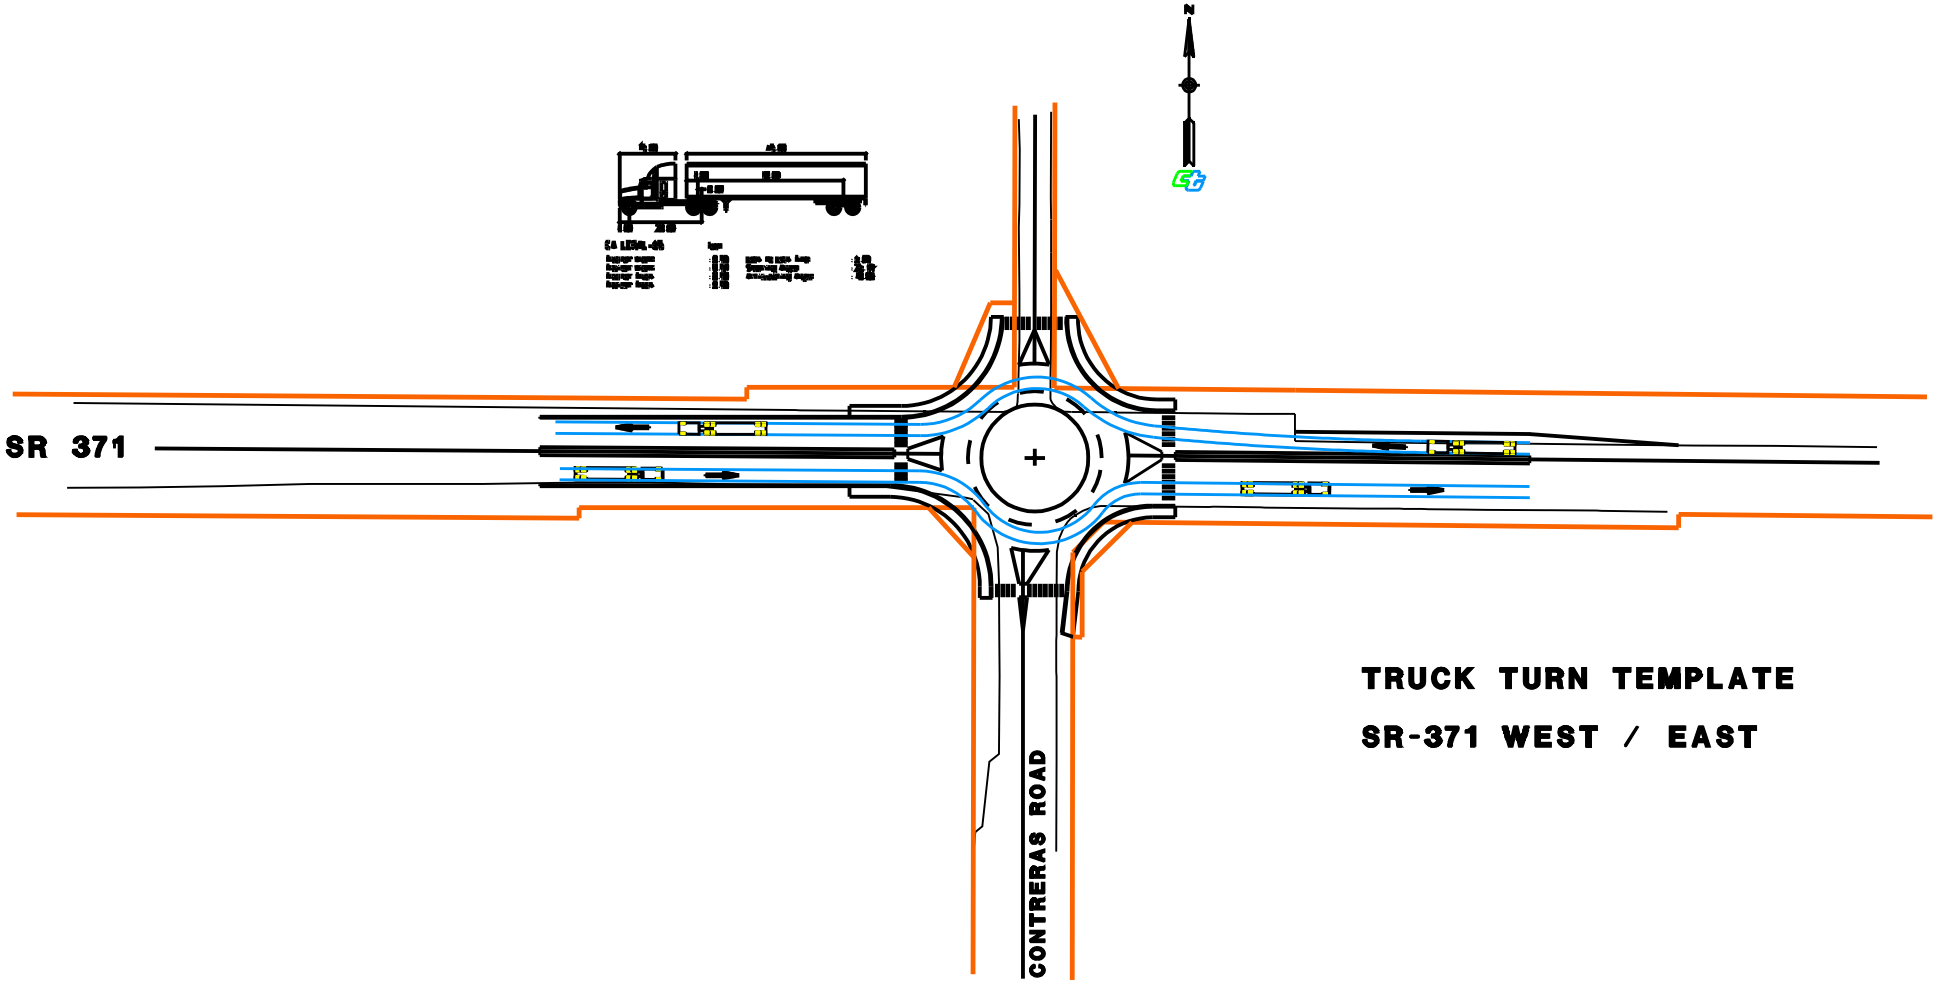

TRUCK TURN TEMPLATE

SR-371 WEST / EAST