LEGEND

- CONTRACTOR'S YARD
- PORTABLE SANITARY FACILITY CONSTRUTED TO RESIST TIPPING
- DUMPSTER
- STRAW BALE BARRIER OR GRAVEL BAG BARRIER
- ABSORBENT MATERIAL
- SUMP
- SILT FENCE AROUND ENTIRE PERIMETER
- STABLIZED CONSTRUCTION ENTRANCE
- STABILIZED CONSTRUCTION ROADWAY
- CONCRETE PAD OR OTHER IMPERVIOUS MATERIAL
- FUELING TANK WITH SECONDARY CONTAINMENT

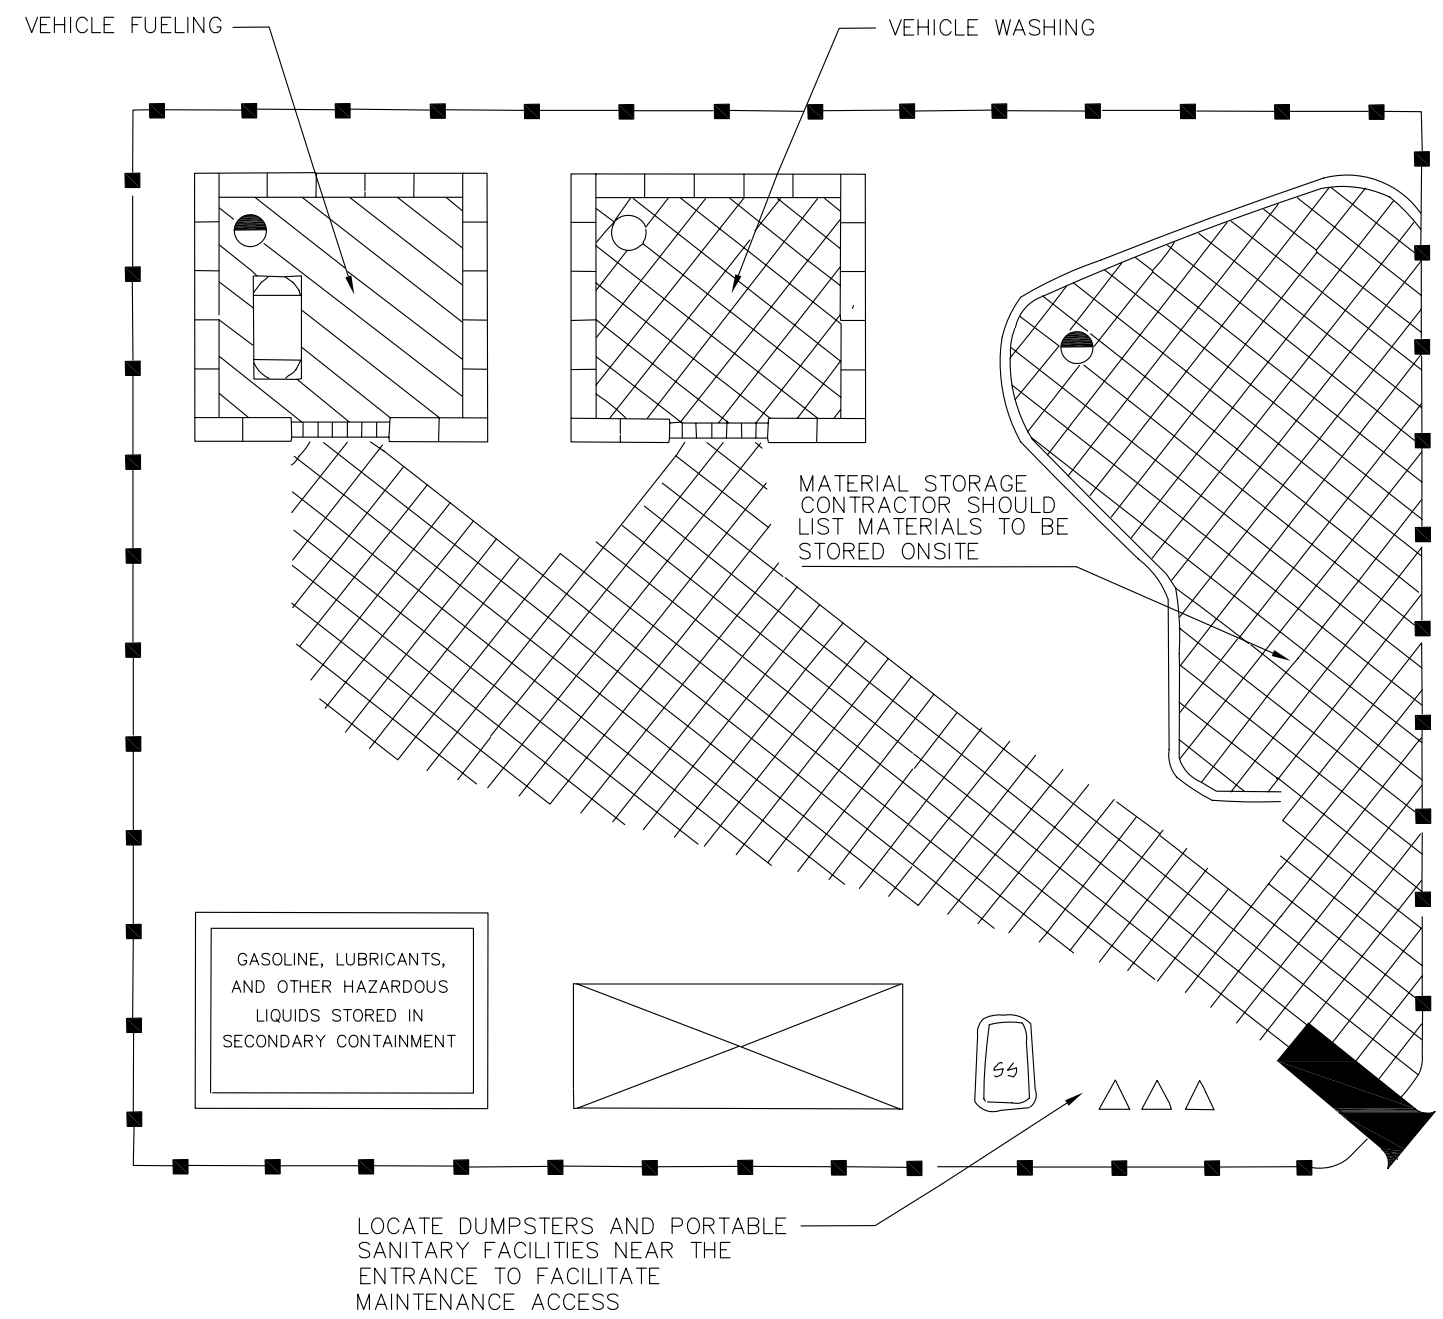

SAMPLE CONTRACTOR'S CONSTRUCTION YARD

NOTE: DO NOT COPY THIS SAMPLE ONTO PROJECT SPECIFIC DRAWINGS

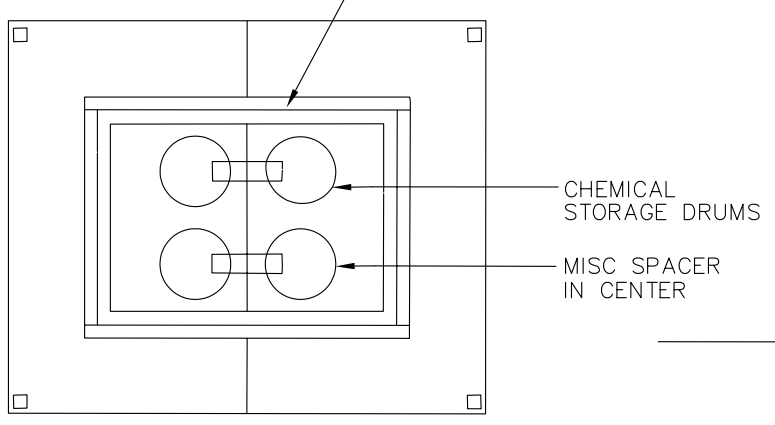

PLAN

CHEMICAL STORAGE

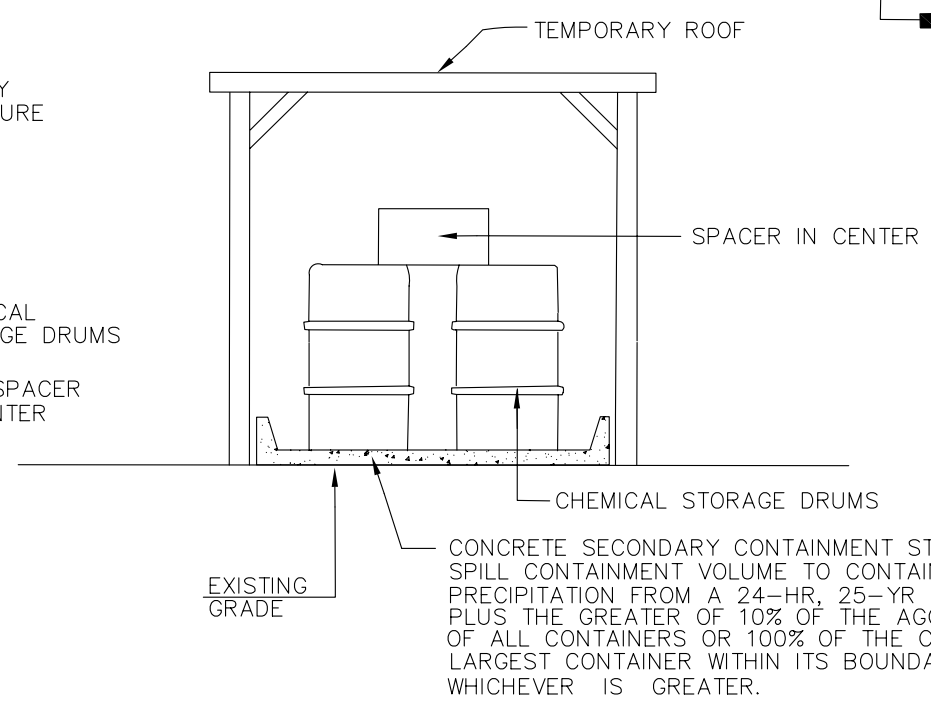

SECTION

WPCD-13

ZZZ CONSTRUCTION COMPANY	WATER POLLUTION CONTROL DRAWINGS CONSTRUCTION DETAILS				
DRAWN D.J.D.					
APPROVED	SIZE A	SCALE NONE	DATE 11/00	REV 0	SHEET 13 OF 14