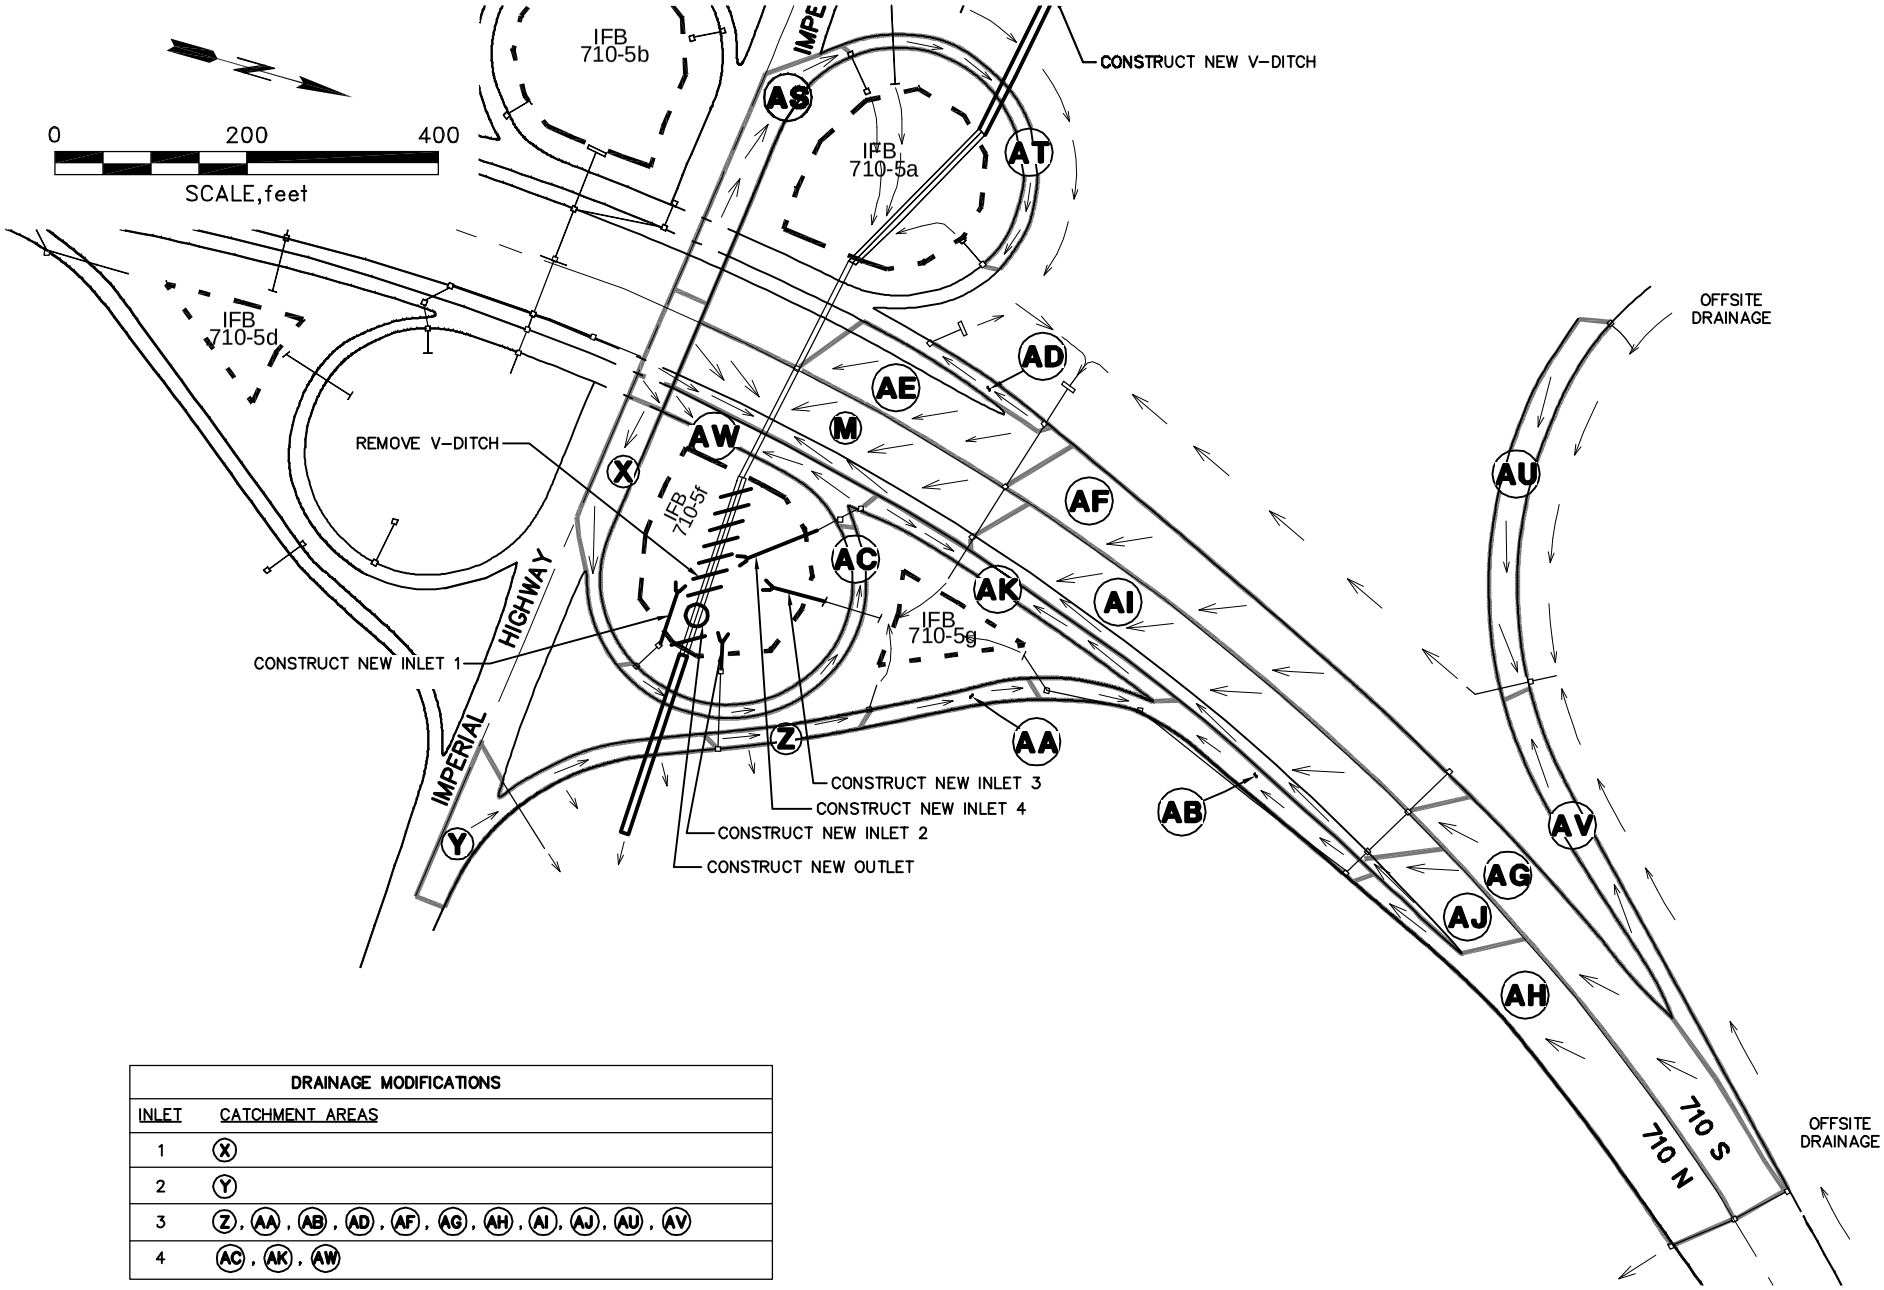

DRAINAGE MODIFICATIONS	
INLET	CATCHMENT AREAS
1	X
2	Y
3	Z, AA, AB, AD, AF, AG, AH, AI, AJ, AU, AV
4	AC, AK, AW

PRIORITY 4 - SITE 710-5f DRAINAGE PLAN AT IMPERIAL HIGHWAY

Infiltration Basin Site Selection Study
Phase II - Preliminary Site Selection

Figure 21