CALTRANS TYPICAL 2.75" SLOPE INCLINOMETER (SI) INSTALLATION W/FLUSH MOUNT WELL MONUMENT

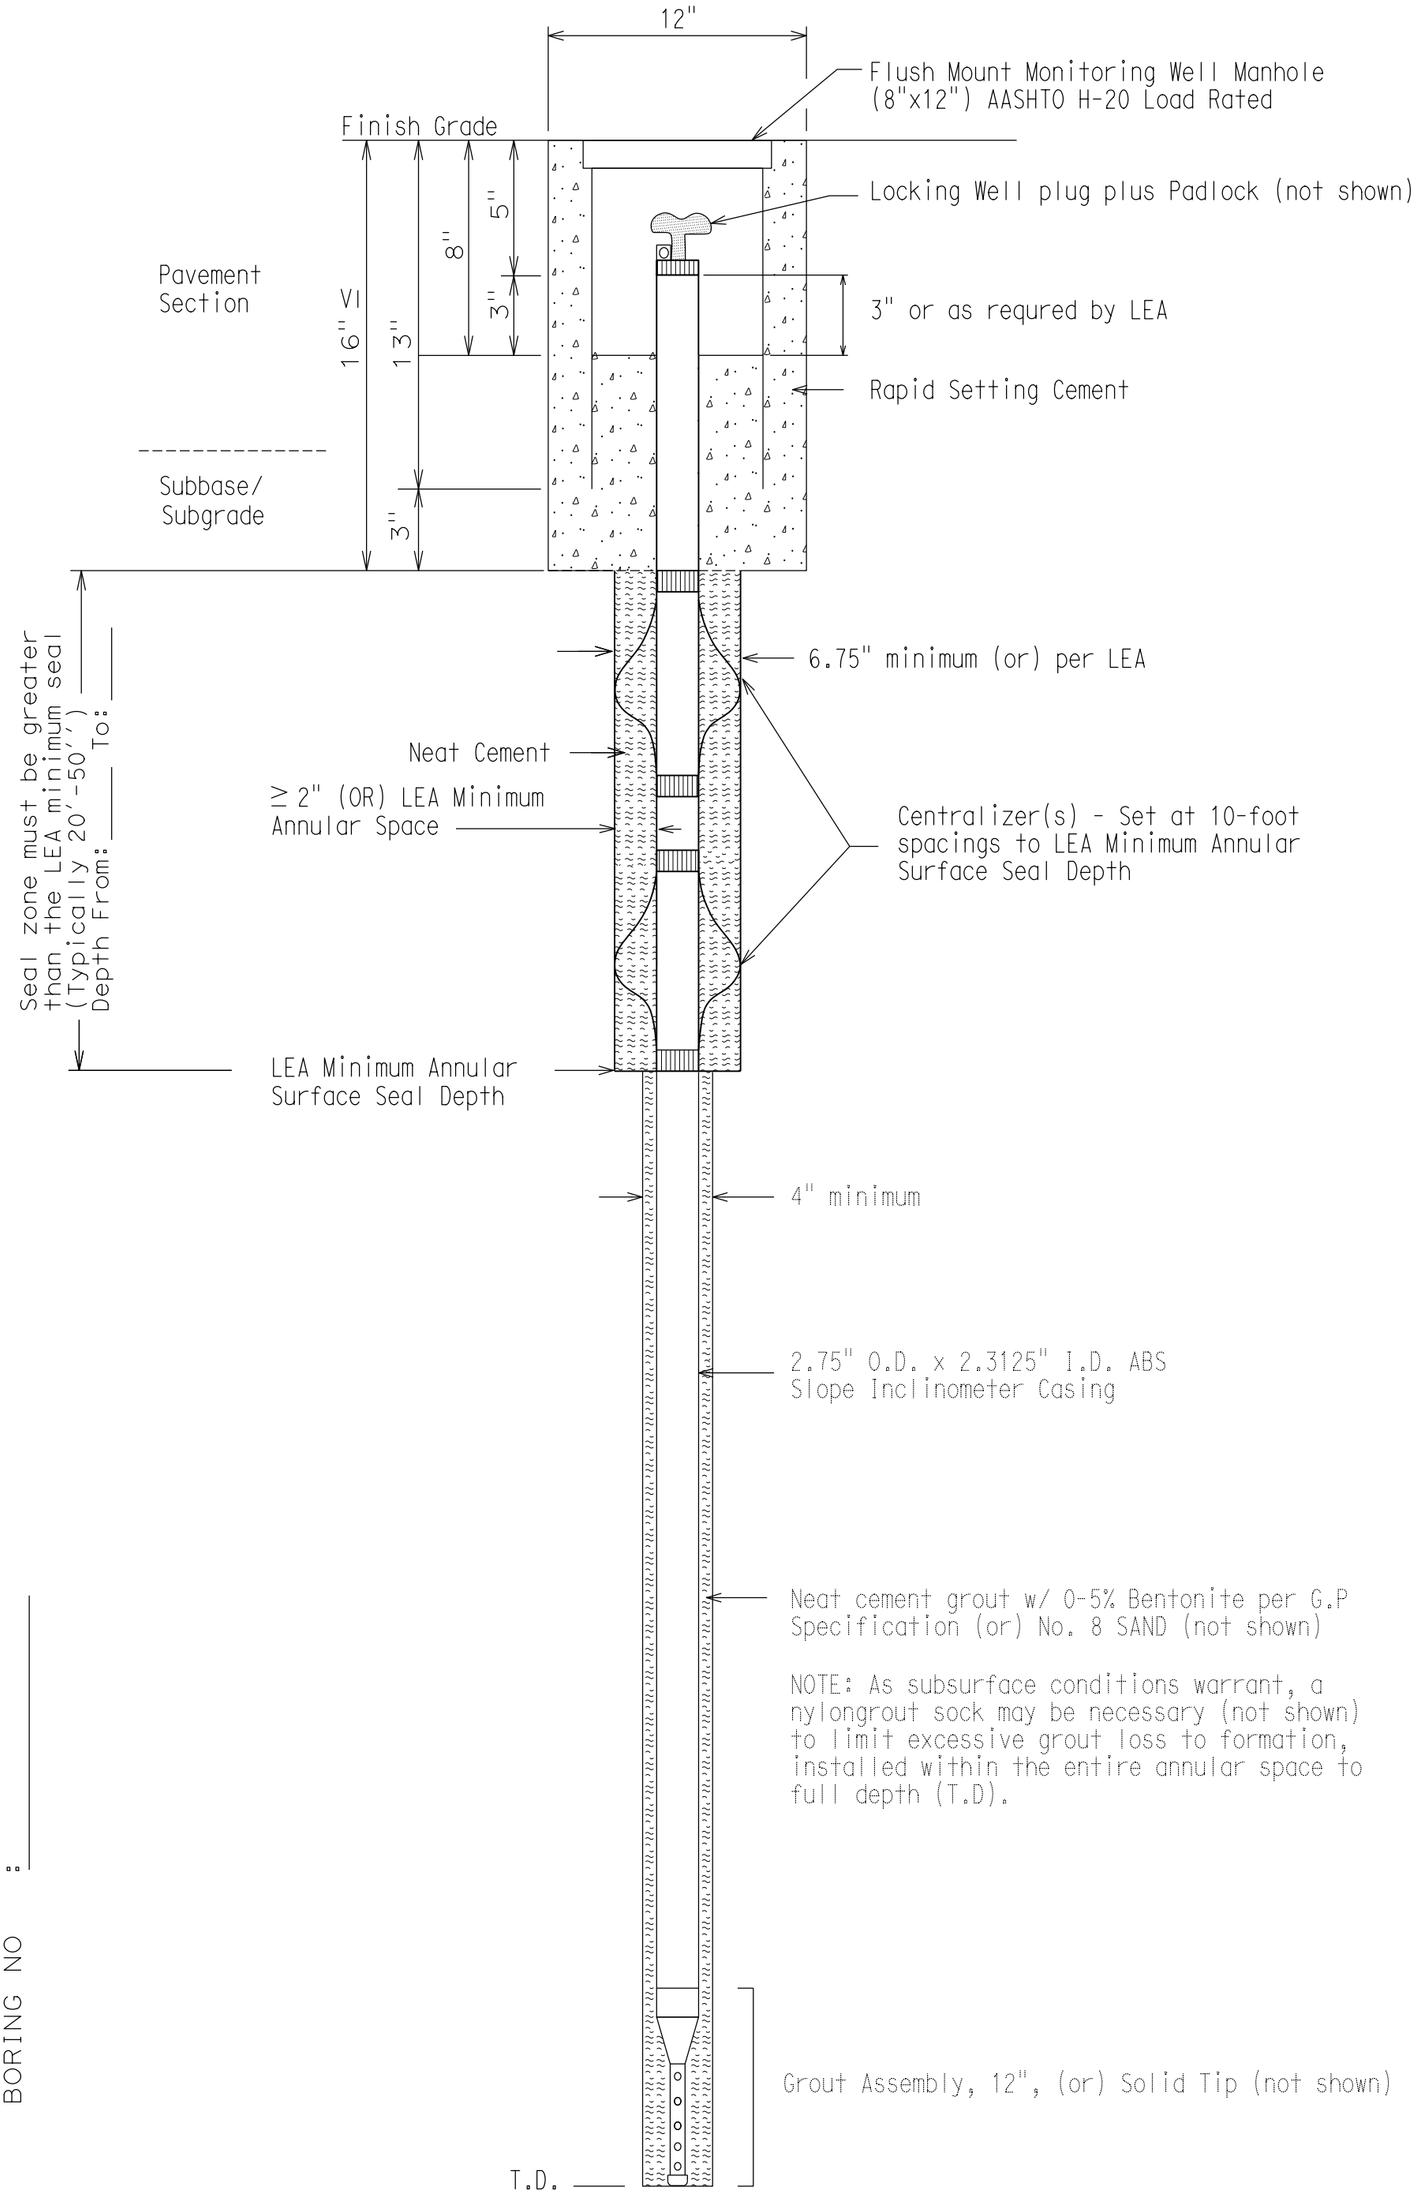

PROJECT NAME: _____
PROJECT ID : _____
BORING NO : _____

NOT TO SCALE

DS-SP-06

REVISION DATE: 5-27-16