FOR EARTHWORK DEVELOPMENT ONLY

All Dimensions are U.S. Survey Feet

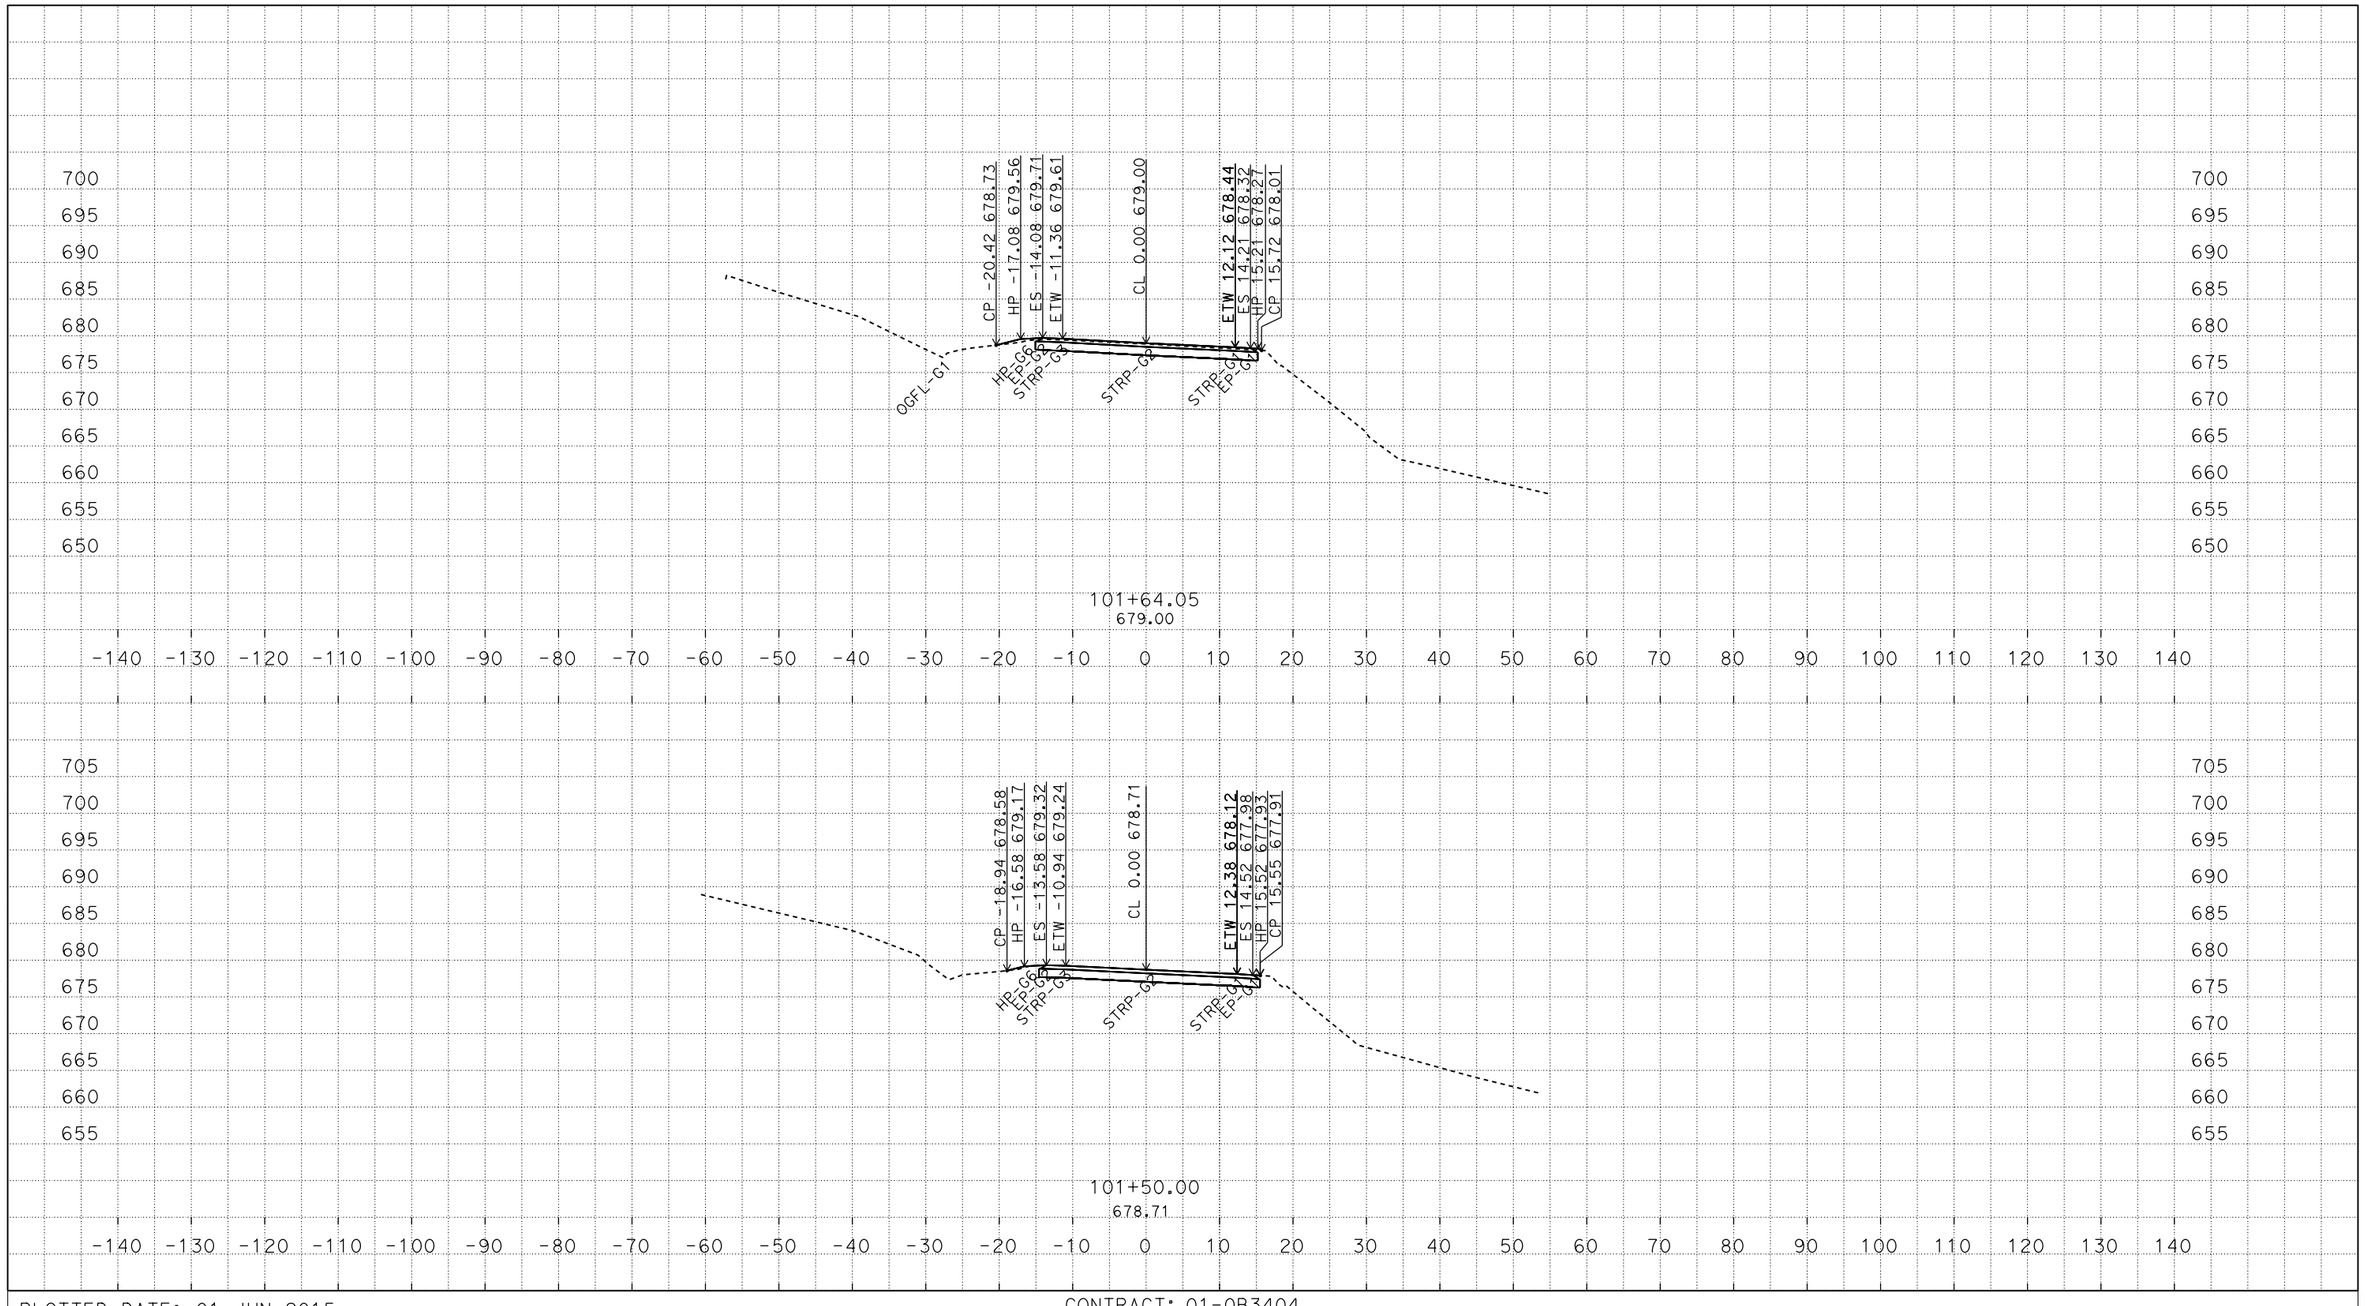

P:\proj5\01\0b340\design\c3d\corridors
0B340A1_Corridor_TEMP_X_C3D_DWG.dwg - 4-Mar-15 2:51 PM

PLOTTED DATE: 01-JUN-2015

SCALE: 1"=10' Horiz.
1"=10' Vert.

CREATED BY: s136771

CONTRACT: 01-0B3404

DIST/CO/RTE/PM: 01/Hum/036/22.8/27.7

PROJECT ID: 0112000118

A1
CROSS SECTIONS
1 OF 7

FOR EARTHWORK DEVELOPMENT ONLY

All Dimensions are U.S. Survey Feet

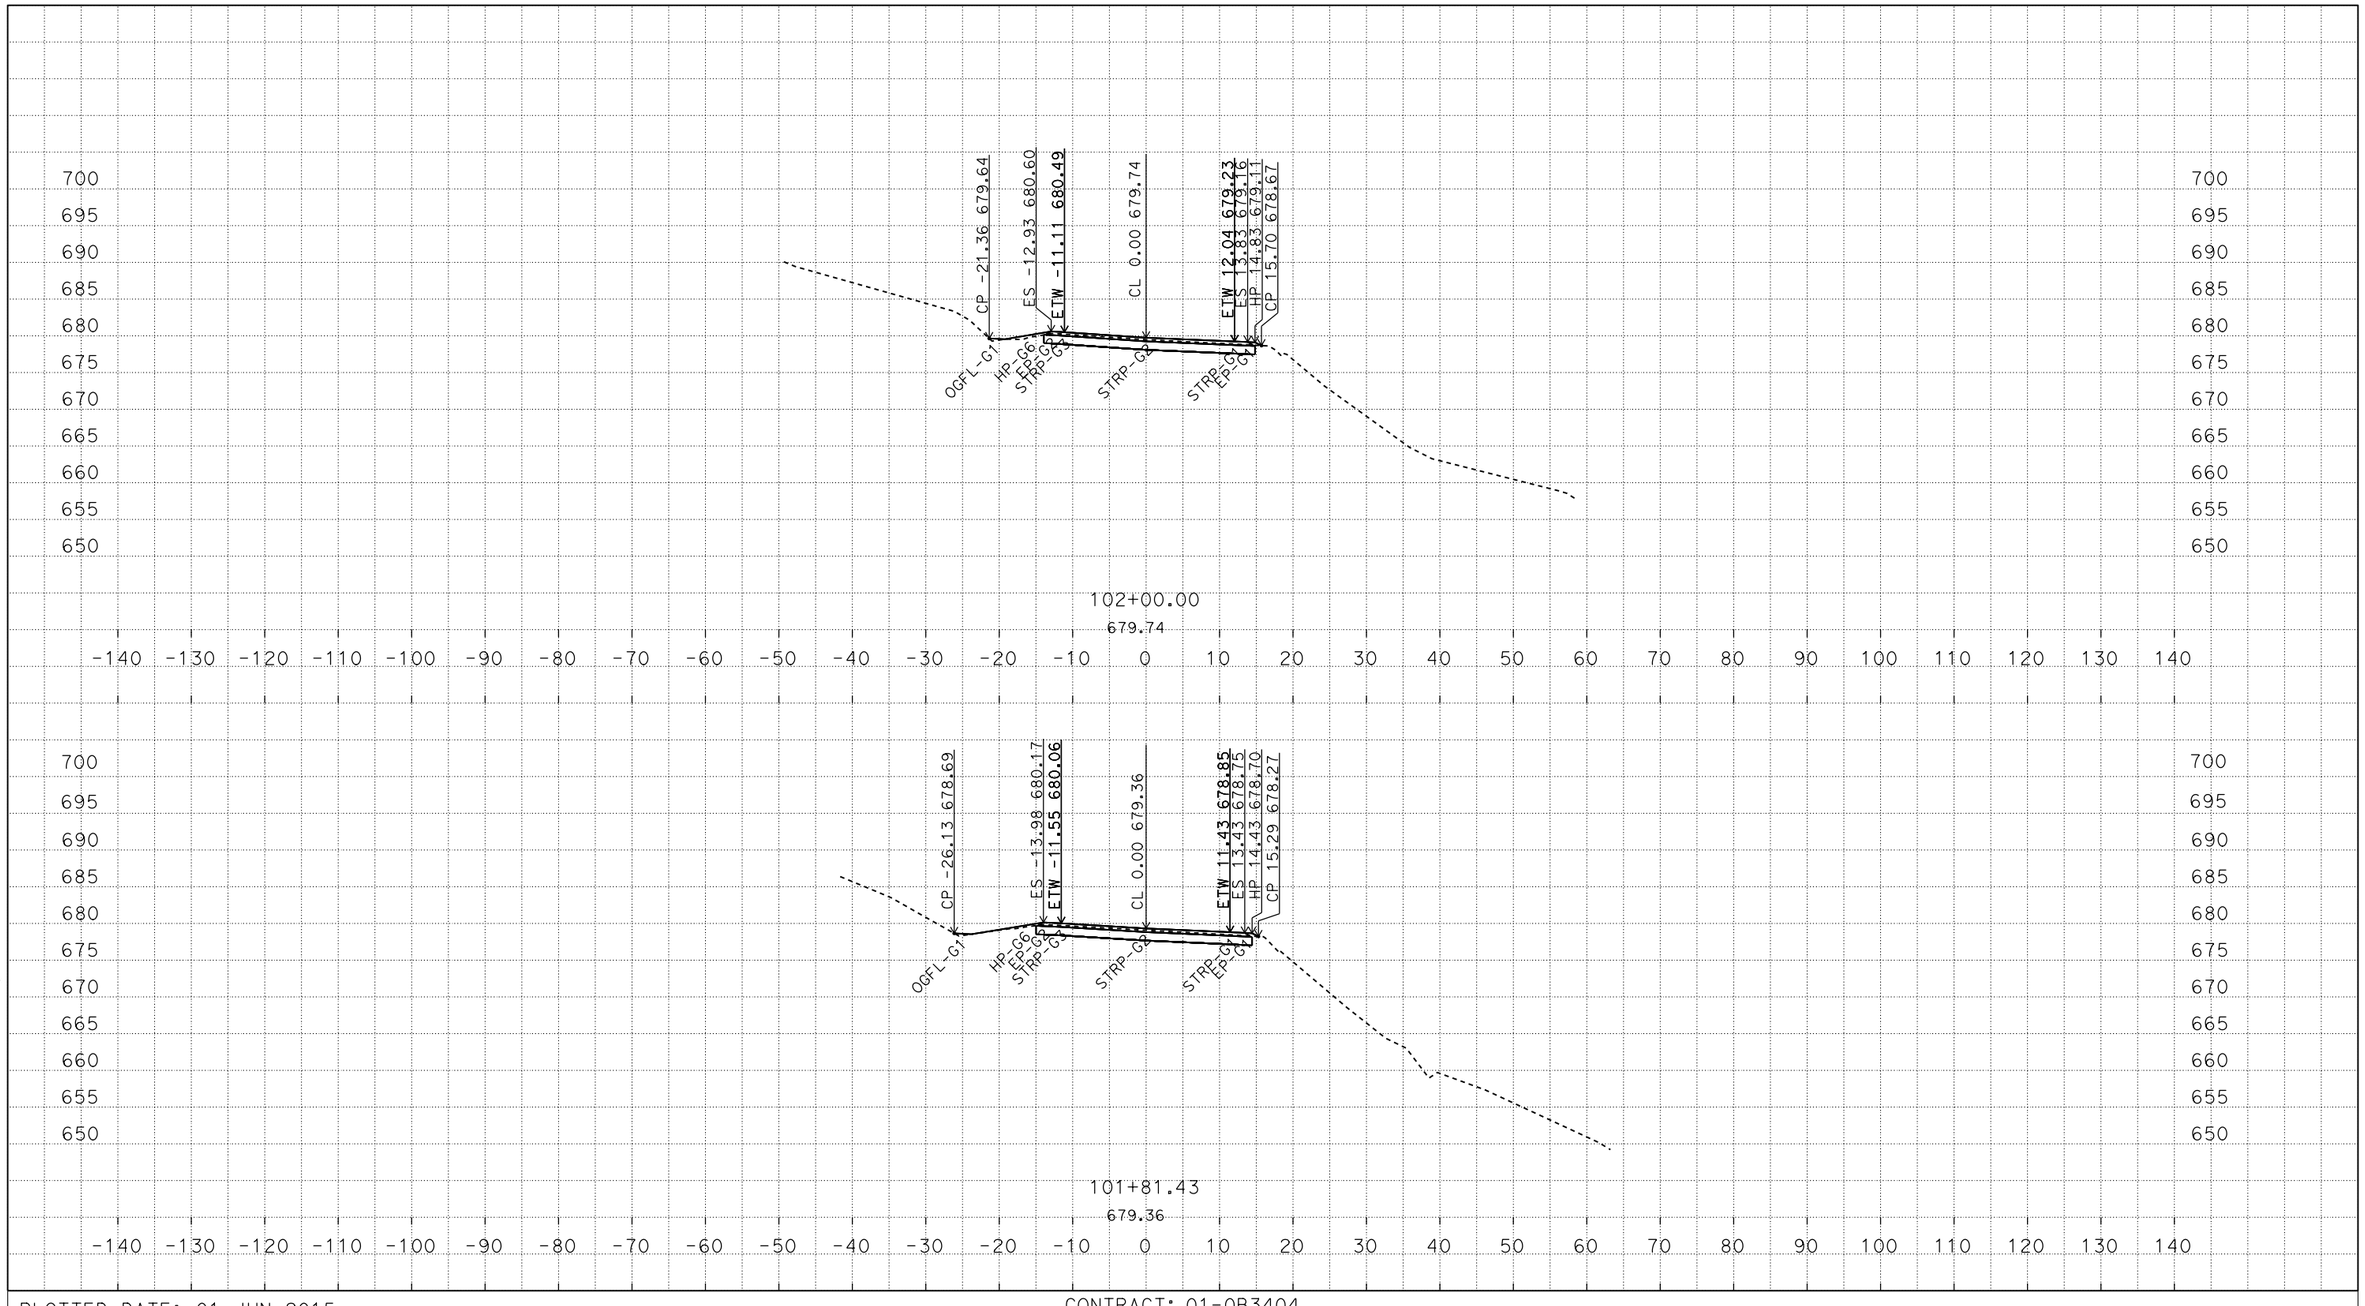

P:\proj5\01\0b340\design\c3d\corridors
0B340A1_Corridor_TEMP_X_C3D_DWG.dwg - 4-Mar-15 2:51 PM

PLOTTED DATE: 01-JUN-2015

SCALE: 1"=10' Horiz.
1"=10' Vert.

CREATED BY: s136771

CONTRACT: 01-0B3404

DIST/CO/RTE/PM: 01/Hum/036/22.8/27.7

PROJECT ID: 0112000118

A1
CROSS SECTIONS
2 OF 7

FOR EARTHWORK DEVELOPMENT ONLY

All Dimensions are U.S. Survey Feet

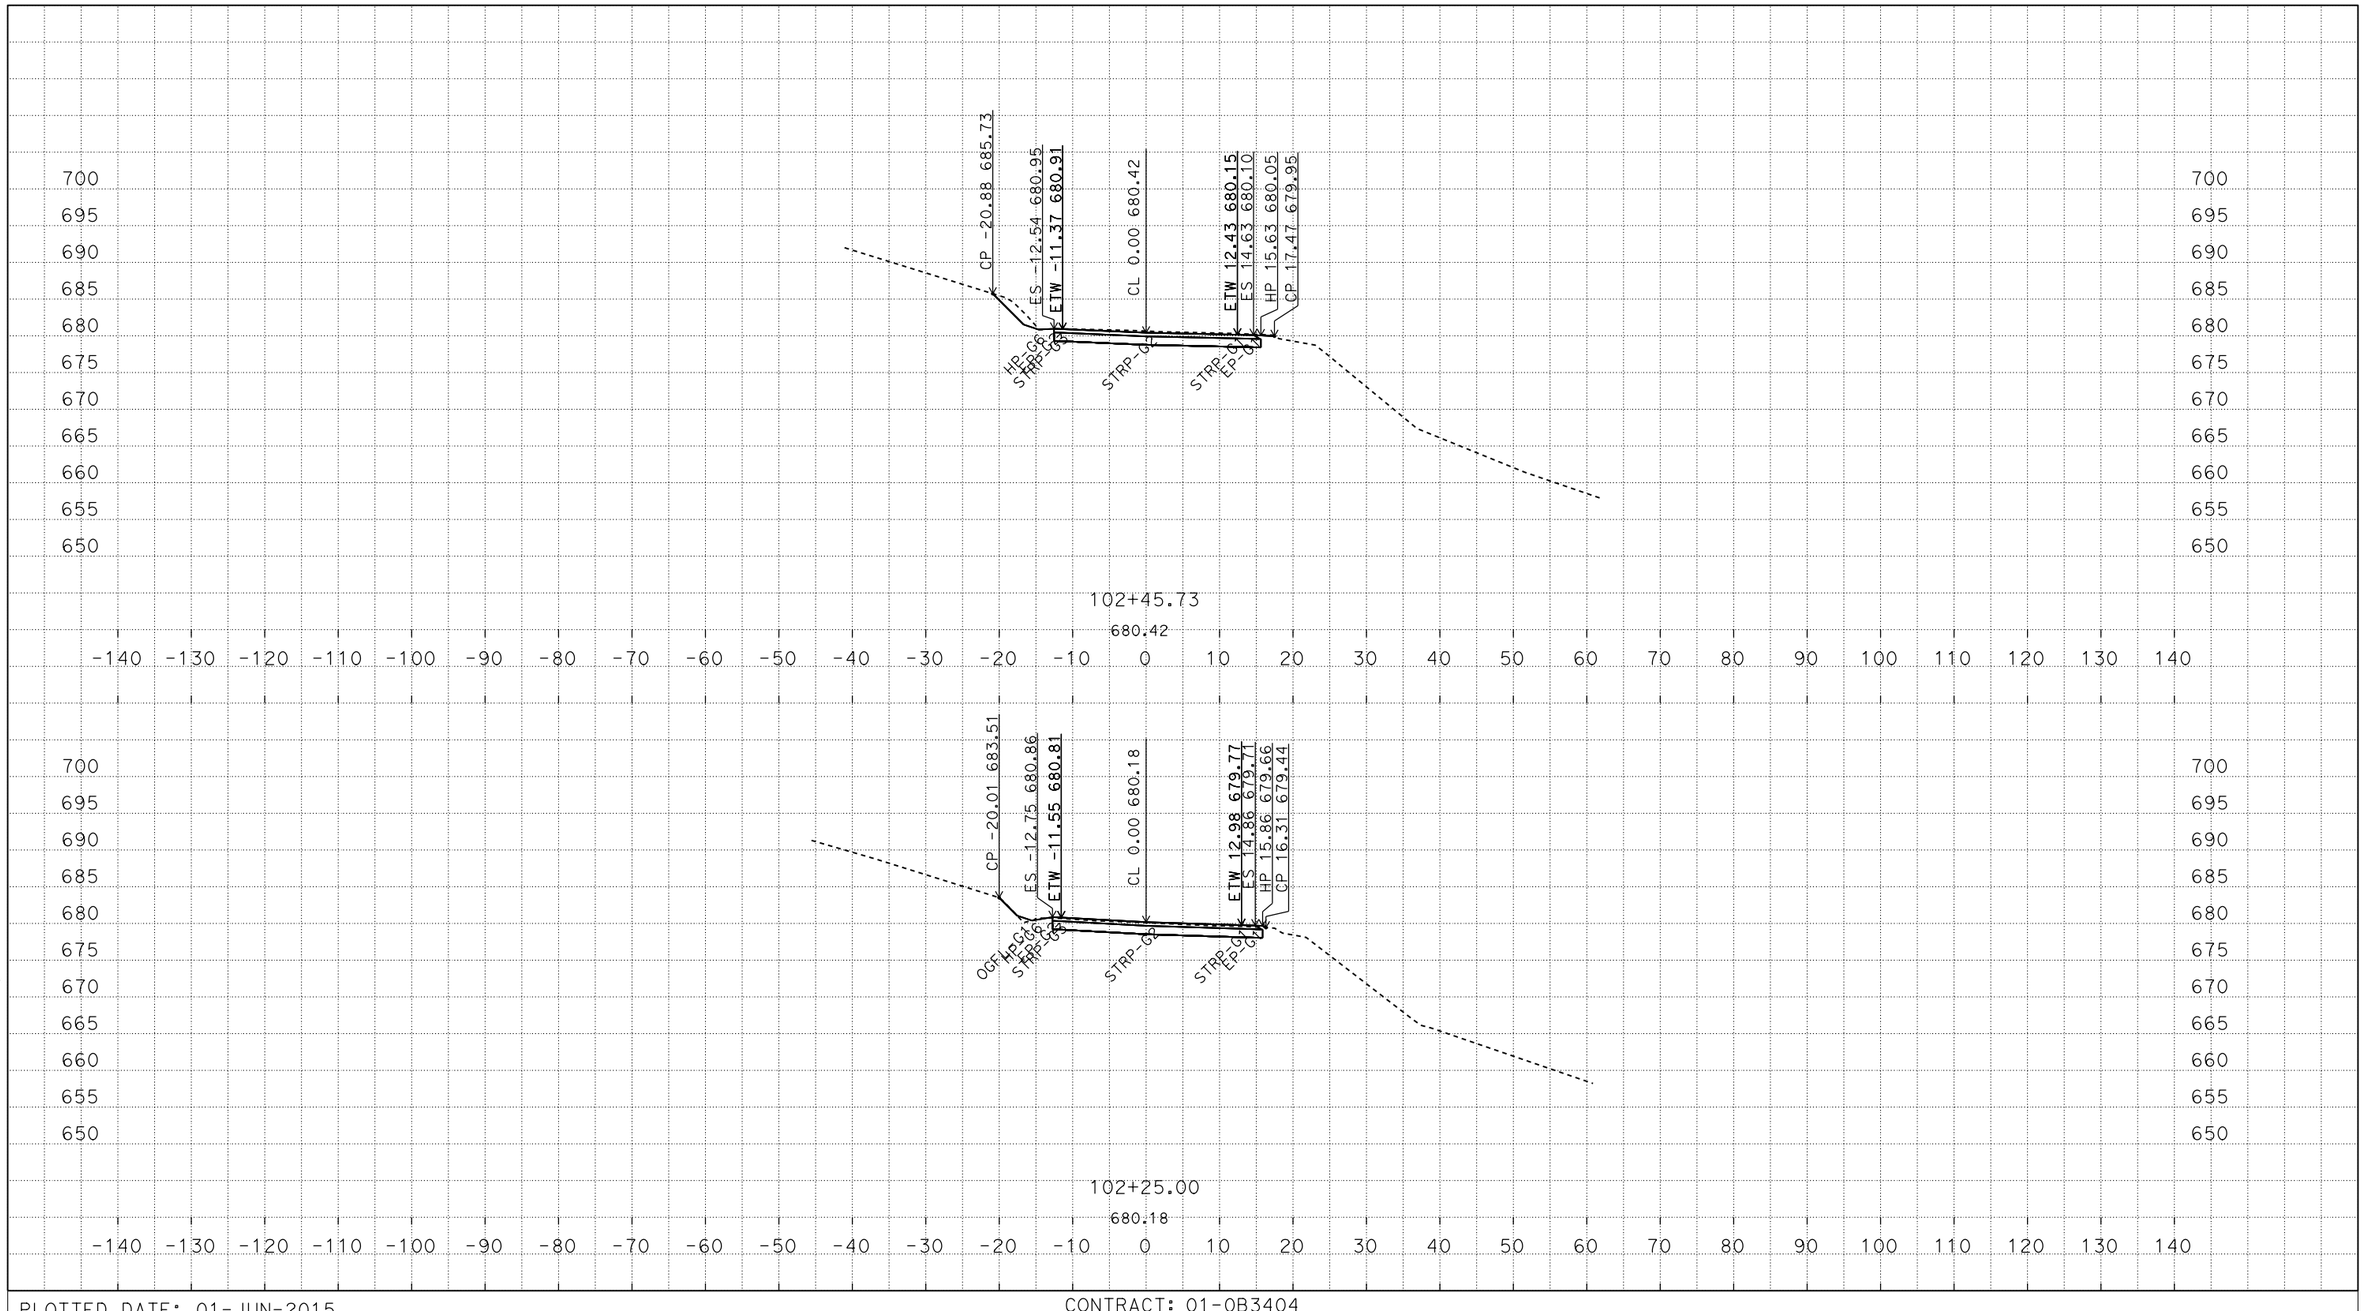

P:\proj5\01\0b340\design\c3d\corridors
0B340A1_Corridor_TEMP_X_C3D_DWG.dwg - 4-Mar-15 2:51 PM

PLOTTED DATE: 01-JUN-2015

SCALE: 1"=10' Horiz.
1"=10' Vert.

CREATED BY: s136771

CONTRACT: 01-0B3404

DIST/CO/RTE/PM: 01/Hum/036/22.8/27.7

PROJECT ID: 0112000118

A1
CROSS SECTIONS
3 OF 7

FOR EARTHWORK DEVELOPMENT ONLY

All Dimensions are U.S. Survey Feet

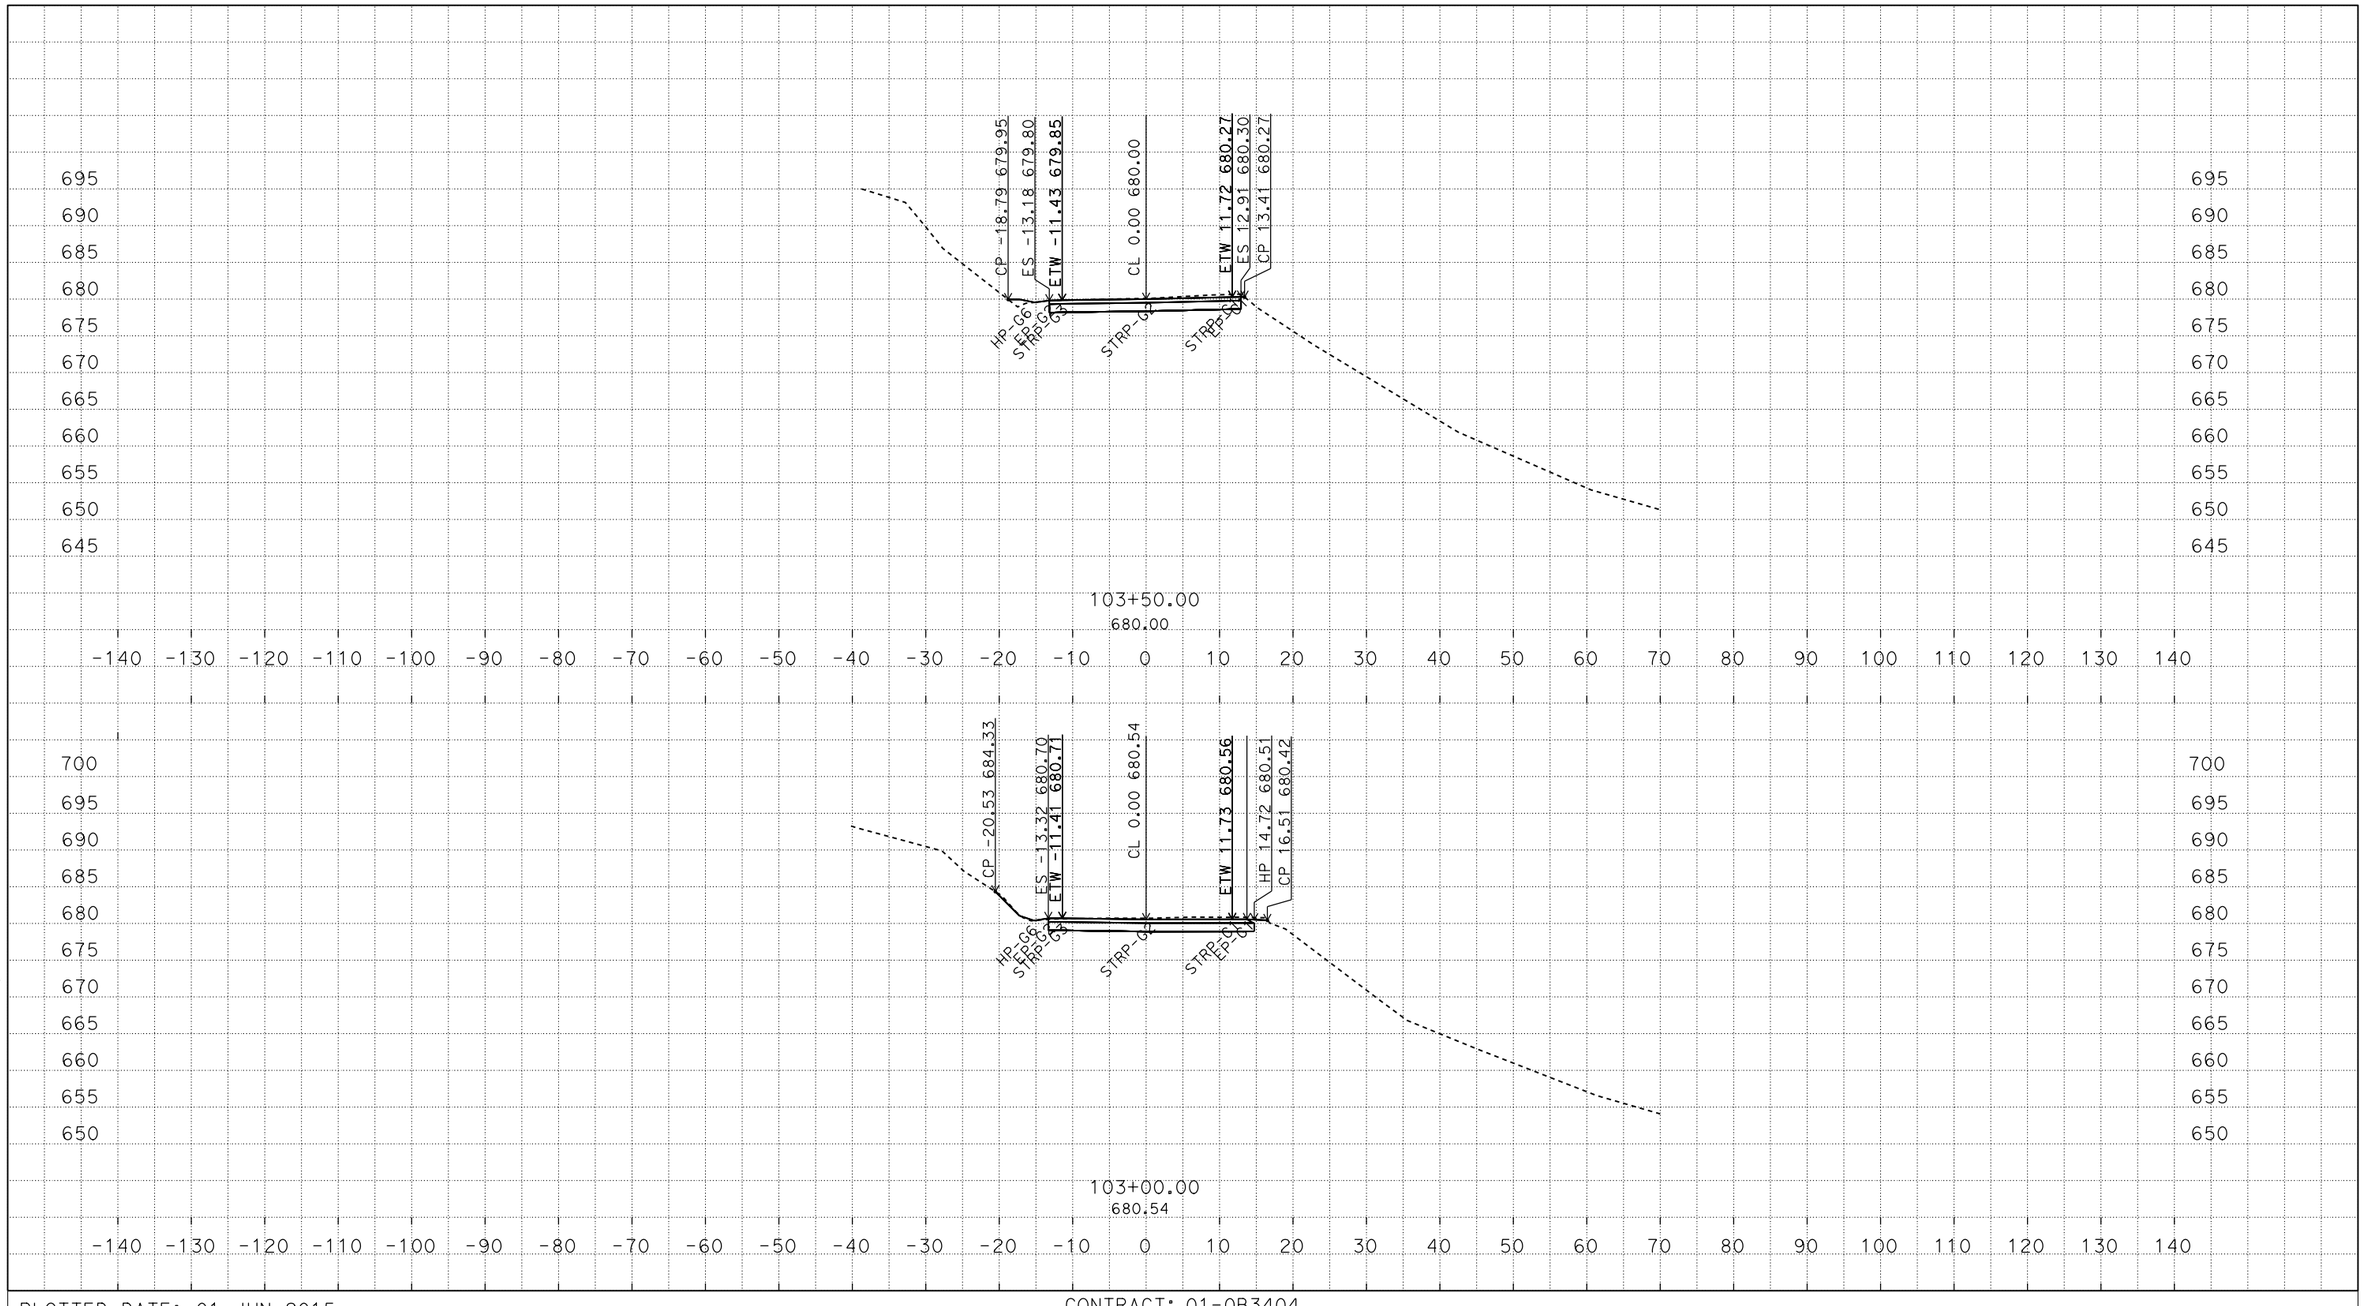

P:\proj5\01\0b340\design\c3d\corridors
0B340A1_Corridor_TEMP_X_C3D_DWG.dwg - 4-Mar-15 2:51 PM

PLOTTED DATE: 01-JUN-2015

SCALE: 1"=10' Horiz.
1"=10' Vert.

CREATED BY: s136771

CONTRACT: 01-0B3404

DIST/CO/RTE/PM: 01/Hum/036/22.8/27.7

PROJECT ID: 0112000118

A1
CROSS SECTIONS
4 OF 7

FOR EARTHWORK DEVELOPMENT ONLY

All Dimensions are U.S. Survey Feet

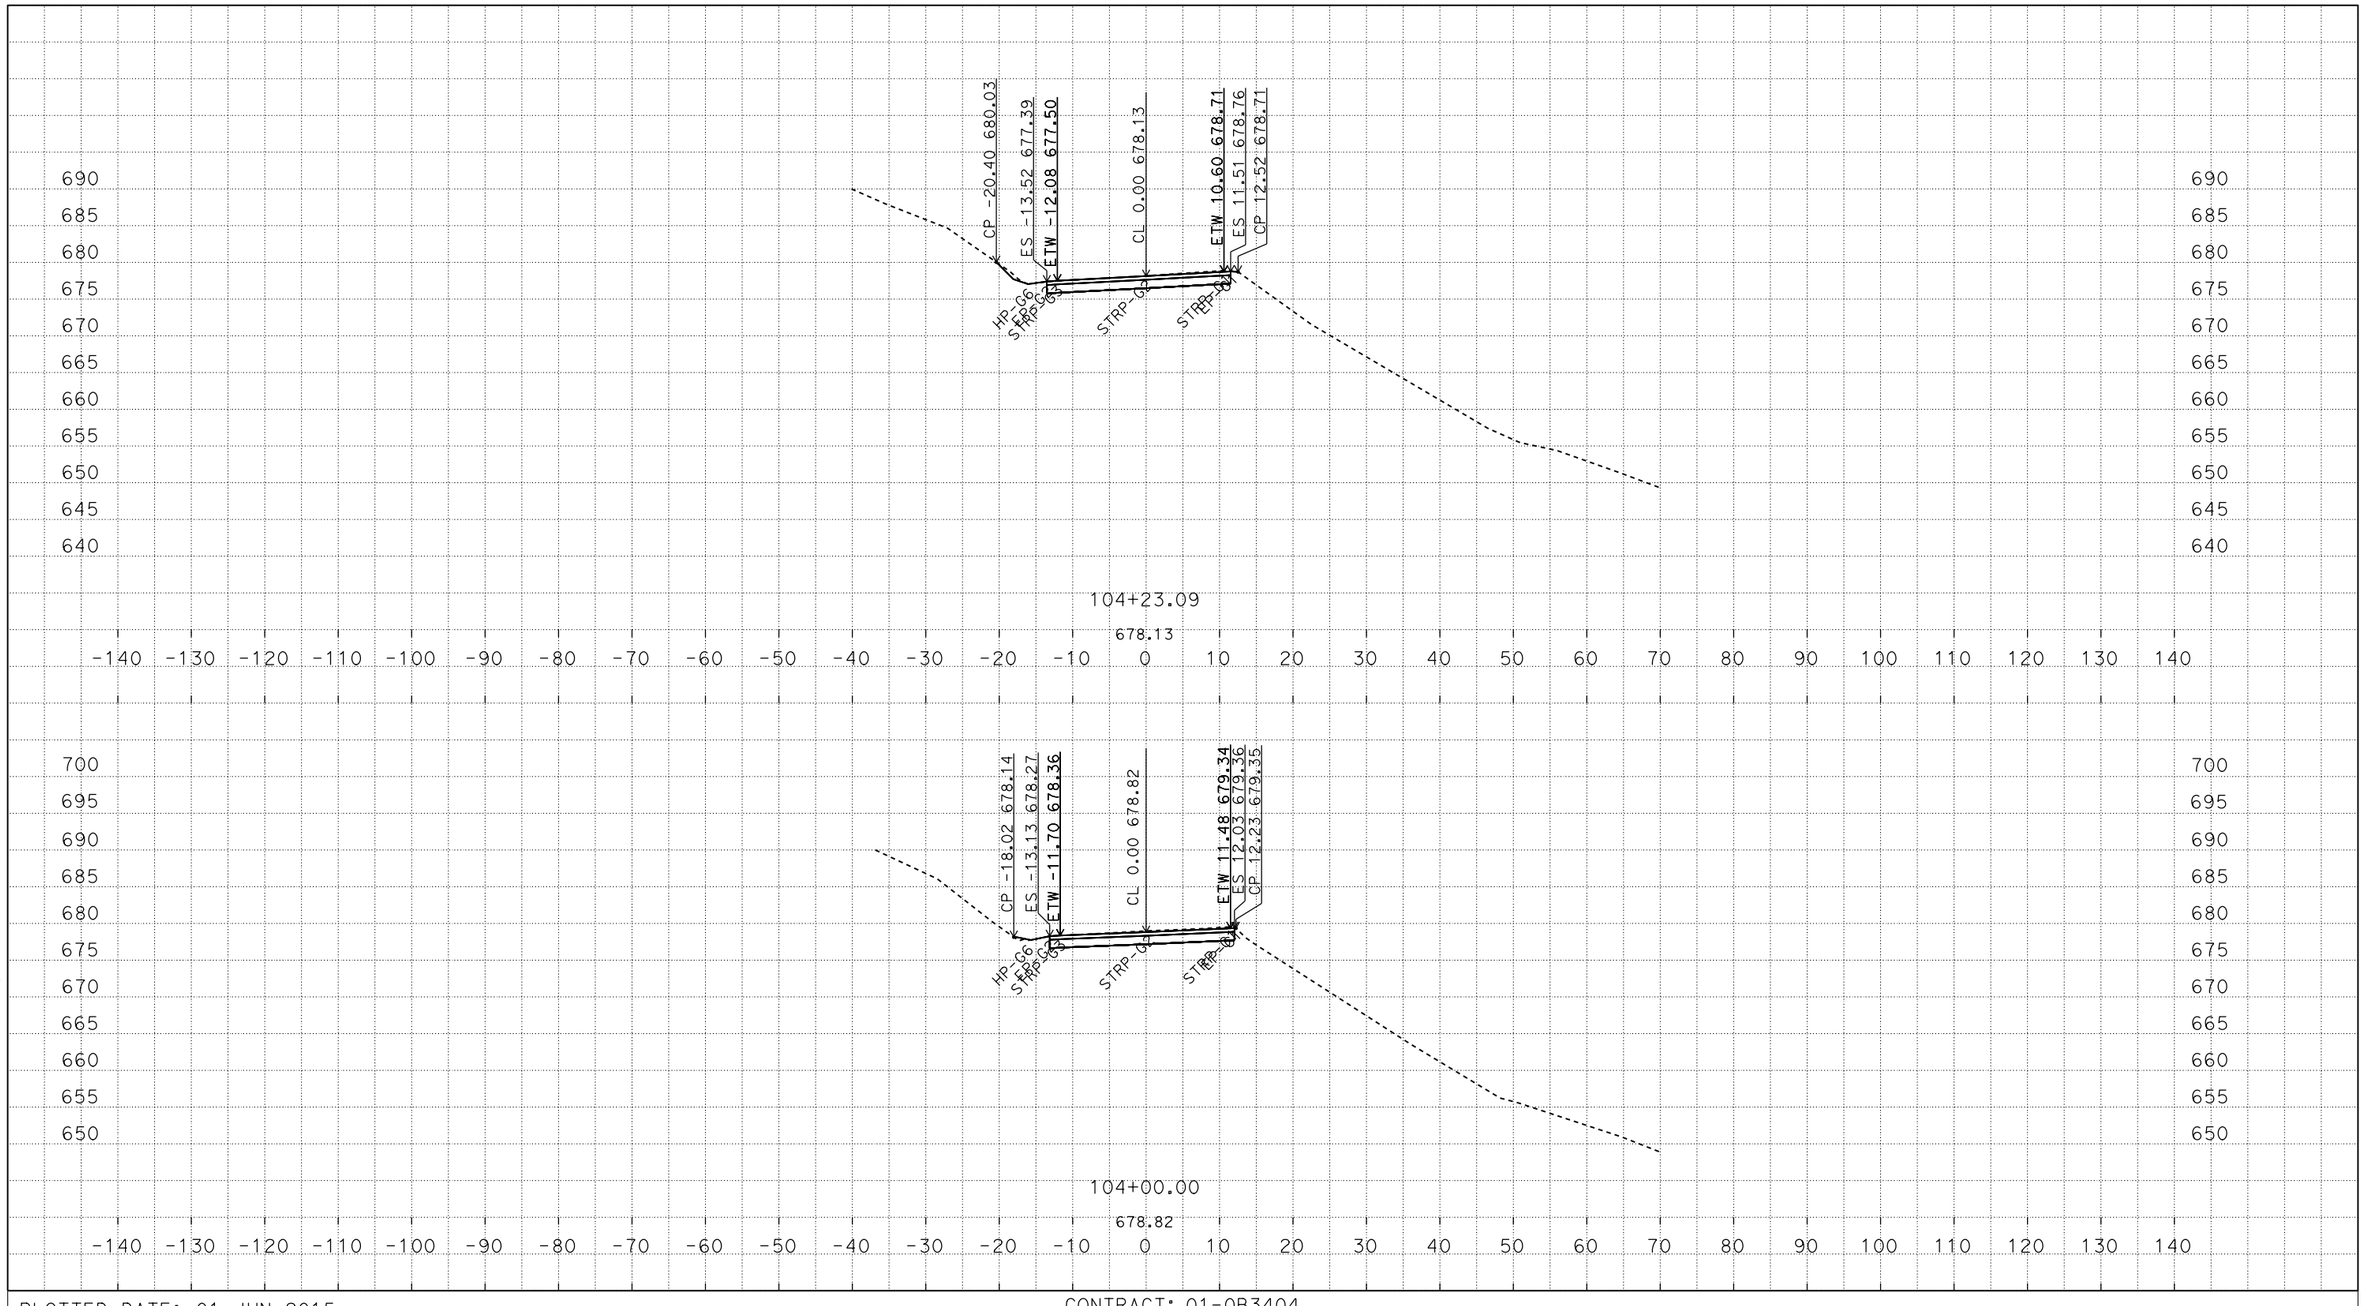

P:\proj5\01\0b340\design\c3d\corridors
0B340A1_Corridor_TEMP_X_C3D_DWG.dwg - 4-Mar-15 2:51 PM

PLOTTED DATE: 01-JUN-2015

SCALE: 1"=10' Horiz.
1"=10' Vert.

CREATED BY: s136771

CONTRACT: 01-0B3404

DIST/CO/RTE/PM: 01/Hum/036/22.8/27.7

PROJECT ID: 0112000118

A1
CROSS SECTIONS
5 OF 7

All Dimensions are U.S. Survey Feet

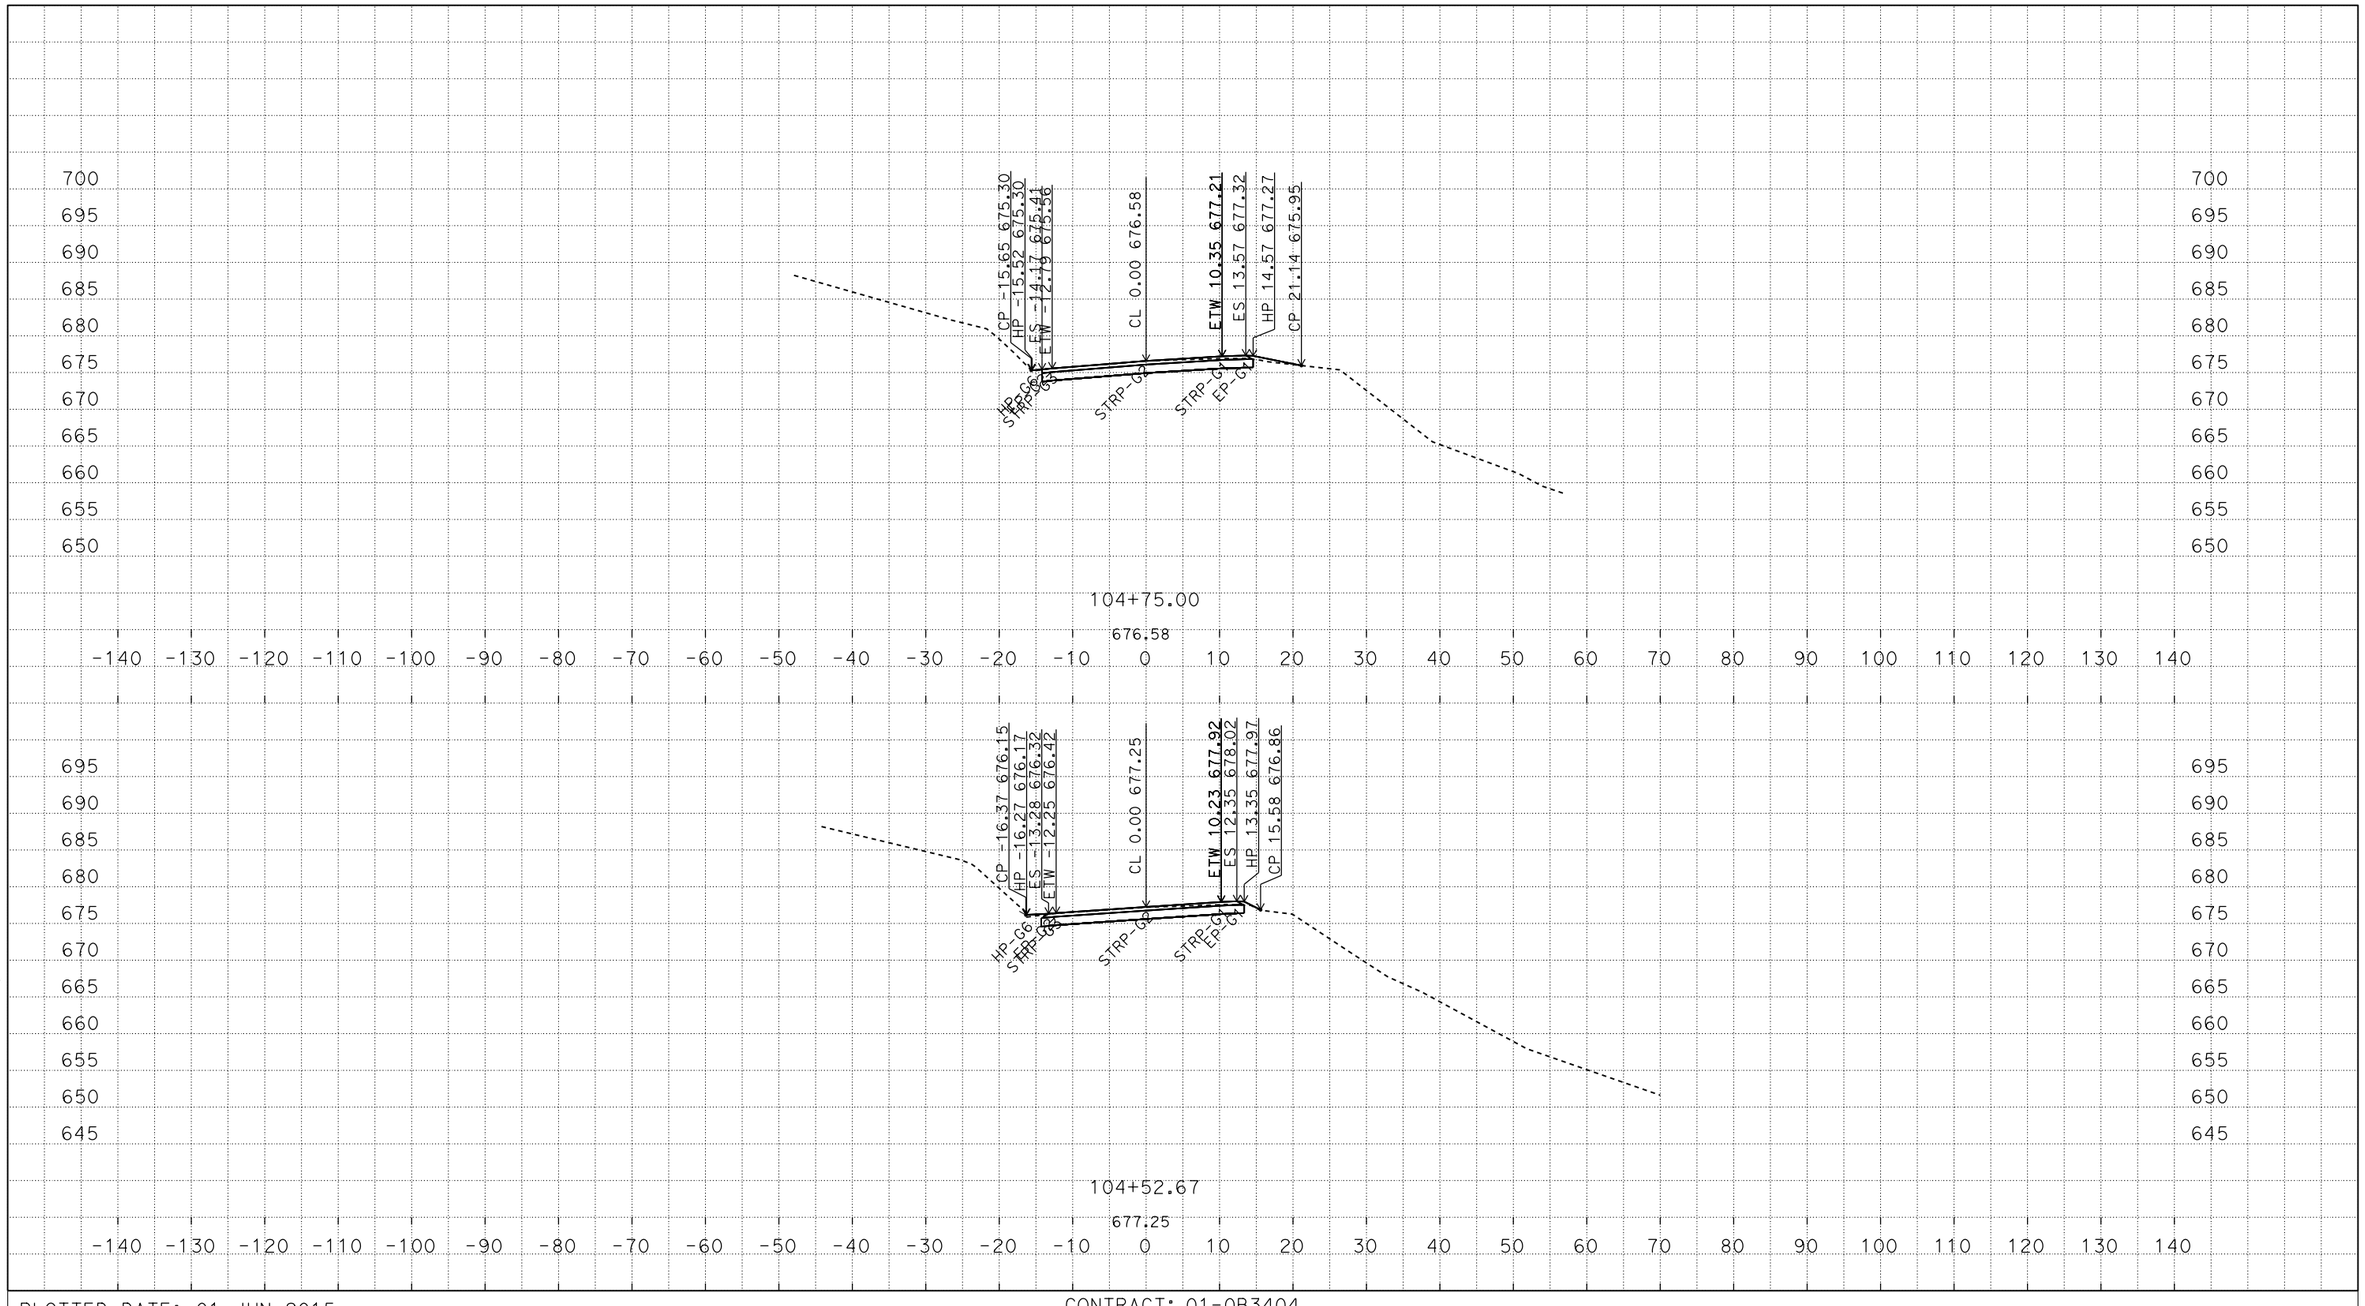

P:\proj5\01\0b340\design\c3d\corridors
0B340A1_Corridor_TEMP_X_C3D_DWG.dwg - 4-Mar-15 2:51 PM

PLOTTED DATE: 01-JUN-2015

SCALE: 1"=10' Horiz.
1"=10' Vert.

CREATED BY: s136771

CONTRACT: 01-0B3404

DIST/CO/RTE/PM: 01/Hum/036/22.8/27.7

PROJECT ID: 0112000118

A1
CROSS SECTIONS
6 OF 7

FOR EARTHWORK DEVELOPMENT ONLY

All Dimensions are U.S. Survey Feet

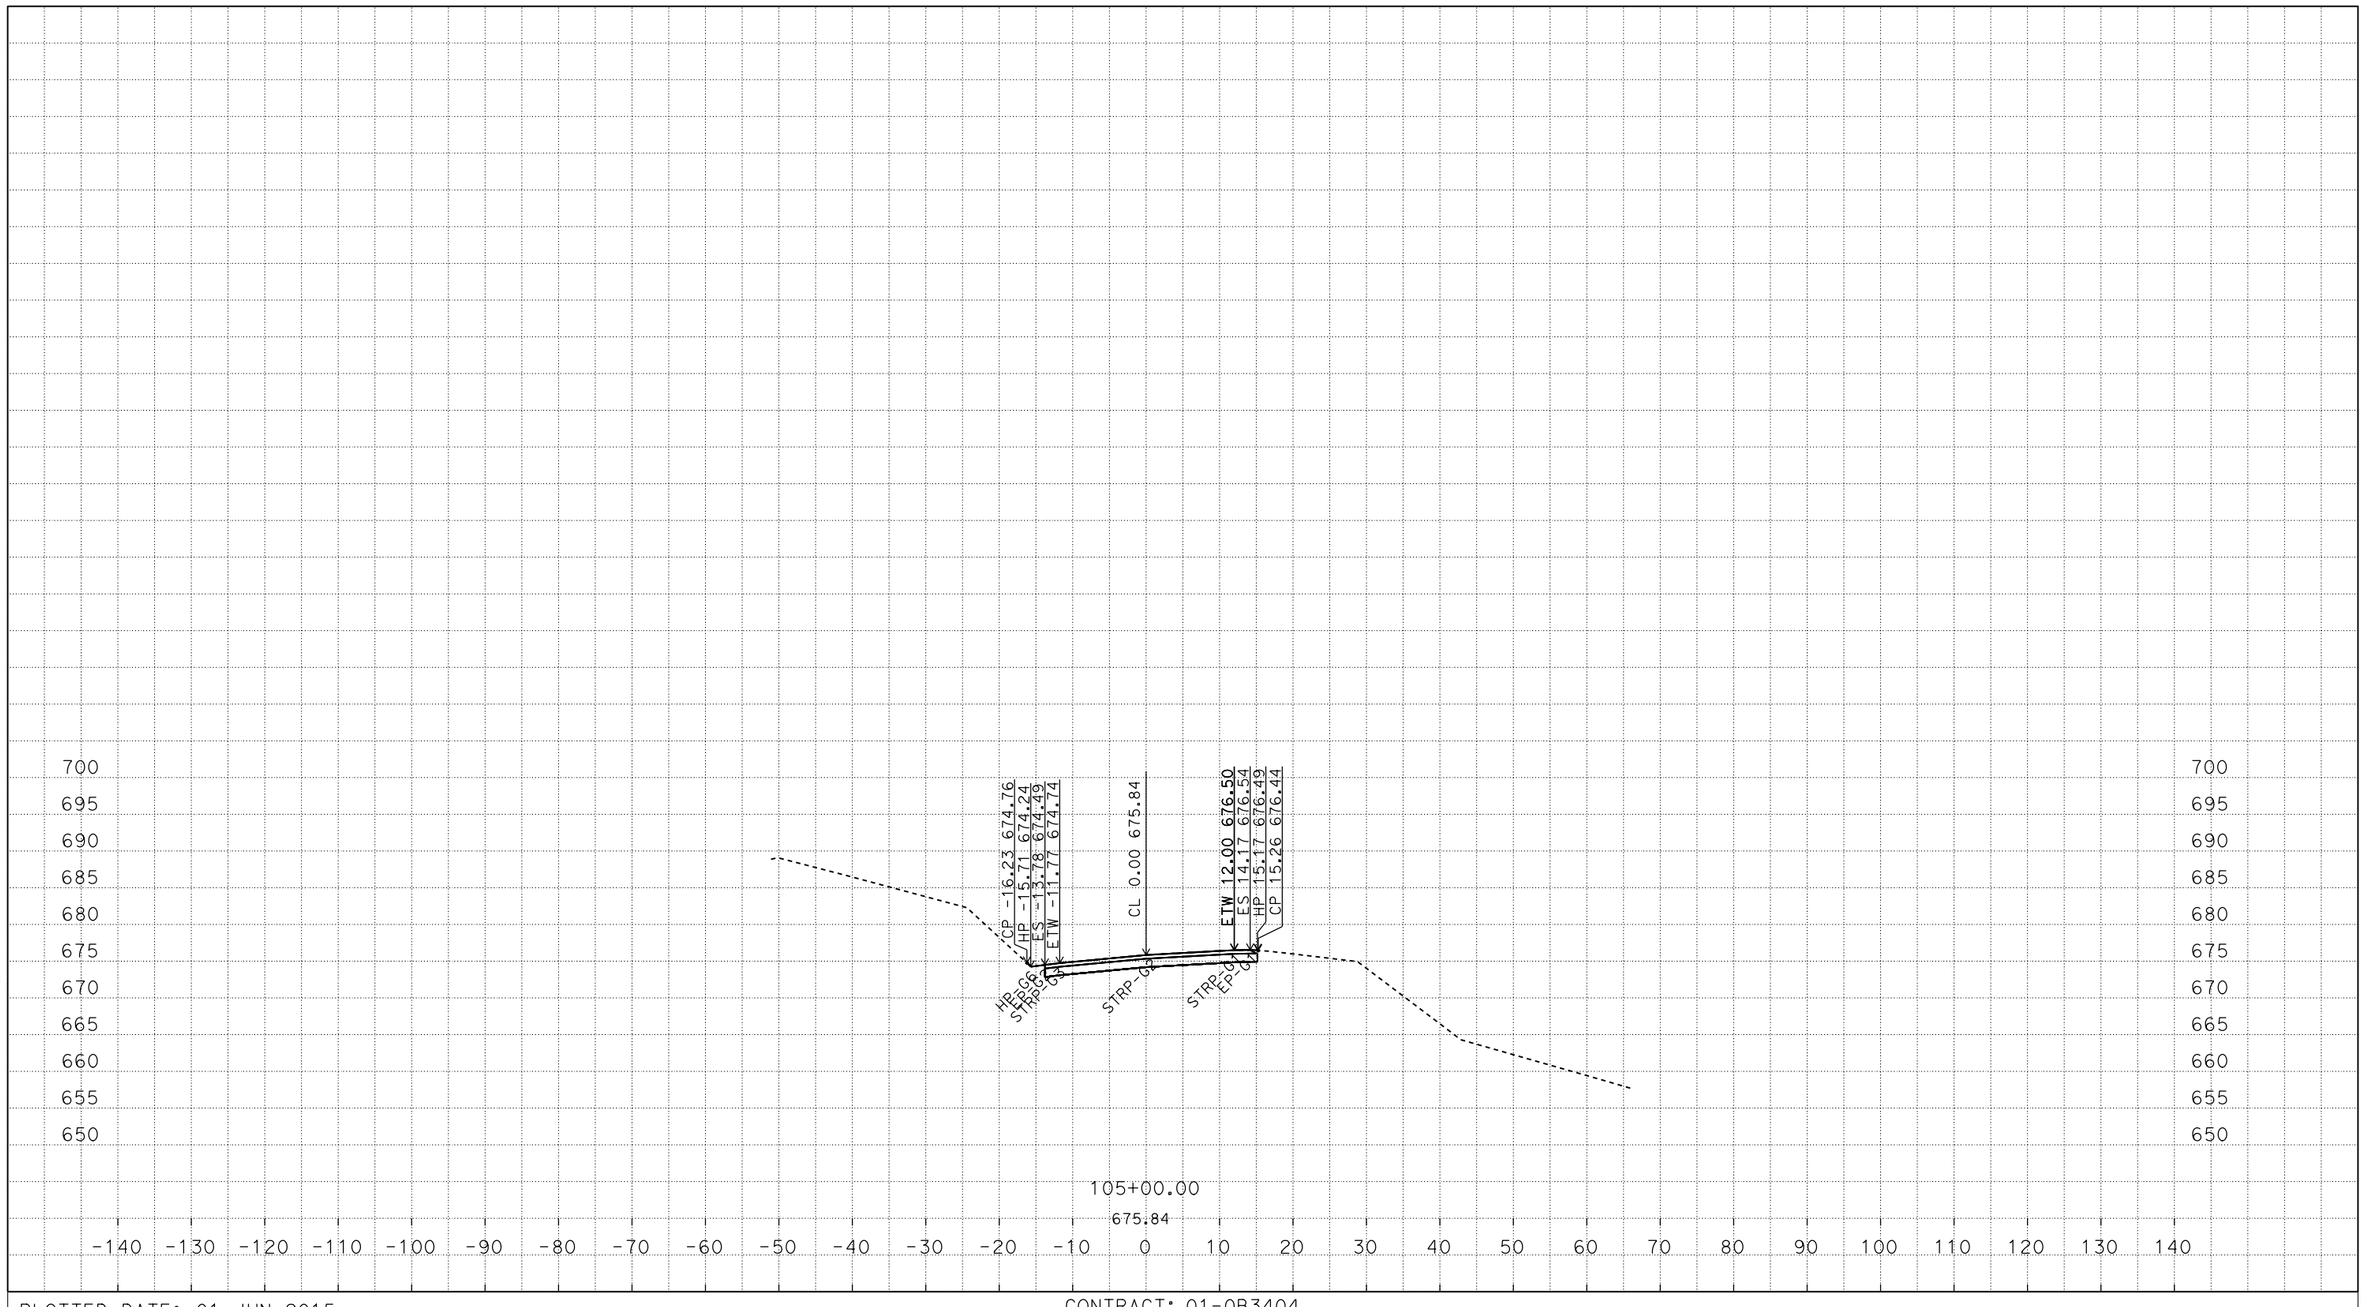

P:\proj5\01\0b340\design\c3d\corridors
0B340A1_Corridor_TEMP_X_C3D_DWG.dwg - 4-Mar-15 2:51 PM

PLOTTED DATE: 01-JUN-2015

SCALE: 1"=10' Horiz.
1"=10' Vert.

CREATED BY: s136771

CONTRACT: 01-0B3404

DIST/CO/RTE/PM: 01/Hum/036/22.8/27.7

PROJECT ID: 0112000118

A1
CROSS SECTIONS
7 OF 7

FOR EARTHWORK DEVELOPMENT ONLY

All Dimensions are U.S. Survey Feet

P:\proj5\01\0b340\design\c3d\corridors
0B340B1_Corridor_TEMP_X_C3D_DWG.dwg - 5-Mar-15 7:51 AM

PLOTTED DATE: 01-JUN-2015

SCALE: 1"=10' Horiz.
1"=10' Vert.

CREATED BY: s136771

CONTRACT: 01-0B3404

DIST/CO/RTE/PM: 01/Hum/036/22.8/27.7

PROJECT ID: 0112000118

B1
CROSS SECTIONS
1 OF 8

FOR EARTHWORK DEVELOPMENT ONLY

All Dimensions are U.S. Survey Feet

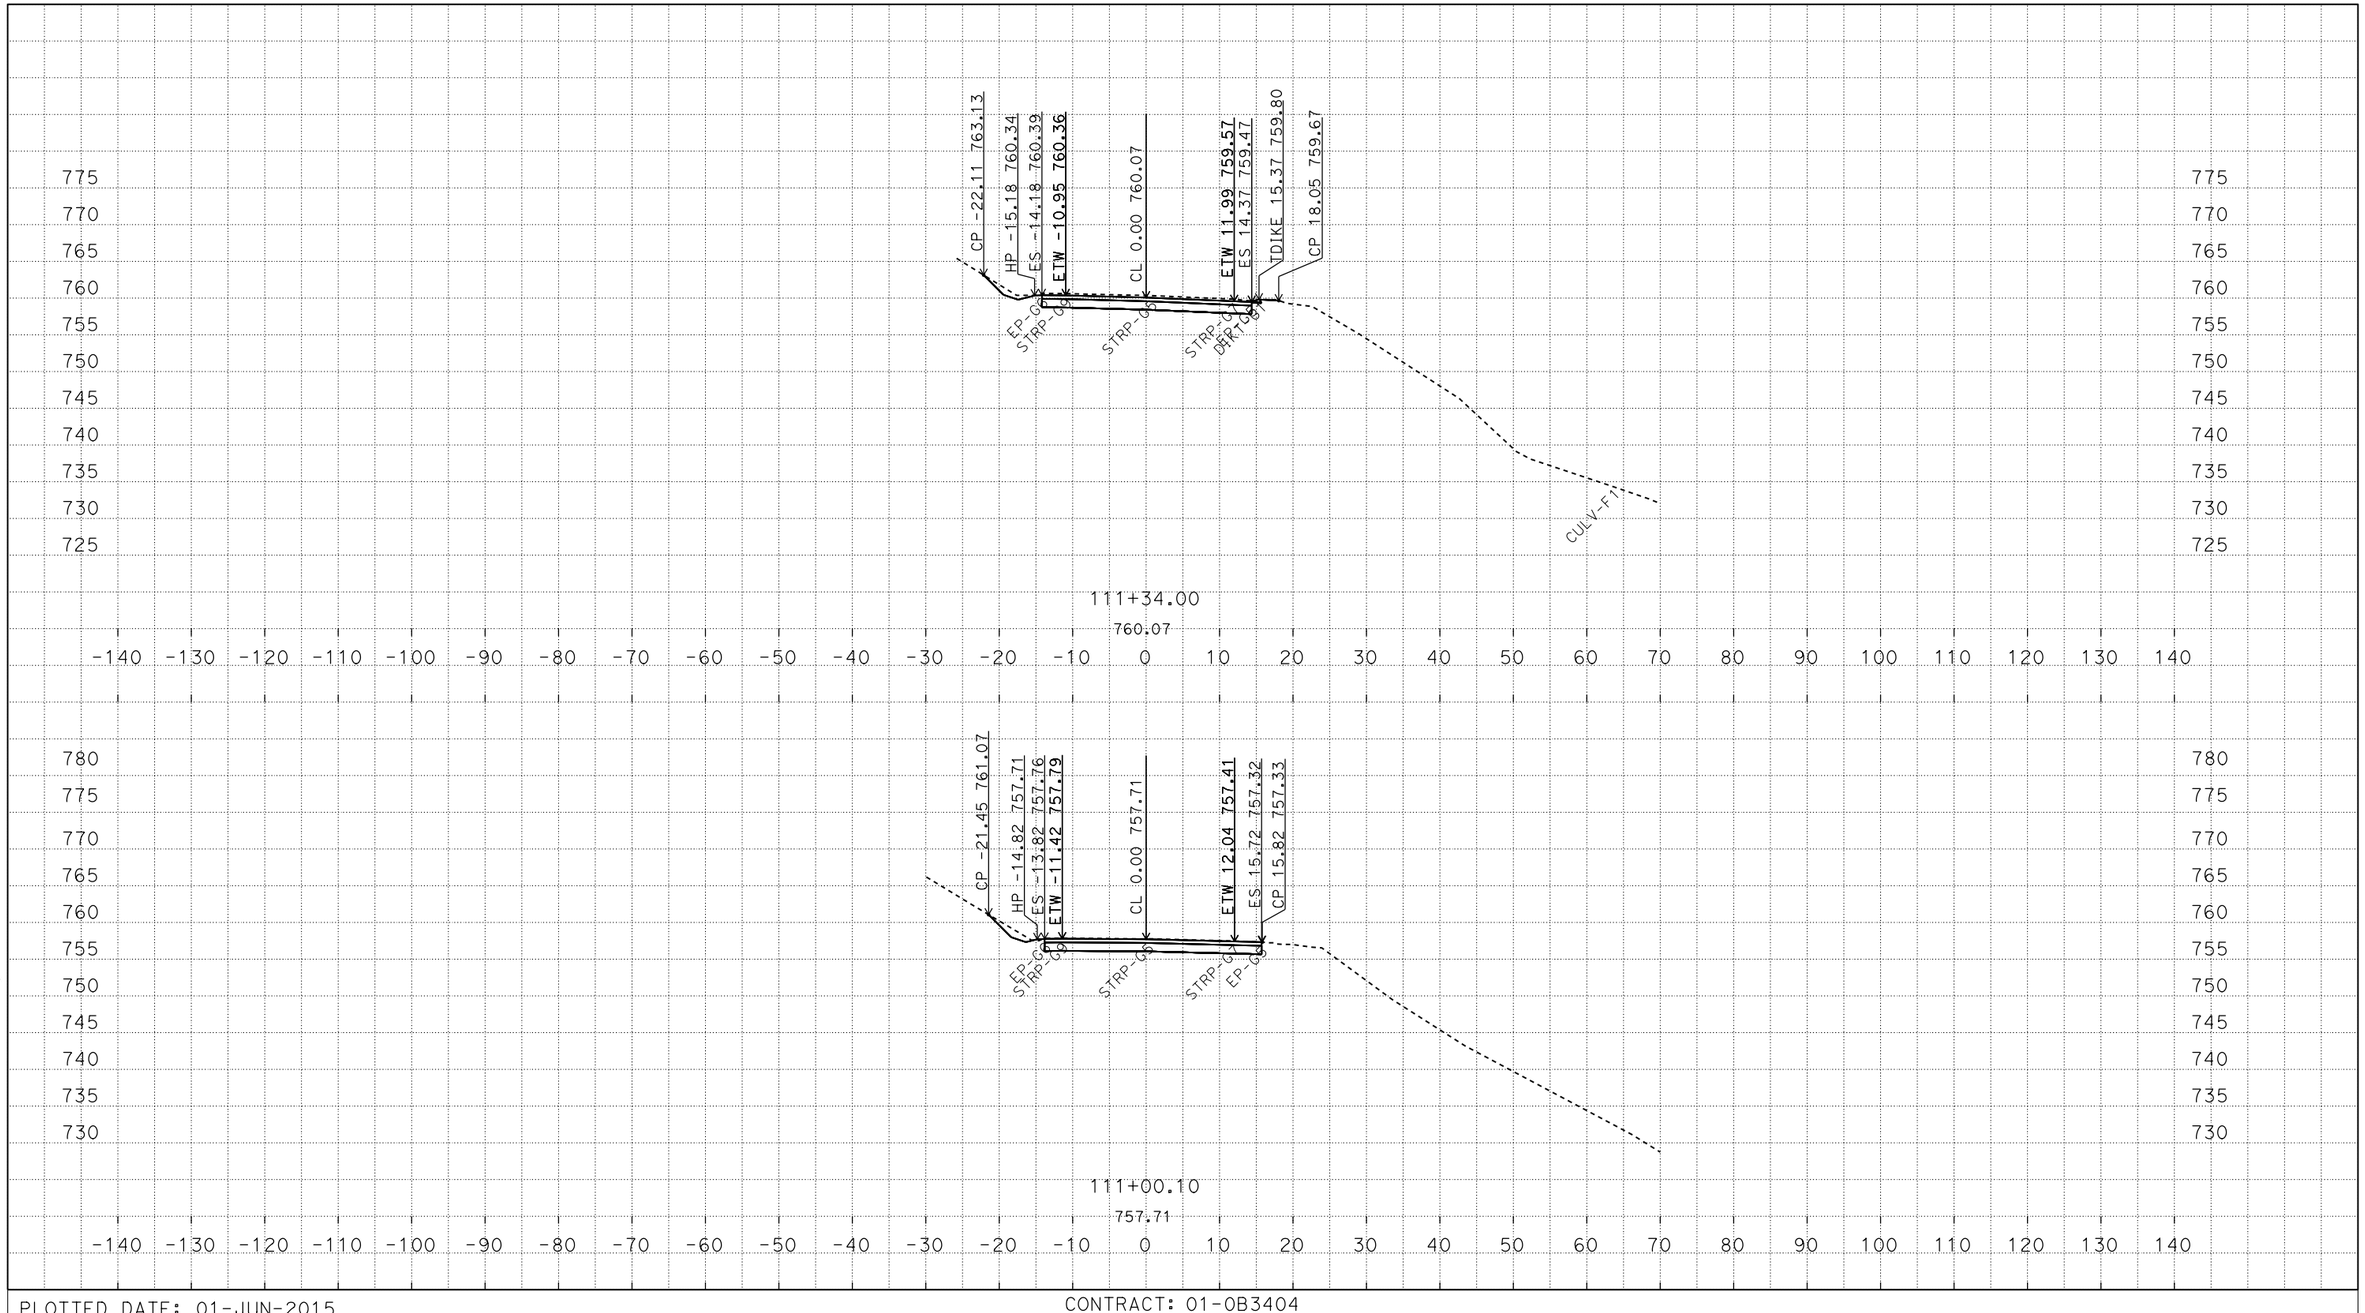

P:\proj5\01\0b340\design\c3d\corridors
0B340B1_Corridor_TEMP_X_C3D_DWG.dwg - 5-Mar-15 7:51 AM

PLOTTED DATE: 01-JUN-2015

SCALE: 1"=10' Horiz.
1"=10' Vert.

CREATED BY: s136771

CONTRACT: 01-0B3404

DIST/CO/RTE/PM: 01/Hum/036/22.8/27.7

PROJECT ID: 0112000118

FOR EARTHWORK DEVELOPMENT ONLY

All Dimensions are U.S. Survey Feet

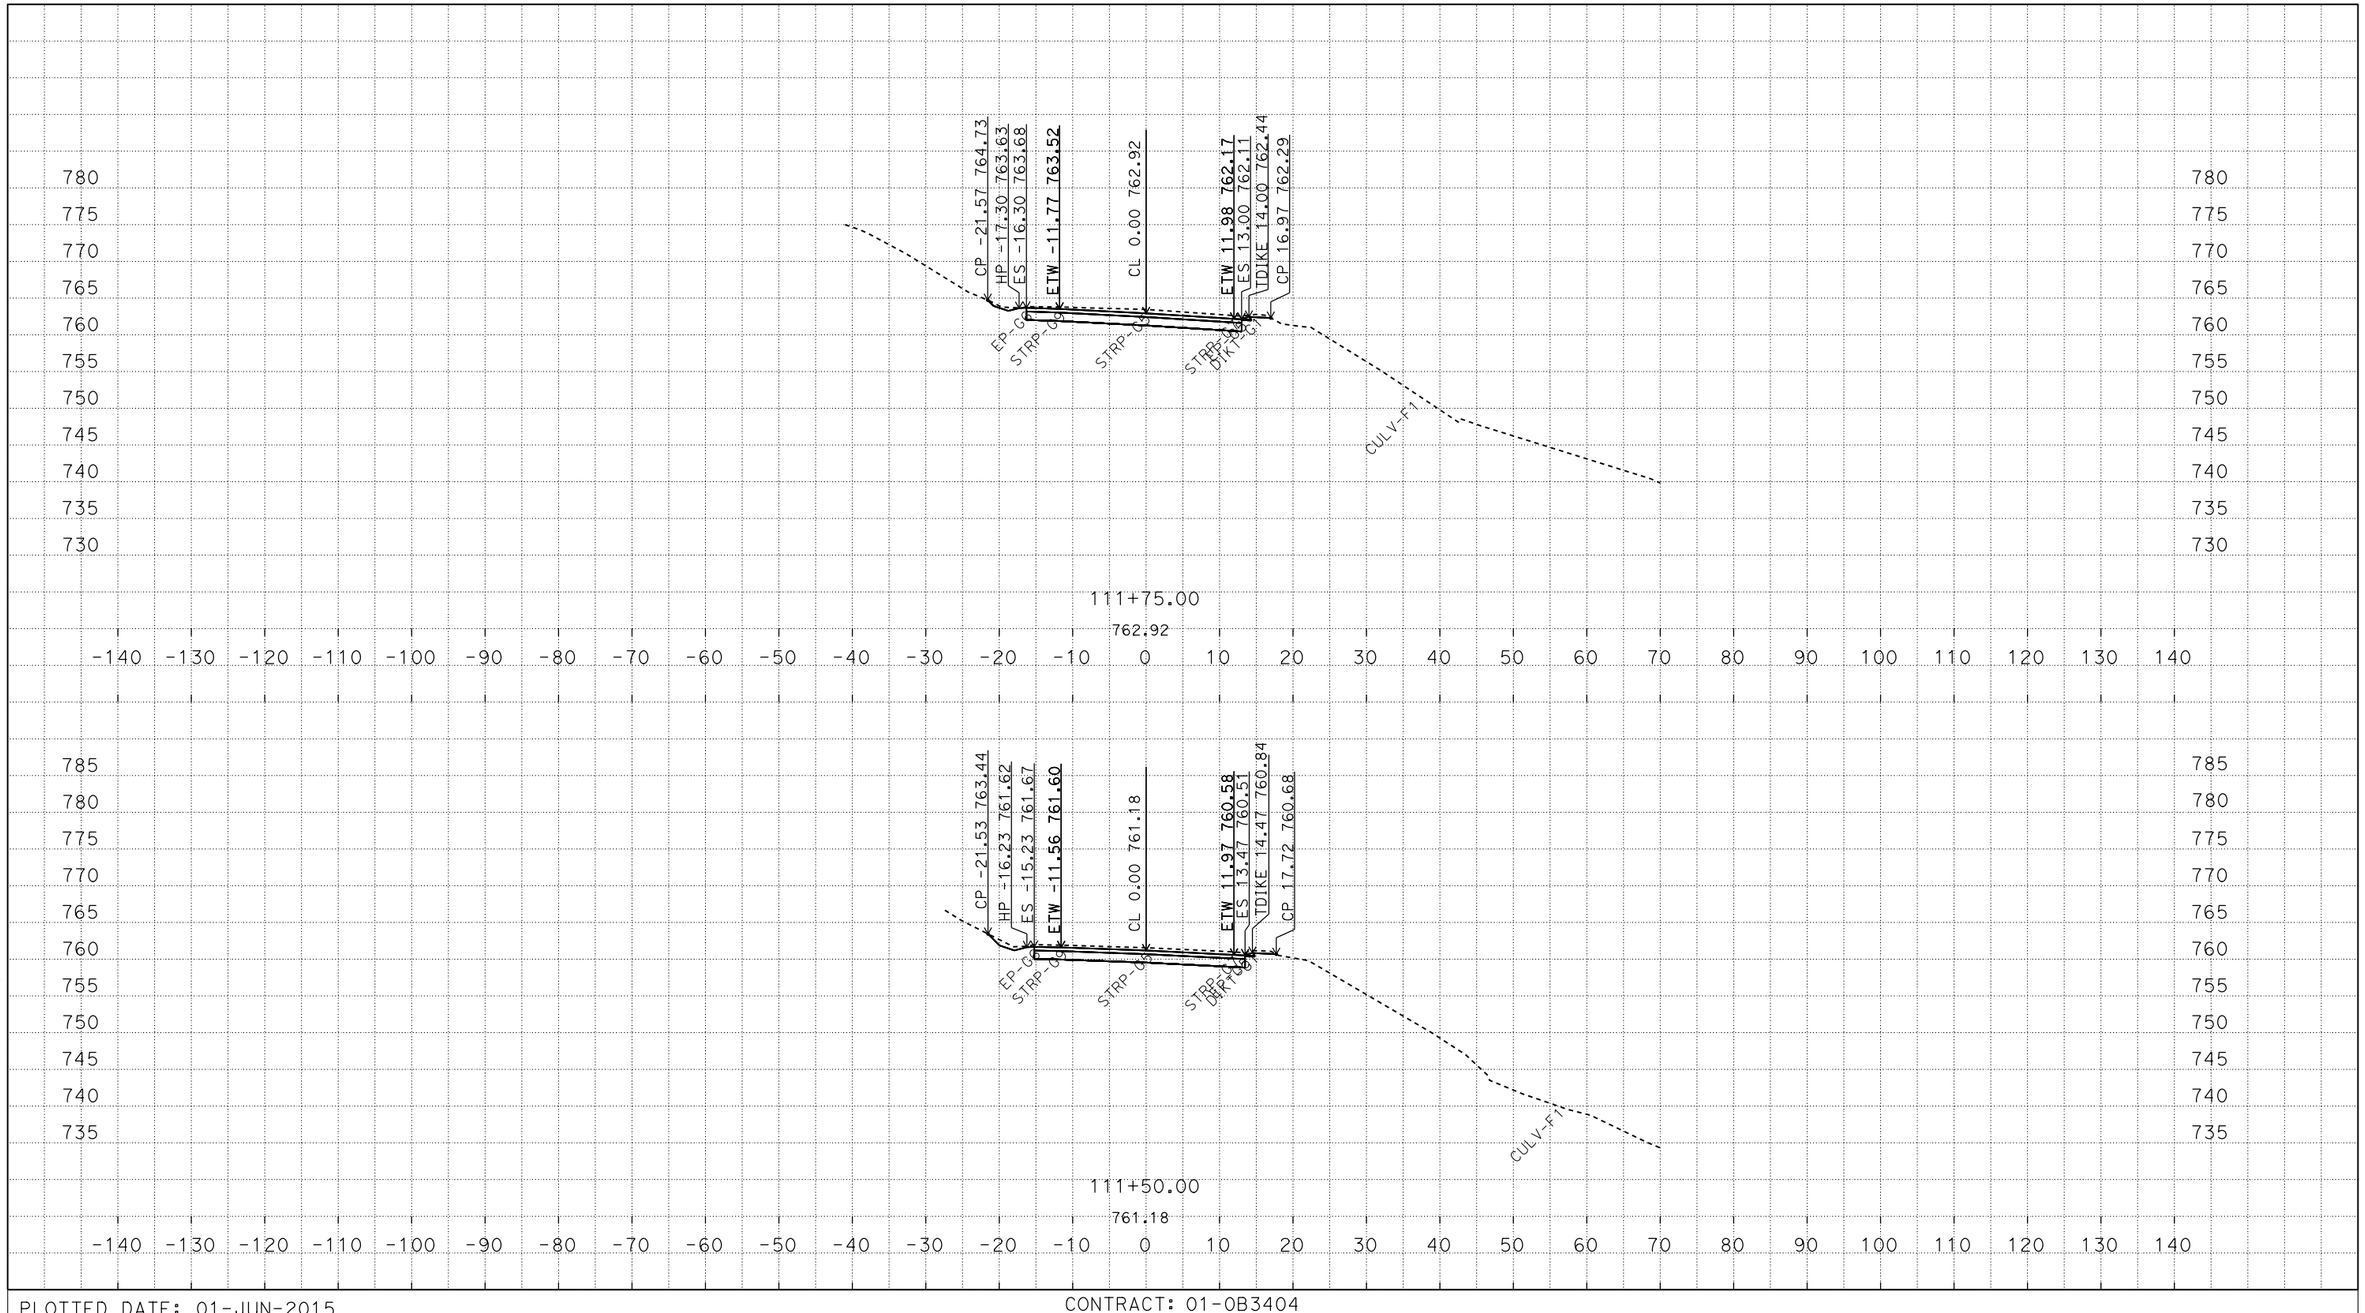

P:\proj5\01\0b340\design\c3d\corridors
0B340B1_Corridor_TEMP_X_C3D_DWG.dwg - 5-Mar-15 7:51 AM

PLOTTED DATE: 01-JUN-2015

SCALE: 1"=10' Horiz.
1"=10' Vert.

CREATED BY: s136771

CONTRACT: 01-0B3404

DIST/CO/RTE/PM: 01/Hum/036/22.8/27.7

PROJECT ID: 0112000118

B1
CROSS SECTIONS
3 OF 8

FOR EARTHWORK DEVELOPMENT ONLY

All Dimensions are U.S. Survey Feet

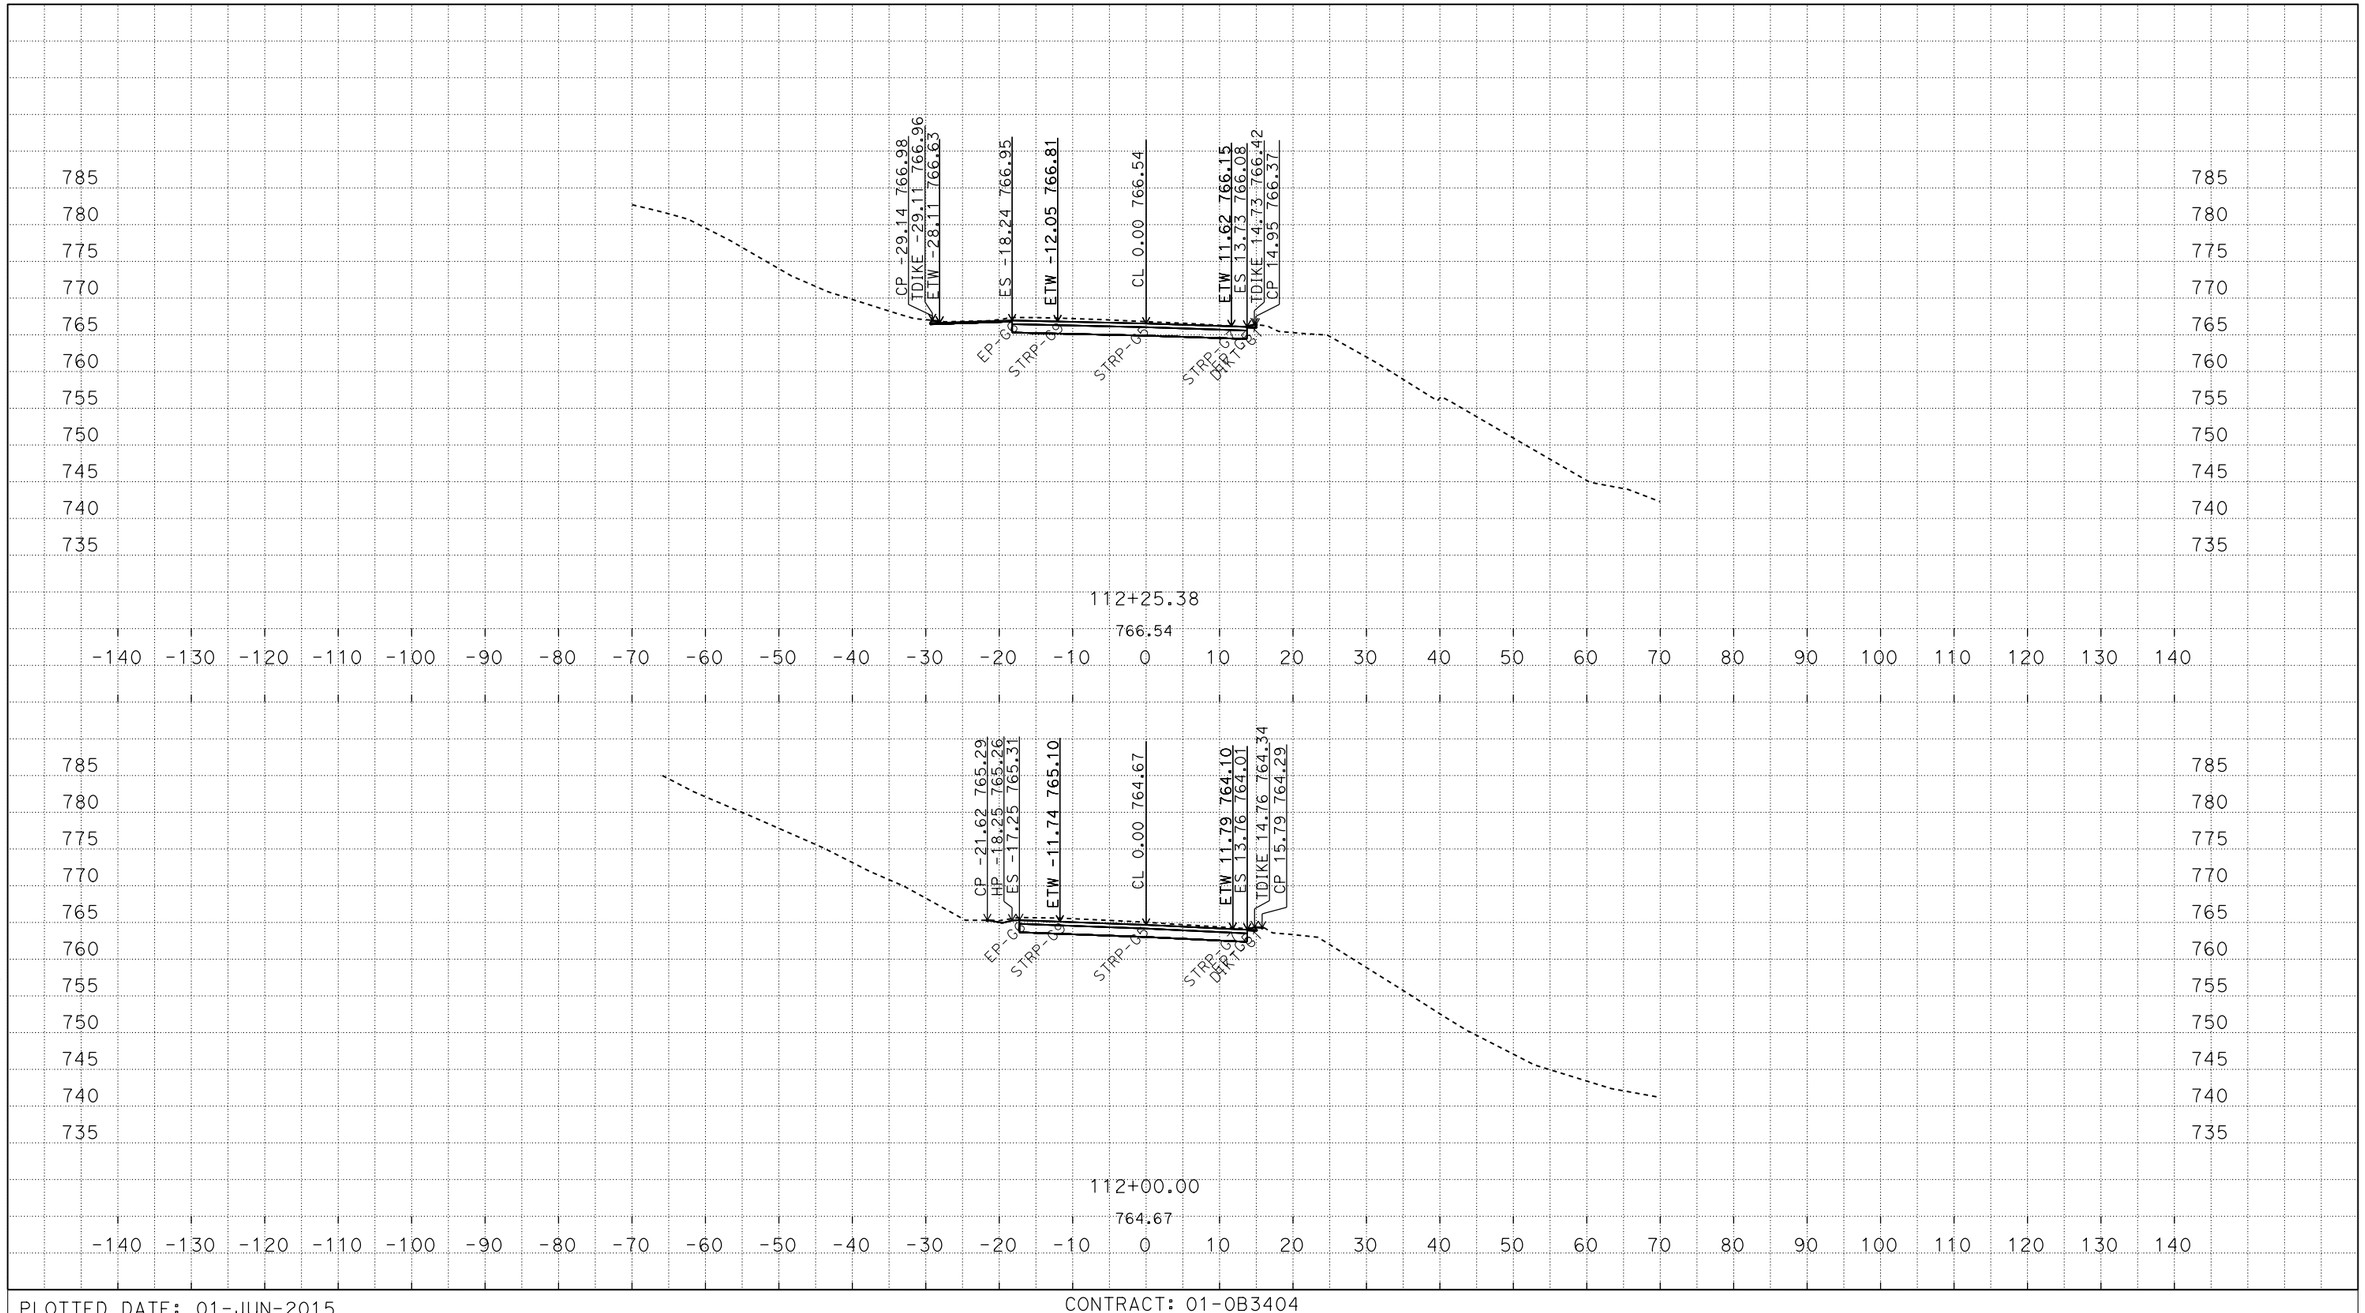

P:\proj5\01\0b340\design\c3d\corridors
0B340B1_Corridor_TEMP_X_C3D_DWG.dwg - 5-Mar-15 7:51 AM

PLOTTED DATE: 01-JUN-2015

SCALE: 1"=10' Horiz.
1"=10' Vert.

CREATED BY: s136771

CONTRACT: 01-0B3404

DIST/CO/RTE/PM: 01/Hum/036/22.8/27.7

PROJECT ID: 0112000118

FOR EARTHWORK DEVELOPMENT ONLY

All Dimensions are U.S. Survey Feet

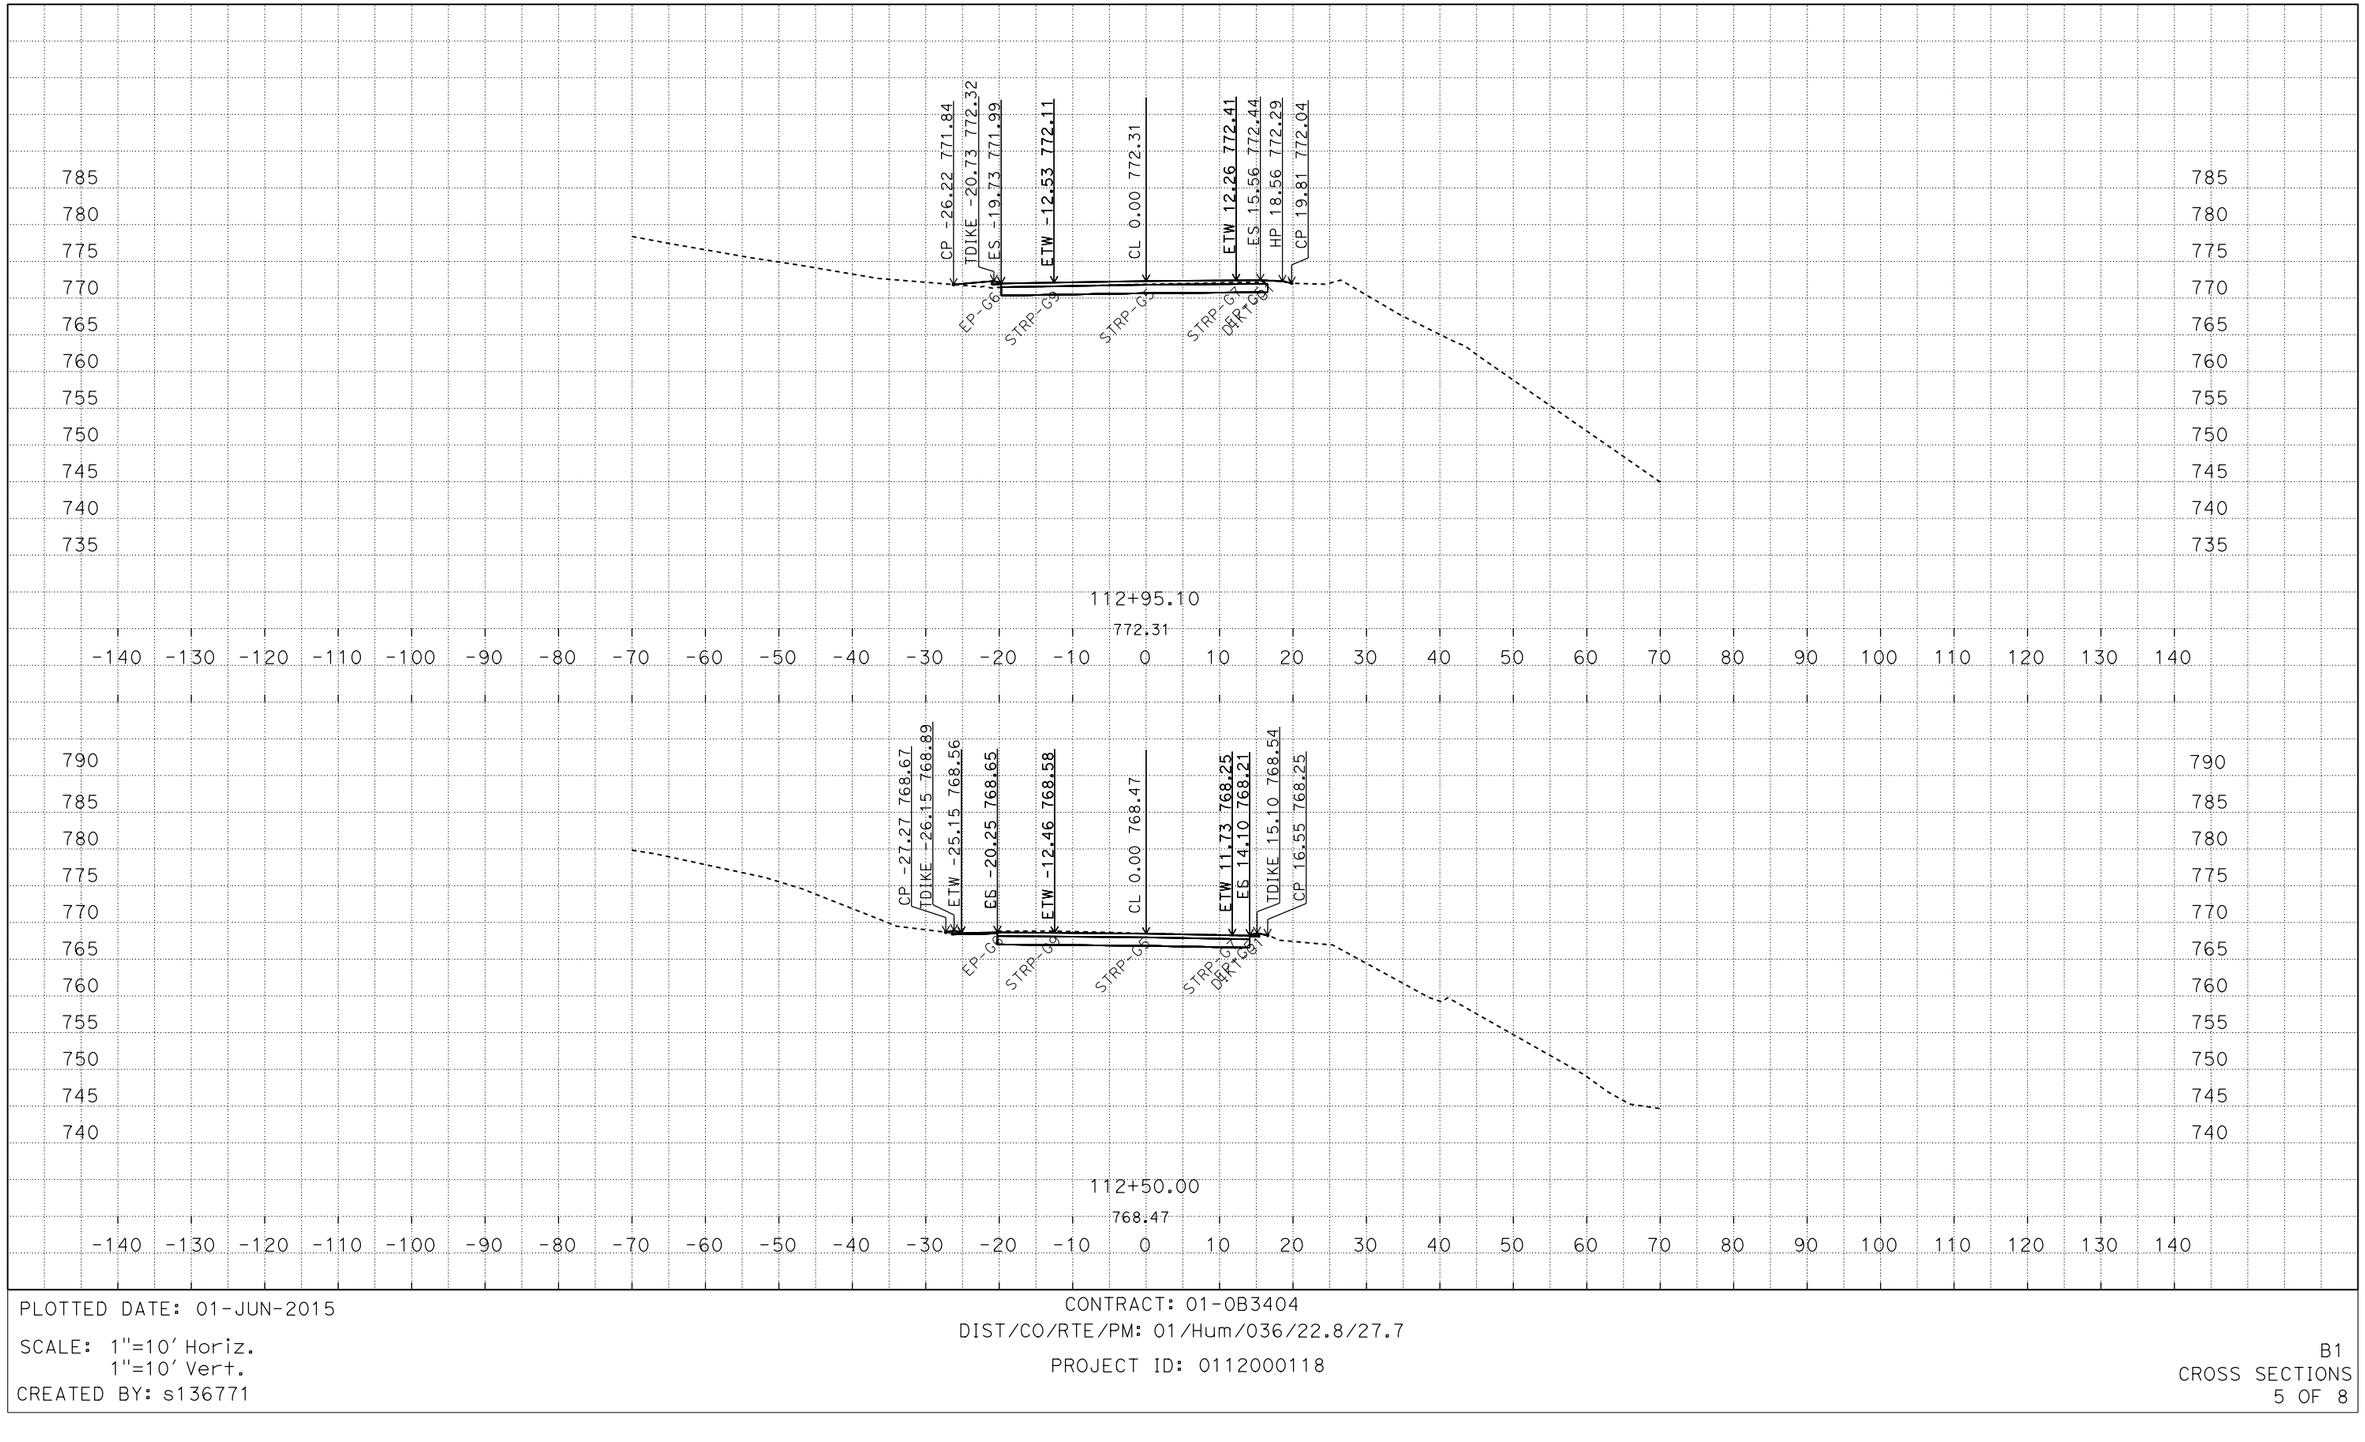

P:\proj5\01\0b340\design\c3d\corridors
0B340B1_Corridor_TEMP_X_C3D_DWG.dwg - 5-Mar-15 7:51 AM

PLOTTED DATE: 01-JUN-2015

SCALE: 1"=10' Horiz.
1"=10' Vert.

CREATED BY: s136771

CONTRACT: 01-0B3404

DIST/CO/RTE/PM: 01/Hum/036/22.8/27.7

PROJECT ID: 0112000118

B1
CROSS SECTIONS
5 OF 8

FOR EARTHWORK DEVELOPMENT ONLY

All Dimensions are U.S. Survey Feet

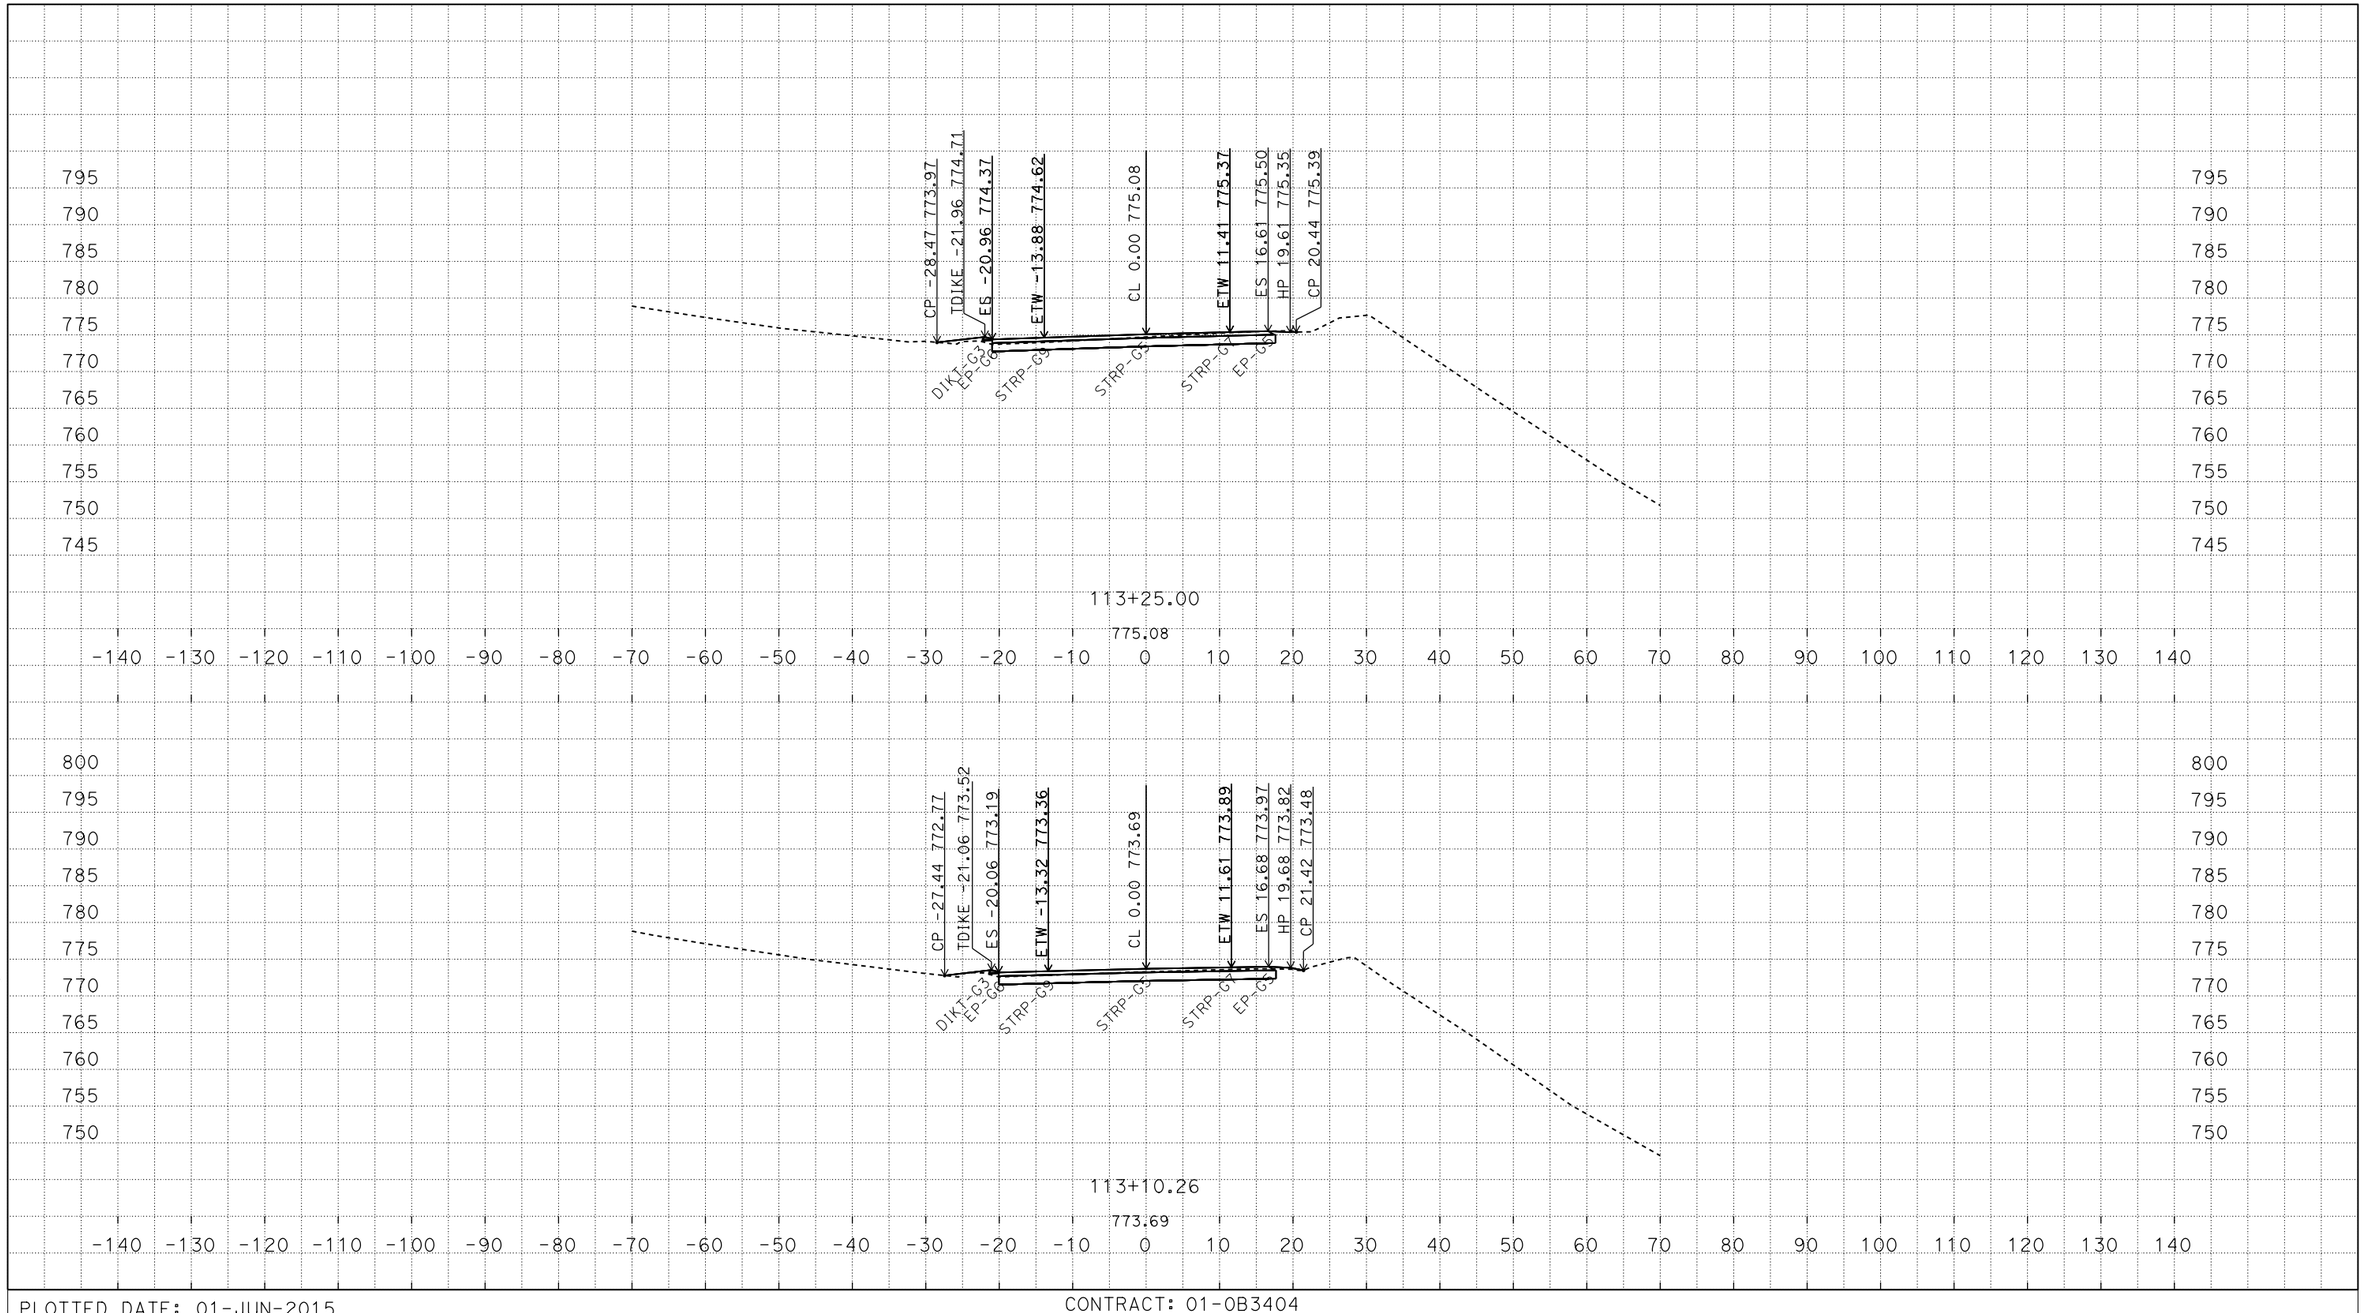

P:\proj5\01\0b340\design\c3d\corridors
0B340B1_Corridor_TEMP_X_C3D_DWG.dwg - 5-Mar-15 7:51 AM

PLOTTED DATE: 01-JUN-2015

SCALE: 1"=10' Horiz.
1"=10' Vert.

CREATED BY: s136771

CONTRACT: 01-0B3404

DIST/CO/RTE/PM: 01/Hum/036/22.8/27.7

PROJECT ID: 0112000118

FOR EARTHWORK DEVELOPMENT ONLY

All Dimensions are U.S. Survey Feet

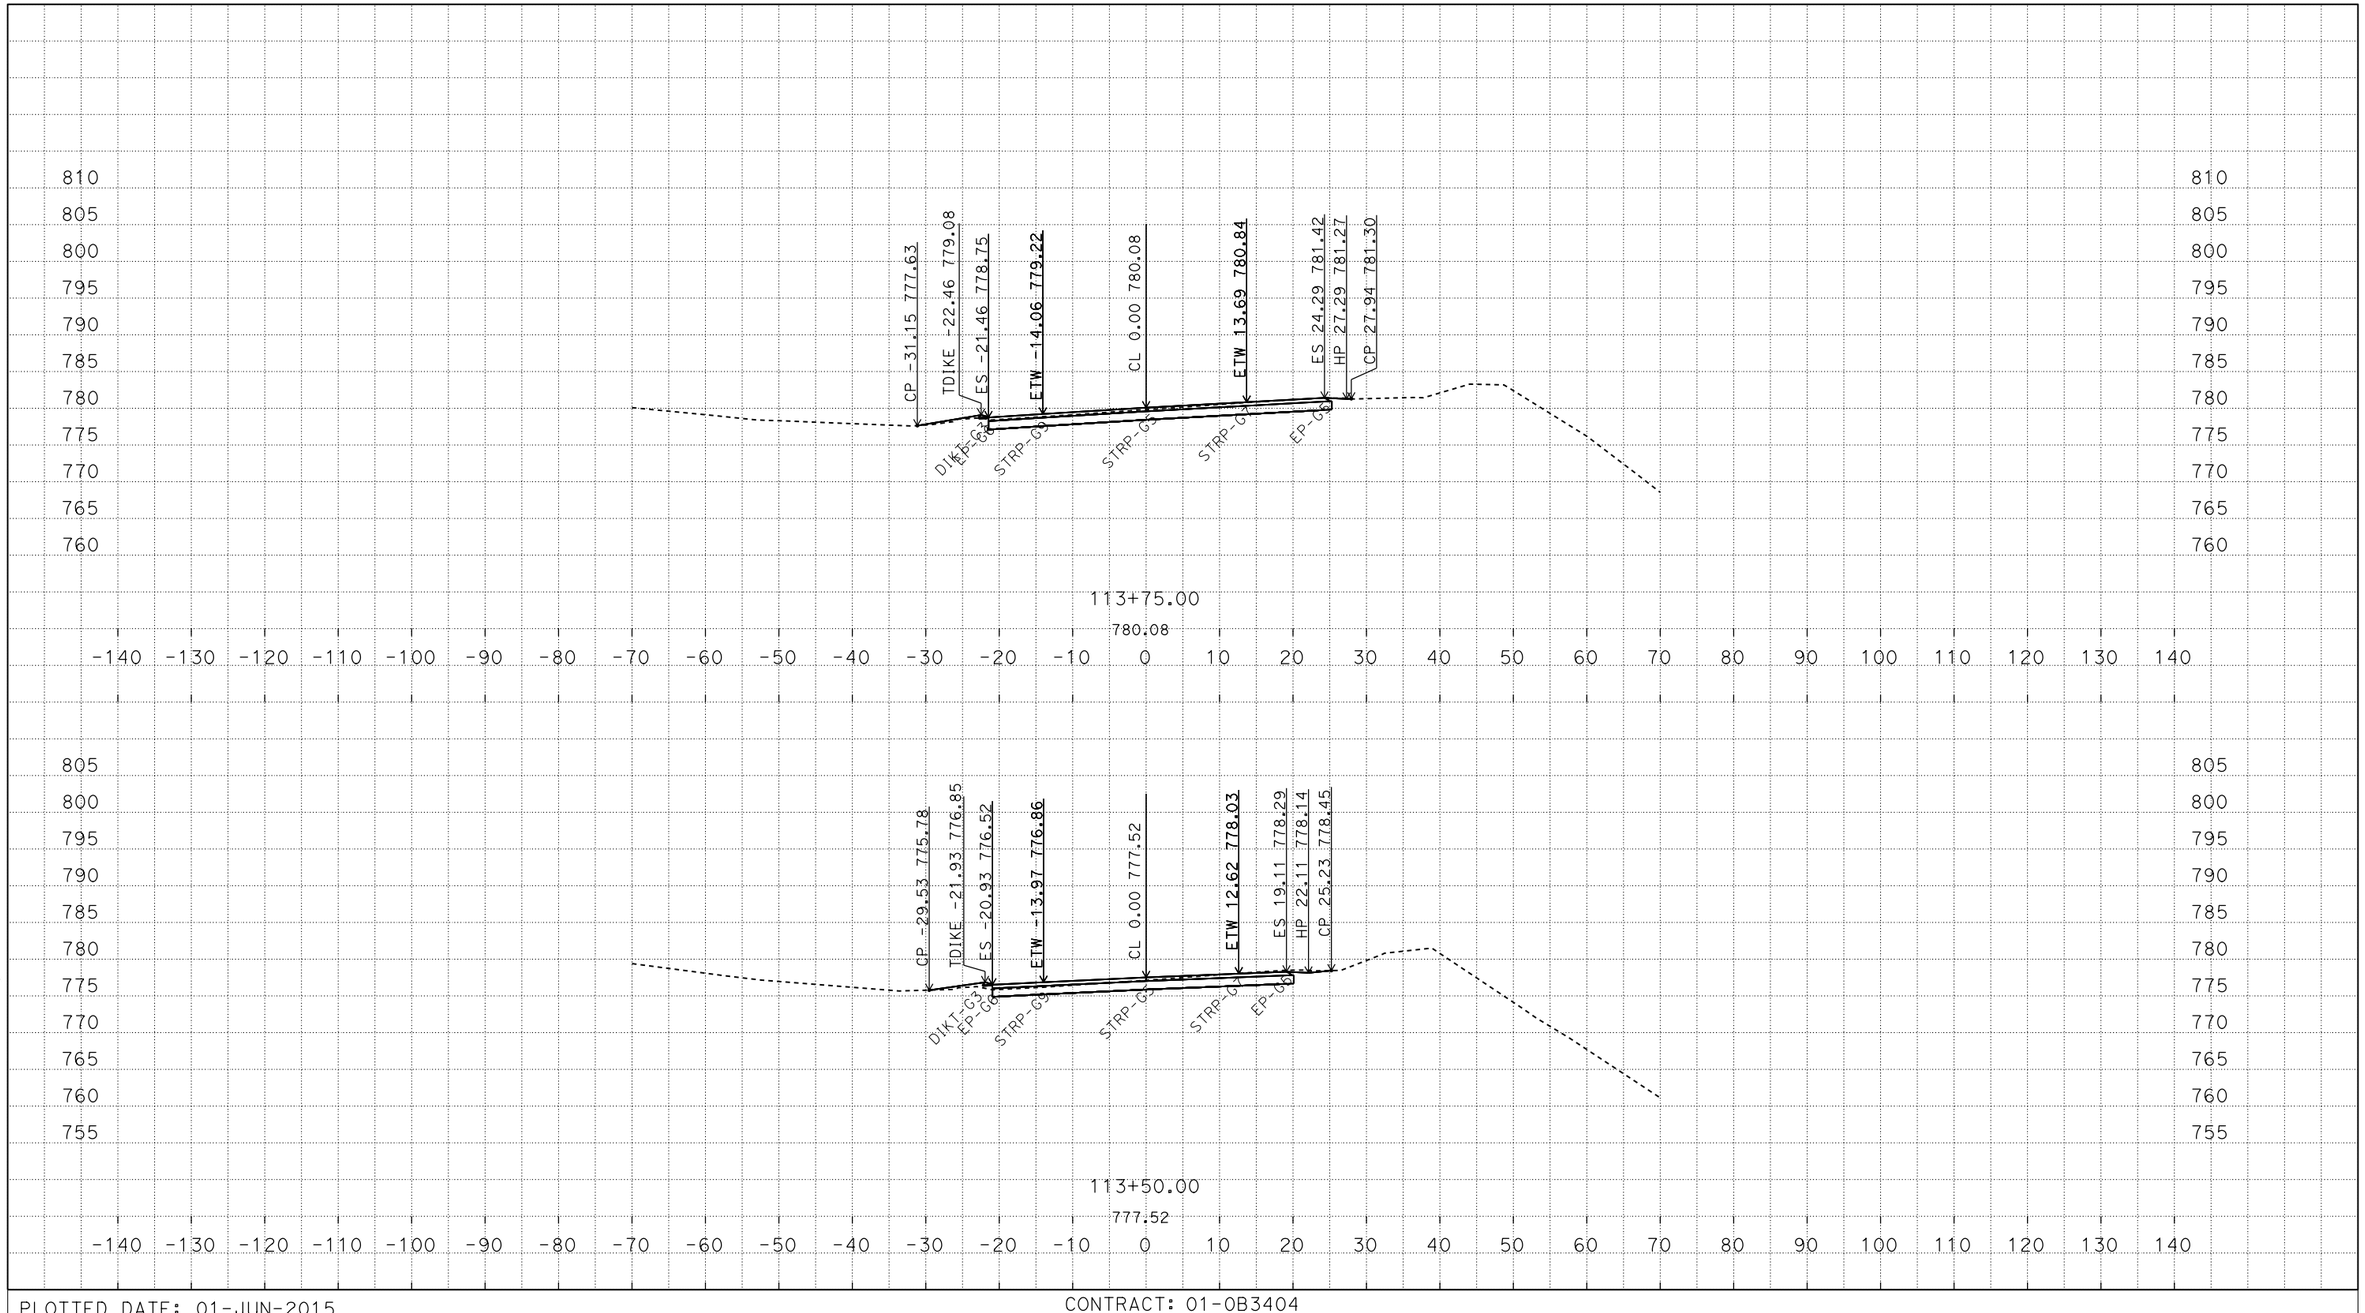

P:\proj5\01\0b340\design\c3d\corridors
0B340B1_Corridor_TEMP_X_C3D_DWG.dwg - 5-Mar-15 7:51 AM

PLOTTED DATE: 01-JUN-2015

SCALE: 1"=10' Horiz.
1"=10' Vert.

CREATED BY: s136771

CONTRACT: 01-0B3404

DIST/CO/RTE/PM: 01/Hum/036/22.8/27.7

PROJECT ID: 0112000118

B1
CROSS SECTIONS
7 OF 8

FOR EARTHWORK DEVELOPMENT ONLY

All Dimensions are U.S. Survey Feet

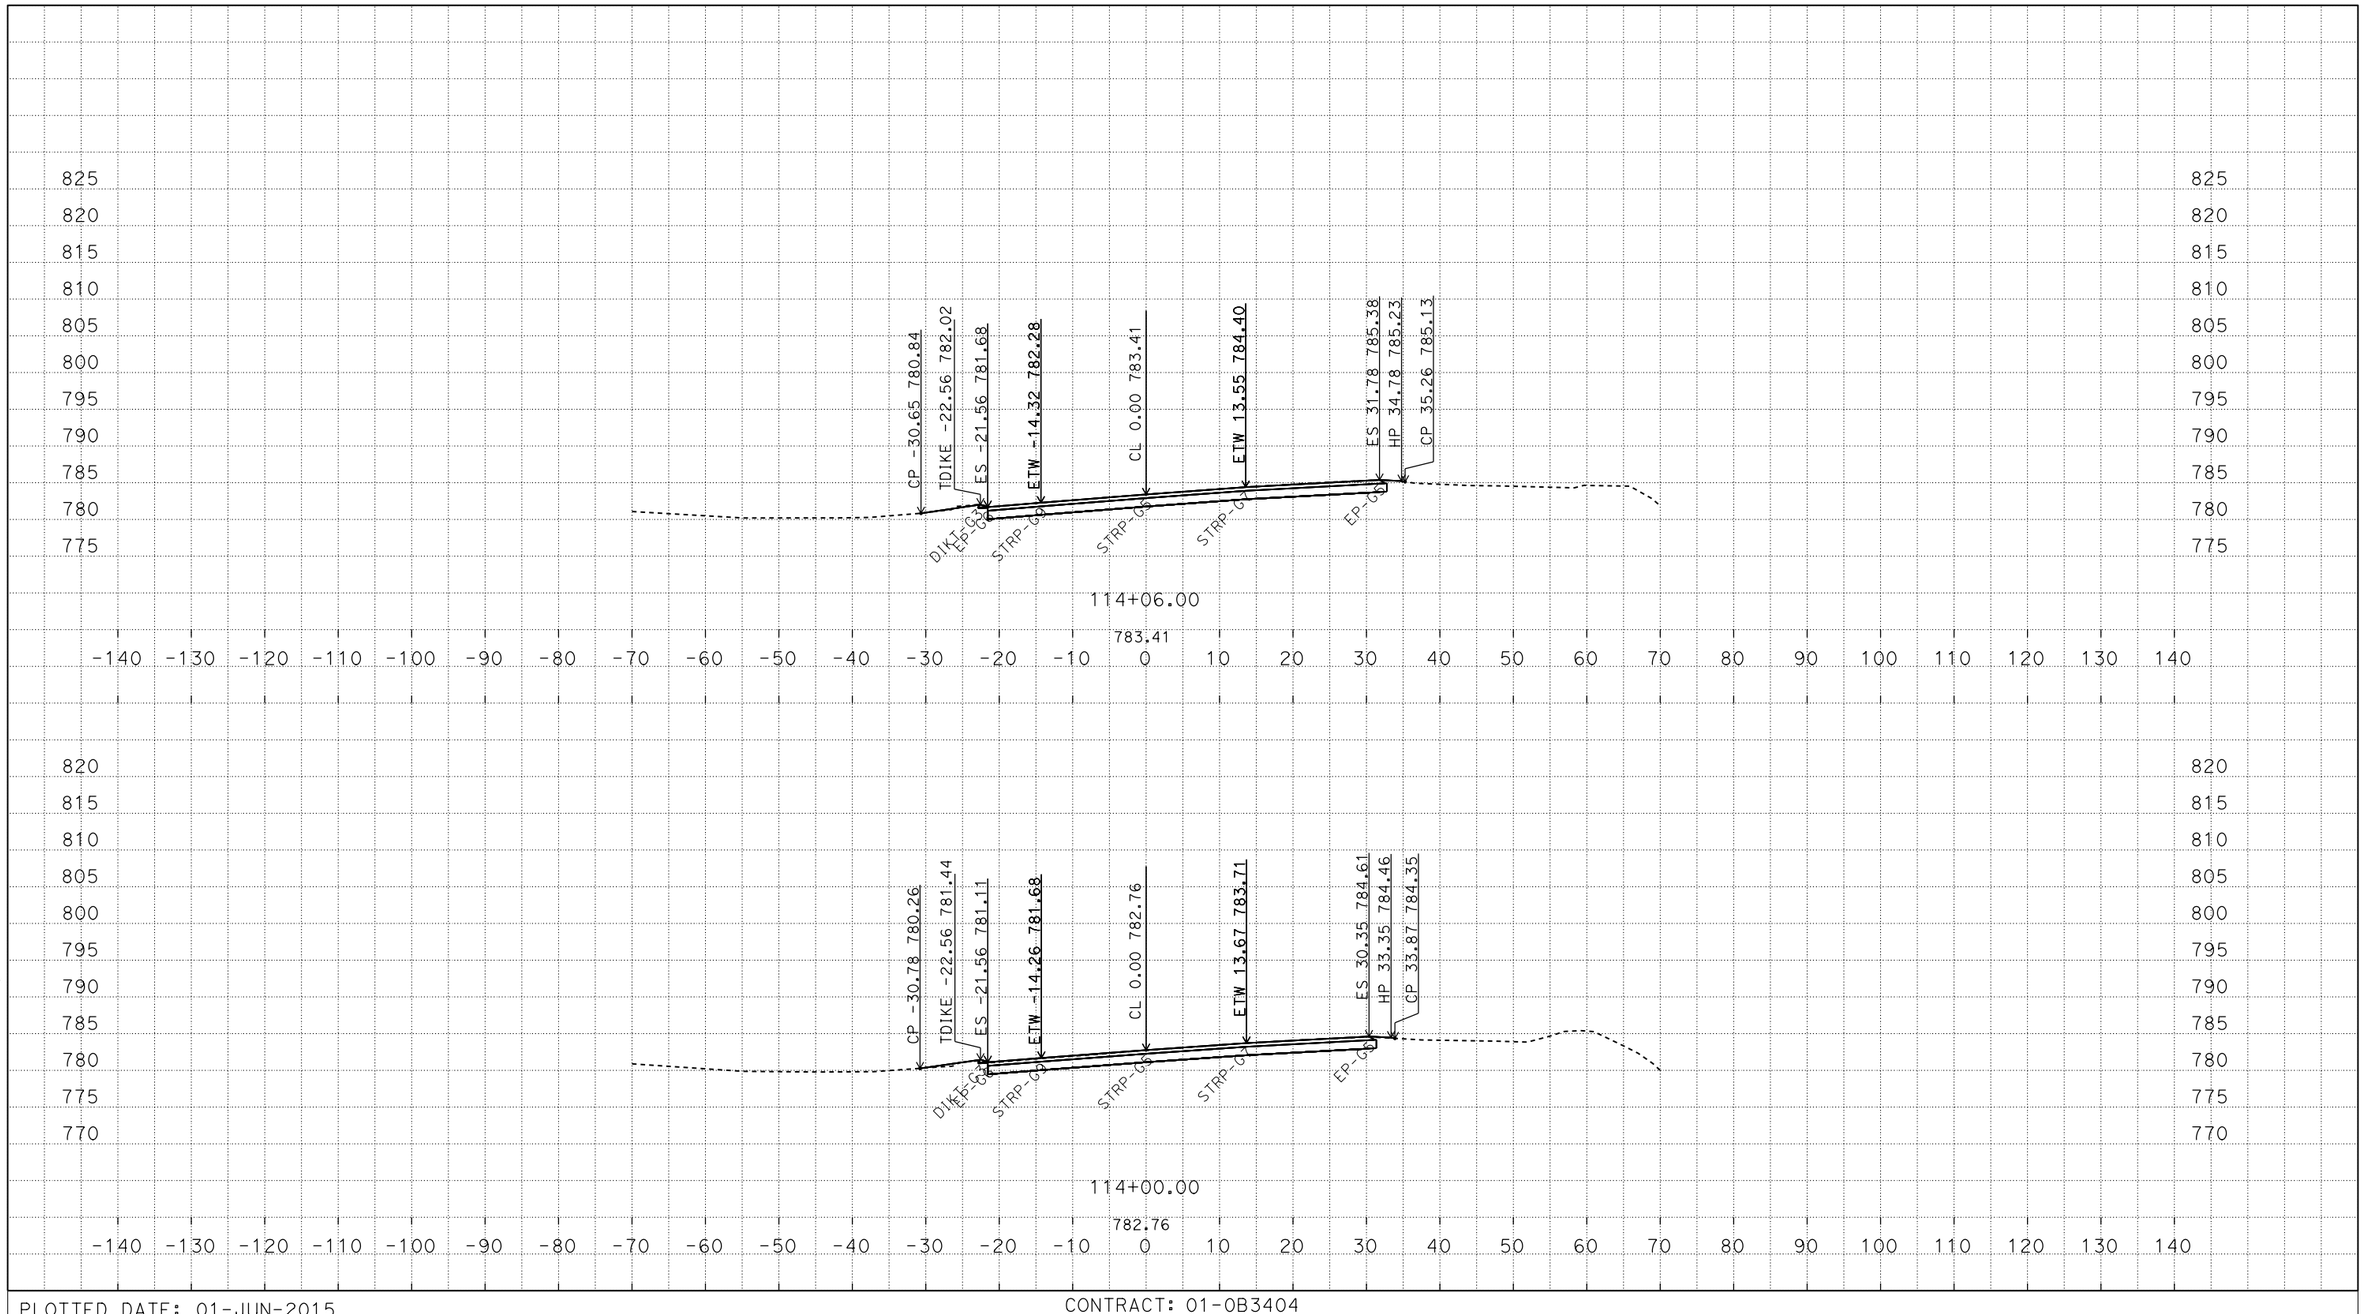

P:\proj5\01\0b340\design\c3d\corridors
0B340B1_Corridor_TEMP_X_C3D_DWG.dwg - 5-Mar-15 7:51 AM

PLOTTED DATE: 01-JUN-2015

SCALE: 1"=10' Horiz.
1"=10' Vert.

CREATED BY: s136771

CONTRACT: 01-0B3404

DIST/CO/RTE/PM: 01/Hum/036/22.8/27.7

PROJECT ID: 0112000118

B1
CROSS SECTIONS
8 OF 8

FOR EARTHWORK DEVELOPMENT ONLY

All Dimensions are U.S. Survey Feet

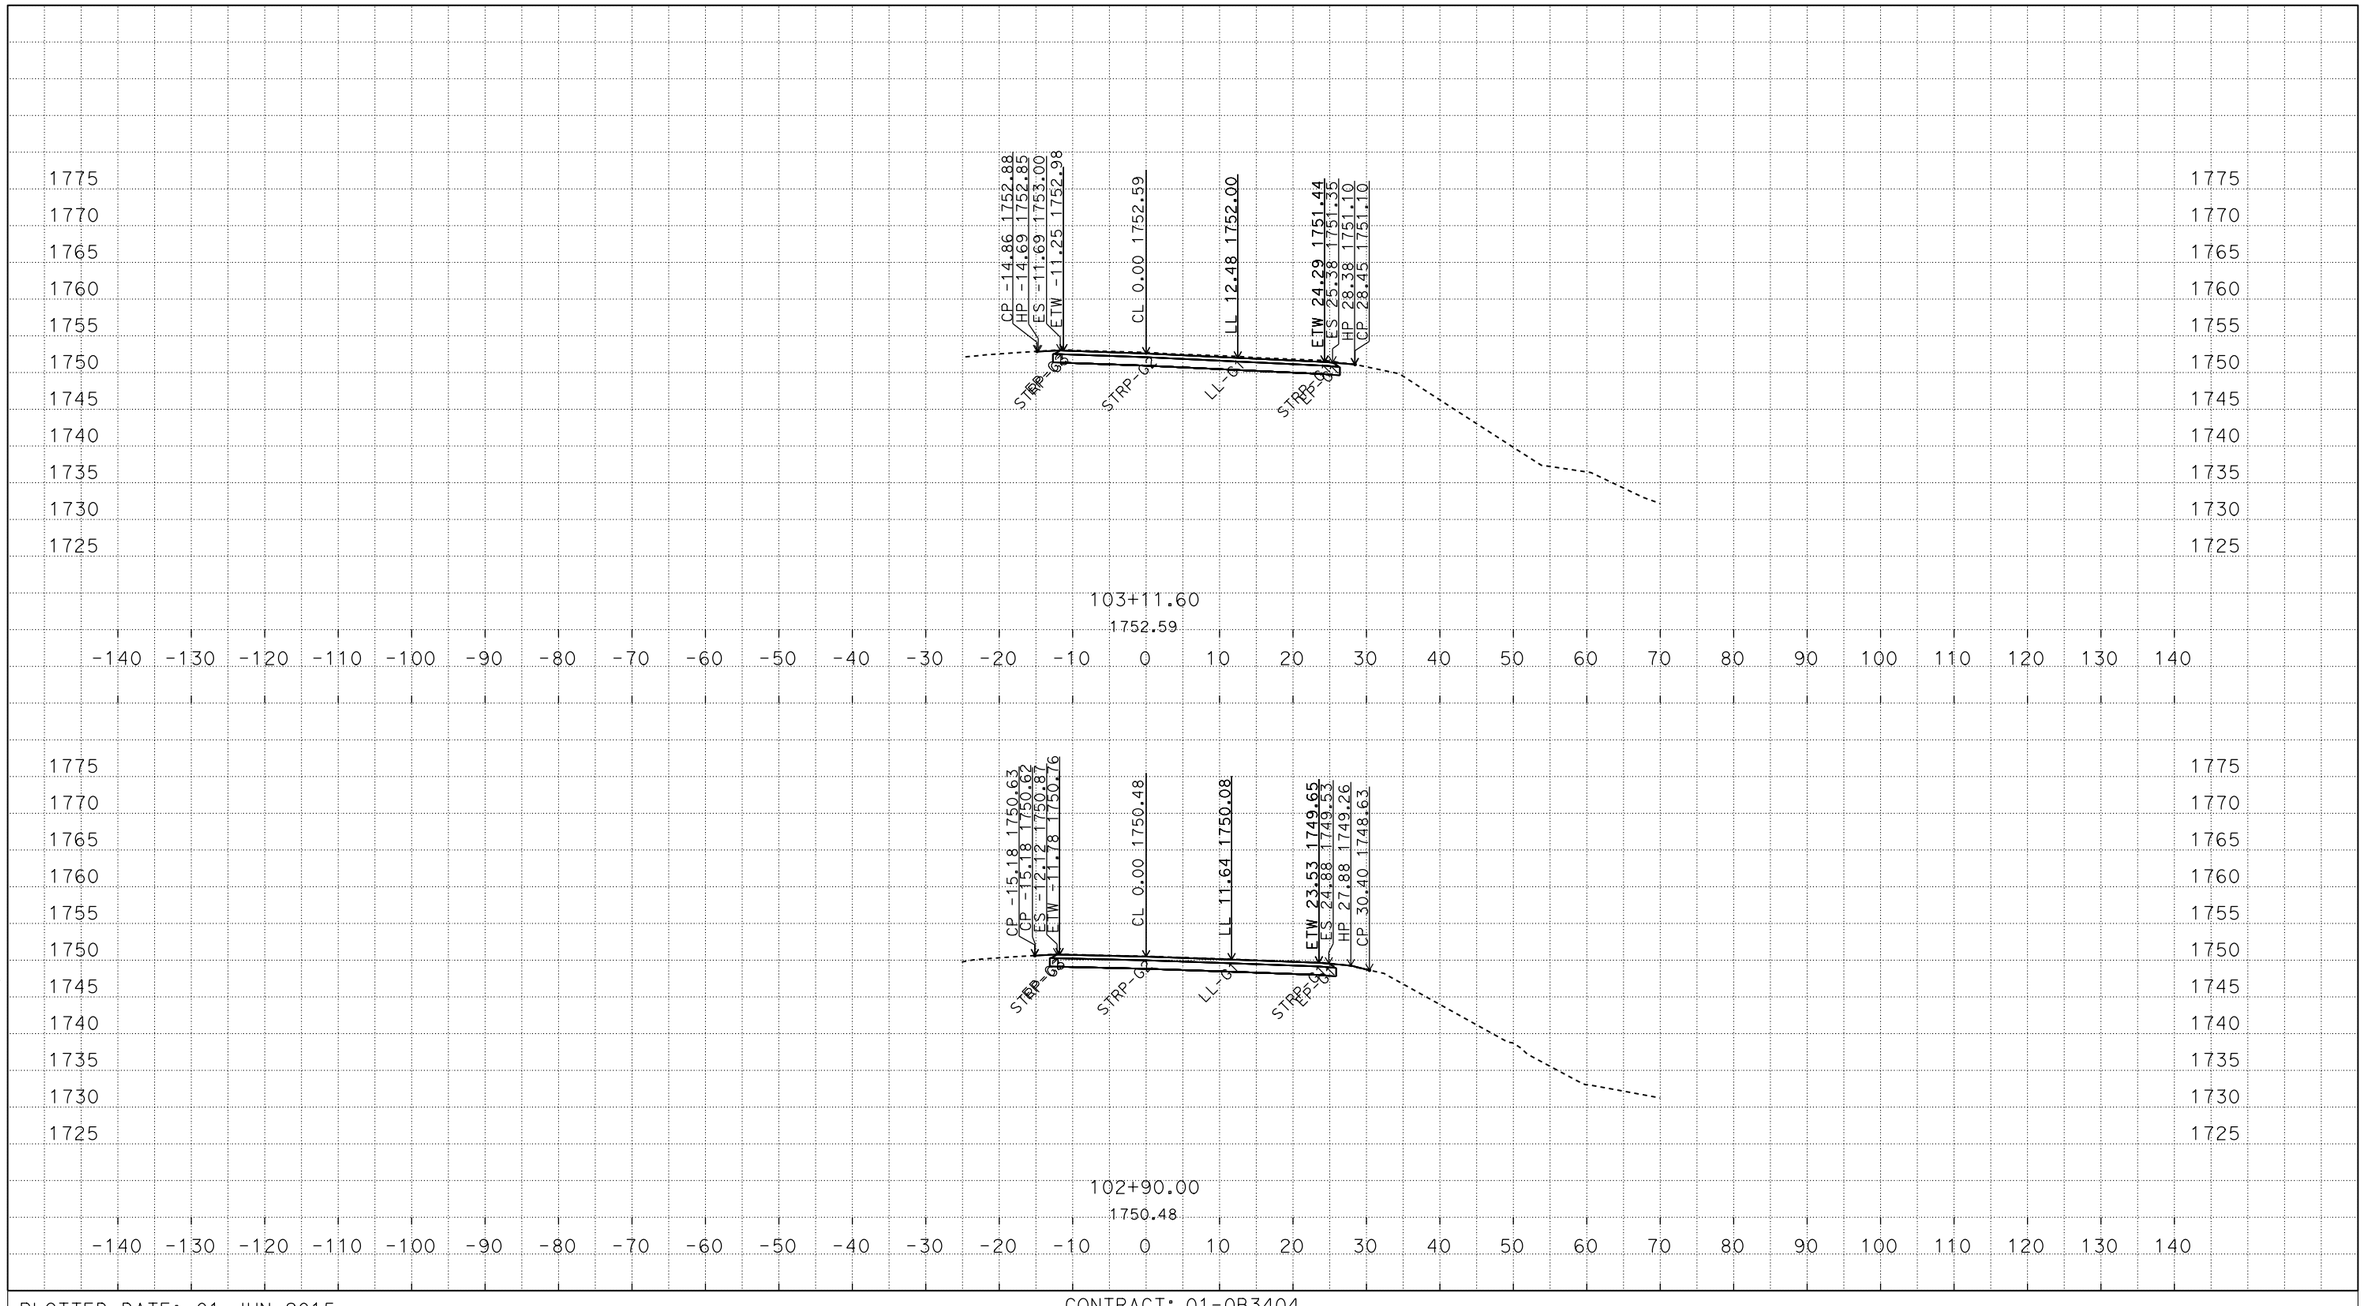

P:\proj5\01\0b340\design\c3d\corridors
0B340C1_Corridor_TEMP_X_C3D_DWG.dwg - 5-Mar-15 8:16 AM

PLOTTED DATE: 01-JUN-2015

SCALE: 1"=10' Horiz.
1"=10' Vert.

CREATED BY: s136771

CONTRACT: 01-0B3404

DIST/CO/RTE/PM: 01/Hum/036/22.8/27.7

PROJECT ID: 0112000118

C1

CROSS SECTIONS

FOR EARTHWORK DEVELOPMENT ONLY

All Dimensions are U.S. Survey Feet

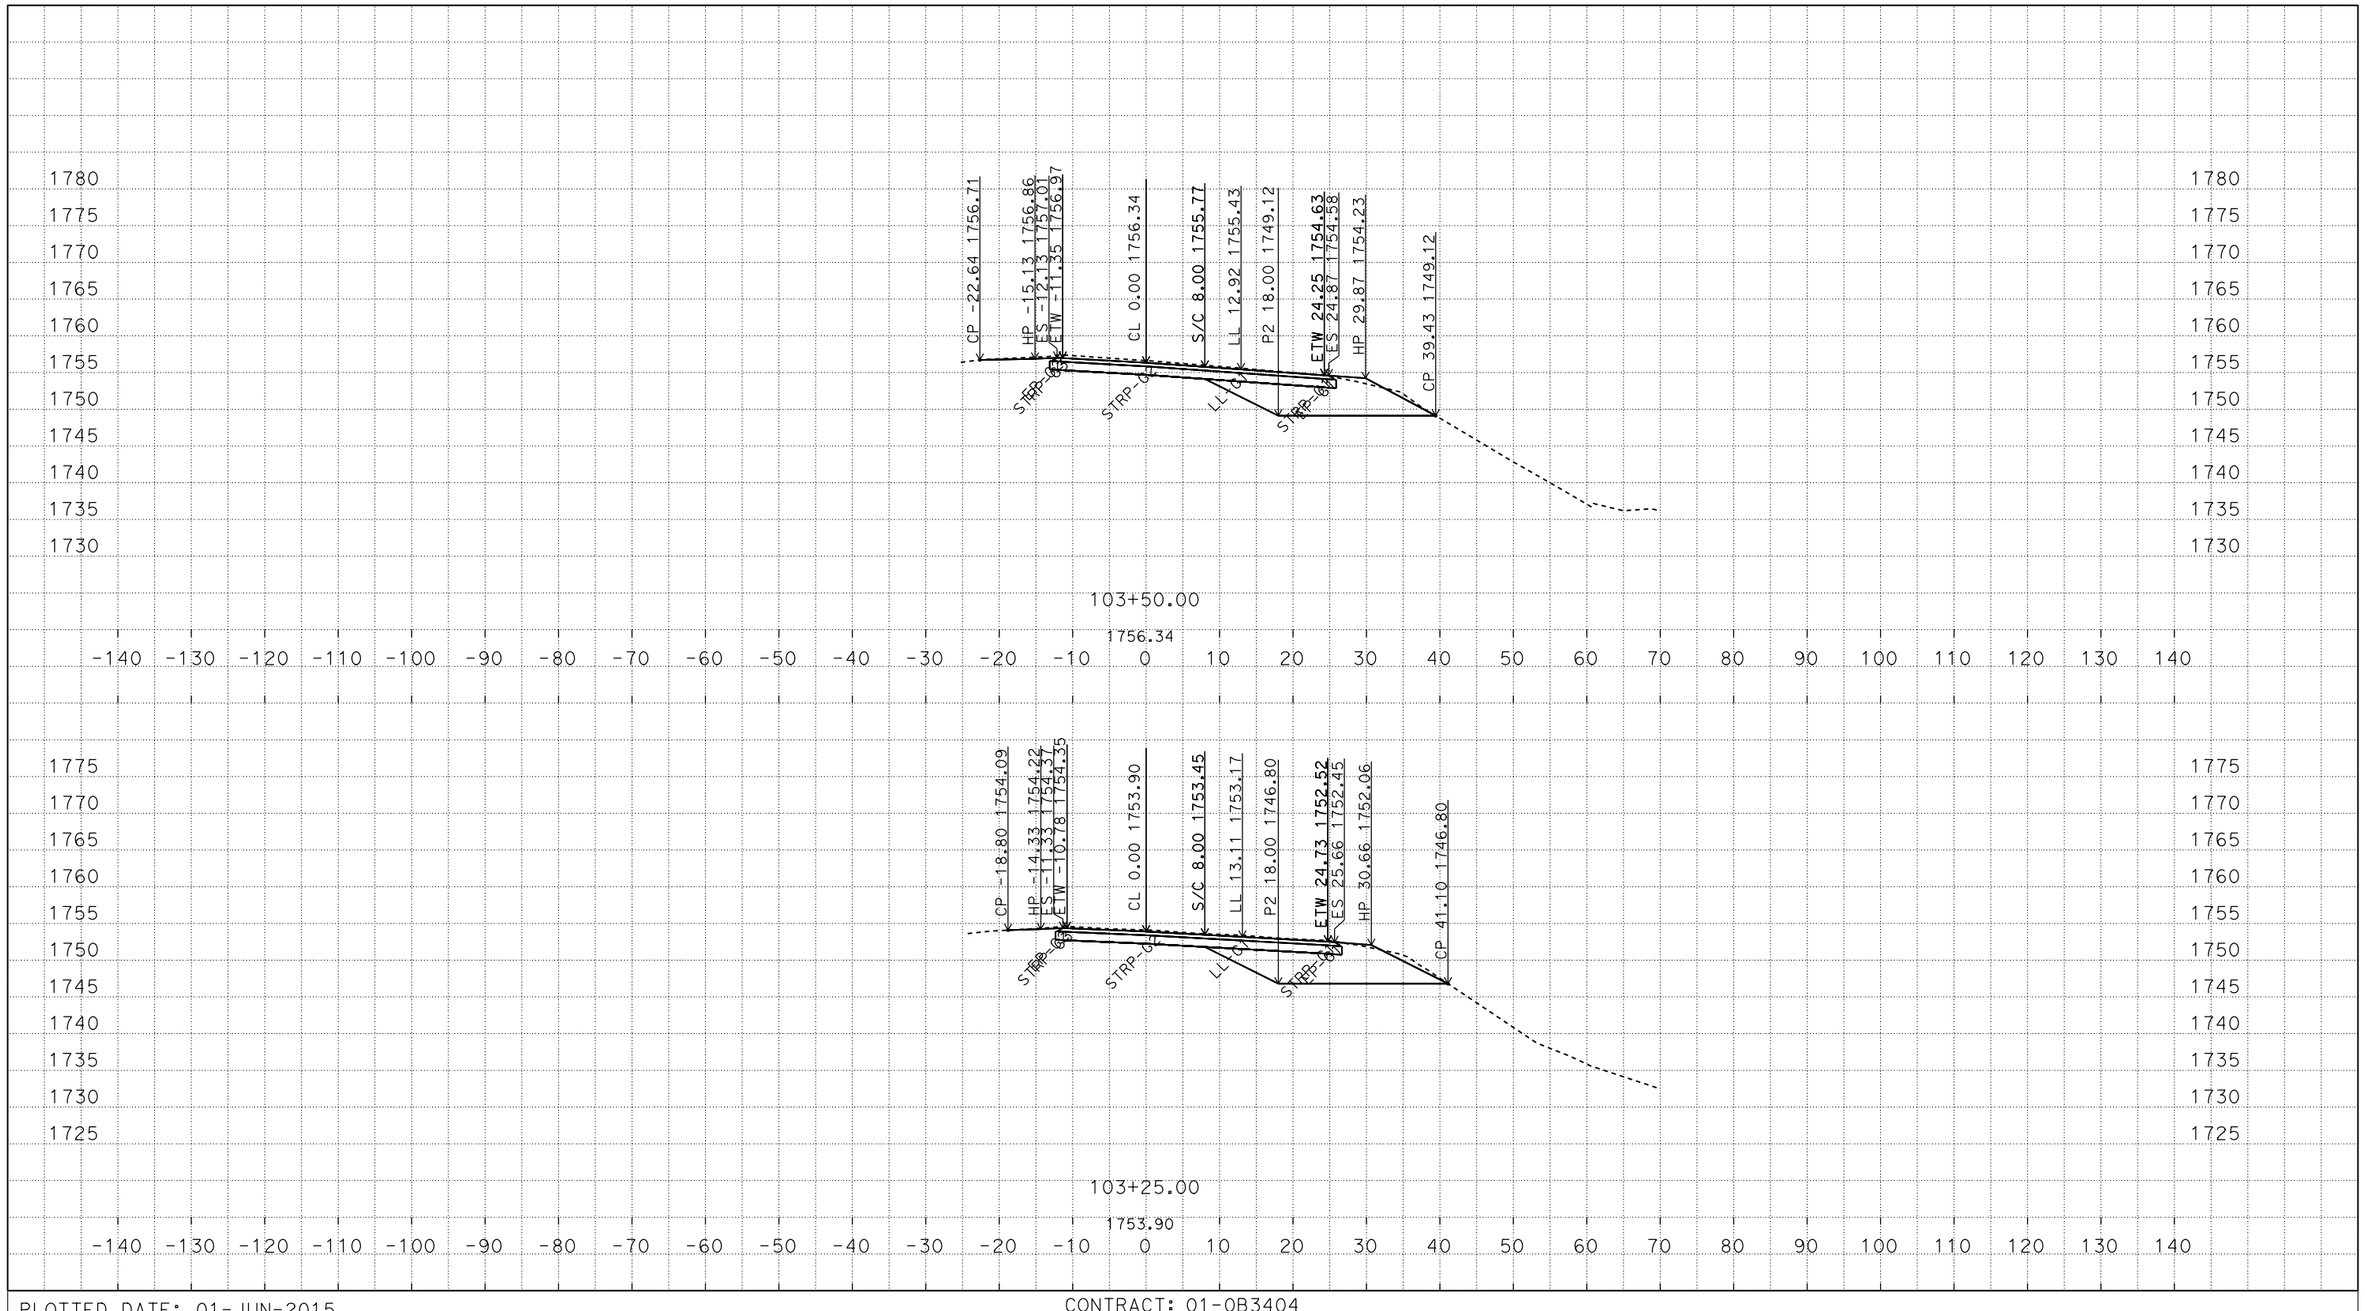

P:\proj5\01\0b340\design\c3d\corridors
0B340C1_Corridor_TEMP_X_C3D_DWG.dwg - 5-Mar-15 8:16 AM

PLOTTED DATE: 01-JUN-2015

SCALE: 1"=10' Horiz.
1"=10' Vert.

CREATED BY: s136771

CONTRACT: 01-0B3404

DIST/CO/RTE/PM: 01/Hum/036/22.8/27.7

PROJECT ID: 0112000118

C1

CROSS SECTIONS

FOR EARTHWORK DEVELOPMENT ONLY

All Dimensions are U.S. Survey Feet

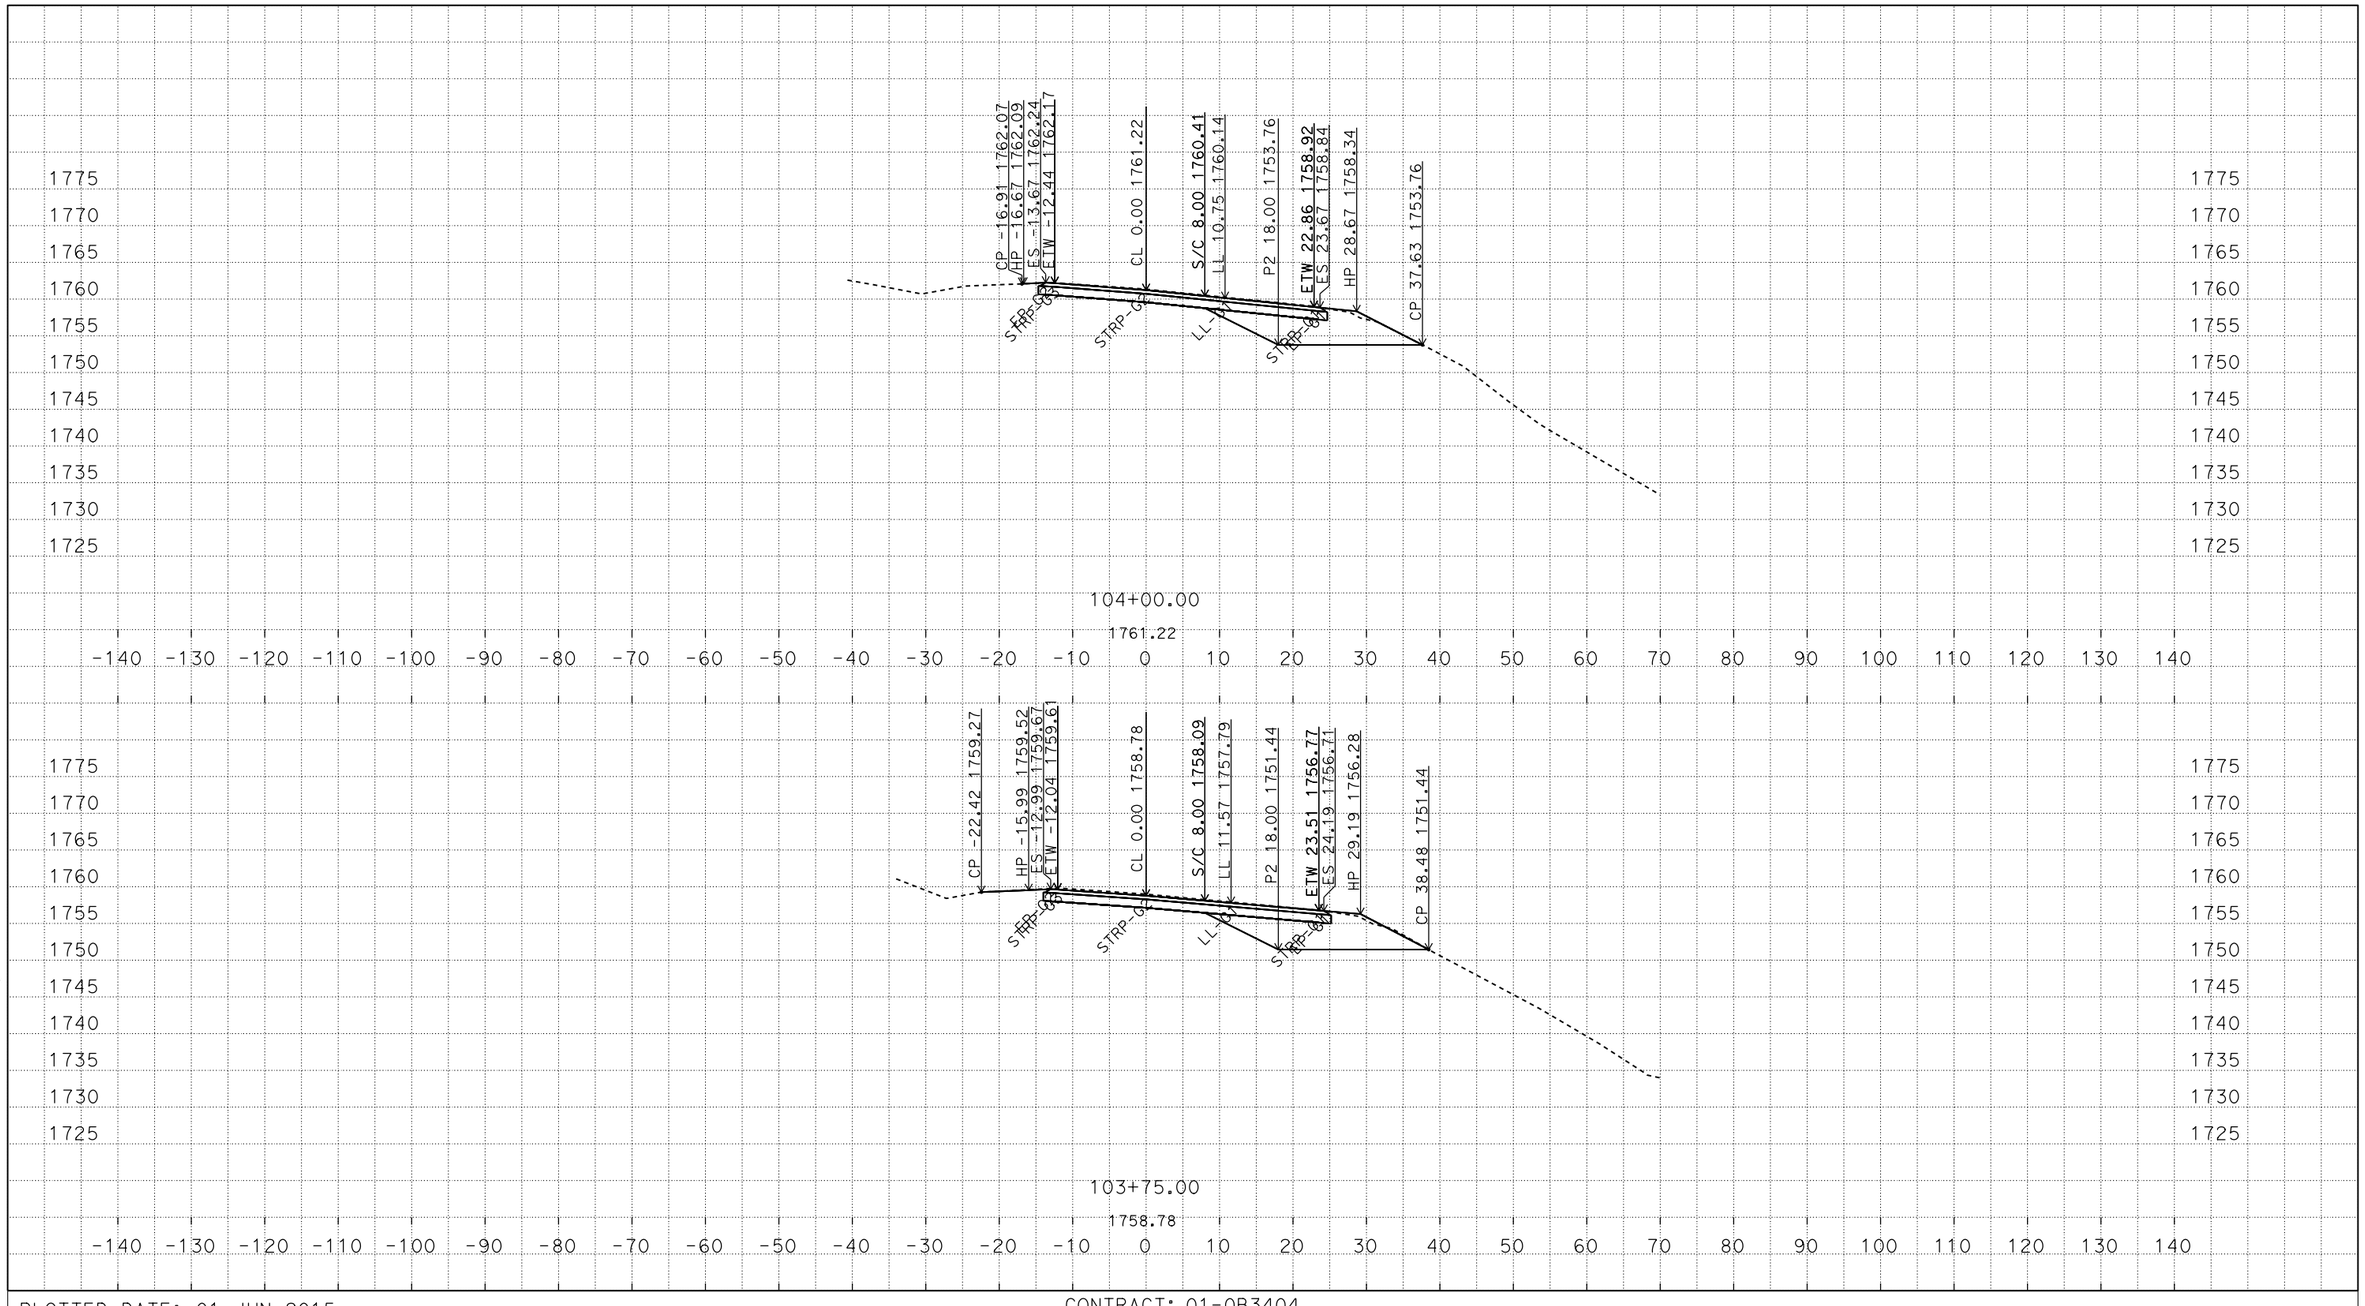

P:\proj5\01\0b340\design\c3d\corridors
0B340C1_Corridor_TEMP_X_C3D_DWG.dwg - 5-Mar-15 8:16 AM

PLOTTED DATE: 01-JUN-2015

SCALE: 1"=10' Horiz.
1"=10' Vert.

CREATED BY: s136771

CONTRACT: 01-0B3404

DIST/CO/RTE/PM: 01/Hum/036/22.8/27.7

PROJECT ID: 0112000118

C1

CROSS SECTIONS

FOR EARTHWORK DEVELOPMENT ONLY

All Dimensions are U.S. Survey Feet

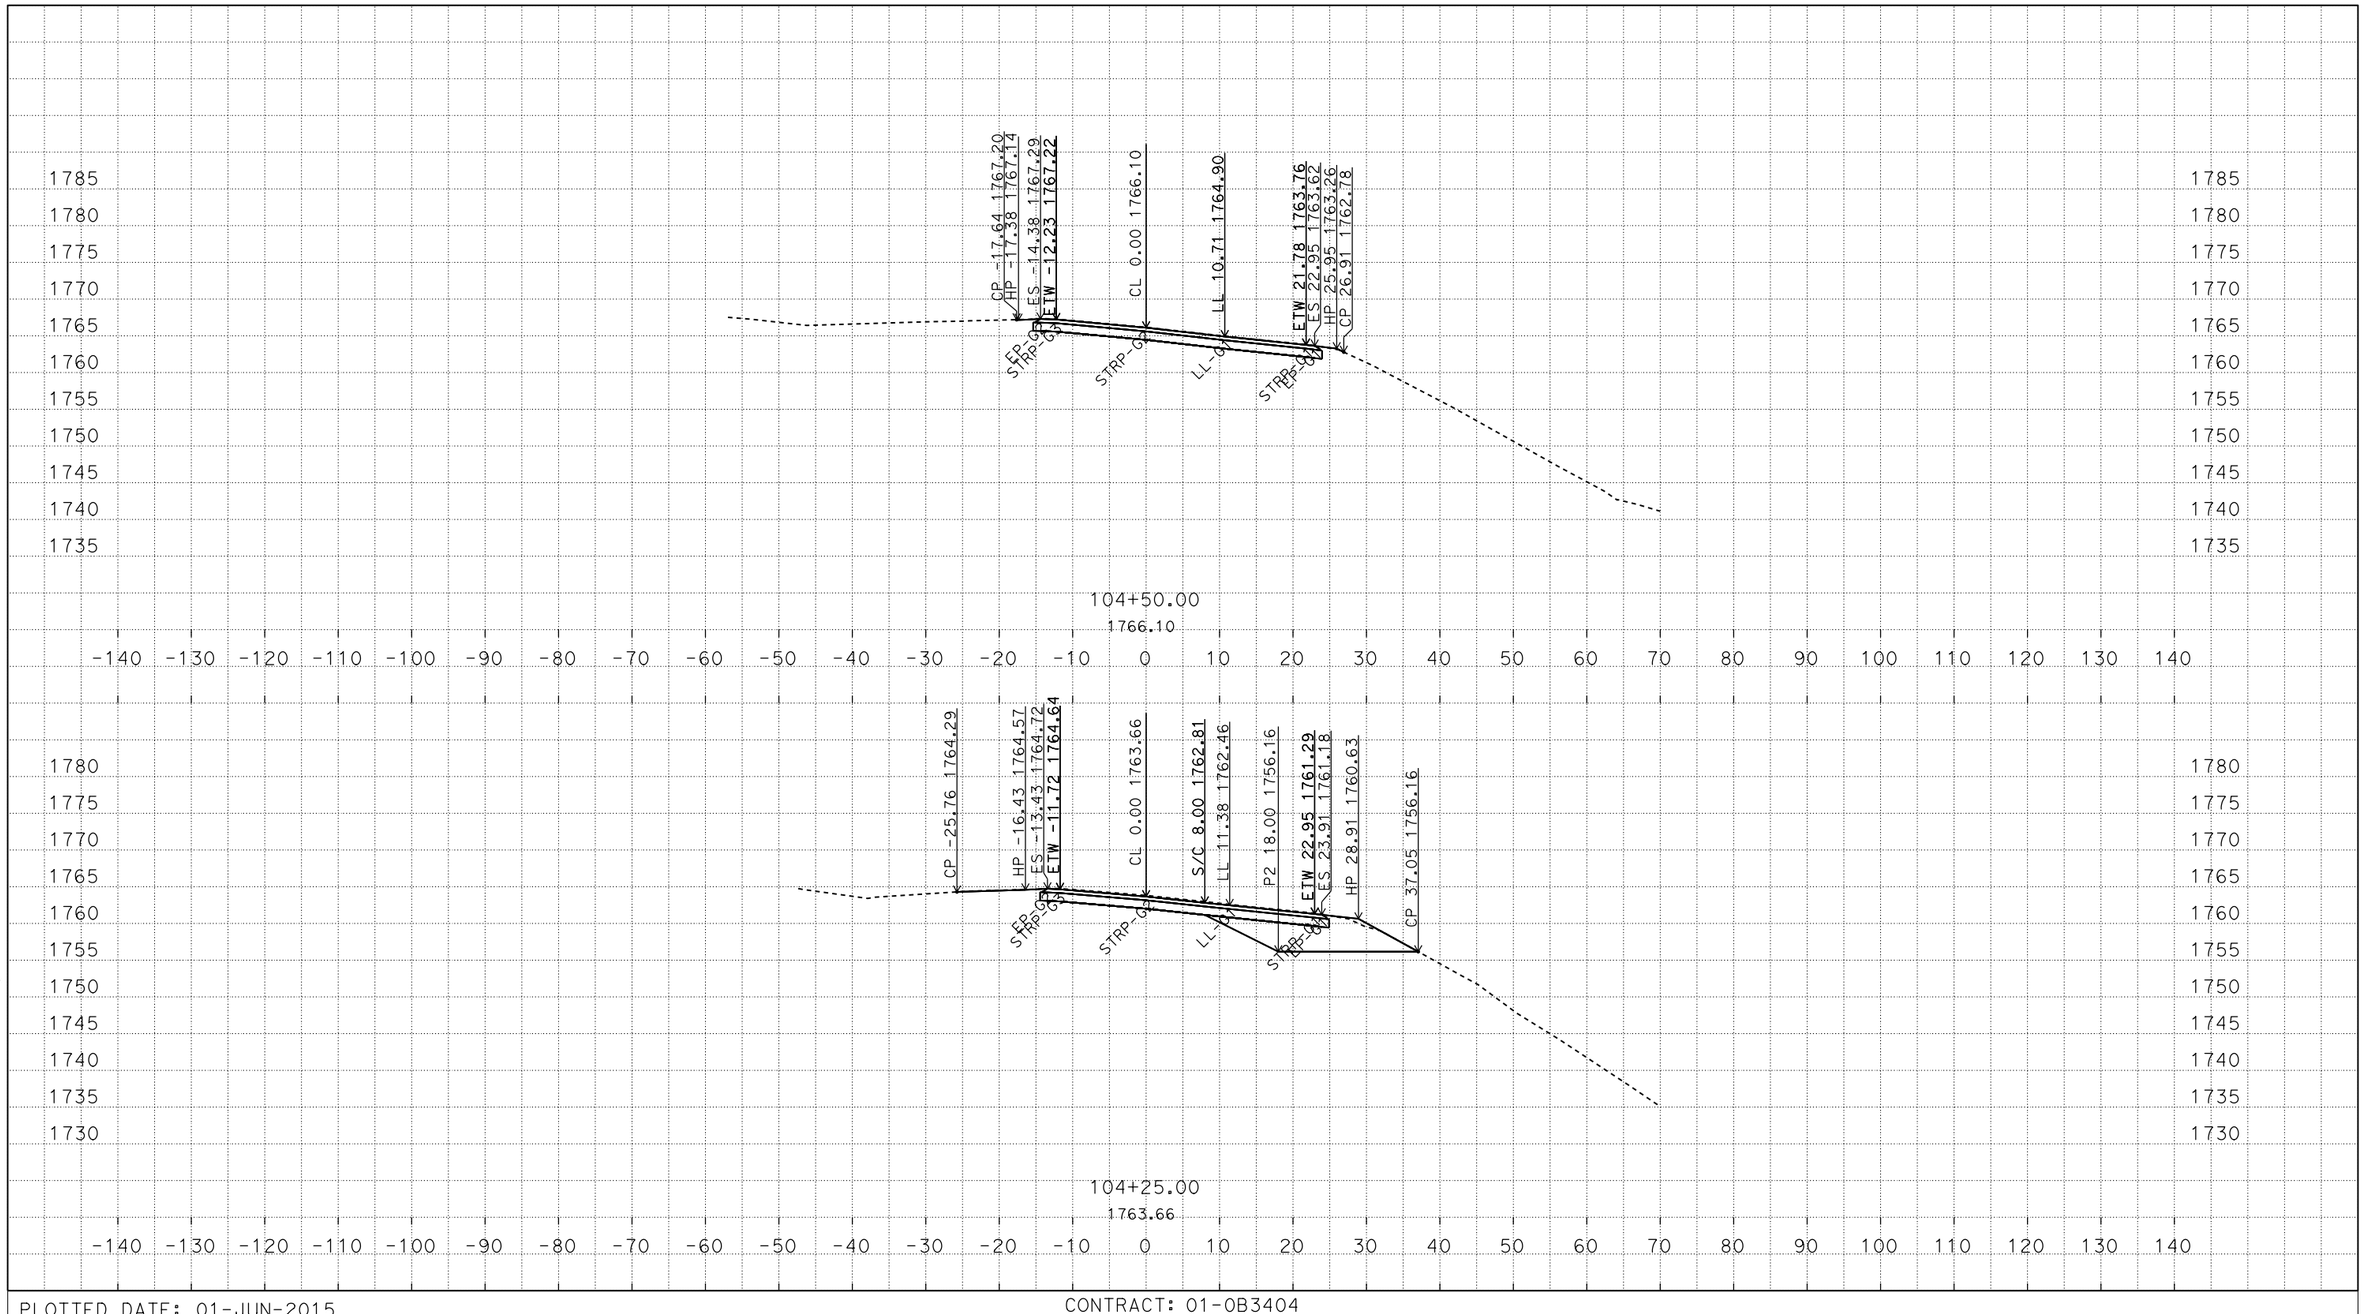

P:\proj5\01\0b340\design\c3d\corridors
0B340C1_Corridor_TEMP_X_C3D_DWG.dwg - 5-Mar-15 8:16 AM

PLOTTED DATE: 01-JUN-2015

SCALE: 1"=10' Horiz.
1"=10' Vert.

CREATED BY: s136771

CONTRACT: 01-0B3404

DIST/CO/RTE/PM: 01/Hum/036/22.8/27.7

PROJECT ID: 0112000118

C1

CROSS SECTIONS