Dist	COUNTY	ROUTE	POST MILES TOTAL PROJECT	SHEET No.	TOTAL SHEETS
04	Son	1	16.1/19.7	2	26

REGISTERED CIVIL ENGINEER 1-29-10 DATE

3-15-10
PLANS APPROVAL DATE

REGISTERED PROFESSIONAL ENGINEER Binh V. Hong No. 63850 Exp. 9-30-10 CIVIL STATE OF CALIFORNIA

THE STATE OF CALIFORNIA OR ITS OFFICERS OR AGENTS SHALL NOT BE RESPONSIBLE FOR THE ACCURACY OR COMPLETENESS OF SCANNED COPIES OF THIS PLAN SHEET.

1

NOTES:

1. DIMENSIONS OF THE PAVEMENT STRUCTURES (STRUCTURAL SECTIONS) ARE SUBJECT TO TOLERANCES SPECIFIED IN THE STANDARD SPECIFICATION.
2. SUPERELEVATION AS SHOWN OR AS DIRECTED BY THE ENGINEER.
3. EXISTING UTILITY FACILITIES ARE NOT PLOTTED ON THESE PLANS.
4. FOR ACCURATE RIGHT OF WAY DATA, CONTACT RIGHT OF WAY ENGINEERING AT THE DISTRICT OFFICE.

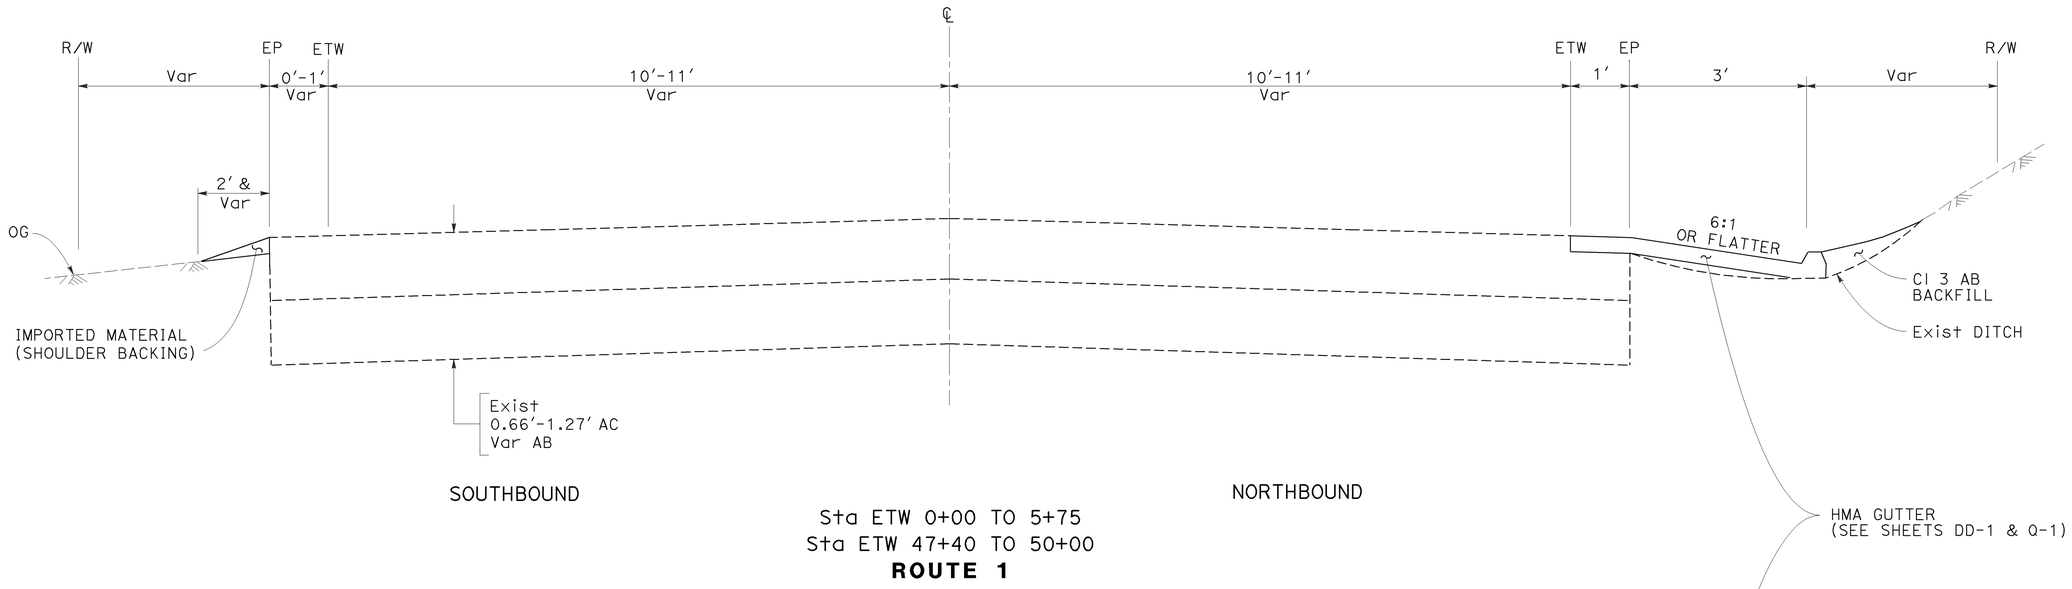

Sta ETW 0+00 TO 5+75
Sta ETW 47+40 TO 50+00
ROUTE 1

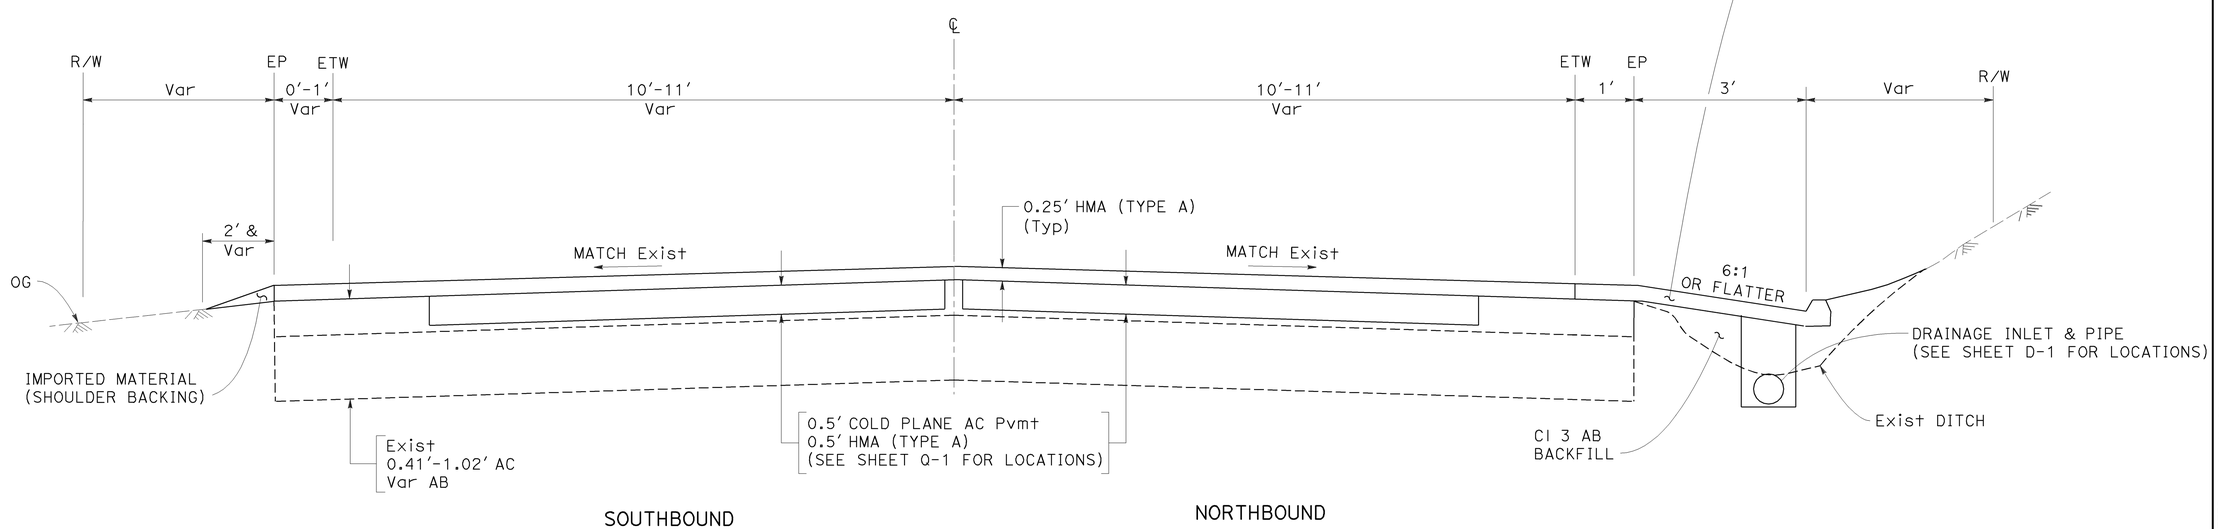

Sta ETW 5+75 TO 10+07
ROUTE 1

1 **ADDED PER ADDENDUM No. 1 DATED May 20, 2010**

TYPICAL CROSS SECTIONS
NO SCALE

X-1

STATE OF CALIFORNIA - DEPARTMENT OF TRANSPORTATION
Caltrans® **DESIGN**

FUNCTIONAL SUPERVISOR: VIJITH THILAKARATNE
CALCULATED-DESIGNED BY: BINH V. HONG
CHECKED BY: JOSE B. LAU
REVISED BY: BH
DATE REVISED: 12/17/09

LAST REVISION 03-08-10
DATE PLOTTED => 18-MAY-2010
TIME PLOTTED => 16:47