FOR EARTHWORK DEVELOPMENT ONLY

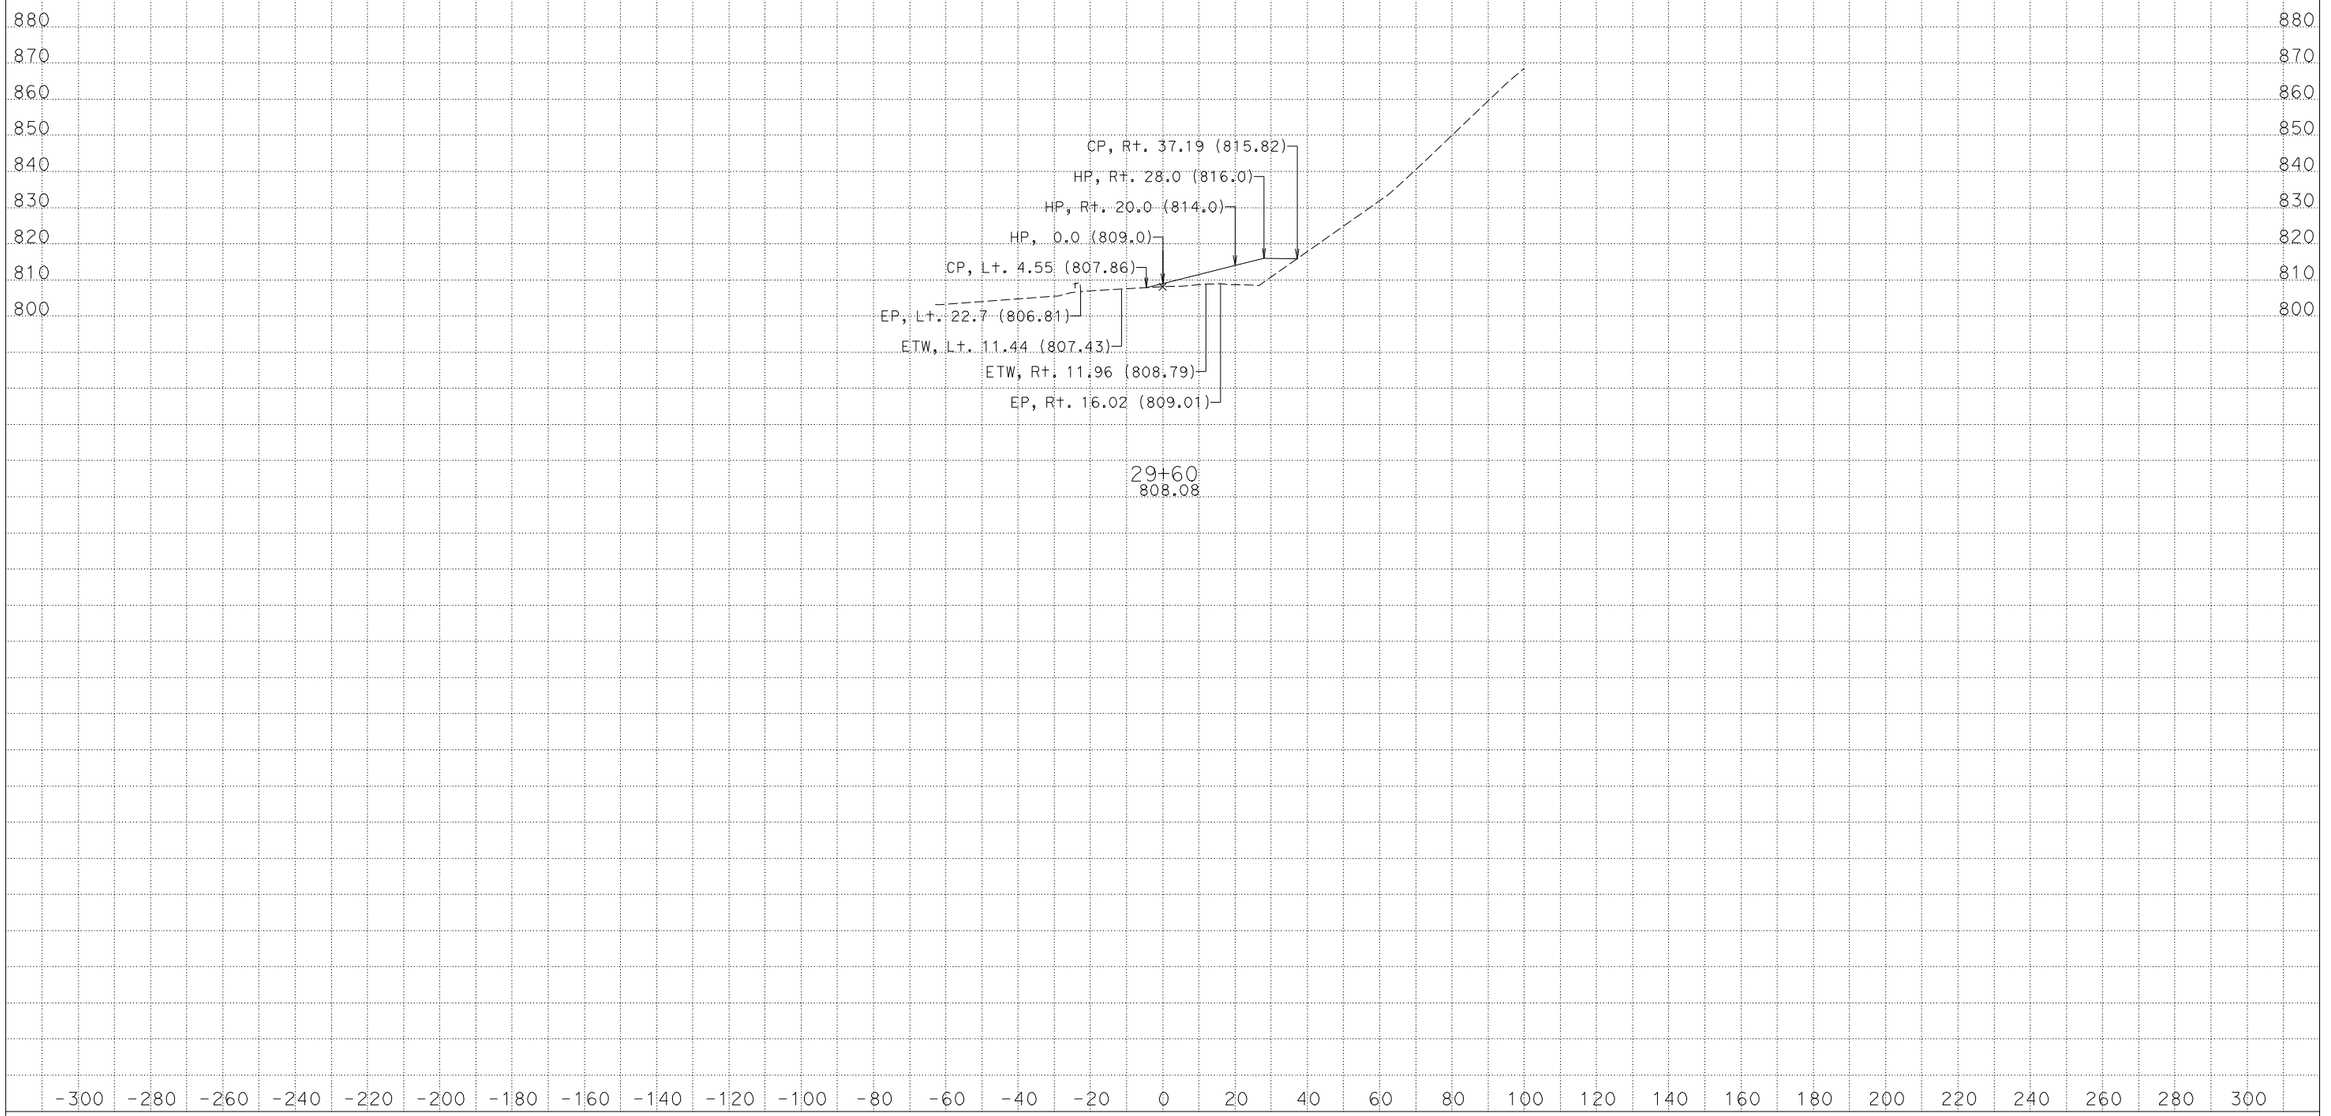

DATE: 10/13/2010
KC Project: 39752 File: D:\39752\39752\a1fg.ear

CONTRACT: 397540
DIST/CO/RTE/PM: 01-Men-101-PM 98.9/100.8

SCALE: 1" = 20' Horiz.
1" = 20' Vert.

All Dimensions are US Survey Feet

A1
CROSS SECTIONS
SHEET 1 OF 36

FOR EARTHWORK DEVELOPMENT ONLY

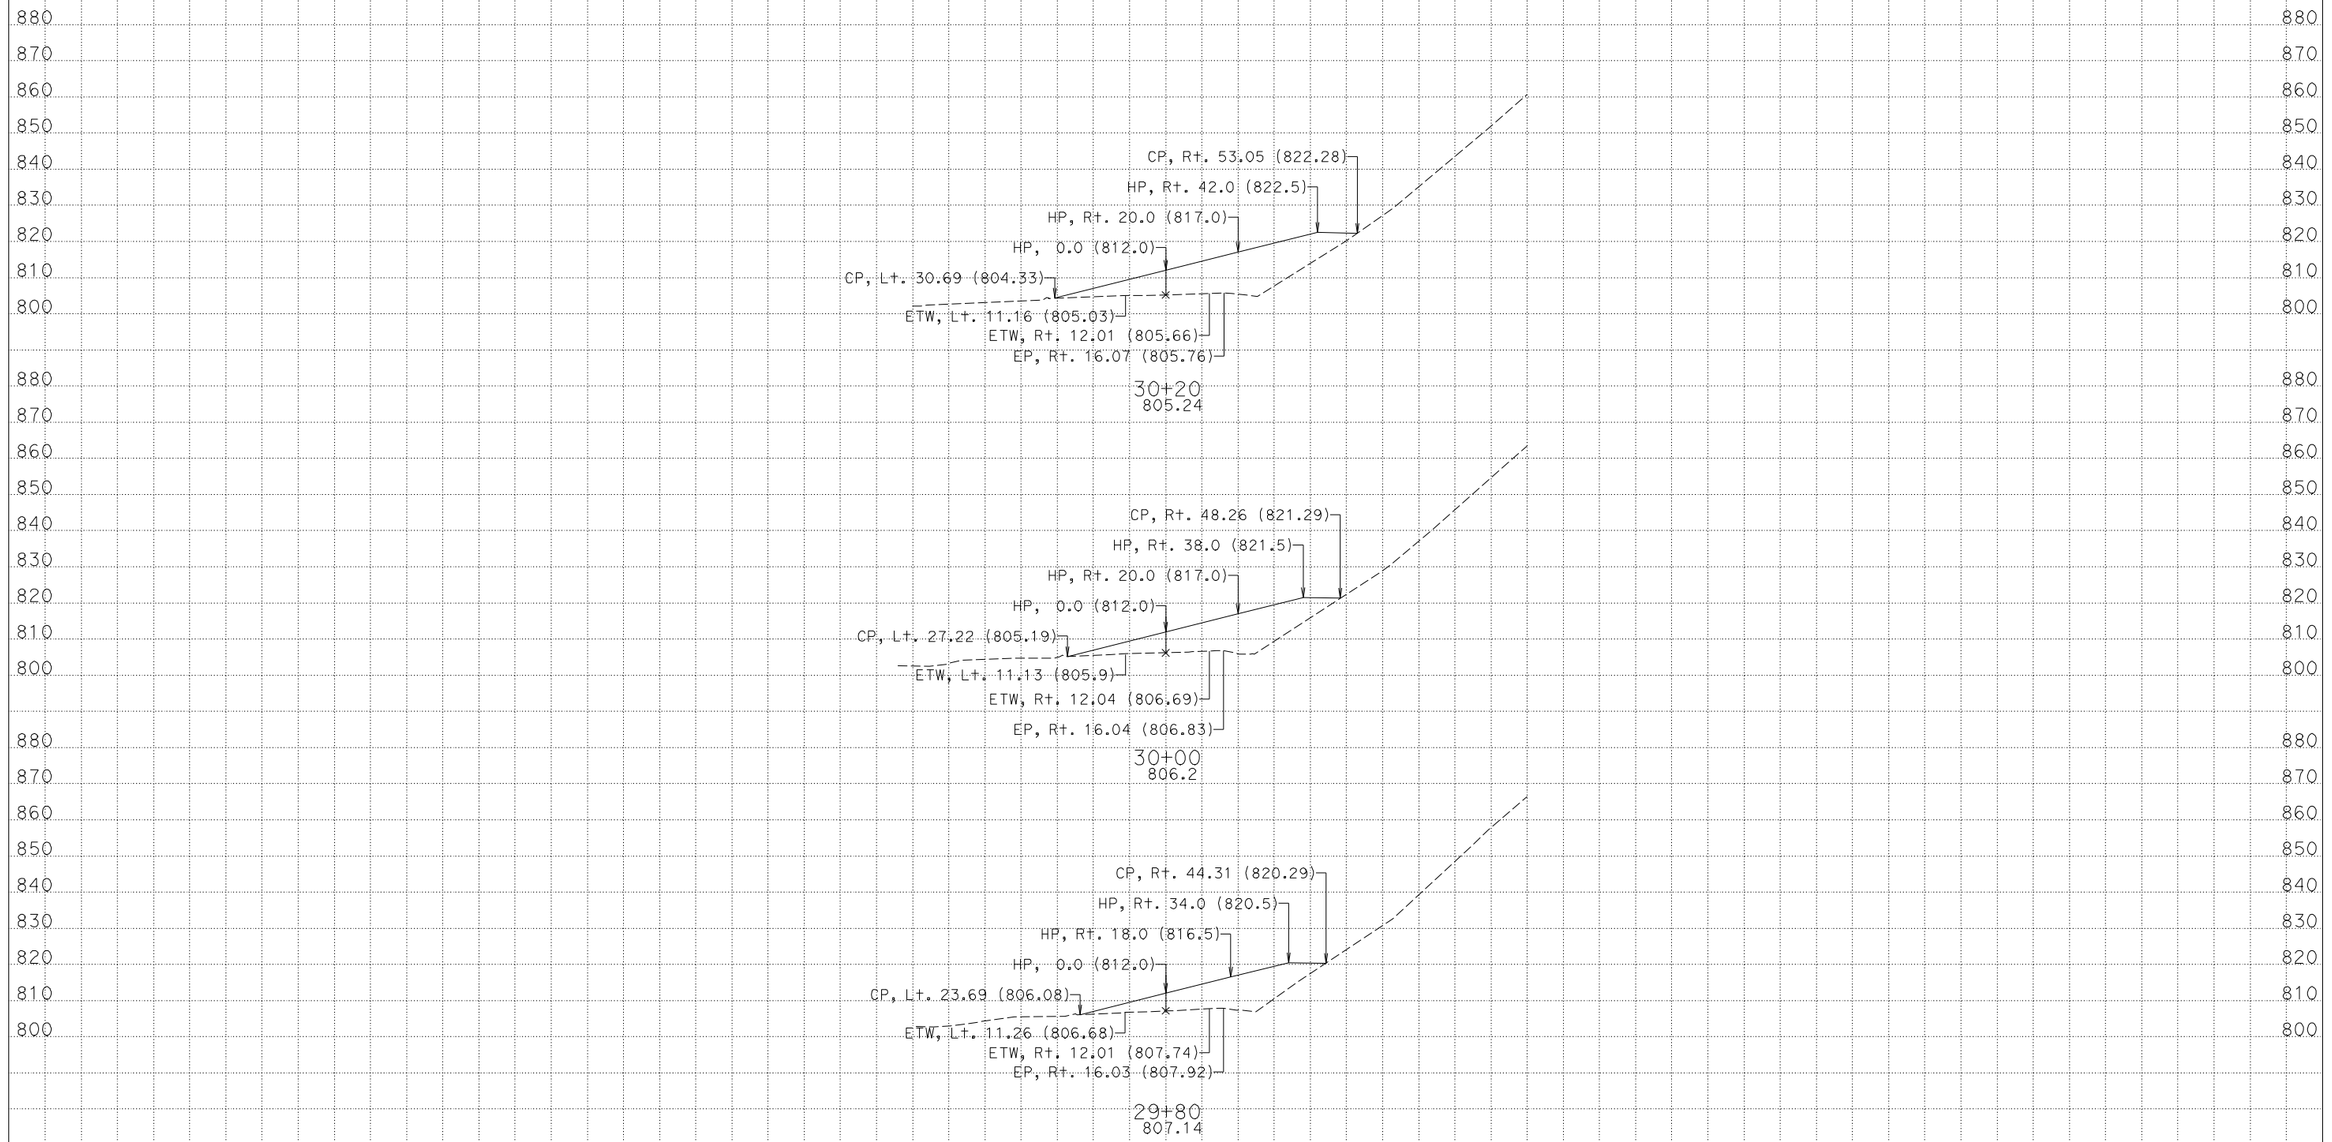

DATE: 10/13/2010
KC Project: 39752 File: D:\39752\39752\a1fg.ear

CONTRACT: 397540
DIST/CO/RTE/PM: 01-Men-101-PM 98.9/100.8

SCALE: 1" = 20' Horiz.
1" = 20' Vert.

All Dimensions are US Survey Feet

A1
CROSS SECTIONS
SHEET 2 OF 36

FOR EARTHWORK DEVELOPMENT ONLY

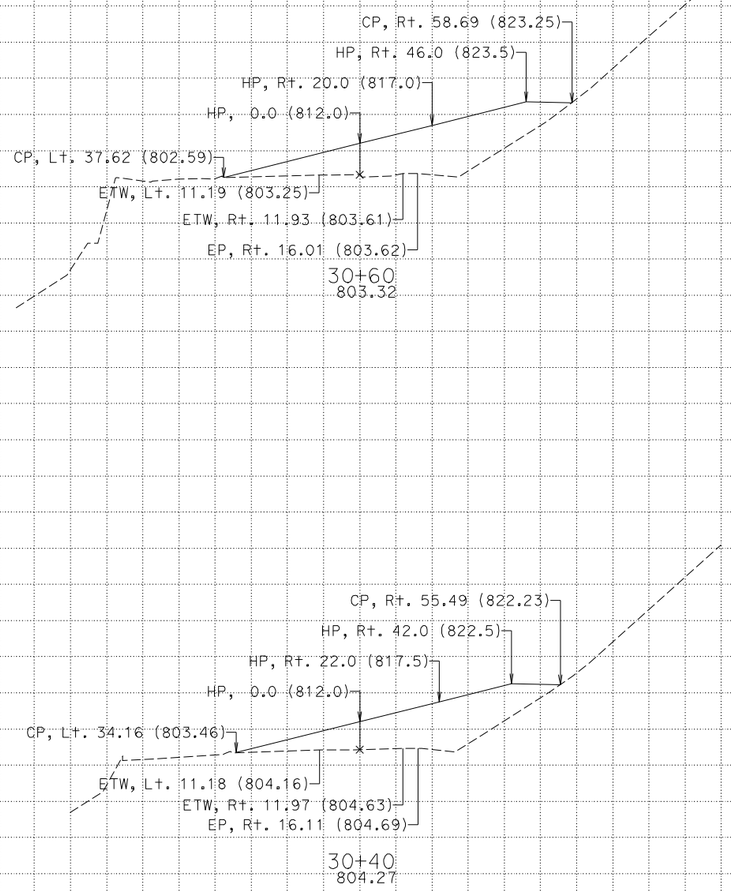

DATE: 10/13/2010
KC Project: 39752 File: D:\39752\39752\a1fg.ear

CONTRACT: 397540
DIST/CO/RTE/PM: 01-Men-101-PM 98.9/100.8

SCALE: 1" = 20' Horiz.
1" = 20' Vert.

All Dimensions are US Survey Feet

A1
CROSS SECTIONS
SHEET 3 OF 36

FOR EARTHWORK DEVELOPMENT ONLY

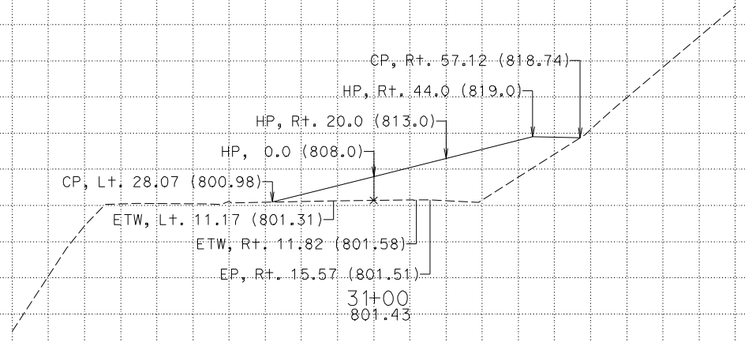

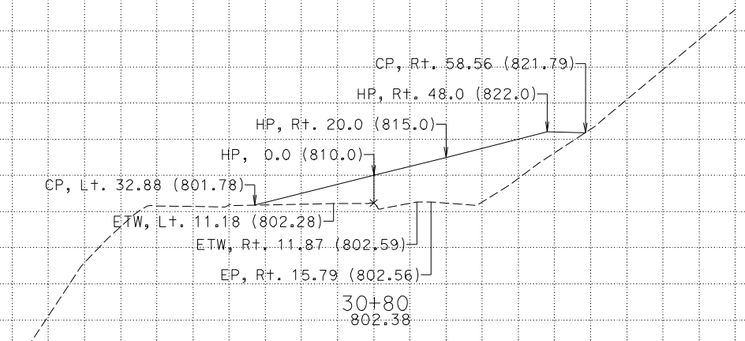

DATE: 10/13/2010
KC Project: 39752 File: D:\39752\39752\a1fg.ear

CONTRACT: 397540
DIST/CO/RTE/PM: 01-Men-101-PM 98.9/100.8

SCALE: 1" = 20' Horiz.
1" = 20' Vert.

All Dimensions are US Survey Feet

A1
CROSS SECTIONS
SHEET 4 OF 36

FOR EARTHWORK DEVELOPMENT ONLY

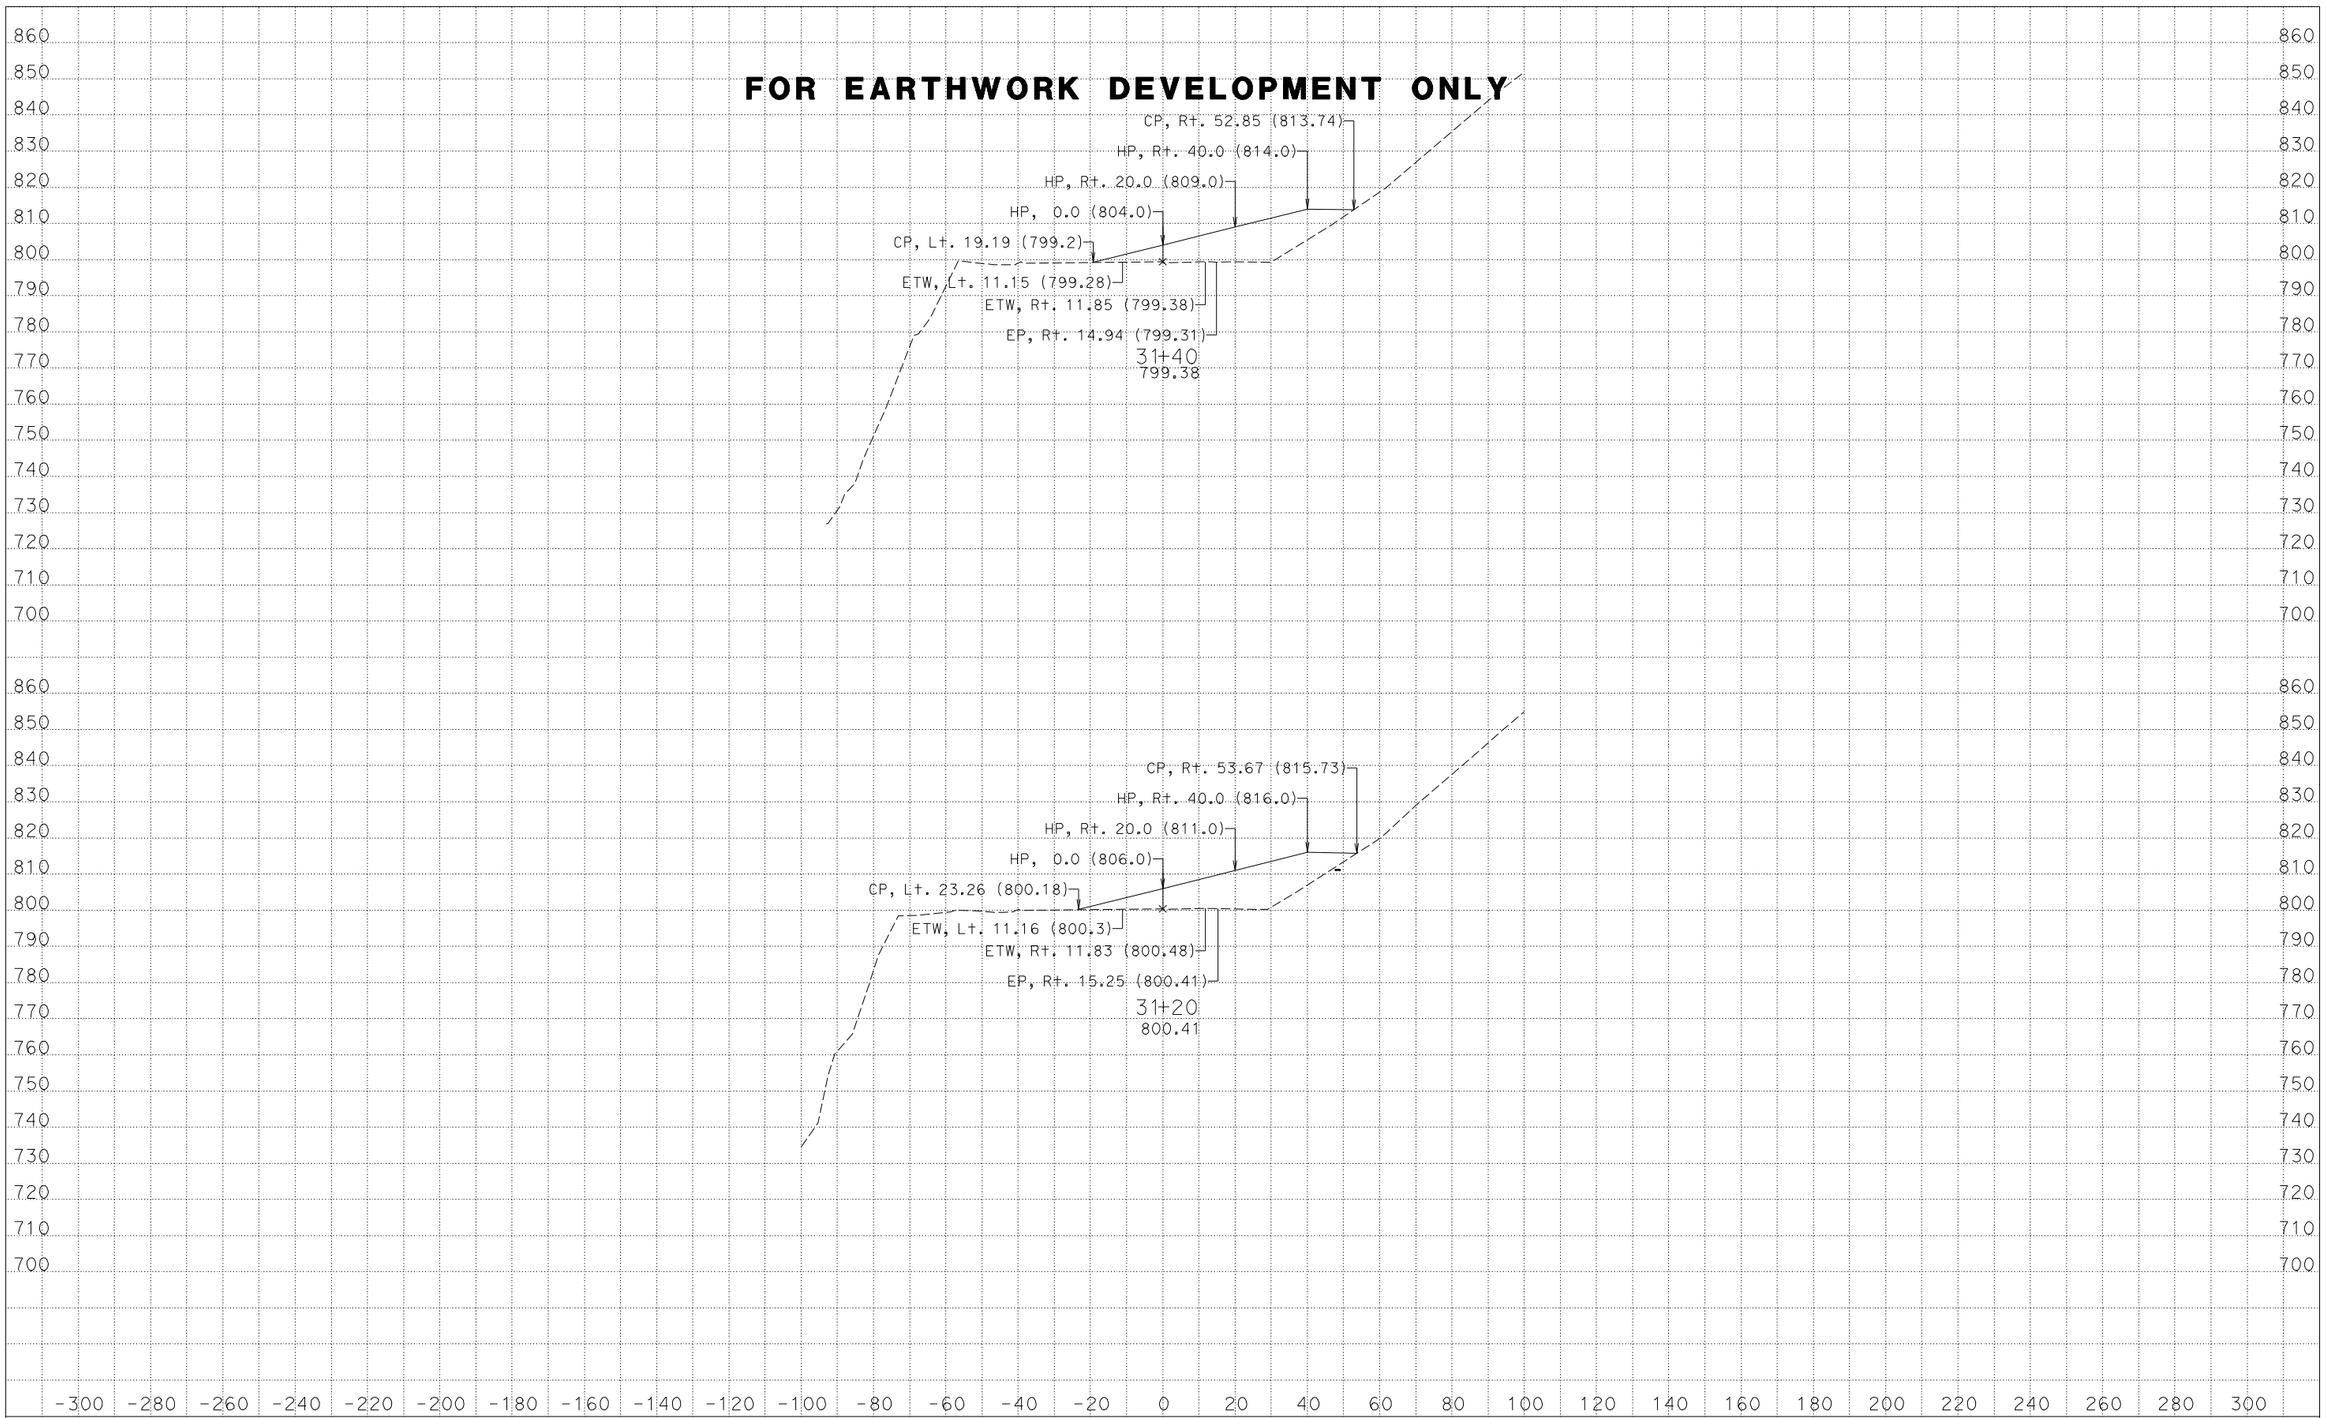

DATE: 10/13/2010
KC Project: 39752 File: D:\39752\39752\a1fg.ear

CONTRACT: 397540
DIST/CO/RTE/PM: 01-Men-101-PM 98.9/100.8

SCALE: 1" = 20' Horiz.
1" = 20' Vert.

All Dimensions are US Survey Feet

A1
CROSS SECTIONS
SHEET 5 OF 36

FOR EARTHWORK DEVELOPMENT ONLY

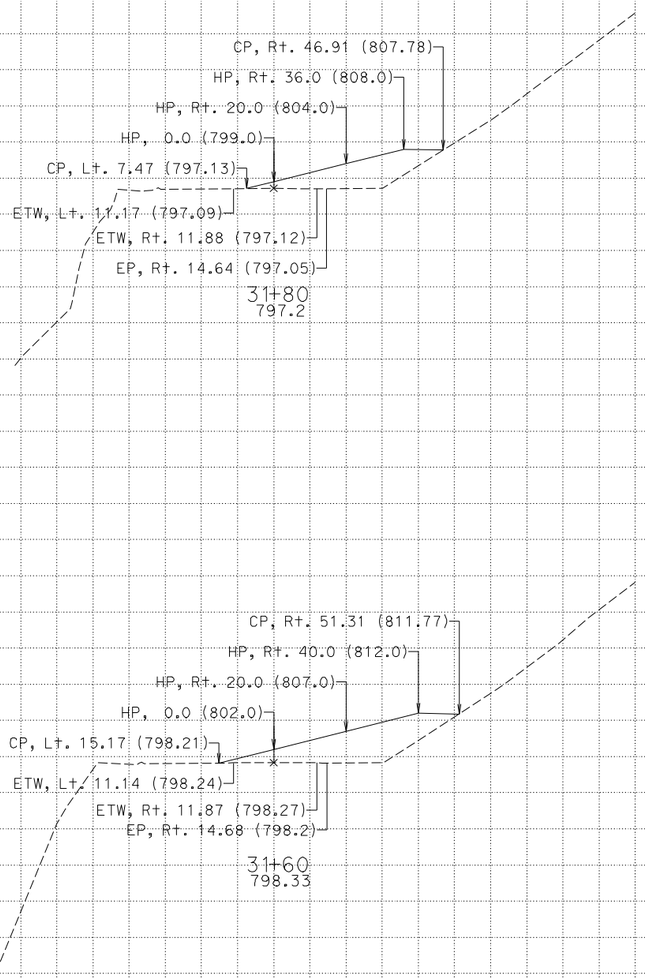

DATE: 10/13/2010
KC Project: 39752 File: D:\39752\39752\a1fg.ear

CONTRACT: 397540
DIST/CO/RTE/PM: 01-Men-101-PM 98.9/100.8

SCALE: 1" = 20' Horiz.
1" = 20' Vert.

All Dimensions are US Survey Feet

A1
CROSS SECTIONS
SHEET 6 OF 36

FOR EARTHWORK DEVELOPMENT ONLY

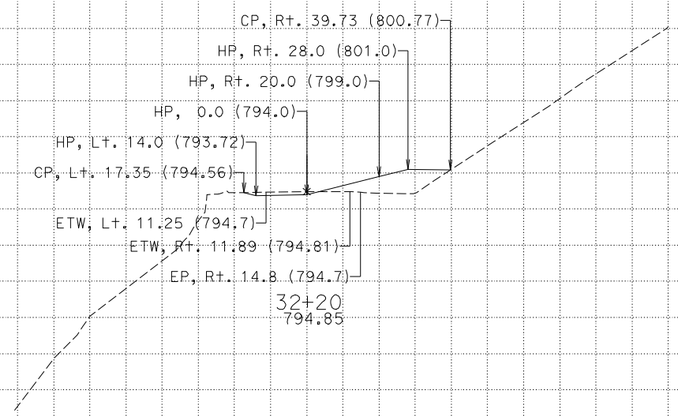

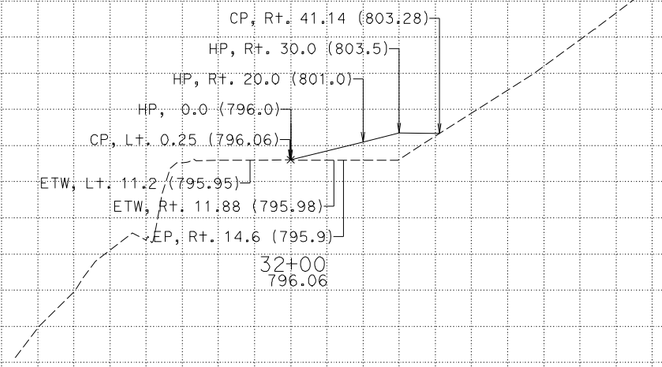

DATE: 10/13/2010
KC Project: 39752 File: D:\39752\39752\a1fg.ear

CONTRACT: 397540
DIST/CO/RTE/PM: 01-Men-101-PM 98.9/100.8

SCALE: 1" = 20' Horiz.
1" = 20' Vert.

All Dimensions are US Survey Feet

A1
CROSS SECTIONS
SHEET 7 OF 36

FOR EARTHWORK DEVELOPMENT ONLY

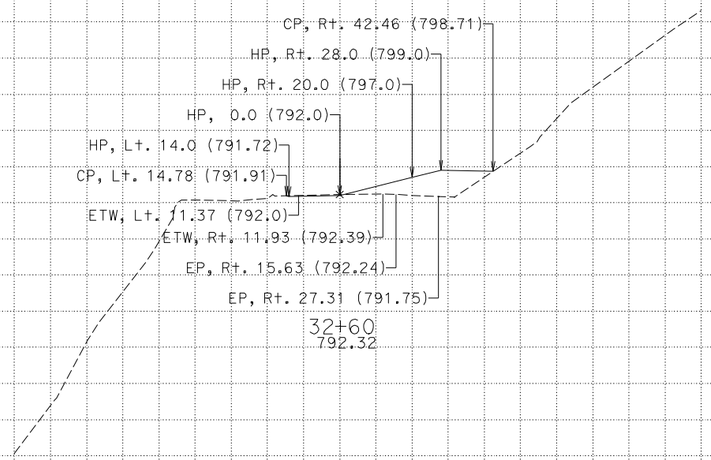

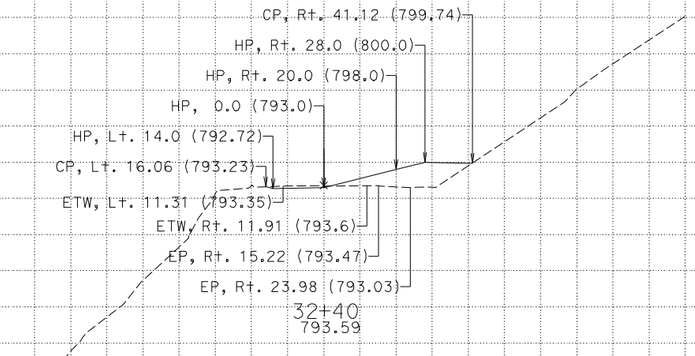

DATE: 10/13/2010
KC Project: 39752 File: D:\39752\39752\a1fg.ear

CONTRACT: 397540
DIST/CO/RTE/PM: 01-Men-101-PM 98.9/100.8

SCALE: 1" = 20' Horiz.
1" = 20' Vert.

All Dimensions are US Survey Feet

A1
CROSS SECTIONS
SHEET 8 OF 36

FOR EARTHWORK DEVELOPMENT ONLY

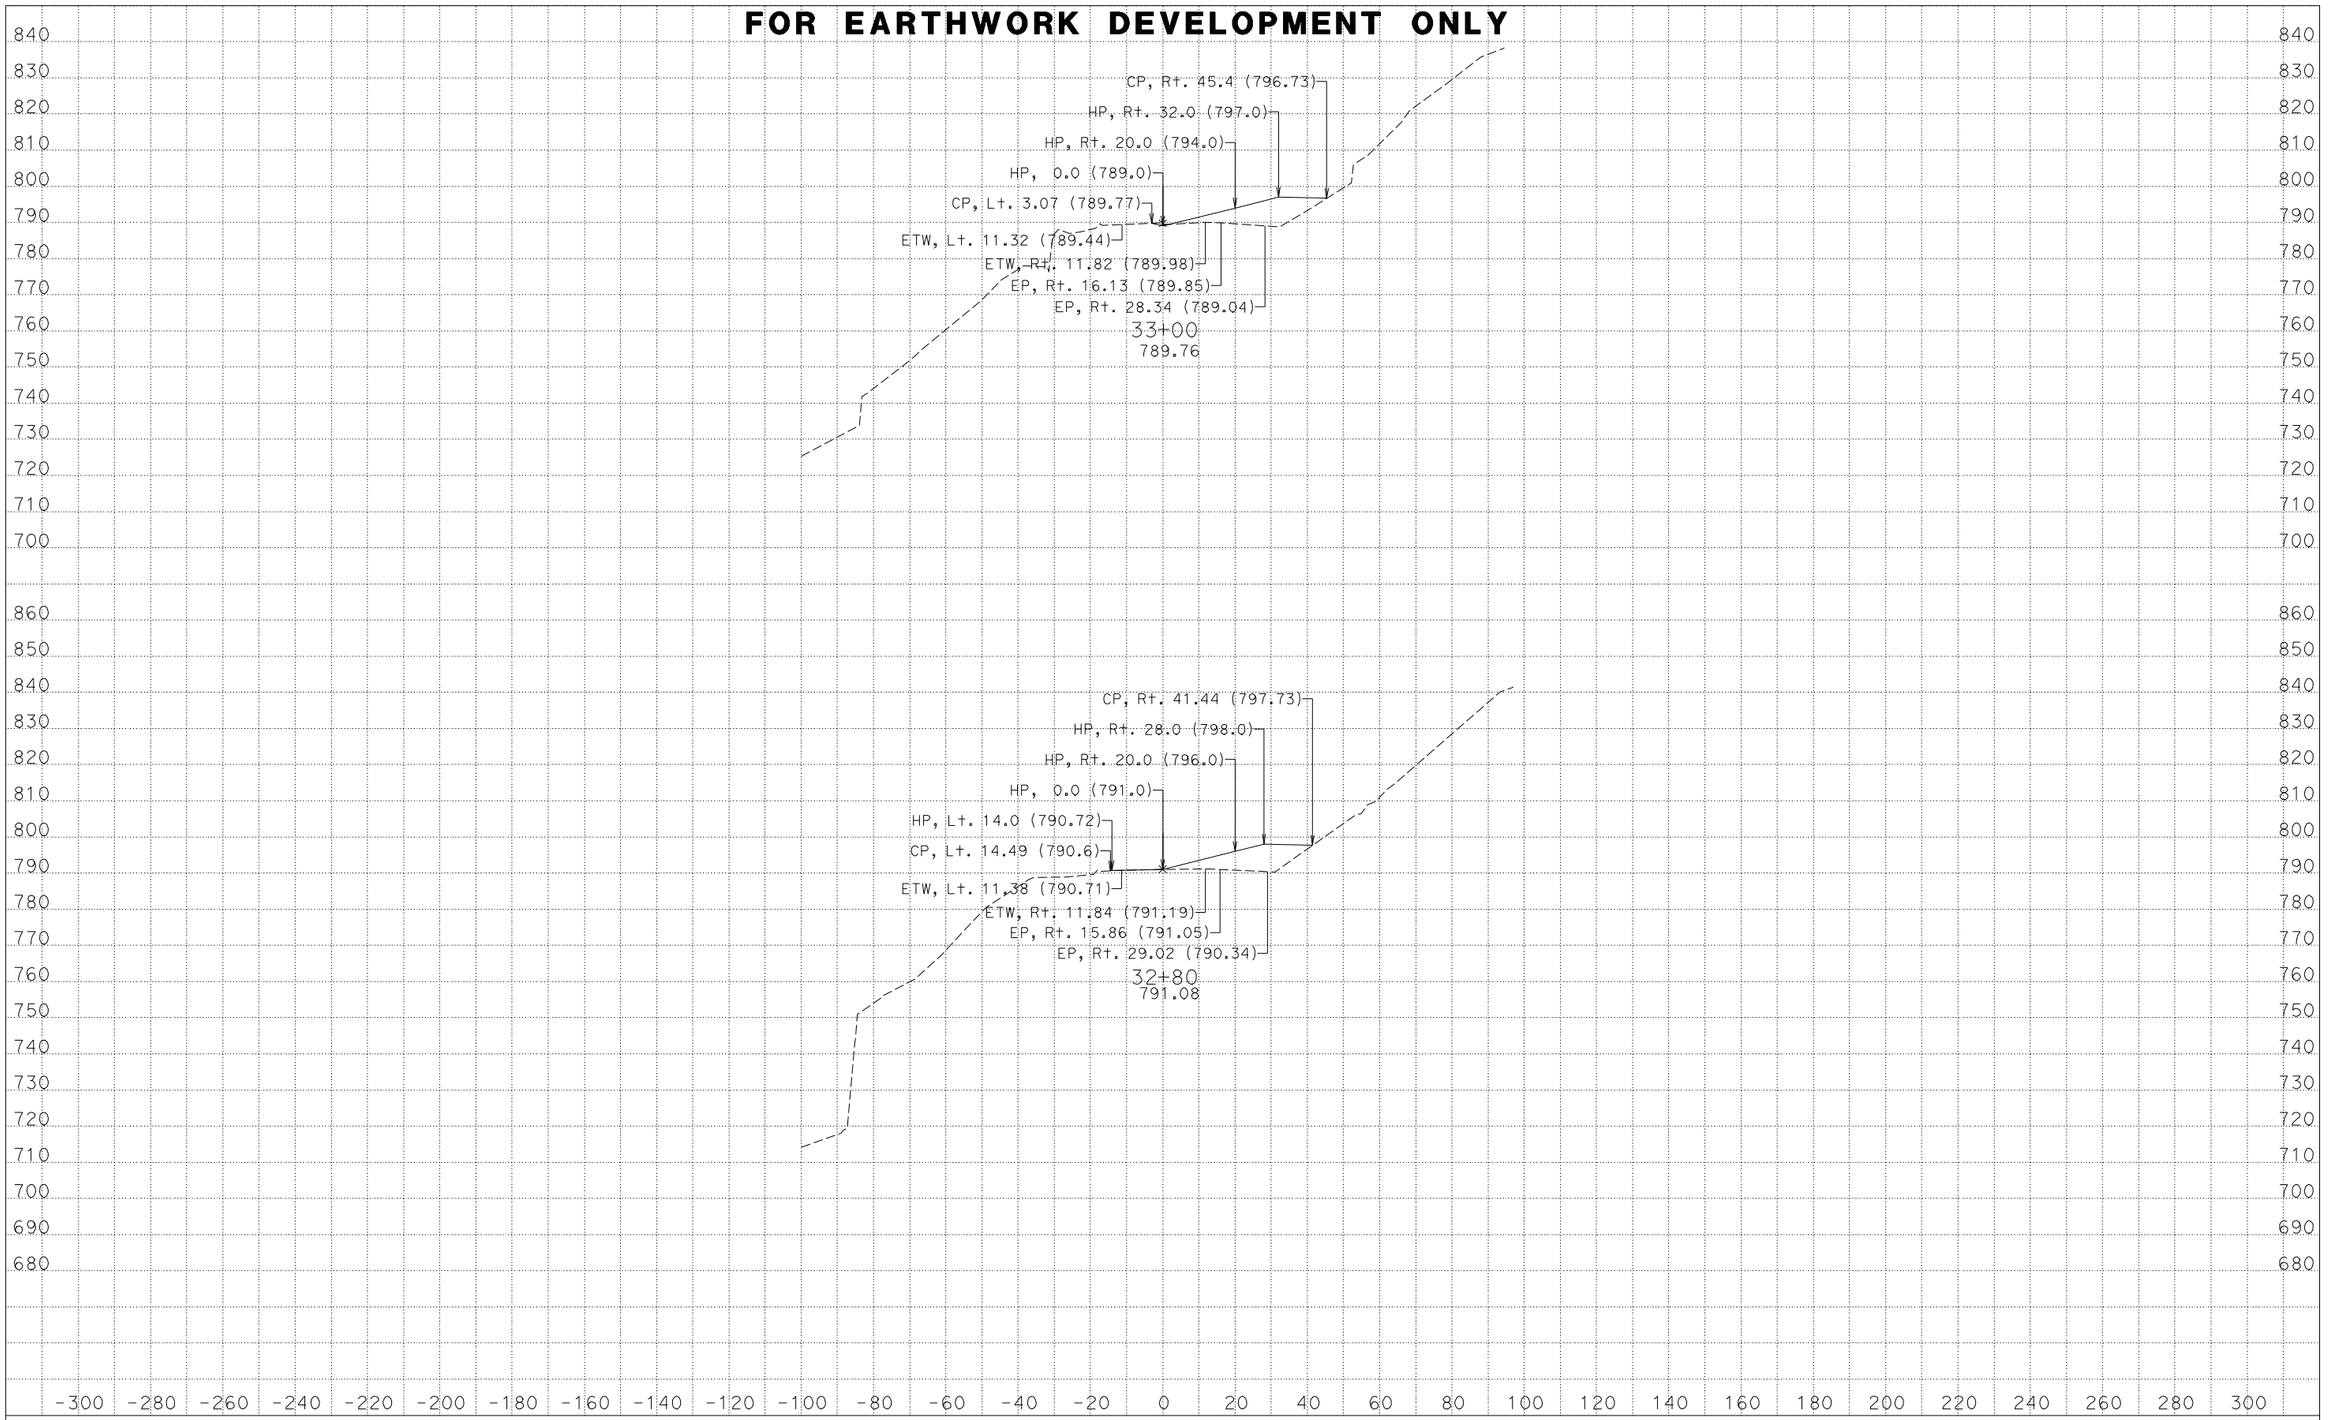

DATE: 10/13/2010

KC Project: 39752 File: D:\39752\39752\a1fg.ear

CONTRACT: 397540

DIST/CO/RTE/PM: 01-Men-101-PM 98.9/100.8

SCALE: 1" = 20' Horiz.
1" = 20' Vert.

All Dimensions are US Survey Feet

A1

CROSS SECTIONS

FOR EARTHWORK DEVELOPMENT ONLY

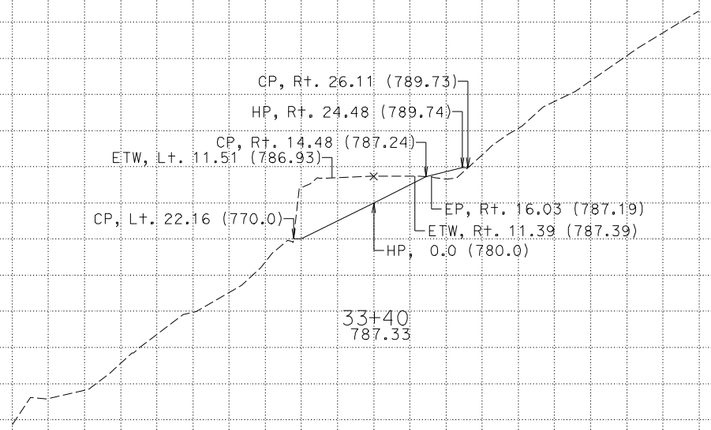

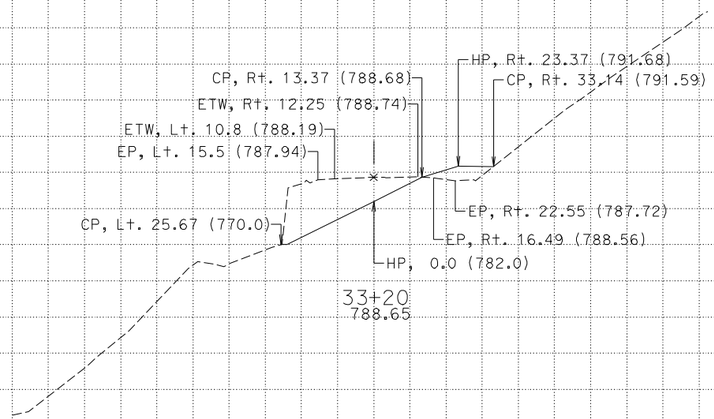

DATE: 10/13/2010
KC Project: 39752 File: D:\39752\39752\a1fg.ear

CONTRACT: 397540
DIST/CO/RTE/PM: 01-Men-101-PM 98.9/100.8

SCALE: 1" = 20' Horiz.
1" = 20' Vert.

All Dimensions are US Survey Feet

A1
CROSS SECTIONS
SHEET 10 OF 36

FOR EARTHWORK DEVELOPMENT ONLY

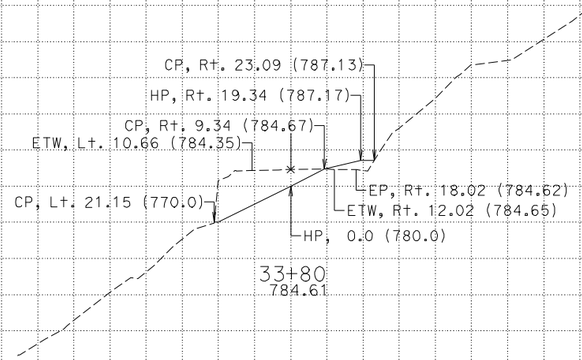

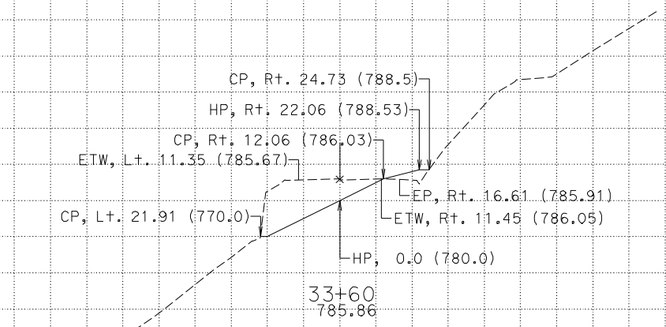

DATE: 10/13/2010
KC Project: 39752 File: D:\39752\39752\a1fg.ear

CONTRACT: 397540
DIST/CO/RTE/PM: 01-Men-101-PM 98.9/100.8

SCALE: 1" = 20' Horiz.
1" = 20' Vert.

All Dimensions are US Survey Feet

A1
CROSS SECTIONS
SHEET 11 OF 36

FOR EARTHWORK DEVELOPMENT ONLY

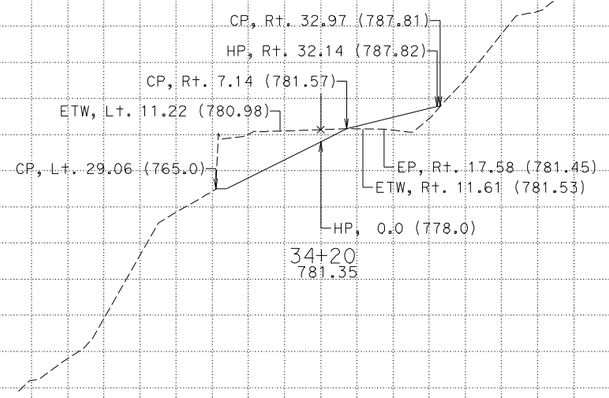

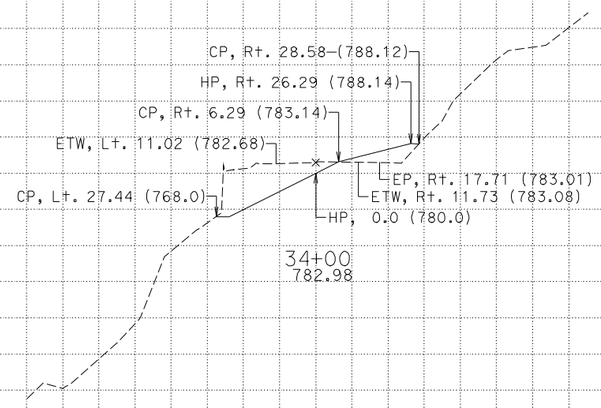

DATE: 10/13/2010
KC Project: 39752 File: D:\39752\39752\a1fg.ear

CONTRACT: 397540
DIST/CO/RTE/PM: 01-Men-101-PM 98.9/100.8

SCALE: 1" = 20' Horiz.
1" = 20' Vert.

All Dimensions are US Survey Feet

A1
CROSS SECTIONS
SHEET 12 OF 36

FOR EARTHWORK DEVELOPMENT ONLY

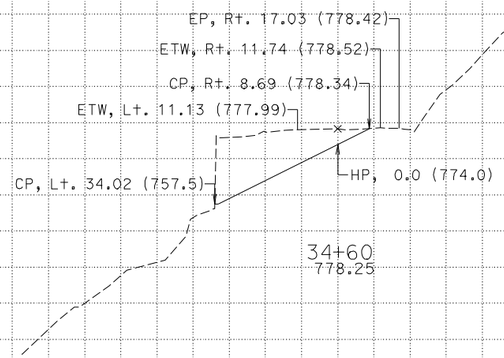

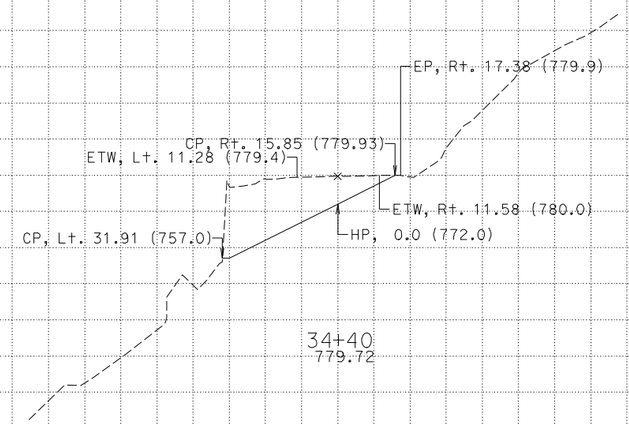

DATE: 10/13/2010
KC Project: 39752 File: D:\39752\39752\a1fg.ear

CONTRACT: 397540
DIST/CO/RTE/PM: 01-Men-101-PM 98.9/100.8

SCALE: 1" = 20' Horiz.
1" = 20' Vert.

All Dimensions are US Survey Feet

A1
CROSS SECTIONS
SHEET 13 OF 36

FOR EARTHWORK DEVELOPMENT ONLY

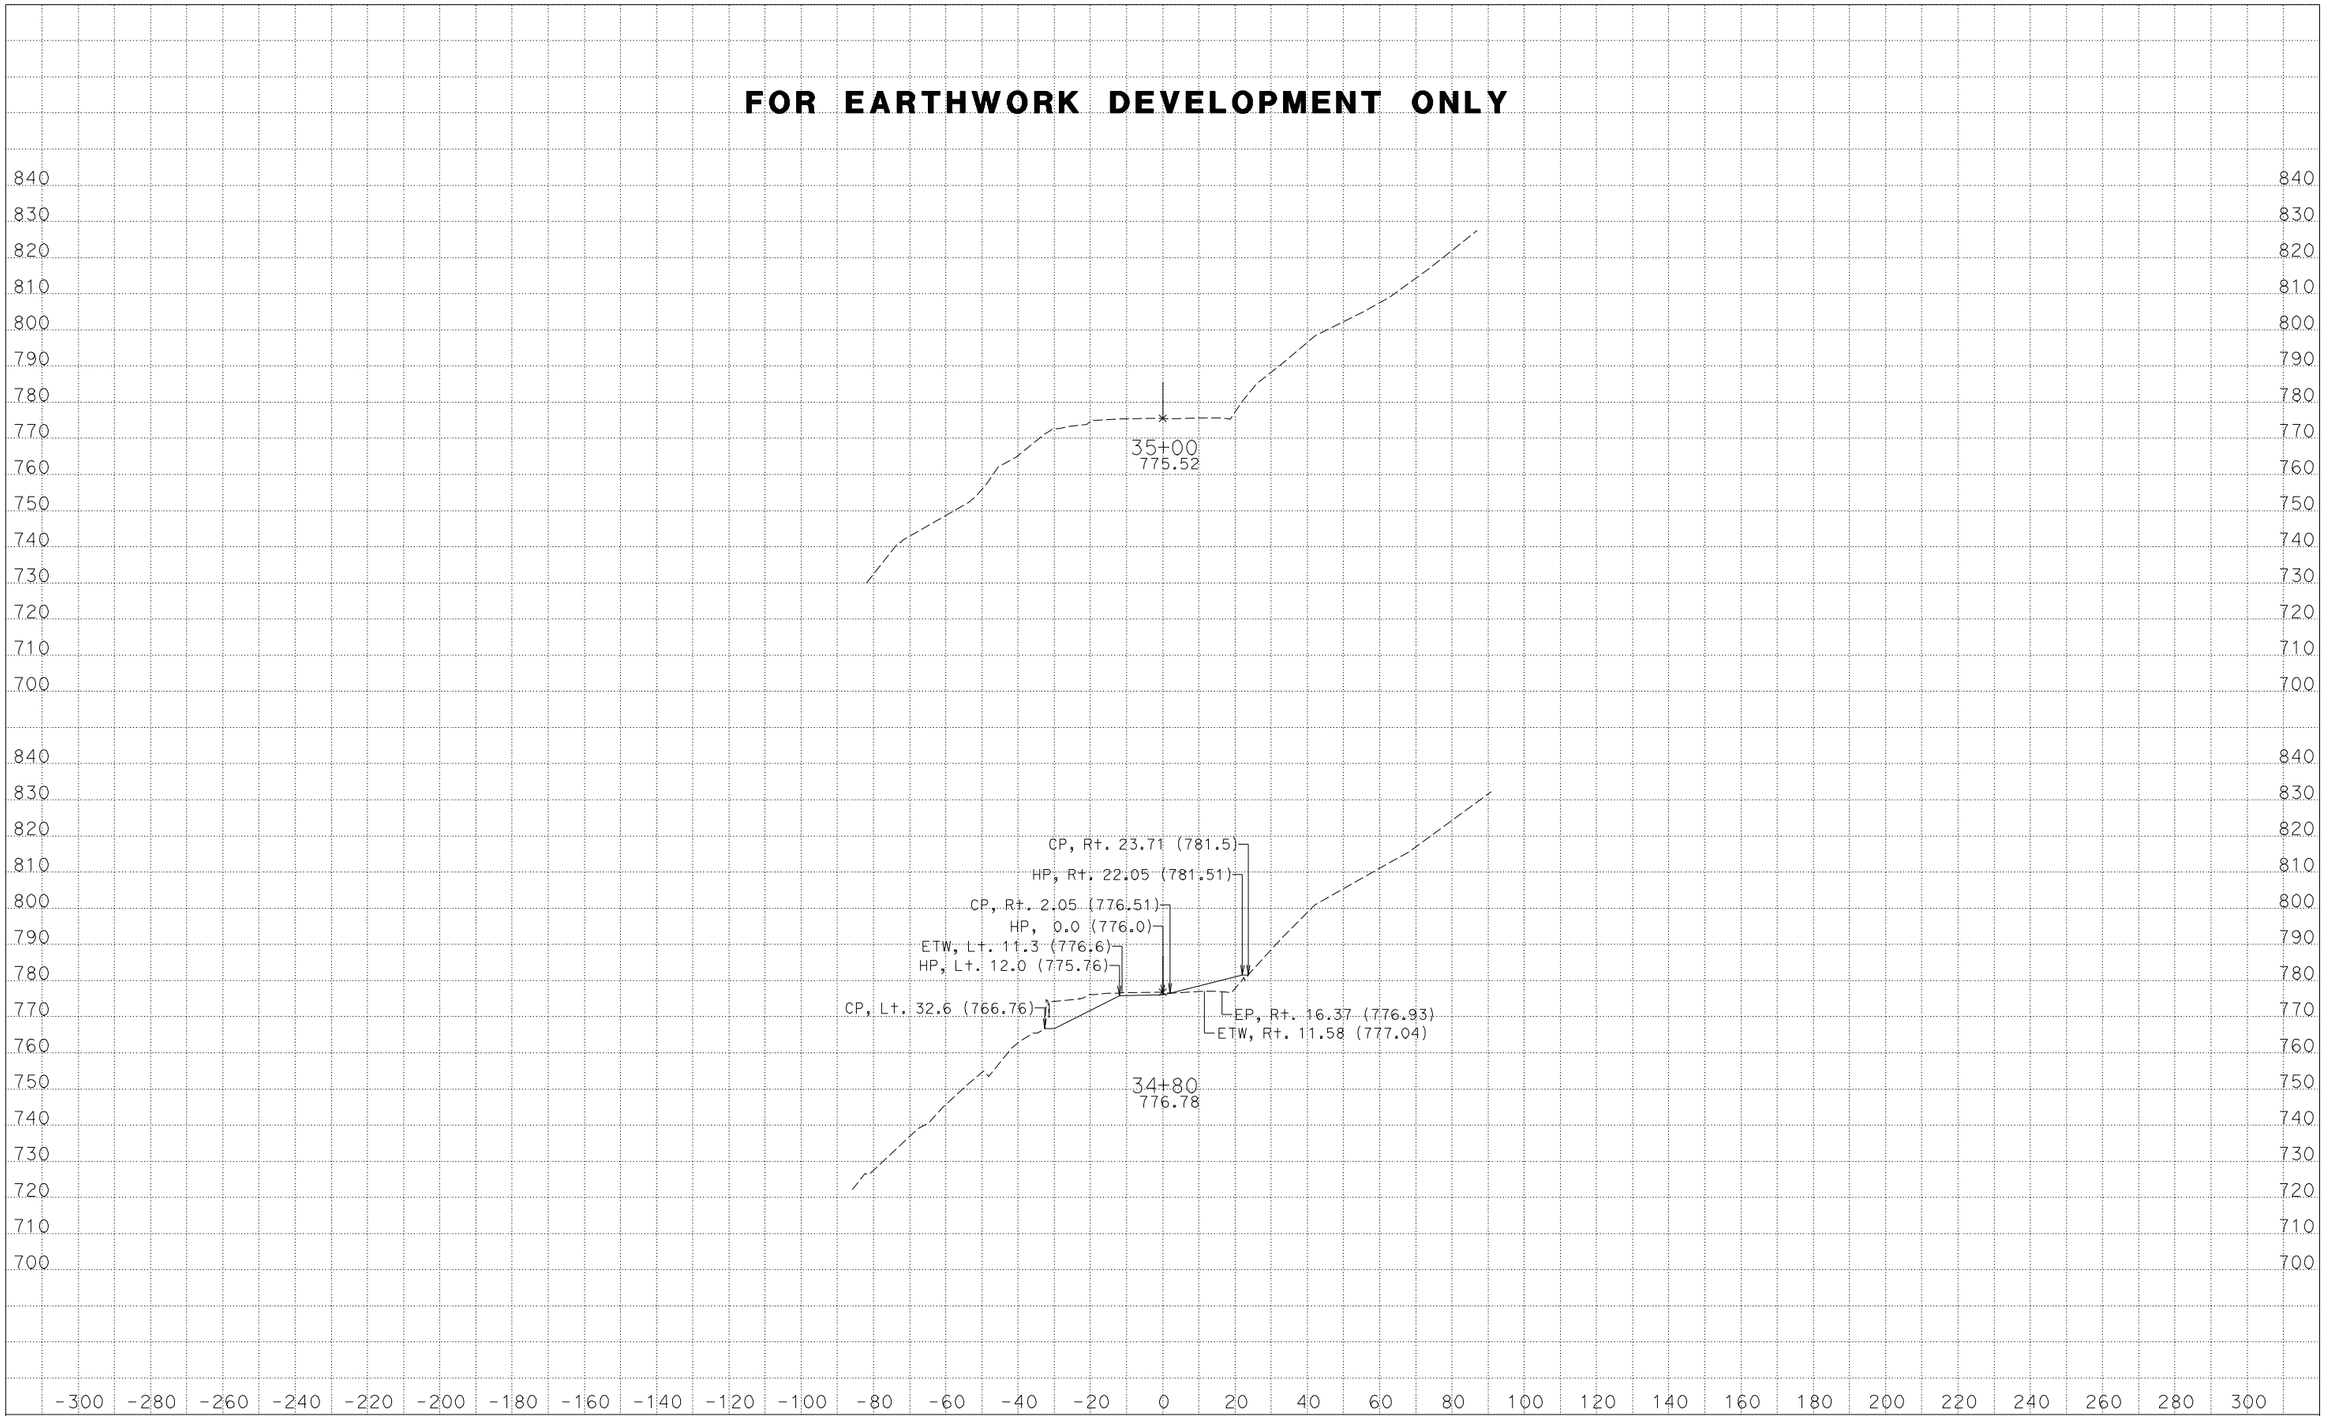

DATE: 10/13/2010
KC Project: 39752 File: D:\39752\39752\a1fg.ear

CONTRACT: 397540
DIST/CO/RTE/PM: 01-Men-101-PM 98.9/100.8

SCALE: 1" = 20' Horiz.
1" = 20' Vert.

All Dimensions are US Survey Feet

A1
CROSS SECTIONS
SHEET 14 OF 36

FOR EARTHWORK DEVELOPMENT ONLY

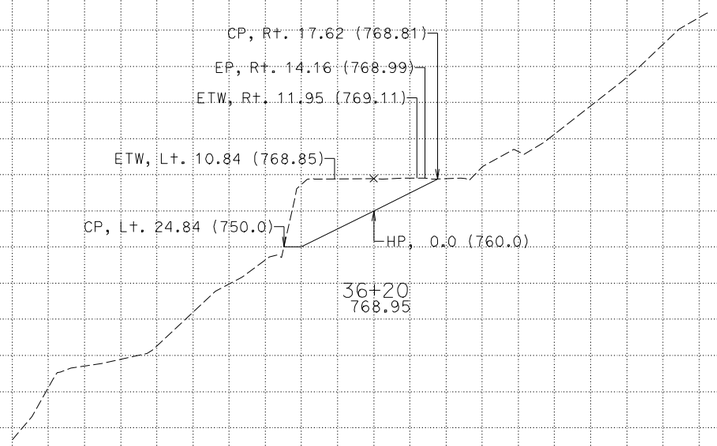

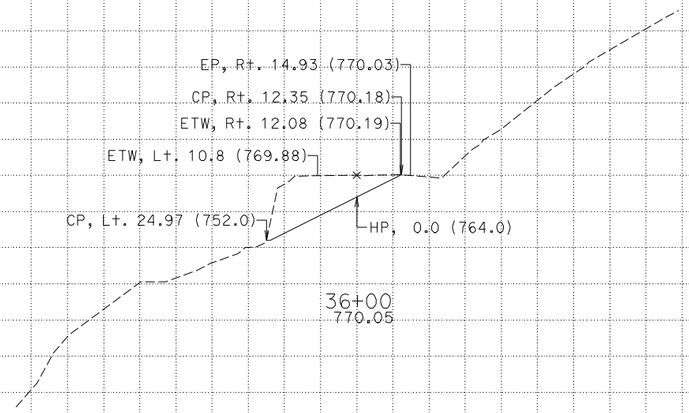

820 810 800 790 780 770 760 750 740 730 720 710 700 690 680 670 660

-300 -280 -260 -240 -220 -200 -180 -160 -140 -120 -100 -80 -60 -40 -20 0 20 40 60 80 100 120 140 160 180 200 220 240 260 280 300

DATE: 10/13/2010
KC Project: 39752 File: D:\39752\39752\a1fg.ear

CONTRACT: 397540
DIST/CO/RTE/PM: 01-Men-101-PM 98.9/100.8

SCALE: 1" = 20' Horiz.
1" = 20' Vert.

All Dimensions are US Survey Feet

A1
CROSS SECTIONS
SHEET 15 OF 36

FOR EARTHWORK DEVELOPMENT ONLY

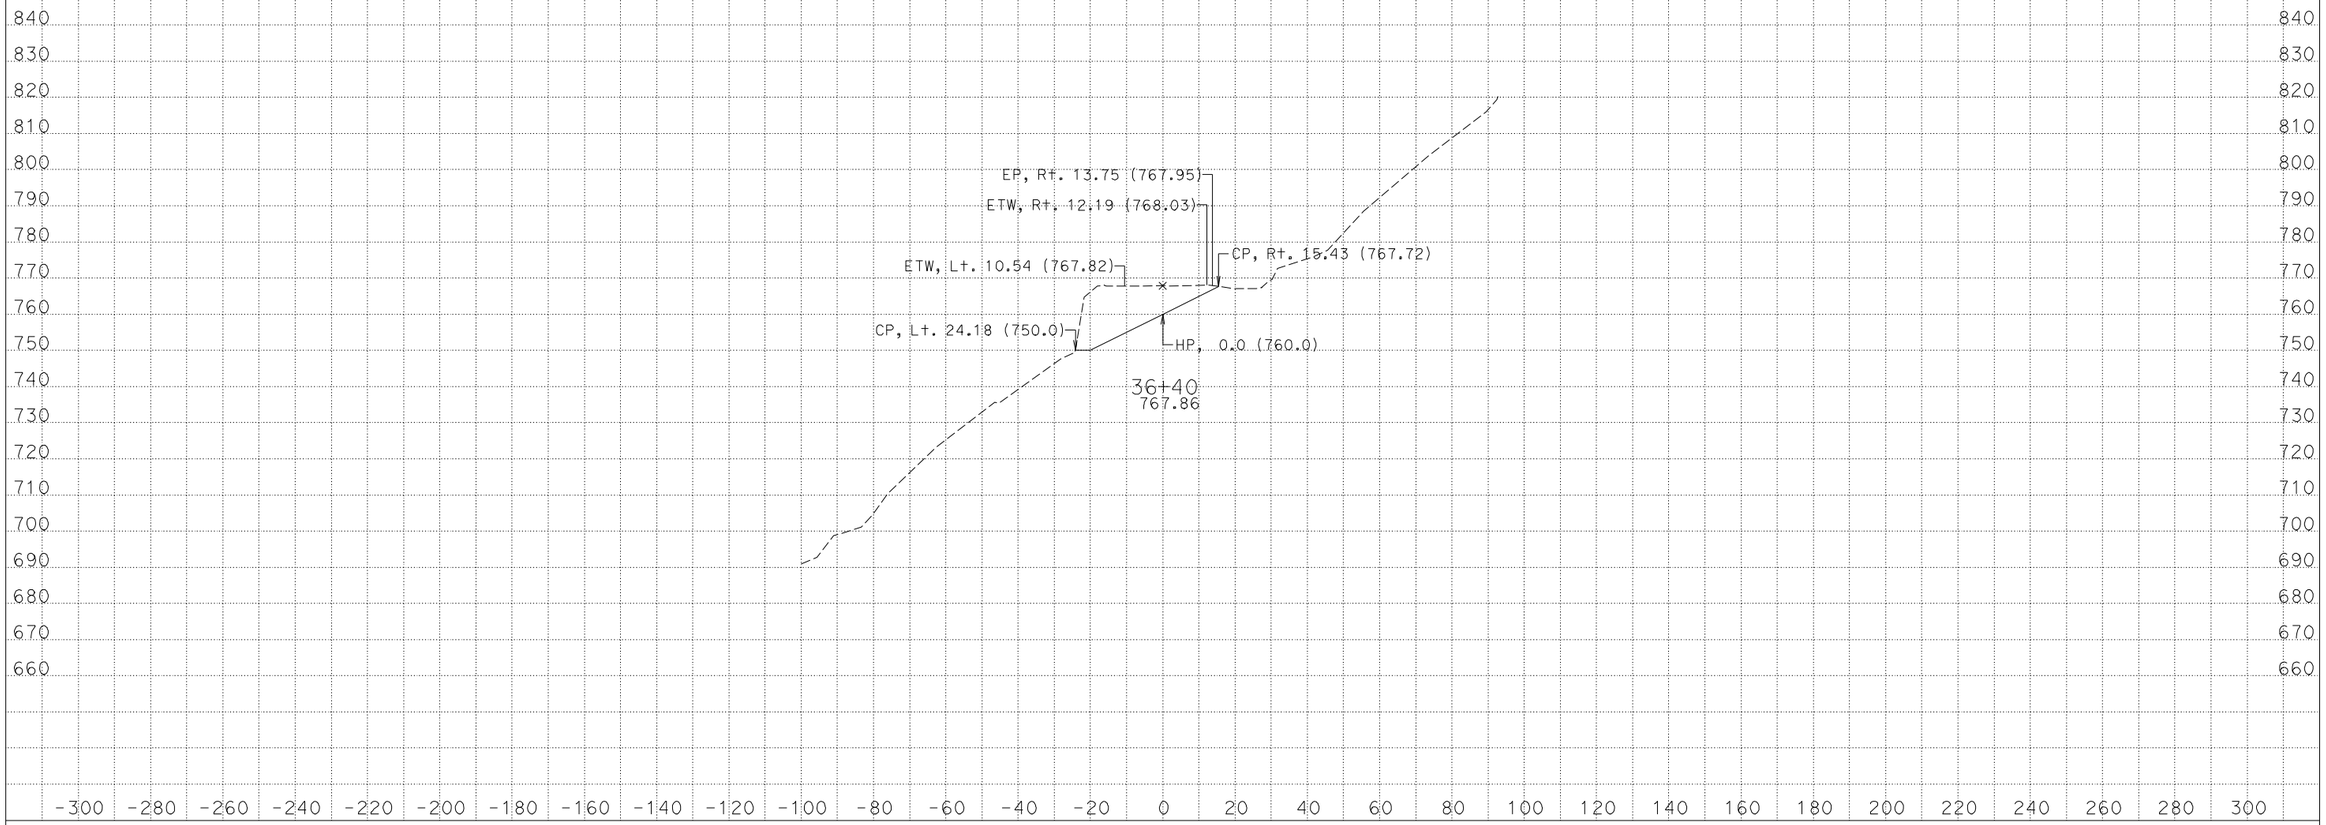

DATE: 10/13/2010
KC Project: 39752 File: D:\39752\39752\a1fg.ear

CONTRACT: 397540
DIST/CO/RTE/PM: 01-Men-101-PM 98.9/100.8

SCALE: 1" = 20' Horiz.
1" = 20' Vert.

All Dimensions are US Survey Feet

A1
CROSS SECTIONS
SHEET 16 OF 36

FOR EARTHWORK DEVELOPMENT ONLY

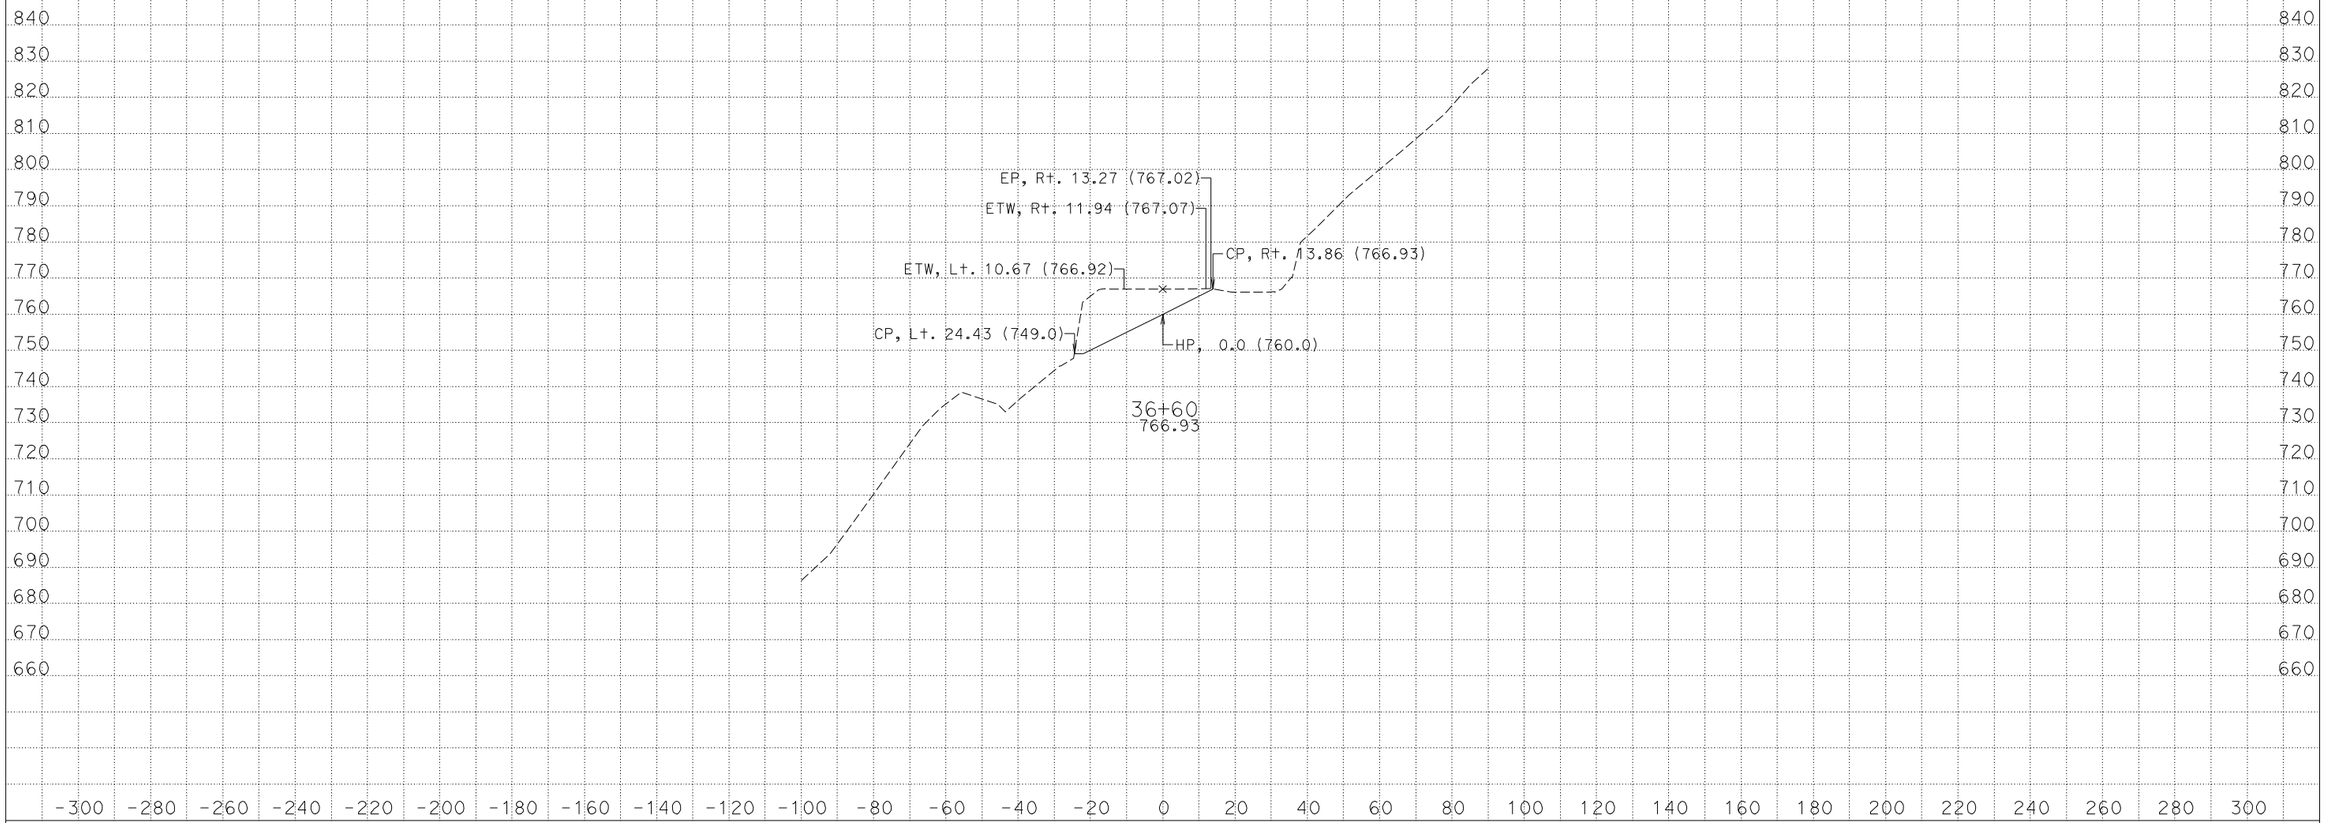

DATE: 10/13/2010
KC Project: 39752 File: D:\39752\39752\a1fg.ear

CONTRACT: 397540
DIST/CO/RTE/PM: 01-Men-101-PM 98.9/100.8

SCALE: 1" = 20' Horiz.
1" = 20' Vert.

All Dimensions are US Survey Feet

A1
CROSS SECTIONS
SHEET 17 OF 36

FOR EARTHWORK DEVELOPMENT ONLY

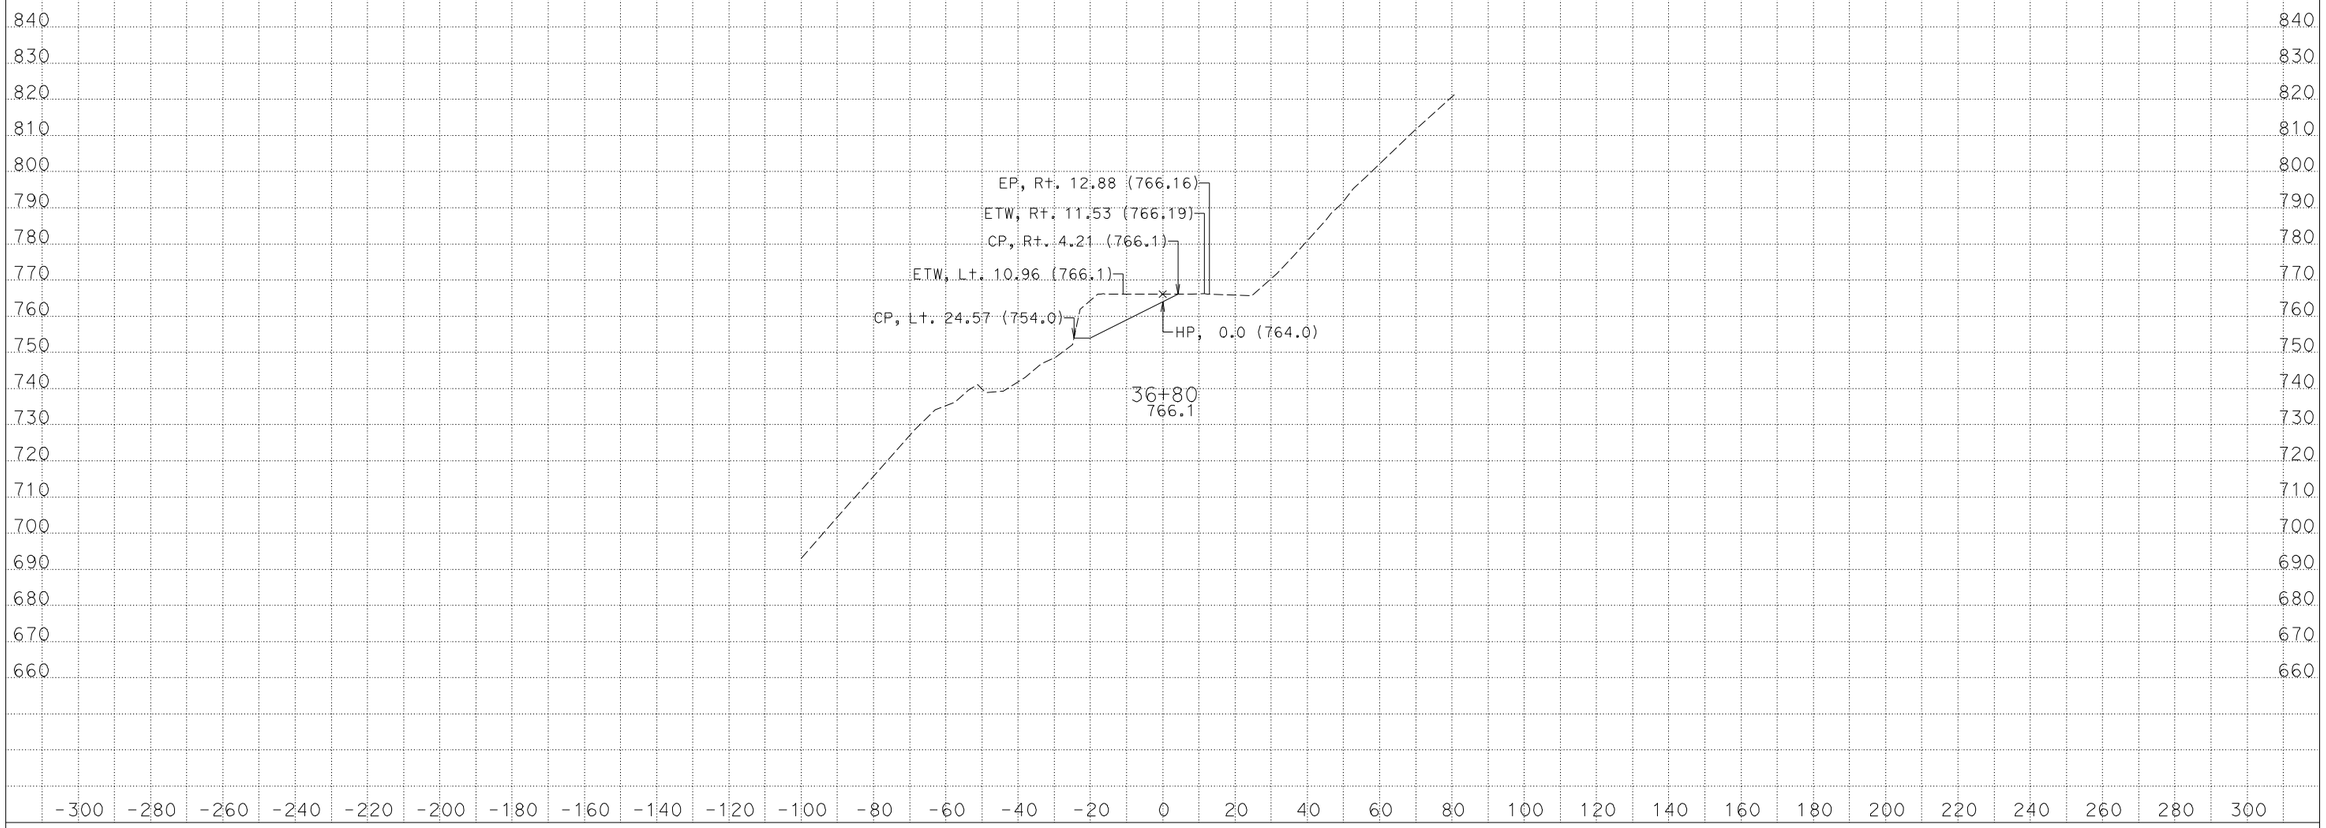

DATE: 10/13/2010

KC Project: 39752 File: D:\39752\39752\a1fg.ear

CONTRACT: 397540

DIST/CO/RTE/PM: 01-Men-101-PM 98.9/100.8

SCALE: 1" = 20' Horiz.
1" = 20' Vert.

All Dimensions are US Survey Feet

A1

CROSS SECTIONS

FOR EARTHWORK DEVELOPMENT ONLY

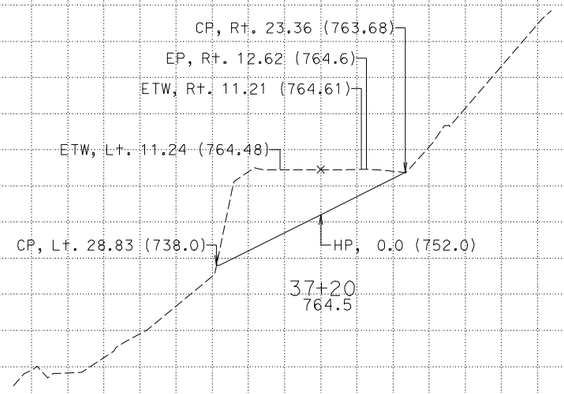

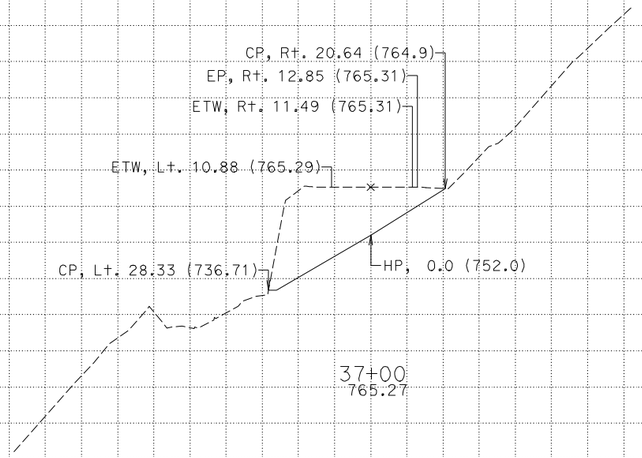

DATE: 10/13/2010
KC Project: 39752 File: D:\39752\39752\a1fg.ear

CONTRACT: 397540
DIST/CO/RTE/PM: 01-Men-101-PM 98.9/100.8

SCALE: 1" = 20' Horiz.
1" = 20' Vert.

All Dimensions are US Survey Feet

A1
CROSS SECTIONS
SHEET 19 OF 36

FOR EARTHWORK DEVELOPMENT ONLY

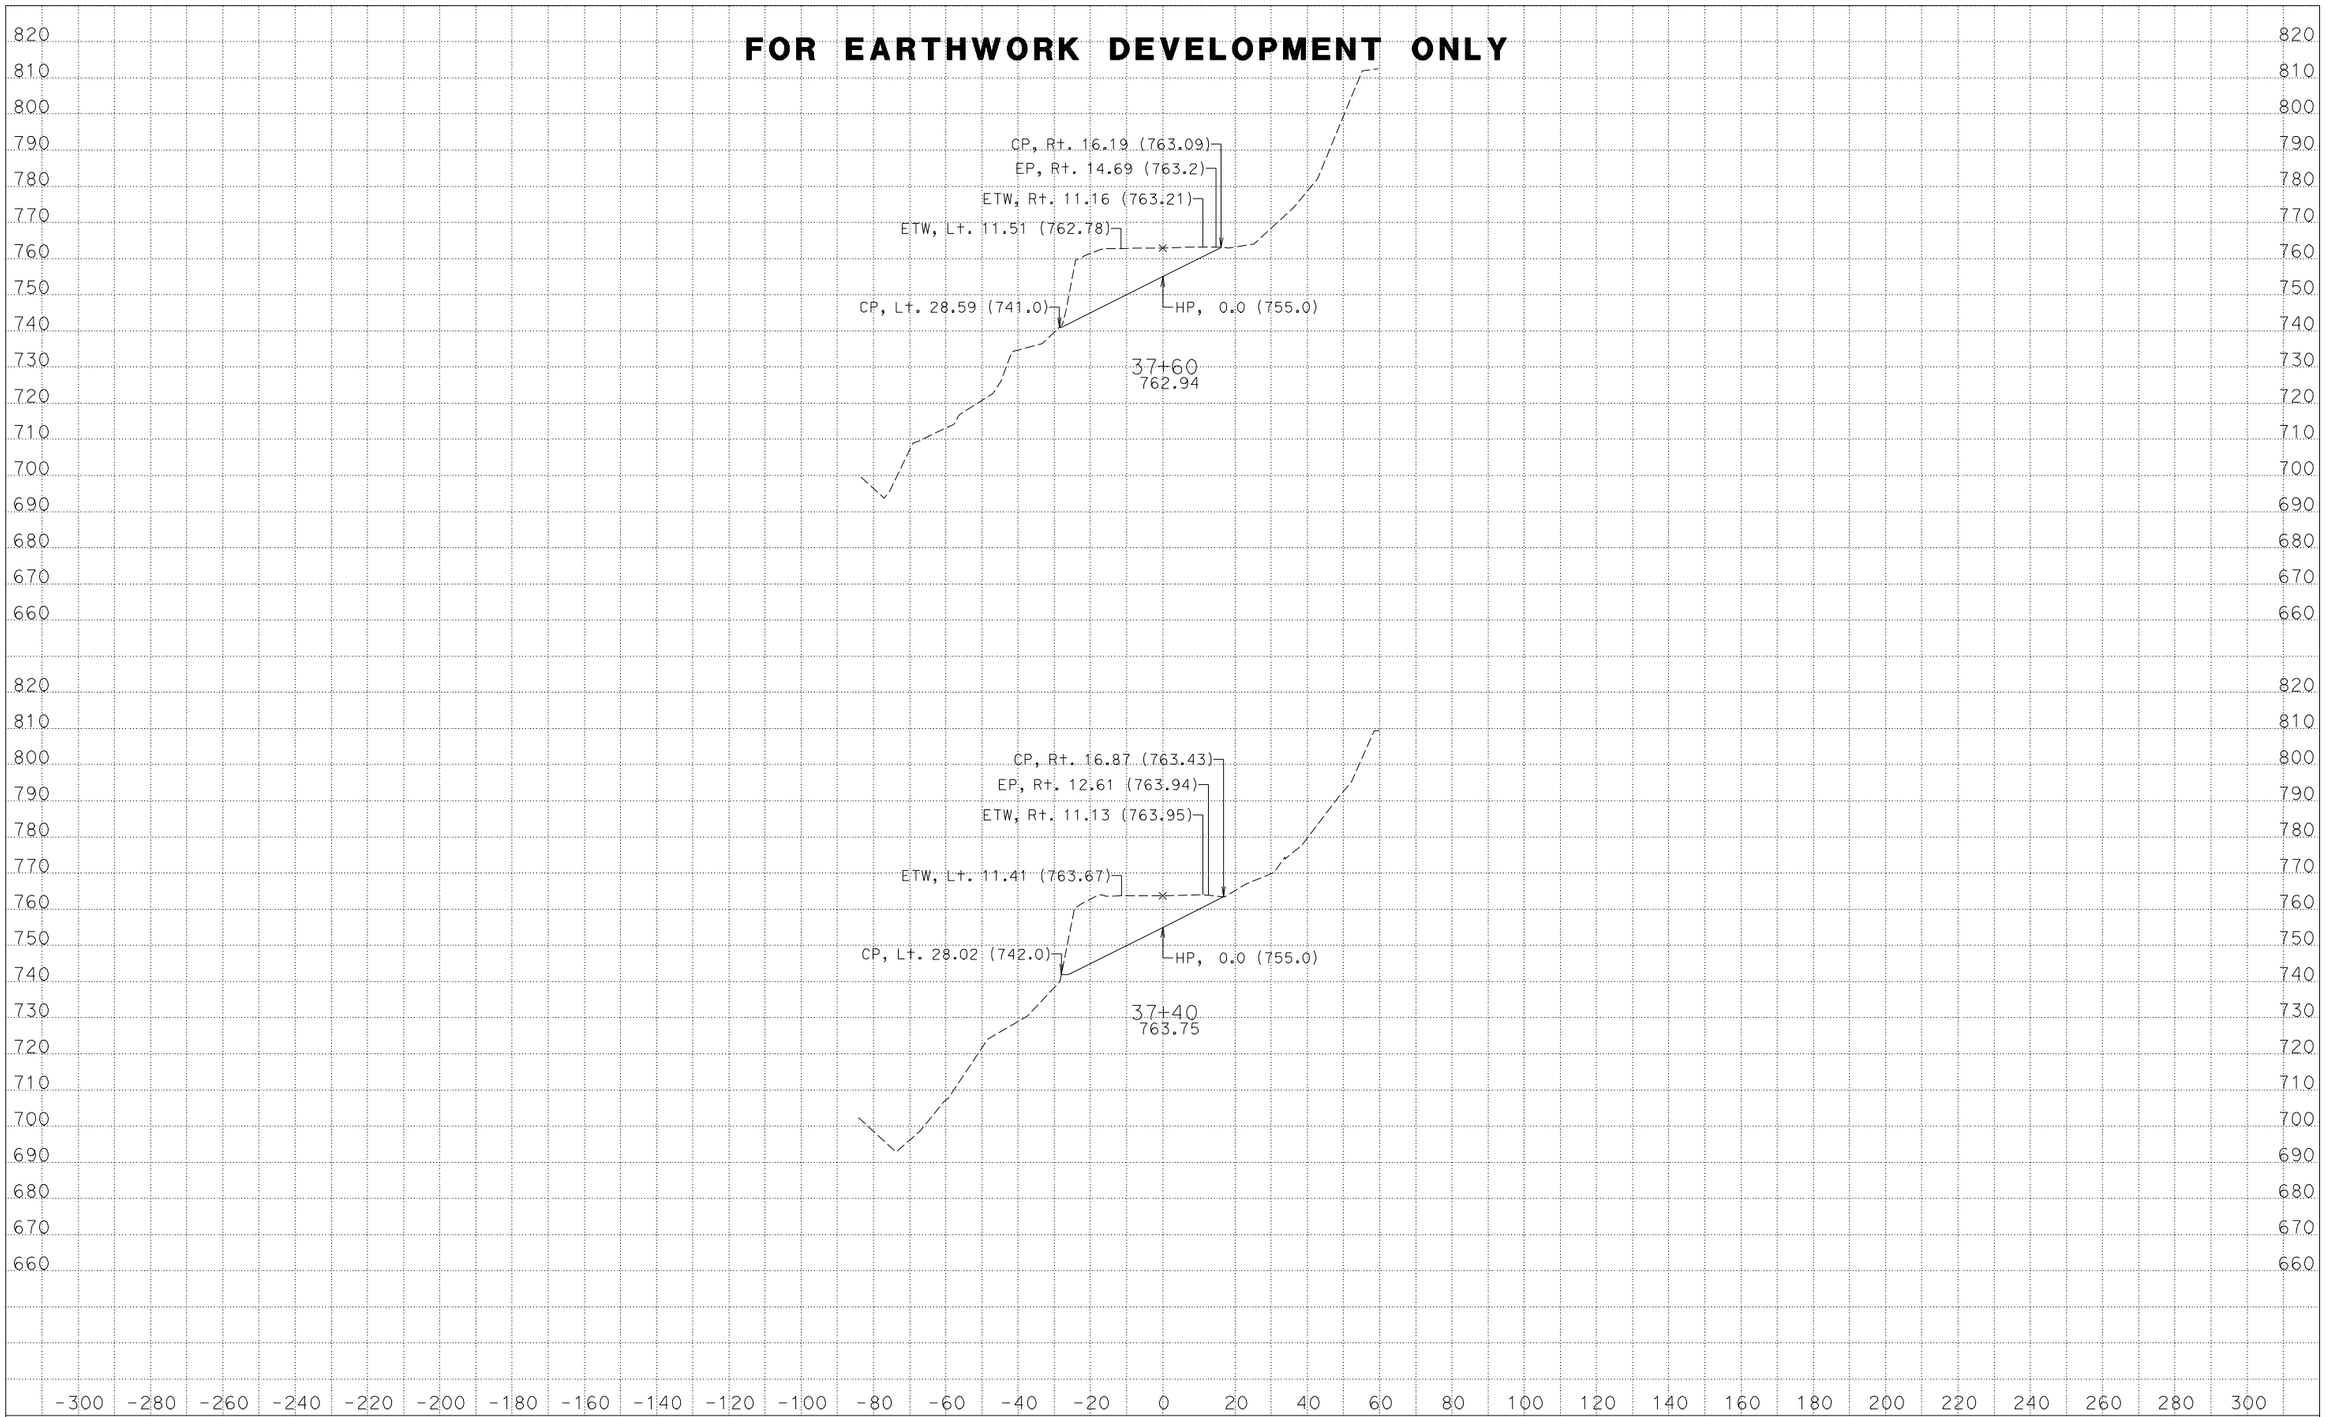

DATE: 10/13/2010
KC Project: 39752 File: D:\39752\39752\a1fg.ear

CONTRACT: 397540
DIST/CO/RTE/PM: 01-Men-101-PM 98.9/100.8

SCALE: 1" = 20' Horiz.
1" = 20' Vert.

All Dimensions are US Survey Feet

A1
CROSS SECTIONS
SHEET 20 OF 36

FOR EARTHWORK DEVELOPMENT ONLY

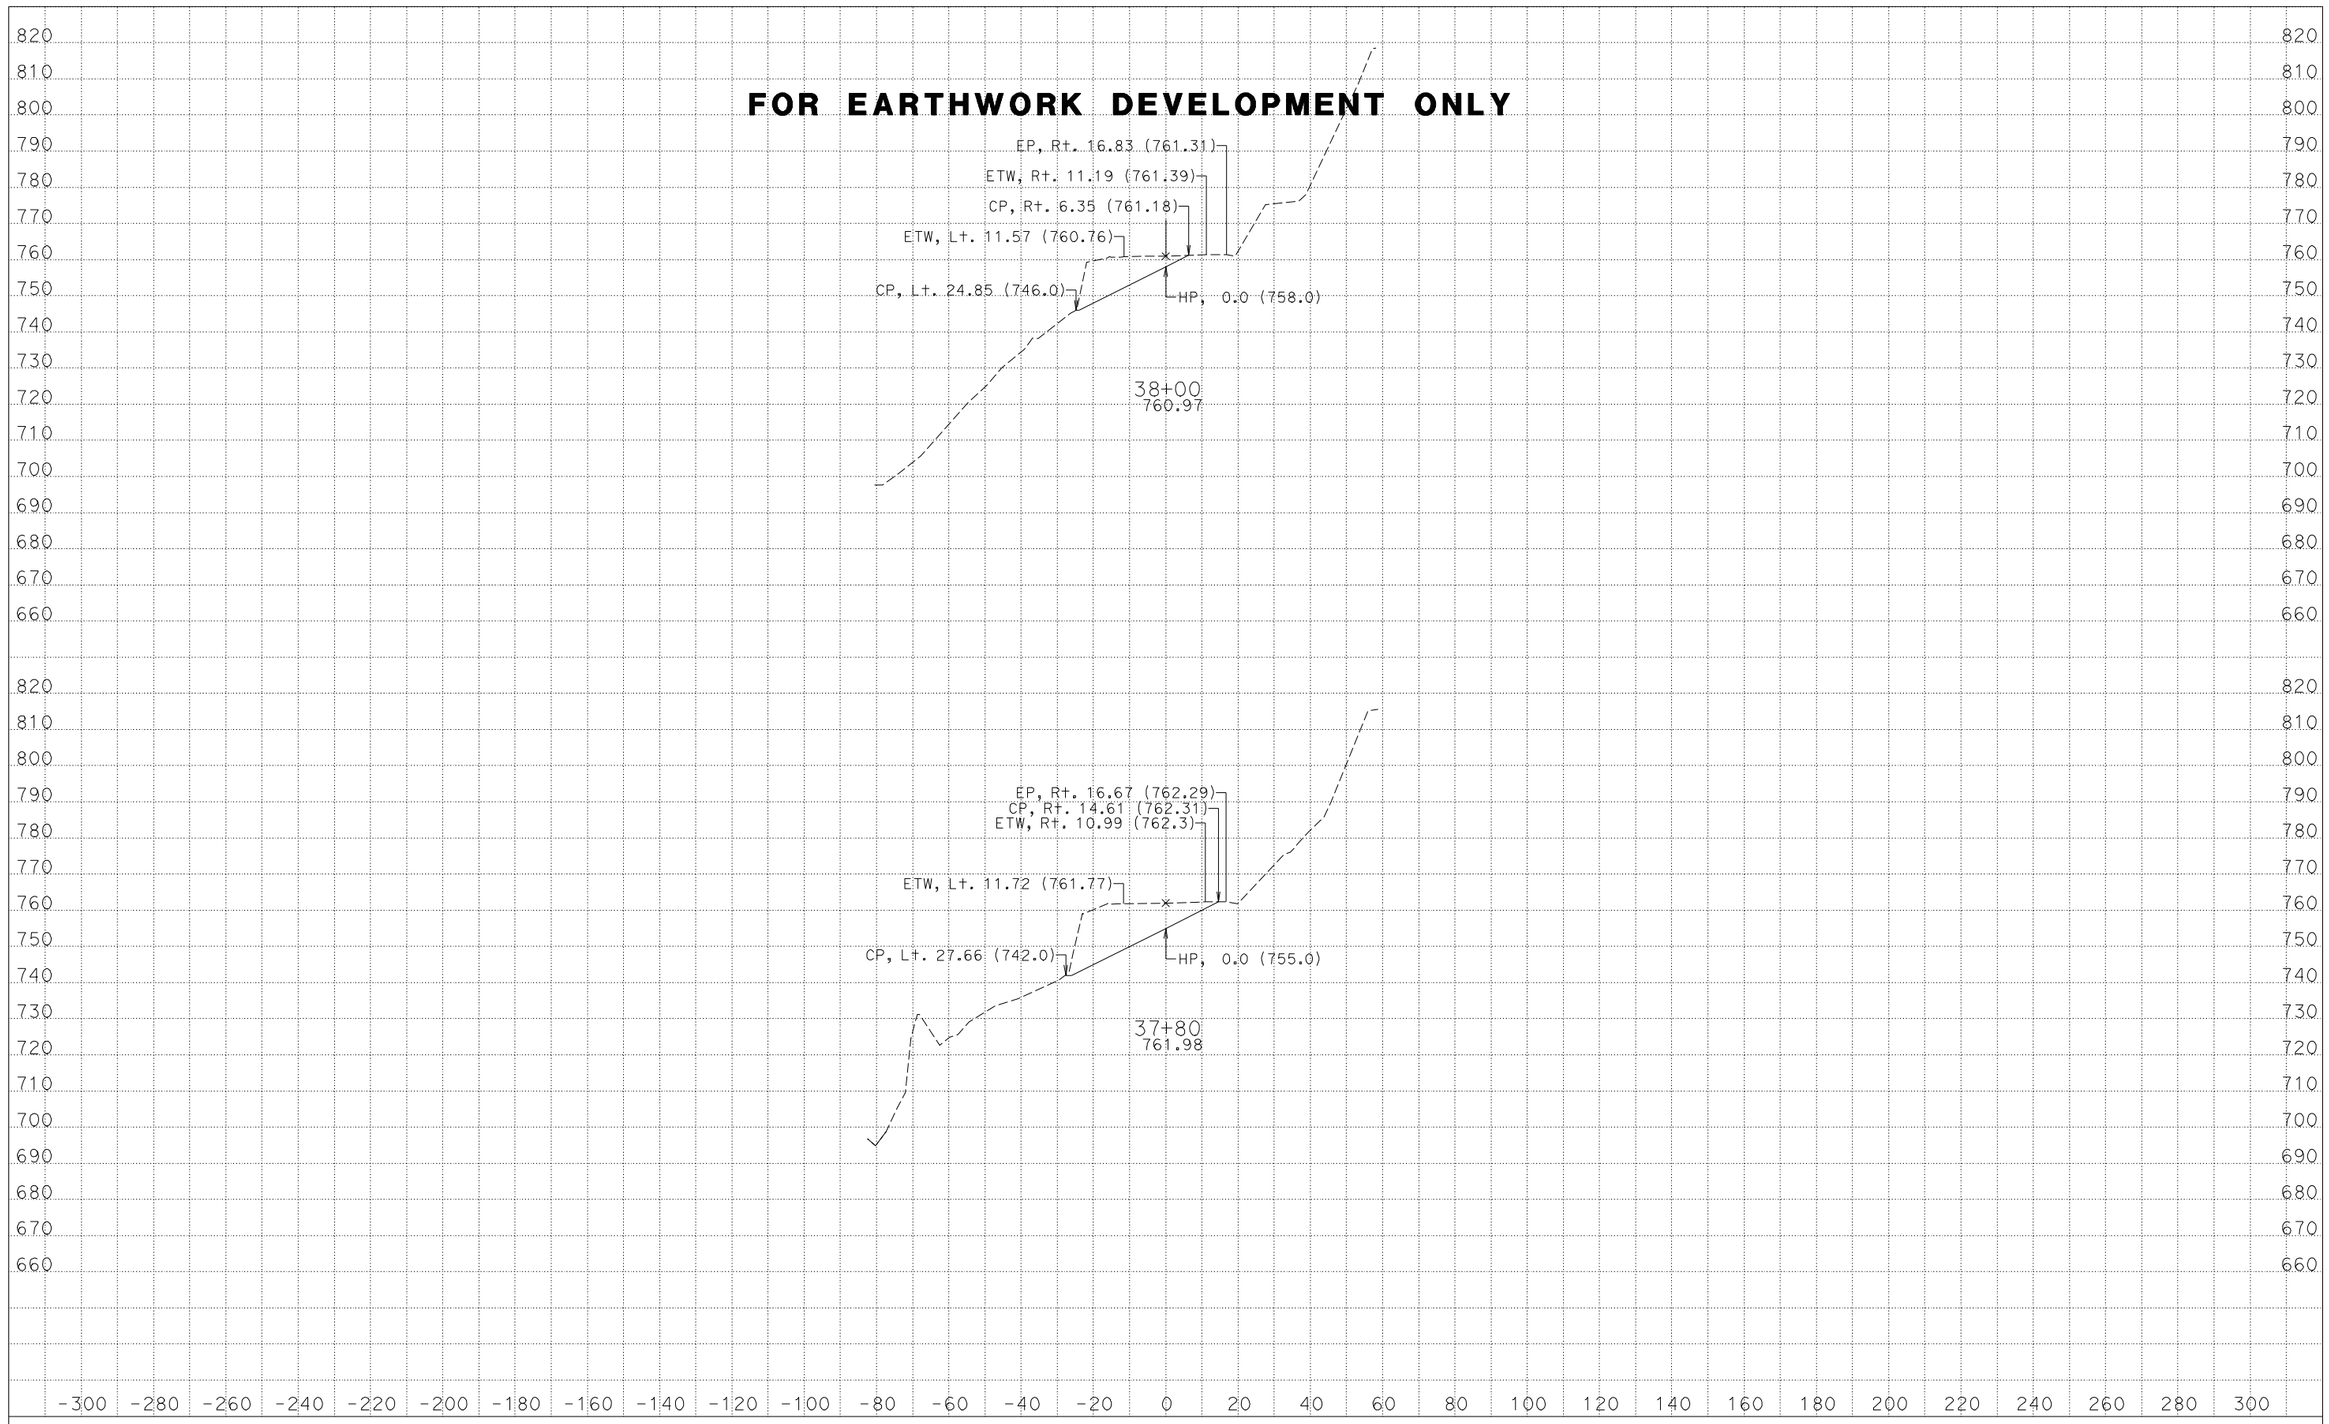

DATE: 10/13/2010
KC Project: 39752 File: D:\39752\39752\a1fg.ear

CONTRACT: 397540
DIST/CO/RTE/PM: 01-Men-101-PM 98.9/100.8

SCALE: 1" = 20' Horiz.
1" = 20' Vert.

All Dimensions are US Survey Feet

A1
CROSS SECTIONS
SHEET 21 OF 36

FOR EARTHWORK DEVELOPMENT ONLY

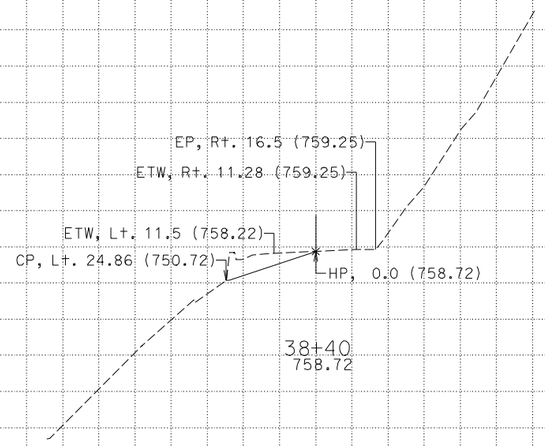

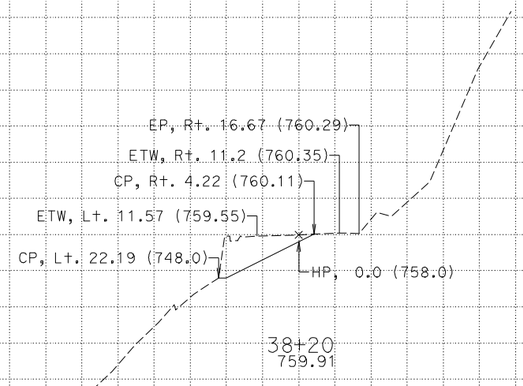

DATE: 10/13/2010
KC Project: 39752 File: D:\39752\39752\a1fg.ear

CONTRACT: 397540
DIST/CO/RTE/PM: 01-Men-101-PM 98.9/100.8

SCALE: 1" = 20' Horiz.
1" = 20' Vert.

All Dimensions are US Survey Feet

A1
CROSS SECTIONS
SHEET 22 OF 36

FOR EARTHWORK DEVELOPMENT ONLY

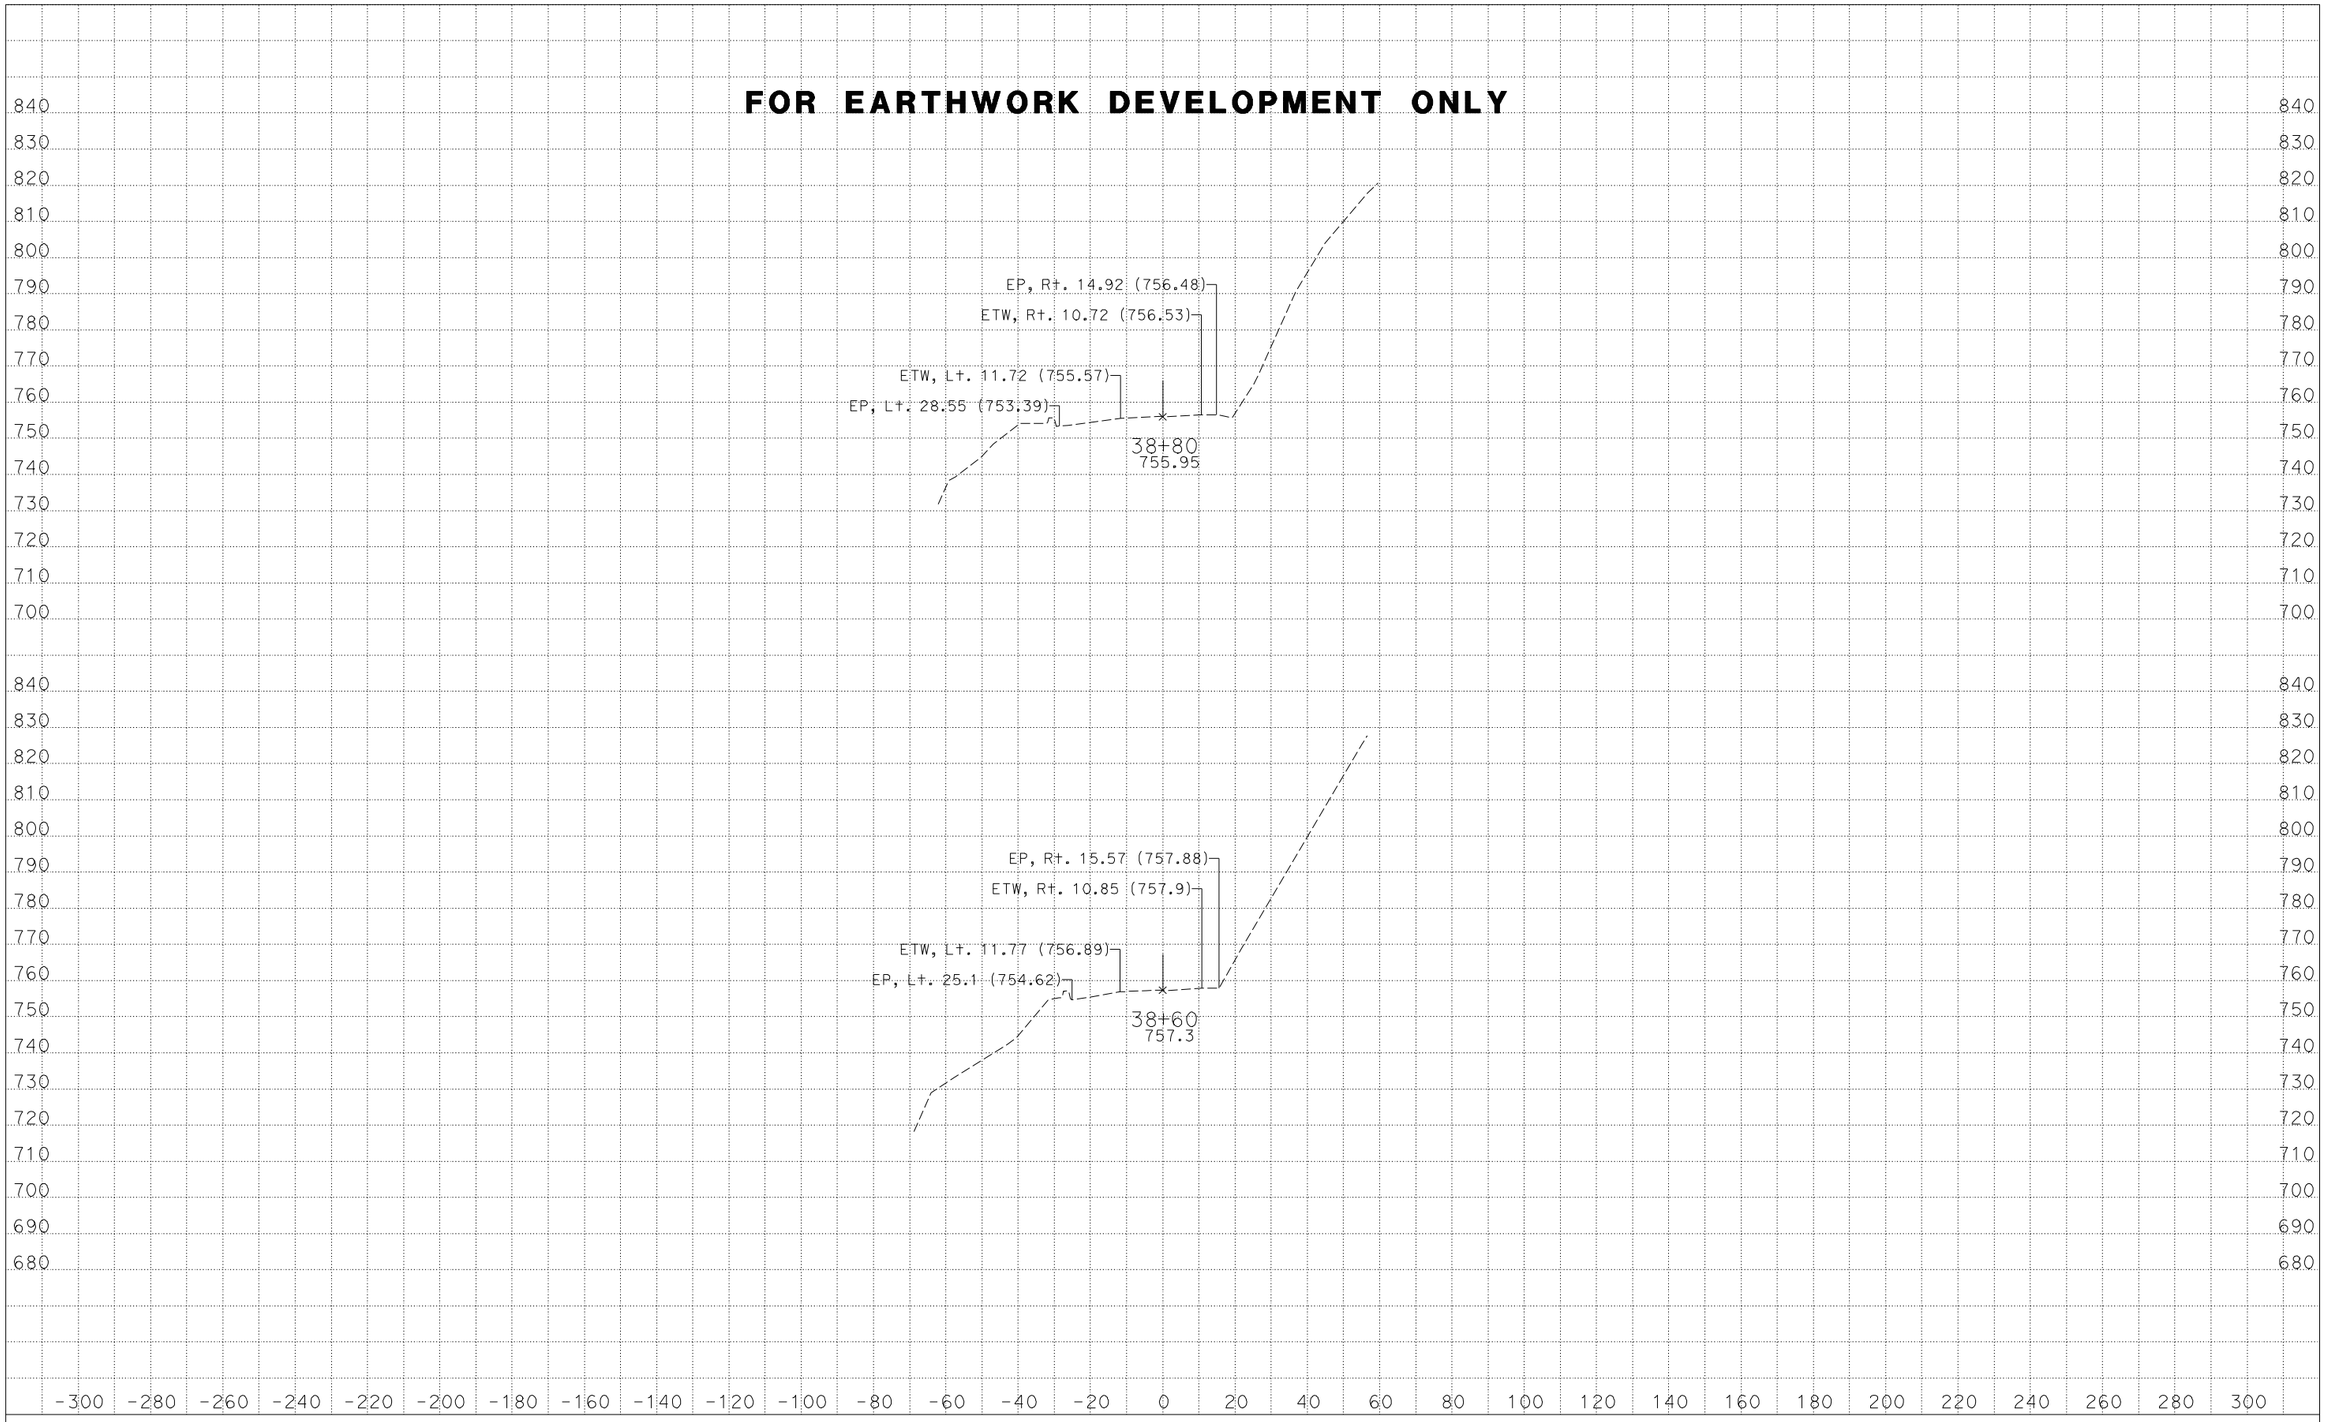

DATE: 10/13/2010
KC Project: 39752 File: D:\39752\39752\a1fg.ear

CONTRACT: 397540
DIST/CO/RTE/PM: 01-Men-101-PM 98.9/100.8

SCALE: 1" = 20' Horiz.
1" = 20' Vert.

All Dimensions are US Survey Feet

A1
CROSS SECTIONS
SHEET 23 OF 36

FOR EARTHWORK DEVELOPMENT ONLY

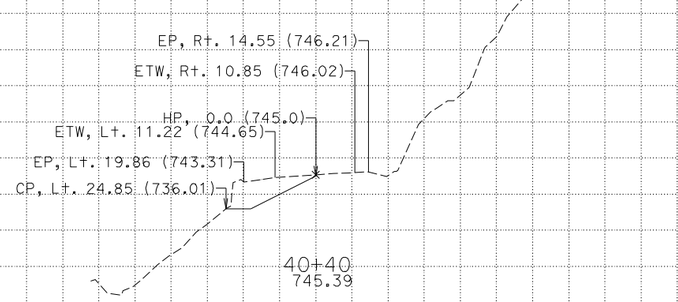

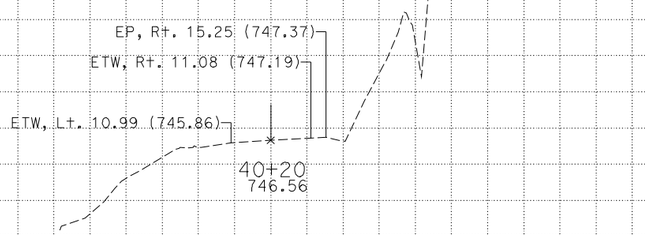

DATE: 10/13/2010
KC Project: 39752 File: D:\39752\39752\a1fg.ear

CONTRACT: 397540
DIST/CO/RTE/PM: 01-Men-101-PM 98.9/100.8

SCALE: 1" = 20' Horiz.
1" = 20' Vert.

All Dimensions are US Survey Feet

A1
CROSS SECTIONS
SHEET 24 OF 36

FOR EARTHWORK DEVELOPMENT ONLY

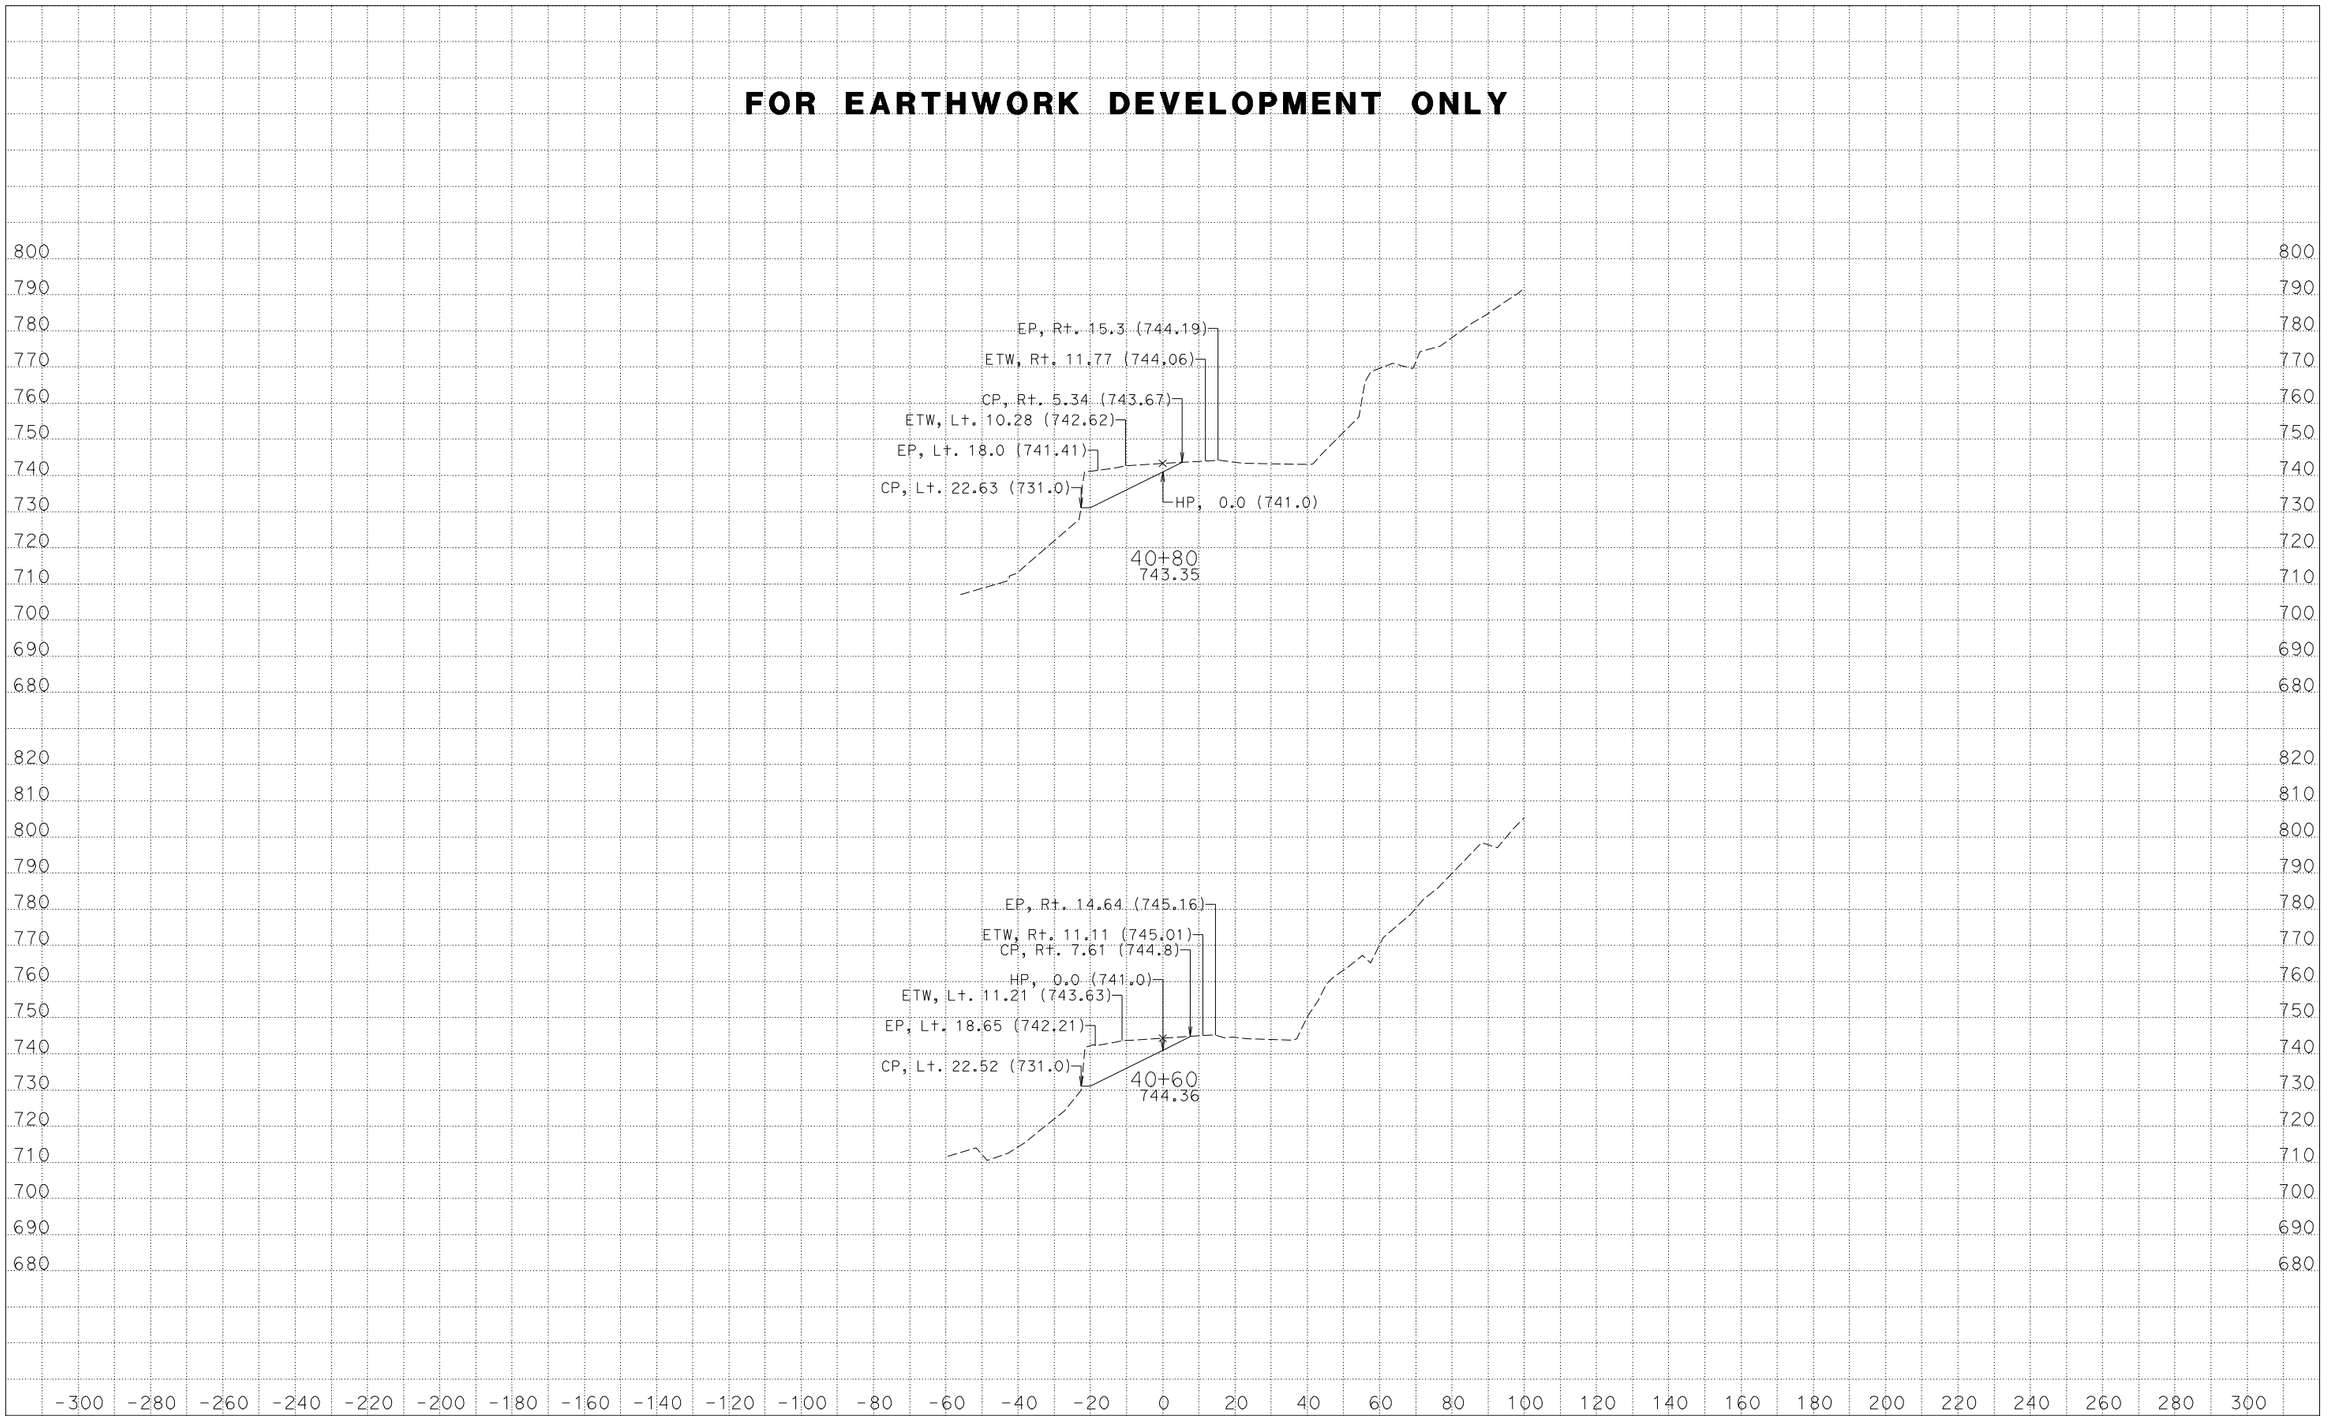

DATE: 10/13/2010
KC Project: 39752 File: D:\39752\39752\a1fg.ear

CONTRACT: 397540
DIST/CO/RTE/PM: 01-Men-101-PM 98.9/100.8

SCALE: 1" = 20' Horiz.
1" = 20' Vert.

All Dimensions are US Survey Feet

A1
CROSS SECTIONS
SHEET 25 OF 36

FOR EARTHWORK DEVELOPMENT ONLY

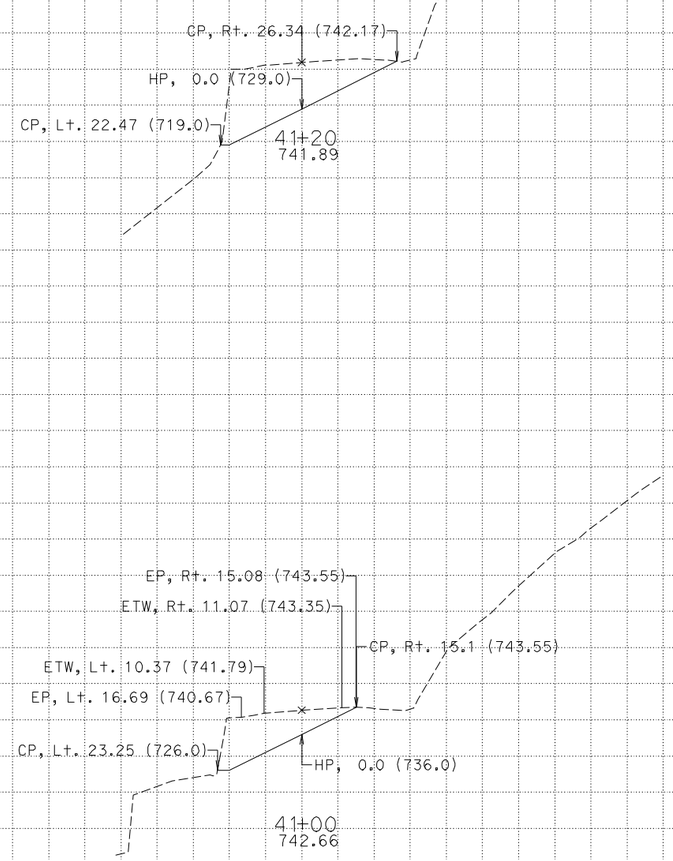

DATE: 10/13/2010
KC Project: 39752 File: D:\39752\39752\a1fg.ear

CONTRACT: 397540
DIST/CO/RTE/PM: 01-Men-101-PM 98.9/100.8

SCALE: 1" = 20' Horiz.
1" = 20' Vert.

All Dimensions are US Survey Feet

A1
CROSS SECTIONS
SHEET 26 OF 36

FOR EARTHWORK DEVELOPMENT ONLY

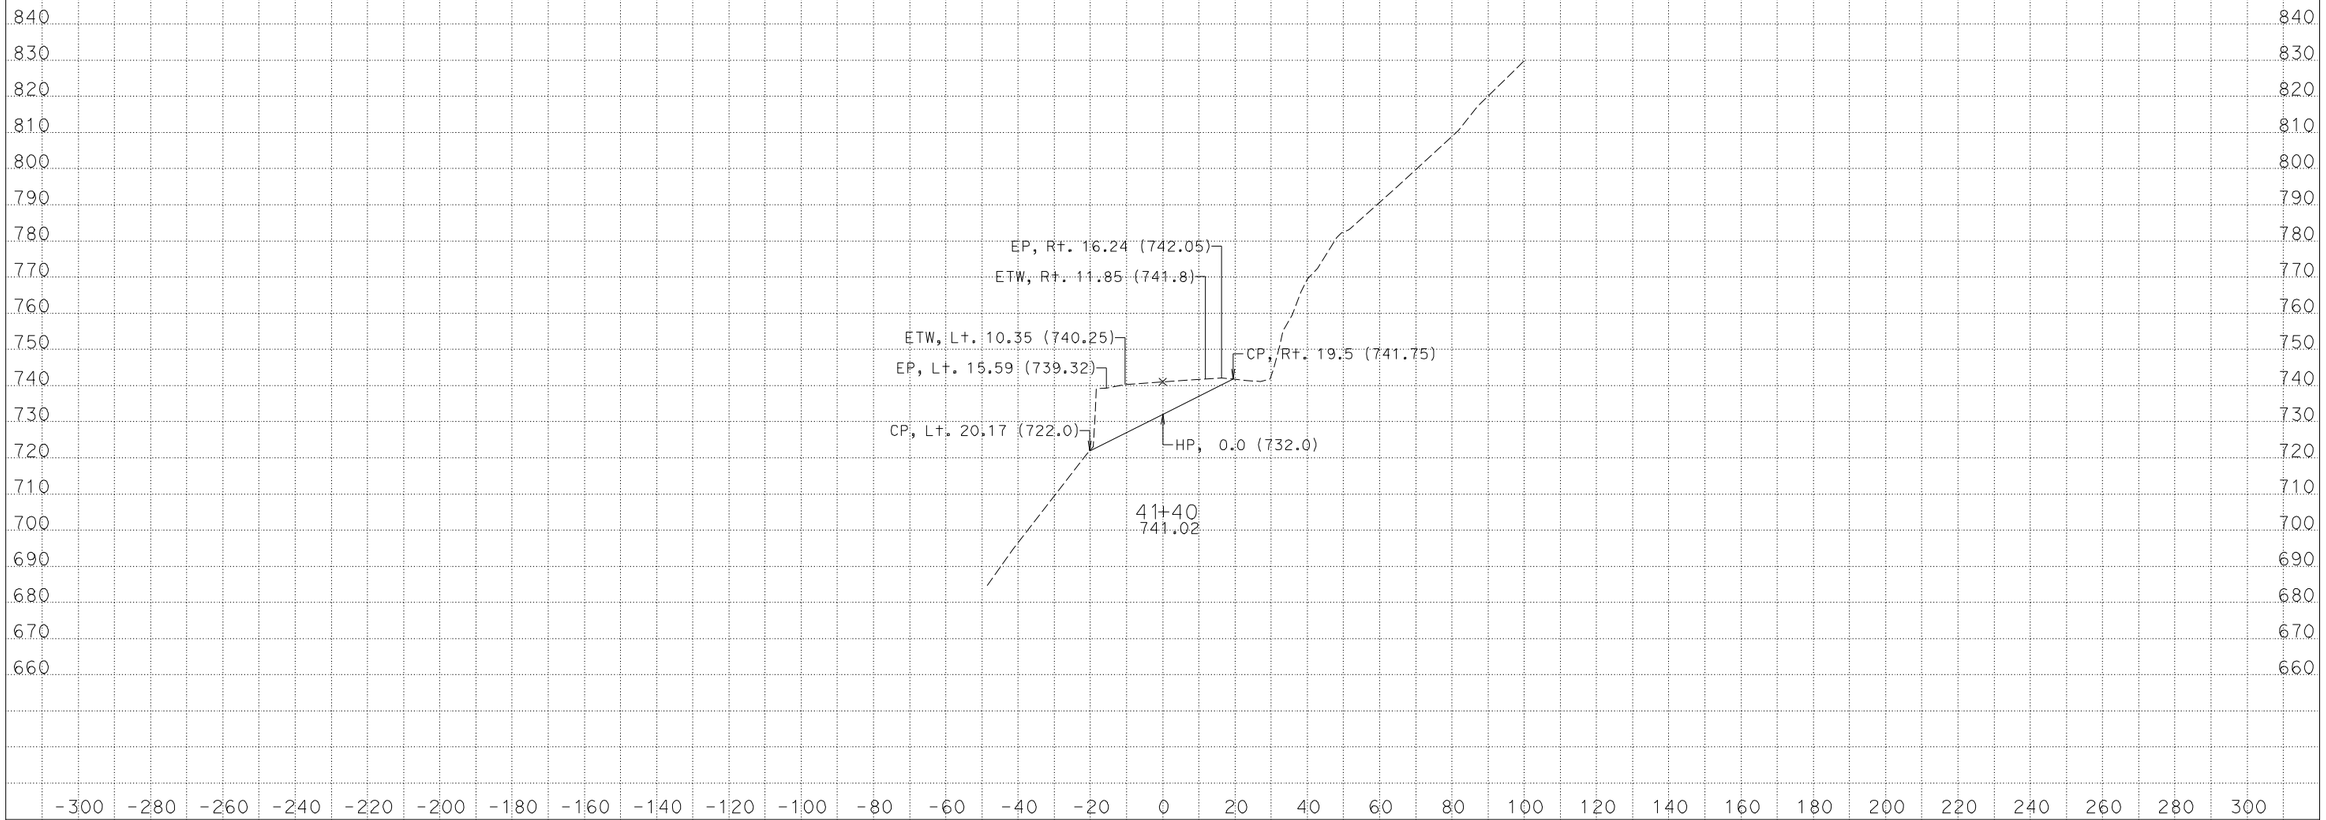

DATE: 10/13/2010
KC Project: 39752 File: D:\39752\39752\a1fg.ear

CONTRACT: 397540
DIST/CO/RTE/PM: 01-Men-101-PM 98.9/100.8

SCALE: 1" = 20' Horiz.
1" = 20' Vert.

All Dimensions are US Survey Feet

A1
CROSS SECTIONS
SHEET 27 OF 36

FOR EARTHWORK DEVELOPMENT ONLY

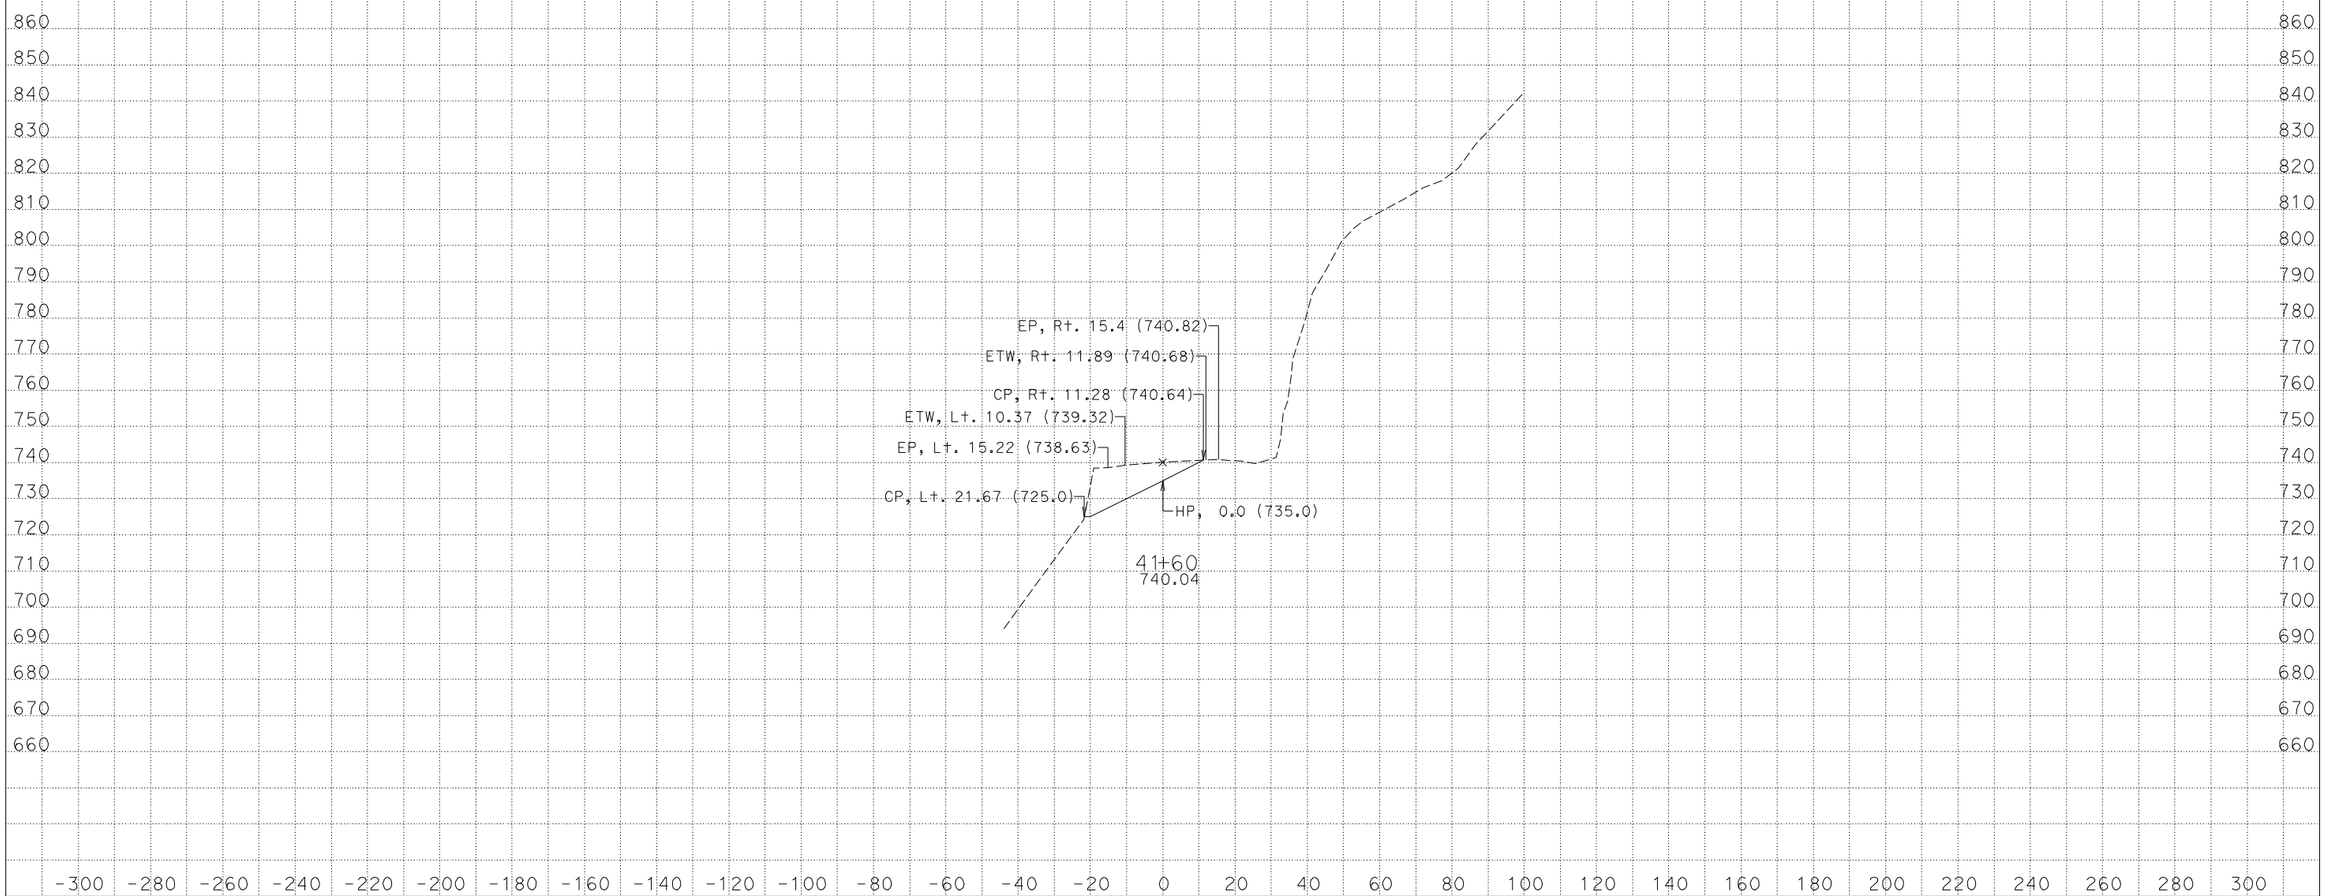

DATE: 10/13/2010
KC Project: 39752 File: D:\39752\39752\a1fg.ear

CONTRACT: 397540
DIST/CO/RTE/PM: 01-Men-101-PM 98.9/100.8

SCALE: 1" = 20' Horiz.
1" = 20' Vert.

All Dimensions are US Survey Feet

A1
CROSS SECTIONS
SHEET 28 OF 36

FOR EARTHWORK DEVELOPMENT ONLY

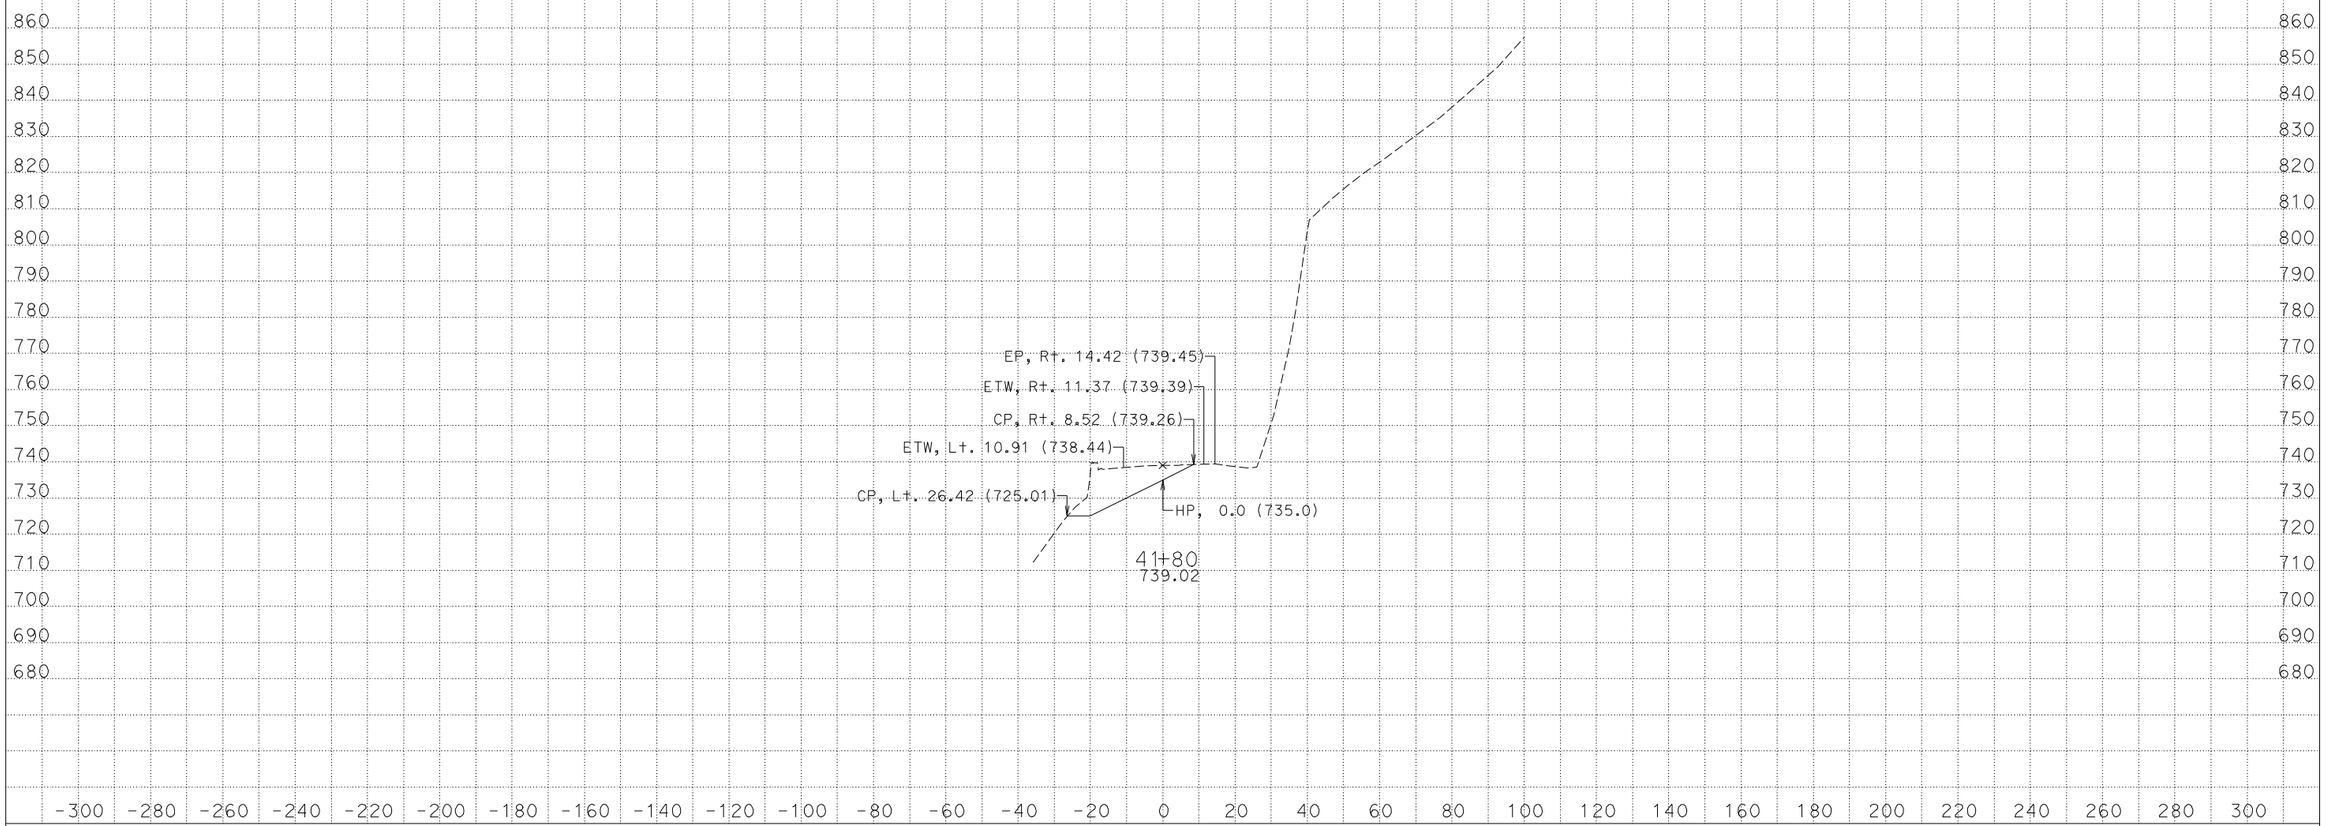

DATE: 10/13/2010
KC Project: 39752 File: D:\39752\39752\a1fg.ear

CONTRACT: 397540
DIST/CO/RTE/PM: 01-Men-101-PM 98.9/100.8

SCALE: 1" = 20' Horiz.
1" = 20' Vert.

All Dimensions are US Survey Feet

A1
CROSS SECTIONS
SHEET 29 OF 36

FOR EARTHWORK DEVELOPMENT ONLY

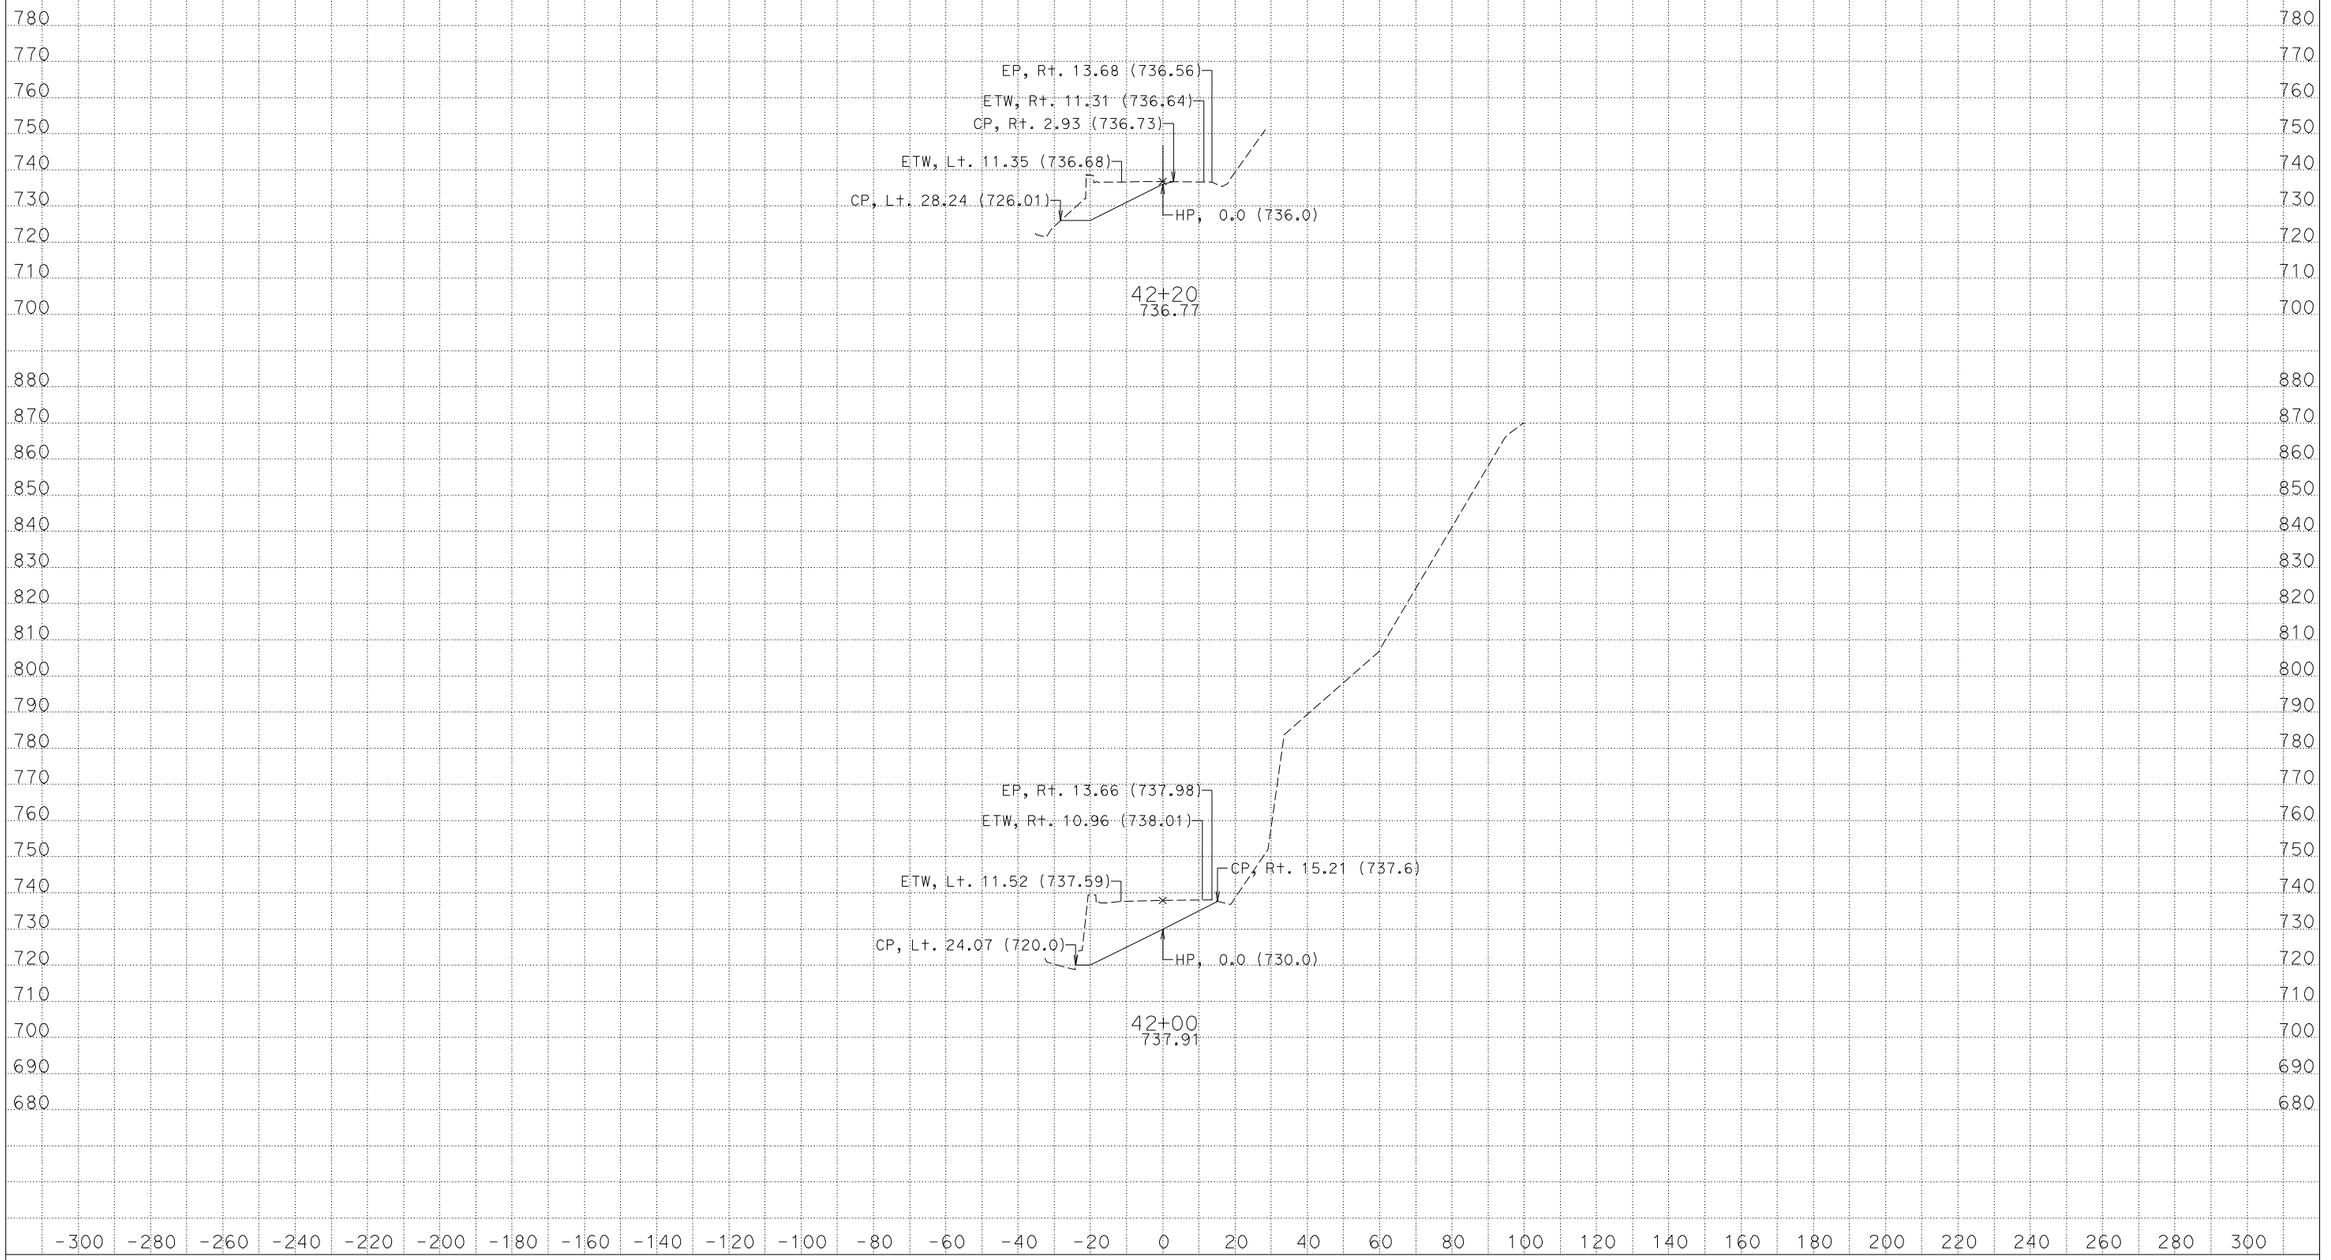

DATE: 10/13/2010

KC Project: 39752 File: D:\39752\39752\a1fg.ear

CONTRACT: 397540

DIST/CO/RTE/PM: 01-Men-101-PM 98.9/100.8

SCALE: 1" = 20' Horiz.
1" = 20' Vert.

All Dimensions are US Survey Feet

A1

CROSS SECTIONS

FOR EARTHWORK DEVELOPMENT ONLY

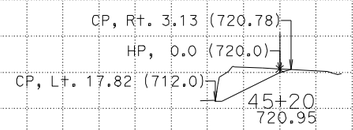

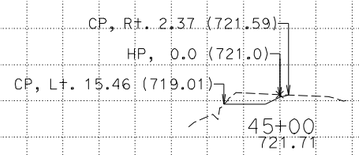

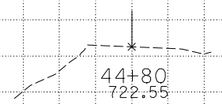

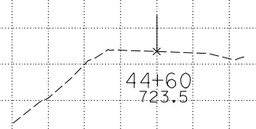

760 750 740 730 720 710 700 690 680

-300 -280 -260 -240 -220 -200 -180 -160 -140 -120 -100 -80 -60 -40 -20 0 20 40 60 80 100 120 140 160 180 200 220 240 260 280 300

DATE: 10/13/2010
KC Project: 39752 File: D:\39752\39752\a1fg.ear

CONTRACT: 397540
DIST/CO/RTE/PM: 01-Men-101-PM 98.9/100.8

SCALE: 1" = 20' Horiz.
1" = 20' Vert.

All Dimensions are US Survey Feet

A1
CROSS SECTIONS
SHEET 31 OF 36

FOR EARTHWORK DEVELOPMENT ONLY

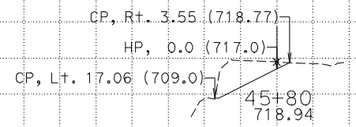

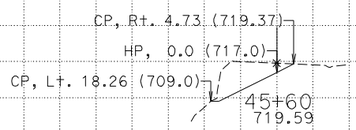

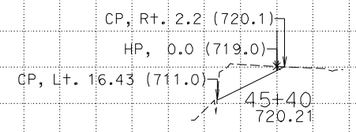

760 750 740 730 720 710 700 690 680

-300 -280 -260 -240 -220 -200 -180 -160 -140 -120 -100 -80 -60 -40 -20 0 20 40 60 80 100 120 140 160 180 200 220 240 260 280 300

DATE: 10/13/2010
KC Project: 39752 File: D:\39752\39752\a1fg.ear

CONTRACT: 397540
DIST/CO/RTE/PM: 01-Men-101-PM 98.9/100.8

SCALE: 1" = 20' Horiz.
1" = 20' Vert.

All Dimensions are US Survey Feet

A1
CROSS SECTIONS
SHEET 32 OF 36

FOR EARTHWORK DEVELOPMENT ONLY

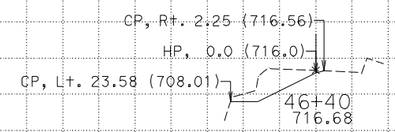

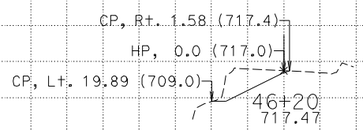

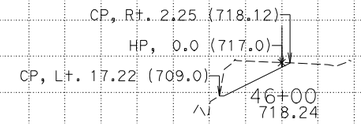

760 750 740 730 720 710 700 690 680

-300 -280 -260 -240 -220 -200 -180 -160 -140 -120 -100 -80 -60 -40 -20 0 20 40 60 80 100 120 140 160 180 200 220 240 260 280 300

DATE: 10/13/2010
KC Project: 39752 File: D:\39752\39752\a1fg.ear

CONTRACT: 397540
DIST/CO/RTE/PM: 01-Men-101-PM 98.9/100.8

SCALE: 1" = 20' Horiz.
1" = 20' Vert.

All Dimensions are US Survey Feet

A1
CROSS SECTIONS
SHEET 33 OF 36

FOR EARTHWORK DEVELOPMENT ONLY

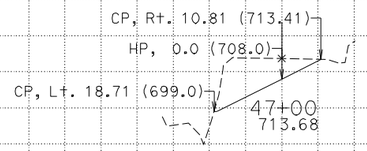

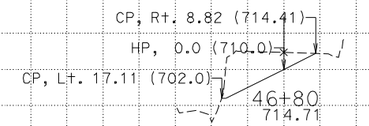

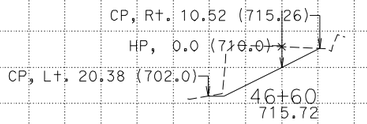

DATE: 10/13/2010
KC Project: 39752 File: D:\39752\39752\a1fg.ear

CONTRACT: 397540
DIST/CO/RTE/PM: 01-Men-101-PM 98.9/100.8

SCALE: 1" = 20' Horiz.
1" = 20' Vert.

All Dimensions are US Survey Feet

A1
CROSS SECTIONS
SHEET 34 OF 36

FOR EARTHWORK DEVELOPMENT ONLY

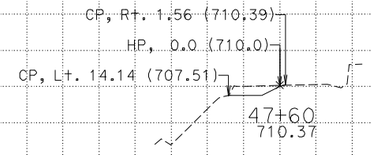

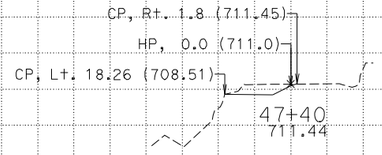

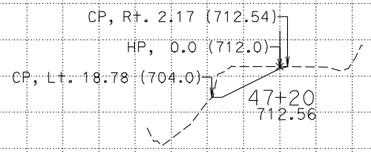

DATE: 10/13/2010
KC Project: 39752 File: D:\39752\39752\a1fg.ear

CONTRACT: 397540
DIST/CO/RTE/PM: 01-Men-101-PM 98.9/100.8

SCALE: 1" = 20' Horiz.
1" = 20' Vert.

All Dimensions are US Survey Feet

A1
CROSS SECTIONS
SHEET 35 OF 36

FOR EARTHWORK DEVELOPMENT ONLY

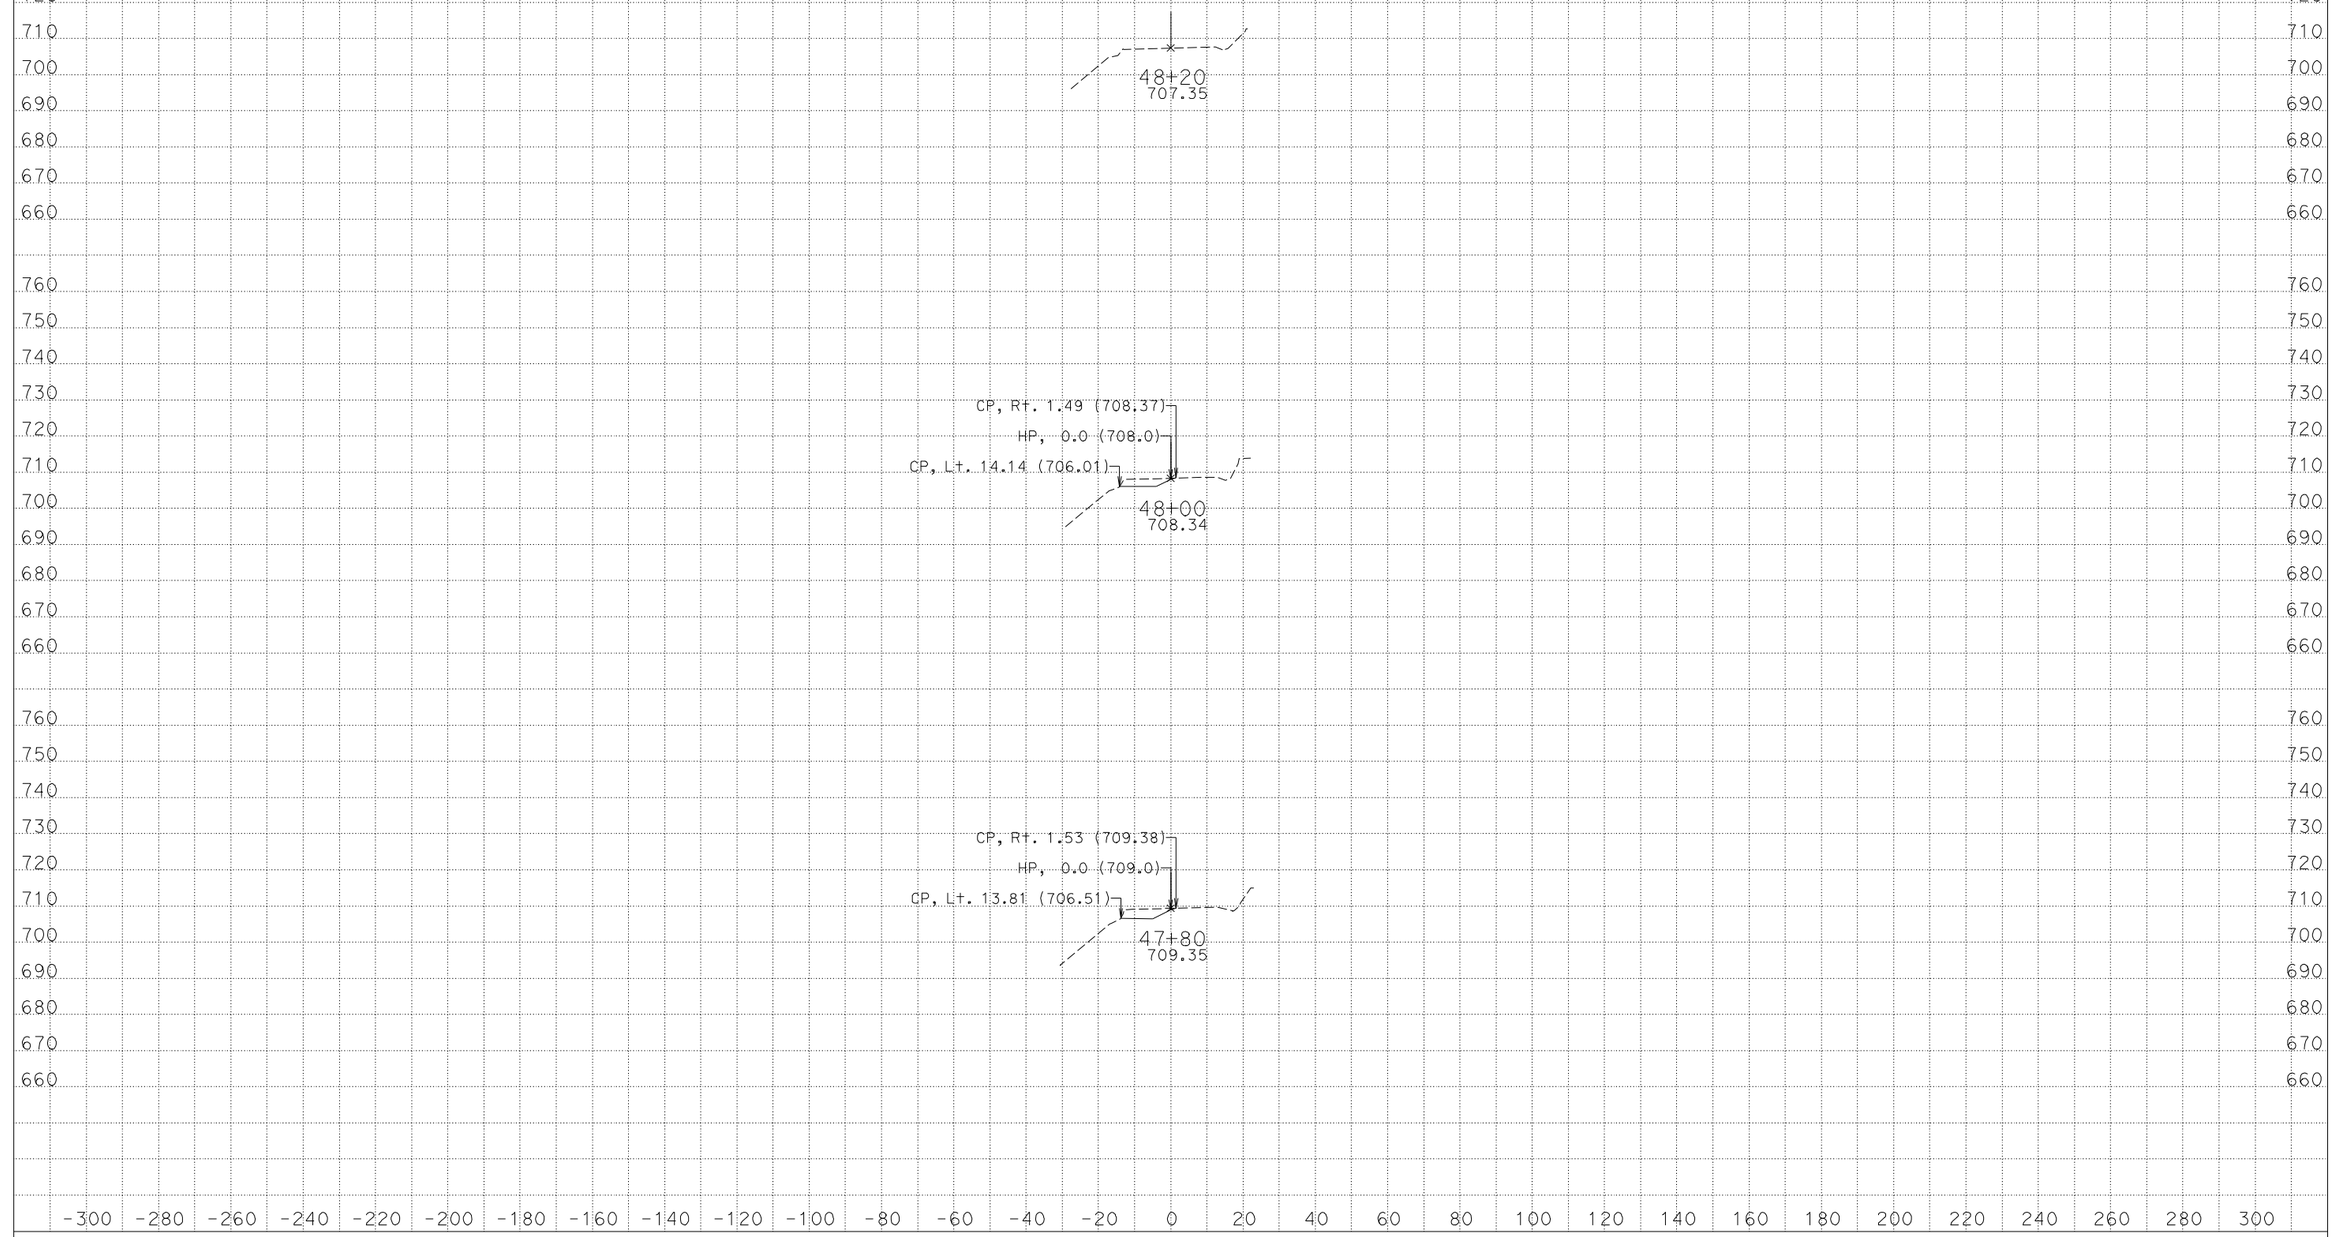

DATE: 10/13/2010

KC Project: 39752 File: D:\39752\39752\a1fg.ear

CONTRACT: 397540

DIST/CO/RTE/PM: 01-Men-101-PM 98.9/100.8

SCALE: 1" = 20' Horiz.
1" = 20' Vert.

All Dimensions are US Survey Feet

A1

CROSS SECTIONS

SHEET 36 OF 36