FOR EARTHWORK DEVELOPMENT ONLY

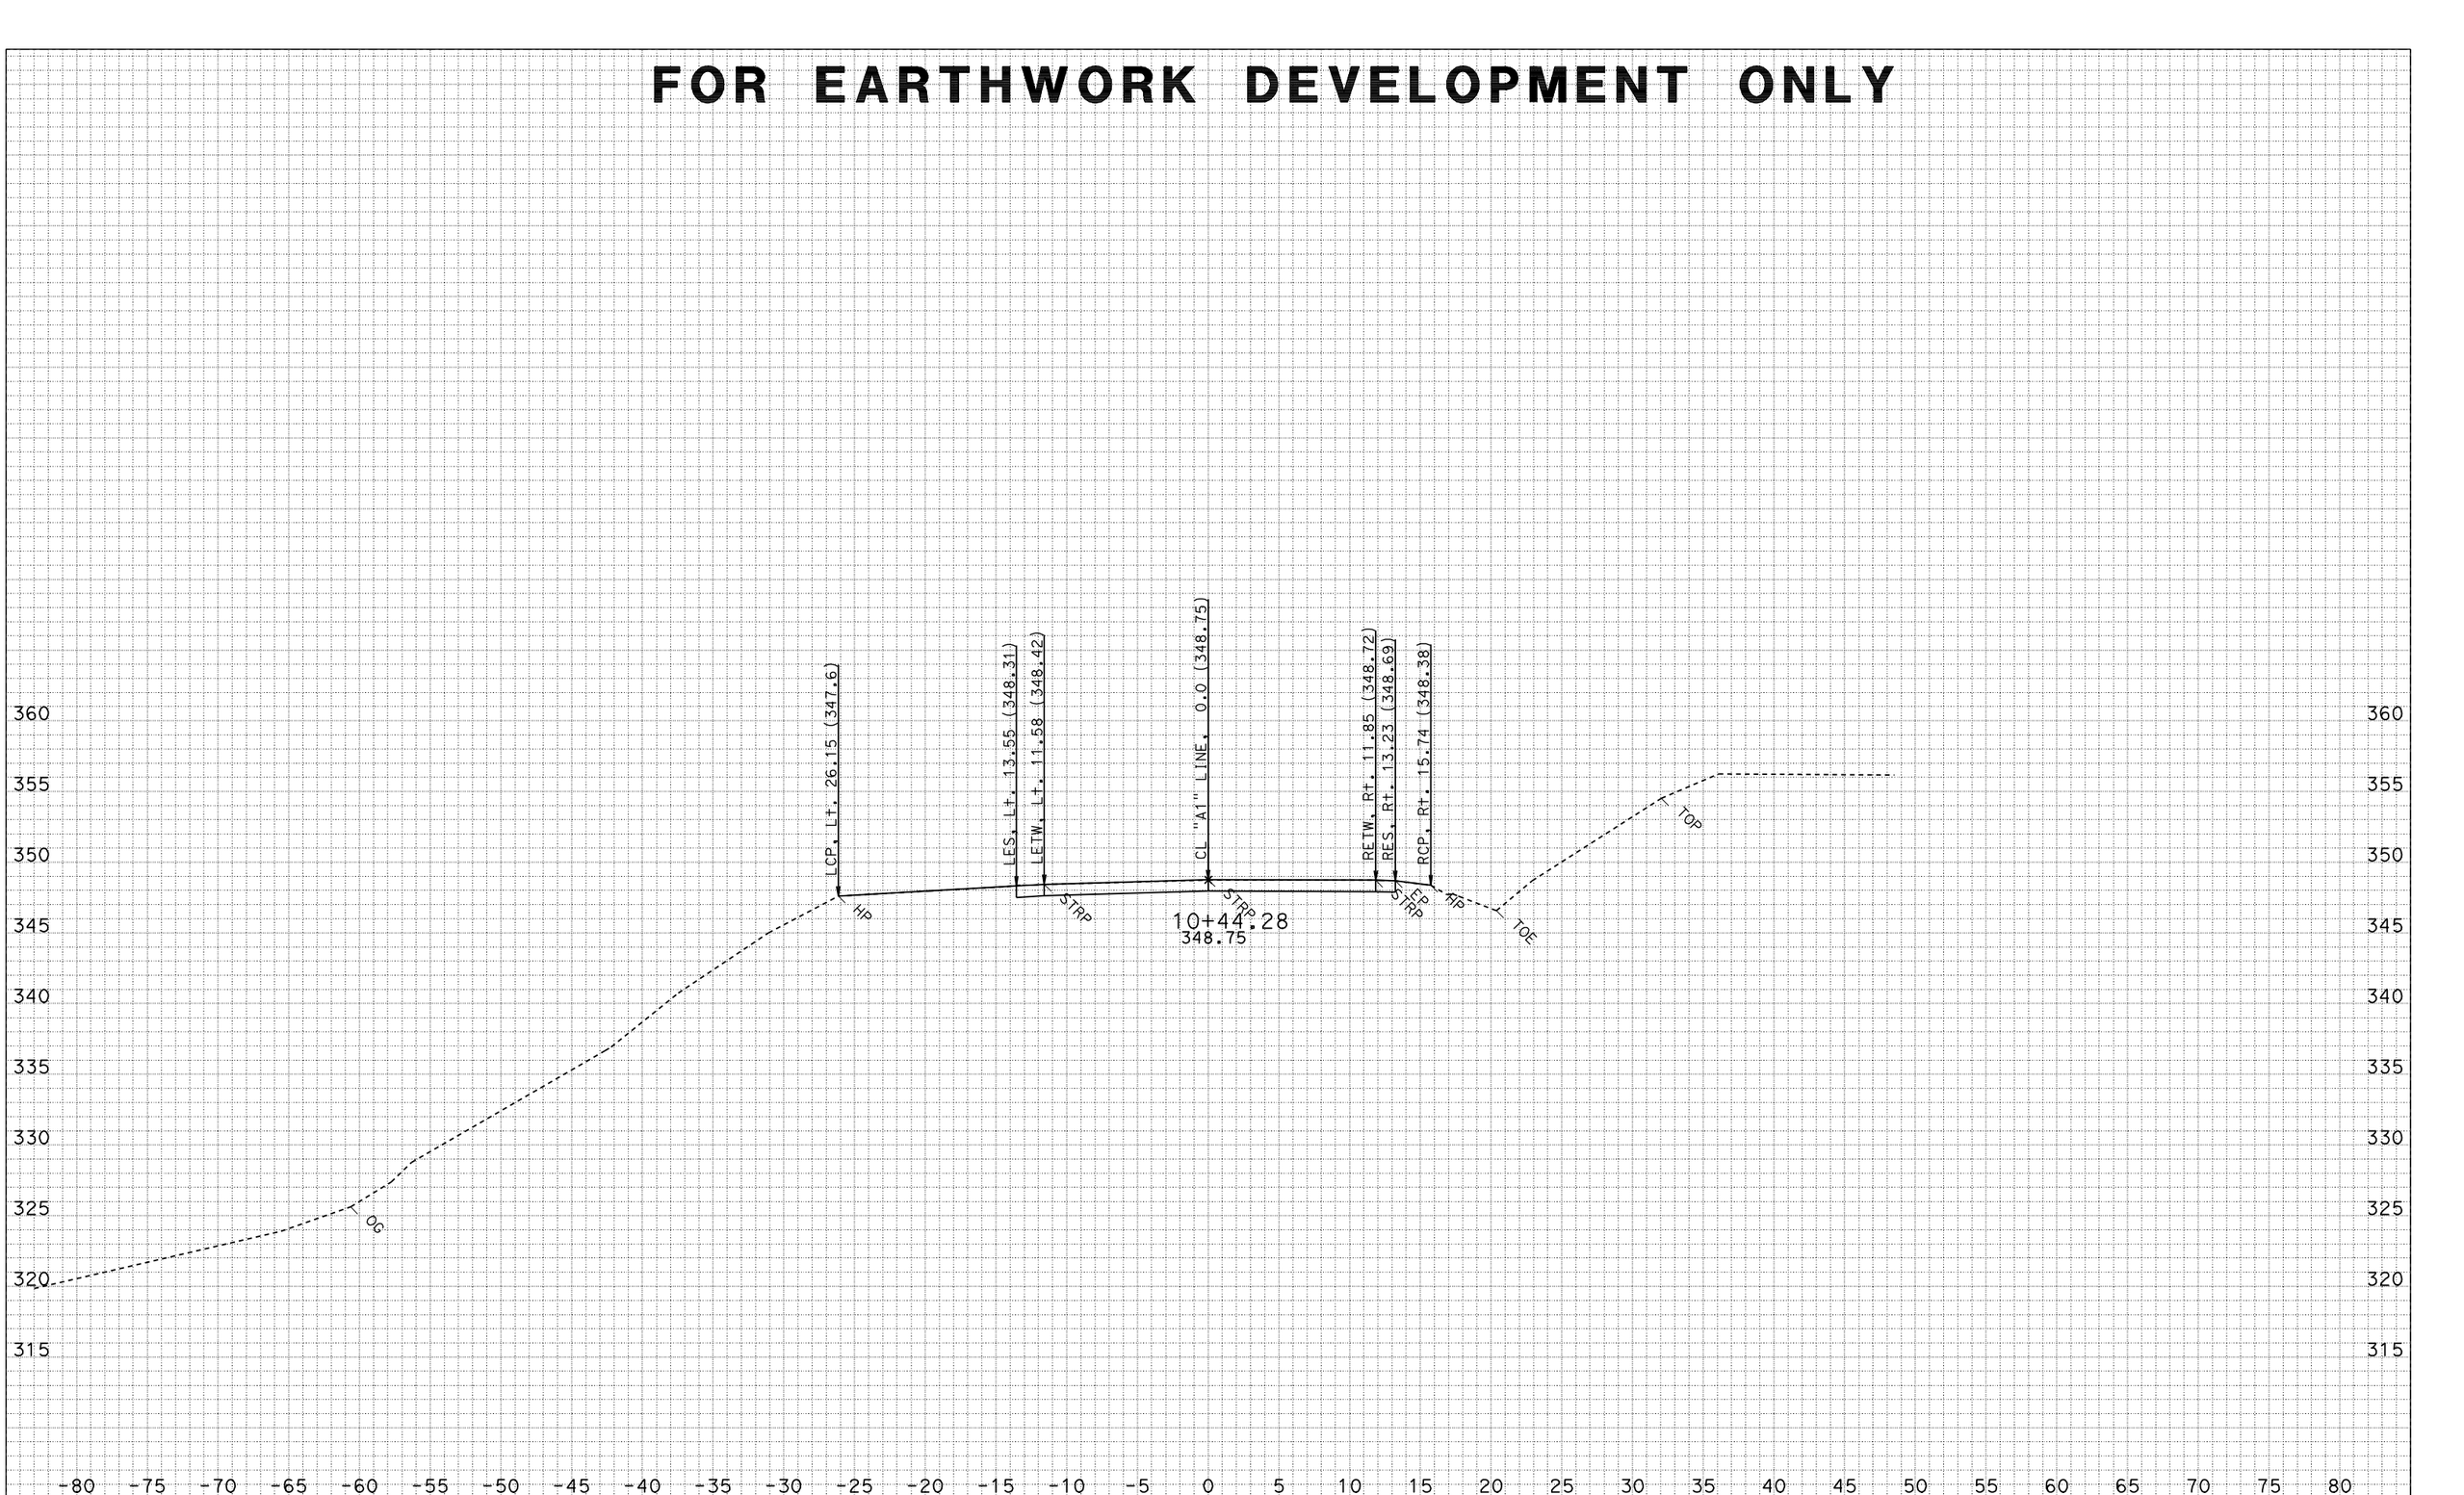

DATE: 3/4/2009
CREATED BY: North Region Design M2
PROJECT ID: Miranda Walls
EA: 01-475101
DIST/CO/RTE/PM: 01-HUM 254-PM 5.10

ALL DIMENSIONS ARE FEET

SCALE: 1" = 5' Horiz.
1" = 5' Vert.

"A1" LINE CROSS SECTIONS

SHEET 1 OF 49

FOR EARTHWORK DEVELOPMENT ONLY

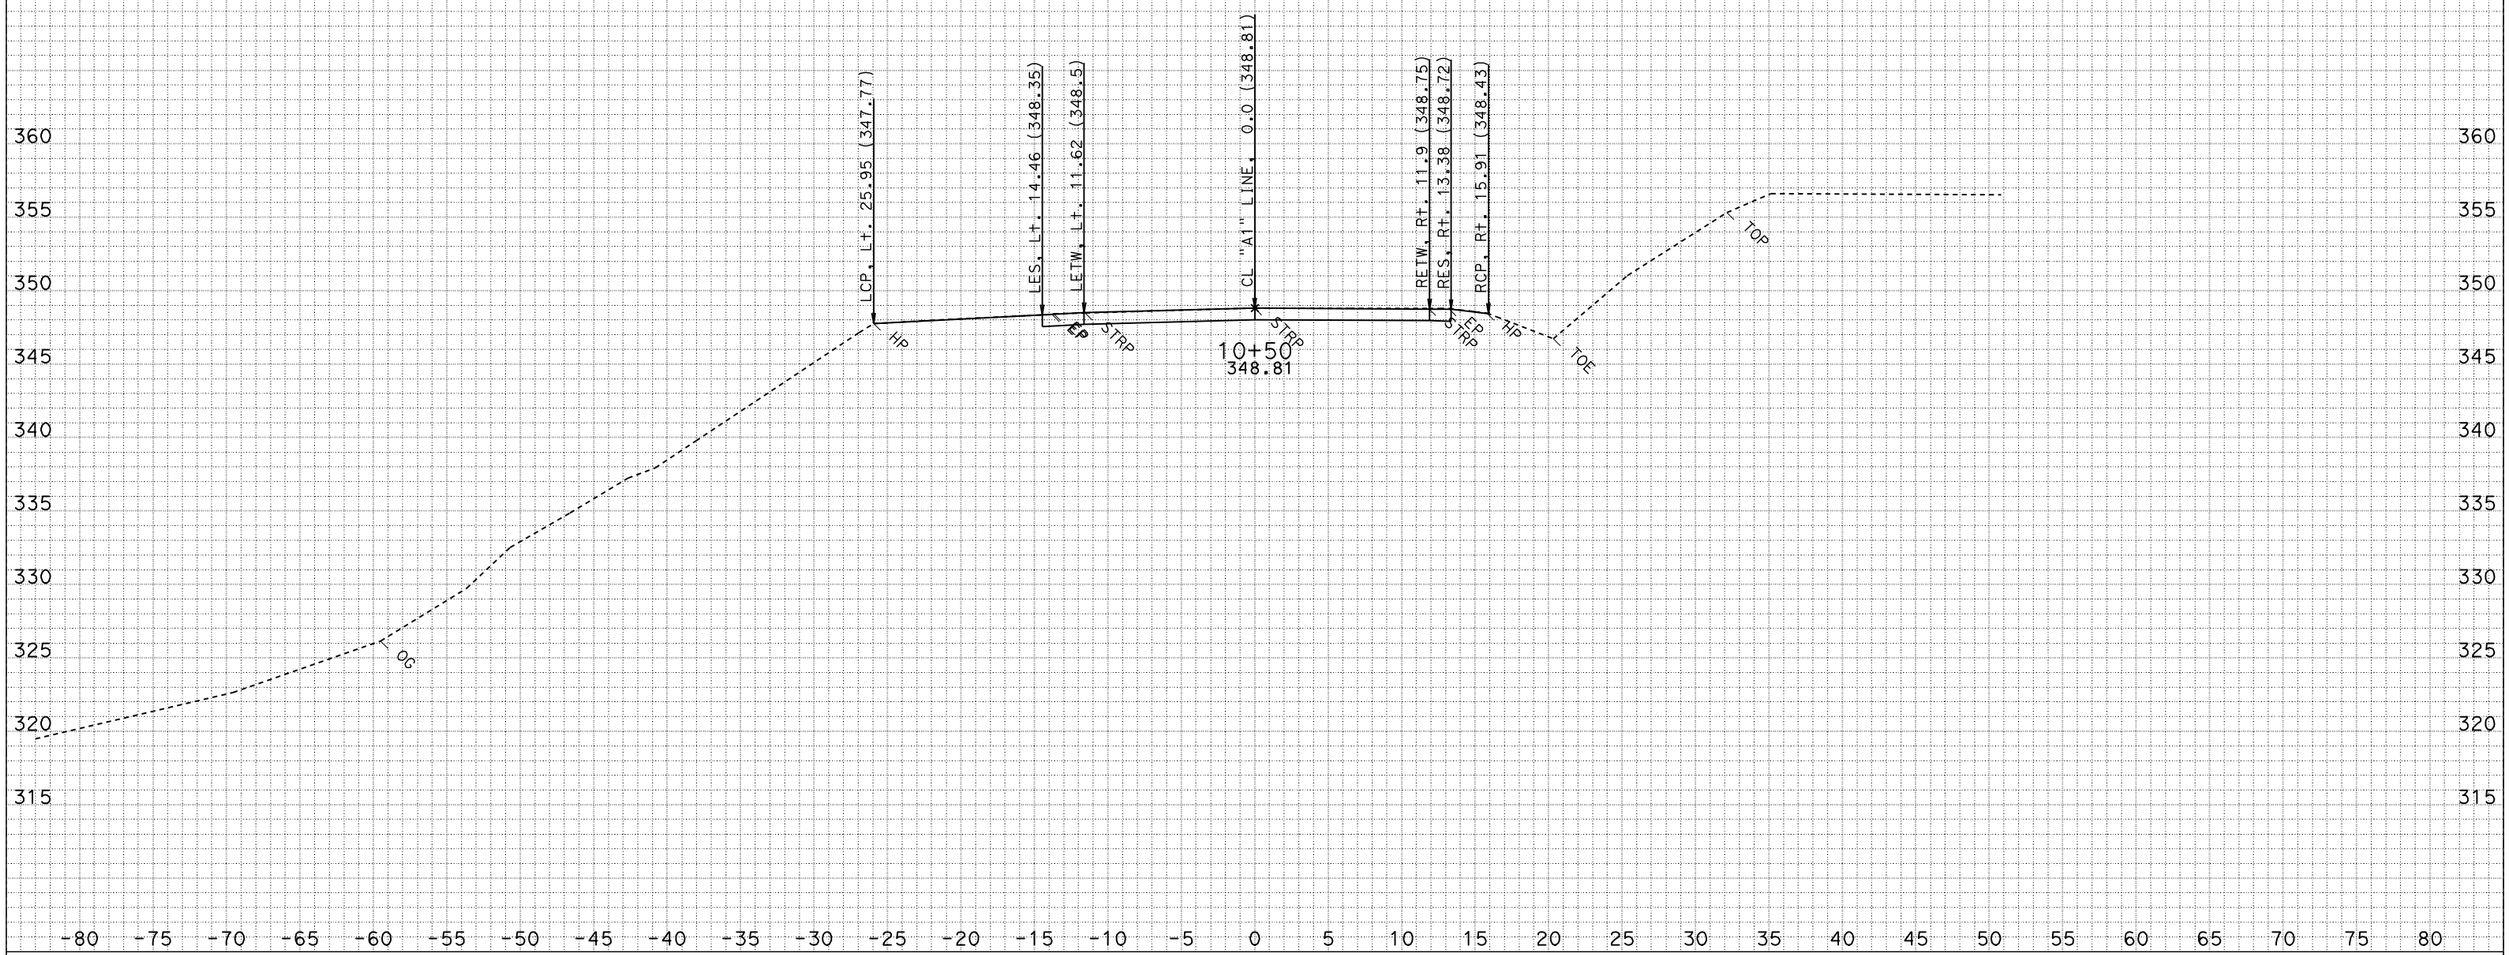

DATE: 3/4/2009
CREATED BY: North Region Design M2
PROJECT ID: Miranda Walls
EA: 01-475101
DIST/CO/RTE/PM: 01-HUM 254-PM 5.10

ALL DIMENSIONS ARE FEET

SCALE: 1" = 5' Horiz.
1" = 5' Vert.

"A1" LINE CROSS SECTIONS

FOR EARTHWORK DEVELOPMENT ONLY

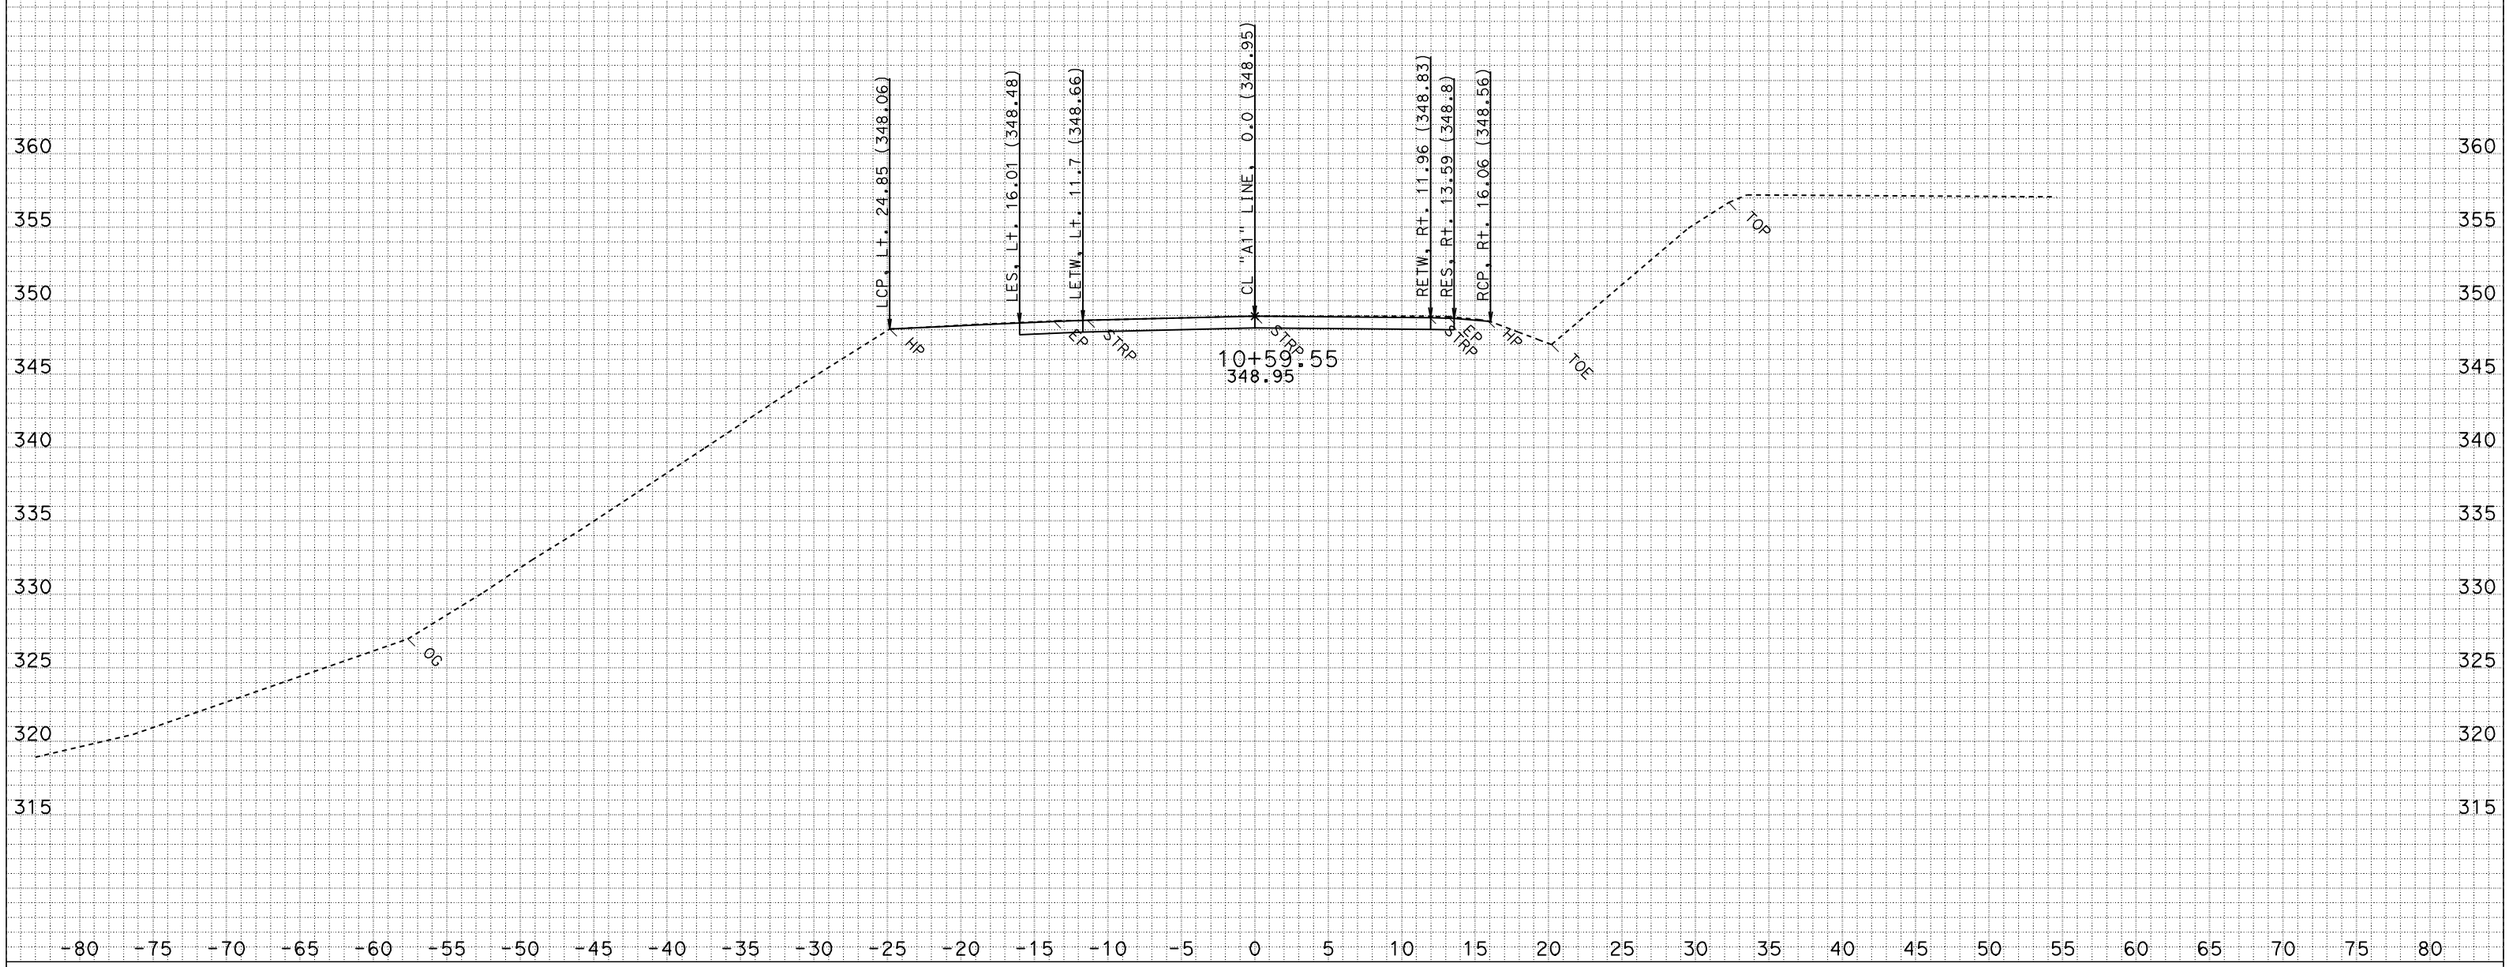

DATE: 3/4/2009
CREATED BY: North Region Design M2
PROJECT ID: Miranda Walls
EA: 01-475101
DIST/CO/RTE/PM: 01-HUM 254-PM 5.10

ALL DIMENSIONS ARE FEET

SCALE: 1" = 5' Horiz.
1" = 5' Vert.

"A1" LINE CROSS SECTIONS

FOR EARTHWORK DEVELOPMENT ONLY

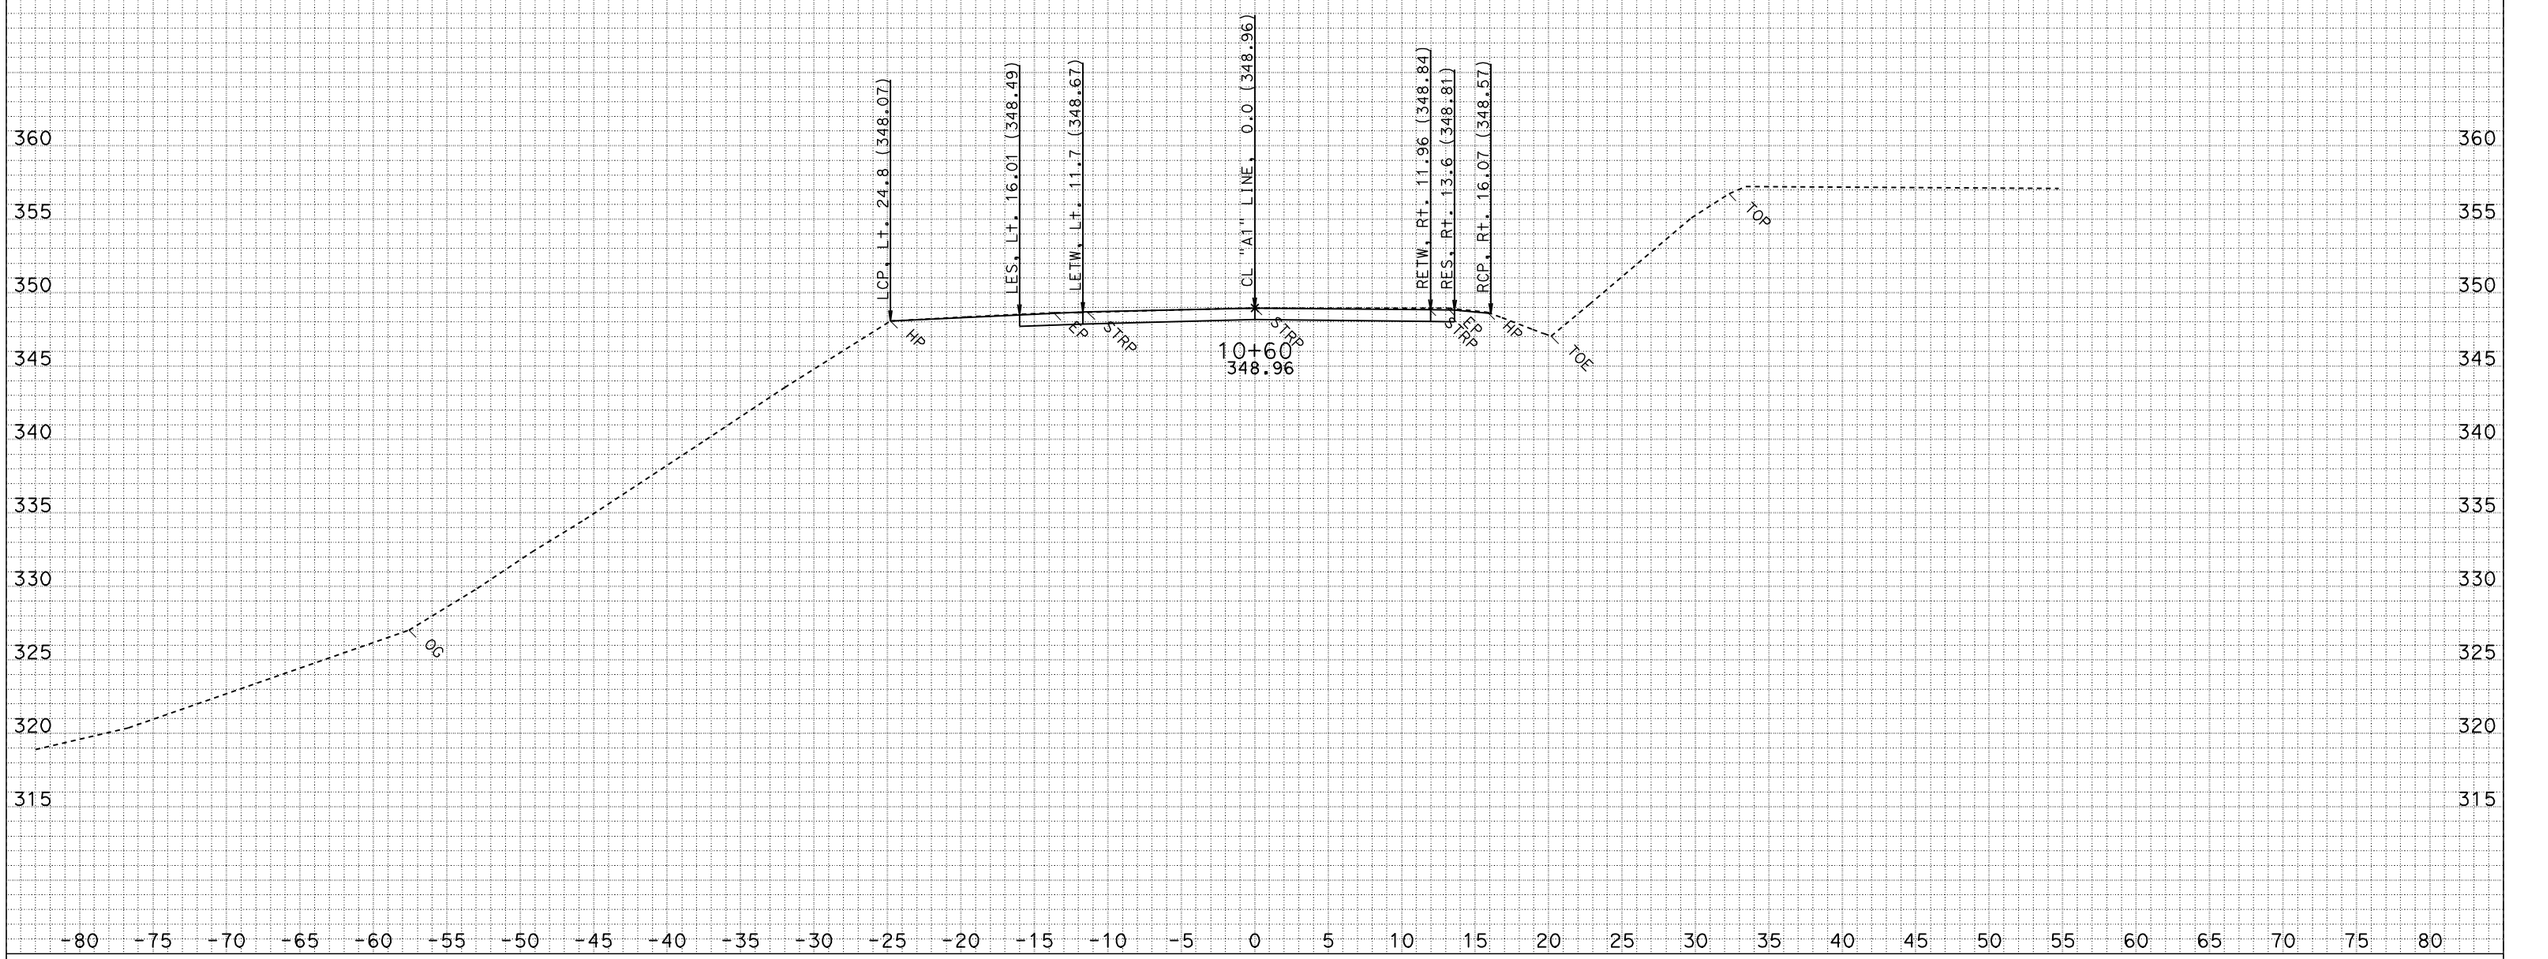

DATE: 3/4/2009
CREATED BY: North Region Design M2
PROJECT ID: Miranda Walls
EA: 01-475101
DIST/CO/RTE/PM: 01-HUM 254-PM 5.10

ALL DIMENSIONS ARE FEET

SCALE: 1" = 5' Horiz.
1" = 5' Vert.

"A1" LINE CROSS SECTIONS

FOR EARTHWORK DEVELOPMENT ONLY

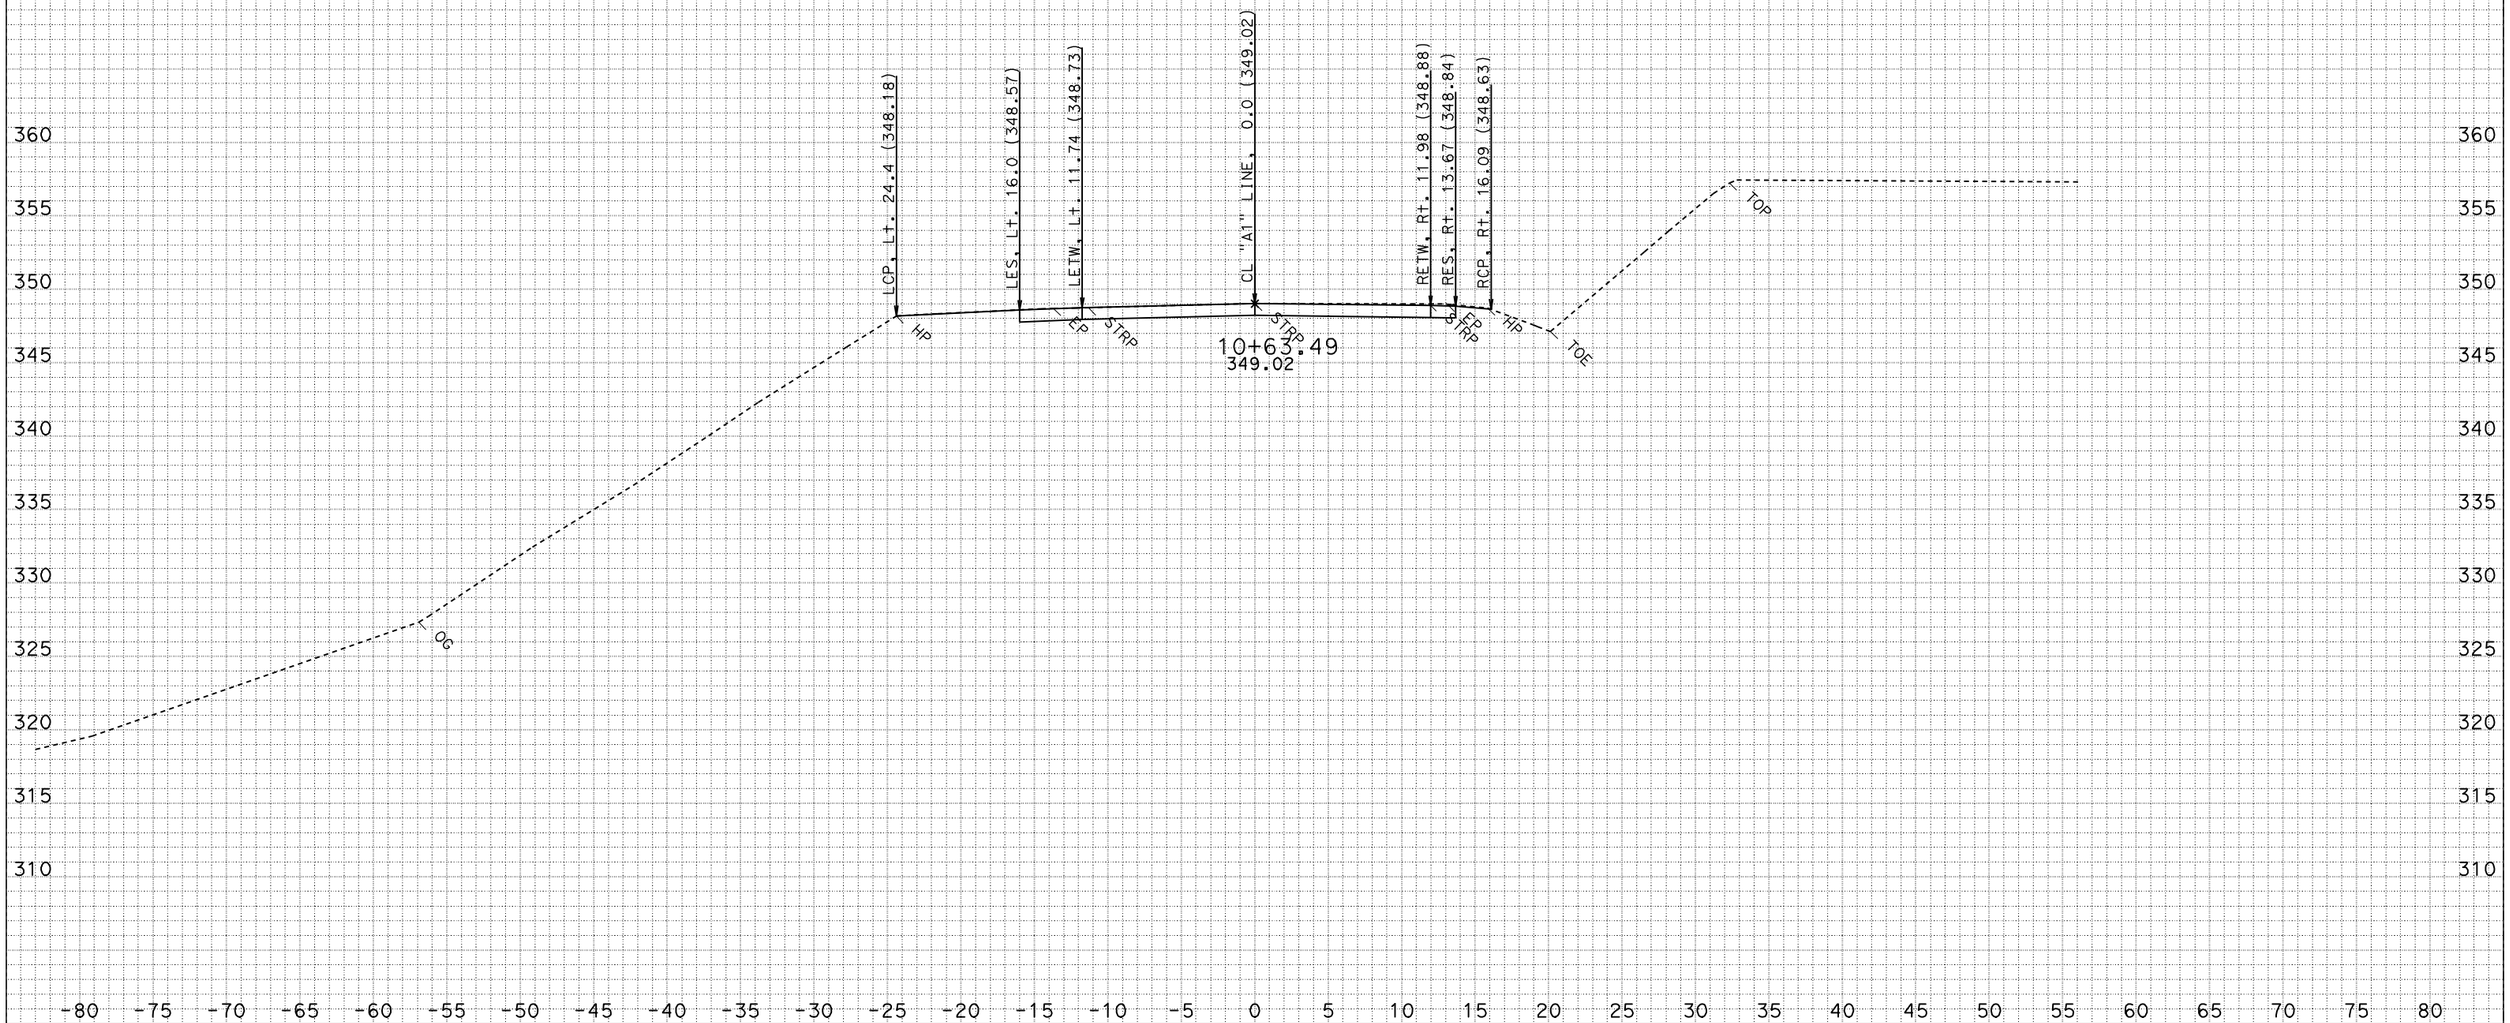

DATE: 3/4/2009
CREATED BY: North Region Design M2
PROJECT ID: Miranda Walls
EA: 01-475101
DIST/CO/RTE/PM: 01-HUM 254-PM 5.10

ALL DIMENSIONS ARE FEET

SCALE: 1" = 5' Horiz.
1" = 5' Vert.

"A1" LINE CROSS SECTIONS

FOR EARTHWORK DEVELOPMENT ONLY

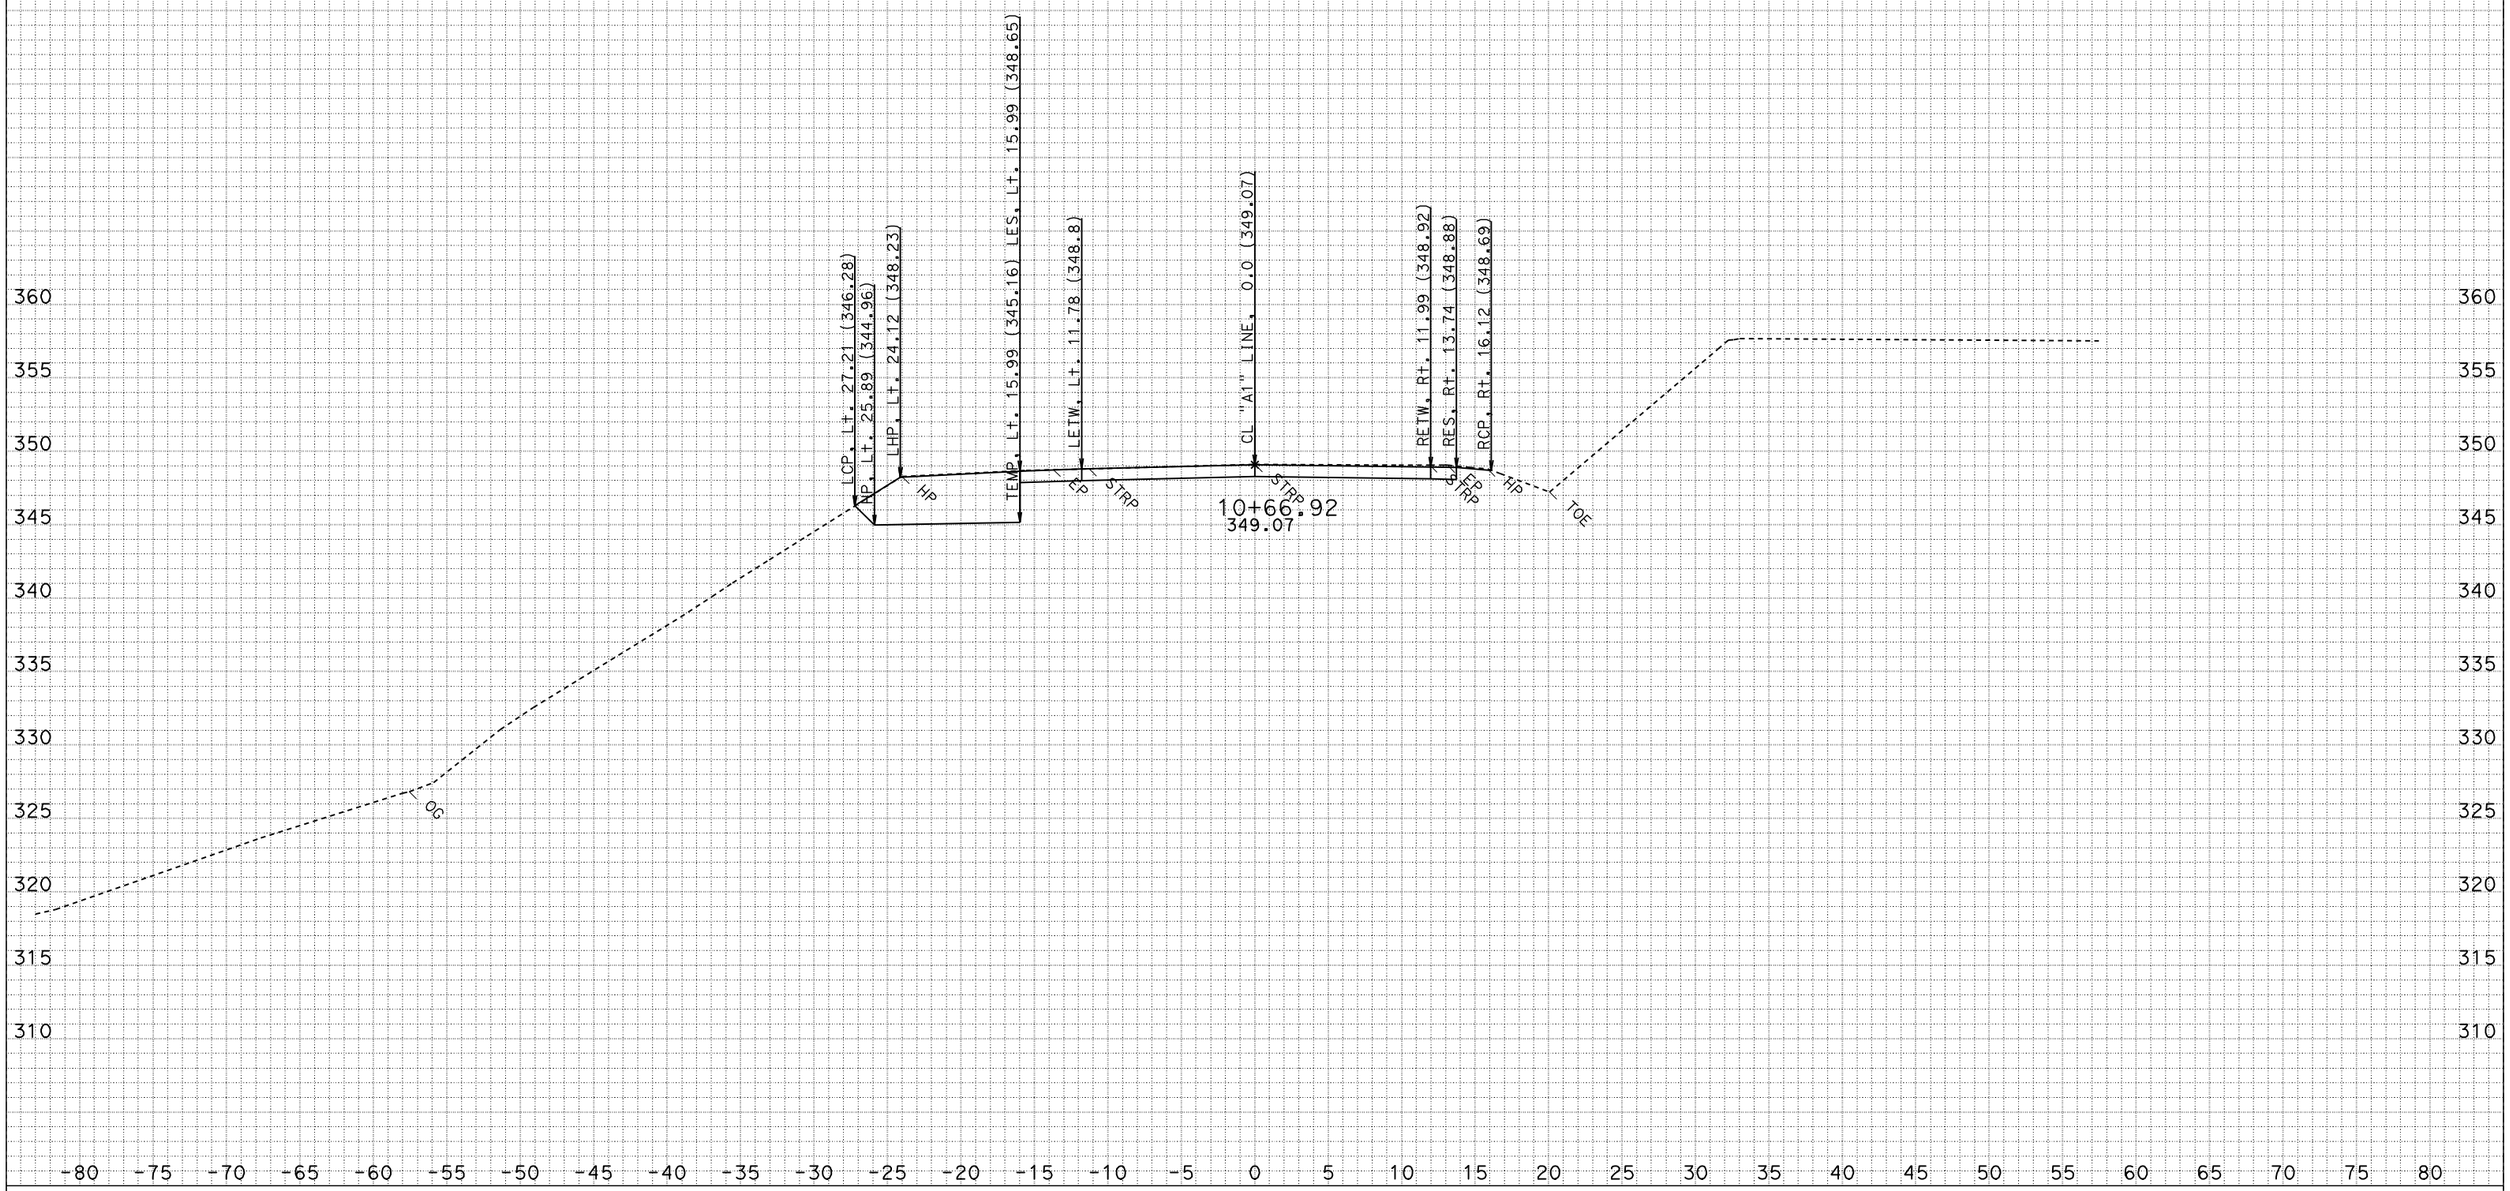

DATE: 3/4/2009
CREATED BY: North Region Design M2
PROJECT ID: Miranda Walls
EA: 01-475101
DIST/CO/RTE/PM: 01-HUM 254-PM 5.10

ALL DIMENSIONS ARE FEET

SCALE: 1" = 5' Horiz.
1" = 5' Vert.

"A1" LINE CROSS SECTIONS

FOR EARTHWORK DEVELOPMENT ONLY

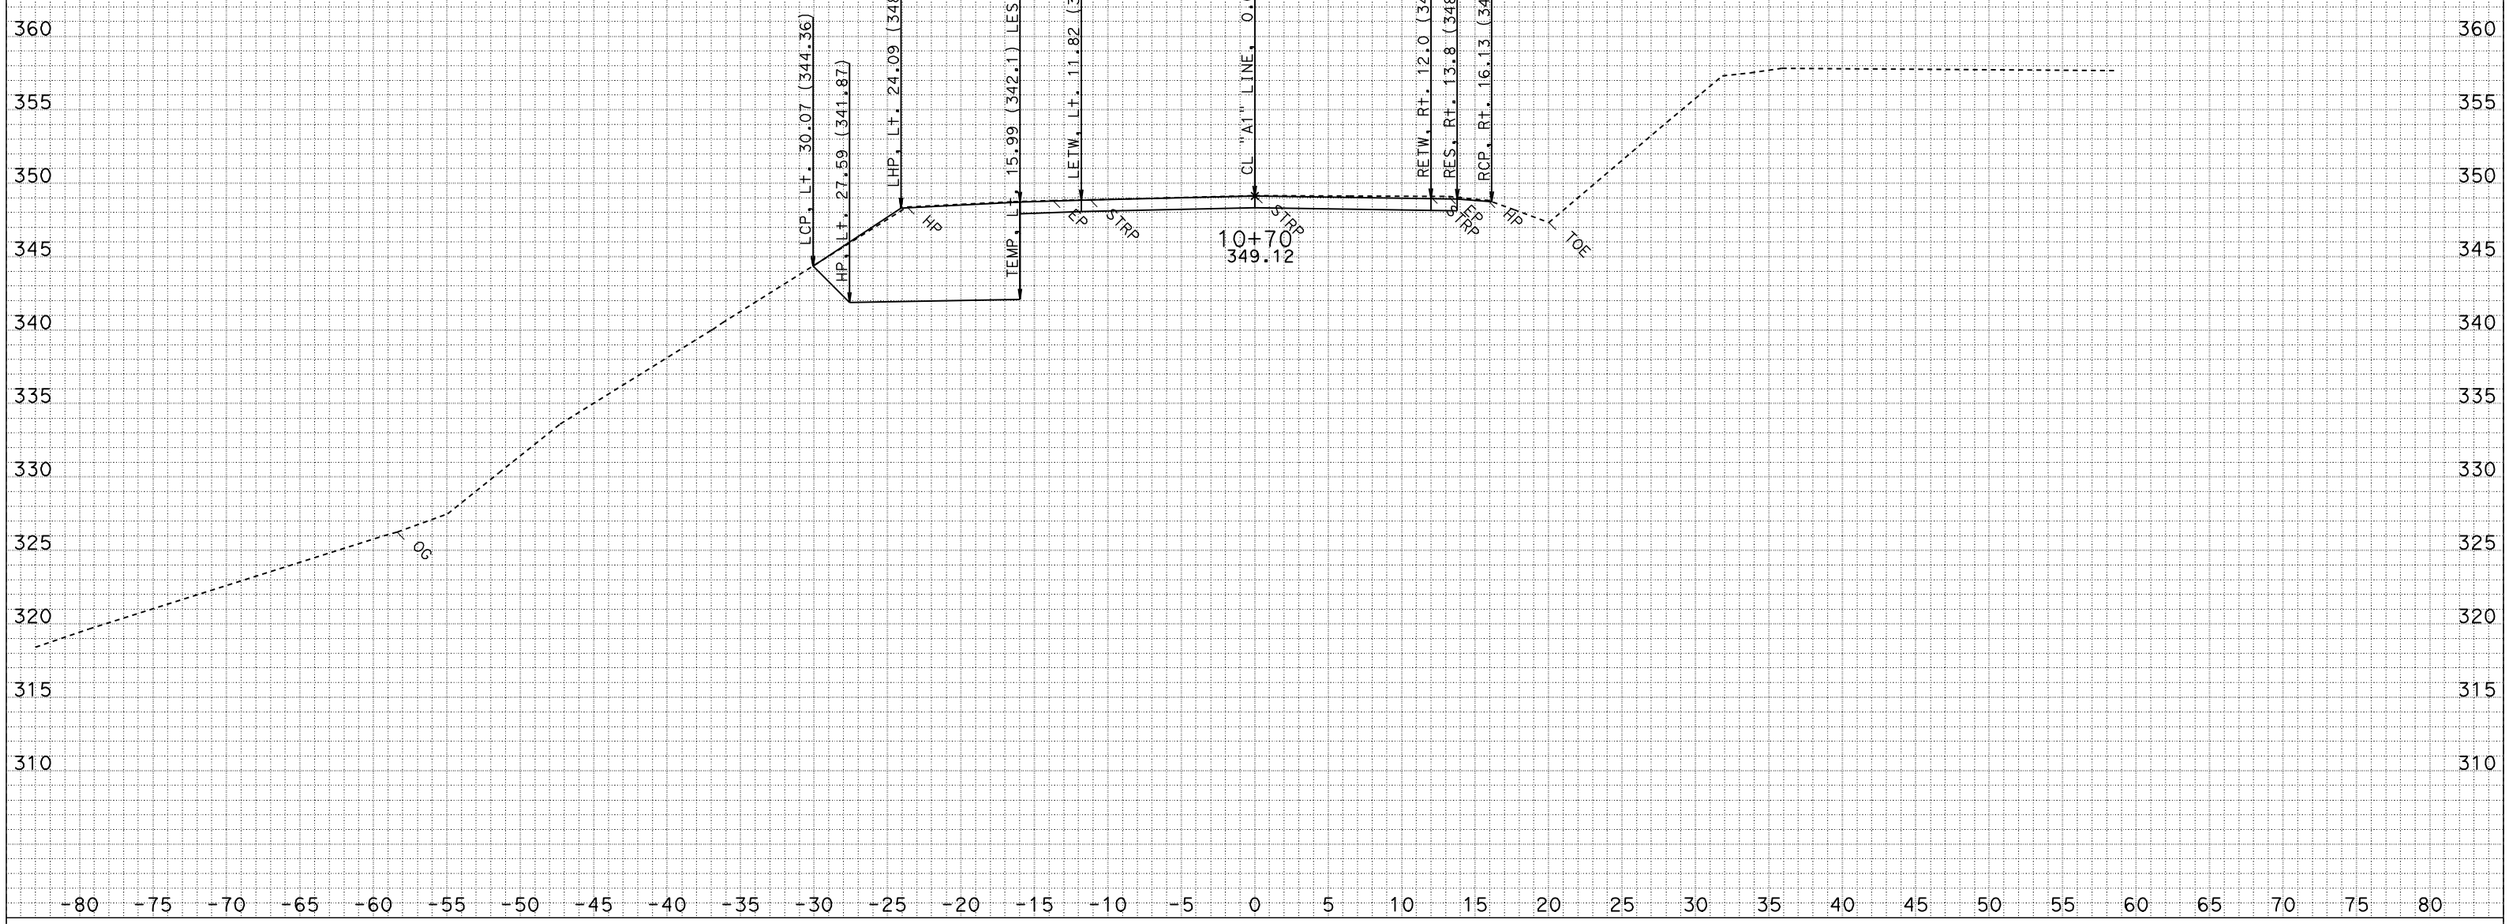

DATE: 3/4/2009
CREATED BY: North Region Design M2
PROJECT ID: Miranda Walls
EA: 01-475101
DIST/CO/RTE/PM: 01-HUM 254-PM 5.10

ALL DIMENSIONS ARE FEET

SCALE: 1" = 5' Horiz.
1" = 5' Vert.

"A1" LINE CROSS SECTIONS

SHEET 7 OF 49

FOR EARTHWORK DEVELOPMENT ONLY

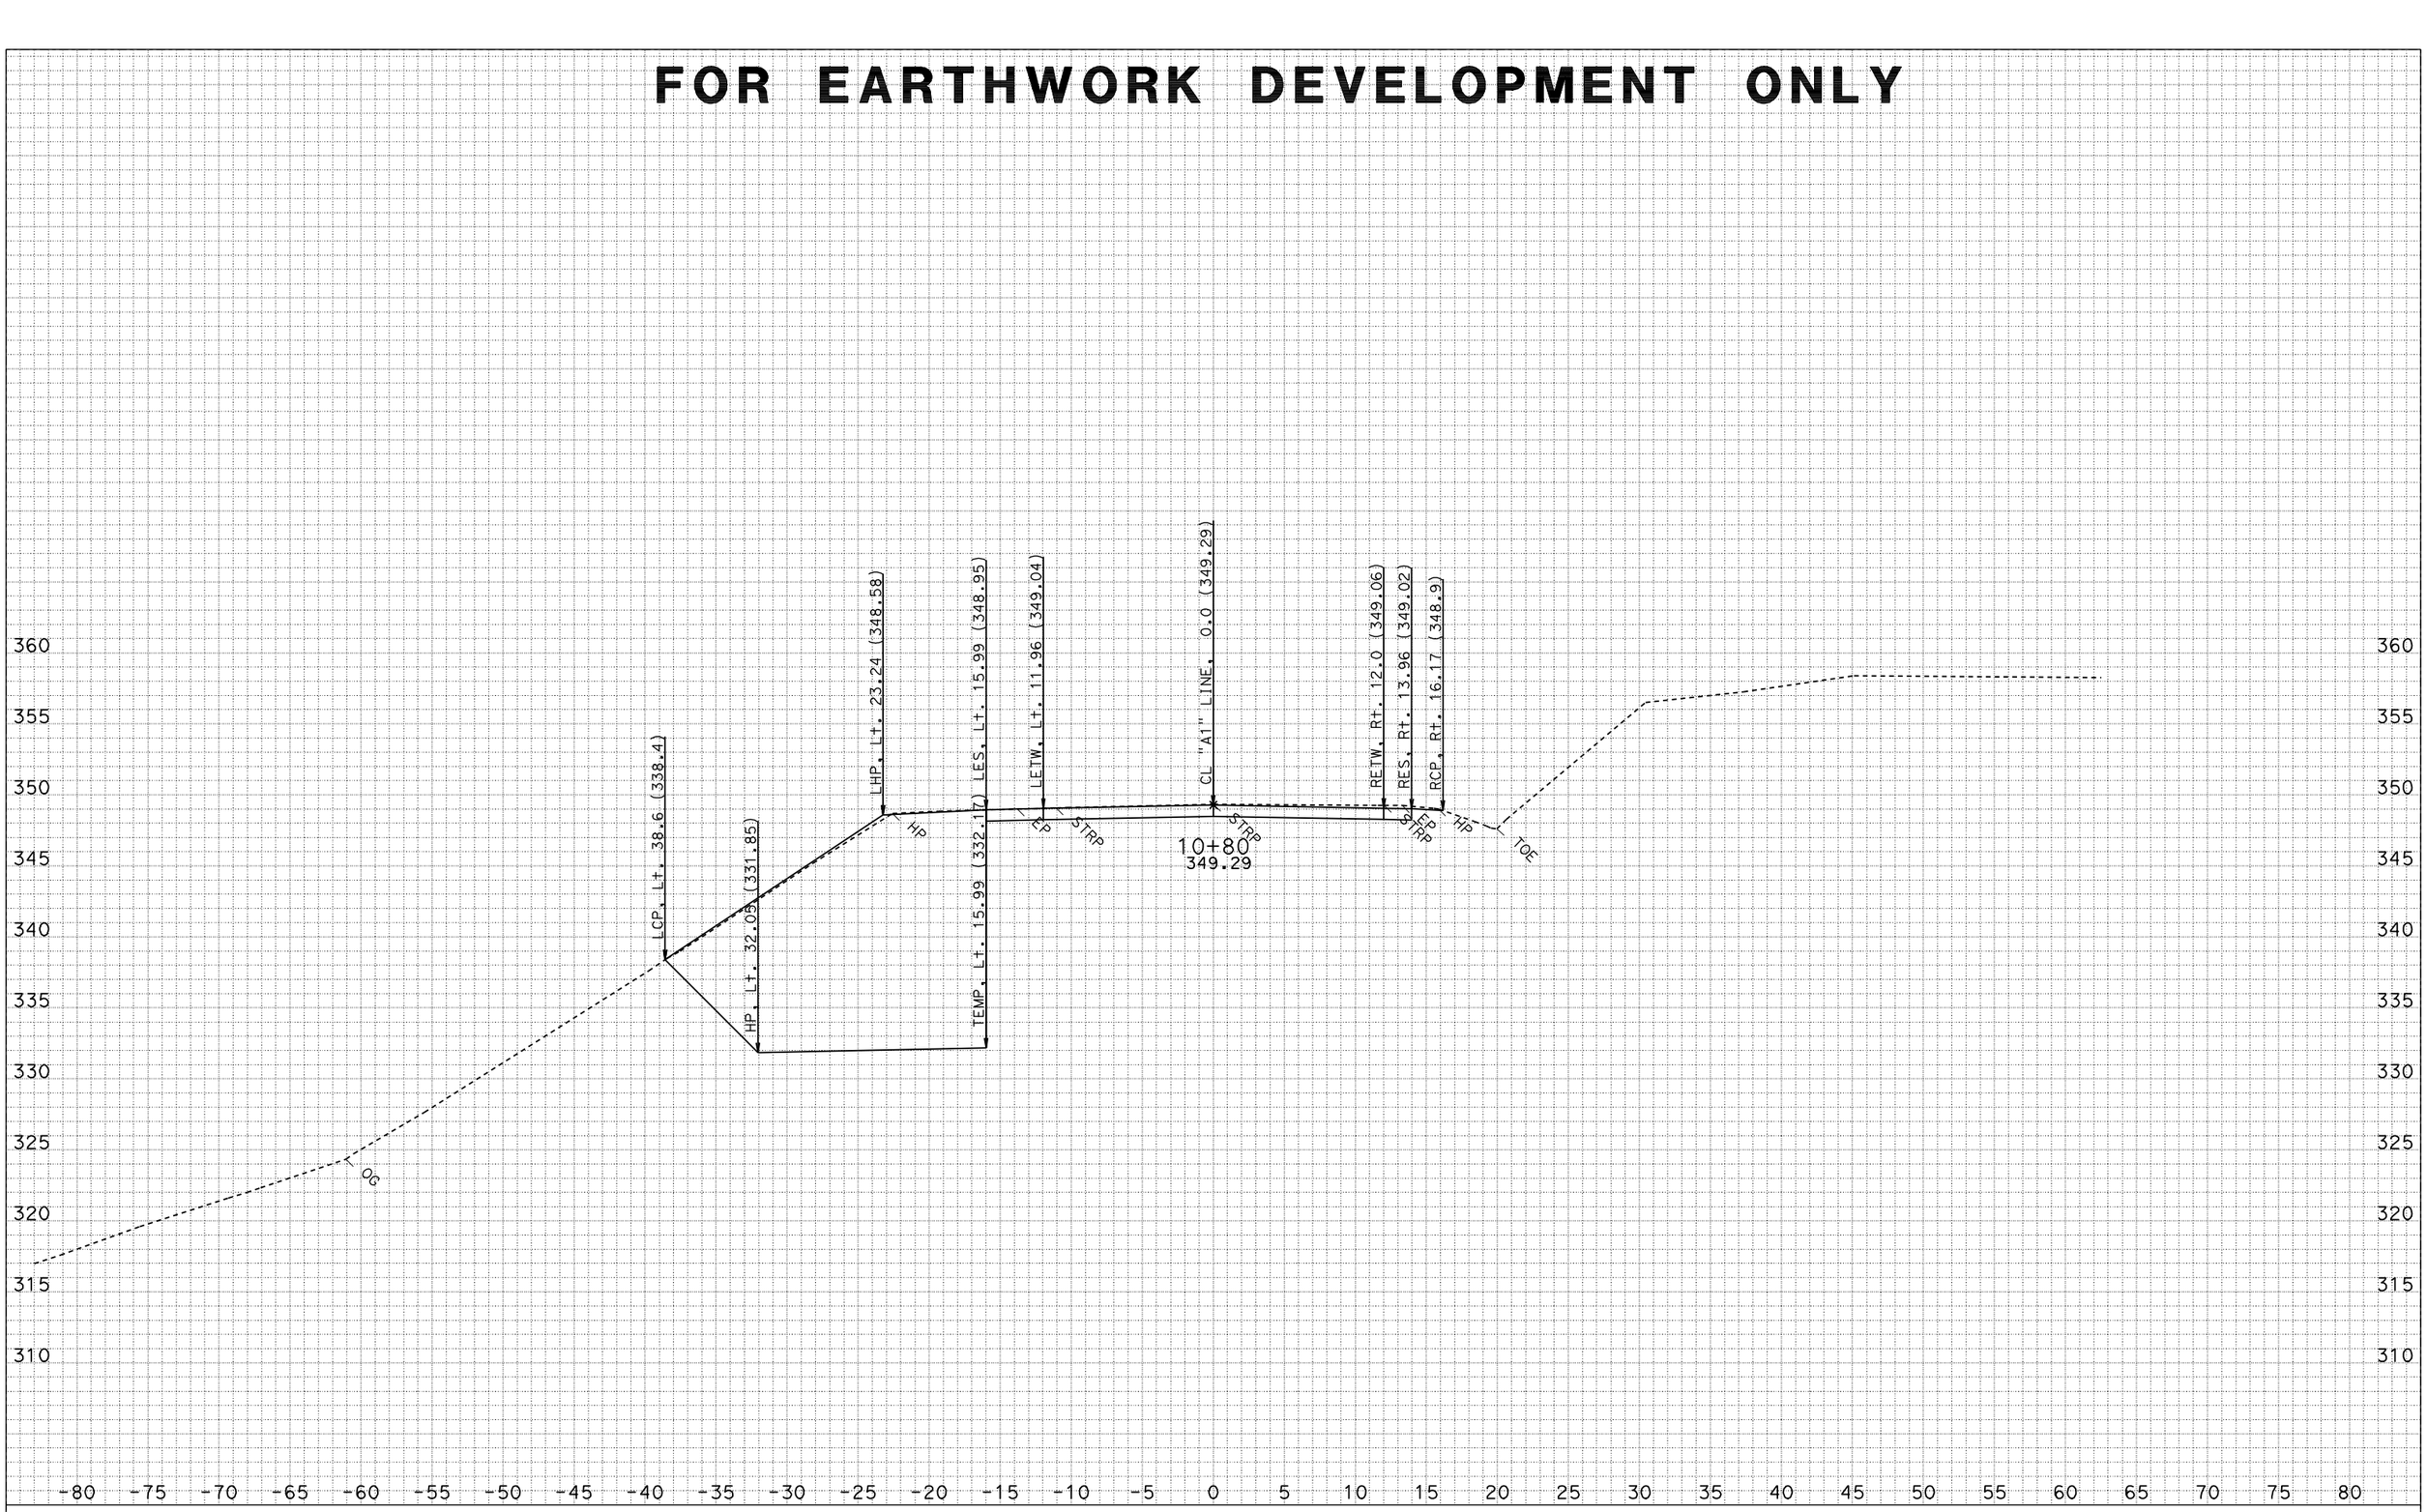

DATE: 3/4/2009
CREATED BY: North Region Design M2
PROJECT ID: Miranda Walls
EA: 01-475101
DIST/CO/RTE/PM: 01-HUM 254-PM 5.10

ALL DIMENSIONS ARE FEET

SCALE: 1" = 5' Horiz.
1" = 5' Vert.

"A1" LINE CROSS SECTIONS

SHEET 8 OF 49

FOR EARTHWORK DEVELOPMENT ONLY

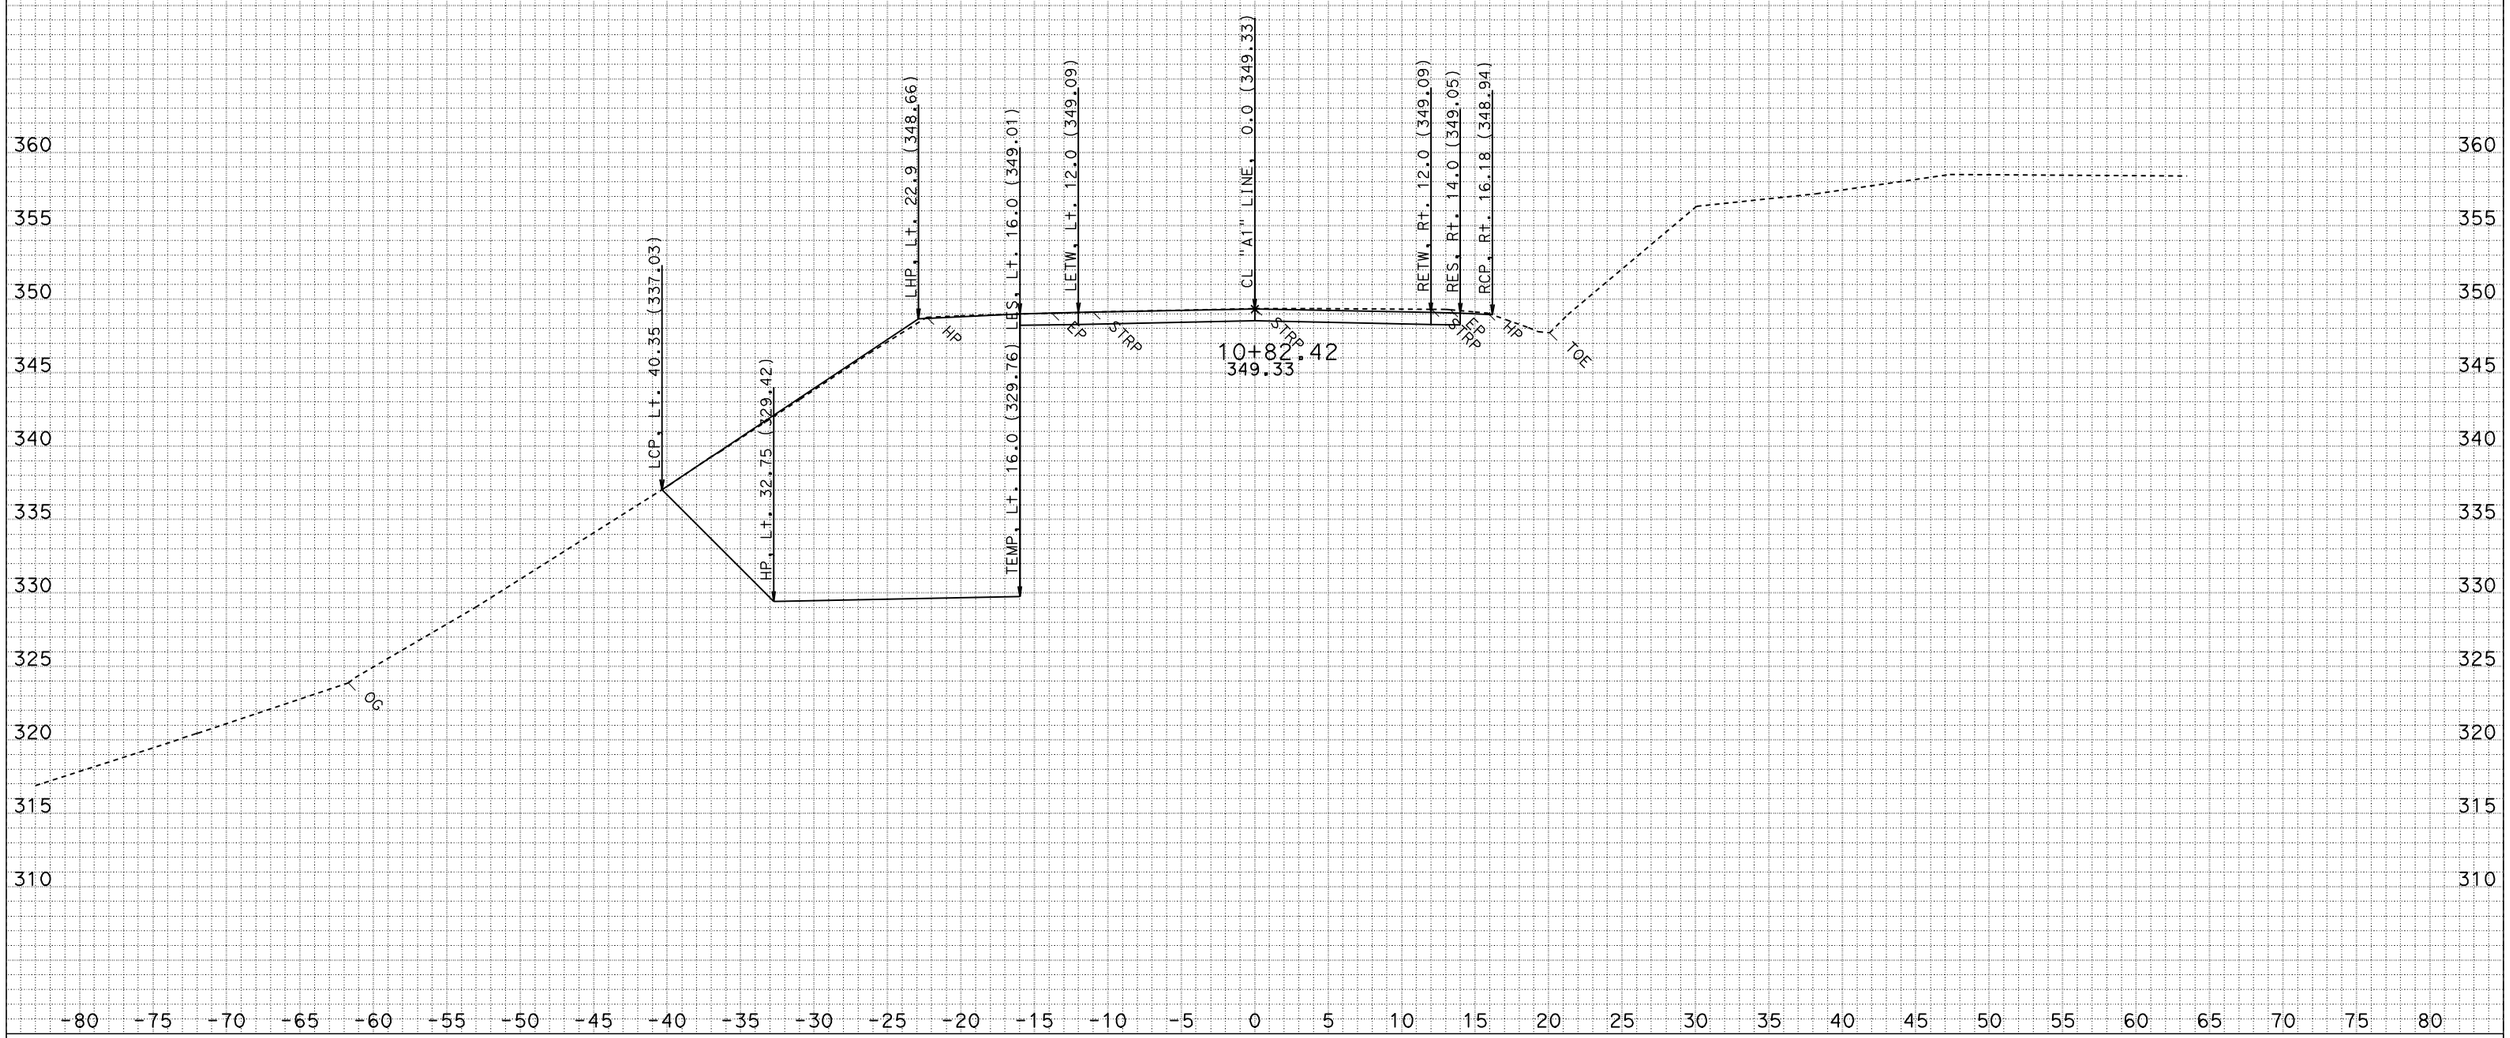

DATE: 3/4/2009
CREATED BY: North Region Design M2
PROJECT ID: Miranda Walls
EA: 01-475101
DIST/CO/RTE/PM: 01-HUM 254-PM 5.10

ALL DIMENSIONS ARE FEET

SCALE: 1" = 5' Horiz.
1" = 5' Vert.

"A1" LINE CROSS SECTIONS

FOR EARTHWORK DEVELOPMENT ONLY

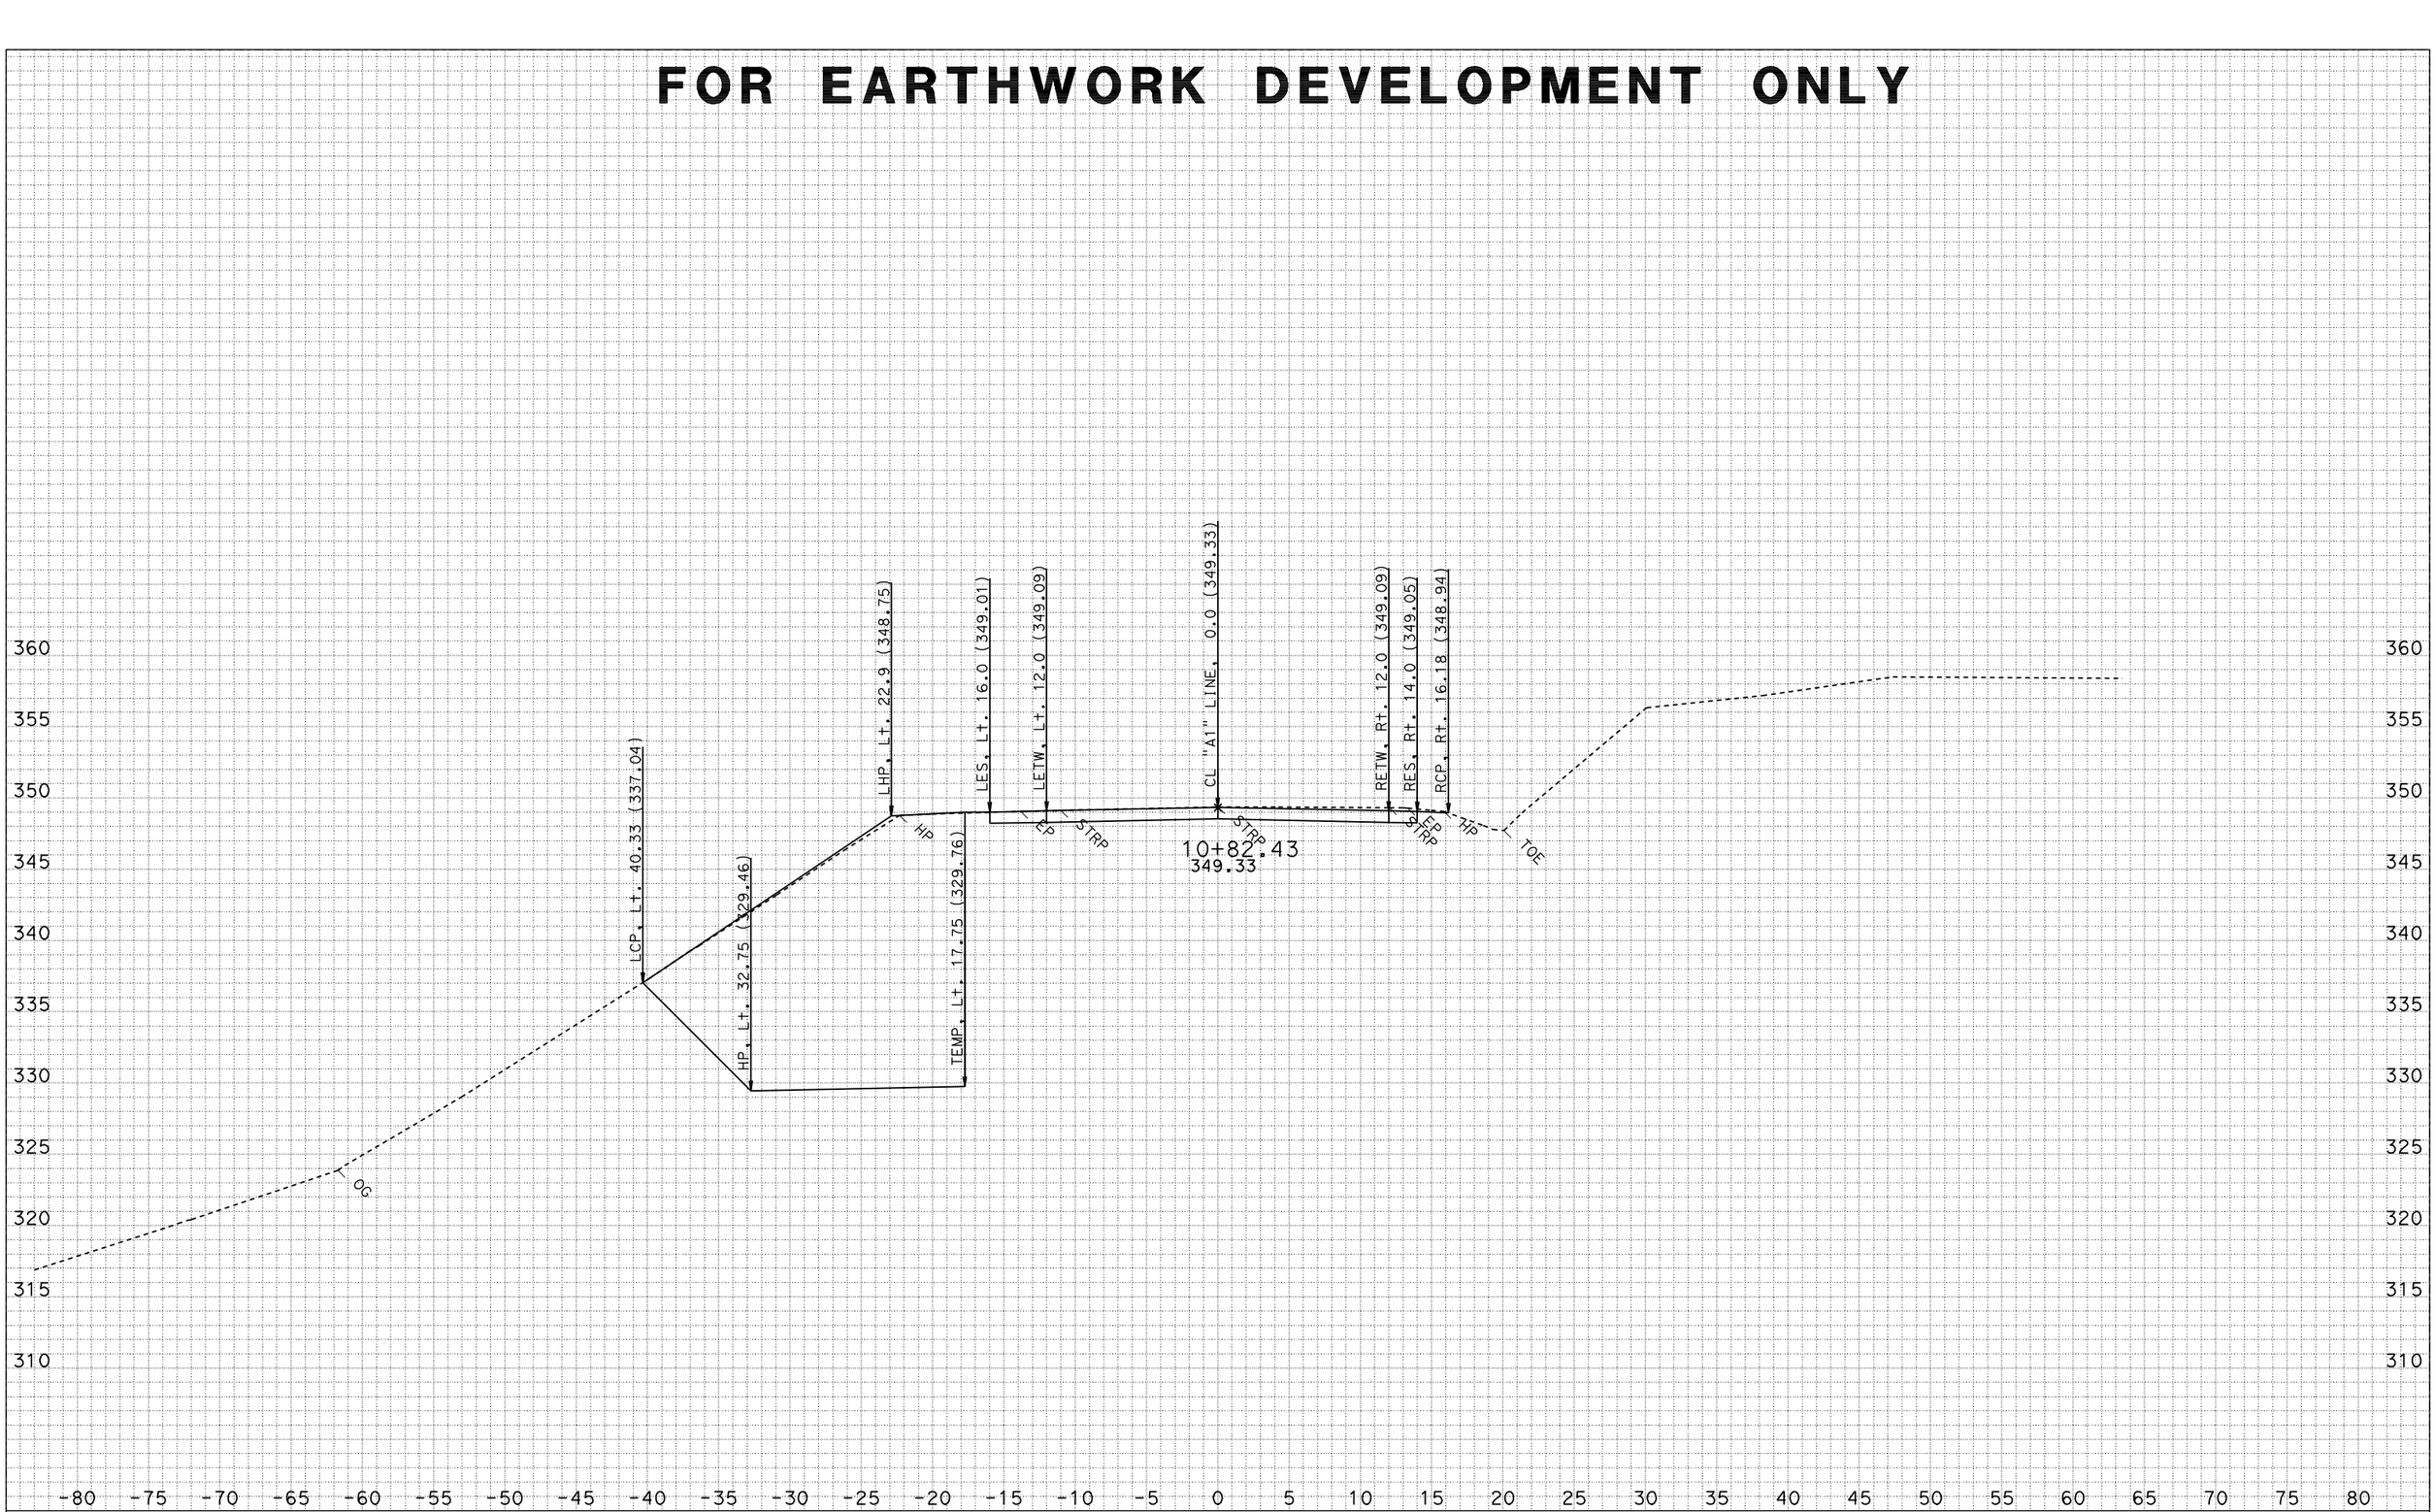

DATE: 3/4/2009
CREATED BY: North Region Design M2
PROJECT ID: Miranda Walls
EA: 01-475101
DIST/CO/RTE/PM: 01-HUM 254-PM 5.10

ALL DIMENSIONS ARE FEET

SCALE: 1" = 5' Horiz.
1" = 5' Vert.

"A1" LINE CROSS SECTIONS

SHEET 10 OF 49

FOR EARTHWORK DEVELOPMENT ONLY

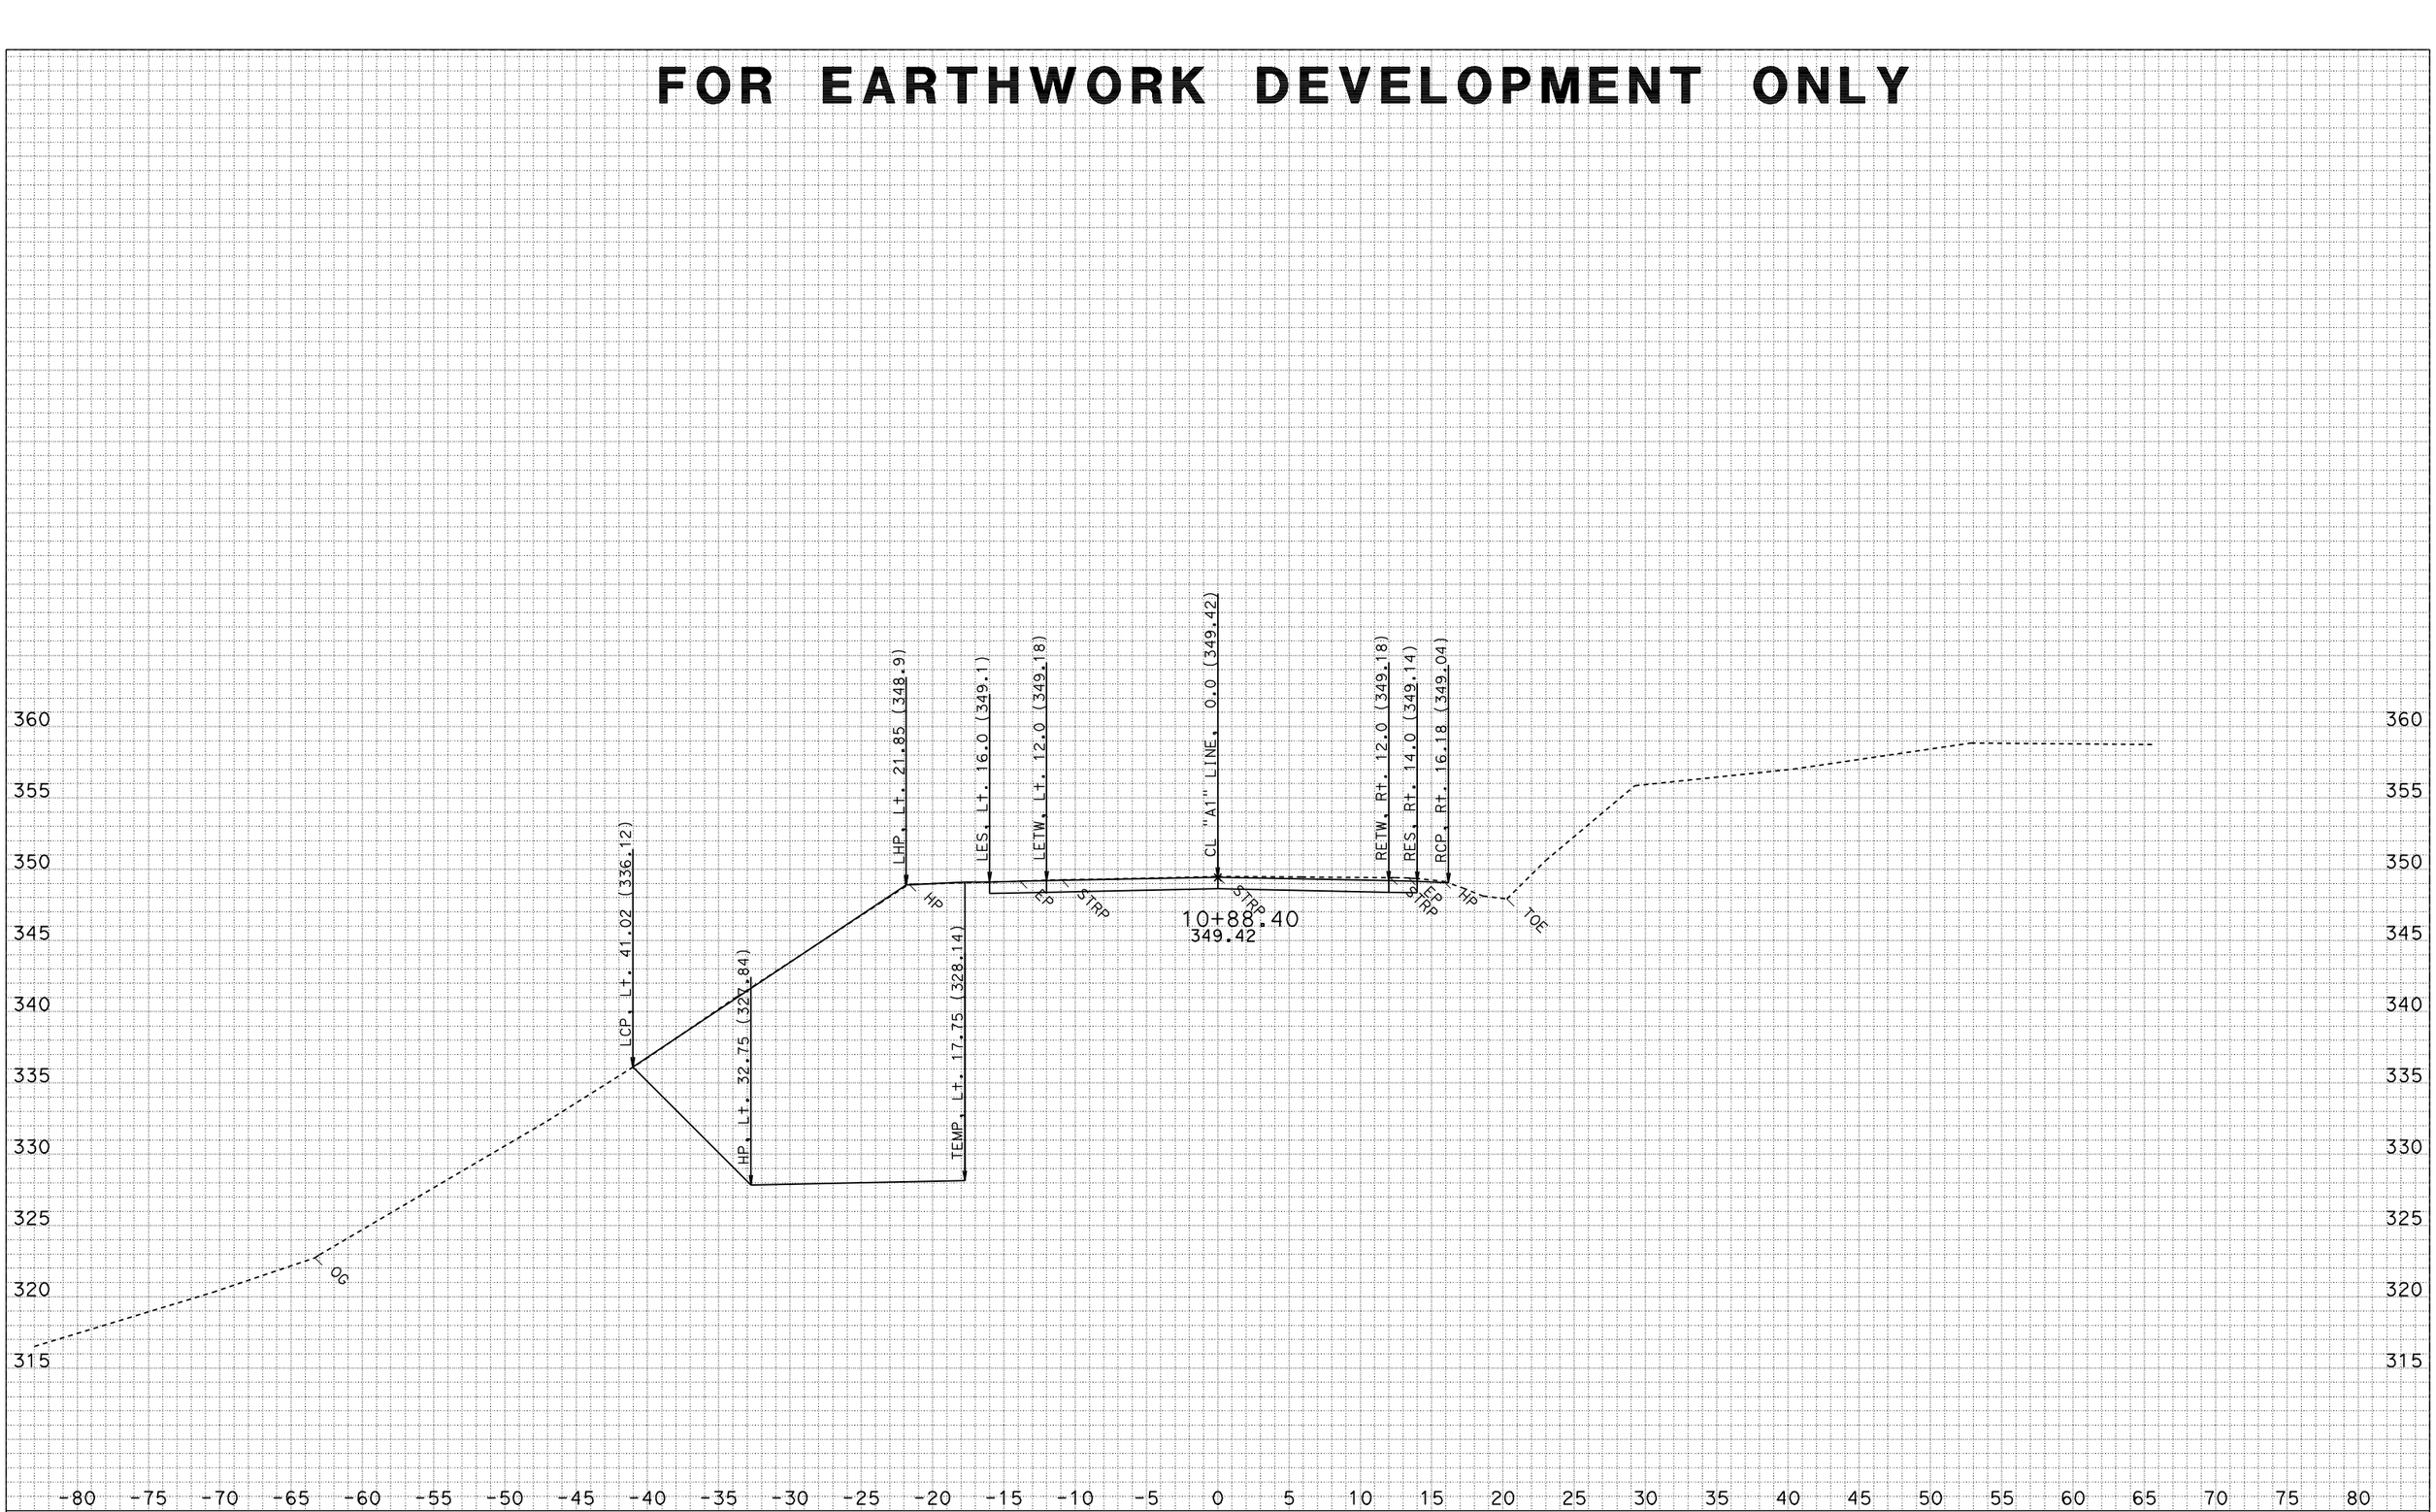

DATE: 3/4/2009
CREATED BY: North Region Design M2
PROJECT ID: Miranda Walls
EA: 01-475101
DIST/CO/RTE/PM: 01-HUM 254-PM 5.10

ALL DIMENSIONS ARE FEET

SCALE: 1" = 5' Horiz.
1" = 5' Vert.

"A1" LINE CROSS SECTIONS

SHEET 11 OF 49

FOR EARTHWORK DEVELOPMENT ONLY

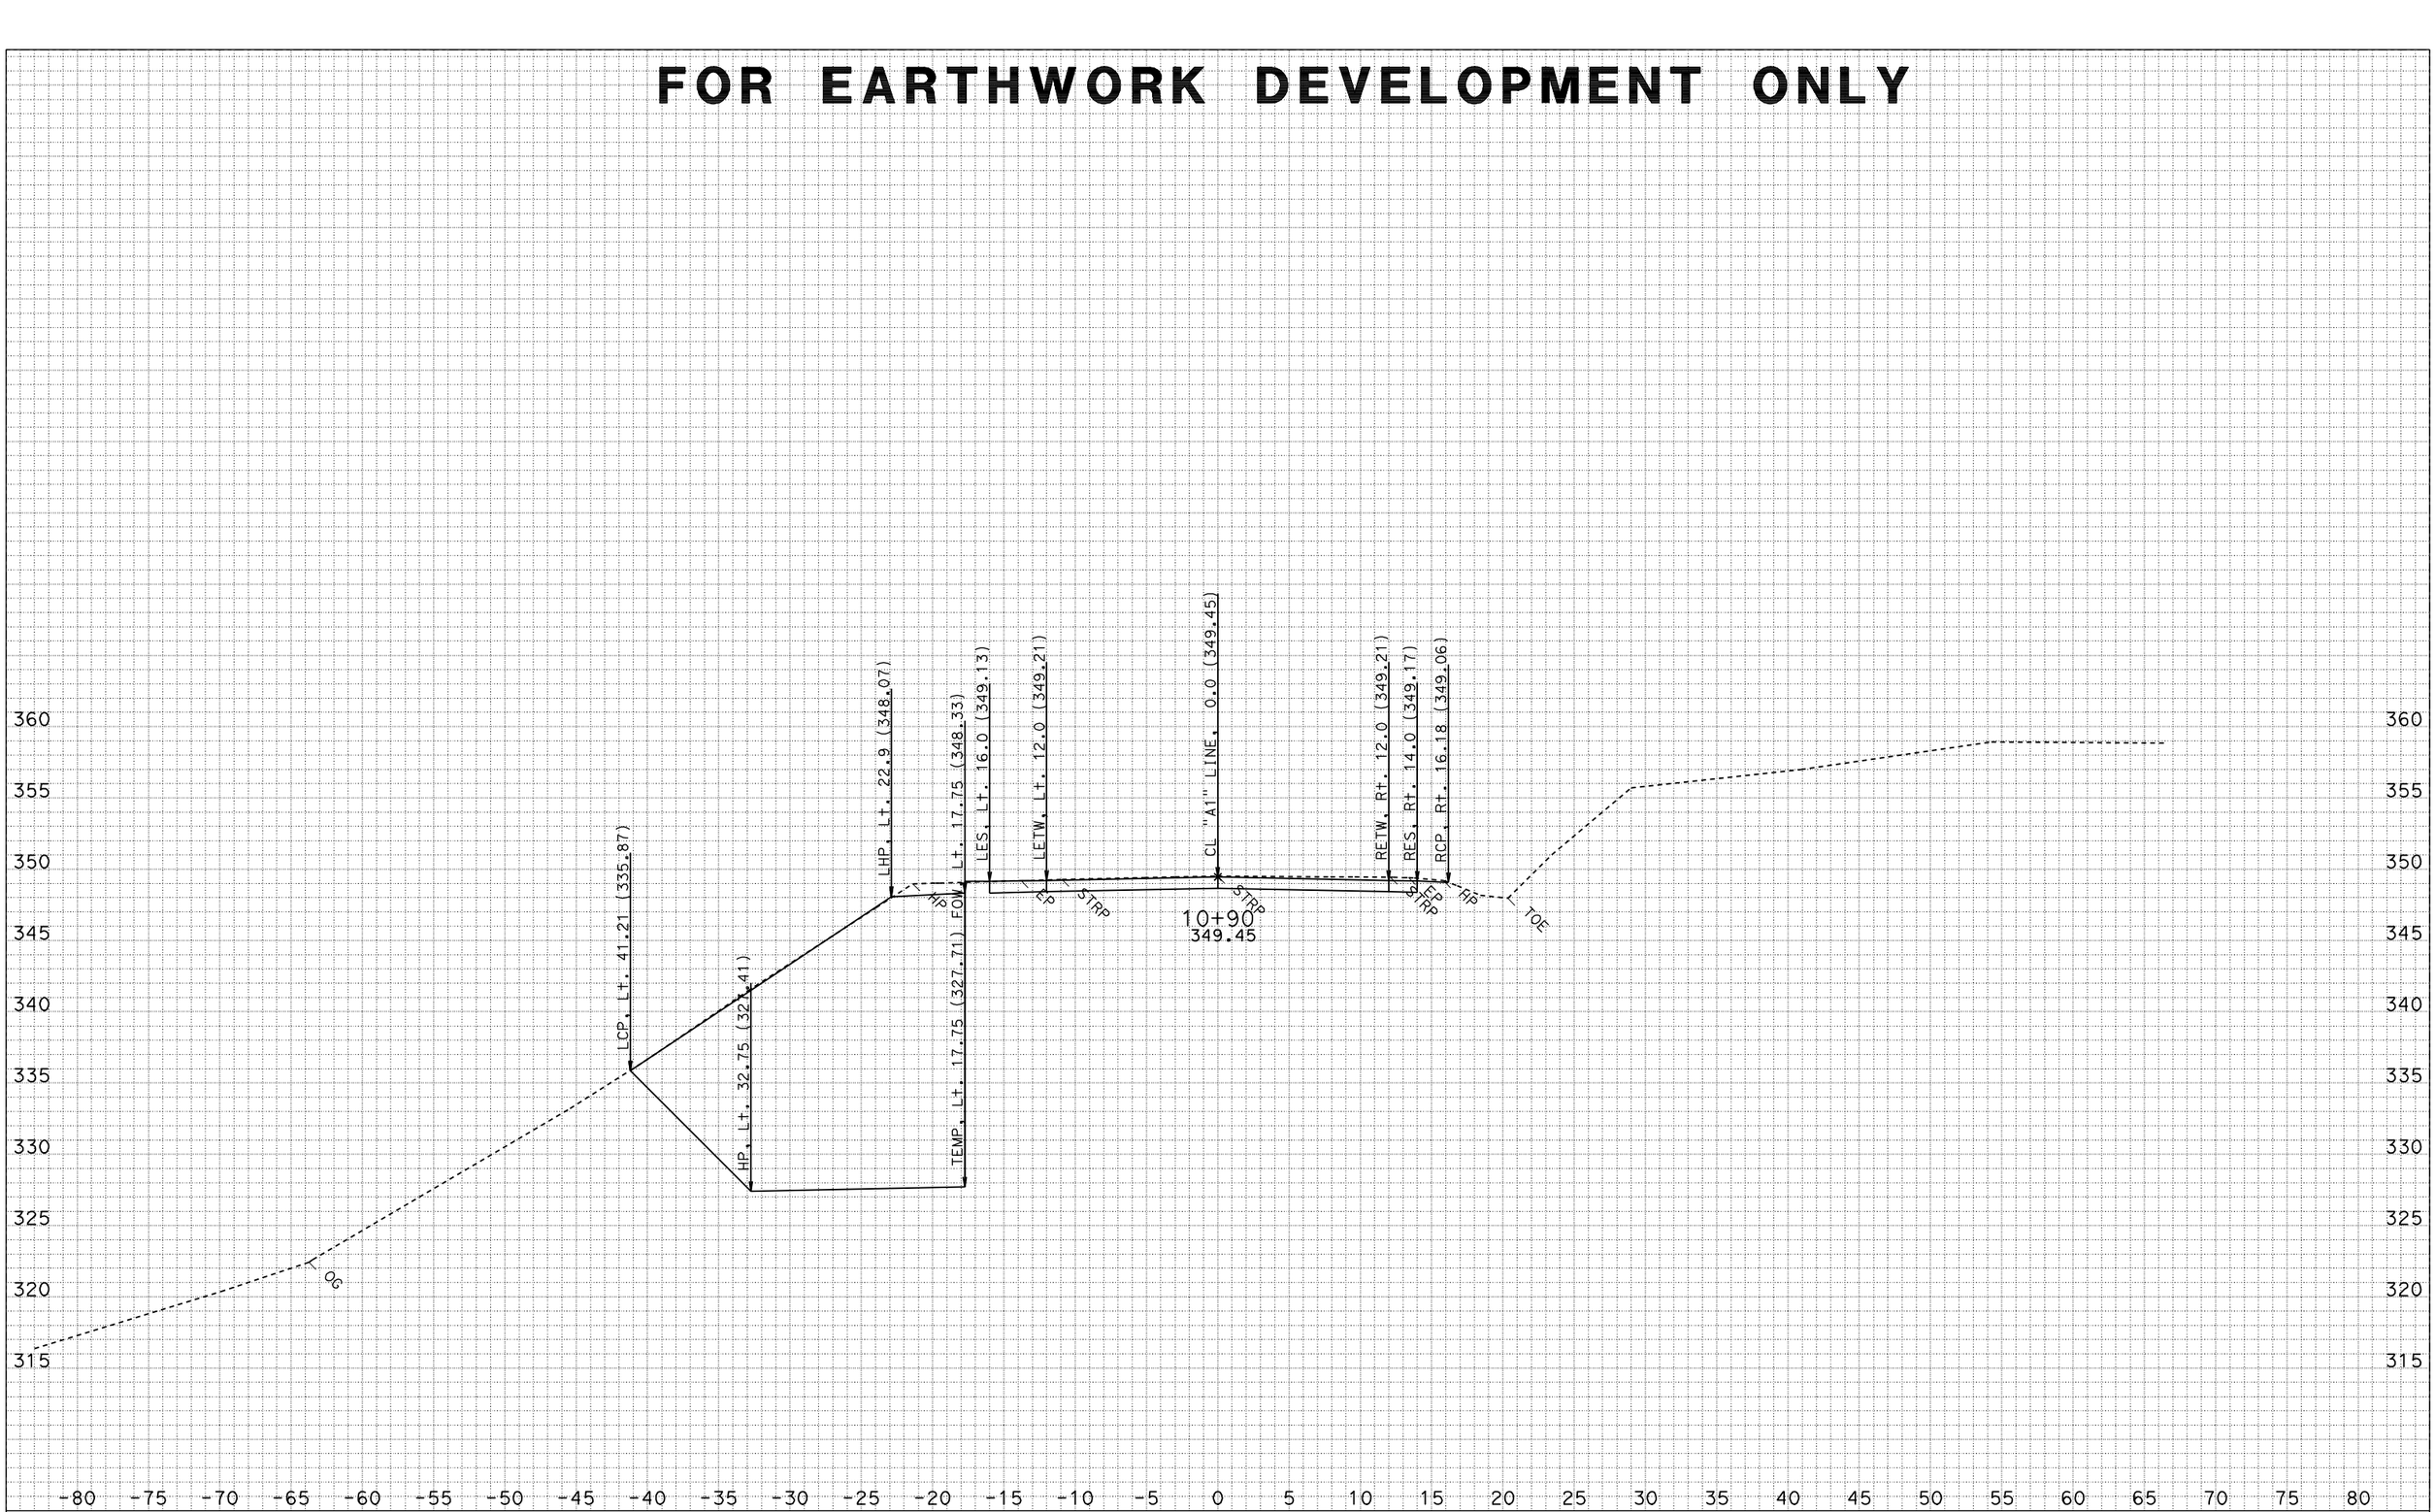

DATE: 3/4/2009
CREATED BY: North Region Design M2
PROJECT ID: Miranda Walls
EA: 01-475101
DIST/CO/RTE/PM: 01-HUM 254-PM 5.10

ALL DIMENSIONS ARE FEET

SCALE: 1" = 5' Horiz.
1" = 5' Vert.

"A1" LINE CROSS SECTIONS

SHEET 12 OF 49

FOR EARTHWORK DEVELOPMENT ONLY

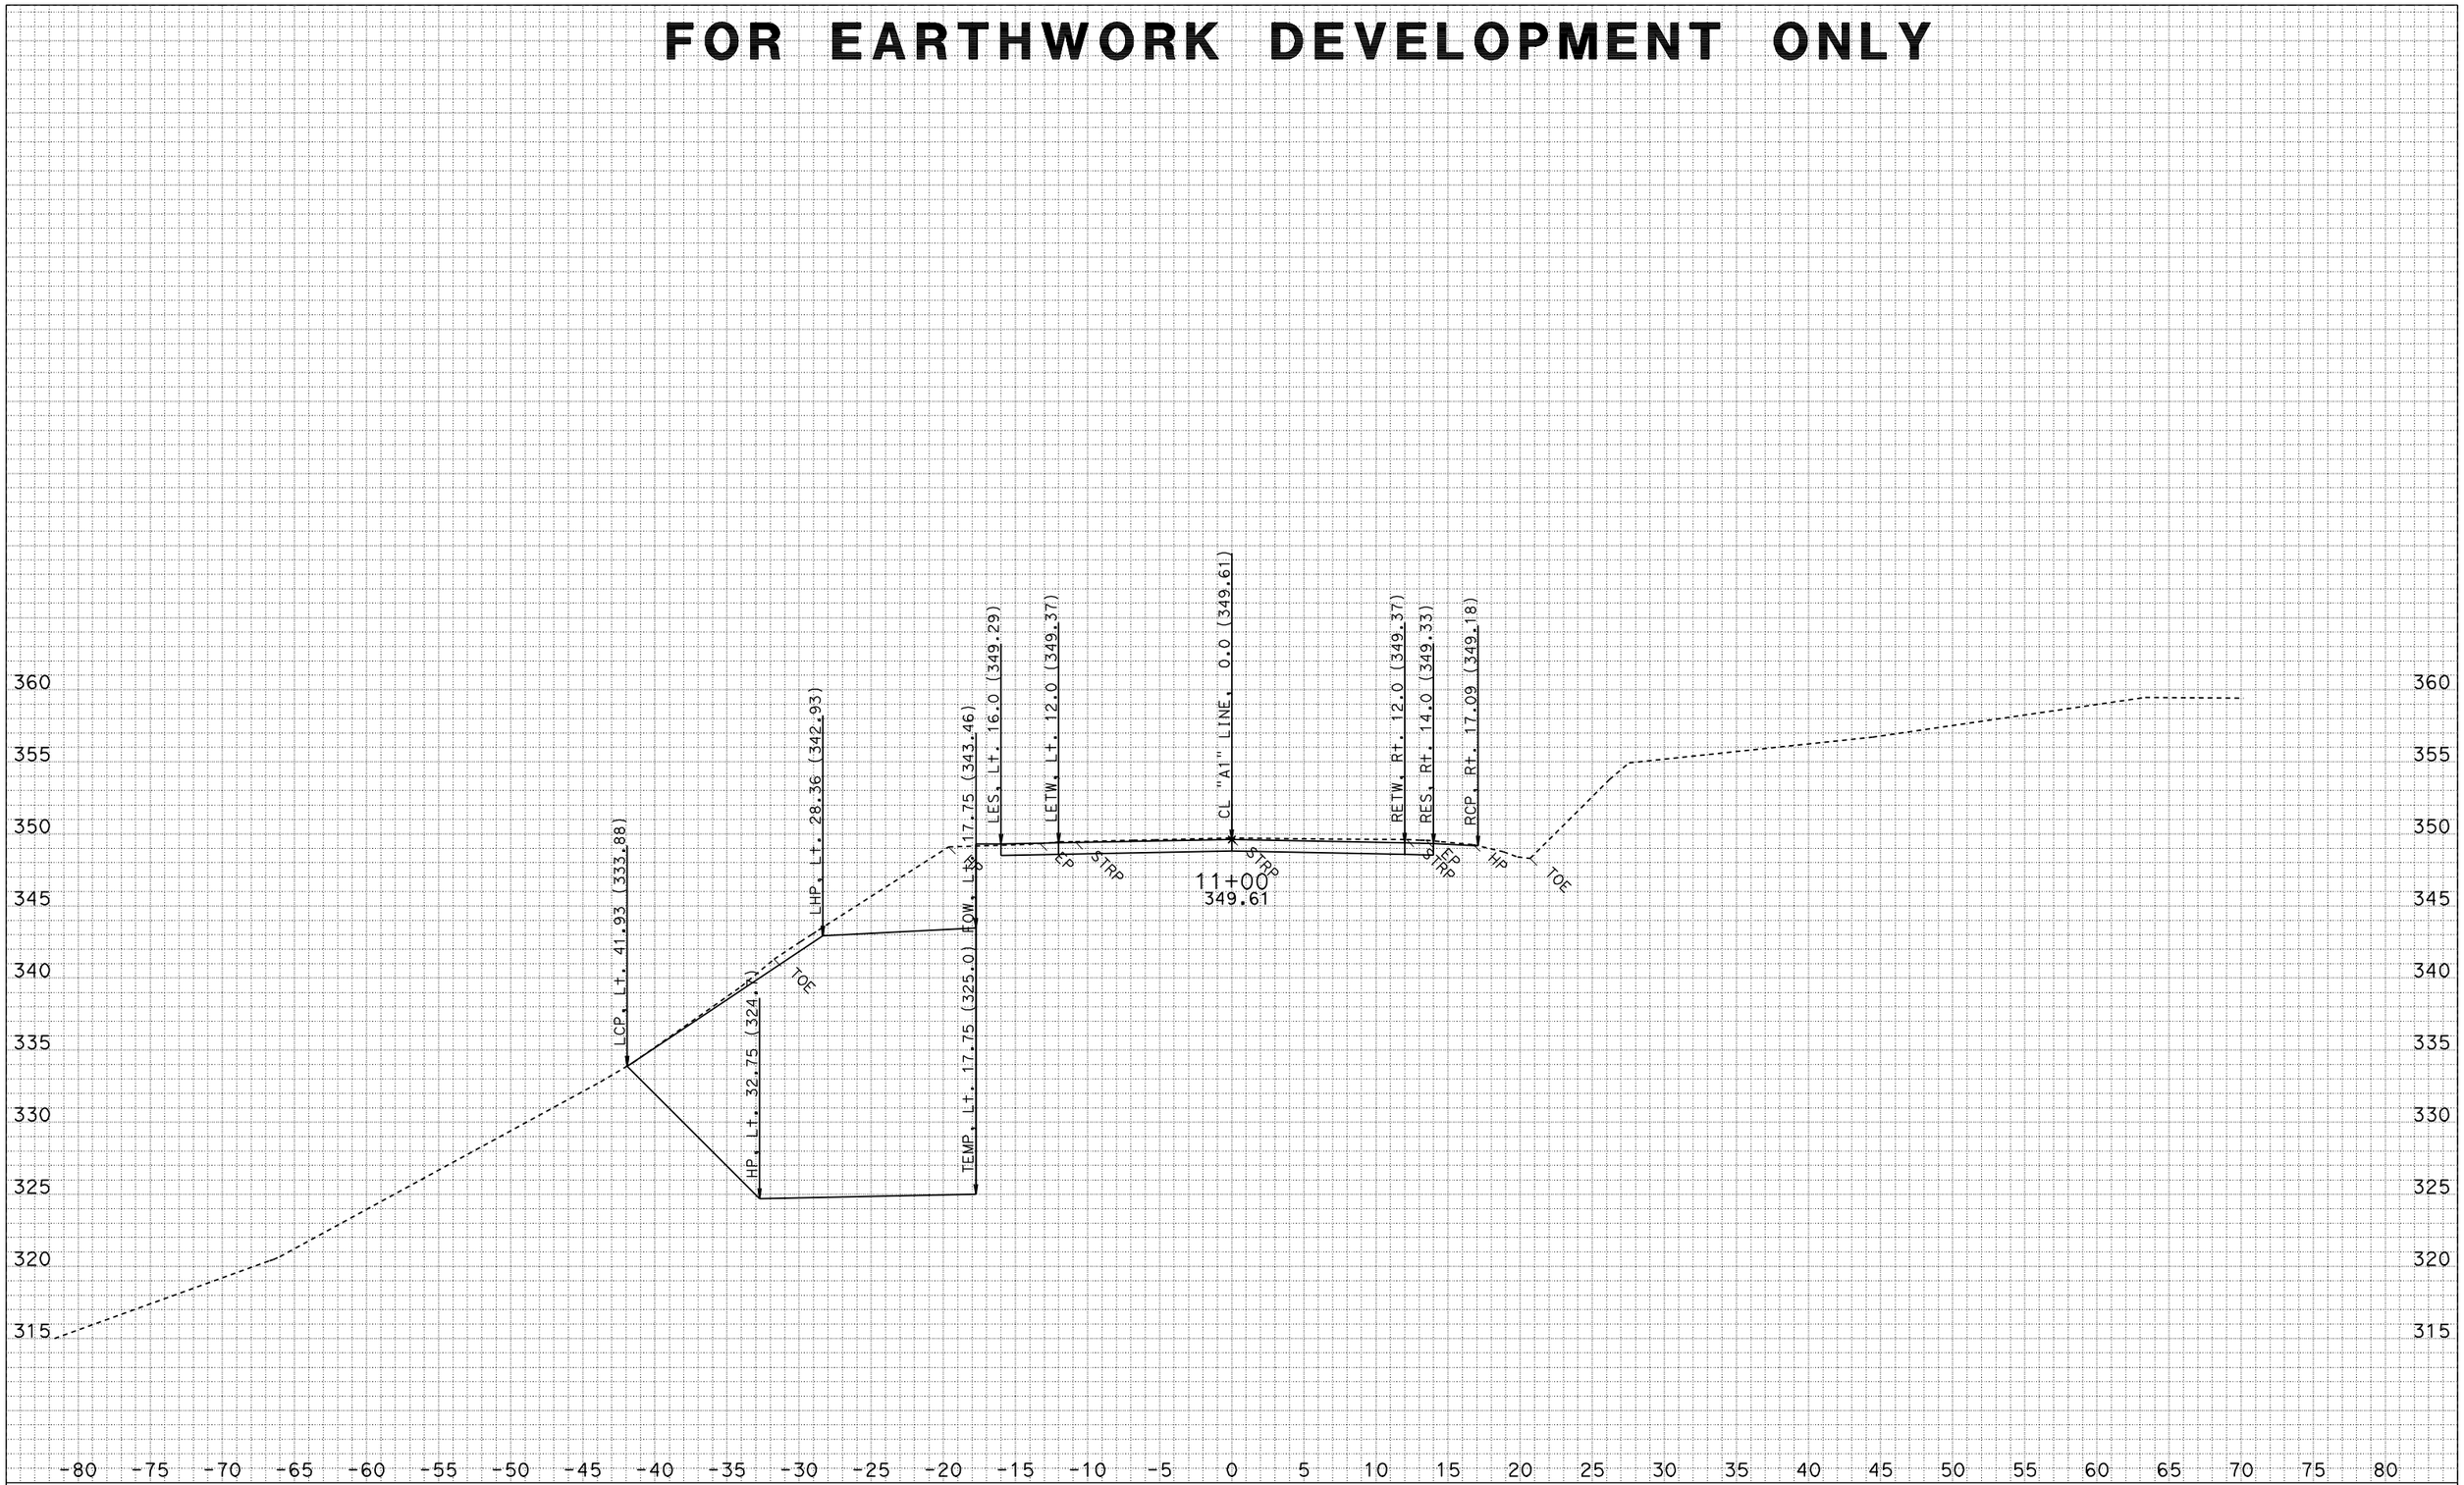

DATE: 3/4/2009
CREATED BY: North Region Design M2
PROJECT ID: Miranda Walls
EA: 01-475101
DIST/CO/RTE/PM: 01-HUM 254-PM 5.10

ALL DIMENSIONS ARE FEET

SCALE: 1" = 5' Horiz.
1" = 5' Vert.

"A1" LINE CROSS SECTIONS

SHEET 13 OF 49

FOR EARTHWORK DEVELOPMENT ONLY

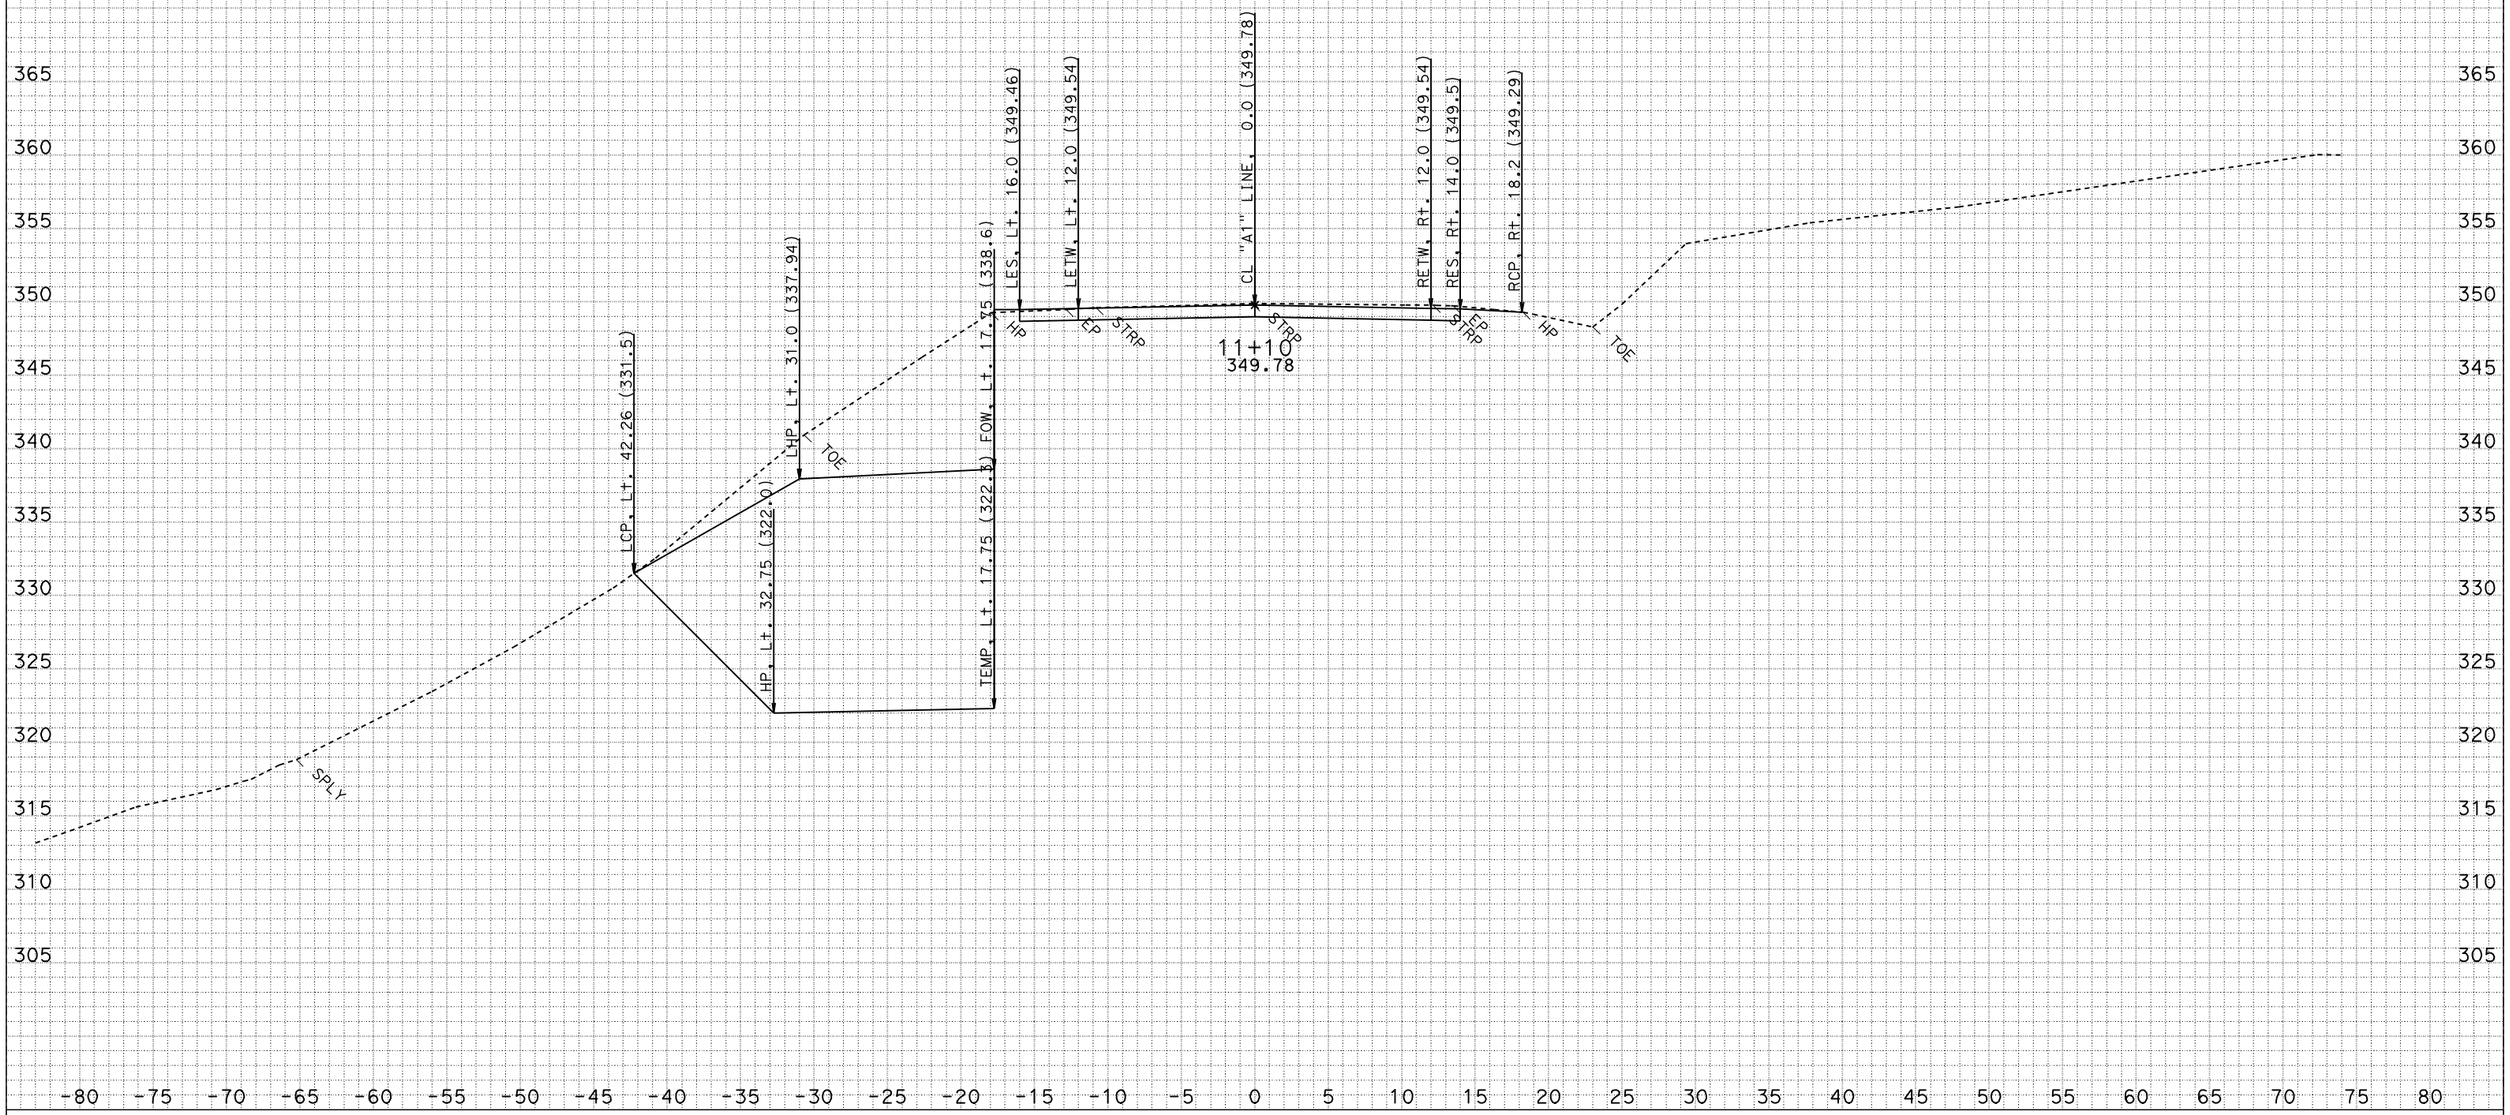

DATE: 3/4/2009
CREATED BY: North Region Design M2
PROJECT ID: Miranda Walls
EA: 01-475101
DIST/CO/RTE/PM: 01-HUM 254-PM 5.10

ALL DIMENSIONS ARE FEET

SCALE: 1" = 5' Horiz.
1" = 5' Vert.

"A1" LINE CROSS SECTIONS

SHEET 14 OF 49

FOR EARTHWORK DEVELOPMENT ONLY

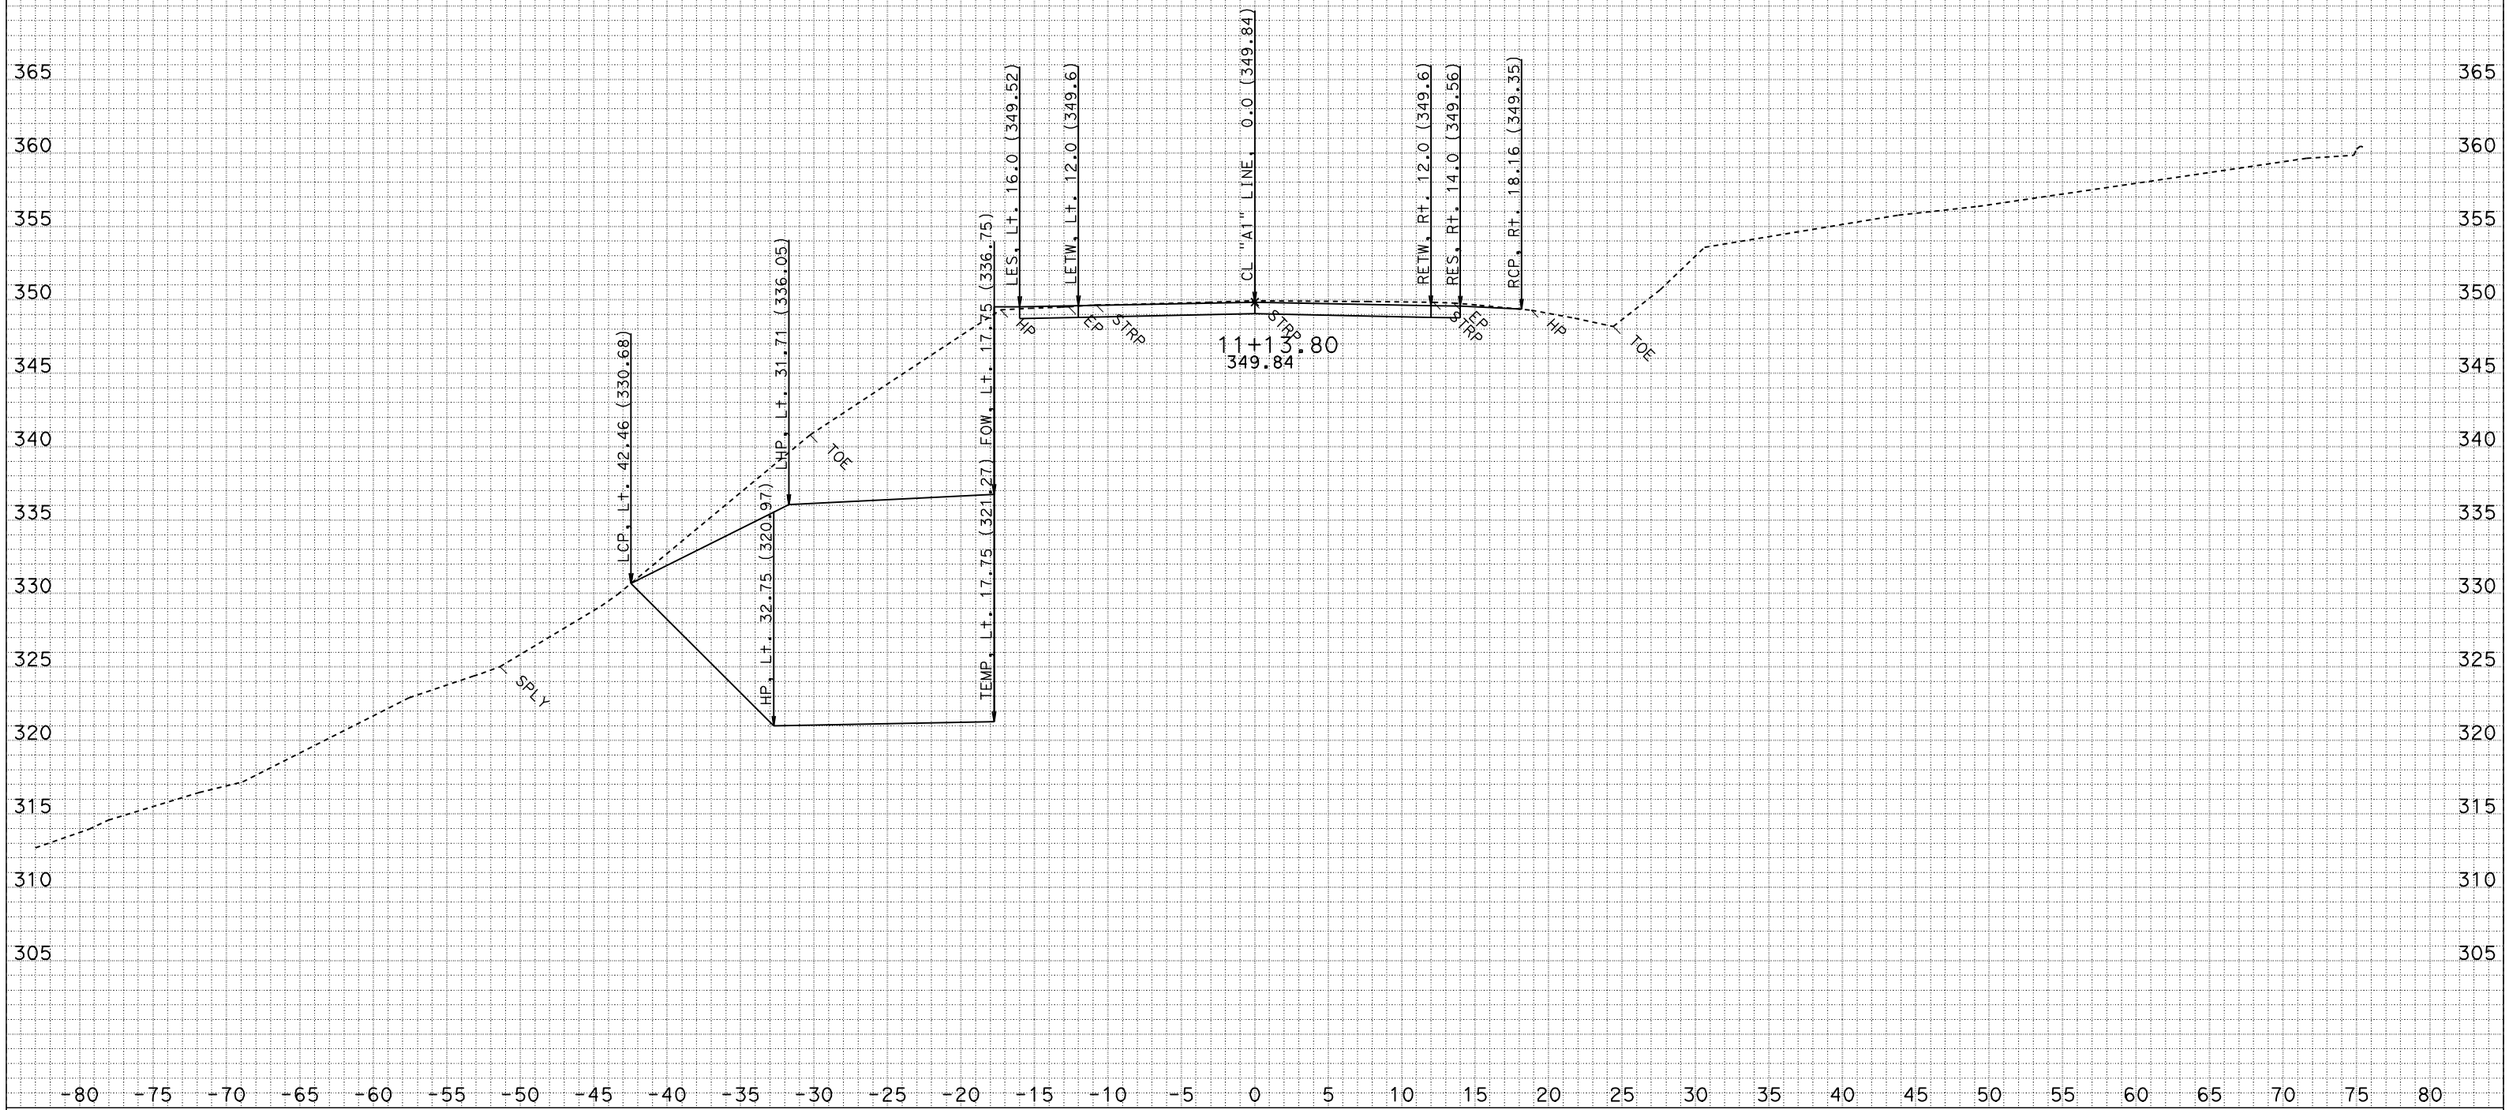

DATE: 3/4/2009
CREATED BY: North Region Design M2
PROJECT ID: Miranda Walls
EA: 01-475101
DIST/CO/RTE/PM: 01-HUM 254-PM 5.10

ALL DIMENSIONS ARE FEET

SCALE: 1" = 5' Horiz.
1" = 5' Vert.

"A1" LINE CROSS SECTIONS

FOR EARTHWORK DEVELOPMENT ONLY

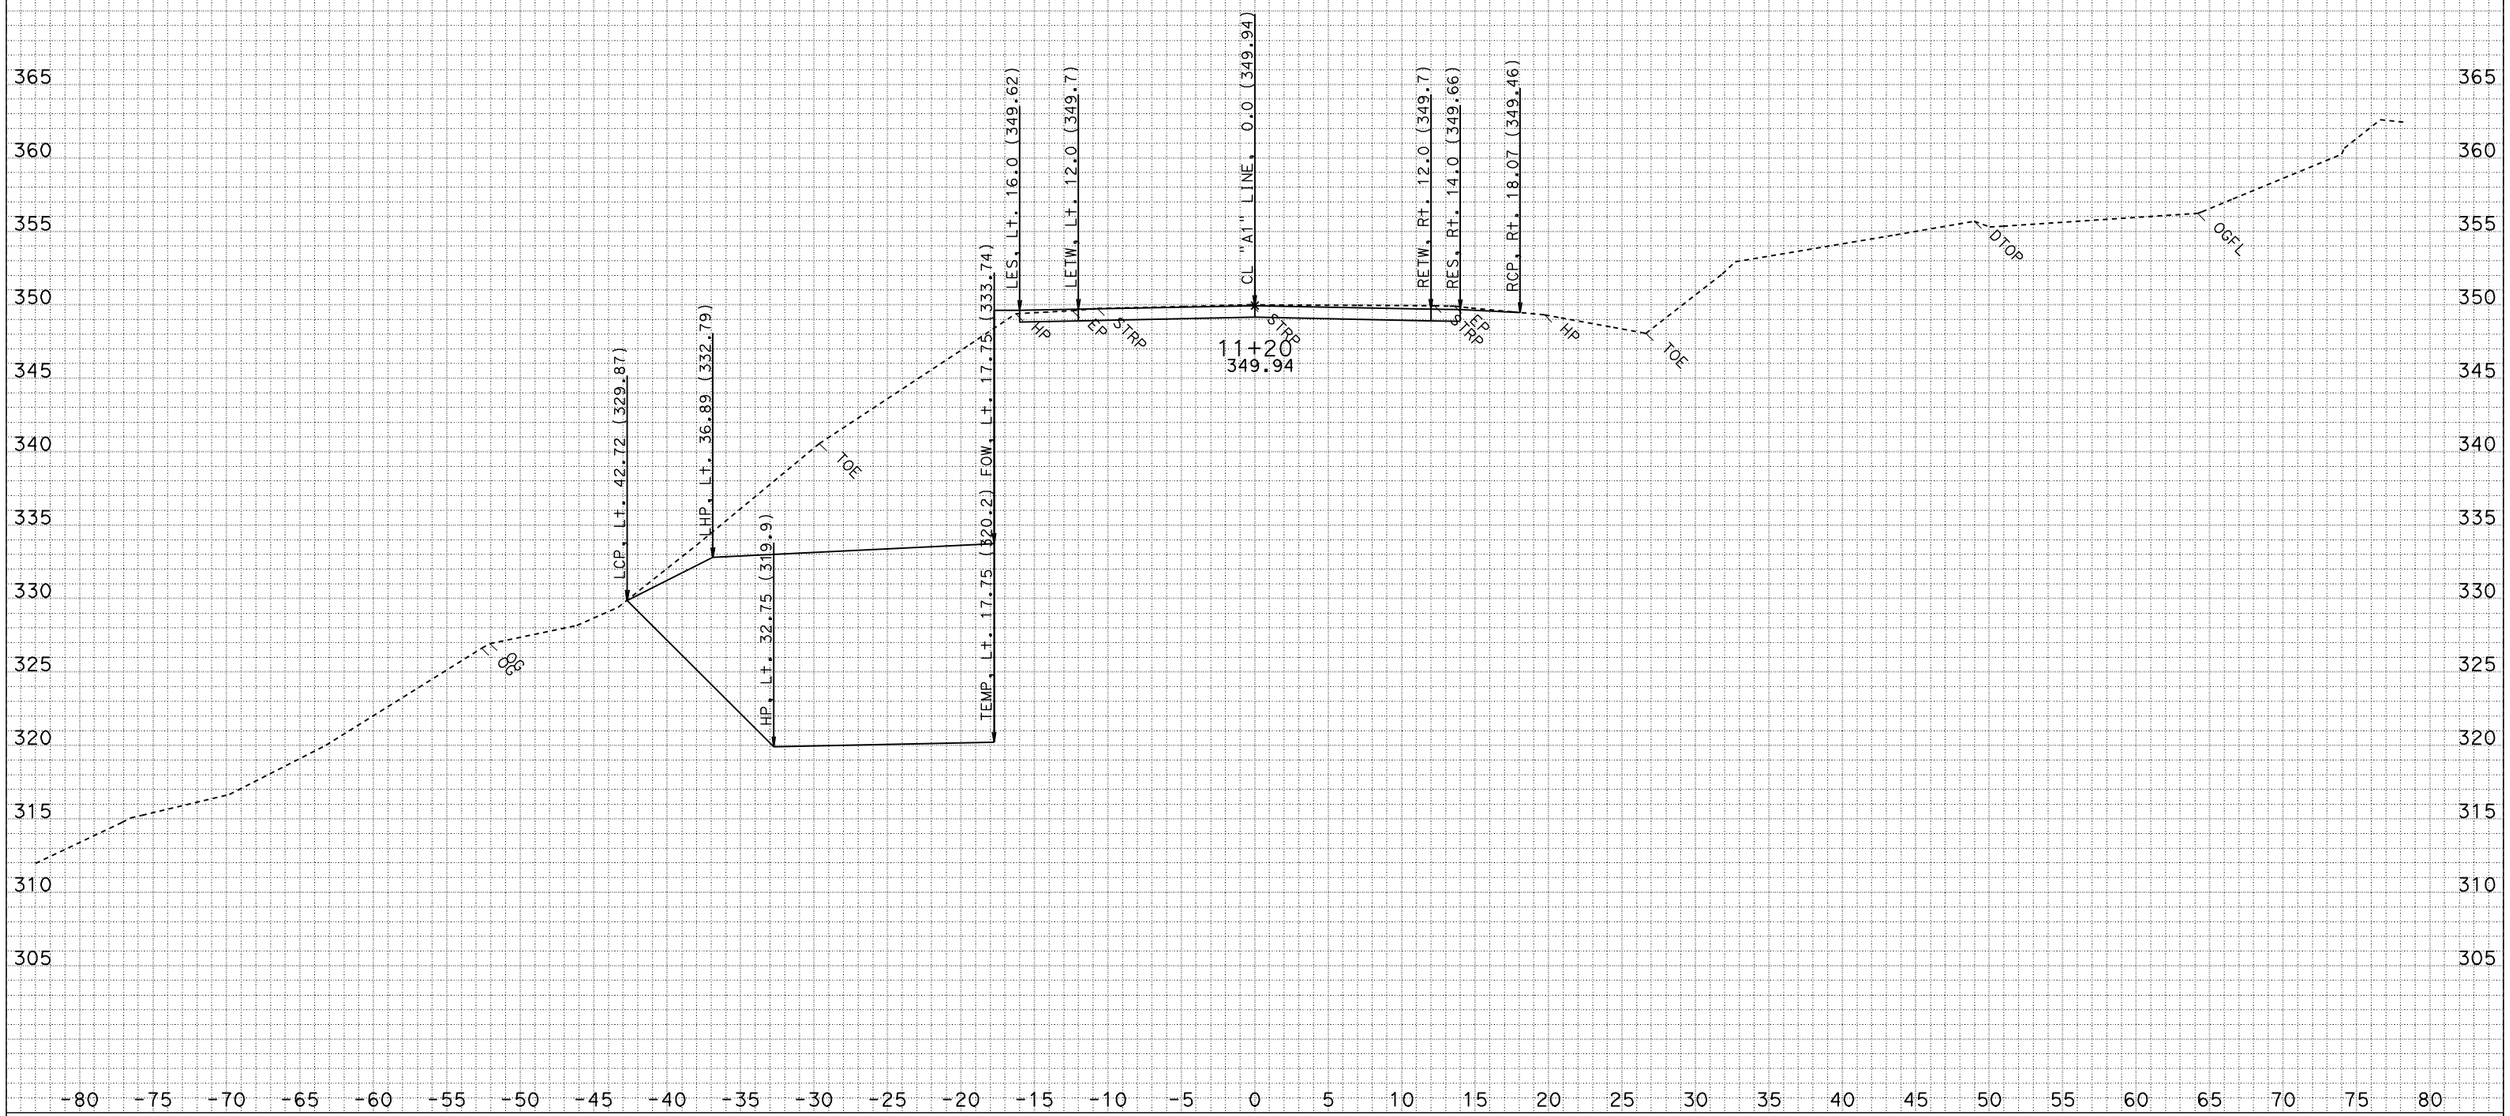

DATE: 3/4/2009
CREATED BY: North Region Design M2
PROJECT ID: Miranda Walls
EA: 01-475101
DIST/CO/RTE/PM: 01-HUM 254-PM 5.10

ALL DIMENSIONS ARE FEET

SCALE: 1" = 5' Horiz.
1" = 5' Vert.

"A1" LINE CROSS SECTIONS

SHEET 16 OF 49

FOR EARTHWORK DEVELOPMENT ONLY

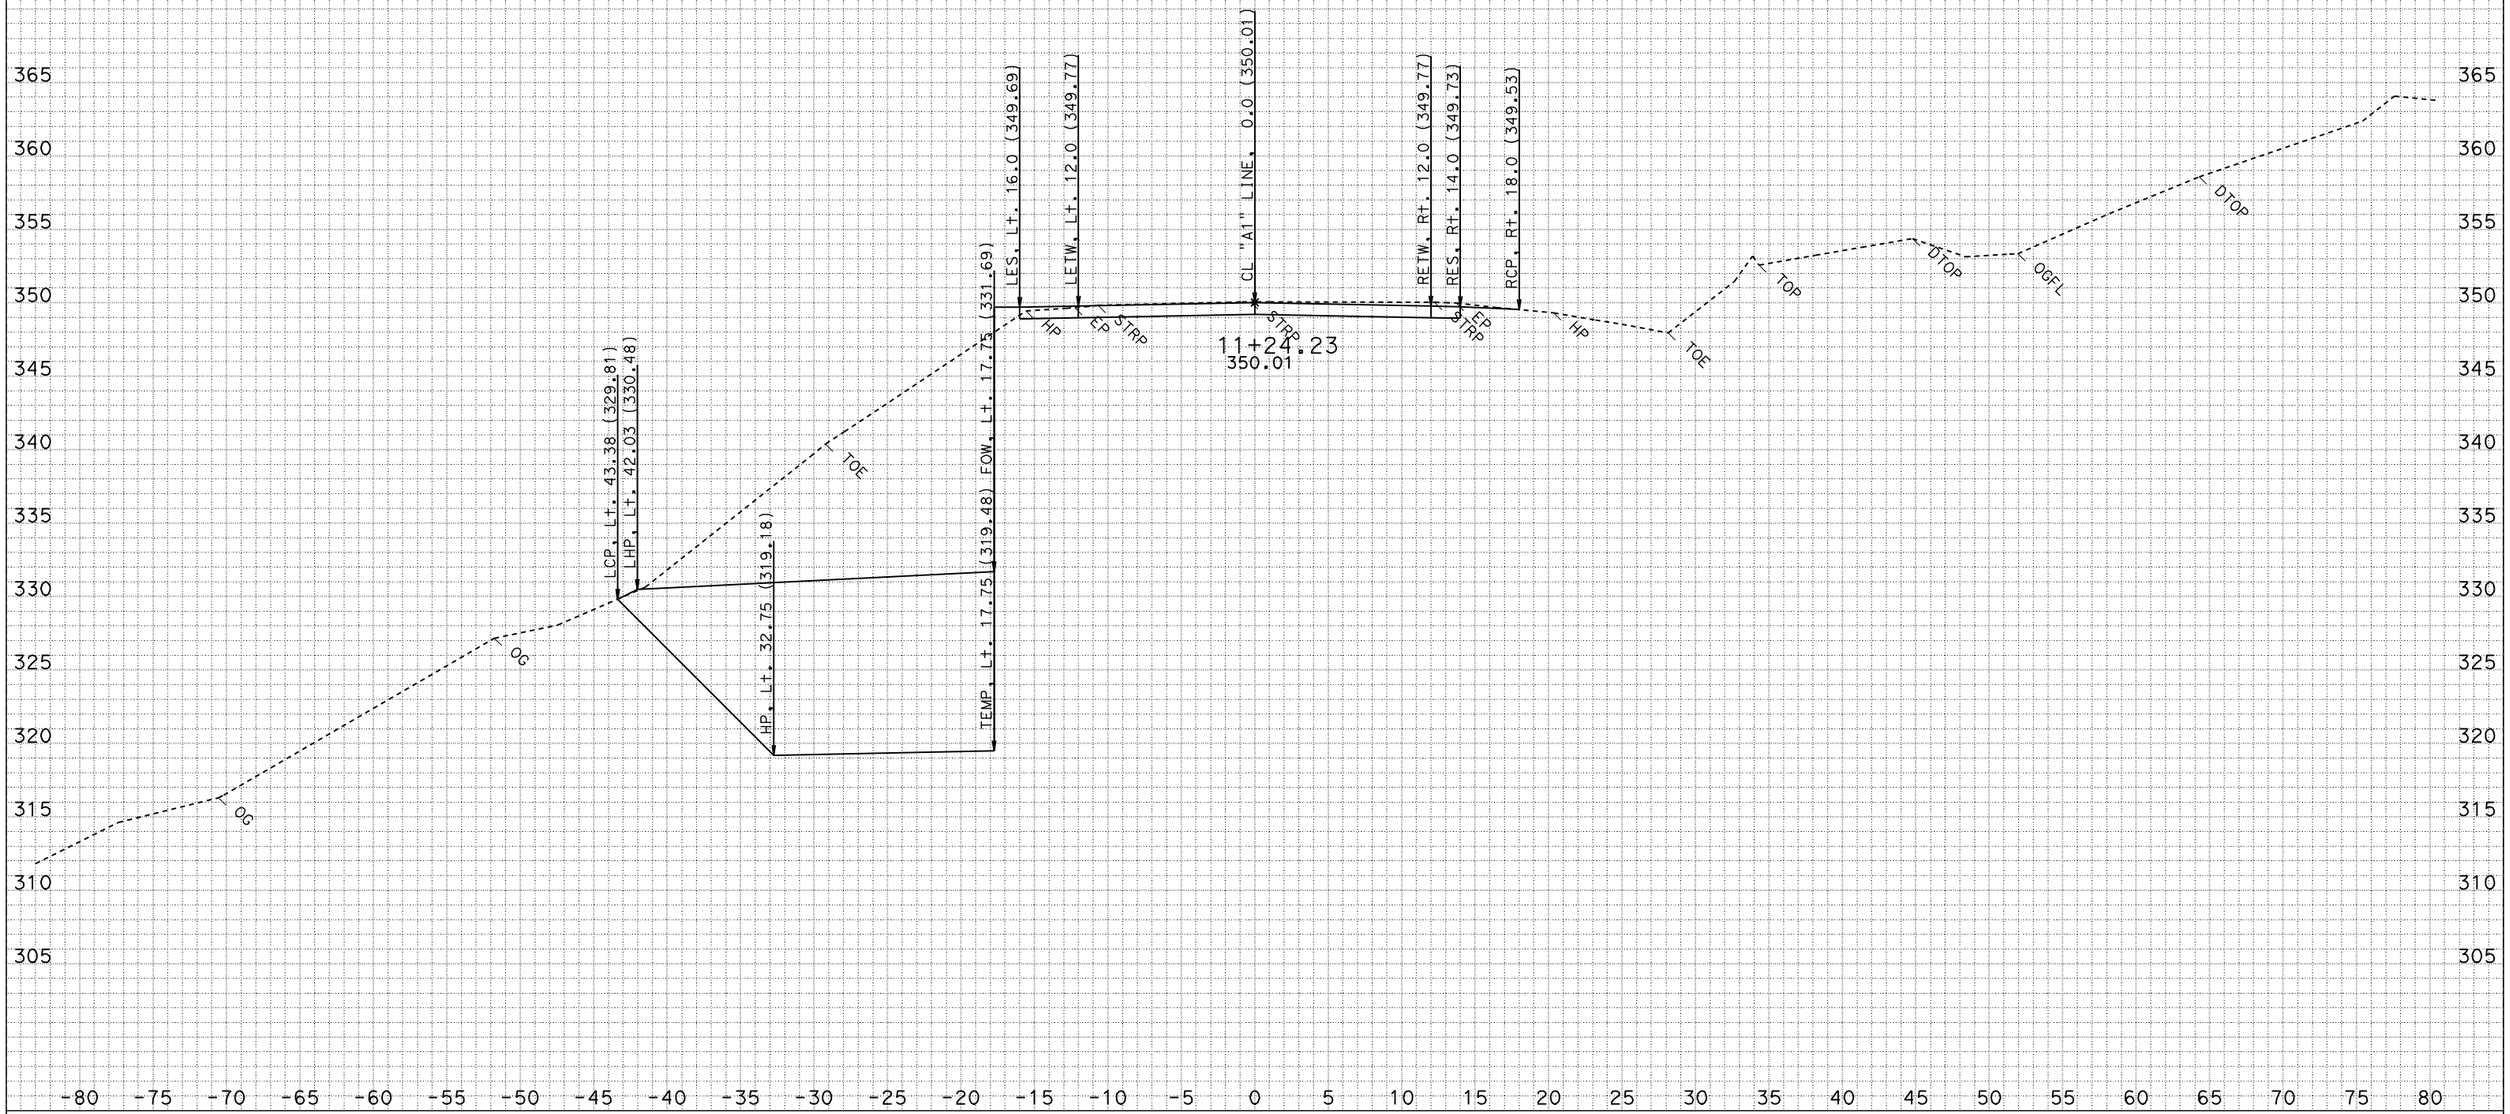

DATE: 3/4/2009
CREATED BY: North Region Design M2
PROJECT ID: Miranda Walls
EA: 01-475101
DIST/CO/RTE/PM: 01-HUM 254-PM 5.10

ALL DIMENSIONS ARE FEET

SCALE: 1" = 5' Horiz.
1" = 5' Vert.

"A1" LINE CROSS SECTIONS

SHEET 17 OF 49

FOR EARTHWORK DEVELOPMENT ONLY

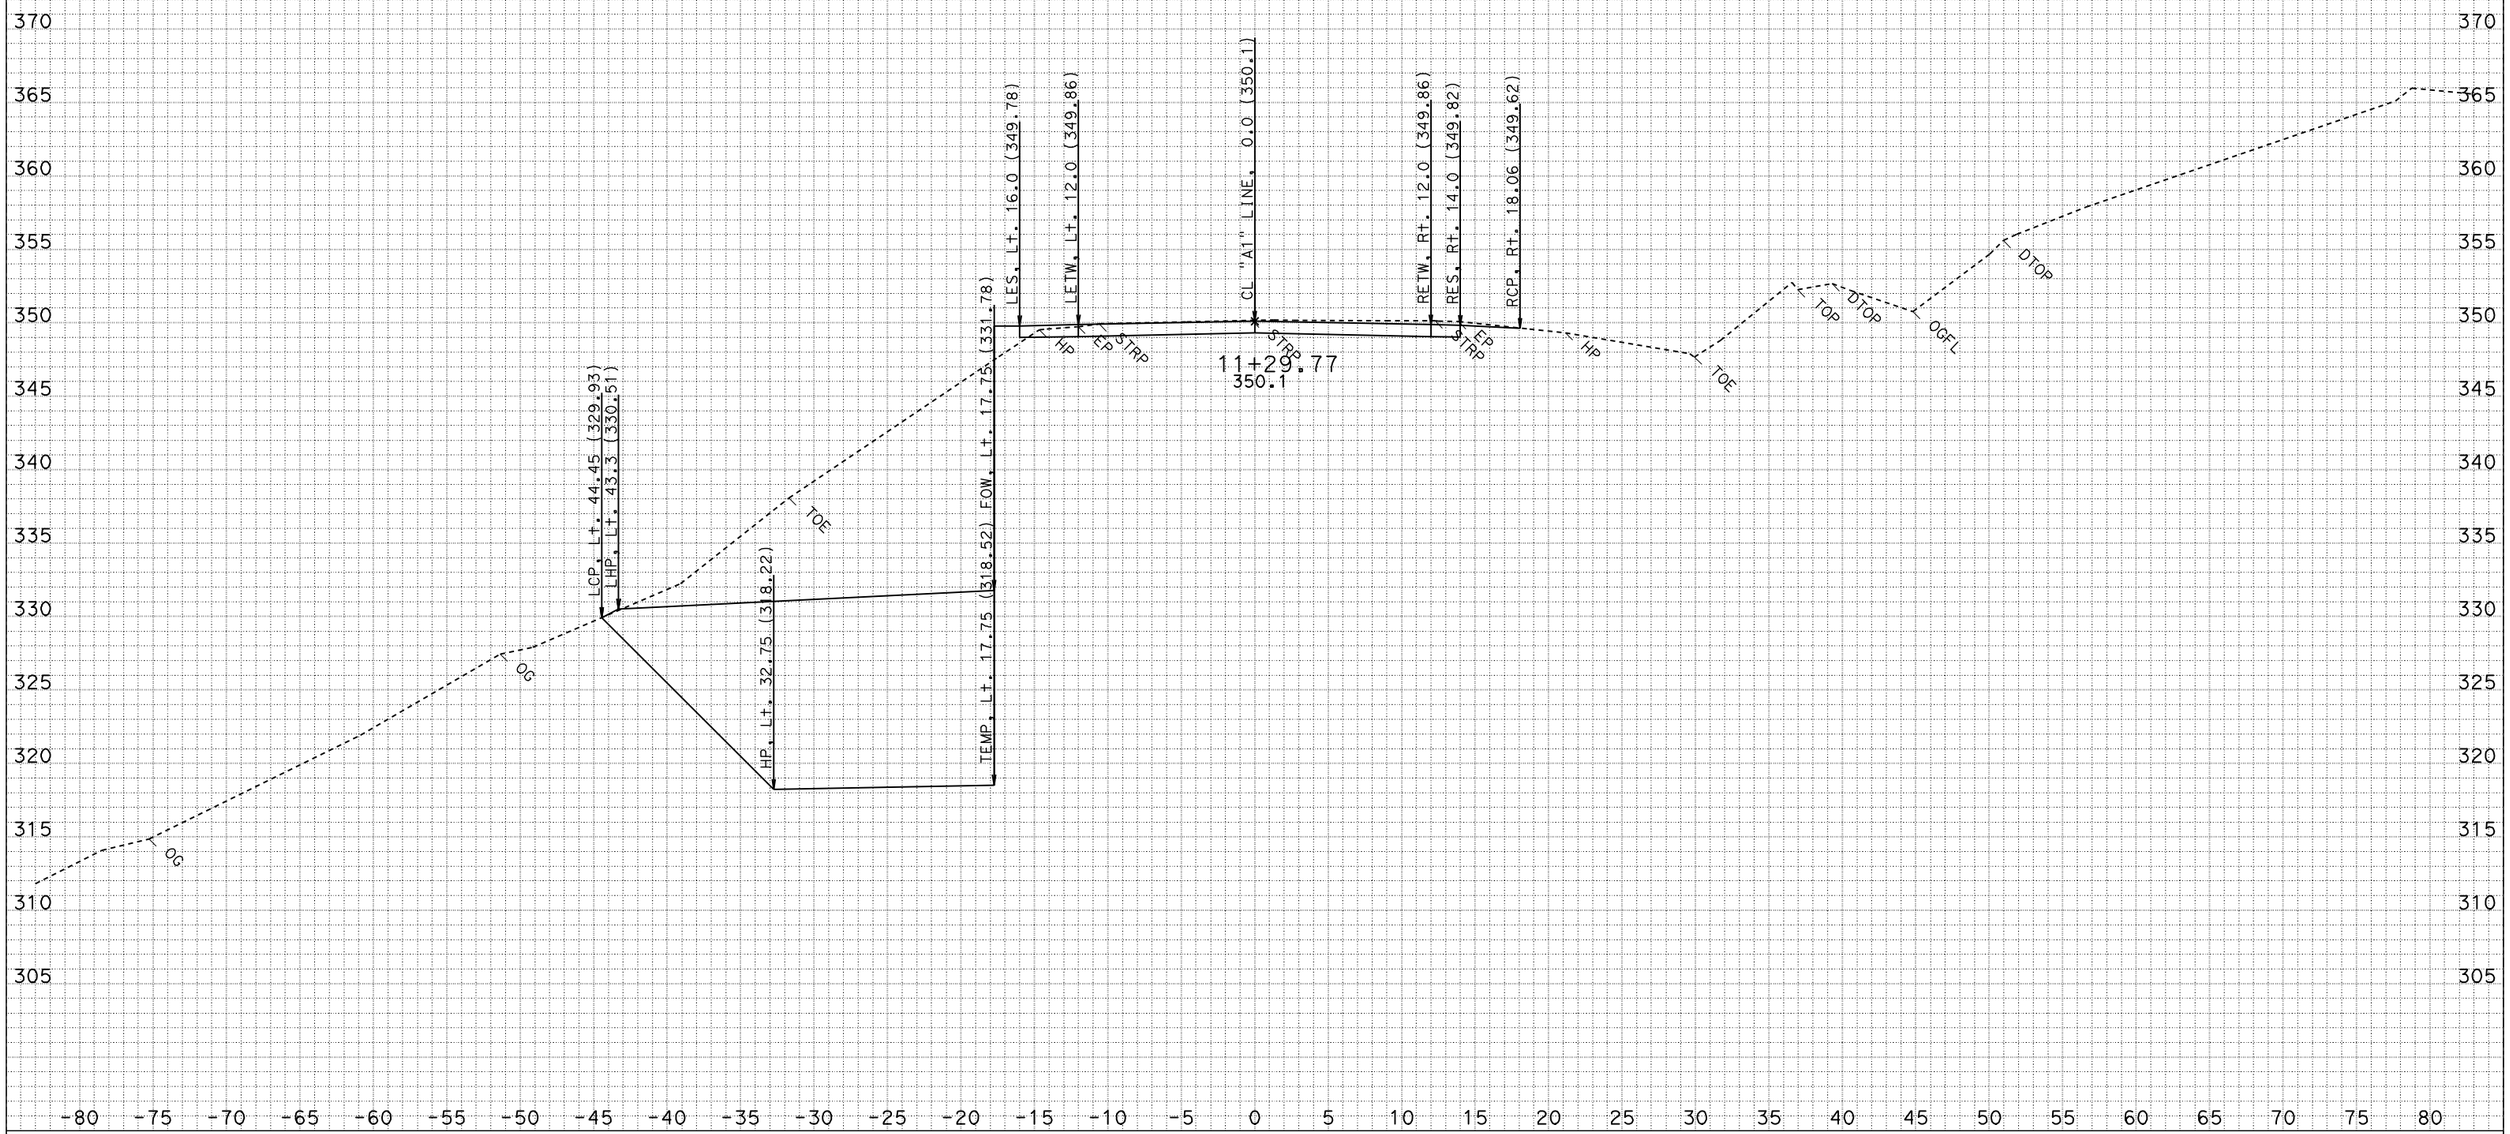

DATE: 3/4/2009
CREATED BY: North Region Design M2
PROJECT ID: Miranda Walls
EA: 01-475101
DIST/CO/RTE/PM: 01-HUM 254-PM 5.10

ALL DIMENSIONS ARE FEET

SCALE: 1" = 5' Horiz.
1" = 5' Vert.

"A1" LINE CROSS SECTIONS

SHEET 18 OF 49

FOR EARTHWORK DEVELOPMENT ONLY

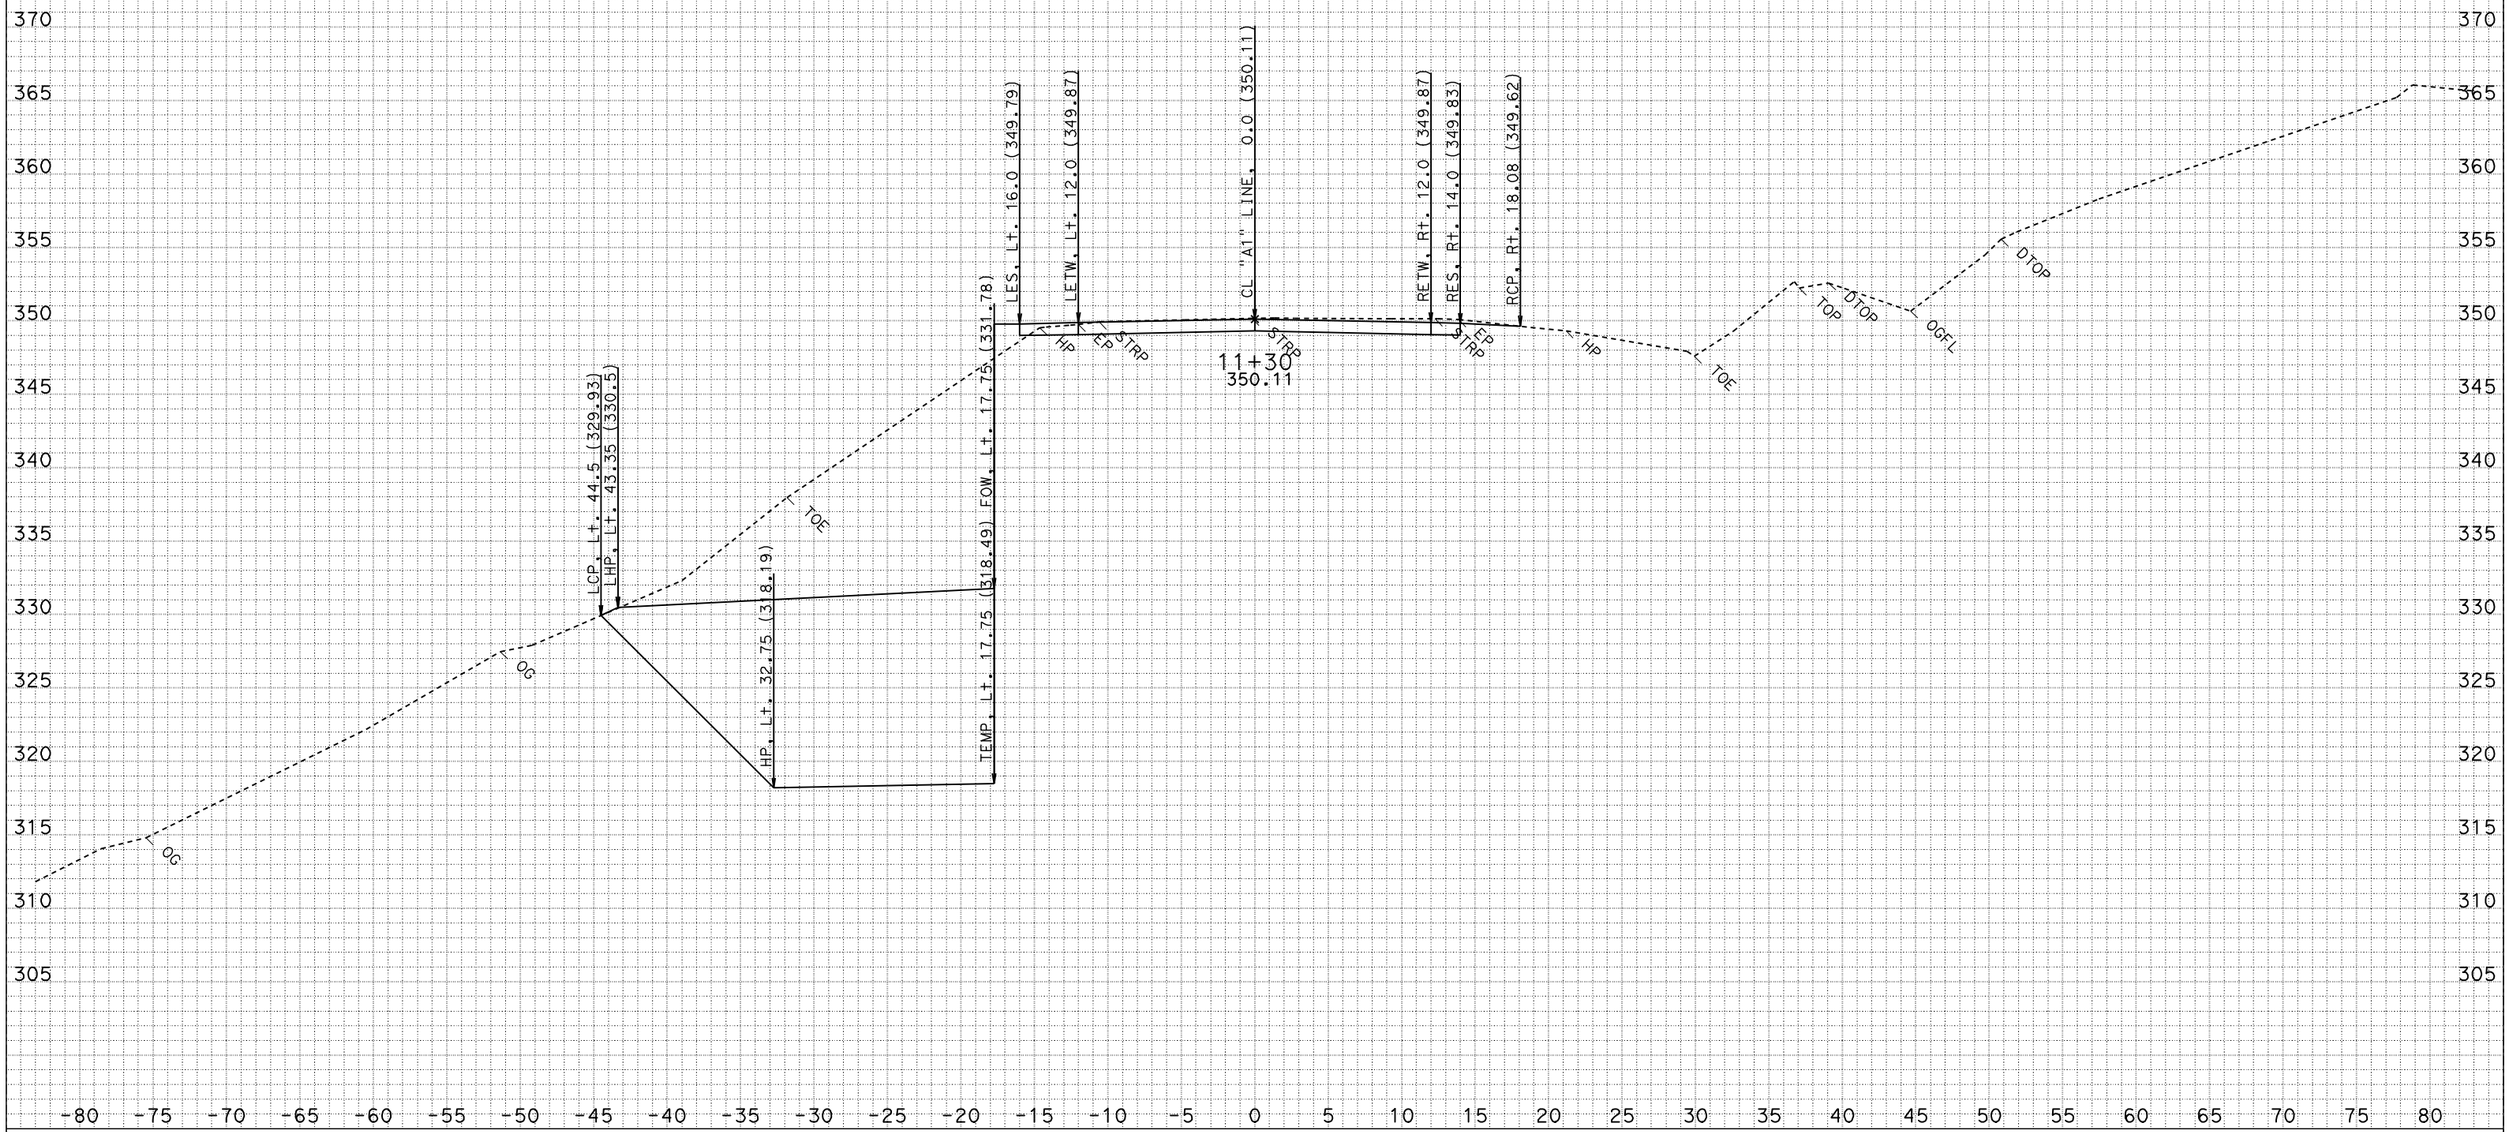

DATE: 3/4/2009
CREATED BY: North Region Design M2
PROJECT ID: Miranda Walls
EA: 01-475101
DIST/CO/RTE/PM: 01-HUM 254-PM 5.10

ALL DIMENSIONS ARE FEET

SCALE: 1" = 5' Horiz.
1" = 5' Vert.

"A1" LINE CROSS SECTIONS

SHEET 19 OF 49

FOR EARTHWORK DEVELOPMENT ONLY

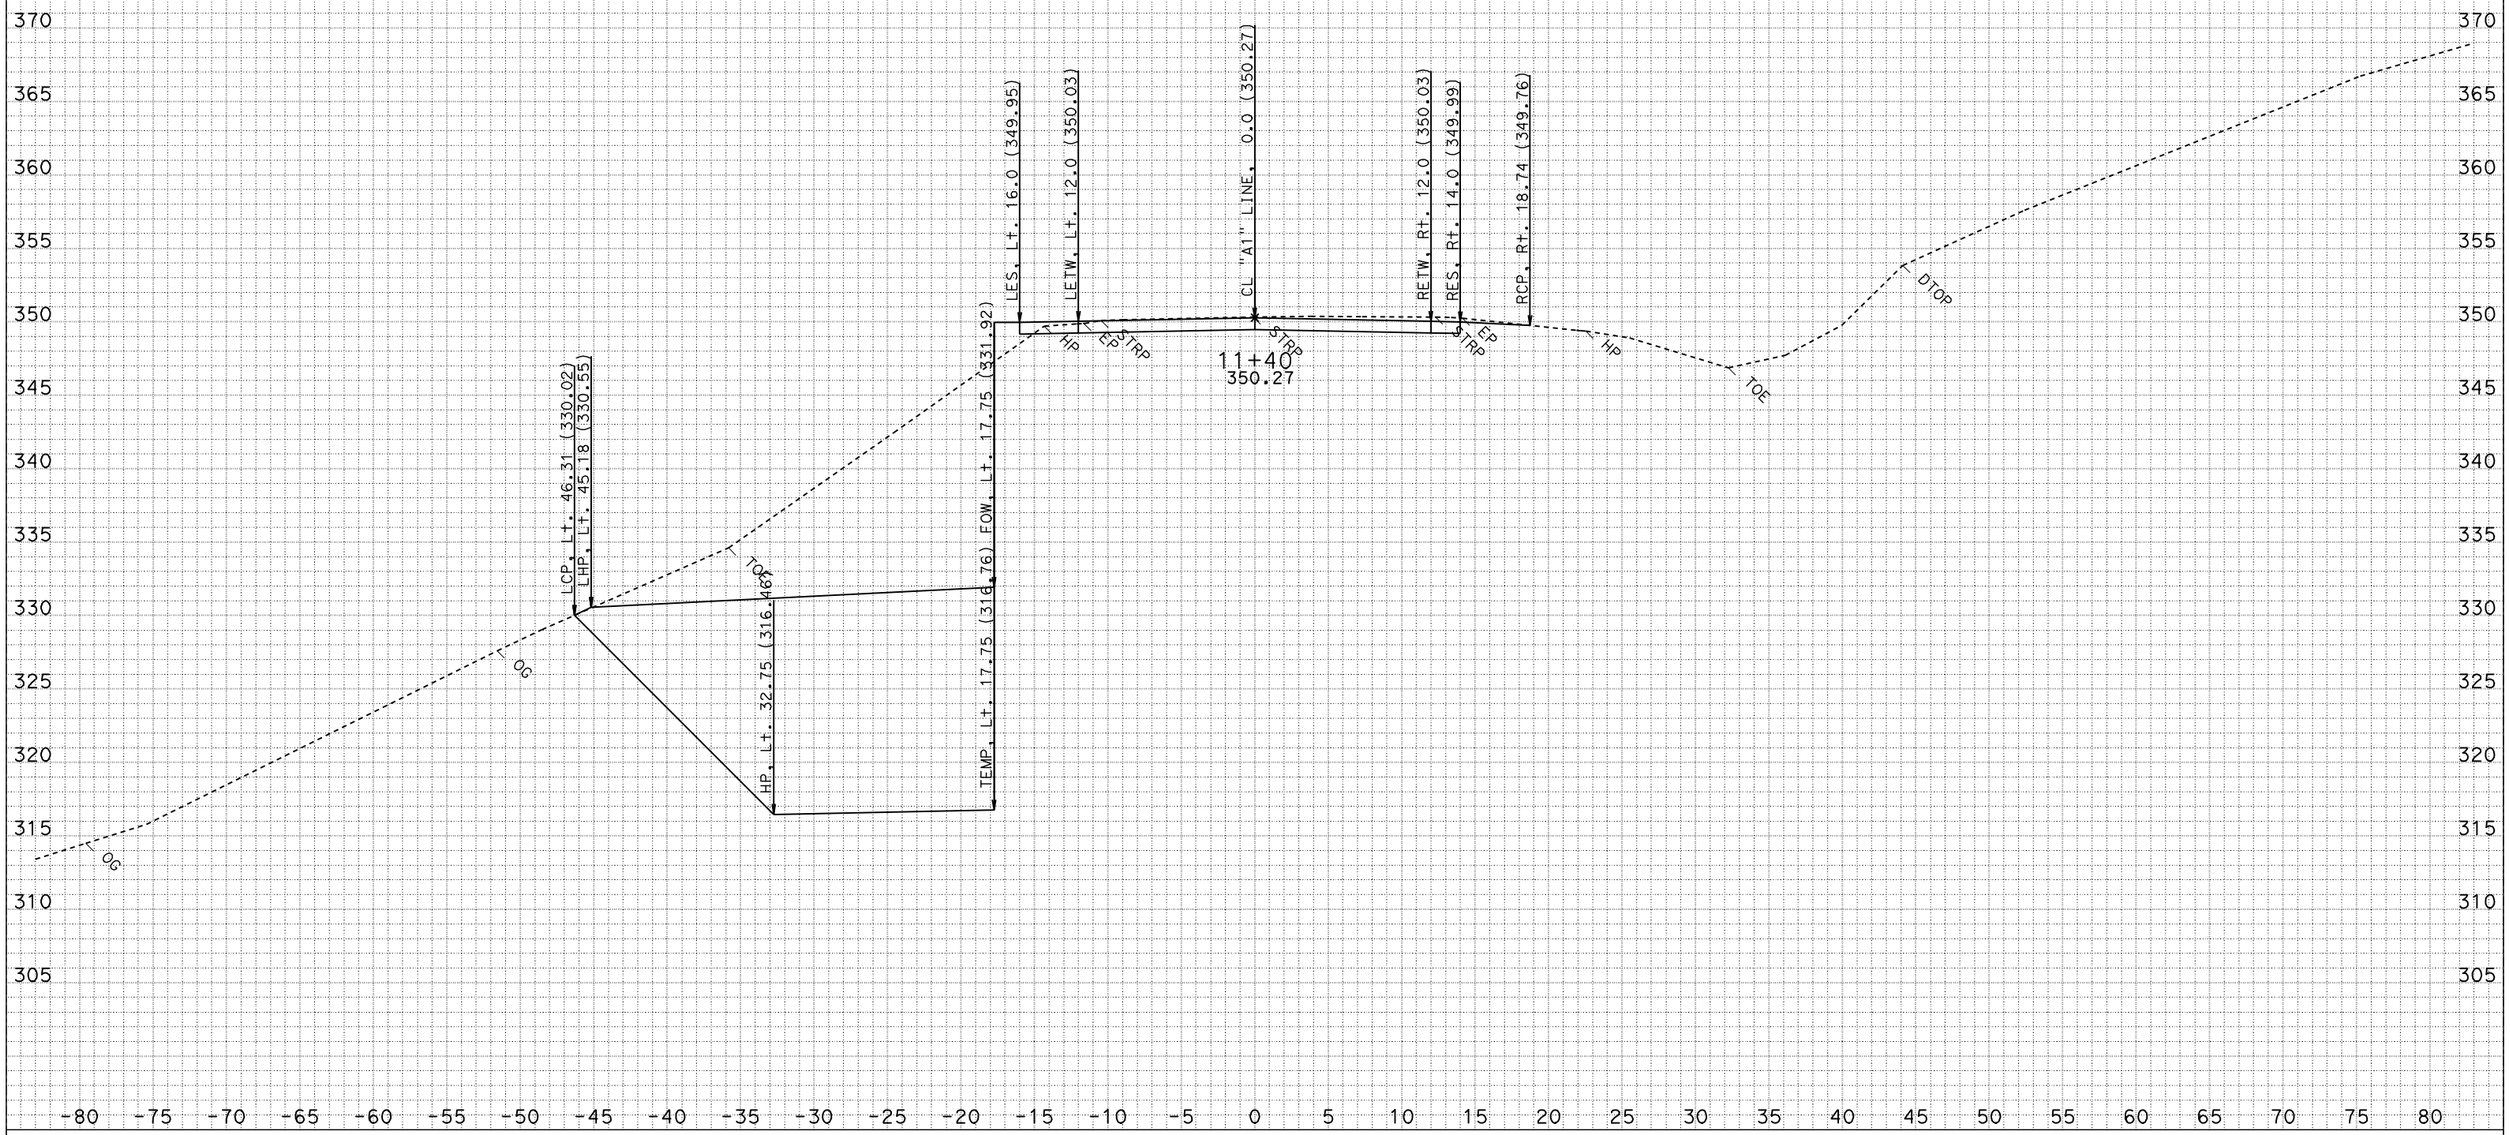

DATE: 3/4/2009
CREATED BY: North Region Design M2
PROJECT ID: Miranda Walls
EA: 01-475101
DIST/CO/RTE/PM: 01-HUM 254-PM 5.10

ALL DIMENSIONS ARE FEET

SCALE: 1" = 5' Horiz.
1" = 5' Vert.

"A1" LINE CROSS SECTIONS

SHEET 20 OF 49

FOR EARTHWORK DEVELOPMENT ONLY

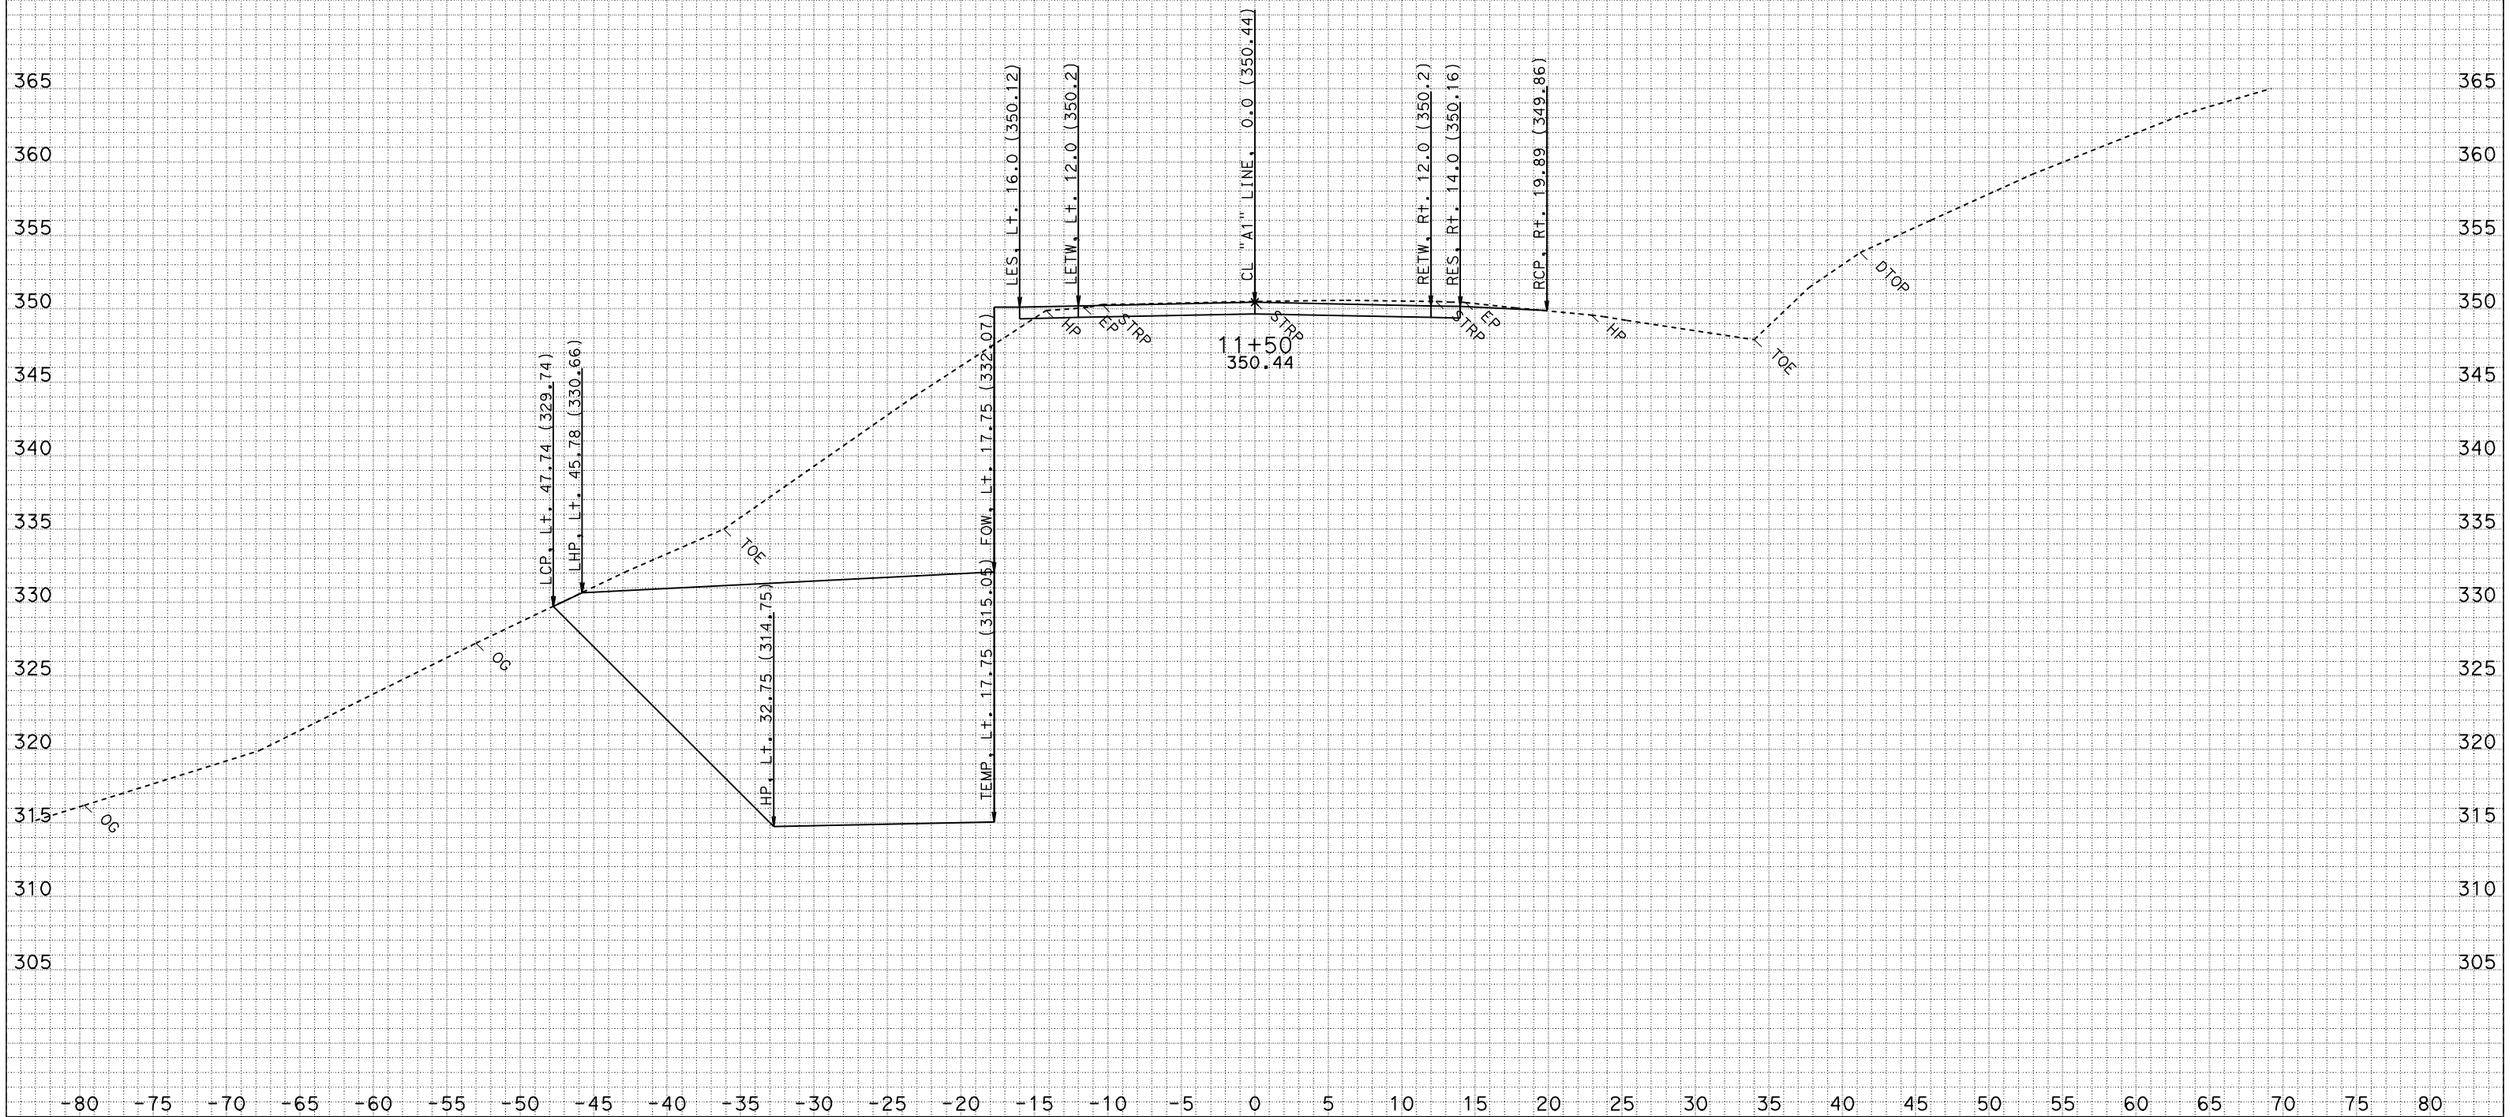

DATE: 3/4/2009
CREATED BY: North Region Design M2
PROJECT ID: Miranda Walls
EA: 01-475101
DIST/CO/RTE/PM: 01-HUM 254-PM 5.10

ALL DIMENSIONS ARE FEET

SCALE: 1" = 5' Horiz.
1" = 5' Vert.

"A1" LINE CROSS SECTIONS

FOR EARTHWORK DEVELOPMENT ONLY

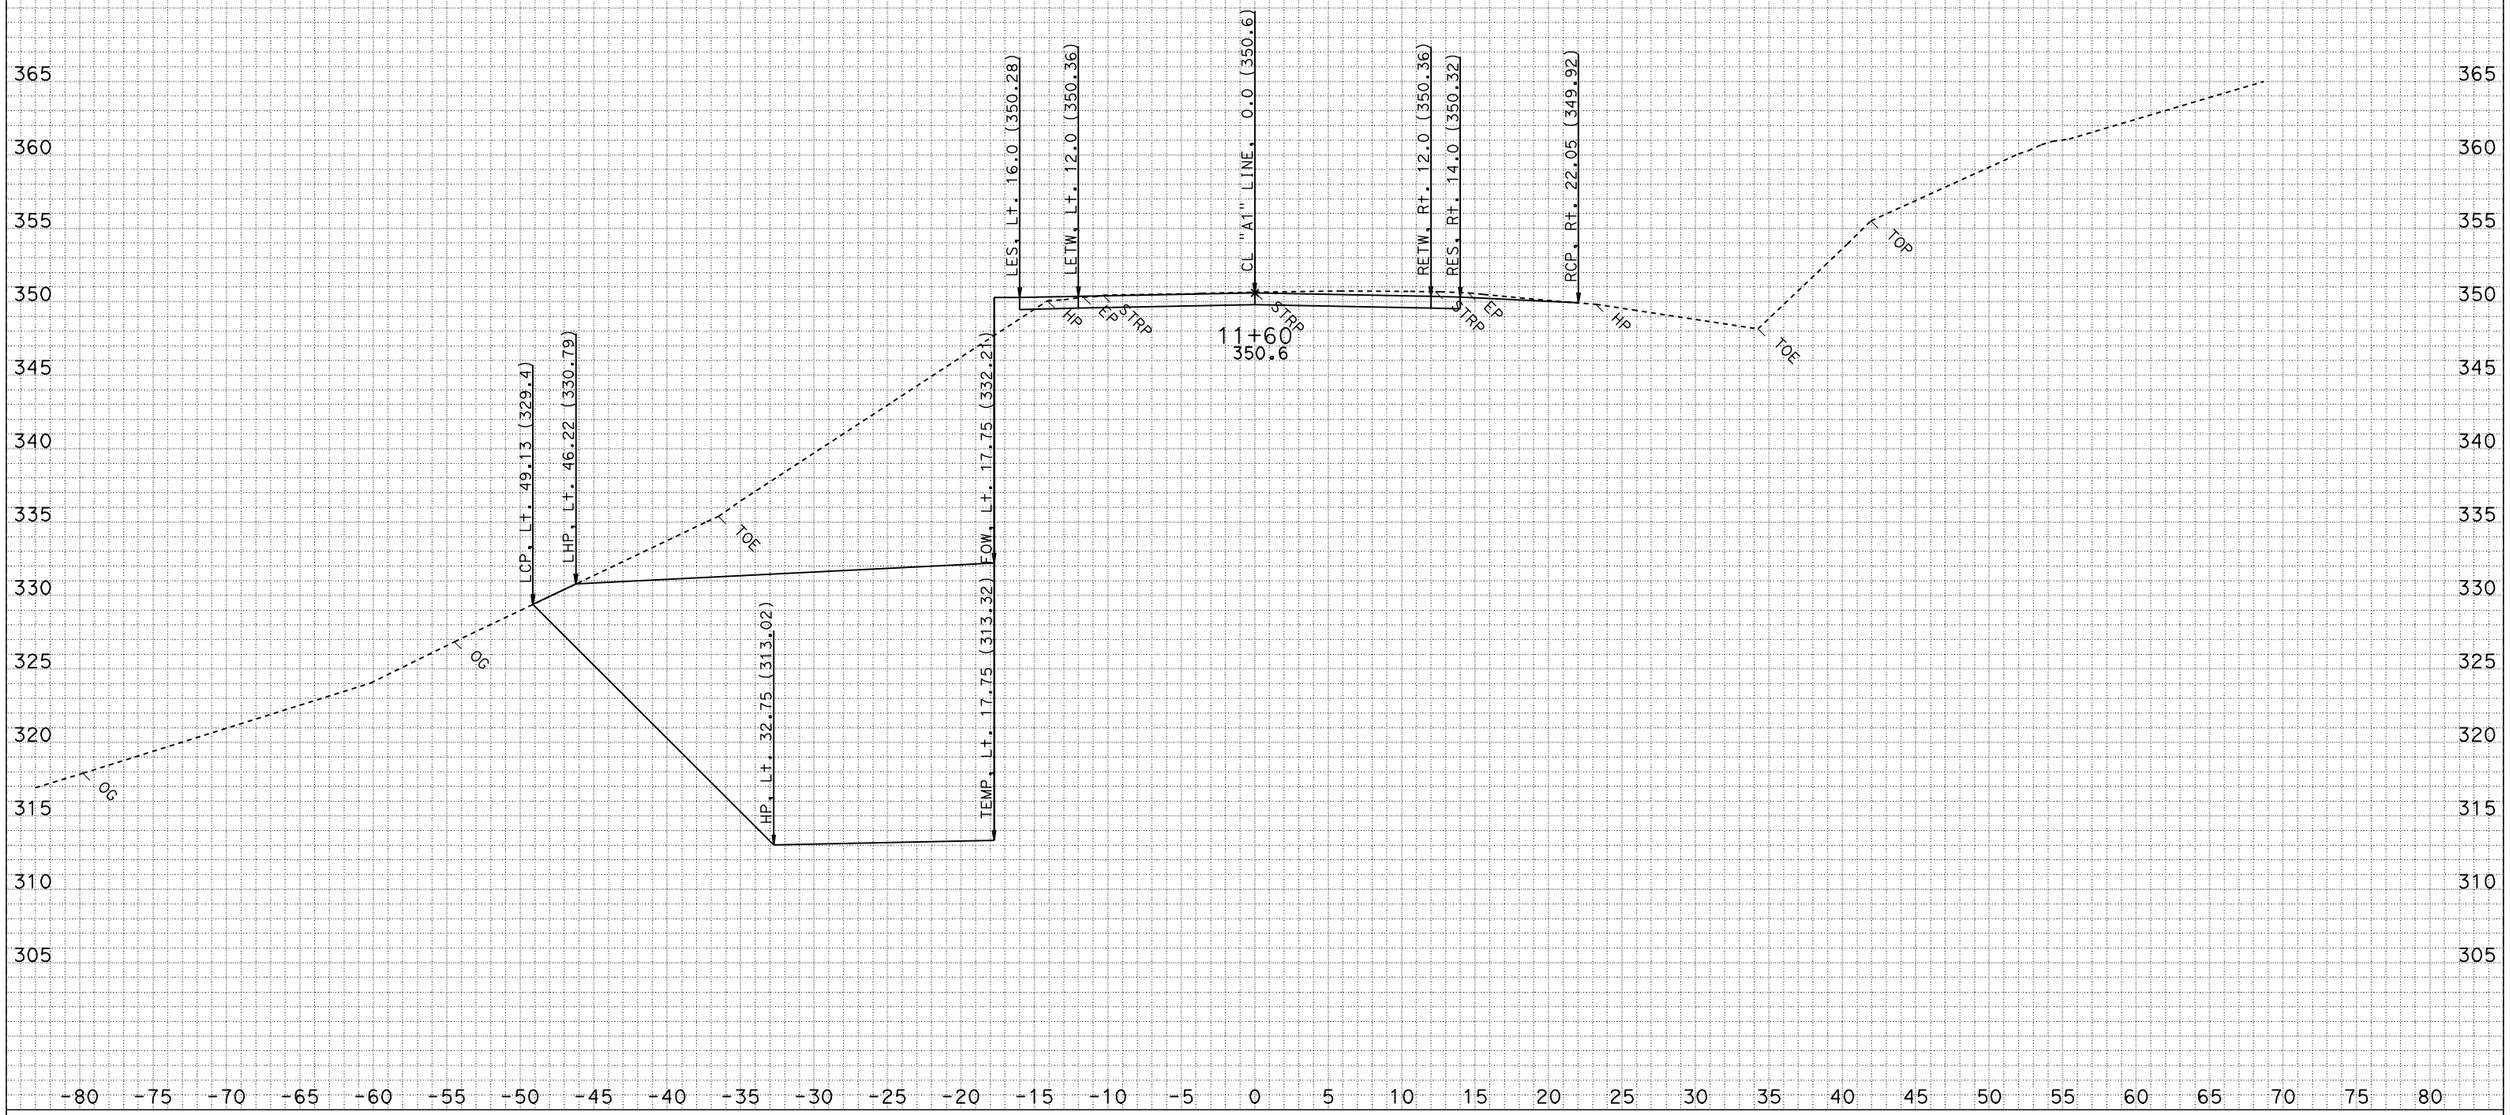

DATE: 3/4/2009
CREATED BY: North Region Design M2
PROJECT ID: Miranda Walls
EA: 01-475101
DIST/CO/RTE/PM: 01-HUM 254-PM 5.10

ALL DIMENSIONS ARE FEET

SCALE: 1" = 5' Horiz.
1" = 5' Vert.

"A1" LINE CROSS SECTIONS

SHEET 22 OF 49

FOR EARTHWORK DEVELOPMENT ONLY

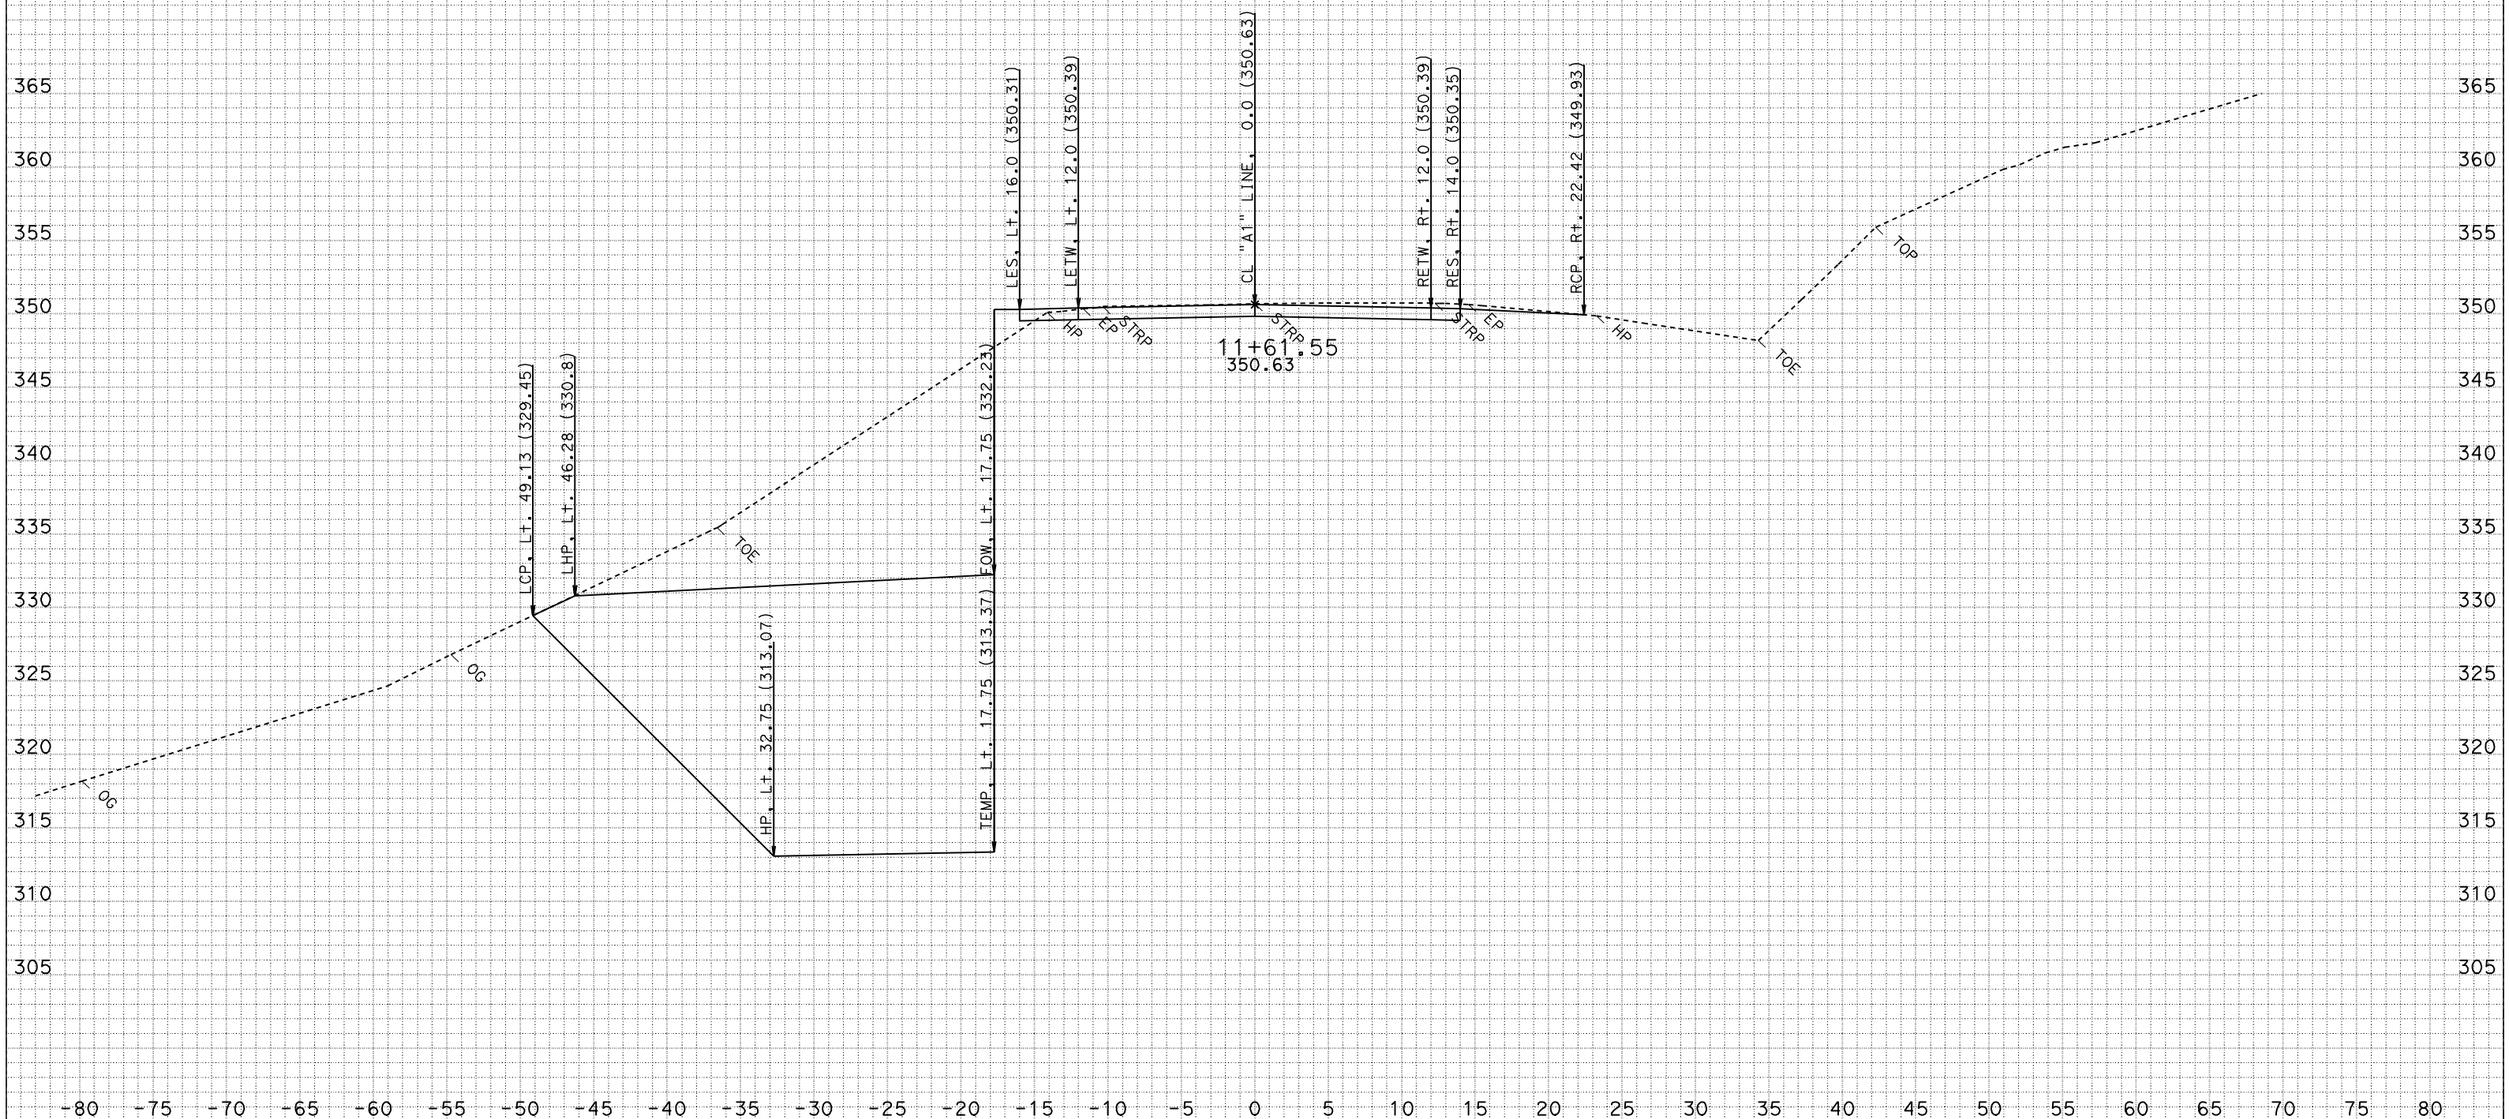

DATE: 3/4/2009
CREATED BY: North Region Design M2
PROJECT ID: Miranda Walls
EA: 01-475101
DIST/CO/RTE/PM: 01-HUM 254-PM 5.10

ALL DIMENSIONS ARE FEET

SCALE: 1" = 5' Horiz.
1" = 5' Vert.

"A1" LINE
CROSS SECTIONS
SHEET 23 OF 49

FOR EARTHWORK DEVELOPMENT ONLY

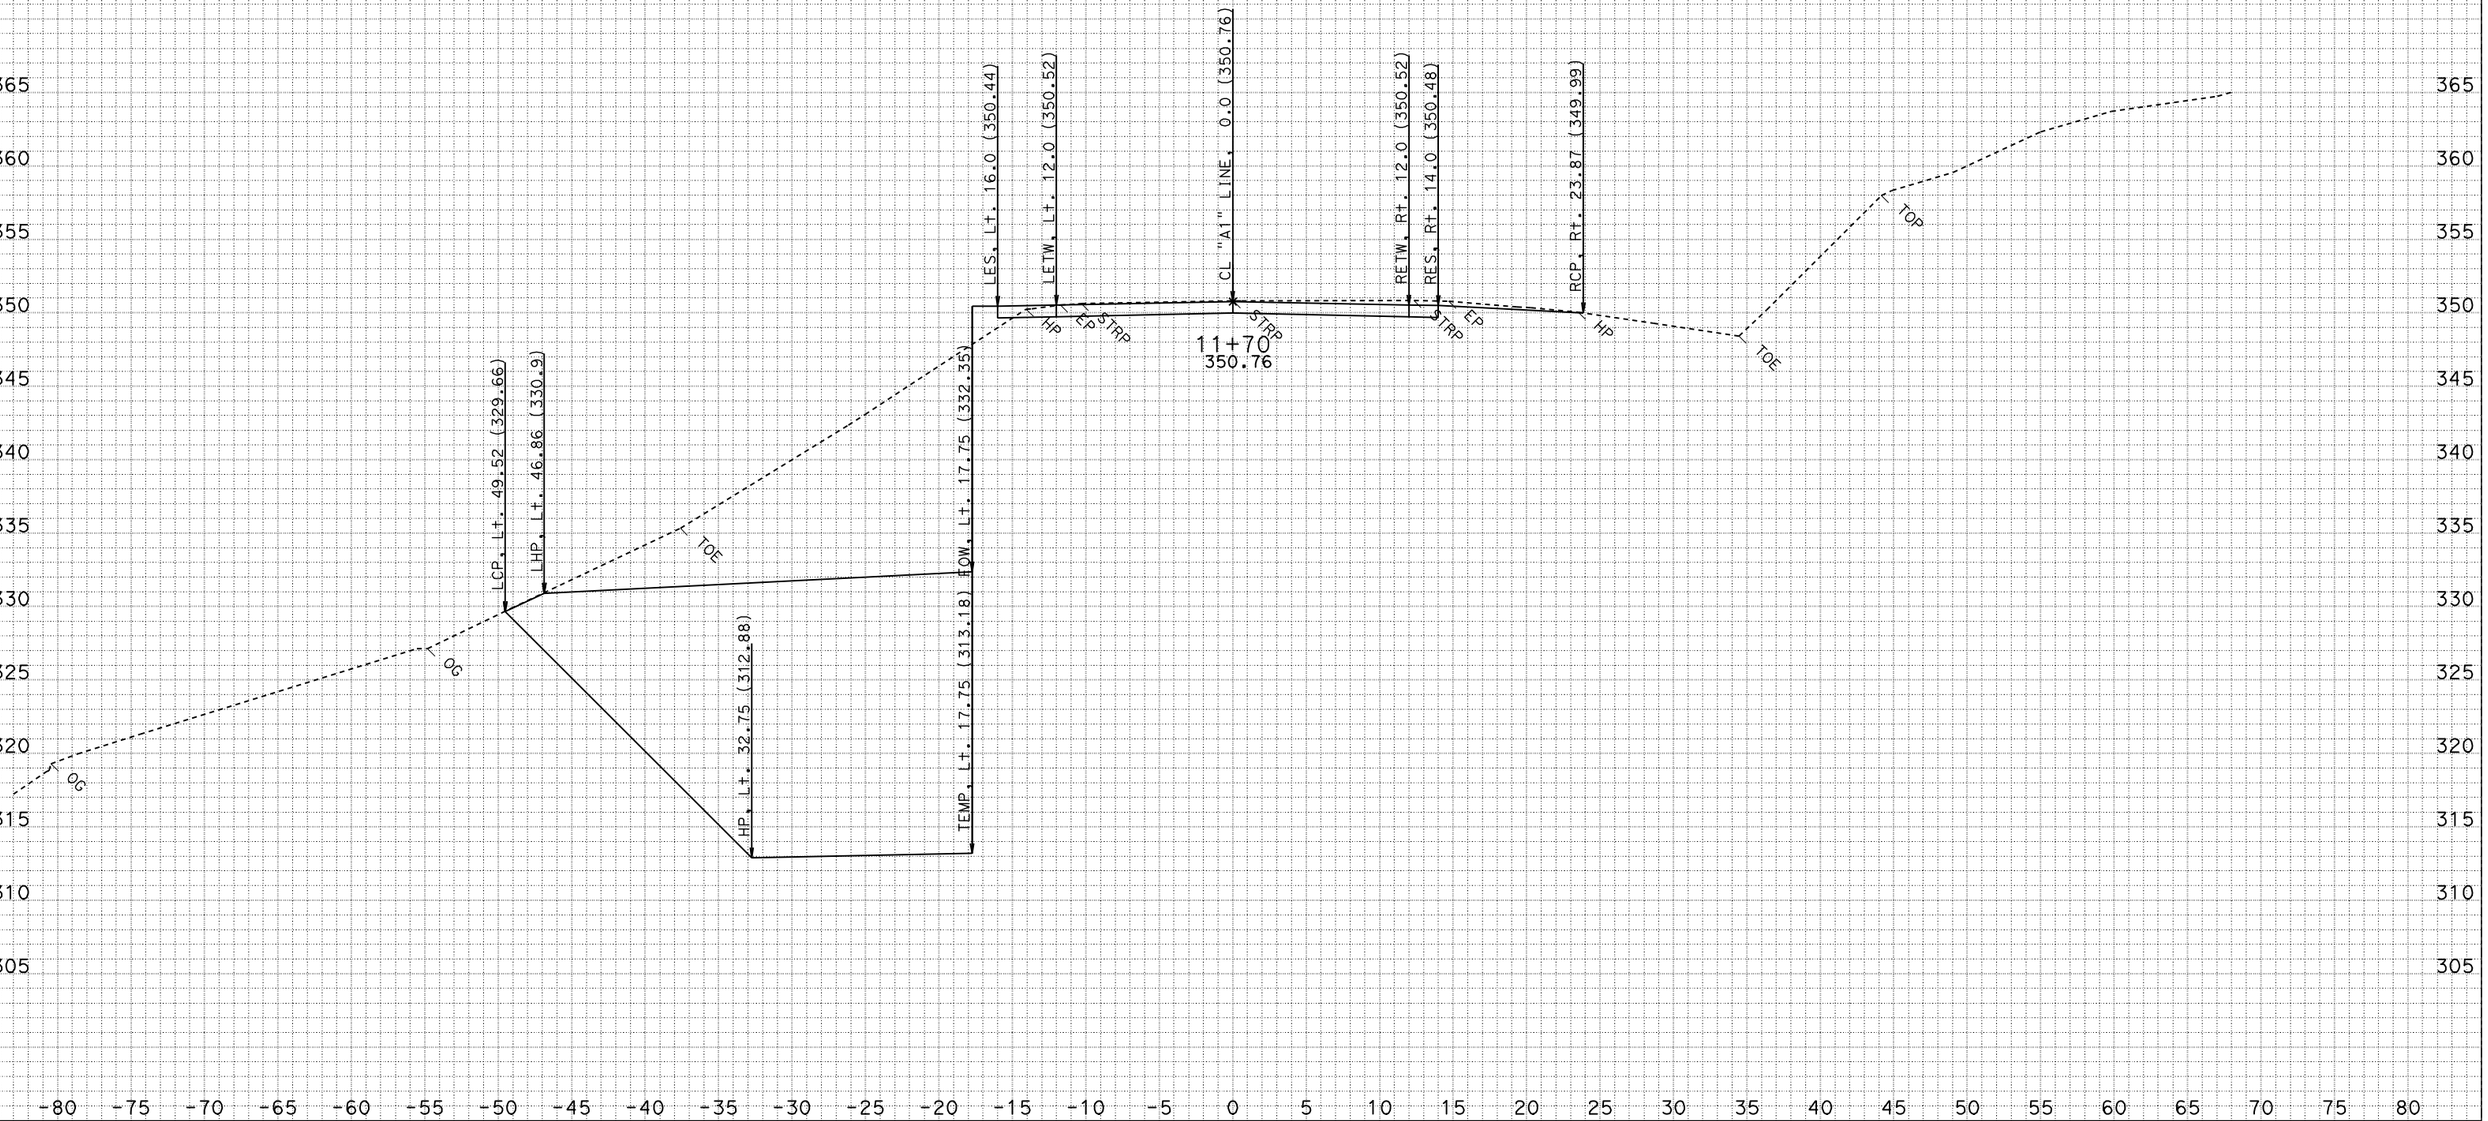

DATE: 3/4/2009
CREATED BY: North Region Design M2
PROJECT ID: Miranda Walls
EA: 01-475101
DIST/CO/RTE/PM: 01-HUM 254-PM 5.10

ALL DIMENSIONS ARE FEET

SCALE: 1" = 5' Horiz.
1" = 5' Vert.

"A1" LINE CROSS SECTIONS

FOR EARTHWORK DEVELOPMENT ONLY

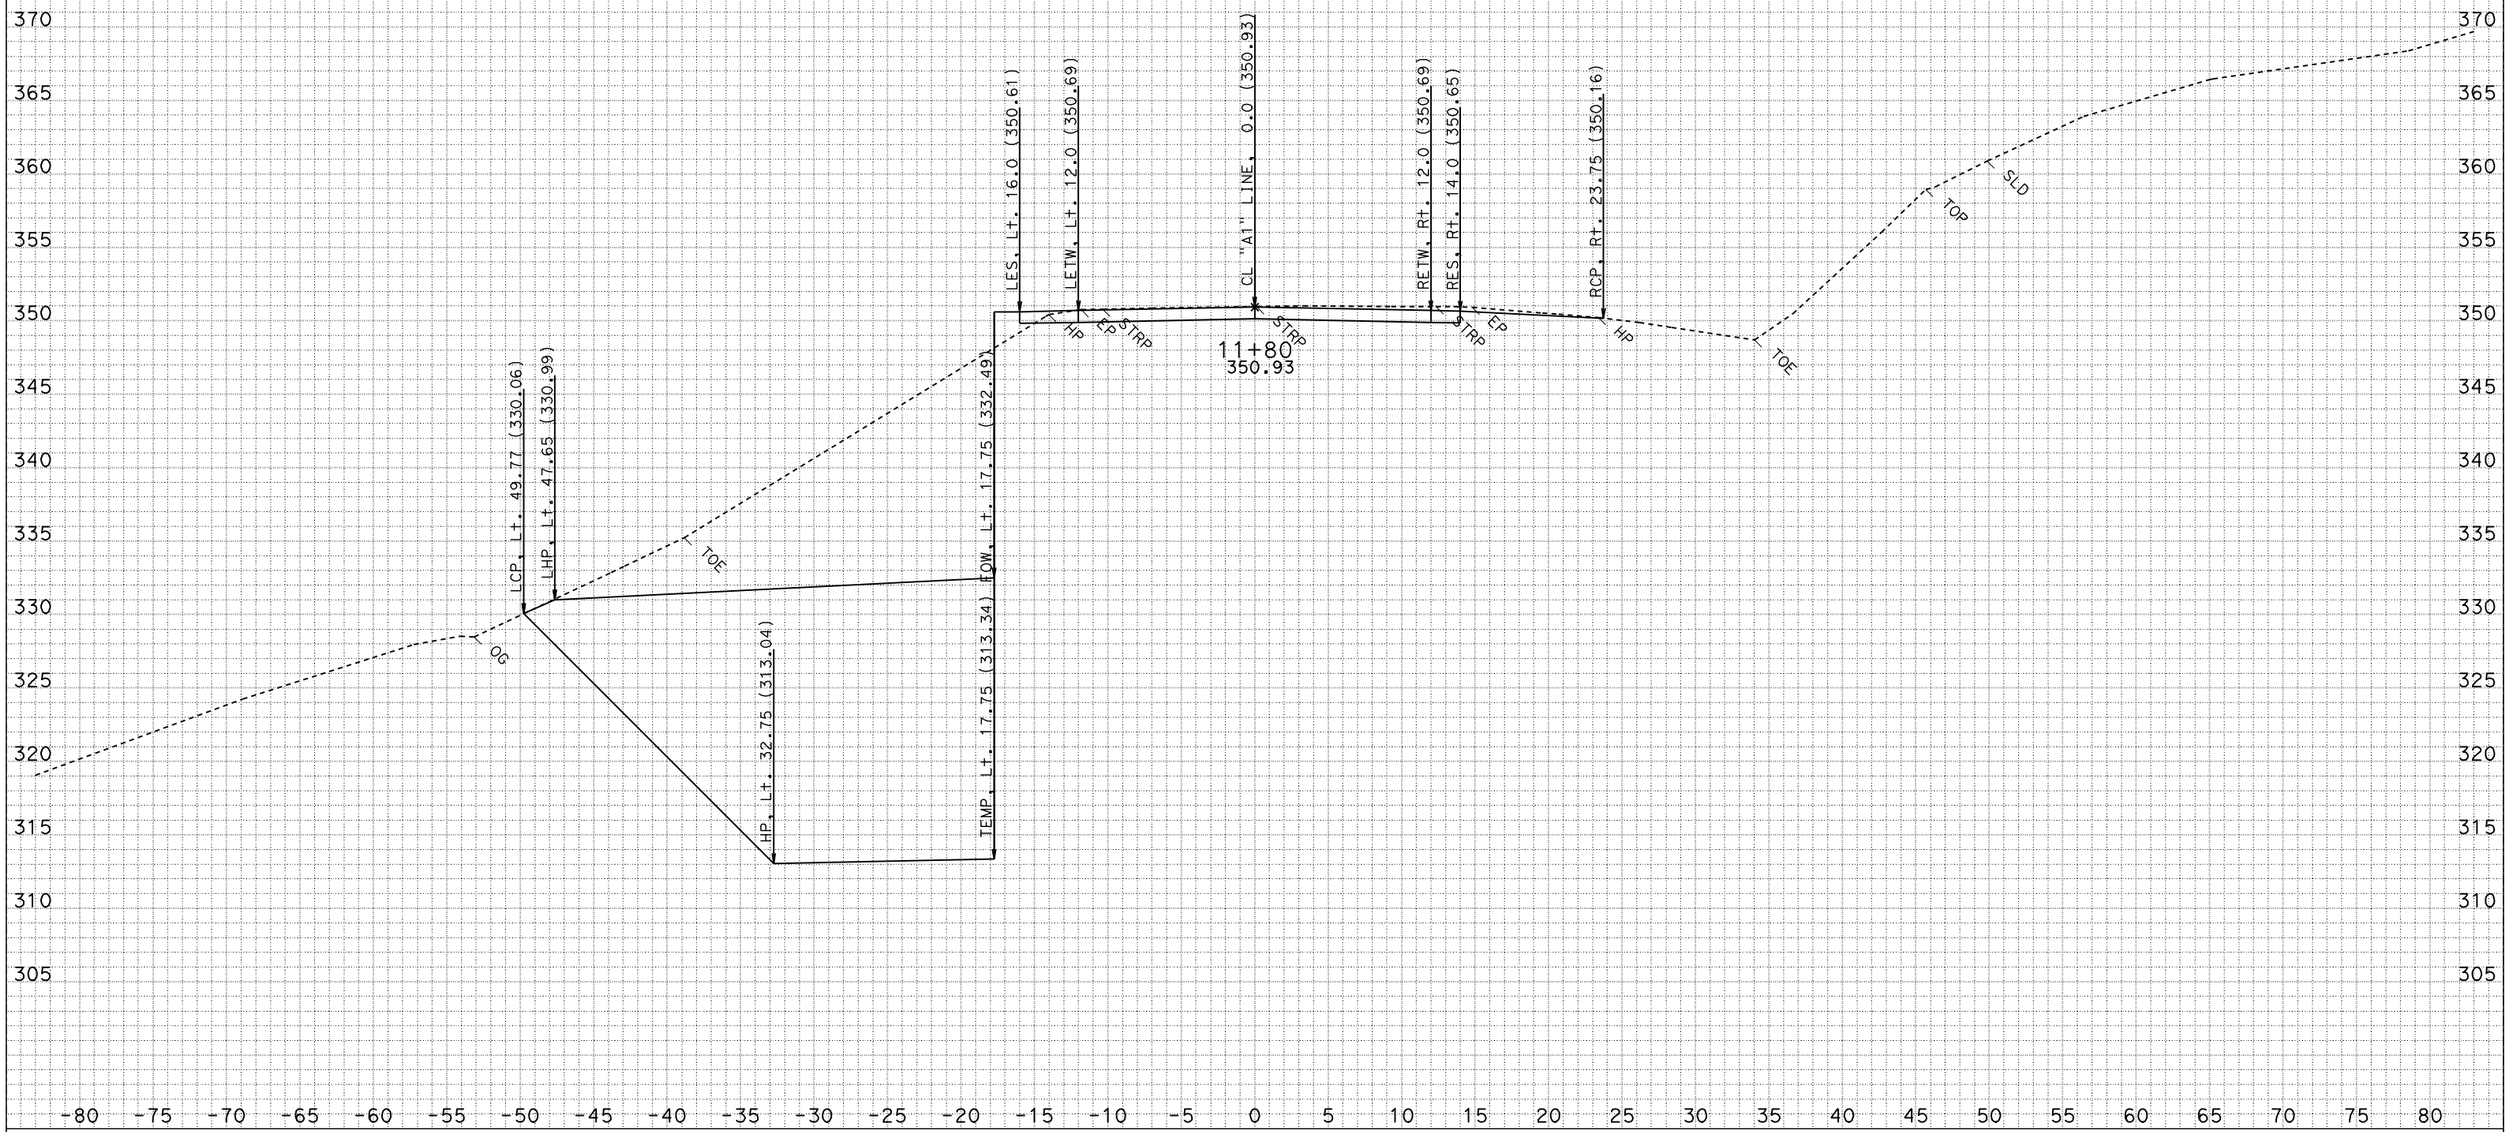

DATE: 3/4/2009
CREATED BY: North Region Design M2
PROJECT ID: Miranda Walls
EA: 01-475101
DIST/CO/RTE/PM: 01-HUM 254-PM 5.10

ALL DIMENSIONS ARE FEET

SCALE: 1" = 5' Horiz.
1" = 5' Vert.

"A1" LINE CROSS SECTIONS

SHEET 25 OF 49

FOR EARTHWORK DEVELOPMENT ONLY

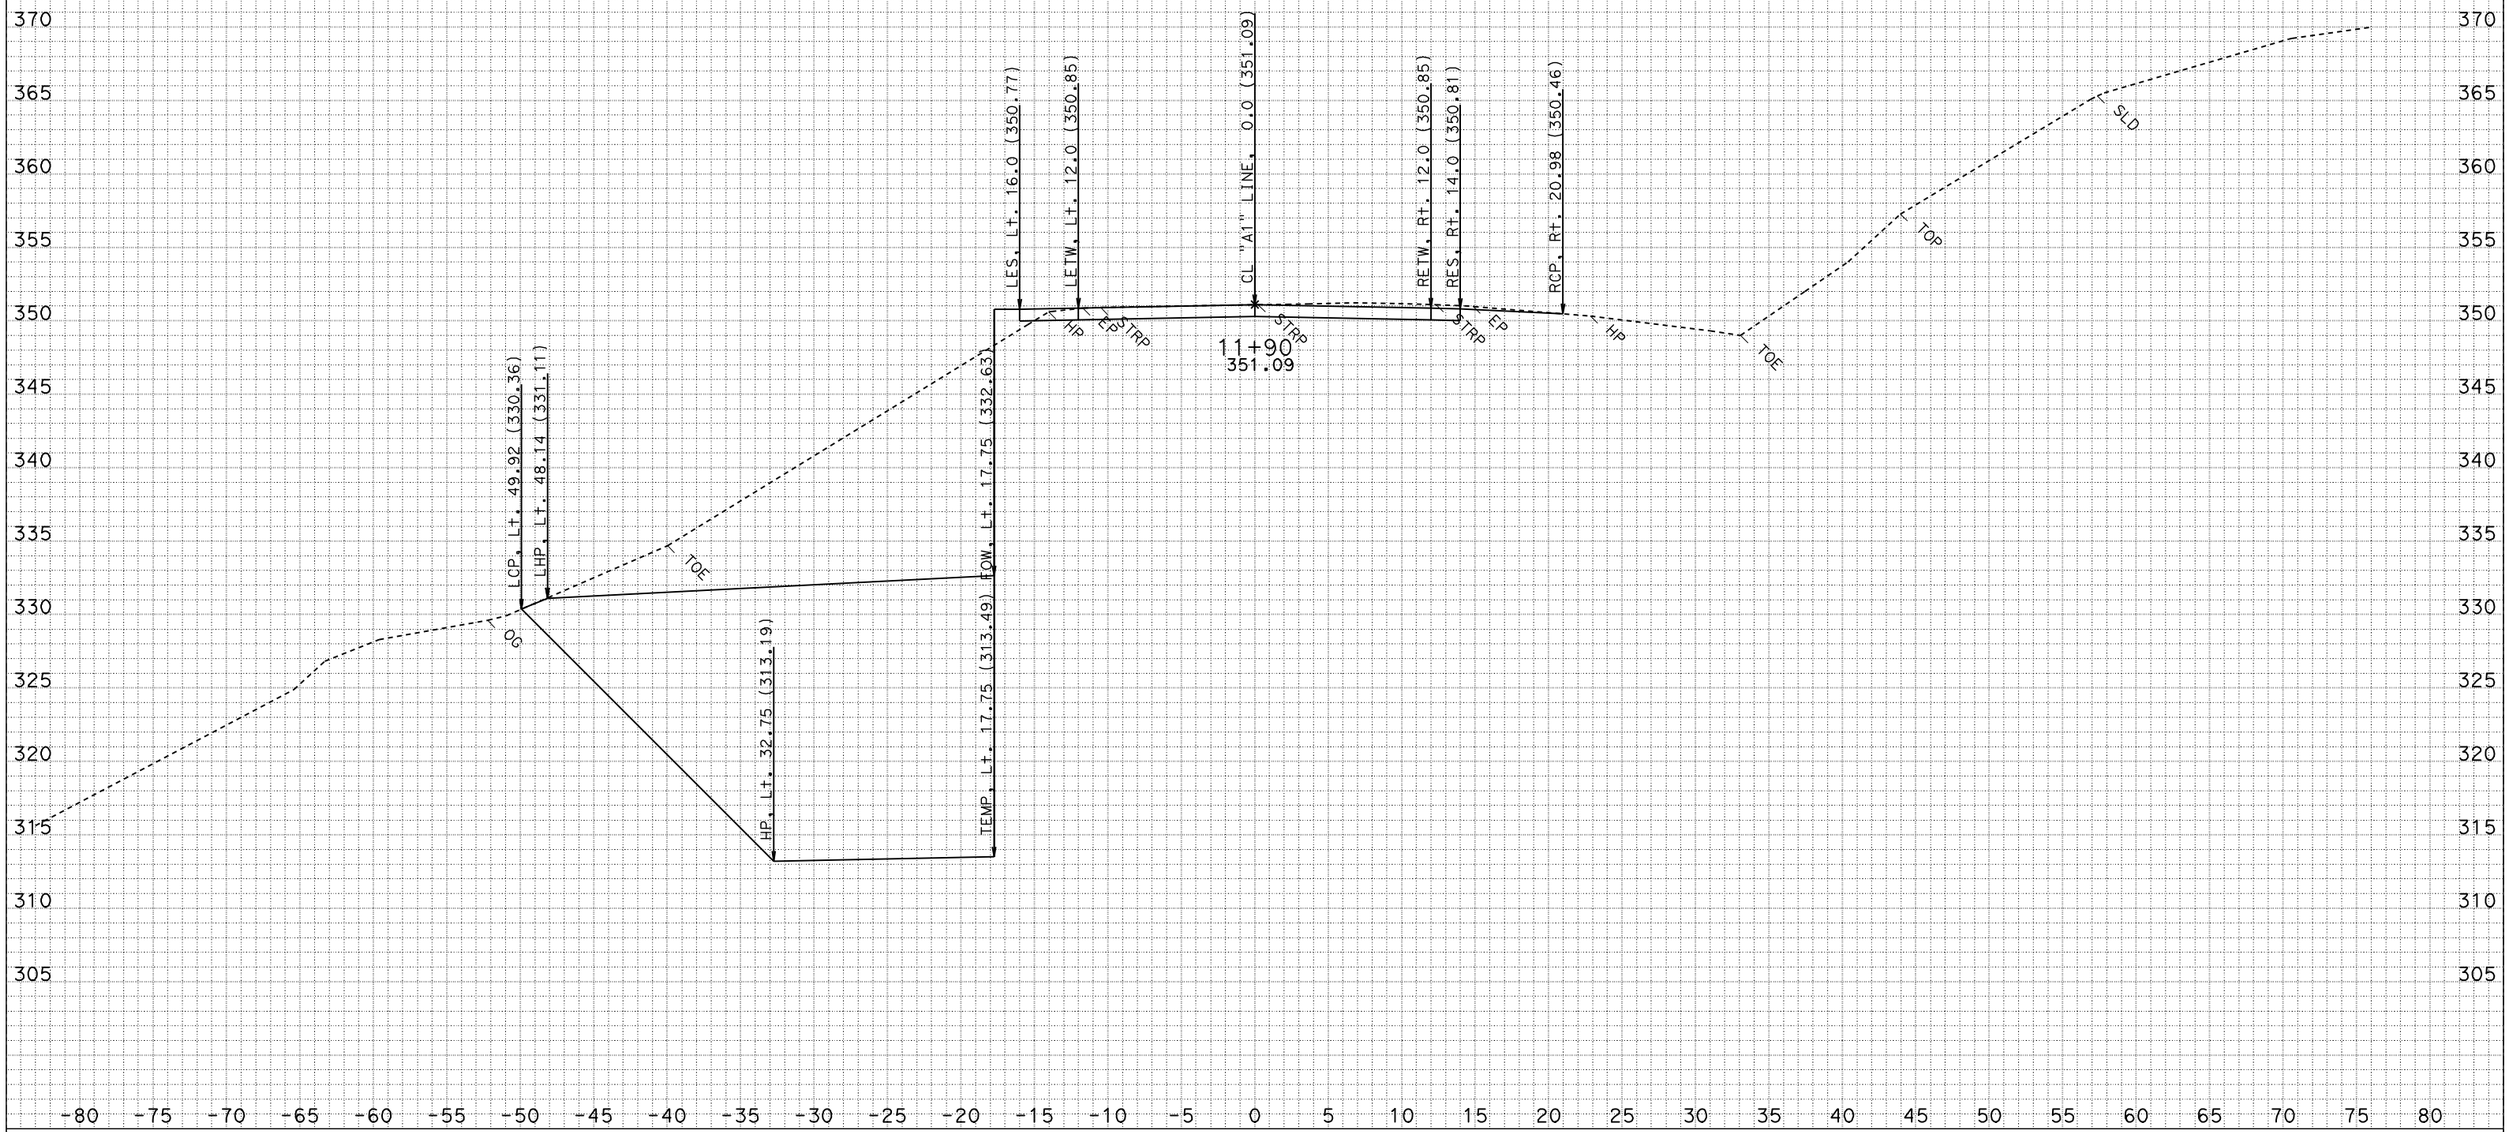

DATE: 3/4/2009
CREATED BY: North Region Design M2
PROJECT ID: Miranda Walls
EA: 01-475101
DIST/CO/RTE/PM: 01-HUM 254-PM 5.10

ALL DIMENSIONS ARE FEET

SCALE: 1" = 5' Horiz.
1" = 5' Vert.

"A1" LINE CROSS SECTIONS

SHEET 26 OF 49

FOR EARTHWORK DEVELOPMENT ONLY

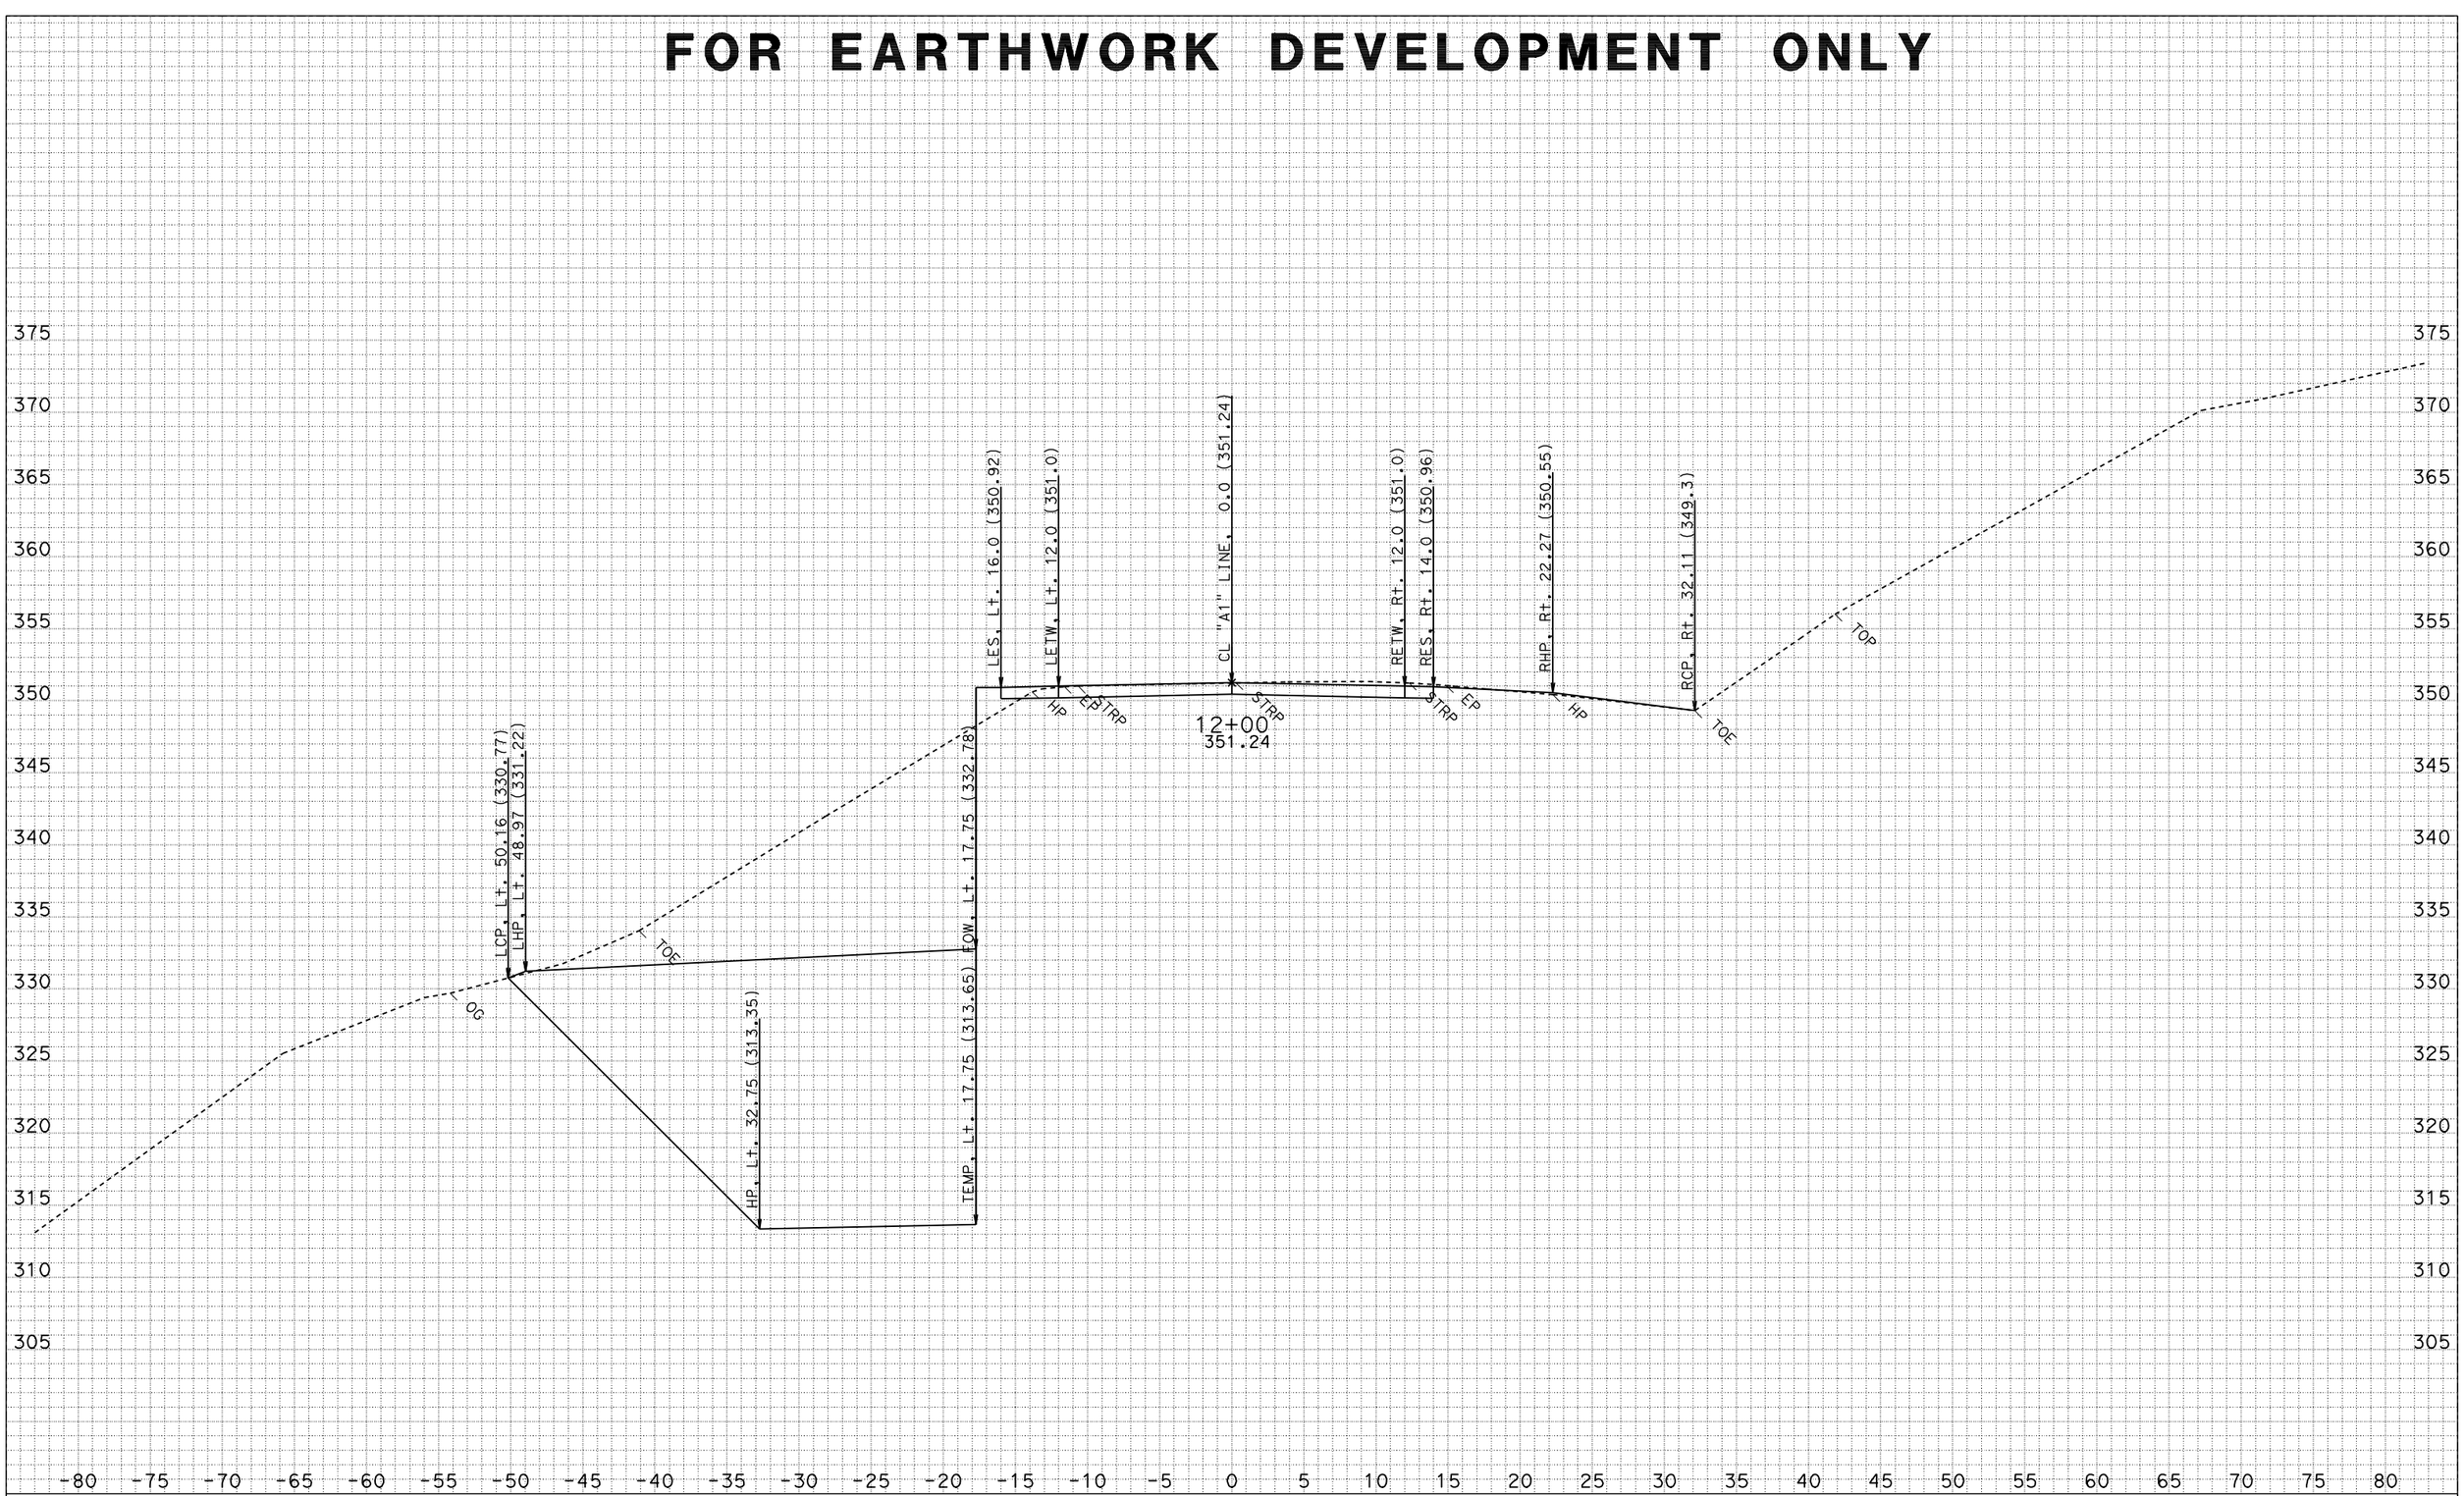

DATE: 3/4/2009
CREATED BY: North Region Design M2
PROJECT ID: Miranda Walls
EA: 01-475101
DIST/CO/RTE/PM: 01-HUM 254-PM 5.10

ALL DIMENSIONS ARE FEET

SCALE: 1" = 5' Horiz.
1" = 5' Vert.

"A1" LINE CROSS SECTIONS

SHEET 27 OF 49

FOR EARTHWORK DEVELOPMENT ONLY

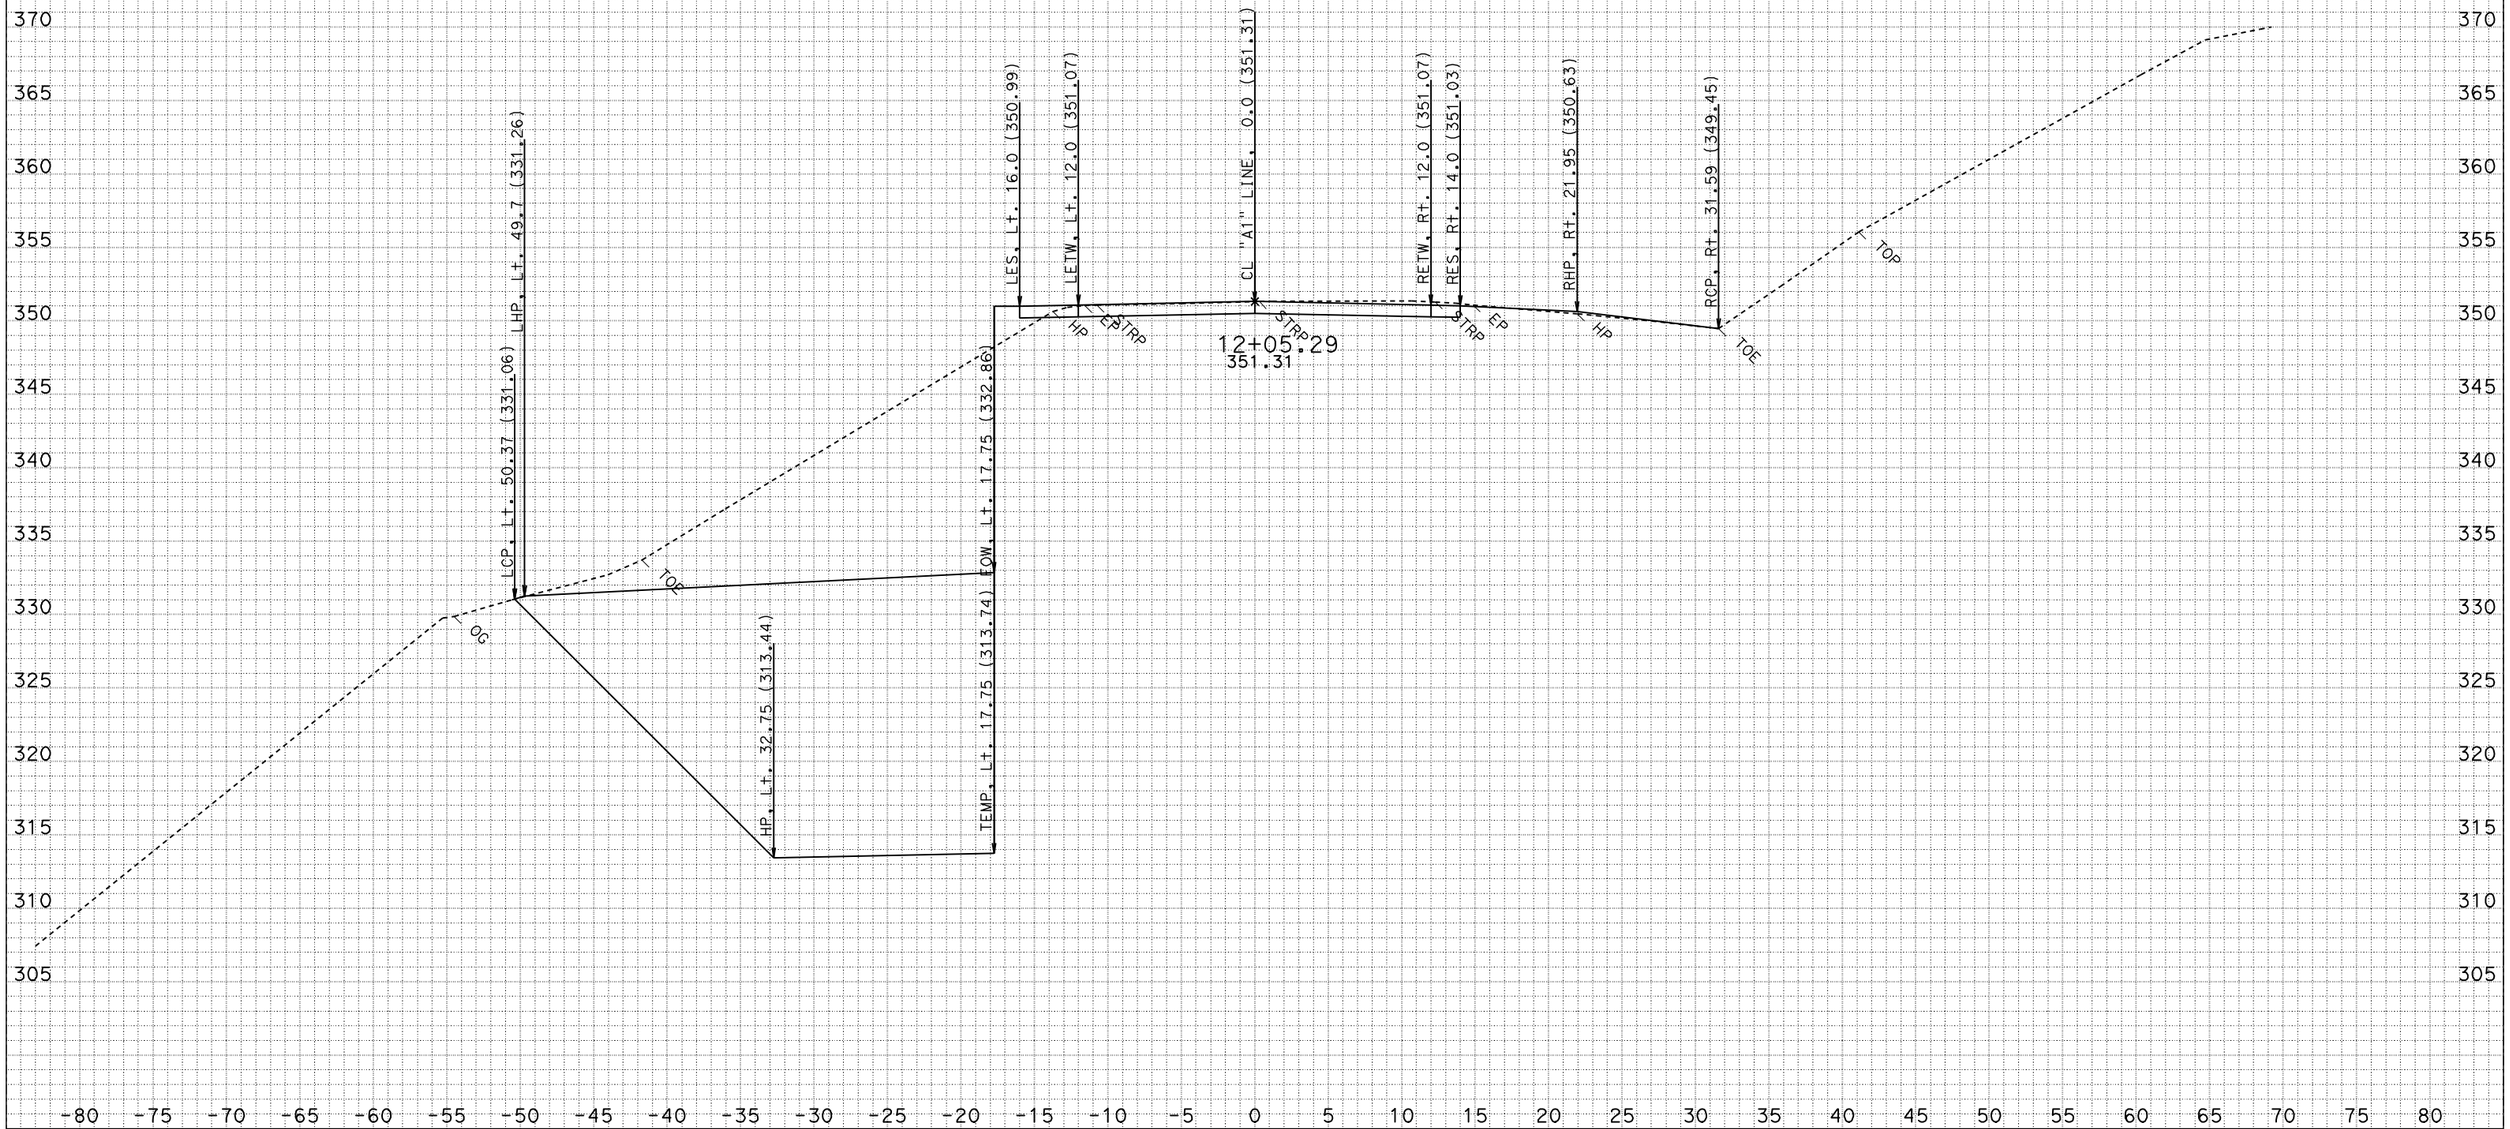

DATE: 3/4/2009
CREATED BY: North Region Design M2
PROJECT ID: Miranda Walls
EA: 01-475101
DIST/CO/RTE/PM: 01-HUM 254-PM 5.10

ALL DIMENSIONS ARE FEET

SCALE: 1" = 5' Horiz.
1" = 5' Vert.

"A1" LINE CROSS SECTIONS

FOR EARTHWORK DEVELOPMENT ONLY

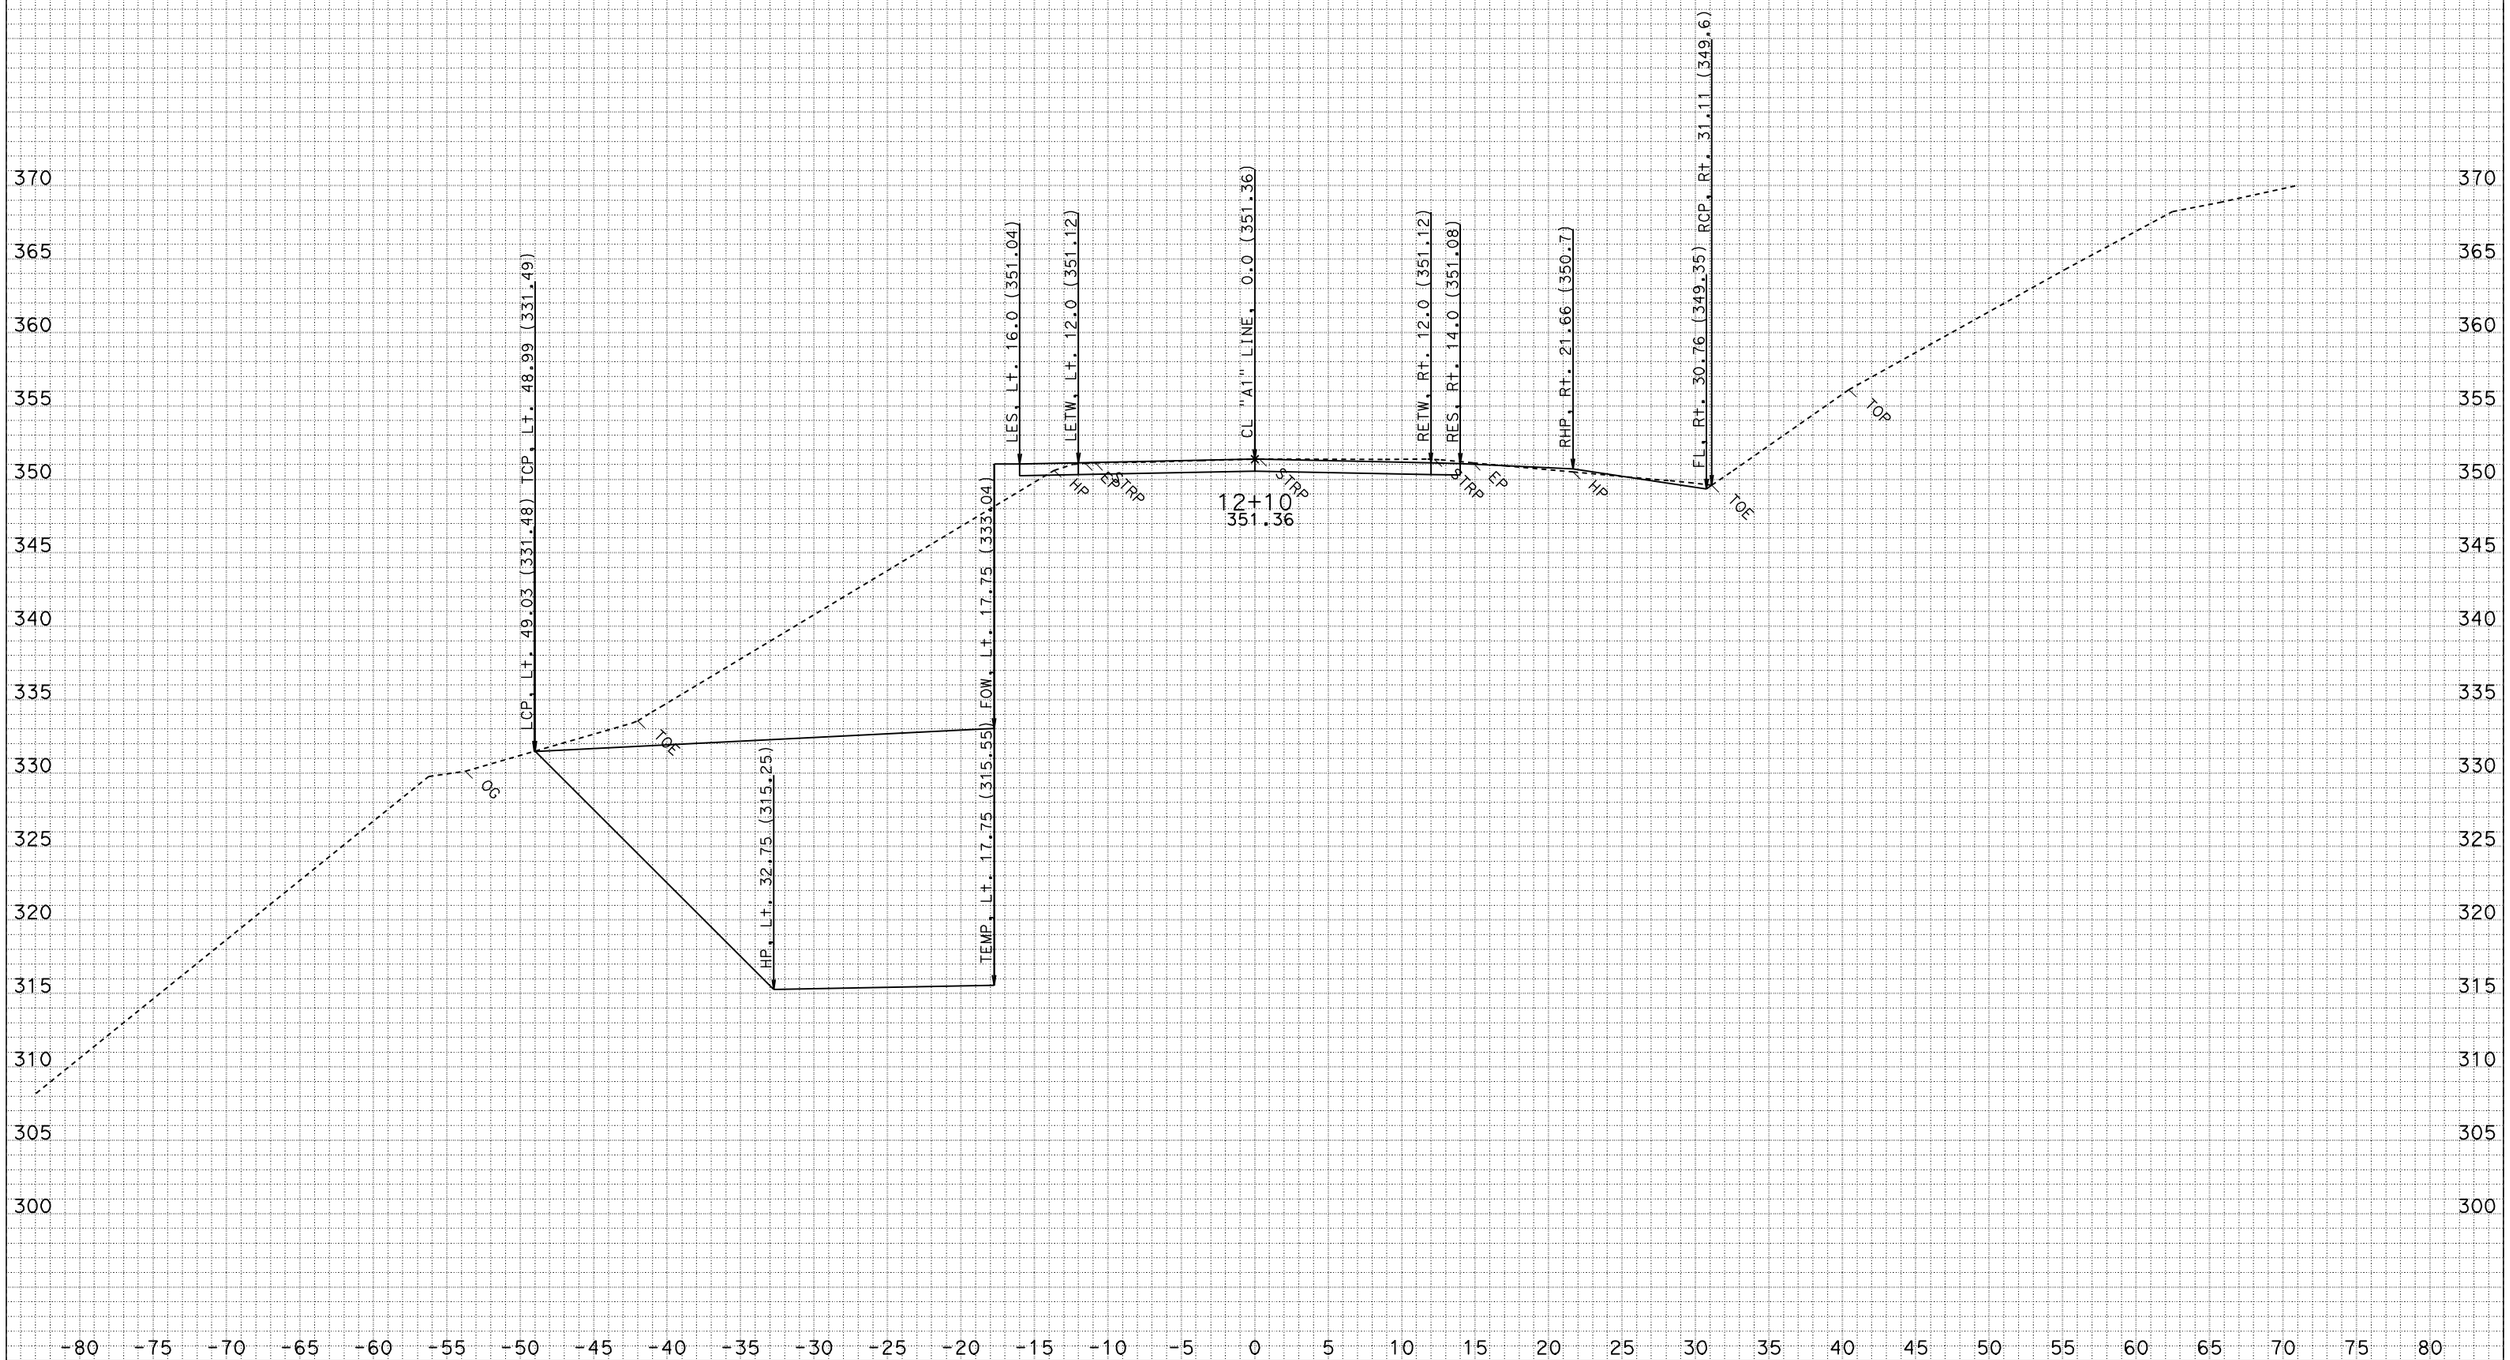

DATE: 3/4/2009
CREATED BY: North Region Design M2
PROJECT ID: Miranda Walls
EA: 01-475101
DIST/CO/RTE/PM: 01-HUM 254-PM 5.10

ALL DIMENSIONS ARE FEET

SCALE: 1" = 5' Horiz.
1" = 5' Vert.

"A1" LINE CROSS SECTIONS

SHEET 29 OF 49

FOR EARTHWORK DEVELOPMENT ONLY

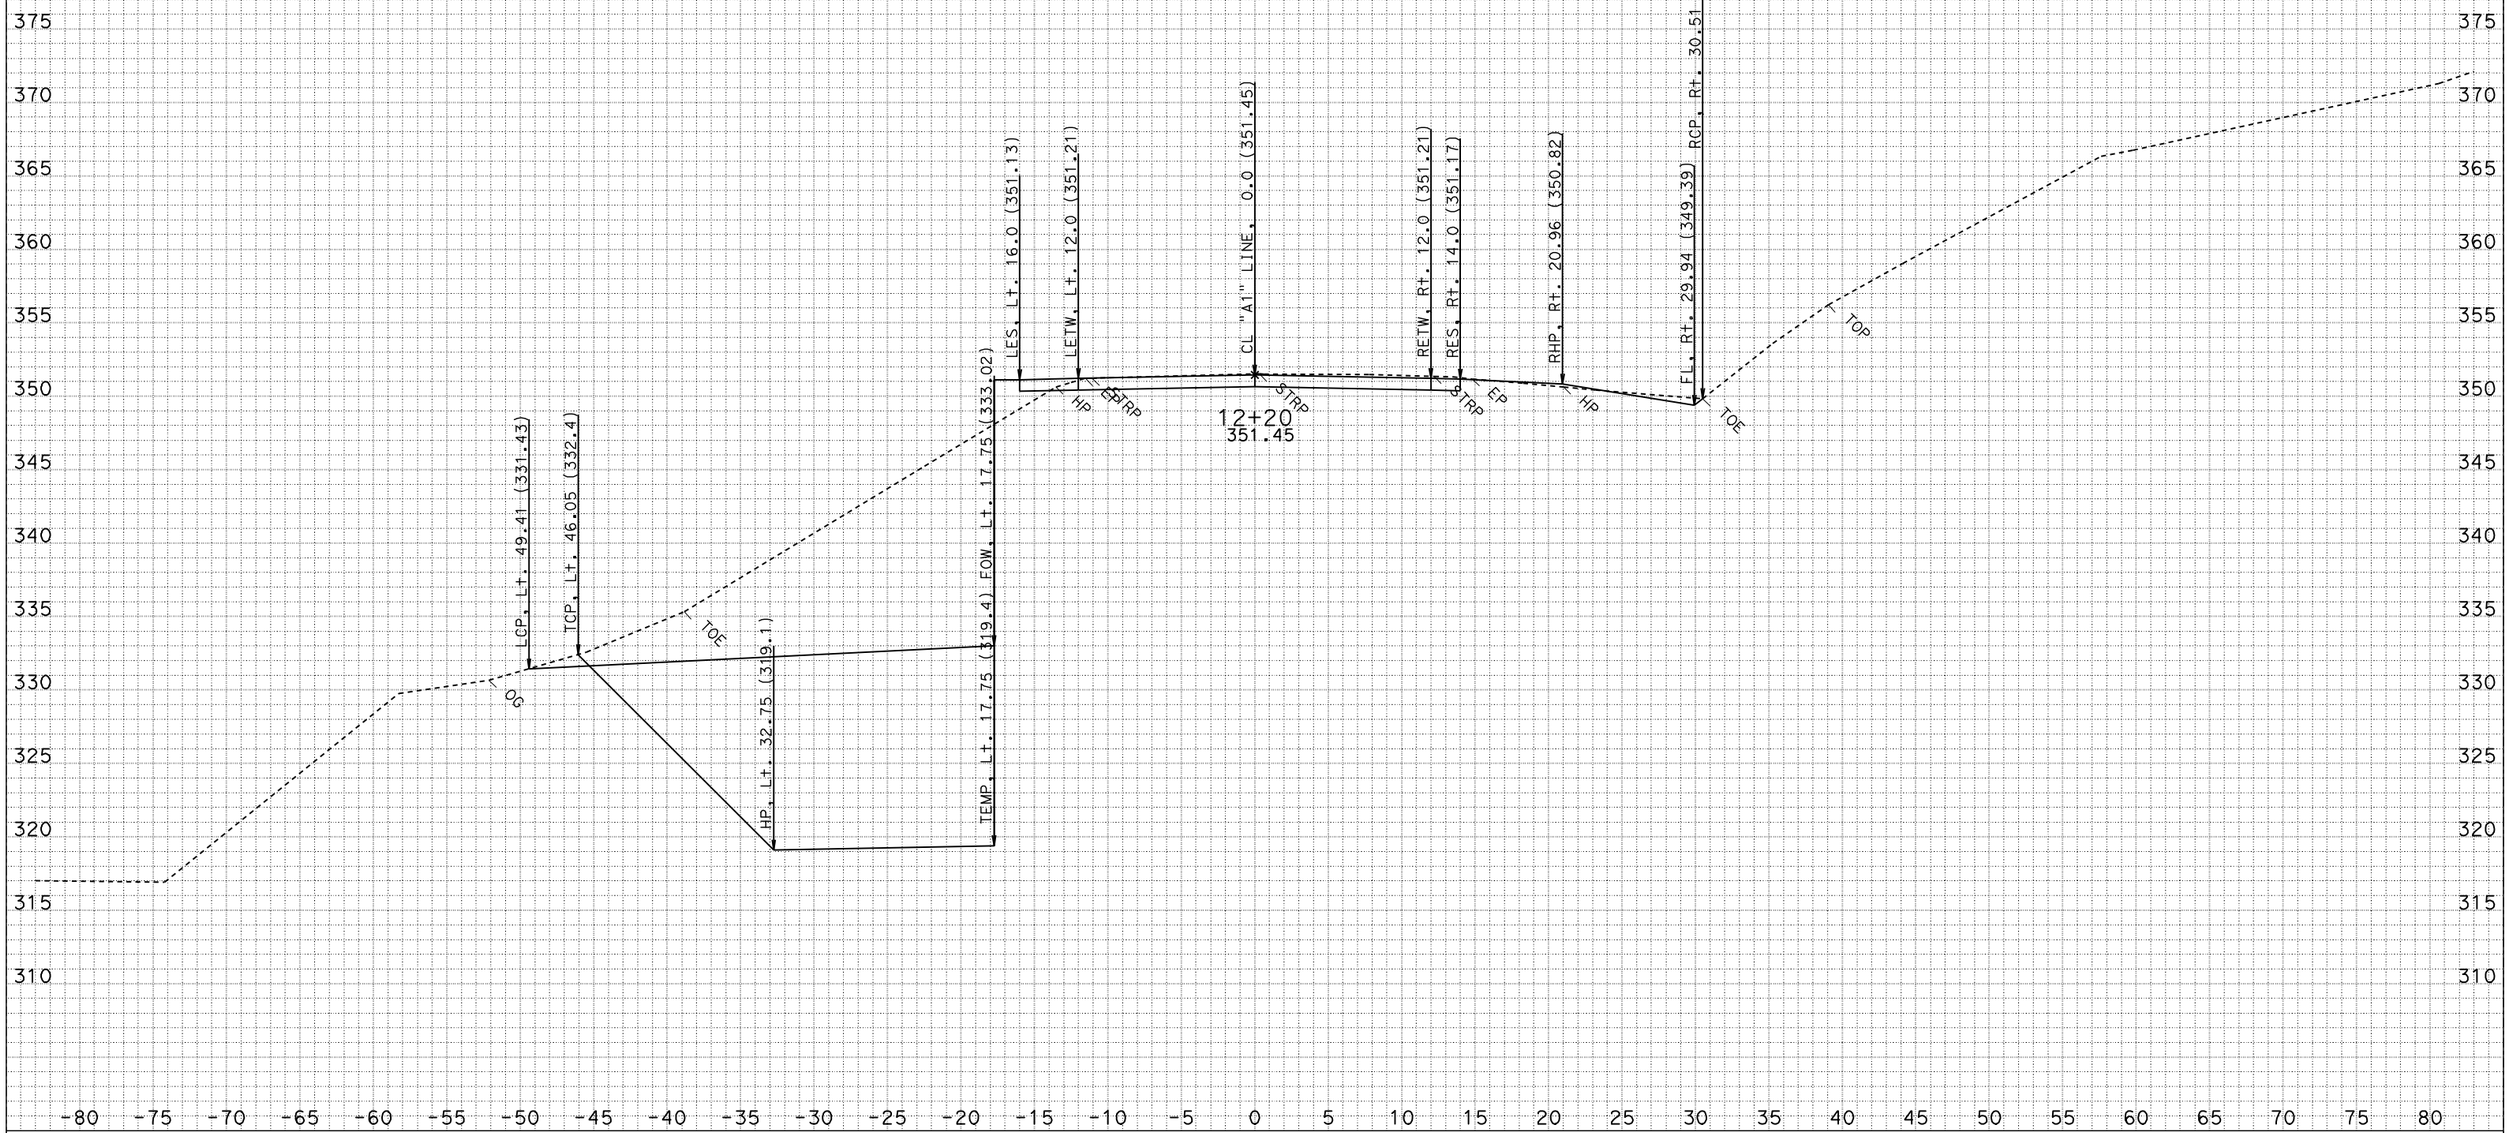

DATE: 3/4/2009
CREATED BY: North Region Design M2
PROJECT ID: Miranda Walls
EA: 01-475101
DIST/CO/RTE/PM: 01-HUM 254-PM 5.10

ALL DIMENSIONS ARE FEET

SCALE: 1" = 5' Horiz.
1" = 5' Vert.

"A1" LINE CROSS SECTIONS

SHEET 30 OF 49

FOR EARTHWORK DEVELOPMENT ONLY

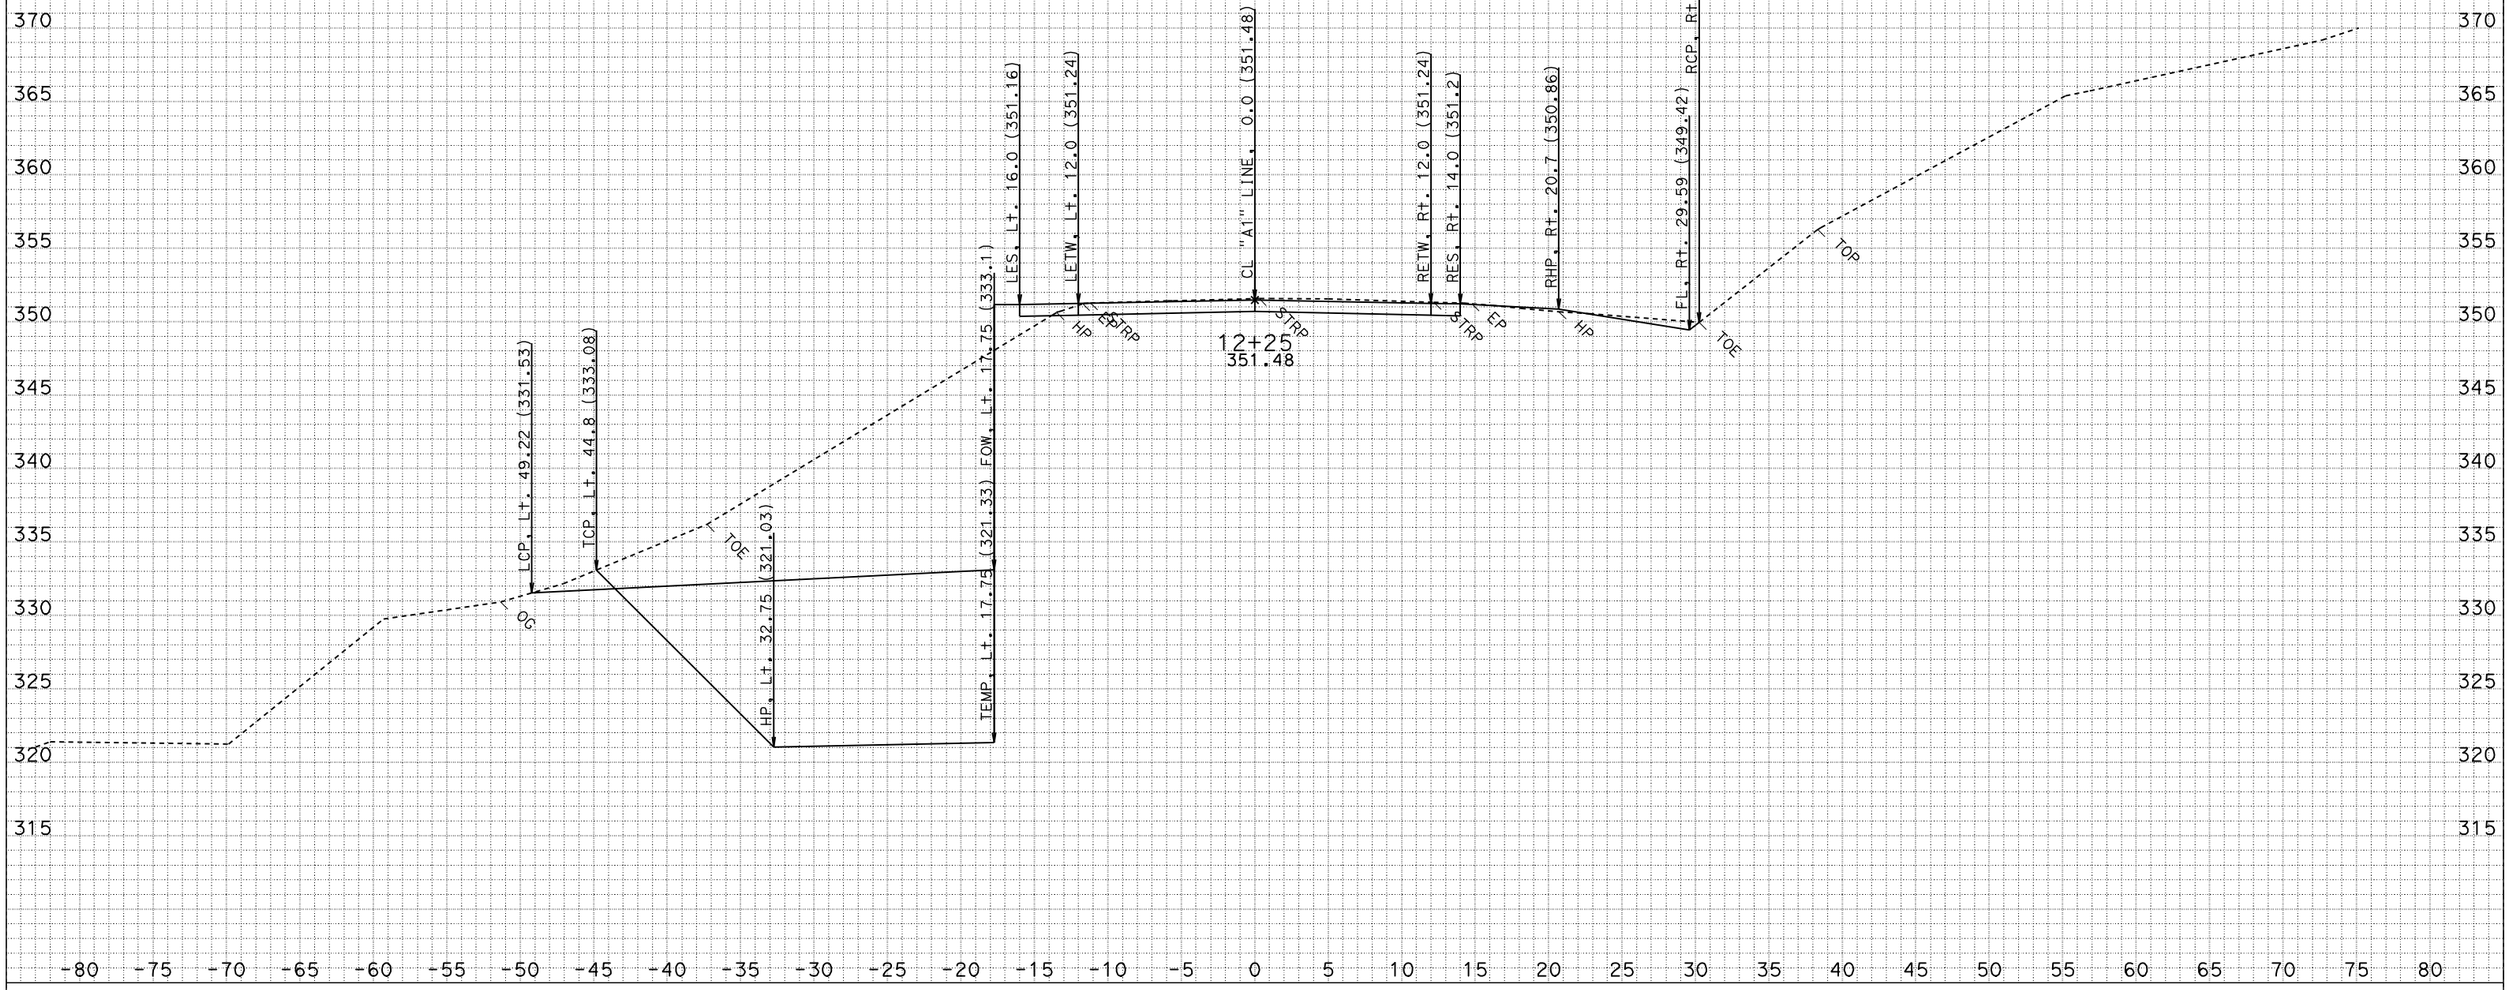

DATE: 3/4/2009
CREATED BY: North Region Design M2
PROJECT ID: Miranda Walls
EA: 01-475101
DIST/CO/RTE/PM: 01-HUM 254-PM 5.10

ALL DIMENSIONS ARE FEET

SCALE: 1" = 5' Horiz.
1" = 5' Vert.

"A1" LINE CROSS SECTIONS

SHEET 31 OF 49

FOR EARTHWORK DEVELOPMENT ONLY

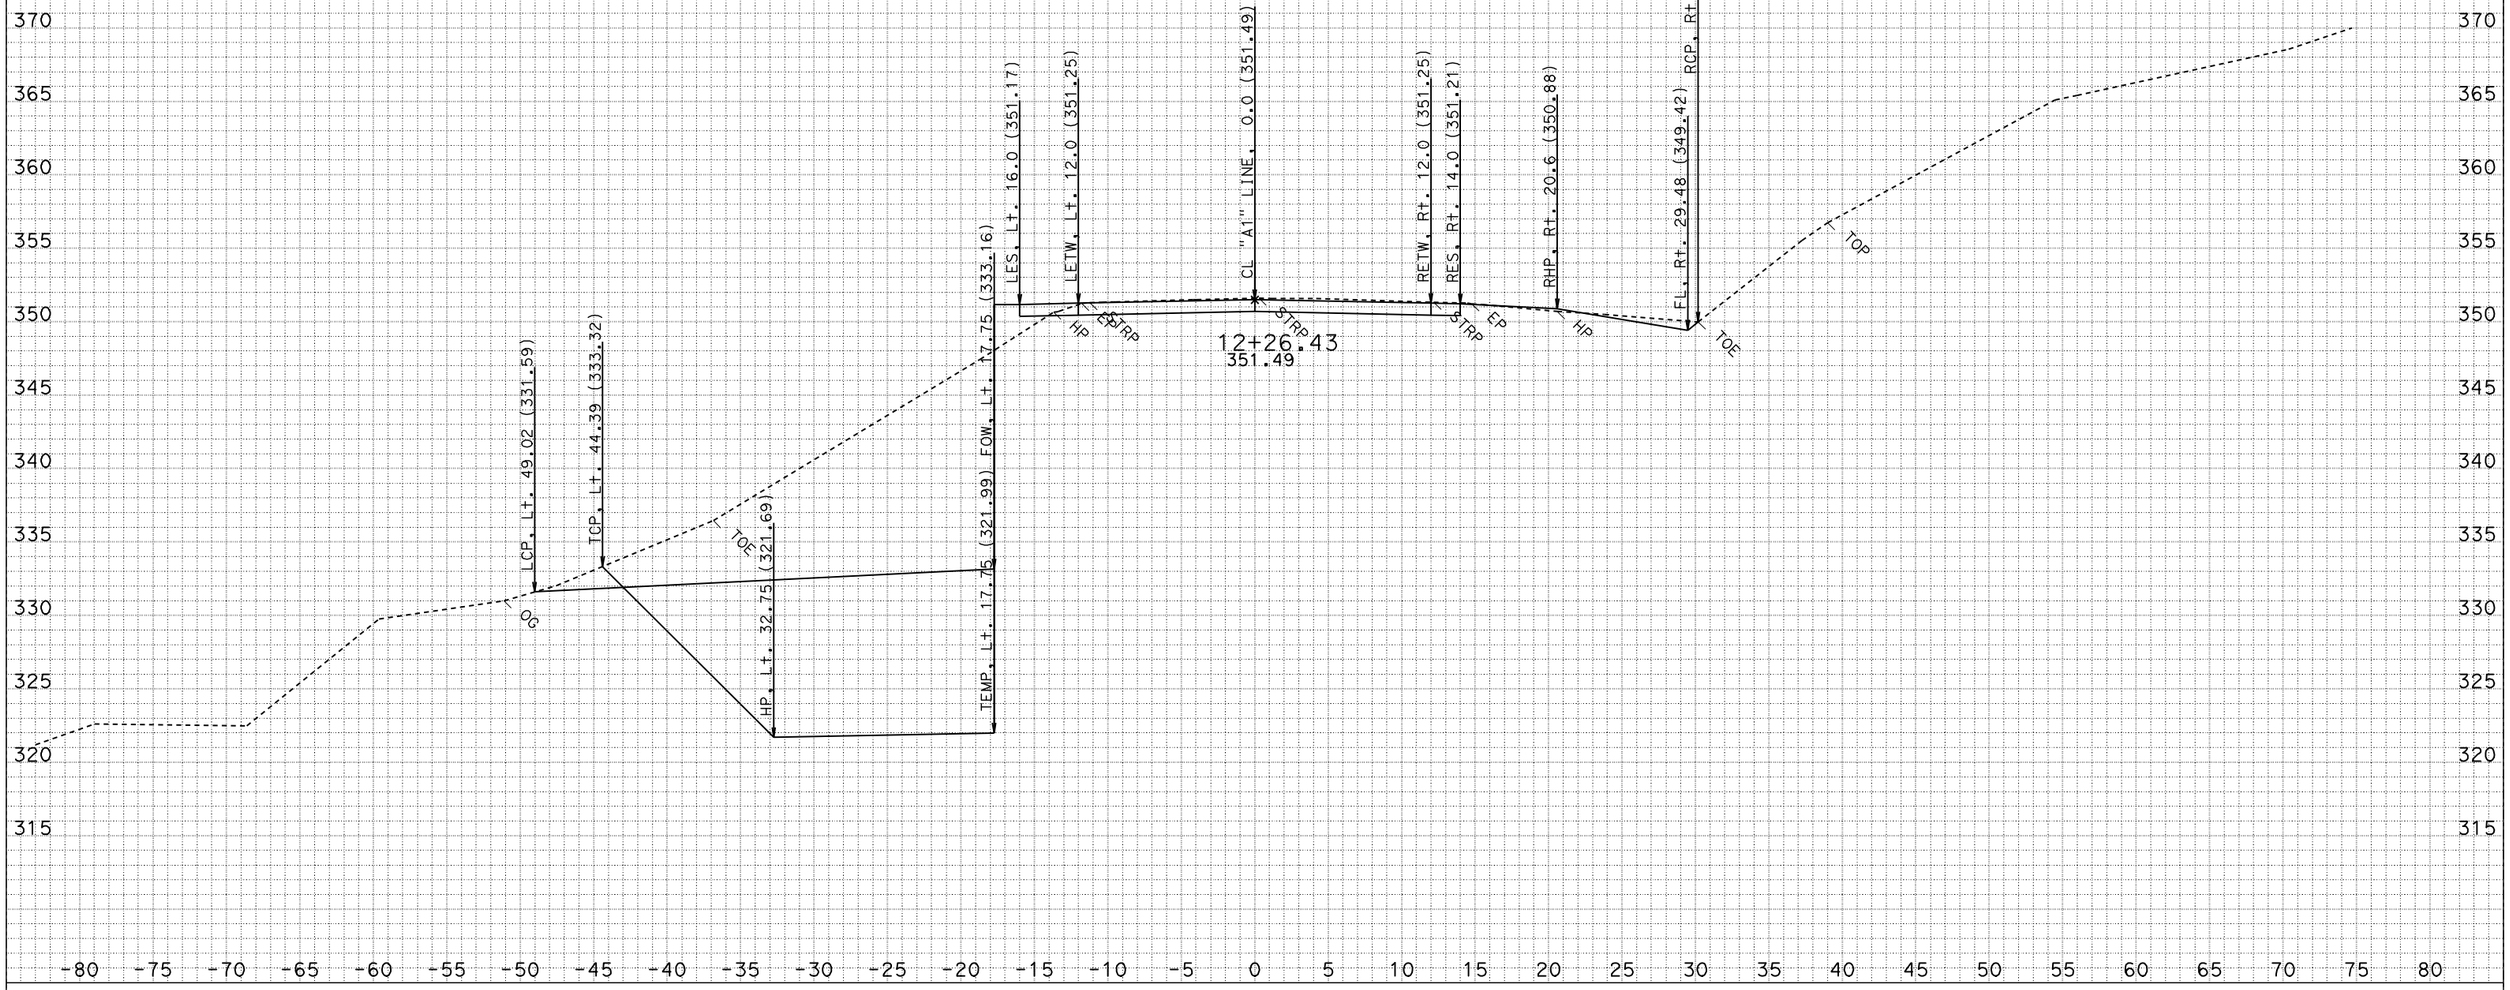

DATE: 3/4/2009
CREATED BY: North Region Design M2
PROJECT ID: Miranda Walls
EA: 01-475101
DIST/CO/RTE/PM: 01-HUM 254-PM 5.10

ALL DIMENSIONS ARE FEET

SCALE: 1" = 5' Horiz.
1" = 5' Vert.

"A1" LINE CROSS SECTIONS

SHEET 32 OF 49

FOR EARTHWORK DEVELOPMENT ONLY

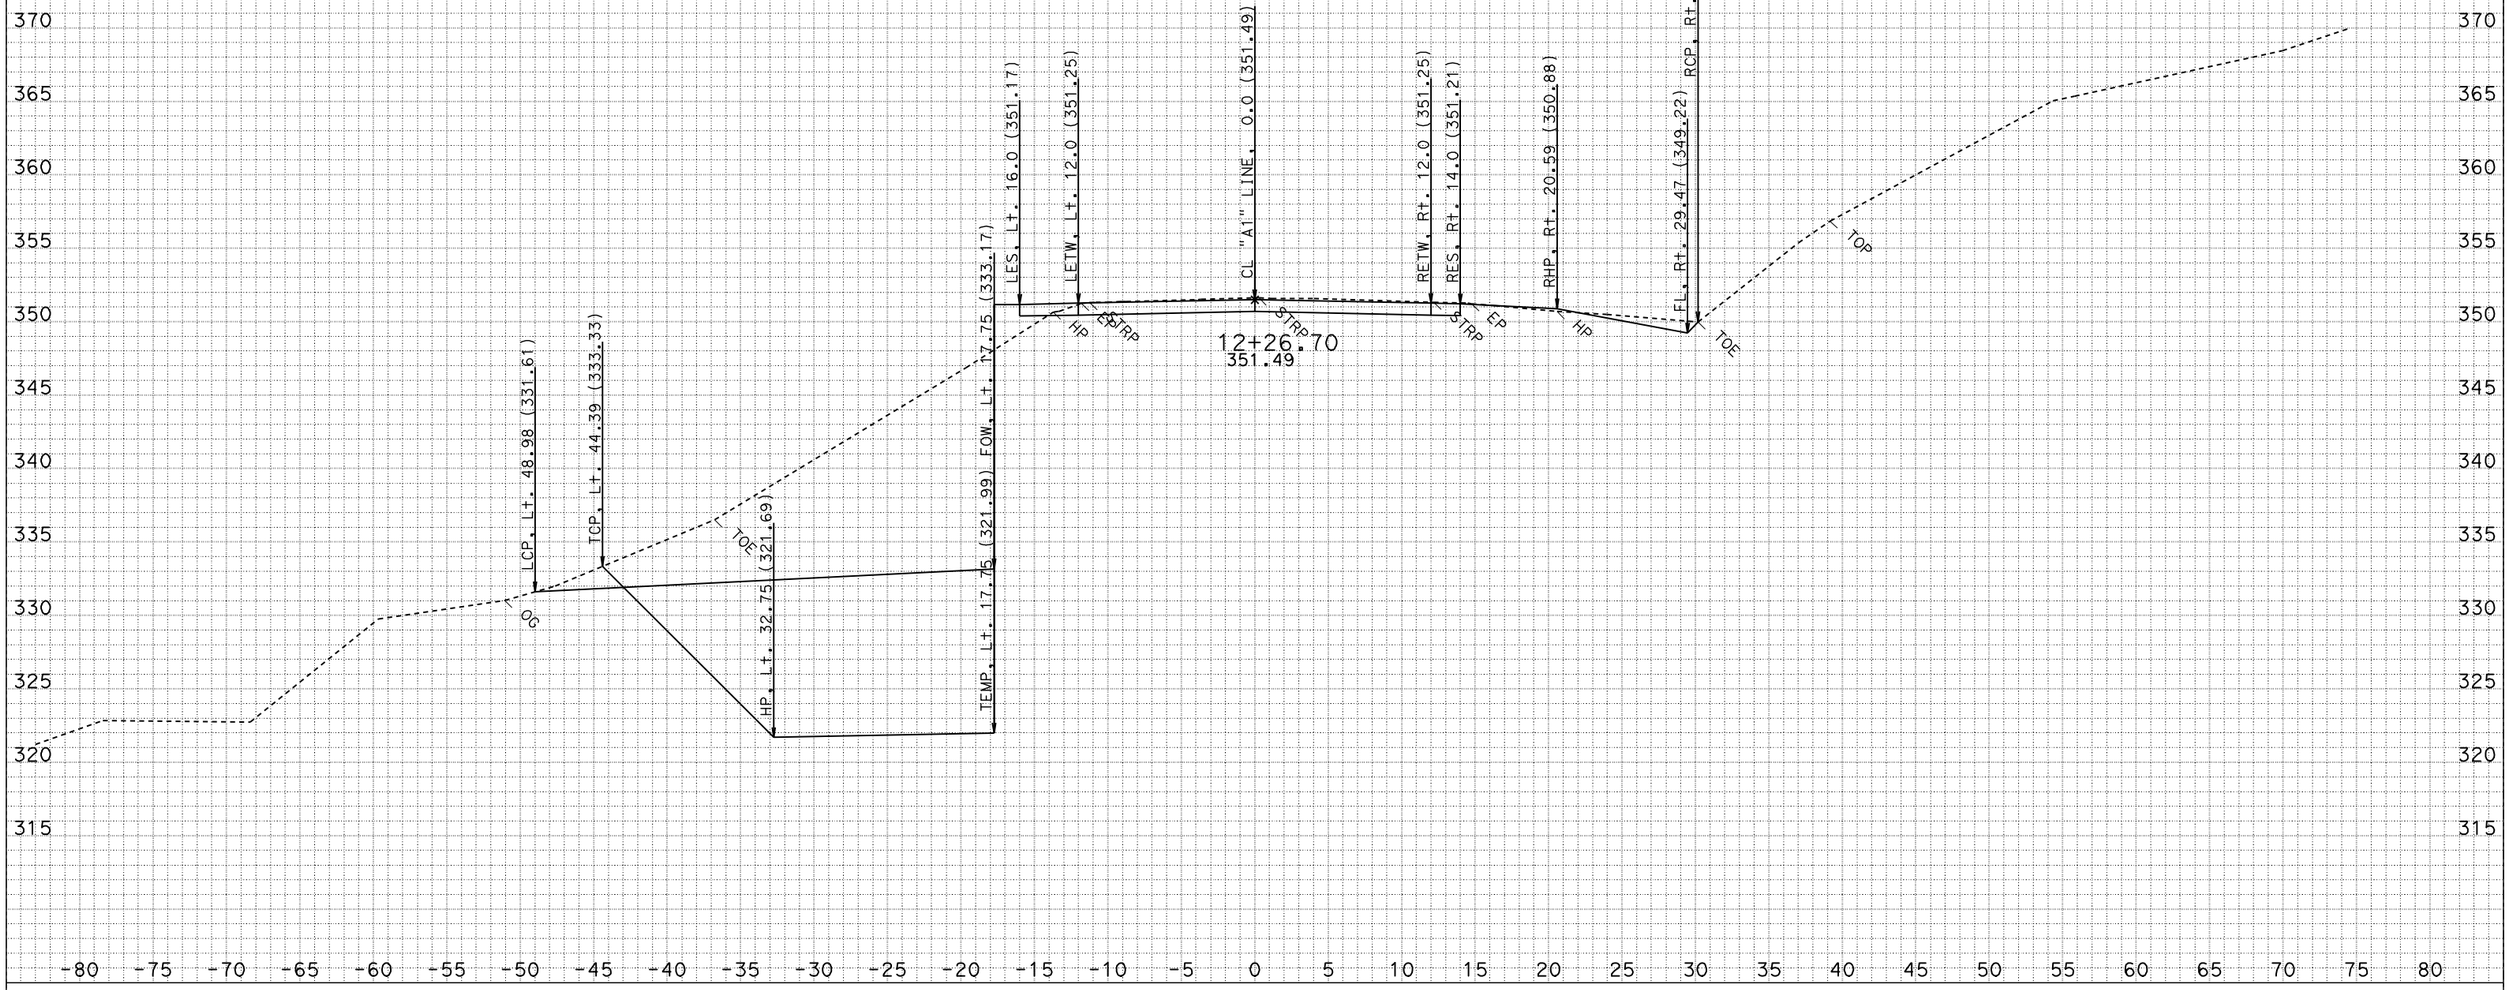

DATE: 3/4/2009
CREATED BY: North Region Design M2
PROJECT ID: Miranda Walls
EA: 01-475101
DIST/CO/RTE/PM: 01-HUM 254-PM 5.10

ALL DIMENSIONS ARE FEET

SCALE: 1" = 5' Horiz.
1" = 5' Vert.

"A1" LINE CROSS SECTIONS

SHEET 33 OF 49

FOR EARTHWORK DEVELOPMENT ONLY

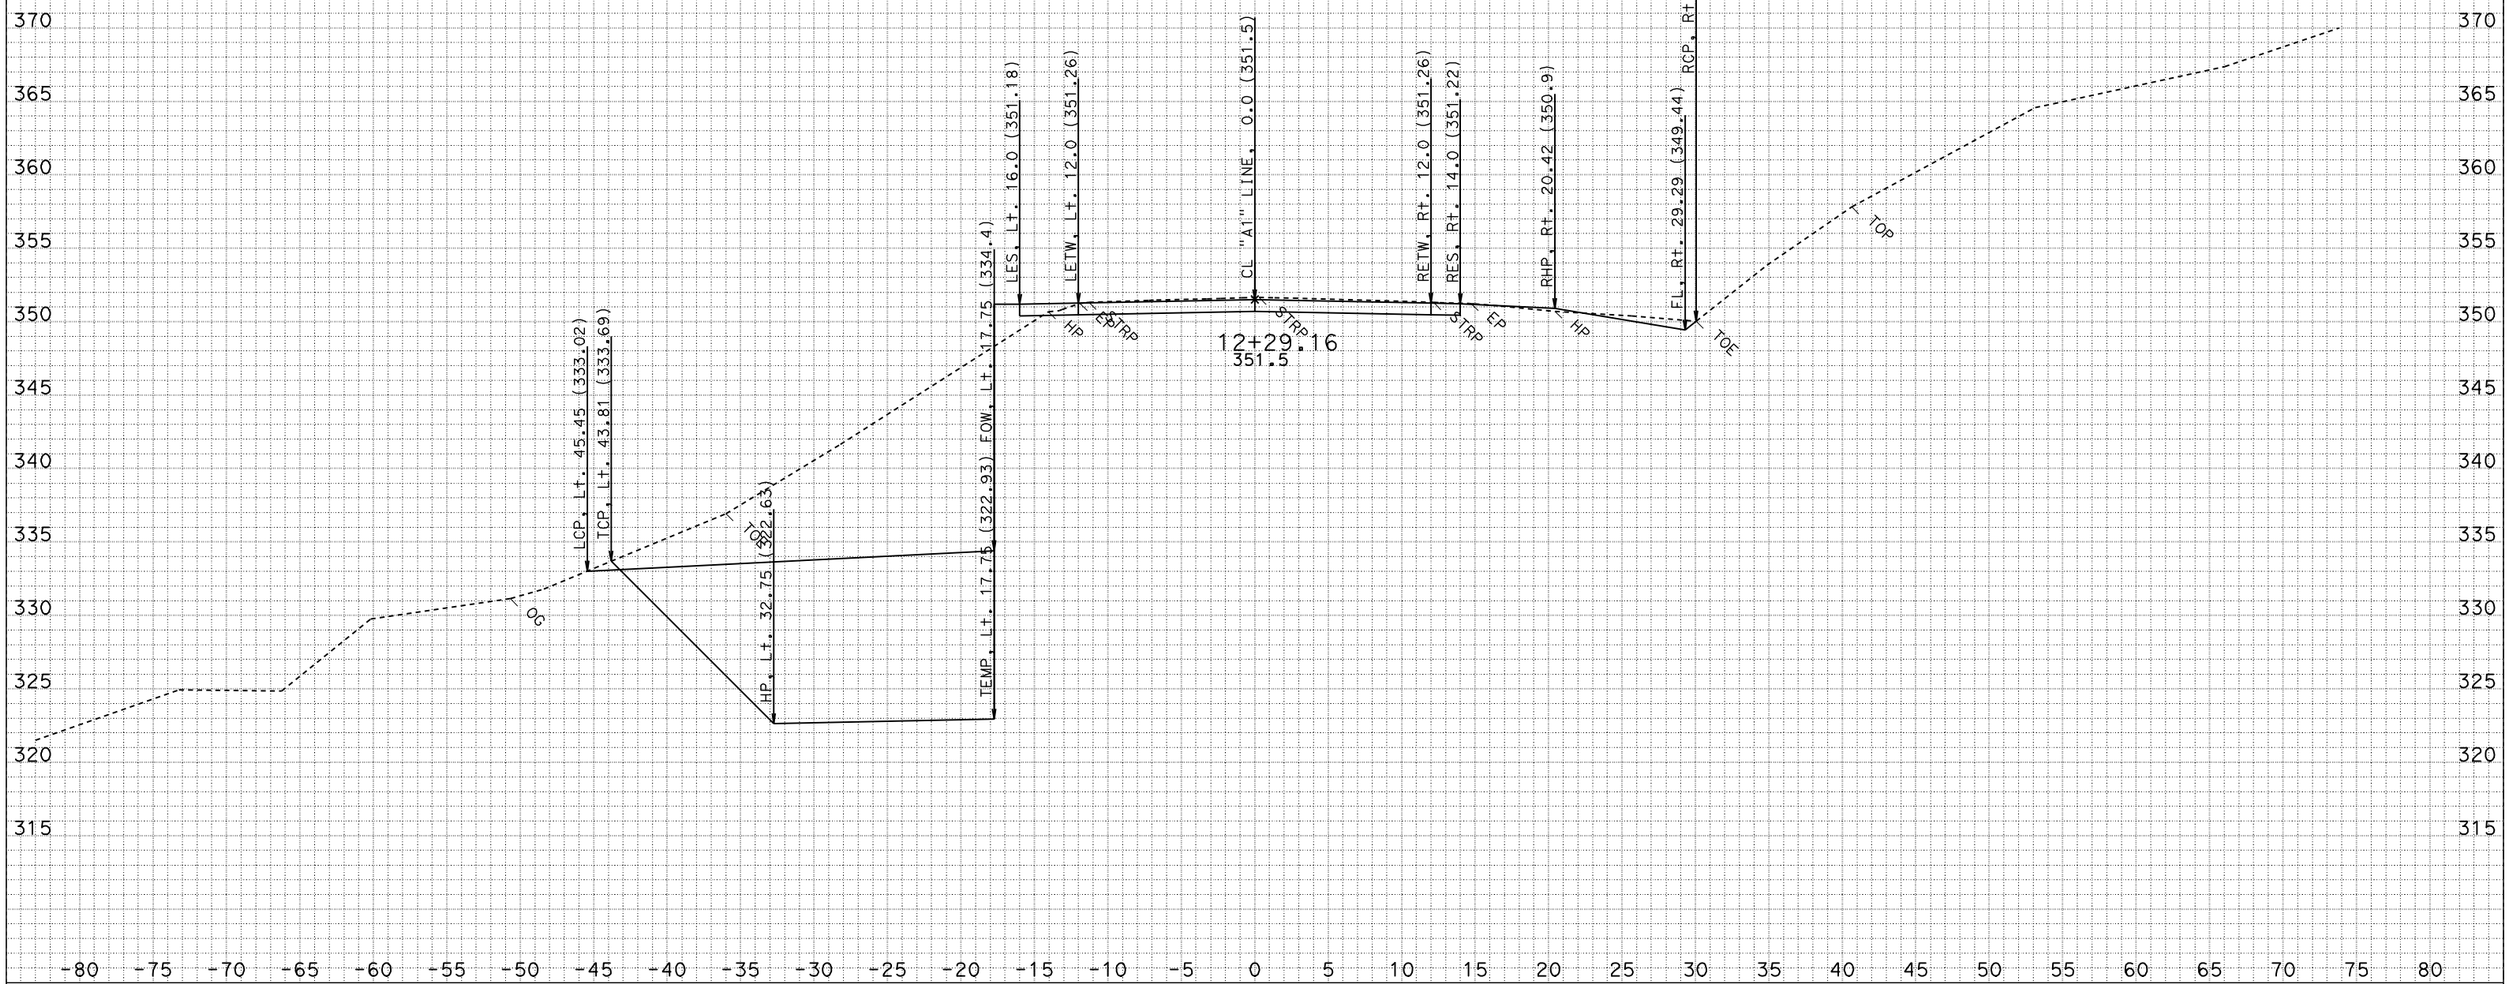

DATE: 3/4/2009
CREATED BY: North Region Design M2
PROJECT ID: Miranda Walls
EA: 01-475101
DIST/CO/RTE/PM: 01-HUM 254-PM 5.10

ALL DIMENSIONS ARE FEET

SCALE: 1" = 5' Horiz.
1" = 5' Vert.

"A1" LINE CROSS SECTIONS

SHEET 34 OF 49

FOR EARTHWORK DEVELOPMENT ONLY

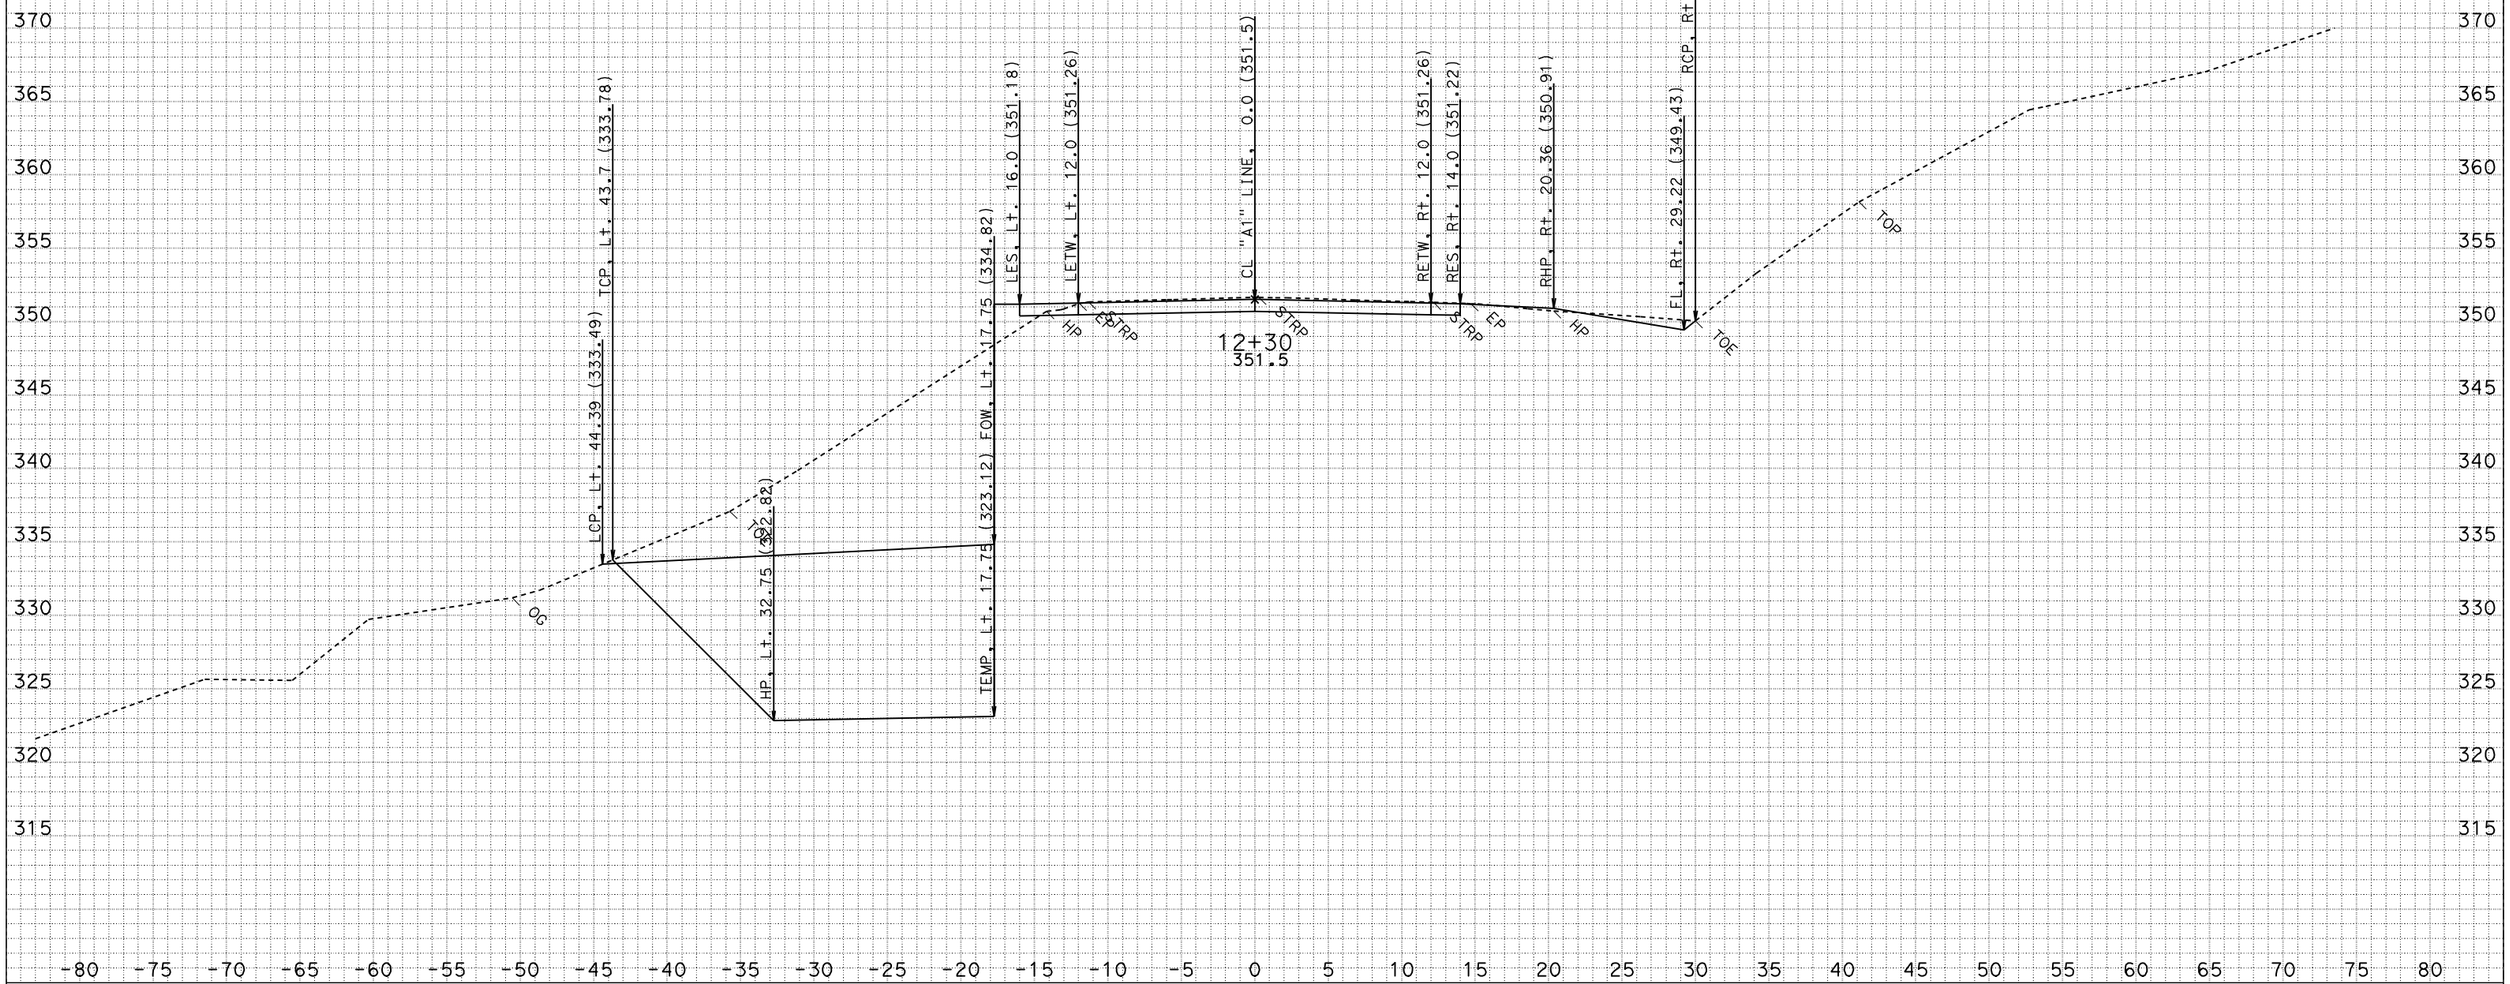

DATE: 3/4/2009
CREATED BY: North Region Design M2
PROJECT ID: Miranda Walls
EA: 01-475101
DIST/CO/RTE/PM: 01-HUM 254-PM 5.10

ALL DIMENSIONS ARE FEET

SCALE: 1" = 5' Horiz.
1" = 5' Vert.

"A1" LINE CROSS SECTIONS

SHEET 35 OF 49

FOR EARTHWORK DEVELOPMENT ONLY

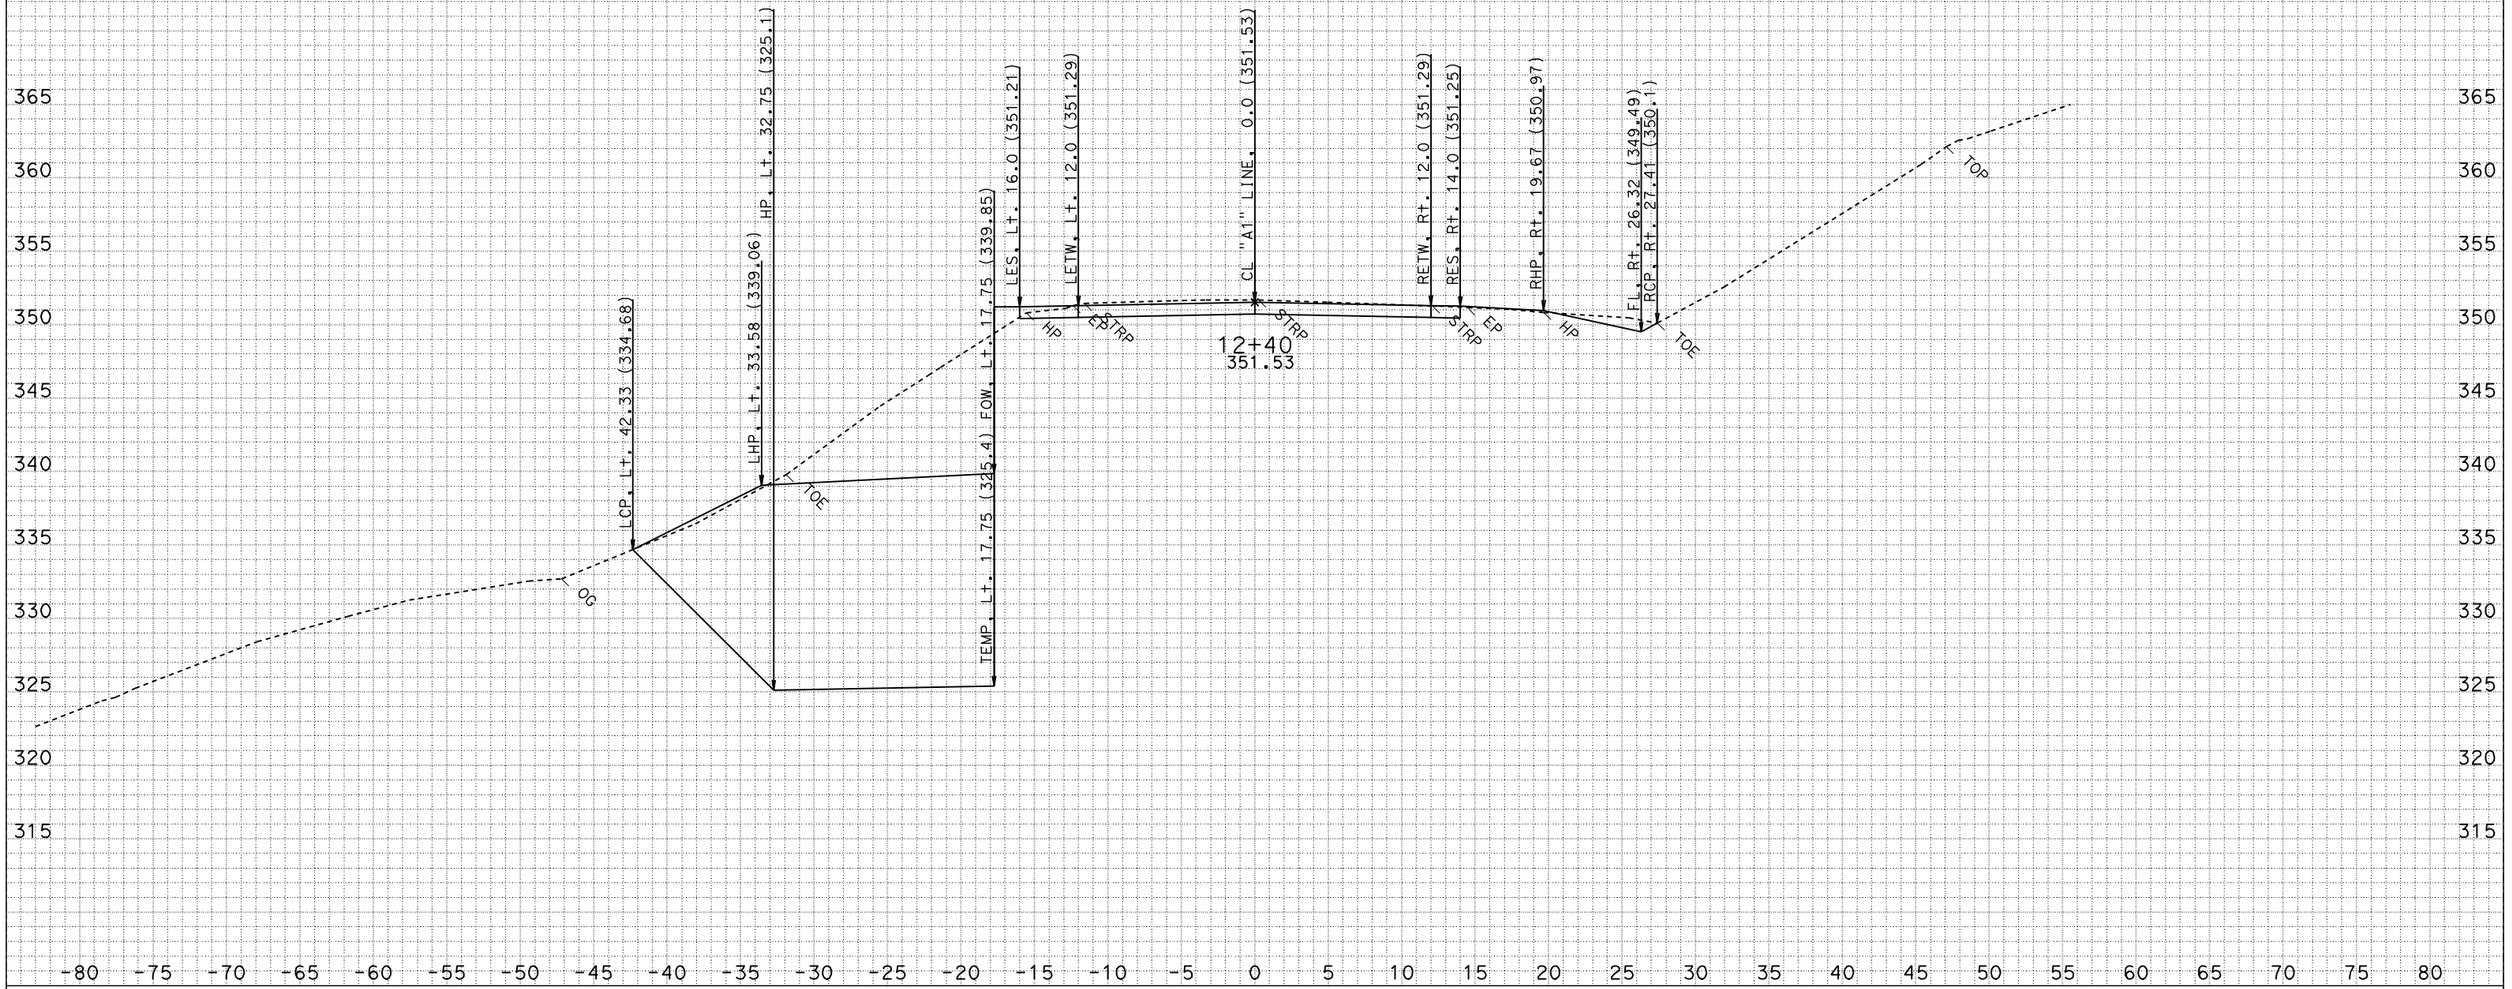

DATE: 3/4/2009
CREATED BY: North Region Design M2
PROJECT ID: Miranda Walls
EA: 01-475101
DIST/CO/RTE/PM: 01-HUM 254-PM 5.10

ALL DIMENSIONS ARE FEET

SCALE: 1" = 5' Horiz.
1" = 5' Vert.

"A1" LINE CROSS SECTIONS

SHEET 36 OF 49

FOR EARTHWORK DEVELOPMENT ONLY

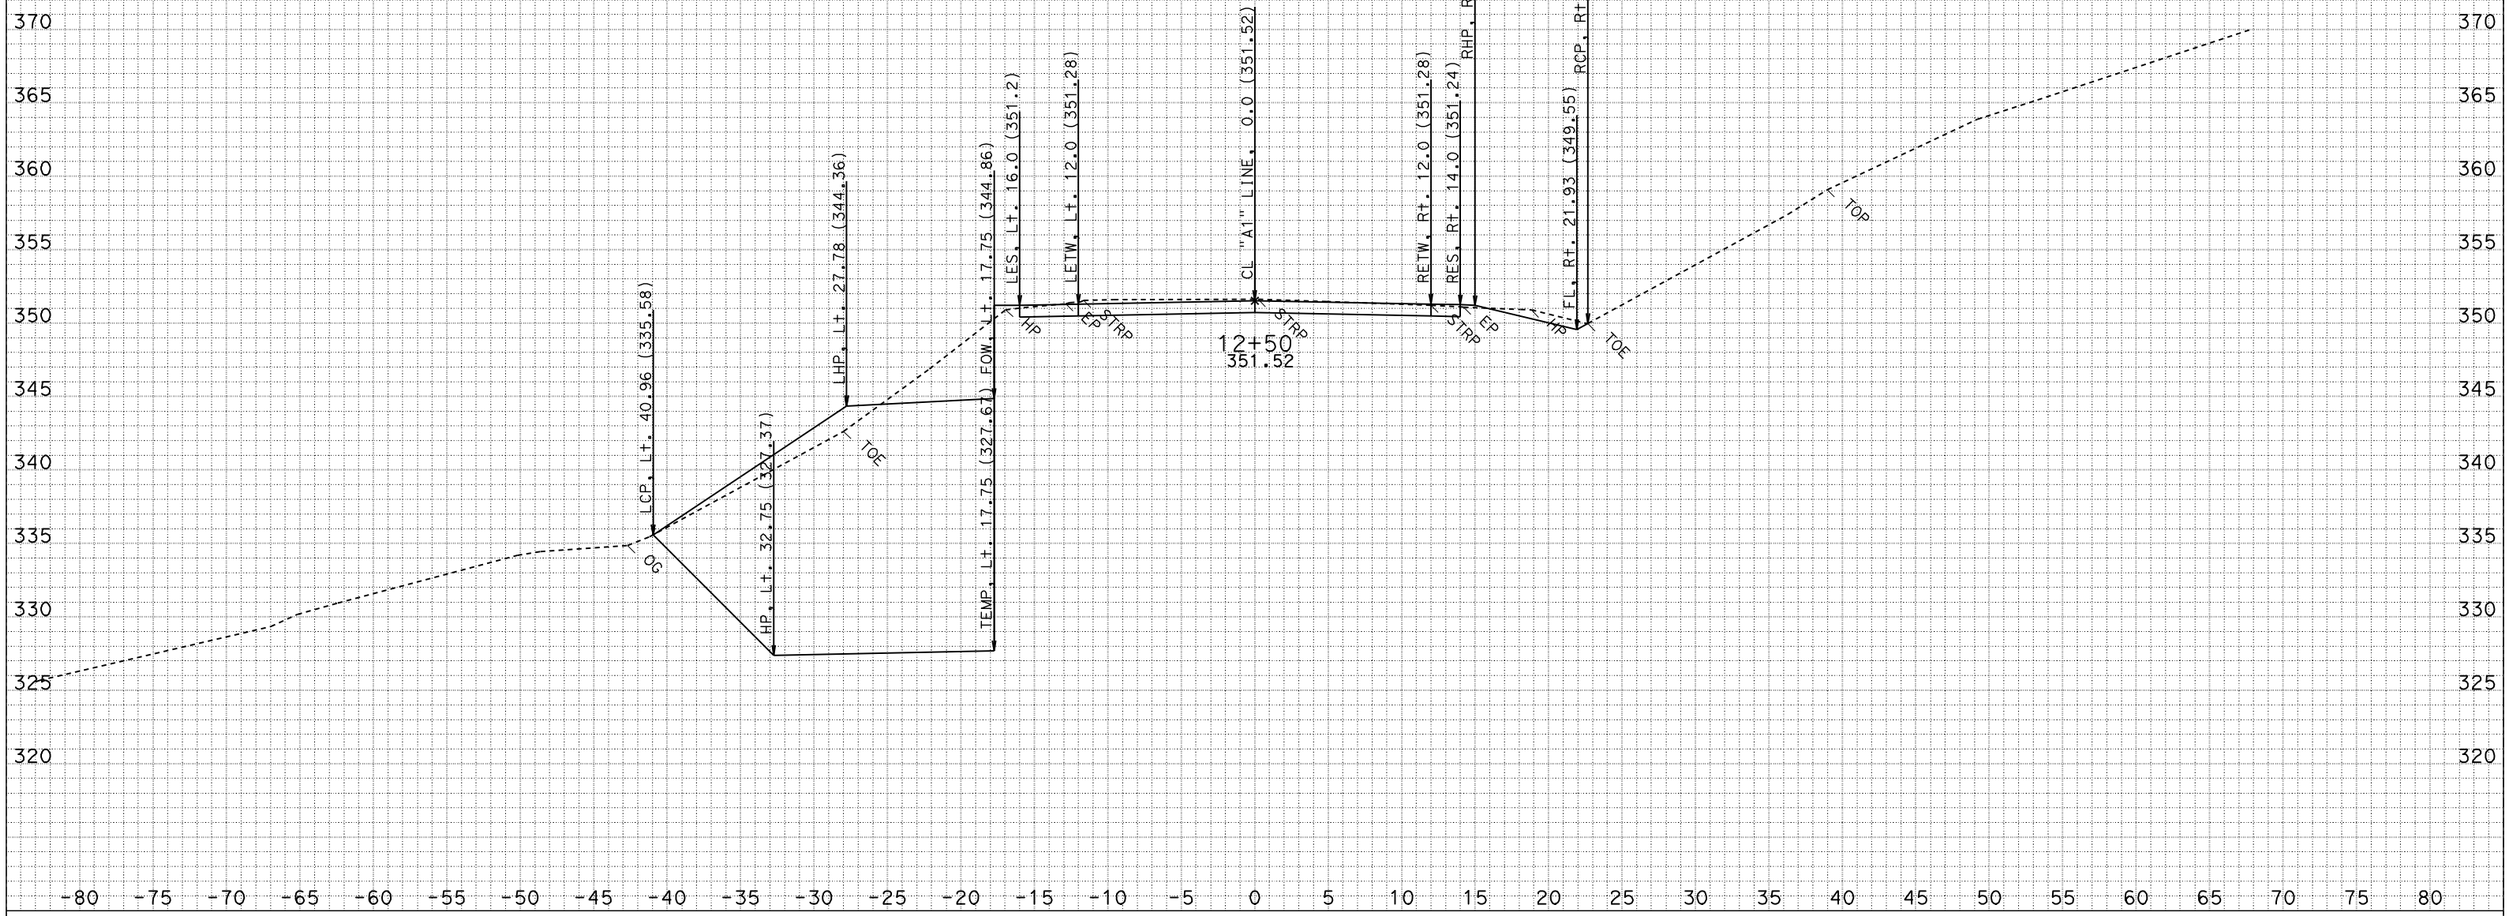

DATE: 3/4/2009
CREATED BY: North Region Design M2
PROJECT ID: Miranda Walls
EA: 01-475101
DIST/CO/RTE/PM: 01-HUM 254-PM 5.10

ALL DIMENSIONS ARE FEET

SCALE: 1" = 5' Horiz.
1" = 5' Vert.

"A1" LINE CROSS SECTIONS

FOR EARTHWORK DEVELOPMENT ONLY

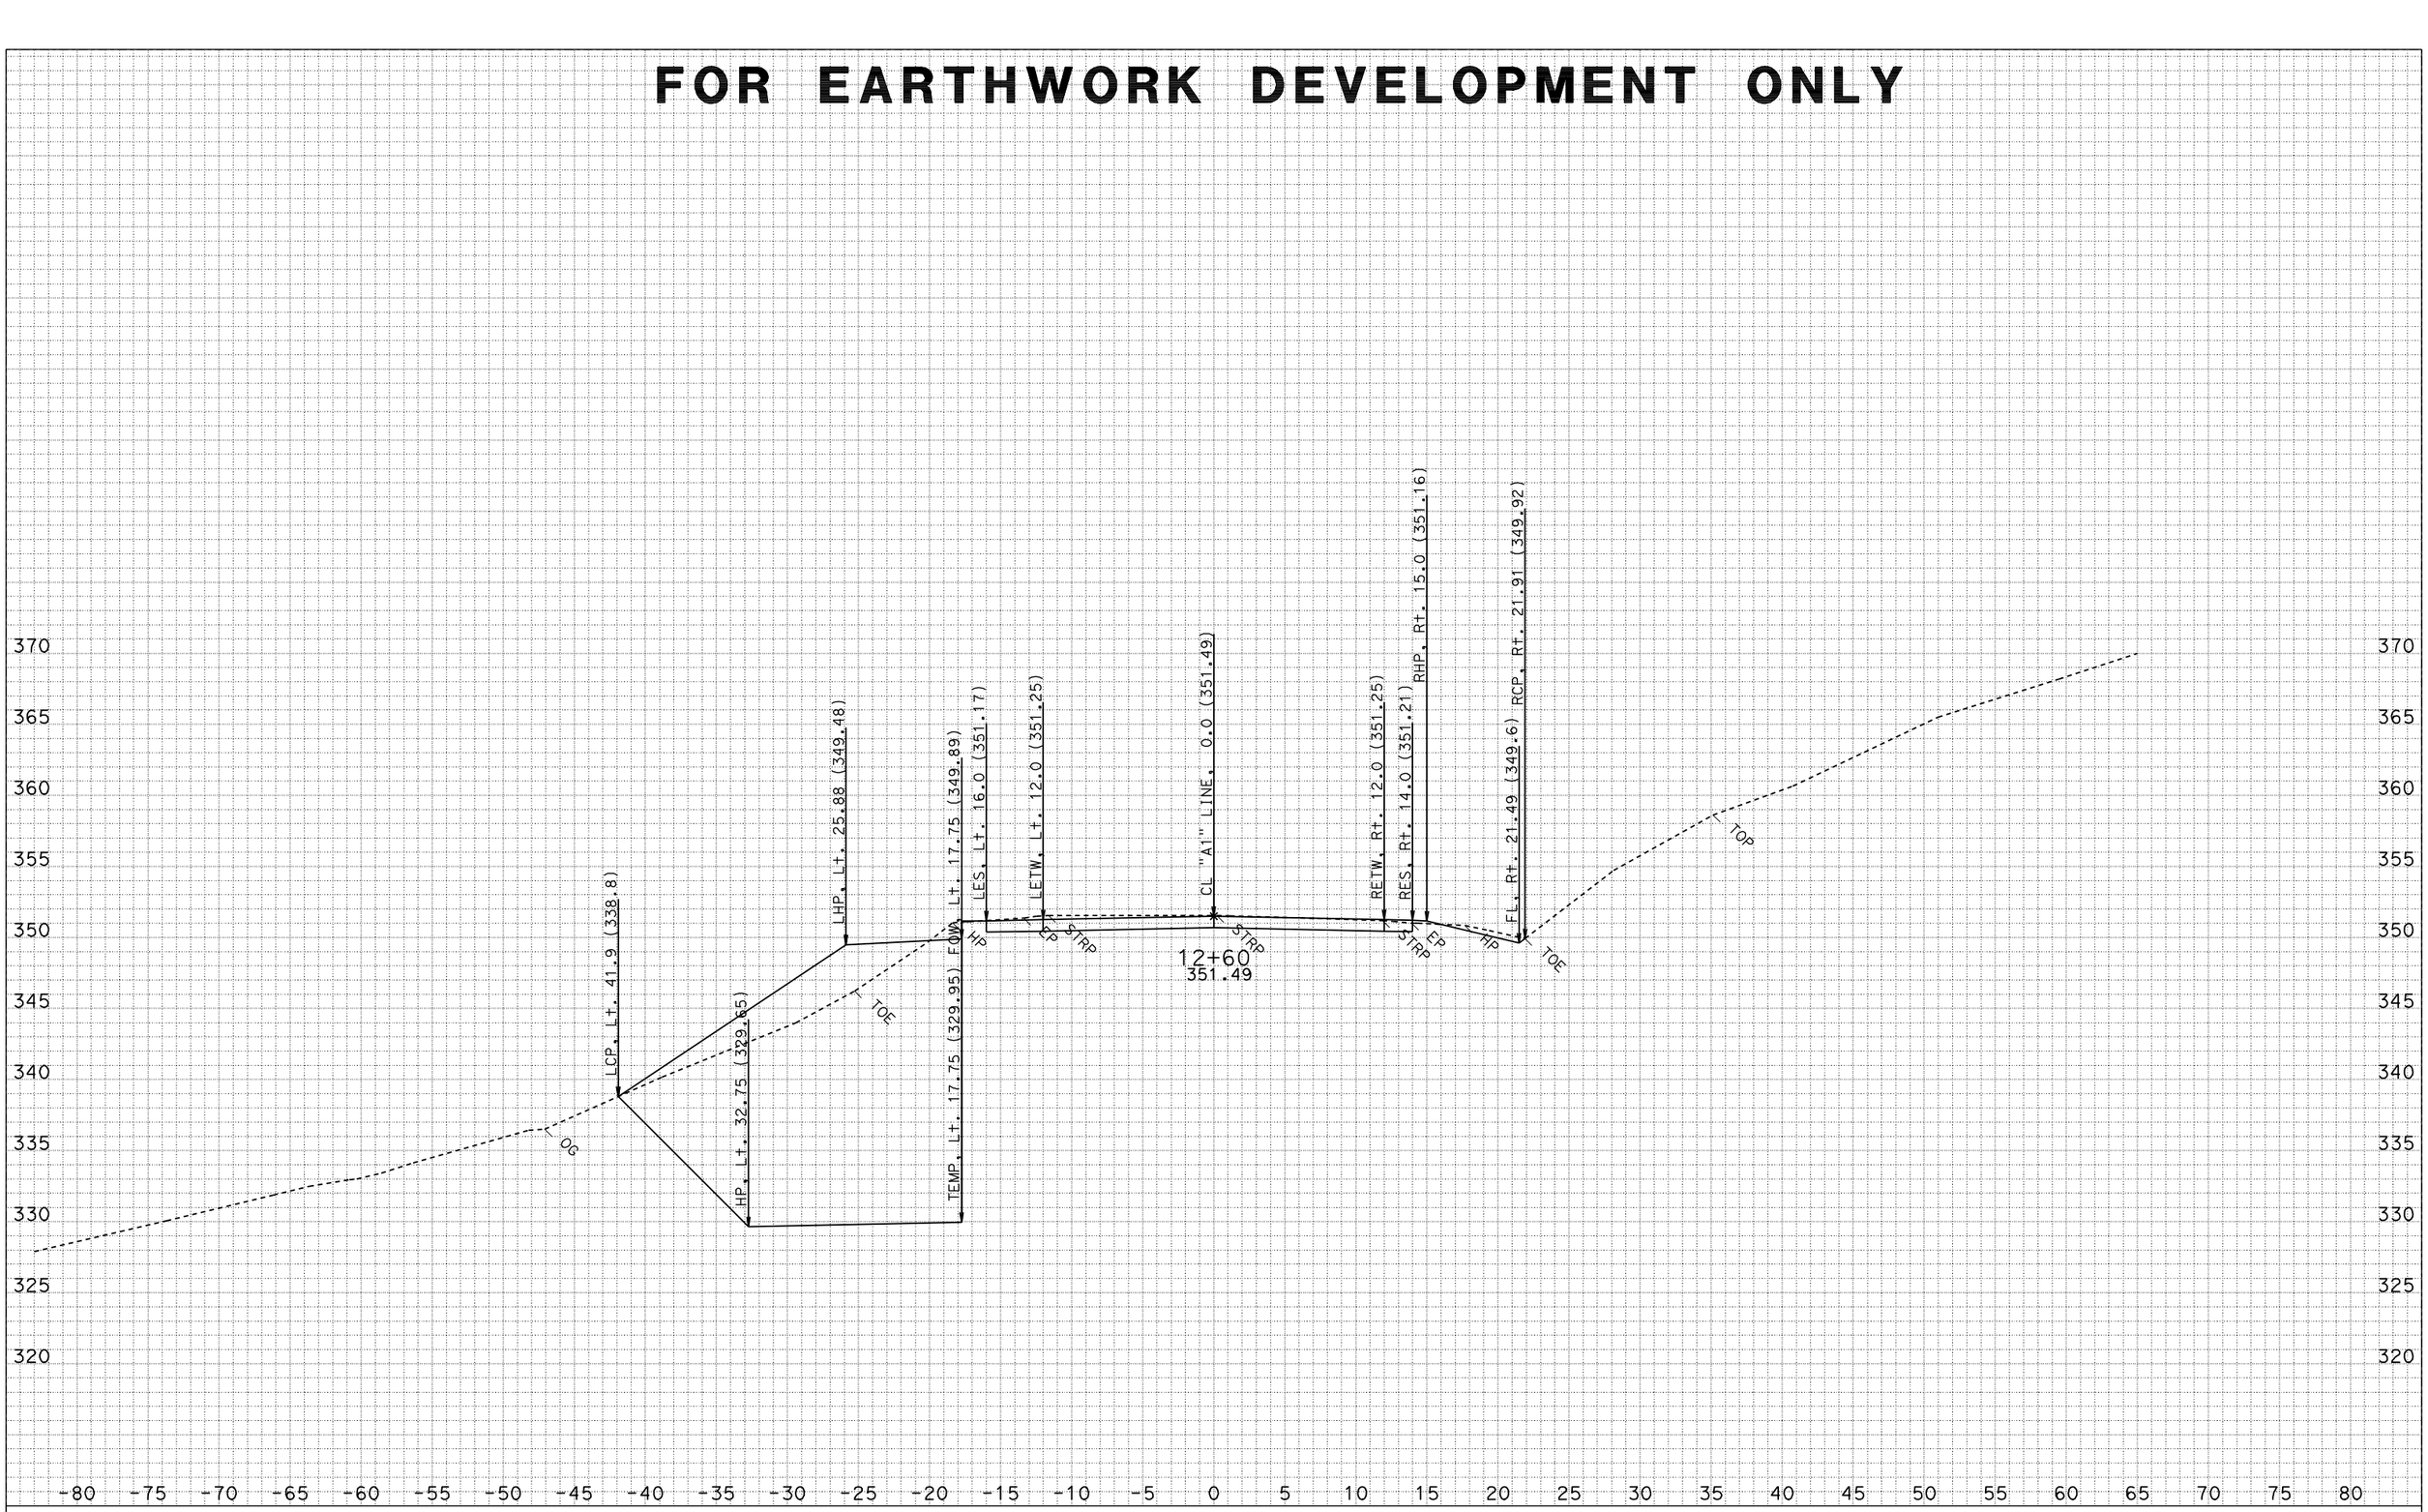

DATE: 3/4/2009
CREATED BY: North Region Design M2
PROJECT ID: Miranda Walls
EA: 01-475101
DIST/CO/RTE/PM: 01-HUM 254-PM 5.10

ALL DIMENSIONS ARE FEET

SCALE: 1" = 5' Horiz.
1" = 5' Vert.

"A1" LINE CROSS SECTIONS

SHEET 38 OF 49

FOR EARTHWORK DEVELOPMENT ONLY

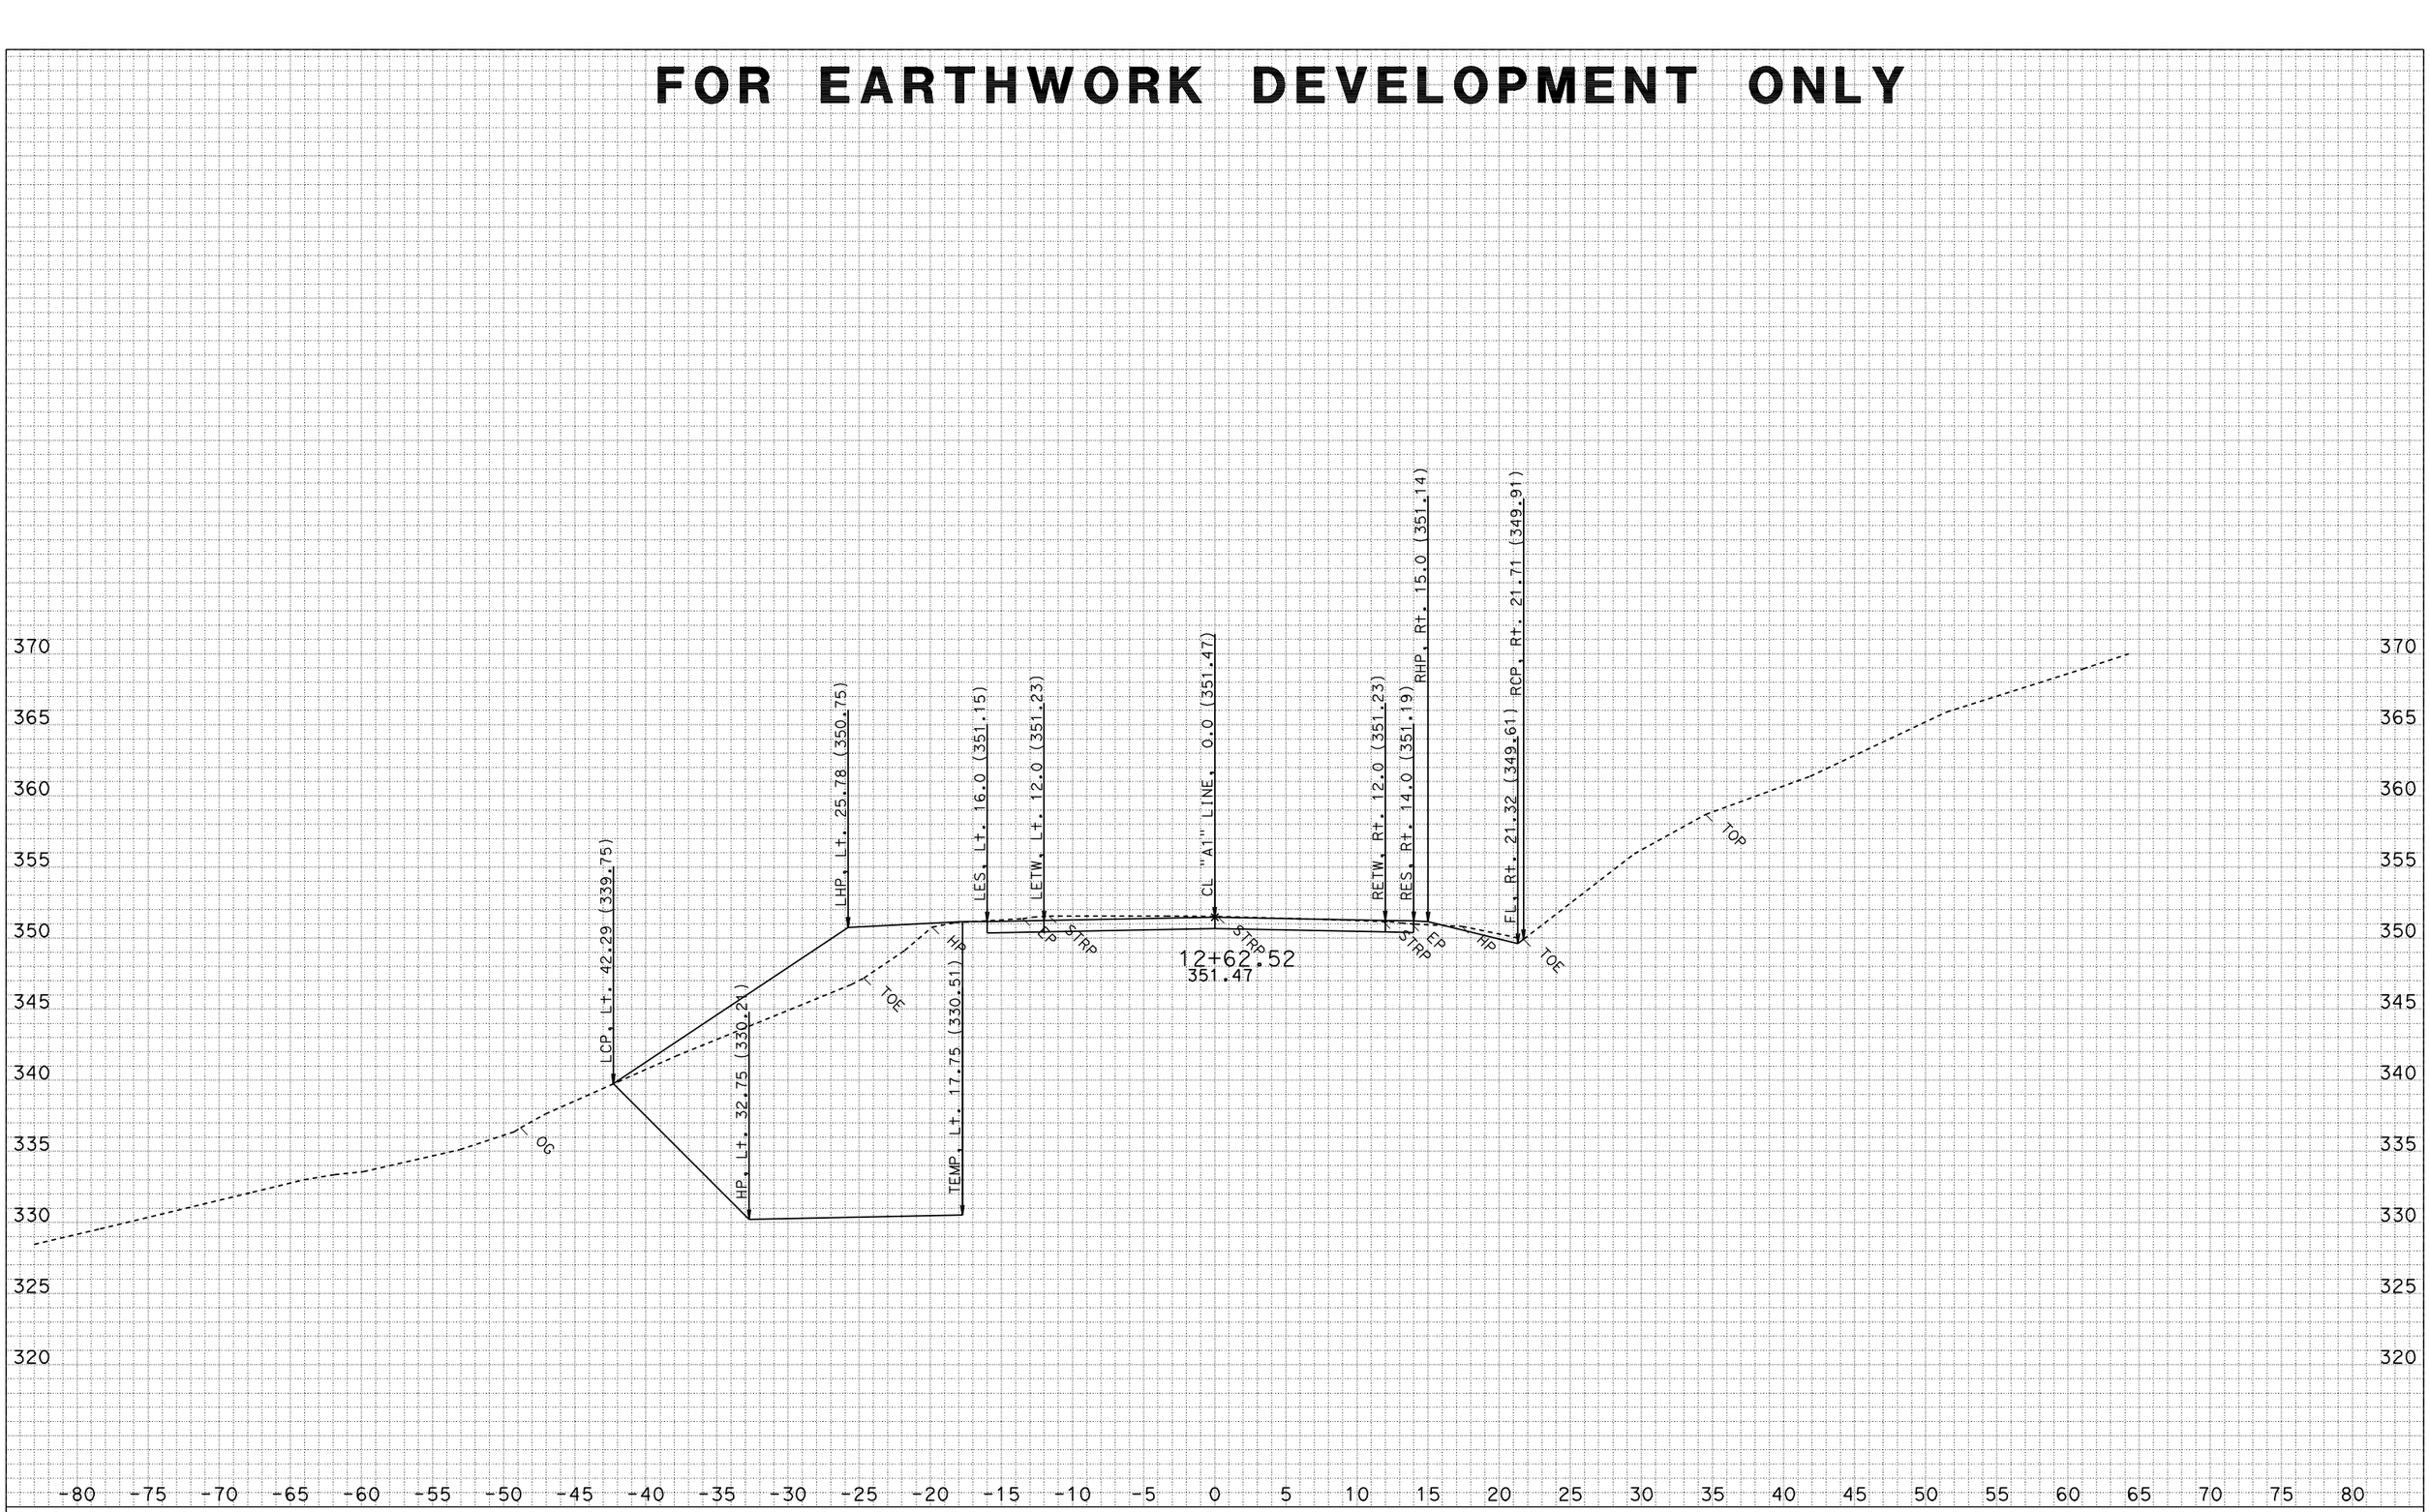

DATE: 3/4/2009
CREATED BY: North Region Design M2
PROJECT ID: Miranda Walls
EA: 01-475101
DIST/CO/RTE/PM: 01-HUM 254-PM 5.10

ALL DIMENSIONS ARE FEET

SCALE: 1" = 5' Horiz.
1" = 5' Vert.

"A1" LINE CROSS SECTIONS

FOR EARTHWORK DEVELOPMENT ONLY

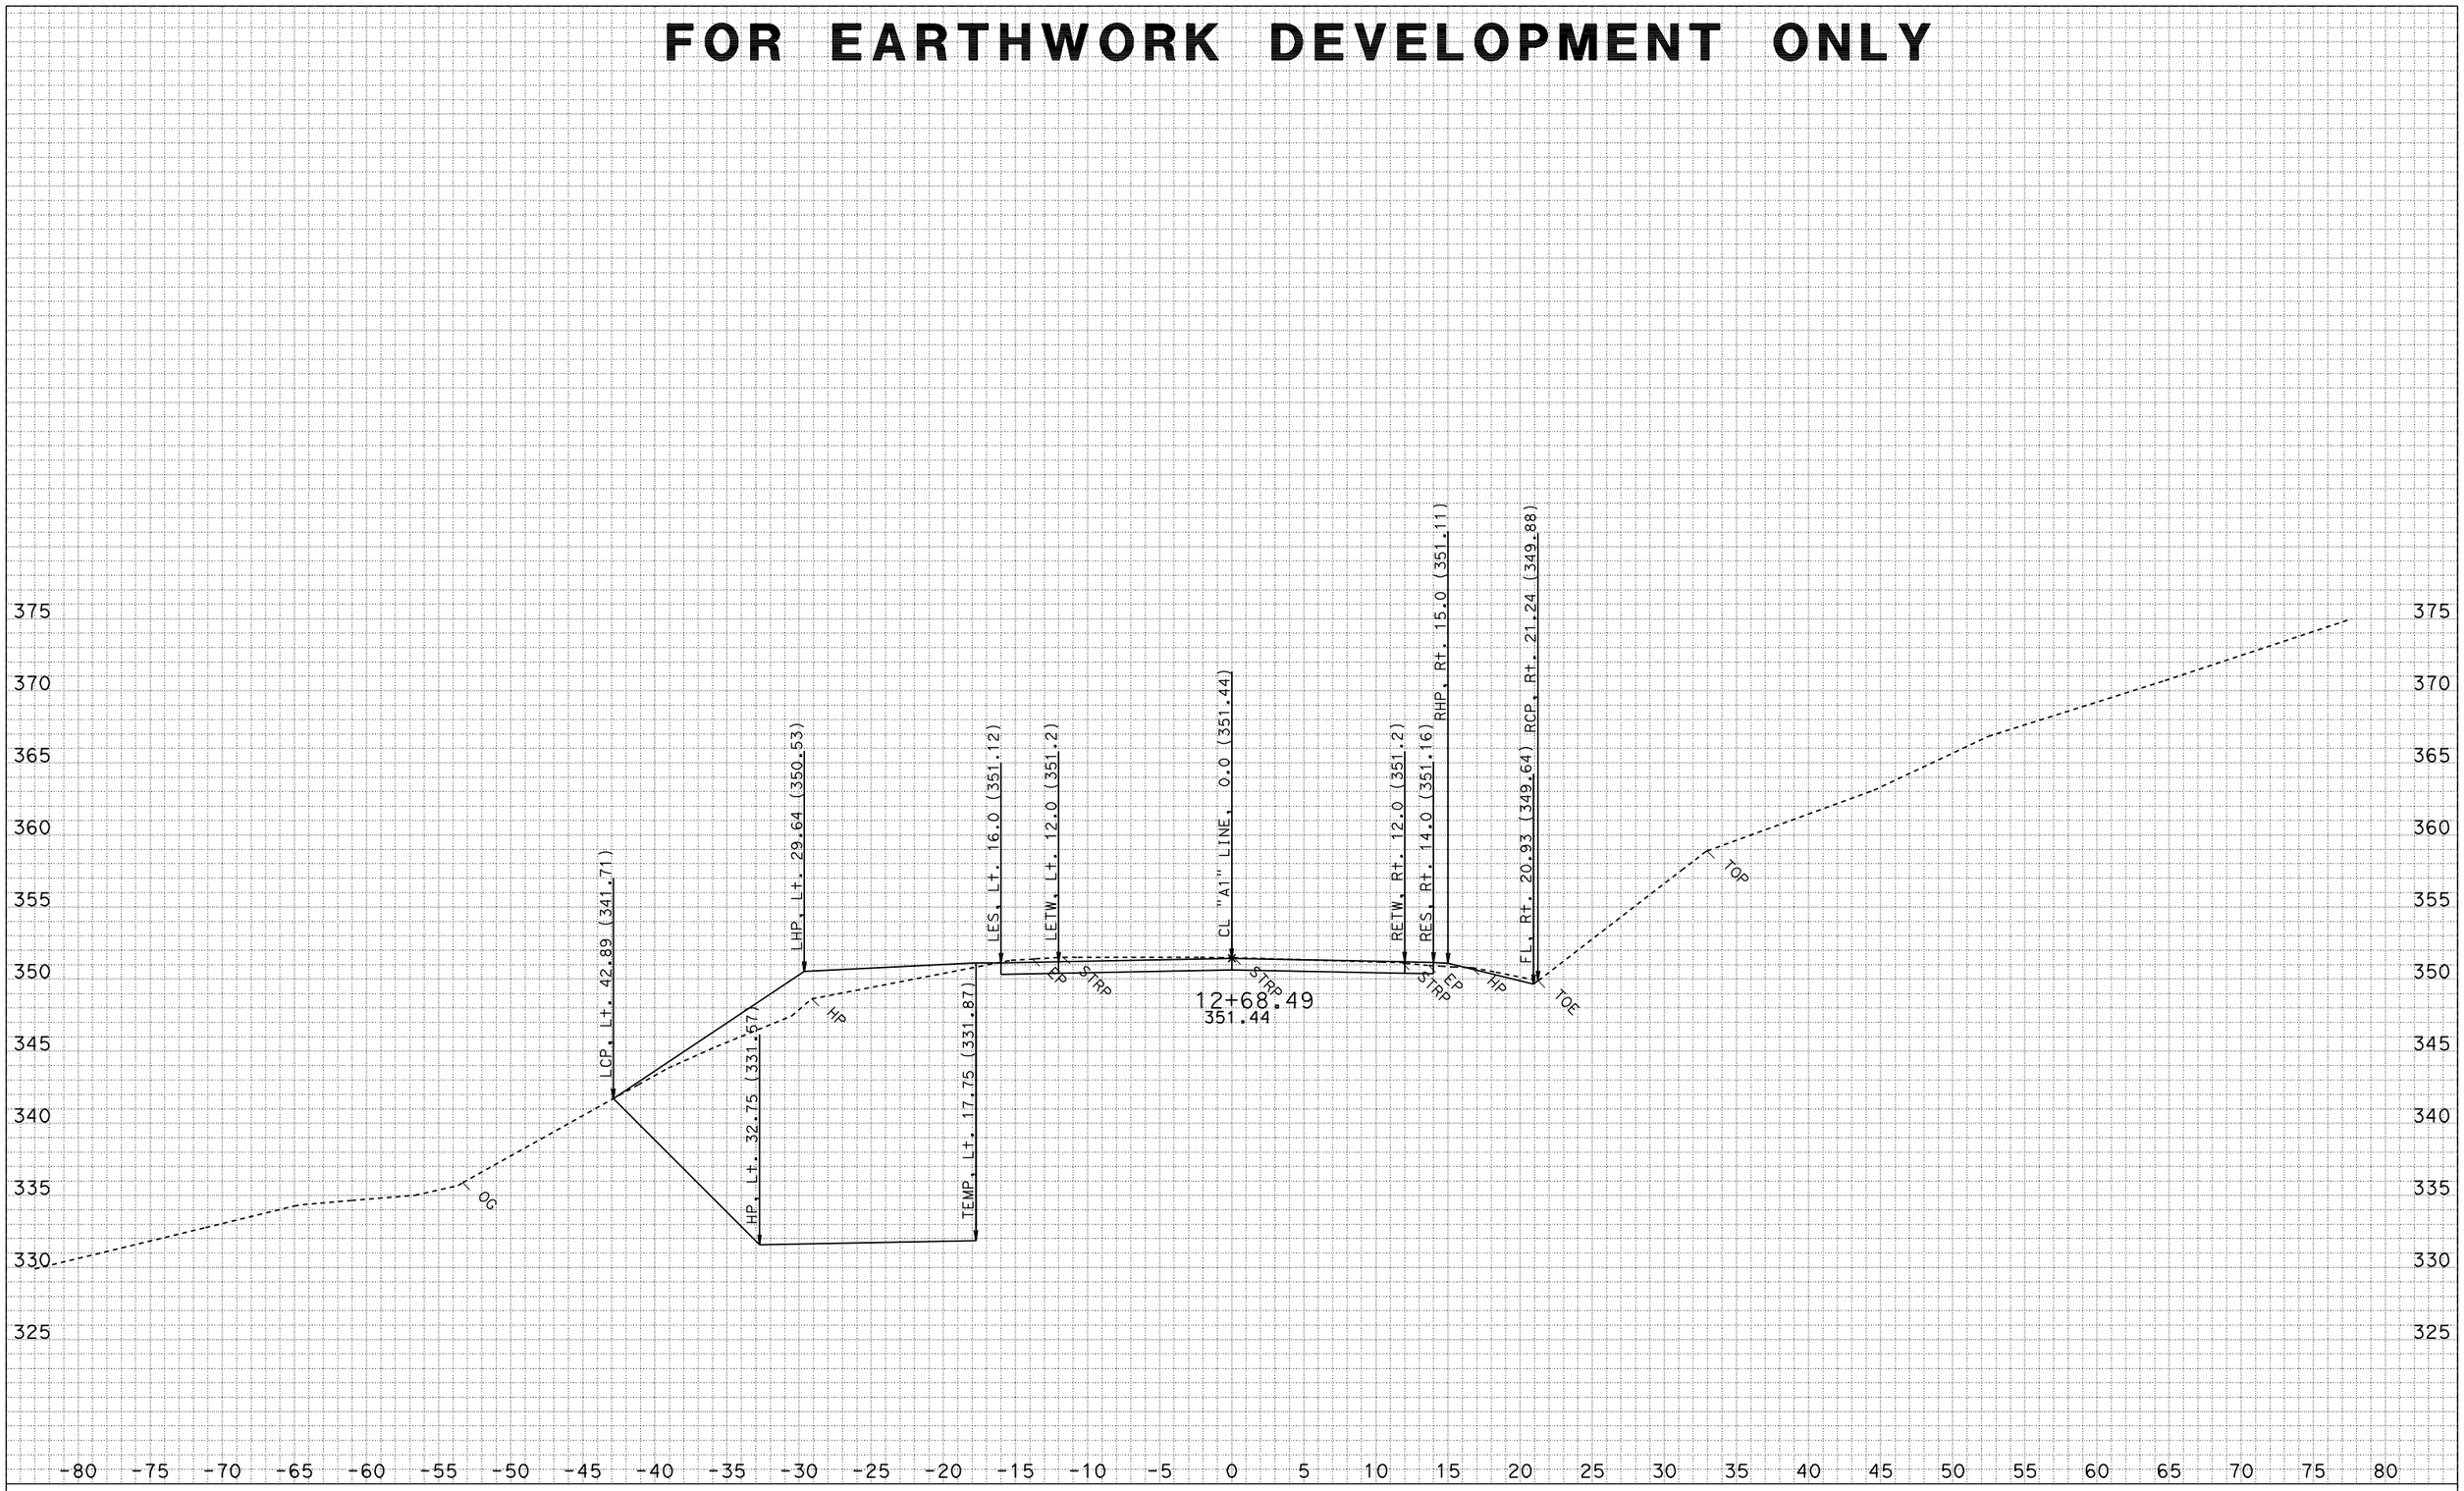

DATE: 3/4/2009
CREATED BY: North Region Design M2
PROJECT ID: Miranda Walls
EA: 01-475101
DIST/CO/RTE/PM: 01-HUM 254-PM 5.10

ALL DIMENSIONS ARE FEET

SCALE: 1" = 5' Horiz.
1" = 5' Vert.

"A1" LINE CROSS SECTIONS

SHEET 40 OF 49

FOR EARTHWORK DEVELOPMENT ONLY

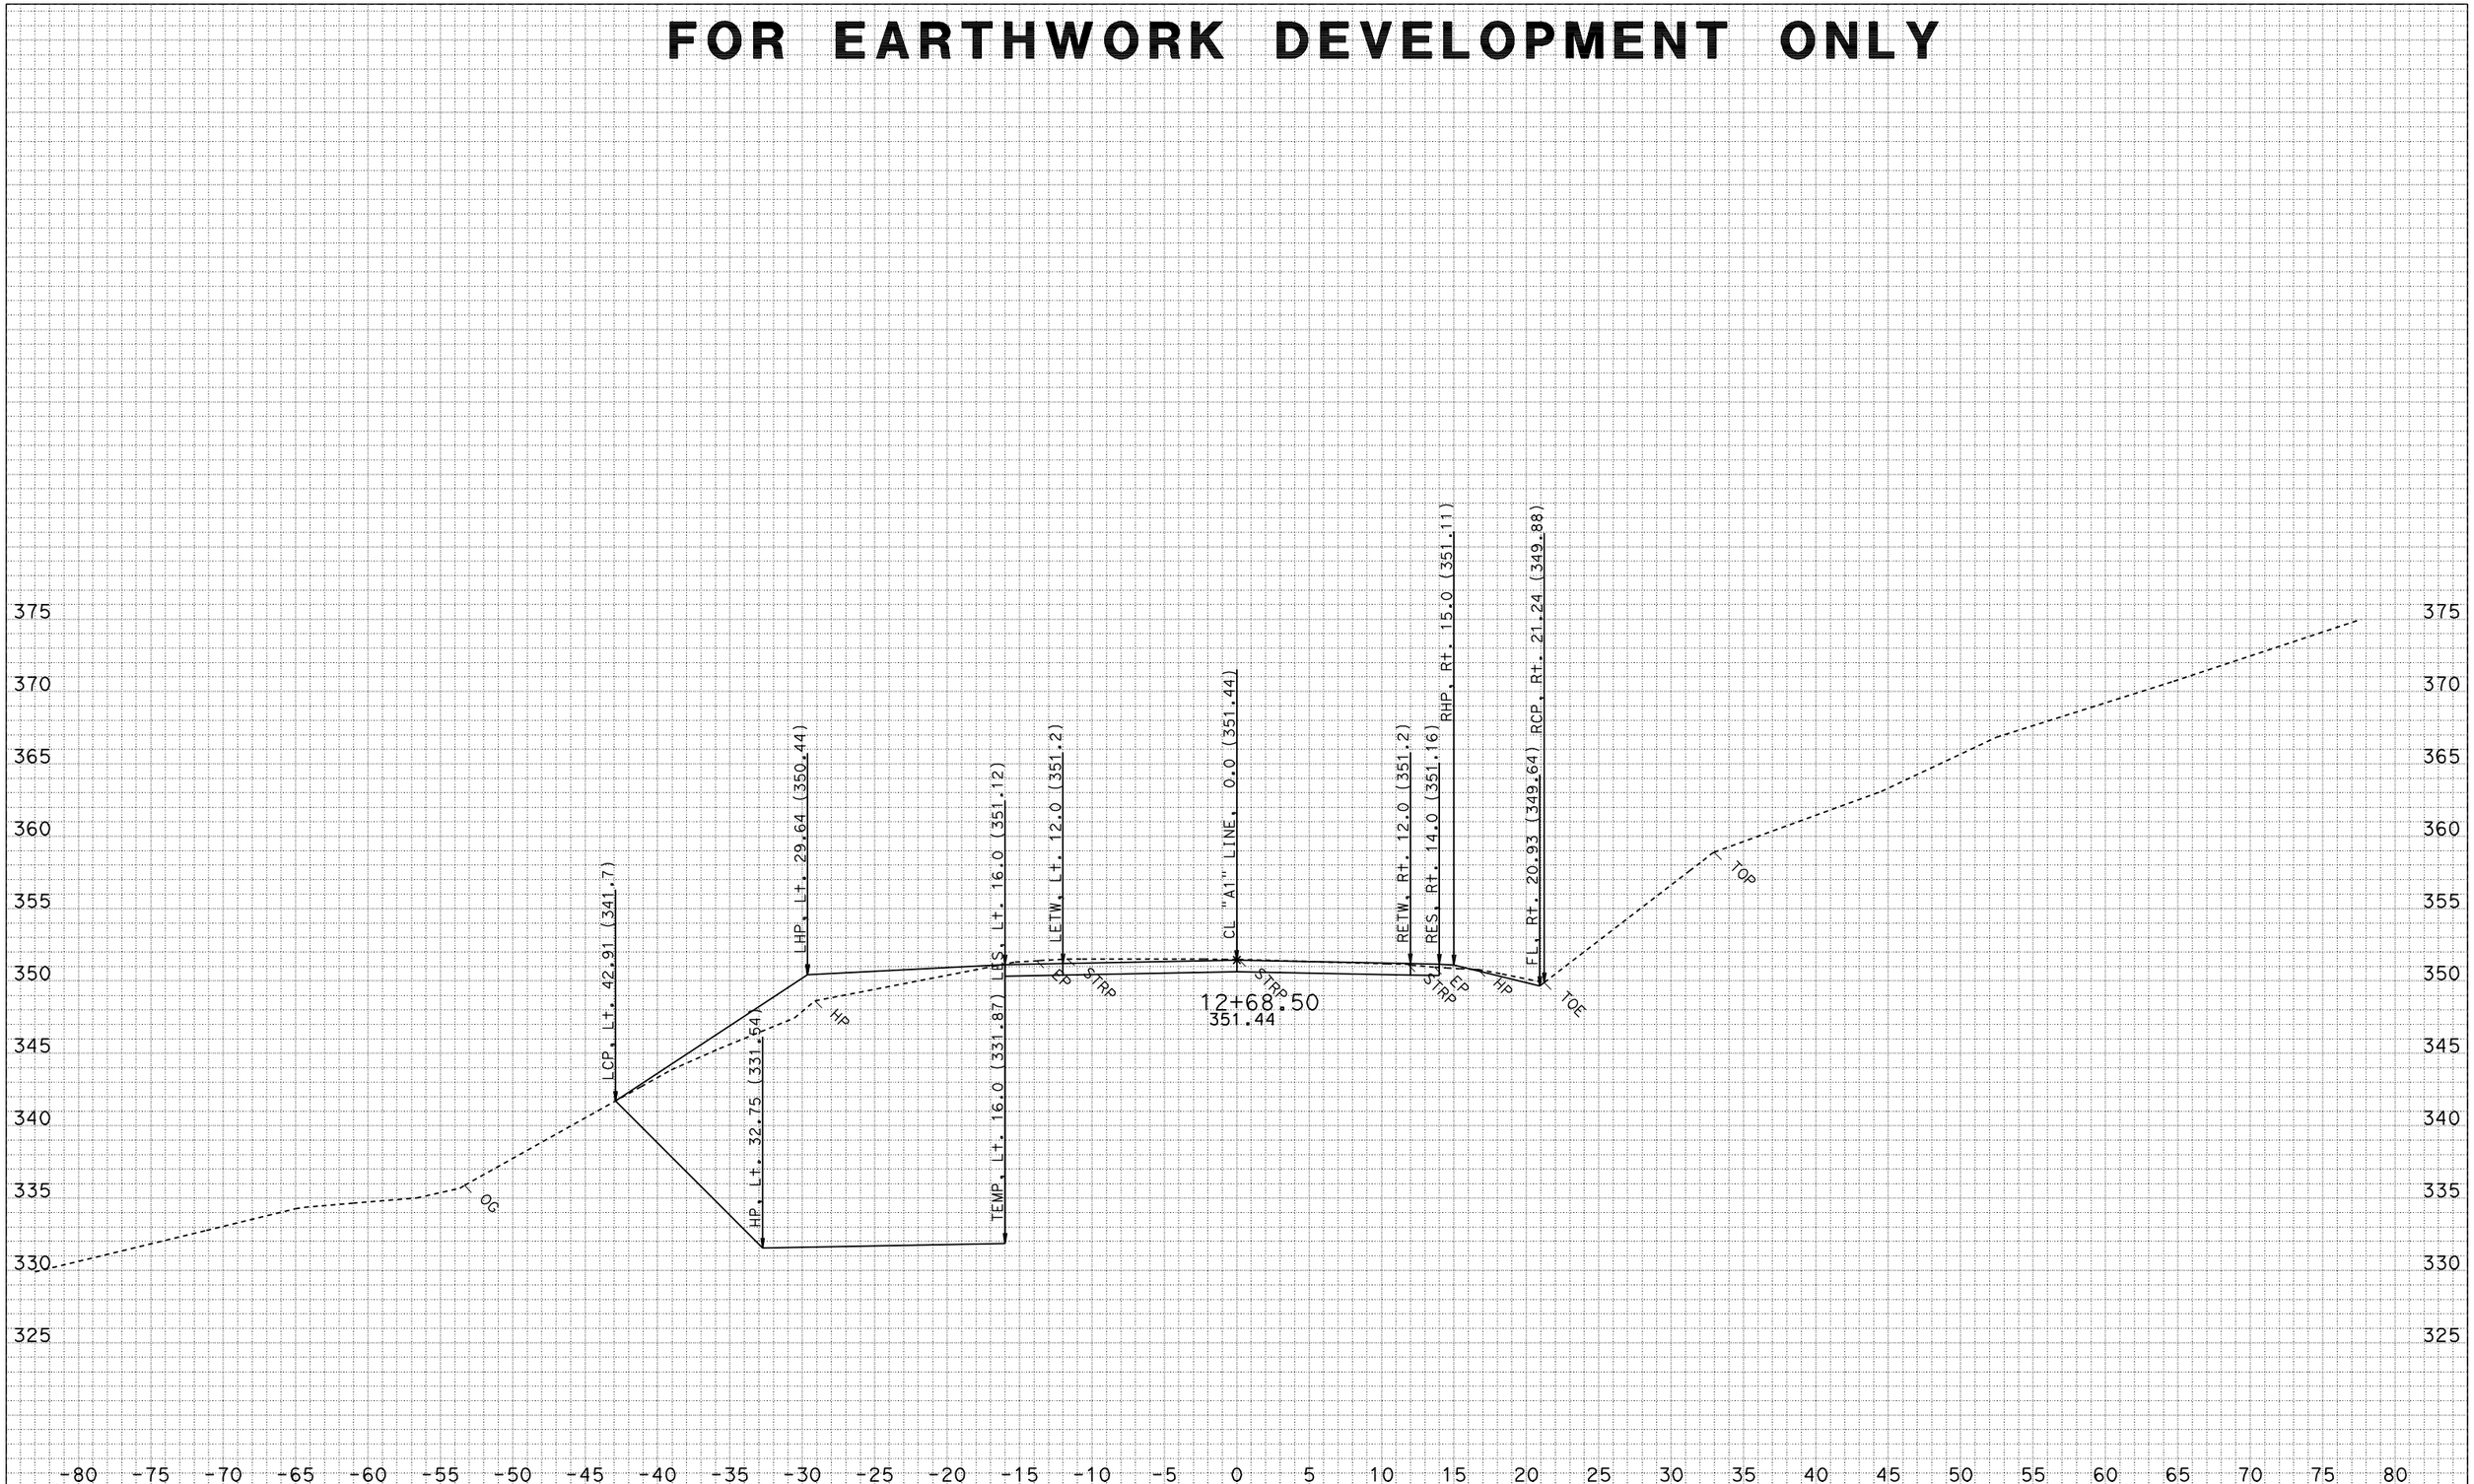

DATE: 3/4/2009
CREATED BY: North Region Design M2
PROJECT ID: Miranda Walls
EA: 01-475101
DIST/CO/RTE/PM: 01-HUM 254-PM 5.10

ALL DIMENSIONS ARE FEET

SCALE: 1" = 5' Horiz.
1" = 5' Vert.

"A1" LINE CROSS SECTIONS

FOR EARTHWORK DEVELOPMENT ONLY

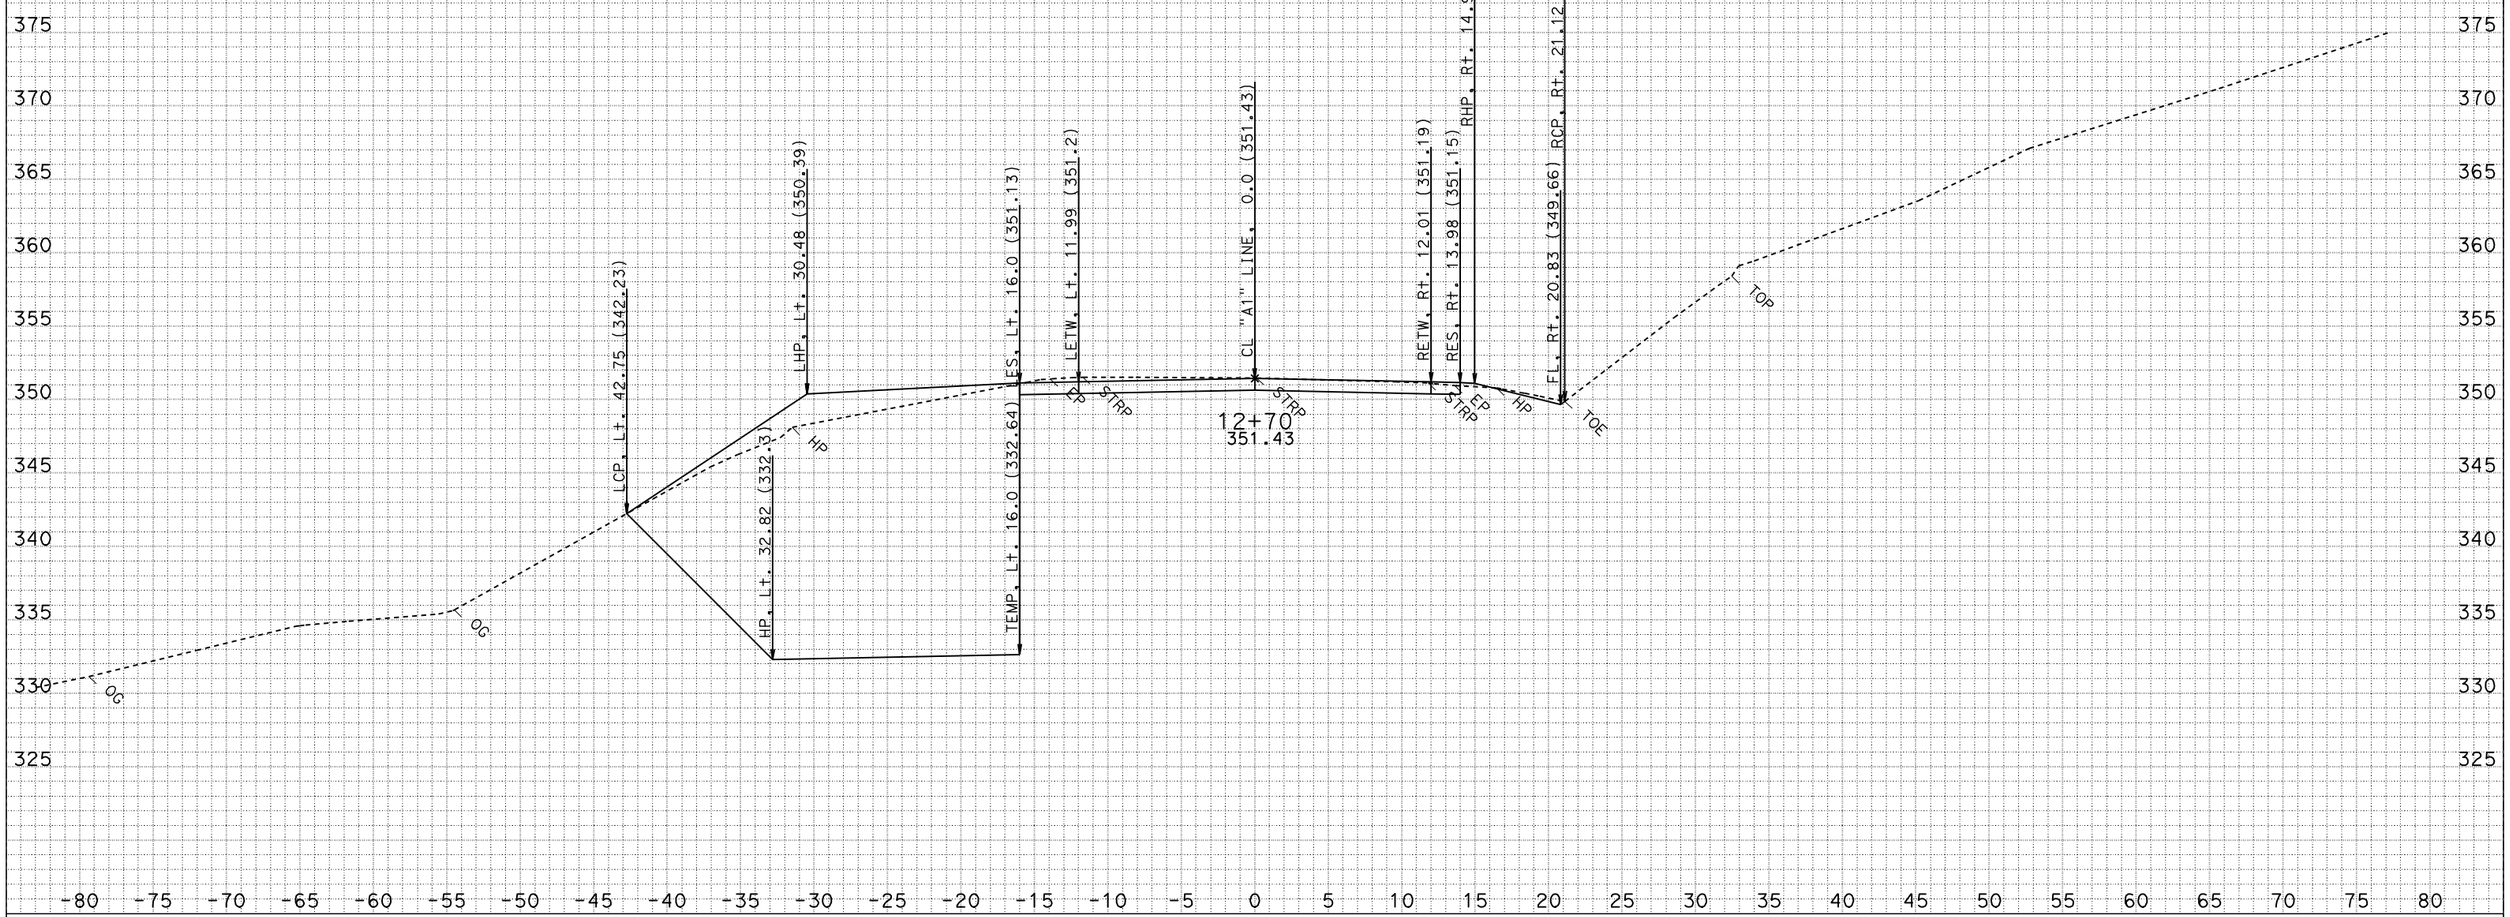

DATE: 3/4/2009
CREATED BY: North Region Design M2
PROJECT ID: Miranda Walls
EA: 01-475101
DIST/CO/RTE/PM: 01-HUM 254-PM 5.10

ALL DIMENSIONS ARE FEET

SCALE: 1" = 5' Horiz.
1" = 5' Vert.

"A1" LINE CROSS SECTIONS

FOR EARTHWORK DEVELOPMENT ONLY

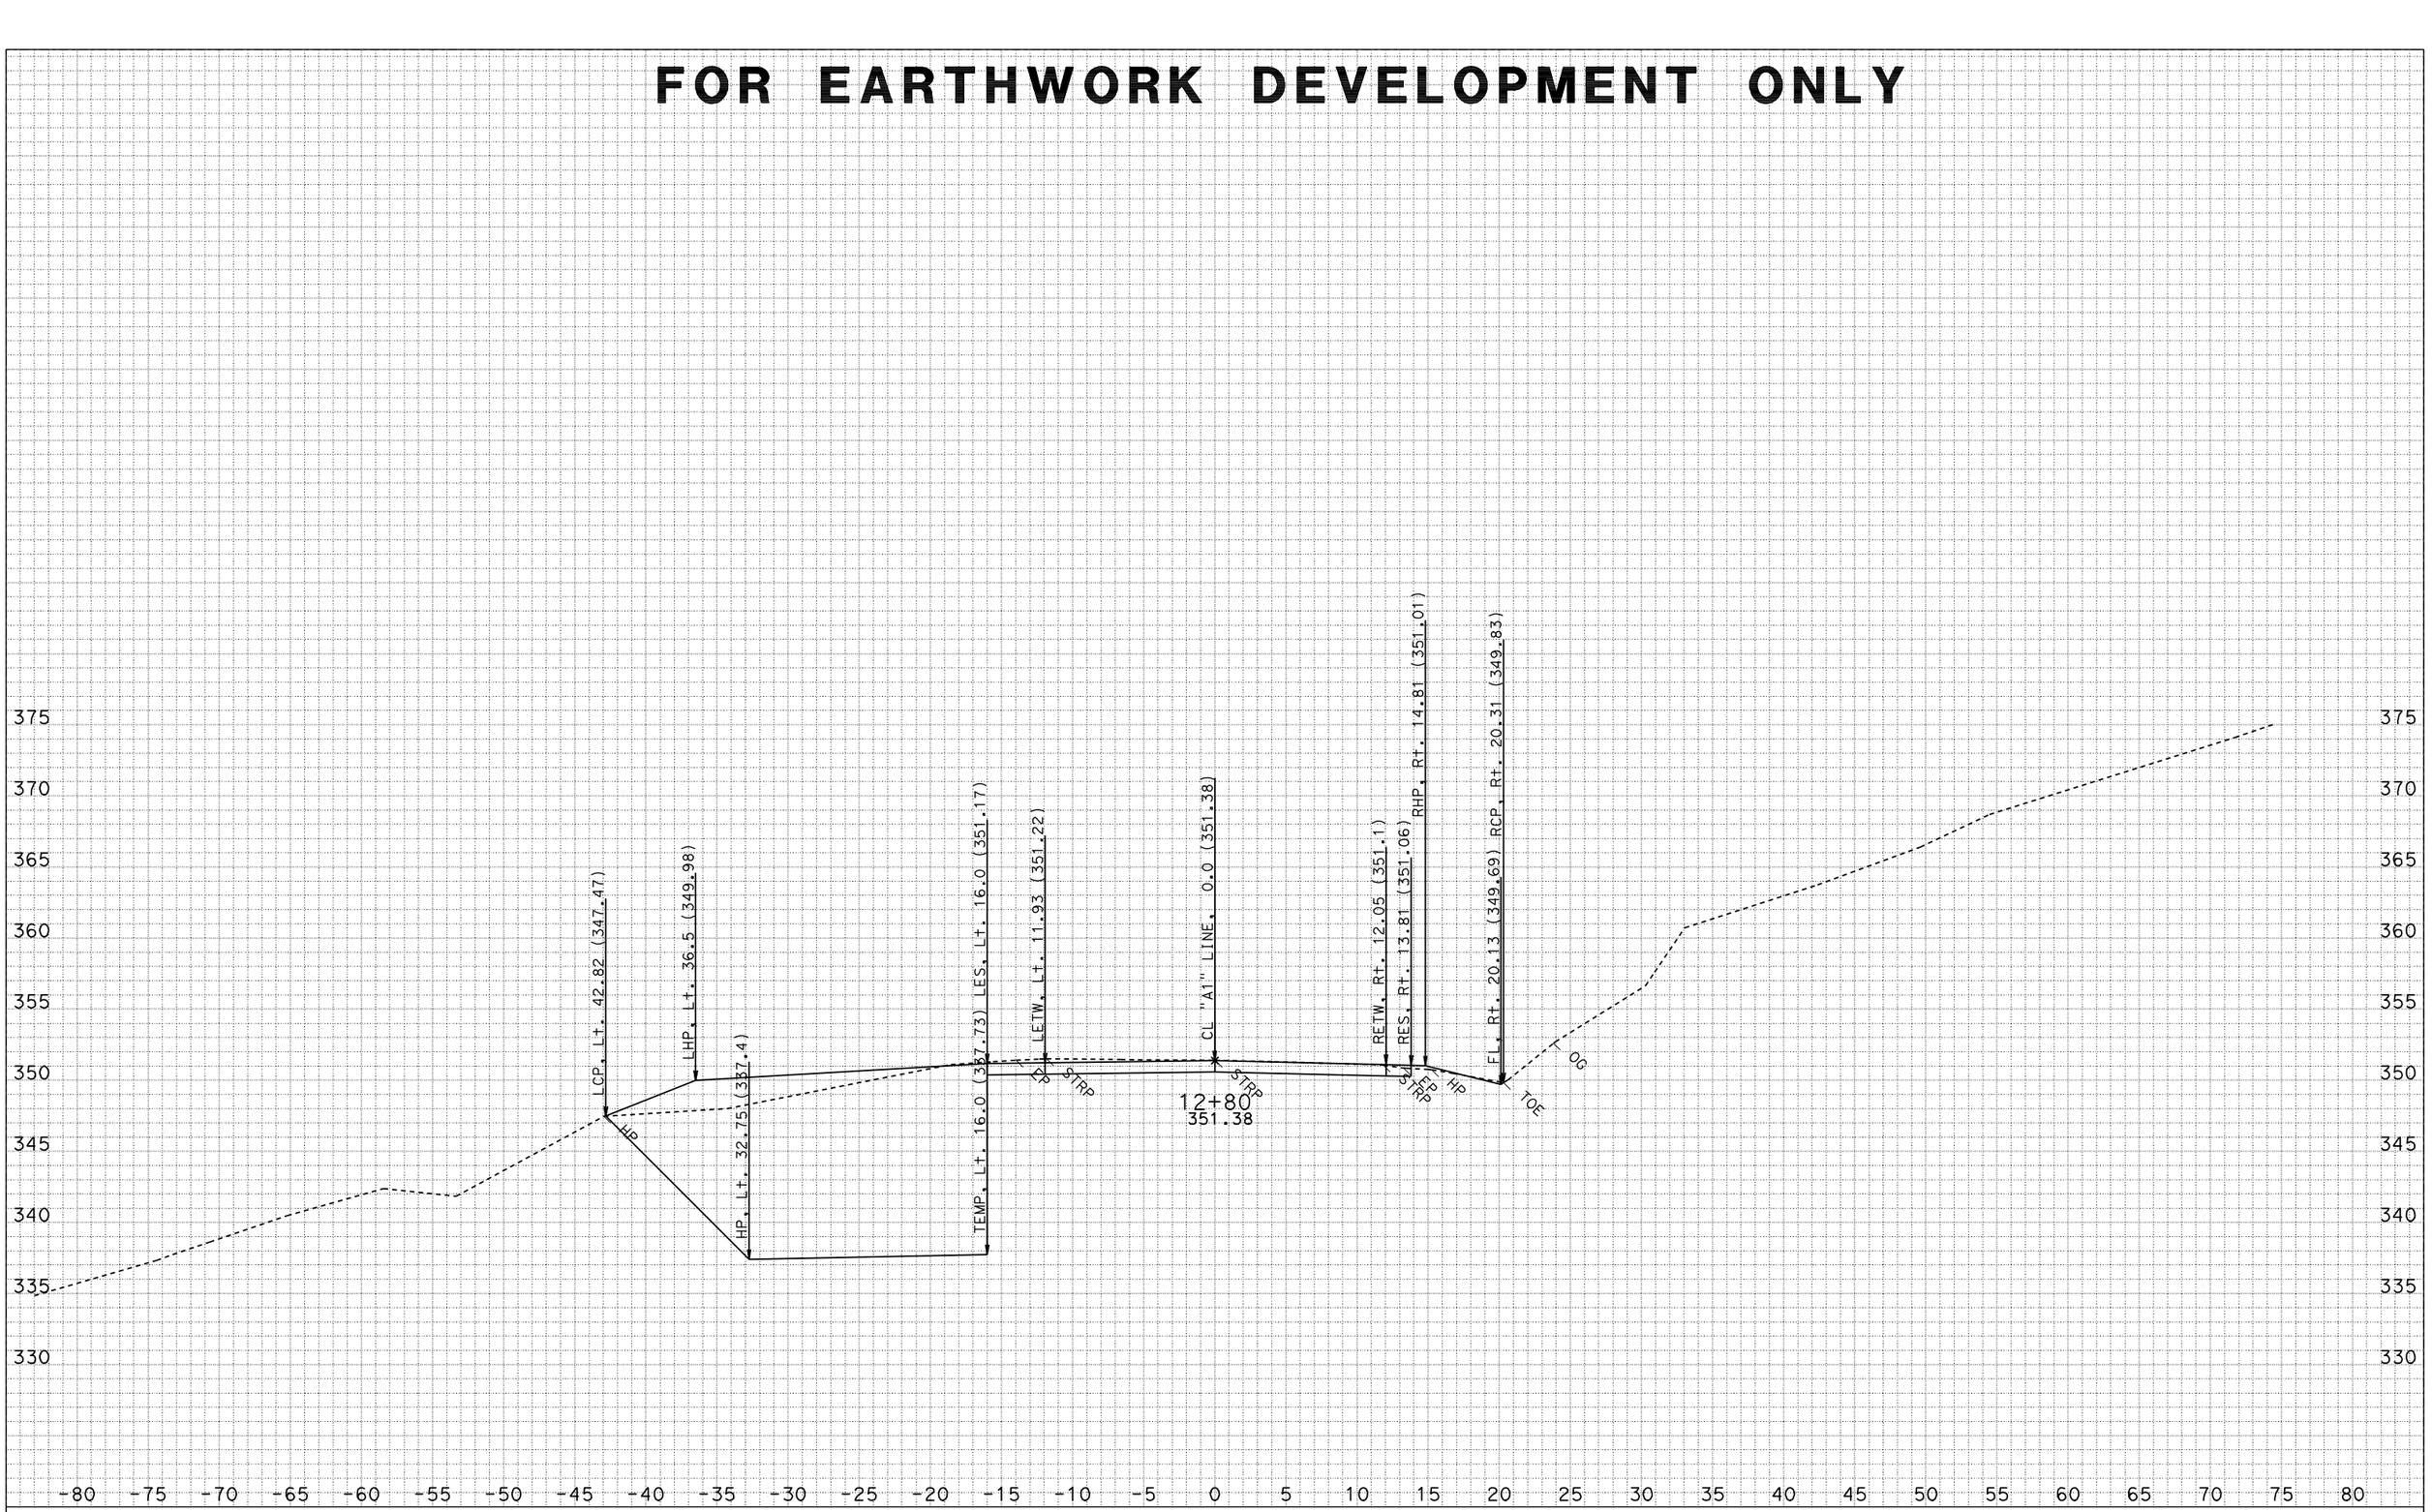

DATE: 3/4/2009
CREATED BY: North Region Design M2
PROJECT ID: Miranda Walls
EA: 01-475101
DIST/CO/RTE/PM: 01-HUM 254-PM 5.10

ALL DIMENSIONS ARE FEET

SCALE: 1" = 5' Horiz.
1" = 5' Vert.

"A1" LINE CROSS SECTIONS

FOR EARTHWORK DEVELOPMENT ONLY

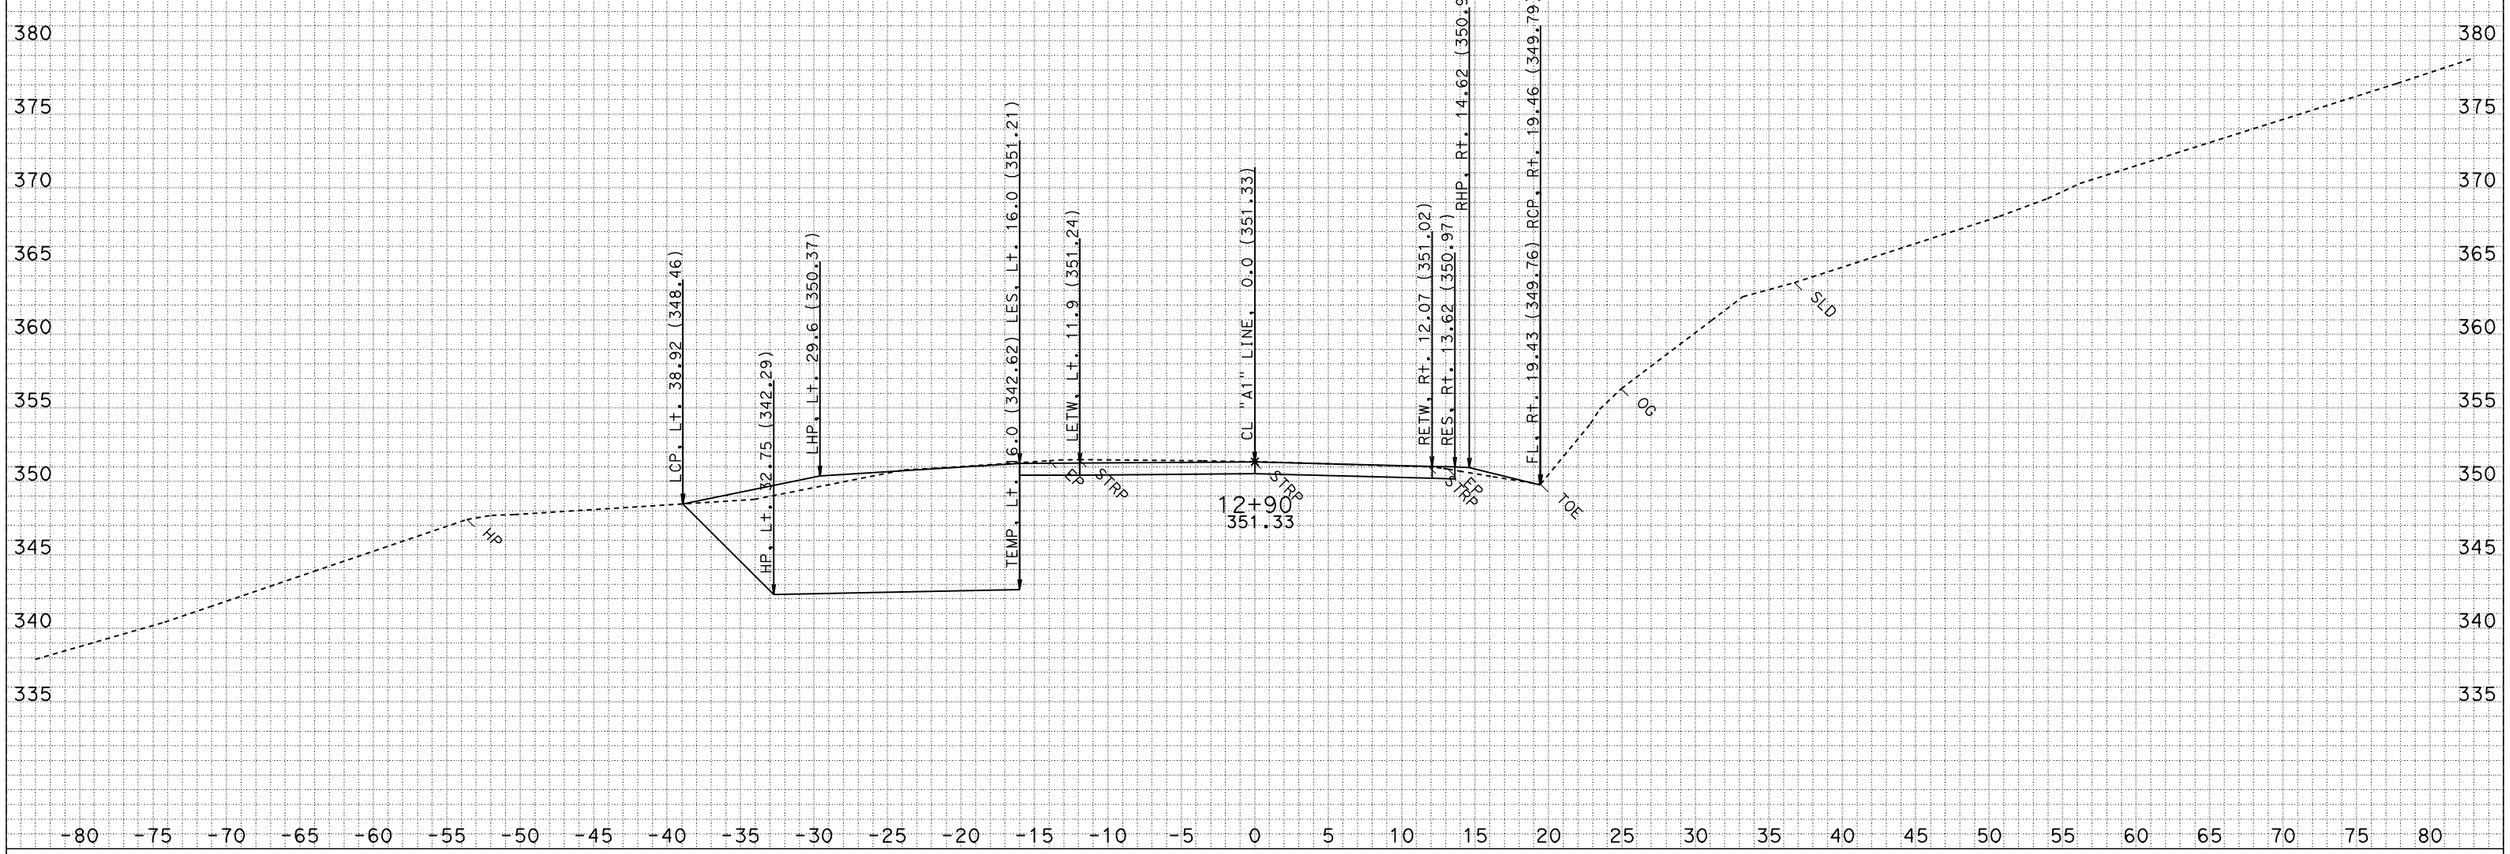

DATE: 3/4/2009
CREATED BY: North Region Design M2
PROJECT ID: Miranda Walls
EA: 01-475101
DIST/CO/RTE/PM: 01-HUM 254-PM 5.10

ALL DIMENSIONS ARE FEET

SCALE: 1" = 5' Horiz.
1" = 5' Vert.

"A1" LINE CROSS SECTIONS

FOR EARTHWORK DEVELOPMENT ONLY

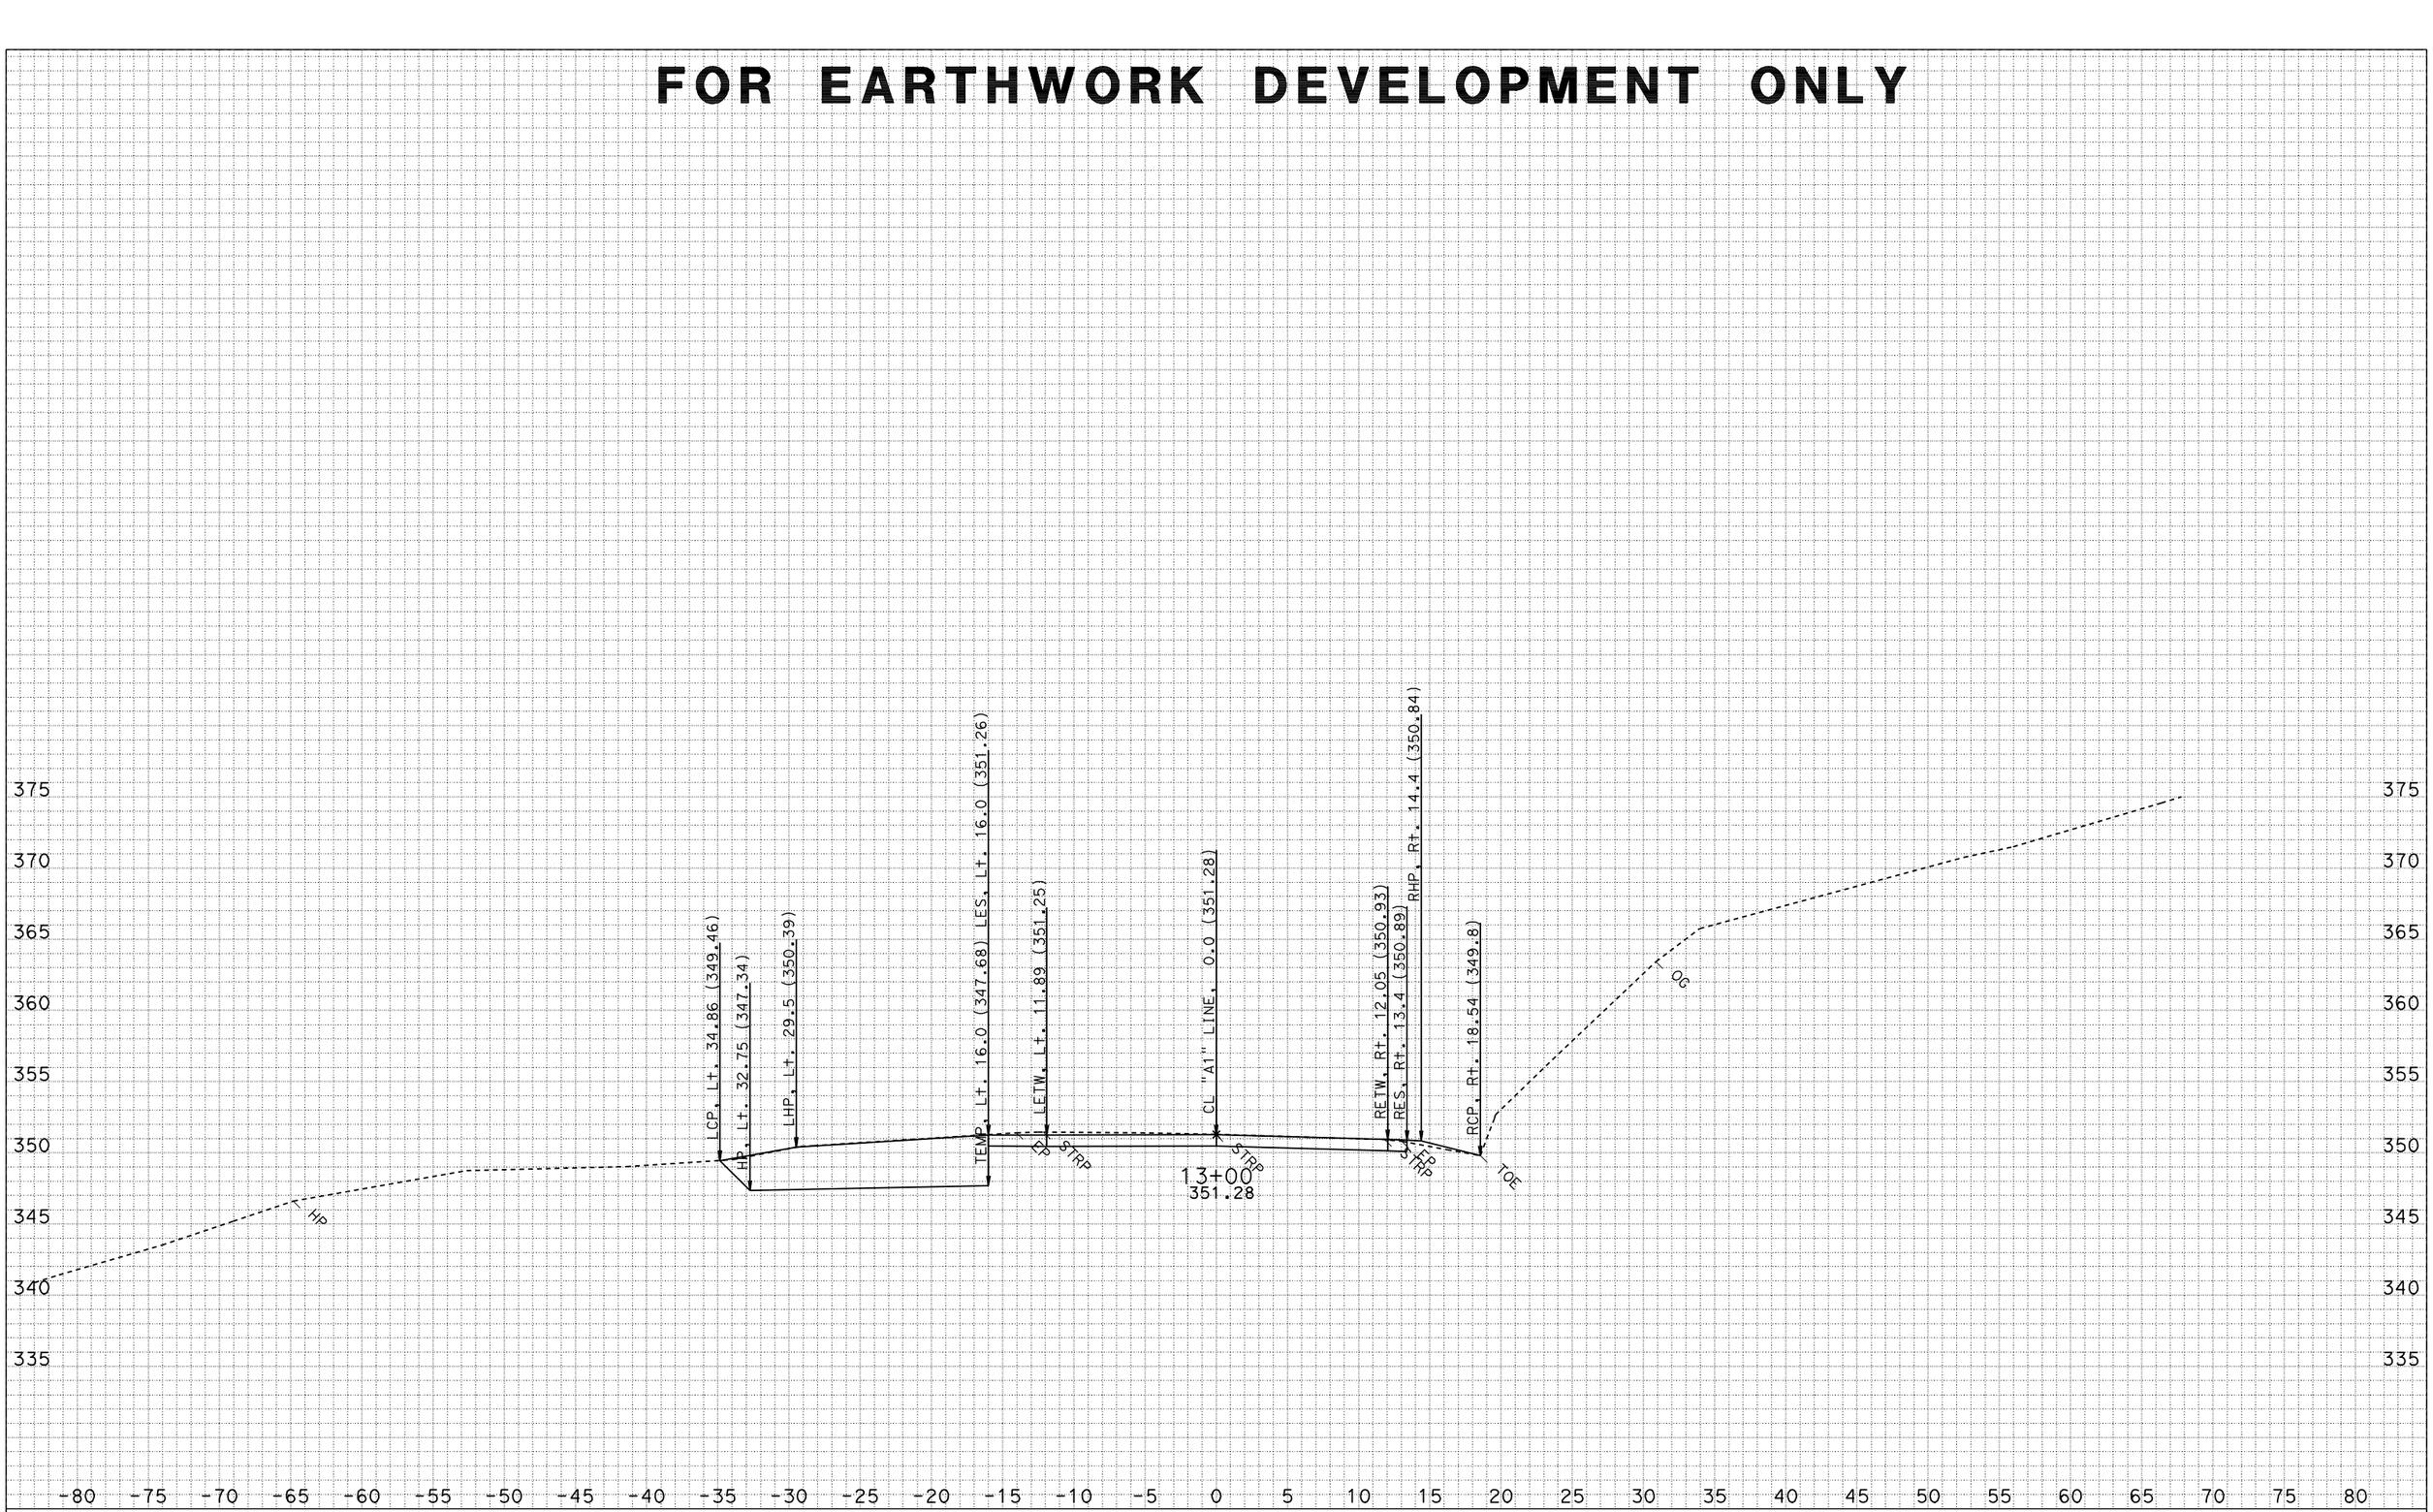

DATE: 3/4/2009
CREATED BY: North Region Design M2
PROJECT ID: Miranda Walls
EA: 01-475101
DIST/CO/RTE/PM: 01-HUM 254-PM 5.10

ALL DIMENSIONS ARE FEET

SCALE: 1" = 5' Horiz.
1" = 5' Vert.

"A1" LINE CROSS SECTIONS

FOR EARTHWORK DEVELOPMENT ONLY

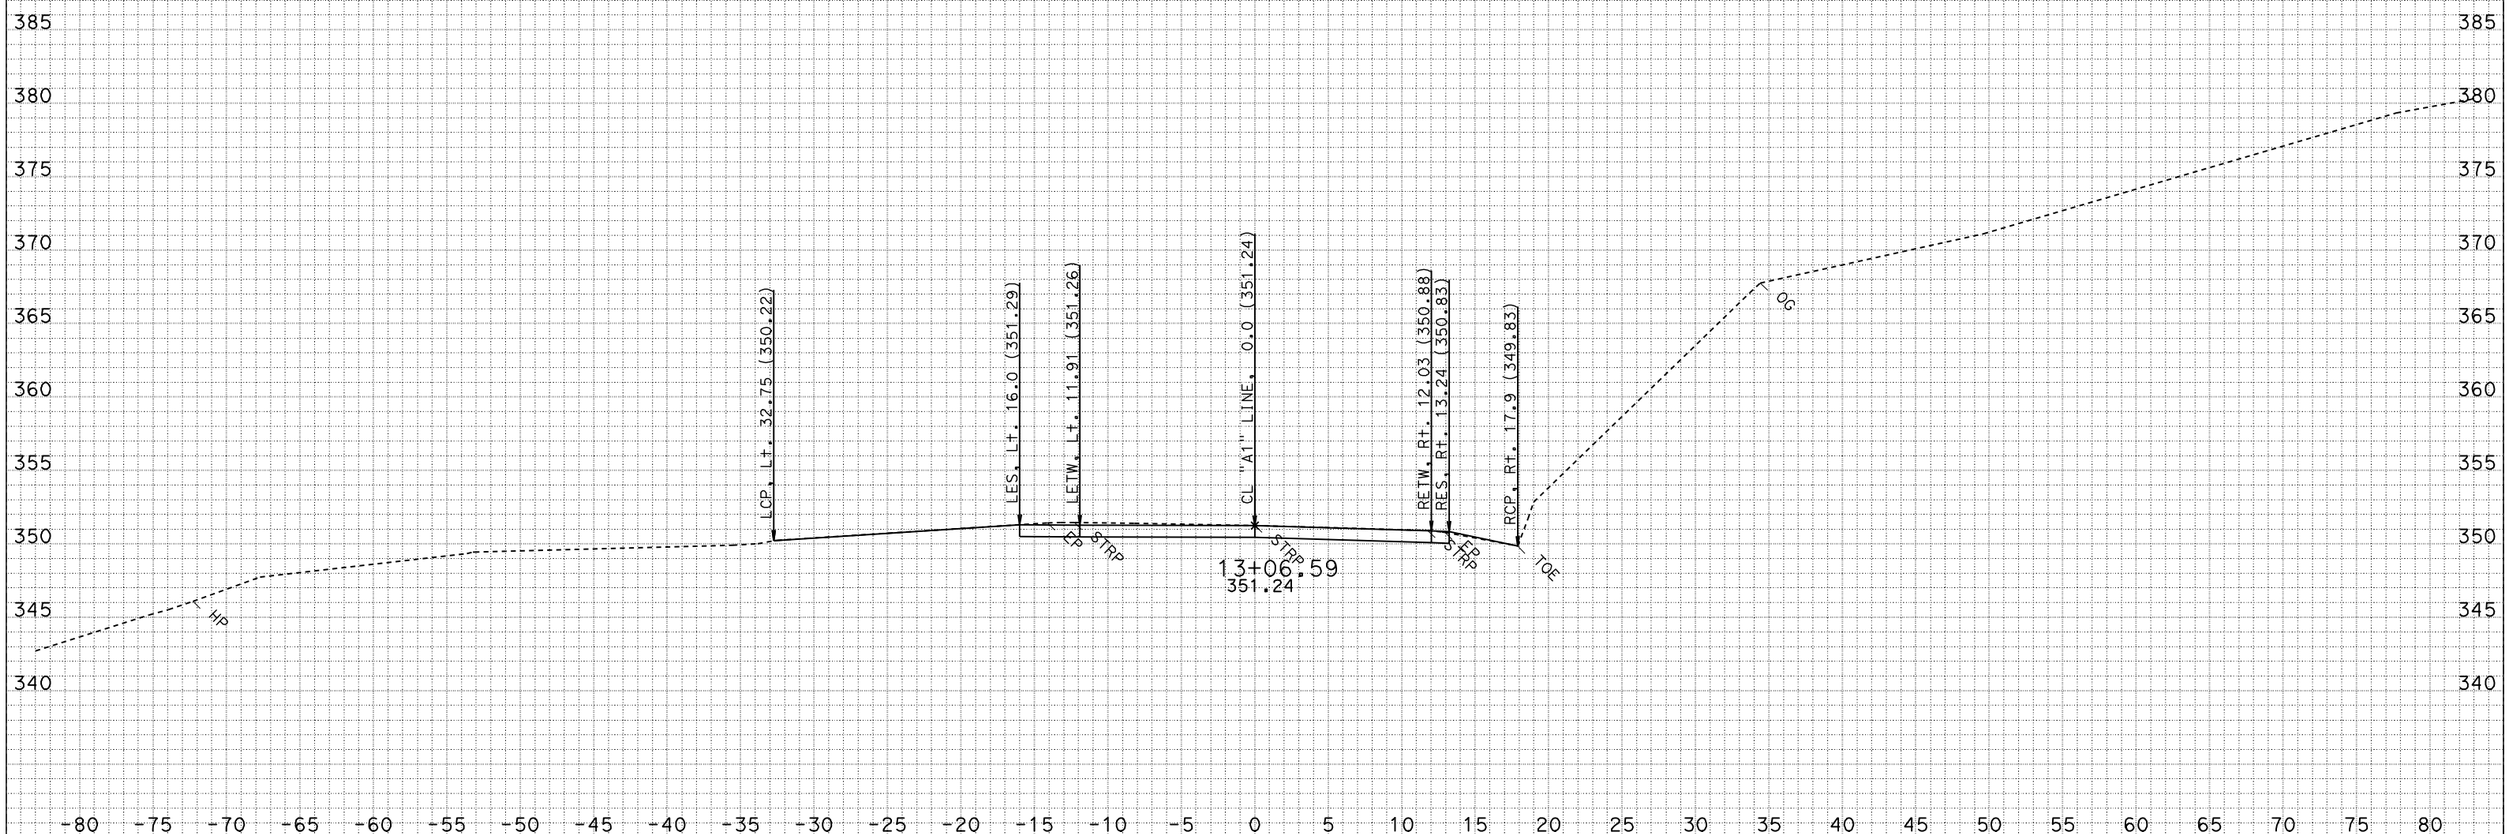

DATE: 3/4/2009
CREATED BY: North Region Design M2
PROJECT ID: Miranda Walls
EA: 01-475101
DIST/CO/RTE/PM: 01-HUM 254-PM 5.10

ALL DIMENSIONS ARE FEET

SCALE: 1" = 5' Horiz.
1" = 5' Vert.

"A1" LINE CROSS SECTIONS

FOR EARTHWORK DEVELOPMENT ONLY

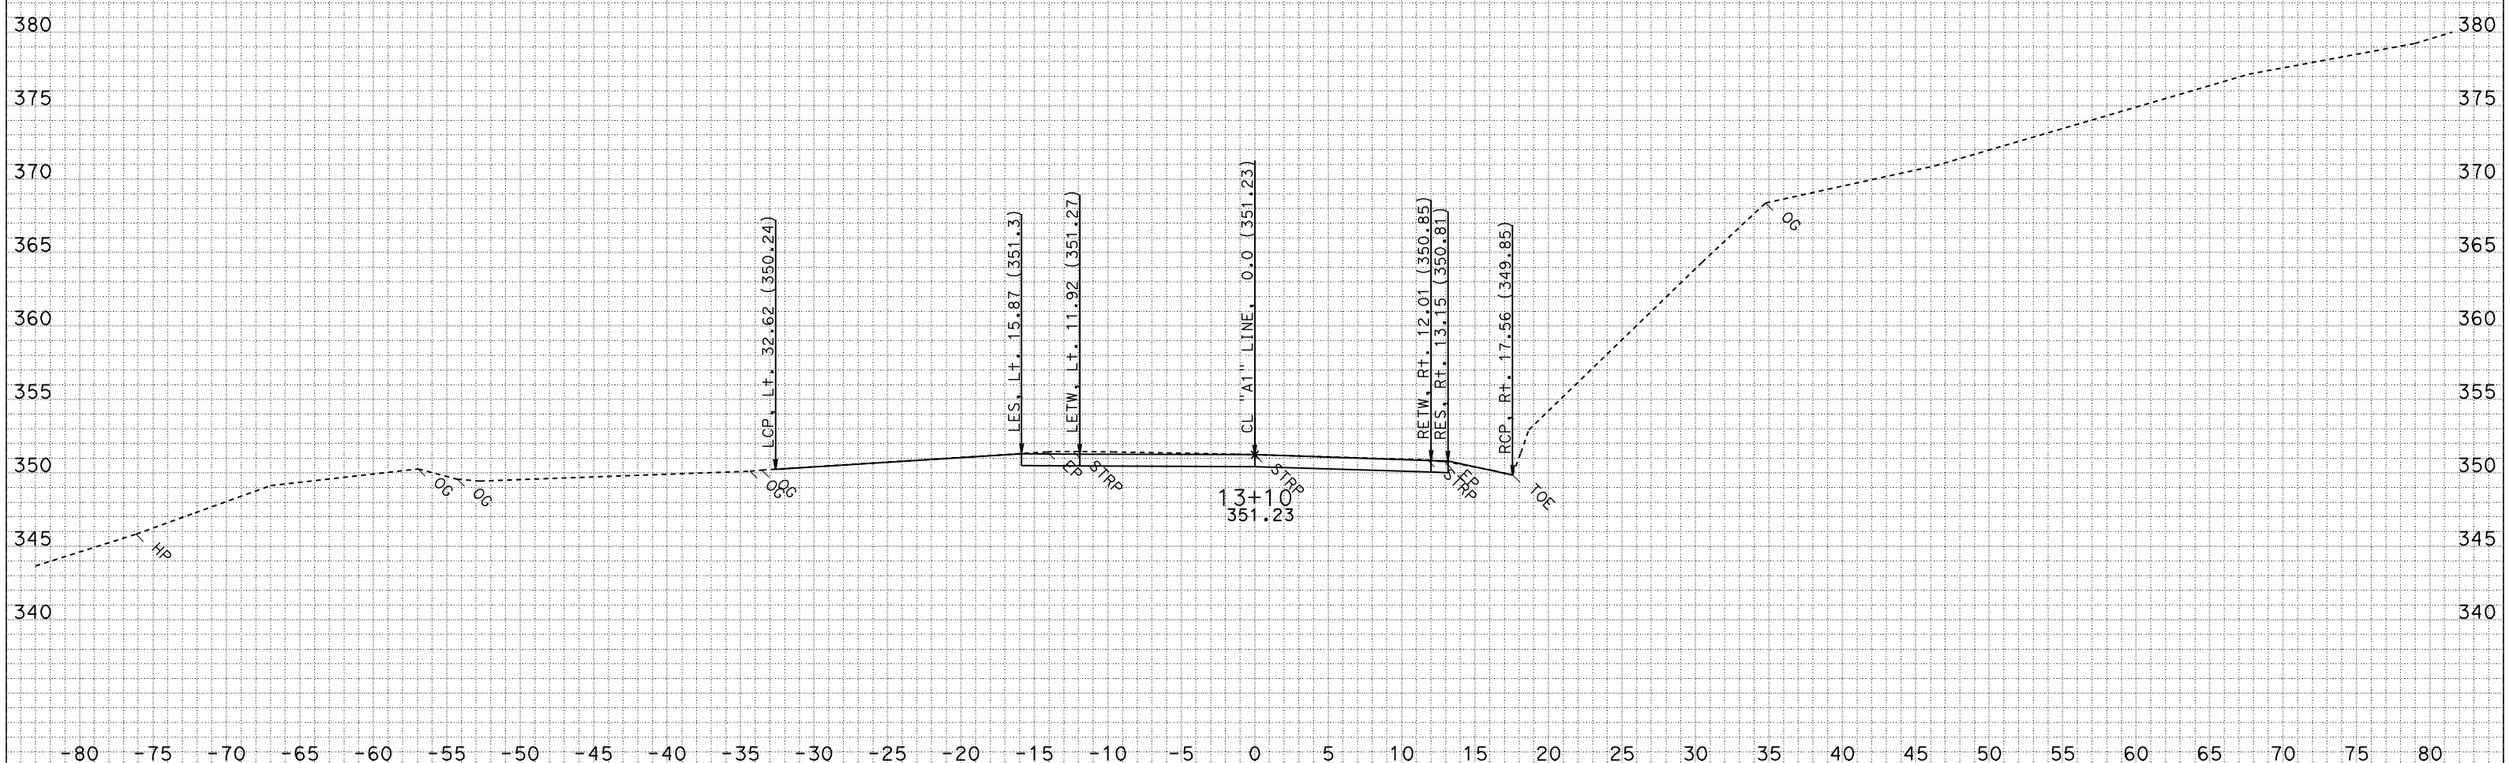

DATE: 3/4/2009
CREATED BY: North Region Design M2
PROJECT ID: Miranda Walls
EA: 01-475101
DIST/CO/RTE/PM: 01-HUM 254-PM 5.10

ALL DIMENSIONS ARE FEET

SCALE: 1" = 5' Horiz.
1" = 5' Vert.

"A1" LINE CROSS SECTIONS

FOR EARTHWORK DEVELOPMENT ONLY

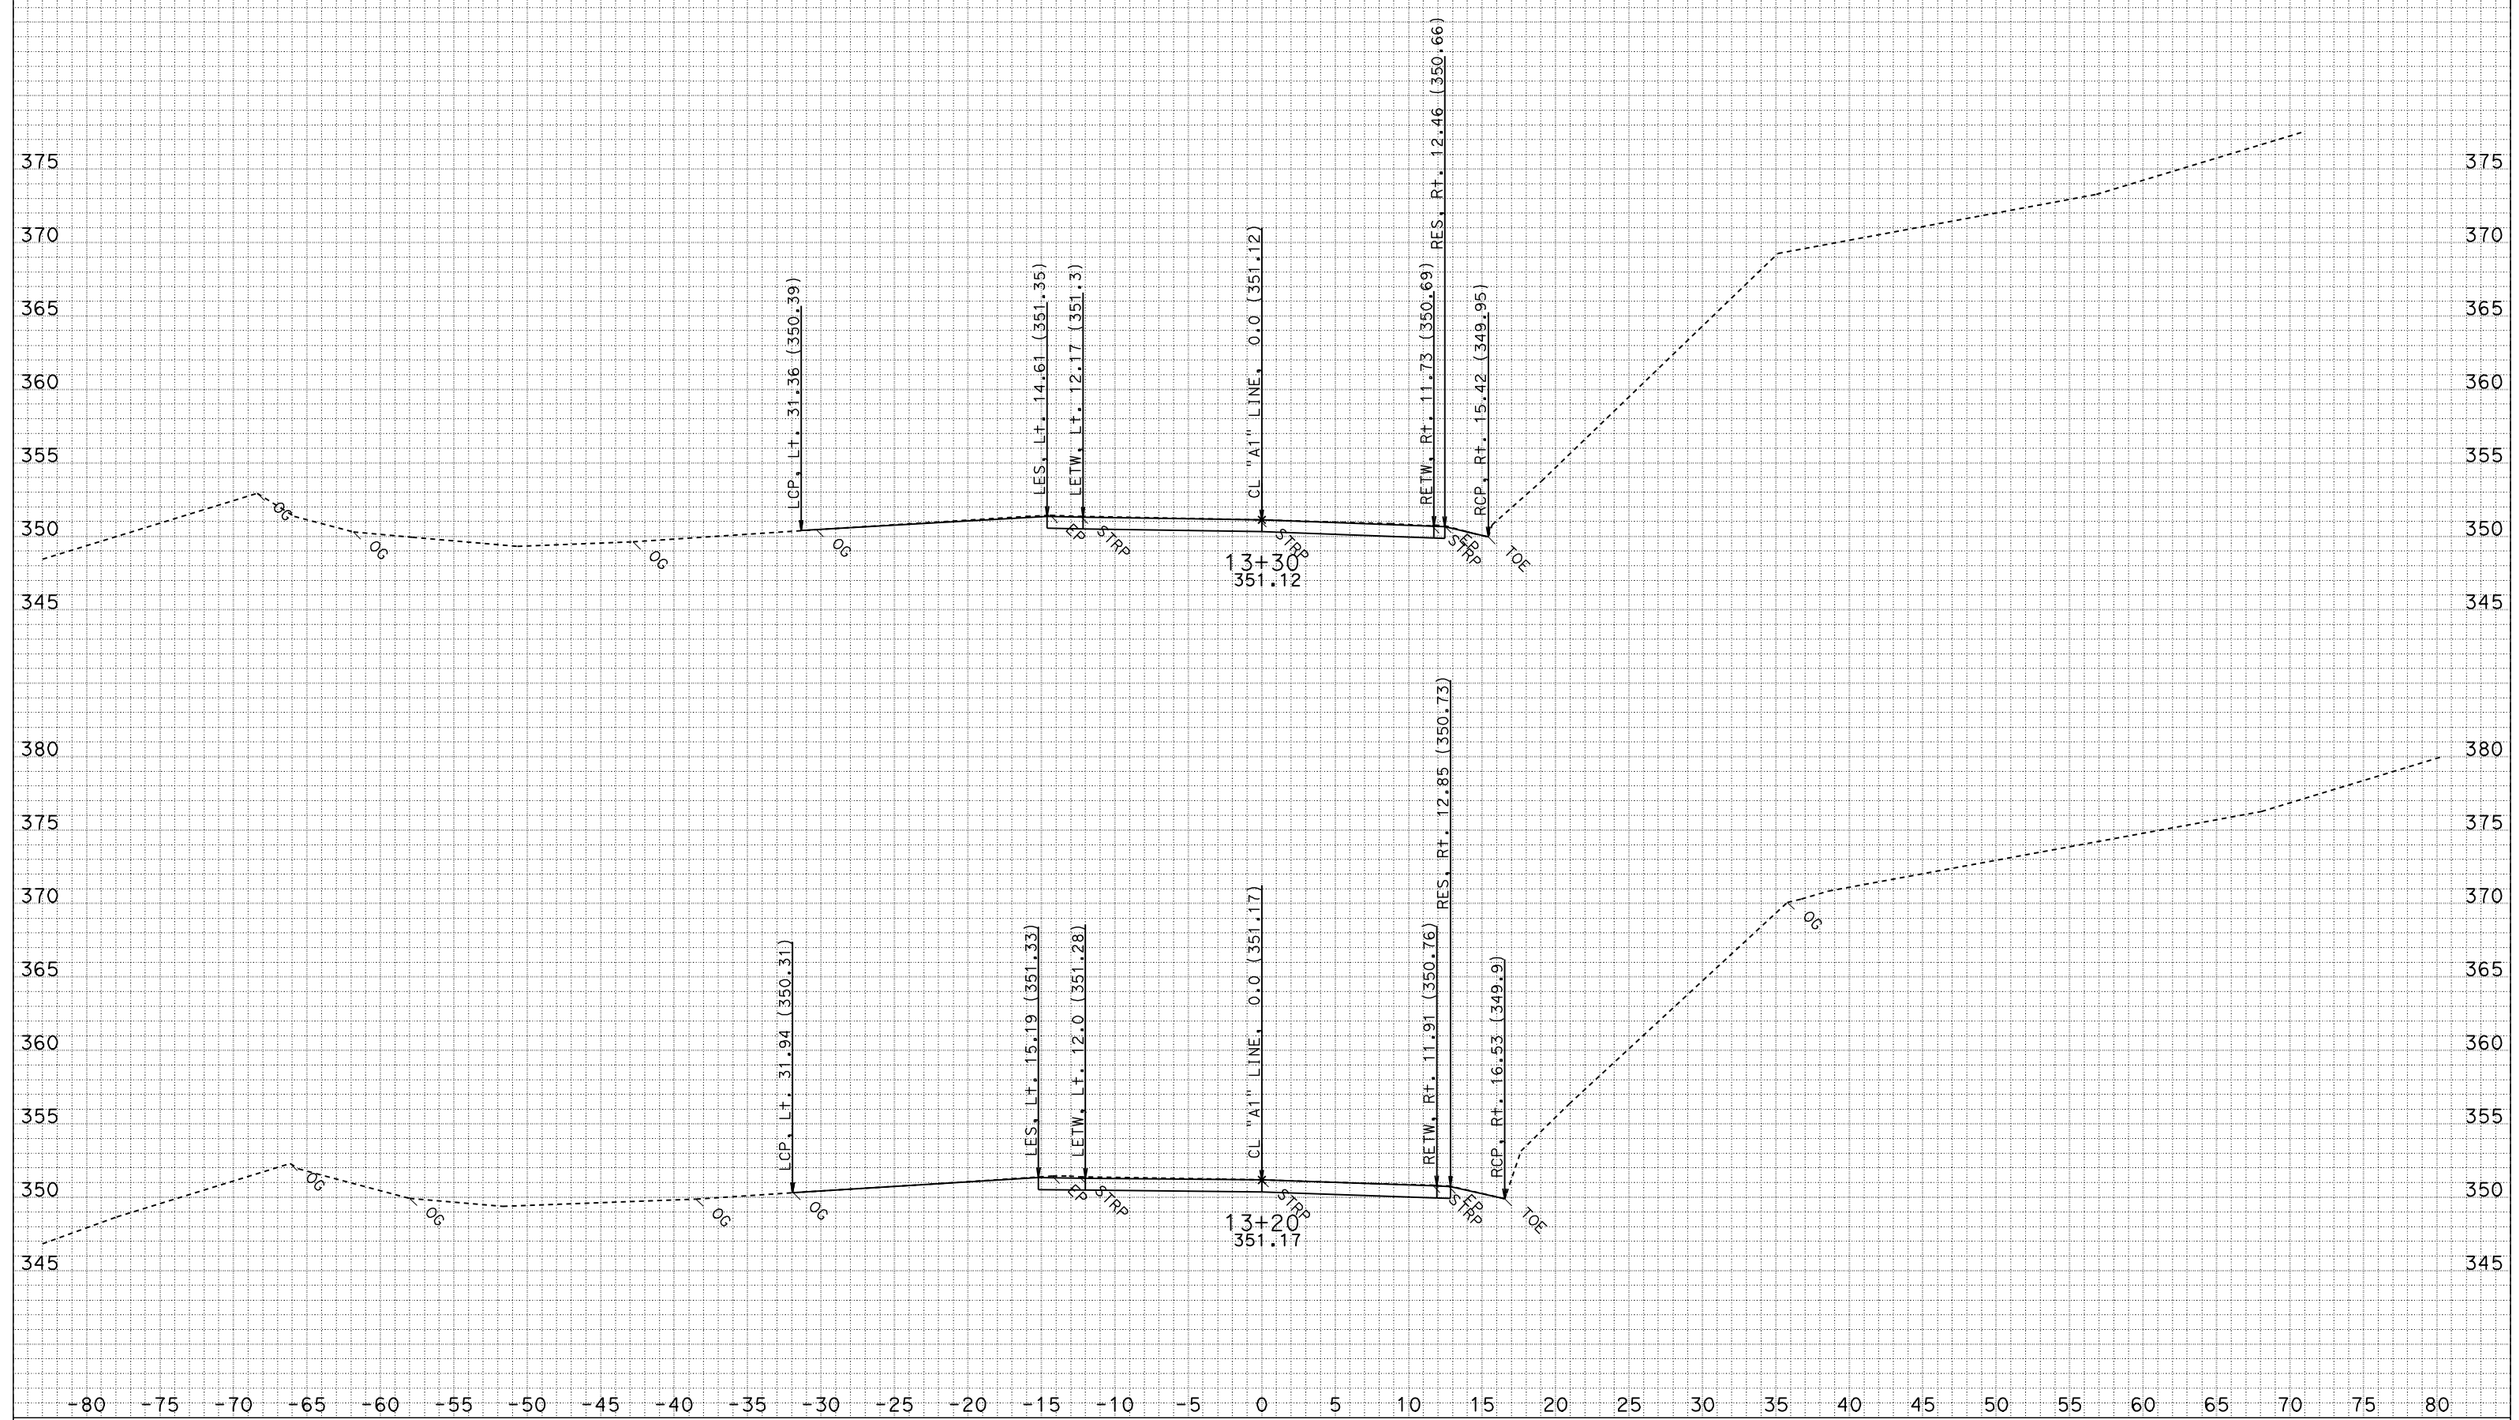

DATE: 3/4/2009
CREATED BY: North Region Design M2
PROJECT ID: Miranda Walls
EA: 01-475101
DIST/CO/RTE/PM: 01-HUM 254-PM 5.10

ALL DIMENSIONS ARE FEET

SCALE: 1" = 5' Horiz.
1" = 5' Vert.

"A1" LINE CROSS SECTIONS

FOR EARTHWORK DEVELOPMENT ONLY

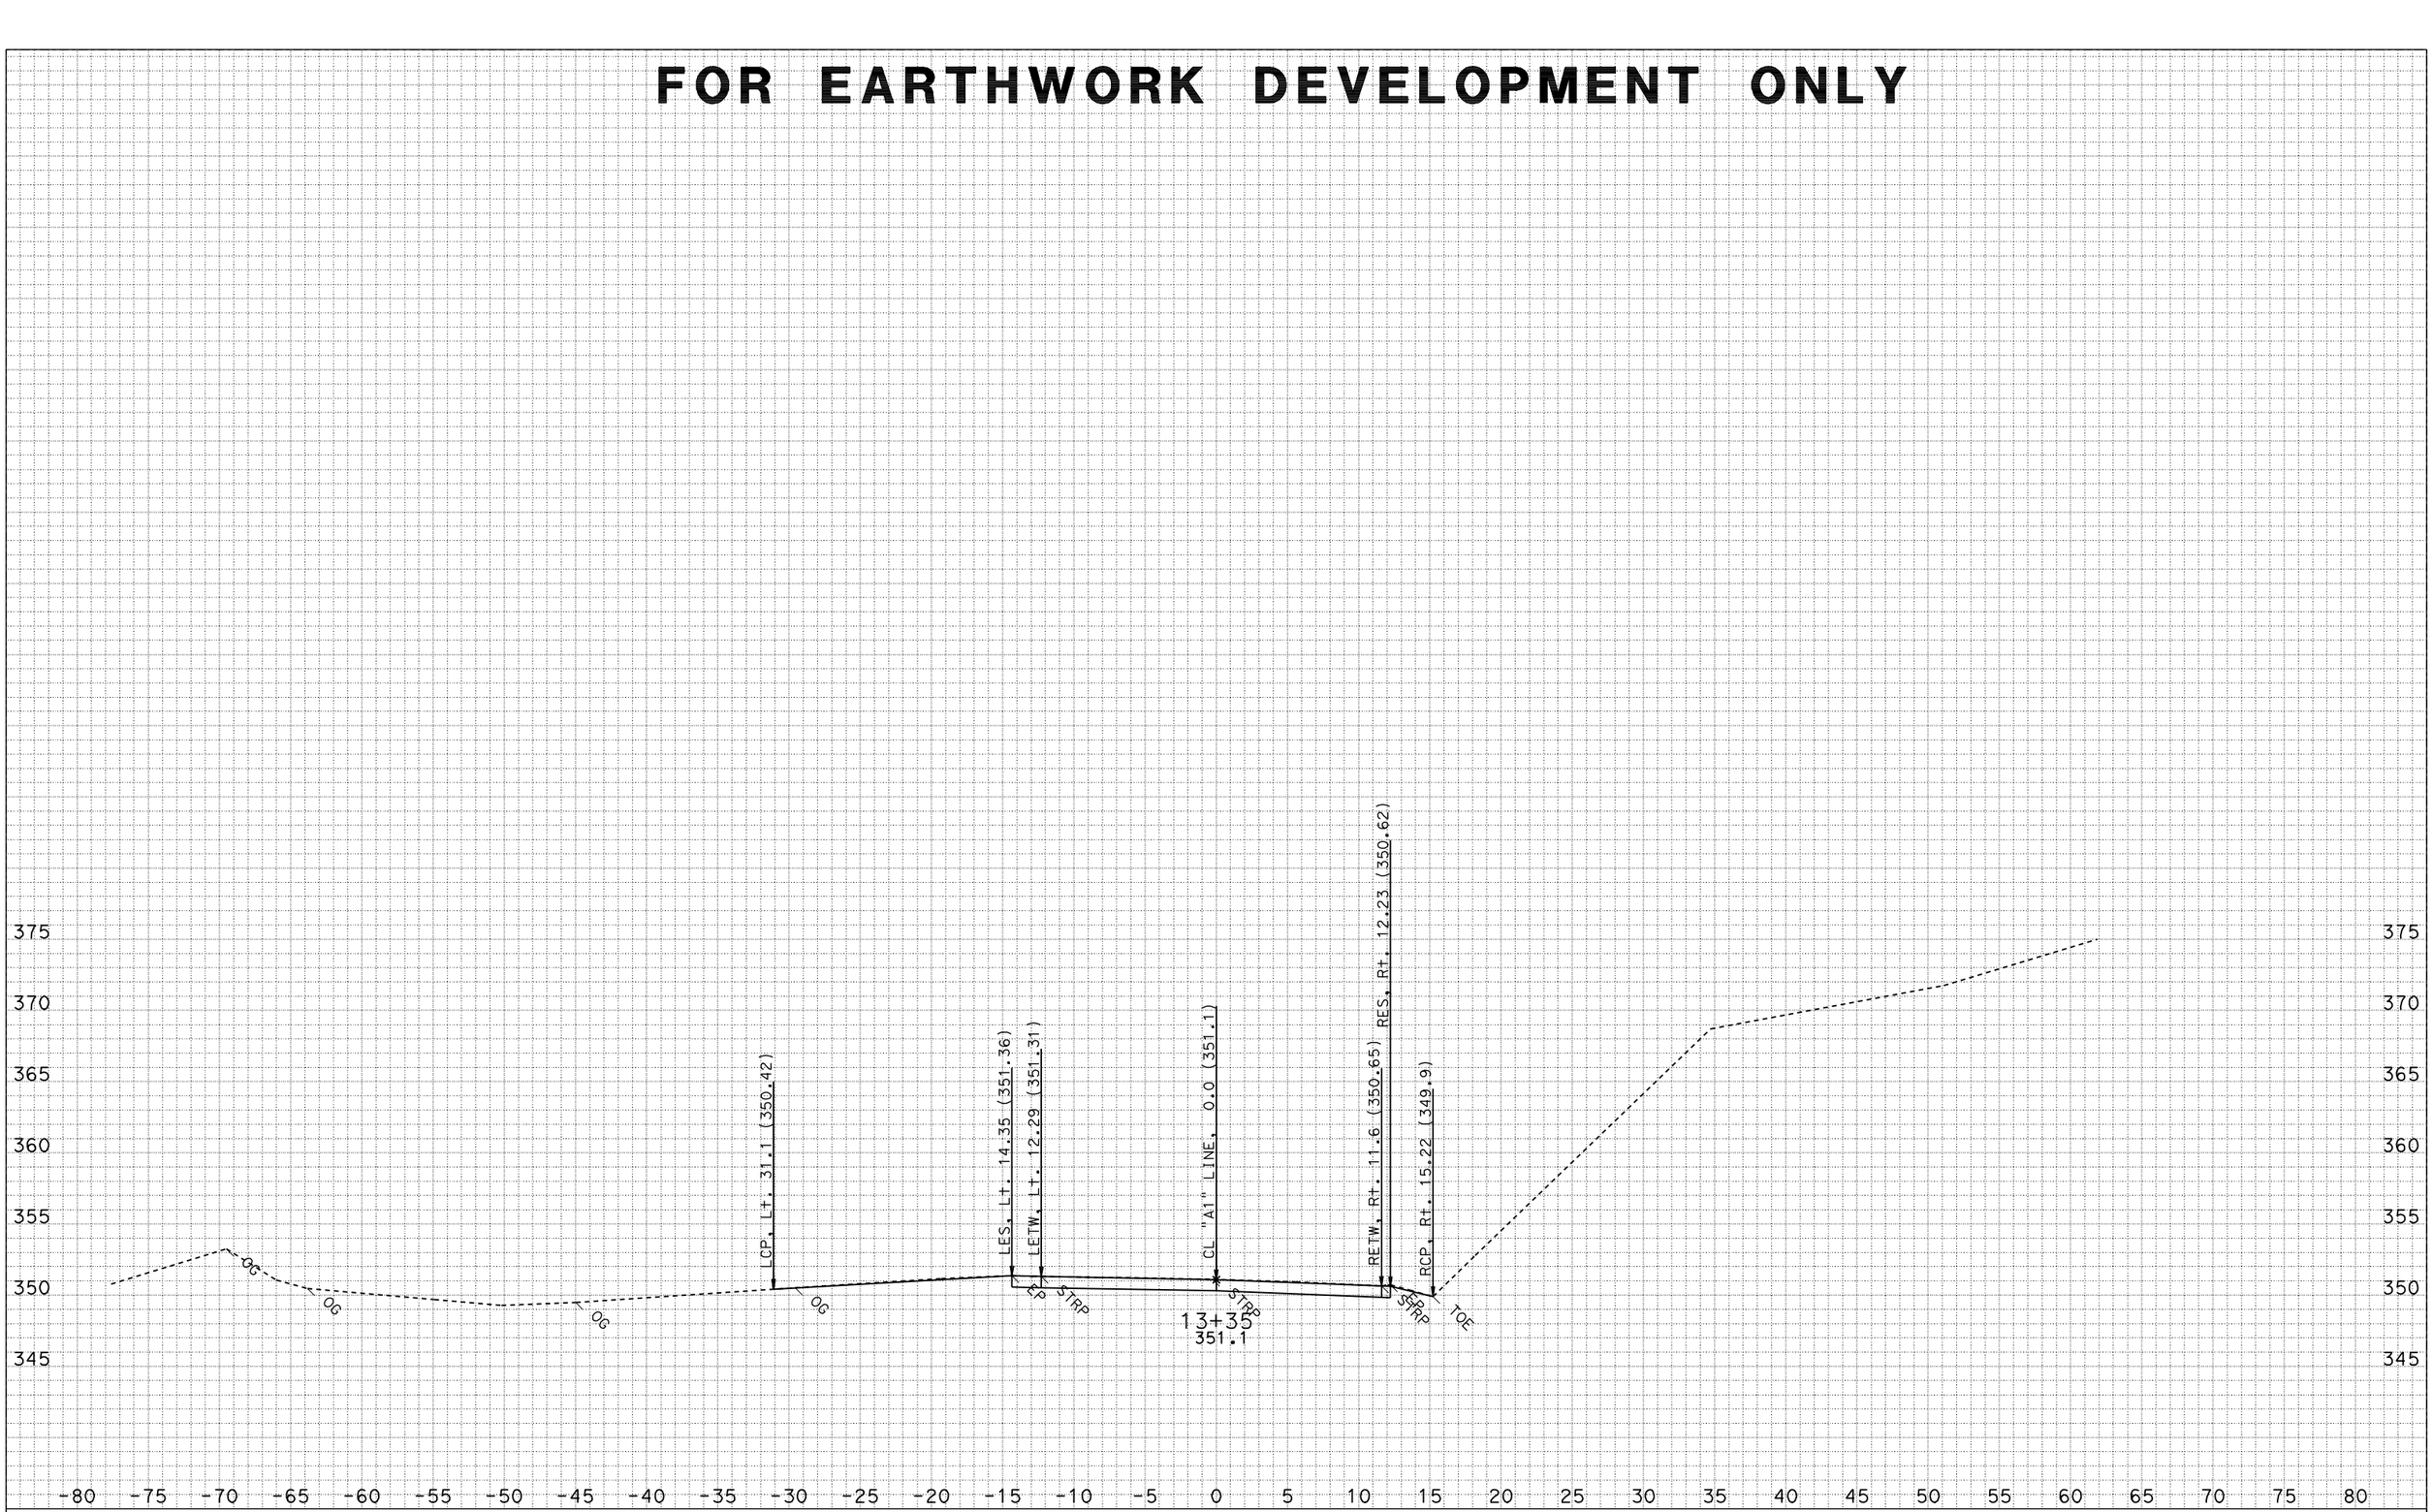

DATE: 3/4/2009
CREATED BY: North Region Design M2
PROJECT ID: Miranda Walls
EA: 01-475101
DIST/CO/RTE/PM: 01-HUM 254-PM 5.10

ALL DIMENSIONS ARE FEET

SCALE: 1" = 5' Horiz.
1" = 5' Vert.

"A1" LINE CROSS SECTIONS

SHEET 49 OF 49

FOR EARTHWORK DEVELOPMENT ONLY

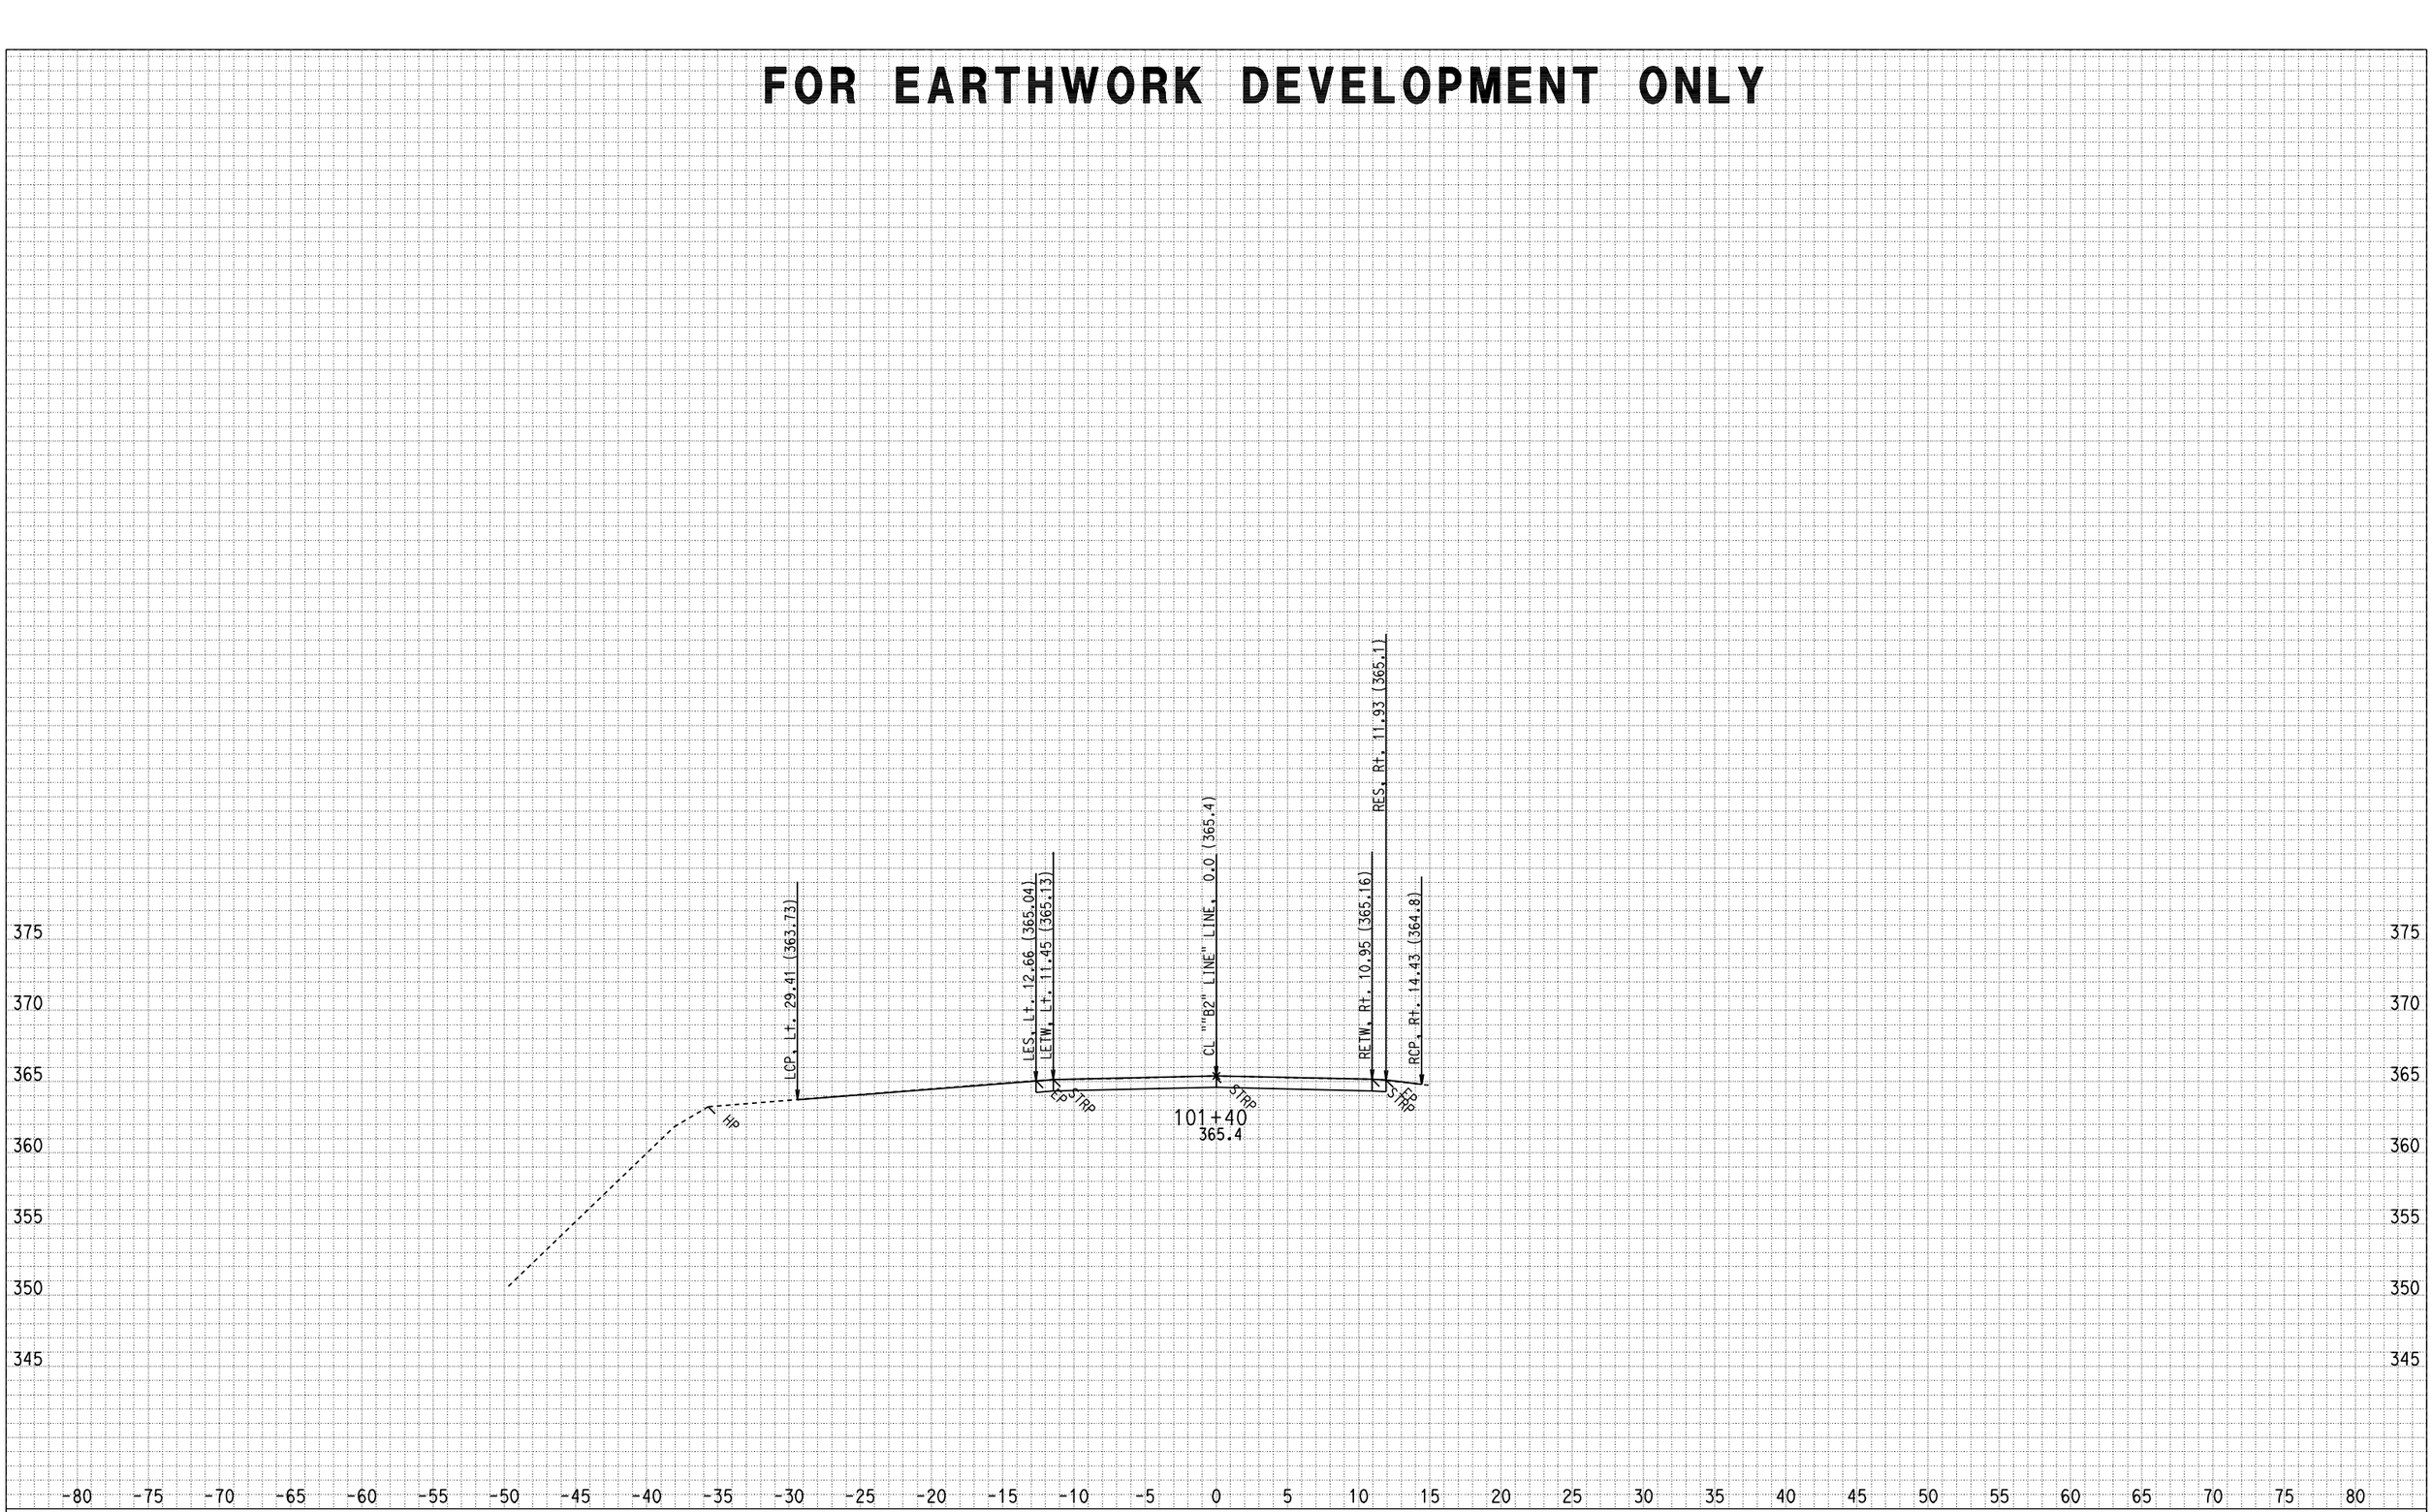

DATE: 3/9/2009
CREATED BY: North Region Design M2
PROJECT ID: Miranda Walls
EA: 01-475101
DIST/CO/RTE/PM: 01-HUM 254-PM 5.60

ALL DIMENSIONS ARE FEET

SCALE: 1" = 5' Horiz.
1" = 5' Vert.

"B2" LINE
CROSS SECTIONS
SHEET 1 OF 52

FOR EARTHWORK DEVELOPMENT ONLY

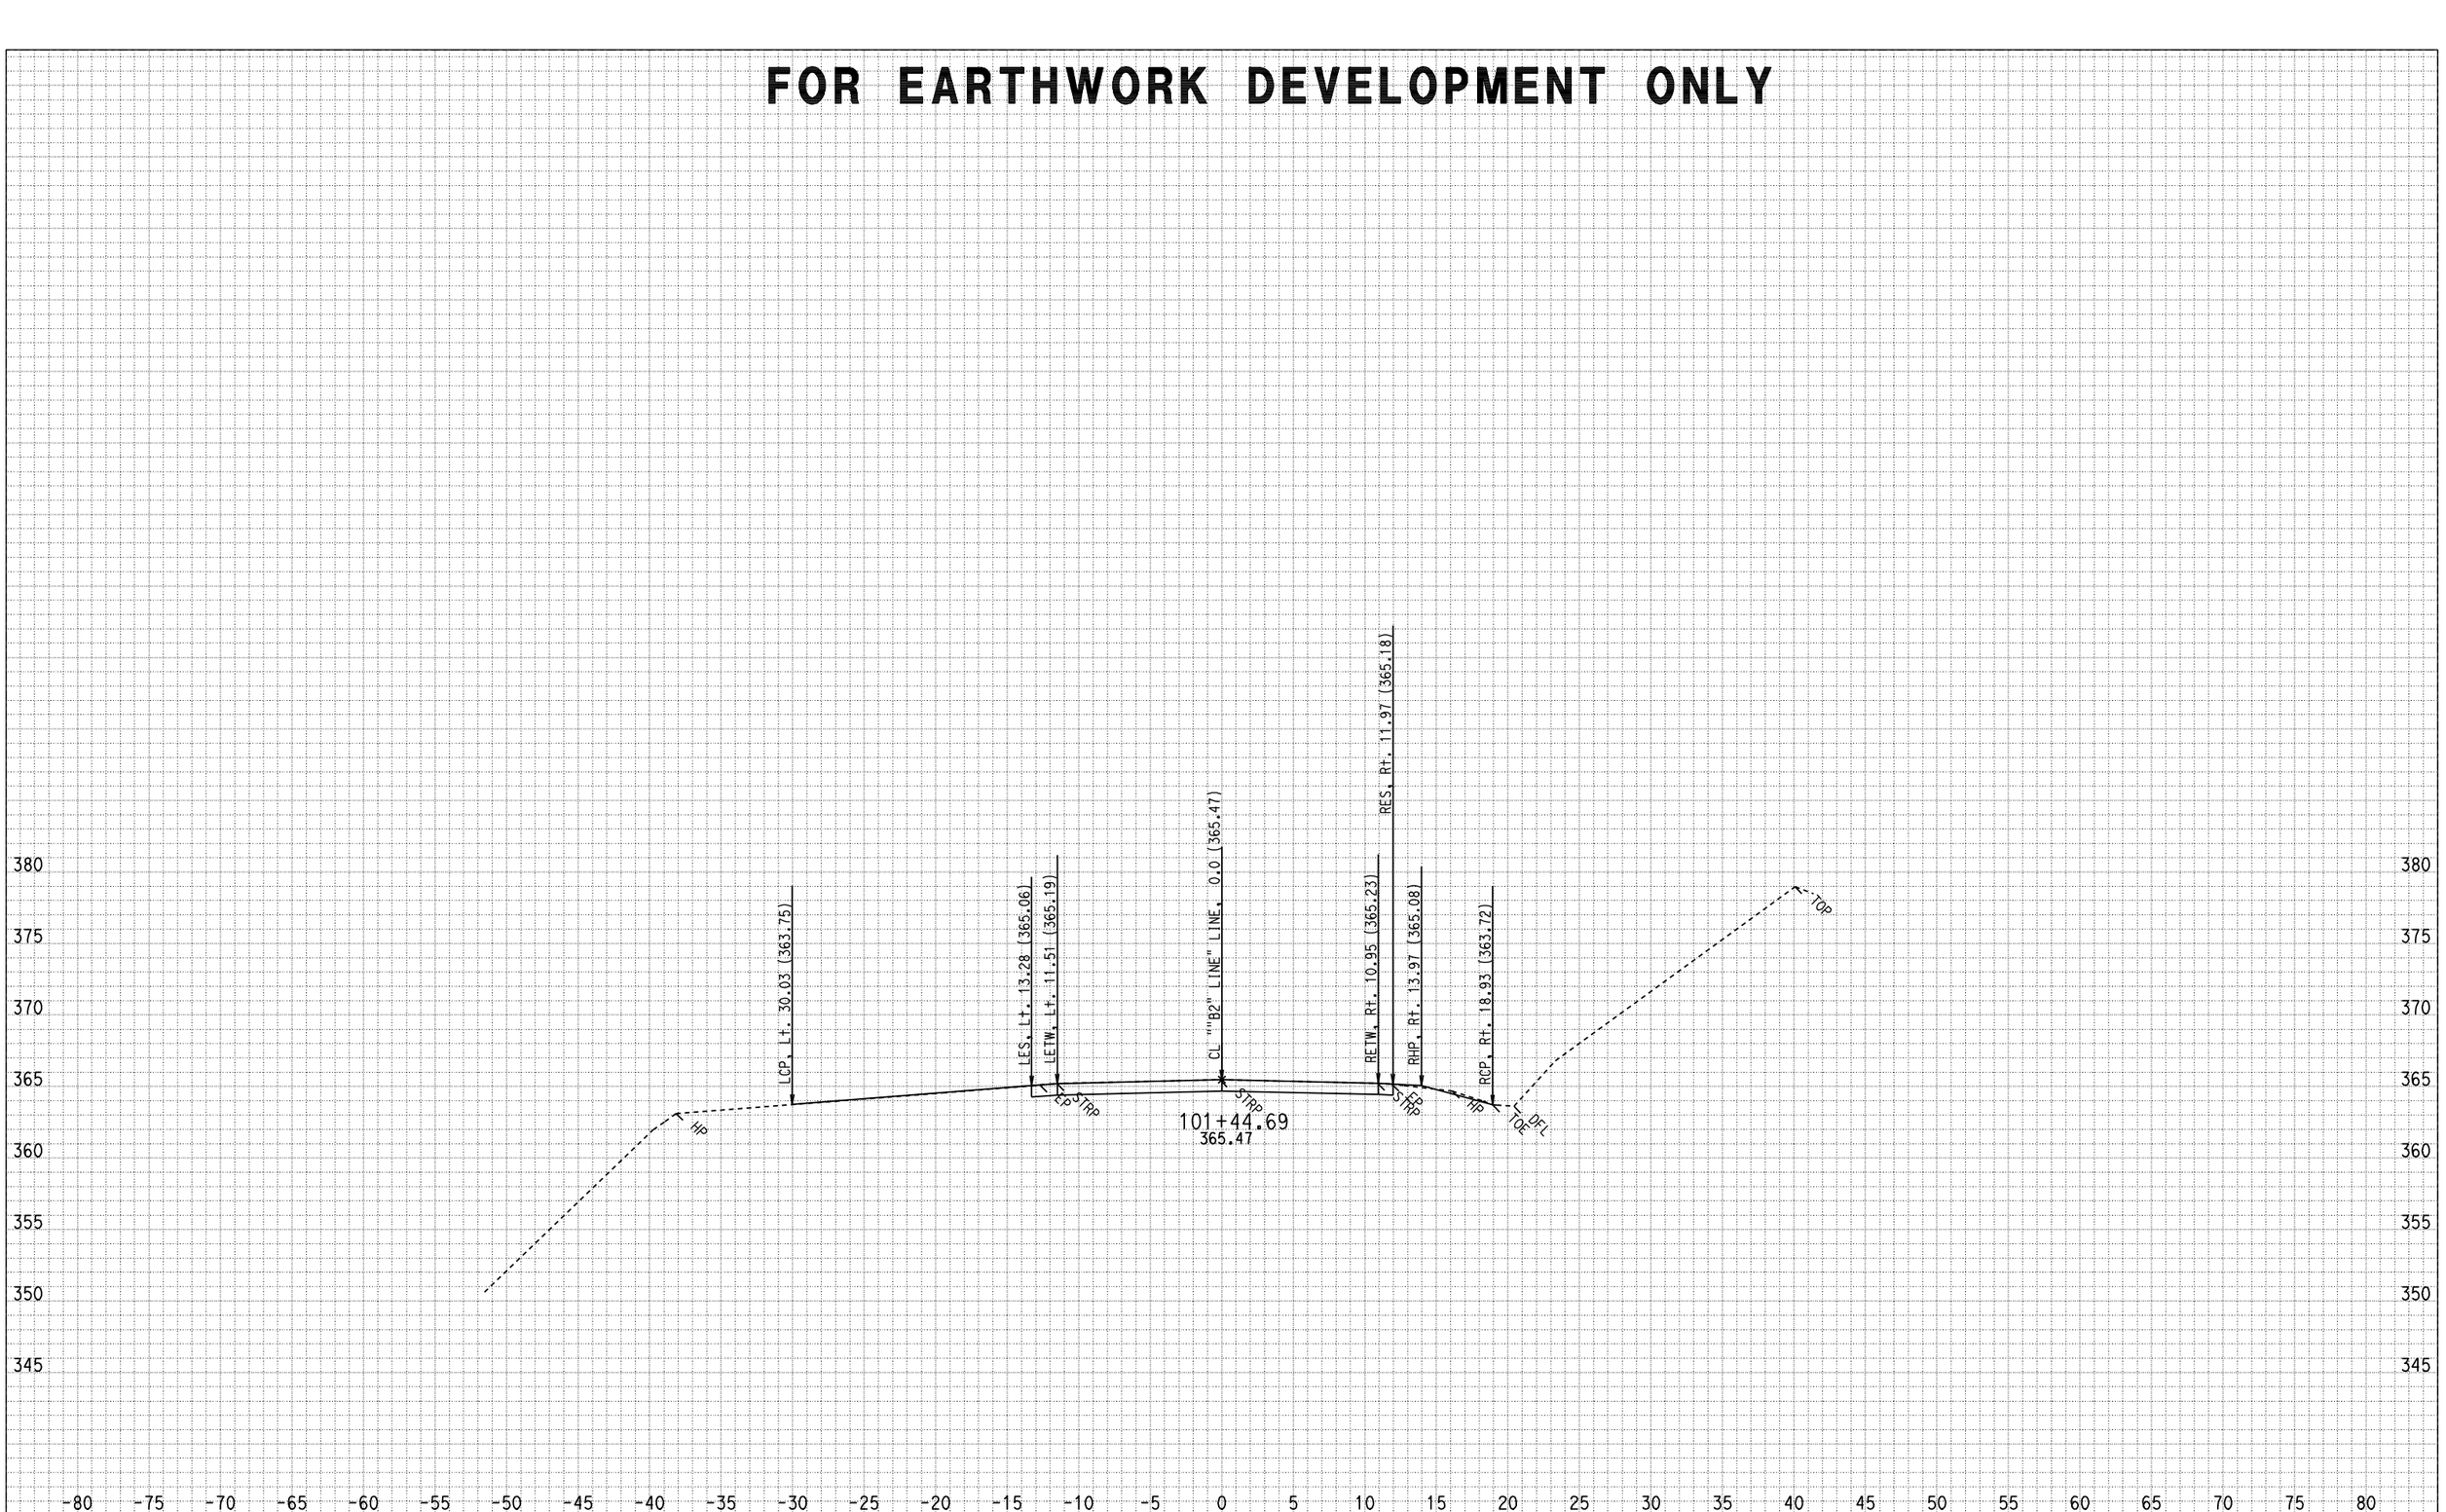

DATE: 3/9/2009
CREATED BY: North Region Design M2
PROJECT ID: Miranda Walls
EA: 01-475101
DIST/CO/RTE/PM: 01-HUM 254-PM 5.60

ALL DIMENSIONS ARE FEET

SCALE: 1" = 5' Horiz.
1" = 5' Vert.

"B2" LINE
CROSS SECTIONS
SHEET 2 OF 52

FOR EARTHWORK DEVELOPMENT ONLY

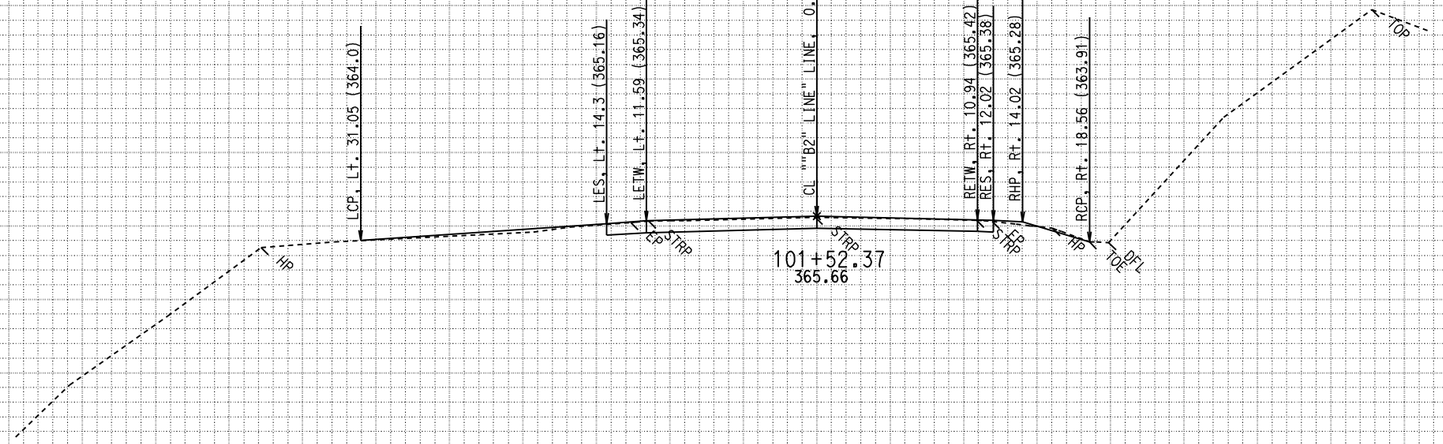

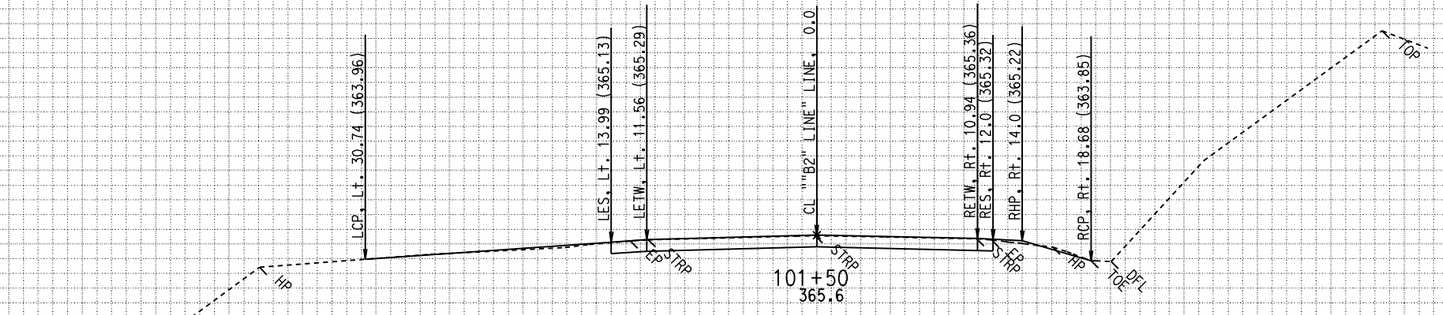

380 375 370 365 360 355 350 345

-80 -75 -70 -65 -60 -55 -50 -45 -40 -35 -30 -25 -20 -15 -10 -5 0 5 10 15 20 25 30 35 40 45 50 55 60 65 70 75 80

DATE: 3/9/2009
CREATED BY: North Region Design M2
PROJECT ID: Miranda Walls
EA: 01-475101
DIST/CO/RTE/PM: 01-HUM 254-PM 5.60

ALL DIMENSIONS ARE FEET

SCALE: 1" = 5' Horiz.
1" = 5' Vert.

"B2" LINE
CROSS SECTIONS

FOR EARTHWORK DEVELOPMENT ONLY

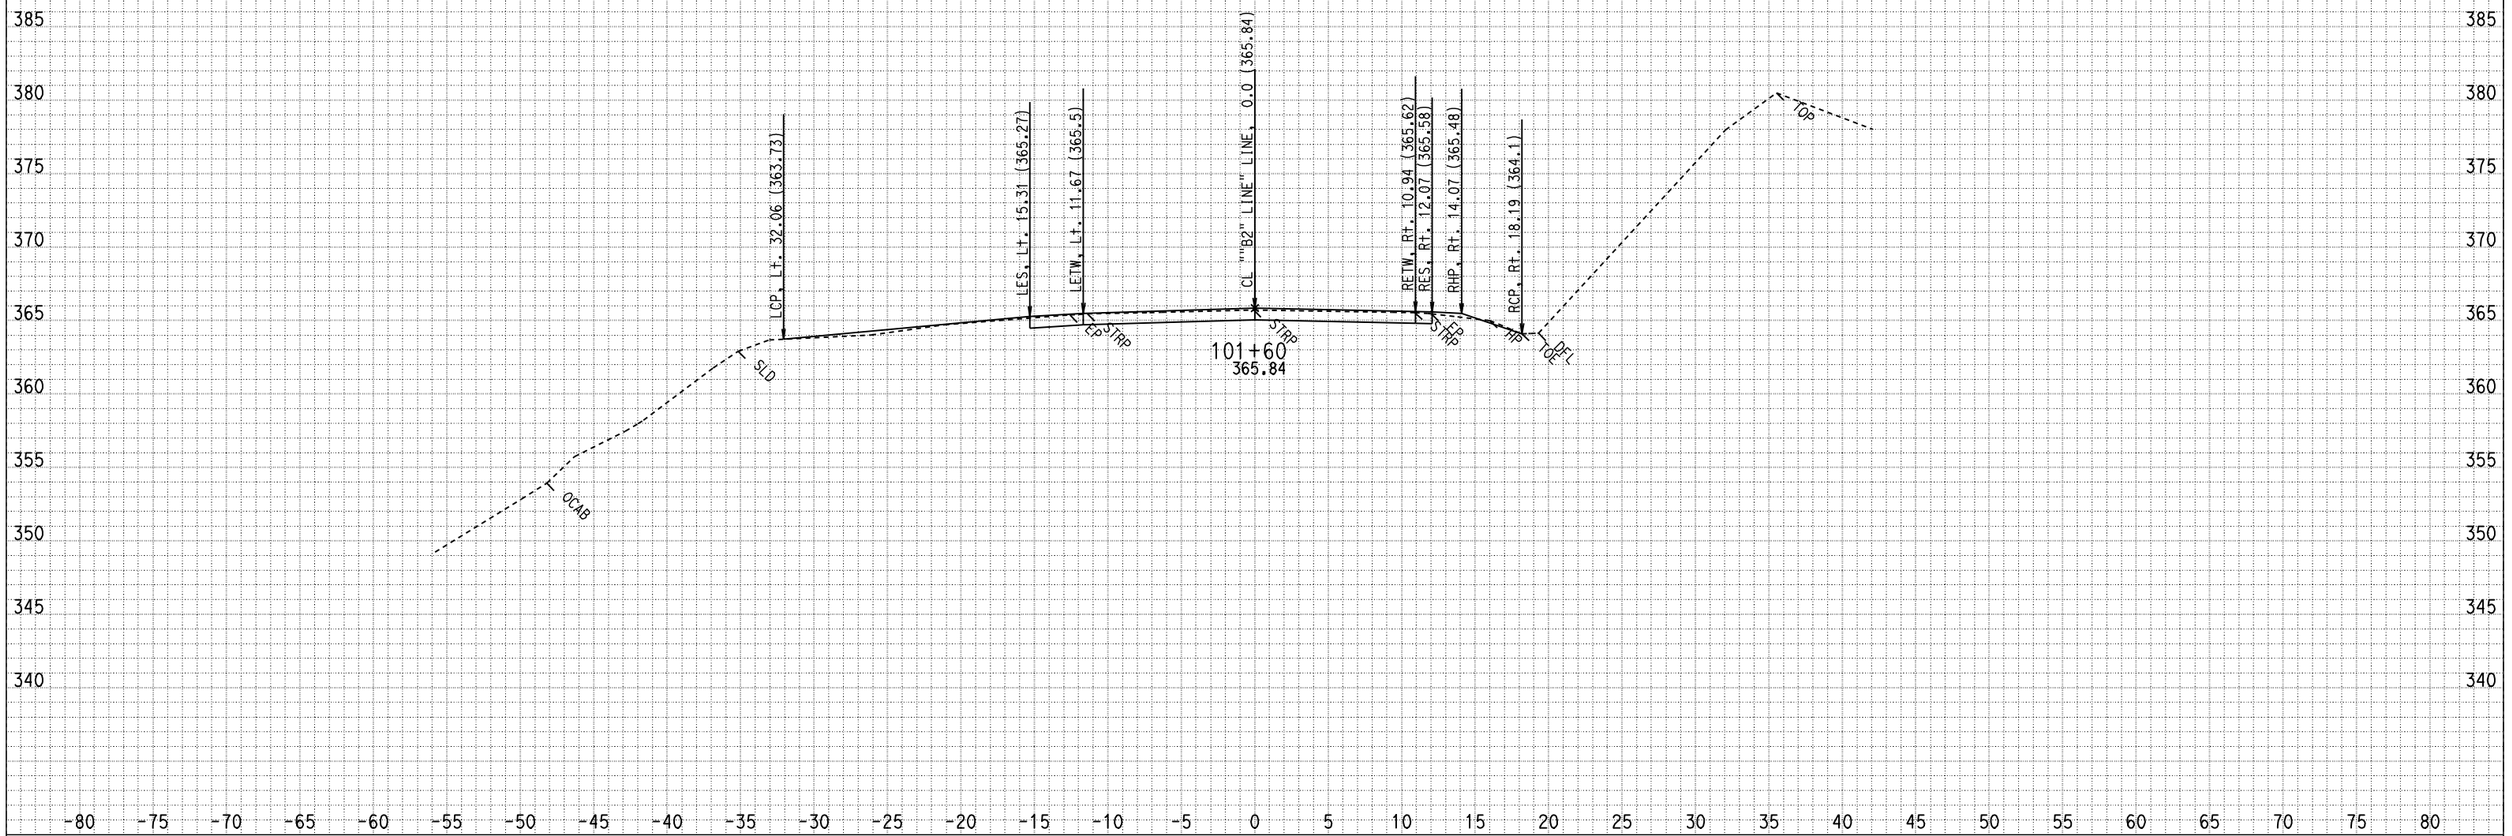

DATE: 3/9/2009
CREATED BY: North Region Design M2
PROJECT ID: Miranda Walls
EA: 01-475101
DIST/CO/RTE/PM: 01-HUM 254-PM 5.60

ALL DIMENSIONS ARE FEET

SCALE: 1" = 5' Horiz.
1" = 5' Vert.

"B2" LINE CROSS SECTIONS

SHEET 4 OF 52

FOR EARTHWORK DEVELOPMENT ONLY

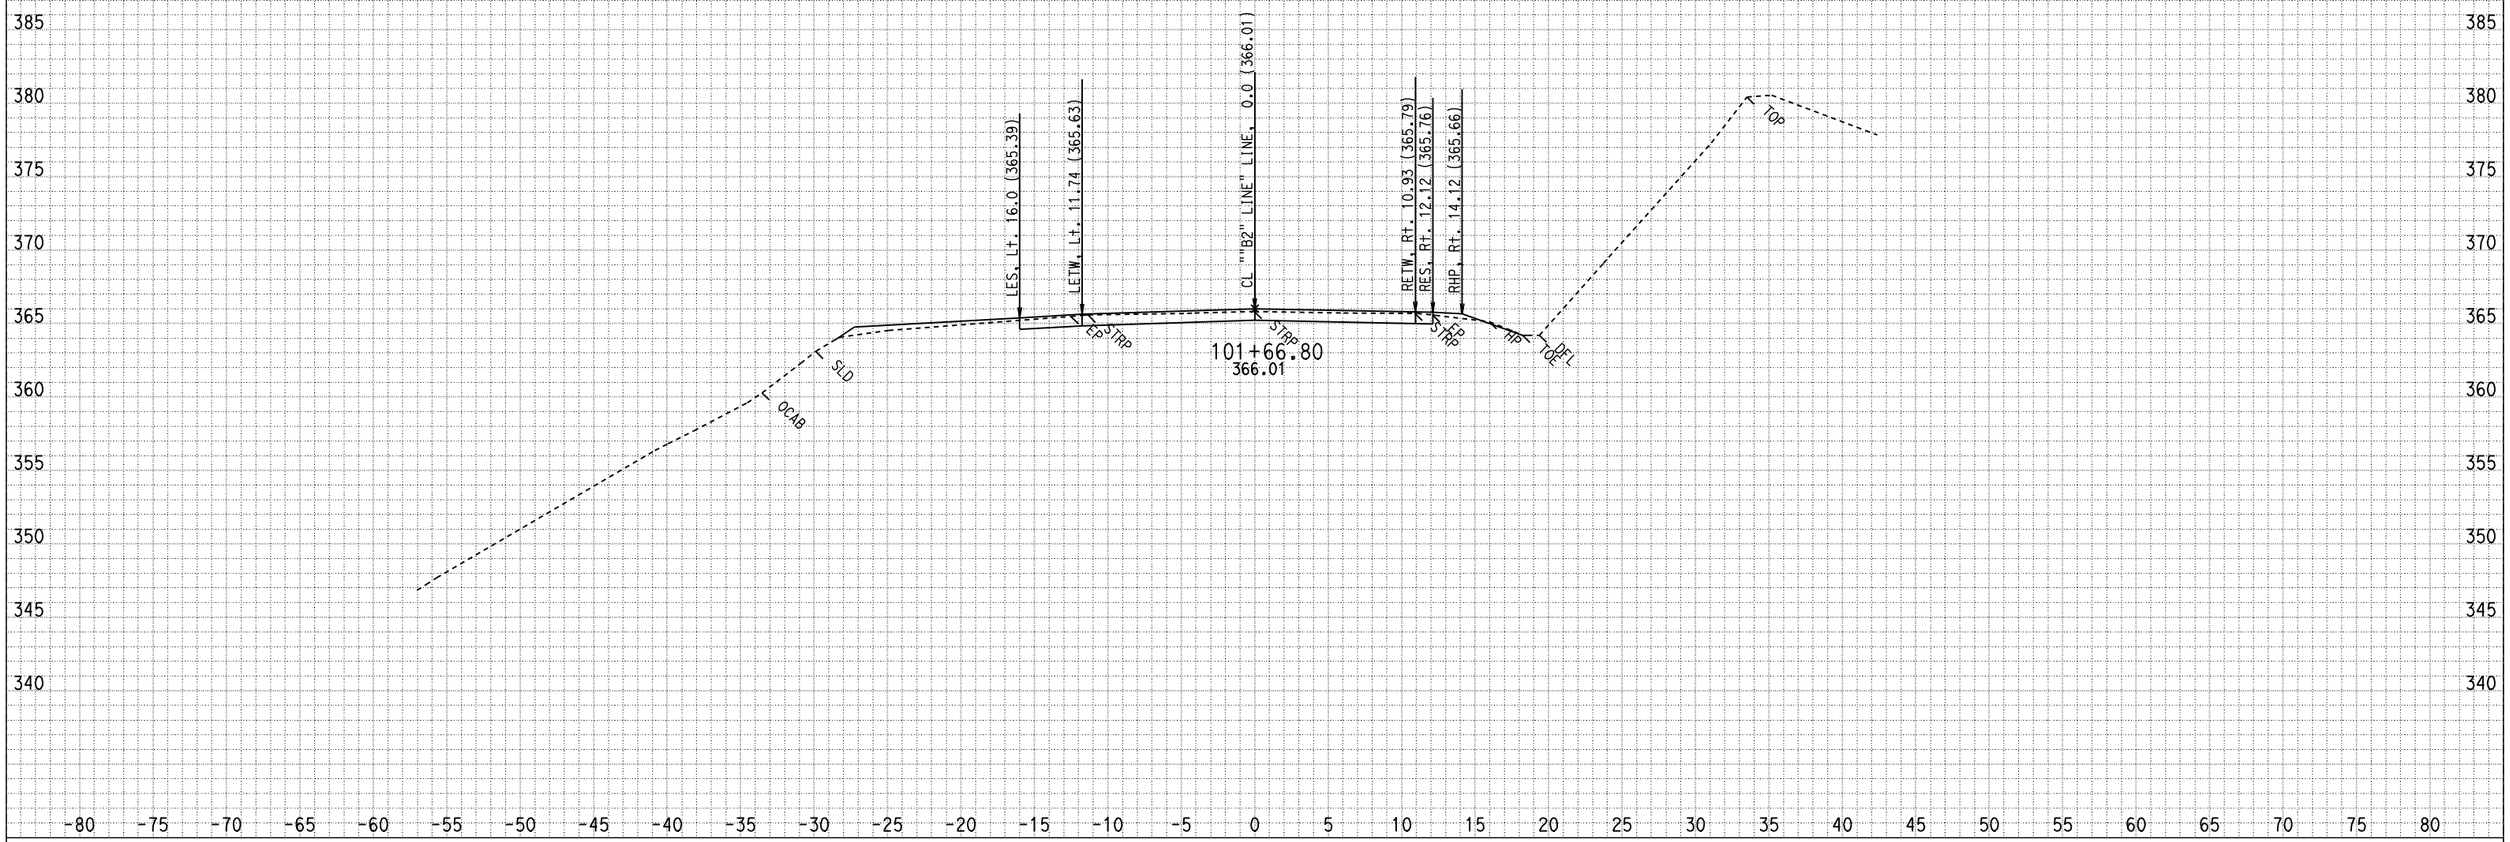

DATE: 3/9/2009
CREATED BY: North Region Design M2
PROJECT ID: Miranda Walls
EA: 01-475101
DIST/CO/RTE/PM: 01-HUM 254-PM 5.60

ALL DIMENSIONS ARE FEET

SCALE: 1" = 5' Horiz.
1" = 5' Vert.

"B2" LINE
CROSS SECTIONS
SHEET 5 OF 52

FOR EARTHWORK DEVELOPMENT ONLY

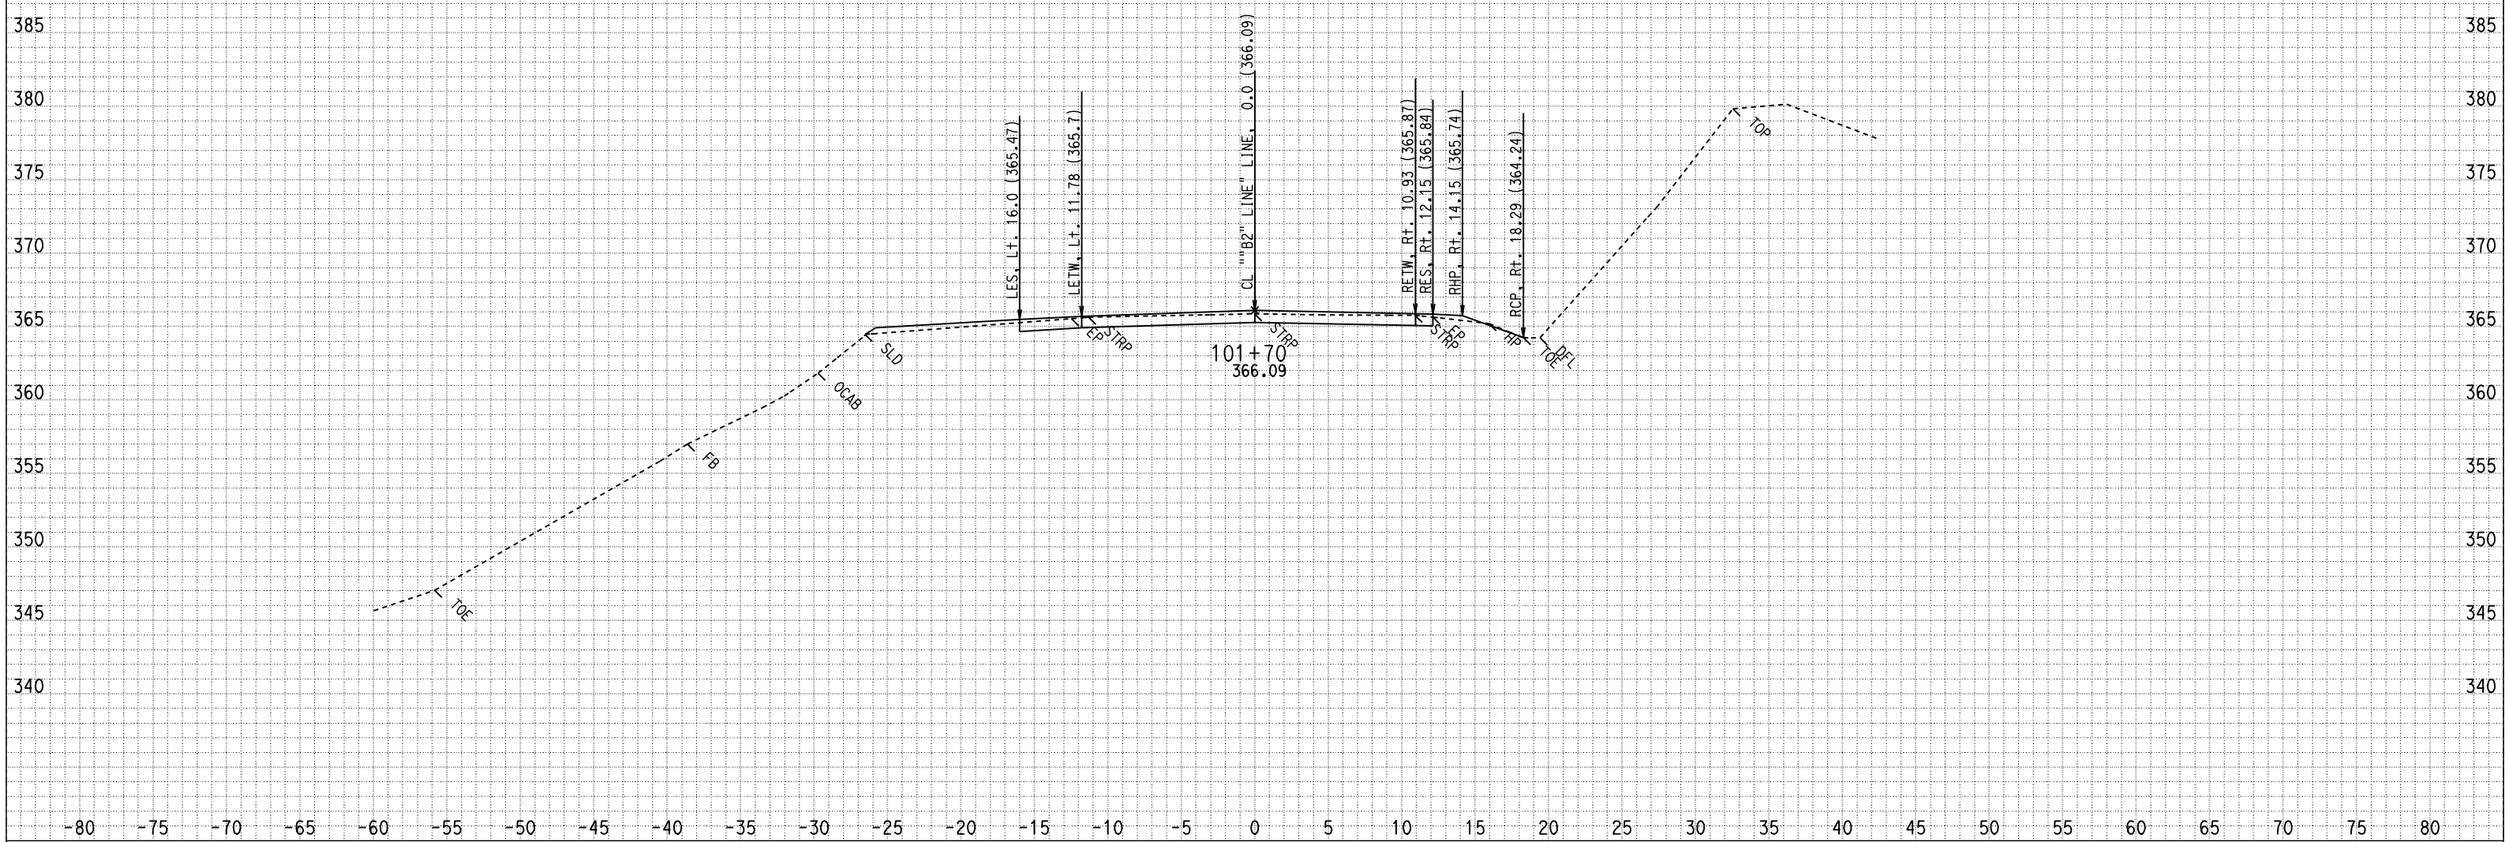

DATE: 3/9/2009
CREATED BY: North Region Design M2
PROJECT ID: Miranda Walls
EA: 01-475101
DIST/CO/RTE/PM: 01-HUM 254-PM 5.60

ALL DIMENSIONS ARE FEET

SCALE: 1" = 5' Horiz.
1" = 5' Vert.

"B2" LINE
CROSS SECTIONS
SHEET 6 OF 52

FOR EARTHWORK DEVELOPMENT ONLY

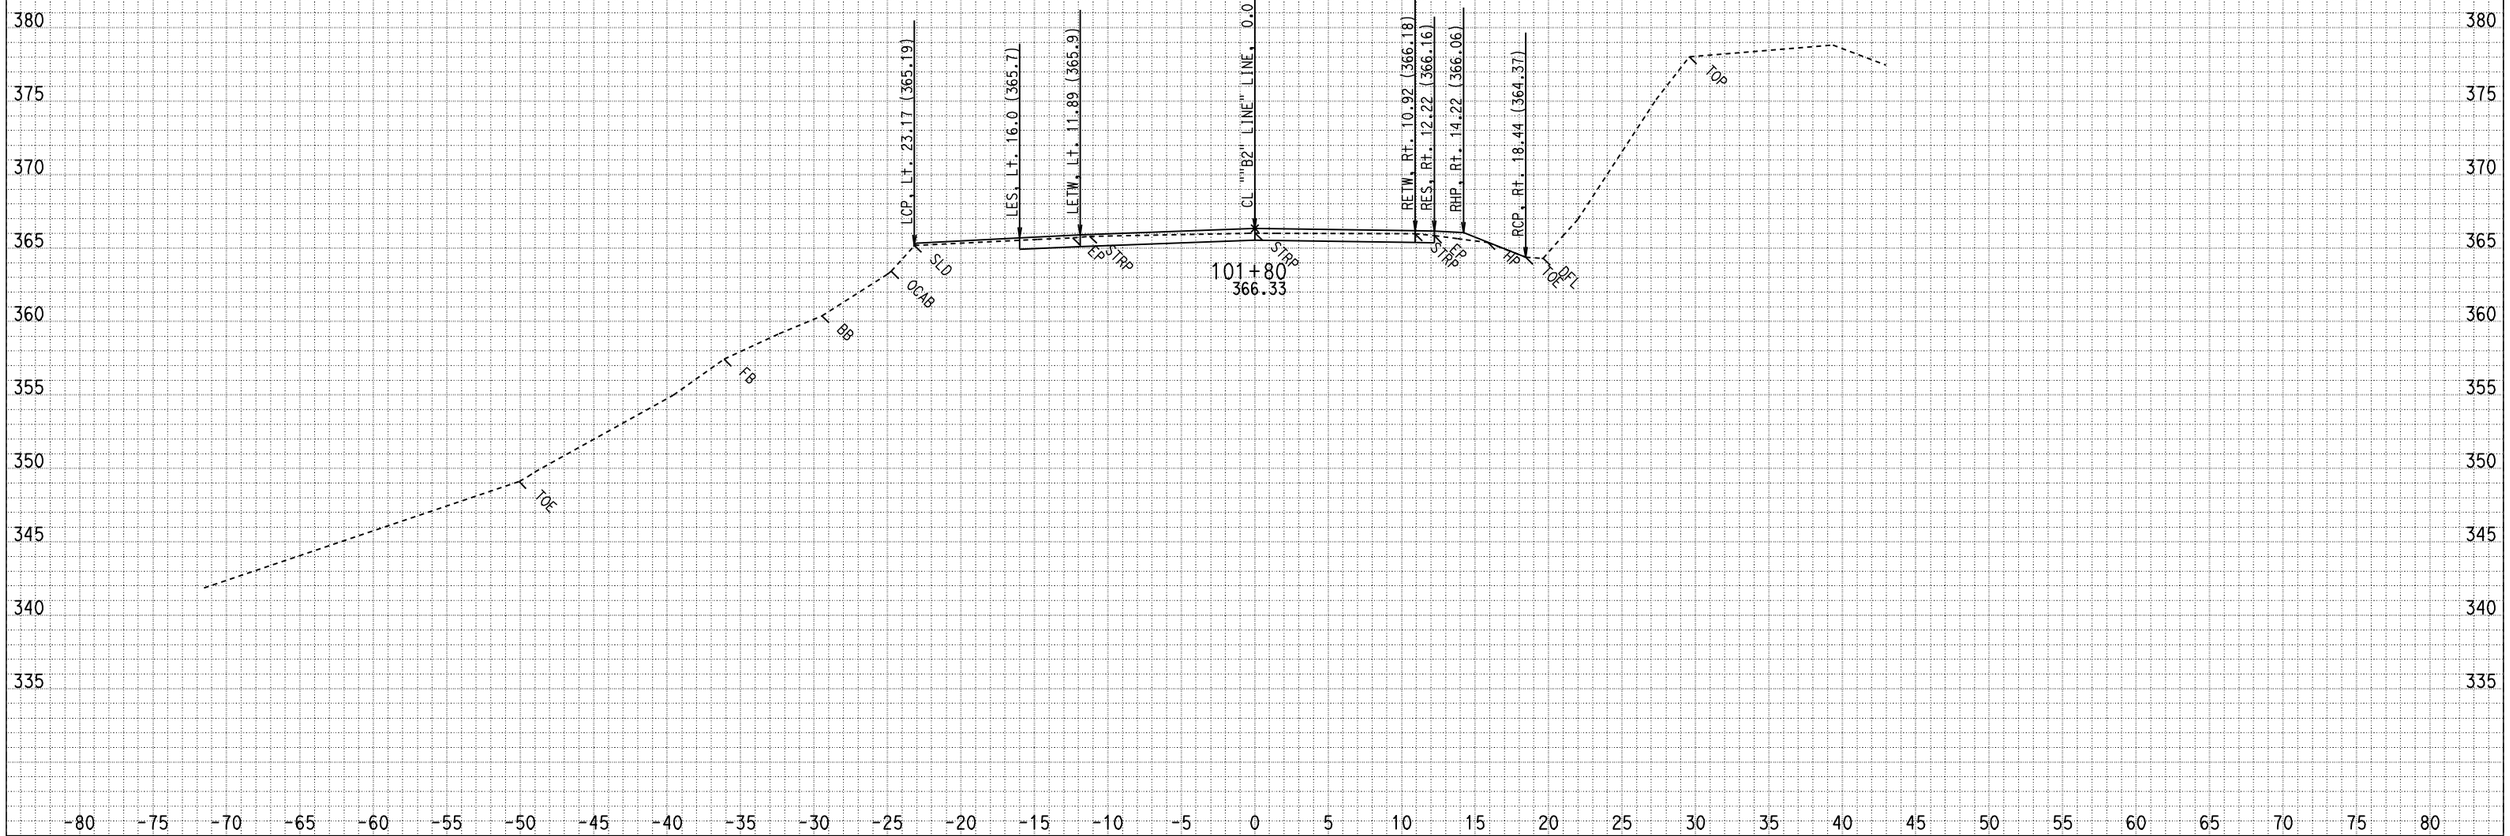

DATE: 3/9/2009
CREATED BY: North Region Design M2
PROJECT ID: Miranda Walls
EA: 01-475101
DIST/CO/RTE/PM: 01-HUM 254-PM 5.60

ALL DIMENSIONS ARE FEET

SCALE: 1" = 5' Horiz.
1" = 5' Vert.

"B2" LINE
CROSS SECTIONS
SHEET 7 OF 52

FOR EARTHWORK DEVELOPMENT ONLY

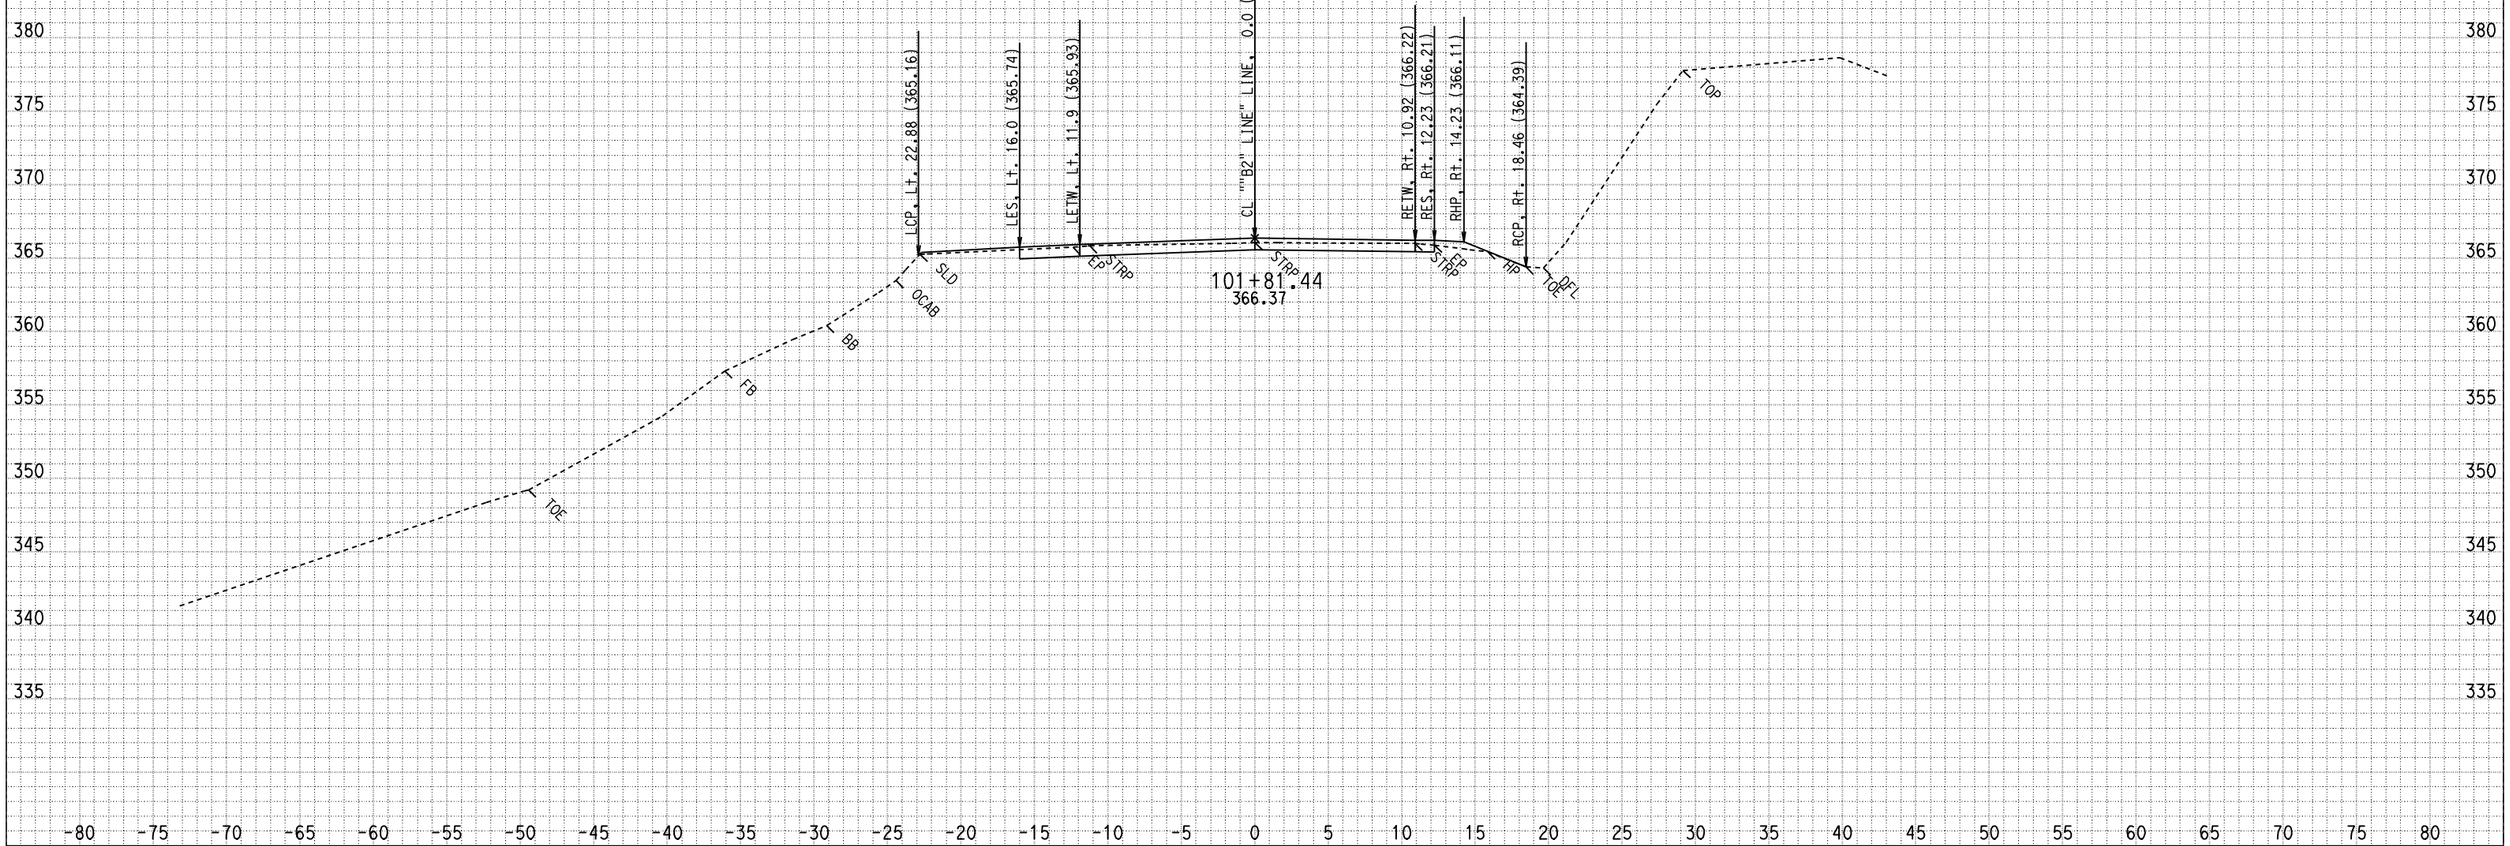

DATE: 3/9/2009
CREATED BY: North Region Design M2
PROJECT ID: Miranda Walls
EA: 01-475101
DIST/CO/RTE/PM: 01-HUM 254-PM 5.60

ALL DIMENSIONS ARE FEET

SCALE: 1" = 5' Horiz.
1" = 5' Vert.

"B2" LINE
CROSS SECTIONS
SHEET 8 OF 52

FOR EARTHWORK DEVELOPMENT ONLY

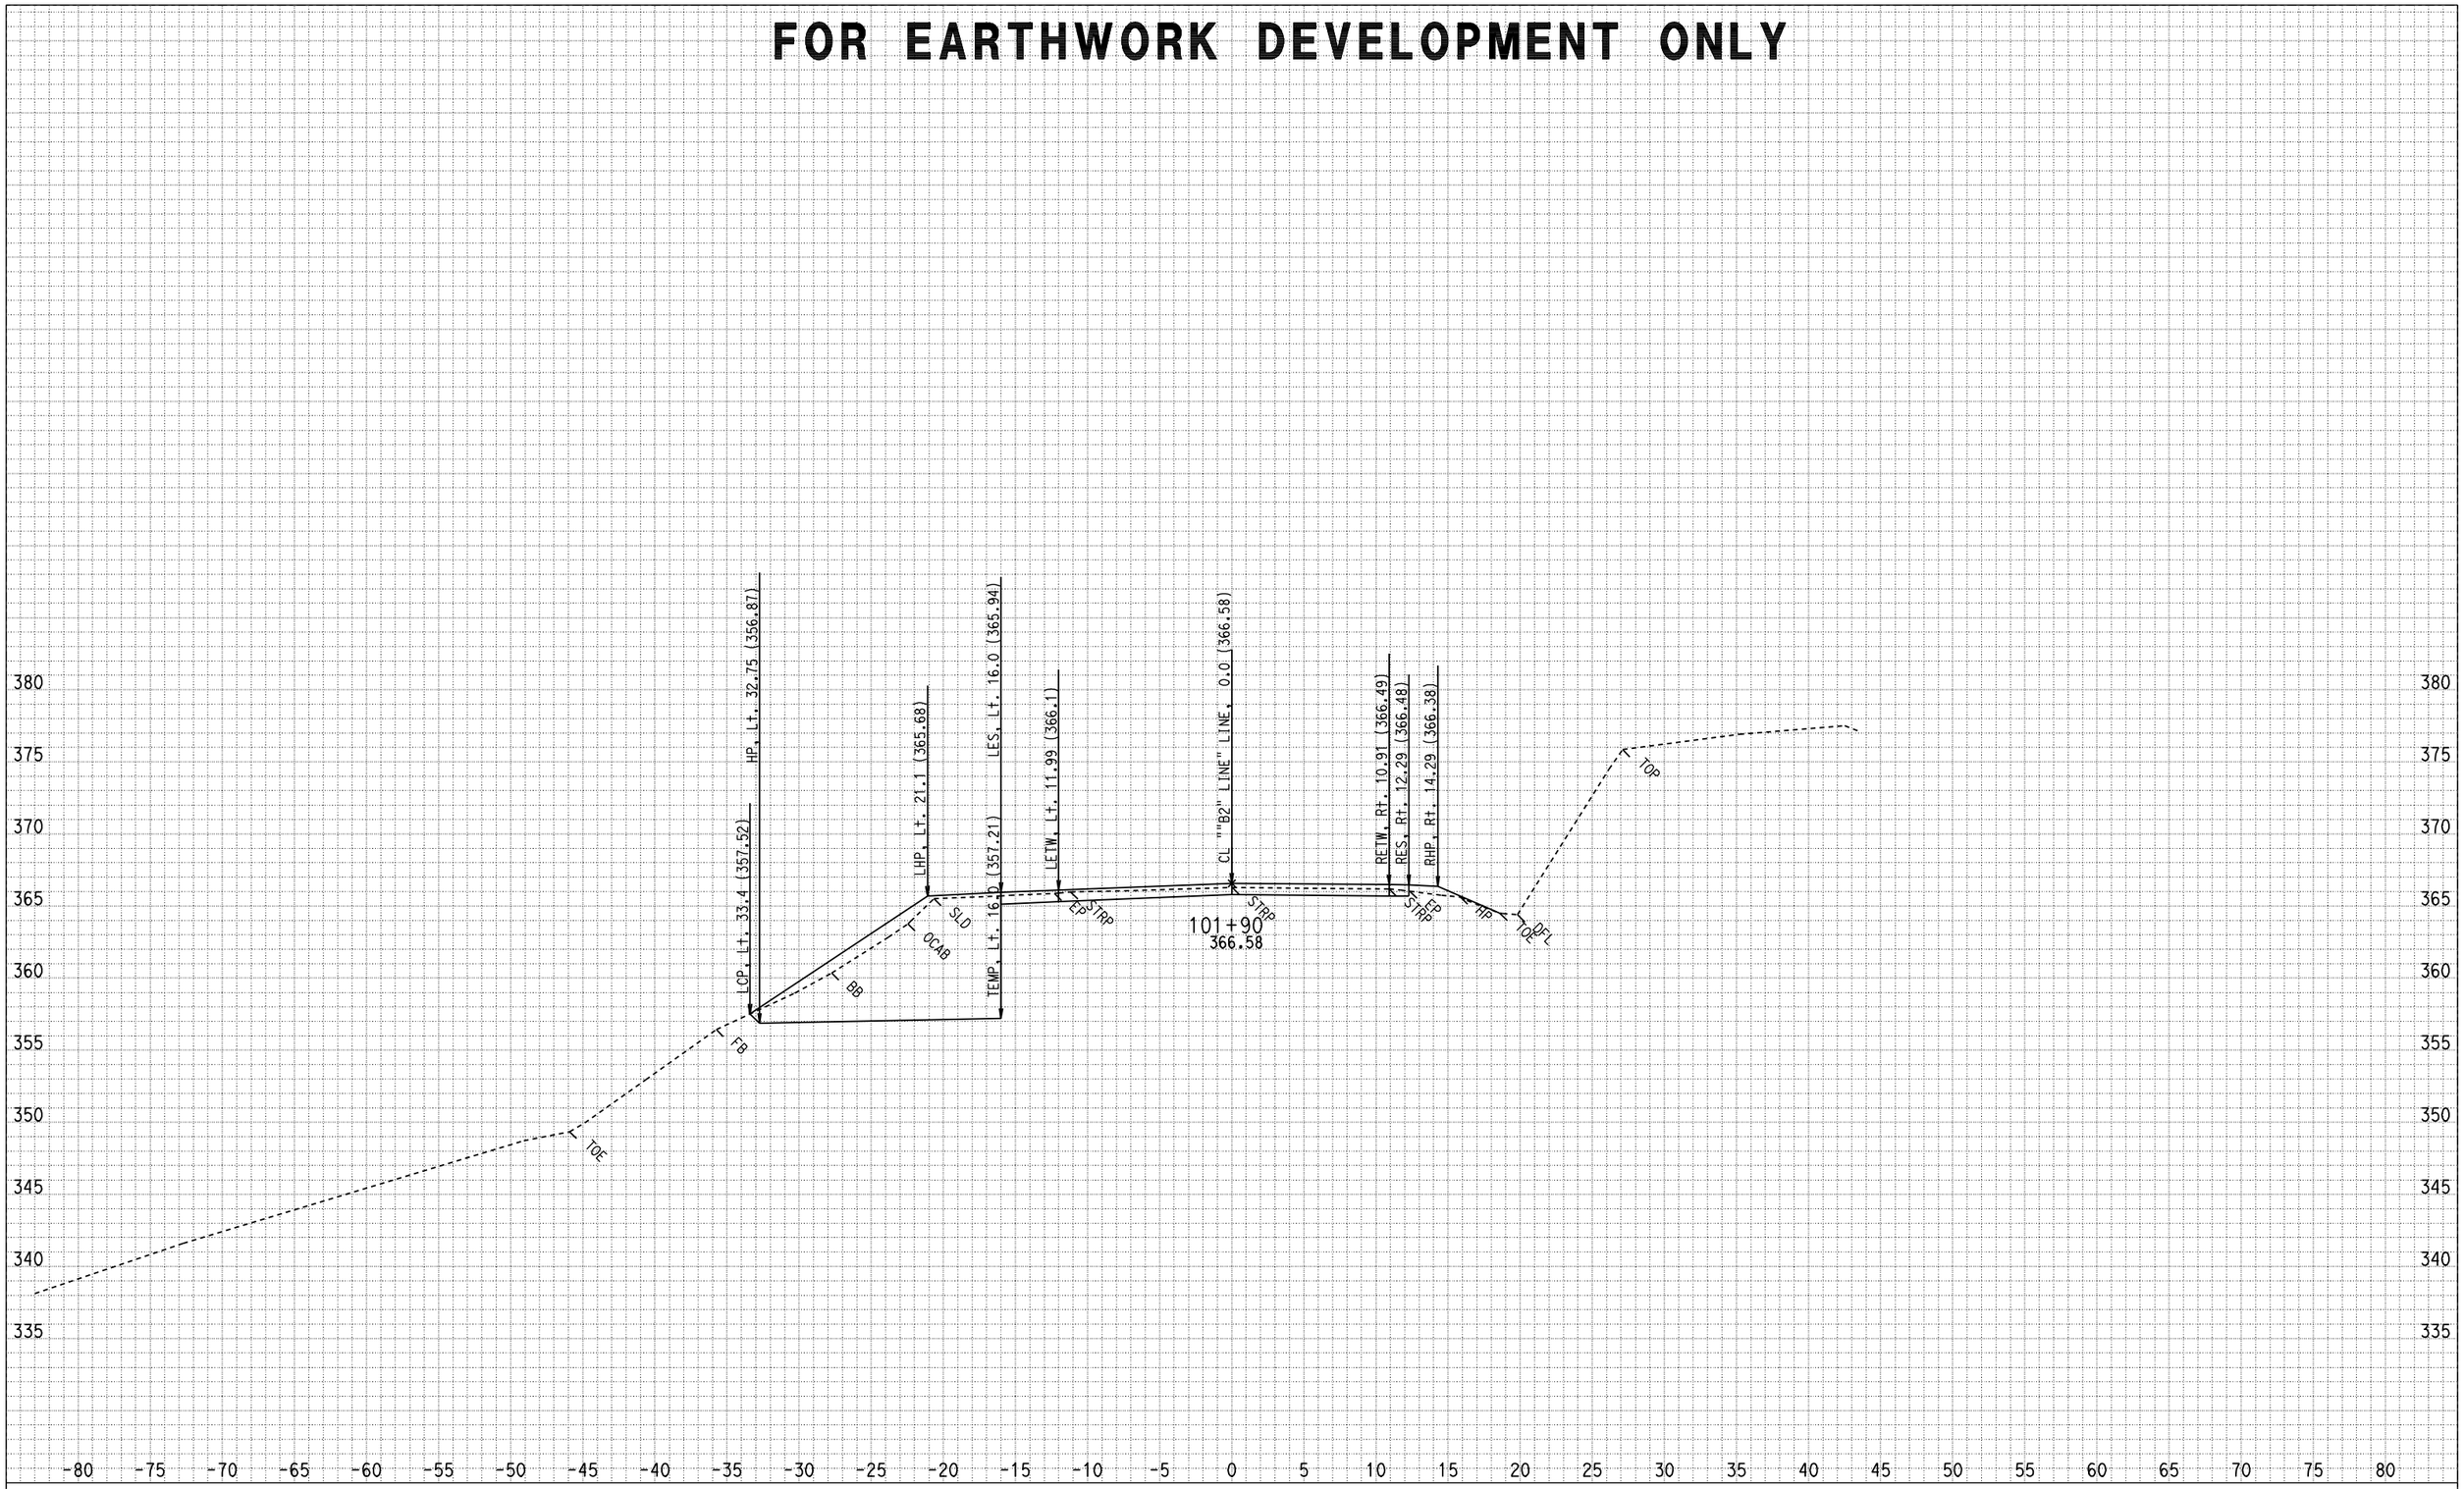

DATE: 3/9/2009
CREATED BY: North Region Design M2
PROJECT ID: Miranda Walls
EA: 01-475101
DIST/CO/RTE/PM: 01-HUM 254-PM 5.60

ALL DIMENSIONS ARE FEET

SCALE: 1" = 5' Horiz.
1" = 5' Vert.

"B2" LINE
CROSS SECTIONS
SHEET 9 OF 52

FOR EARTHWORK DEVELOPMENT ONLY

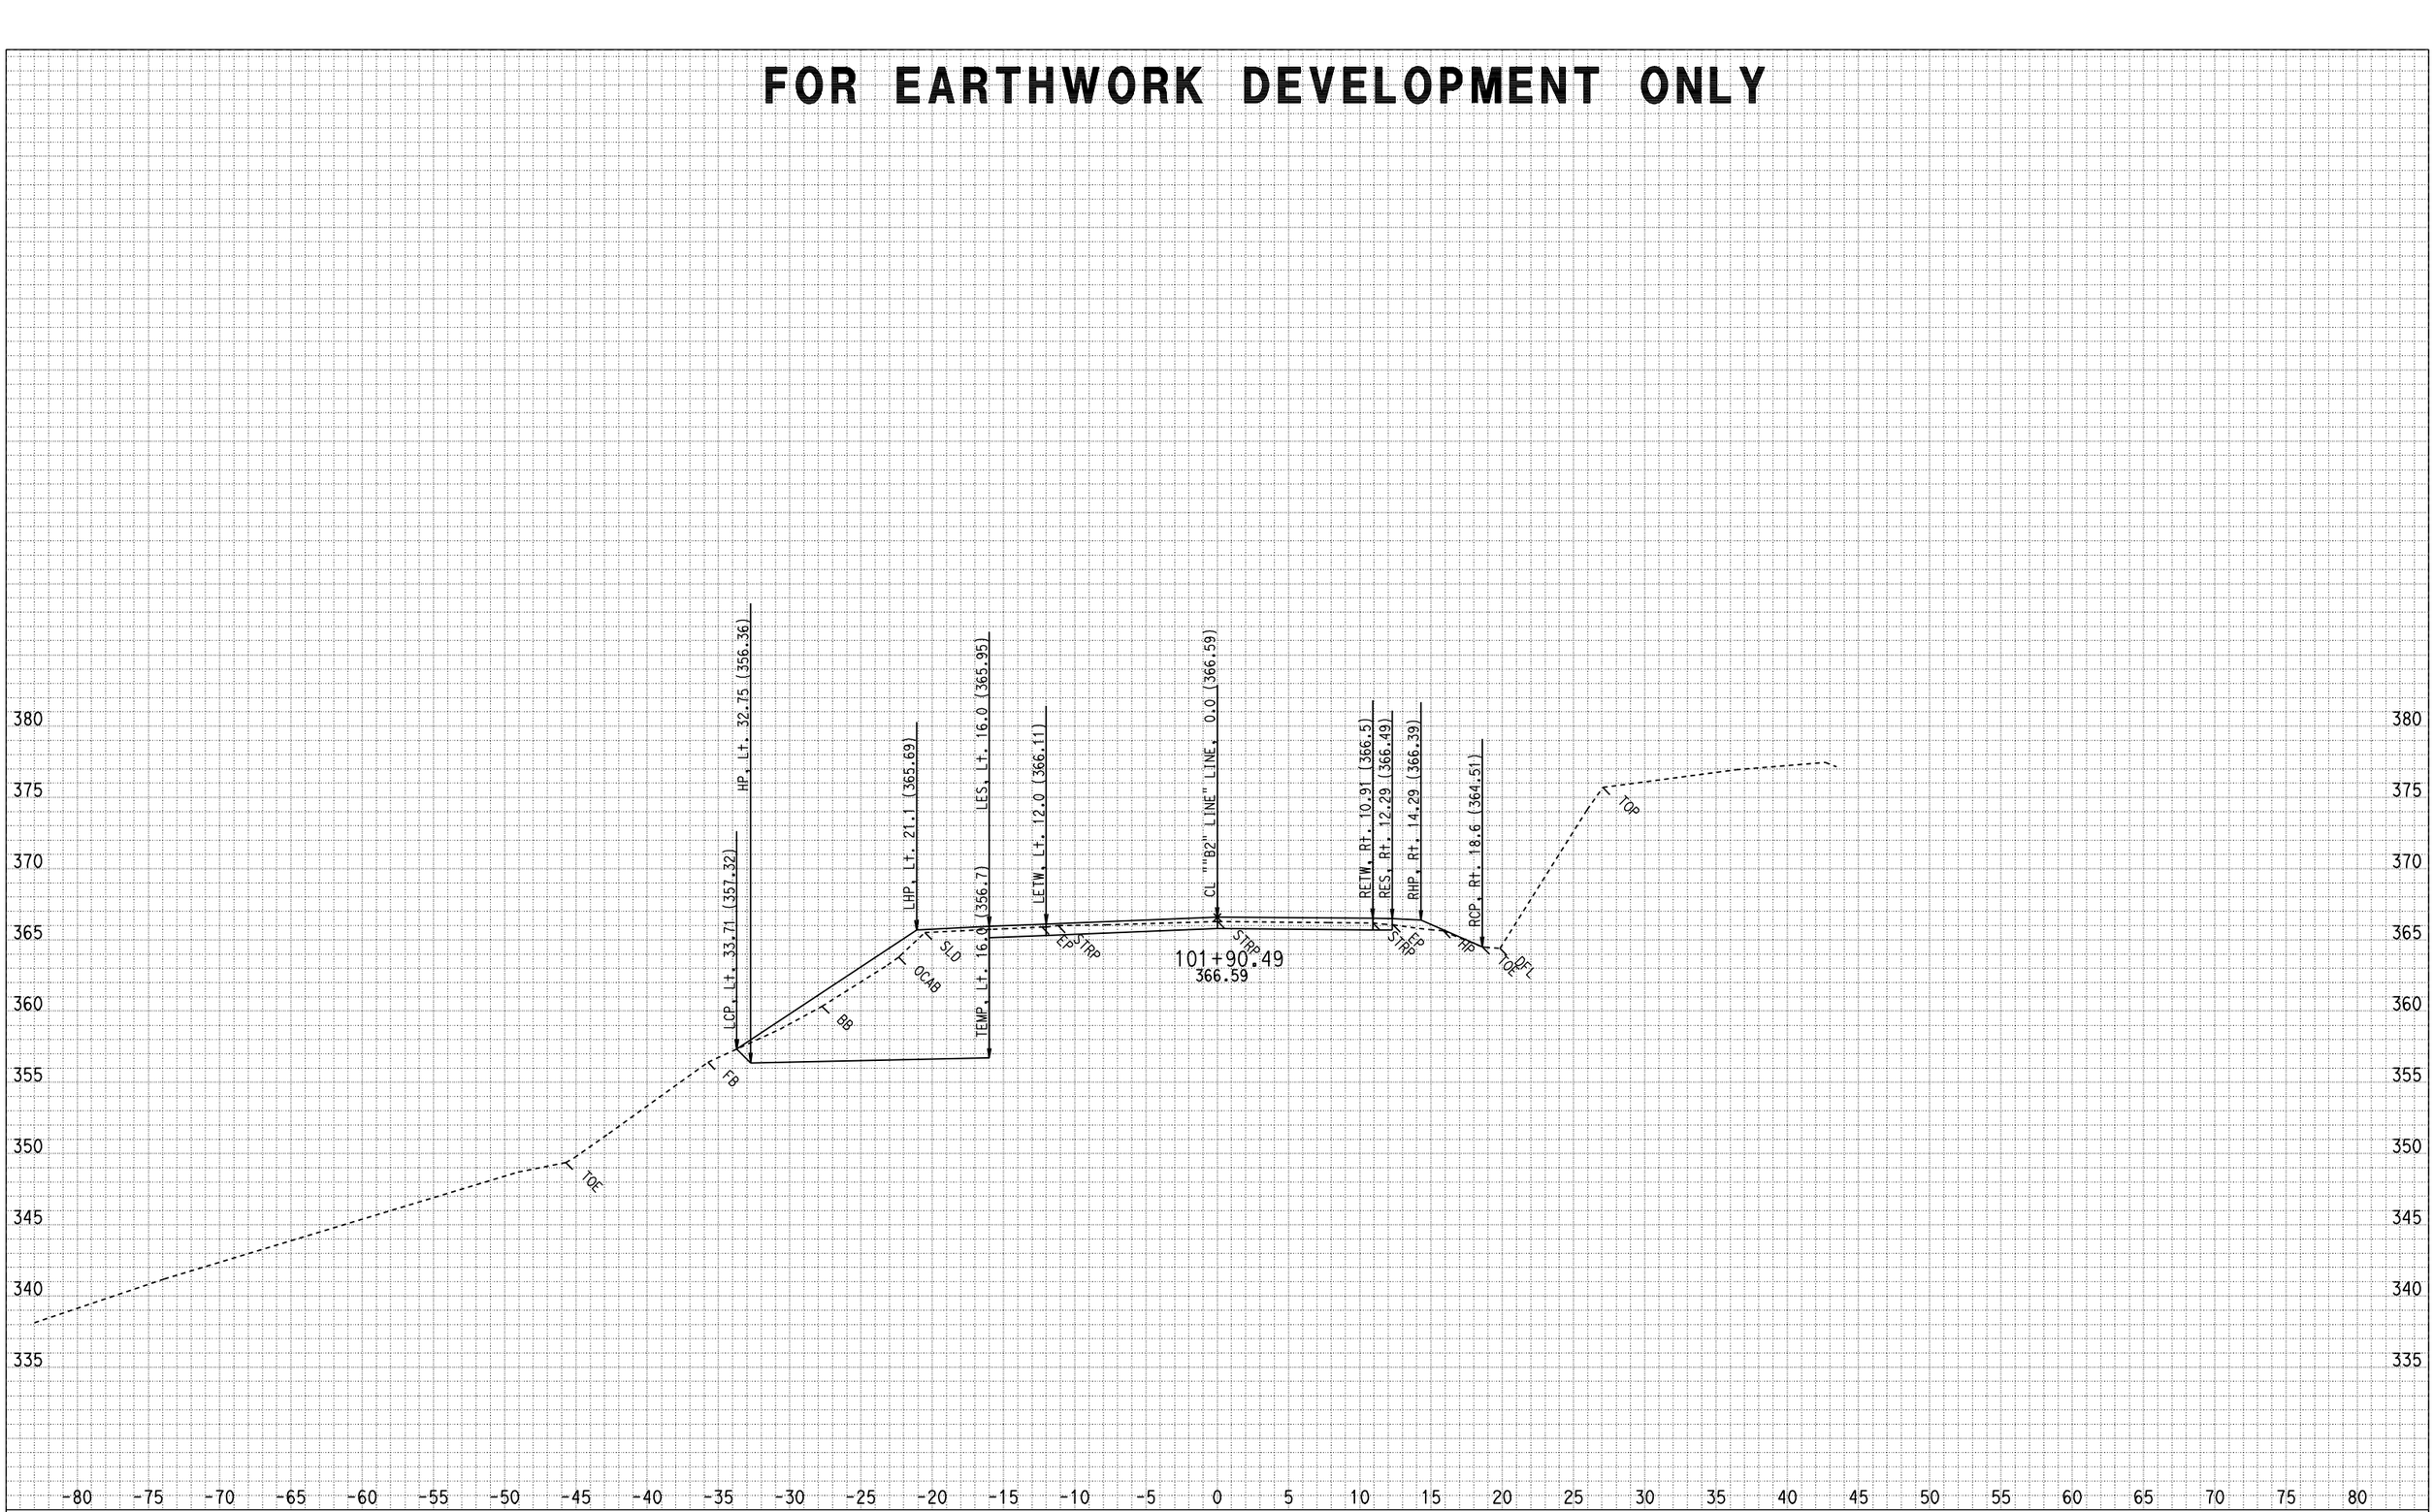

DATE: 3/9/2009
CREATED BY: North Region Design M2
PROJECT ID: Miranda Walls
EA: 01-475101
DIST/CO/RTE/PM: 01-HUM 254-PM 5.60

ALL DIMENSIONS ARE FEET

SCALE: 1" = 5' Horiz.
1" = 5' Vert.

"B2" LINE
CROSS SECTIONS
SHEET 10 OF 52

FOR EARTHWORK DEVELOPMENT ONLY

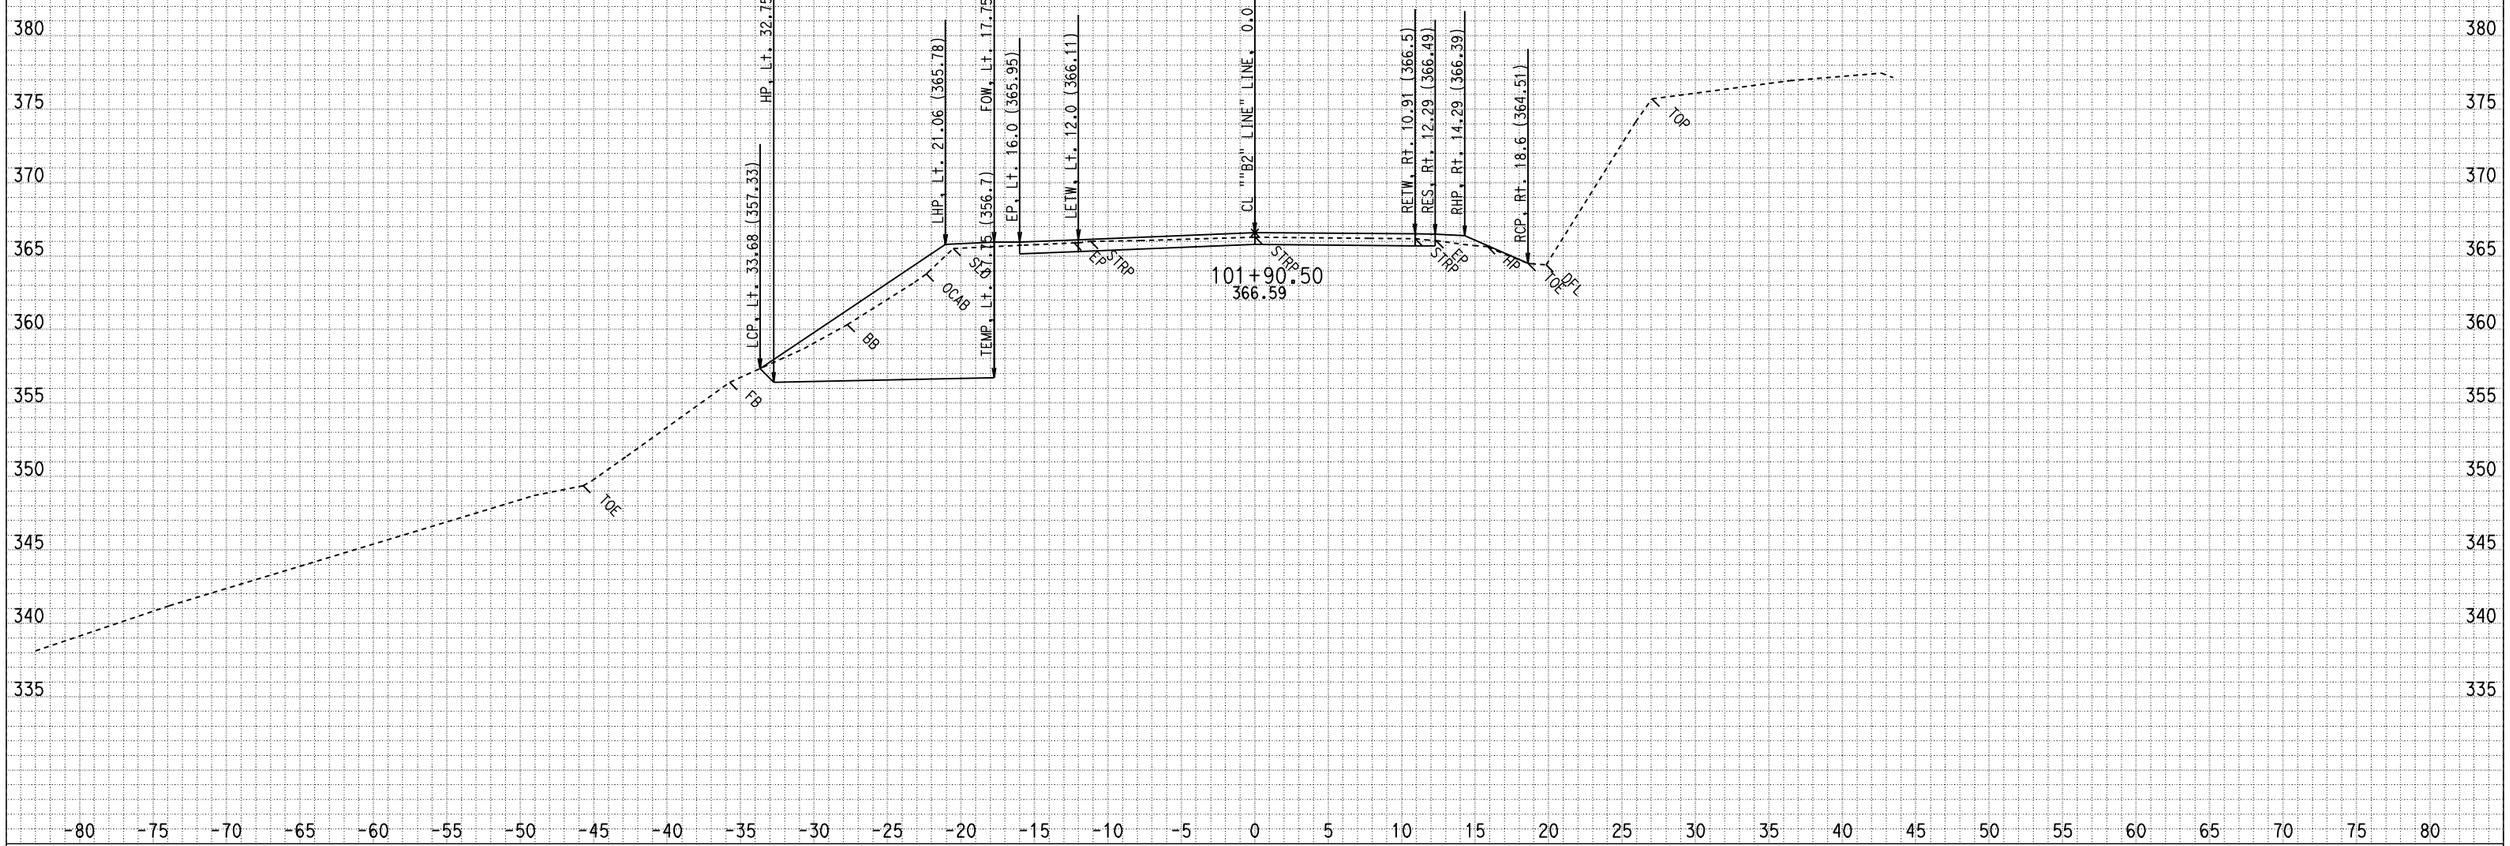

DATE: 3/9/2009
CREATED BY: North Region Design M2
PROJECT ID: Miranda Walls
EA: 01-475101
DIST/CO/RTE/PM: 01-HUM 254-PM 5.60

ALL DIMENSIONS ARE FEET

SCALE: 1" = 5' Horiz.
1" = 5' Vert.

"B2" LINE
CROSS SECTIONS
SHEET 11 OF 52

FOR EARTHWORK DEVELOPMENT ONLY

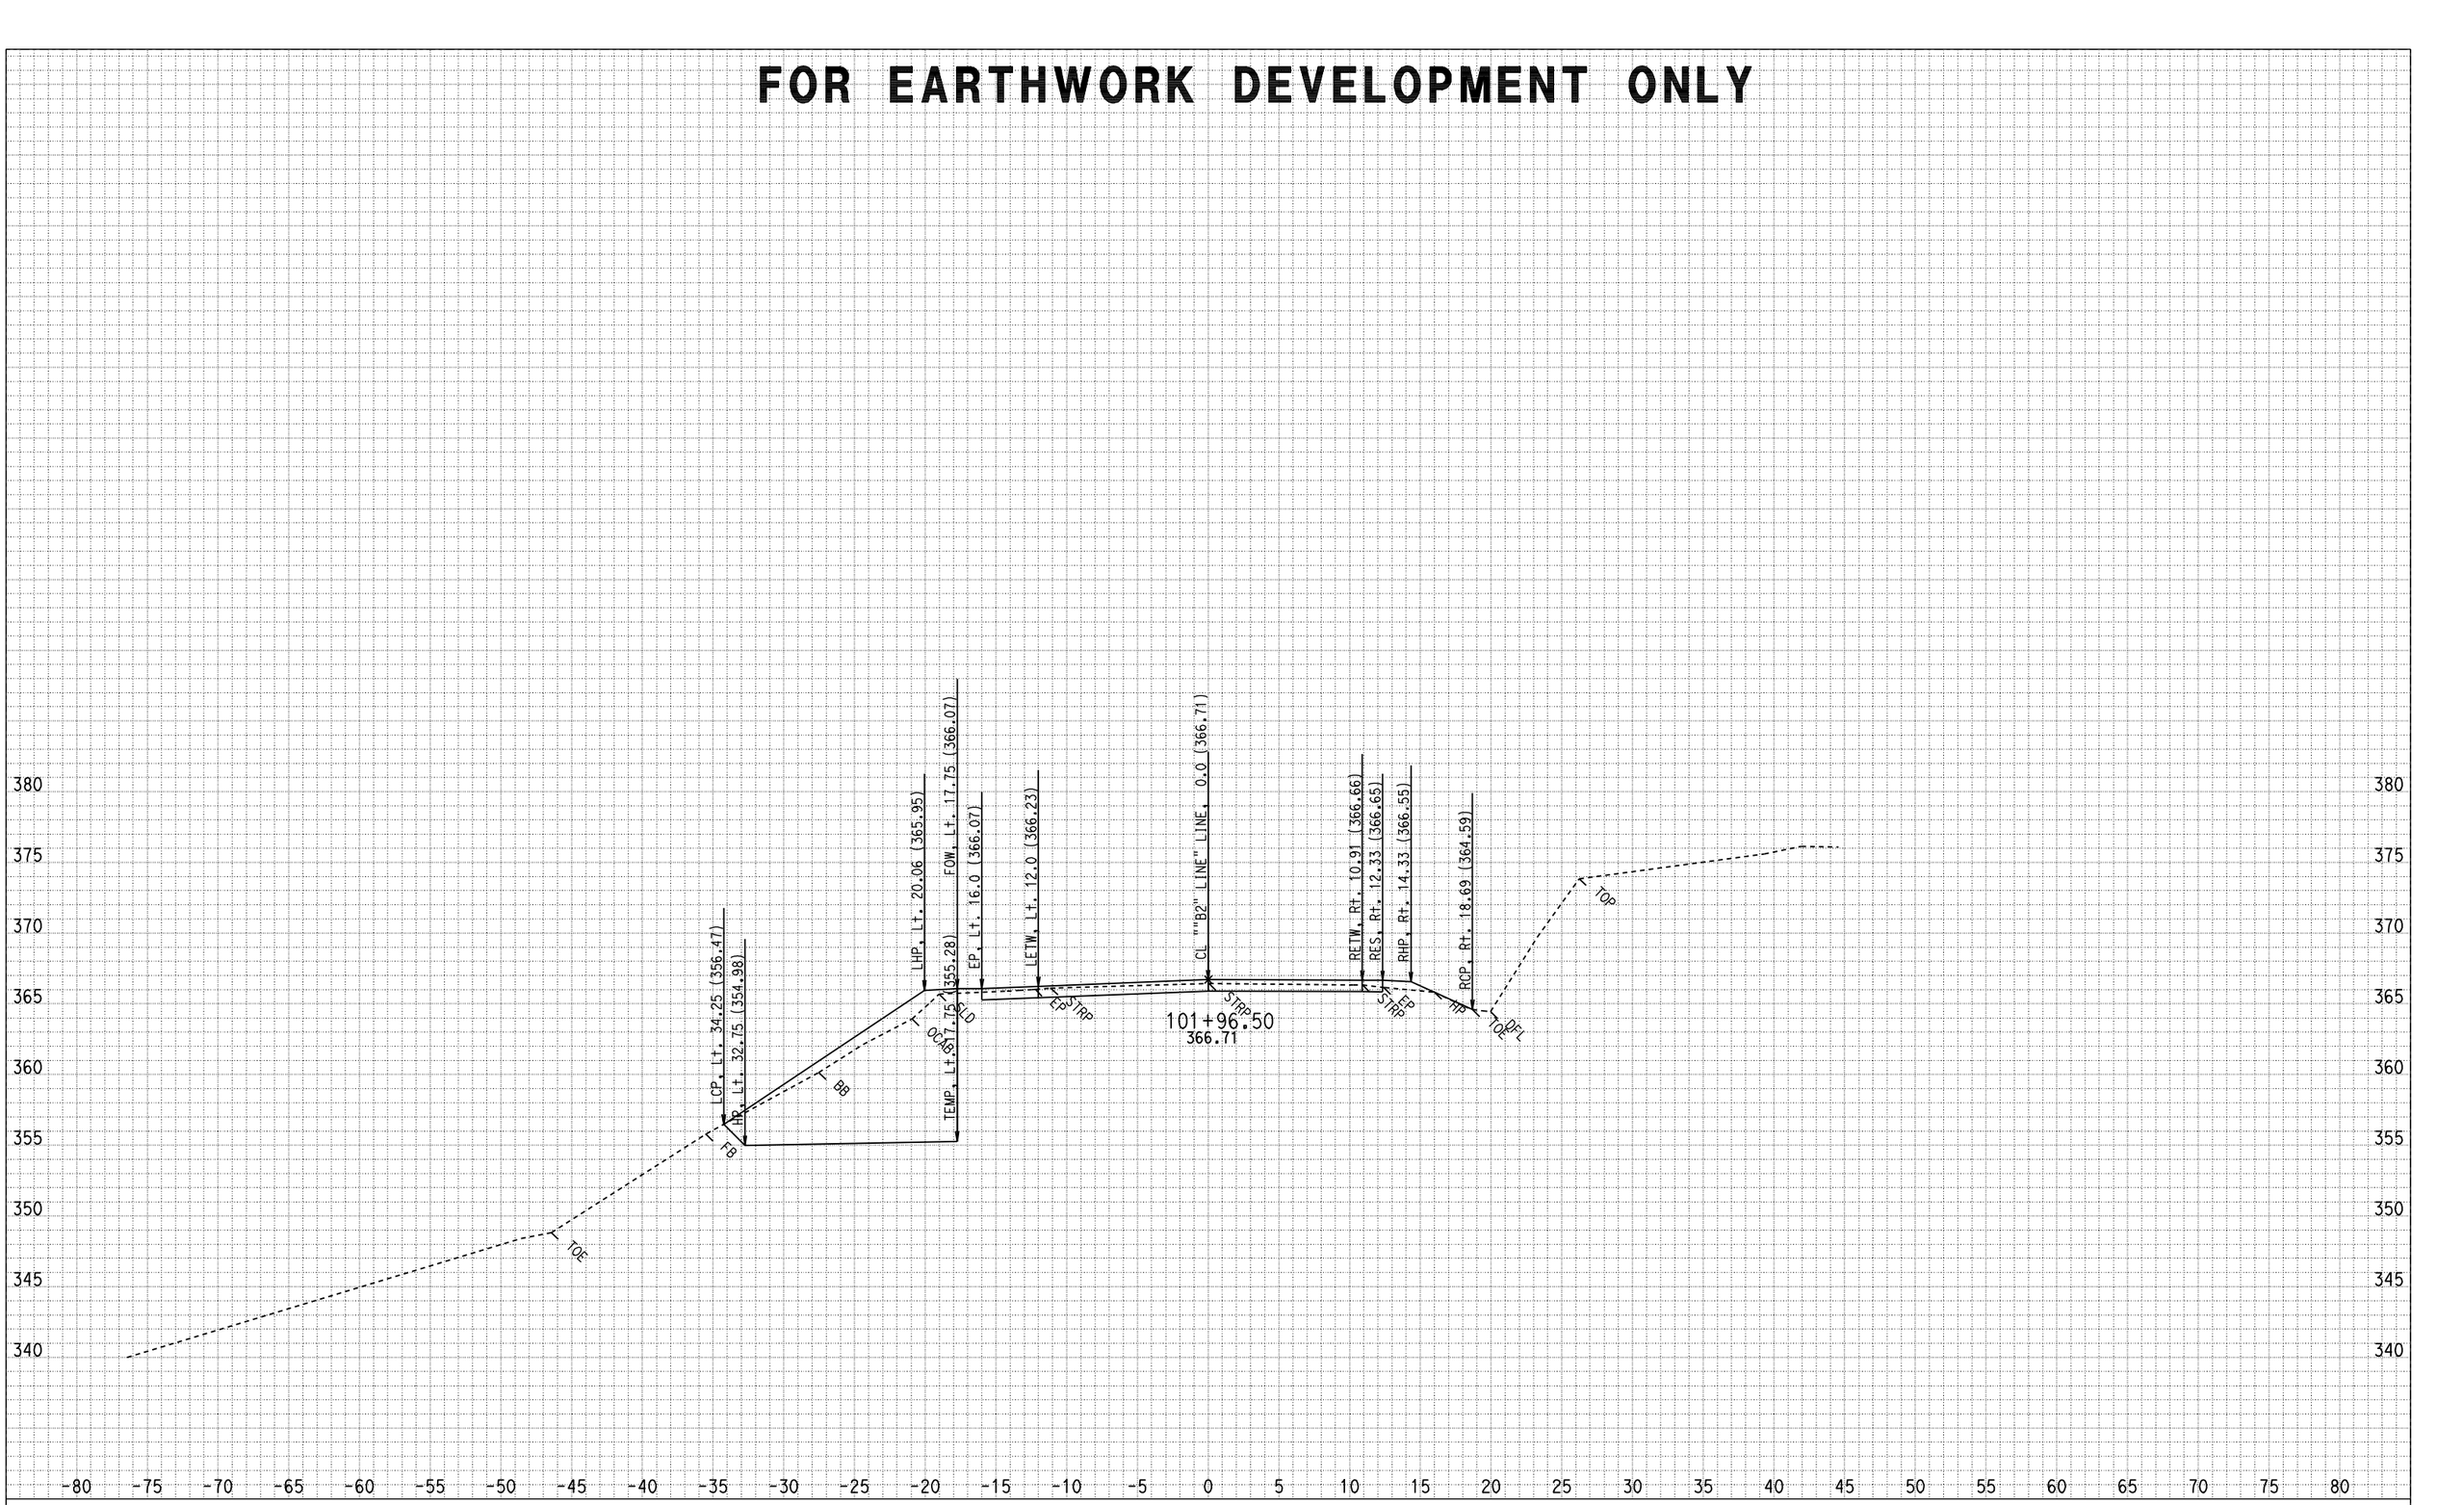

DATE: 3/9/2009
CREATED BY: North Region Design M2
PROJECT ID: Miranda Walls
EA: 01-475101
DIST/CO/RTE/PM: 01-HUM 254-PM 5.60

ALL DIMENSIONS ARE FEET

SCALE: 1" = 5' Horiz.
1" = 5' Vert.

"B2" LINE
CROSS SECTIONS
SHEET 12 OF 52

FOR EARTHWORK DEVELOPMENT ONLY

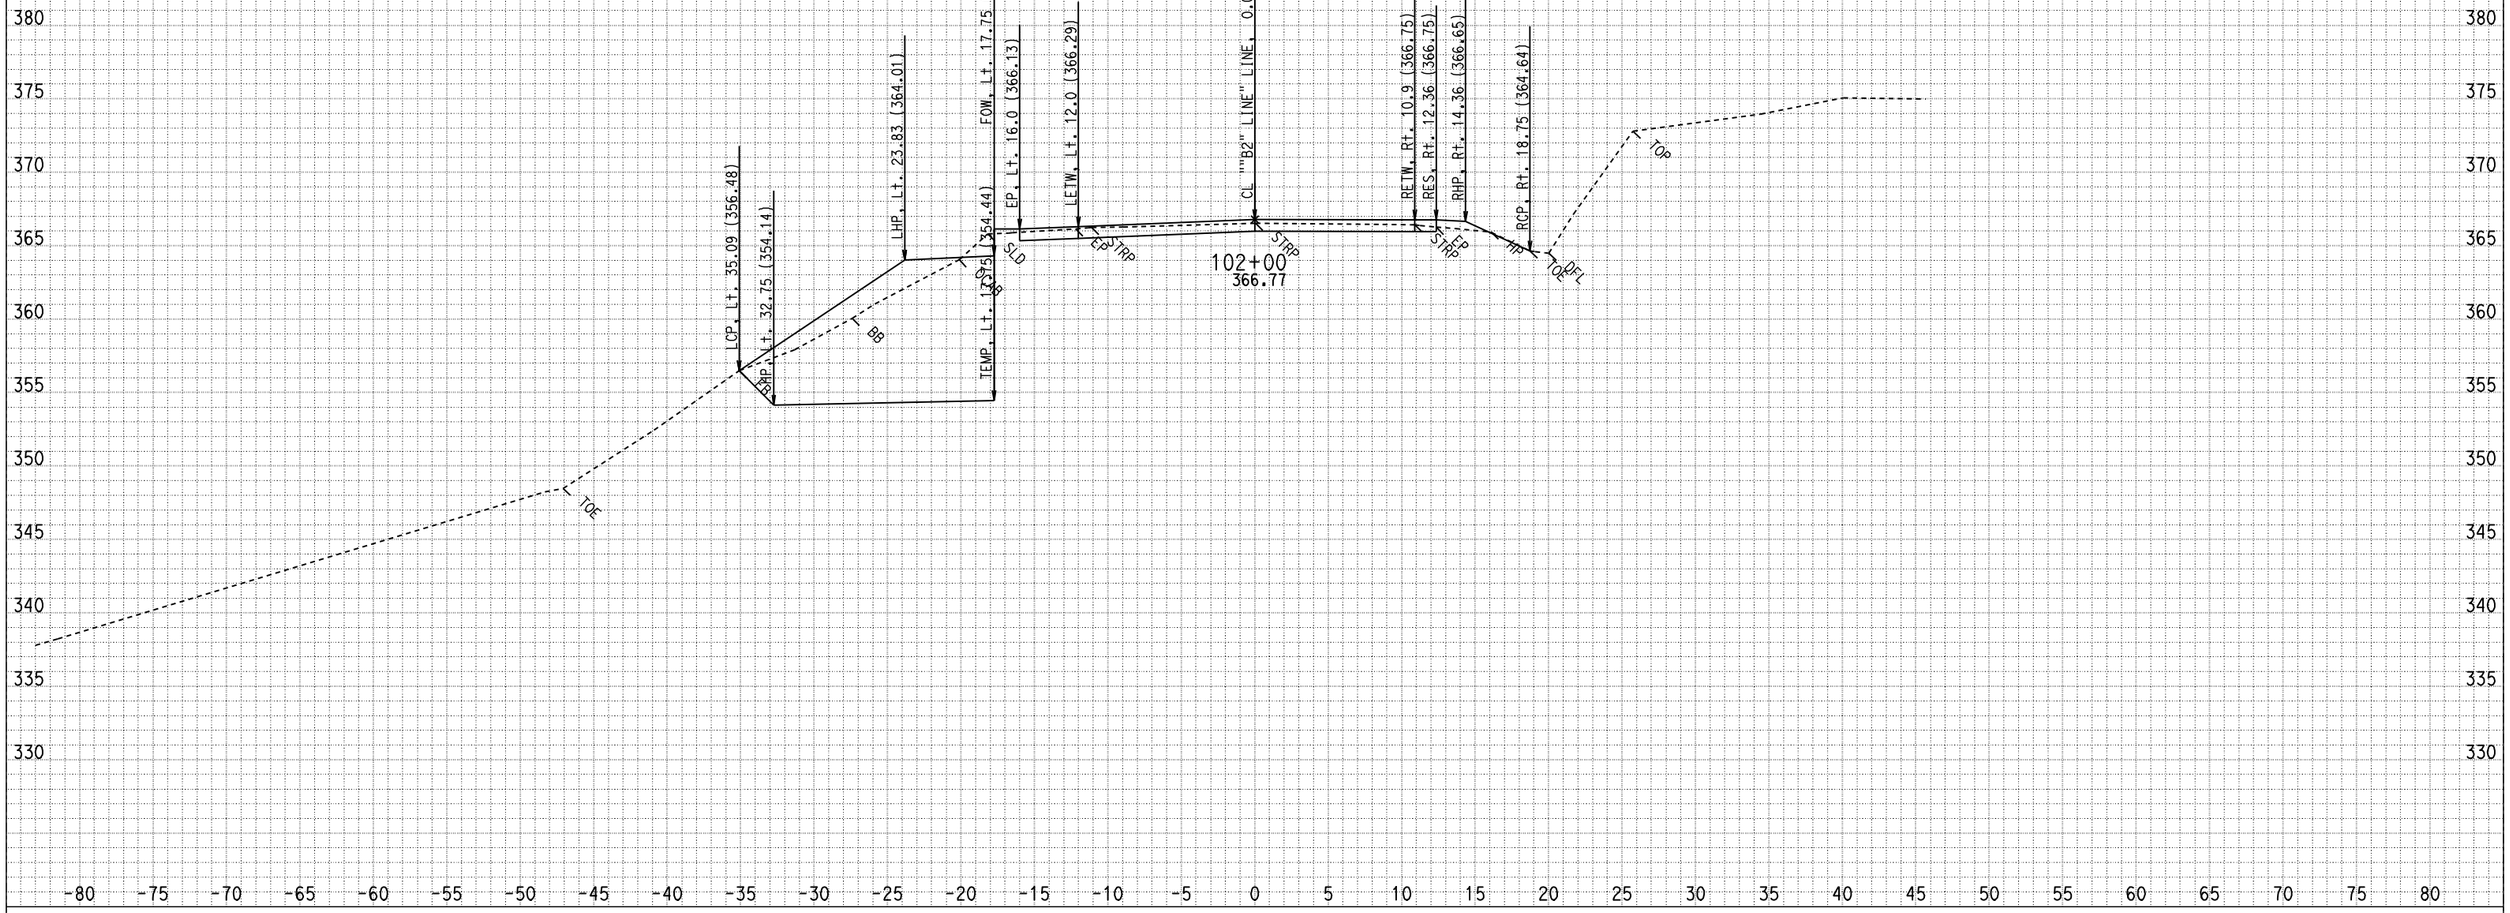

DATE: 3/9/2009
CREATED BY: North Region Design M2
PROJECT ID: Miranda Walls
EA: 01-475101
DIST/CO/RTE/PM: 01-HUM 254-PM 5.60

ALL DIMENSIONS ARE FEET

SCALE: 1" = 5' Horiz.
1" = 5' Vert.

"B2" LINE
CROSS SECTIONS
SHEET 13 OF 52

FOR EARTHWORK DEVELOPMENT ONLY

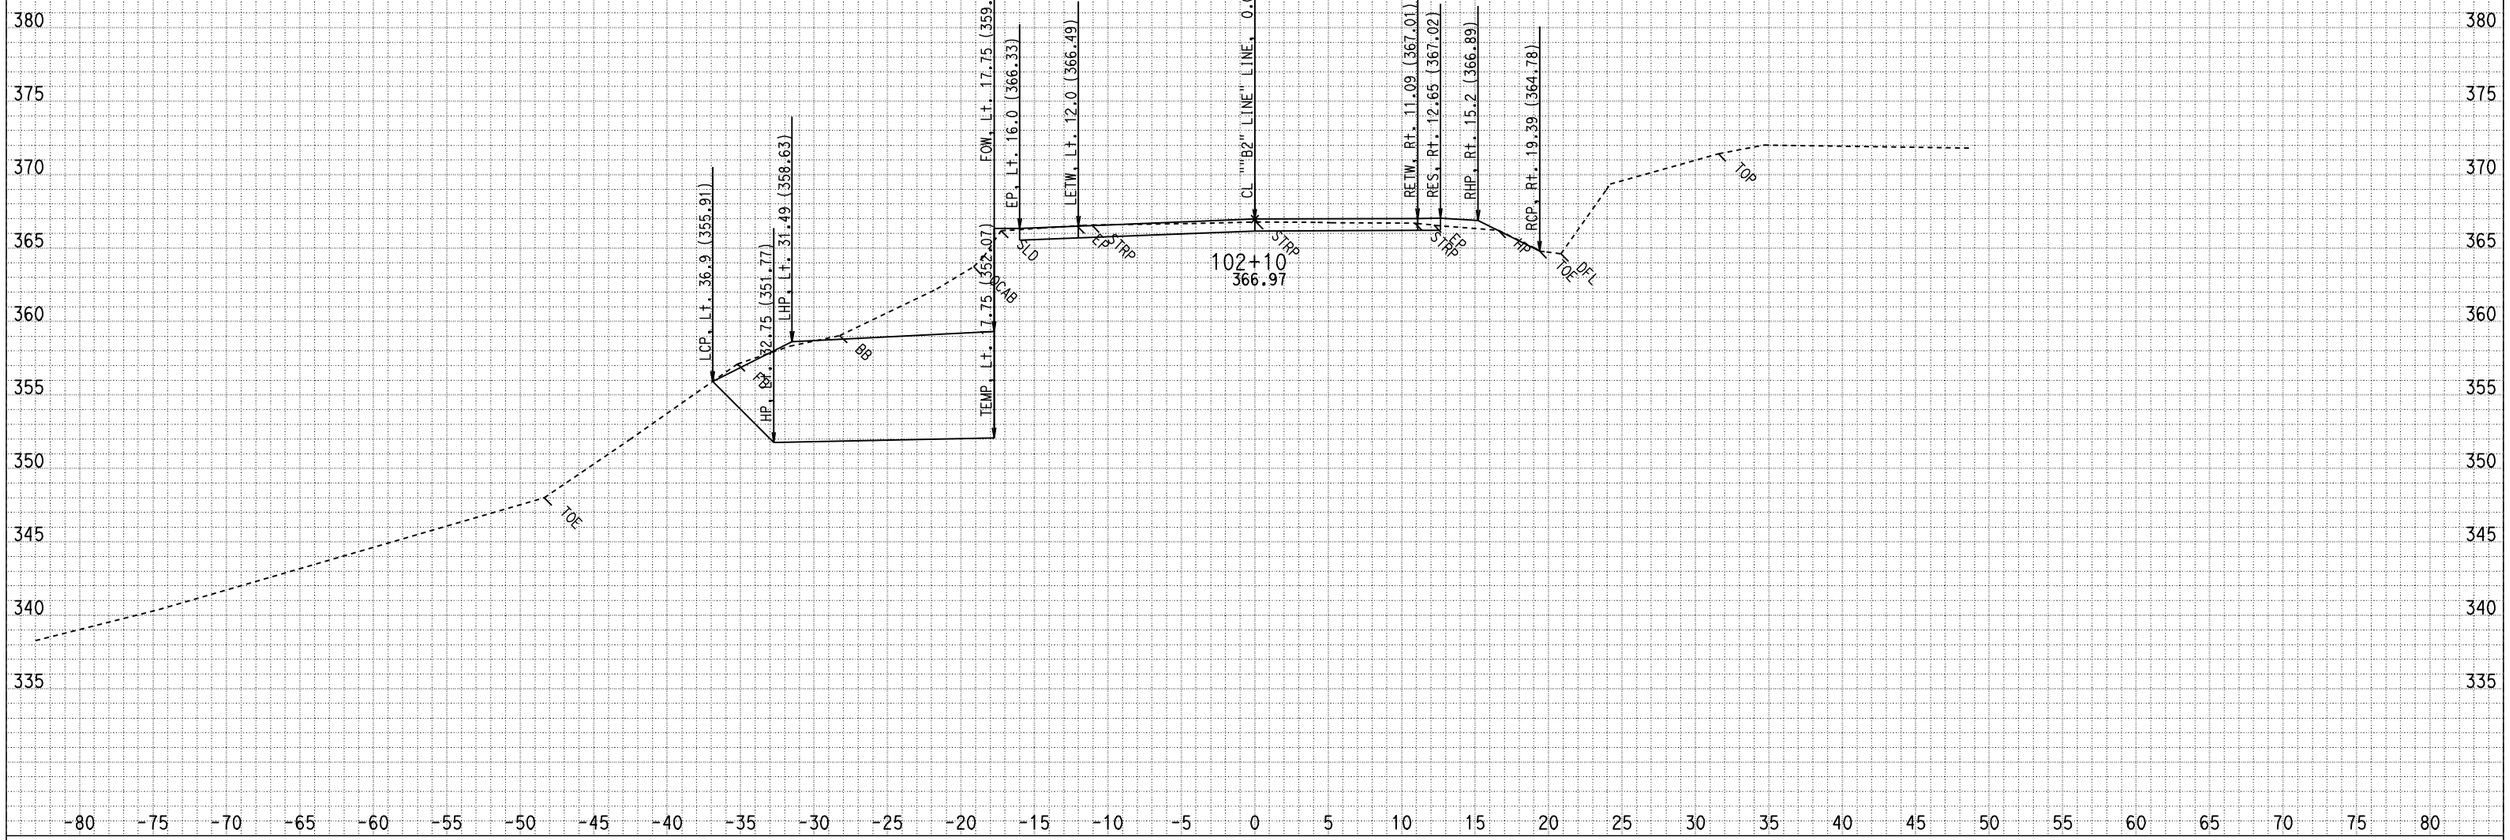

DATE: 3/9/2009
CREATED BY: North Region Design M2
PROJECT ID: Miranda Walls
EA: 01-475101
DIST/CO/RTE/PM: 01-HUM 254-PM 5.60

ALL DIMENSIONS ARE FEET

SCALE: 1" = 5' Horiz.
1" = 5' Vert.

"B2" LINE
CROSS SECTIONS
SHEET 14 OF 52

FOR EARTHWORK DEVELOPMENT ONLY

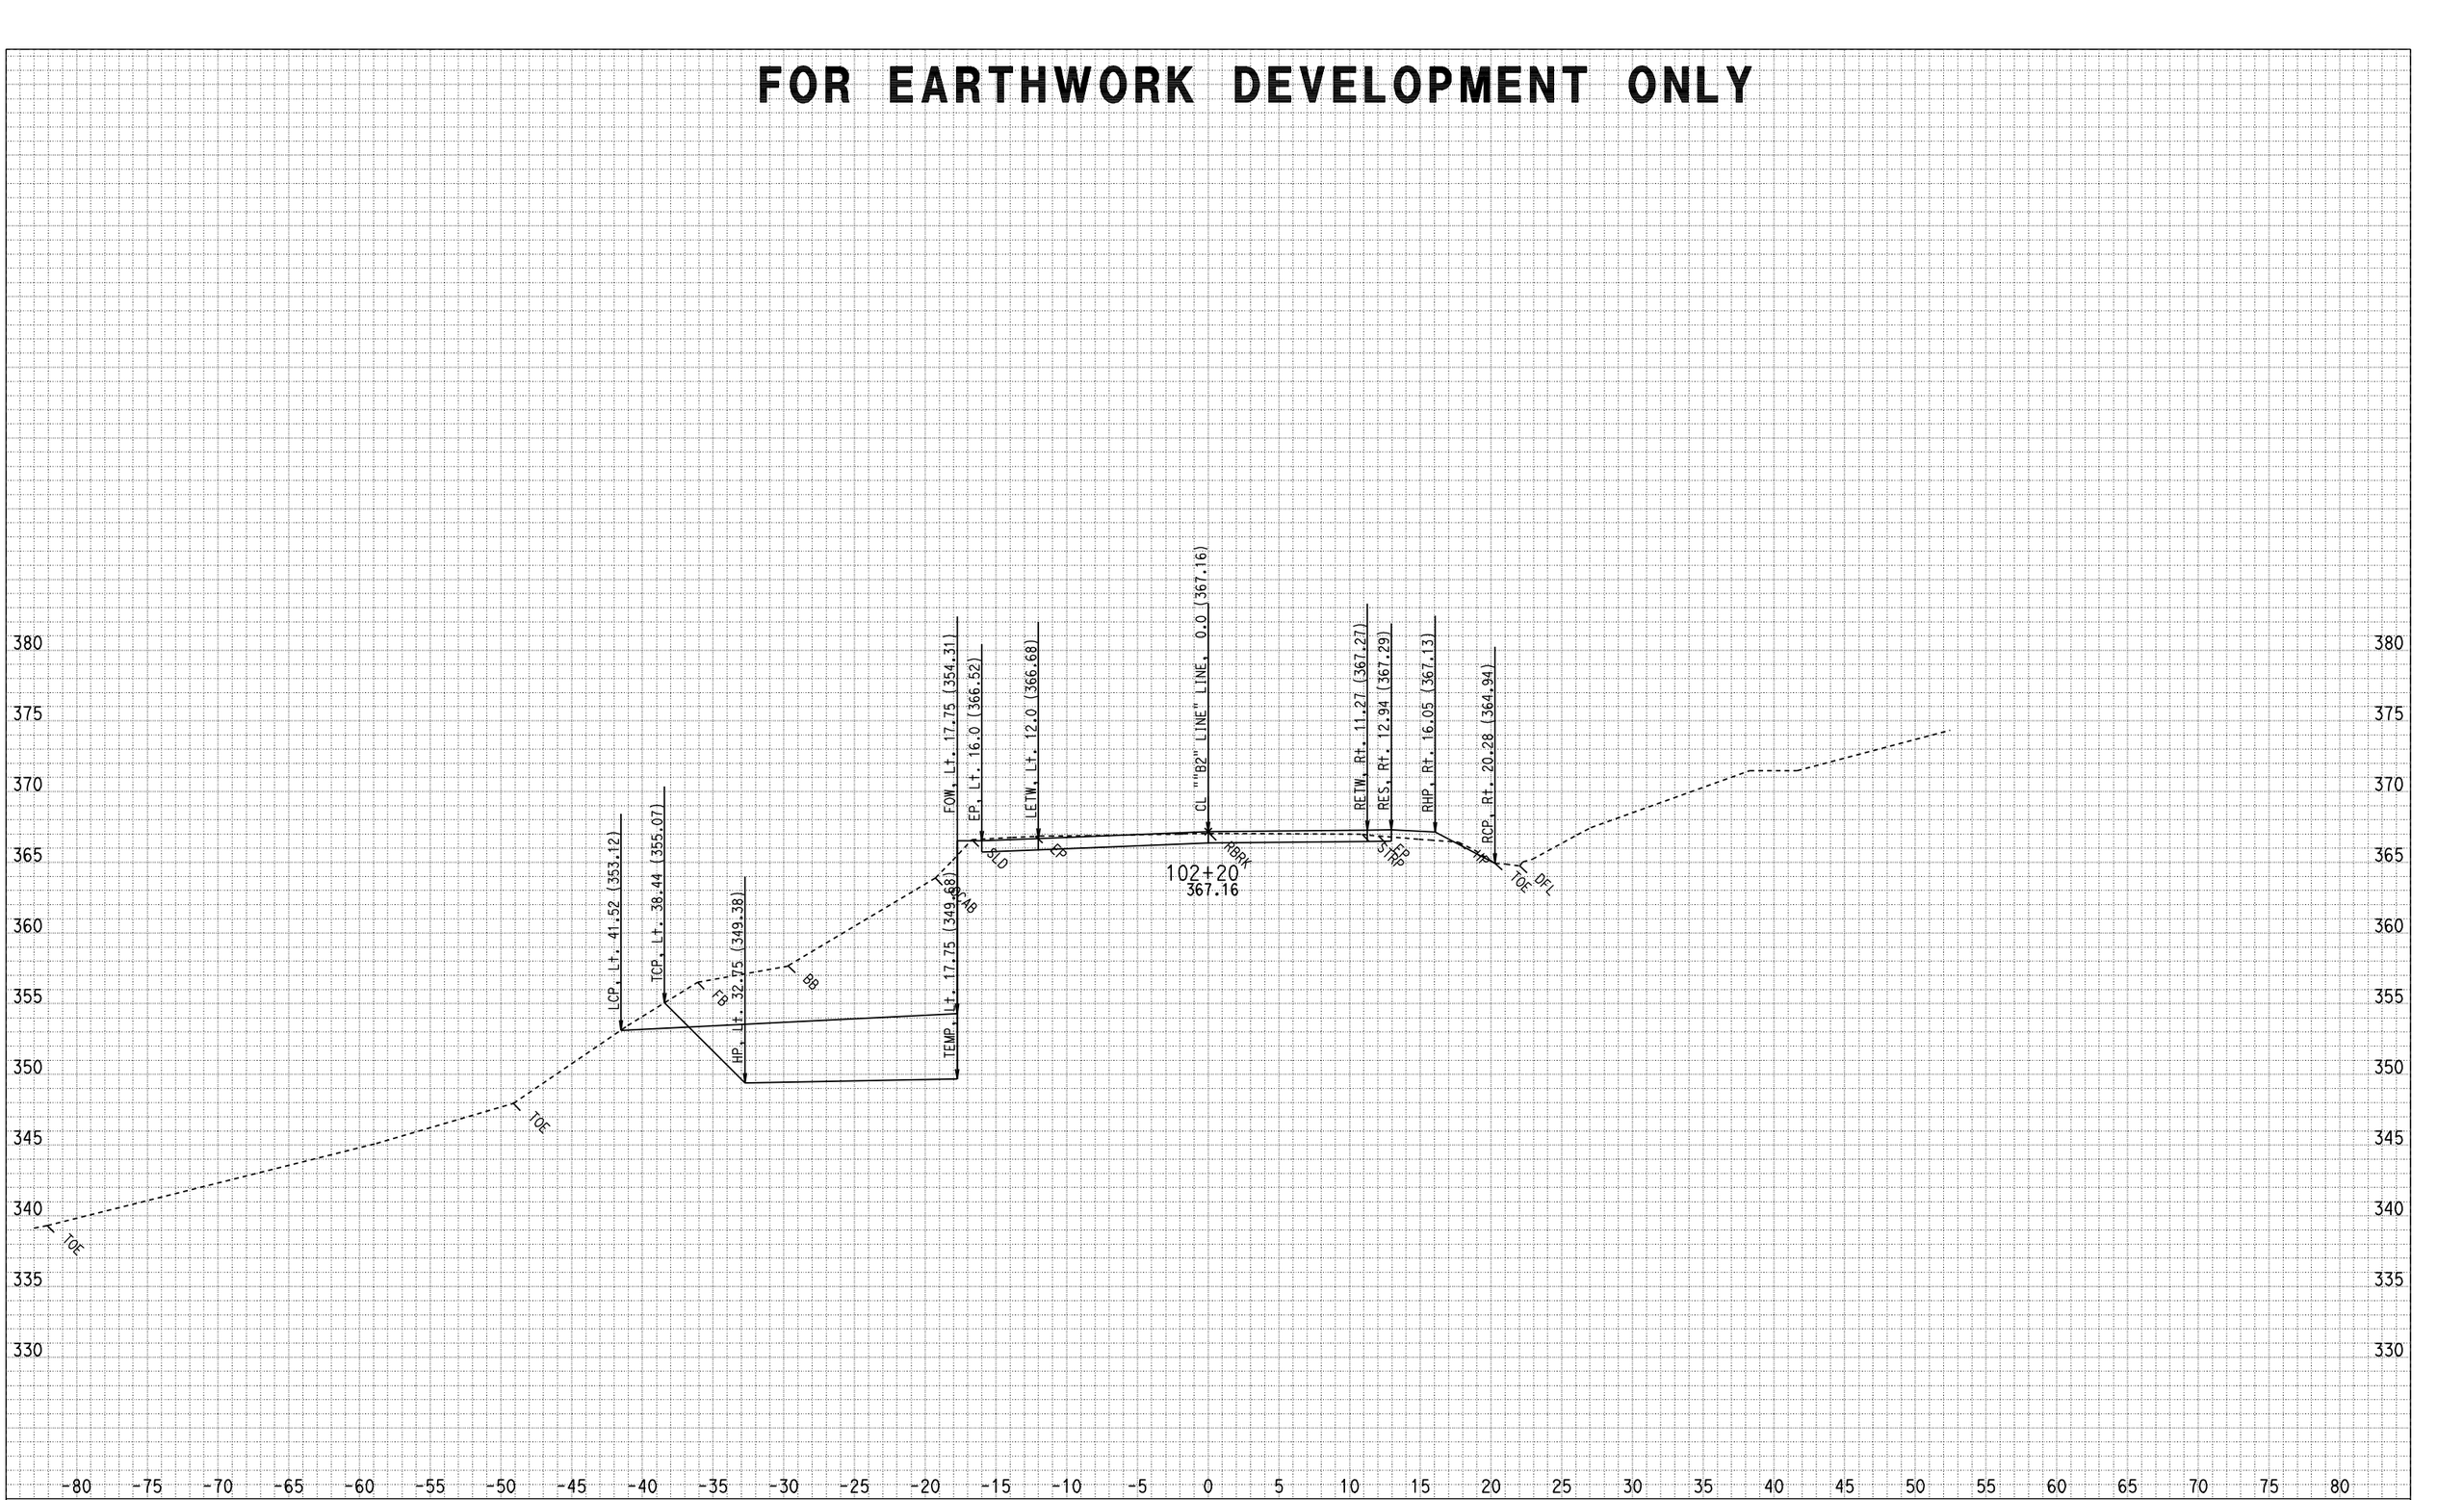

DATE: 3/9/2009
CREATED BY: North Region Design M2
PROJECT ID: Miranda Walls
EA: 01-475101
DIST/CO/RTE/PM: 01-HUM 254-PM 5.60

ALL DIMENSIONS ARE FEET

SCALE: 1" = 5' Horiz.
1" = 5' Vert.

"B2" LINE
CROSS SECTIONS
SHEET 15 OF 52

FOR EARTHWORK DEVELOPMENT ONLY

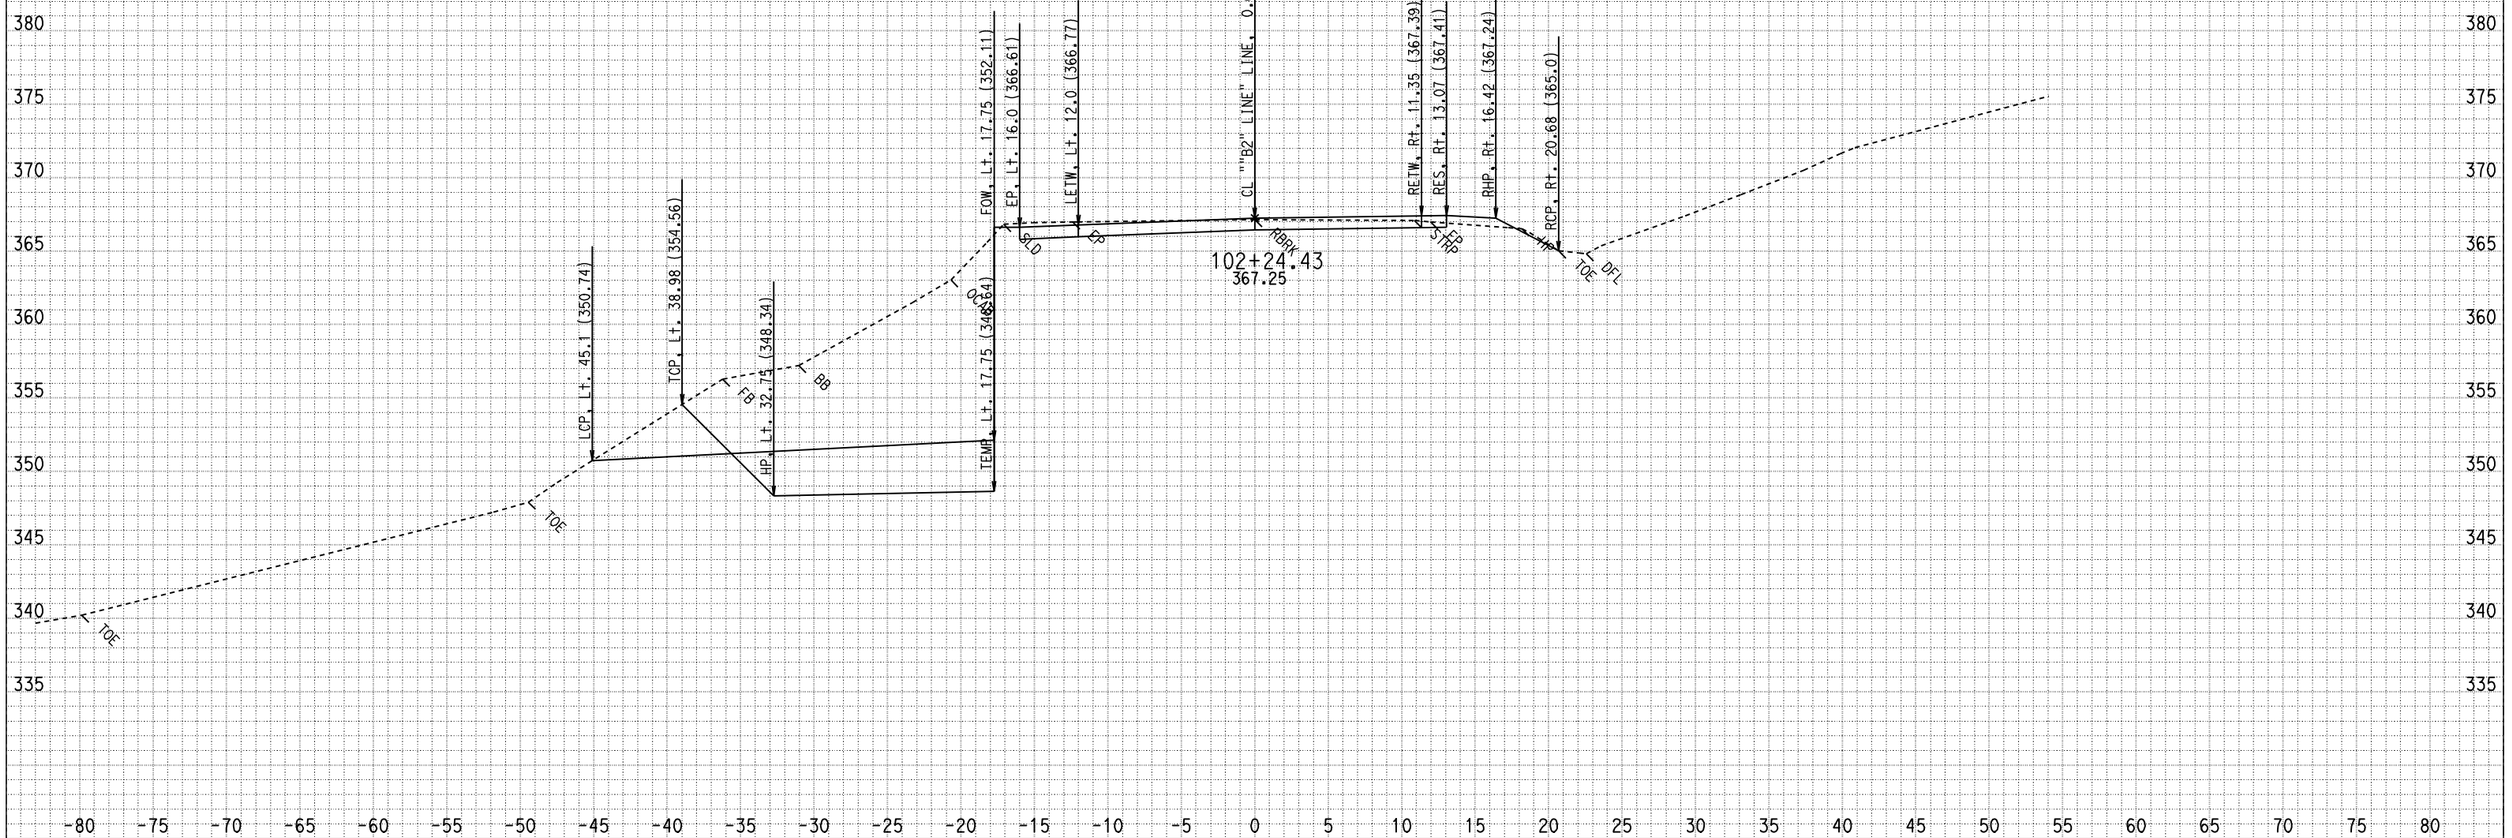

DATE: 3/9/2009
CREATED BY: North Region Design M2
PROJECT ID: Miranda Walls
EA: 01-475101
DIST/CO/RTE/PM: 01-HUM 254-PM 5.60

ALL DIMENSIONS ARE FEET

SCALE: 1" = 5' Horiz.
1" = 5' Vert.

"B2" LINE
CROSS SECTIONS
SHEET 16 OF 52

FOR EARTHWORK DEVELOPMENT ONLY

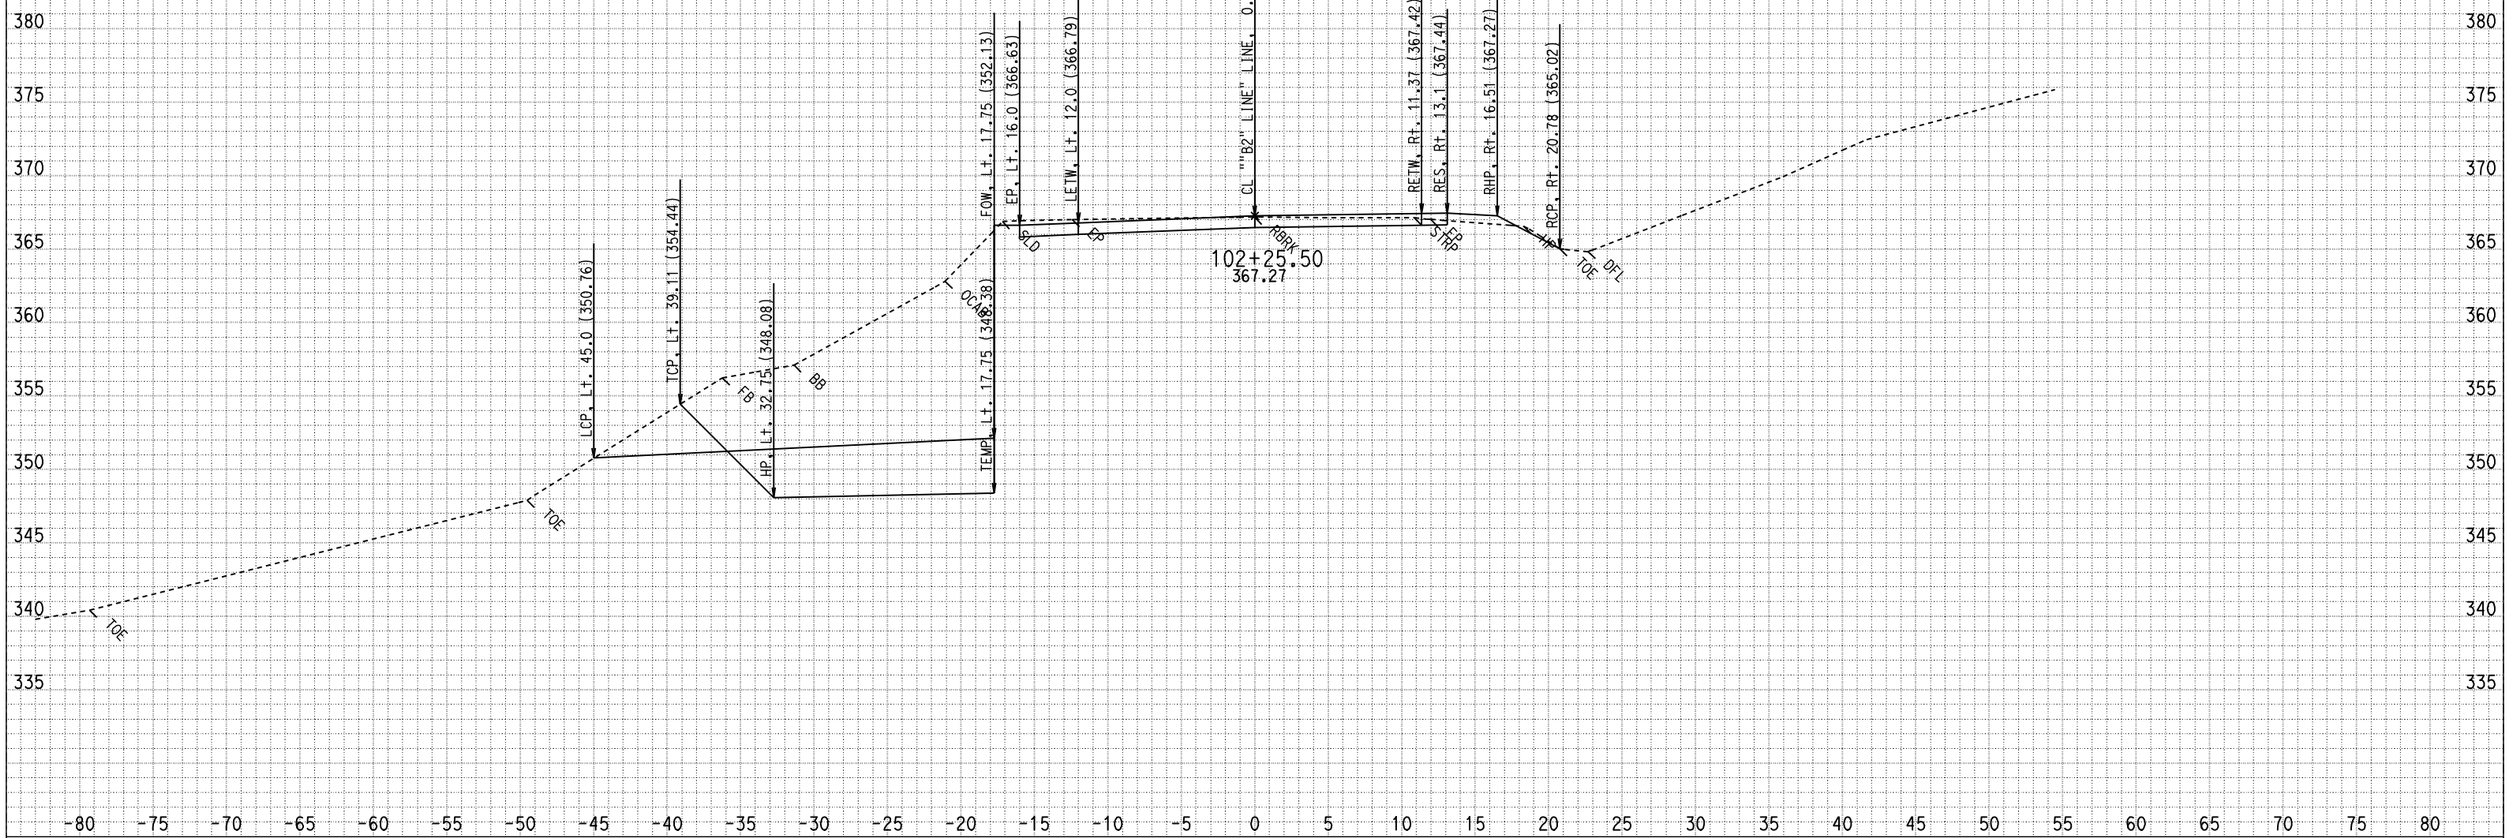

DATE: 3/9/2009
CREATED BY: North Region Design M2
PROJECT ID: Miranda Walls
EA: 01-475101
DIST/CO/RTE/PM: 01-HUM 254-PM 5.60

ALL DIMENSIONS ARE FEET

SCALE: 1" = 5' Horiz.
1" = 5' Vert.

"B2" LINE
CROSS SECTIONS
SHEET 17 OF 52

FOR EARTHWORK DEVELOPMENT ONLY

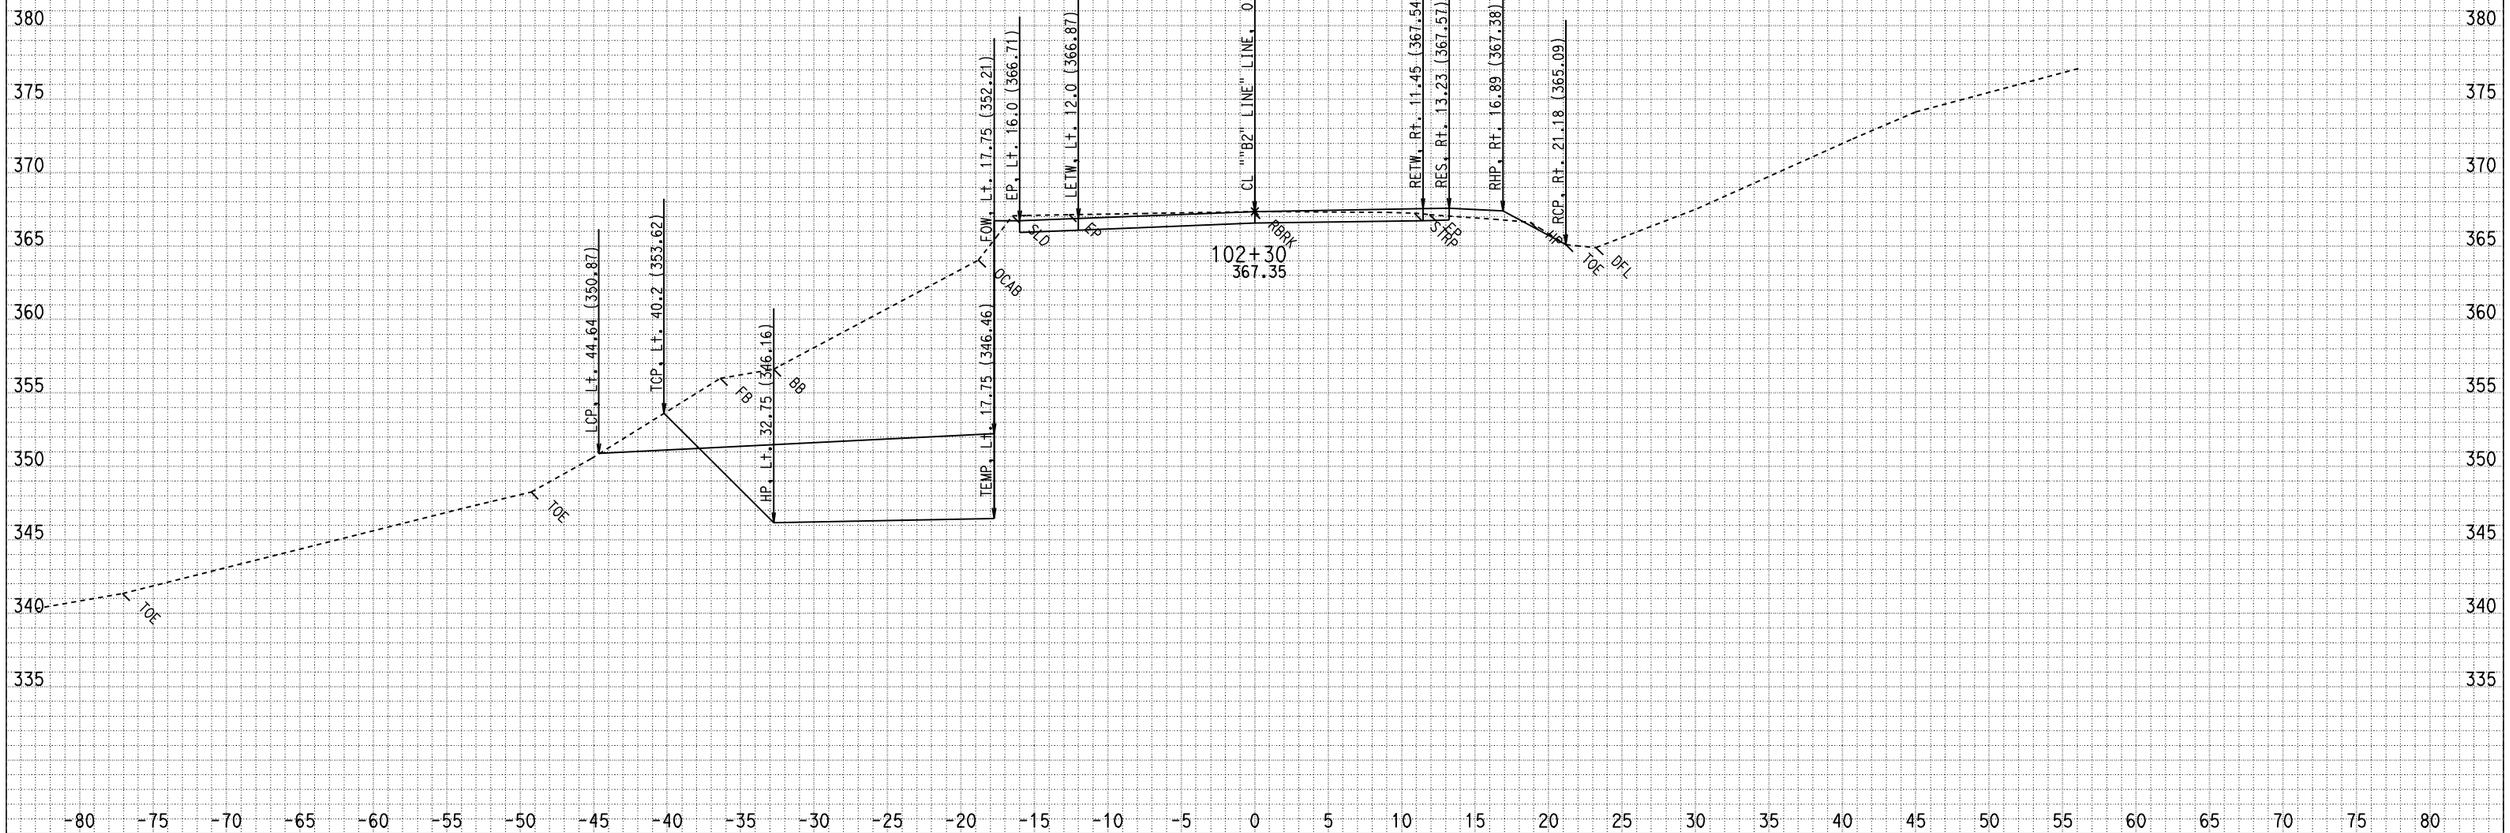

DATE: 3/9/2009
CREATED BY: North Region Design M2
PROJECT ID: Miranda Walls
EA: 01-475101
DIST/CO/RTE/PM: 01-HUM 254-PM 5.60

ALL DIMENSIONS ARE FEET

SCALE: 1" = 5' Horiz.
1" = 5' Vert.

"B2" LINE
CROSS SECTIONS
SHEET 18 OF 52

FOR EARTHWORK DEVELOPMENT ONLY

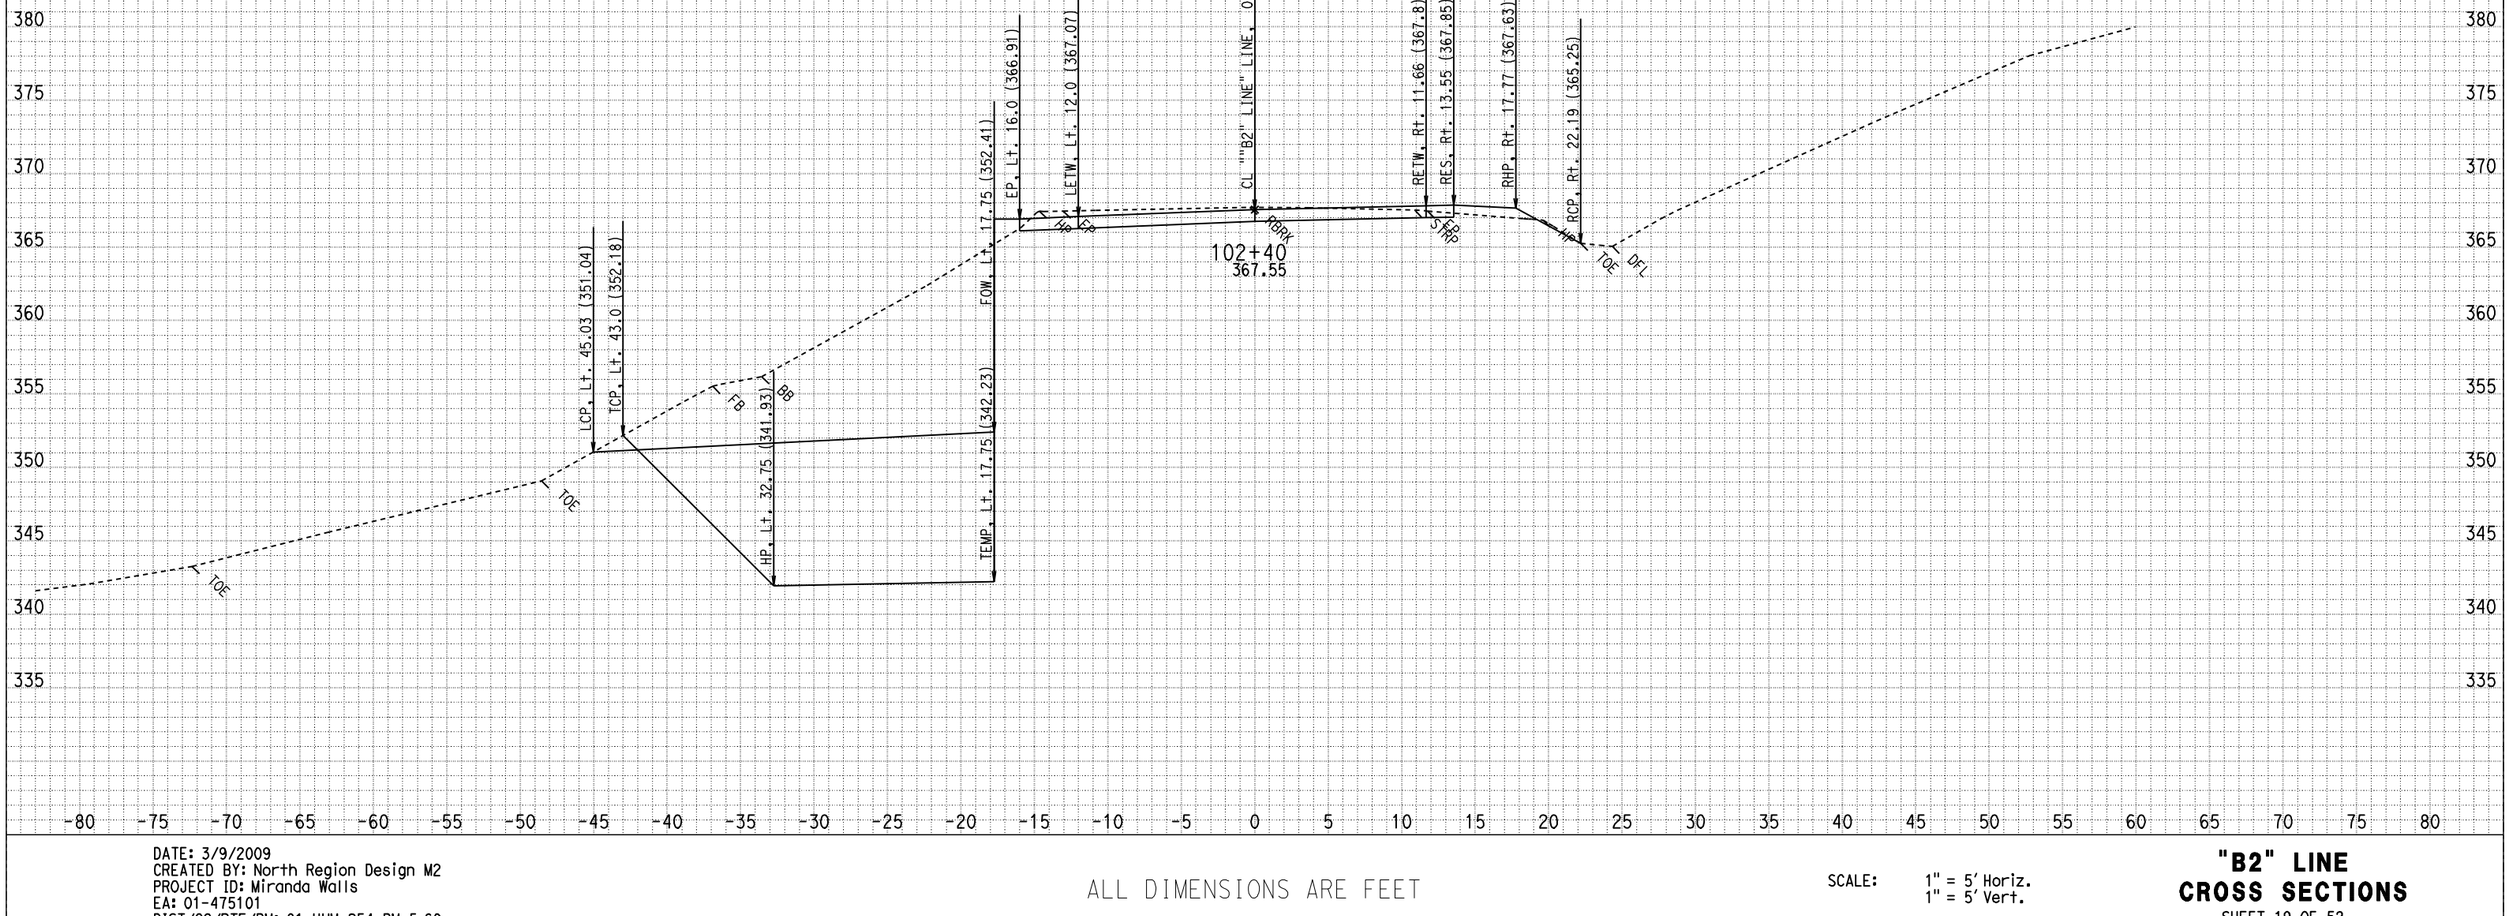

DATE: 3/9/2009
CREATED BY: North Region Design M2
PROJECT ID: Miranda Walls
EA: 01-475101
DIST/CO/RTE/PM: 01-HUM 254-PM 5.60

ALL DIMENSIONS ARE FEET

SCALE: 1" = 5' Horiz.
1" = 5' Vert.

"B2" LINE
CROSS SECTIONS
SHEET 19 OF 52

FOR EARTHWORK DEVELOPMENT ONLY

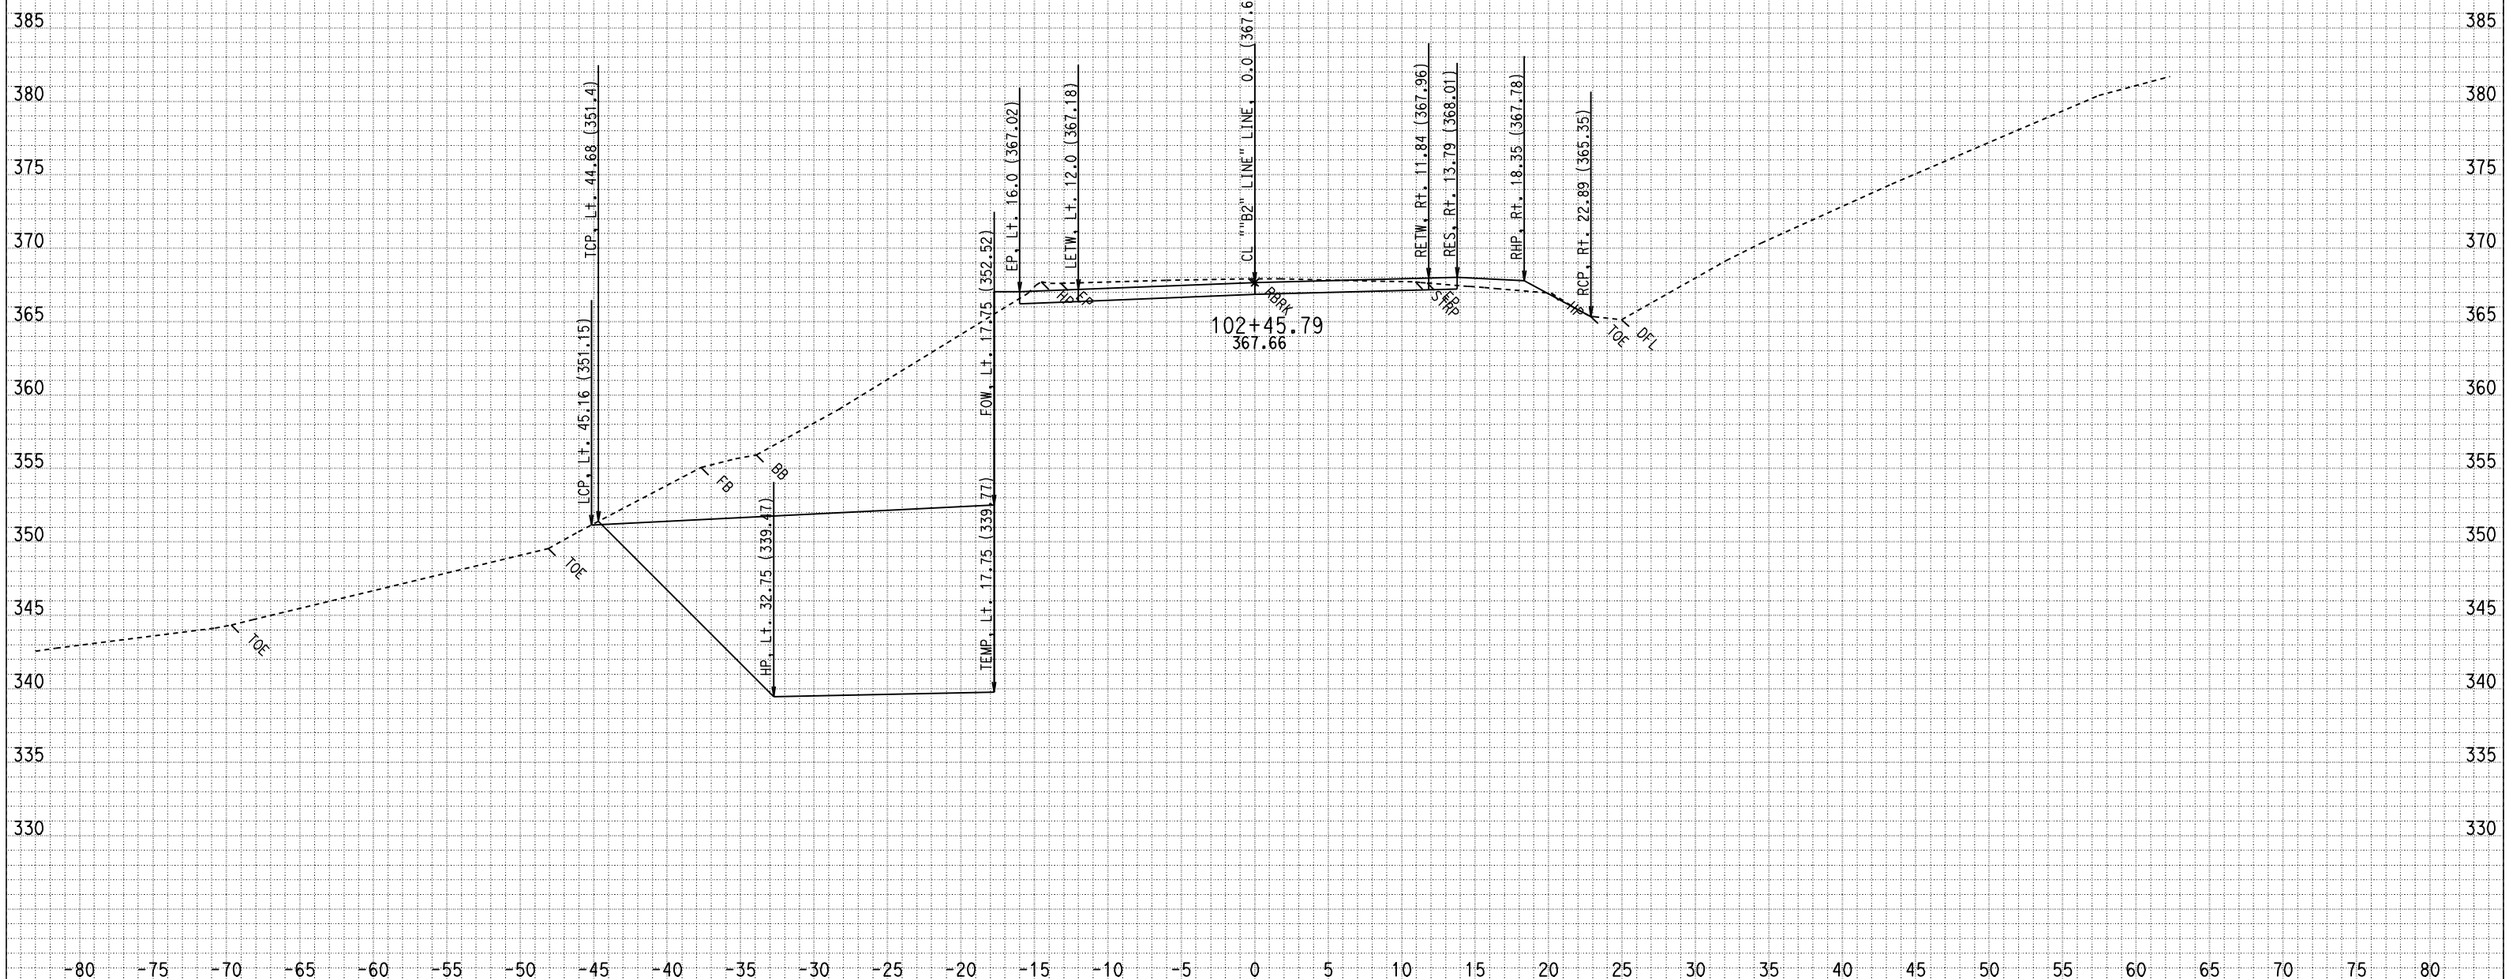

DATE: 3/9/2009
CREATED BY: North Region Design M2
PROJECT ID: Miranda Walls
EA: 01-475101
DIST/CO/RTE/PM: 01-HUM 254-PM 5.60

ALL DIMENSIONS ARE FEET

SCALE: 1" = 5' Horiz.
1" = 5' Vert.

"B2" LINE
CROSS SECTIONS
SHEET 20 OF 52

FOR EARTHWORK DEVELOPMENT ONLY

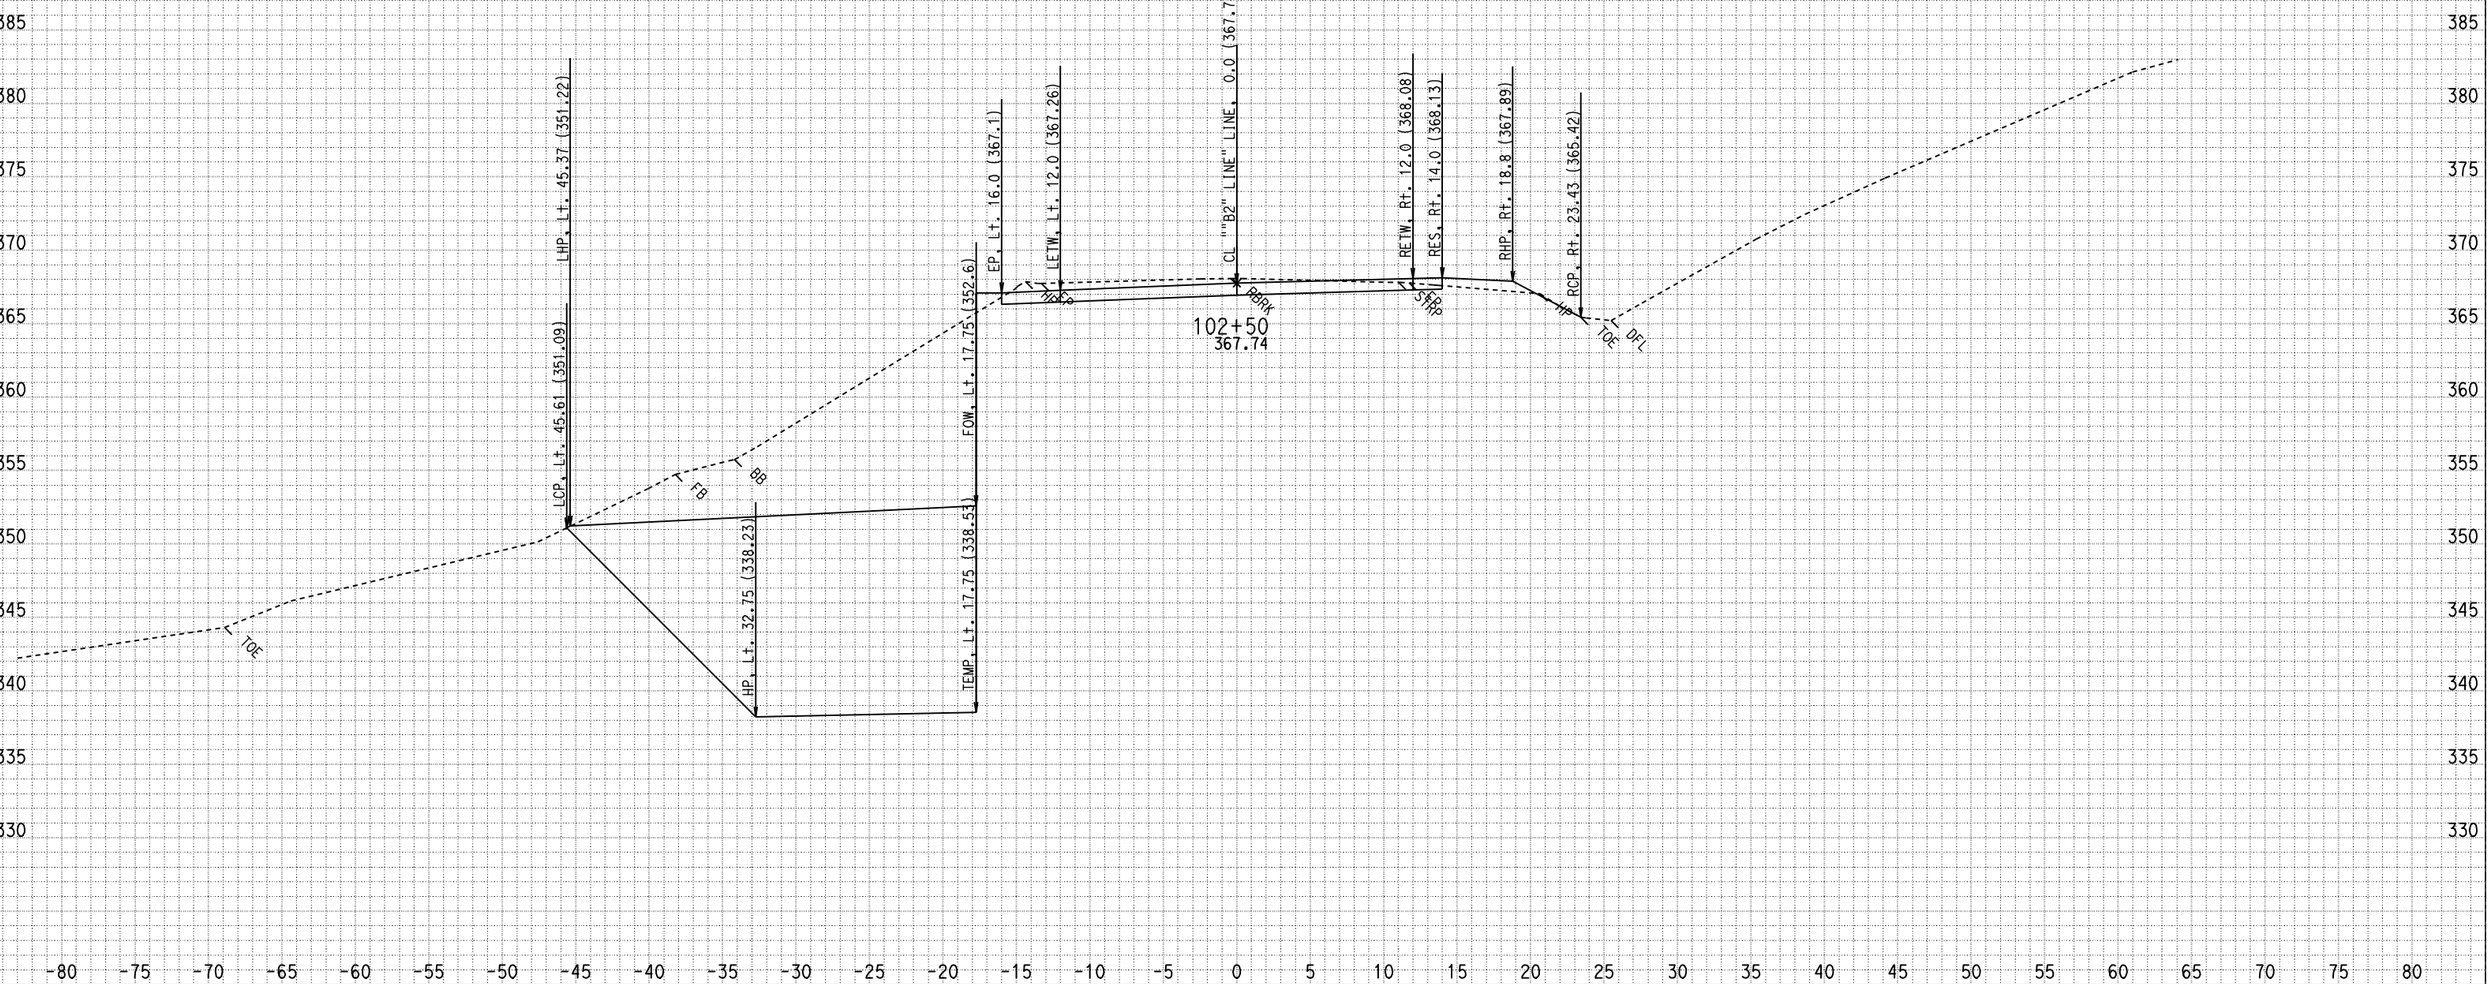

DATE: 3/9/2009
CREATED BY: North Region Design M2
PROJECT ID: Miranda Walls
EA: 01-475101
DIST/CO/RTE/PM: 01-HUM 254-PM 5.60

ALL DIMENSIONS ARE FEET

SCALE: 1" = 5' Horiz.
1" = 5' Vert.

"B2" LINE
CROSS SECTIONS
SHEET 21 OF 52

FOR EARTHWORK DEVELOPMENT ONLY

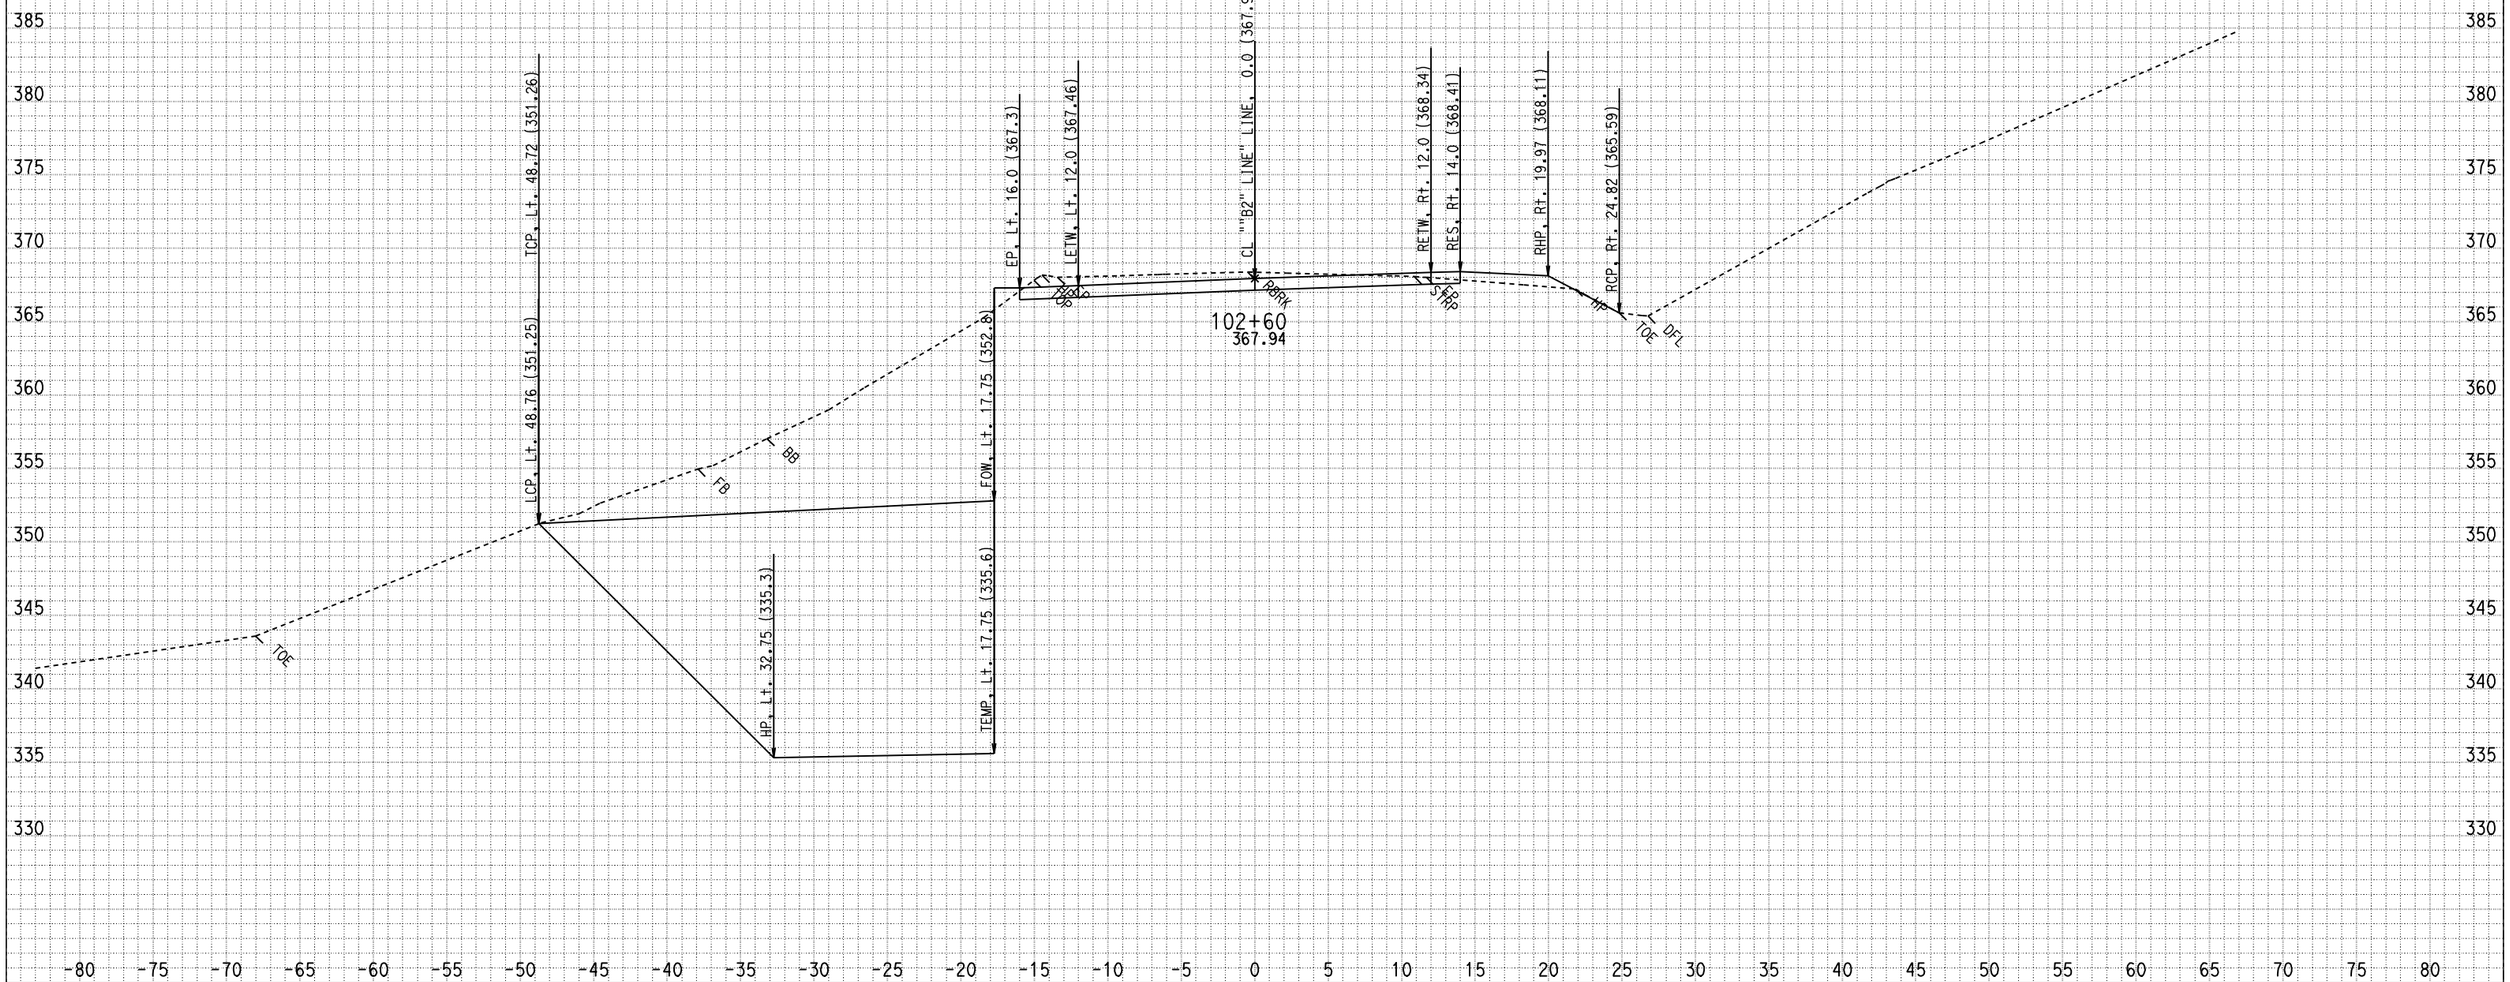

DATE: 3/9/2009
CREATED BY: North Region Design M2
PROJECT ID: Miranda Walls
EA: 01-475101
DIST/CO/RTE/PM: 01-HUM 254-PM 5.60

ALL DIMENSIONS ARE FEET

SCALE: 1" = 5' Horiz.
1" = 5' Vert.

"B2" LINE
CROSS SECTIONS
SHEET 22 OF 52

FOR EARTHWORK DEVELOPMENT ONLY

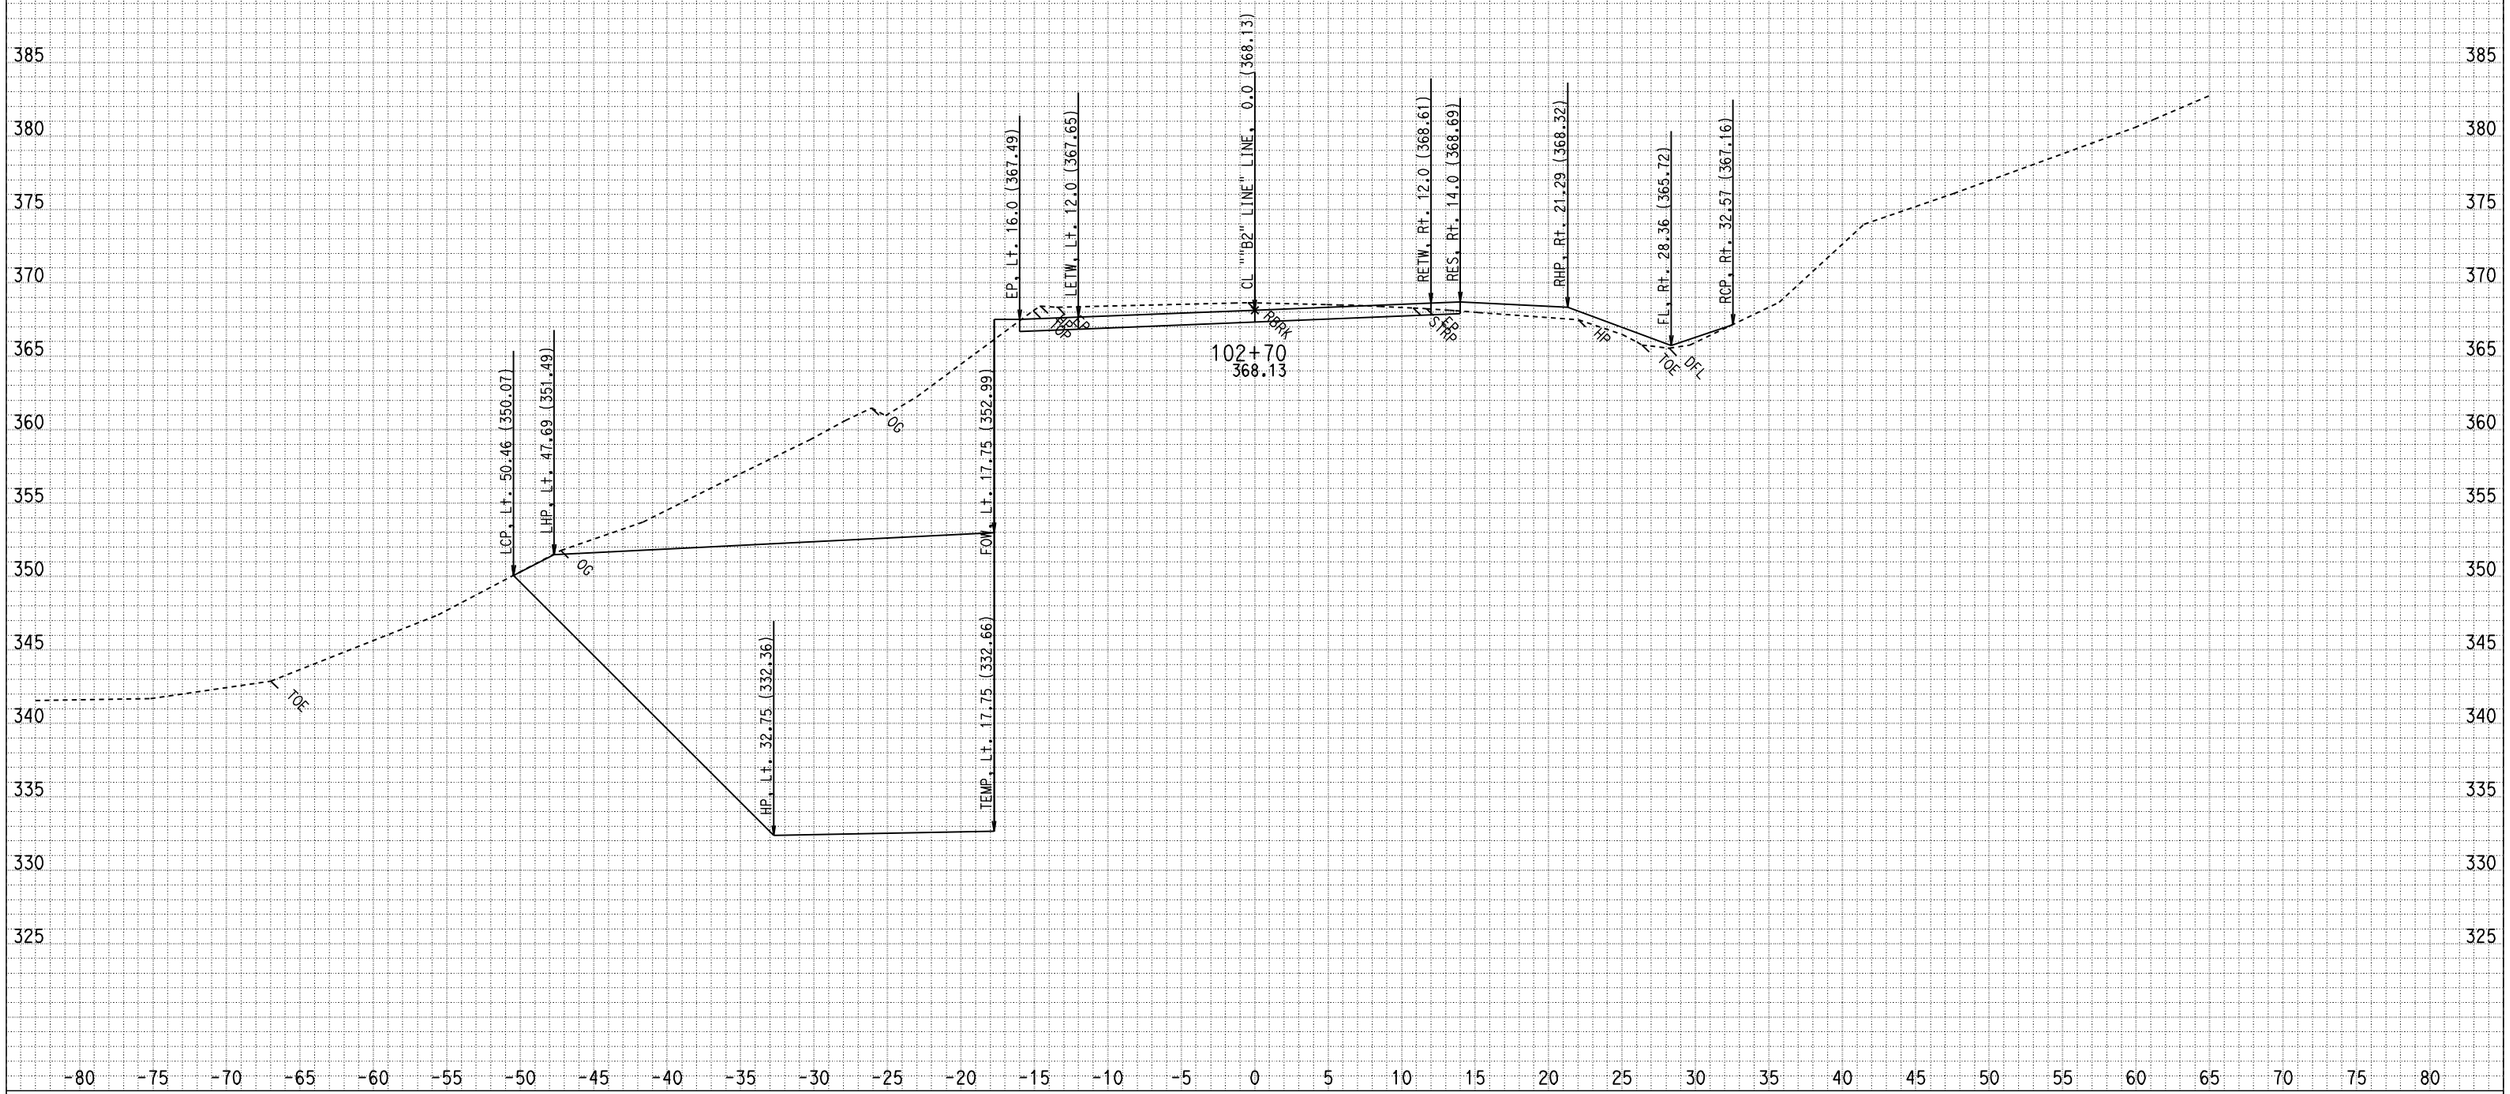

DATE: 3/9/2009
CREATED BY: North Region Design M2
PROJECT ID: Miranda Walls
EA: 01-475101
DIST/CO/RTE/PM: 01-HUM 254-PM 5.60

ALL DIMENSIONS ARE FEET

SCALE: 1" = 5' Horiz.
1" = 5' Vert.

"B2" LINE
CROSS SECTIONS
SHEET 23 OF 52

FOR EARTHWORK DEVELOPMENT ONLY

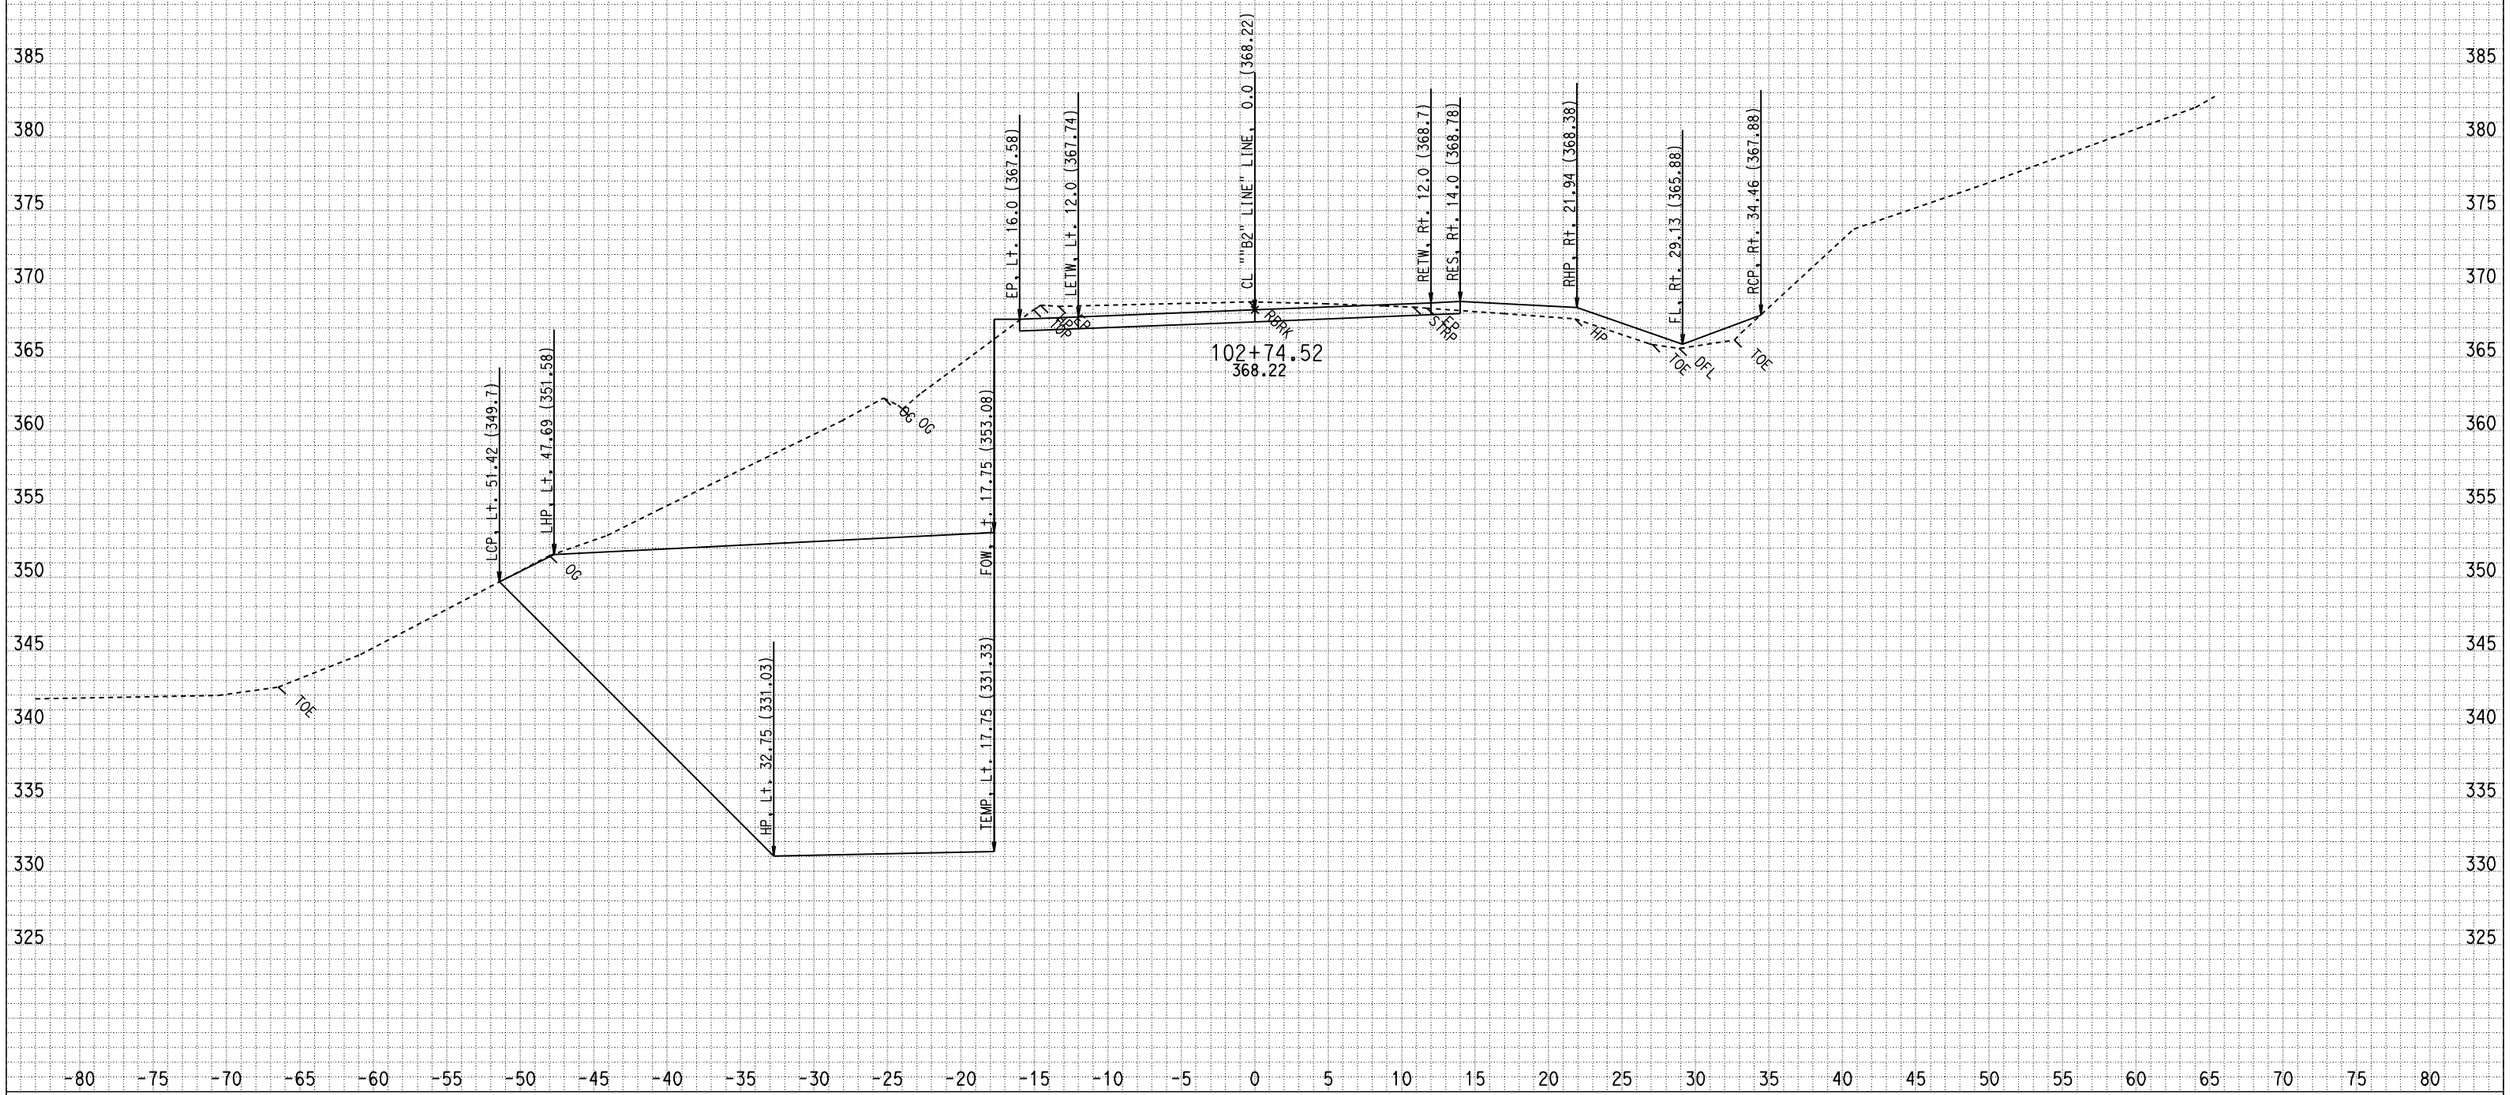

DATE: 3/9/2009
CREATED BY: North Region Design M2
PROJECT ID: Miranda Walls
EA: 01-475101
DIST/CO/RTE/PM: 01-HUM 254-PM 5.60

ALL DIMENSIONS ARE FEET

SCALE: 1" = 5' Horiz.
1" = 5' Vert.

"B2" LINE
CROSS SECTIONS
SHEET 24 OF 52

FOR EARTHWORK DEVELOPMENT ONLY

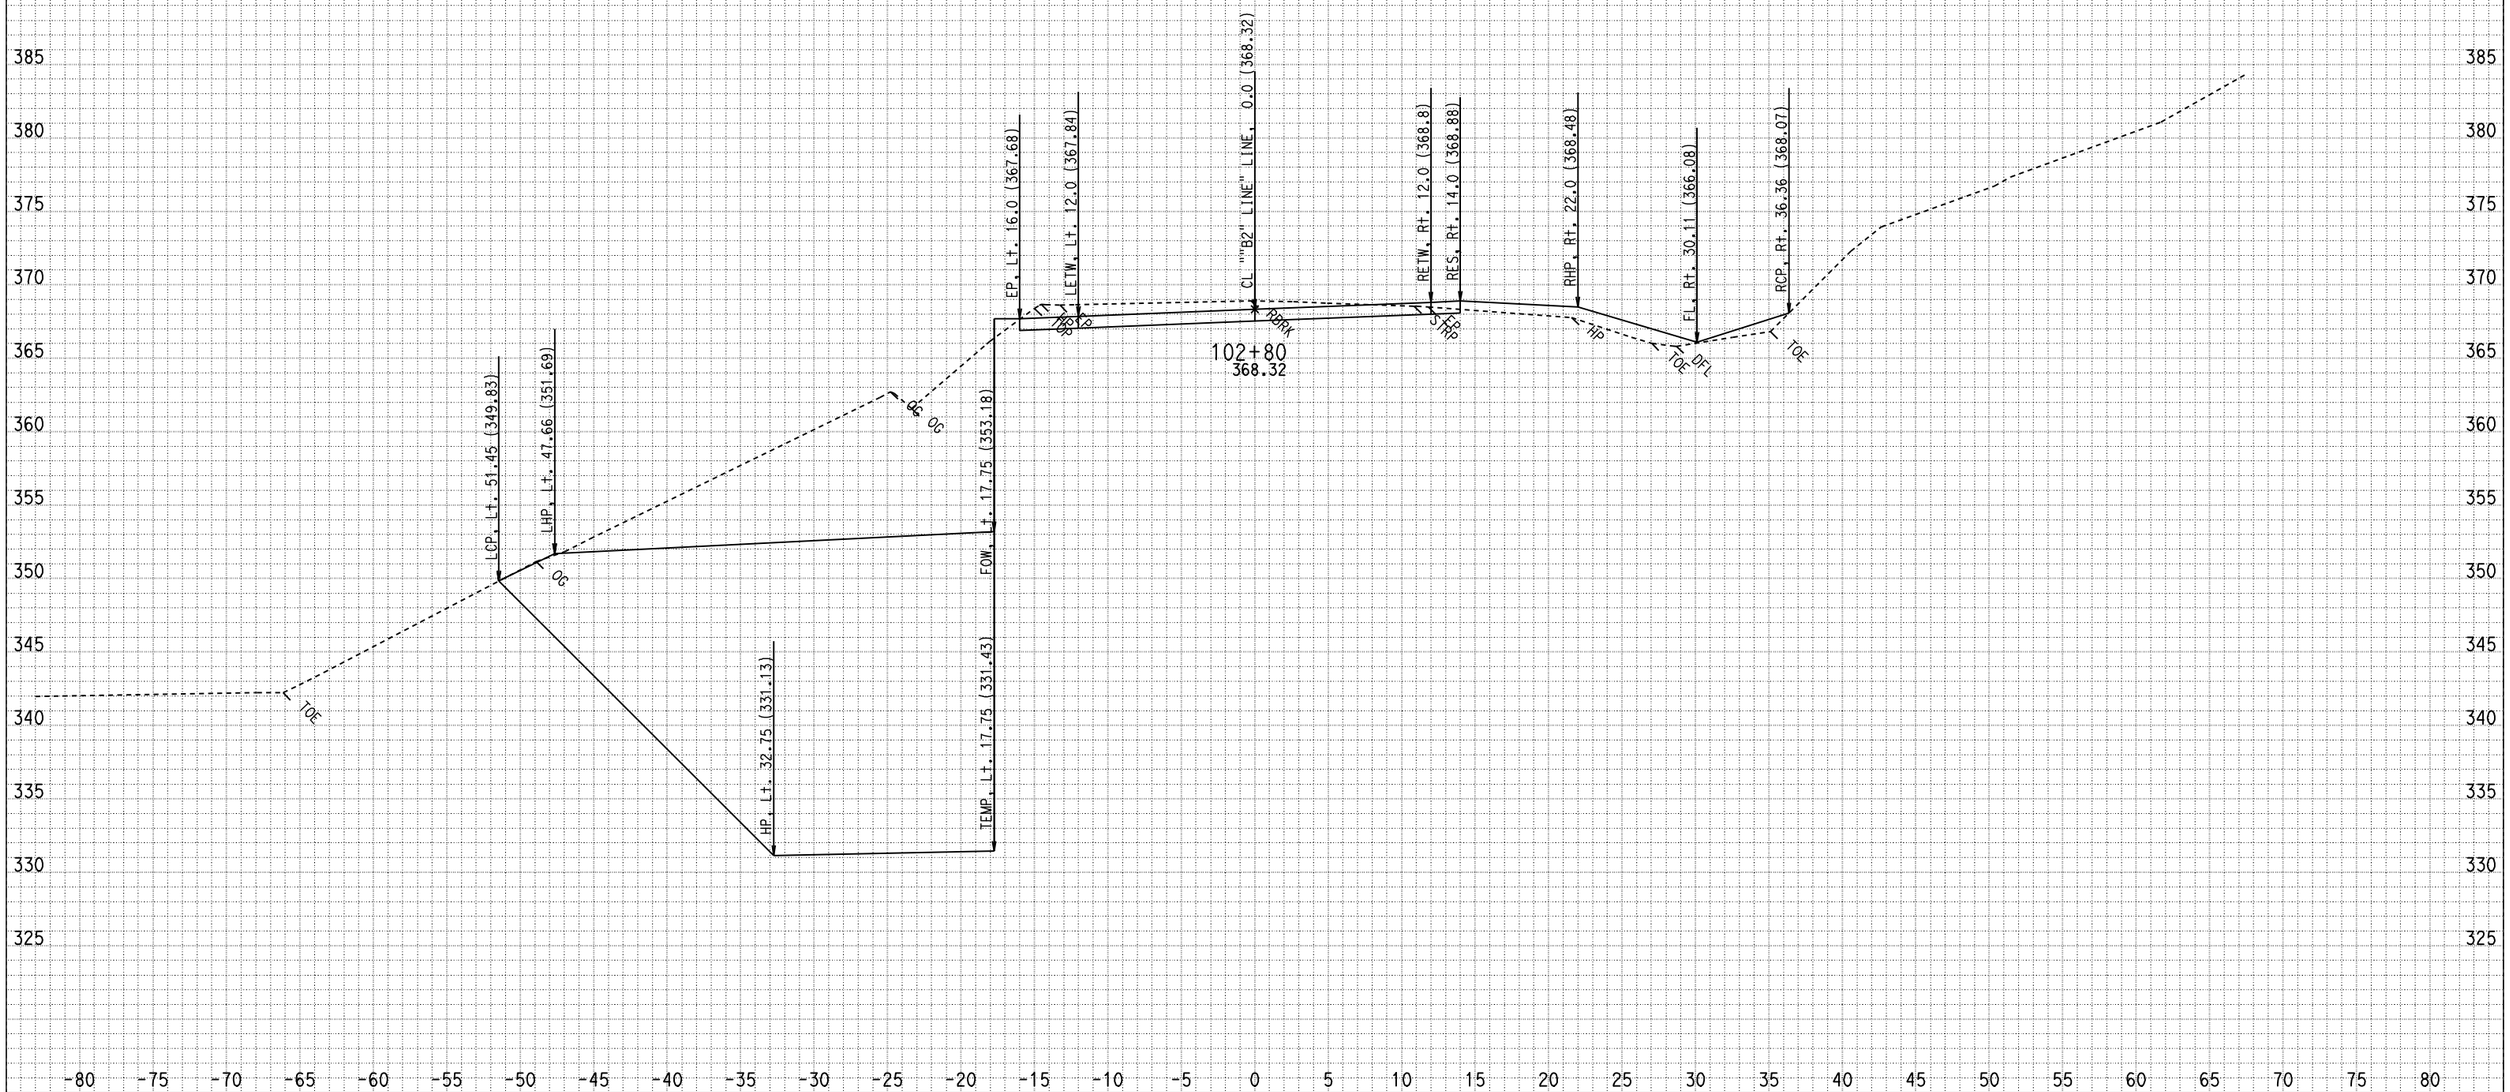

DATE: 3/9/2009
CREATED BY: North Region Design M2
PROJECT ID: Miranda Walls
EA: 01-475101
DIST/CO/RTE/PM: 01-HUM 254-PM 5.60

ALL DIMENSIONS ARE FEET

SCALE: 1" = 5' Horiz.
1" = 5' Vert.

"B2" LINE
CROSS SECTIONS
SHEET 25 OF 52

FOR EARTHWORK DEVELOPMENT ONLY

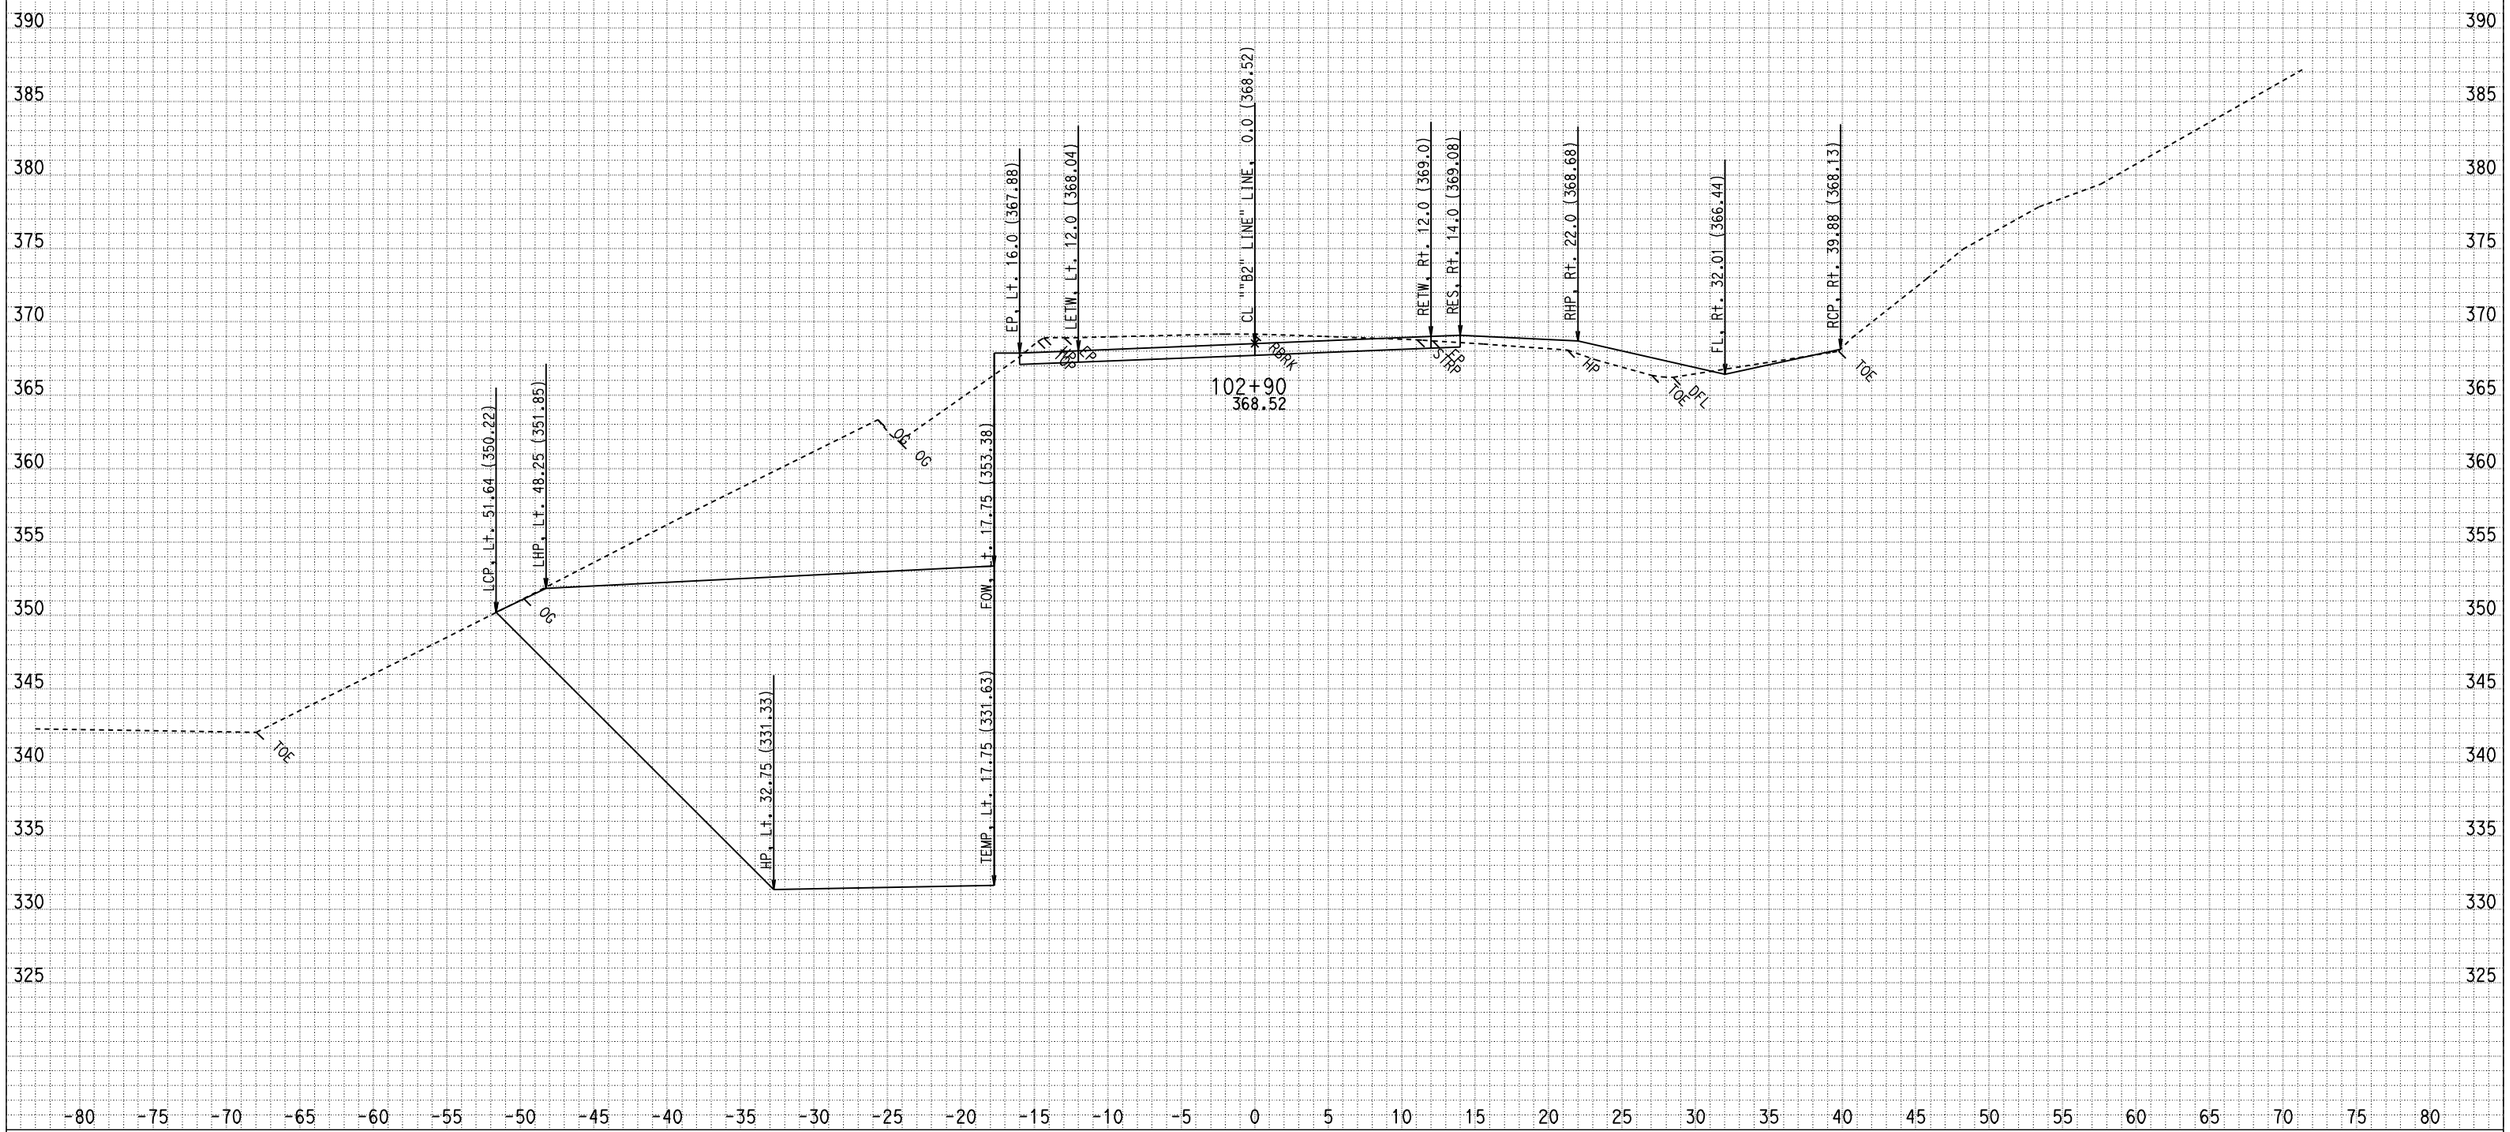

DATE: 3/9/2009
CREATED BY: North Region Design M2
PROJECT ID: Miranda Walls
EA: 01-475101
DIST/CO/RTE/PM: 01-HUM 254-PM 5.60

ALL DIMENSIONS ARE FEET

SCALE: 1" = 5' Horiz.
1" = 5' Vert.

"B2" LINE
CROSS SECTIONS
SHEET 26 OF 52

FOR EARTHWORK DEVELOPMENT ONLY

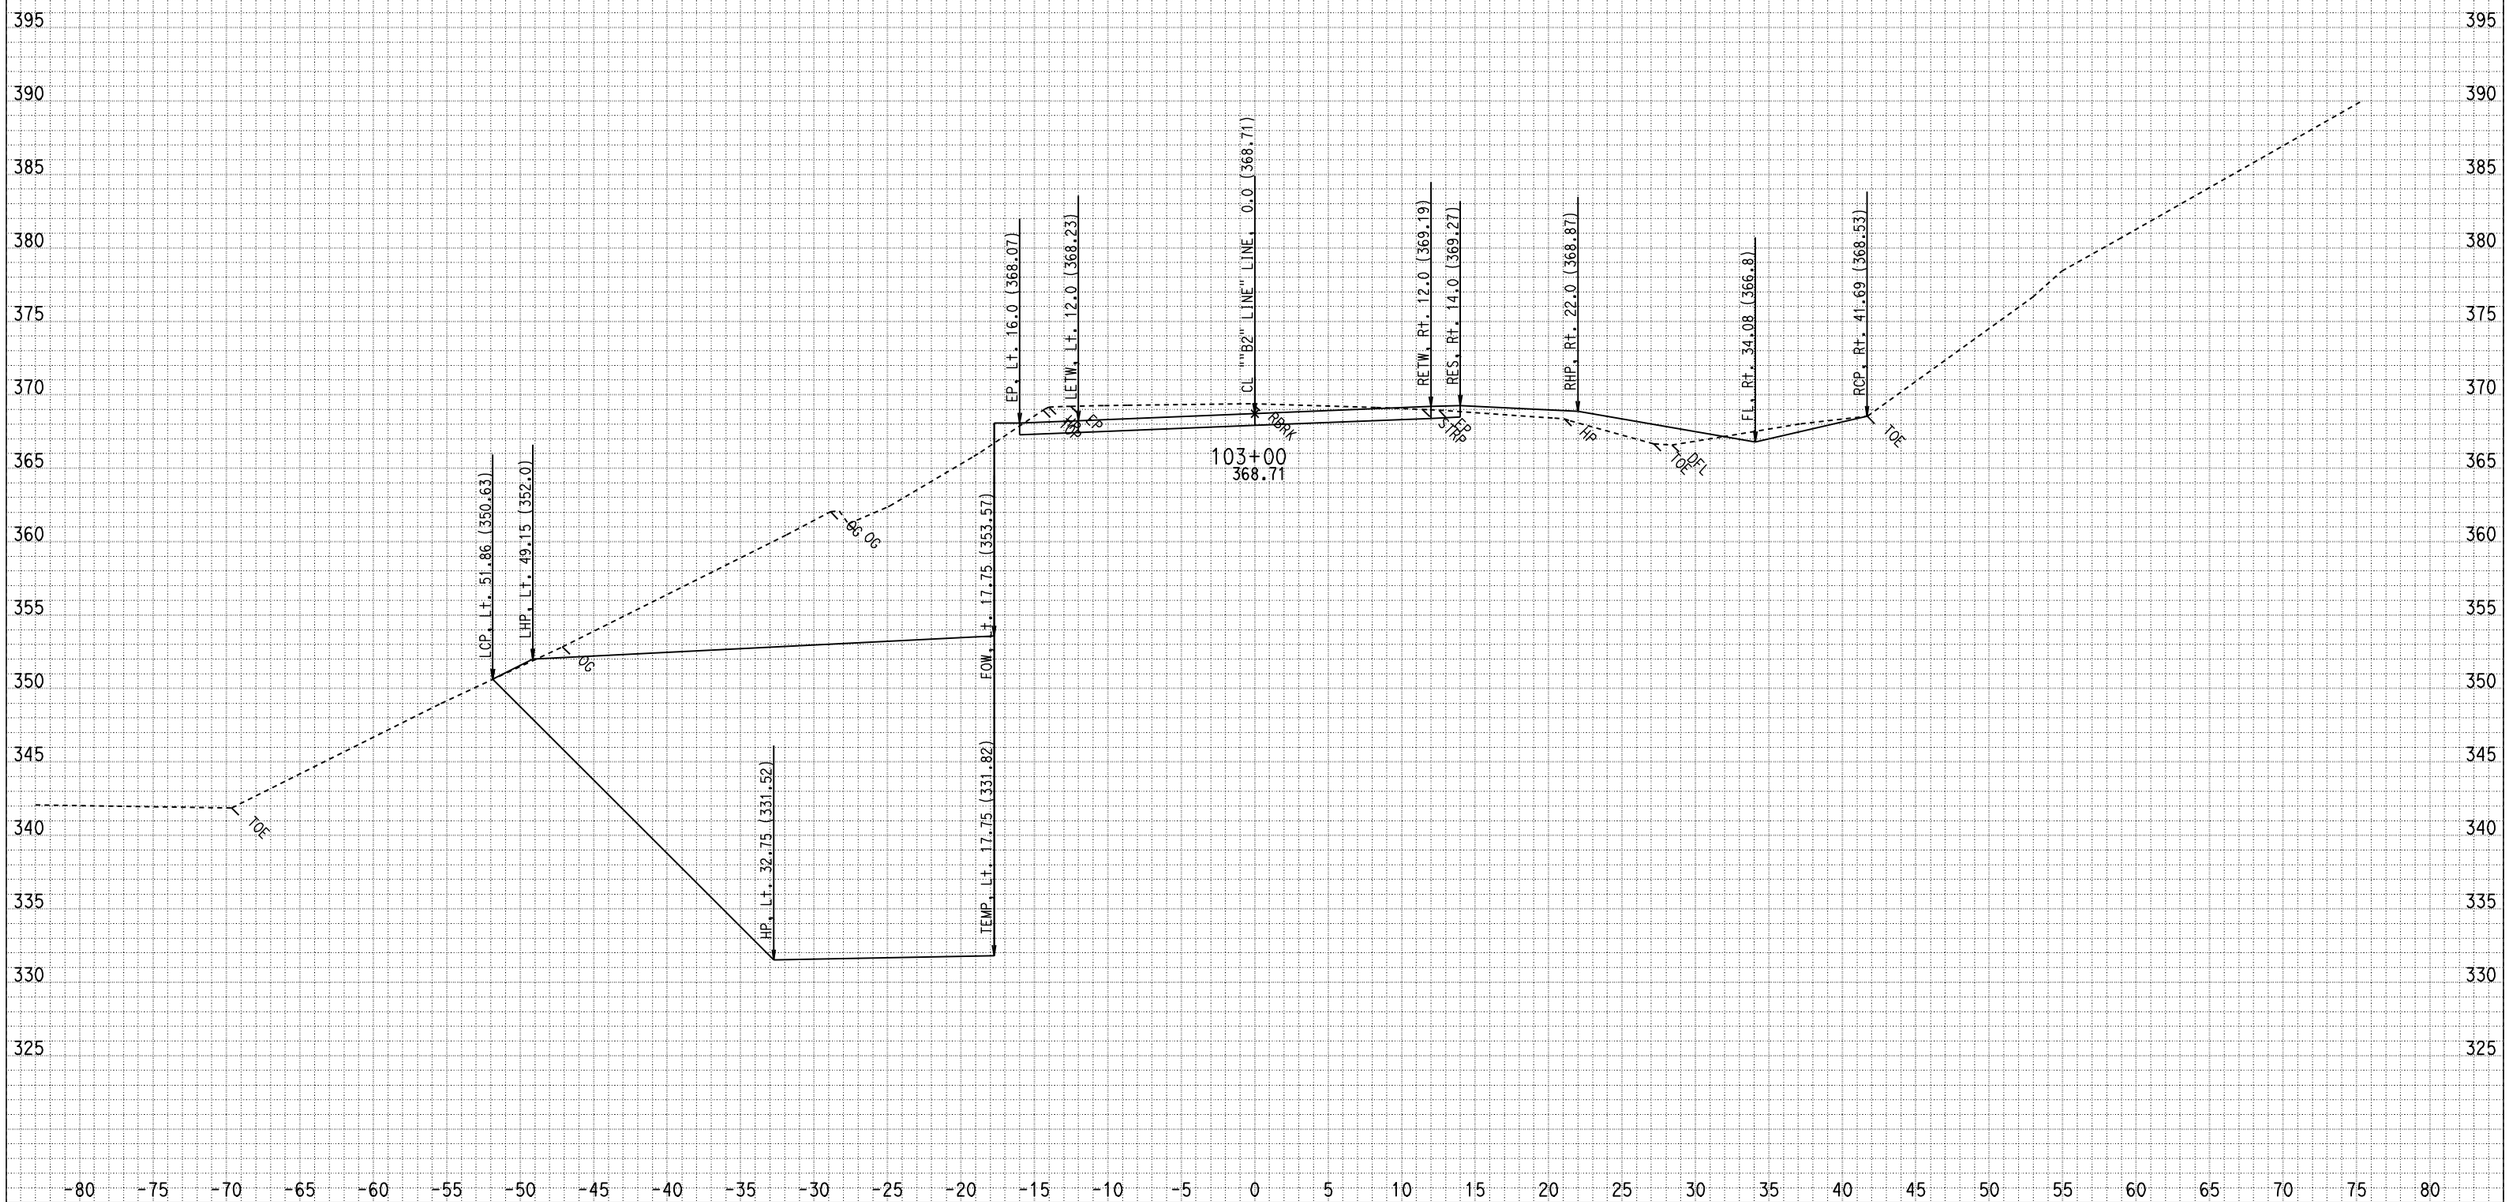

DATE: 3/9/2009
CREATED BY: North Region Design M2
PROJECT ID: Miranda Walls
EA: 01-475101
DIST/CO/RTE/PM: 01-HUM 254-PM 5.60

ALL DIMENSIONS ARE FEET

SCALE: 1" = 5' Horiz.
1" = 5' Vert.

"B2" LINE
CROSS SECTIONS

FOR EARTHWORK DEVELOPMENT ONLY

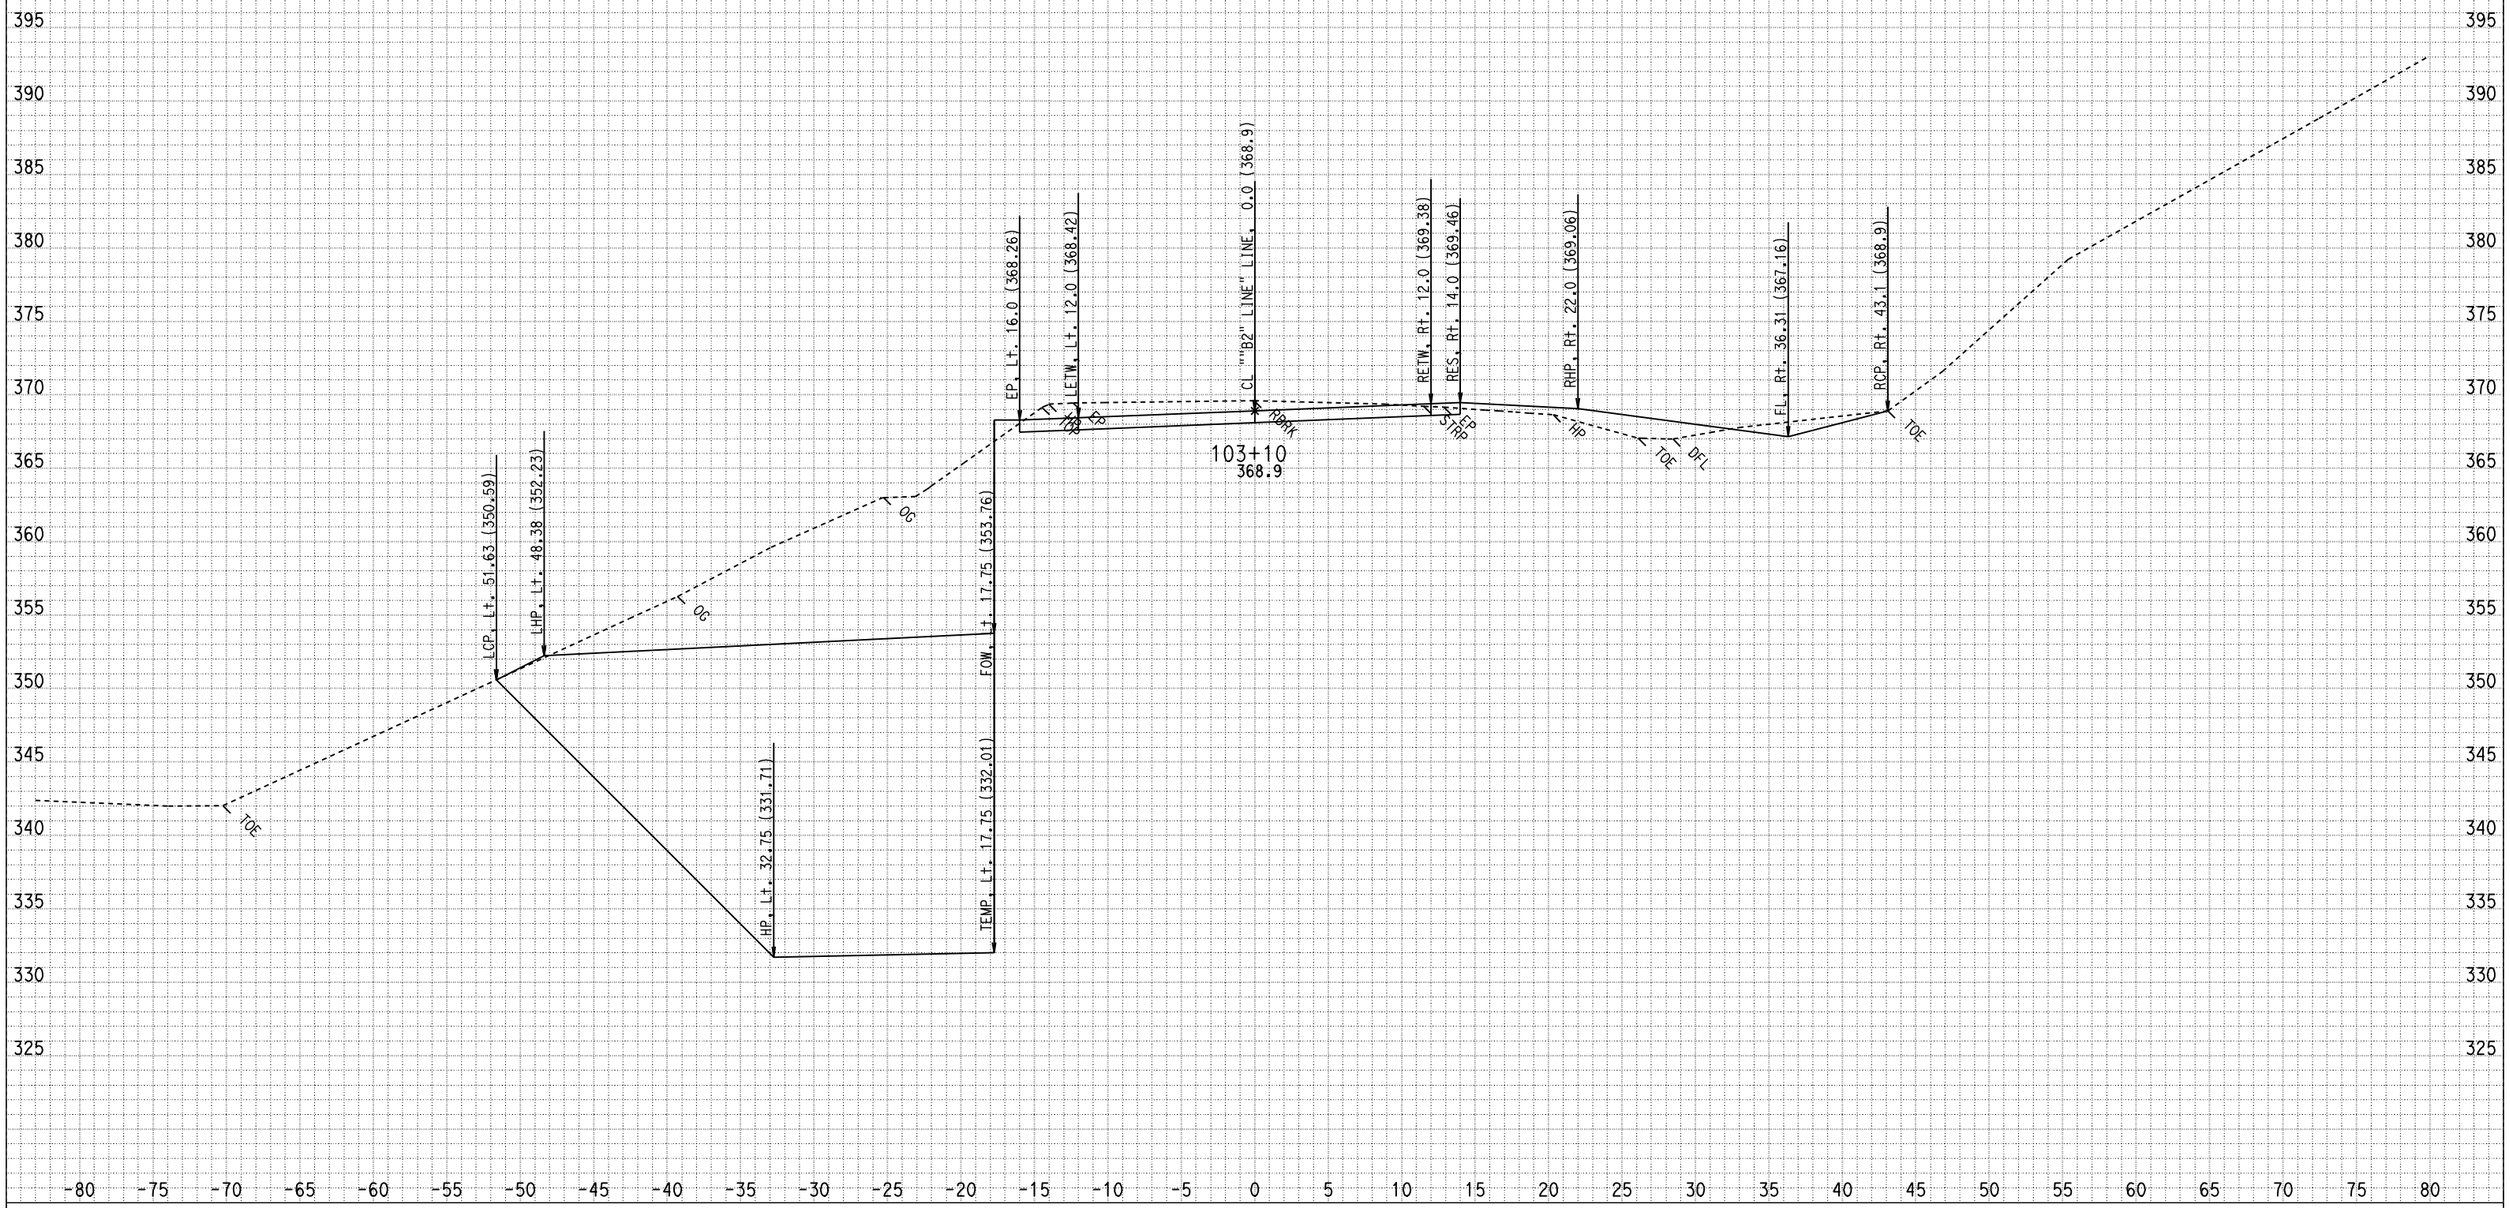

DATE: 3/9/2009
CREATED BY: North Region Design M2
PROJECT ID: Miranda Walls
EA: 01-475101
DIST/CO/RTE/PM: 01-HUM 254-PM 5.60

ALL DIMENSIONS ARE FEET

SCALE: 1" = 5' Horiz.
1" = 5' Vert.

"B2" LINE
CROSS SECTIONS
SHEET 28 OF 52

FOR EARTHWORK DEVELOPMENT ONLY

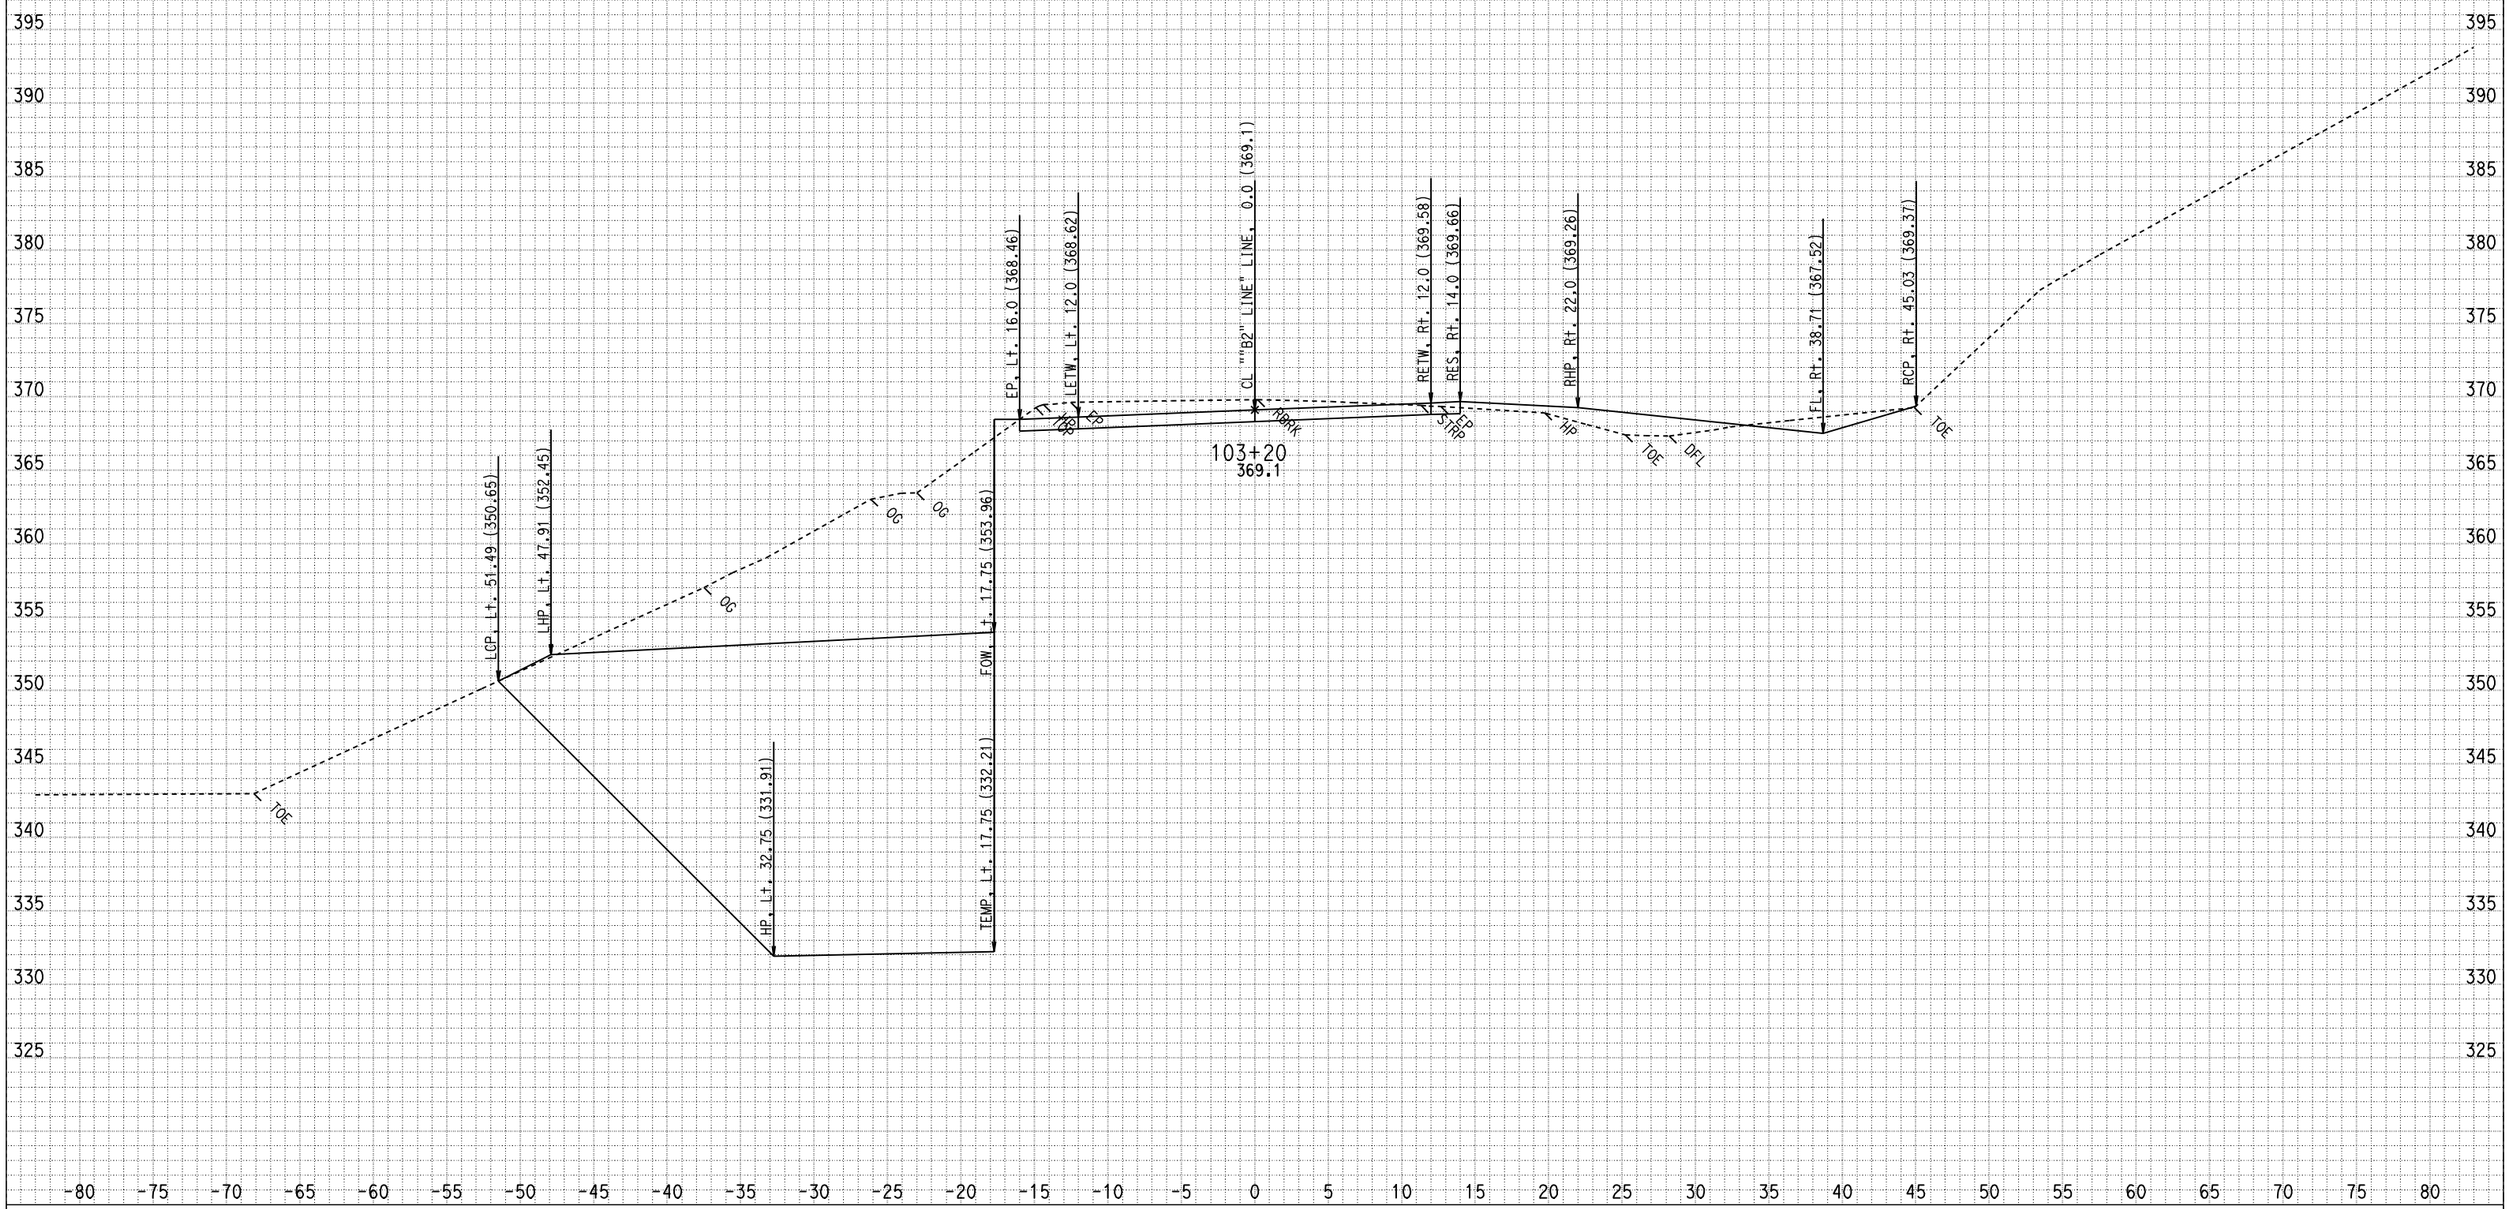

DATE: 3/9/2009
CREATED BY: North Region Design M2
PROJECT ID: Miranda Walls
EA: 01-475101
DIST/CO/RTE/PM: 01-HUM 254-PM 5.60

ALL DIMENSIONS ARE FEET

SCALE: 1" = 5' Horiz.
1" = 5' Vert.

"B2" LINE
CROSS SECTIONS
SHEET 29 OF 52

FOR EARTHWORK DEVELOPMENT ONLY

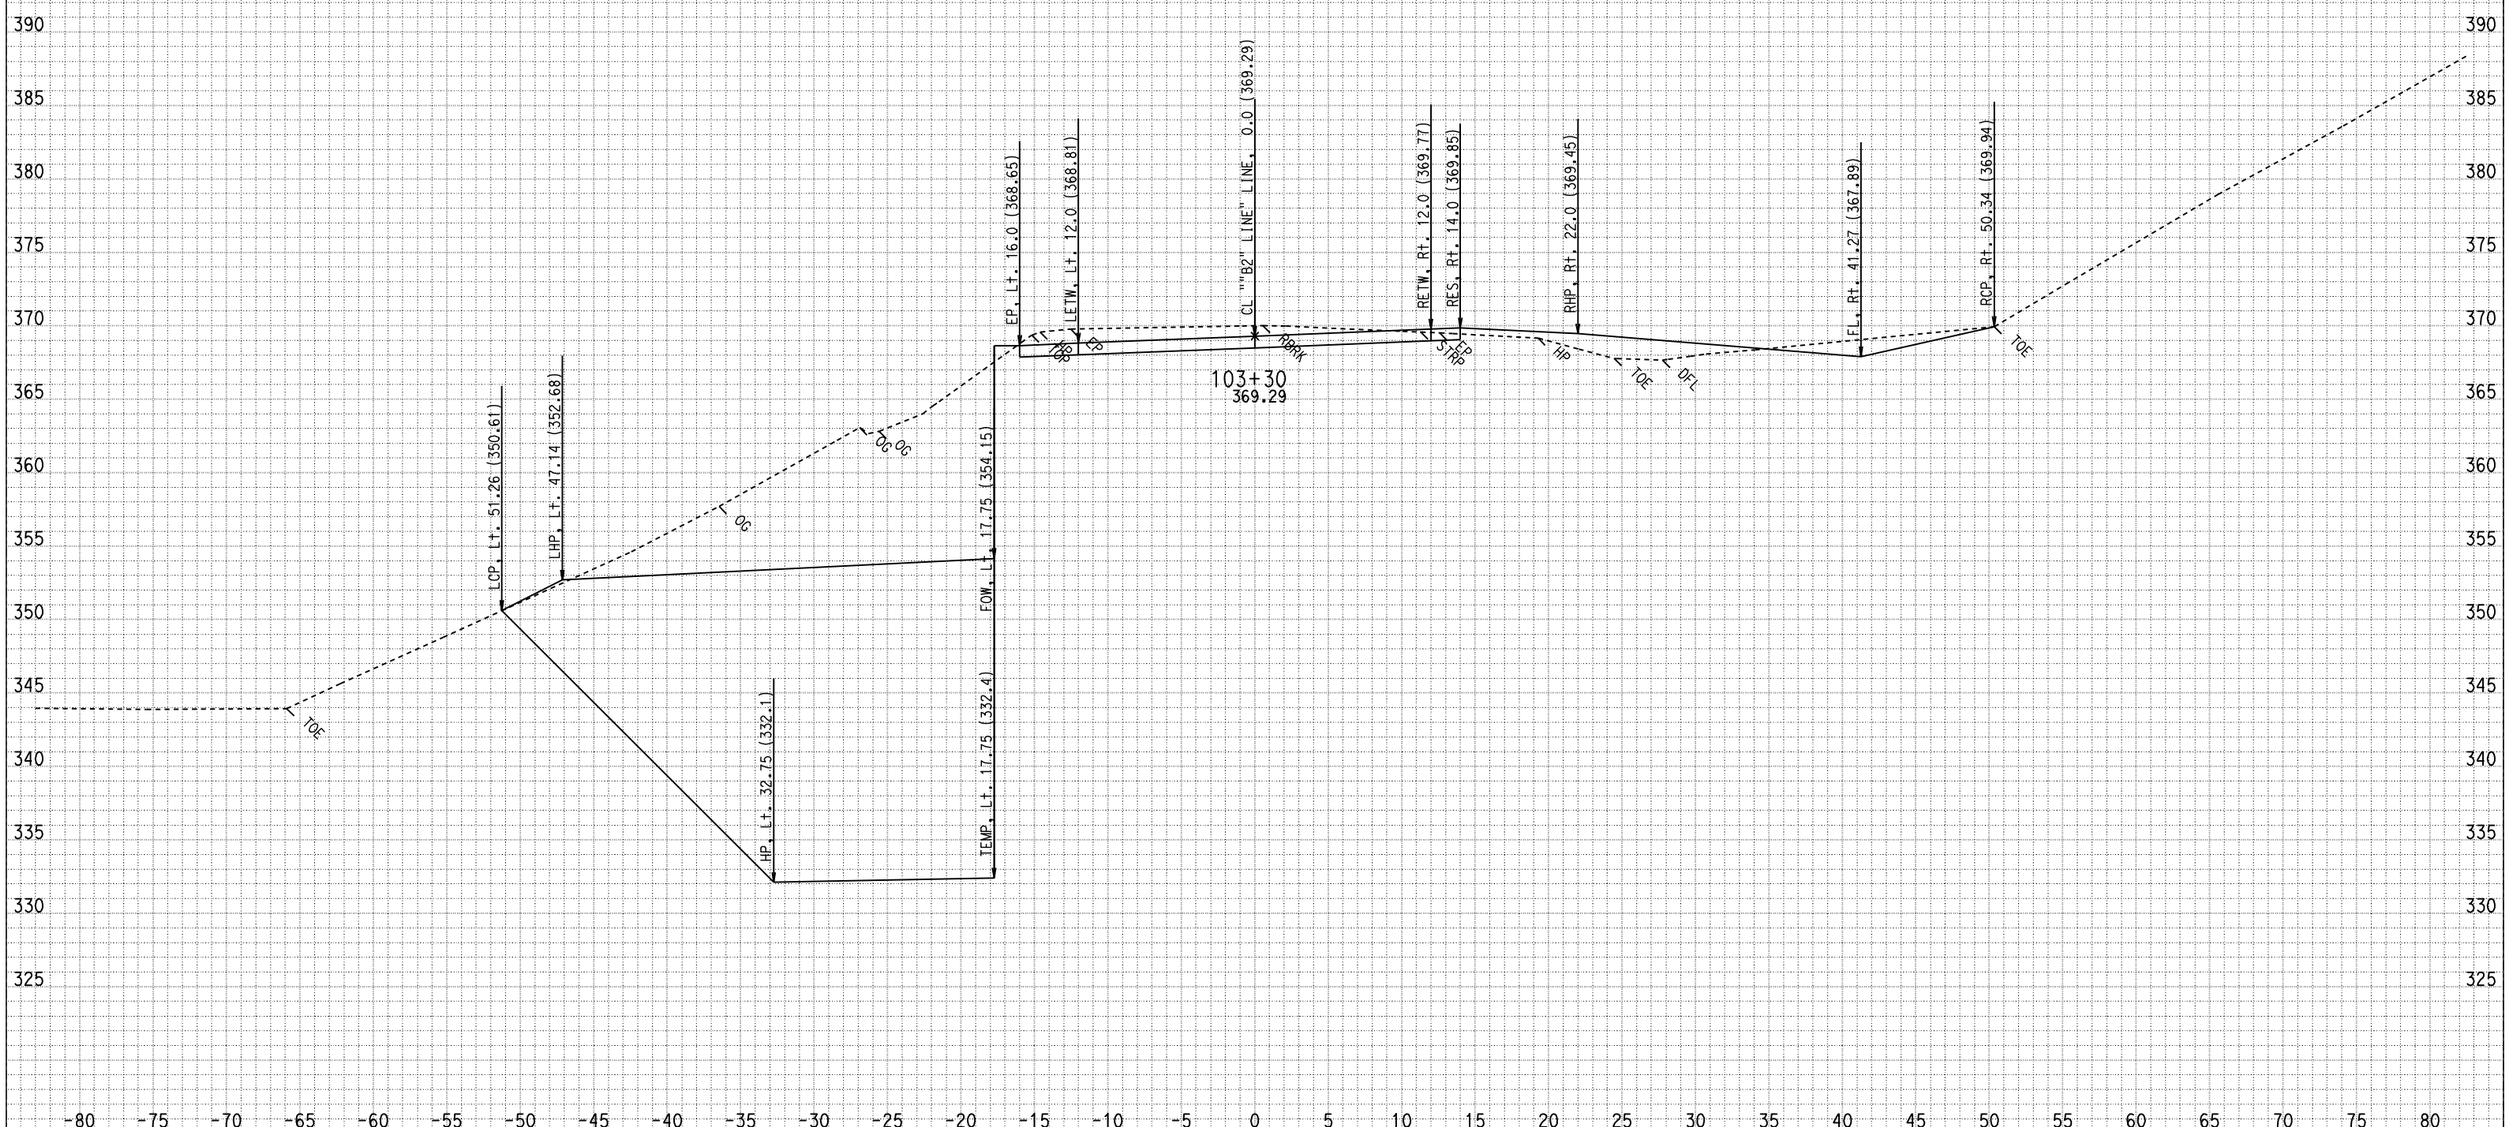

DATE: 3/9/2009
CREATED BY: North Region Design M2
PROJECT ID: Miranda Walls
EA: 01-475101
DIST/CO/RTE/PM: 01-HUM 254-PM 5.60

ALL DIMENSIONS ARE FEET

SCALE: 1" = 5' Horiz.
1" = 5' Vert.

"B2" LINE
CROSS SECTIONS
SHEET 30 OF 52

FOR EARTHWORK DEVELOPMENT ONLY

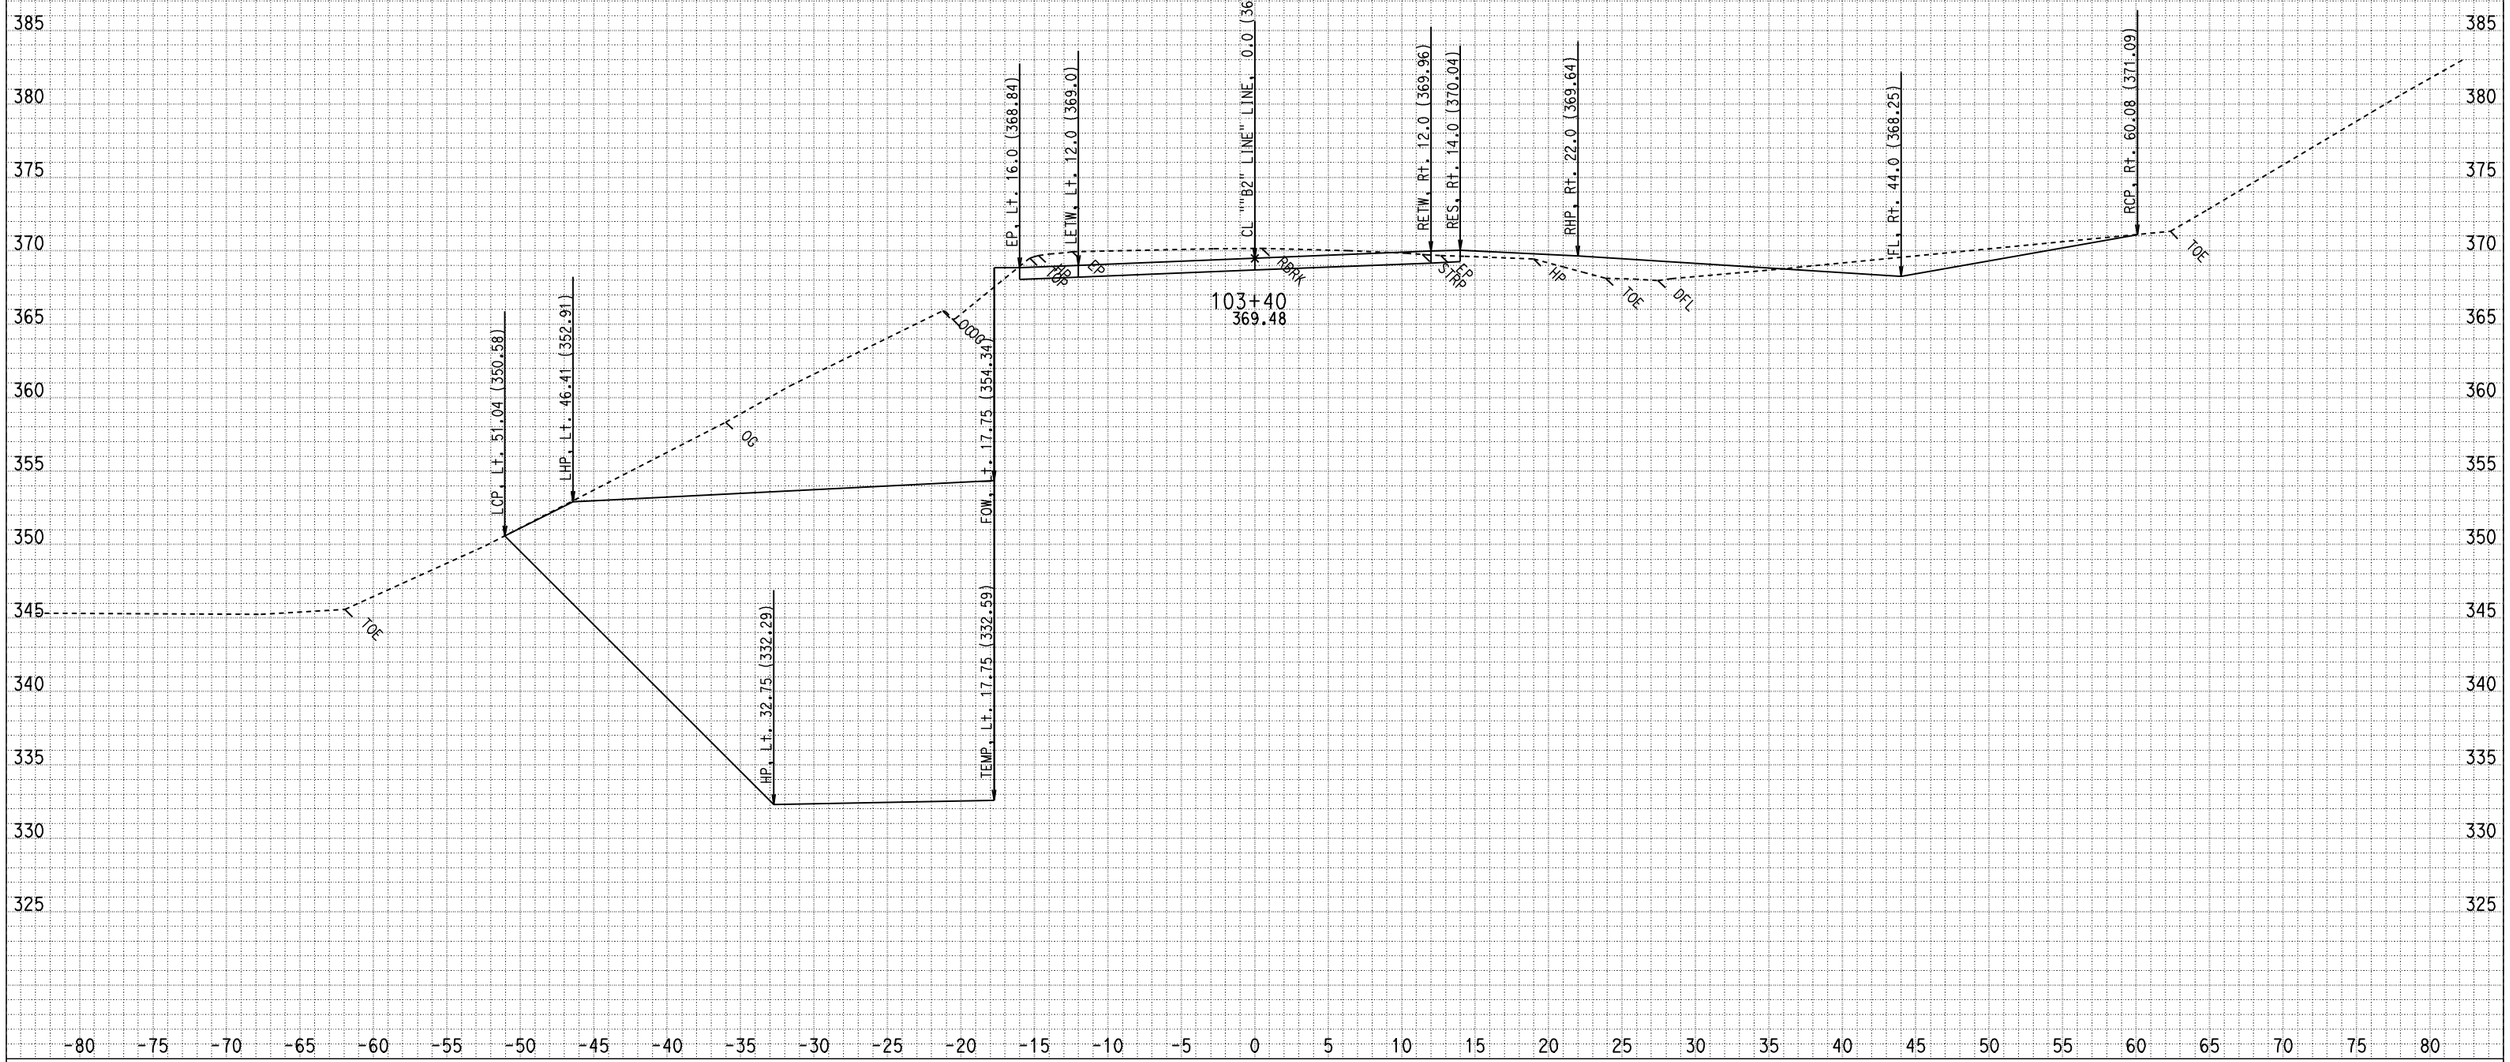

DATE: 3/9/2009
CREATED BY: North Region Design M2
PROJECT ID: Miranda Walls
EA: 01-475101
DIST/CO/RTE/PM: 01-HUM 254-PM 5.60

ALL DIMENSIONS ARE FEET

SCALE: 1" = 5' Horiz.
1" = 5' Vert.

"B2" LINE
CROSS SECTIONS
SHEET 31 OF 52

FOR EARTHWORK DEVELOPMENT ONLY

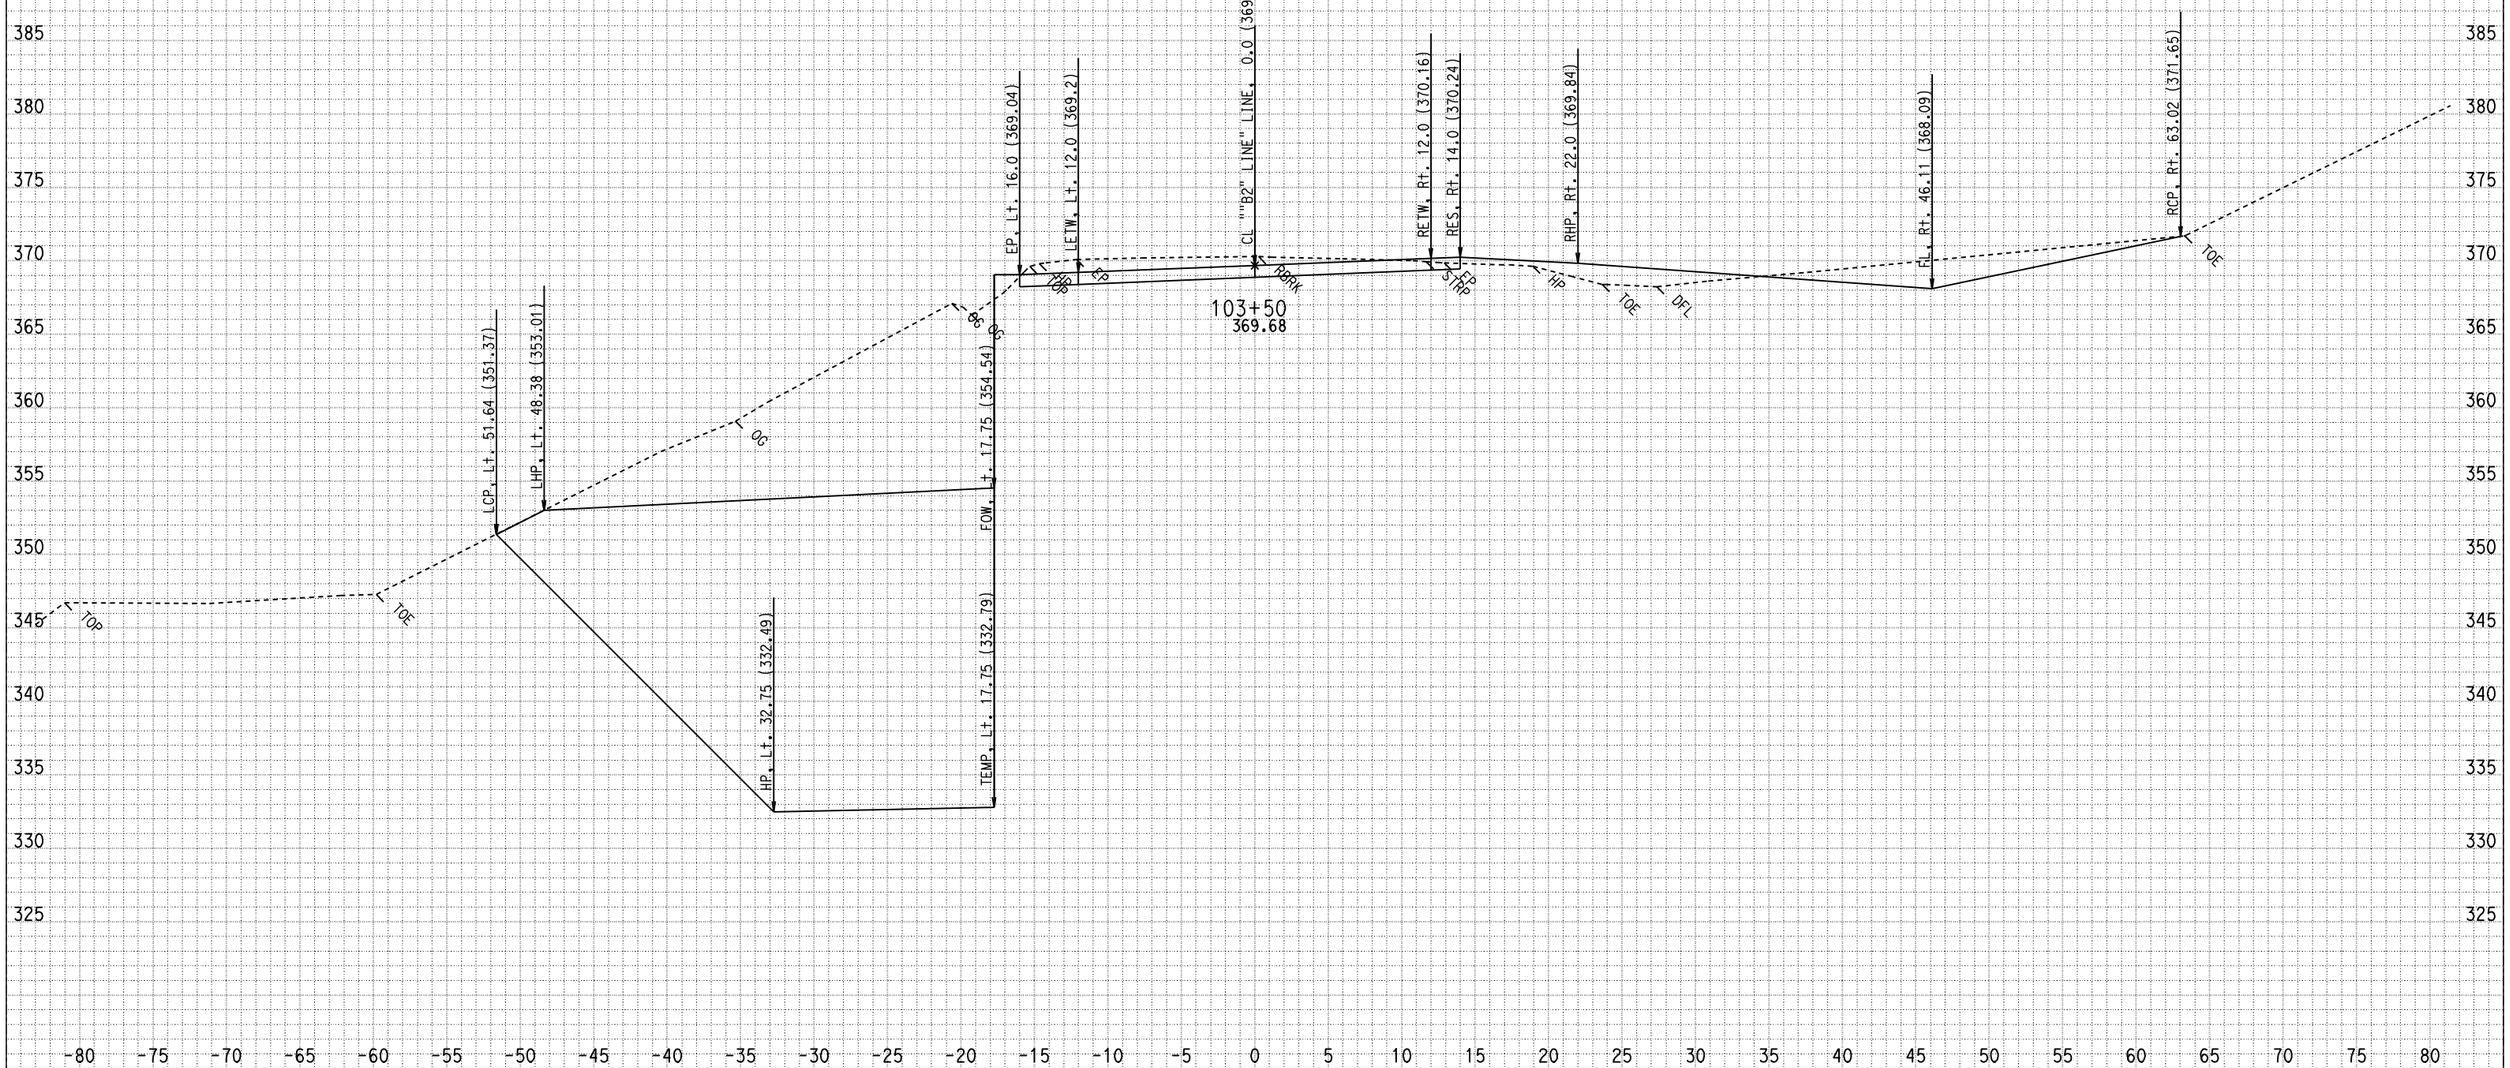

DATE: 3/9/2009
CREATED BY: North Region Design M2
PROJECT ID: Miranda Walls
EA: 01-475101
DIST/CO/RTE/PM: 01-HUM 254-PM 5.60

ALL DIMENSIONS ARE FEET

SCALE: 1" = 5' Horiz.
1" = 5' Vert.

"B2" LINE
CROSS SECTIONS
SHEET 32 OF 52

FOR EARTHWORK DEVELOPMENT ONLY

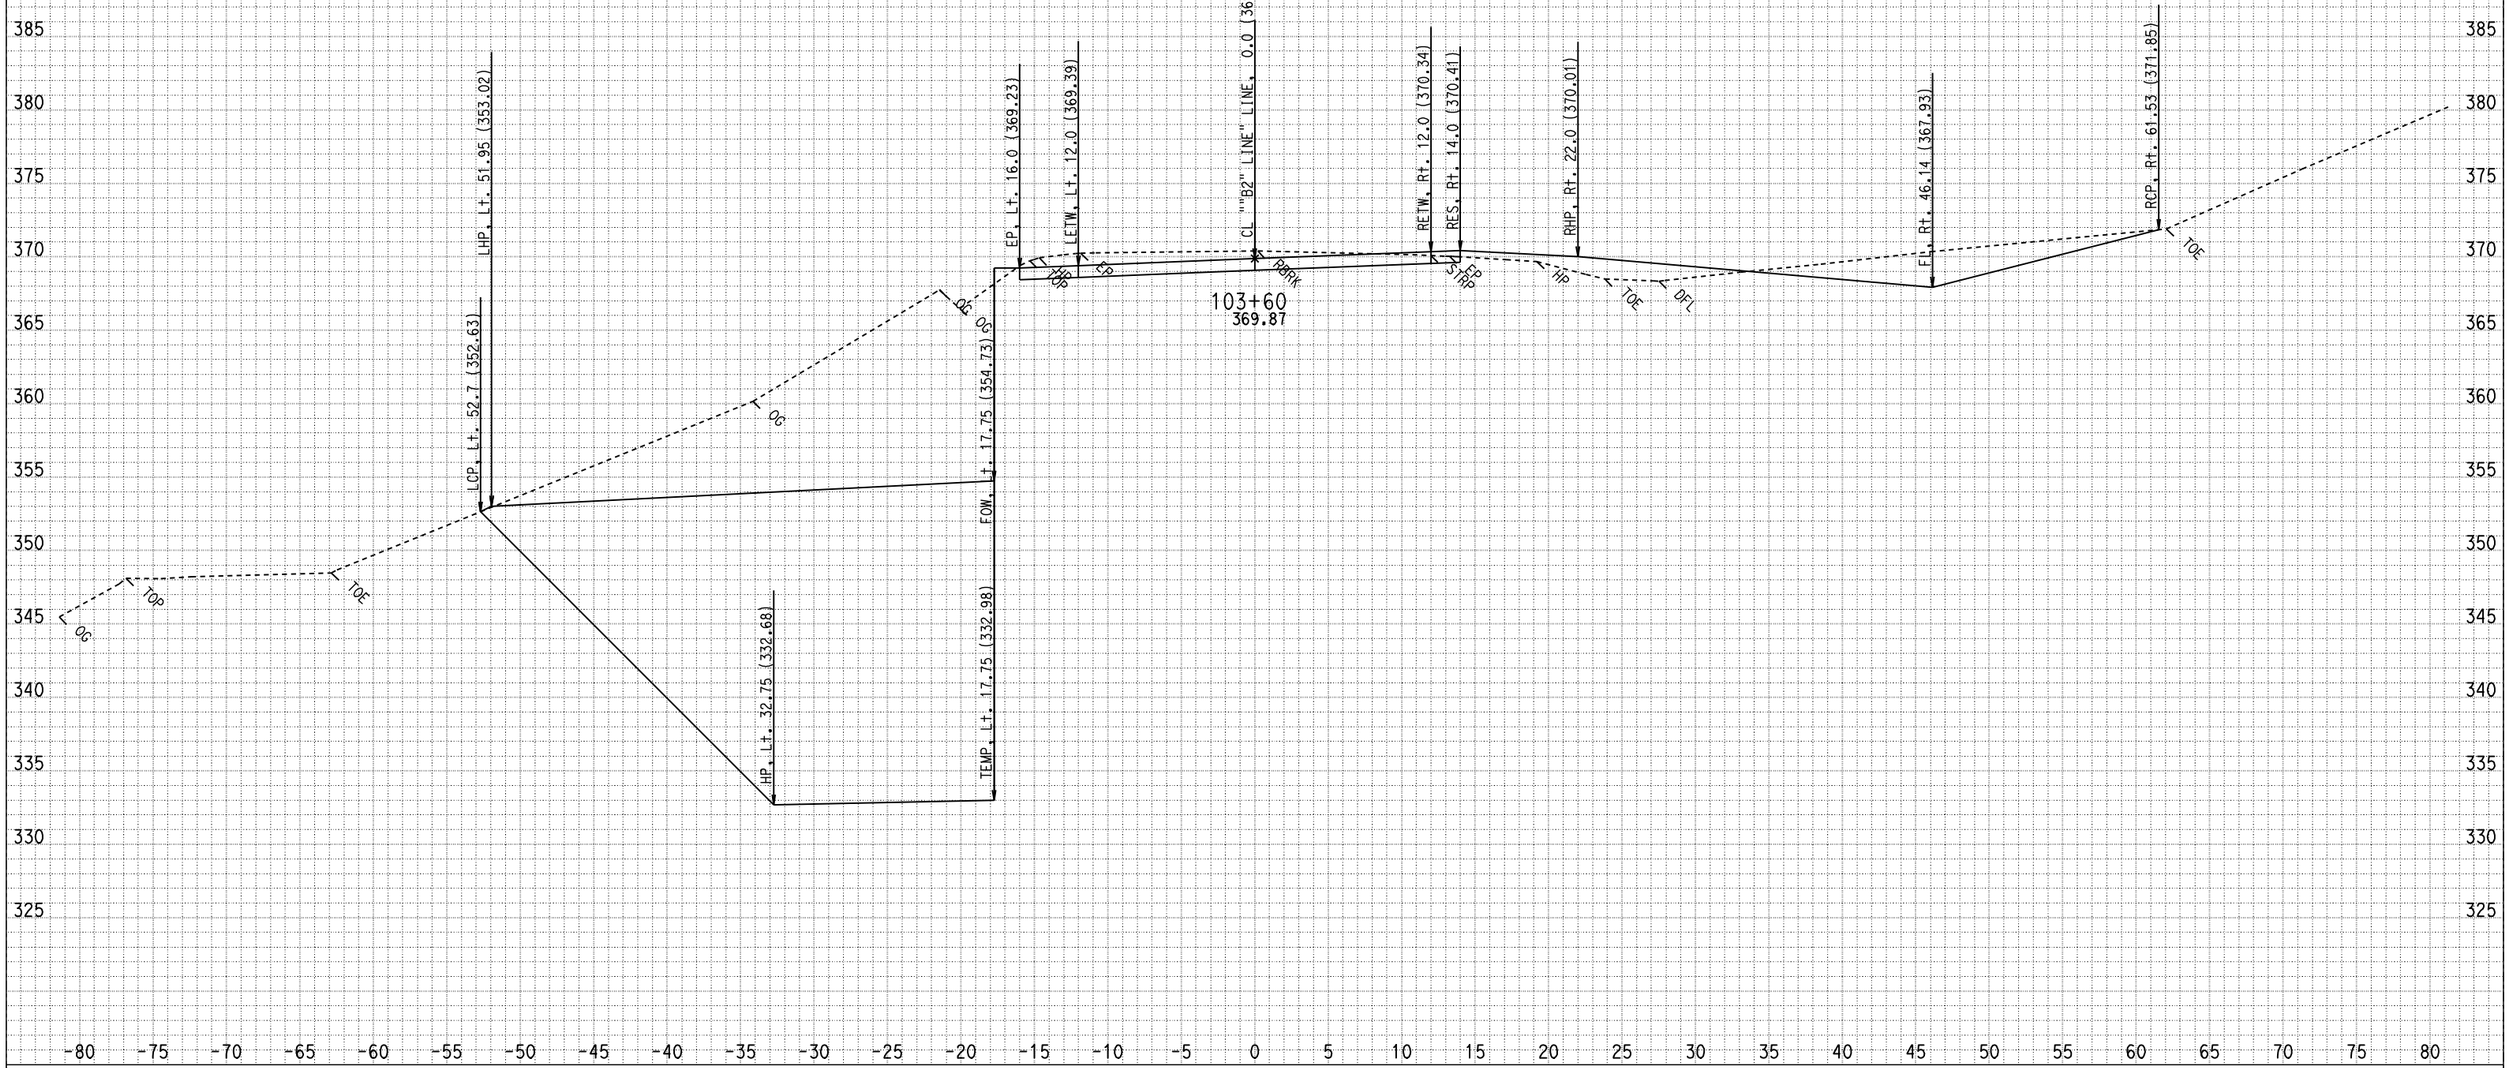

DATE: 3/9/2009
CREATED BY: North Region Design M2
PROJECT ID: Miranda Walls
EA: 01-475101
DIST/CO/RTE/PM: 01-HUM 254-PM 5.60

ALL DIMENSIONS ARE FEET

SCALE: 1" = 5' Horiz.
1" = 5' Vert.

"B2" LINE
CROSS SECTIONS
SHEET 33 OF 52

FOR EARTHWORK DEVELOPMENT ONLY

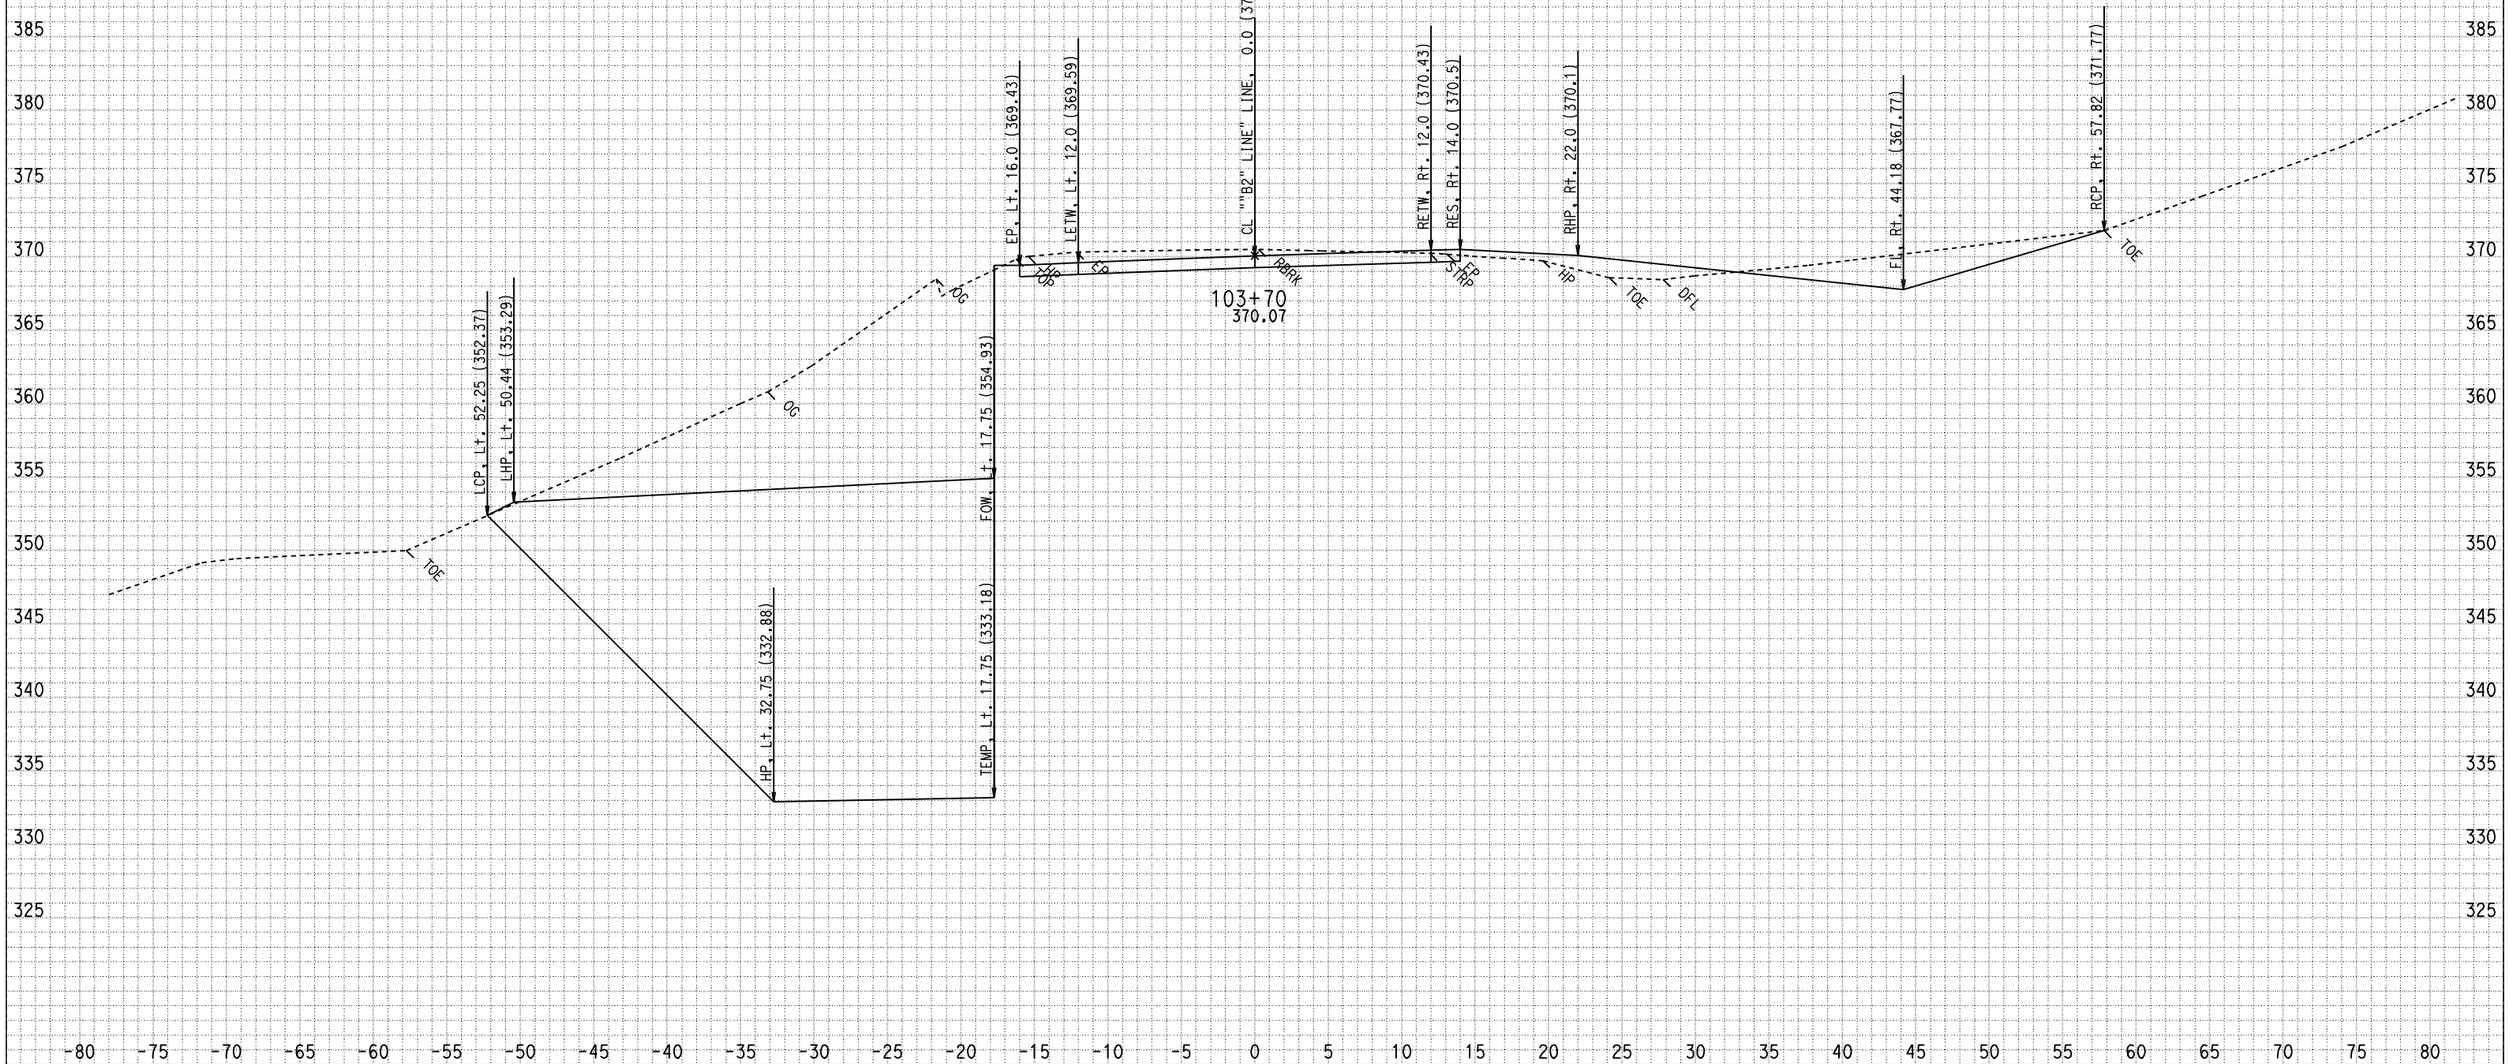

DATE: 3/9/2009
CREATED BY: North Region Design M2
PROJECT ID: Miranda Walls
EA: 01-475101
DIST/CO/RTE/PM: 01-HUM 254-PM 5.60

ALL DIMENSIONS ARE FEET

SCALE: 1" = 5' Horiz.
1" = 5' Vert.

"B2" LINE
CROSS SECTIONS

FOR EARTHWORK DEVELOPMENT ONLY

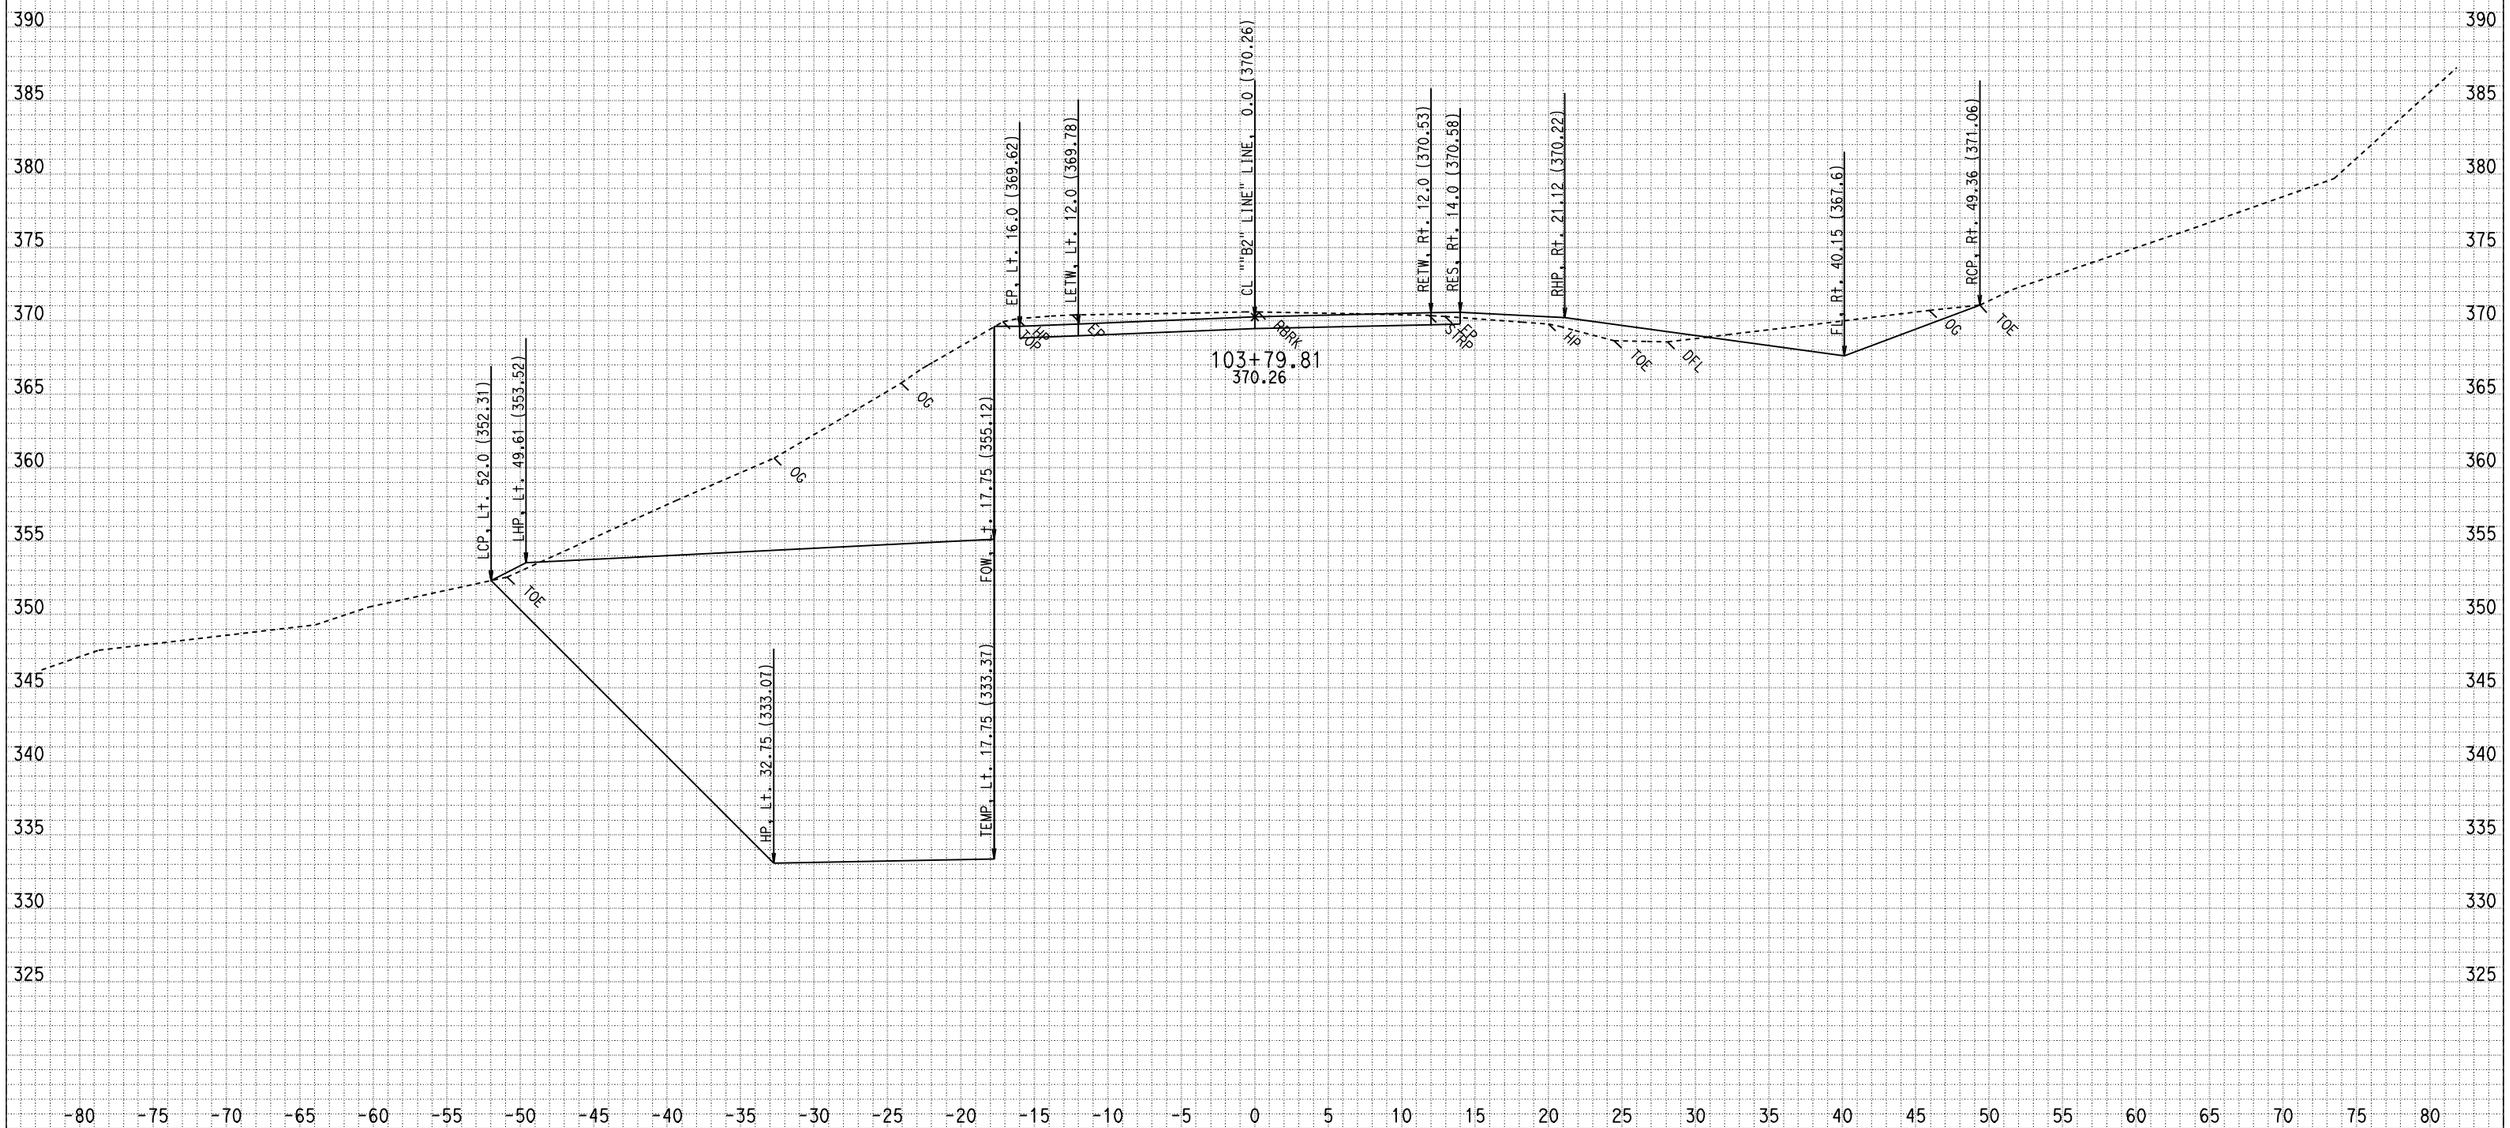

DATE: 3/9/2009
CREATED BY: North Region Design M2
PROJECT ID: Miranda Walls
EA: 01-475101
DIST/CO/RTE/PM: 01-HUM 254-PM 5.60

ALL DIMENSIONS ARE FEET

SCALE: 1" = 5' Horiz.
1" = 5' Vert.

"B2" LINE
CROSS SECTIONS
SHEET 35 OF 52

FOR EARTHWORK DEVELOPMENT ONLY

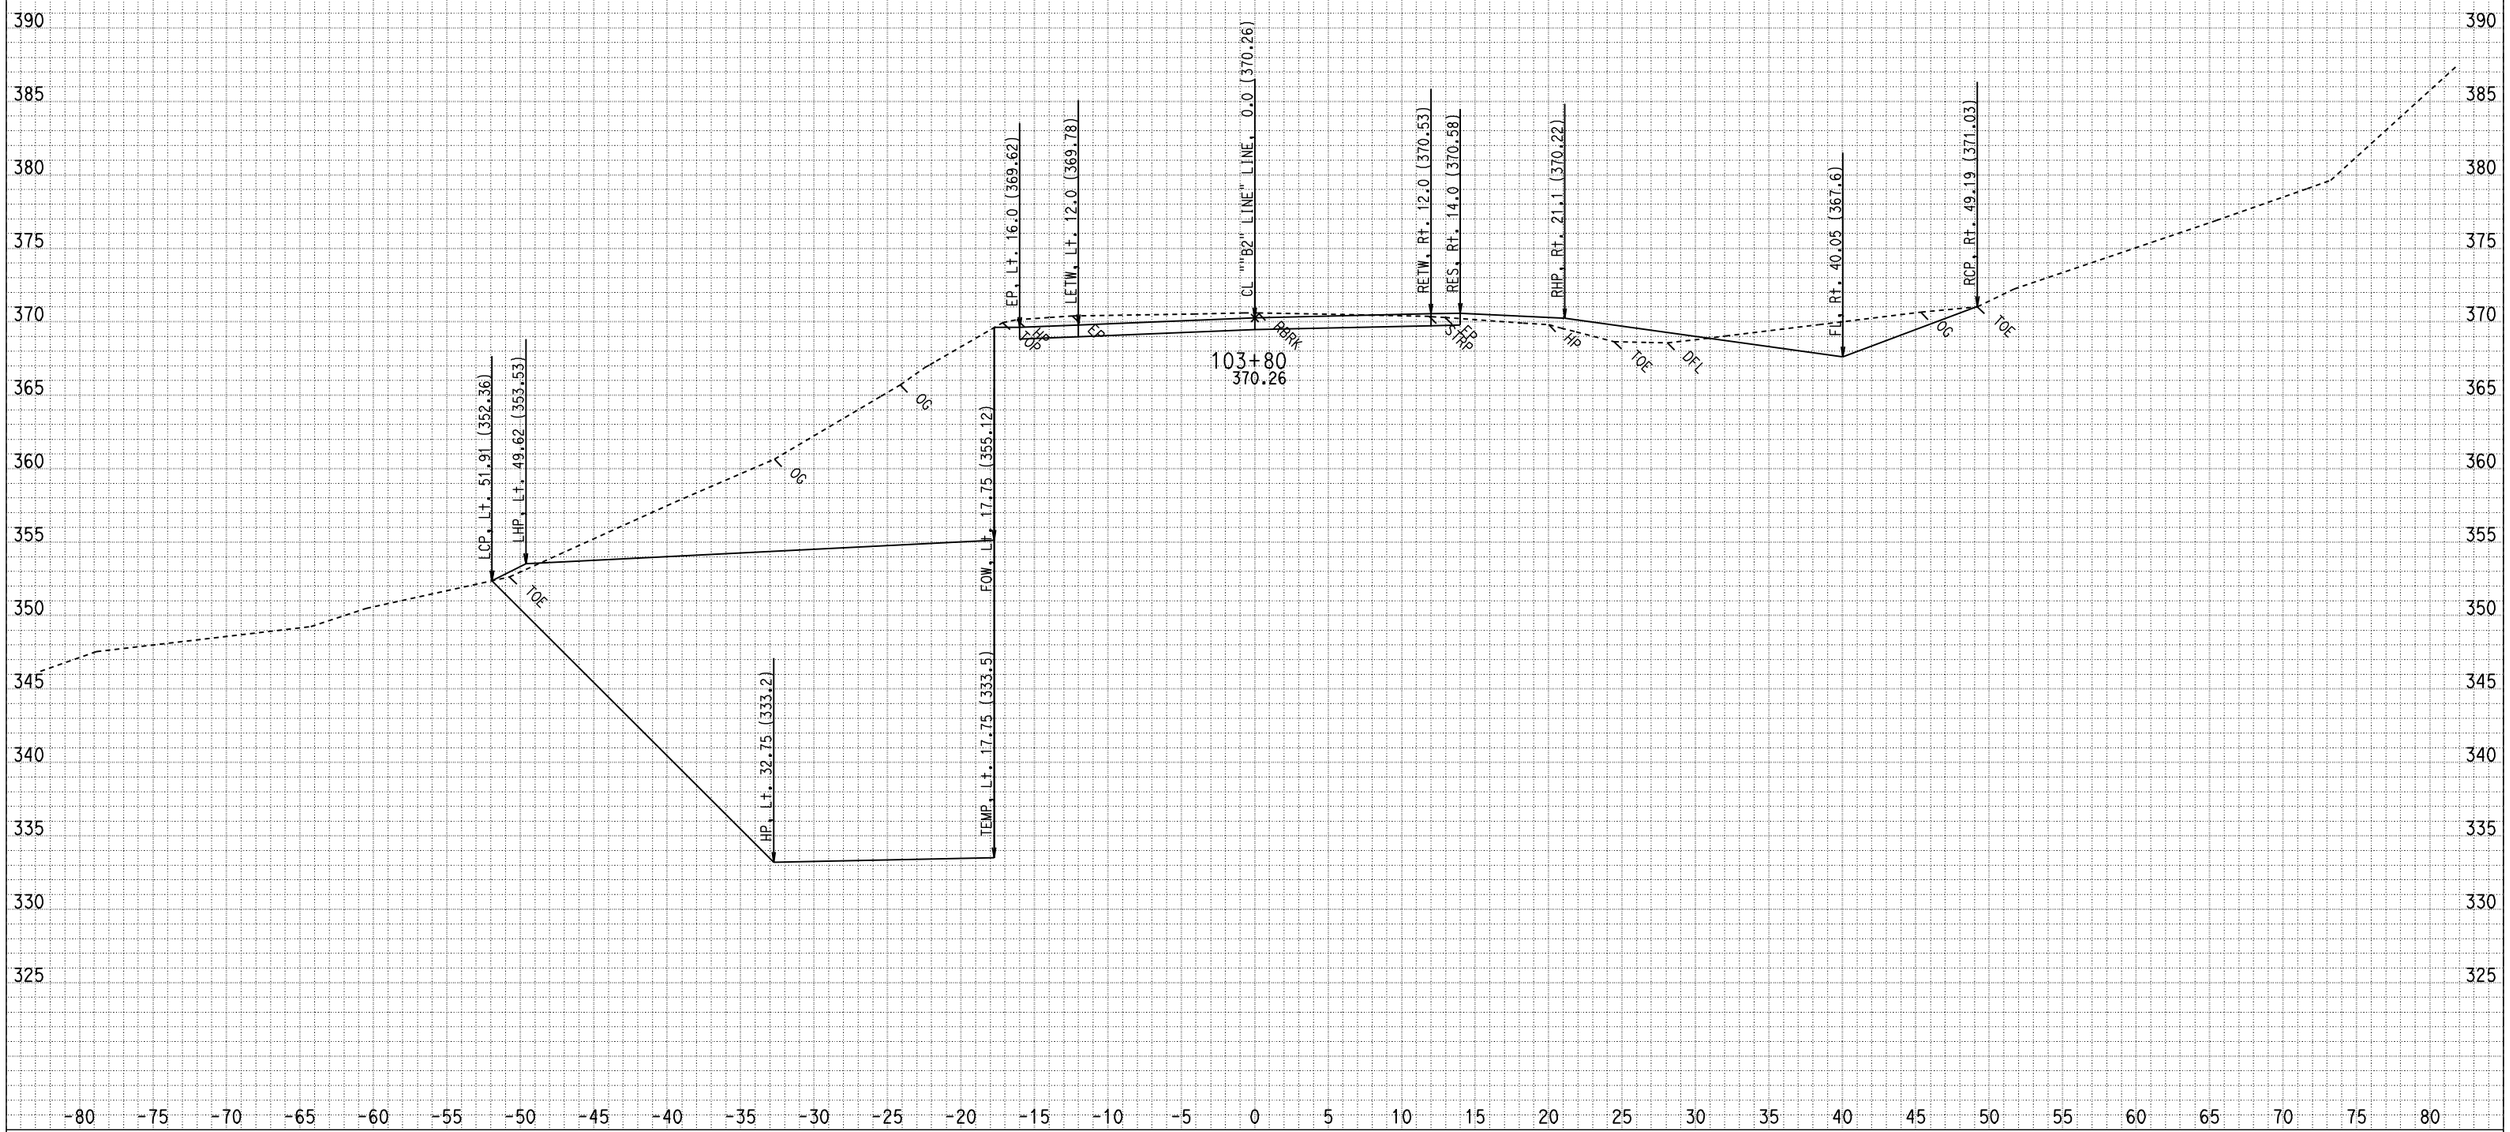

DATE: 3/9/2009
CREATED BY: North Region Design M2
PROJECT ID: Miranda Walls
EA: 01-475101
DIST/CO/RTE/PM: 01-HUM 254-PM 5.60

ALL DIMENSIONS ARE FEET

SCALE: 1" = 5' Horiz.
1" = 5' Vert.

"B2" LINE
CROSS SECTIONS
SHEET 36 OF 52

FOR EARTHWORK DEVELOPMENT ONLY

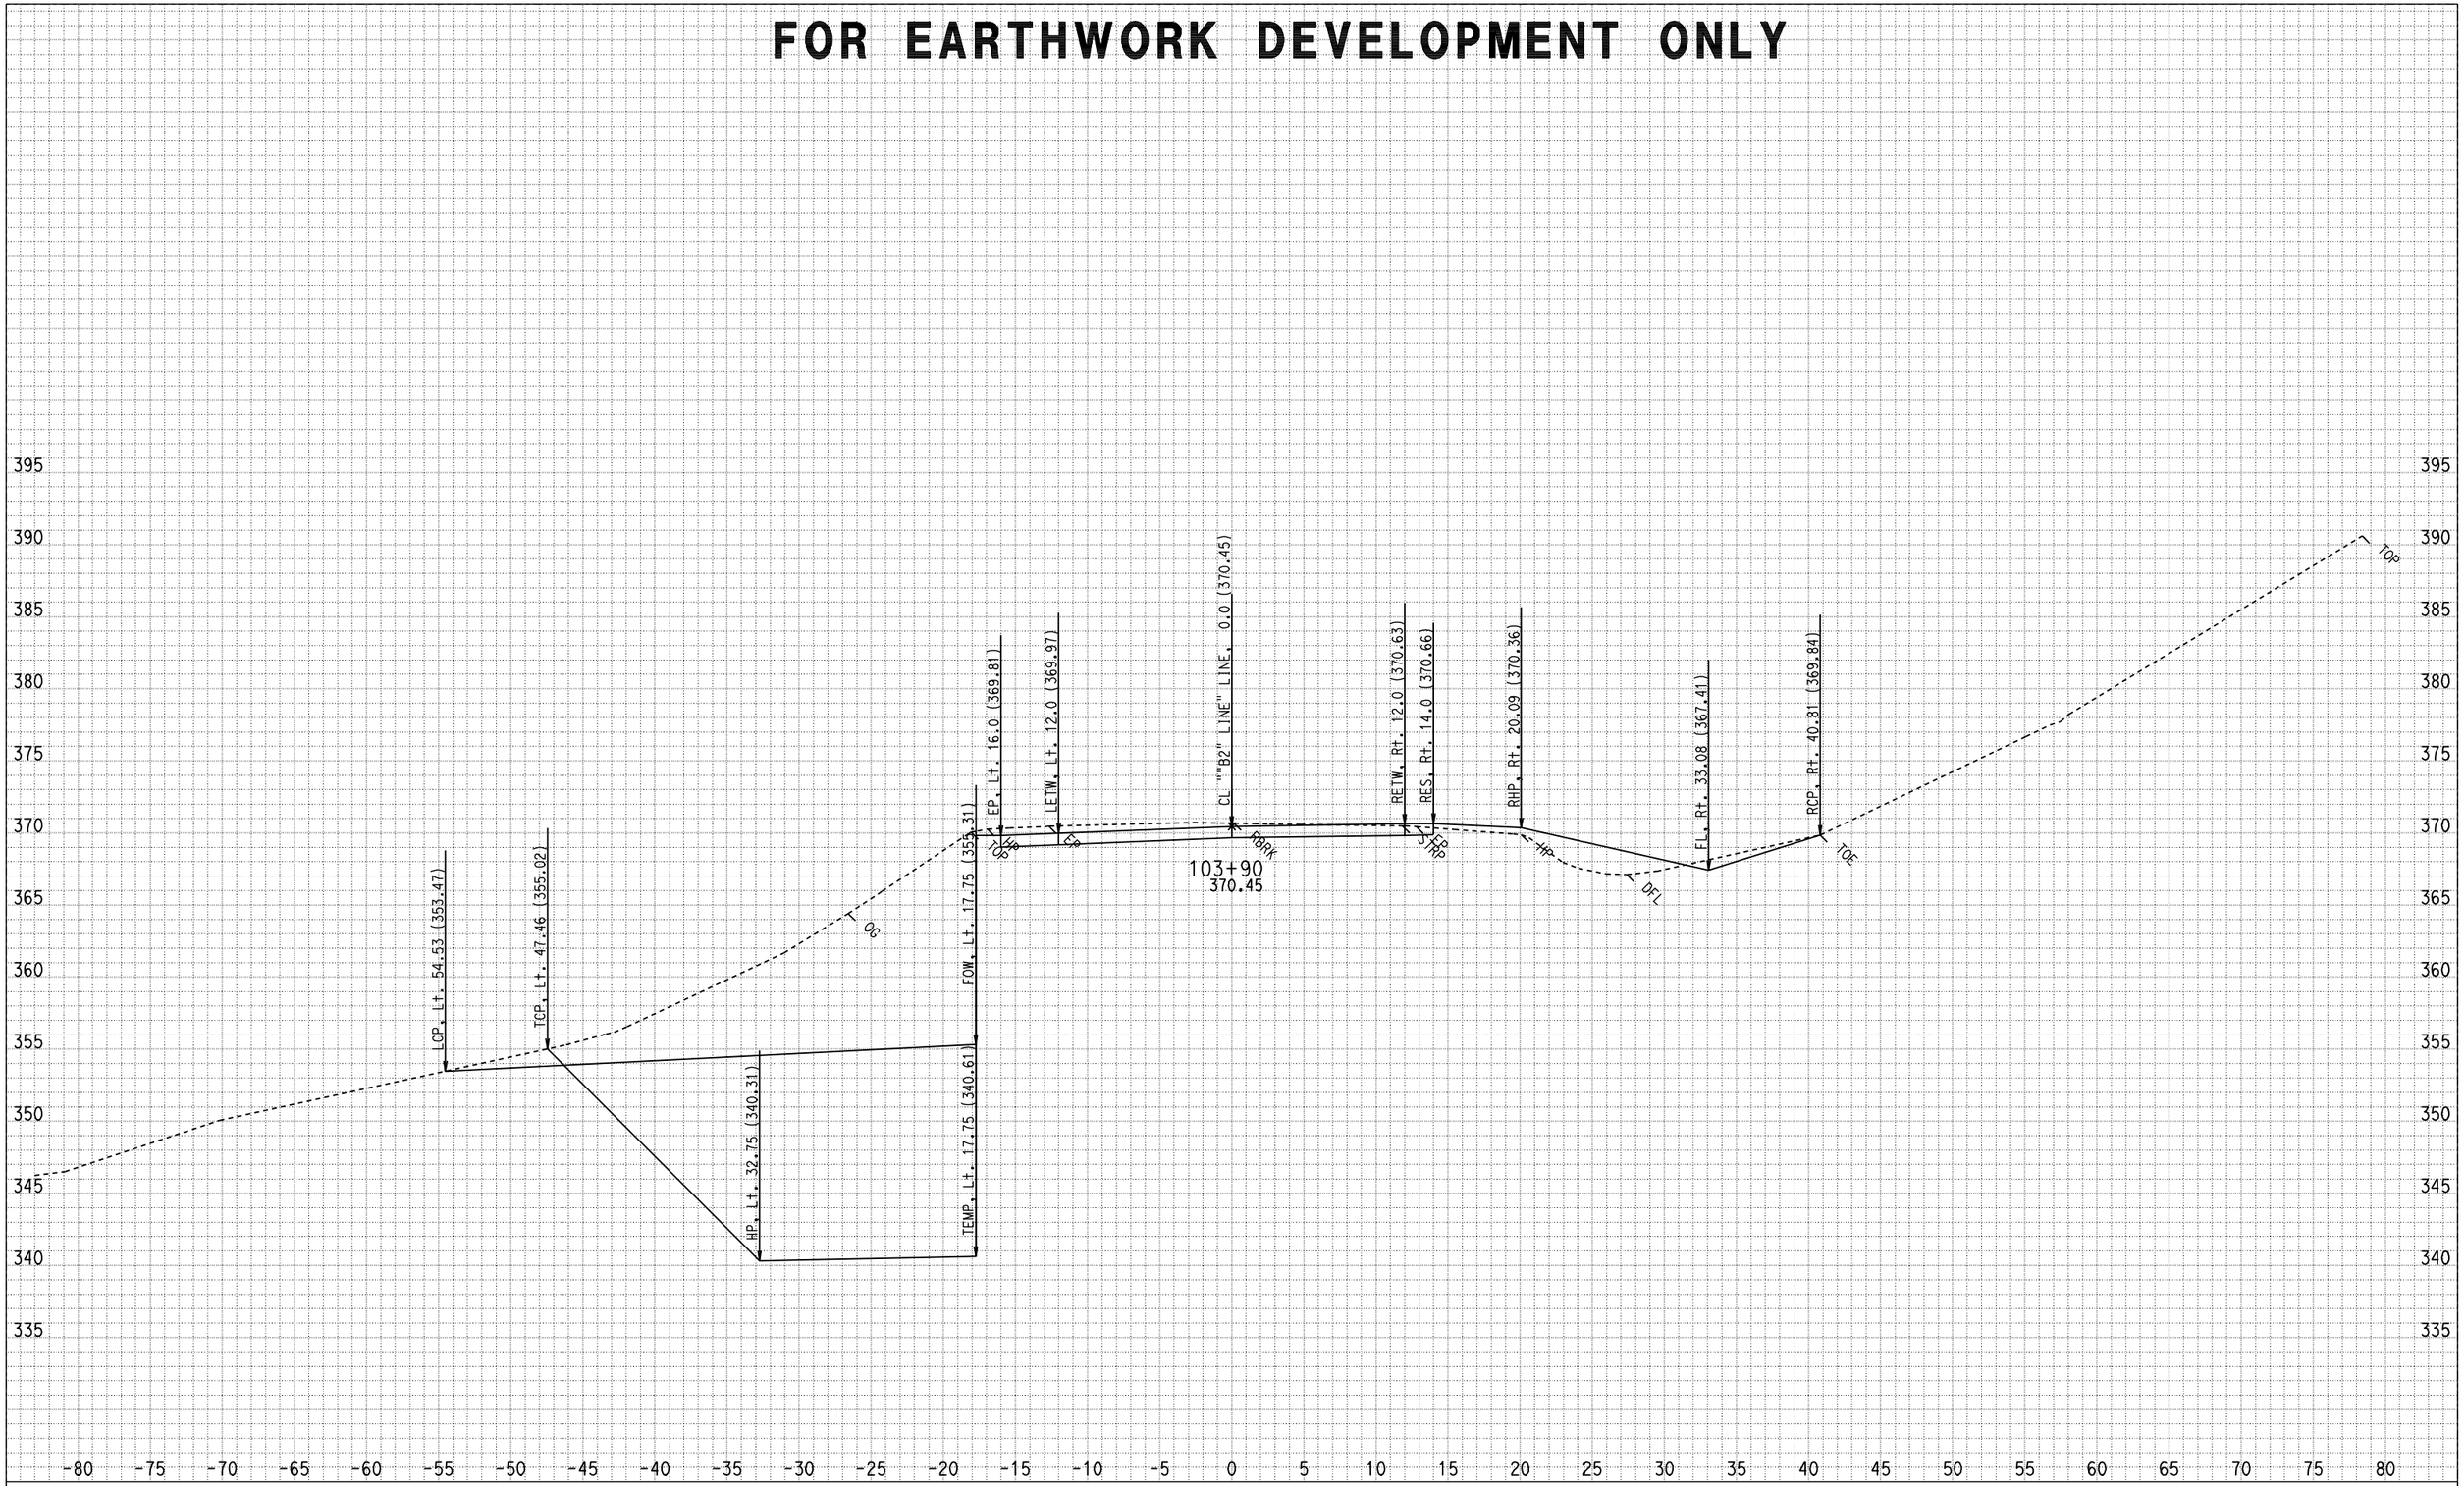

DATE: 3/9/2009
CREATED BY: North Region Design M2
PROJECT ID: Miranda Walls
EA: 01-475101
DIST/CO/RTE/PM: 01-HUM 254-PM 5.60

ALL DIMENSIONS ARE FEET

SCALE: 1" = 5' Horiz.
1" = 5' Vert.

"B2" LINE
CROSS SECTIONS
SHEET 37 OF 52

FOR EARTHWORK DEVELOPMENT ONLY

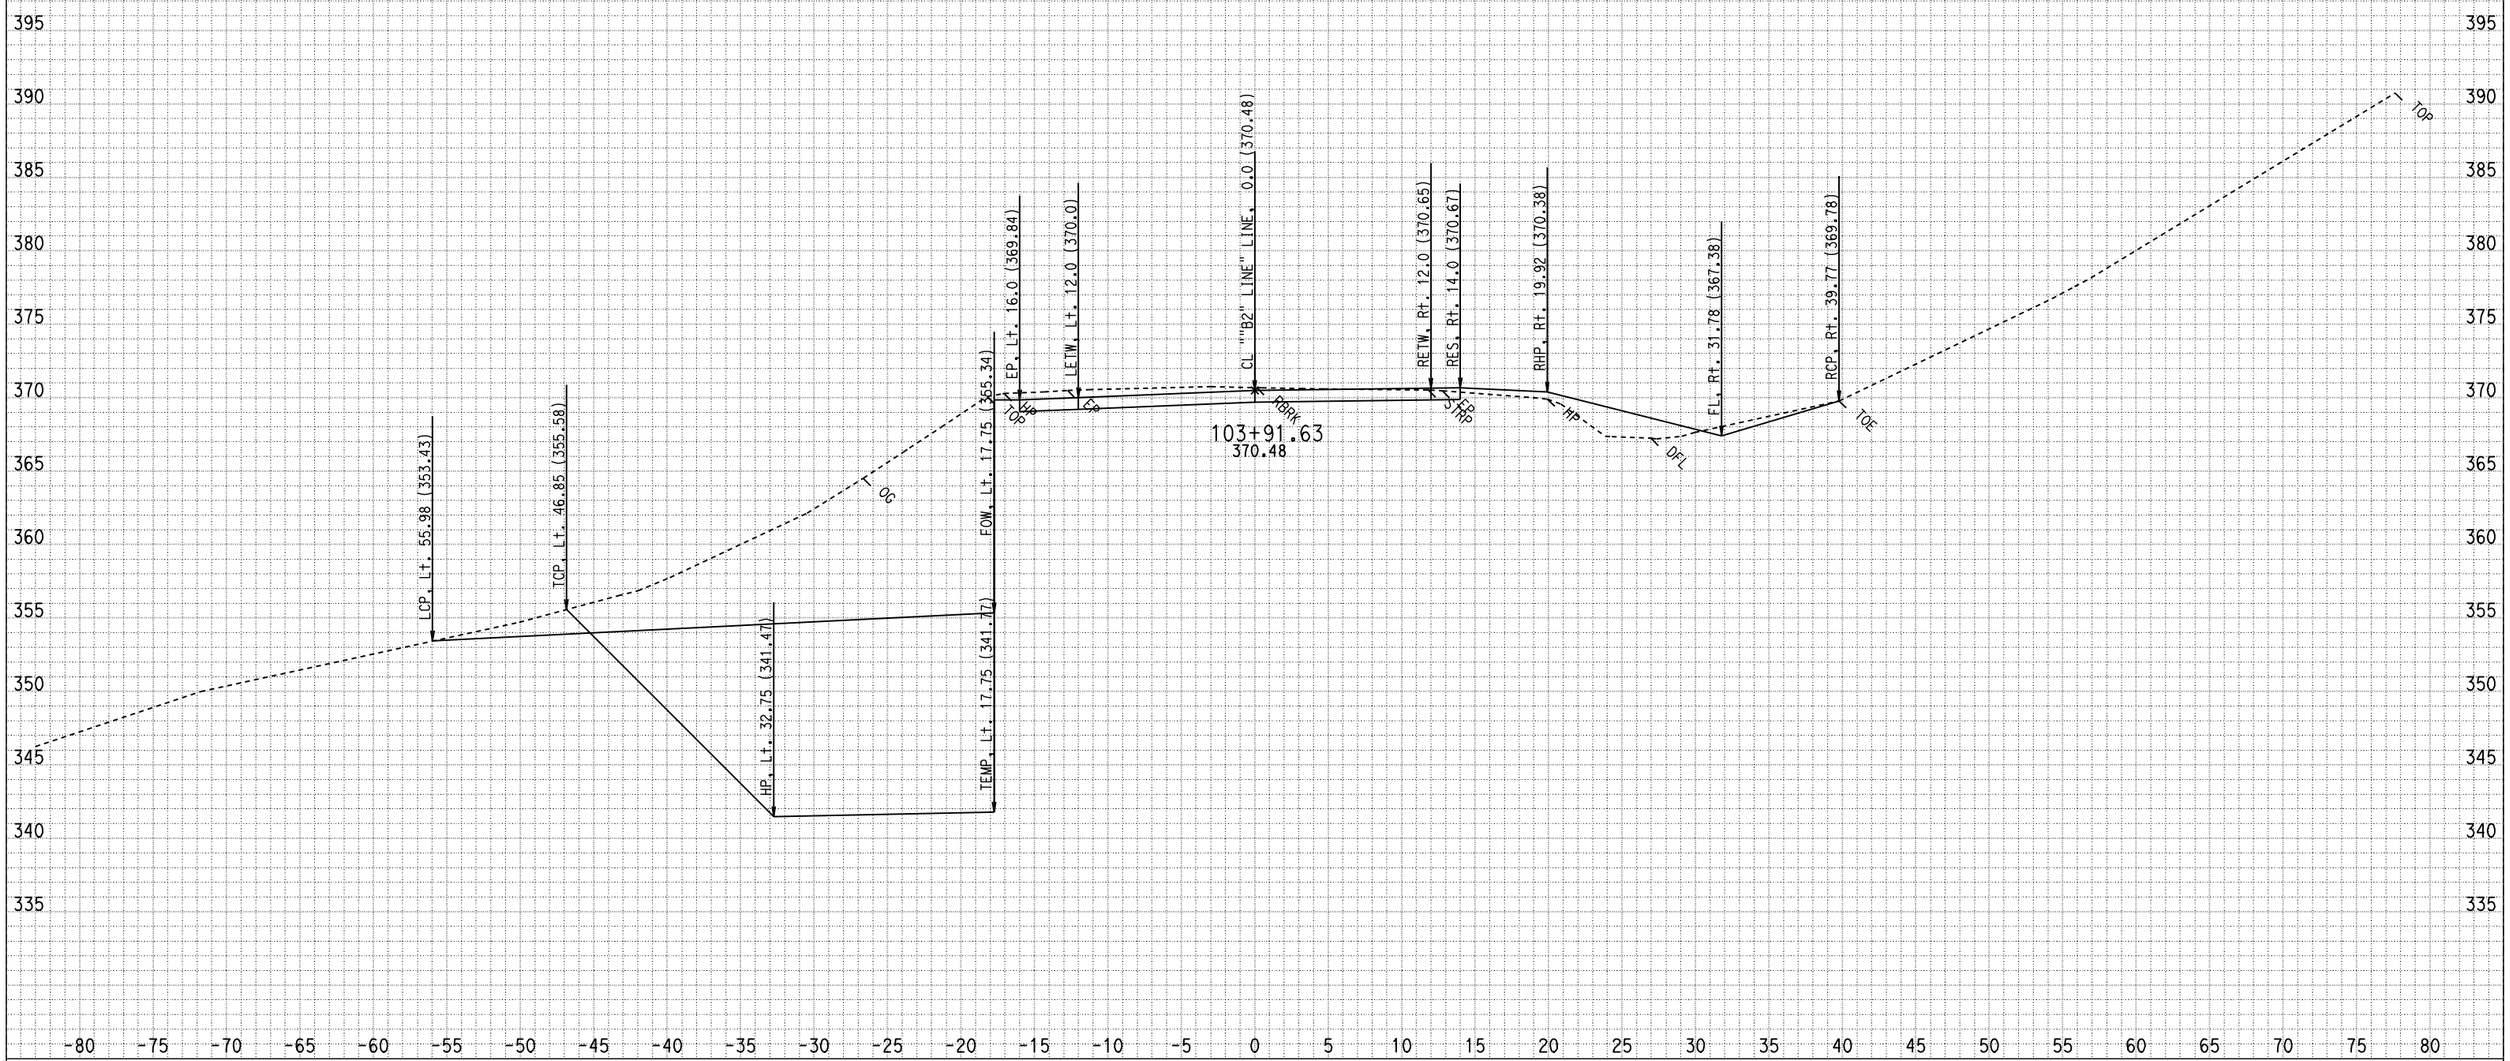

DATE: 3/9/2009
CREATED BY: North Region Design M2
PROJECT ID: Miranda Walls
EA: 01-475101
DIST/CO/RTE/PM: 01-HUM 254-PM 5.60

ALL DIMENSIONS ARE FEET

SCALE: 1" = 5' Horiz.
1" = 5' Vert.

"B2" LINE
CROSS SECTIONS
SHEET 38 OF 52

FOR EARTHWORK DEVELOPMENT ONLY

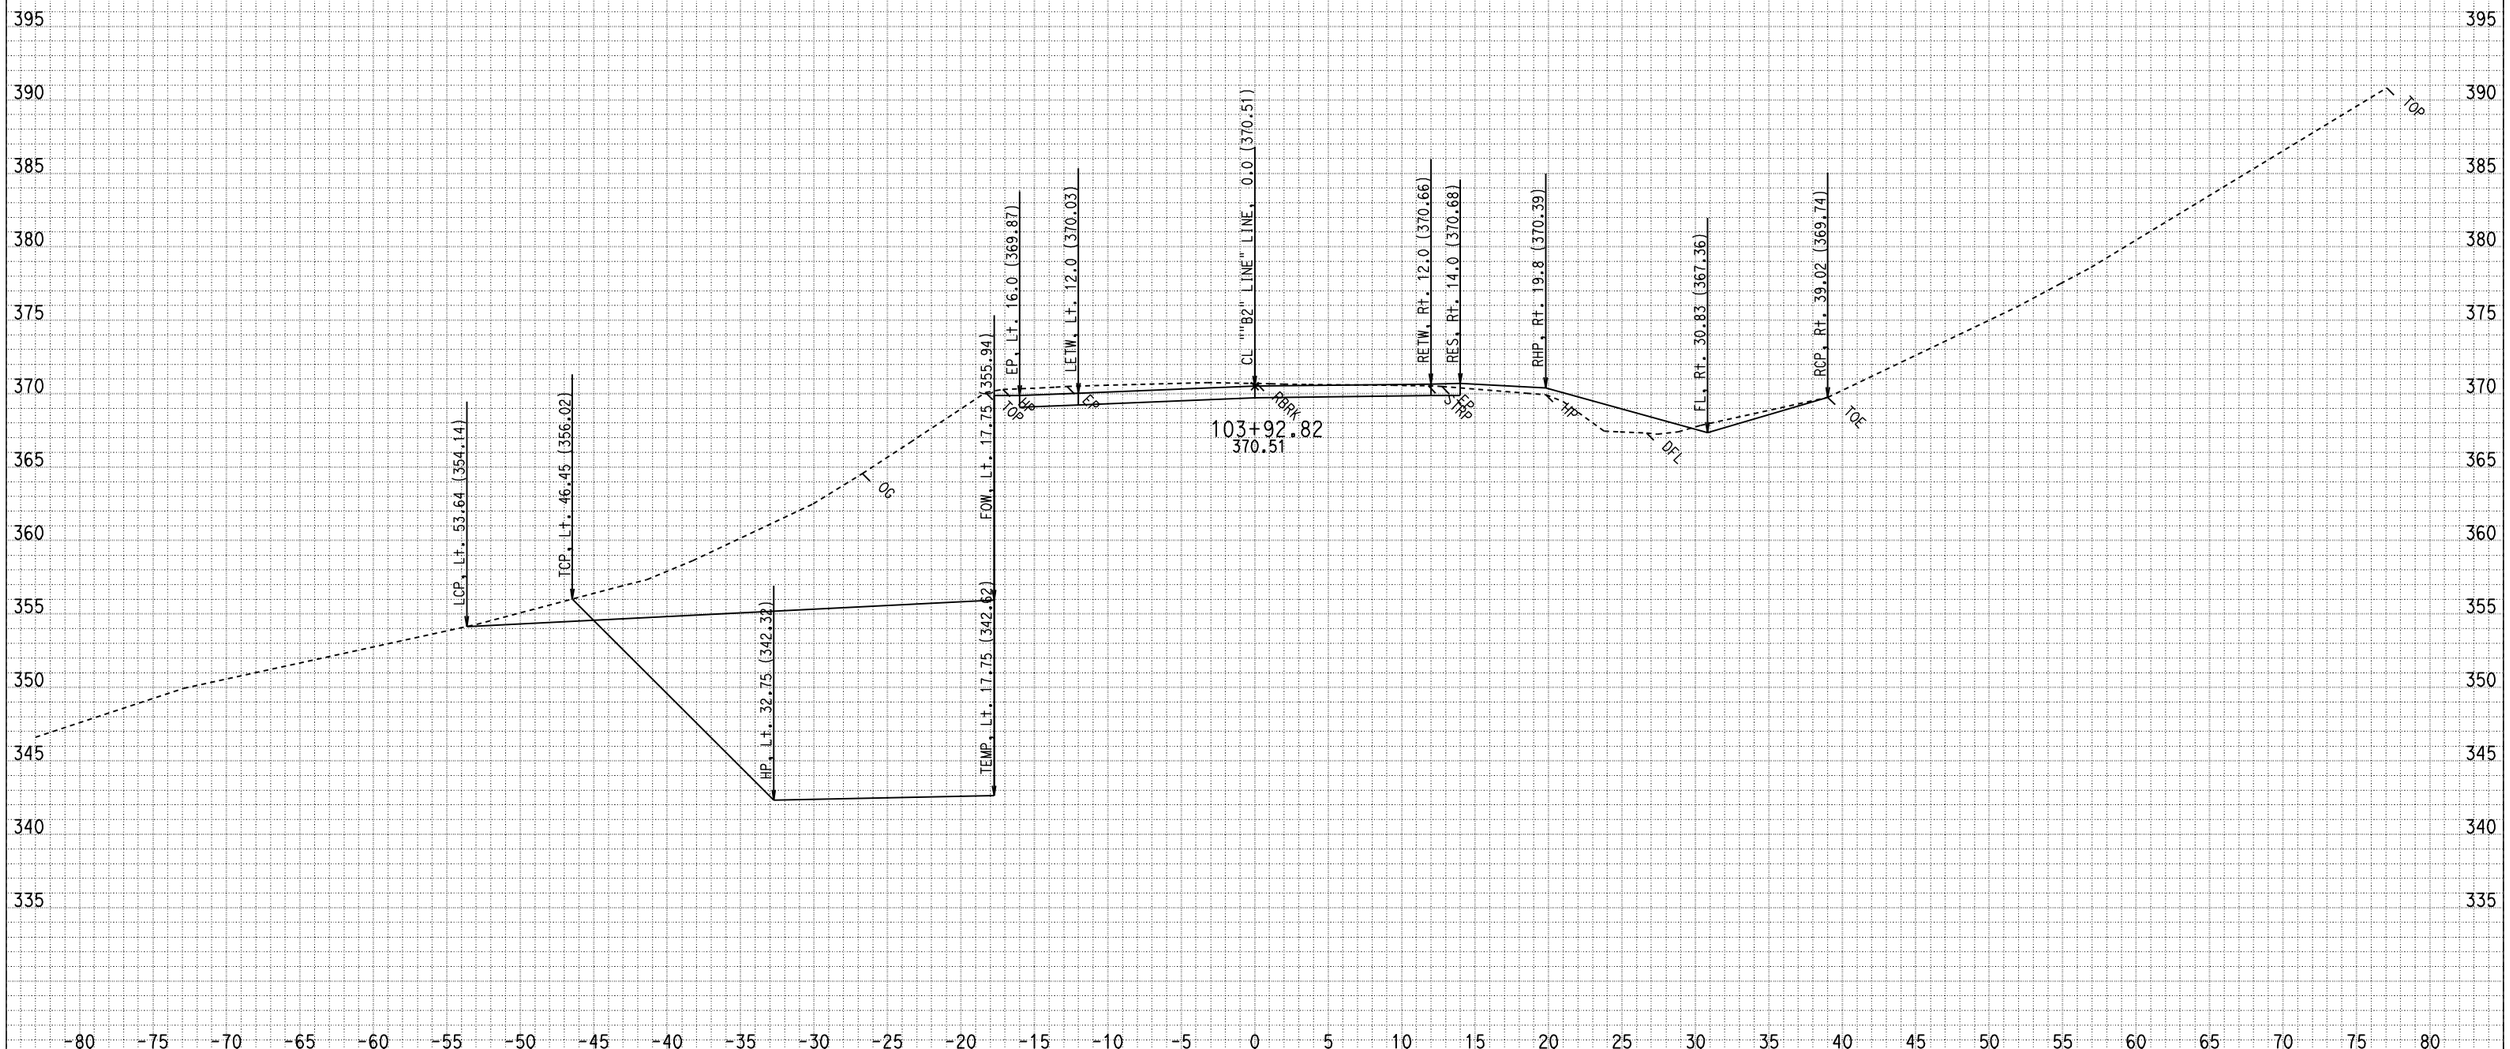

DATE: 3/9/2009
CREATED BY: North Region Design M2
PROJECT ID: Miranda Walls
EA: 01-475101
DIST/CO/RTE/PM: 01-HUM 254-PM 5.60

ALL DIMENSIONS ARE FEET

SCALE: 1" = 5' Horiz.
1" = 5' Vert.

"B2" LINE
CROSS SECTIONS
SHEET 39 OF 52

FOR EARTHWORK DEVELOPMENT ONLY

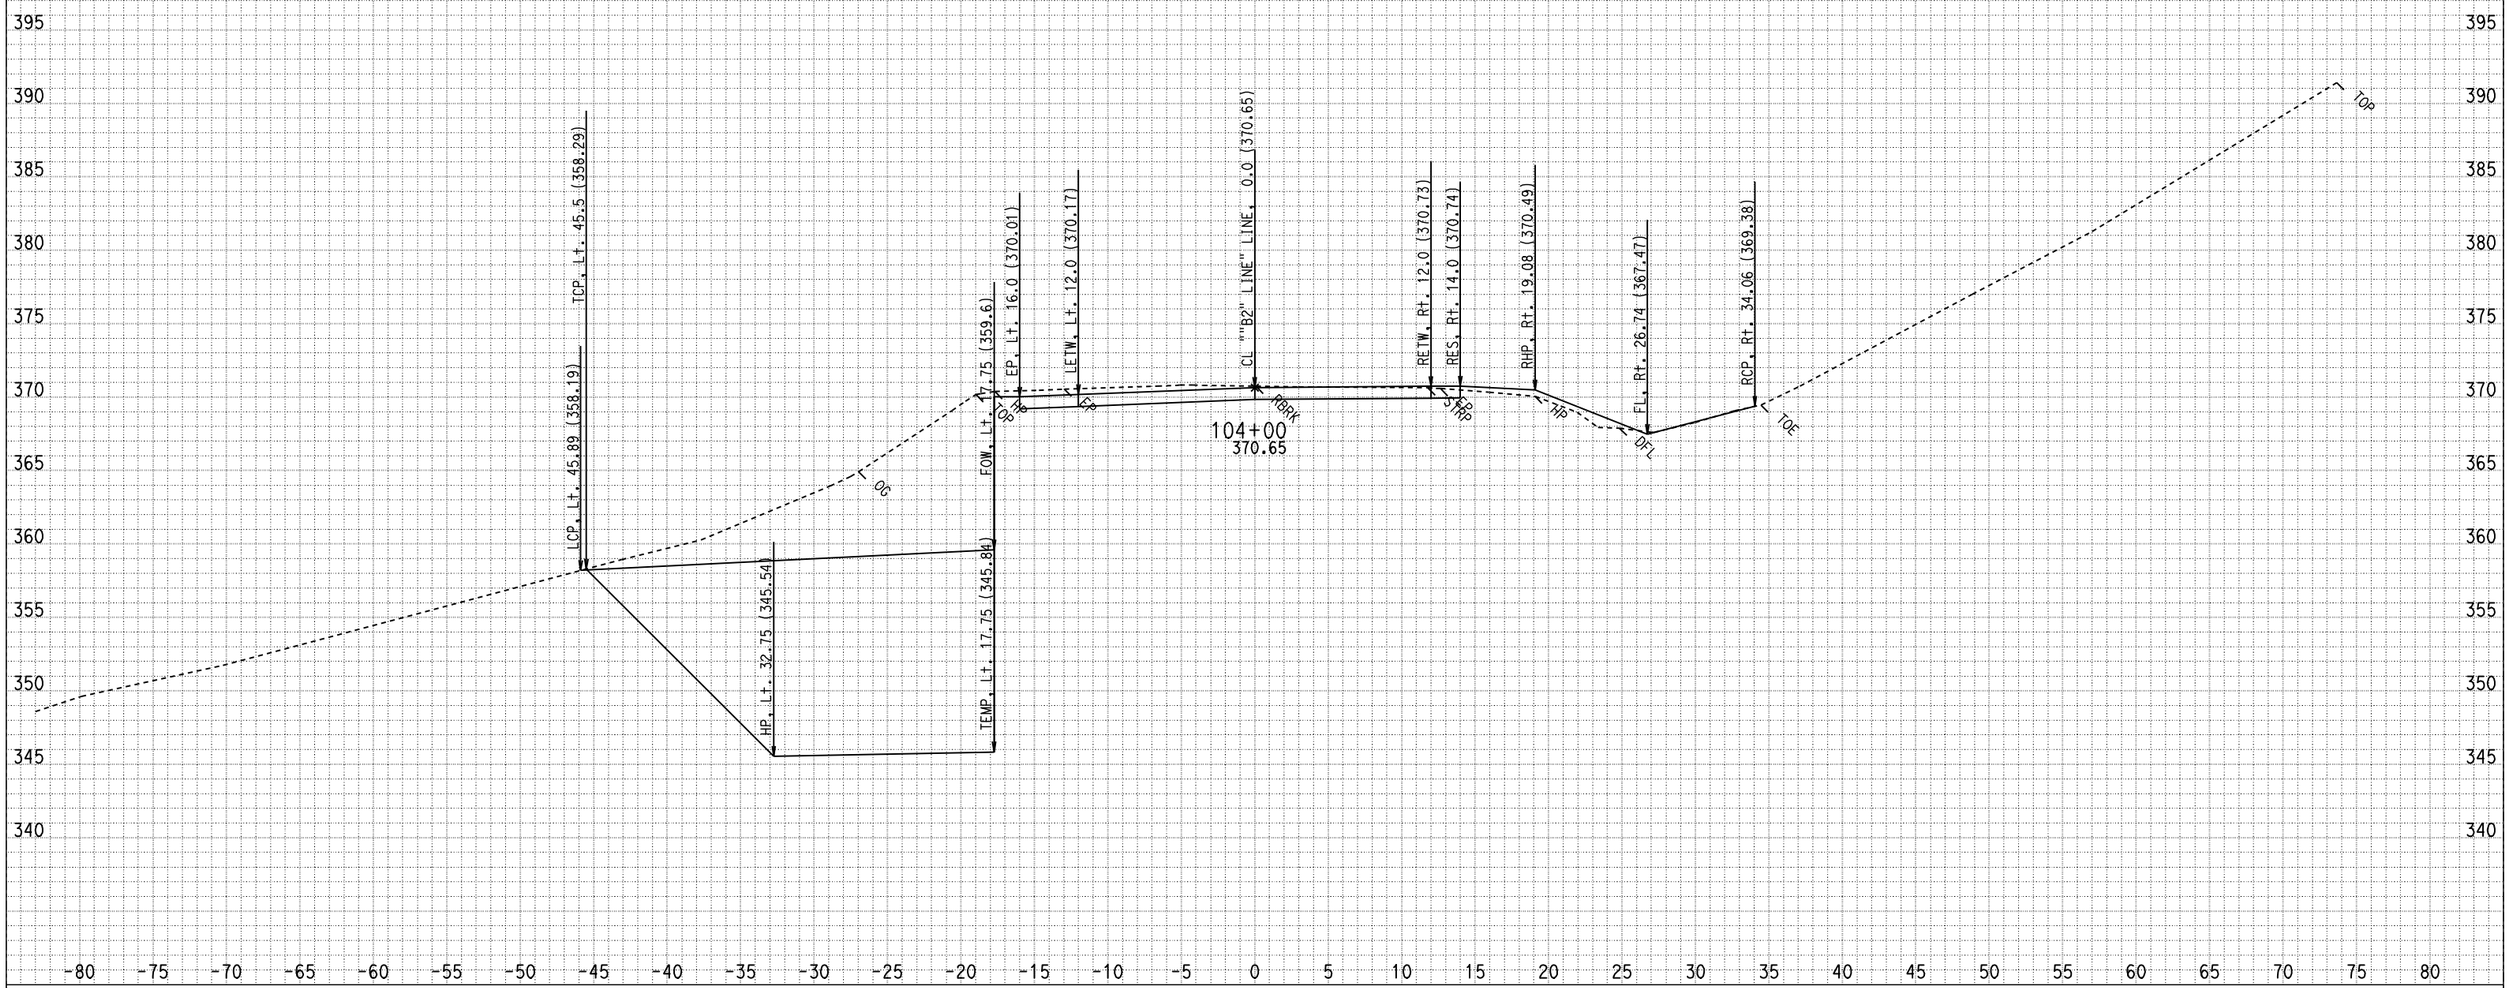

DATE: 3/9/2009
CREATED BY: North Region Design M2
PROJECT ID: Miranda Walls
EA: 01-475101
DIST/CO/RTE/PM: 01-HUM 254-PM 5.60

ALL DIMENSIONS ARE FEET

SCALE: 1" = 5' Horiz.
1" = 5' Vert.

"B2" LINE
CROSS SECTIONS
SHEET 40 OF 52

FOR EARTHWORK DEVELOPMENT ONLY

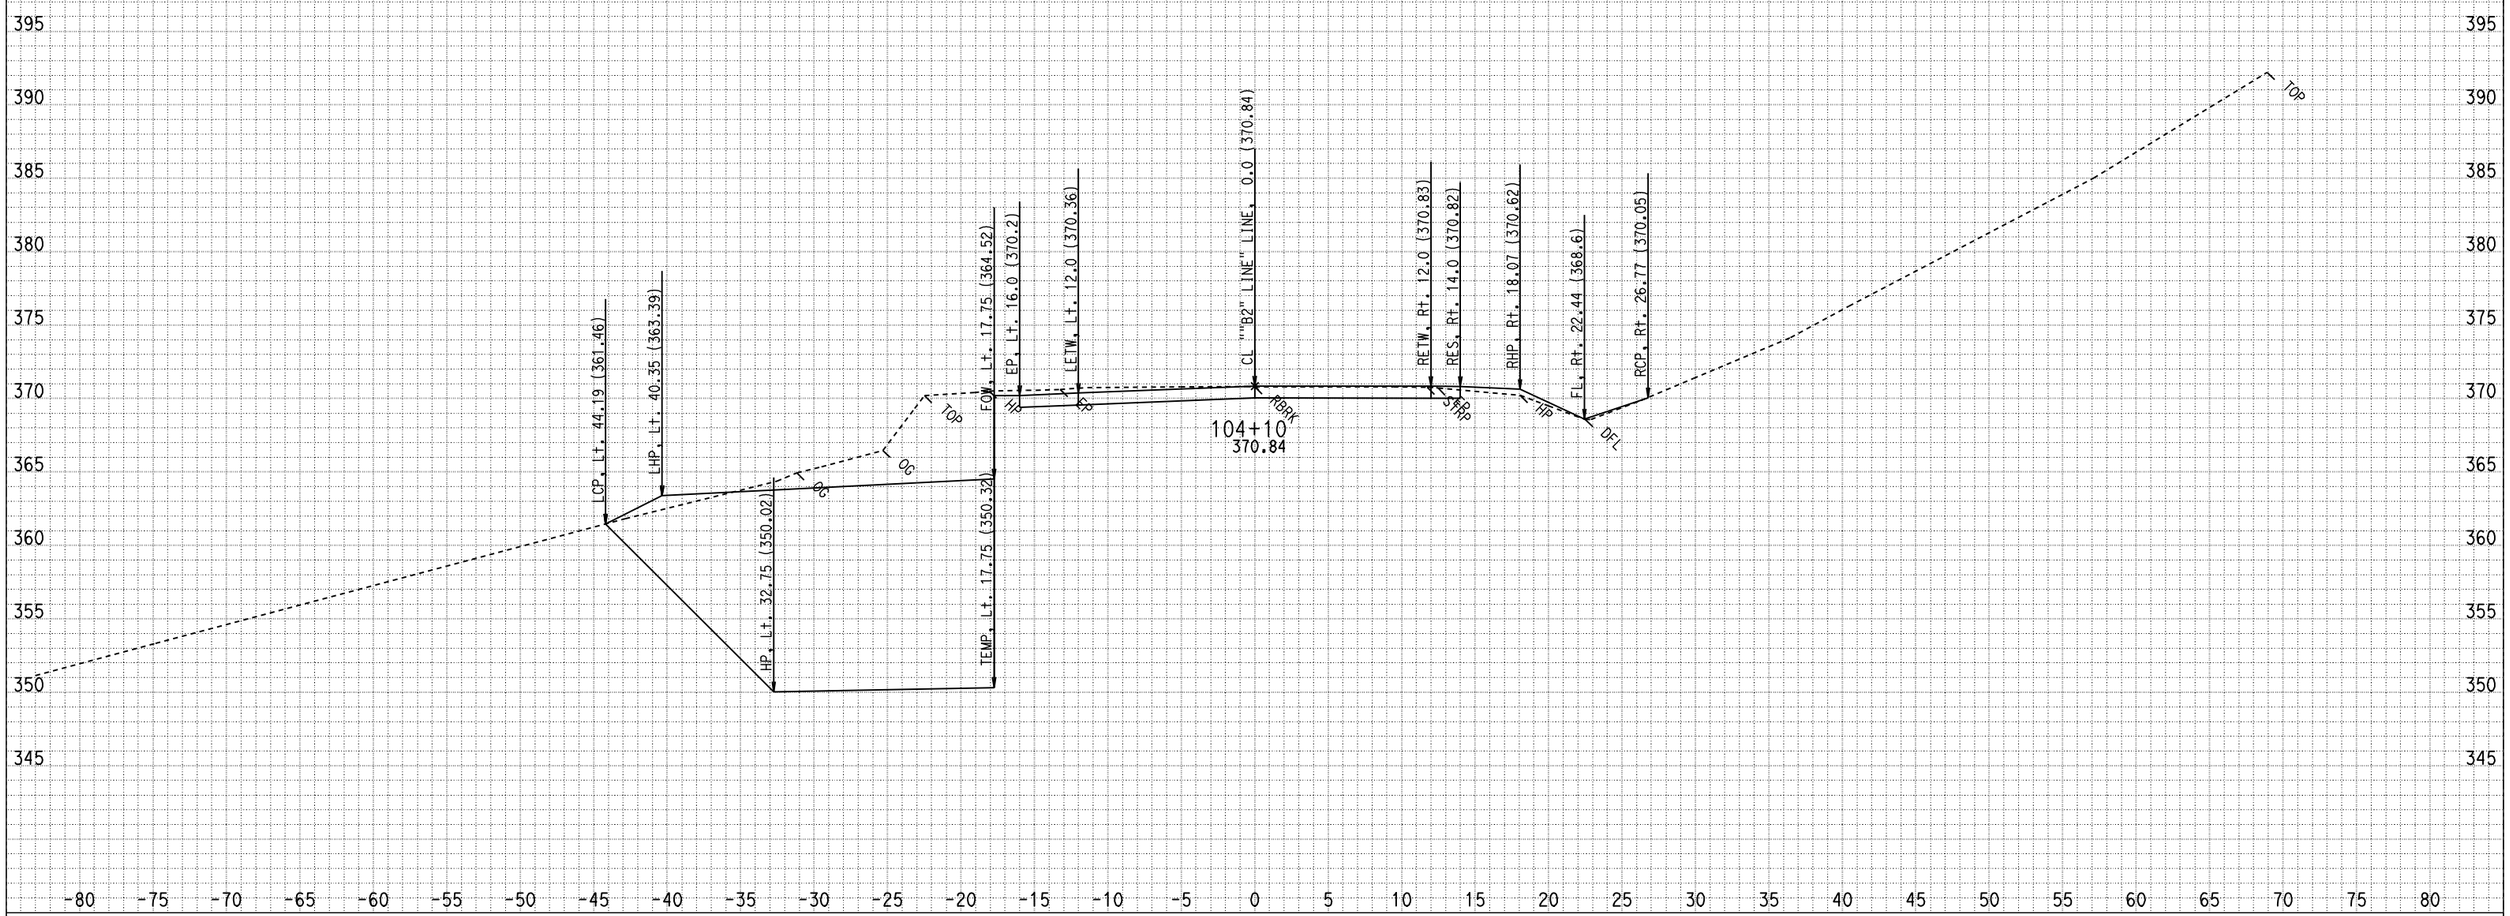

DATE: 3/9/2009
CREATED BY: North Region Design M2
PROJECT ID: Miranda Walls
EA: 01-475101
DIST/CO/RTE/PM: 01-HUM 254-PM 5.60

ALL DIMENSIONS ARE FEET

SCALE: 1" = 5' Horiz.
1" = 5' Vert.

"B2" LINE
CROSS SECTIONS

FOR EARTHWORK DEVELOPMENT ONLY

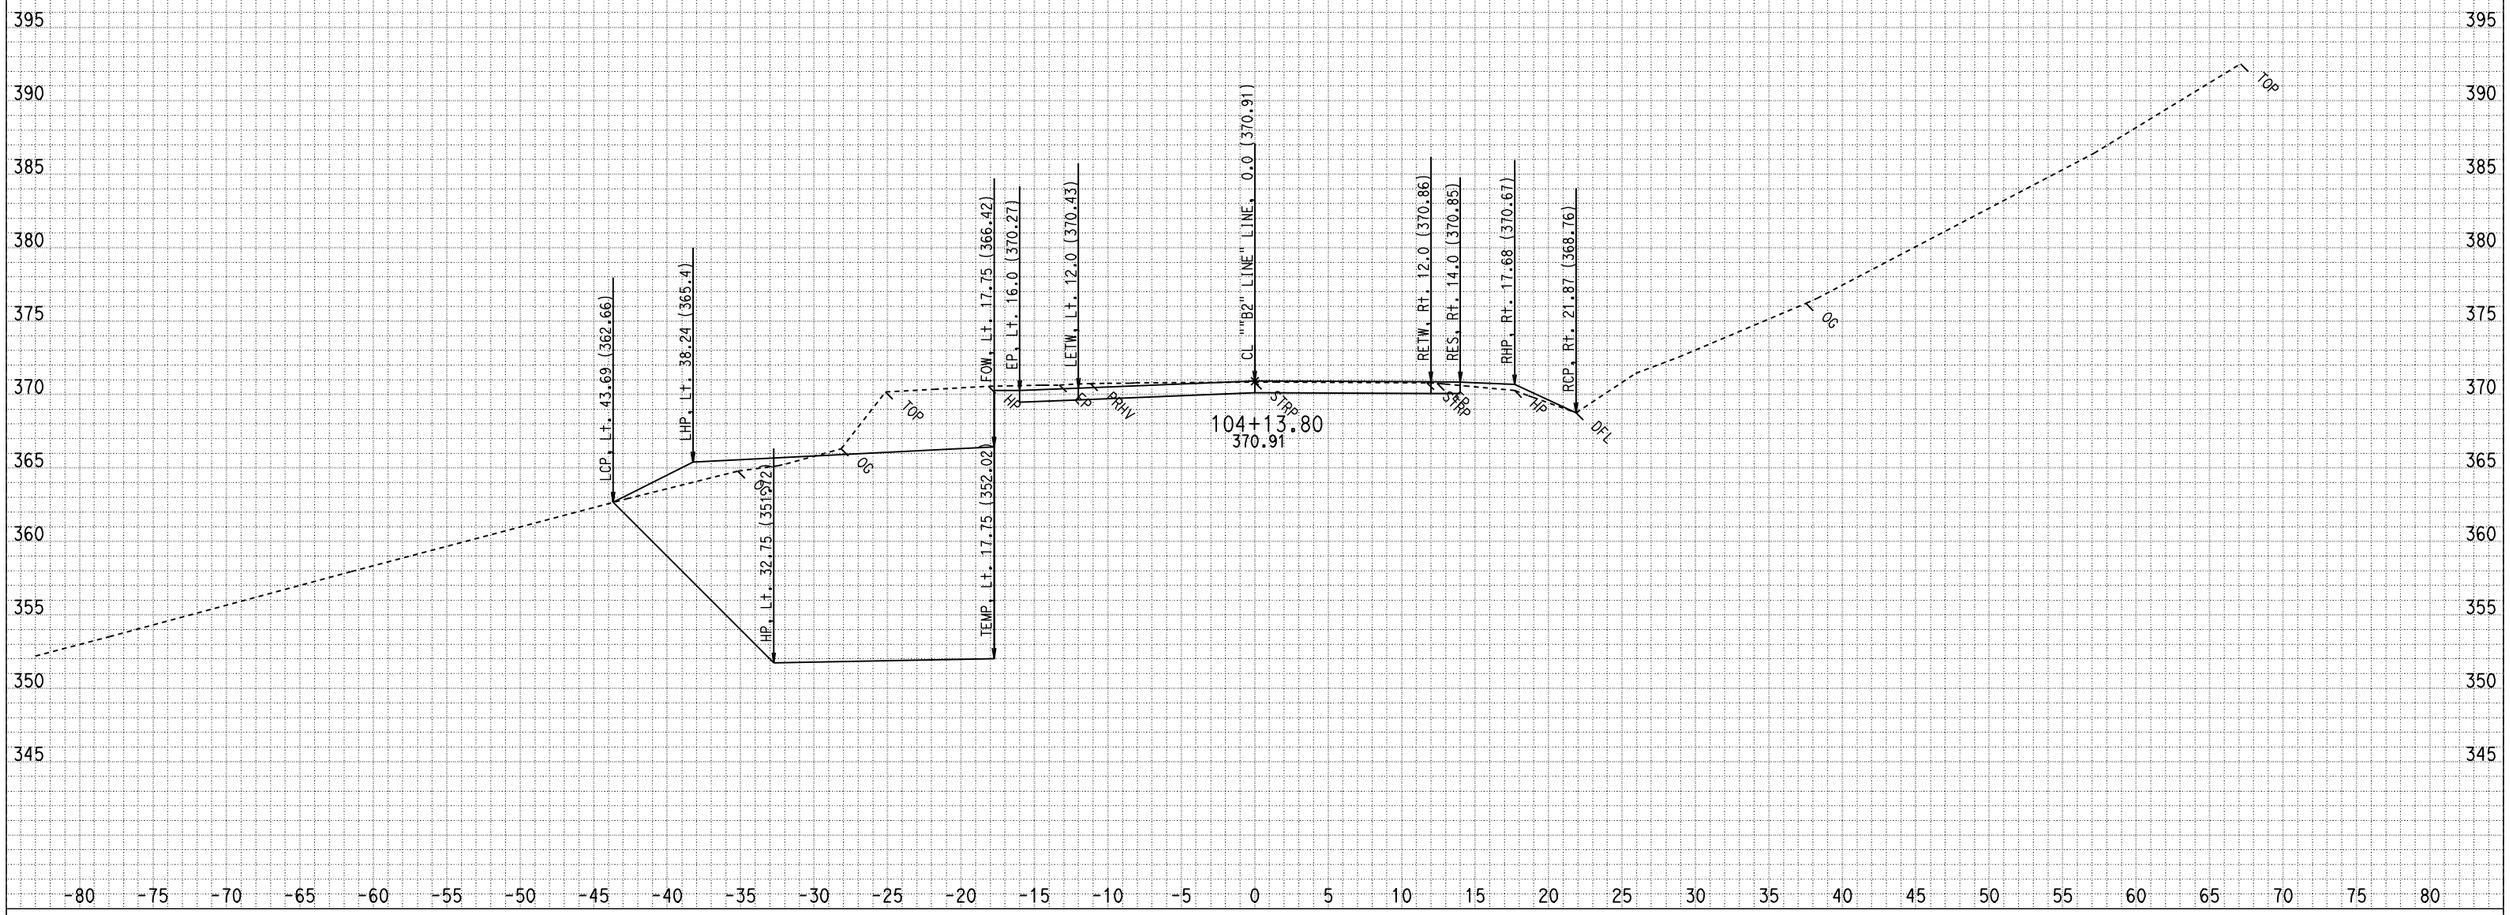

DATE: 3/9/2009
CREATED BY: North Region Design M2
PROJECT ID: Miranda Walls
EA: 01-475101
DIST/CO/RTE/PM: 01-HUM 254-PM 5.60

ALL DIMENSIONS ARE FEET

SCALE: 1" = 5' Horiz.
1" = 5' Vert.

"B2" LINE
CROSS SECTIONS
SHEET 42 OF 52

FOR EARTHWORK DEVELOPMENT ONLY

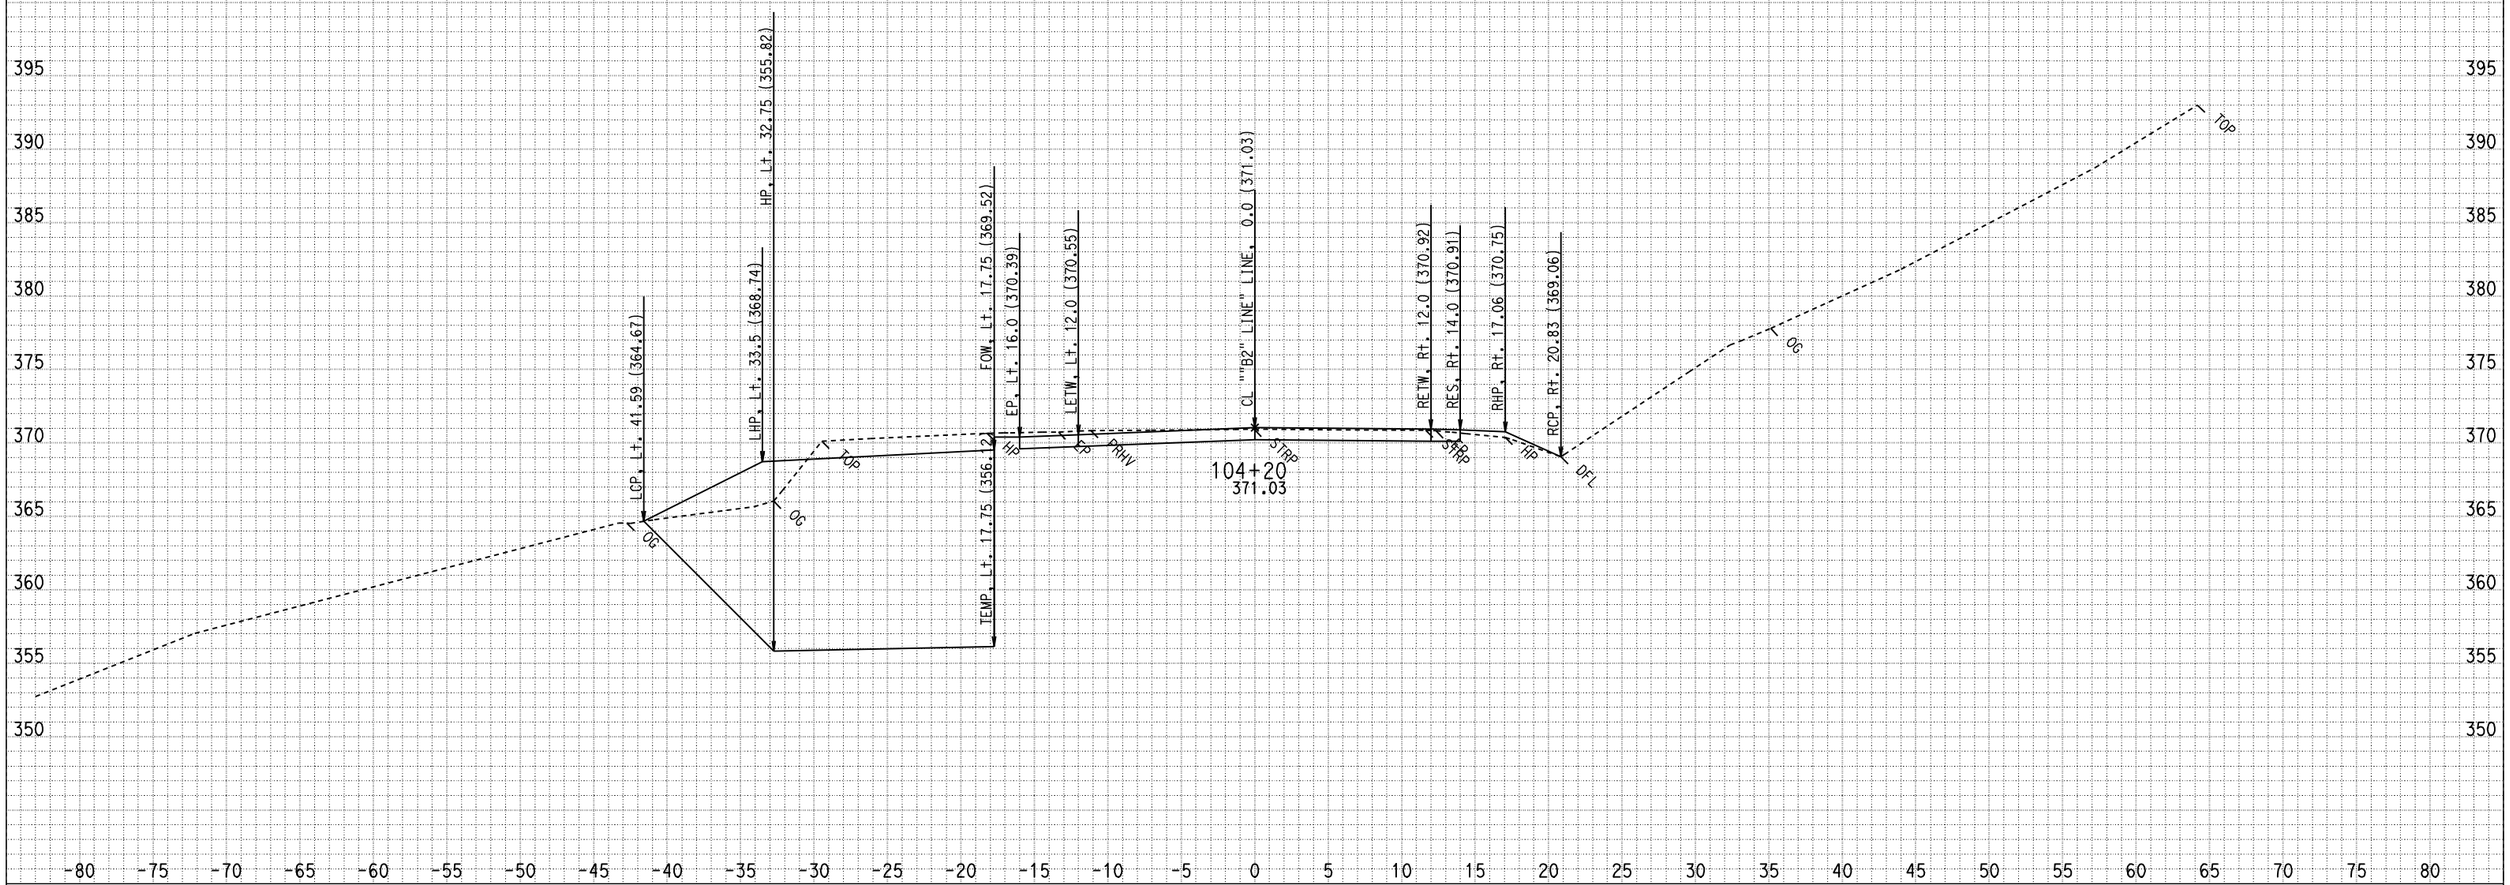

DATE: 3/9/2009
CREATED BY: North Region Design M2
PROJECT ID: Miranda Walls
EA: 01-475101
DIST/CO/RTE/PM: 01-HUM 254-PM 5.60

ALL DIMENSIONS ARE FEET

SCALE: 1" = 5' Horiz.
1" = 5' Vert.

"B2" LINE
CROSS SECTIONS
SHEET 43 OF 52

FOR EARTHWORK DEVELOPMENT ONLY

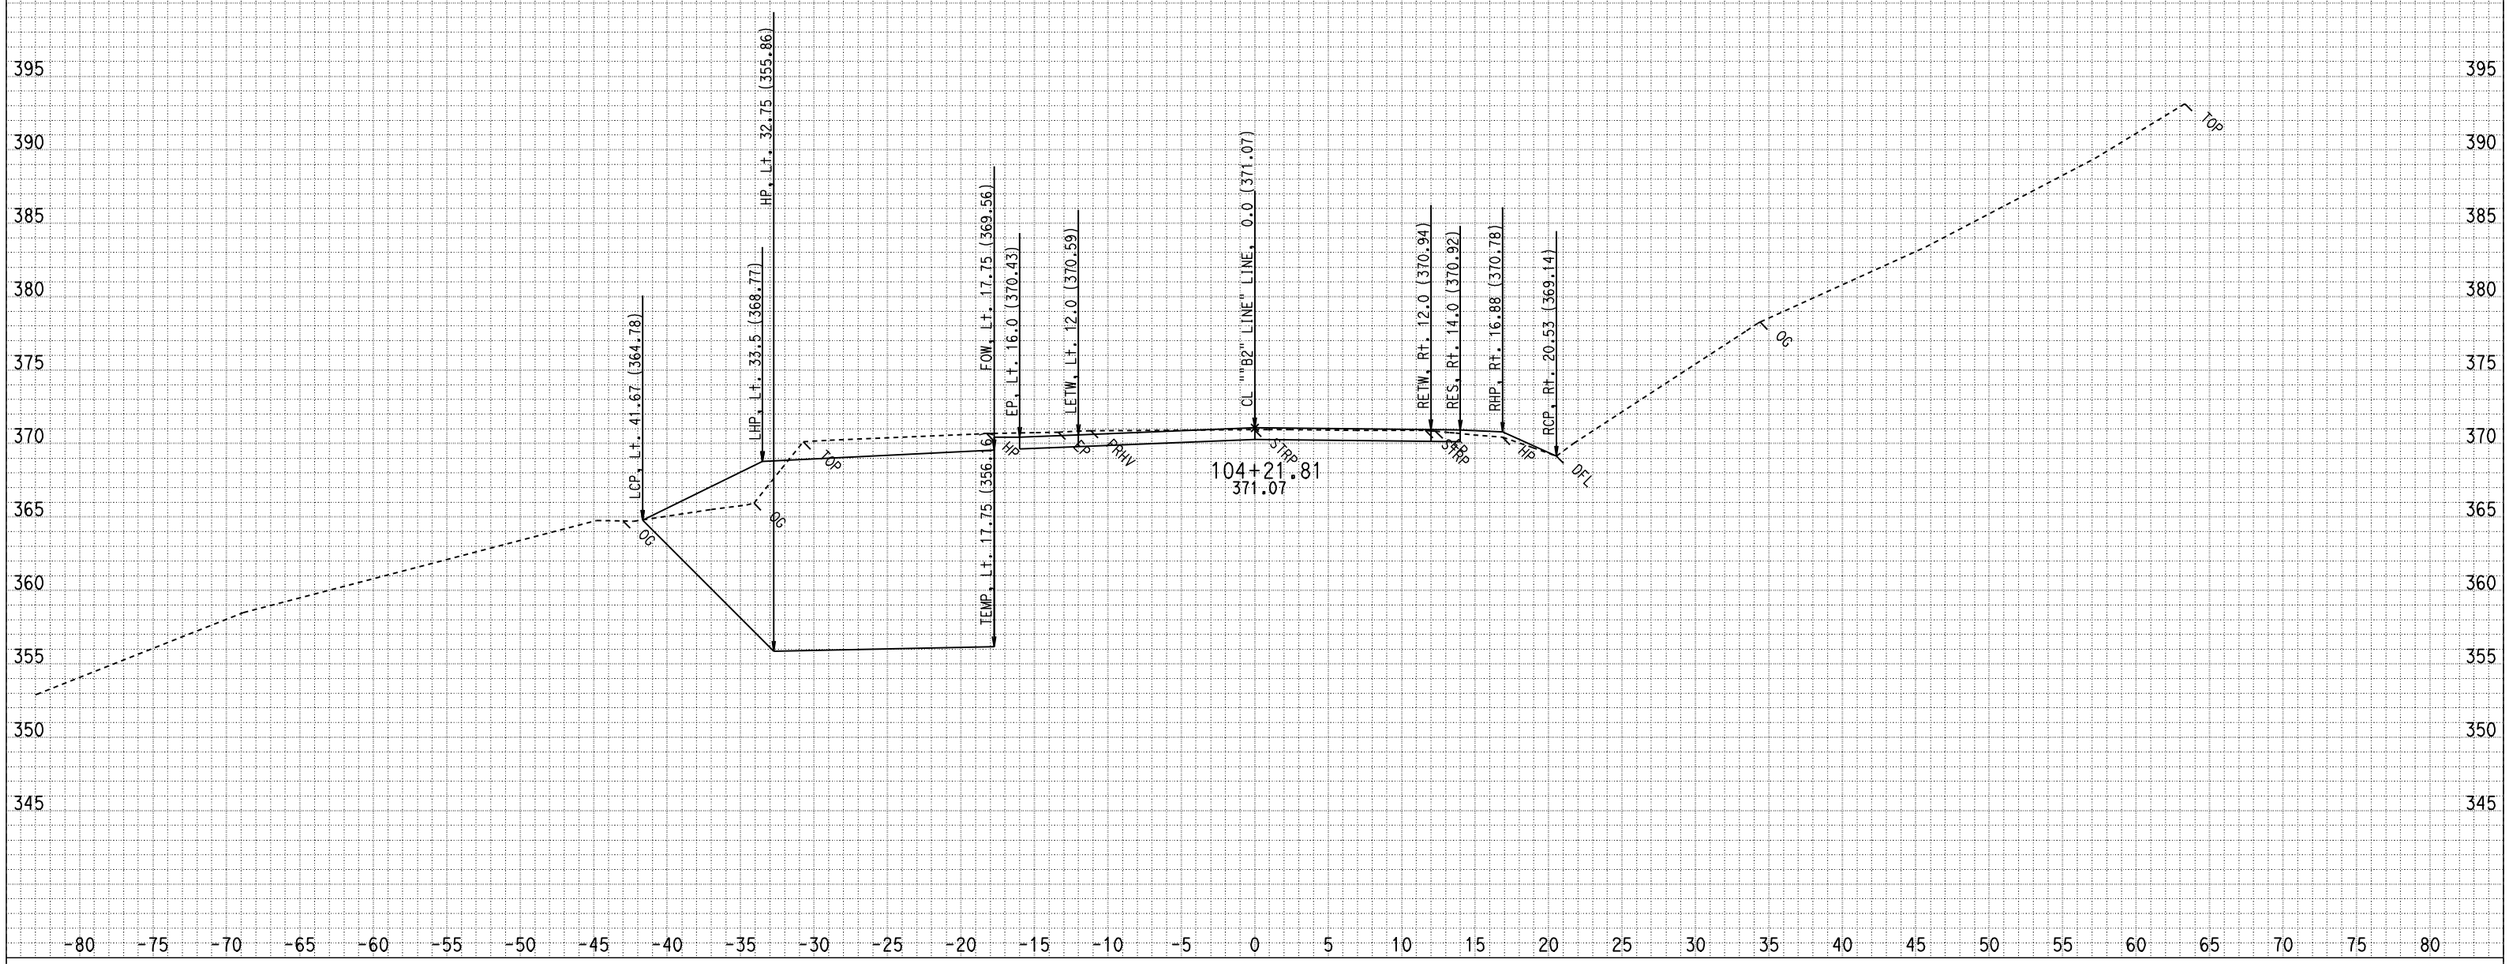

DATE: 3/9/2009
CREATED BY: North Region Design M2
PROJECT ID: Miranda Walls
EA: 01-475101
DIST/CO/RTE/PM: 01-HUM 254-PM 5.60

ALL DIMENSIONS ARE FEET

SCALE: 1" = 5' Horiz.
1" = 5' Vert.

"B2" LINE
CROSS SECTIONS

FOR EARTHWORK DEVELOPMENT ONLY

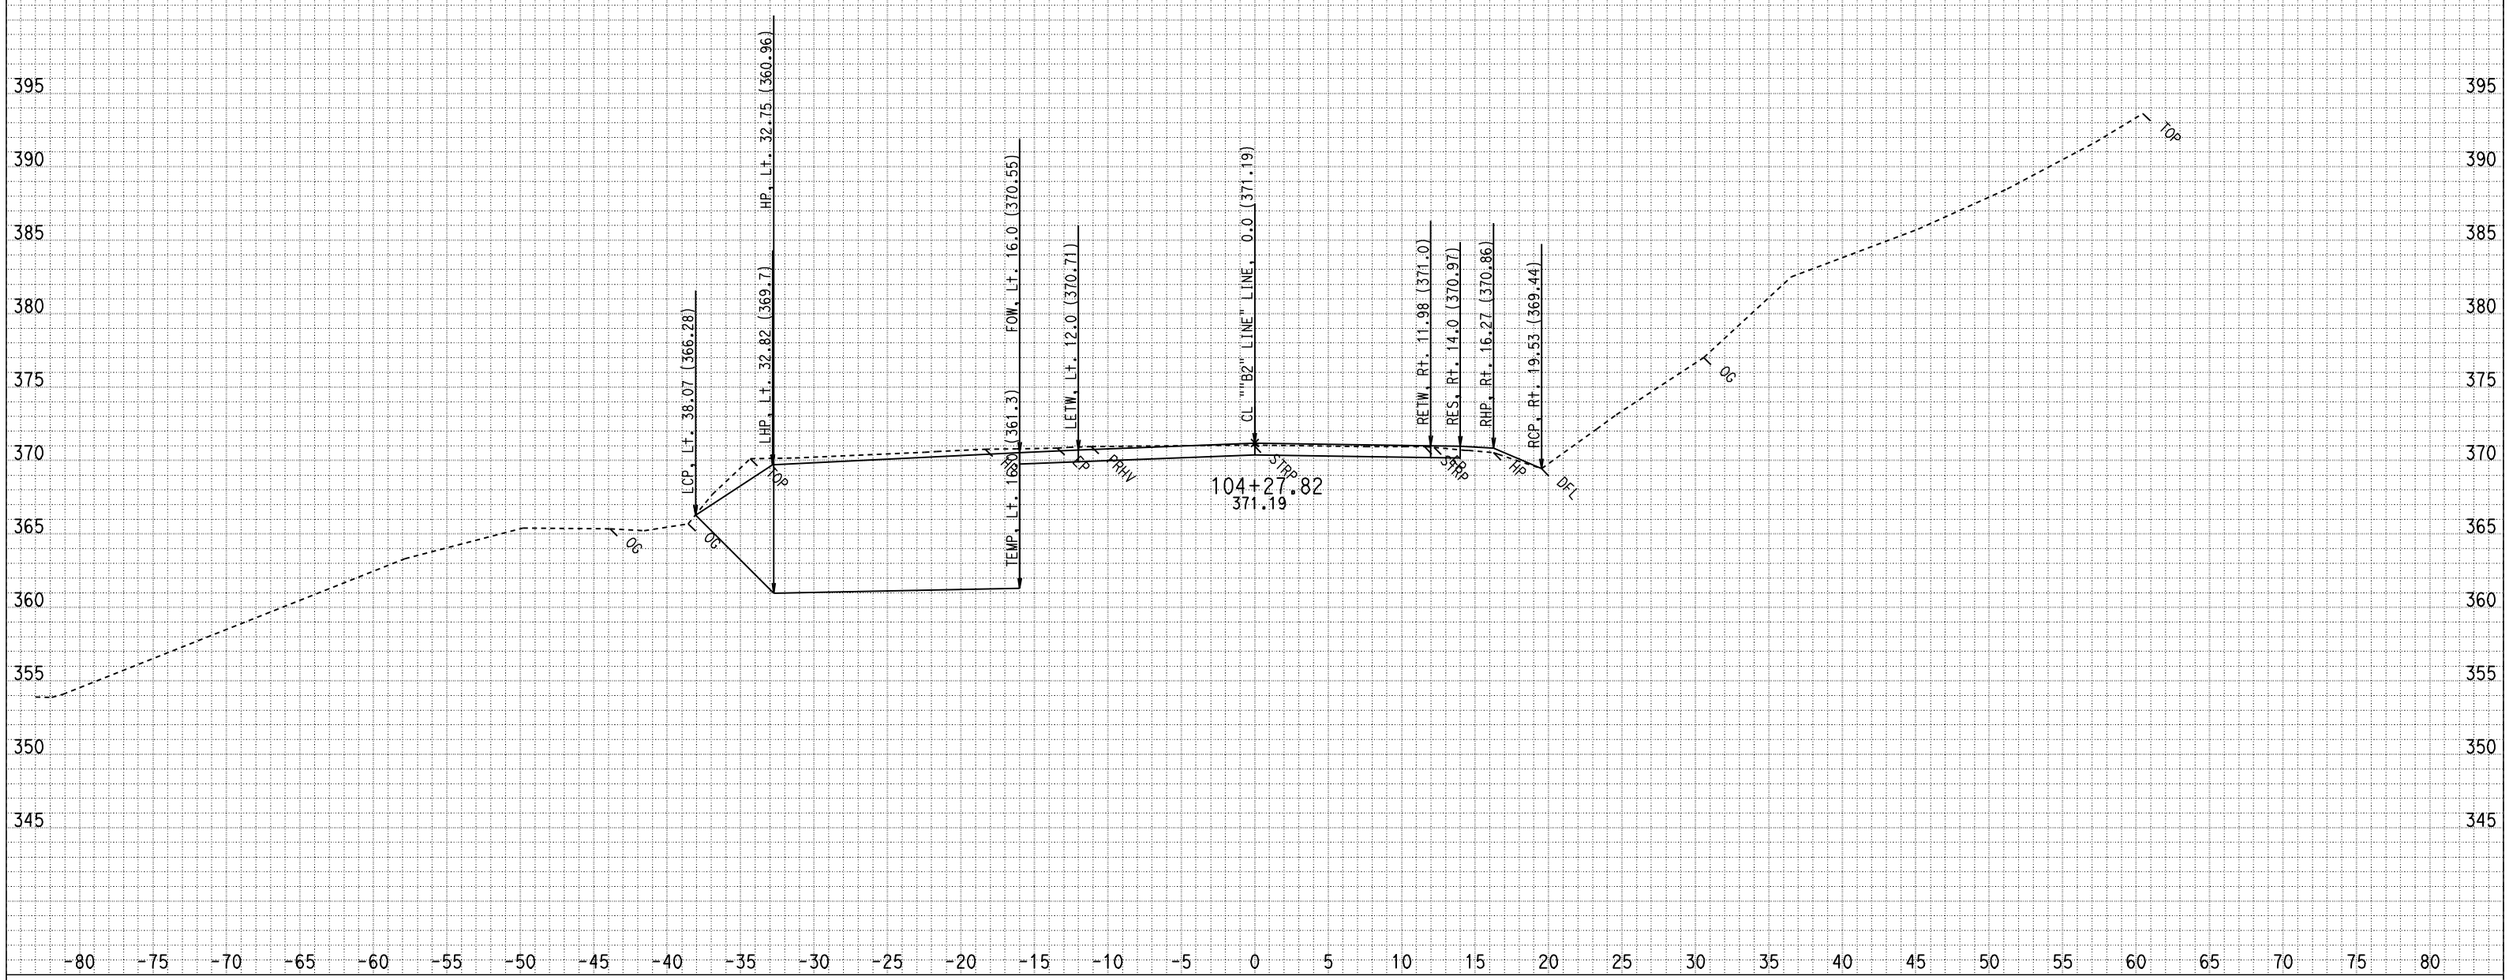

DATE: 3/9/2009
CREATED BY: North Region Design M2
PROJECT ID: Miranda Walls
EA: 01-475101
DIST/CO/RTE/PM: 01-HUM 254-PM 5.60

ALL DIMENSIONS ARE FEET

SCALE: 1" = 5' Horiz.
1" = 5' Vert.

"B2" LINE
CROSS SECTIONS
SHEET 45 OF 52

FOR EARTHWORK DEVELOPMENT ONLY

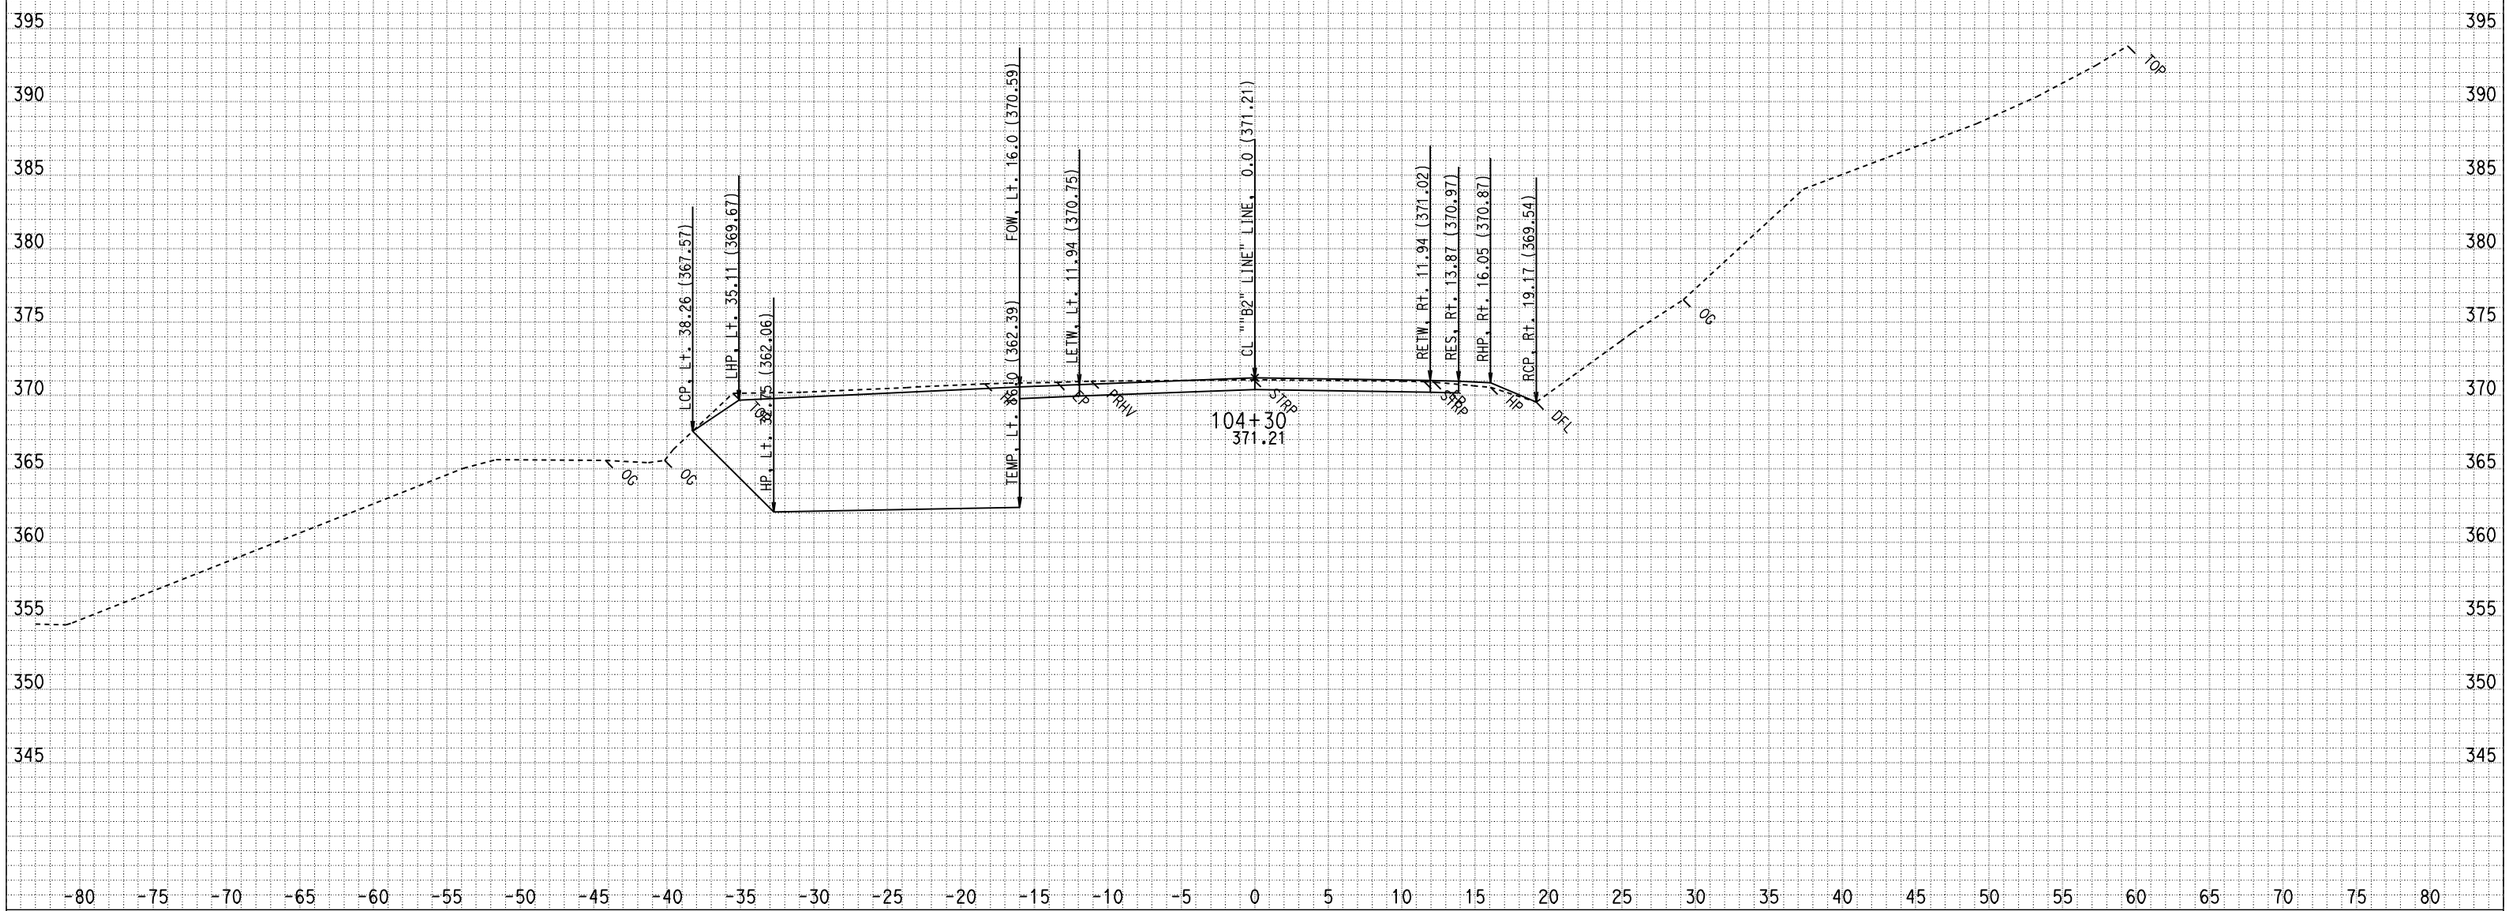

DATE: 3/9/2009
CREATED BY: North Region Design M2
PROJECT ID: Miranda Walls
EA: 01-475101
DIST/CO/RTE/PM: 01-HUM 254-PM 5.60

ALL DIMENSIONS ARE FEET

SCALE: 1" = 5' Horiz.
1" = 5' Vert.

"B2" LINE
CROSS SECTIONS
SHEET 46 OF 52

FOR EARTHWORK DEVELOPMENT ONLY

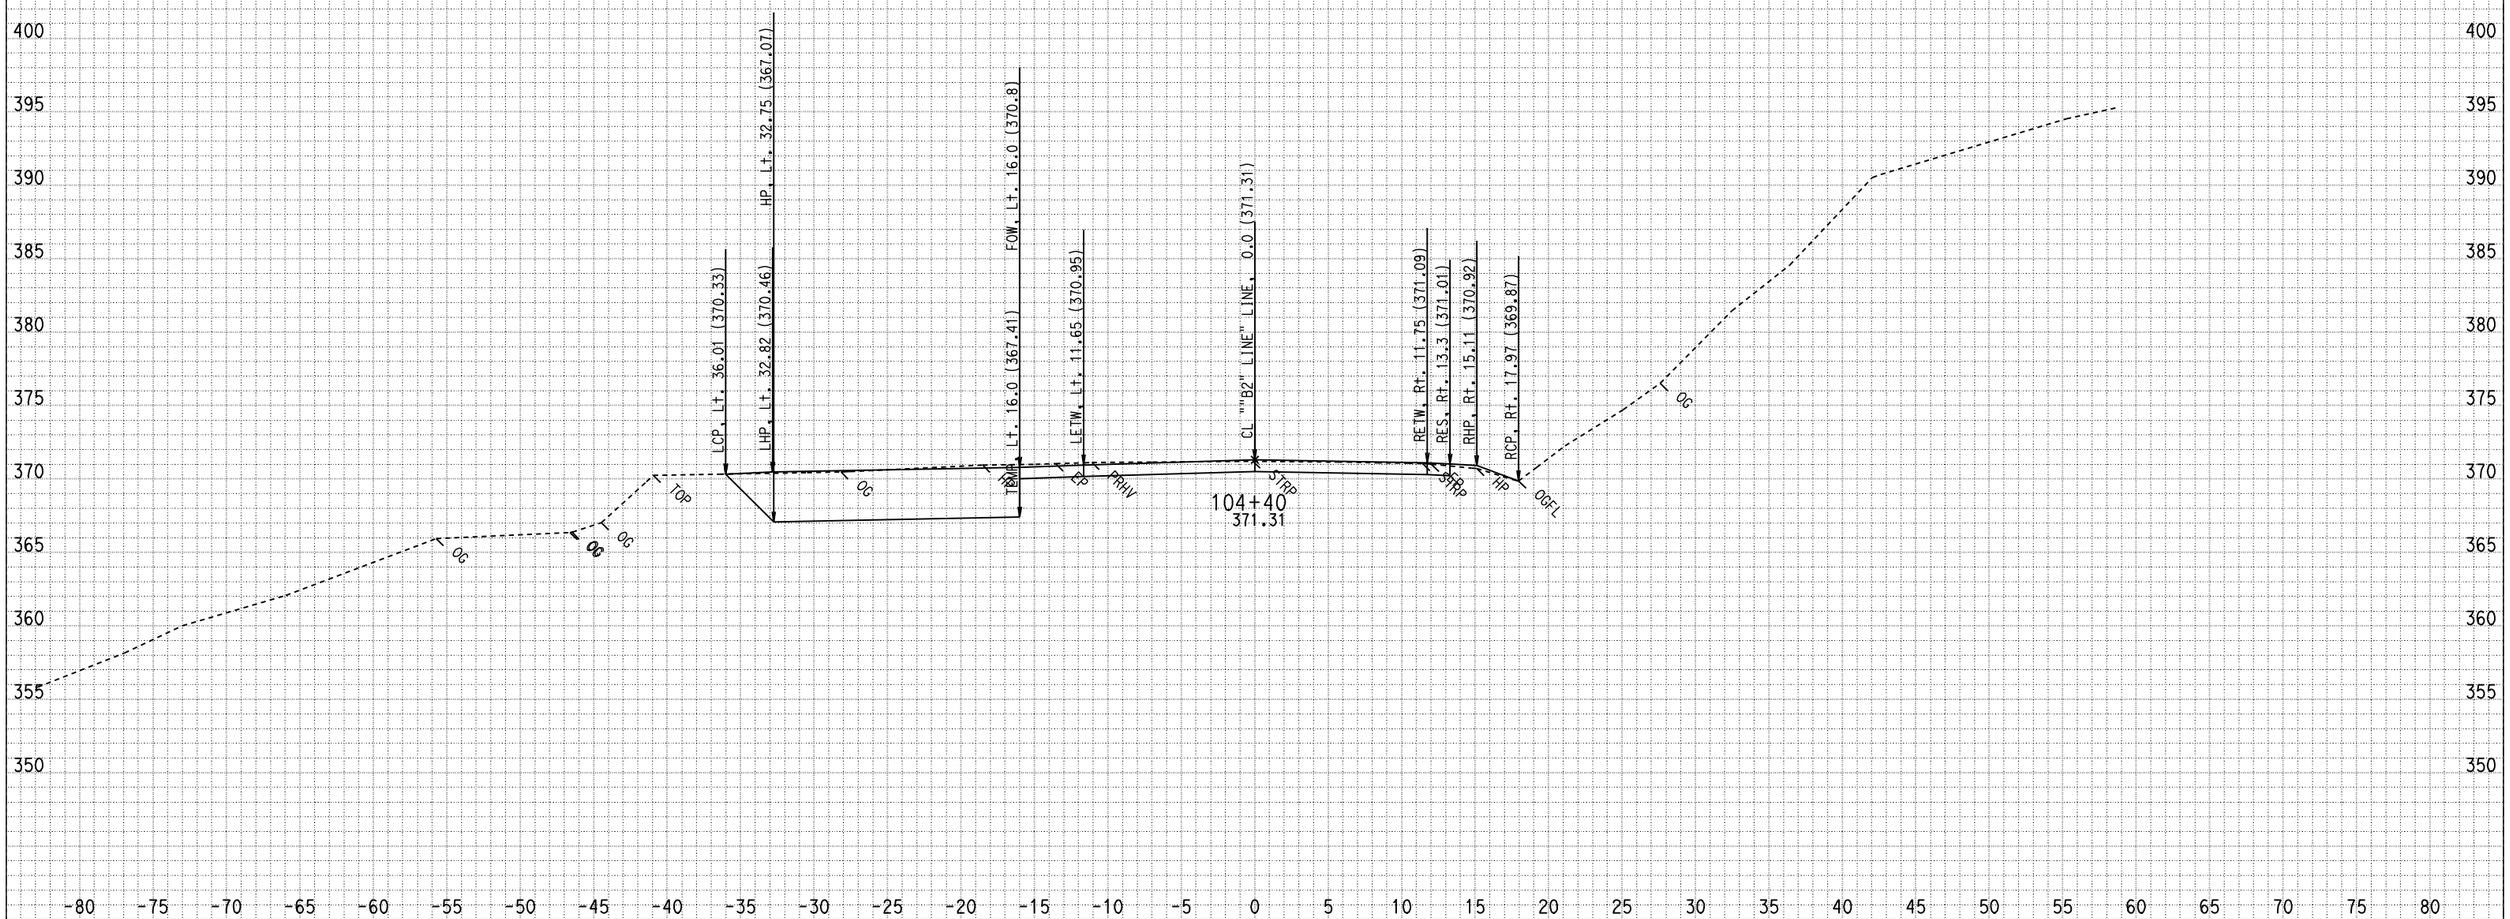

DATE: 3/9/2009
CREATED BY: North Region Design M2
PROJECT ID: Miranda Walls
EA: 01-475101
DIST/CO/RTE/PM: 01-HUM 254-PM 5.60

ALL DIMENSIONS ARE FEET

SCALE: 1" = 5' Horiz.
1" = 5' Vert.

"B2" LINE
CROSS SECTIONS
SHEET 47 OF 52

FOR EARTHWORK DEVELOPMENT ONLY

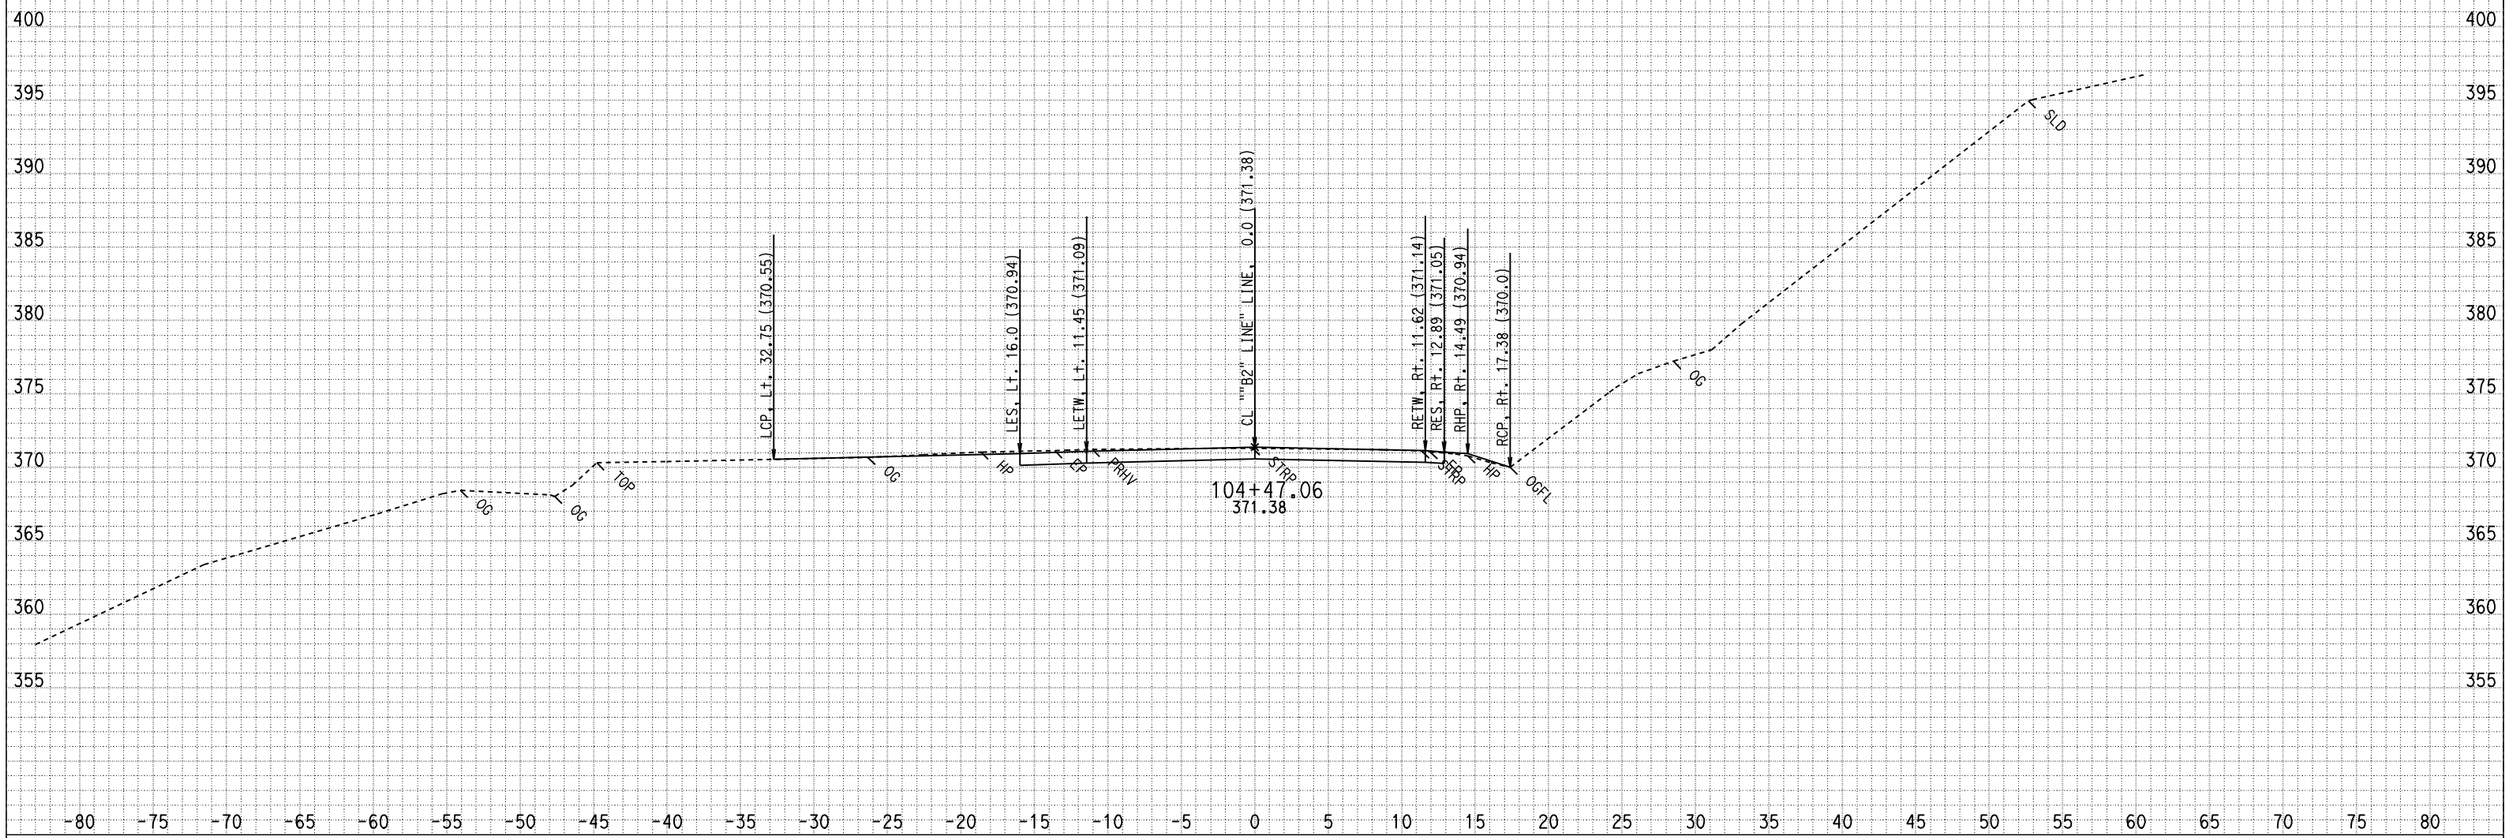

DATE: 3/9/2009
CREATED BY: North Region Design M2
PROJECT ID: Miranda Walls
EA: 01-475101
DIST/CO/RTE/PM: 01-HUM 254-PM 5.60

ALL DIMENSIONS ARE FEET

SCALE: 1" = 5' Horiz.
1" = 5' Vert.

"B2" LINE
CROSS SECTIONS
SHEET 48 OF 52

FOR EARTHWORK DEVELOPMENT ONLY

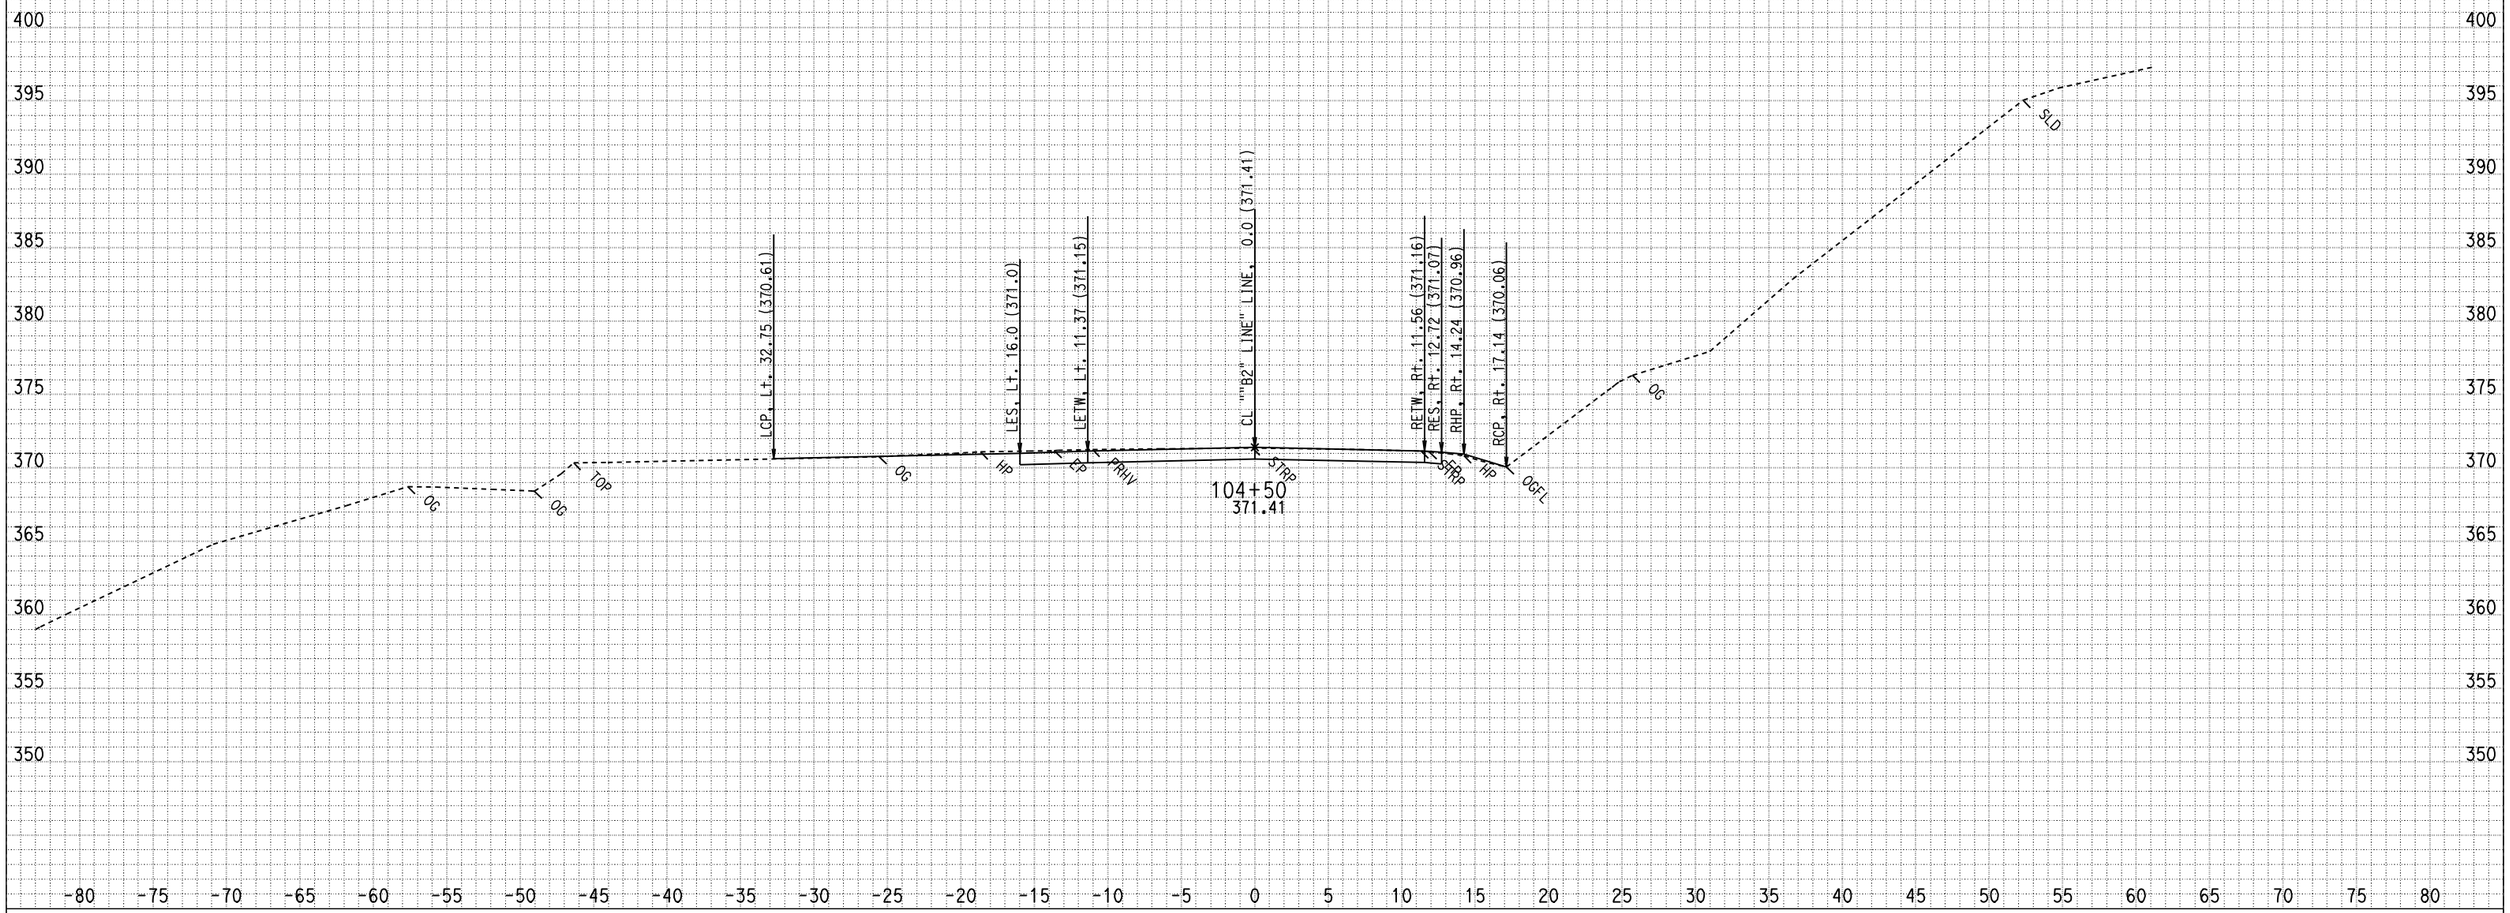

DATE: 3/9/2009
CREATED BY: North Region Design M2
PROJECT ID: Miranda Walls
EA: 01-475101
DIST/CO/RTE/PM: 01-HUM 254-PM 5.60

ALL DIMENSIONS ARE FEET

SCALE: 1" = 5' Horiz.
1" = 5' Vert.

"B2" LINE
CROSS SECTIONS
SHEET 49 OF 52

FOR EARTHWORK DEVELOPMENT ONLY

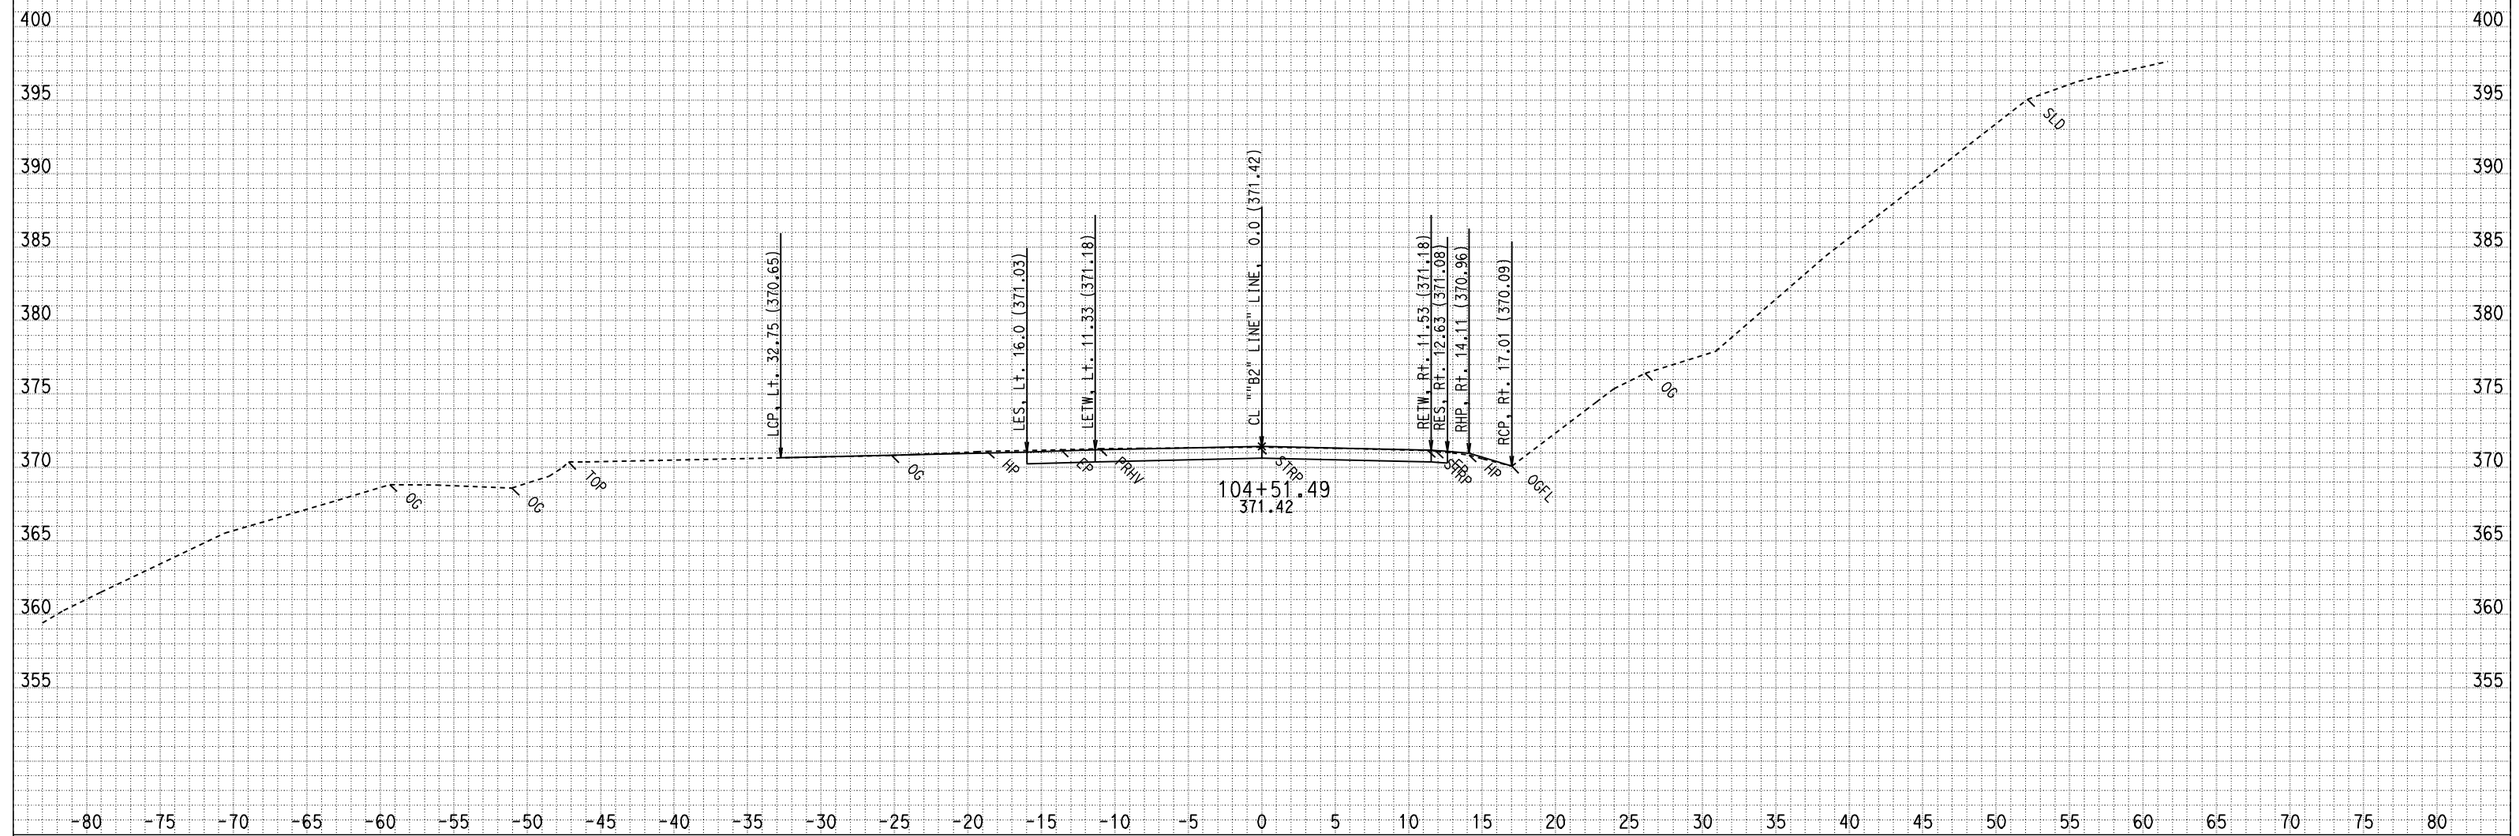

DATE: 3/9/2009
CREATED BY: North Region Design M2
PROJECT ID: Miranda Walls
EA: 01-475101
DIST/CO/RTE/PM: 01-HUM 254-PM 5.60

ALL DIMENSIONS ARE FEET

SCALE: 1" = 5' Horiz.
1" = 5' Vert.

"B2" LINE CROSS SECTIONS

SHEET 50 OF 52

FOR EARTHWORK DEVELOPMENT ONLY

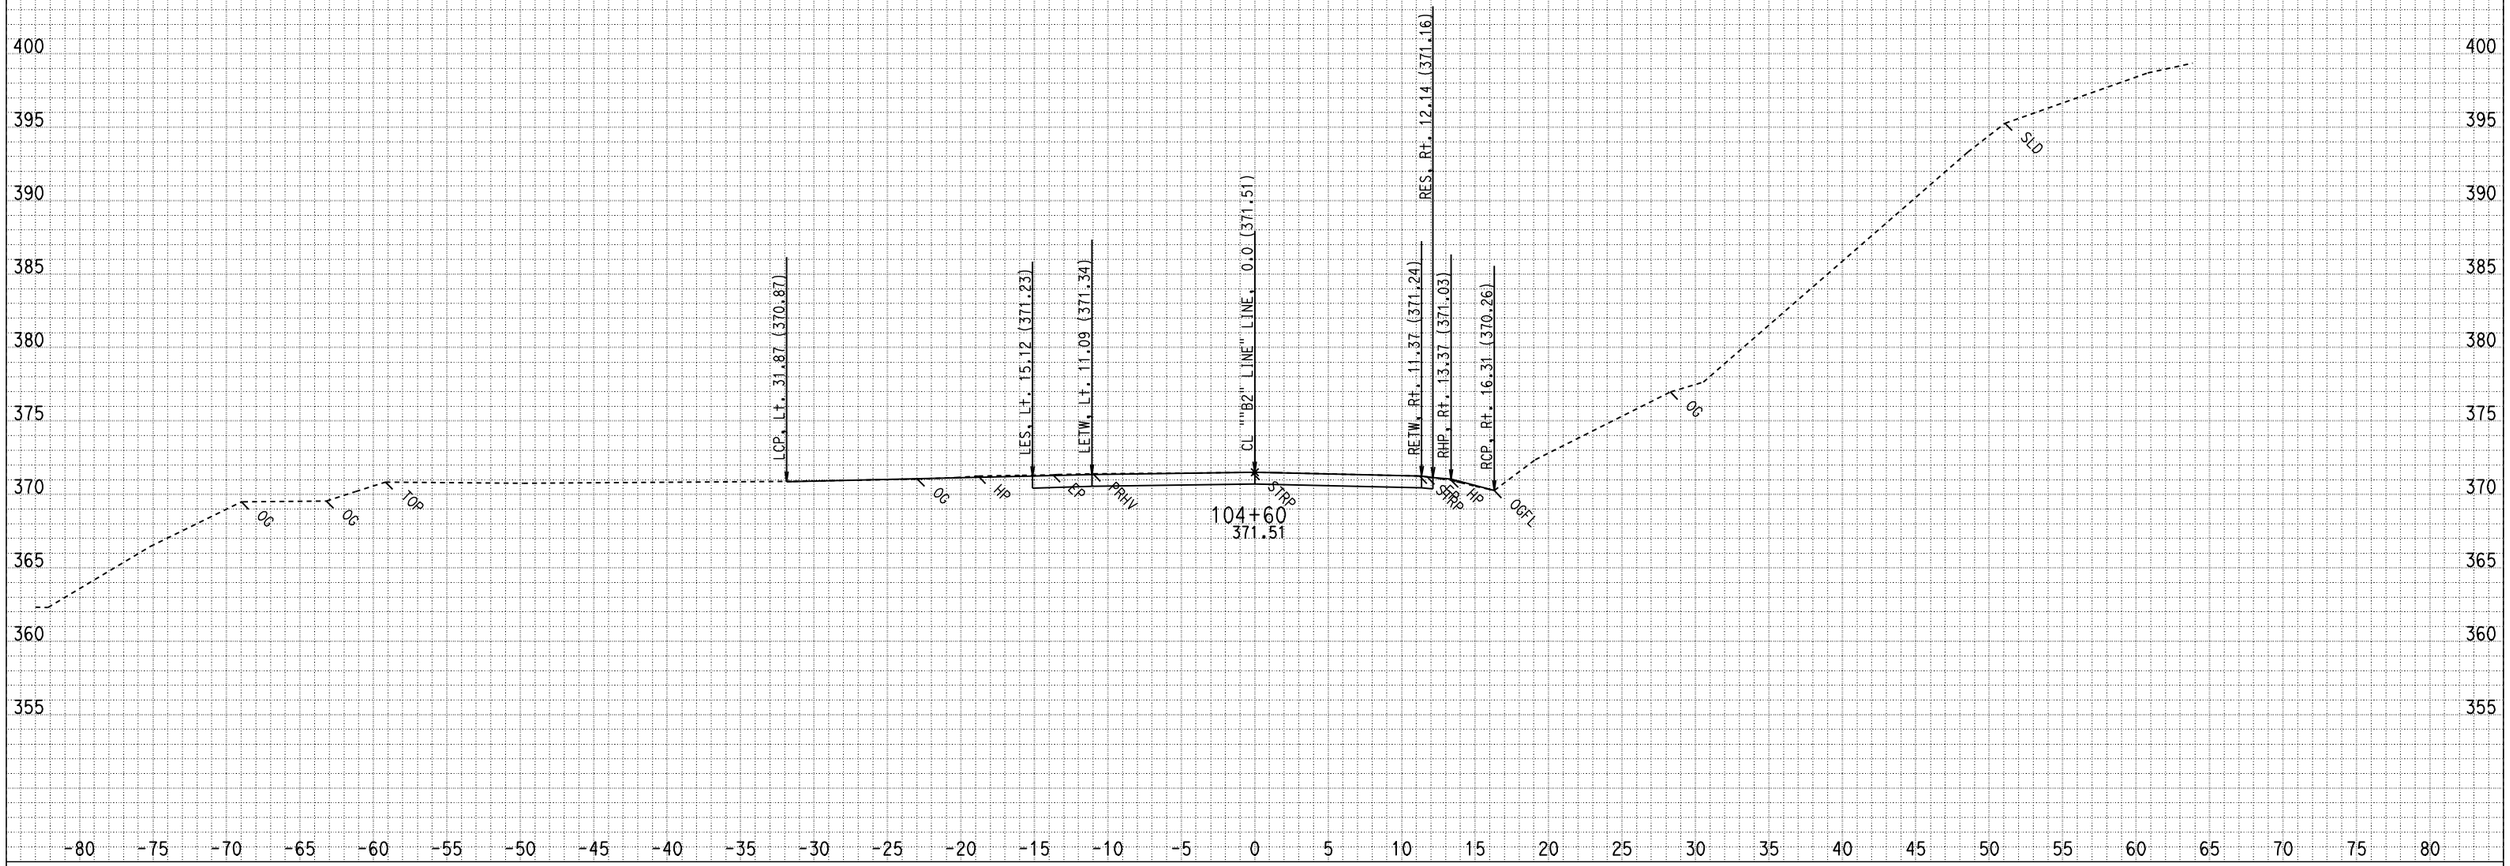

DATE: 3/9/2009
CREATED BY: North Region Design M2
PROJECT ID: Miranda Walls
EA: 01-475101
DIST/CO/RTE/PM: 01-HUM 254-PM 5.60

ALL DIMENSIONS ARE FEET

SCALE: 1" = 5' Horiz.
1" = 5' Vert.

"B2" LINE
CROSS SECTIONS
SHEET 51 OF 52

FOR EARTHWORK DEVELOPMENT ONLY

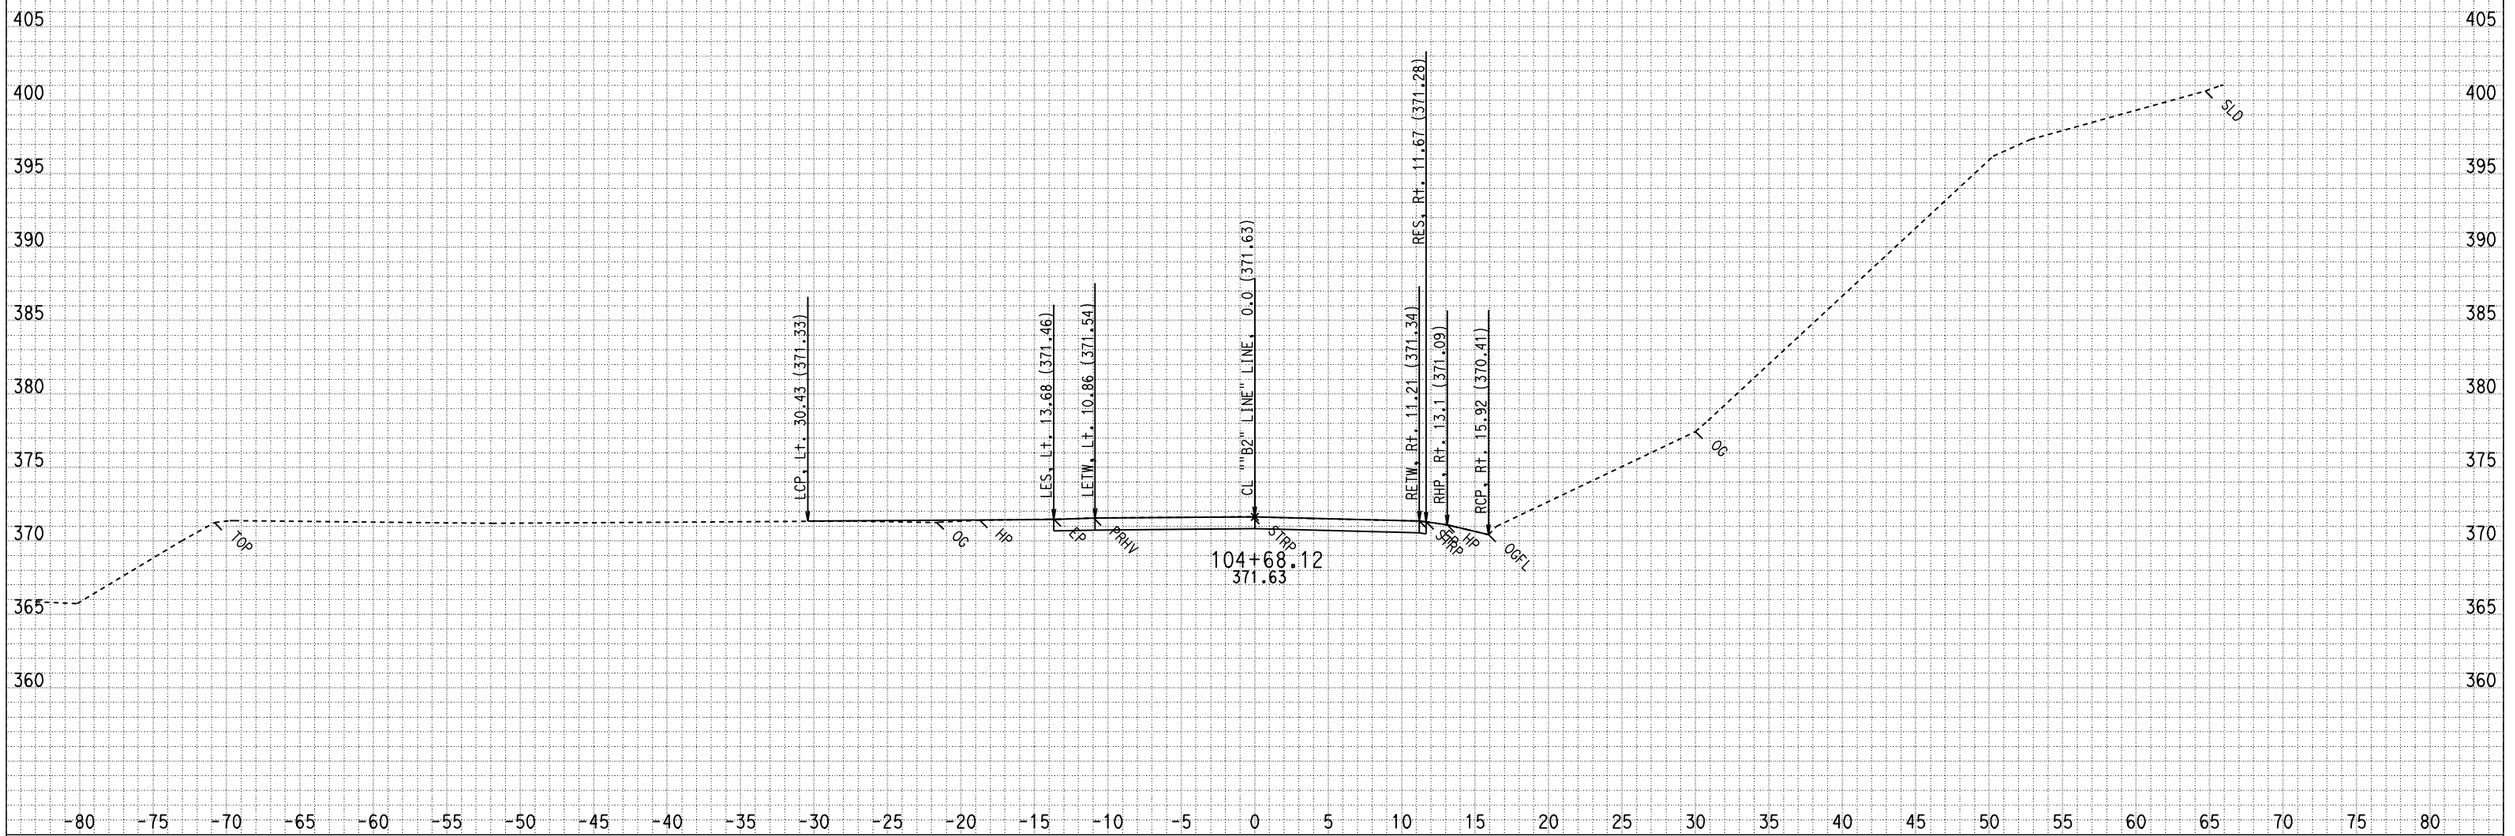

DATE: 3/9/2009
CREATED BY: North Region Design M2
PROJECT ID: Miranda Walls
EA: 01-475101
DIST/CO/RTE/PM: 01-HUM 254-PM 5.60

ALL DIMENSIONS ARE FEET

SCALE: 1" = 5' Horiz.
1" = 5' Vert.

"B2" LINE
CROSS SECTIONS
SHEET 52 OF 52