FOR EARTHWORK DEVELOPMENT ONLY

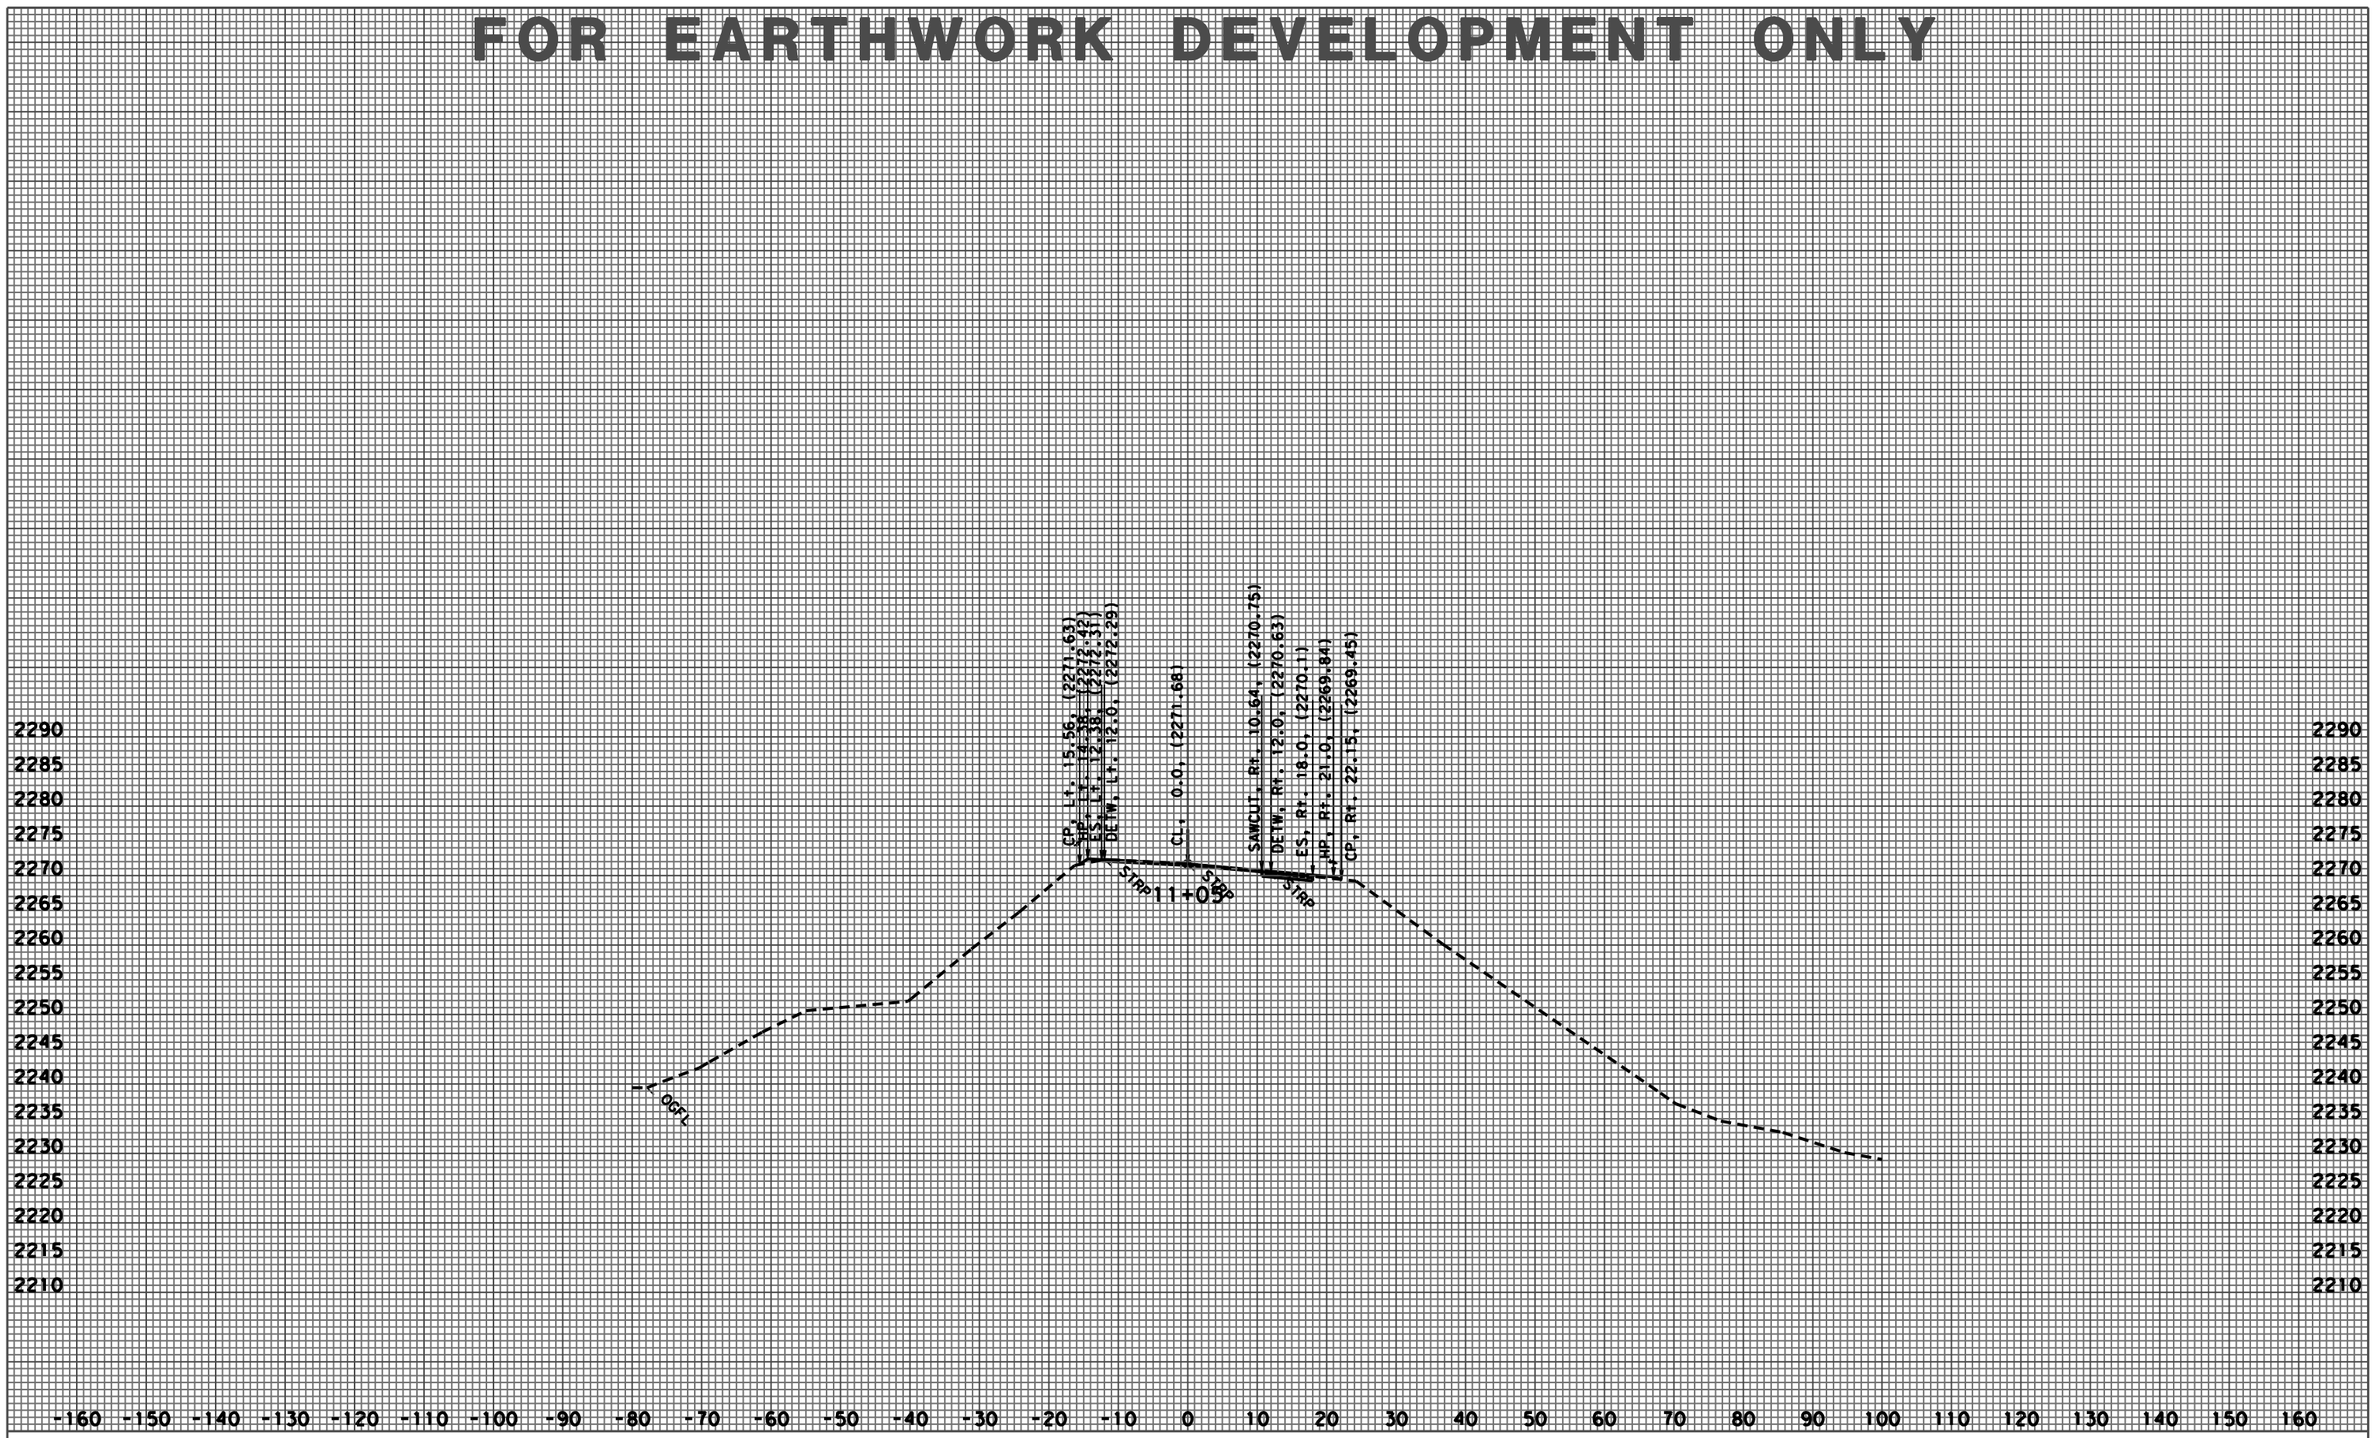

CREATED BY: JACK COWELL
DATE: 5/16/2009
KC Project: 47560 File: P:\proj4\01\47560\design\surveys\47560_JUL_08\47560\allline.ear

ALL DIMENSIONS ARE FEET

PROJECT ID: RIDGETOP WALL
CONTRACT NO.: 01-475601
DIST/CO/RTE/PM: 01-HUM-36-PM 29.2

SCALE: 1" = 10' Horiz.
1" = 10' Vert.

A1
CROSS SECTIONS
SHEET 1 OF 22

FOR EARTHWORK DEVELOPMENT ONLY

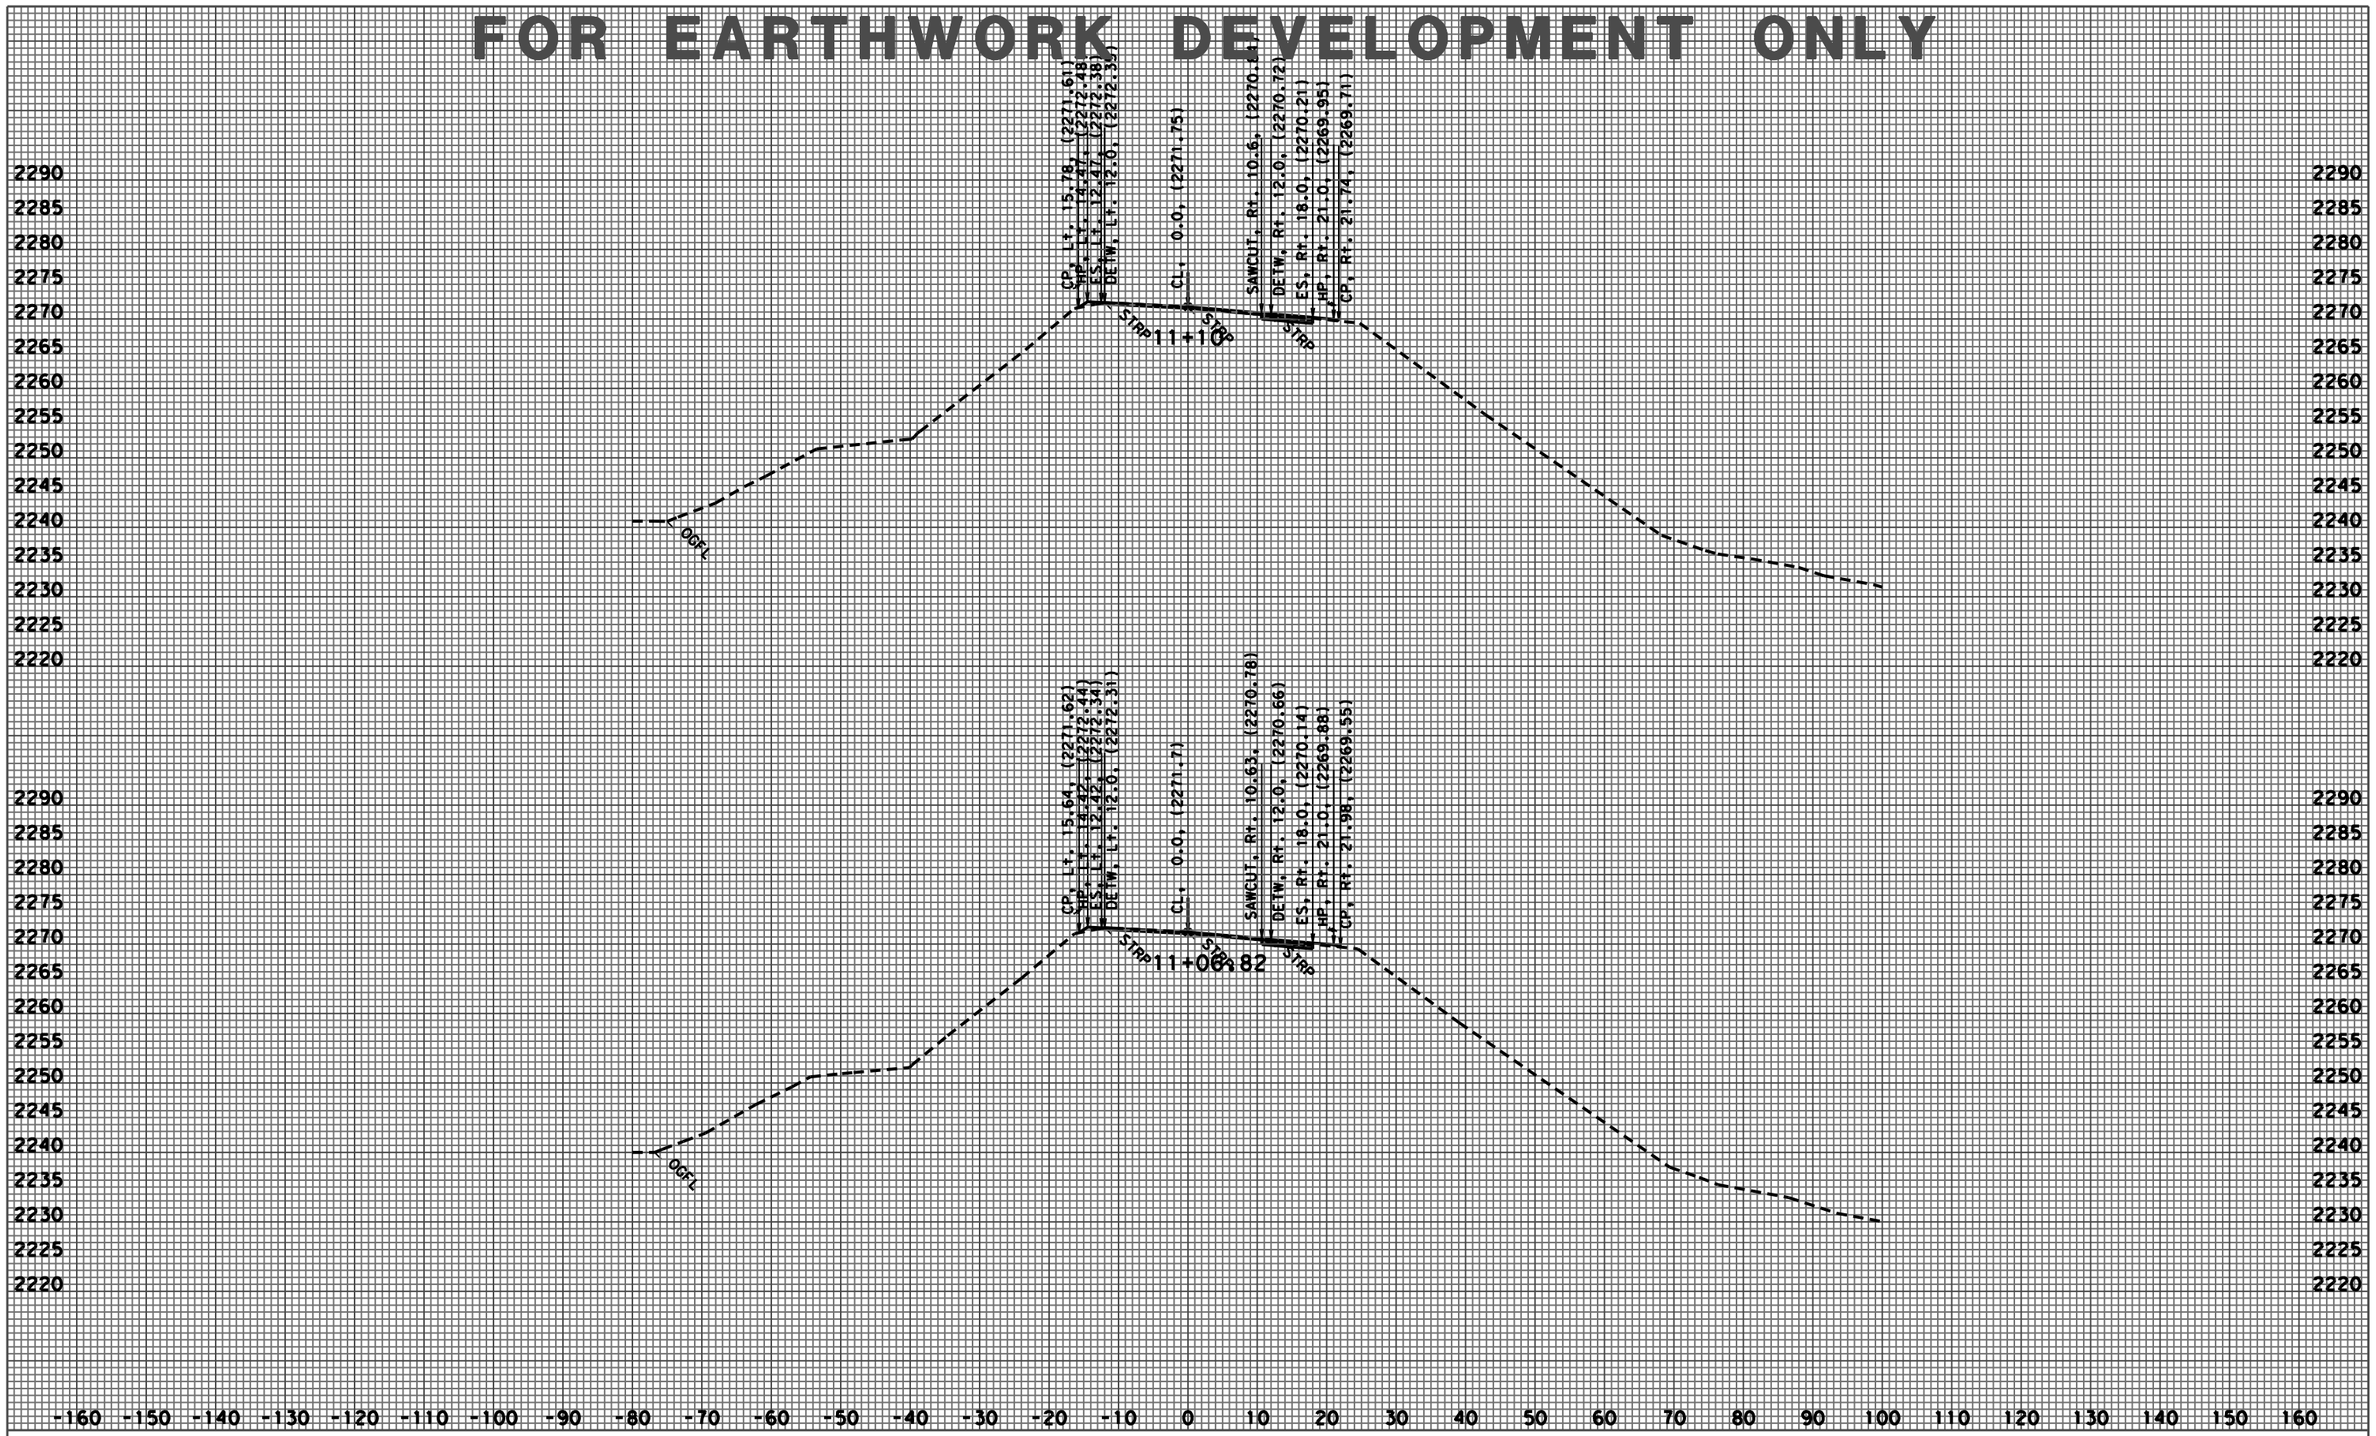

CREATED BY: JACK COWELL
DATE: 5/16/2009

DATE: 5/16/2009 ALL DIMENSIONS ARE FEET

KC Project: 47560 File: P:\proj4\01\47560\design\surveys\47560_JUL_08\47560\alline.ear

PROJECT ID: RIDGETOP WALL
CONTRACT NO.: 01-475601
DIST/CO/RTE/PM: 01-HUM-36-PM 29.2

SCALE: 1" = 10' Horiz.
1" = 10' Vert.

A1
CROSS SECTIONS
SHEET 2 OF 22

FOR EARTHWORK DEVELOPMENT ONLY

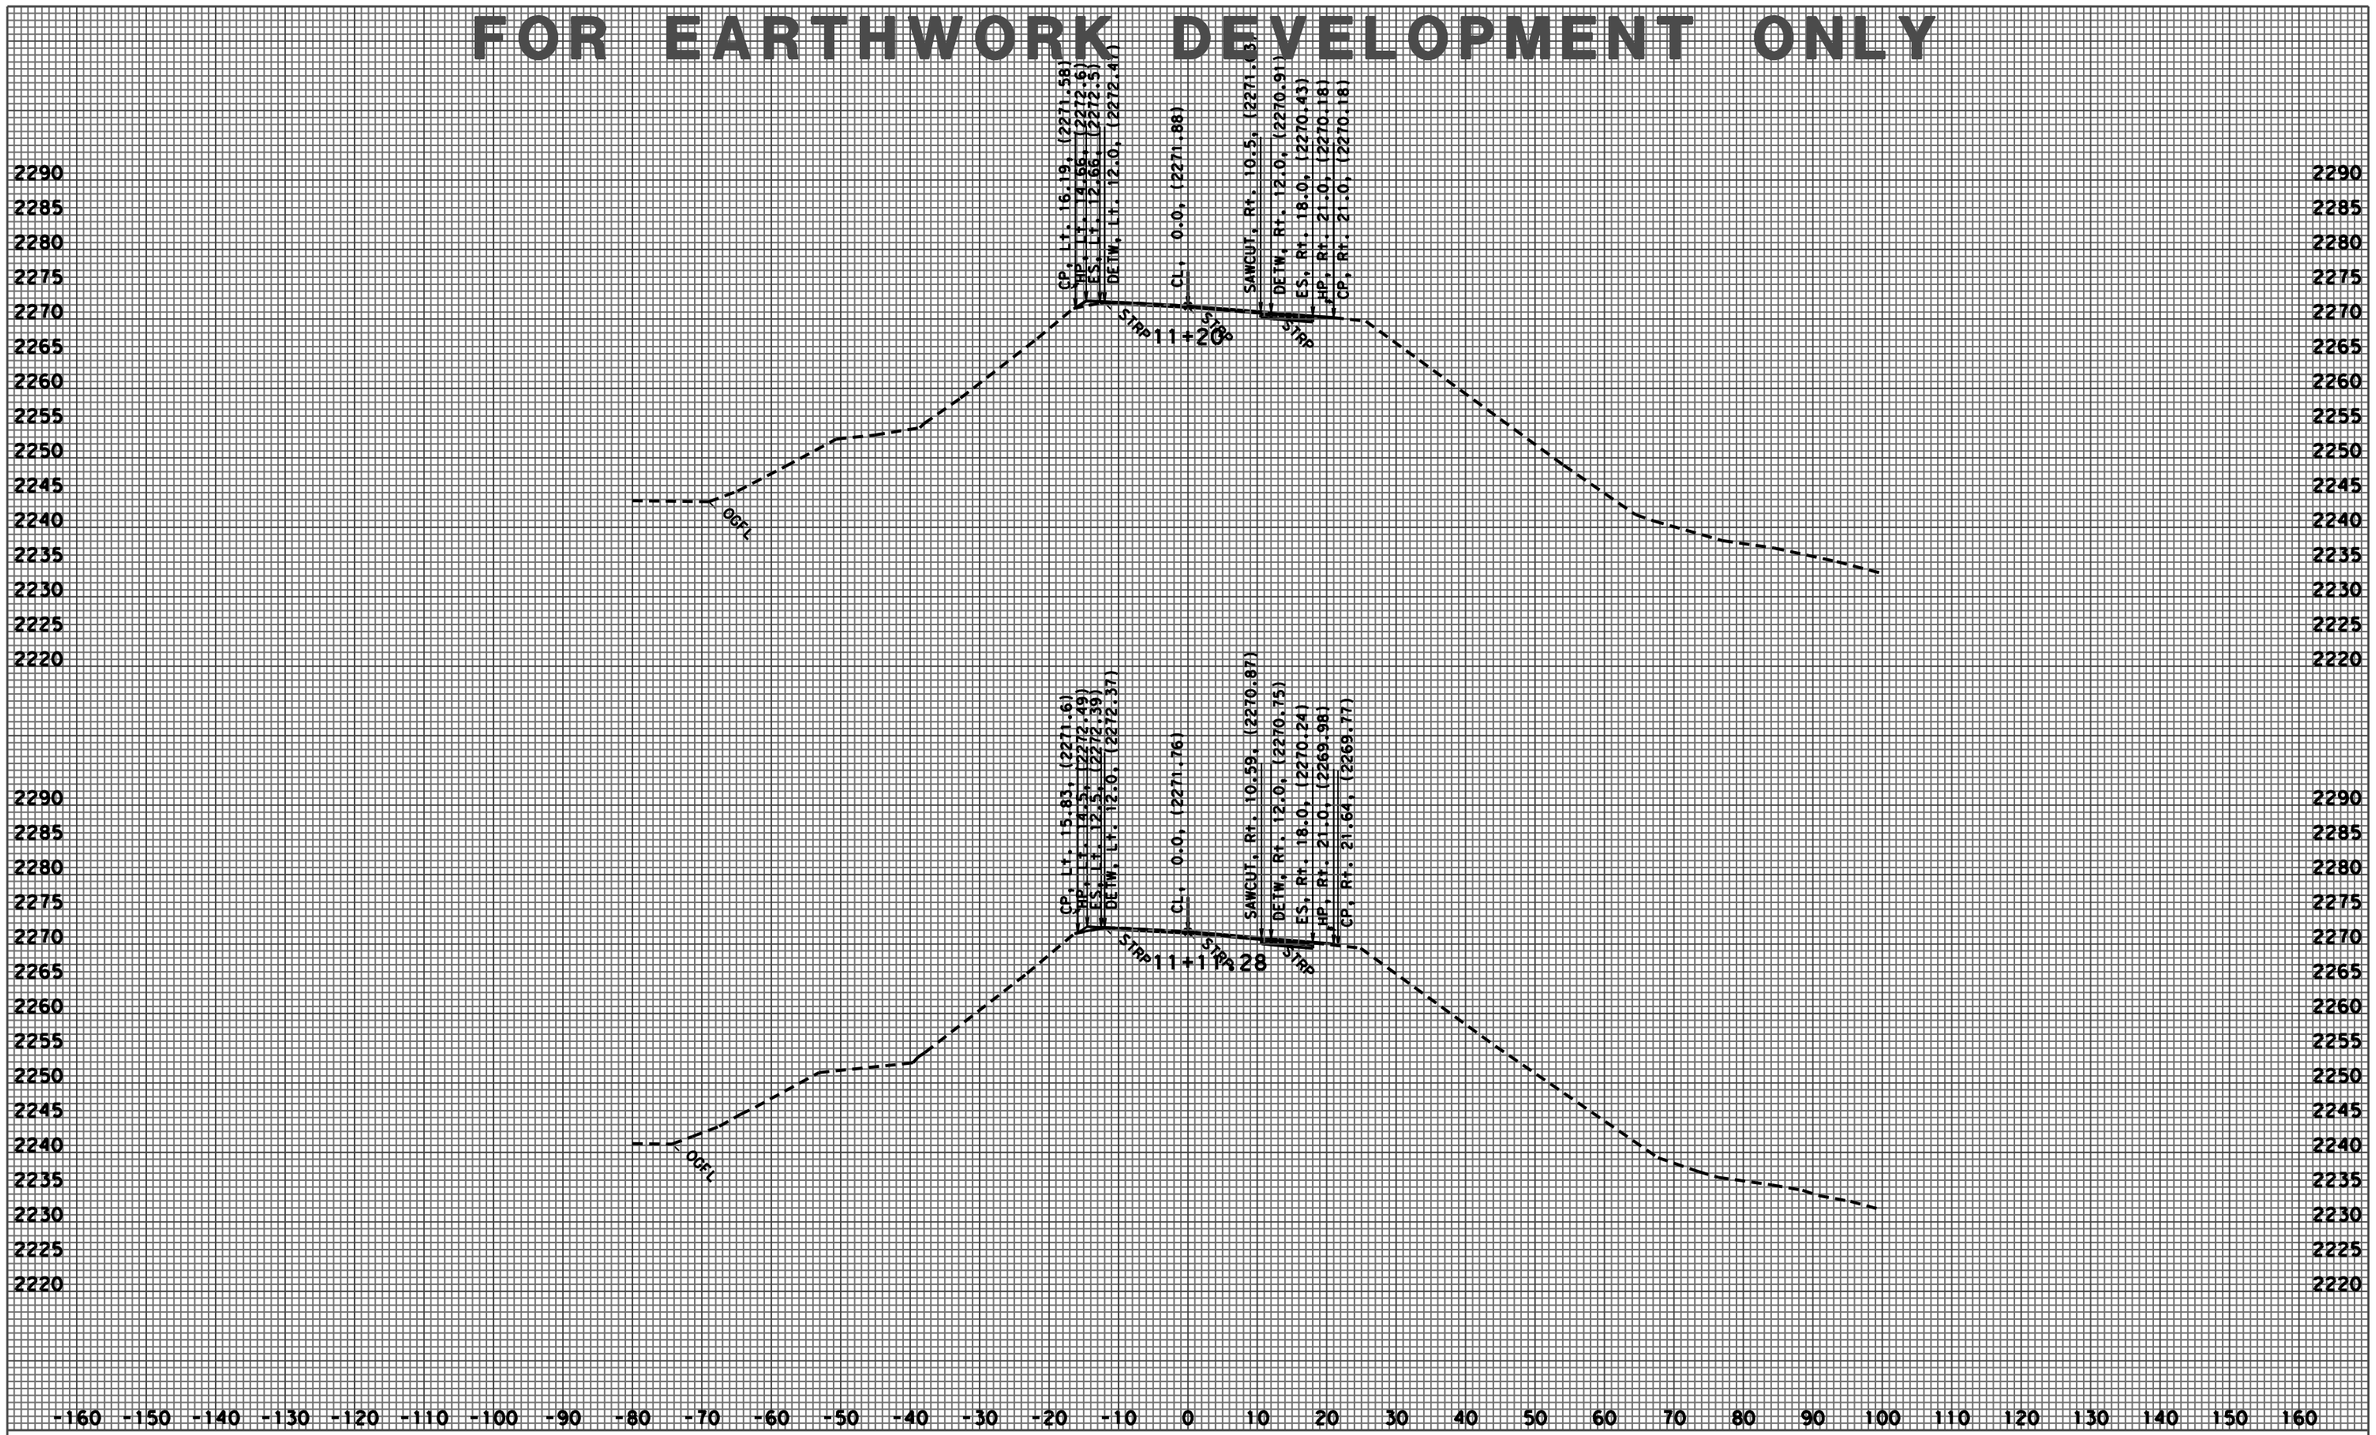

CREATED BY: JACK COWELL
DATE: 5/16/2009

DATE: 5/16/2009 ALL DIMENSIONS ARE FEET

KC Project: 47560 File: P:\proj4\01\47560\design\surveys\47560_JUL_08\47560\allline.ear

PROJECT ID: RIDGETOP WALL
CONTRACT NO.: 01-475601
DIST/CO/RTE/PM: 01-HUM-36-PM 29.2

SCALE: 1" = 10' Horiz.
1" = 10' Vert.

A1
CROSS SECTIONS
SHEET 3 OF 22

FOR EARTHWORK DEVELOPMENT ONLY

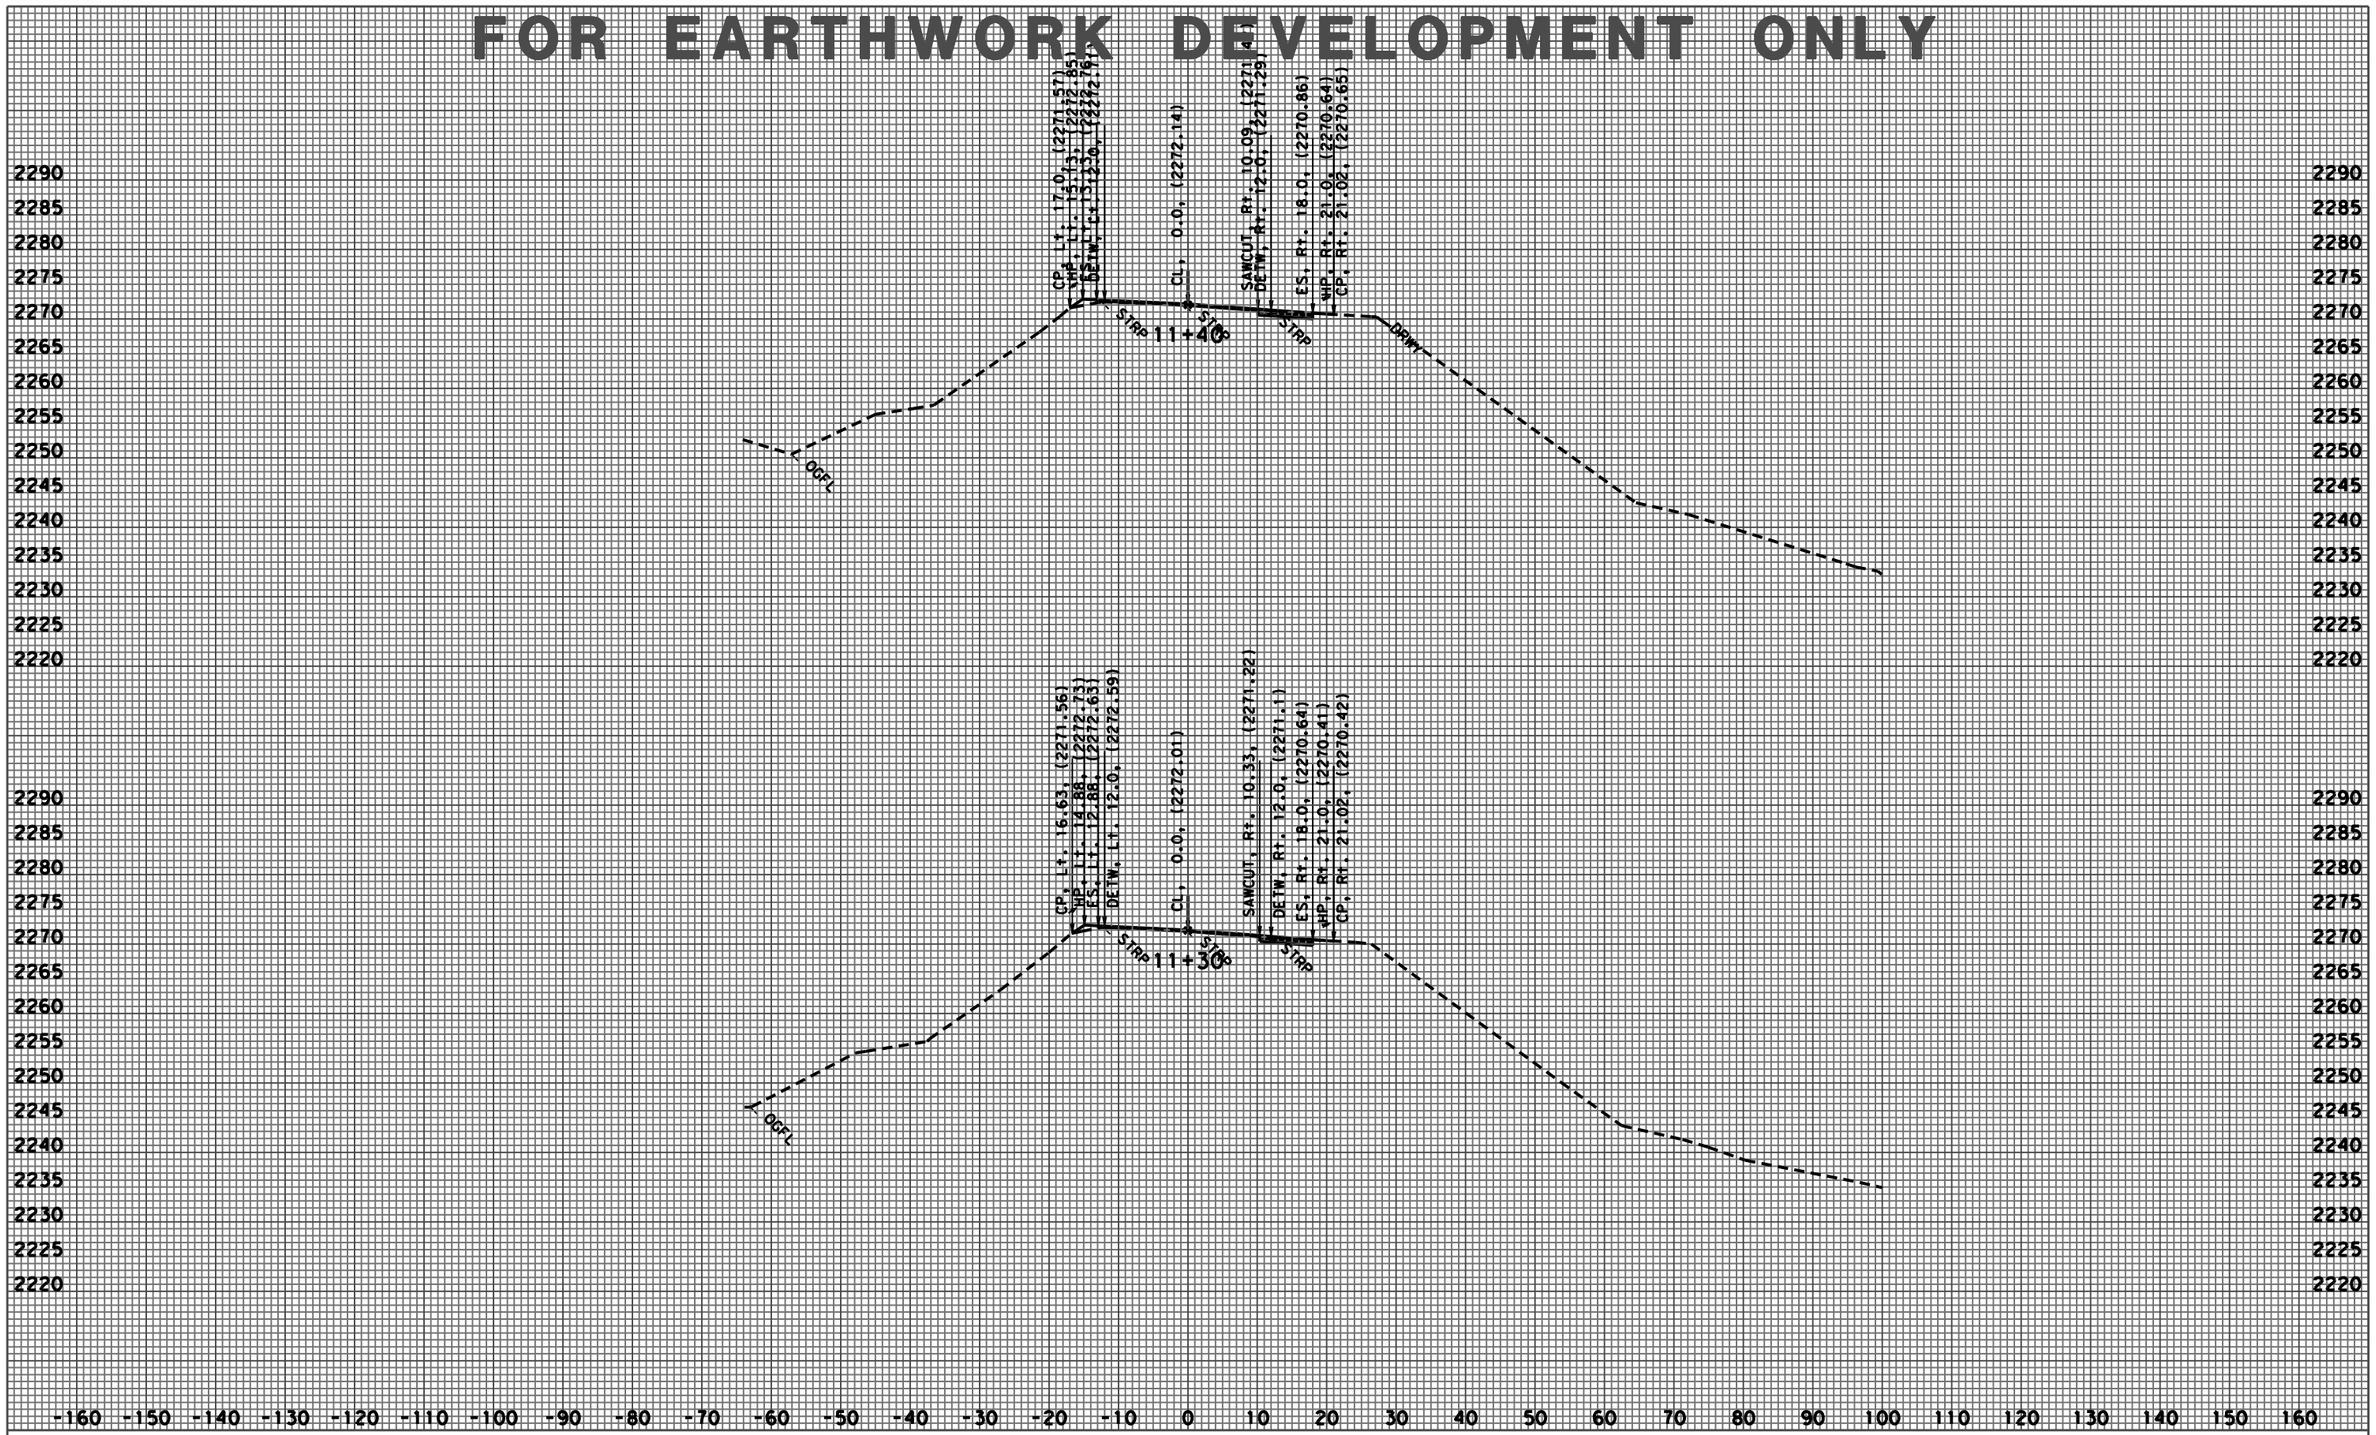

CREATED BY: JACK COWELL
DATE: 5/16/2009

DATE: 5/16/2009 ALL DIMENSIONS ARE FEET

KC Project: 47560 File: P:\proj4\01\47560\design\surveys\47560_JUL_08\47560\allline.ear

PROJECT ID: RIDGETOP WALL
CONTRACT NO.: 01-475601
DIST/CO/RTE/PM: 01-HUM-36-PM 29.2

SCALE: 1" = 10' Horiz.
1" = 10' Vert.

A1
CROSS SECTIONS
SHEET 4 OF 22

FOR EARTHWORK DEVELOPMENT ONLY

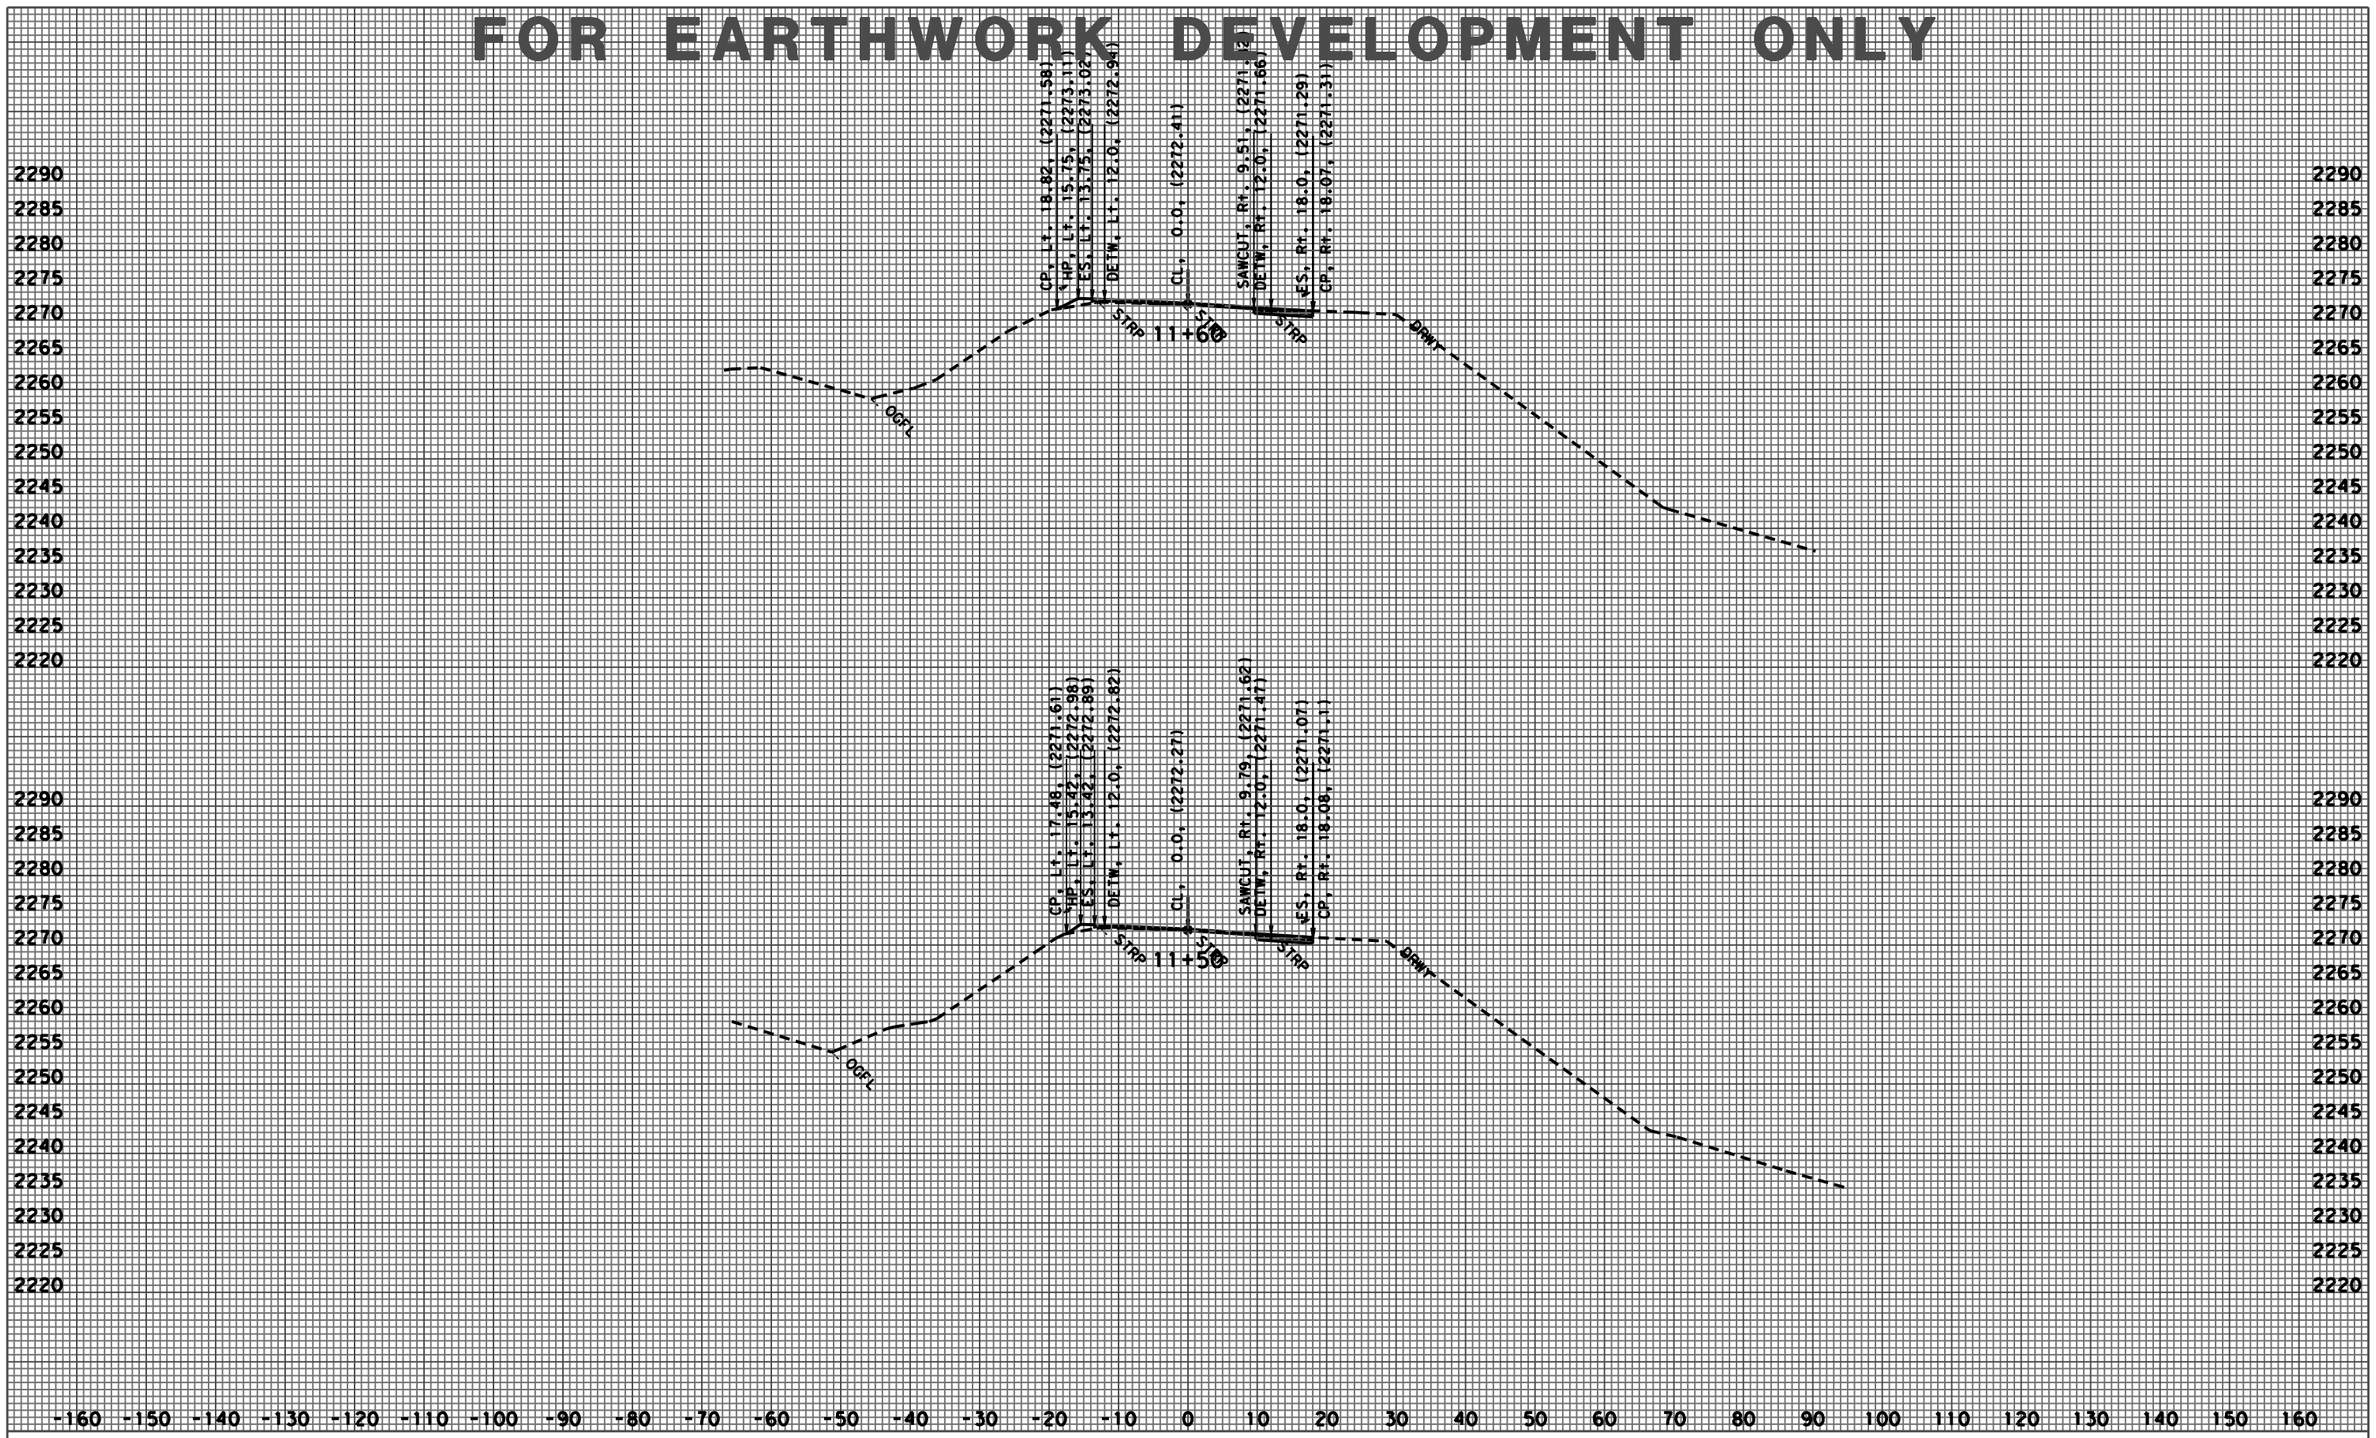

CREATED BY: JACK COWELL
DATE: 5/16/2009

DATE: 5/16/2009 ALL DIMENSIONS ARE FEET

KC Project: 47560 File: P:\proj4\01\47560\design\surveys\47560_JUL_08\47560\alline.ear

PROJECT ID: RIDGETOP WALL
CONTRACT NO.: 01-475601
DIST/CO/RTE/PM: 01-HUM-36-PM 29.2

SCALE: 1" = 10' Horiz.
1" = 10' Vert.

A1
CROSS SECTIONS
SHEET 5 OF 22

FOR EARTHWORK DEVELOPMENT ONLY

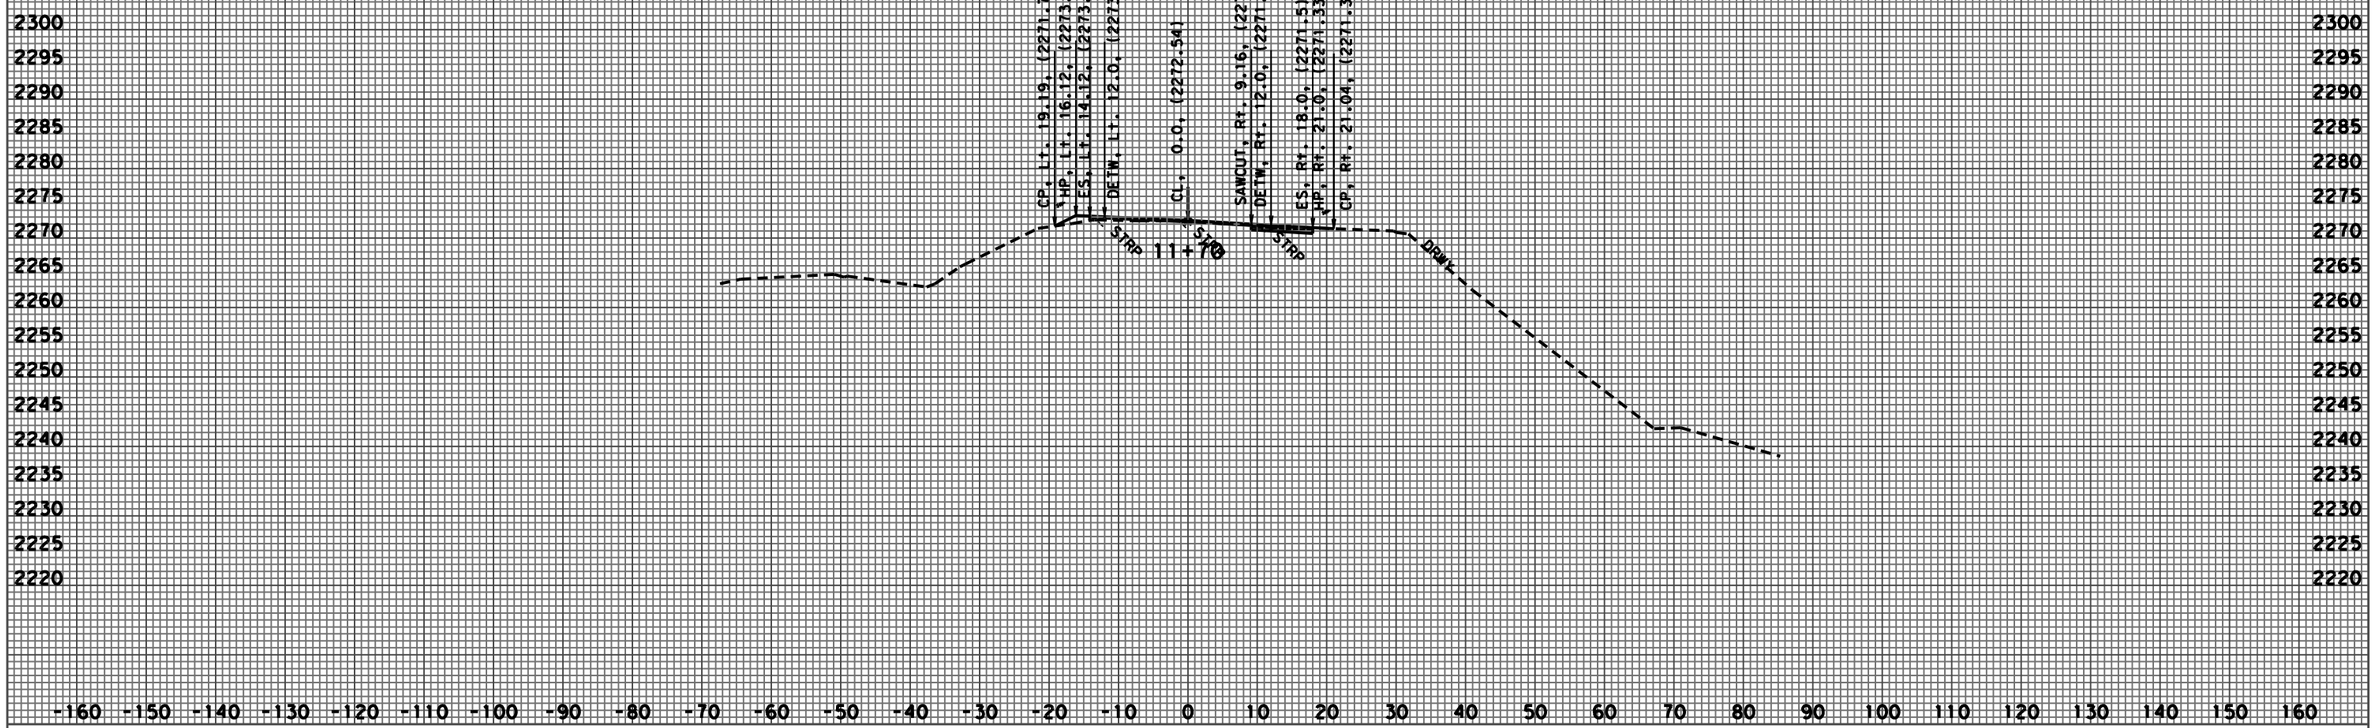

CREATED BY: JACK COWELL
DATE: 5/16/2009

DATE: 5/16/2009 ALL DIMENSIONS ARE FEET

KC Project: 47560 File: P:\proj4\01\47560\design\surveys\47560_JUL_08\47560\alline.ear

PROJECT ID: RIDGETOP WALL
CONTRACT NO.: 01-475601
DIST/CO/RTE/PM: 01-HUM-36-PM 29.2

SCALE: 1" = 10' Horiz.
1" = 10' Vert.

A1
CROSS SECTIONS
SHEET 6 OF 22

FOR EARTHWORK DEVELOPMENT ONLY

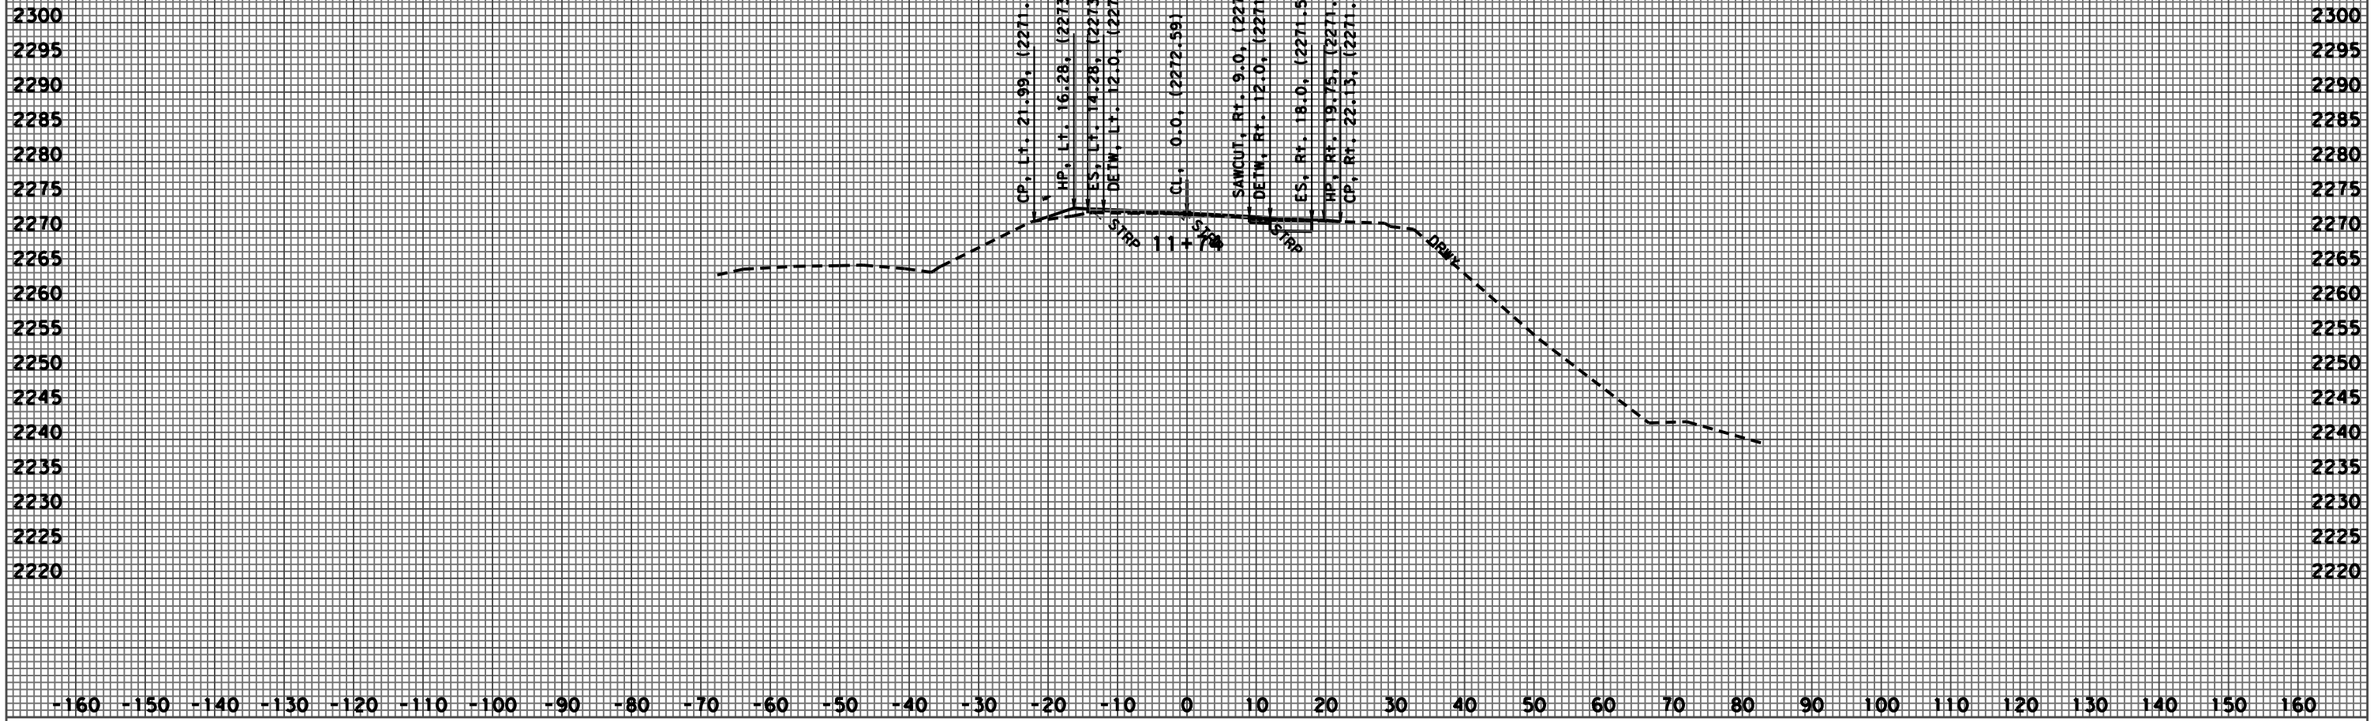

CREATED BY: JACK COWELL
DATE: 5/16/2009

DATE: 5/16/2009 ALL DIMENSIONS ARE FEET

KC Project: 47560 File: P:\proj4\01\47560\design\surveys\47560_JUL_08\47560\allline.ear

PROJECT ID: RIDGETOP WALL
CONTRACT NO.: 01-475601
DIST/CO/RTE/PM: 01-HUM-36-PM 29.2

SCALE: 1" = 10' Horiz.
1" = 10' Vert.

A1
CROSS SECTIONS
SHEET 7 OF 22

FOR EARTHWORK DEVELOPMENT ONLY

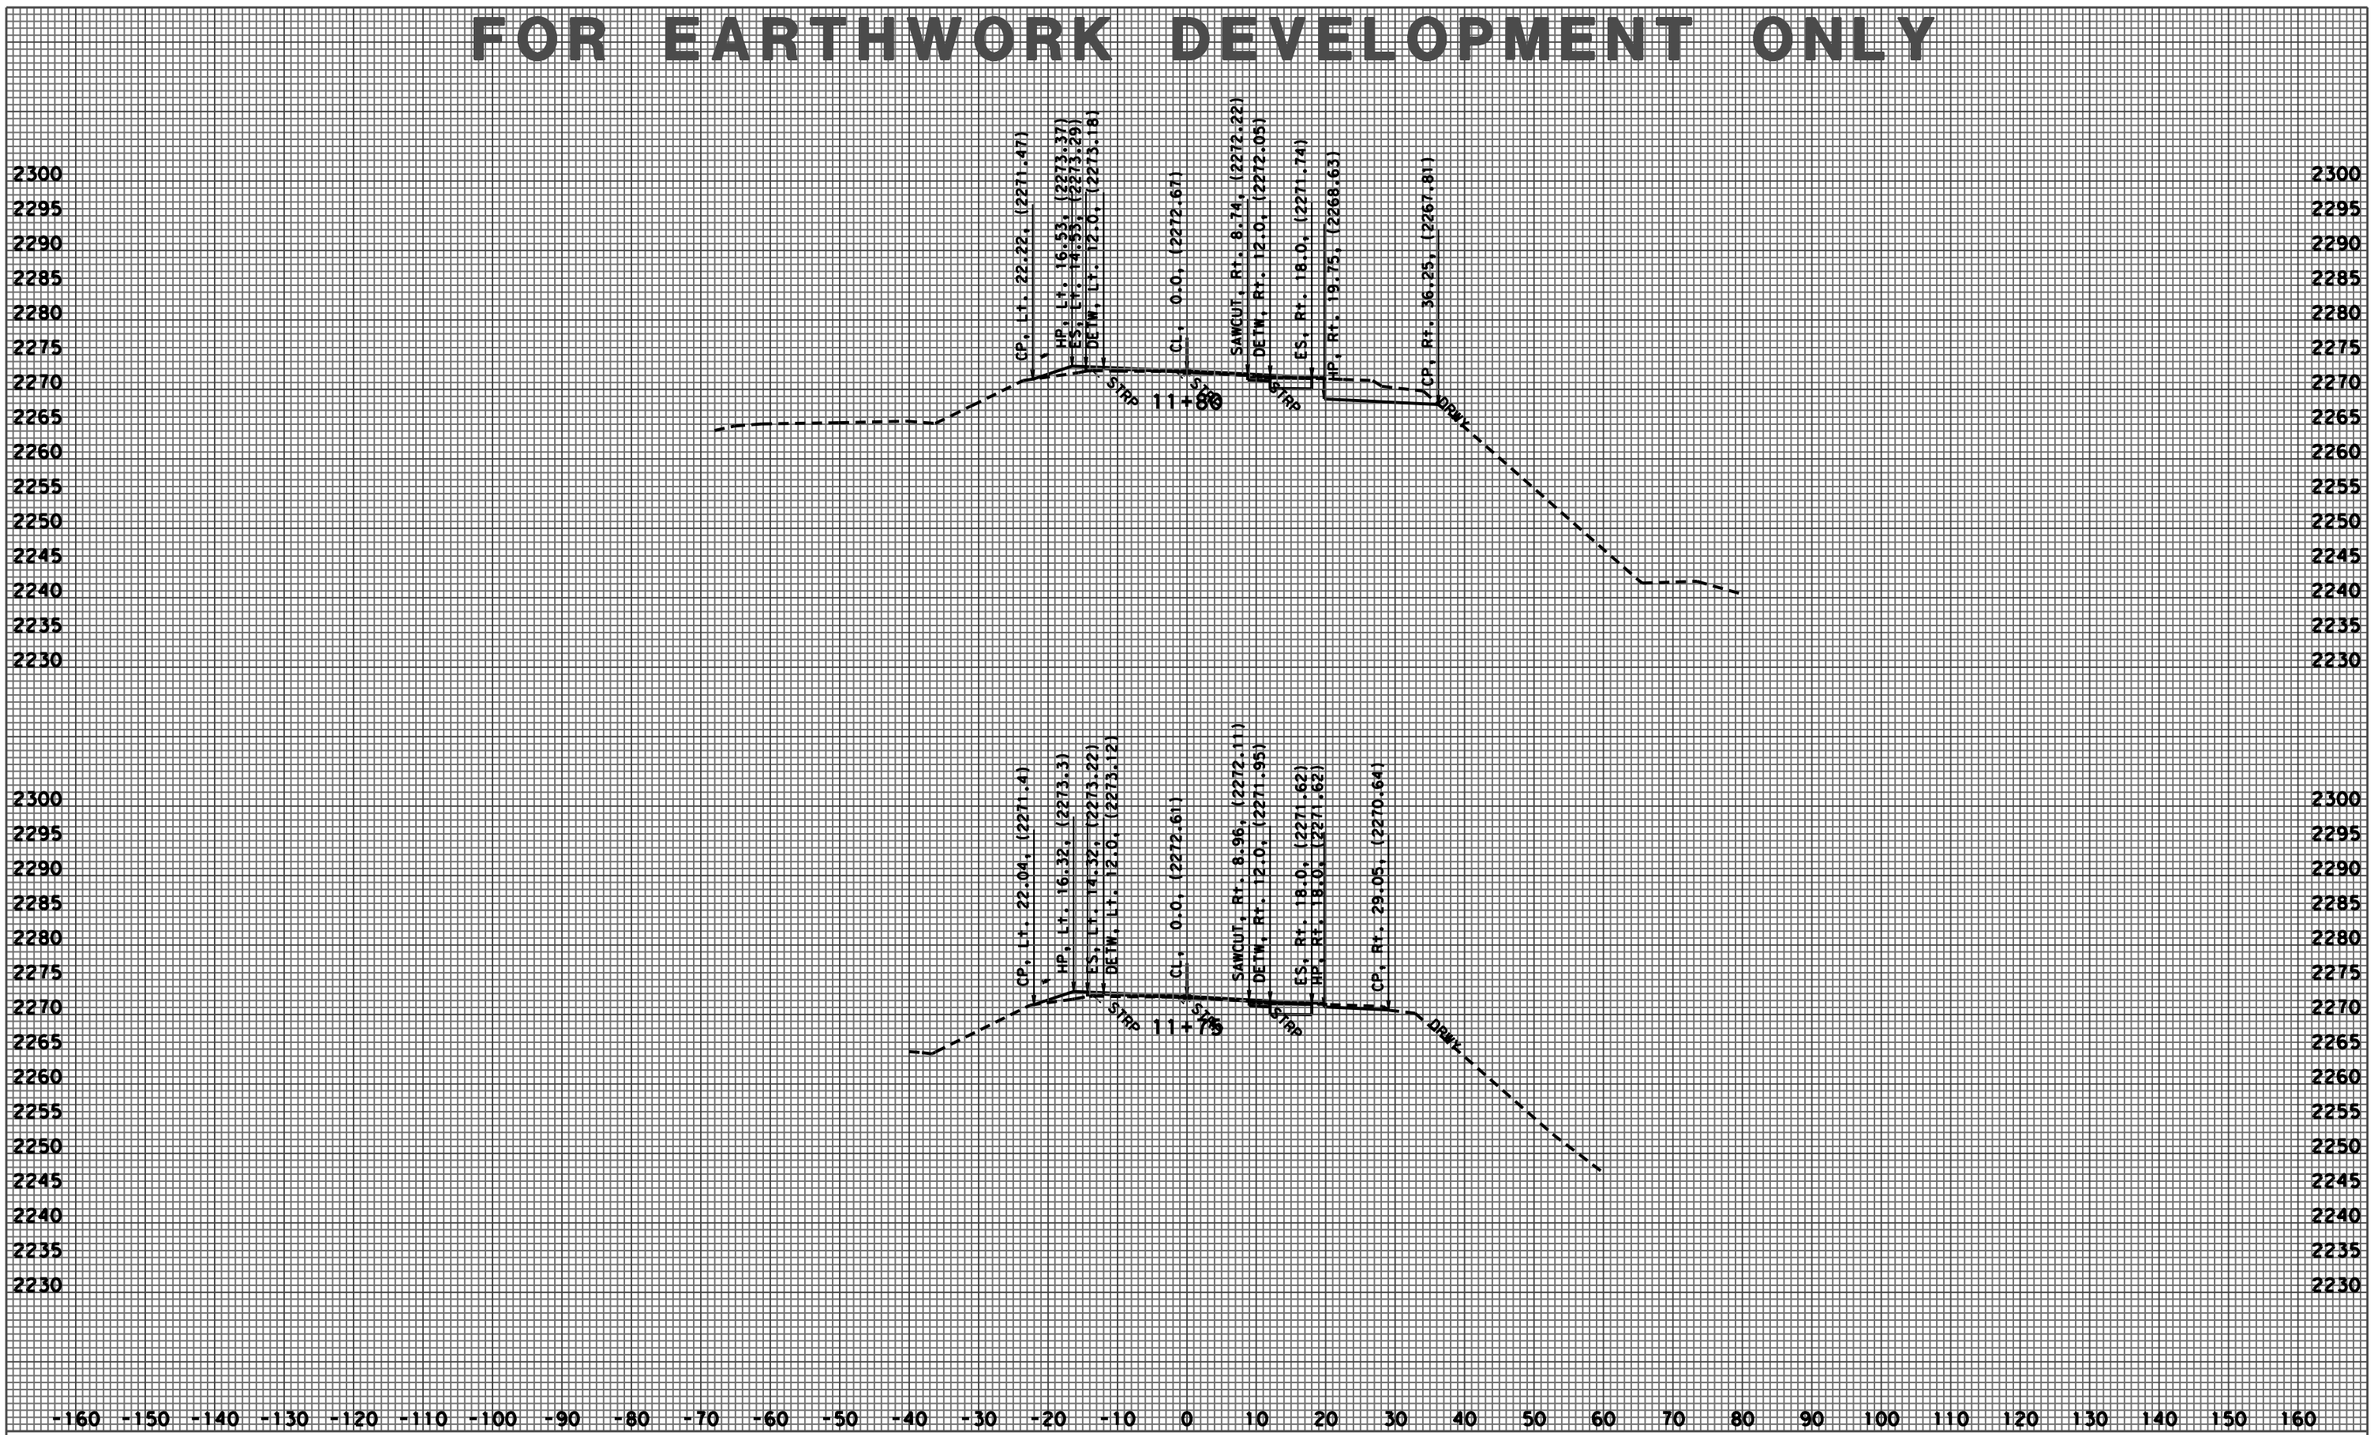

CREATED BY: JACK COWELL
DATE: 5/16/2009

DATE: 5/16/2009 ALL DIMENSIONS ARE FEET

KC Project: 47560 File: P:\proj4\01\47560\design\surveys\47560_JUL_08\47560\alline.ear

PROJECT ID: RIDGETOP WALL
CONTRACT NO.: 01-475601
DIST/CO/RTE/PM: 01-HUM-36-PM 29.2

SCALE: 1" = 10' Horiz.
1" = 10' Vert.

A1
CROSS SECTIONS
SHEET 8 OF 22

FOR EARTHWORK DEVELOPMENT ONLY

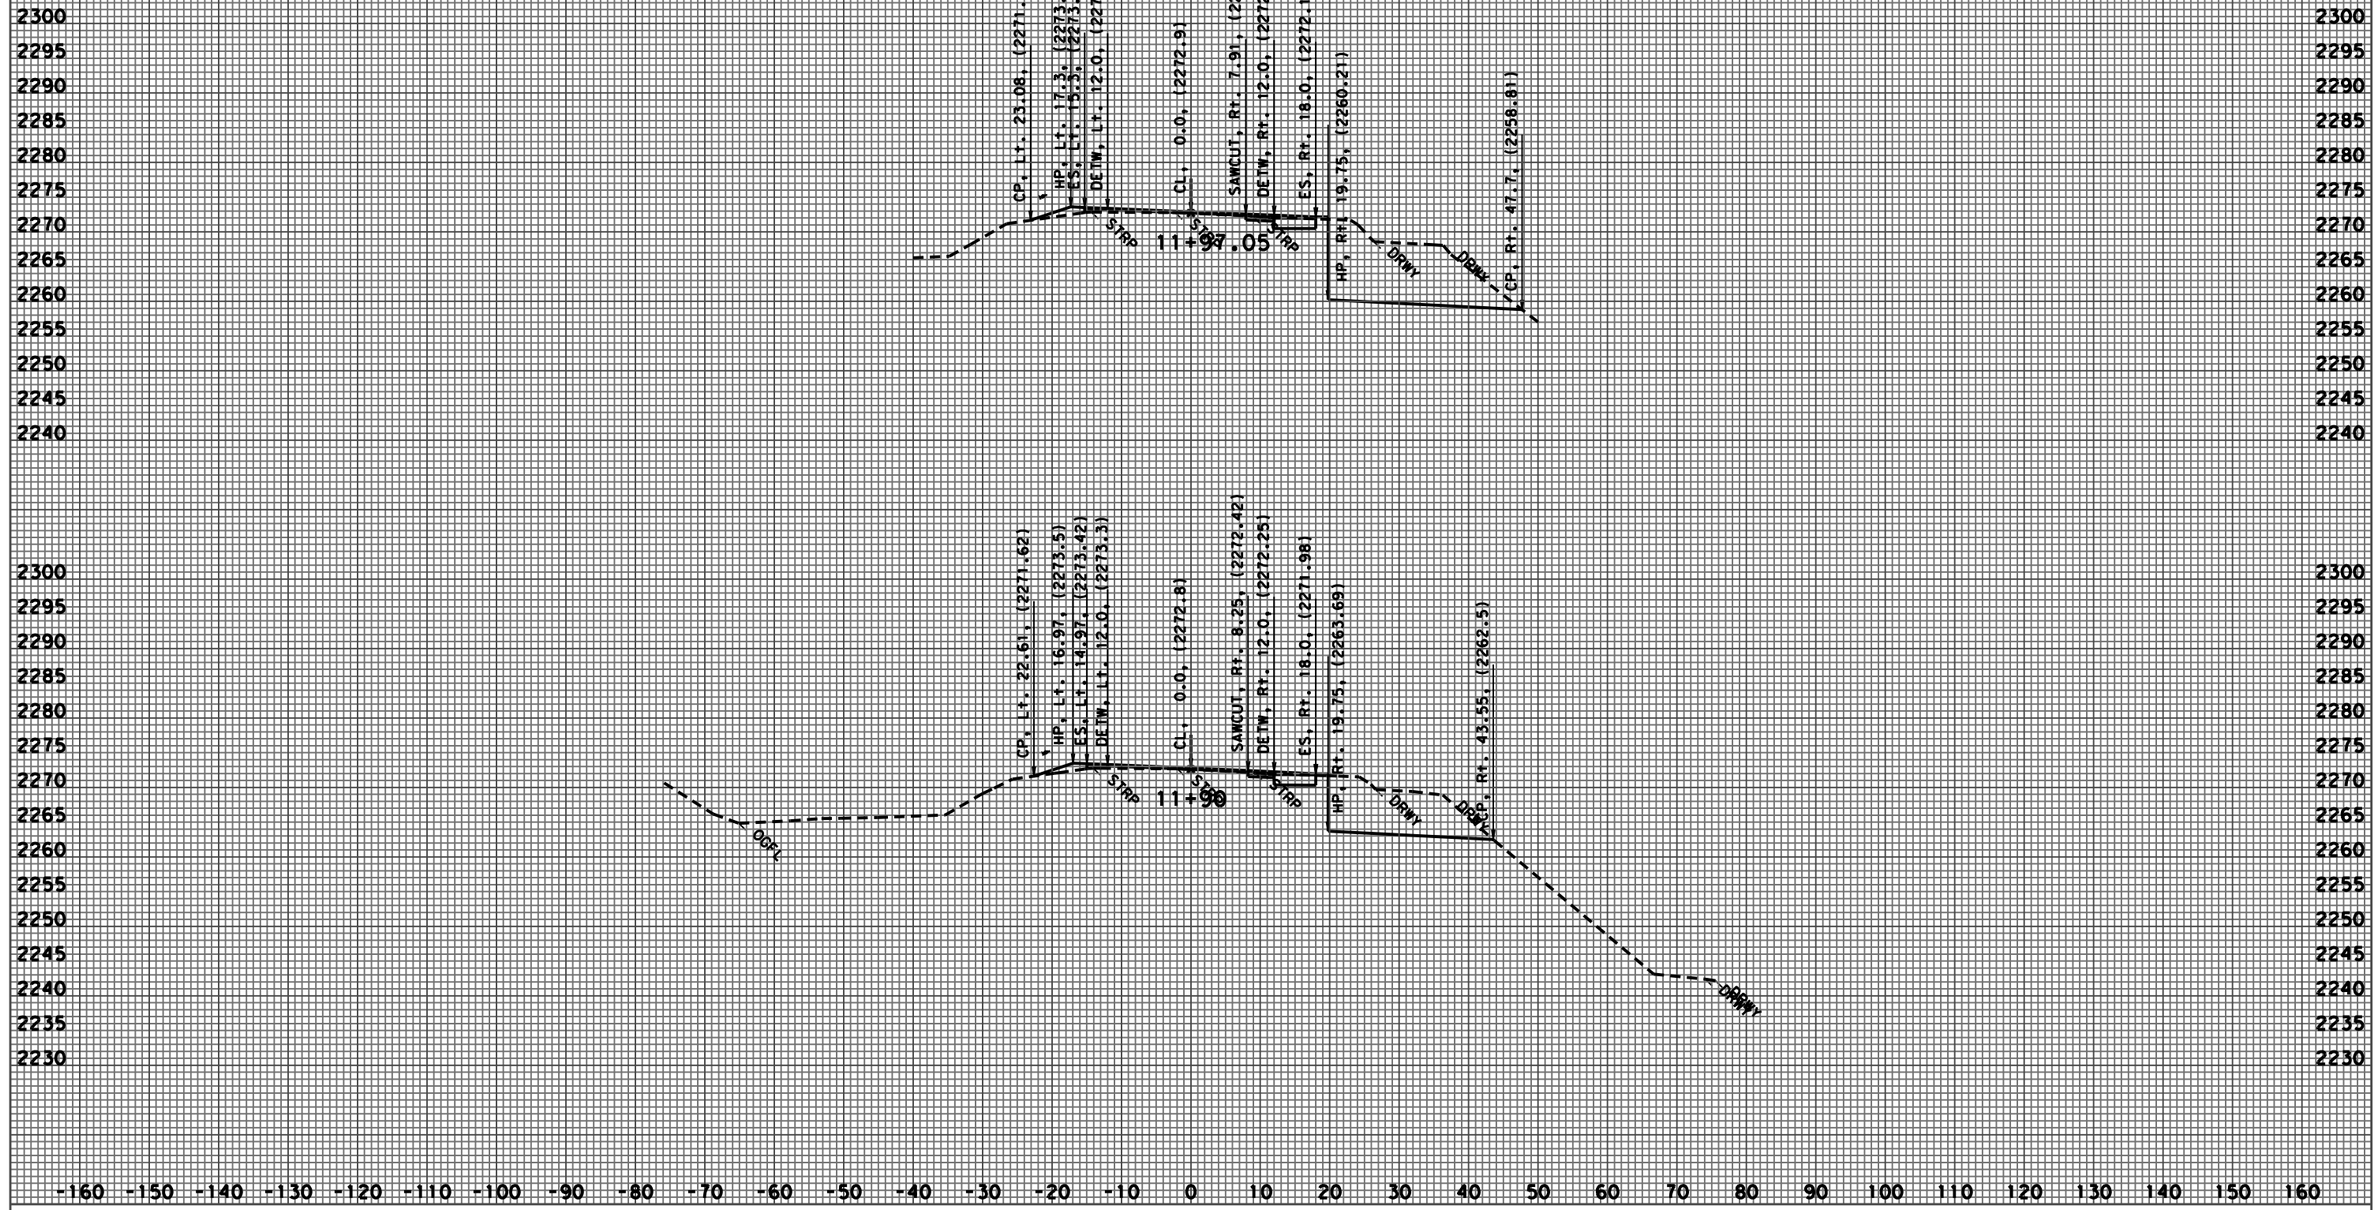

CREATED BY: JACK COWELL
DATE: 5/16/2009

DATE: 5/16/2009 ALL DIMENSIONS ARE FEET

KC Project: 47560 File: P:\proj4\01\47560\design\surveys\47560_JUL_08\47560\alline.ear

PROJECT ID: RIDGETOP WALL
CONTRACT NO.: 01-475601
DIST/CO/RTE/PM: 01-HUM-36-PM 29.2

SCALE: 1" = 10' Horiz.
1" = 10' Vert.

A1
CROSS SECTIONS
SHEET 9 OF 22

01-1475601desxsec2.dgn 3/26/2010 2:15:11 PM

FOR EARTHWORK DEVELOPMENT ONLY

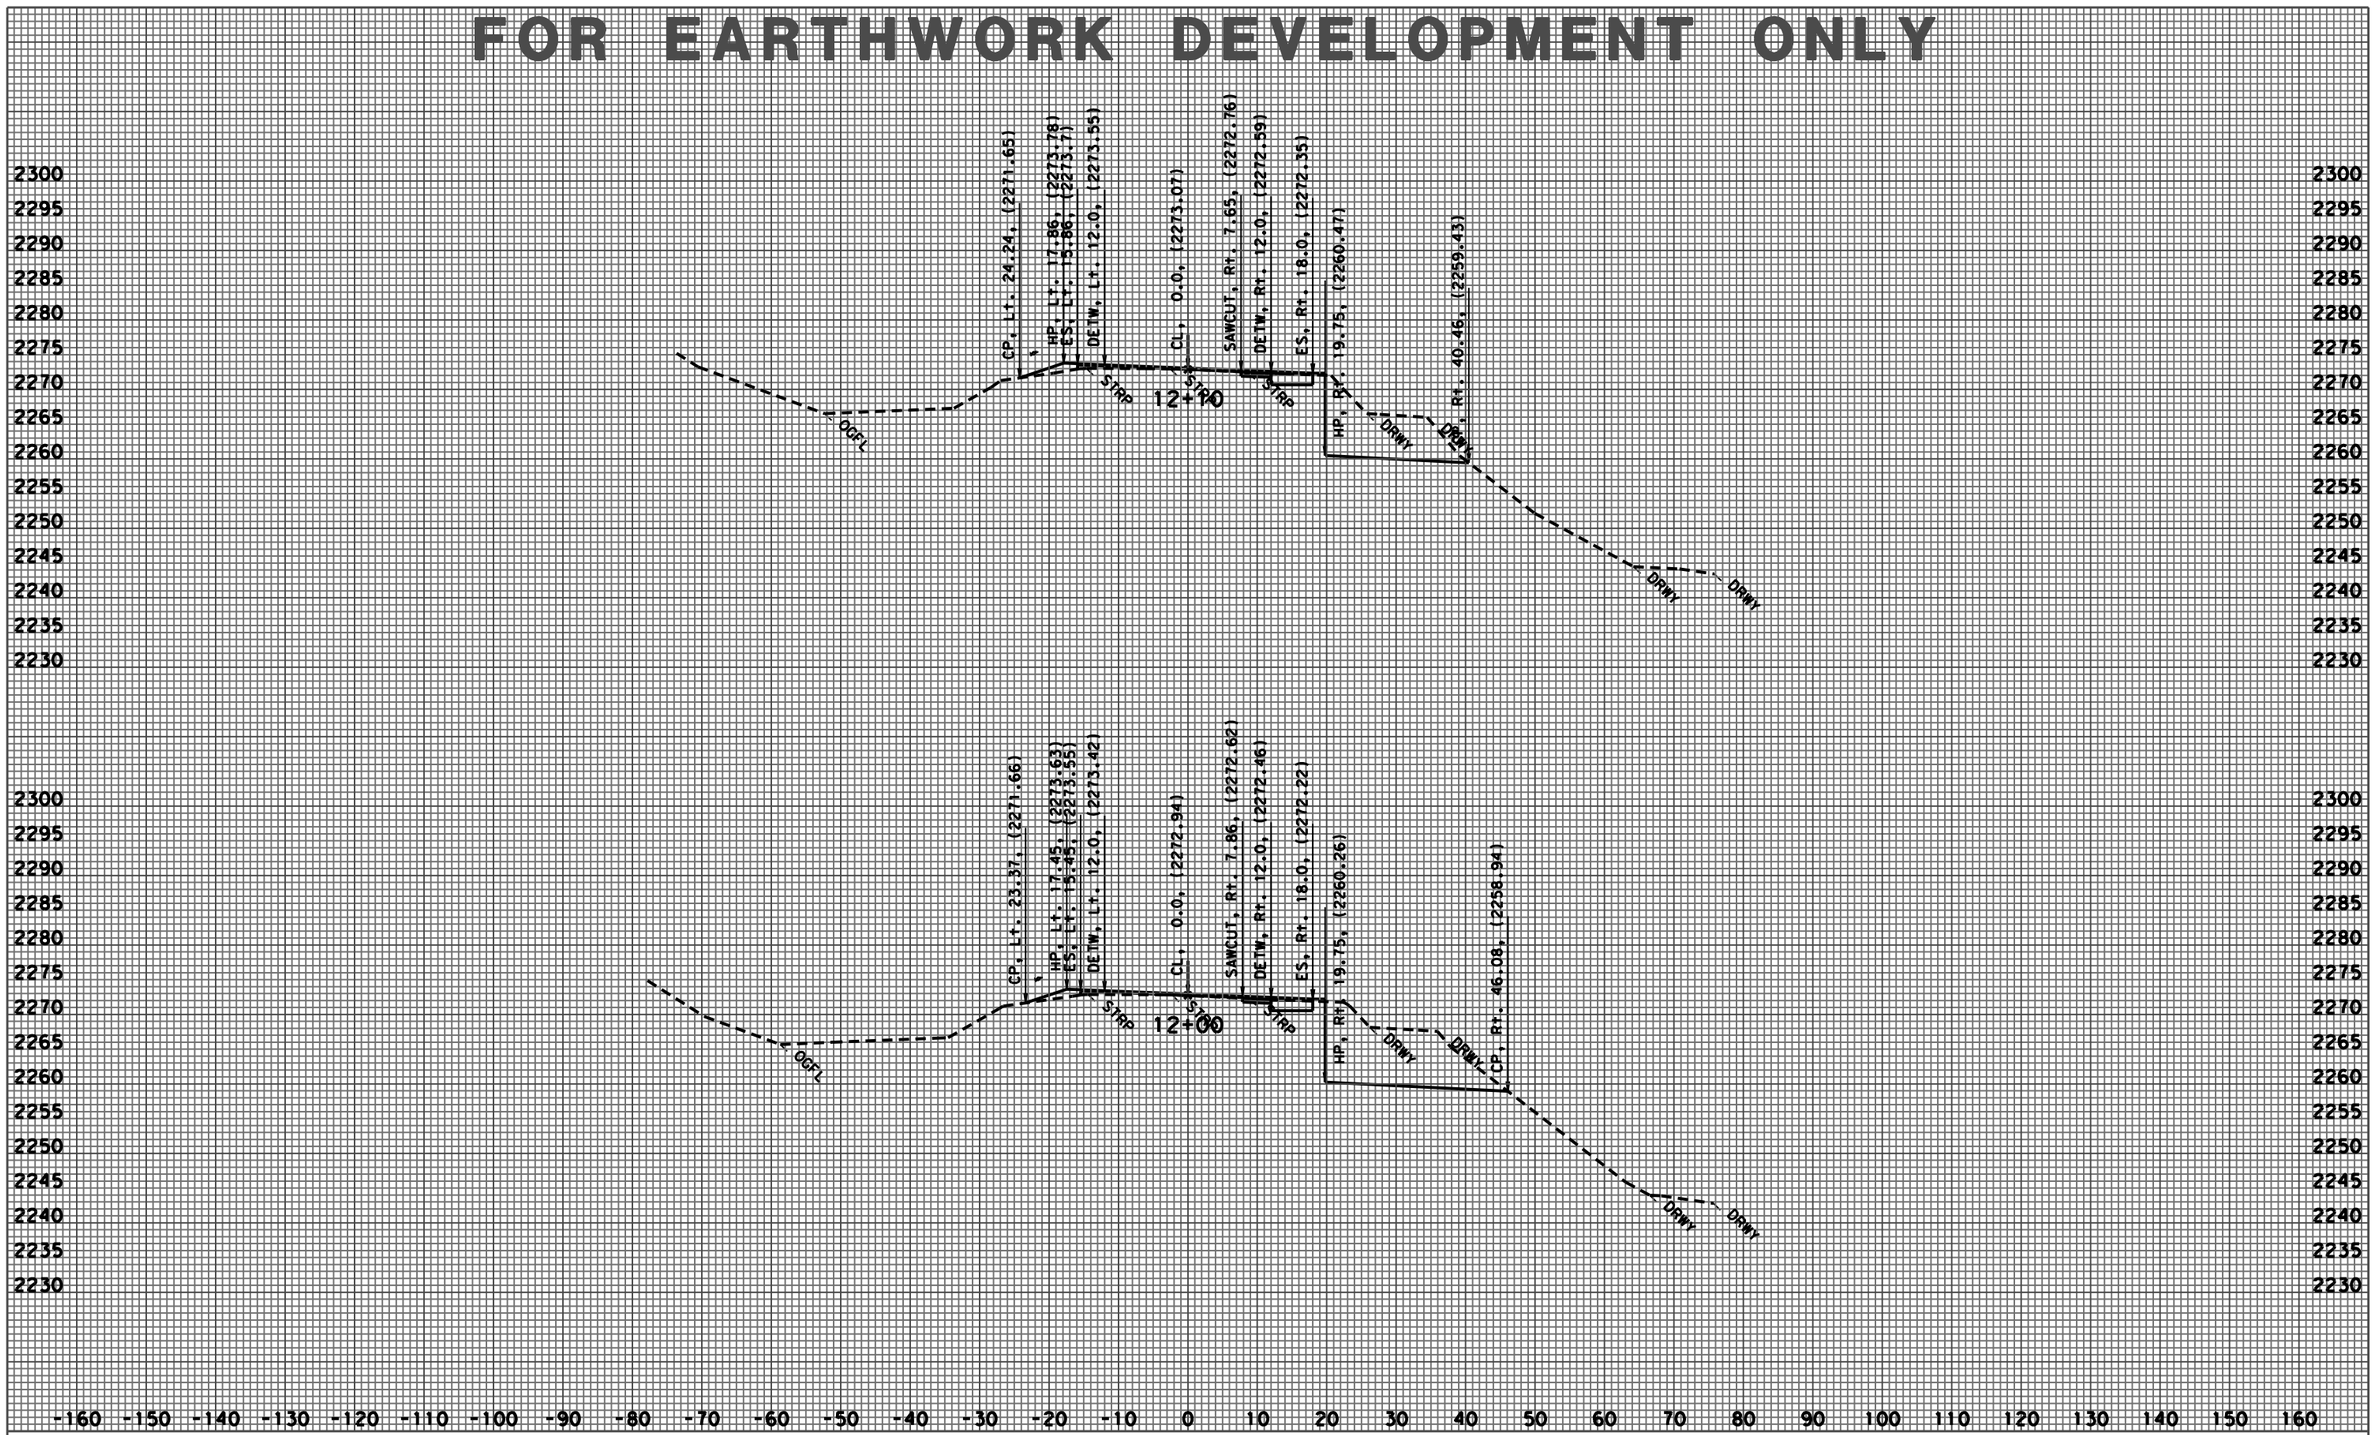

CREATED BY: JACK COWELL
DATE: 5/16/2009

DATE: 5/16/2009 ALL DIMENSIONS ARE FEET

KC Project: 47560 File: P:\proj4\01\47560\design\surveys\47560_JUL_08\47560\alline.ear

PROJECT ID: RIDGETOP WALL
CONTRACT NO.: 01-475601
DIST/CO/RTE/PM: 01-HUM-36-PM 29.2

SCALE: 1" = 10' Horiz.
1" = 10' Vert.

A1
CROSS SECTIONS
SHEET 10 OF 22

FOR EARTHWORK DEVELOPMENT ONLY

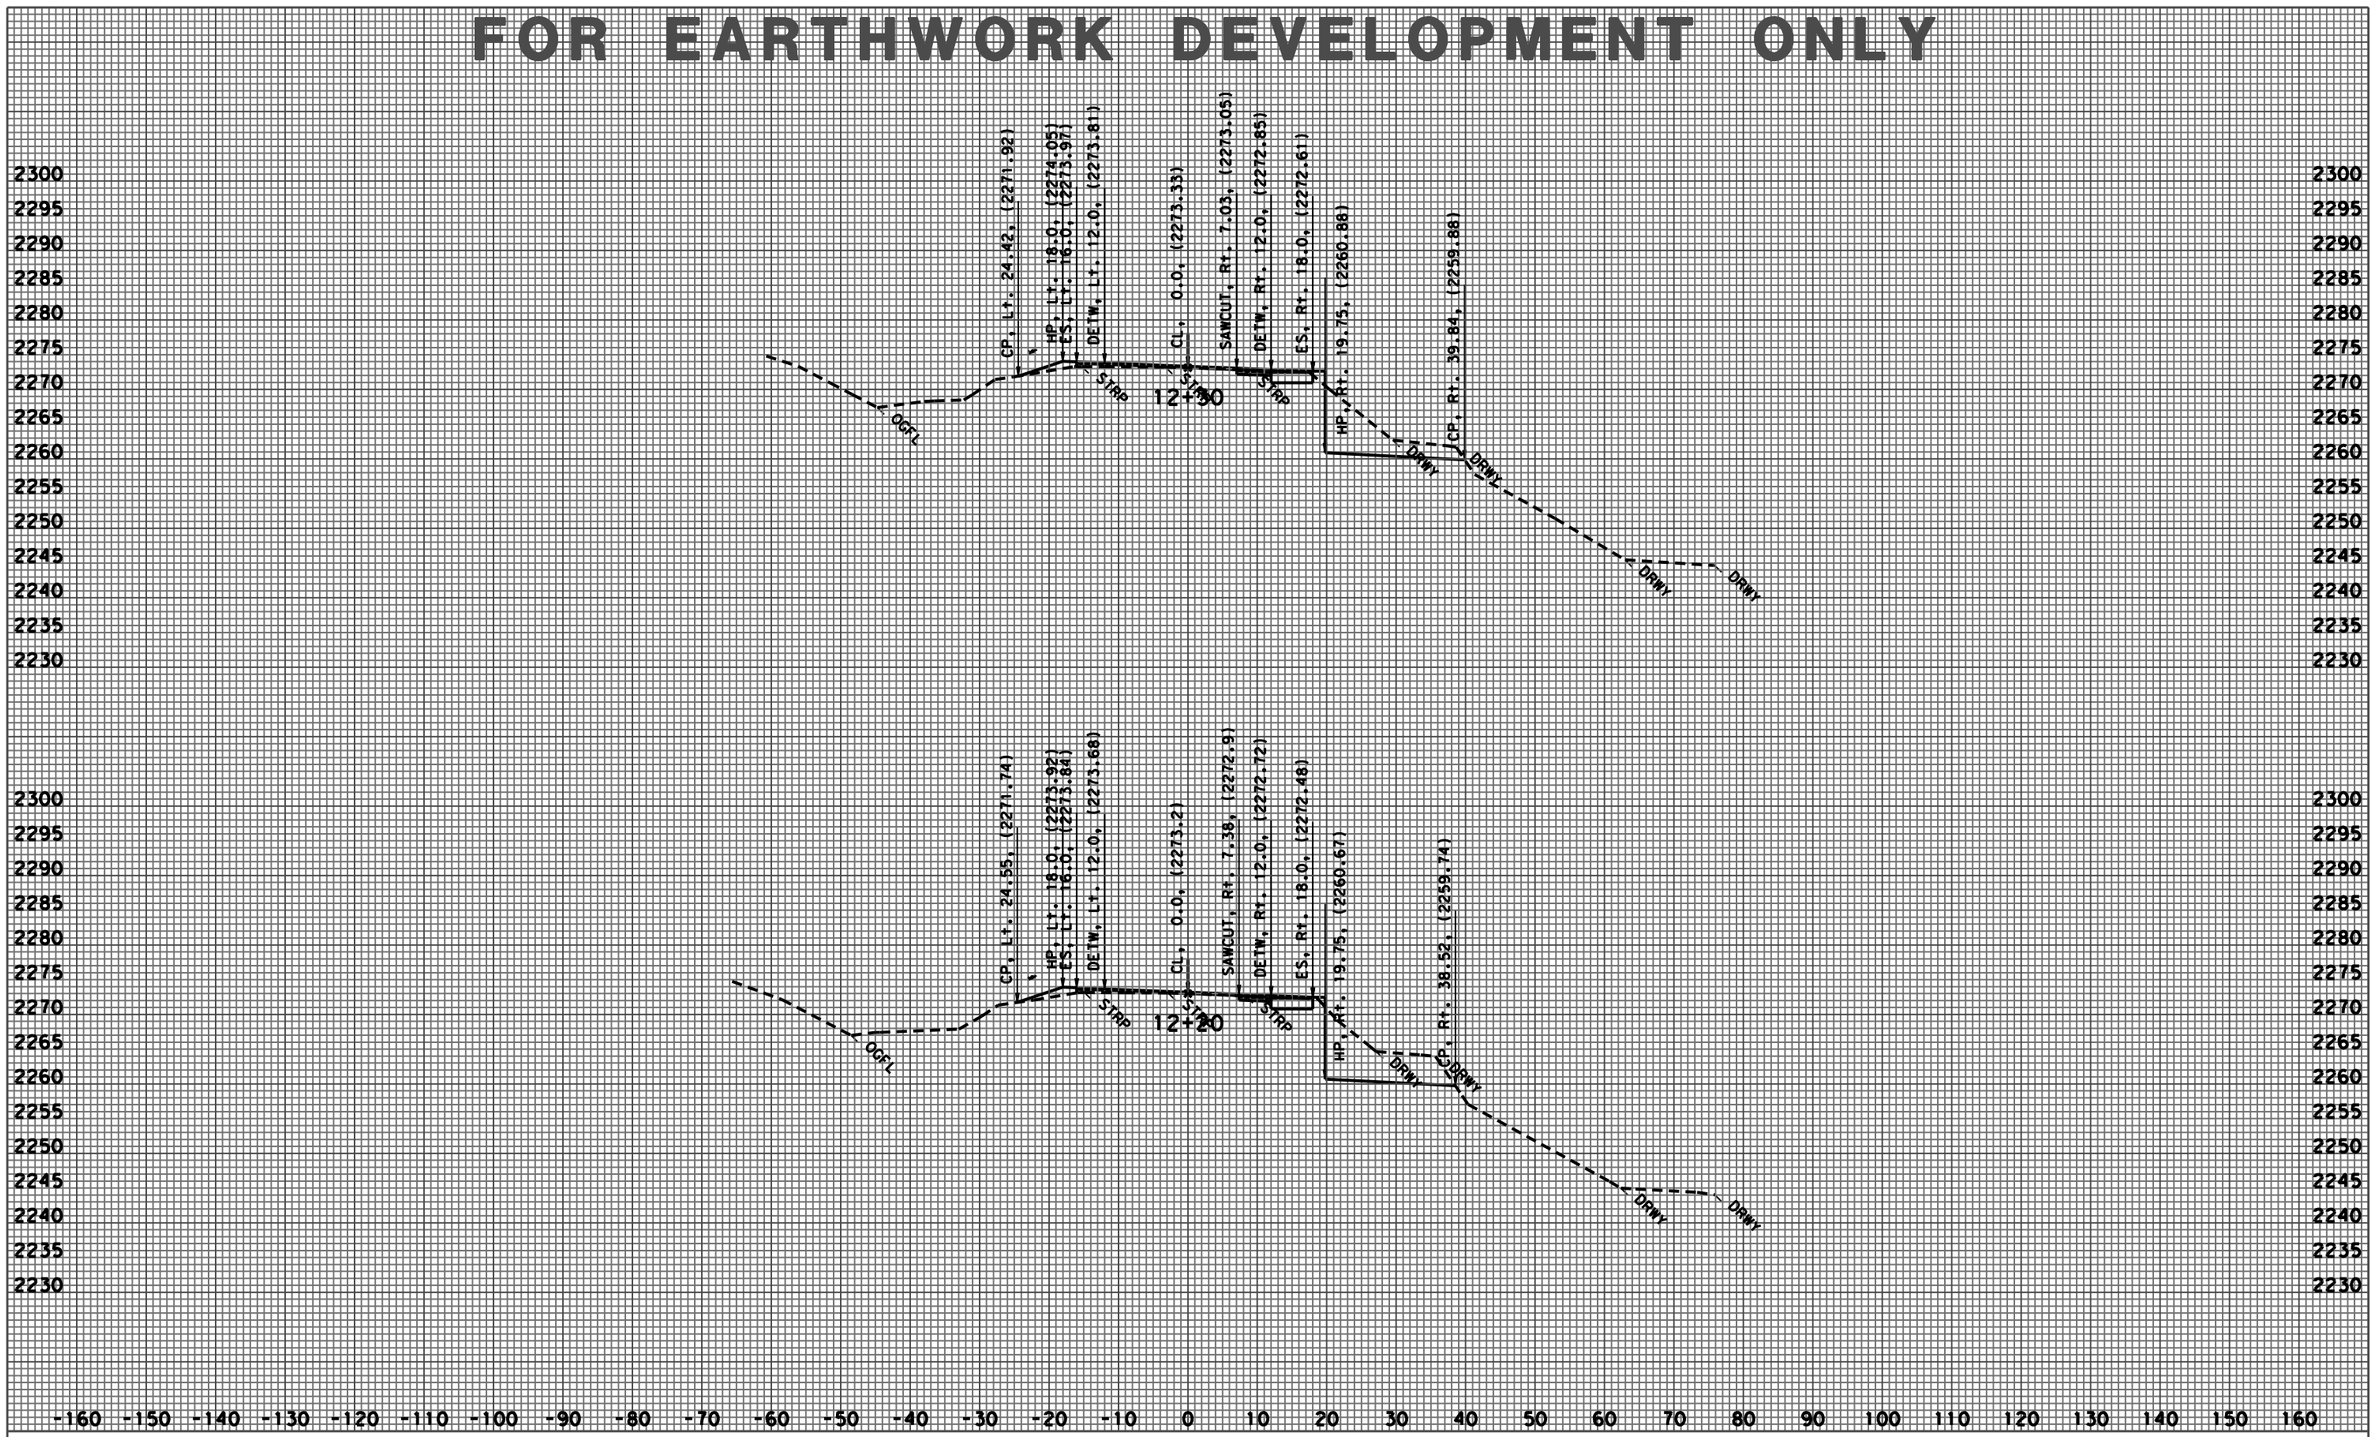

CREATED BY: JACK COWELL
DATE: 5/16/2009
KC Project: 47560 File: P:\proj4\01\47560\design\surveys\47560_JUL_08\47560\allline.ear

DATE: 5/16/2009 ALL DIMENSIONS ARE FEET

PROJECT ID: RIDGETOP WALL
CONTRACT NO.: 01-475601
DIST/CO/RTE/PM: 01-HUM-36-PM 29.2

SCALE: 1" = 10' Horiz.
1" = 10' Vert.

A1
CROSS SECTIONS
SHEET 11 OF 22

FOR EARTHWORK DEVELOPMENT ONLY

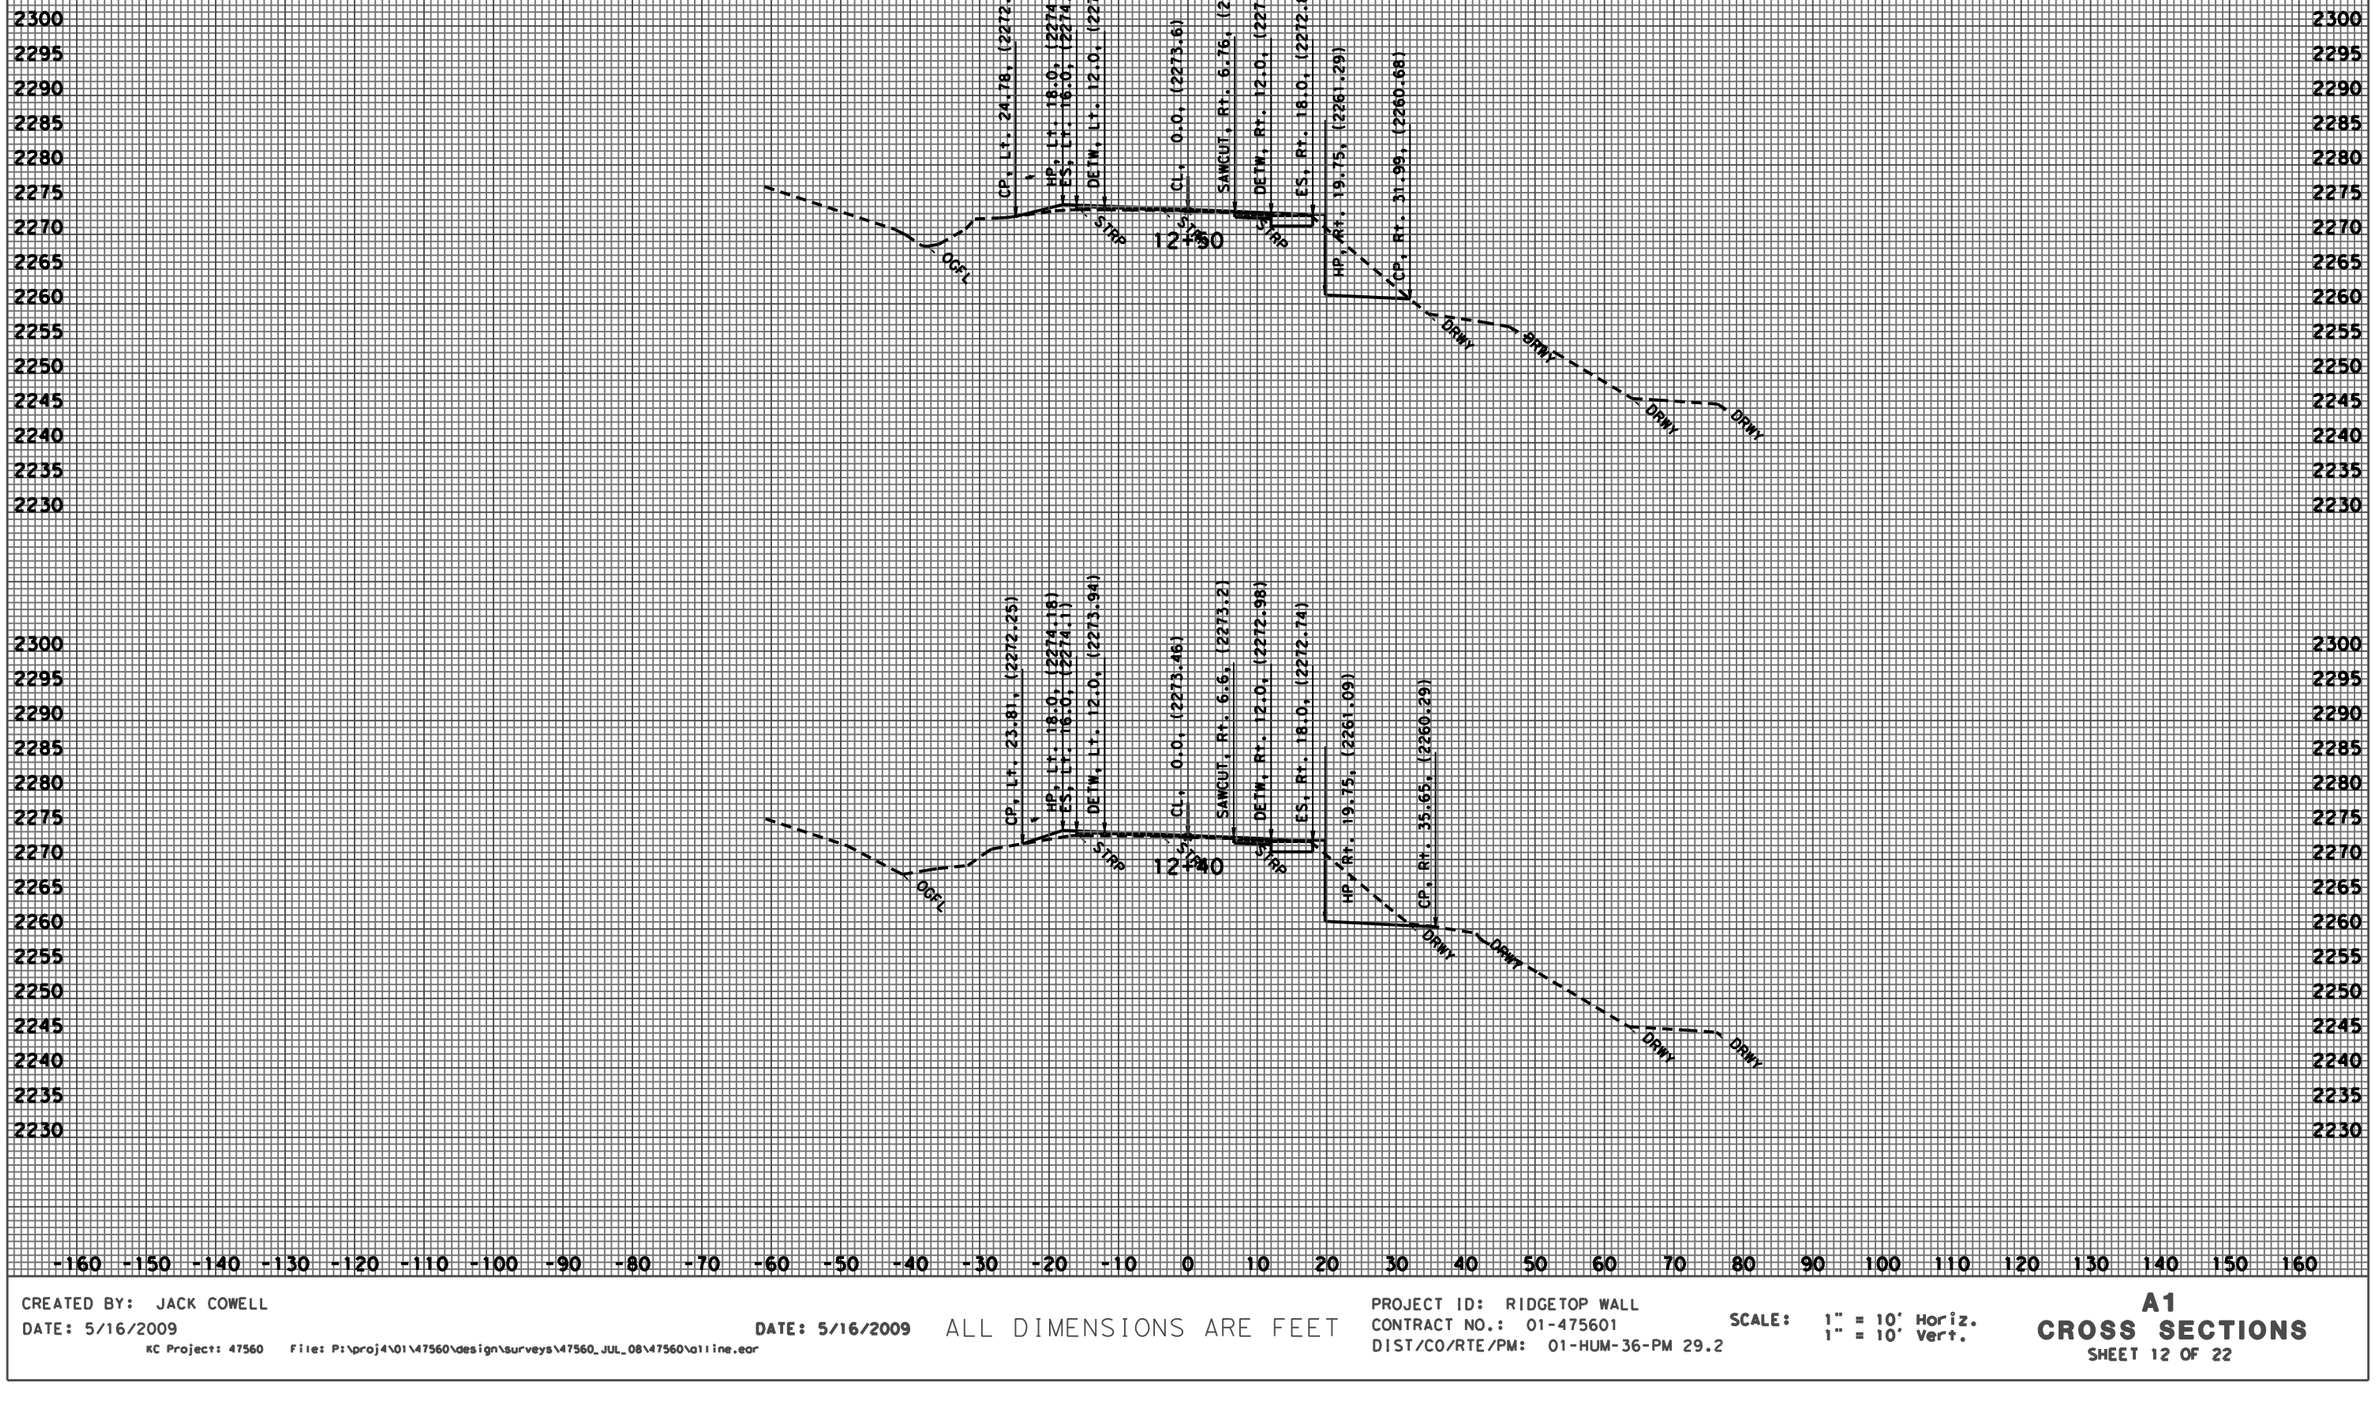

CREATED BY: JACK COWELL
DATE: 5/16/2009

KC Project: 47560 File: P:\proj4\01\47560\design\surveys\47560_JUL_08\47560\alline.ear

DATE: 5/16/2009

ALL DIMENSIONS ARE FEET

PROJECT ID: RIDGETOP WALL
CONTRACT NO.: 01-475601
DIST/CO/RTE/PM: 01-HUM-36-PM 29.2

SCALE: 1" = 10' Horiz.
1" = 10' Vert.

A1
CROSS SECTIONS
SHEET 12 OF 22

01-1475601desxsec2.dgn 3/26/2010 2:18:19 PM

FOR EARTHWORK DEVELOPMENT ONLY

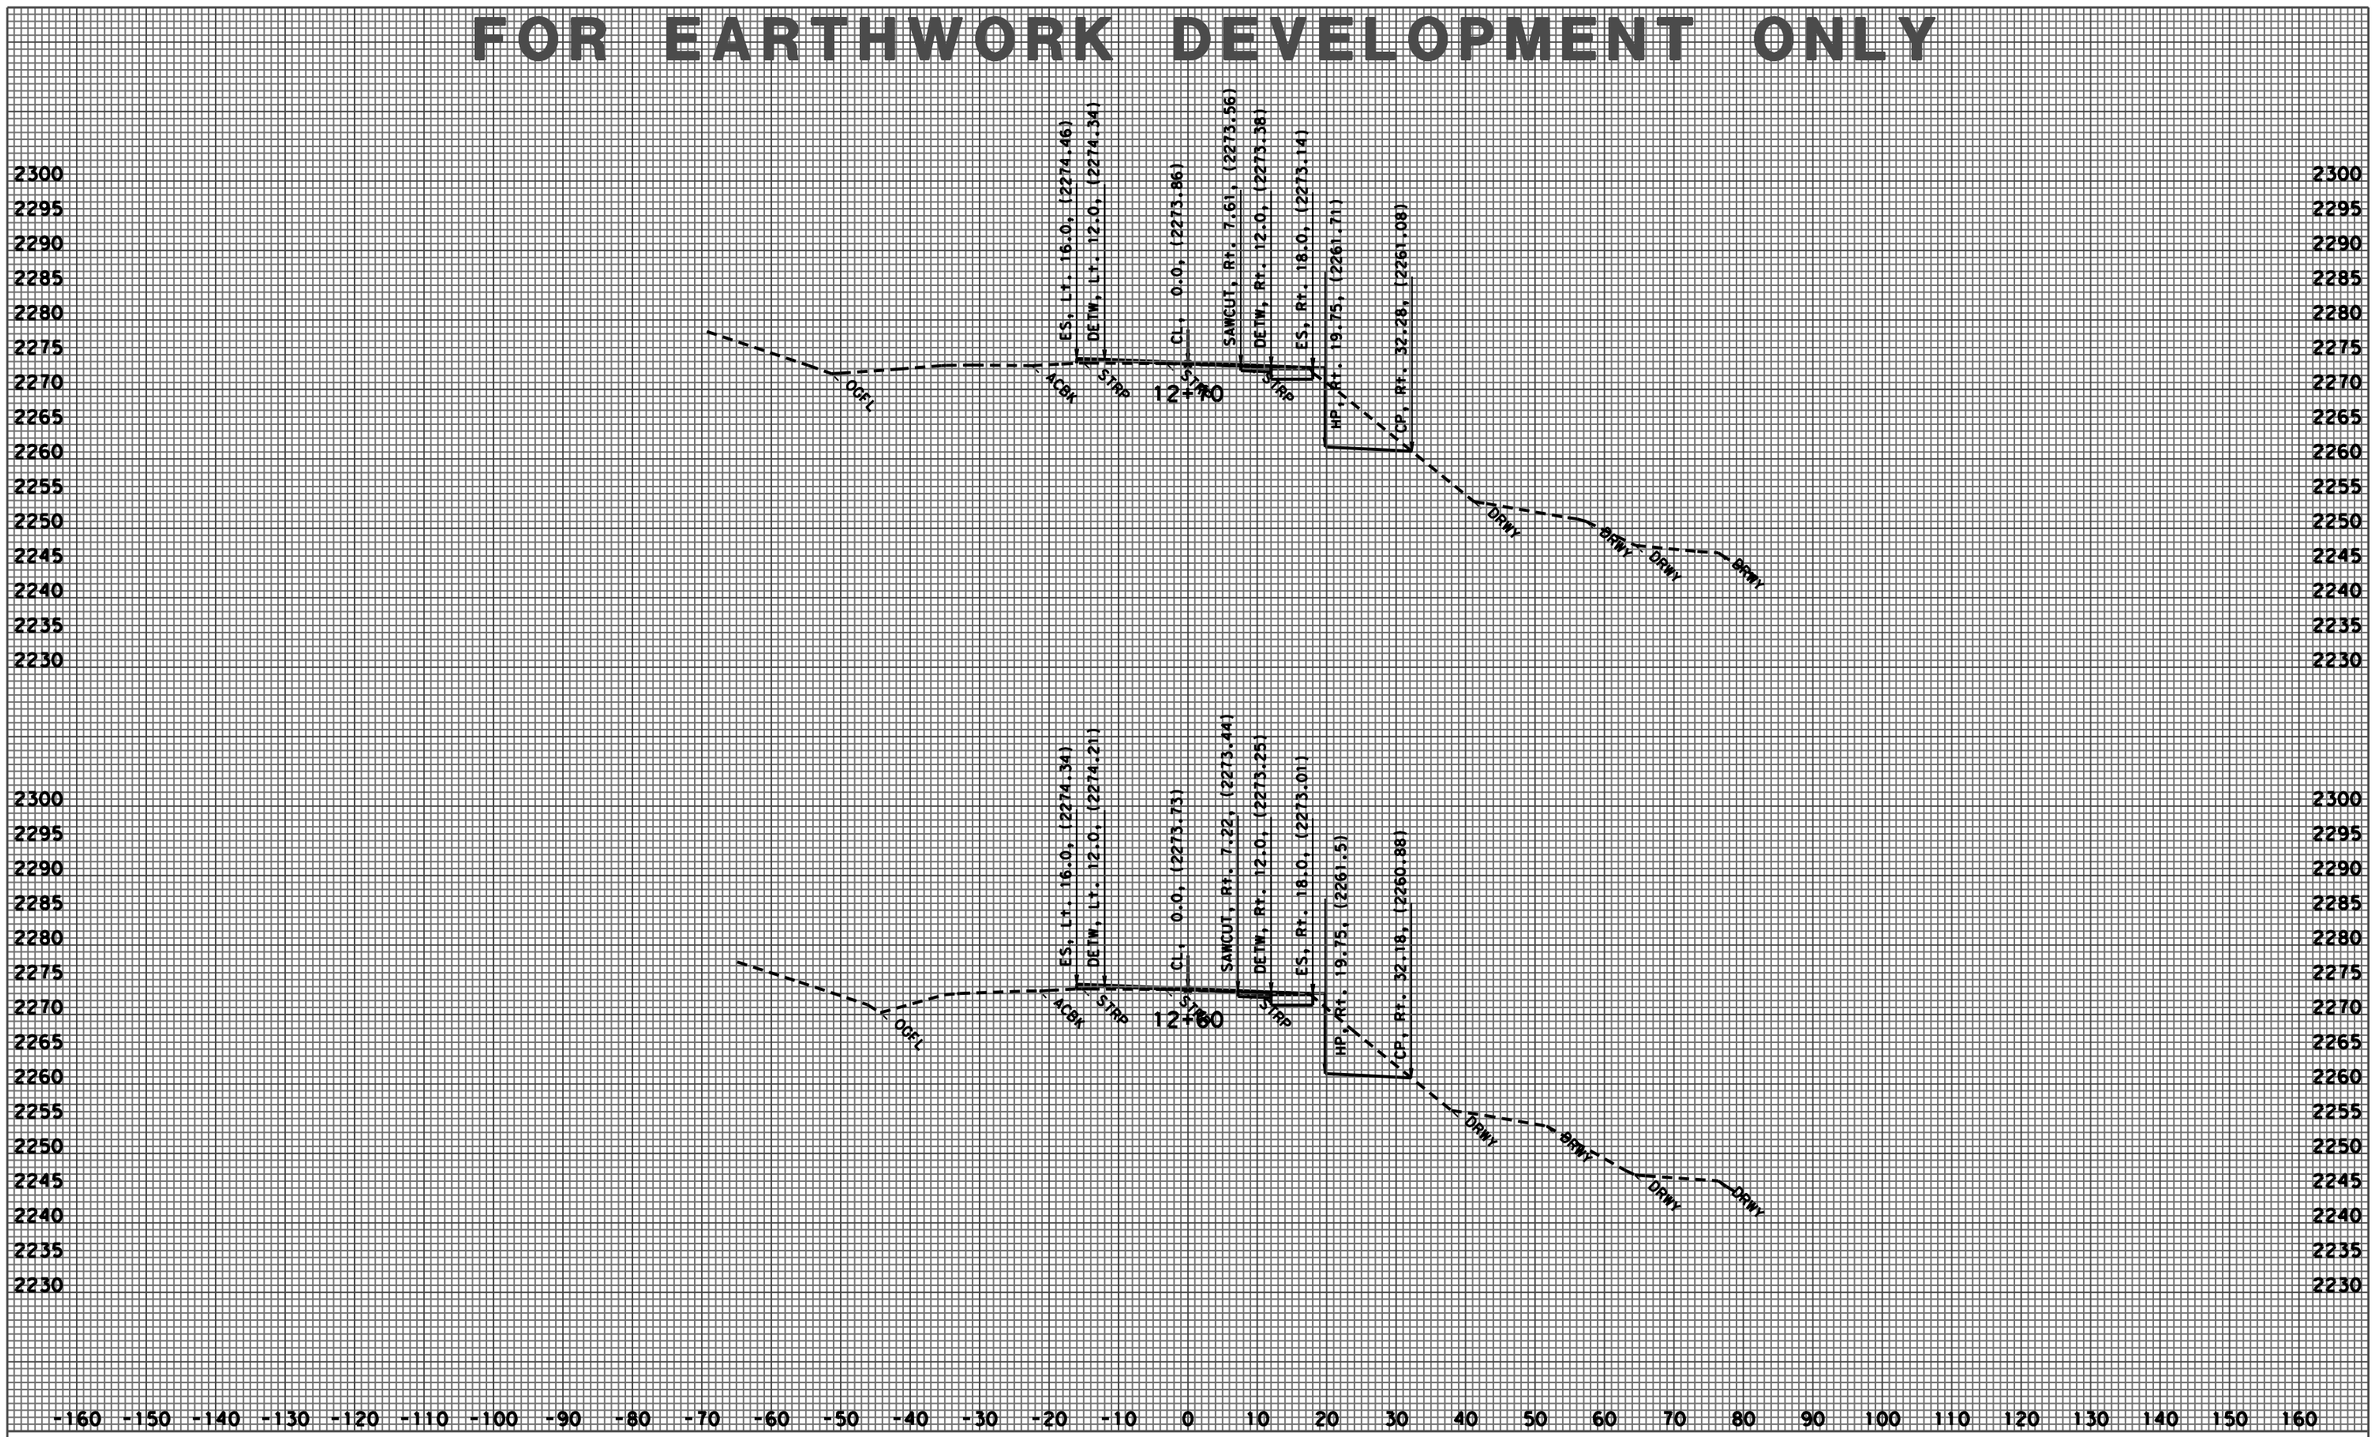

CREATED BY: JACK COWELL
DATE: 5/16/2009

DATE: 5/16/2009 ALL DIMENSIONS ARE FEET

KC Project: 47560 File: P:\proj4\01\47560\design\surveys\47560_JUL_08\47560\allline.ear

PROJECT ID: RIDGETOP WALL
CONTRACT NO.: 01-475601
DIST/CO/RTE/PM: 01-HUM-36-PM 29.2

SCALE: 1" = 10' Horiz.
1" = 10' Vert.

A1
CROSS SECTIONS
SHEET 13 OF 22

FOR EARTHWORK DEVELOPMENT ONLY

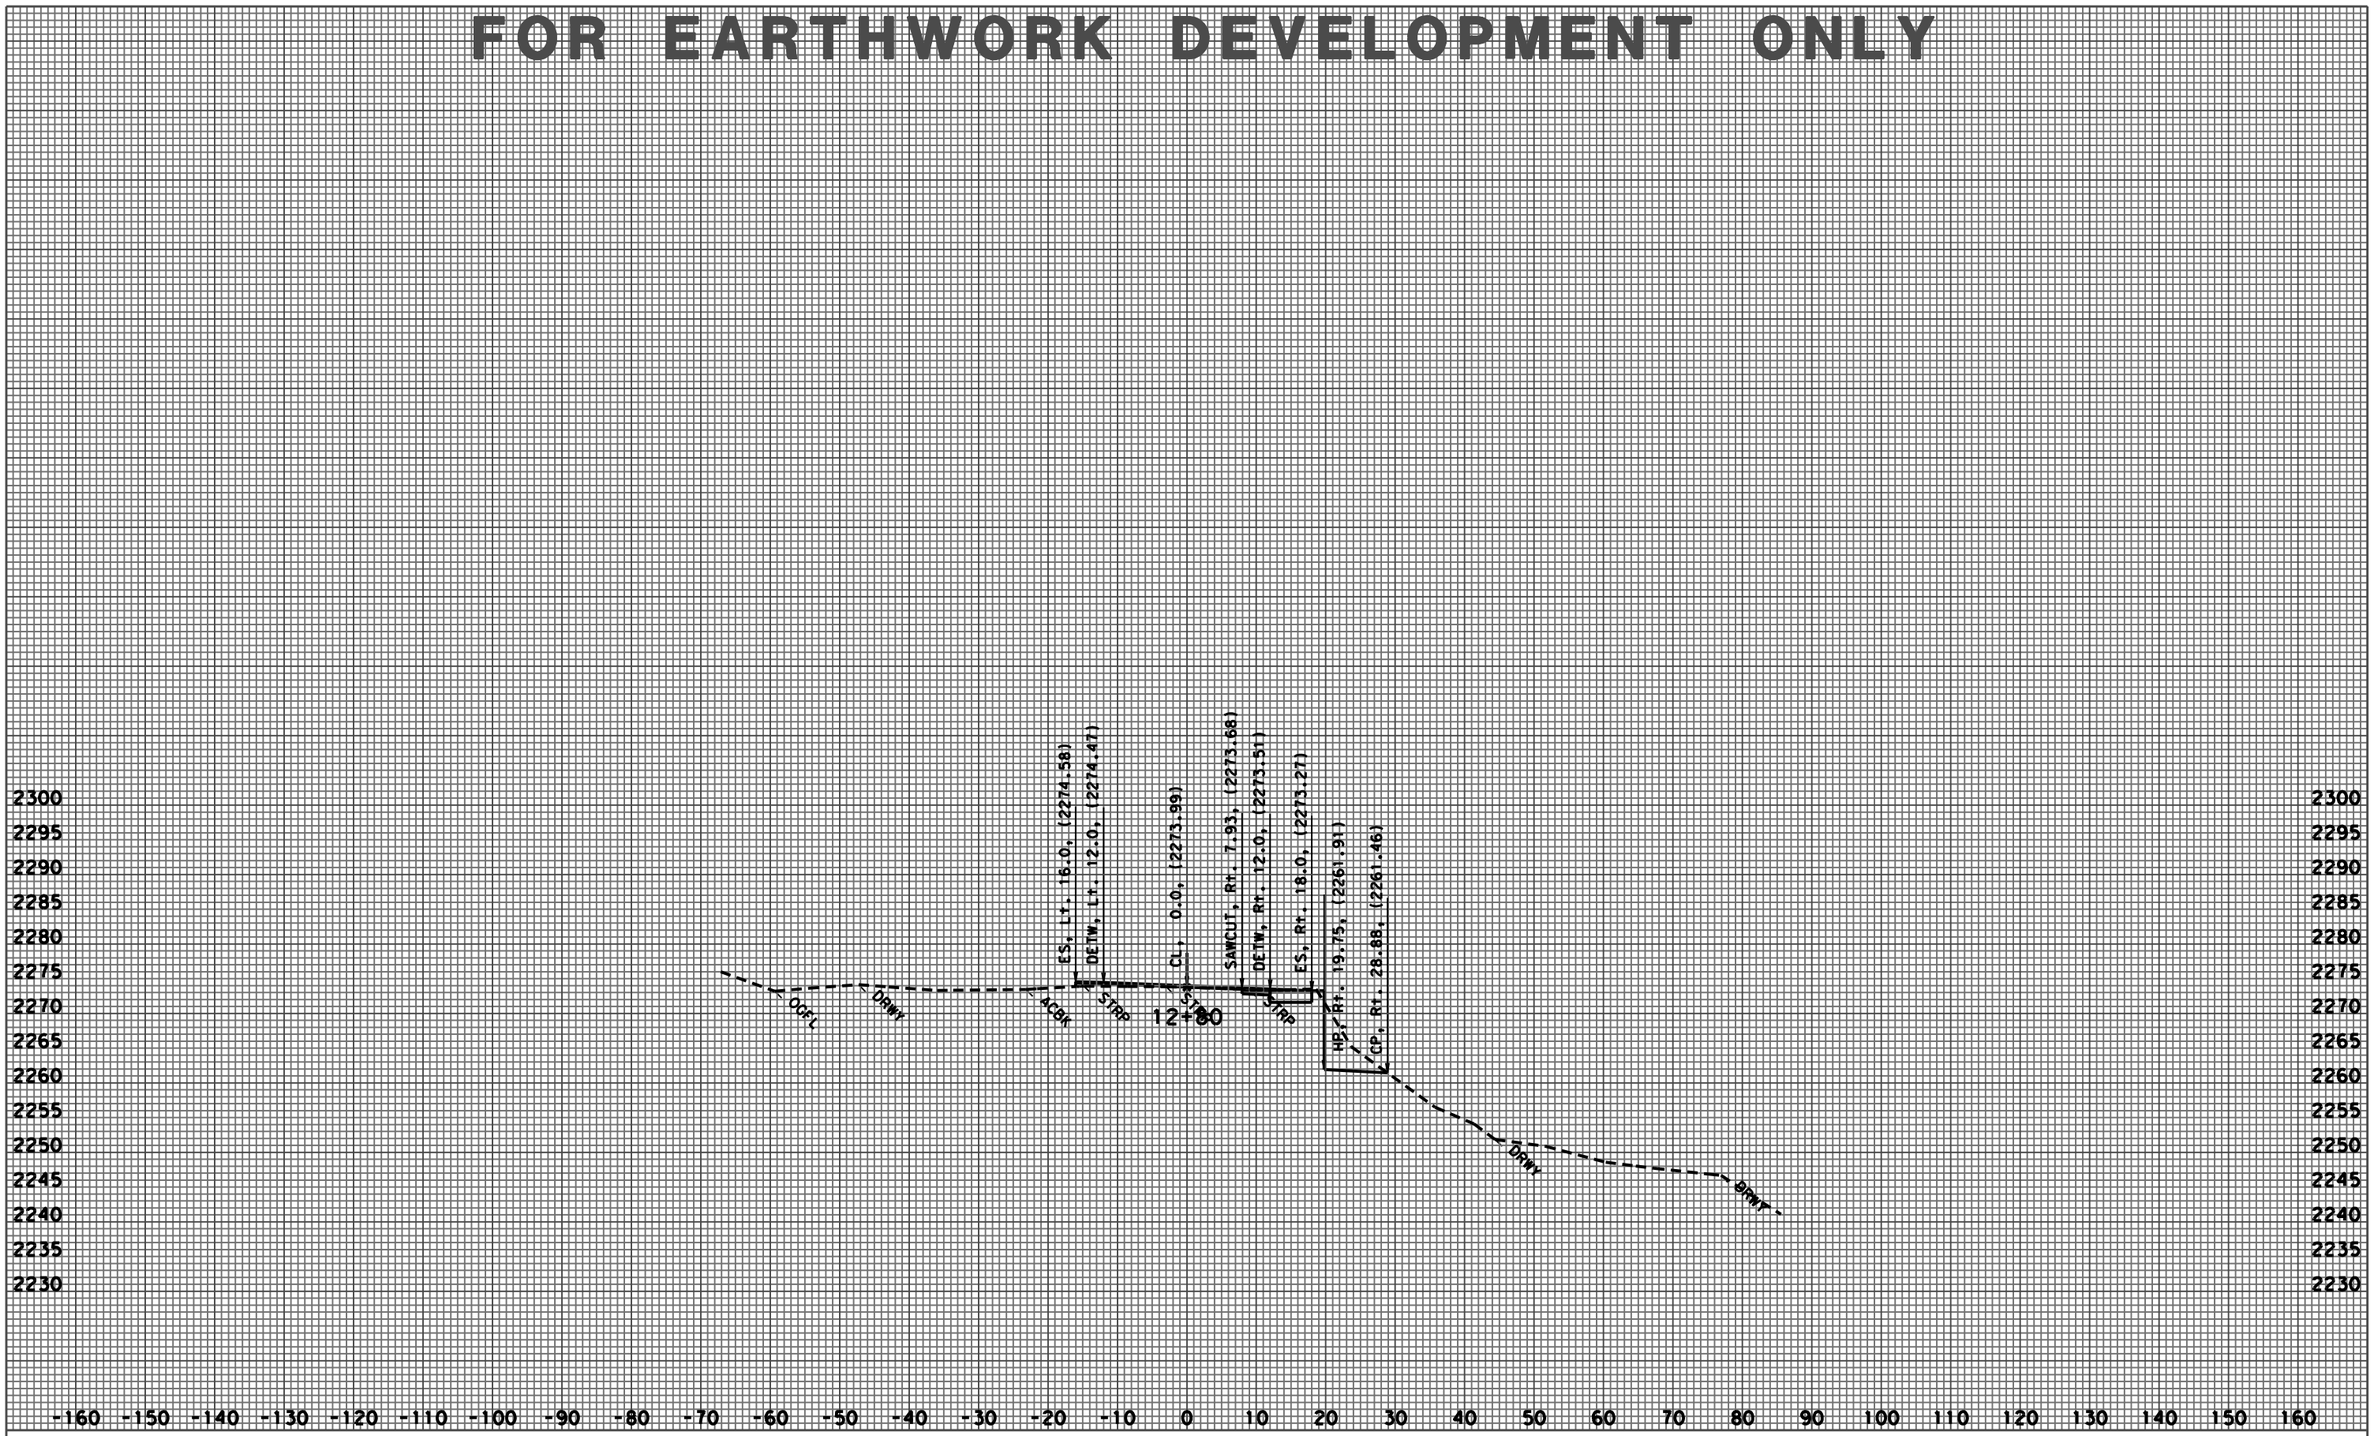

CREATED BY: JACK COWELL
DATE: 5/16/2009

DATE: 5/16/2009 ALL DIMENSIONS ARE FEET

KC Project: 47560 File: P:\proj4\01\47560\design\surveys\47560_JUL_08\47560\alline.ear

PROJECT ID: RIDGETOP WALL
CONTRACT NO.: 01-475601
DIST/CO/RTE/PM: 01-HUM-36-PM 29.2

SCALE: 1" = 10' Horiz.
1" = 10' Vert.

A1
CROSS SECTIONS
SHEET 14 OF 22

FOR EARTHWORK DEVELOPMENT ONLY

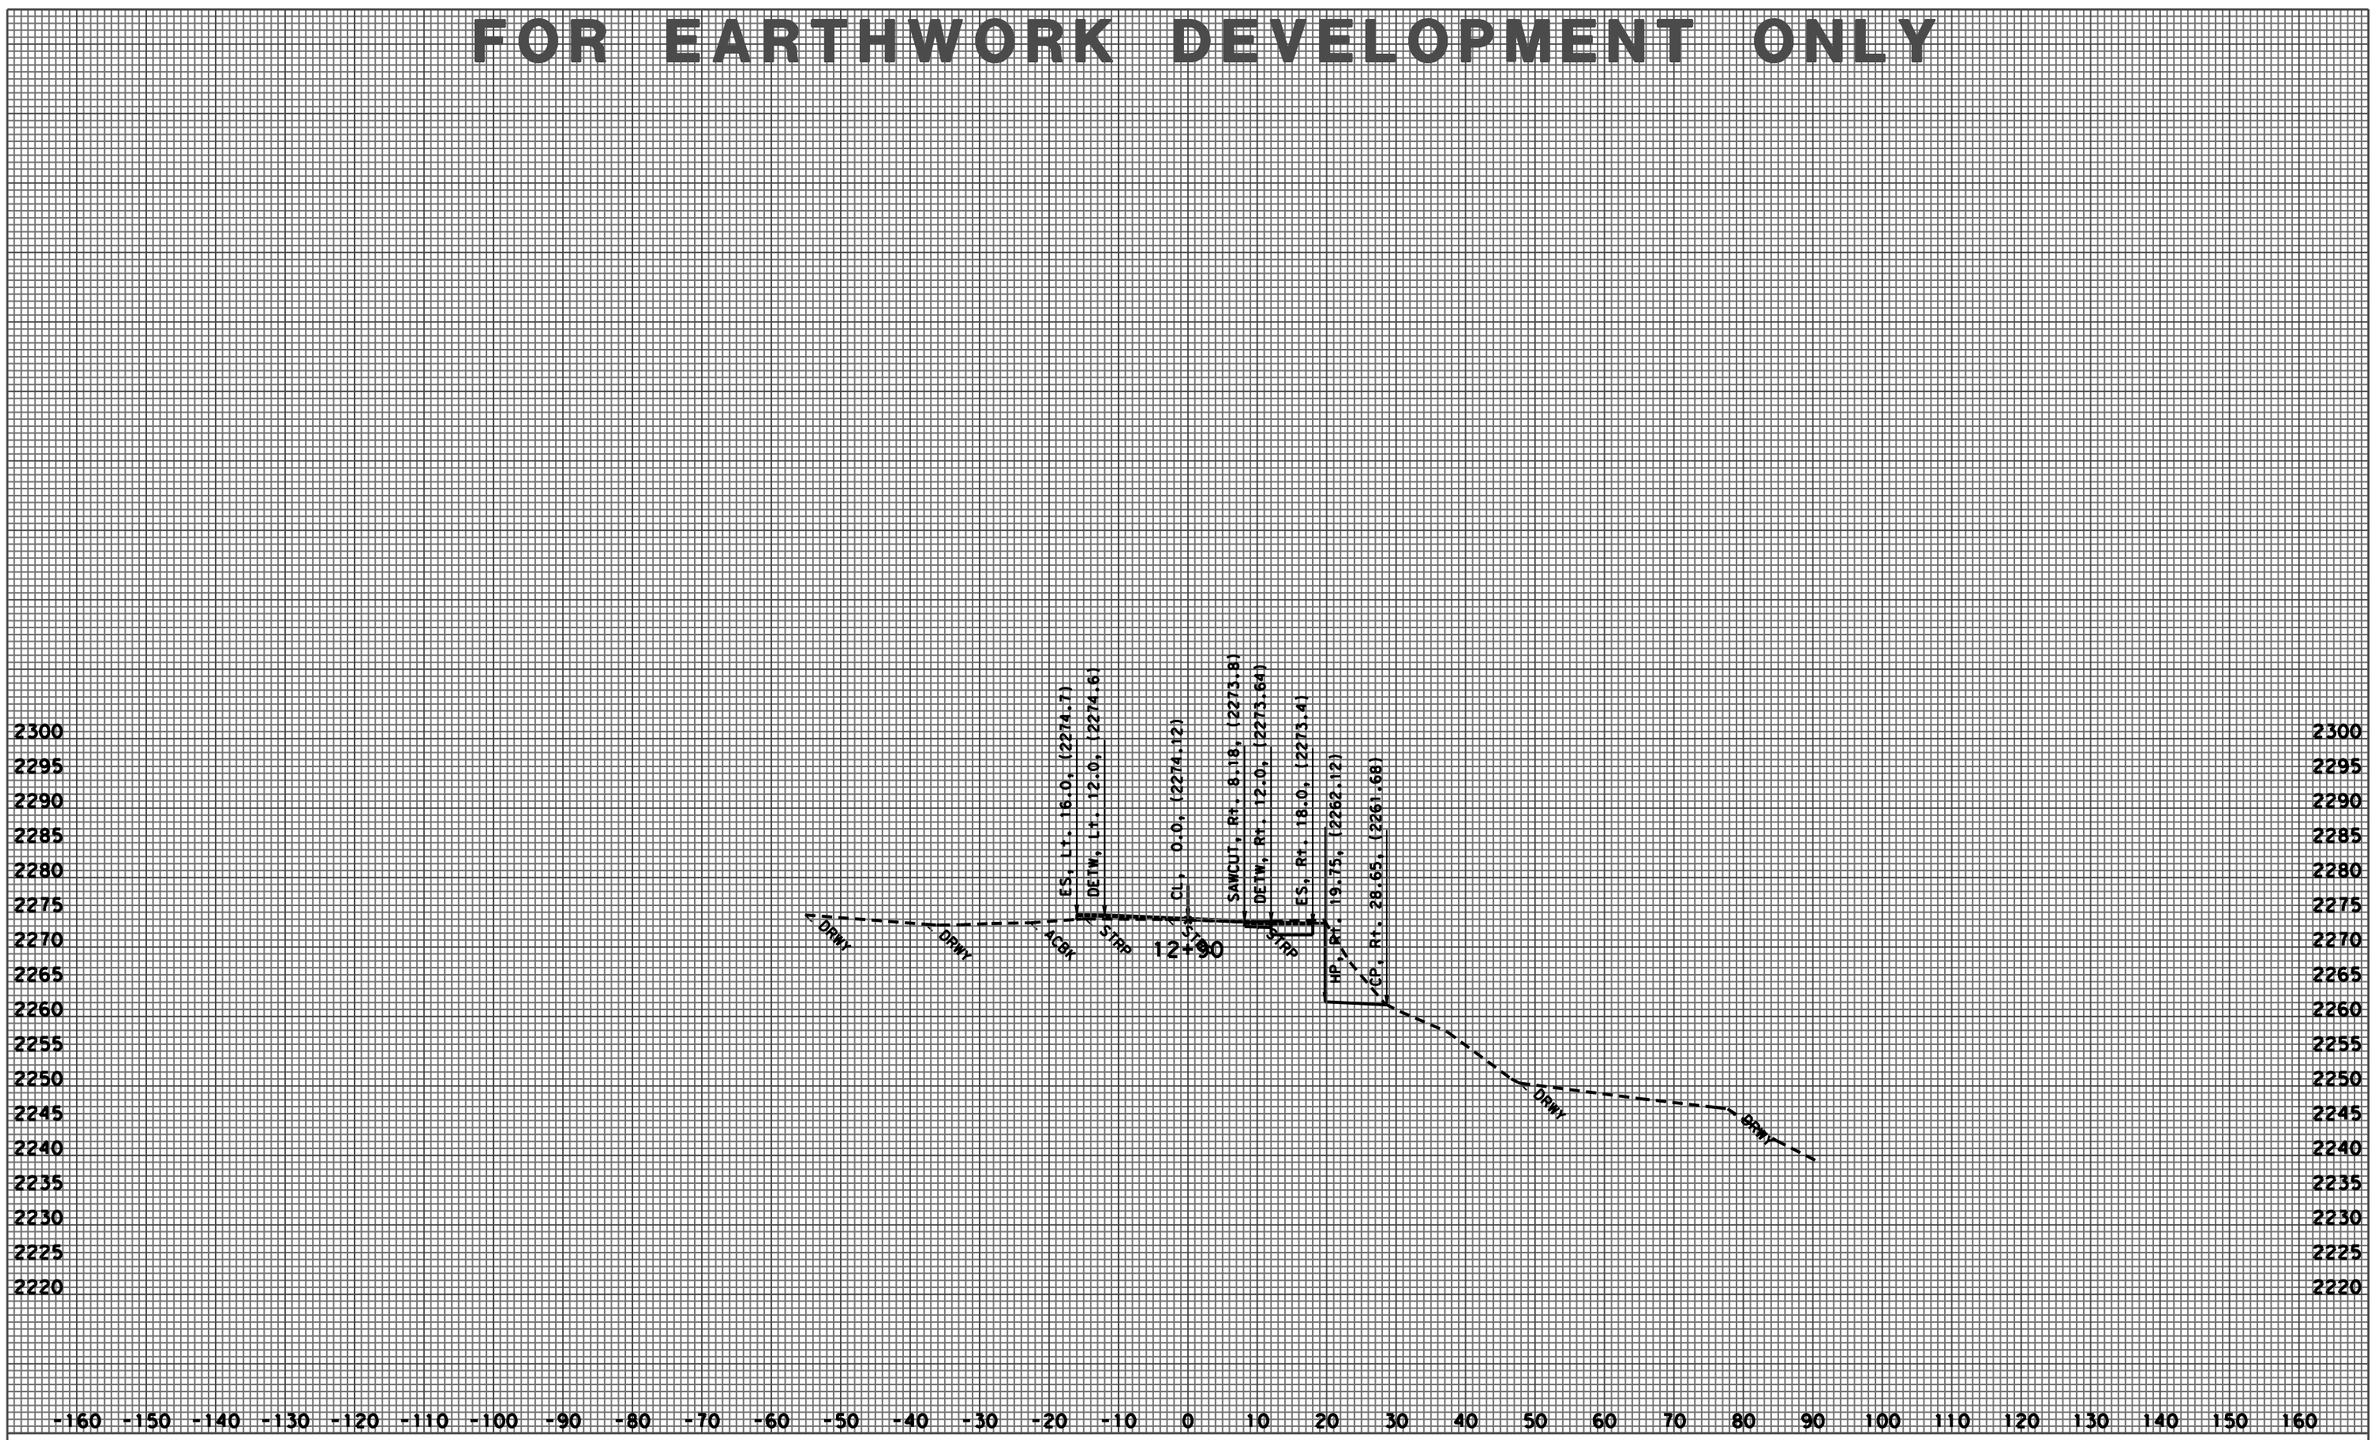

CREATED BY: JACK COWELL
DATE: 5/16/2009
KC Project: 47560 File: P:\proj4\01\47560\design\surveys\47560_JUL_08\47560\allline.ear

DATE: 5/16/2009 ALL DIMENSIONS ARE FEET

PROJECT ID: RIDGETOP WALL
CONTRACT NO.: 01-475601
DIST/CO/RTE/PM: 01-HUM-36-PM 29.2

SCALE: 1" = 10' Horiz.
1" = 10' Vert.

A1
CROSS SECTIONS
SHEET 15 OF 22

FOR EARTHWORK DEVELOPMENT ONLY

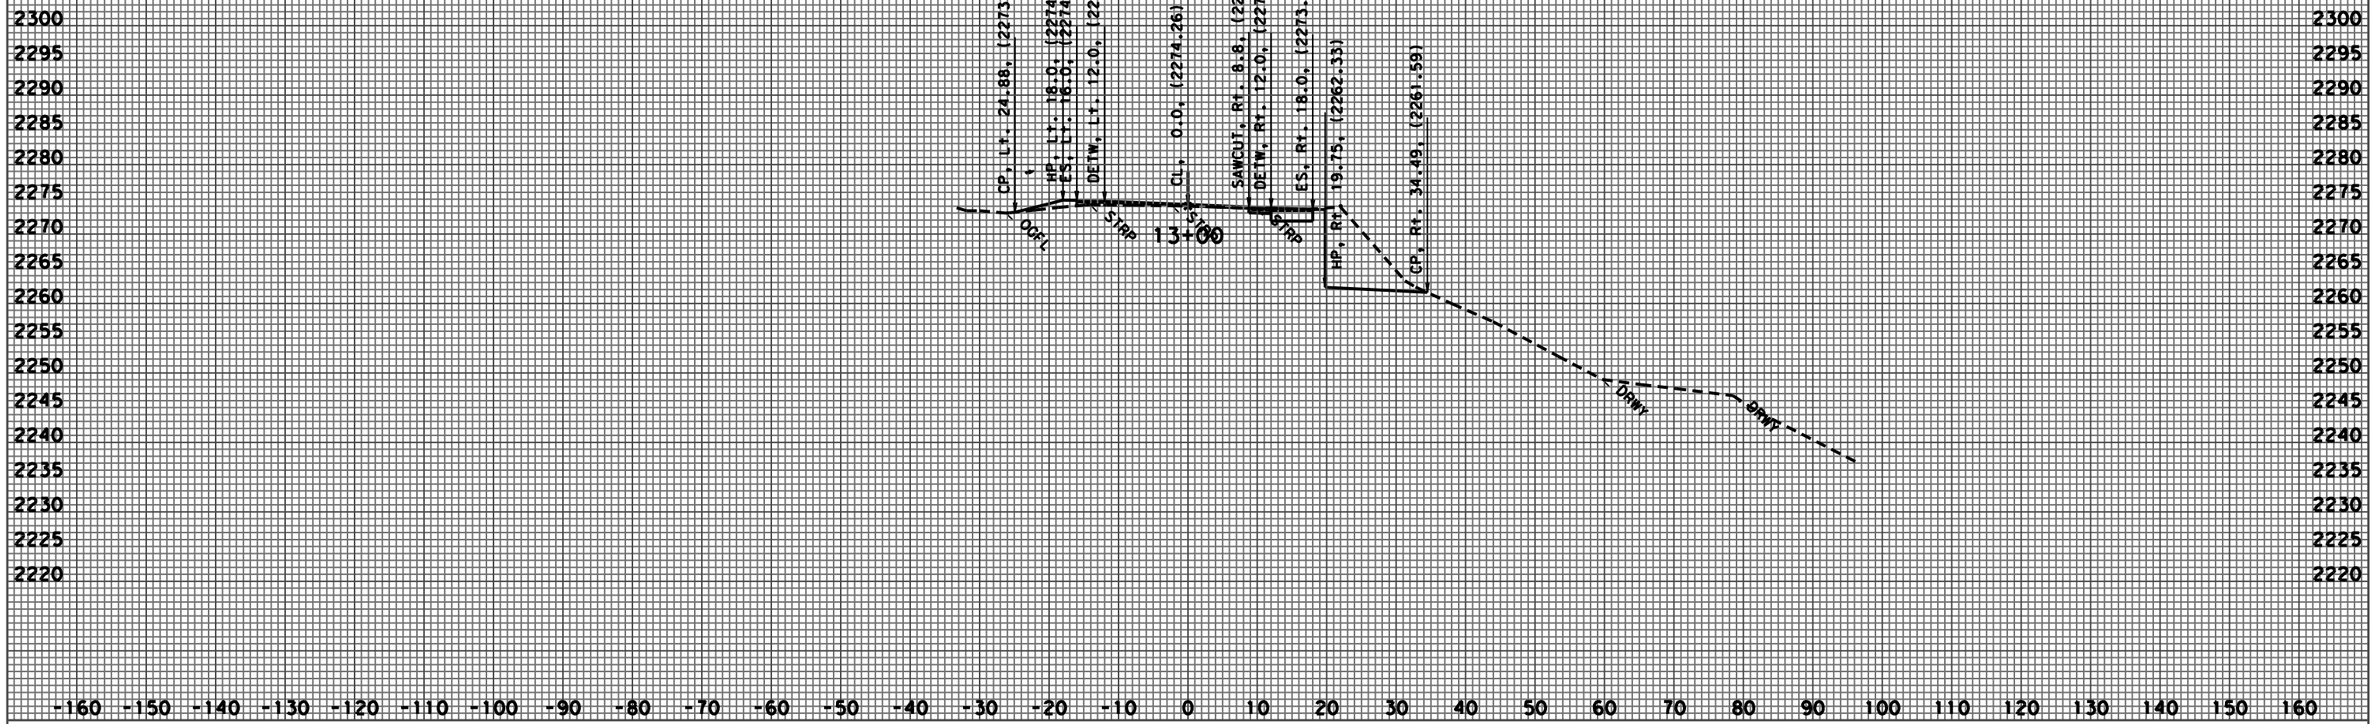

CREATED BY: JACK COWELL
DATE: 5/16/2009

DATE: 5/16/2009 ALL DIMENSIONS ARE FEET

KC Project: 47560 File: P:\proj4\01\47560\design\surveys\47560_JUL_08\47560\allline.ear

PROJECT ID: RIDGETOP WALL
CONTRACT NO.: 01-475601
DIST/CO/RTE/PM: 01-HUM-36-PM 29.2

SCALE: 1" = 10' Horiz.
1" = 10' Vert.

A1
CROSS SECTIONS
SHEET 16 OF 22

FOR EARTHWORK DEVELOPMENT ONLY

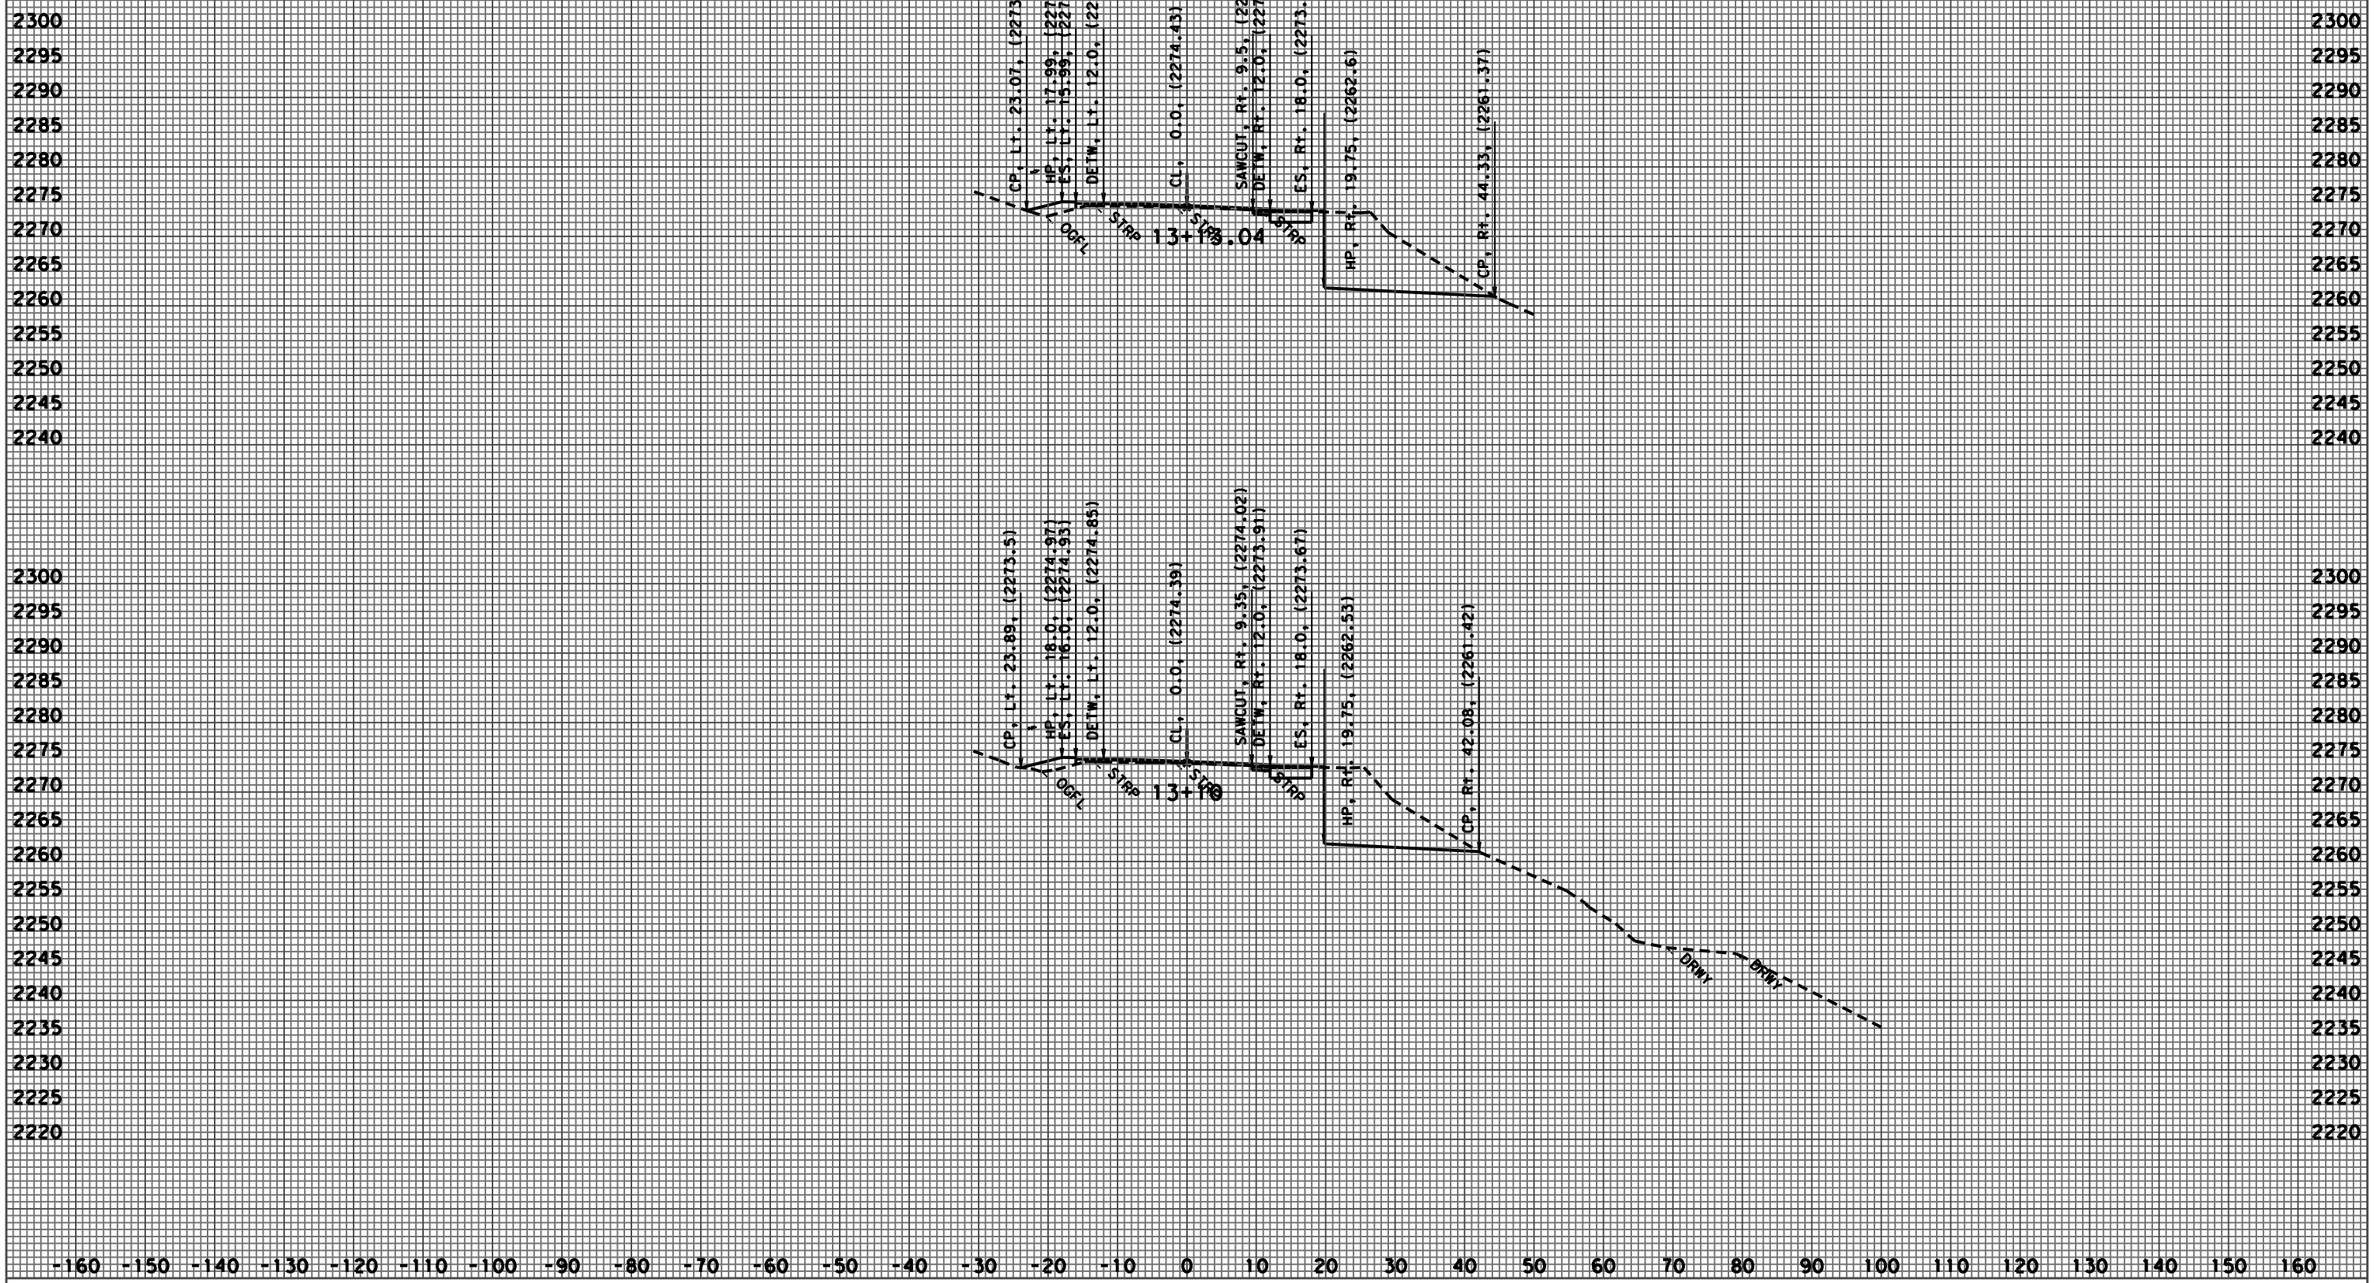

CREATED BY: JACK COWELL
DATE: 5/16/2009

DATE: 5/16/2009 ALL DIMENSIONS ARE FEET

KC Project: 47560 File: P:\proj4\01\47560\design\surveys\47560_JUL_08\47560\allline.ear

PROJECT ID: RIDGETOP WALL
CONTRACT NO.: 01-475601
DIST/CO/RTE/PM: 01-HUM-36-PM 29.2

SCALE: 1" = 10' Horiz.
1" = 10' Vert.

A1
CROSS SECTIONS
SHEET 17 OF 22

FOR EARTHWORK DEVELOPMENT ONLY

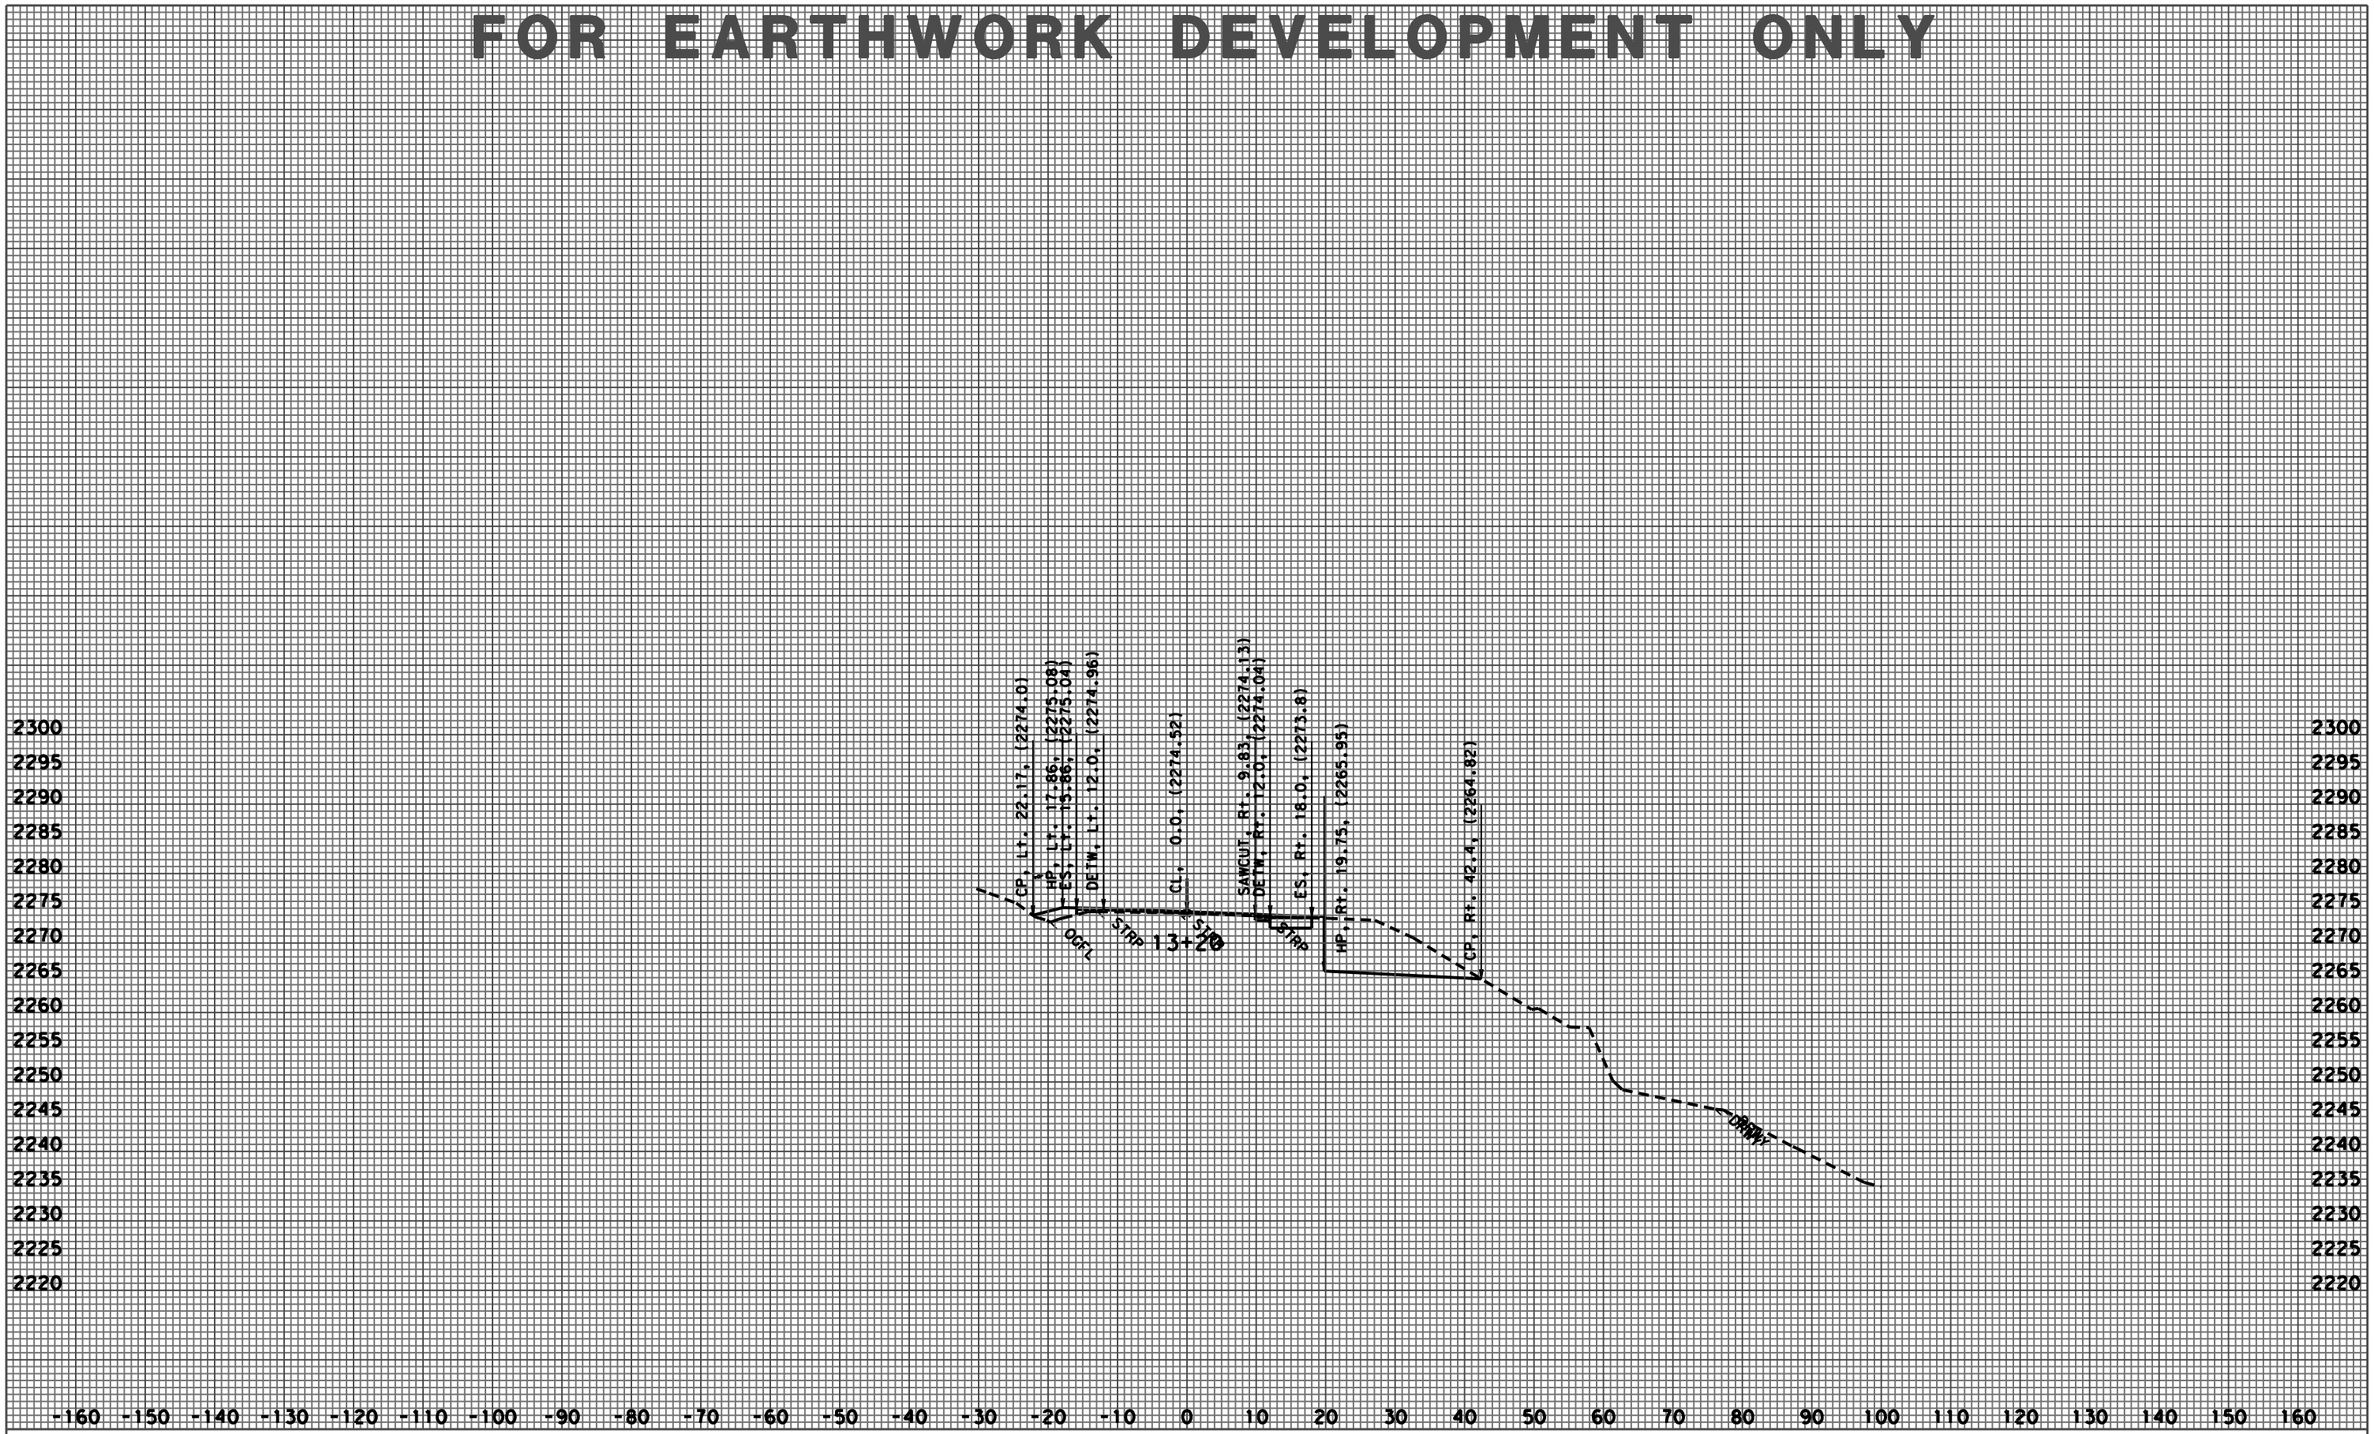

CREATED BY: JACK COWELL
DATE: 5/16/2009
KC Project: 47560 File: P:\proj4\01\47560\design\surveys\47560_JUL_08\47560\allline.ear

DATE: 5/16/2009 ALL DIMENSIONS ARE FEET

PROJECT ID: RIDGETOP WALL
CONTRACT NO.: 01-475601
DIST/CO/RTE/PM: 01-HUM-36-PM 29.2

SCALE: 1" = 10' Horiz.
1" = 10' Vert.

A1
CROSS SECTIONS
SHEET 18 OF 22

FOR EARTHWORK DEVELOPMENT ONLY

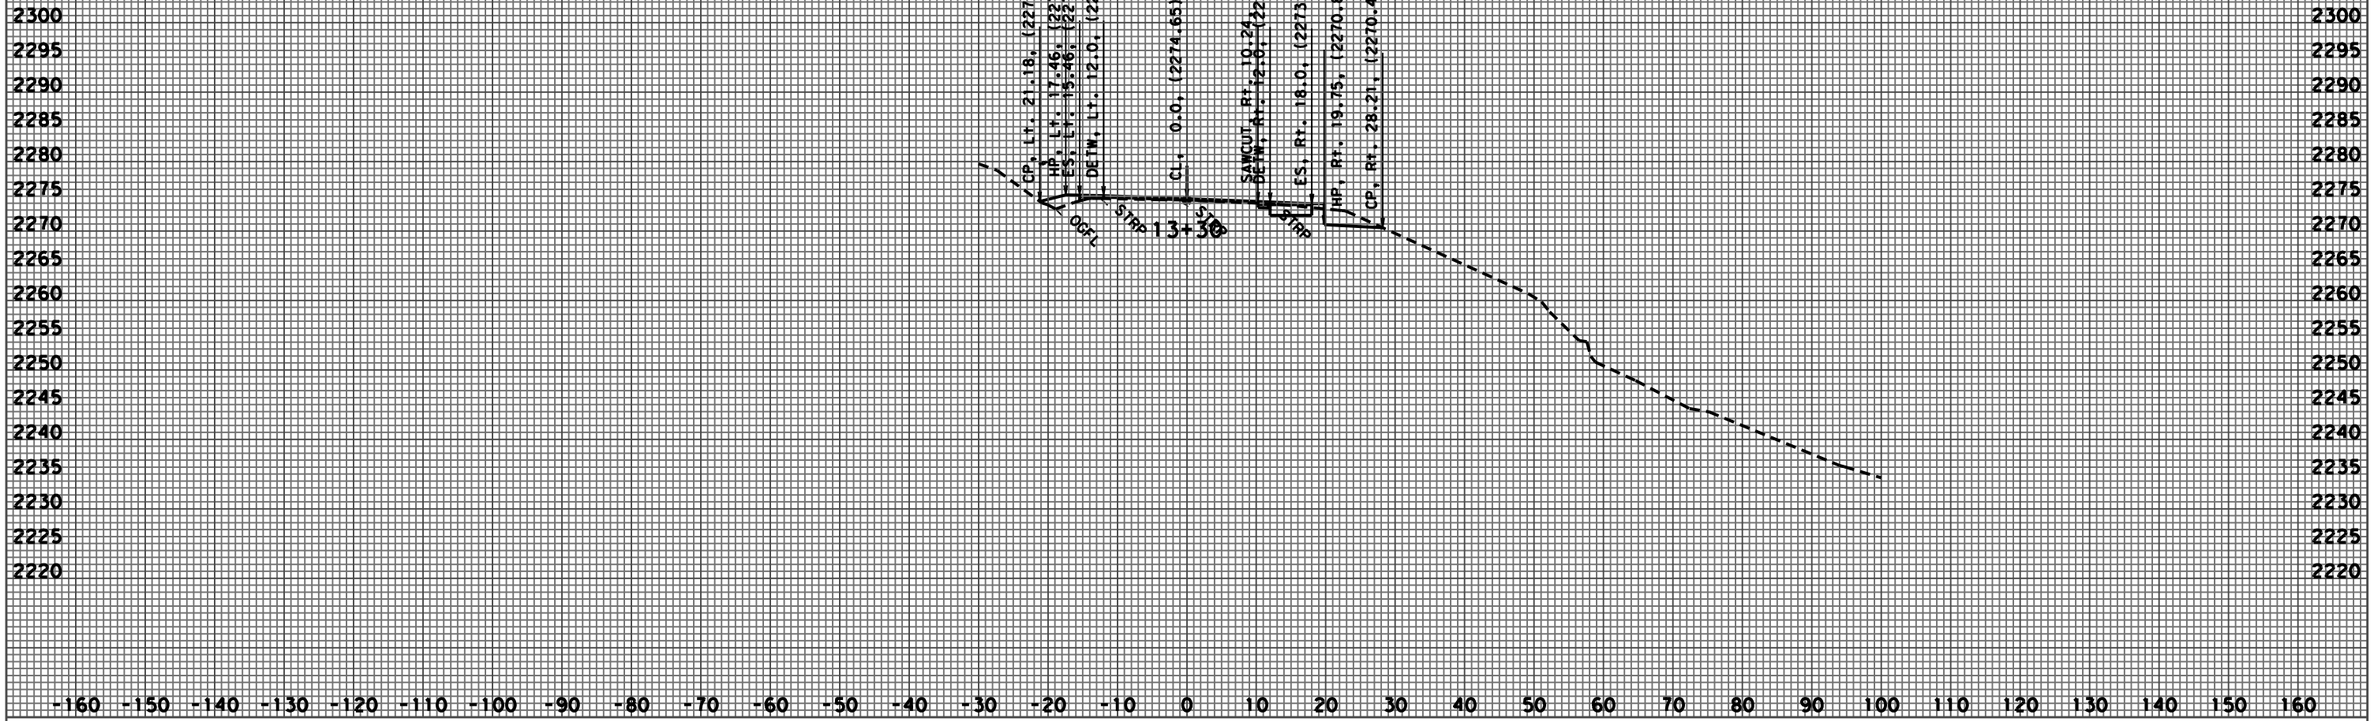

CREATED BY: JACK COWELL
DATE: 5/16/2009
KC Project: 47560 File: P:\proj4\01\47560\design\surveys\47560_JUL_08\47560\allline.ear

DATE: 5/16/2009 ALL DIMENSIONS ARE FEET

PROJECT ID: RIDGETOP WALL
CONTRACT NO.: 01-475601
DIST/CO/RTE/PM: 01-HUM-36-PM 29.2

SCALE: 1" = 10' Horiz.
1" = 10' Vert.

A1
CROSS SECTIONS
SHEET 19 OF 22

FOR EARTHWORK DEVELOPMENT ONLY

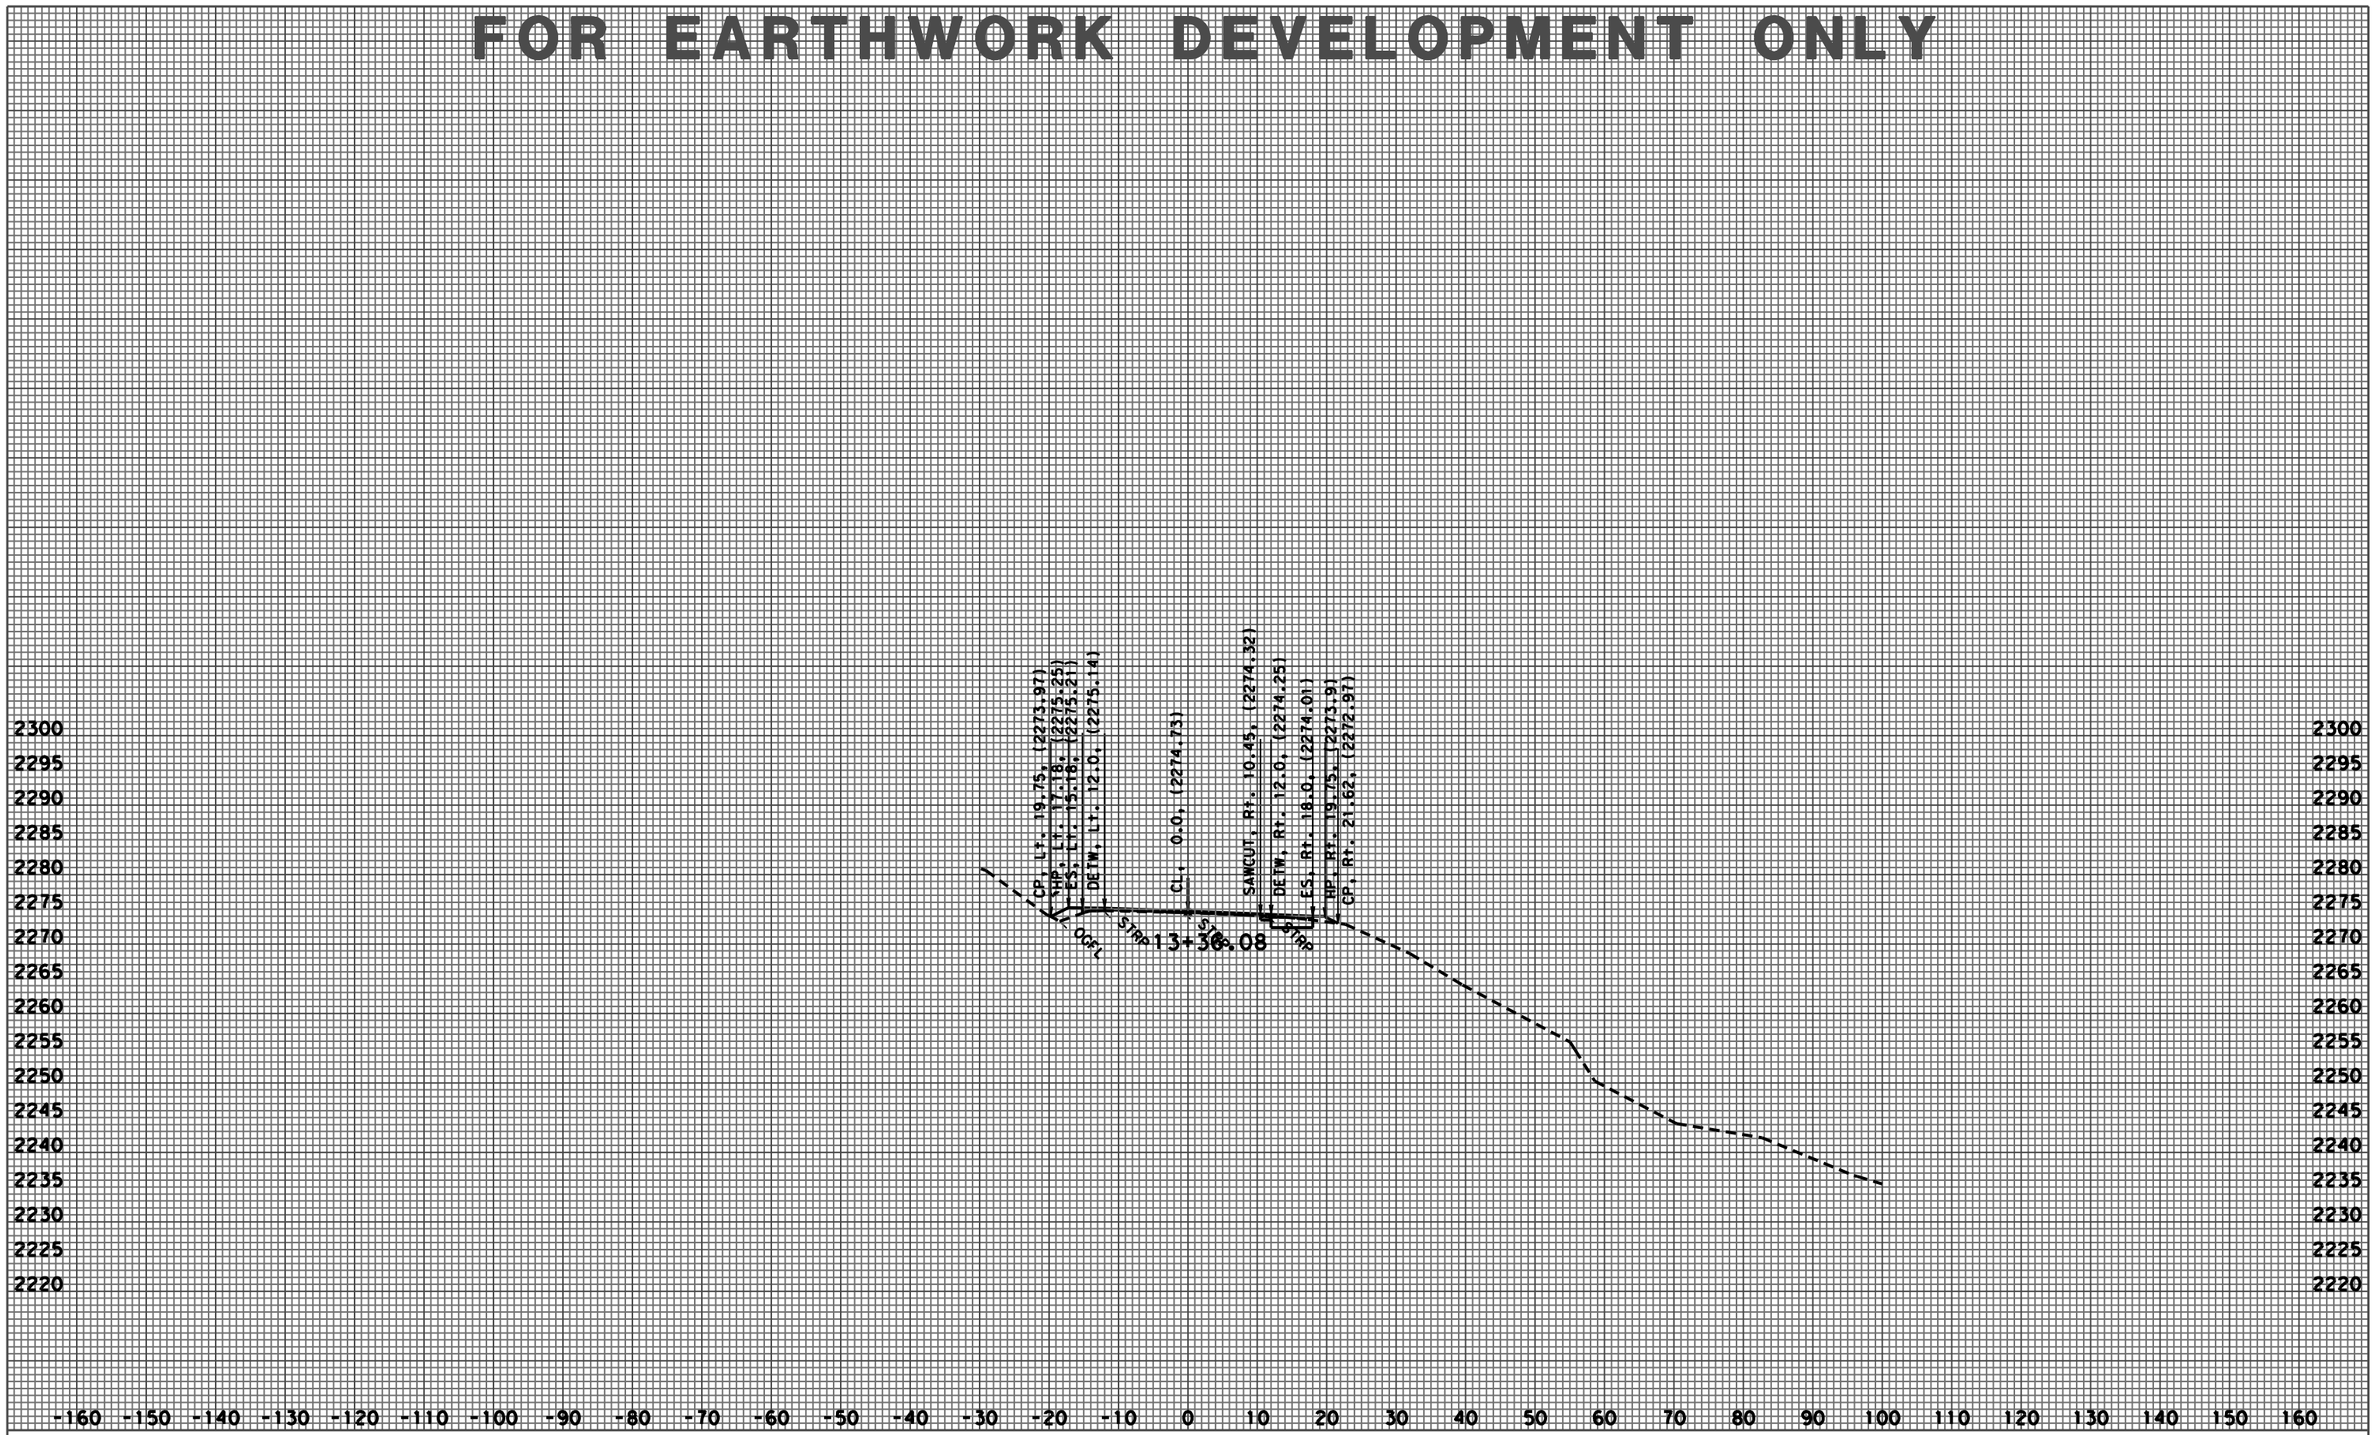

CREATED BY: JACK COWELL
DATE: 5/16/2009
KC Project: 47560 File: P:\proj4\01\47560\design\surveys\47560_JUL_08\47560\allline.ear

DATE: 5/16/2009 ALL DIMENSIONS ARE FEET

PROJECT ID: RIDGETOP WALL
CONTRACT NO.: 01-475601
DIST/CO/RTE/PM: 01-HUM-36-PM 29.2

SCALE: 1" = 10' Horiz.
1" = 10' Vert.

A1
CROSS SECTIONS
SHEET 20 OF 22

FOR EARTHWORK DEVELOPMENT ONLY

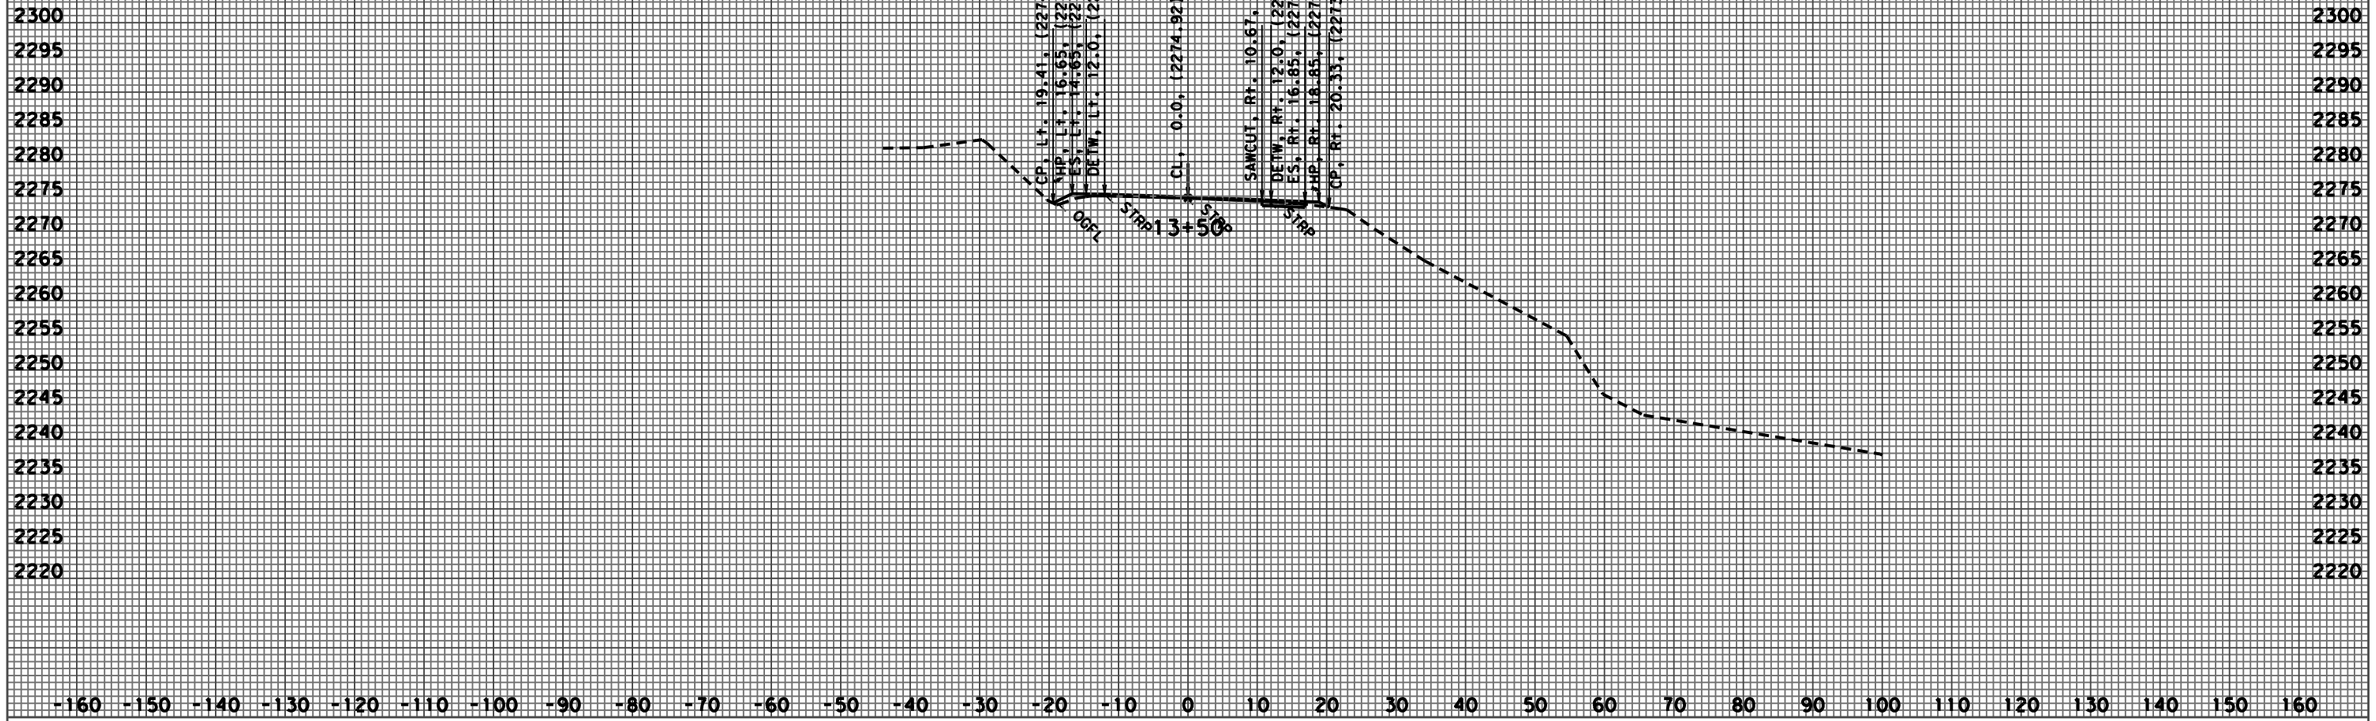

CREATED BY: JACK COWELL
DATE: 5/16/2009
KC Project: 47560 File: P:\proj4\01\47560\design\surveys\47560_JUL_08\47560\allline.ear

DATE: 5/16/2009 ALL DIMENSIONS ARE FEET

PROJECT ID: RIDGETOP WALL
CONTRACT NO.: 01-475601
DIST/CO/RTE/PM: 01-HUM-36-PM 29.2

SCALE: 1" = 10' Horiz.
1" = 10' Vert.

A1
CROSS SECTIONS
SHEET 21 OF 22

FOR EARTHWORK DEVELOPMENT ONLY

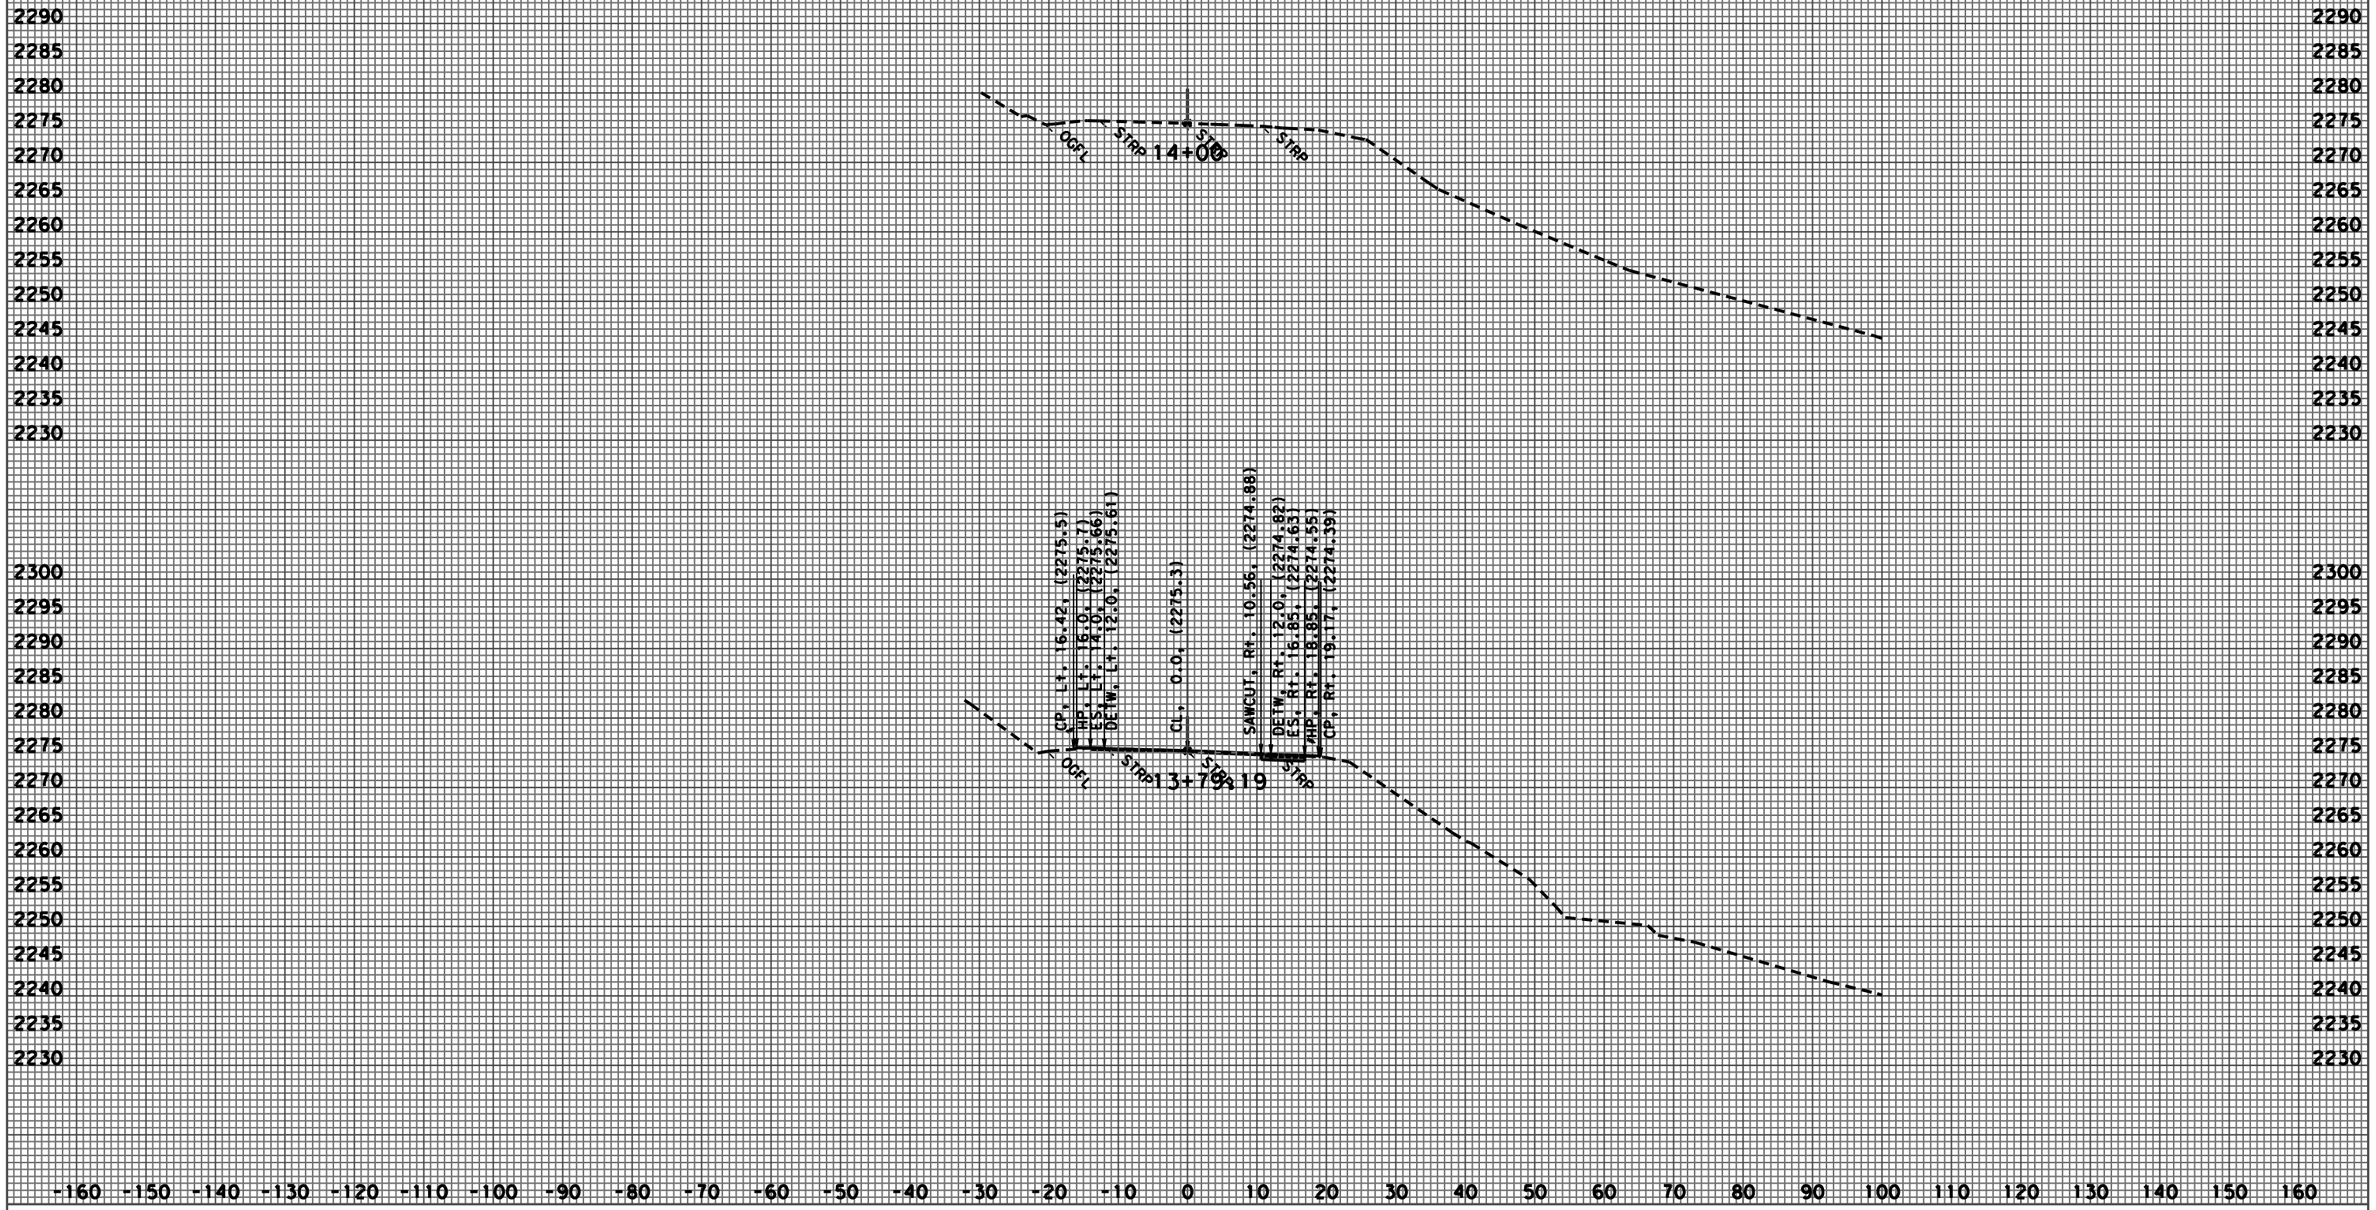

CREATED BY: JACK COWELL
DATE: 5/16/2009

DATE: 5/16/2009 ALL DIMENSIONS ARE FEET

KC Project: 47560 File: P:\proj4\01\47560\design\surveys\47560_JUL_08\47560\allline.ear

PROJECT ID: RIDGETOP WALL
CONTRACT NO.: 01-475601
DIST/CO/RTE/PM: 01-HUM-36-PM 29.2

SCALE: 1" = 10' Horiz.
1" = 10' Vert.

A1
CROSS SECTIONS
SHEET 22 OF 22