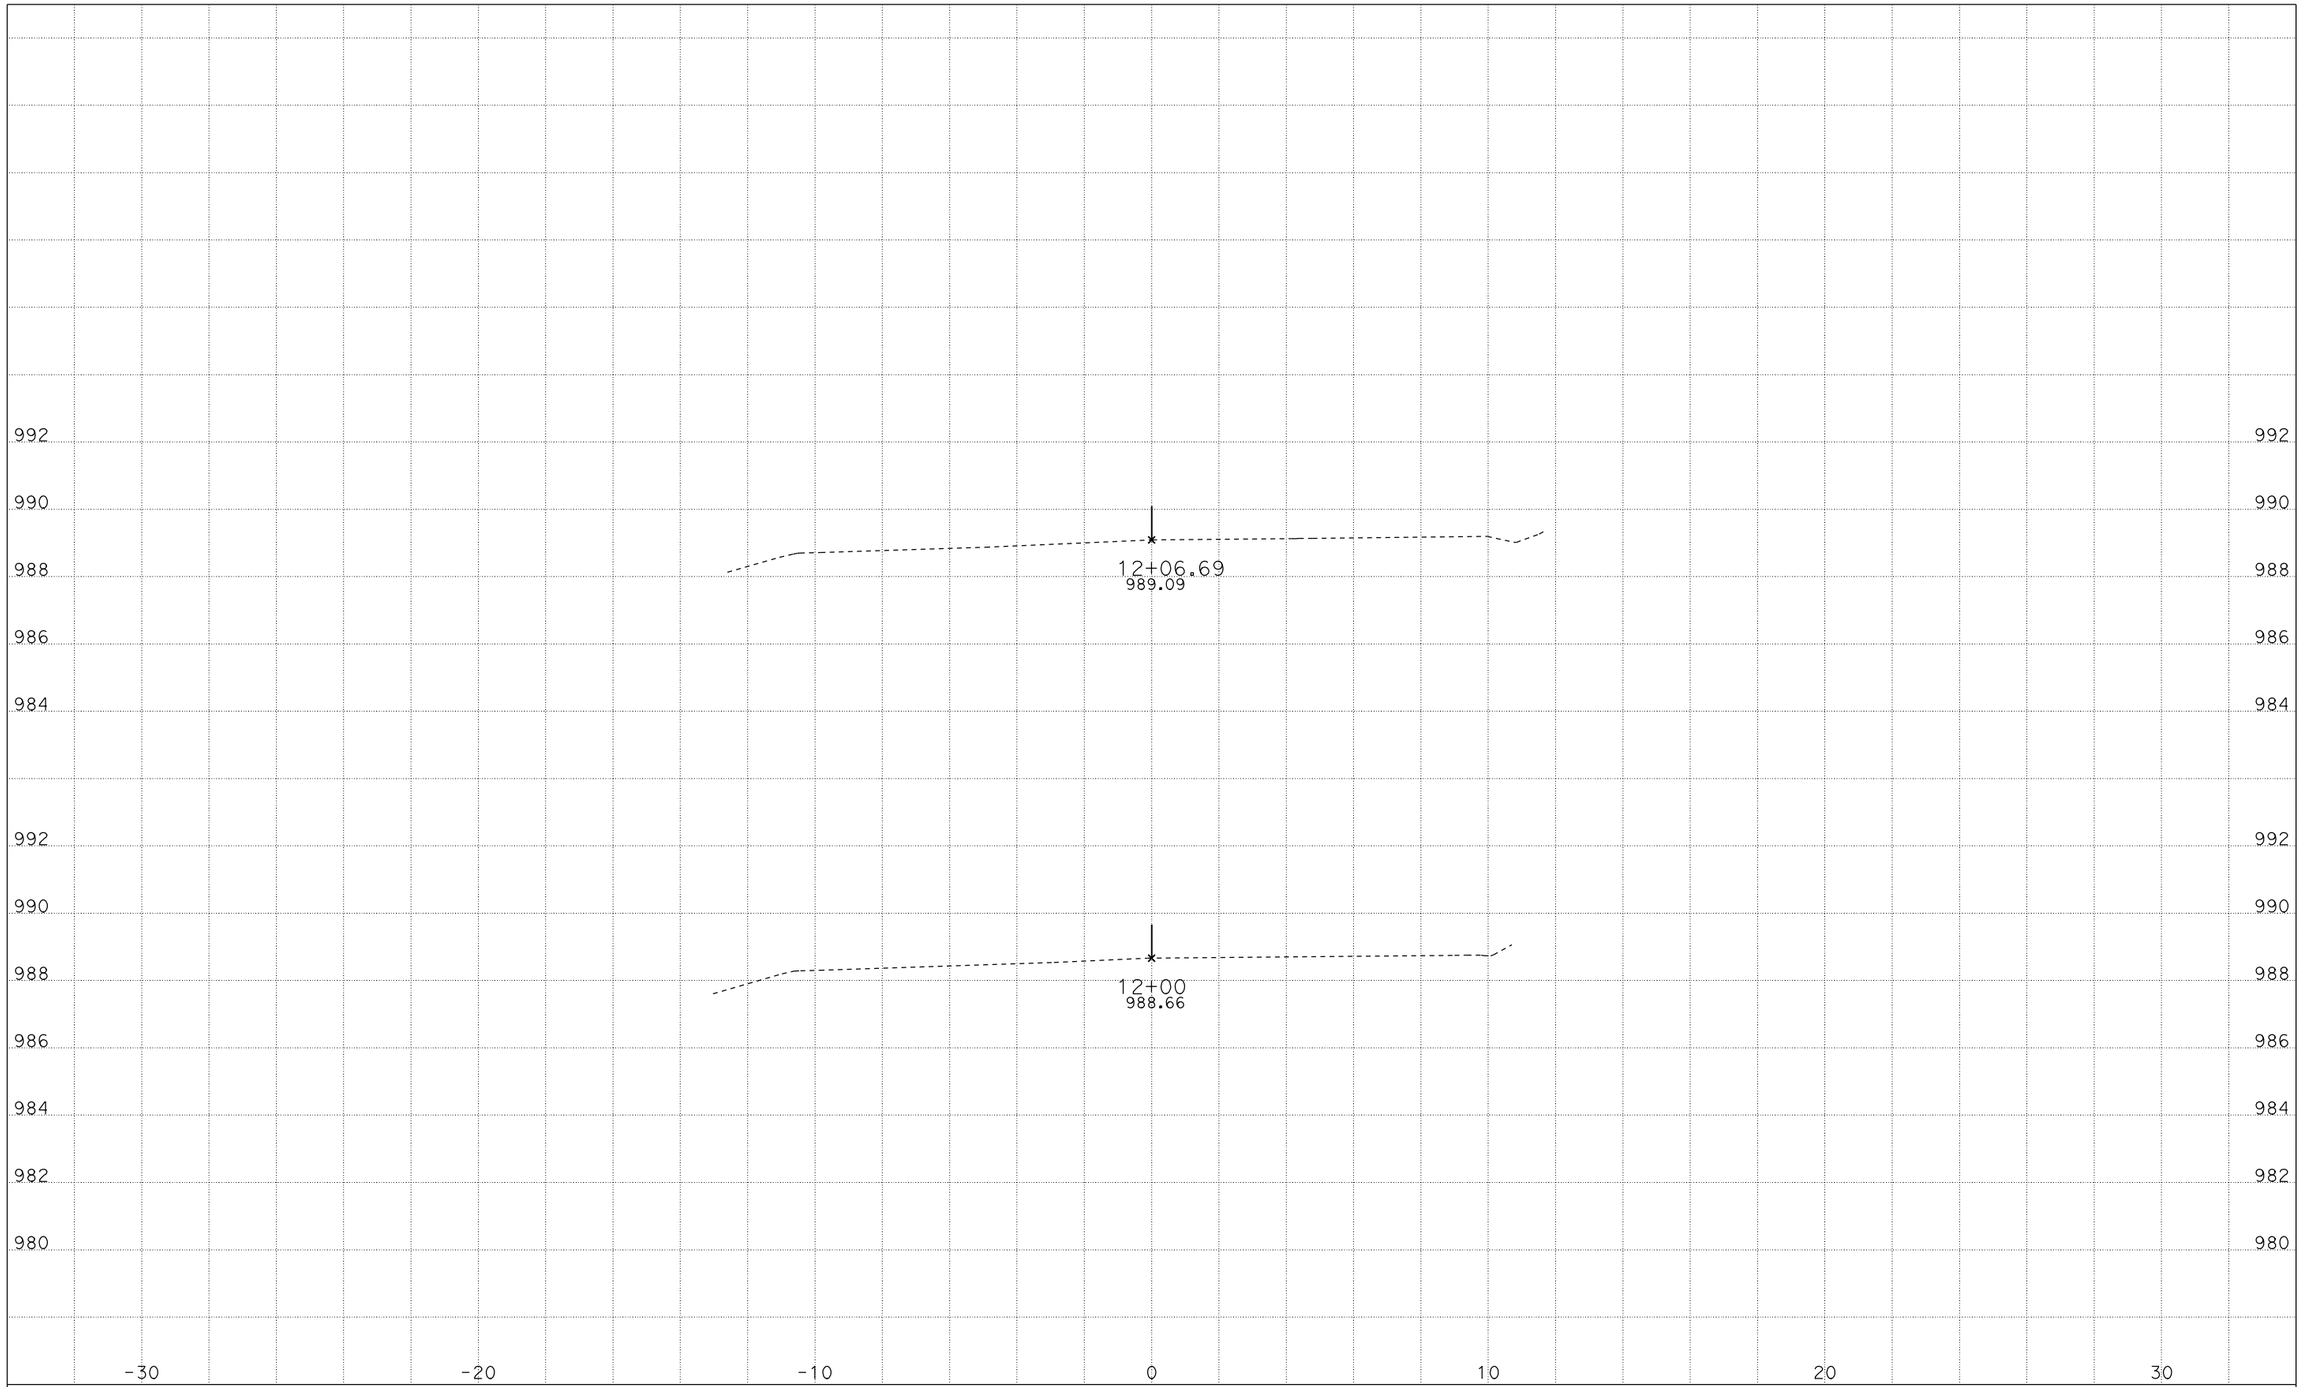

CREATED BY: M5
DATE: 4/8/2010
ALL DIMENSIONS ARE FEET

KC Project: 06327 File: P:\proj3\01\47710\design\calce\Location1\06327\l1_final.ear

PROJECT ID: LOCATION 1
CONTRACT: 01-477101
DIST/CO/RTE/PM: 01-MEN,LAK-175-PM VAR

SCALE: 1" = 2' Horiz.
1" = 2' Vert.

"L1" LINE CROSS SECTIONS
SHEET 1 OF 12

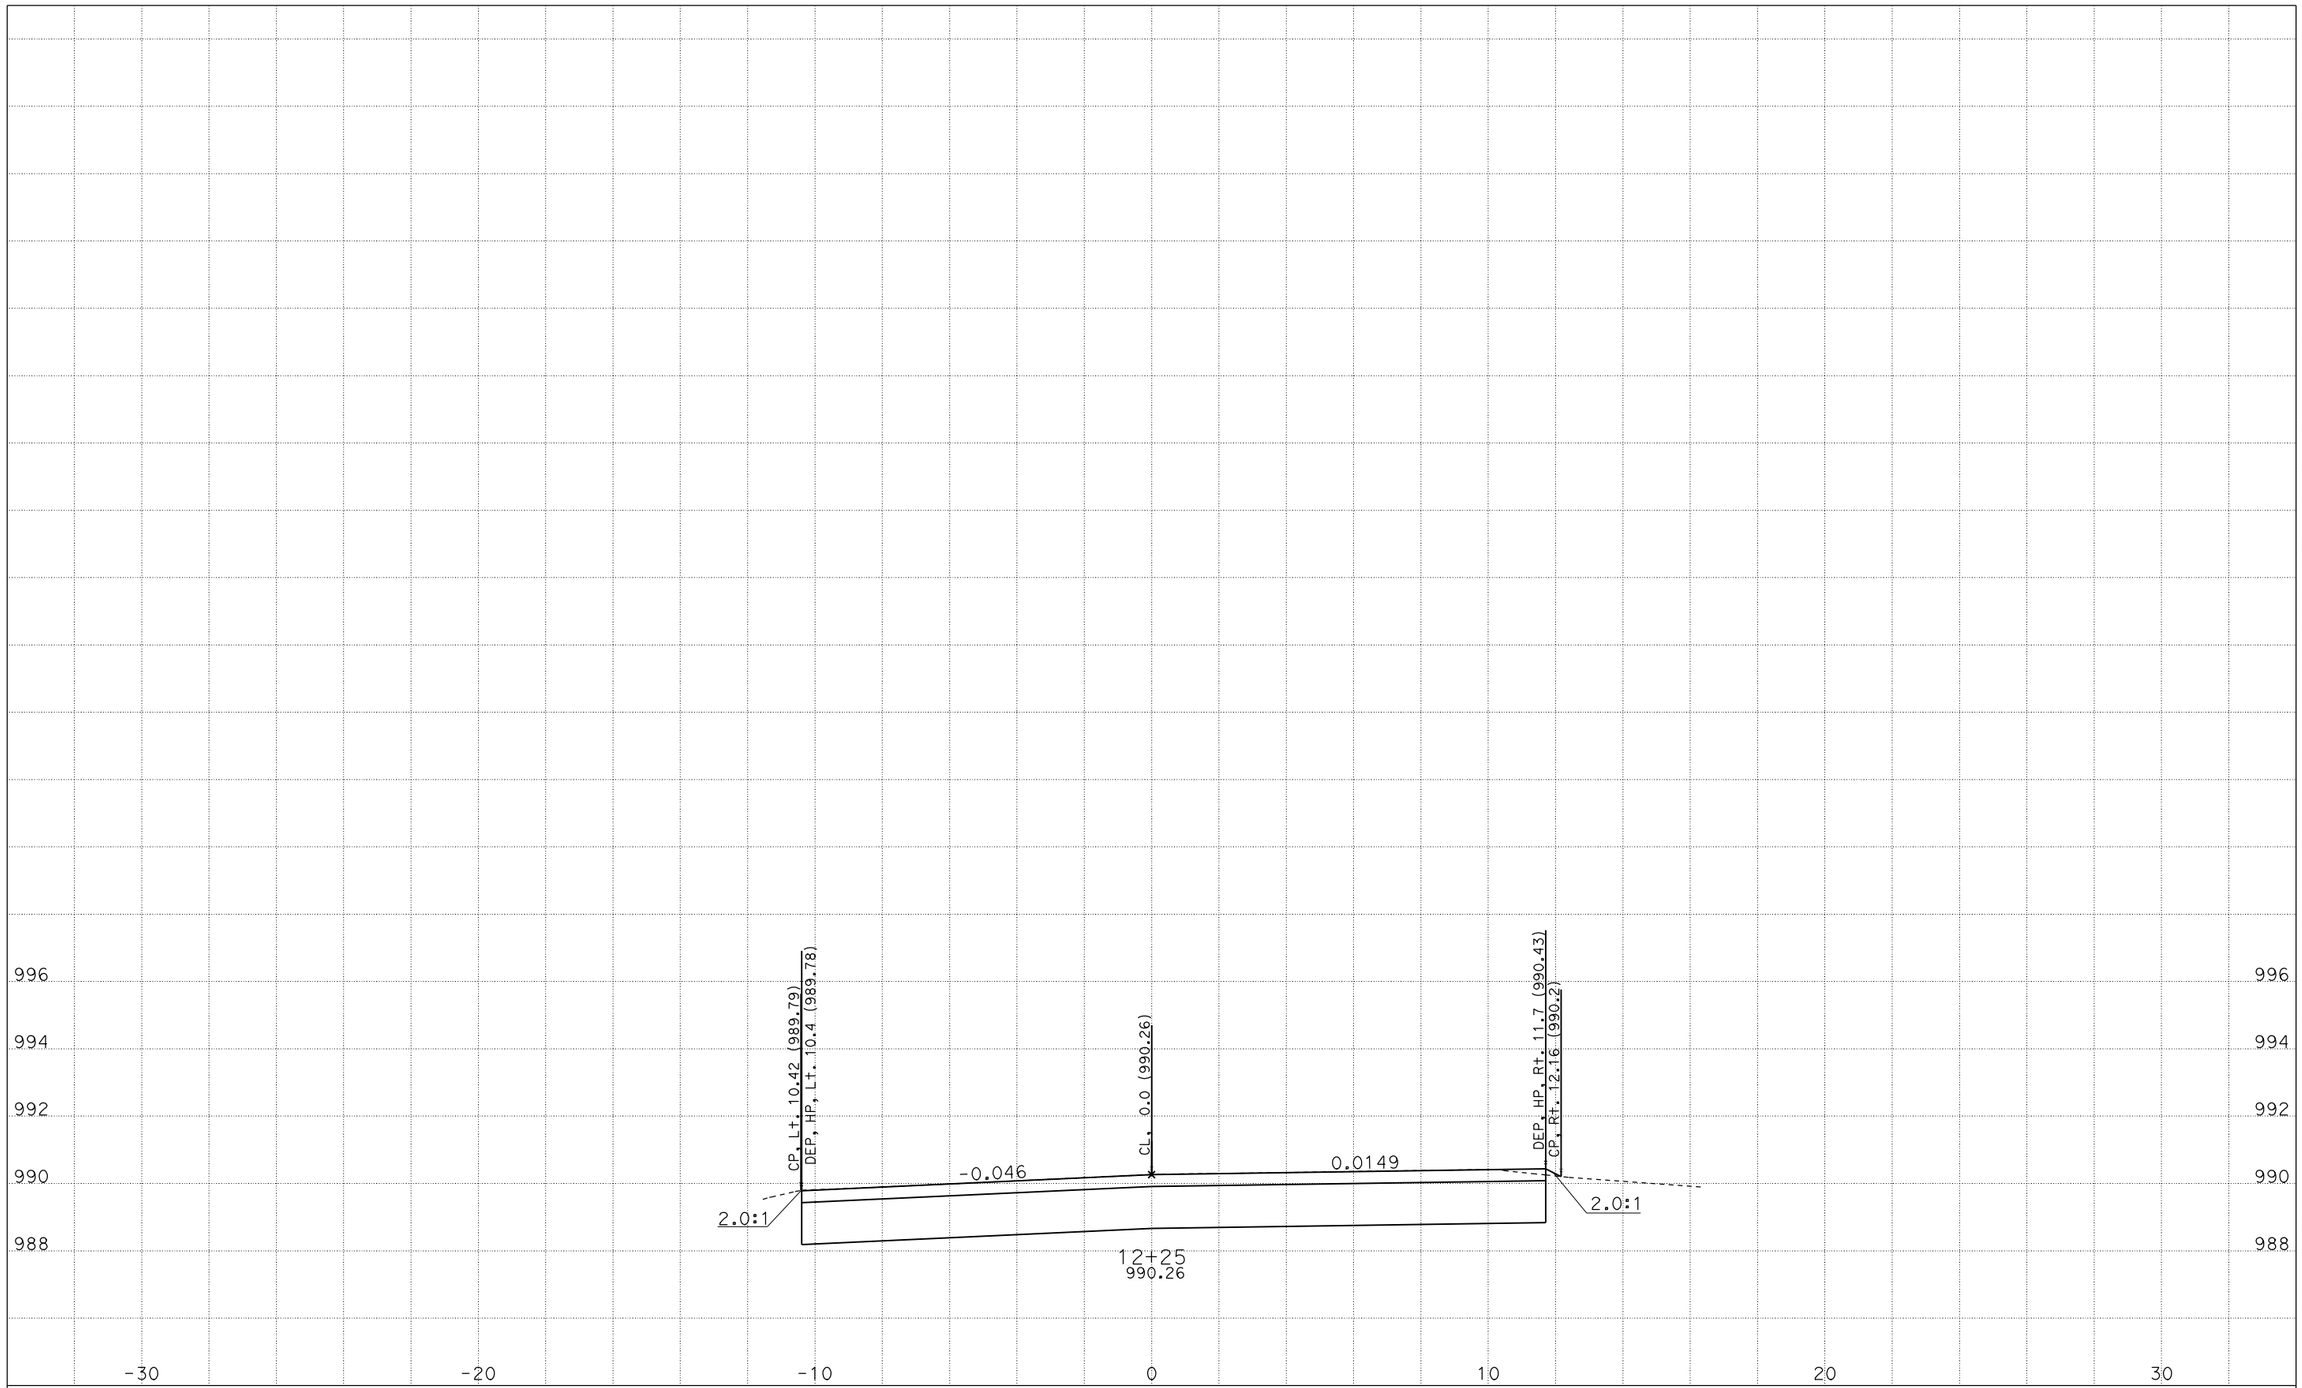

CREATED BY: M5
DATE: 4/8/2010
ALL DIMENSIONS ARE FEET

KC Project: 06327 File: P:\proj3\01\47710\design\calce\Location1\06327\l1_final.ear

LOCATION 1
01-477101

01-MEN,LAK-175-PM VAR

SCALE: 1" = 2' Horiz.
1" = 2' Vert.

"L1" LINE CROSS SECTIONS

SHEET 2 OF 12

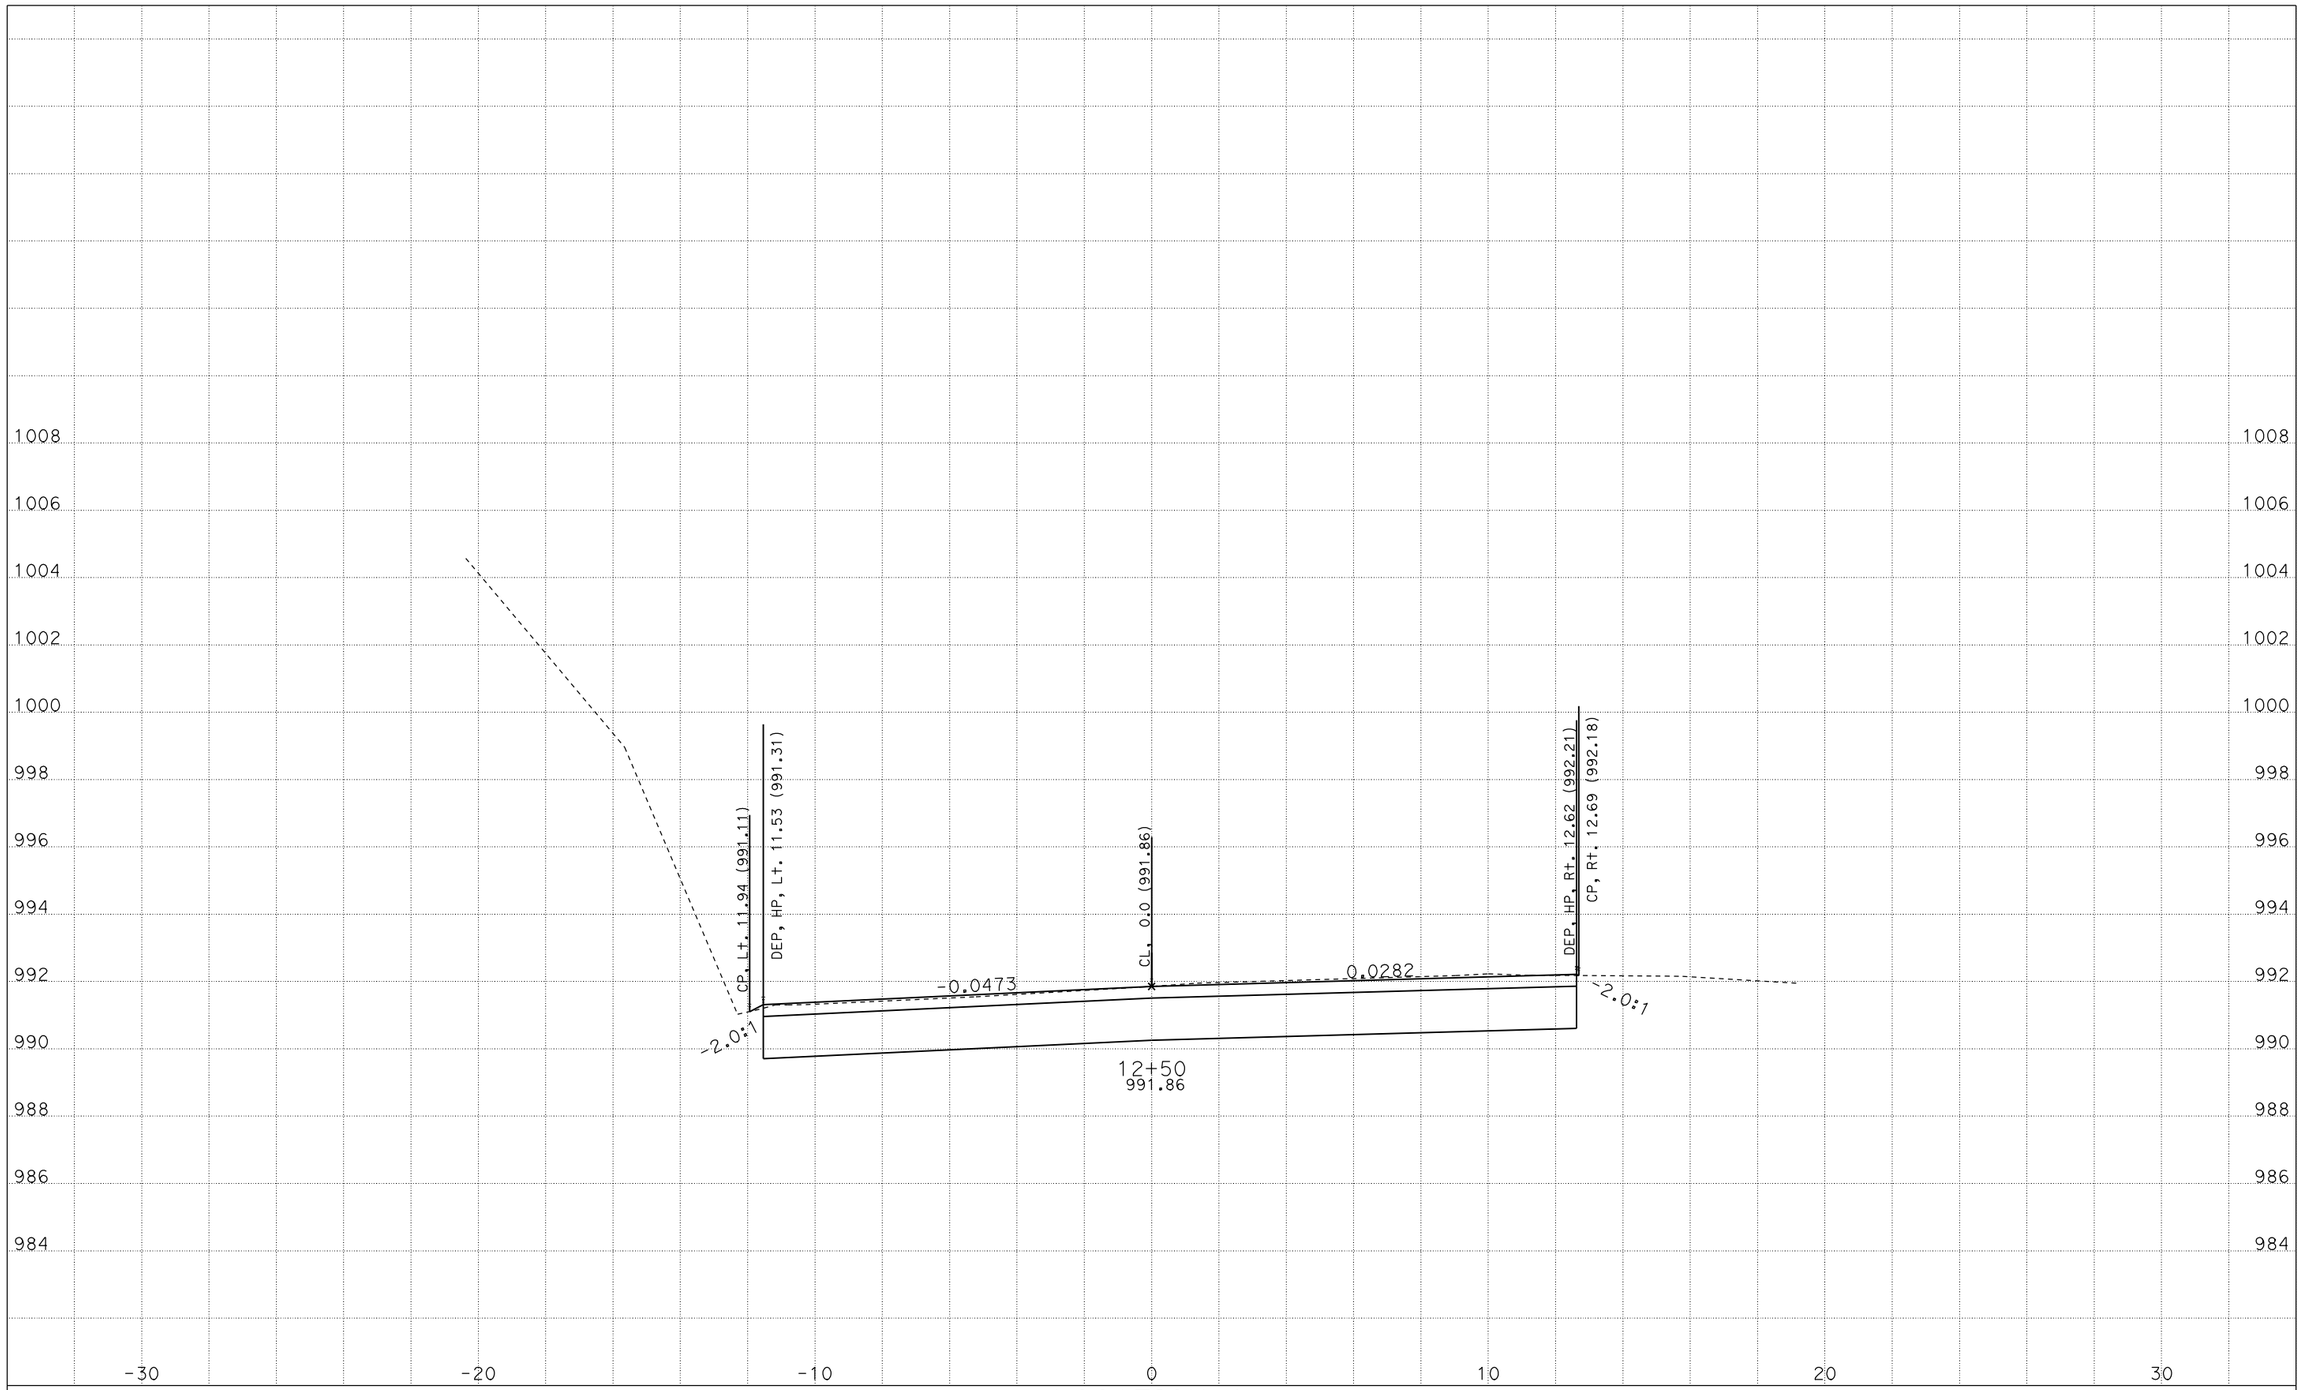

CREATED BY: M5
DATE: 4/8/2010
ALL DIMENSIONS ARE FEET

KC Project: 06327 File: P:\proj3\01\47710\design\calce\Location1\06327\l1_final.ear

LOCATION 1
01-477101

01-MEN,LAK-175-PM VAR

SCALE: 1" = 2' Horiz.
1" = 2' Vert.

"L1" LINE CROSS SECTIONS

SHEET 3 OF 12

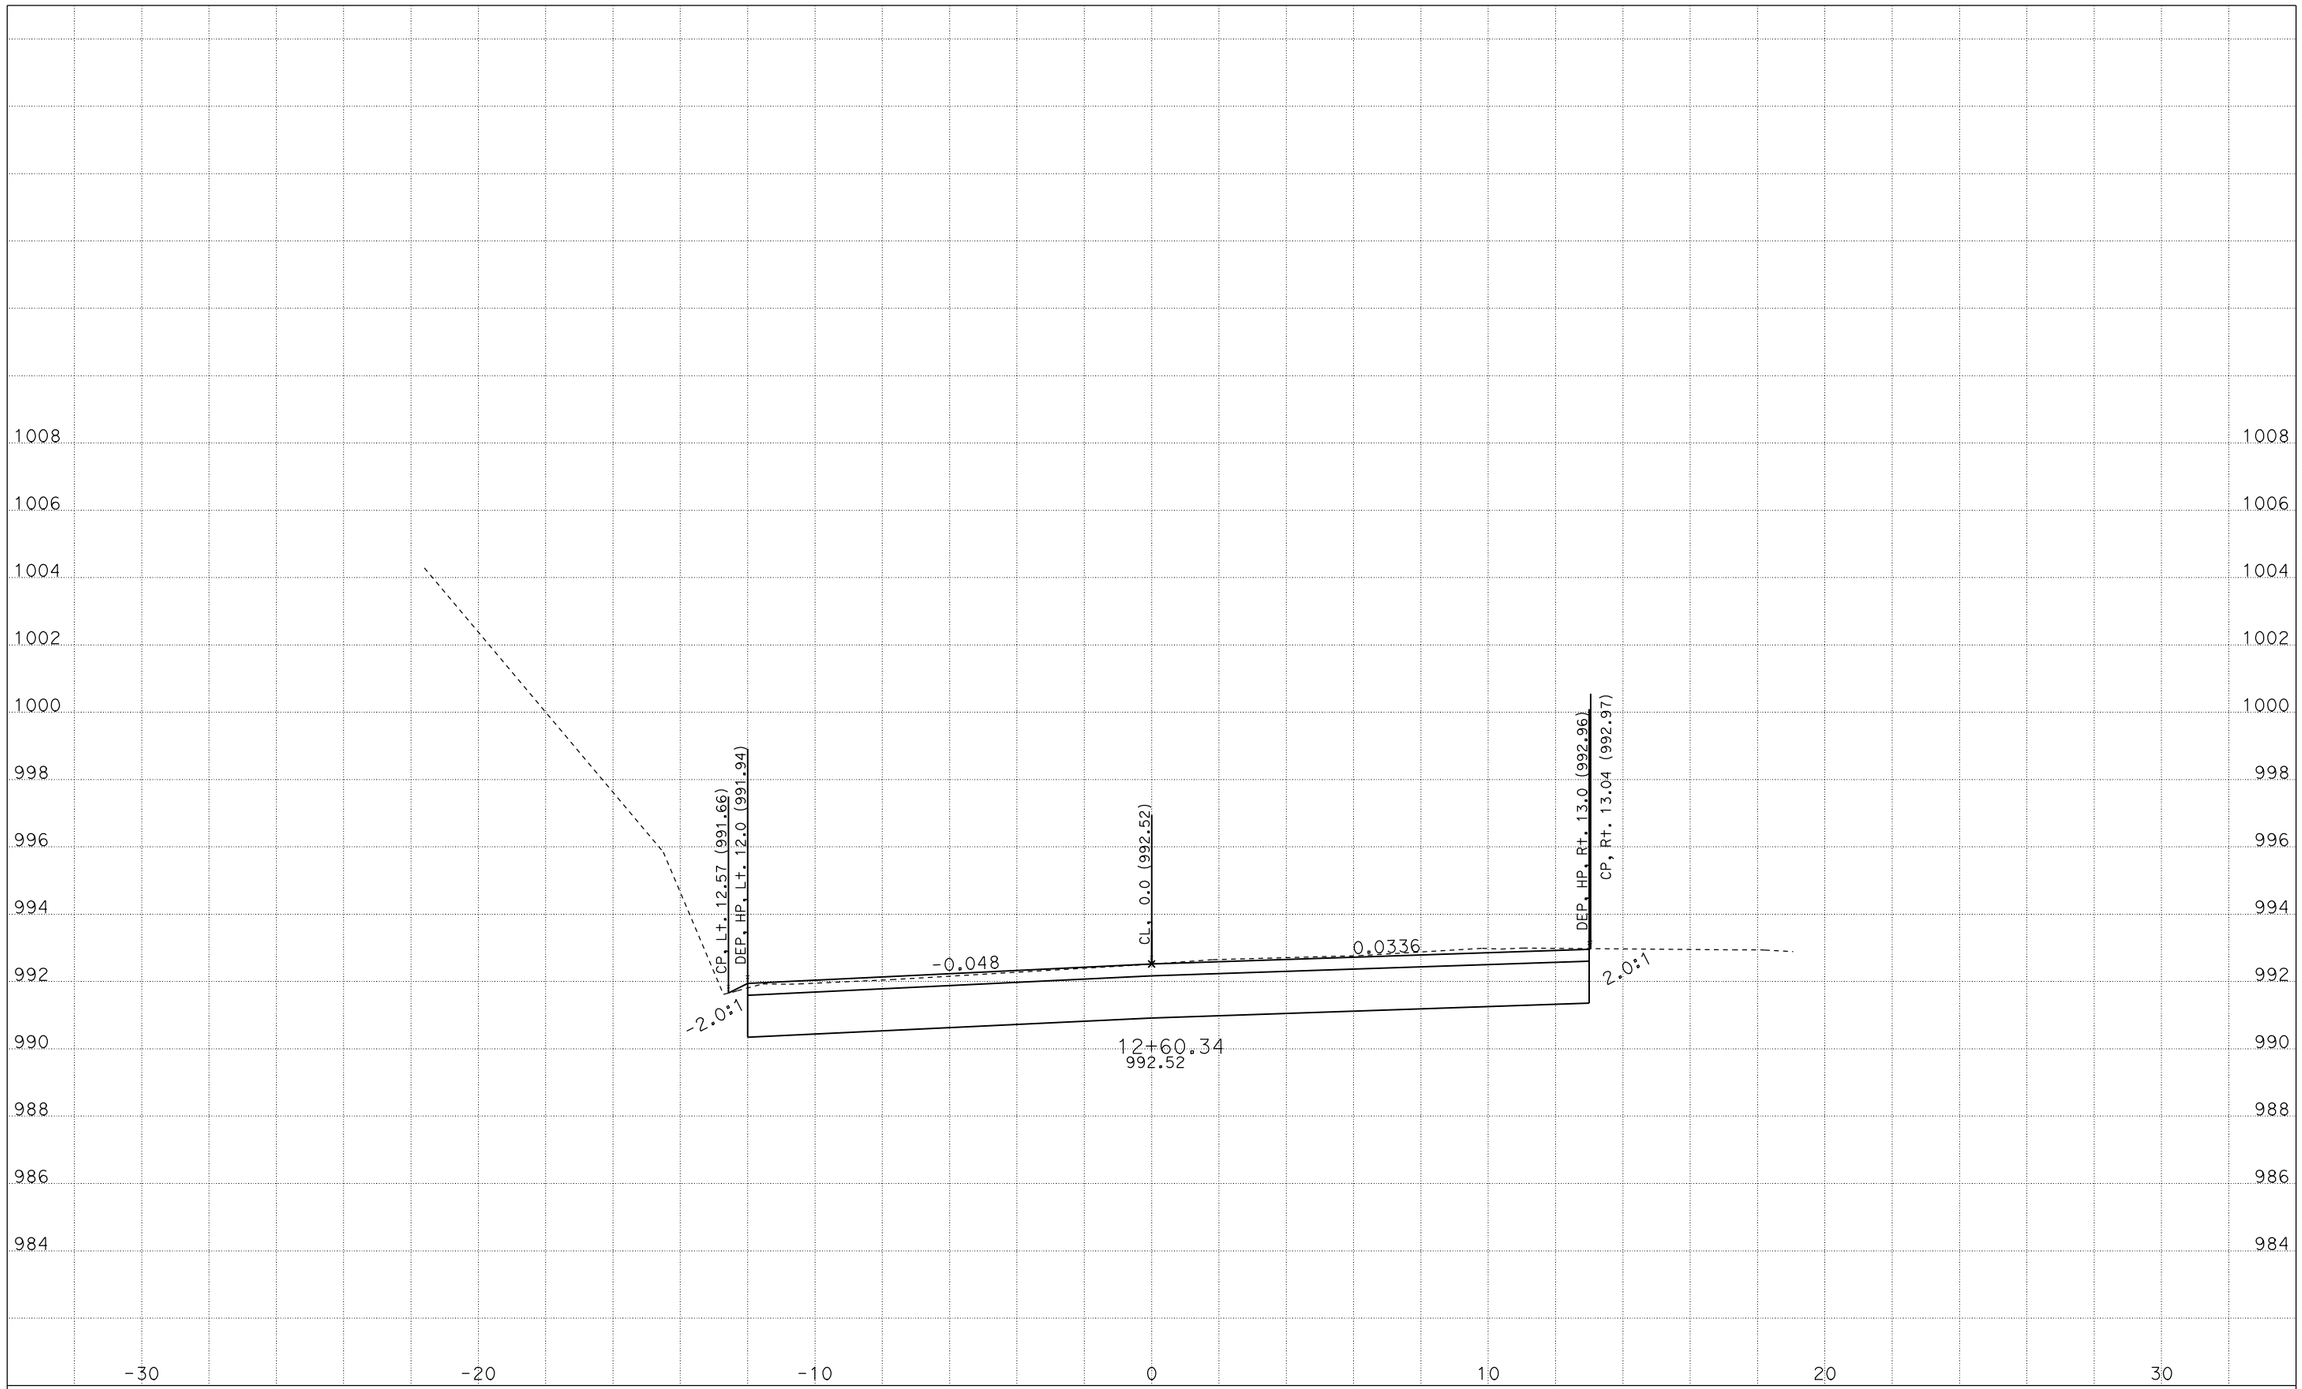

CREATED BY: M5
DATE: 4/8/2010
ALL DIMENSIONS ARE FEET

KC Project: 06327 File: P:\proj3\01\47710\design\calce\Location1\06327\l1_final.ear

LOCATION 1
01-477101

01-MEN,LAK-175-PM VAR

SCALE: 1" = 2' Horiz.
1" = 2' Vert.

"L1" LINE CROSS SECTIONS

SHEET 4 OF 12

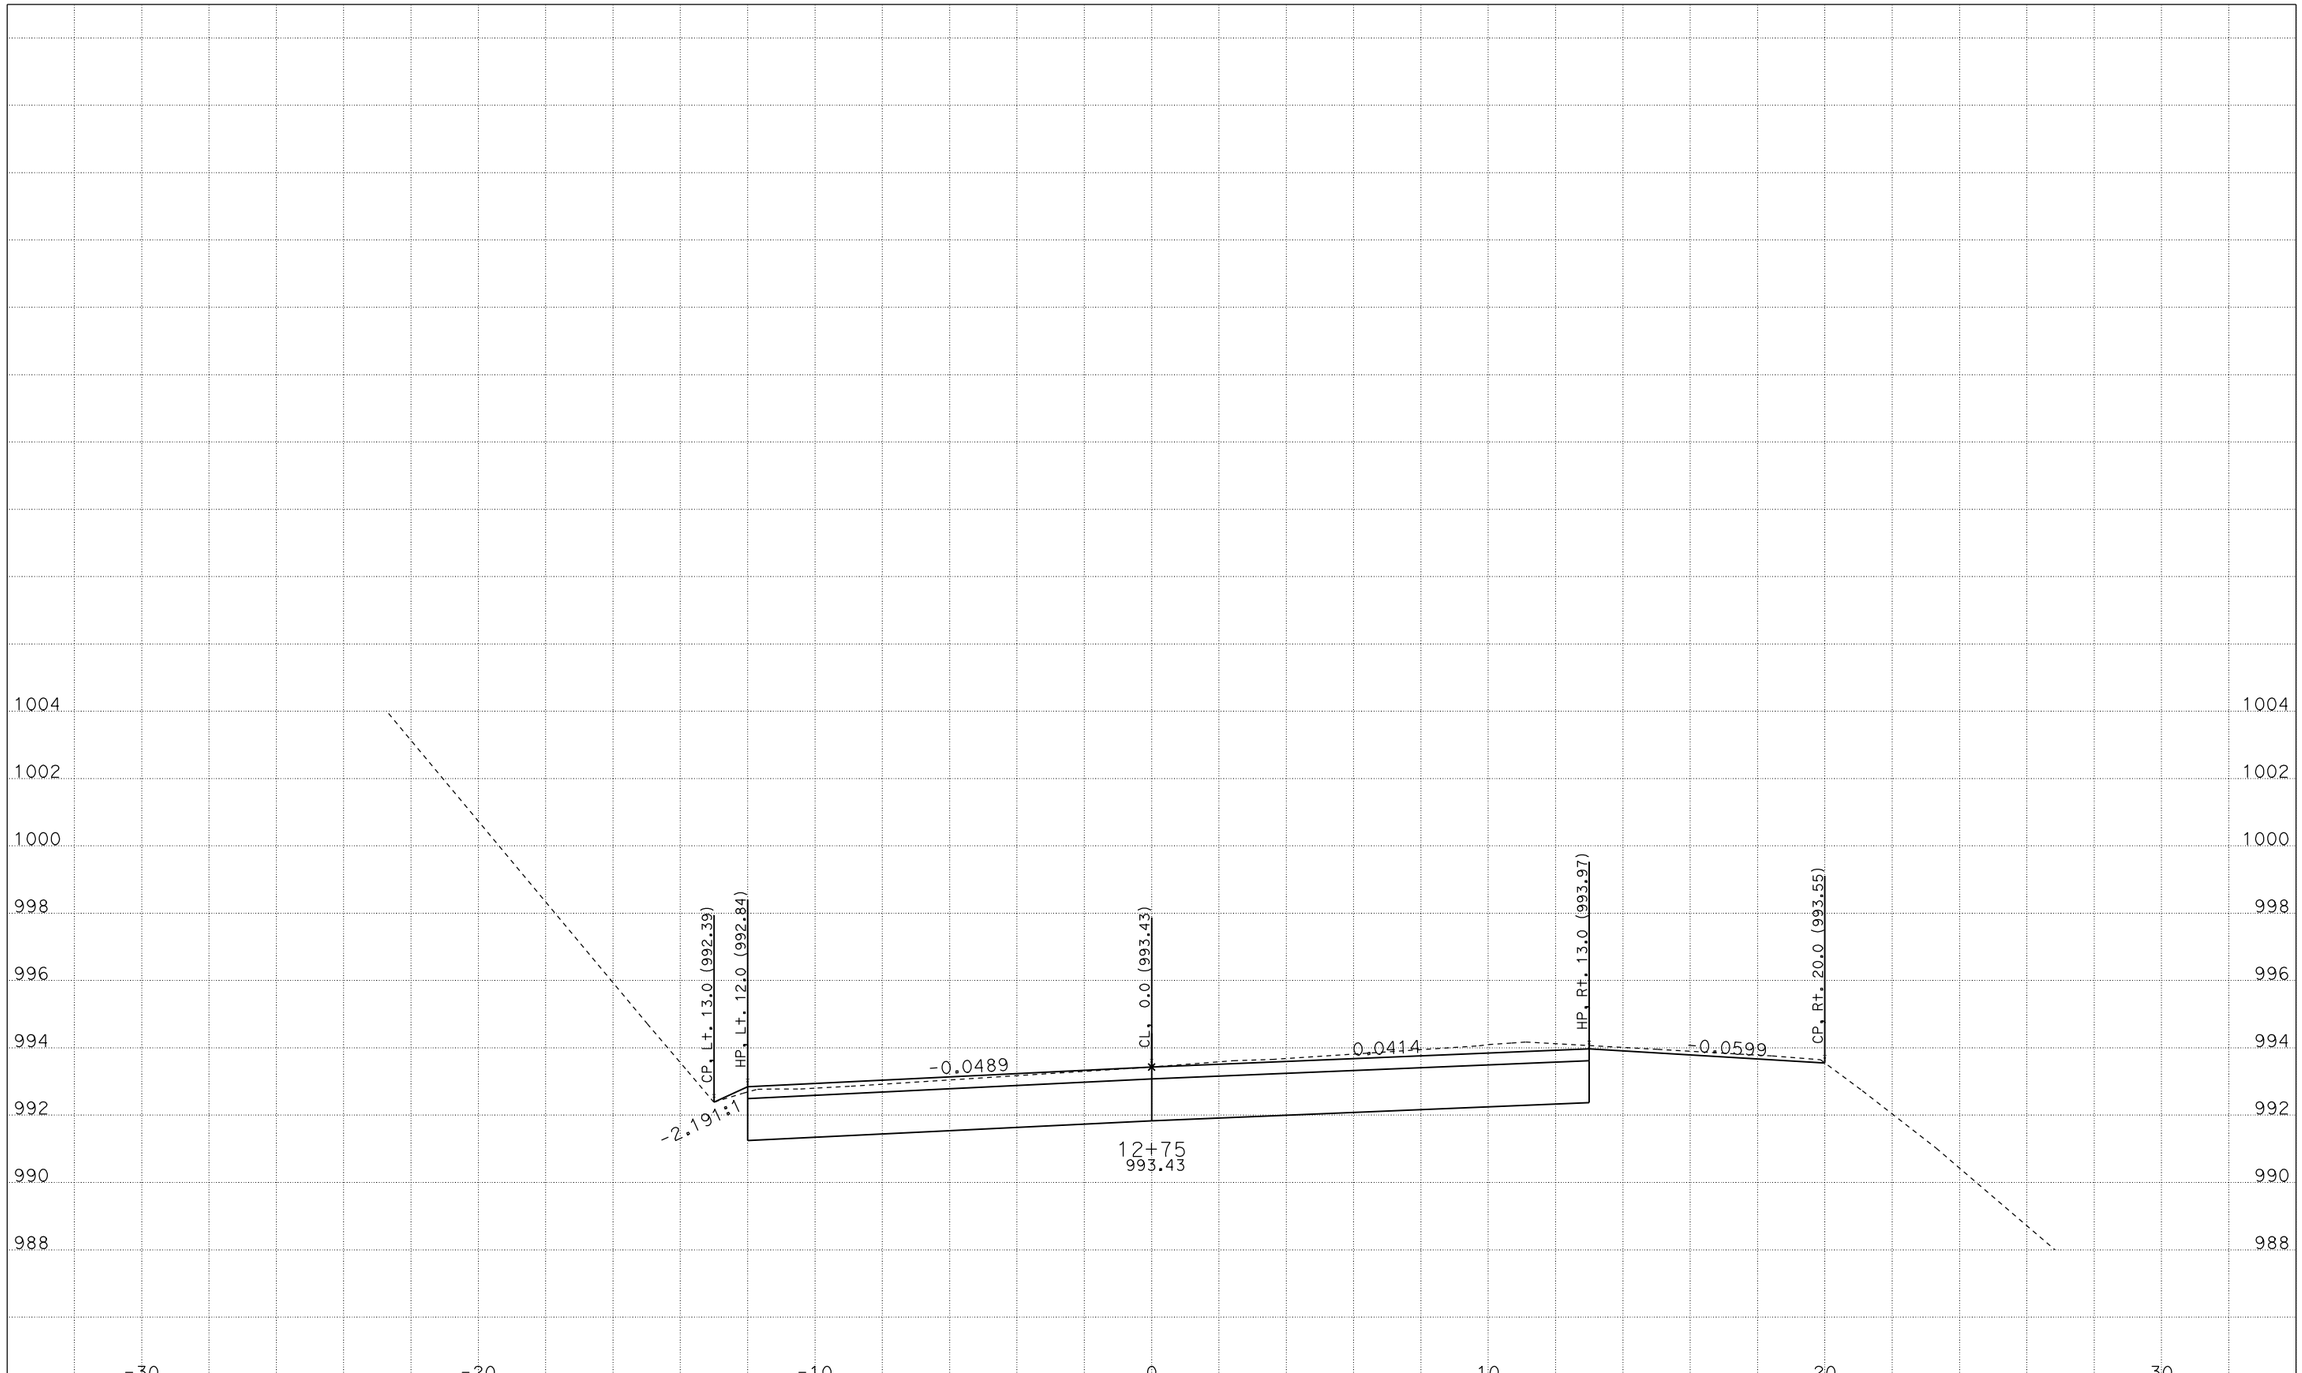

CREATED BY: M5
DATE: 4/8/2010
ALL DIMENSIONS ARE FEET

KC Project: 06327 File: P:\proj3\01\47710\design\calce\Location1\06327\l1_final.ear

LOCATION 1
01-477101

01-MEN,LAK-175-PM VAR

SCALE: 1" = 2' Horiz.
1" = 2' Vert.

"L1" LINE CROSS SECTIONS

SHEET 3 OF 12

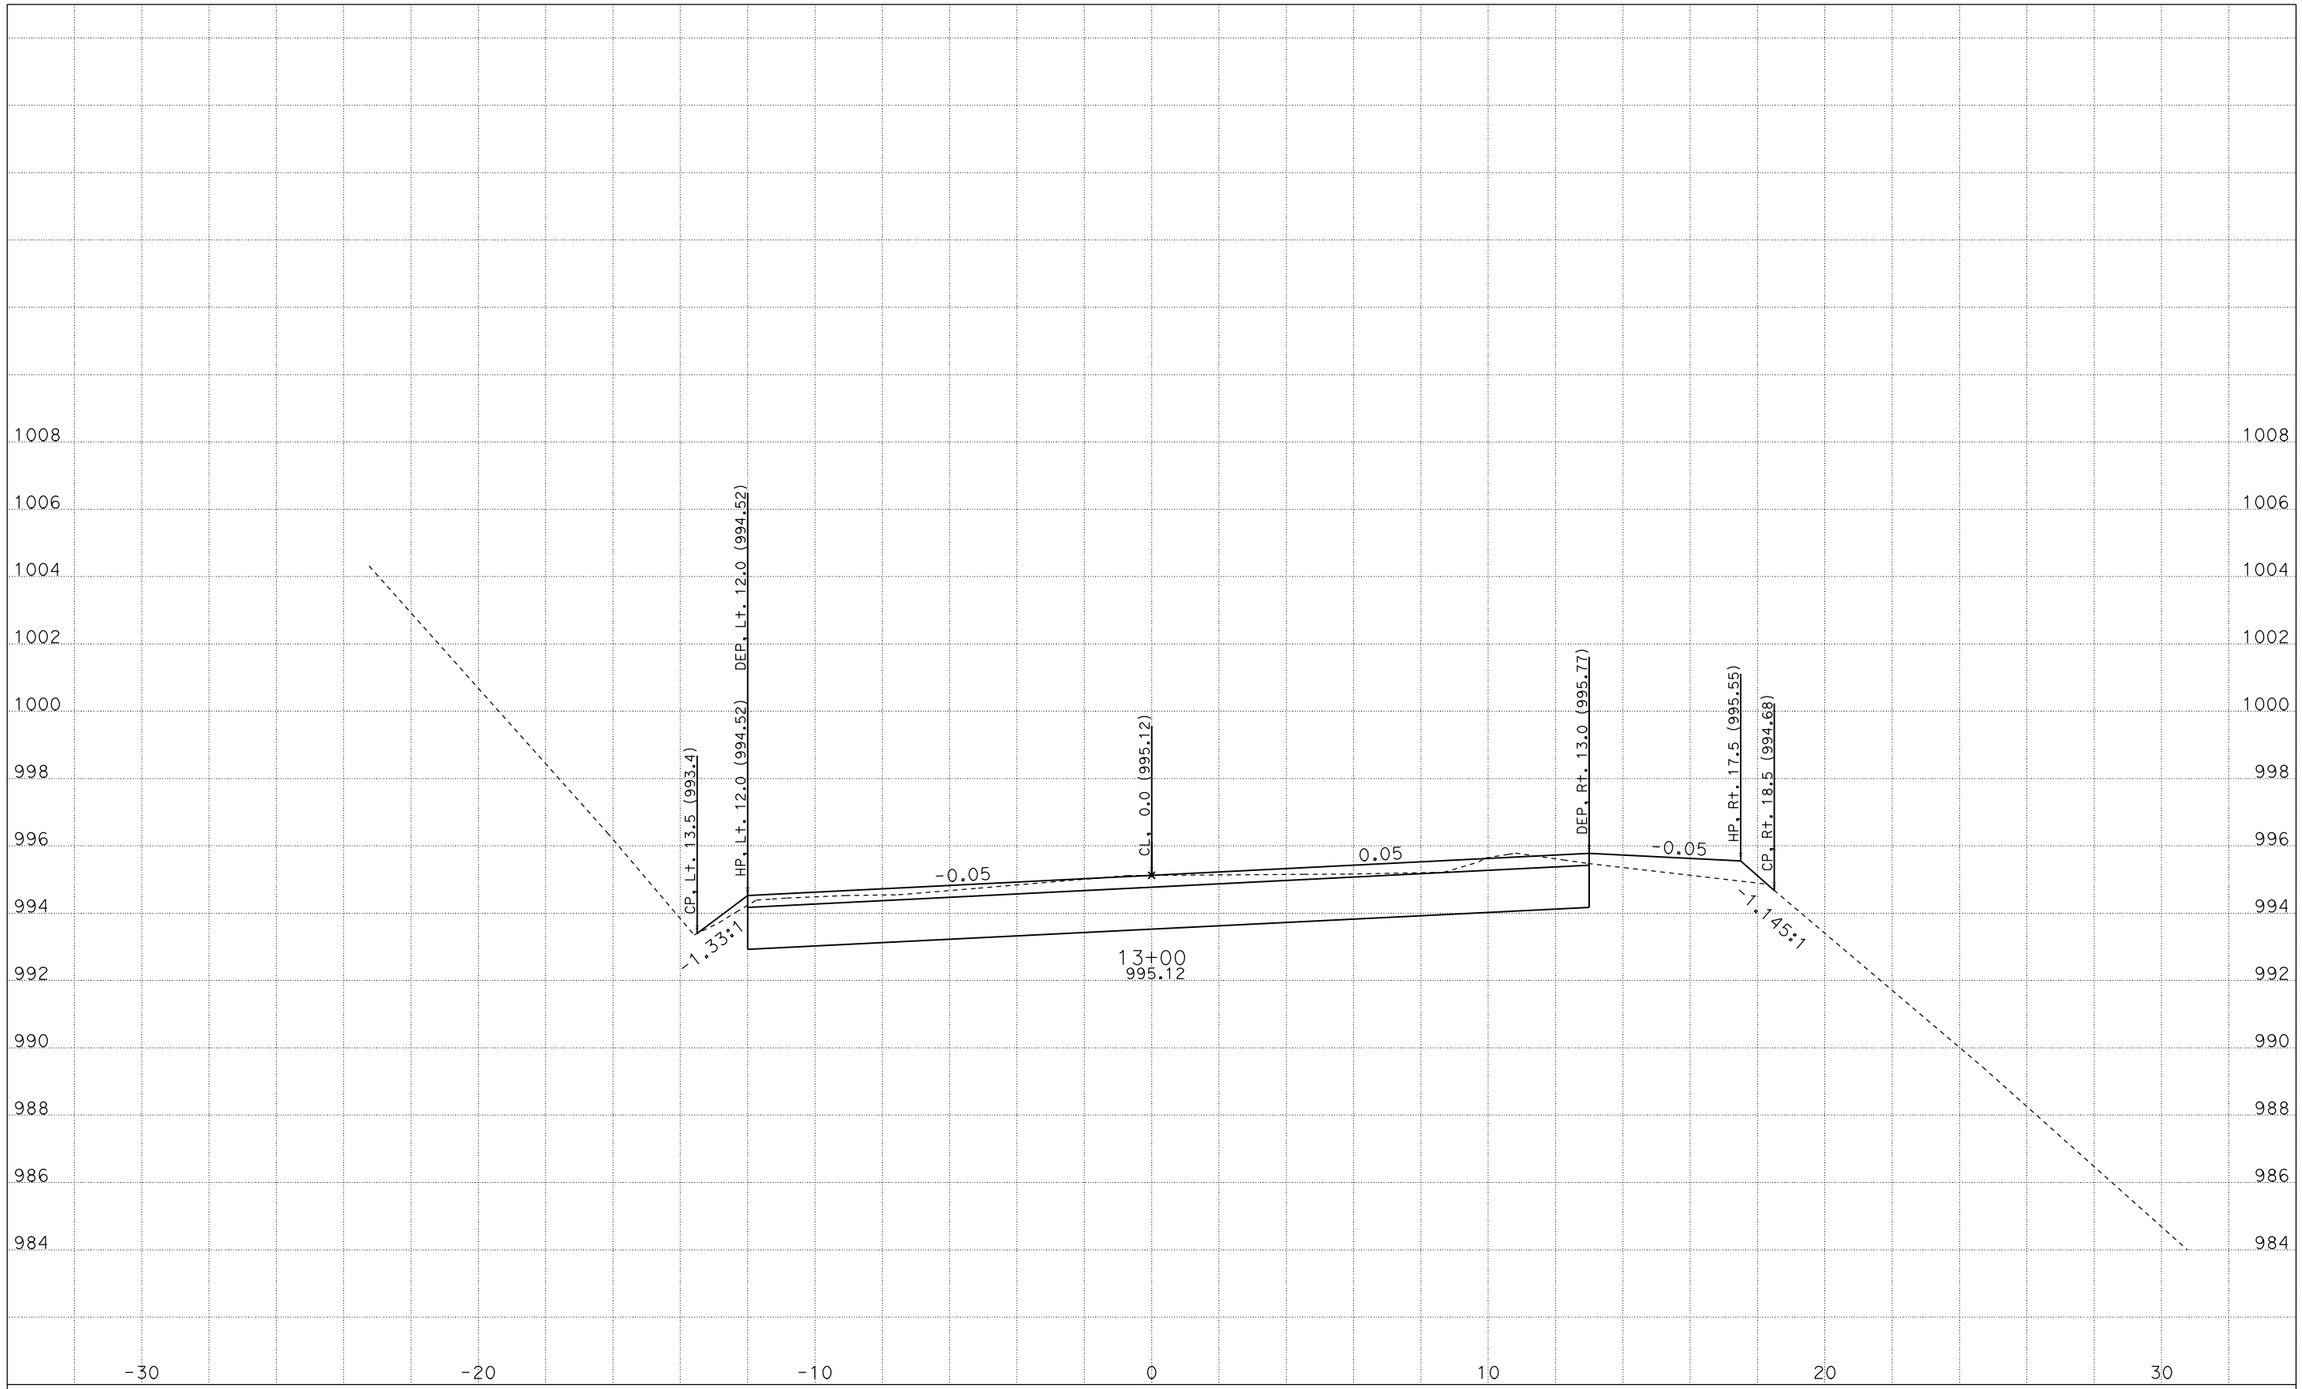

CREATED BY: M5
DATE: 4/8/2010
ALL DIMENSIONS ARE FEET

KC Project: 06327 File: P:\proj3\01\47710\design\caice\Location1\06327\l1_final.ear

LOCATION 1
01-477101

01-MEN,LAK-175-PM VAR

SCALE: 1" = 2' Horiz.
1" = 2' Vert.

"L1" LINE CROSS SECTIONS

SHEET 6 OF 12

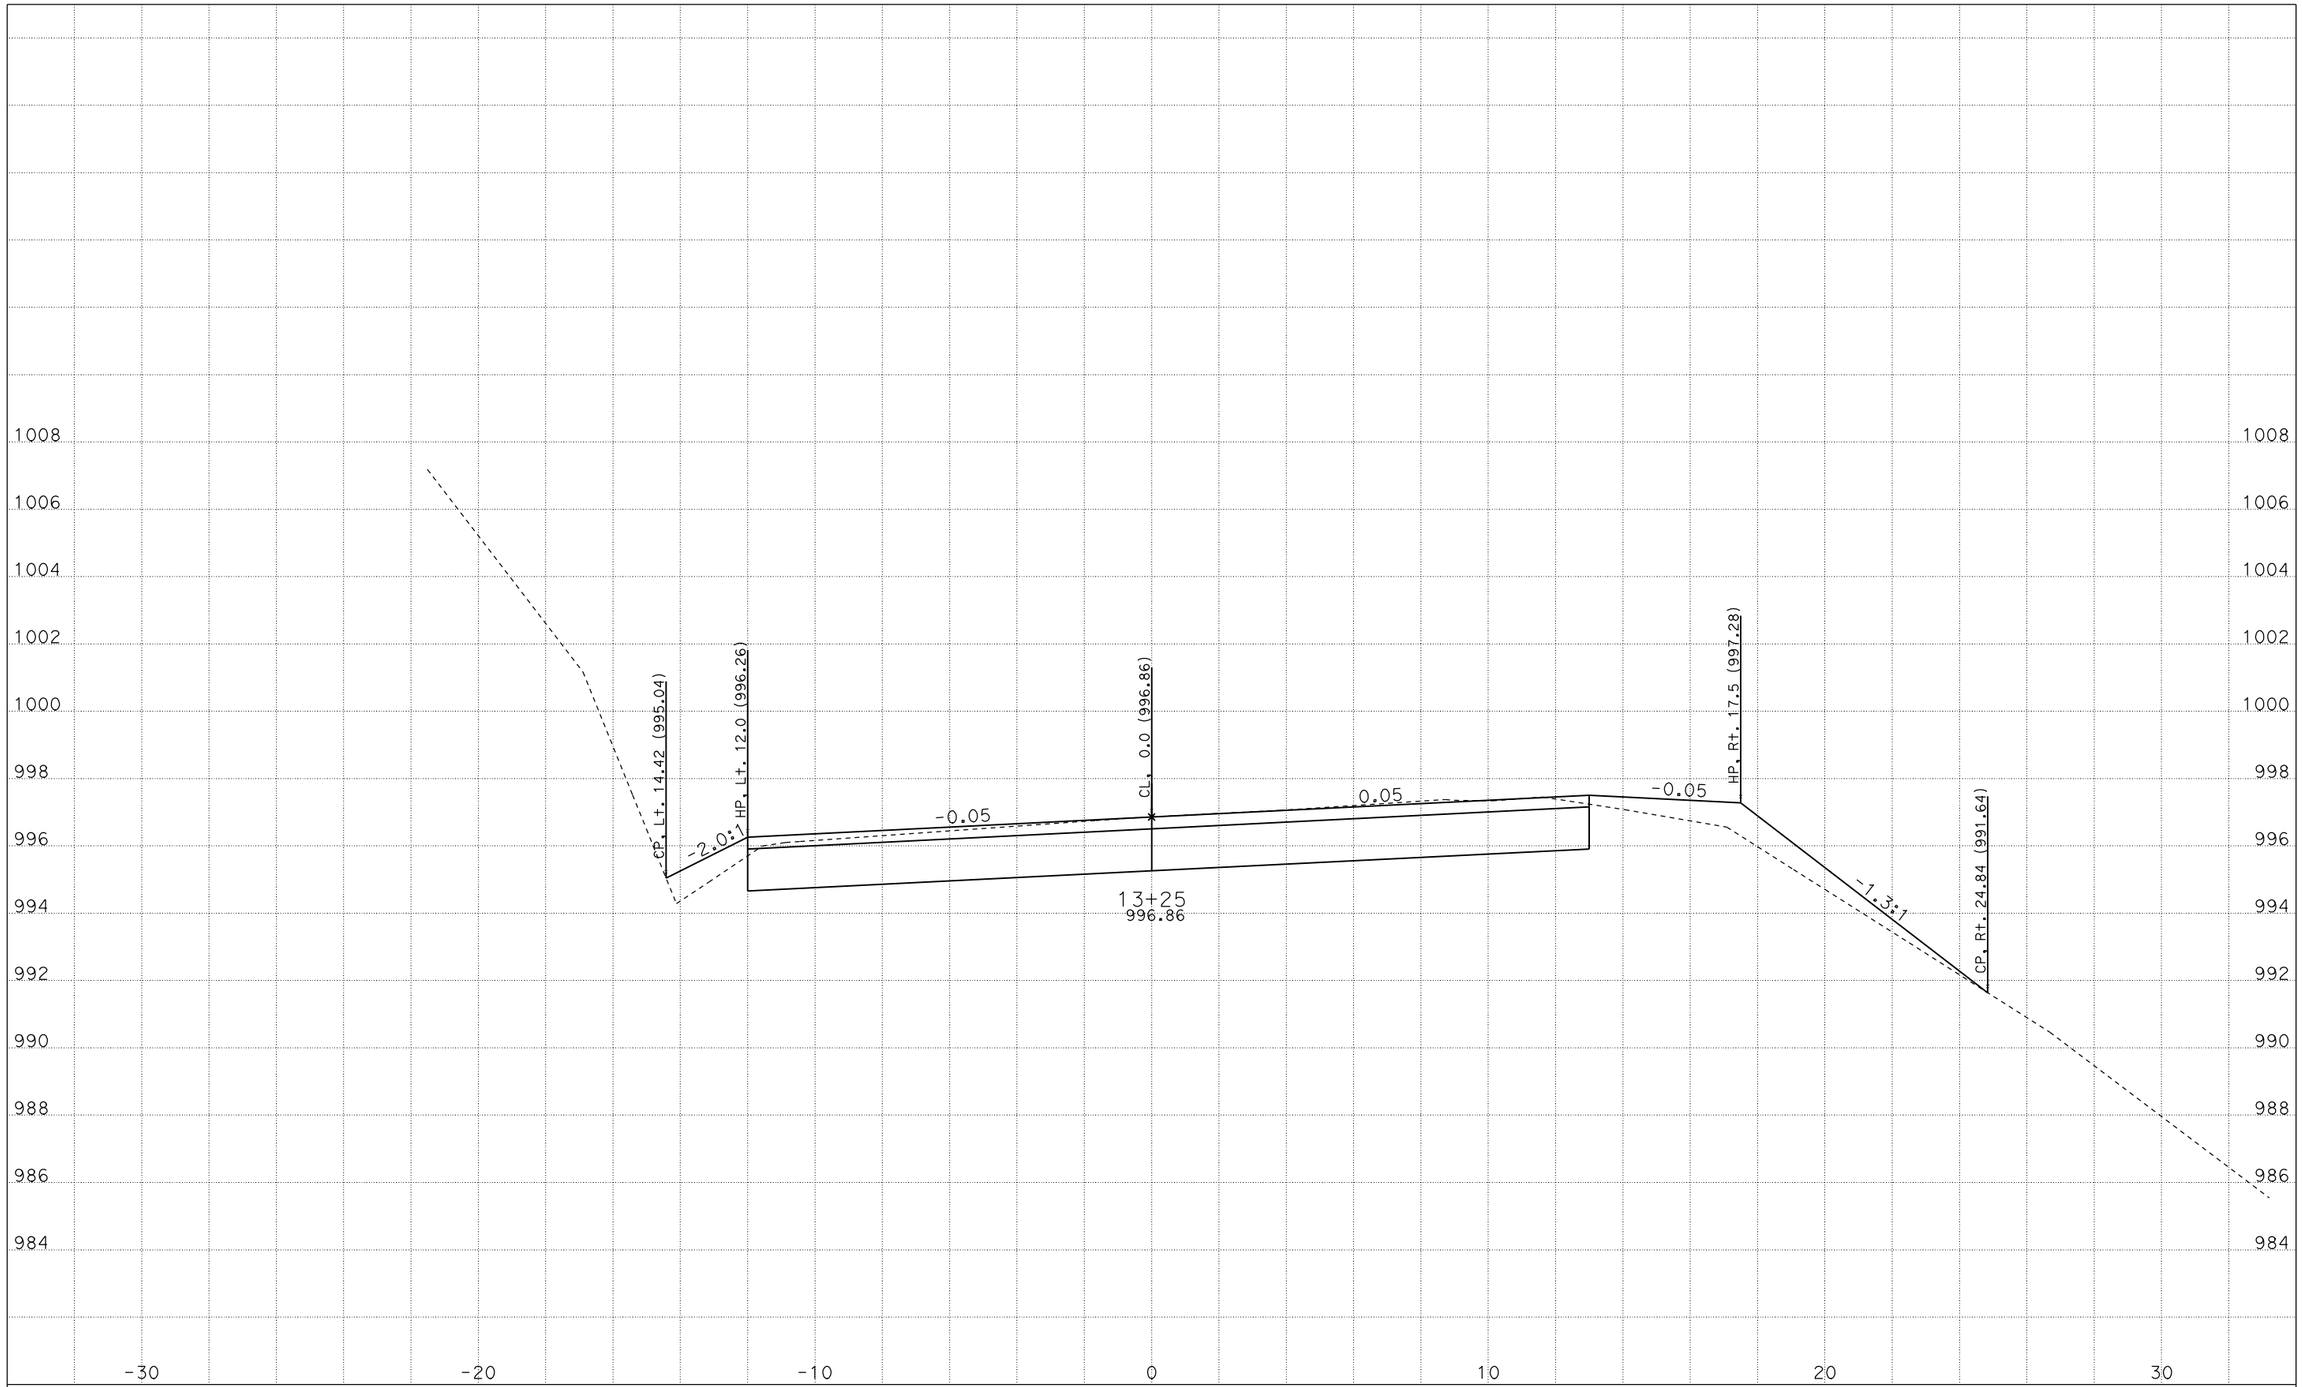

CREATED BY: M5
DATE: 4/8/2010
ALL DIMENSIONS ARE FEET

KC Project: 06327 File: P:\proj3\01\47710\design\calce\Location1\06327\l1_final.ear

LOCATION 1
01-477101

01-MEN,LAK-175-PM VAR

SCALE: 1" = 2' Horiz.
1" = 2' Vert.

"L1" LINE CROSS SECTIONS

SHEET 7 OF 12

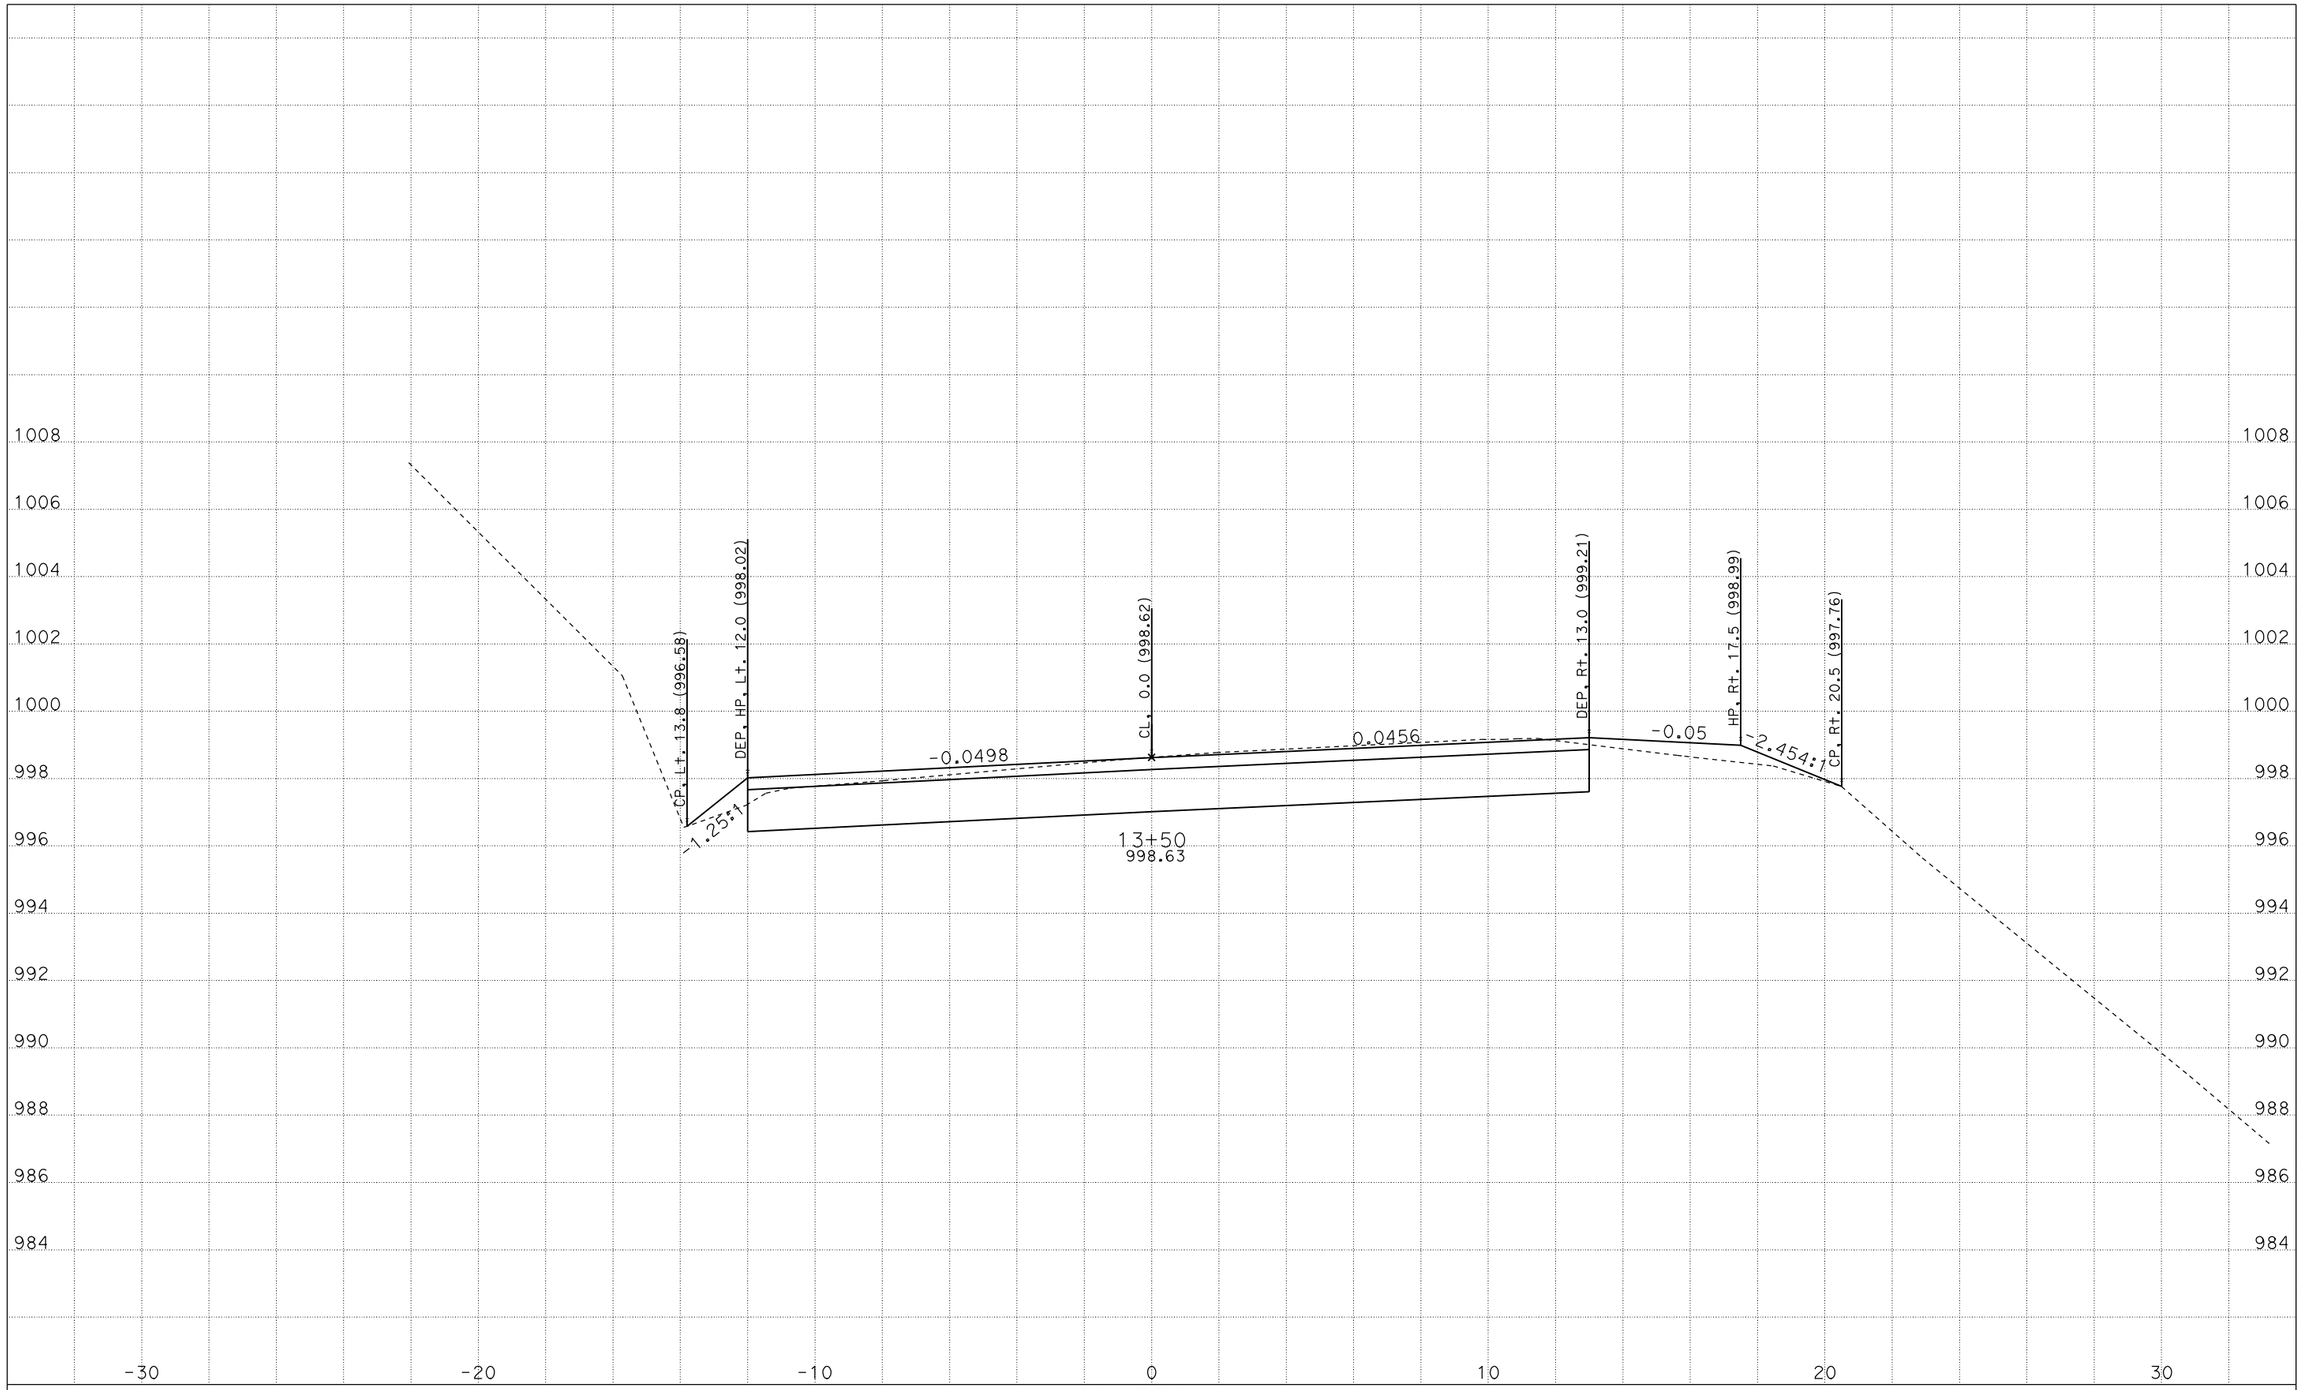

CREATED BY: M5
DATE: 4/8/2010
ALL DIMENSIONS ARE FEET

KC Project: 06327 File: P:\proj3\01\47710\design\caice\Location1\06327\l1_final.ear

LOCATION 1
01-477101

01-MEN,LAK-175-PM VAR

SCALE: 1" = 2' Horiz.
1" = 2' Vert.

"L1" LINE CROSS SECTIONS

SHEET 8 OF 12

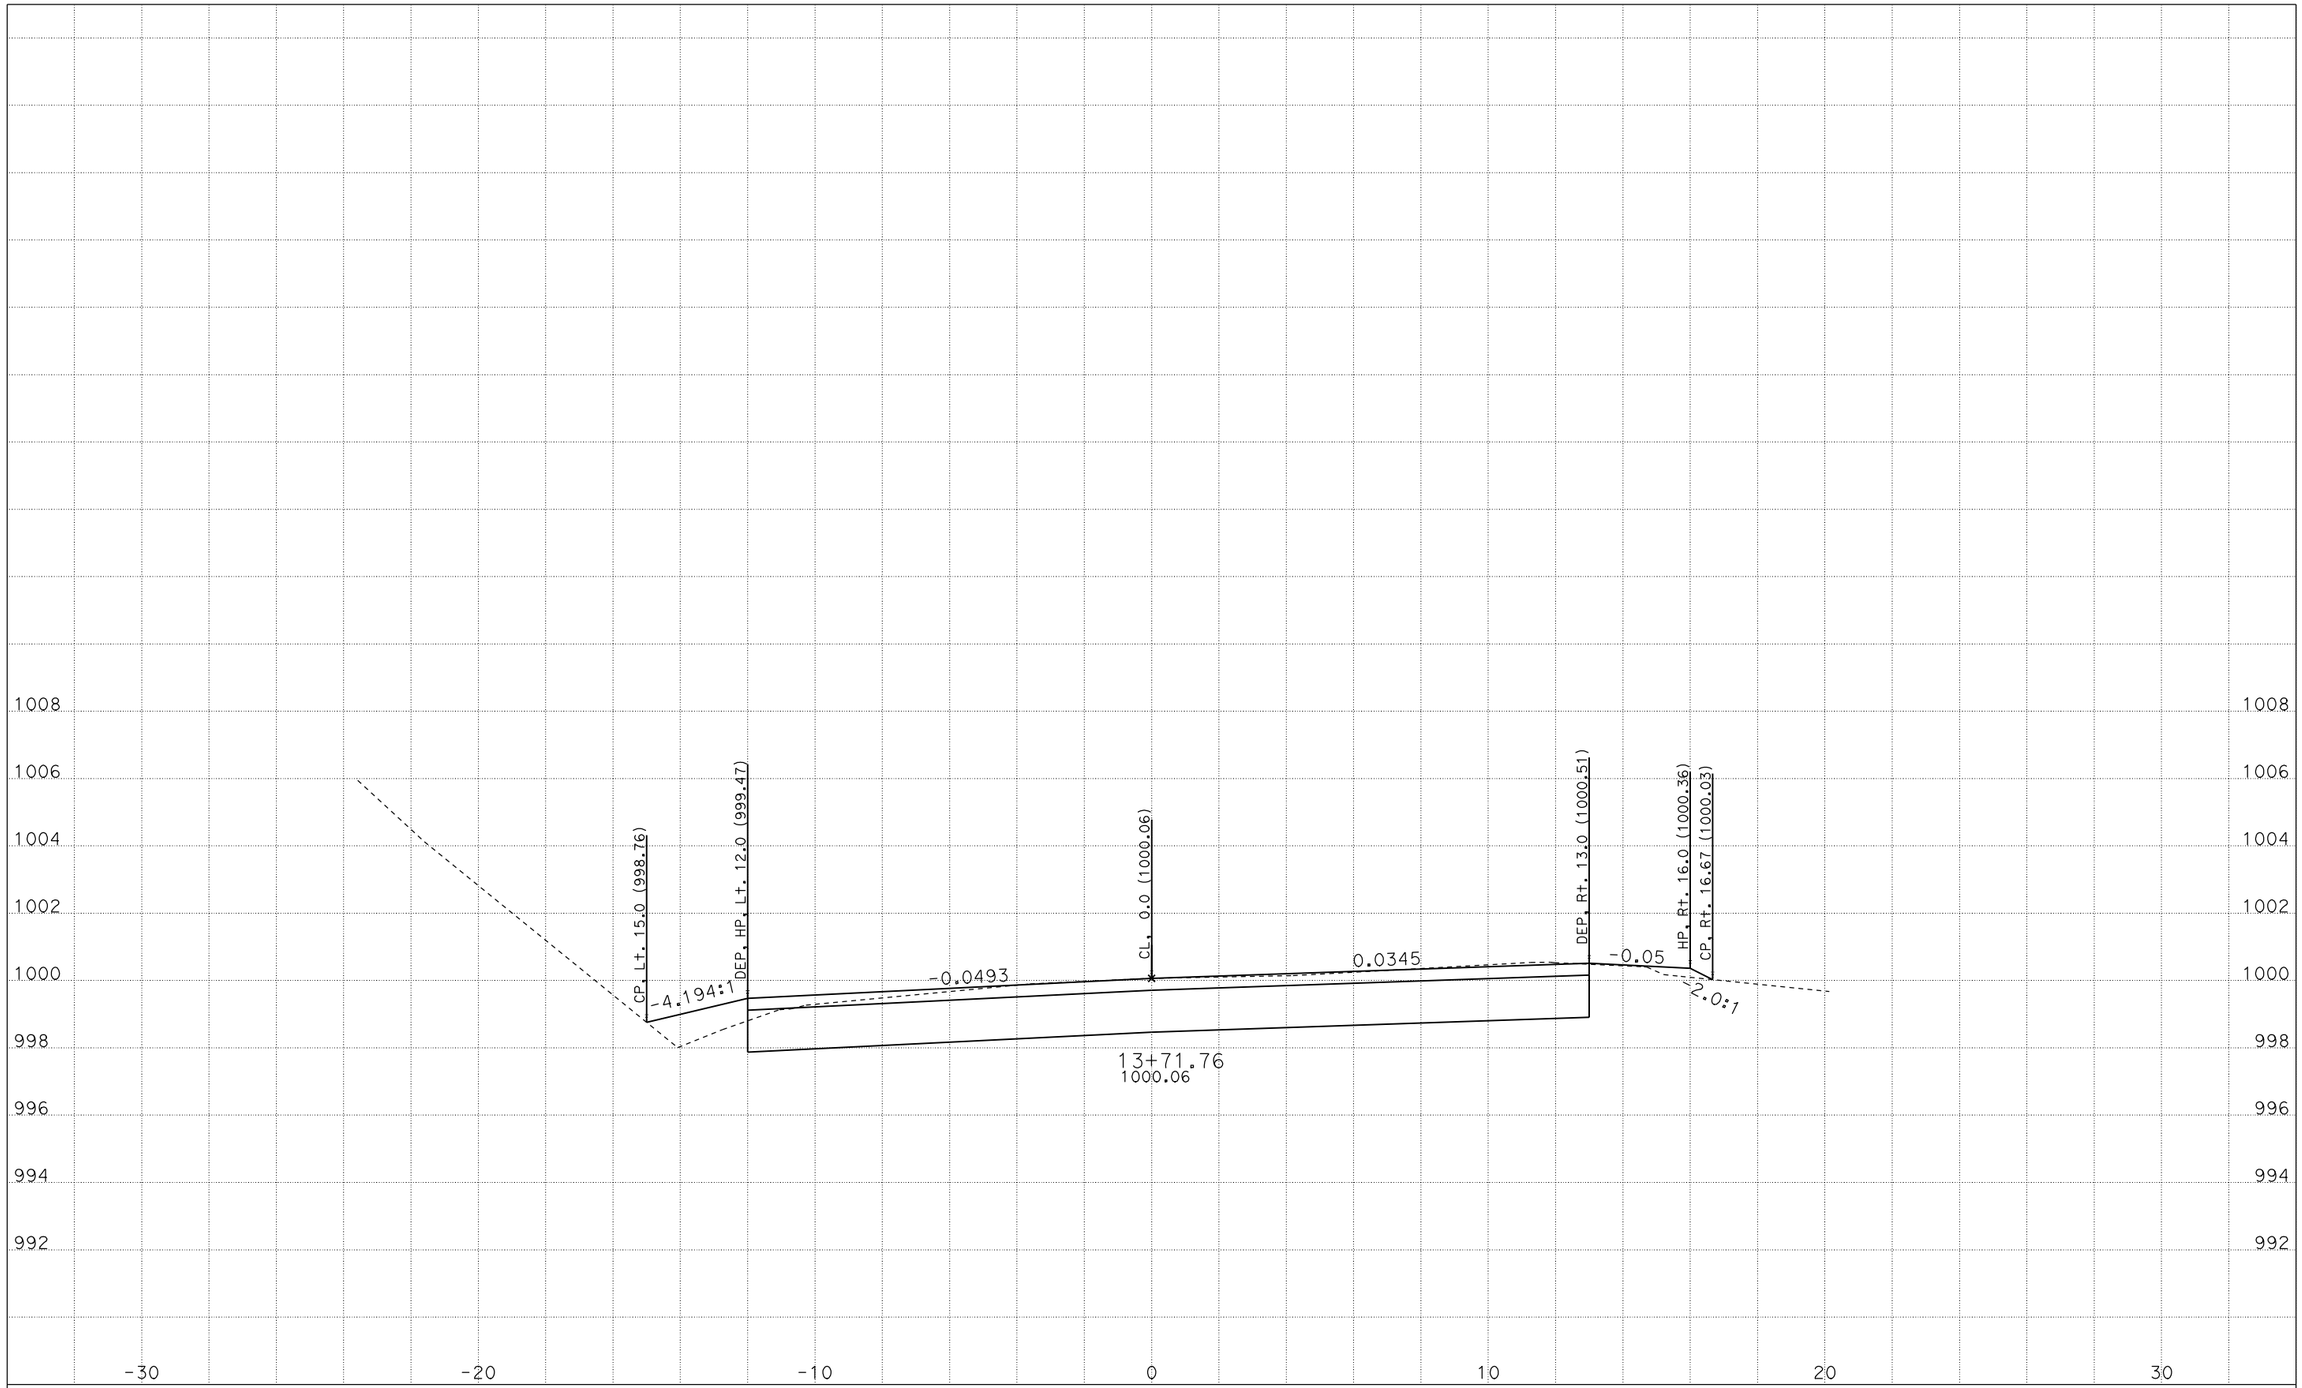

CREATED BY: M5
DATE: 4/8/2010
ALL DIMENSIONS ARE FEET

KC Project: 06327 File: P:\proj3\01\47710\design\calce\Location1\06327\l1_final.ear

LOCATION 1
01-477101

01-MEN,LAK-175-PM VAR

SCALE: 1" = 2' Horiz.
1" = 2' Vert.

"L1" LINE CROSS SECTIONS

SHEET 9 OF 12

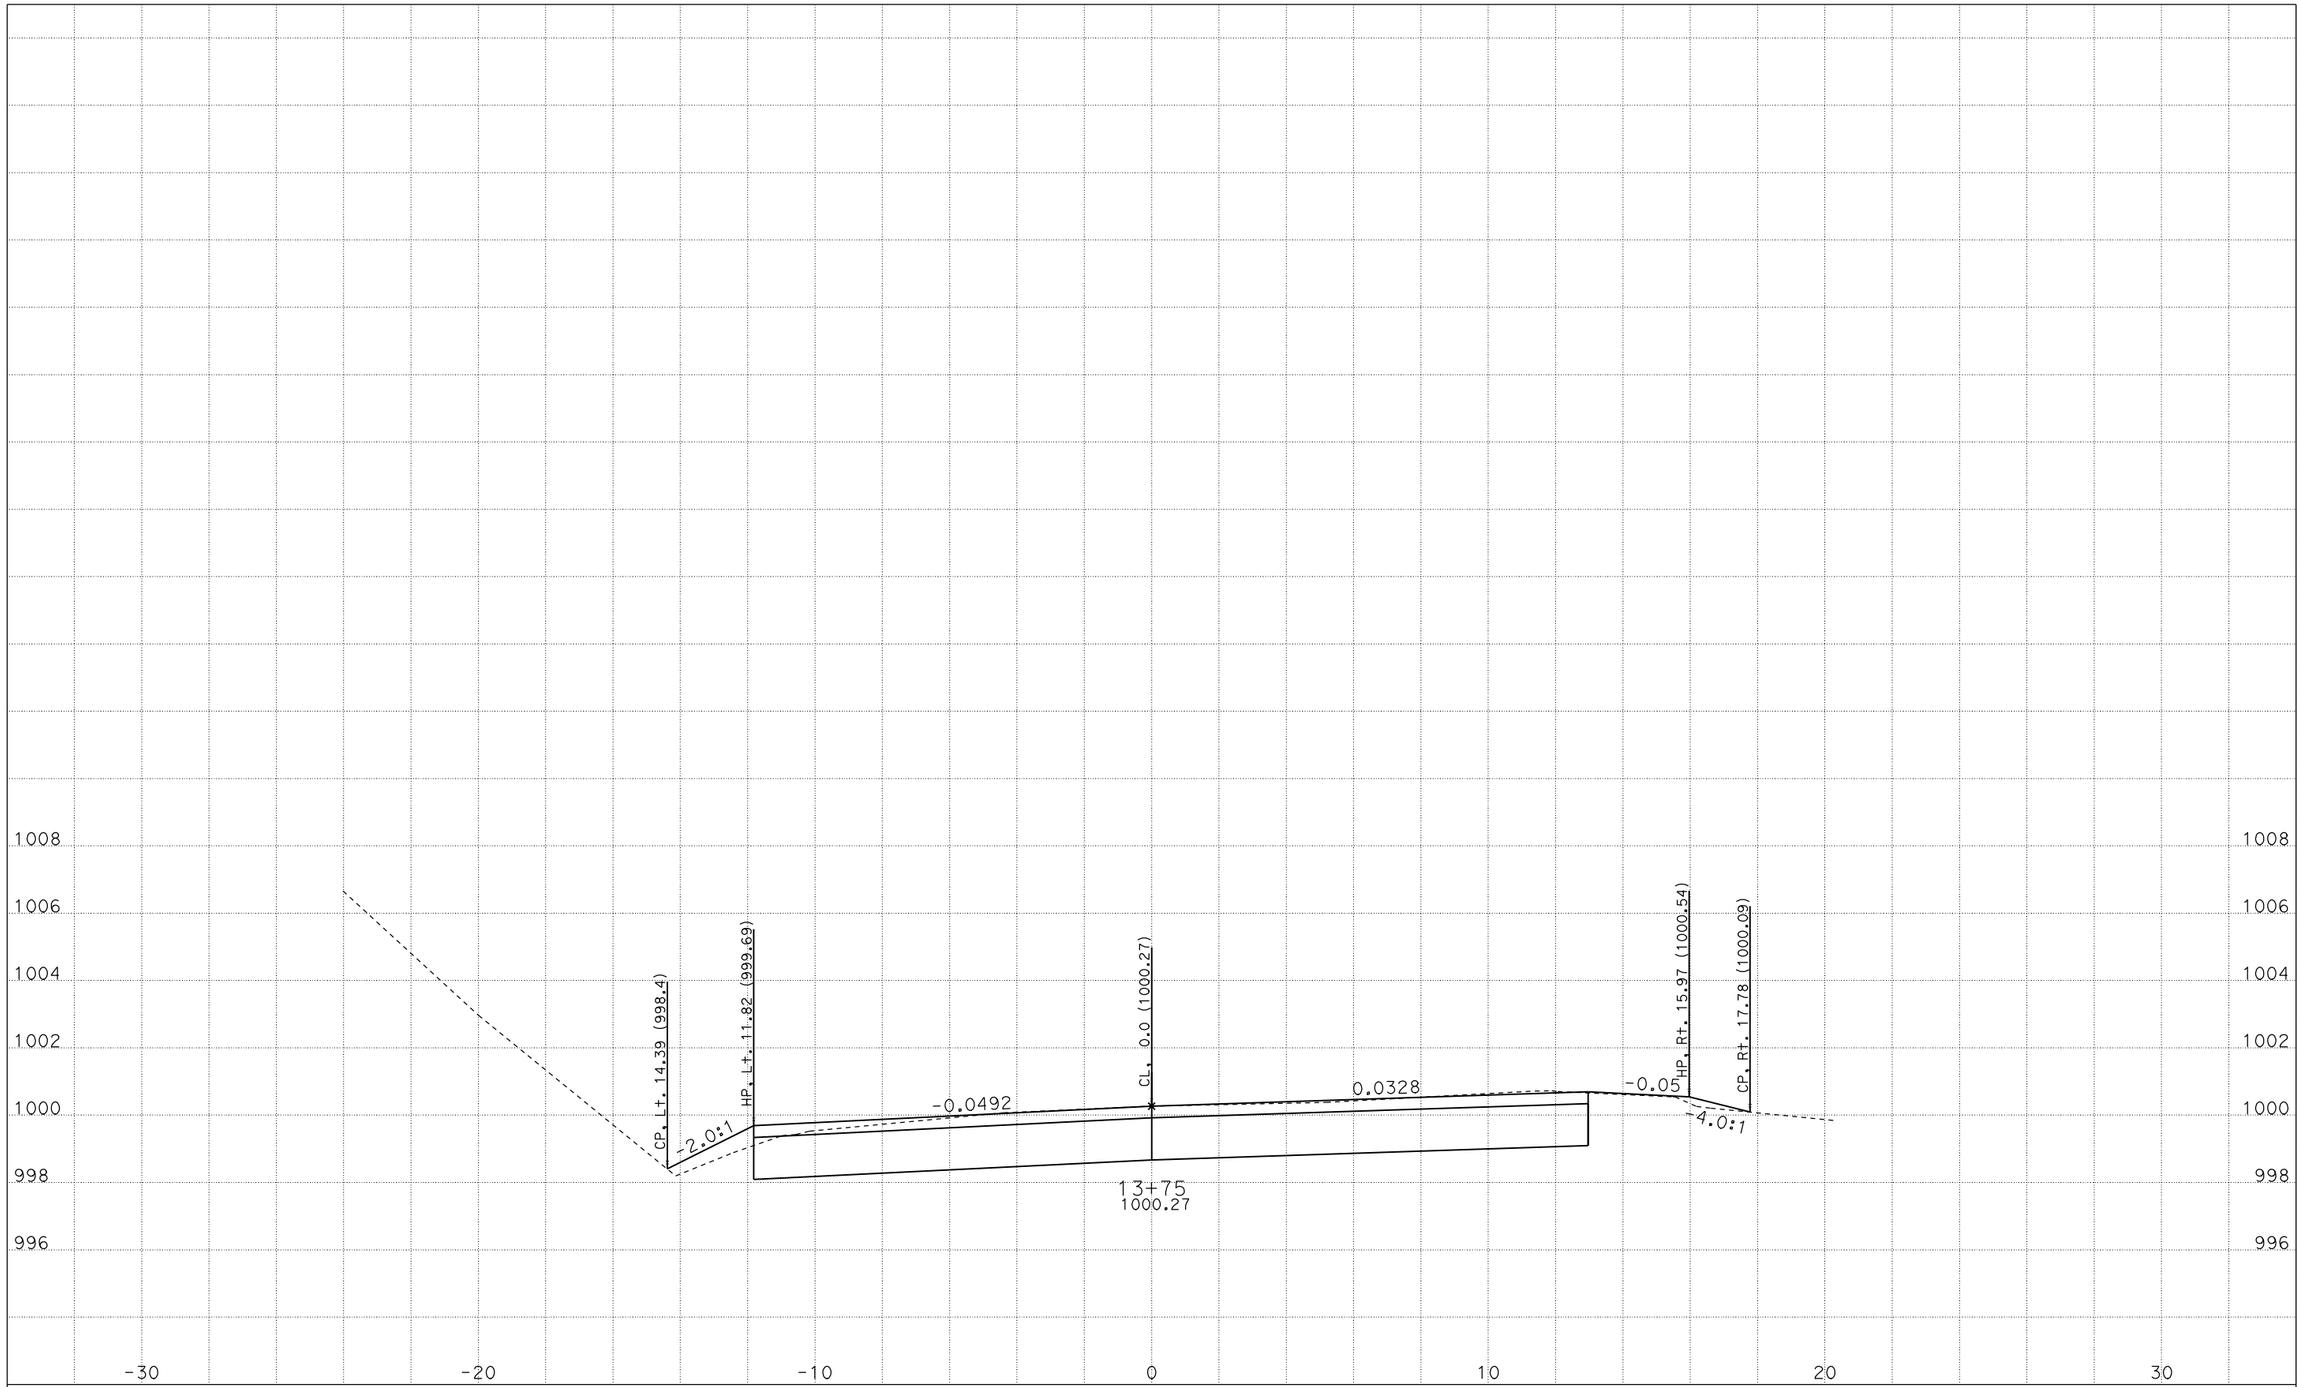

CREATED BY: M5
DATE: 4/8/2010
ALL DIMENSIONS ARE FEET

LOCATION 1
01-477101

01-MEN,LAK-175-PM VAR

SCALE: 1" = 2' Horiz.
1" = 2' Vert.

"L1" LINE CROSS SECTIONS

SHEET 10 OF 12

KC Project: 06327 File: P:\proj3\01\47710\design\calce\Location1\06327\l1_final.ear

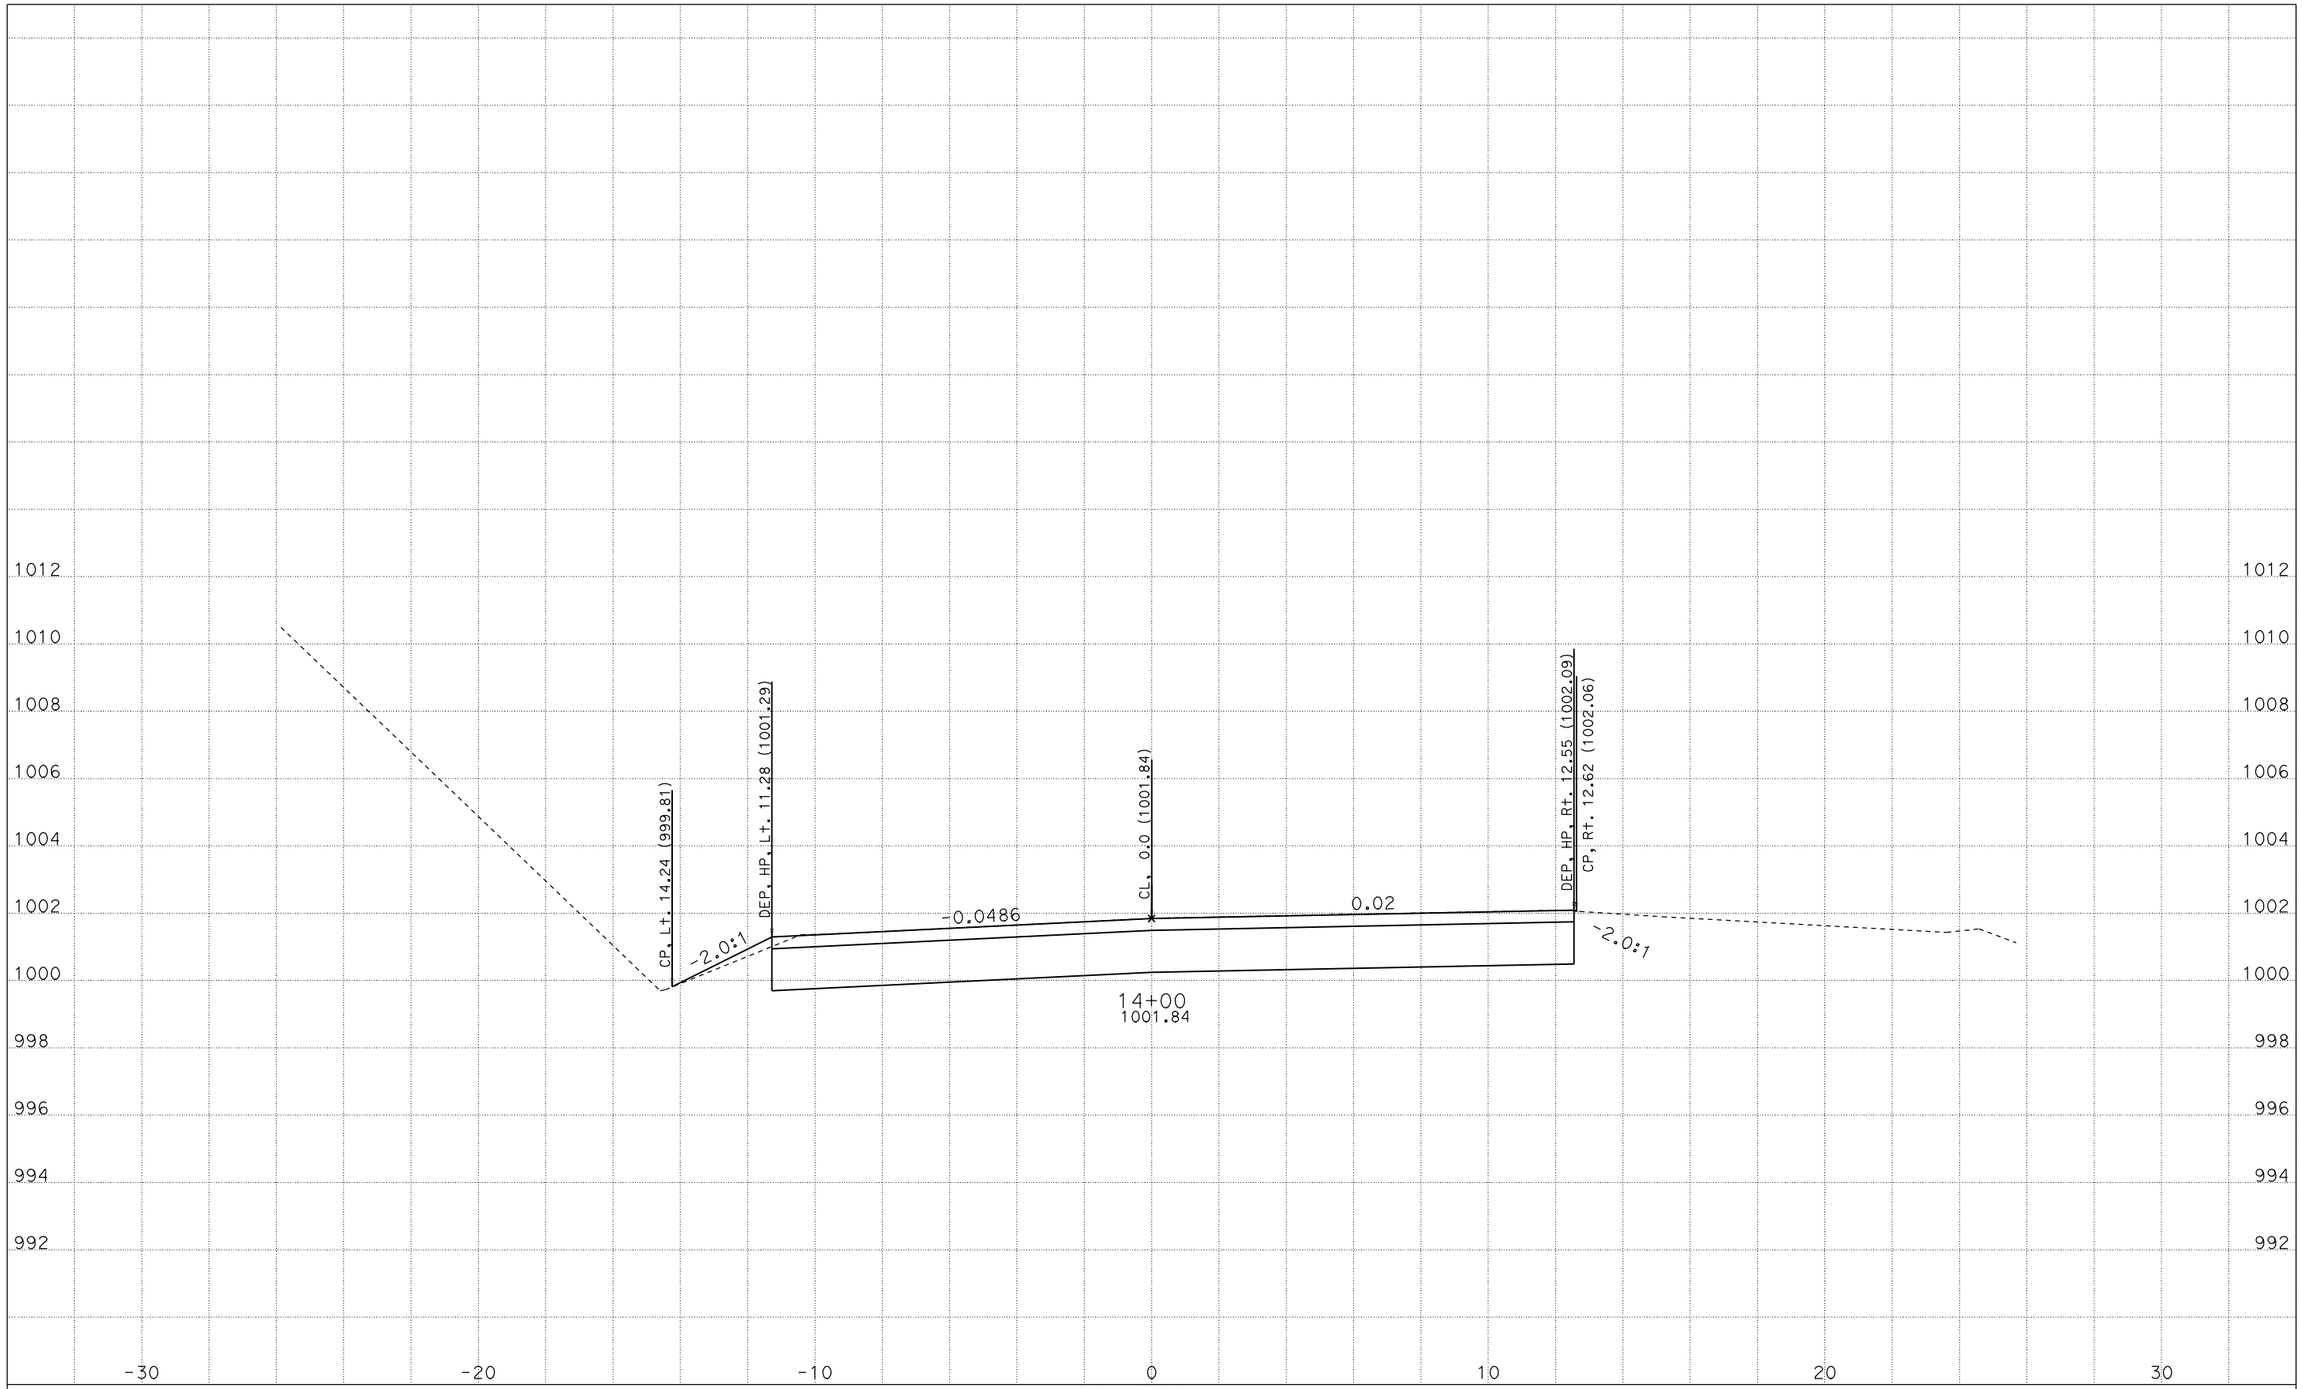

CREATED BY: M5
DATE: 4/8/2010
ALL DIMENSIONS ARE FEET

KC Project: 06327 File: P:\proj3\01\47710\design\caice\Location1\06327\l1_final.ear

LOCATION 1
01-477101

01-MEN,LAK-175-PM VAR

SCALE: 1" = 2' Horiz.
1" = 2' Vert.

"L1" LINE CROSS SECTIONS

SHEET 11 OF 12

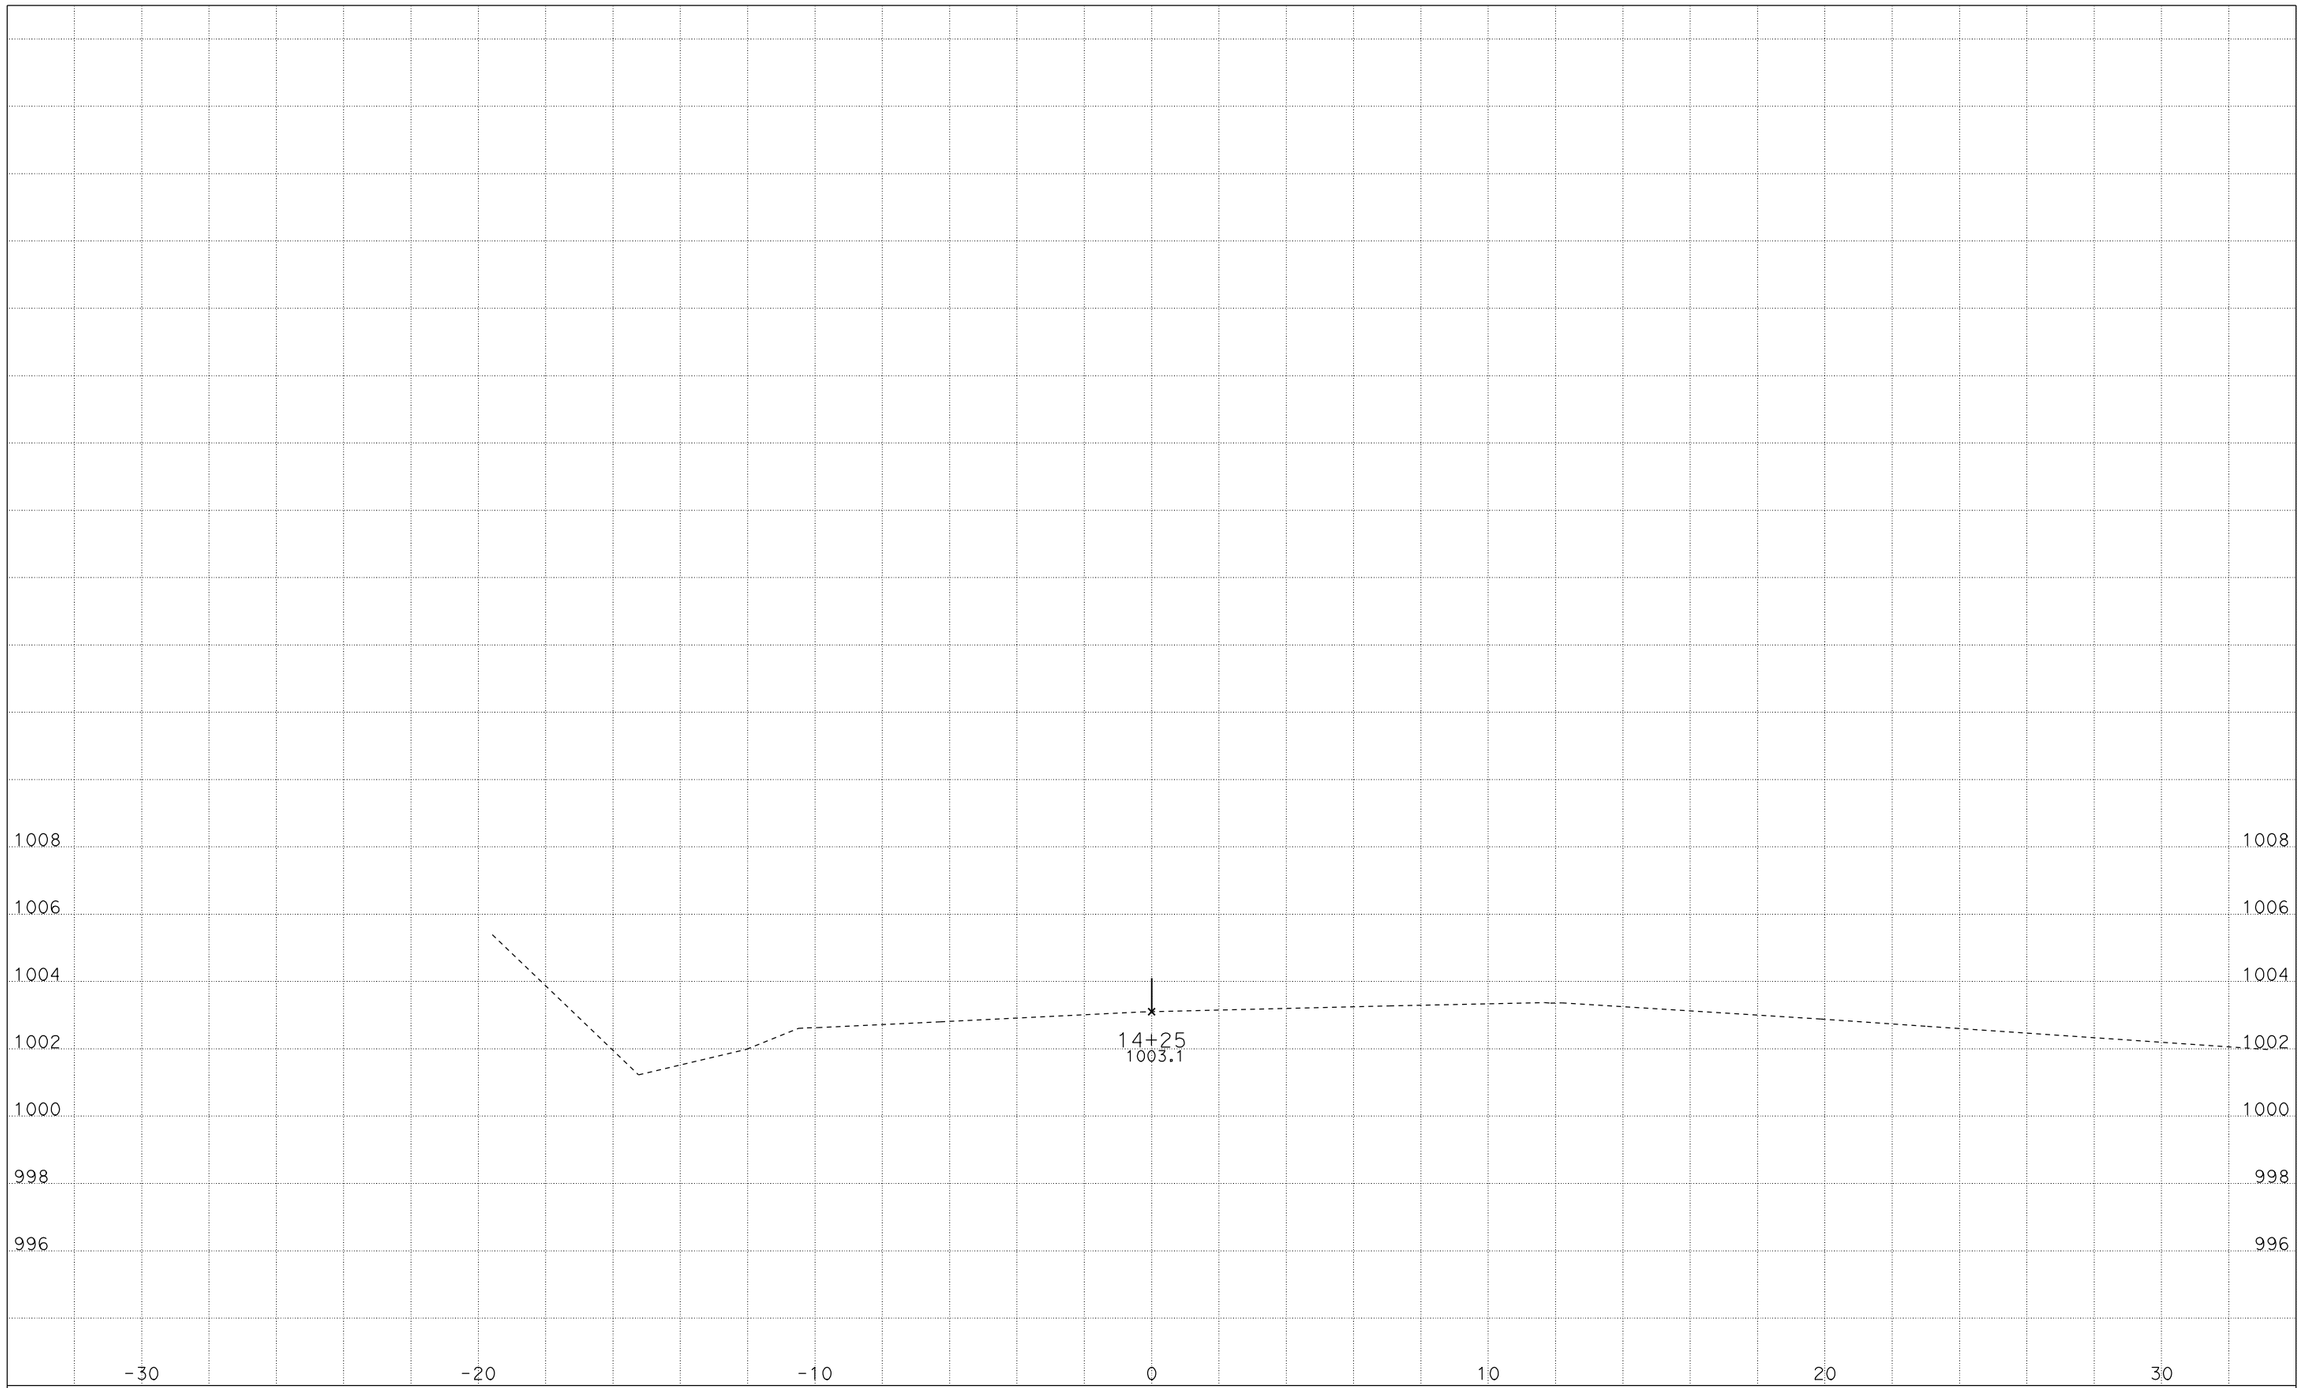

CREATED BY: M5
DATE: 4/8/2010
ALL DIMENSIONS ARE FEET

KC Project: 06327 File: P:\proj3\01\47710\design\calce\Location1\06327\l1_final.ear

LOCATION 1
01-477101

01-MEN,LAK-175-PM VAR

SCALE: 1" = 2' Horiz.
1" = 2' Vert.

"L1" LINE CROSS SECTIONS

SHEET 12 OF 12

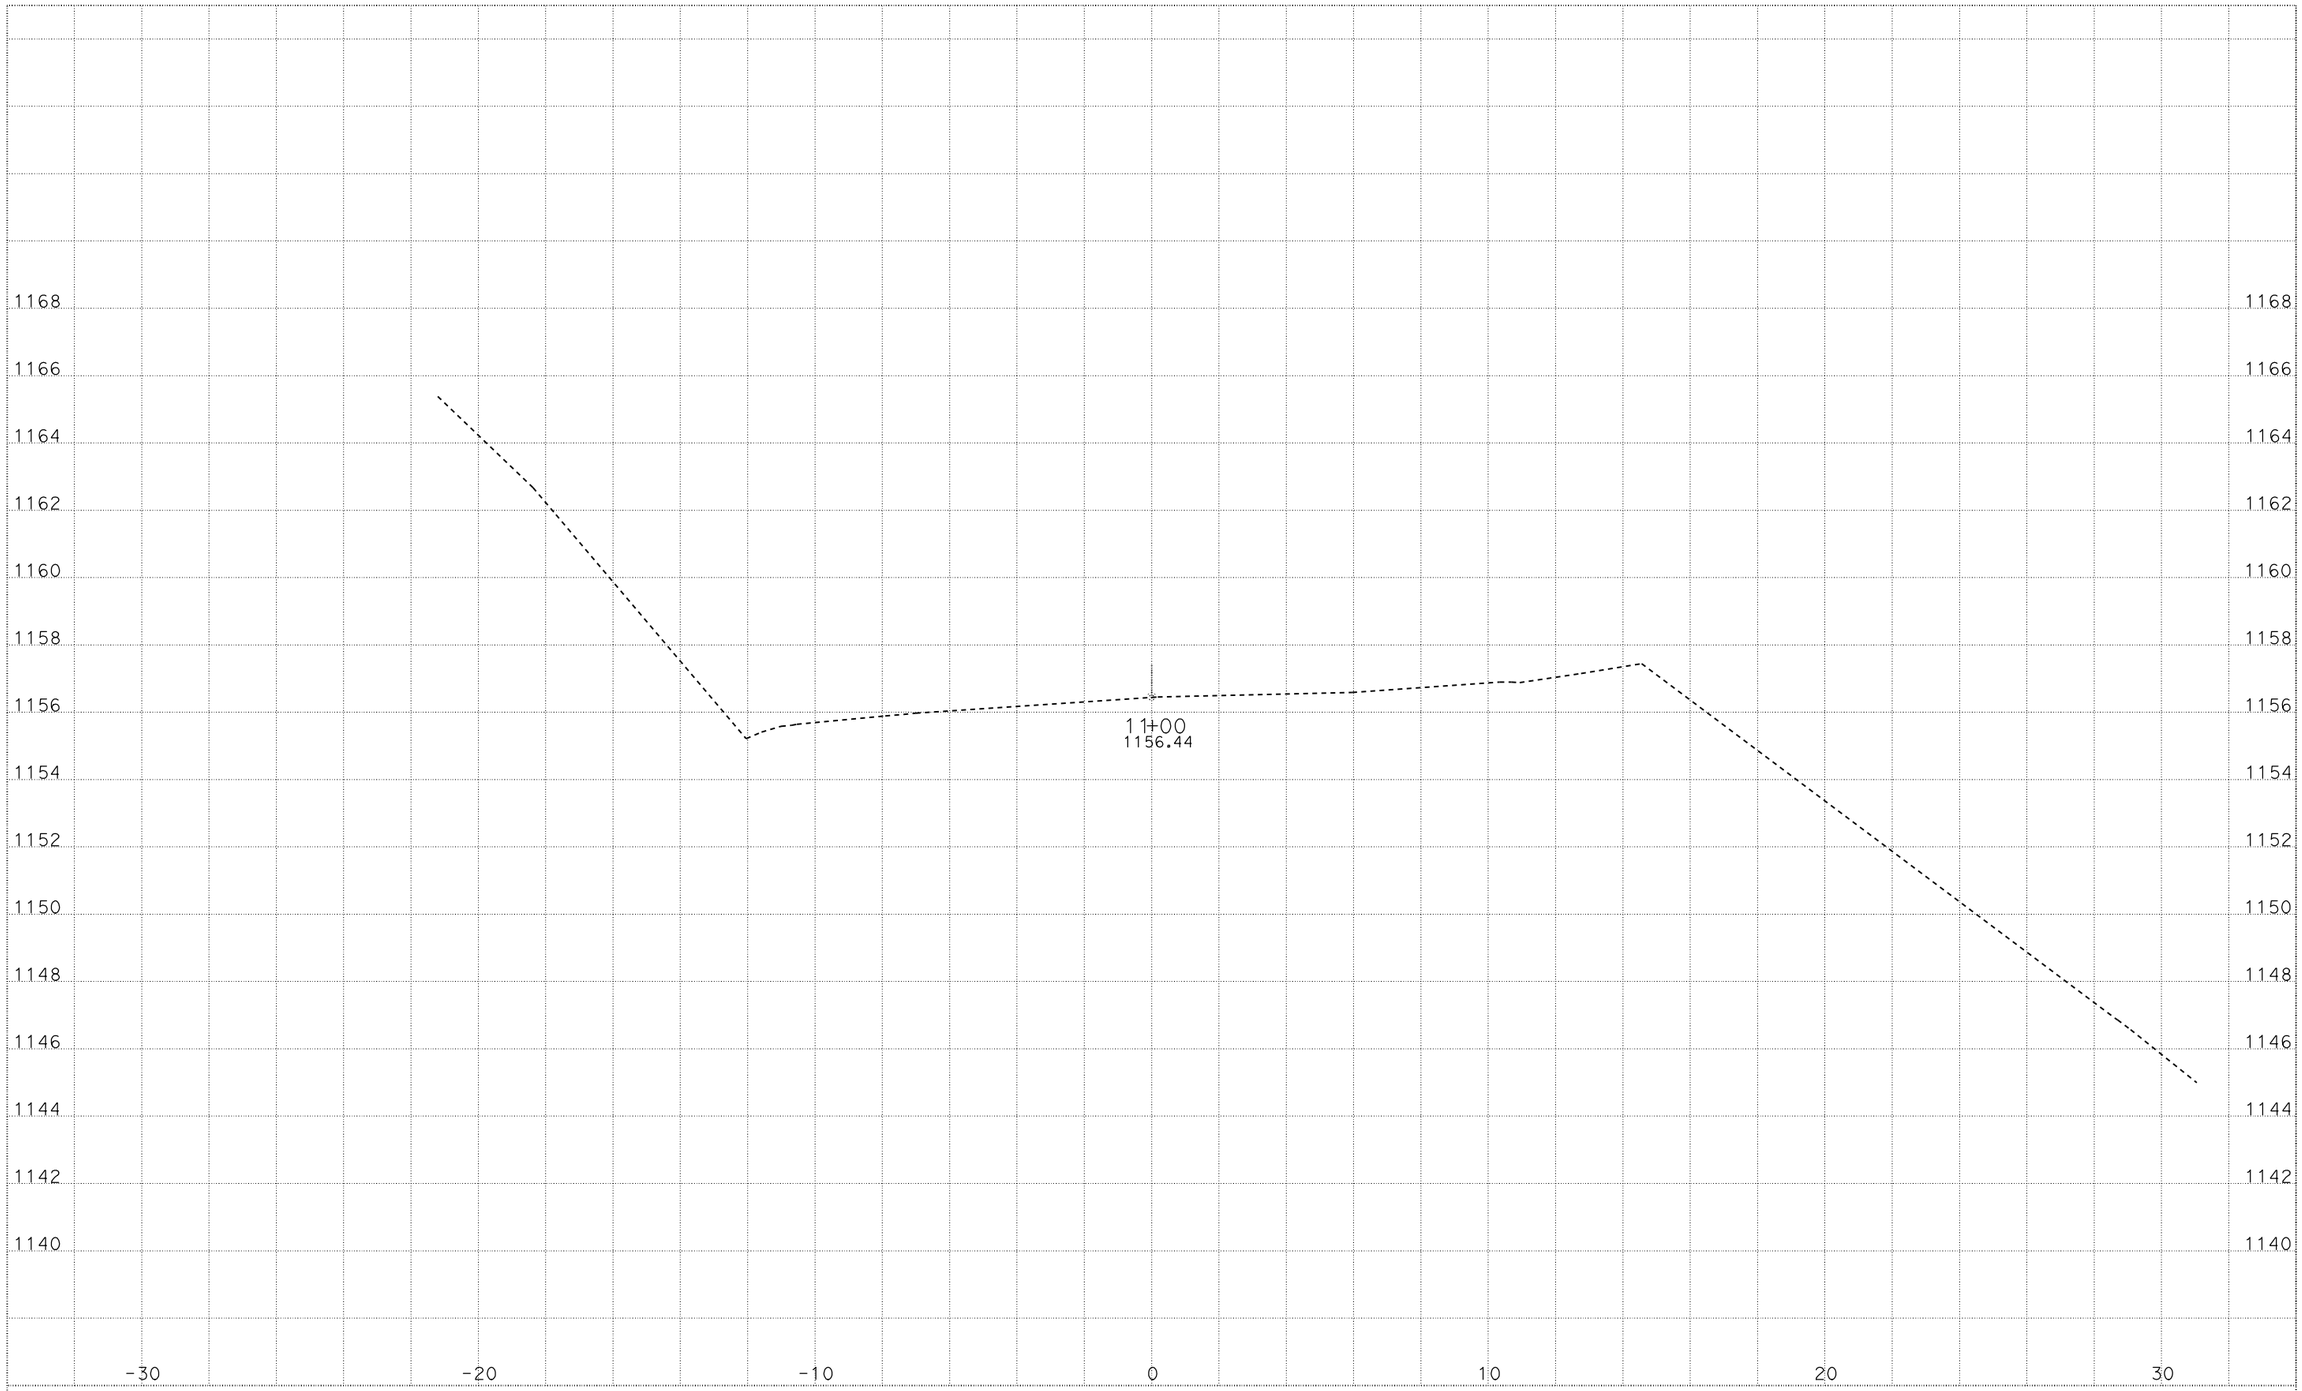

CREATED BY: M5
DATE: 3/19/2010
ALL DIMENSIONS ARE FEET

KC Project: 06328 File: P:\proj3*\47710\design\calce\Location2728\l2desxs.ear

LOCATION 2
01-477101
01-MEN,LAK-175-PM VAR

SCALE: 1" = 2' Horiz.
1" = 2' Vert.

"L2" LINE
CROSS SECTIONS
SHEET 1 OF 10

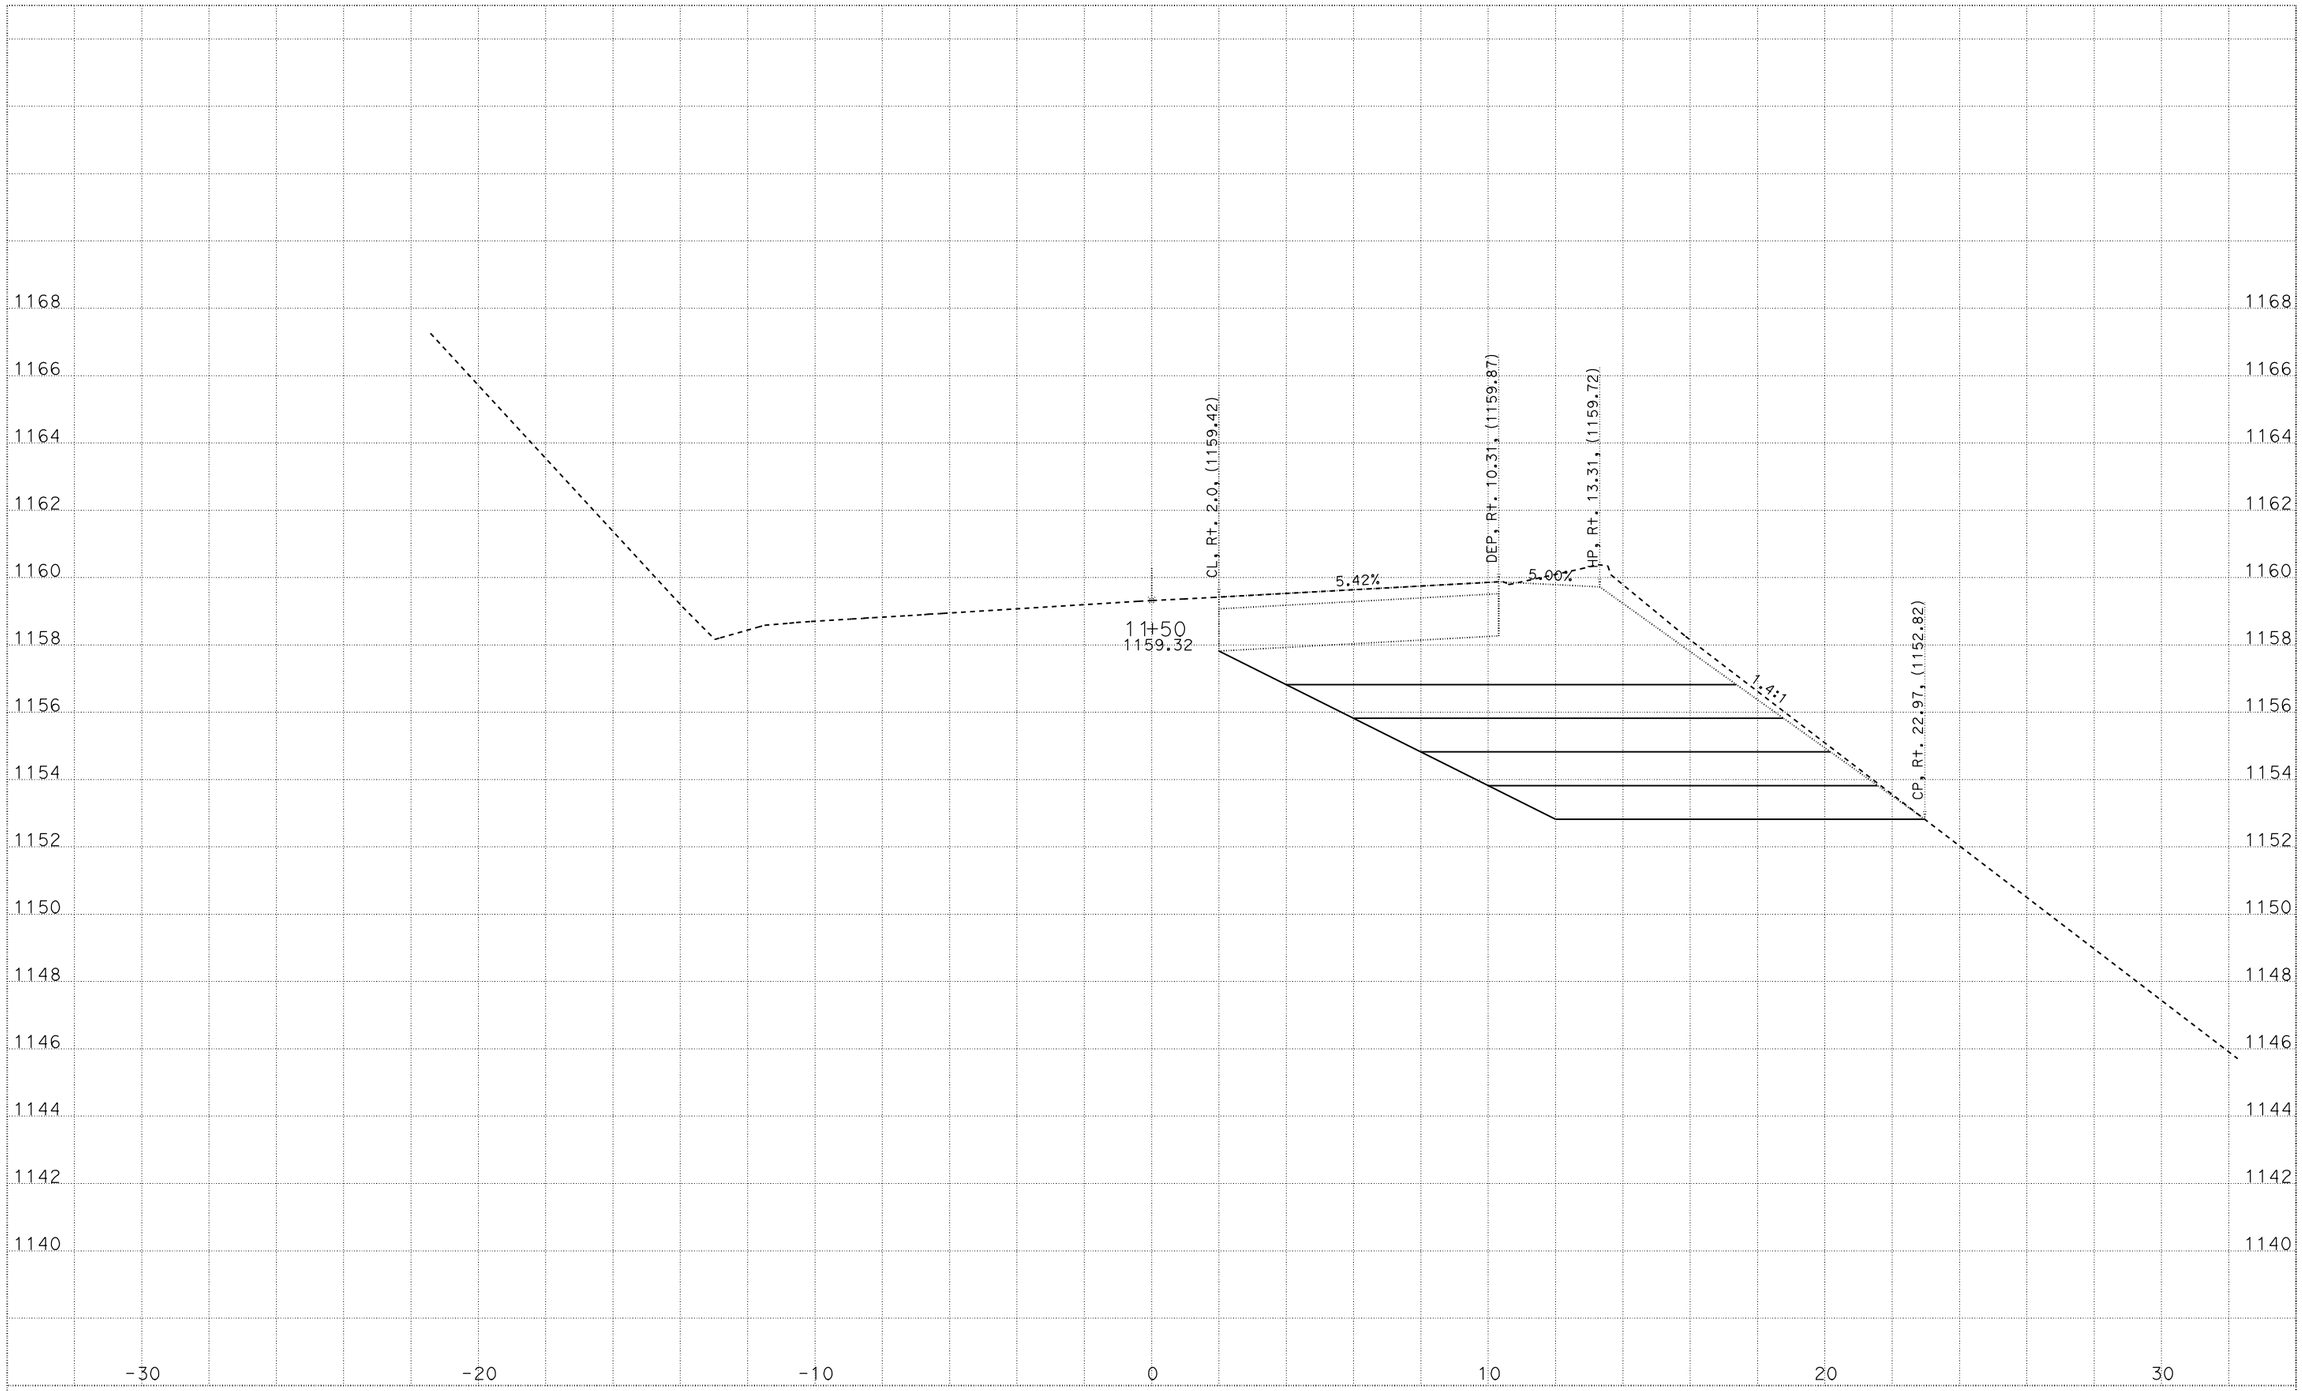

CREATED BY: M5
DATE: 3/19/2010
ALL DIMENSIONS ARE FEET

KC Project: 06328 File: P:\proj3*\47710\design\calce\Location2728\l2desxs.ear

LOCATION 2
01-477101
01-MEN,LAK-175-PM VAR

SCALE: 1" = 2' Horiz.
1" = 2' Vert.

"L2" LINE
CROSS SECTIONS
SHEET 2 OF 10

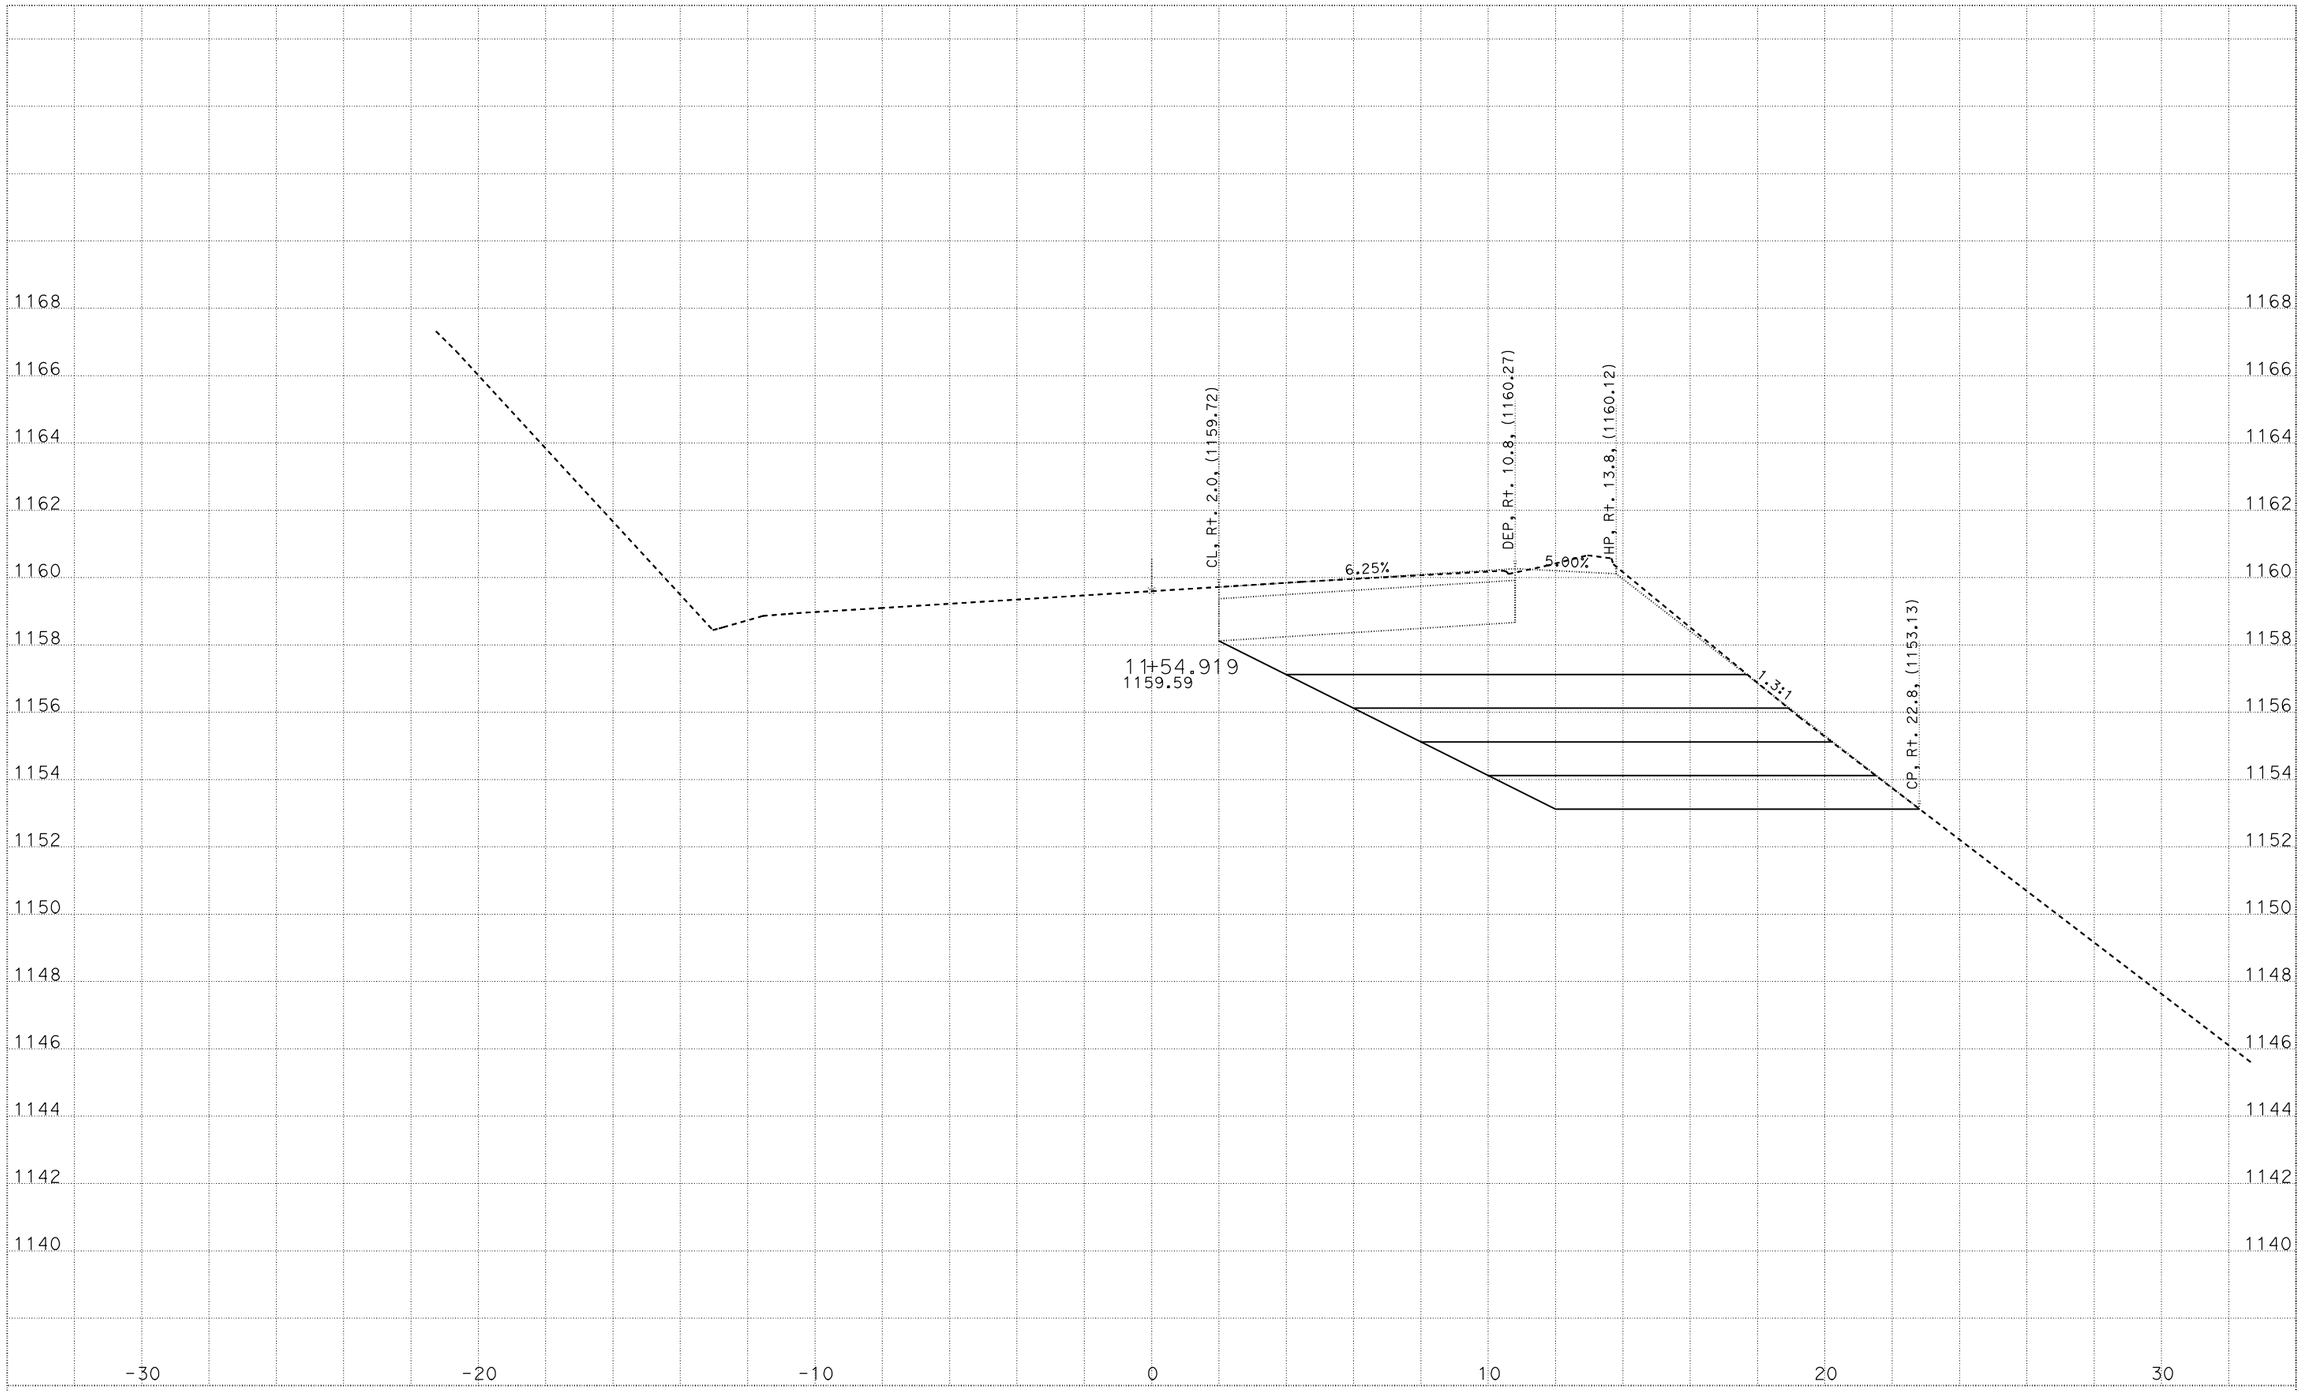

CREATED BY: M5
DATE: 3/19/2010
ALL DIMENSIONS ARE FEET

KC Project: 06328 File: P:\proj3*\47710\design\calce\Location2728\l2desxs.ear

LOCATION 2
01-477101
01-MEN,LAK-175-PM VAR

SCALE: 1" = 2' Horiz.
1" = 2' Vert.

"L2" LINE
CROSS SECTIONS
SHEET 3 OF 10

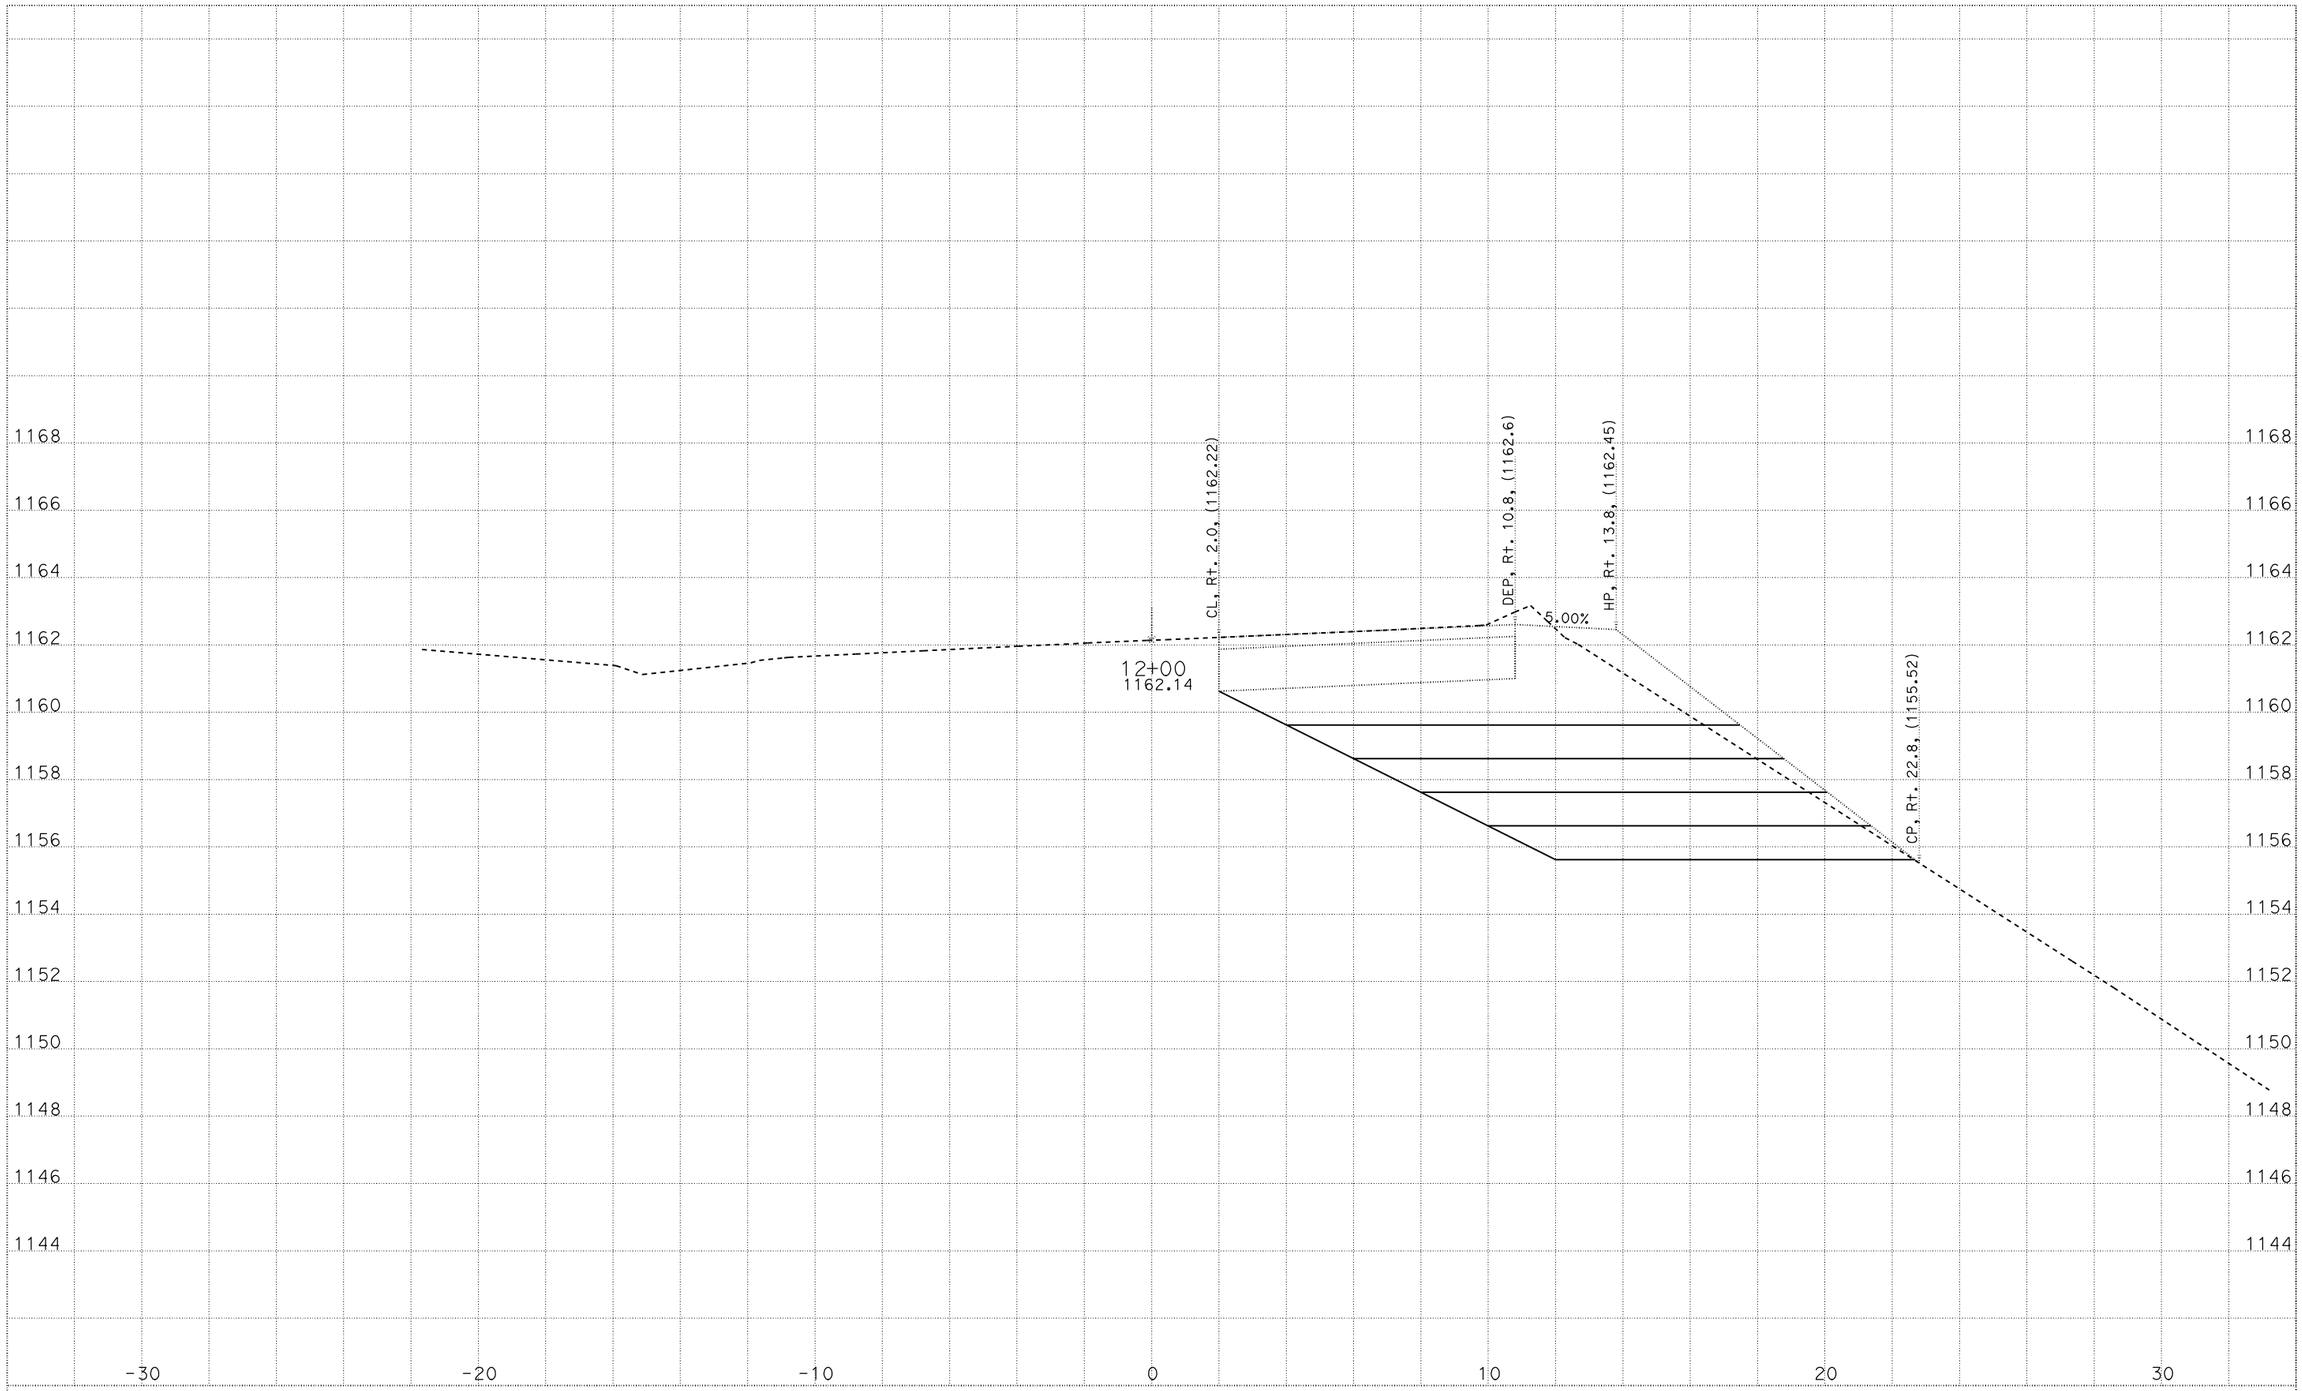

CREATED BY: M5
DATE: 3/19/2010
ALL DIMENSIONS ARE FEET

KC Project: 06328 File: P:\proj3*\47710\design\calce\Location2728\l2desxs.ear

LOCATION 2
01-477101
01-MEN,LAK-175-PM VAR

SCALE: 1" = 2' Horiz.
1" = 2' Vert.

"L2" LINE
CROSS SECTIONS
SHEET 4 OF 10

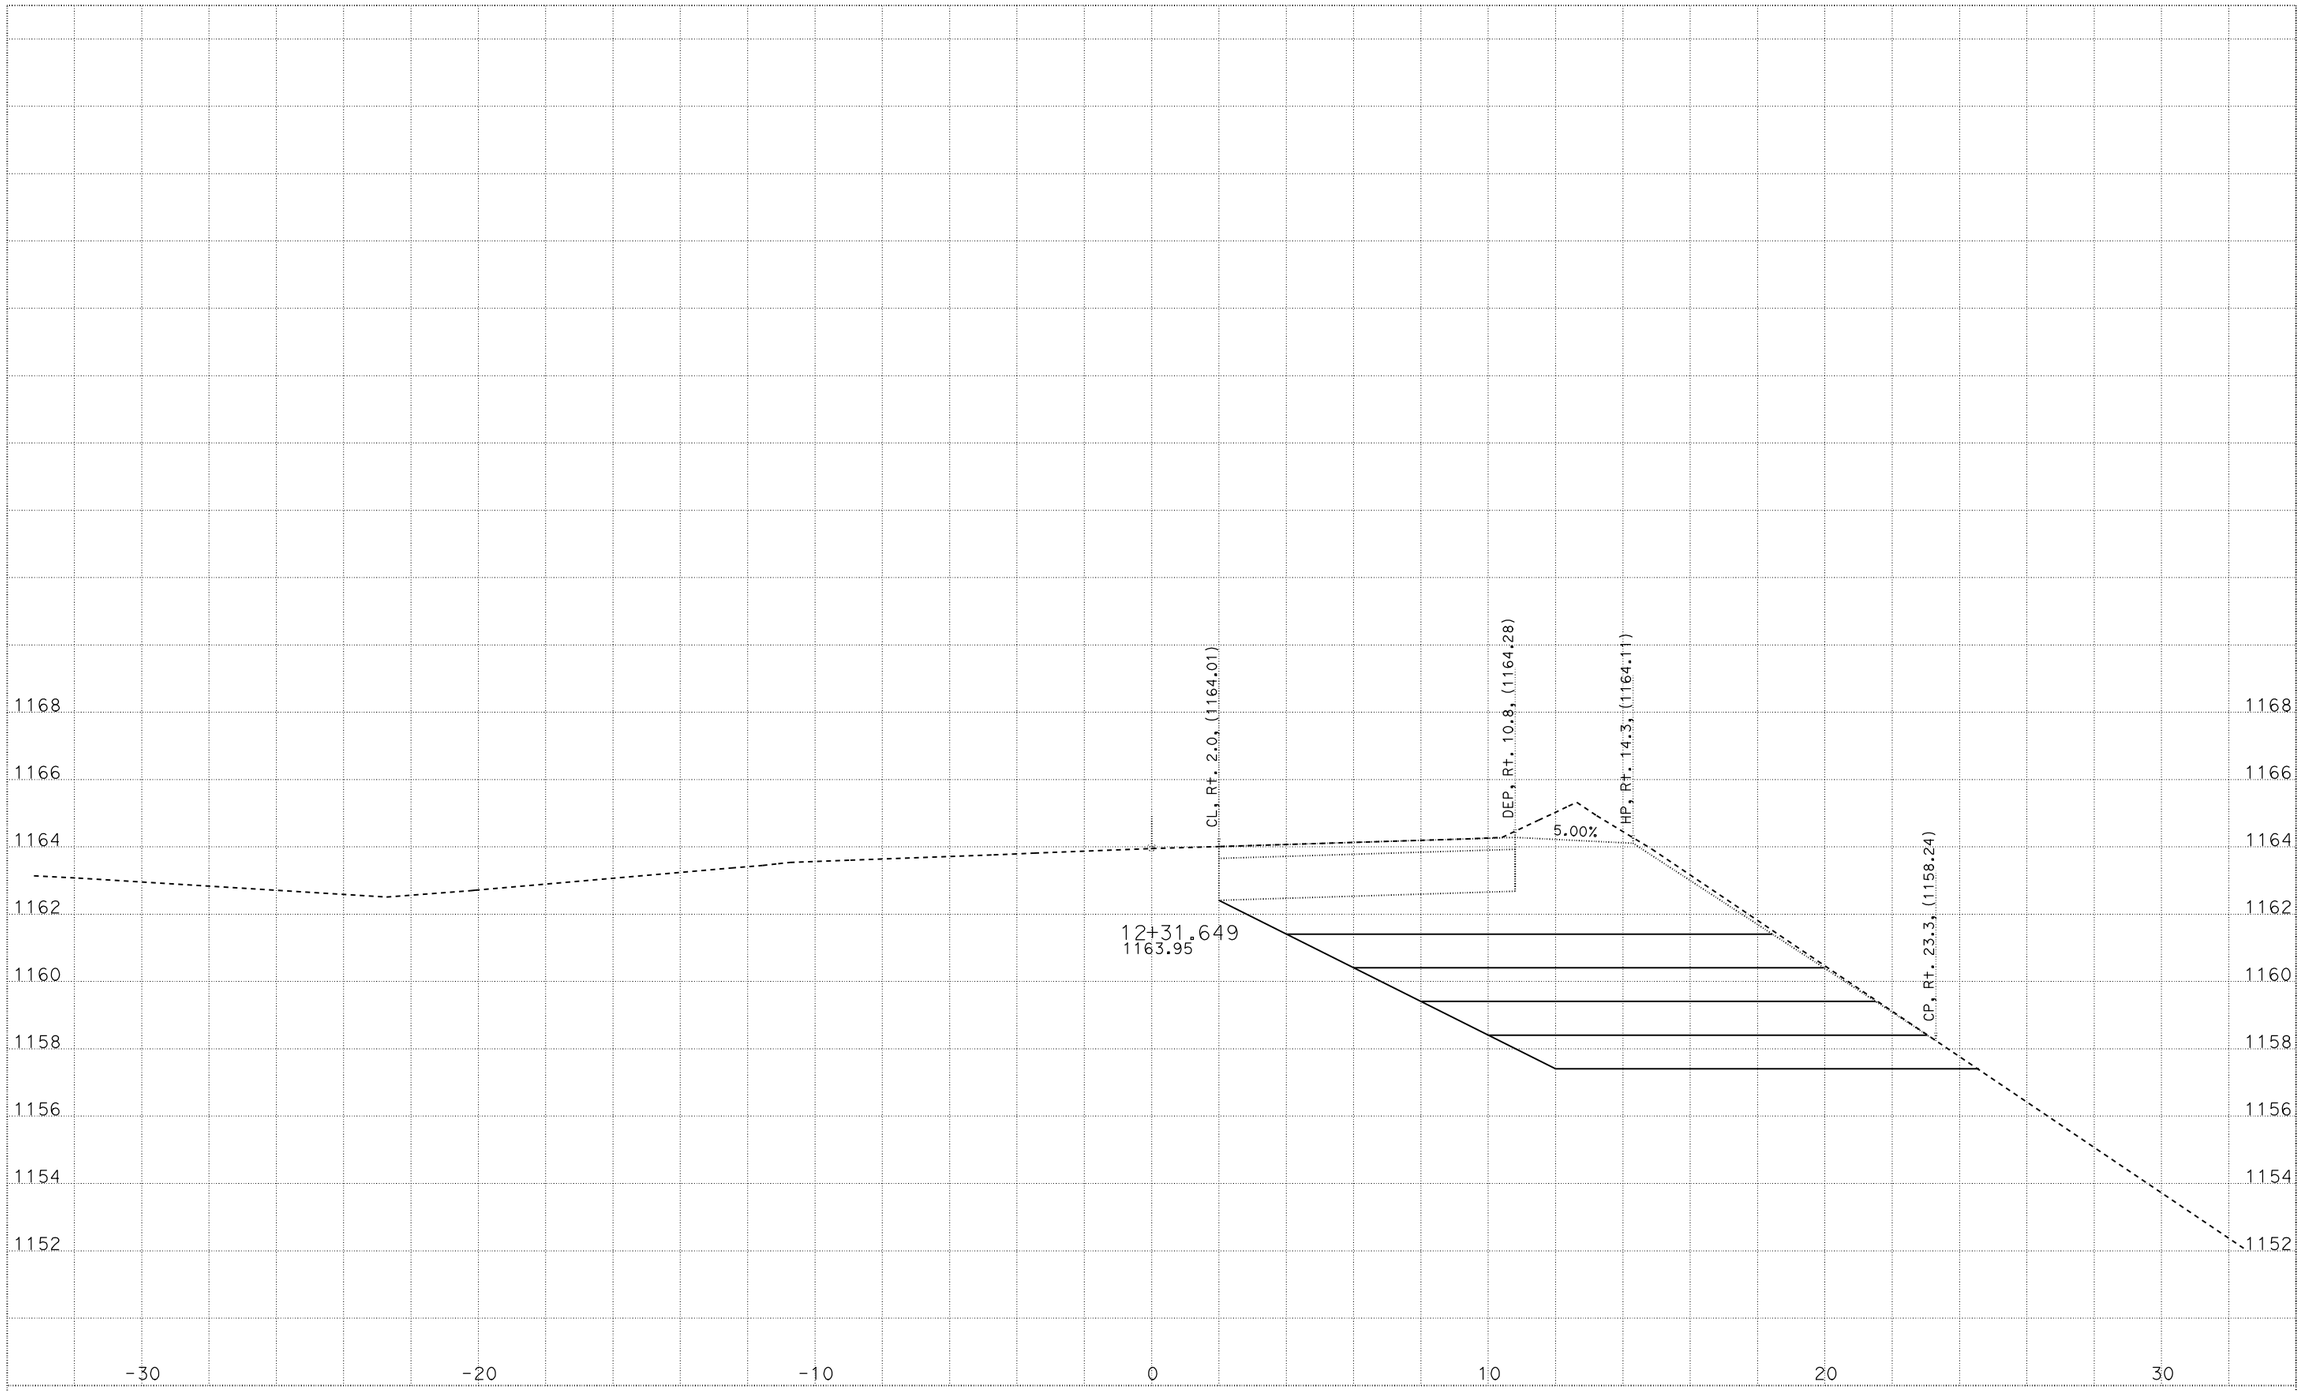

CREATED BY: M5
DATE: 3/19/2010
ALL DIMENSIONS ARE FEET

KC Project: 06328 File: P:\proj3*\47710\design\caice\Location2728\l2desxs.ear

LOCATION 2
01-477101
01-MEN,LAK-175-PM VAR

SCALE: 1" = 2' Horiz.
1" = 2' Vert.

"L2" LINE
CROSS SECTIONS
SHEET 5 OF 10

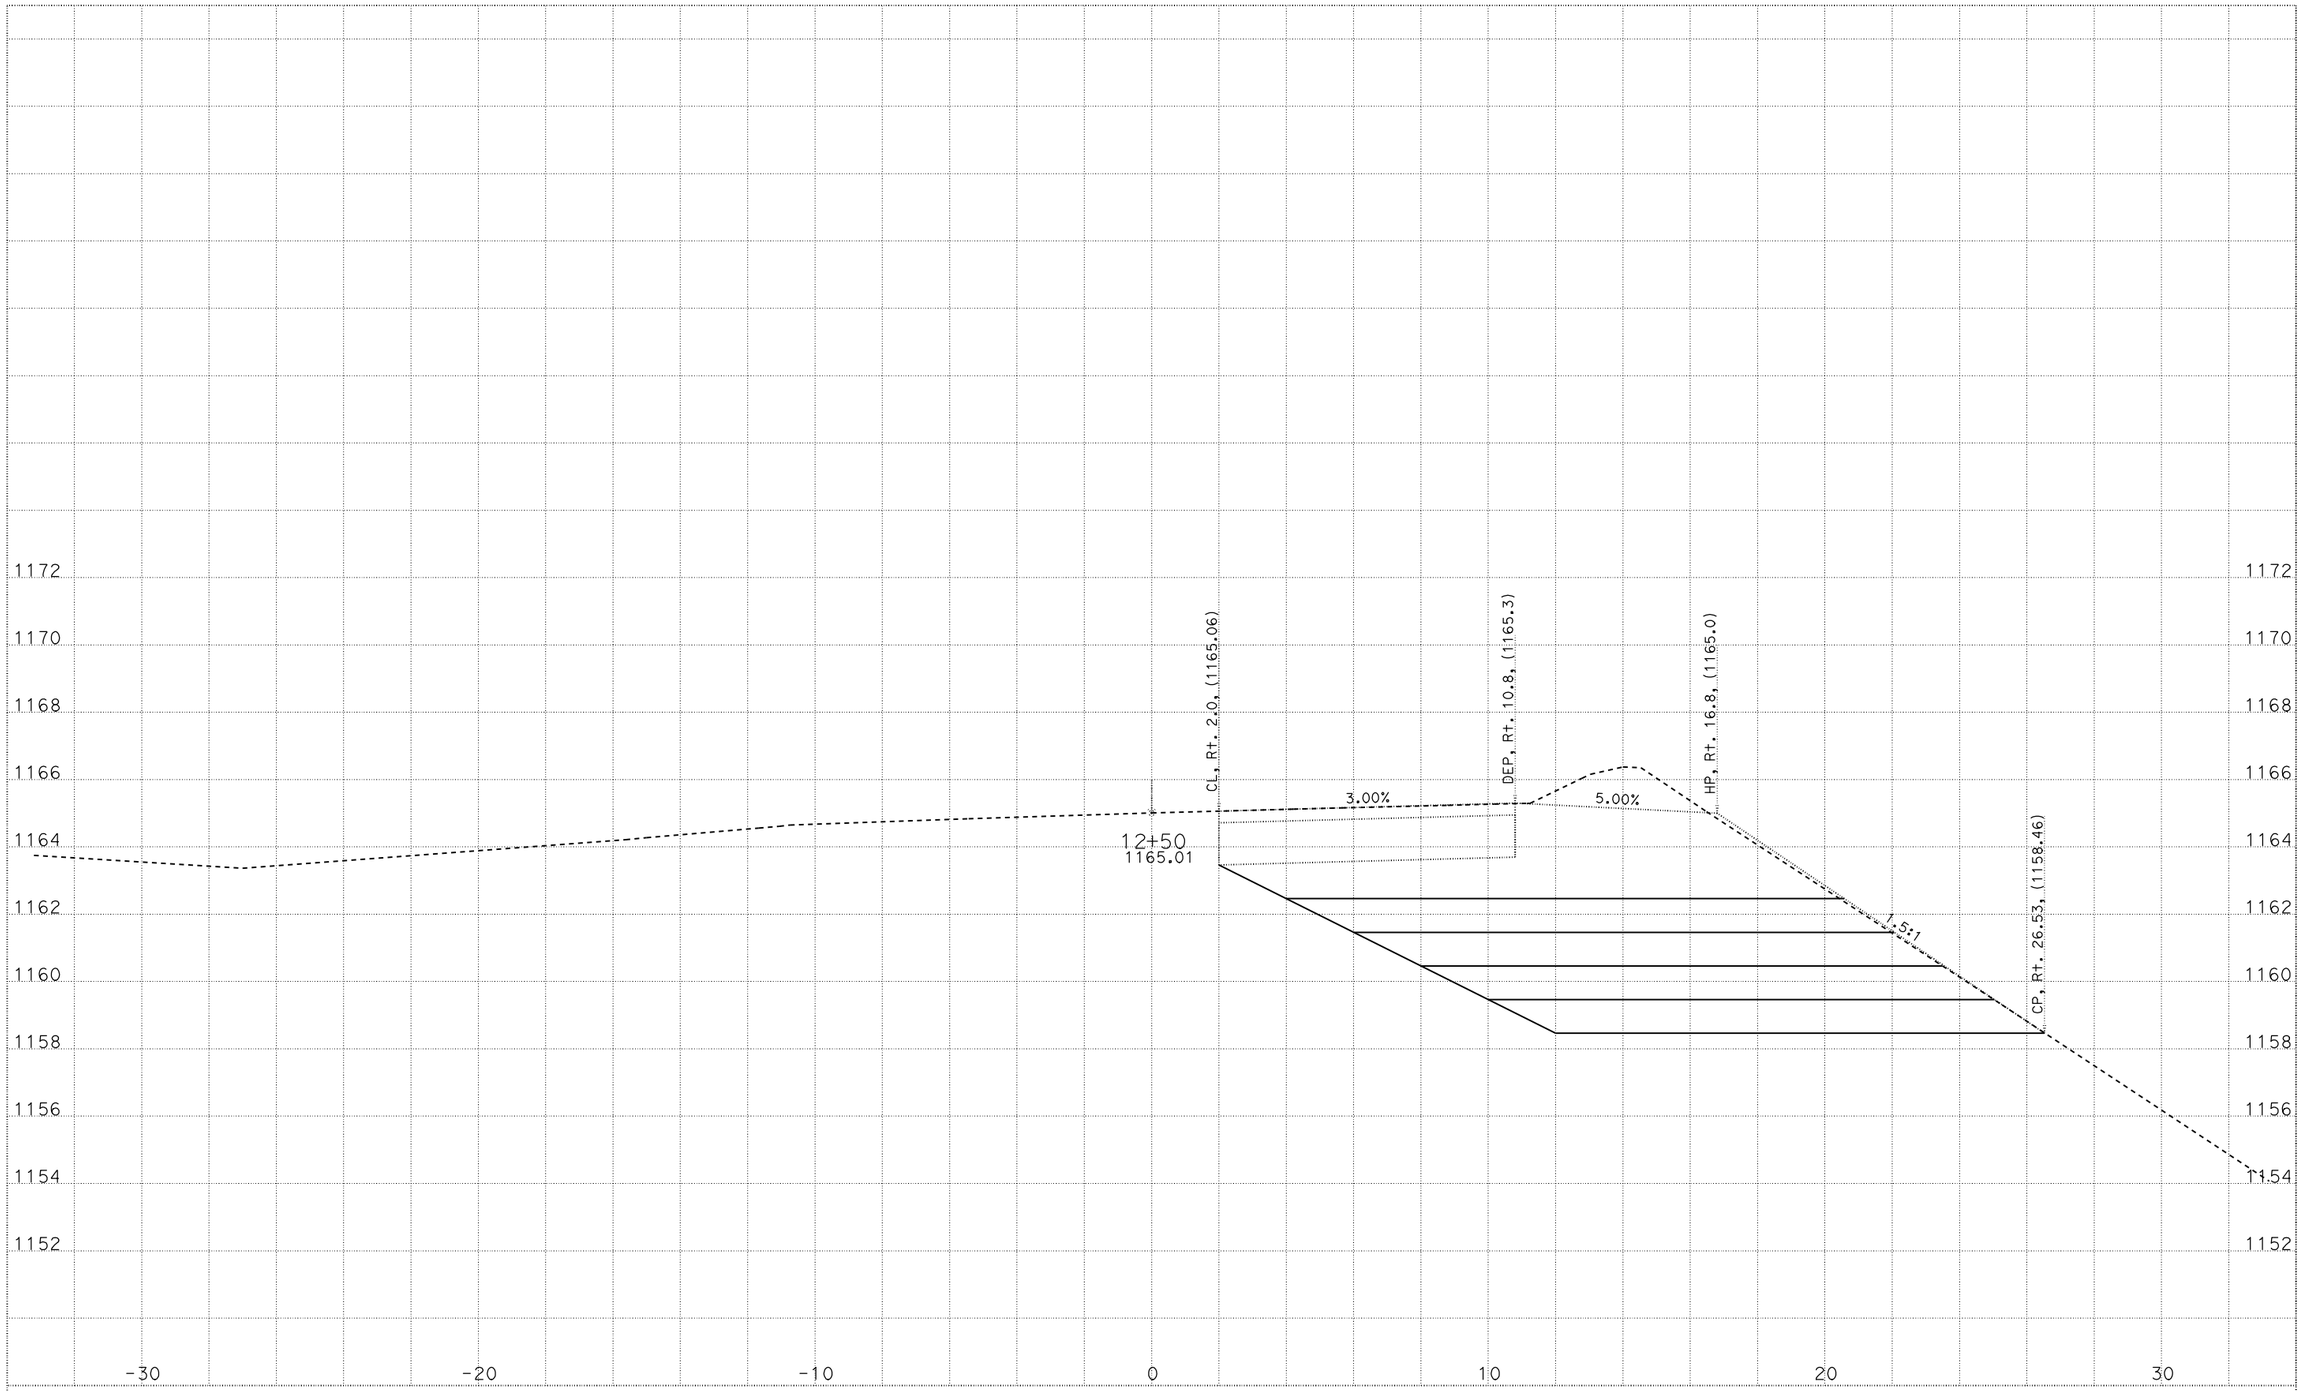

CREATED BY: M5
DATE: 3/19/2010
ALL DIMENSIONS ARE FEET

KC Project: 06328 File: P:\proj3*\47710\design\caice\Location2728\l2desxs.ear

LOCATION 2
01-477101
01-MEN,LAK-175-PM VAR

SCALE: 1" = 2' Horiz.
1" = 2' Vert.

"L2" LINE
CROSS SECTIONS
SHEET 6 OF 10

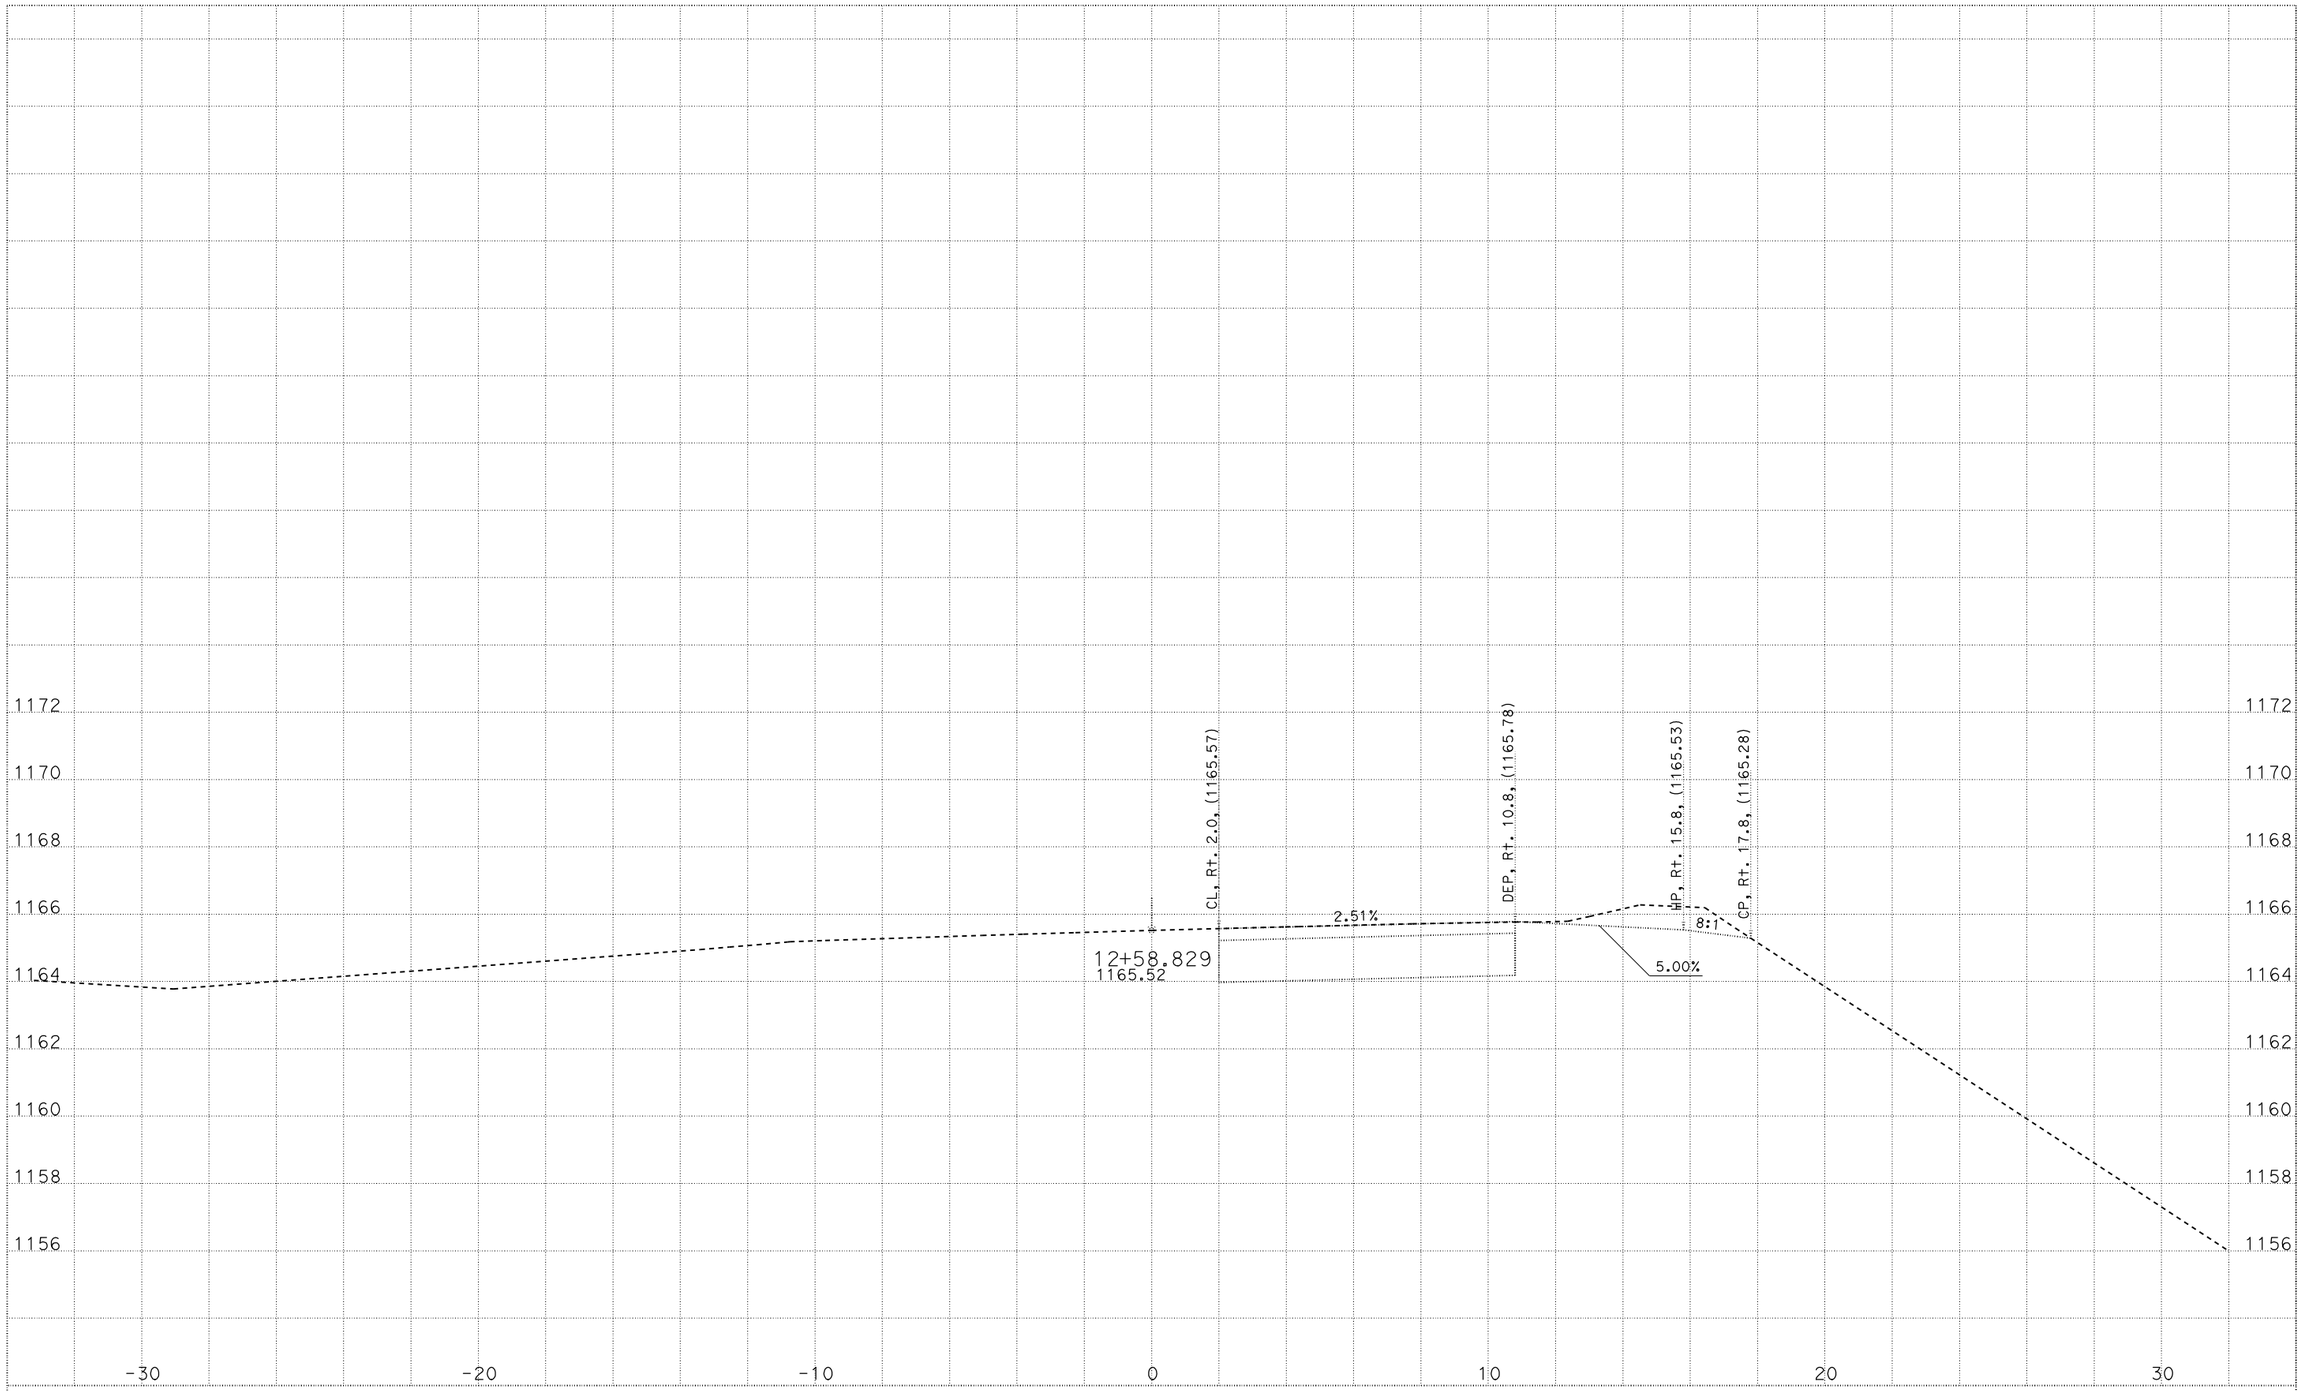

CREATED BY: M5
DATE: 3/19/2010
ALL DIMENSIONS ARE FEET

KC Project: 06328 File: P:\proj3*\47710\design\calce\Location2728\l2desxs.ear

LOCATION 2
01-477101
01-MEN,LAK-175-PM VAR

SCALE: 1" = 2' Horiz.
1" = 2' Vert.

"L2" LINE
CROSS SECTIONS
SHEET 7 OF 10

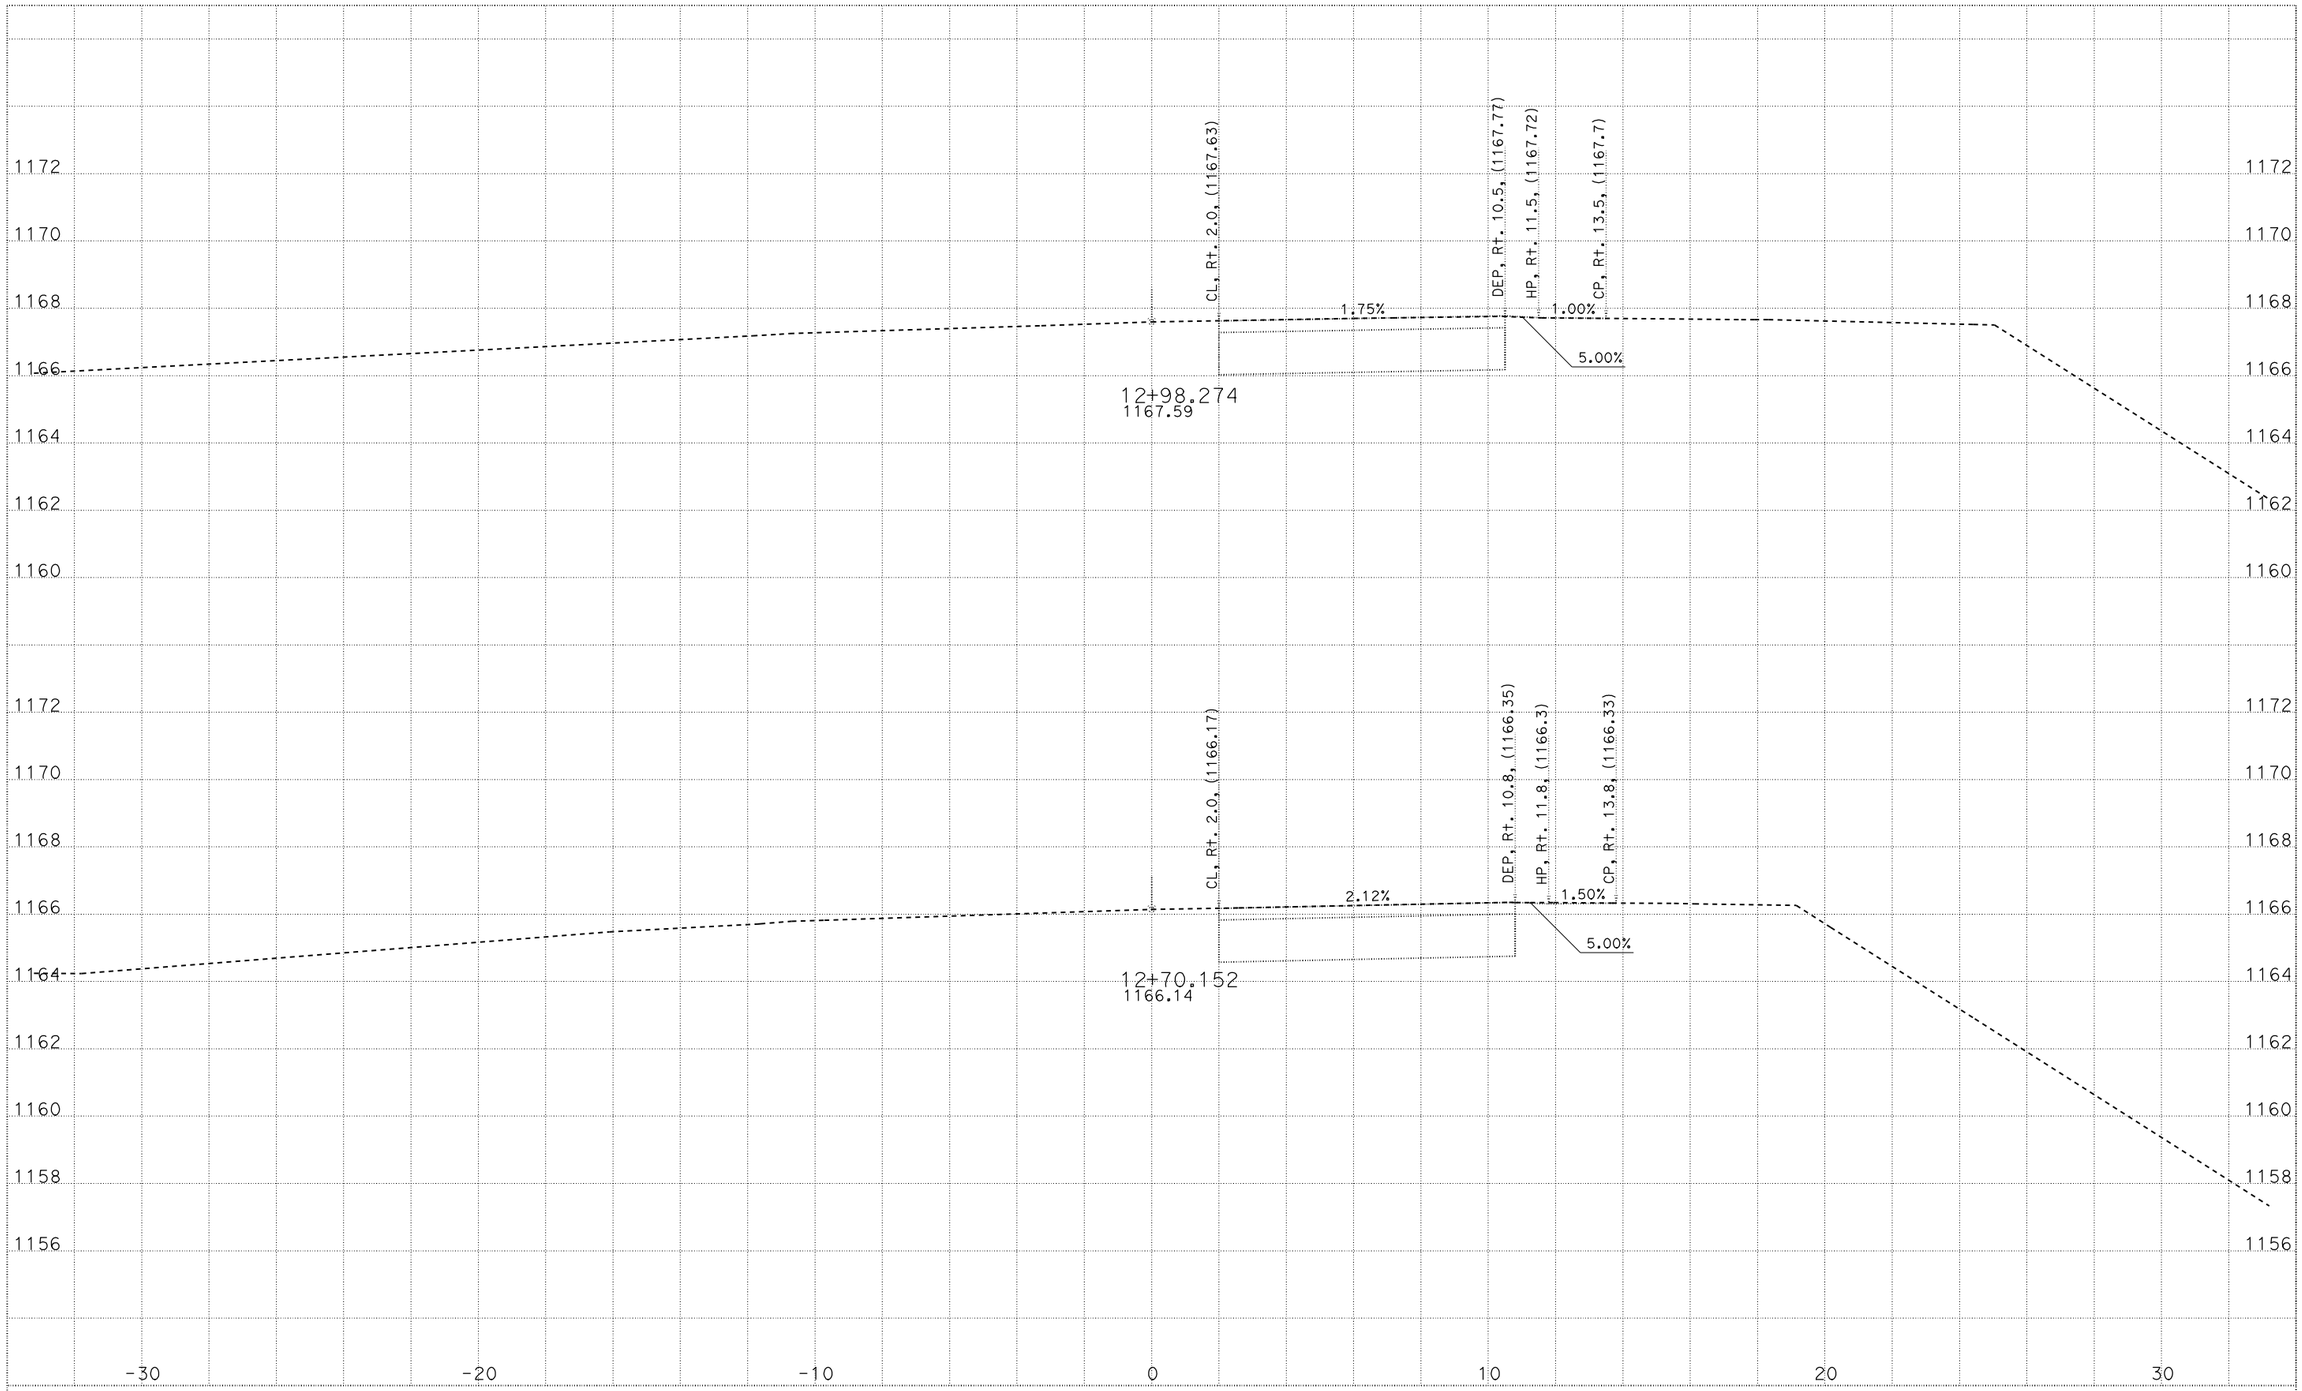

CREATED BY: M5
DATE: 3/19/2010
ALL DIMENSIONS ARE FEET

KC Project: 06328 File: P:\proj3*\47710\design\caice\Location2728\l2desxs.ear

LOCATION 2
01-477101
01-MEN,LAK-175-PM VAR

SCALE: 1" = 2' Horiz.
1" = 2' Vert.

"L2" LINE
CROSS SECTIONS
SHEET 8 OF 10

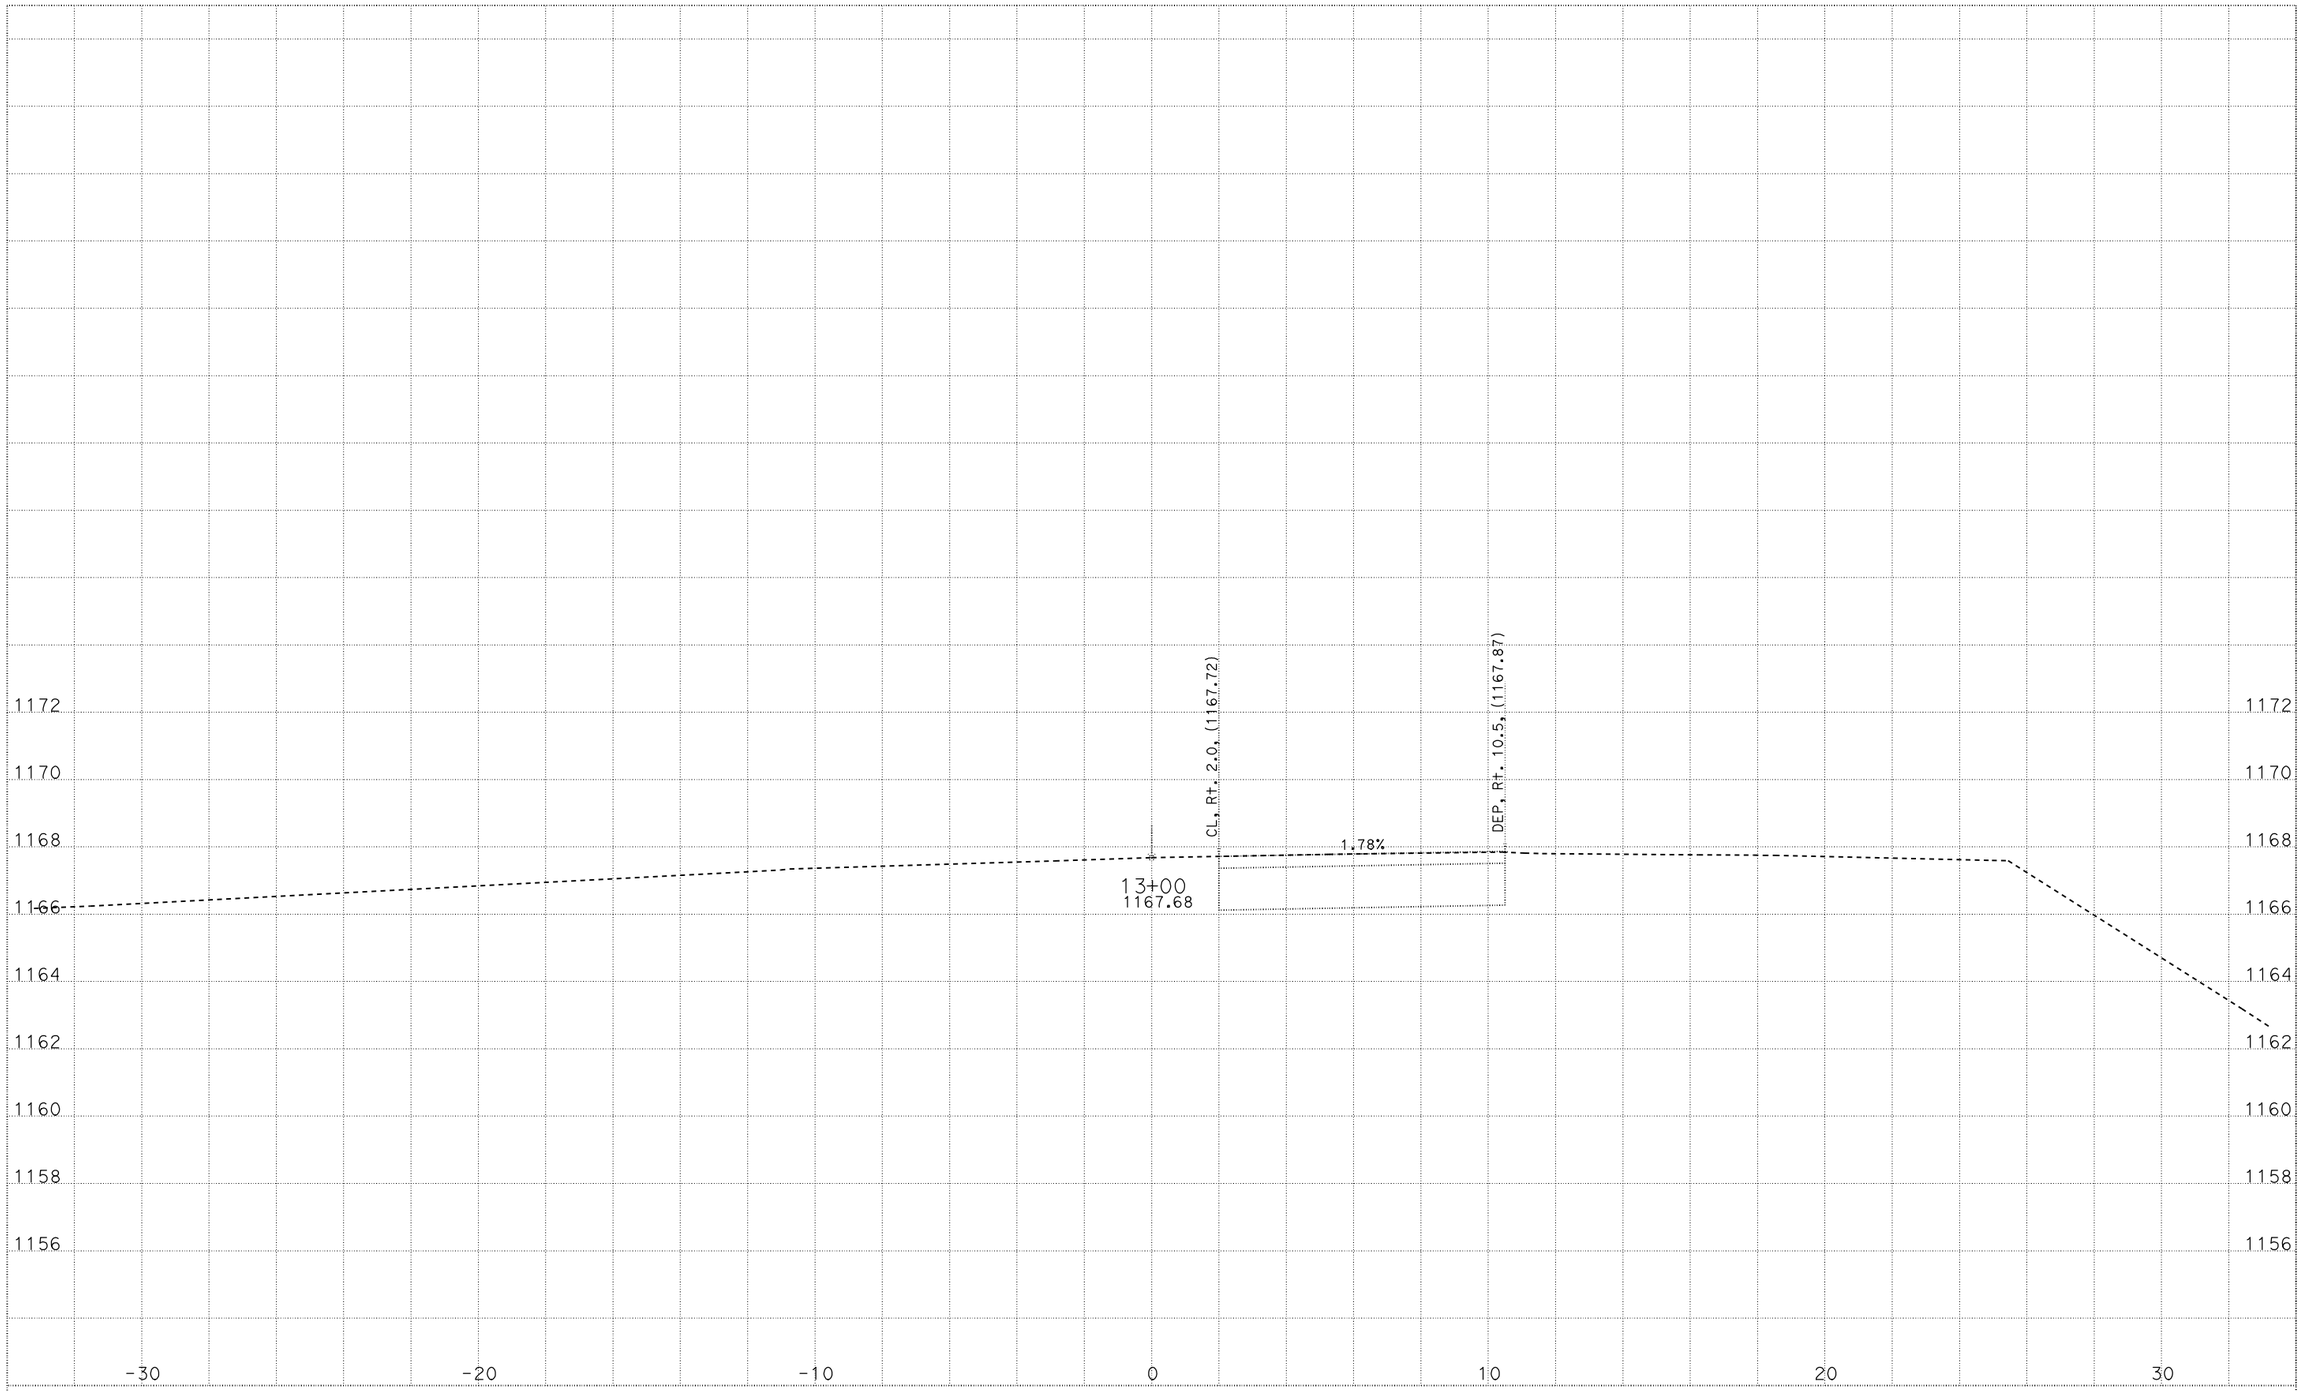

CREATED BY: M5
DATE: 3/19/2010
ALL DIMENSIONS ARE FEET

KC Project: 06328 File: P:\proj3*\47710\design\calce\Location2728\l2desxs.ear

LOCATION 2
01-477101
01-MEN,LAK-175-PM VAR

SCALE: 1" = 2' Horiz.
1" = 2' Vert.

"L2" LINE
CROSS SECTIONS
SHEET 9 OF 10

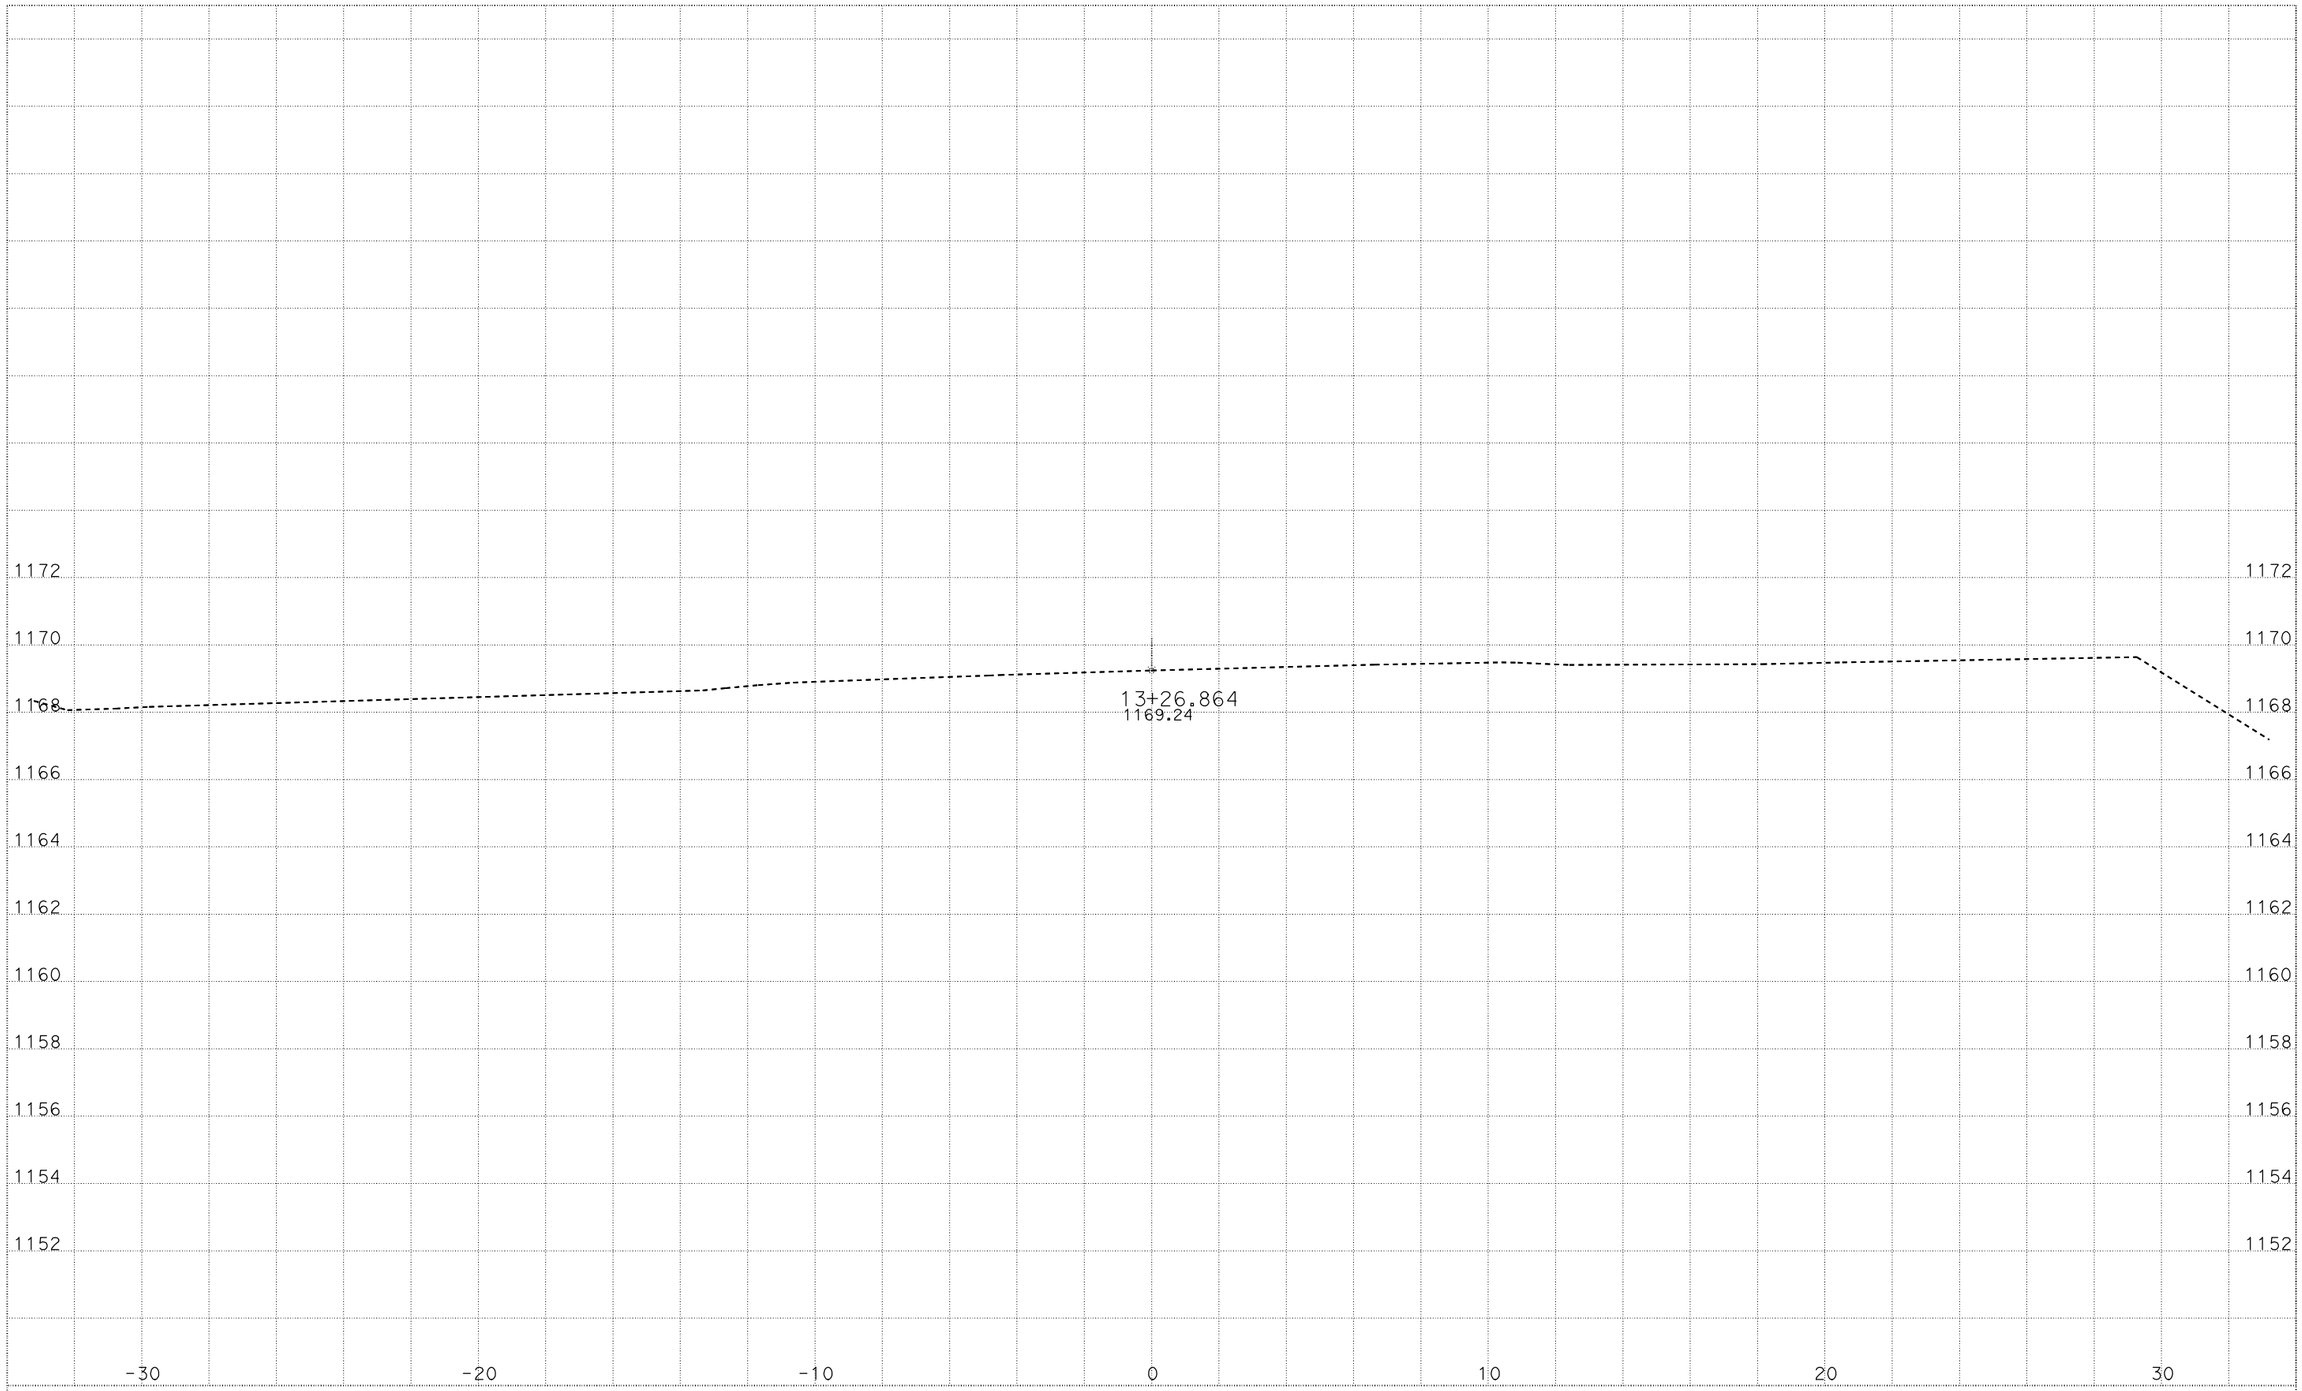

SCALE: 1" = 2' Horiz.
1" = 2' Vert.

"L2" LINE
CROSS SECTIONS
SHEET 10 OF 10

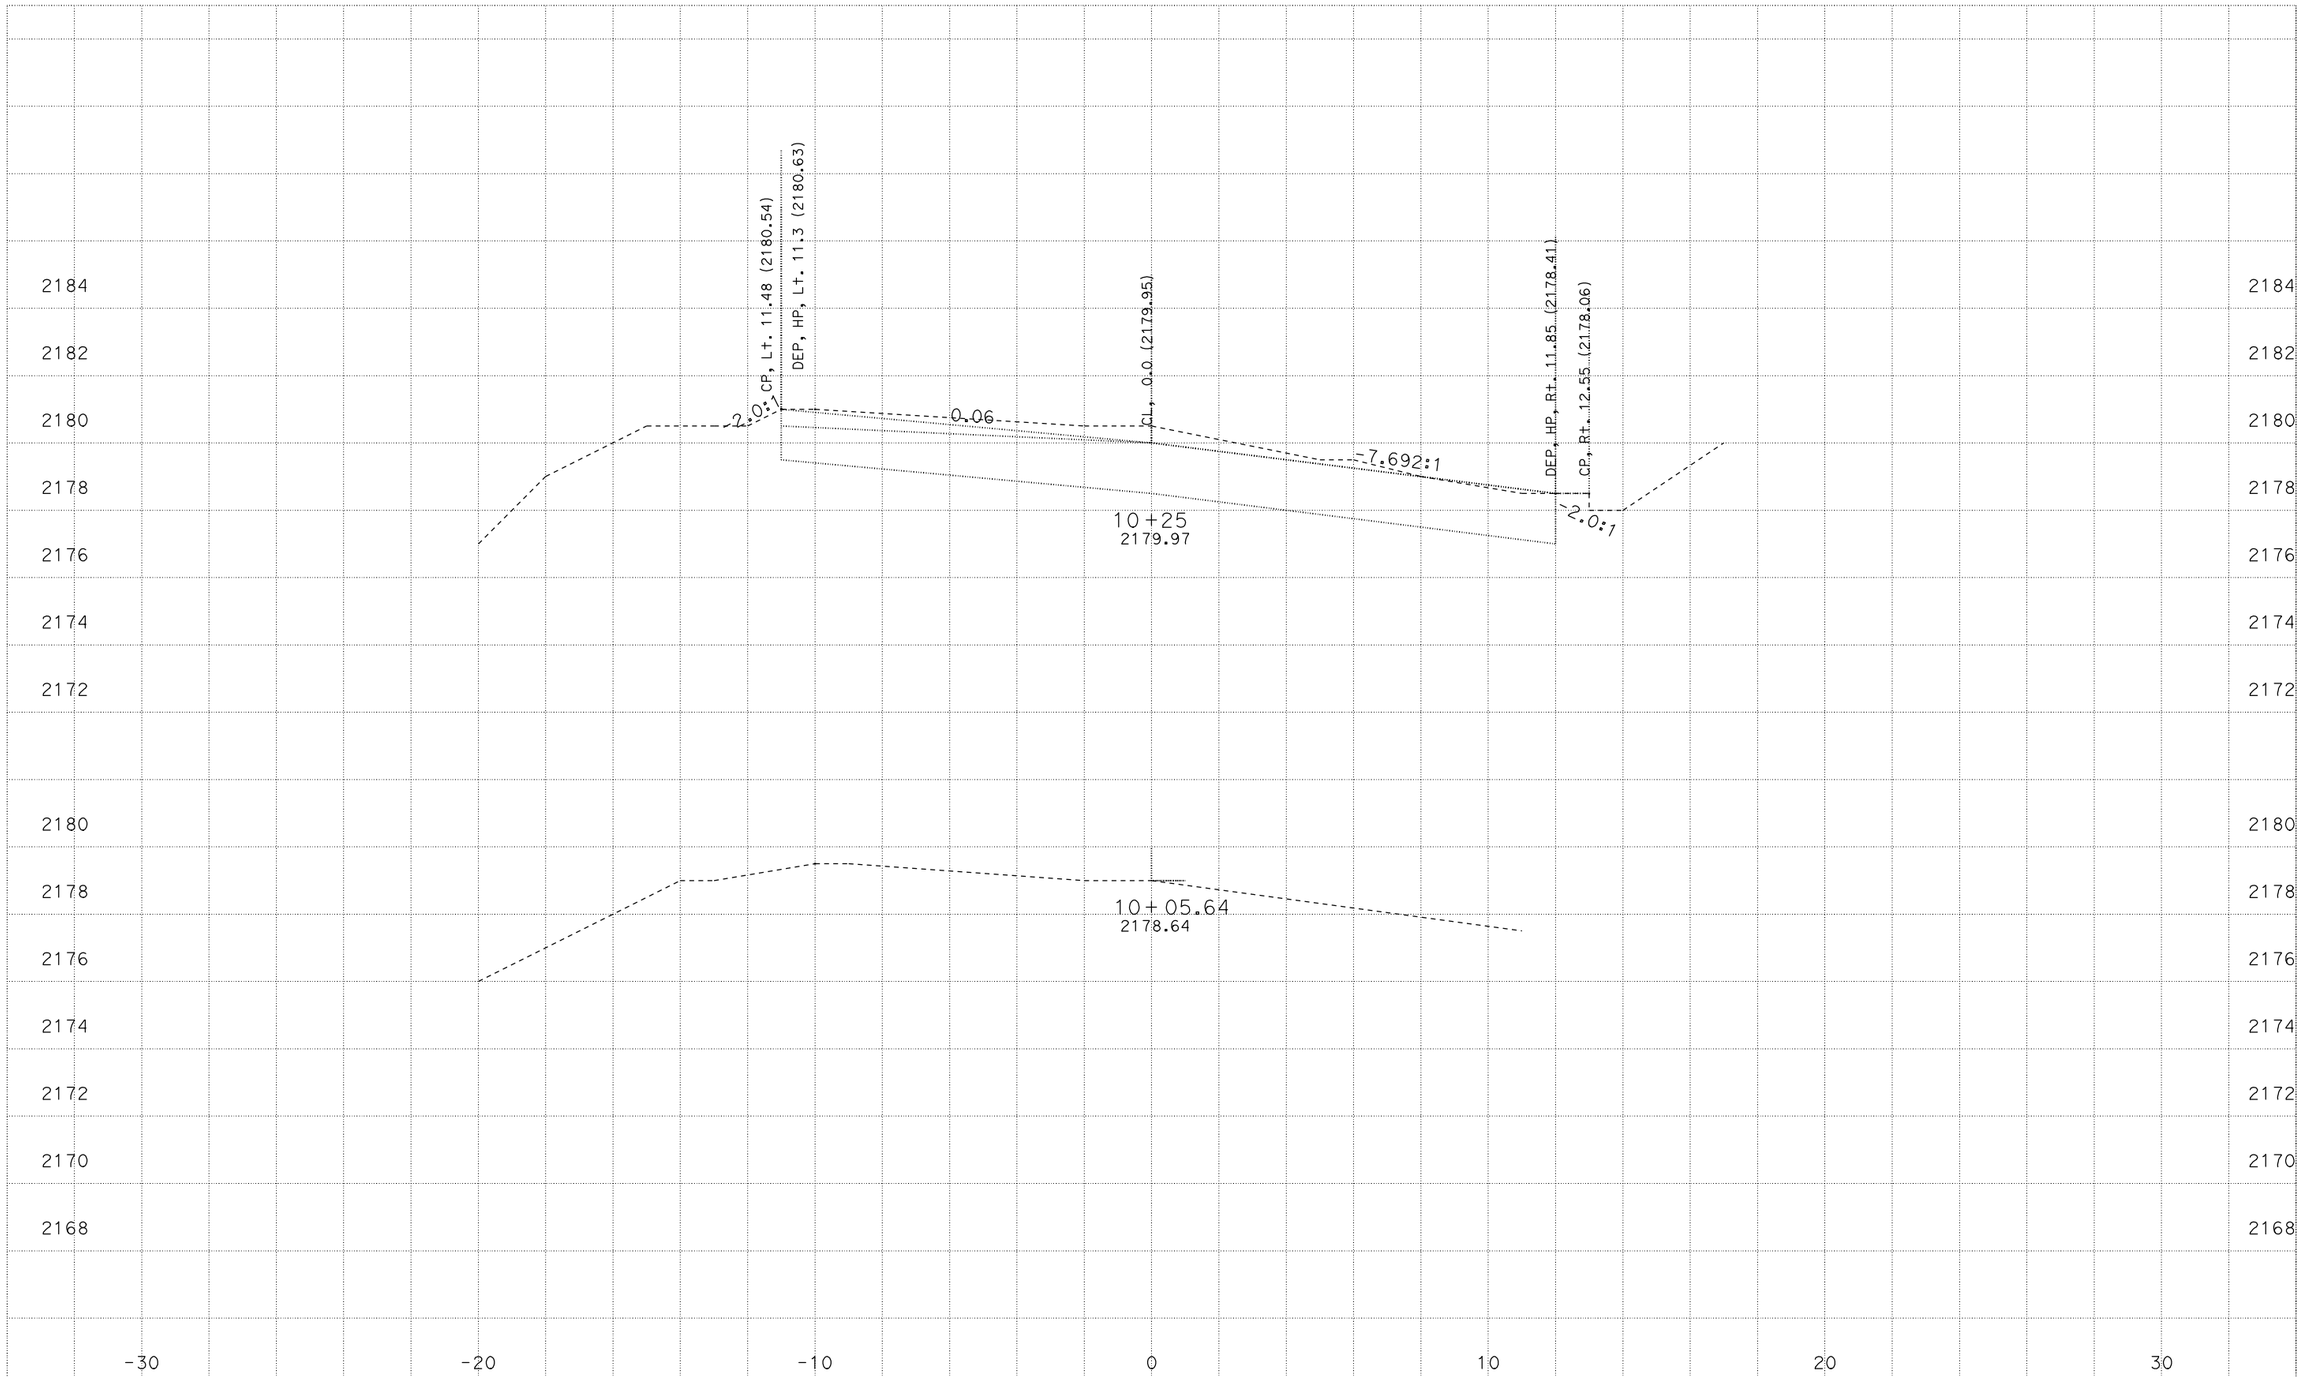

CREATED BY: M5
DATE: 4/8/2010
ALL DIMENSIONS ARE FEET
KC Project: 06329 File: P:\proj3\01\47710\design\calce\Location3\06329\final_l3a.ear

LOCATION 3A
01-477101
01-MEN,LAK-175-PM VAR

SCALE: 1" = 2' Horiz.
1" = 2' Vert.

"L3A" LINE
CROSS SECTIONS
SHEET 1 OF 16

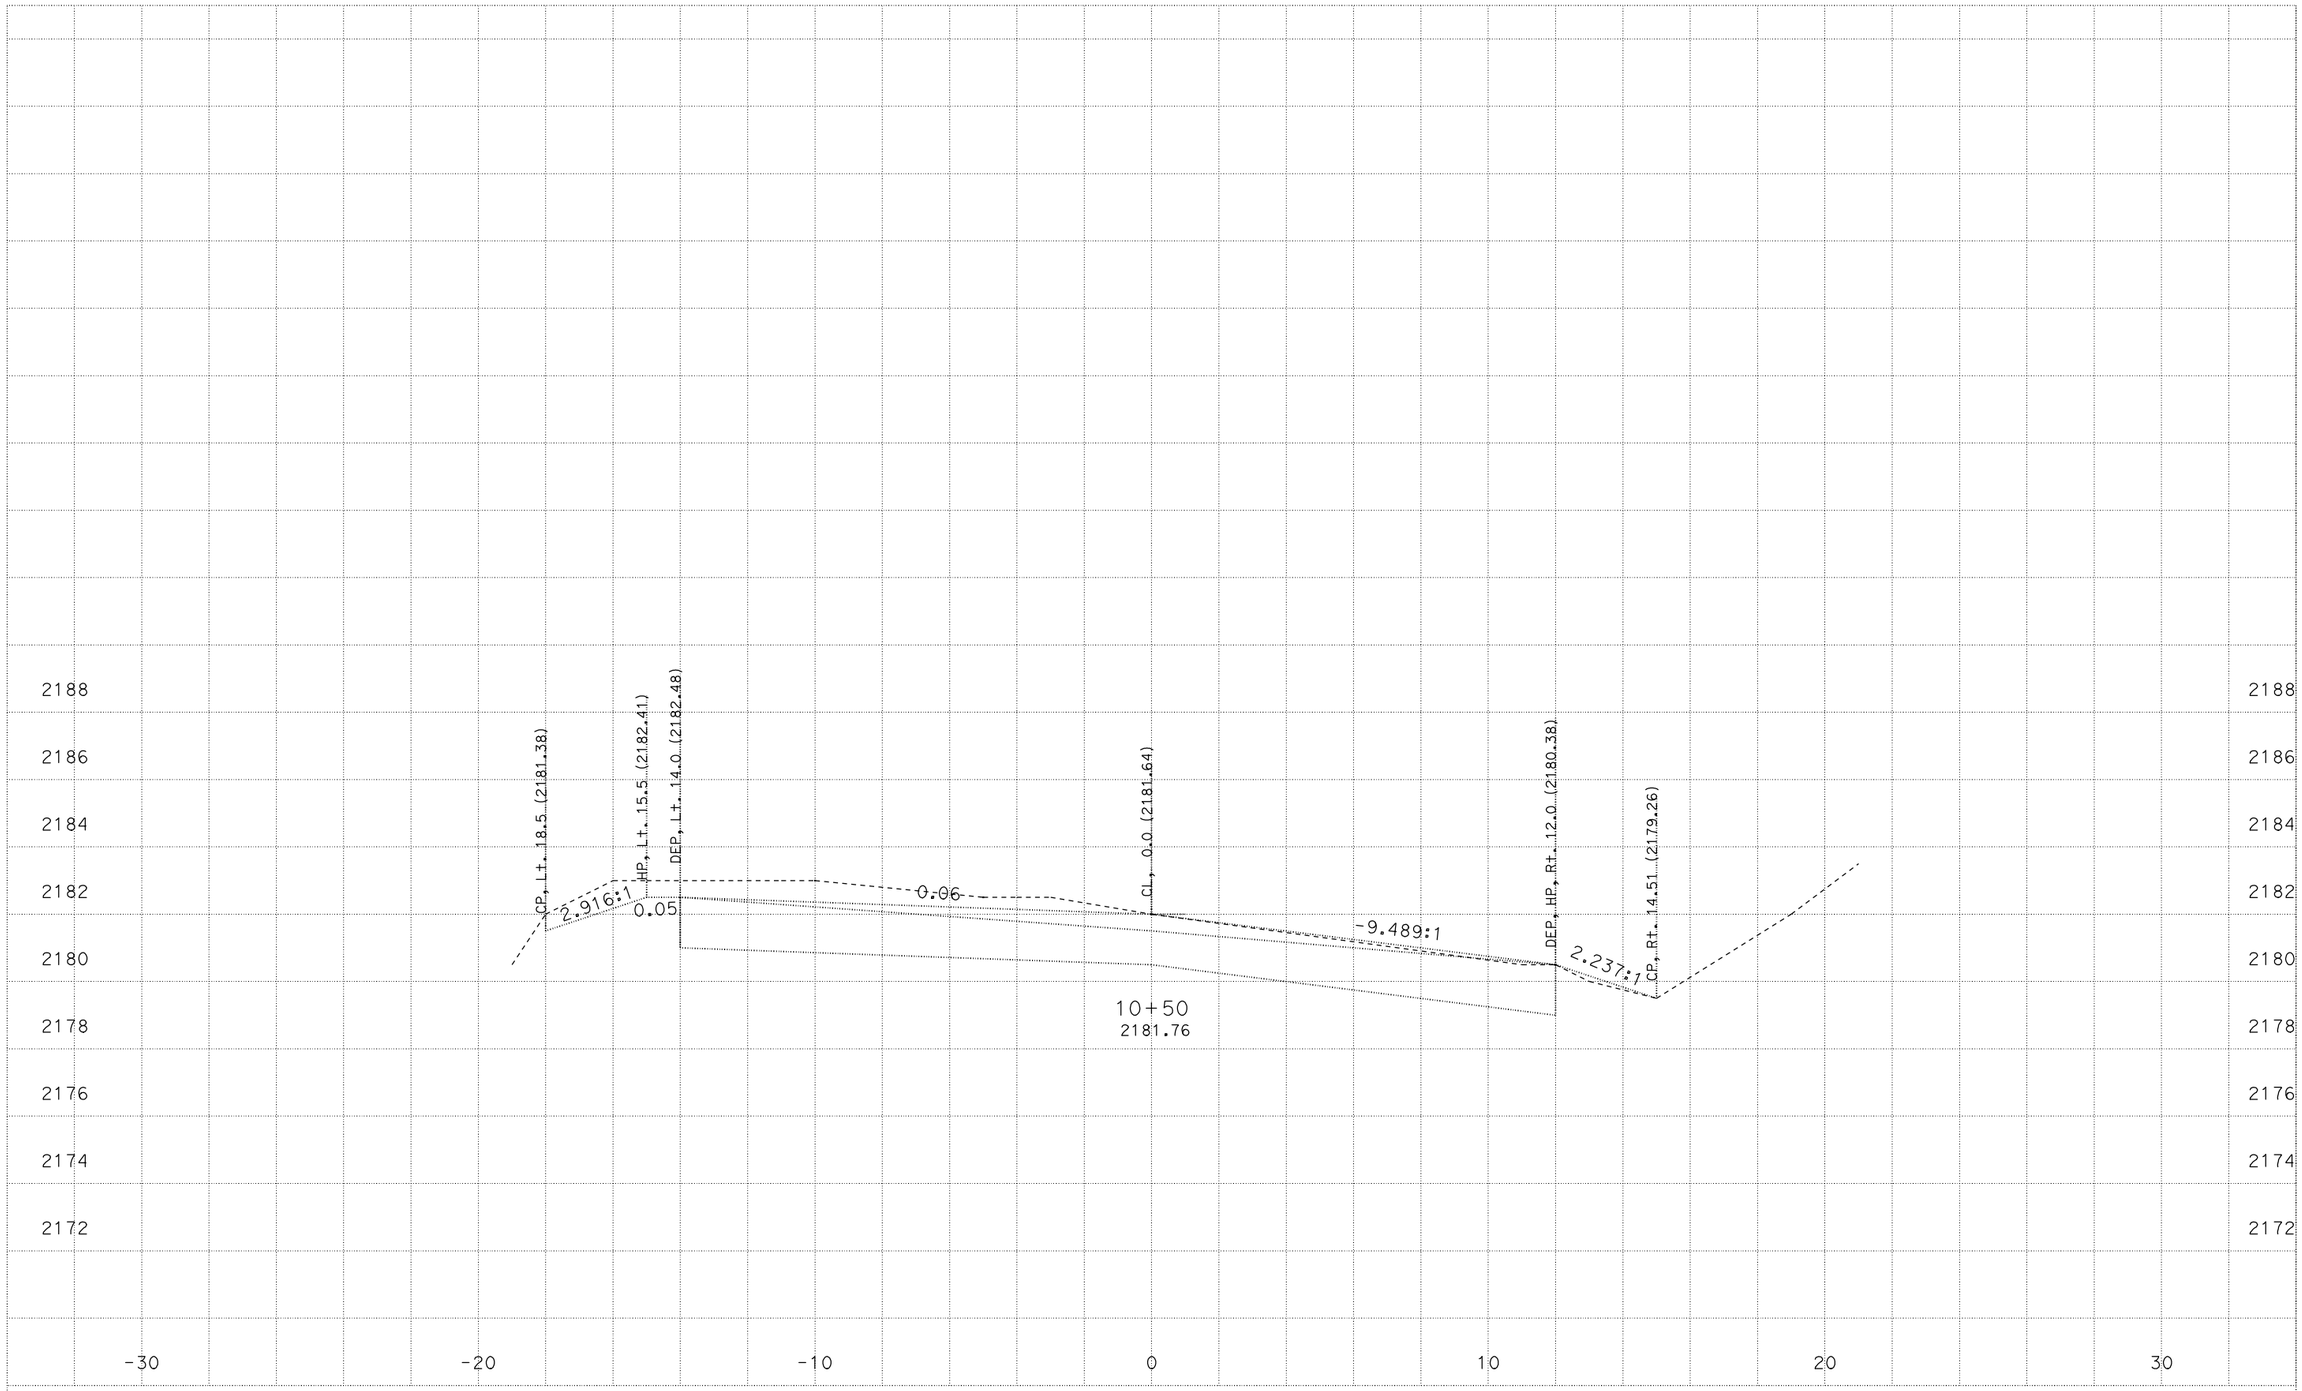

CREATED BY: M5
DATE: 4/8/2010
ALL DIMENSIONS ARE FEET
KC Project: 06329 File: P:\proj3\01\47710\design\calce\Location3\06329\final_l3a.ear

LOCATION 3A
01-477101
01-MEN,LAK-175-PM VAR

SCALE: 1" = 2' Horiz.
1" = 2' Vert.

"L3A" LINE
CROSS SECTIONS
SHEET 2 OF 16

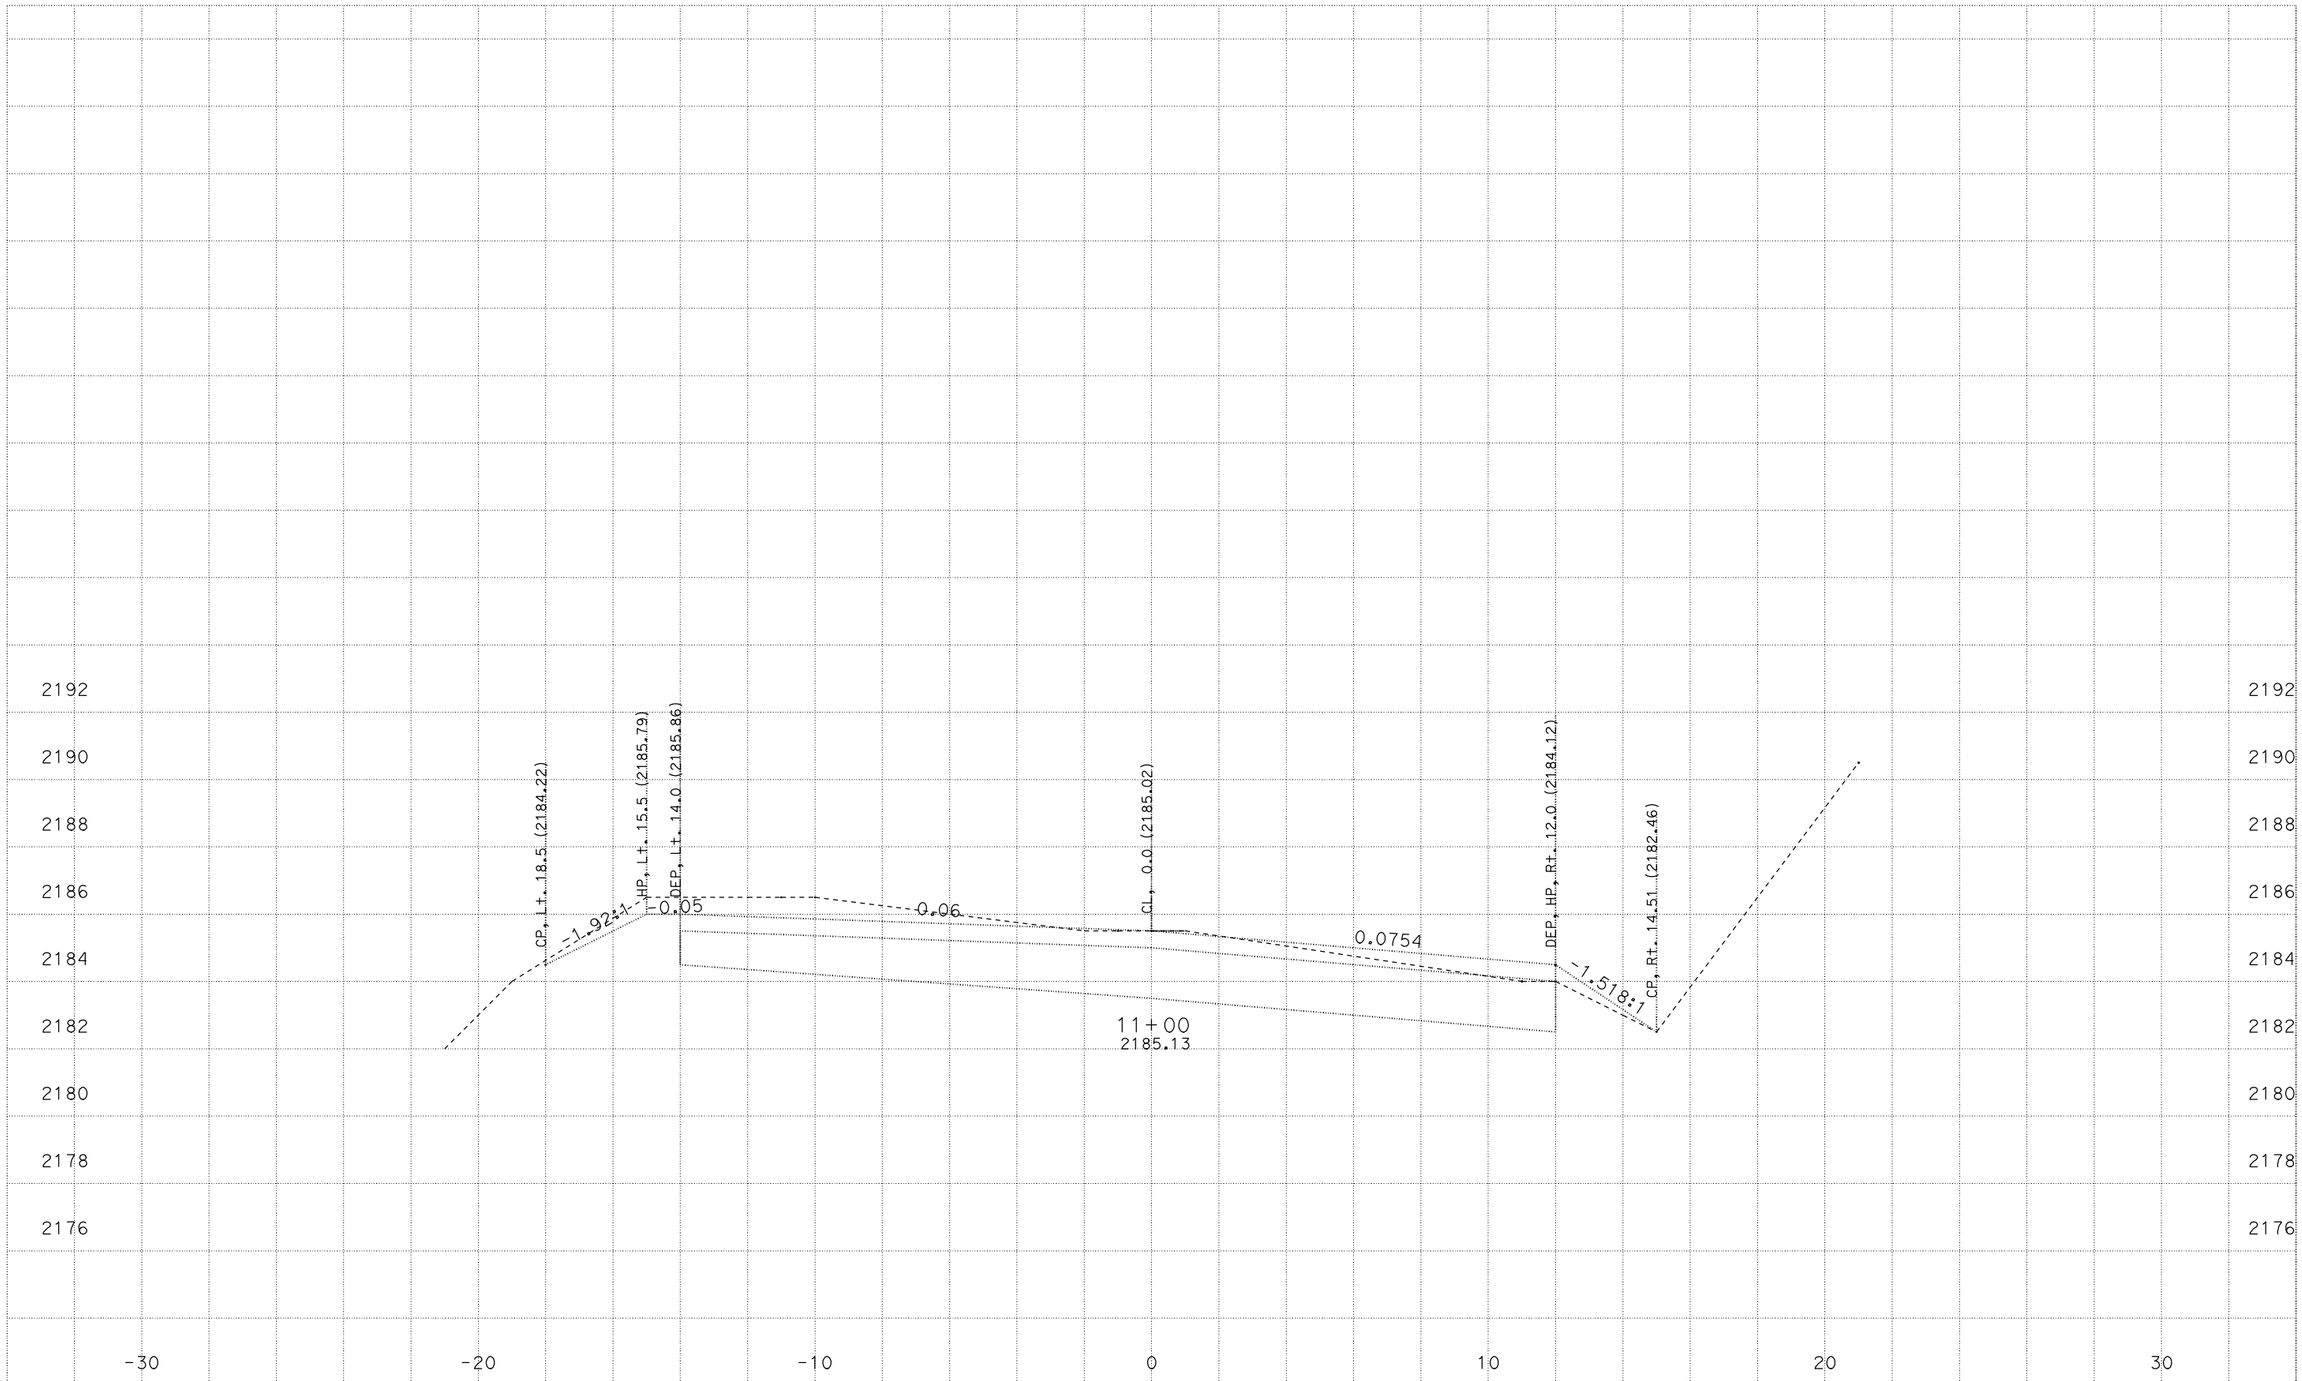

CREATED BY: M5
DATE: 4/8/2010
ALL DIMENSIONS ARE FEET
KC Project: 06329 File: P:\proj3\01\47710\design\calce\Location3\06329\final_l3a.ear

LOCATION 3A
01-477101
01-MEN,LAK-175-PM VAR

SCALE: 1" = 2' Horiz.
1" = 2' Vert.

"L3A" LINE CROSS SECTIONS
SHEET 3 OF 16

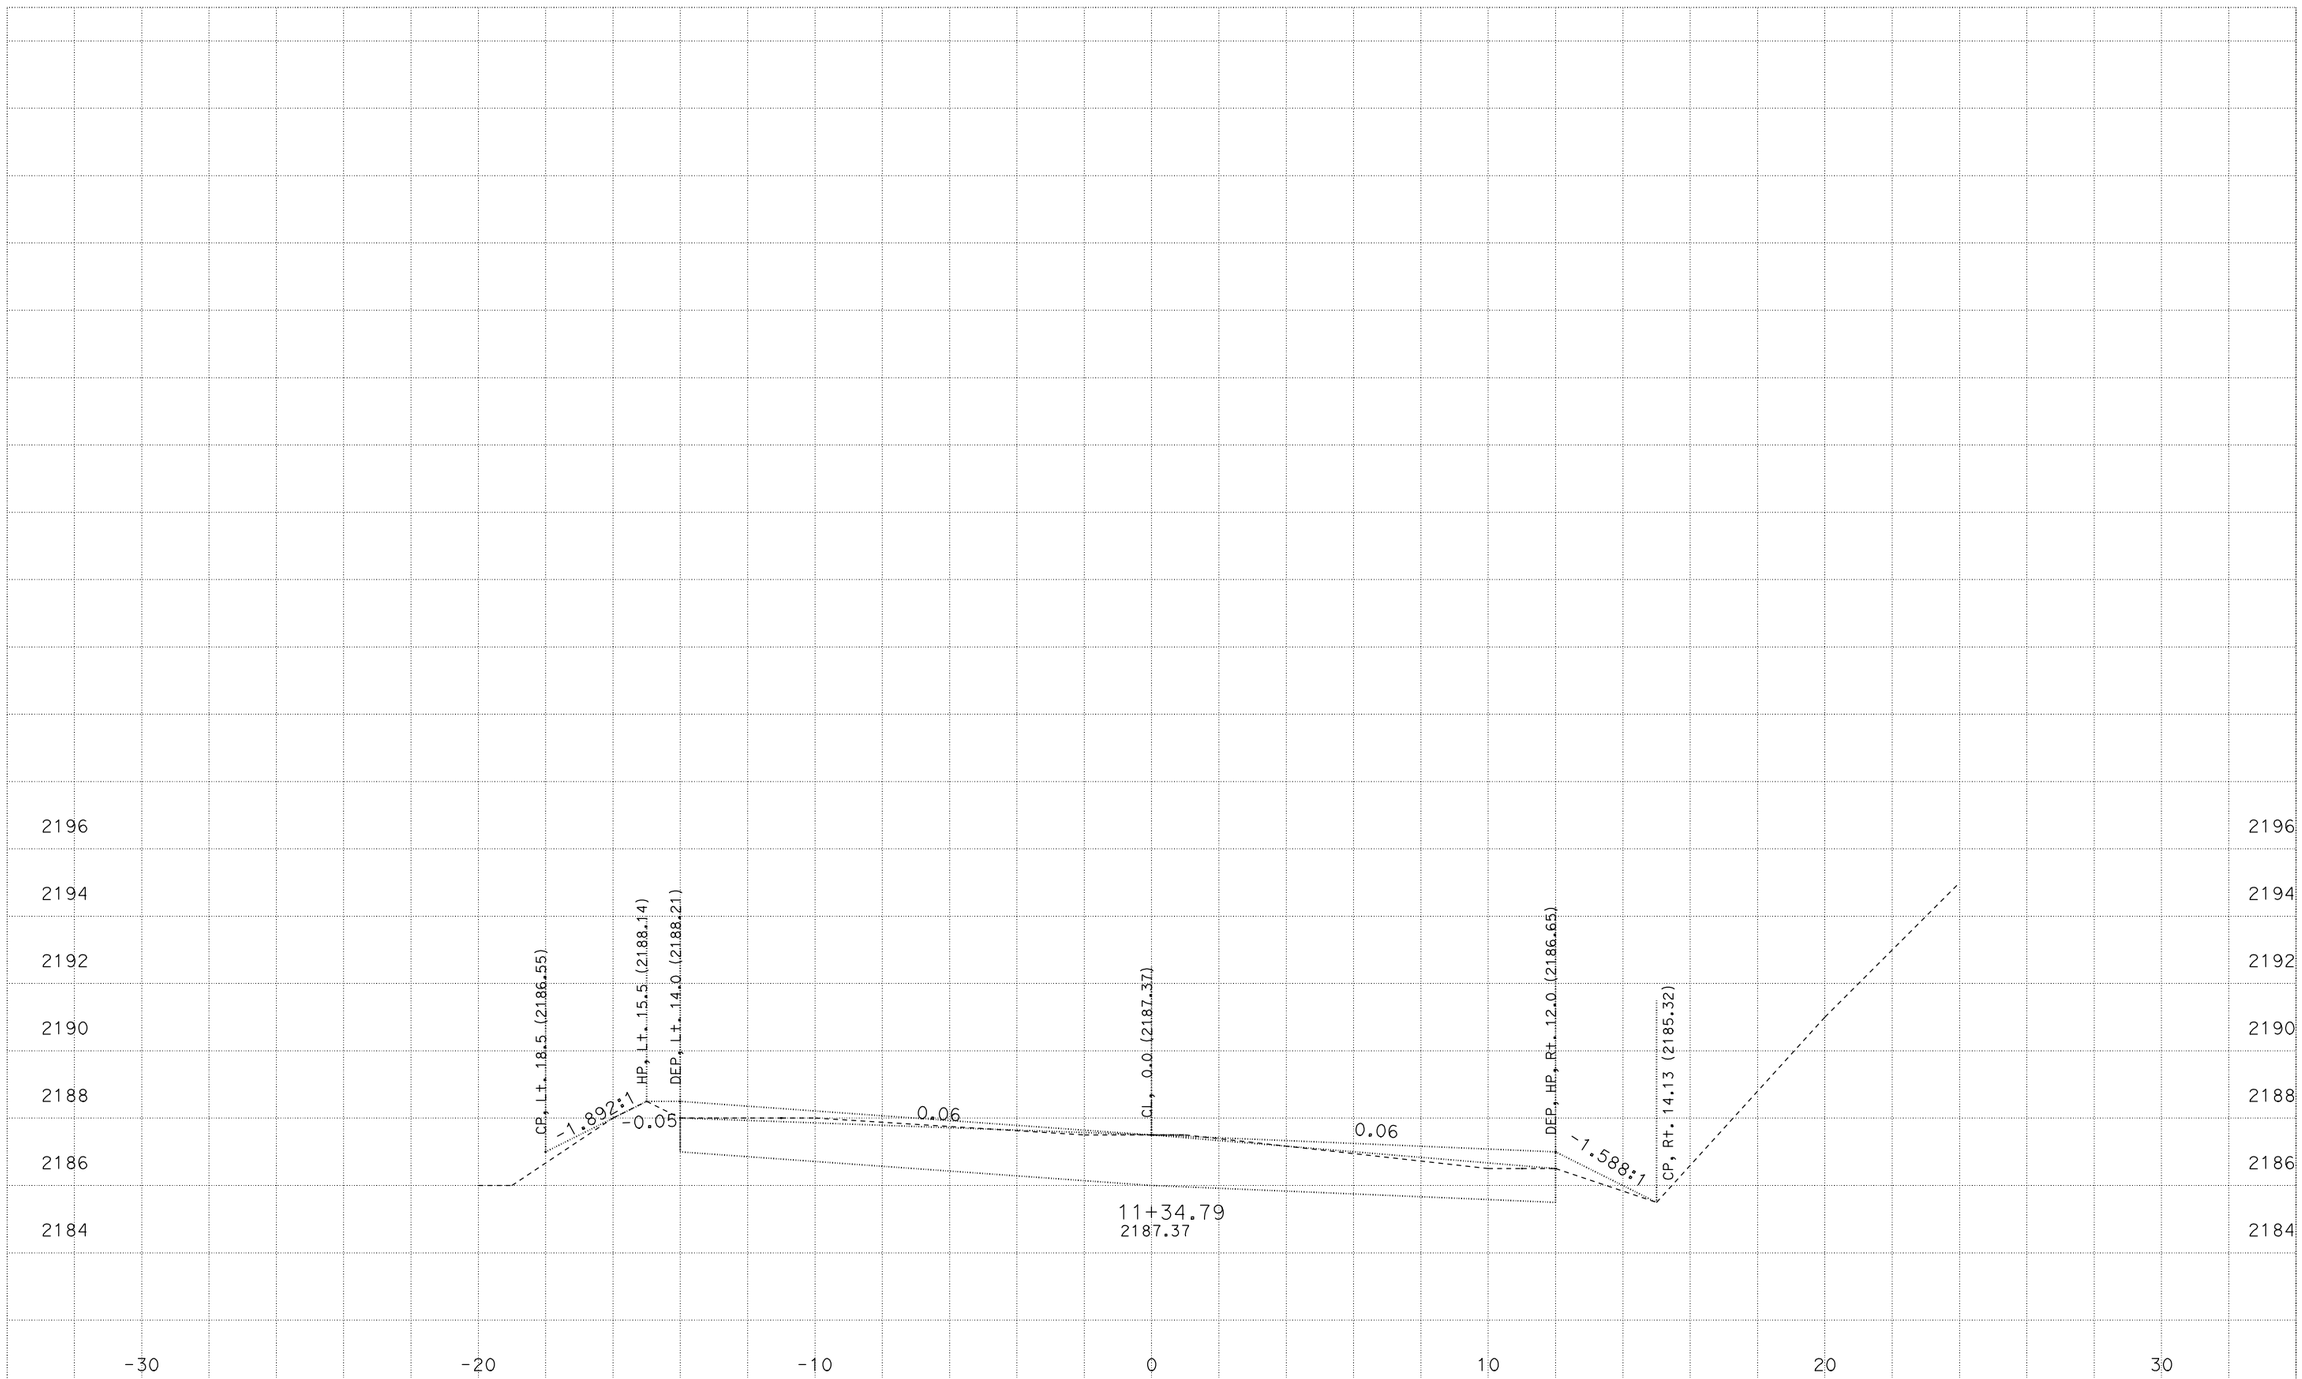

CREATED BY: M5
DATE: 4/8/2010
ALL DIMENSIONS ARE FEET
KC Project: 06329 File: P:\proj3\01\47710\design\calce\Location3\06329\final_l3a.ear

LOCATION 3A
01-477101
01-MEN,LAK-175-PM VAR

SCALE: 1" = 2' Horiz.
1" = 2' Vert.

"L3A" LINE
CROSS SECTIONS
SHEET 4 OF 16

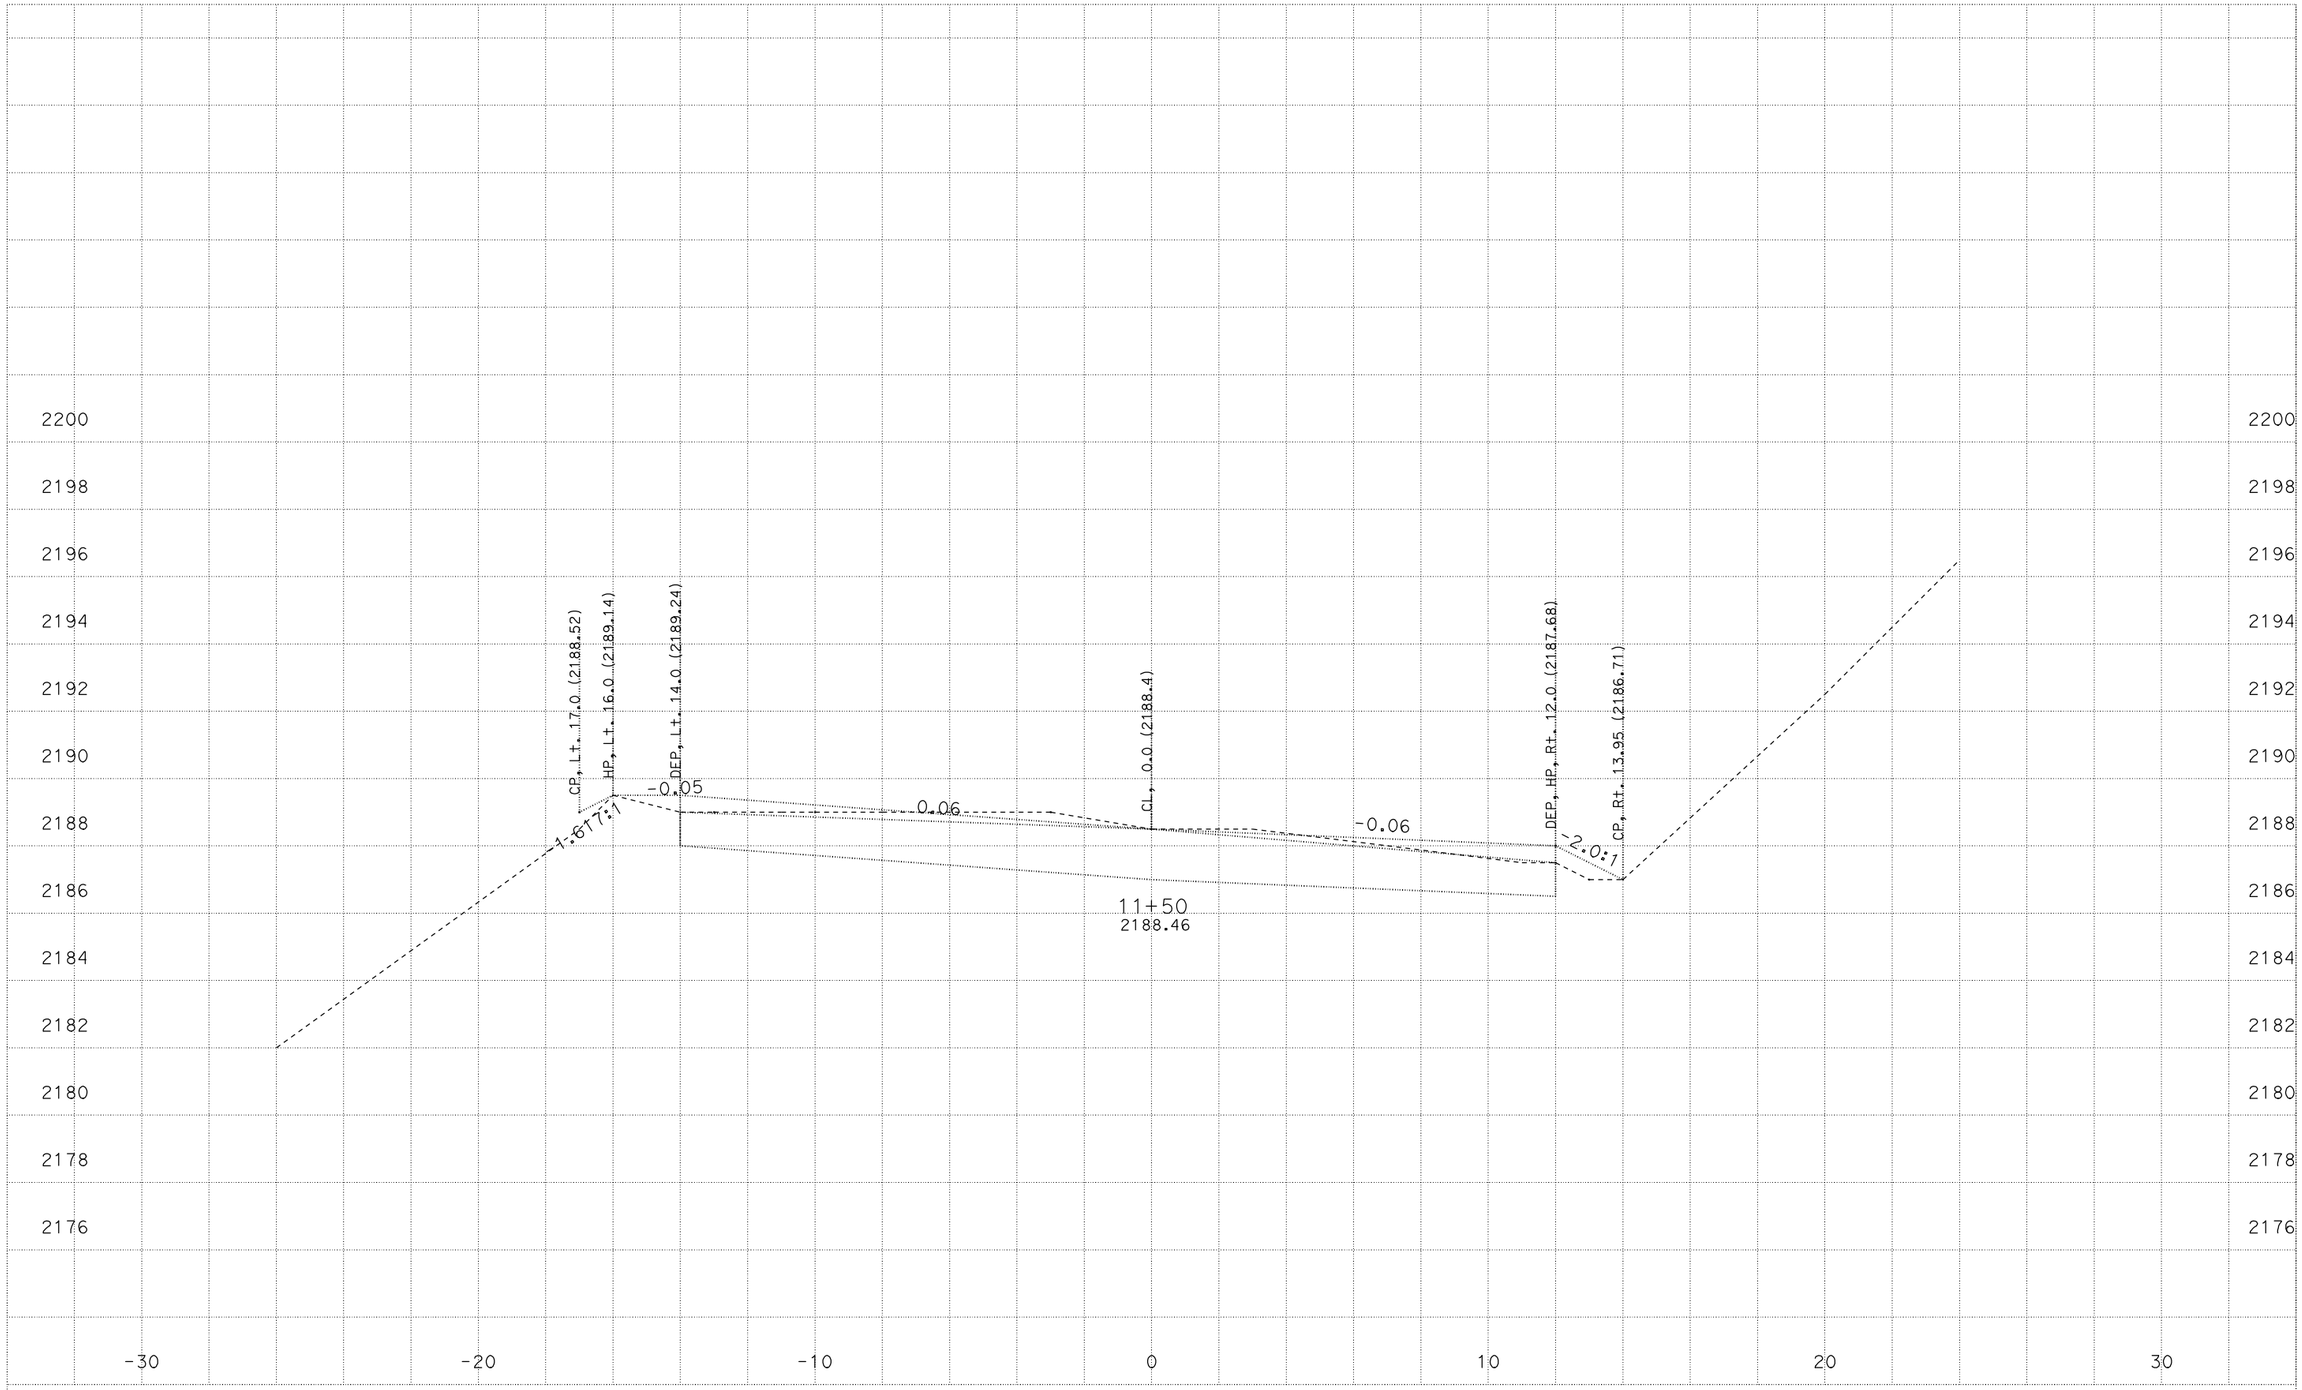

CREATED BY: M5
DATE: 4/8/2010
ALL DIMENSIONS ARE FEET

KC Project: 06329 File: P:\proj3\01\47710\design\calce\Location3\06329\final_l3a.ear

LOCATION 3A
01-477101
01-MEN,LAK-175-PM VAR

SCALE: 1" = 2' Horiz.
1" = 2' Vert.

"L3A" LINE
CROSS SECTIONS
SHEET 5 OF 16

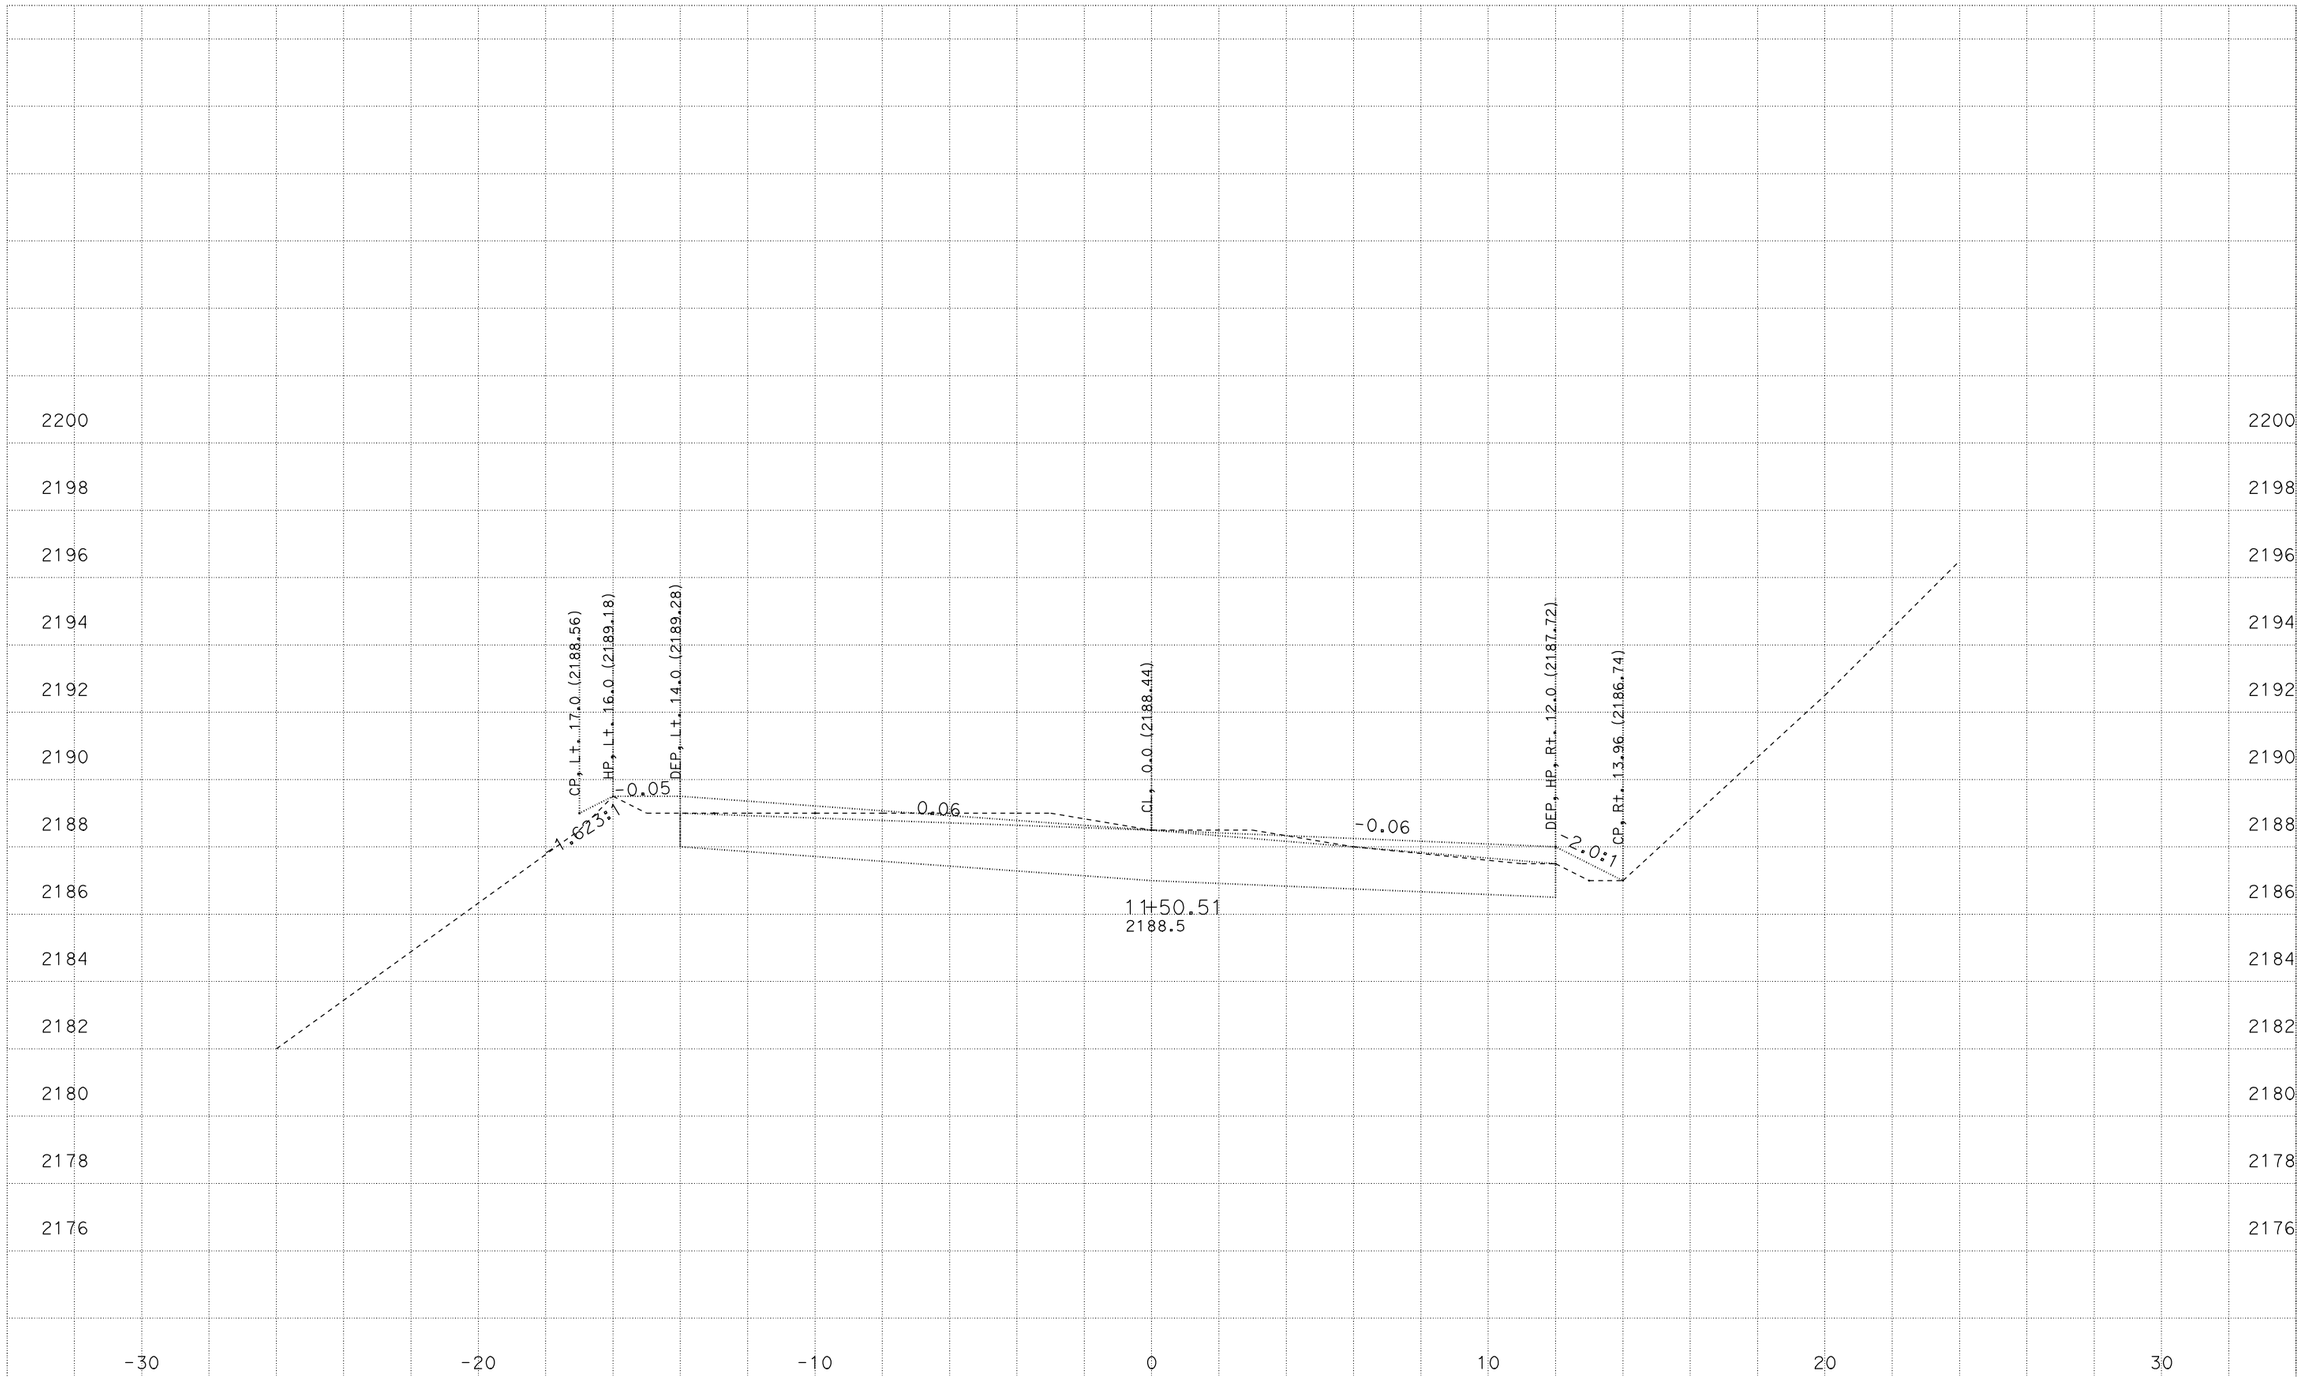

CREATED BY: M5
DATE: 4/8/2010
ALL DIMENSIONS ARE FEET
KC Project: 06329 File: P:\proj3\01\47710\design\calce\Location3\06329\final_l3a.ear

LOCATION 3A
01-477101
01-MEN,LAK-175-PM VAR

SCALE: 1" = 2' Horiz.
1" = 2' Vert.

"L3A" LINE
CROSS SECTIONS
SHEET 6 OF 16

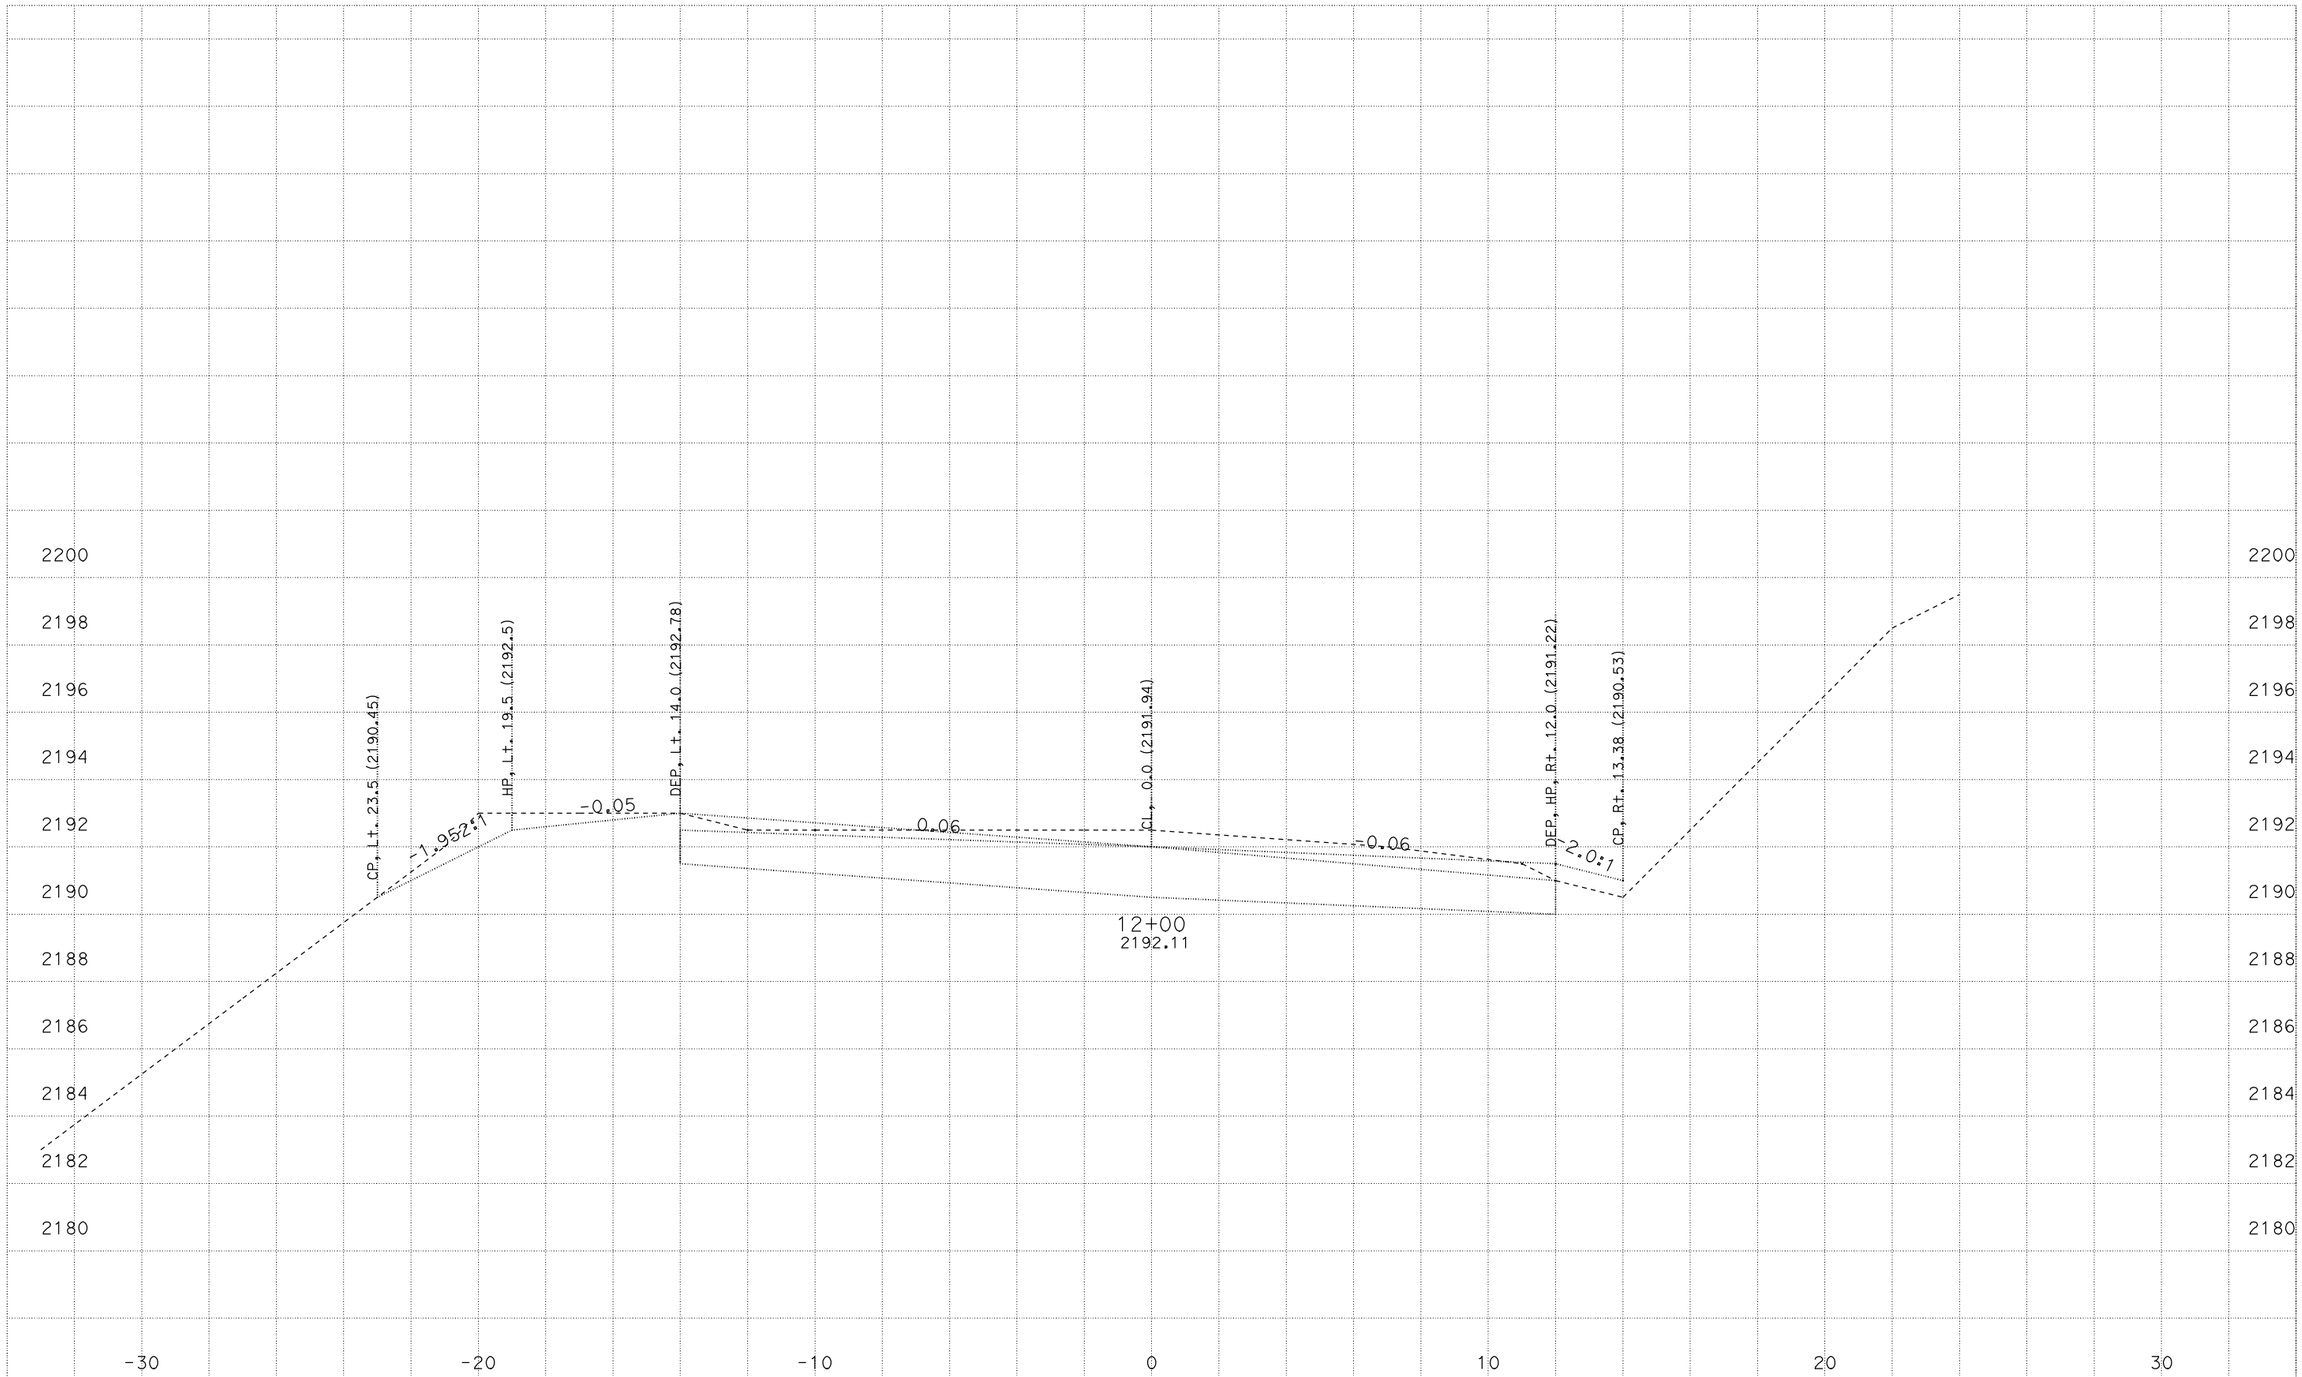

CREATED BY: M5
DATE: 4/8/2010
ALL DIMENSIONS ARE FEET
KC Project: 06329 File: P:\proj3\01\47710\design\calce\Location3\06329\final_l3a.ear

LOCATION 3A
01-477101
01-MEN,LAK-175-PM VAR

SCALE: 1" = 2' Horiz.
1" = 2' Vert.

"L3A" LINE
CROSS SECTIONS
SHEET 7 OF 16

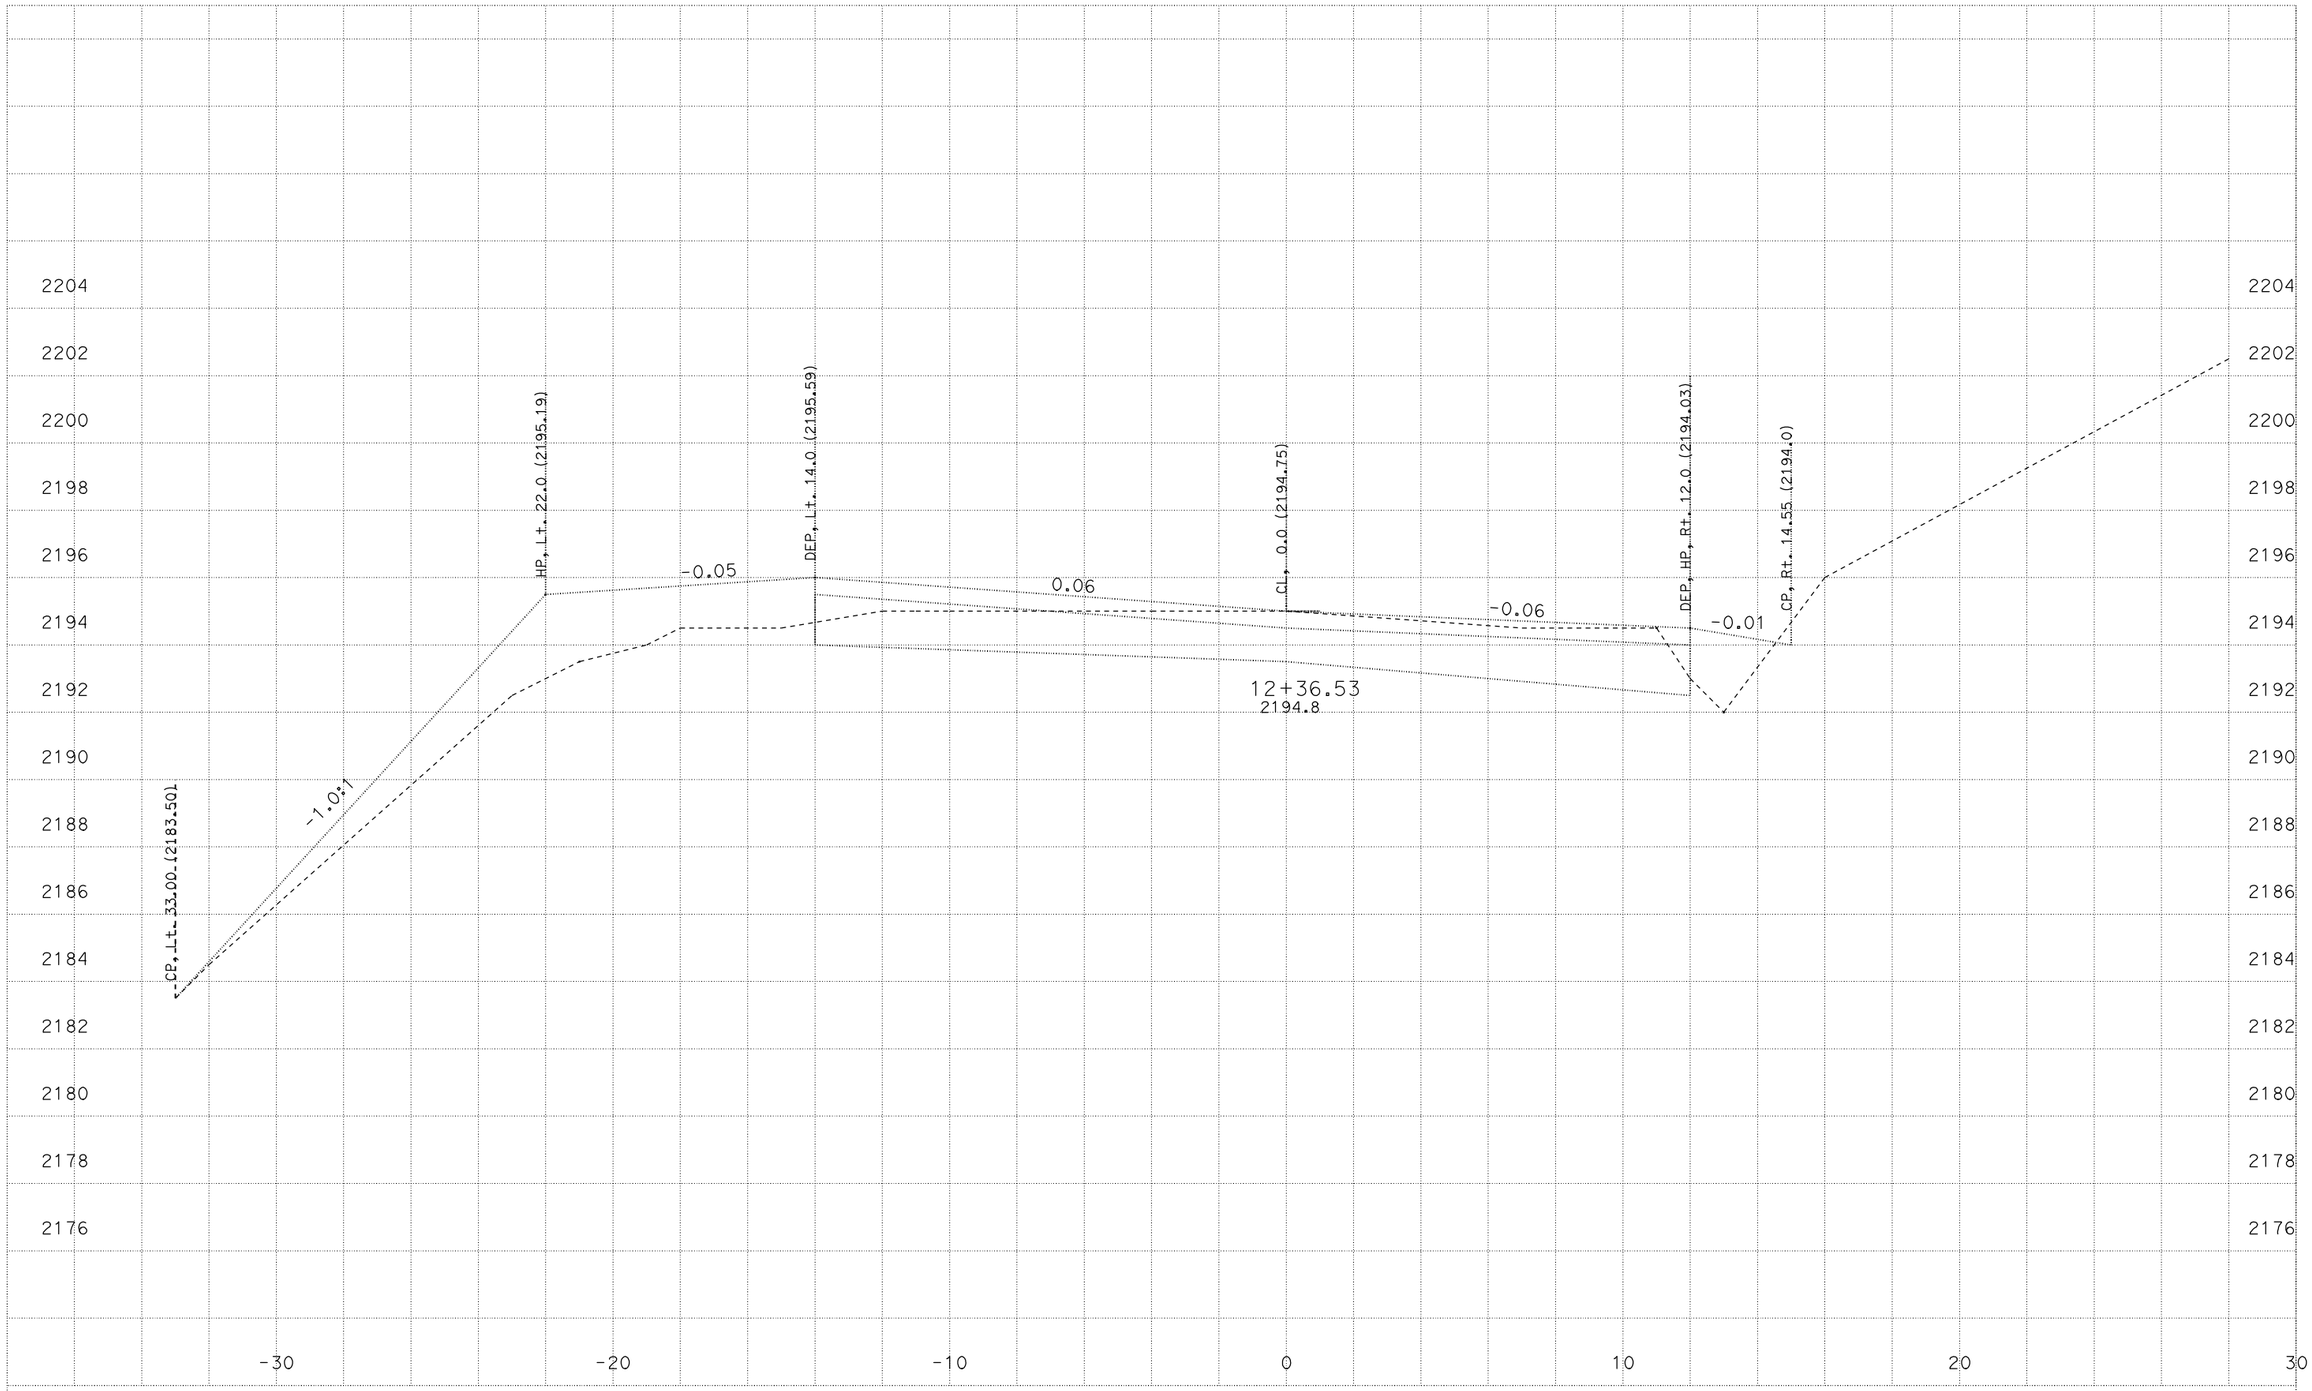

CREATED BY: M5
DATE: 4/8/2010
ALL DIMENSIONS ARE FEET
KC Project: 06329 File: P:\proj3\01\47710\design\calce\Location3\06329final_l3a.ear

LOCATION 3A
01-477101
01-MEN,LAK-175-PM VAR

SCALE: 1" = 2' Horiz.
1" = 2' Vert.

"L3A" LINE
CROSS SECTIONS
SHEET 8 OF 16

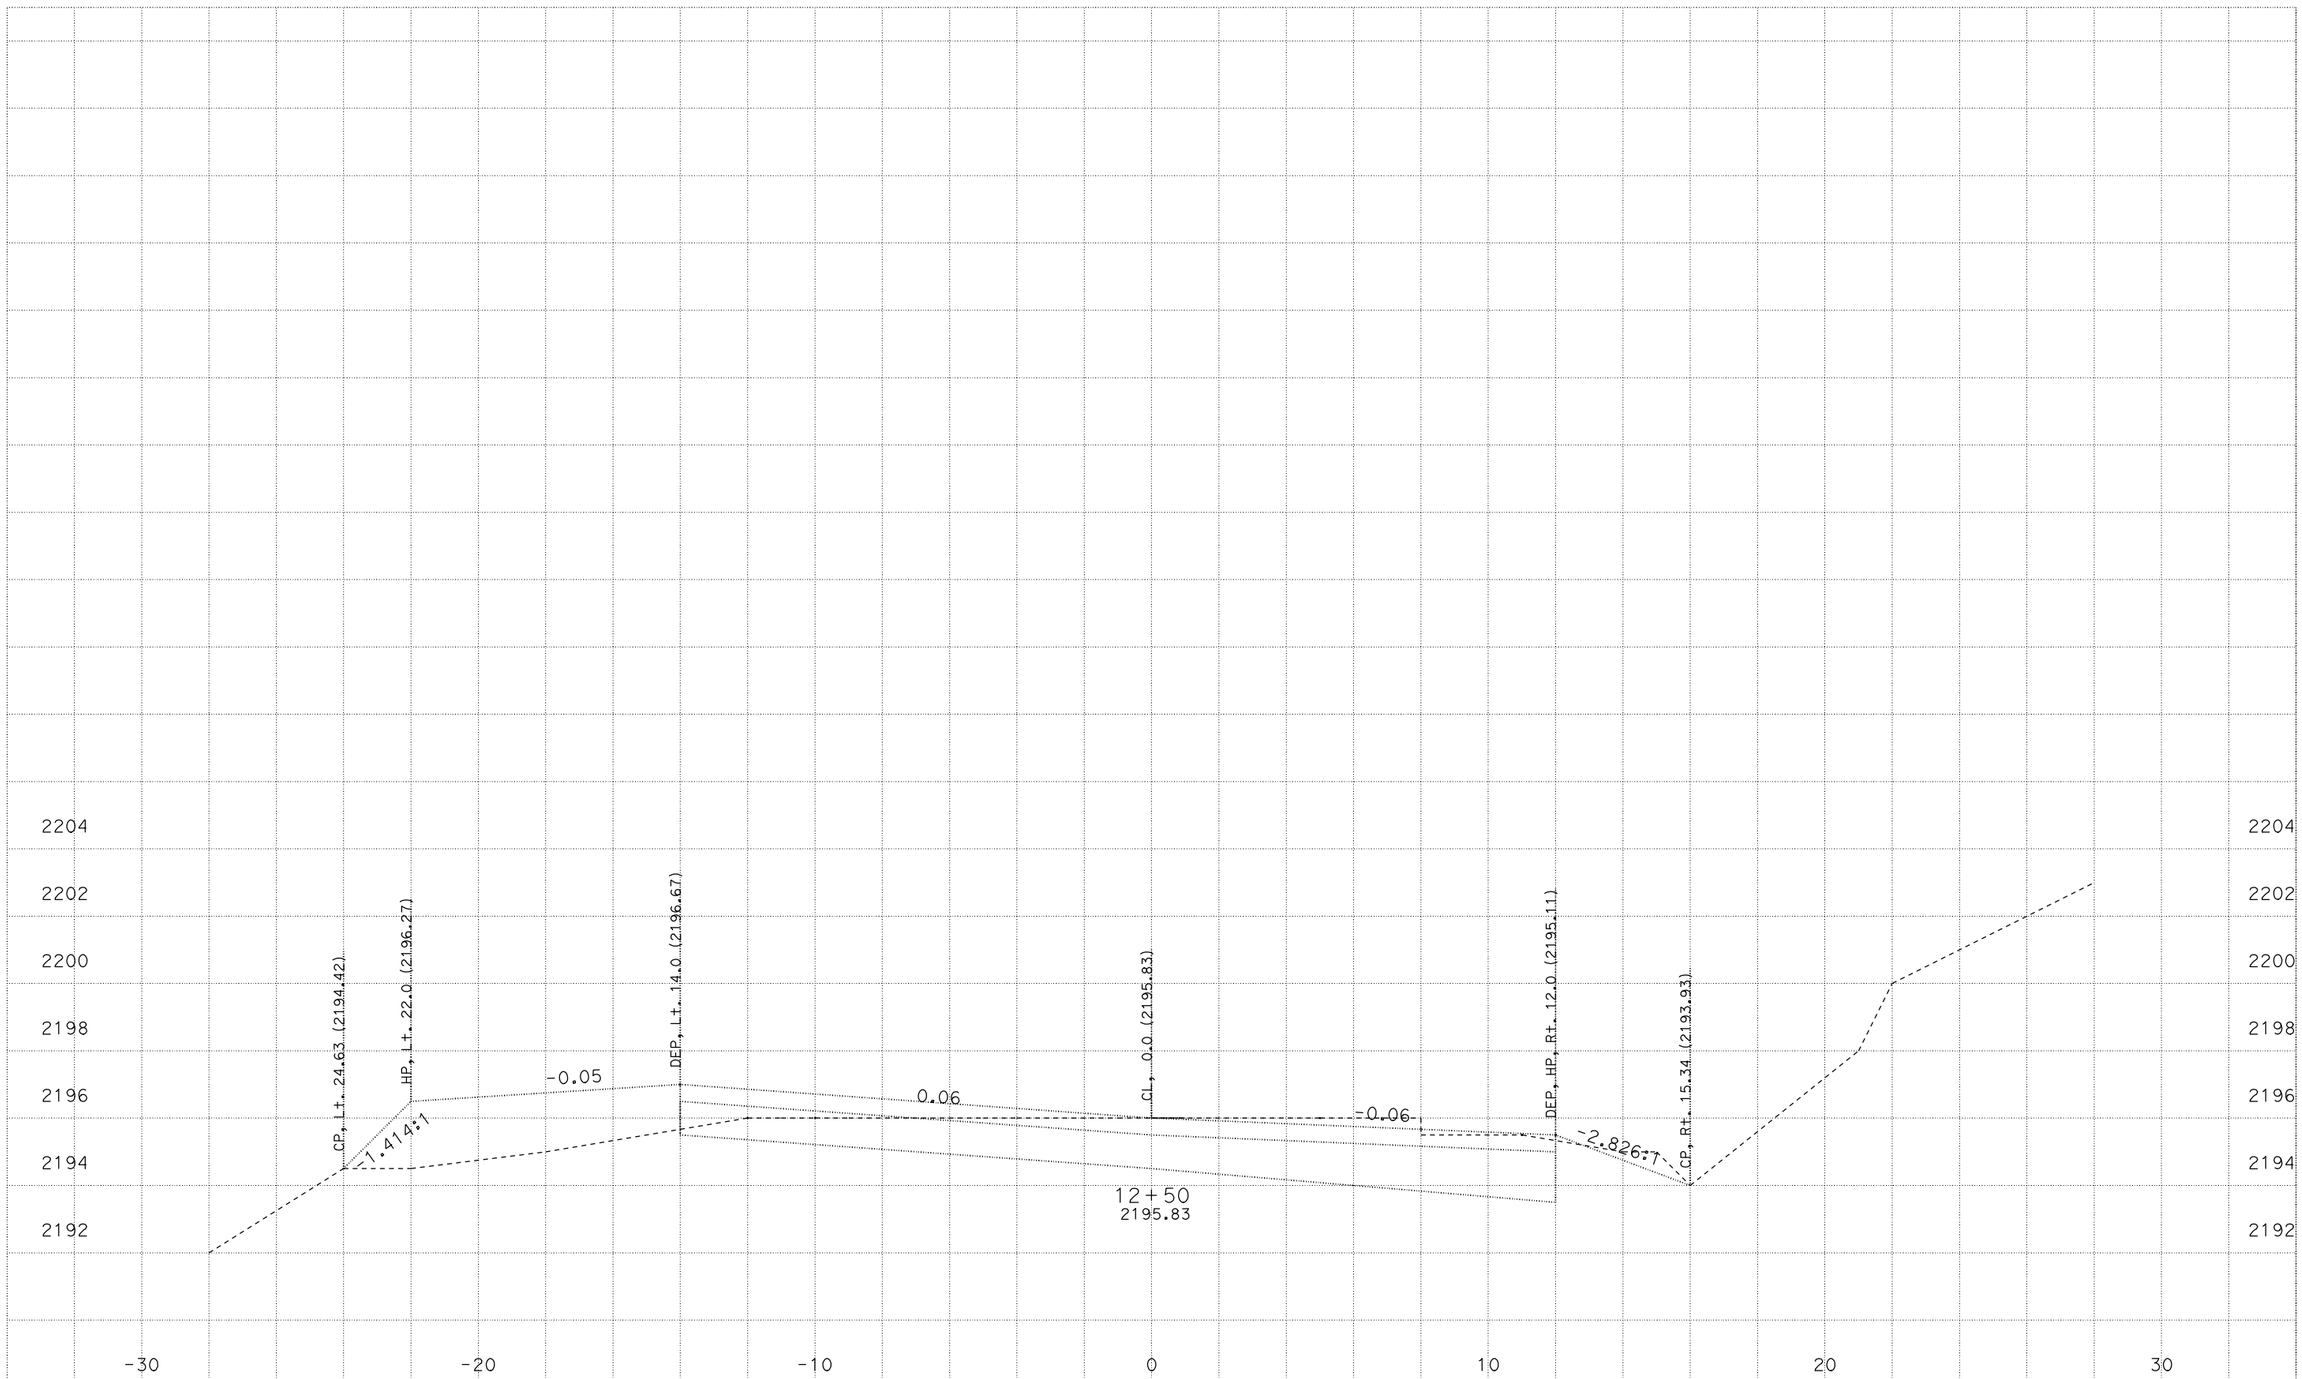

CREATED BY: M5
DATE: 4/8/2010
ALL DIMENSIONS ARE FEET
KC Project: 06329 File: P:\proj3\01\47710\design\calce\Location3\06329\final_l3a.ear

LOCATION 3A
01-477101
01-MEN,LAK-175-PM VAR

SCALE: 1" = 2' Horiz.
1" = 2' Vert.

"L3A" LINE
CROSS SECTIONS
SHEET 9 OF 16

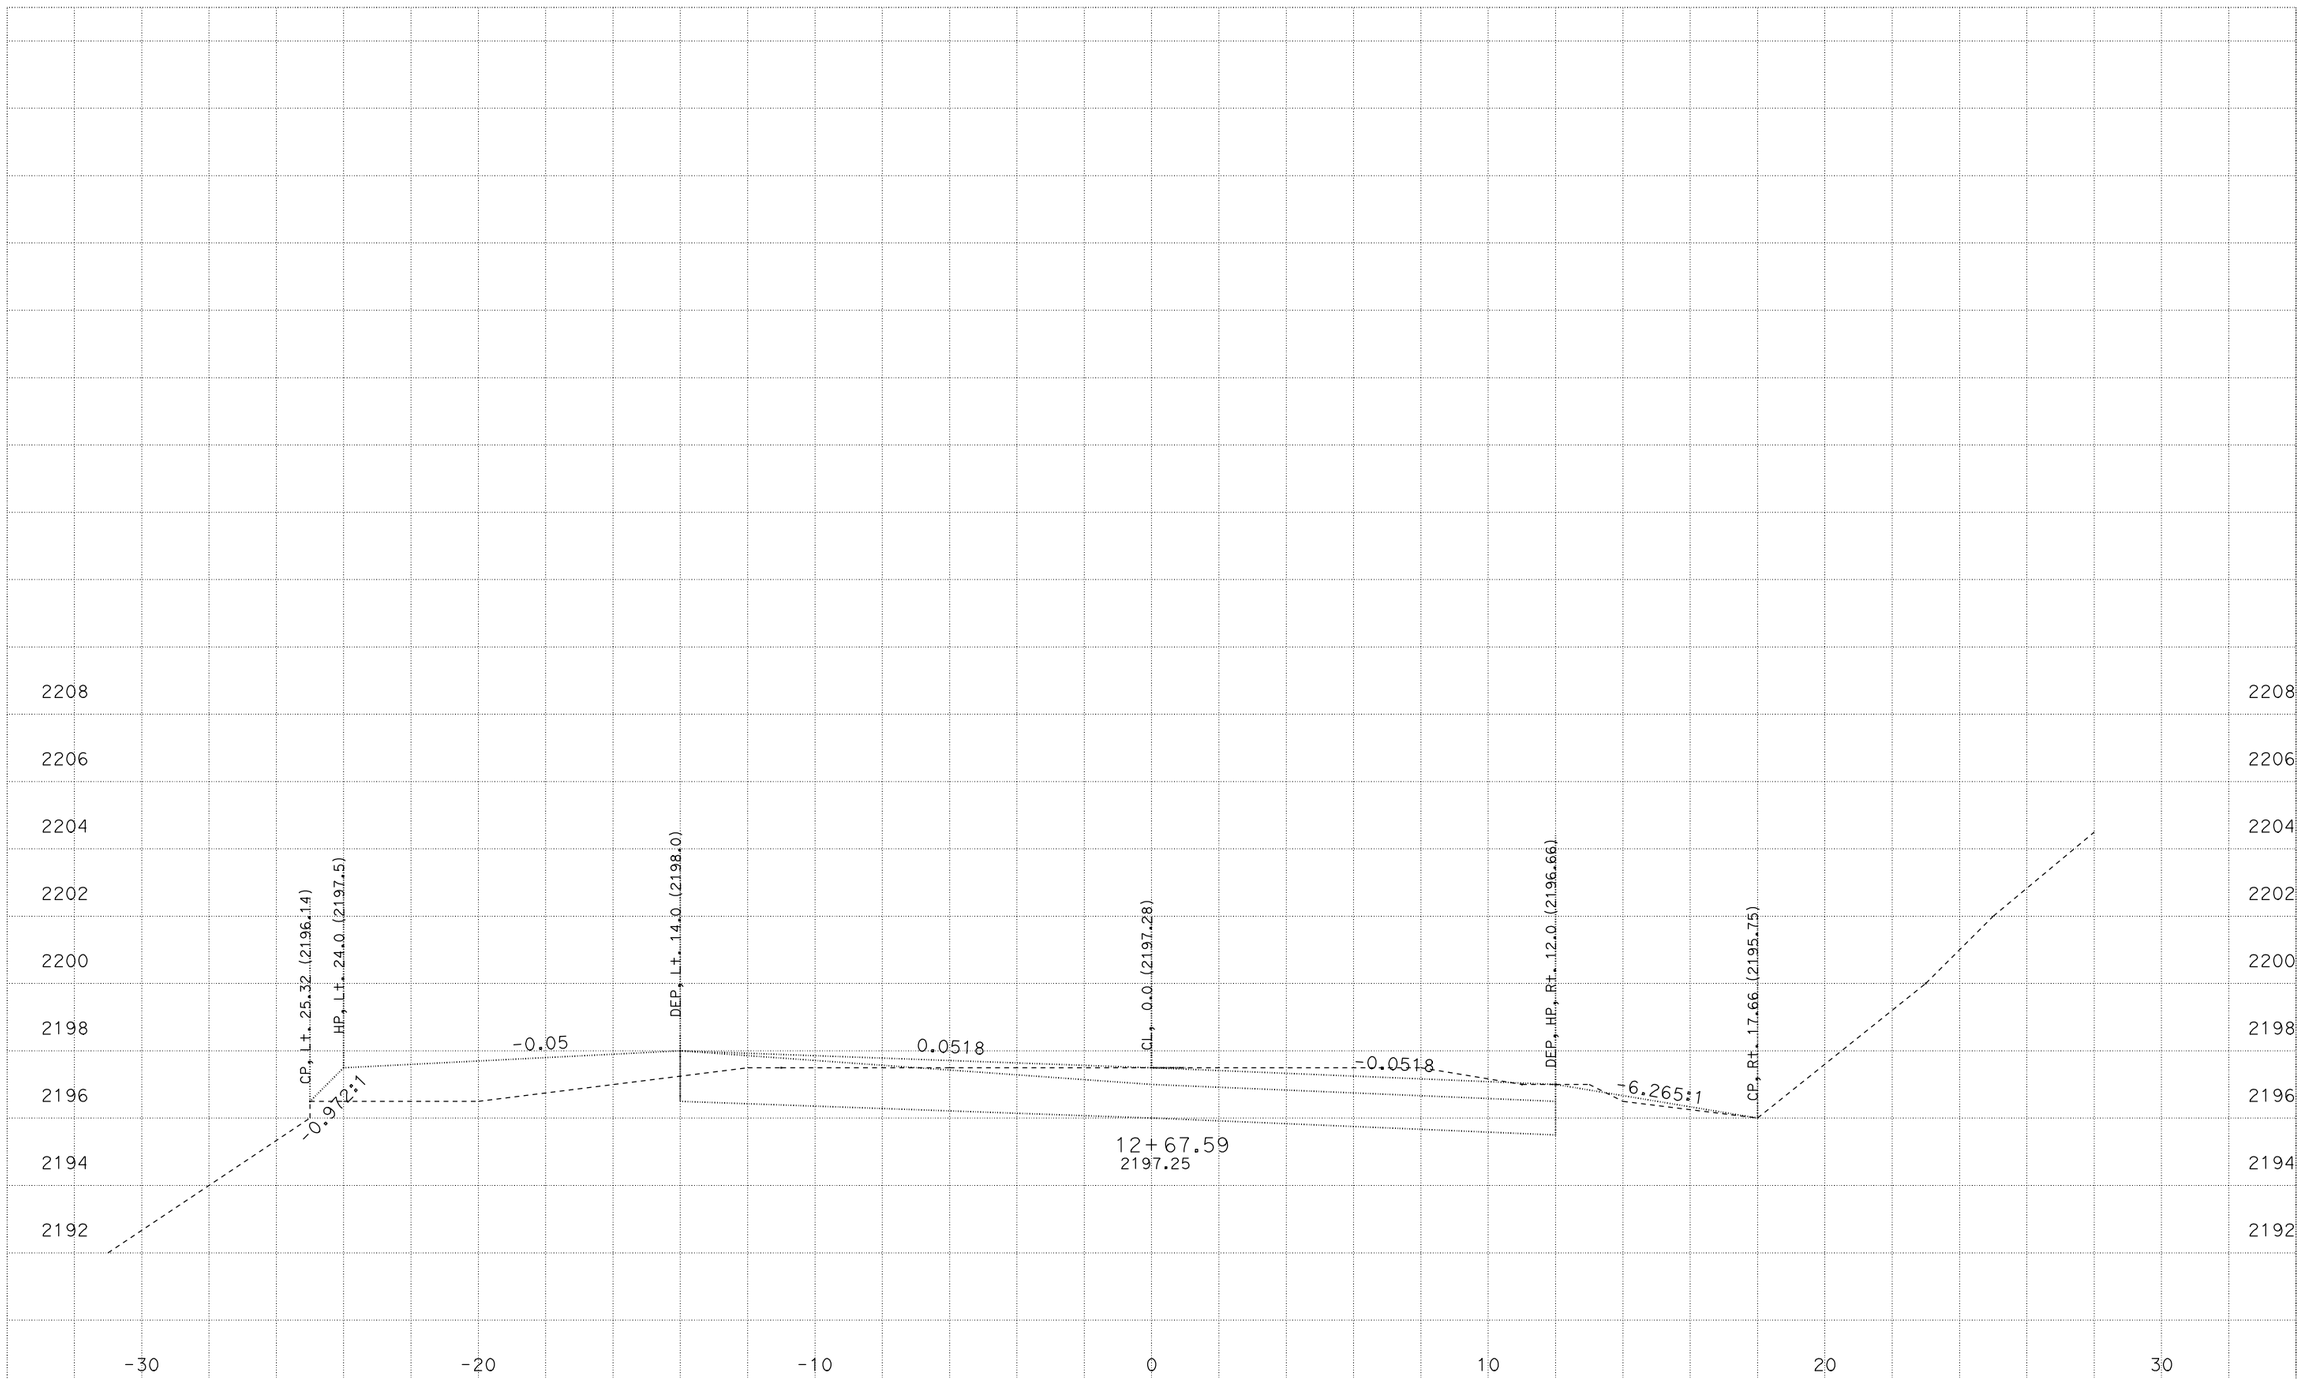

CREATED BY: M5
DATE: 4/8/2010
ALL DIMENSIONS ARE FEET
KC Project: 06329 File: P:\proj3\01\47710\design\calce\Location3\06329\final_l3a.ear

LOCATION 3A
01-477101
01-MEN,LAK-175-PM VAR

SCALE: 1" = 2' Horiz.
1" = 2' Vert.

"L3A" LINE
CROSS SECTIONS
SHEET 10 OF 16

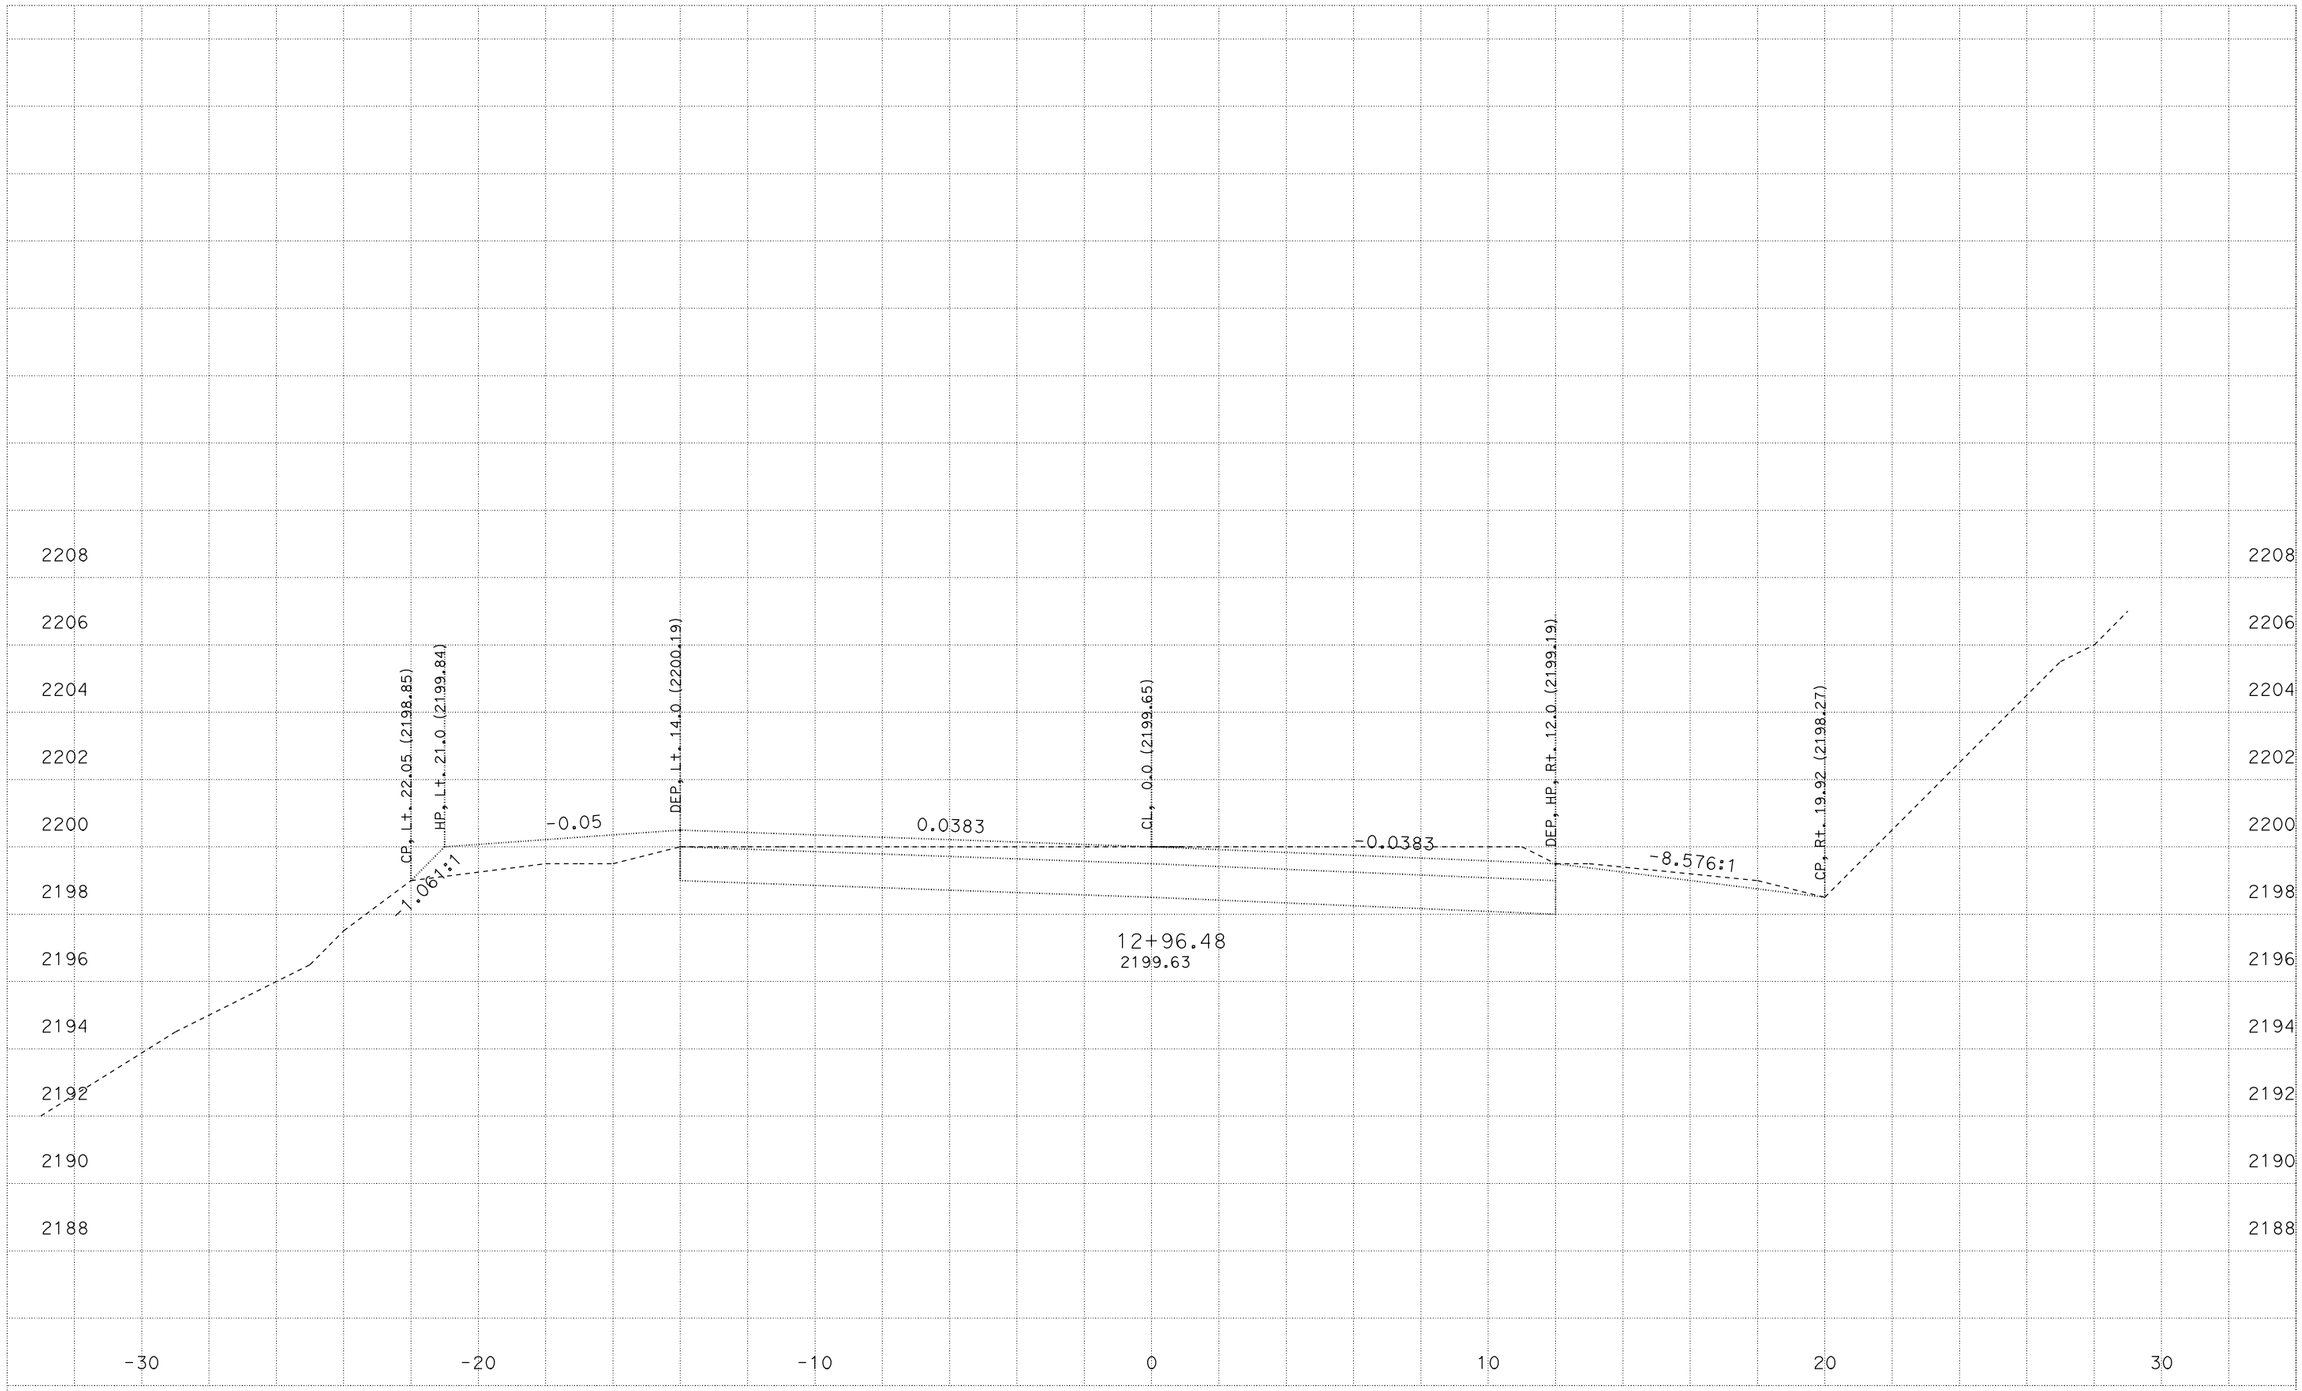

CREATED BY: M5
DATE: 4/8/2010
ALL DIMENSIONS ARE FEET
KC Project: 06329 File: P:\proj3\01\47710\design\caice\Location3\06329\final_l3a.ear

LOCATION 3A
01-477101
01-MEN,LAK-175-PM VAR

SCALE: 1" = 2' Horiz.
1" = 2' Vert.

"L3A" LINE
CROSS SECTIONS
SHEET 11 OF 16

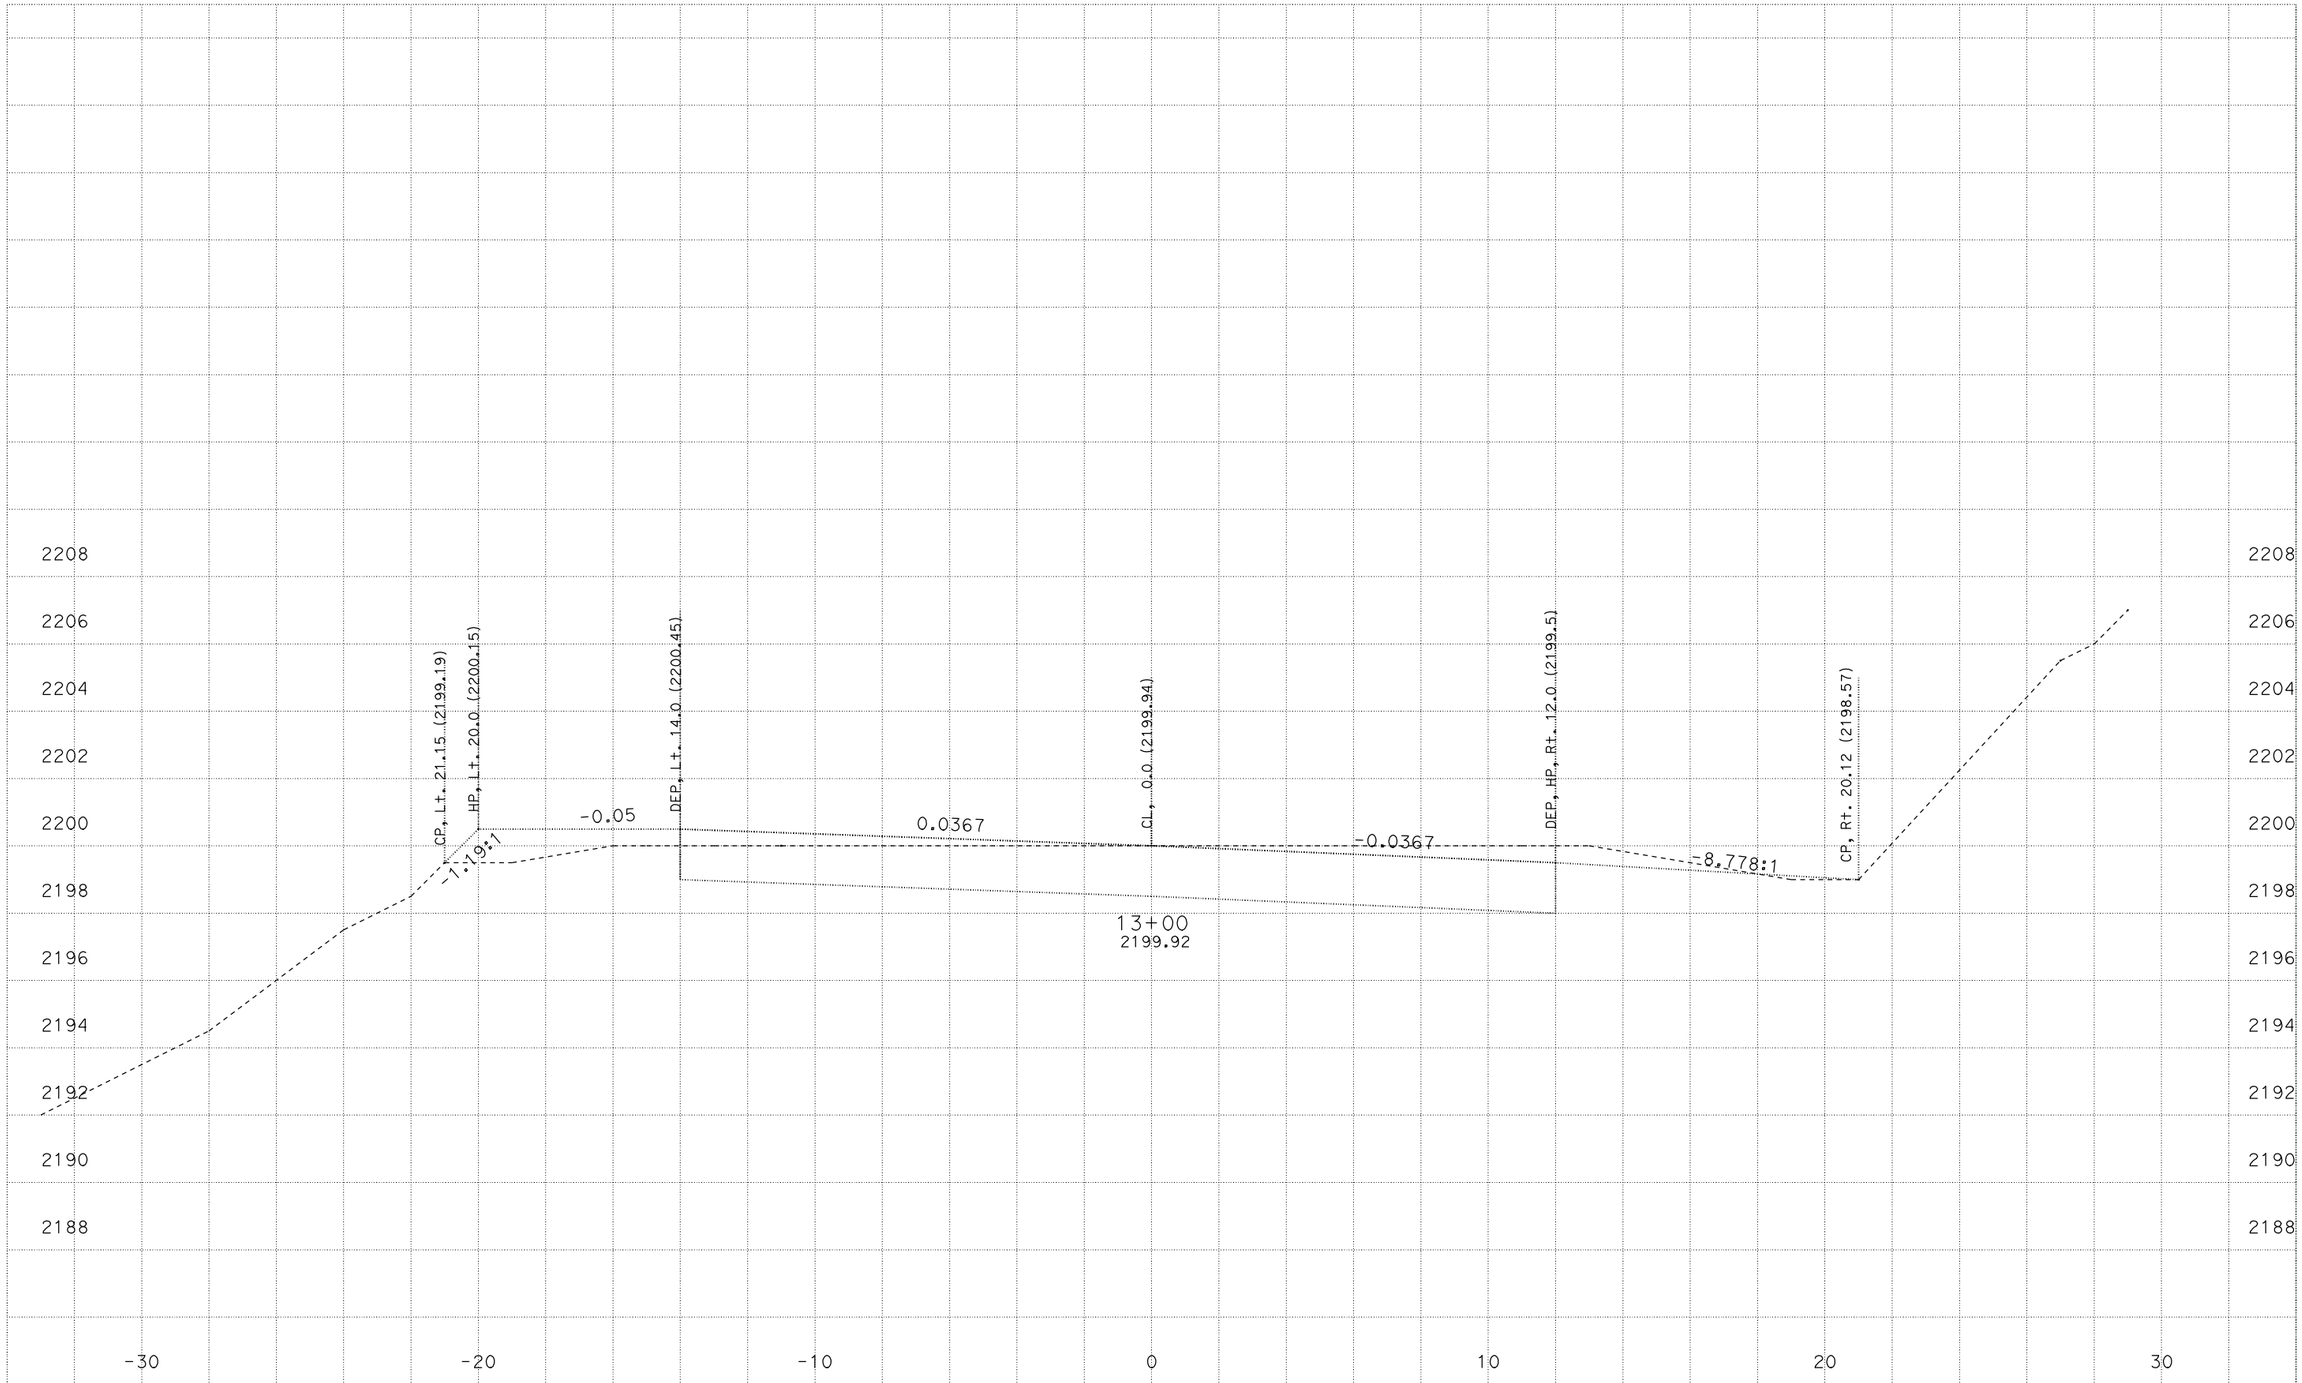

CREATED BY: M5
DATE: 4/8/2010
ALL DIMENSIONS ARE FEET
KC Project: 06329 File: P:\proj3\01\47710\design\caice\Location3\06329\final_l3a.ear

LOCATION 3A
01-477101
01-MEN,LAK-175-PM VAR

SCALE: 1" = 2' Horiz.
1" = 2' Vert.

"L3A" LINE
CROSS SECTIONS
SHEET 12 OF 16

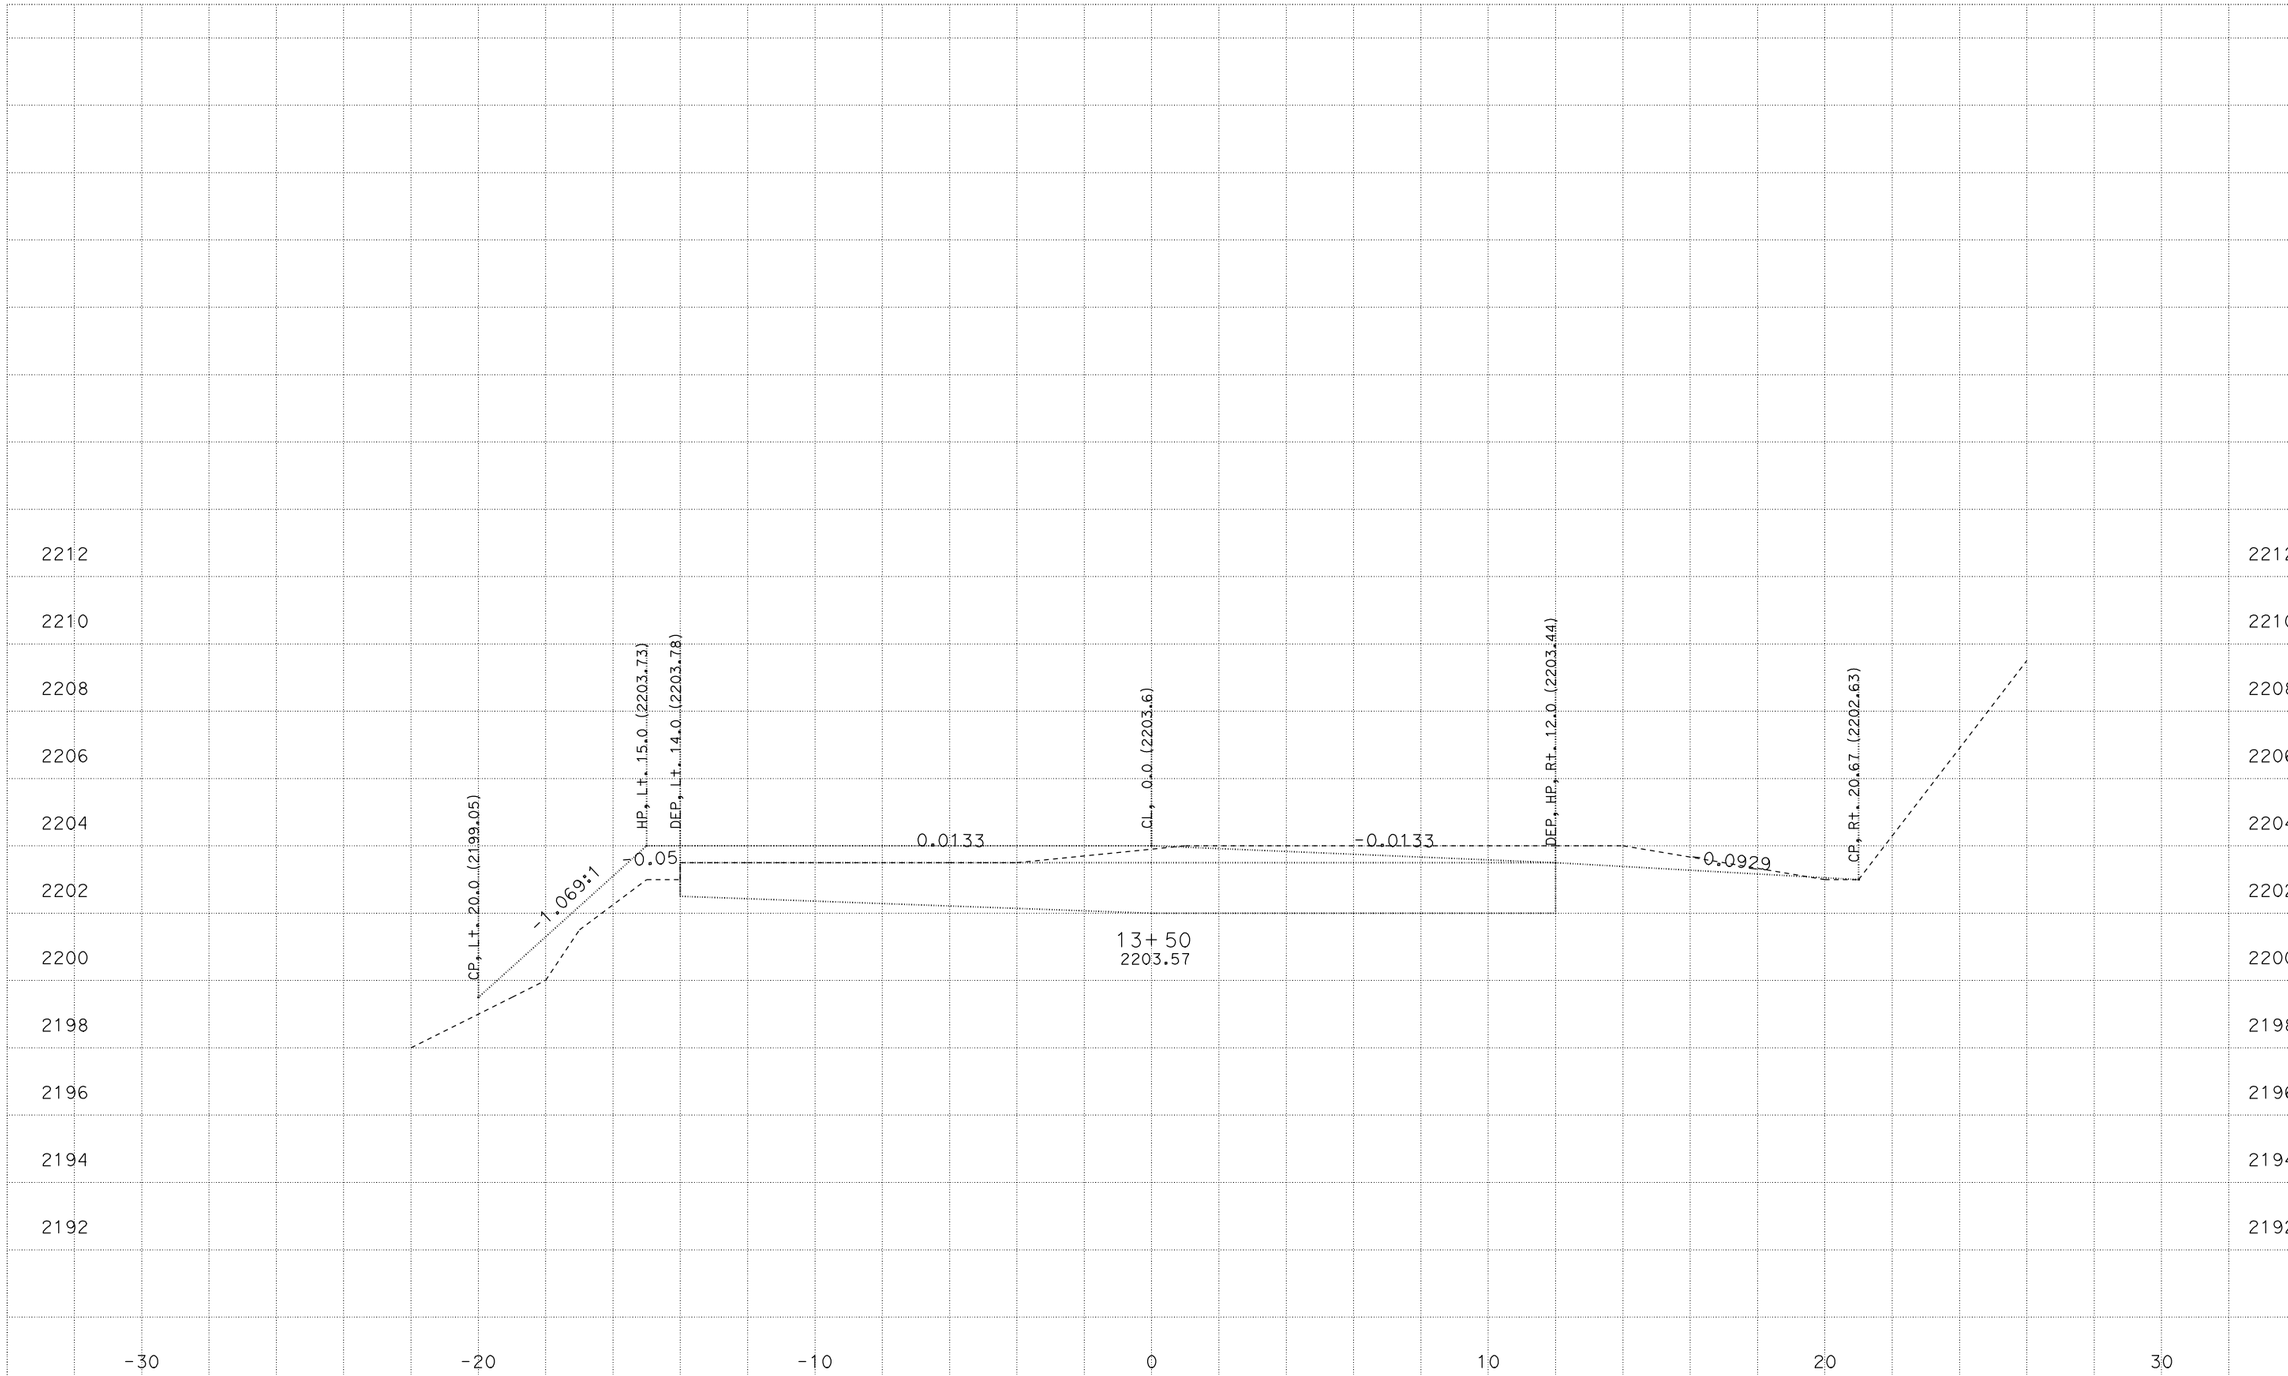

CREATED BY: M5
DATE: 4/8/2010
ALL DIMENSIONS ARE FEET
KC Project: 06329 File: P:\proj3\01\47710\design\calce\Location3\06329\final_l3a.ear

LOCATION 3A
01-477101
01-MEN,LAK-175-PM VAR

SCALE: 1" = 2' Horiz.
1" = 2' Vert.

"L3A" LINE
CROSS SECTIONS
SHEET 13 OF 16

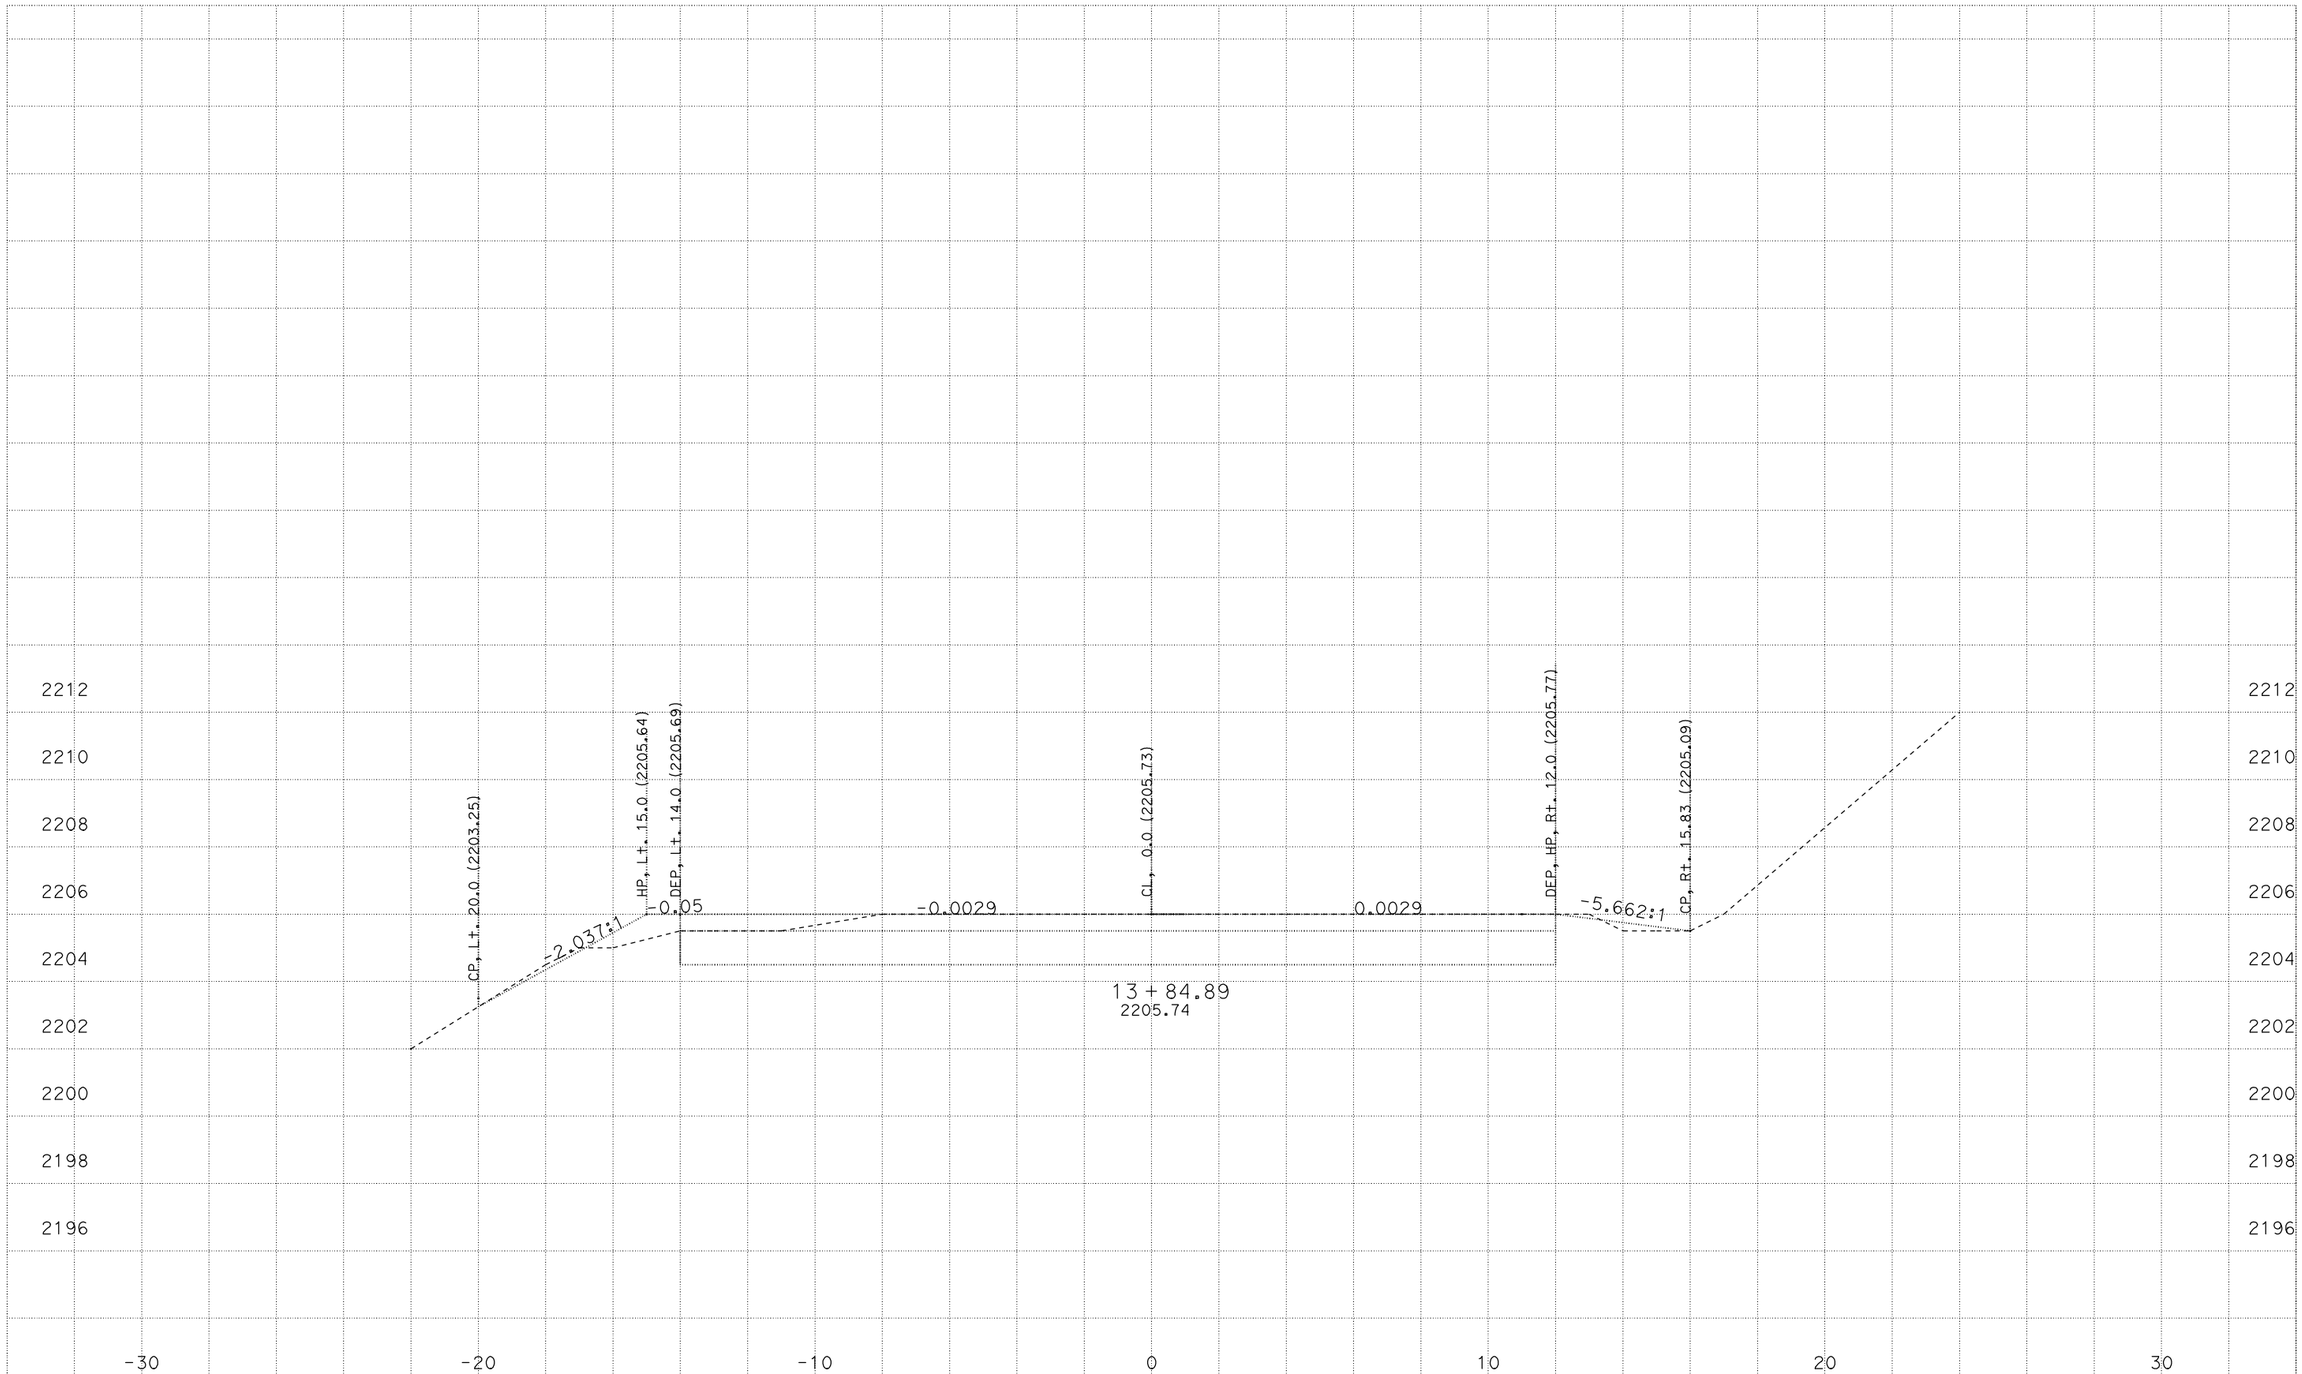

CREATED BY: M5
DATE: 4/8/2010
ALL DIMENSIONS ARE FEET
KC Project: 06329 File: P:\proj3\01\47710\design\calce\Location3\06329\final_l3a.ear

LOCATION 3A
01-477101
01-MEN,LAK-175-PM VAR

SCALE: 1" = 2' Horiz.
1" = 2' Vert.

"L3A" LINE
CROSS SECTIONS
SHEET 14 OF 16

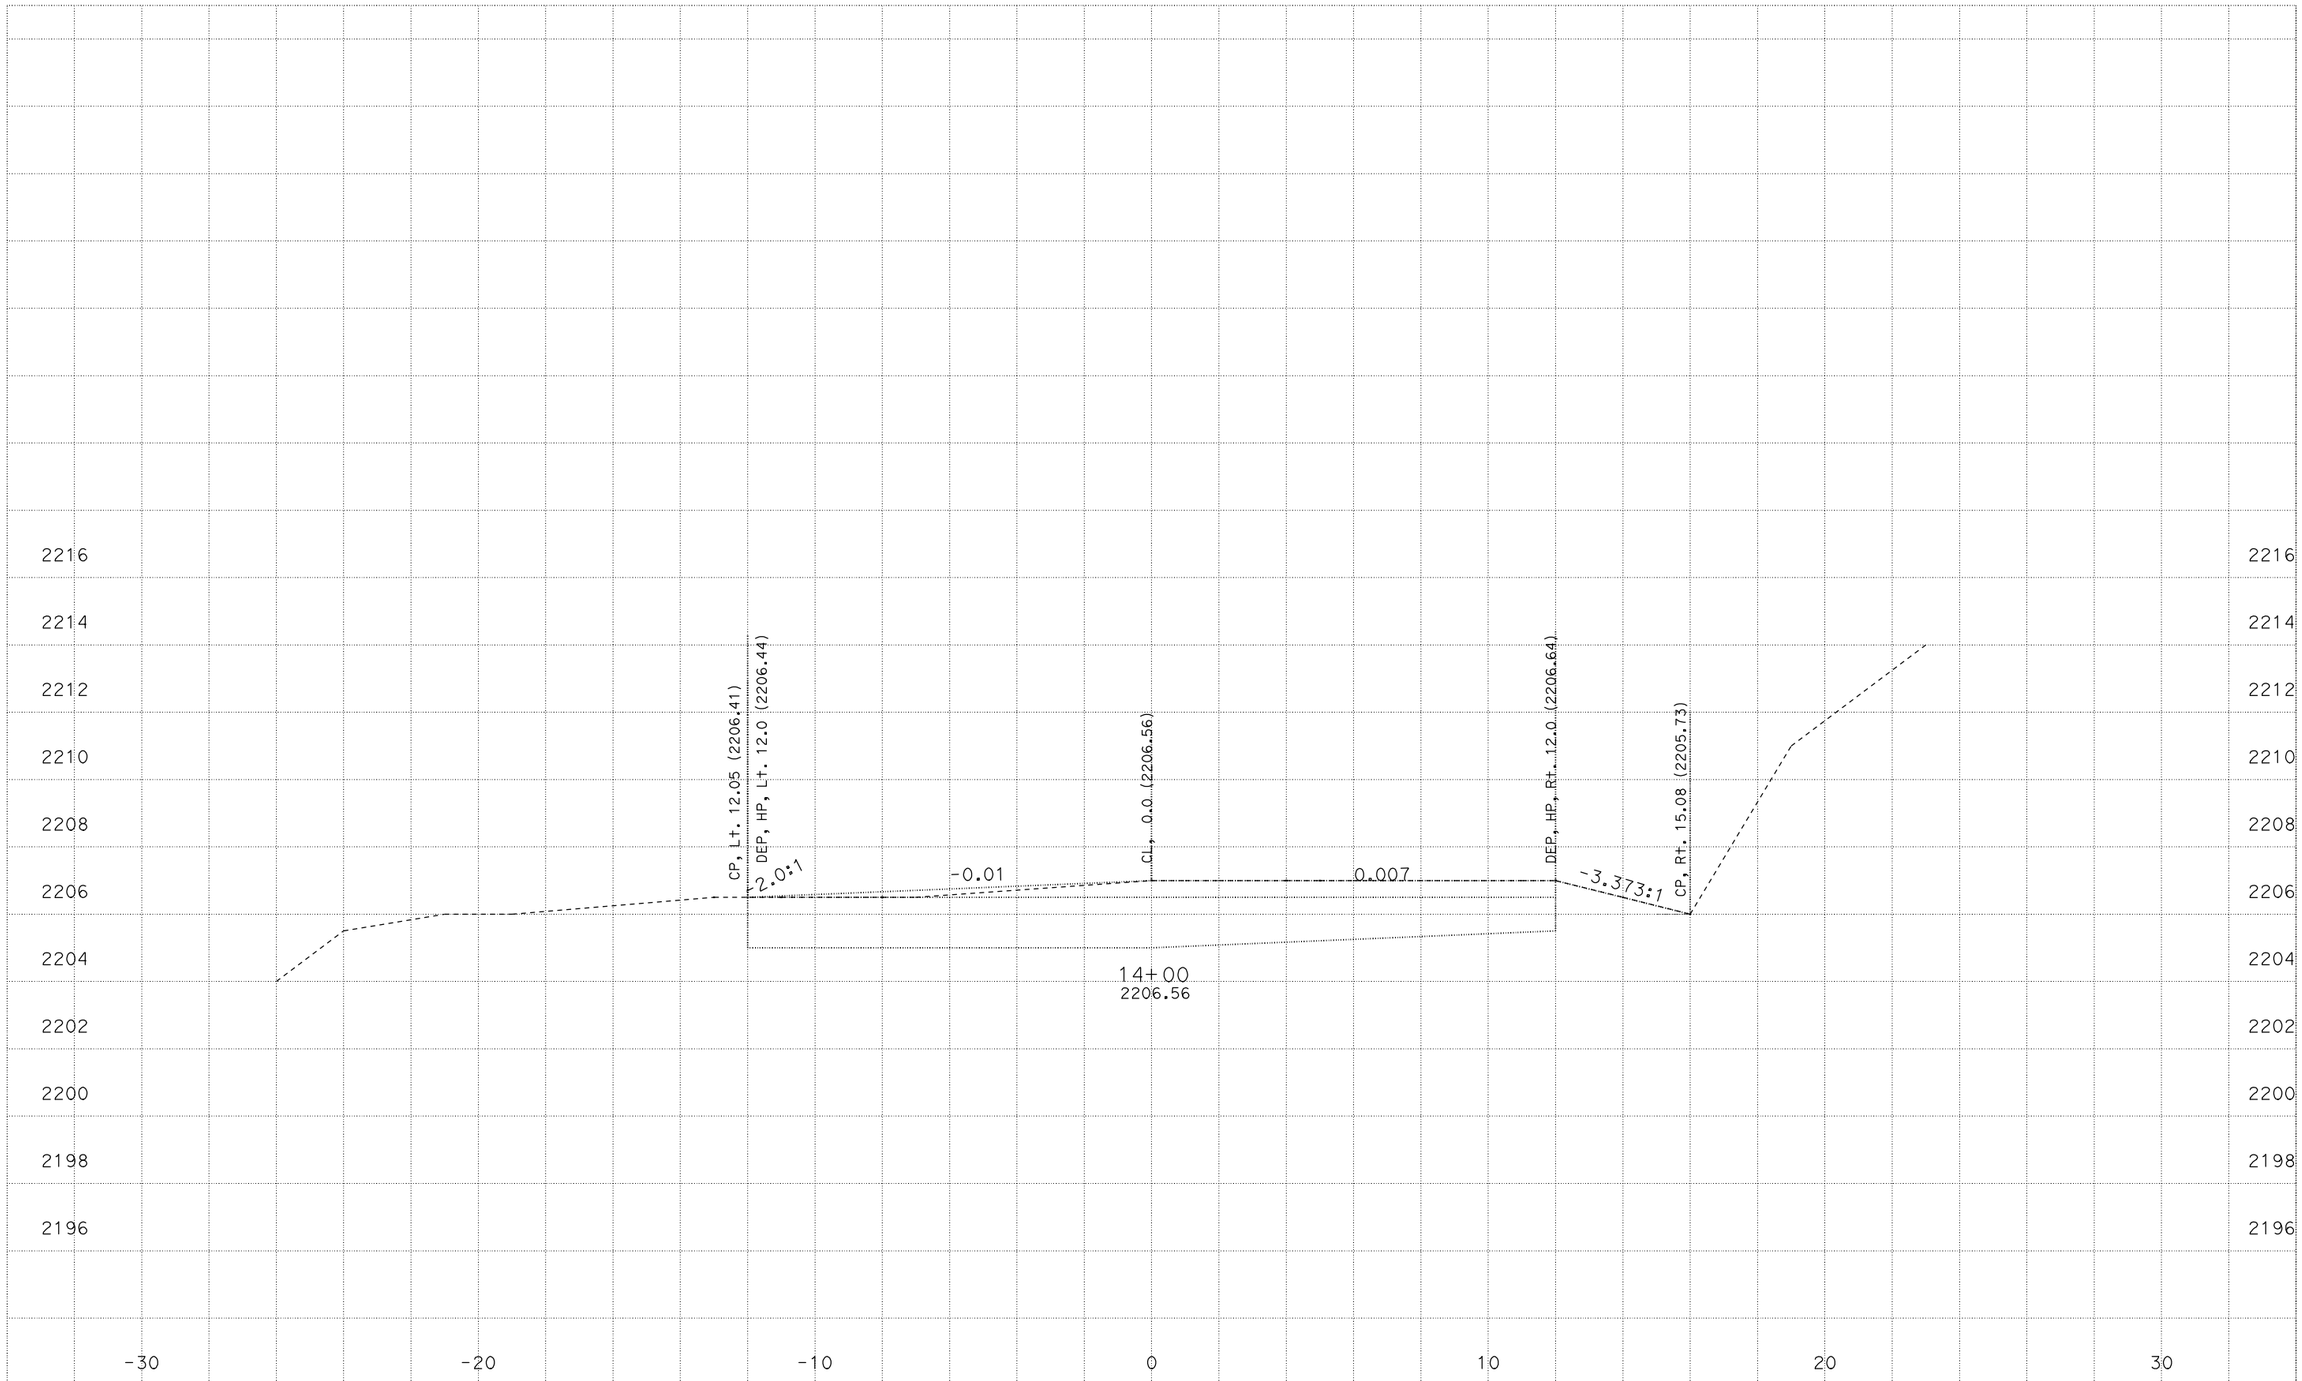

CREATED BY: M5
DATE: 4/8/2010
ALL DIMENSIONS ARE FEET
KC Project: 06329 File: P:\proj3\01\47710\design\calce\Location3\06329\final_l3a.ear

LOCATION 3A
01-477101
01-MEN,LAK-175-PM VAR

SCALE: 1" = 2' Horiz.
1" = 2' Vert.

"L3A" LINE
CROSS SECTIONS
SHEET 15 OF 16

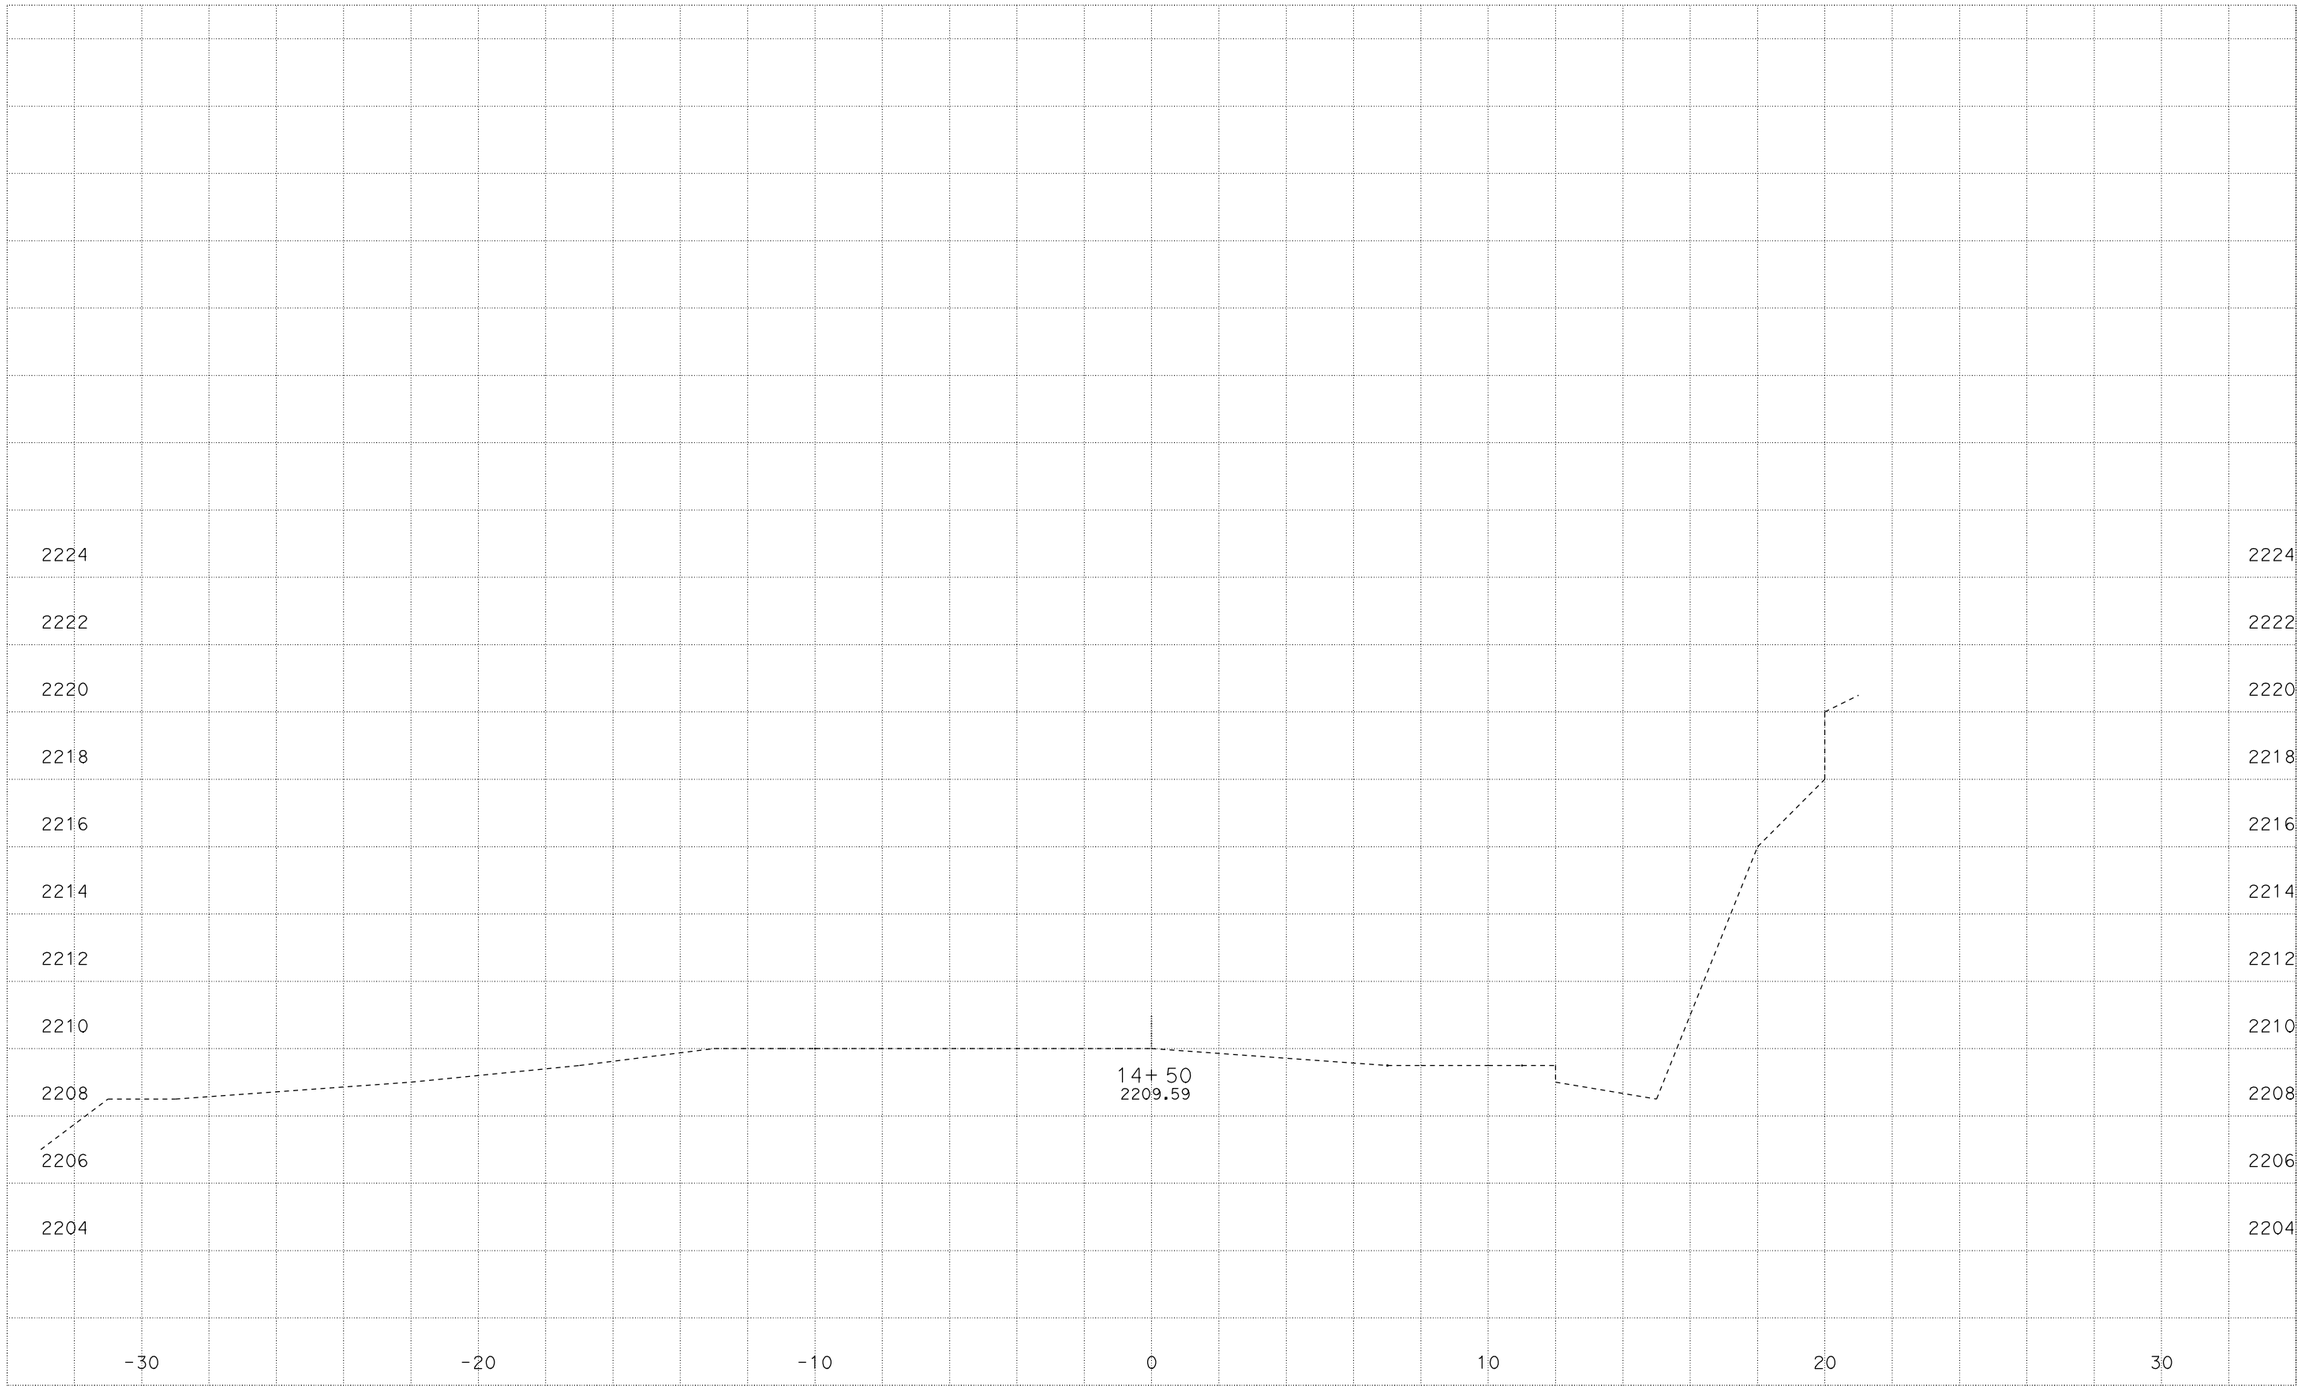

CREATED BY: M5
DATE: 4/8/2010
ALL DIMENSIONS ARE FEET
KC Project: 06329 File: P:\proj3\01\47710\design\calce\Location3\06329\final_l3a.ear

LOCATION 3A
01-477101
01-MEN,LAK-175-PM VAR

SCALE: 1" = 2' Horiz.
1" = 2' Vert.

"L3A" LINE
CROSS SECTIONS
SHEET 16 OF 16

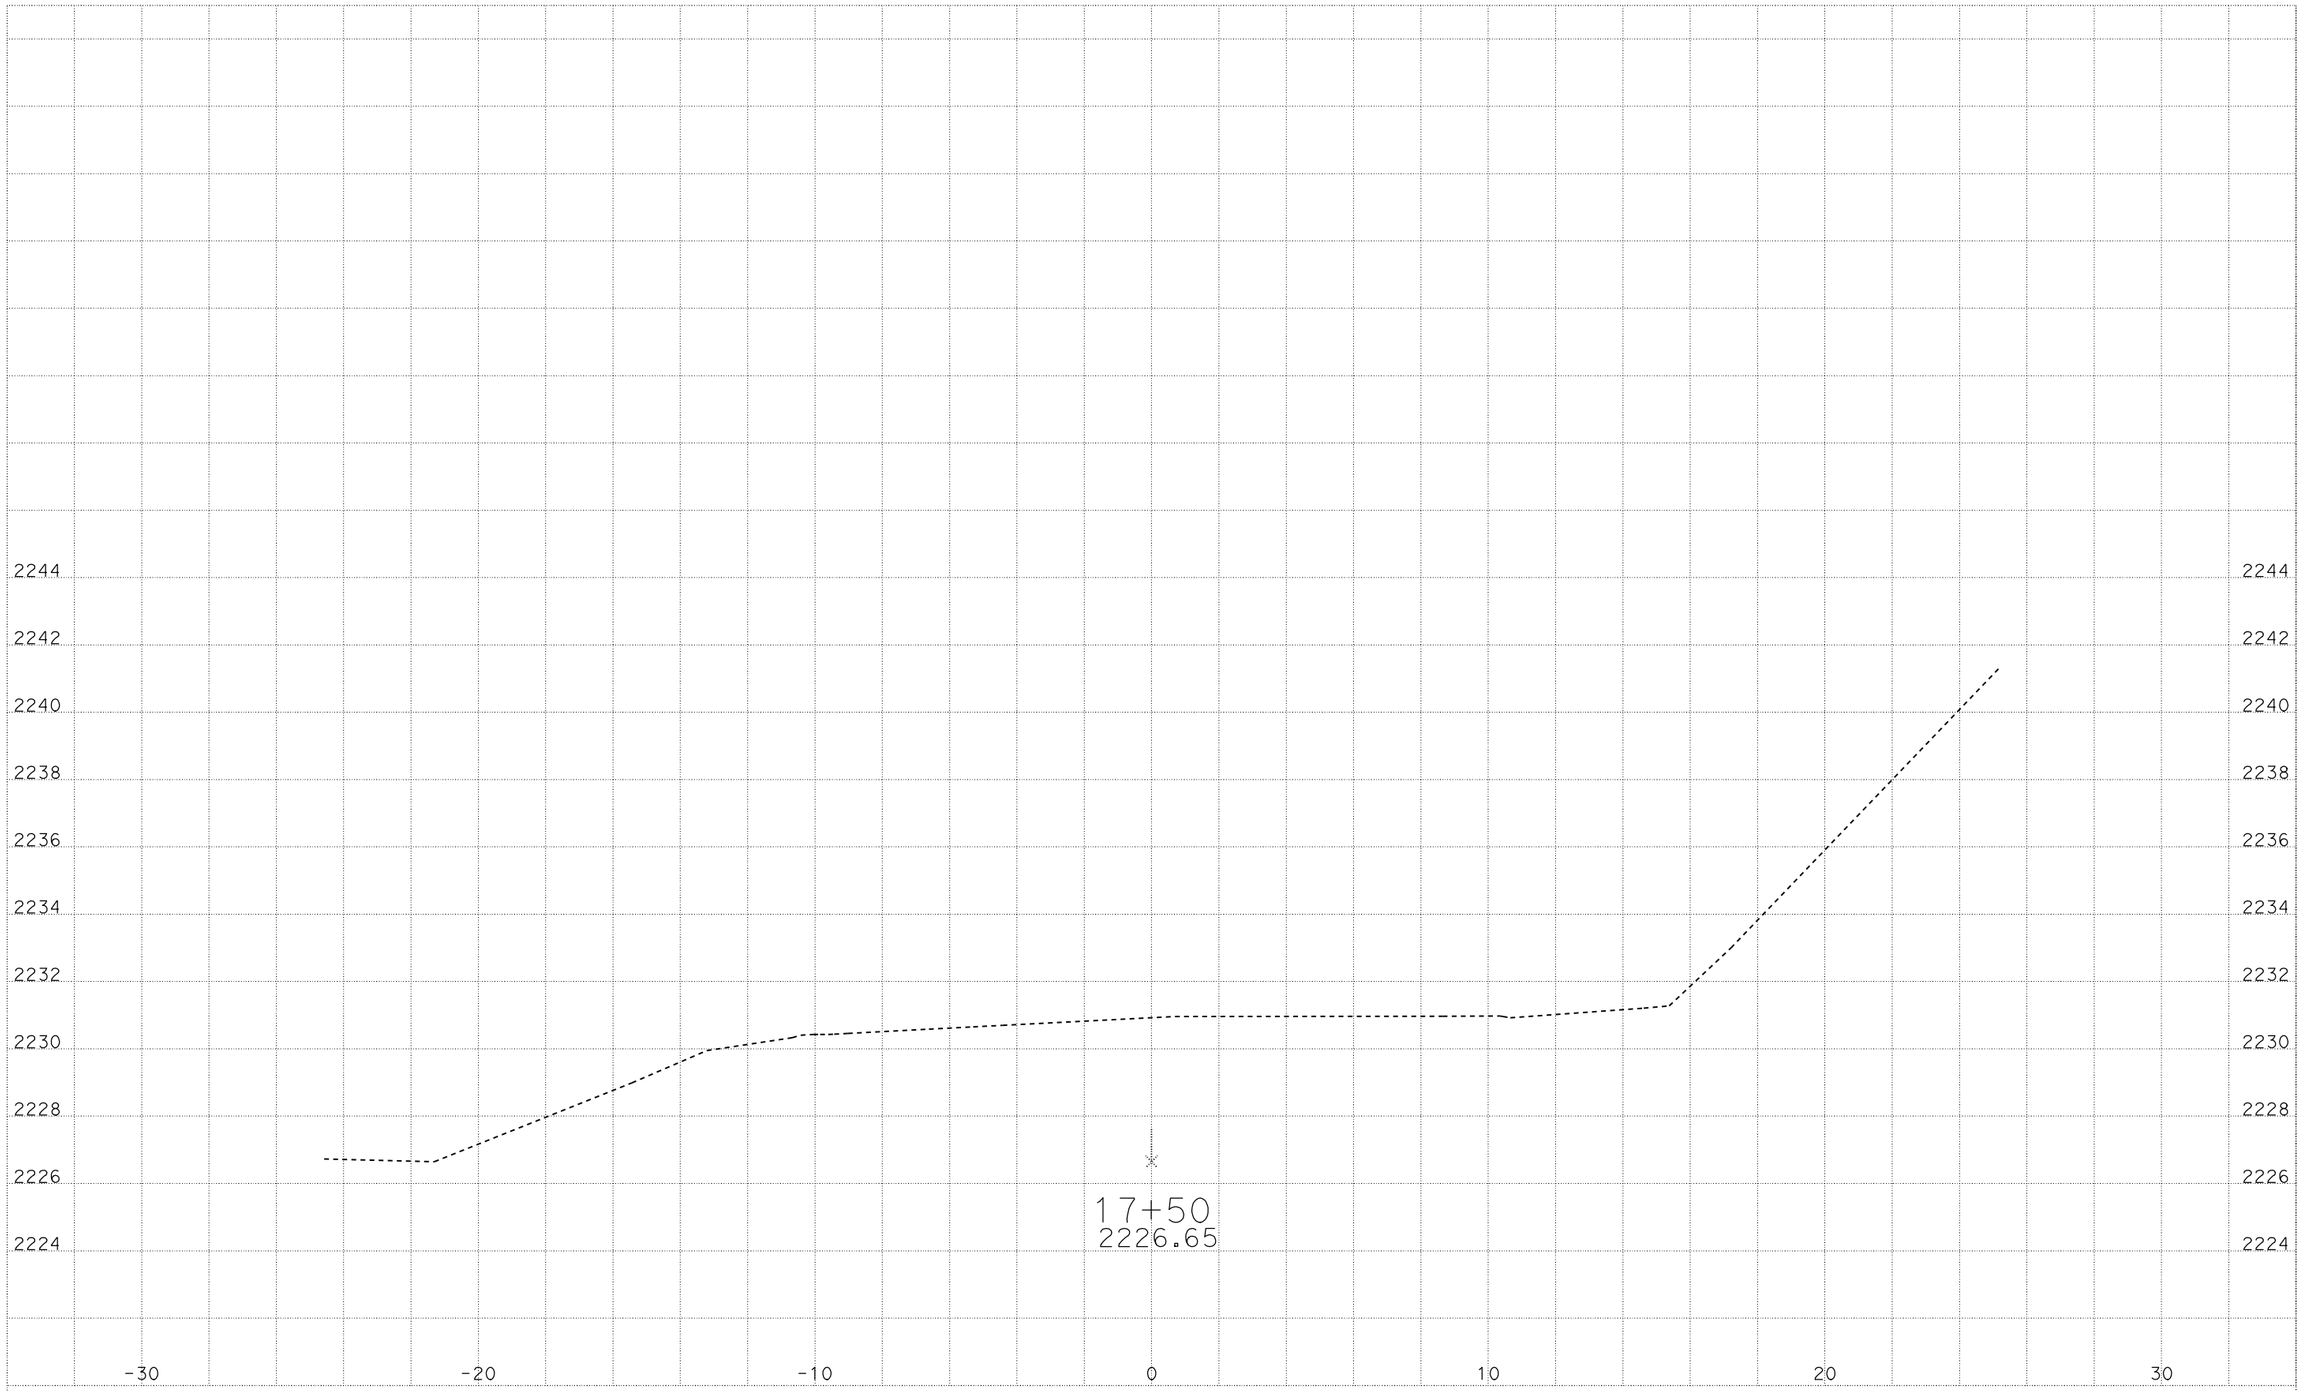

CREATED BY: M5
DATE: 4/8/2010
ALL DIMENSIONS ARE FEET

KC Project: 06329 File: P:\proj3\01\47710\design\caice\Location3\06329\final_l3b.ear

LOCATION 3B
01-477101
01-MEN,LAK-175-PM VAR

SCALE: 1" = 2' Horiz.
1" = 2' Vert.

"L3B" LINE
CROSS SECTIONS
SHEET 1 OF 13

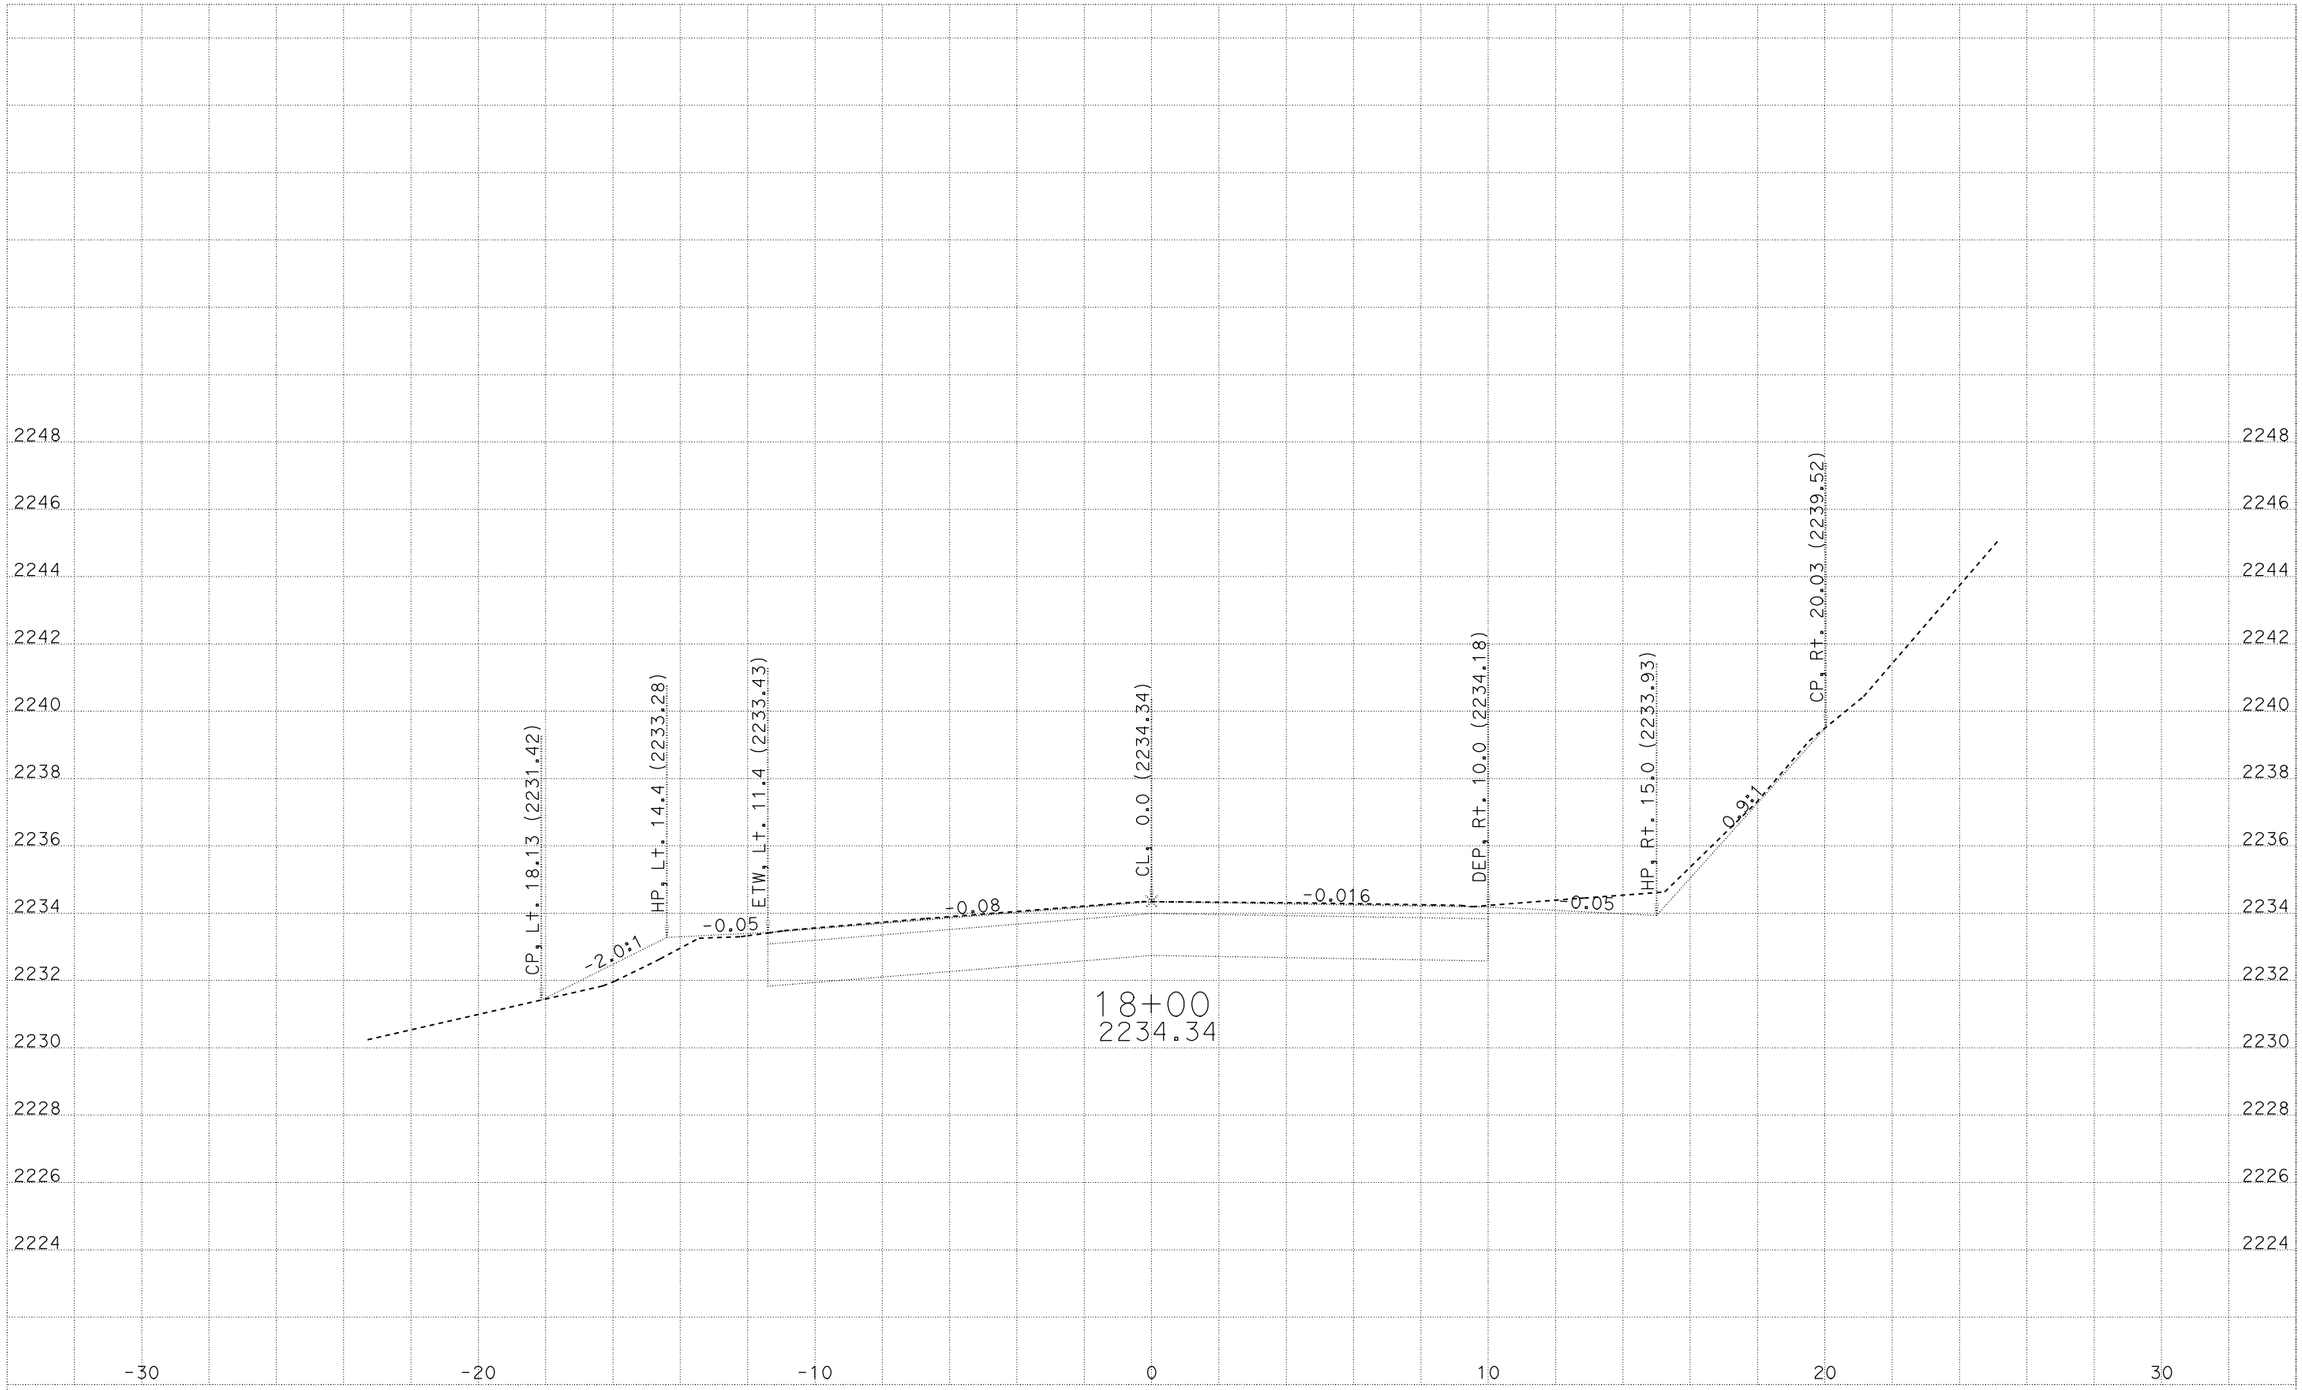

CREATED BY: M5
DATE: 4/8/2010
ALL DIMENSIONS ARE FEET

KC Project: 06329 File: P:\proj3\01\47710\design\calce\Location3\06329\final_l3b.ear

LOCATION 3B
01-477101
01-MEN,LAK-175-PM VAR

SCALE: 1" = 2' Horiz.
1" = 2' Vert.

"L3B" LINE
CROSS SECTIONS
SHEET 2 OF 13

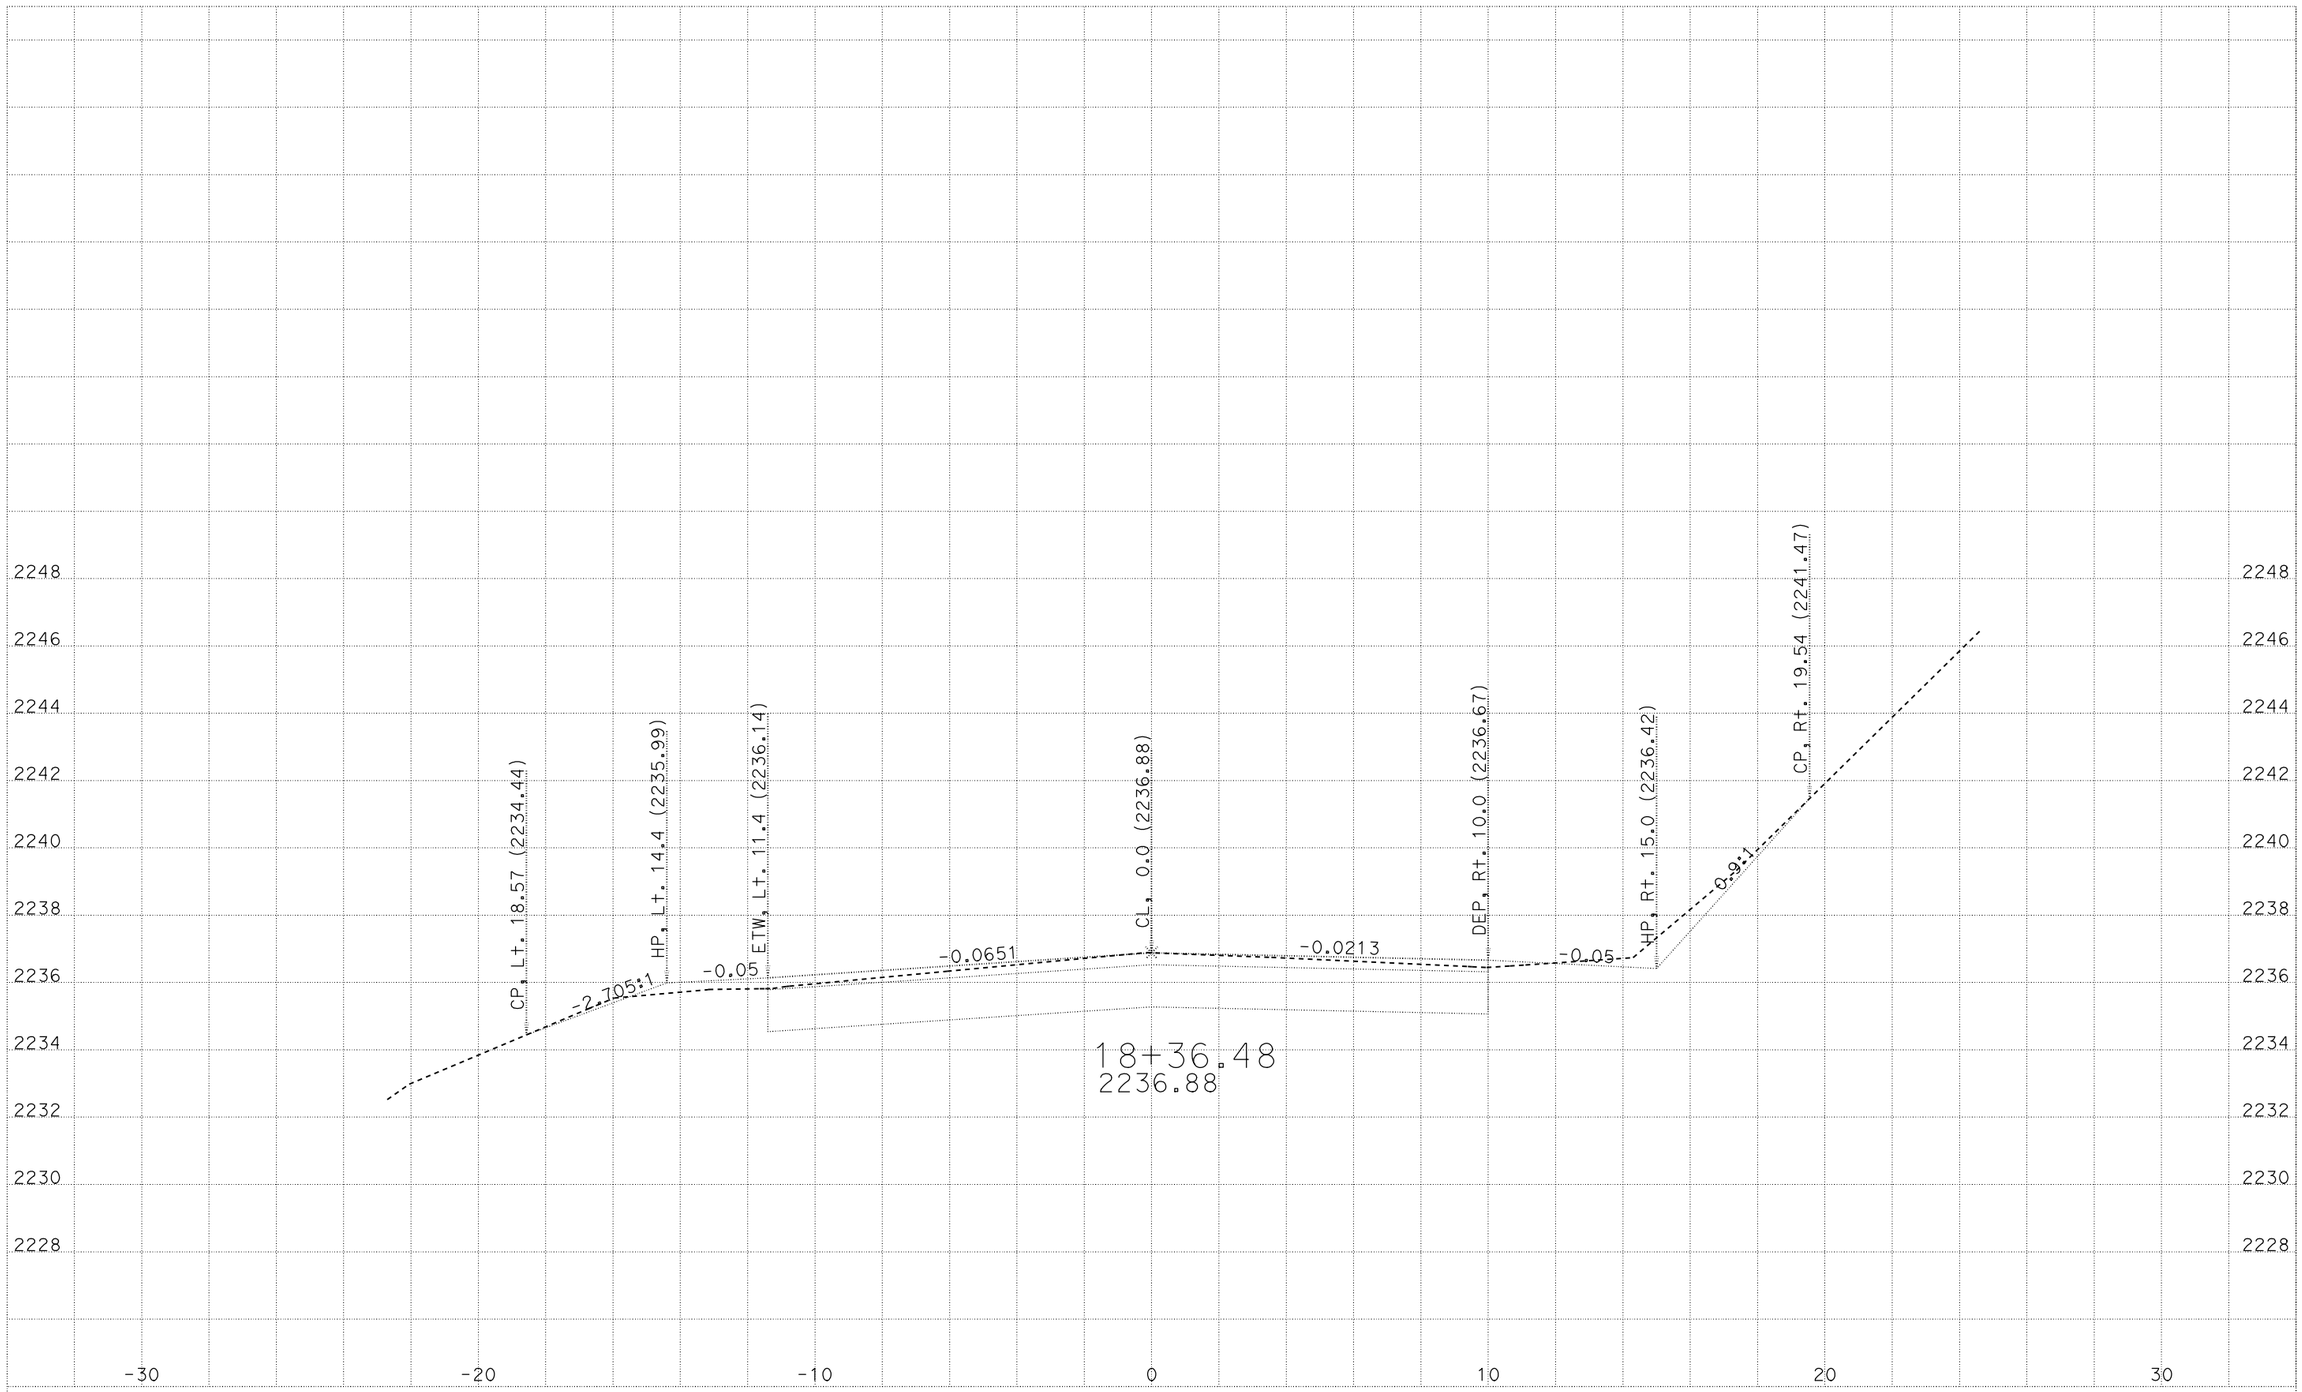

CREATED BY: M5
DATE: 4/8/2010
ALL DIMENSIONS ARE FEET

KC Project: 06329 File: P:\proj3\01\47710\design\calce\Location3\06329\final_l3b.ear

LOCATION 3B
01-477101
01-MEN,LAK-175-PM VAR

SCALE: 1" = 2' Horiz.
1" = 2' Vert.

"L3B" LINE
CROSS SECTIONS
SHEET 3 OF 13

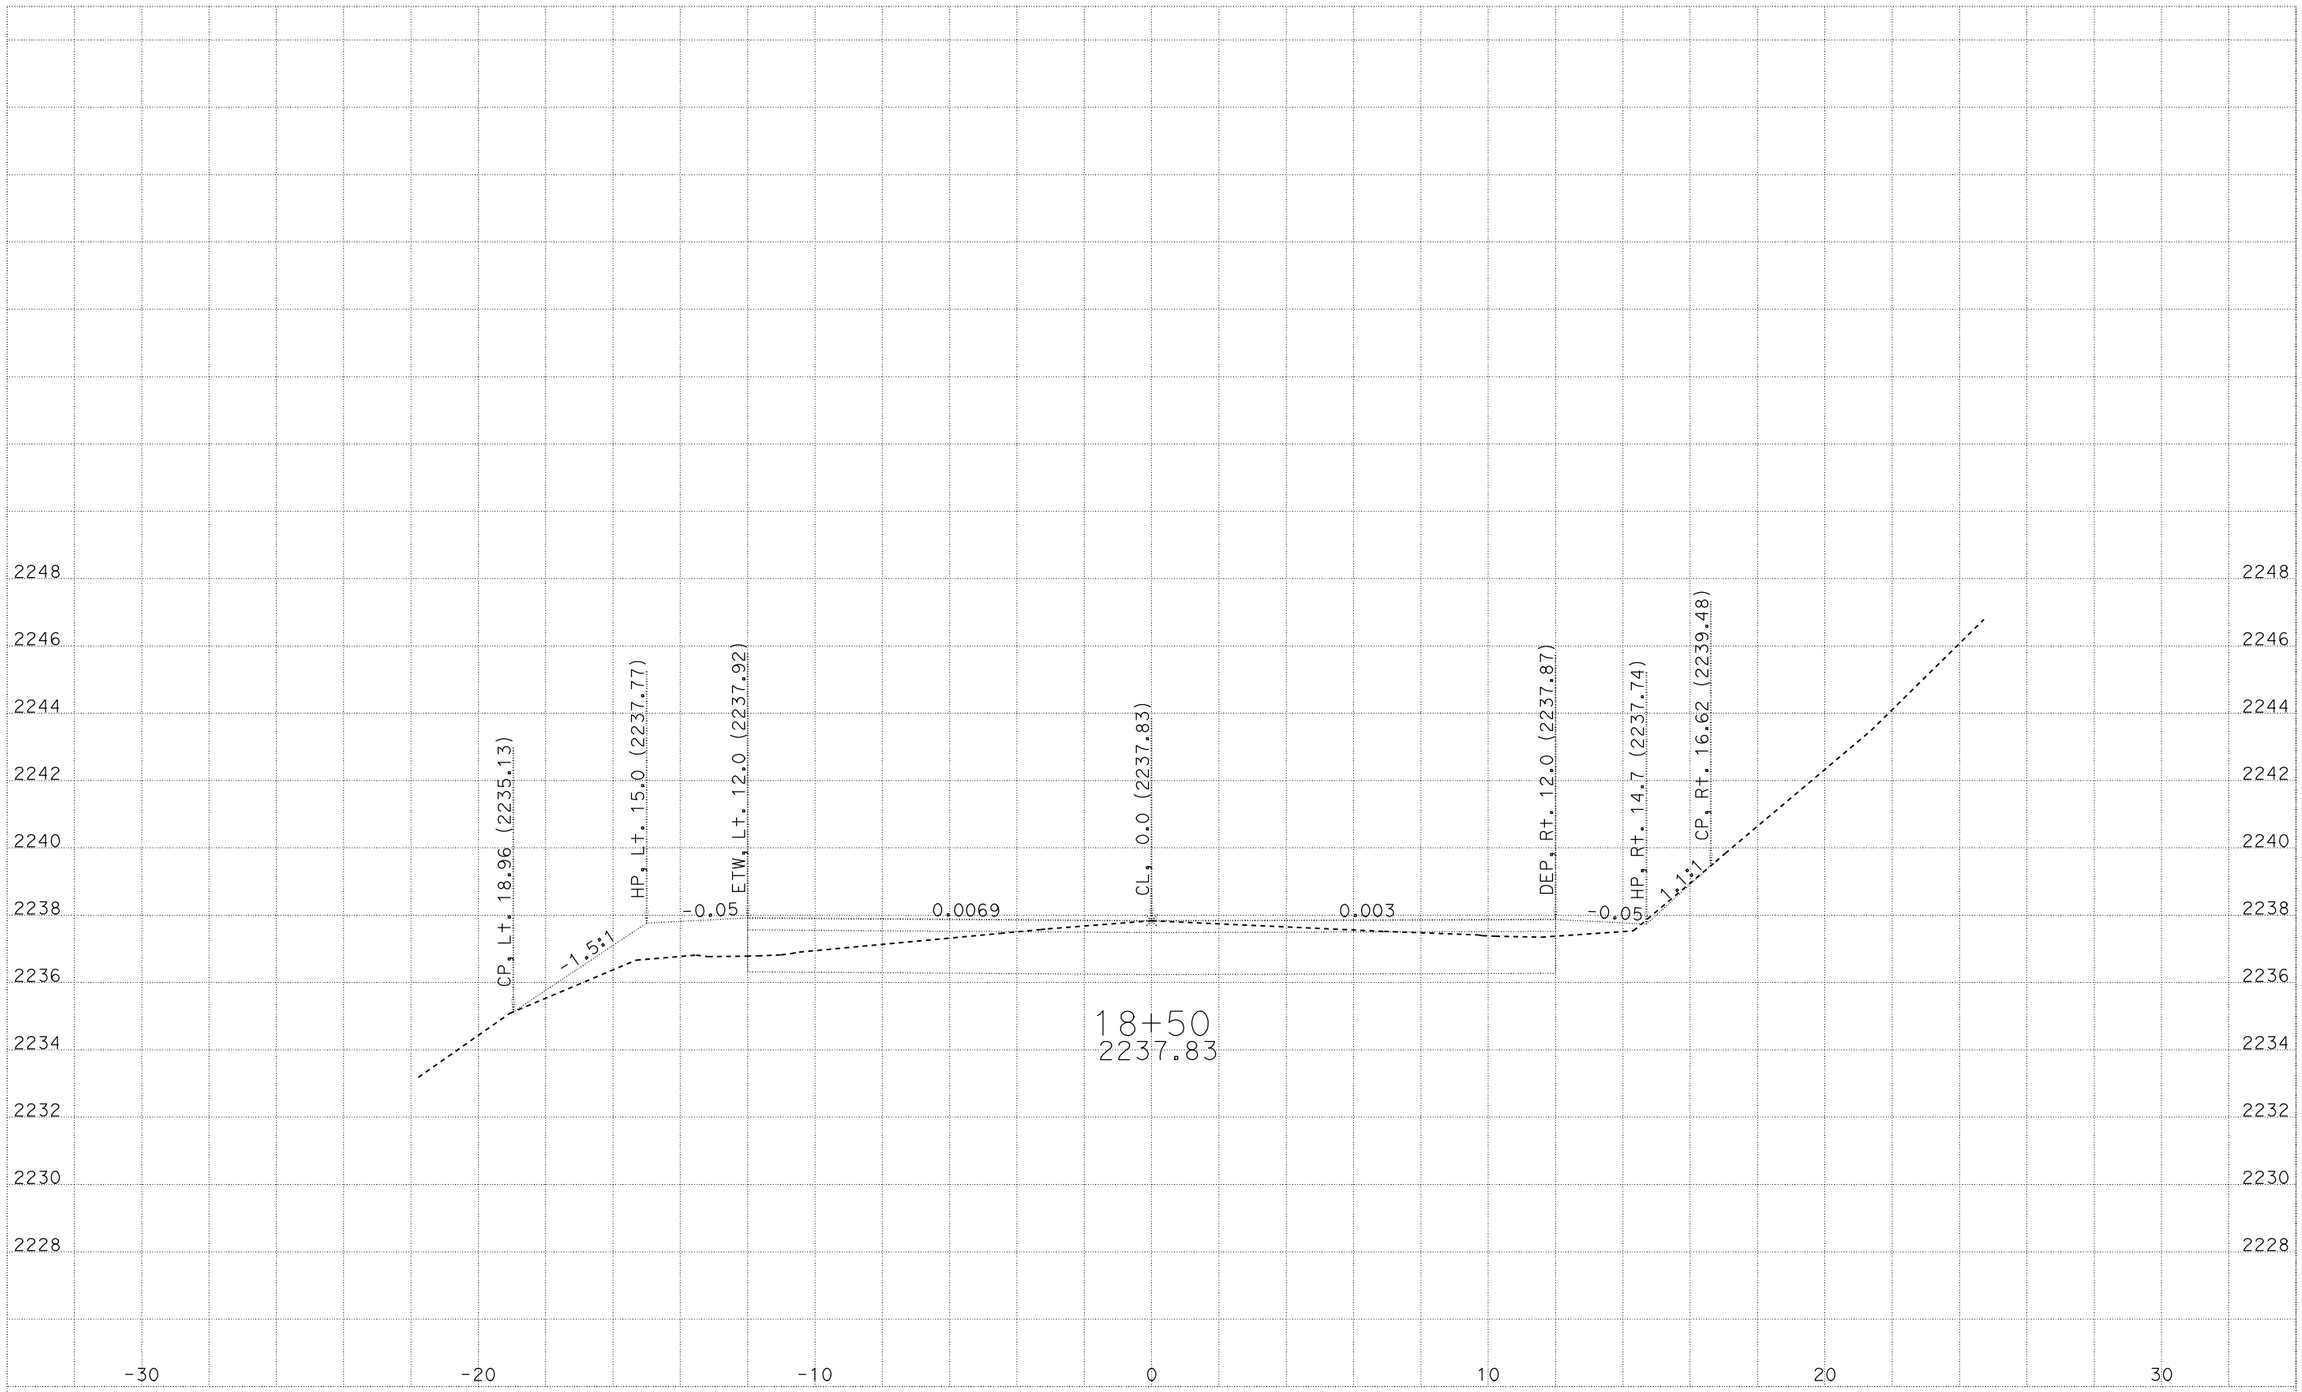

CREATED BY: M5
DATE: 4/8/2010
ALL DIMENSIONS ARE FEET

KC Project: 06329 File: P:\proj3\01\47710\design\calce\Location3\06329\final_l3b.ear

LOCATION 3B
01-477101
01-MEN,LAK-175-PM VAR

SCALE: 1" = 2' Horiz.
1" = 2' Vert.

"L3B" LINE
CROSS SECTIONS
SHEET 4 OF 13

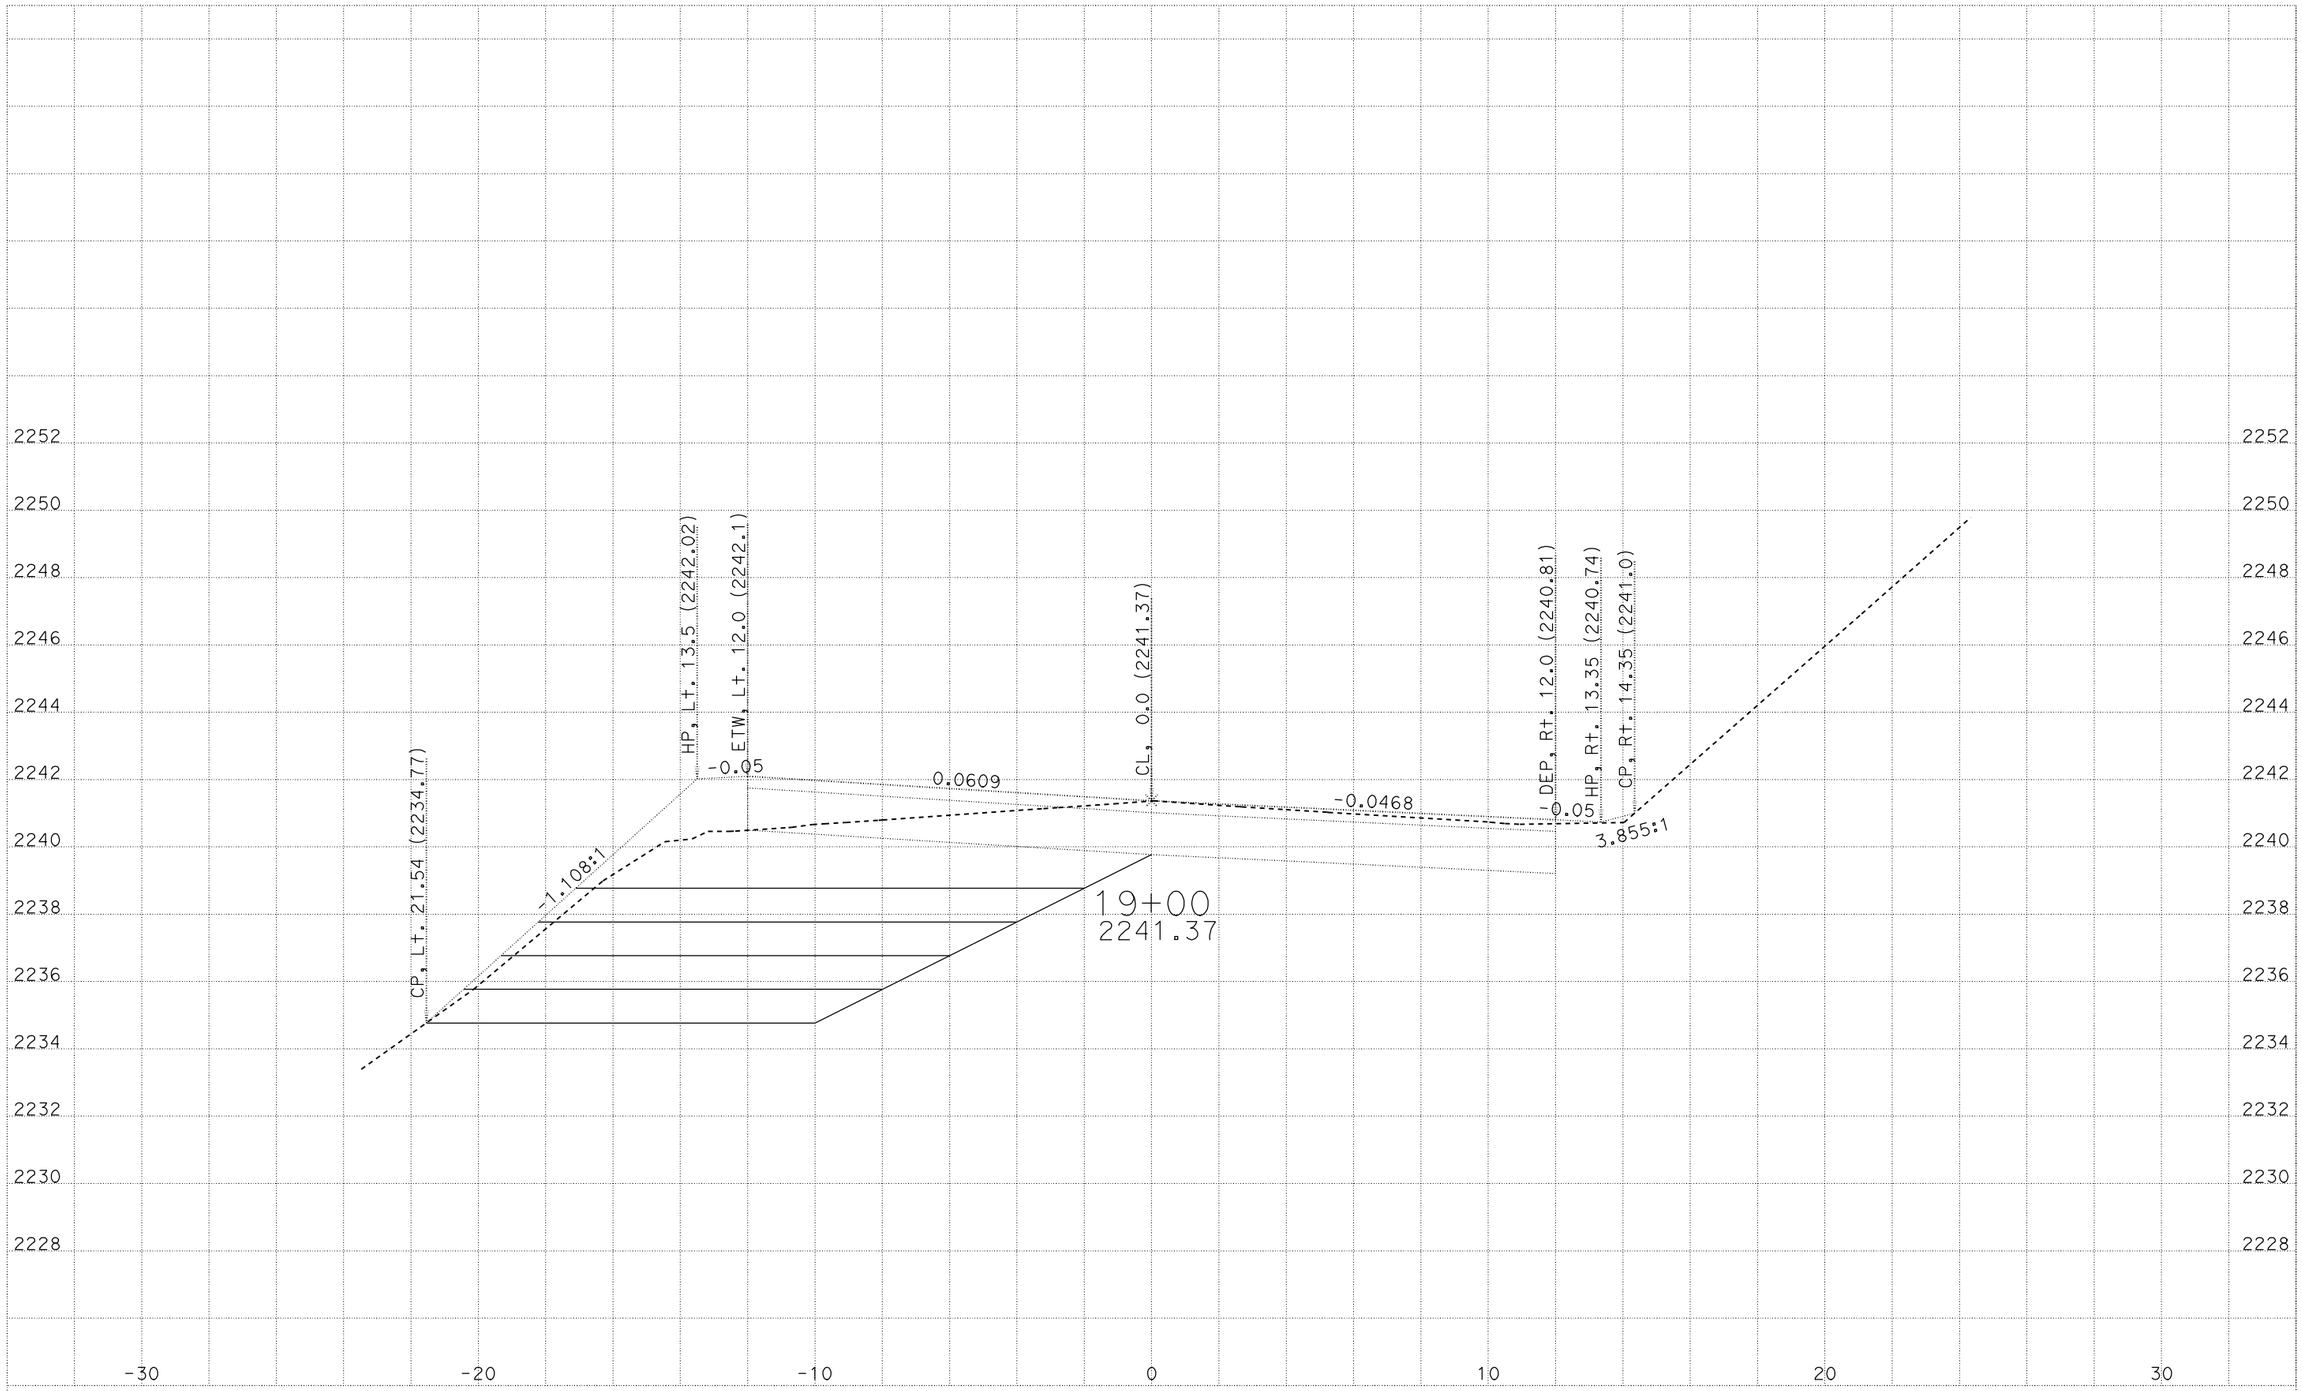

CREATED BY: M5
DATE: 4/8/2010
ALL DIMENSIONS ARE FEET

KC Project: 06329 File: P:\proj3\01\47710\design\caice\Location3\06329\final_13b.ear

LOCATION 3B
01-477101
01-MEN,LAK-175-PM VAR

SCALE: 1" = 2' Horiz.
1" = 2' Vert.

"L3B" LINE
CROSS SECTIONS
SHEET 5 OF 13

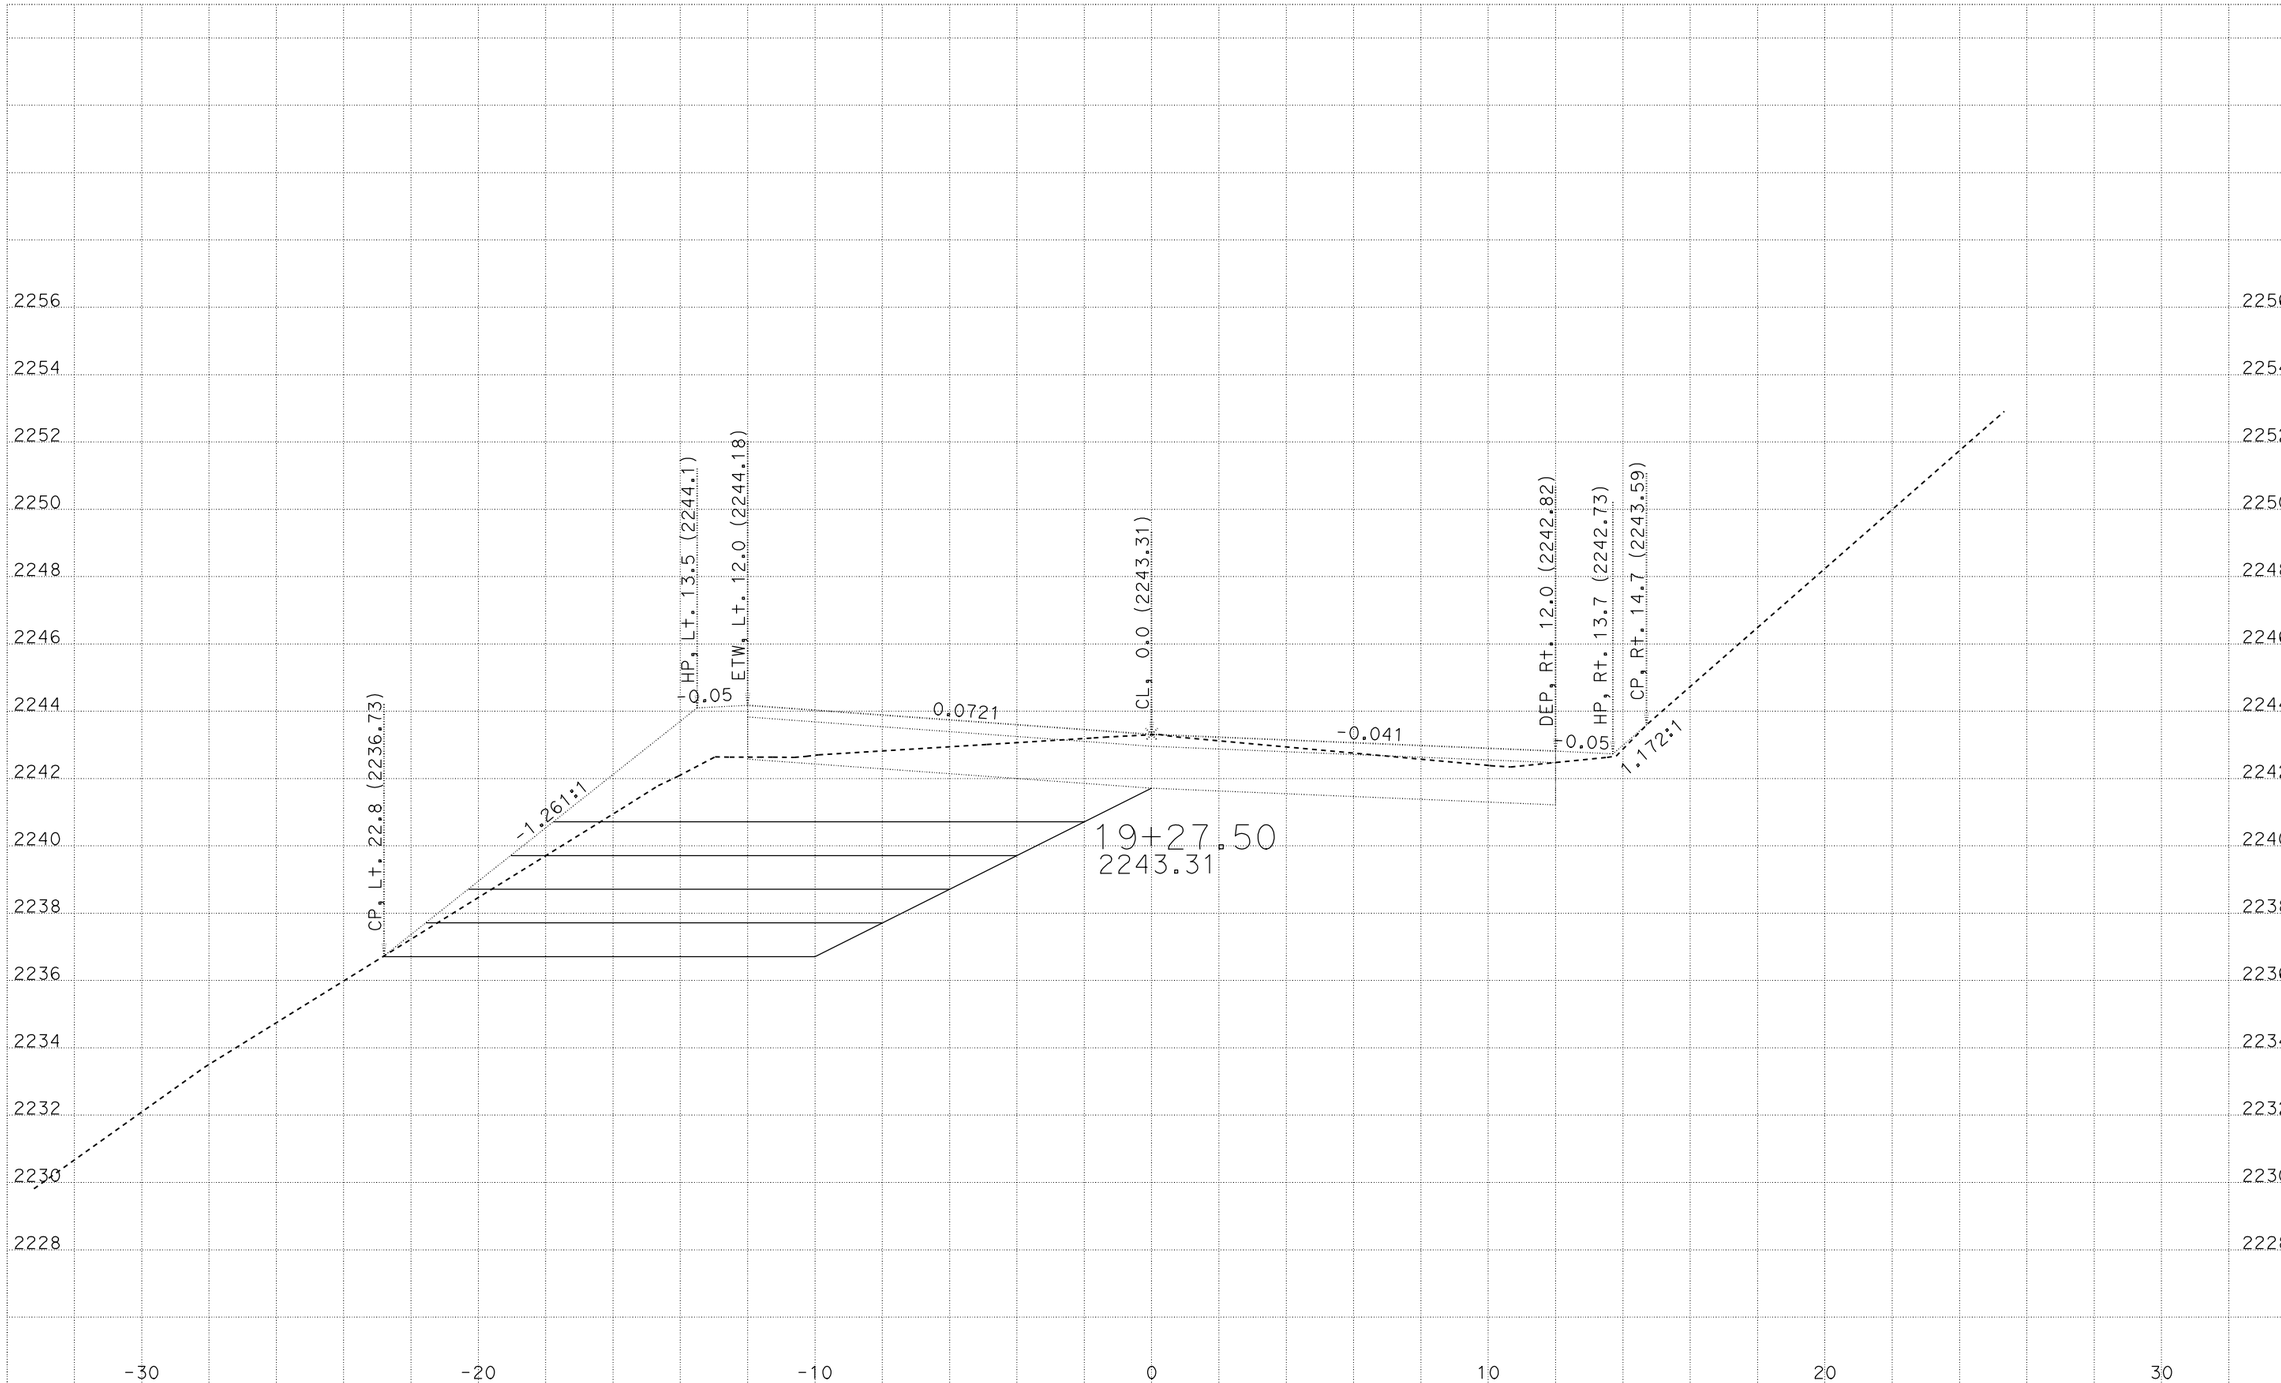

CREATED BY: M5
DATE: 4/8/2010
ALL DIMENSIONS ARE FEET
KC Project: 06329 File: P:\proj3\01\47710\design\calce\Location3\06329\final_l3b.ear

LOCATION 3B
01-477101
01-MEN,LAK-175-PM VAR

SCALE: 1" = 2' Horiz.
1" = 2' Vert.

"L3B" LINE
CROSS SECTIONS
SHEET 6 OF 13

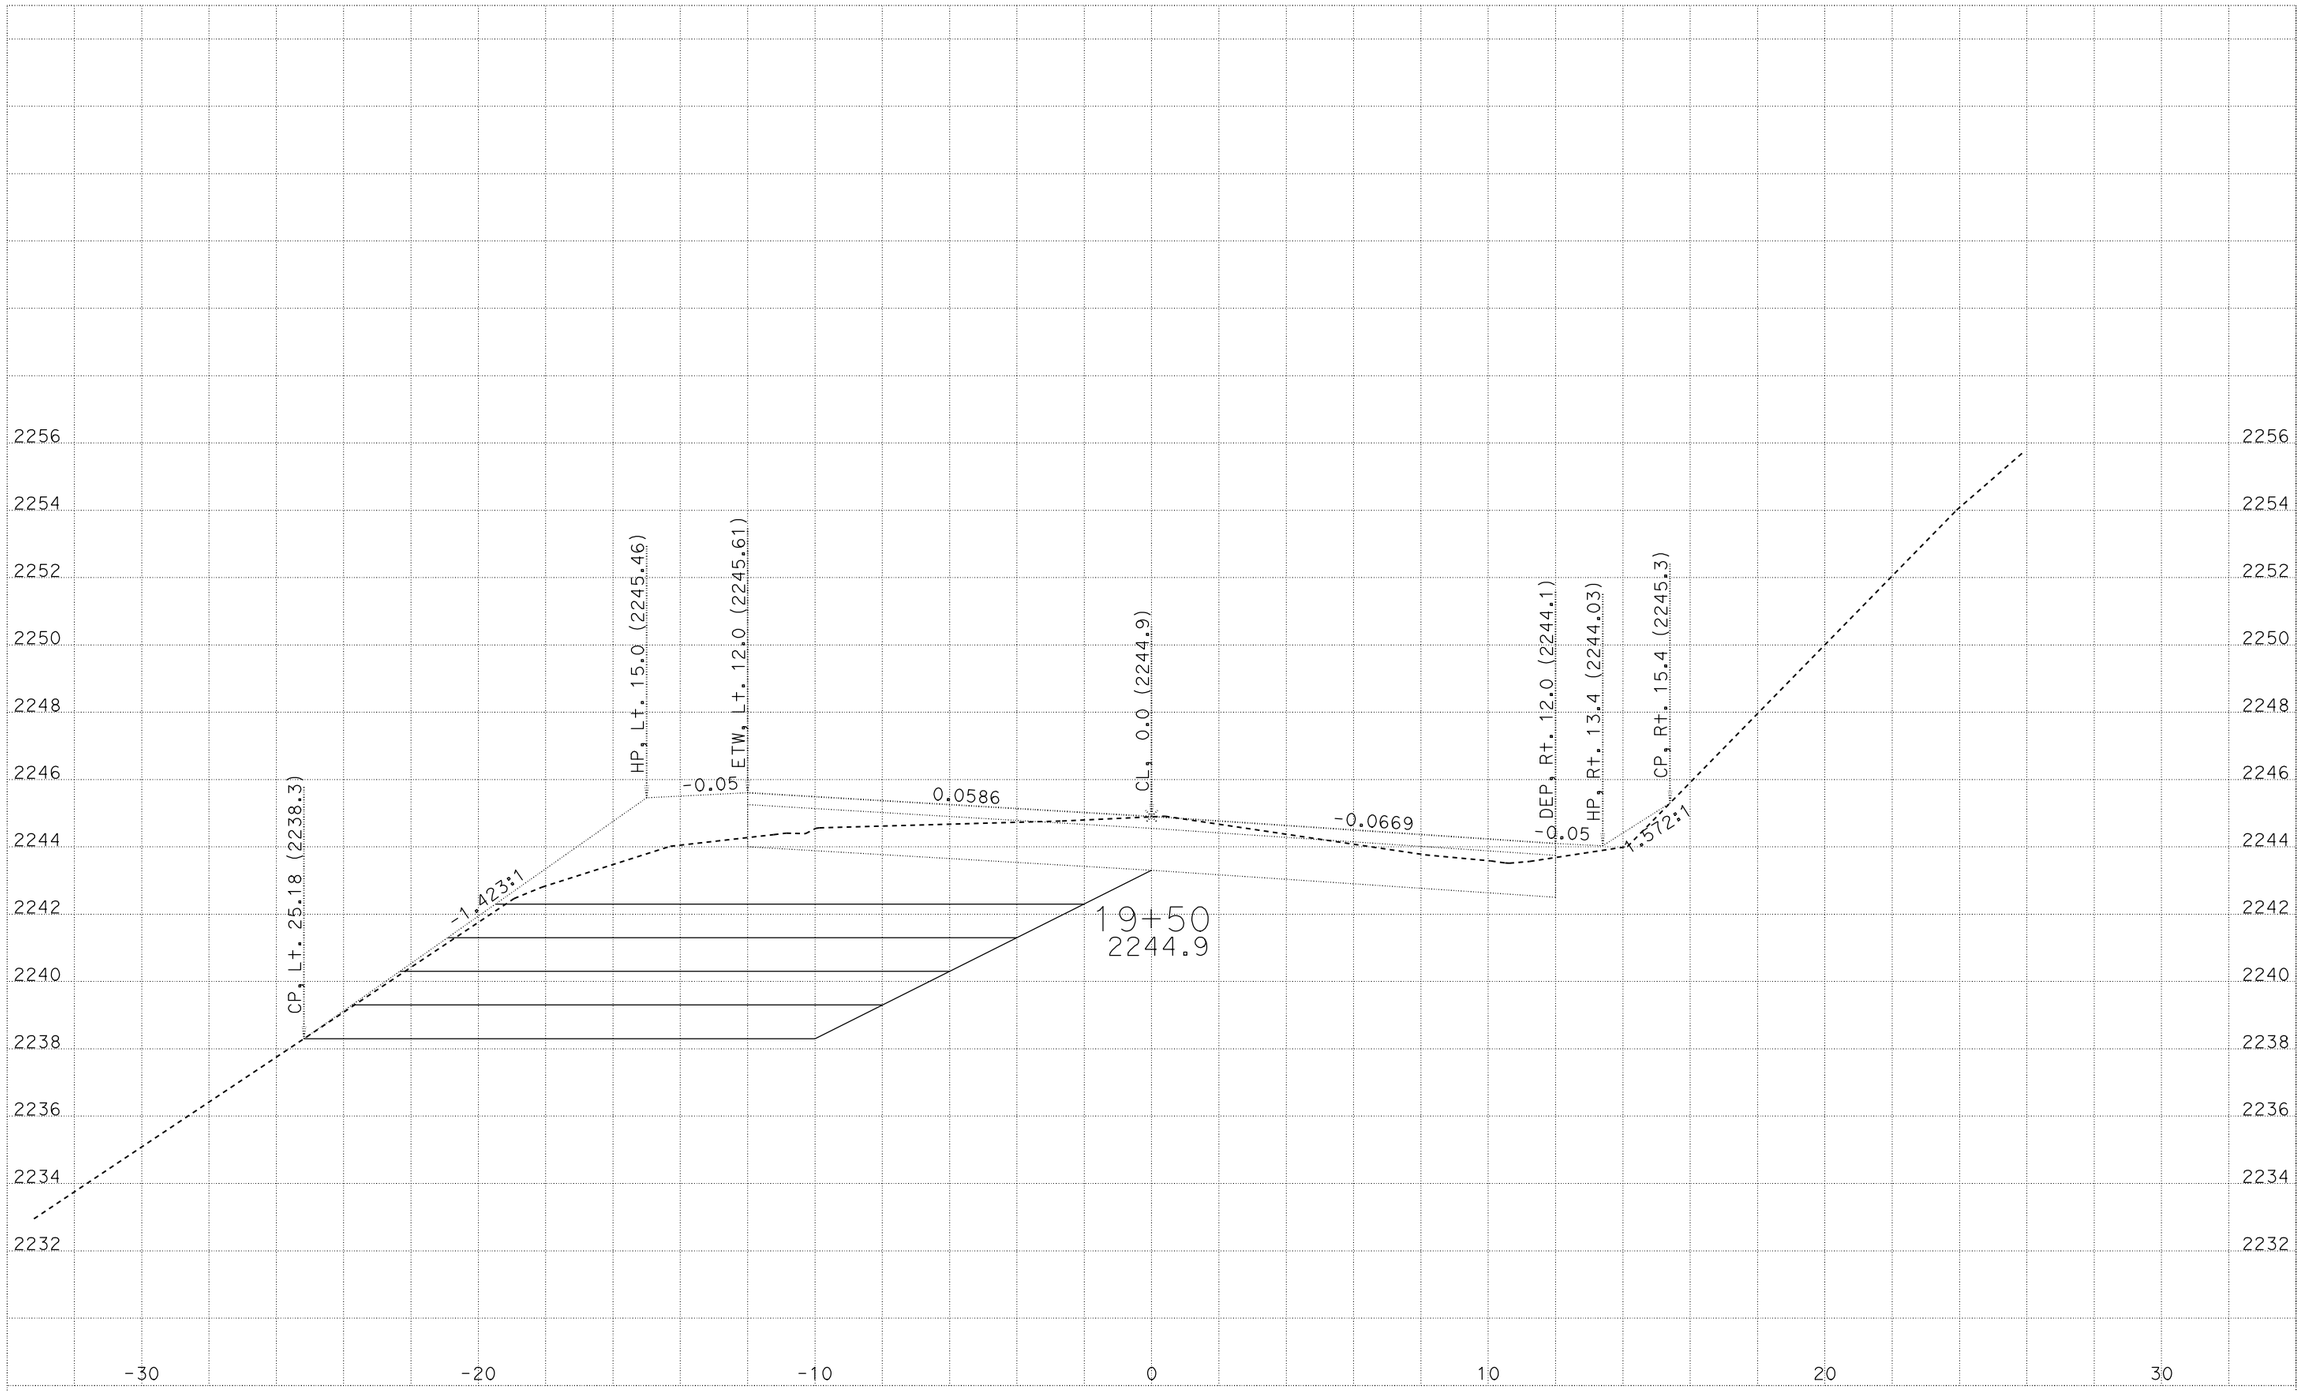

CREATED BY: M5
DATE: 4/8/2010
ALL DIMENSIONS ARE FEET

KC Project: 06329 File: P:\proj3\01\47710\design\caice\Location3\06329\final_l3b.ear

LOCATION 3B
01-477101
01-MEN,LAK-175-PM VAR

SCALE: 1" = 2' Horiz.
1" = 2' Vert.

"L3B" LINE
CROSS SECTIONS
SHEET 7 OF 13

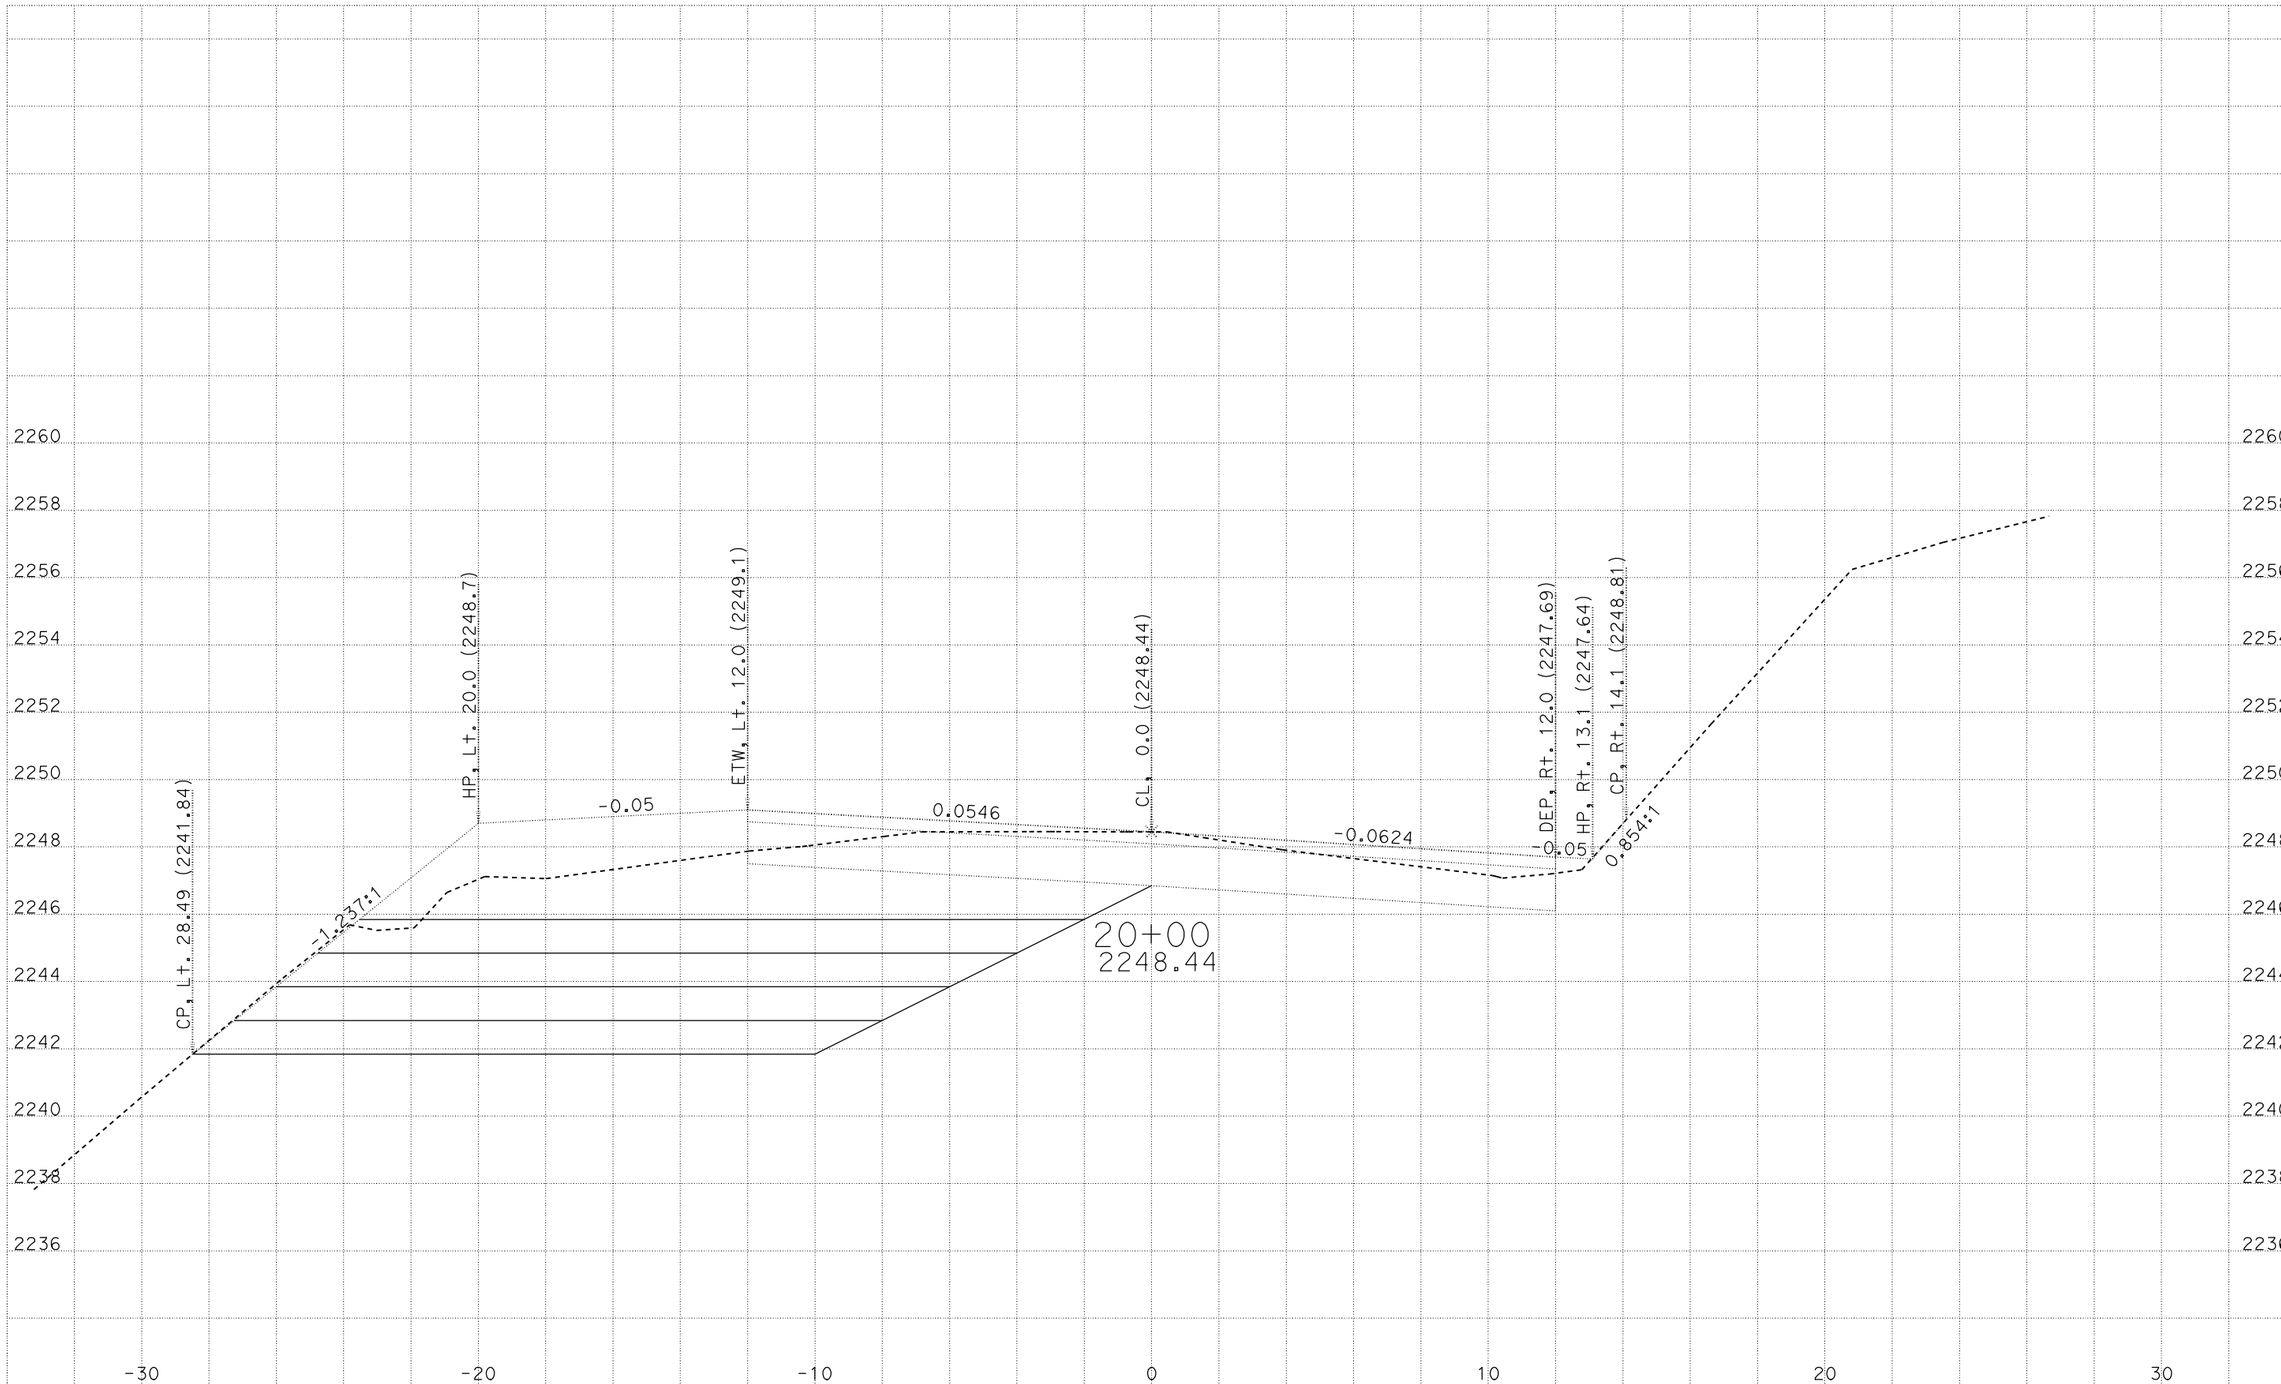

CREATED BY: M5
DATE: 4/8/2010
ALL DIMENSIONS ARE FEET

KC Project: 06329 File: P:\proj3\01\47710\design\calce\Location3\06329\final_l3b.ear

LOCATION 3B
01-477101
01-MEN,LAK-175-PM VAR

SCALE: 1" = 2' Horiz.
1" = 2' Vert.

"L3B" LINE
CROSS SECTIONS
SHEET 8 OF 13

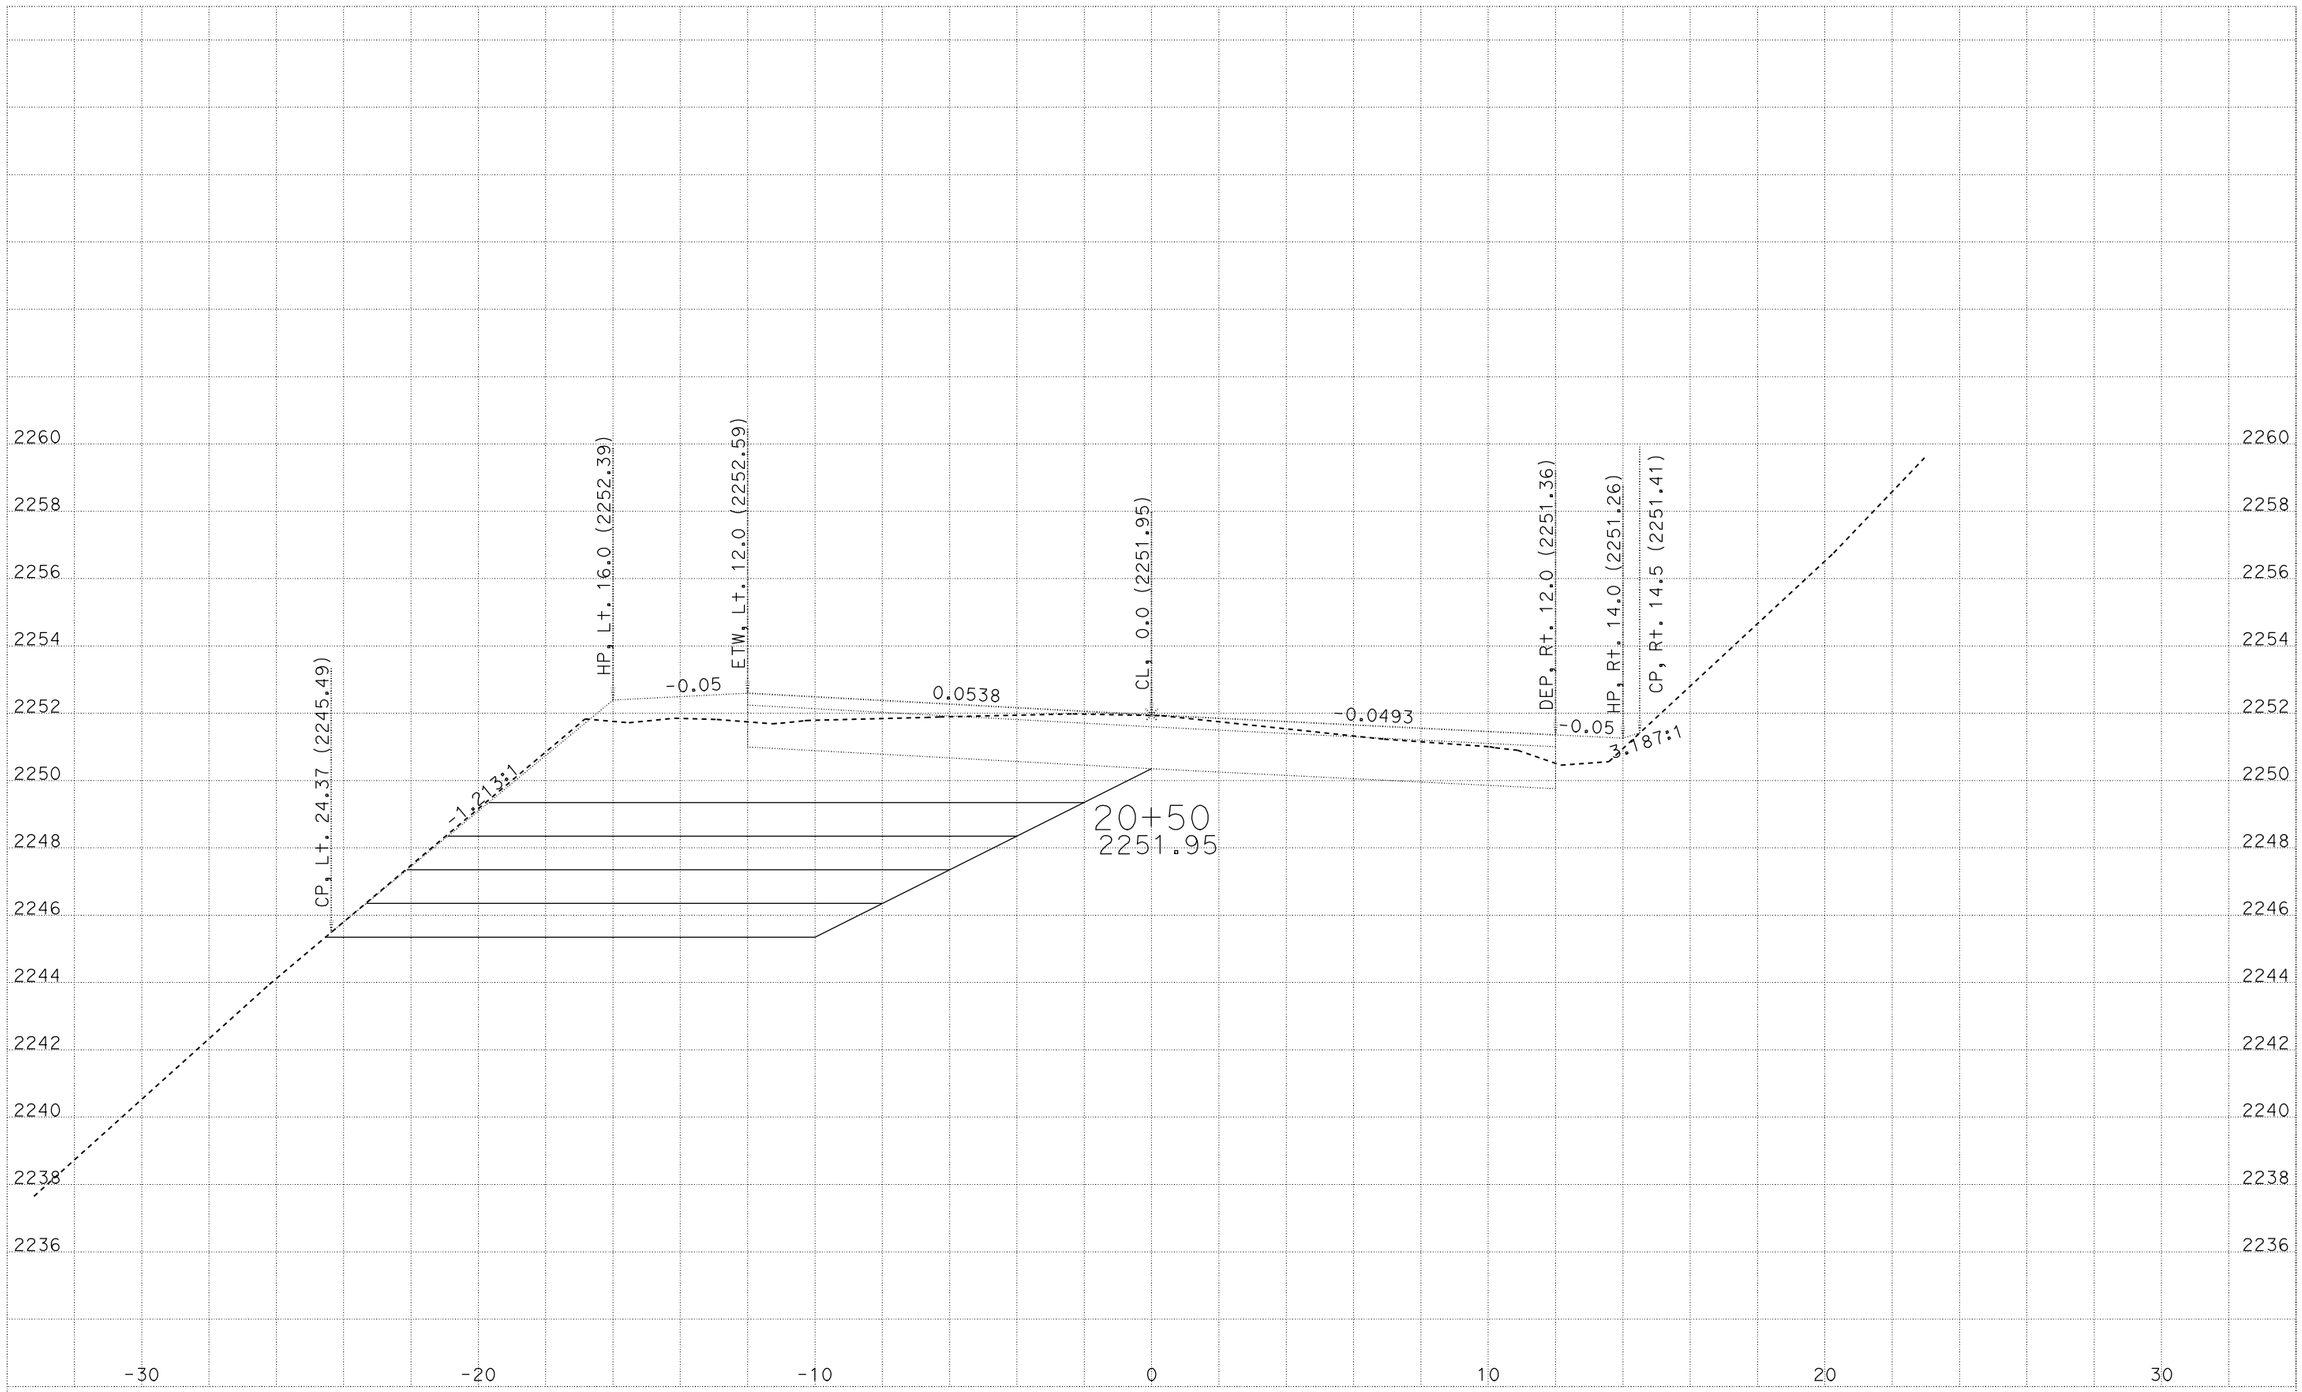

CREATED BY: M5
DATE: 4/8/2010
ALL DIMENSIONS ARE FEET

KC Project: 06329 File: P:\proj3\01\47710\design\caice\Location3\06329\final_l3b.ear

LOCATION 3B
01-477101
01-MEN,LAK-175-PM VAR

SCALE: 1" = 2' Horiz.
1" = 2' Vert.

"L3B" LINE
CROSS SECTIONS
SHEET 9 OF 13

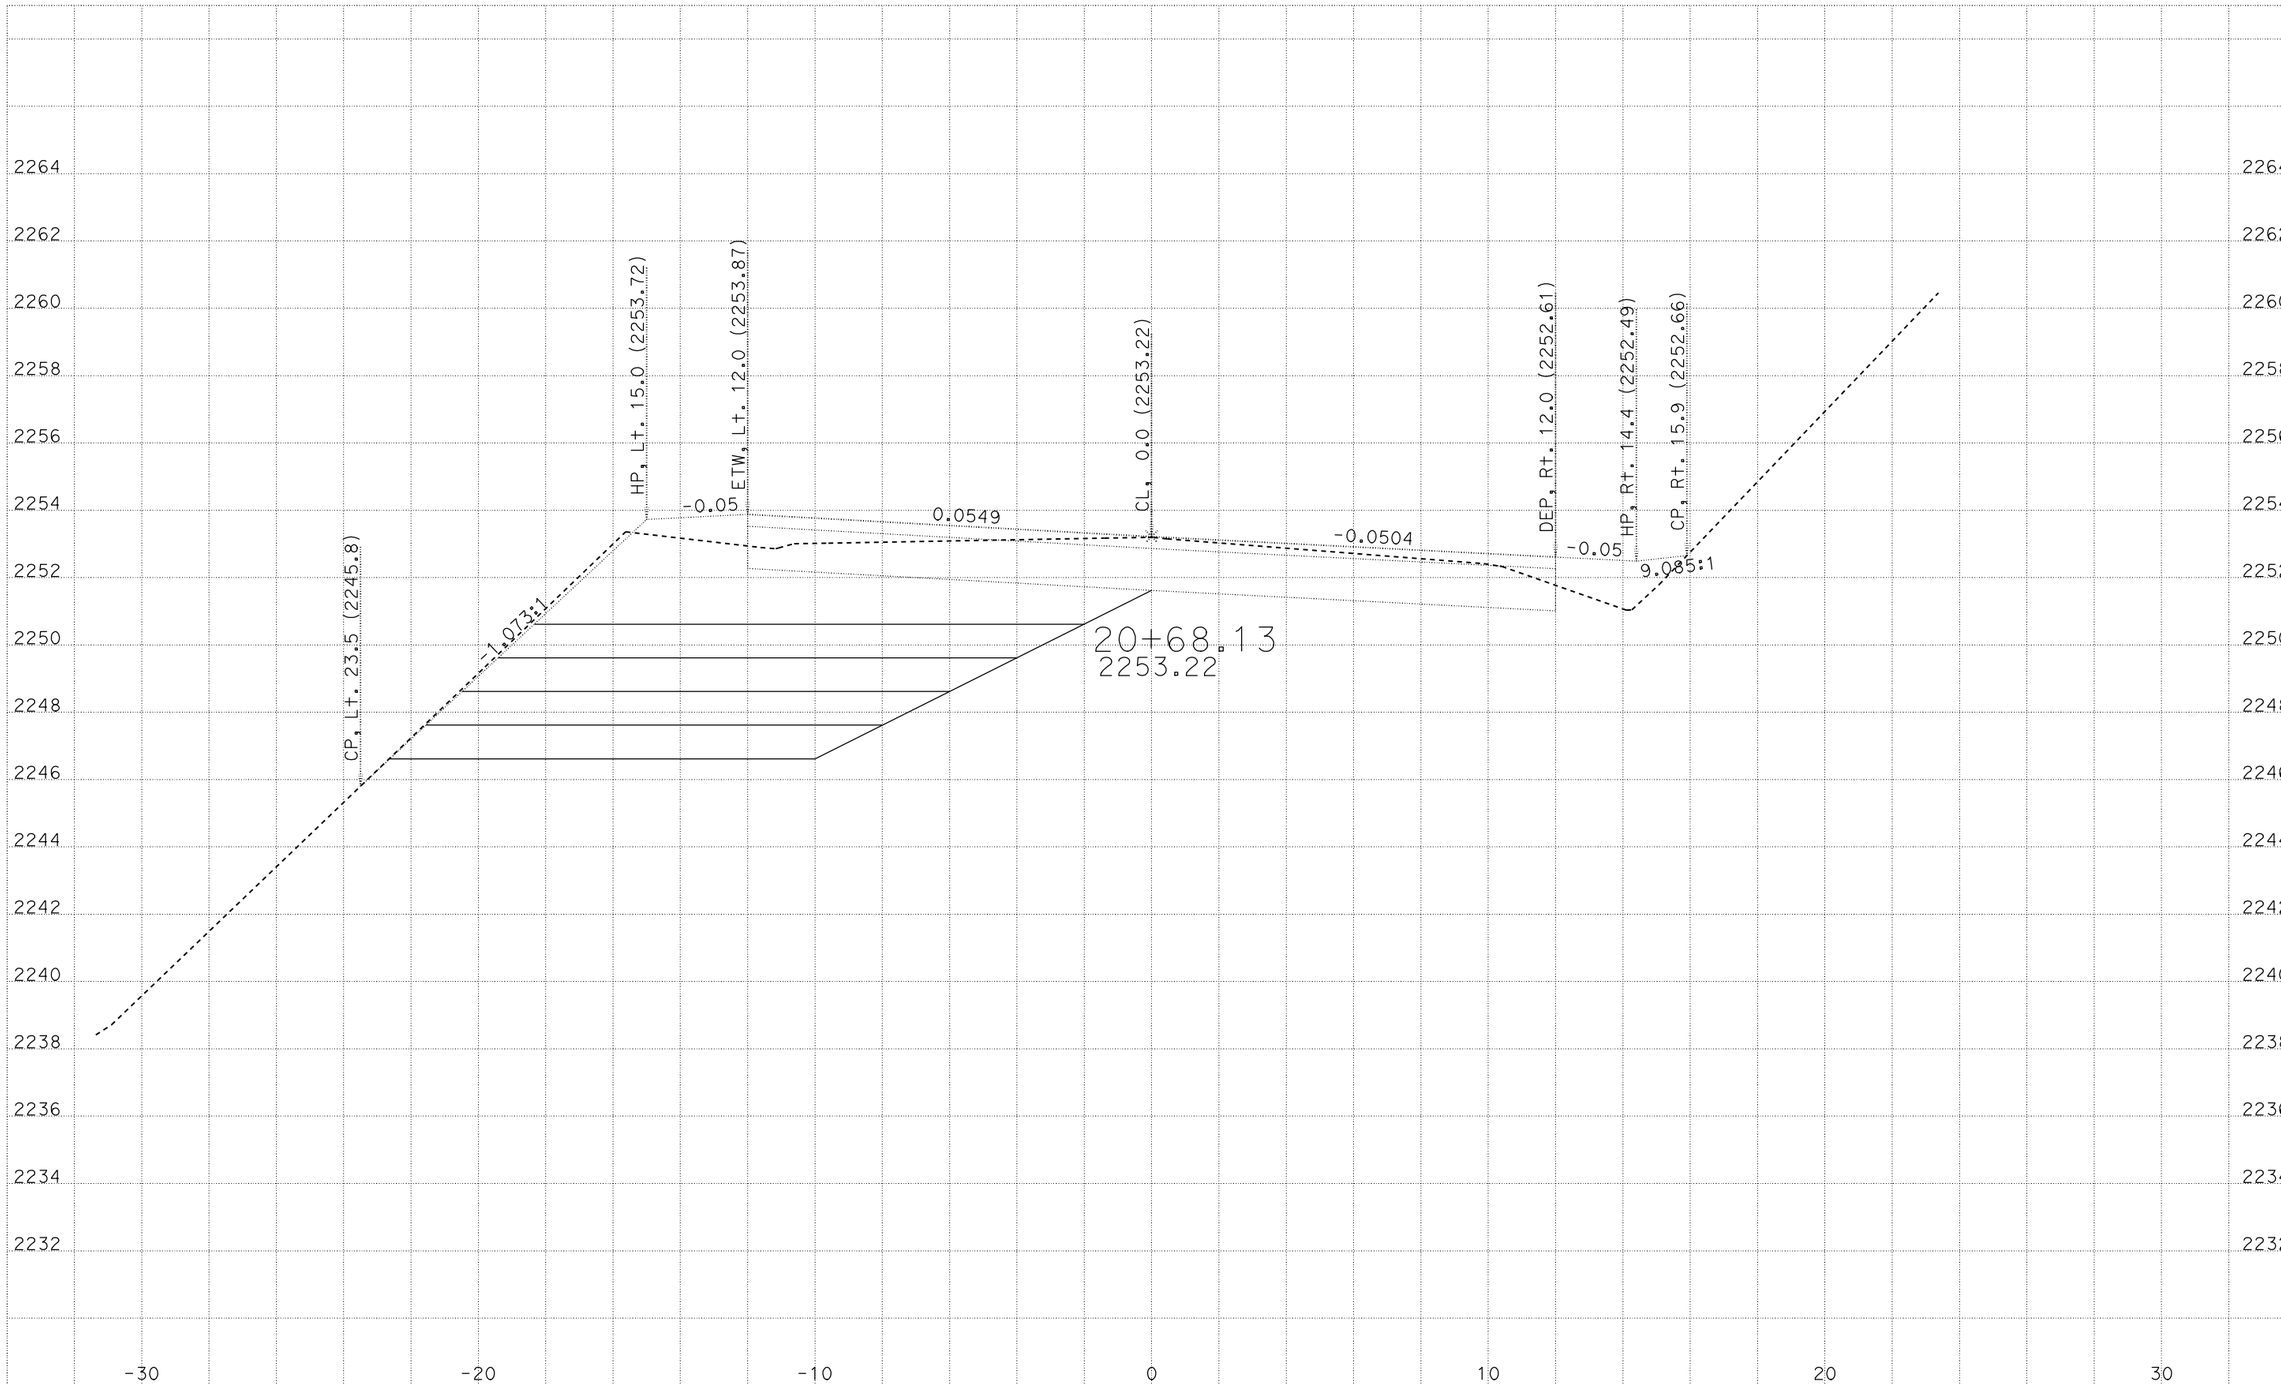

CREATED BY: M5
DATE: 4/8/2010
ALL DIMENSIONS ARE FEET

KC Project: 06329 File: P:\proj3\01\47710\design\caice\Location3\06329\final_l3b.ear

LOCATION 3B
01-477101
01-MEN,LAK-175-PM VAR

SCALE: 1" = 2' Horiz.
1" = 2' Vert.

"L3B" LINE
CROSS SECTIONS
SHEET 10 OF 13

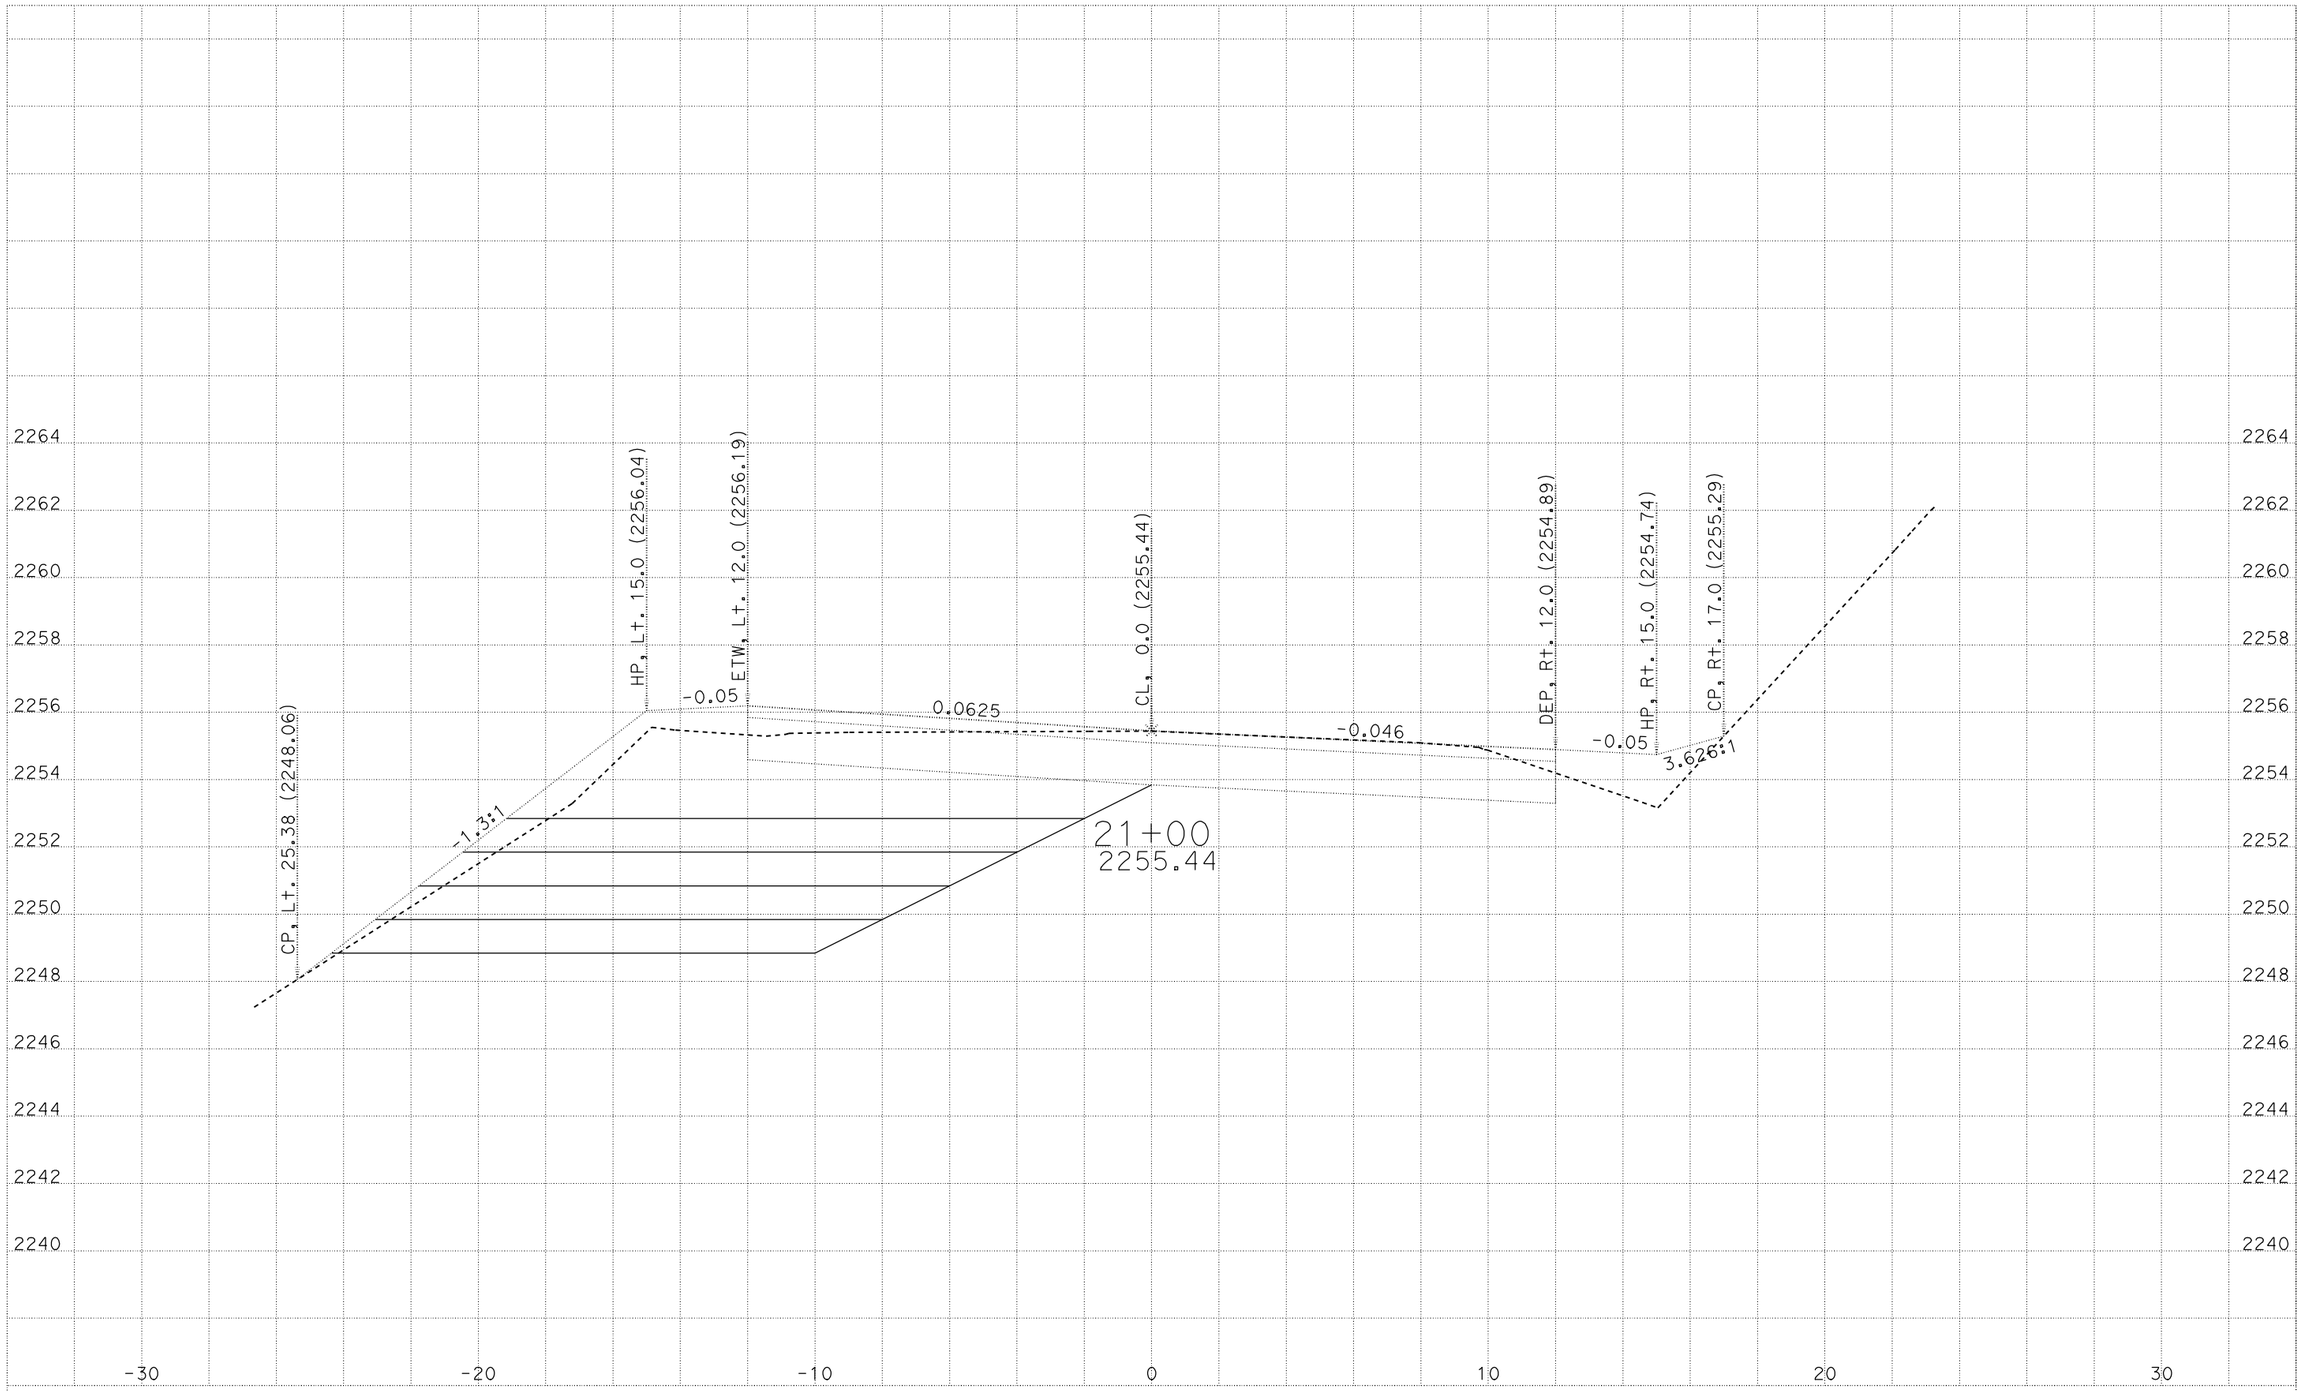

CREATED BY: M5
DATE: 4/8/2010
ALL DIMENSIONS ARE FEET
KC Project: 06329 File: P:\proj3\01\47710\design\caice\Location3\06329\final_13b.ear

LOCATION 3B
01-477101
01-MEN,LAK-175-PM VAR

SCALE: 1" = 2' Horiz.
1" = 2' Vert.

"L3B" LINE
CROSS SECTIONS
SHEET 11 OF 13

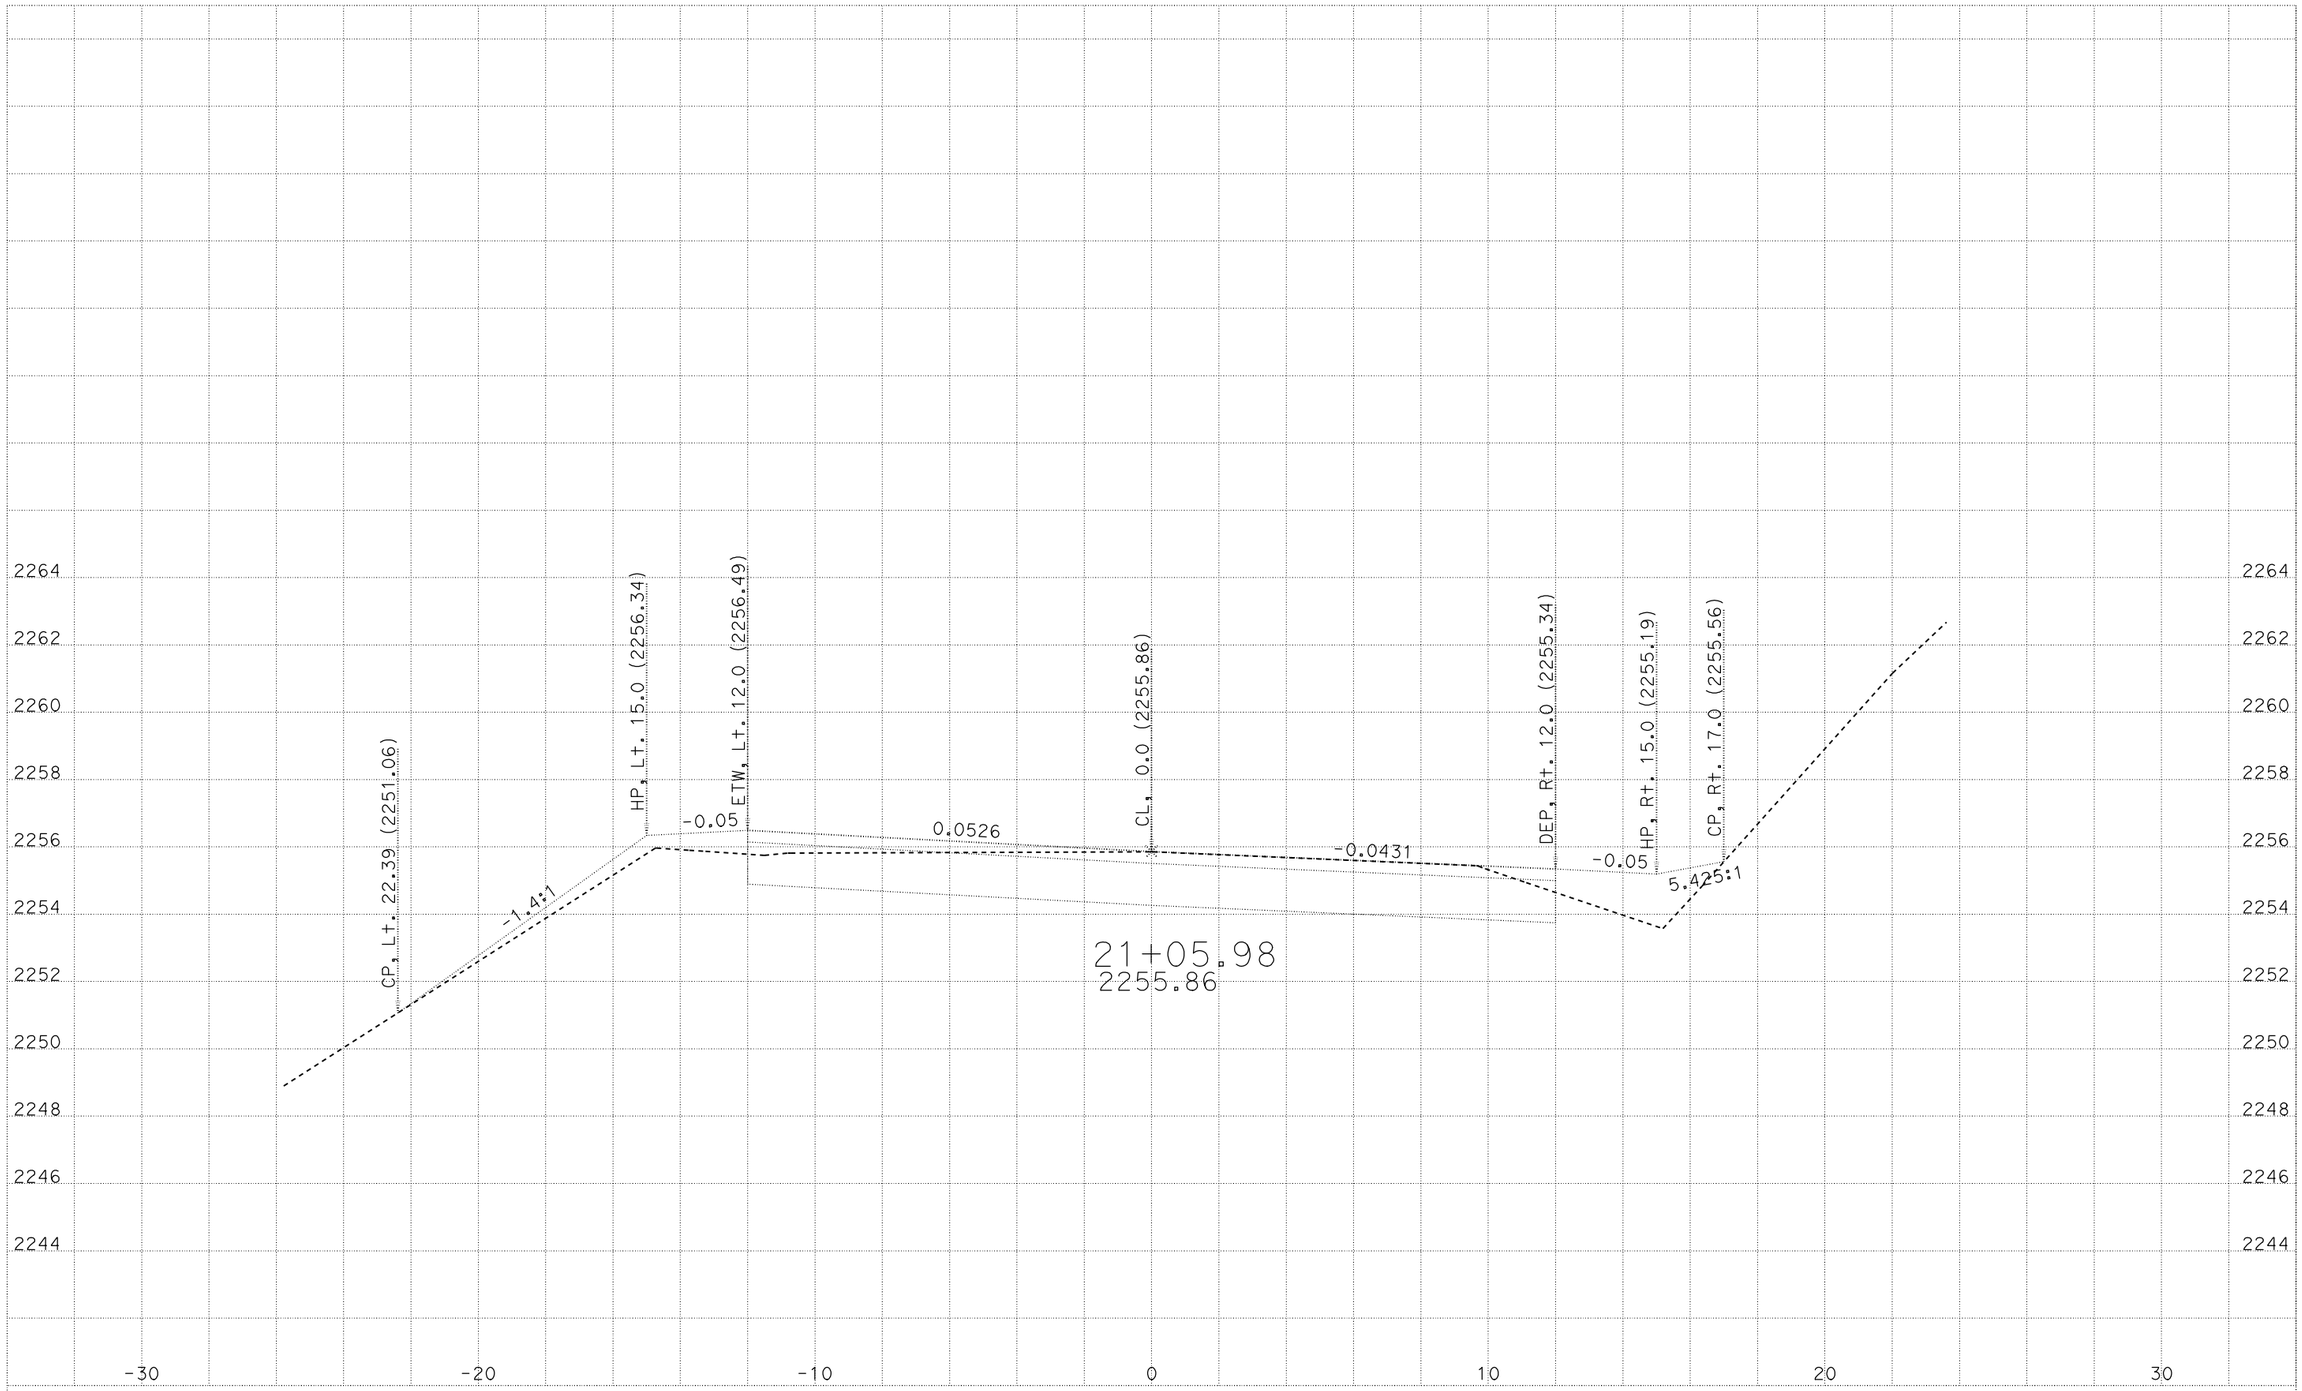

CREATED BY: M5
DATE: 4/8/2010
ALL DIMENSIONS ARE FEET

KC Project: 06329 File: P:\proj3\01\47710\design\caice\Location3\06329\final_13b.ear

LOCATION 3B
01-477101
01-MEN,LAK-175-PM VAR

SCALE: 1" = 2' Horiz.
1" = 2' Vert.

"L3B" LINE
CROSS SECTIONS
SHEET 12 OF 13

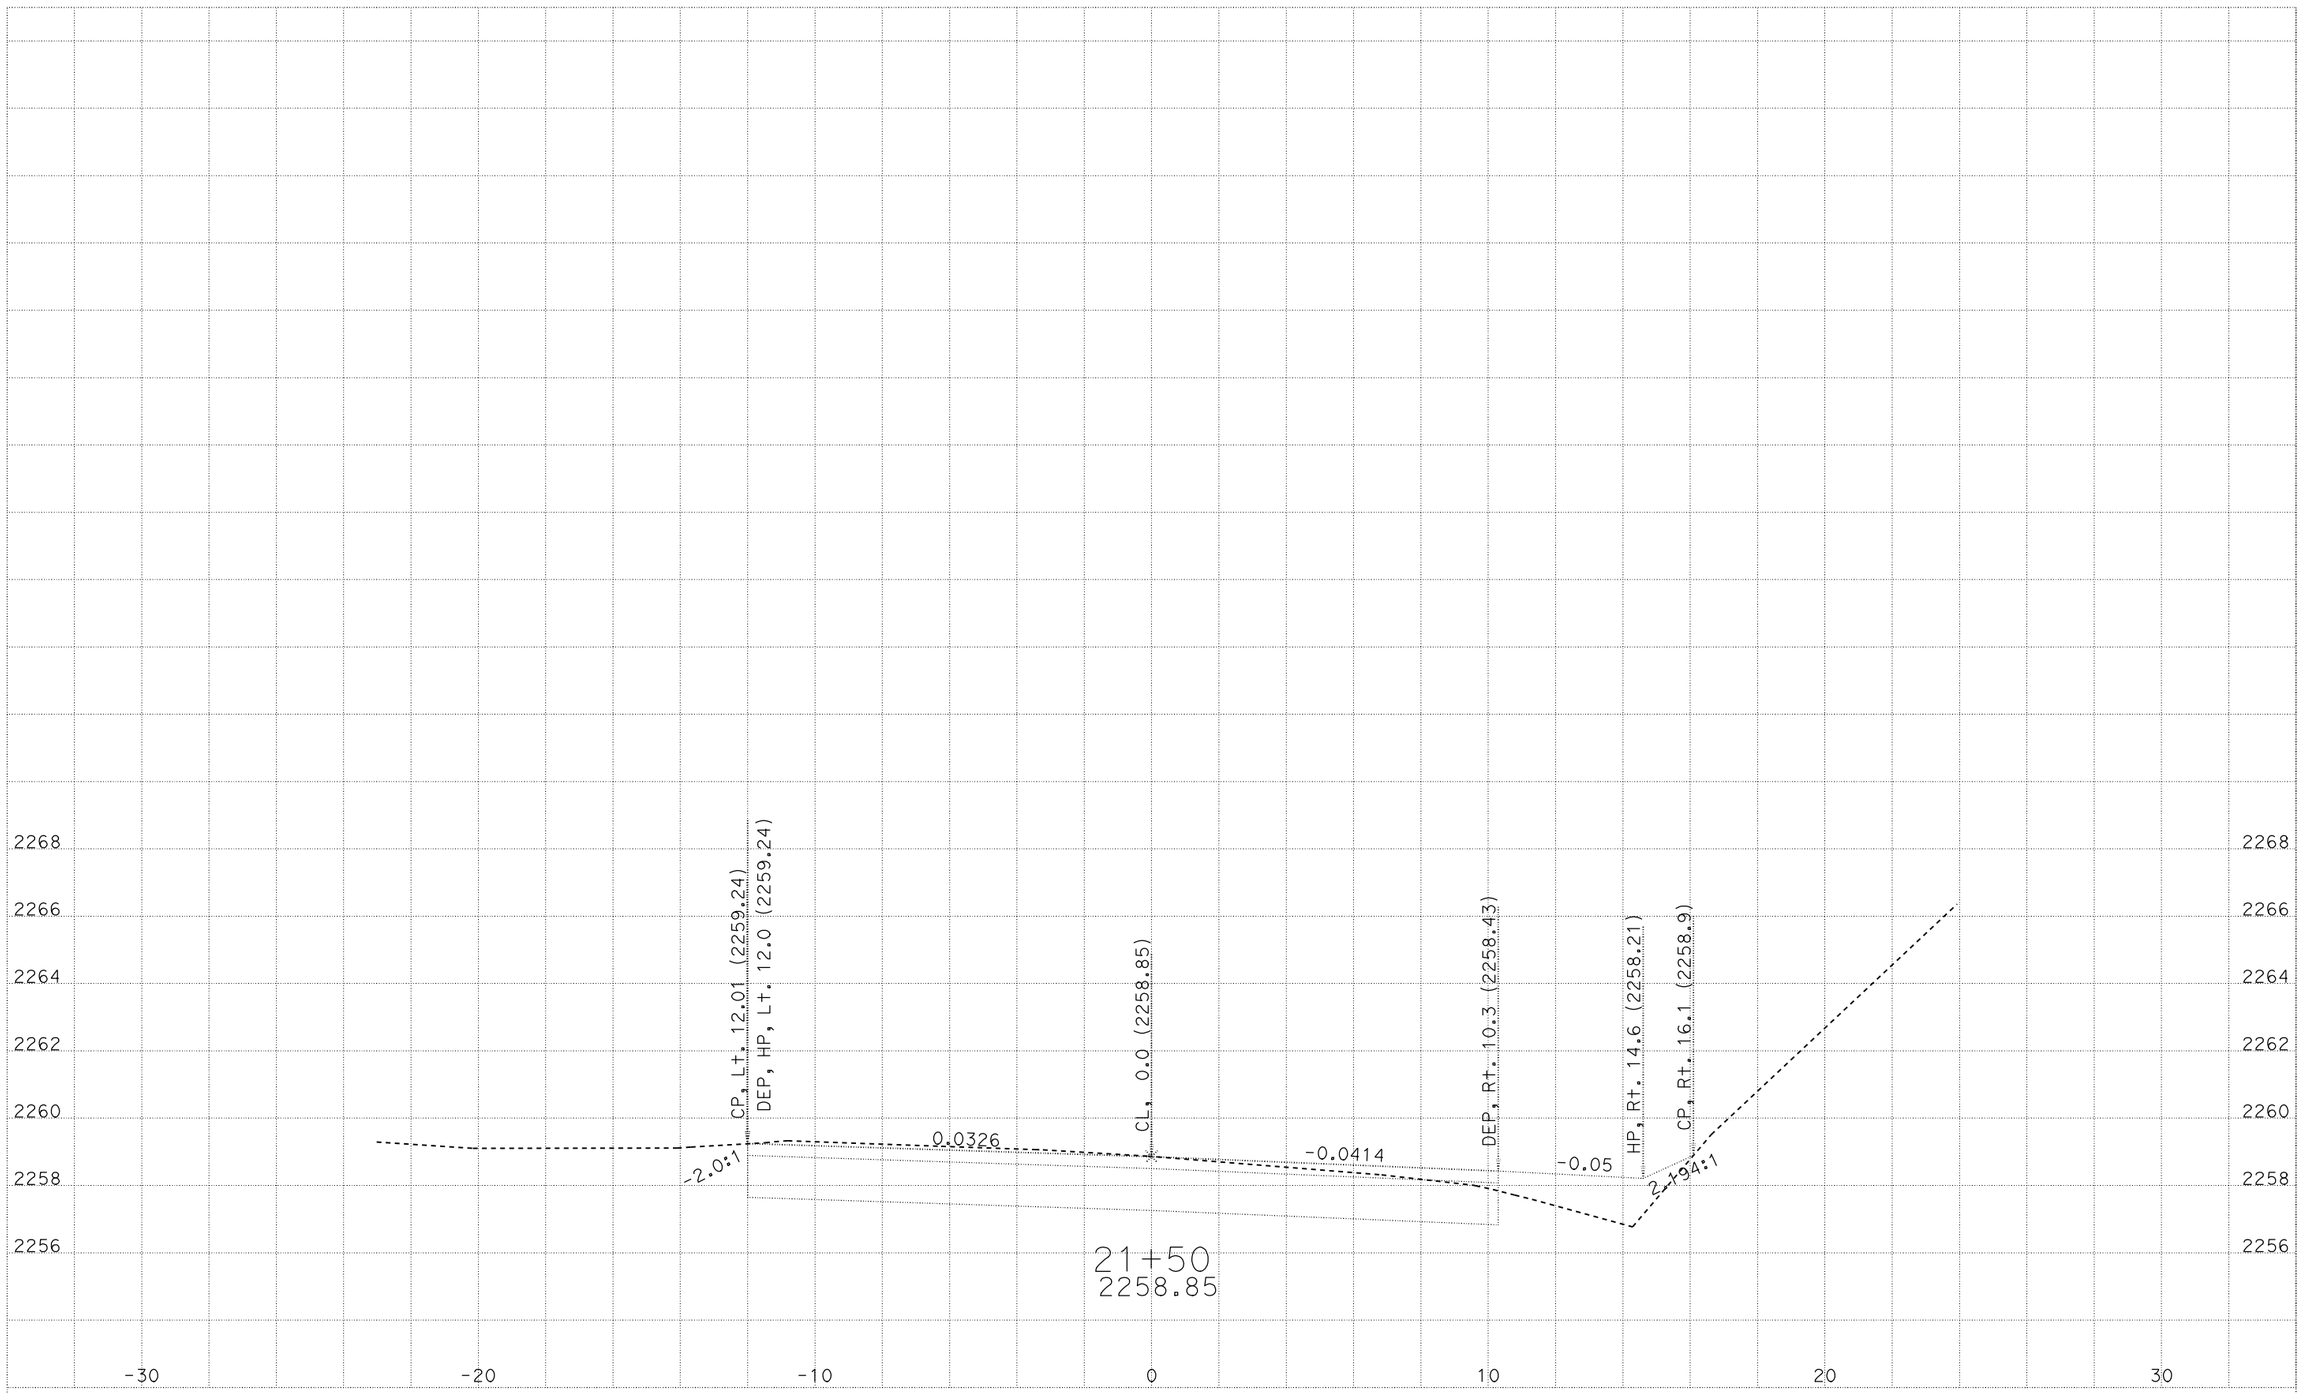

CREATED BY: M5
DATE: 4/8/2010
ALL DIMENSIONS ARE FEET

KC Project: 06329 File: P:\proj3\01\47710\design\calce\Location3\06329\final_l3b.ear

LOCATION 3B
01-477101
01-MEN,LAK-175-PM VAR

SCALE: 1" = 2' Horiz.
1" = 2' Vert.

"L3B" LINE
CROSS SECTIONS
SHEET 13 OF 13

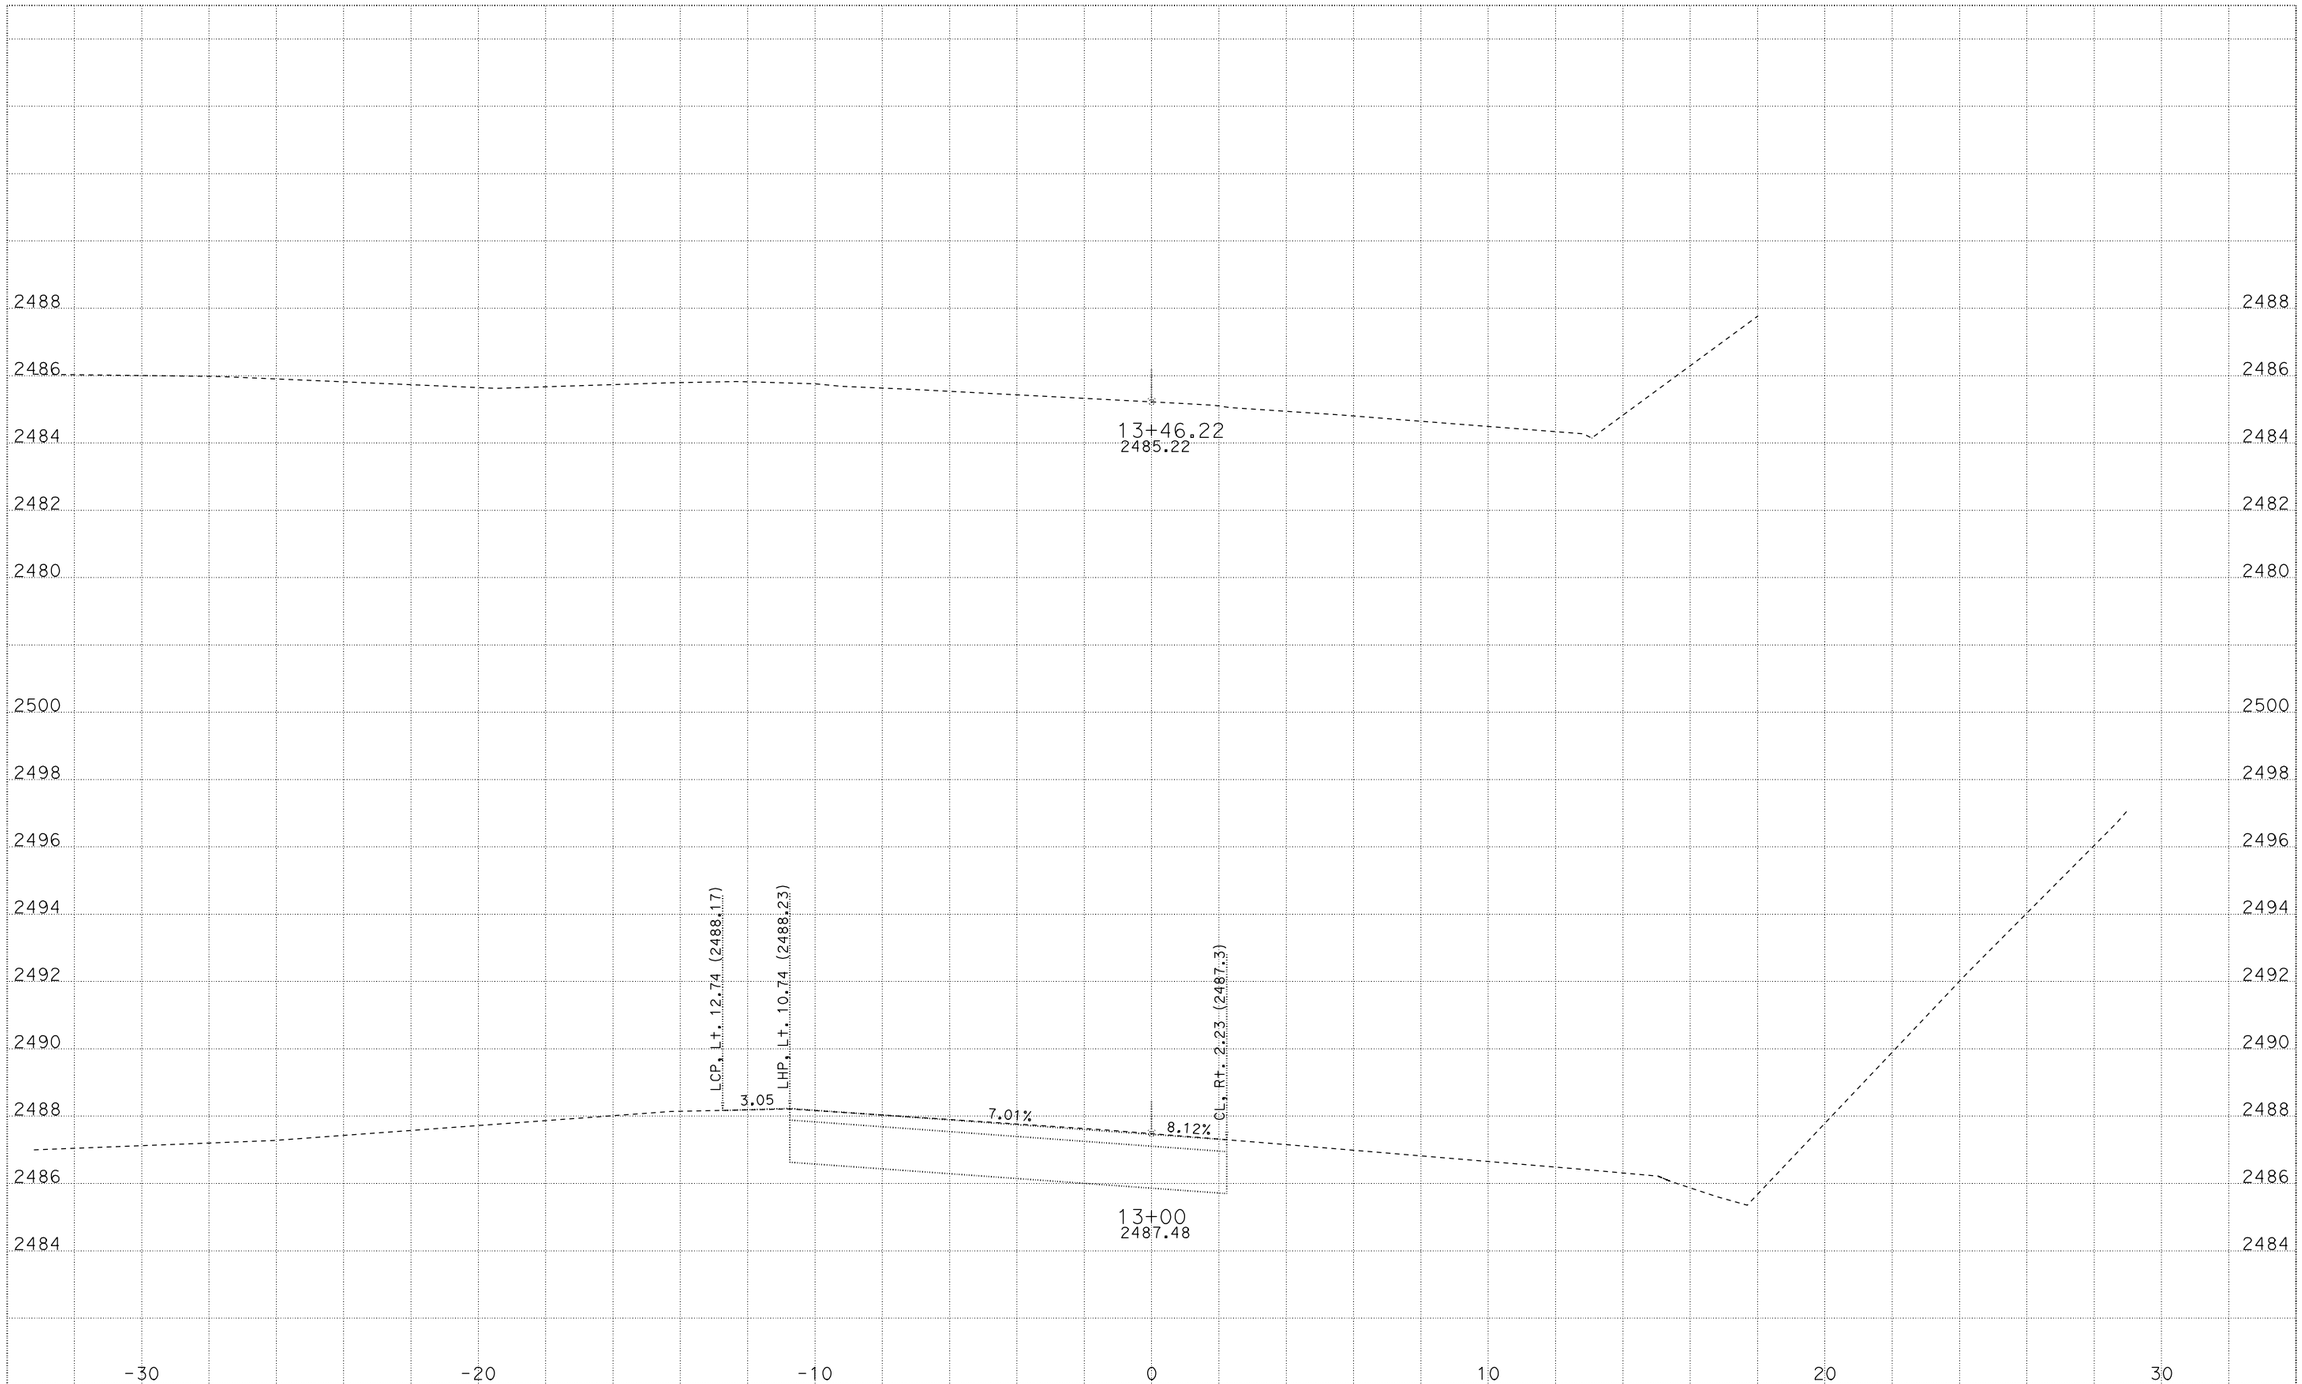

CREATED BY: M5
DATE: 3/19/2010
ALL DIMENSIONS ARE FEET

LOCATION 4
01-477101
01-MEN,LAK-175-PM VAR

SCALE: 1" = 2' Horiz.
1" = 2' Vert.

"L4" LINE CROSS SECTIONS
SHEET 4 OF 4

KC Project: 06326 File: P:\proj3\01\47710\design\calce\Location4\06326\l4desxs.egr

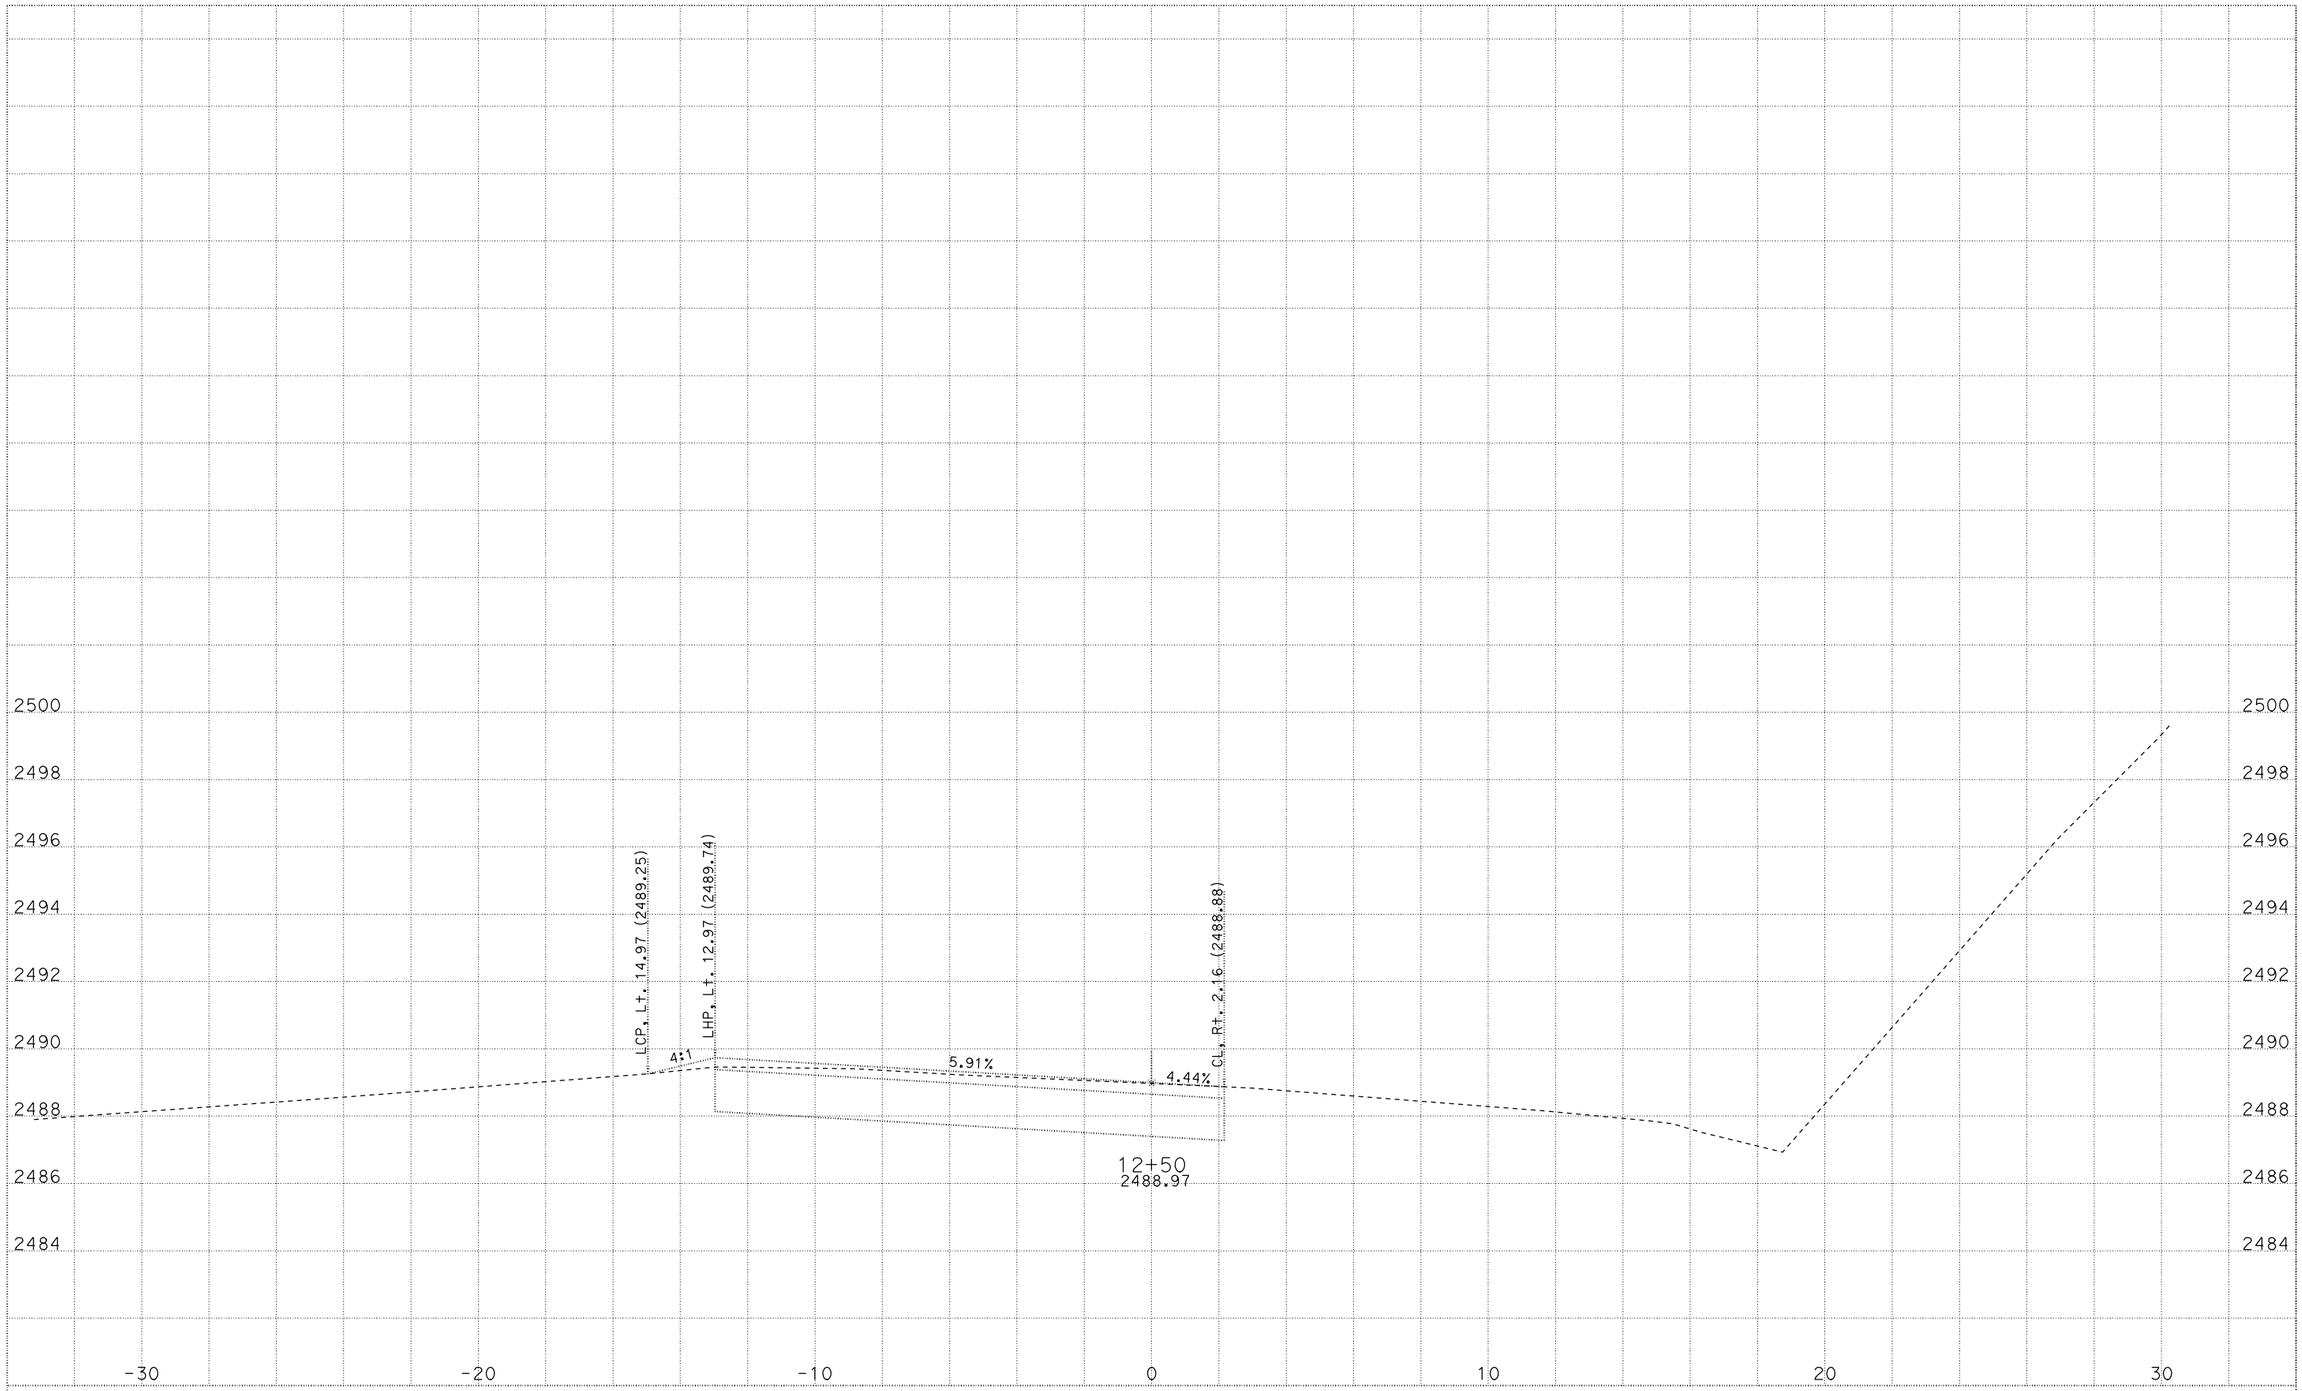

CREATED BY: M5
DATE: 3/19/2010
ALL DIMENSIONS ARE FEET
KC Project: 06326 File: P:\proj3\01\47710\design\calce\Location4\06326\l4desxs.ear

LOCATION 4
01-477101
01-MEN,LAK-175-PM VAR

SCALE: 1" = 2' Horiz.
1" = 2' Vert.

"L4" LINE
CROSS SECTIONS
SHEET 3 OF 4

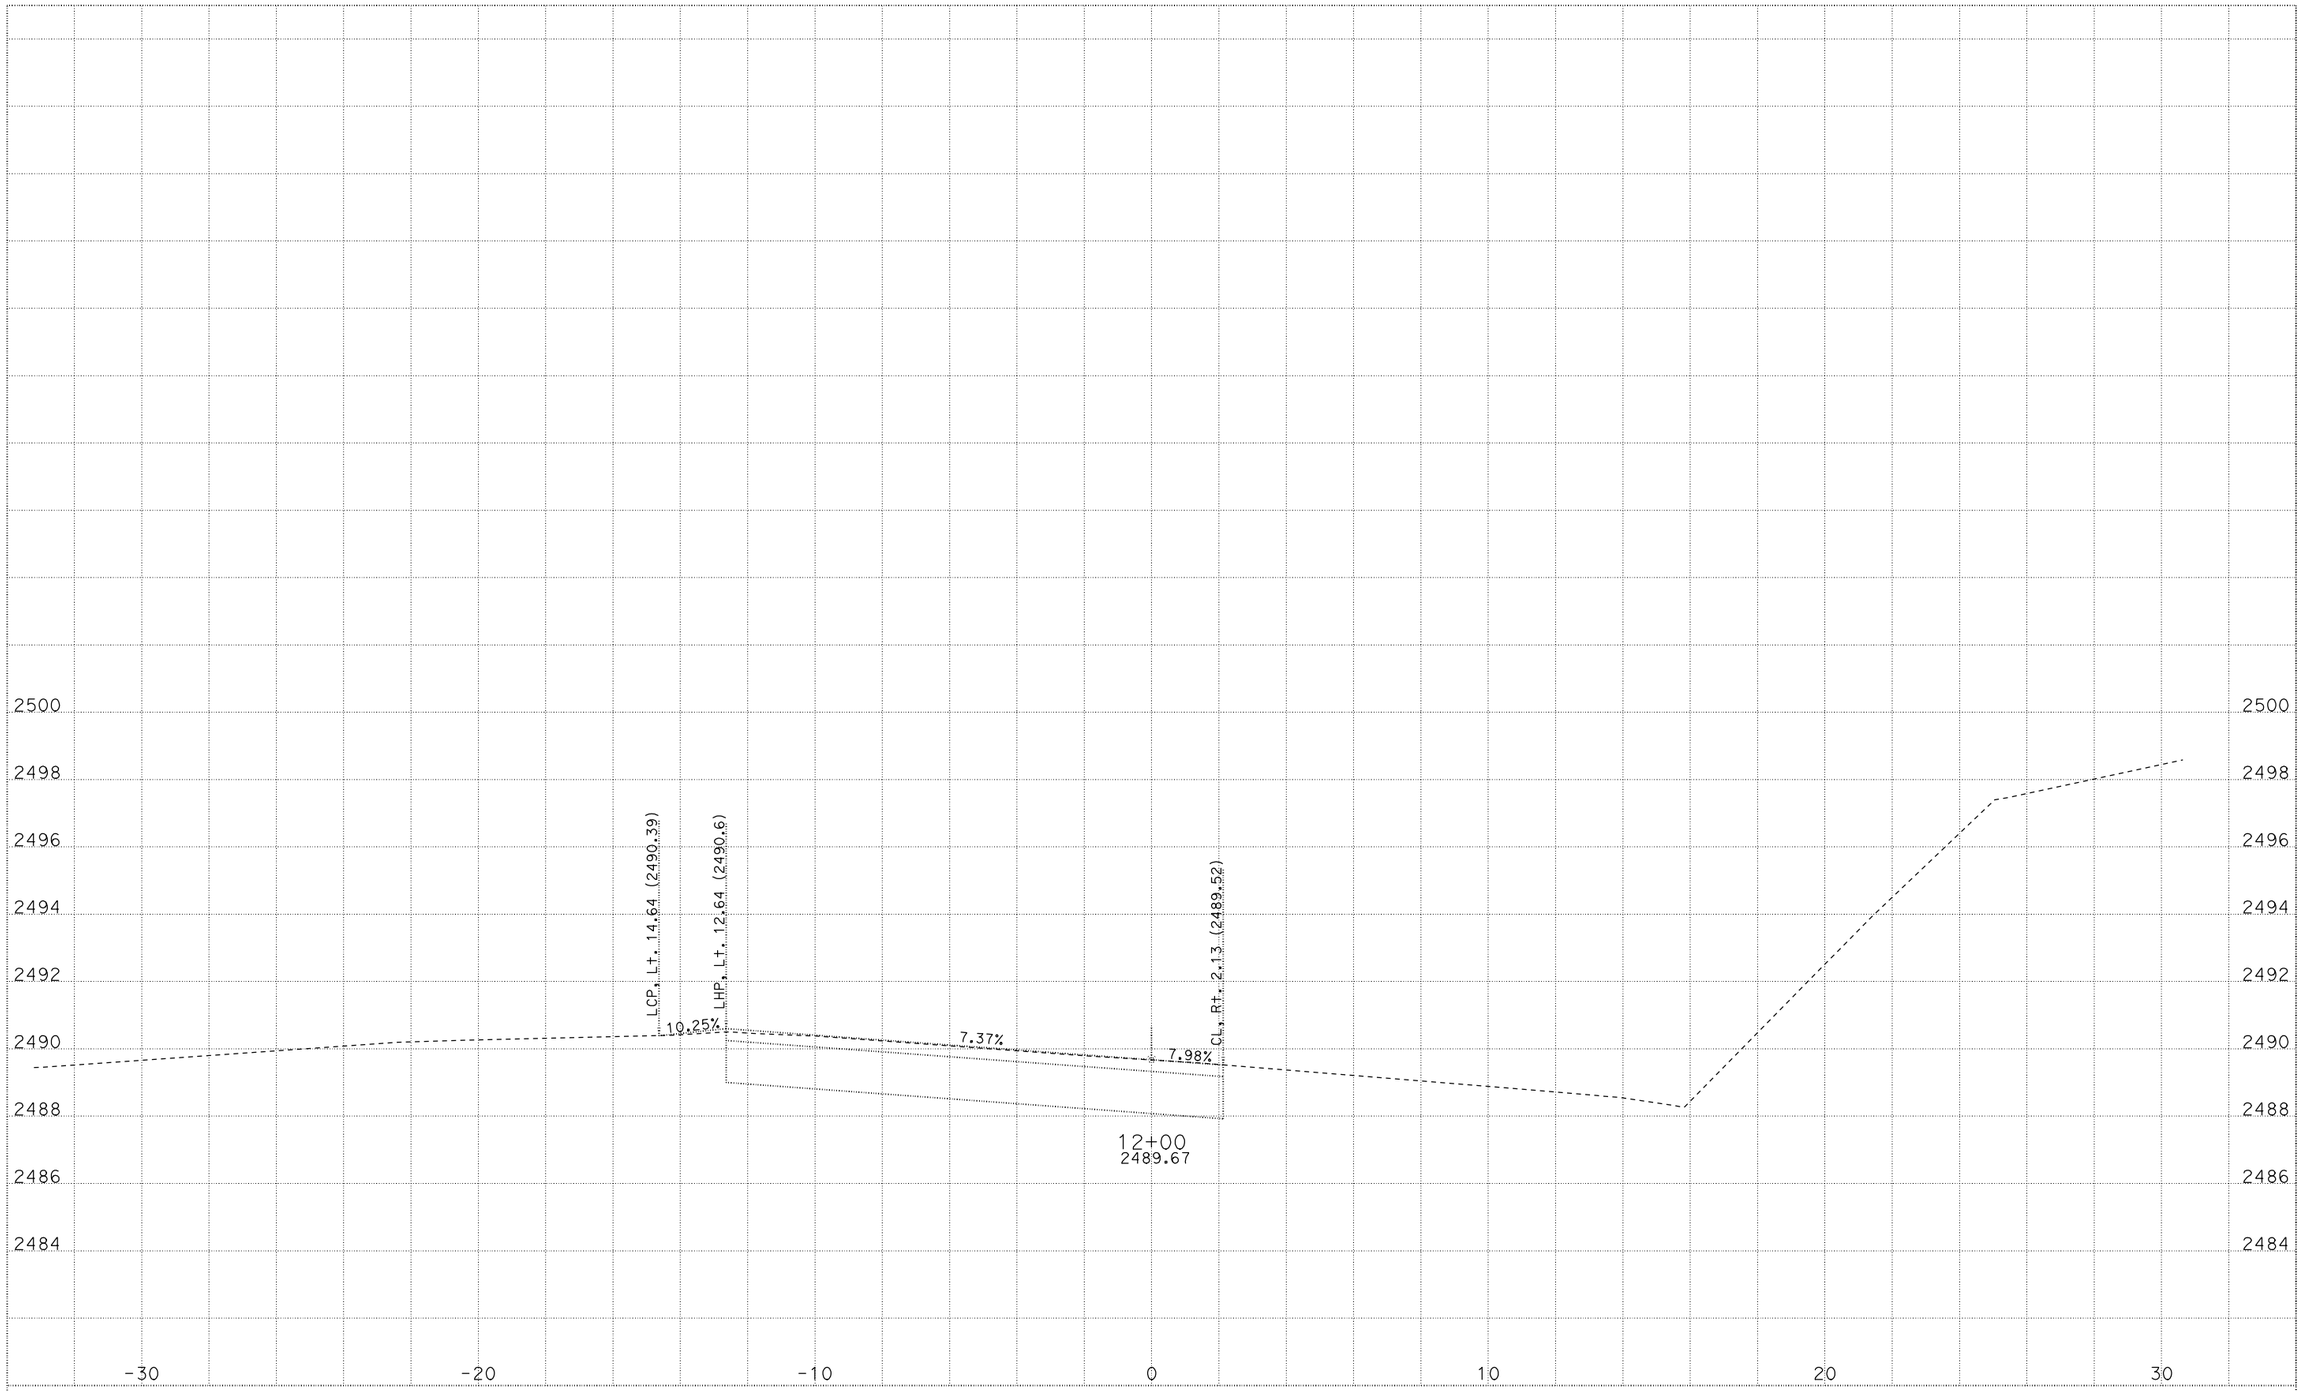

CREATED BY: M5
DATE: 3/19/2010
ALL DIMENSIONS ARE FEET
KC Project: 06326 File: P:\proj3\01\47710\design\caice\Location4\06326\l4desxs.ear

LOCATION 4
01-477101
01-MEN,LAK-175-PM VAR

SCALE: 1" = 2' Horiz.
1" = 2' Vert.

"L4" LINE
CROSS SECTIONS
SHEET 2 OF 4

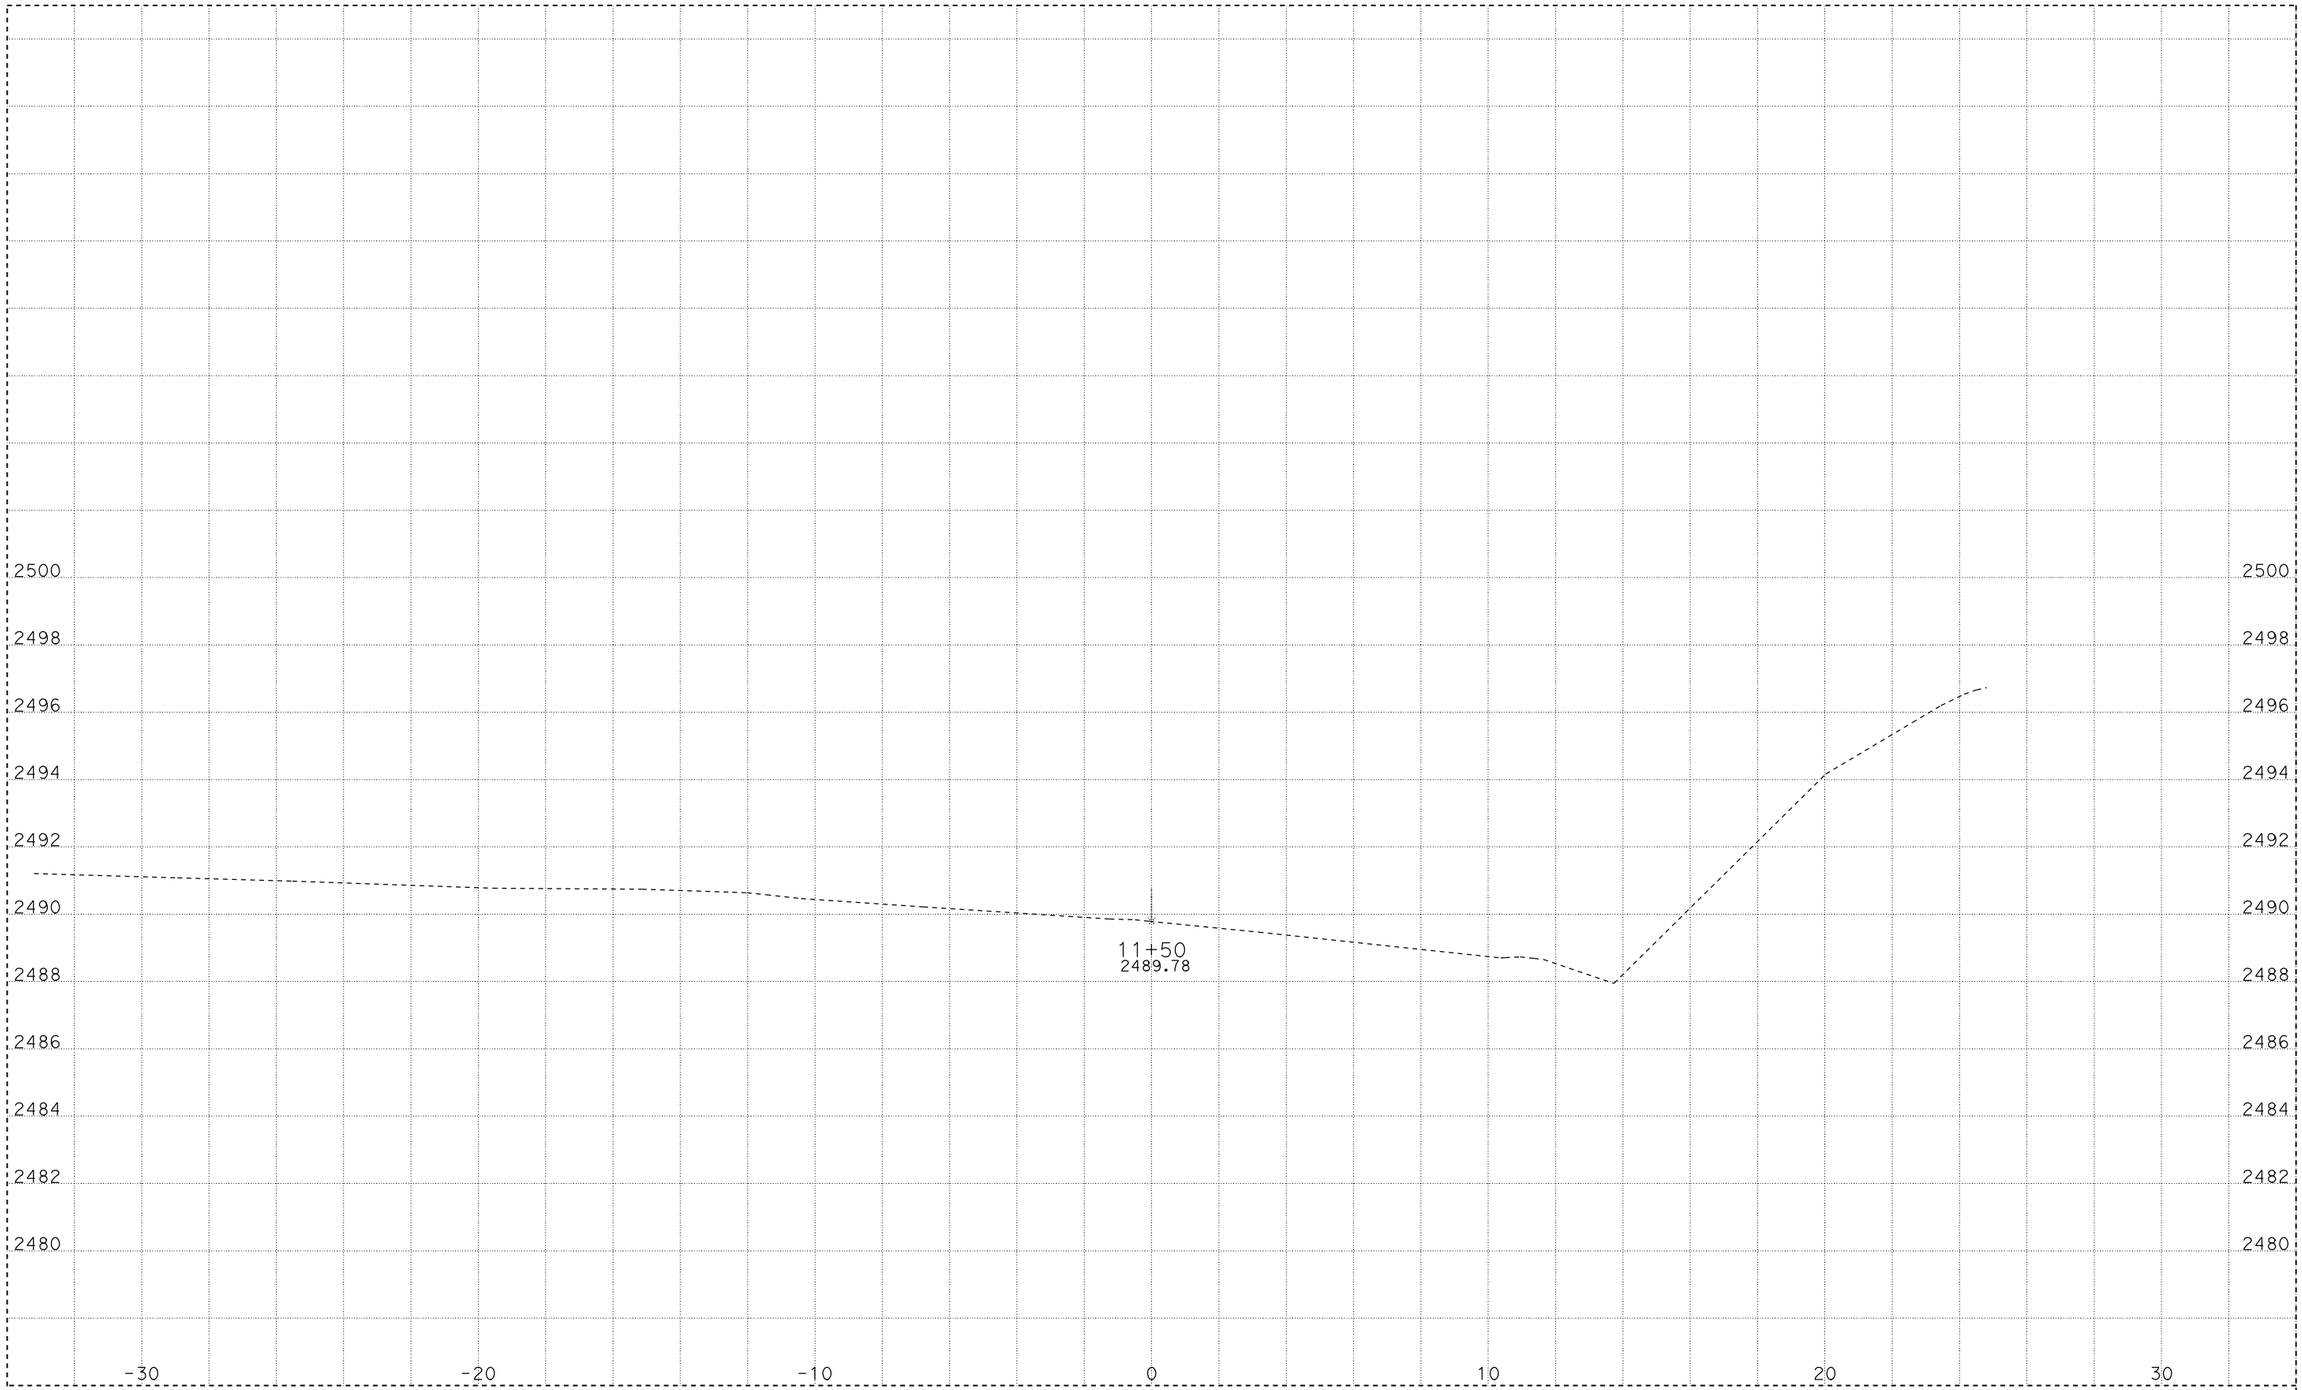

CREATED BY: M5
DATE: 3/19/2010
ALL DIMENSIONS ARE FEET
KC Project: 06326 File: P:\proj3\01\47710\design\caice\Location4\06326\l4desxs.ear

LOCATION 4
01-477101
01-MEN,LAK-175-PM VAR

SCALE: 1" = 2' Horiz.
1" = 2' Vert.

"L4" LINE
CROSS SECTIONS
SHEET 1 OF 4

CREATED BY: M5
DATE: 4/7/2010
ALL DIMENSIONS ARE FEET

KC Project: 07048 File: P:\proj3\01\47710\design\caice\Location5\07048\l5_finaltest2.ear

LOCATION 5
01-477101
01-MEN,LAK-175-PM VAR

SCALE: 1" = 2' Horiz.
1" = 2' Vert.

"L5" LINE CROSS SECTIONS

SHEET 1 OF 22

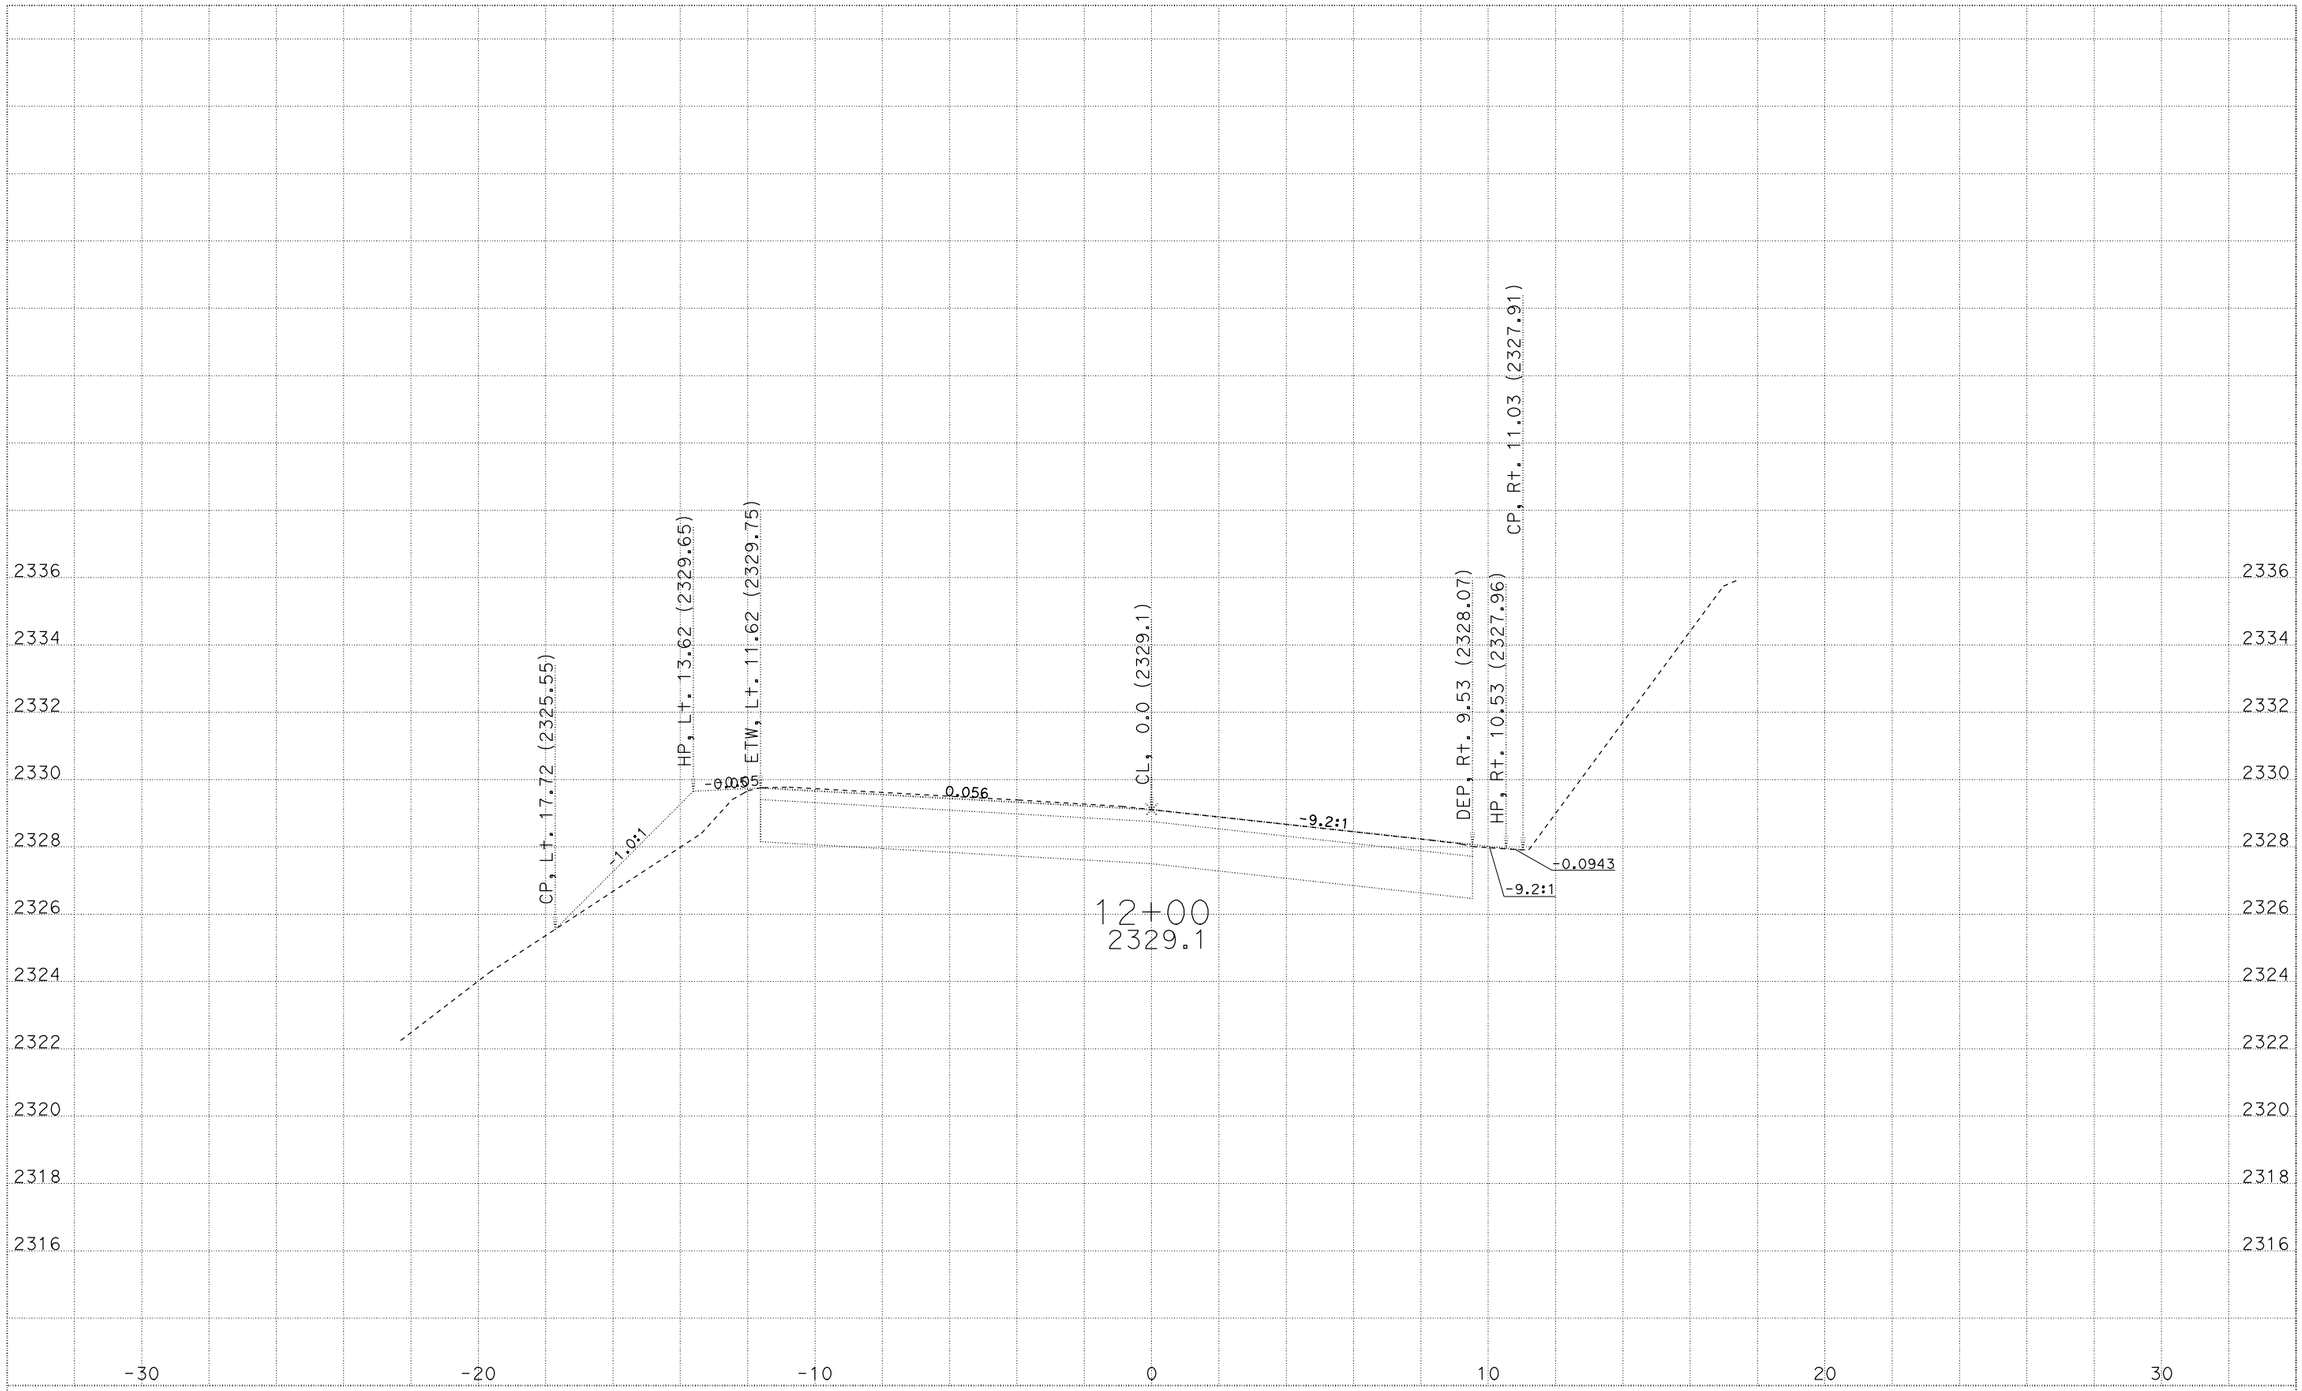

CREATED BY: M5
DATE: 4/7/2010
ALL DIMENSIONS ARE FEET

KC Project: 07048 File: P:\proj3\01\47710\design\calce\Location5\07048\l5_finaltest2.ear

LOCATION 5
01-477101
01-MEN,LAK-175-PM VAR

SCALE: 1" = 2' Horiz.
1" = 2' Vert.

"L5" LINE
CROSS SECTIONS
SHEET 2 OF 22

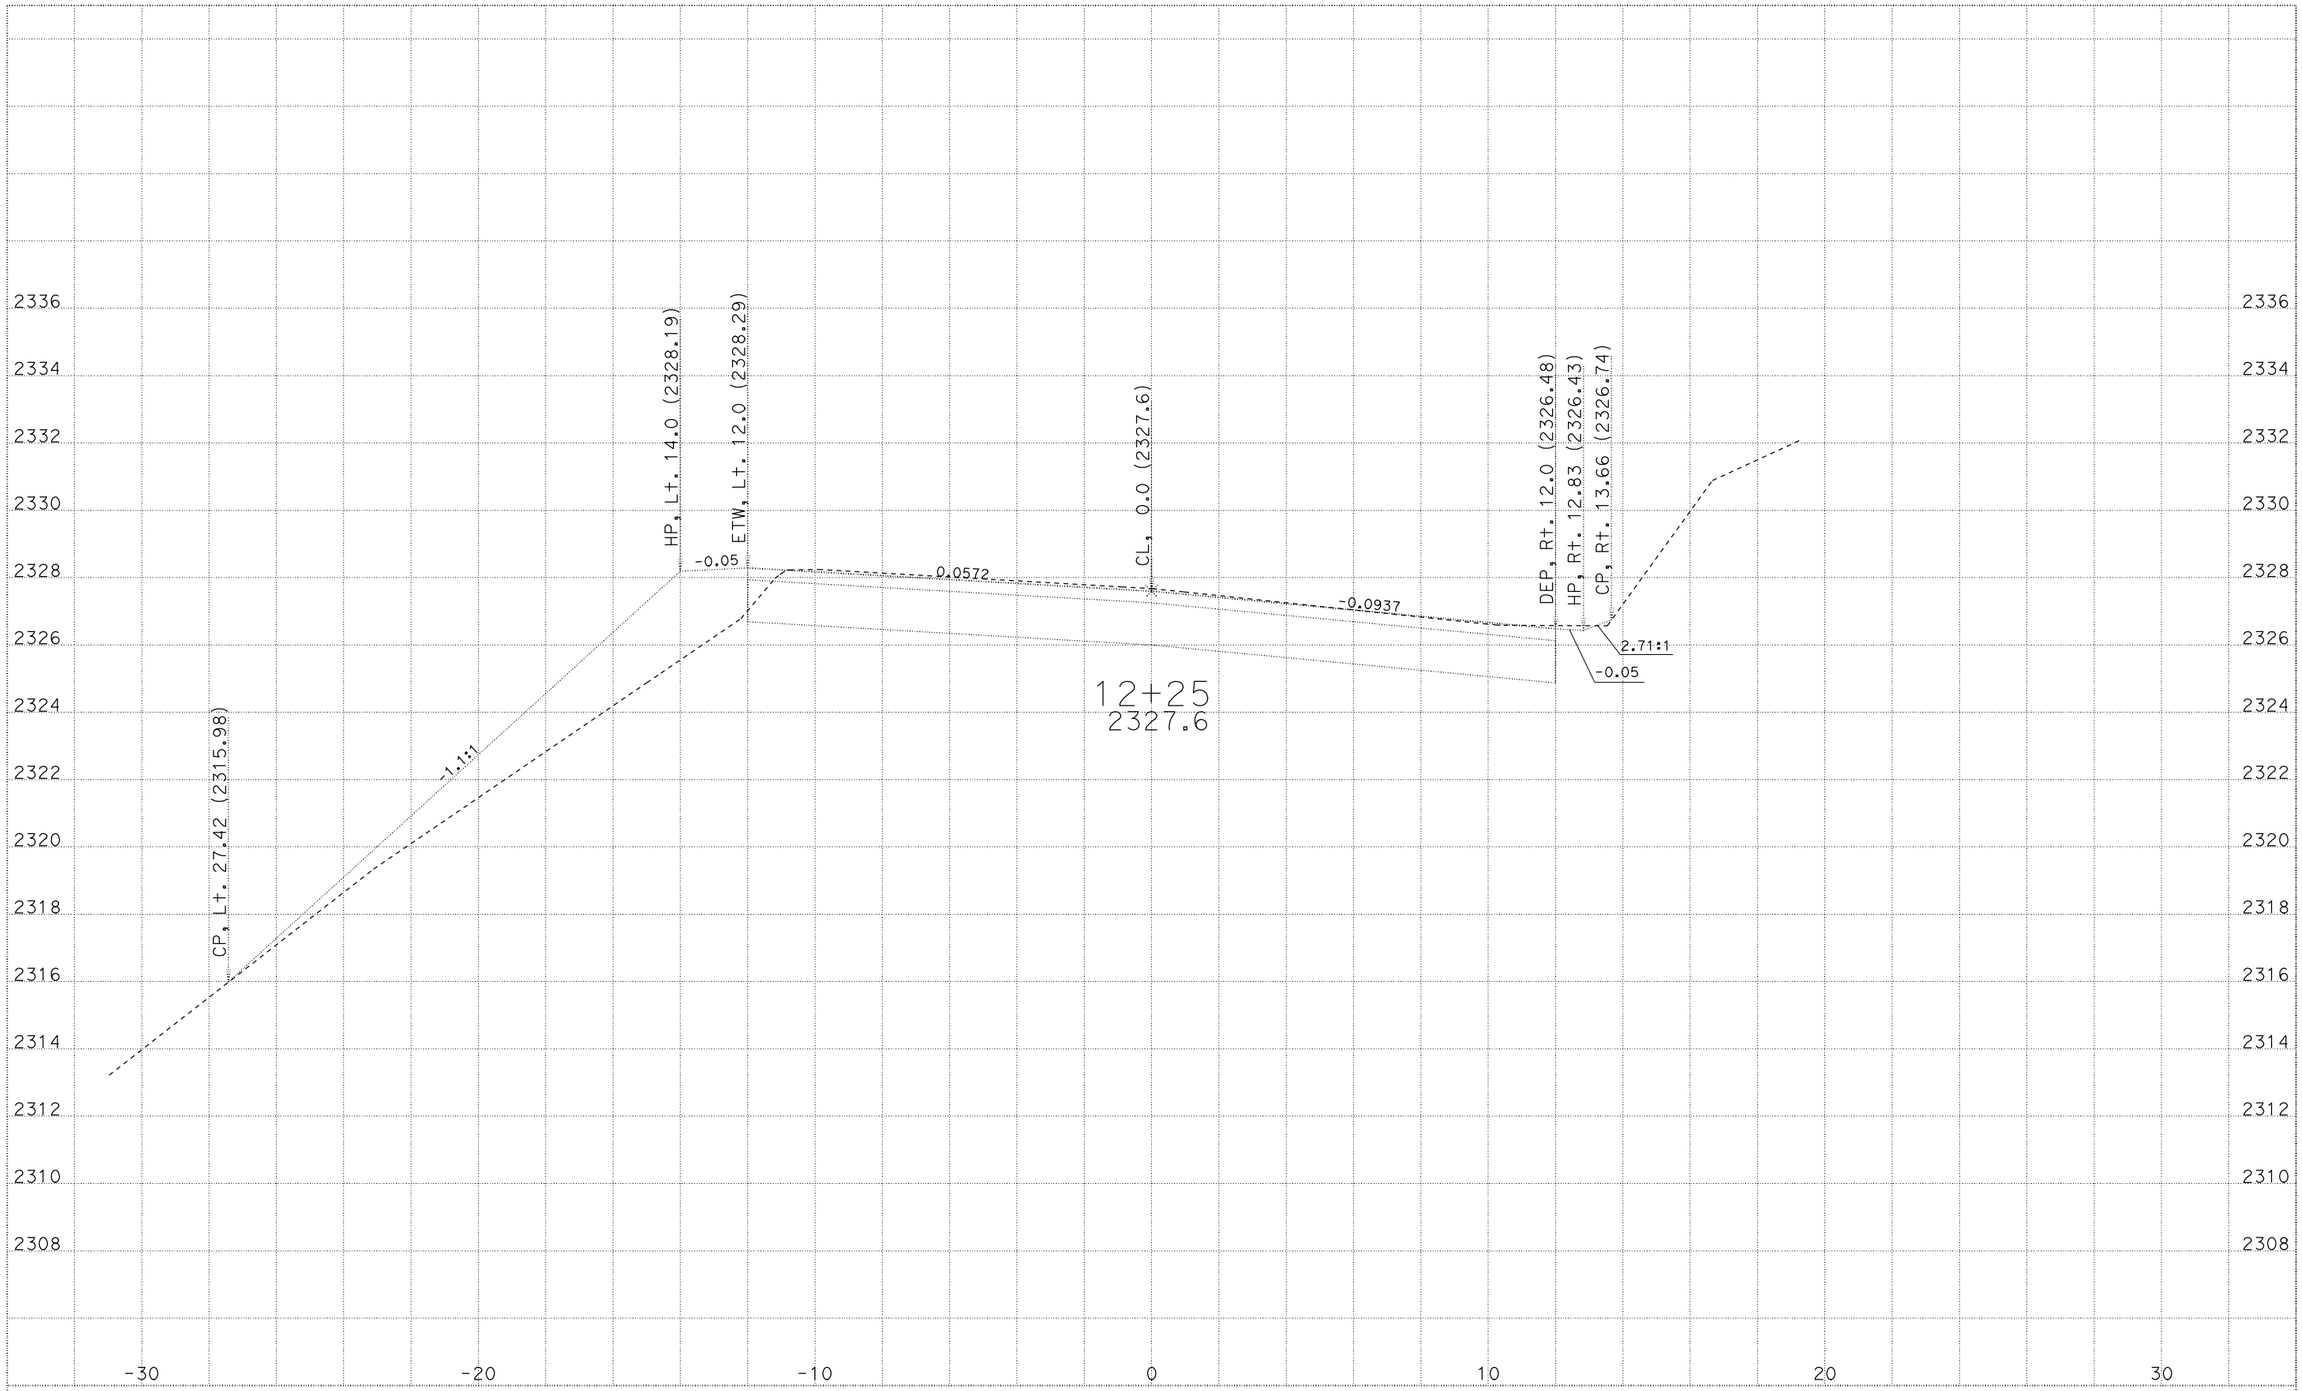

CREATED BY: M5
DATE: 4/7/2010
ALL DIMENSIONS ARE FEET

KC Project: 07048 File: P:\proj3\01\47710\design\calce\Location5\07048\l5_finaltest2.ear

LOCATION 5
01-477101
01-MEN,LAK-175-PM VAR

SCALE: 1" = 2' Horiz.
1" = 2' Vert.

"L5" LINE
CROSS SECTIONS
SHEET 3 OF 22

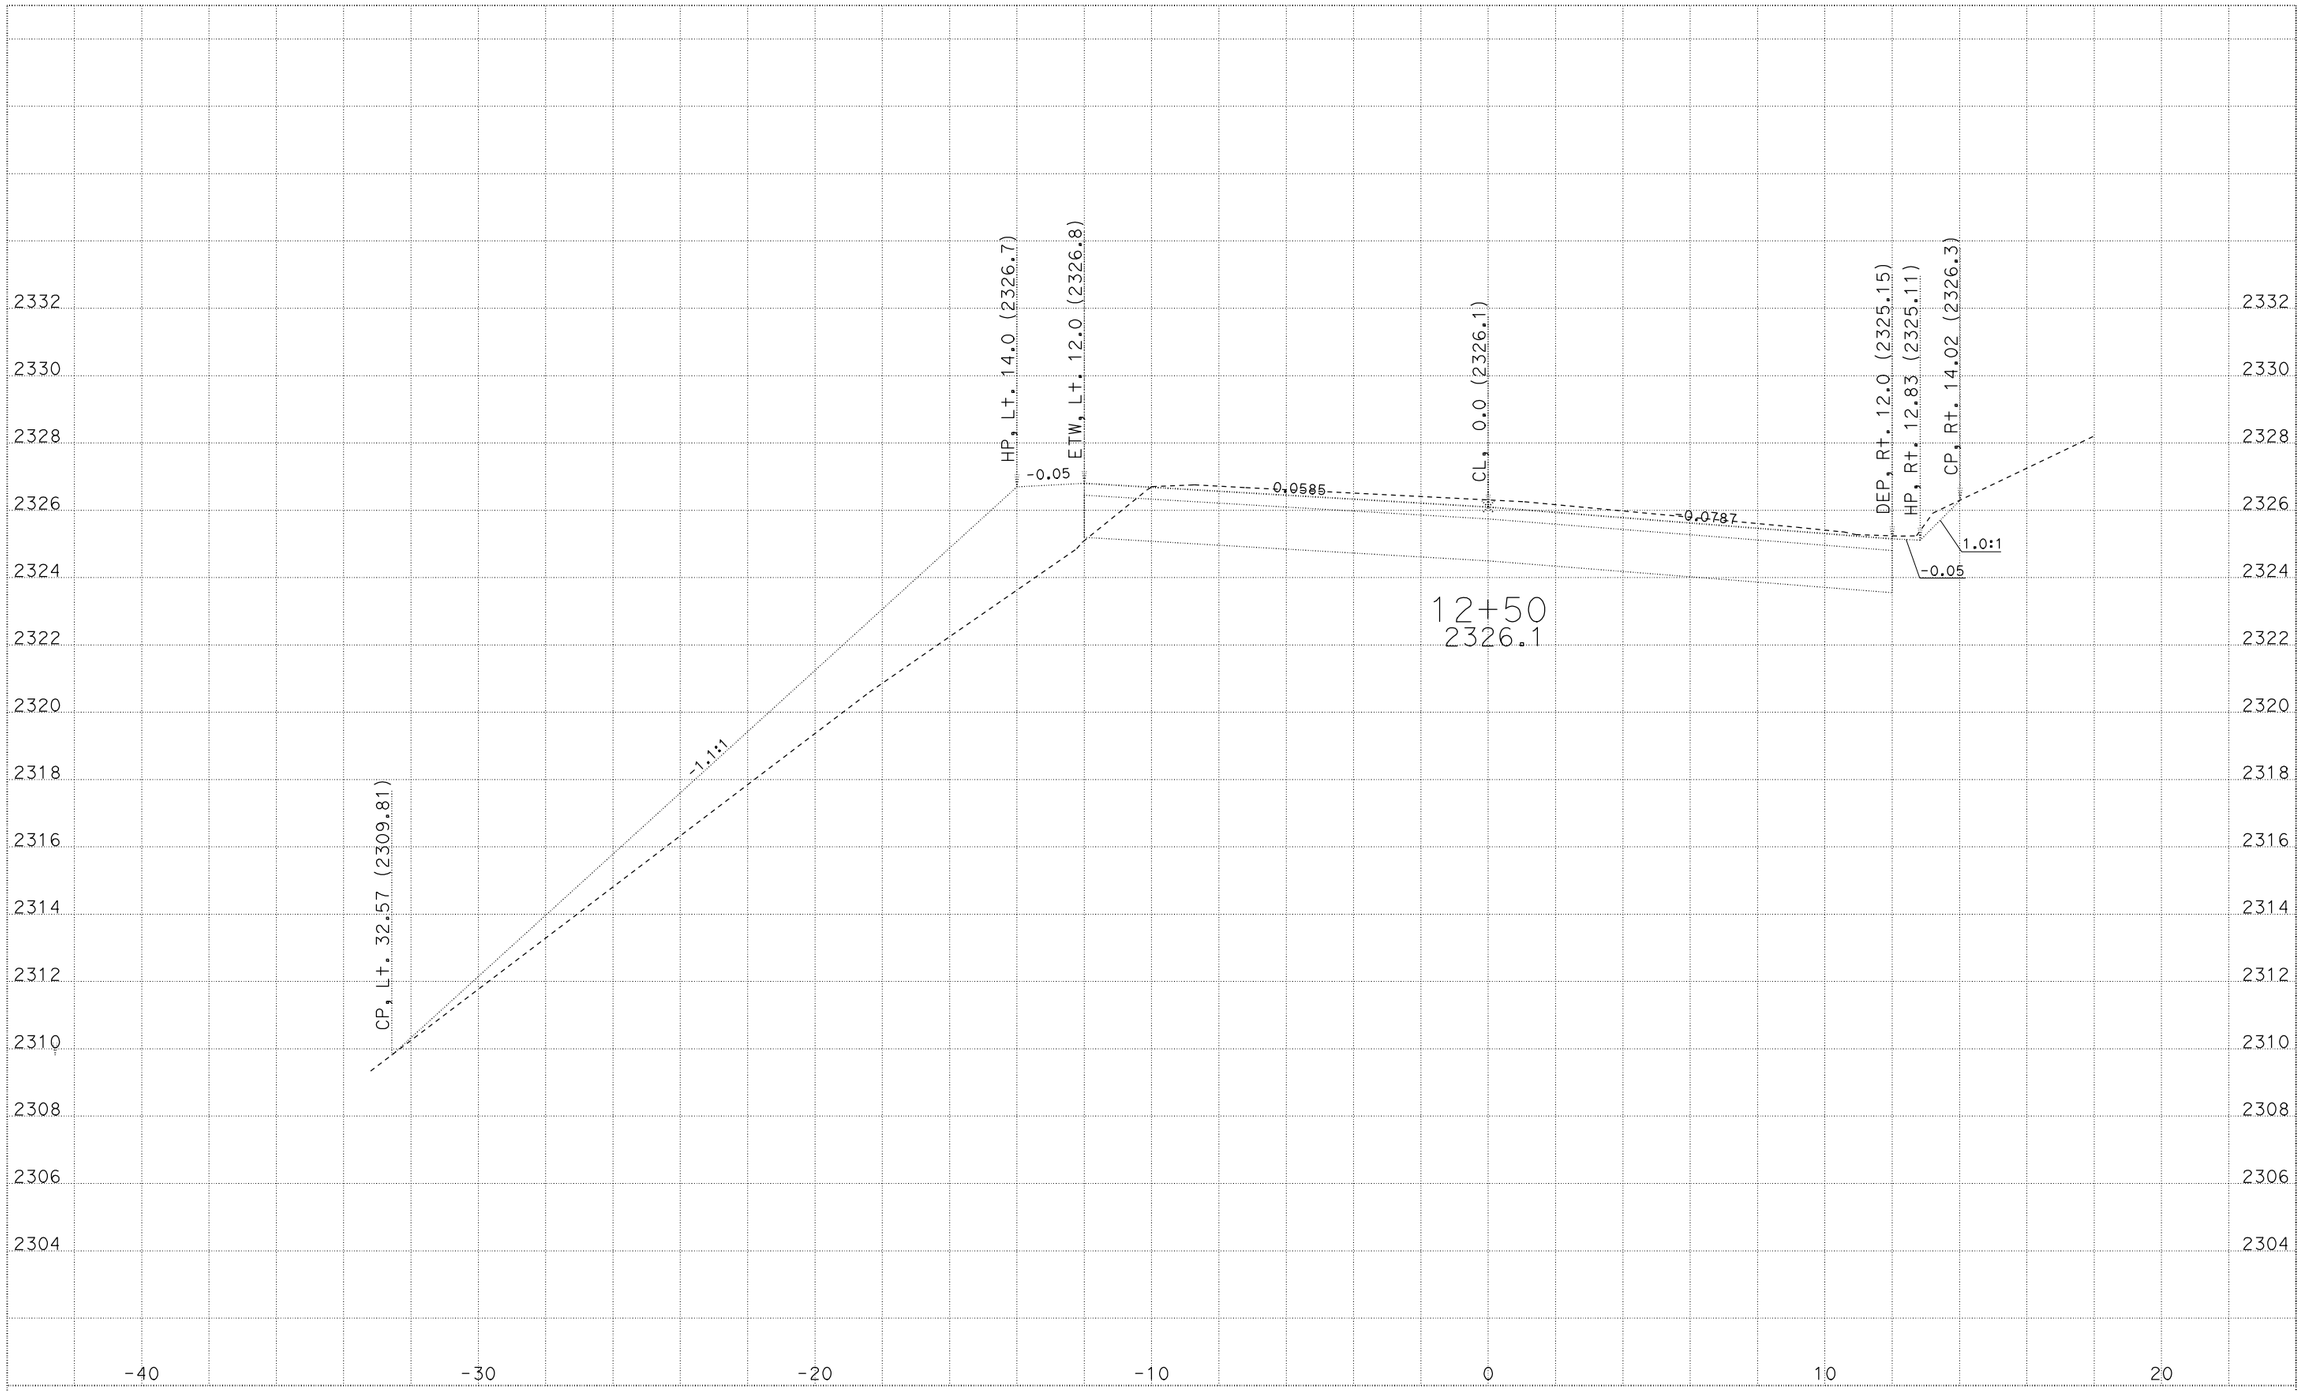

CREATED BY: M5
DATE: 4/7/2010
ALL DIMENSIONS ARE FEET

KC Project: 07048 File: P:\proj3\01\47710\design\calce\Location5\07048\l5_finaltest2.ear

LOCATION 5
01-477101
01-MEN,LAK-175-PM VAR

SCALE: 1" = 2' Horiz.
1" = 2' Vert.

"L5" LINE
CROSS SECTIONS
SHEET 4 OF 22

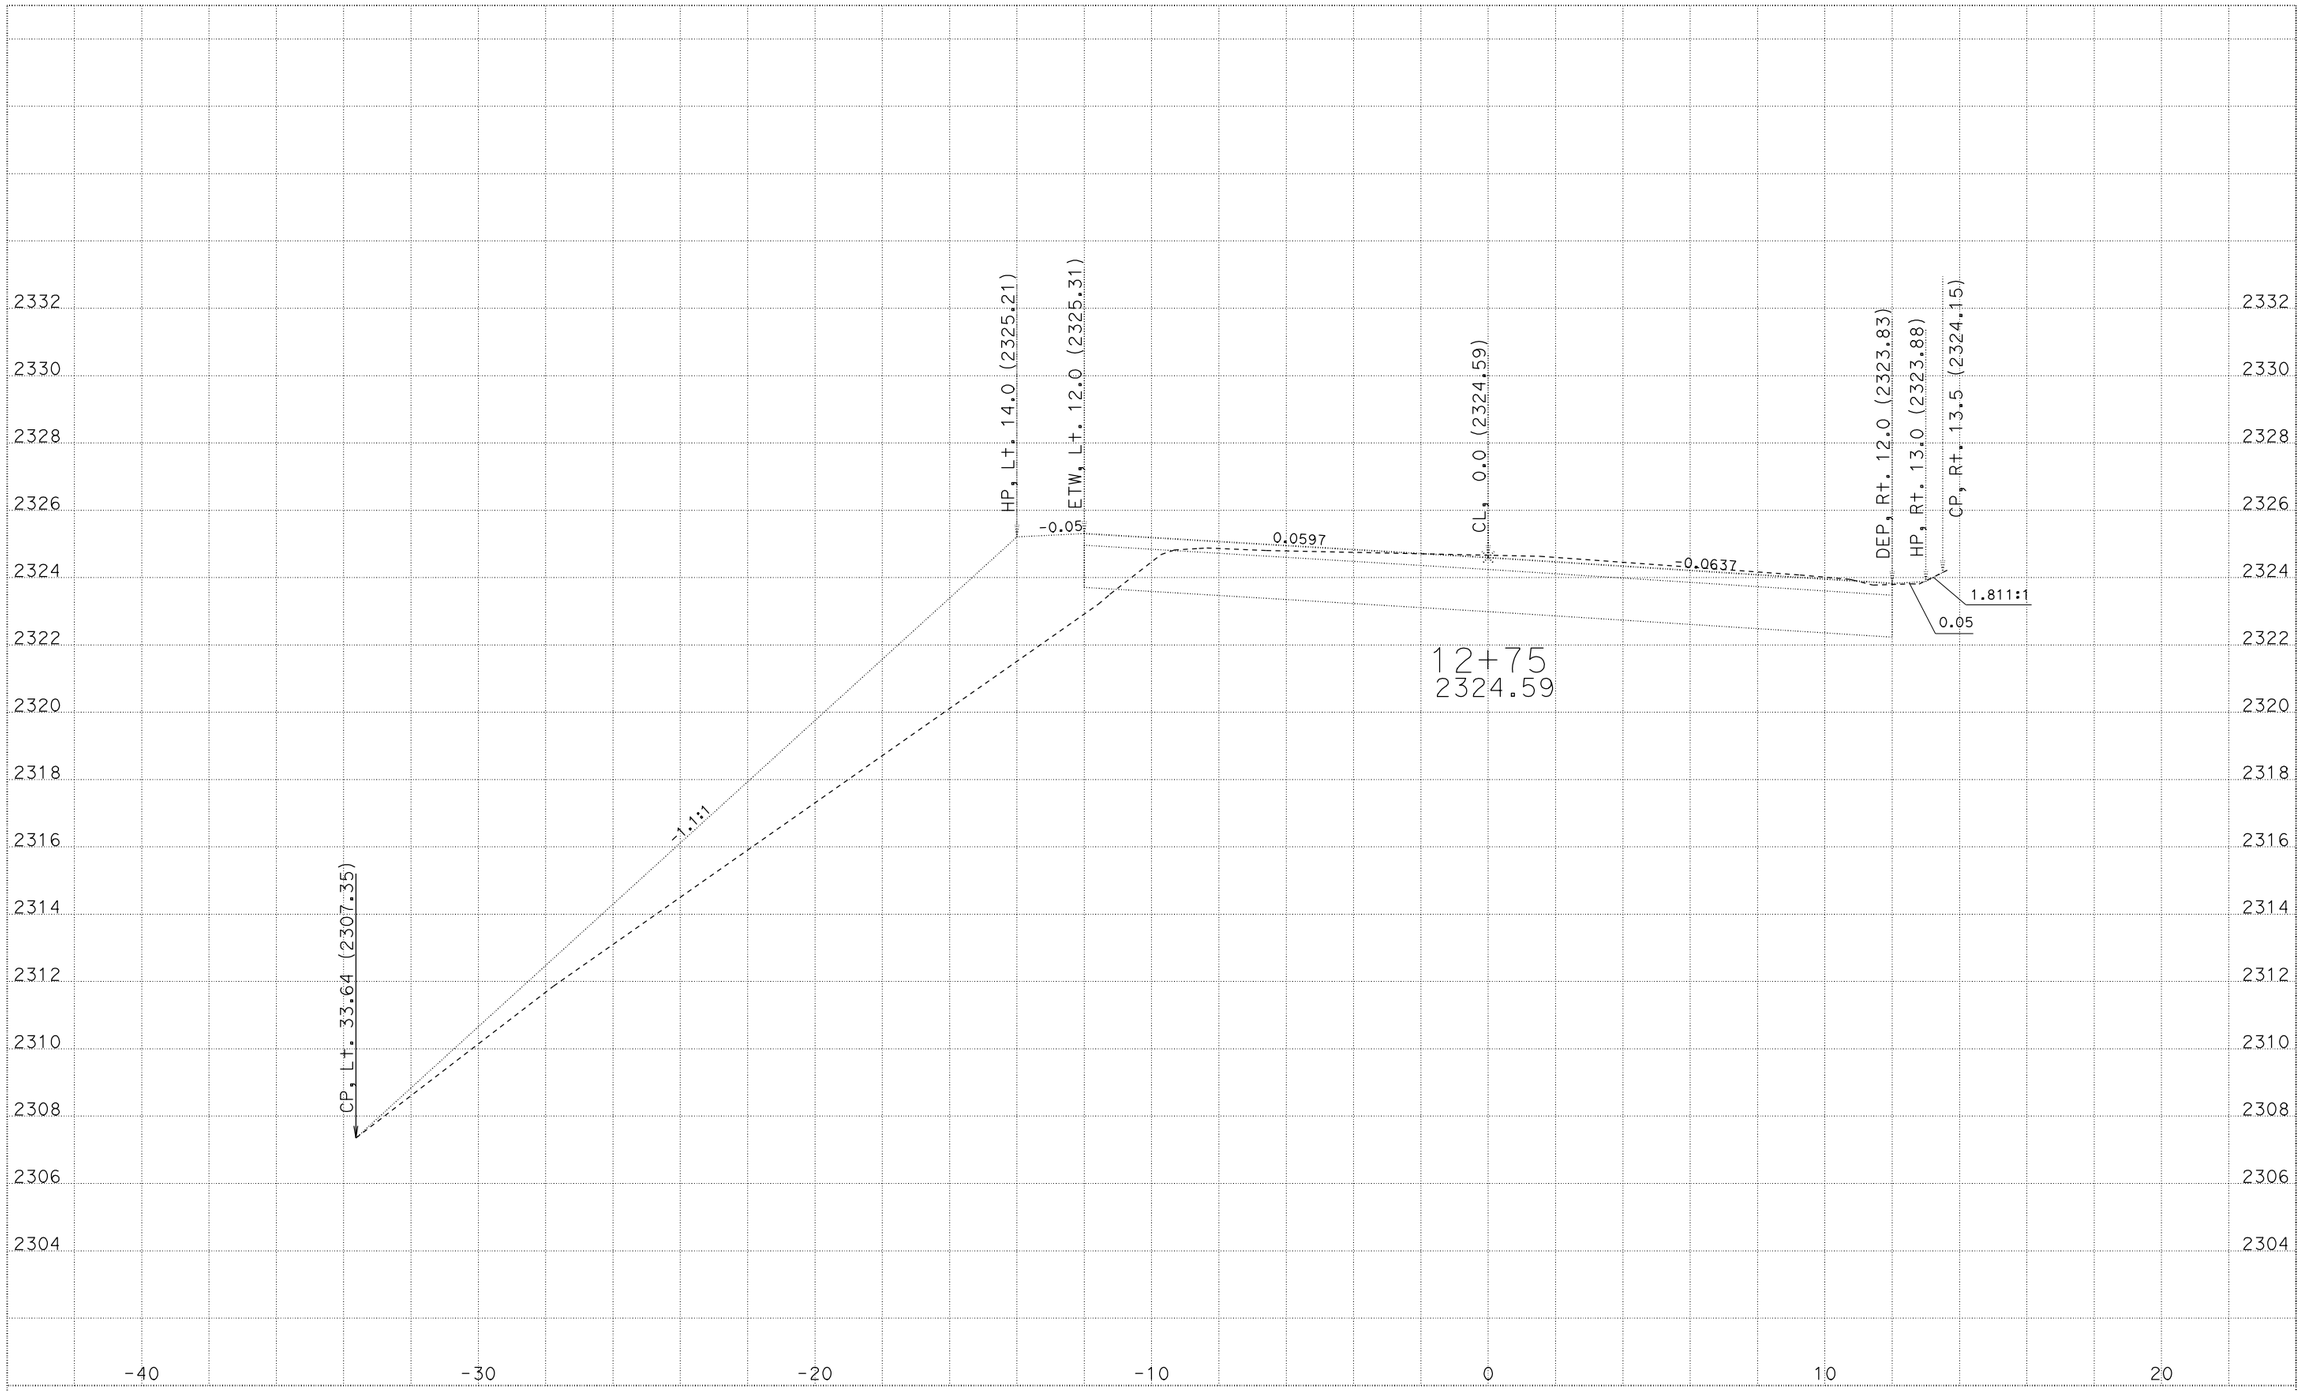

CREATED BY: M5
DATE: 4/7/2010
ALL DIMENSIONS ARE FEET

KC Project: 07048 File: P:\proj3\01\47710\design\calce\Location5\07048\15_finaltest2.ear

LOCATION 5
01-477101
01-MEN,LAK-175-PM VAR

SCALE: 1" = 2' Horiz.
1" = 2' Vert.

"L5" LINE
CROSS SECTIONS
SHEET 5 OF 22

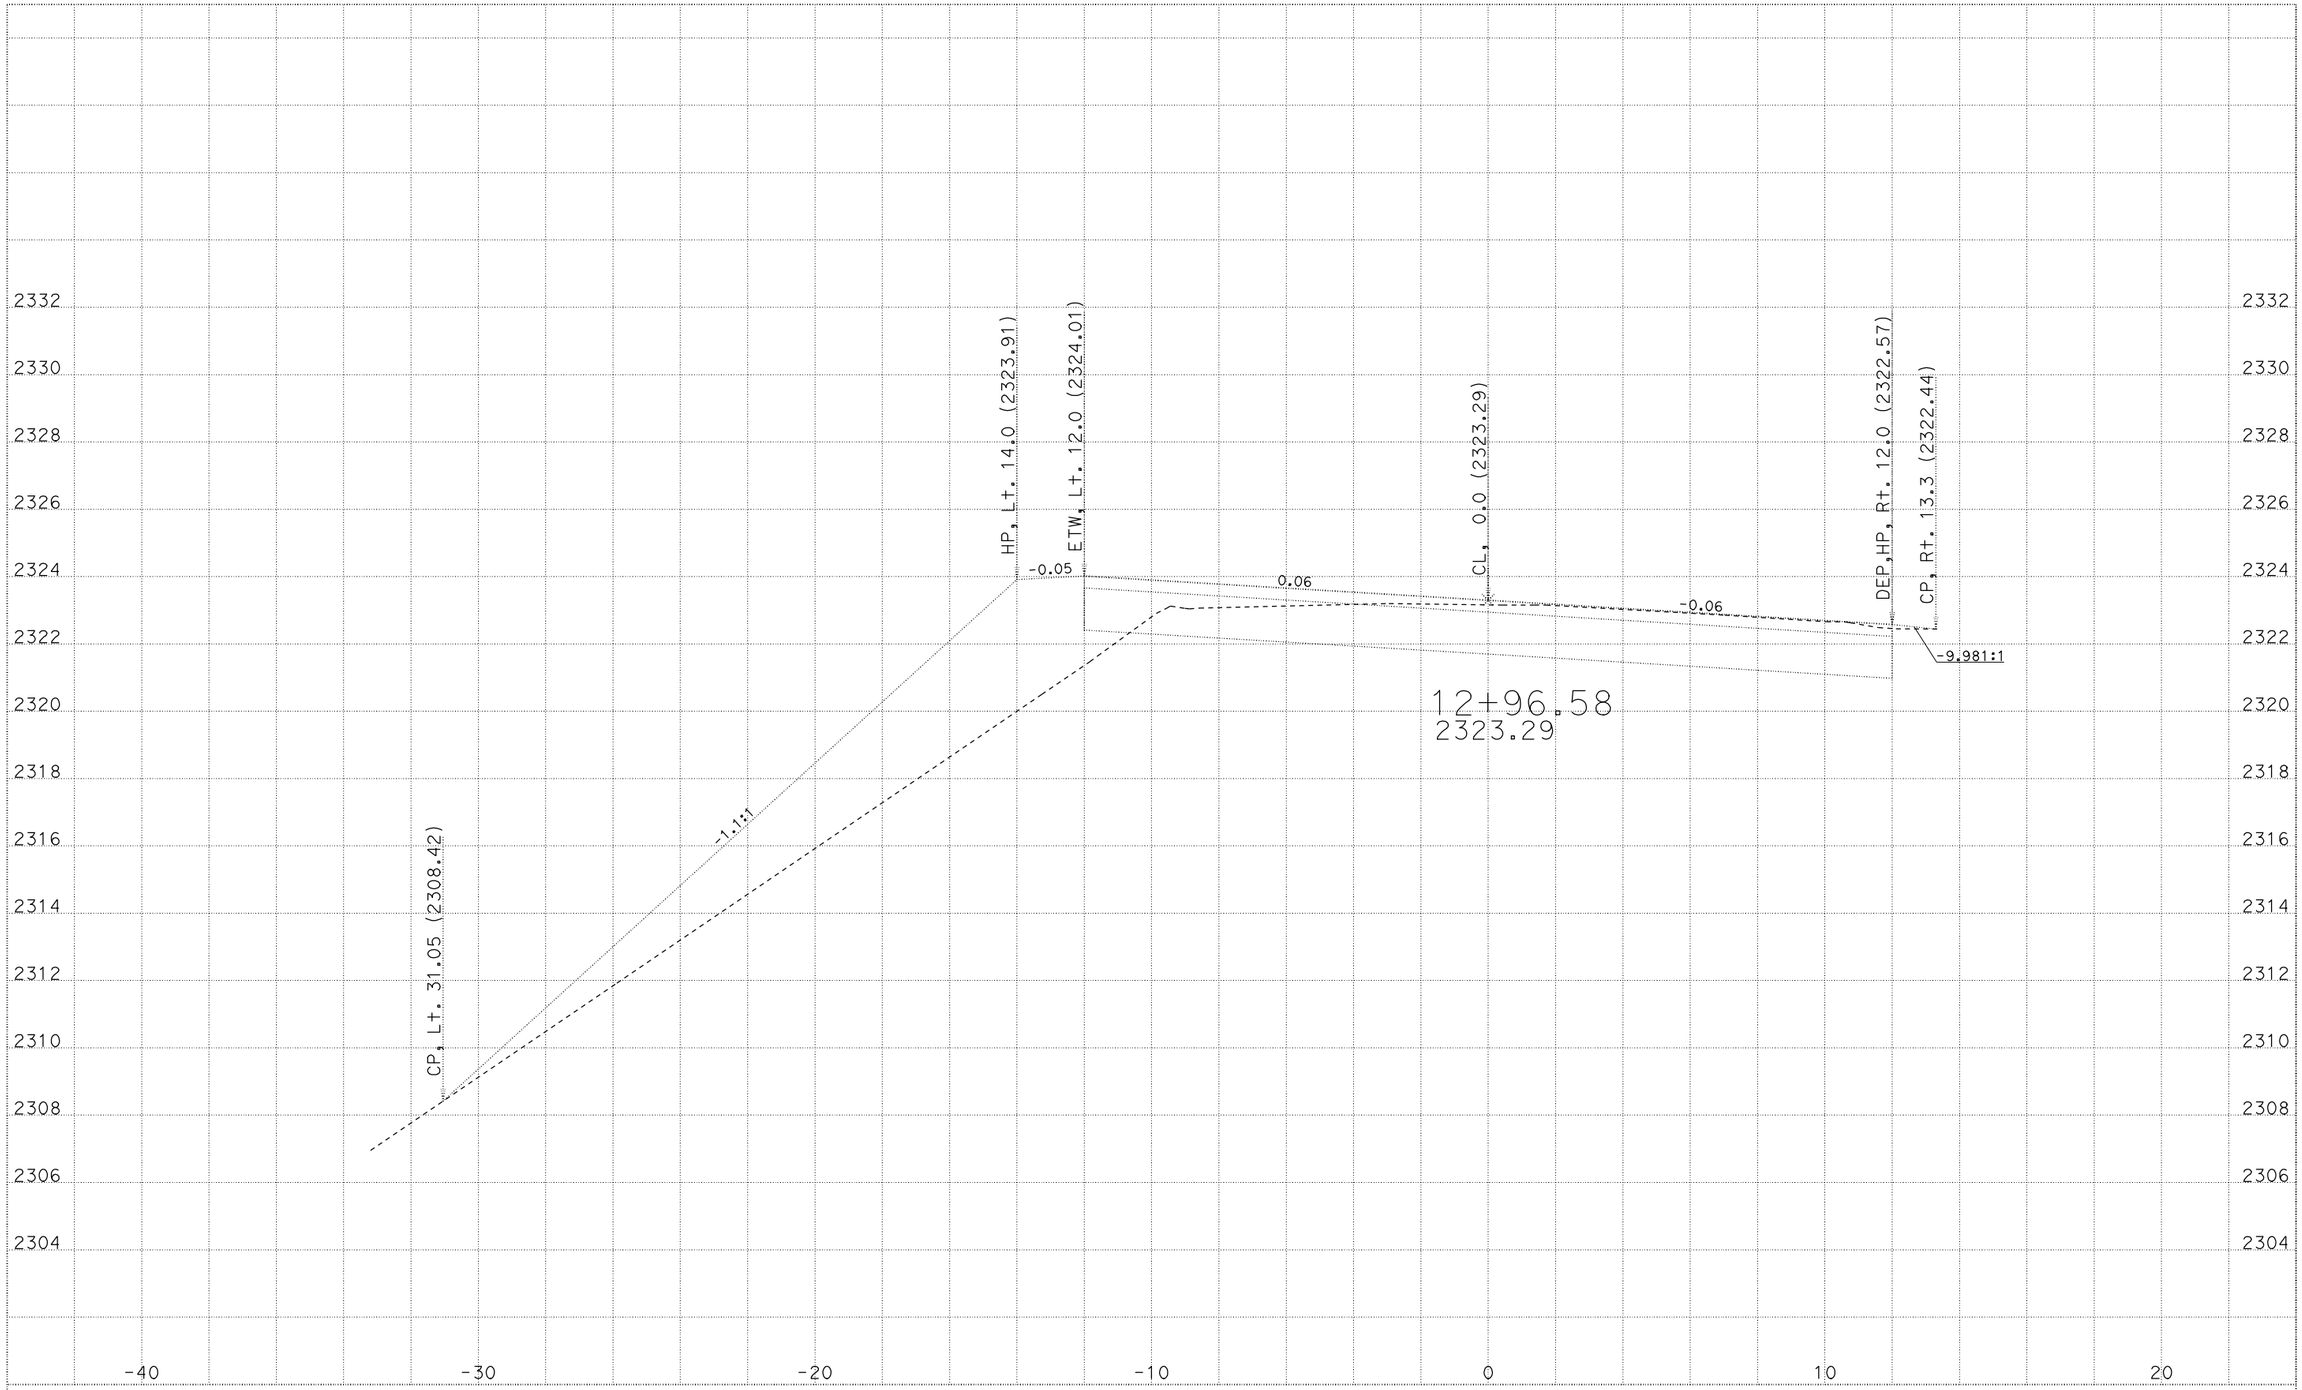

CREATED BY: M5
DATE: 4/7/2010
ALL DIMENSIONS ARE FEET

KC Project: 07048 File: P:\proj3\01\47710\design\calce\Location5\07048\15_finaltest2.ear

LOCATION 5
01-477101
01-MEN,LAK-175-PM VAR

SCALE: 1" = 2' Horiz.
1" = 2' Vert.

"L5" LINE
CROSS SECTIONS
SHEET 6 OF 22

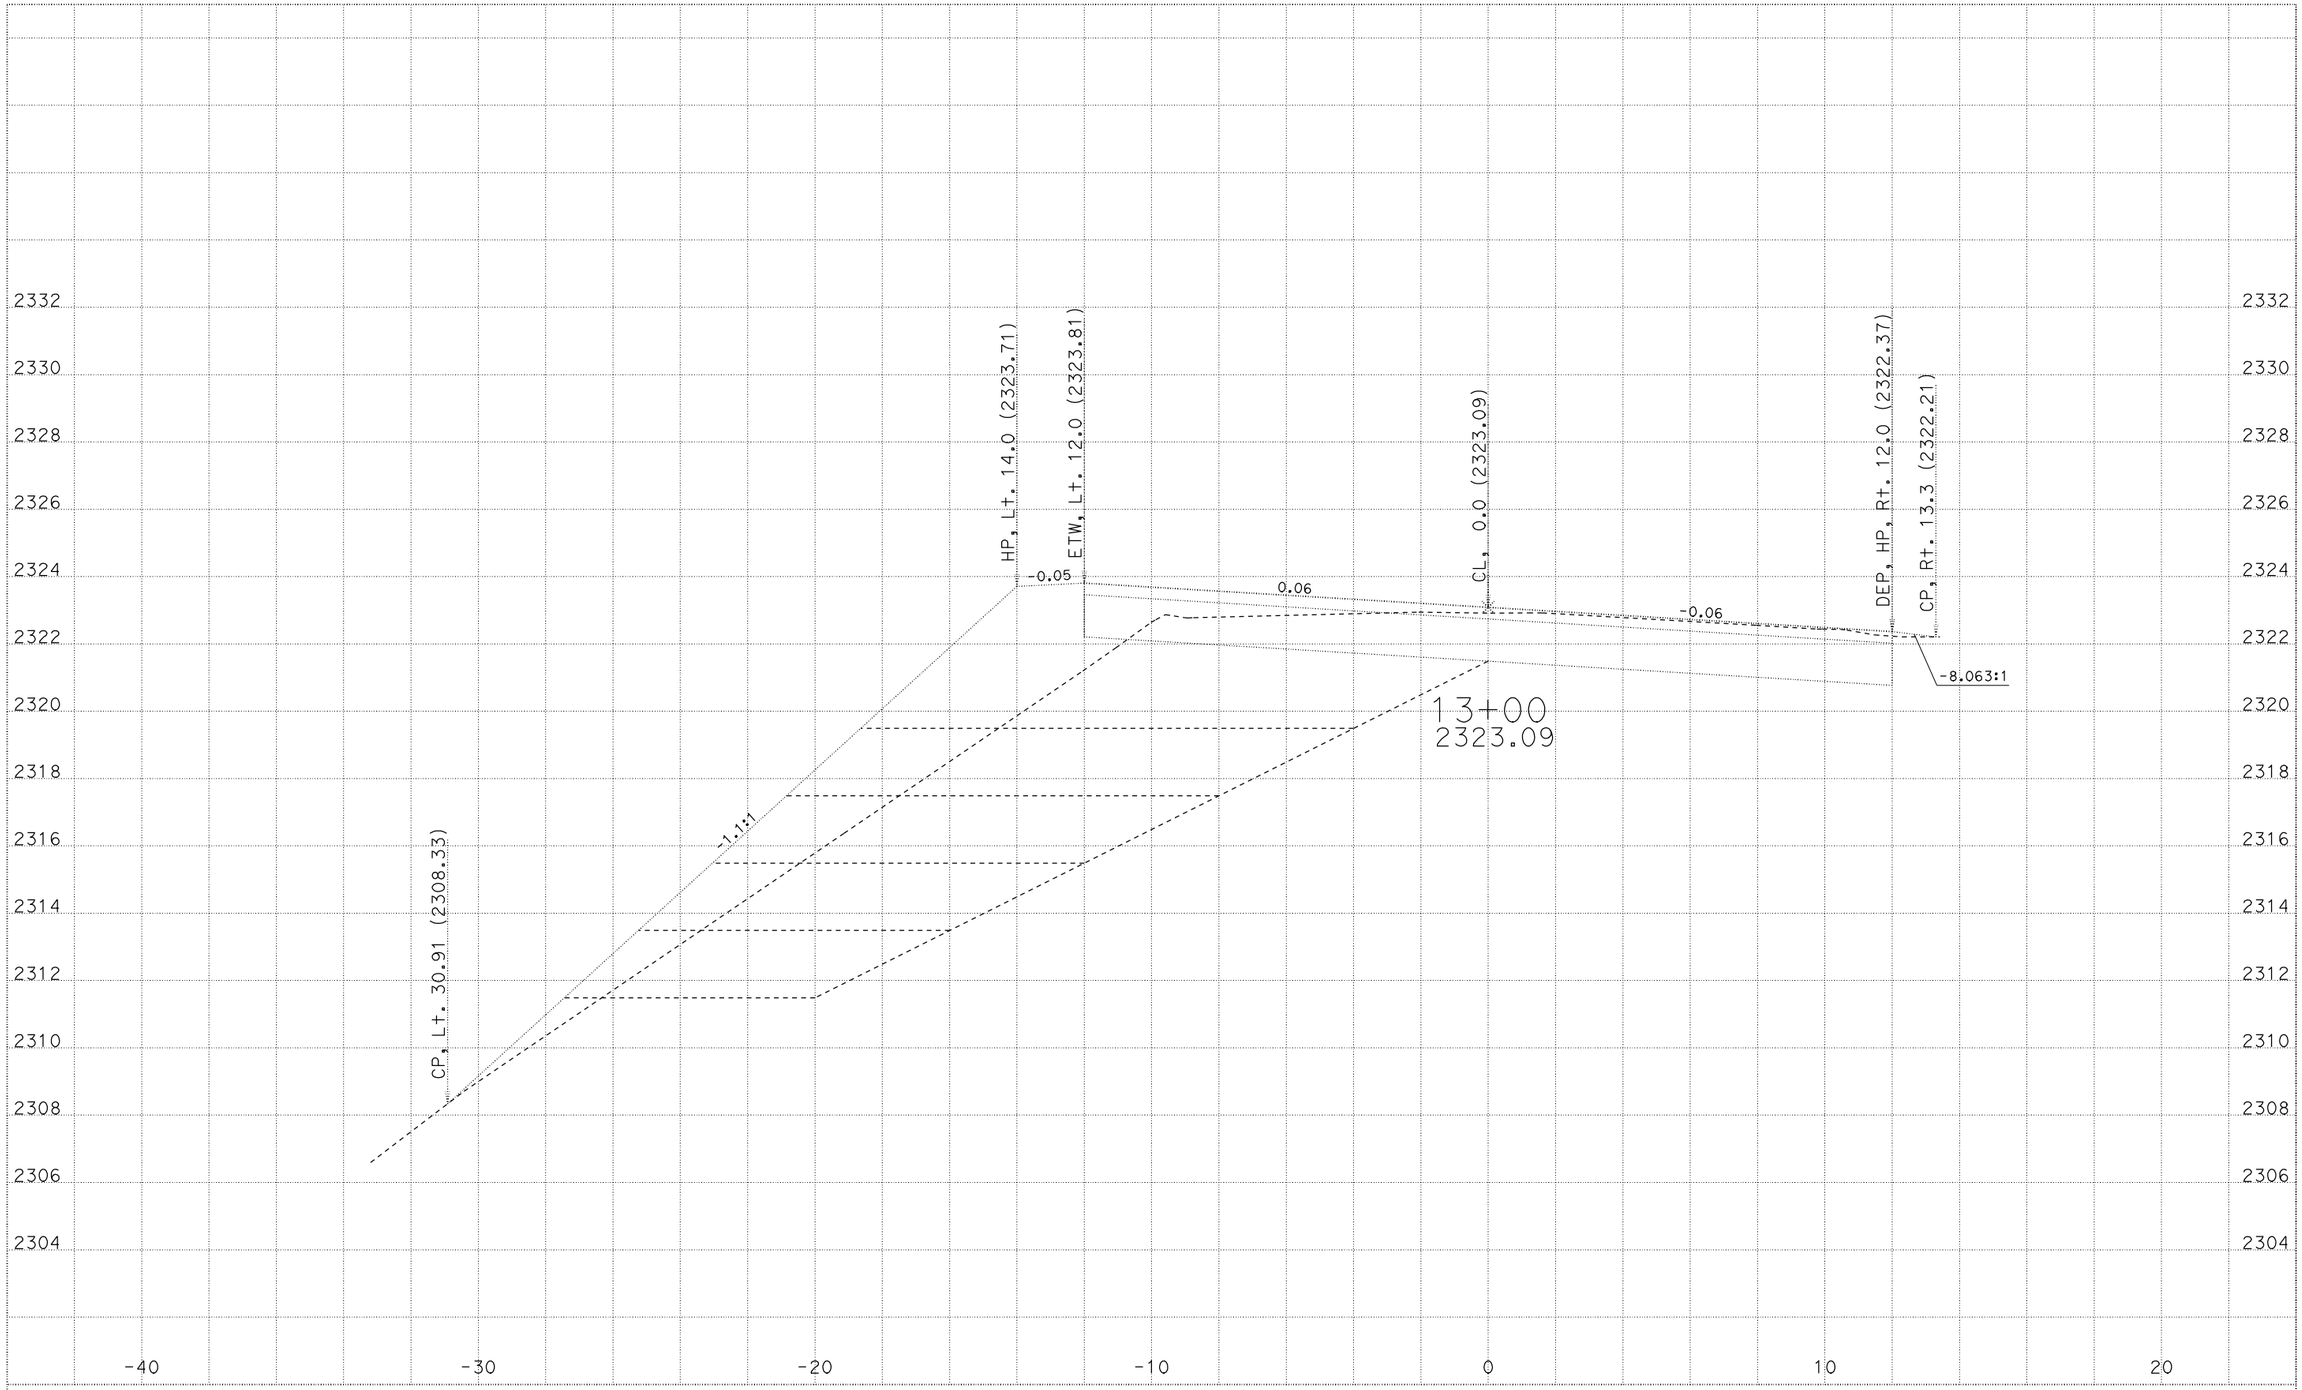

CREATED BY: M5
DATE: 4/7/2010
ALL DIMENSIONS ARE FEET

KC Project: 07048 File: P:\proj3\01\47710\design\caice\Location5\07048\l5_finaltest2.ear

LOCATION 5
01-477101
01-MEN,LAK-175-PM VAR

SCALE: 1" = 2' Horiz.
1" = 2' Vert.

"L5" LINE
CROSS SECTIONS
SHEET 7 OF 22

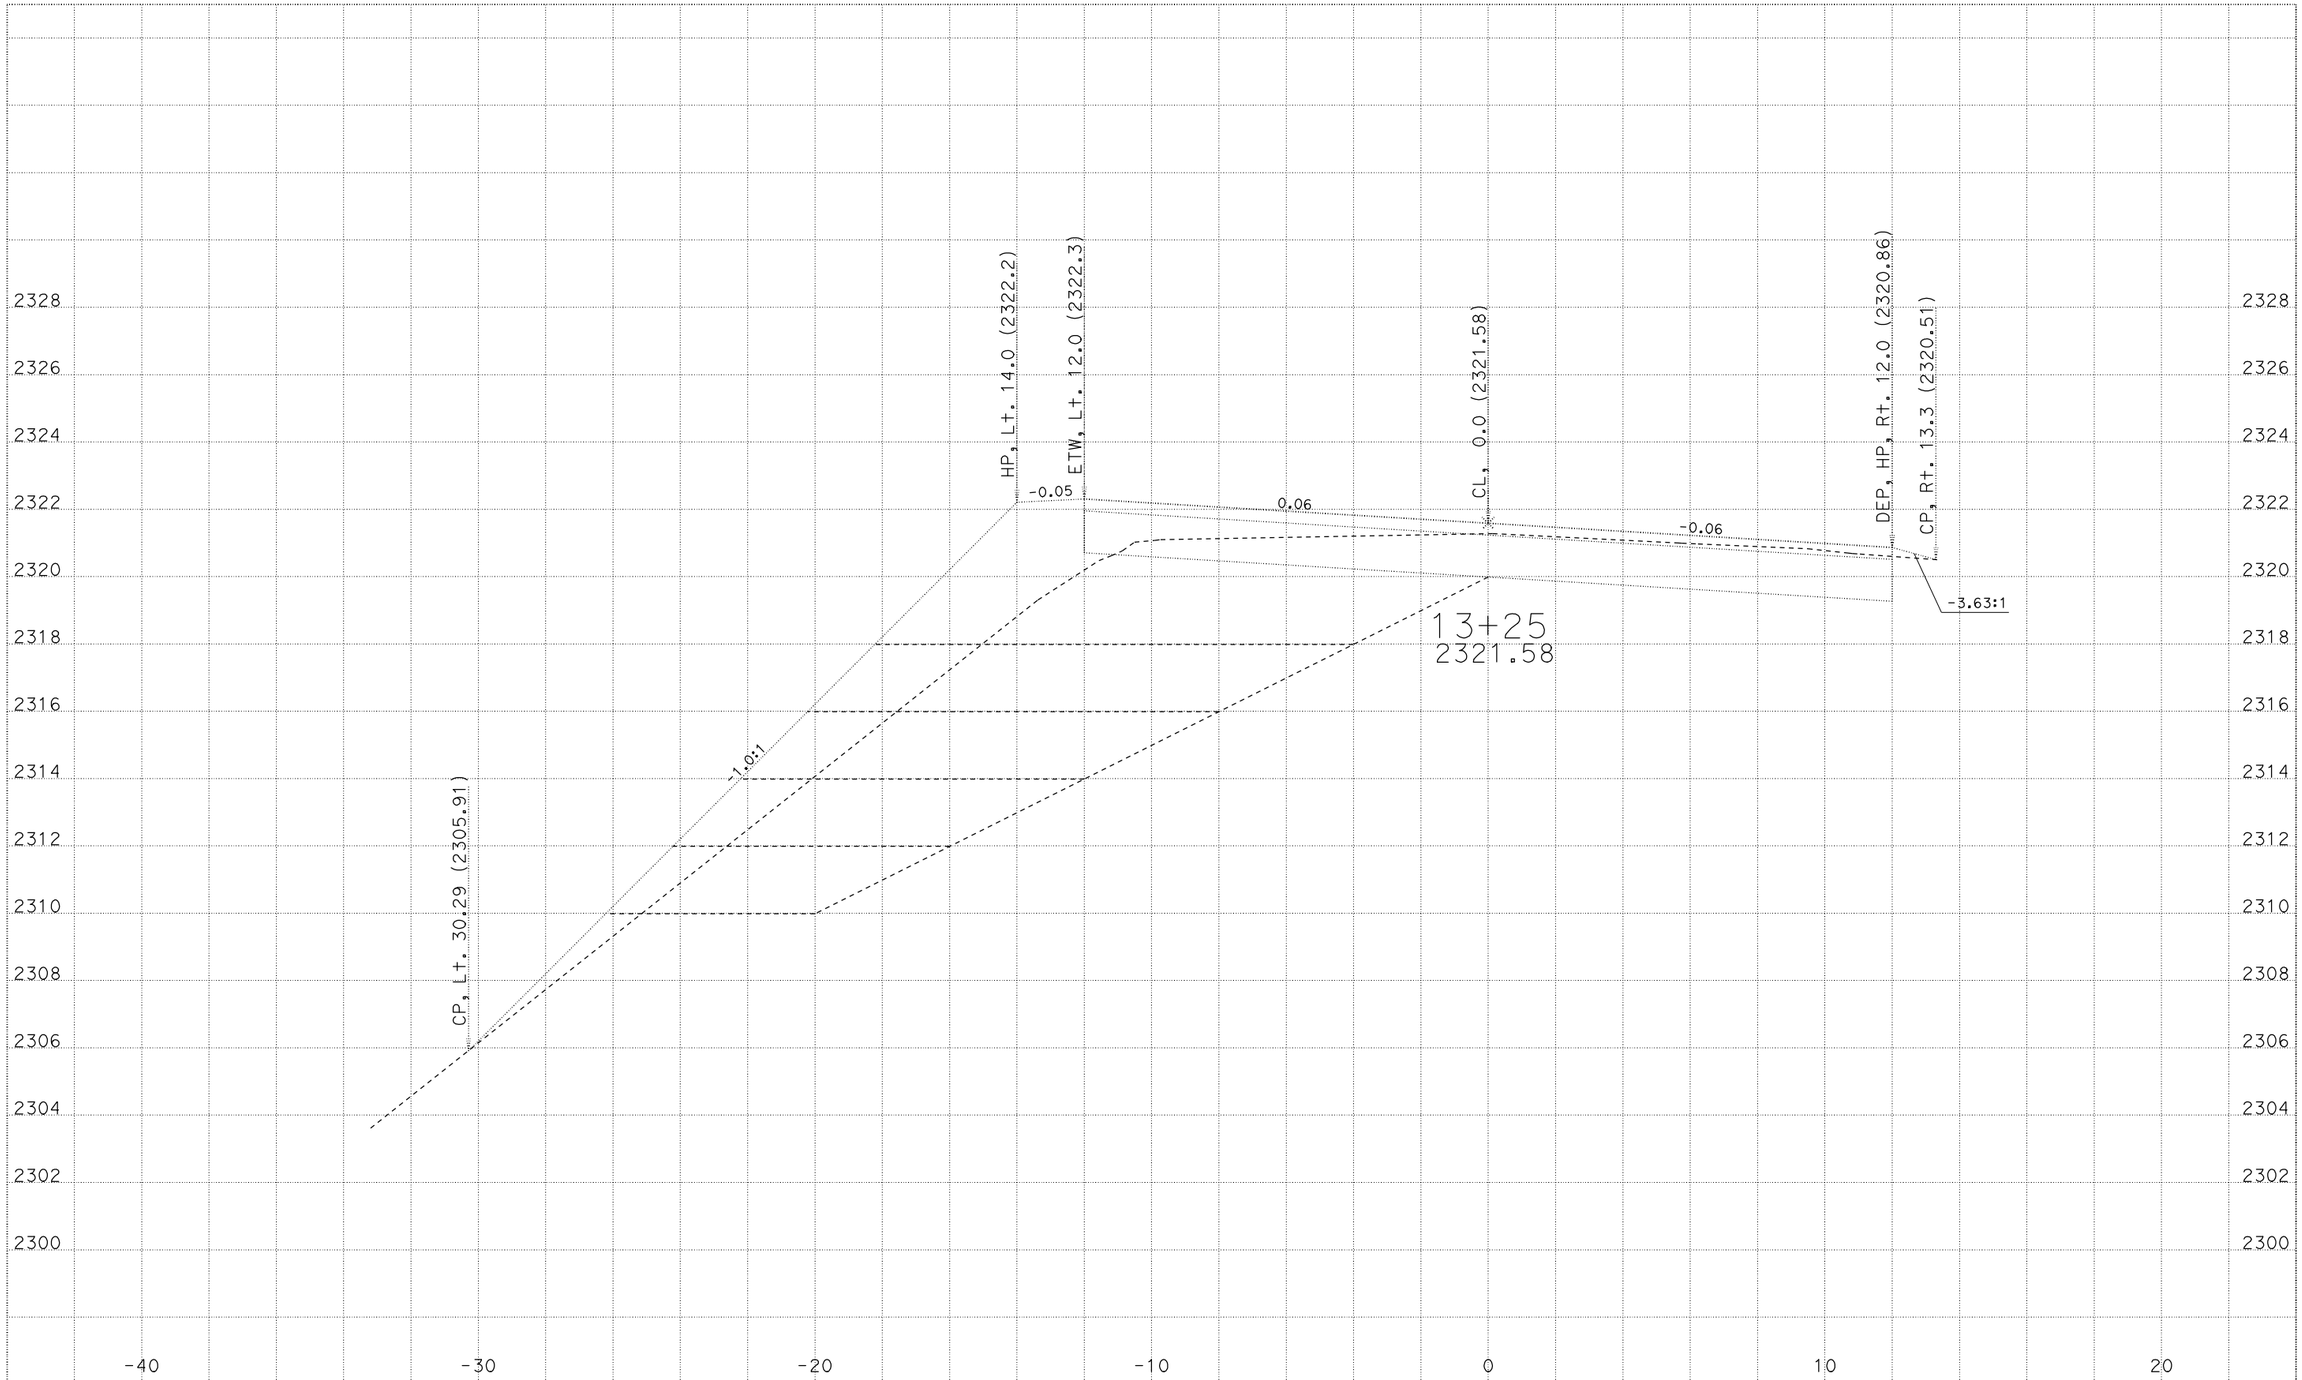

CREATED BY: M5
DATE: 4/7/2010
ALL DIMENSIONS ARE FEET

KC Project: 07048 File: P:\proj3\01\47710\design\calce\Location5\07048\15_finaltest2.ear

LOCATION 5
01-477101
01-MEN,LAK-175-PM VAR

SCALE: 1" = 2' Horiz.
1" = 2' Vert.

"L5" LINE
CROSS SECTIONS
SHEET 8 OF 22

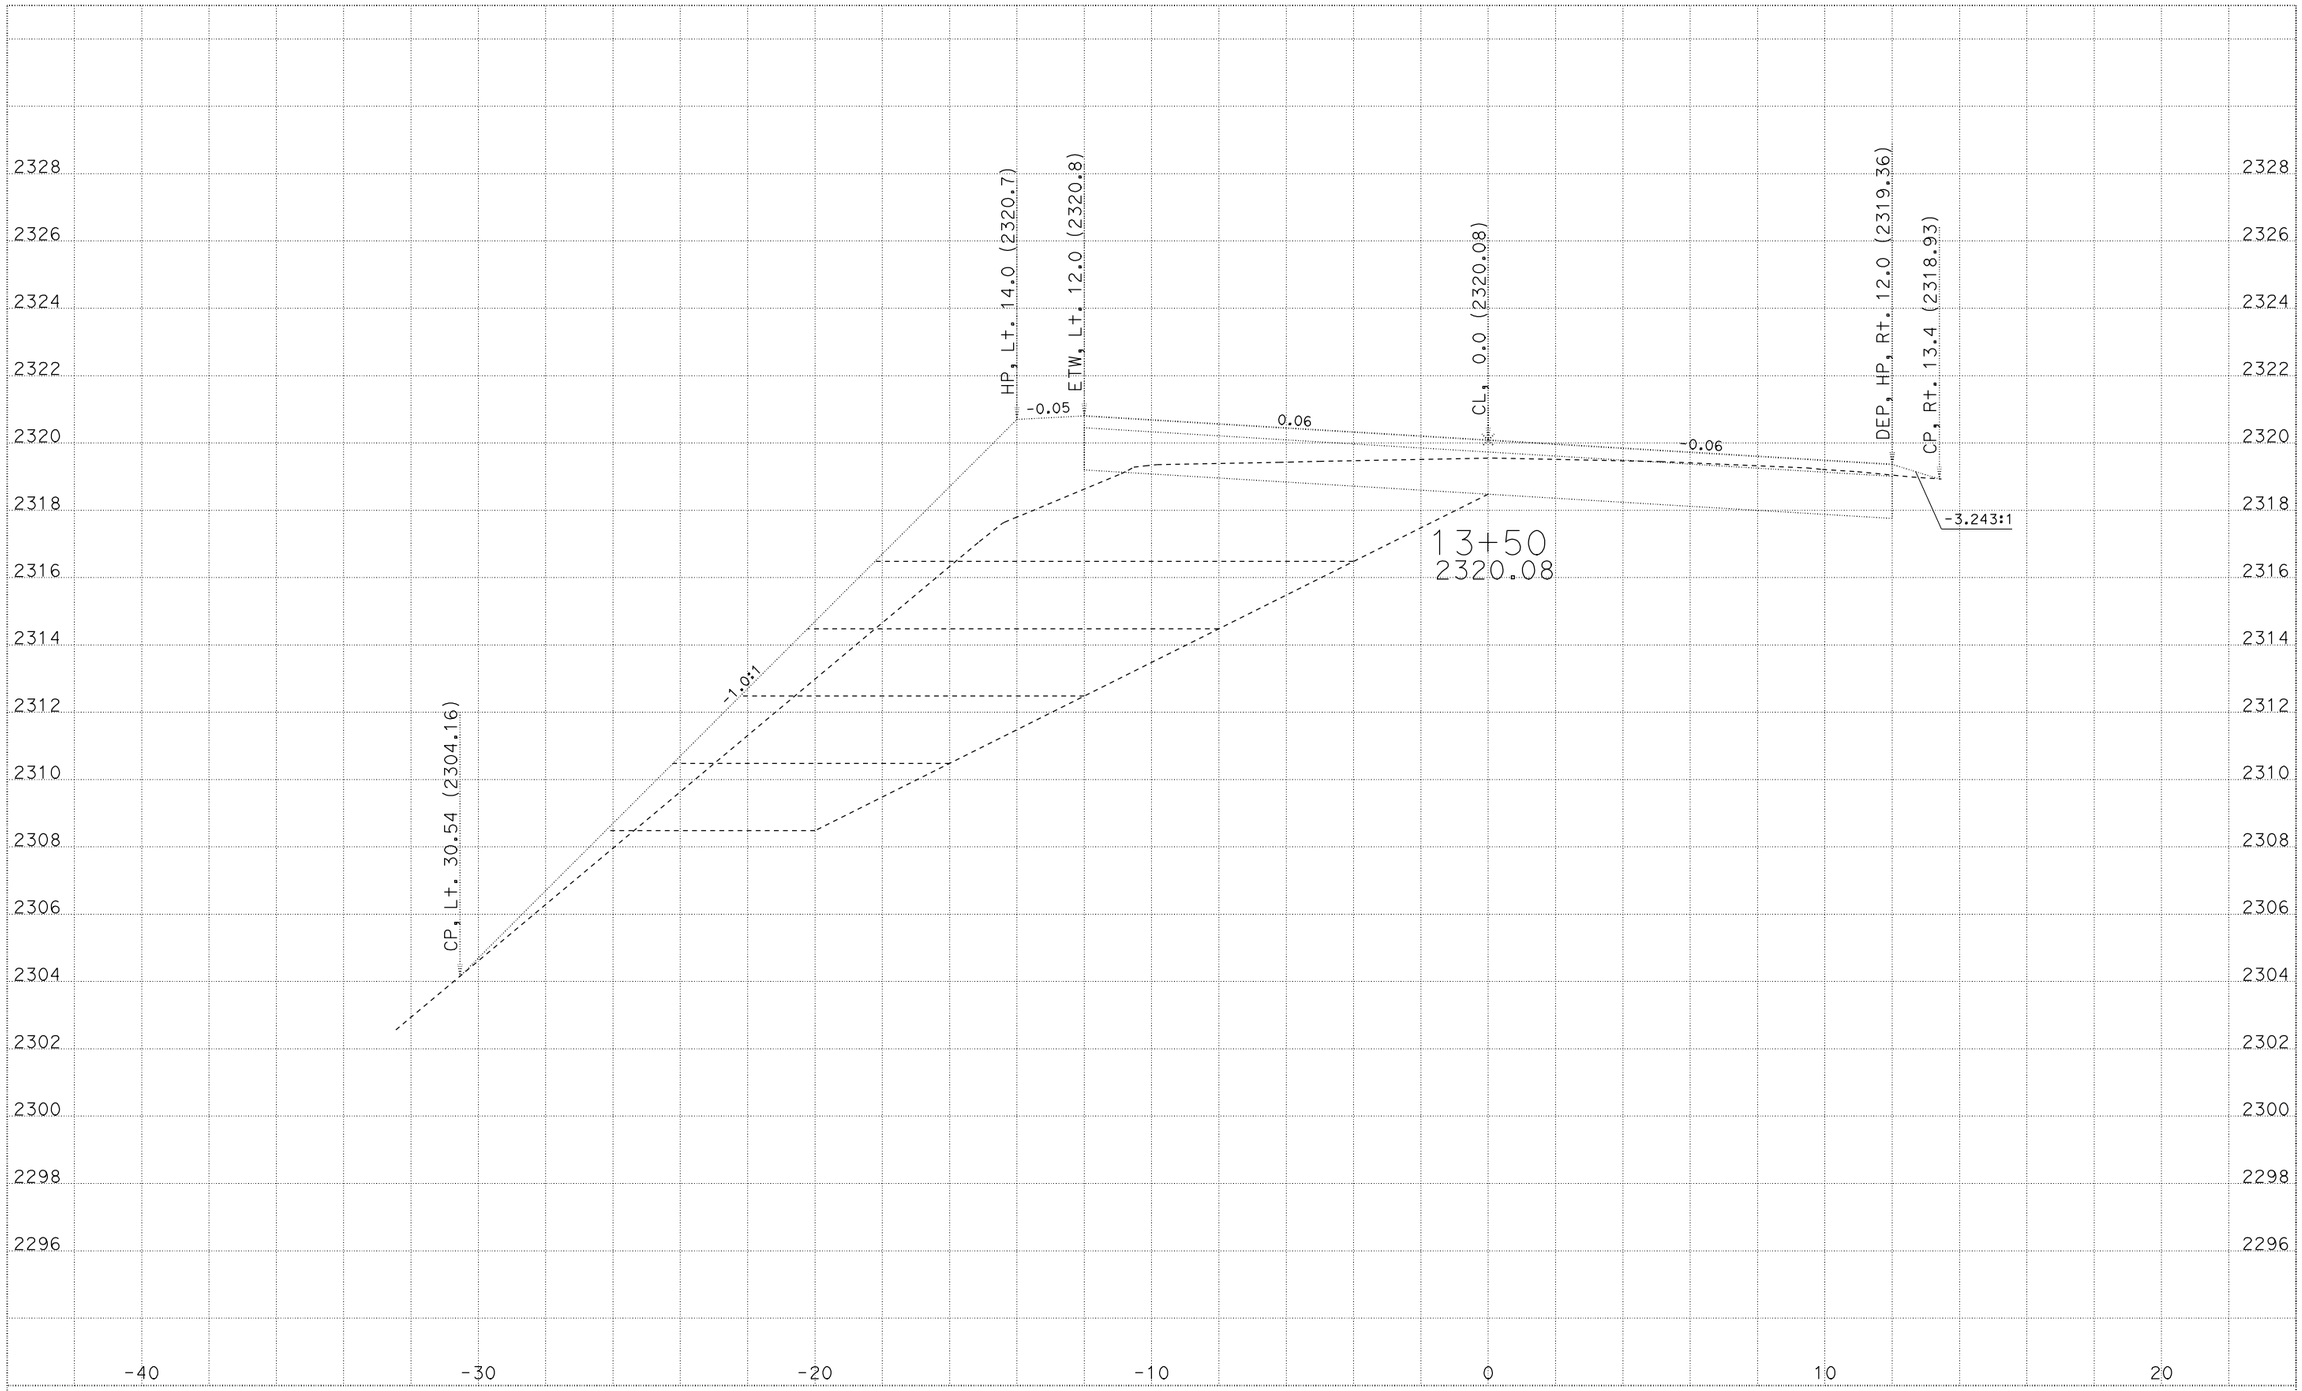

CREATED BY: M5
DATE: 4/7/2010
ALL DIMENSIONS ARE FEET

KC Project: 07048 File: P:\proj3\01\47710\design\calce\Location5\07048\l5_finaltest2.ear

LOCATION 5
01-477101
01-MEN,LAK-175-PM VAR

SCALE: 1" = 2' Horiz.
1" = 2' Vert.

"L5" LINE
CROSS SECTIONS
SHEET 9 OF 22

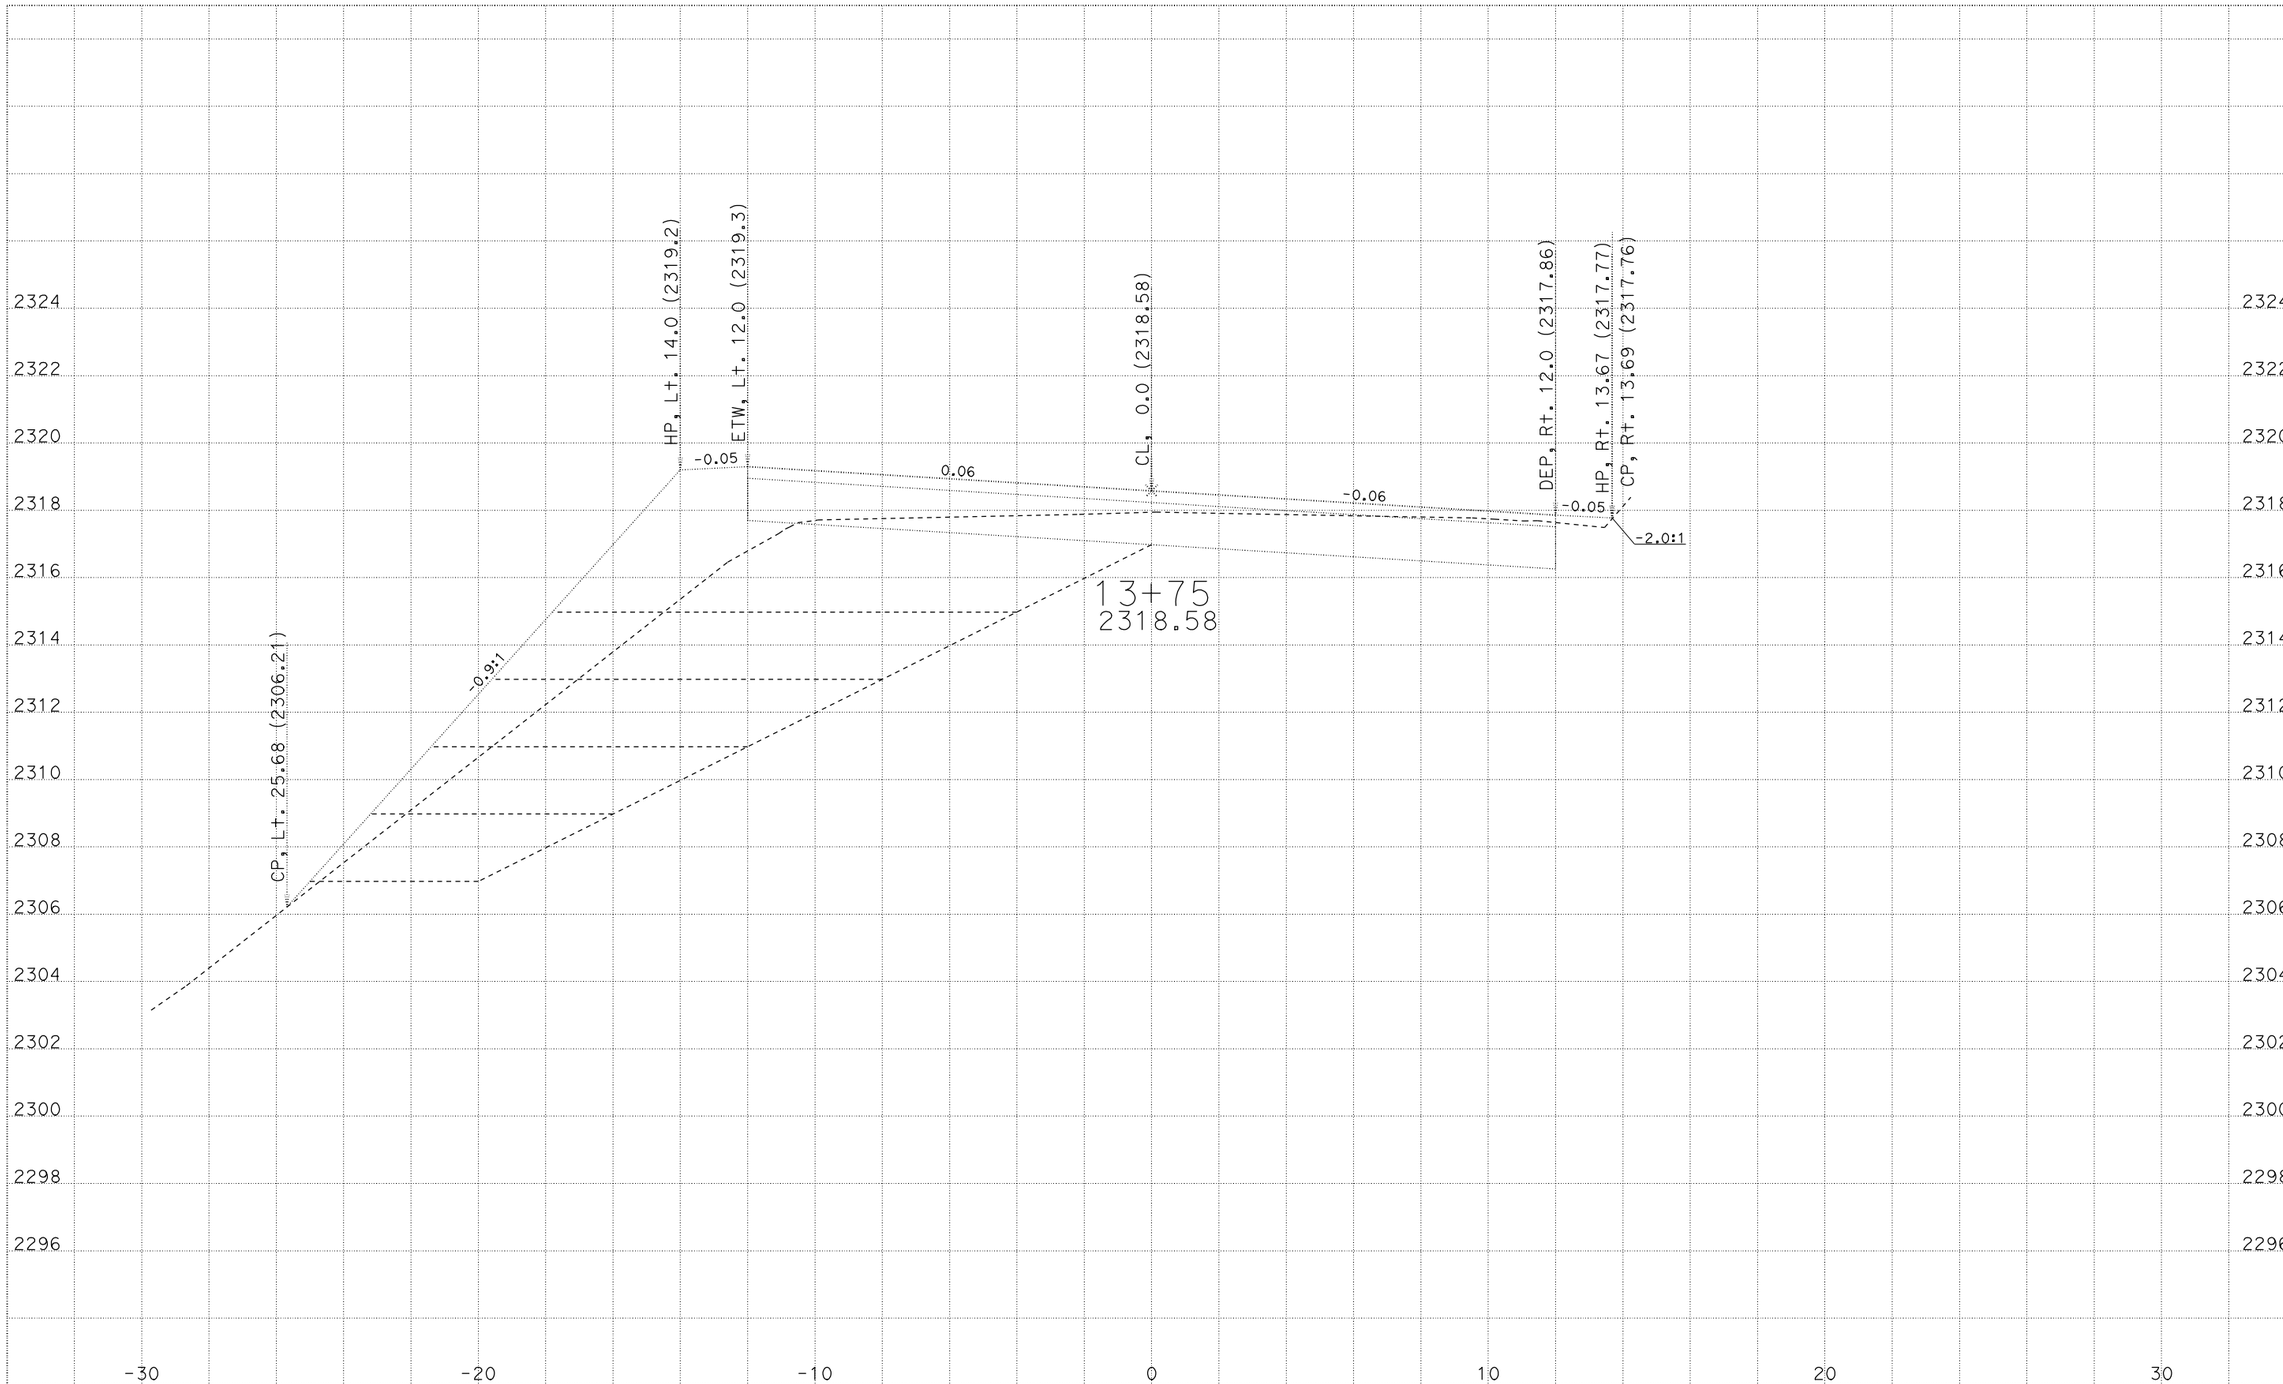

CREATED BY: M5
DATE: 4/7/2010
ALL DIMENSIONS ARE FEET

KC Project: 07048 File: P:\proj3\01\47710\design\calce\Location5\07048\l5_finaltest2.ear

LOCATION 5
01-477101
01-MEN,LAK-175-PM VAR

SCALE: 1" = 2' Horiz.
1" = 2' Vert.

"L5" LINE
CROSS SECTIONS
SHEET 10 OF 22

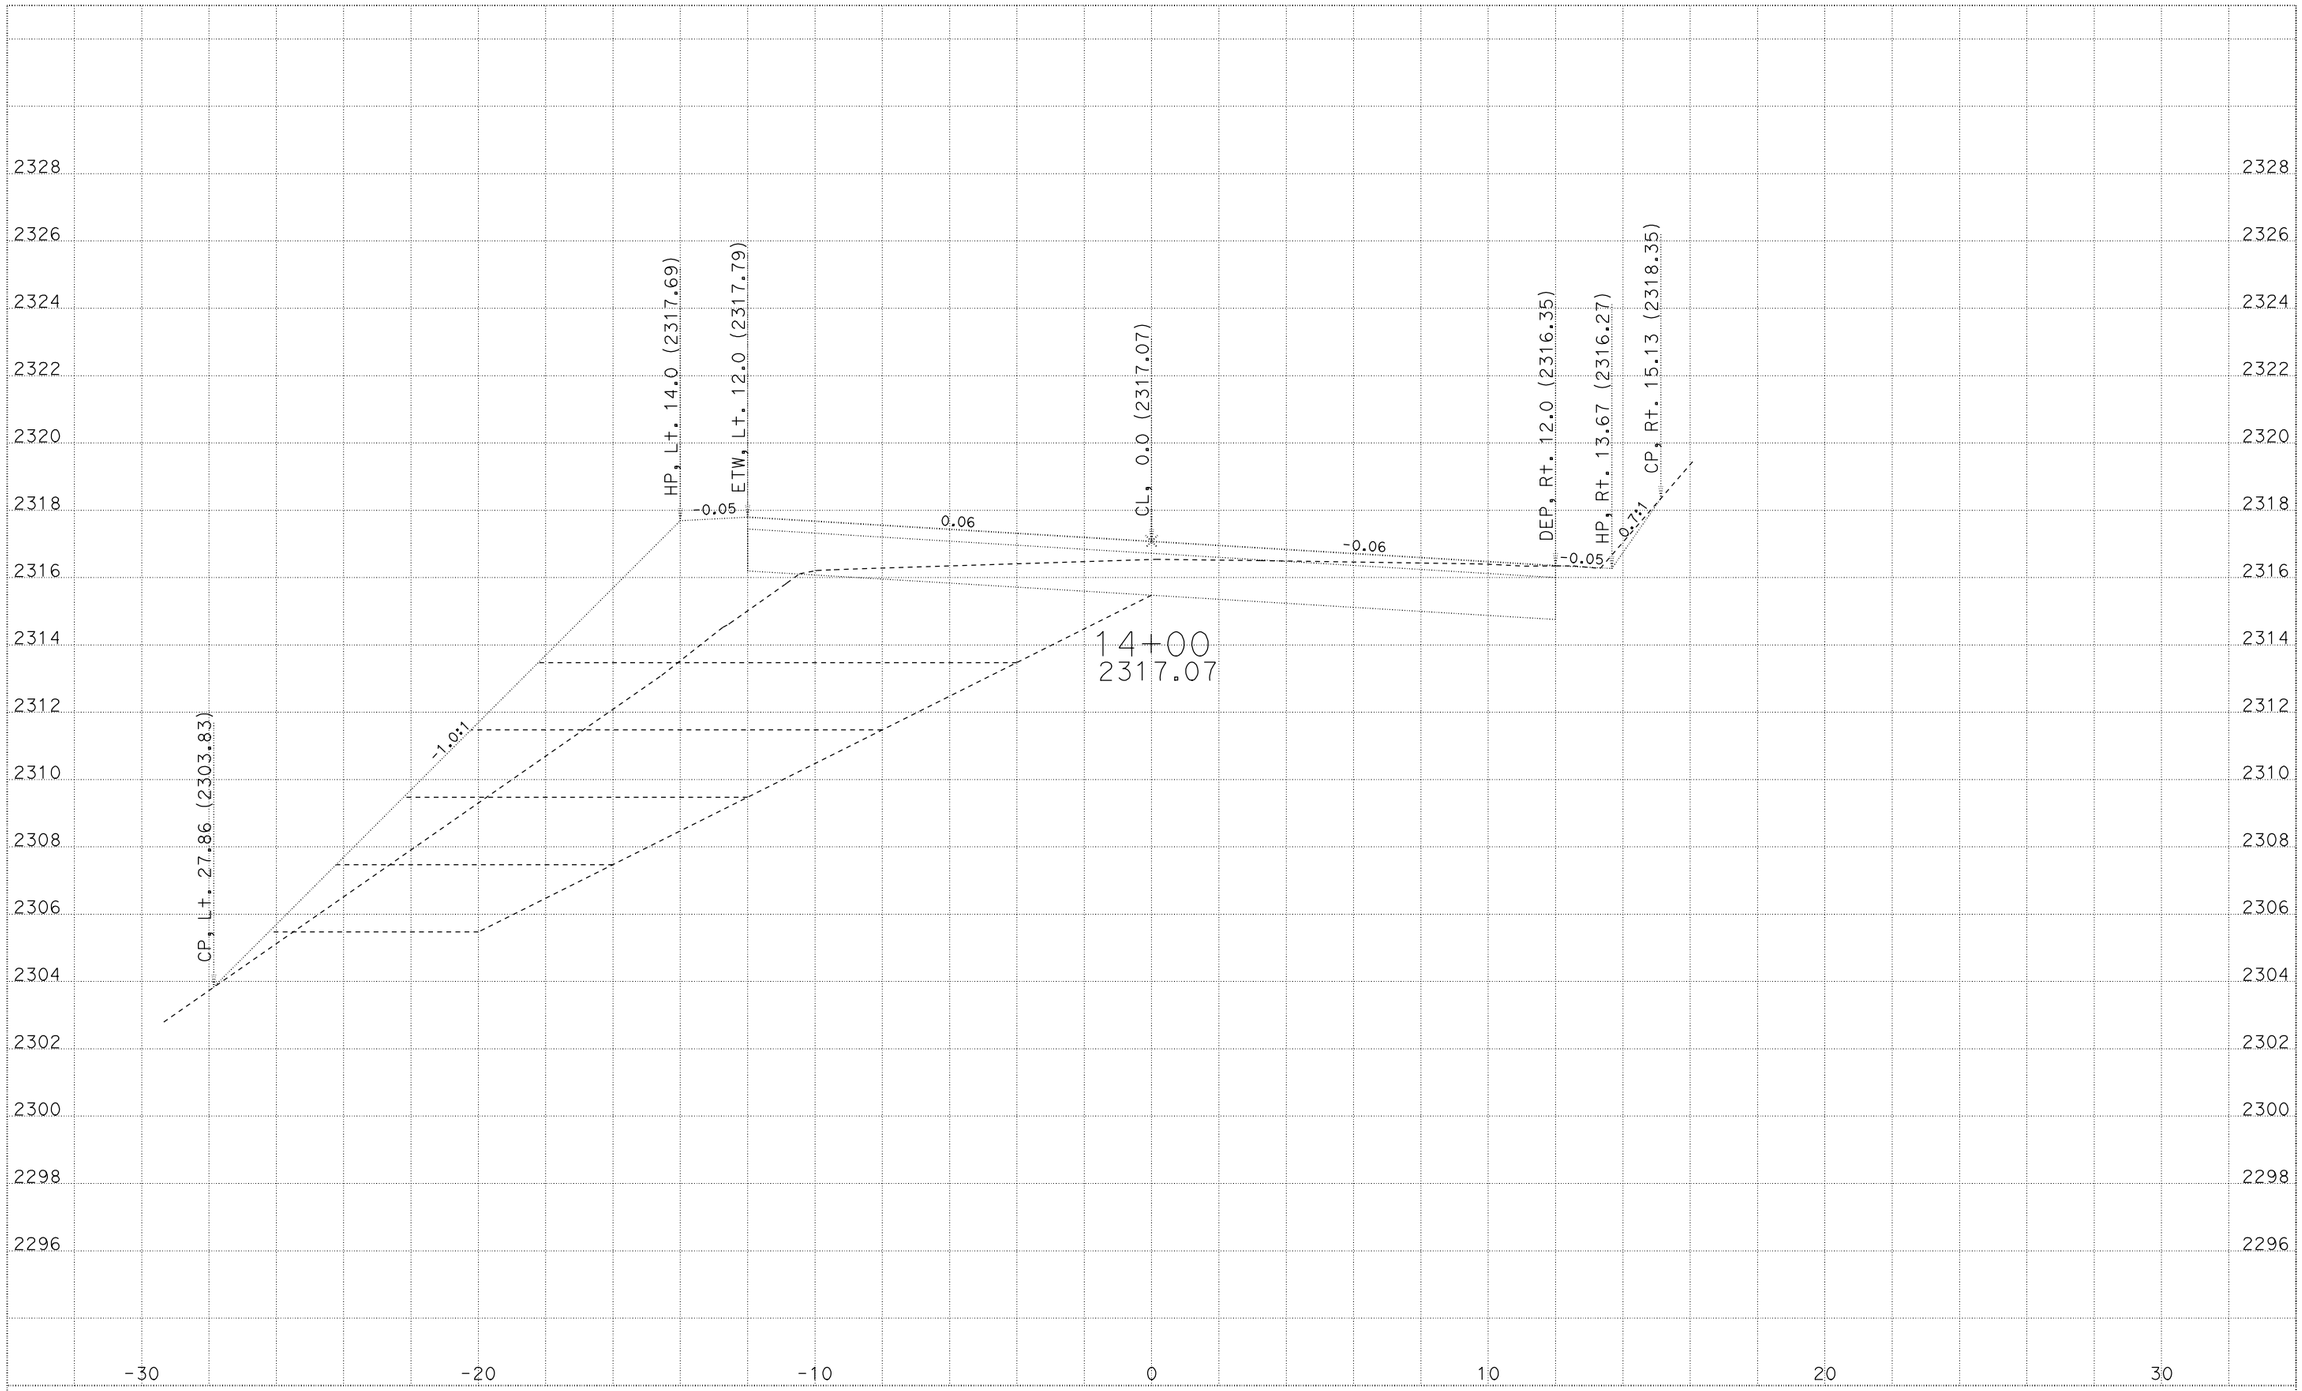

CREATED BY: M5
DATE: 4/7/2010
ALL DIMENSIONS ARE FEET

KC Project: 07048 File: P:\proj3\01\47710\design\caice\Location5\07048\15_finaltest2.ear

LOCATION 5
01-477101
01-MEN,LAK-175-PM VAR

SCALE: 1" = 2' Horiz.
1" = 2' Vert.

"L5" LINE
CROSS SECTIONS
SHEET 11 OF 22

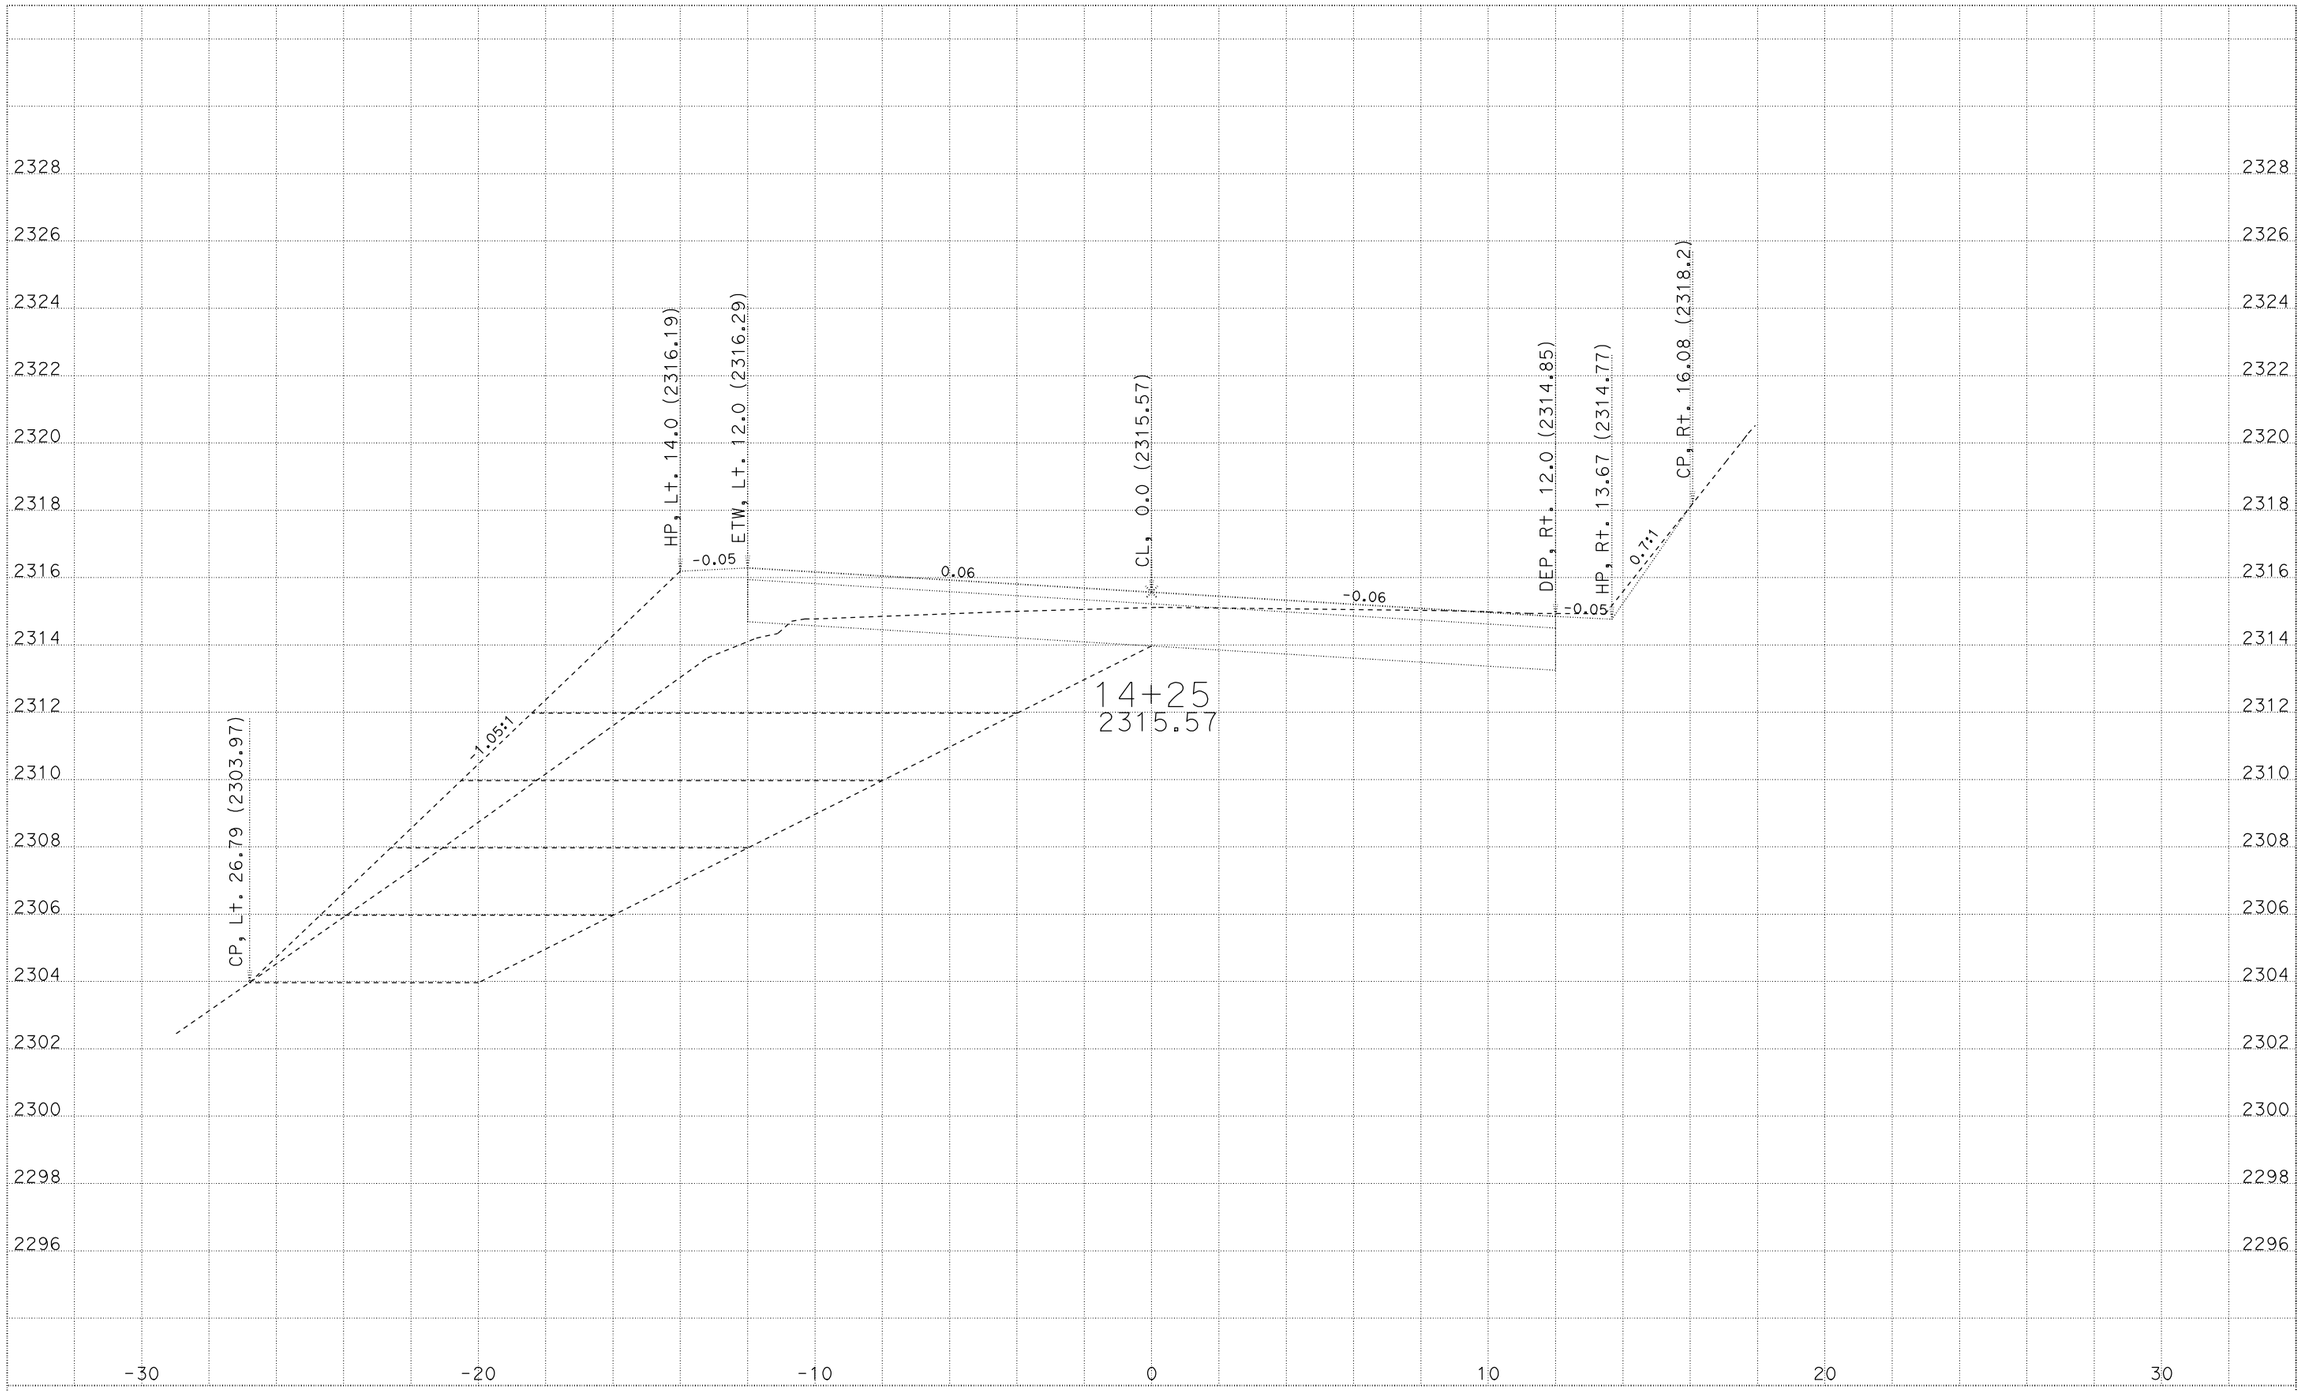

CREATED BY: M5
DATE: 4/7/2010
ALL DIMENSIONS ARE FEET

KC Project: 07048 File: P:\proj3\01\47710\design\calce\Location5\07048\15_finaltest2.ear

LOCATION 5
01-477101
01-MEN,LAK-175-PM VAR

SCALE: 1" = 2' Horiz.
1" = 2' Vert.

"L5" LINE
CROSS SECTIONS
SHEET 12 OF 22

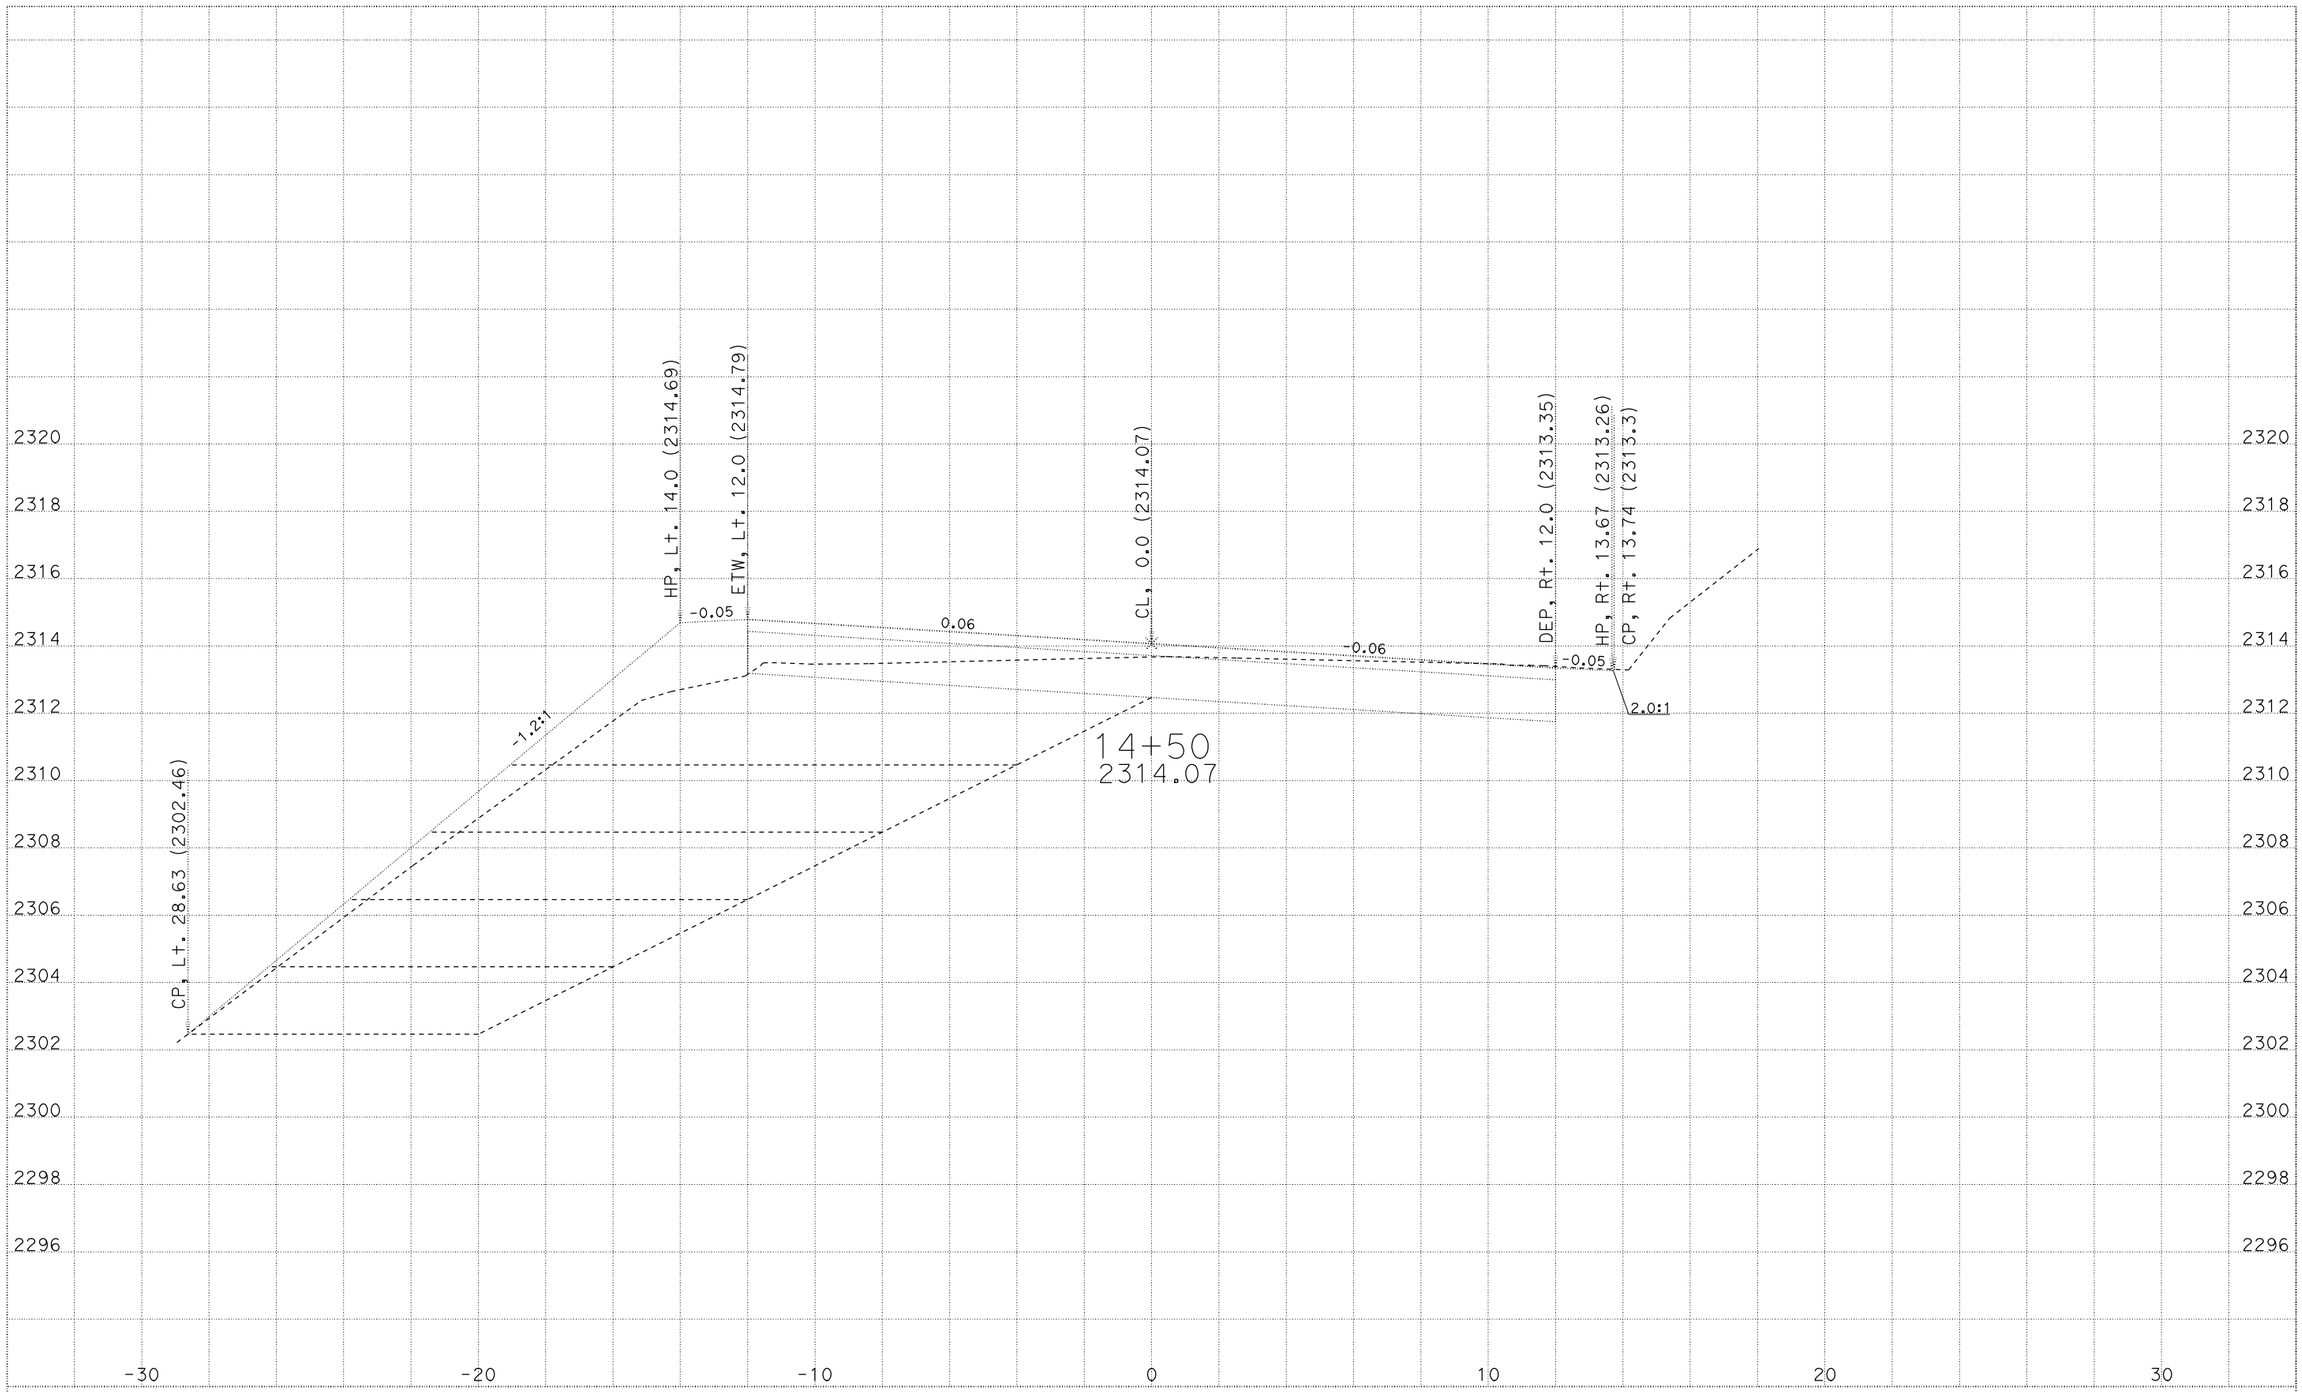

CREATED BY: M5
DATE: 4/7/2010
ALL DIMENSIONS ARE FEET

KC Project: 07048 File: P:\proj3\01\47710\design\caice\Location5\07048\15_finaltest2.ear

LOCATION 5
01-477101
01-MEN,LAK-175-PM VAR

SCALE: 1" = 2' Horiz.
1" = 2' Vert.

"L5" LINE
CROSS SECTIONS
SHEET 13 OF 22

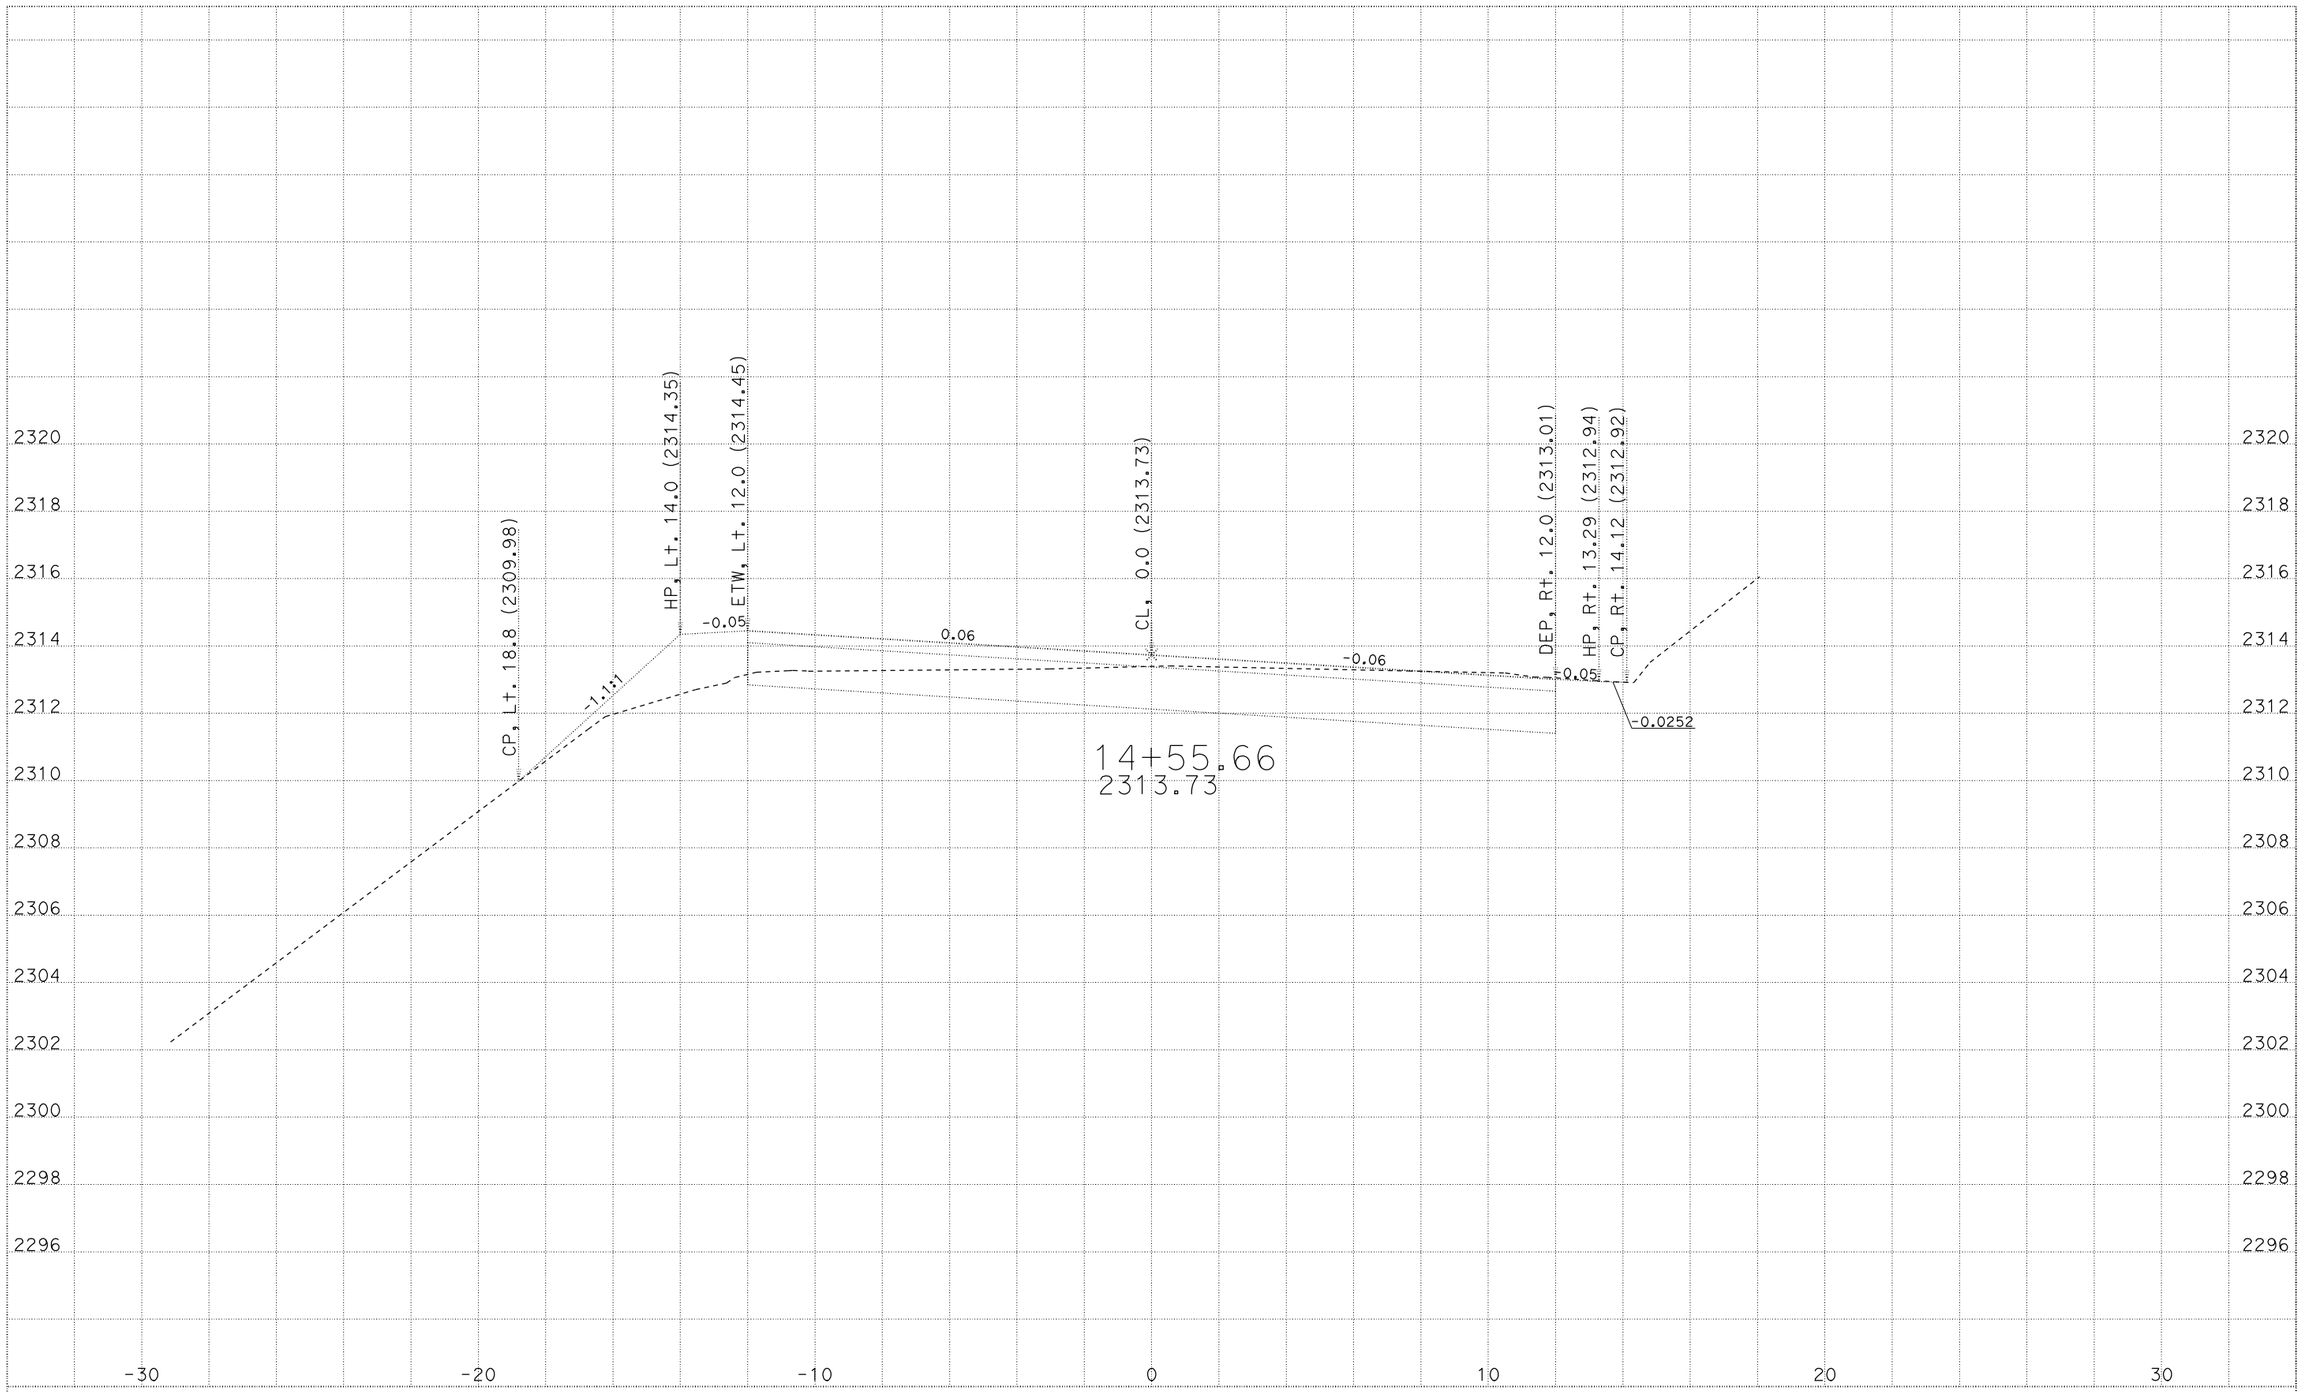

CREATED BY: M5
DATE: 4/7/2010
ALL DIMENSIONS ARE FEET

KC Project: 07048 File: P:\proj3\01\47710\design\calce\Location5\07048\l5_finaltest2.ear

LOCATION 5
01-477101
01-MEN,LAK-175-PM VAR

SCALE: 1" = 2' Horiz.
1" = 2' Vert.

"L5" LINE
CROSS SECTIONS
SHEET 14 OF 22

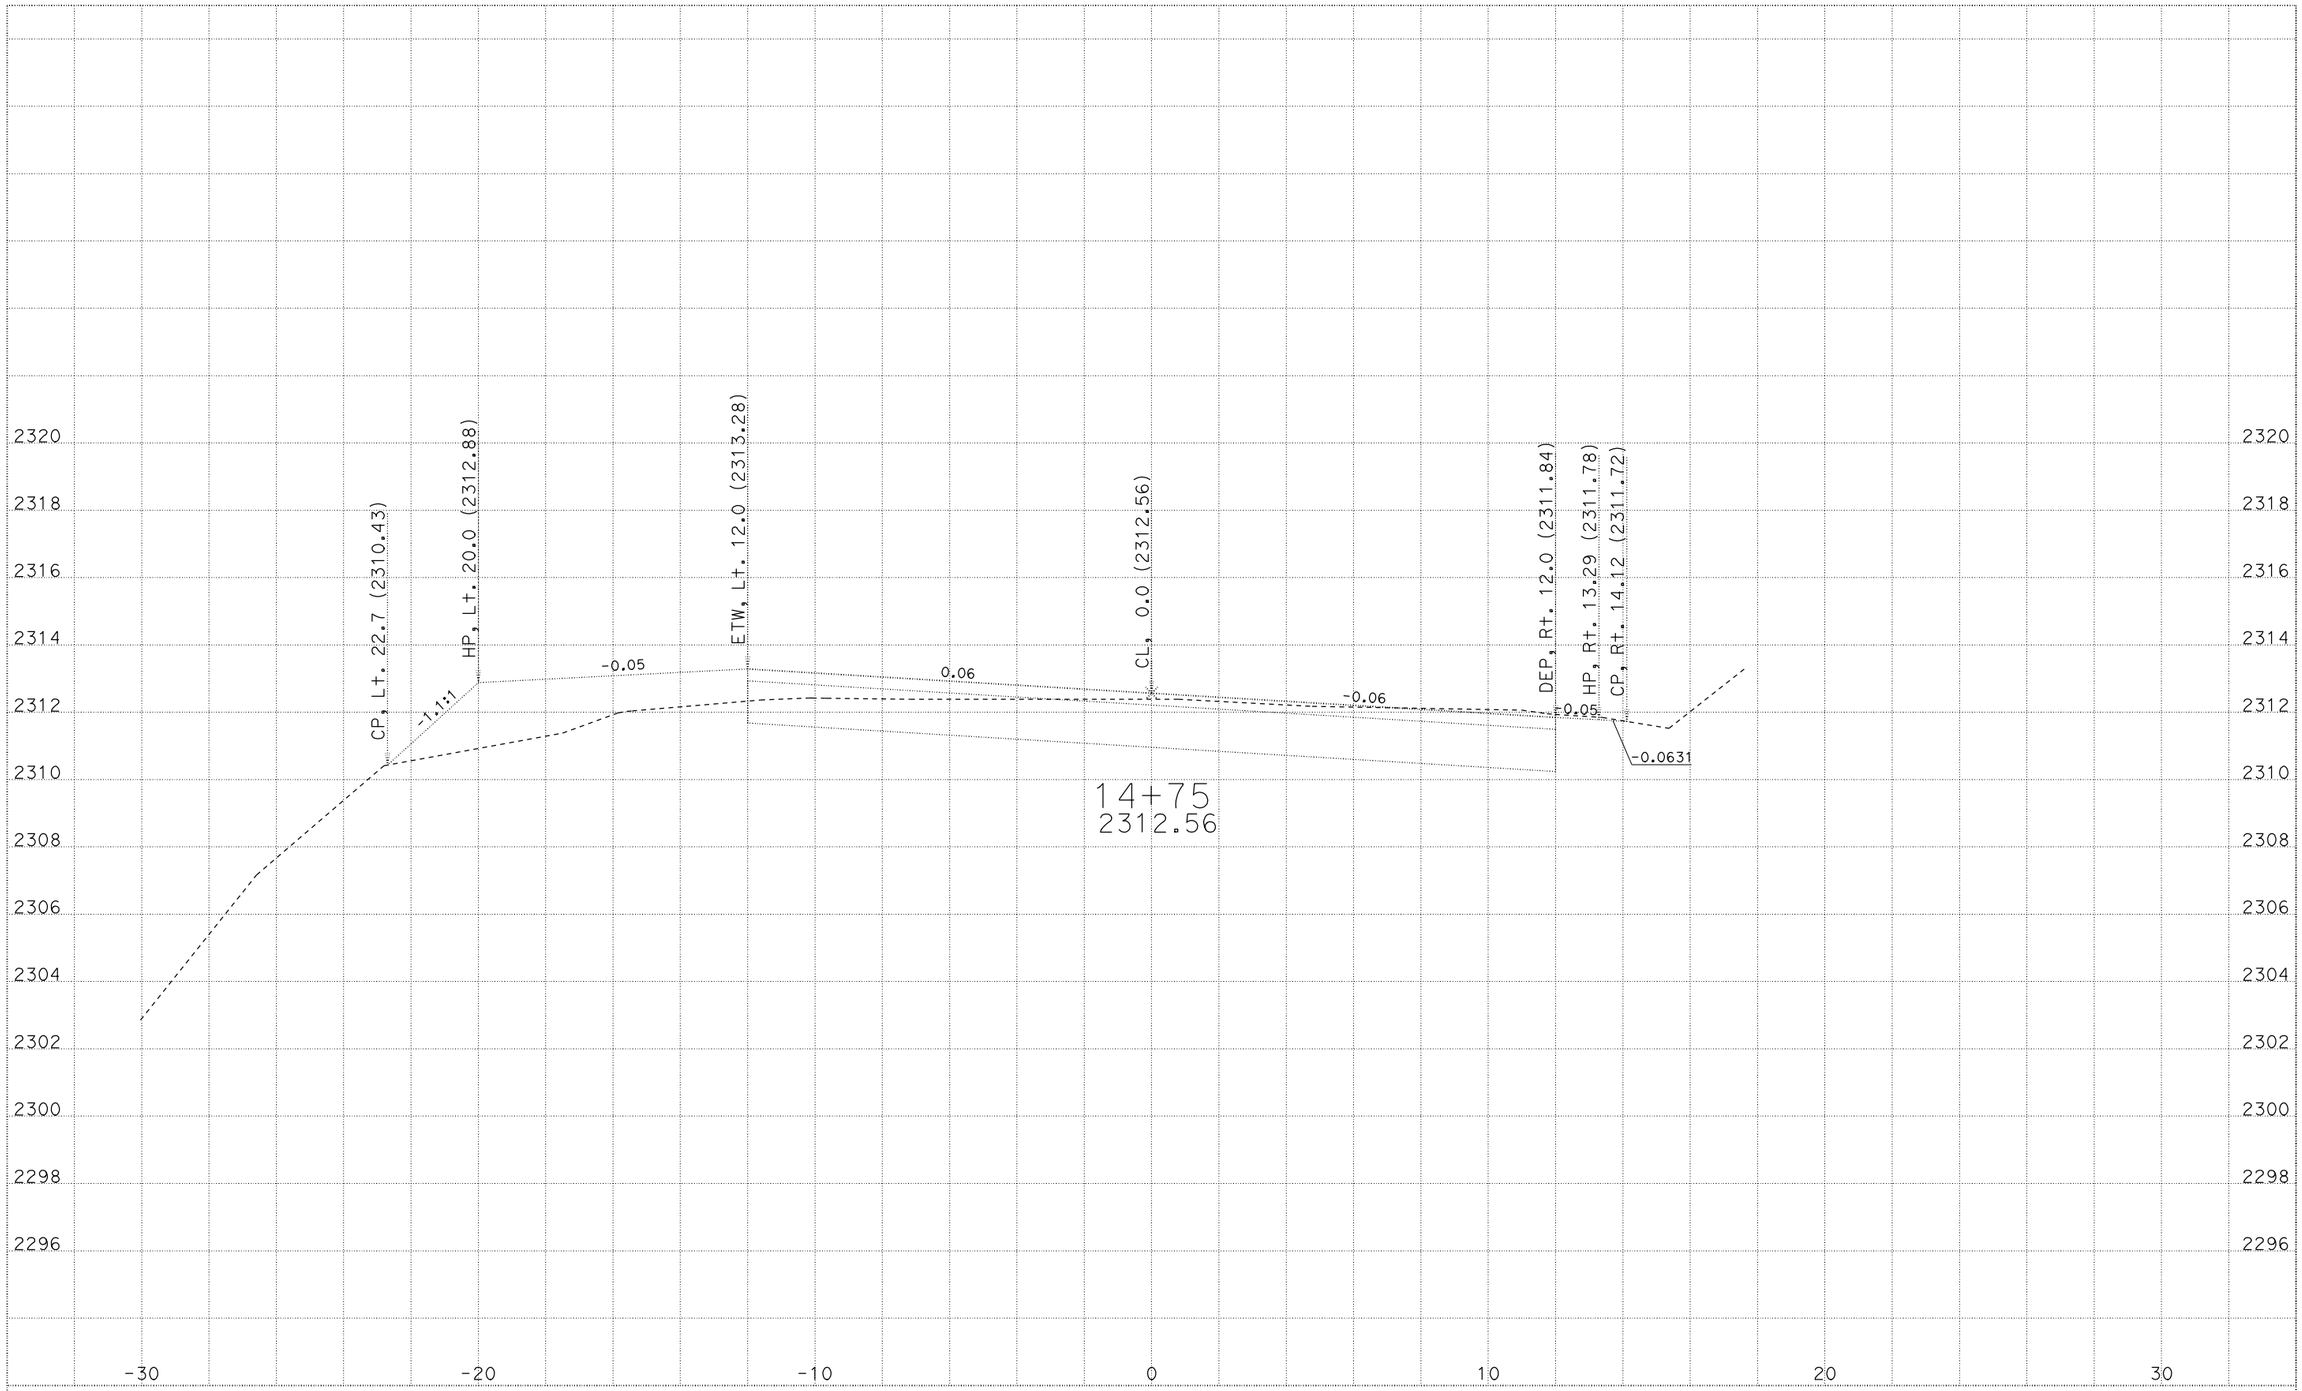

CREATED BY: M5
DATE: 4/7/2010
ALL DIMENSIONS ARE FEET

KC Project: 07048 File: P:\proj3\01\47710\design\calce\Location5\07048\15_finaltest2.ear

LOCATION 5
01-477101
01-MEN,LAK-175-PM VAR

SCALE: 1" = 2' Horiz.
1" = 2' Vert.

"L5" LINE
CROSS SECTIONS
SHEET 15 OF 22

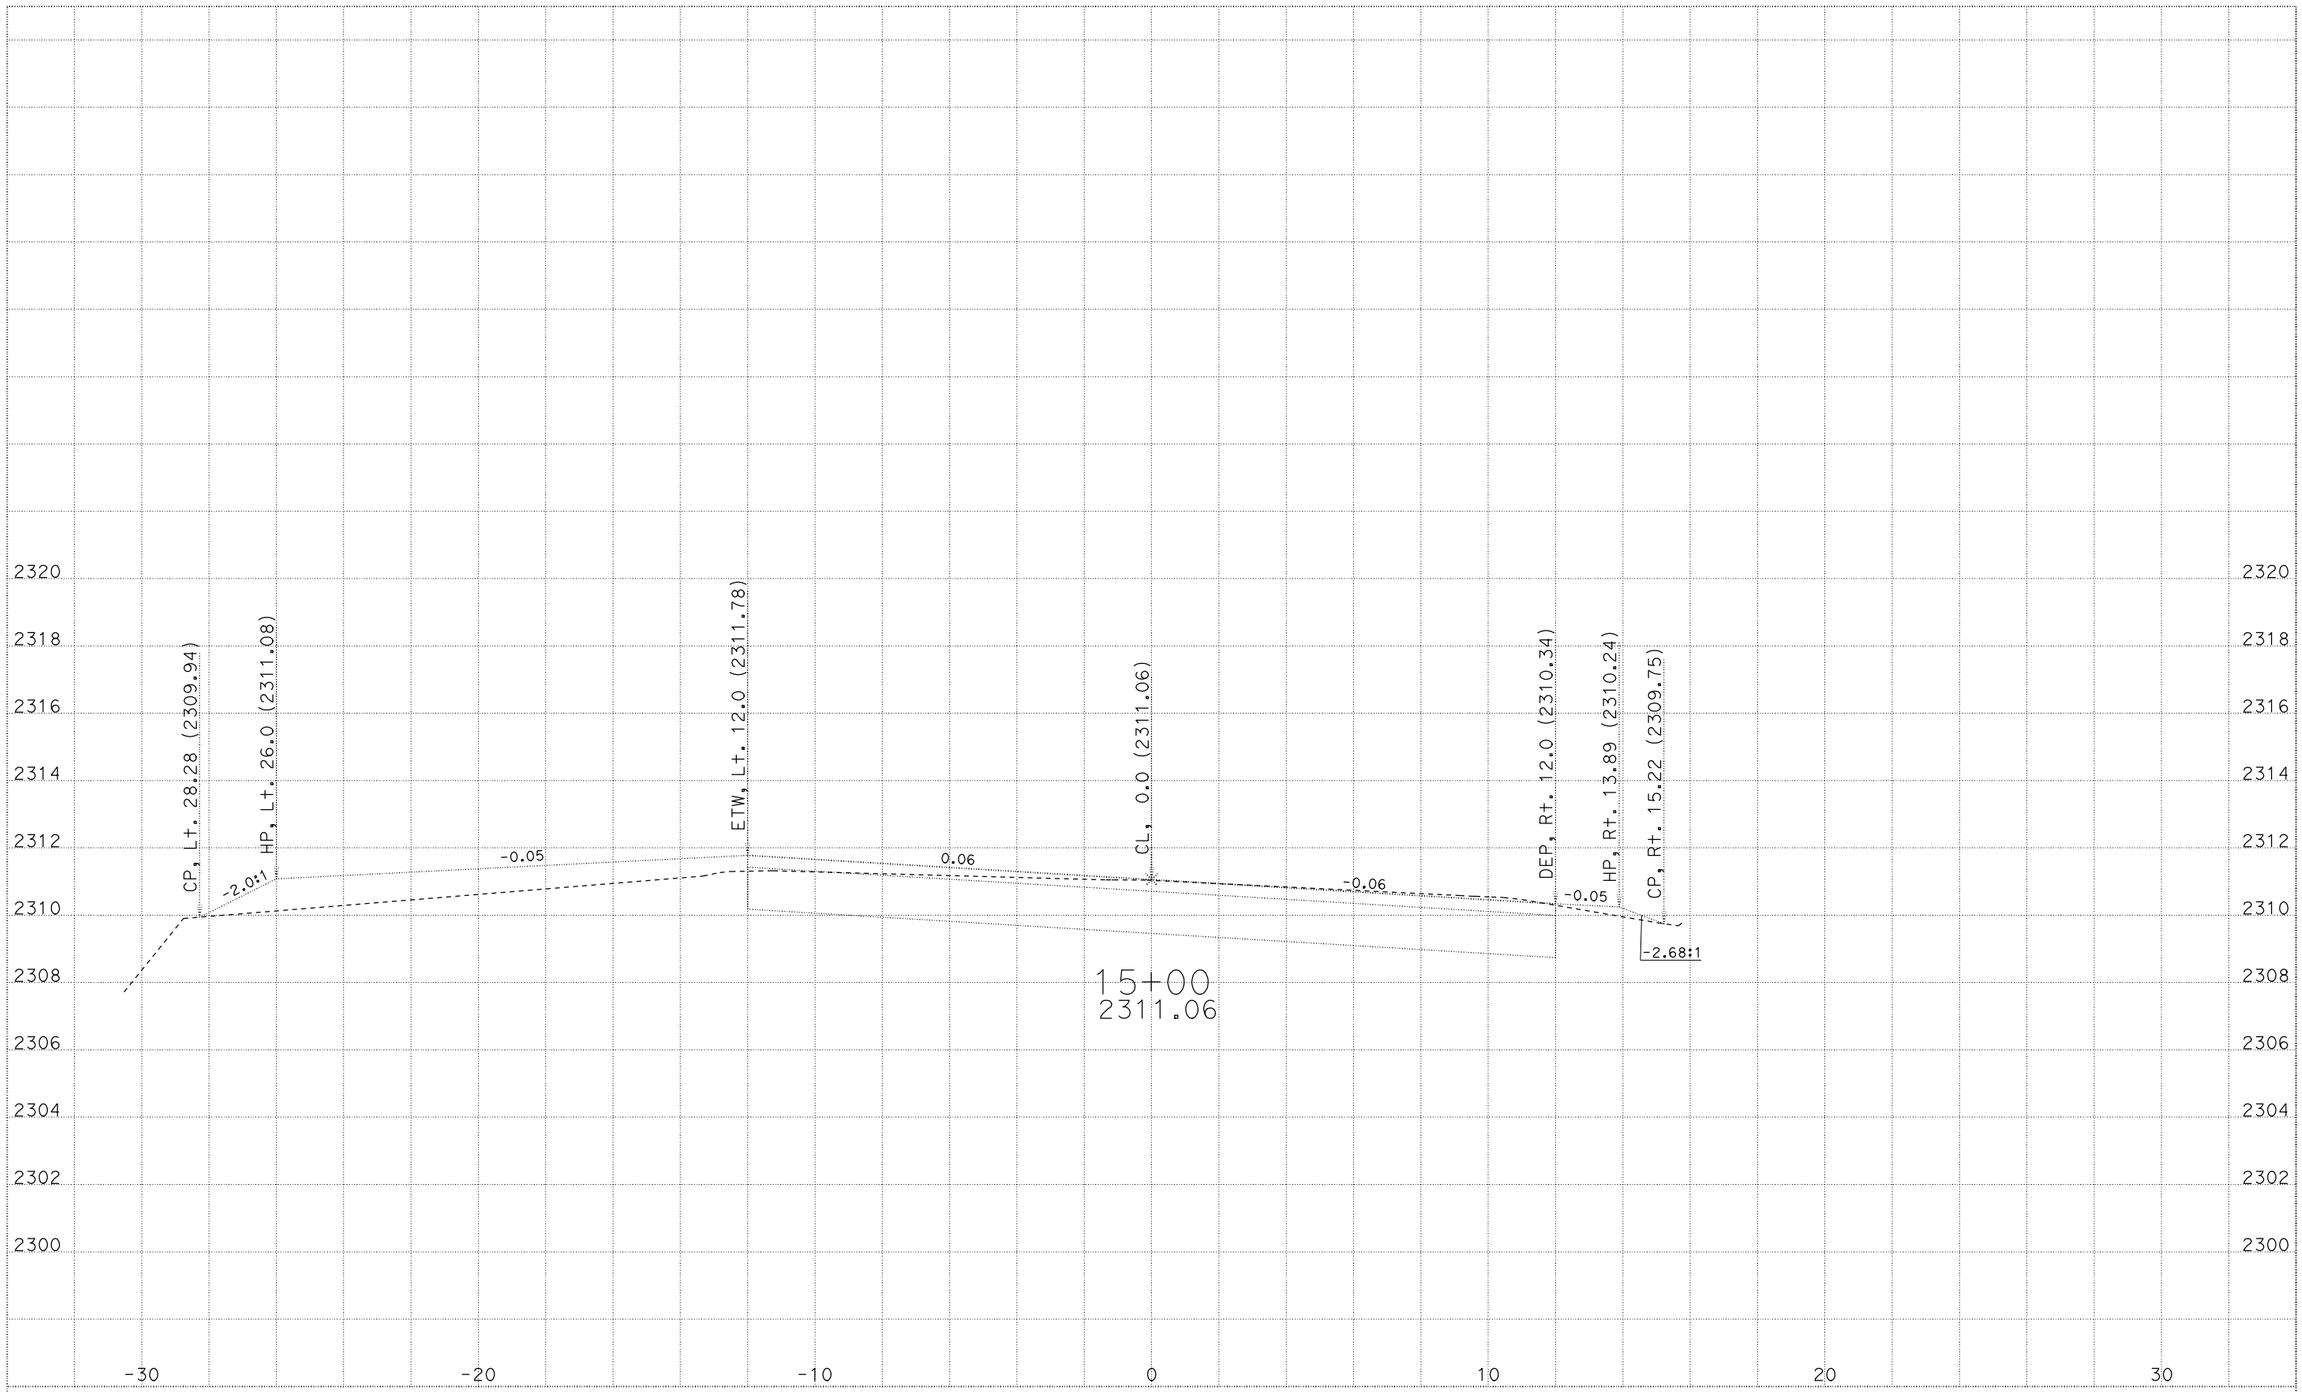

CREATED BY: M5
DATE: 4/7/2010
ALL DIMENSIONS ARE FEET

KC Project: 07048 File: P:\proj3\01\47710\design\calce\Location5\07048\l5_finaltest2.ear

LOCATION 5
01-477101
01-MEN,LAK-175-PM VAR

SCALE: 1" = 2' Horiz.
1" = 2' Vert.

"L5" LINE
CROSS SECTIONS
SHEET 16 OF 22

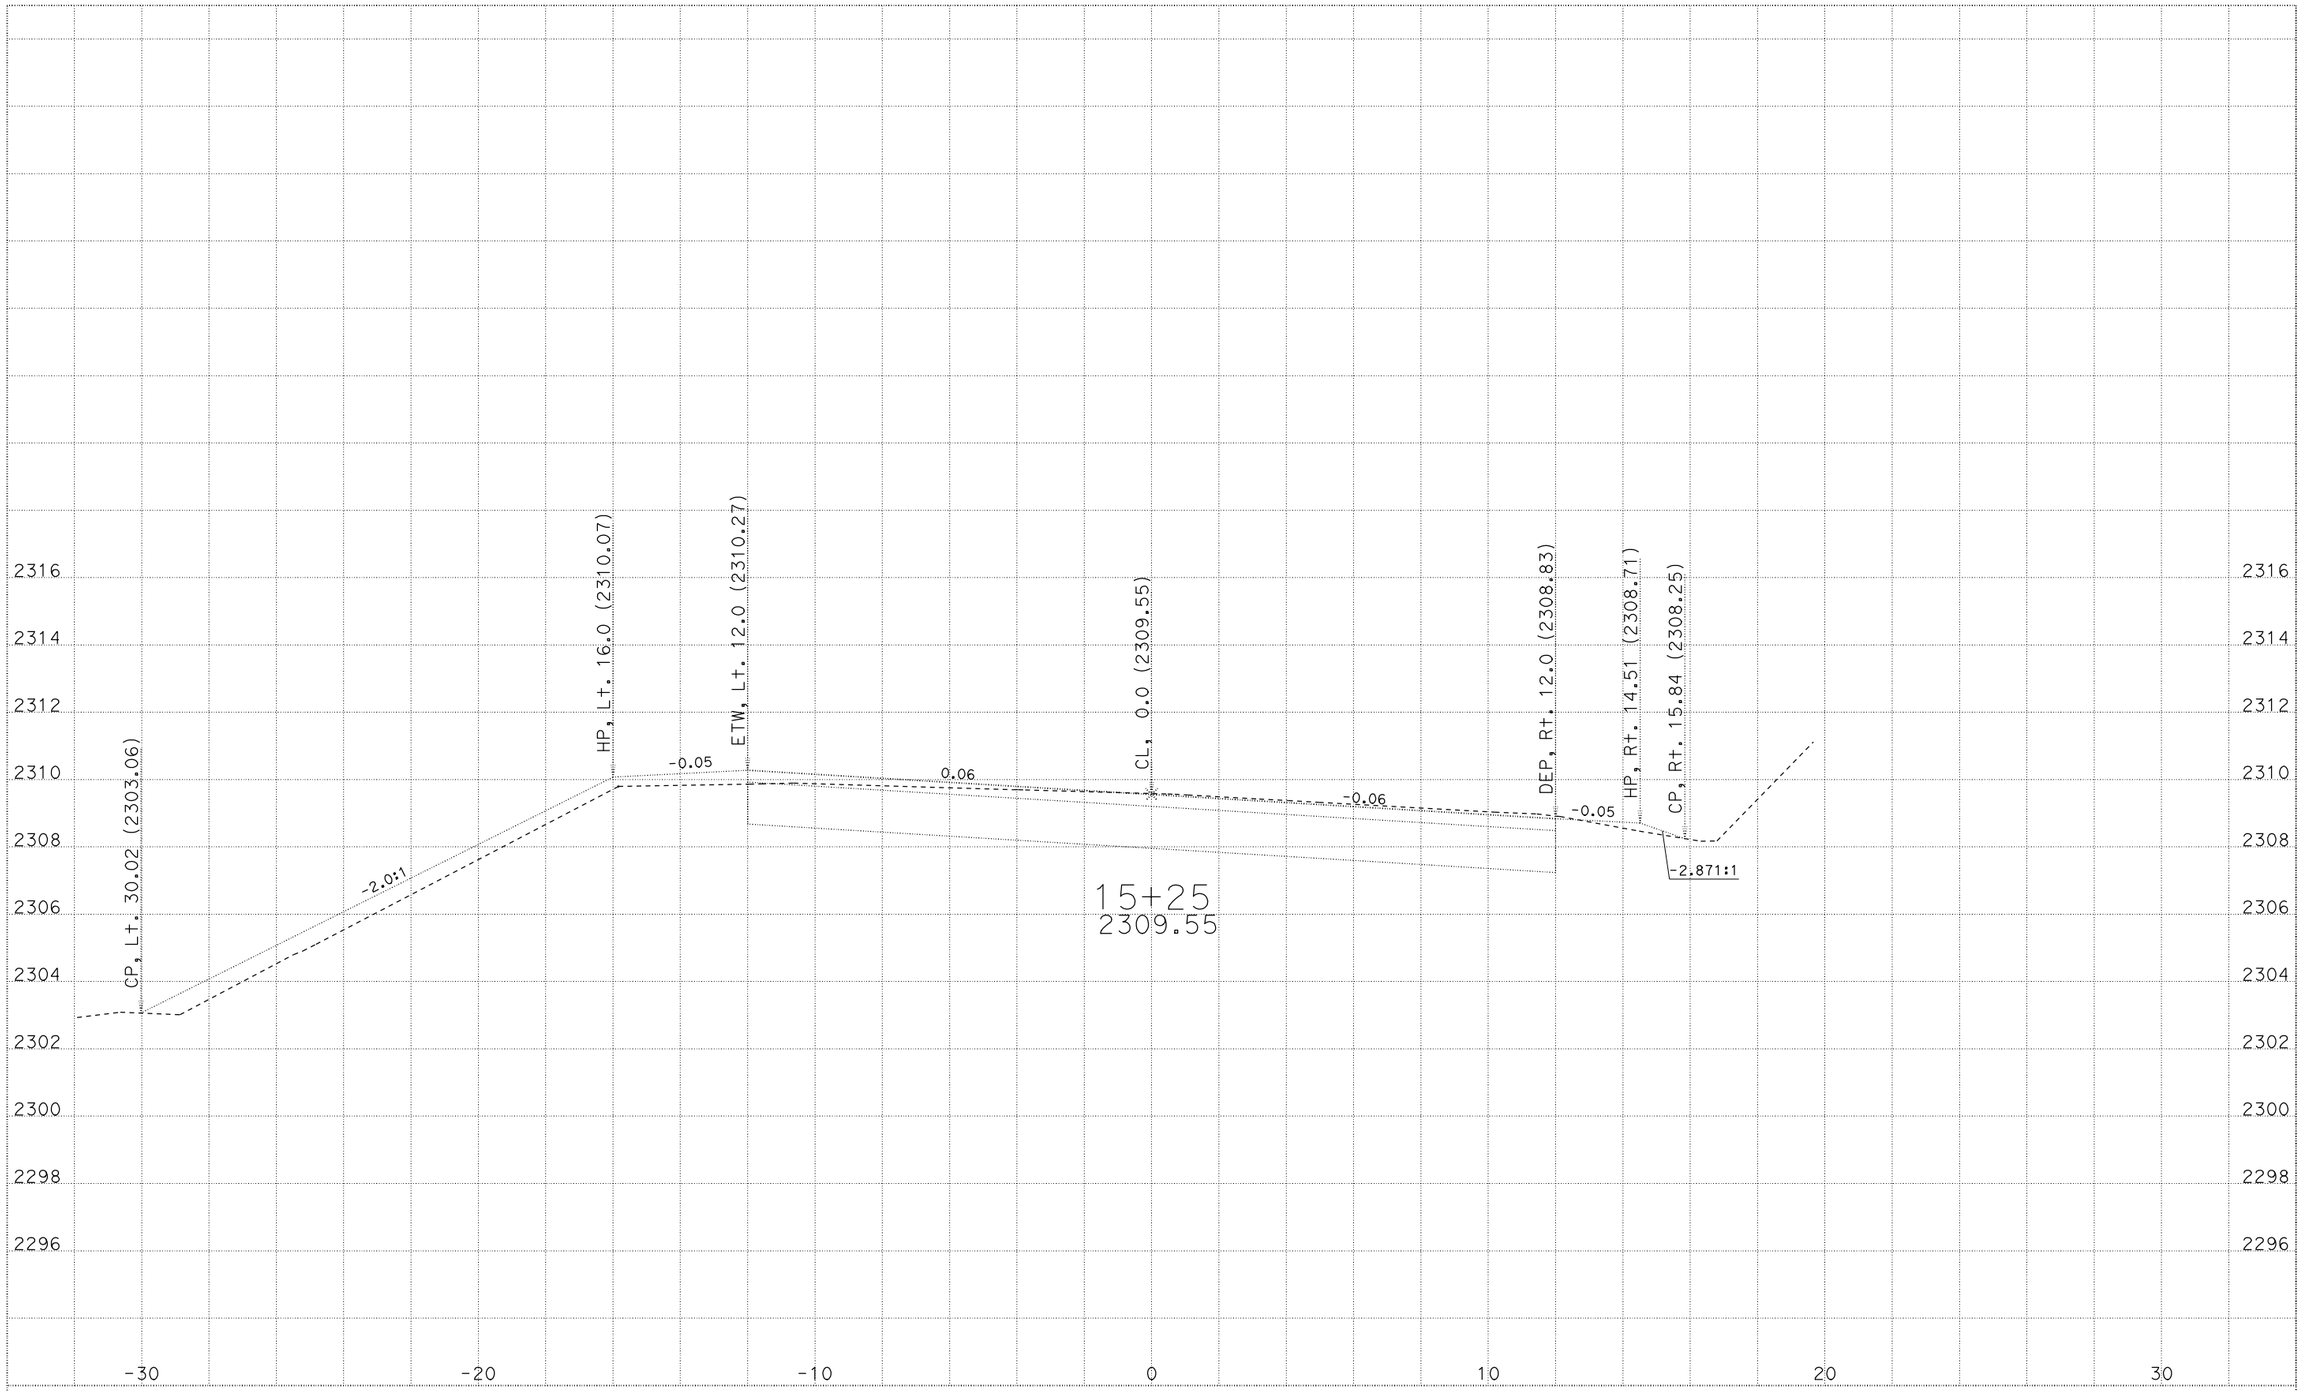

CREATED BY: M5
DATE: 4/7/2010
ALL DIMENSIONS ARE FEET

KC Project: 07048 File: P:\proj3\01\47710\design\calce\Location5\07048\l5_finaltest2.ear

LOCATION 5
01-477101
01-MEN,LAK-175-PM VAR

SCALE: 1" = 2' Horiz.
1" = 2' Vert.

"L5" LINE
CROSS SECTIONS
SHEET 17 OF 22

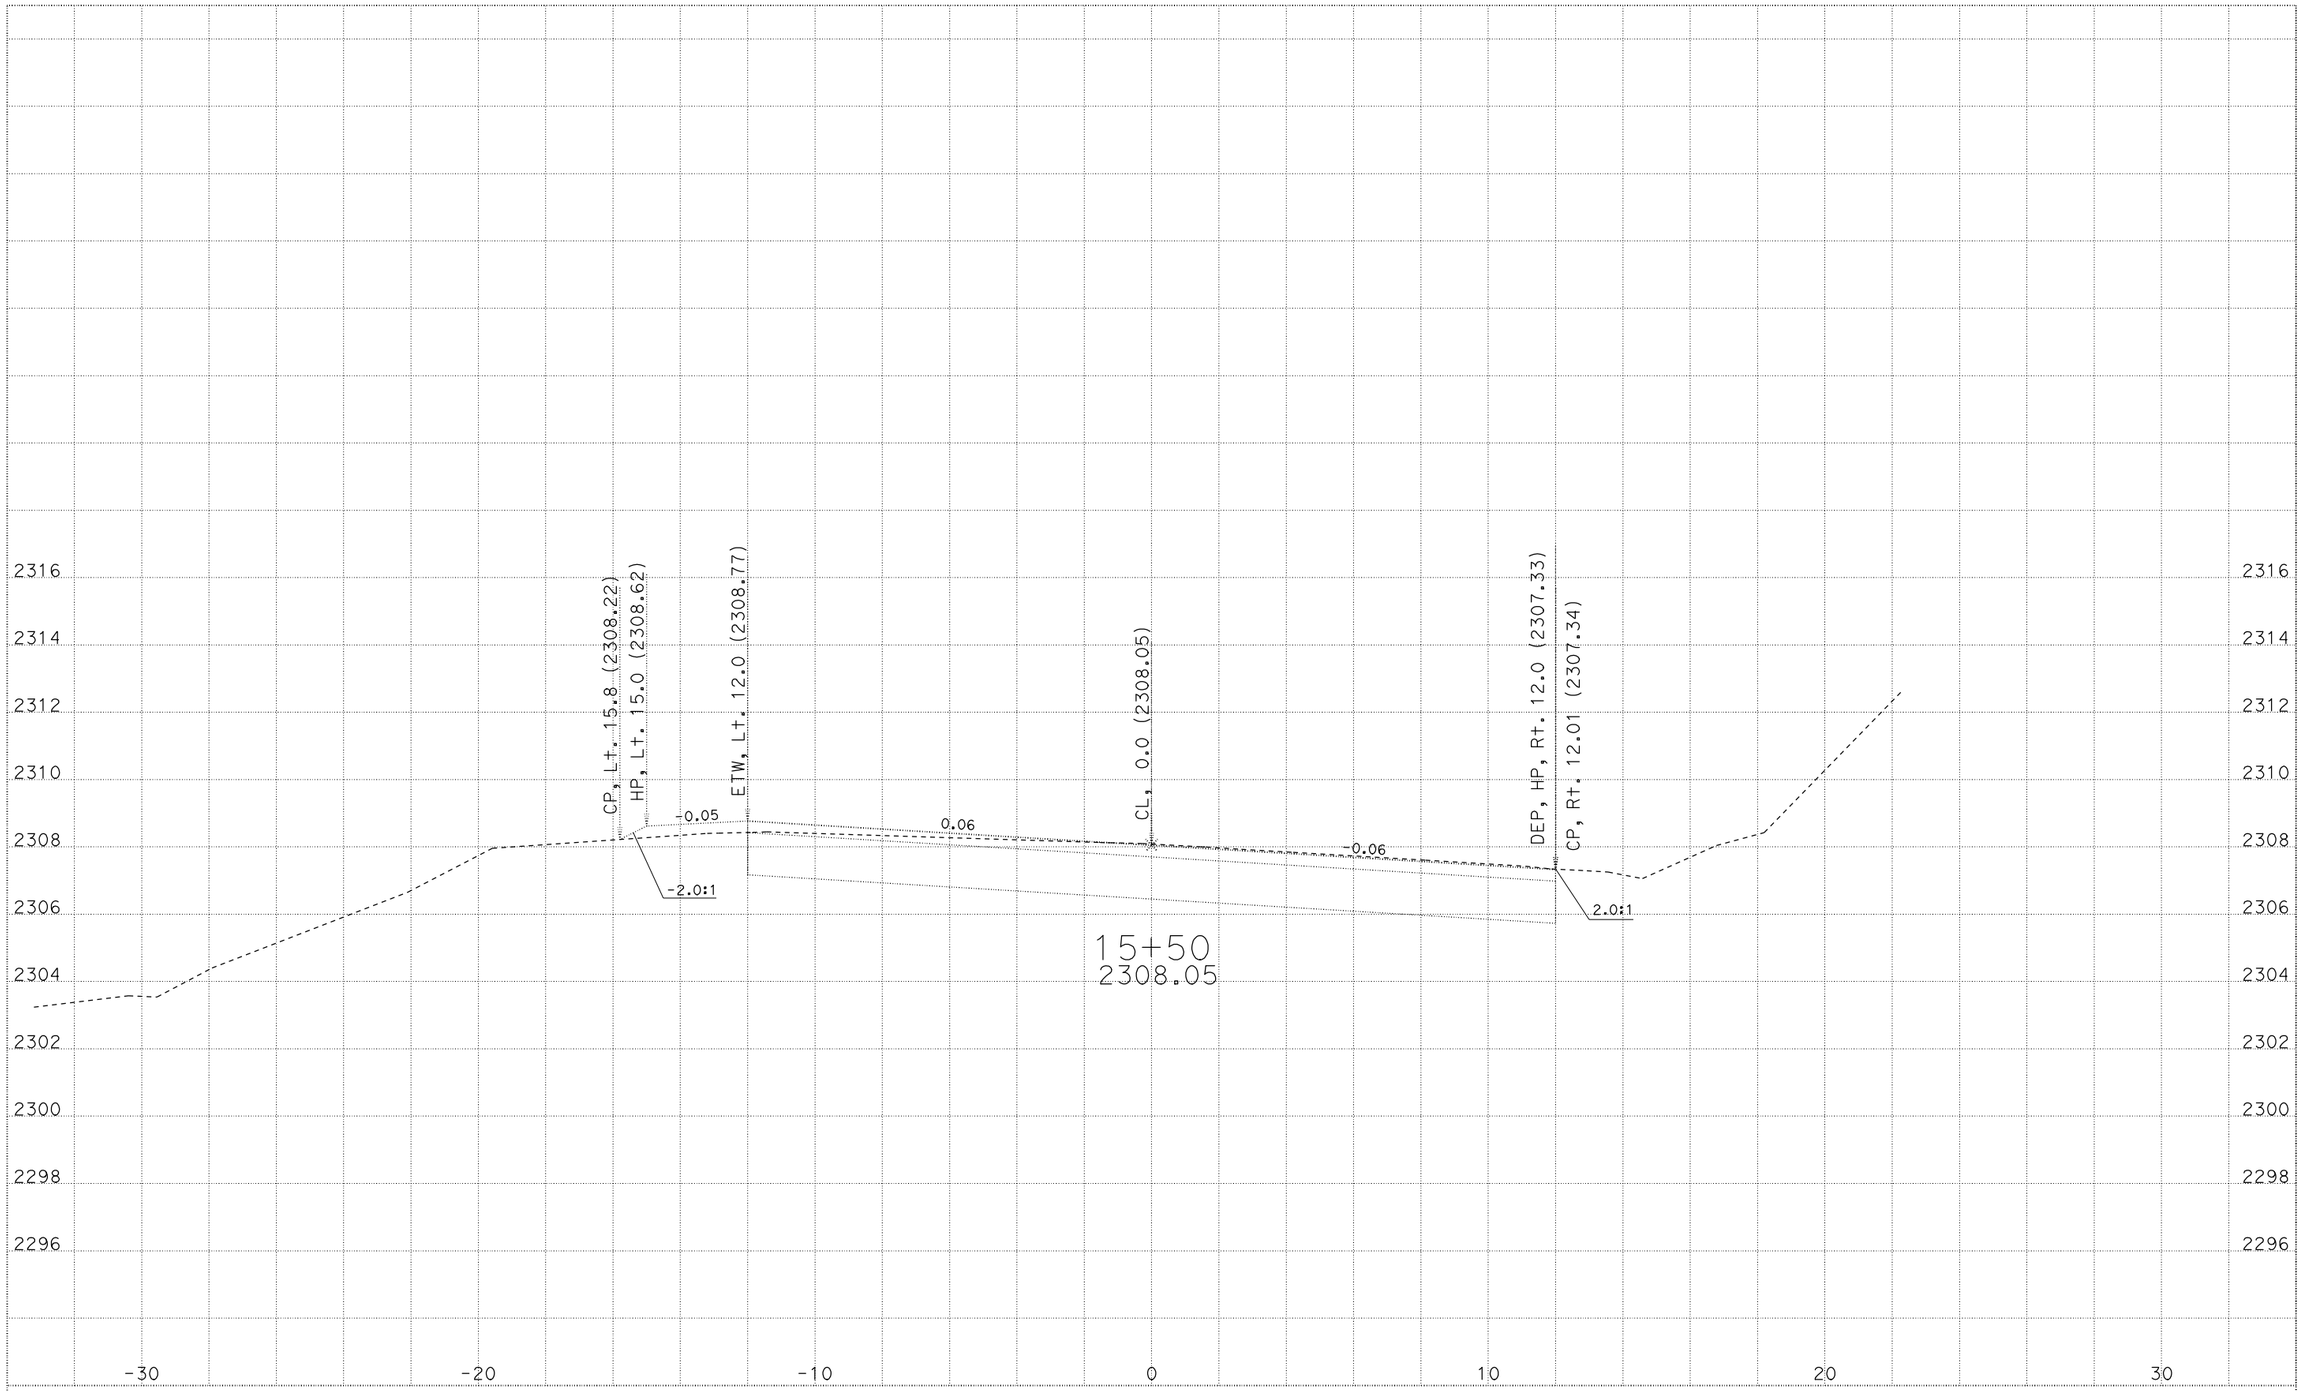

CREATED BY: M5
DATE: 4/7/2010
ALL DIMENSIONS ARE FEET

LOCATION 5
01-477101
01-MEN,LAK-175-PM VAR

SCALE: 1" = 2' Horiz.
1" = 2' Vert.

"L5" LINE
CROSS SECTIONS
SHEET 18 OF 22

KC Project: 07048 File: P:\proj3\01\47710\design\calce\Location5\07048\15_finaltest2.ear

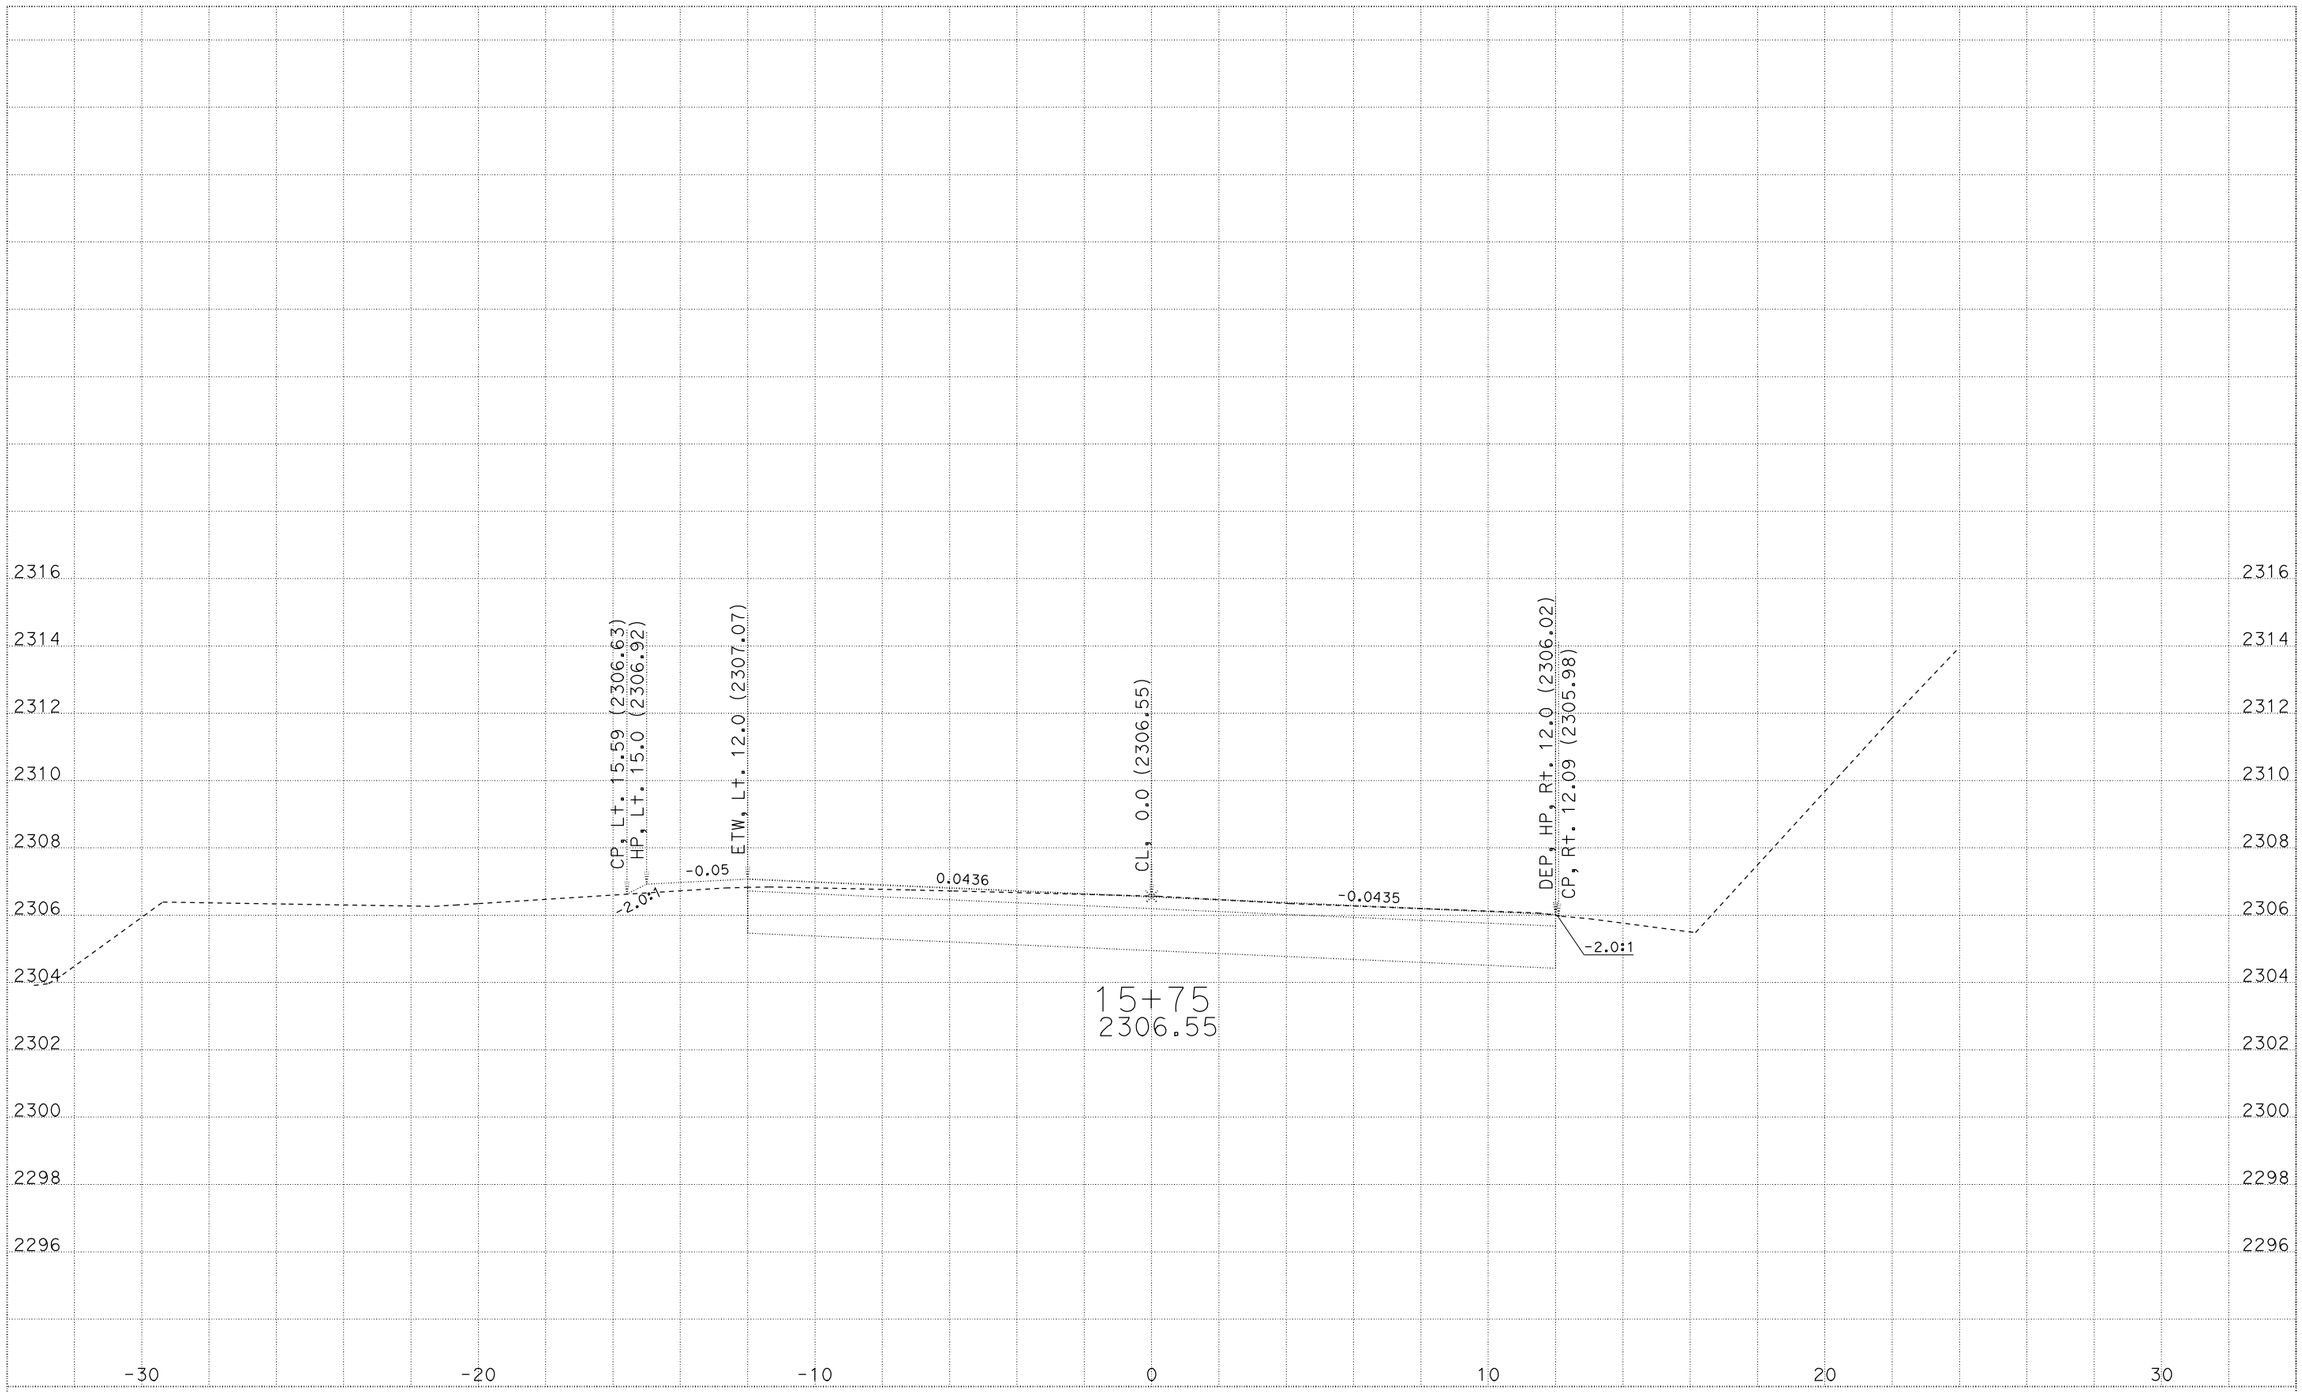

CREATED BY: M5
DATE: 4/7/2010
ALL DIMENSIONS ARE FEET

KC Project: 07048 File: P:\proj3\01\47710\design\caice\Location5\07048\15_finaltest2.ear

LOCATION 5
01-477101
01-MEN,LAK-175-PM VAR

SCALE: 1" = 2' Horiz.
1" = 2' Vert.

"L5" LINE
CROSS SECTIONS
SHEET 19 OF 22

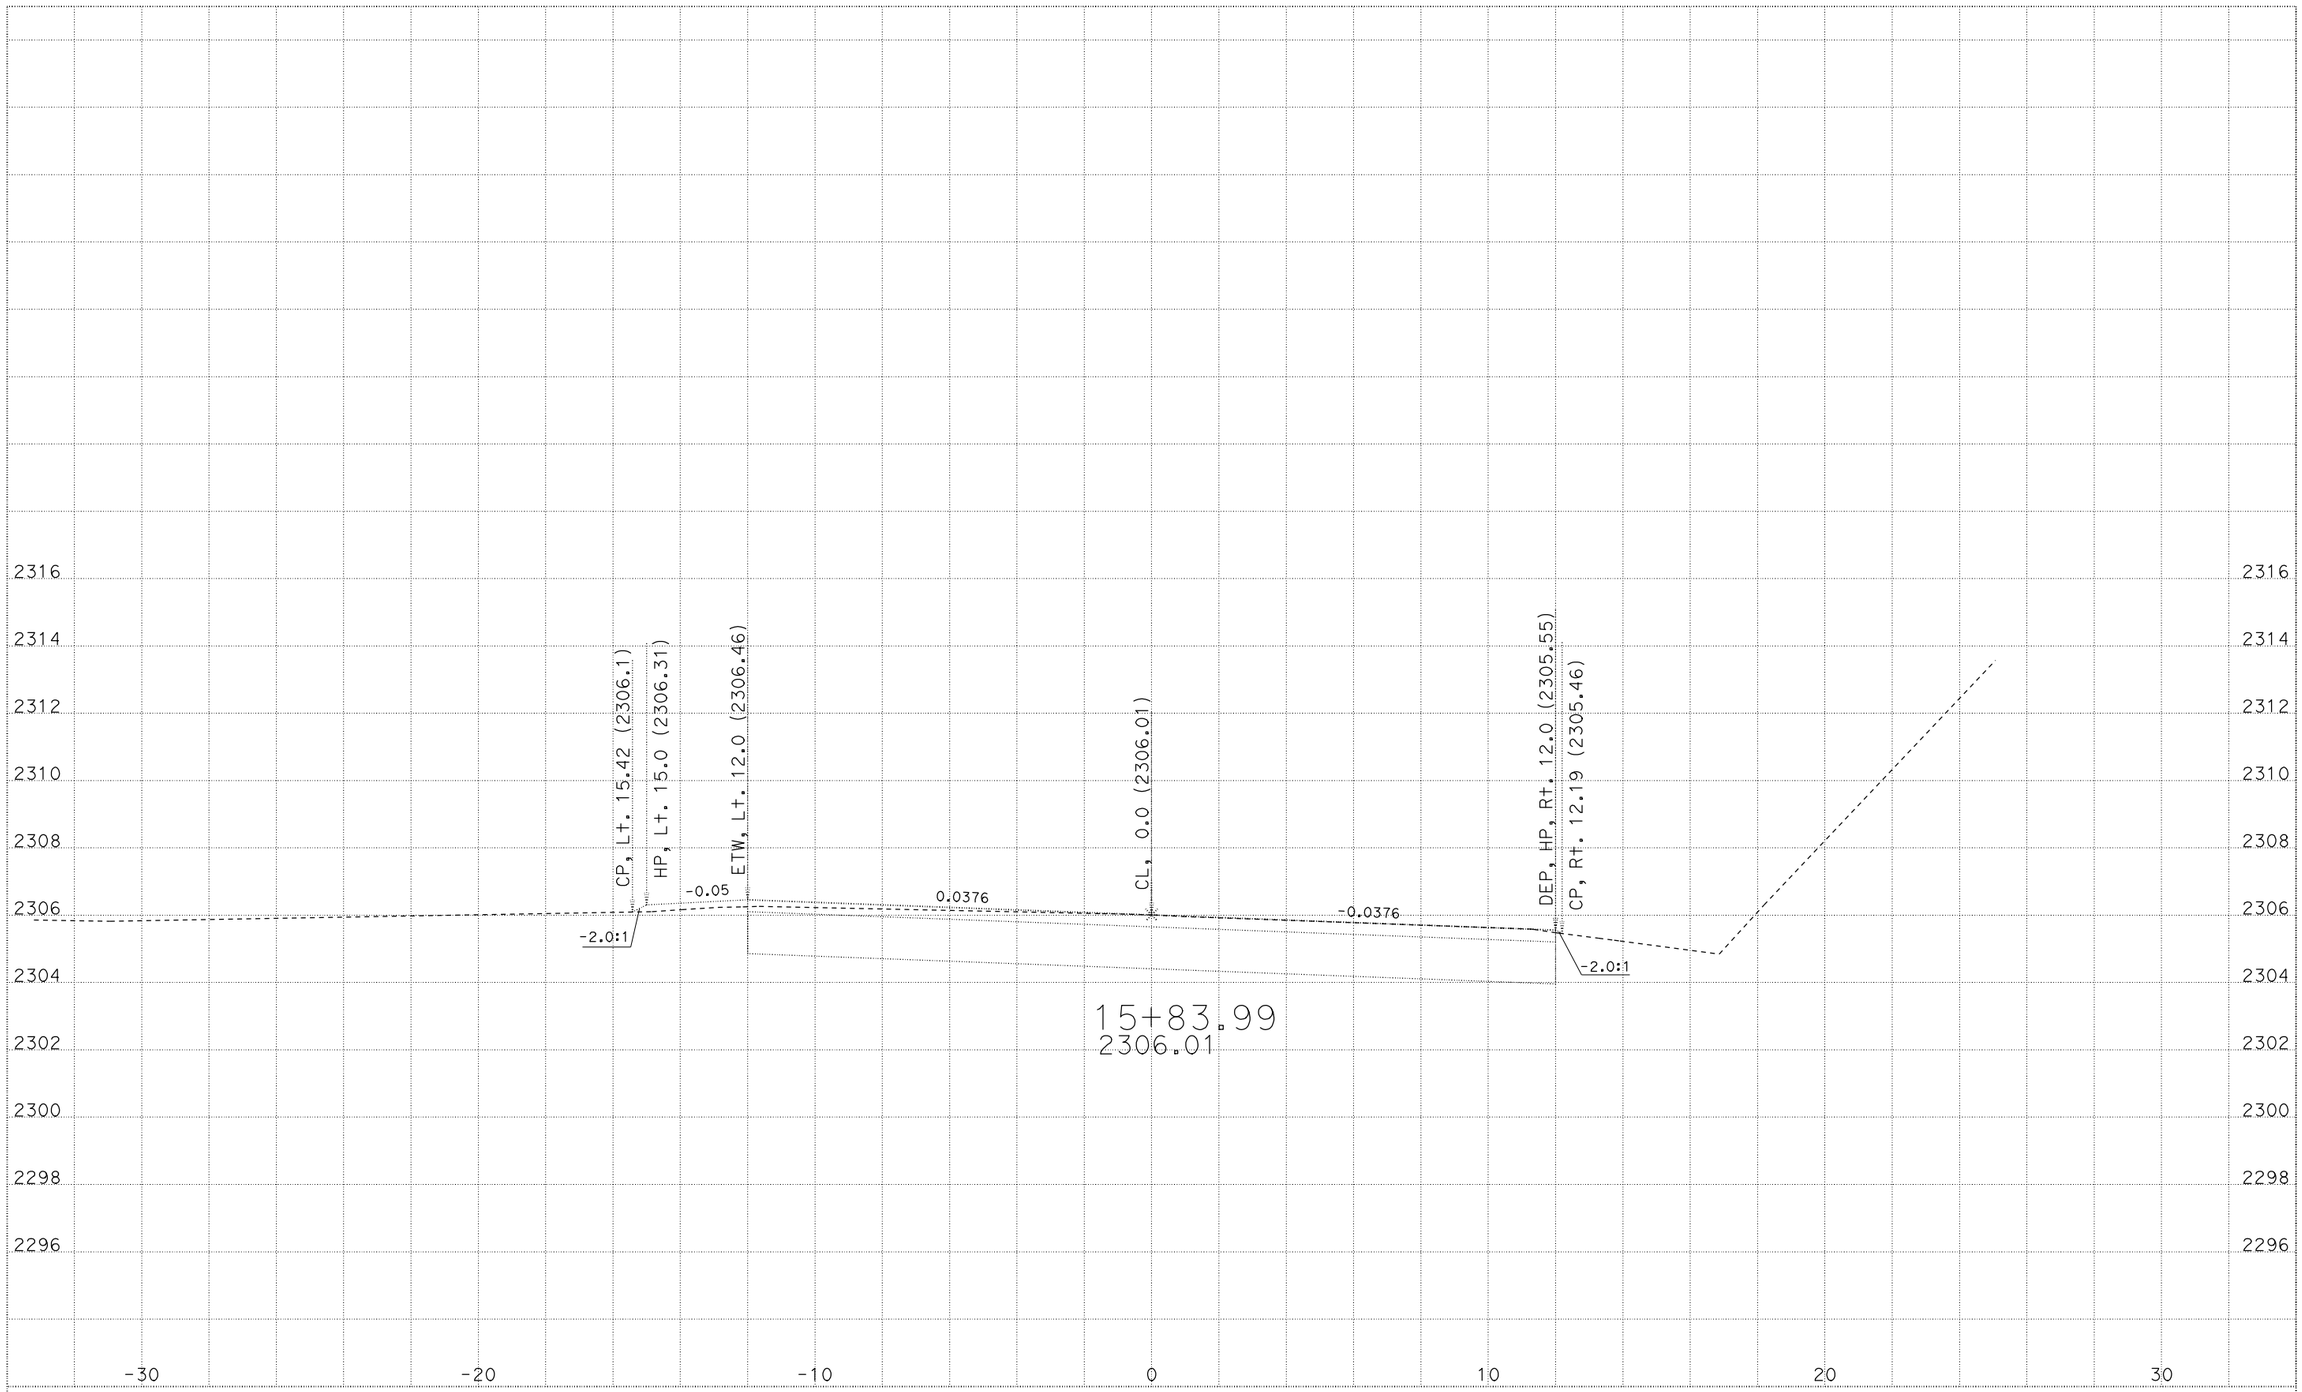

CREATED BY: M5
DATE: 4/7/2010
ALL DIMENSIONS ARE FEET

KC Project: 07048 File: P:\proj3\01\47710\design\calce\Location5\07048\l5_finaltest2.ear

LOCATION 5
01-477101
01-MEN,LAK-175-PM VAR

SCALE: 1" = 2' Horiz.
1" = 2' Vert.

"L5" LINE
CROSS SECTIONS
SHEET 20 OF 22

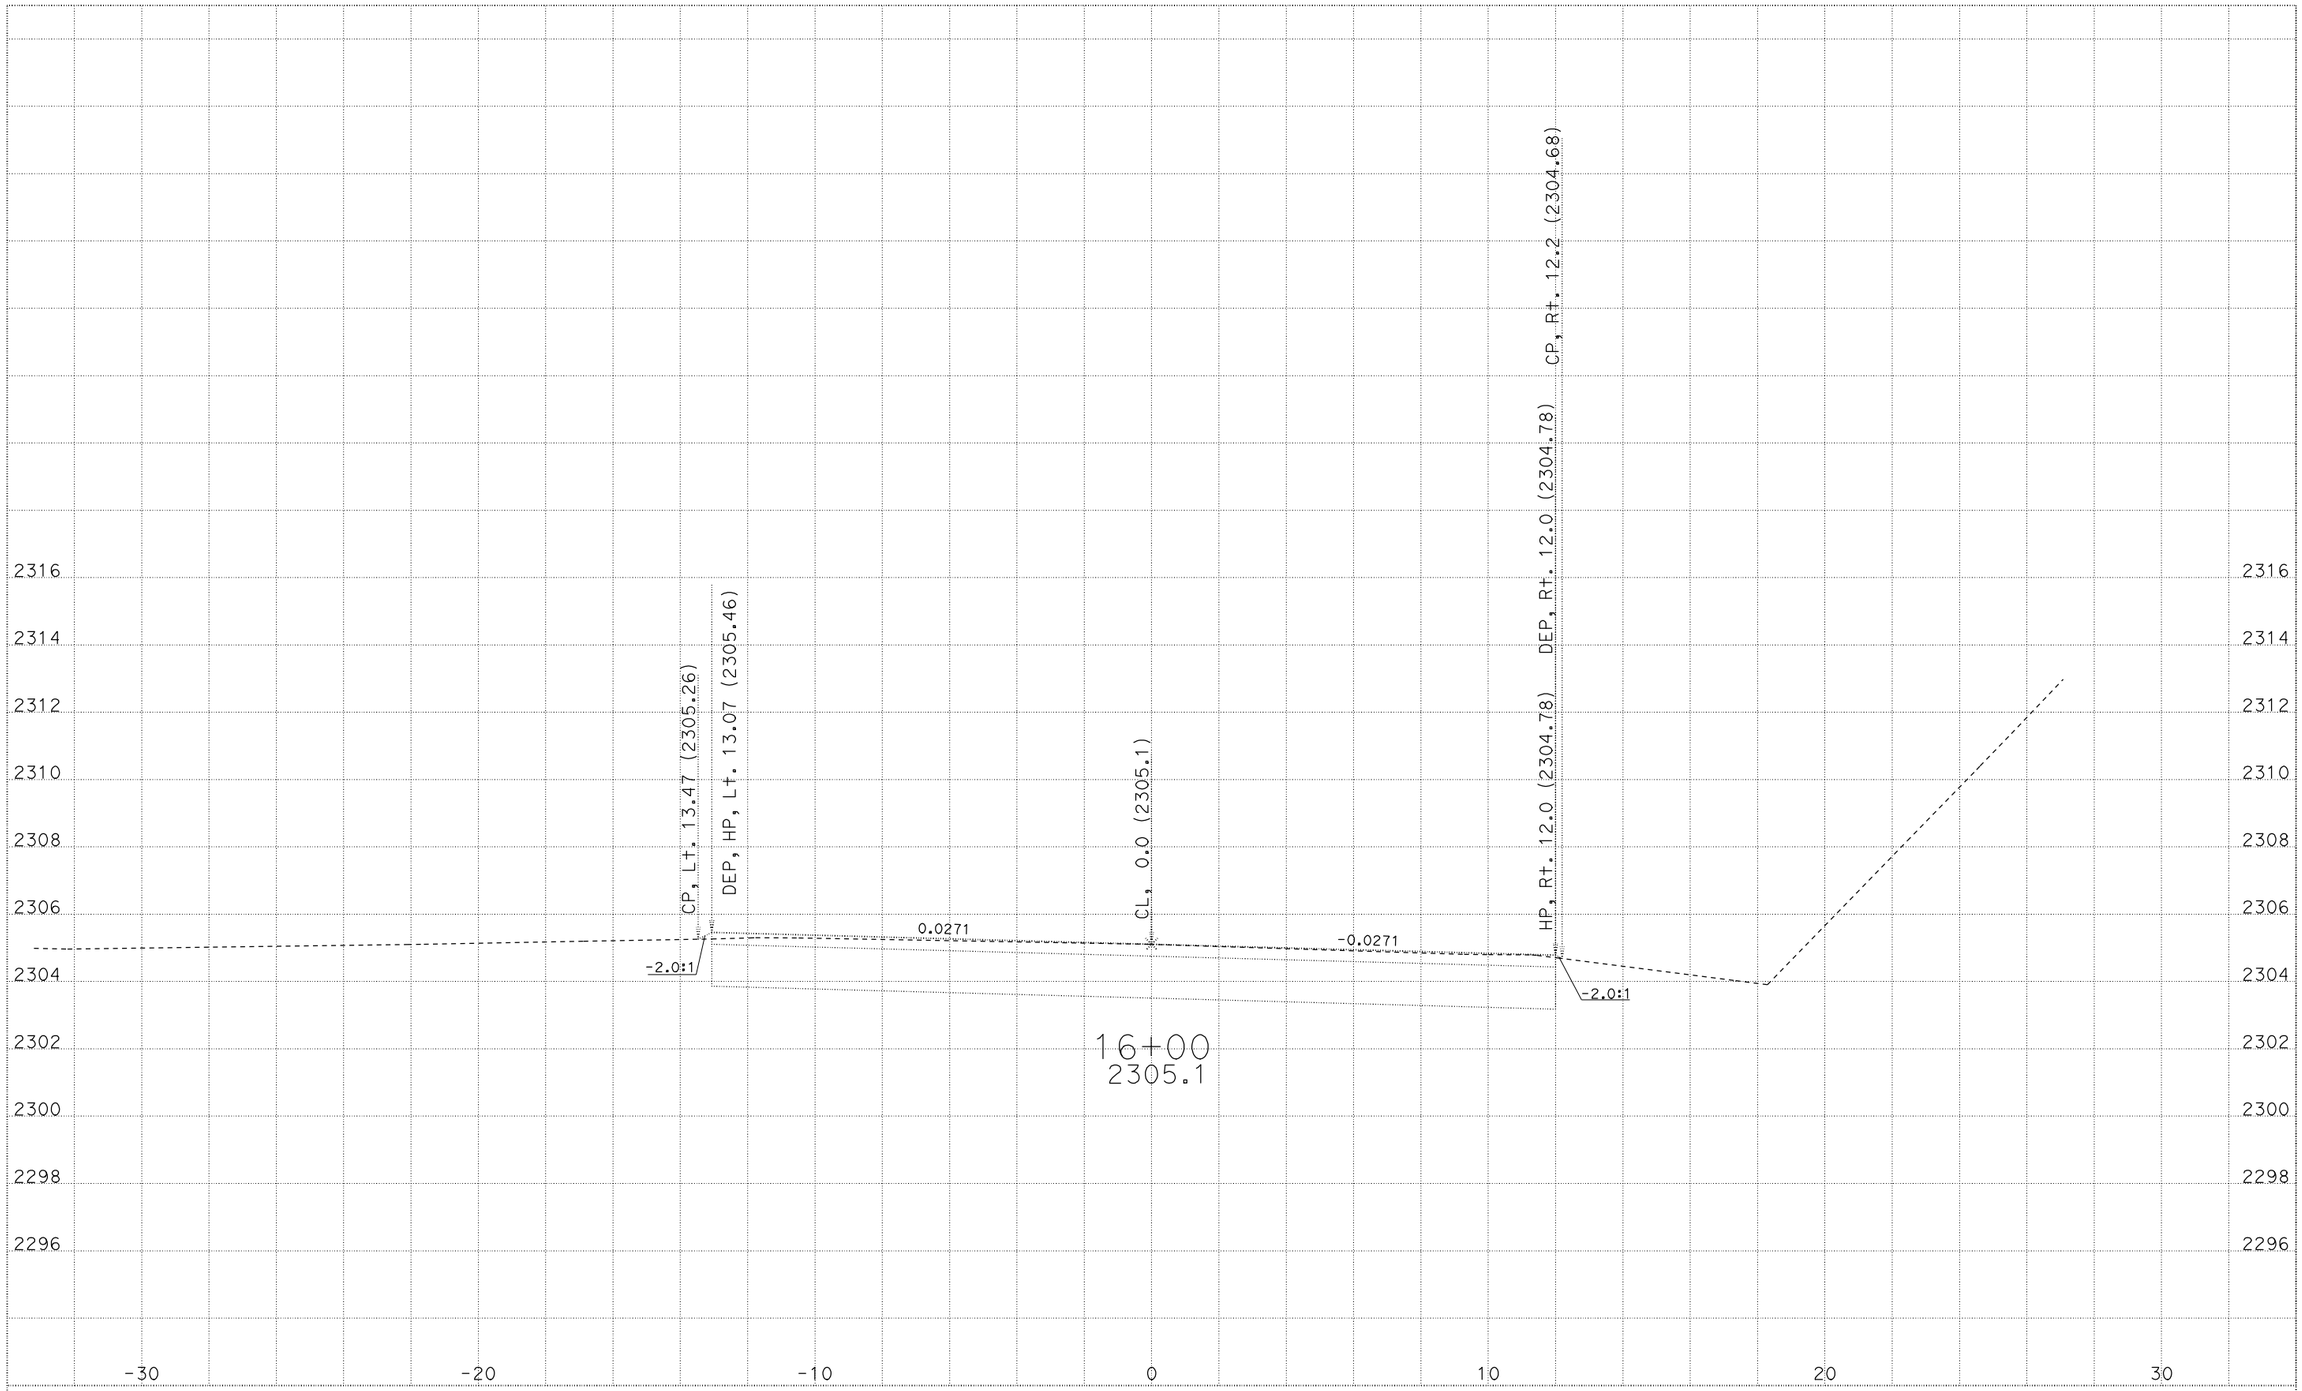

CREATED BY: M5
DATE: 4/7/2010
ALL DIMENSIONS ARE FEET

KC Project: 07048 File: P:\proj3\01\47710\design\calce\Location5\07048\l5_finaltest2.ear

LOCATION 5
01-477101
01-MEN,LAK-175-PM VAR

SCALE: 1" = 2' Horiz.
1" = 2' Vert.

"L5" LINE
CROSS SECTIONS
SHEET 21 OF 22

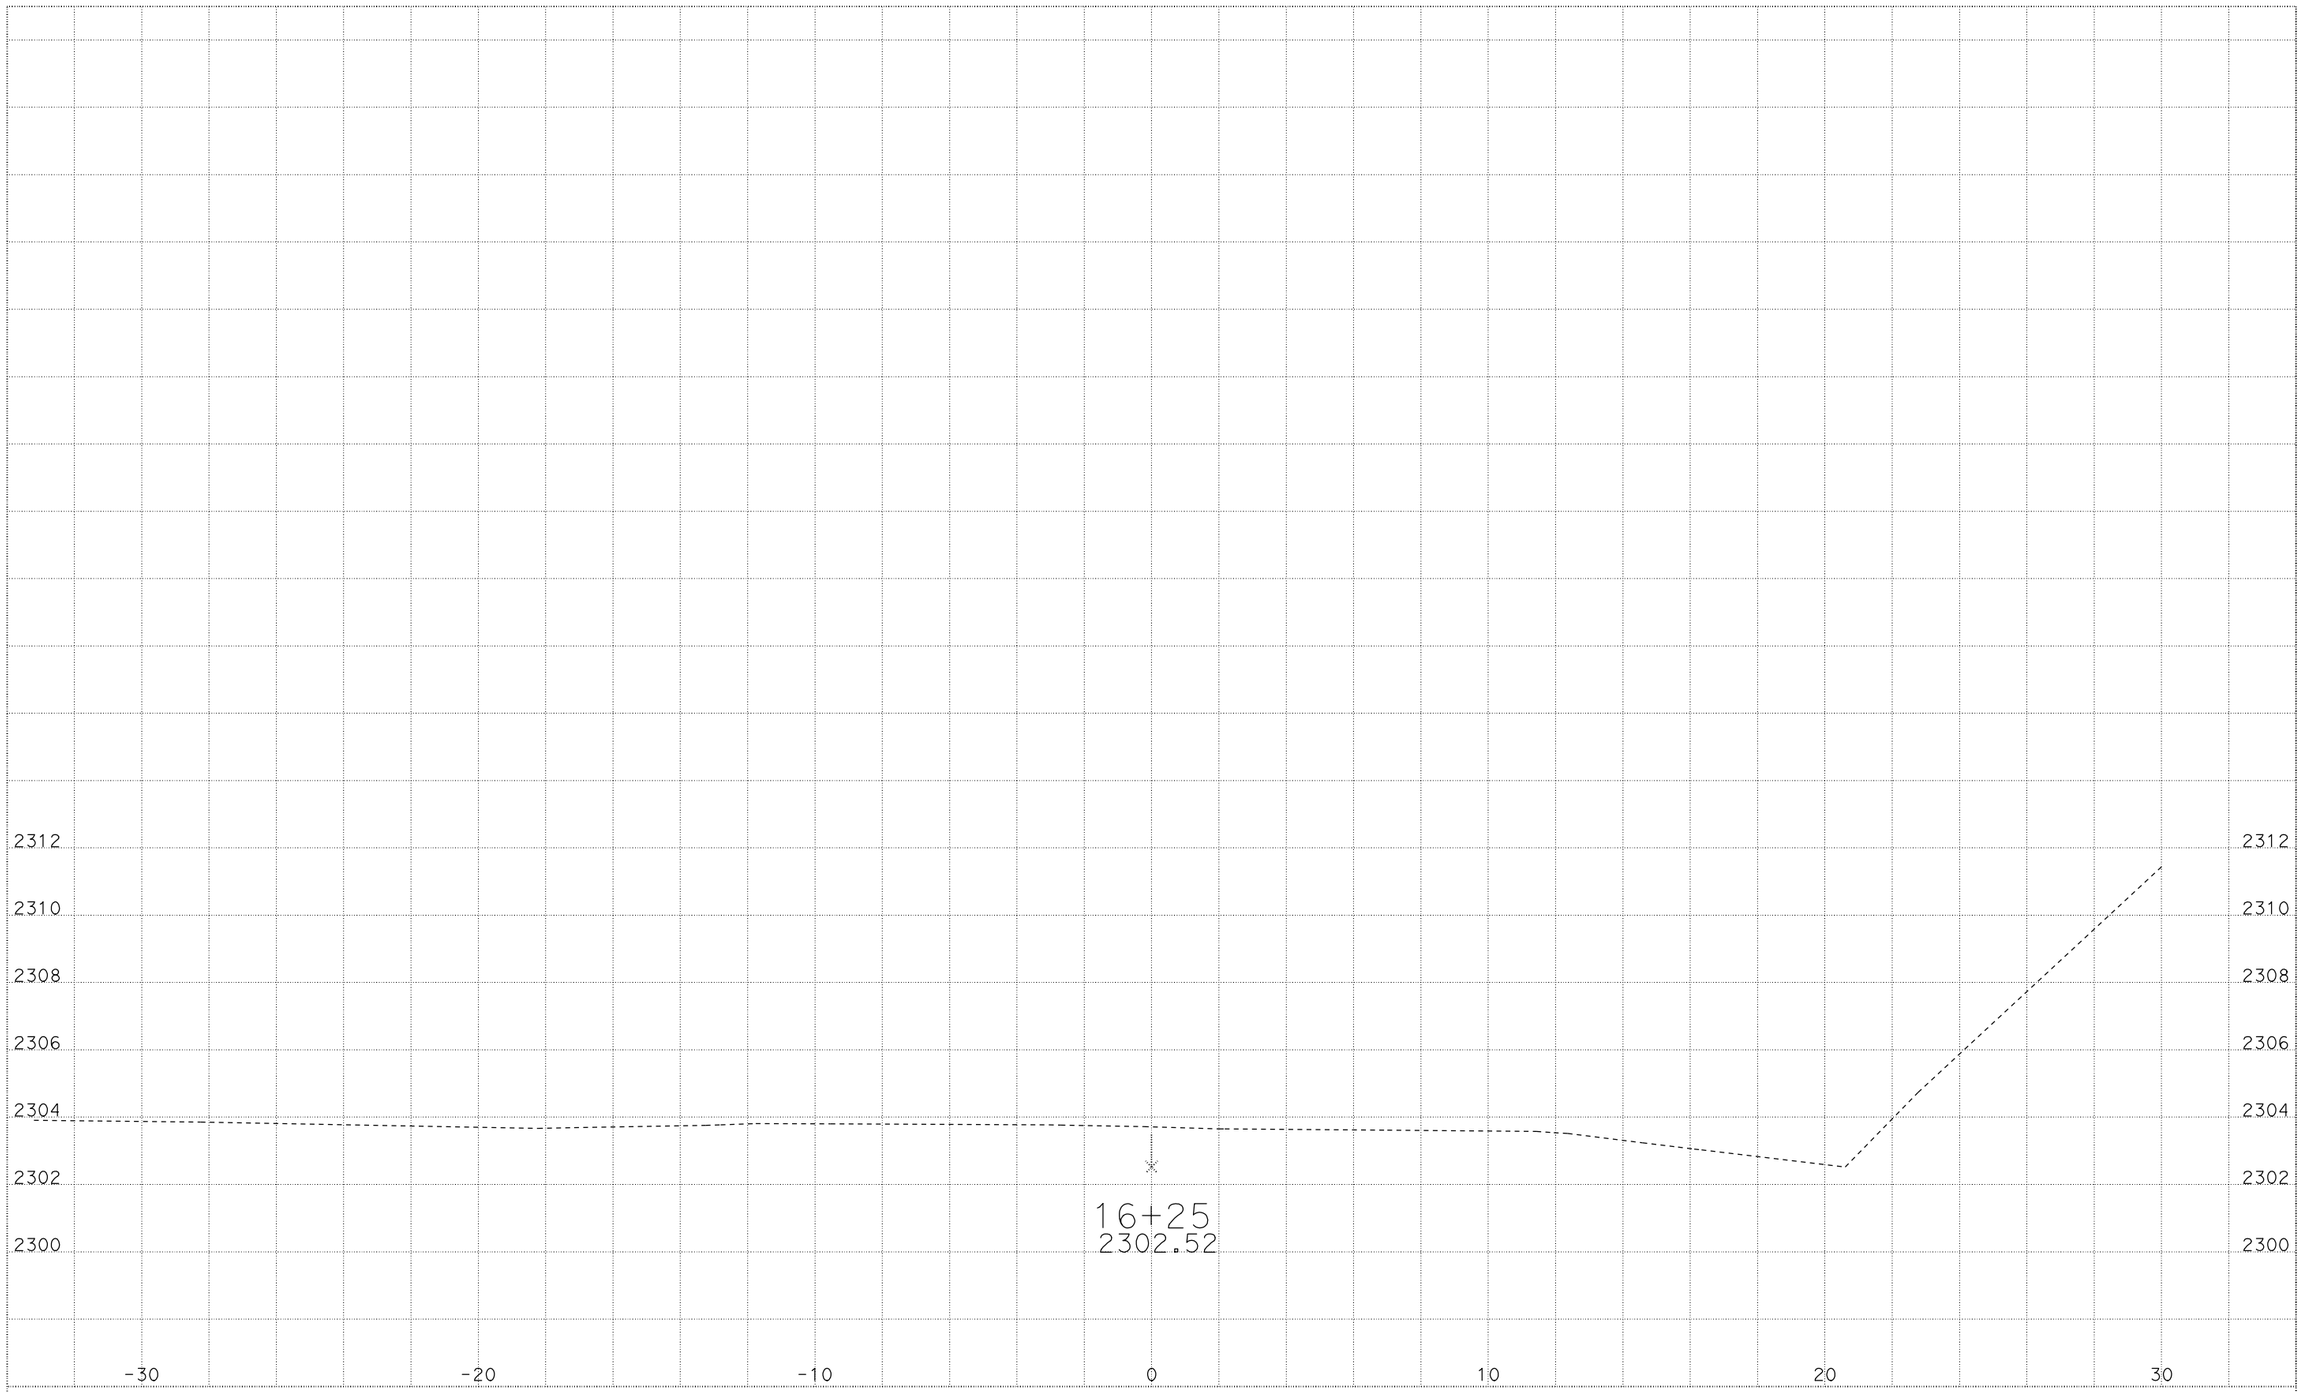

CREATED BY: M5
DATE: 4/7/2010
ALL DIMENSIONS ARE FEET

KC Project: 07048 File: P:\proj3\01\47710\design\caice\Location5\07048\l5_finaltest2.ear

LOCATION 5
01-477101
01-MEN,LAK-175-PM VAR

SCALE: 1" = 2' Horiz.
1" = 2' Vert.

"L5" LINE
CROSS SECTIONS
SHEET 22 OF 22