FOR EARTHWORK DEVELOPMENT

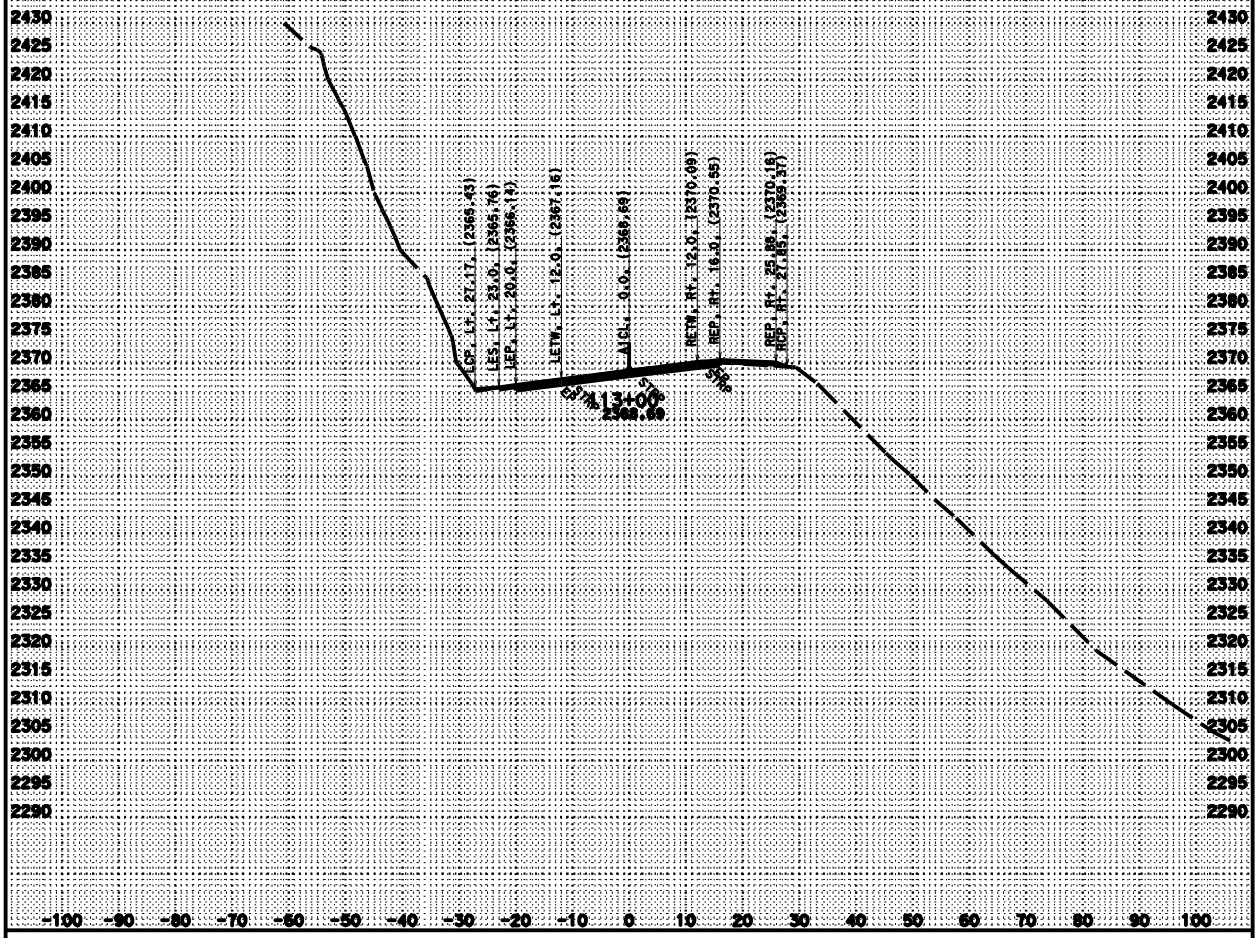

CREATED BY: William C. Lehman

KC Project: 2E000 Files: D:\Caribou\2E000\alfin.ear

DATE: 12/14/2009

ALL DIMENSIONS ARE FEET

PROJECT ID: Caribou Curves

CONTRACT: 2E000

DIST/CO/RTE/PM: 02/PLU/70/17.2-17.5

SCALE: 1" = 10' Horiz. 1" = 10' Vert.

A1

CROSS SECTIONS

SHEET 1 OF 36

FOR EARTHWORK DEVELOPMENT

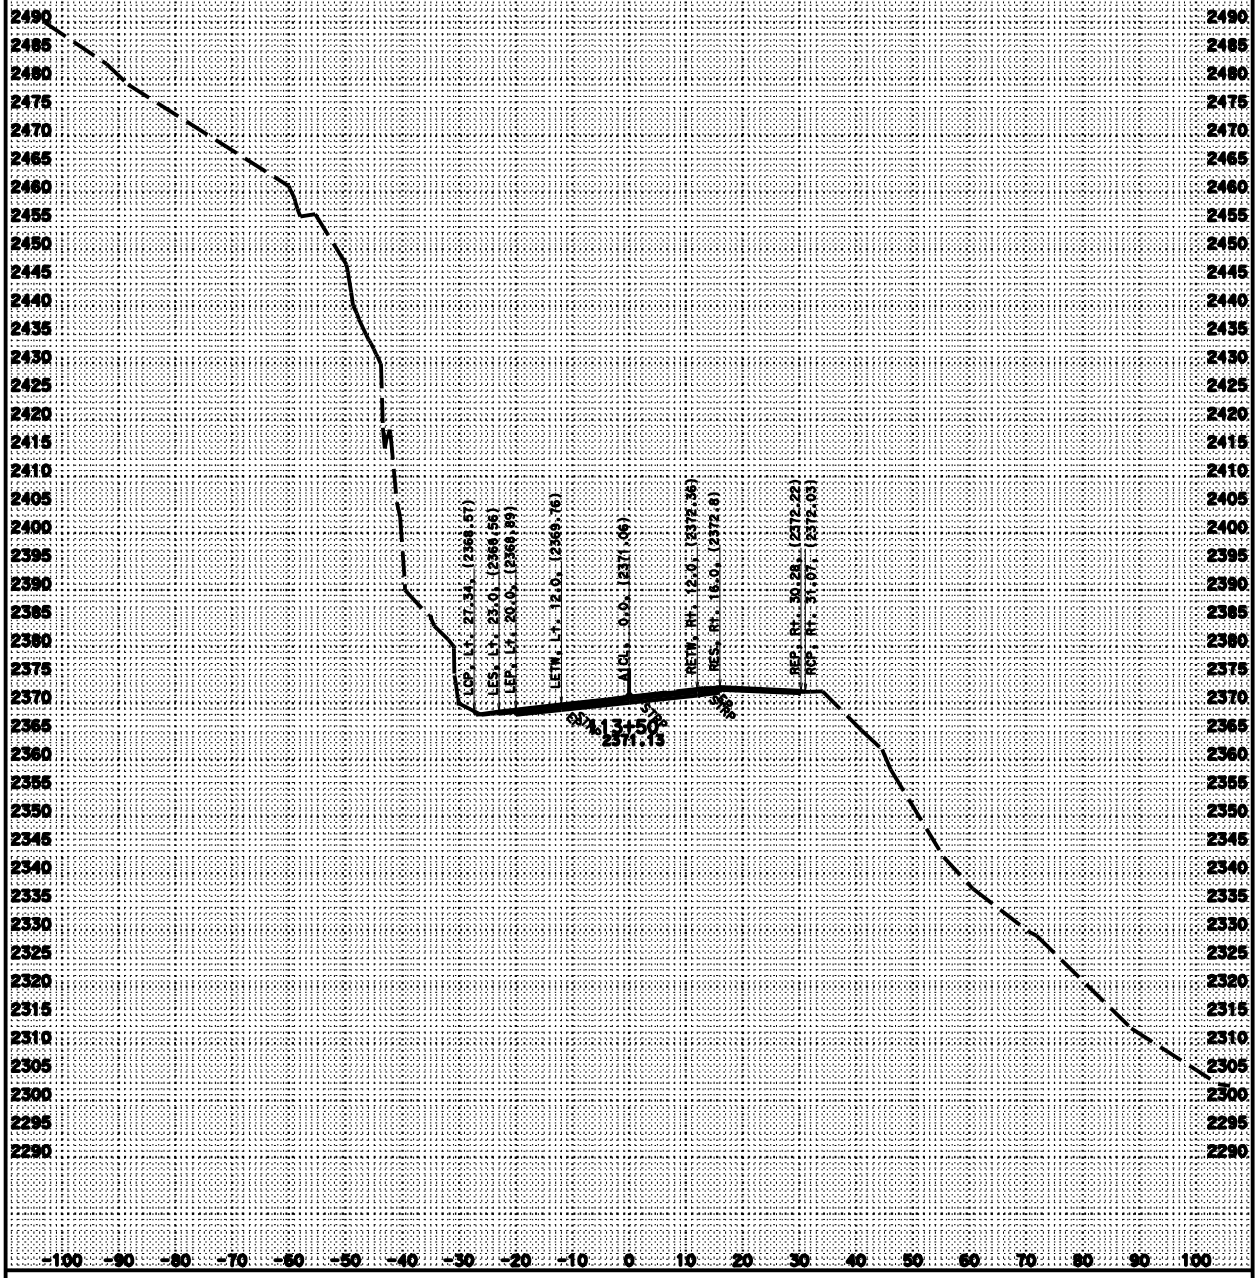

CREATED BY: William C. Lehman

KC Project: 2E000 Files: D:\Caribou\2E000\alfin.ear

DATE: 12/14/2009

ALL DIMENSIONS ARE FEET

PROJECT ID: Caribou Curves
CONTRACT: 2E000
DIST/CO/RTE/PM: 02/PLU/70/17.2-17.5

SCALE: 1" = 10' Horiz. 1" = 10' Vert.

A1
CROSS SECTIONS
SHEET 2 OF 36

FOR EARTHWORK DEVELOPMENT

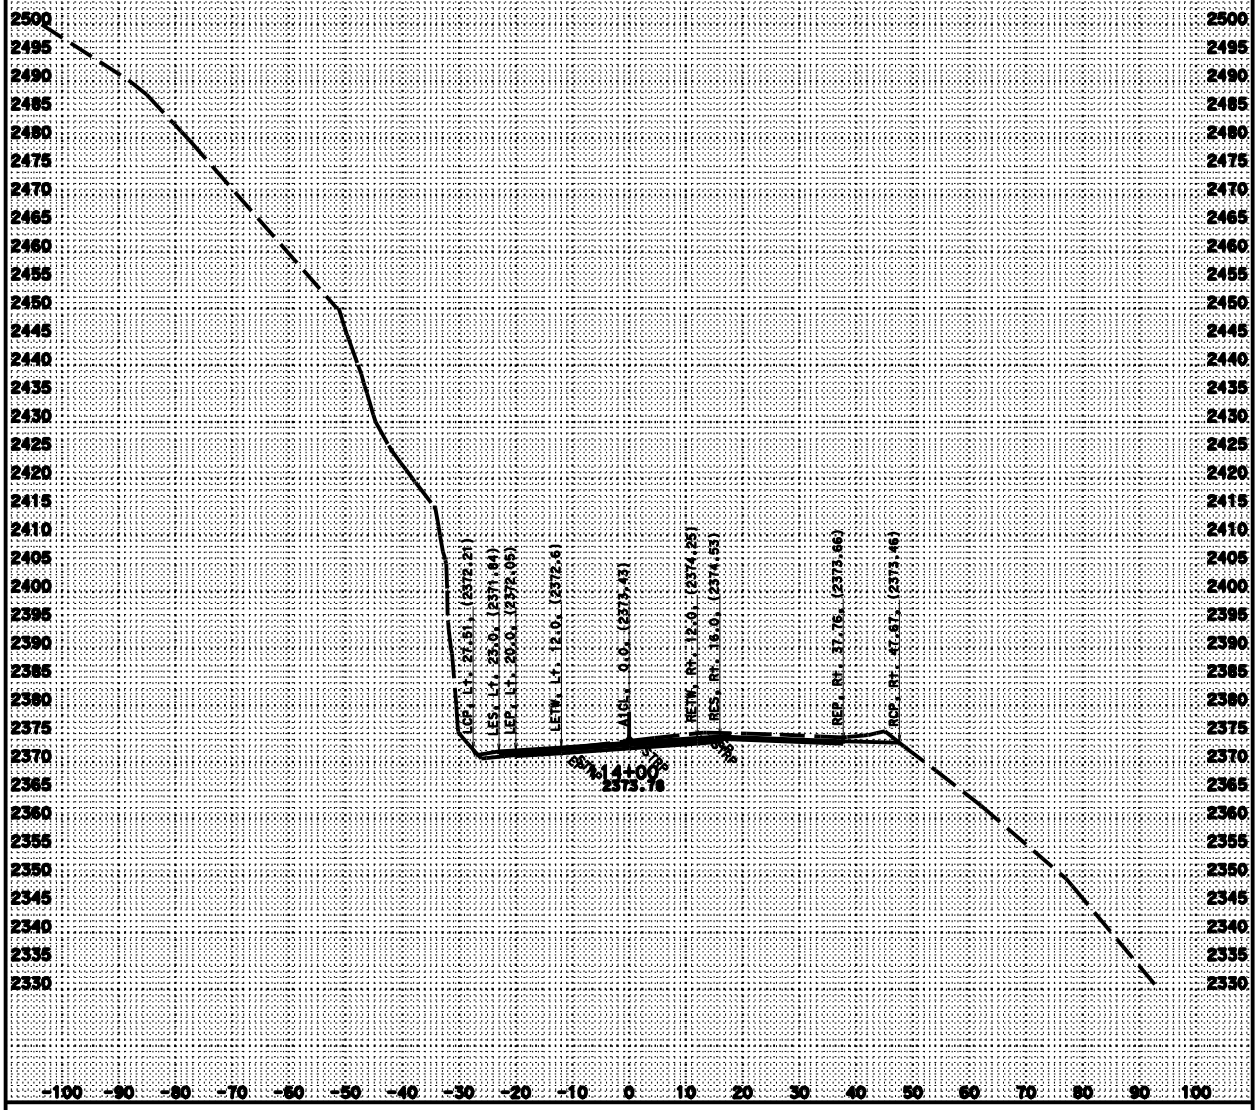

CREATED BY: William C. Lehman

KC Project: 2E000 Files: D:\Caribou\2E000\alfin.ear

DATE: 12/14/2009

ALL DIMENSIONS ARE FEET

PROJECT ID: Caribou Curves

CONTRACT: 2E000

DIST/CO/RTE/PM: 02/PLU/70/17.2-17.5

SCALE: 1" = 10' Horiz. 1" = 10' Vert.

A1

CROSS SECTIONS

SHEET 3 OF 36

FOR EARTHWORK DEVELOPMENT

CREATED BY: William C. Lehman

KC Project: 2E000 Files: D:\Caribou\2E000\alfin.ear

DATE: 12/14/2009

ALL DIMENSIONS ARE FEET

PROJECT ID: Caribou Curves
CONTRACT: 2E000
DIST/CO/RTE/PM: 02/PLU/70/17.2-17.5

SCALE: 1" = 10' Horiz. 1" = 10' Vert.

A1
CROSS SECTIONS
SHEET 4 OF 36

FOR EARTHWORK DEVELOPMENT

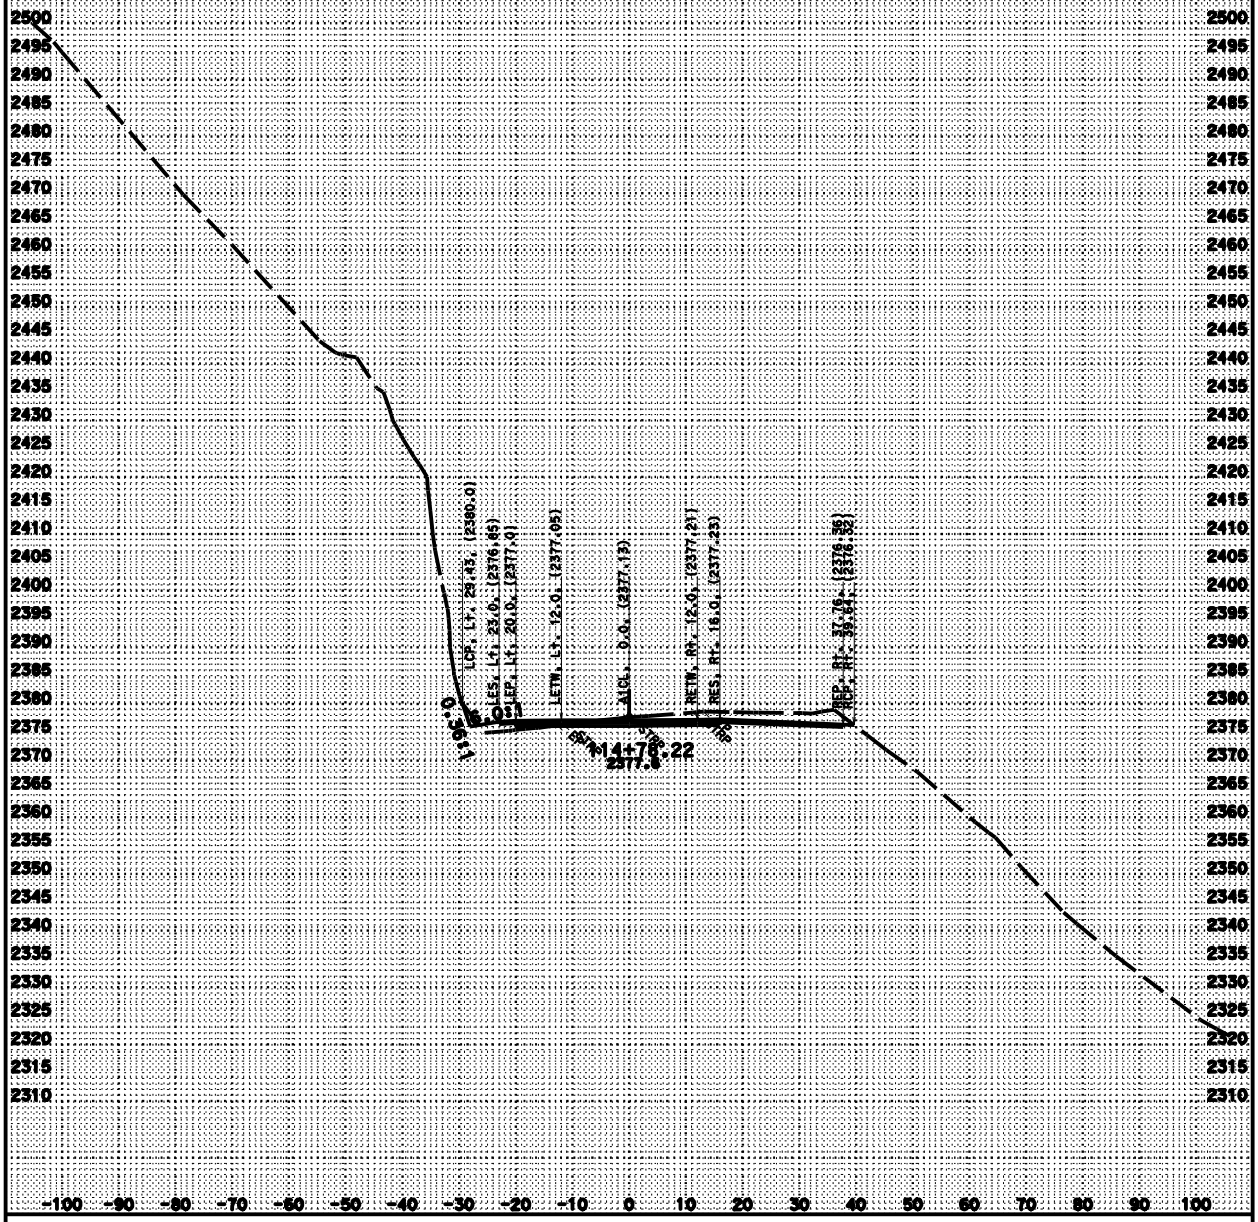

CREATED BY: William C. Lehman

KC Project: 2E000 Files: D:\Caribou\2E000\alfln.ear

DATE: 12/14/2009

ALL DIMENSIONS ARE FEET

PROJECT ID: Caribou Curves
CONTRACT: 2E000
DIST/CO/RTE/PM: 02/PLU/70/17.2-17.5

SCALE: 1" = 10' Horiz. 1" = 10' Vert.

A1
CROSS SECTIONS
SHEET 5 OF 36

FOR EARTHWORK DEVELOPMENT

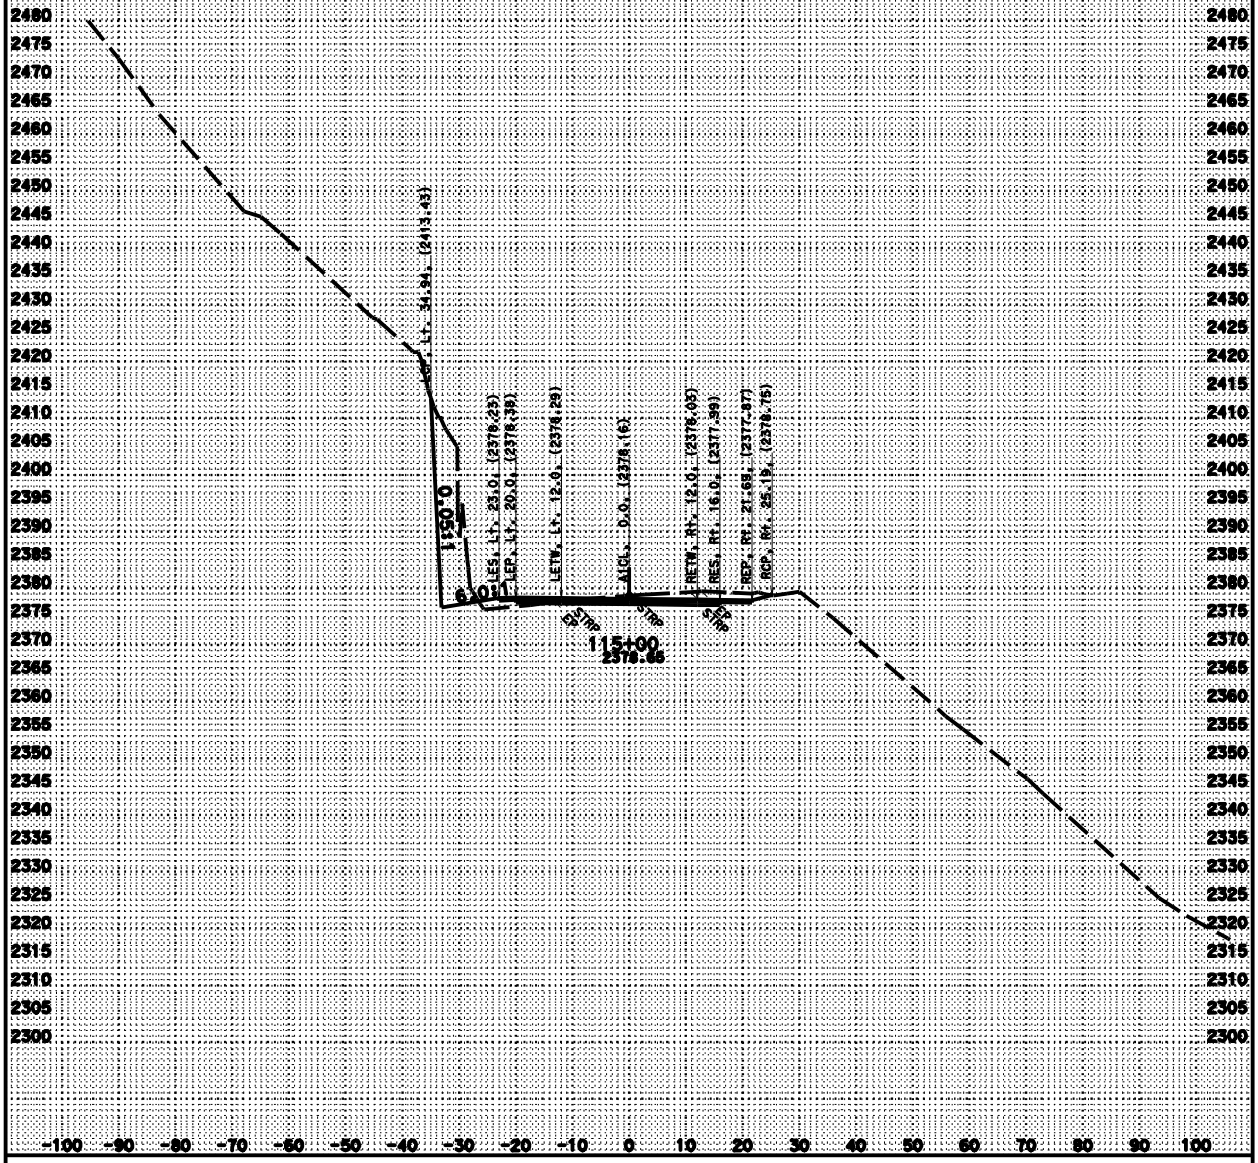

CREATED BY: William C. Lehman

KC Project: 2E000 Files: D:\Caribou\2E000\alfin.ear

DATE: 12/14/2009

ALL DIMENSIONS ARE FEET

PROJECT ID: Caribou Curves
CONTRACT: 2E000
DIST/CO/RTE/PM: 02/PLU/70/17.2-17.5

SCALE: 1" = 10' Horiz. 1" = 10' Vert.

A1
CROSS SECTIONS
SHEET 6 OF 36

FOR EARTHWORK DEVELOPMENT

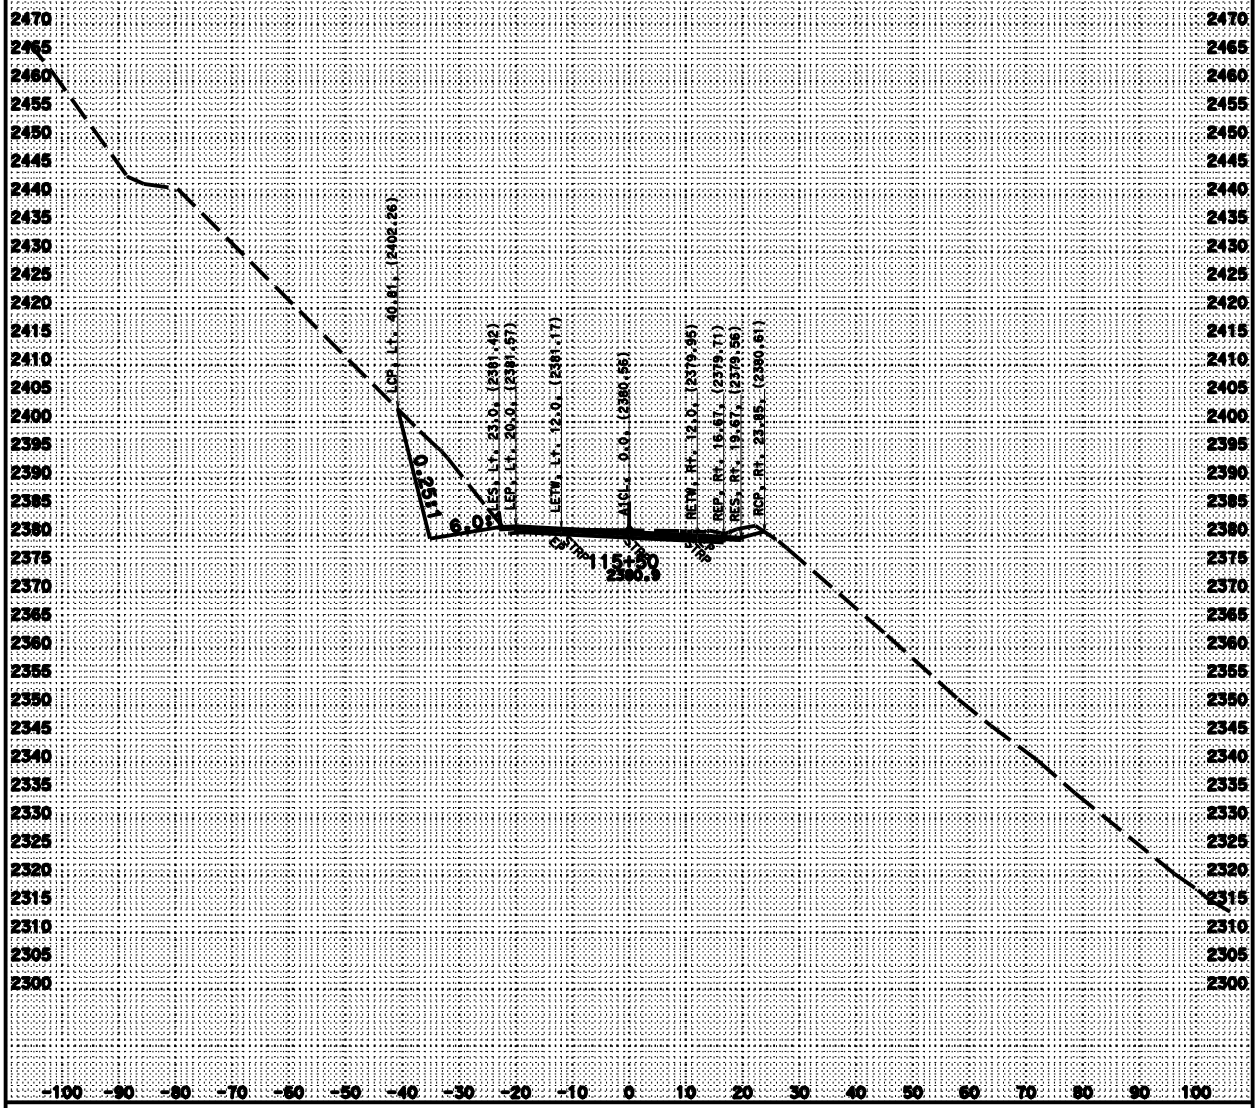

CREATED BY: William C. Lehman

KC Project: 2E000 Files: D:\Caribou\2E000\alfln.ear

DATE: 12/14/2009

ALL DIMENSIONS ARE FEET

PROJECT ID: Caribou Curves
CONTRACT: 2E000
DIST/CO/RTE/PM: 02/PLU/70/17.2-17.5

SCALE: 1" = 10' Horiz. 1" = 10' Vert.

A1
CROSS SECTIONS
SHEET 7 OF 36

FOR EARTHWORK DEVELOPMENT

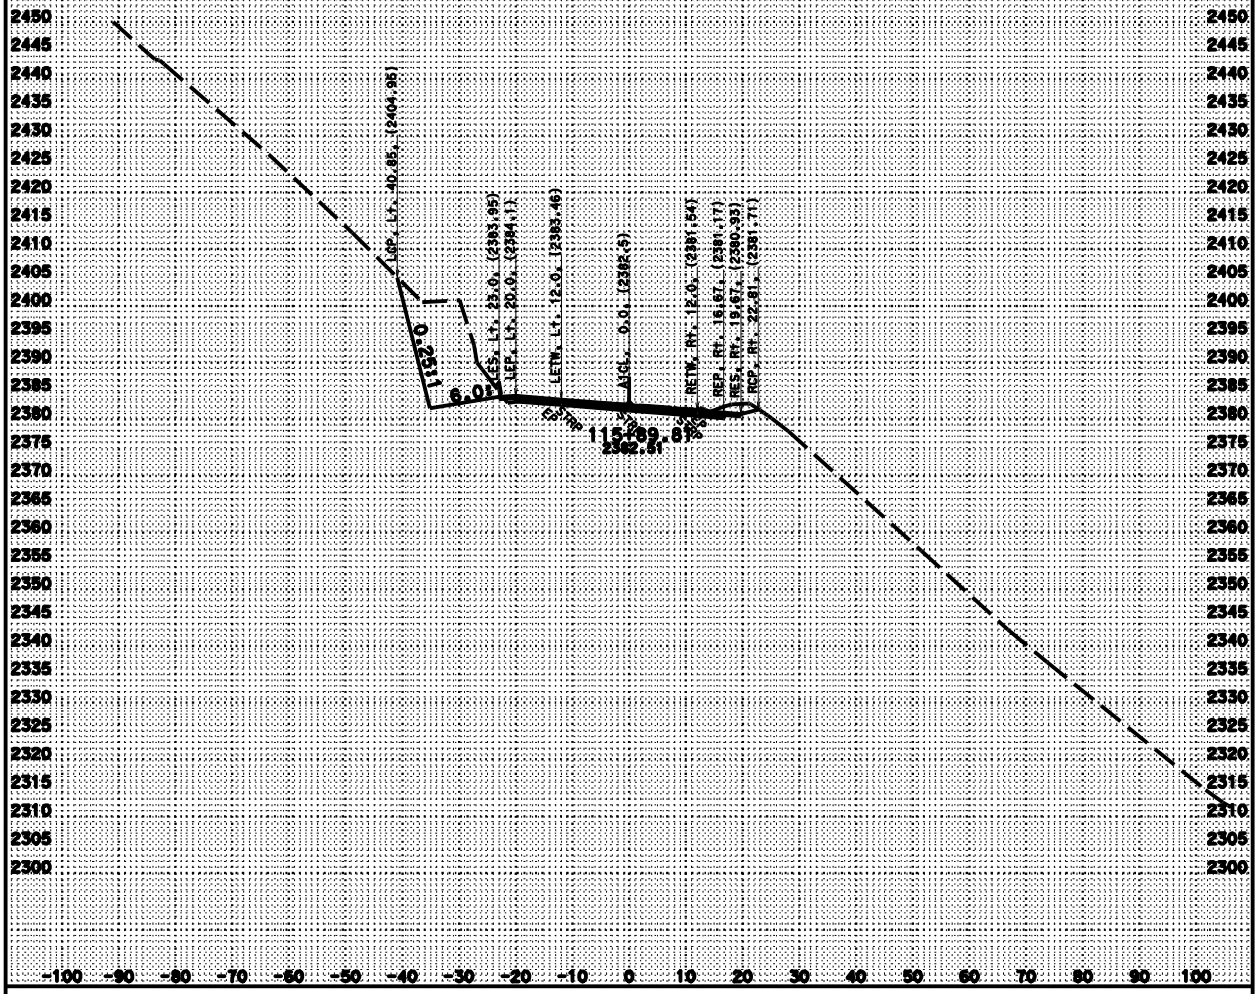

CREATED BY: William C. Lehman

KC Project: 2E000 Files: D:\Caribou\2E000\alfin.ear

DATE: 12/14/2009

ALL DIMENSIONS ARE FEET

PROJECT ID: Caribou Curves
CONTRACT: 2E000
DIST/CO/RTE/PM: 02/PLU/70/17.2-17.5

SCALE: 1" = 10' Horiz. 1" = 10' Vert.

A1
CROSS SECTIONS
SHEET 8 OF 36

FOR EARTHWORK DEVELOPMENT

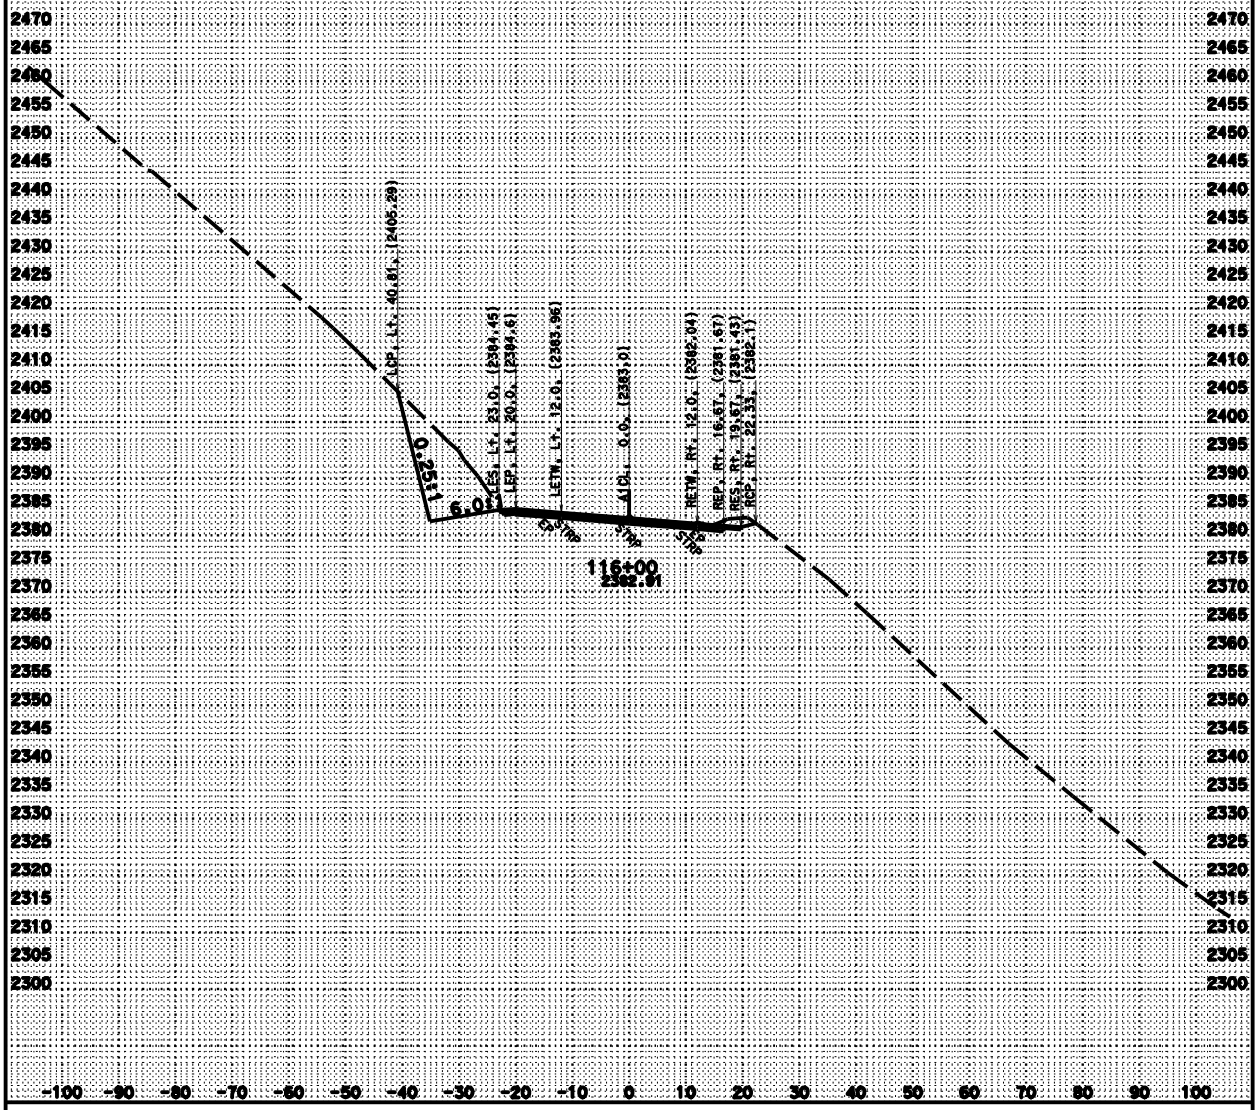

CREATED BY: William C. Lehman

KC Project: 2E000 Files: D:\Caribou\2E000\alfin.ear

DATE: 12/14/2009

ALL DIMENSIONS ARE FEET

PROJECT ID: Caribou Curves
CONTRACT: 2E000
DIST/CO/RTE/PM: 02/PLU/70/17.2-17.5

SCALE: 1" = 10' Horiz. 1" = 10' Vert.

A1
CROSS SECTIONS
SHEET 9 OF 36

FOR EARTHWORK DEVELOPMENT

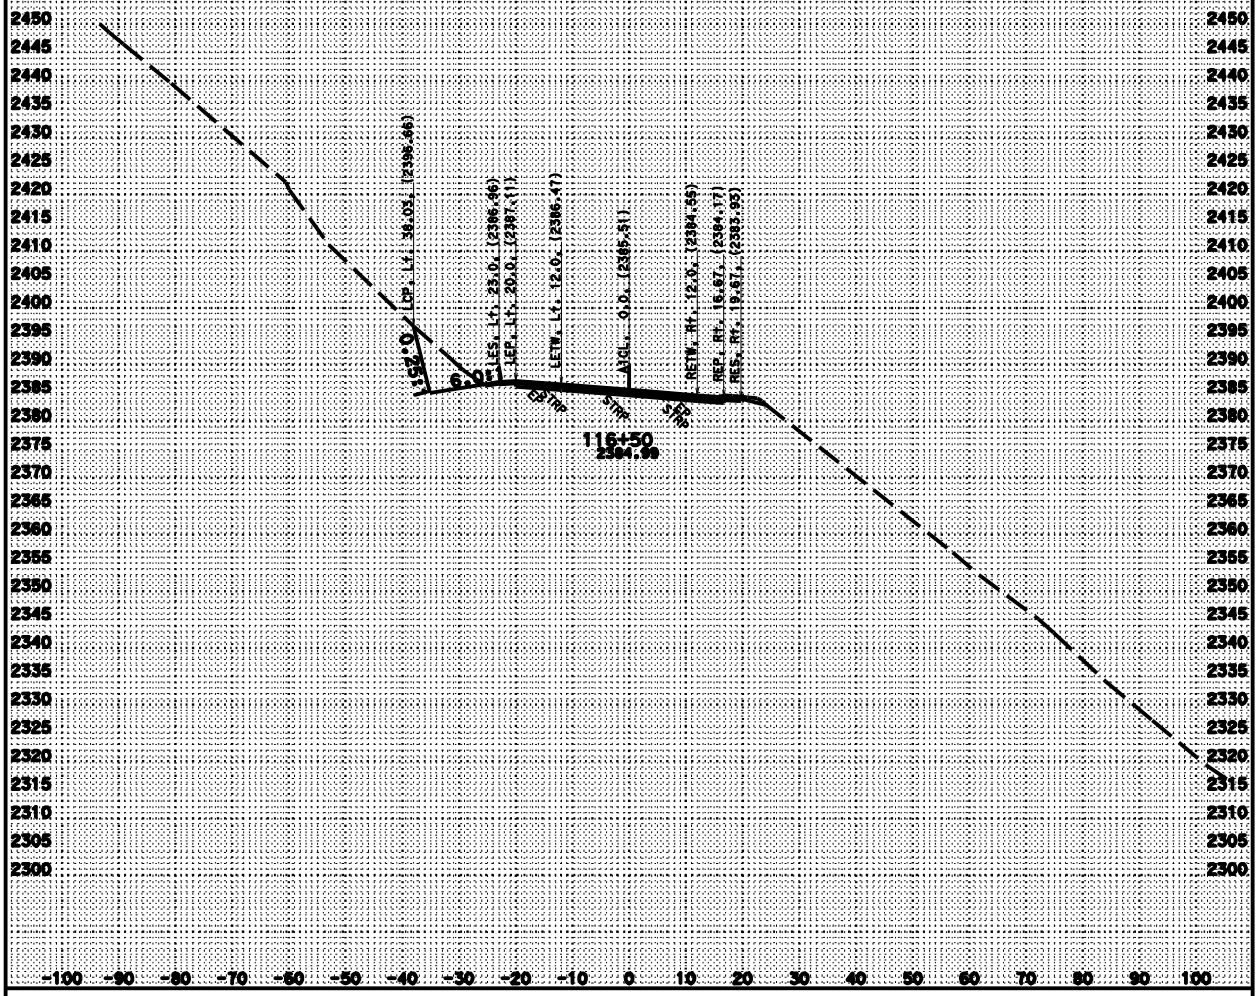

CREATED BY: William C. Lehman

KC Project: 2E000 Files: D:\Caribou\2E000\alfin.ear

DATE: 12/14/2009

ALL DIMENSIONS ARE FEET

PROJECT ID: Caribou Curves
CONTRACT: 2E000
DIST/CO/RTE/PM: 02/PLU/70/17.2-17.5

SCALE: 1" = 10' Horiz 1" = 10' Vert

A1
CROSS SECTIONS
SHEET 10 OF 36

FOR EARTHWORK DEVELOPMENT

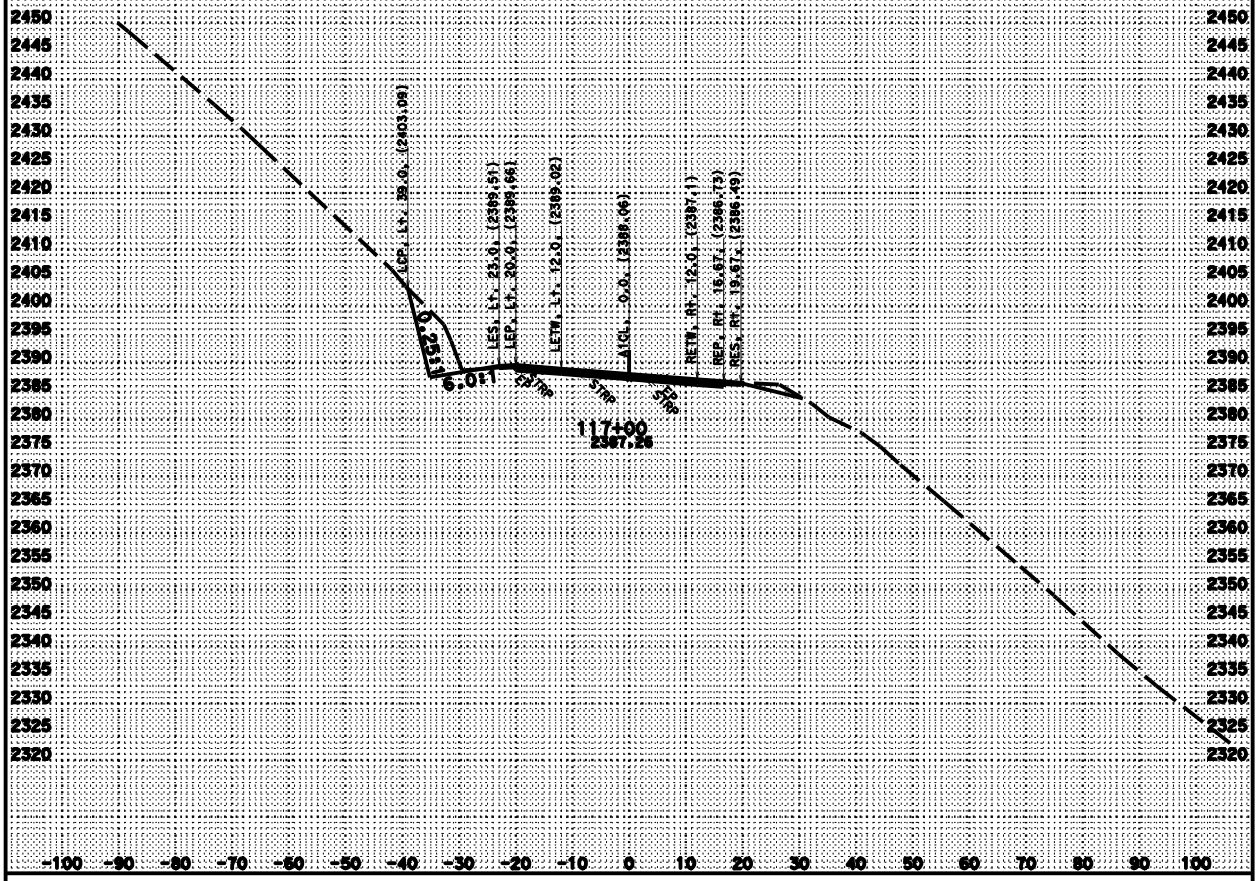

CREATED BY: William C. Lehman

KC Project: 2E000 Files: D:\Caribou\2E000\alfin.ear

DATE: 12/14/2009

ALL DIMENSIONS ARE FEET

PROJECT ID: Caribou Curves
CONTRACT: 2E000
DIST/CO/RTE/PM: 02/PLU/70/17.2-17.5

SCALE: 1" = 10' Horiz 1" = 10' Vert

A1
CROSS SECTIONS
SHEET 11 OF 36

FOR EARTHWORK DEVELOPMENT

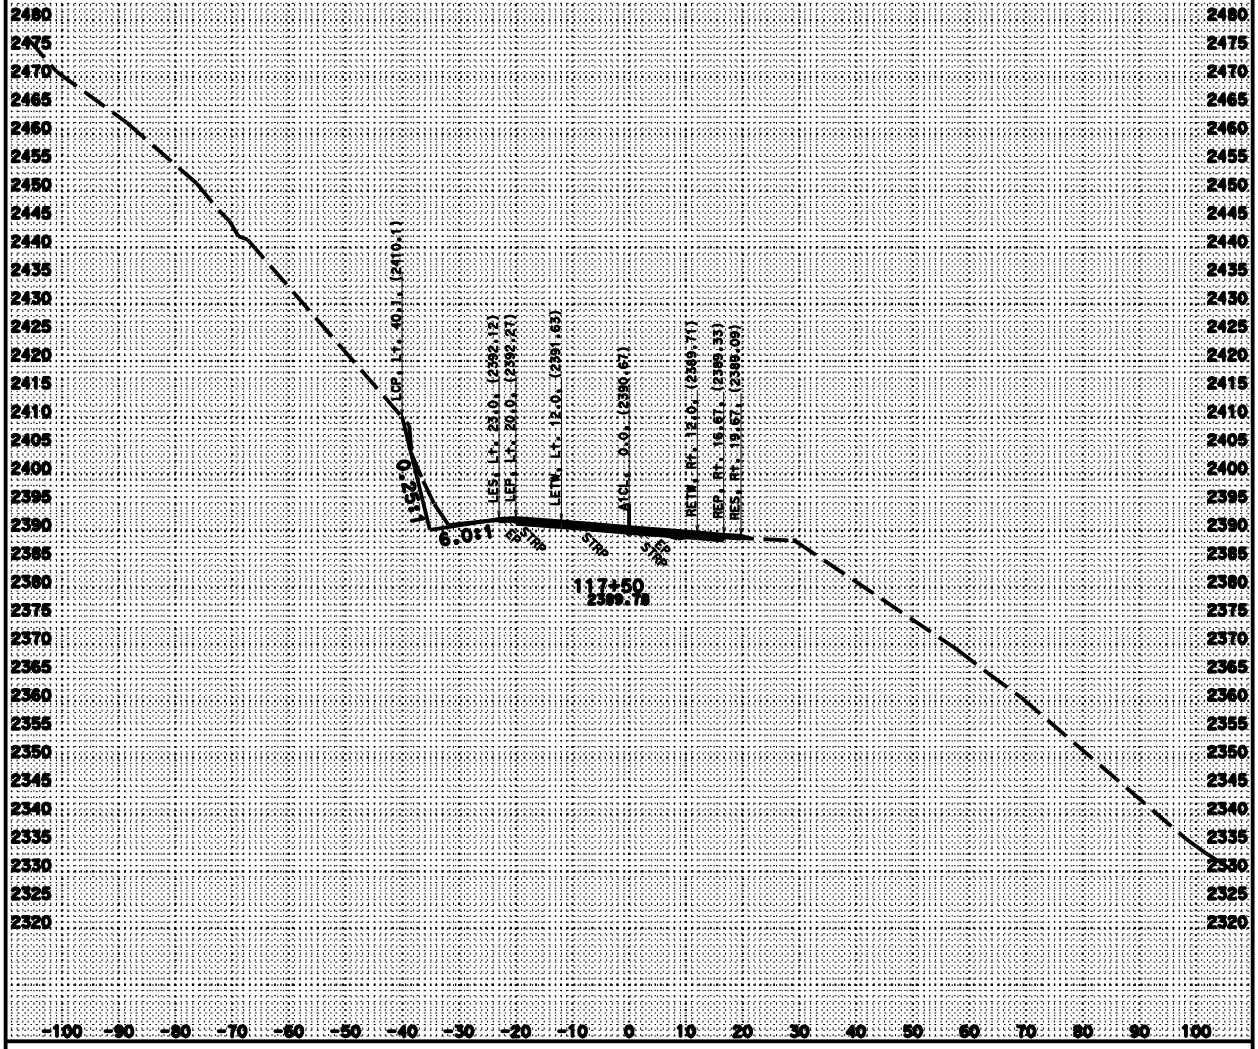

CREATED BY: William C. Lehman

KC Project: 2E000 Files: D:\Caribou\2E000\alfin.ear

DATE: 12/14/2009

ALL DIMENSIONS ARE FEET

PROJECT ID: Caribou Curves
CONTRACT: 2E000
DIST/CO/RTE/PM: 02/PLU/70/17.2-17.5

SCALE: 1" = 10' Horiz 1" = 10' Vert

A1
CROSS SECTIONS
SHEET 12 OF 36

FOR EARTHWORK DEVELOPMENT

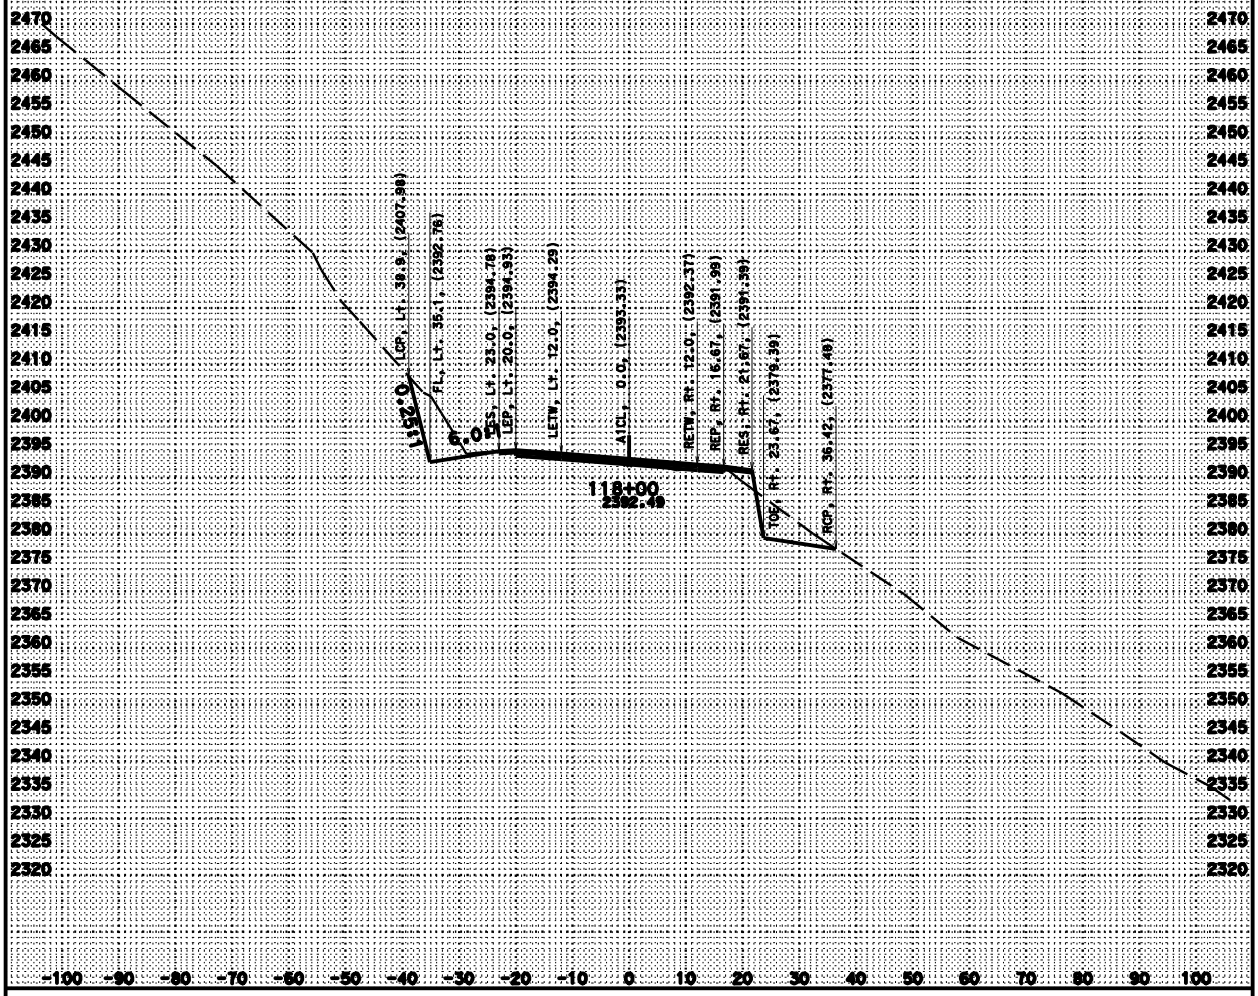

CREATED BY: William C. Lehman

DATE: 2/17/2010

PROJECT ID: Caribou Curves

CONTRACT: 2E000 SCALE: 1" = 10' HORIZ. 1" = 10' VERT.

DIST/CO/RTE/PM: 02/PLU/70/17.2-17.5

A1

CROSS SECTIONS

SHEET 1 OF XXX

ALL DIMENSIONS ARE FEET

KC Project: 2E000 Files: D:\Caribou\2E000\alfin.ear

FOR EARTHWORK DEVELOPMENT

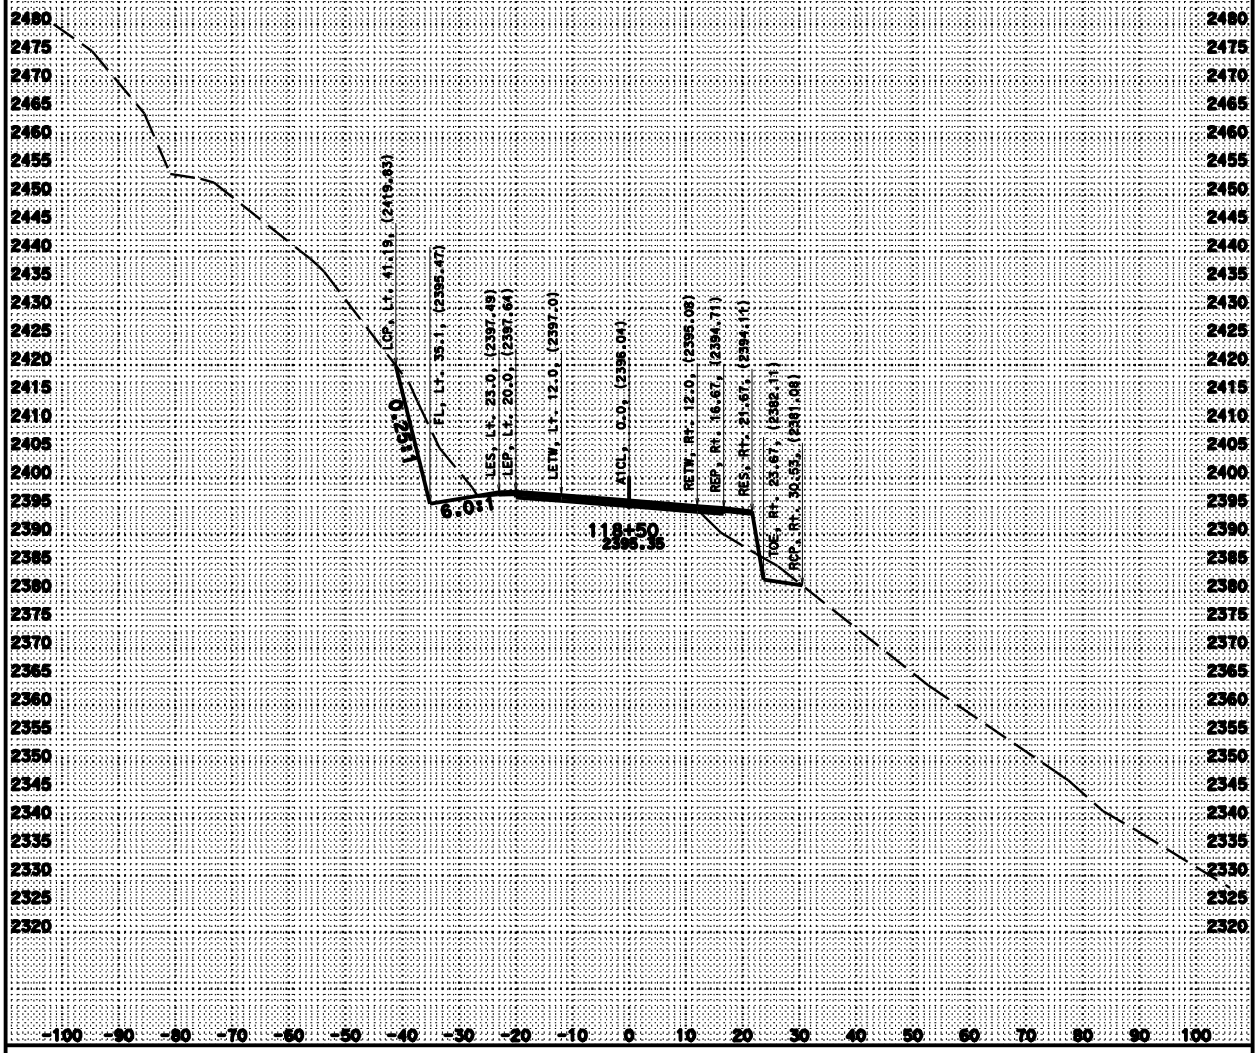

CREATED BY: William C. Lehman

KC Project: 2E000 Files: D:\Caribou\2E000\alfin.ear

DATE: 2/17/2010

ALL DIMENSIONS ARE FEET

PROJECT ID: Caribou Curves

CONTRACT: 2E000 SCALE: 1" = 10' Horz 1" = 10' Vert

DIST/CO/RTE/PM: 02/PLU/70/17.2-17.5

A1

CROSS SECTIONS

SHEET 2 OF XXX

FOR EARTHWORK DEVELOPMENT

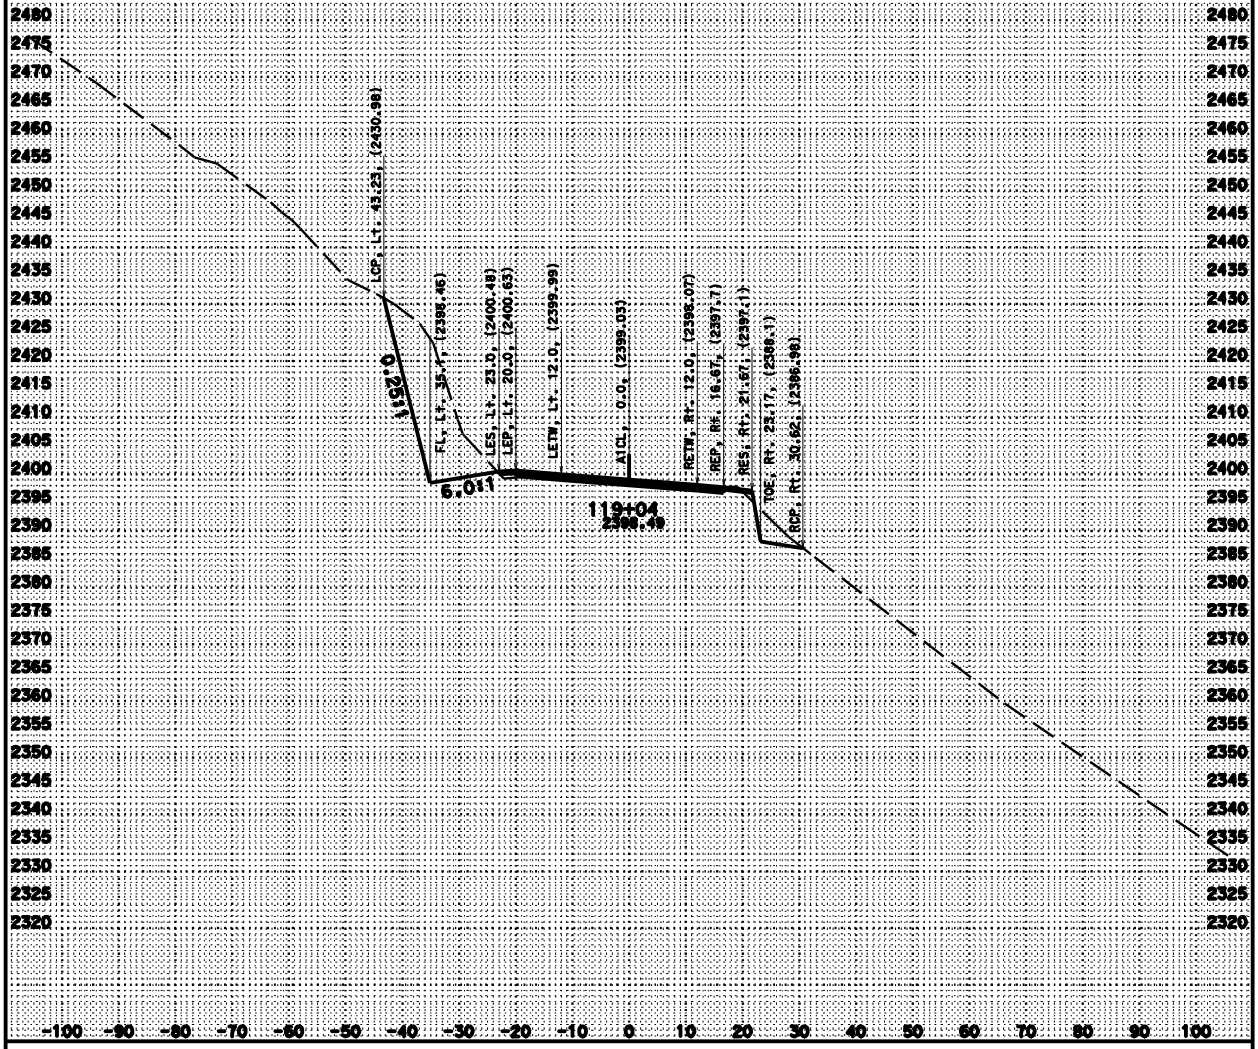

CREATED BY: William C. Lehman

KC Project: 2E000 Files: D:\Caribou\2E000\alfin.ear

DATE: 2/17/2010

ALL DIMENSIONS ARE FEET

PROJECT ID: Caribou Curves

CONTRACT: 2E000 SCALE: 1" = 10' Hor. 1" = 10' Vert.

DIST/CO/RTE/PM: 02/PLU/70/17.2-17.5

A1

CROSS SECTIONS

SHEET 3 OF XXX

FOR EARTHWORK DEVELOPMENT

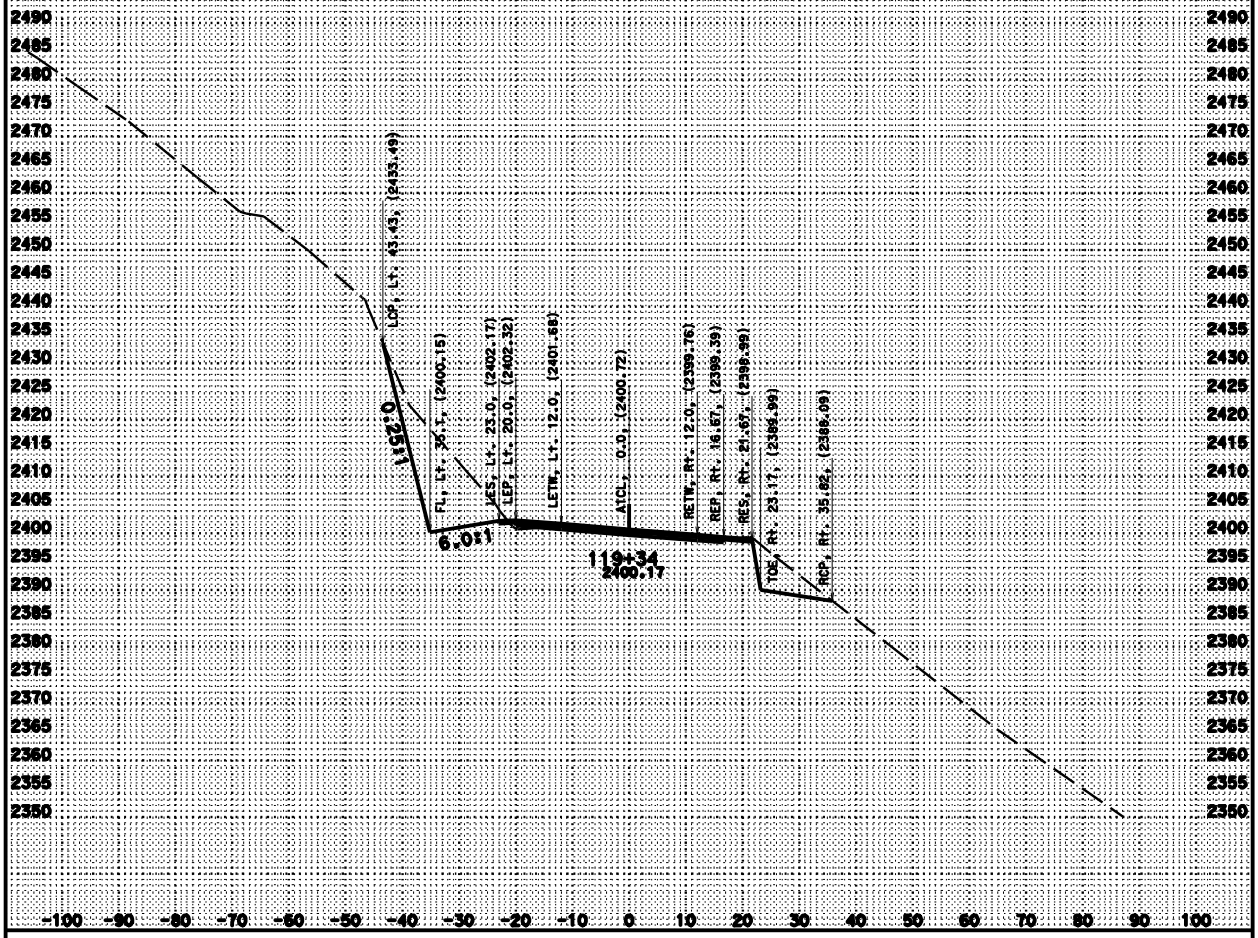

CREATED BY: William C. Lehman

KC Project: 2E000 Files: D:\Caribou\2E000\alfln.ear

DATE: 2/17/2010

ALL DIMENSIONS ARE FEET

PROJECT ID: Caribou Curves

CONTRACT: 2E000 SCALE: 1" = 10' Horz. 1" = 10' Vert.

DIST/CO/RTE/PM: 02/PLU/70/17.2-17.5

A1

CROSS SECTIONS

SHEET 4 OF XXX

FOR EARTHWORK DEVELOPMENT

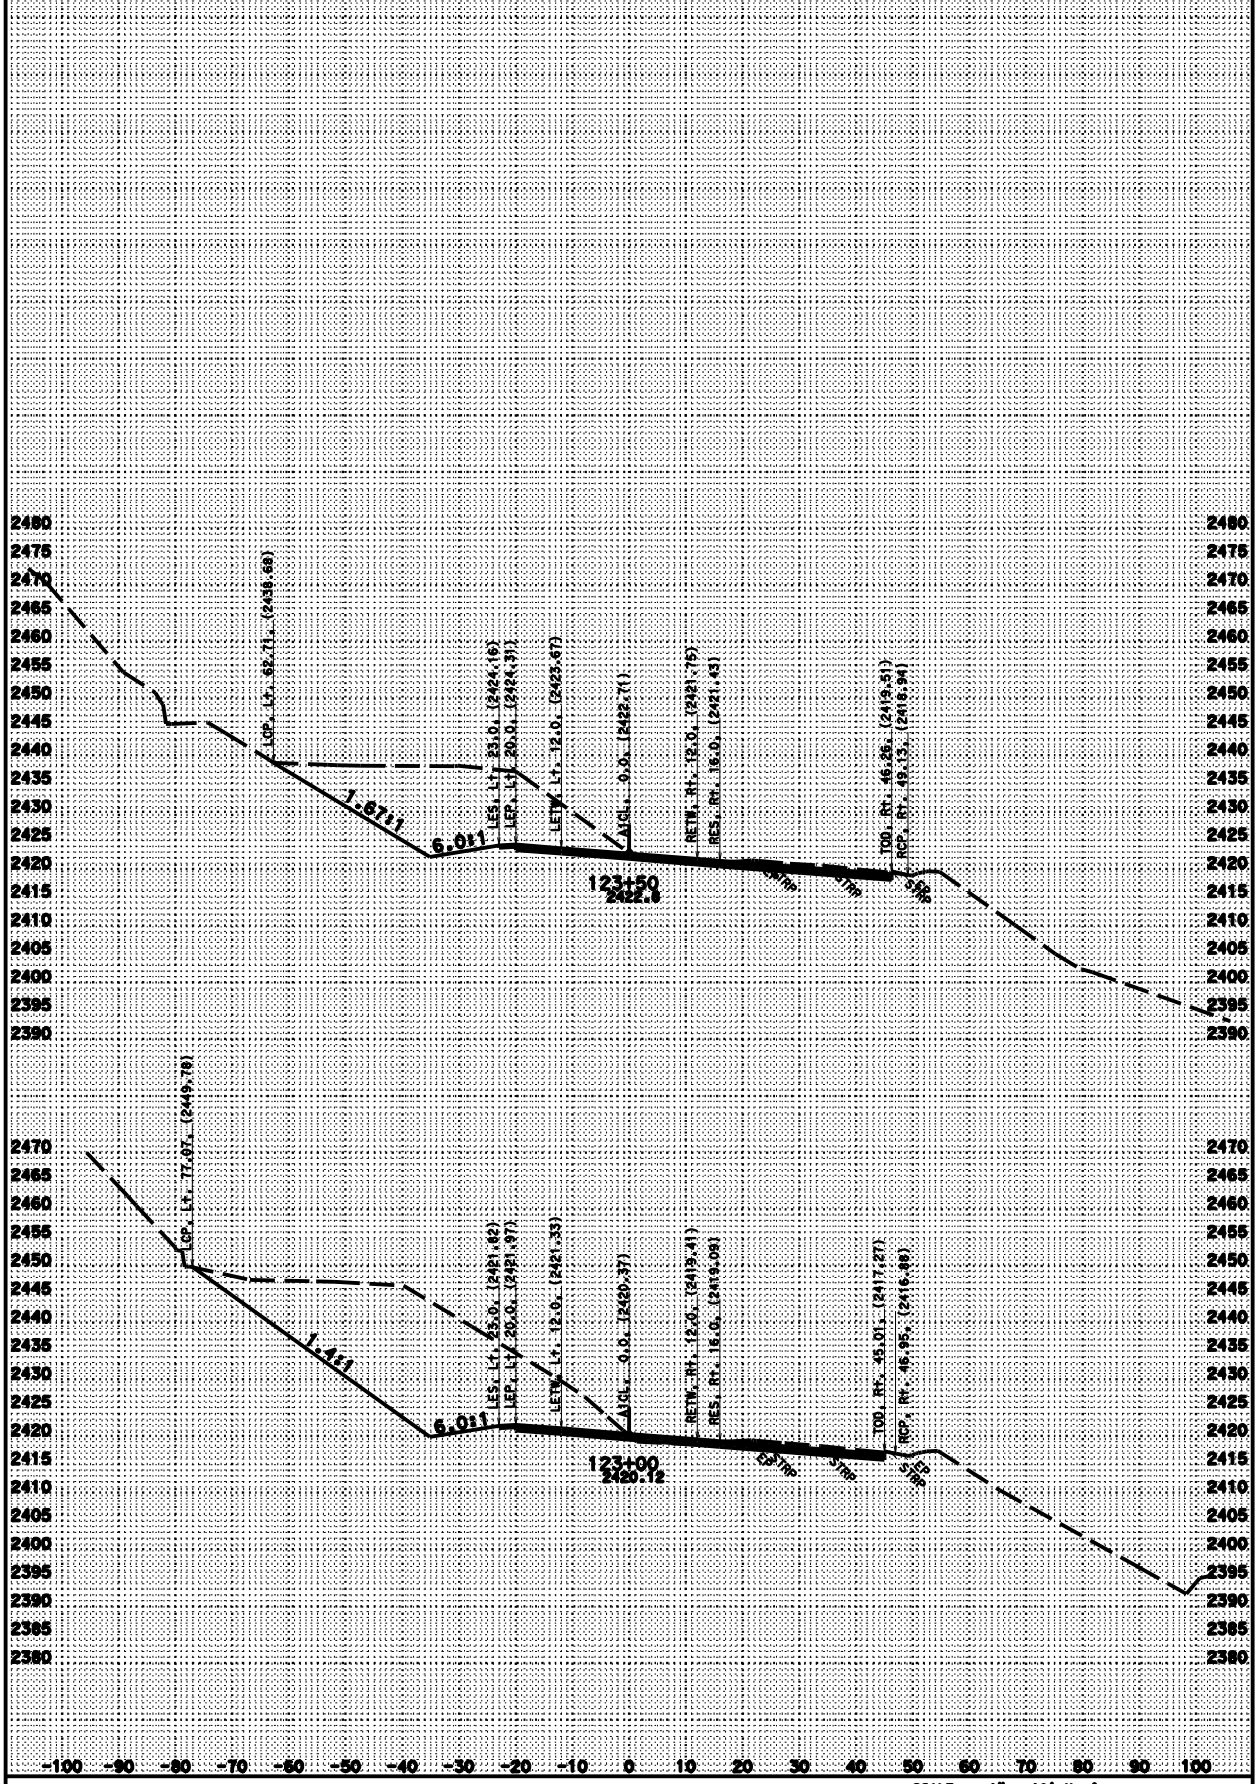

CREATED BY: William C. Lehman

KC Project: 2E000 Files: D:\Caribou\2E000\alfin.ear

ALL DIMENSIONS ARE FEET

DATE: 12/14/2009

PROJECT ID: Caribou Curves

CONTRACT: 2E000

DIST/CO/RTE/PM: 02/PLU/70/17.2-17.5

SCALE: 1" = 10' Horiz. 1" = 10' Vert.

A1

CROSS SECTIONS

SHEET 24 OF 36

FOR EARTHWORK DEVELOPMENT

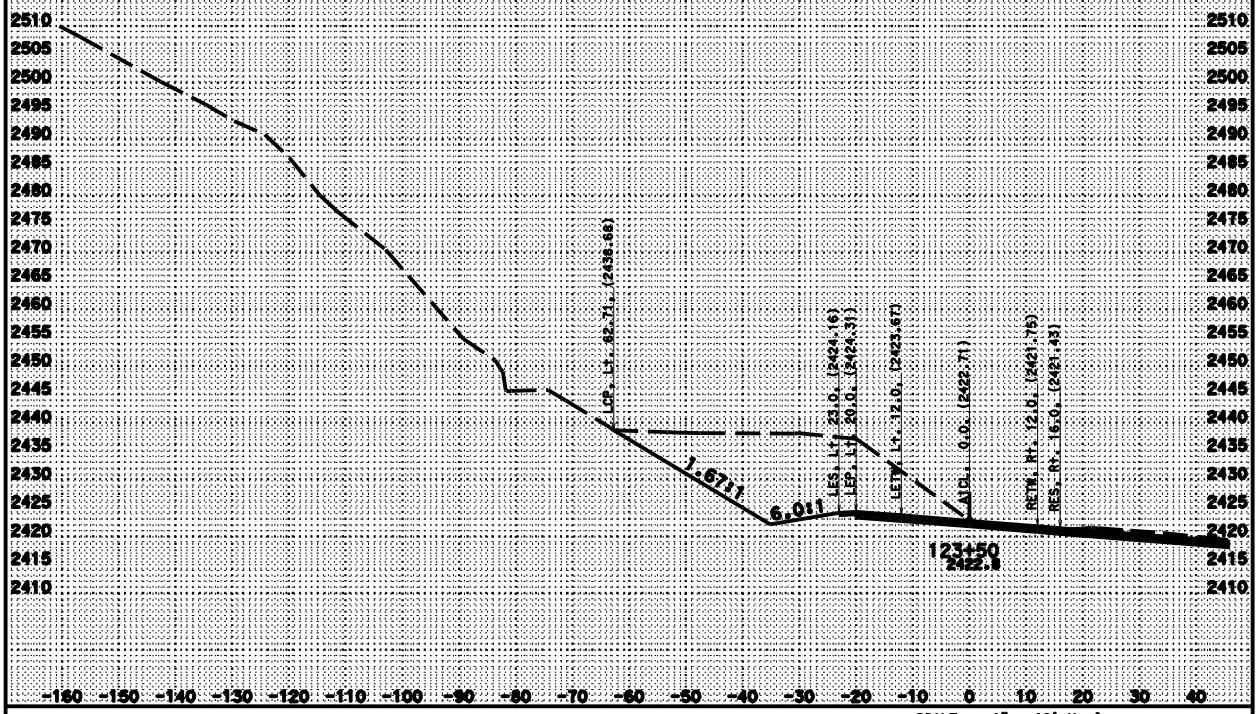

CREATED BY: William C. Lehman

KC Project: 2E000 Files: D:\Caribou\2E000\alfln.ear

DATE: 12/14/2009

ALL DIMENSIONS ARE FEET

PROJECT ID: Caribou Curves
CONTRACT: 2E000
DIST/CO/RTE/PM: 02/PLU/70/17.2-17.5

SCALE: 1" = 10' Horiz.
1" = 10' Vert.

A1
CROSS SECTIONS
SHEET 25 OF 38

FOR EARTHWORK DEVELOPMENT

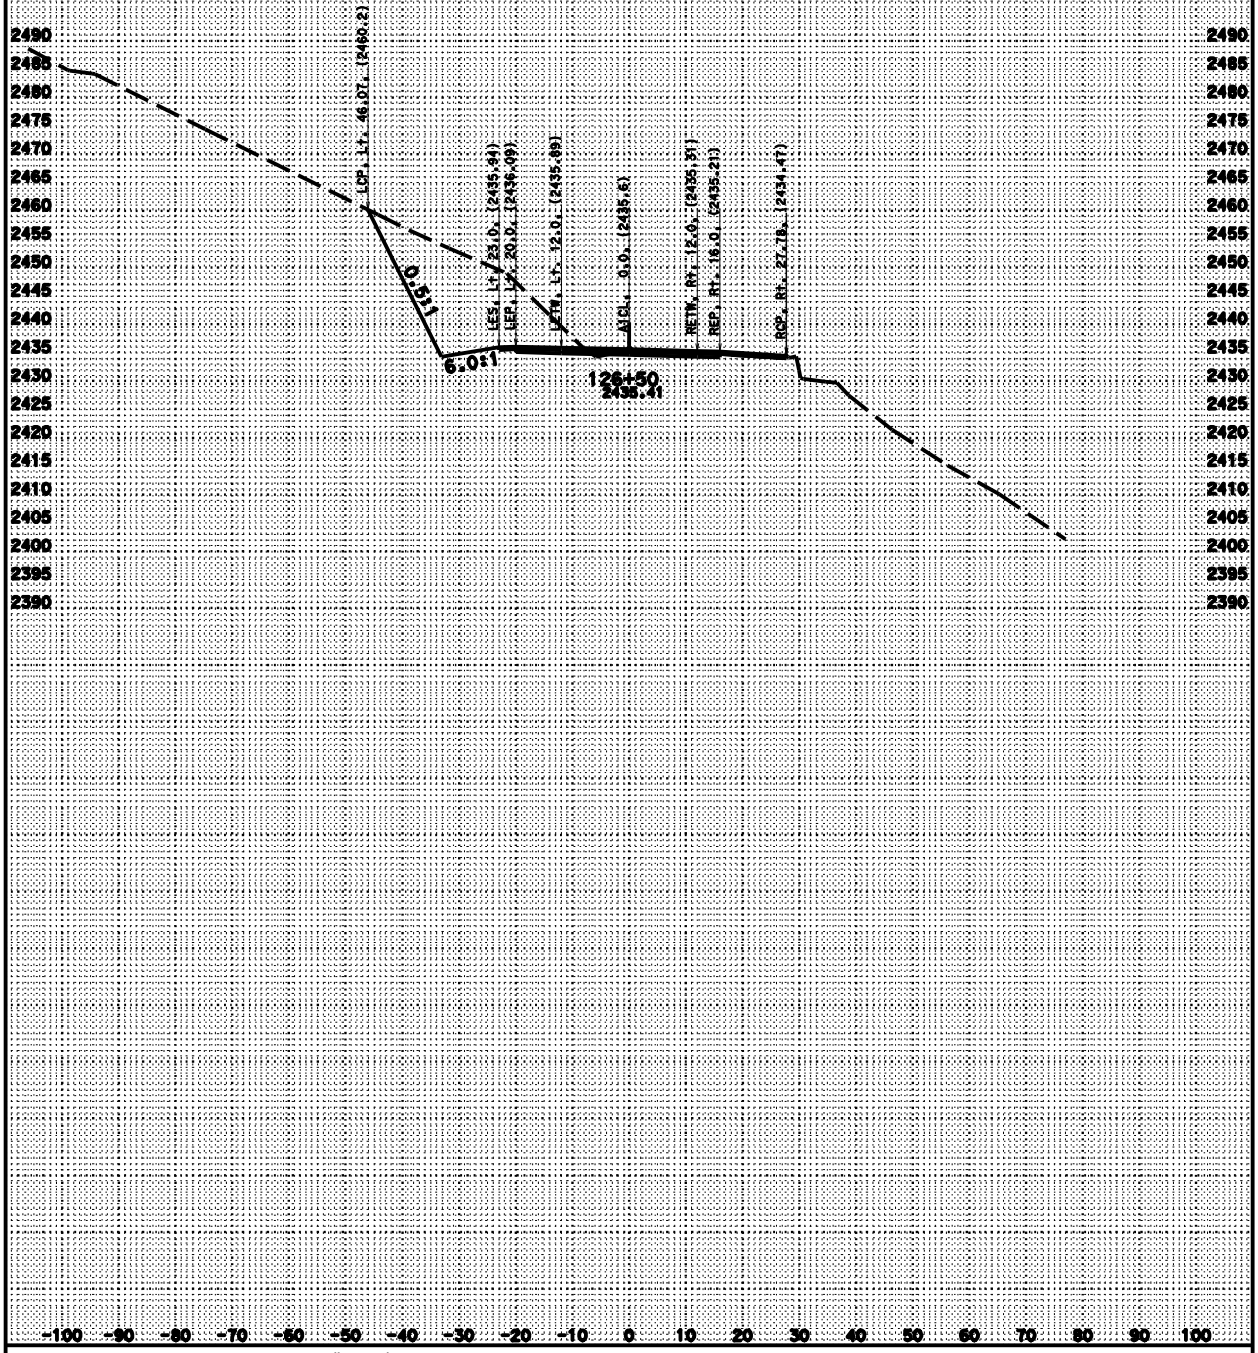

SCALE: 1" = 10' Horiz.
1" = 10' Vert.

DATE: 12/14/2009

CREATED BY: William C. Lehman

ALL DIMENSIONS ARE FEET

PROJECT ID: Caribou Curves
CONTRACT: 2E000
DIST/CO/RTE/PM: 02/PLU/70/17.2-17.5

A1
CROSS SECTIONS
SHEET 32 OF 36

KC Project: 2E000 Files: D:\Caribou\2E000\alfln.car

FOR EARTHWORK DEVELOPMENT

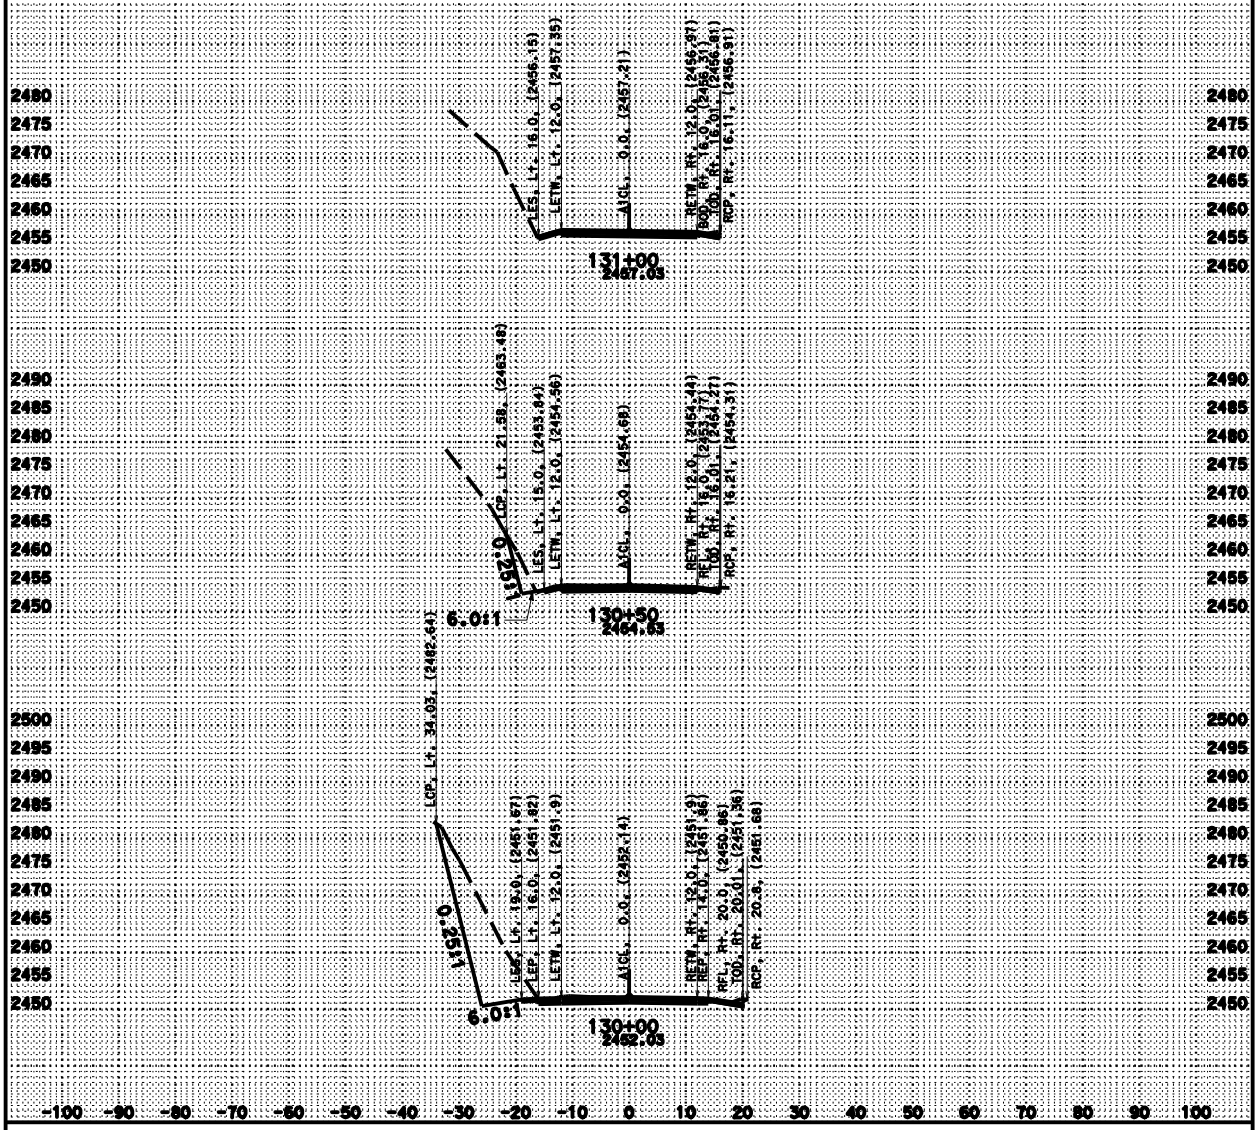

CREATED BY: William C. Lehman

1" = 10' Horiz.
1" = 10' Vert.

DATE: 12/14/2009

ALL DIMENSIONS ARE FEET

PROJECT ID: Caribou Curves
CONTRACT: 2E000 SCALE:
DIST/CO/RTE/PM: 02/PLU/70/17.2-17.5

A1
CROSS SECTIONS
SHEET 36 OF 36

KC Project: 2E000 Files: D:\Caribou\2E000\alfln.ear

FOR EARTHWORK DEVELOPMENT

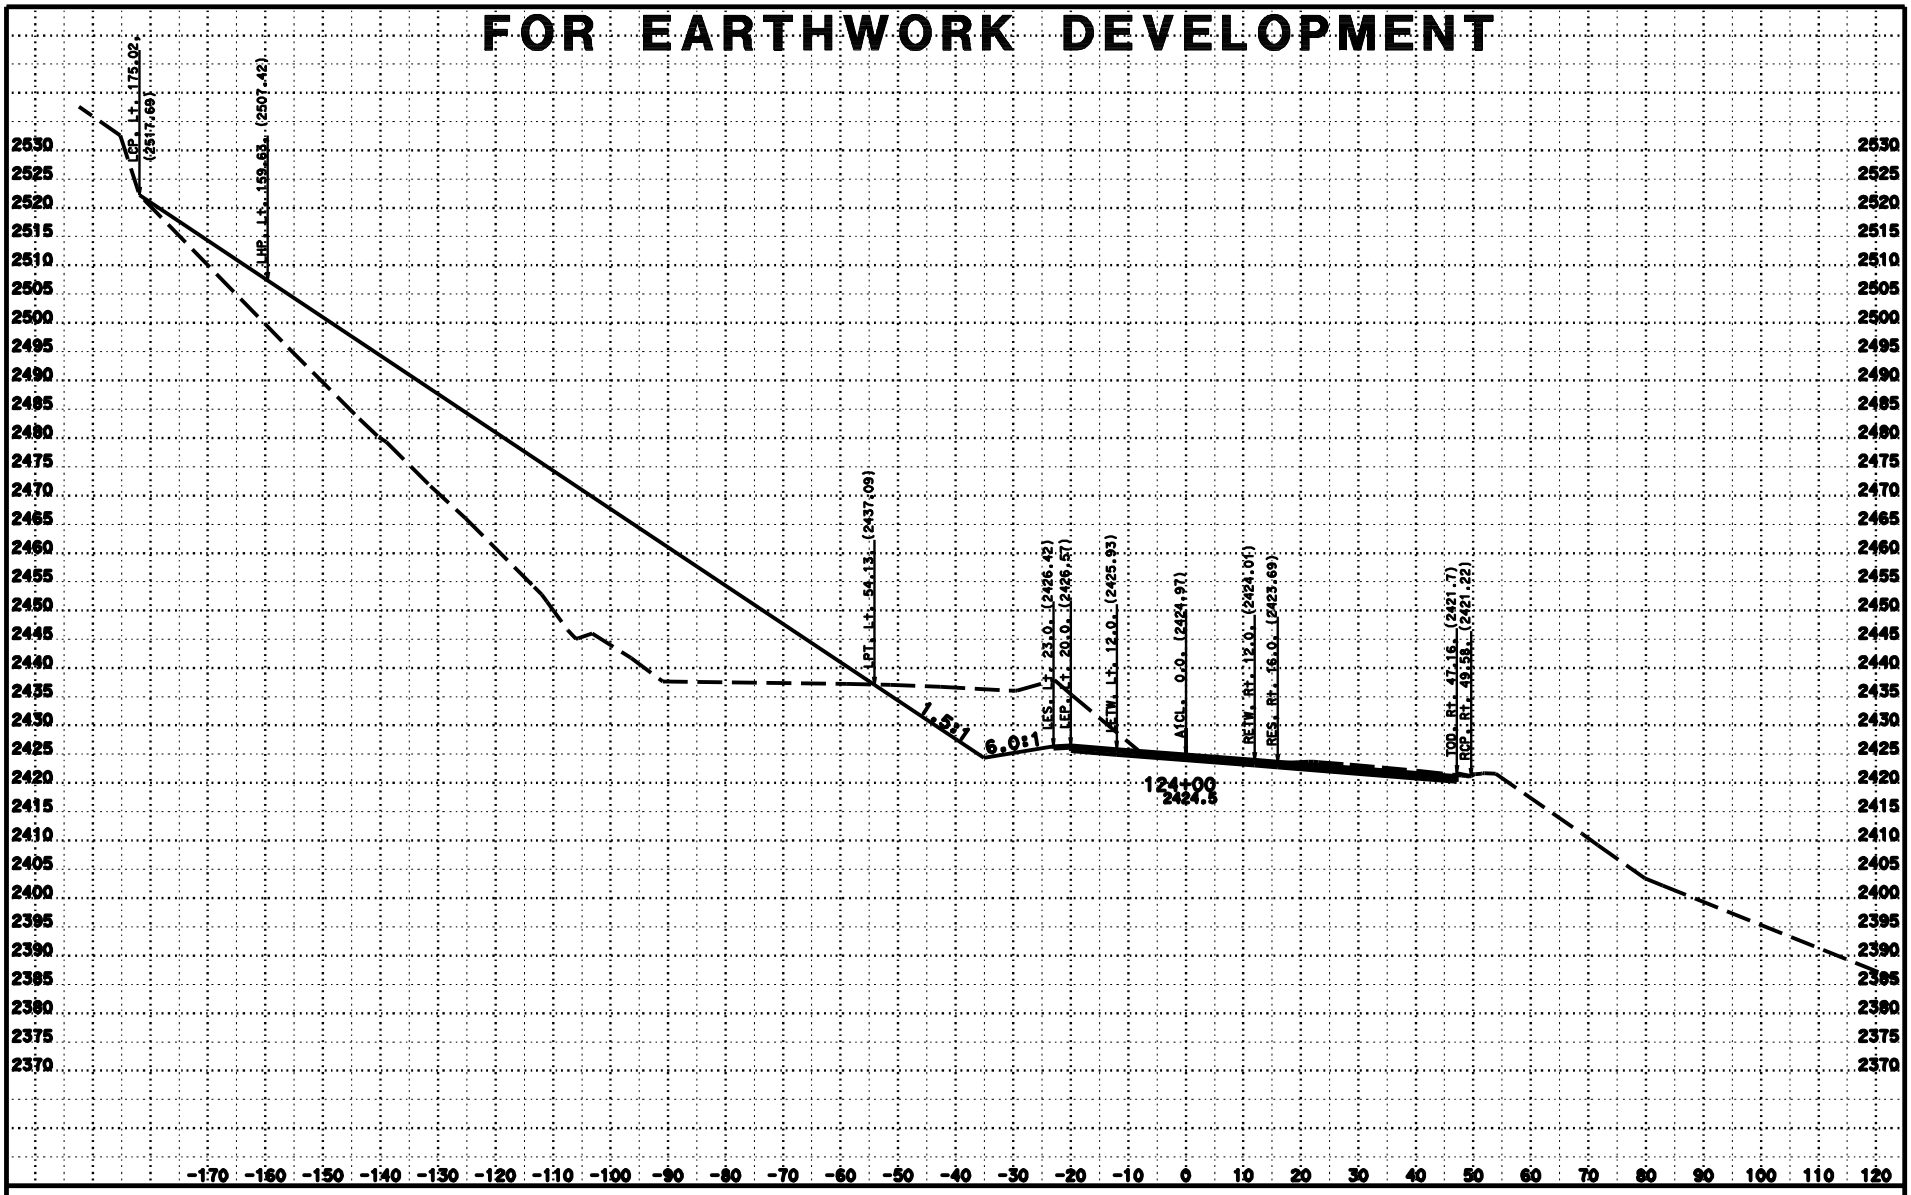

CREATED BY: William C. Lehman
DATE: 12/15/2009
KC Project: 2E000 File: D:\Caribou\2E000\c1fin.ear

ALL DIMENSIONS ARE US SURVEY FEET

PROJECT ID: Caribou Curves
CONTRACT: 2E000
DIST/CO/RTE/PM: 02/PLU/70/17.2-17.5

SCALE: 1" = 10' Horiz.
1" = 10' Vert.

A1
CROSS SECTIONS
SHEET 26 OF 36

FOR EARTHWORK DEVELOPMENT

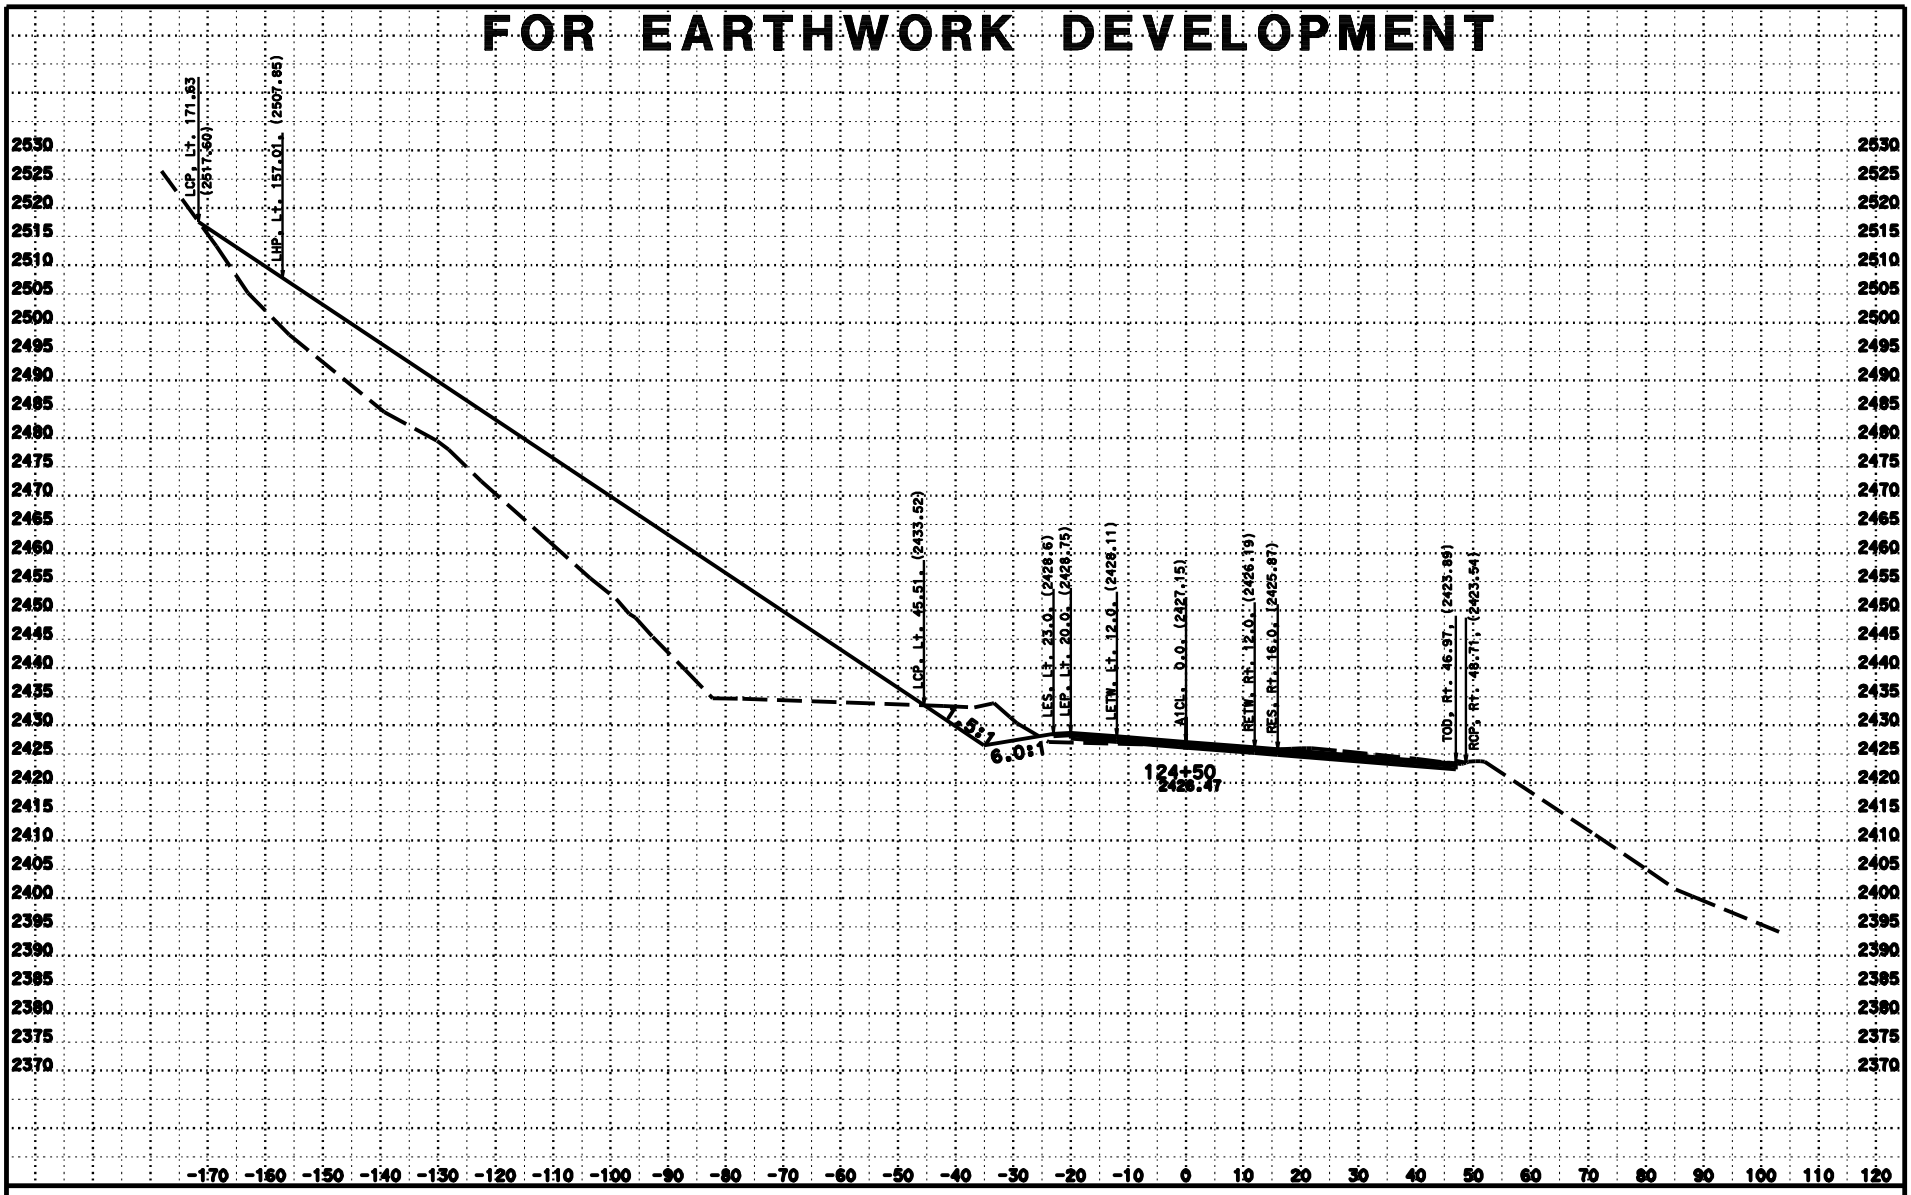

CREATED BY: William C. Lehman
DATE: 12/16/2009
KC Project: 2E000 File: D:\Caribou\2E000\c1fin.ear

ALL DIMENSIONS ARE US SURVEY FEET

PROJECT ID: Caribou Curves
CONTRACT: 2E000
DIST/CO/RTE/PM: 02/PLU/70/17.2-17.5

SCALE: 1" = 10' Horiz.
1" = 10' Vert.

A1
CROSS SECTIONS
SHEET 27 OF 36

FOR EARTHWORK DEVELOPMENT

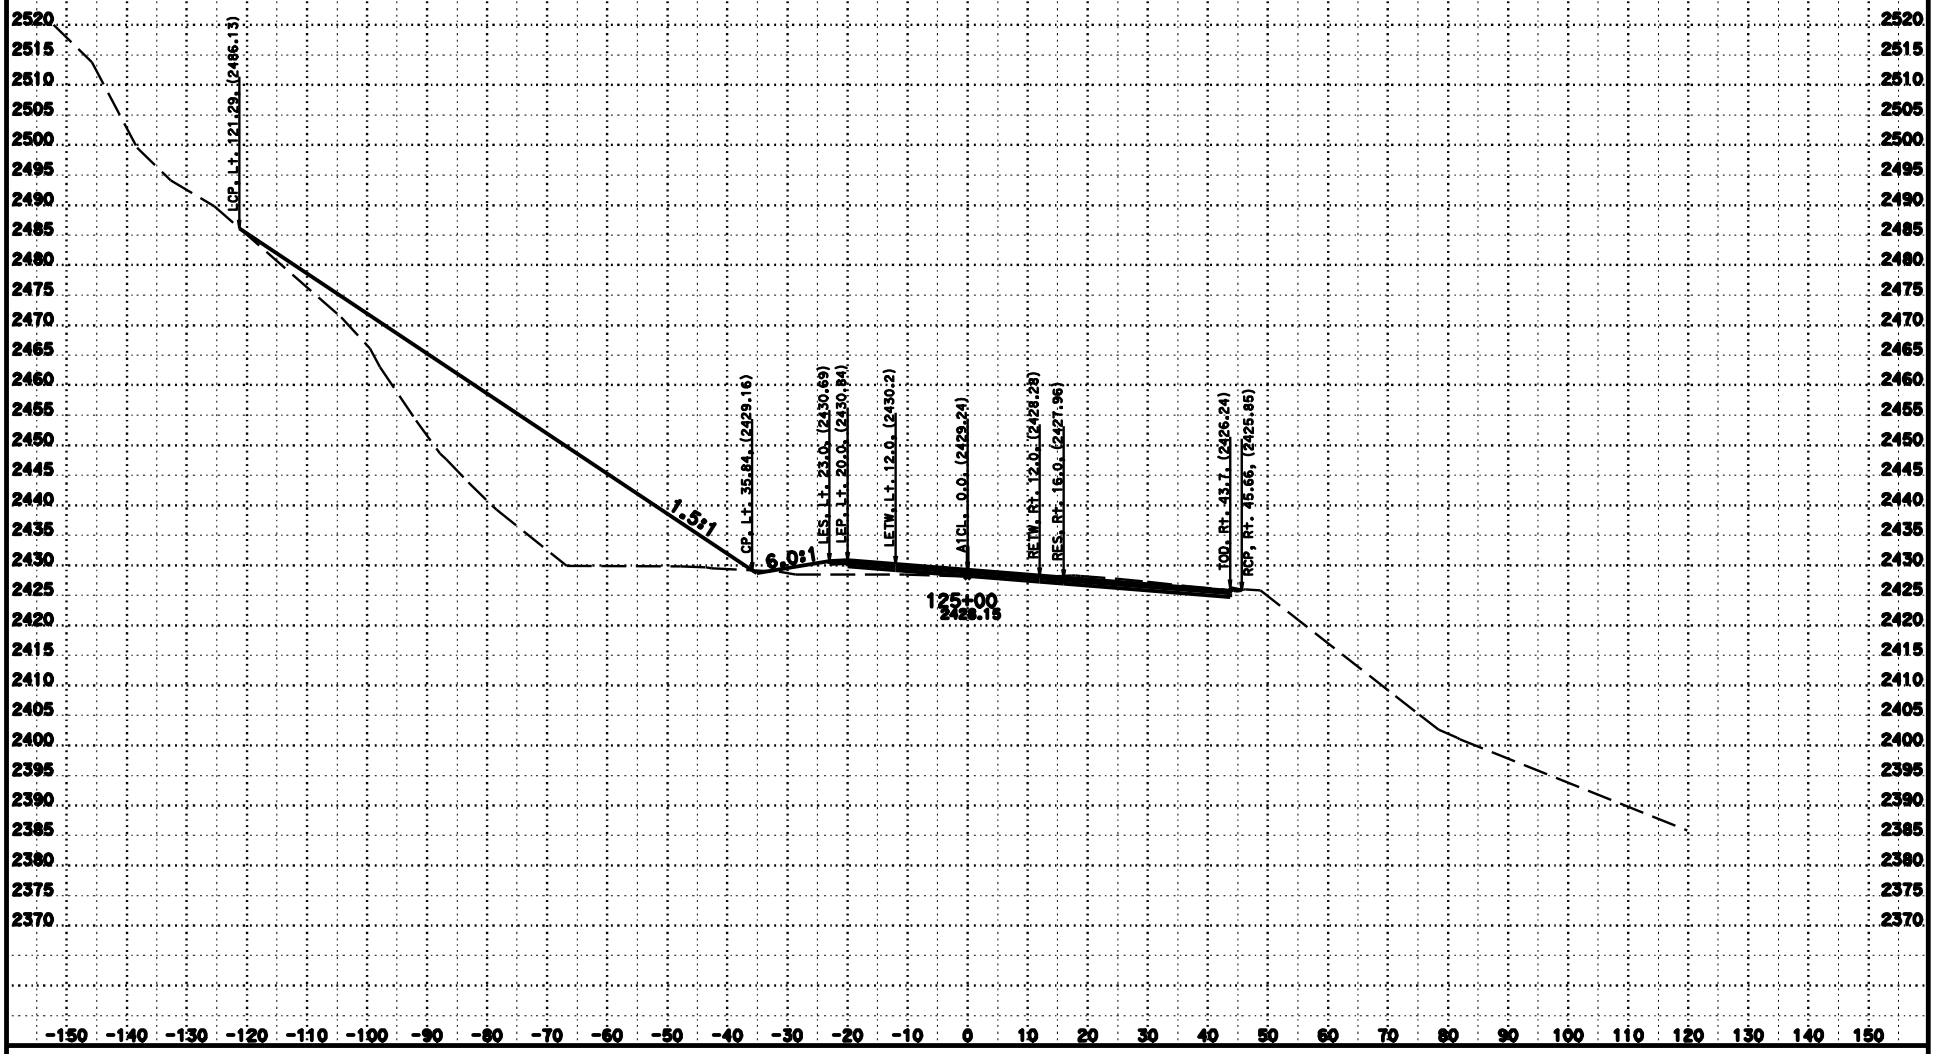

CREATED BY: William C. Lehman
DATE: 2/8/2010
KC Project: 2E000 File: D:\Caribou\2E000\a1fin.ear

CONTRACT: 2E000
DIST/CO/RTE/PM: 02/PLU/70/17.2-17.5
PROJECT ID: Caribou Curves

SCALE: 1" = 10' Horiz.
1" = 10' Vert.
All Dimensions are US Survey Feet

A1
CROSS SECTIONS
SHEET 28 OF 36

FOR EARTHWORK DEVELOPMENT

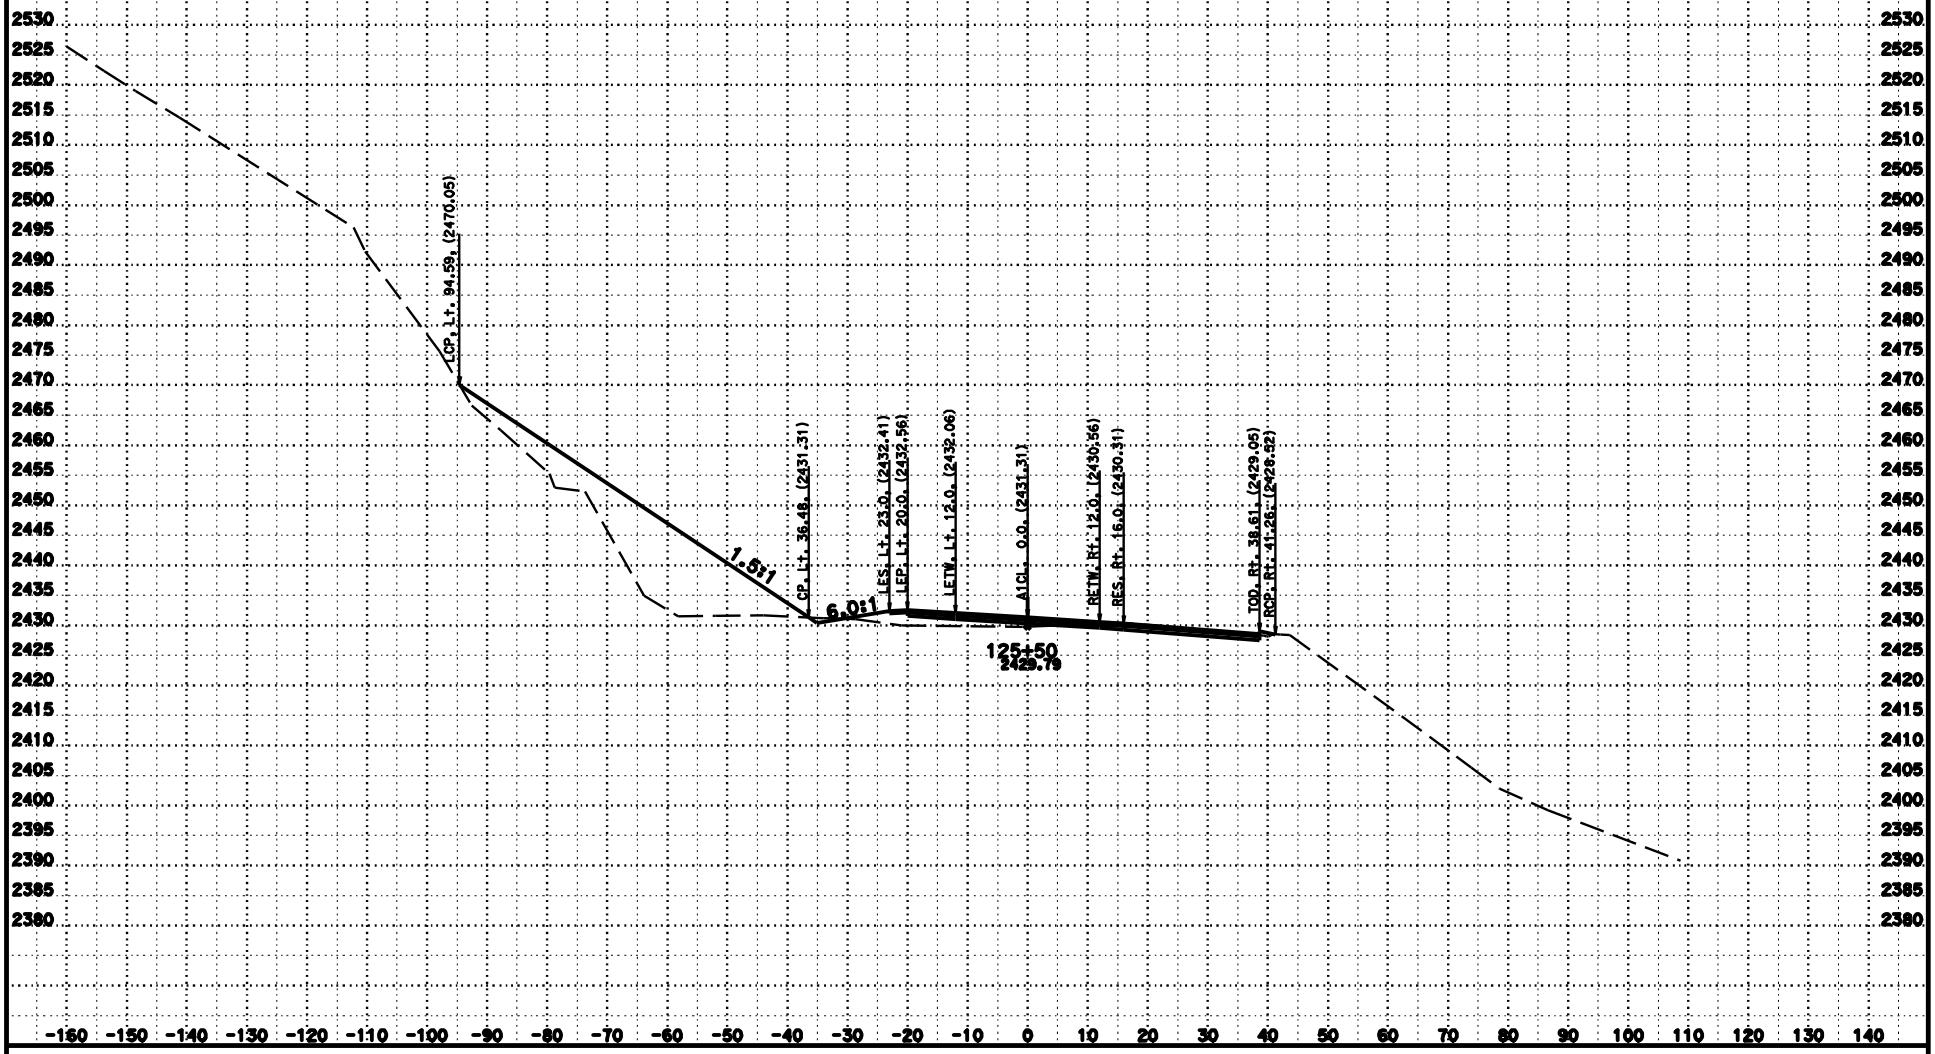

CREATED BY: William C. Lehman
DATE: 2/4/2010
KC Project: 2E000 File: D:\Caribou\2E000\a1fin.ear

CONTRACT: 2E000
DIST/CO/RTE/PM: 02/PLU/70/17.2-17.5
PROJECT ID: Caribou Curves

SCALE: 1" = 10' Horiz.
1" = 10' Vert.
All Dimensions are US Survey Feet

A1
CROSS SECTIONS
SHEET 29 OF 36

FOR EARTHWORK DEVELOPMENT

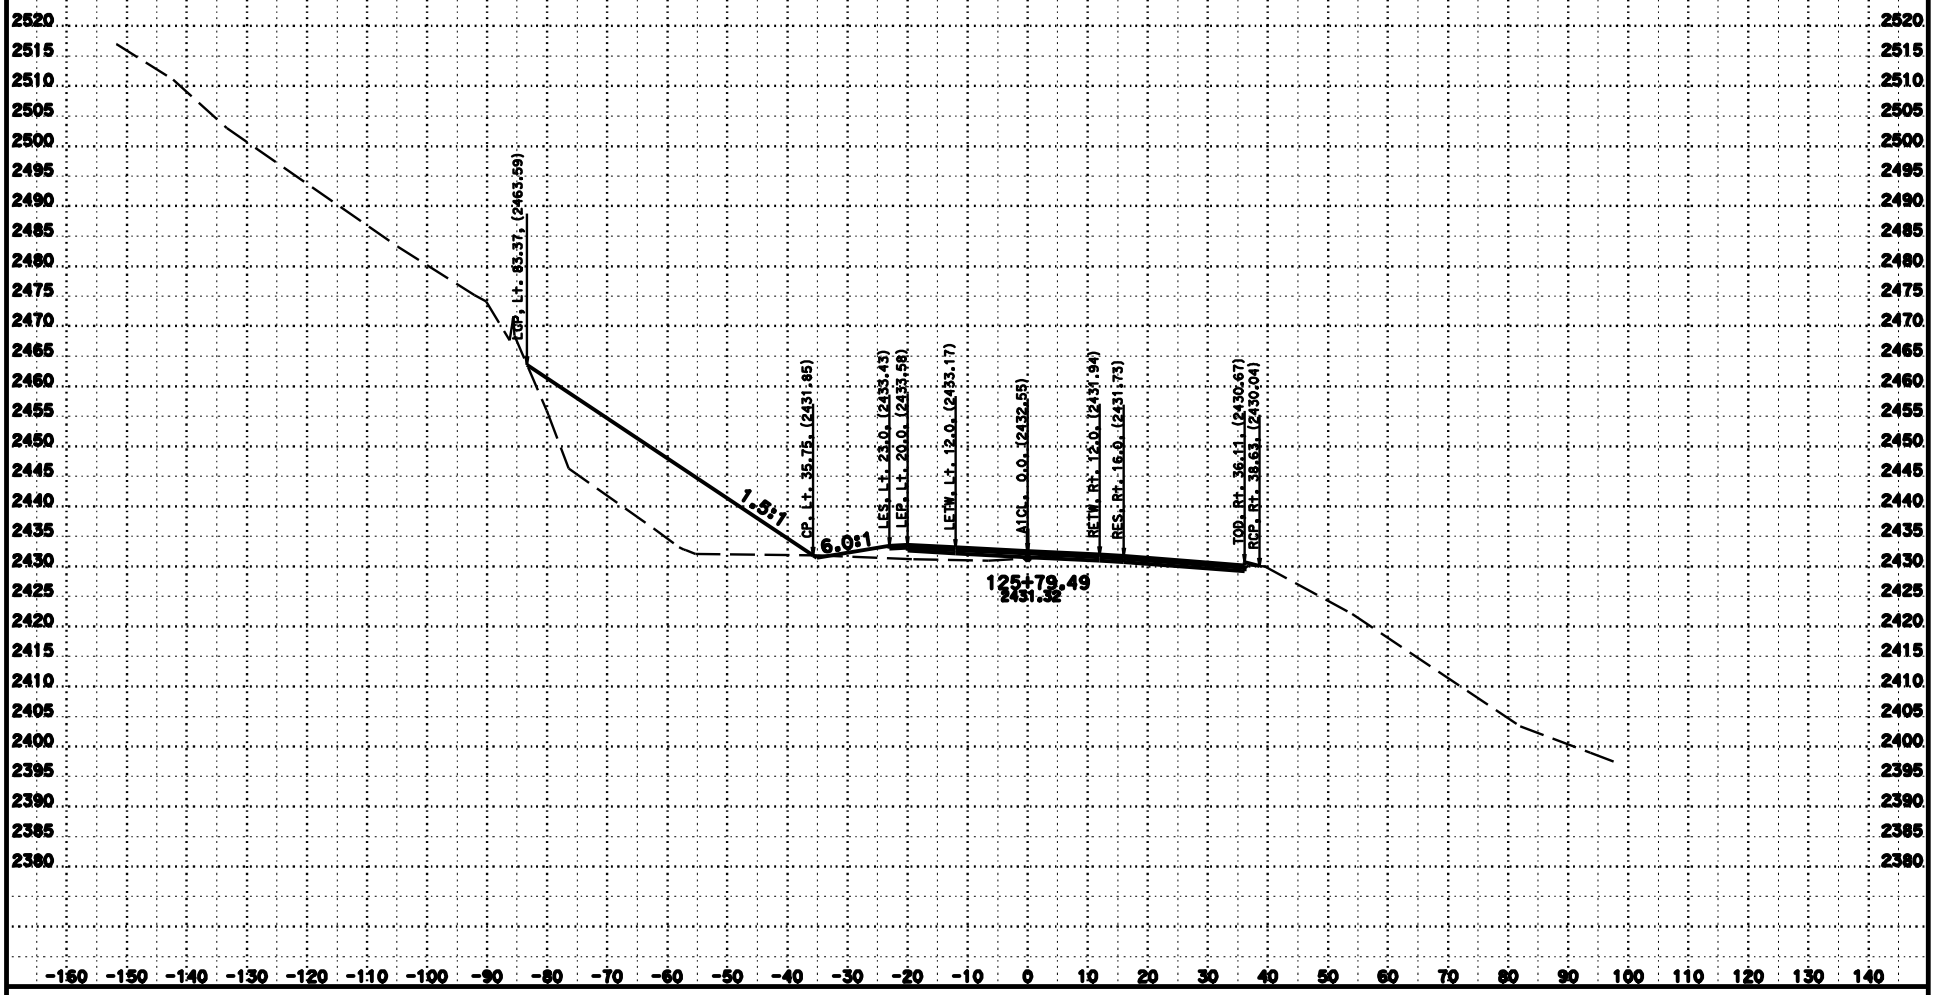

CREATED BY: William C. Lehman
DATE: 2/4/2010
KC Project: 2E000 File: D:\Caribou\2E000\a1fin.ear

CONTRACT: 2E000
DIST/CO/RTE/PM: 02/PLU/70/17.2-17.5
PROJECT ID: Caribou Curves

SCALE: 1" = 10' Horiz.
1" = 10' Vert.
All Dimensions are US Survey Feet

A1
CROSS SECTIONS
SHEET 30 OF 36

FOR EARTHWORK DEVELOPMENT

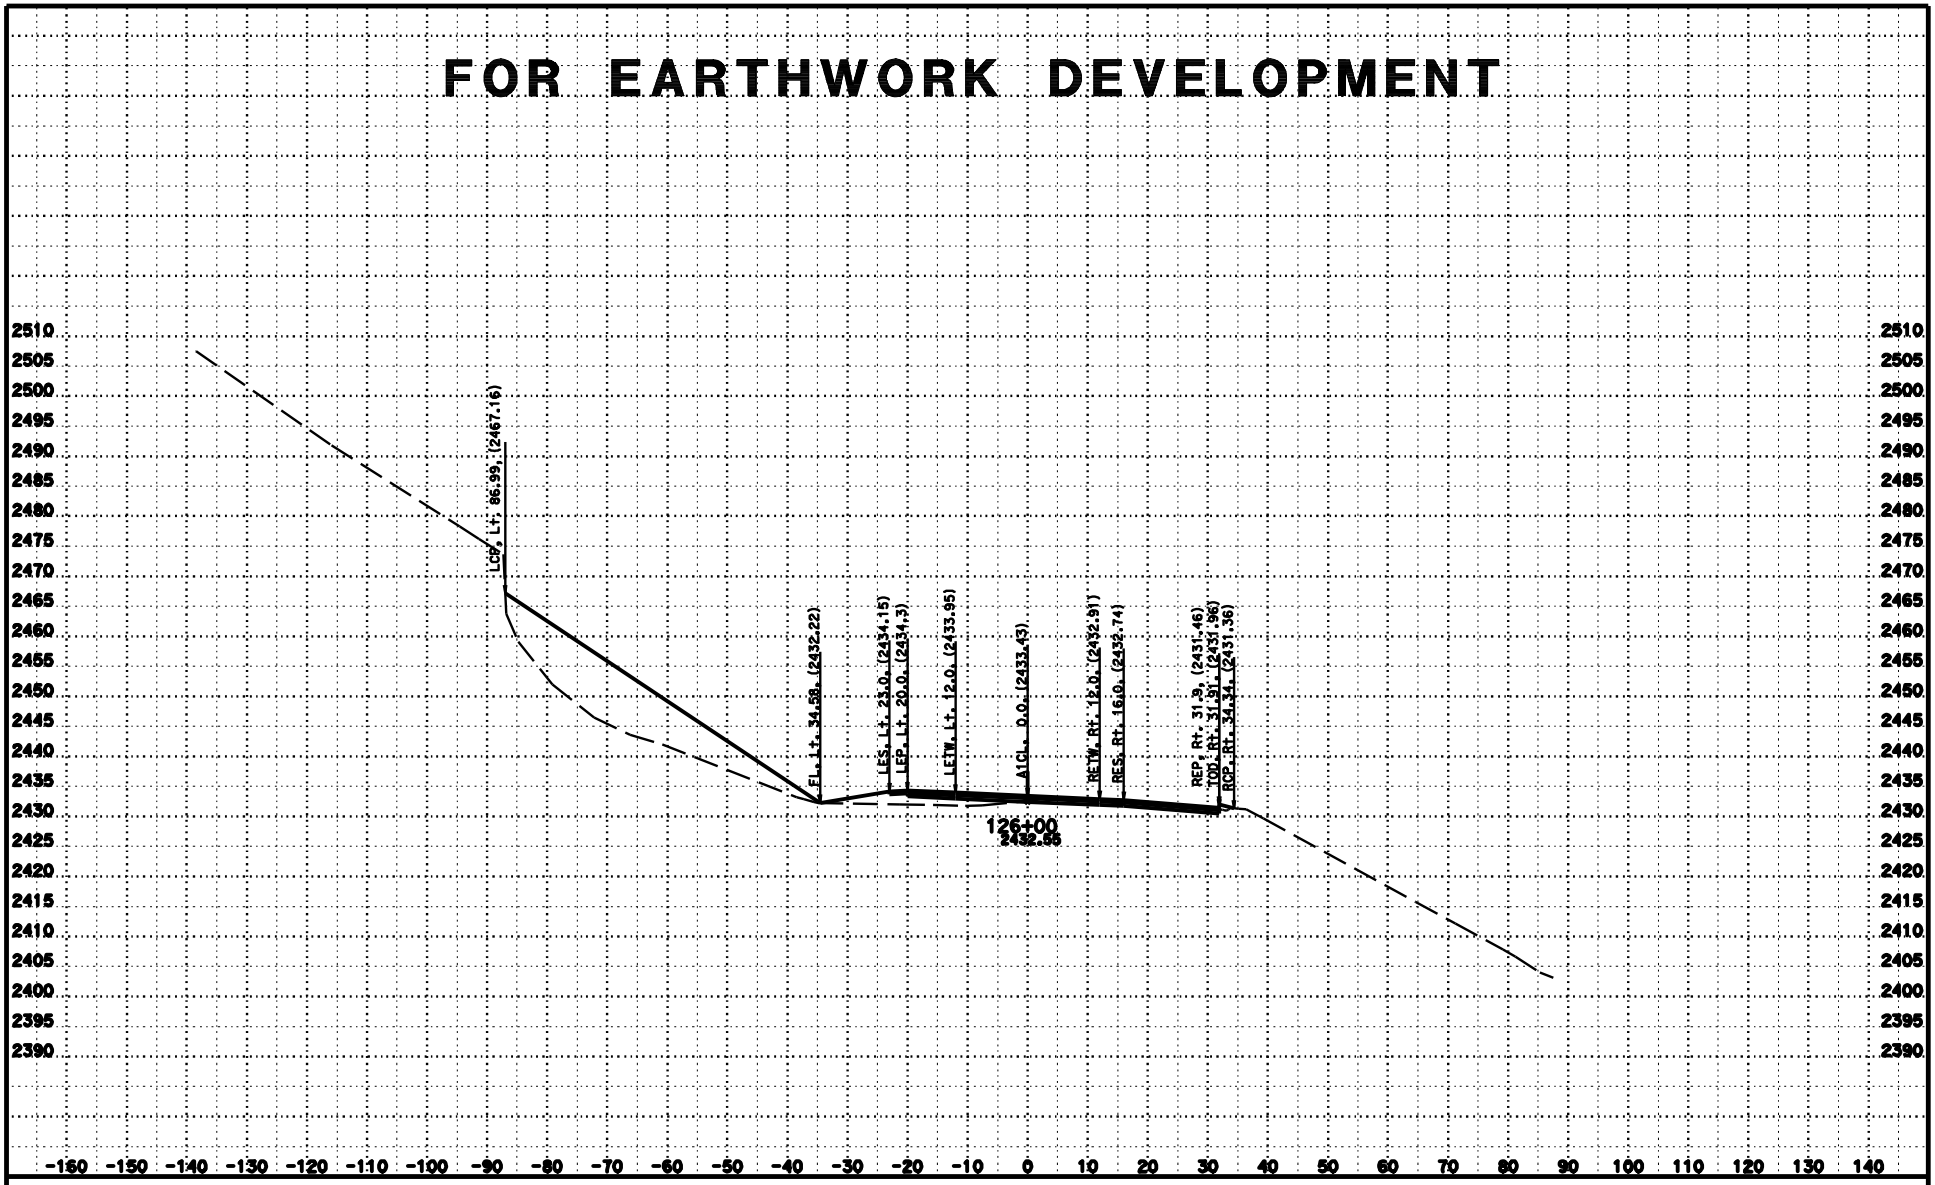

CREATED BY: William C. Lehman
DATE: 2/4/2010
KC Project: 2E000 File: D:\Caribou\2E000\a1fin.ear

CONTRACT: 2E000
DIST/CO/RTE/PM: 02/PLU/70/17.2-17.5
PROJECT ID: Caribou Curves

SCALE: 1" = 10' Horiz.
1" = 10' Vert.
All Dimensions are US Survey Feet

A1
CROSS SECTIONS
SHEET 31 OF 36

FOR EARTHWORK DEVELOPMENT

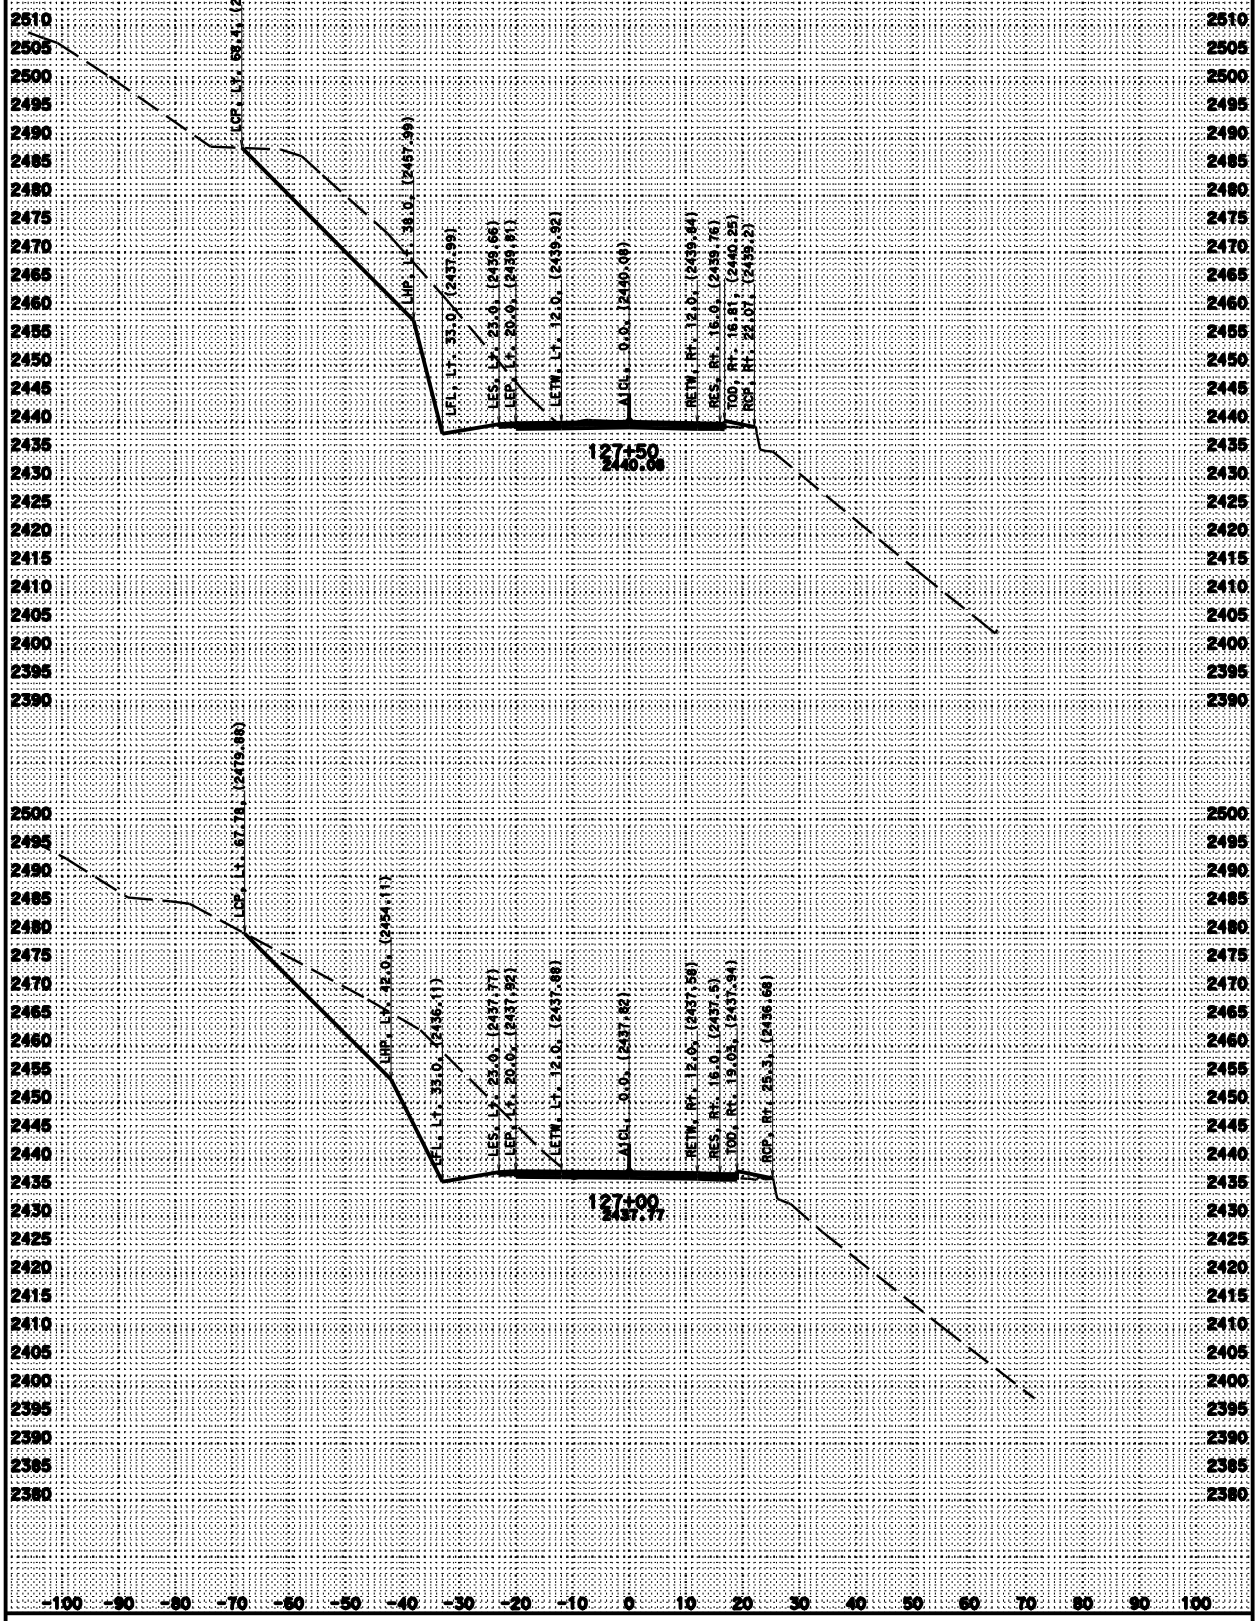

SCALE: 1" = 10' Horiz.
1" = 10' Vert.

DATE: 2/4/2010

CREATED BY: William C. Lehman

ALL DIMENSIONS ARE FEET

PROJECT ID: Caribou Curves
CONTRACT: 2E000
DIST/CO/RTE/PM: 02/PLU/70/17.2-17.5

A1
CROSS SECTIONS
SHEET 33 OF 36

KC Project: 2E000 Files: D:\Caribou\2E000\alfin.ear

FOR EARTHWORK DEVELOPMENT

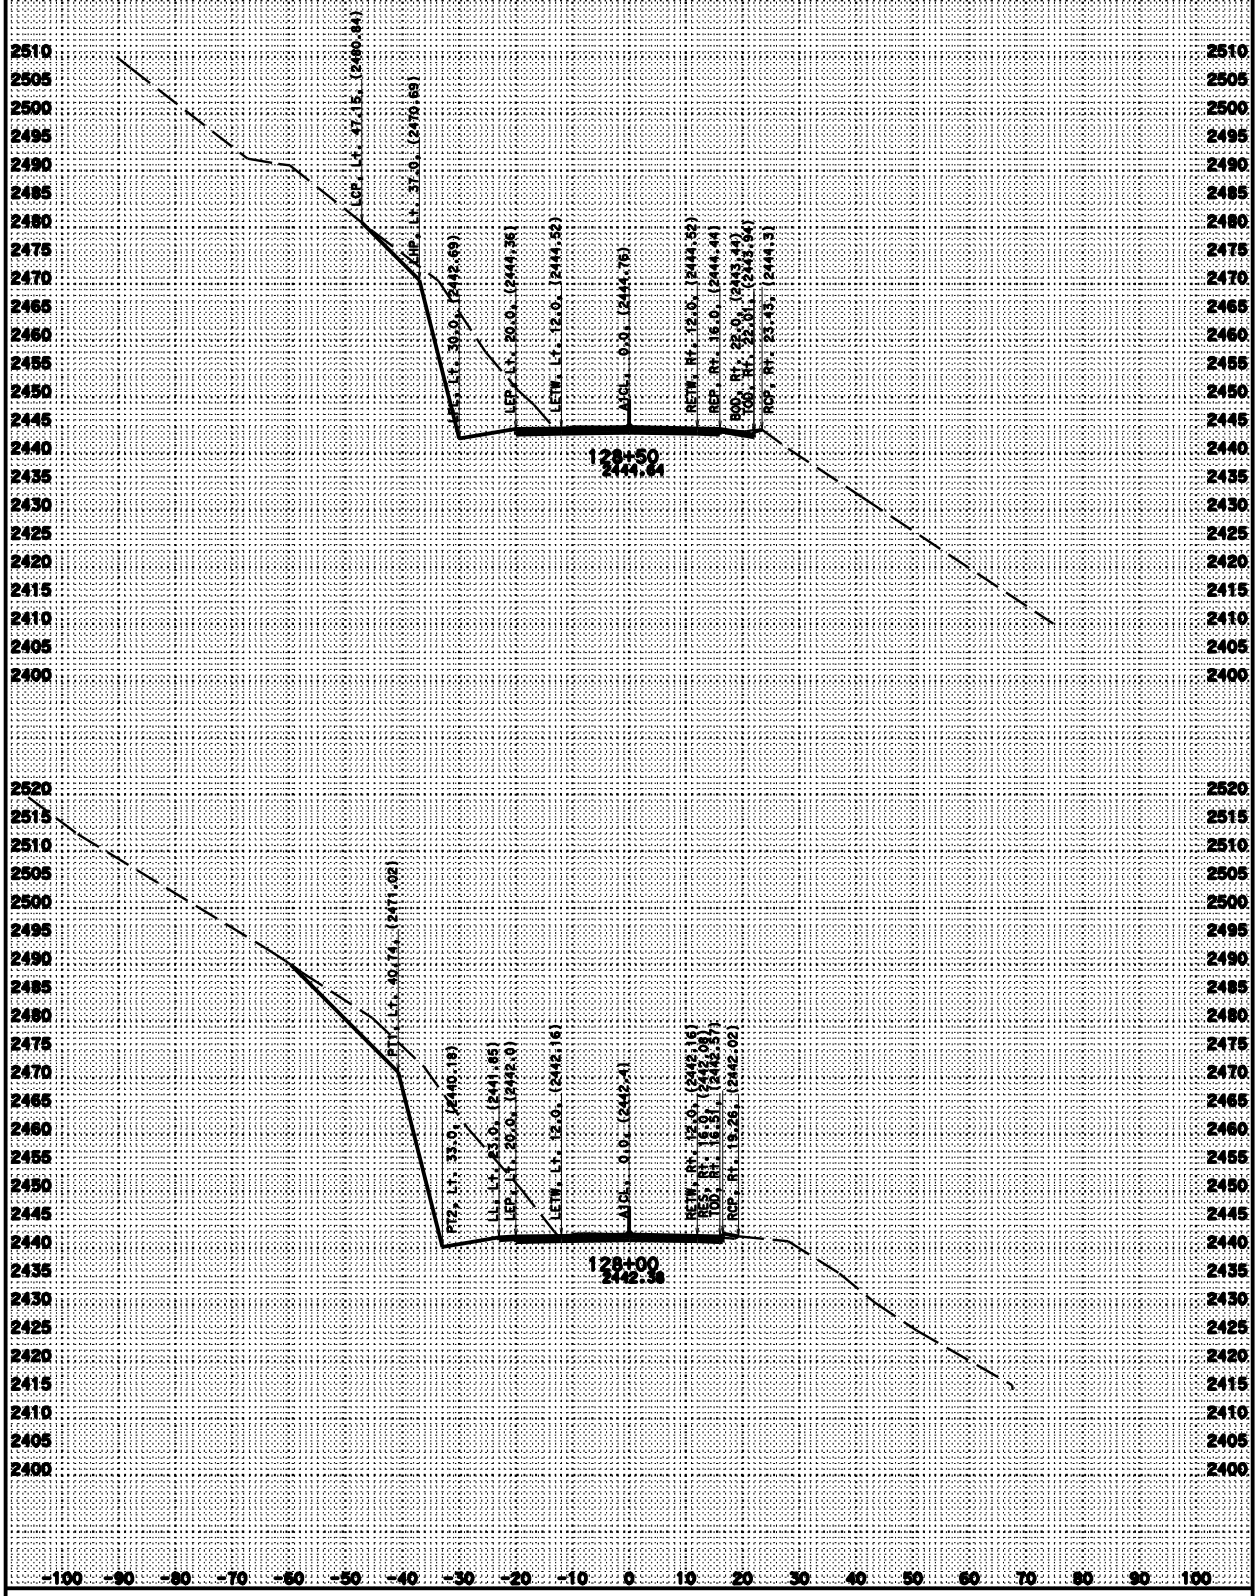

SCALE: 1" = 10' Horiz.
1" = 10' Vert.

DATE: 2/4/2010

ALL DIMENSIONS ARE FEET

CREATED BY: William C. Lehman

KC Project: 2E000 File: D:\Caribou\2E000\alfin.ear

PROJECT ID: Caribou Curves
CONTRACT: 2E000
DIST/CO/RTE/PM: 02/PLU/70/17.2-17.5

A1
CROSS SECTIONS
SHEET 34 OF 36

FOR EARTHWORK DEVELOPMENT

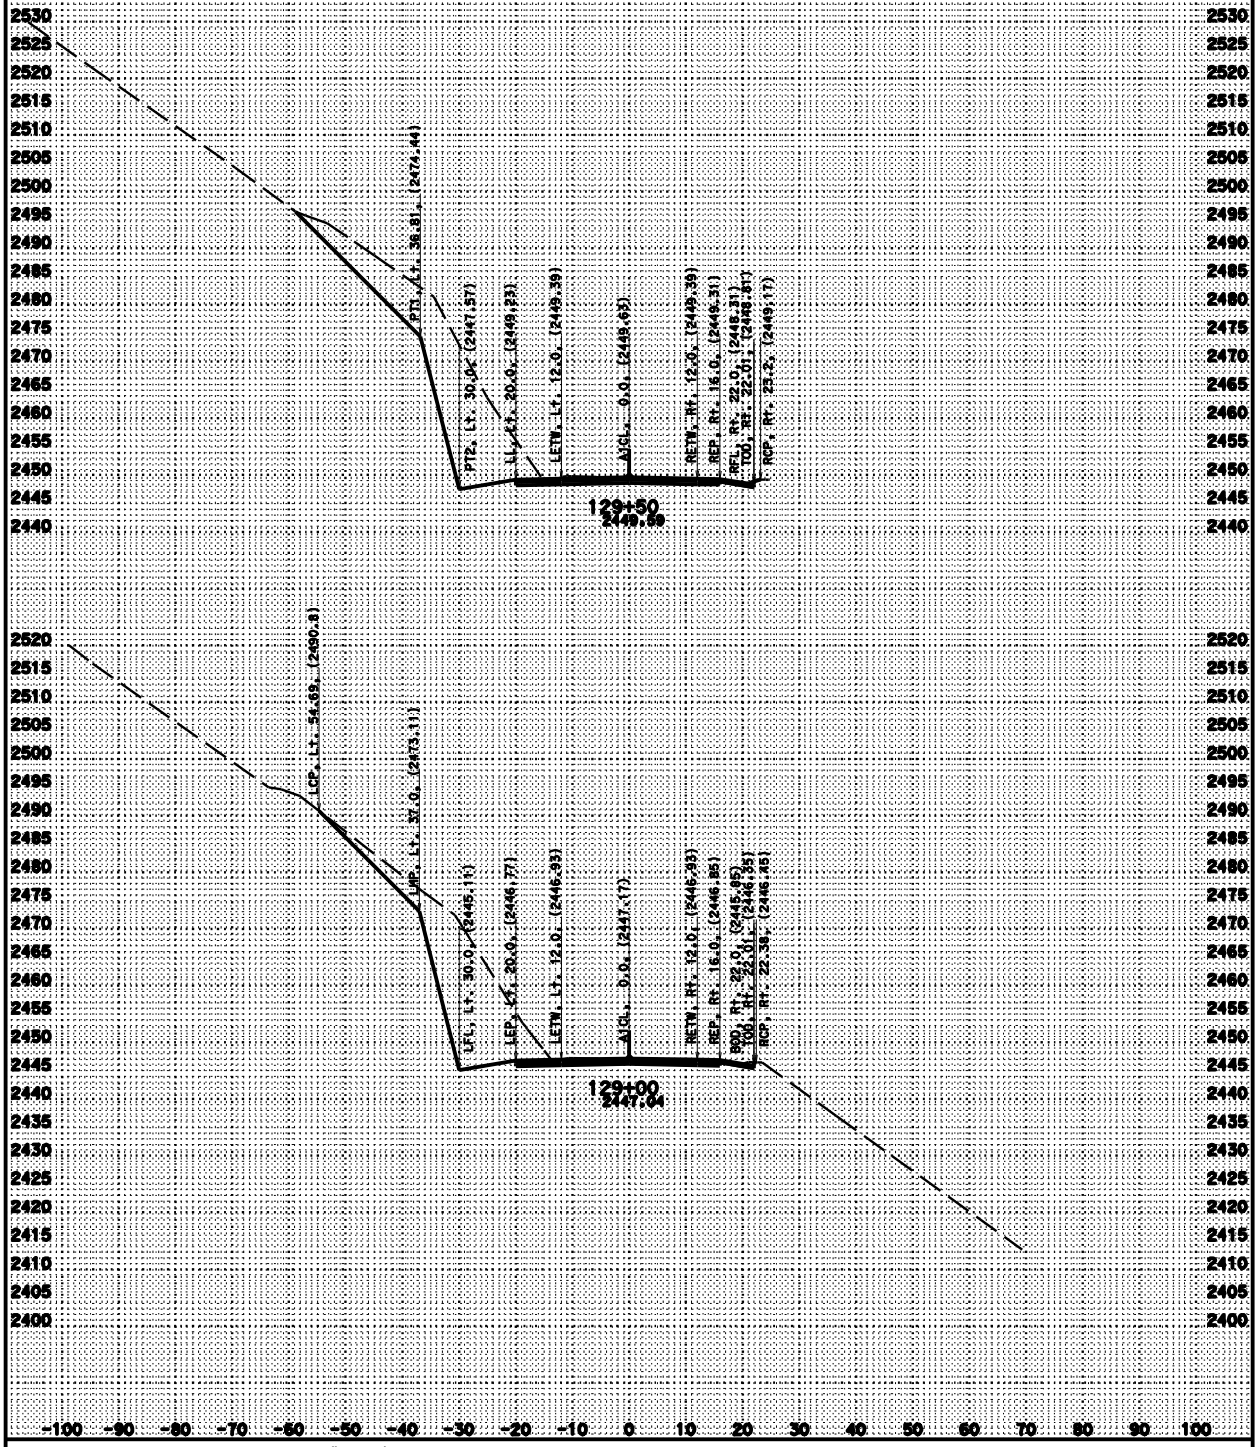

SCALE: 1" = 10' Horiz.
1" = 10' Vert.

CREATED BY: William C. Lehman

DATE: 2/4/2010

ALL DIMENSIONS ARE FEET

PROJECT ID: Caribou Curves
CONTRACT: 2E000
DIST/CO/RTE/PM: 02/PLU/70/17.2-17.5

A1
CROSS SECTIONS
SHEET 35 OF 36

KC Project: 2E000 Files: D:\Caribou\2E000\alfln.ear

FOR EARTHWORK DEVELOPMENT

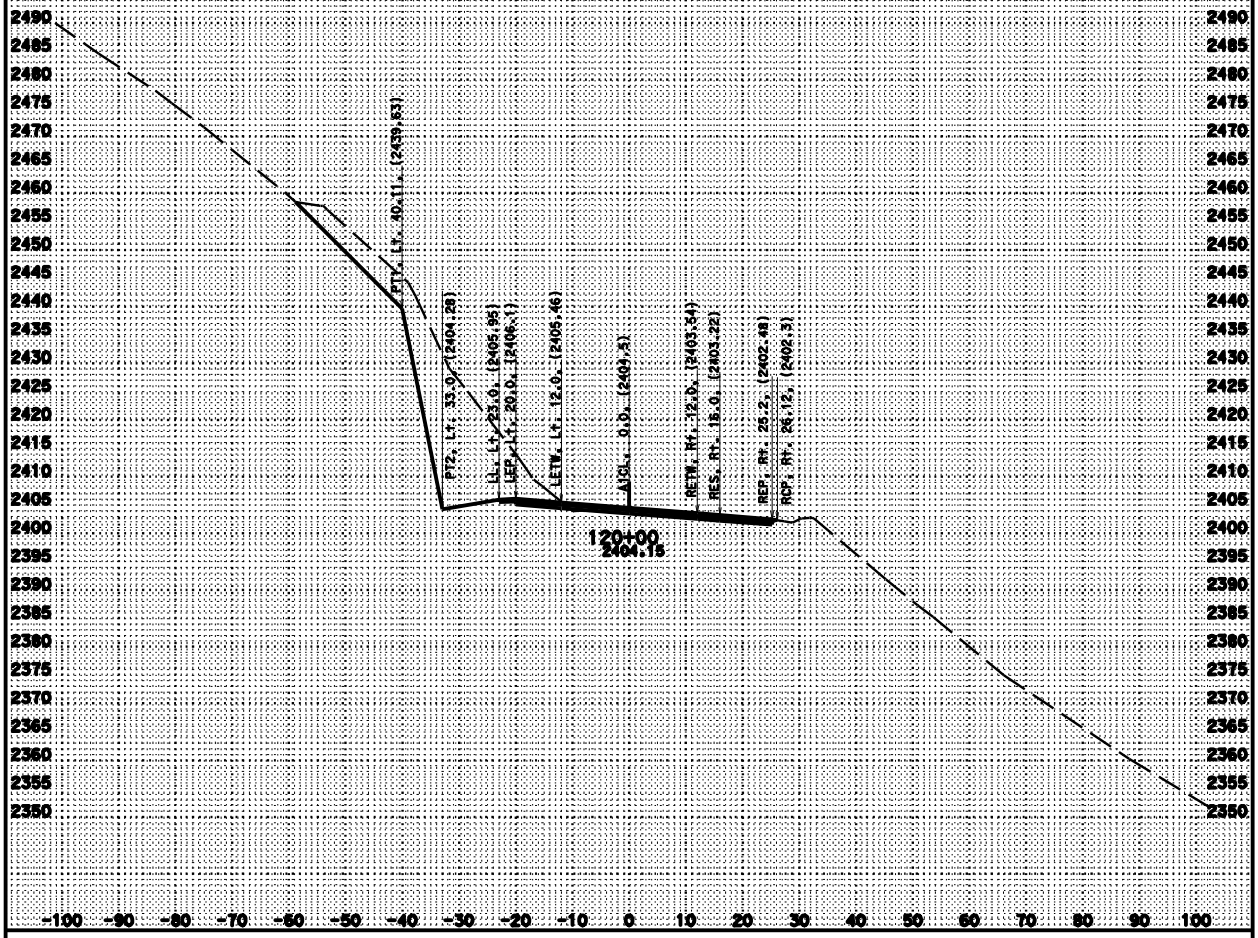

CREATED BY: William C. Lehman

KC Project: 2E000 Files: D:\Caribou\2E000\alfin.ear

ALL DIMENSIONS ARE FEET

DATE: 2/4/2010

PROJECT ID: Caribou Curves
CONTRACT: 2E000
DIST/CO/RTE/PM: 02/PLU/70/17.2-17.5

SCALE: 1" = 10' Horz. 1" = 10' Vert.

A1
CROSS SECTIONS

SHEET 17 OF 36

FOR EARTHWORK DEVELOPMENT

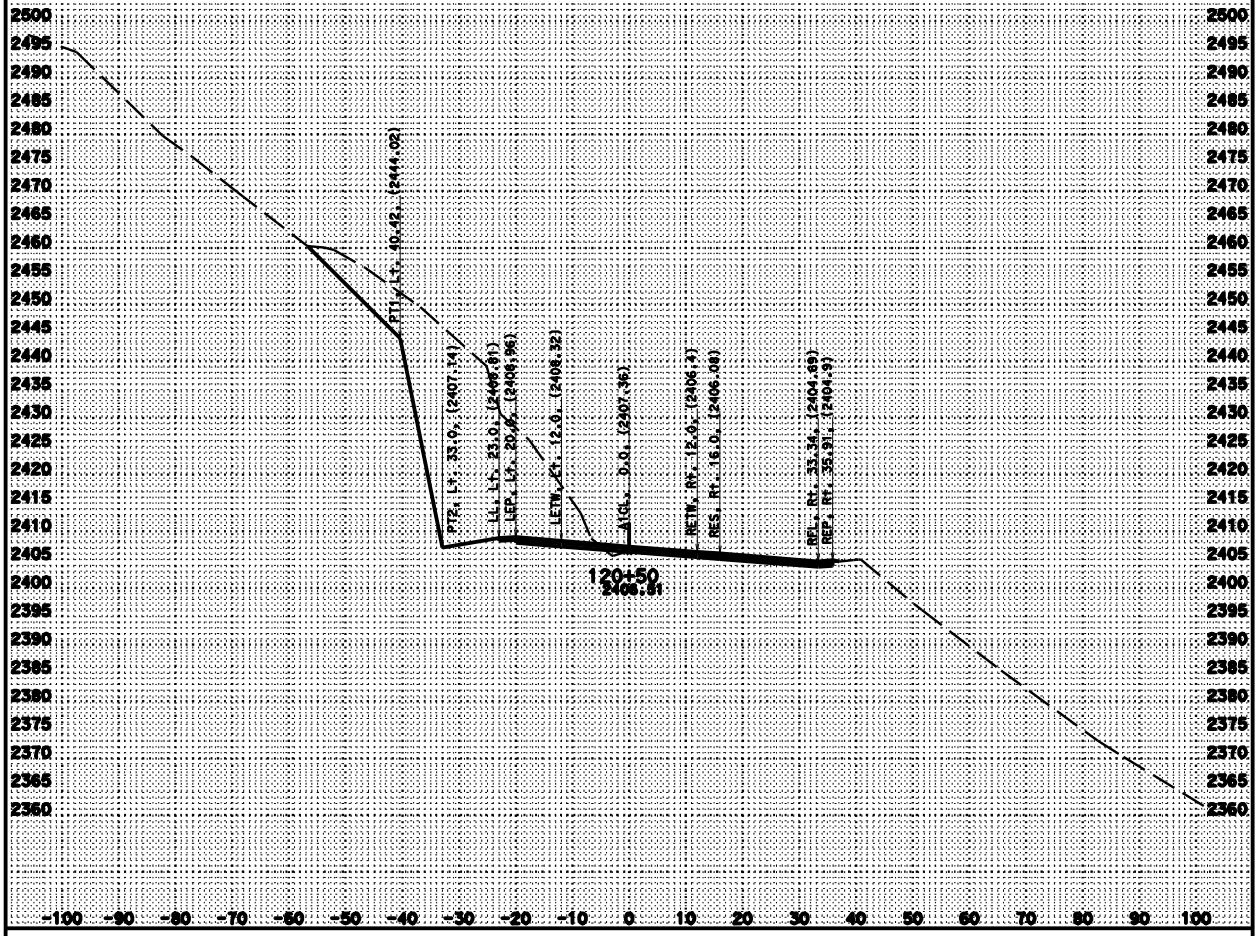

CREATED BY: William C. Lehman

KC Project: 2E000 Files: D:\Caribou\2E000\alfln.ear

ALL DIMENSIONS ARE FEET

DATE: 2/4/2010

PROJECT ID: Caribou Curves
CONTRACT: 2E000
DIST/CO/RTE/PM: 02/PLU/70/17.2-17.5

SCALE: 1" = 10' Horiz. 1" = 10' Vert.

A1
CROSS SECTIONS
SHEET 18 OF 36

FOR EARTHWORK DEVELOPMENT

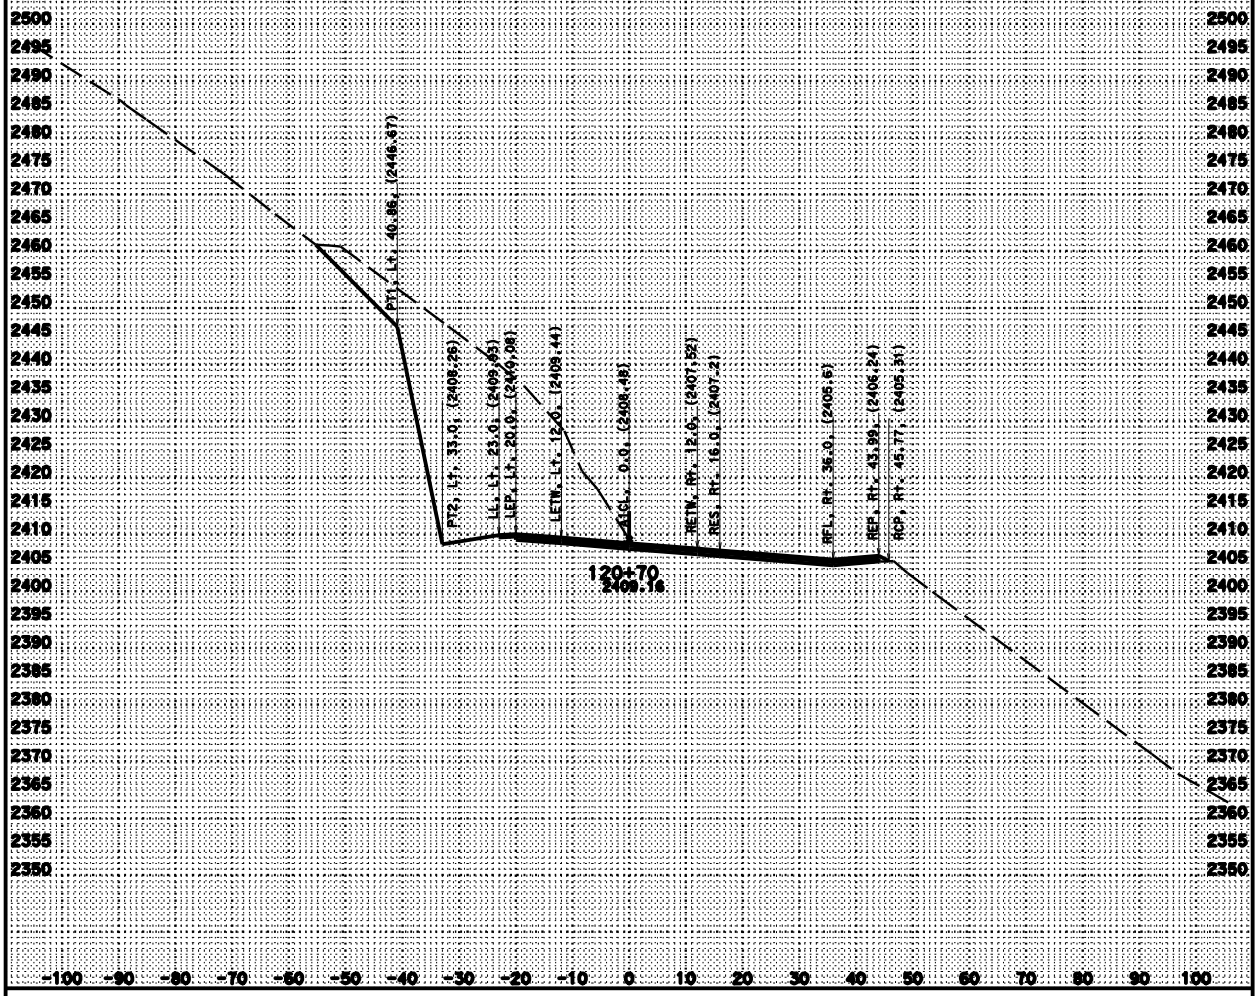

CREATED BY: William C. Lehman

KC Project: 2E000 Files: D:\Caribou\2E000\alfin.ear

ALL DIMENSIONS ARE FEET

DATE: 2/4/2010

PROJECT ID: Caribou Curves

CONTRACT: 2E000

DIST/CO/RTE/PM: 02/PLU/70/17.2-17.5

SCALE: 1" = 10' Horz. 1" = 10' Vert.

A1

CROSS SECTIONS

SHEET 19 OF 36

FOR EARTHWORK DEVELOPMENT

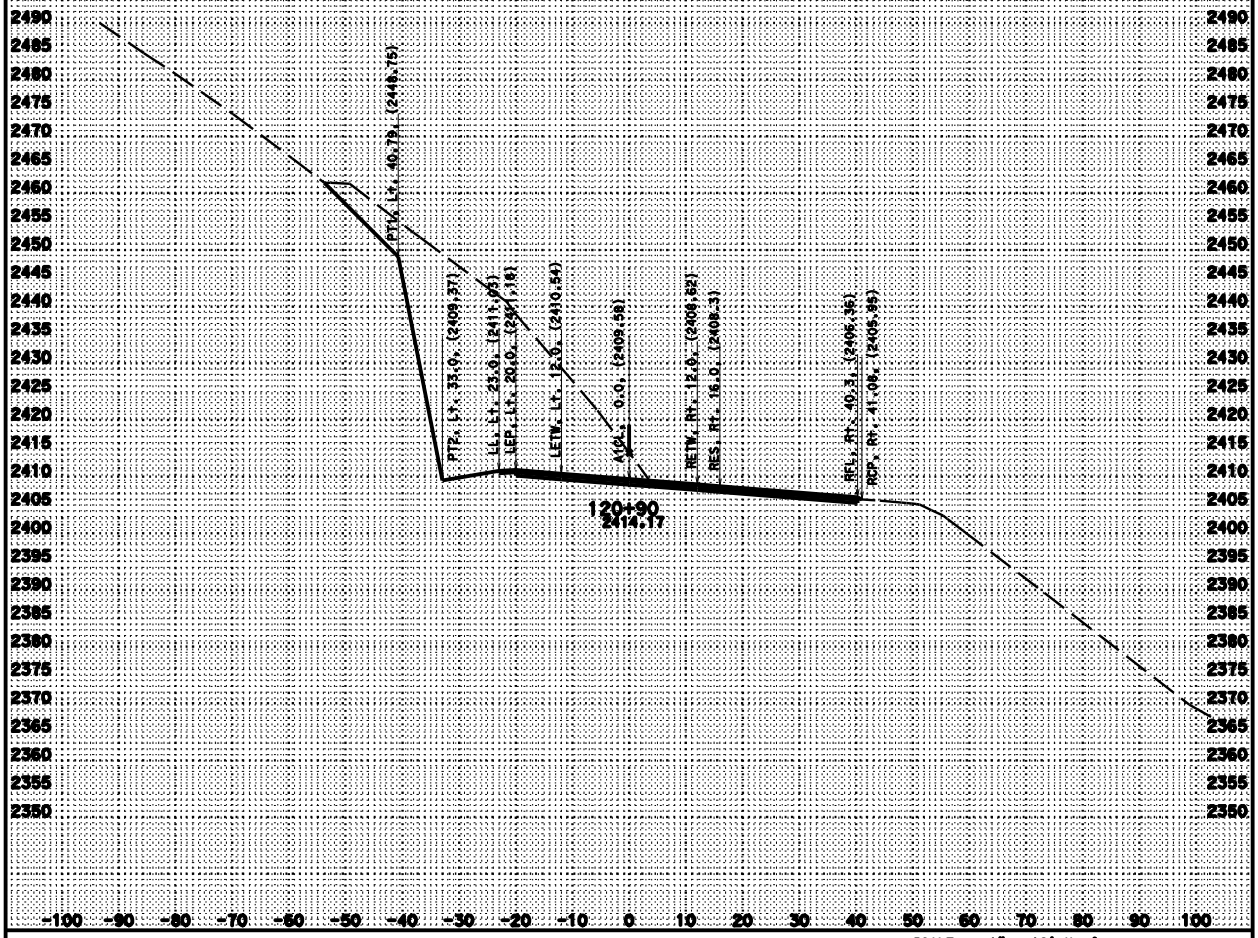

CREATED BY: William C. Lehman

KC Project: 2E000 Files: D:\Caribou\2E000\alfin.ear

DATE: 2/4/2010

PROJECT ID: Caribou Curves

CONTRACT: 2E000

DIST/CO/RTE/PM: 02/PLU/70/17.2-17.5

SCALE: 1" = 10' Horiz. 1" = 10' Vert.

ALL DIMENSIONS ARE FEET

A1

CROSS SECTIONS

SHEET 20 OF 36

FOR EARTHWORK DEVELOPMENT

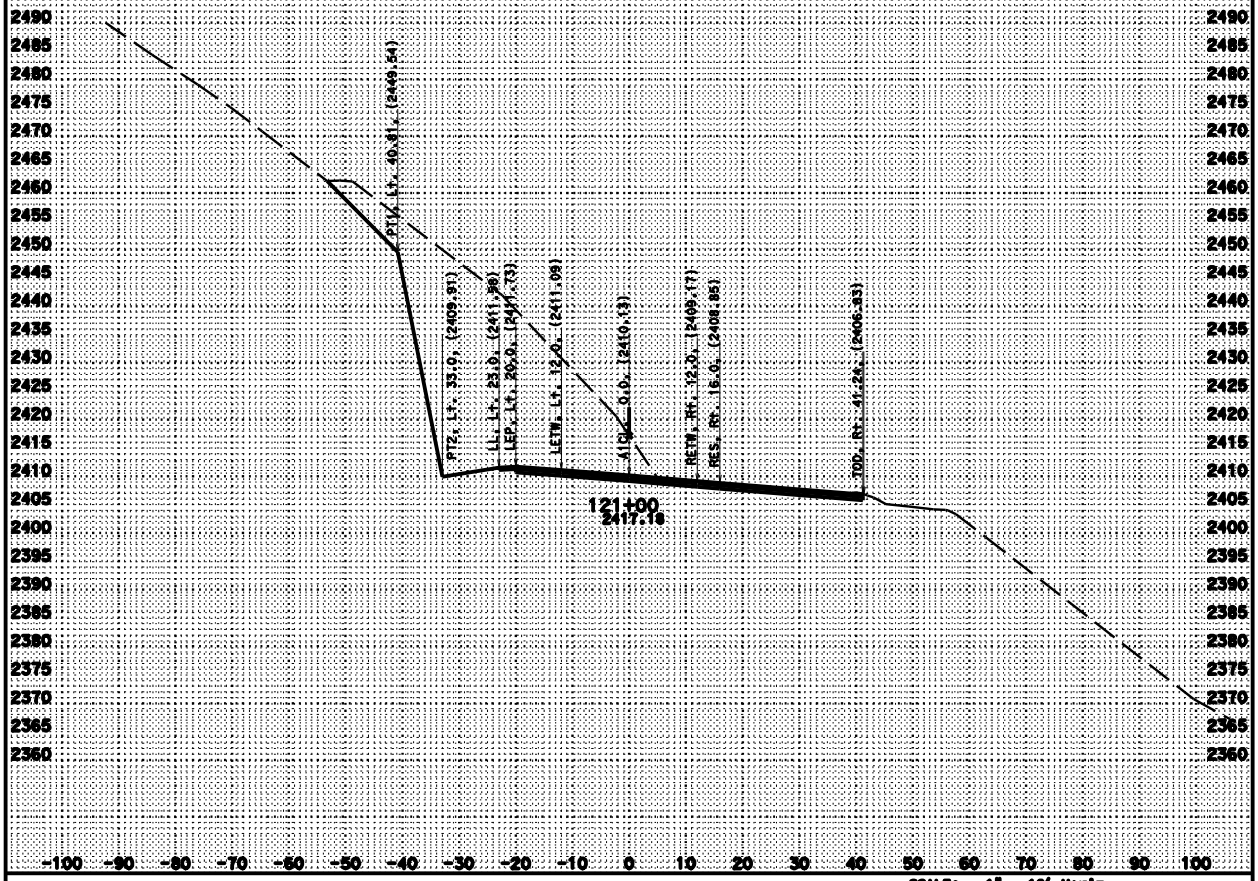

CREATED BY: William C. Lehman

DATE: 2/4/2010

ALL DIMENSIONS ARE FEET

PROJECT ID: Caribou Curves

CONTRACT: 2E000

DIST/CO/RTE/PM: 02/PLU/70/17.2-17.5

SCALE: 1" = 10' Horiz. 1" = 10' Vert.

A1

CROSS SECTIONS

SHEET 21 OF 36

KC Project: 2E000 Files: D:\Caribou\2E000\alfin.ear

FOR EARTHWORK DEVELOPMENT

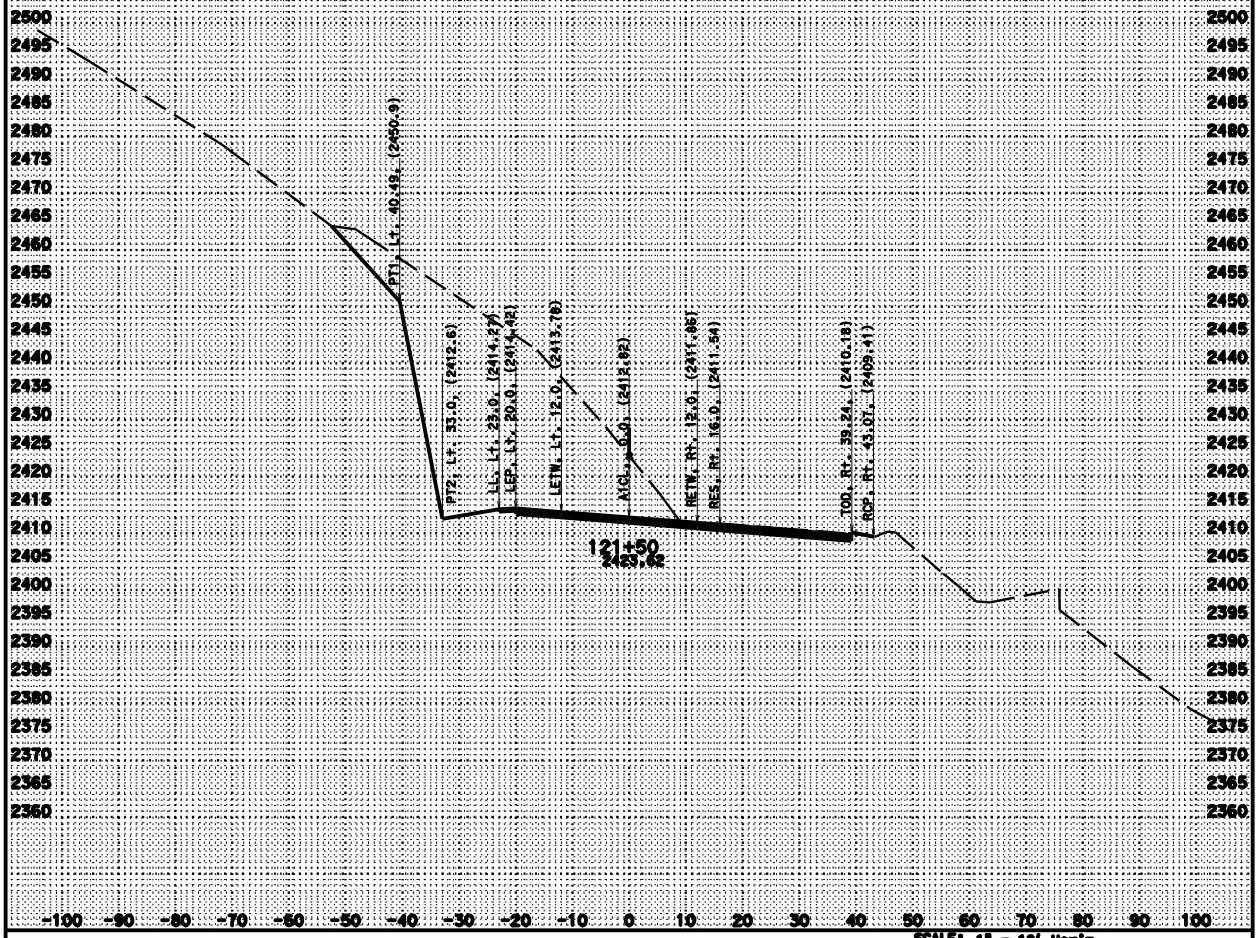

CREATED BY: William C. Lehman

KC Project: 2E000 Files: D:\Caribou\2E000\alfin.ear

ALL DIMENSIONS ARE FEET

DATE: 2/4/2010

PROJECT ID: Caribou Curves

CONTRACT: 2E000

DIST/CO/RTE/PM: 02/PLU/70/17.2-17.5

SCALE: 1" = 10' Horiz.
1" = 10' Vert.

A1

CROSS SECTIONS

SHEET 22 OF 36

FOR EARTHWORK DEVELOPMENT

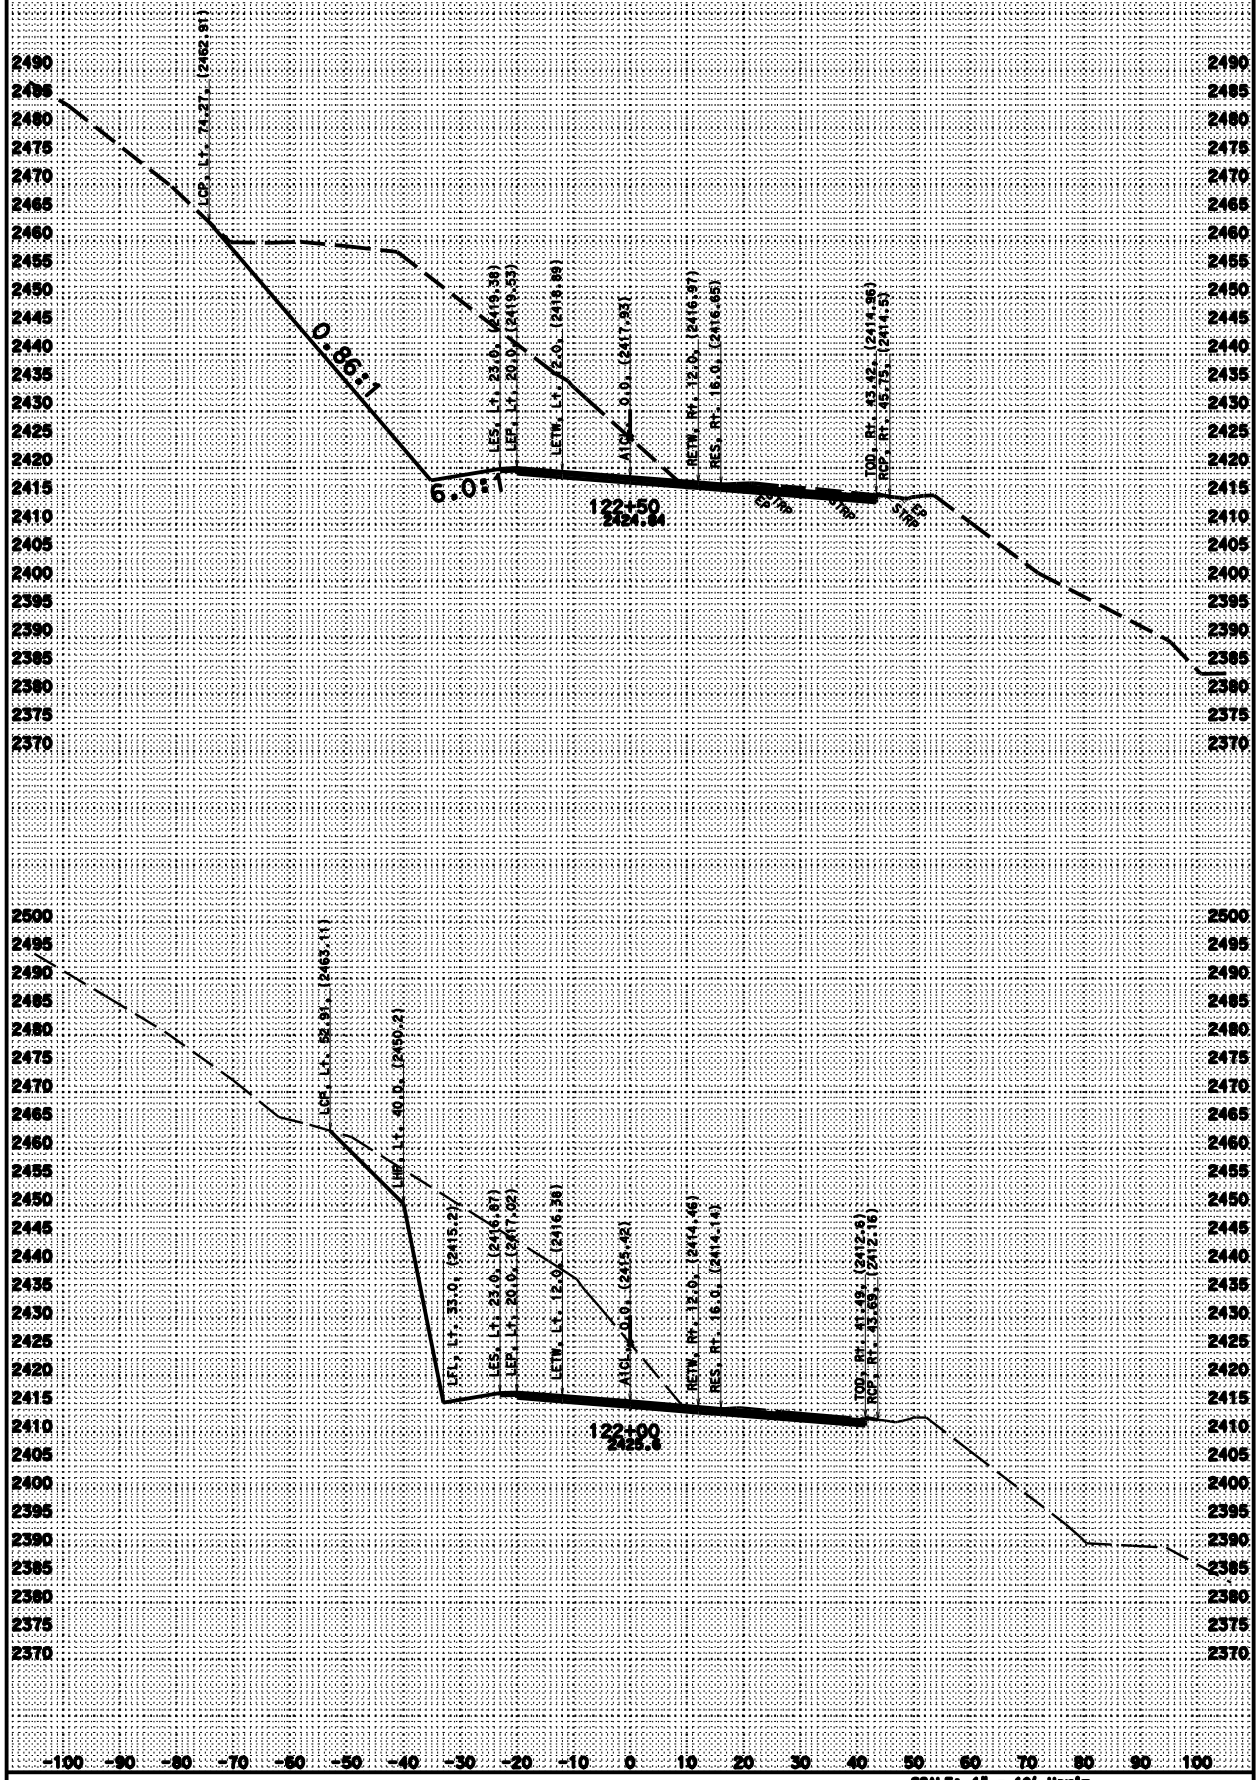

CREATED BY: William C. Lehman

ALL DIMENSIONS ARE FEET

DATE: 2/4/2010

PROJECT ID: Caribou Curves

CONTRACT: 2E000

DIST/CO/RTE/PM: 02/PLU/70/17.2-17.5

SCALE: 1" = 10' Horiz.
1" = 10' Vert.

A1

CROSS SECTIONS

SHEET 23 OF 36

KC Project: 2E000 Files: D:\Caribou\2E000\alfln.ear