FOR EARTHWORK DEVELOPMENT ONLY

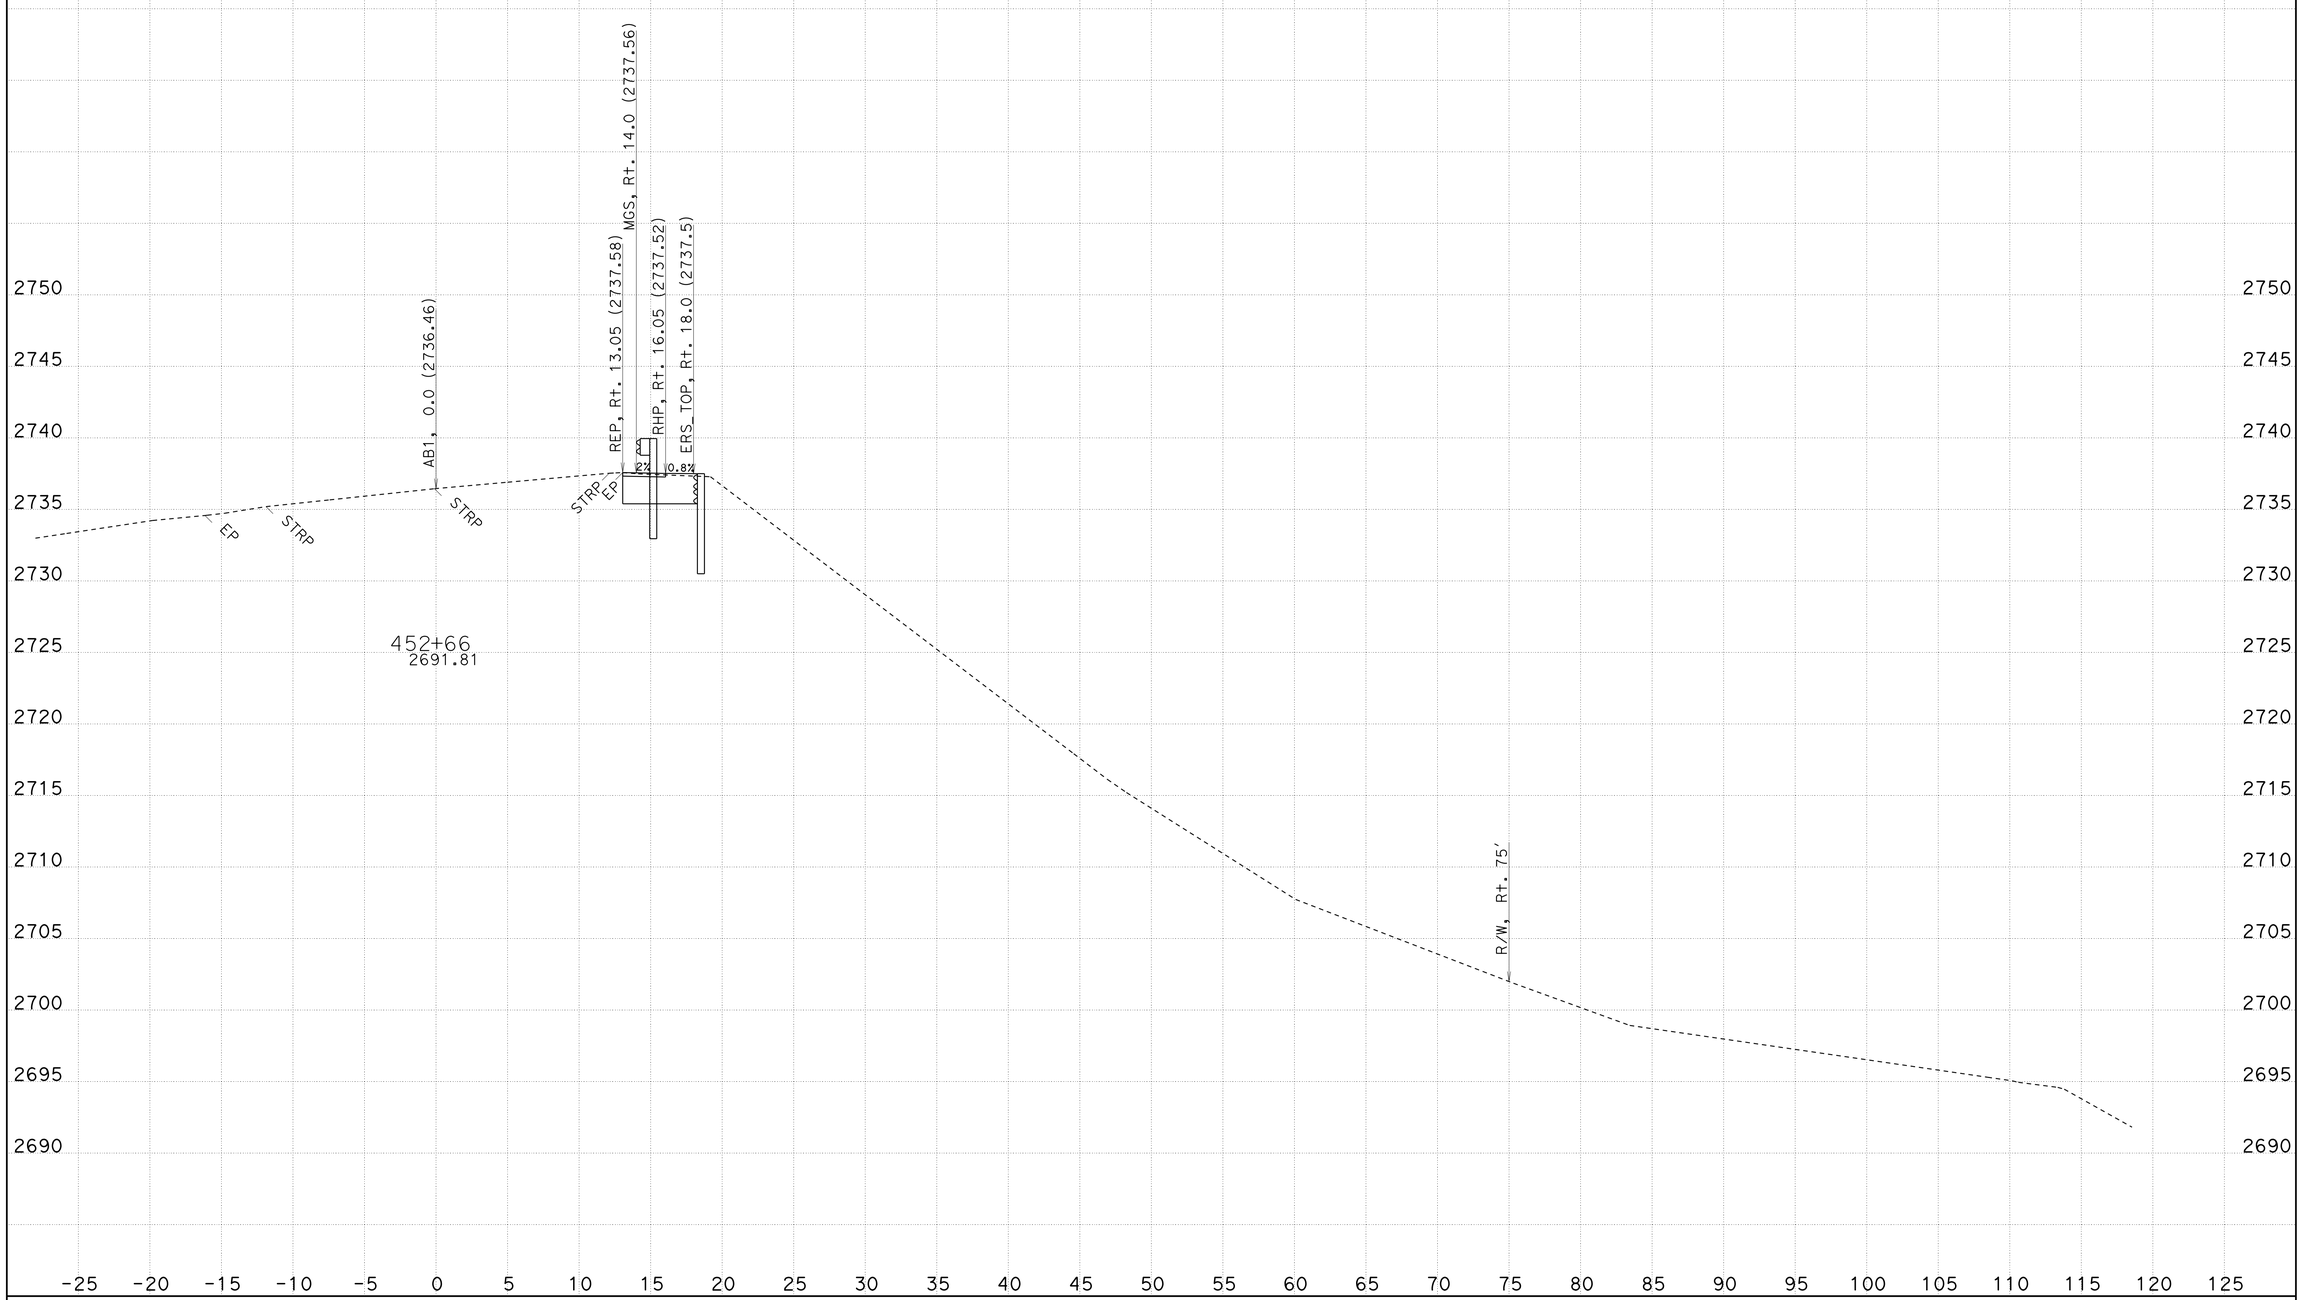

CREATED BY: T. Crawford
DATE: 11/25/2013

CONTRACT: 02-4F1004
DIST/CO/RTE/PM: Plu-70-PM 23.7/23.9
PROJECT ID: Permanent Restoration

SCALE: 1" = 5' Horiz.
1" = 5' Vert.

All Dimensions are US Survey Feet

AB1
CROSS SECTIONS
SHEET 1 OF 24

FOR EARTHWORK DEVELOPMENT ONLY

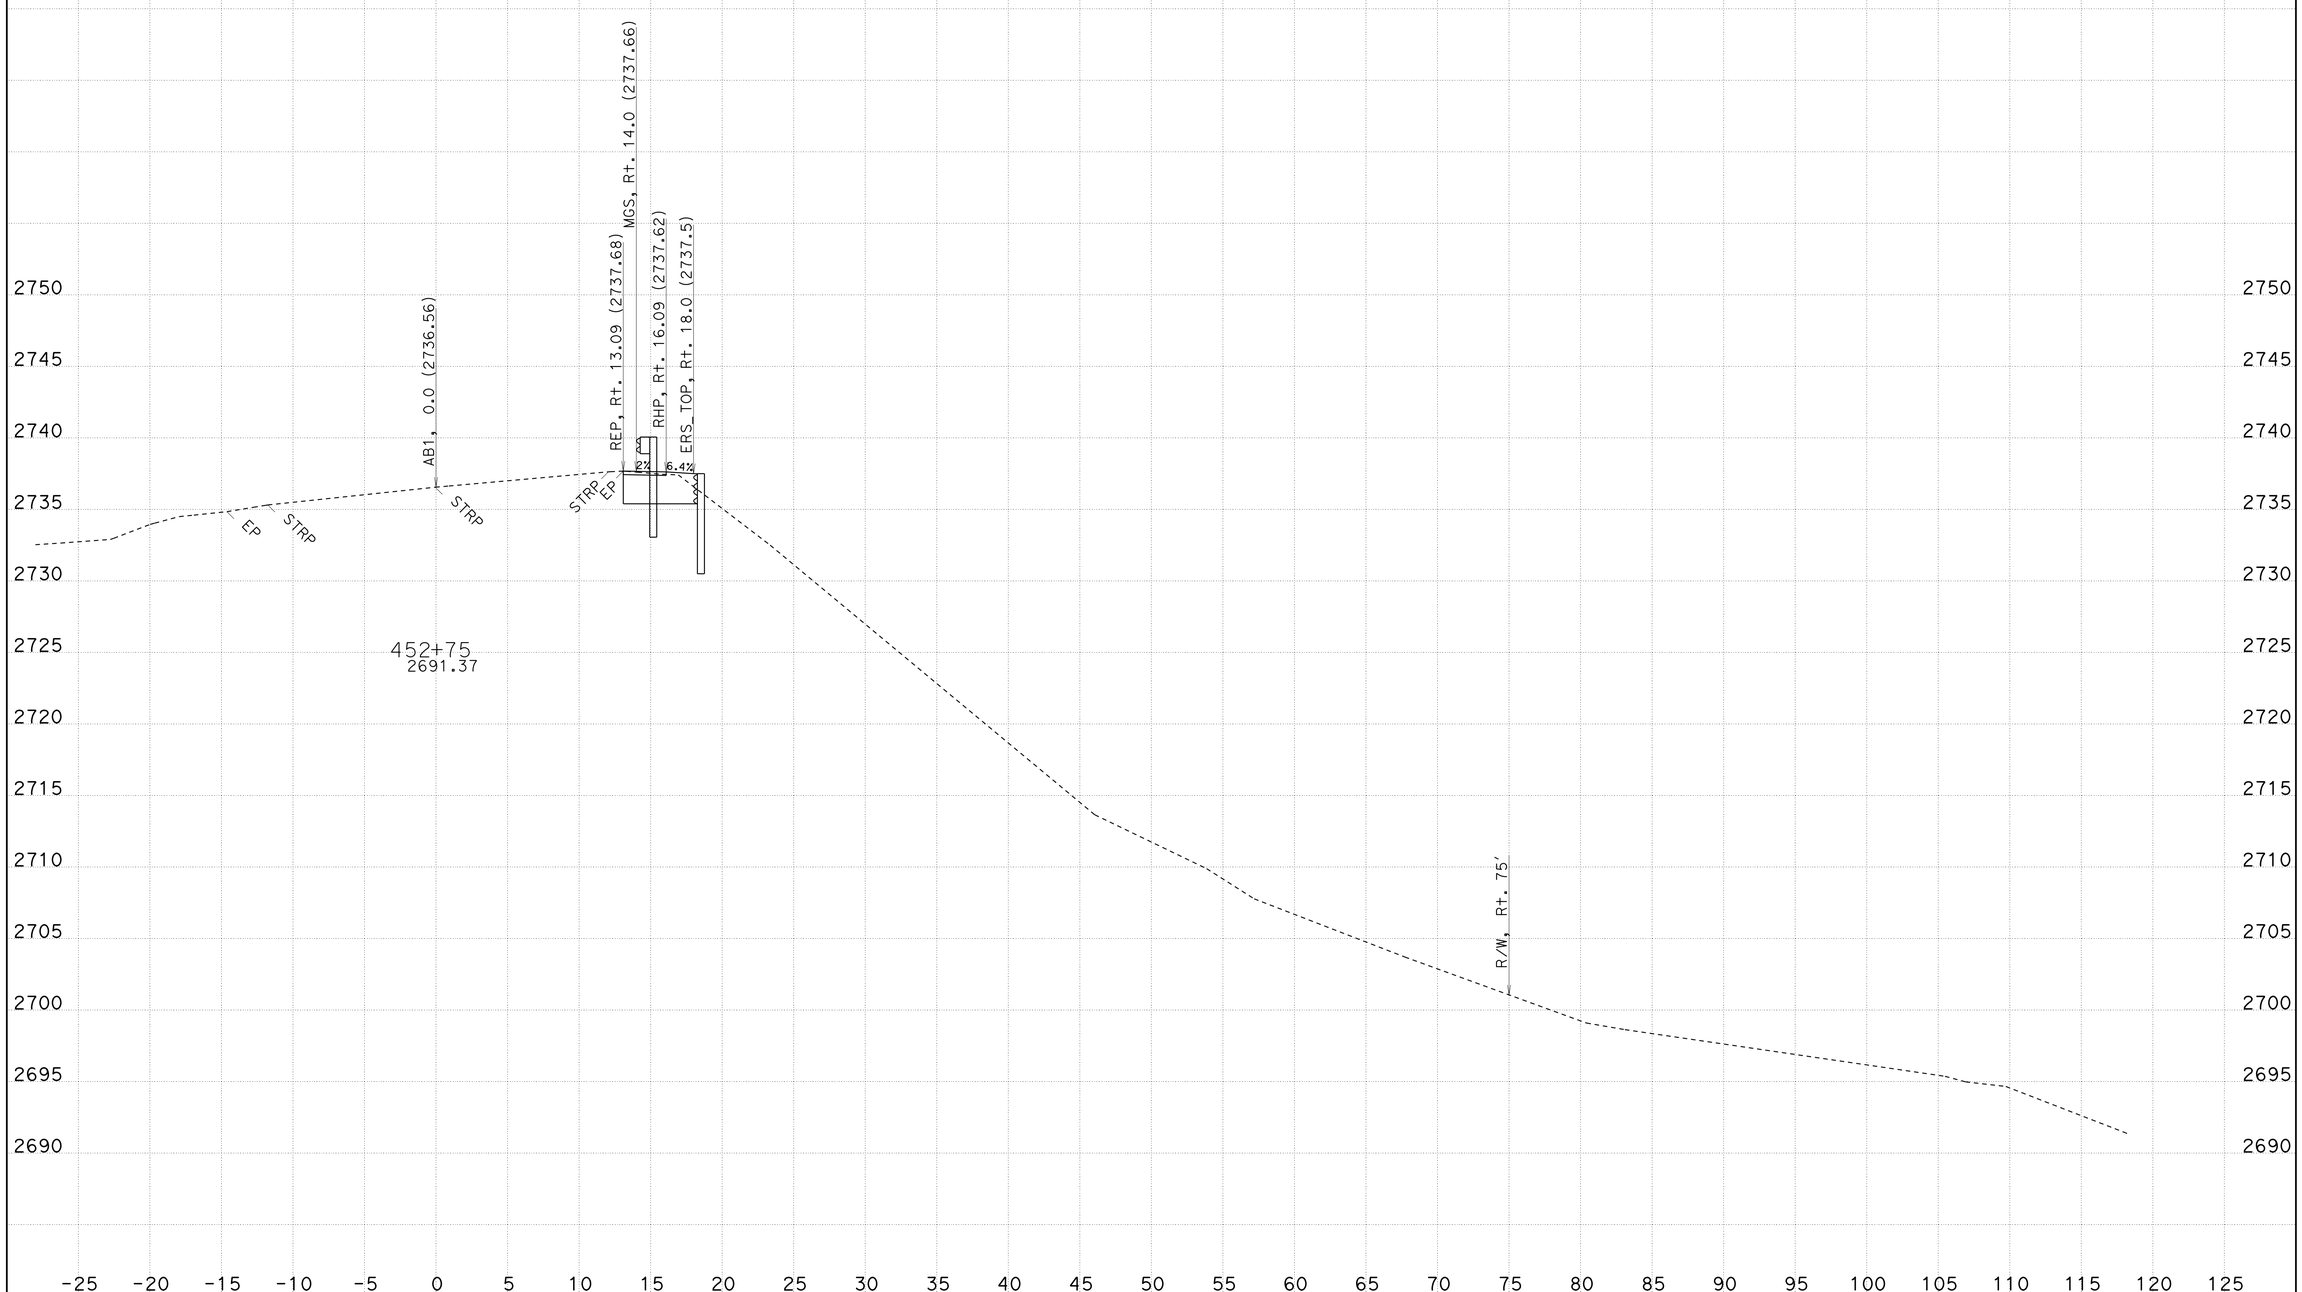

CREATED BY: T. Crawford
DATE: 11/25/2013

CONTRACT: 02-4F1004
DIST/CO/RTE/PM: Plu-70-PM 23.7/23.9
PROJECT ID: Permanent Restoration

SCALE: 1" = 5' Horiz.
1" = 5' Vert.

All Dimensions are US Survey Feet

AB1
CROSS SECTIONS
SHEET 2 OF 24

FOR EARTHWORK DEVELOPMENT ONLY

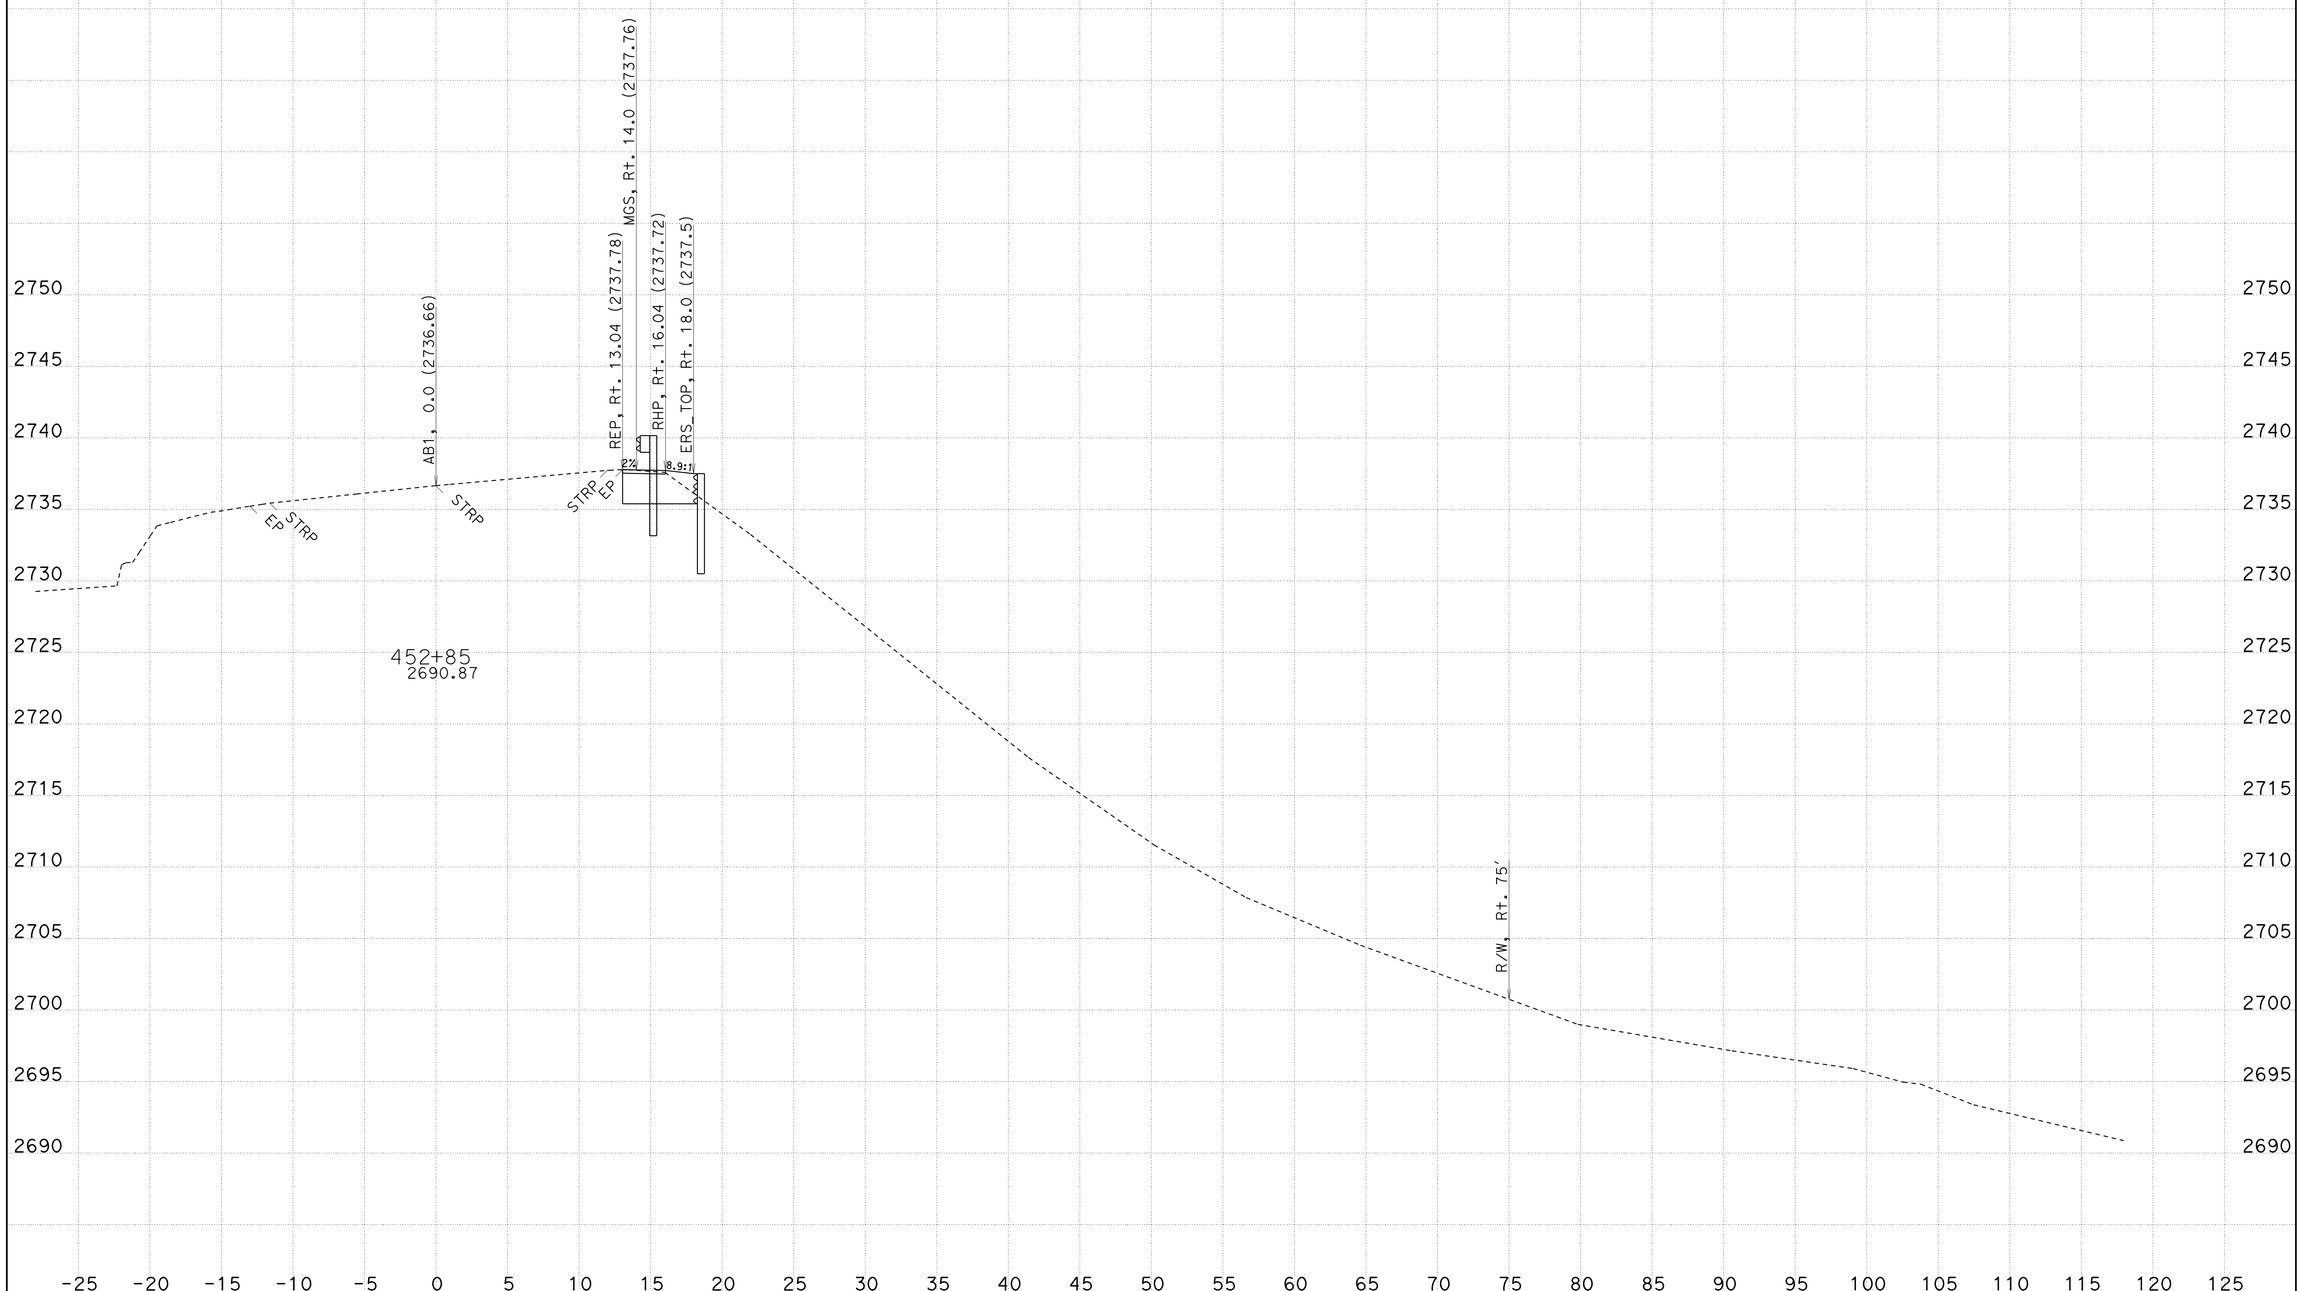

CREATED BY: T. Crawford
DATE: 11/25/2013

CONTRACT: 02-4F1004
DIST/CO/RTE/PM: Plu-70-PM 23.7/23.9
PROJECT ID: Permanent Restoration

SCALE: 1" = 5' Horiz.
1" = 5' Vert.

All Dimensions are US Survey Feet

AB1
CROSS SECTIONS
SHEET 3 OF 24

FOR EARTHWORK DEVELOPMENT ONLY

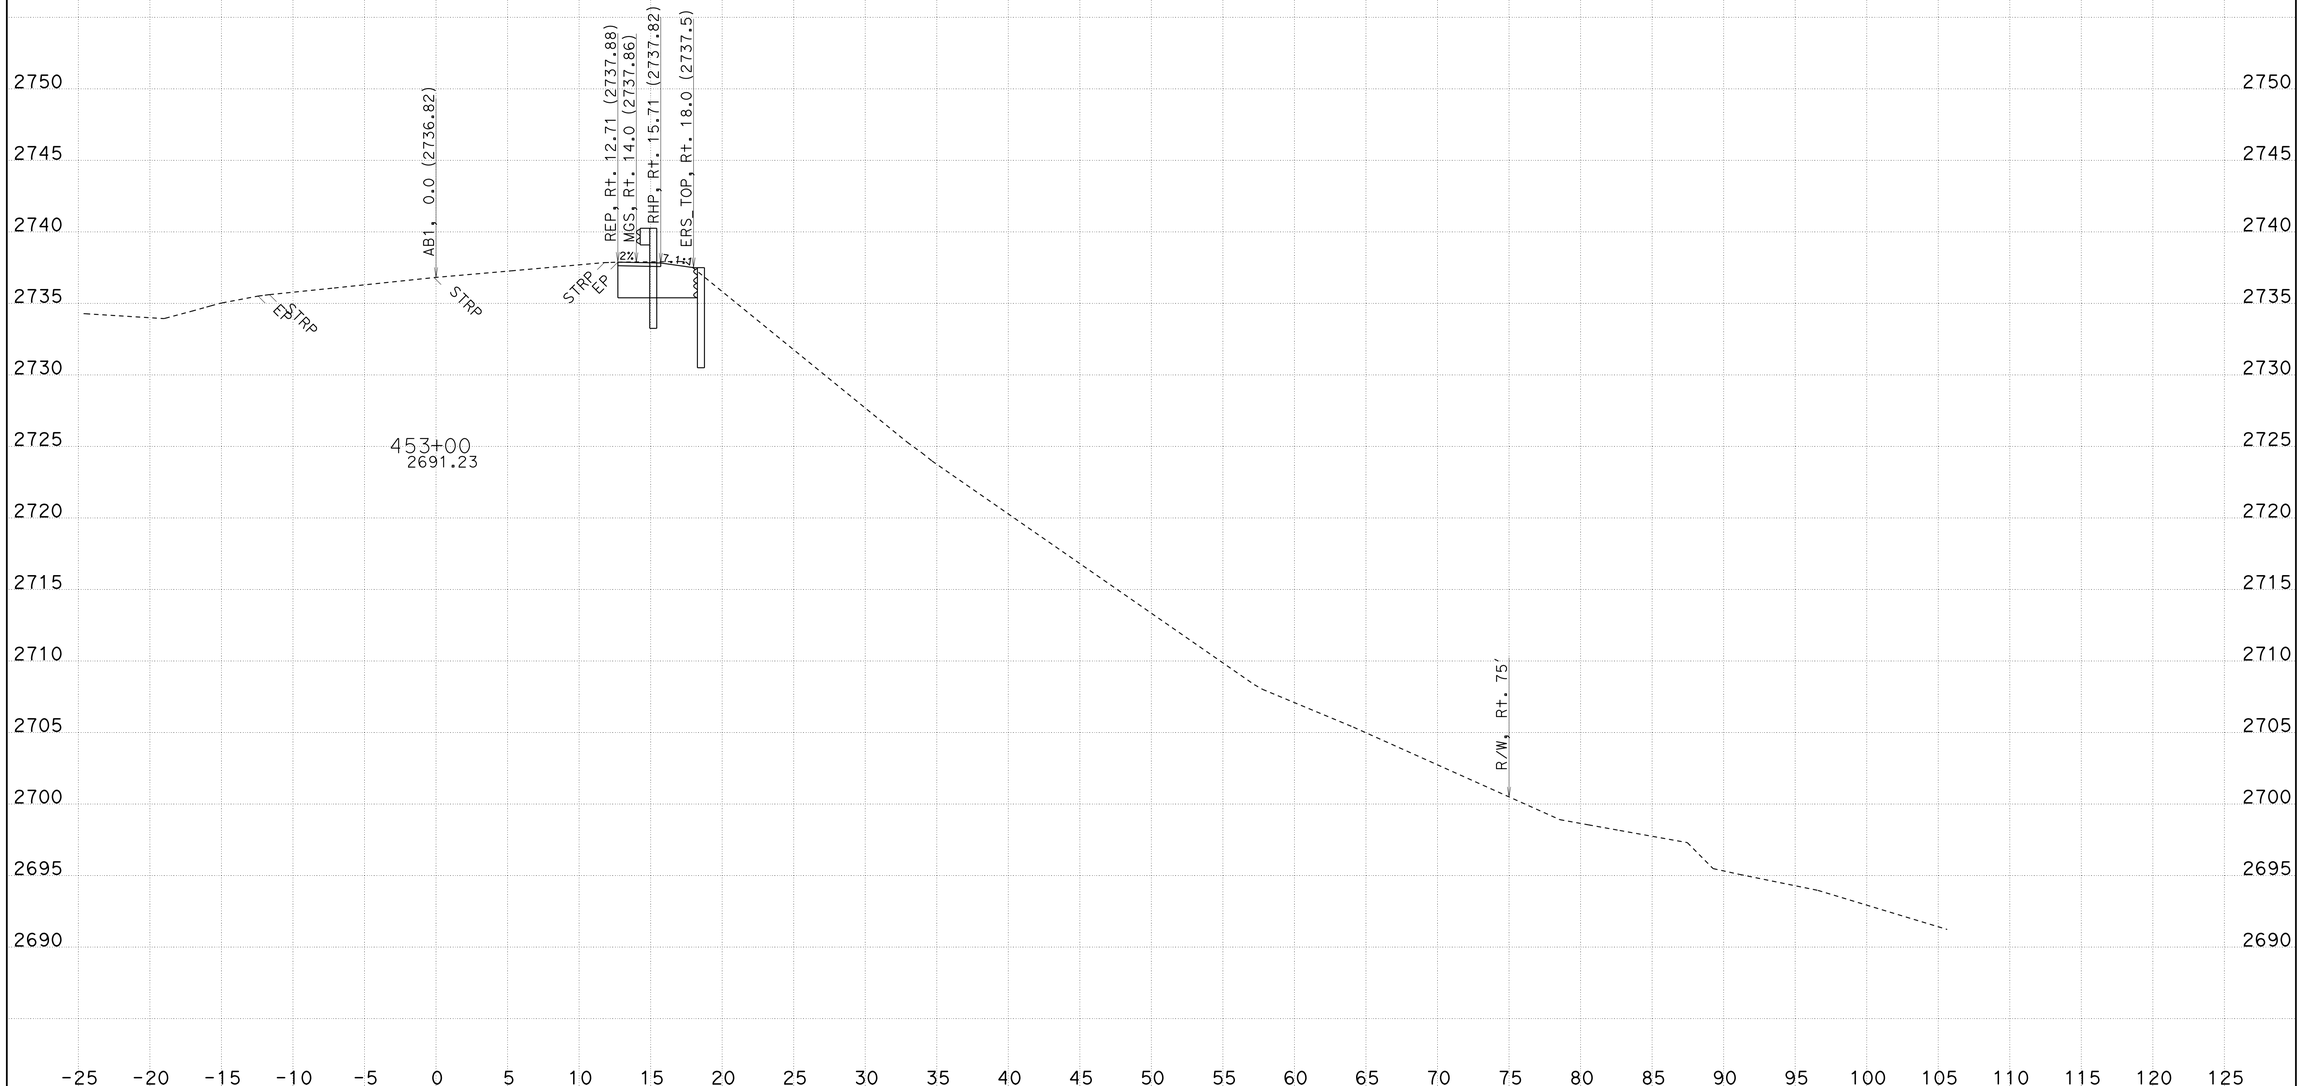

CREATED BY: T. Crawford
DATE: 11/25/2013

CONTRACT: 02-4F1004
DIST/CO/RTE/PM: Plu-70-PM 23.7/23.9
PROJECT ID: Permanent Restoration

SCALE: 1" = 5' Horiz.
1" = 5' Vert.

All Dimensions are US Survey Feet

AB1
CROSS SECTIONS
SHEET 4 OF 24

FOR EARTHWORK DEVELOPMENT ONLY

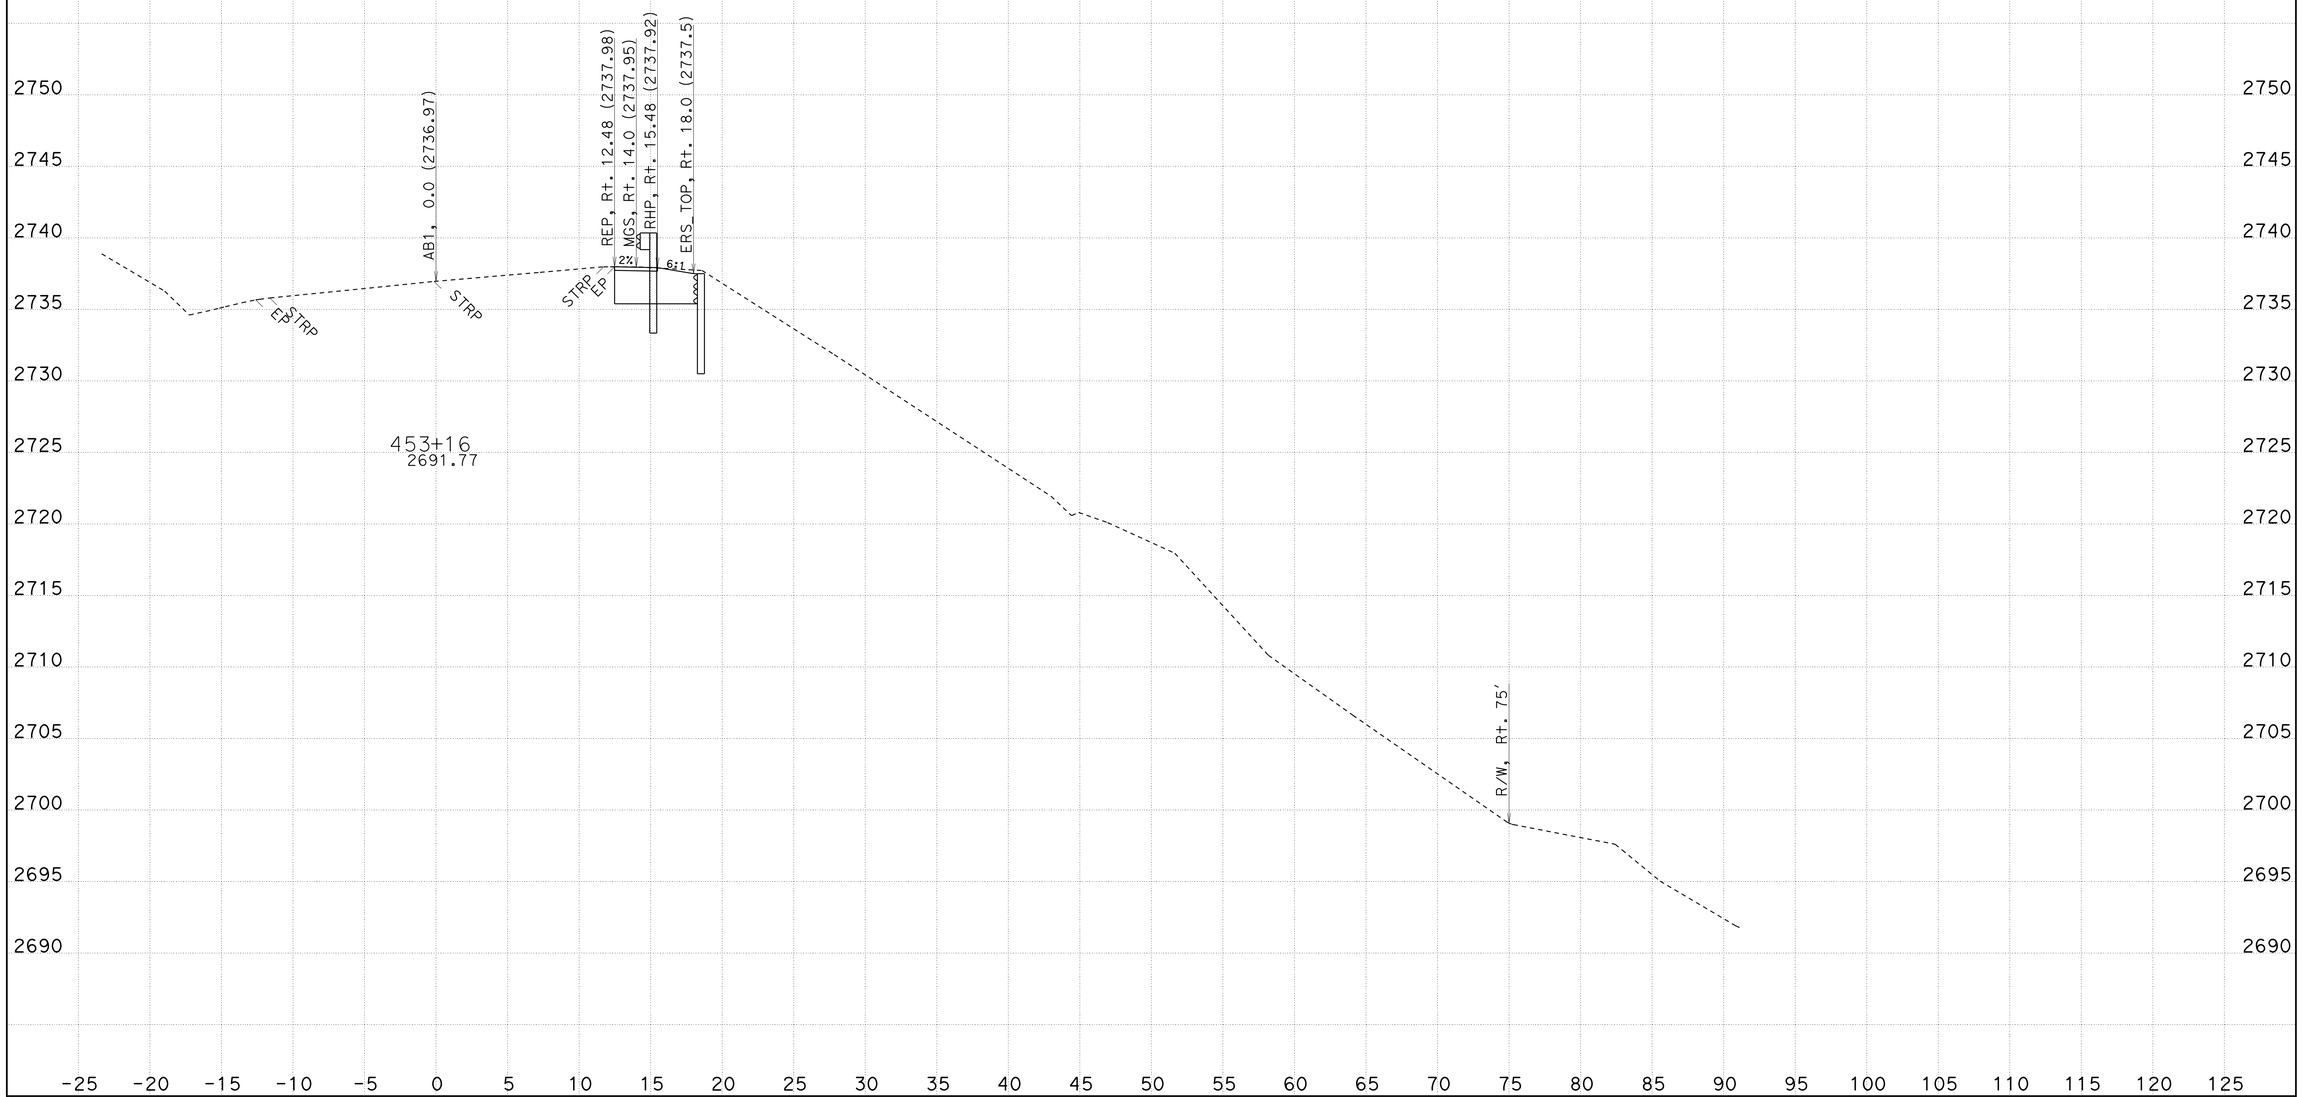

CREATED BY: T. Crawford
DATE: 11/25/2013

CONTRACT: 02-4F1004
DIST/CO/RTE/PM: Plu-70-PM 23.7/23.9
PROJECT ID: Permanent Restoration

SCALE: 1" = 5' Horiz.
1" = 5' Vert.

All Dimensions are US Survey Feet

AB1
CROSS SECTIONS
SHEET 5 OF 24

FOR EARTHWORK DEVELOPMENT ONLY

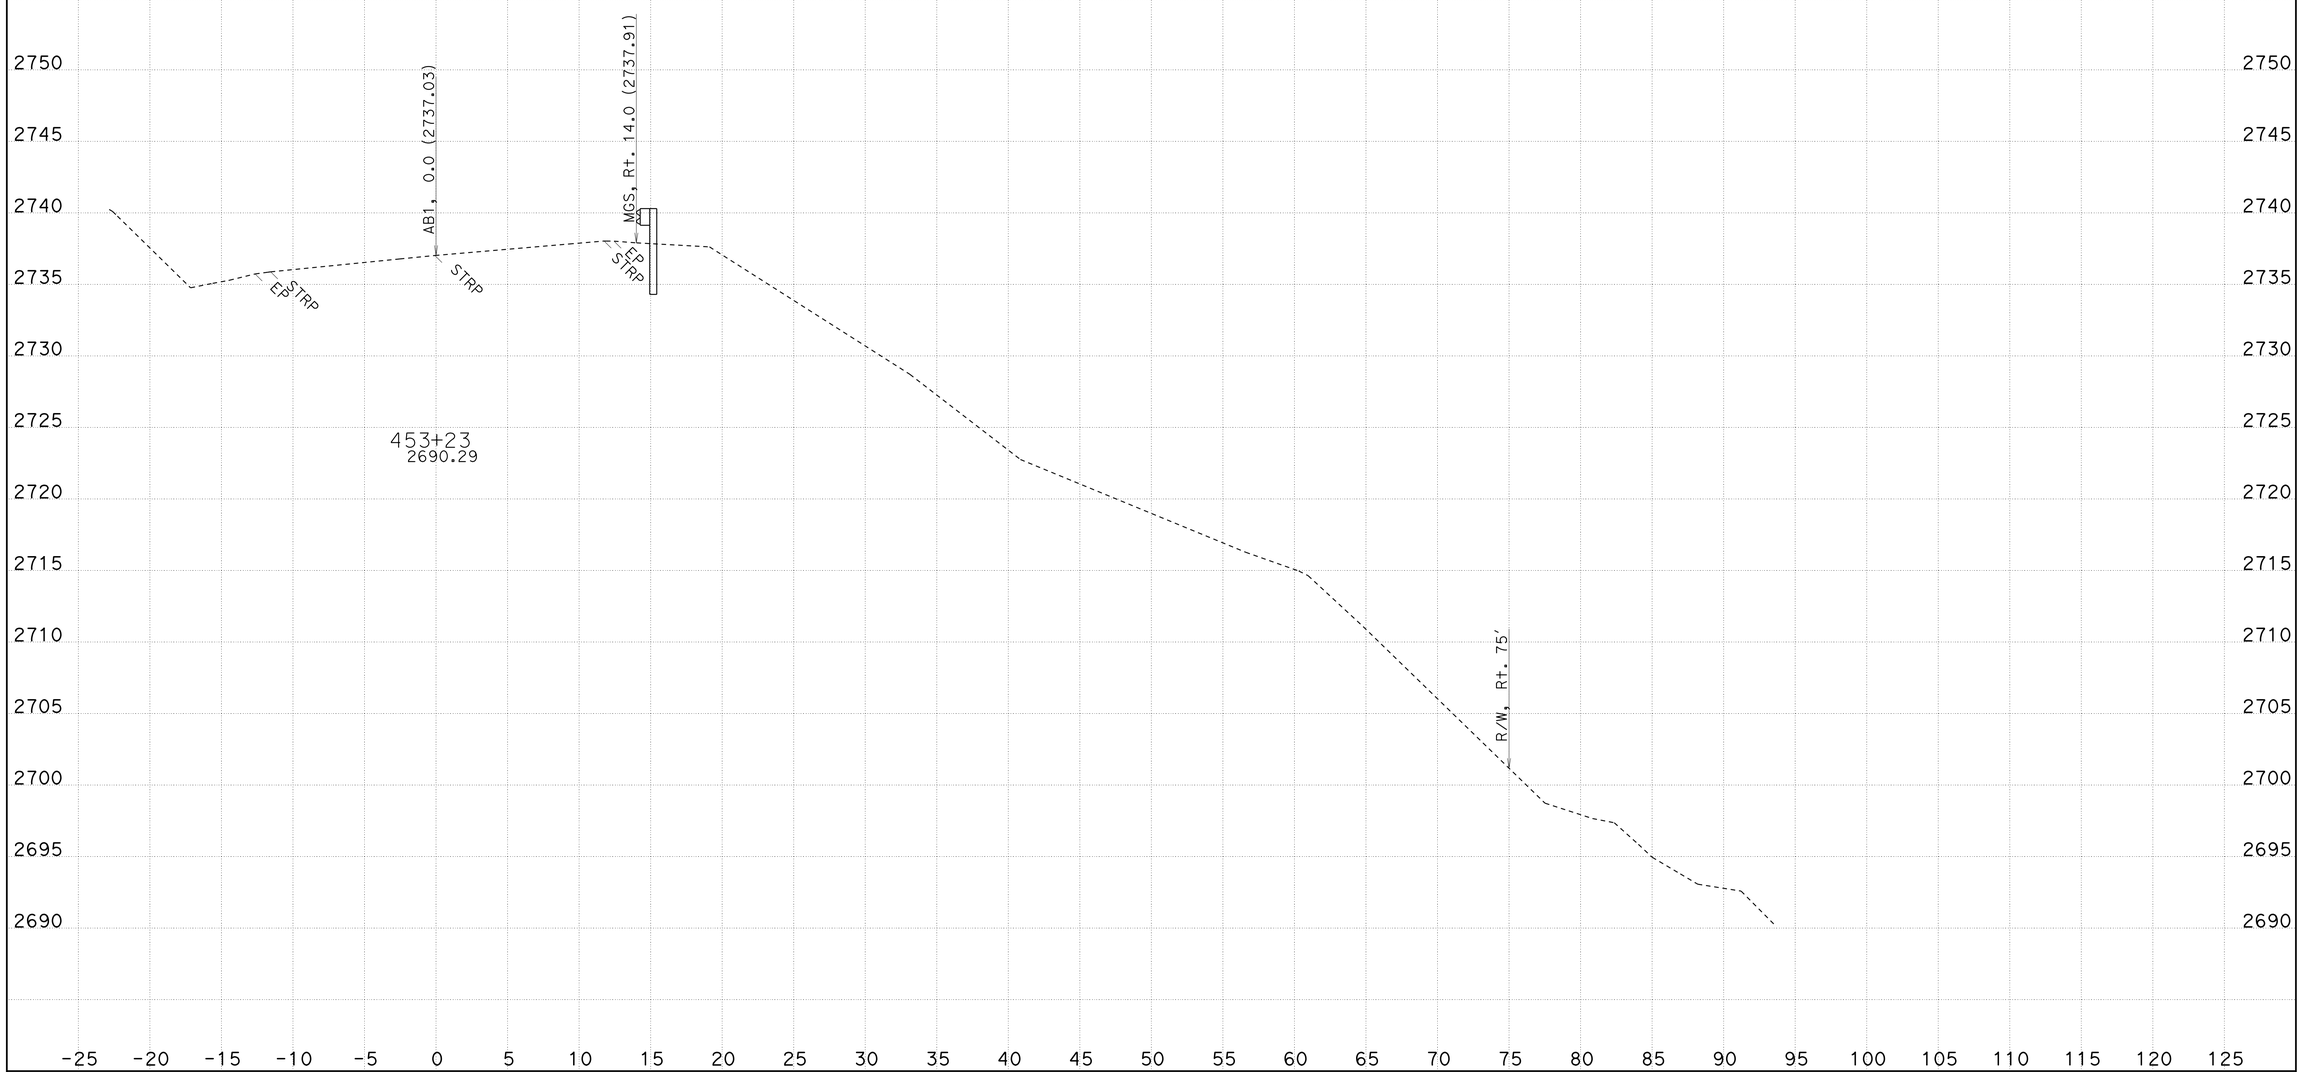

CREATED BY: T. Crawford
DATE: 11/25/2013

CONTRACT: 02-4F1004
DIST/CO/RTE/PM: Plu-70-PM 23.7/23.9
PROJECT ID: Permanent Restoration

SCALE: 1" = 5' Horiz.
1" = 5' Vert.

All Dimensions are US Survey Feet

AB1
CROSS SECTIONS
SHEET 6 OF 24

FOR EARTHWORK DEVELOPMENT ONLY

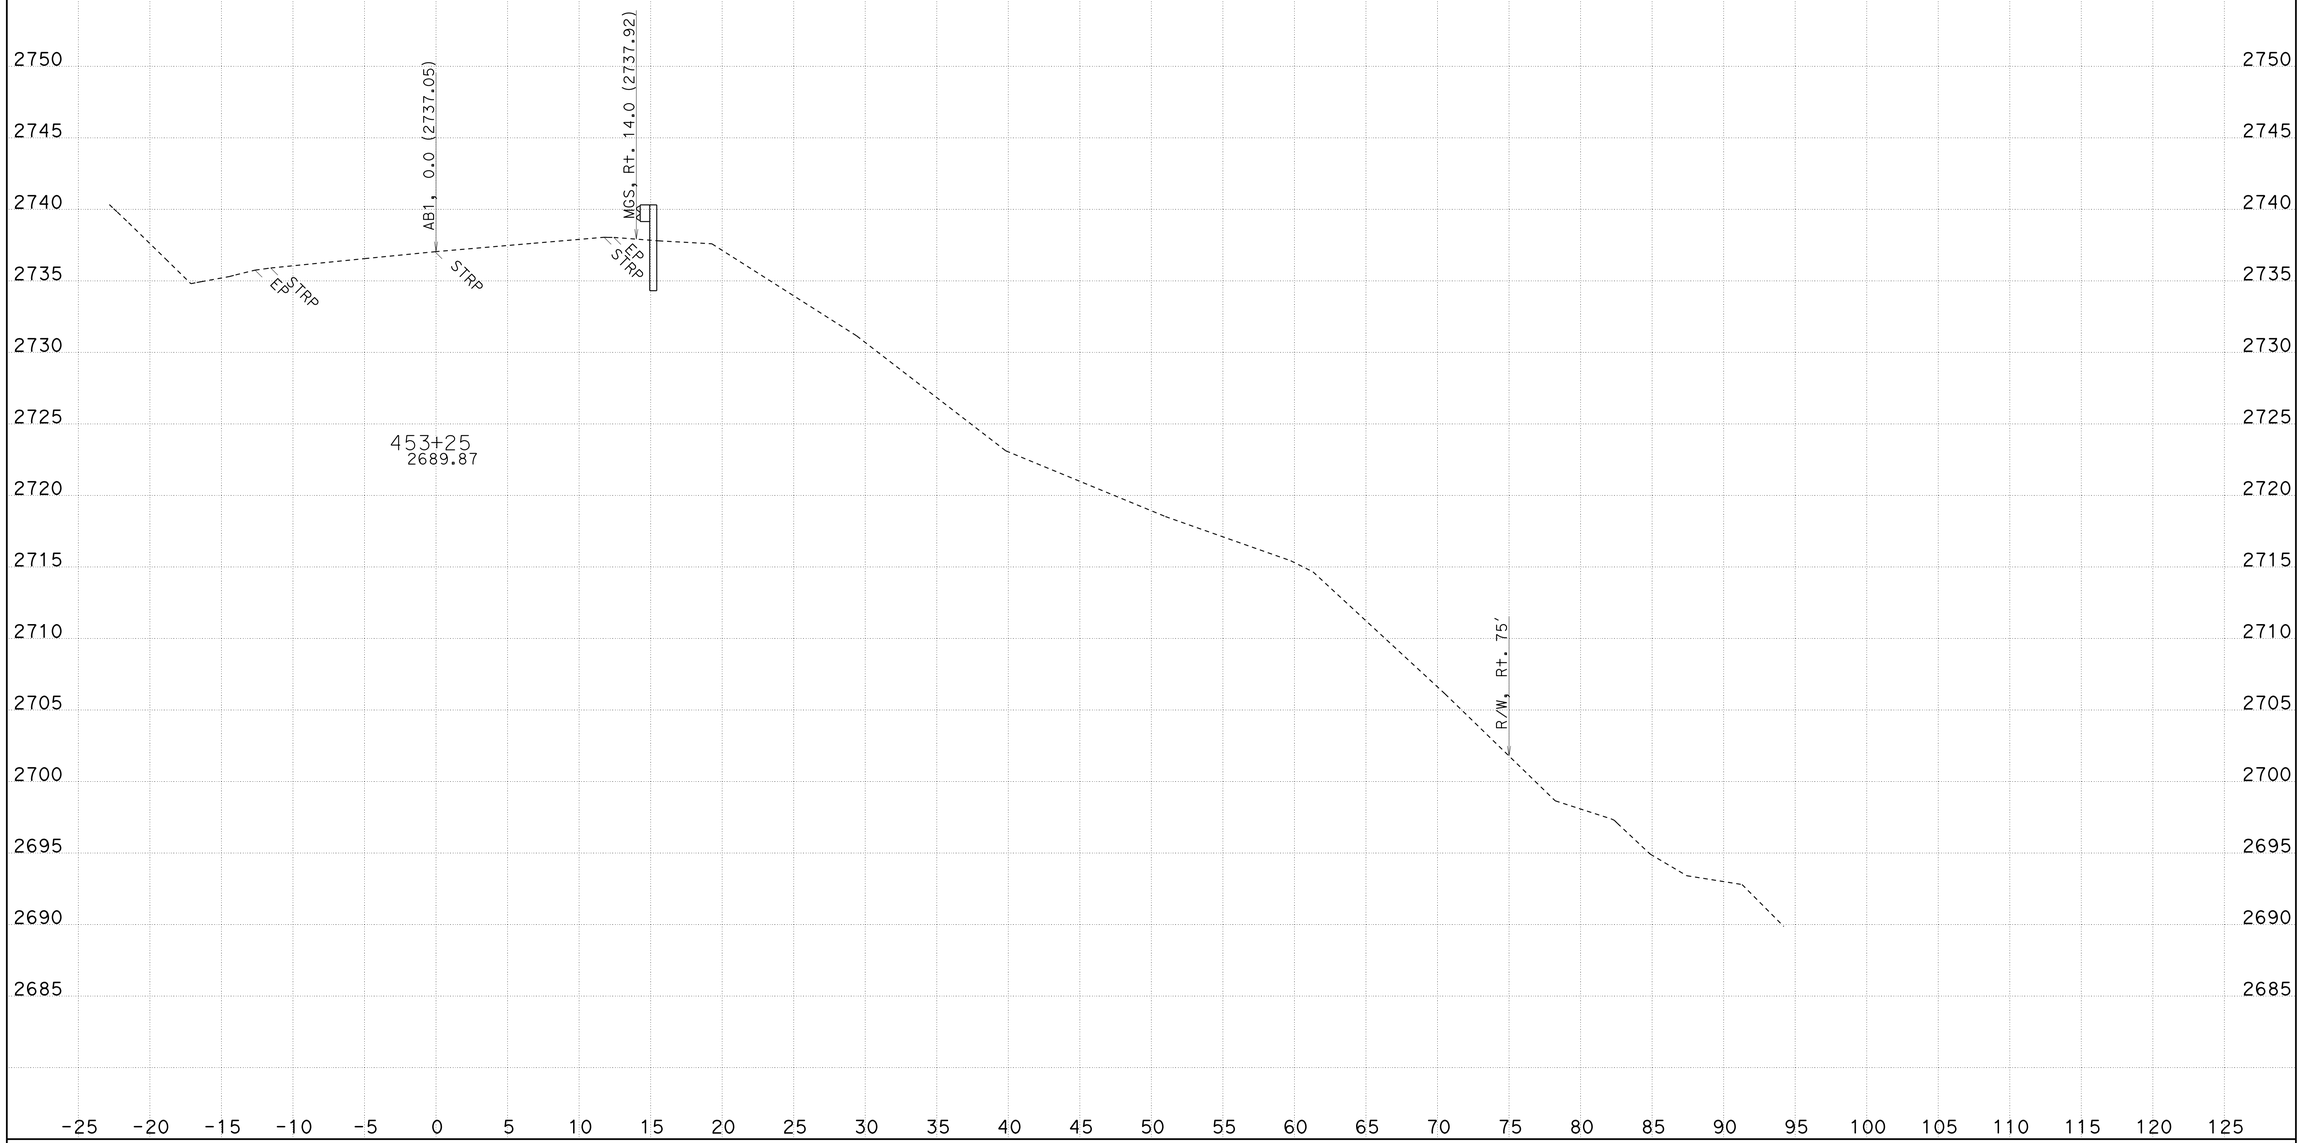

CREATED BY: T. Crawford
DATE: 11/25/2013

CONTRACT: 02-4F1004
DIST/CO/RTE/PM: Plu-70-PM 23.7/23.9
PROJECT ID: Permanent Restoration

SCALE: 1" = 5' Horiz.
1" = 5' Vert.

All Dimensions are US Survey Feet

AB1
CROSS SECTIONS
SHEET 7 OF 24

FOR EARTHWORK DEVELOPMENT ONLY

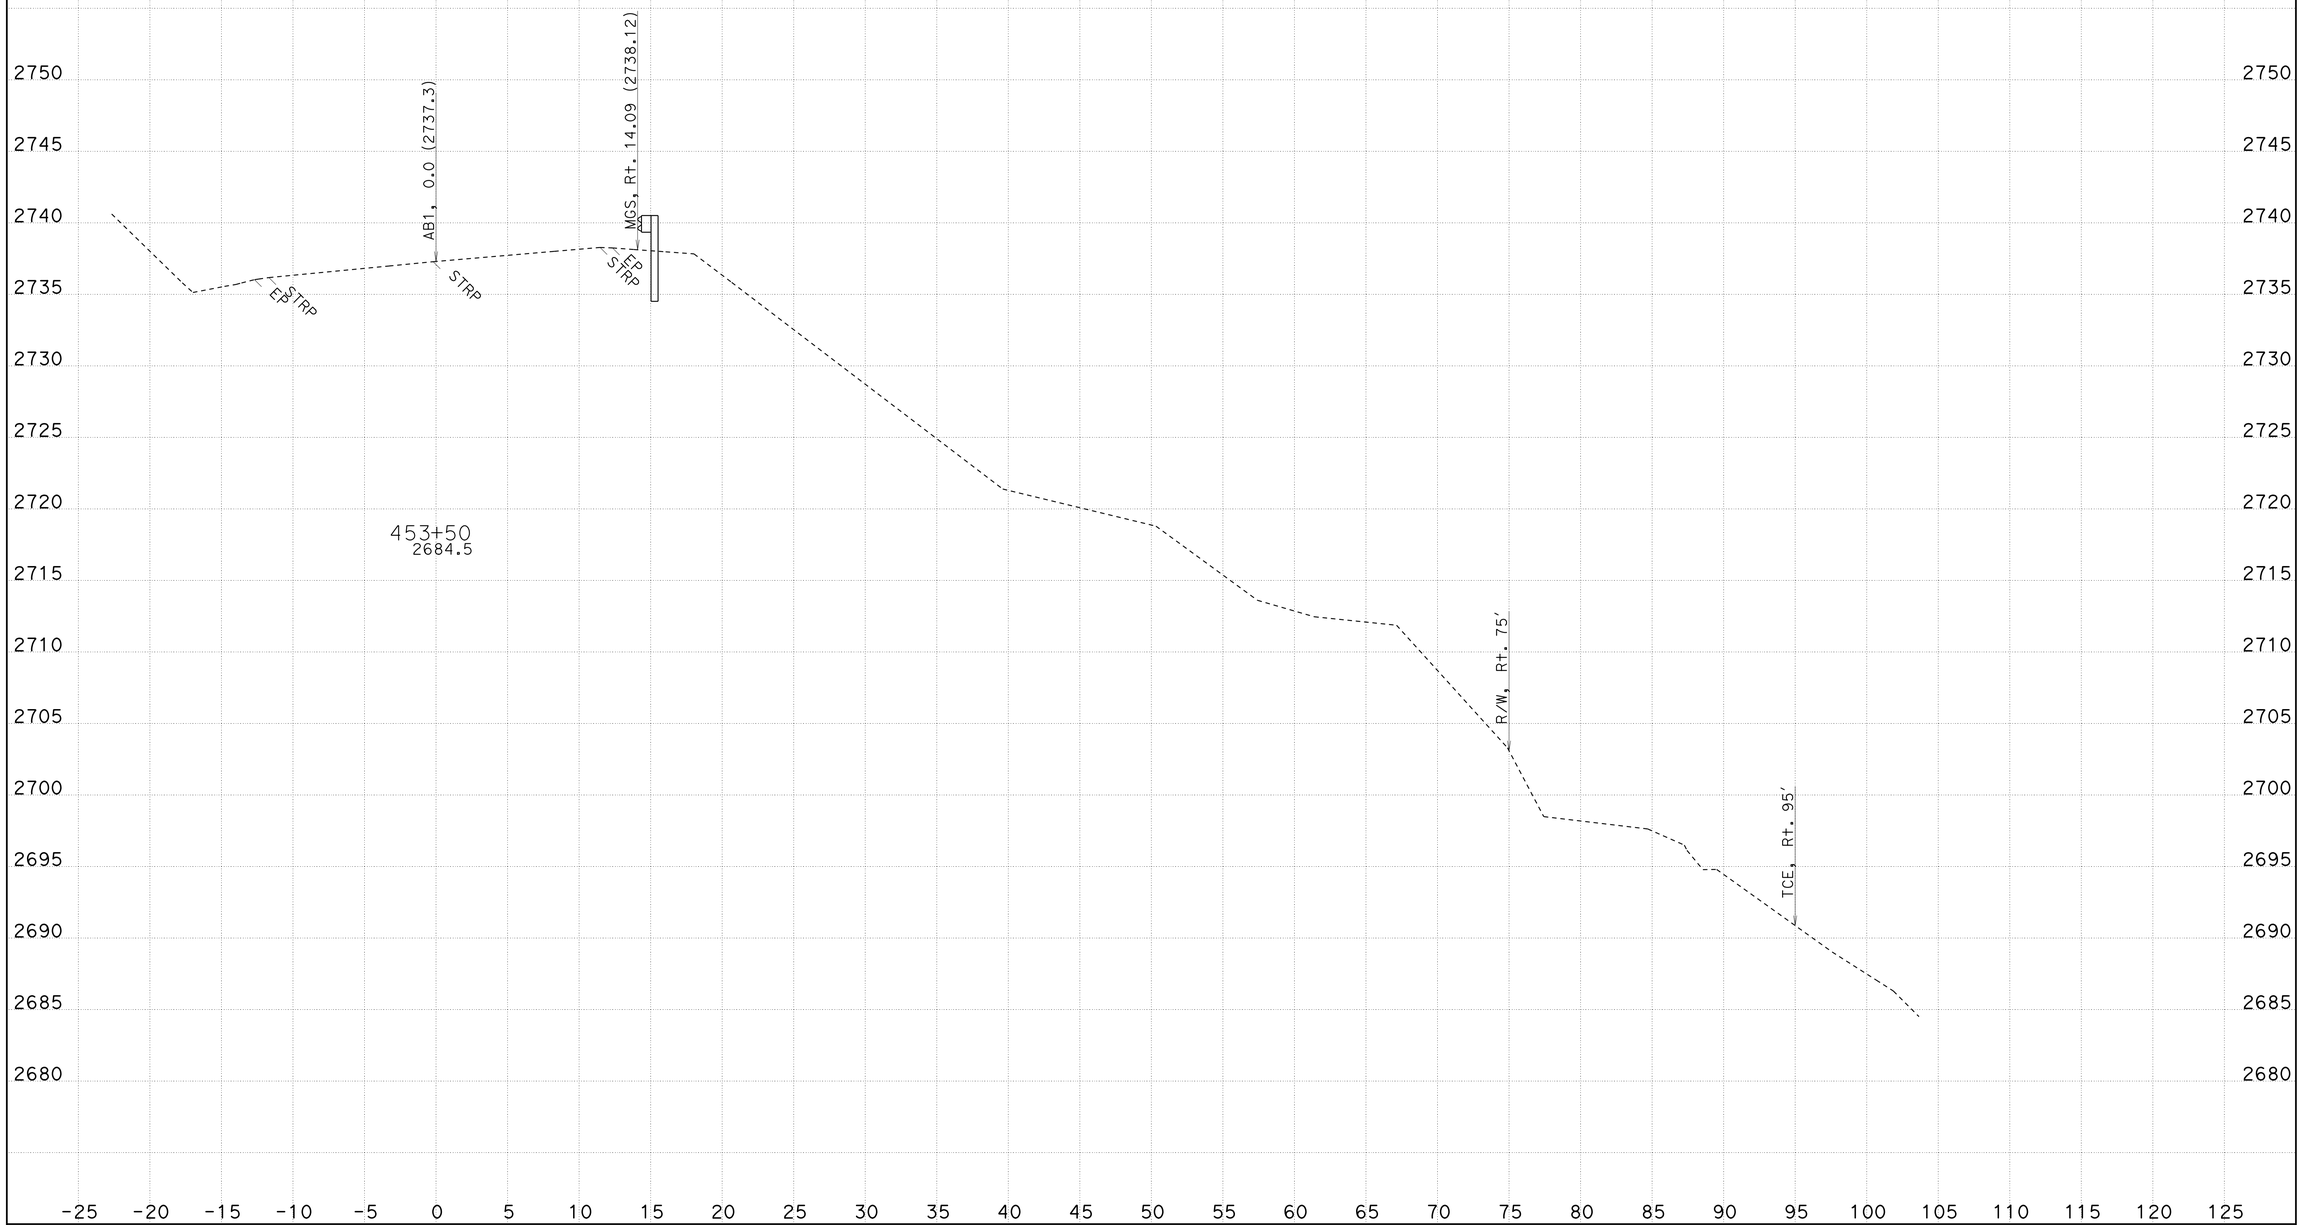

CREATED BY: T. Crawford
DATE: 11/25/2013

CONTRACT: 02-4F1004
DIST/CO/RTE/PM: Plu-70-PM 23.7/23.9
PROJECT ID: Permanent Restoration

SCALE: 1" = 5' Horiz.
1" = 5' Vert.

All Dimensions are US Survey Feet

AB1
CROSS SECTIONS
SHEET 8 OF 24

FOR EARTHWORK DEVELOPMENT ONLY

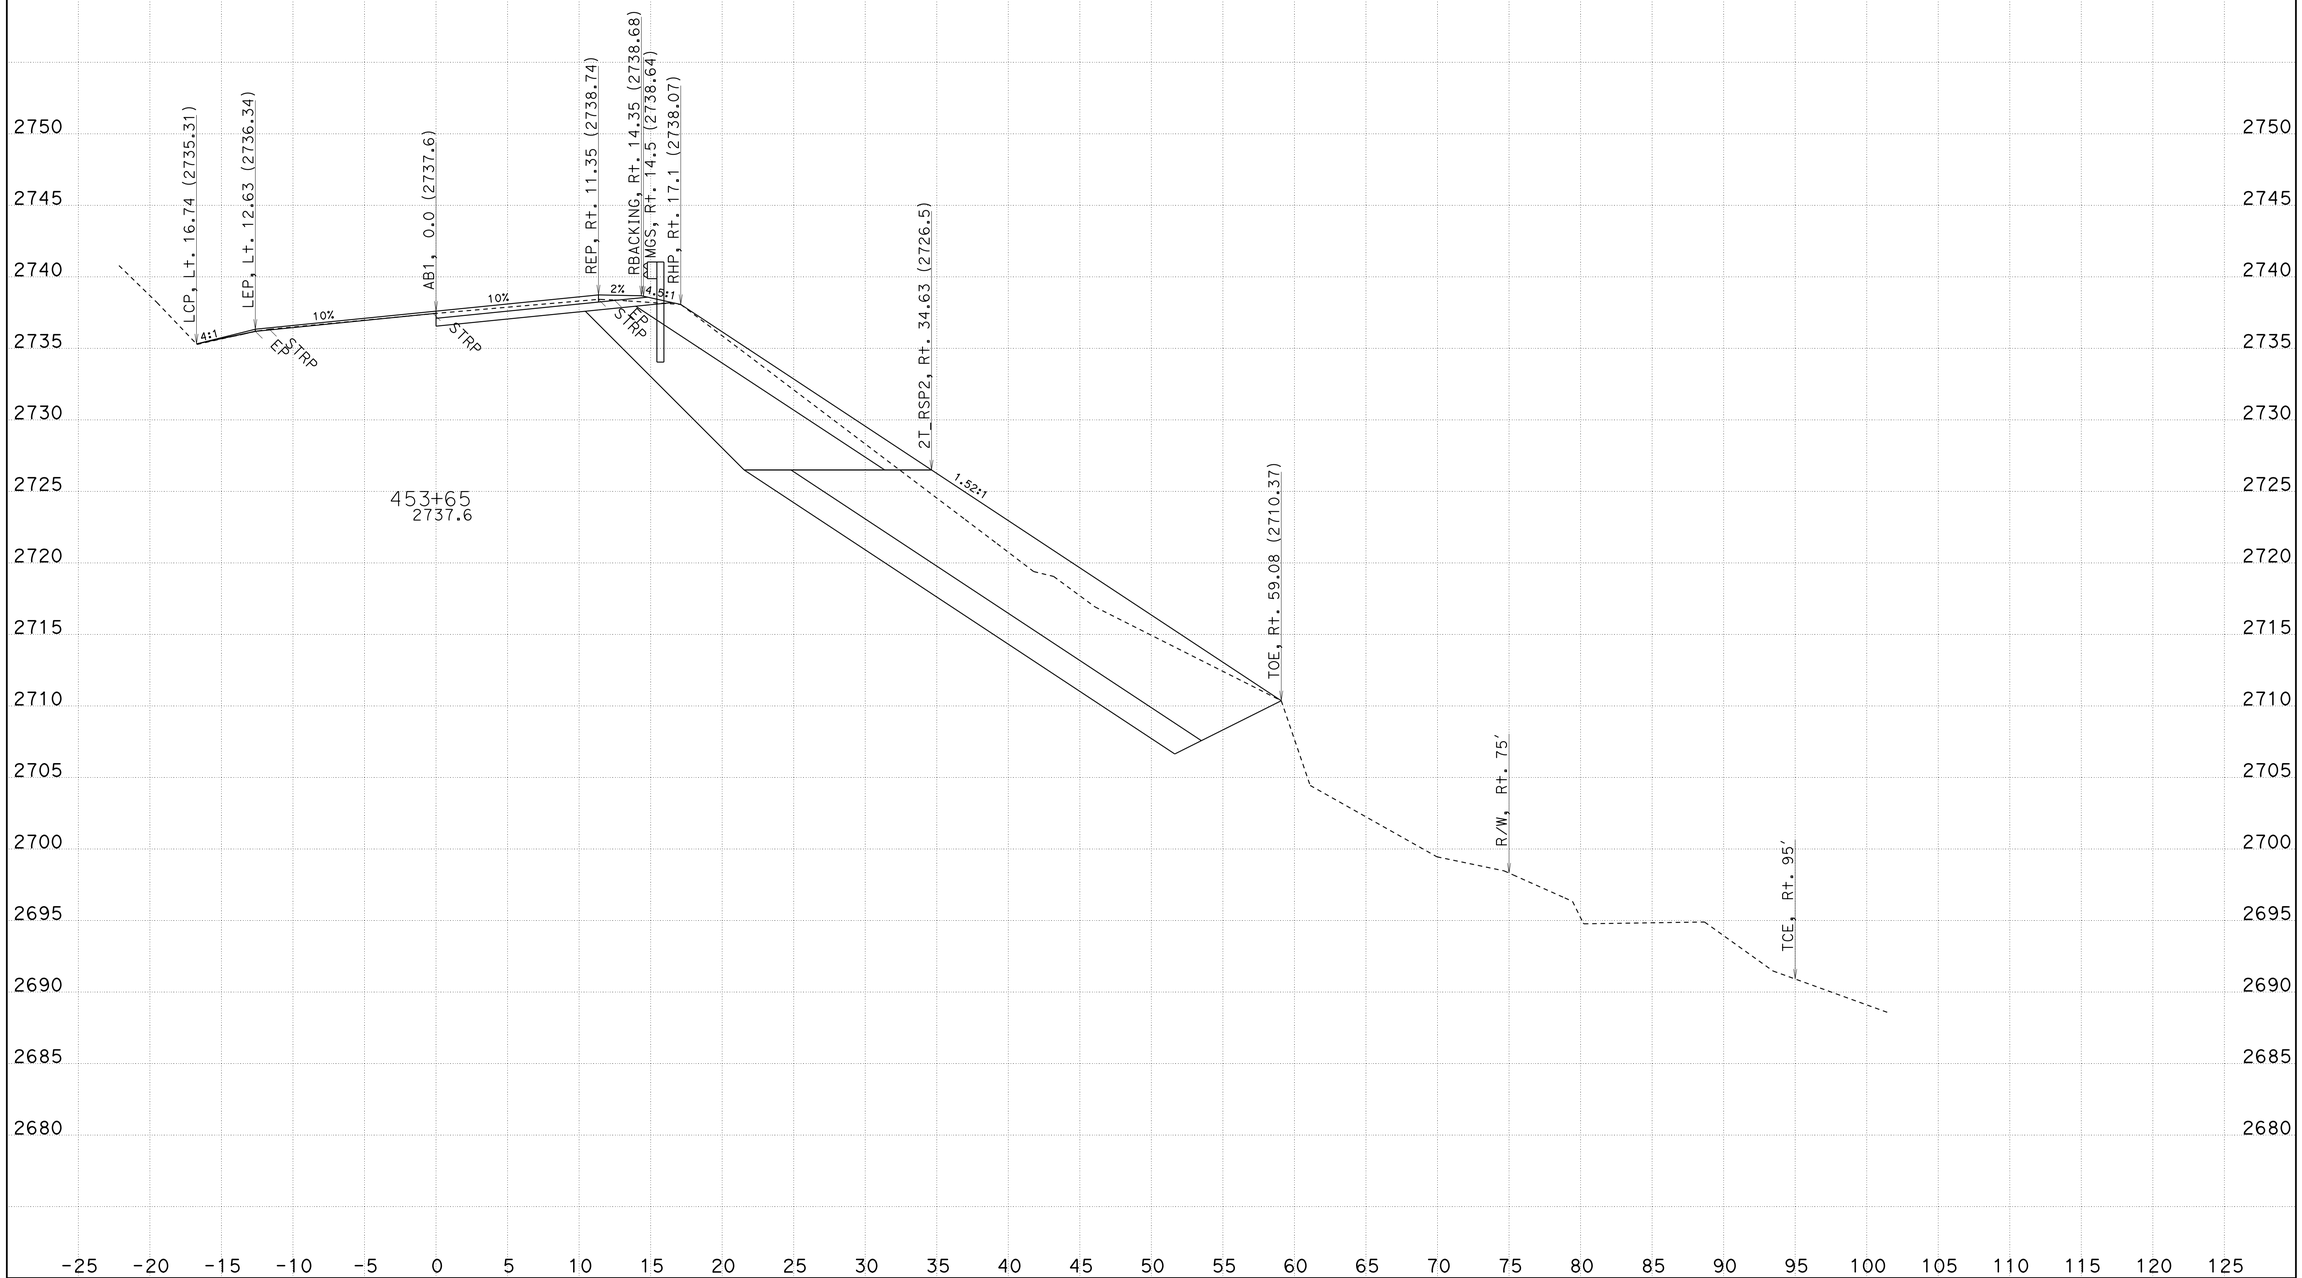

CREATED BY: T. Crawford
DATE: 11/25/2013

CONTRACT: 02-4F1004
DIST/CO/RTE/PM: Plu-70-PM 23.7/23.9
PROJECT ID: Permanent Restoration

SCALE: 1" = 5' Horiz.
1" = 5' Vert.

All Dimensions are US Survey Feet

AB1
CROSS SECTIONS
SHEET 9 OF 24

FOR EARTHWORK DEVELOPMENT ONLY

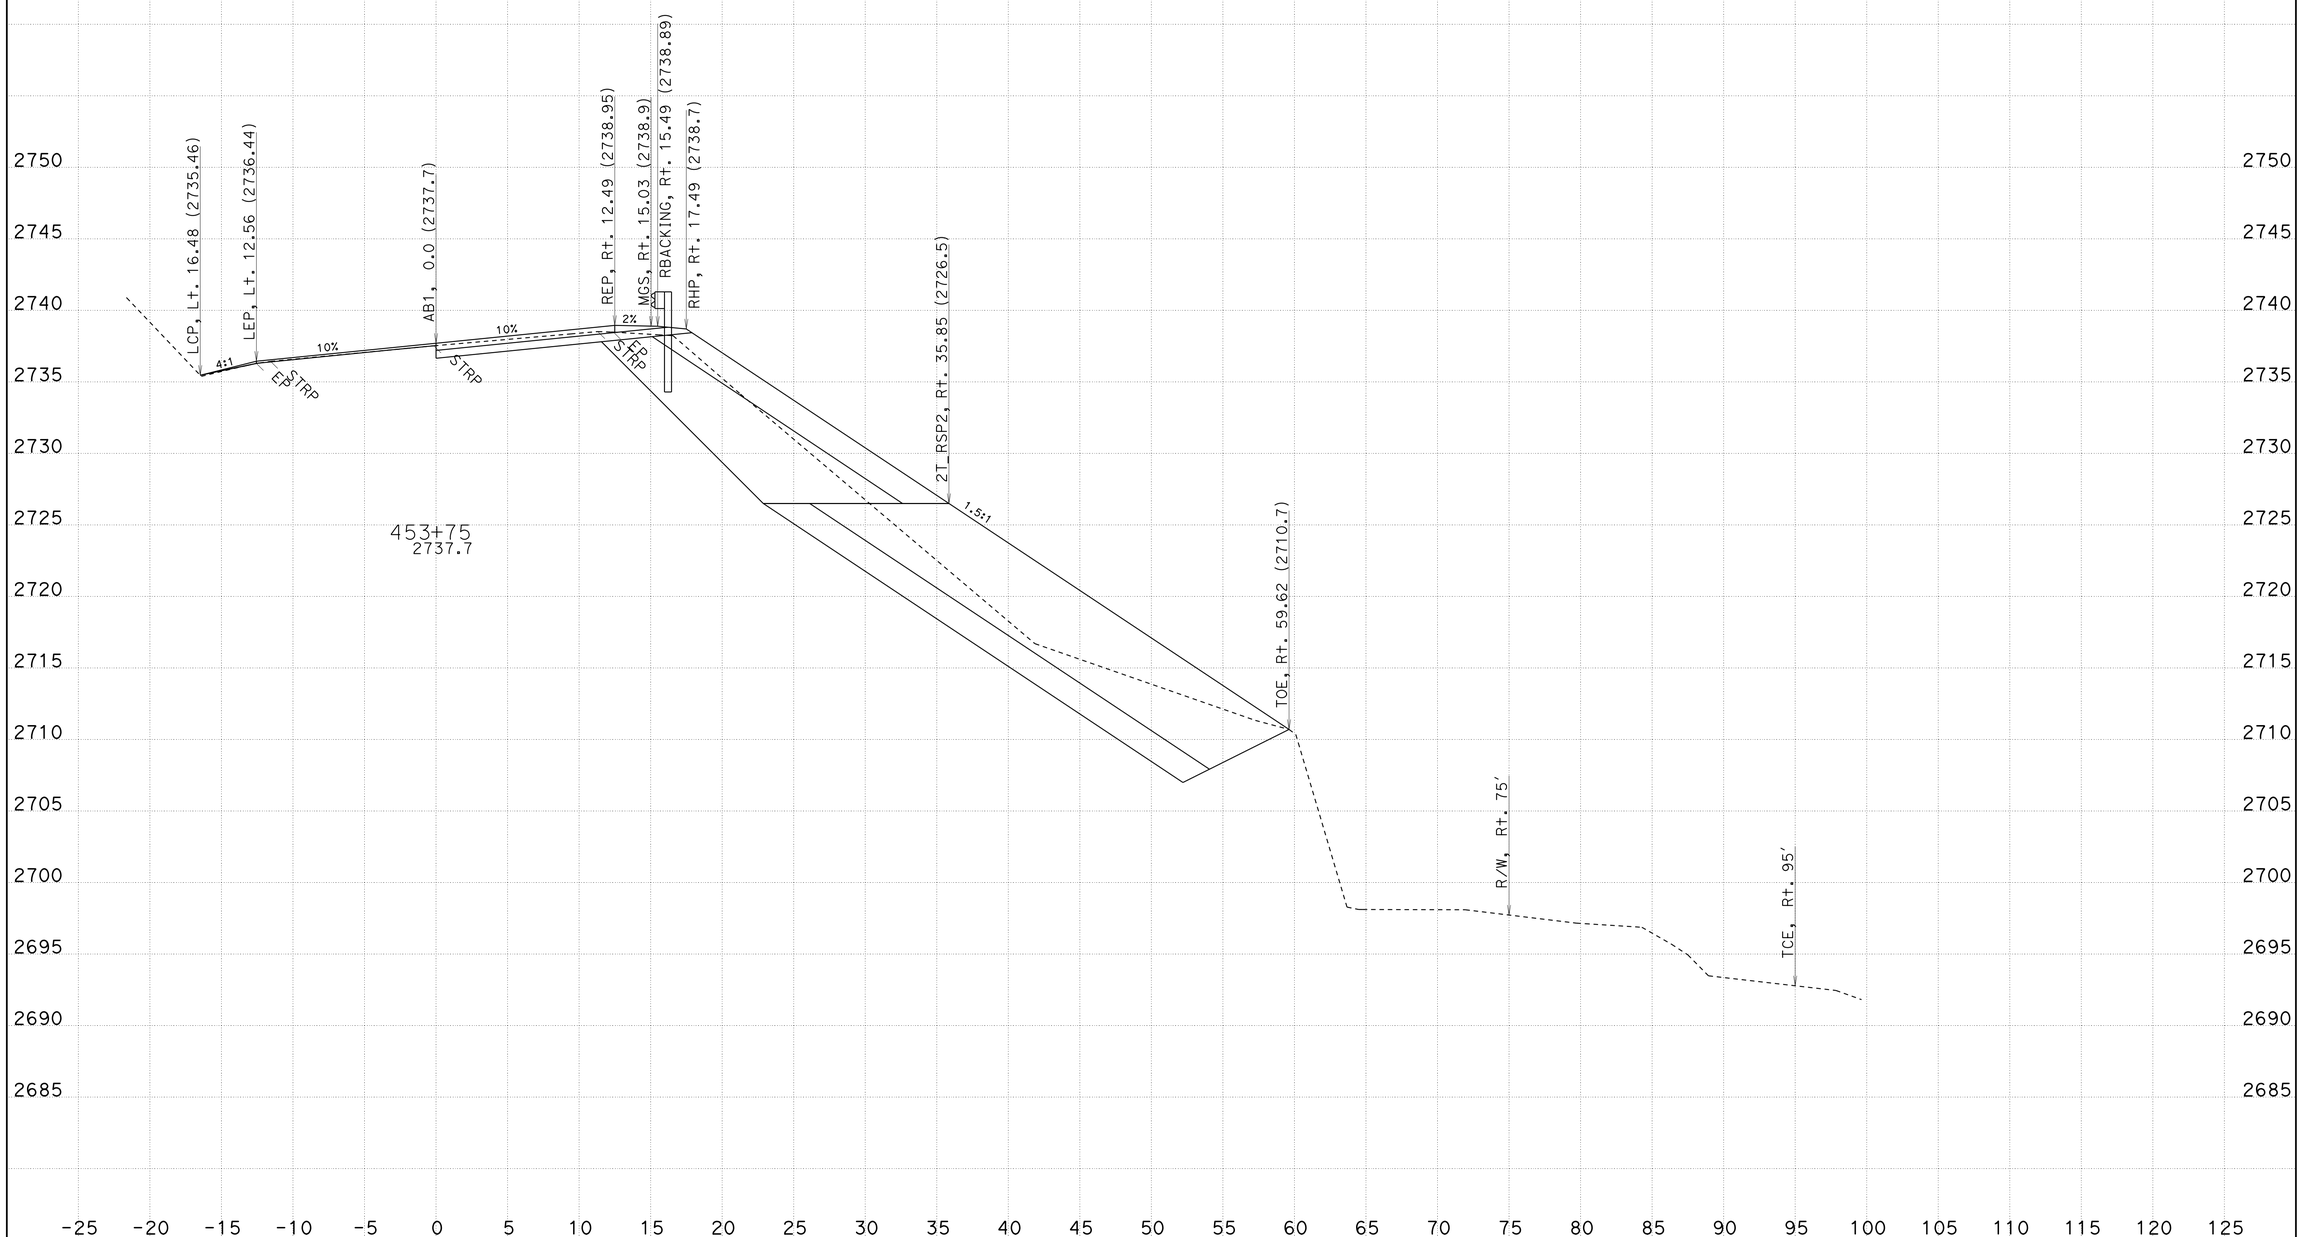

CREATED BY: T. Crawford
DATE: 11/25/2013

CONTRACT: 02-4F1004
DIST/CO/RTE/PM: Plu-70-PM 23.7/23.9
PROJECT ID: Permanent Restoration

SCALE: 1" = 5' Horiz.
1" = 5' Vert.

All Dimensions are US Survey Feet

AB1
CROSS SECTIONS
SHEET 10 OF 24

FOR EARTHWORK DEVELOPMENT ONLY

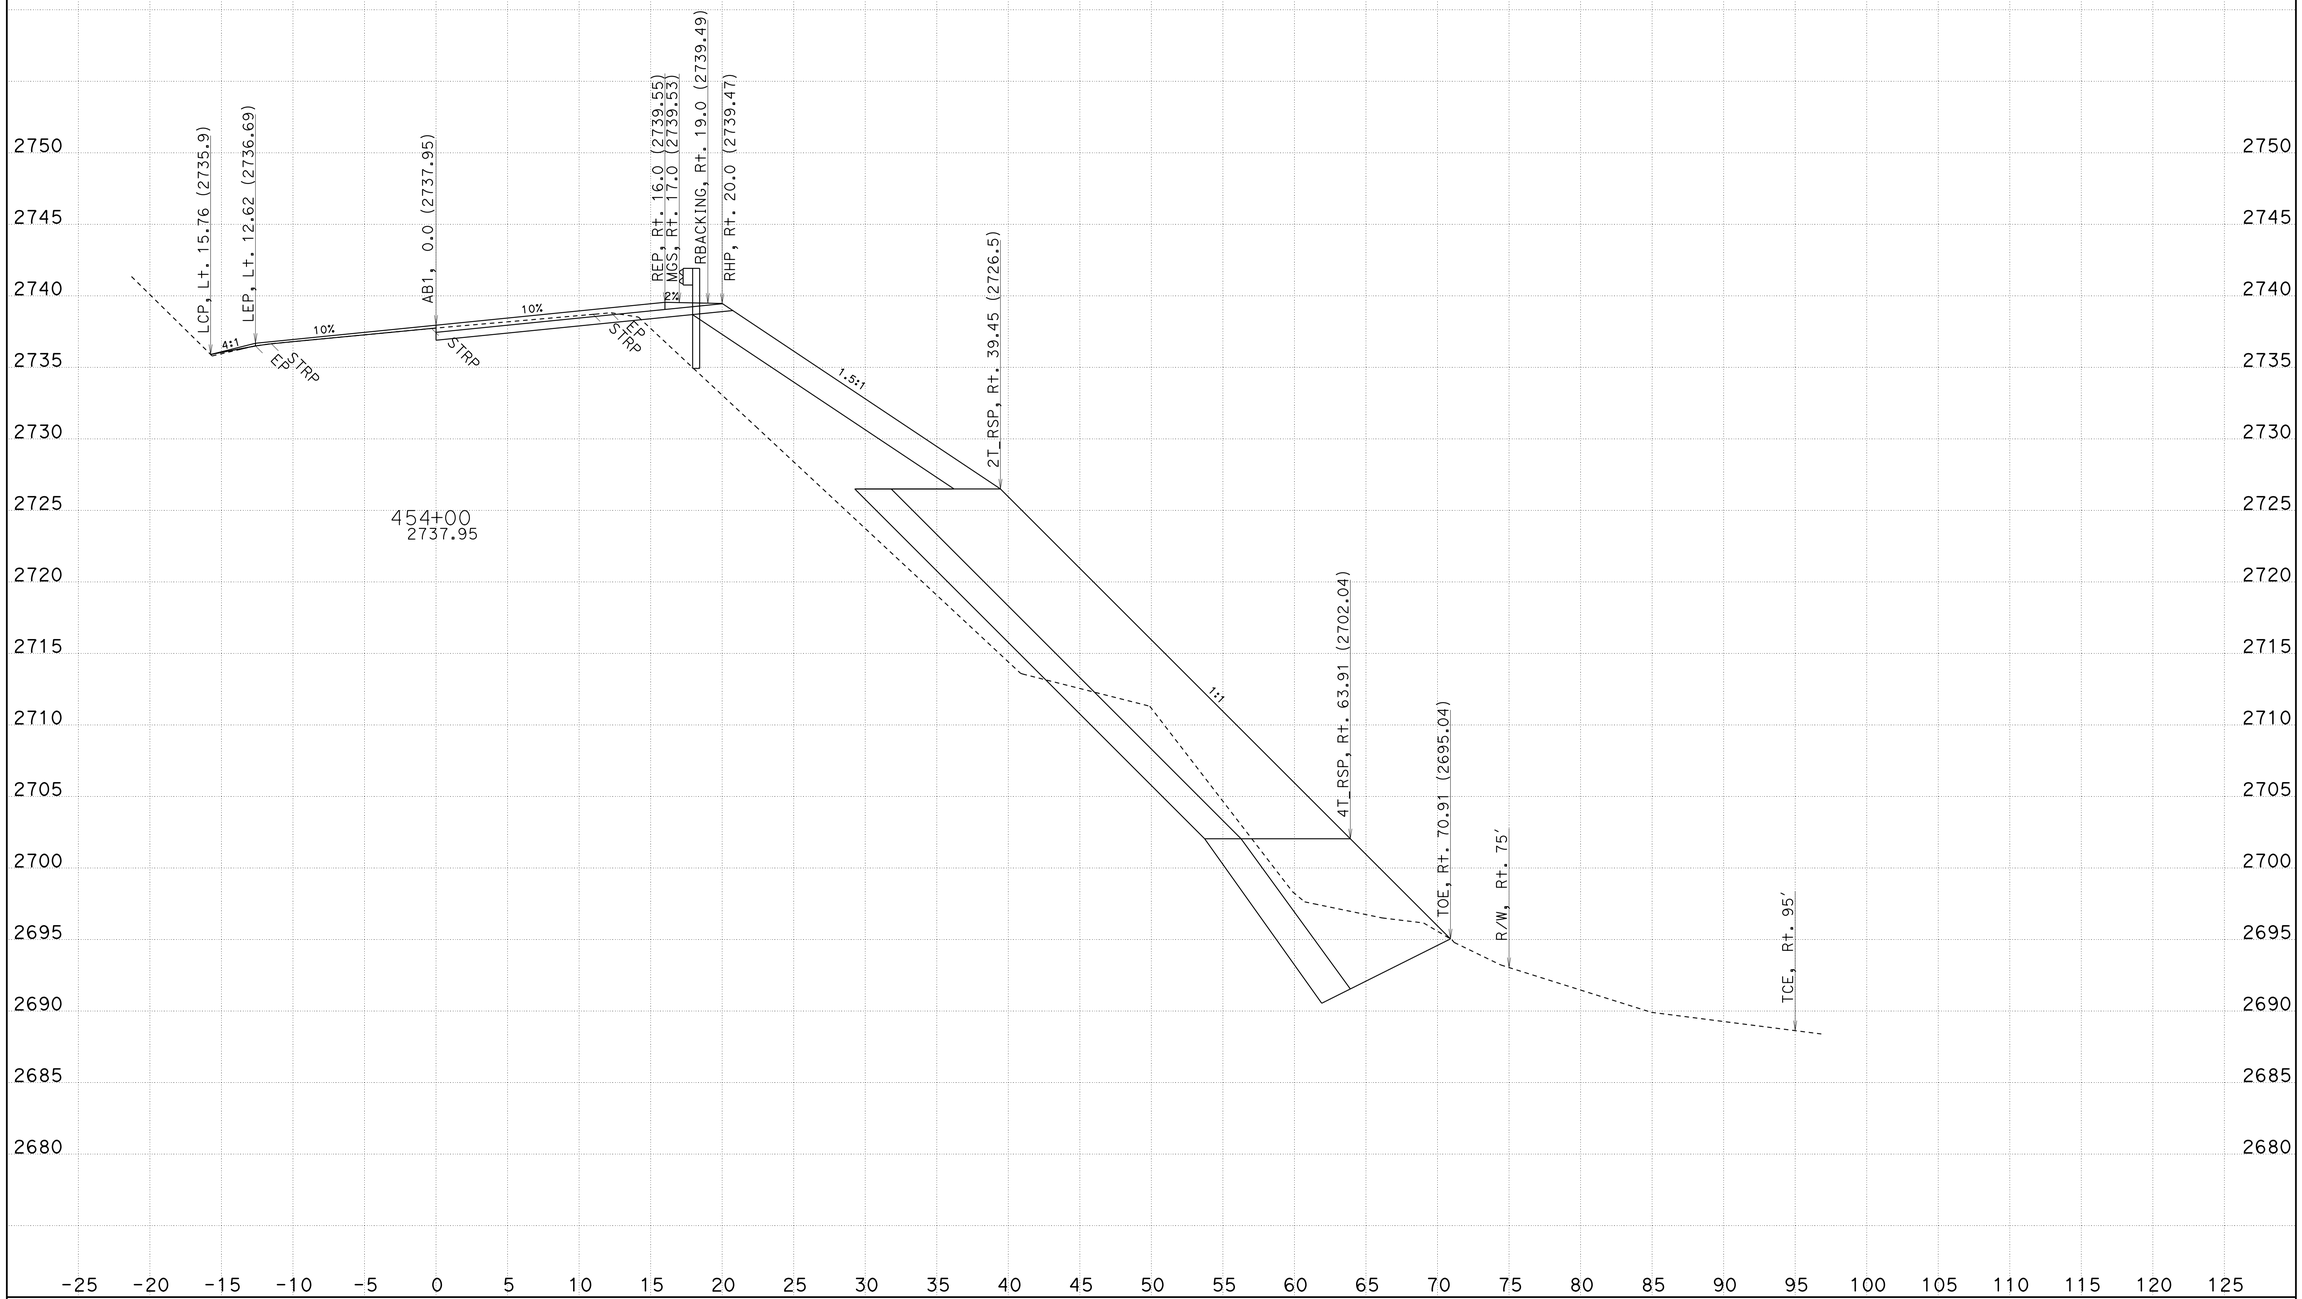

CREATED BY: T. Crawford
DATE: 11/25/2013

CONTRACT: 02-4F1004
DIST/CO/RTE/PM: Plu-70-PM 23.7/23.9
PROJECT ID: Permanent Restoration

SCALE: 1" = 5' Horiz.
1" = 5' Vert.

All Dimensions are US Survey Feet

AB1
CROSS SECTIONS
SHEET 11 OF 24

FOR EARTHWORK DEVELOPMENT ONLY

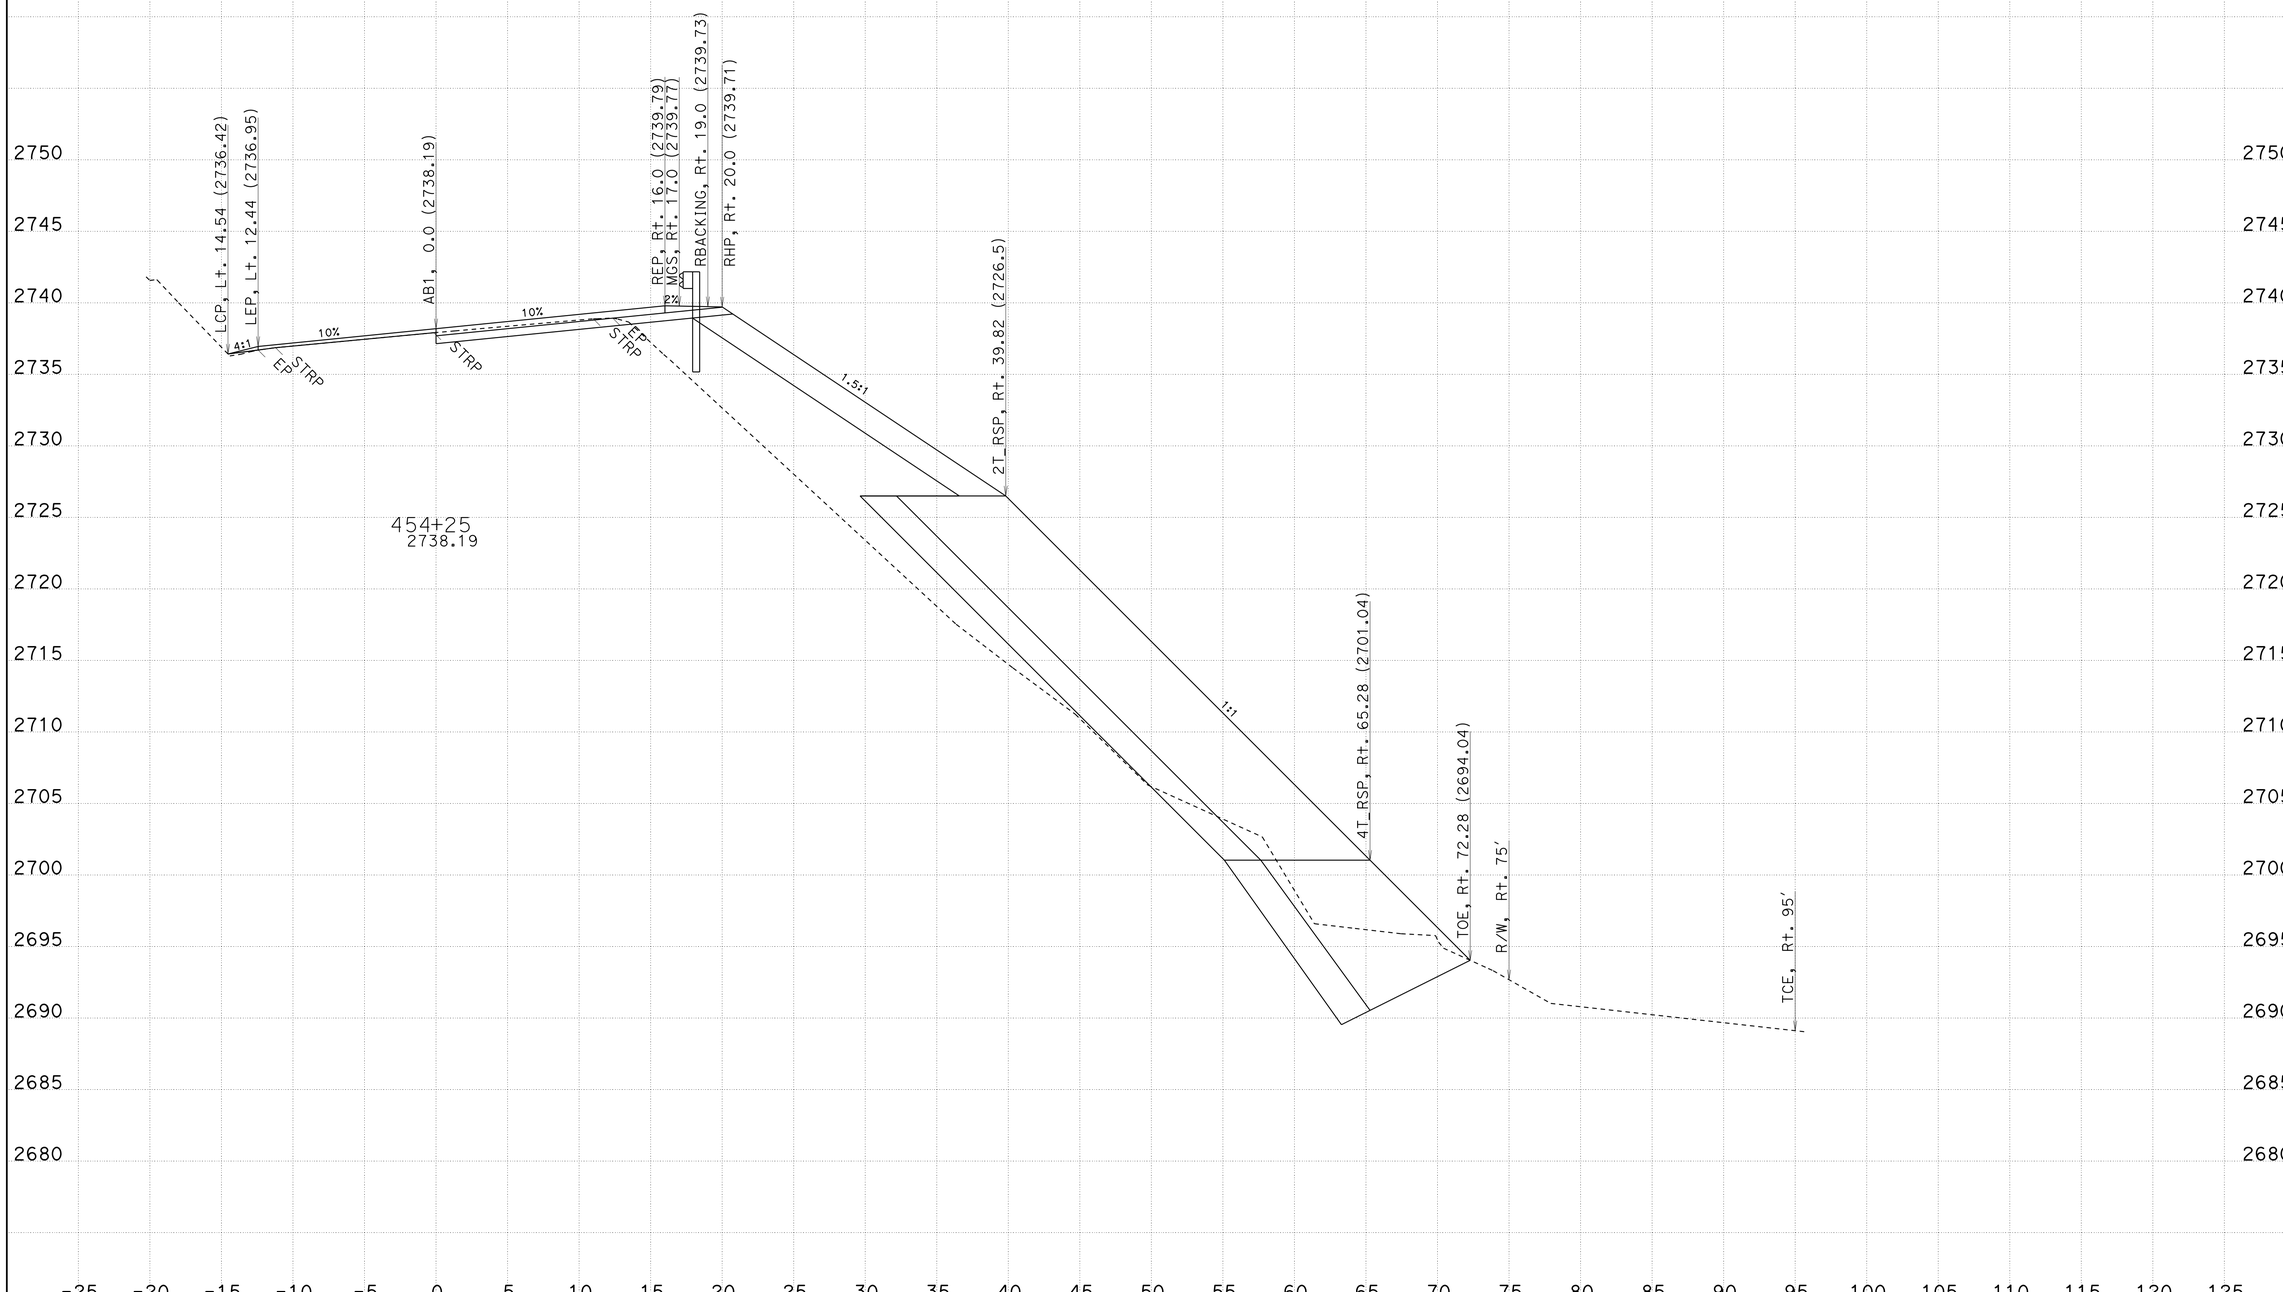

CREATED BY: T. Crawford
DATE: 11/25/2013

CONTRACT: 02-4F1004
DIST/CO/RTE/PM: Plu-70-PM 23.7/23.9
PROJECT ID: Permanent Restoration

SCALE: 1" = 5' Horiz.
1" = 5' Vert.

All Dimensions are US Survey Feet

AB1
CROSS SECTIONS
SHEET 12 OF 24

FOR EARTHWORK DEVELOPMENT ONLY

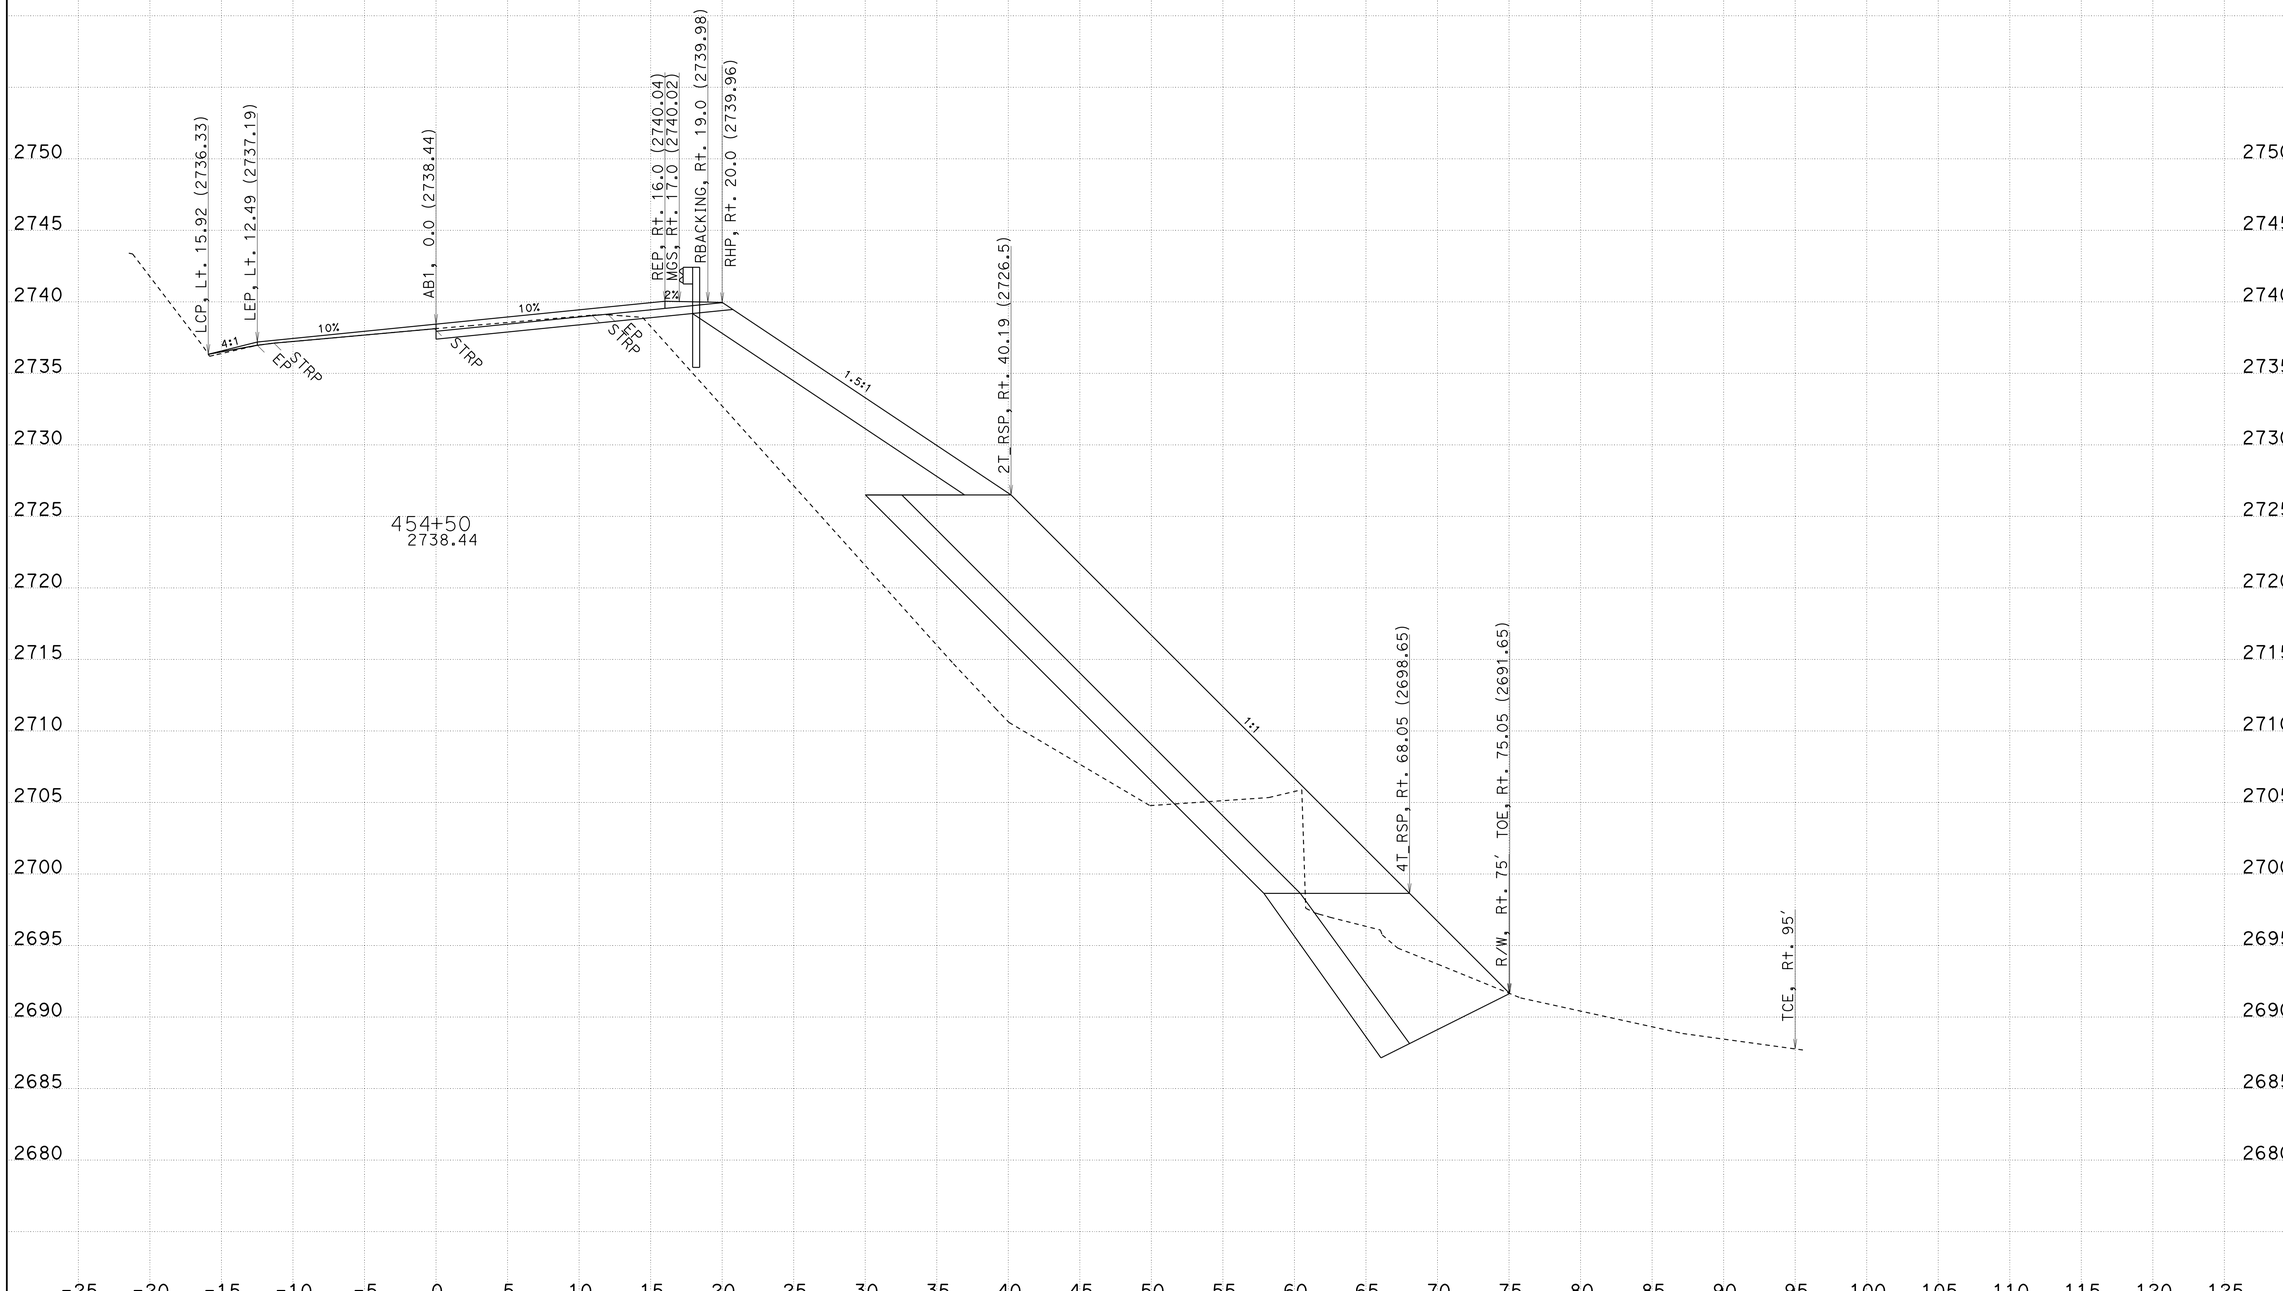

CREATED BY: T. Crawford
DATE: 11/25/2013

CONTRACT: 02-4F1004
DIST/CO/RTE/PM: Plu-70-PM 23.7/23.9
PROJECT ID: Permanent Restoration

SCALE: 1" = 5' Horiz.
1" = 5' Vert.

All Dimensions are US Survey Feet

AB1
CROSS SECTIONS
SHEET 13 OF 24

FOR EARTHWORK DEVELOPMENT ONLY

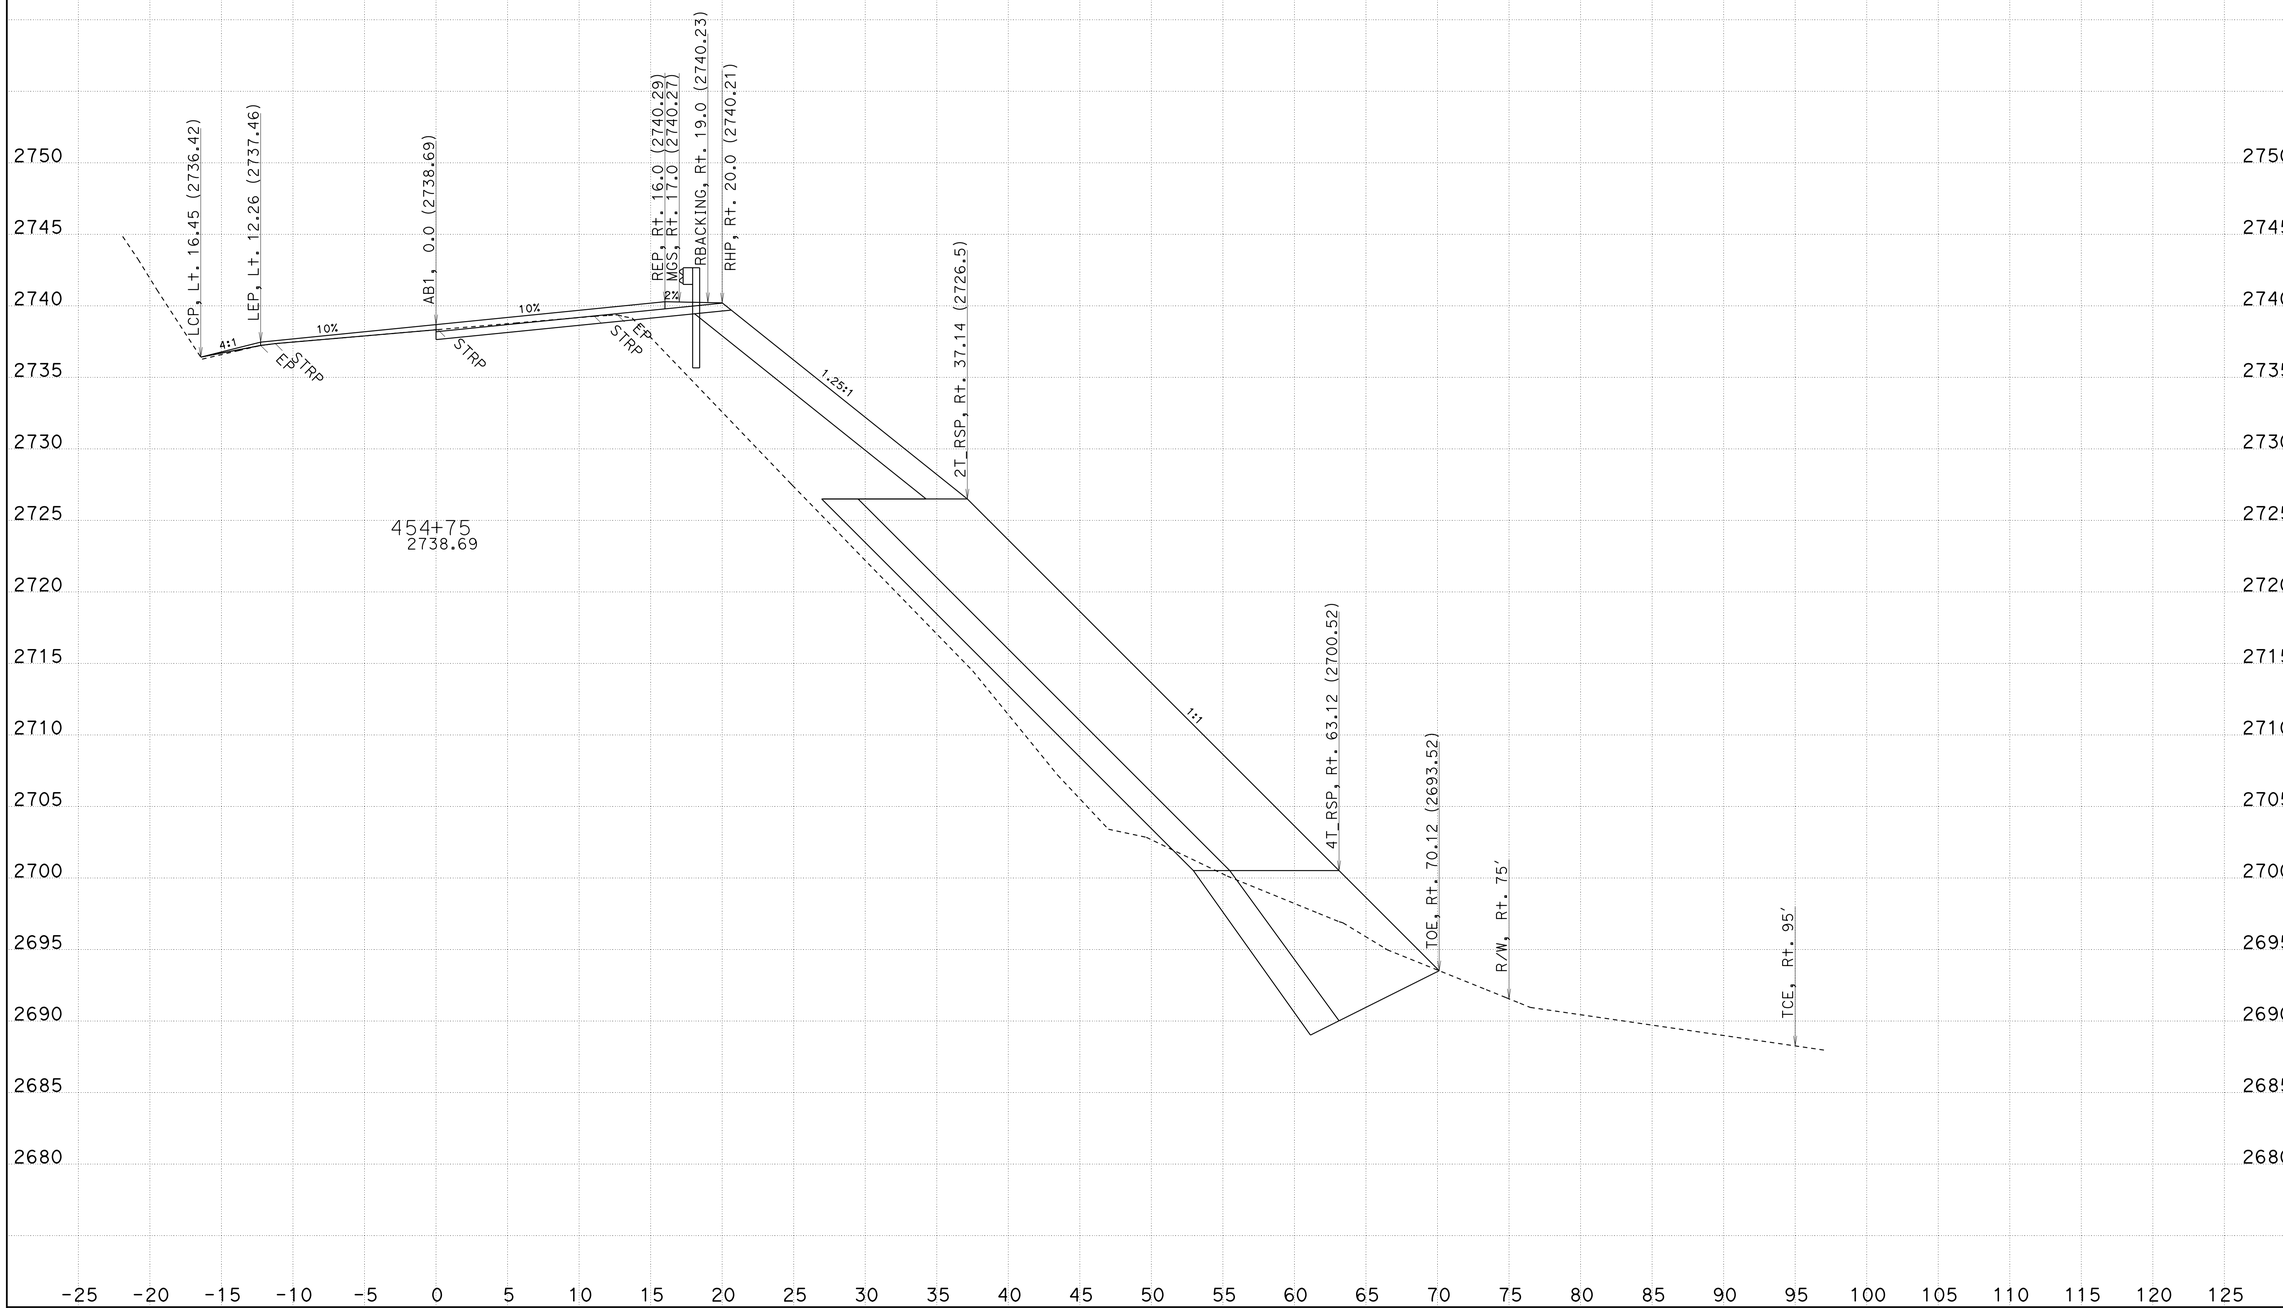

CREATED BY: T. Crawford
DATE: 11/25/2013

CONTRACT: 02-4F1004
DIST/CO/RTE/PM: Plu-70-PM 23.7/23.9
PROJECT ID: Permanent Restoration

SCALE: 1" = 5' Horiz.
1" = 5' Vert.

All Dimensions are US Survey Feet

AB1
CROSS SECTIONS
SHEET 14 OF 24

FOR EARTHWORK DEVELOPMENT ONLY

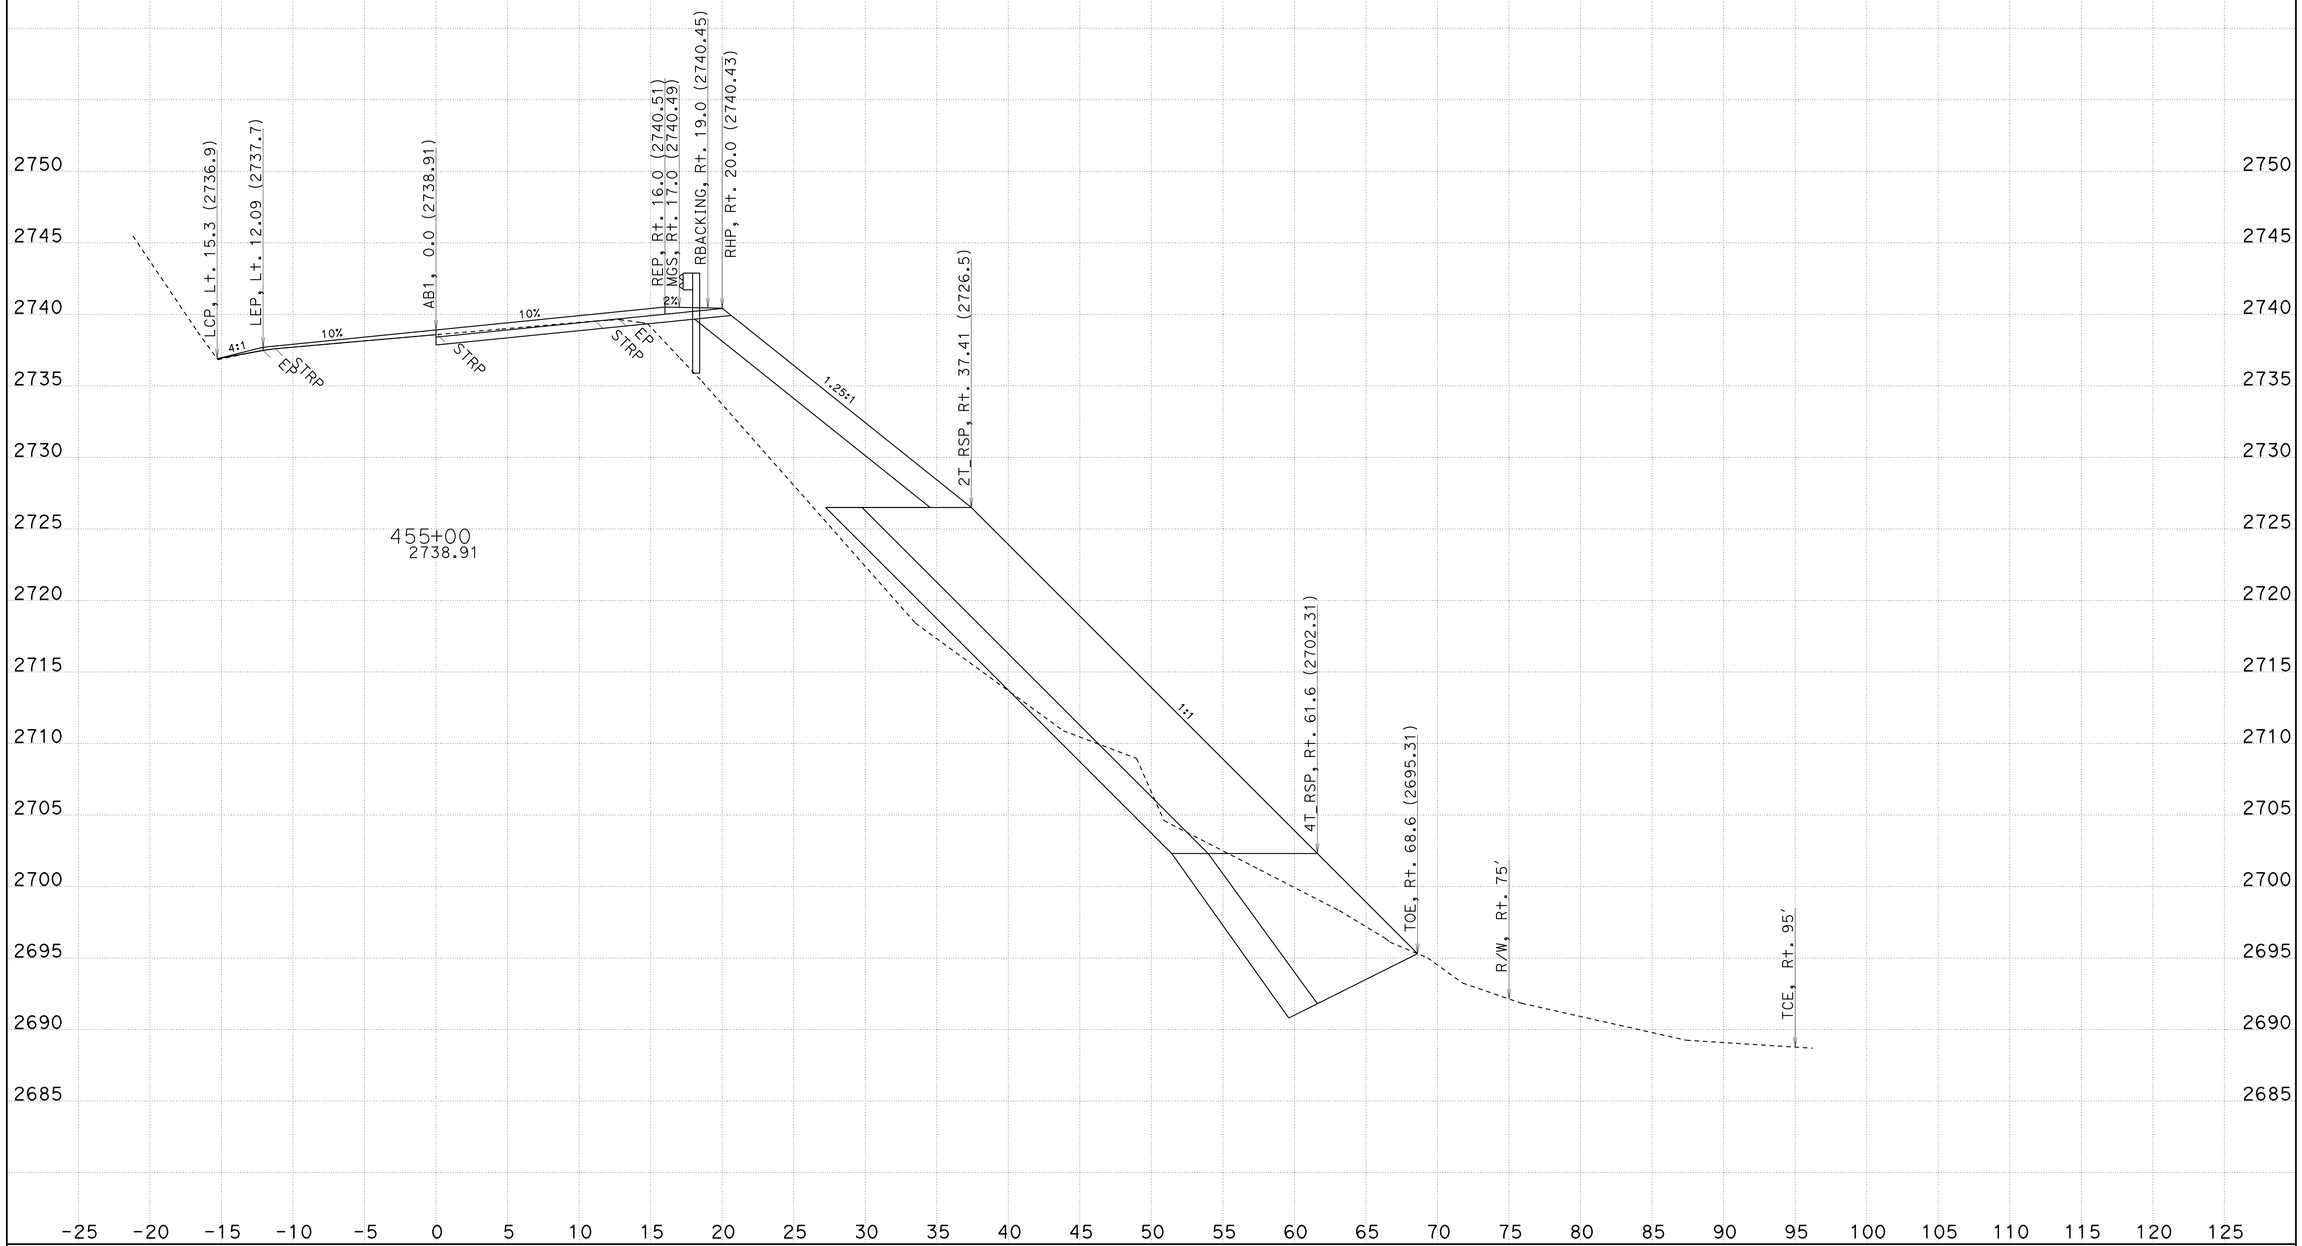

CREATED BY: T. Crawford
DATE: 11/25/2013

CONTRACT: 02-4F1004
DIST/CO/RTE/PM: Plu-70-PM 23.7/23.9
PROJECT ID: Permanent Restoration

SCALE: 1" = 5' Horiz.
1" = 5' Vert.

All Dimensions are US Survey Feet

AB1
CROSS SECTIONS

FOR EARTHWORK DEVELOPMENT ONLY

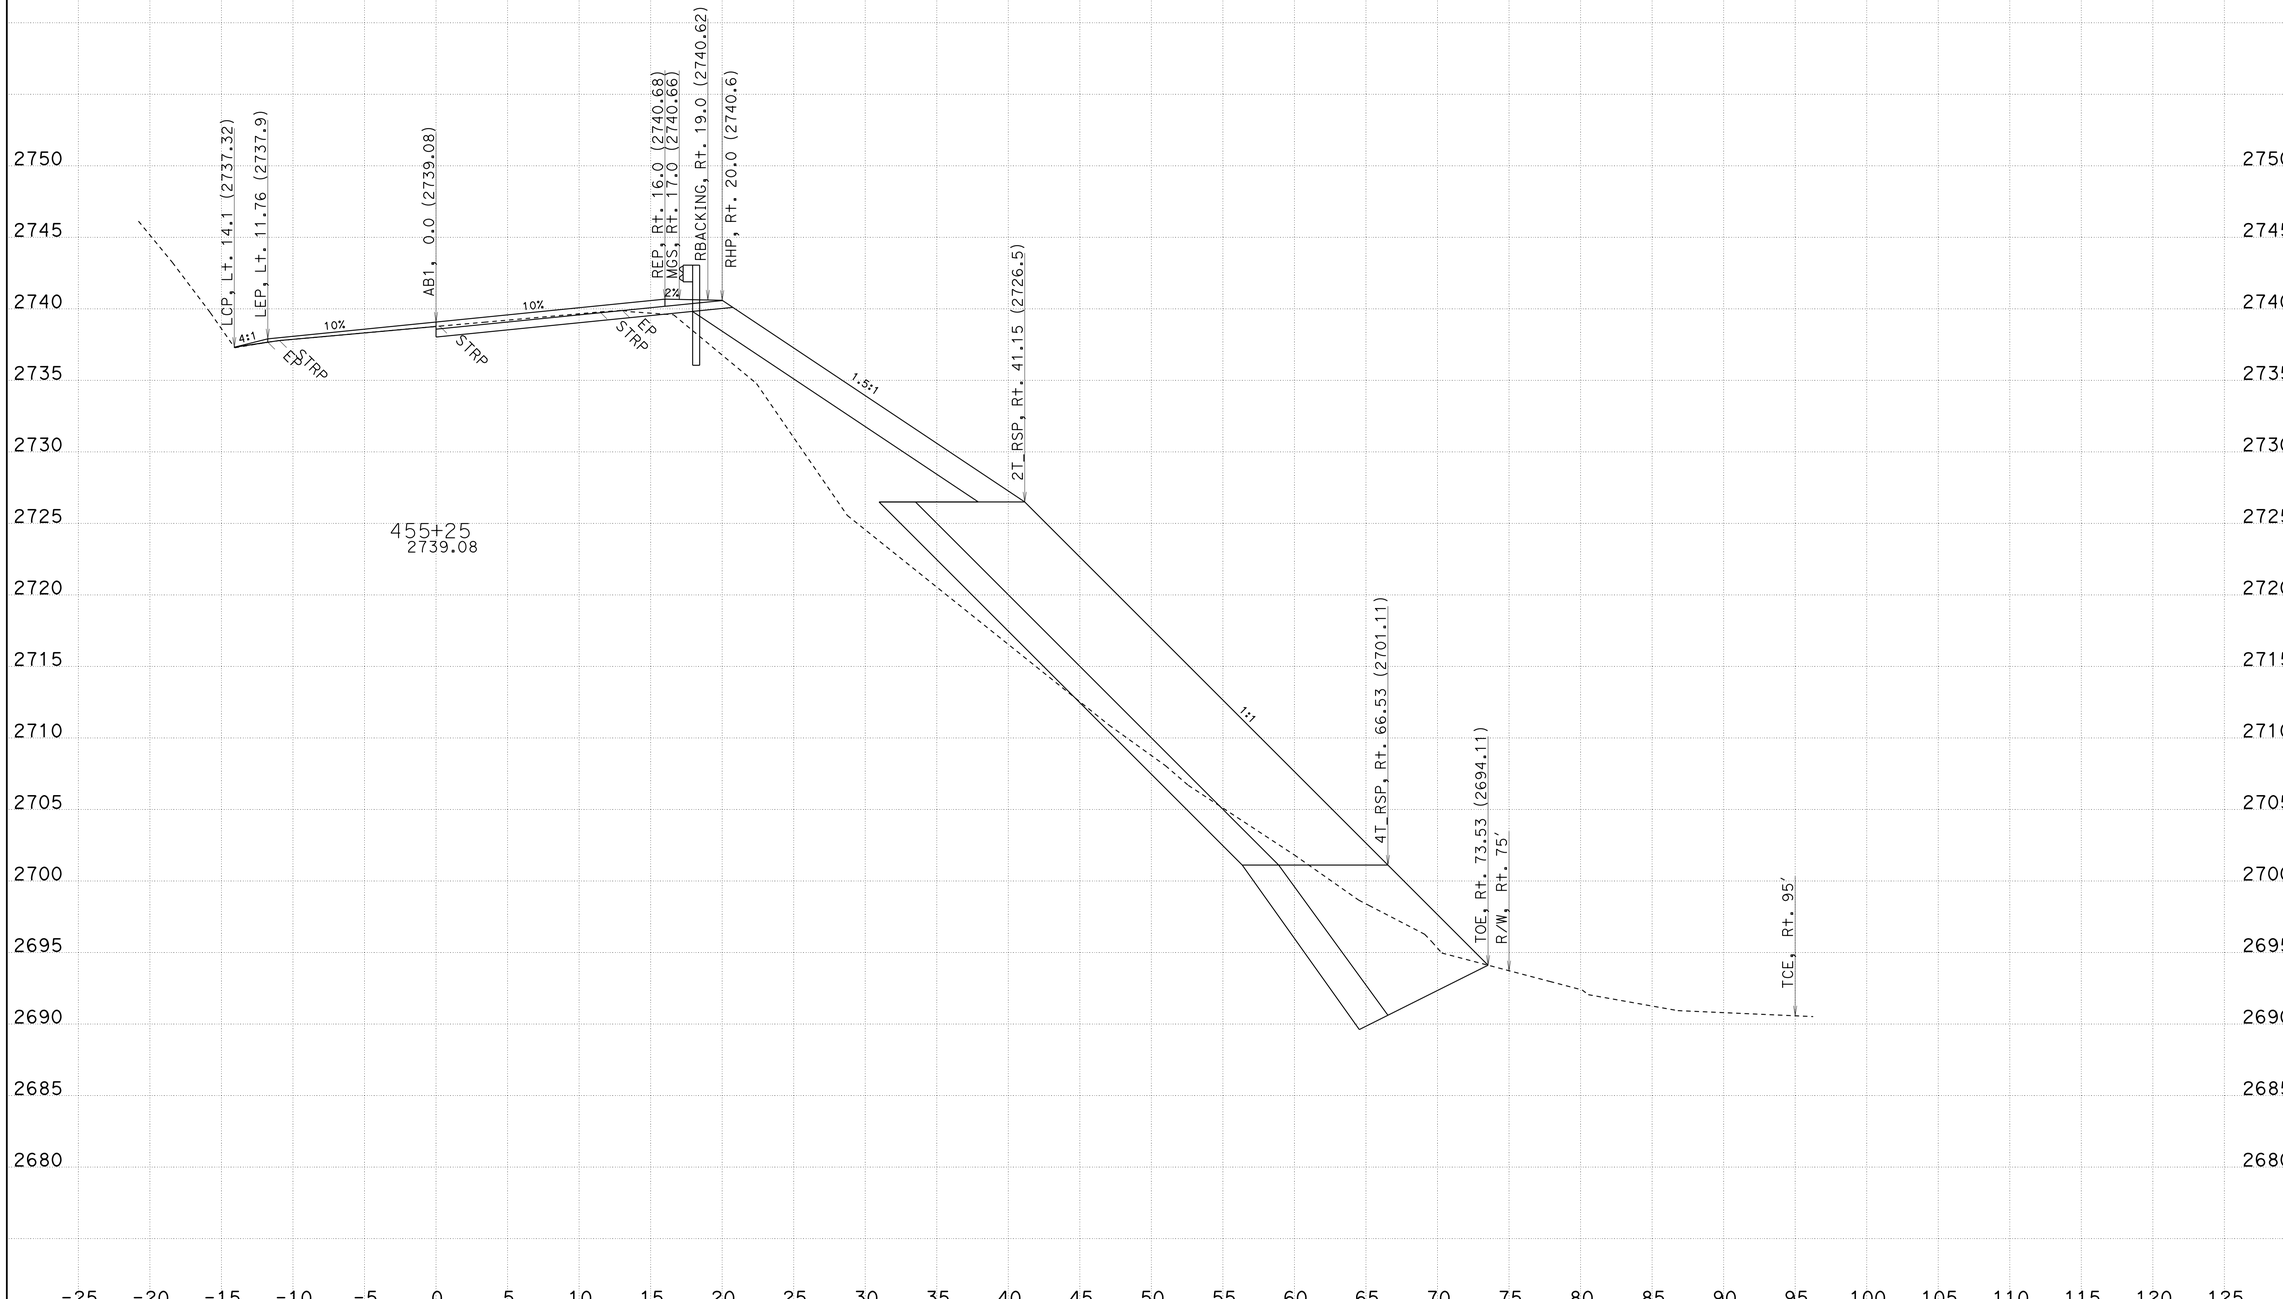

CREATED BY: T. Crawford
DATE: 11/25/2013

CONTRACT: 02-4F1004
DIST/CO/RTE/PM: Plu-70-PM 23.7/23.9
PROJECT ID: Permanent Restoration

SCALE: 1" = 5' Horiz.
1" = 5' Vert.

All Dimensions are US Survey Feet

AB1
CROSS SECTIONS
SHEET 16 OF 24

FOR EARTHWORK DEVELOPMENT ONLY

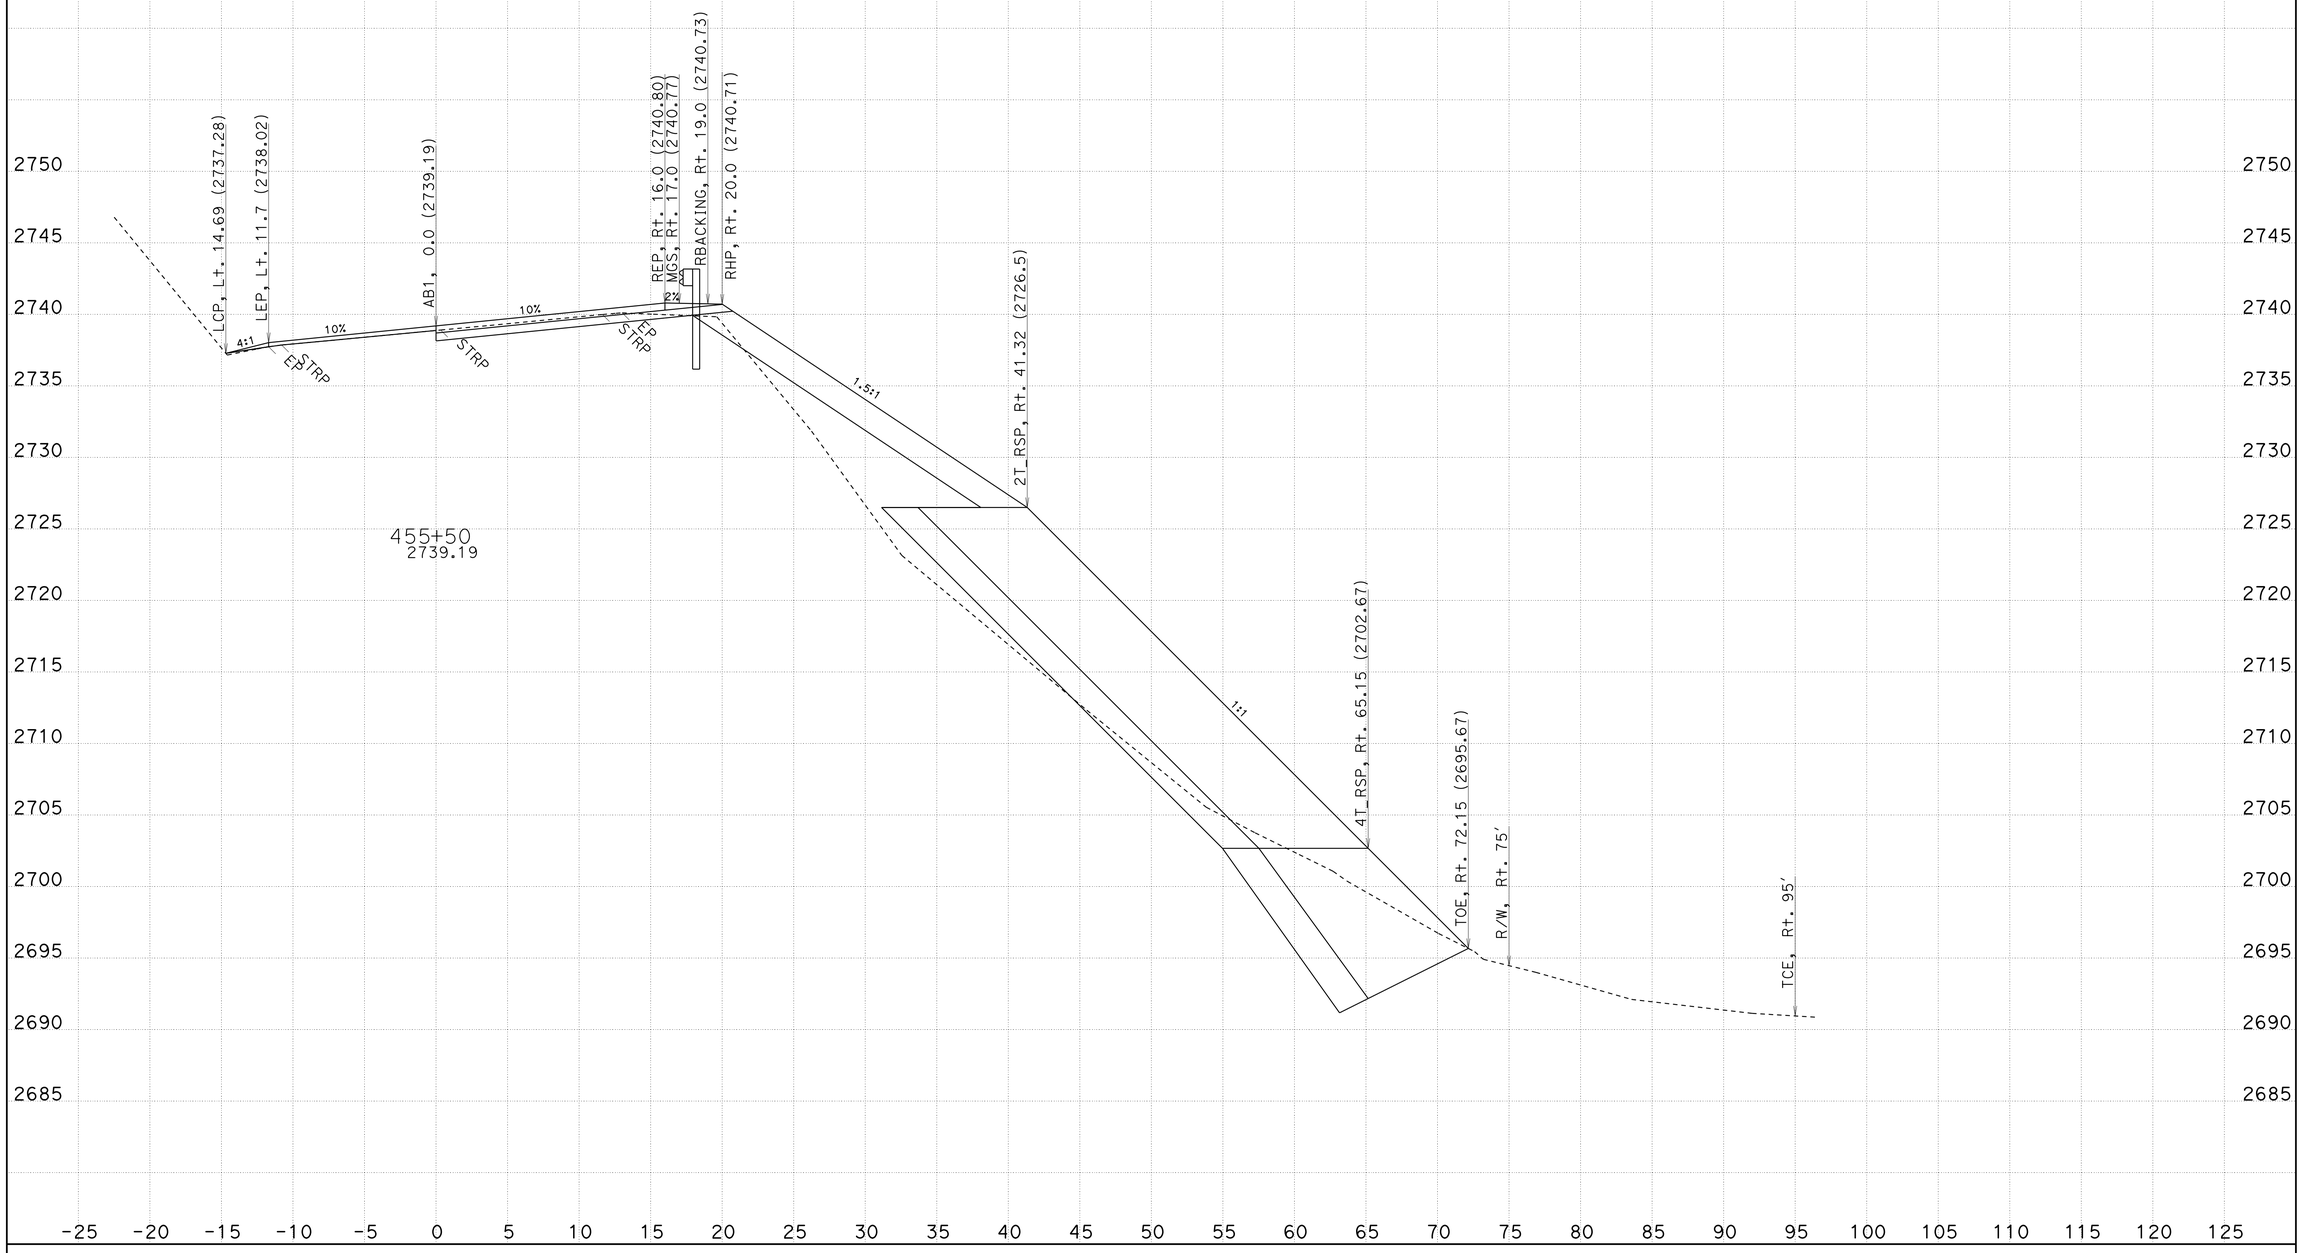

CREATED BY: T. Crawford
DATE: 11/25/2013

CONTRACT: 02-4F1004
DIST/CO/RTE/PM: Plu-70-PM 23.7/23.9
PROJECT ID: Permanent Restoration

SCALE: 1" = 5' Horiz.
1" = 5' Vert.

All Dimensions are US Survey Feet

AB1
CROSS SECTIONS
SHEET 17 OF 24

FOR EARTHWORK DEVELOPMENT ONLY

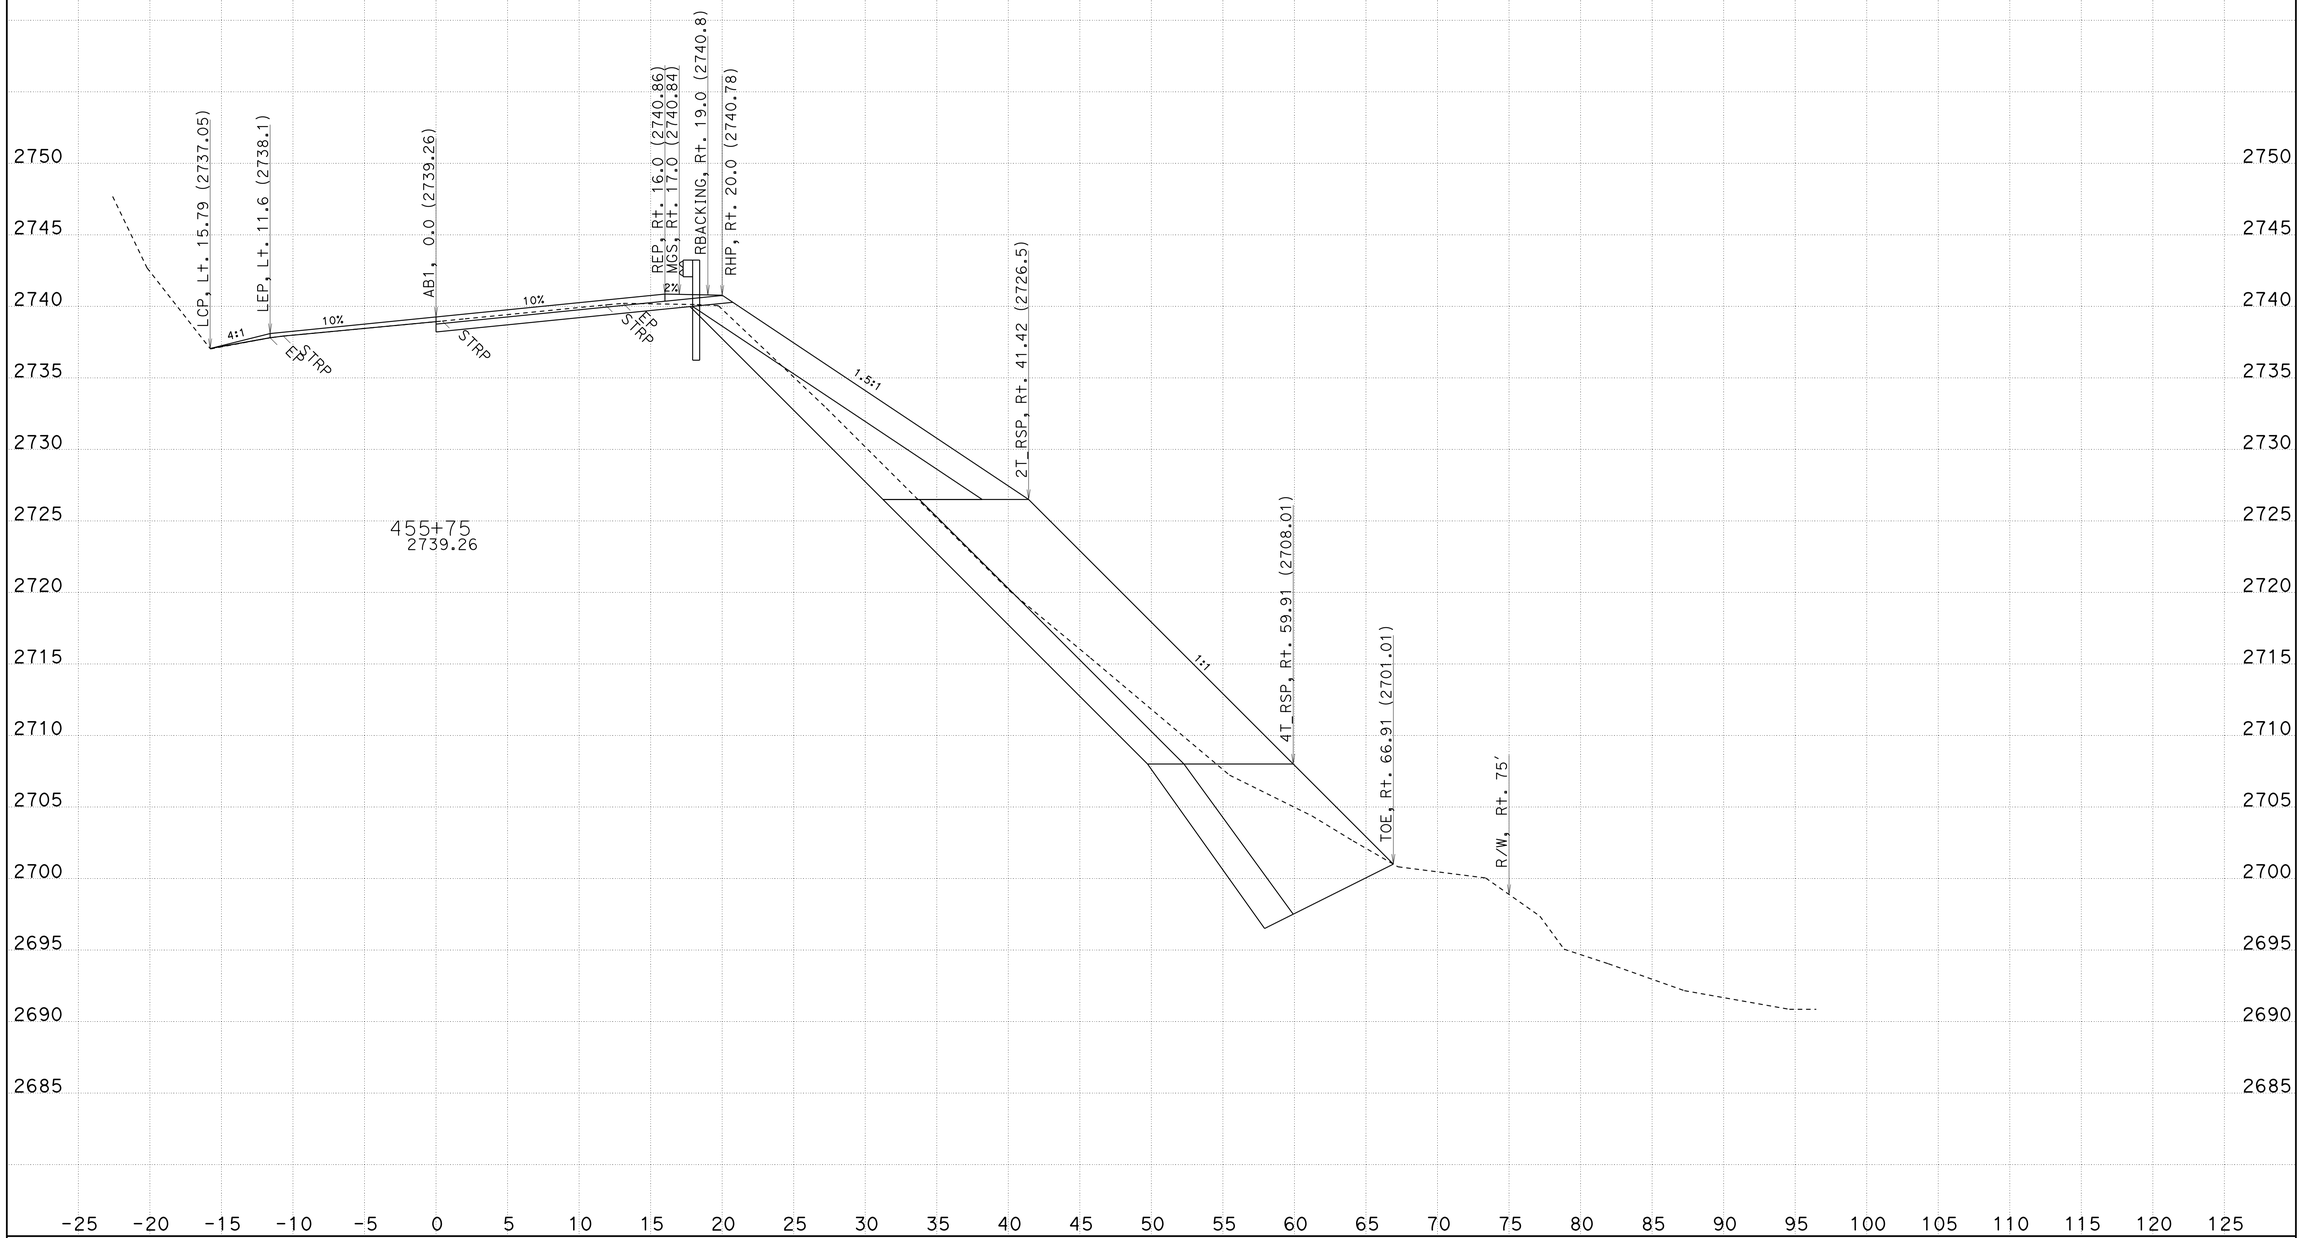

CREATED BY: T. Crawford
DATE: 11/25/2013

CONTRACT: 02-4F1004
DIST/CO/RTE/PM: Plu-70-PM 23.7/23.9
PROJECT ID: Permanent Restoration

SCALE: 1" = 5' Horiz.
1" = 5' Vert.

All Dimensions are US Survey Feet

AB1
CROSS SECTIONS
SHEET 18 OF 24

FOR EARTHWORK DEVELOPMENT ONLY

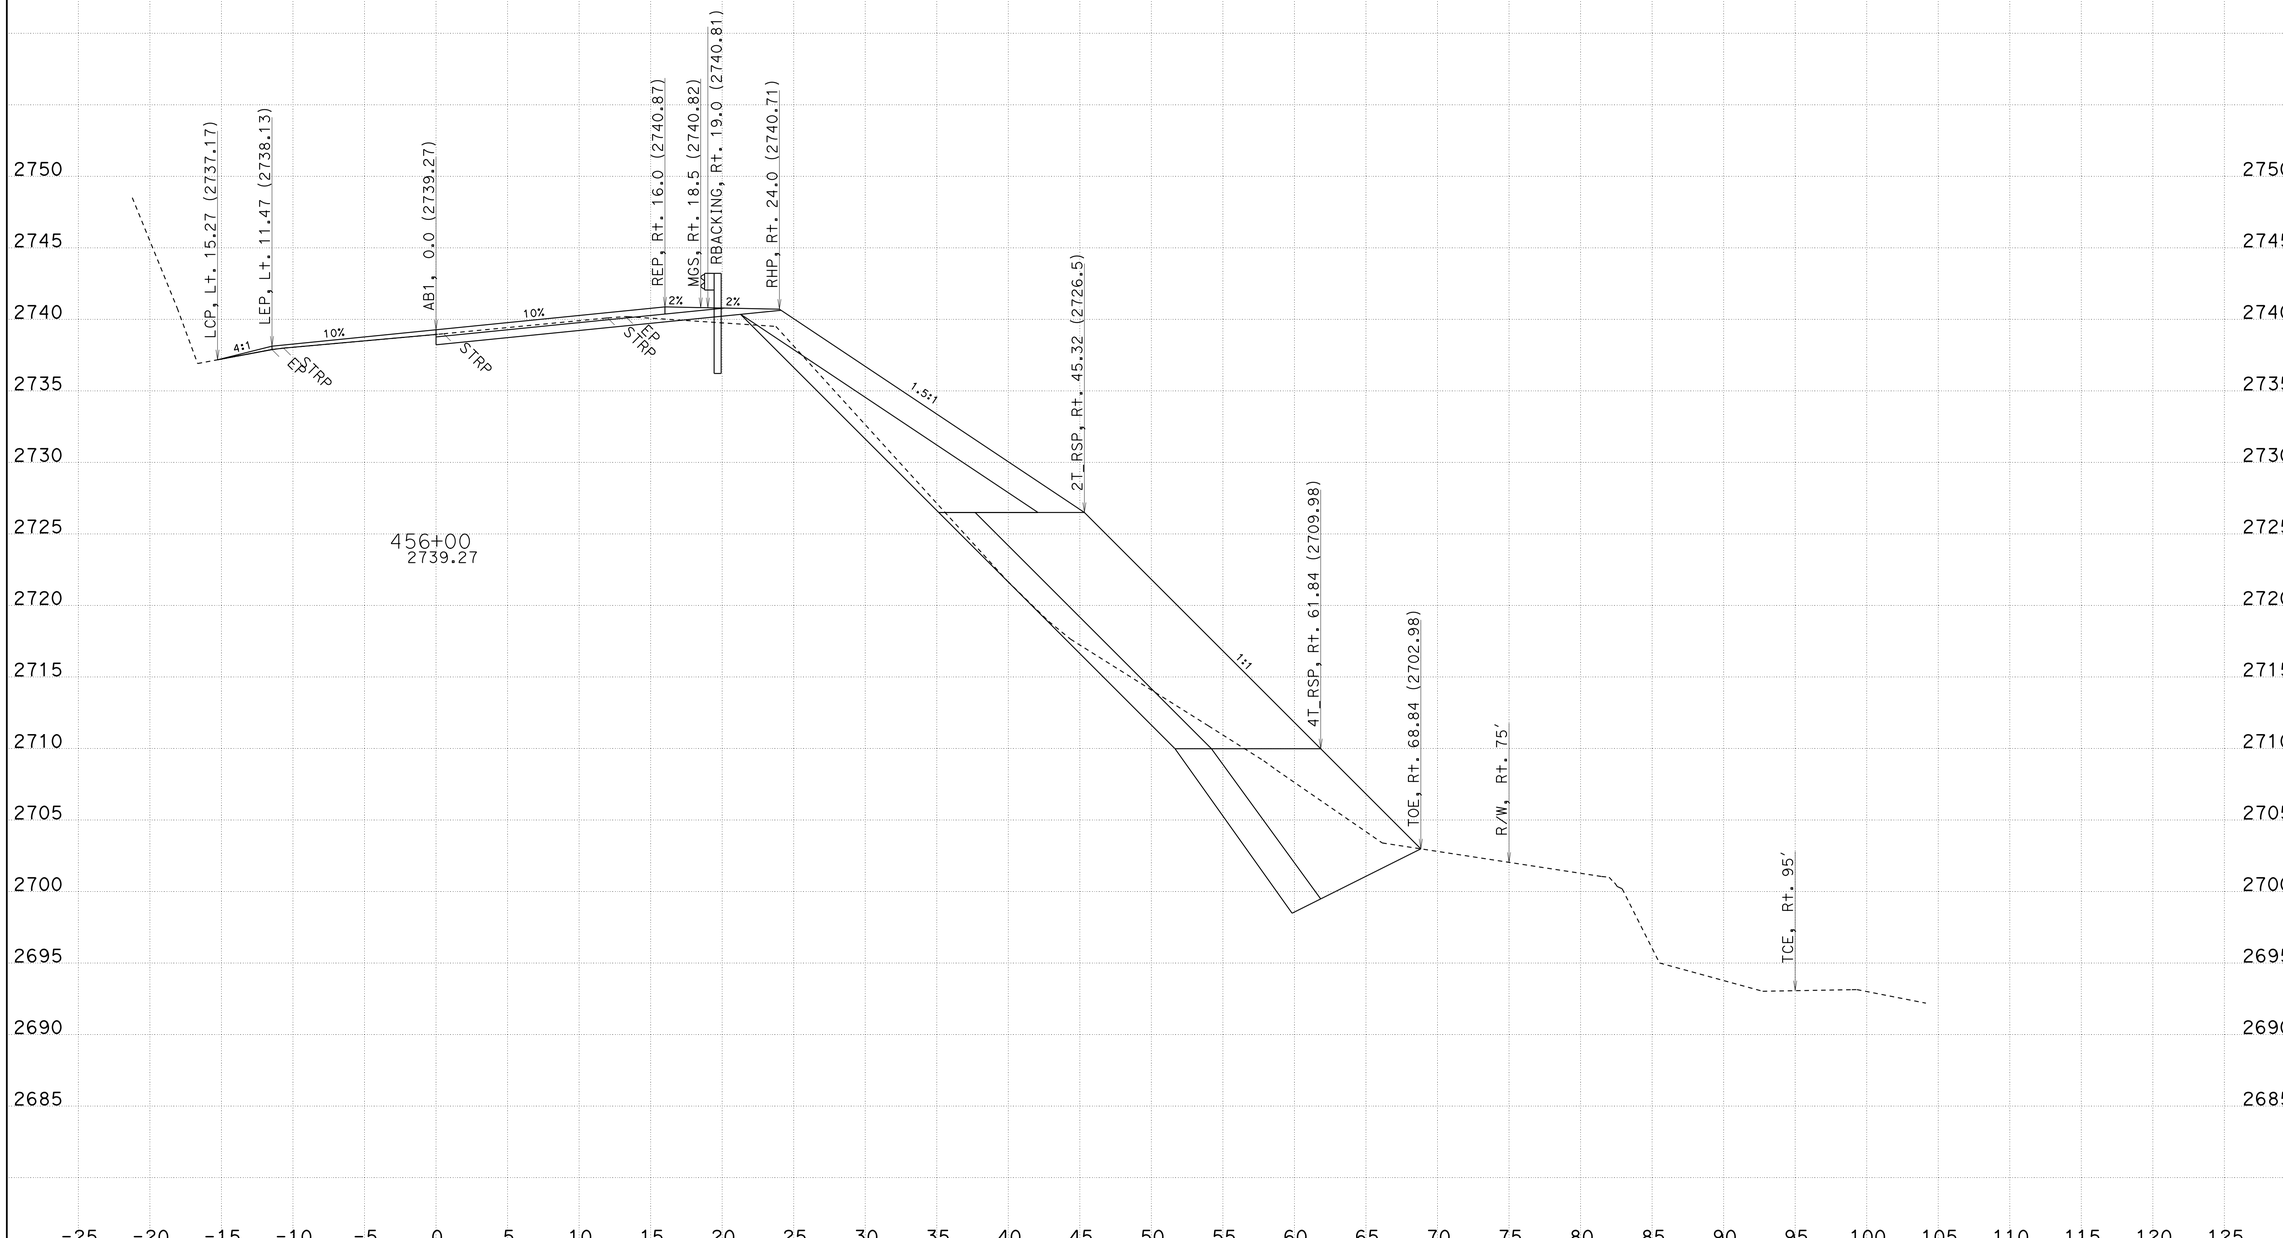

CREATED BY: T. Crawford
DATE: 11/25/2013

CONTRACT: 02-4F1004
DIST/CO/RTE/PM: Plu-70-PM 23.7/23.9
PROJECT ID: Permanent Restoration

SCALE: 1" = 5' Horiz.
1" = 5' Vert.

All Dimensions are US Survey Feet

AB1
CROSS SECTIONS
SHEET 19 OF 24

FOR EARTHWORK DEVELOPMENT ONLY

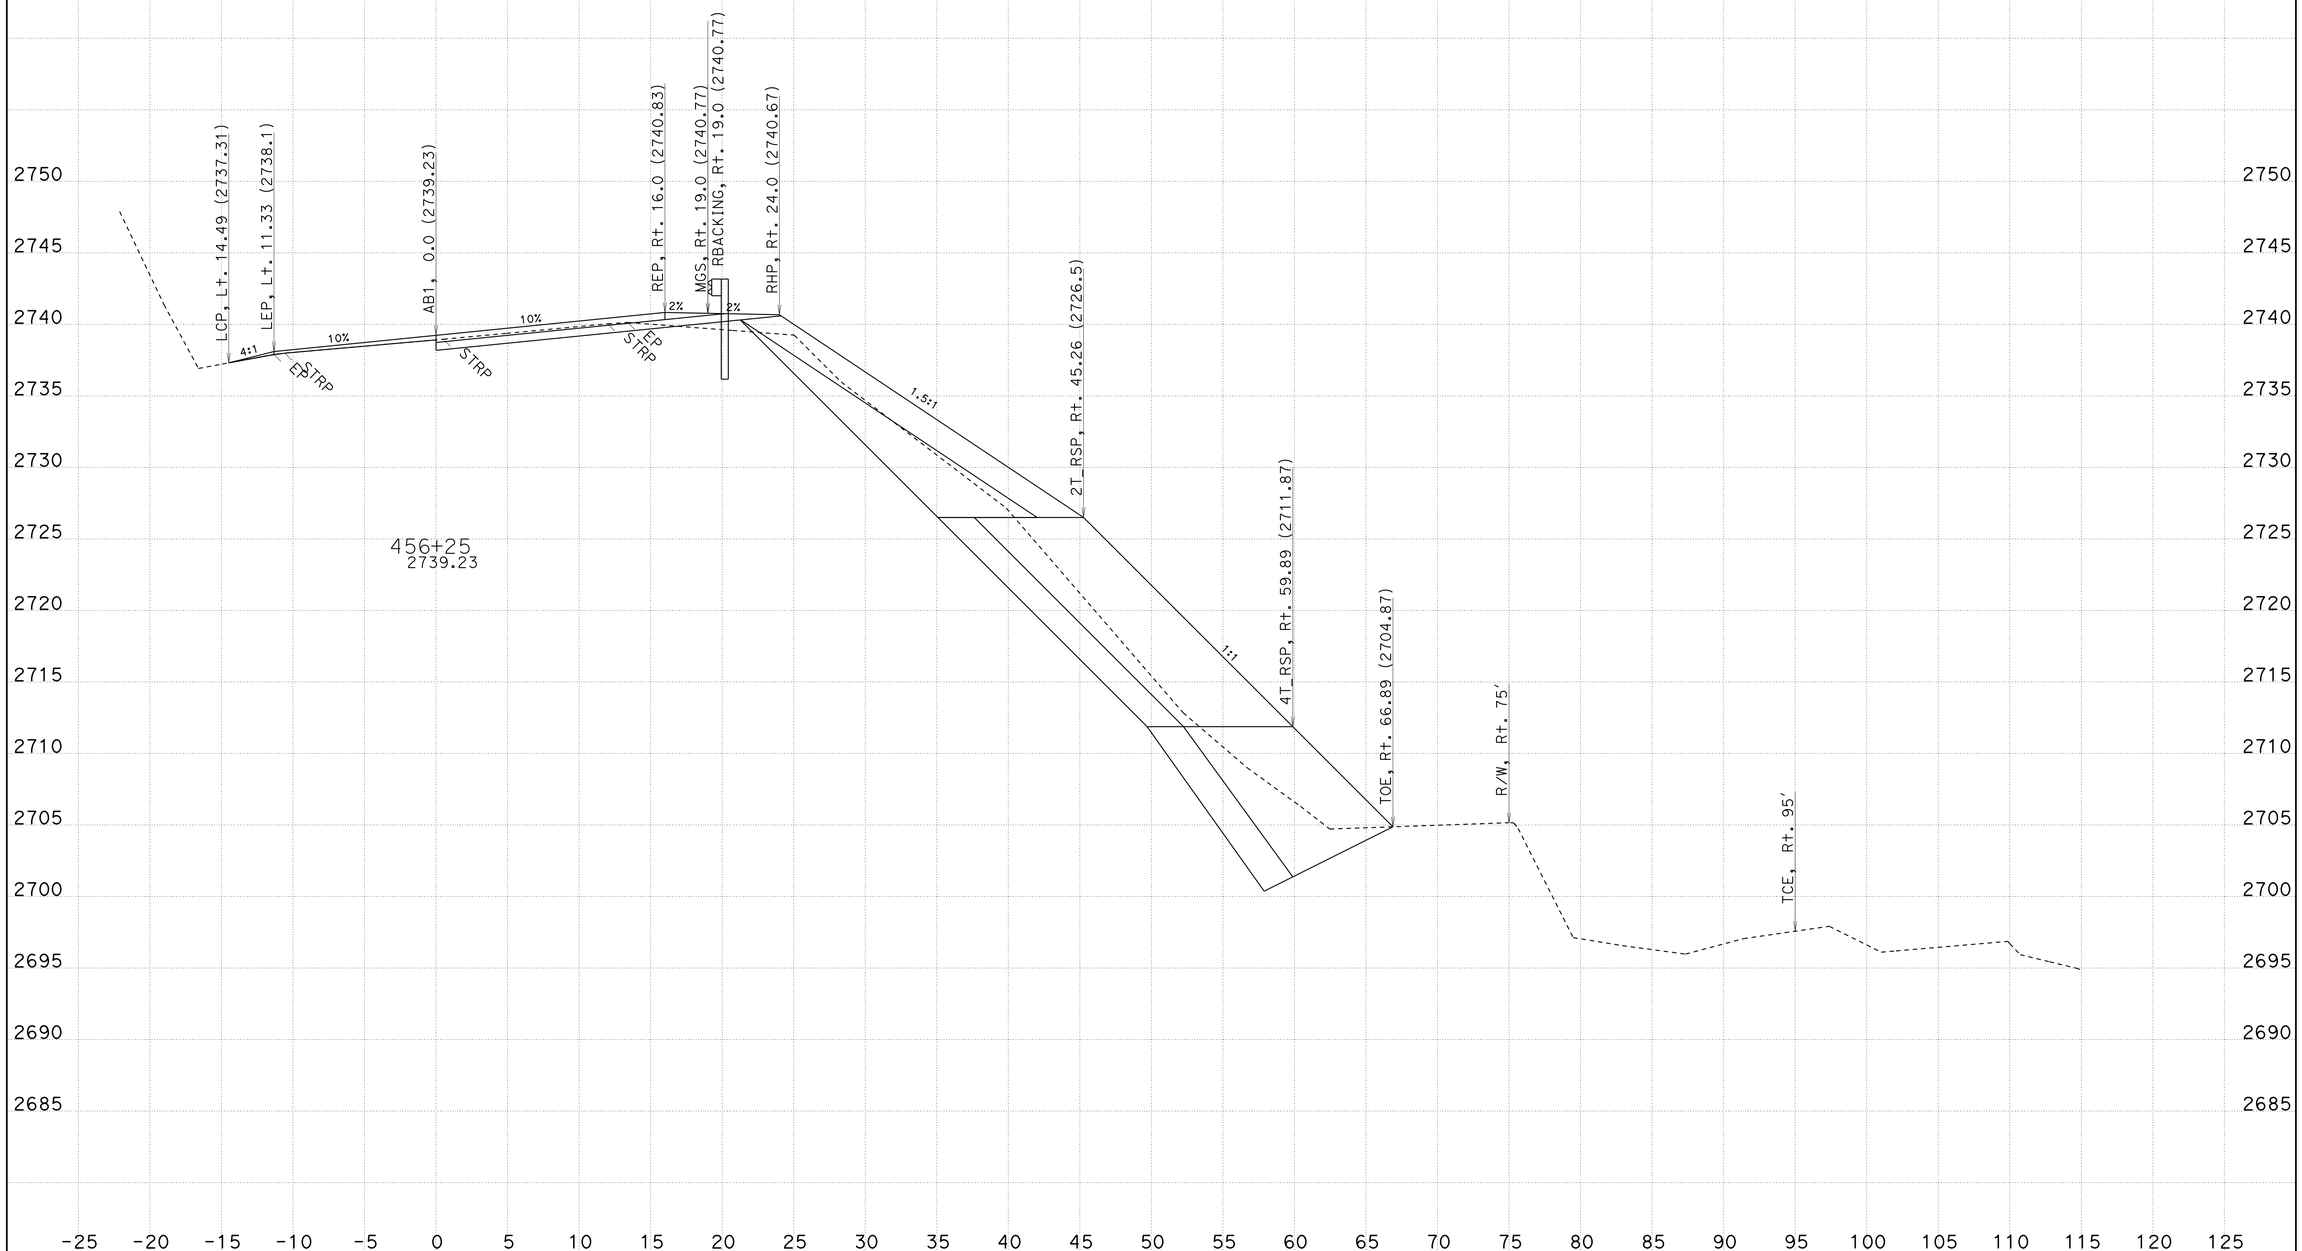

CREATED BY: T. Crawford
DATE: 11/25/2013

CONTRACT: 02-4F1004
DIST/CO/RTE/PM: Plu-70-PM 23.7/23.9
PROJECT ID: Permanent Restoration

SCALE: 1" = 5' Horiz.
1" = 5' Vert.

All Dimensions are US Survey Feet

AB1
CROSS SECTIONS
SHEET 20 OF 24

FOR EARTHWORK DEVELOPMENT ONLY

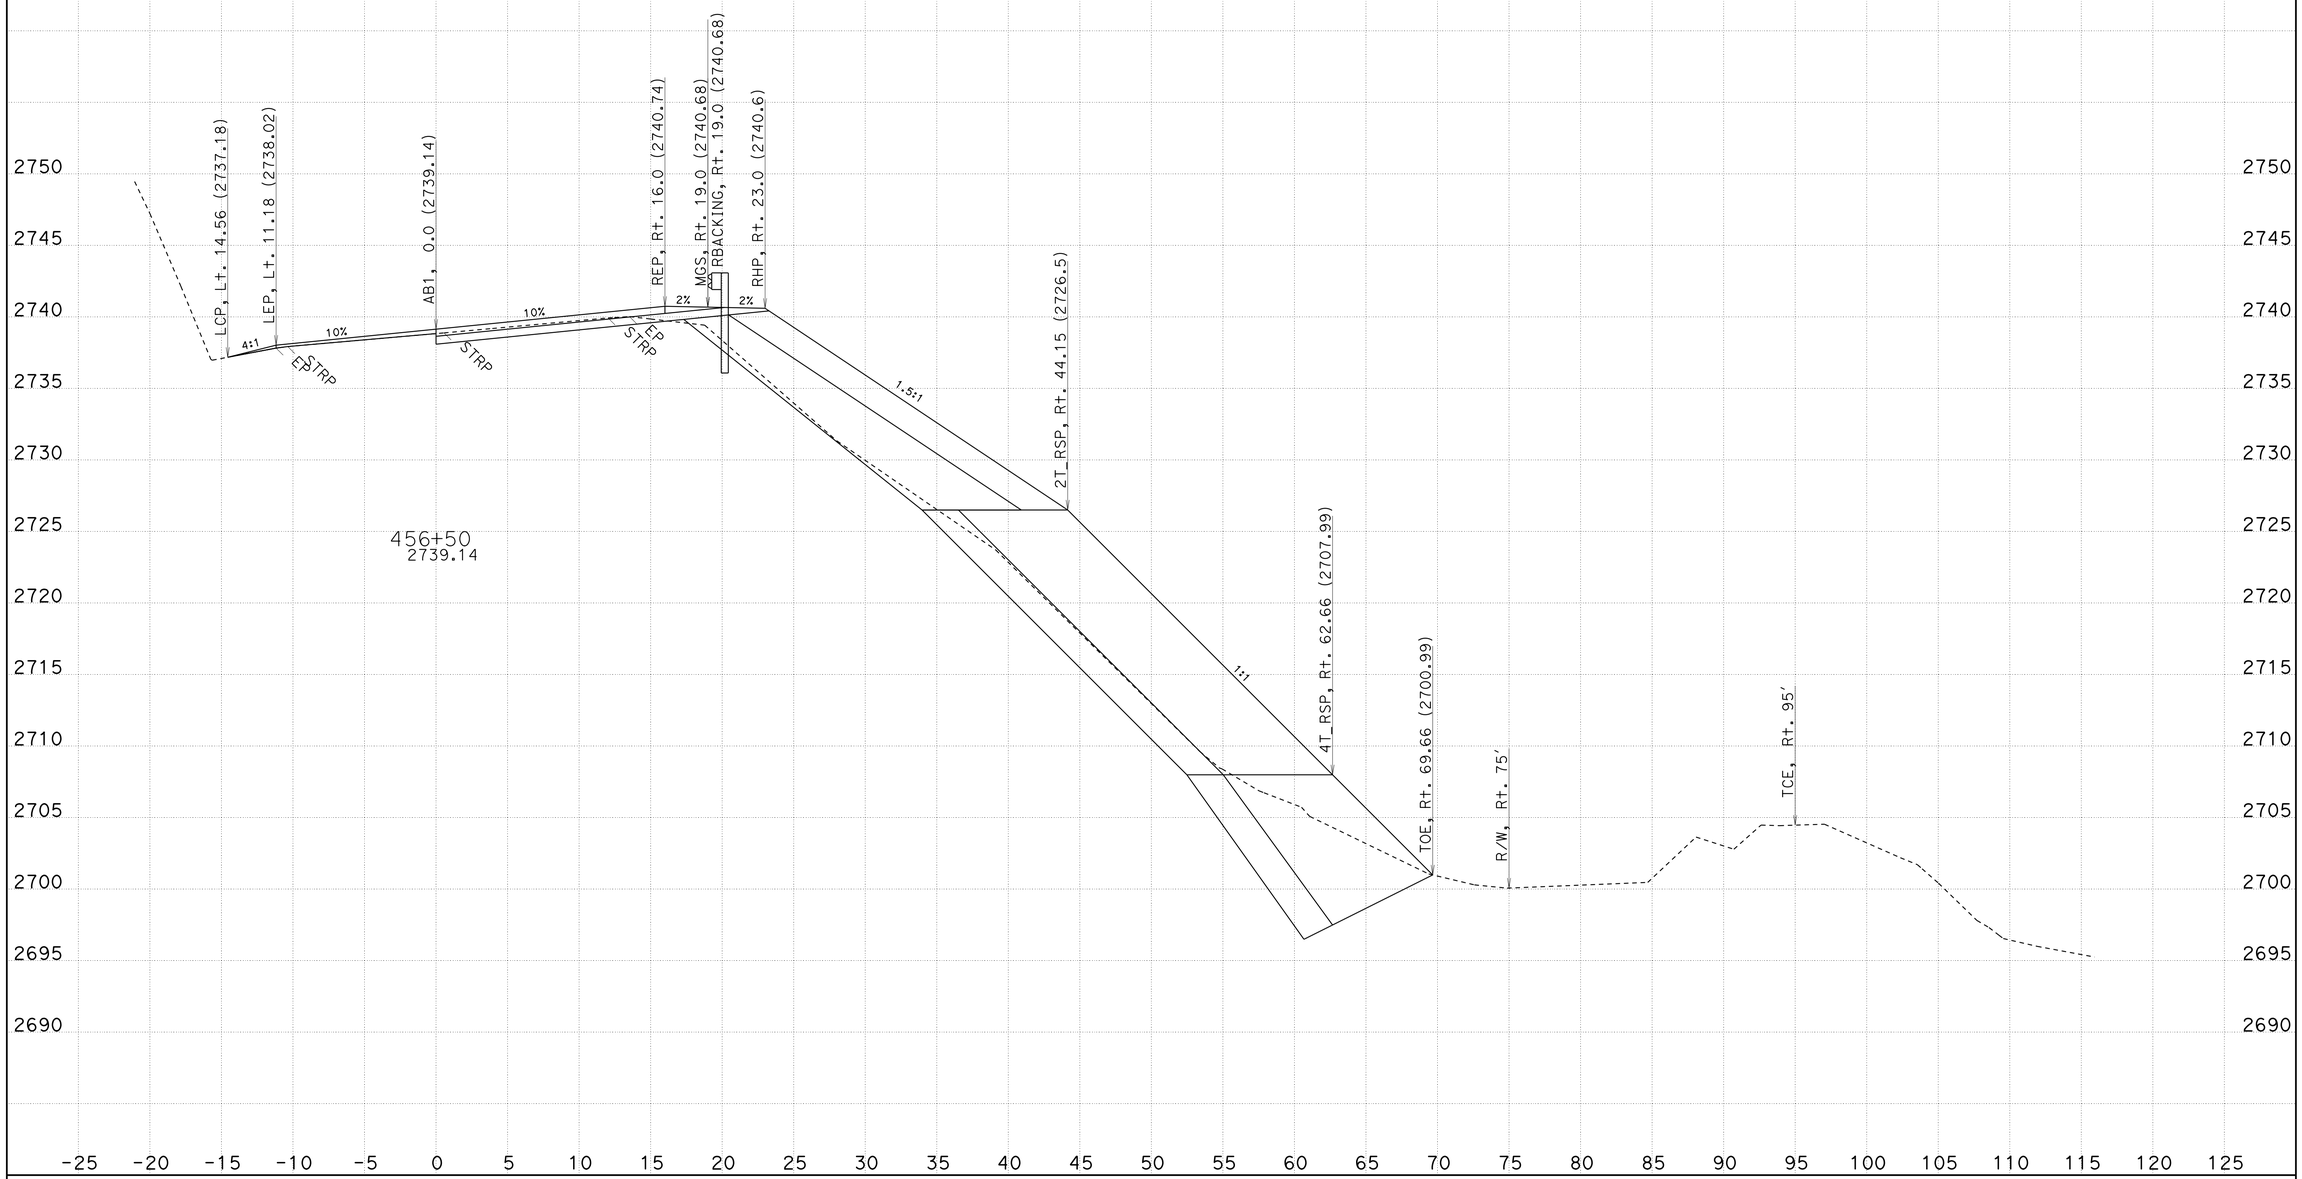

CREATED BY: T. Crawford
DATE: 11/25/2013

CONTRACT: 02-4F1004
DIST/CO/RTE/PM: Plu-70-PM 23.7/23.9
PROJECT ID: Permanent Restoration

SCALE: 1" = 5' Horiz.
1" = 5' Vert.

All Dimensions are US Survey Feet

AB1
CROSS SECTIONS
SHEET 21 OF 24

FOR EARTHWORK DEVELOPMENT ONLY

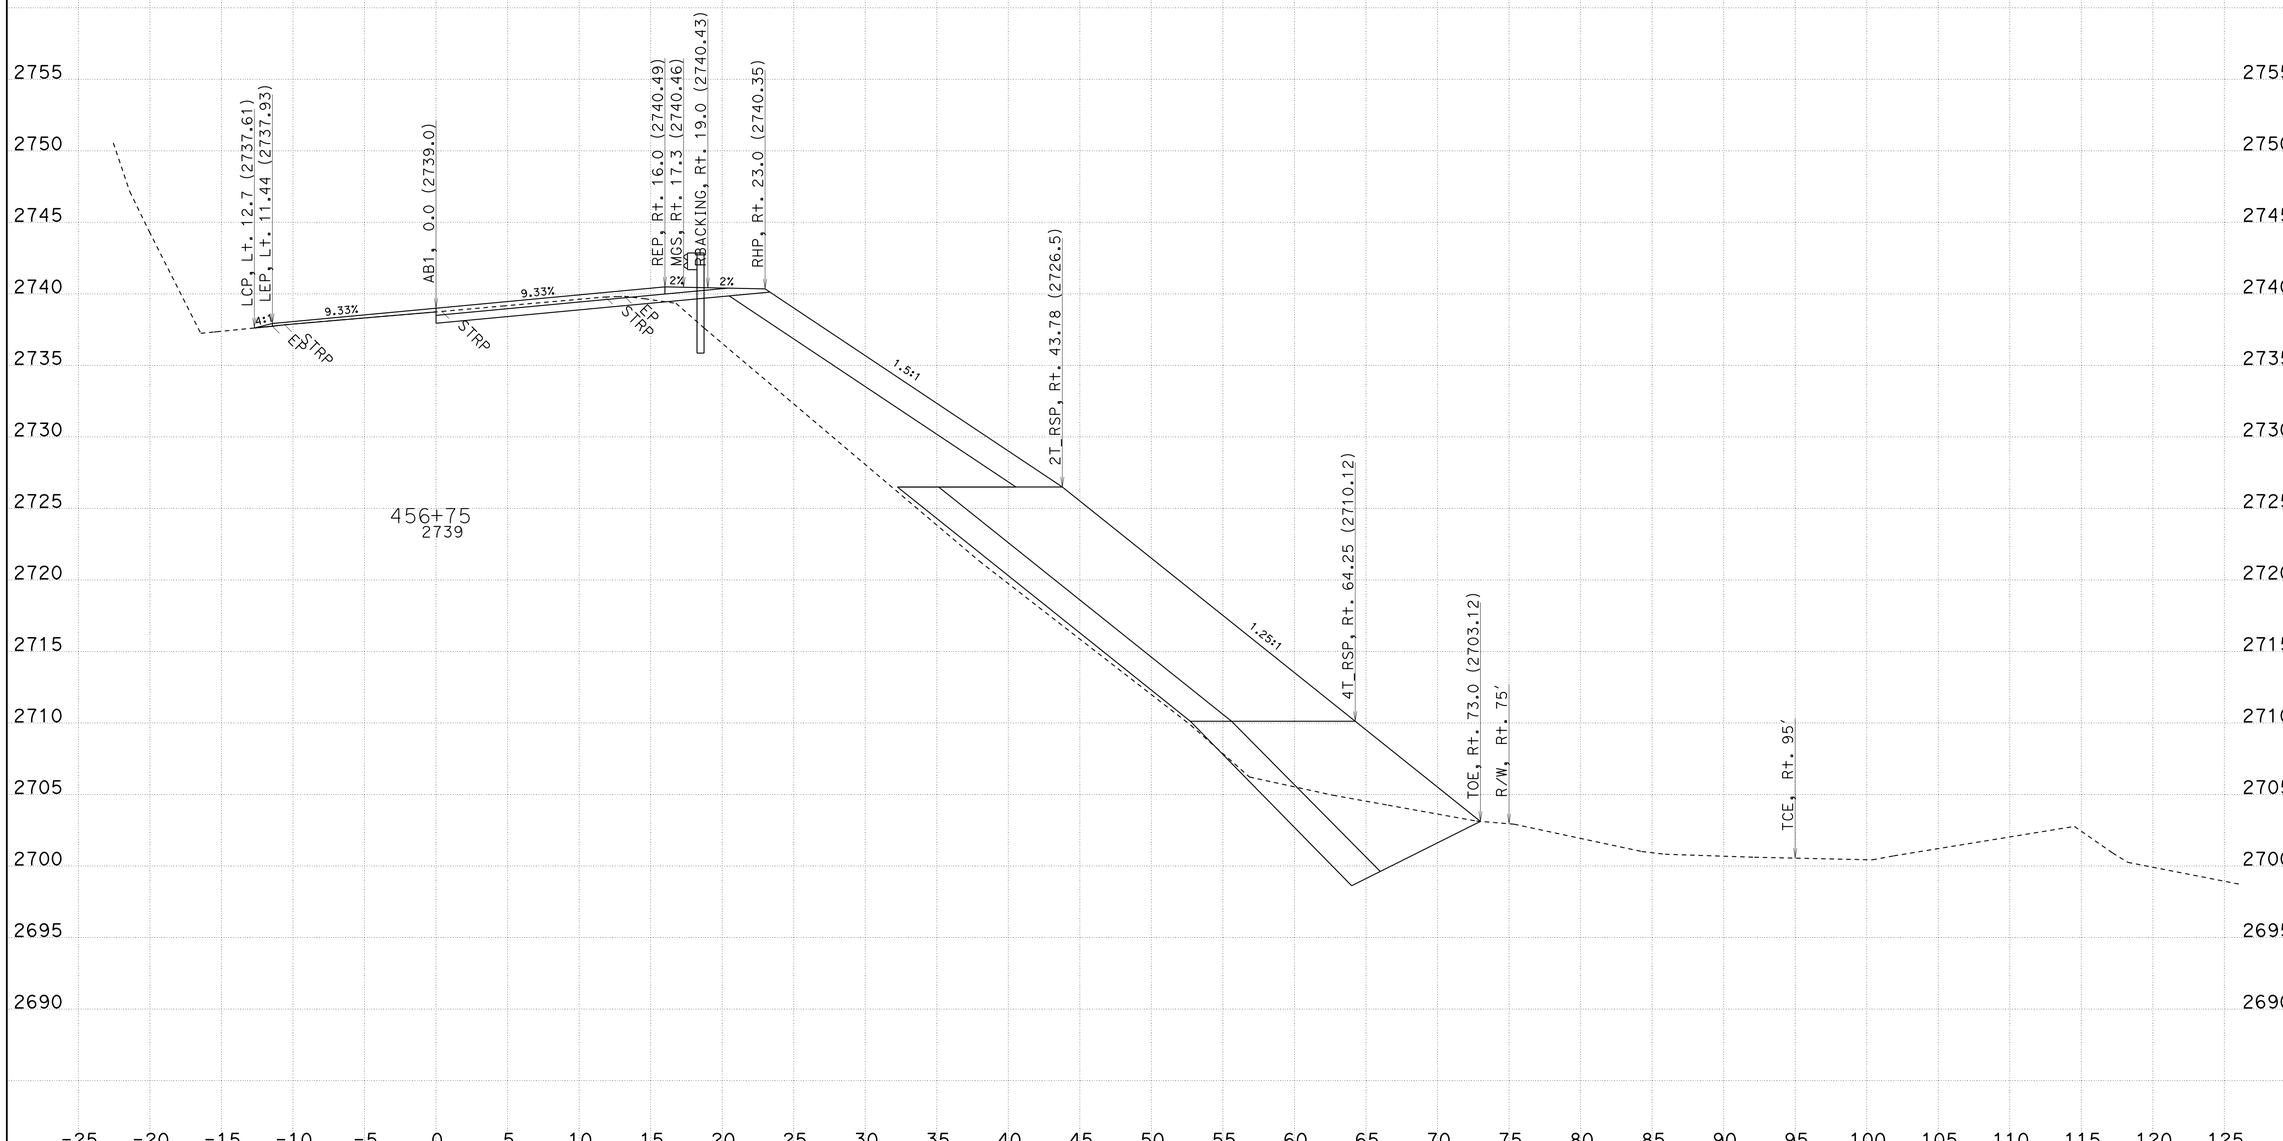

CREATED BY: T. Crawford
DATE: 11/25/2013

CONTRACT: 02-4F1004
DIST/CO/RTE/PM: Plu-70-PM 23.7/23.9
PROJECT ID: Permanent Restoration

SCALE: 1" = 5' Horiz.
1" = 5' Vert.

All Dimensions are US Survey Feet

AB1
CROSS SECTIONS
SHEET 22 OF 24

FOR EARTHWORK DEVELOPMENT ONLY

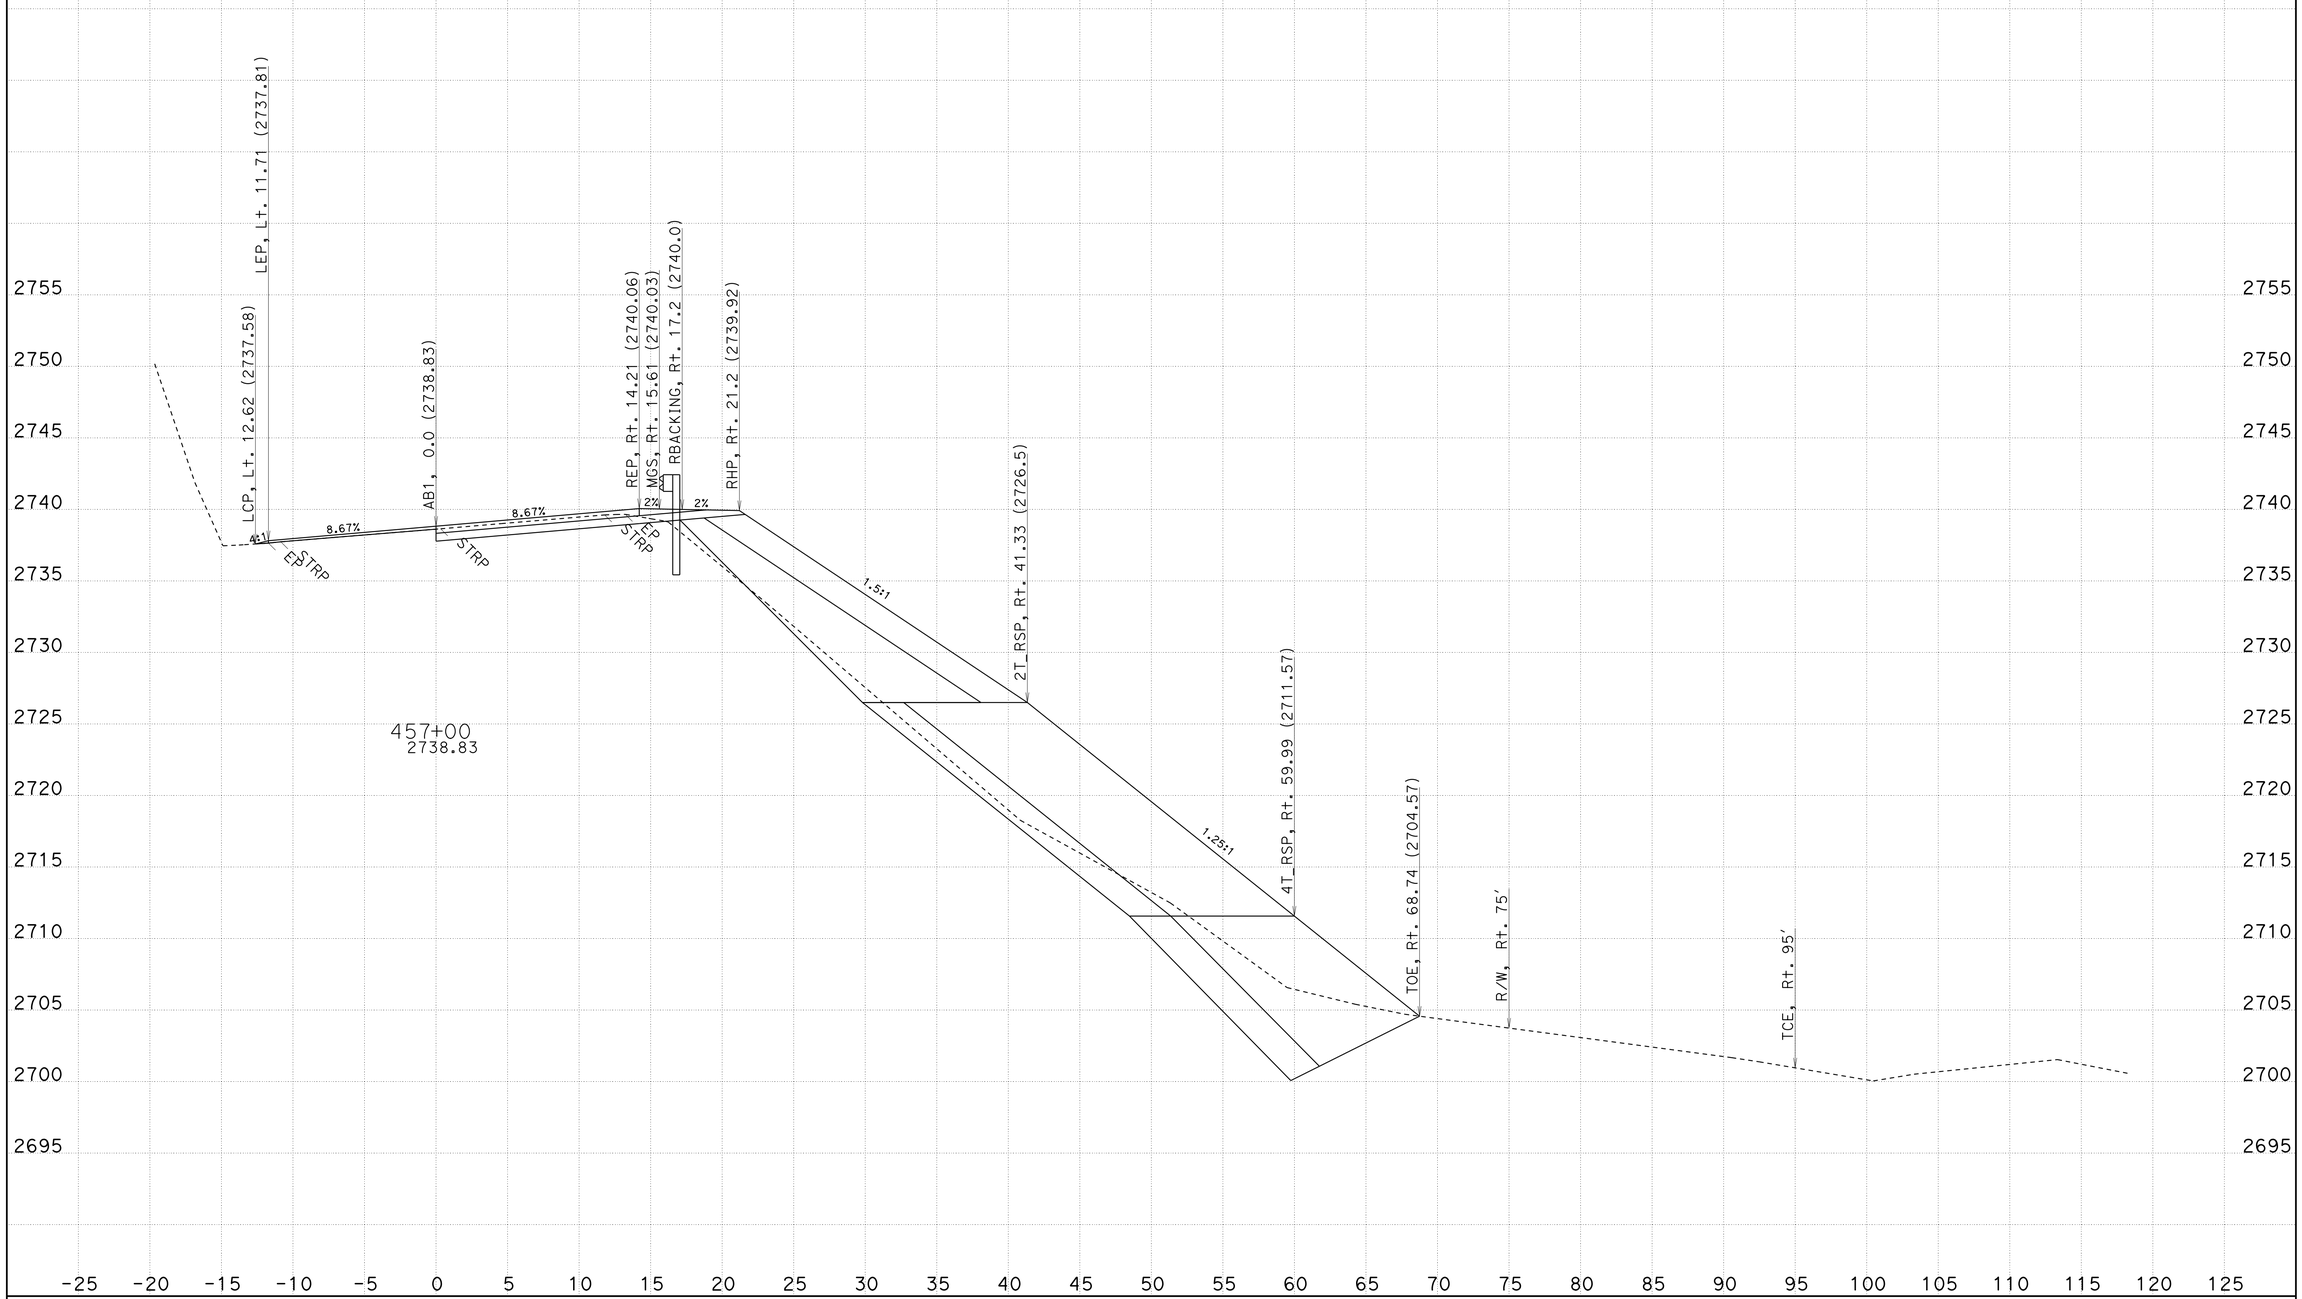

CREATED BY: T. Crawford
DATE: 11/25/2013

CONTRACT: 02-4F1004
DIST/CO/RTE/PM: Plu-70-PM 23.7/23.9
PROJECT ID: Permanent Restoration

SCALE: 1" = 5' Horiz.
1" = 5' Vert.

All Dimensions are US Survey Feet

AB1
CROSS SECTIONS
SHEET 23 OF 24

FOR EARTHWORK DEVELOPMENT ONLY

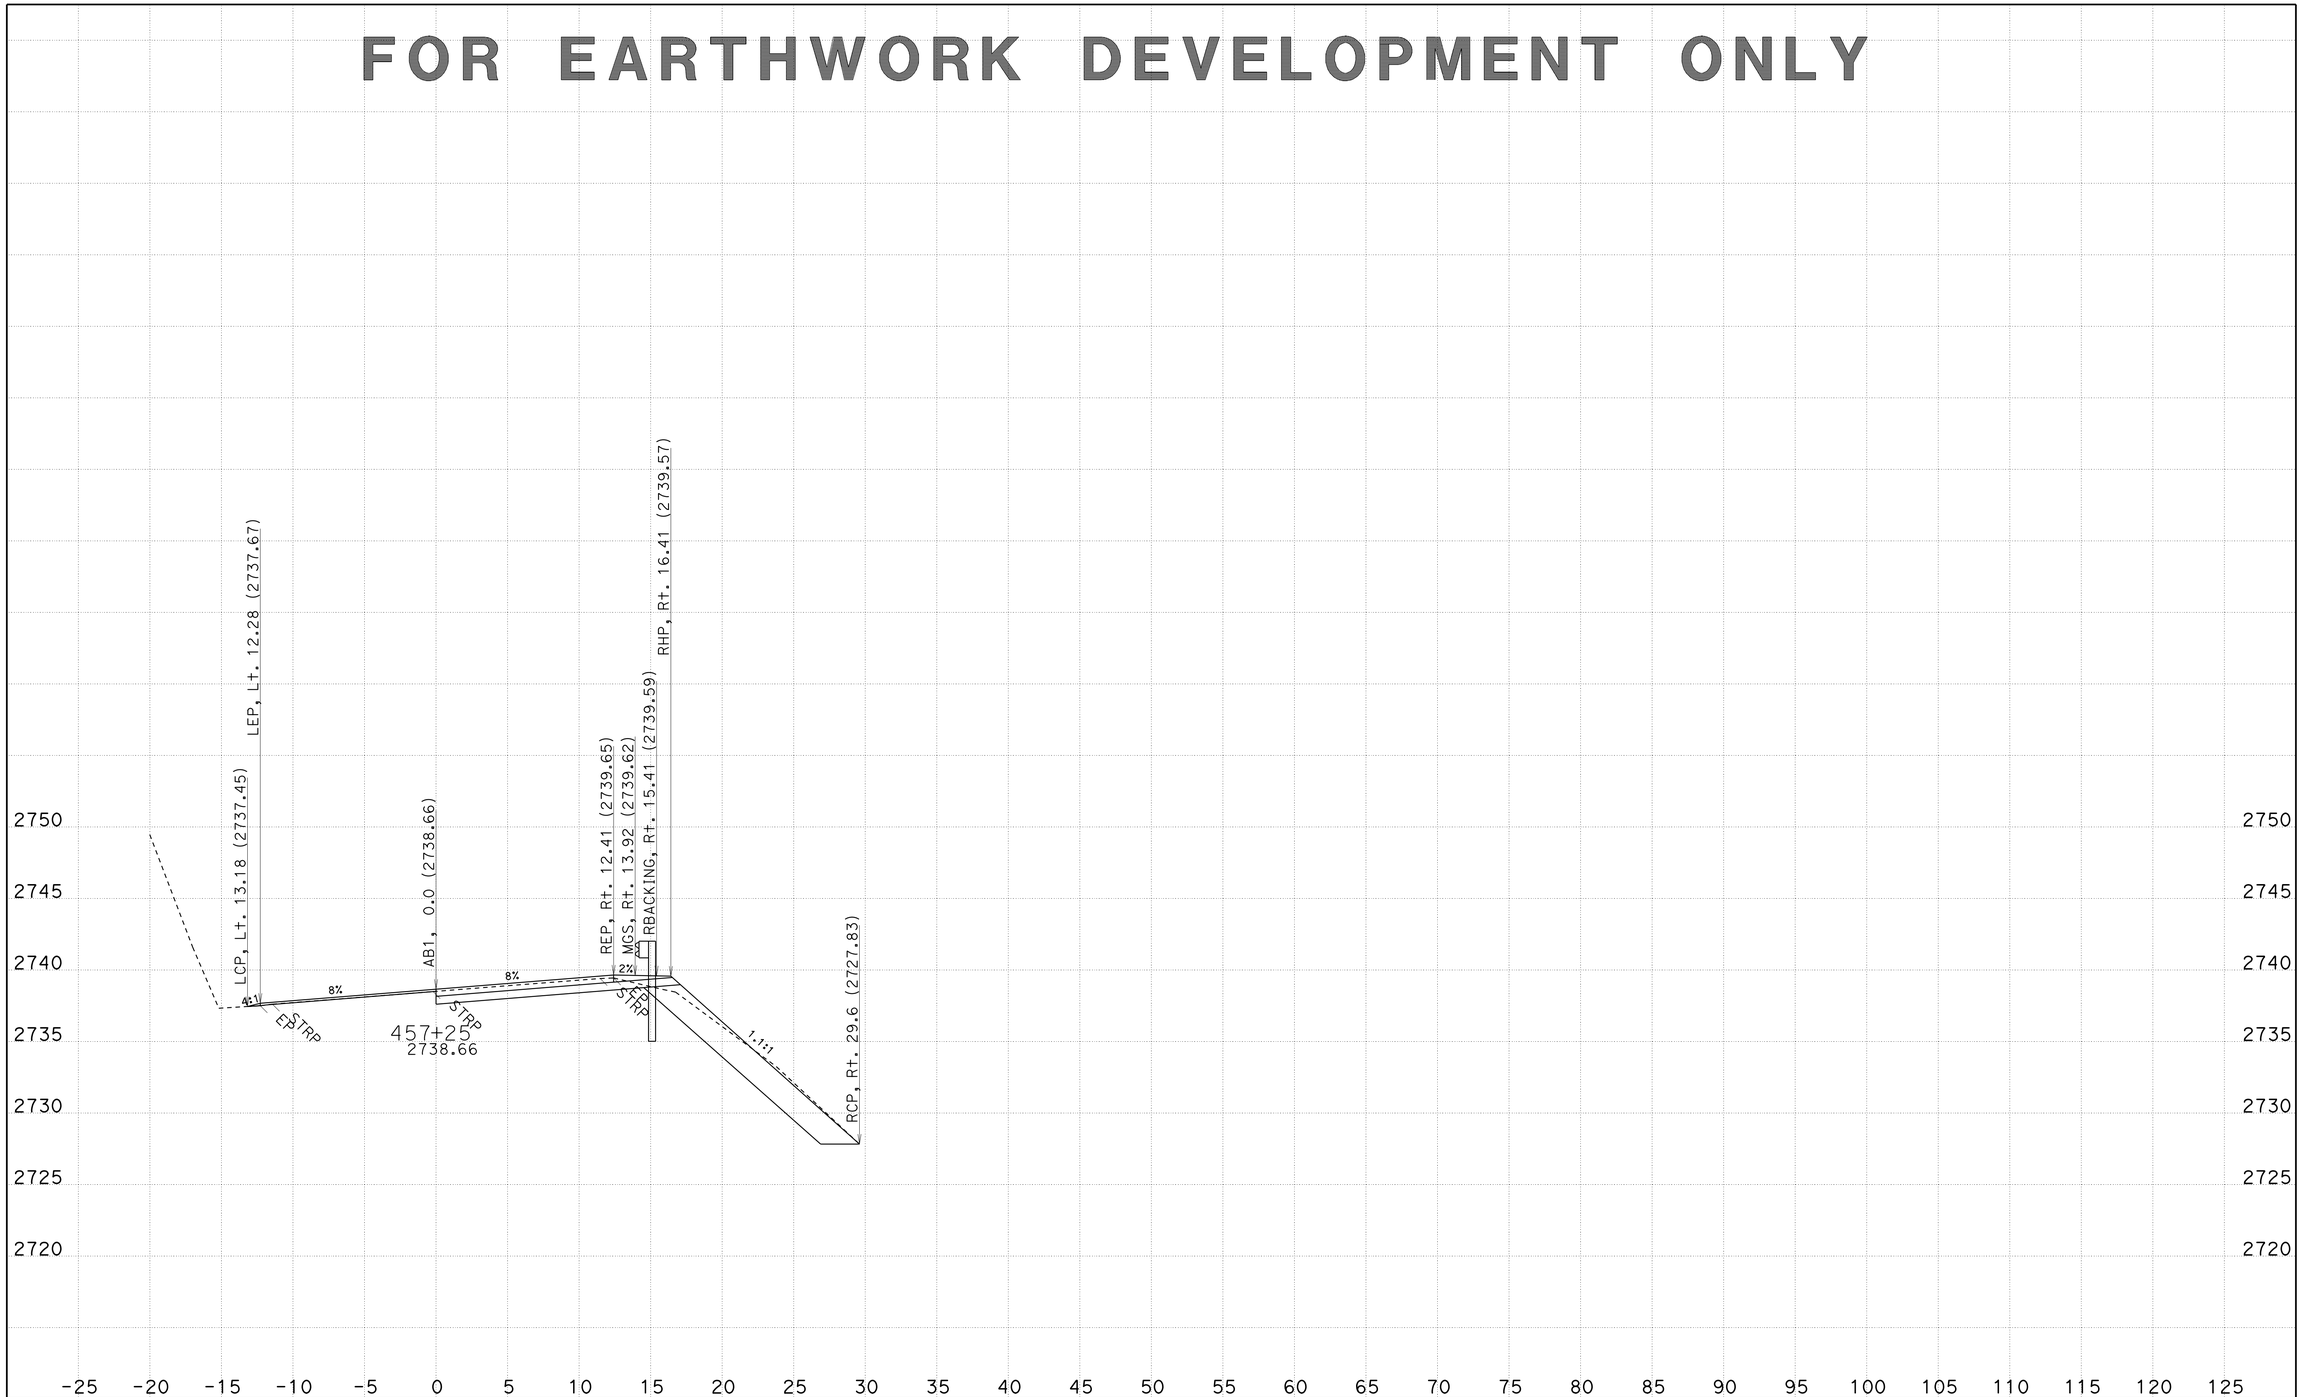

CREATED BY: T. Crawford
DATE: 11/25/2013

CONTRACT: 02-4F1004
DIST/CO/RTE/PM: Plu-70-PM 23.7/23.9
PROJECT ID: Permanent Restoration

SCALE: 1" = 5' Horiz.
1" = 5' Vert.

All Dimensions are US Survey Feet

AB1
CROSS SECTIONS