FOR EARTHWORK DEVELOPMENT ONLY

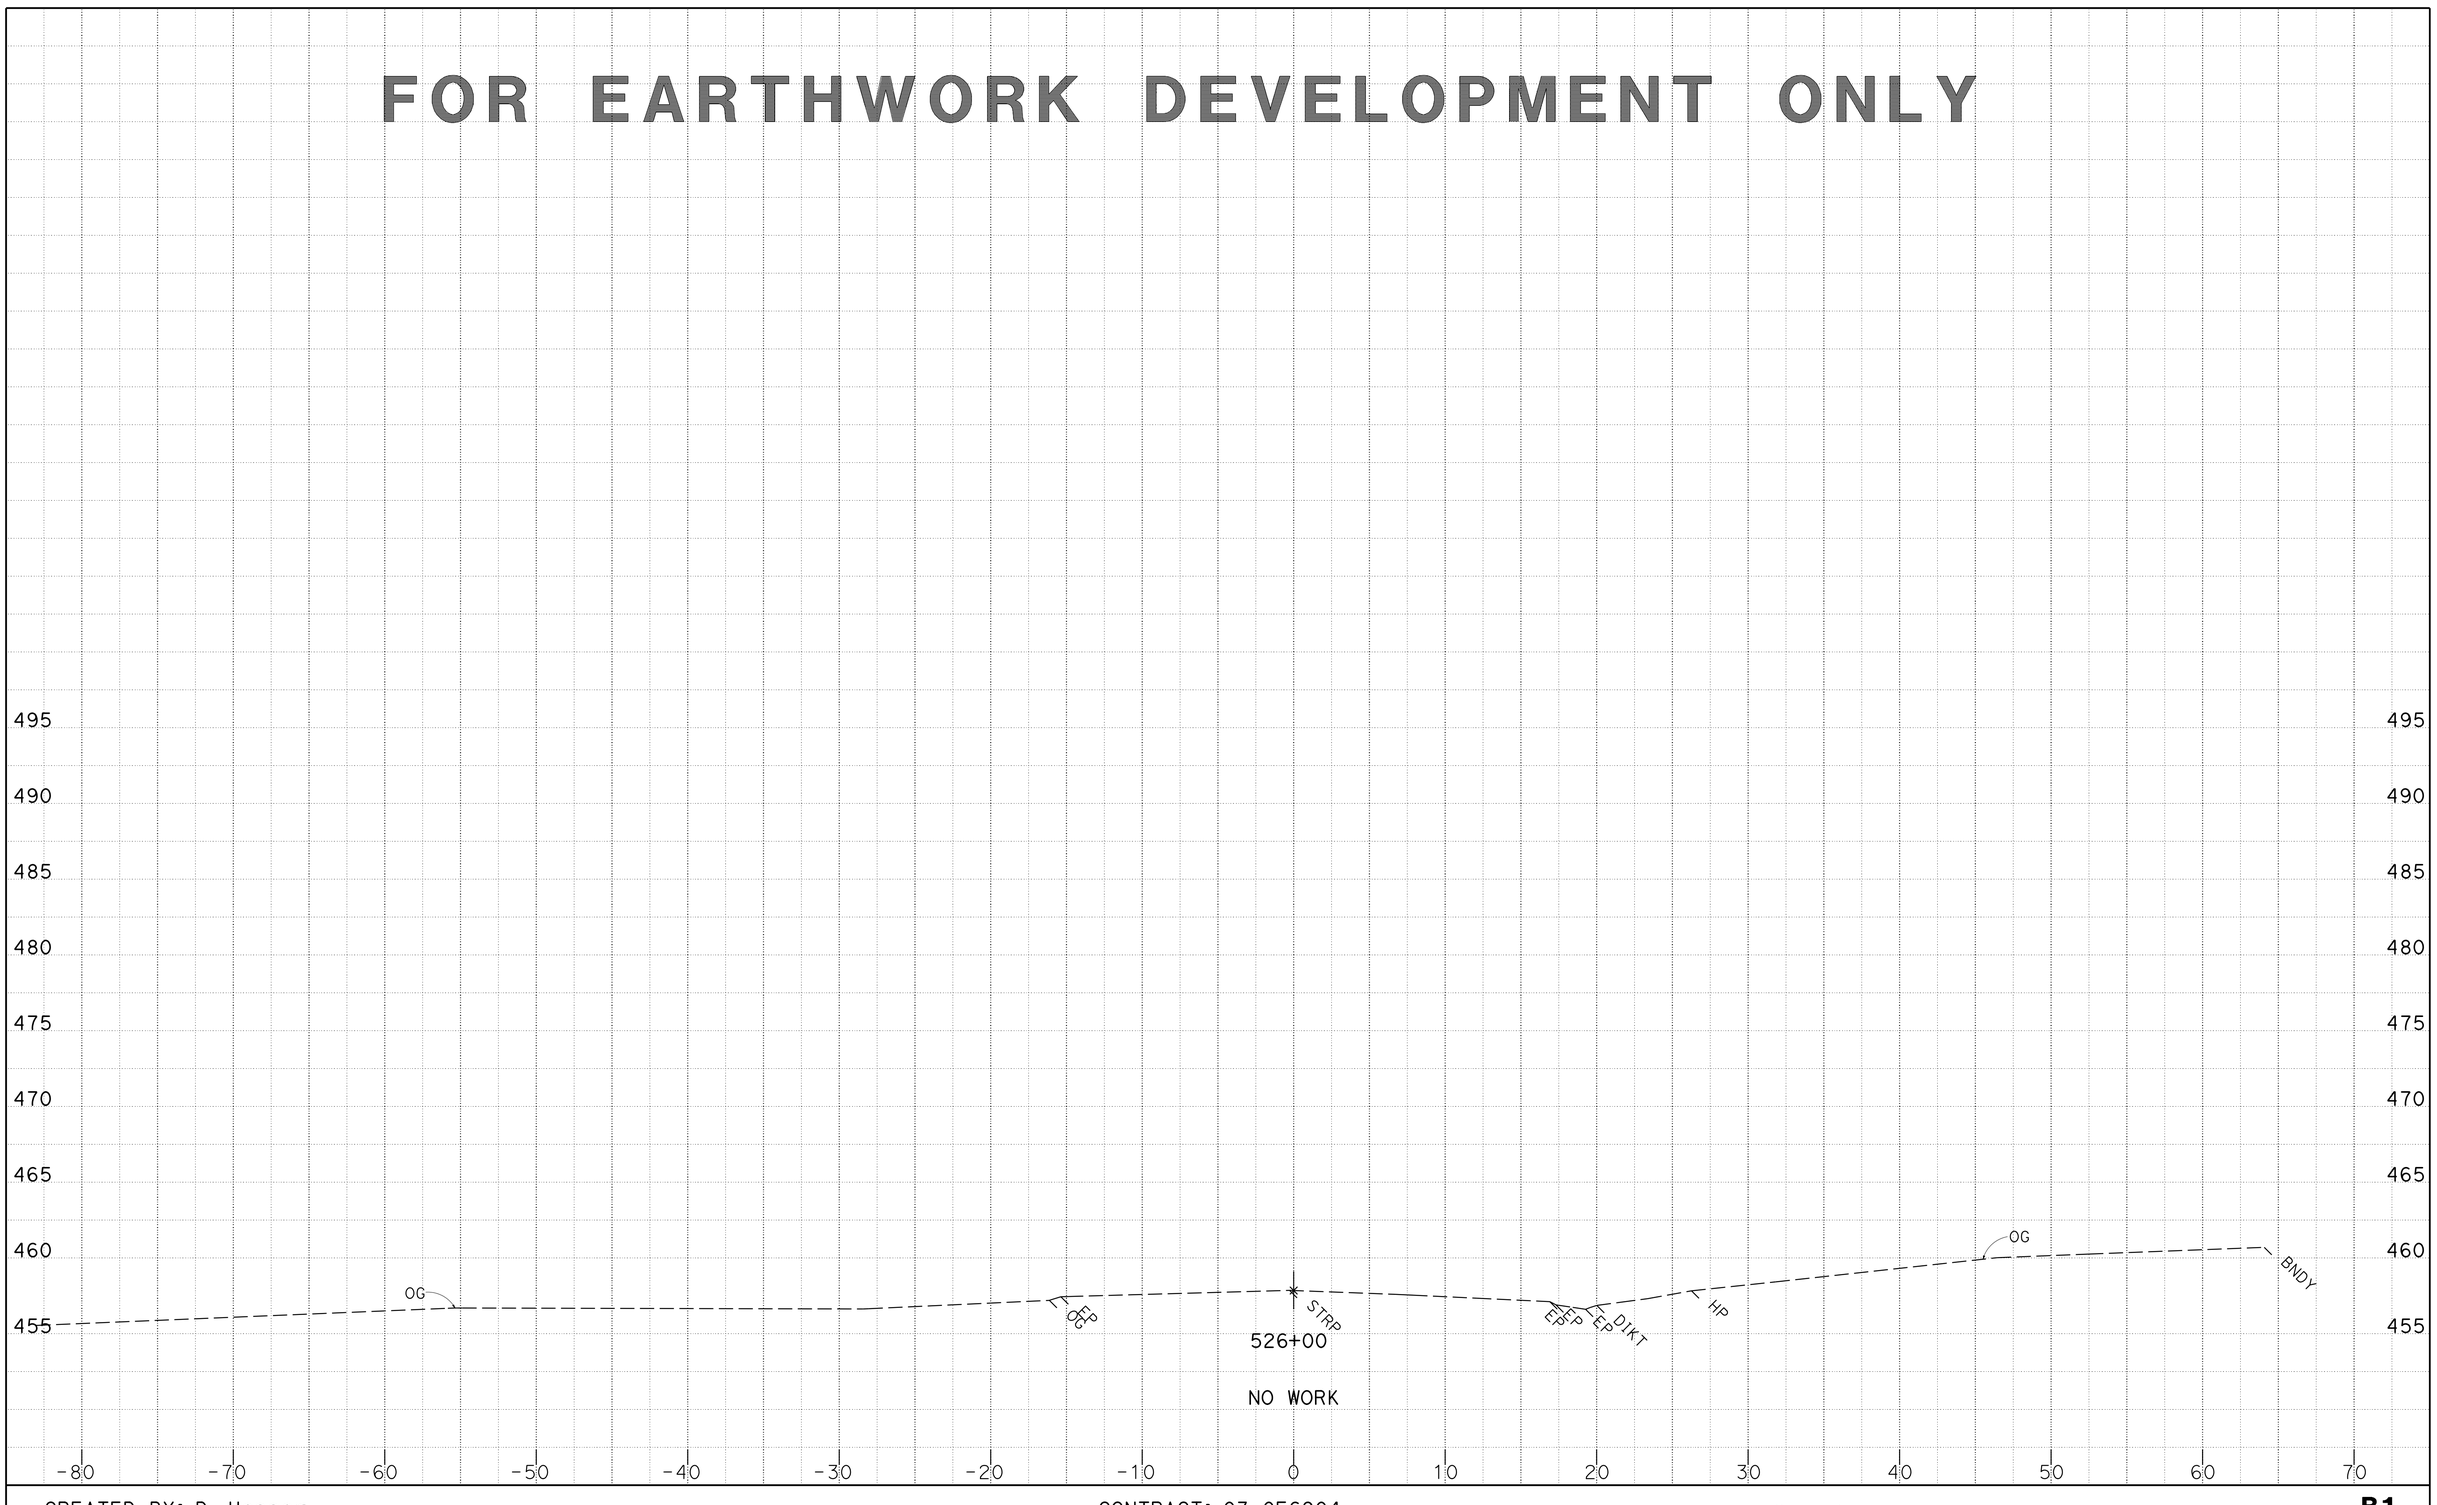

CREATED BY: D. Hopper
DATE: 4/16/2014

KC Project: 0F690 File: P:\proj4*\0f690\design\CAiCE\0f690\EAR\B1\b1_design_04_15_14.ear

CONTRACT: 03-0F6904
DIST/CO/RTE/PM: 03/But/70/24.0-24.5
PROJECT ID: 0300000100

SCALE: 1" = 5' Horiz.
1" = 5' Vert.

All Dimensions are US Survey Feet

B1
CROSS SECTIONS
SHEET 1 OF 62

FOR EARTHWORK DEVELOPMENT ONLY

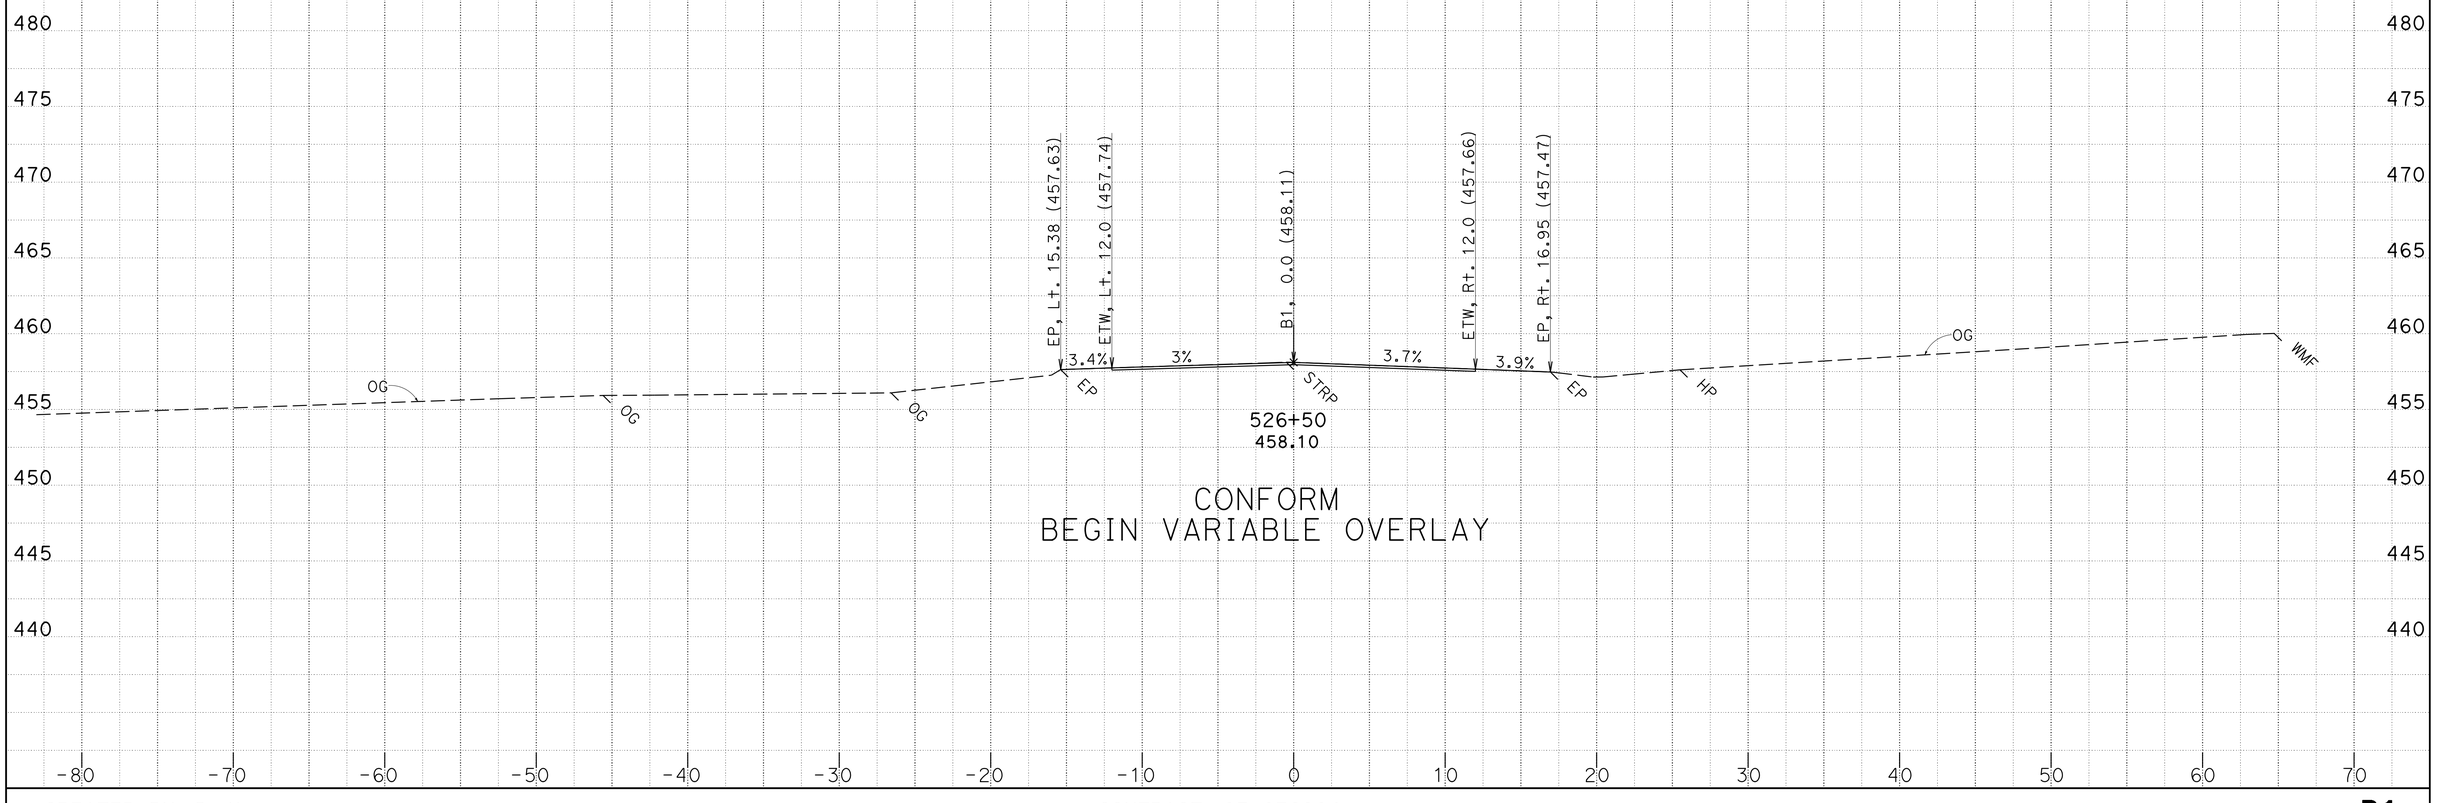

CREATED BY: D. Hopper
DATE: 4/16/2014

KC Project: 0F690 File: P:\proj4*\0f690\design\CAiCE\0f690\EAR\B1\b1_design_04_15_14.ear

CONTRACT: 03-0F6904
DIST/CO/RTE/PM: 03/But/70/24.0-24.5
PROJECT ID: 0300000100

SCALE: 1" = 5' Horiz.
1" = 5' Vert.

All Dimensions are US Survey Feet

B1
CROSS SECTIONS
SHEET 2 OF 62

FOR EARTHWORK DEVELOPMENT ONLY

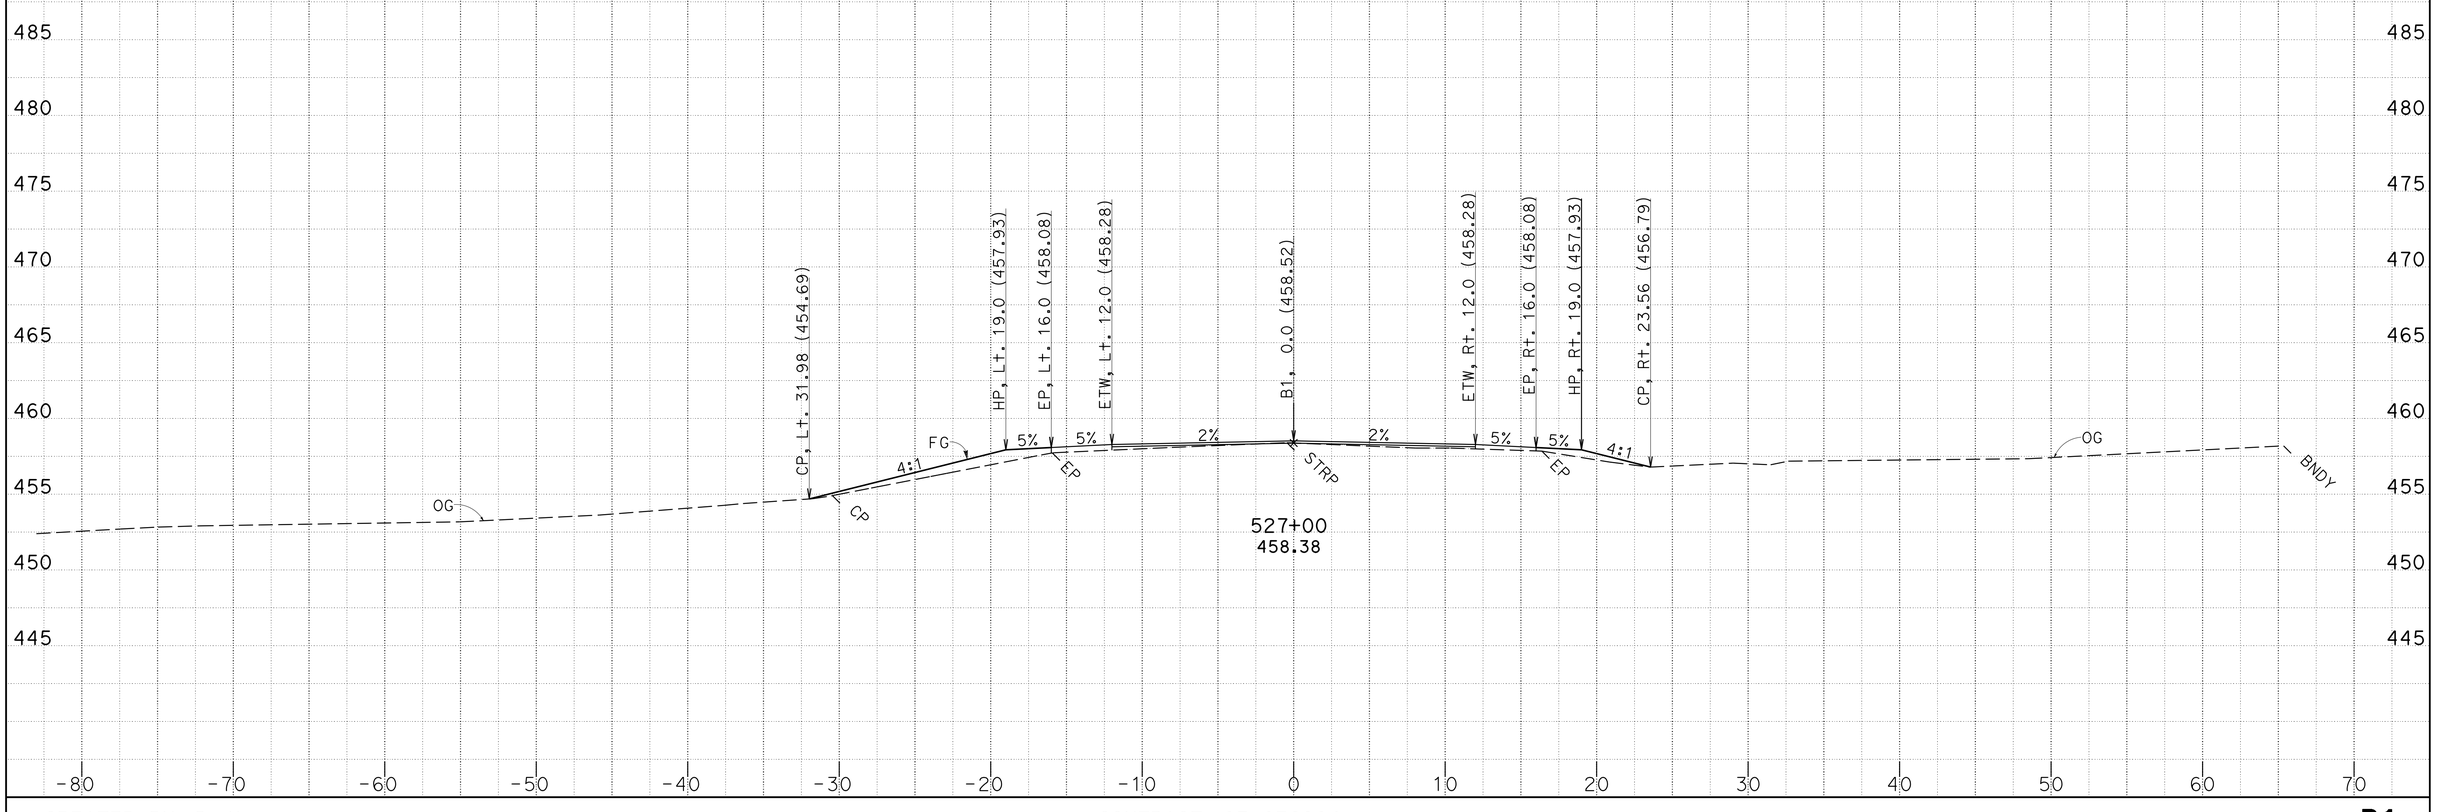

CREATED BY: D. Hopper
DATE: 4/16/2014

KC Project: 0F690 File: P:\proj4*\0f690\design\CAiCE\0f690\EAR\B1\b1_design_04_15_14.ear

CONTRACT: 03-0F6904
DIST/CO/RTE/PM: 03/But/70/24.0-24.5
PROJECT ID: 0300000100

SCALE: 1" = 5' Horiz.
1" = 5' Vert.

All Dimensions are US Survey Feet

B1
CROSS SECTIONS
SHEET 3 OF 62

FOR EARTHWORK DEVELOPMENT ONLY

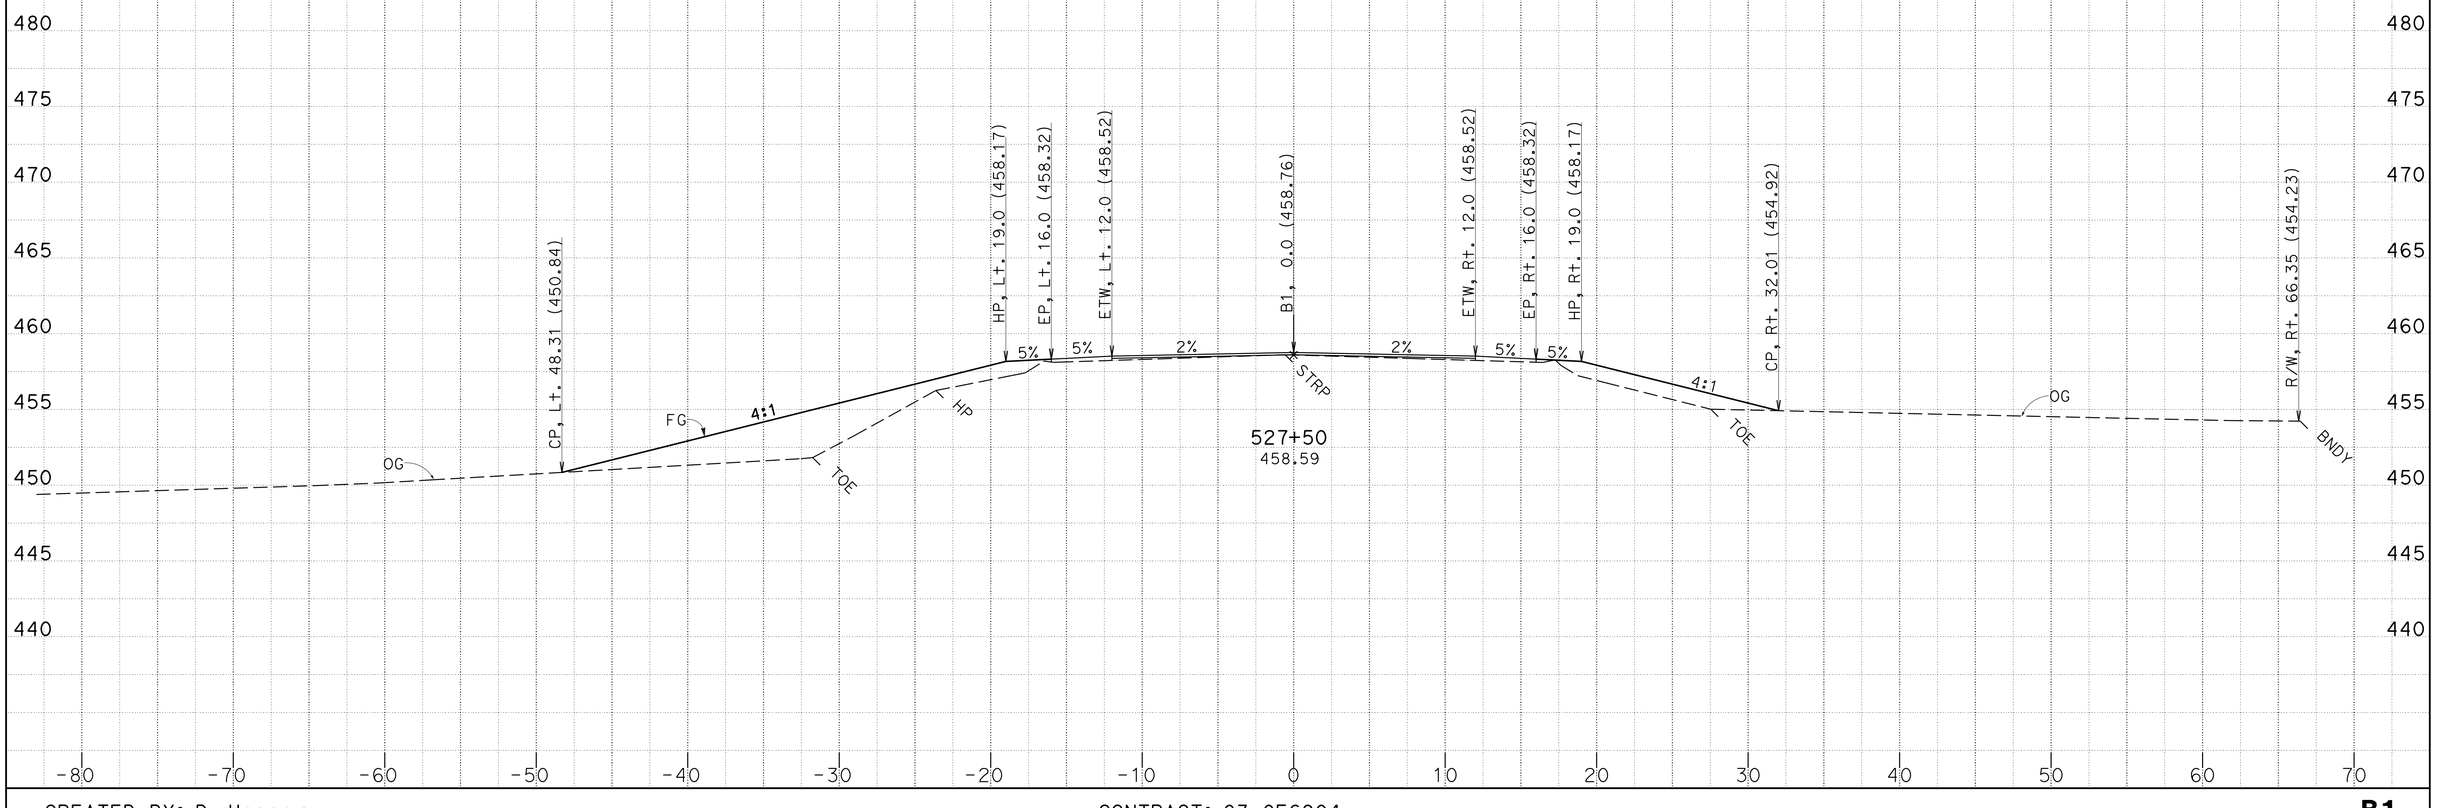

CREATED BY: D. Hopper
DATE: 4/16/2014

KC Project: 0F690 File: P:\proj4*\0f690\design\CAiCE\0f690\EAR\B1\b1_design_04_15_14.ear

CONTRACT: 03-0F6904
DIST/CO/RTE/PM: 03/But/70/24.0-24.5
PROJECT ID: 0300000100

SCALE: 1" = 5' Horiz.
1" = 5' Vert.

All Dimensions are US Survey Feet

B1
CROSS SECTIONS
SHEET 4 OF 62

FOR EARTHWORK DEVELOPMENT ONLY

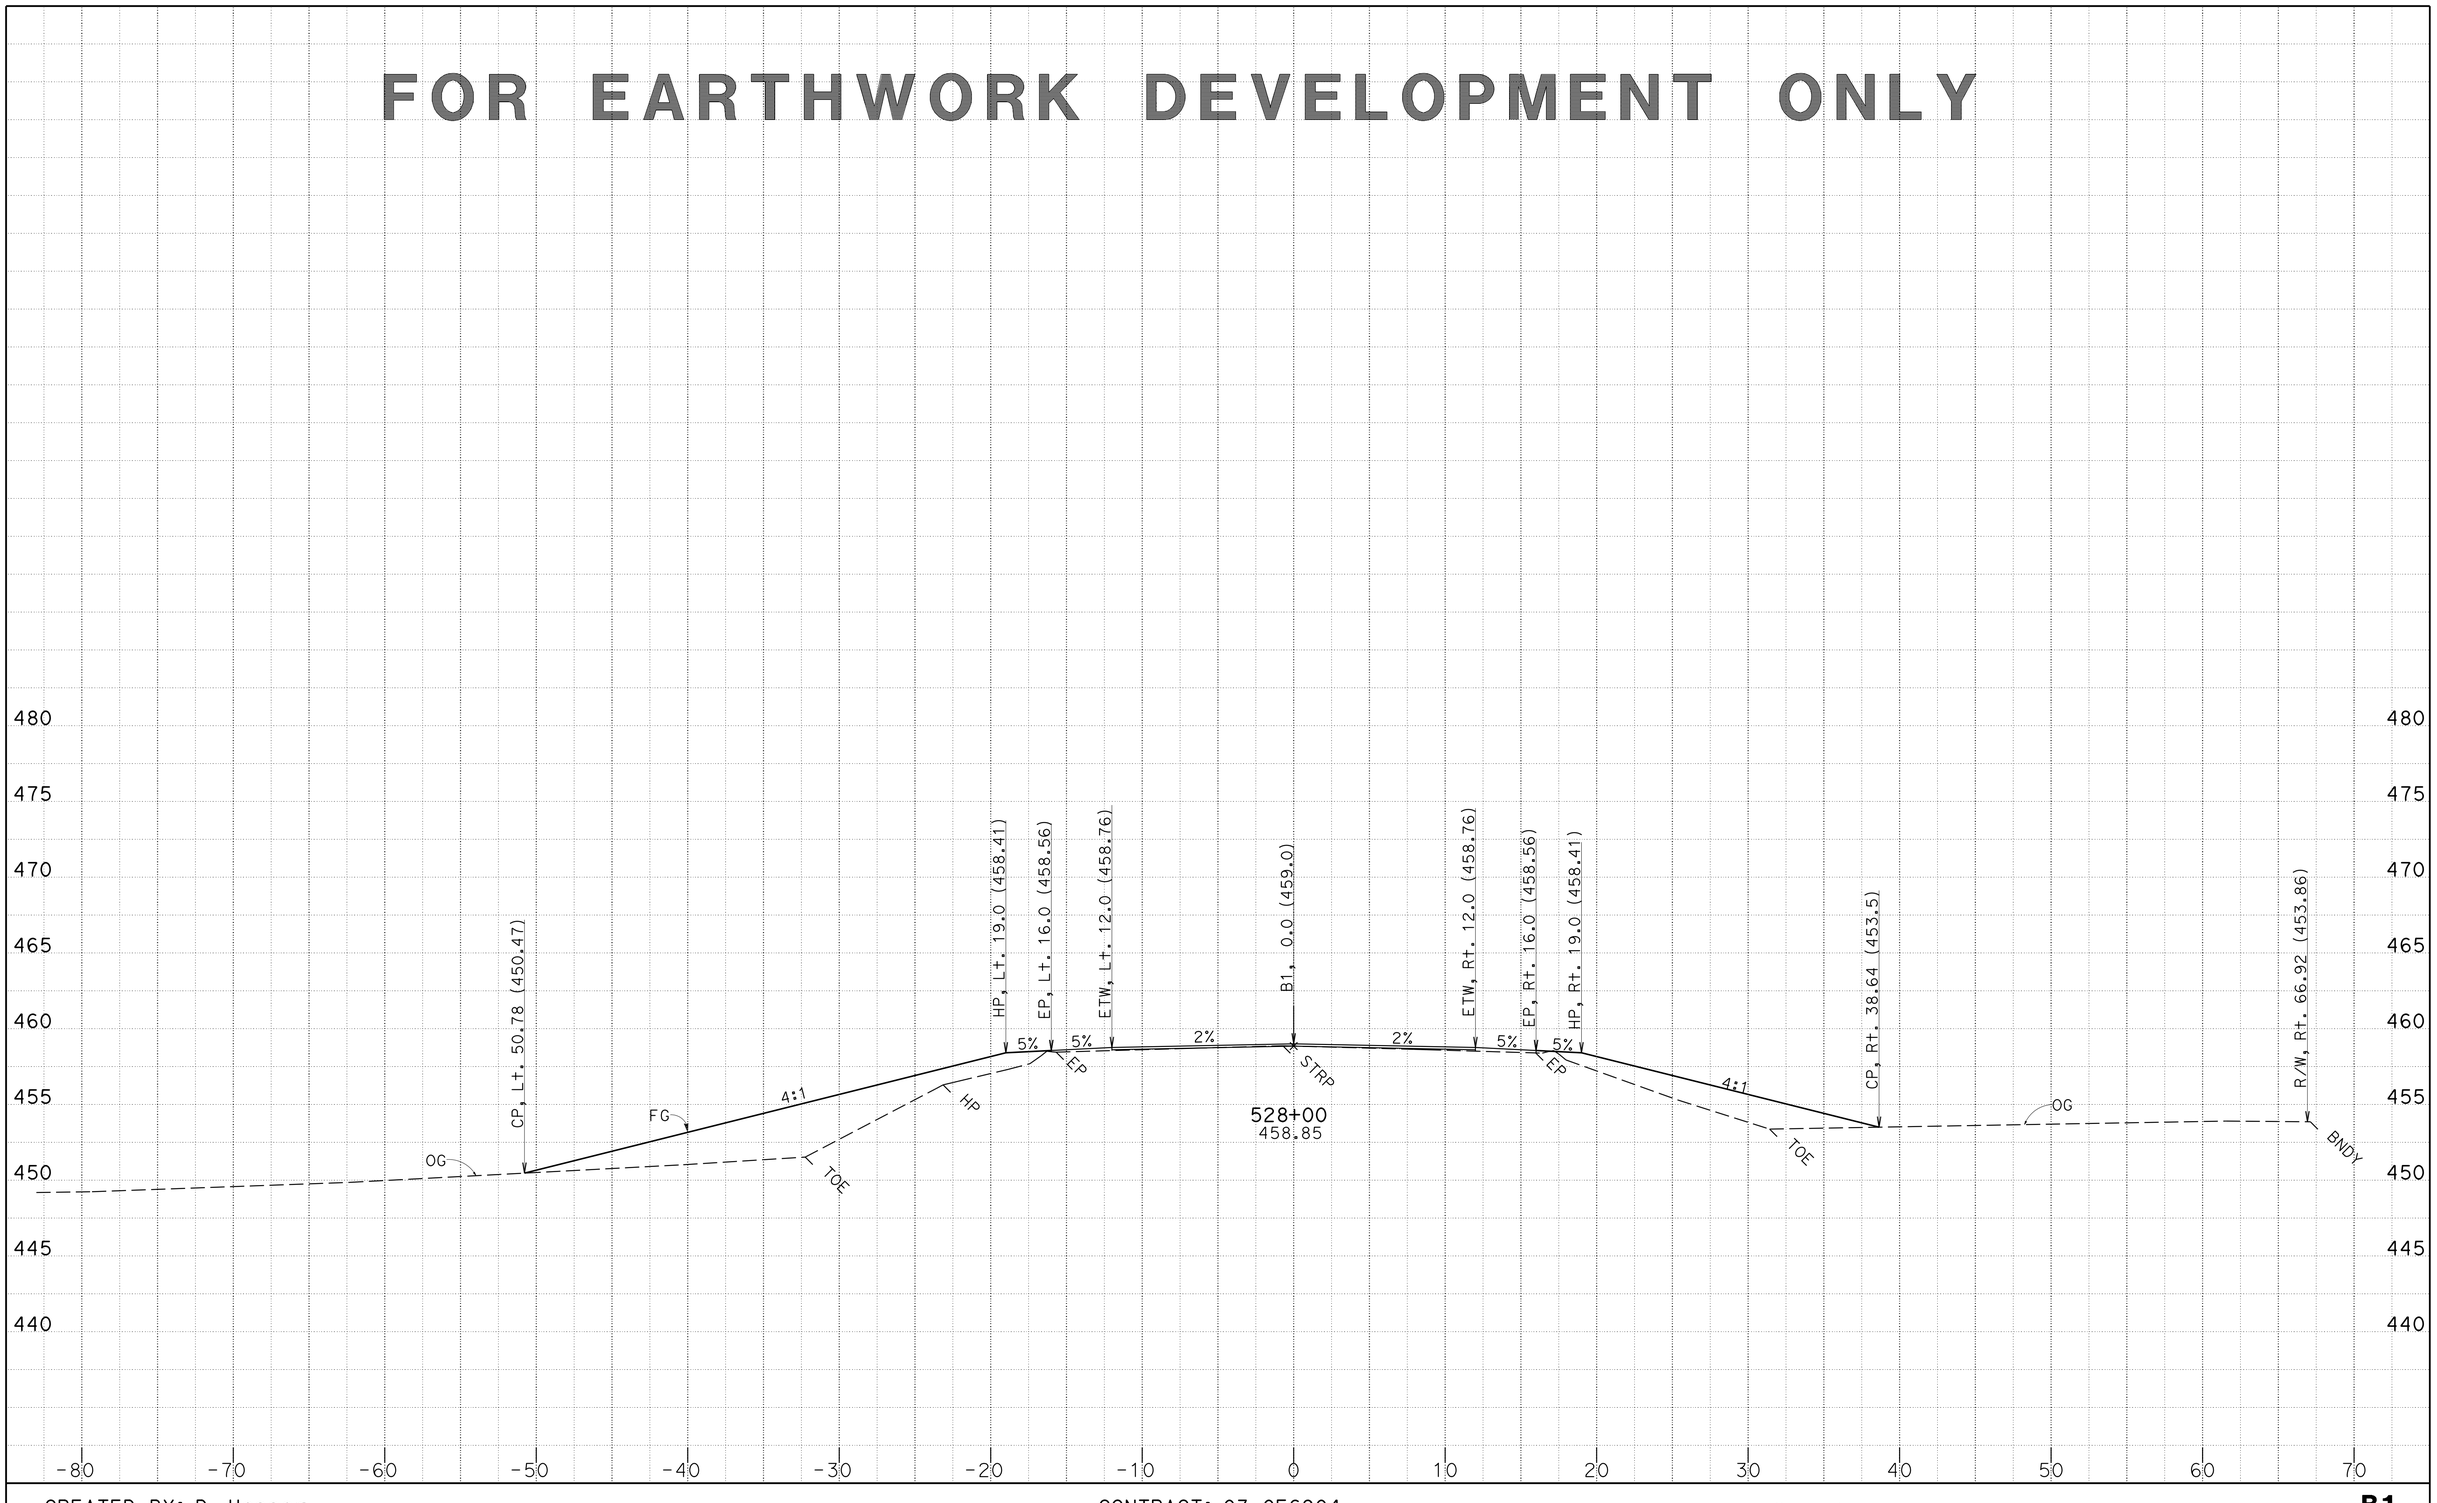

CREATED BY: D. Hopper
DATE: 4/16/2014

KC Project: 0F690 File: P:\proj4*\0f690\design\CAiCE\0f690\EAR\B1\b1_design_04_15_14.ear

CONTRACT: 03-0F6904
DIST/CO/RTE/PM: 03/But/70/24.0-24.5
PROJECT ID: 0300000100

SCALE: 1" = 5' Horiz.
1" = 5' Vert.

All Dimensions are US Survey Feet

B1
CROSS SECTIONS
SHEET 5 OF 62

FOR EARTHWORK DEVELOPMENT ONLY

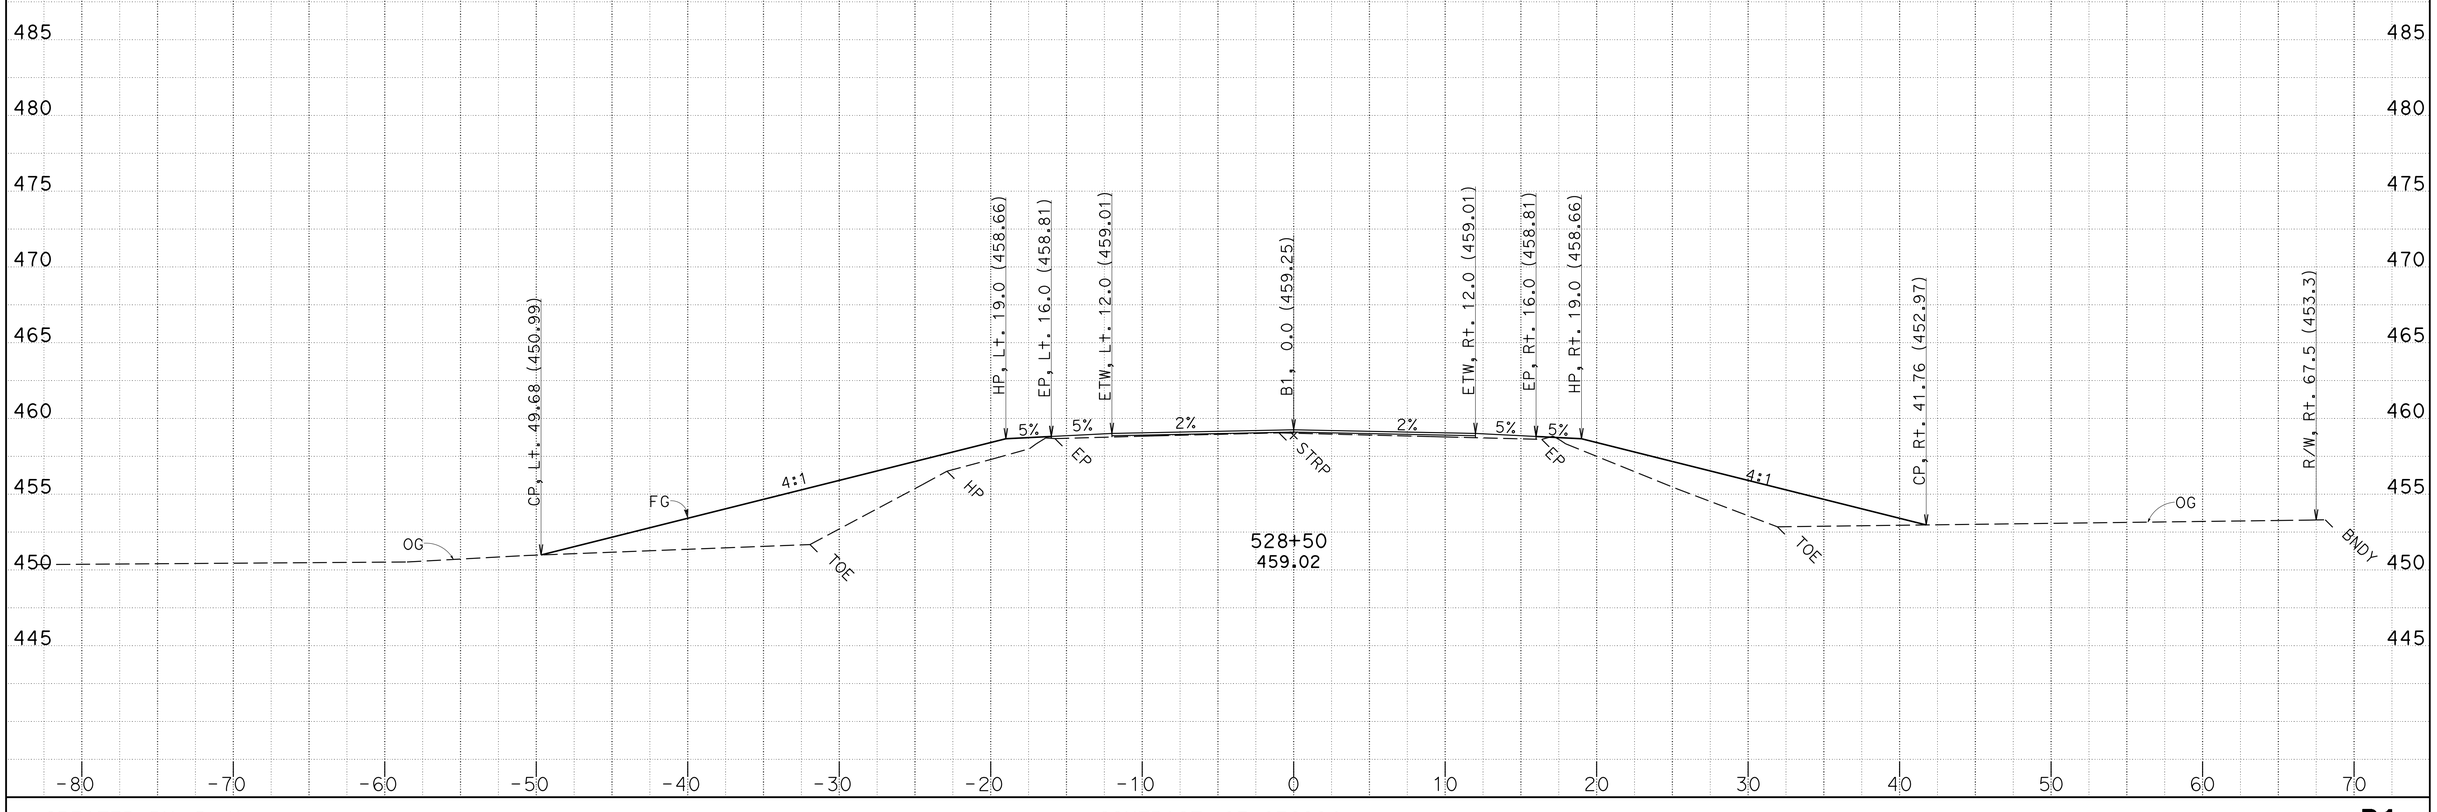

CREATED BY: D. Hopper
DATE: 4/16/2014

KC Project: 0F690 File: P:\proj4*\0f690\design\CAiCE\0f690\EAR\B1\b1_design_04_15_14.ear

CONTRACT: 03-0F6904
DIST/CO/RTE/PM: 03/But/70/24.0-24.5
PROJECT ID: 0300000100

SCALE: 1" = 5' Horiz.
1" = 5' Vert.

All Dimensions are US Survey Feet

B1
CROSS SECTIONS
SHEET 6 OF 62

FOR EARTHWORK DEVELOPMENT ONLY

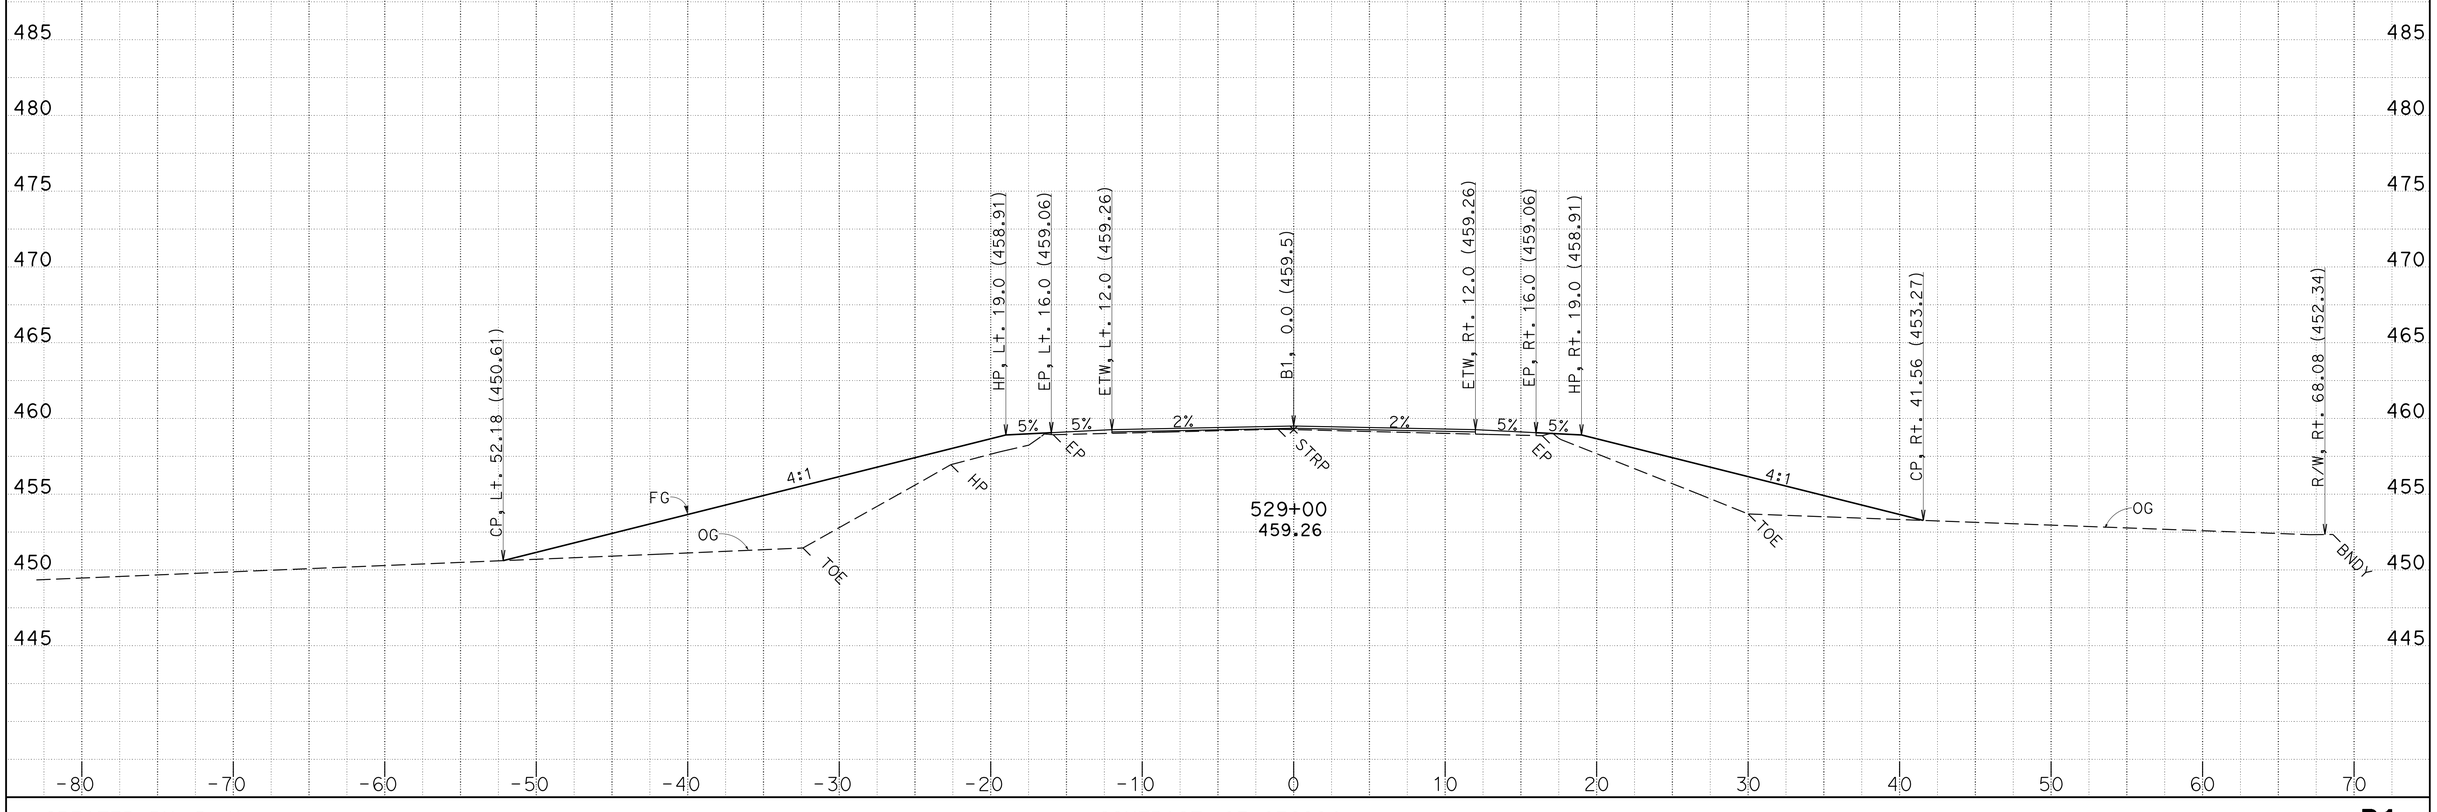

CREATED BY: D. Hopper
DATE: 4/16/2014
KC Project: 0F690 File: P:\proj4*\0f690\design\CAiCE\0f690\EAR\B1\b1_design_04_15_14.ear

CONTRACT: 03-0F6904
DIST/CO/RTE/PM: 03/But/70/24.0-24.5
PROJECT ID: 0300000100

SCALE: 1" = 5' Horiz.
1" = 5' Vert.
All Dimensions are US Survey Feet

B1
CROSS SECTIONS
SHEET 7 OF 62

FOR EARTHWORK DEVELOPMENT ONLY

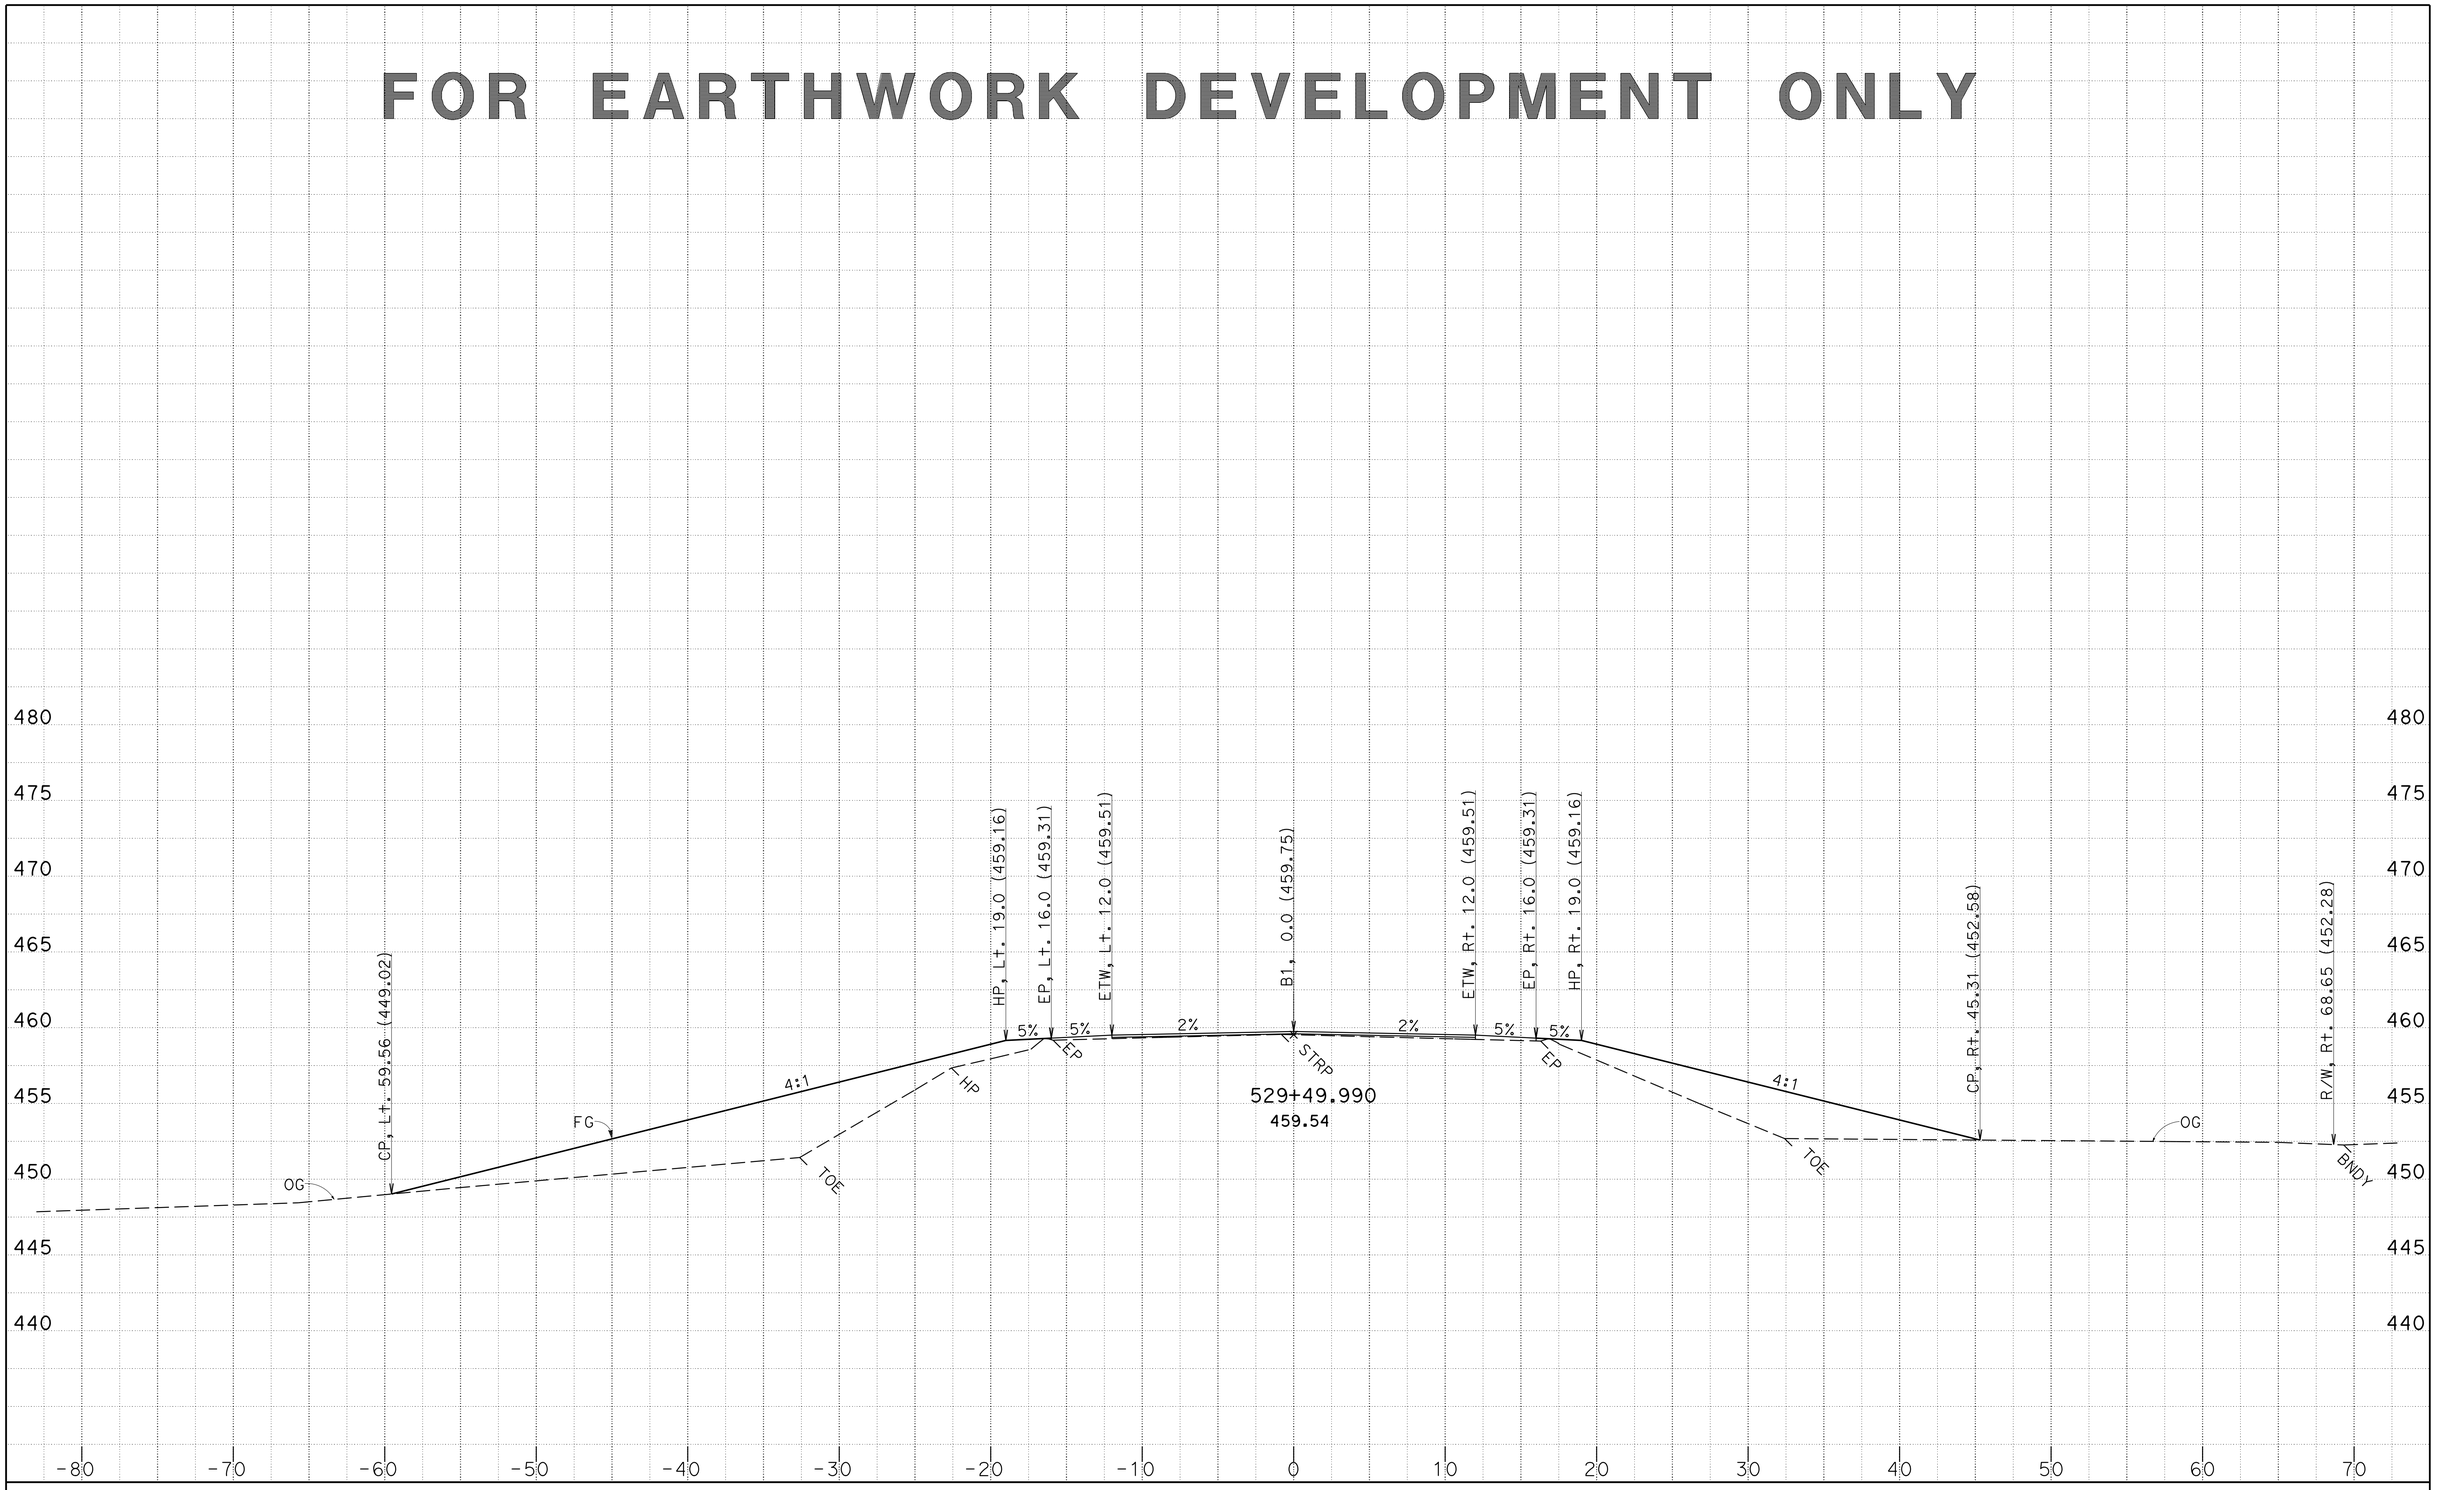

CREATED BY: D. Hopper
DATE: 4/16/2014

KC Project: 0F690 File: P:\proj4*\0f690\design\CAiCE\0f690\EAR\B1\b1_design_04_15_14.ear

CONTRACT: 03-0F6904
DIST/CO/RTE/PM: 03/But/70/24.0-24.5
PROJECT ID: 0300000100

SCALE: 1" = 5' Horiz.
1" = 5' Vert.

All Dimensions are US Survey Feet

B1
CROSS SECTIONS
SHEET 8 OF 62

FOR EARTHWORK DEVELOPMENT ONLY

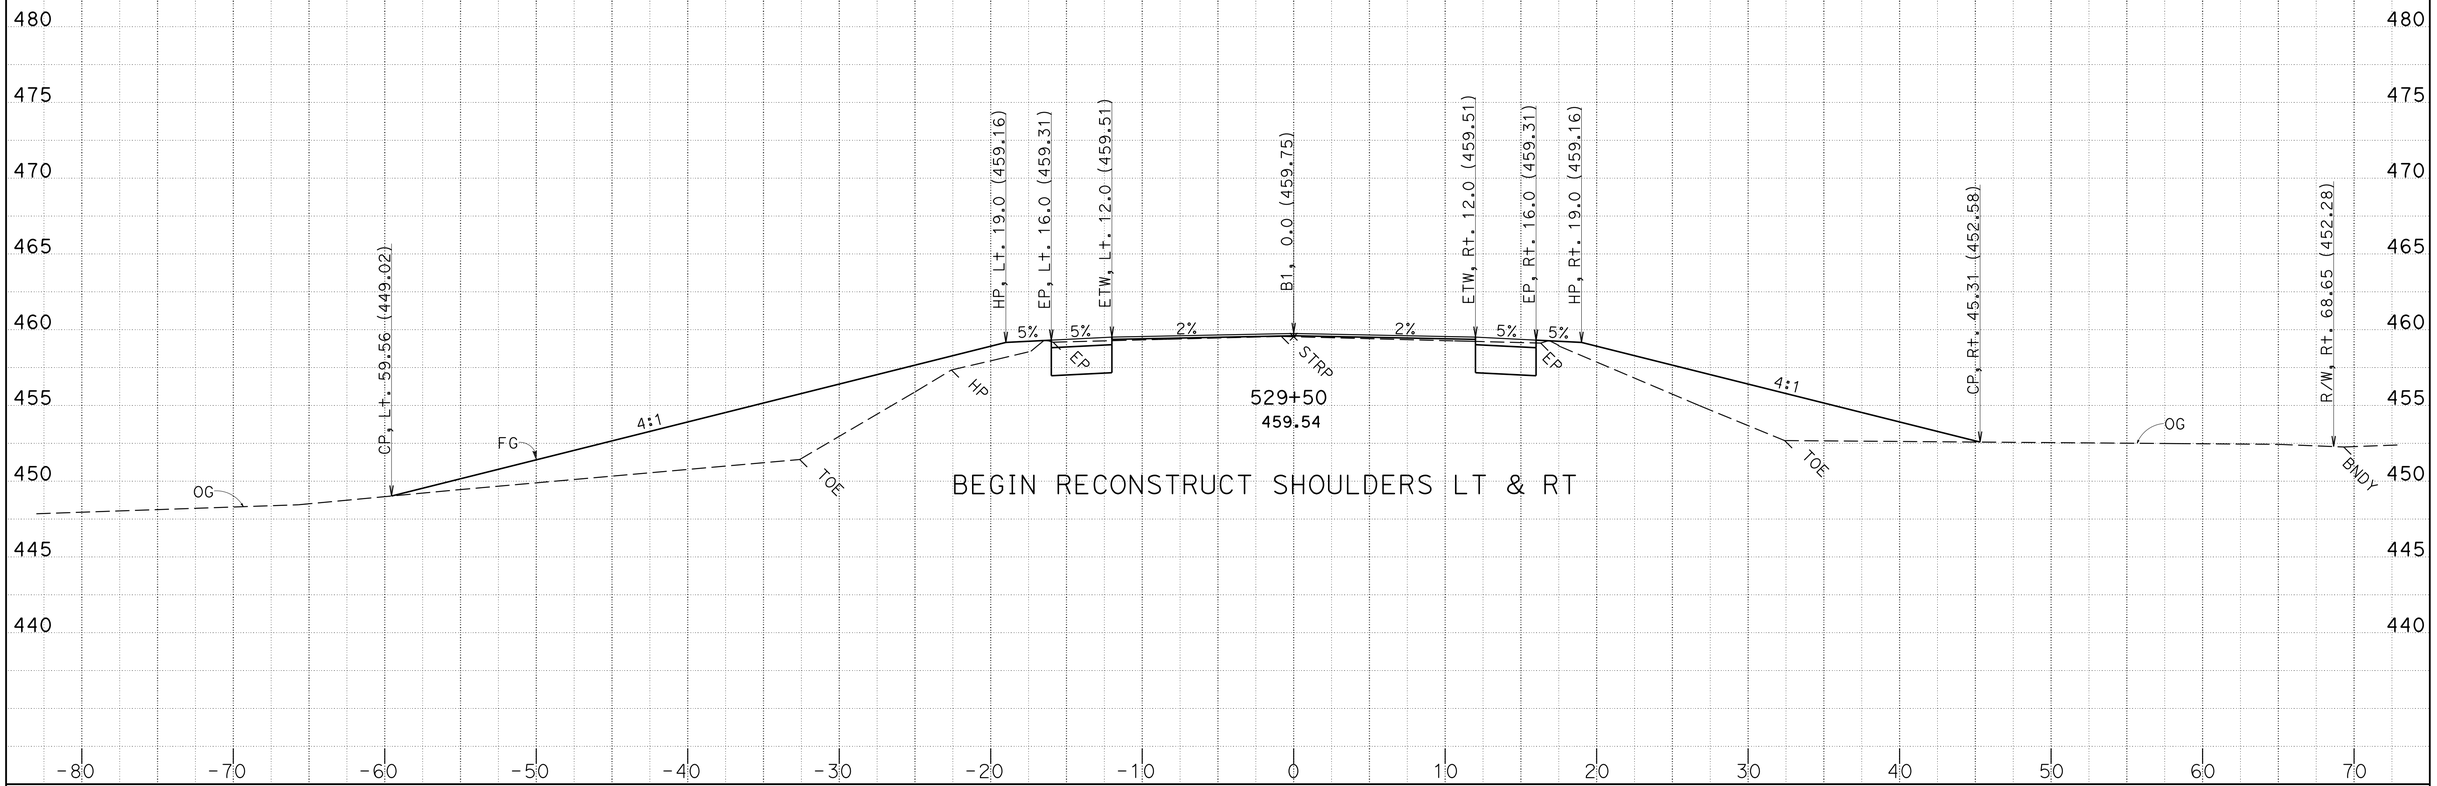

CREATED BY: D. Hopper
DATE: 4/16/2014

KC Project: 0F690 File: P:\proj4*\0f690\design\CAiCE\0f690\EAR\B1\b1_design_04_15_14.ear

CONTRACT: 03-0F6904
DIST/CO/RTE/PM: 03/But/70/24.0-24.5
PROJECT ID: 0300000100

SCALE: 1" = 5' Horiz.
1" = 5' Vert.

All Dimensions are US Survey Feet

B1
CROSS SECTIONS
SHEET 9 OF 62

FOR EARTHWORK DEVELOPMENT ONLY

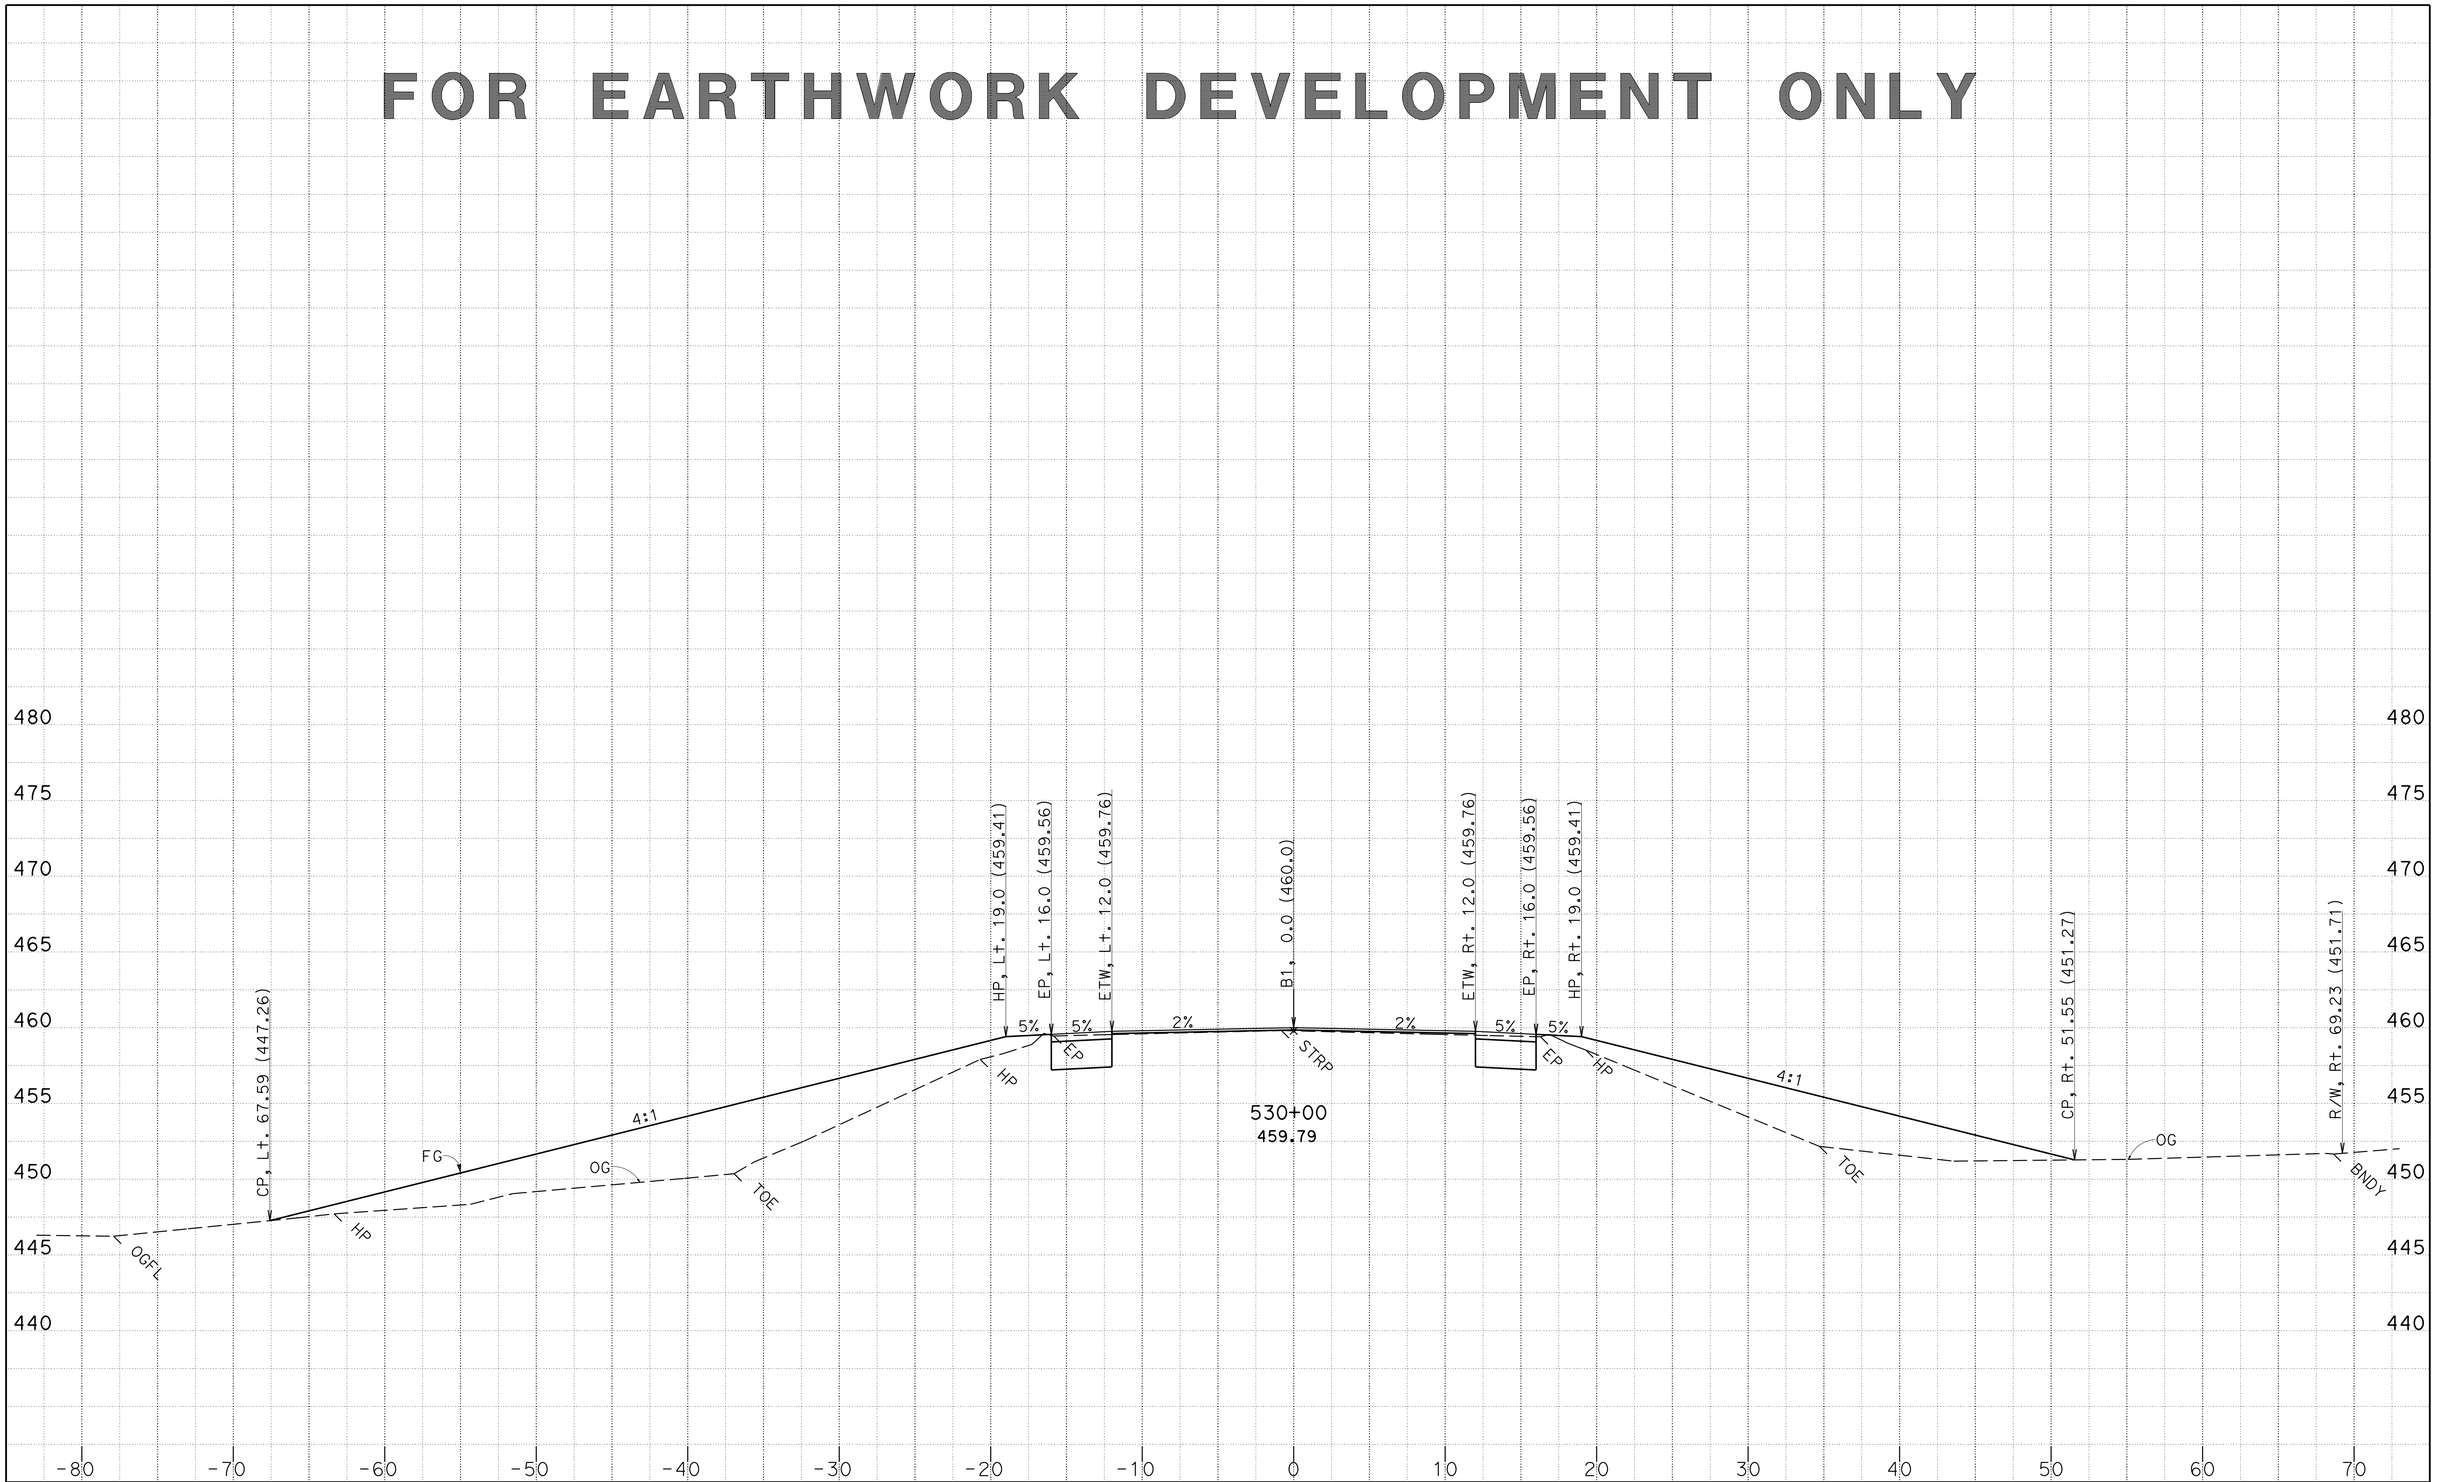

CREATED BY: D. Hopper
DATE: 4/16/2014

KC Project: 0F690 File: P:\proj4*\0f690\design\CAiCE\0f690\EAR\B1\b1_design_04_15_14.ear

CONTRACT: 03-0F6904
DIST/CO/RTE/PM: 03/But/70/24.0-24.5
PROJECT ID: 0300000100

SCALE: 1" = 5' Horiz.
1" = 5' Vert.

All Dimensions are US Survey Feet

B1
CROSS SECTIONS

FOR EARTHWORK DEVELOPMENT ONLY

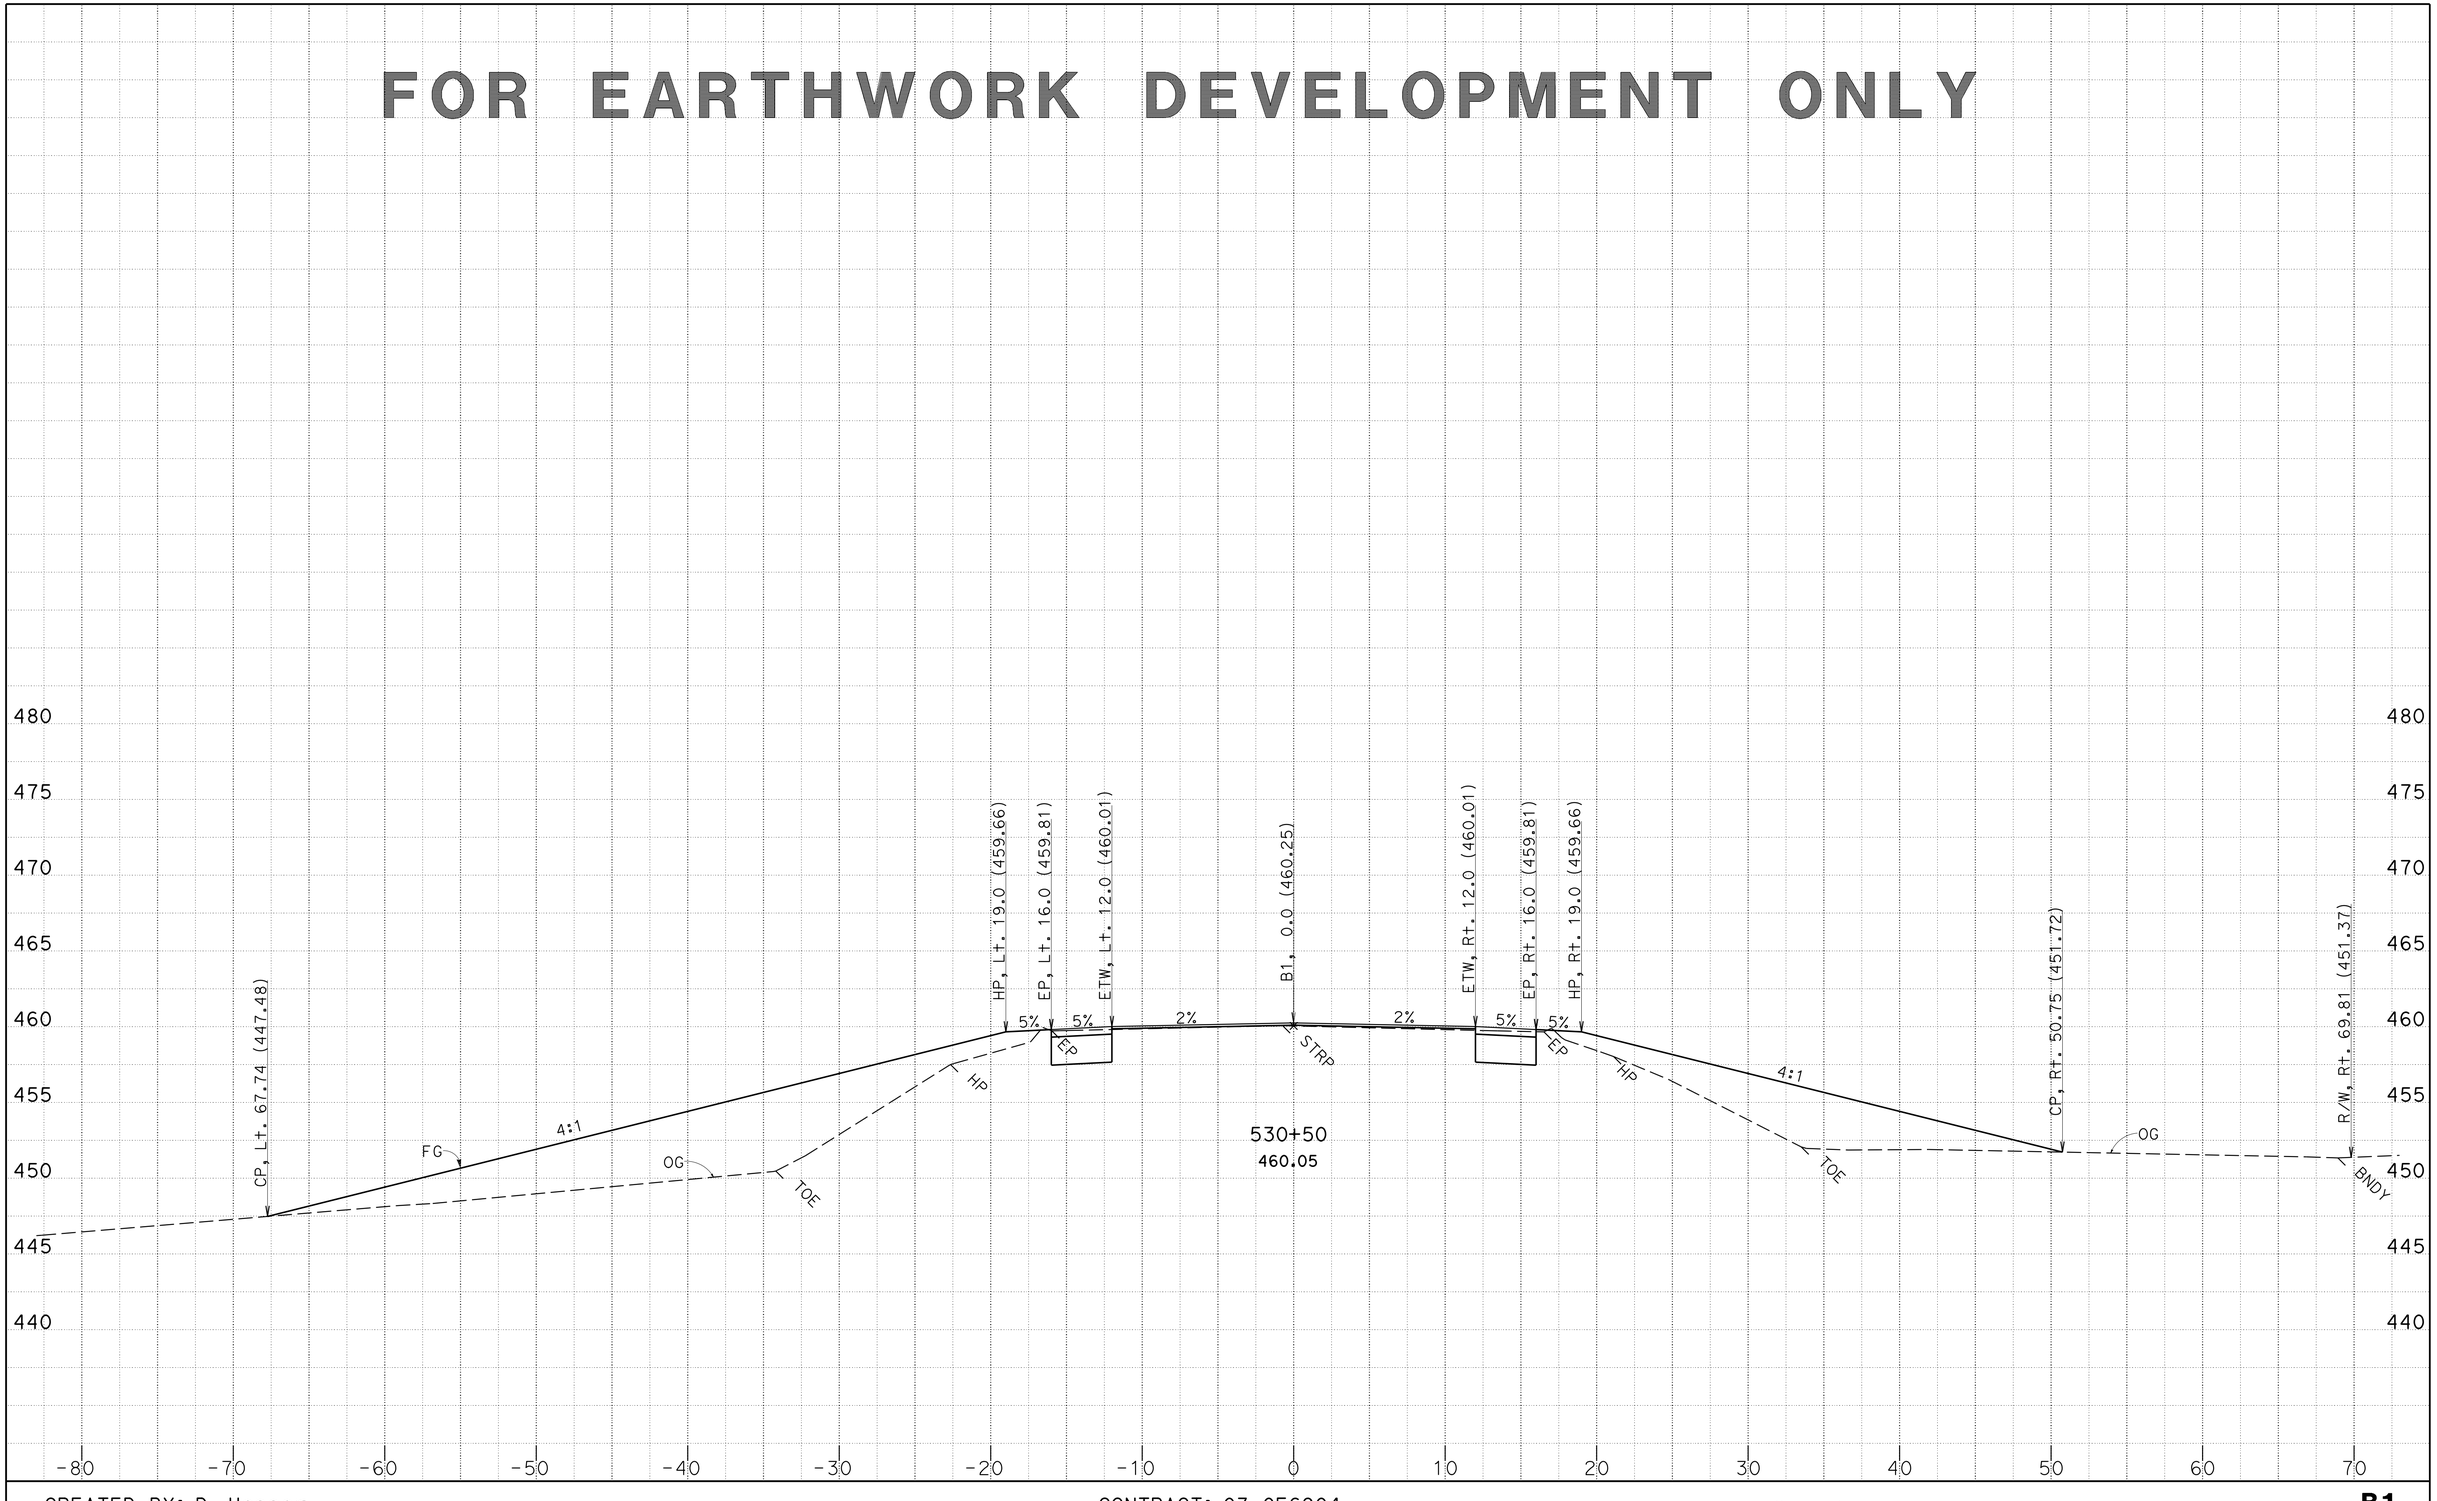

CREATED BY: D. Hopper
DATE: 4/16/2014

KC Project: 0F690 File: P:\proj4*\0f690\design\CAiCE\0f690\EAR\B1\b1_design_04_15_14.ear

CONTRACT: 03-0F6904
DIST/CO/RTE/PM: 03/But/70/24.0-24.5
PROJECT ID: 0300000100

SCALE: 1" = 5' Horiz.
1" = 5' Vert.

All Dimensions are US Survey Feet

B1
CROSS SECTIONS
SHEET 11 OF 62

FOR EARTHWORK DEVELOPMENT ONLY

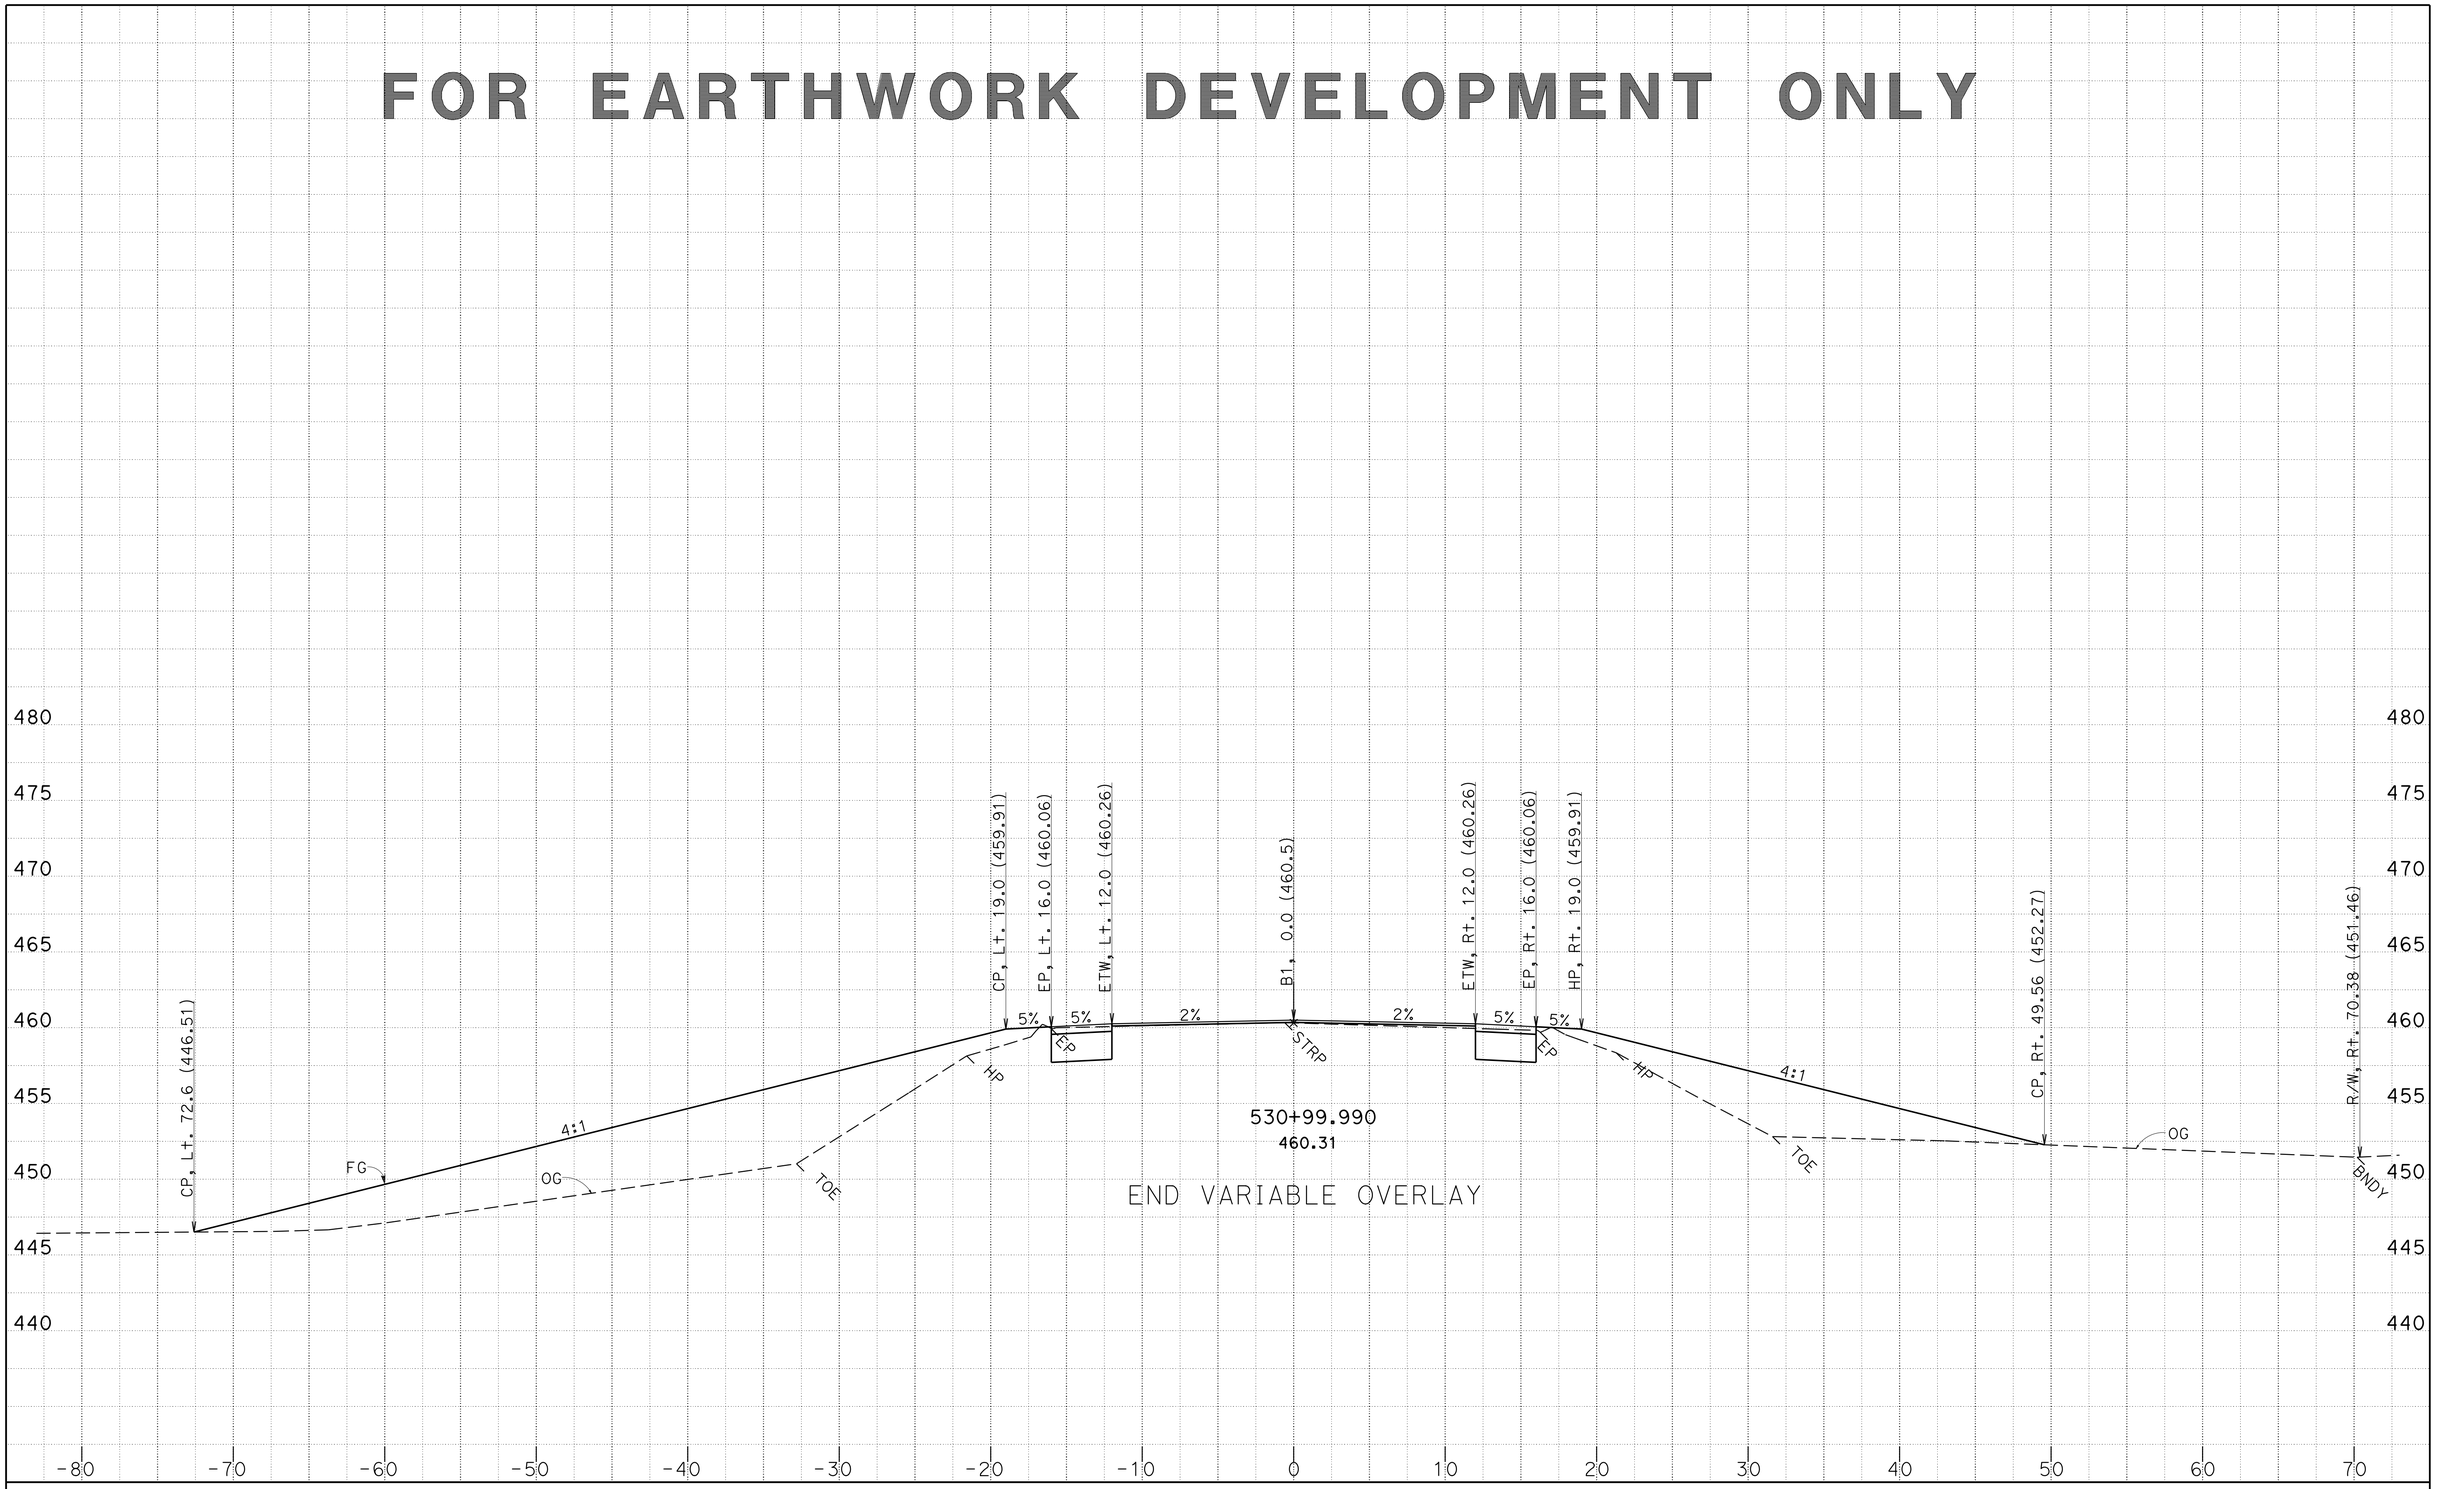

CREATED BY: D. Hopper
DATE: 4/16/2014

KC Project: 0F690 File: P:\proj4*\0f690\design\CAiCE\0f690\EAR\B1\b1_design_04_15_14.ear

CONTRACT: 03-0F6904
DIST/CO/RTE/PM: 03/But/70/24.0-24.5
PROJECT ID: 0300000100

SCALE: 1" = 5' Horiz.
1" = 5' Vert.

All Dimensions are US Survey Feet

B1
CROSS SECTIONS
SHEET 12 OF 62

FOR EARTHWORK DEVELOPMENT ONLY

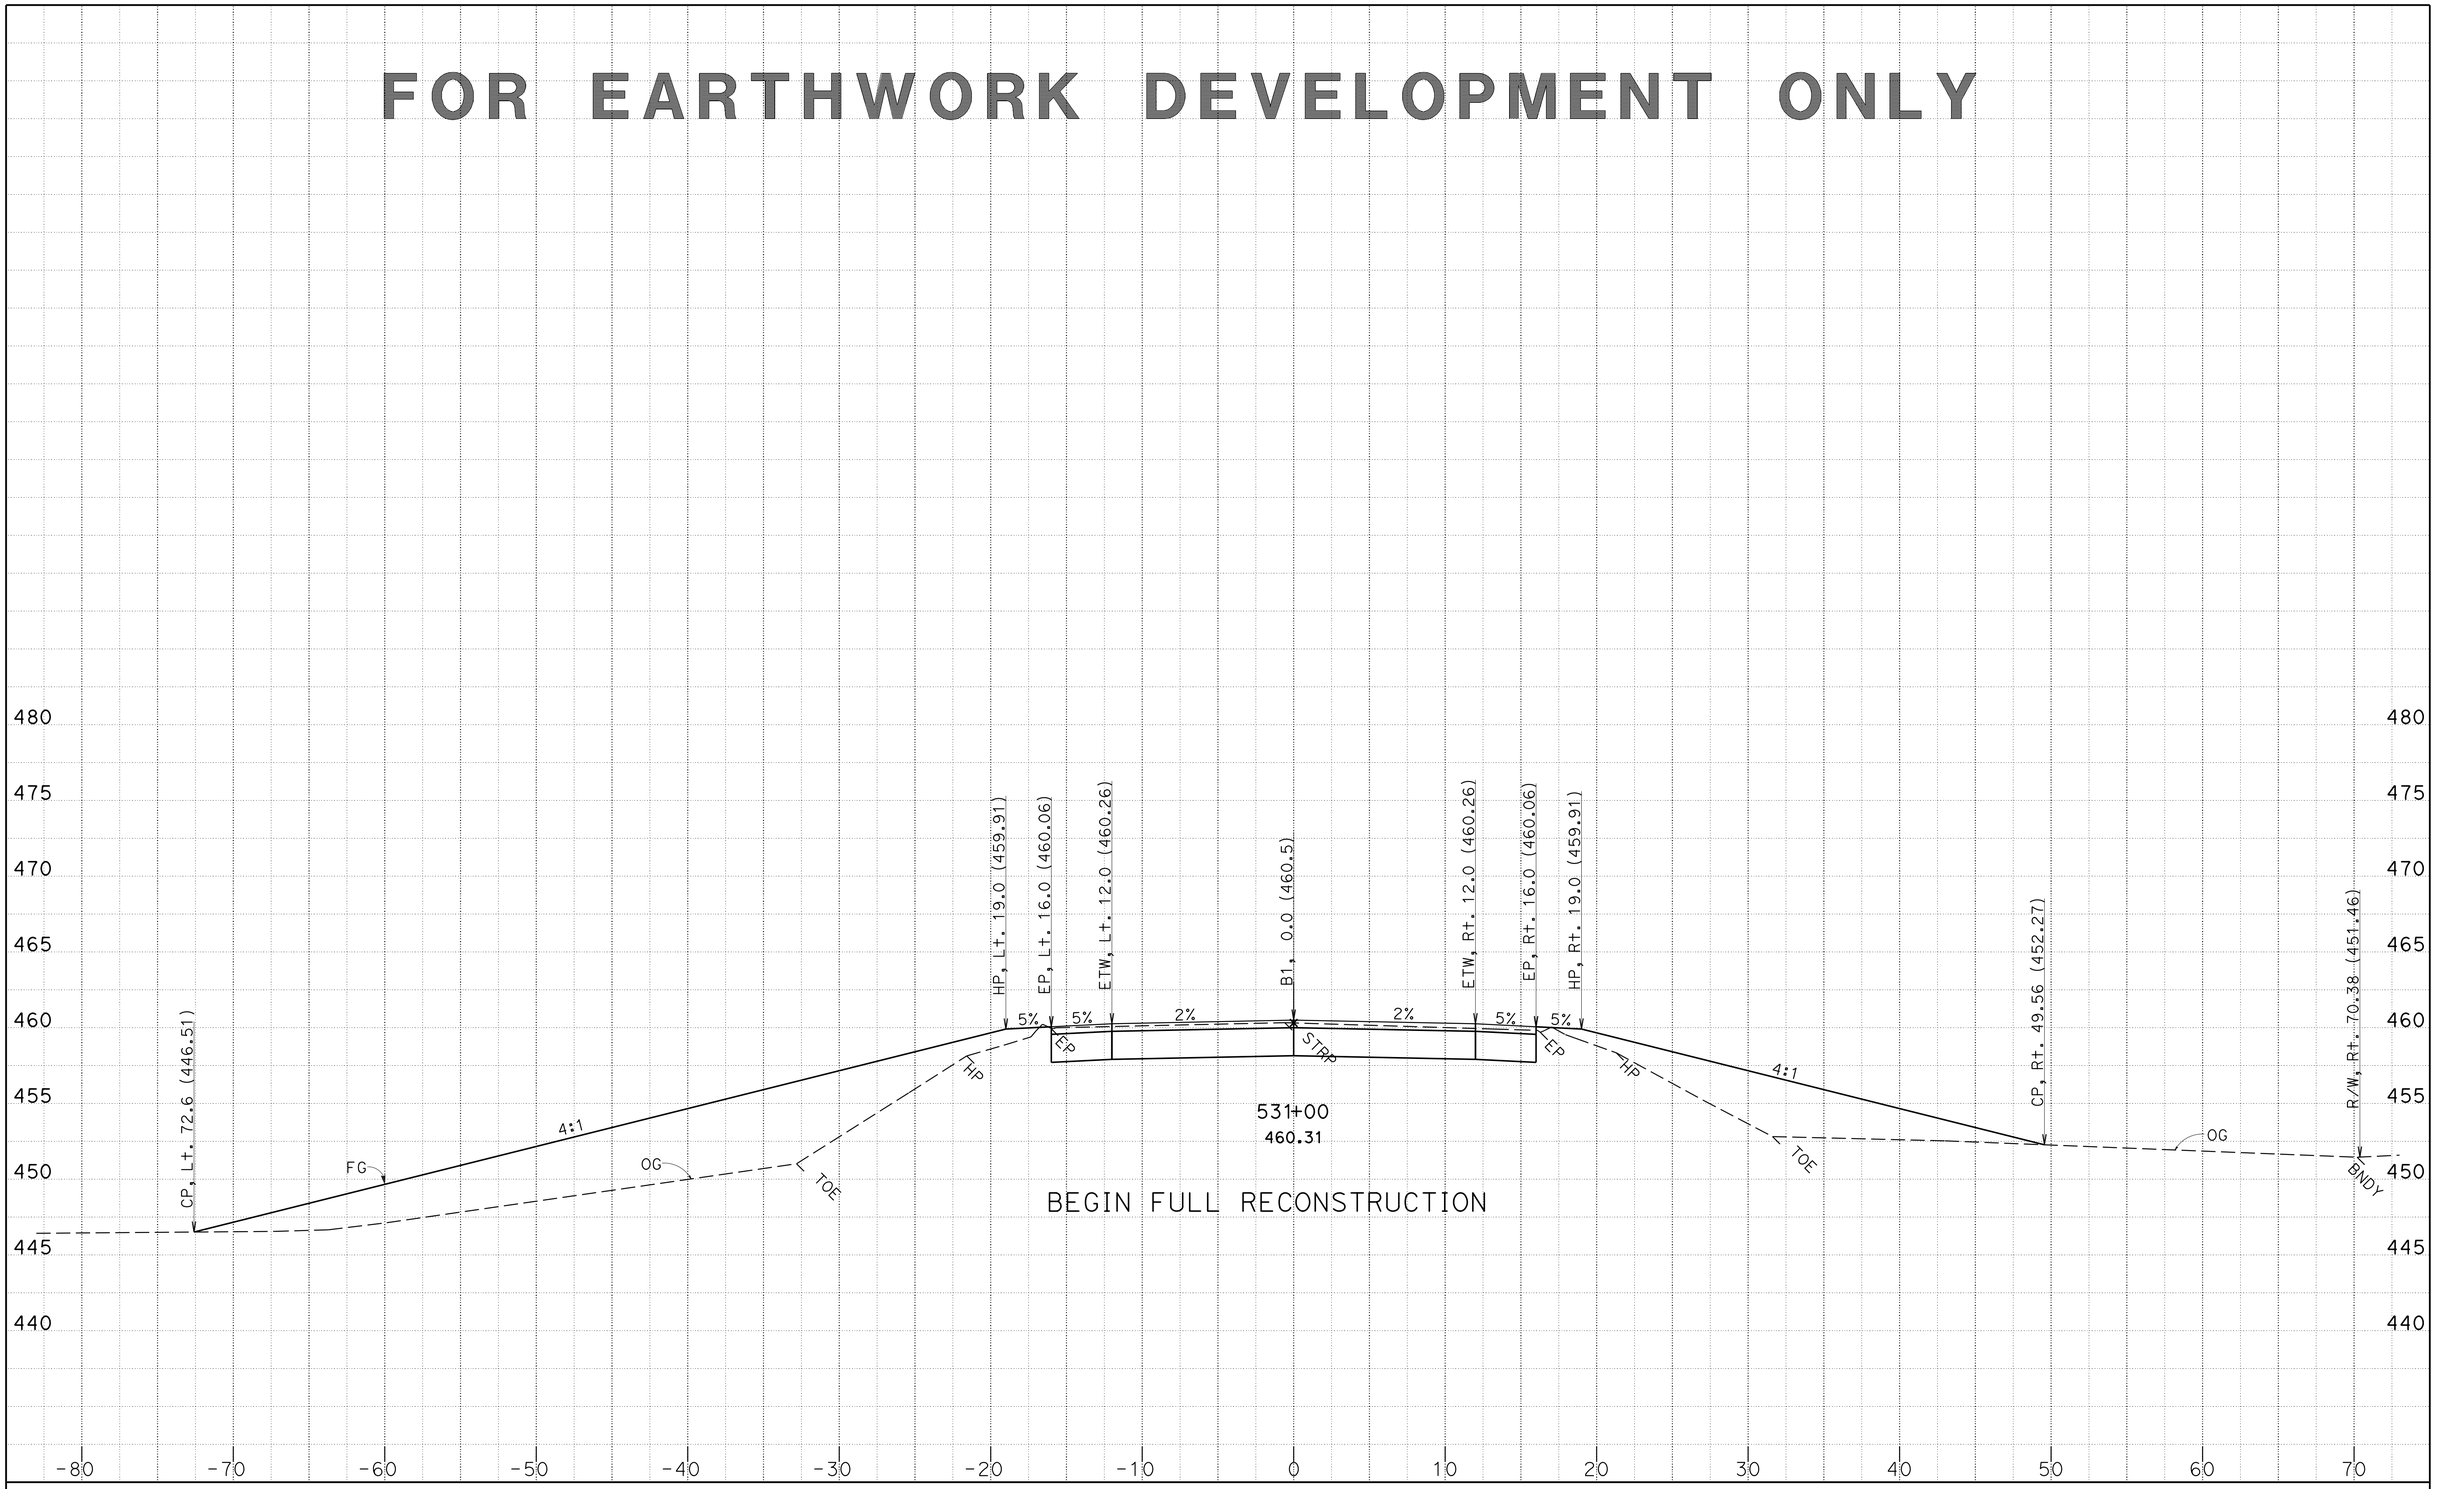

CREATED BY: D. Hopper
DATE: 4/16/2014

KC Project: 0F690 File: P:\proj4*\0f690\design\CAiCE\0f690\EAR\B1\b1_design_04_15_14.ear

CONTRACT: 03-0F6904
DIST/CO/RTE/PM: 03/But/70/24.0-24.5
PROJECT ID: 0300000100

SCALE: 1" = 5' Horiz.
1" = 5' Vert.

All Dimensions are US Survey Feet

B1
CROSS SECTIONS
SHEET 13 OF 62

FOR EARTHWORK DEVELOPMENT ONLY

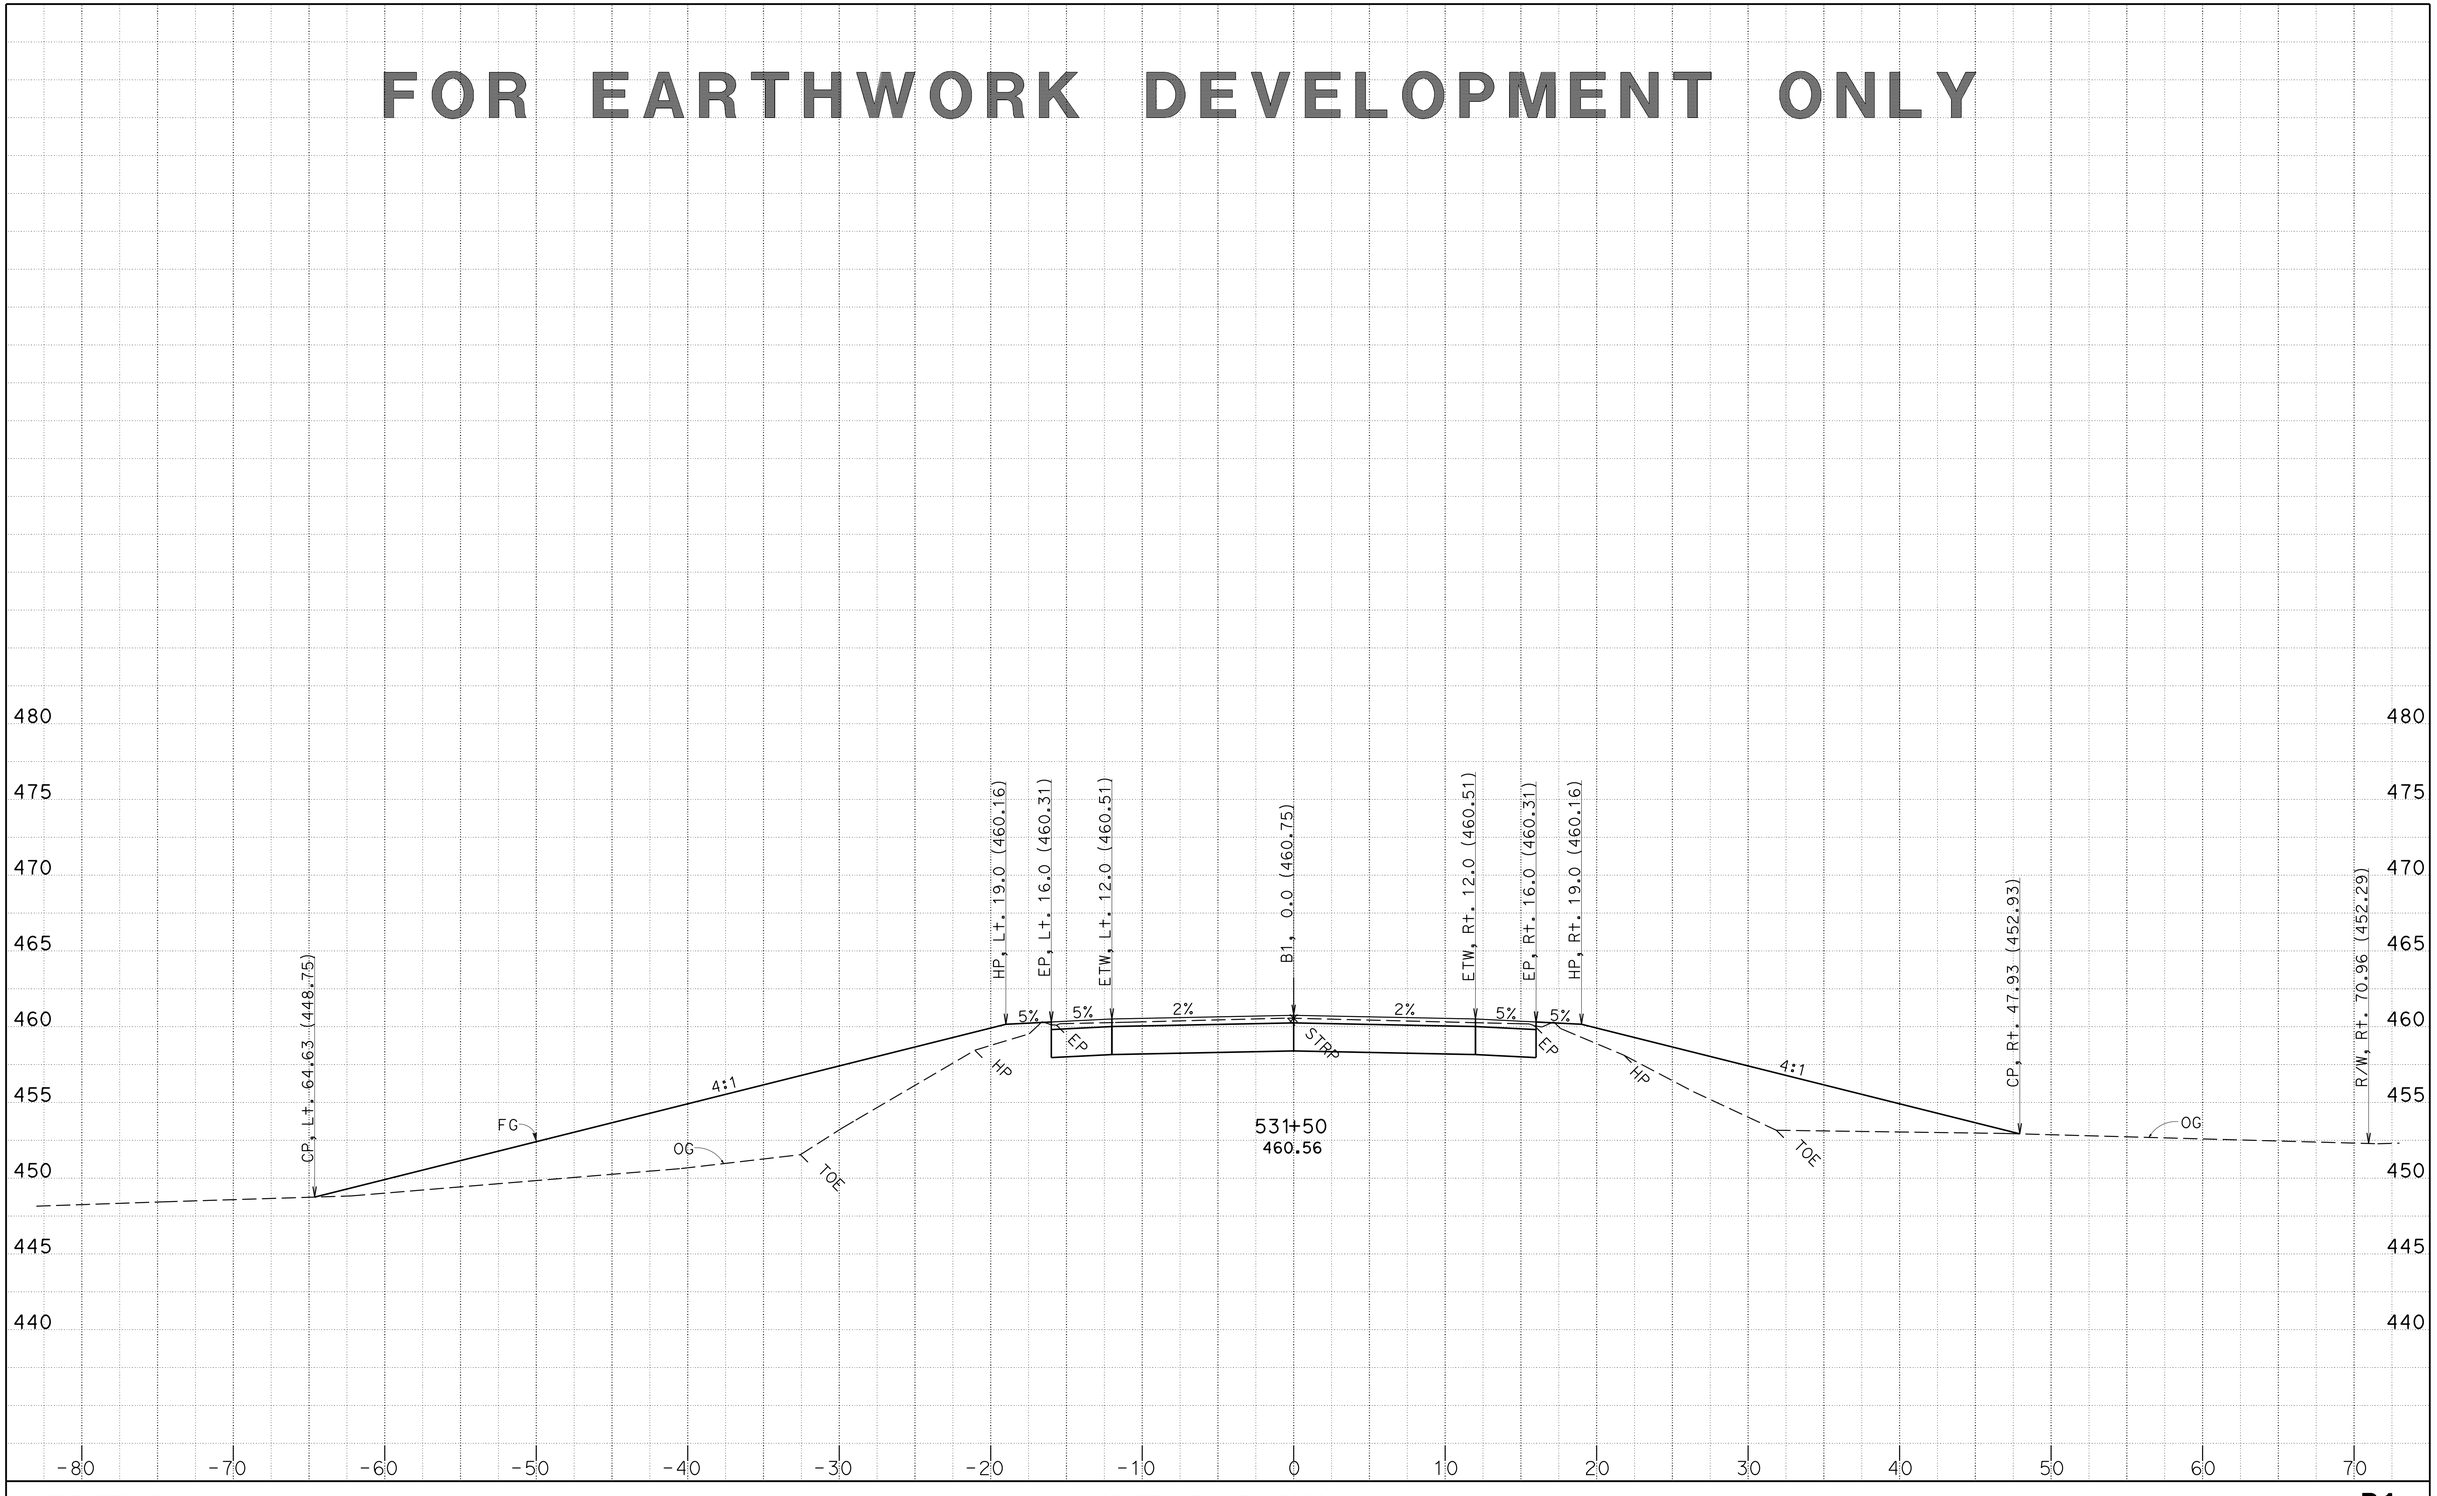

CREATED BY: D. Hopper
DATE: 4/16/2014
KC Project: 0F690

CONTRACT: 03-0F6904
DIST/CO/RTE/PM: 03/But/70/24.0-24.5
PROJECT ID: 0300000100
File: P:\proj4*\0f690\design\CAiCE\0f690\EAR\B1\b1_design_04_15_14.ear

SCALE: 1" = 5' Horiz.
1" = 5' Vert.
All Dimensions are US Survey Feet

B1
CROSS SECTIONS
SHEET 14 OF 62

FOR EARTHWORK DEVELOPMENT ONLY

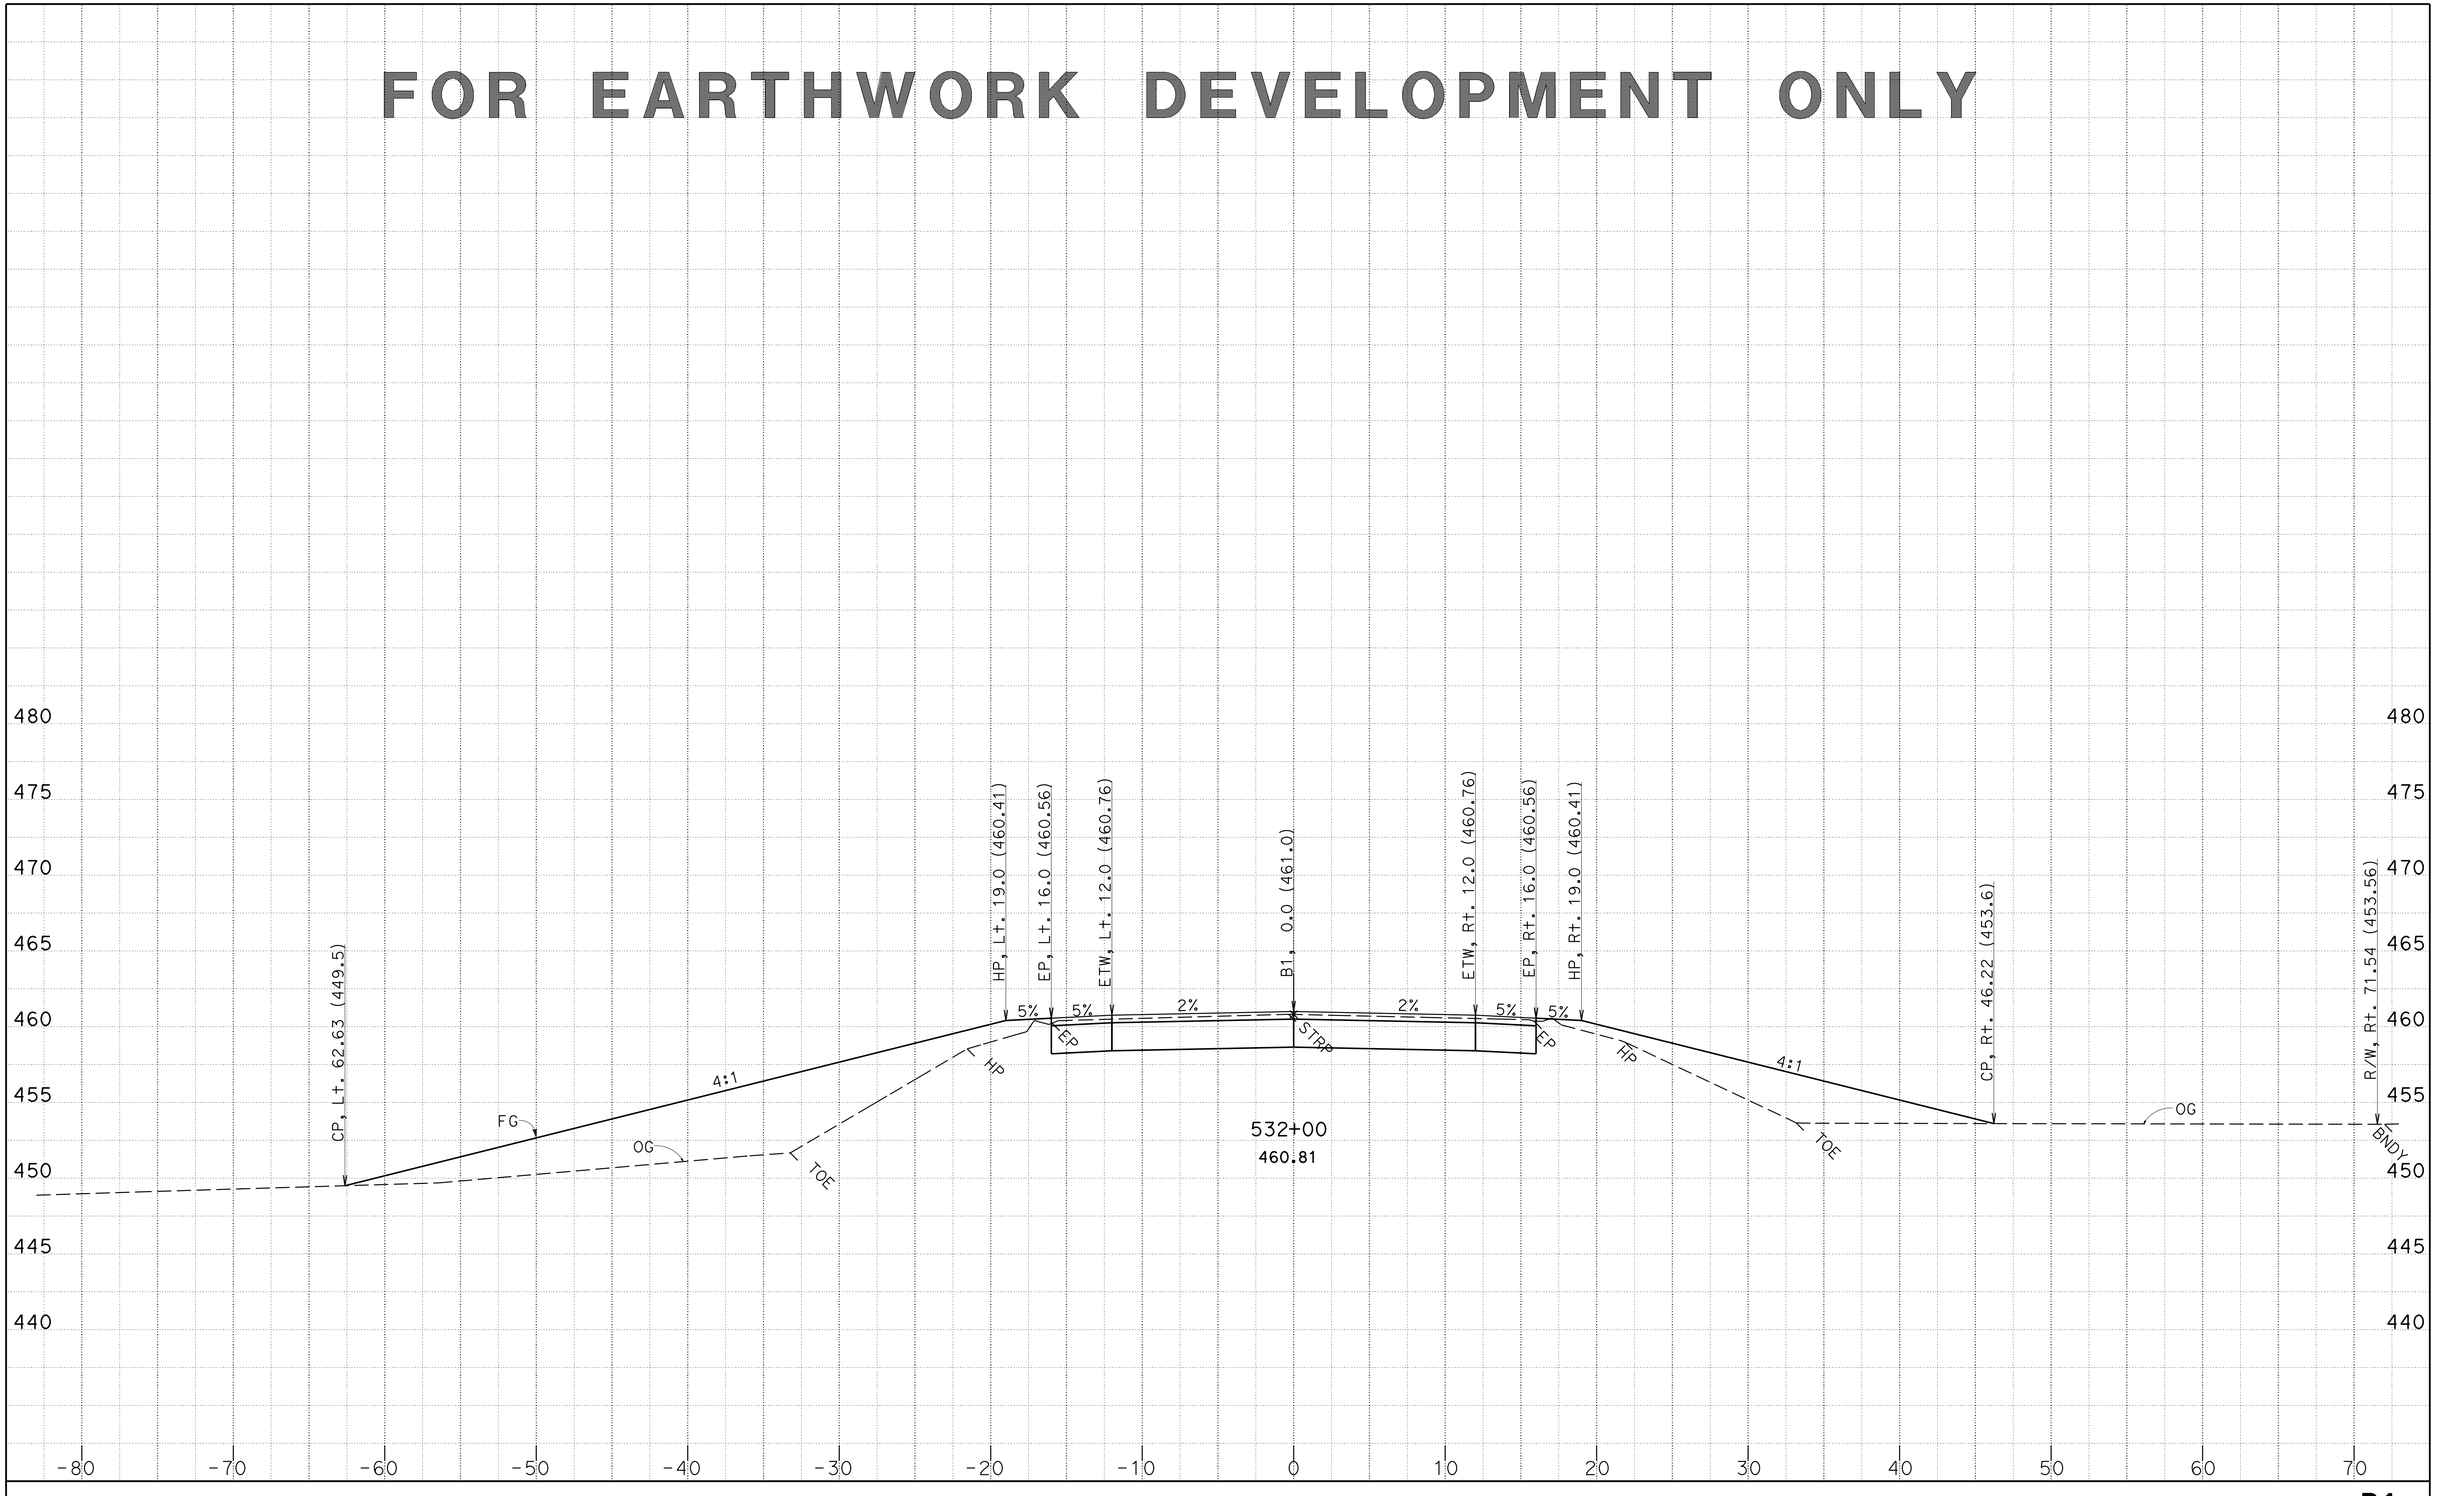

CREATED BY: D. Hopper
DATE: 4/16/2014

KC Project: 0F690 File: P:\proj4*\0f690\design\CAiCE\0f690\EAR\B1\b1_design_04_15_14.ear

CONTRACT: 03-0F6904
DIST/CO/RTE/PM: 03/But/70/24.0-24.5
PROJECT ID: 0300000100

SCALE: 1" = 5' Horiz.
1" = 5' Vert.

All Dimensions are US Survey Feet

B1
CROSS SECTIONS
SHEET 15 OF 62

FOR EARTHWORK DEVELOPMENT ONLY

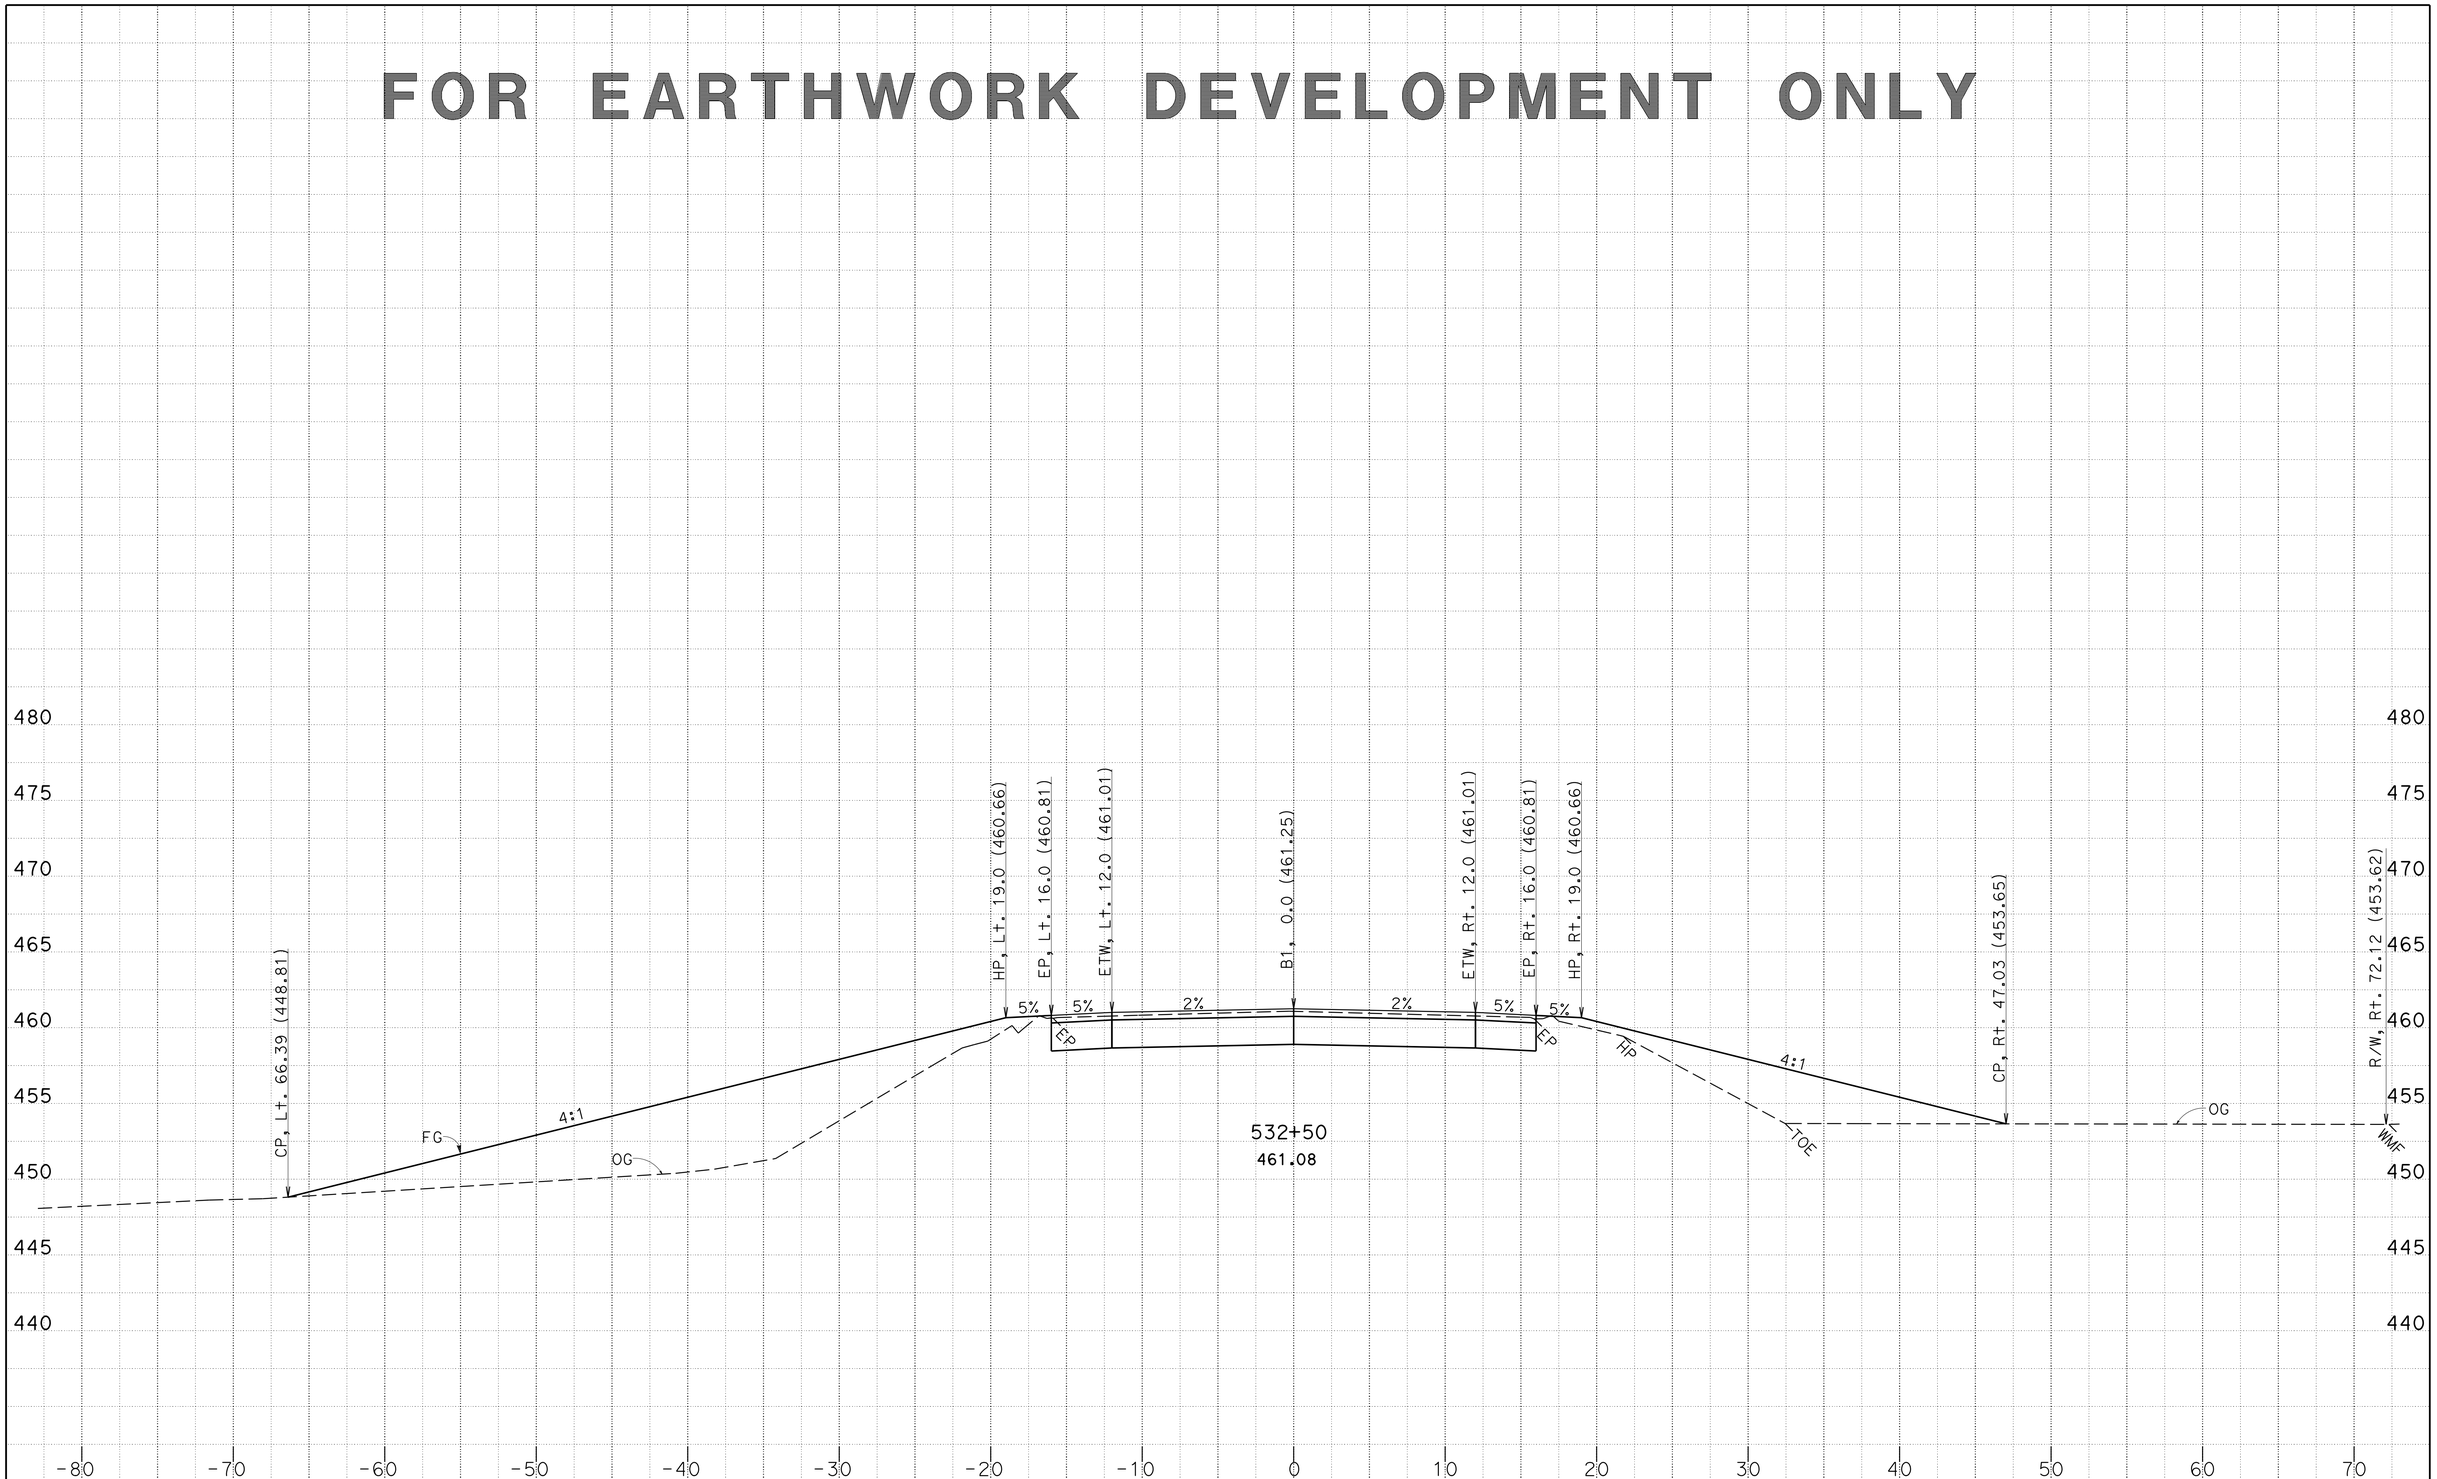

CREATED BY: D. Hopper
DATE: 4/16/2014

KC Project: 0F690 File: P:\proj4*\0f690\design\CAiCE\0f690\EAR\B1\b1_design_04_15_14.ear

CONTRACT: 03-0F6904
DIST/CO/RTE/PM: 03/But/70/24.0-24.5
PROJECT ID: 0300000100

SCALE: 1" = 5' Horiz.
1" = 5' Vert.

All Dimensions are US Survey Feet

B1
CROSS SECTIONS
SHEET 16 OF 62

FOR EARTHWORK DEVELOPMENT ONLY

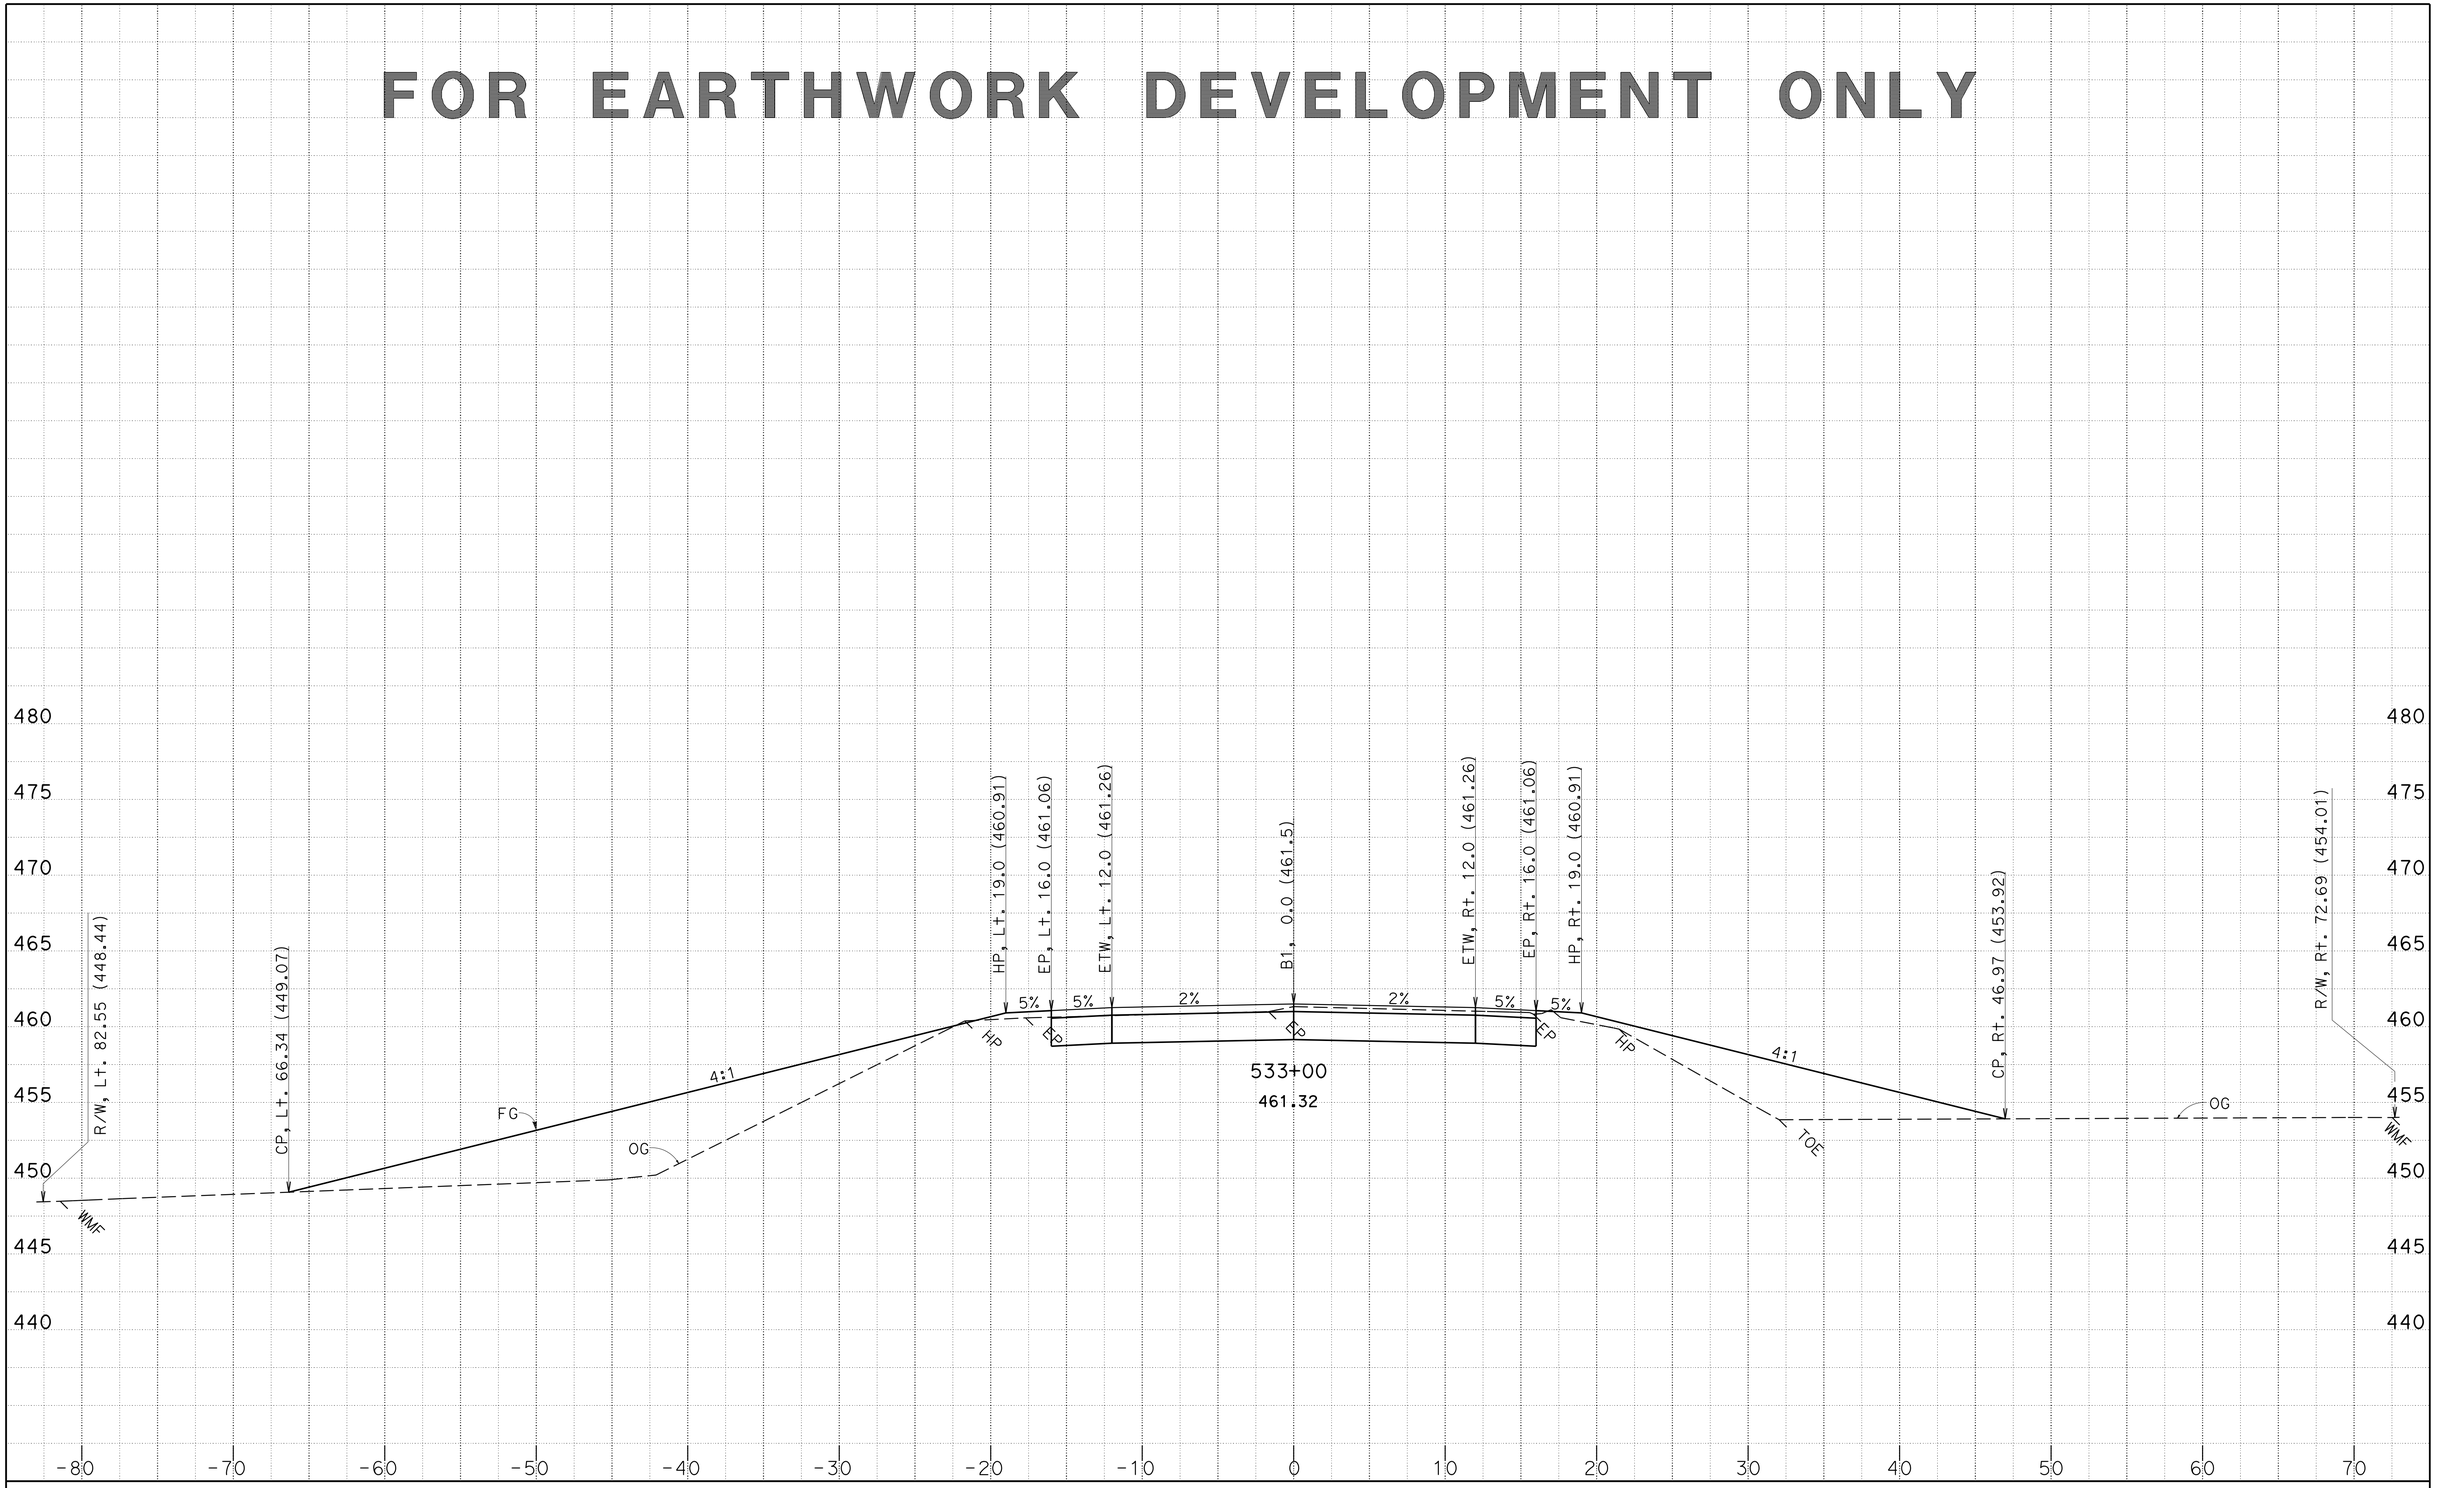

CREATED BY: D. Hopper
DATE: 4/16/2014

KC Project: 0F690 File: P:\proj4*\0f690\design\CAiCE\0f690\EAR\B1\b1_design_04_15_14.ear

CONTRACT: 03-0F6904
DIST/CO/RTE/PM: 03/But/70/24.0-24.5
PROJECT ID: 0300000100

SCALE: 1" = 5' Horiz.
1" = 5' Vert.

All Dimensions are US Survey Feet

B1
CROSS SECTIONS
SHEET 17 OF 62

FOR EARTHWORK DEVELOPMENT ONLY

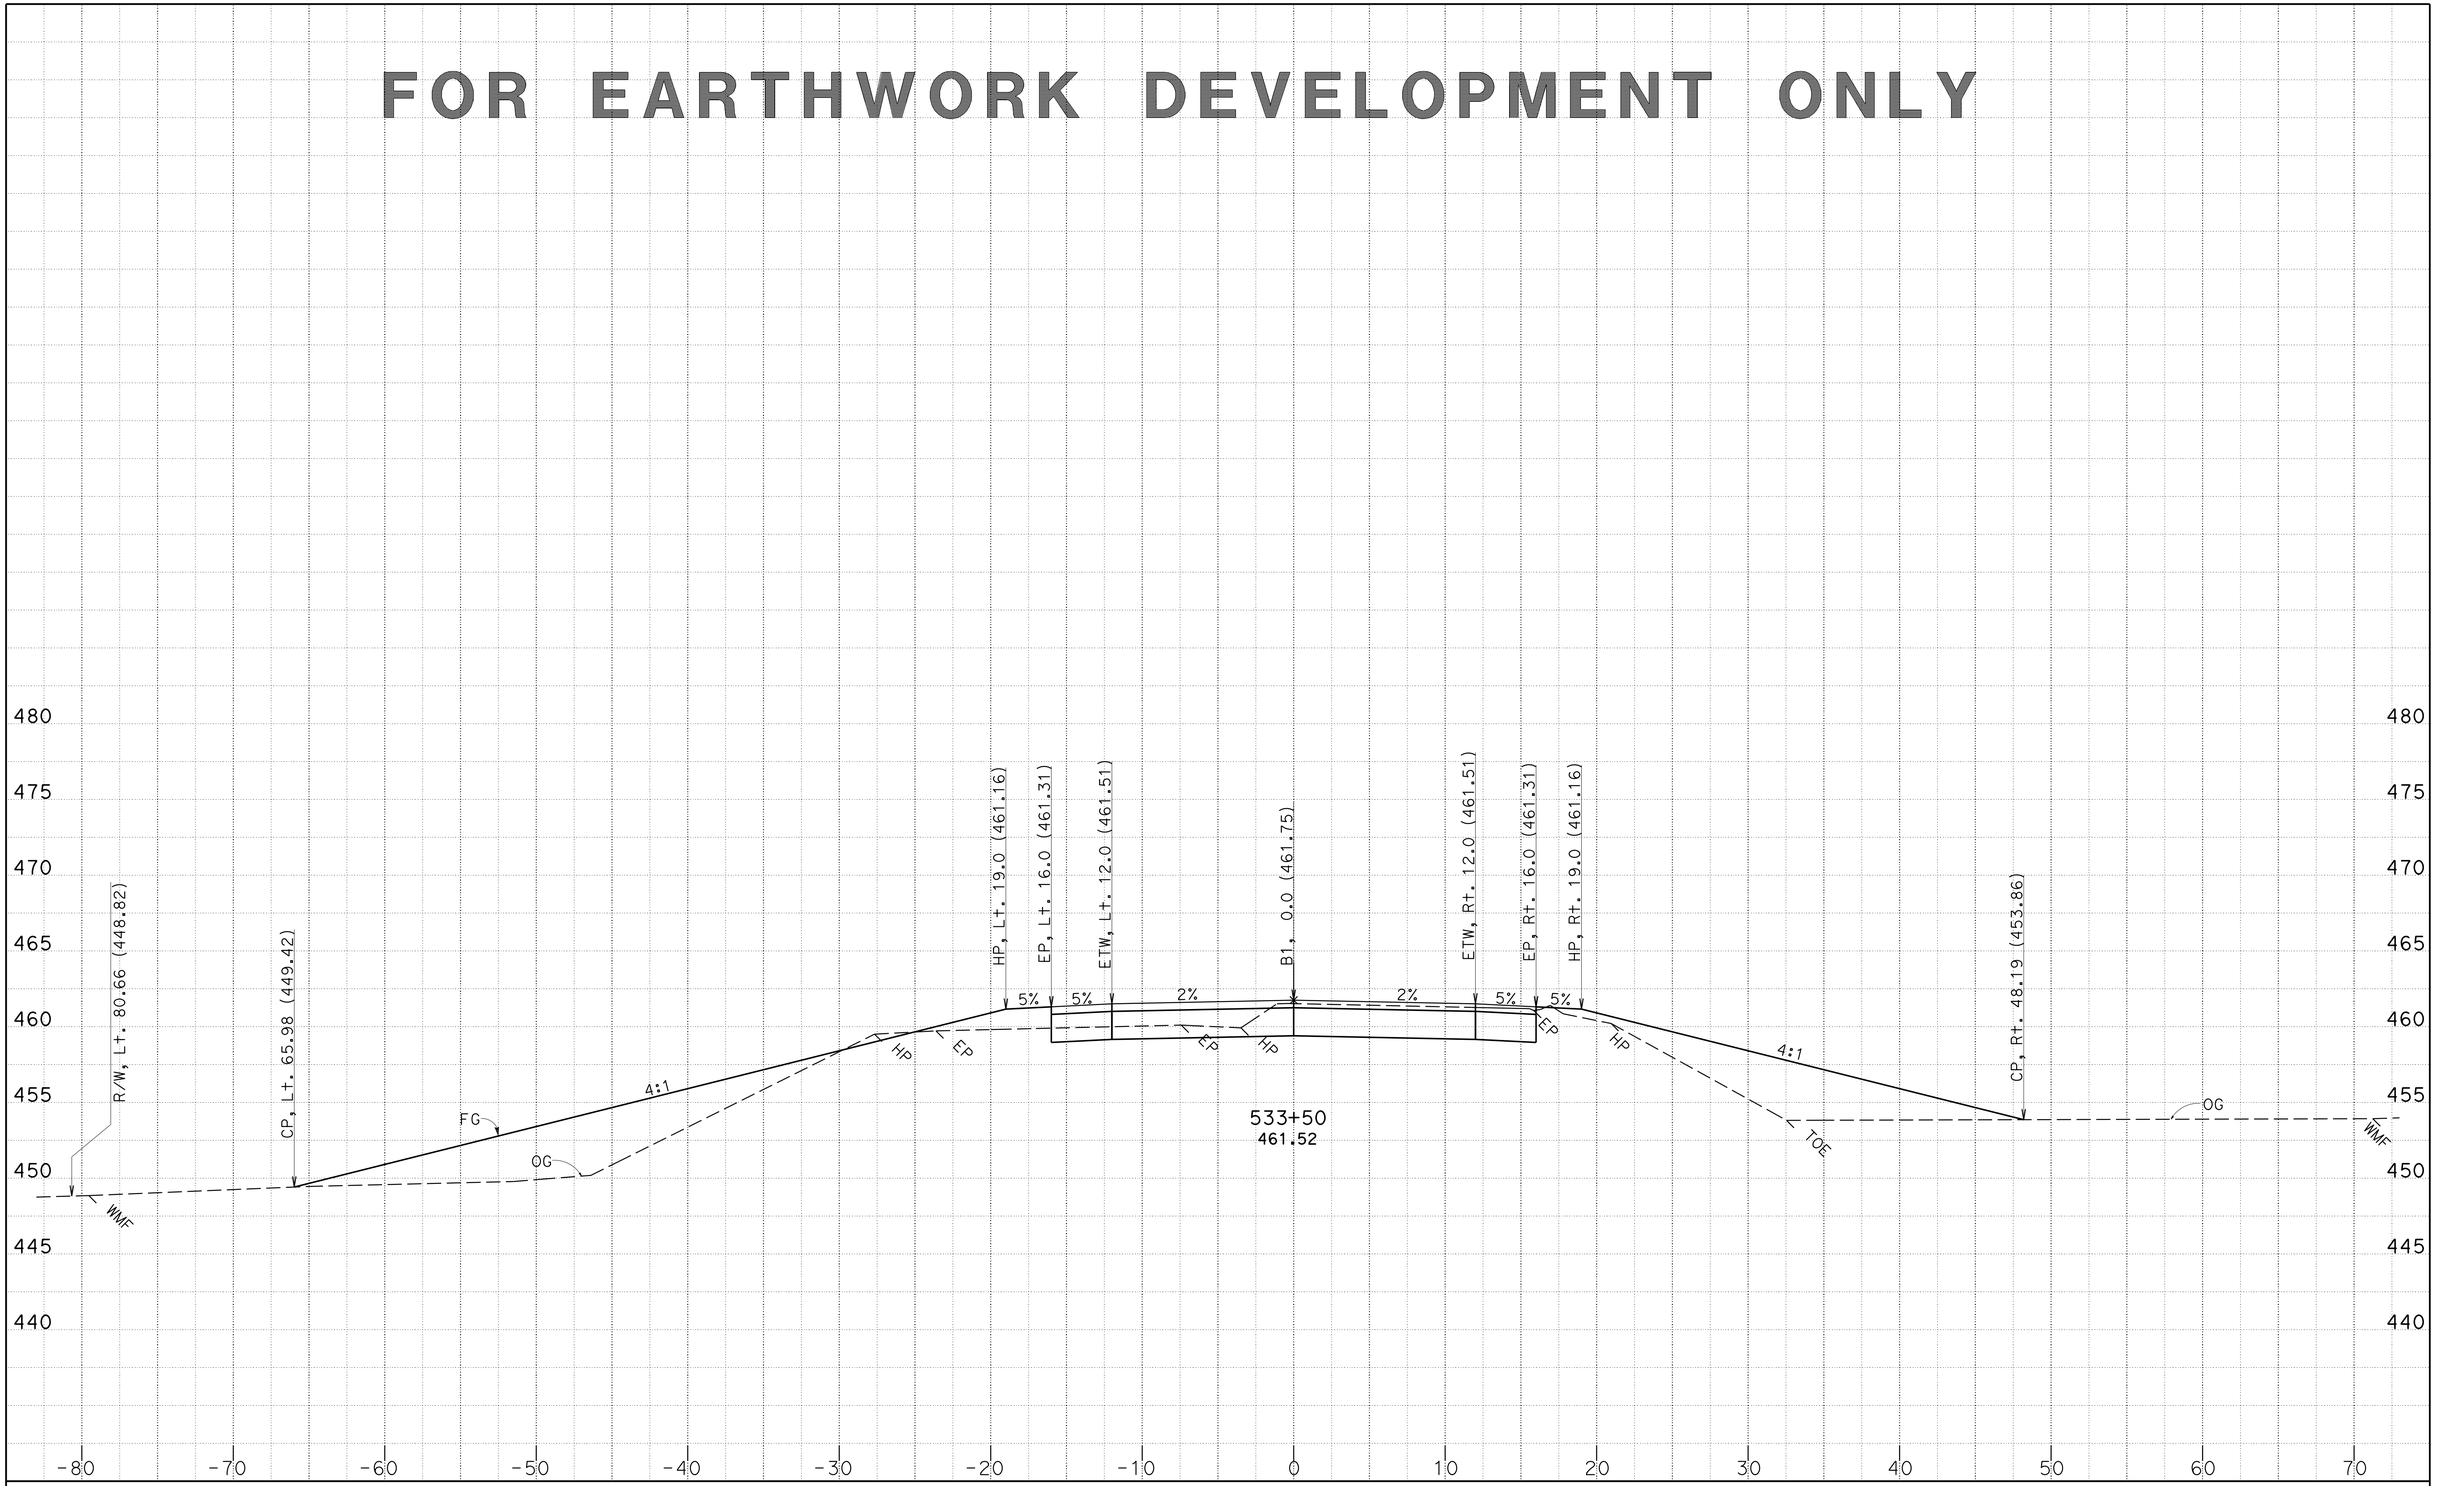

CREATED BY: D. Hopper
DATE: 4/16/2014

CONTRACT: 03-0F6904
DIST/CO/RTE/PM: 03/But/70/24.0-24.5
PROJECT ID: 0300000100

SCALE: 1" = 5' Horiz.
1" = 5' Vert.

All Dimensions are US Survey Feet

B1
CROSS SECTIONS
SHEET 18 OF 62

KC Project: 0F690 File: P:\proj4*\0f690\design\CAiCE\0f690\EAR\B1\b1_design_04_15_14.ear

FOR EARTHWORK DEVELOPMENT ONLY

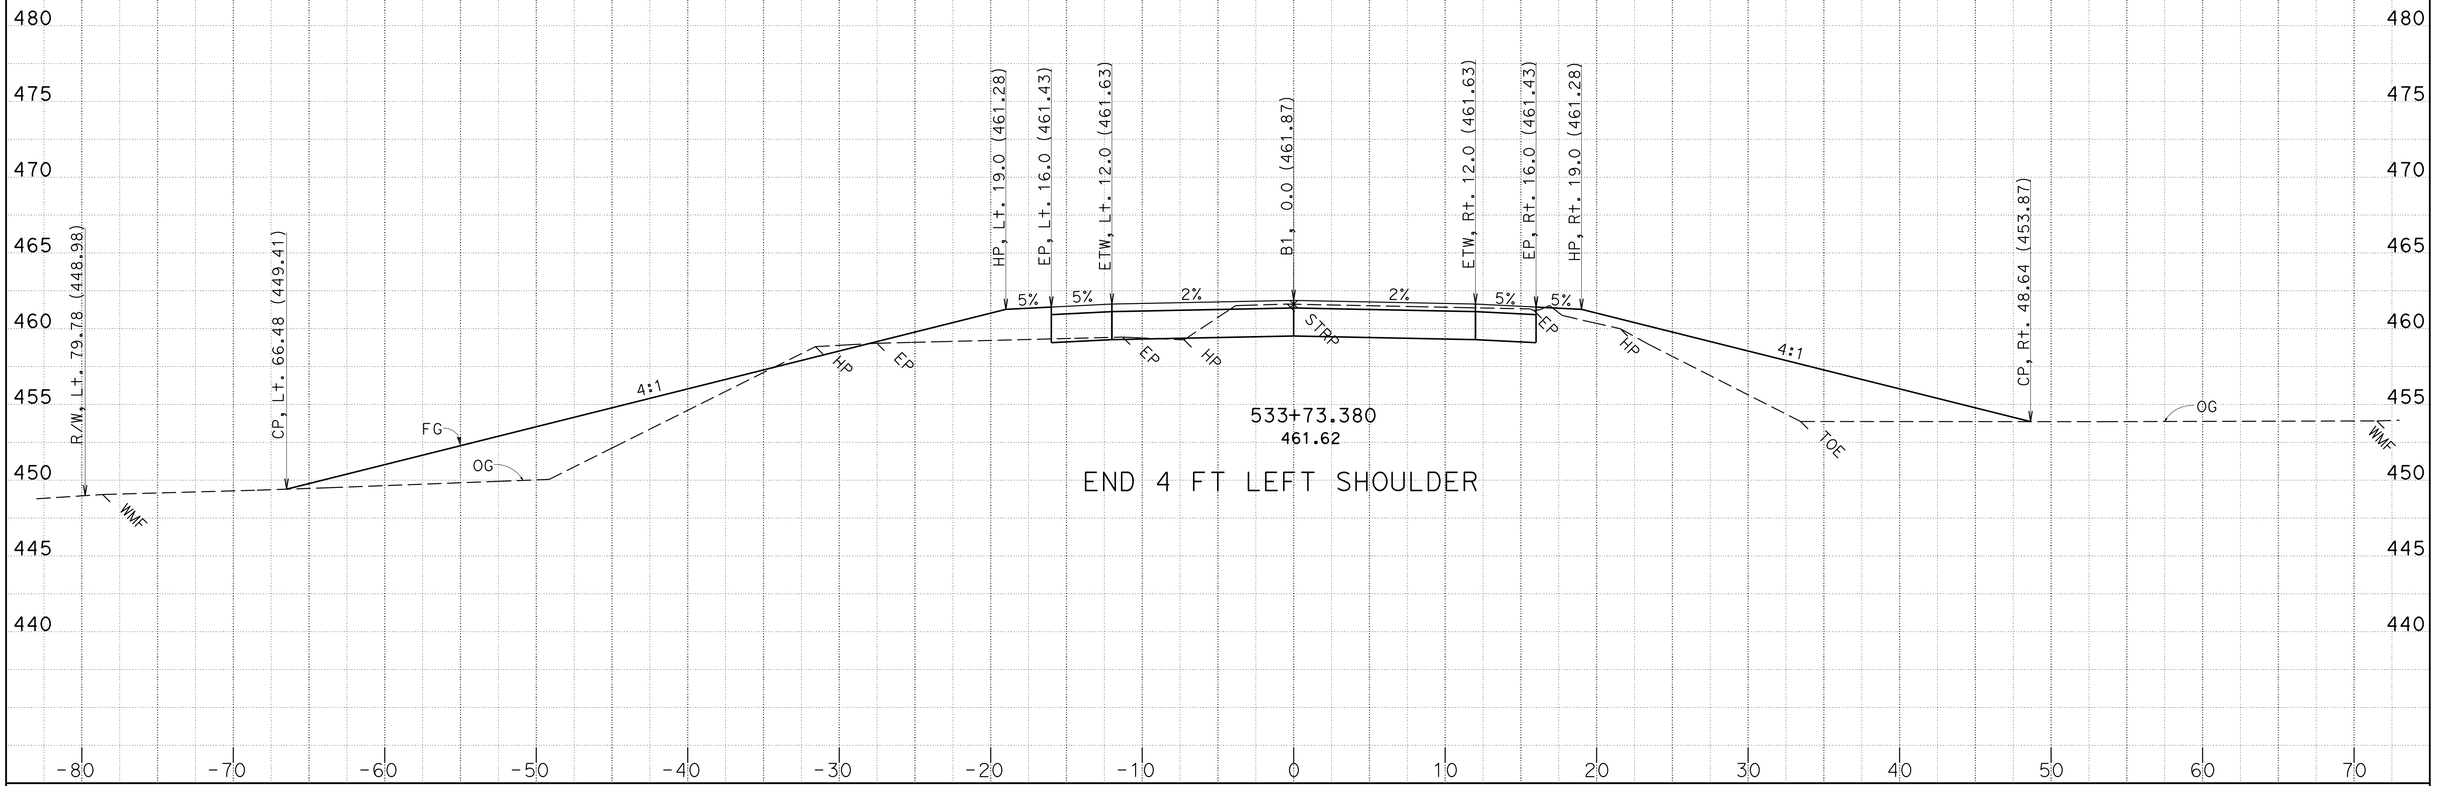

CREATED BY: D. Hopper
DATE: 4/16/2014

KC Project: 0F690 File: P:\proj4*\0f690\design\CAiCE\0f690\EAR\B1\b1_design_04_15_14.ear

CONTRACT: 03-0F6904
DIST/CO/RTE/PM: 03/But/70/24.0-24.5
PROJECT ID: 0300000100

SCALE: 1" = 5' Horiz.
1" = 5' Vert.

All Dimensions are US Survey Feet

B1
CROSS SECTIONS
SHEET 19 OF 62

FOR EARTHWORK DEVELOPMENT ONLY

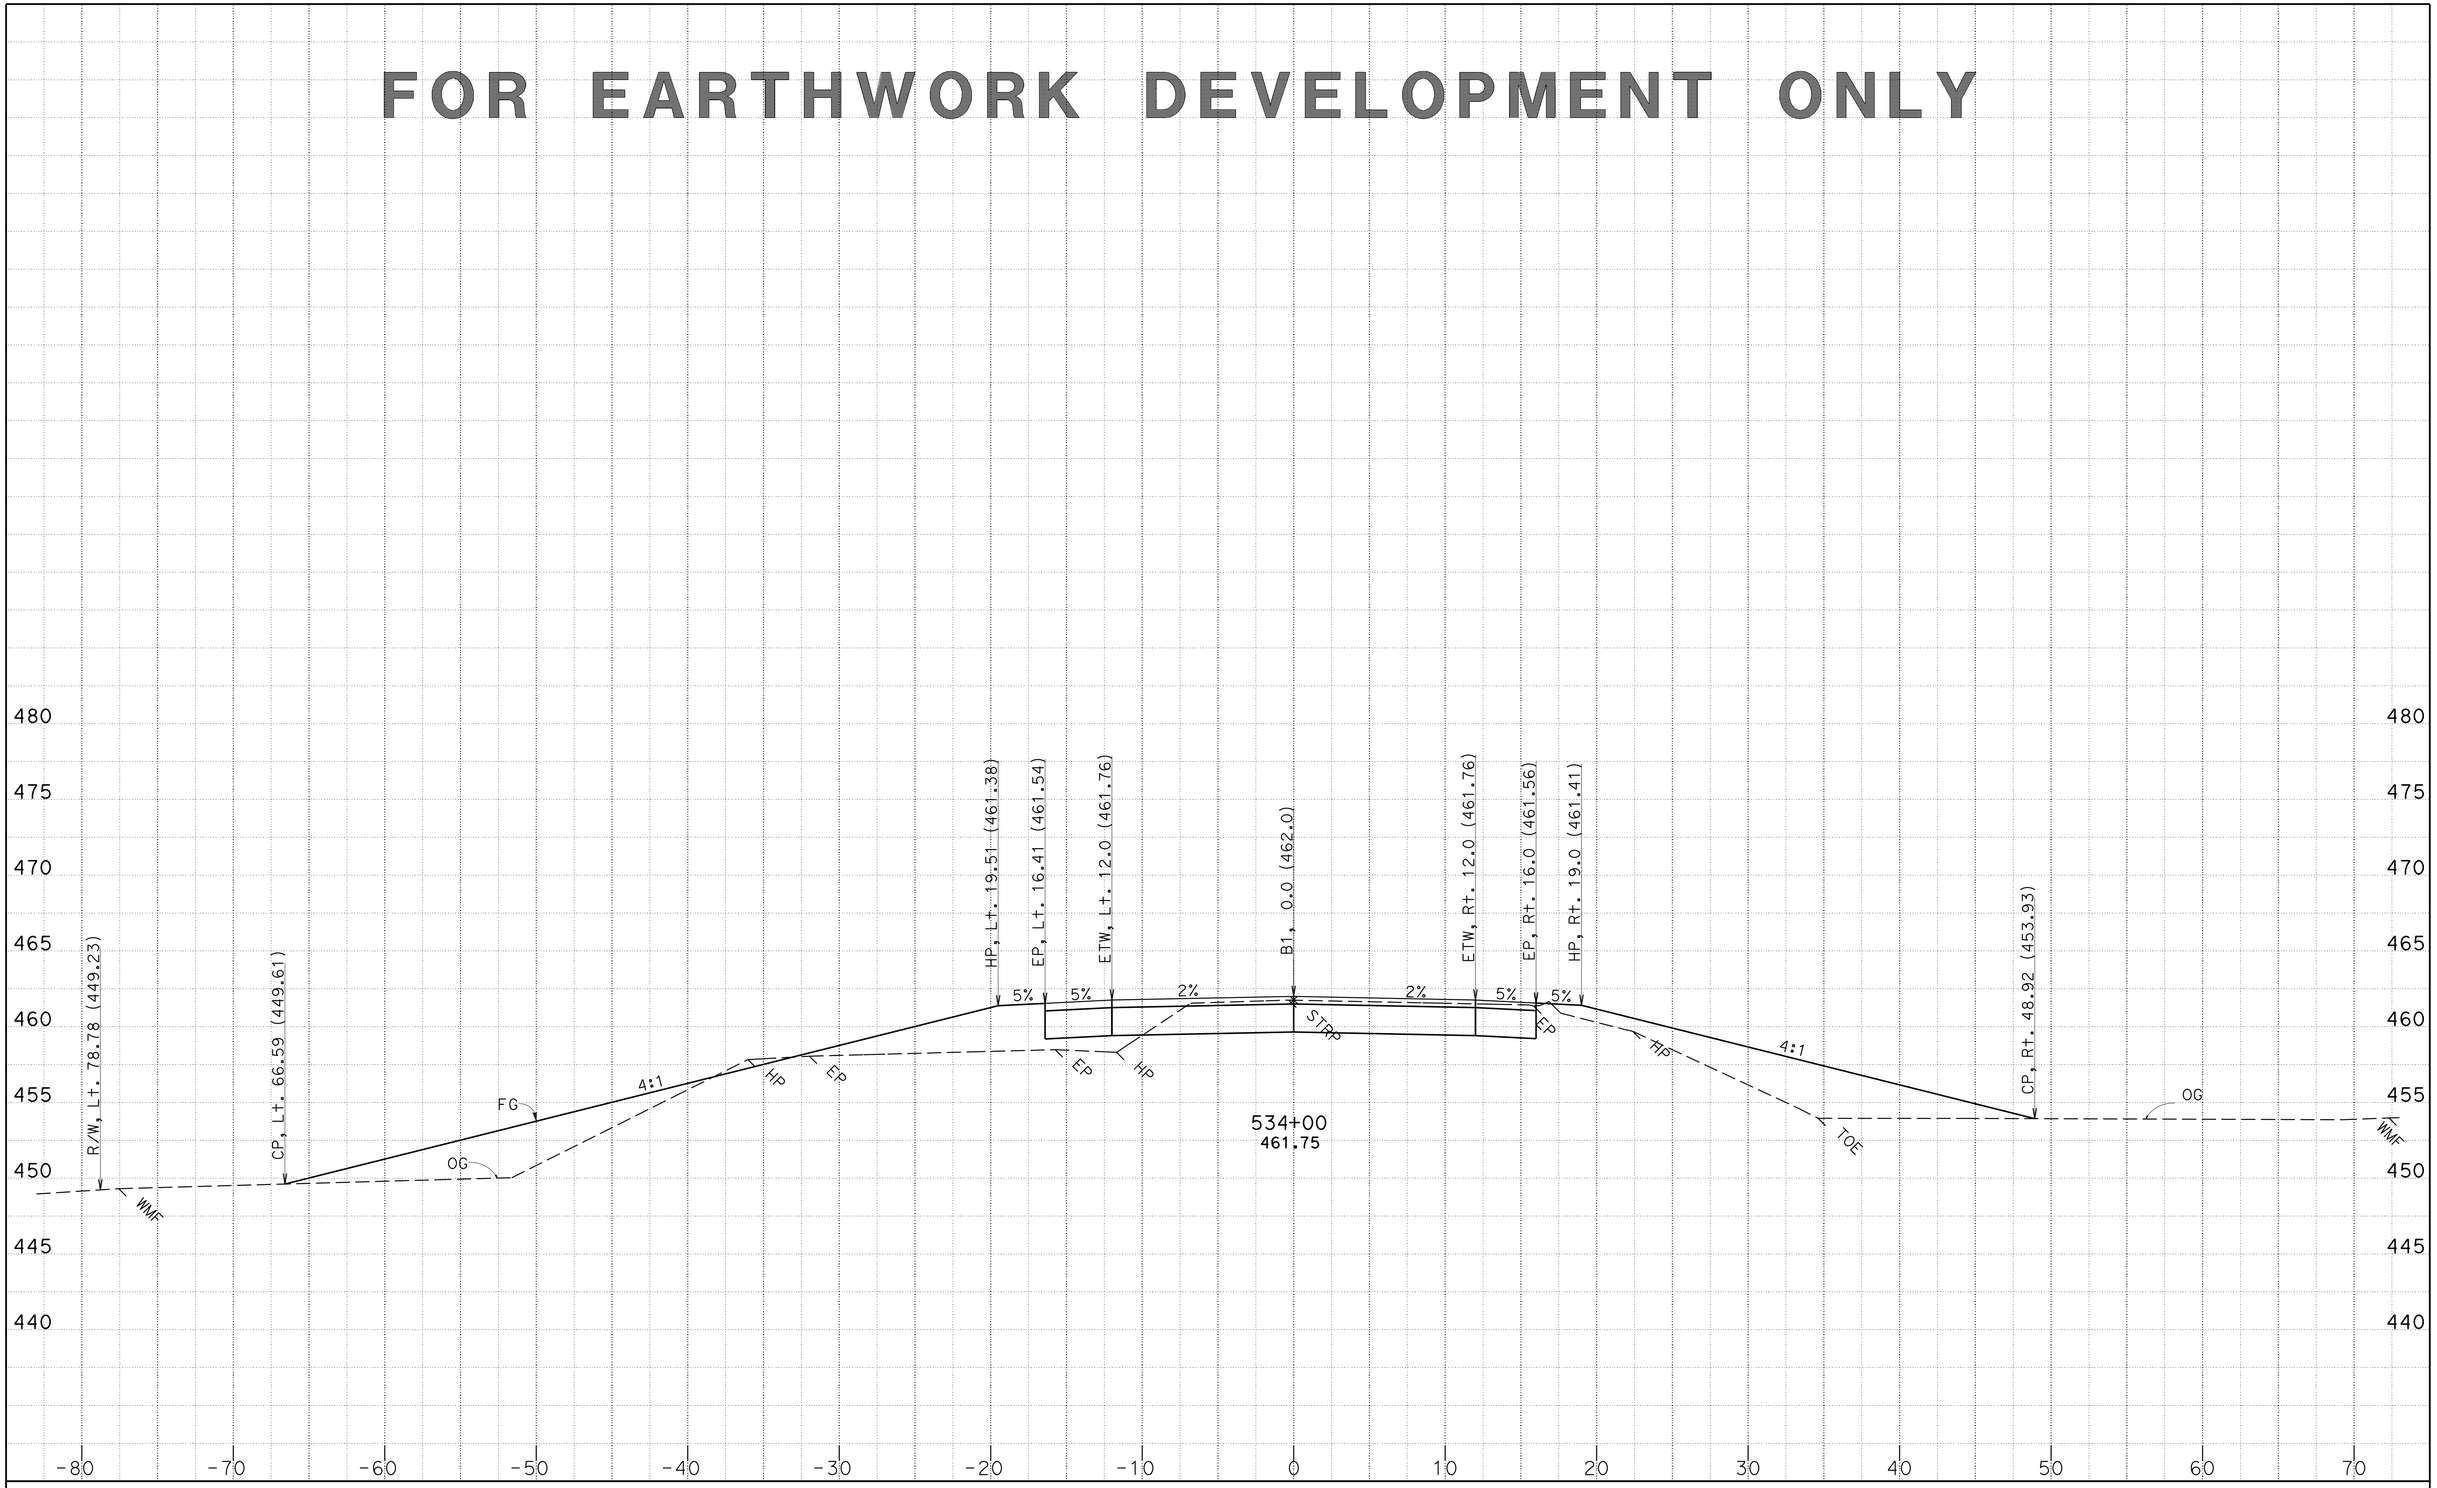

CREATED BY: D. Hopper
DATE: 4/16/2014

CONTRACT: 03-0F6904
DIST/CO/RTE/PM: 03/But/70/24.0-24.5
PROJECT ID: 0300000100

SCALE: 1" = 5' Horiz.
1" = 5' Vert.

All Dimensions are US Survey Feet

B1
CROSS SECTIONS
SHEET 20 OF 62

KC Project: 0F690 File: P:\proj4*\0f690\design\CAiCE\0f690\EAR\B1\b1_design_04_15_14.ear

FOR EARTHWORK DEVELOPMENT ONLY

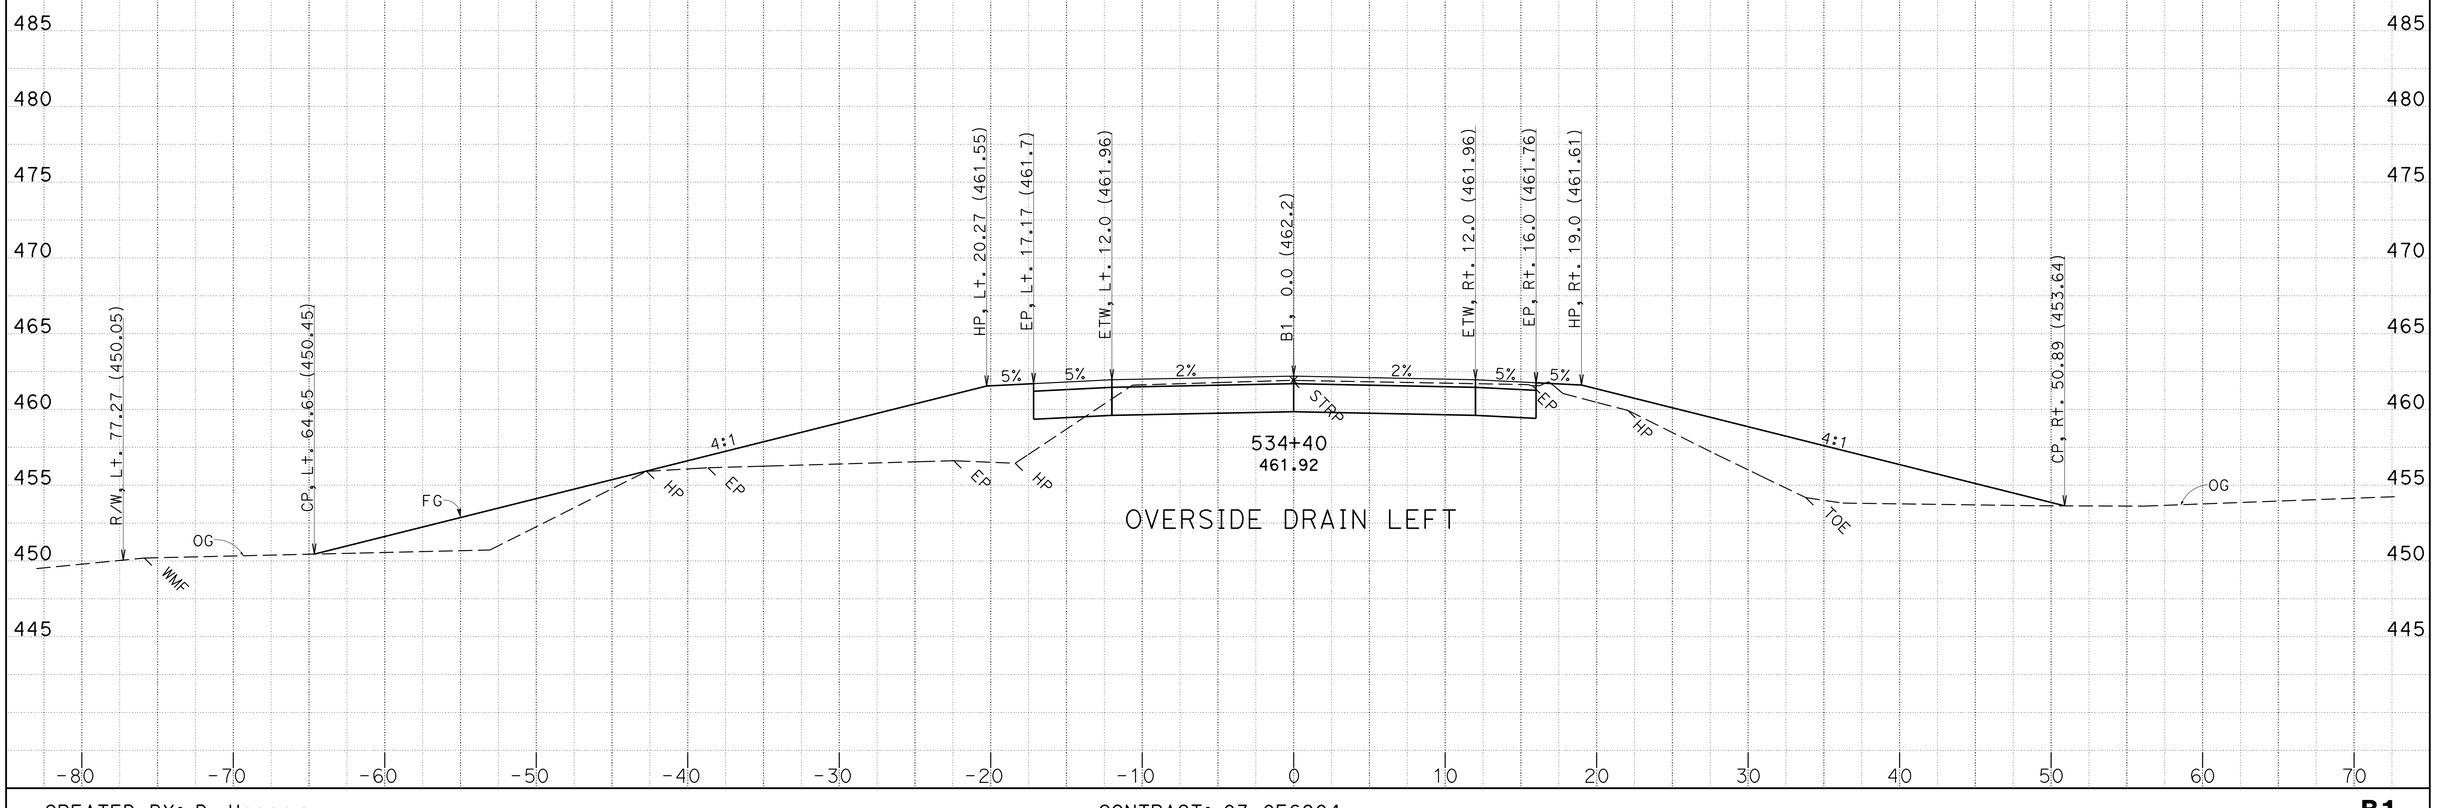

CREATED BY: D. Hopper
DATE: 4/16/2014

KC Project: 0F690 File: P:\proj4*\0f690\design\CAiCE\0f690\EAR\B1\b1_design_04_15_14.ear

CONTRACT: 03-0F6904
DIST/CO/RTE/PM: 03/But/70/24.0-24.5
PROJECT ID: 0300000100

SCALE: 1" = 5' Horiz.
1" = 5' Vert.

All Dimensions are US Survey Feet

B1
CROSS SECTIONS
SHEET 21 OF 62

FOR EARTHWORK DEVELOPMENT ONLY

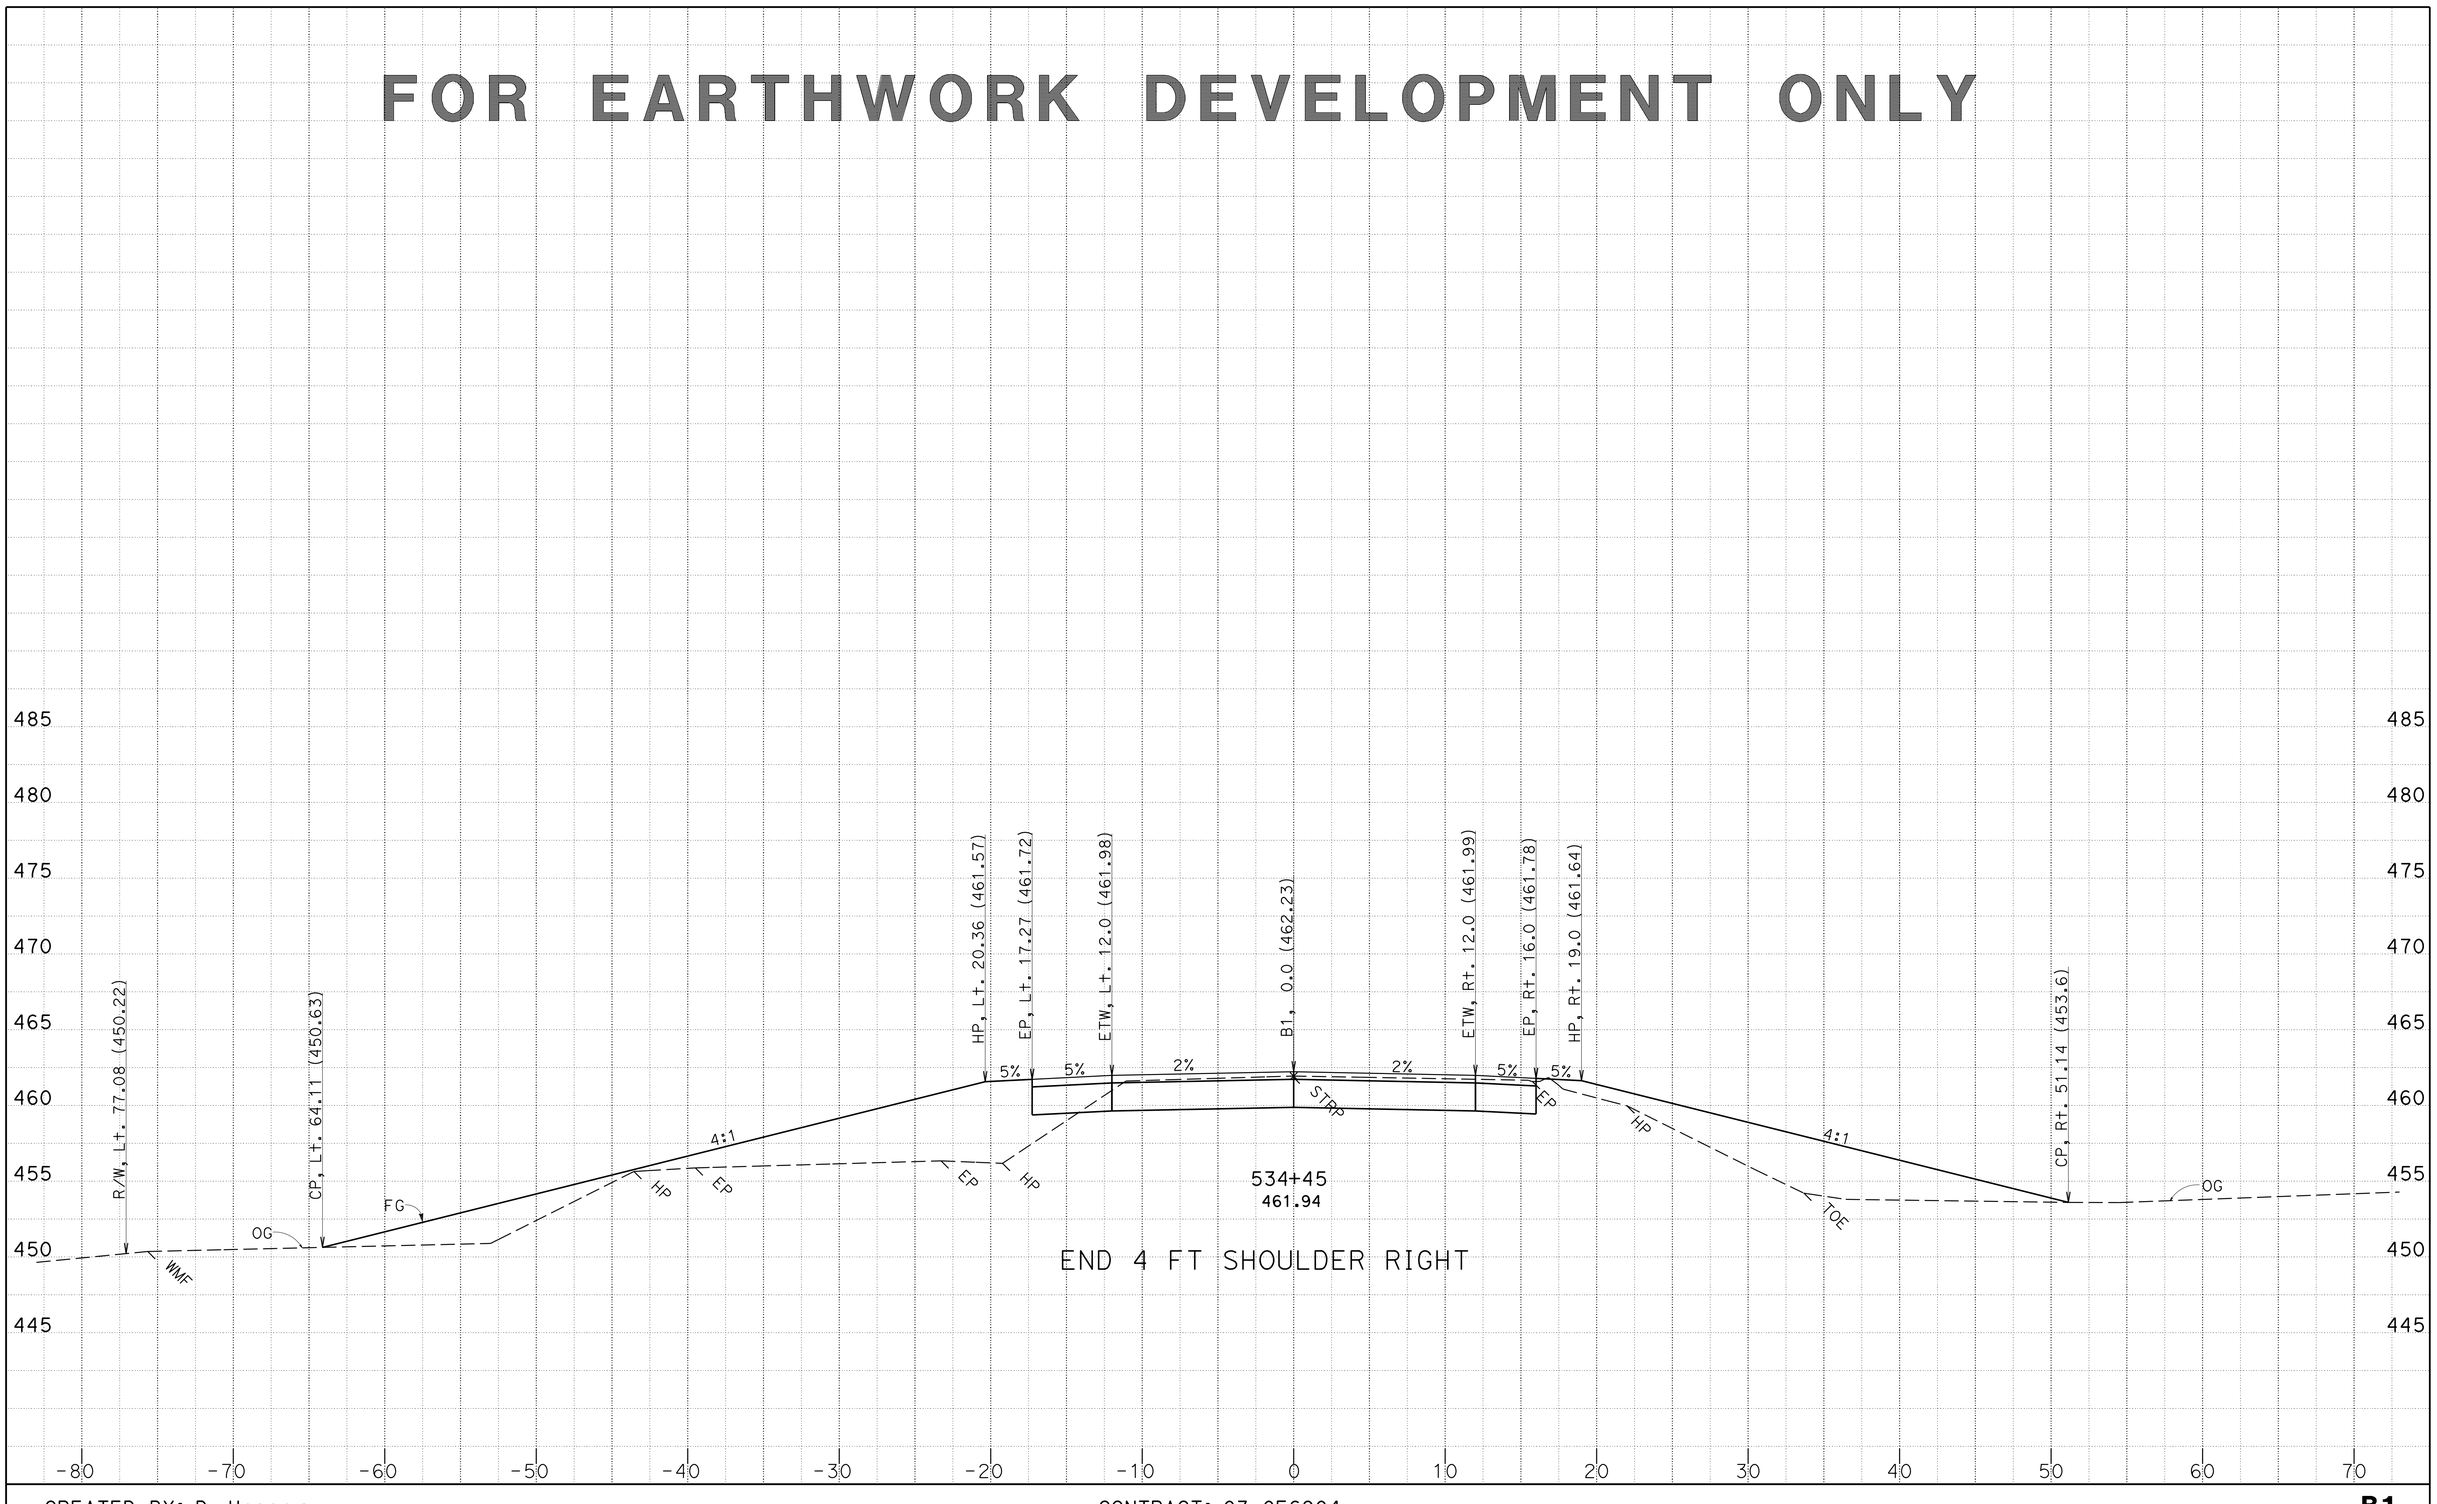

CREATED BY: D. Hopper
DATE: 4/16/2014

KC Project: 0F690 File: P:\proj4*\0f690\design\CAiCE\0f690\EAR\B1\b1_design_04_15_14.ear

CONTRACT: 03-0F6904
DIST/CO/RTE/PM: 03/But/70/24.0-24.5
PROJECT ID: 0300000100

SCALE: 1" = 5' Horiz.
1" = 5' Vert.

All Dimensions are US Survey Feet

B1
CROSS SECTIONS
SHEET 22 OF 62

FOR EARTHWORK DEVELOPMENT ONLY

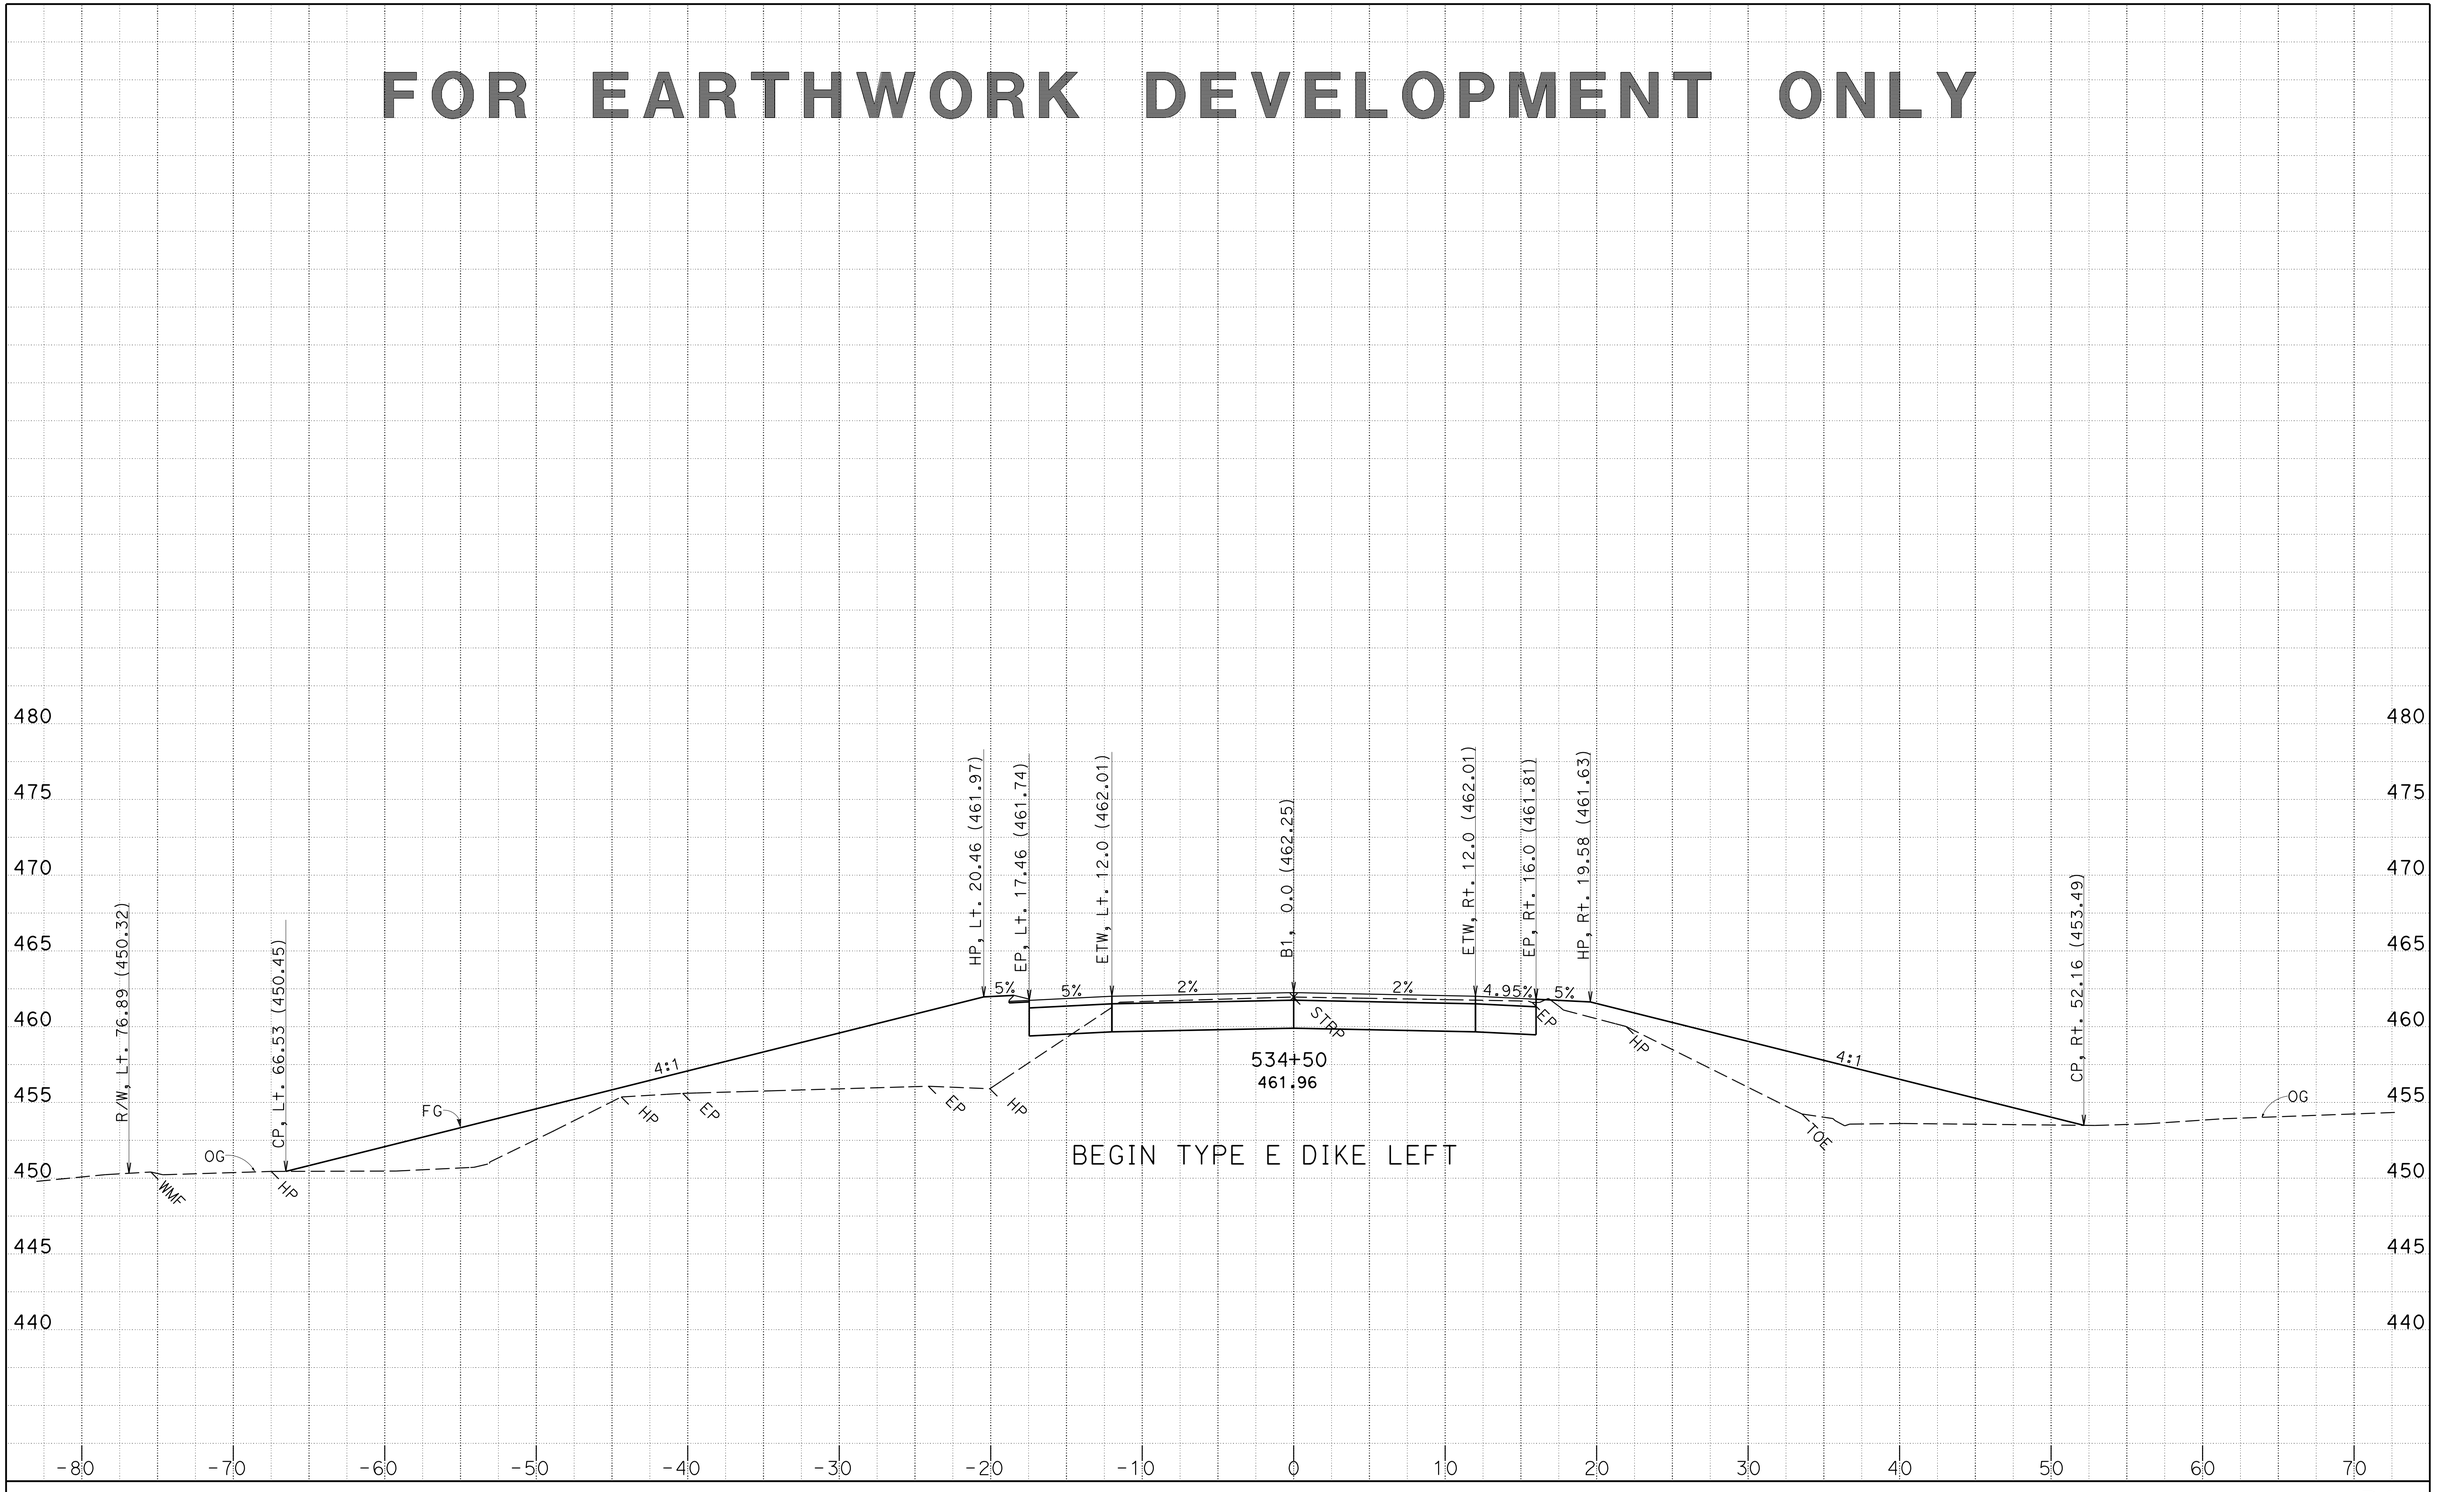

CREATED BY: D. Hopper
DATE: 4/16/2014

KC Project: 0F690 File: P:\proj4*\0f690\design\CAiCE\0f690\EAR\B1\b1_design_04_15_14.ear

CONTRACT: 03-0F6904
DIST/CO/RTE/PM: 03/But/70/24.0-24.5
PROJECT ID: 0300000100

SCALE: 1" = 5' Horiz.
1" = 5' Vert.

All Dimensions are US Survey Feet

B1
CROSS SECTIONS
SHEET 23 OF 62

FOR EARTHWORK DEVELOPMENT ONLY

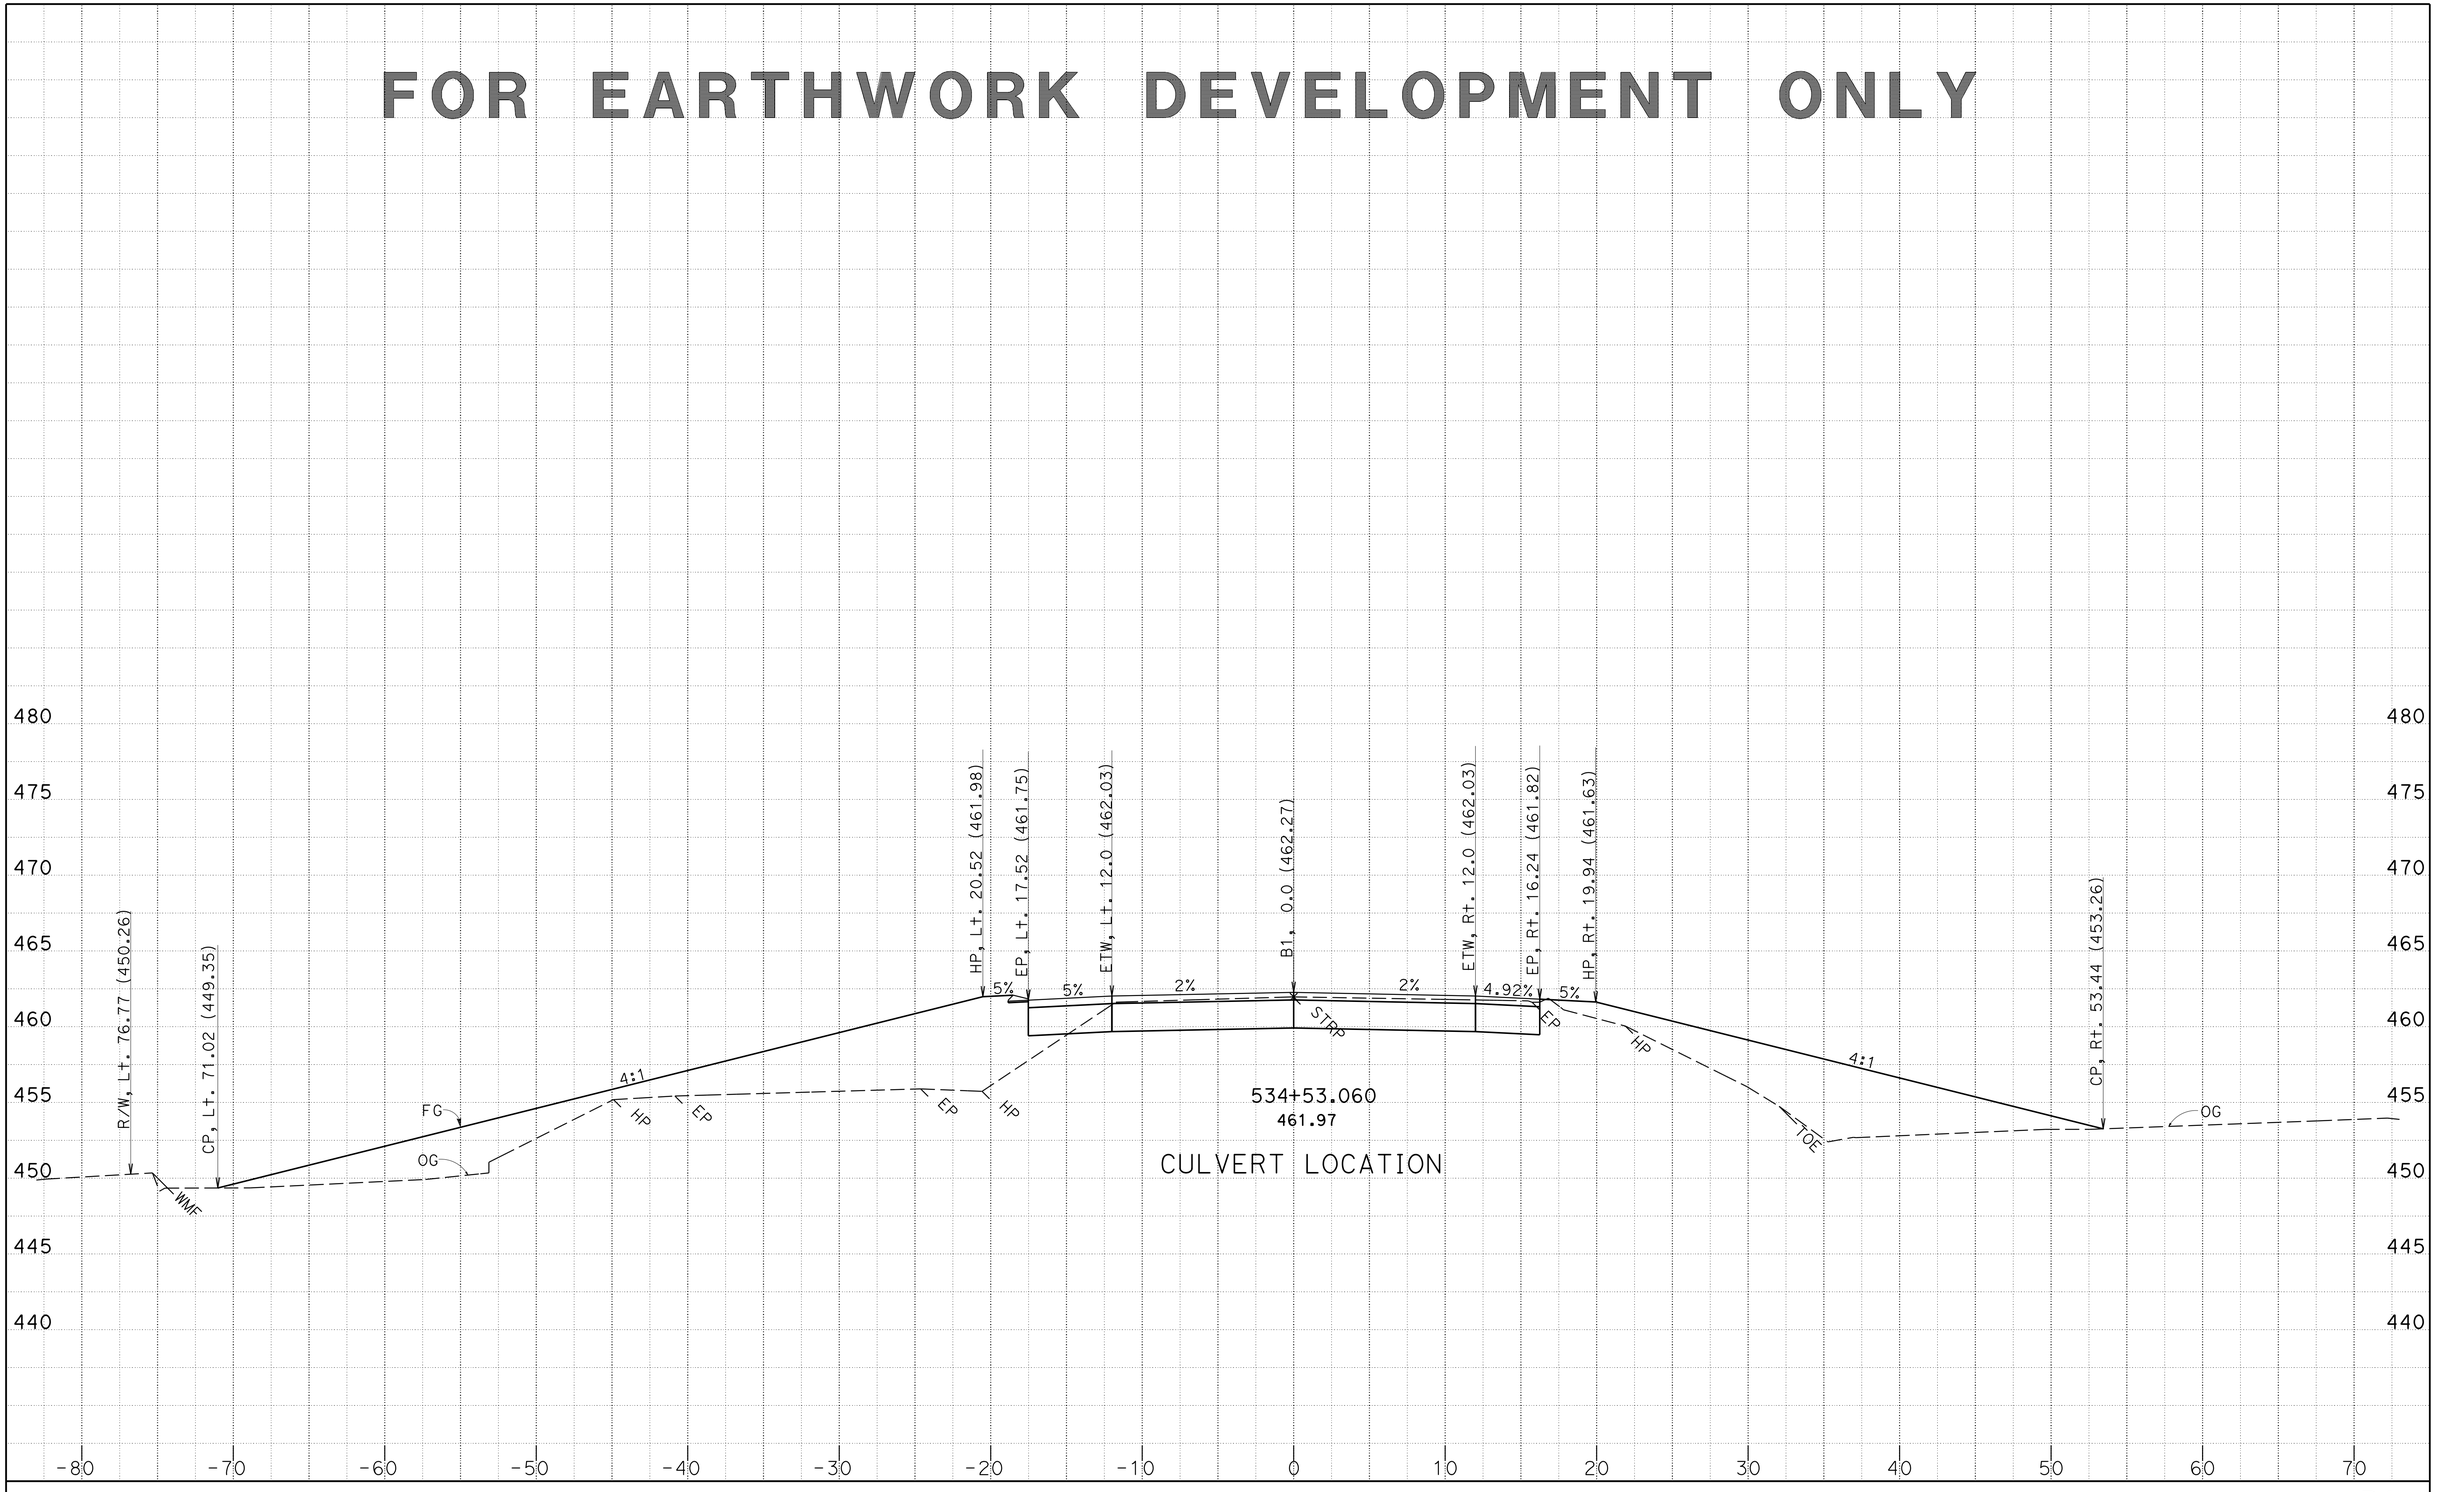

CREATED BY: D. Hopper
DATE: 4/16/2014

KC Project: 0F690 File: P:\proj4*\0f690\design\CAiCE\0f690\EAR\B1\b1_design_04_15_14.ear

CONTRACT: 03-0F6904
DIST/CO/RTE/PM: 03/But/70/24.0-24.5
PROJECT ID: 0300000100

SCALE: 1" = 5' Horiz.
1" = 5' Vert.

All Dimensions are US Survey Feet

B1
CROSS SECTIONS
SHEET 24 OF 62

FOR EARTHWORK DEVELOPMENT ONLY

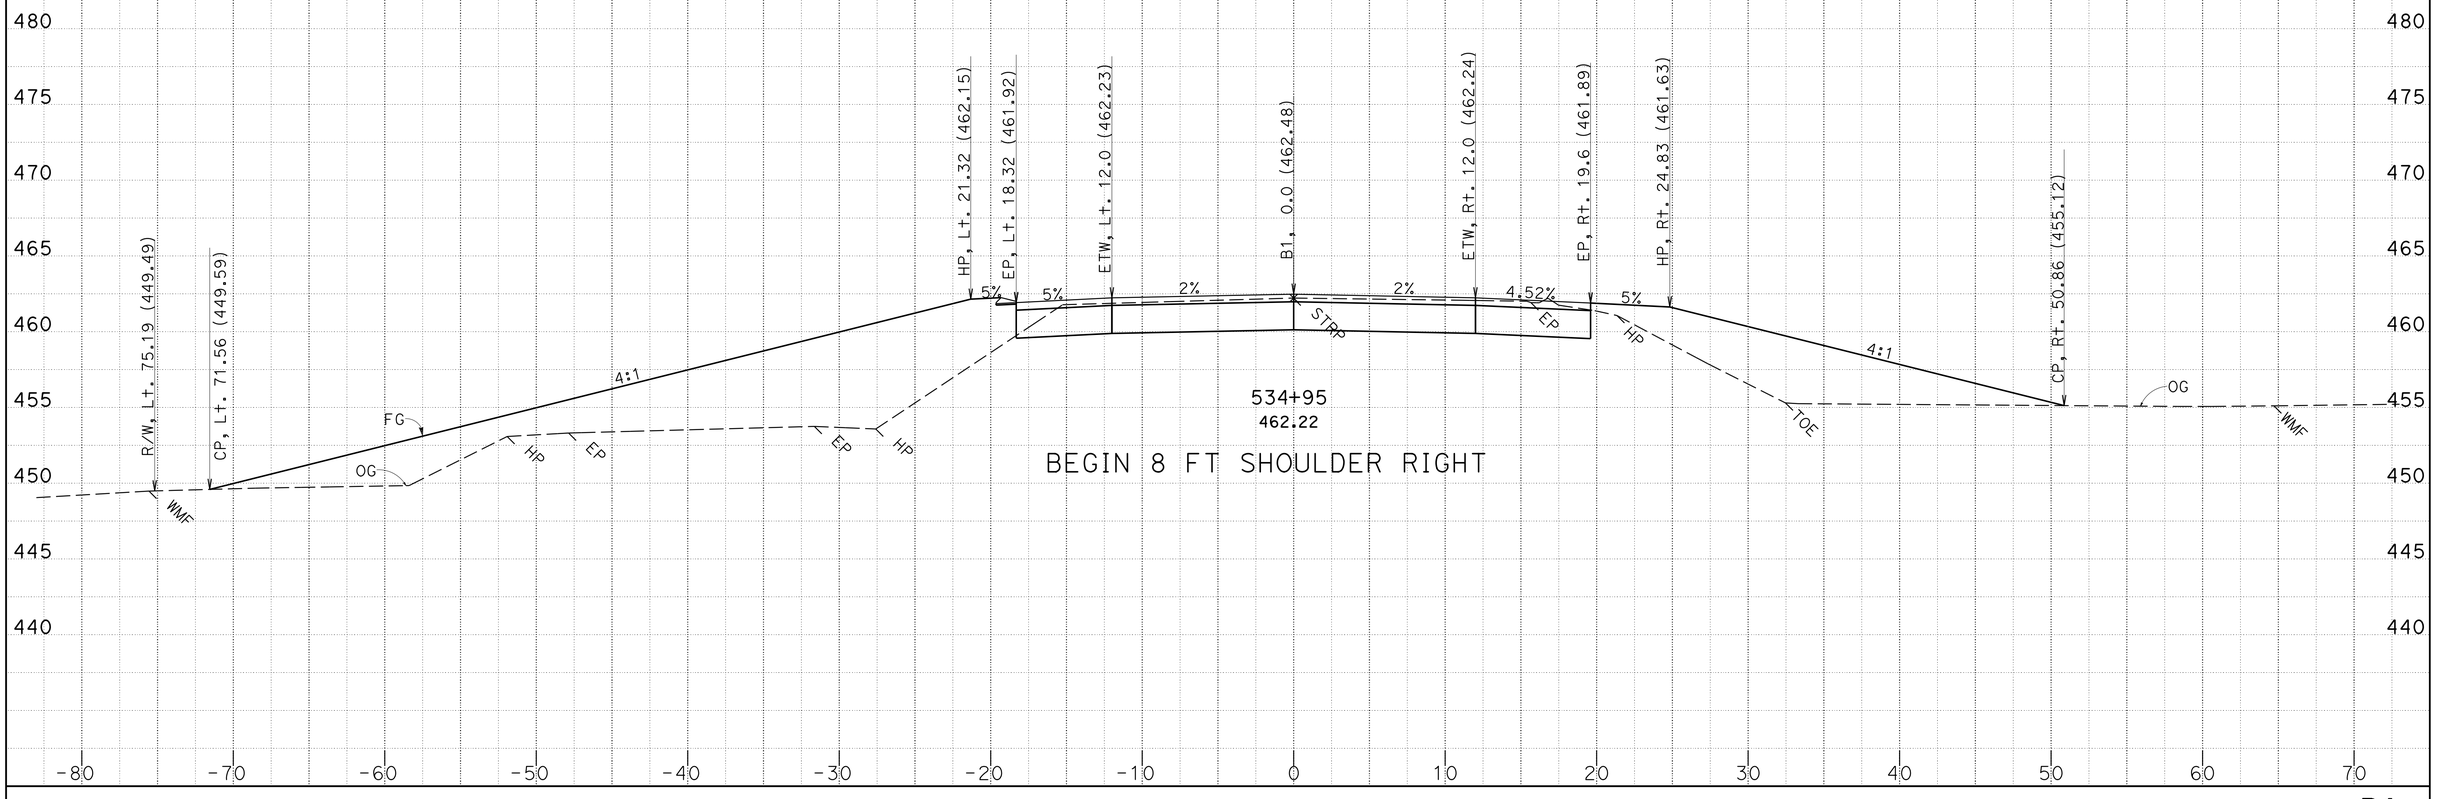

CREATED BY: D. Hopper
DATE: 4/16/2014

KC Project: 0F690 File: P:\proj4*\0f690\design\CAiCE\0f690\EAR\B1\b1_design_04_15_14.ear

CONTRACT: 03-0F6904
DIST/CO/RTE/PM: 03/But/70/24.0-24.5
PROJECT ID: 0300000100

SCALE: 1" = 5' Horiz.
1" = 5' Vert.

All Dimensions are US Survey Feet

B1
CROSS SECTIONS
SHEET 25 OF 62

FOR EARTHWORK DEVELOPMENT ONLY

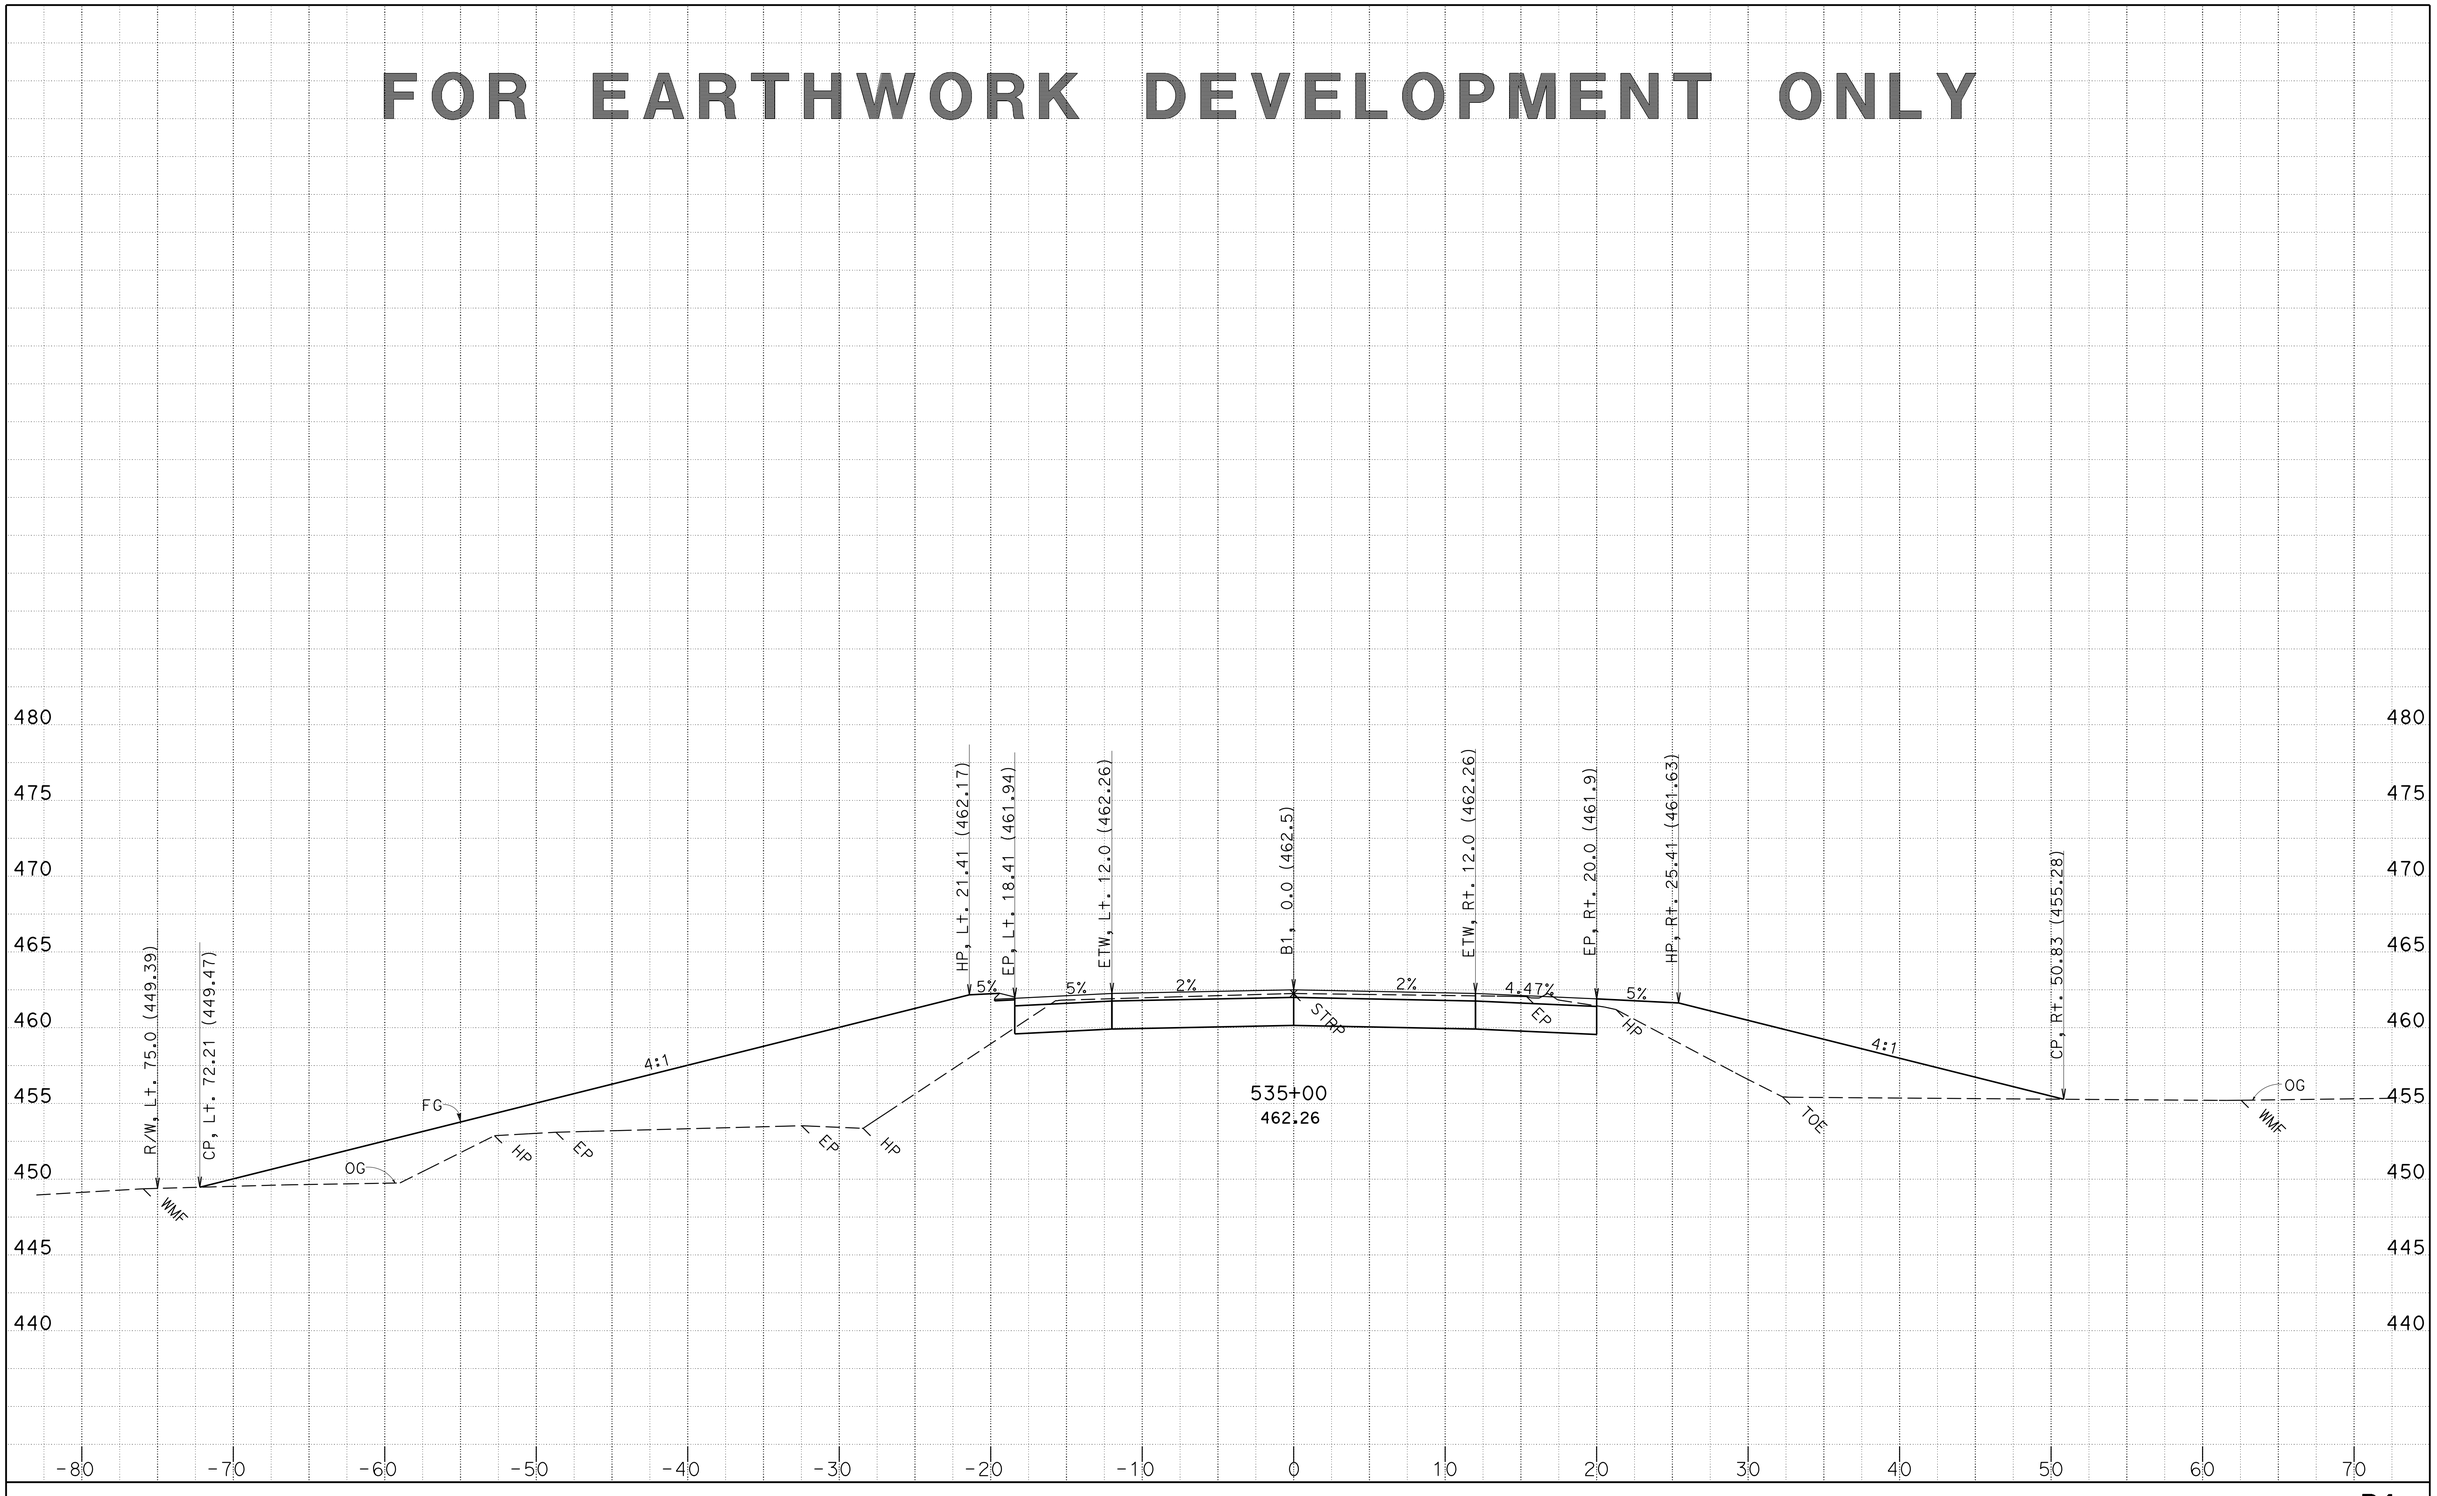

CREATED BY: D. Hopper
DATE: 4/16/2014

KC Project: 0F690 File: P:\proj4*\0f690\design\CAiCE\0f690\EAR\B1\b1_design_04_15_14.ear

CONTRACT: 03-0F6904
DIST/CO/RTE/PM: 03/But/70/24.0-24.5
PROJECT ID: 0300000100

SCALE: 1" = 5' Horiz.
1" = 5' Vert.

All Dimensions are US Survey Feet

B1
CROSS SECTIONS
SHEET 26 OF 62

FOR EARTHWORK DEVELOPMENT ONLY

CREATED BY: D. Hopper
DATE: 4/16/2014

CONTRACT: 03-0F6904
DIST/CO/RTE/PM: 03/But/70/24.0-24.5
PROJECT ID: 0300000100

SCALE: 1" = 5' Horiz.
1" = 5' Vert.

All Dimensions are US Survey Feet

B1
CROSS SECTIONS
SHEET 27 OF 62

KC Project: 0F690 File: P:\proj4*\0f690\design\CAiCE\0f690\EAR\B1\b1_design_04_15_14.ear

FOR EARTHWORK DEVELOPMENT ONLY

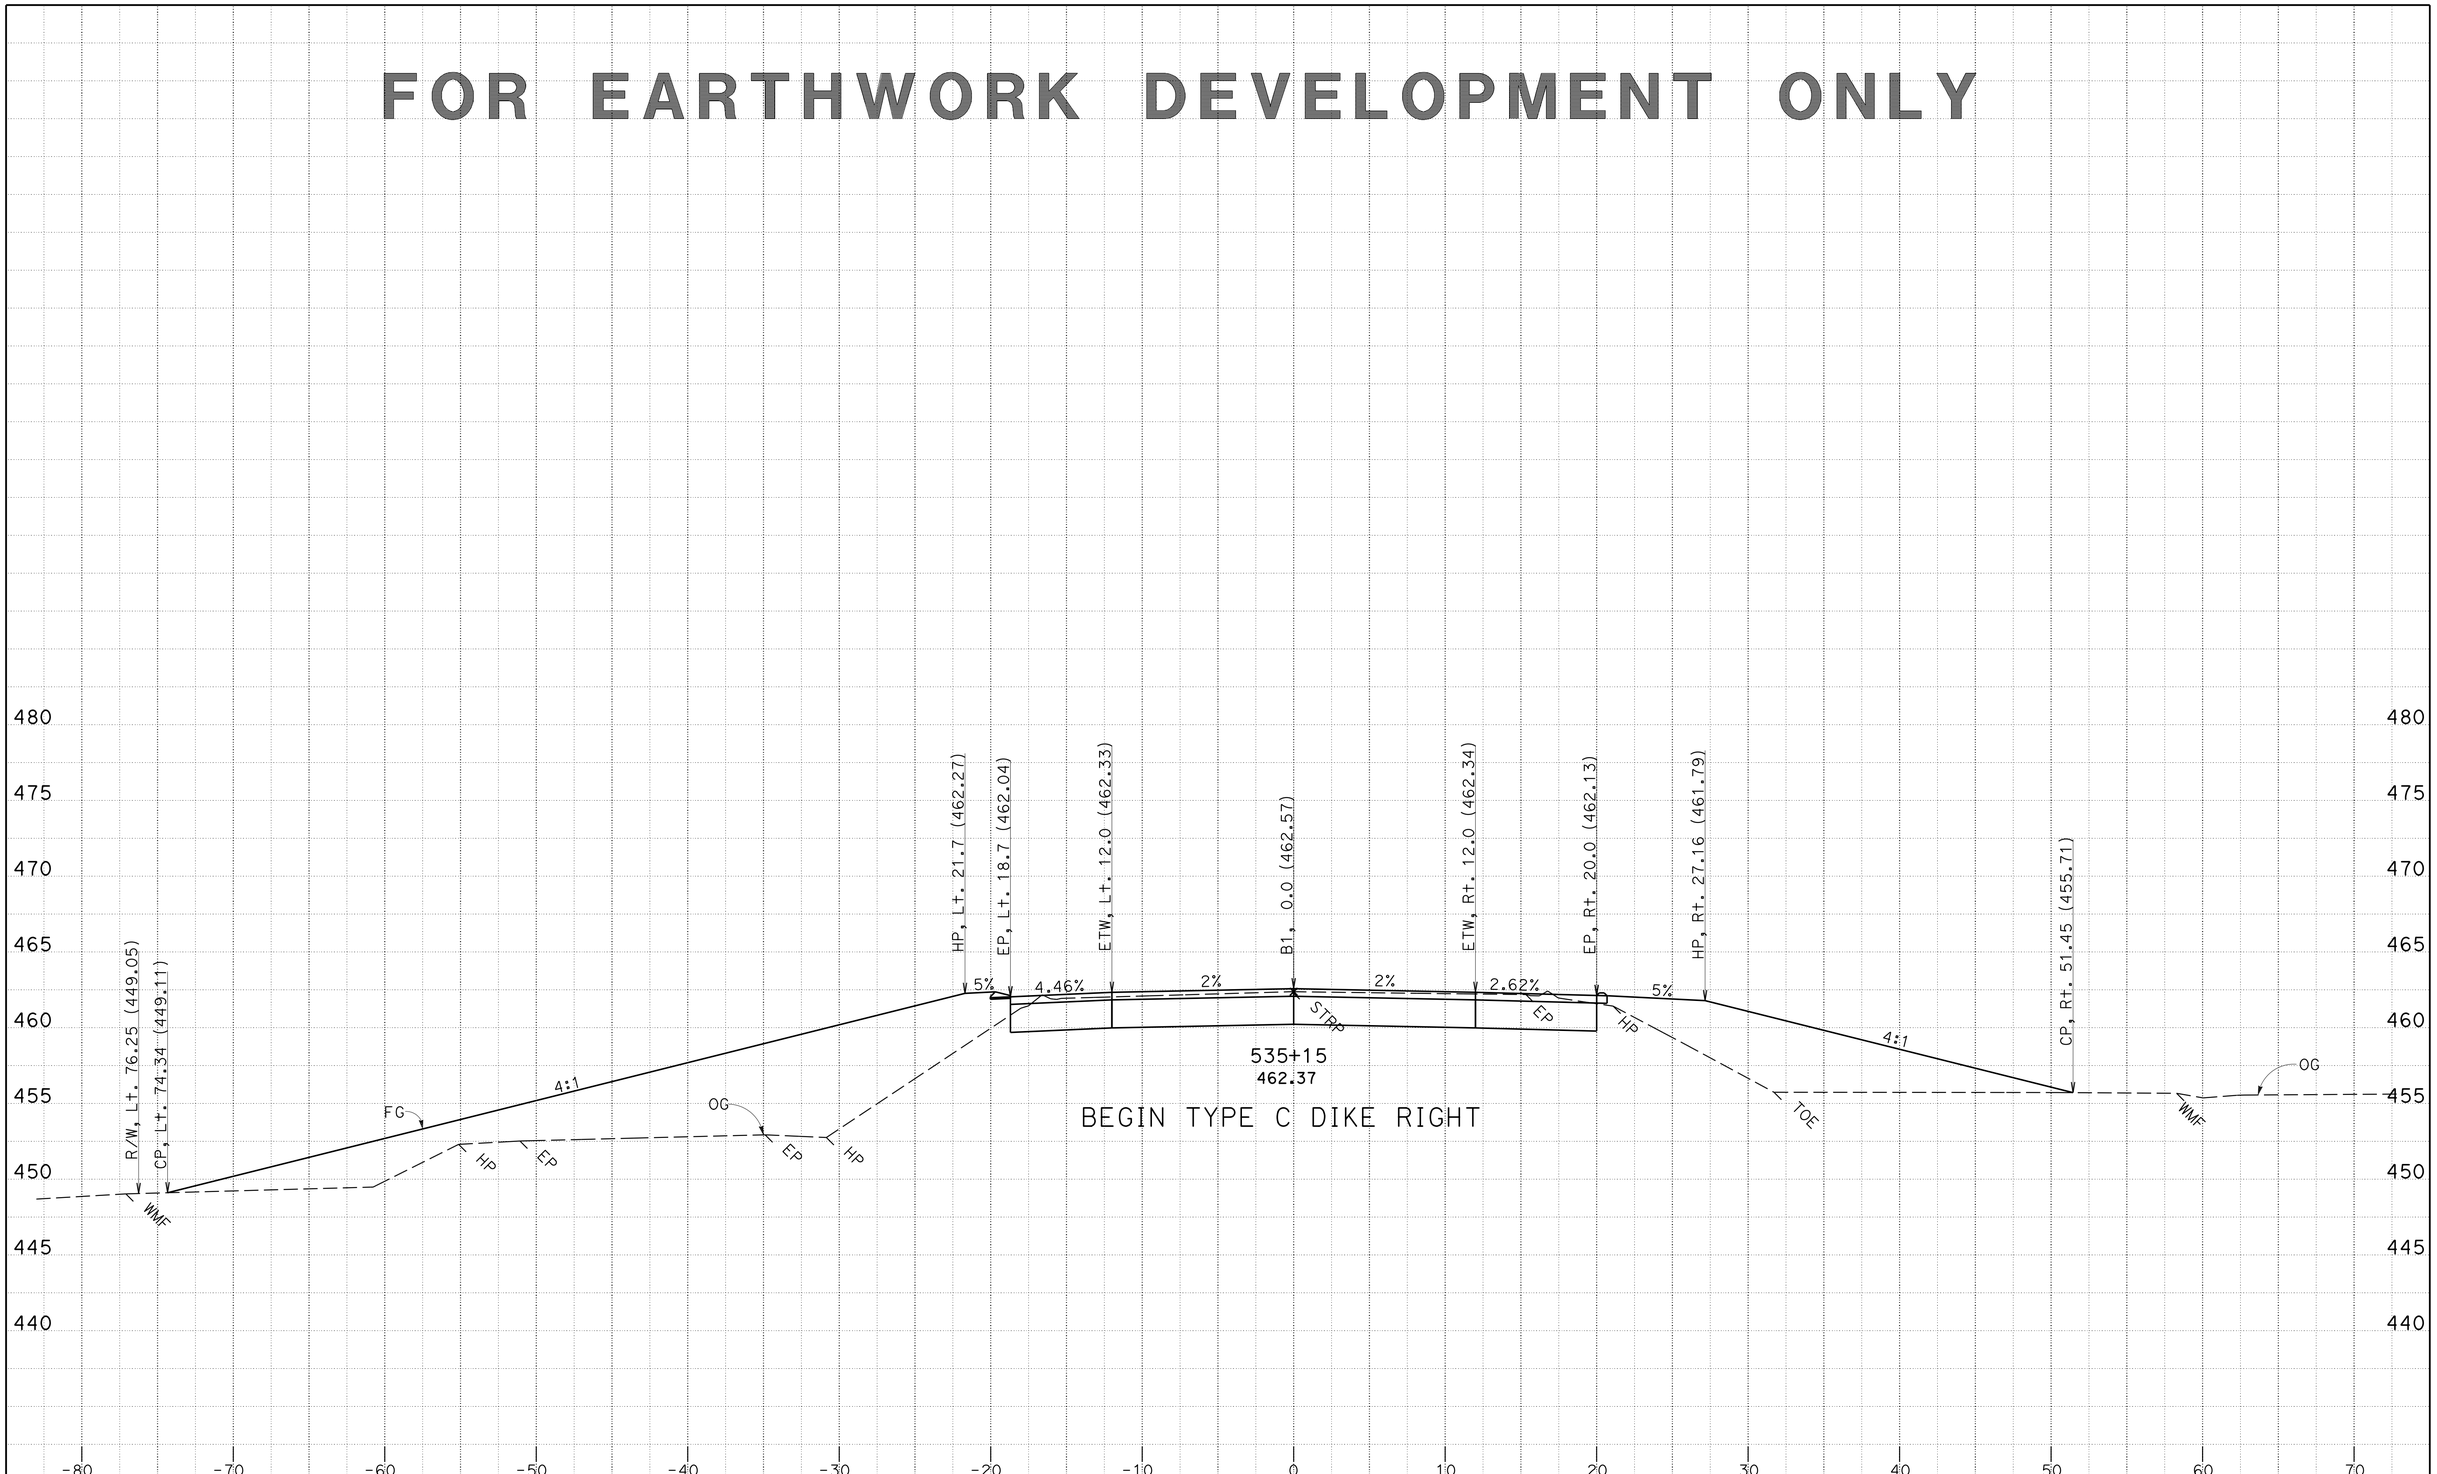

CREATED BY: D. Hopper
DATE: 5/6/2014
KC Project: 0F690

CONTRACT: 03-0F6904
DIST/CO/RTE/PM: 03/But/70/24.0-24.5
PROJECT ID: 0300000100

File: P:\proj4*\0f690\design\CAiCE\0f690\EAR\B1\b1_design_05_PROJECT.dgn

SCALE: 1" = 5' Horiz.
1" = 5' Vert.

All Dimensions are US Survey Feet

B1
CROSS SECTIONS
SHEET 28 OF 62

FOR EARTHWORK DEVELOPMENT ONLY

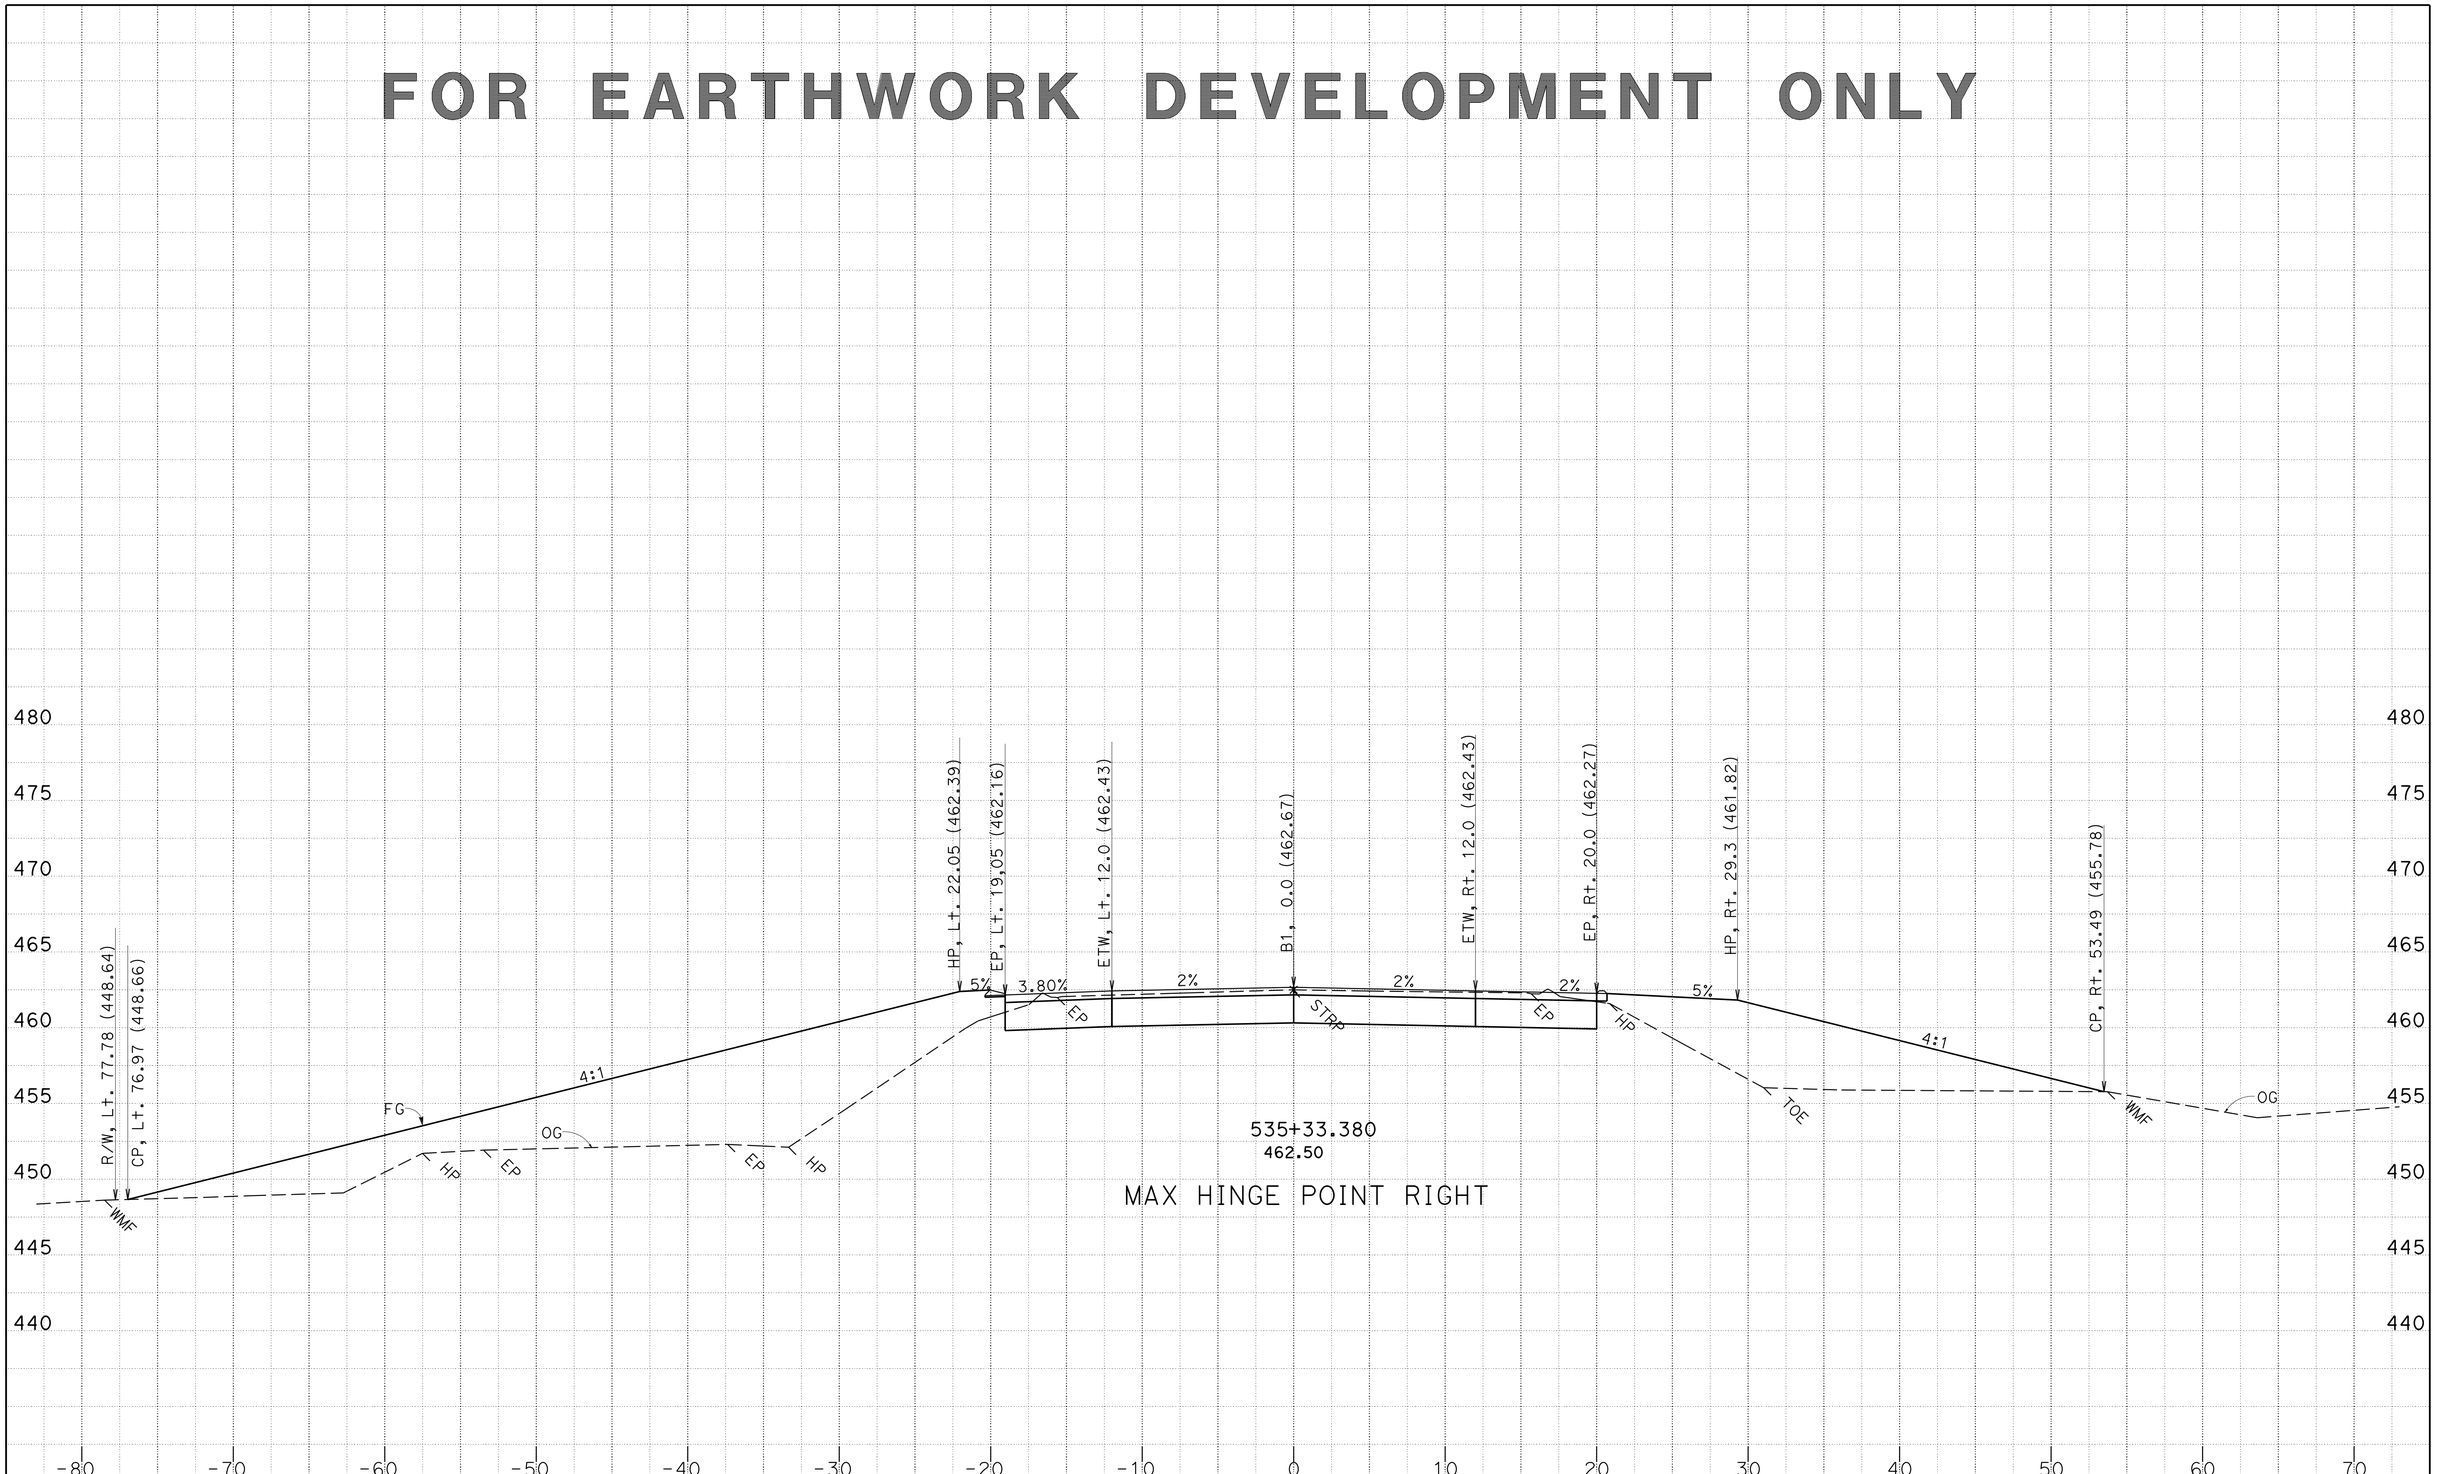

CREATED BY: D. Hopper
DATE: 4/16/2014

CONTRACT: 03-0F6904
DIST/CO/RTE/PM: 03/But/70/24.0-24.5
PROJECT ID: 0300000100

SCALE: 1" = 5' Horiz.
1" = 5' Vert.

All Dimensions are US Survey Feet

B1
CROSS SECTIONS
SHEET 29 OF 62

KC Project: 0F690 File: P:\proj4*\0f690\design\CAiCE\0f690\EAR\B1\b1_design_04_15_14.ear

FOR EARTHWORK DEVELOPMENT ONLY

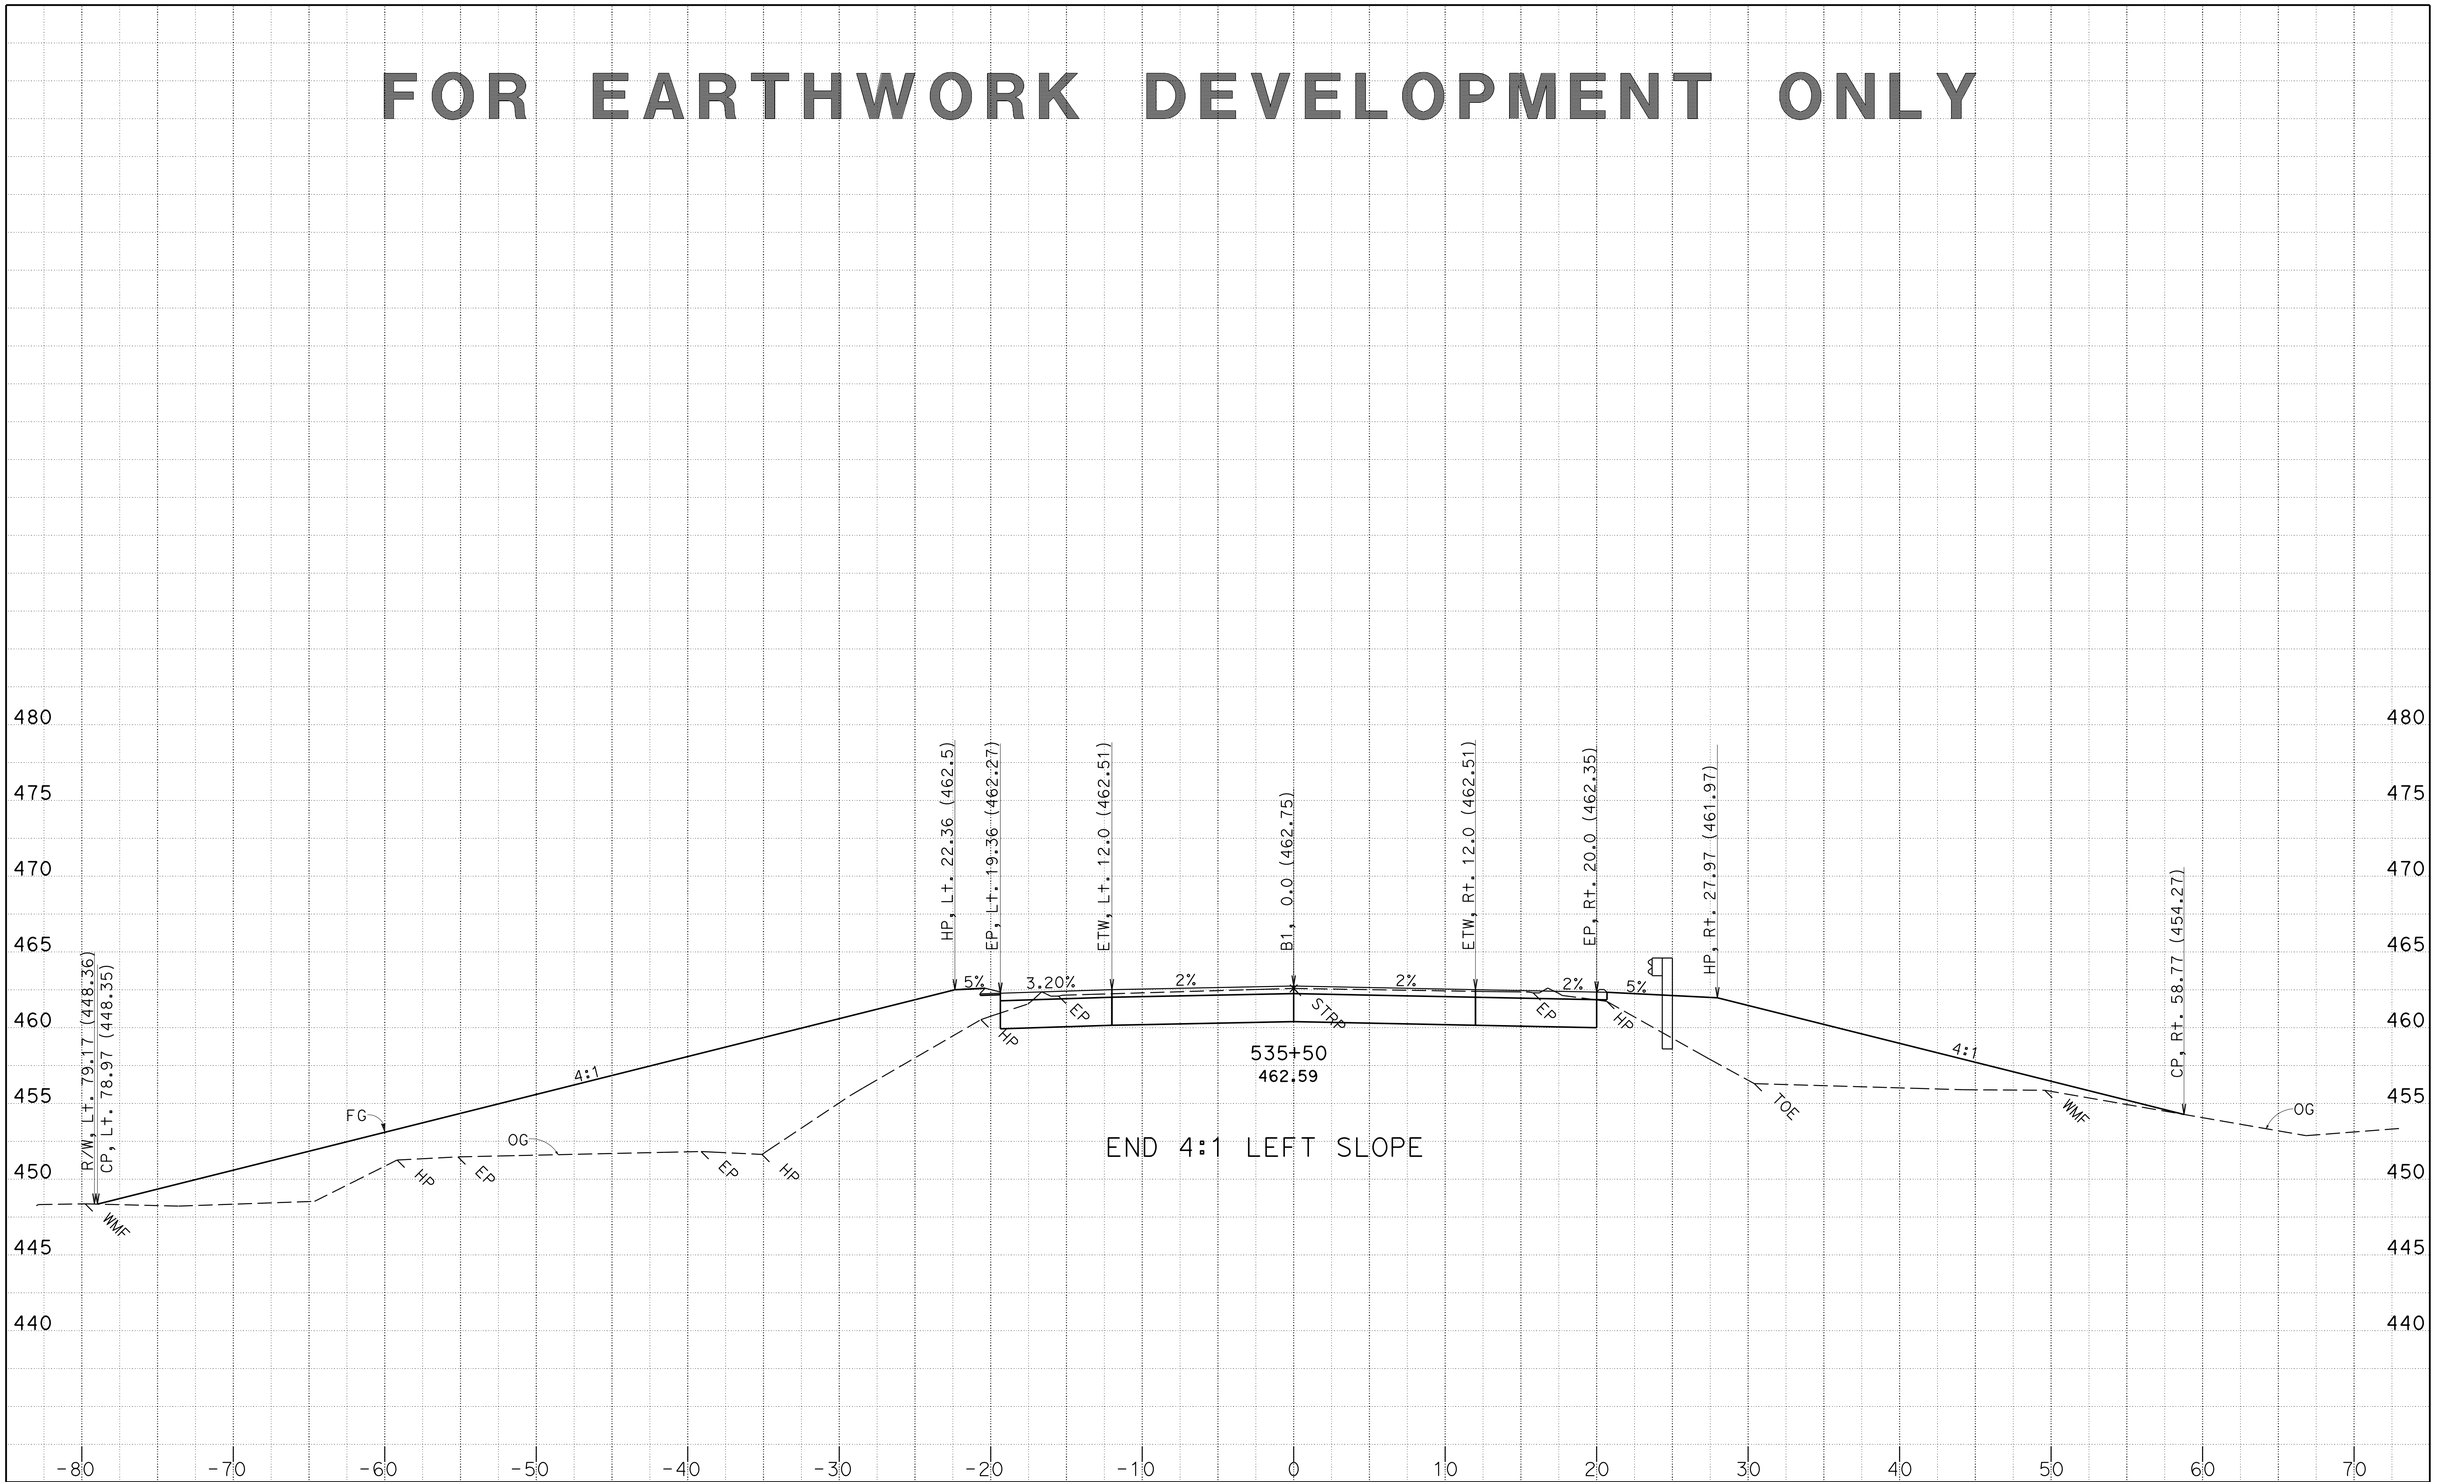

CREATED BY: D. Hopper
DATE: 4/16/2014

KC Project: 0F690 File: P:\proj4*\0f690\design\CAiCE\0f690\EAR\B1\b1_design_04_15_14.ear

CONTRACT: 03-0F6904
DIST/CO/RTE/PM: 03/But/70/24.0-24.5
PROJECT ID: 0300000100

SCALE: 1" = 5' Horiz.
1" = 5' Vert.

All Dimensions are US Survey Feet

B1
CROSS SECTIONS
SHEET 30 OF 62

FOR EARTHWORK DEVELOPMENT ONLY

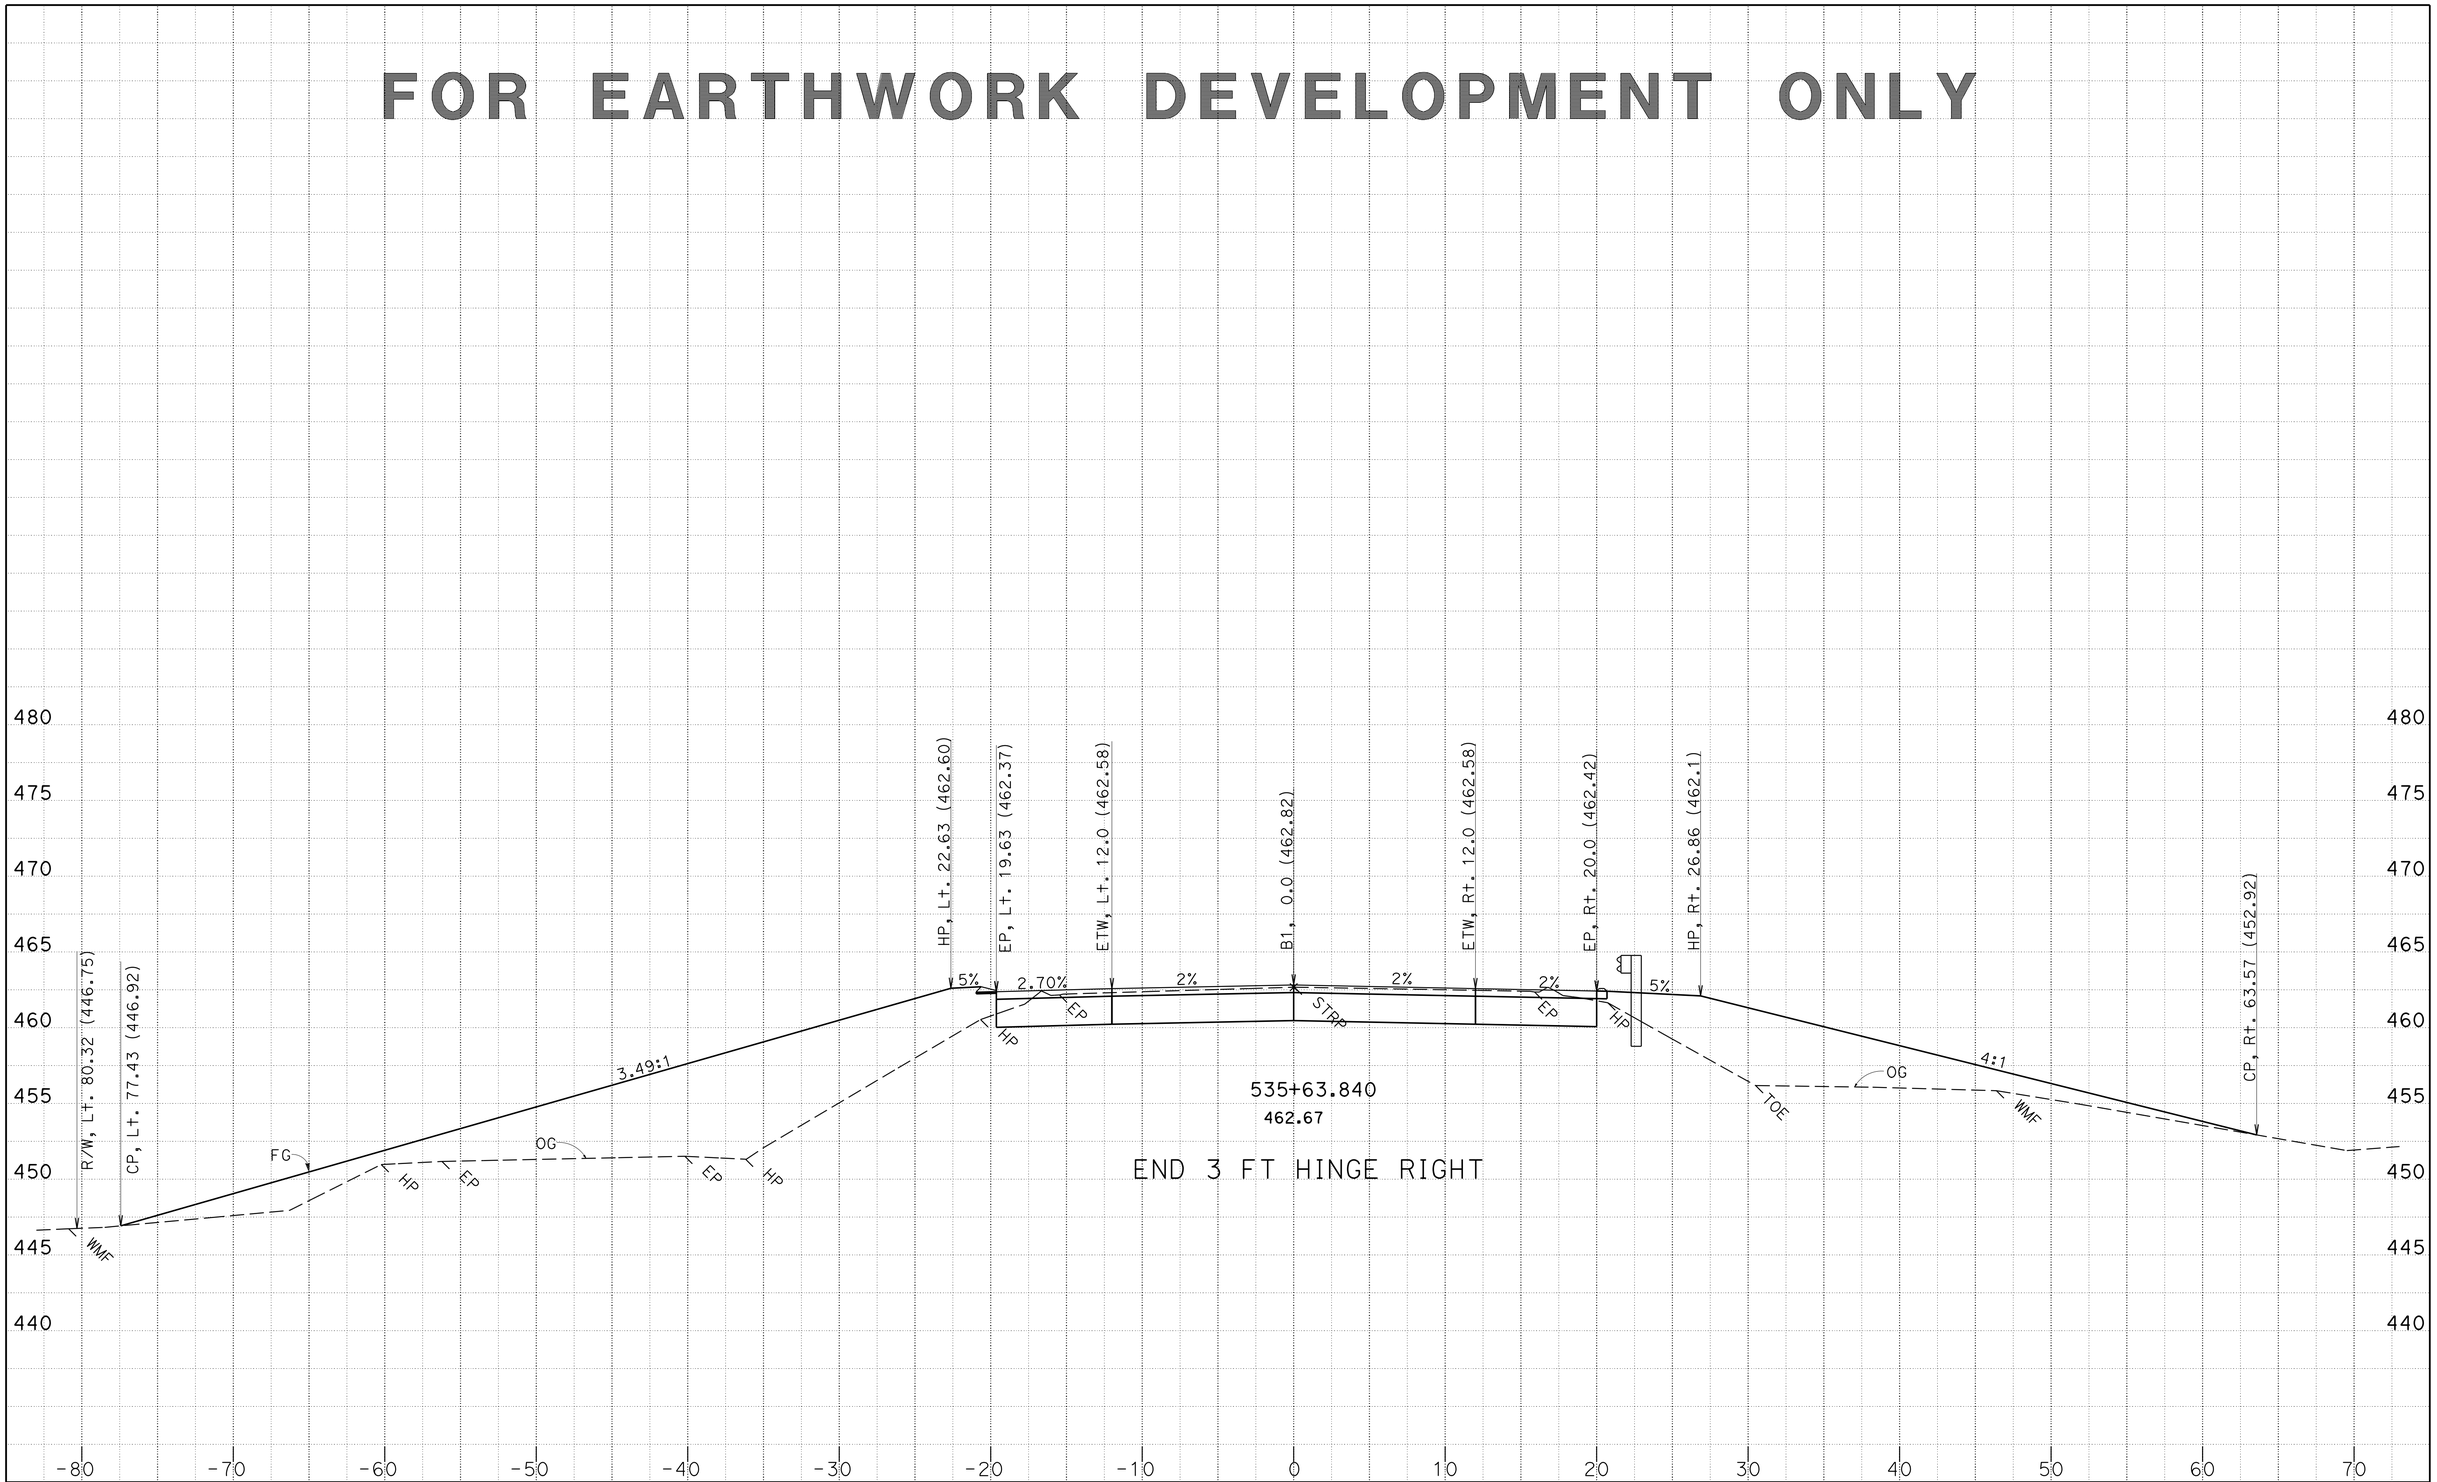

CREATED BY: D. Hopper
DATE: 4/16/2014

CONTRACT: 03-0F6904
DIST/CO/RTE/PM: 03/But/70/24.0-24.5
PROJECT ID: 0300000100

SCALE: 1" = 5' Horiz.
1" = 5' Vert.

All Dimensions are US Survey Feet

B1
CROSS SECTIONS
SHEET 31 OF 62

KC Project: 0F690 File: P:\proj4*\0f690\design\CAiCE\0f690\EAR\B1\b1_design_04_15_14.ear

FOR EARTHWORK DEVELOPMENT ONLY

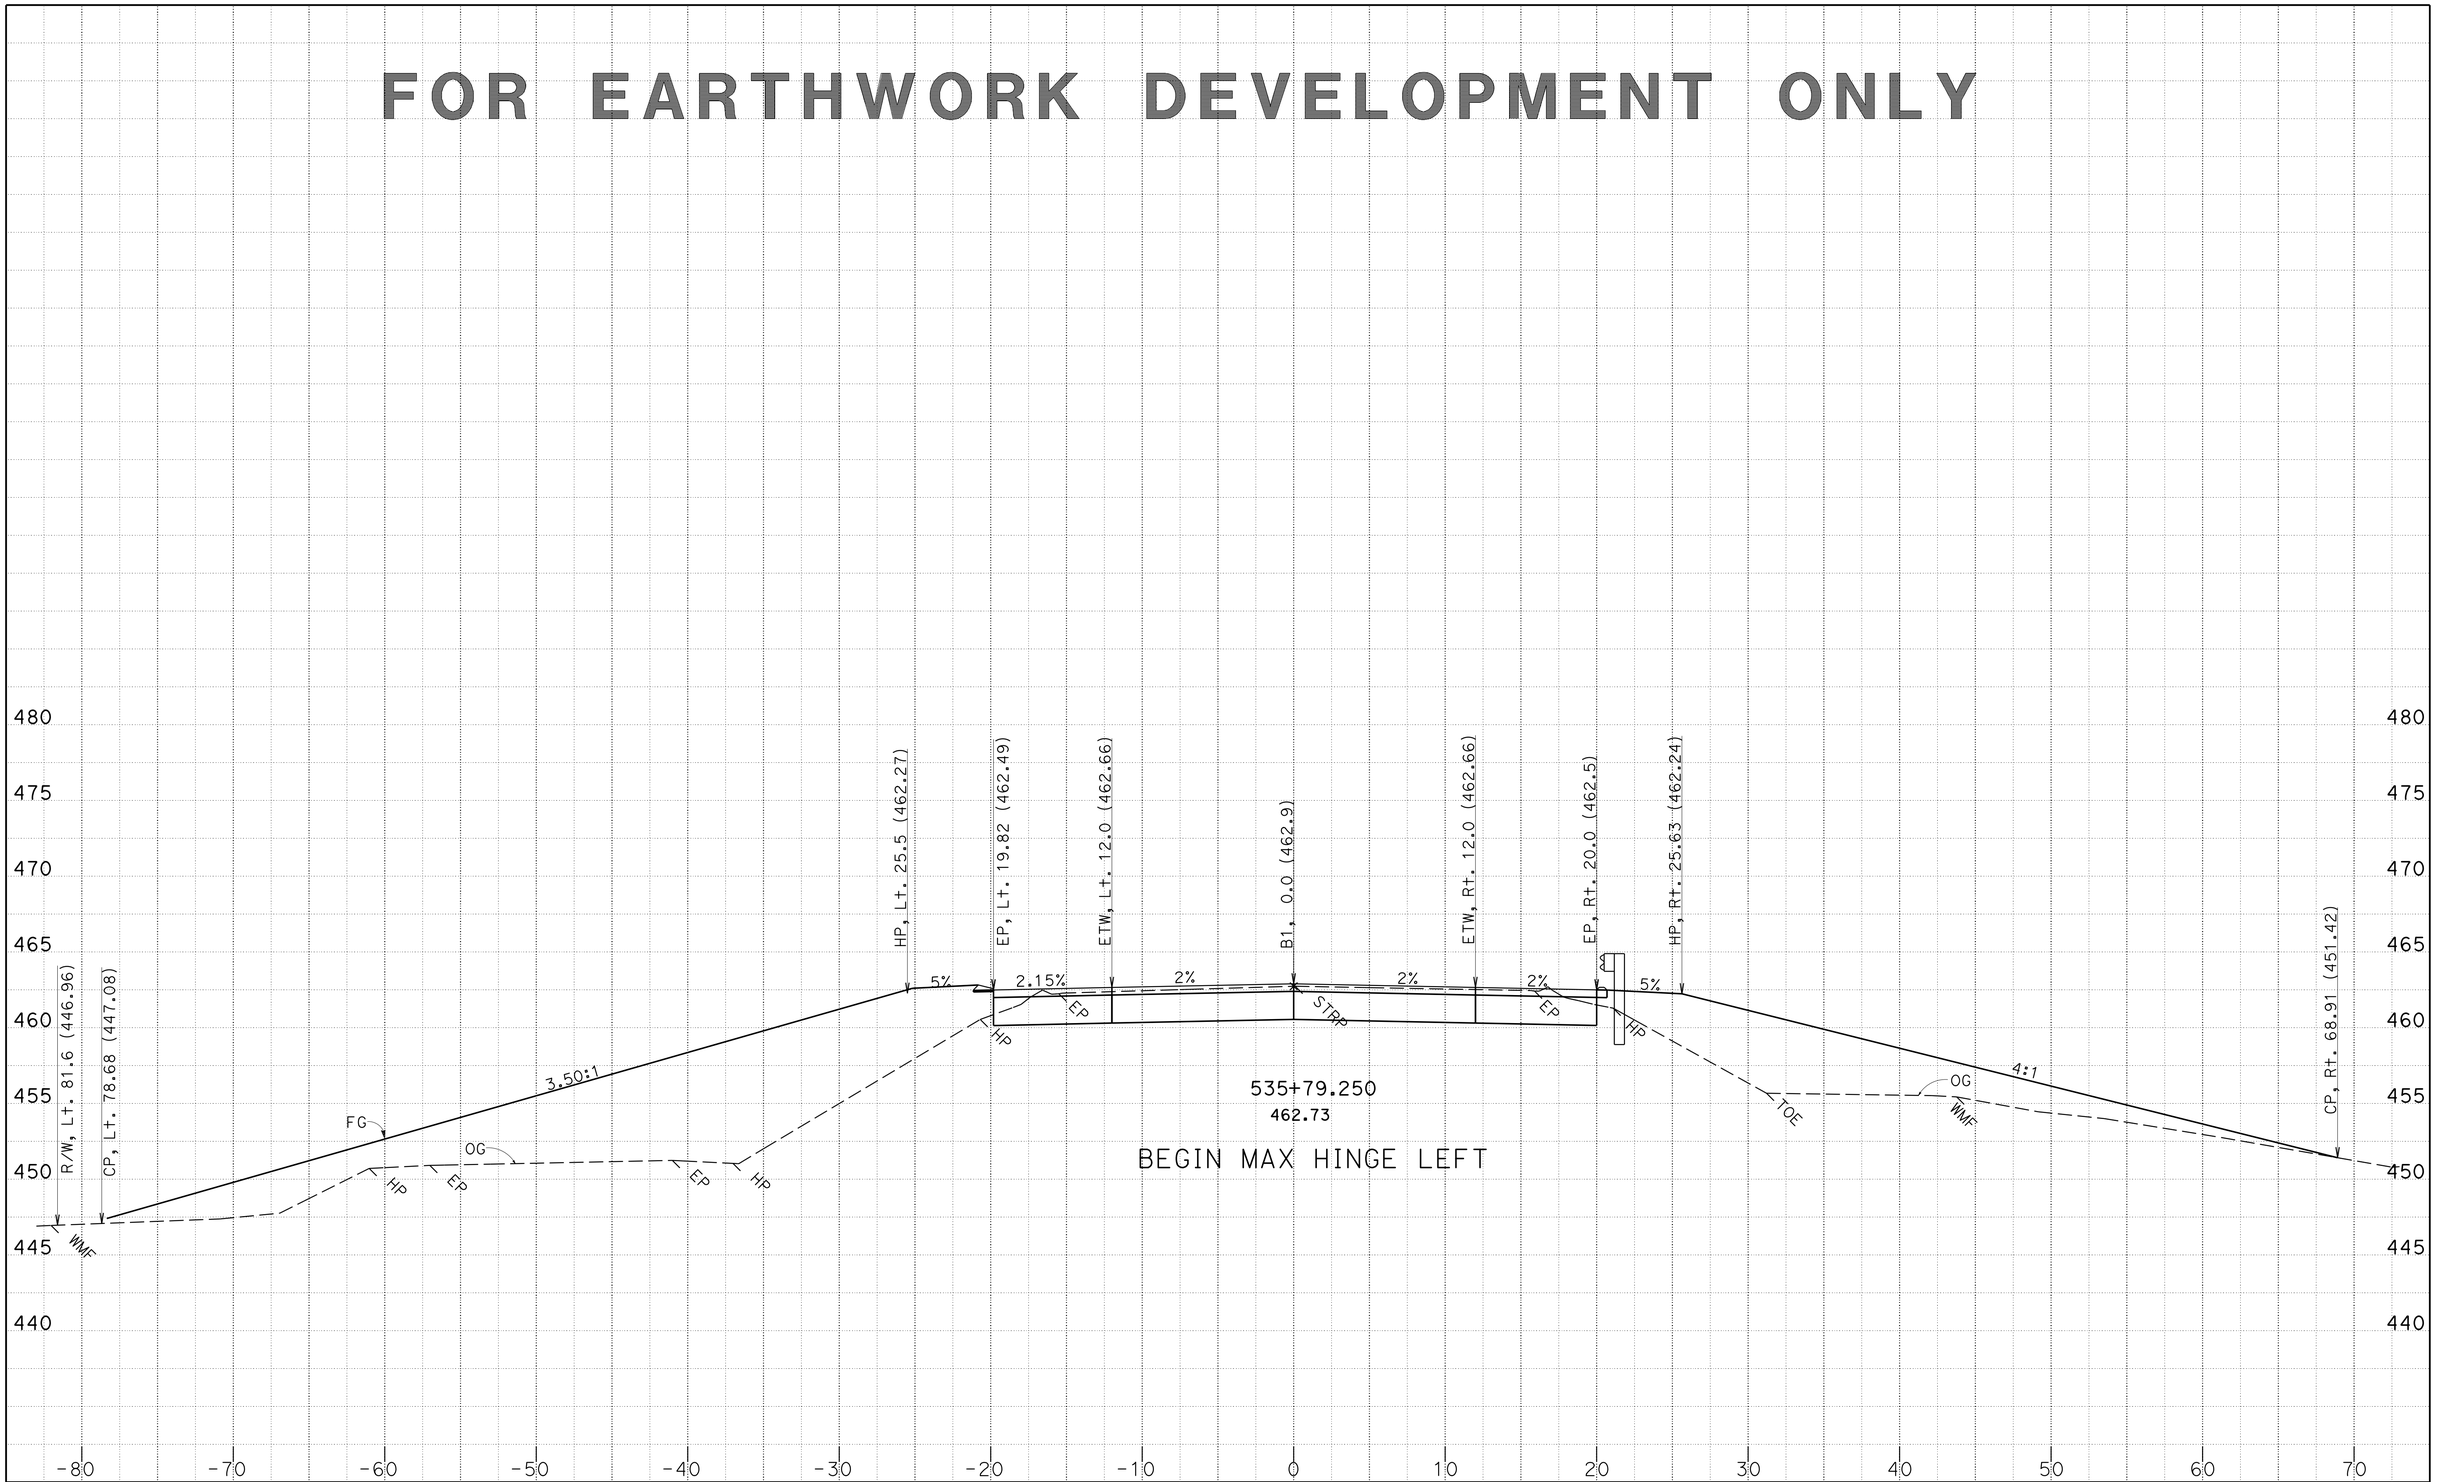

CREATED BY: D. Hopper
DATE: 4/16/2014

KC Project: 0F690 File: P:\proj4*\0f690\design\CAiCE\0f690\EAR\B1\b1_design_04_15_14.ear

CONTRACT: 03-0F6904
DIST/CO/RTE/PM: 03/But/70/24.0-24.5
PROJECT ID: 0300000100

SCALE: 1" = 5' Horiz.
1" = 5' Vert.

All Dimensions are US Survey Feet

B1
CROSS SECTIONS
SHEET 32 OF 62

FOR EARTHWORK DEVELOPMENT ONLY

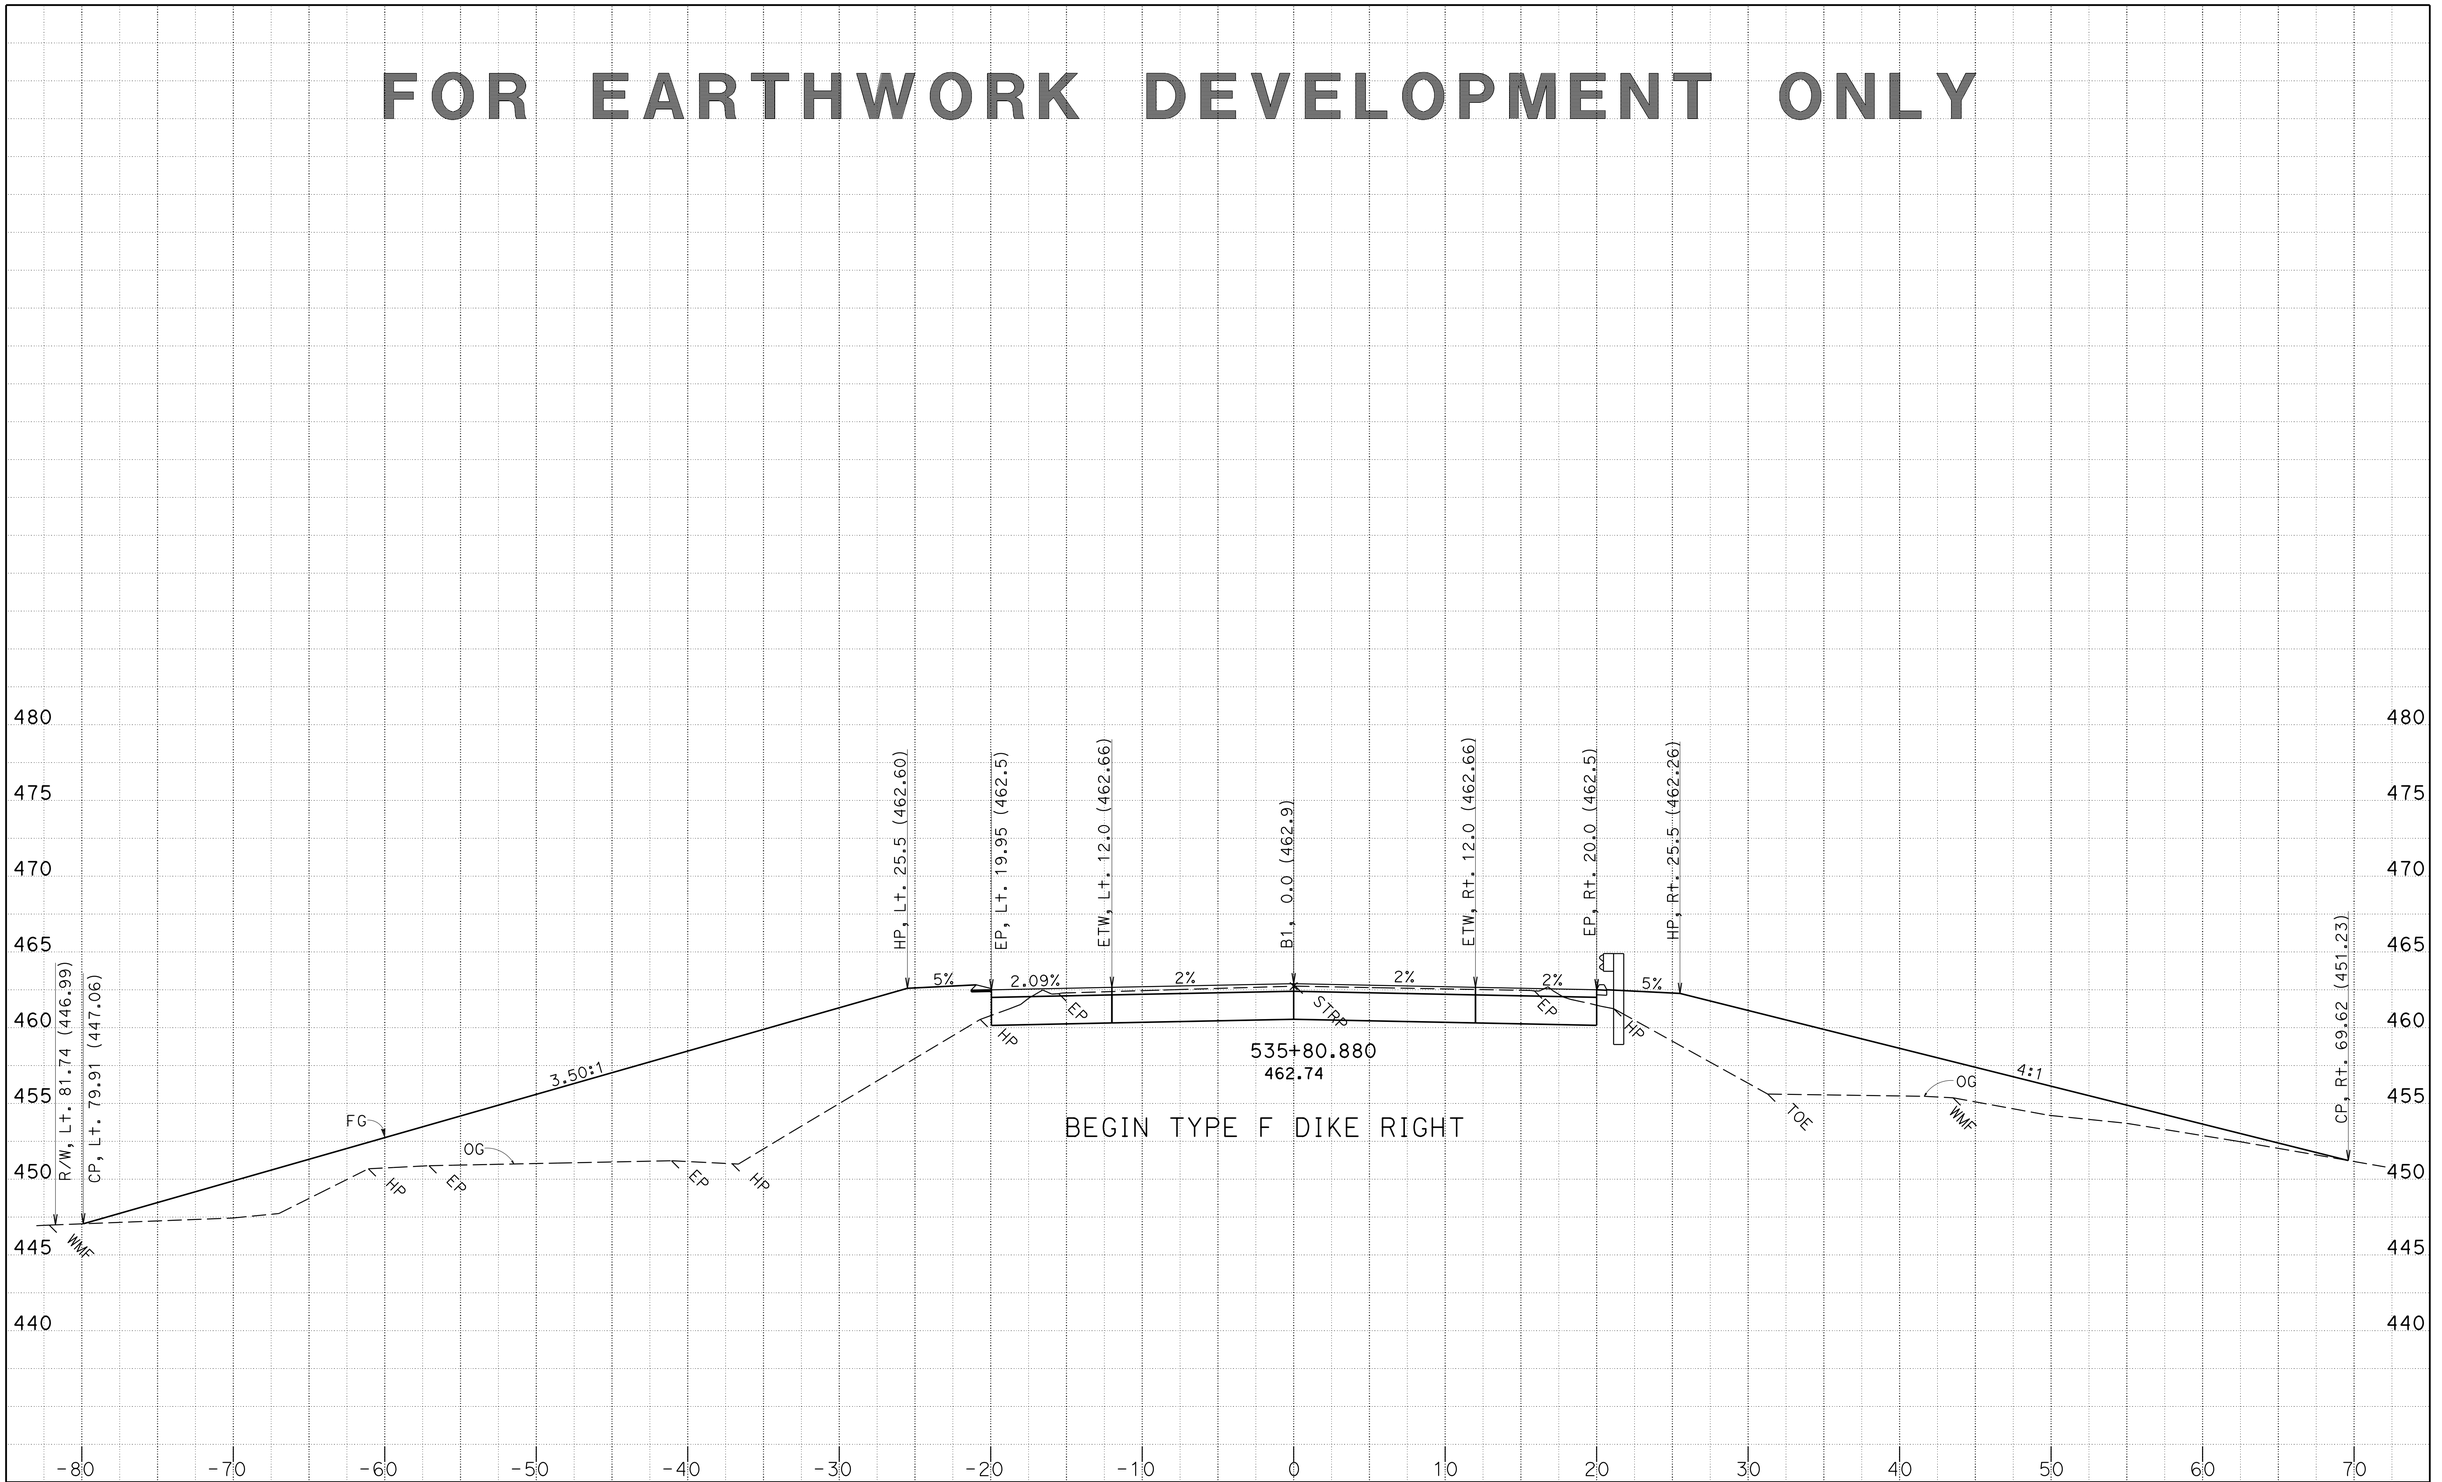

CREATED BY: D. Hopper
DATE: 4/16/2014

KC Project: 0F690 File: P:\proj4*\0f690\design\CAiCE\0f690\EAR\B1\b1_design_04_15_14.ear

CONTRACT: 03-0F6904
DIST/CO/RTE/PM: 03/But/70/24.0-24.5
PROJECT ID: 0300000100

SCALE: 1" = 5' Horiz.
1" = 5' Vert.

All Dimensions are US Survey Feet

B1
CROSS SECTIONS
SHEET 33 OF 62

FOR EARTHWORK DEVELOPMENT ONLY

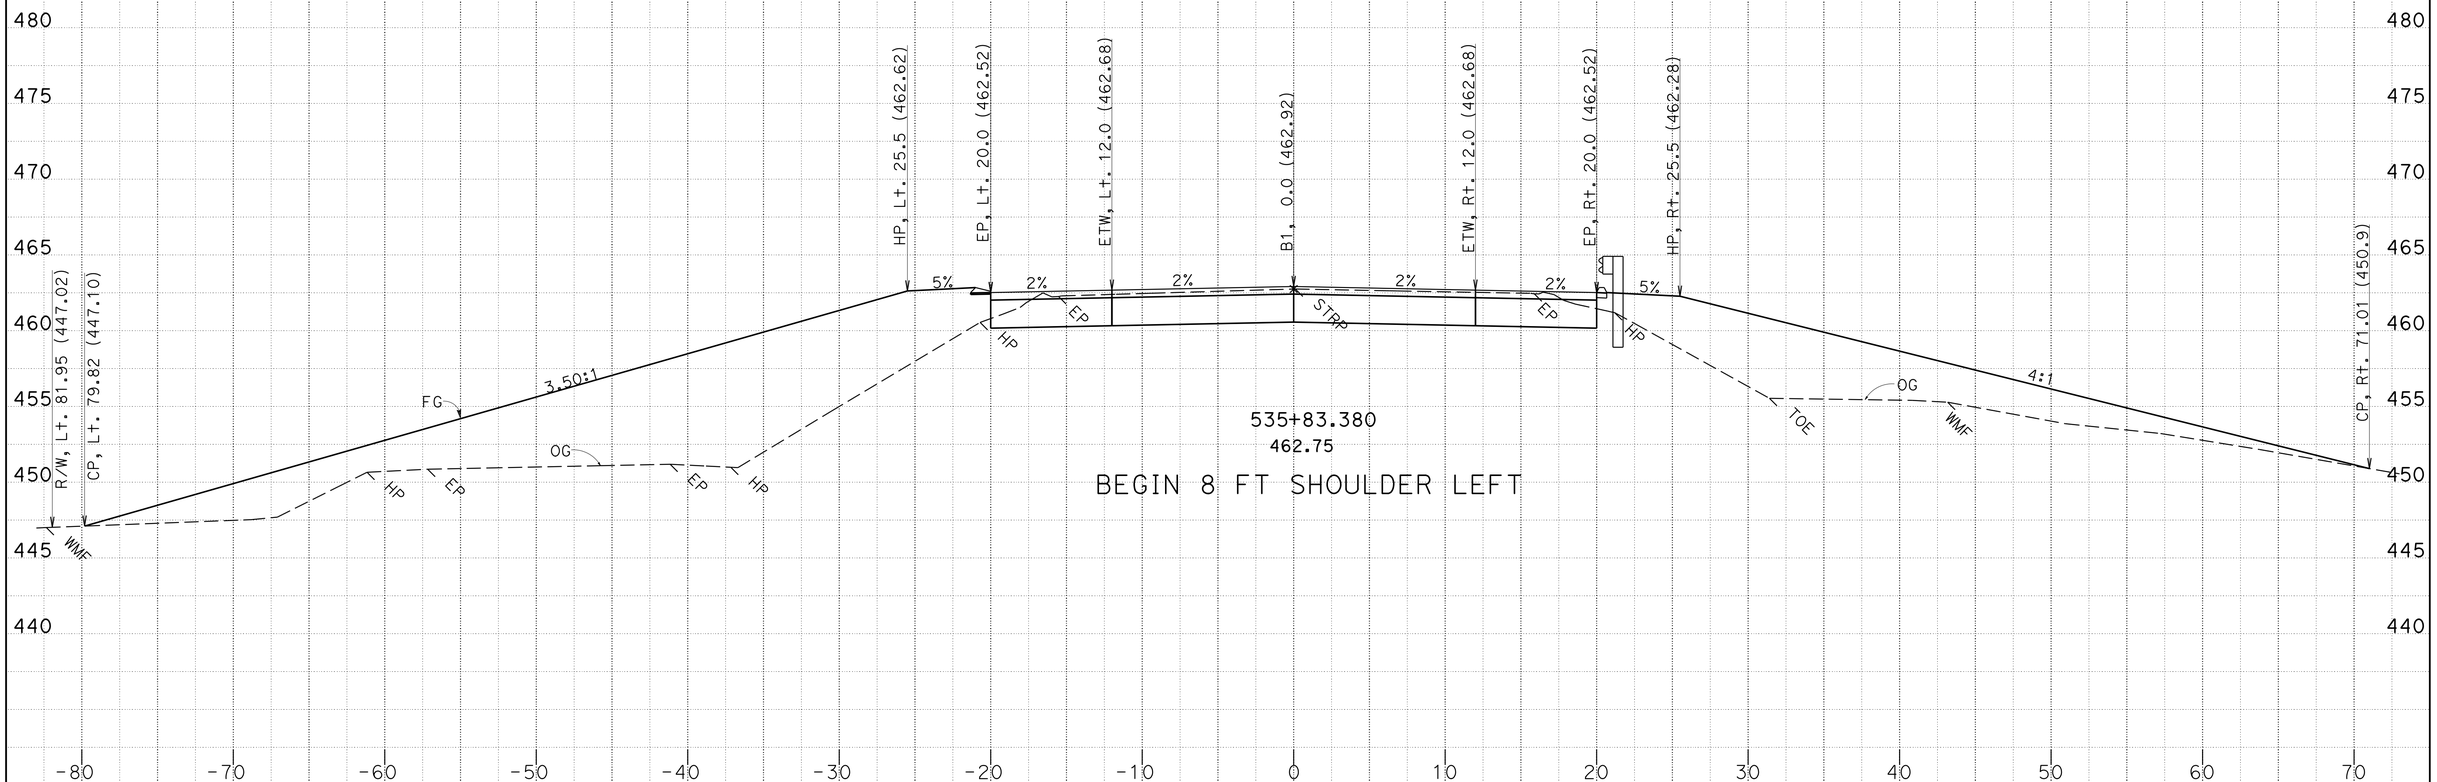

CREATED BY: D. Hopper
DATE: 4/16/2014

KC Project: 0F690 File: P:\proj4*\0f690\design\CAiCE\0f690\EAR\B1\b1_design_04_15_14.ear

CONTRACT: 03-0F6904
DIST/CO/RTE/PM: 03/But/70/24.0-24.5
PROJECT ID: 0300000100

SCALE: 1" = 5' Horiz.
1" = 5' Vert.

All Dimensions are US Survey Feet

B1
CROSS SECTIONS
SHEET 34 OF 62

FOR EARTHWORK DEVELOPMENT ONLY

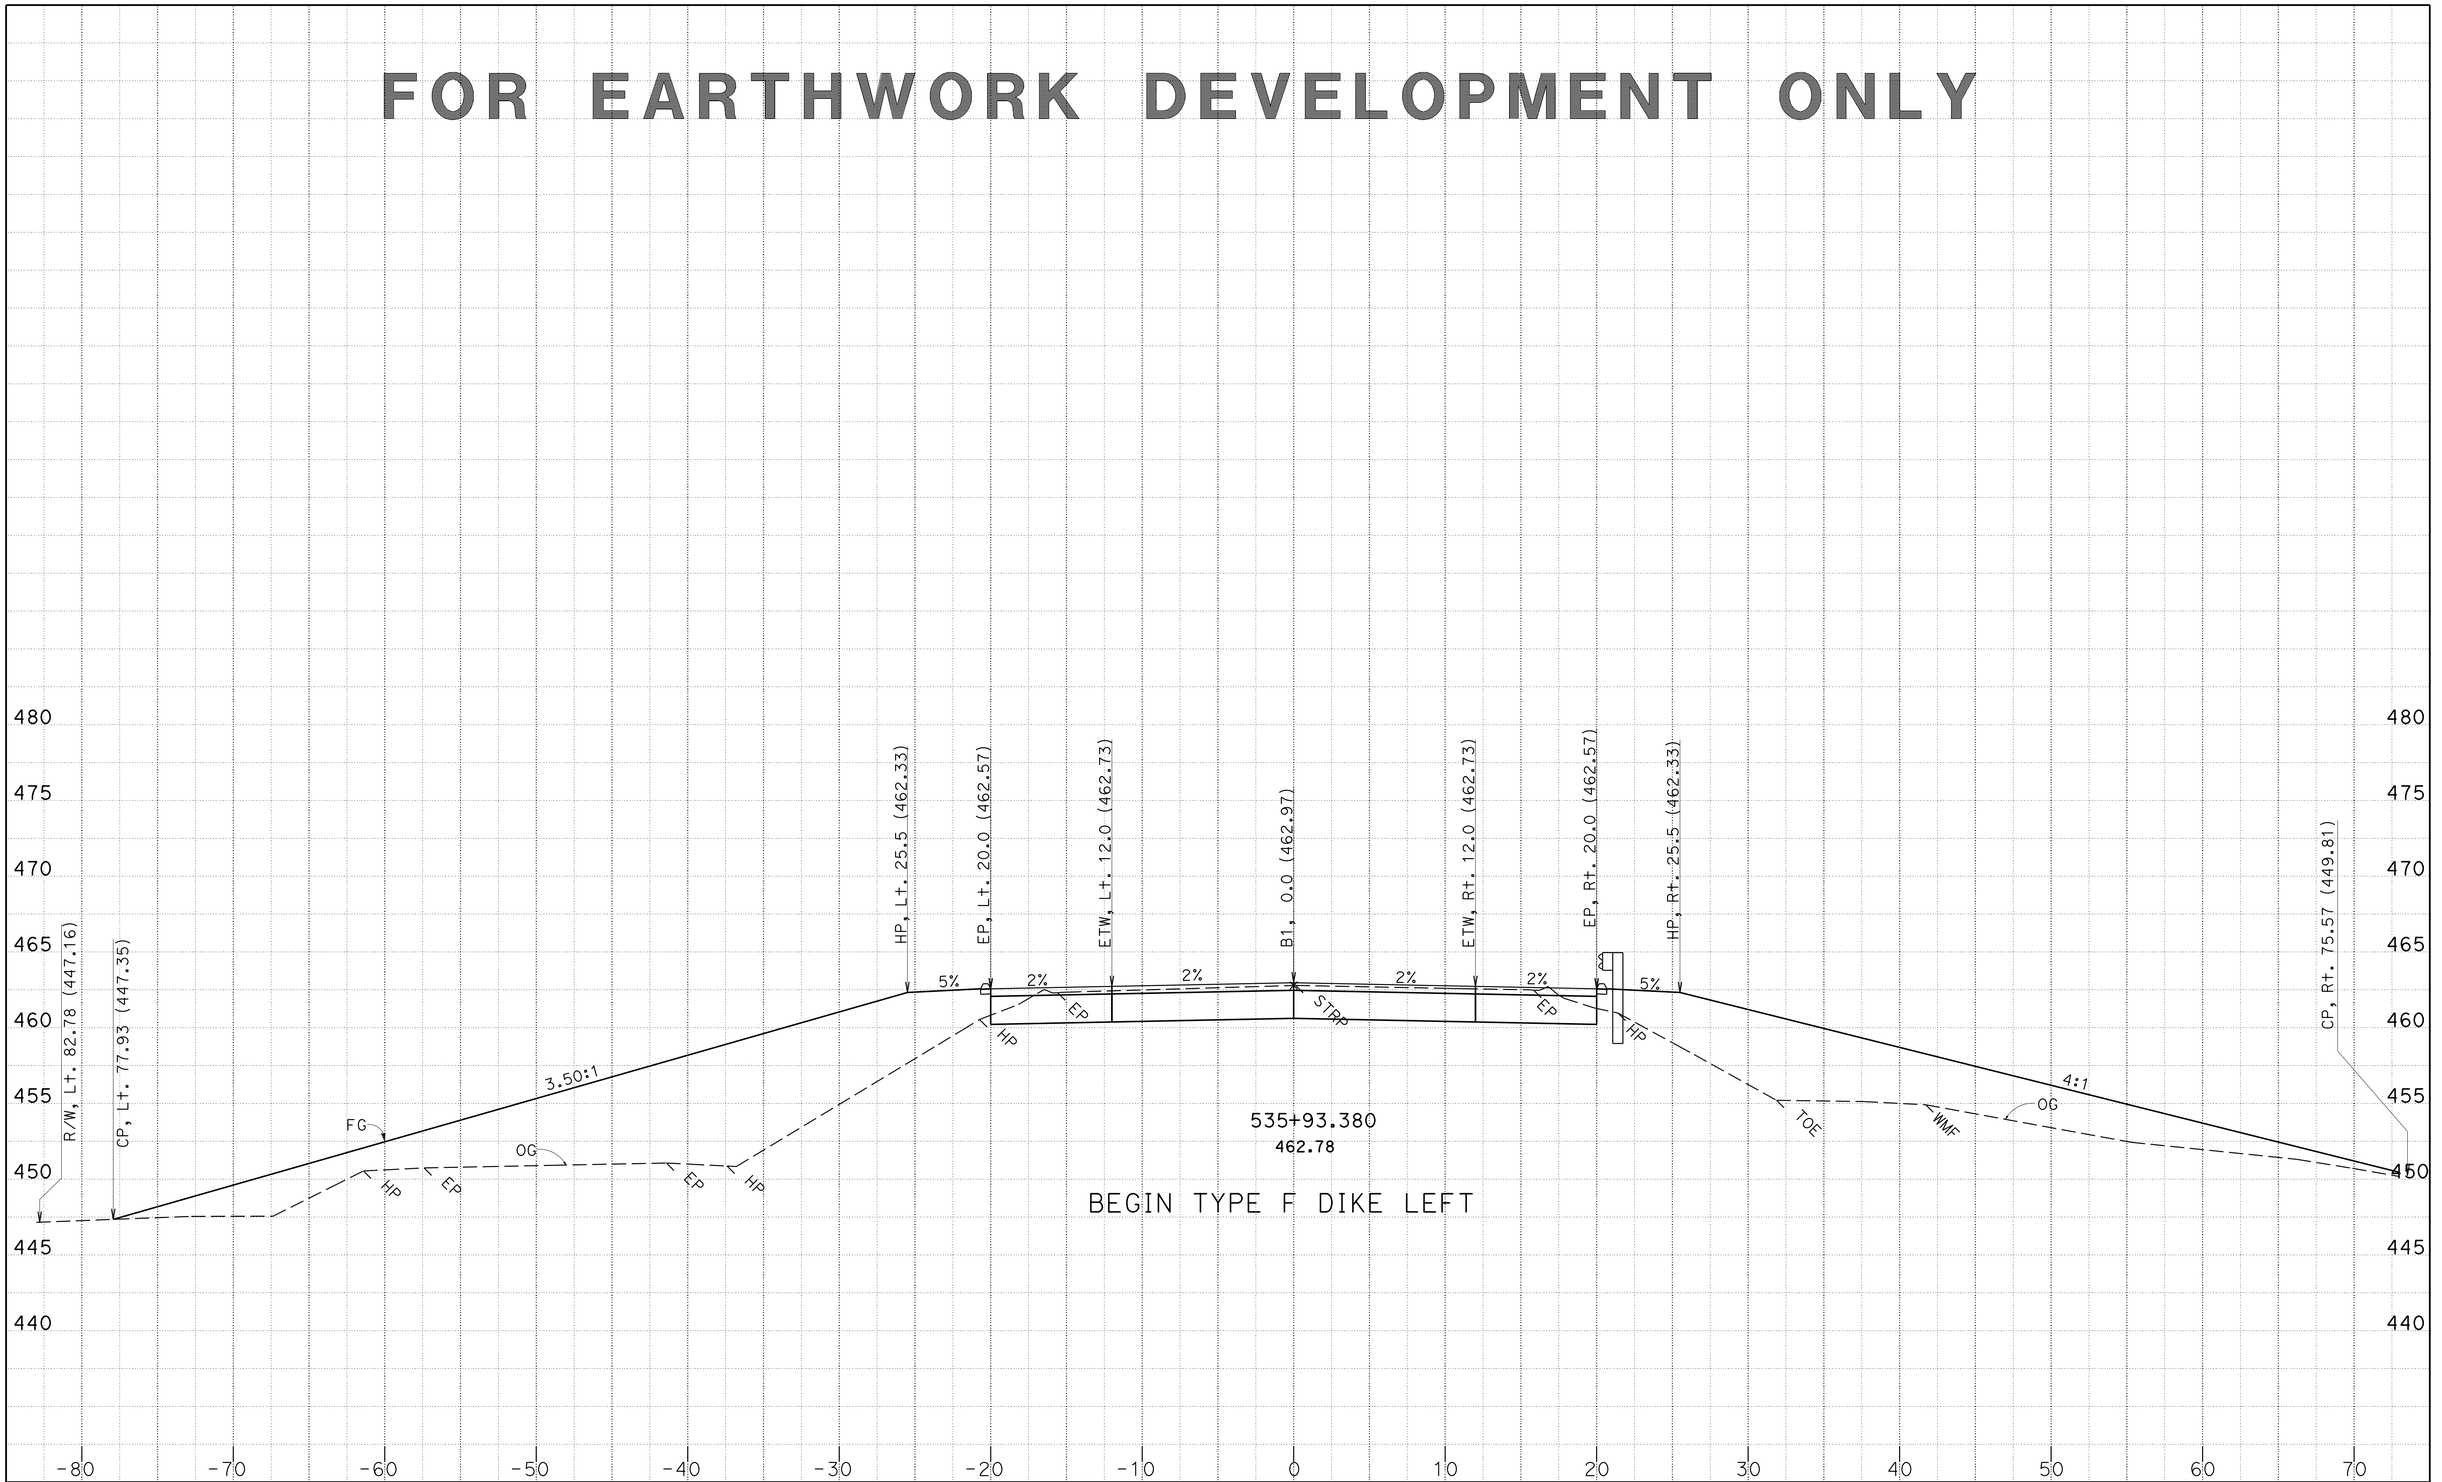

CREATED BY: D. Hopper
DATE: 4/16/2014

KC Project: 0F690 File: P:\proj4*\0f690\design\CAiCE\0f690\EAR\B1\b1_design_04_15_14.ear

CONTRACT: 03-0F6904
DIST/CO/RTE/PM: 03/But/70/24.0-24.5
PROJECT ID: 0300000100

SCALE: 1" = 5' Horiz.
1" = 5' Vert.

All Dimensions are US Survey Feet

B1
CROSS SECTIONS
SHEET 35 OF 62

FOR EARTHWORK DEVELOPMENT ONLY

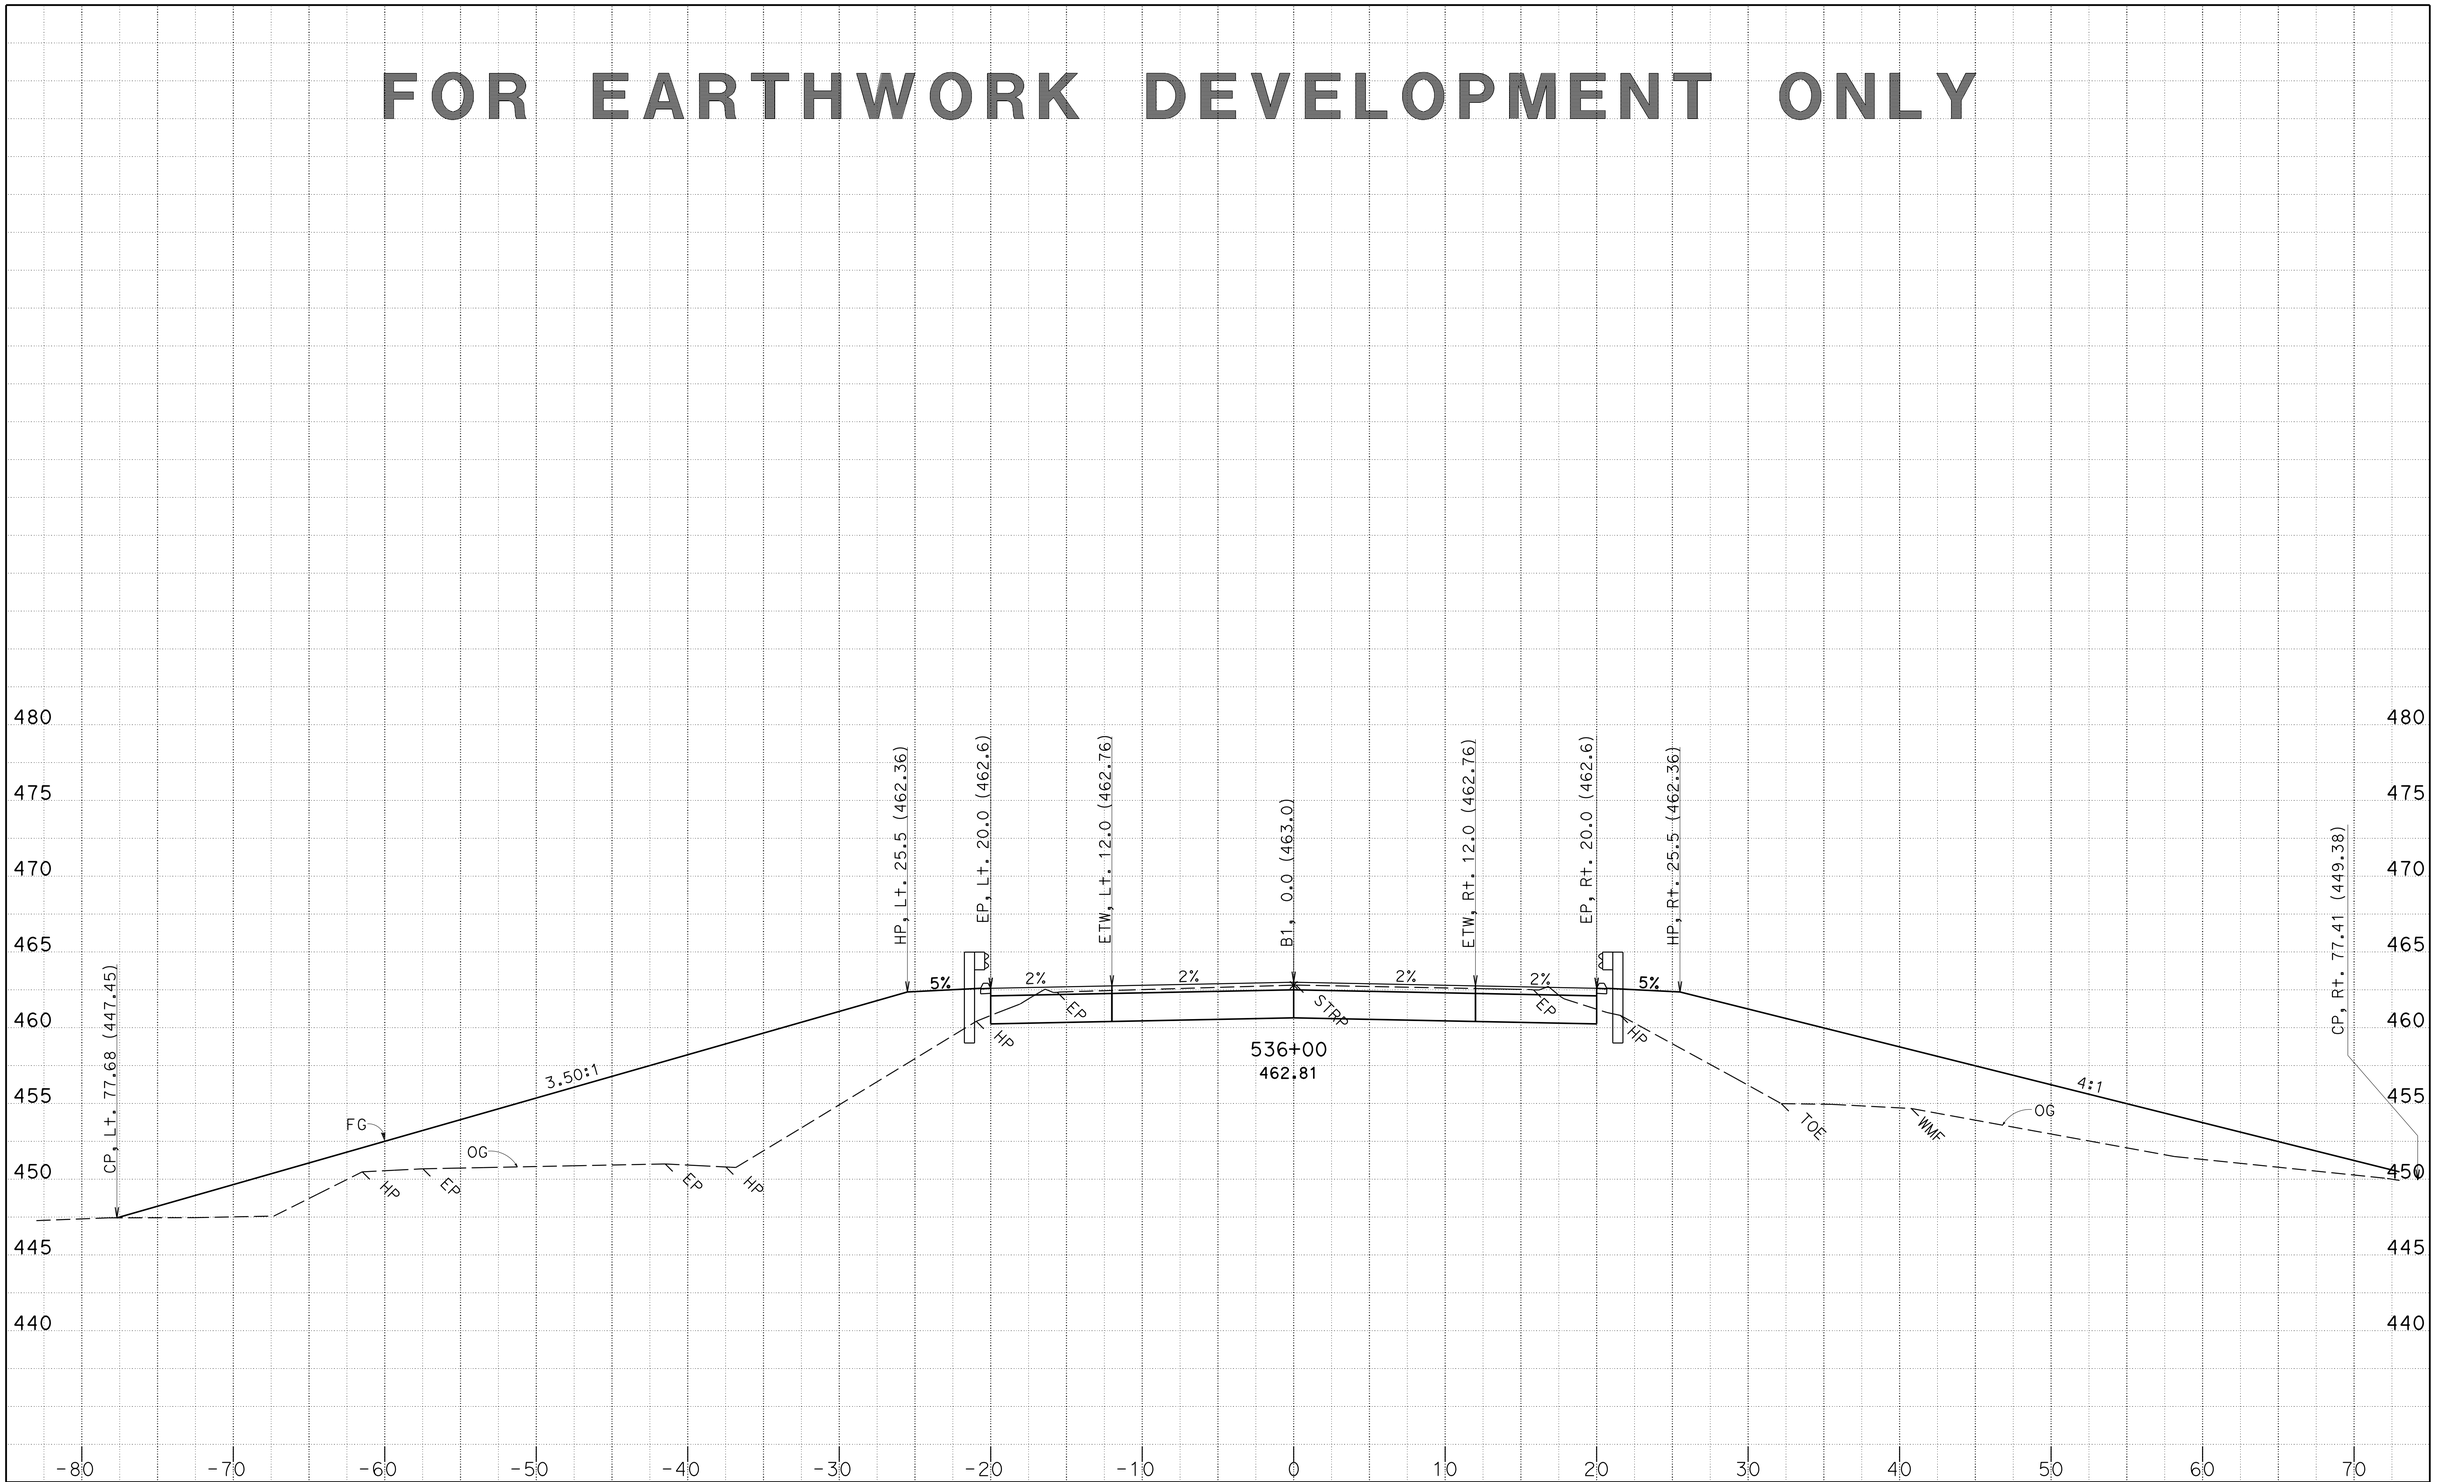

CREATED BY: D. Hopper
DATE: 4/16/2014

KC Project: 0F690 File: P:\proj4*\0f690\design\CAiCE\0f690\EAR\B1\b1_design_04_15_14.ear

CONTRACT: 03-0F6904
DIST/CO/RTE/PM: 03/But/70/24.0-24.5
PROJECT ID: 0300000100

SCALE: 1" = 5' Horiz.
1" = 5' Vert.

All Dimensions are US Survey Feet

B1
CROSS SECTIONS
SHEET 36 OF 62

FOR EARTHWORK DEVELOPMENT ONLY

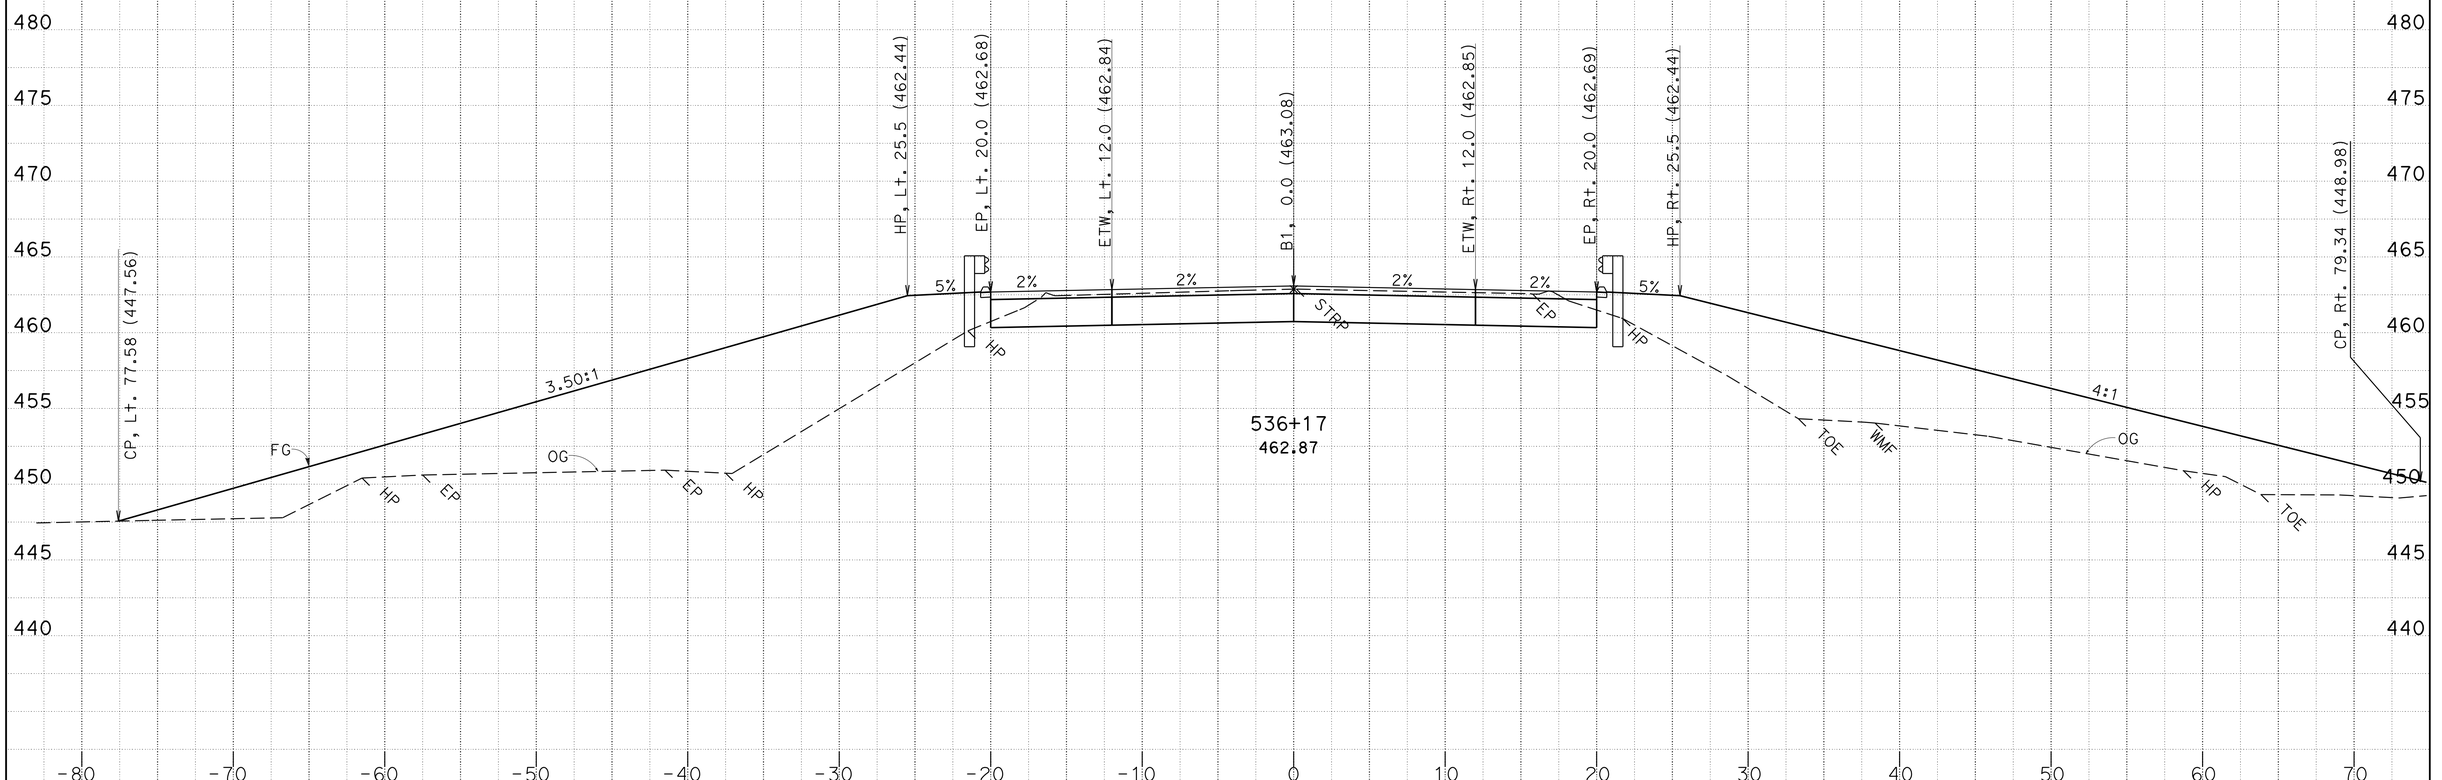

CREATED BY: D. Hopper
DATE: 4/16/2014

KC Project: 0F690 File: P:\proj4*\0f690\design\CAiCE\0f690\EAR\B1\b1_design_04_15_14.ear

CONTRACT: 03-0F6904
DIST/CO/RTE/PM: 03/But/70/24.0-24.5
PROJECT ID: 0300000100

SCALE: 1" = 5' Horiz.
1" = 5' Vert.

All Dimensions are US Survey Feet

B1
CROSS SECTIONS
SHEET 37 OF 62

FOR EARTHWORK DEVELOPMENT ONLY

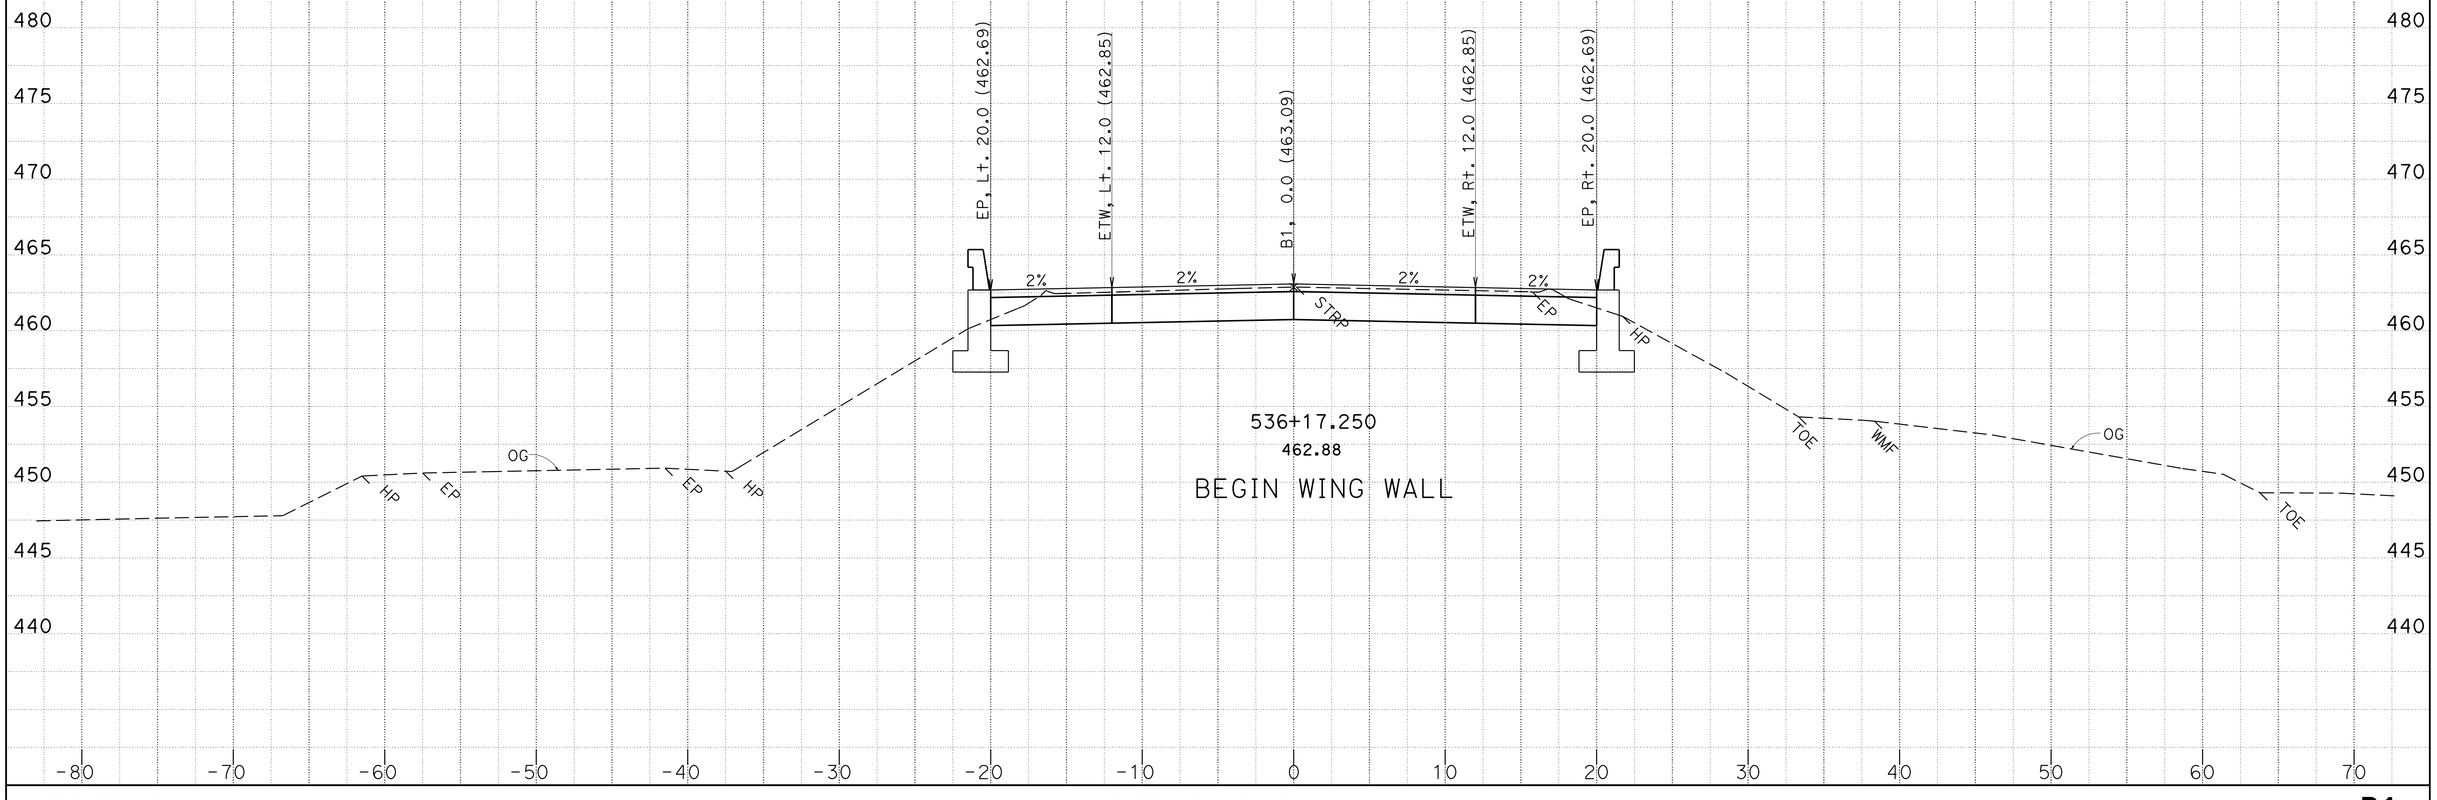

CREATED BY: D. Hopper
DATE: 4/16/2014

KC Project: 0F690 File: P:\proj4*\0f690\design\CAiCE\0f690\EAR\B1\b1_design_04_15_14.ear

CONTRACT: 03-0F6904
DIST/CO/RTE/PM: 03/But/70/24.0-24.5
PROJECT ID: 0300000100

SCALE: 1" = 5' Horiz.
1" = 5' Vert.

All Dimensions are US Survey Feet

B1
CROSS SECTIONS
SHEET 38 OF 62

FOR EARTHWORK DEVELOPMENT ONLY

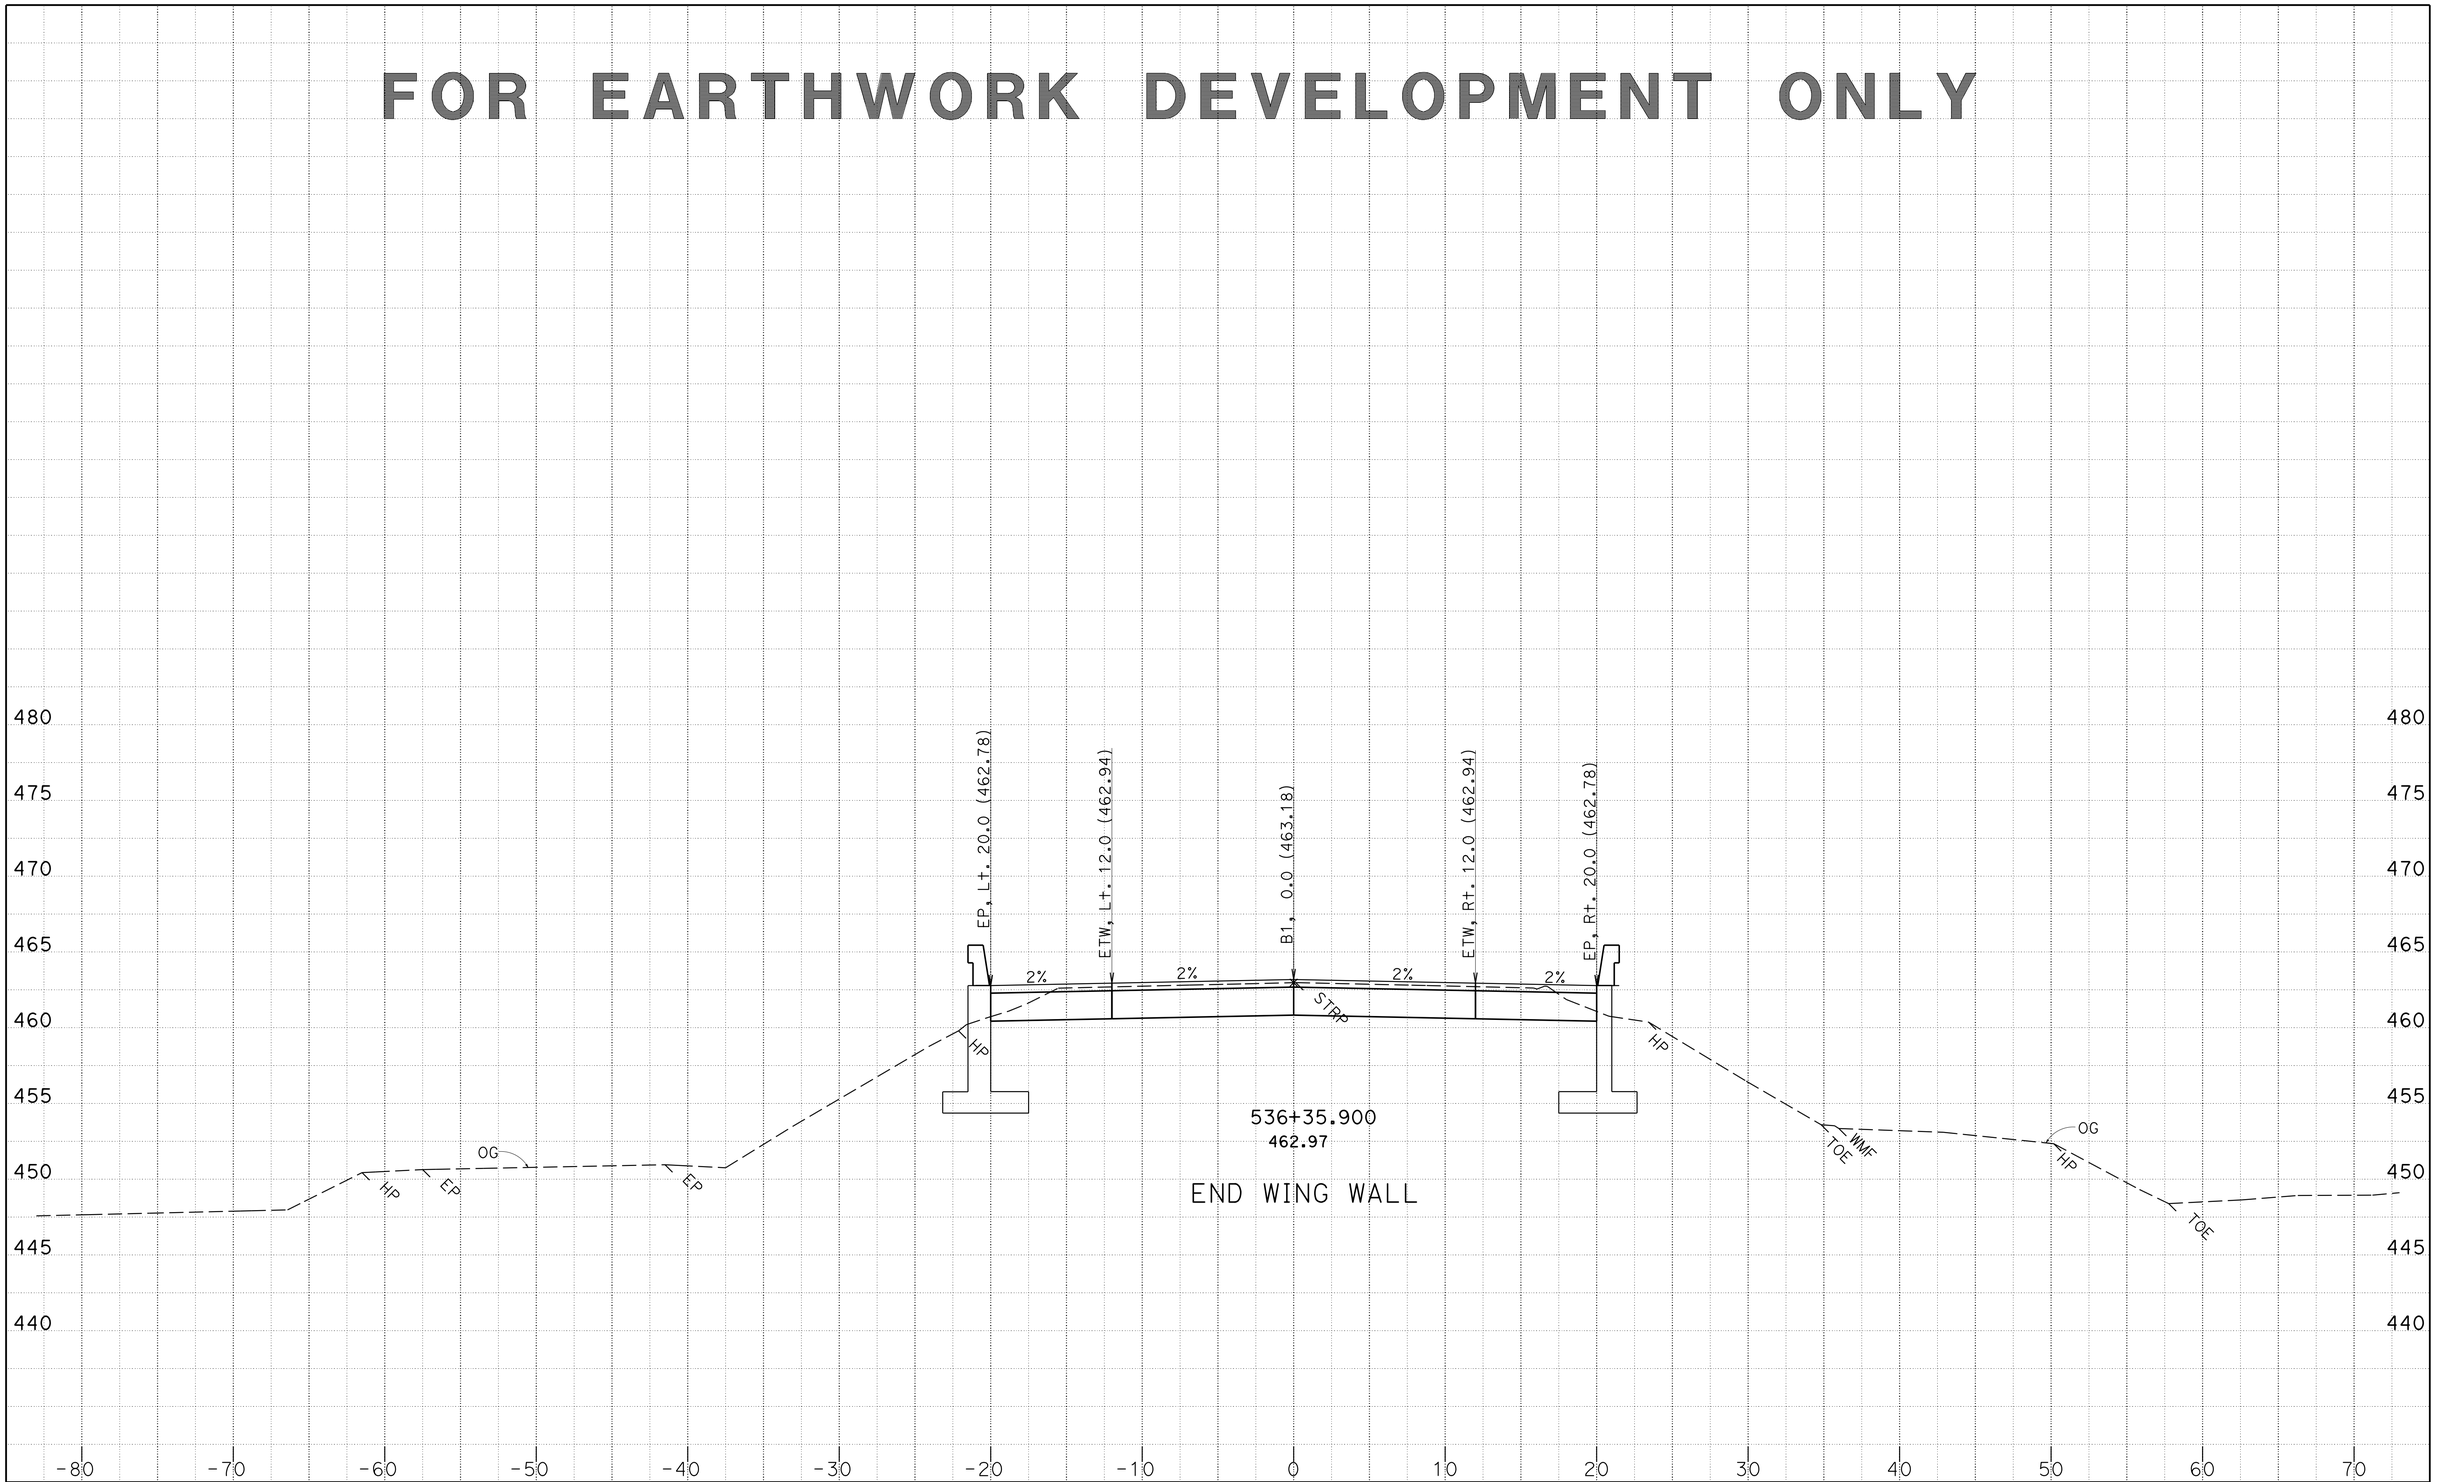

CREATED BY: D. Hopper
DATE: 4/16/2014

KC Project: 0F690 File: P:\proj4*\0f690\design\CAiCE\0f690\EAR\B1\b1_design_04_15_14.ear

CONTRACT: 03-0F6904
DIST/CO/RTE/PM: 03/But/70/24.0-24.5
PROJECT ID: 0300000100

SCALE: 1" = 5' Horiz.
1" = 5' Vert.

All Dimensions are US Survey Feet

B1
CROSS SECTIONS
SHEET 39 OF 62

FOR EARTHWORK DEVELOPMENT ONLY

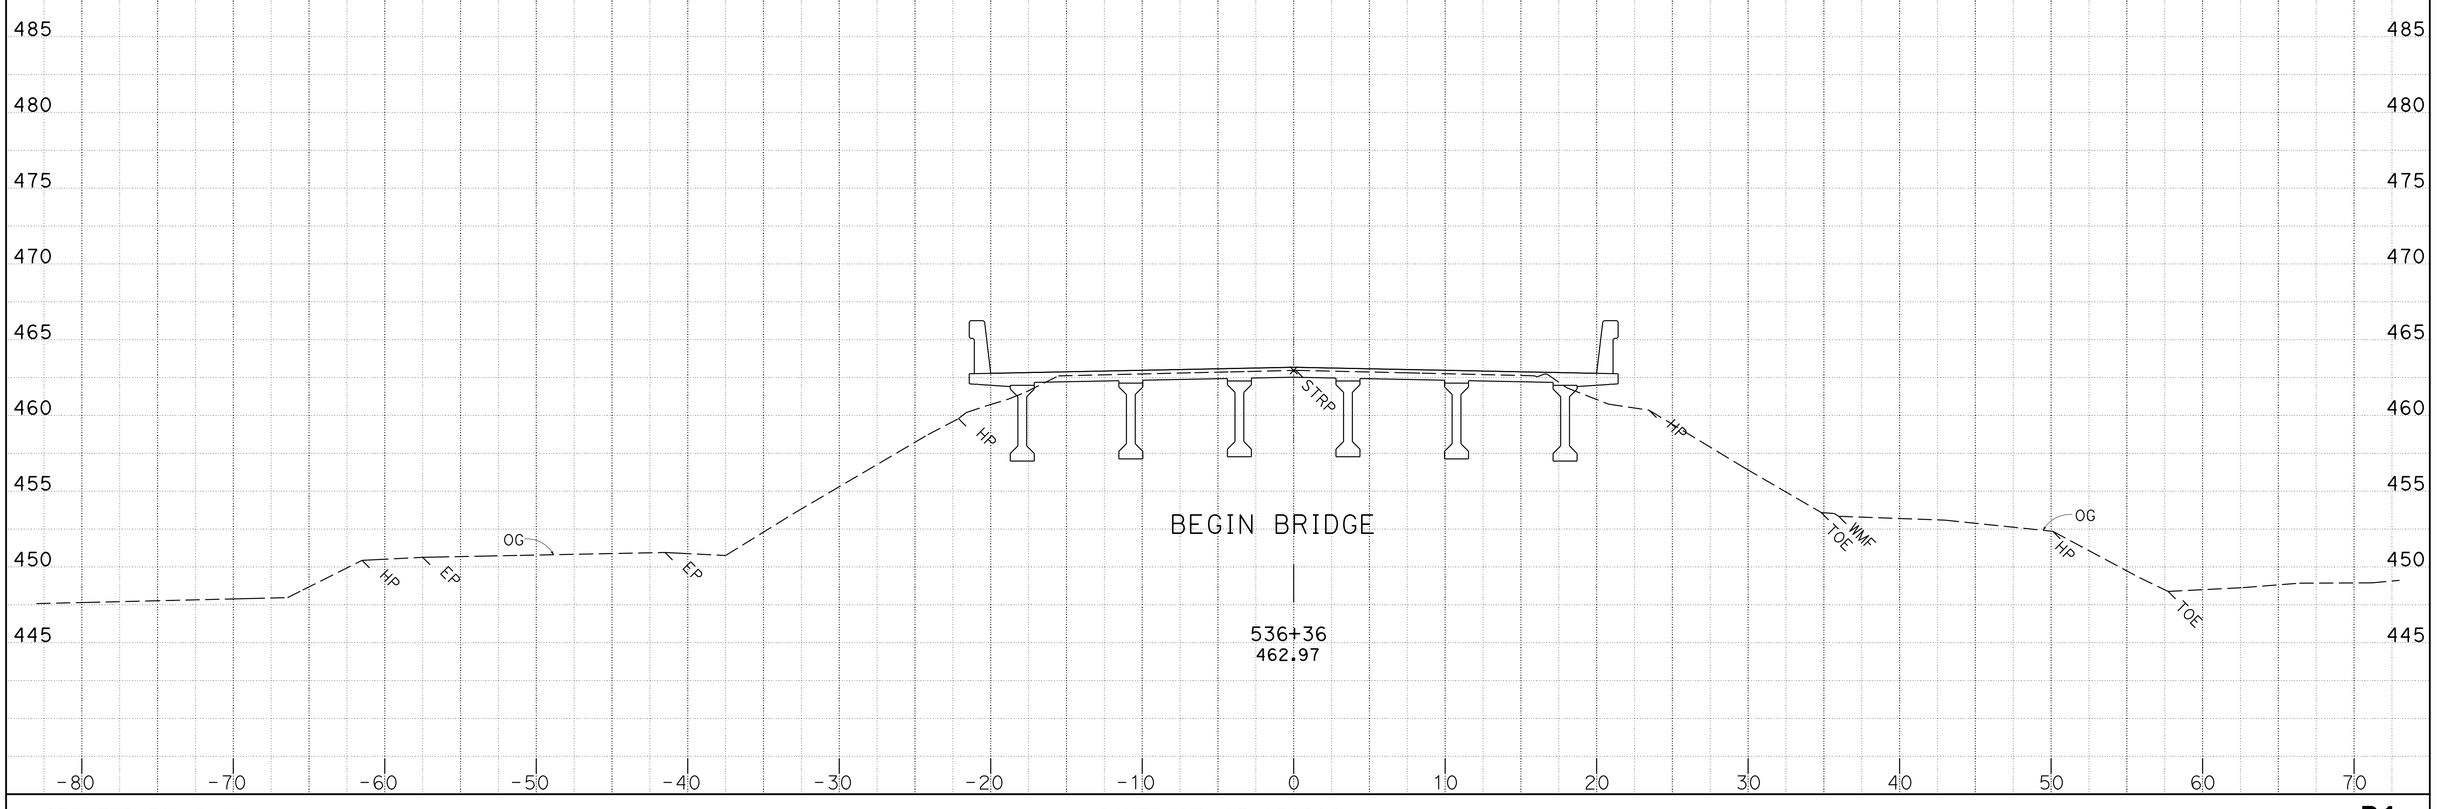

CREATED BY: D. Hopper
DATE: 4/16/2014

KC Project: 0F690 File: P:\proj4*\0f690\design\CAiCE\0f690\EAR\B1\b1_design_04_15_14.ear

CONTRACT: 03-0F6904
DIST/CO/RTE/PM: 03/But/70/24.0-24.5
PROJECT ID: 0300000100

SCALE: 1" = 5' Horiz.
1" = 5' Vert.

All Dimensions are US Survey Feet

B1
CROSS SECTIONS
SHEET 40 OF 62

FOR EARTHWORK DEVELOPMENT ONLY

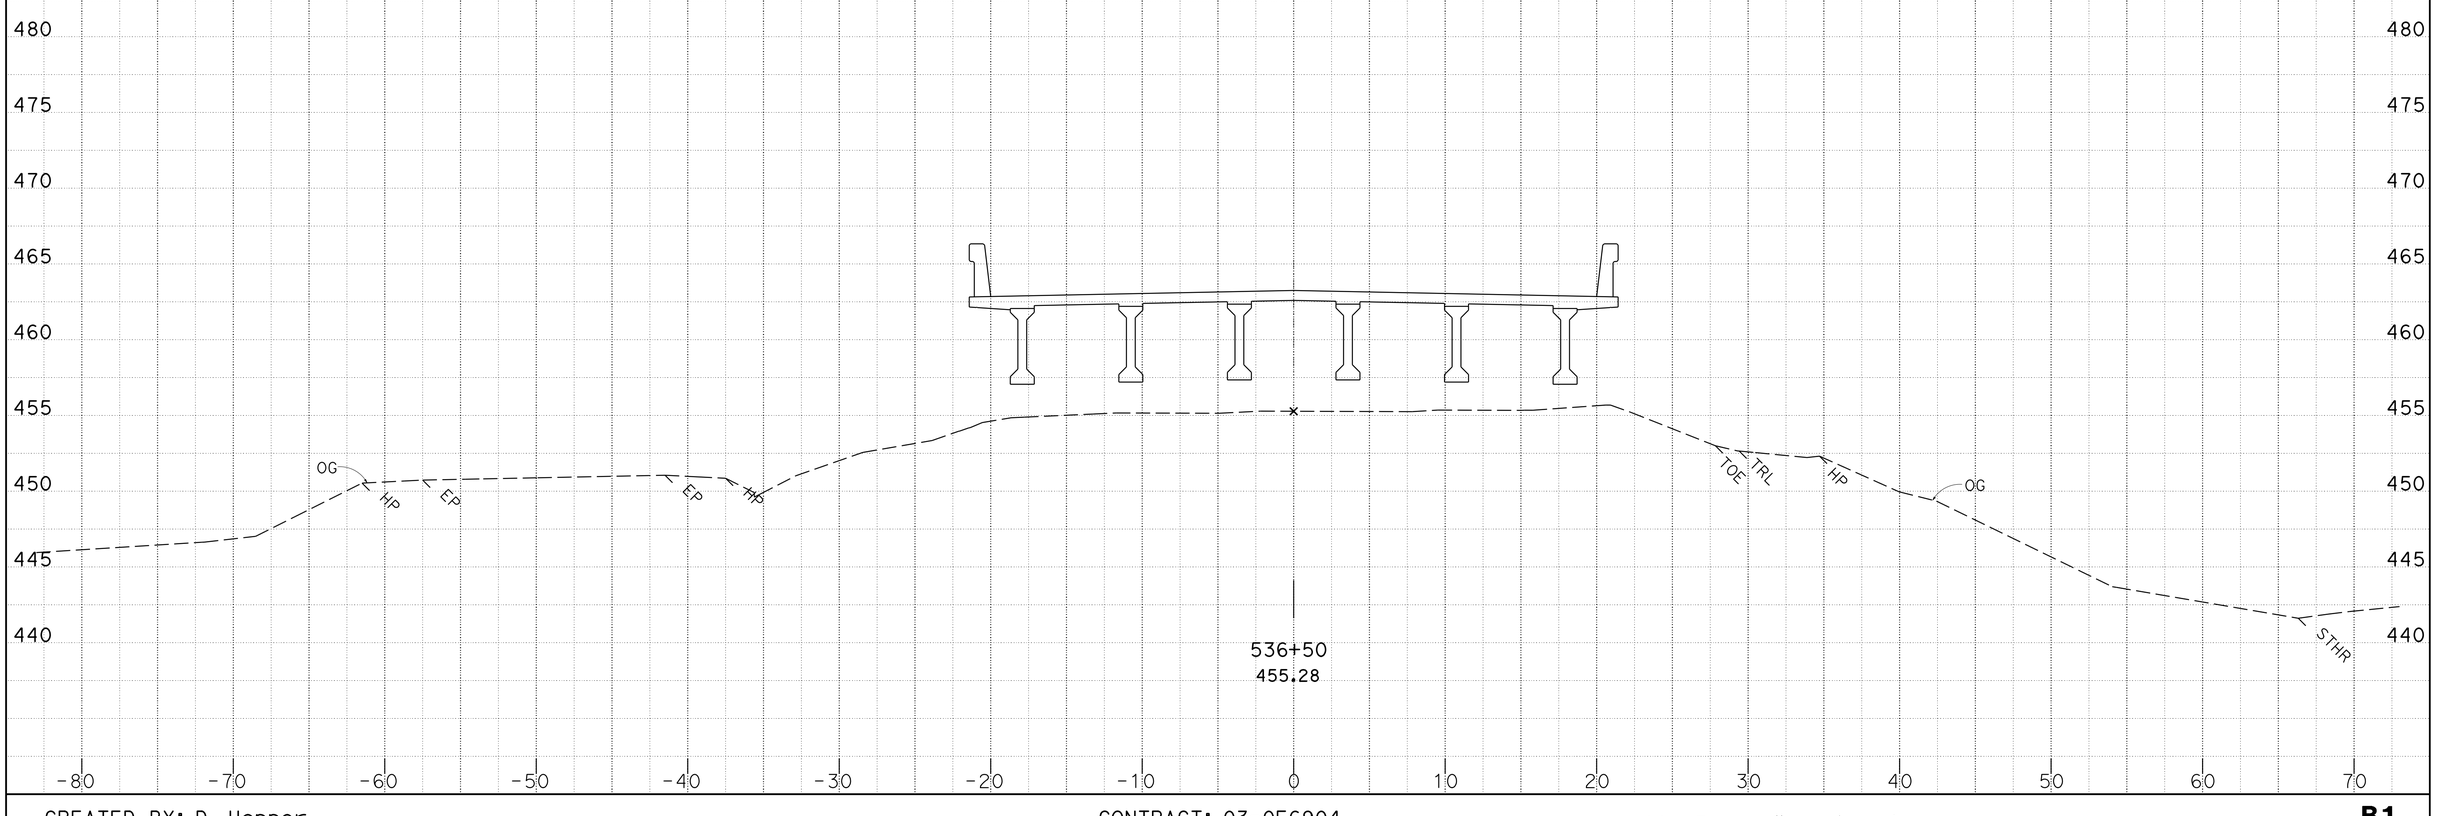

CREATED BY: D. Hopper
DATE: 4/16/2014

KC Project: 0F690 File: P:\proj4*\0f690\design\CAiCE\0f690\EAR\B1\b1_design_04_15_14.ear

CONTRACT: 03-0F6904
DIST/CO/RTE/PM: 03/But/70/24.0-24.5
PROJECT ID: 0300000100

SCALE: 1" = 5' Horiz.
1" = 5' Vert.

All Dimensions are US Survey Feet

B1
CROSS SECTIONS
SHEET 41 OF 62

FOR EARTHWORK DEVELOPMENT ONLY

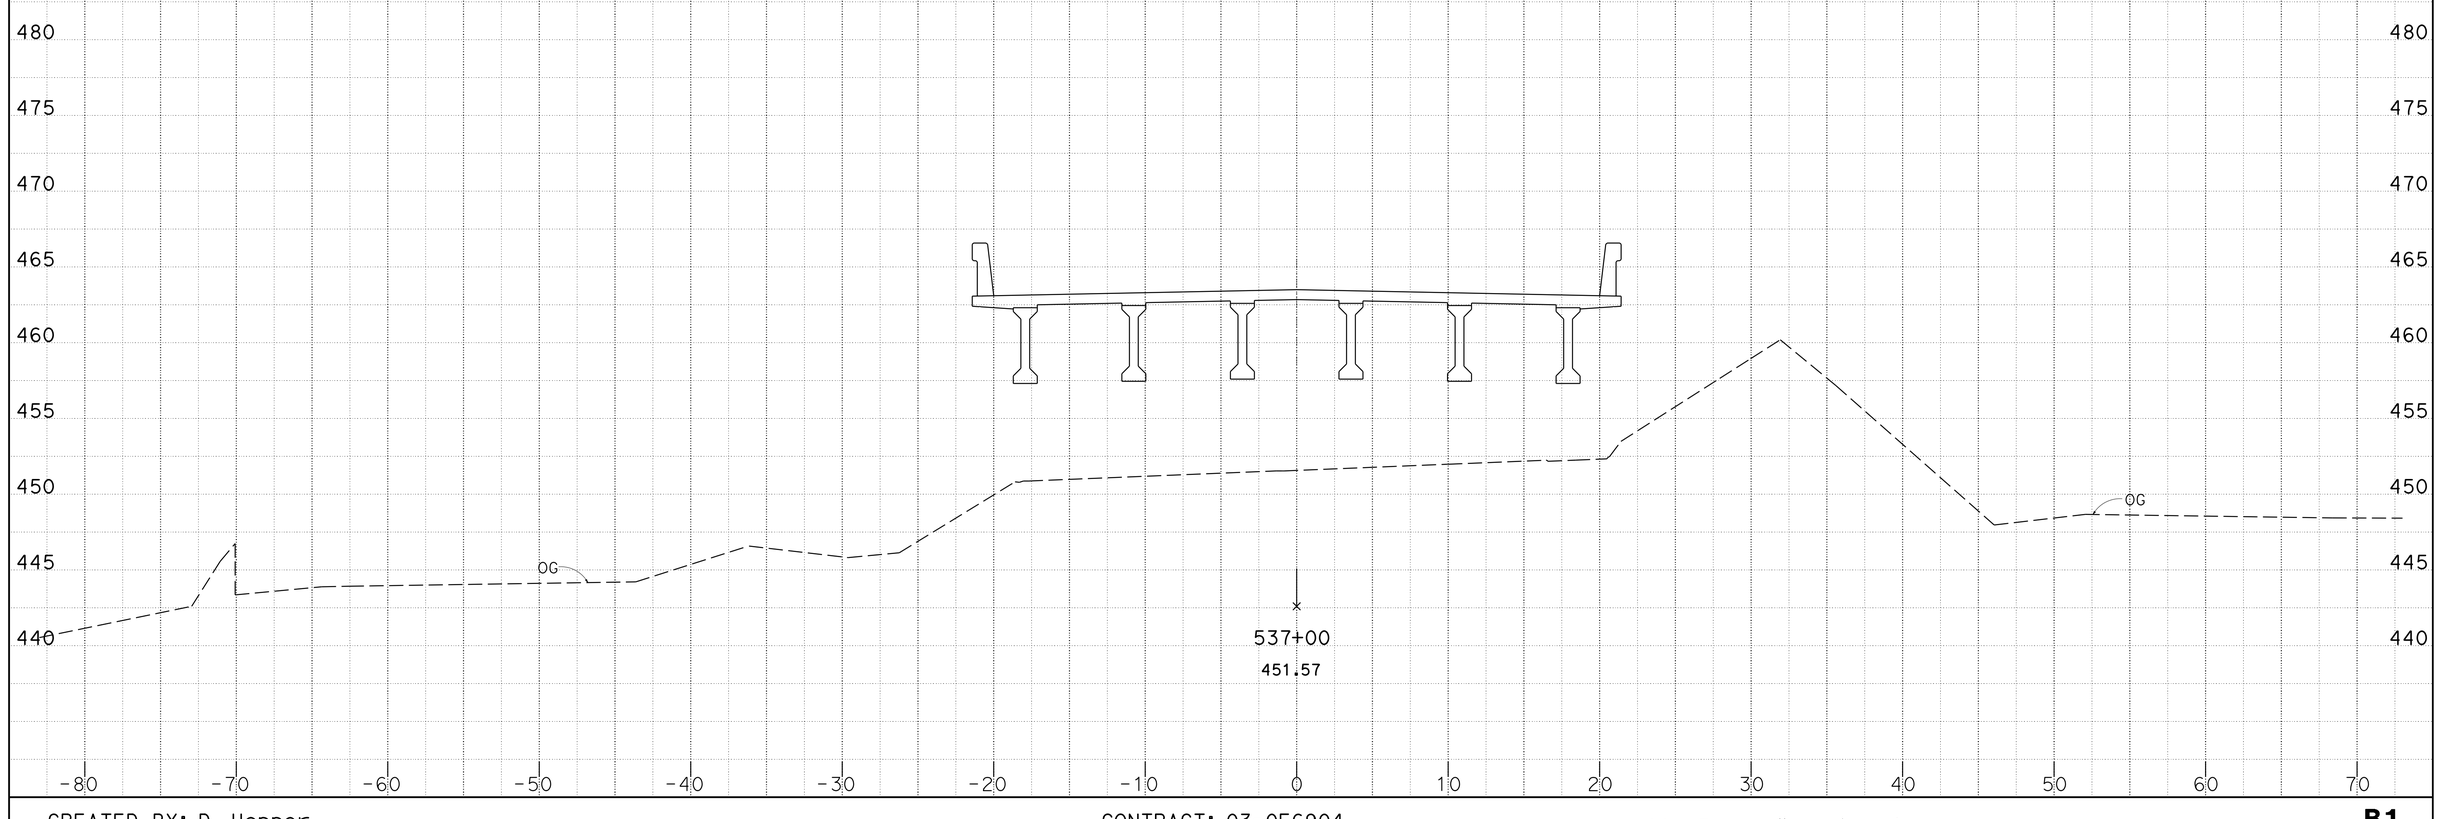

CREATED BY: D. Hopper
DATE: 4/16/2014

KC Project: 0F690 File: P:\proj4*\0f690\design\CAiCE\0f690\EAR\B1\b1_design_04_15_14.ear

CONTRACT: 03-0F6904
DIST/CO/RTE/PM: 03/But/70/24.0-24.5
PROJECT ID: 0300000100

SCALE: 1" = 5' Horiz.
1" = 5' Vert.

All Dimensions are US Survey Feet

B1
CROSS SECTIONS
SHEET 42 OF 62

FOR EARTHWORK DEVELOPMENT ONLY

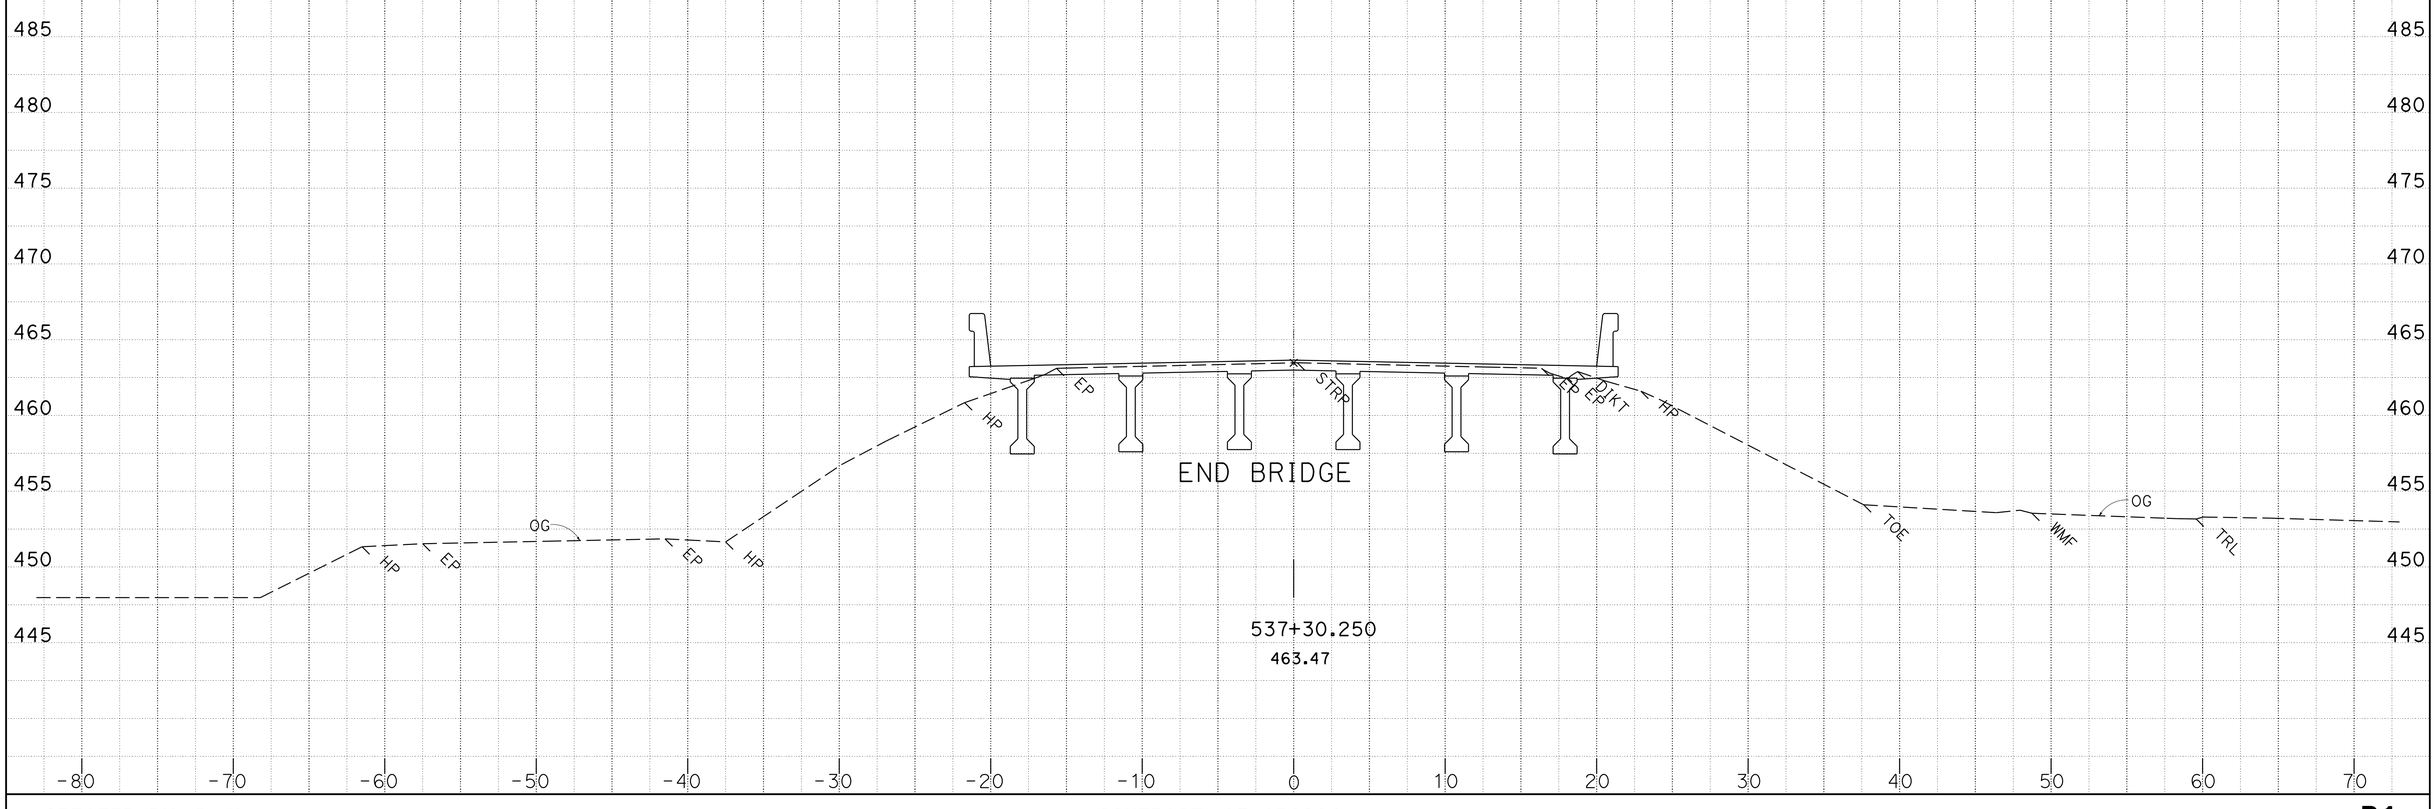

CREATED BY: D. Hopper
DATE: 4/16/2014

KC Project: 0F690 File: P:\proj4*\0f690\design\CAiCE\0f690\EAR\B1\b1_design_04_15_14.ear

CONTRACT: 03-0F6904
DIST/CO/RTE/PM: 03/But/70/24.0-24.5
PROJECT ID: 0300000100

SCALE: 1" = 5' Horiz.
1" = 5' Vert.

All Dimensions are US Survey Feet

B1
CROSS SECTIONS
SHEET 43 OF 62

FOR EARTHWORK DEVELOPMENT ONLY

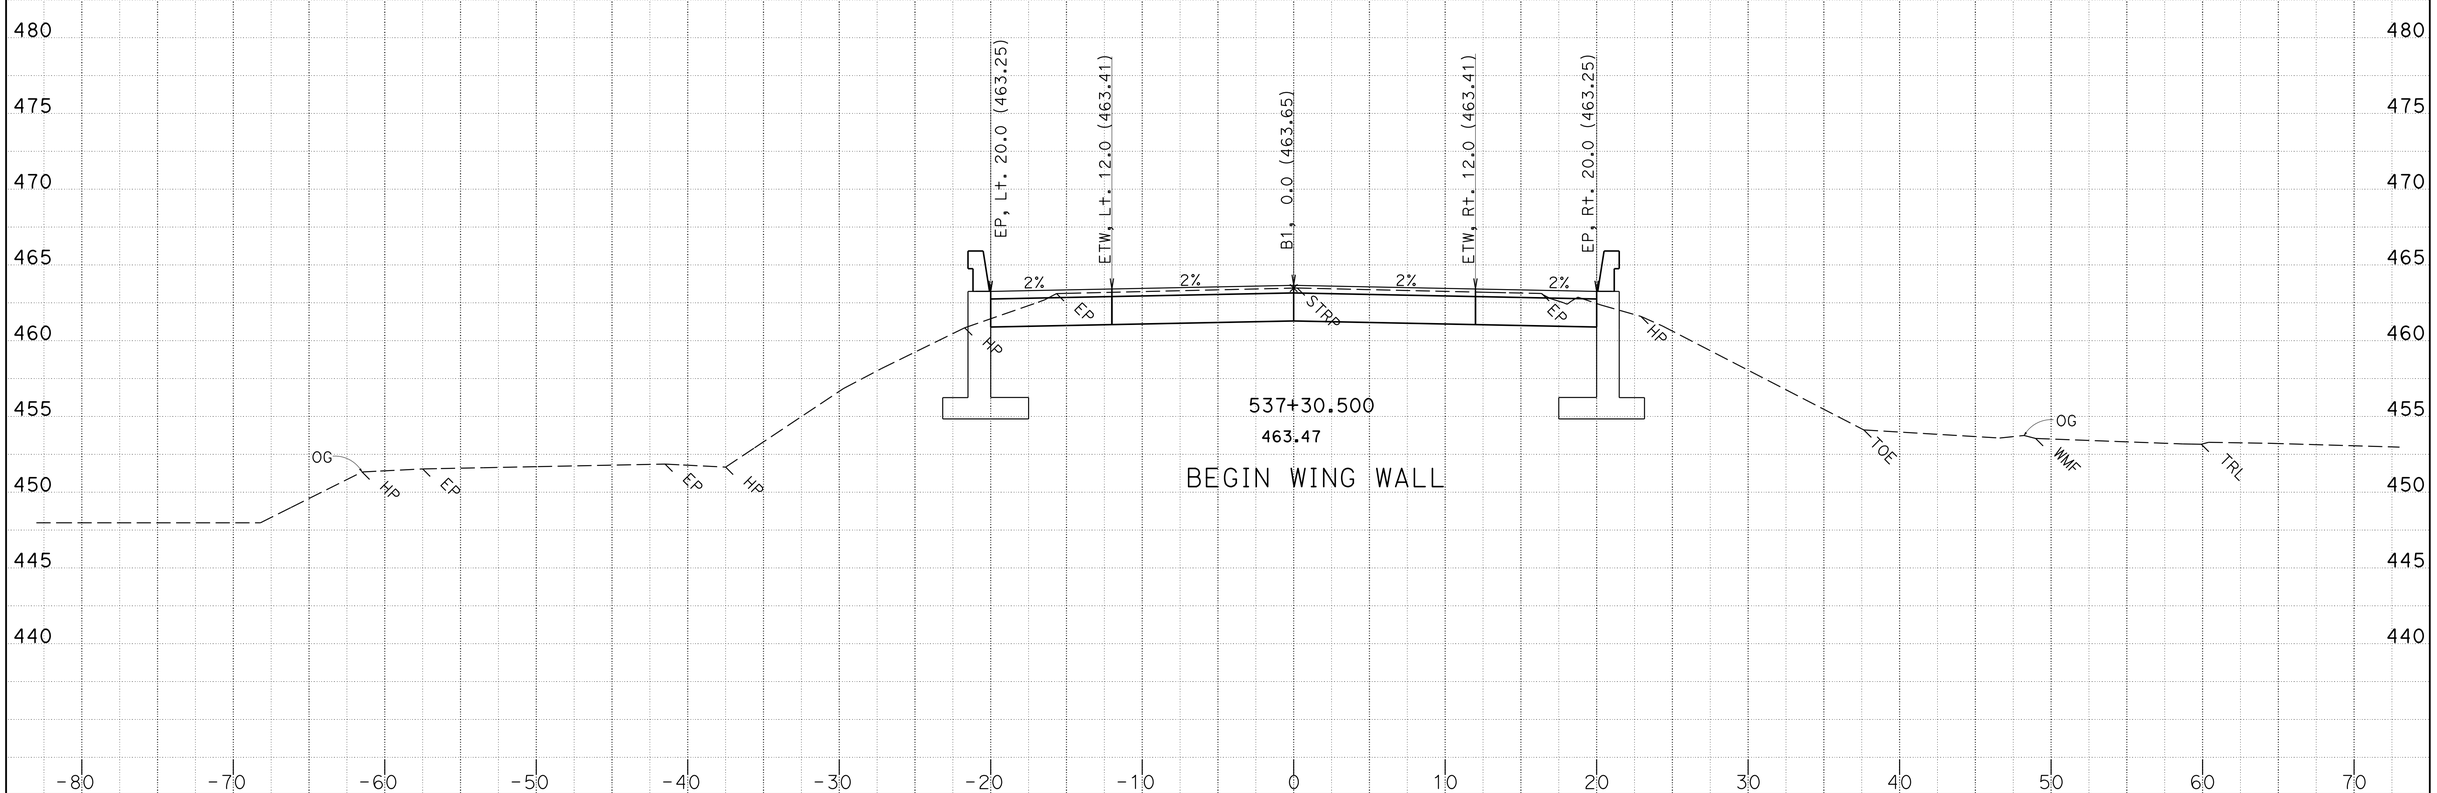

CREATED BY: D. Hopper
DATE: 4/16/2014

KC Project: 0F690 File: P:\proj4*\0f690\design\CAiCE\0f690\EAR\B1\b1_design_04_15_14.ear

CONTRACT: 03-0F6904
DIST/CO/RTE/PM: 03/But/70/24.0-24.5
PROJECT ID: 0300000100

SCALE: 1" = 5' Horiz.
1" = 5' Vert.

All Dimensions are US Survey Feet

B1
CROSS SECTIONS
SHEET 44 OF 62

FOR EARTHWORK DEVELOPMENT ONLY

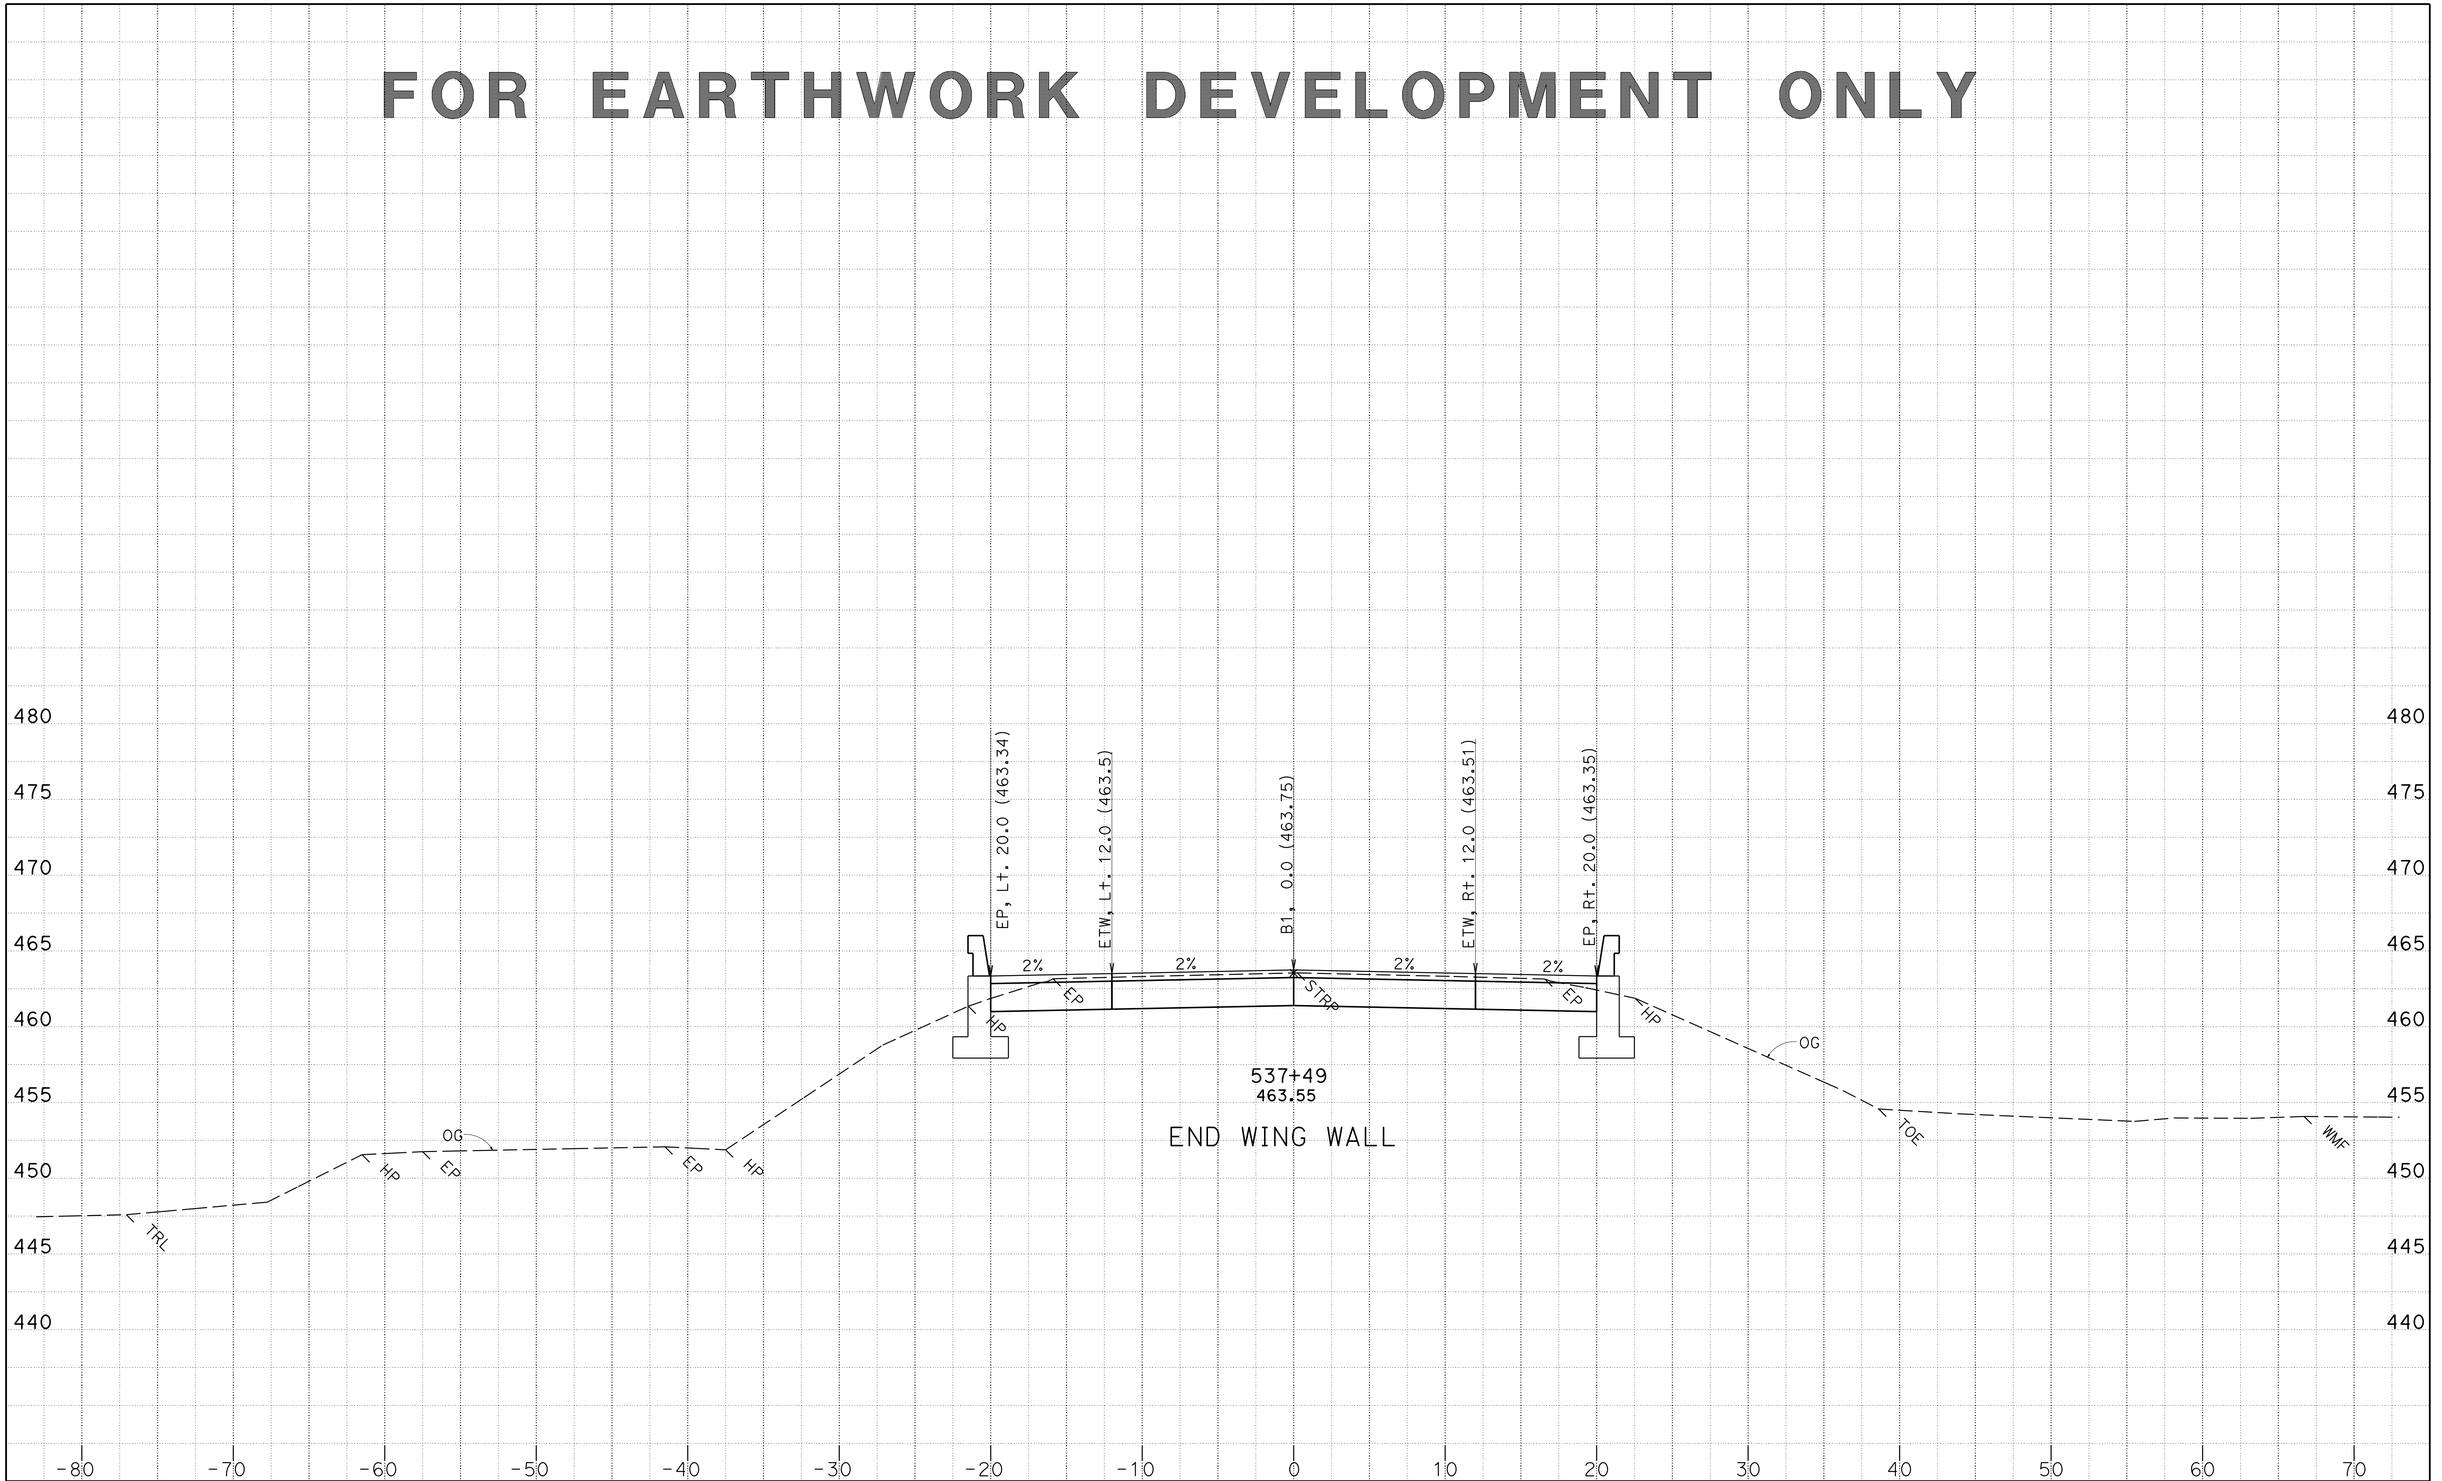

CREATED BY: D. Hopper
DATE: 4/16/2014

CONTRACT: 03-0F6904
DIST/CO/RTE/PM: 03/But/70/24.0-24.5
PROJECT ID: 0300000100

SCALE: 1" = 5' Horiz.
1" = 5' Vert.

All Dimensions are US Survey Feet

B1
CROSS SECTIONS
SHEET 45 OF 62

KC Project: 0F690 File: P:\proj4*\0f690\design\CAiCE\0f690\EAR\B1\b1_design_04_15_14.ear

FOR EARTHWORK DEVELOPMENT ONLY

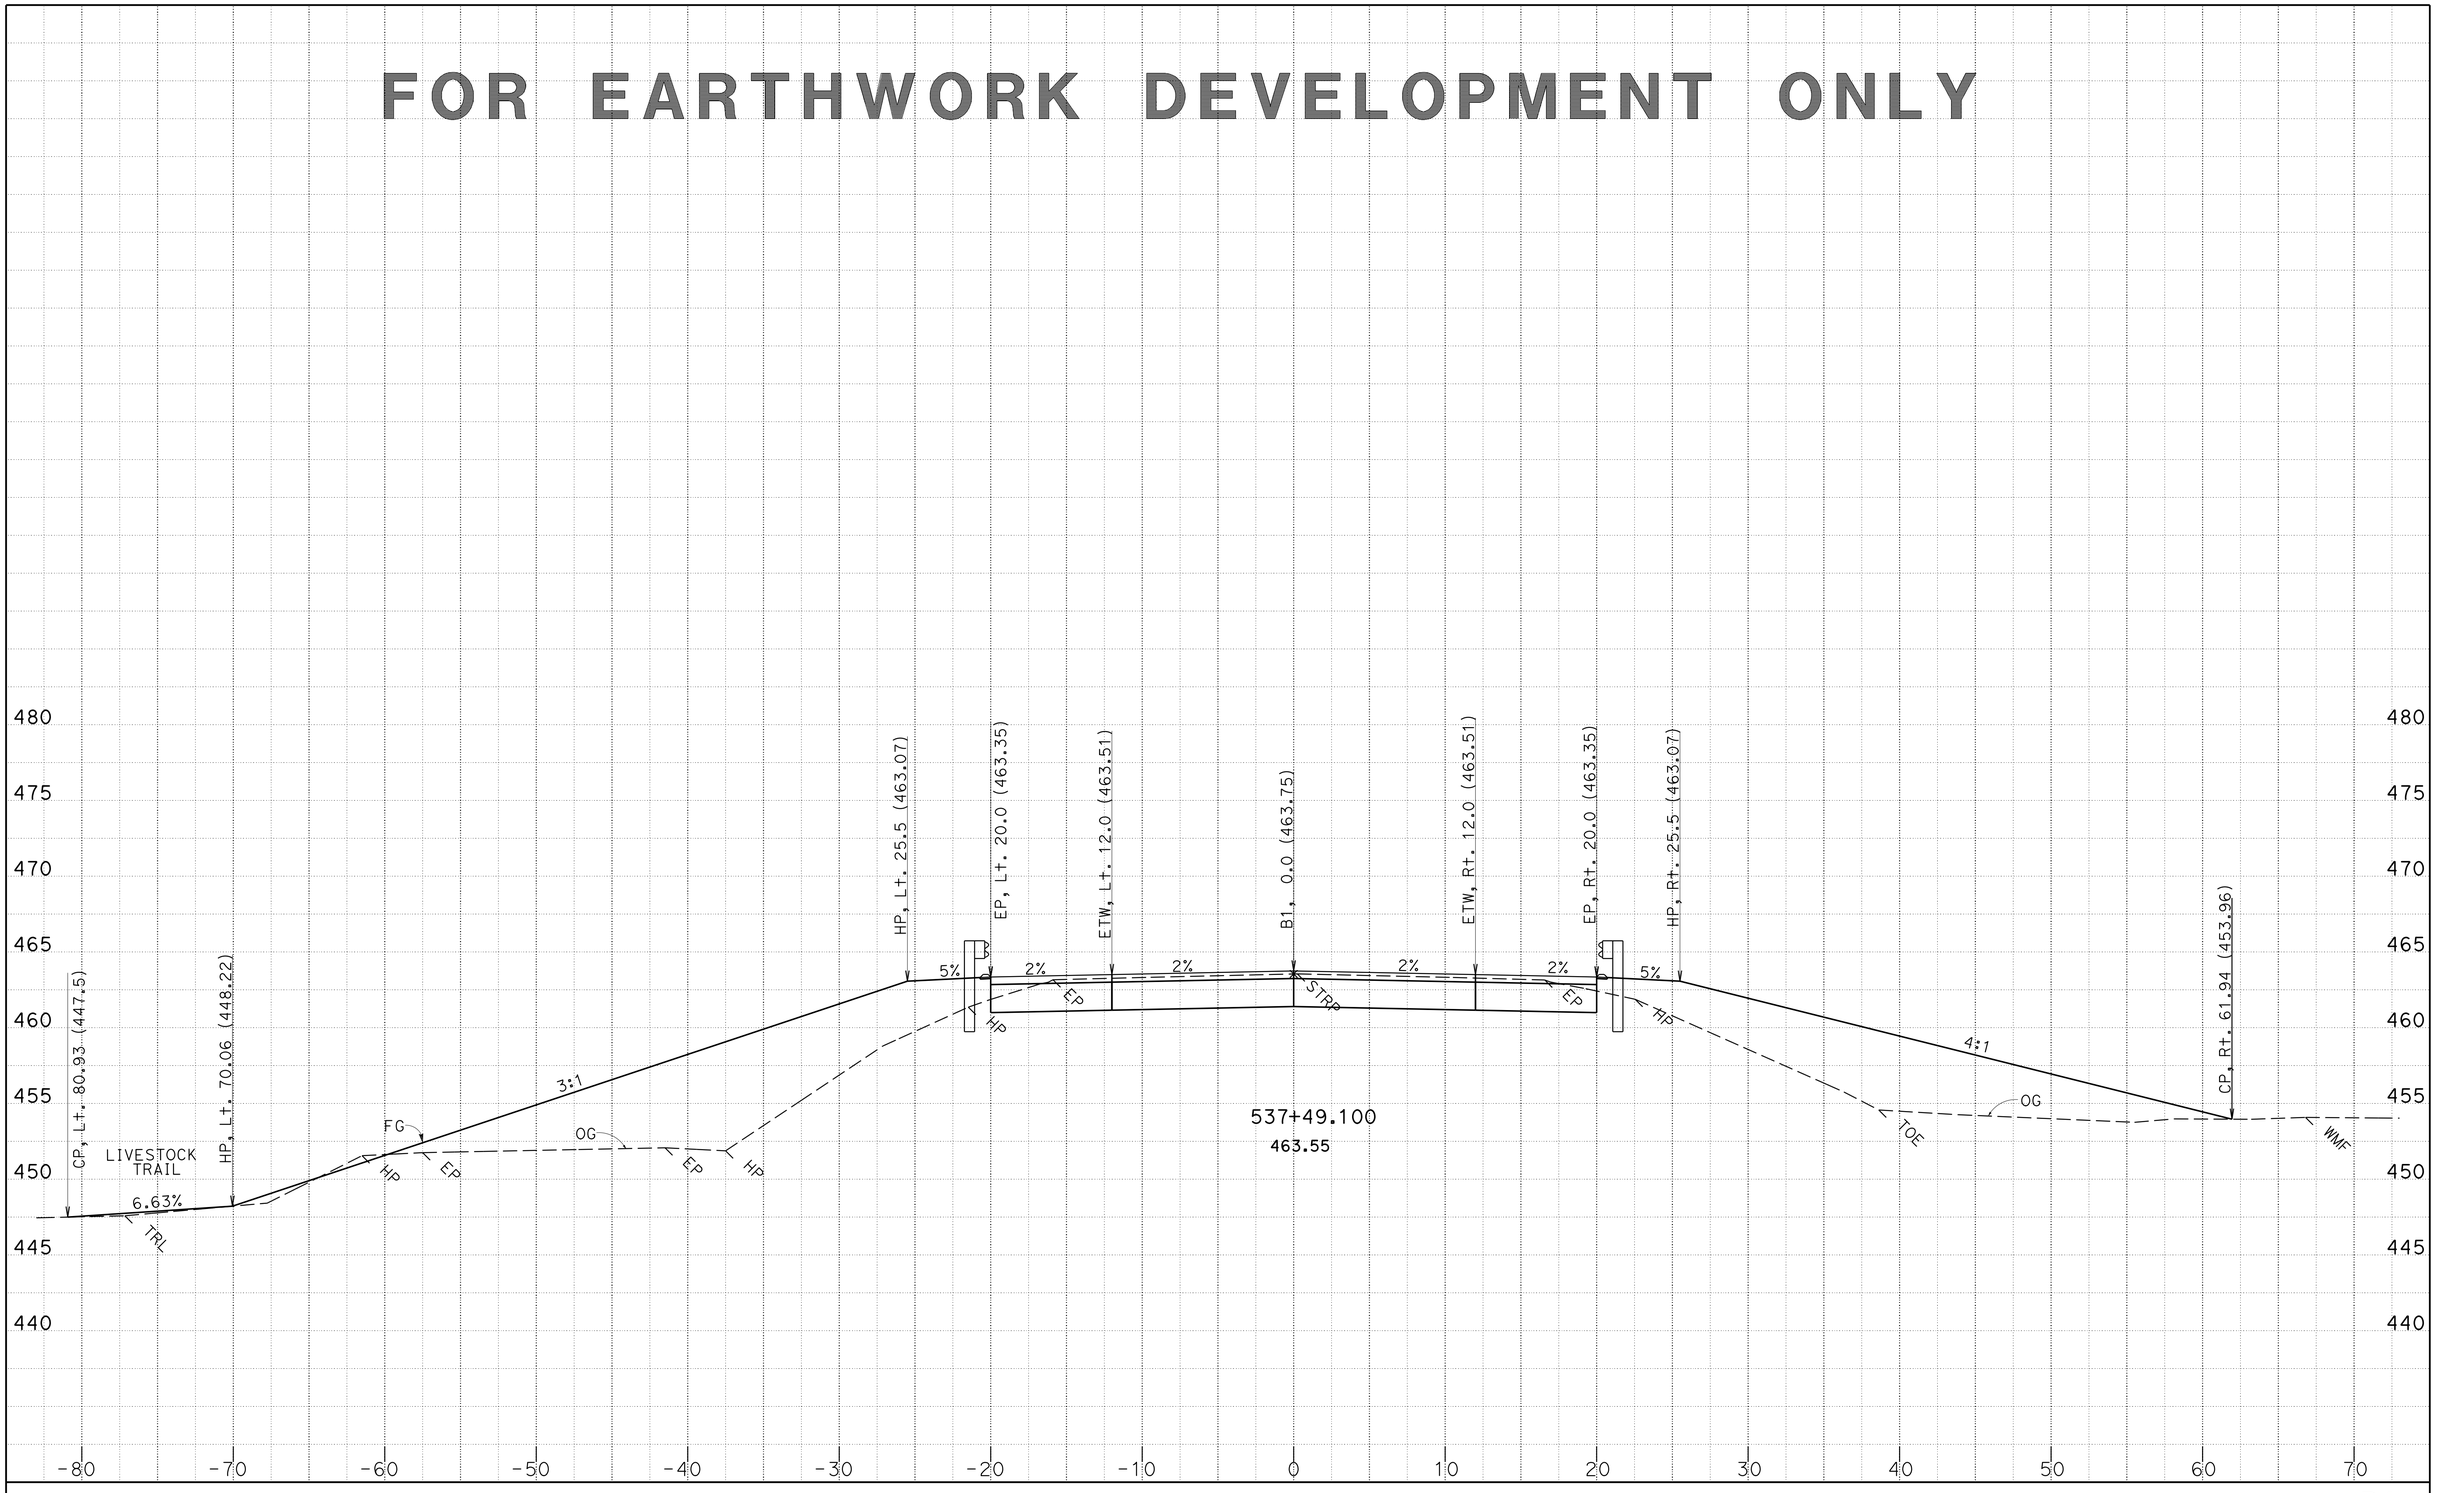

CREATED BY: D. Hopper
DATE: 4/16/2014

KC Project: 0F690 File: P:\proj4*\0f690\design\CAiCE\0f690\EAR\B1\b1_design_04_15_14.ear

CONTRACT: 03-0F6904
DIST/CO/RTE/PM: 03/But/70/24.0-24.5
PROJECT ID: 0300000100

SCALE: 1" = 5' Horiz.
1" = 5' Vert.

All Dimensions are US Survey Feet

B1
CROSS SECTIONS
SHEET 46 OF 62

FOR EARTHWORK DEVELOPMENT ONLY

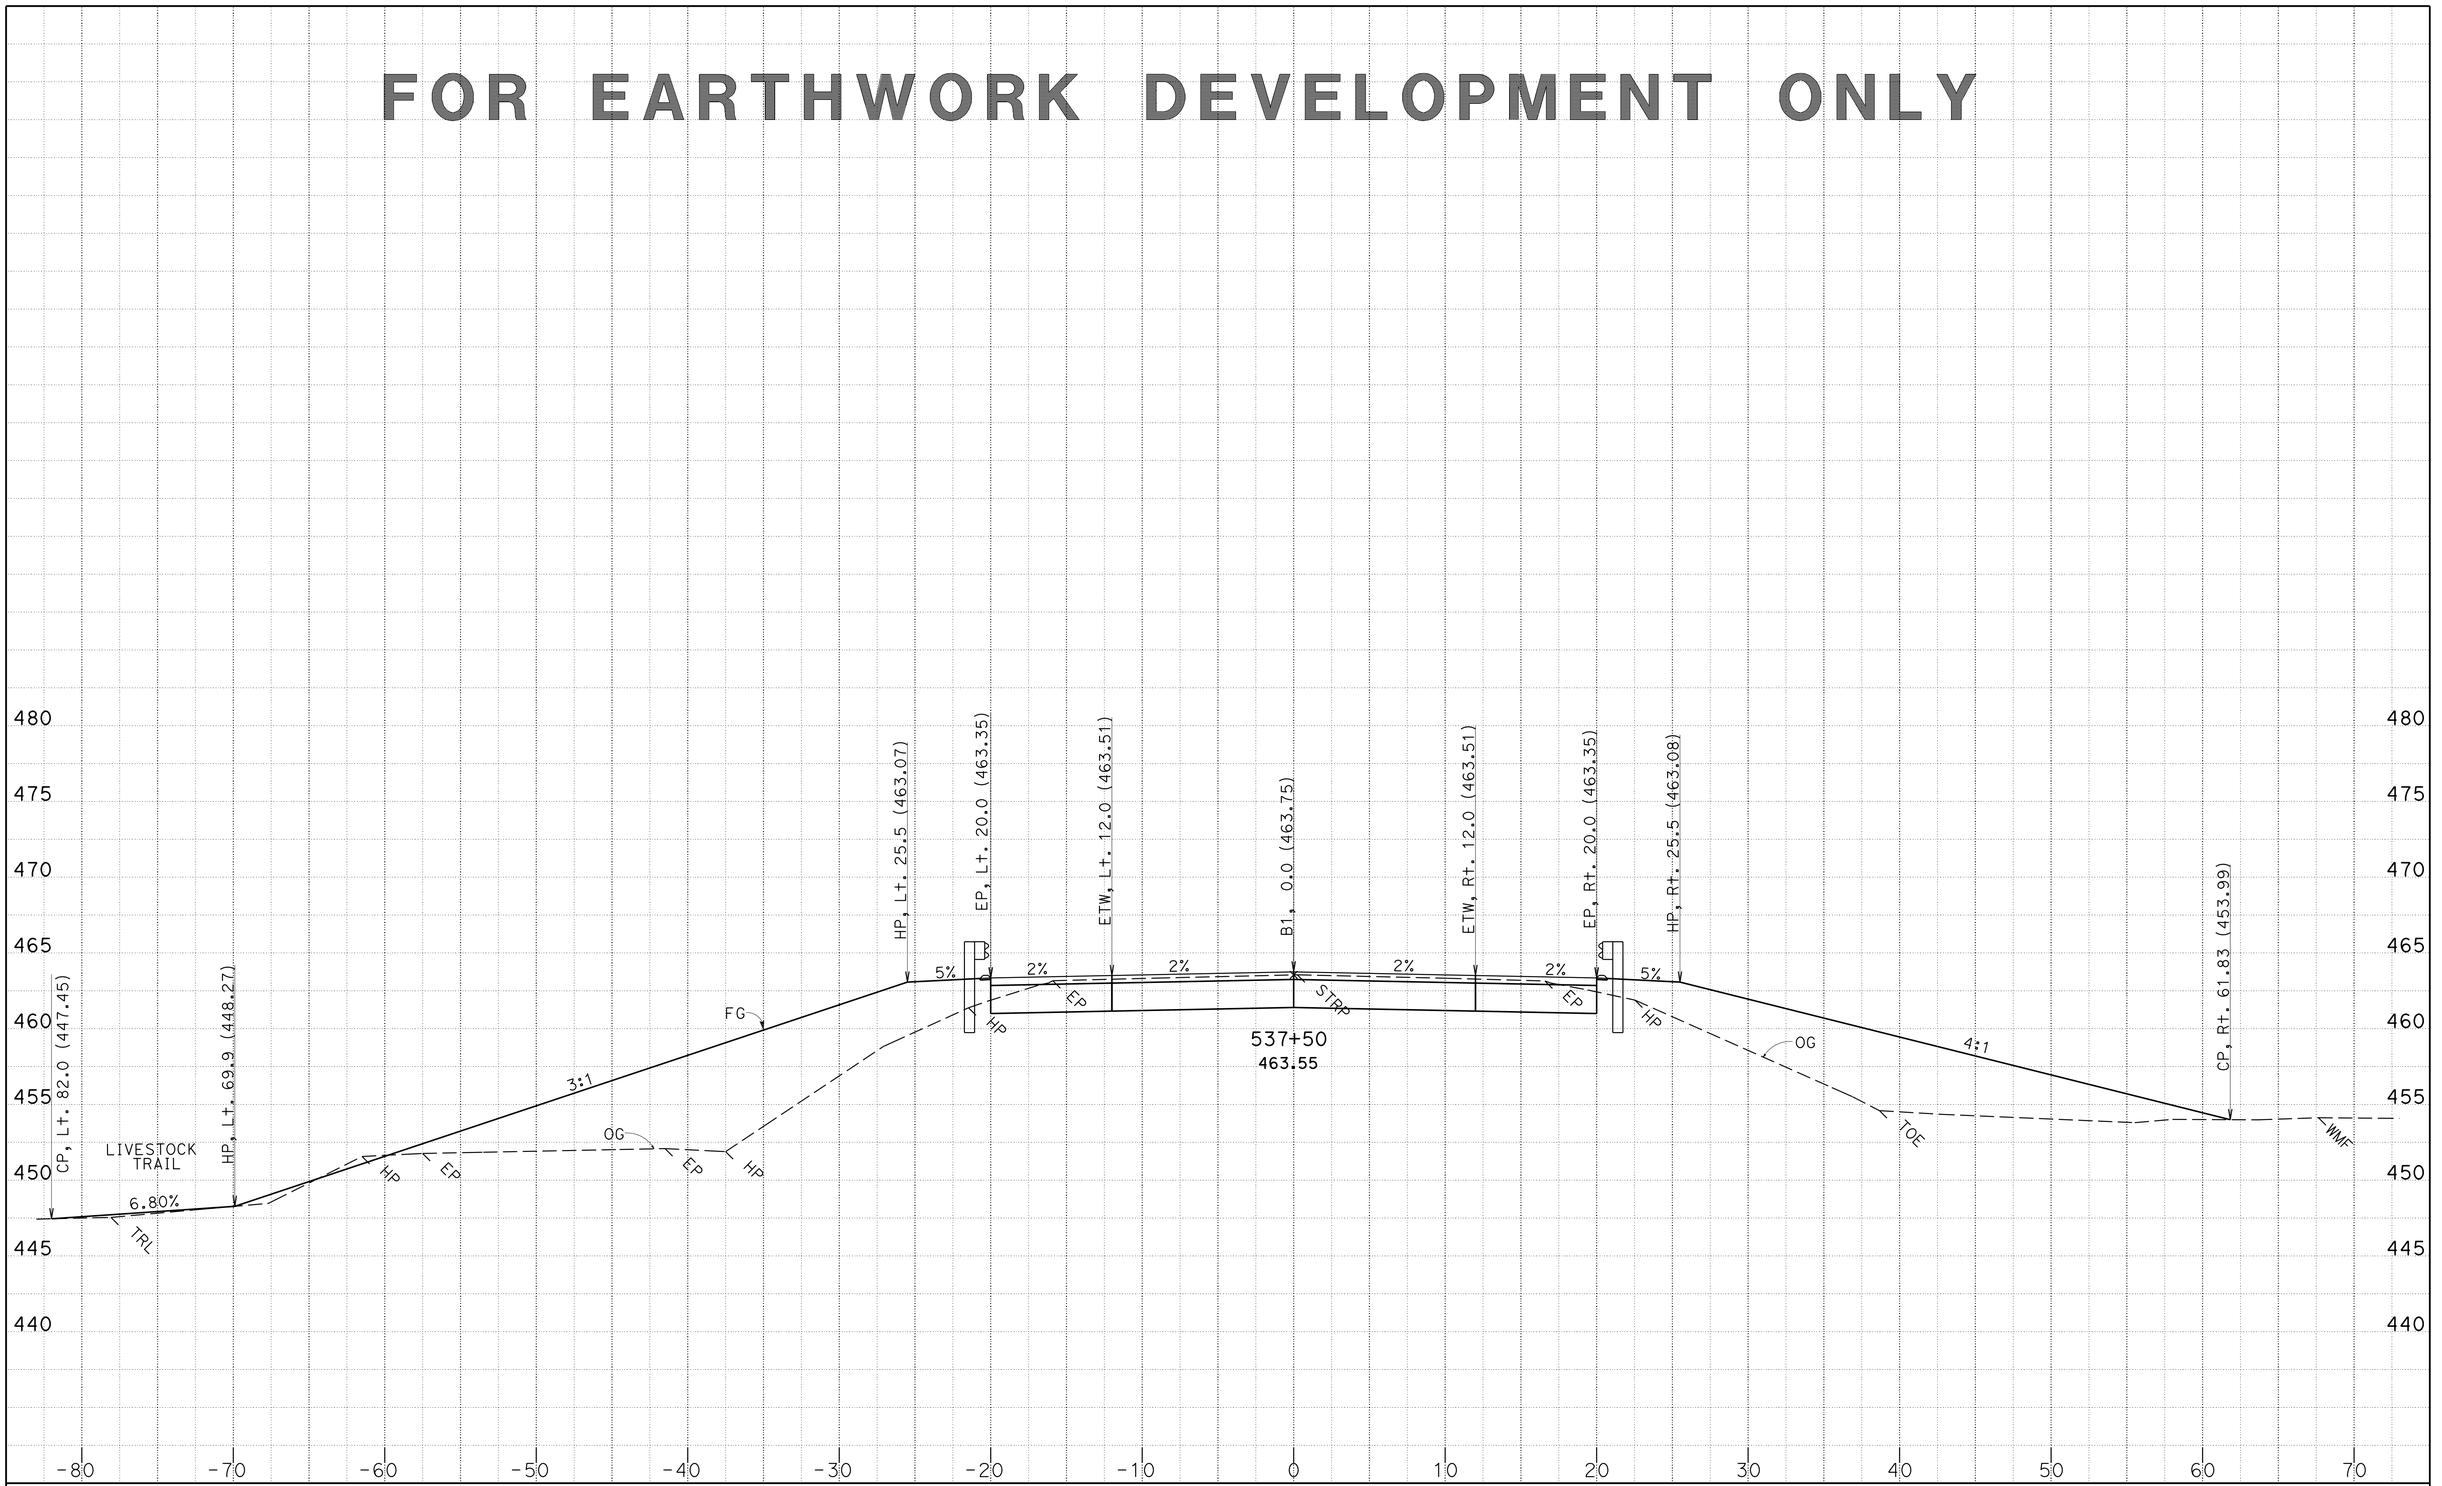

CREATED BY: D. Hopper
DATE: 4/16/2014

KC Project: 0F690 File: P:\proj4*\0f690\design\CAiCE\0f690\EAR\B1\b1_design_04_15_14.ear

CONTRACT: 03-0F6904
DIST/CO/RTE/PM: 03/But/70/24.0-24.5
PROJECT ID: 0300000100

SCALE: 1" = 5' Horiz.
1" = 5' Vert.

All Dimensions are US Survey Feet

B1
CROSS SECTIONS
SHEET 47 OF 62

FOR EARTHWORK DEVELOPMENT ONLY

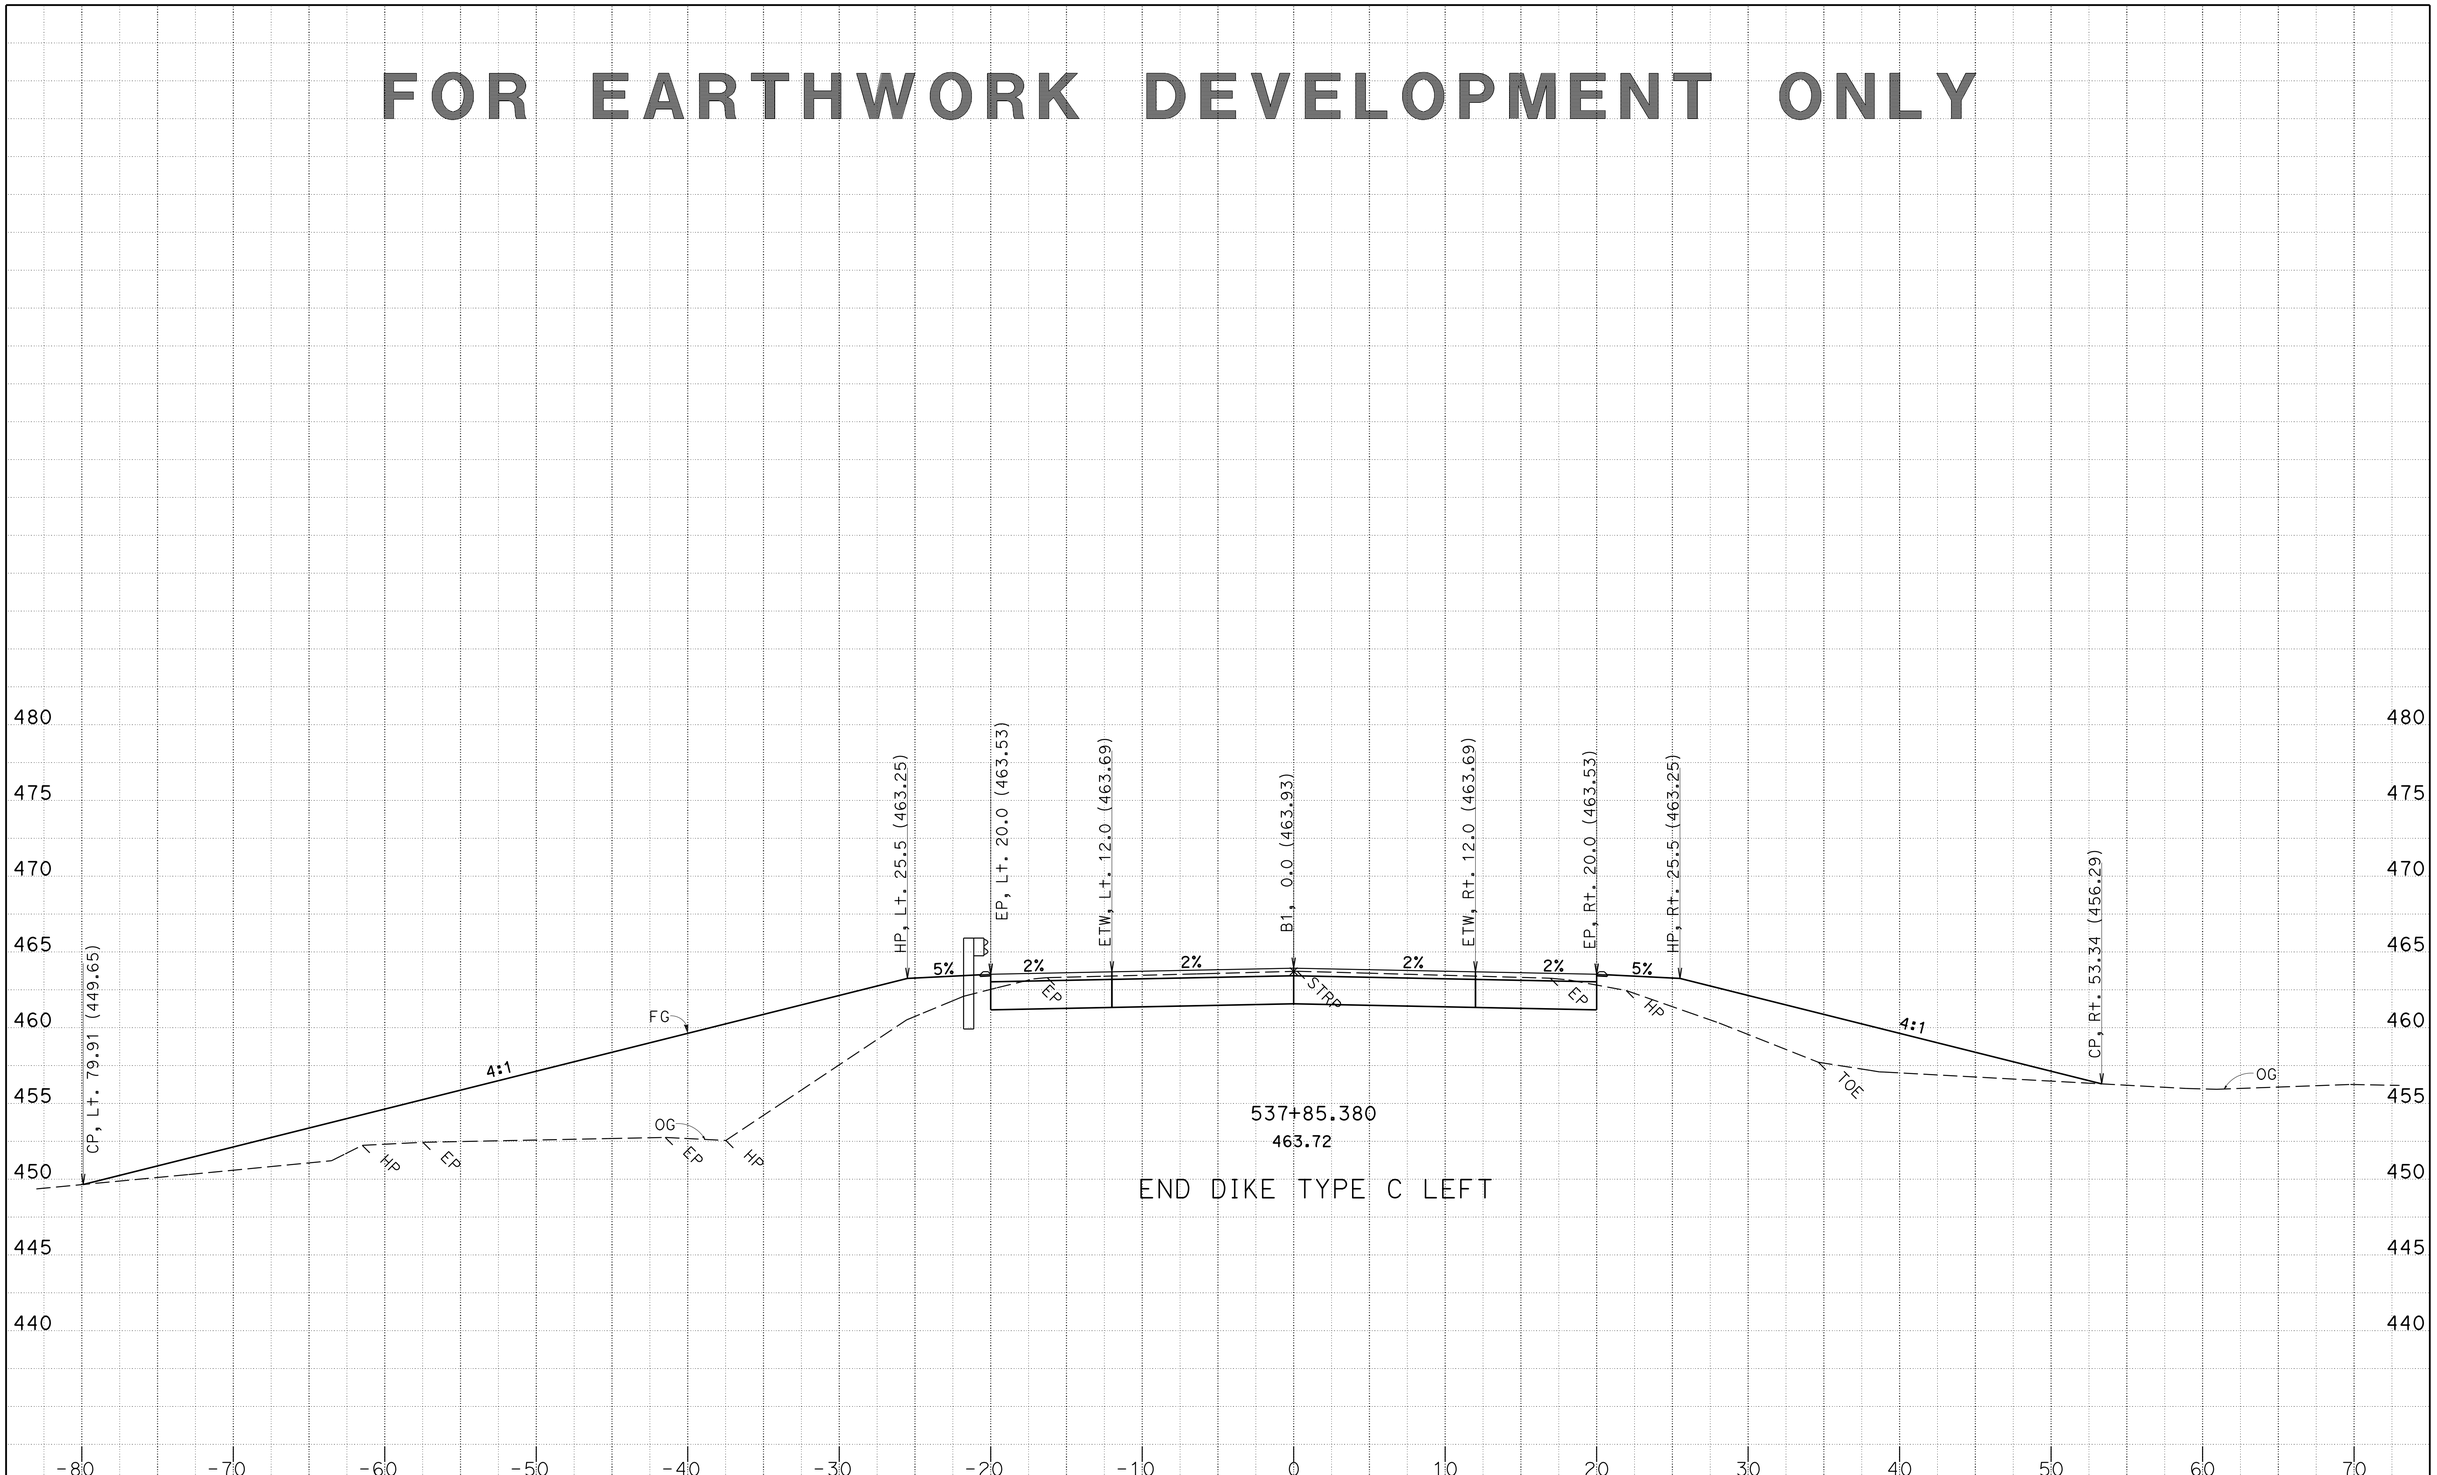

CREATED BY: D. Hopper
DATE: 4/16/2014

KC Project: 0F690 File: P:\proj4*\0f690\design\CAiCE\0f690\EAR\B1\b1_design_04_15_14.ear

CONTRACT: 03-0F6904
DIST/CO/RTE/PM: 03/But/70/24.0-24.5
PROJECT ID: 0300000100

SCALE: 1" = 5' Horiz.
1" = 5' Vert.

All Dimensions are US Survey Feet

B1
CROSS SECTIONS
SHEET 48 OF 62

FOR EARTHWORK DEVELOPMENT ONLY

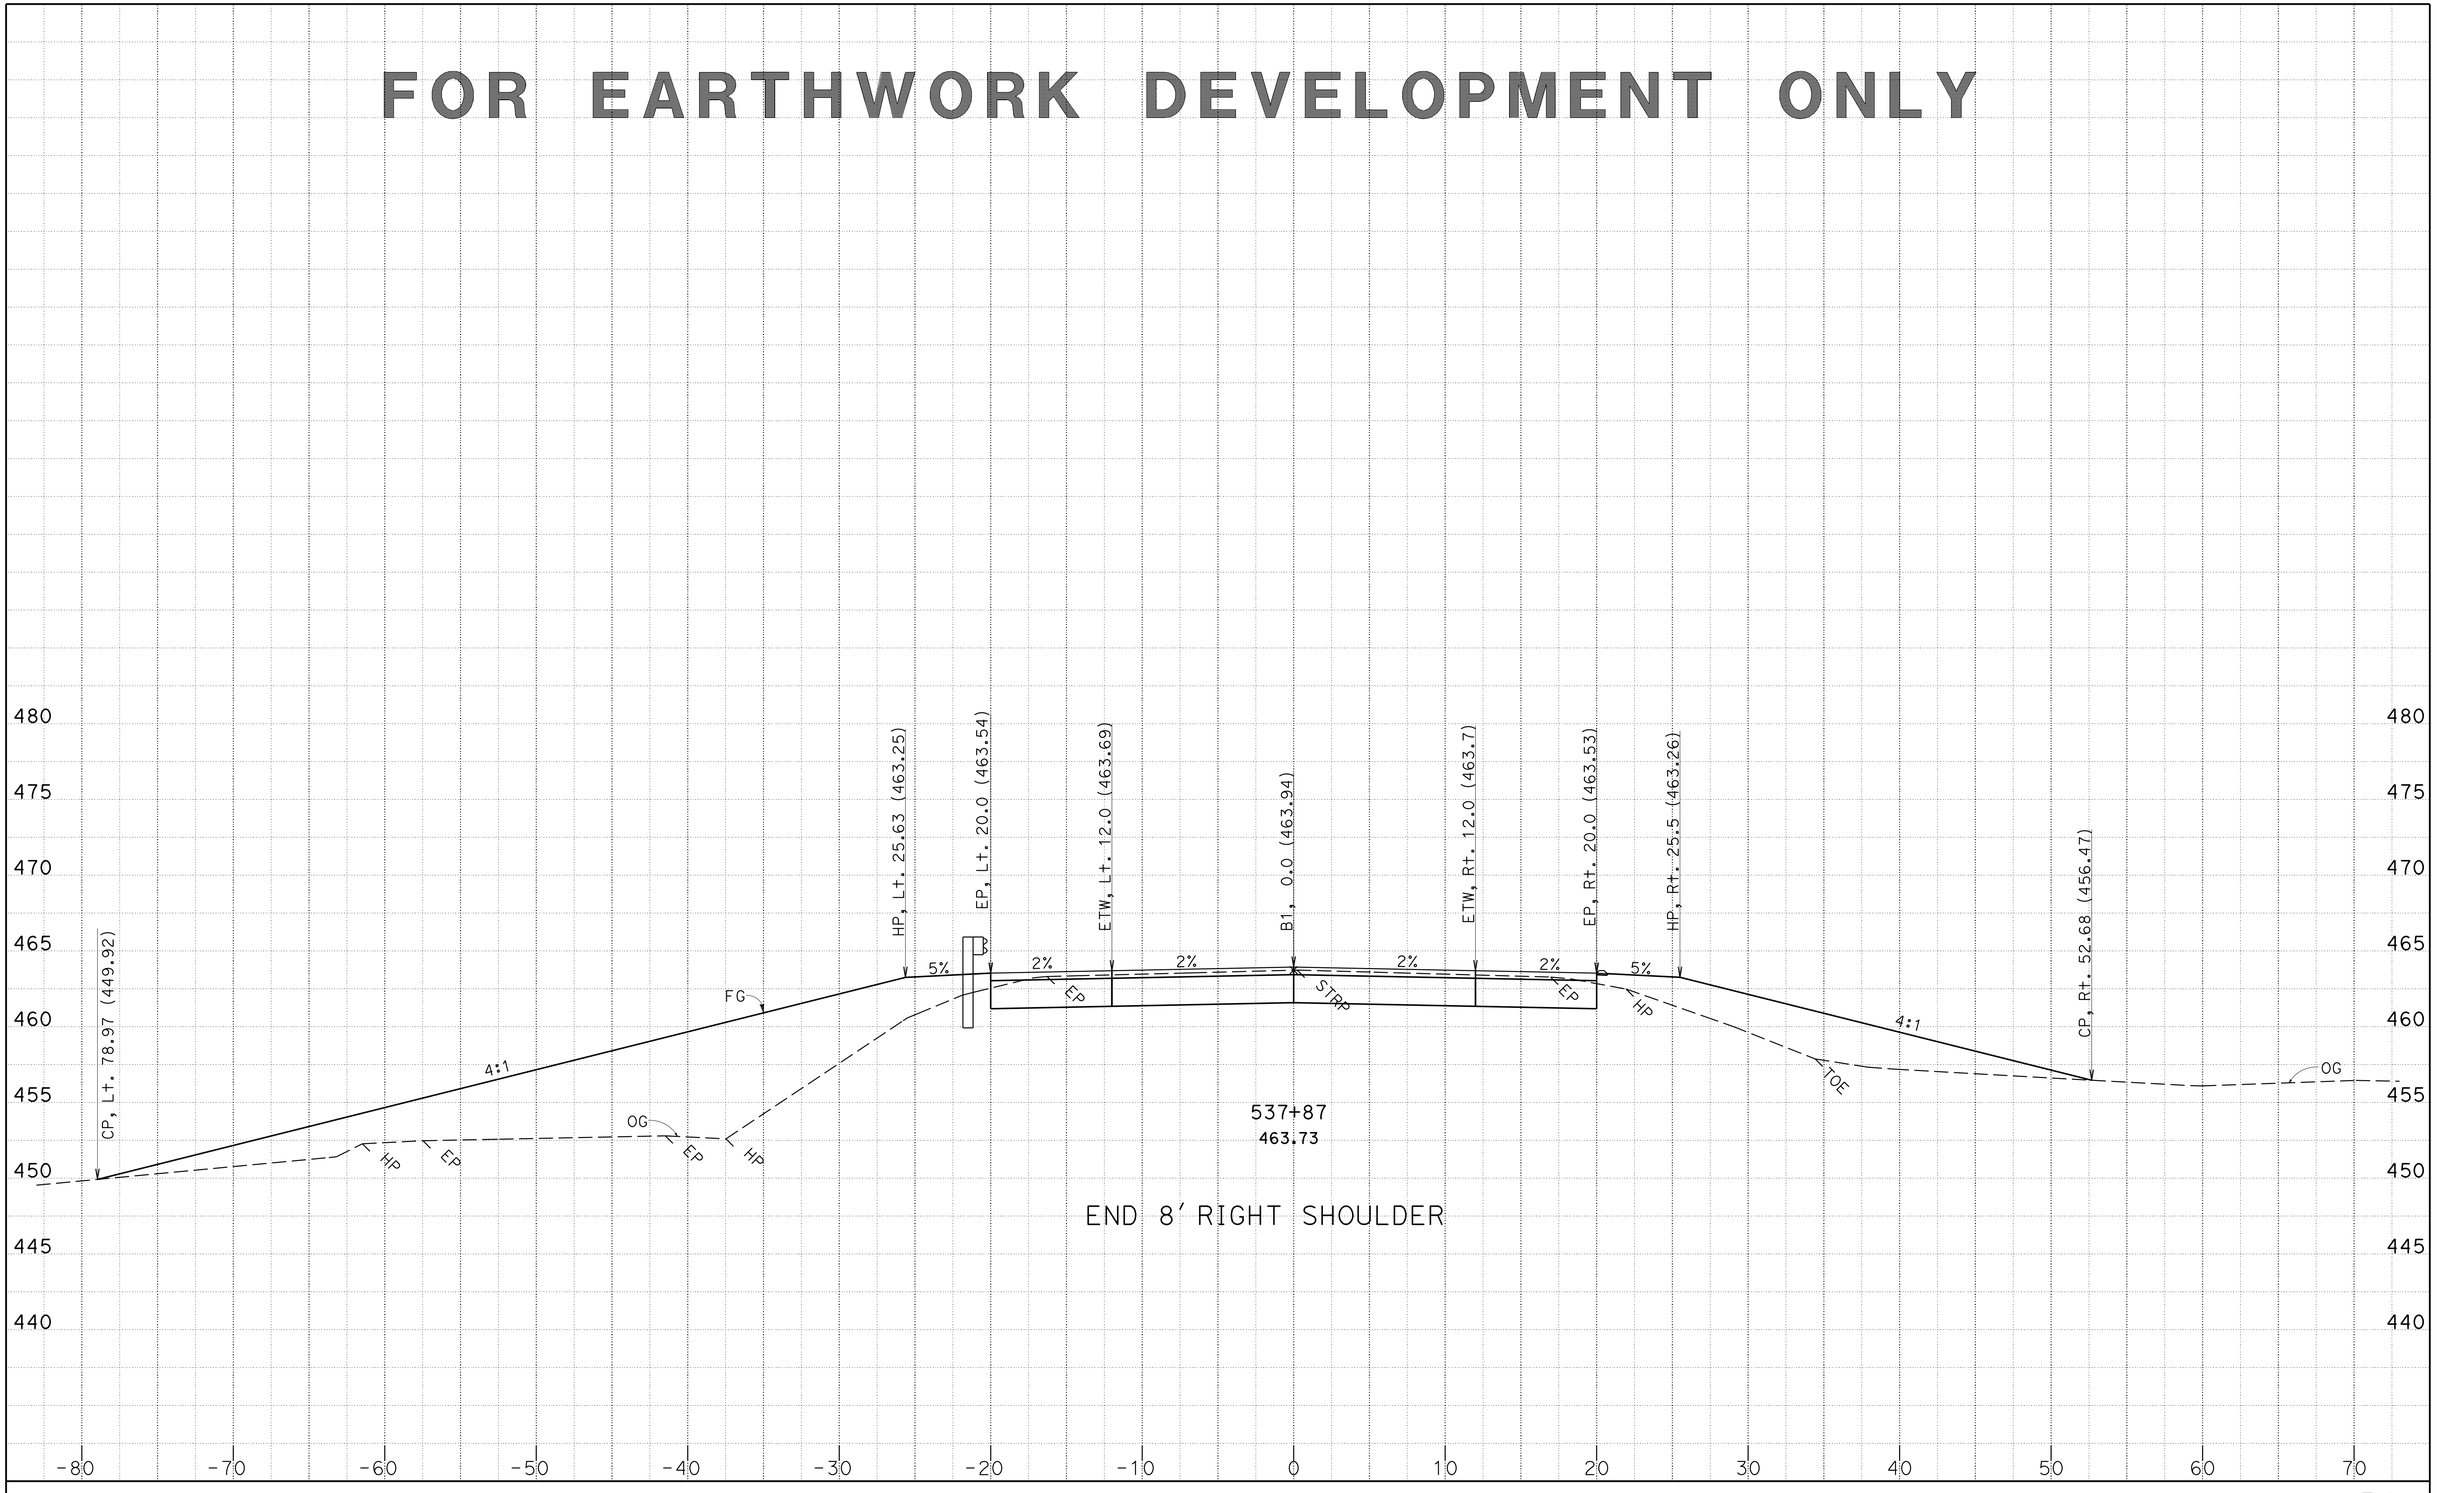

CREATED BY: D. Hopper
DATE: 4/16/2014

CONTRACT: 03-0F6904
DIST/CO/RTE/PM: 03/But/70/24.0-24.5
PROJECT ID: 0300000100

SCALE: 1" = 5' Horiz.
1" = 5' Vert.

All Dimensions are US Survey Feet

B1
CROSS SECTIONS
SHEET 49 OF 62

KC Project: 0F690 File: P:\proj4*\0f690\design\CAiCE\0f690\EAR\B1\b1_design_04_15_14.ear

FOR EARTHWORK DEVELOPMENT ONLY

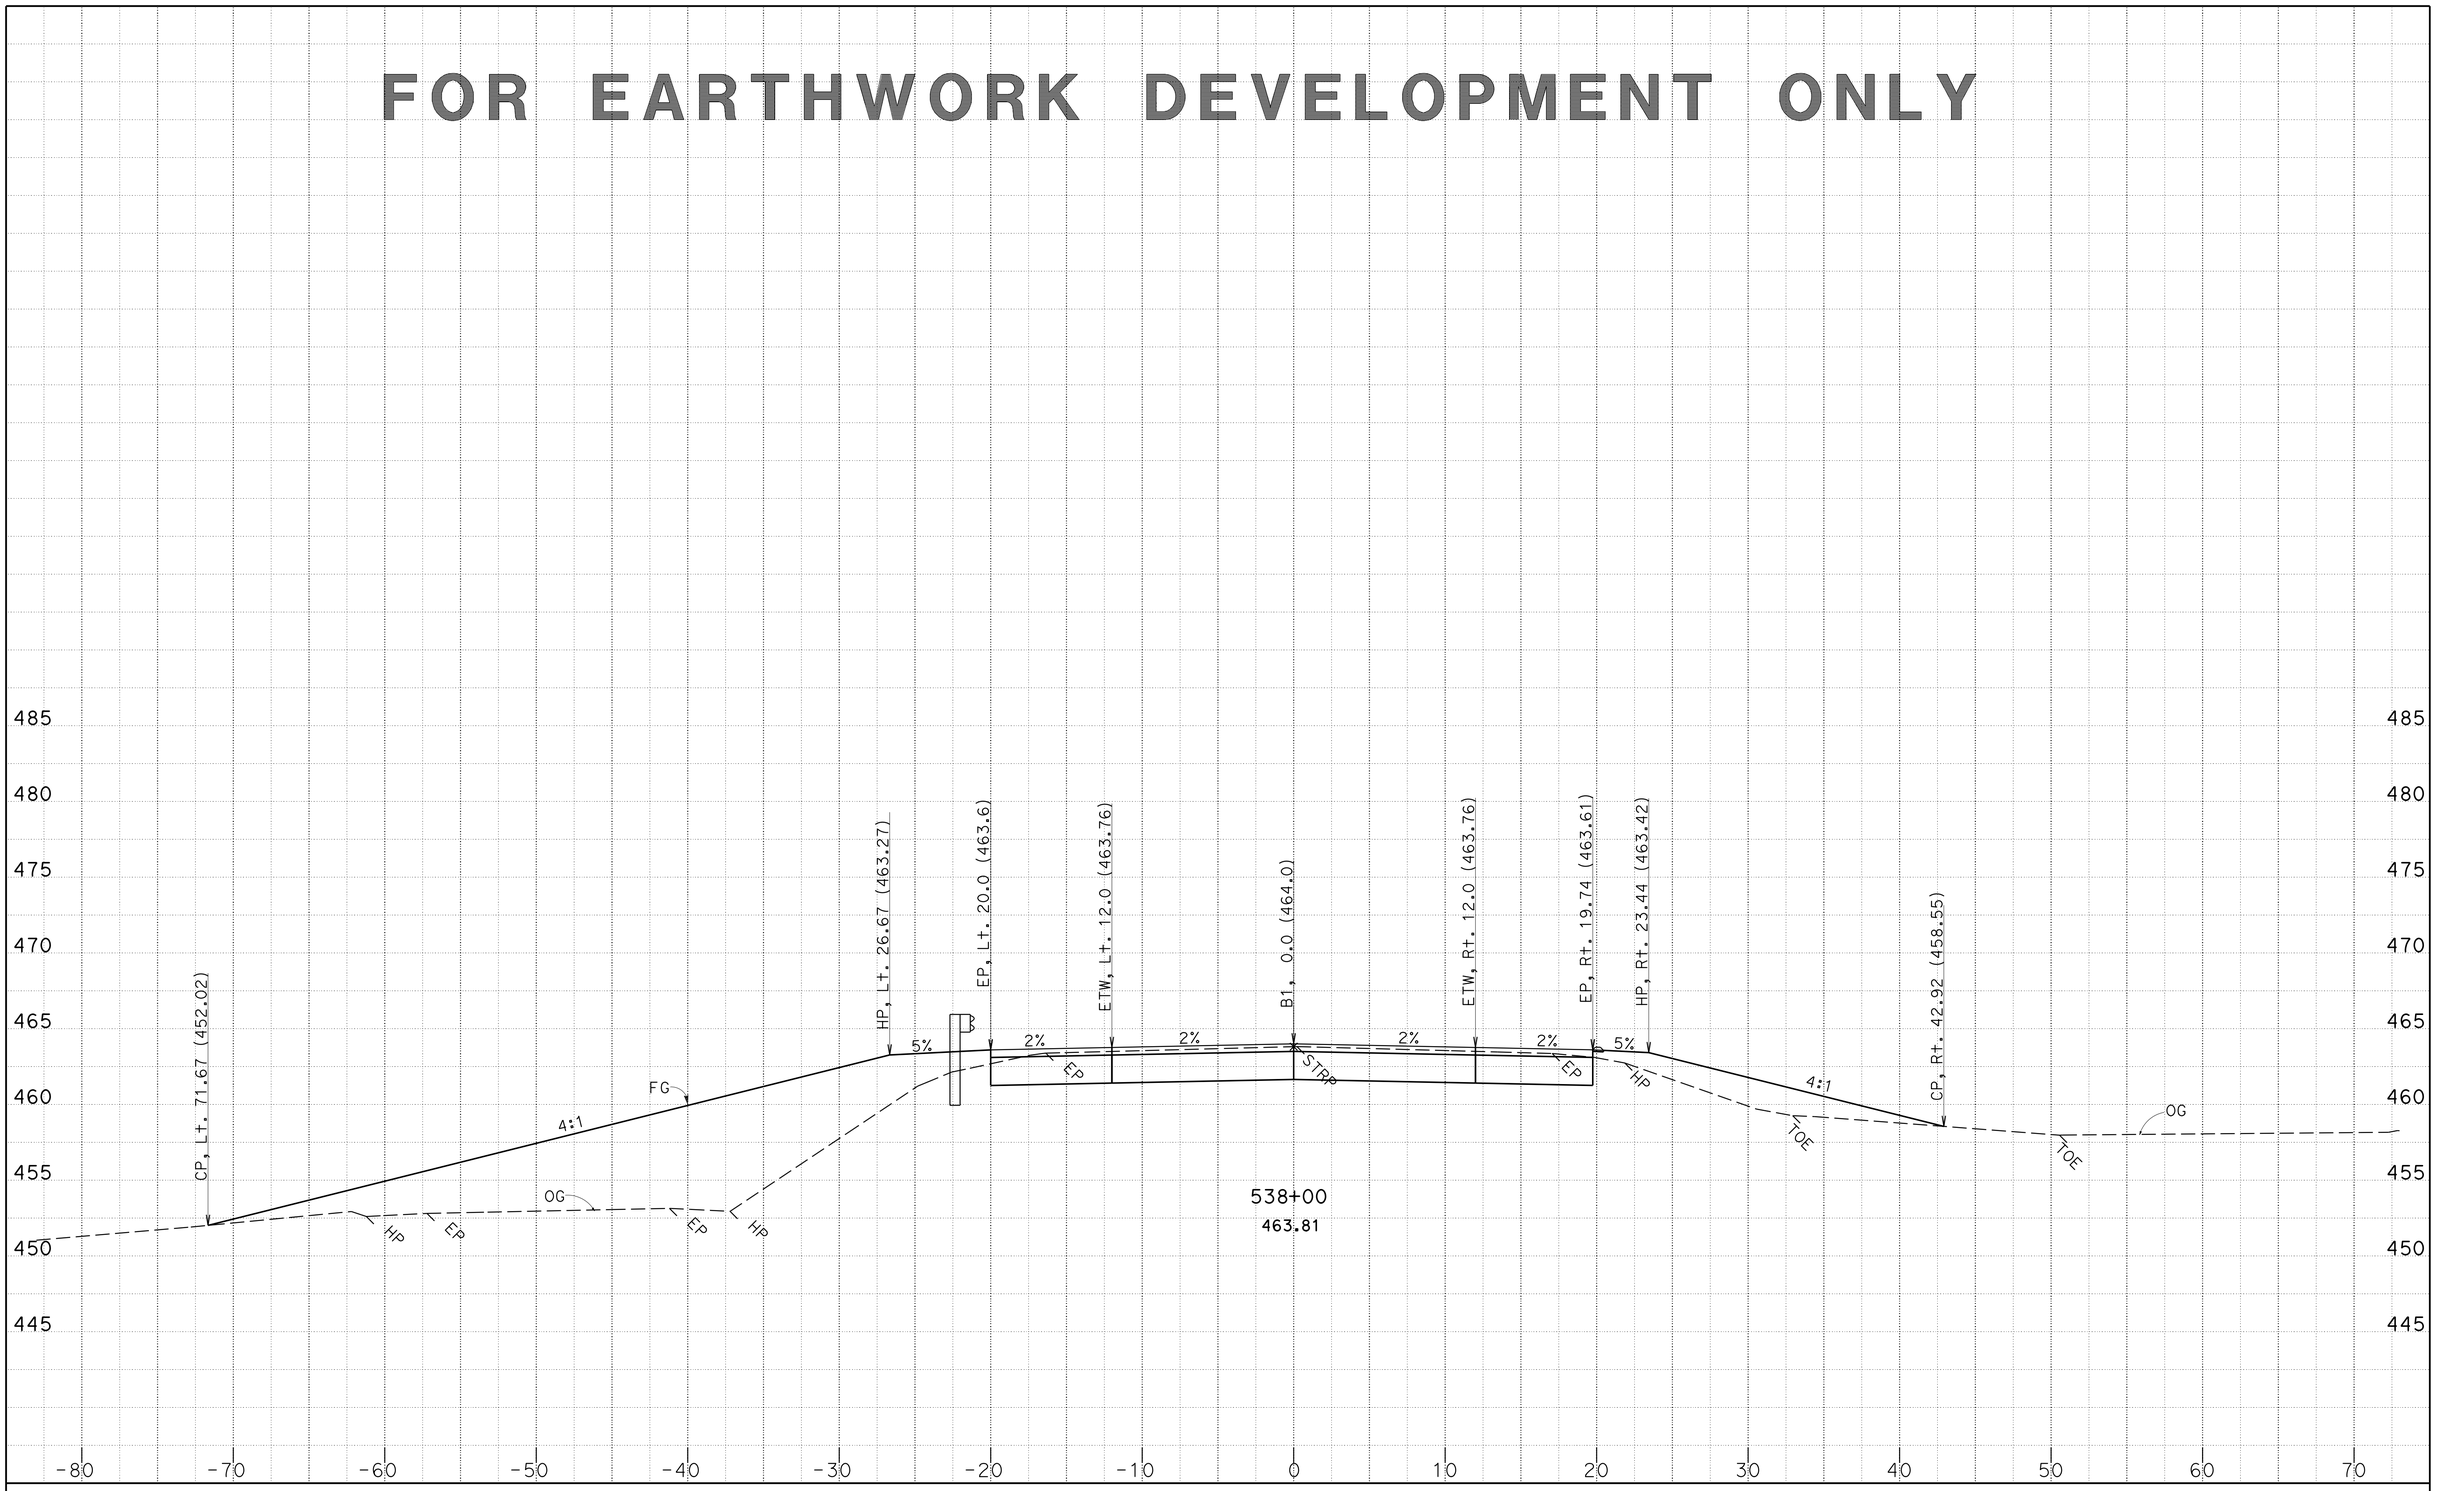

CREATED BY: D. Hopper
DATE: 4/16/2014

KC Project: 0F690 File: P:\proj4*\0f690\design\CAiCE\0f690\EAR\B1\b1_design_04_15_14.ear

CONTRACT: 03-0F6904
DIST/CO/RTE/PM: 03/But/70/24.0-24.5
PROJECT ID: 0300000100

SCALE: 1" = 5' Horiz.
1" = 5' Vert.

All Dimensions are US Survey Feet

B1
CROSS SECTIONS

FOR EARTHWORK DEVELOPMENT ONLY

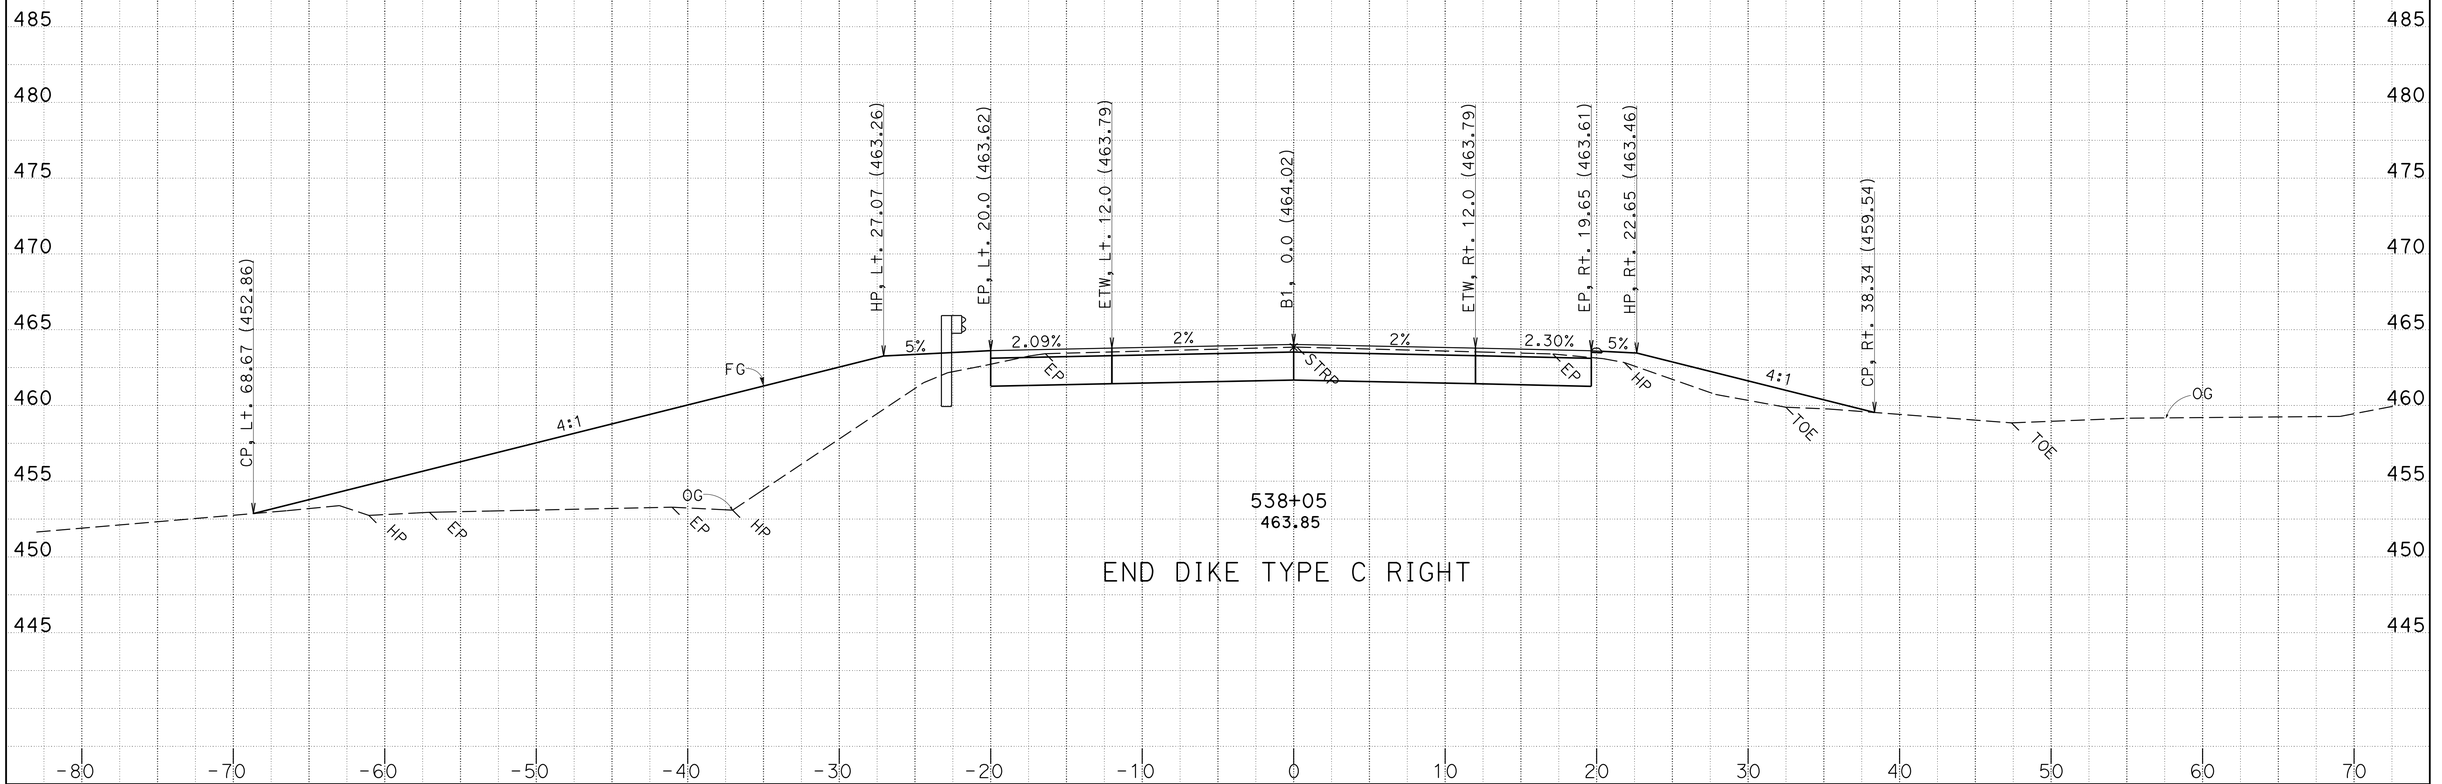

END DIKE TYPE C RIGHT

CREATED BY: D. Hopper
DATE: 4/16/2014

CONTRACT: 03-0F6904
DIST/CO/RTE/PM: 03/But/70/24.0-24.5
PROJECT ID: 0300000100

SCALE: 1" = 5' Horiz.
1" = 5' Vert.

All Dimensions are US Survey Feet

B1
CROSS SECTIONS
SHEET 51 OF 62

KC Project: 0F690 File: P:\proj4*\0f690\design\CAiCE\0f690\EAR\B1\b1_design_04_15_14.ear

FOR EARTHWORK DEVELOPMENT ONLY

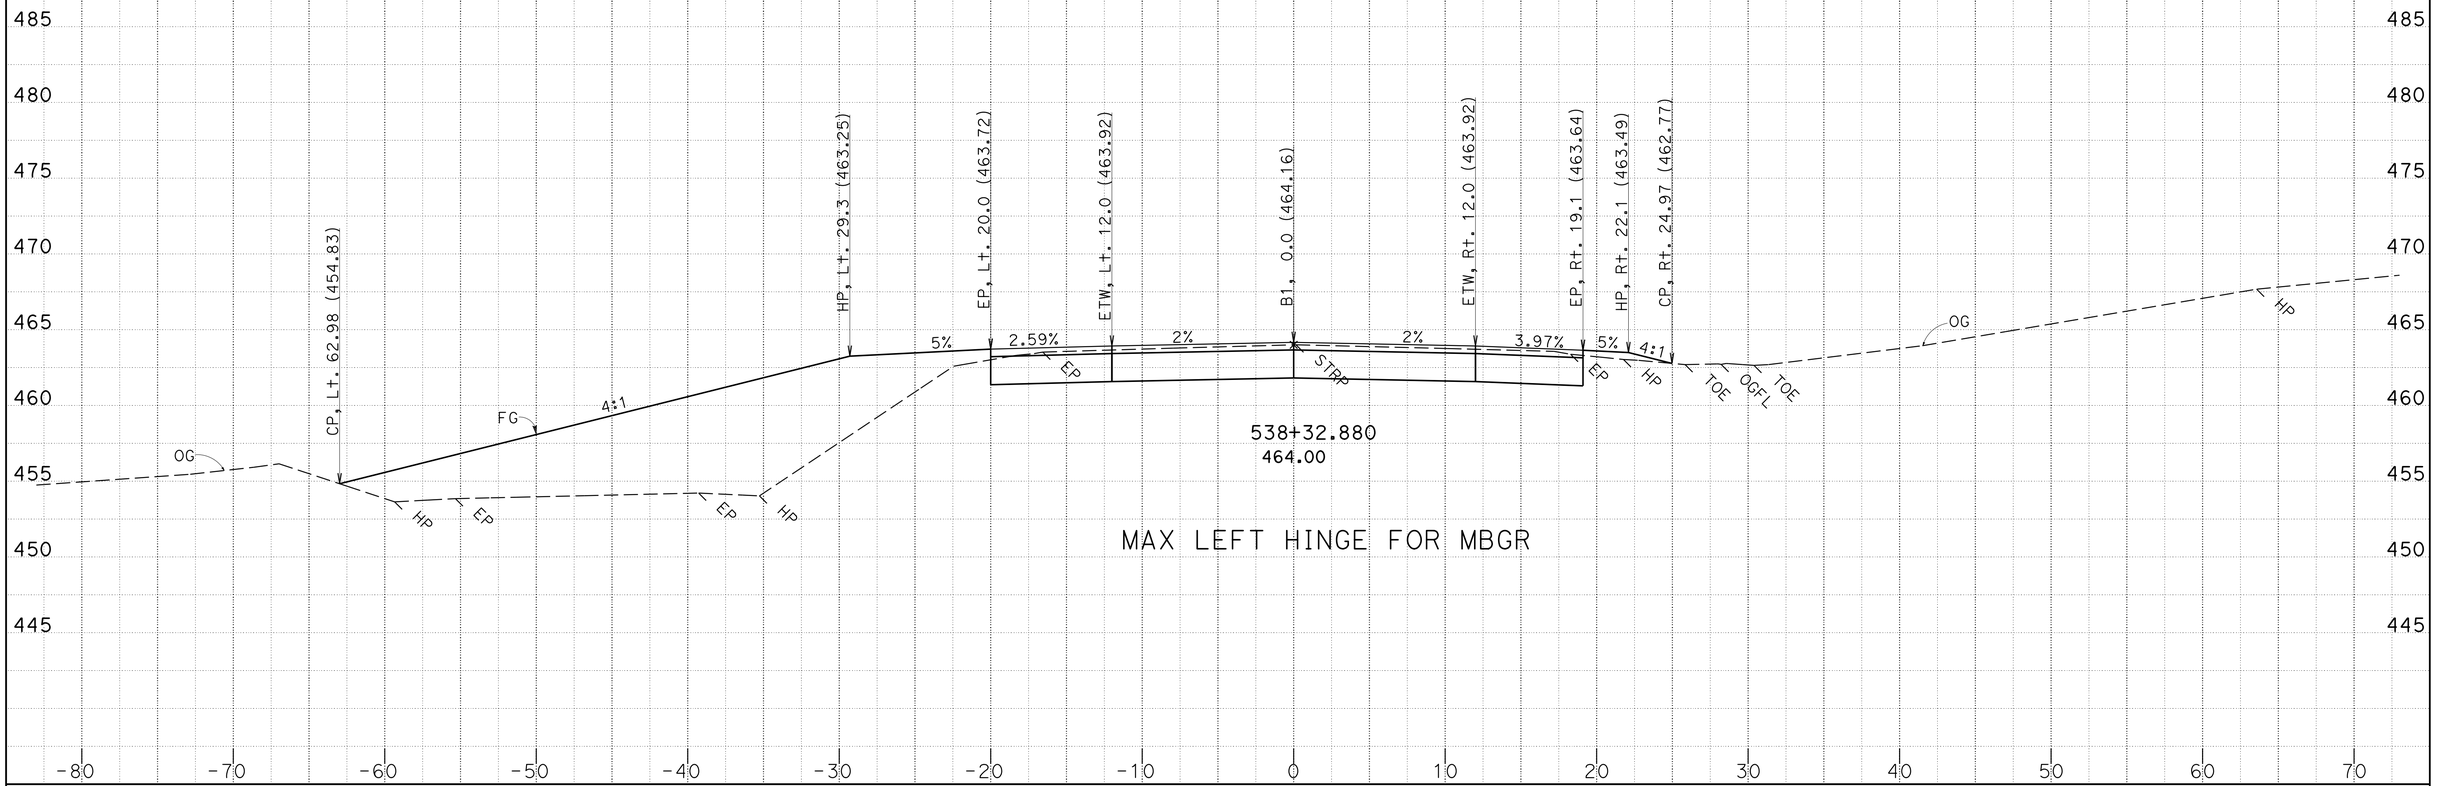

CREATED BY: D. Hopper
DATE: 4/16/2014

KC Project: 0F690 File: P:\proj4*\0f690\design\CAiCE\0f690\EAR\B1\b1_design_04_15_14.ear

CONTRACT: 03-0F6904
DIST/CO/RTE/PM: 03/But/70/24.0-24.5
PROJECT ID: 0300000100

SCALE: 1" = 5' Horiz.
1" = 5' Vert.

All Dimensions are US Survey Feet

B1
CROSS SECTIONS
SHEET 52 OF 62

FOR EARTHWORK DEVELOPMENT ONLY

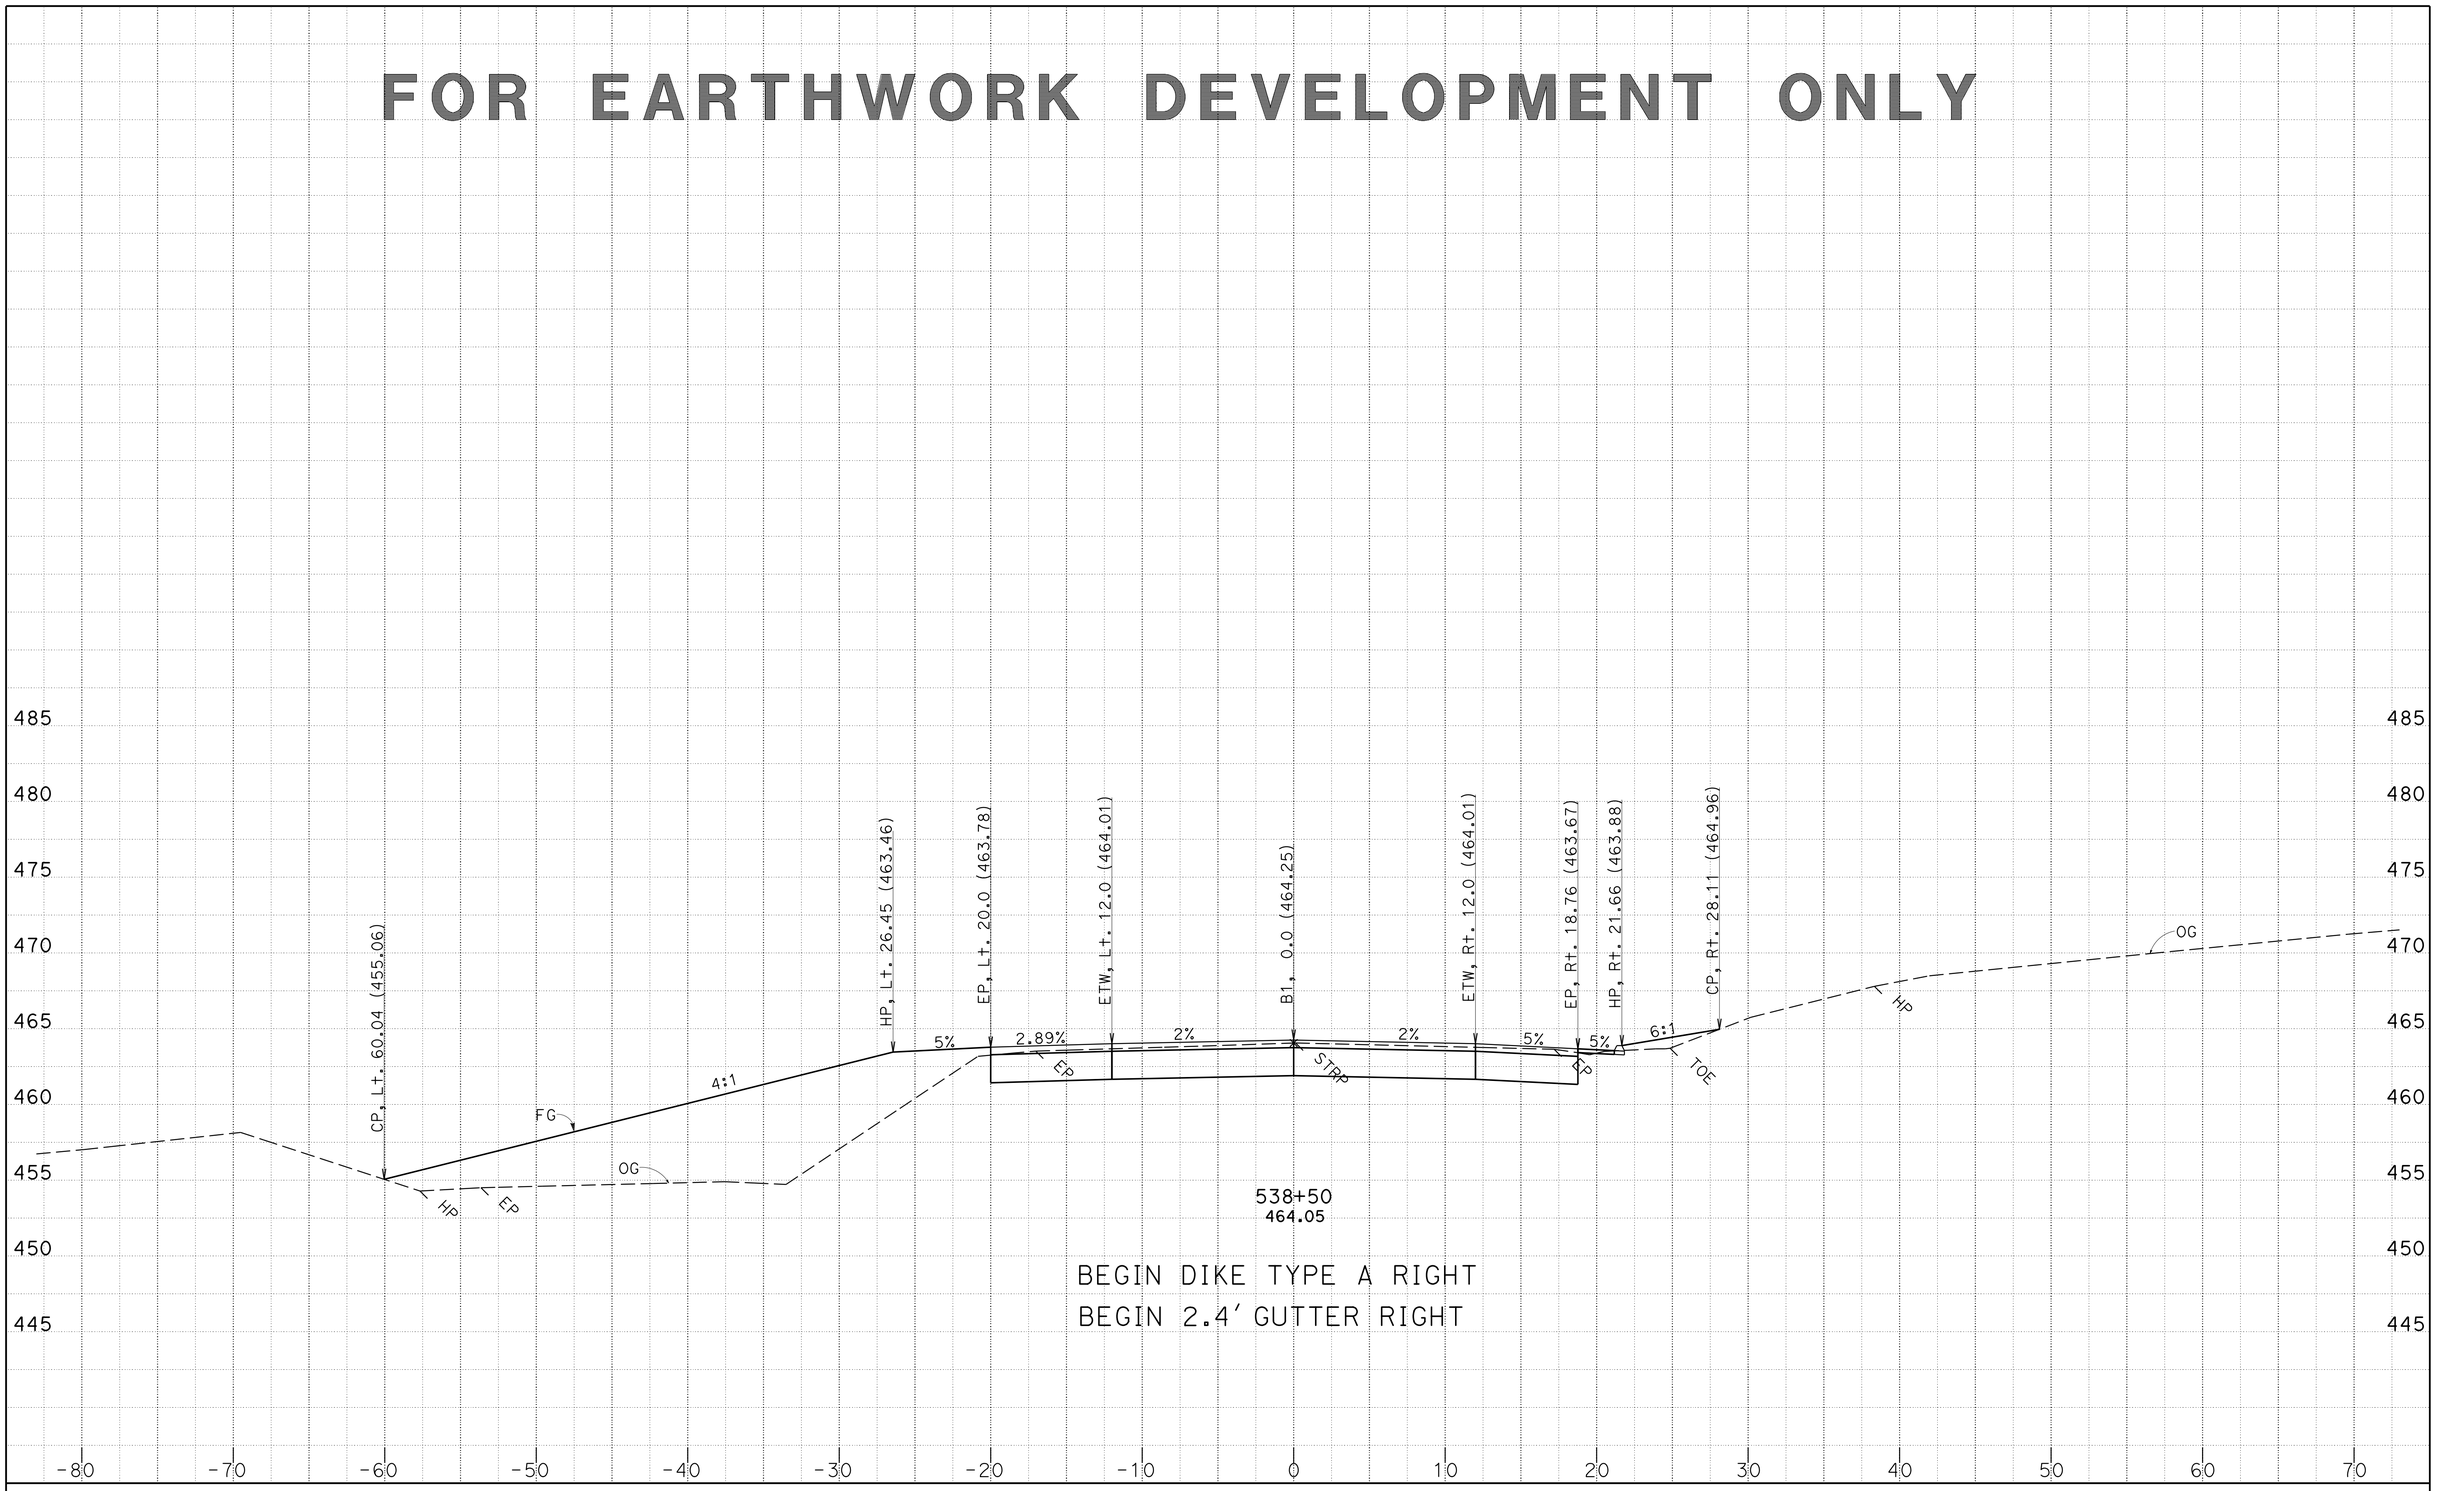

CREATED BY: D. Hopper
DATE: 4/16/2014

KC Project: 0F690 File: P:\proj4*\0f690\design\CAiCE\0f690\EAR\B1\b1_design_04_15_14.ear

CONTRACT: 03-0F6904
DIST/CO/RTE/PM: 03/But/70/24.0-24.5
PROJECT ID: 0300000100

SCALE: 1" = 5' Horiz.
1" = 5' Vert.

All Dimensions are US Survey Feet

B1
CROSS SECTIONS
SHEET 53 OF 62

FOR EARTHWORK DEVELOPMENT ONLY

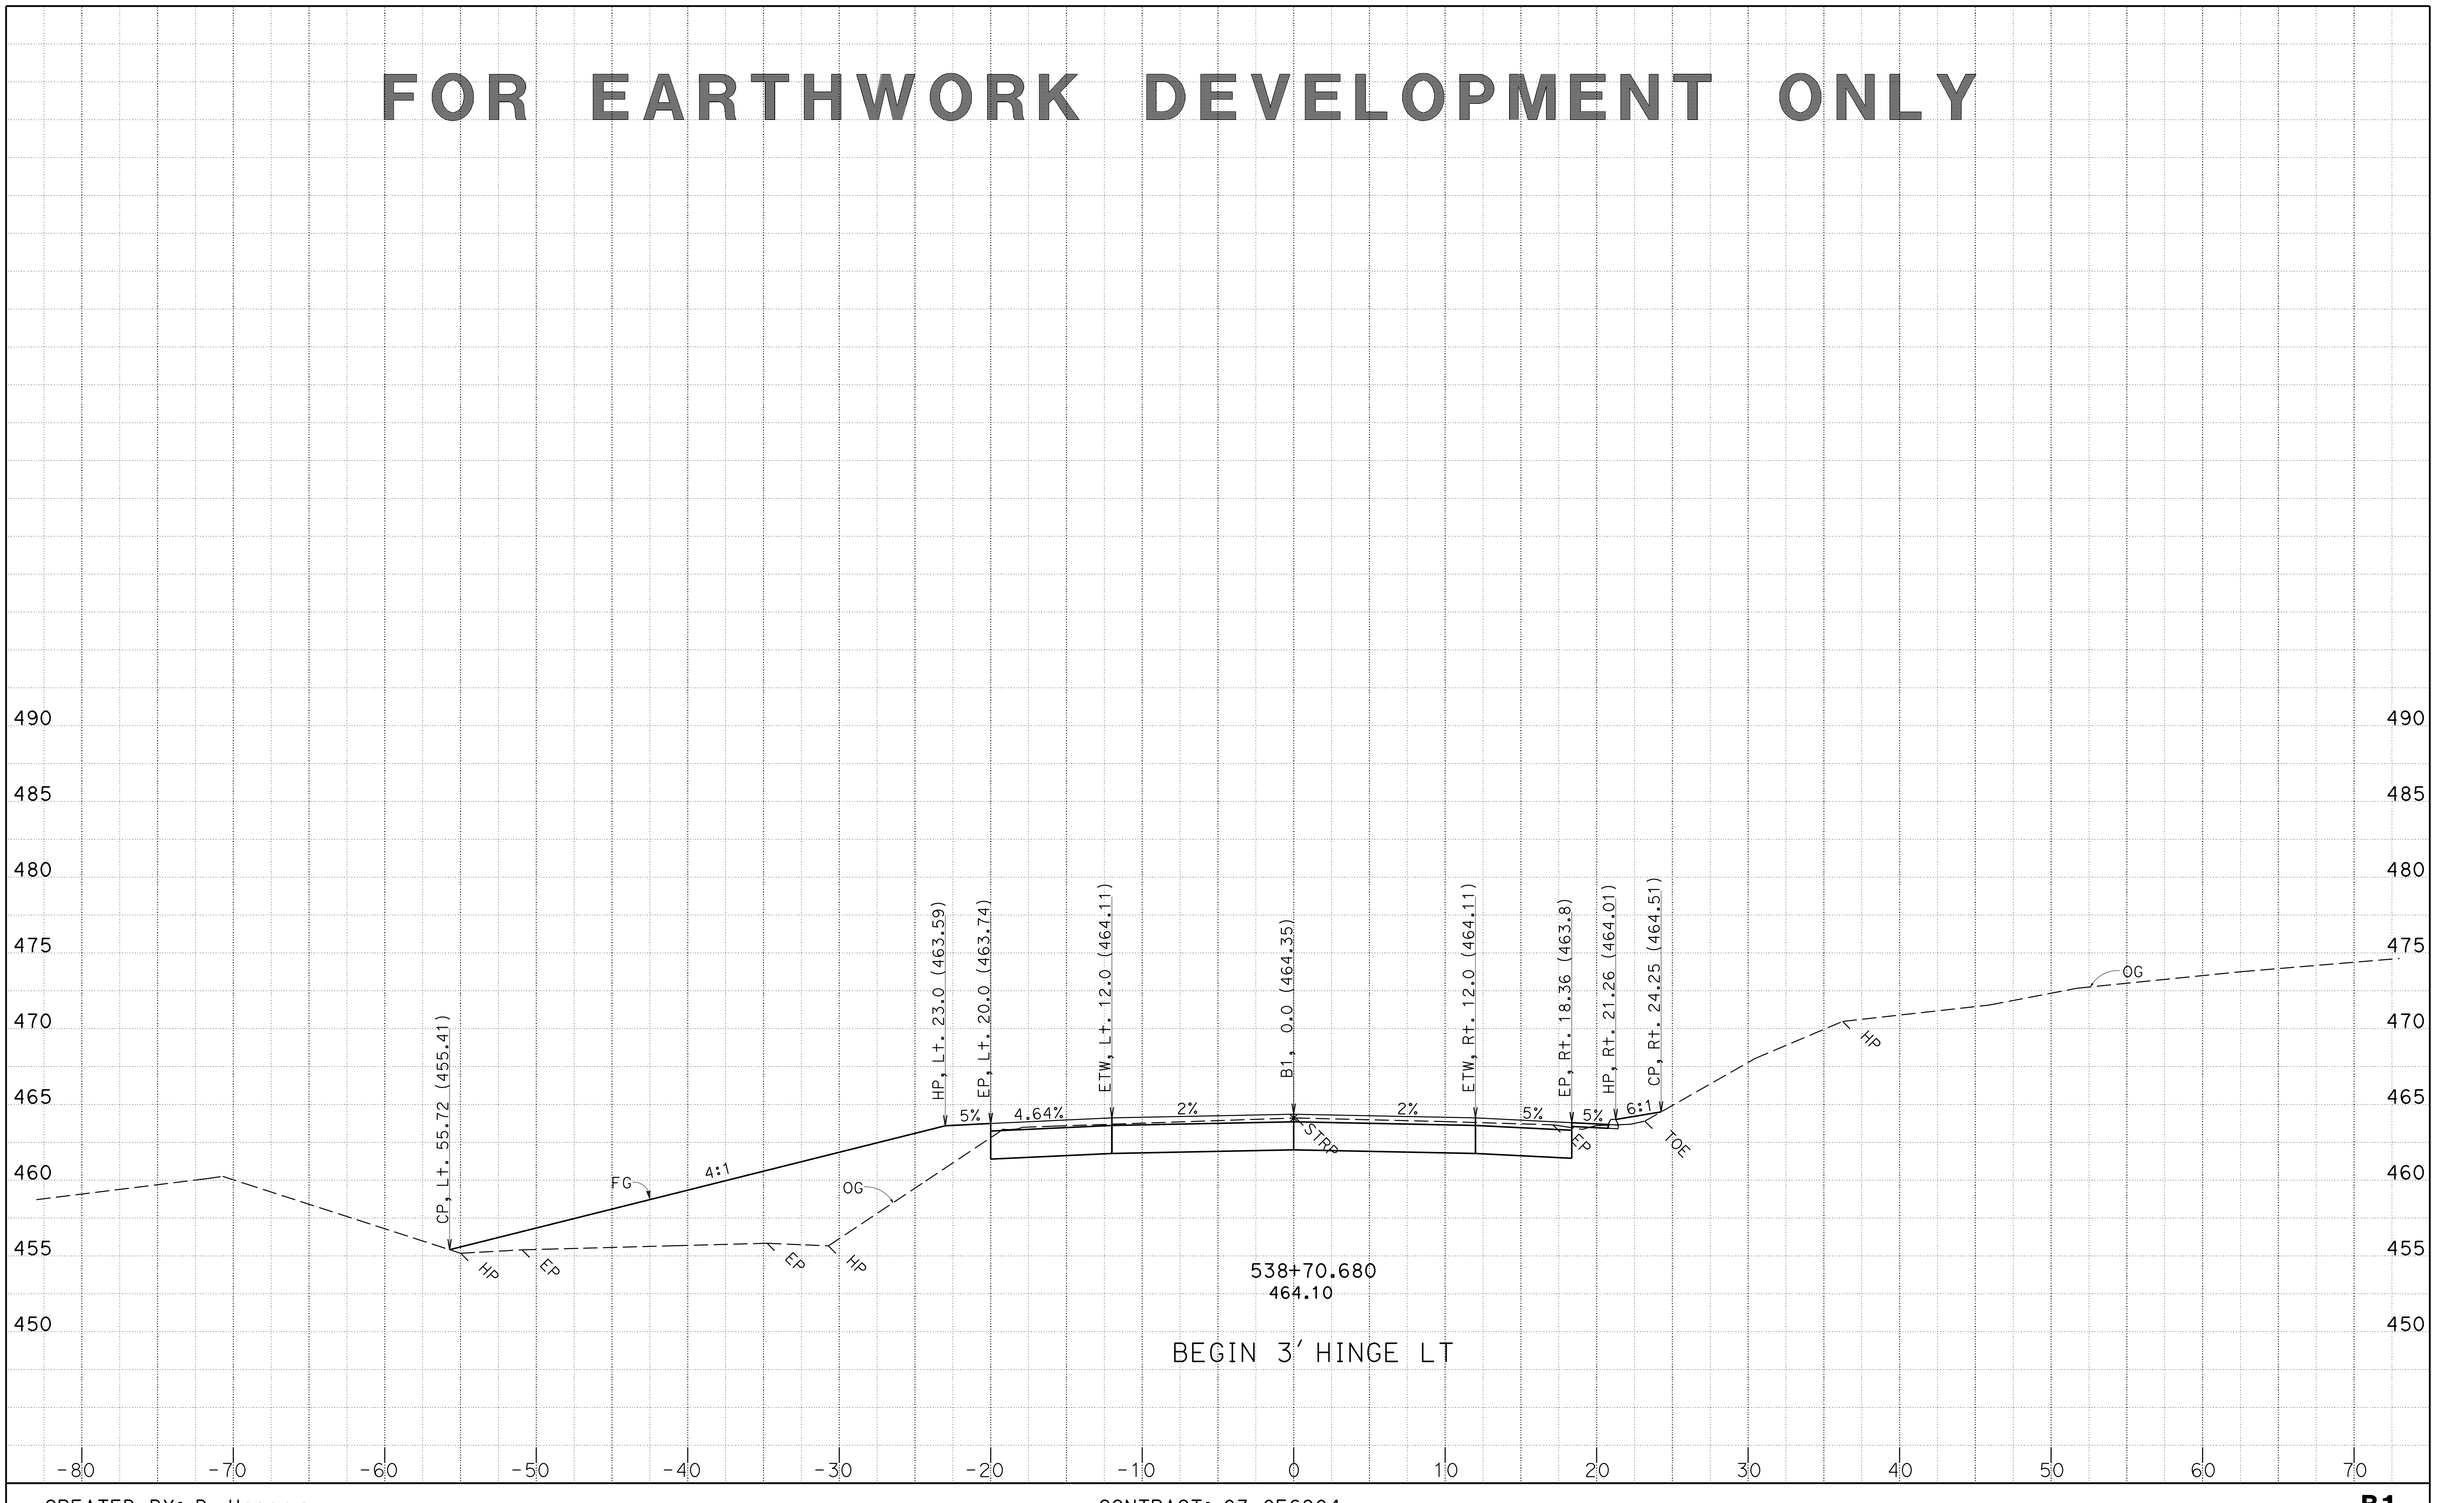

CREATED BY: D. Hopper
DATE: 4/16/2014

KC Project: 0F690 File: P:\proj4*\0f690\design\CAiCE\0f690\EAR\B1\b1_design_04_15_14.ear

CONTRACT: 03-0F6904
DIST/CO/RTE/PM: 03/But/70/24.0-24.5
PROJECT ID: 0300000100

SCALE: 1" = 5' Horiz.
1" = 5' Vert.

All Dimensions are US Survey Feet

B1
CROSS SECTIONS
SHEET 54 OF 62

FOR EARTHWORK DEVELOPMENT ONLY

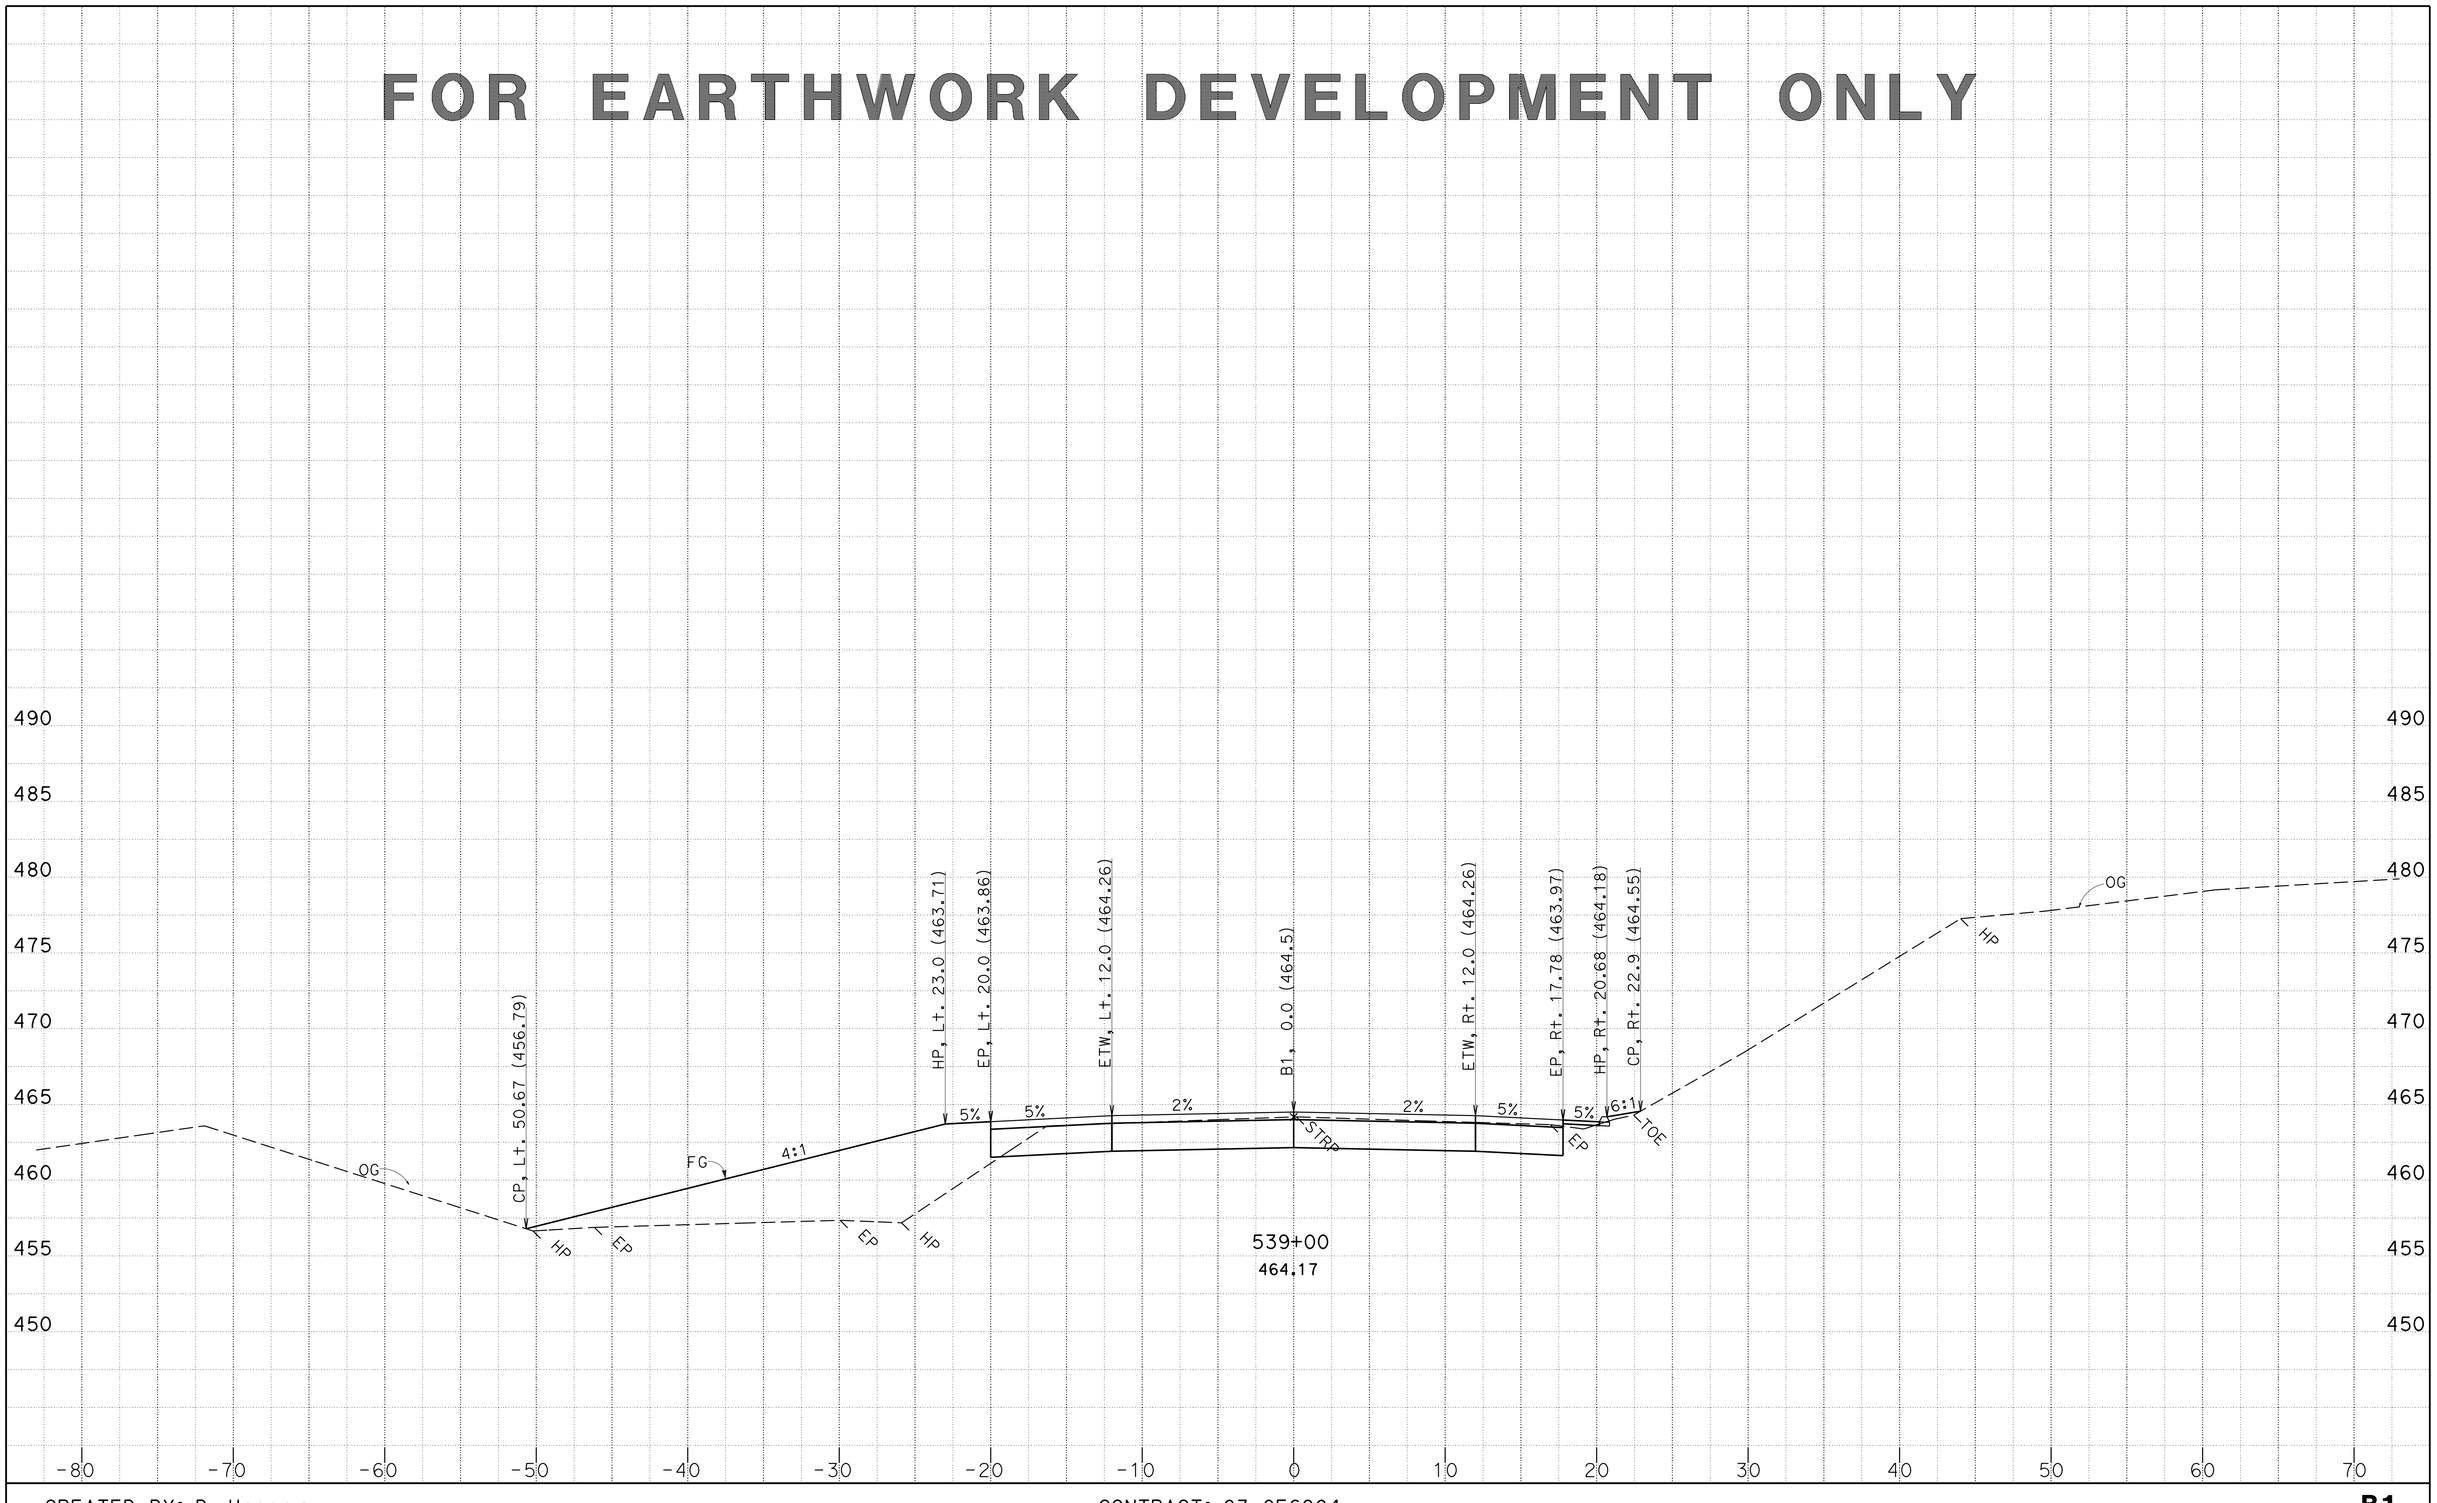

CREATED BY: D. Hopper
DATE: 4/16/2014

KC Project: 0F690 File: P:\proj4*\0f690\design\CAiCE\0f690\EAR\B1\b1_design_04_15_14.ear

CONTRACT: 03-0F6904
DIST/CO/RTE/PM: 03/But/70/24.0-24.5
PROJECT ID: 0300000100

SCALE: 1" = 5' Horiz.
1" = 5' Vert.

All Dimensions are US Survey Feet

B1
CROSS SECTIONS
SHEET 55 OF 62

FOR EARTHWORK DEVELOPMENT ONLY

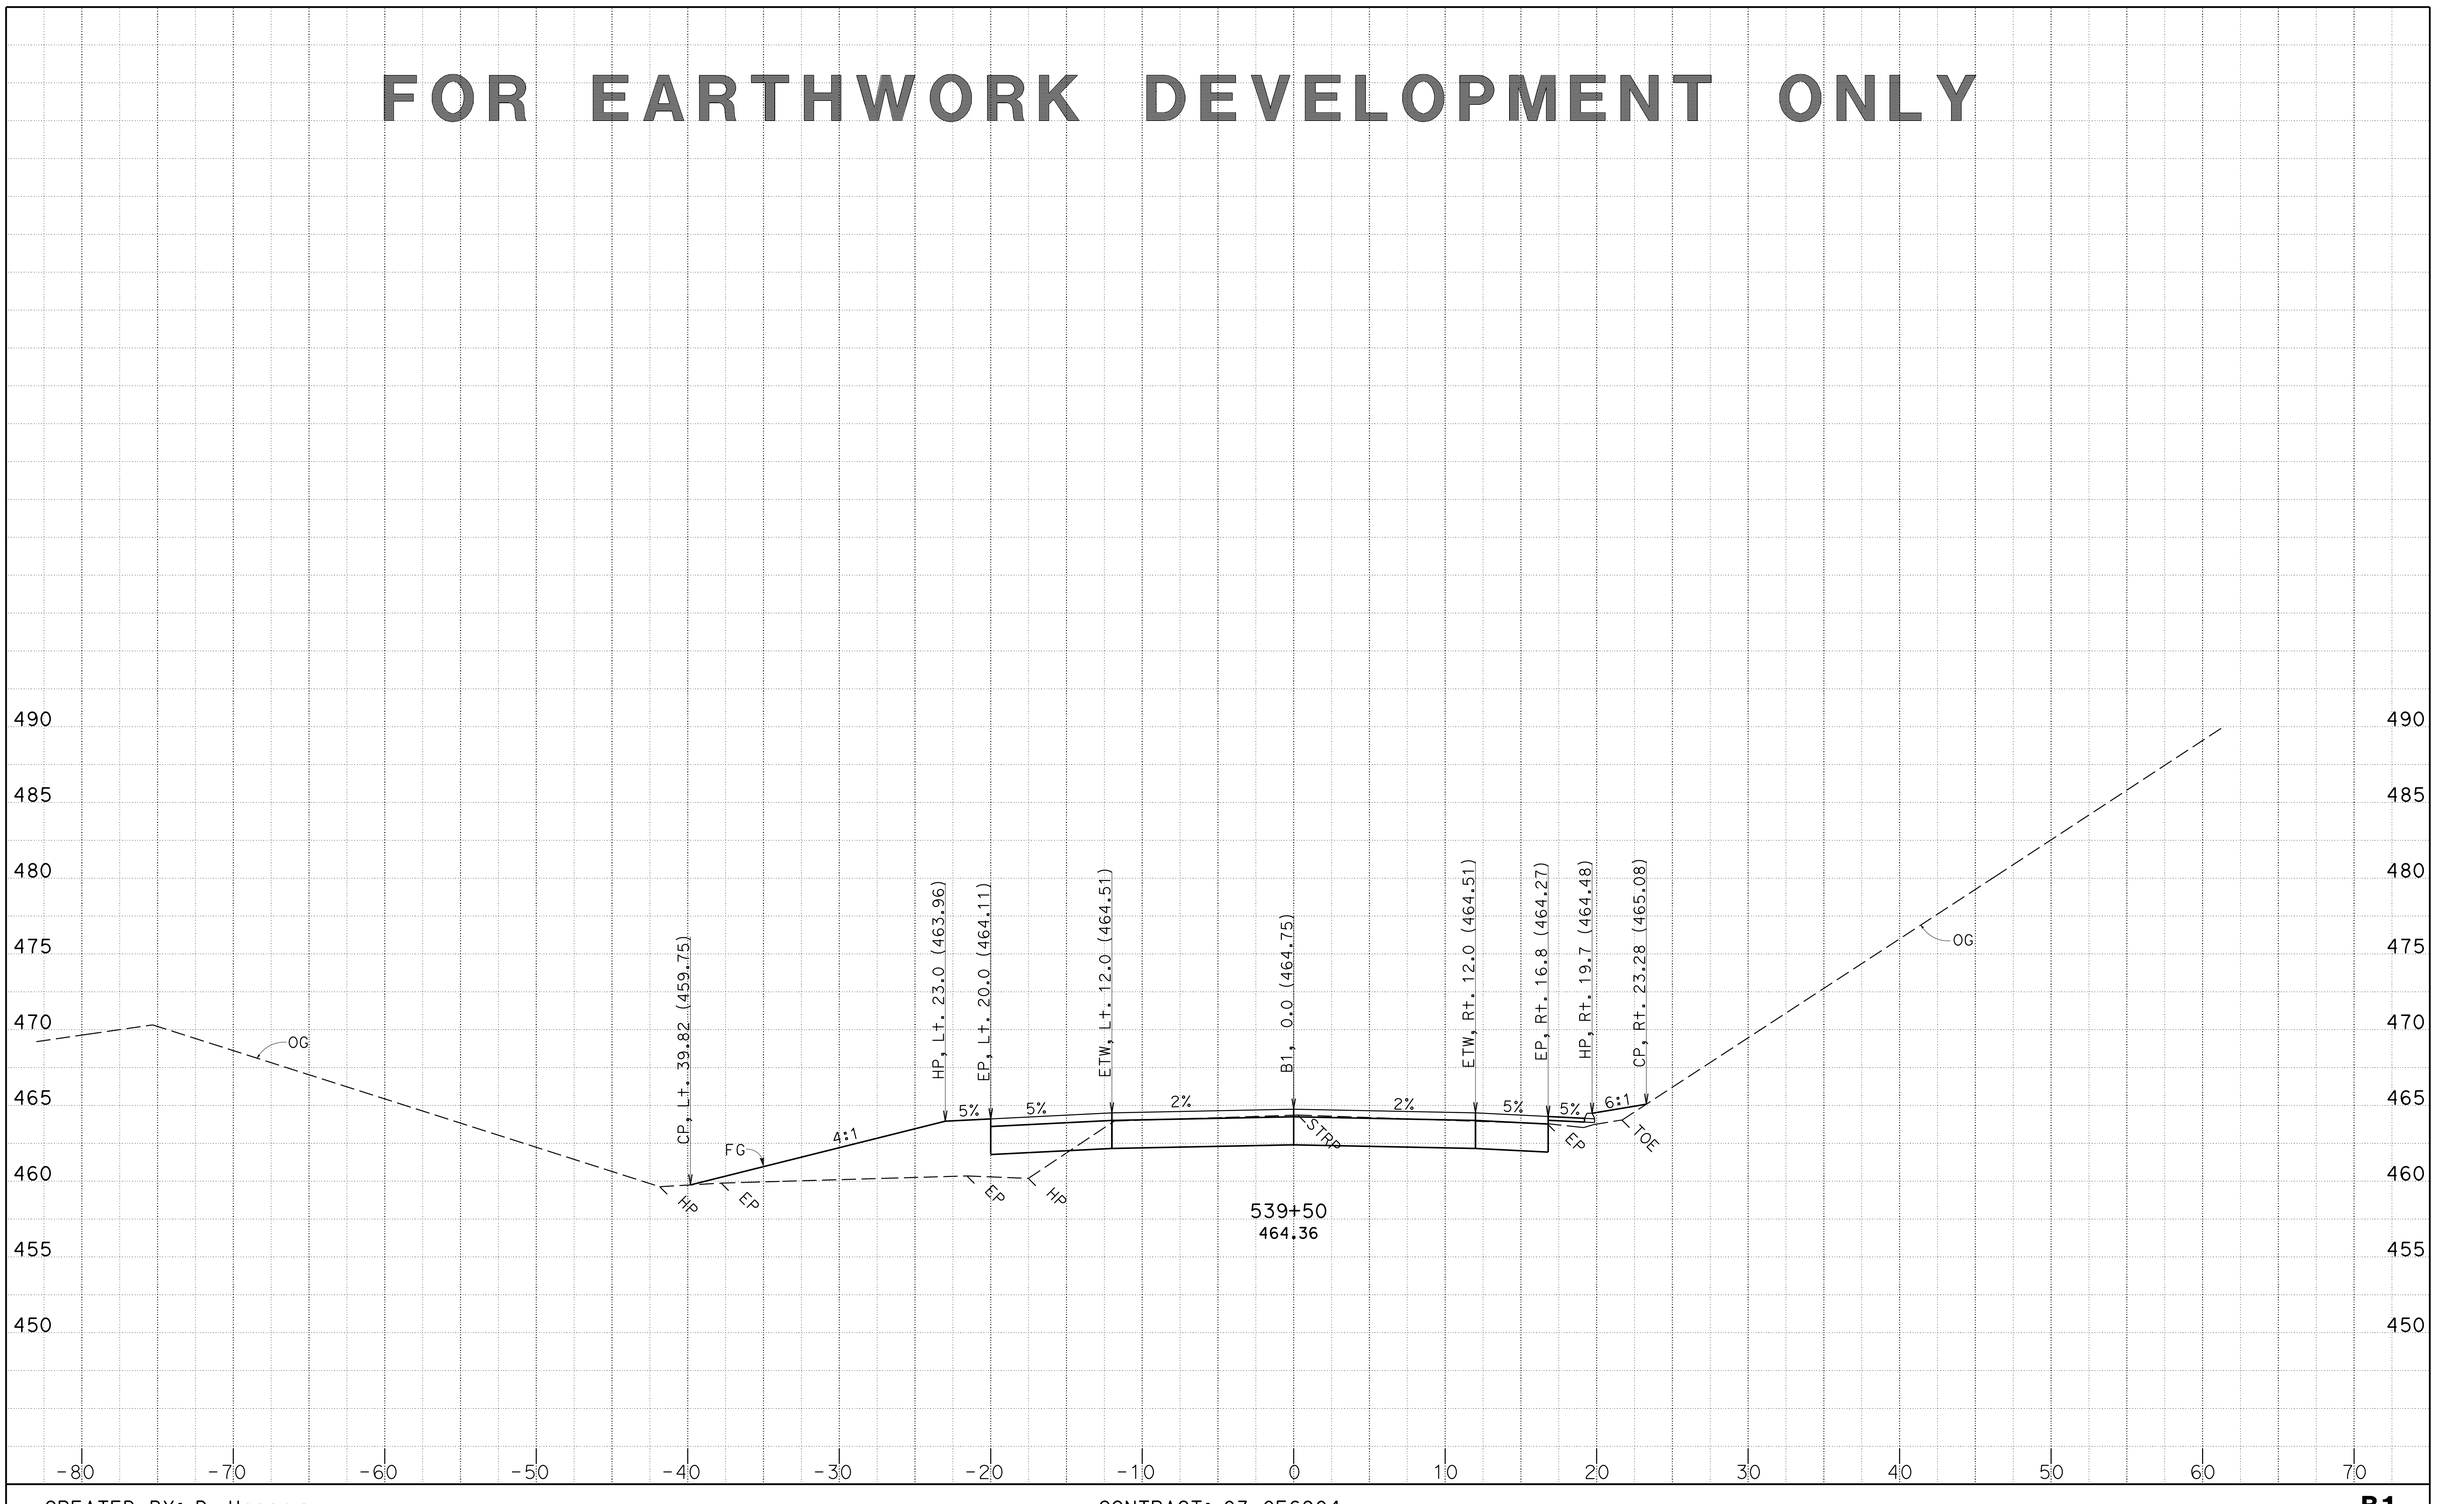

CREATED BY: D. Hopper
DATE: 4/16/2014

KC Project: 0F690 File: P:\proj4*\0f690\design\CAiCE\0f690\EAR\B1\b1_design_04_15_14.ear

CONTRACT: 03-0F6904
DIST/CO/RTE/PM: 03/But/70/24.0-24.5
PROJECT ID: 0300000100

SCALE: 1" = 5' Horiz.
1" = 5' Vert.

All Dimensions are US Survey Feet

B1
CROSS SECTIONS
SHEET 56 OF 62

FOR EARTHWORK DEVELOPMENT ONLY

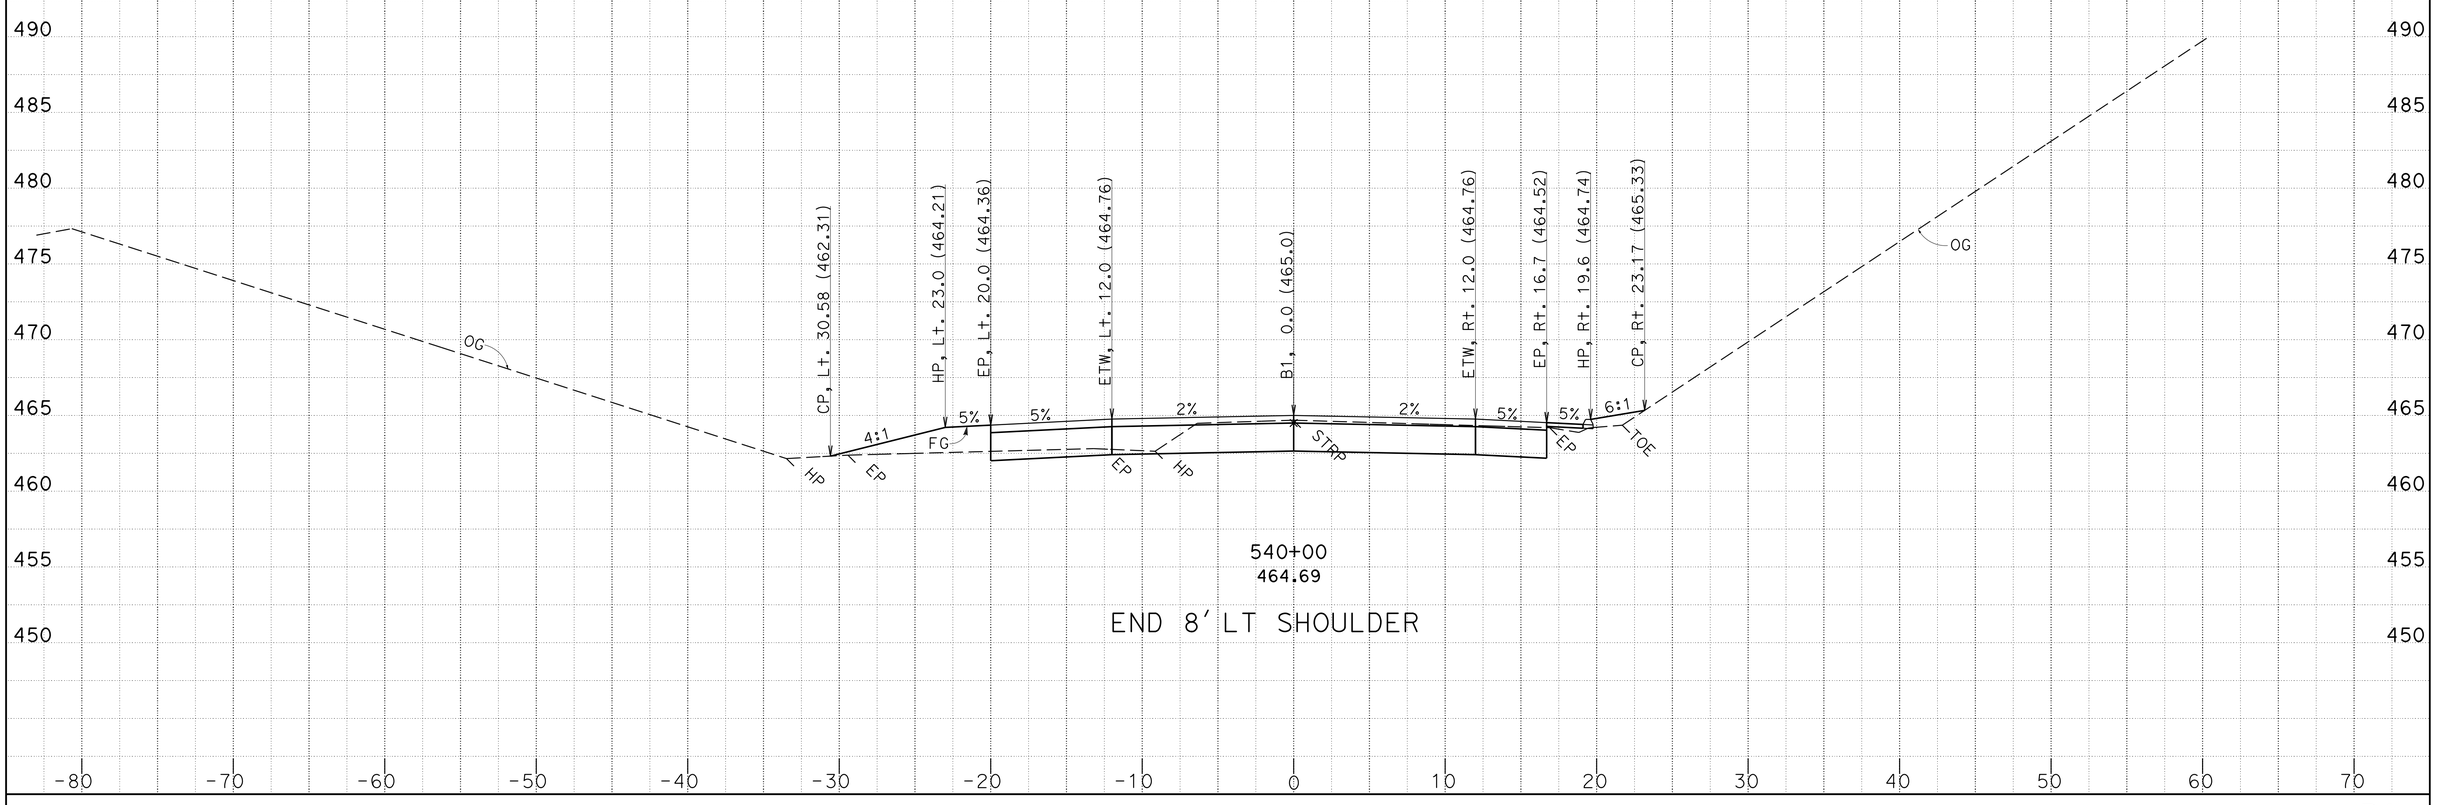

CREATED BY: D. Hopper
DATE: 4/16/2014

KC Project: 0F690 File: P:\proj4*\0f690\design\CAiCE\0f690\EAR\B1\b1_design_04_15_14.ear

CONTRACT: 03-0F6904
DIST/CO/RTE/PM: 03/But/70/24.0-24.5
PROJECT ID: 0300000100

SCALE: 1" = 5' Horiz.
1" = 5' Vert.

All Dimensions are US Survey Feet

B1
CROSS SECTIONS
SHEET 57 OF 62

FOR EARTHWORK DEVELOPMENT ONLY

540+50
464.94

BEGIN 6′ SHOULDER LEFT

CREATED BY: D. Hopper
DATE: 4/16/2014

KC Project: 0F690 File: P:\proj4*\0f690\design\CAiCE\0f690\EAR\B1\b1_design_04_15_14.ear

CONTRACT: 03-0F6904
DIST/CO/RTE/PM: 03/But/70/24.0-24.5
PROJECT ID: 0300000100

SCALE: 1" = 5′ Horiz.
1" = 5′ Vert.

All Dimensions are US Survey Feet

B1
CROSS SECTIONS
SHEET 58 OF 62

FOR EARTHWORK DEVELOPMENT ONLY

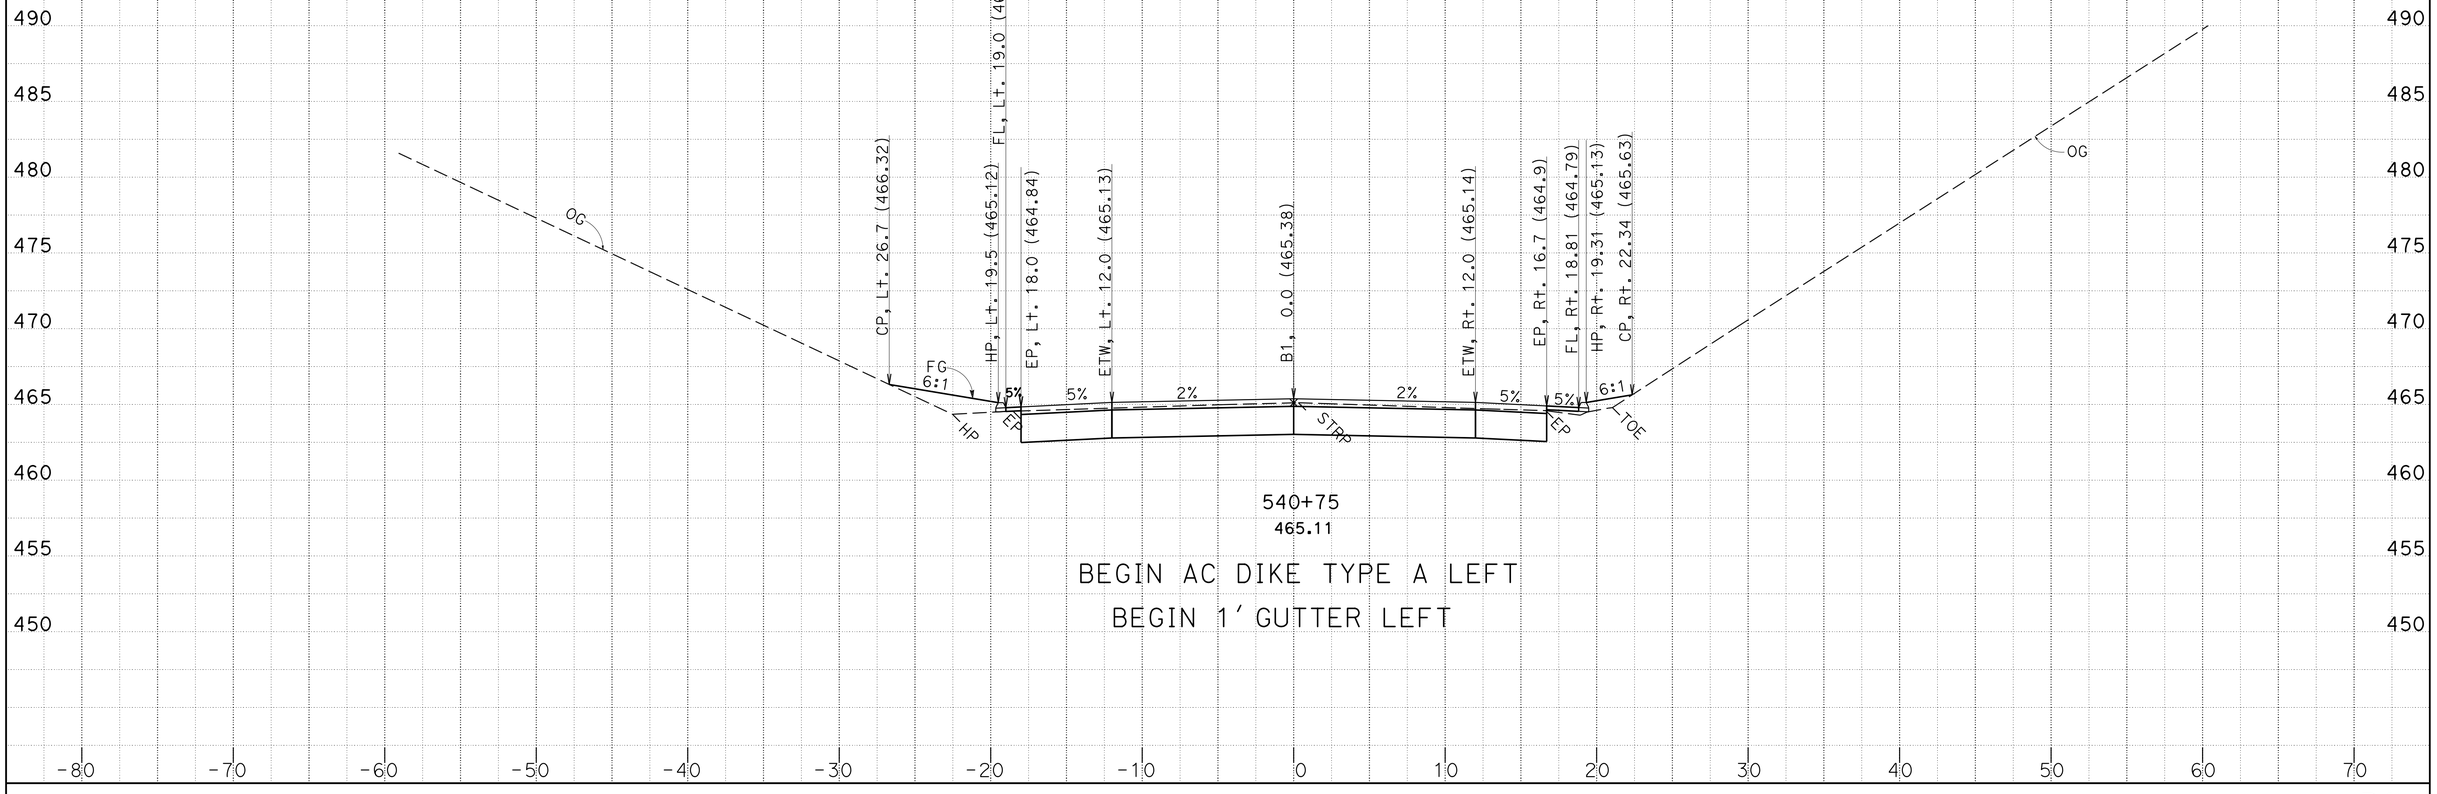

CREATED BY: D. Hopper
DATE: 4/16/2014

KC Project: 0F690 File: P:\proj4*\0f690\design\CAiCE\0f690\EAR\B1\b1_design_04_15_14.ear

CONTRACT: 03-0F6904
DIST/CO/RTE/PM: 03/But/70/24.0-24.5
PROJECT ID: 0300000100

SCALE: 1" = 5' Horiz.
1" = 5' Vert.

All Dimensions are US Survey Feet

B1
CROSS SECTIONS
SHEET 59 OF 62

FOR EARTHWORK DEVELOPMENT ONLY

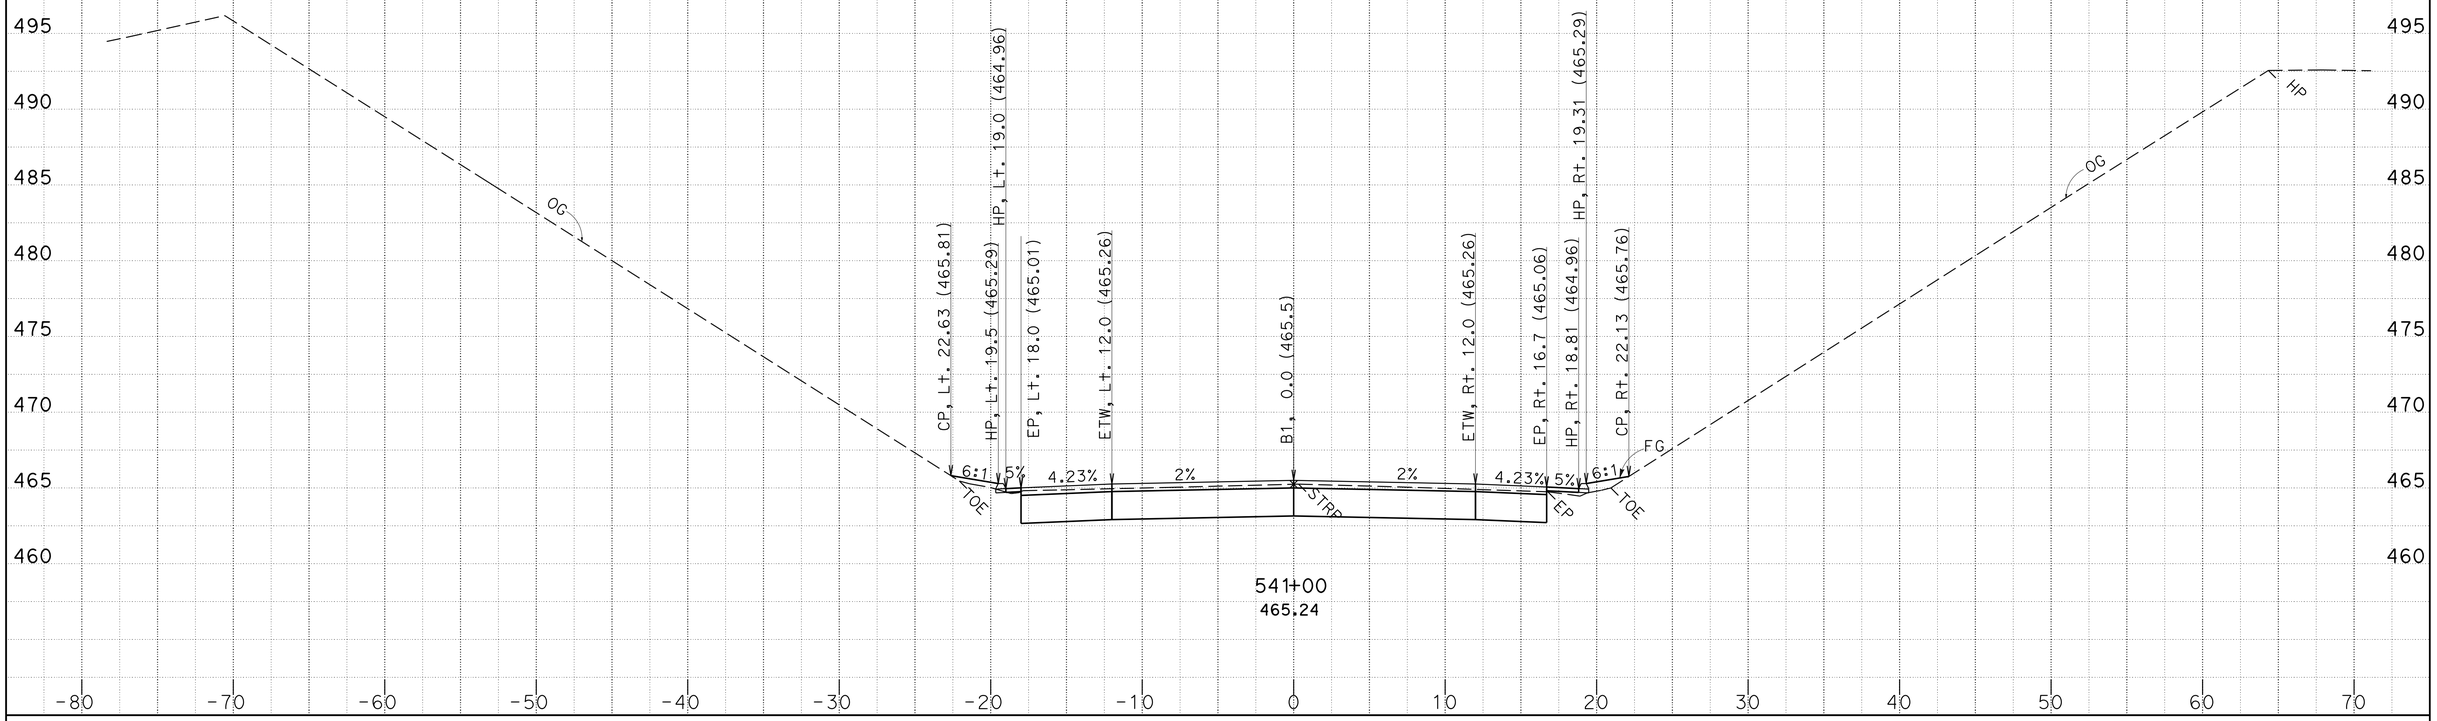

CREATED BY: D. Hopper
DATE: 4/16/2014

KC Project: 0F690 File: P:\proj4*\0f690\design\CAiCE\0f690\EAR\B1\b1_design_04_15_14.ear

CONTRACT: 03-0F6904
DIST/CO/RTE/PM: 03/But/70/24.0-24.5
PROJECT ID: 0300000100

SCALE: 1" = 5' Horiz.
1" = 5' Vert.

All Dimensions are US Survey Feet

B1
CROSS SECTIONS
SHEET 60 OF 62

FOR EARTHWORK DEVELOPMENT ONLY

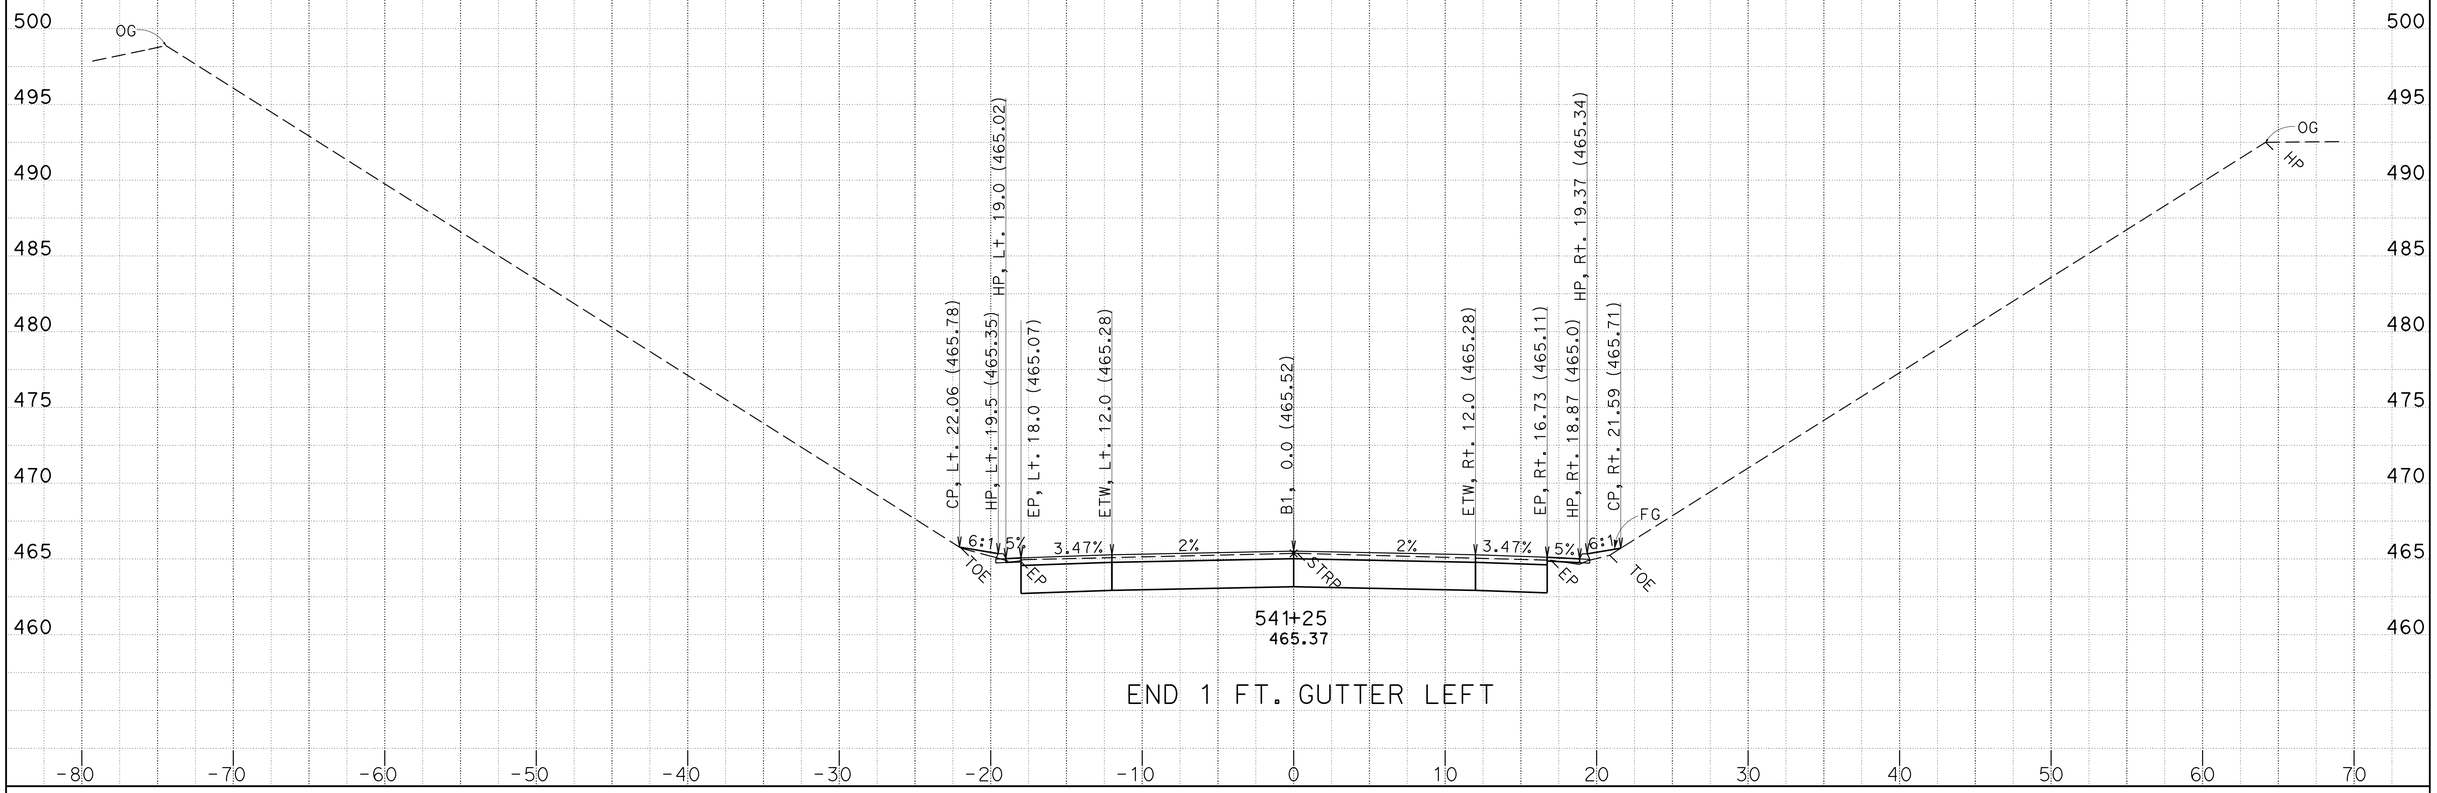

CREATED BY: D. Hopper
DATE: 4/16/2014

KC Project: 0F690 File: P:\proj4*\0f690\design\CAiCE\0f690\EAR\B1\b1_design_04_15_14.ear

CONTRACT: 03-0F6904
DIST/CO/RTE/PM: 03/But/70/24.0-24.5
PROJECT ID: 0300000100

SCALE: 1" = 5' Horiz.
1" = 5' Vert.

All Dimensions are US Survey Feet

B1
CROSS SECTIONS
SHEET 61 OF 62

FOR EARTHWORK DEVELOPMENT ONLY

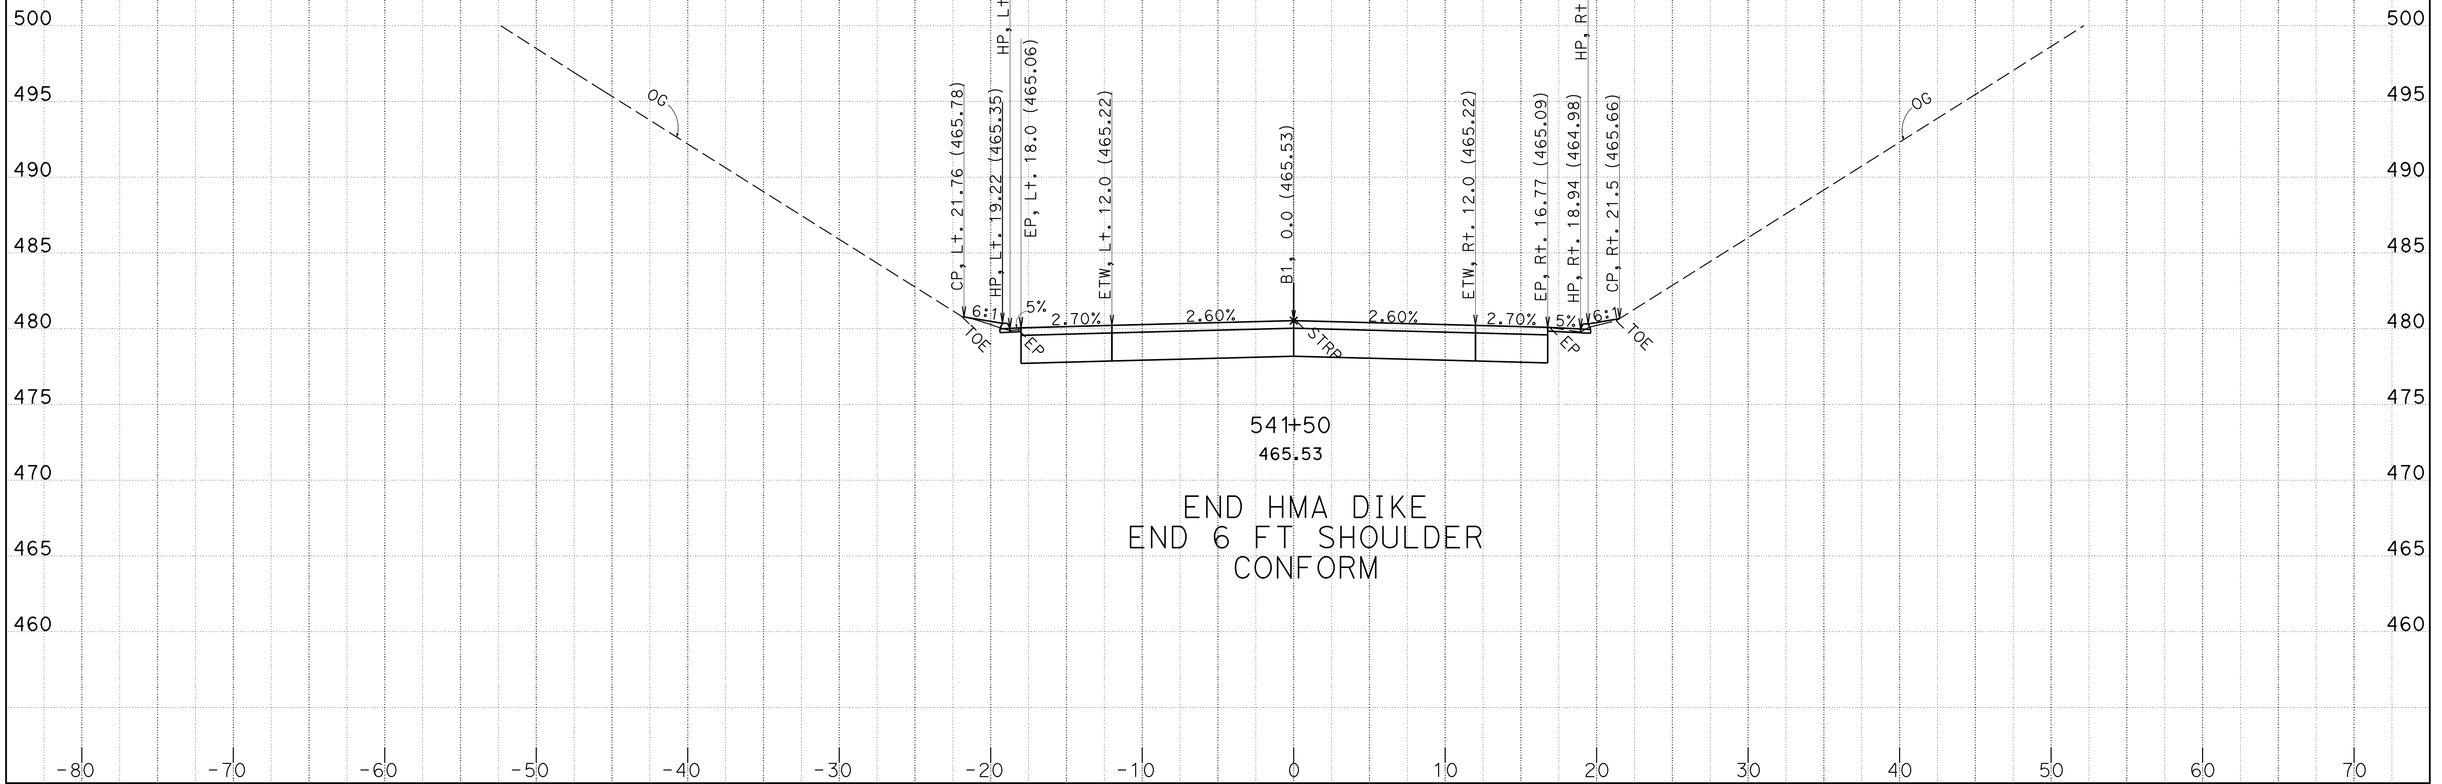

541+50
465.53

END HMA DIKE
END 6 FT SHOULDER
CONFORM

CREATED BY: D. Hopper
DATE: 4/16/2014

KC Project: 0F690 File: P:\proj4*\0f690\design\CAiCE\0f690\EAR\B1\b1_design_04_15_14.ear

CONTRACT: 03-0F6904
DIST/CO/RTE/PM: 03/But/70/24.0-24.5
PROJECT ID: 0300000100

SCALE: 1" = 5' Horiz.
1" = 5' Vert.

All Dimensions are US Survey Feet

B1
CROSS SECTIONS
SHEET 62 OF 62

FOR EARTHWORK DEVELOPMENT ONLY

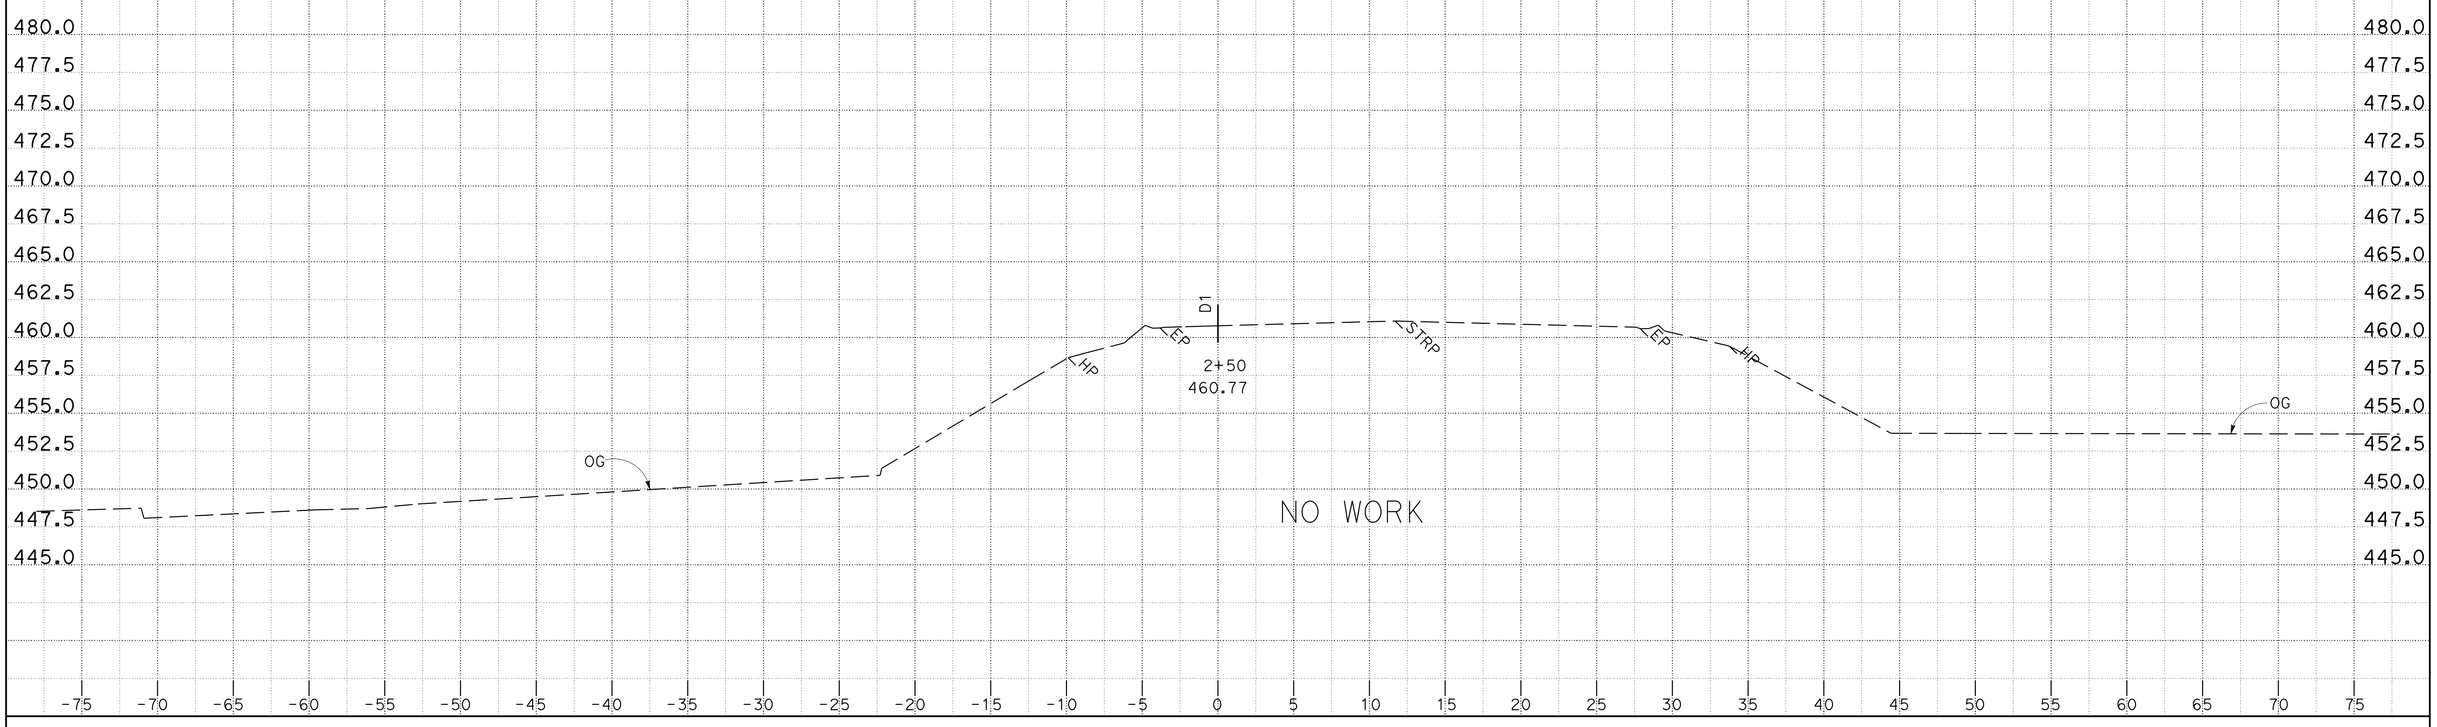

CREATED BY: D. Hopper
DATE: 4/15/2014

KC Project: 0F690 File: P:\proj4*\0f690\design\CAiCE\0f690\EAR\D1\d1_04_14_14.ear

CONTRACT: 03-0F6904
DIST/CO/RTE/PM: 03/But/70/24.0-24.5
PROJECT ID: 0300000100

SCALE: 1" = 5' Horiz.
1" = 5' Vert.

All Dimensions are US Survey Feet

D1
CROSS SECTIONS
SHEET 1 OF 35

FOR EARTHWORK DEVELOPMENT ONLY

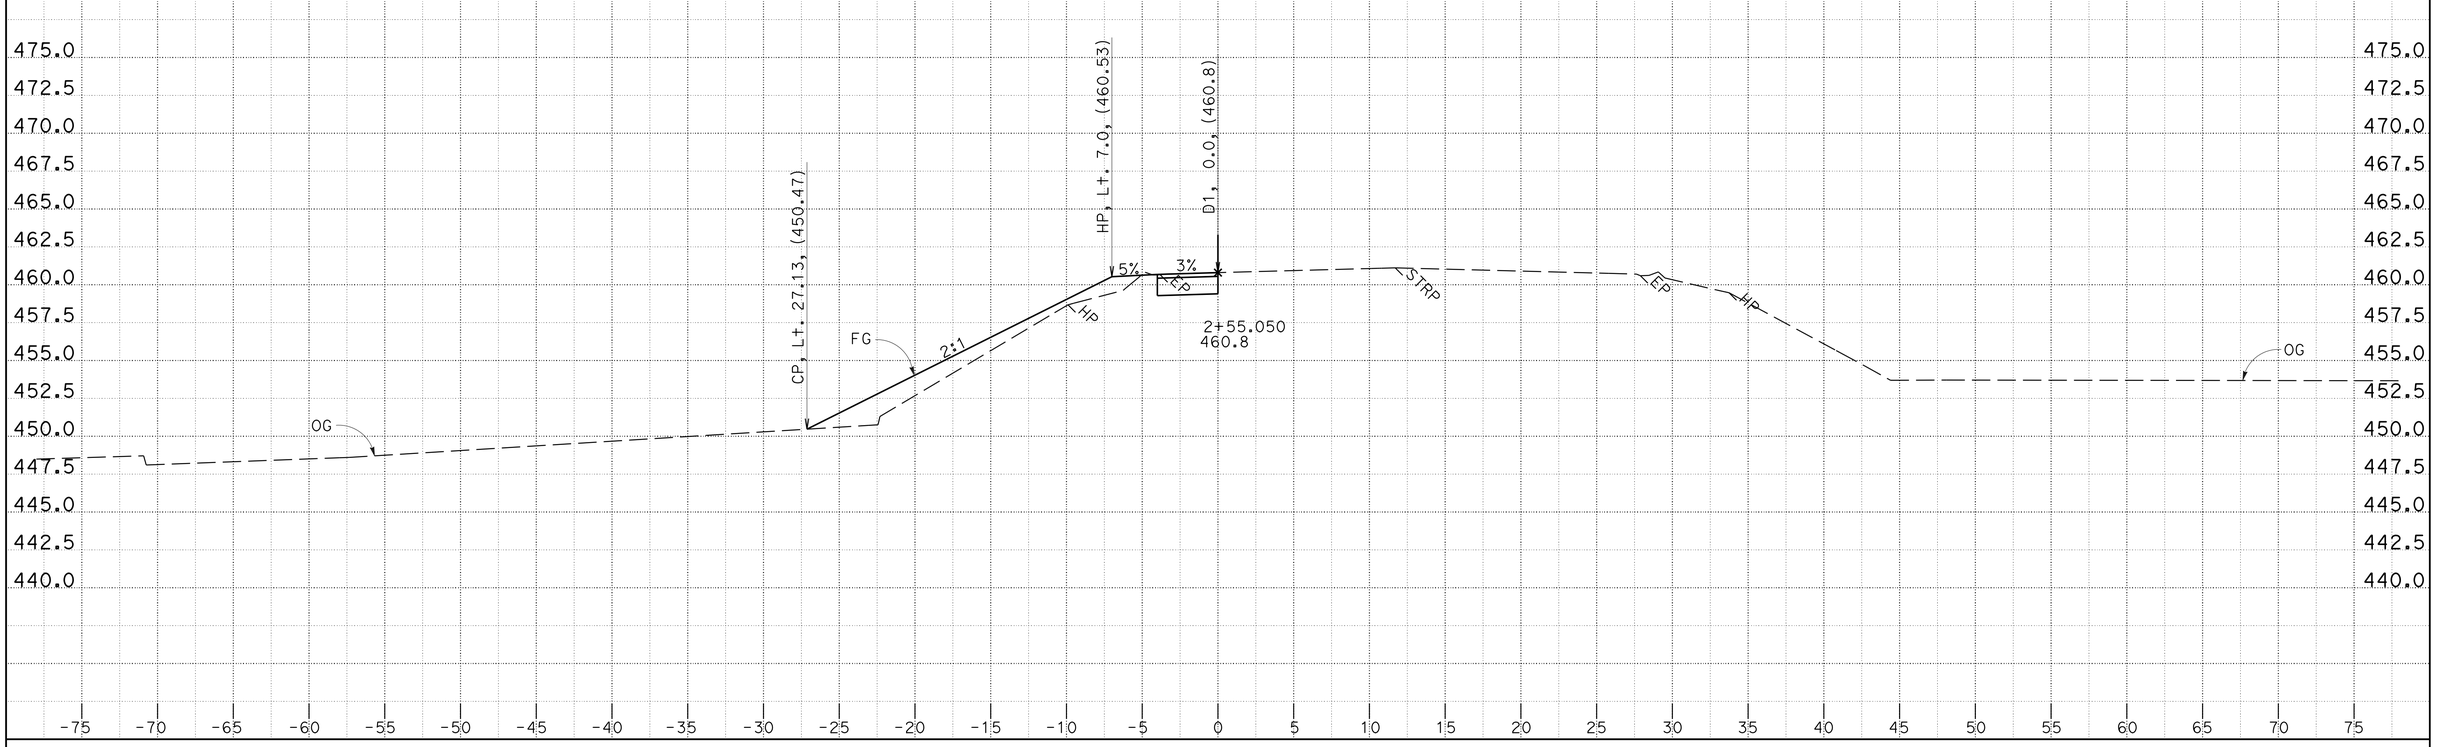

CREATED BY: D. Hopper
DATE: 4/15/2014

KC Project: 0F690 File: P:\proj4*\0f690\design\CAiCE\0f690\EAR\D1\d1_04_14_14.ear

CONTRACT: 03-0F6904
DIST/CO/RTE/PM: 03/But/70/24.0-24.5
PROJECT ID: 0300000100

SCALE: 1" = 5' Horiz.
1" = 5' Vert.

All Dimensions are US Survey Feet

D1
CROSS SECTIONS
SHEET 2 OF 35

FOR EARTHWORK DEVELOPMENT ONLY

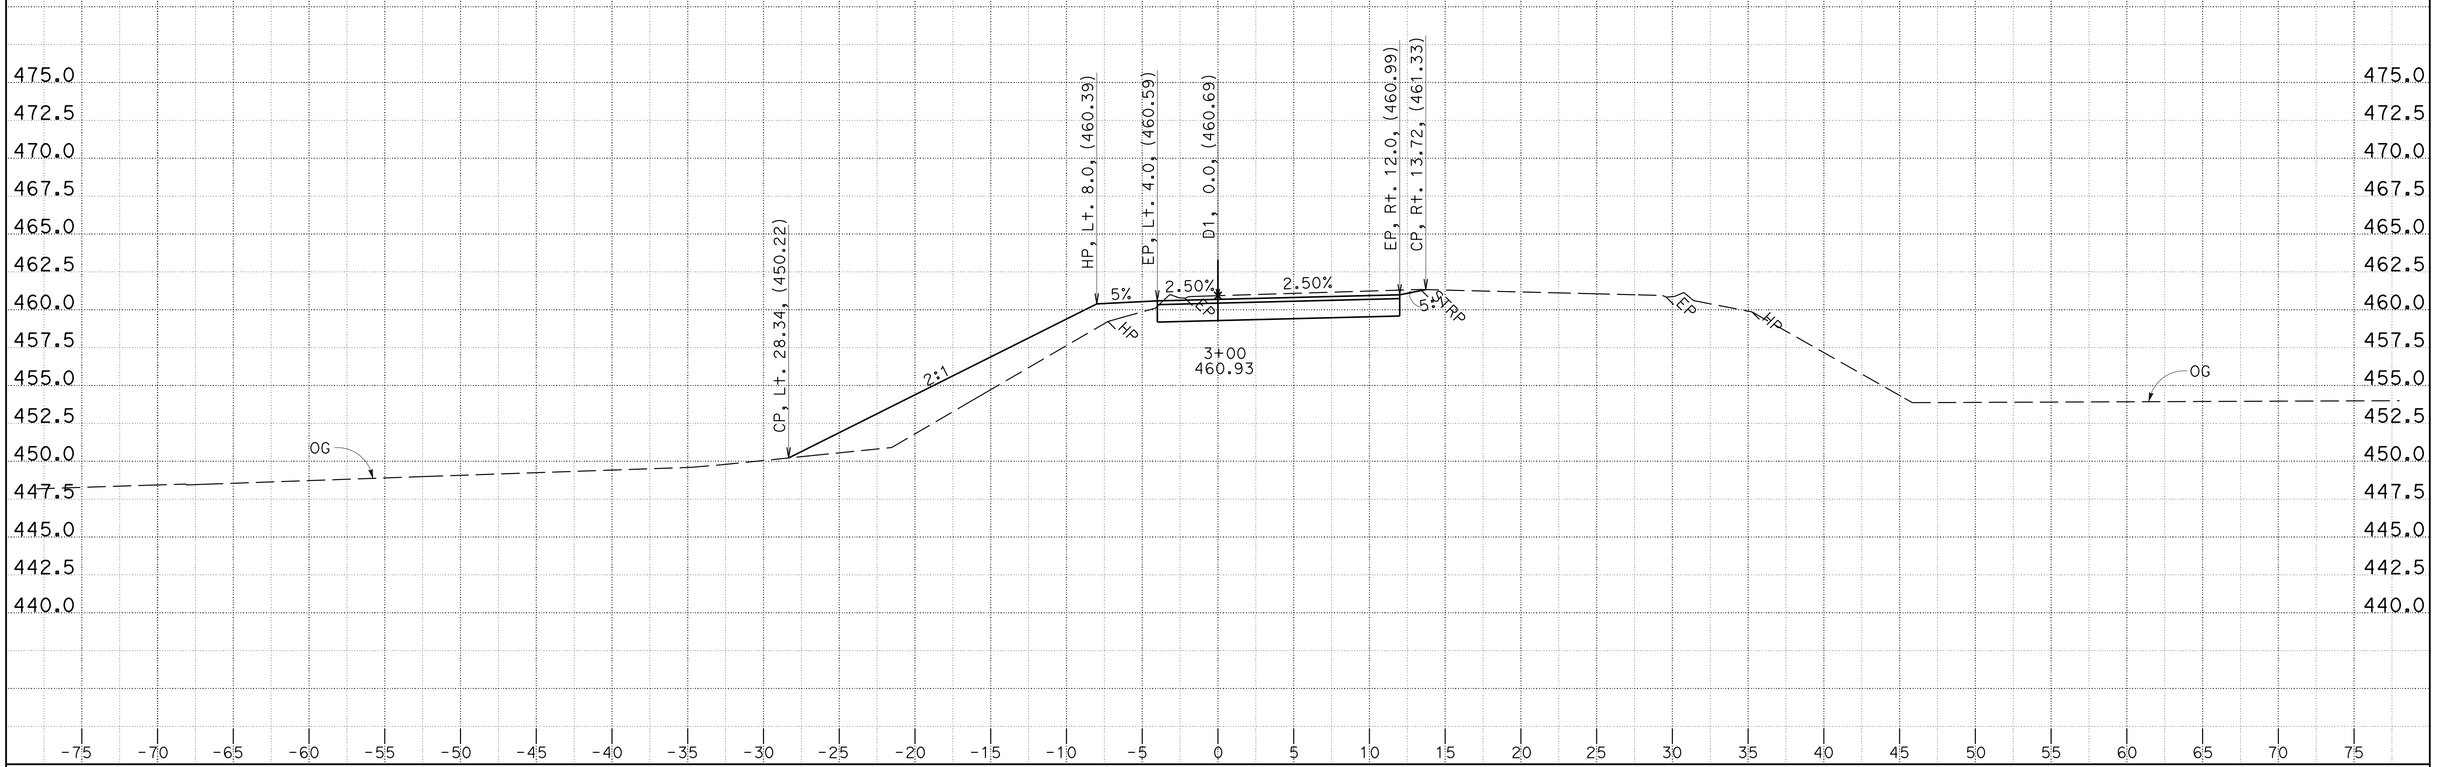

CREATED BY: D. Hopper
DATE: 4/15/2014

KC Project: 0F690 File: P:\proj4*\0f690\design\CAiCE\0f690\EAR\D1\d1_04_14_14.ear

CONTRACT: 03-0F6904
DIST/CO/RTE/PM: 03/But/70/24.0-24.5
PROJECT ID: 0300000100

SCALE: 1" = 5' Horiz.
1" = 5' Vert.

All Dimensions are US Survey Feet

D1
CROSS SECTIONS
SHEET 3 OF 35

FOR EARTHWORK DEVELOPMENT ONLY

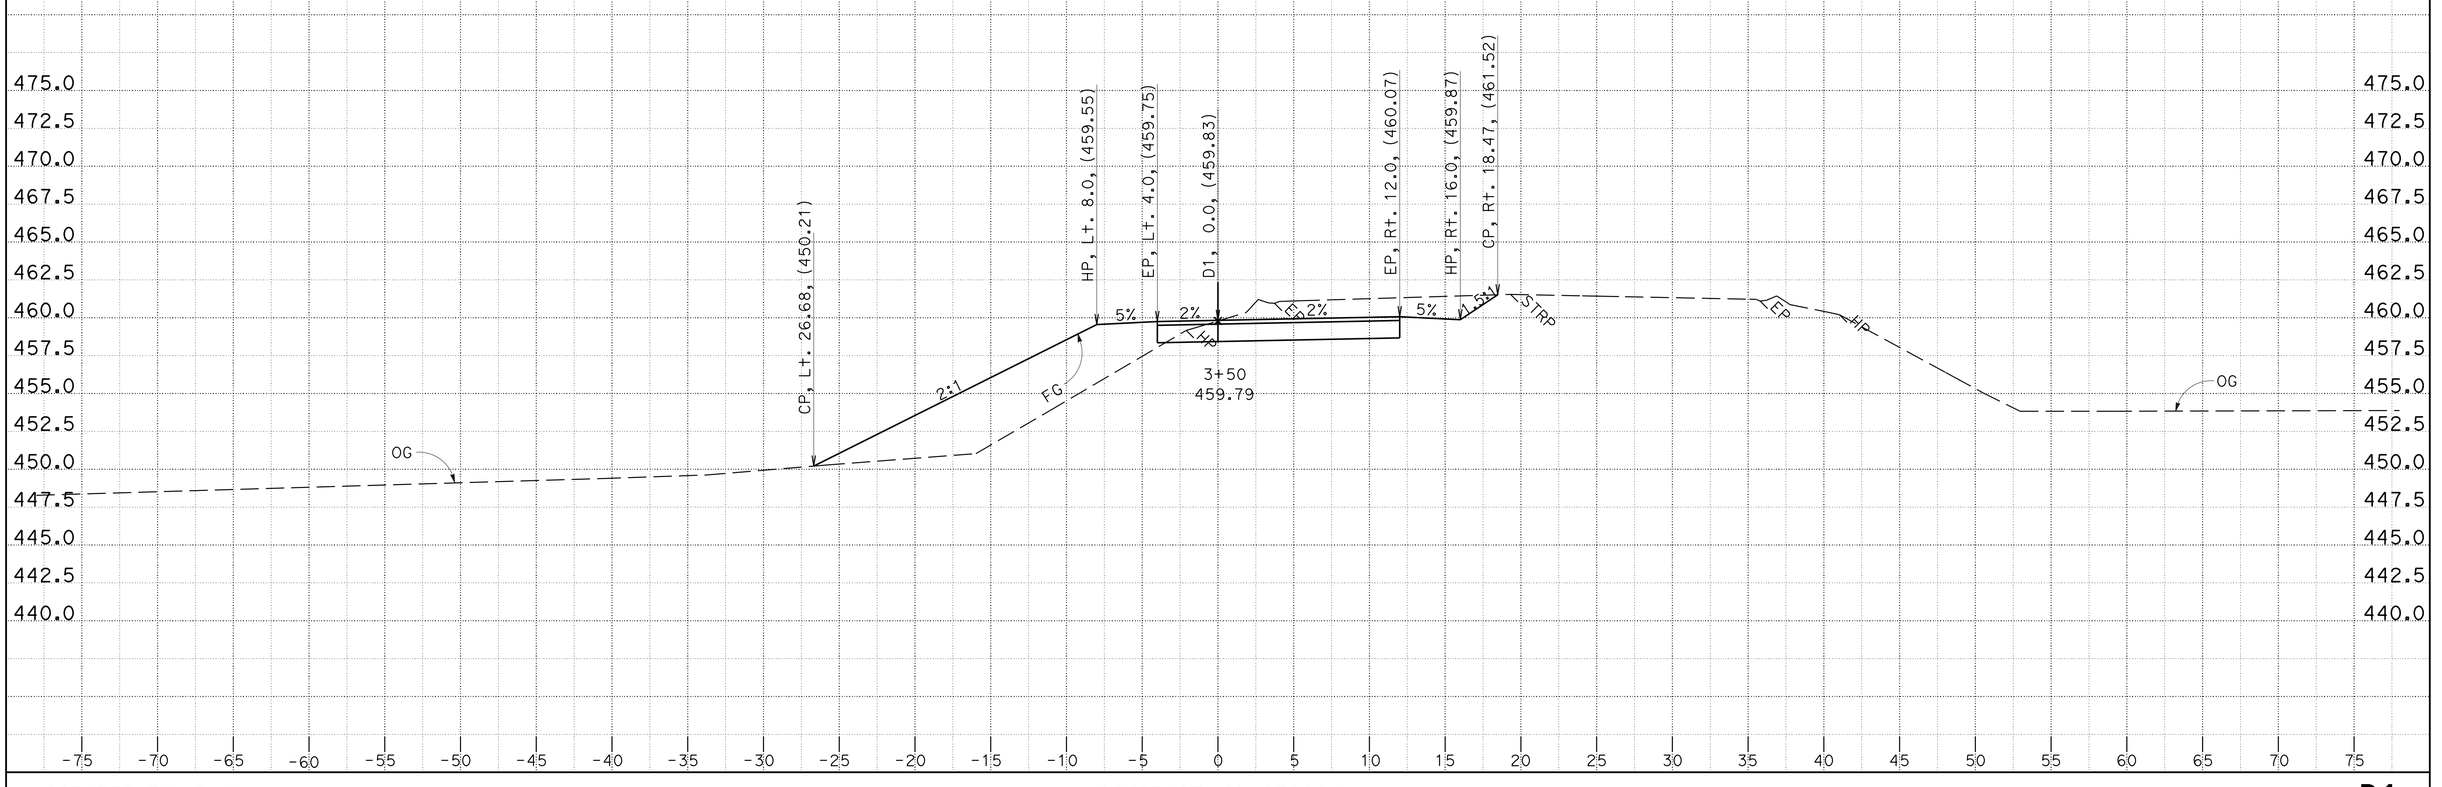

CREATED BY: D. Hopper
DATE: 4/15/2014

KC Project: 0F690 File: P:\proj4*\0f690\design\CAiCE\0f690\EAR\D1\d1_04_14_14.ear

CONTRACT: 03-0F6904
DIST/CO/RTE/PM: 03/But/70/24.0-24.5
PROJECT ID: 0300000100

SCALE: 1" = 5' Horiz.
1" = 5' Vert.

All Dimensions are US Survey Feet

D1
CROSS SECTIONS
SHEET 4 OF 35

FOR EARTHWORK DEVELOPMENT ONLY

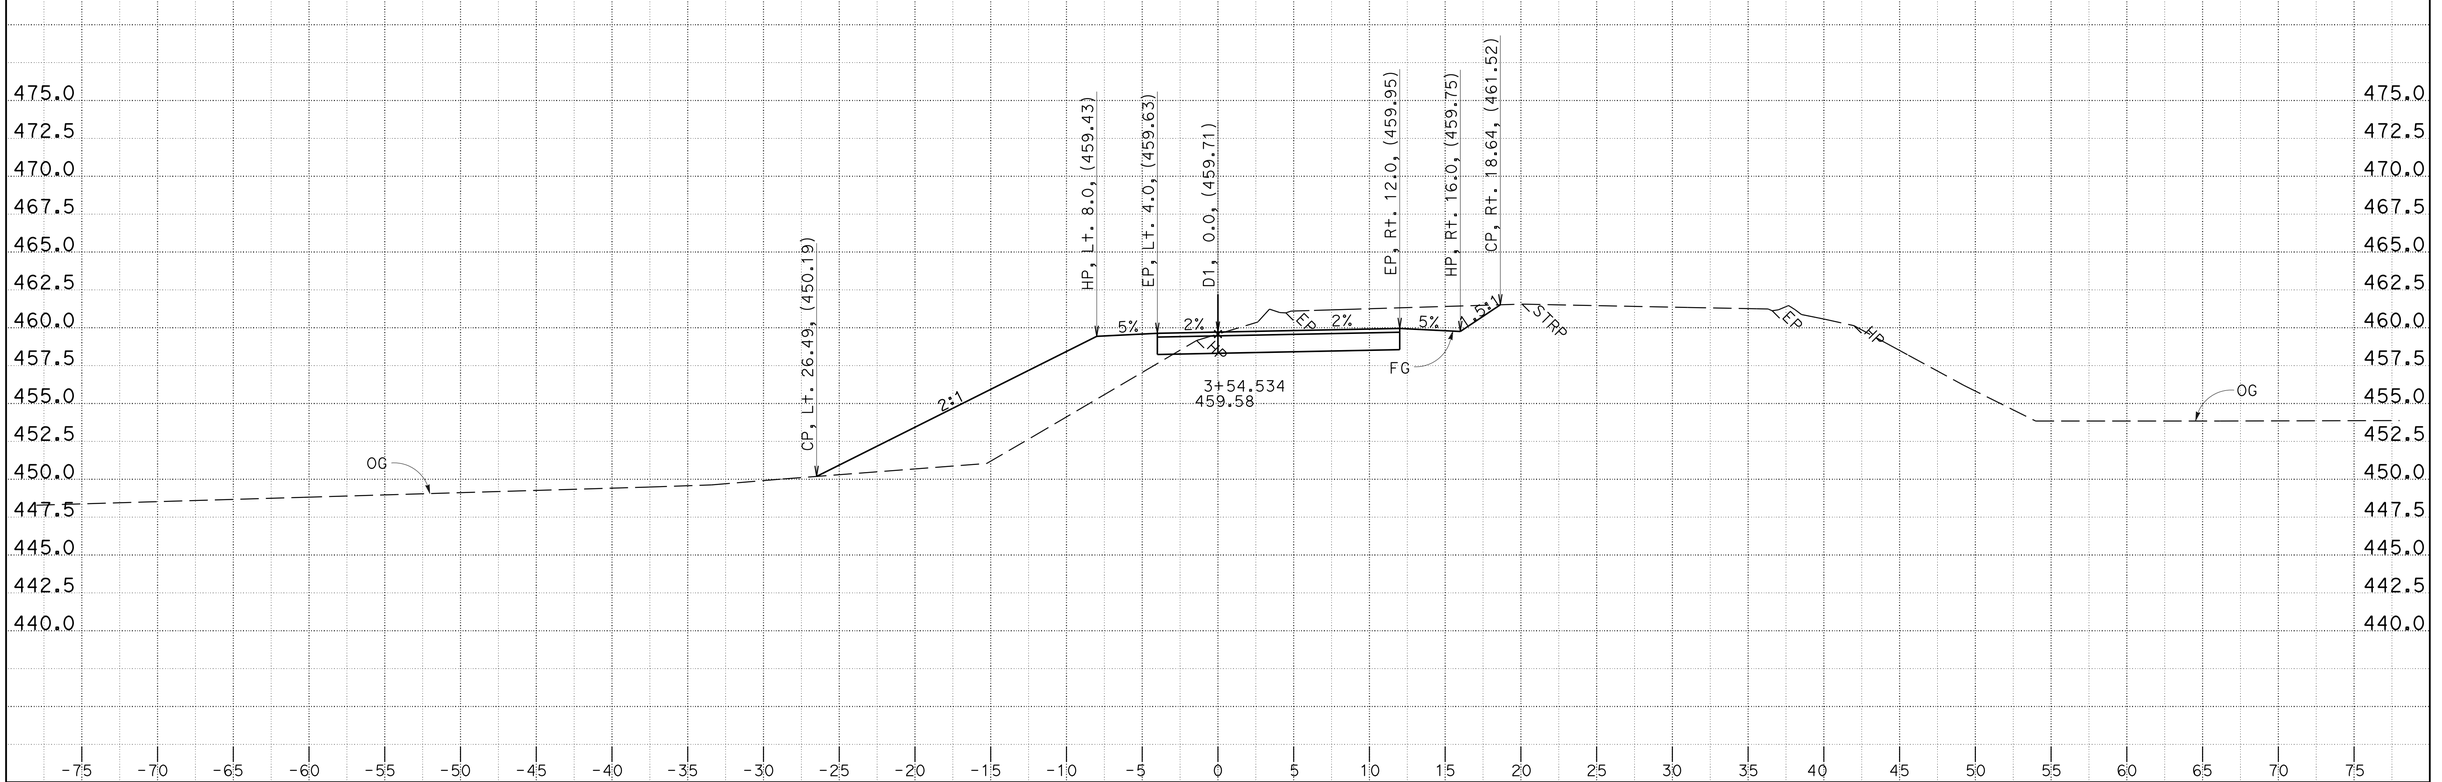

CREATED BY: D. Hopper
DATE: 4/15/2014

KC Project: 0F690 File: P:\proj4*\0f690\design\CAiCE\0f690\EAR\D1\d1_04_14_14.ear

CONTRACT: 03-0F6904
DIST/CO/RTE/PM: 03/But/70/24.0-24.5
PROJECT ID: 0300000100

SCALE: 1" = 5' Horiz.
1" = 5' Vert.

All Dimensions are US Survey Feet

D1
CROSS SECTIONS
SHEET 5 OF 35

FOR EARTHWORK DEVELOPMENT ONLY

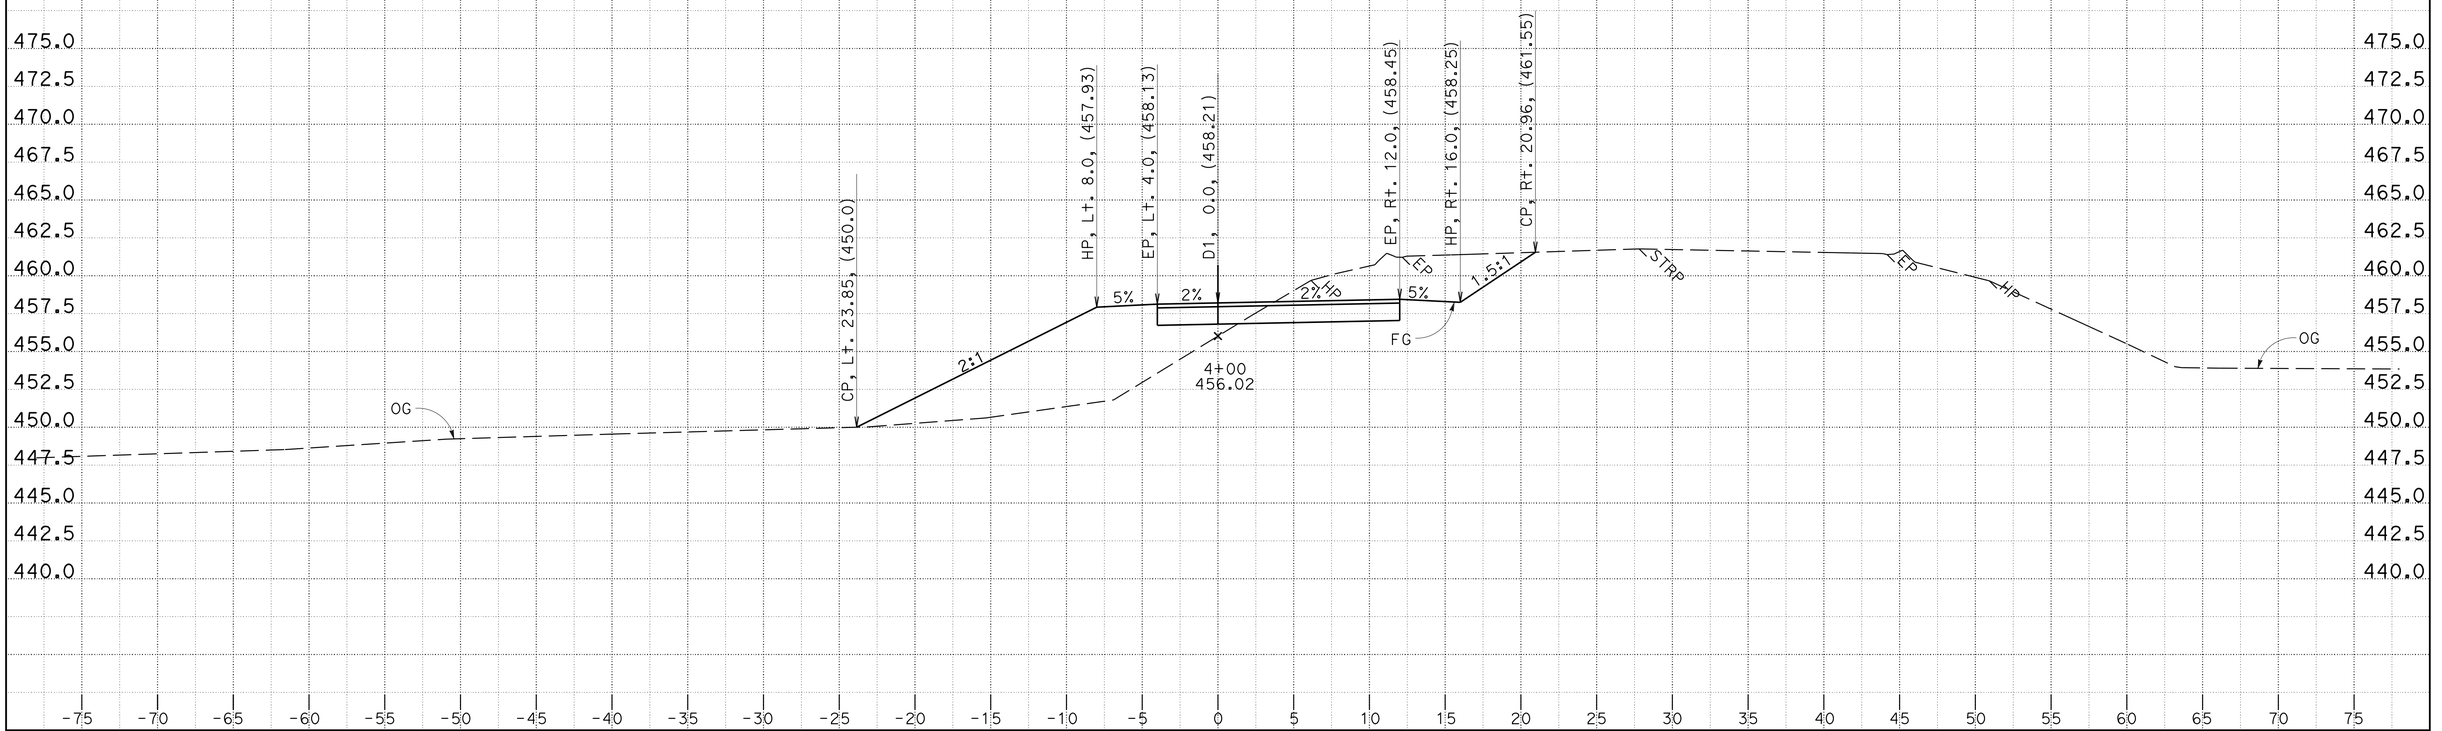

CREATED BY: D. Hopper
DATE: 4/15/2014

KC Project: 0F690 File: P:\proj4*\0f690\design\CAiCE\0f690\EAR\D1\d1_04_14_14.ear

CONTRACT: 03-0F6904
DIST/CO/RTE/PM: 03/But/70/24.0-24.5
PROJECT ID: 0300000100

SCALE: 1" = 5' Horiz.
1" = 5' Vert.

All Dimensions are US Survey Feet

D1
CROSS SECTIONS
SHEET 6 OF 35

FOR EARTHWORK DEVELOPMENT ONLY

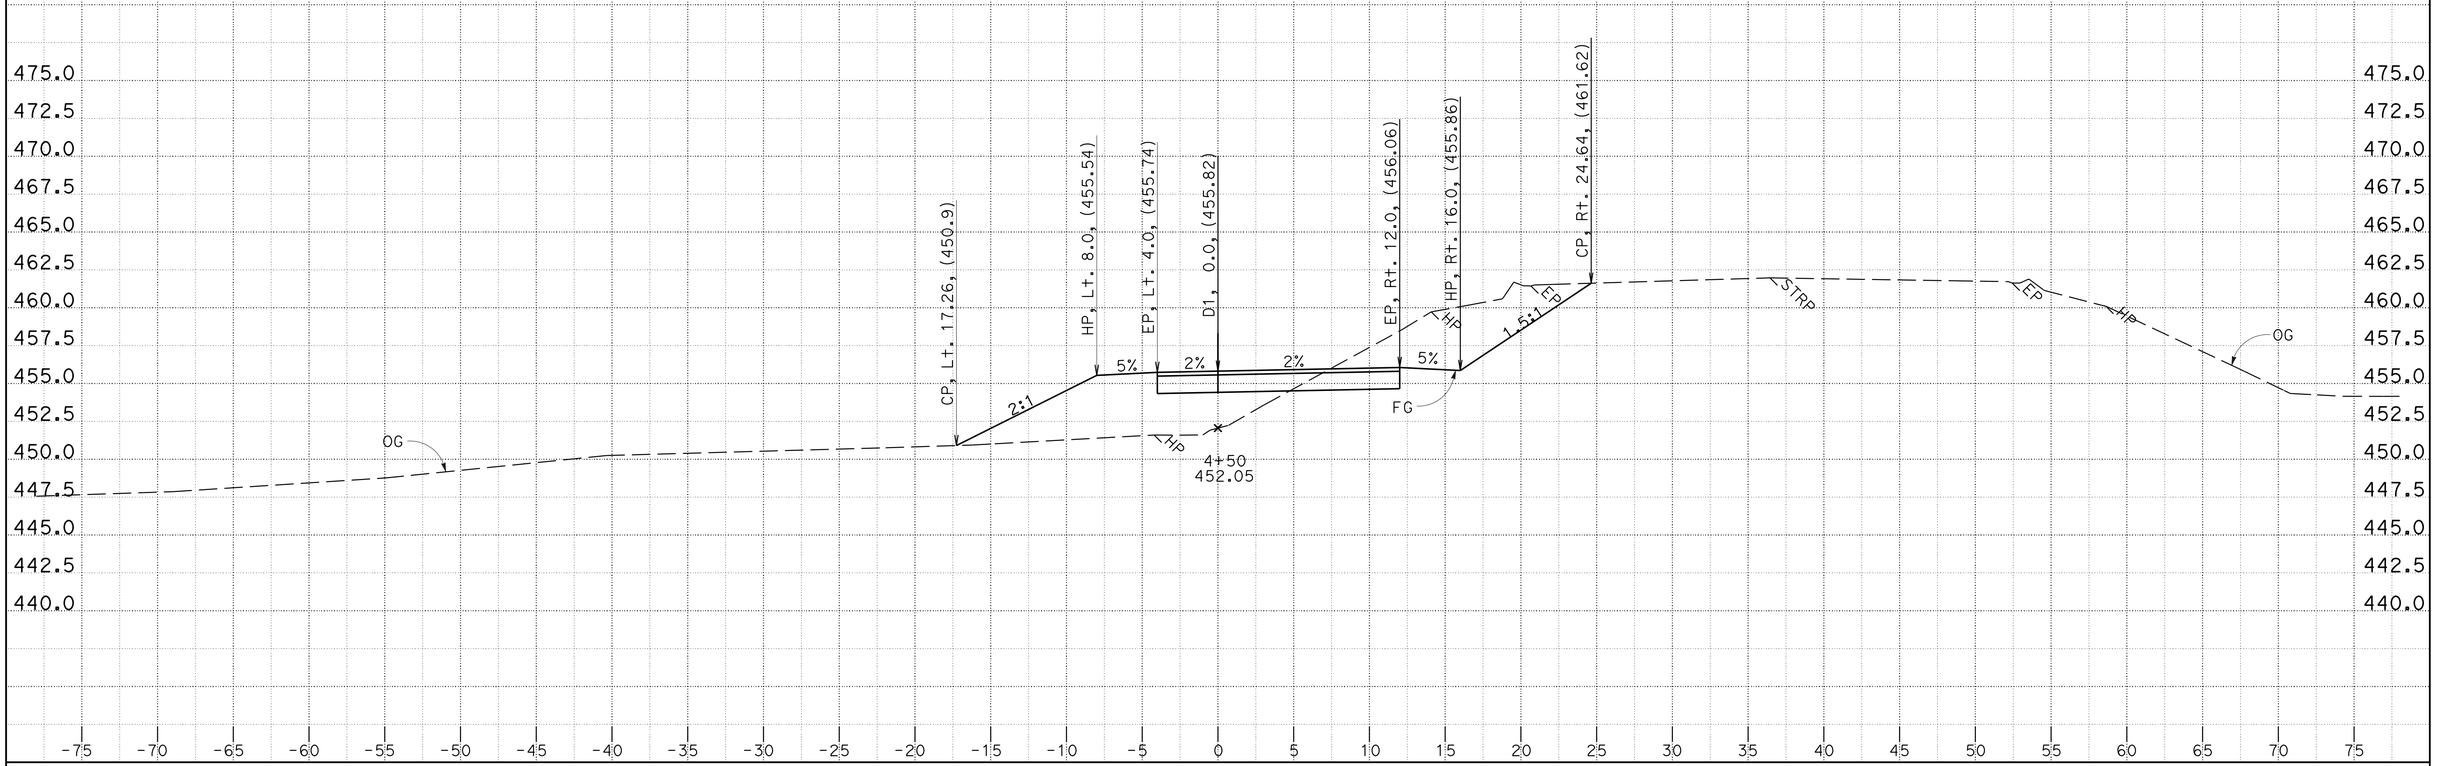

CREATED BY: D. Hopper
DATE: 4/15/2014

CONTRACT: 03-0F6904
DIST/CO/RTE/PM: 03/But/70/24.0-24.5
PROJECT ID: 0300000100

SCALE: 1" = 5' Horiz.
1" = 5' Vert.

All Dimensions are US Survey Feet

D1
CROSS SECTIONS
SHEET 7 OF 35

KC Project: 0F690 File: P:\proj4*\0f690\design\CAiCE\0f690\EAR\D1\d1_04_14_14.ear

FOR EARTHWORK DEVELOPMENT ONLY

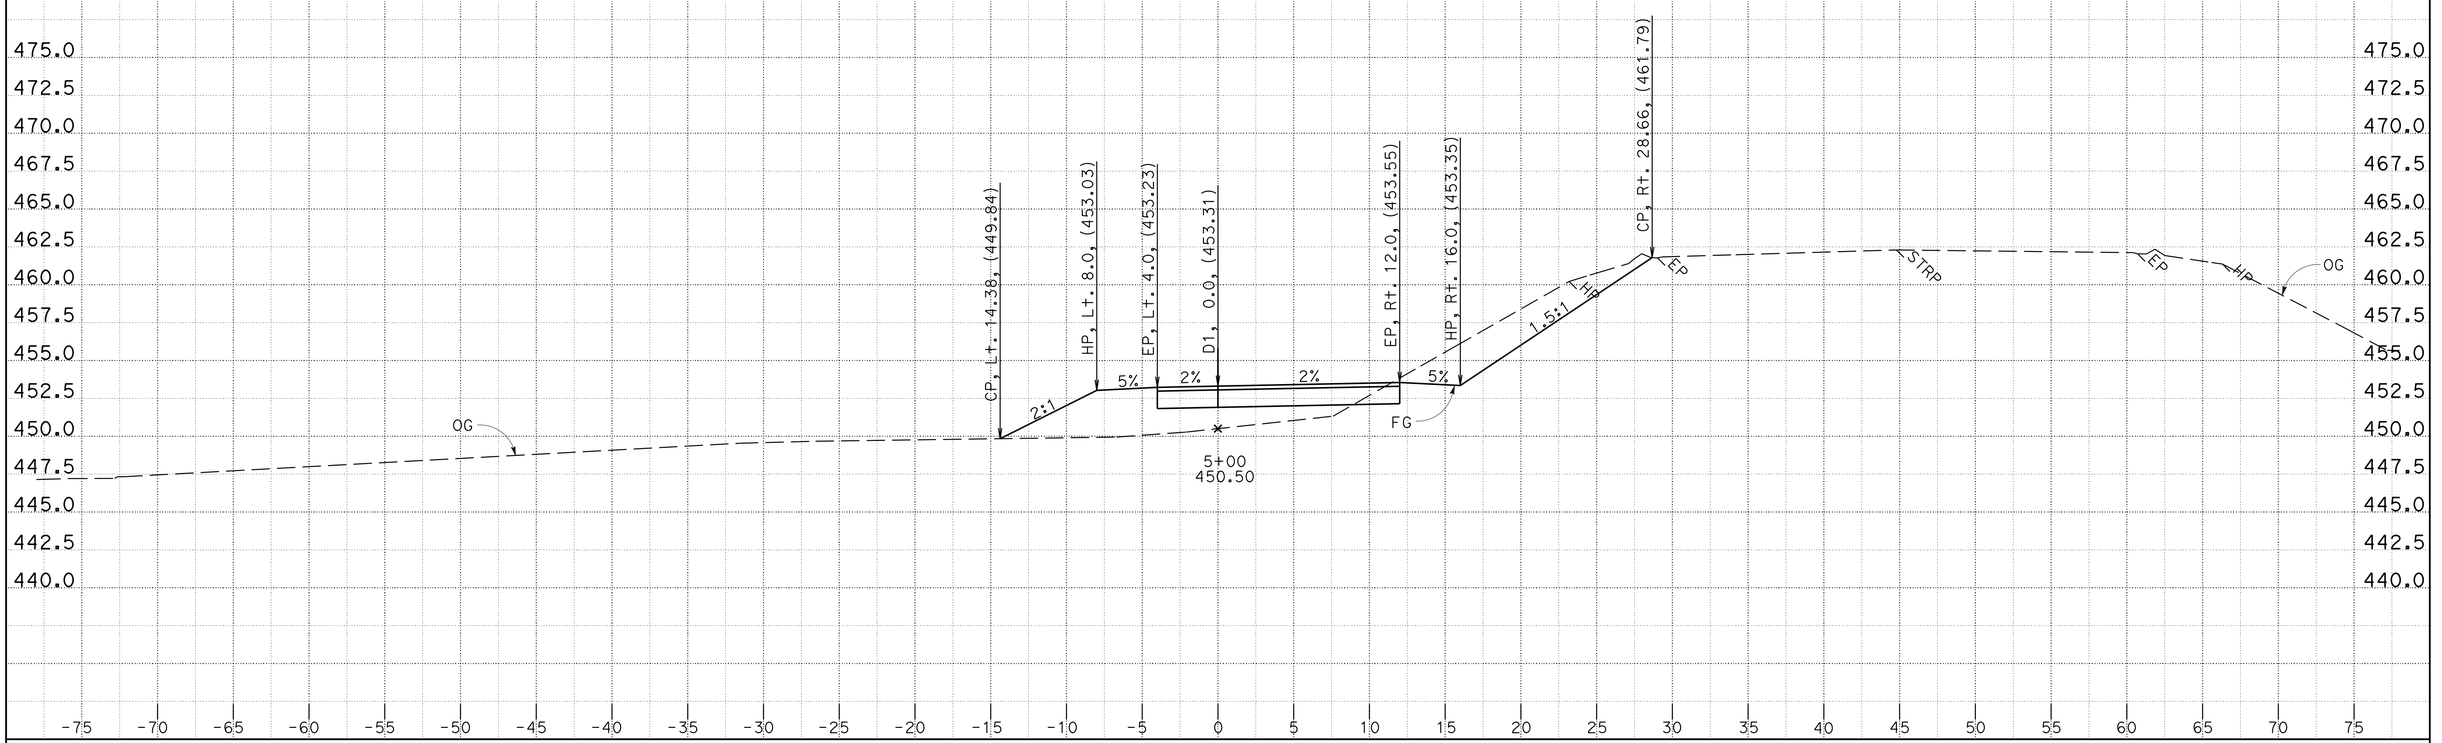

CREATED BY: D. Hopper
DATE: 4/15/2014

CONTRACT: 03-0F6904
DIST/CO/RTE/PM: 03/But/70/24.0-24.5
PROJECT ID: 0300000100

SCALE: 1" = 5' Horiz.
1" = 5' Vert.

All Dimensions are US Survey Feet

D1
CROSS SECTIONS
SHEET 8 OF 35

KC Project: 0F690 File: P:\proj4*\0f690\design\CAiCE\0f690\EAR\D1\d1_04_14_14.ear

FOR EARTHWORK DEVELOPMENT ONLY

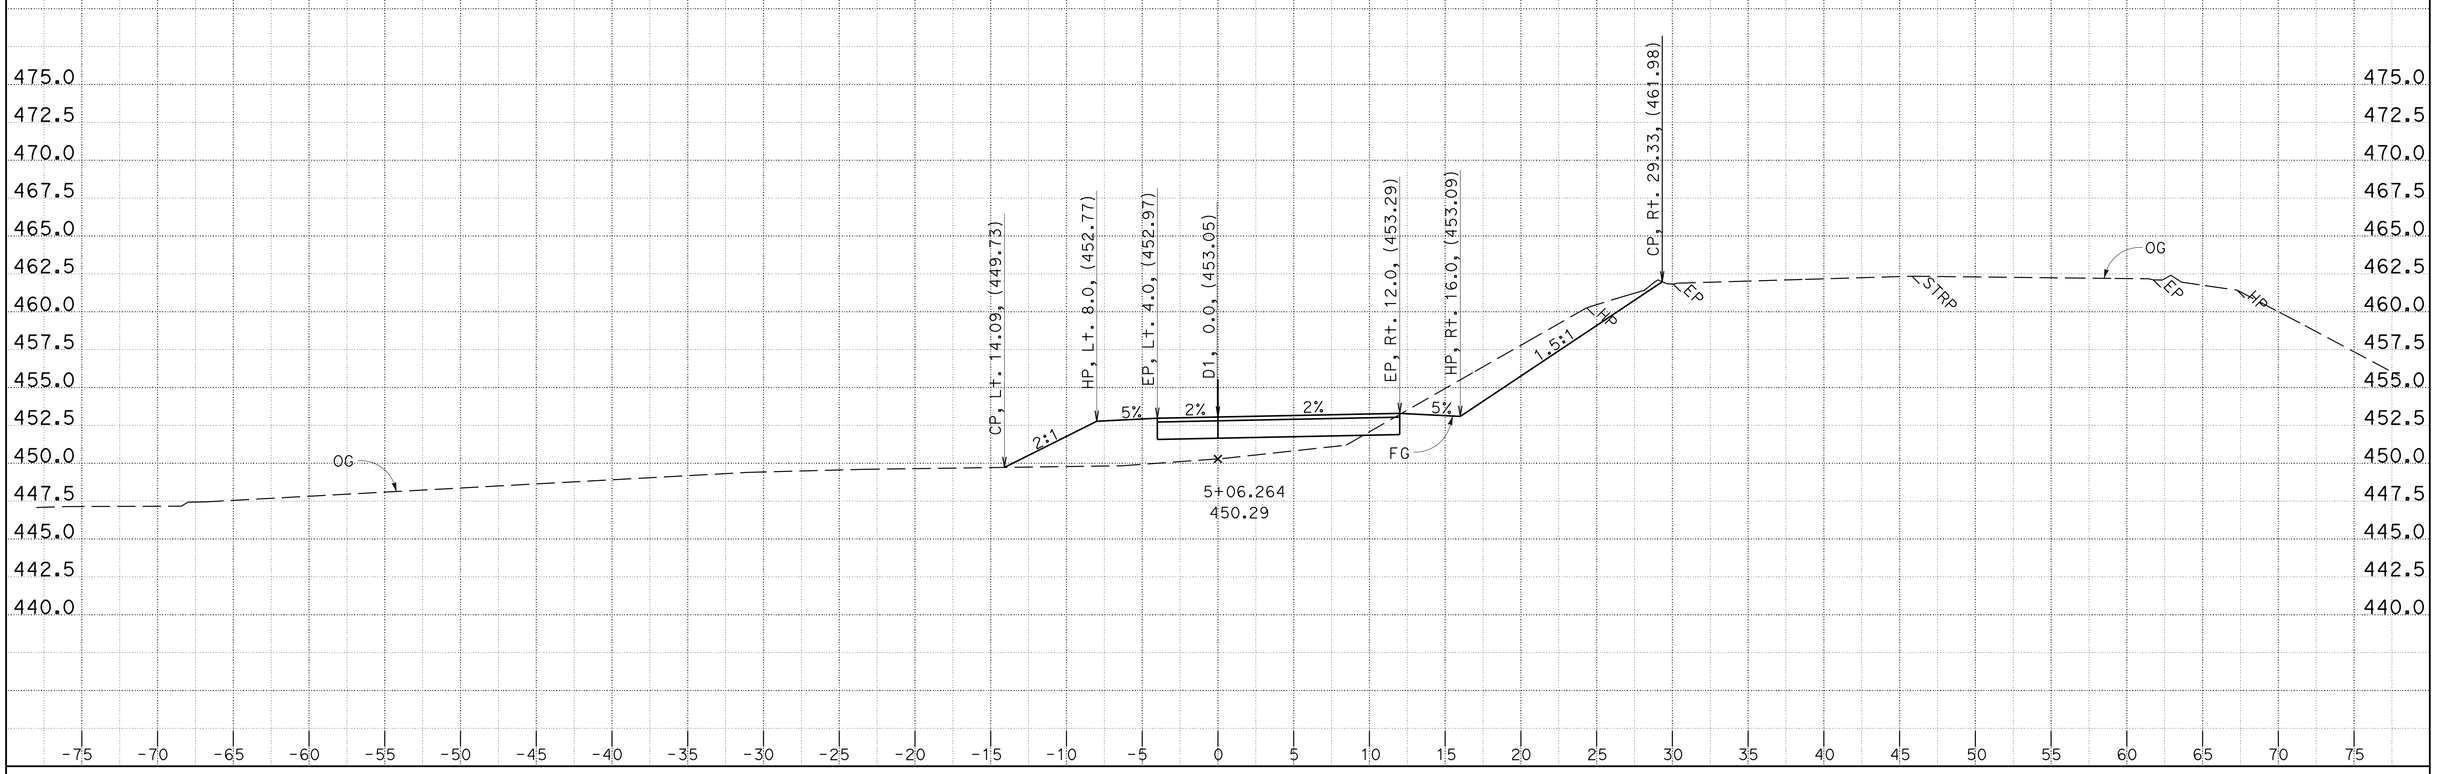

CREATED BY: D. Hopper
DATE: 4/15/2014

CONTRACT: 03-0F6904
DIST/CO/RTE/PM: 03/But/70/24.0-24.5
PROJECT ID: 0300000100

SCALE: 1" = 5' Horiz.
1" = 5' Vert.

All Dimensions are US Survey Feet

D1
CROSS SECTIONS
SHEET 9 OF 35

KC Project: 0F690 File: P:\proj4*\0f690\design\CAiCE\0f690\EAR\D1\d1_04_14_14.ear

FOR EARTHWORK DEVELOPMENT ONLY

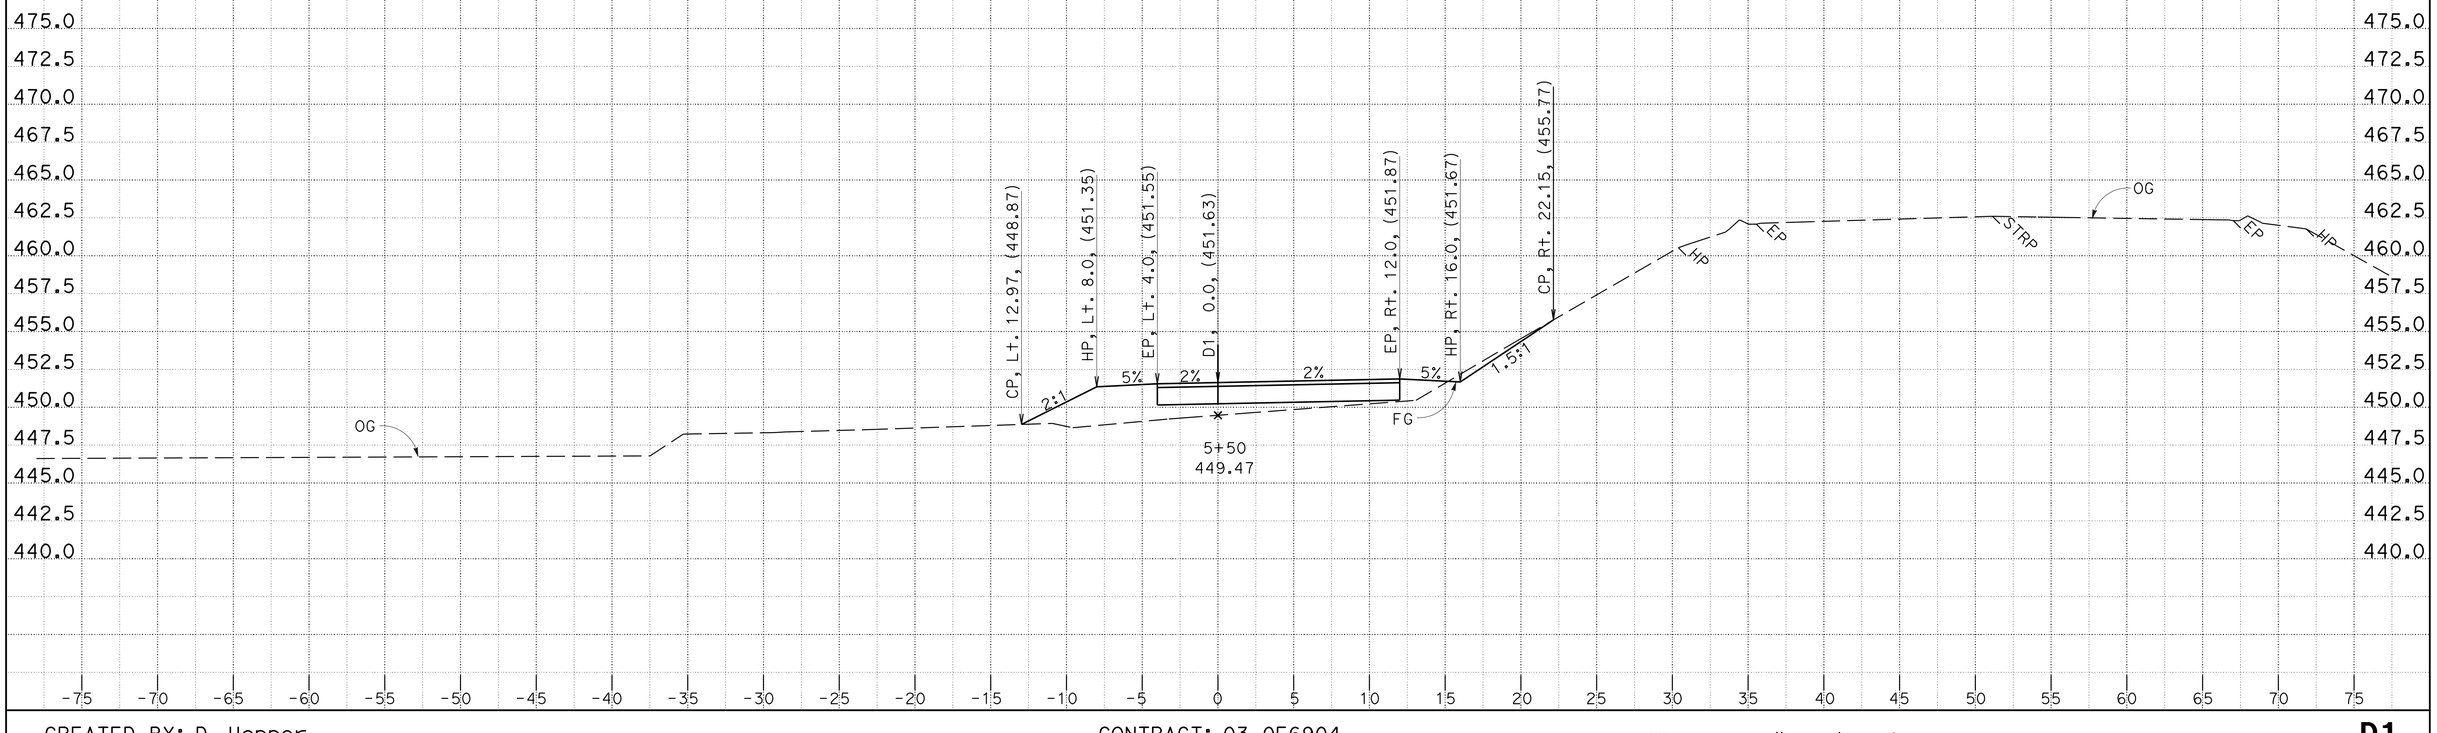

CREATED BY: D. Hopper
DATE: 4/15/2014

KC Project: 0F690 File: P:\proj4*\0f690\design\CAiCE\0f690\EAR\D1\d1_04_14_14.ear

CONTRACT: 03-0F6904
DIST/CO/RTE/PM: 03/But/70/24.0-24.5
PROJECT ID: 0300000100

SCALE: 1" = 5' Horiz.
1" = 5' Vert.

All Dimensions are US Survey Feet

D1
CROSS SECTIONS
SHEET 10 OF 35

FOR EARTHWORK DEVELOPMENT ONLY

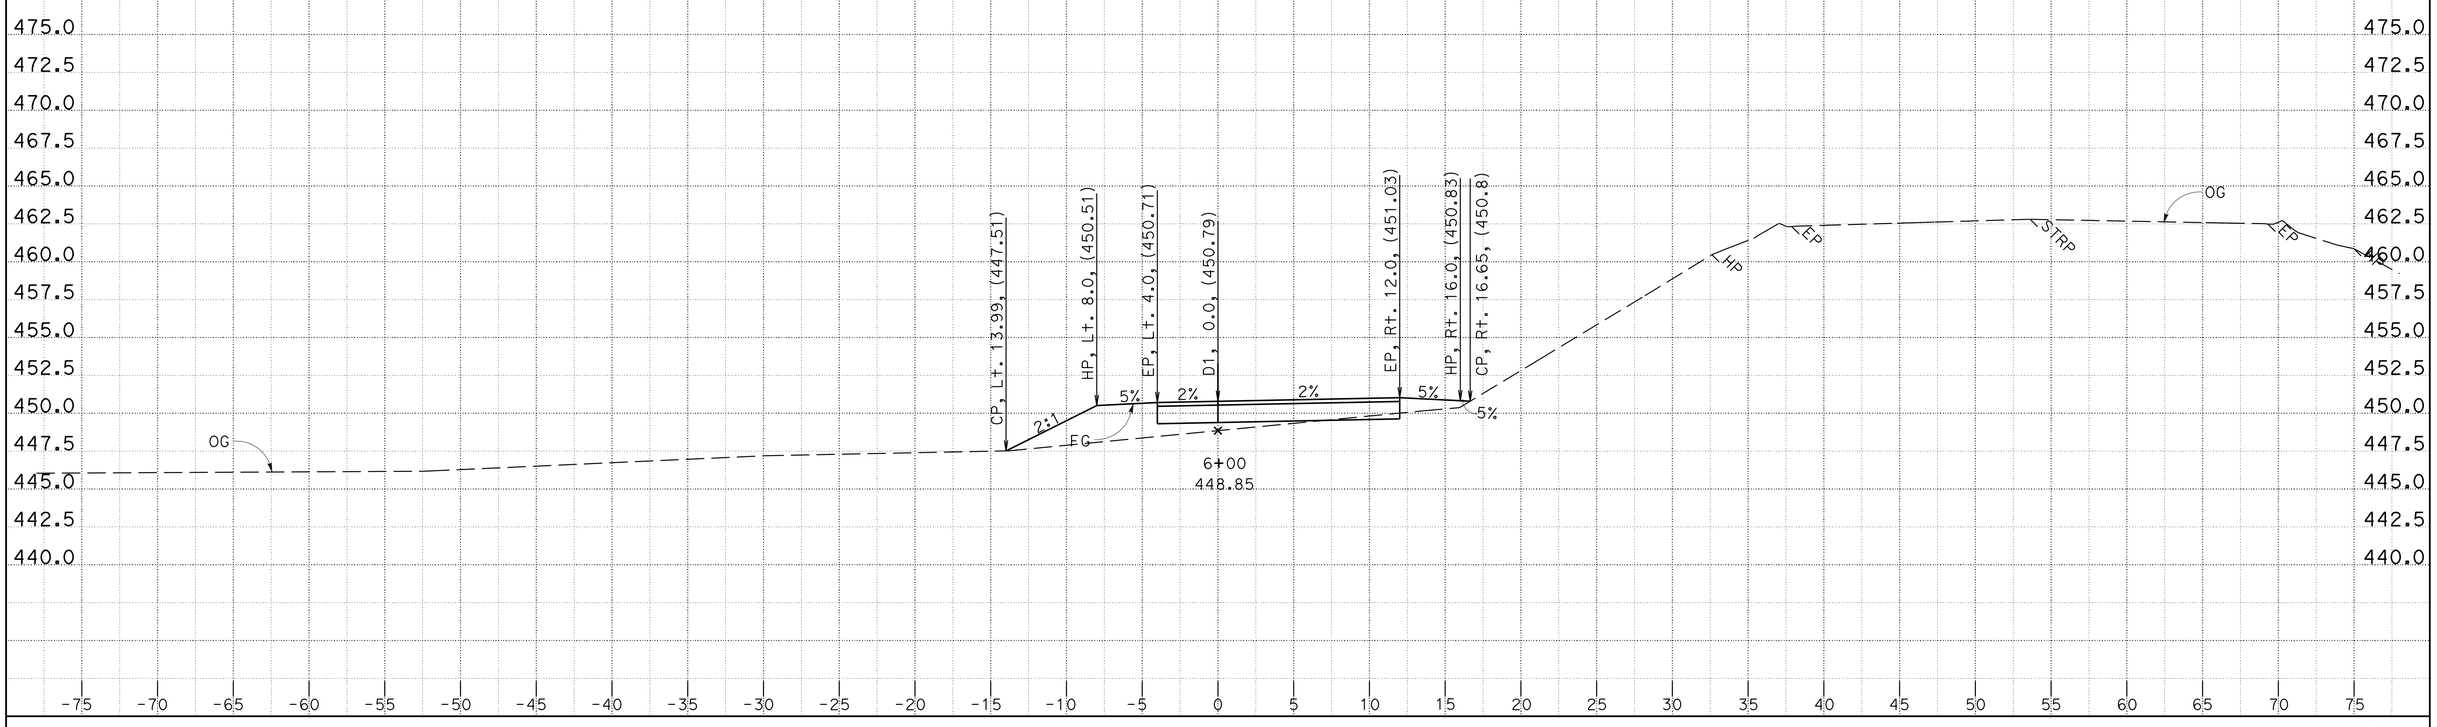

CREATED BY: D. Hopper
DATE: 4/15/2014

KC Project: 0F690 File: P:\proj4*\0f690\design\CAiCE\0f690\EAR\D1\d1_04_14_14.ear

CONTRACT: 03-0F6904
DIST/CO/RTE/PM: 03/But/70/24.0-24.5
PROJECT ID: 0300000100

SCALE: 1" = 5' Horiz.
1" = 5' Vert.

All Dimensions are US Survey Feet

D1
CROSS SECTIONS
SHEET 11 OF 35

FOR EARTHWORK DEVELOPMENT ONLY

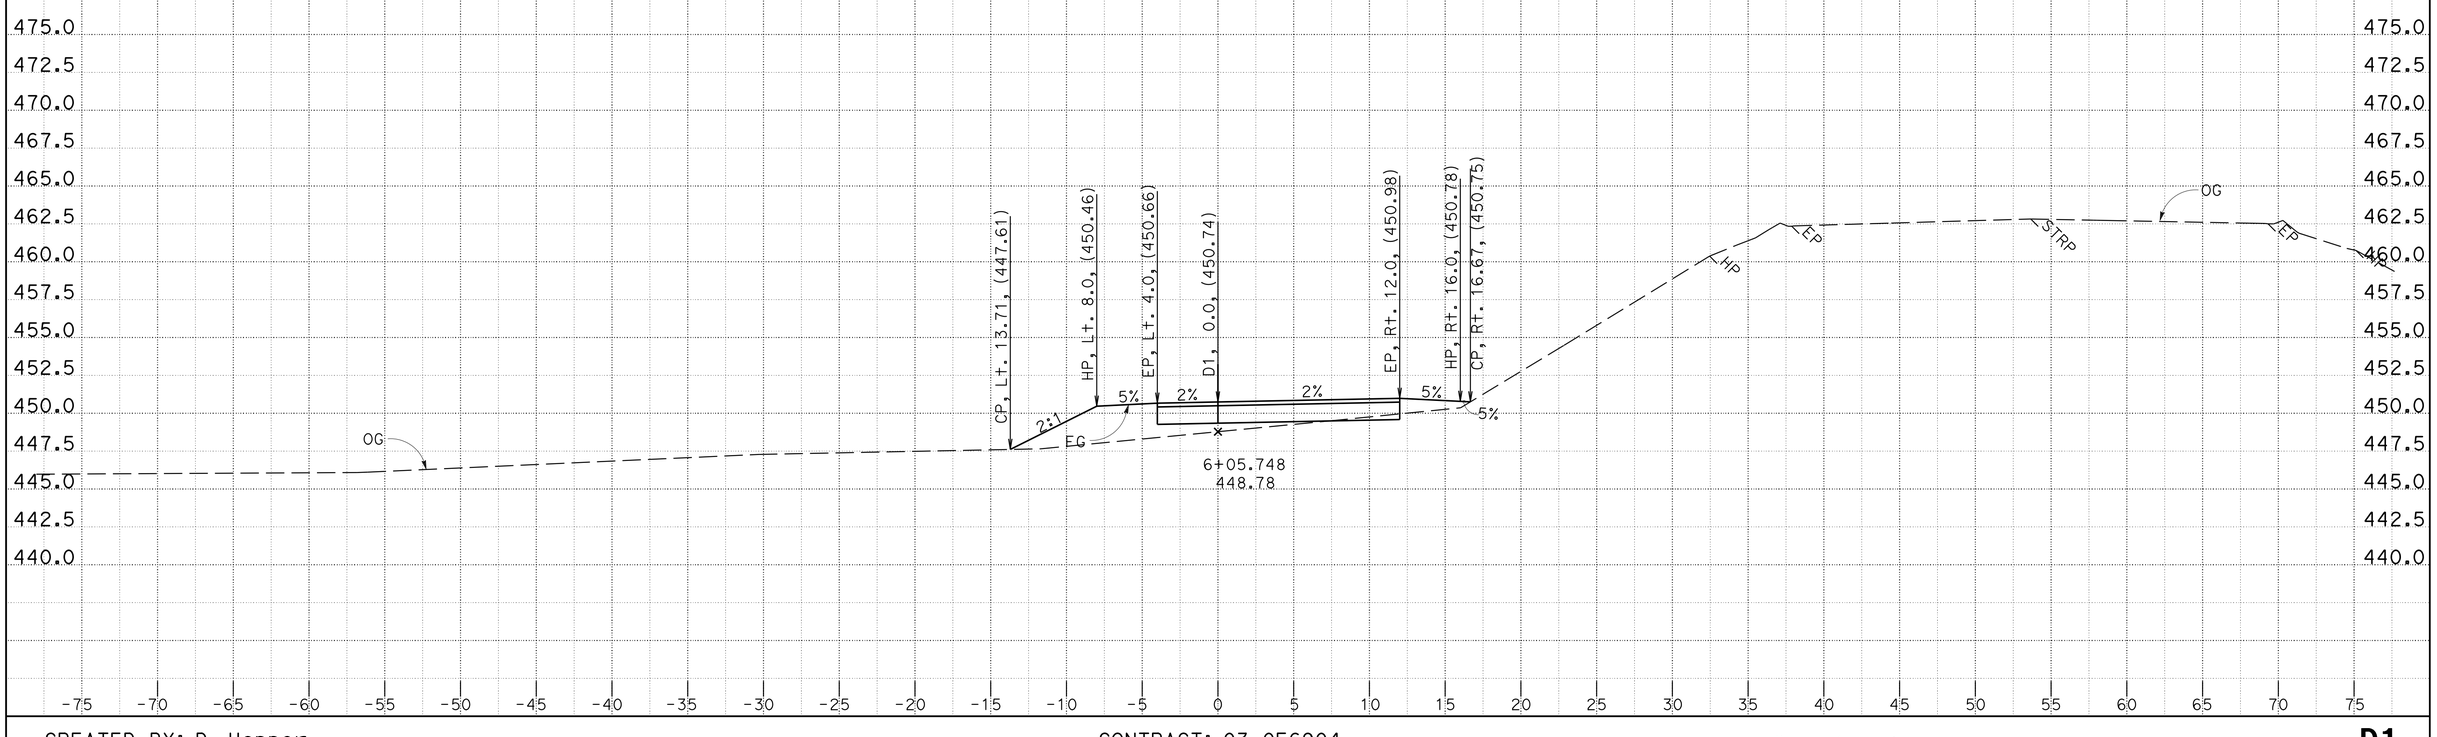

CREATED BY: D. Hopper
DATE: 4/15/2014

KC Project: 0F690 File: P:\proj4*\0f690\design\CAiCE\0f690\EAR\D1\d1_04_14_14.ear

CONTRACT: 03-0F6904
DIST/CO/RTE/PM: 03/But/70/24.0-24.5
PROJECT ID: 0300000100

SCALE: 1" = 5' Horiz.
1" = 5' Vert.

All Dimensions are US Survey Feet

D1
CROSS SECTIONS
SHEET 12 OF 35

FOR EARTHWORK DEVELOPMENT ONLY

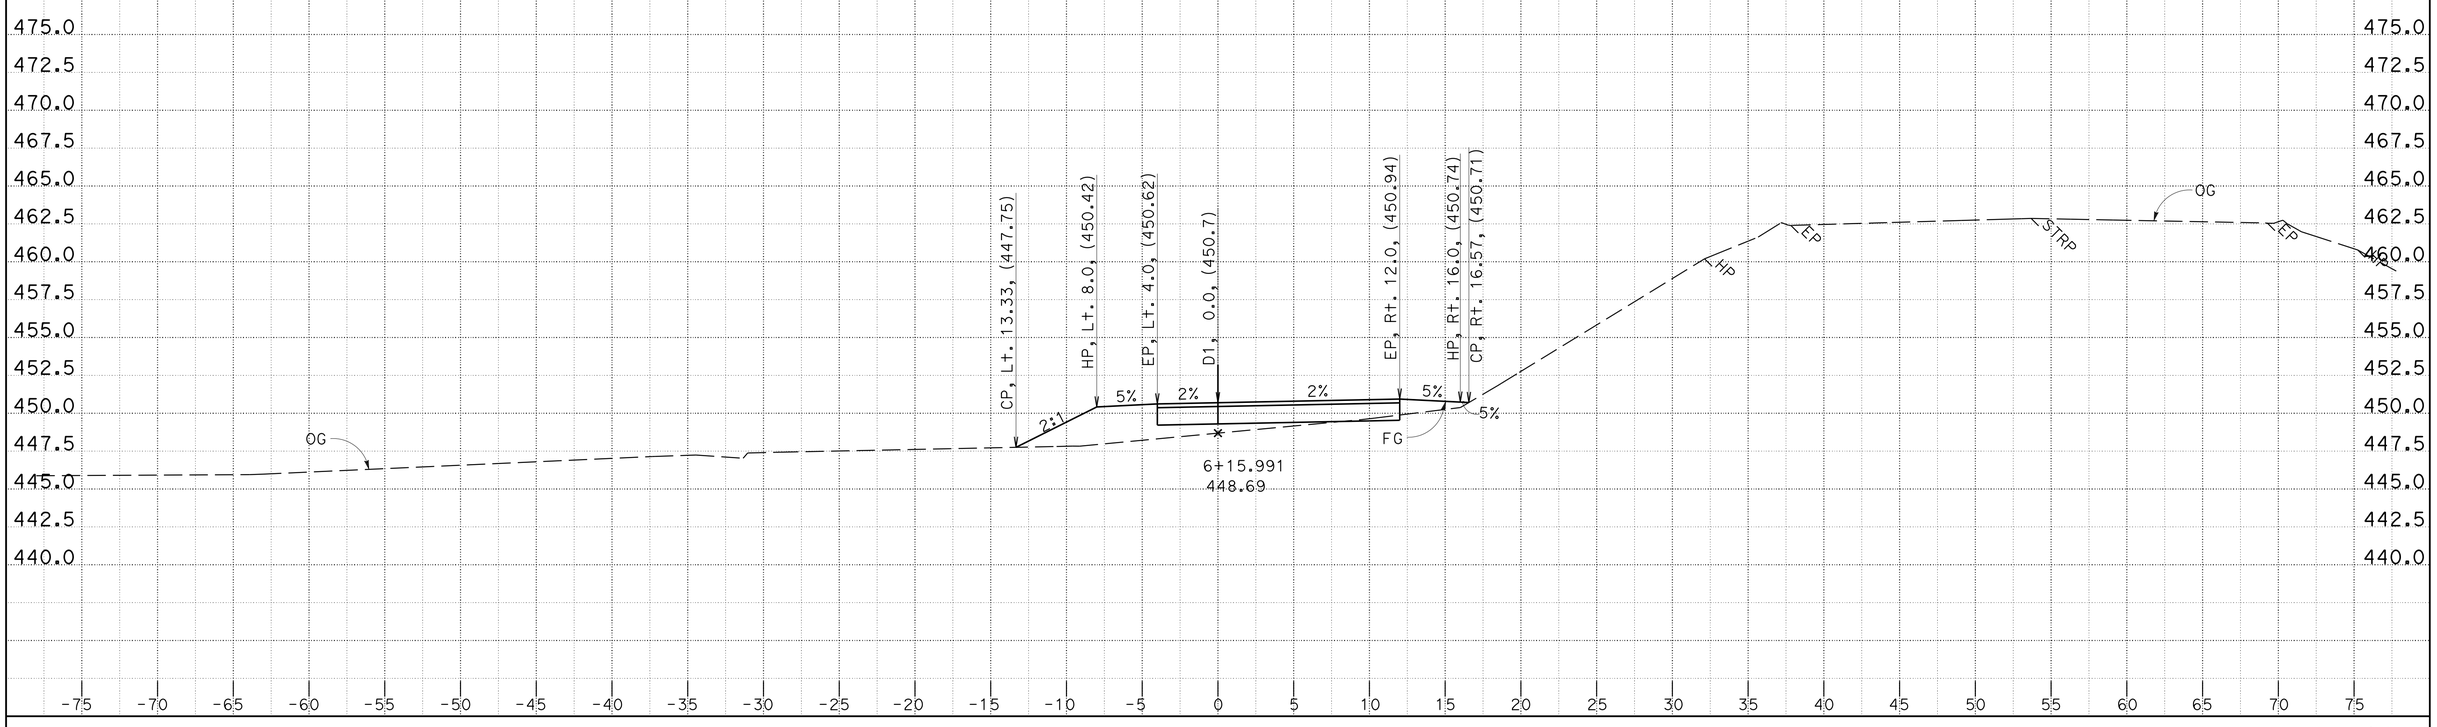

CREATED BY: D. Hopper
DATE: 4/15/2014

KC Project: 0F690 File: P:\proj4*\0f690\design\CAiCE\0f690\EAR\D1\d1_04_14_14.ear

CONTRACT: 03-0F6904
DIST/CO/RTE/PM: 03/But/70/24.0-24.5
PROJECT ID: 0300000100

SCALE: 1" = 5' Horiz.
1" = 5' Vert.

All Dimensions are US Survey Feet

D1
CROSS SECTIONS
SHEET 13 OF 35

FOR EARTHWORK DEVELOPMENT ONLY

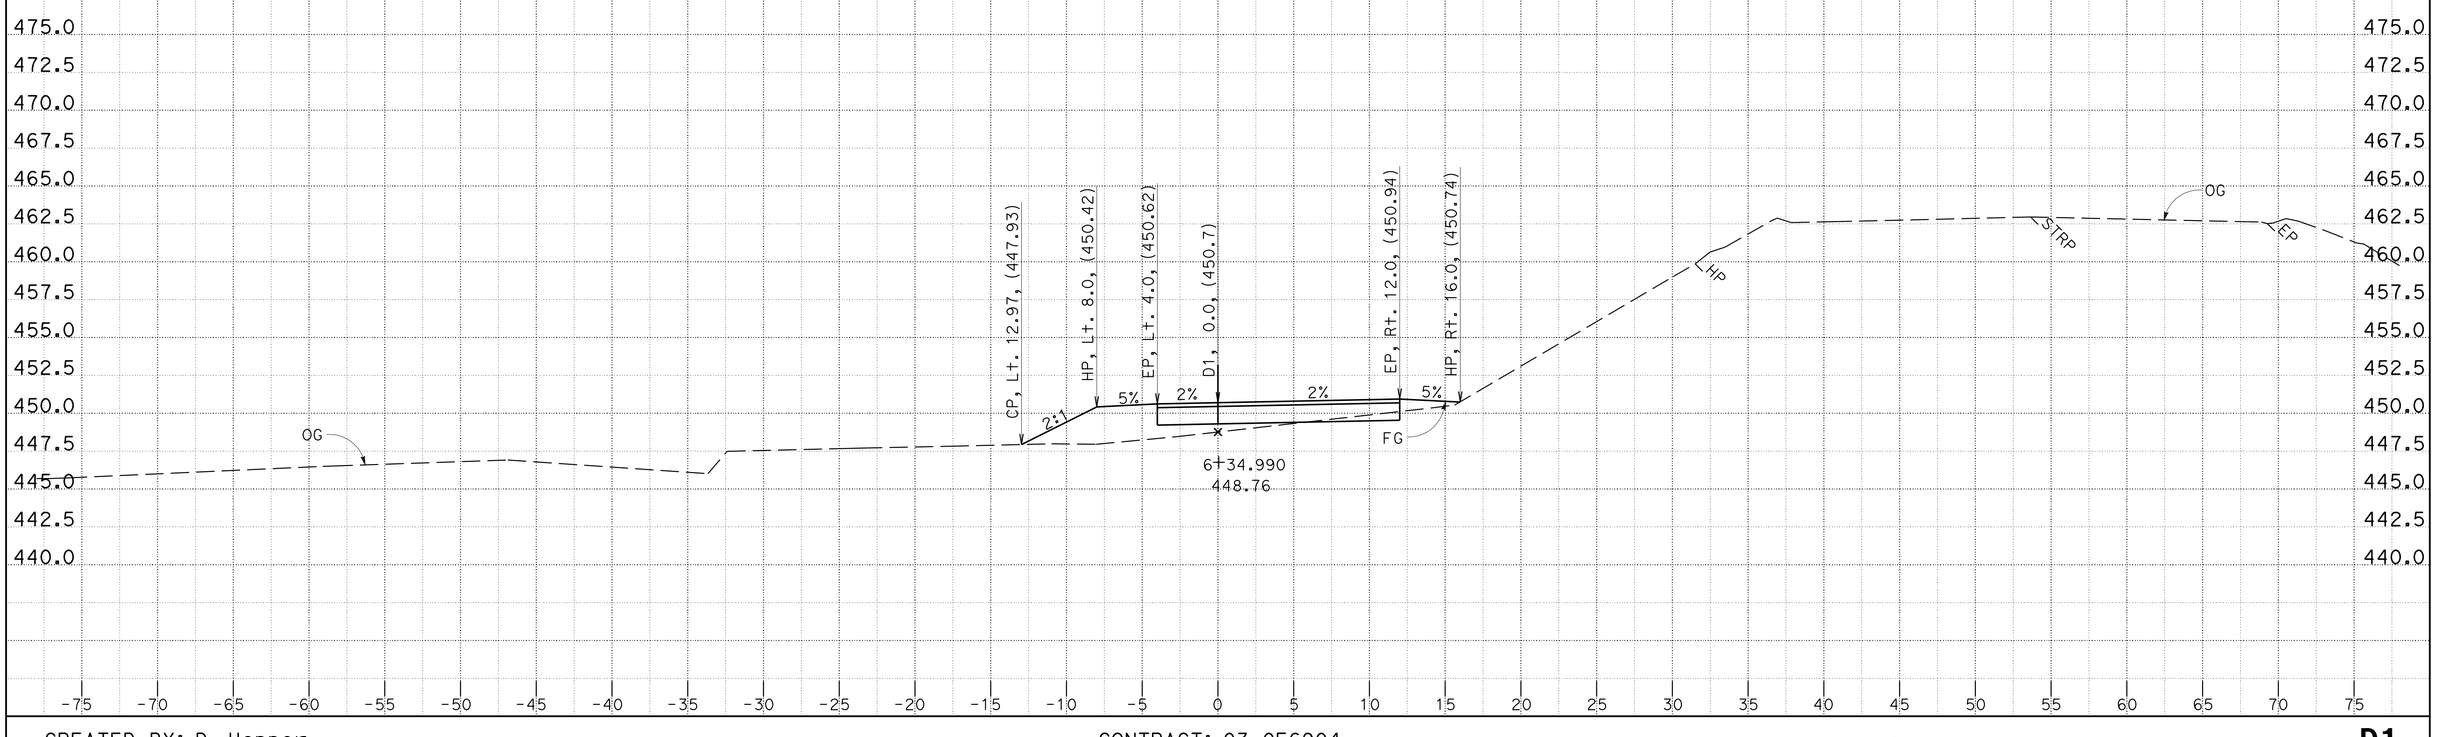

CREATED BY: D. Hopper
DATE: 4/15/2014

KC Project: 0F690 File: P:\proj4*\0f690\design\CAiCE\0f690\EAR\D1\d1_04_14_14.ear

CONTRACT: 03-0F6904
DIST/CO/RTE/PM: 03/But/70/24.0-24.5
PROJECT ID: 0300000100

SCALE: 1" = 5' Horiz.
1" = 5' Vert.

All Dimensions are US Survey Feet

D1
CROSS SECTIONS
SHEET 14 OF 35

FOR EARTHWORK DEVELOPMENT ONLY

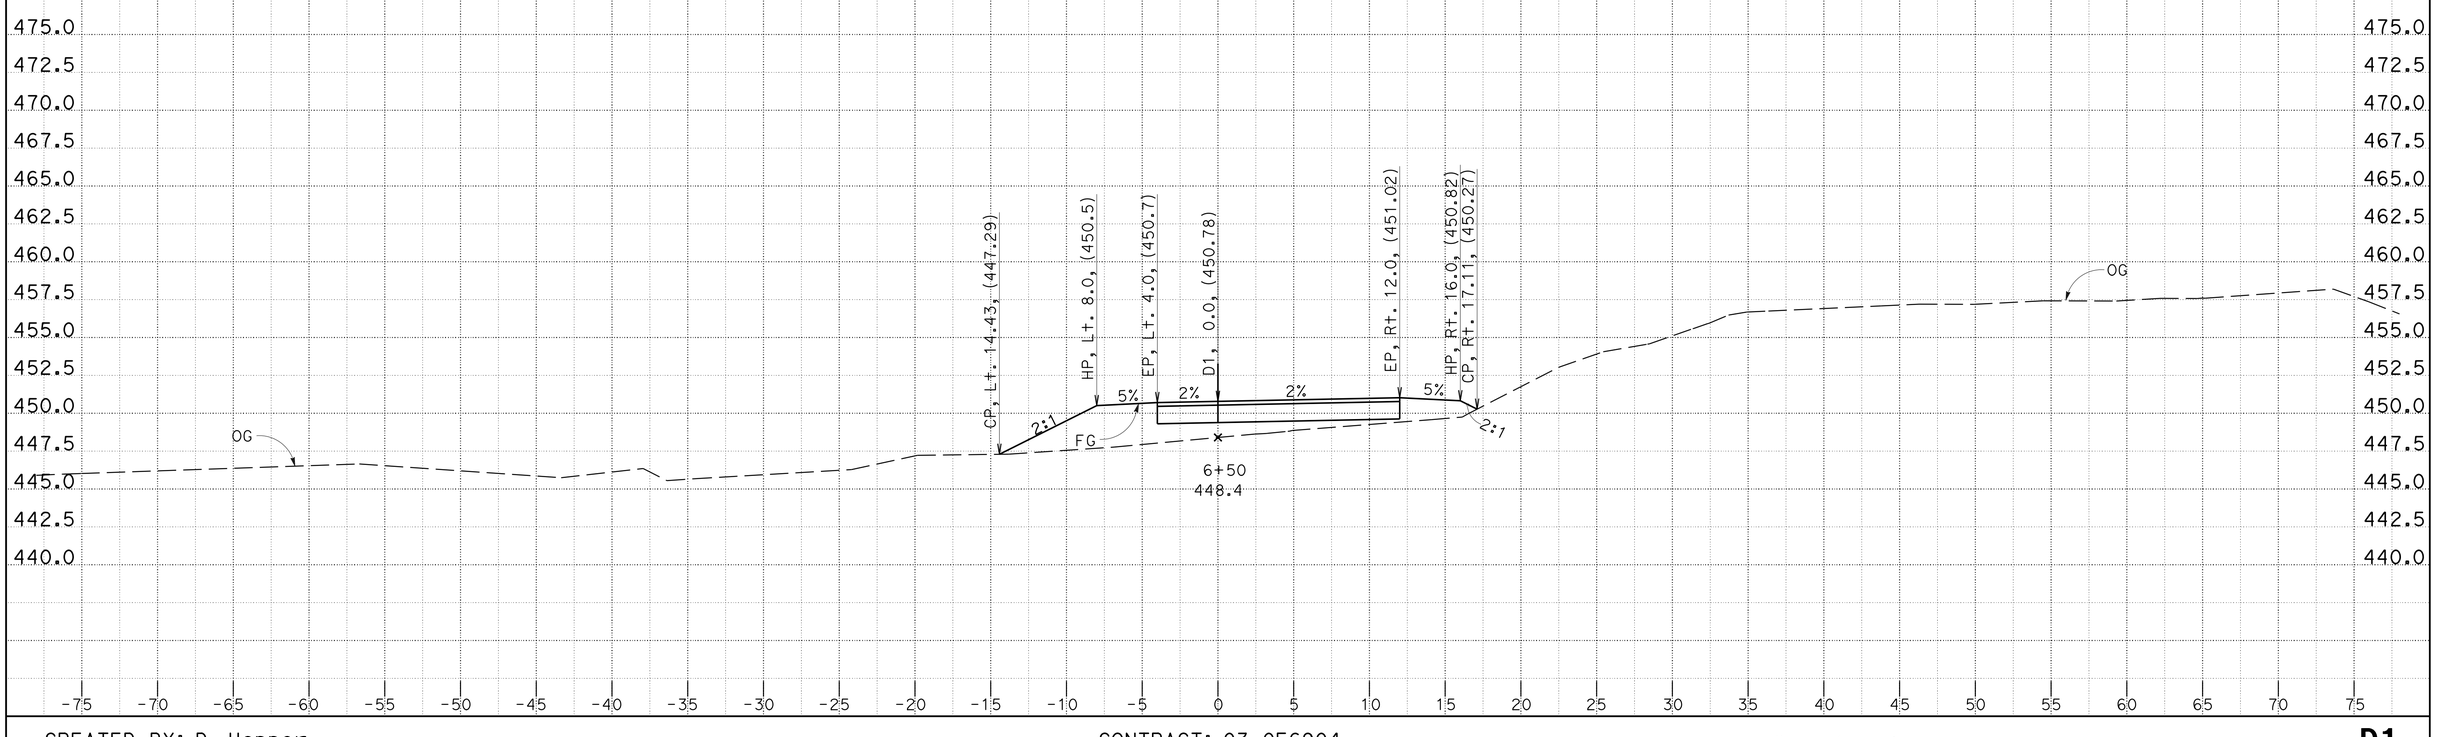

CREATED BY: D. Hopper
DATE: 4/15/2014

KC Project: 0F690 File: P:\proj4*\0f690\design\CAiCE\0f690\EAR\D1\d1_04_14_14.ear

CONTRACT: 03-0F6904
DIST/CO/RTE/PM: 03/But/70/24.0-24.5
PROJECT ID: 0300000100

SCALE: 1" = 5' Horiz.
1" = 5' Vert.

All Dimensions are US Survey Feet

D1
CROSS SECTIONS
SHEET 15 OF 35

FOR EARTHWORK DEVELOPMENT ONLY

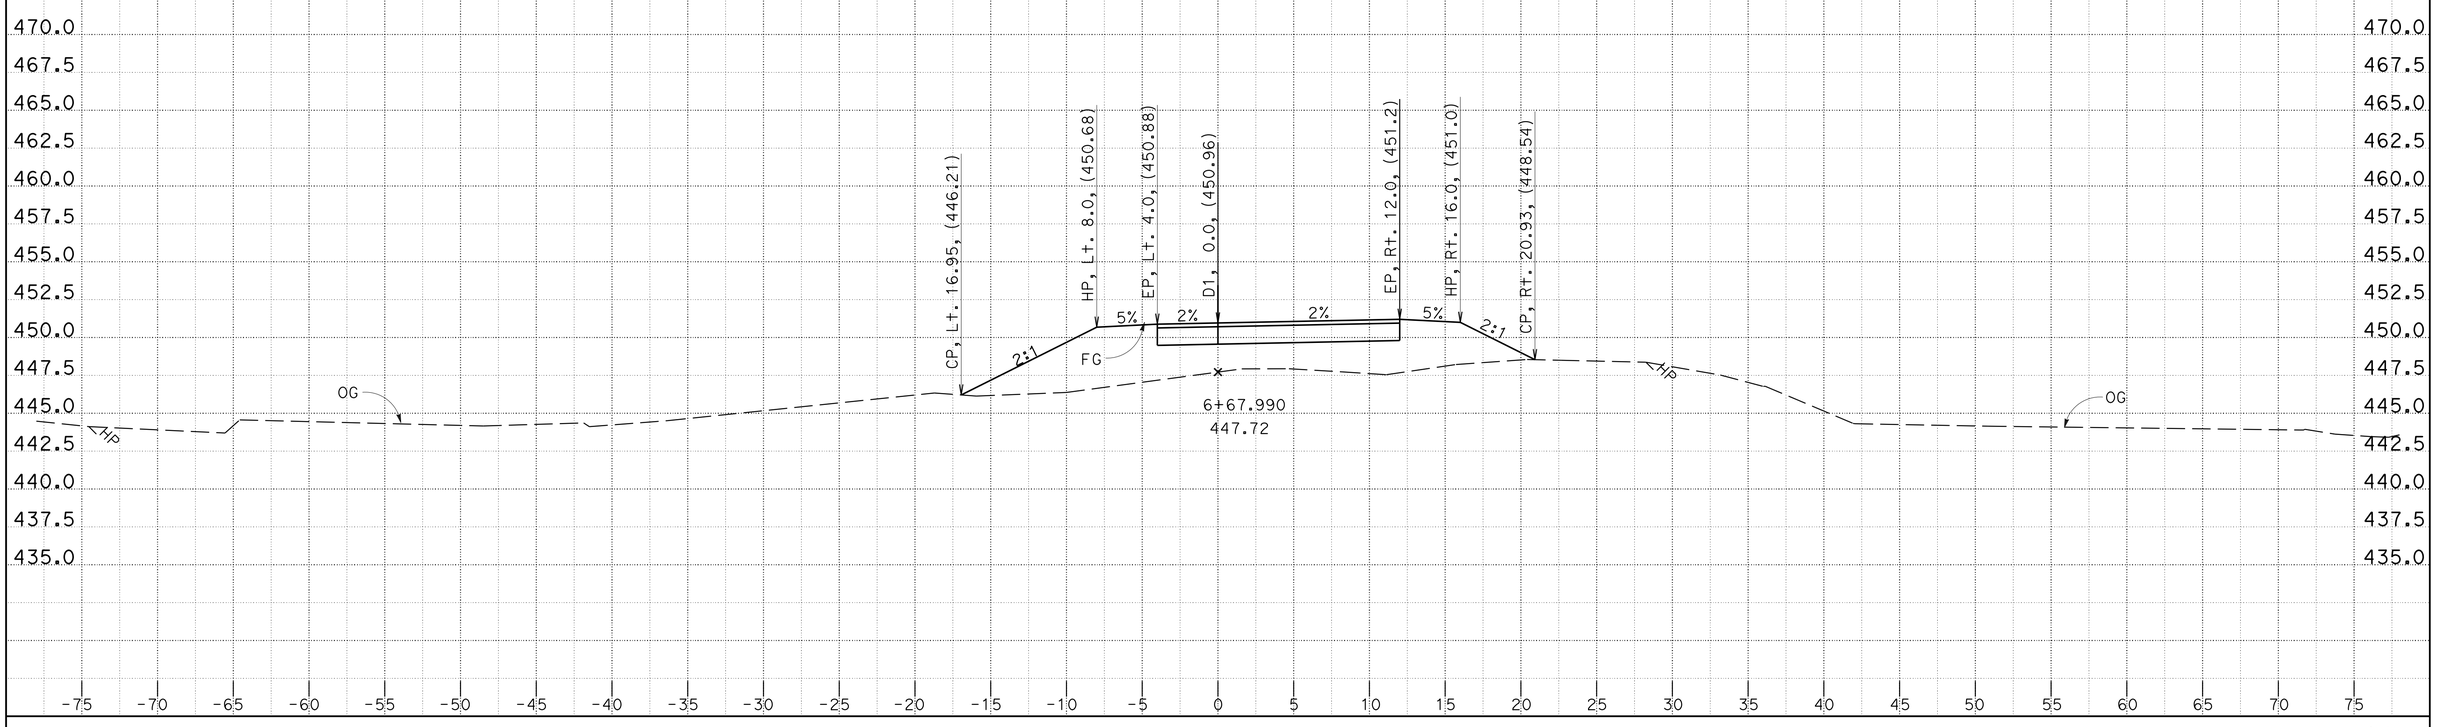

CREATED BY: D. Hopper
DATE: 4/15/2014

KC Project: 0F690 File: P:\proj4*\0f690\design\CAiCE\0f690\EAR\D1\d1_04_14_14.ear

CONTRACT: 03-0F6904
DIST/CO/RTE/PM: 03/But/70/24.0-24.5
PROJECT ID: 0300000100

SCALE: 1" = 5' Horiz.
1" = 5' Vert.

All Dimensions are US Survey Feet

D1
CROSS SECTIONS
SHEET 16 OF 35

FOR EARTHWORK DEVELOPMENT ONLY

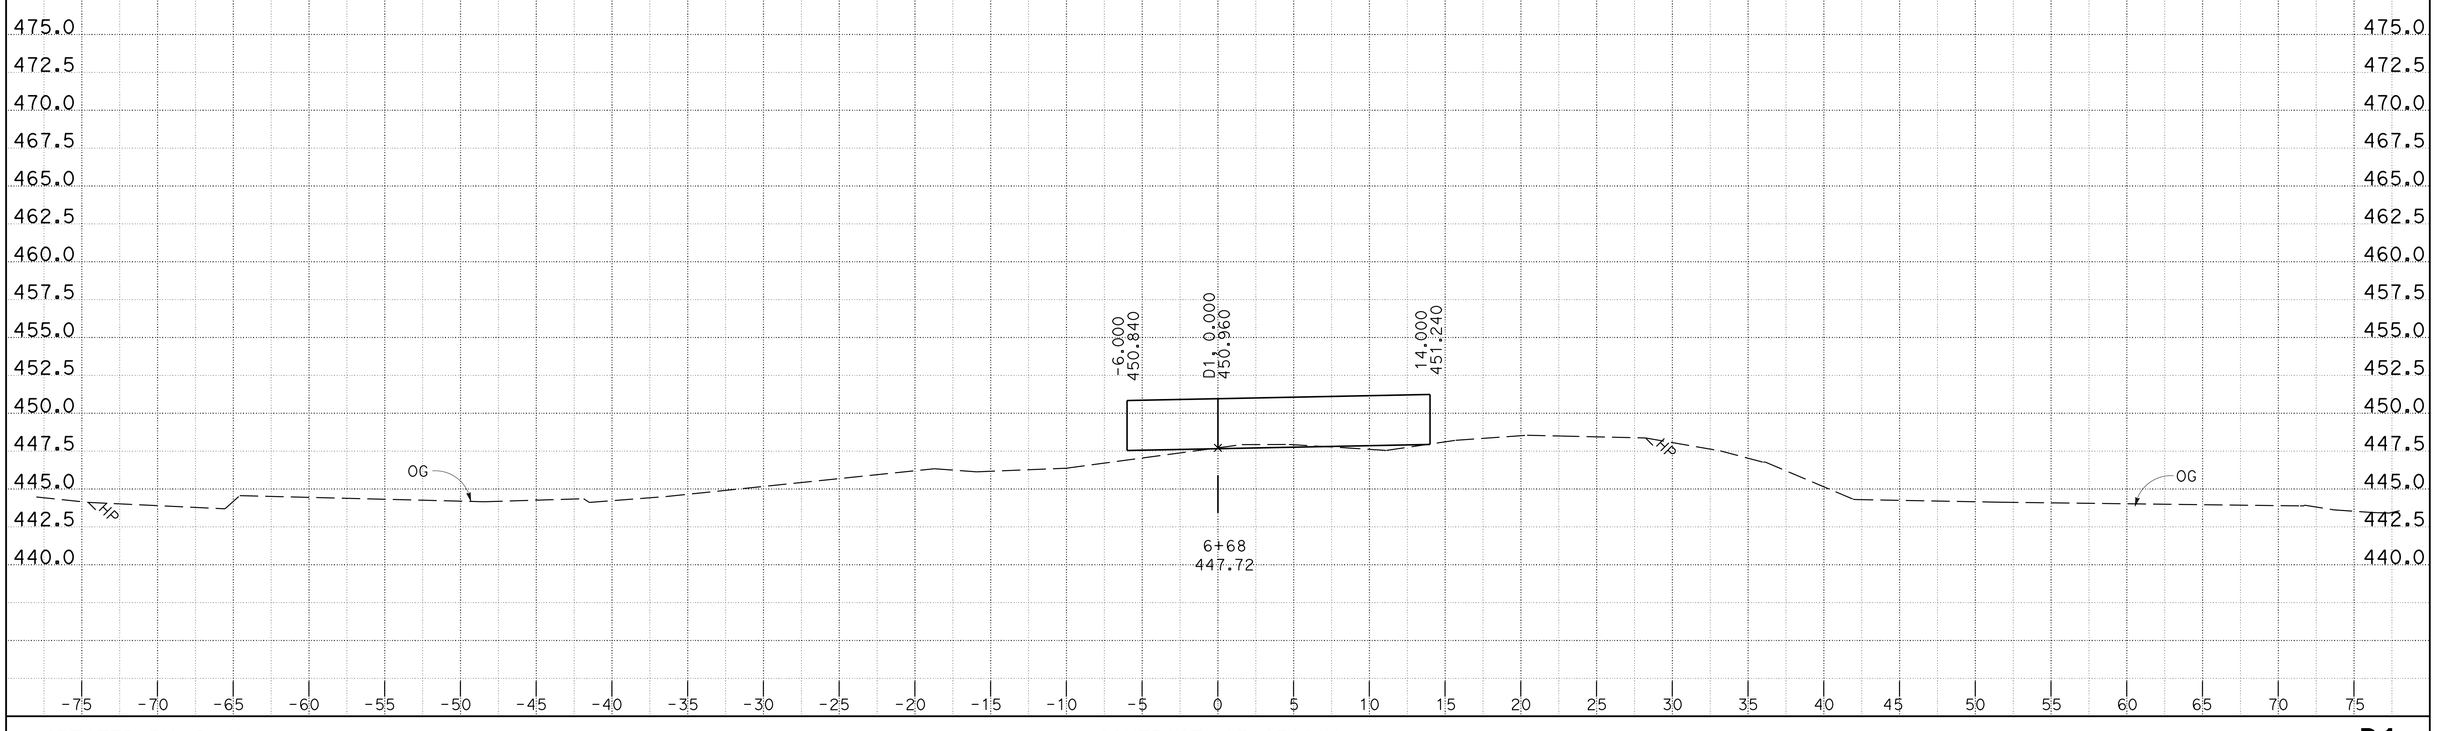

CREATED BY: D. Hopper
DATE: 4/15/2014

KC Project: 0F690 File: P:\proj4*\0f690\design\CAiCE\0f690\EAR\D1\d1_04_14_14.ear

CONTRACT: 03-0F6904
DIST/CO/RTE/PM: 03/But/70/24.0-24.5
PROJECT ID: 0300000100

SCALE: 1" = 5' Horiz.
1" = 5' Vert.

All Dimensions are US Survey Feet

D1
CROSS SECTIONS

FOR EARTHWORK DEVELOPMENT ONLY

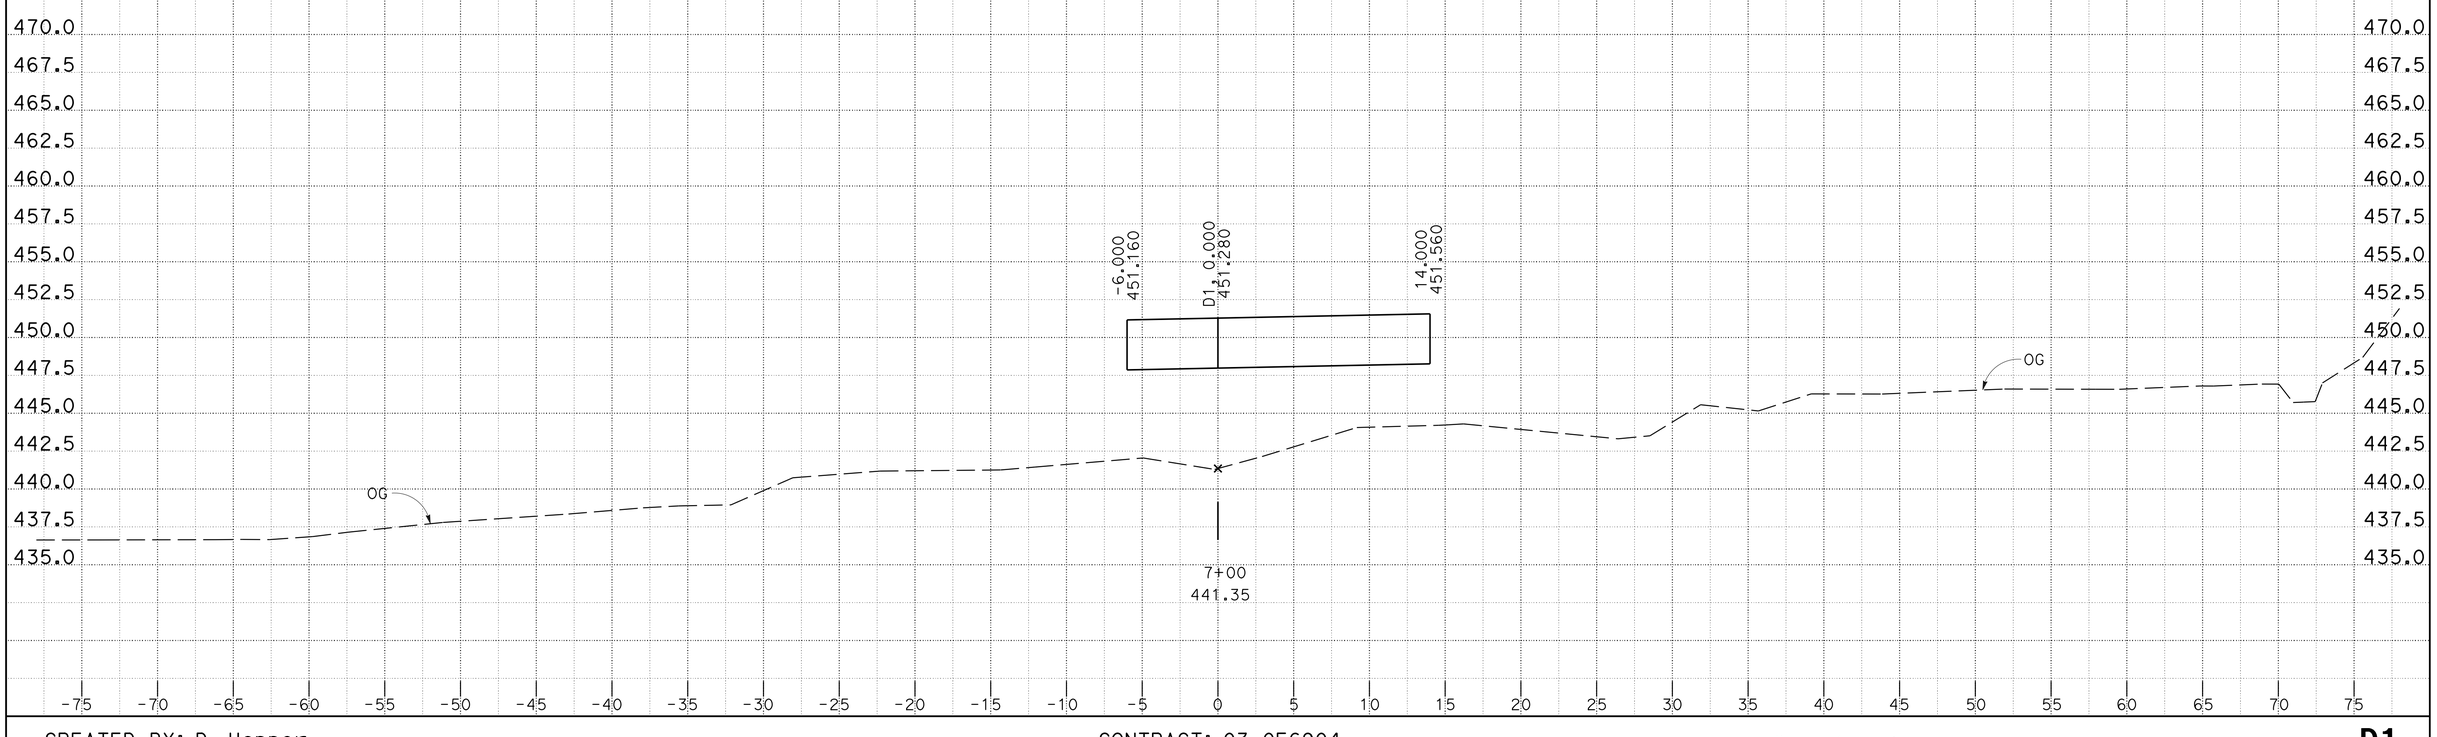

CREATED BY: D. Hopper
DATE: 4/15/2014

KC Project: 0F690 File: P:\proj4*\0f690\design\CAiCE\0f690\EAR\D1\d1_04_14_14.ear

CONTRACT: 03-0F6904
DIST/CO/RTE/PM: 03/But/70/24.0-24.5
PROJECT ID: 0300000100

SCALE: 1" = 5' Horiz.
1" = 5' Vert.

All Dimensions are US Survey Feet

D1
CROSS SECTIONS
SHEET 18 OF 35

FOR EARTHWORK DEVELOPMENT ONLY

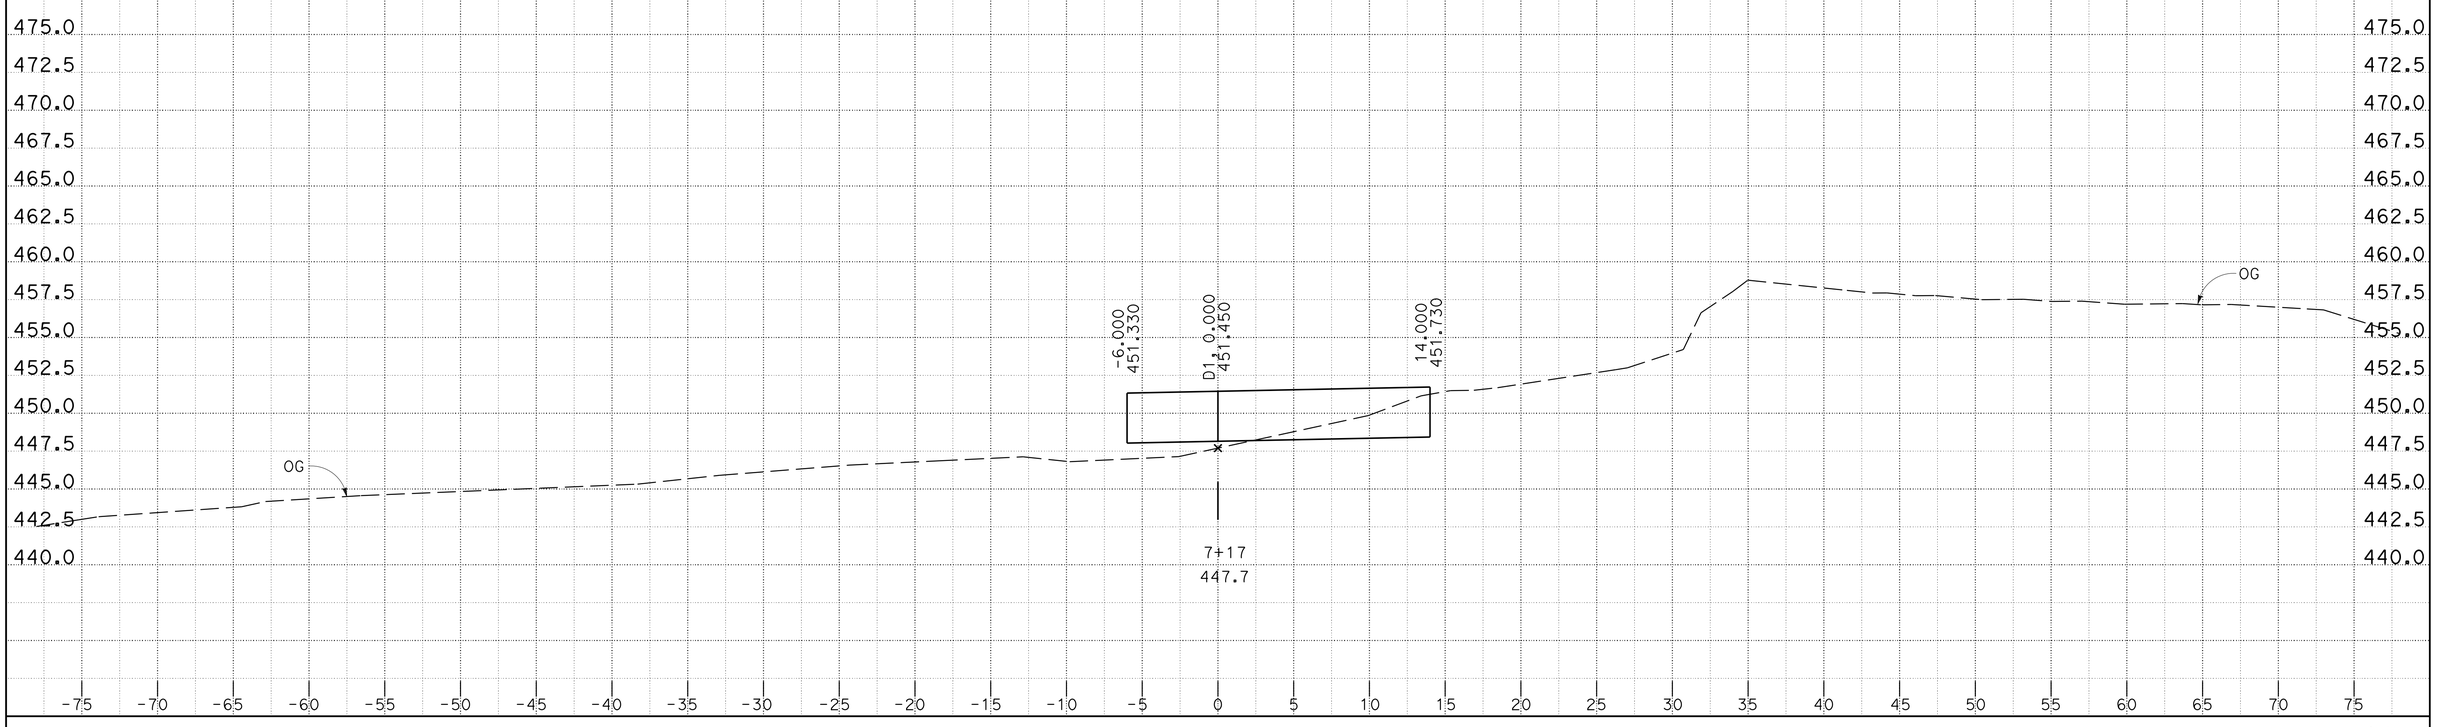

CREATED BY: D. Hopper
DATE: 4/15/2014

KC Project: 0F690 File: P:\proj4*\0f690\design\CAiCE\0f690\EAR\D1\d1_04_14_14.ear

CONTRACT: 03-0F6904
DIST/CO/RTE/PM: 03/But/70/24.0-24.5
PROJECT ID: 0300000100

SCALE: 1" = 5' Horiz.
1" = 5' Vert.

All Dimensions are US Survey Feet

D1
CROSS SECTIONS
SHEET 19 OF 35

FOR EARTHWORK DEVELOPMENT ONLY

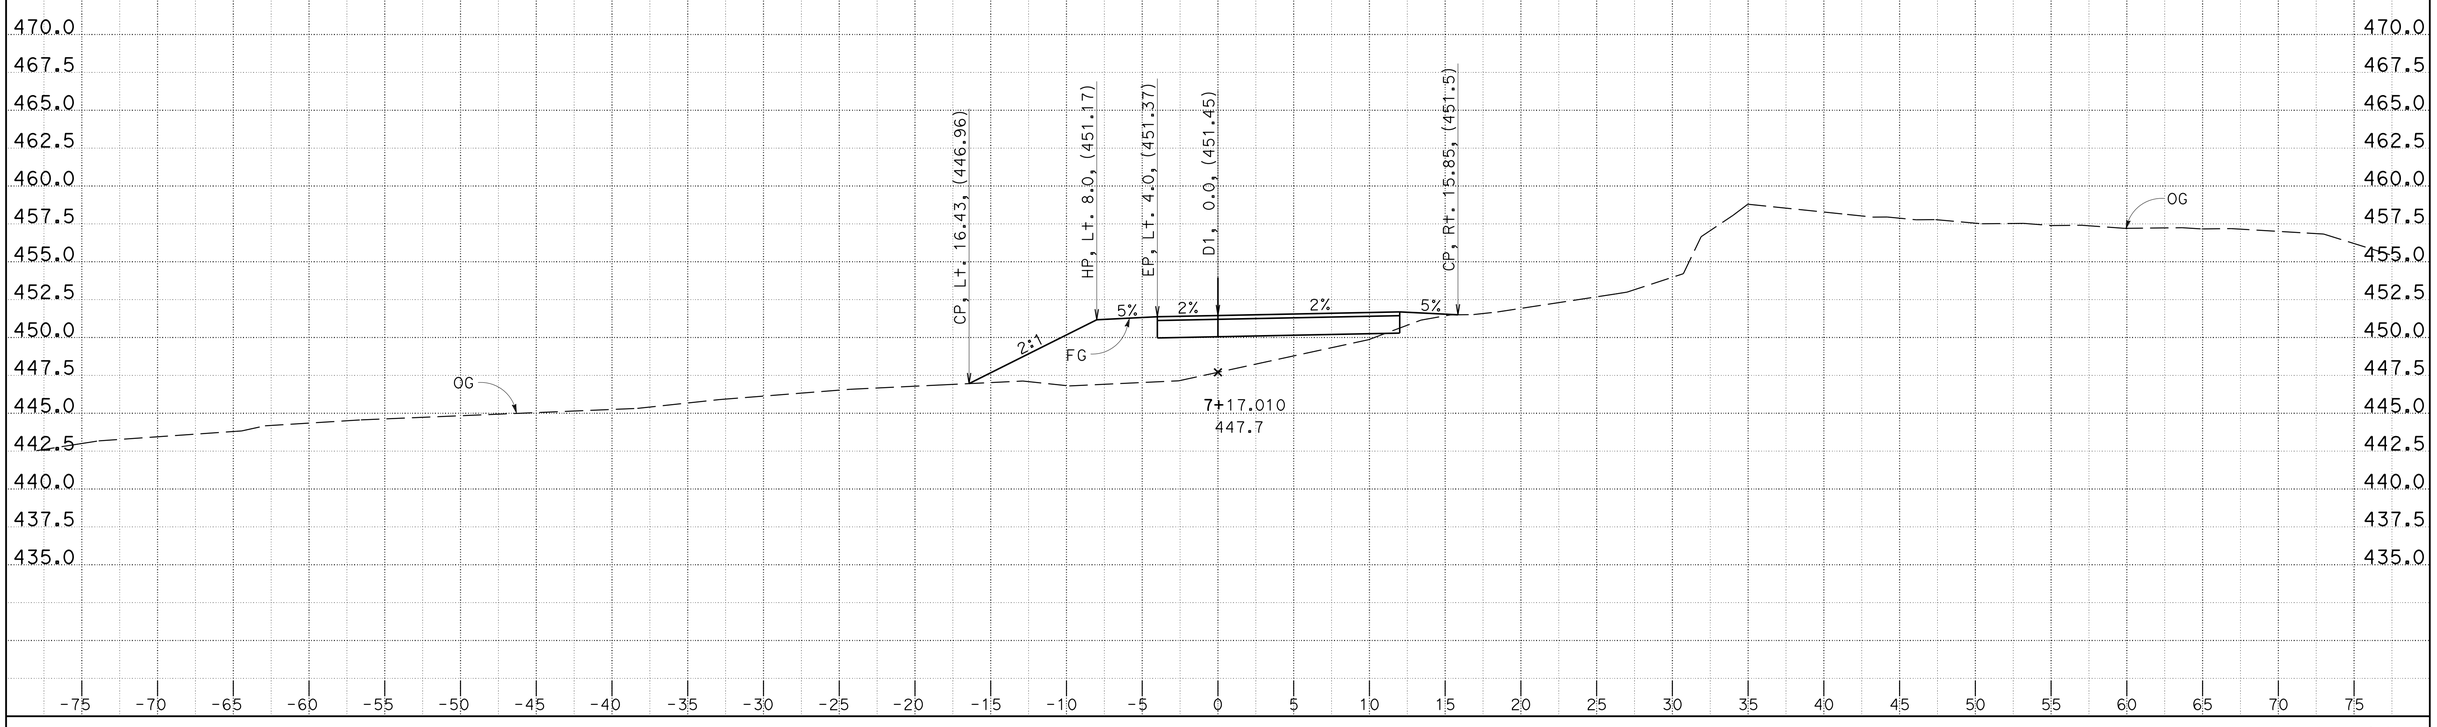

CREATED BY: D. Hopper
DATE: 4/15/2014
KC Project: 0F690 File: P:\proj4*\0f690\design\CAiCE\0f690\EAR\D1\d1_04_14_14.ear

CONTRACT: 03-0F6904
DIST/CO/RTE/PM: 03/But/70/24.0-24.5
PROJECT ID: 0300000100

SCALE: 1" = 5' Horiz.
1" = 5' Vert.

All Dimensions are US Survey Feet

D1
CROSS SECTIONS
SHEET 20 OF 35

FOR EARTHWORK DEVELOPMENT ONLY

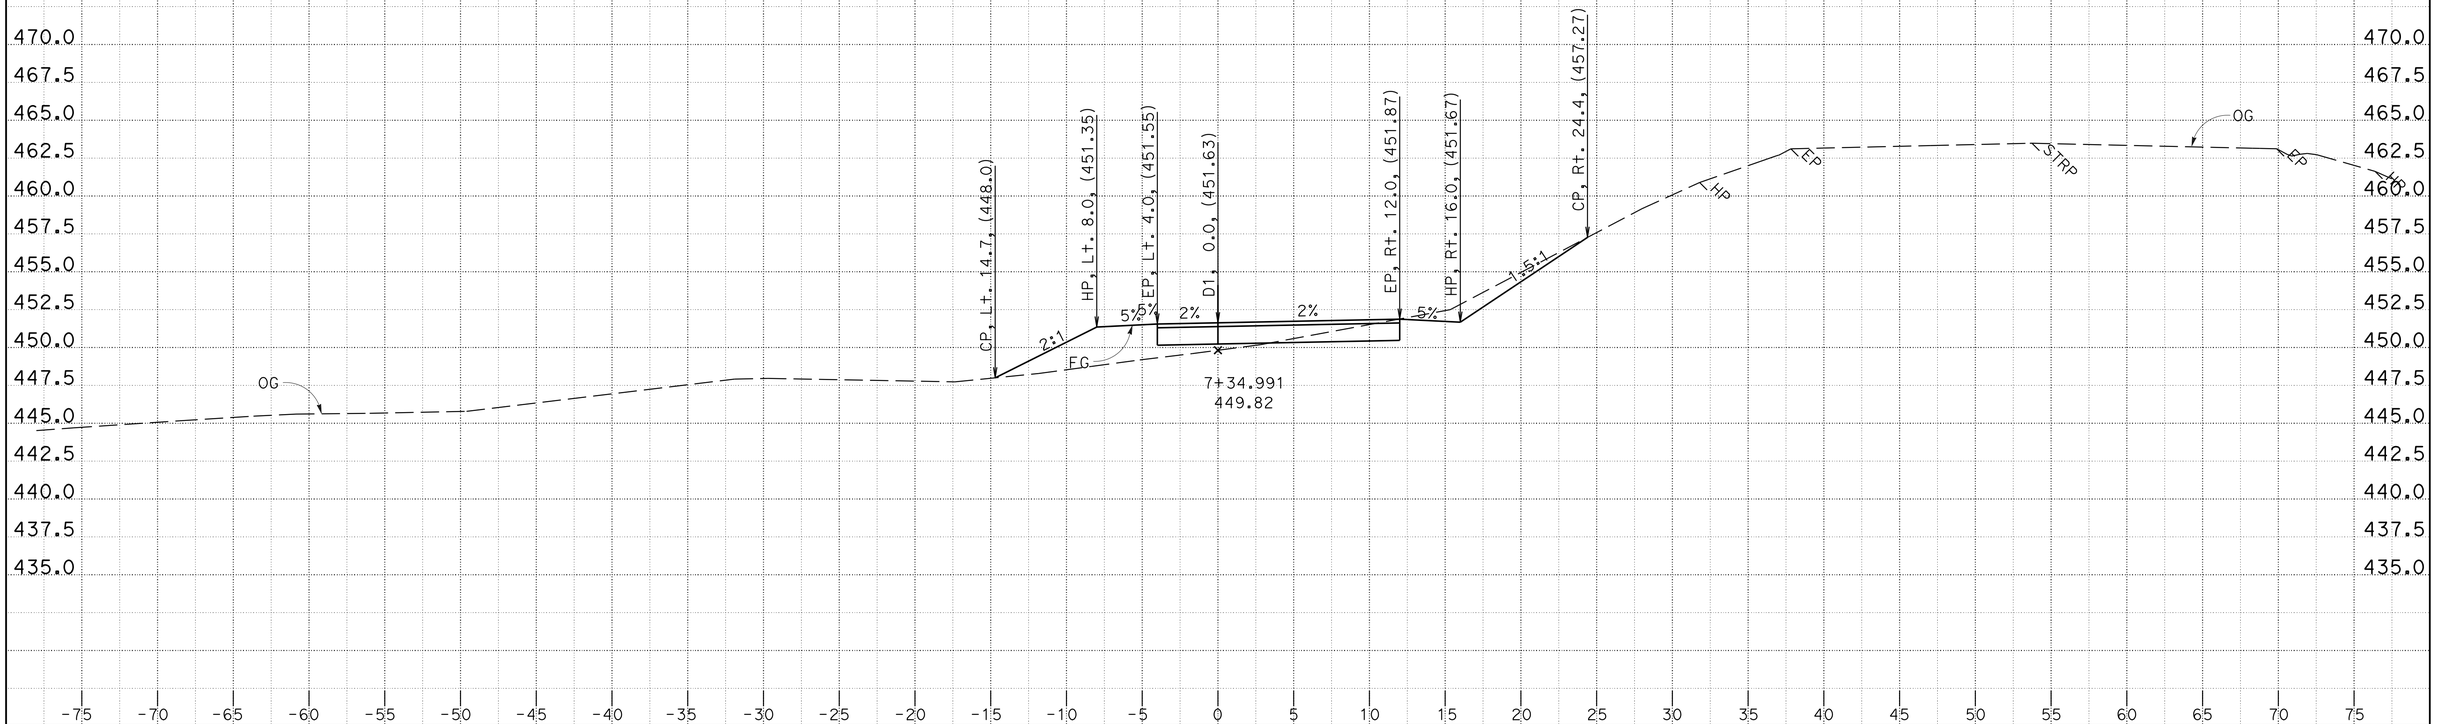

CREATED BY: D. Hopper
DATE: 4/15/2014
KC Project: 0F690 File: P:\proj4*\0f690\design\CAiCE\0f690\EAR\D1\d1_04_14_14.ear

CONTRACT: 03-0F6904
DIST/CO/RTE/PM: 03/But/70/24.0-24.5
PROJECT ID: 0300000100

SCALE: 1" = 5' Horiz.
1" = 5' Vert.

All Dimensions are US Survey Feet

D1
CROSS SECTIONS
SHEET 21 OF 35

FOR EARTHWORK DEVELOPMENT ONLY

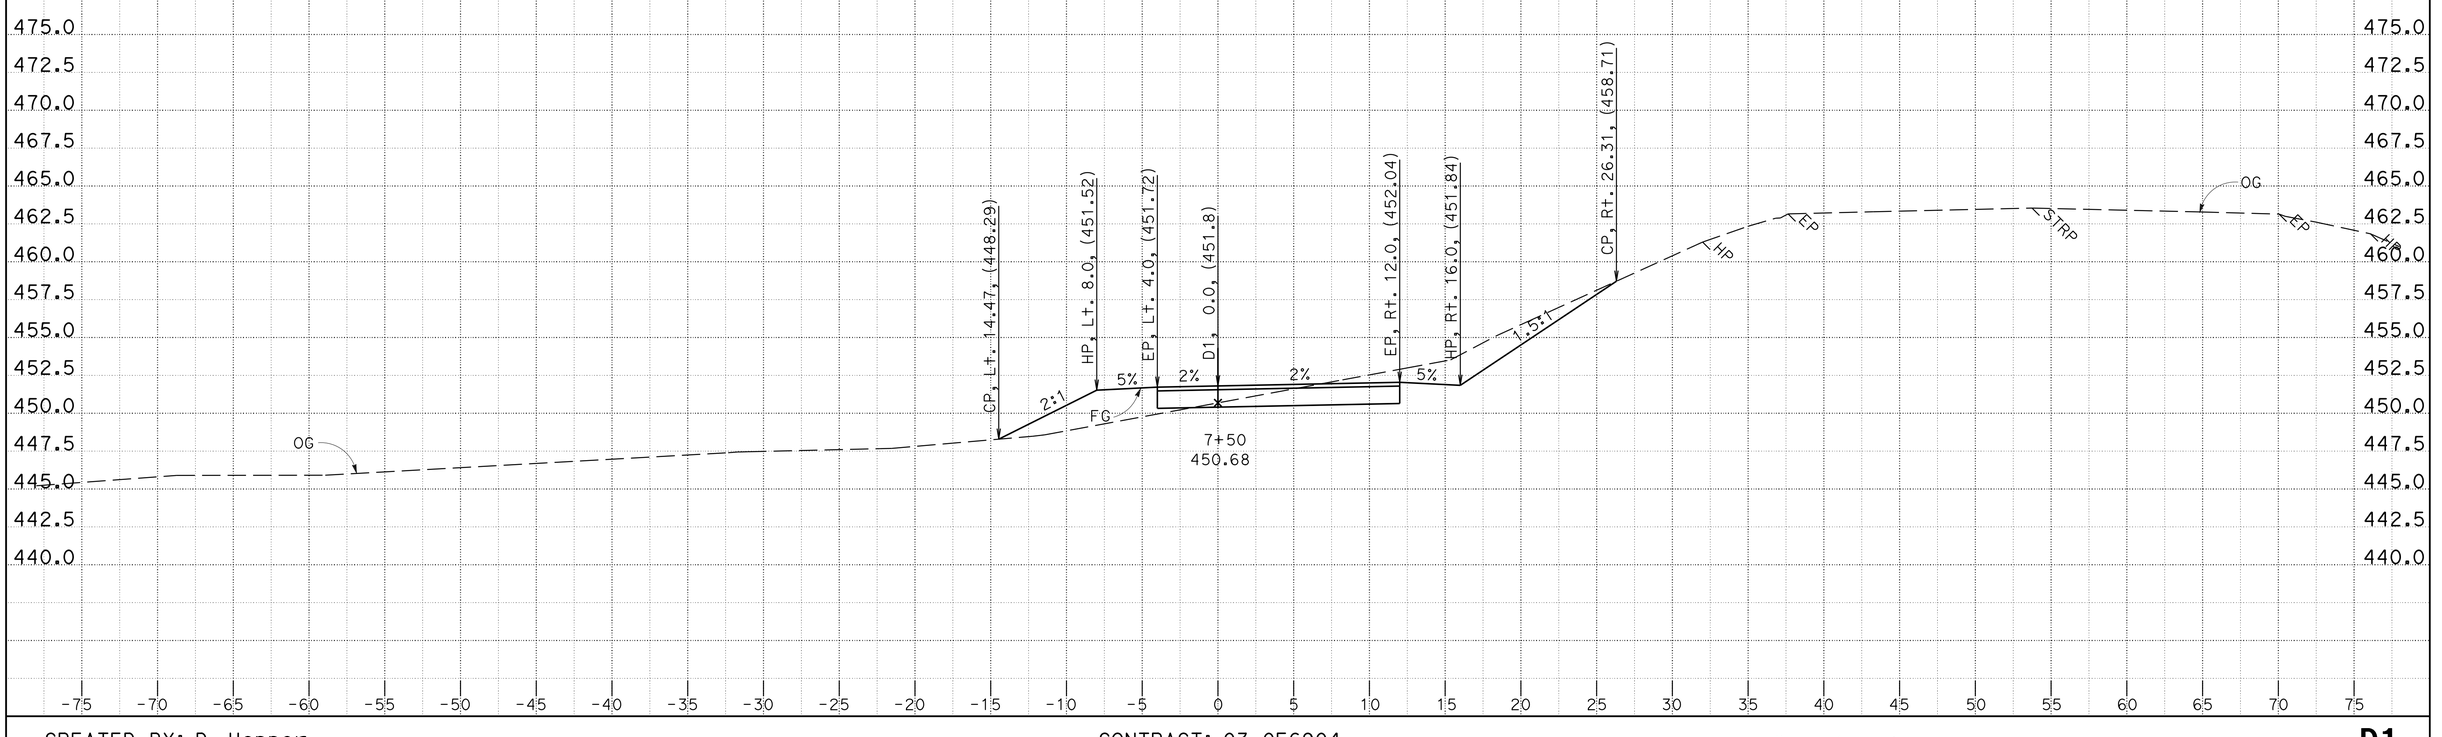

CREATED BY: D. Hopper
DATE: 4/15/2014

KC Project: 0F690 File: P:\proj4*\0f690\design\CAiCE\0f690\EAR\D1\d1_04_14_14.ear

CONTRACT: 03-0F6904
DIST/CO/RTE/PM: 03/But/70/24.0-24.5
PROJECT ID: 0300000100

SCALE: 1" = 5' Horiz.
1" = 5' Vert.

All Dimensions are US Survey Feet

D1
CROSS SECTIONS
SHEET 22 OF 35

FOR EARTHWORK DEVELOPMENT ONLY

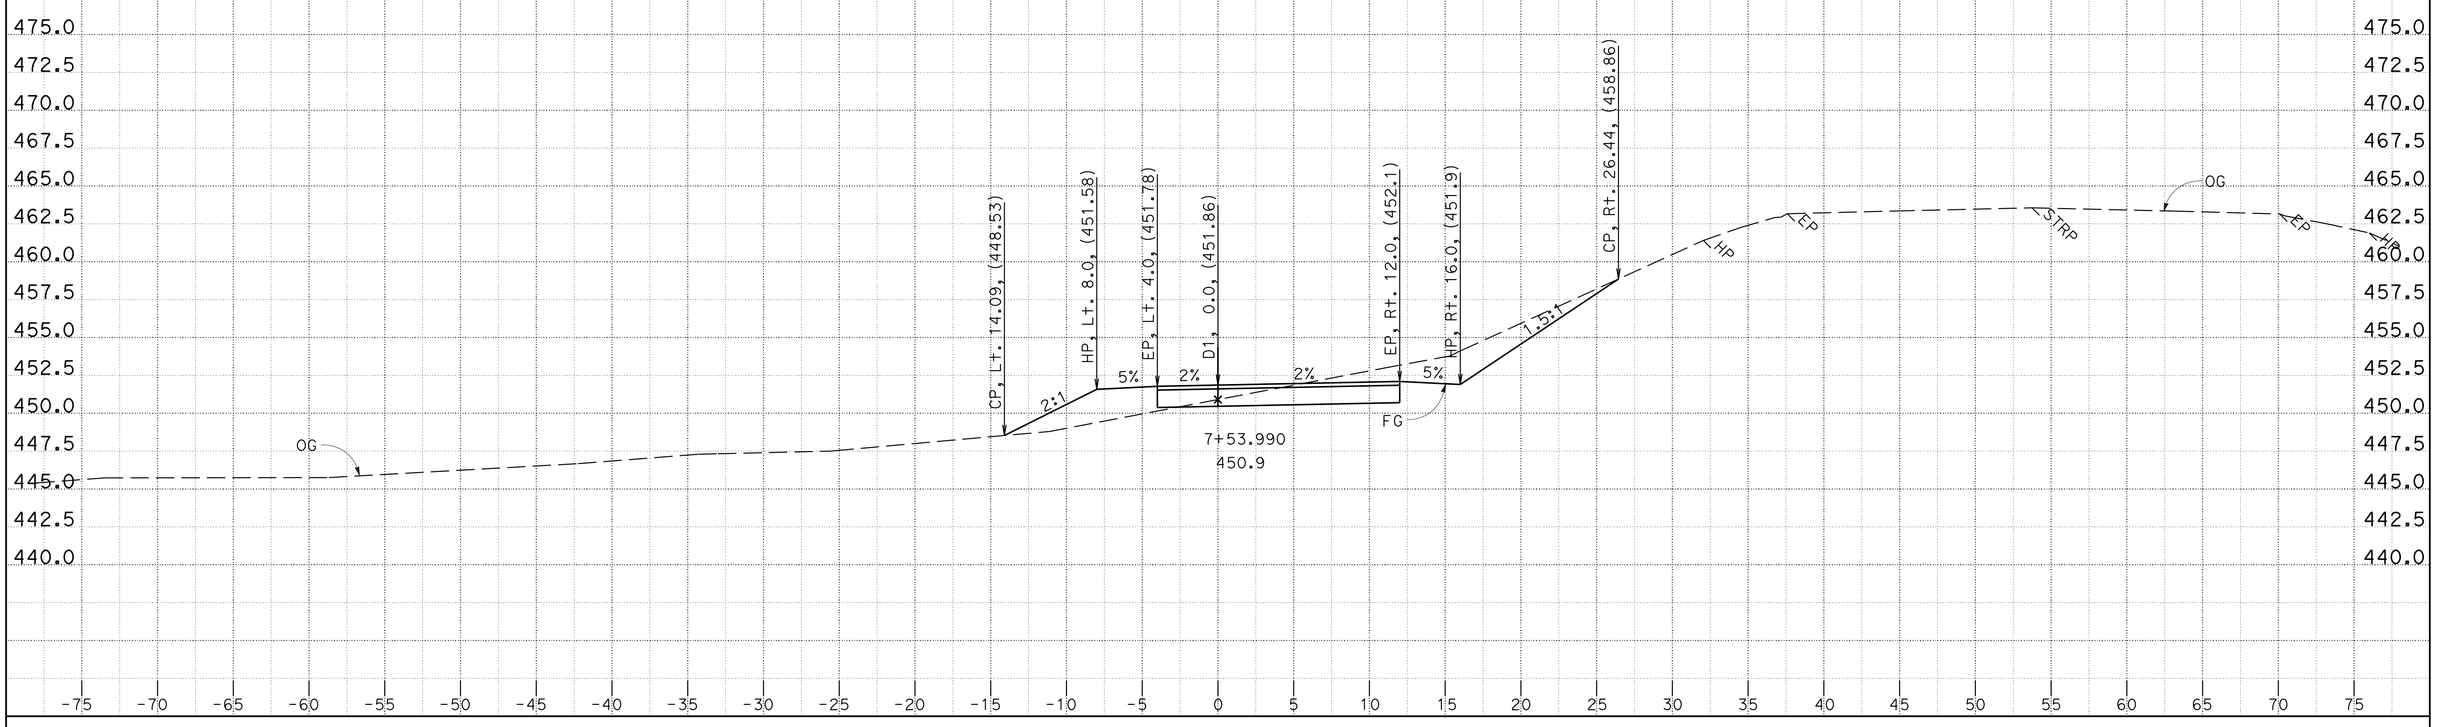

CREATED BY: D. Hopper
DATE: 4/15/2014
KC Project: 0F690 File: P:\proj4*\0f690\design\CAiCE\0f690\EAR\D1\d1_04_14_14.ear

CONTRACT: 03-0F6904
DIST/CO/RTE/PM: 03/But/70/24.0-24.5
PROJECT ID: 0300000100

SCALE: 1" = 5' Horiz.
1" = 5' Vert.

All Dimensions are US Survey Feet

D1
CROSS SECTIONS
SHEET 23 OF 35

FOR EARTHWORK DEVELOPMENT ONLY

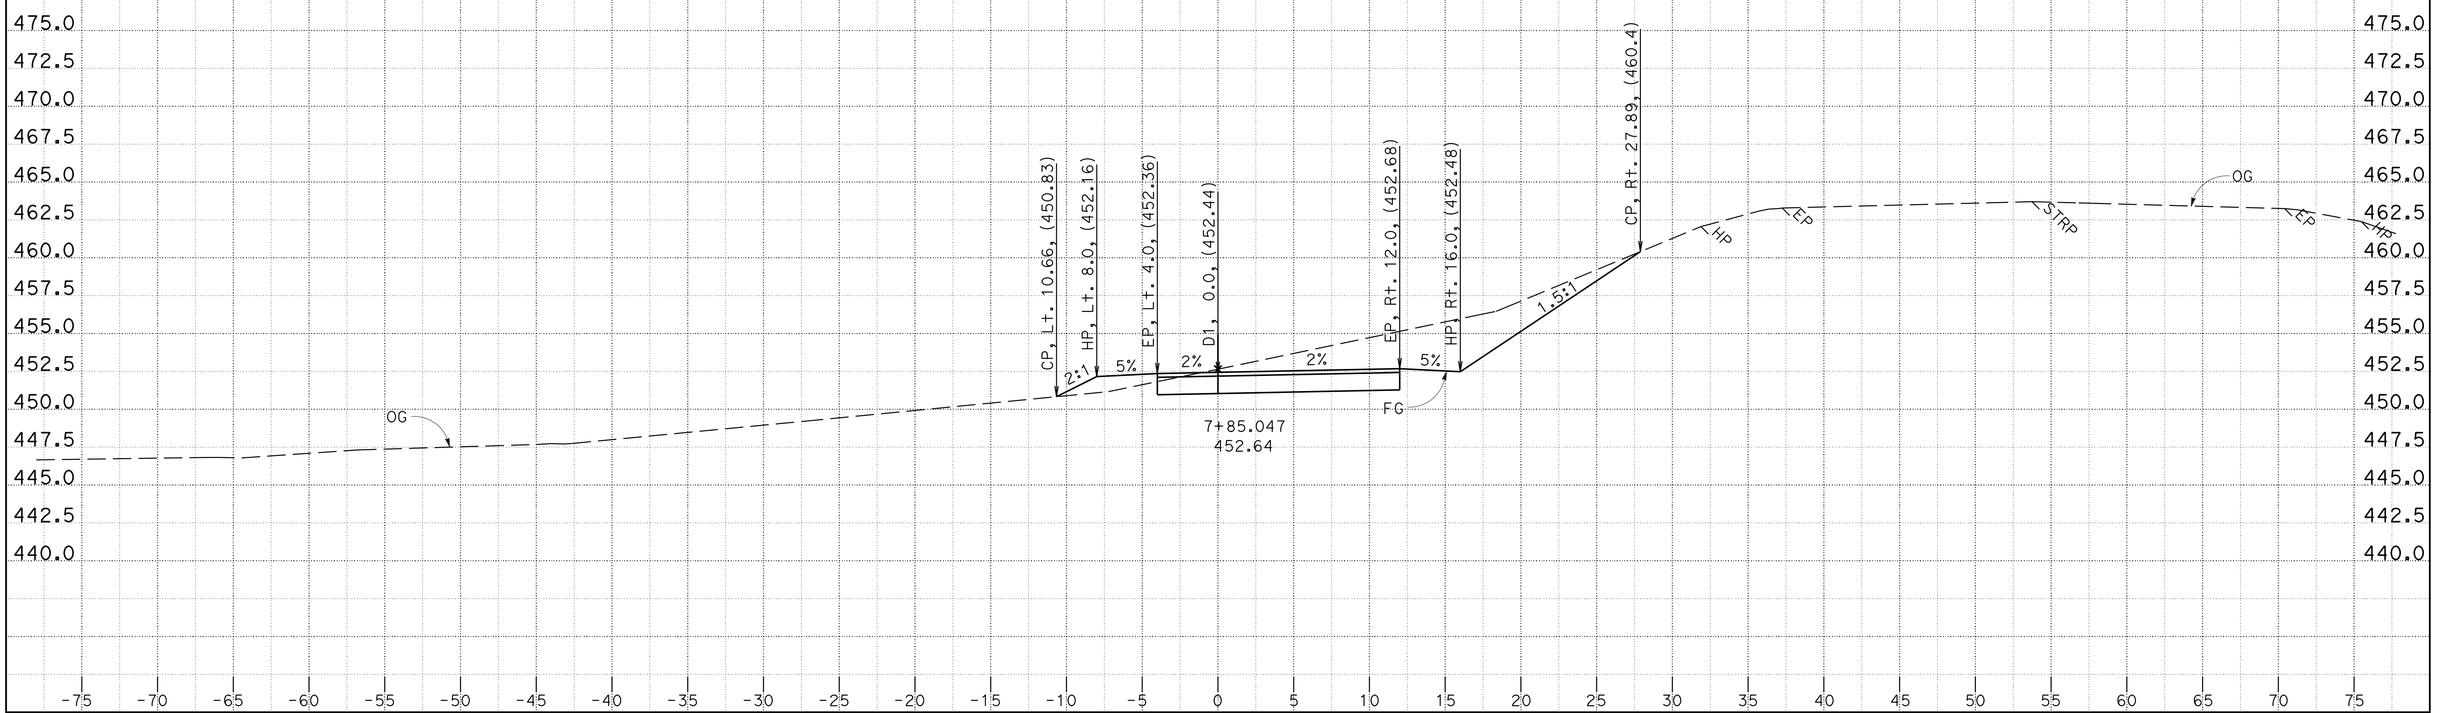

CREATED BY: D. Hopper
DATE: 4/15/2014
KC Project: 0F690 File: P:\proj4*\0f690\design\CAiCE\0f690\EAR\D1\d1_04_14_14.ear

CONTRACT: 03-0F6904
DIST/CO/RTE/PM: 03/But/70/24.0-24.5
PROJECT ID: 0300000100

SCALE: 1" = 5' Horiz.
1" = 5' Vert.
All Dimensions are US Survey Feet

D1
CROSS SECTIONS
SHEET 24 OF 35

FOR EARTHWORK DEVELOPMENT ONLY

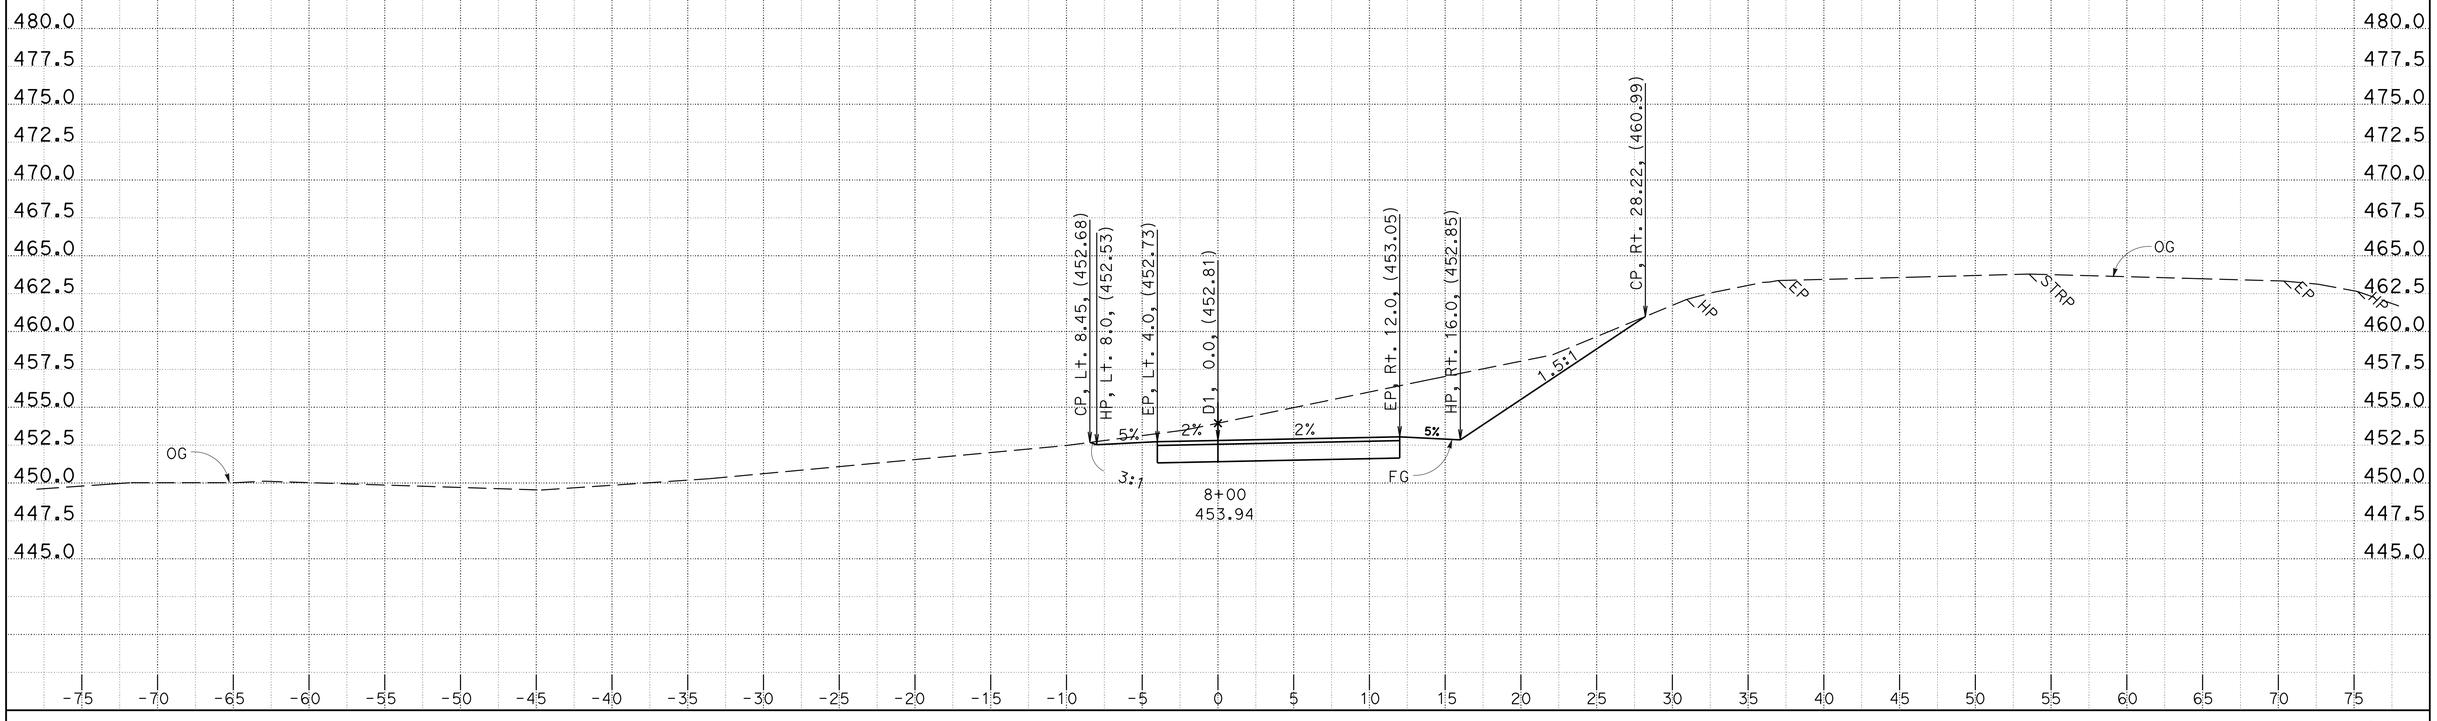

CREATED BY: D. Hopper
DATE: 4/15/2014

KC Project: 0F690 File: P:\proj4*\0f690\design\CAiCE\0f690\EAR\D1\d1_04_14_14.ear

CONTRACT: 03-0F6904
DIST/CO/RTE/PM: 03/But/70/24.0-24.5
PROJECT ID: 0300000100

SCALE: 1" = 5' Horiz.
1" = 5' Vert.

All Dimensions are US Survey Feet

D1
CROSS SECTIONS
SHEET 25 OF 35

FOR EARTHWORK DEVELOPMENT ONLY

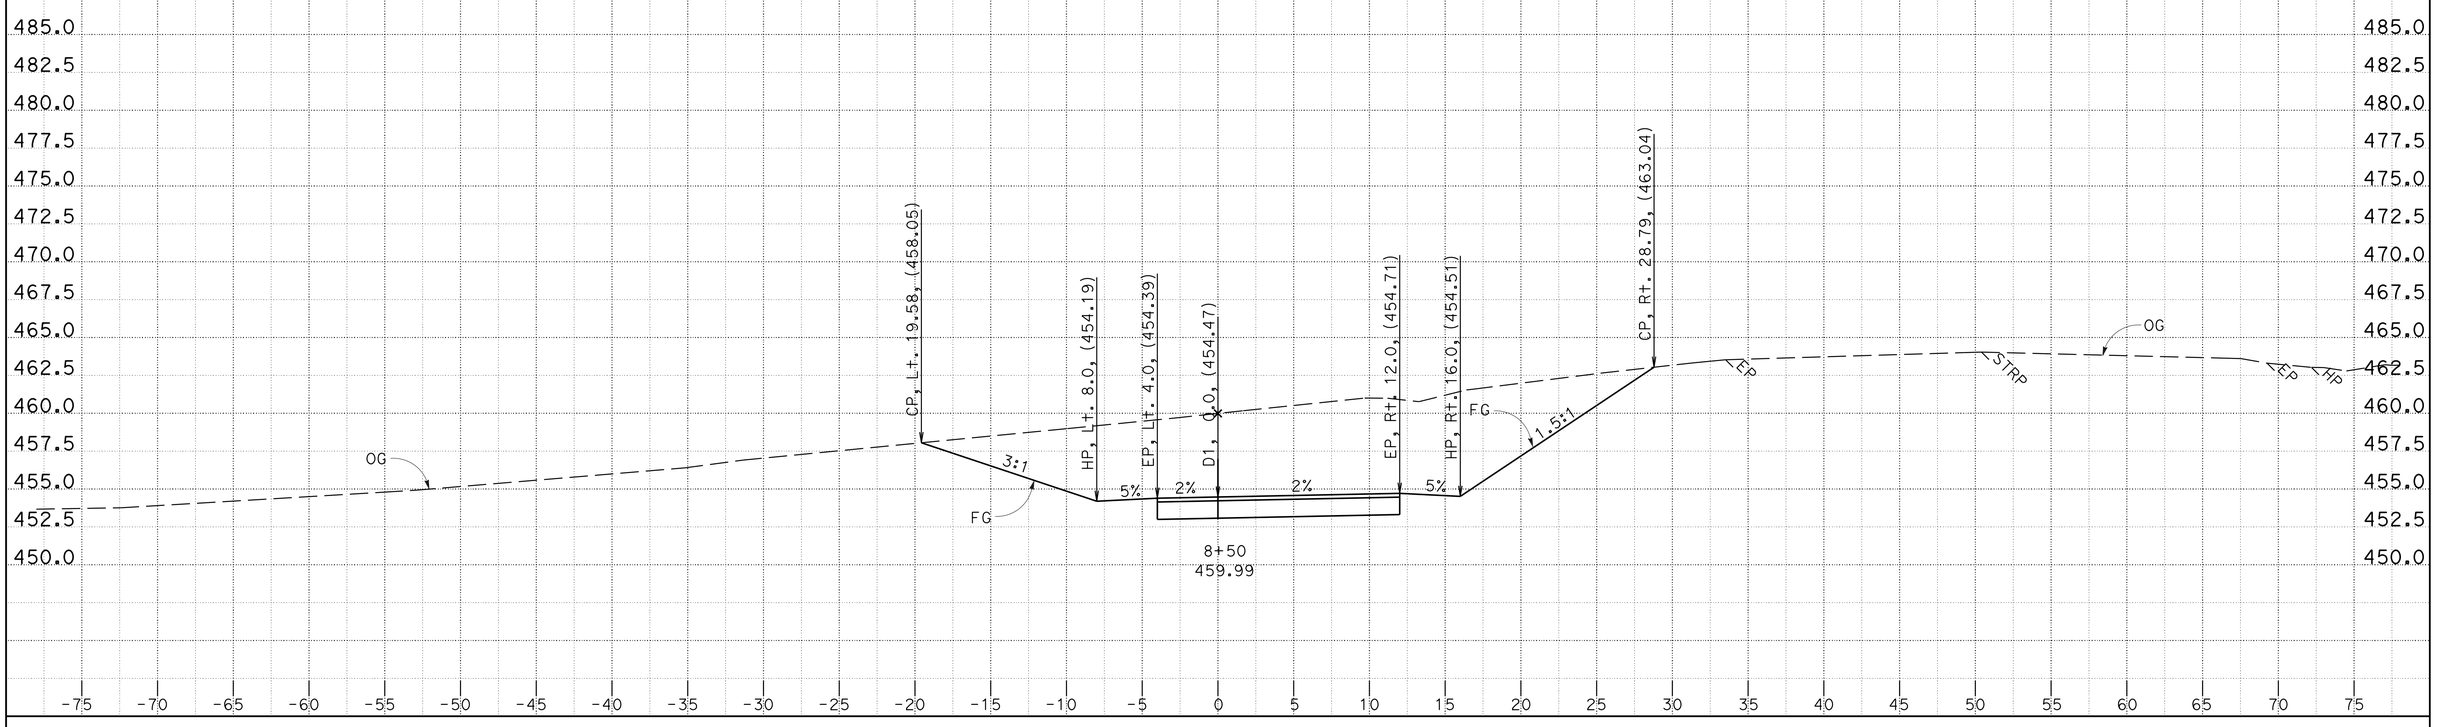

CREATED BY: D. Hopper
DATE: 4/15/2014

KC Project: 0F690 File: P:\proj4*\0f690\design\CAiCE\0f690\EAR\D1\d1_04_14_14.ear

CONTRACT: 03-0F6904
DIST/CO/RTE/PM: 03/But/70/24.0-24.5
PROJECT ID: 0300000100

SCALE: 1" = 5' Horiz.
1" = 5' Vert.

All Dimensions are US Survey Feet

D1
CROSS SECTIONS
SHEET 26 OF 35

FOR EARTHWORK DEVELOPMENT ONLY

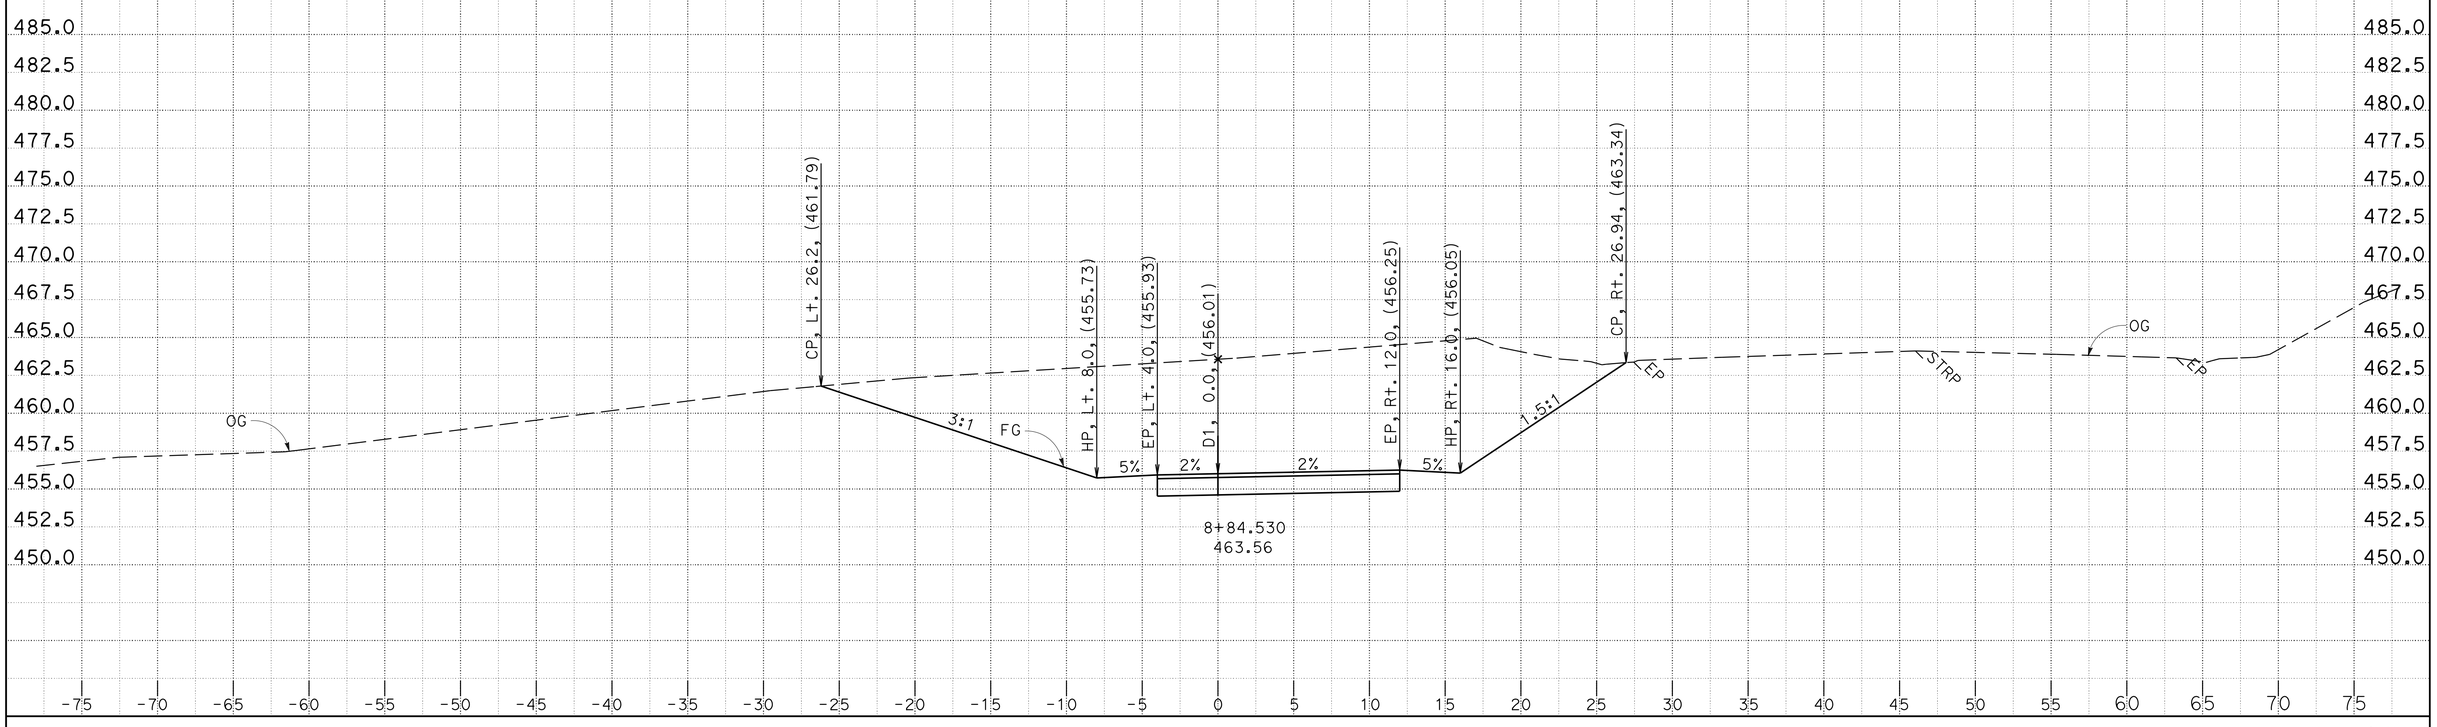

CREATED BY: D. Hopper
DATE: 4/15/2014

KC Project: 0F690 File: P:\proj4*\0f690\design\CAiCE\0f690\EAR\D1\d1_04_14_14.ear

CONTRACT: 03-0F6904
DIST/CO/RTE/PM: 03/But/70/24.0-24.5
PROJECT ID: 0300000100

SCALE: 1" = 5' Horiz.
1" = 5' Vert.

All Dimensions are US Survey Feet

D1
CROSS SECTIONS
SHEET 27 OF 35

FOR EARTHWORK DEVELOPMENT ONLY

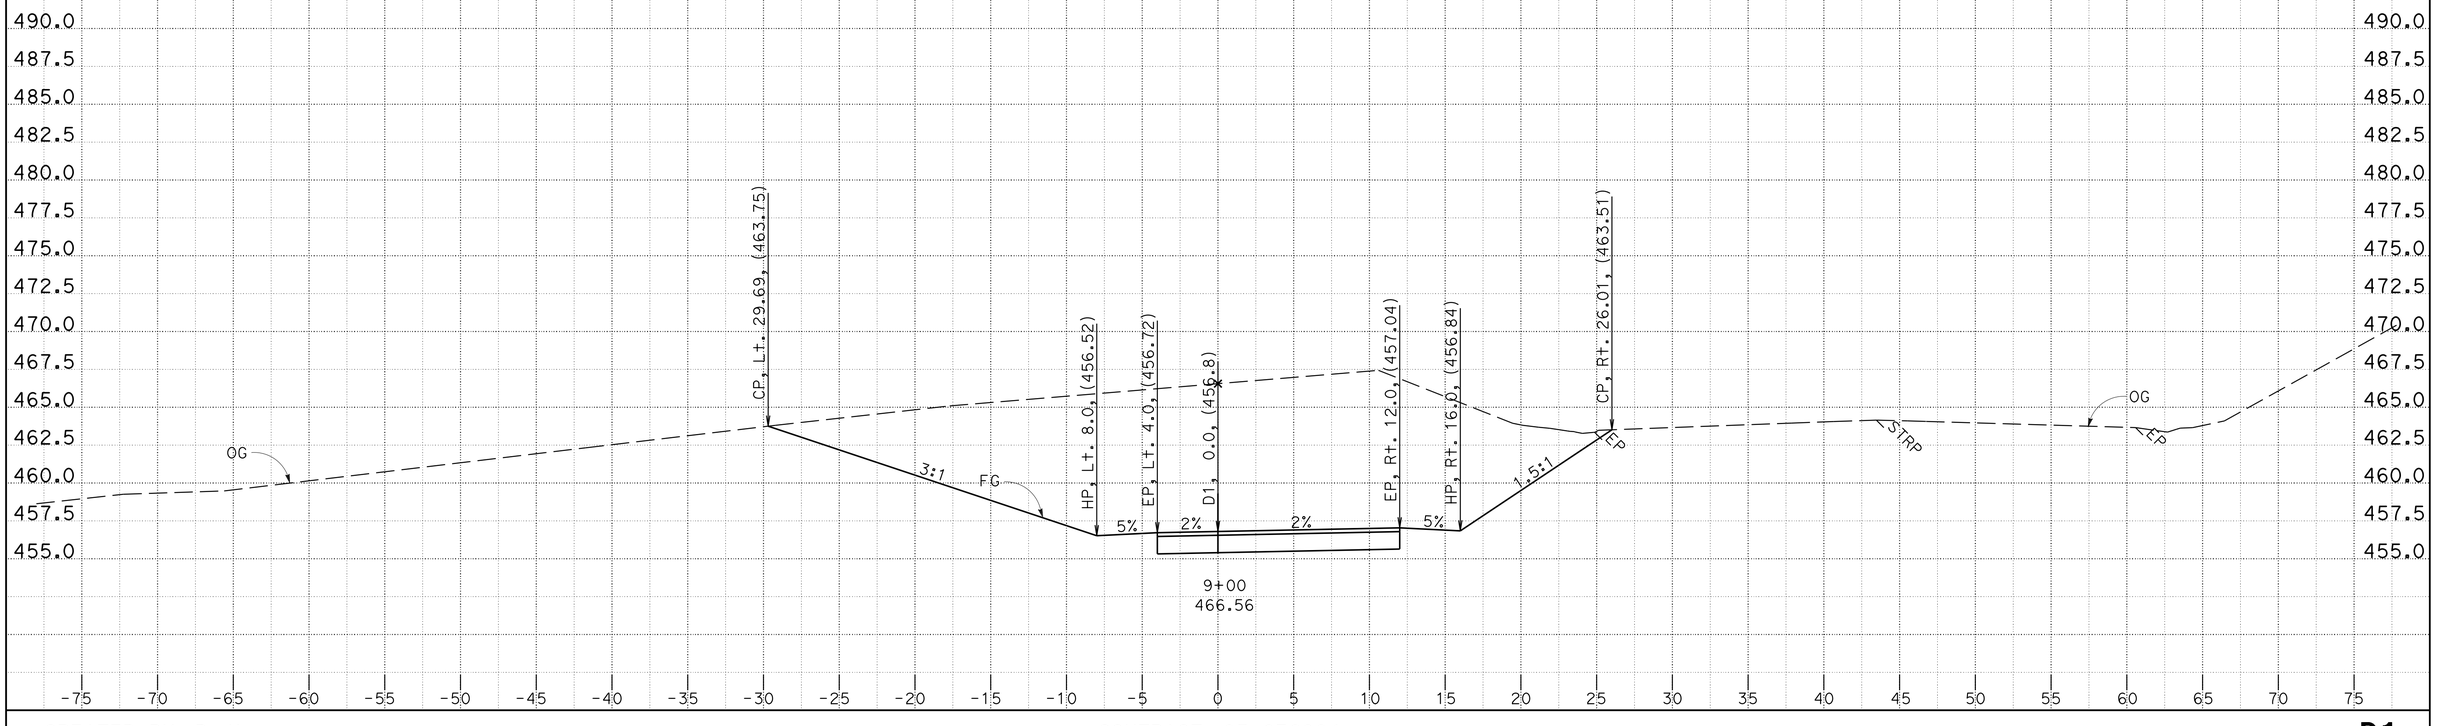

CREATED BY: D. Hopper
DATE: 4/15/2014

KC Project: 0F690 File: P:\proj4*\0f690\design\CAiCE\0f690\EAR\D1\d1_04_14_14.ear

CONTRACT: 03-0F6904
DIST/CO/RTE/PM: 03/But/70/24.0-24.5
PROJECT ID: 0300000100

SCALE: 1" = 5' Horiz.
1" = 5' Vert.

All Dimensions are US Survey Feet

D1
CROSS SECTIONS
SHEET 28 OF 35

FOR EARTHWORK DEVELOPMENT ONLY

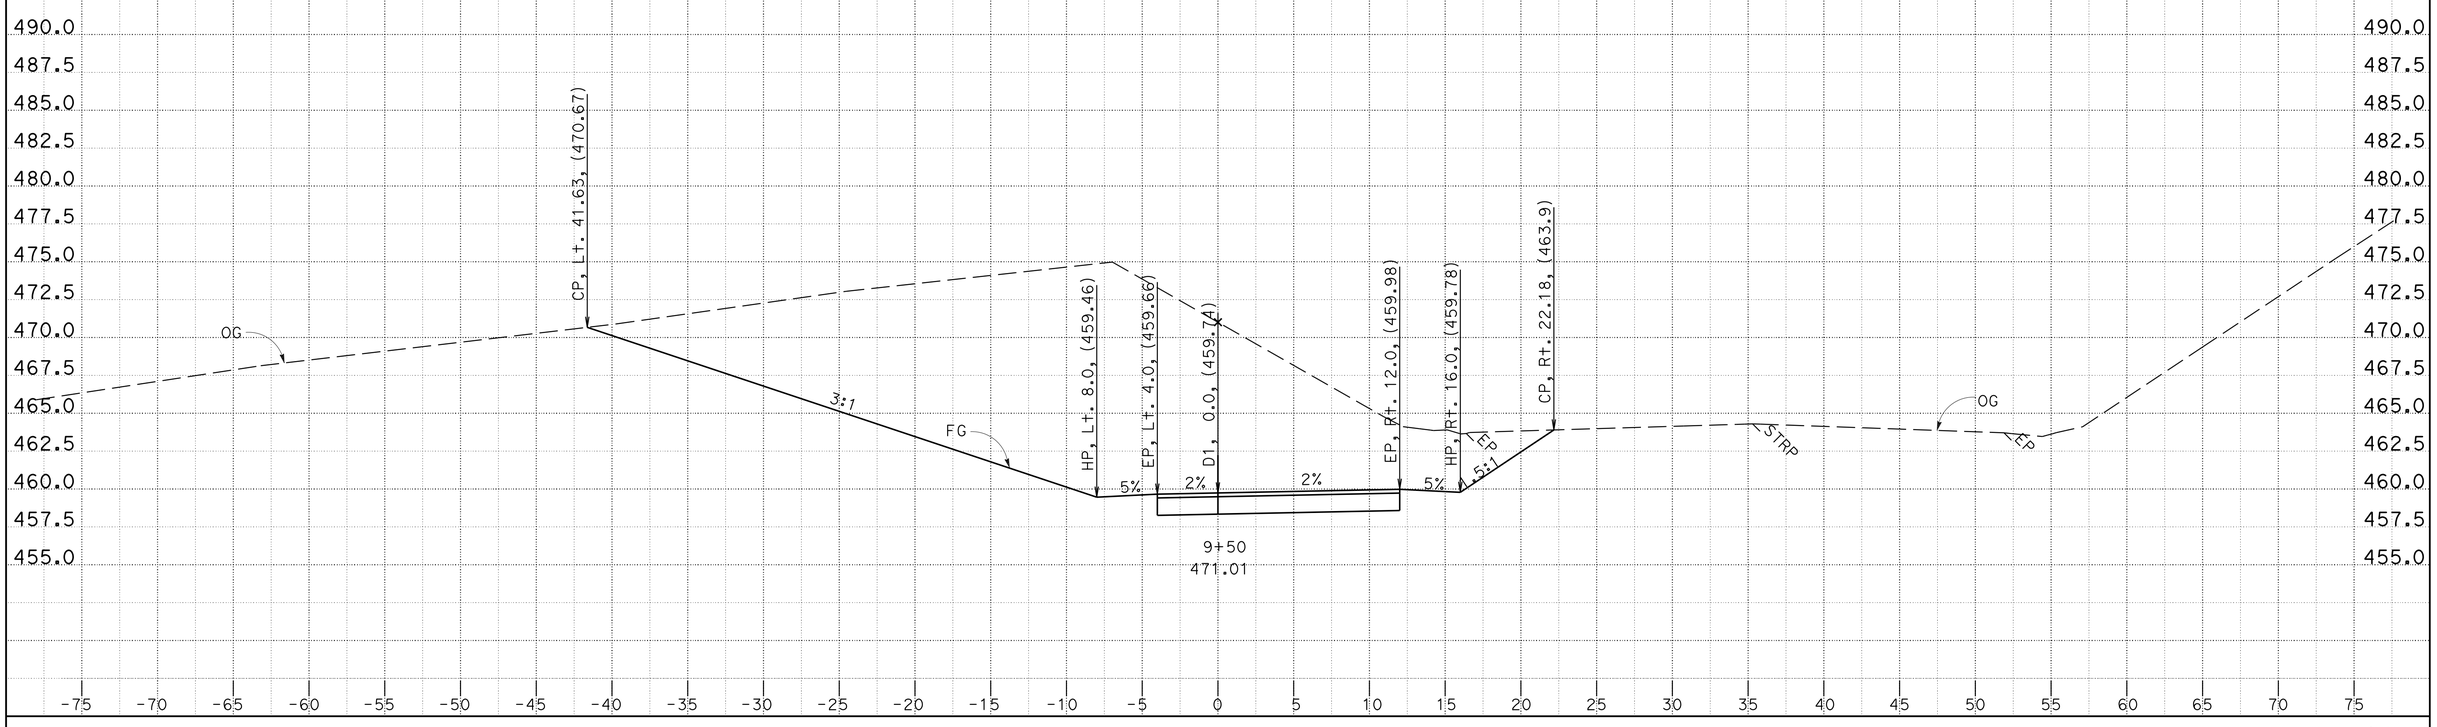

CREATED BY: D. Hopper
DATE: 4/15/2014

CONTRACT: 03-0F6904
DIST/CO/RTE/PM: 03/But/70/24.0-24.5
PROJECT ID: 0300000100

SCALE: 1" = 5' Horiz.
1" = 5' Vert.

All Dimensions are US Survey Feet

D1
CROSS SECTIONS
SHEET 29 OF 35

KC Project: 0F690 File: P:\proj4*\0f690\design\CAiCE\0f690\EAR\D1\d1_04_14_14.ear

FOR EARTHWORK DEVELOPMENT ONLY

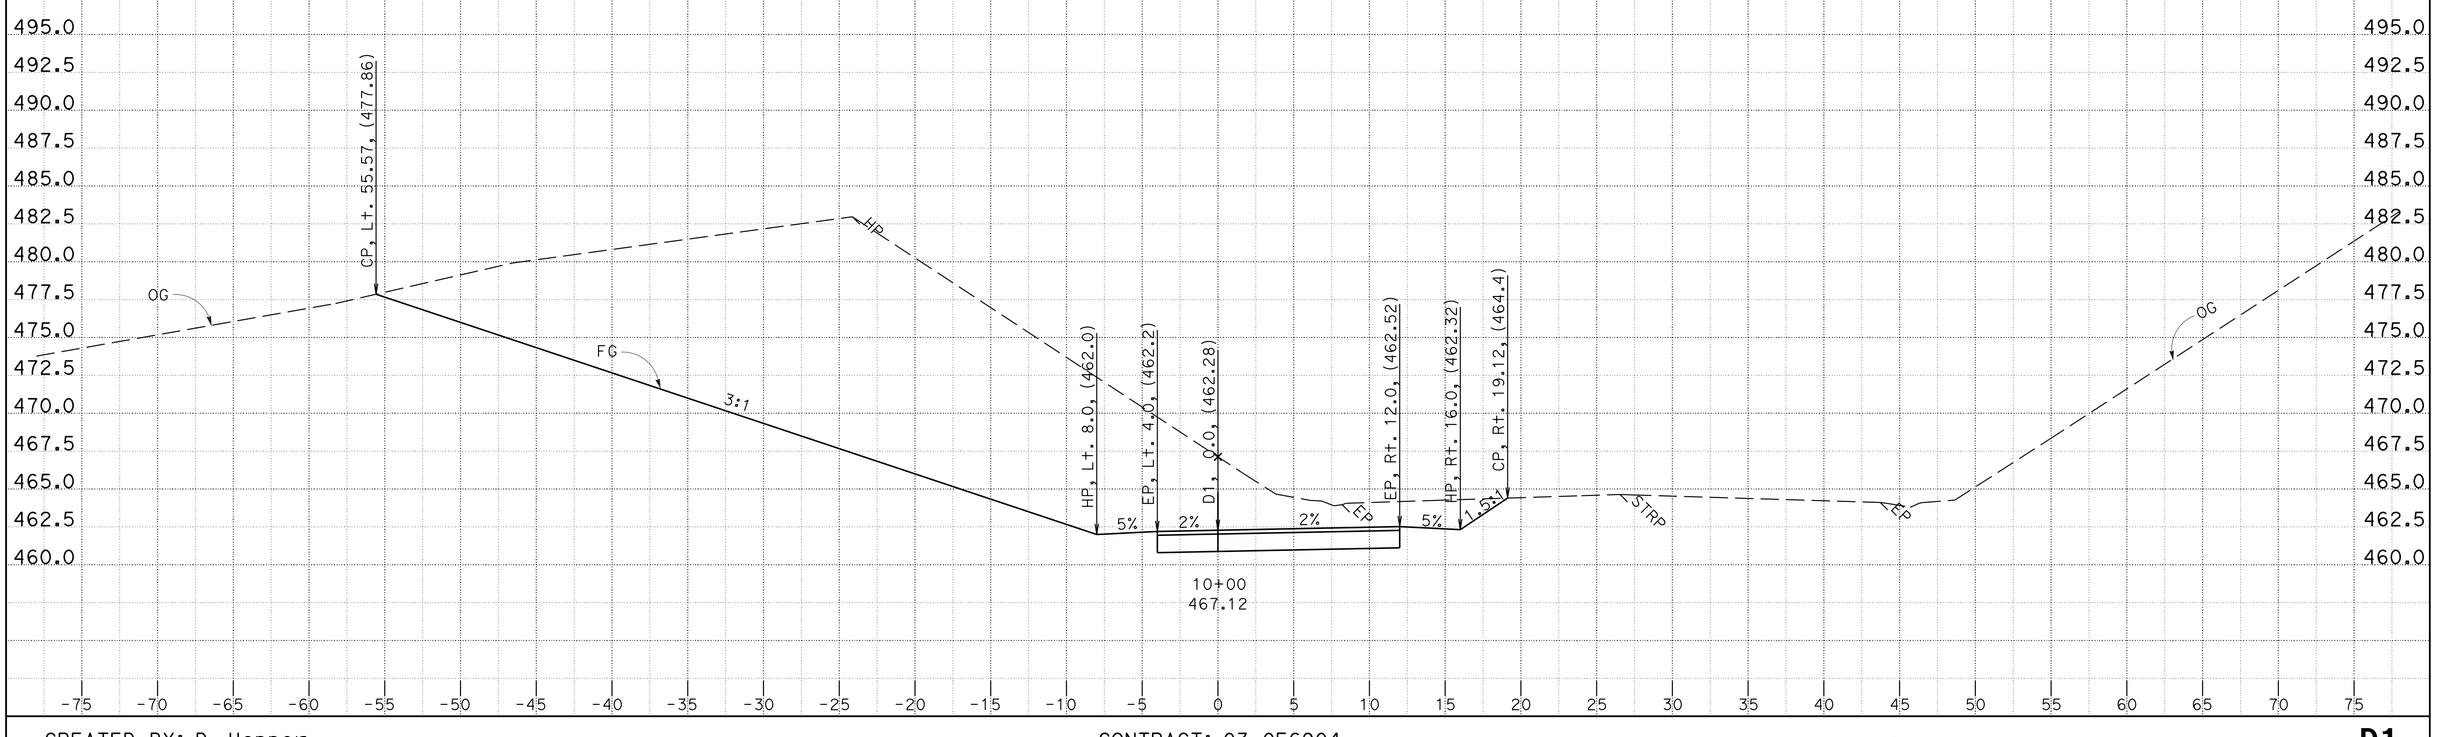

CREATED BY: D. Hopper
DATE: 4/15/2014

KC Project: 0F690 File: P:\proj4*\0f690\design\CAiCE\0f690\EAR\D1\d1_04_14_14.ear

CONTRACT: 03-0F6904
DIST/CO/RTE/PM: 03/But/70/24.0-24.5
PROJECT ID: 0300000100

SCALE: 1" = 5' Horiz.
1" = 5' Vert.

All Dimensions are US Survey Feet

D1
CROSS SECTIONS
SHEET 30 OF 35

FOR EARTHWORK DEVELOPMENT ONLY

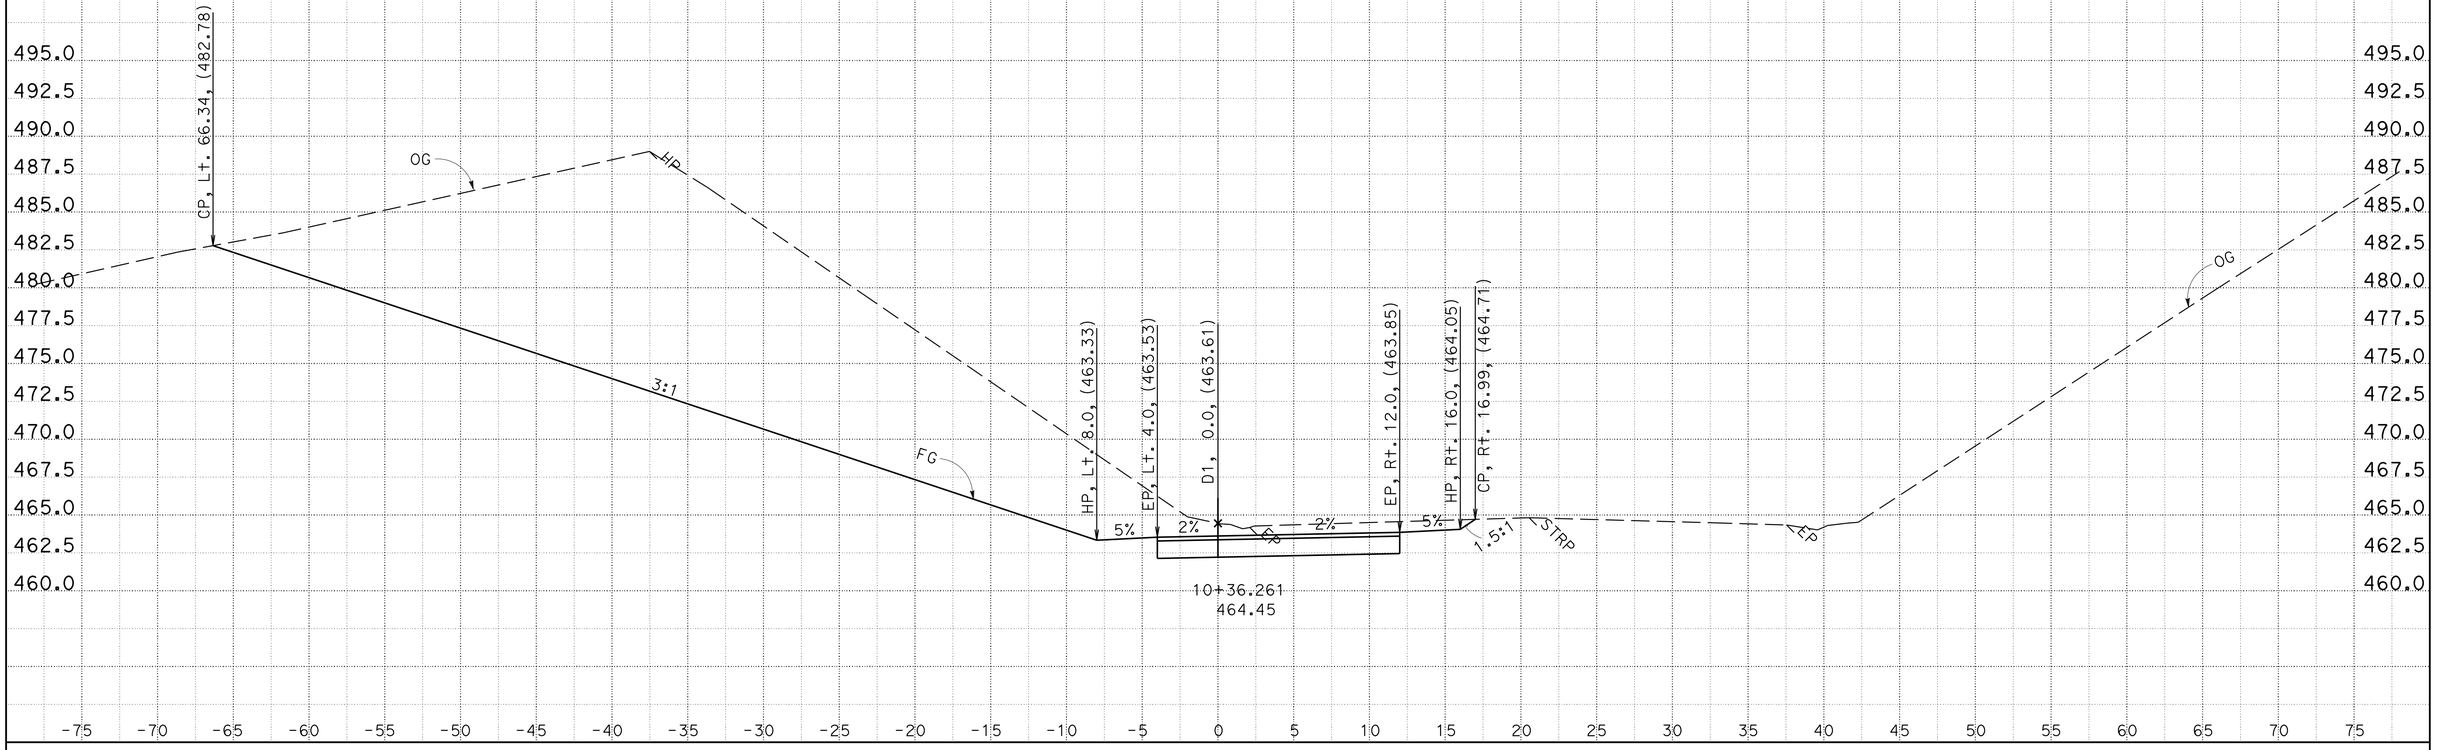

CREATED BY: D. Hopper
DATE: 4/15/2014

KC Project: 0F690 File: P:\proj4*\0f690\design\CAiCE\0f690\EAR\D1\d1_04_14_14.ear

CONTRACT: 03-0F6904
DIST/CO/RTE/PM: 03/But/70/24.0-24.5
PROJECT ID: 0300000100

SCALE: 1" = 5' Horiz.
1" = 5' Vert.

All Dimensions are US Survey Feet

D1
CROSS SECTIONS
SHEET 31 OF 35

FOR EARTHWORK DEVELOPMENT ONLY

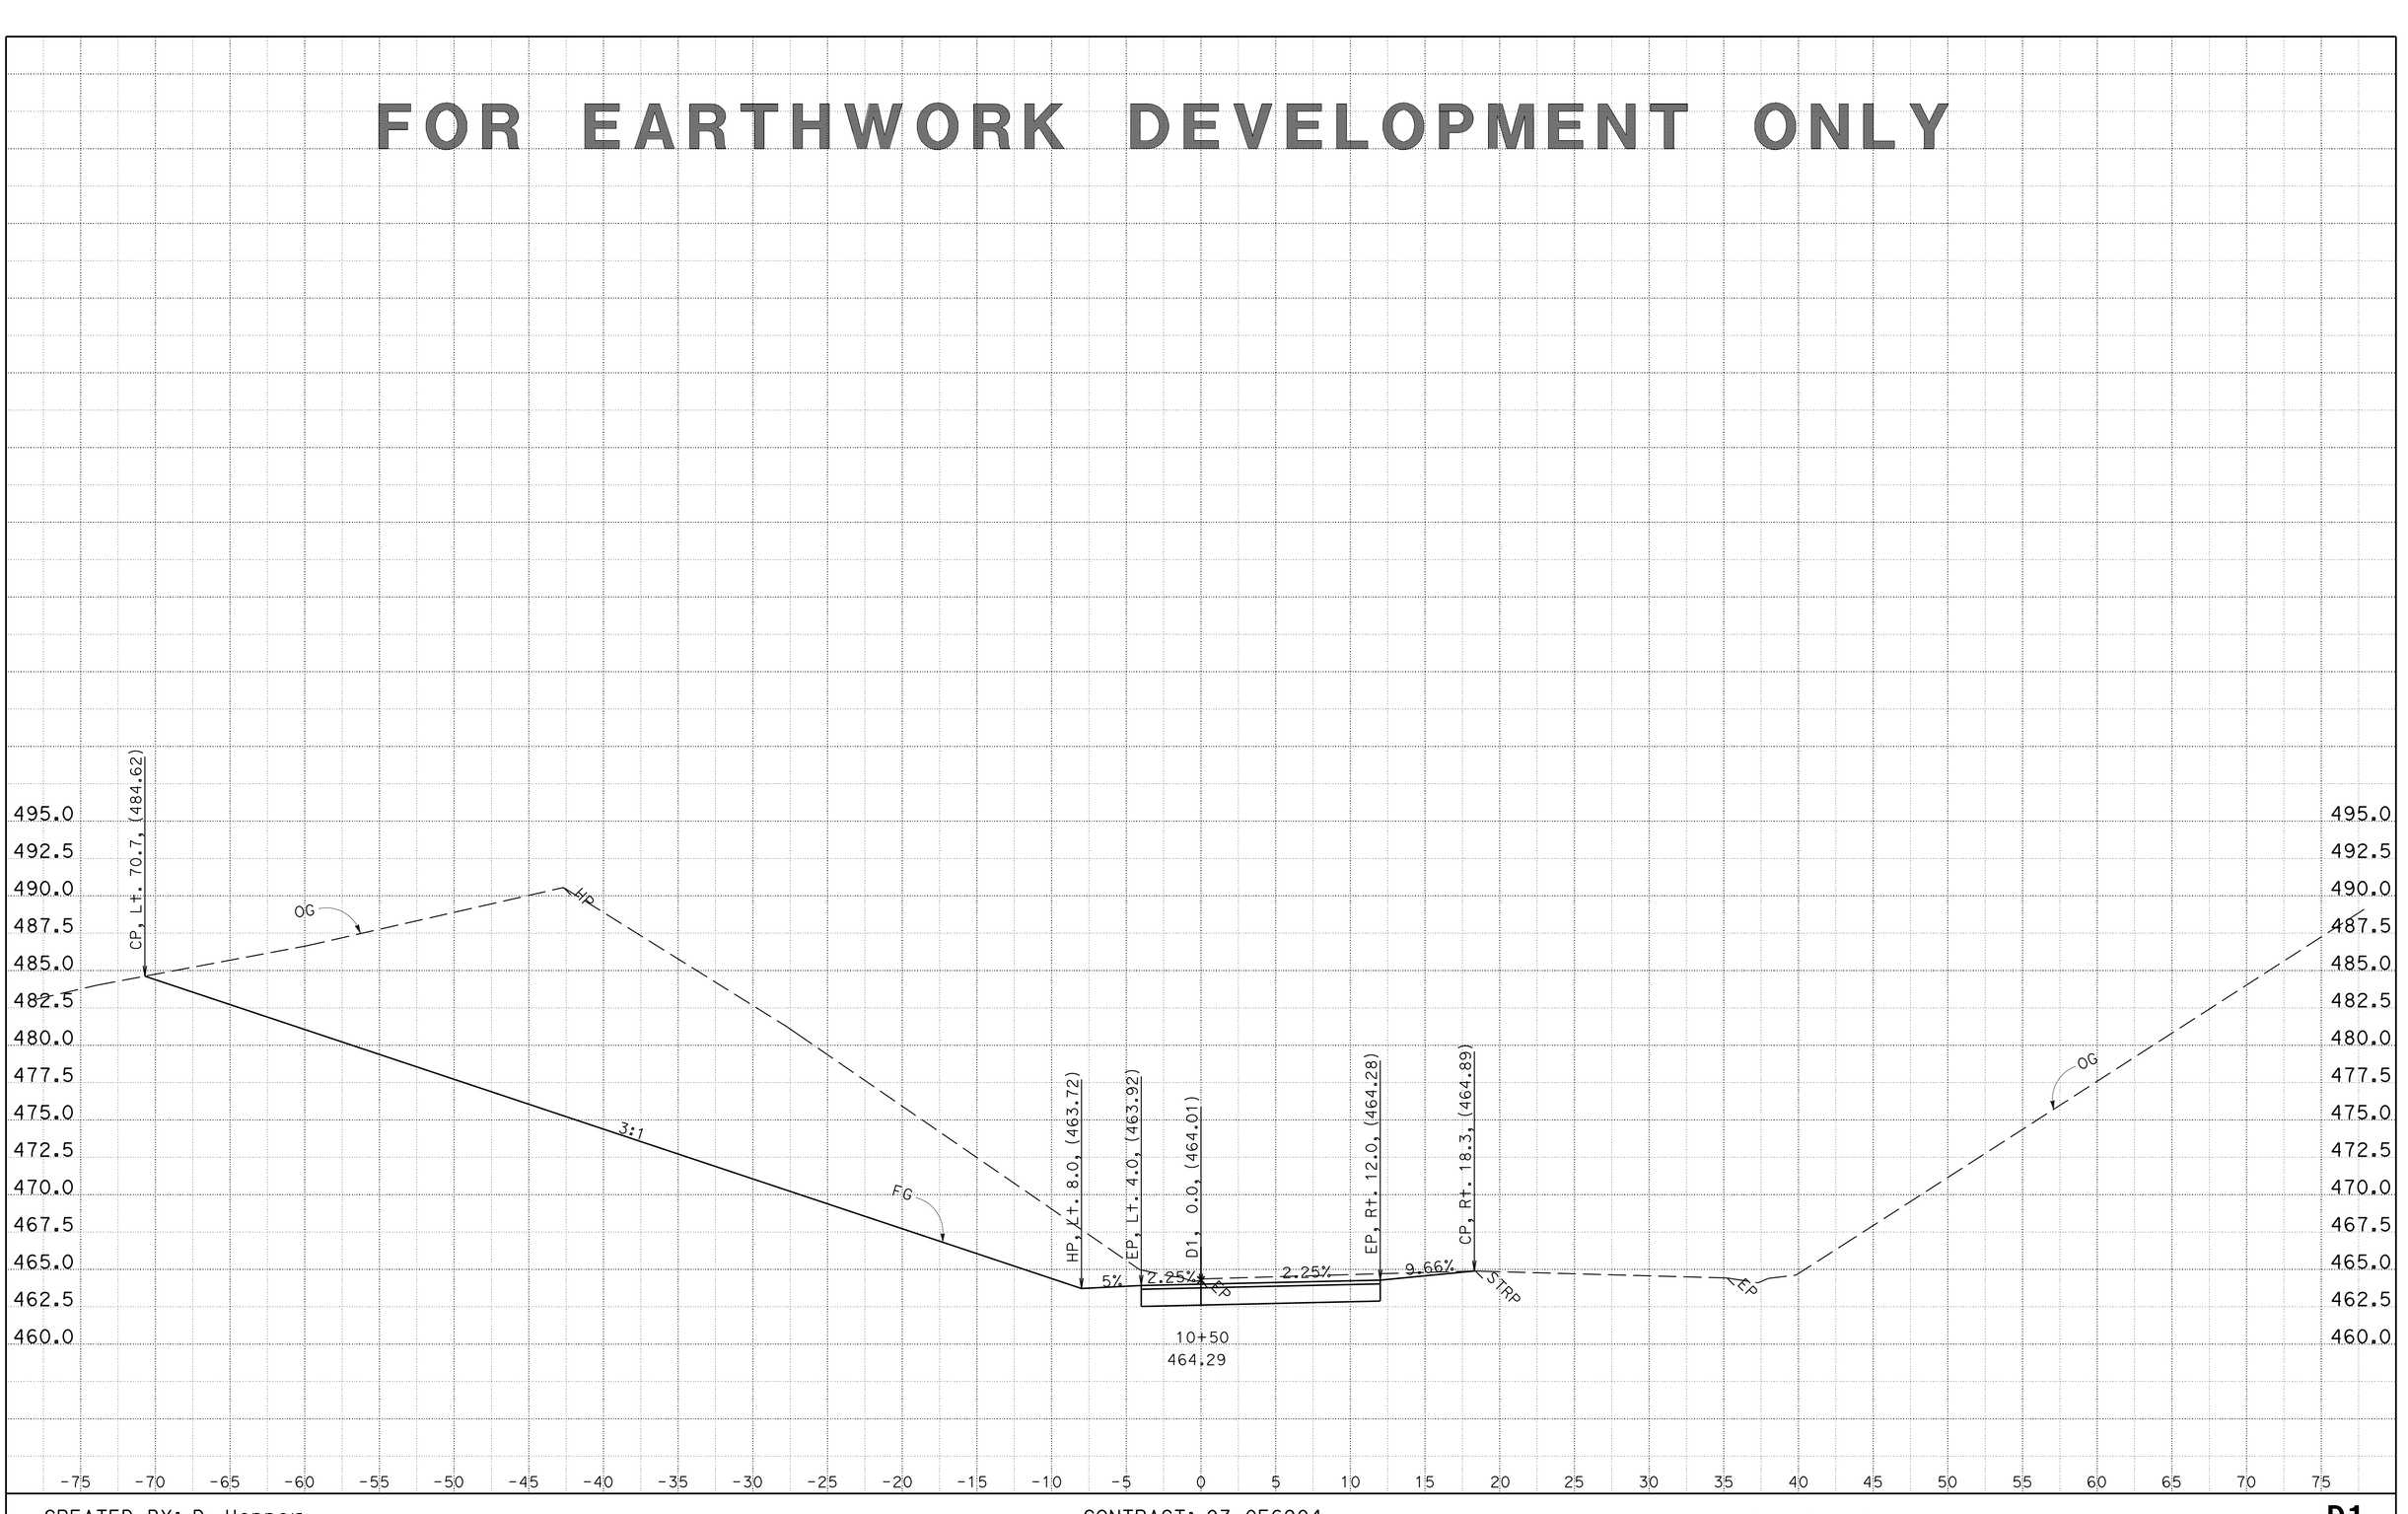

CREATED BY: D. Hopper
DATE: 4/15/2014

KC Project: 0F690 File: P:\proj4*\0f690\design\CAiCE\0f690\EAR\D1\d1_04_14_14.ear

CONTRACT: 03-0F6904
DIST/CO/RTE/PM: 03/But/70/24.0-24.5
PROJECT ID: 0300000100

SCALE: 1" = 5' Horiz.
1" = 5' Vert.

All Dimensions are US Survey Feet

D1
CROSS SECTIONS
SHEET 32 OF 35

FOR EARTHWORK DEVELOPMENT ONLY

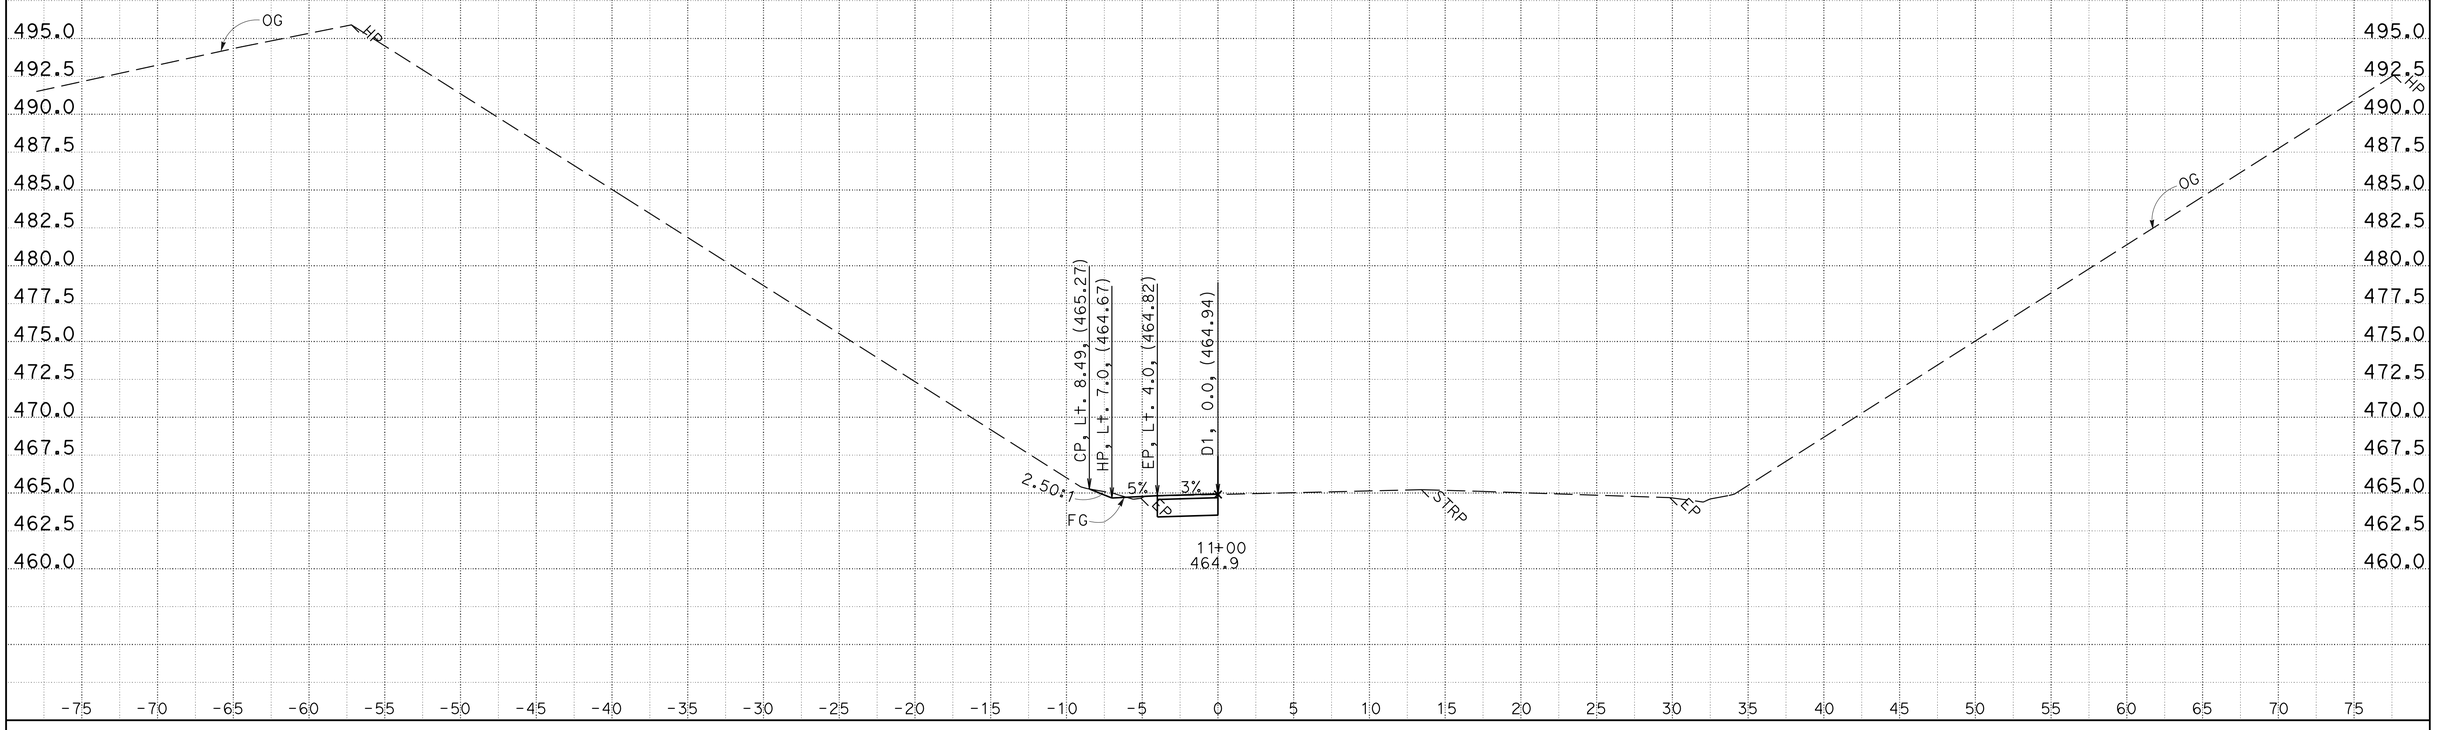

CREATED BY: D. Hopper
DATE: 4/15/2014

KC Project: 0F690 File: P:\proj4*\0f690\design\CAiCE\0f690\EAR\D1\d1_04_14_14.ear

CONTRACT: 03-0F6904
DIST/CO/RTE/PM: 03/But/70/24.0-24.5
PROJECT ID: 0300000100

SCALE: 1" = 5' Horiz.
1" = 5' Vert.

All Dimensions are US Survey Feet

D1
CROSS SECTIONS
SHEET 33 OF 35

FOR EARTHWORK DEVELOPMENT ONLY

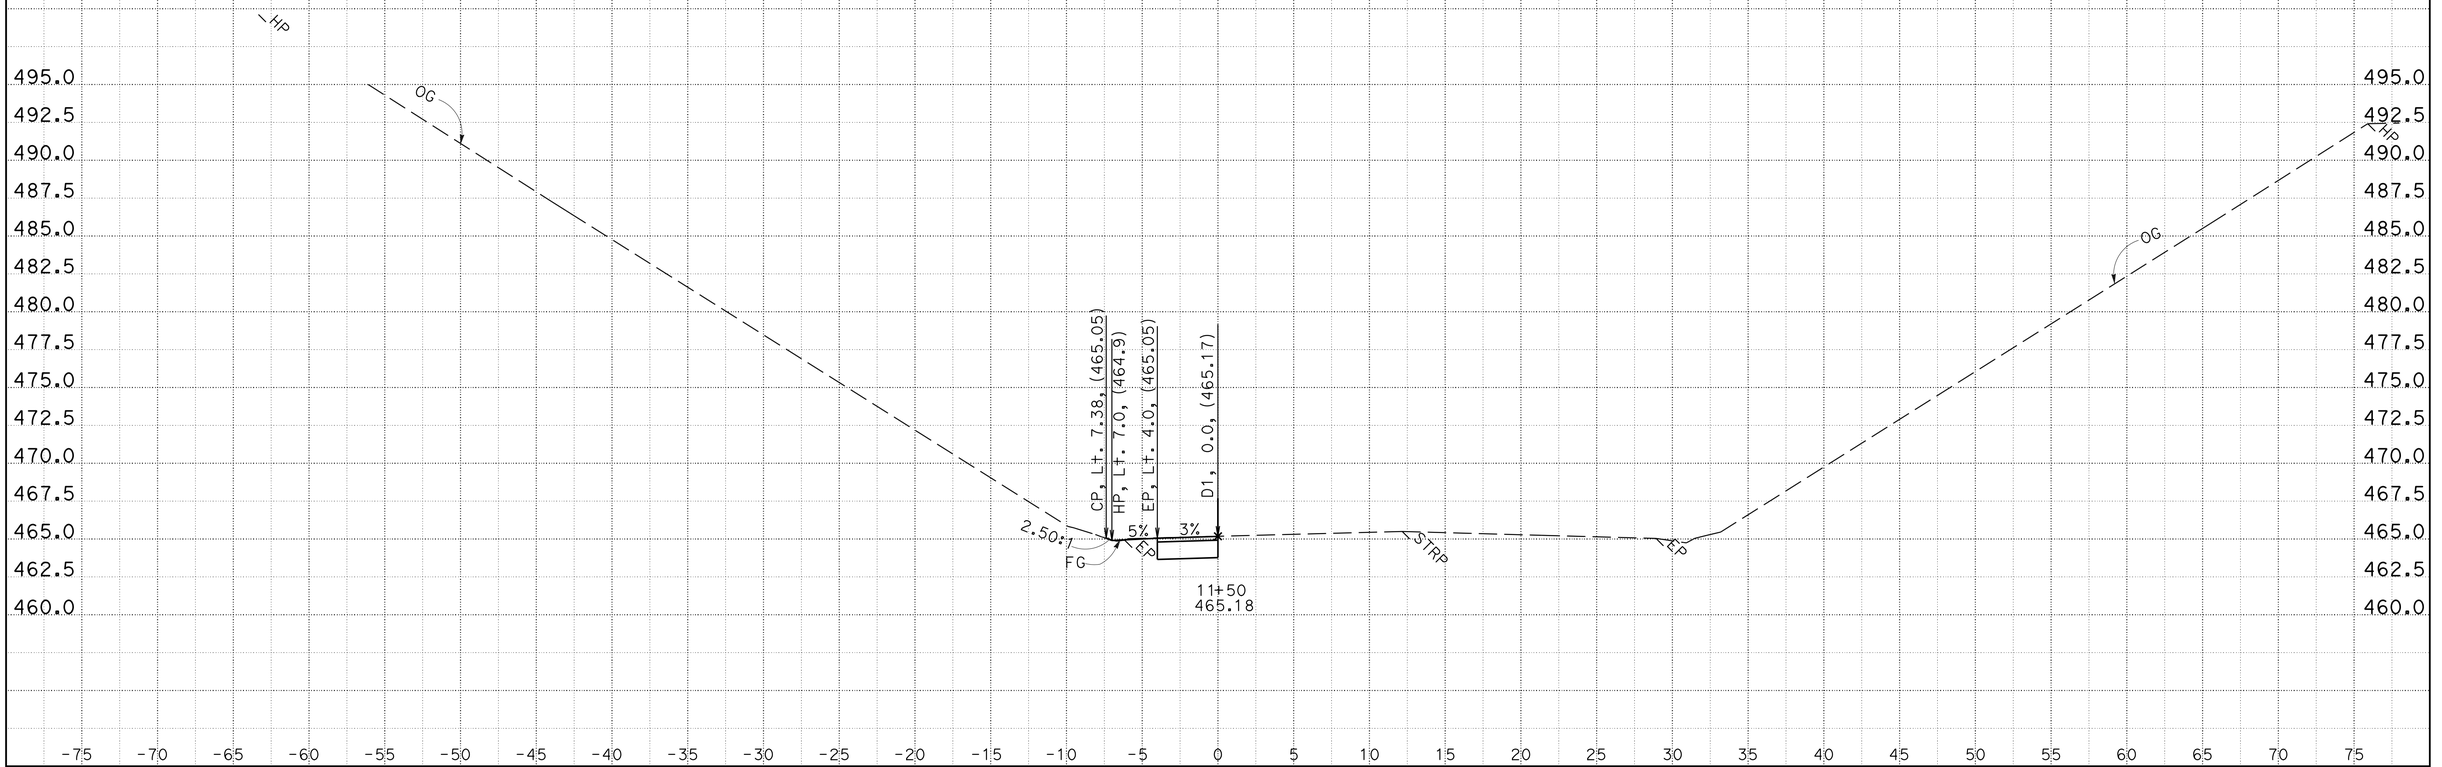

CREATED BY: D. Hopper
DATE: 4/15/2014

KC Project: 0F690 File: P:\proj4*\0f690\design\CAiCE\0f690\EAR\D1\d1_04_14_14.ear

CONTRACT: 03-0F6904
DIST/CO/RTE/PM: 03/But/70/24.0-24.5
PROJECT ID: 0300000100

SCALE: 1" = 5' Horiz.
1" = 5' Vert.

All Dimensions are US Survey Feet

D1
CROSS SECTIONS
SHEET 34 OF 35

FOR EARTHWORK DEVELOPMENT ONLY

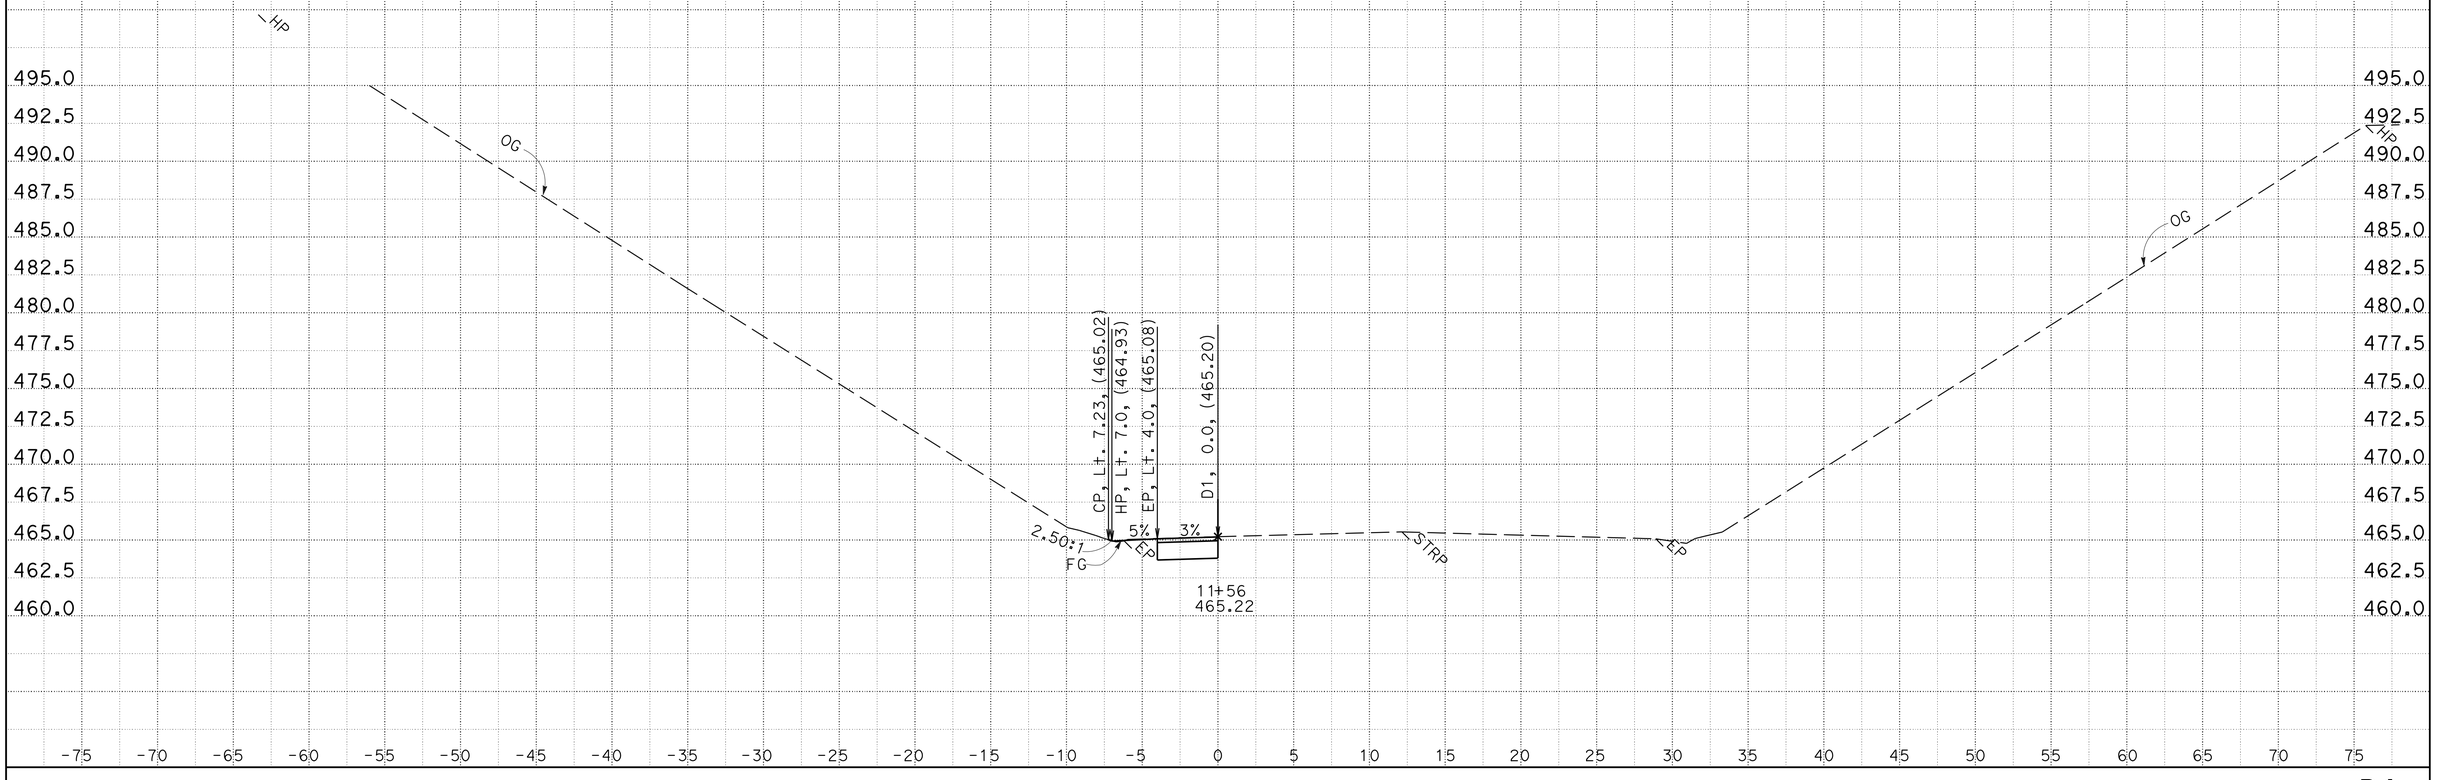

CREATED BY: D. Hopper
DATE: 4/15/2014

KC Project: 0F690 File: P:\proj4*\0f690\design\CAiCE\0f690\EAR\D1\d1_04_14_14.ear

CONTRACT: 03-0F6904
DIST/CO/RTE/PM: 03/But/70/24.0-24.5
PROJECT ID: 0300000100

SCALE: 1" = 5' Horiz.
1" = 5' Vert.

All Dimensions are US Survey Feet

D1
CROSS SECTIONS
SHEET 35 OF 35

FOR EARTHWORK DEVELOPMENT ONLY

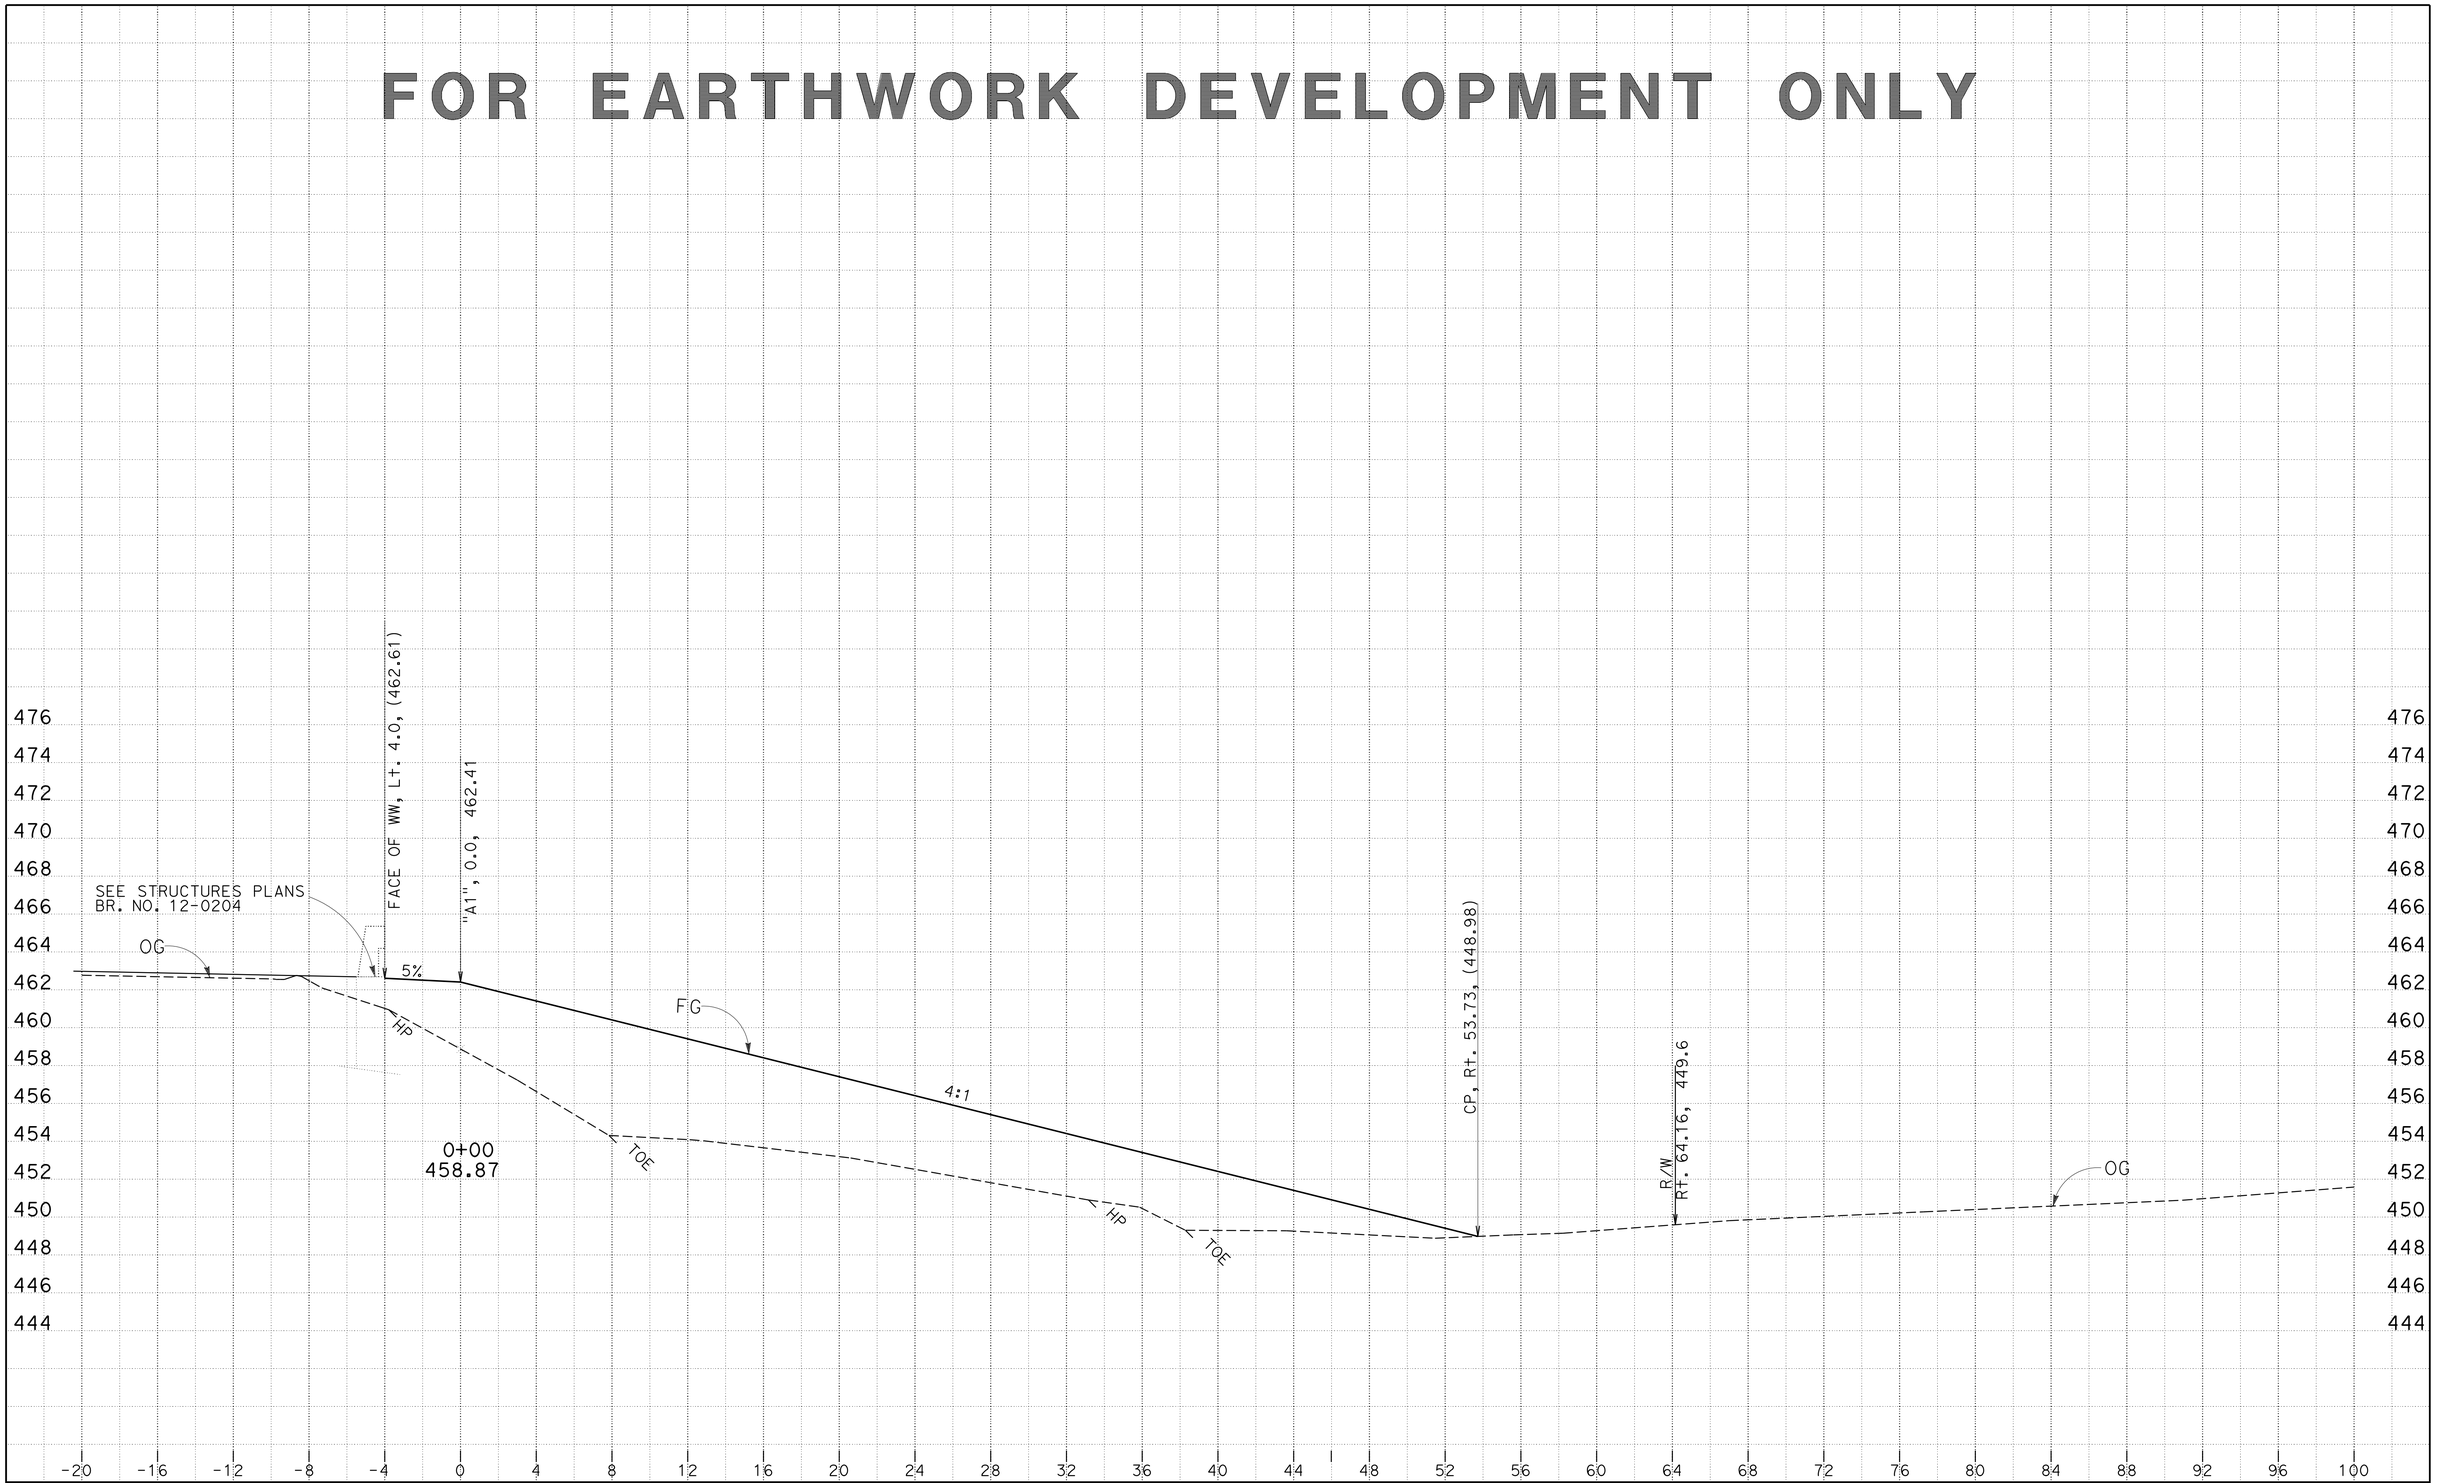

DATE: 3/20/2014
KC Project: 0F690
File: P:\proj4*\0f690\design\CAiCE\0f690\EAR\A1\a1_design.ear

CONTRACT: 03-0F6904
DIST/CO/RTE/PM: 03/But/70/24.0-24.5
PROJECT ID: 0300000100

SCALE: 1" = 4' Horiz.
1" = 4' Vert.
All Dimensions are US Survey Feet

A1
CROSS SECTIONS
SHEET 1 OF 21

FOR EARTHWORK DEVELOPMENT ONLY

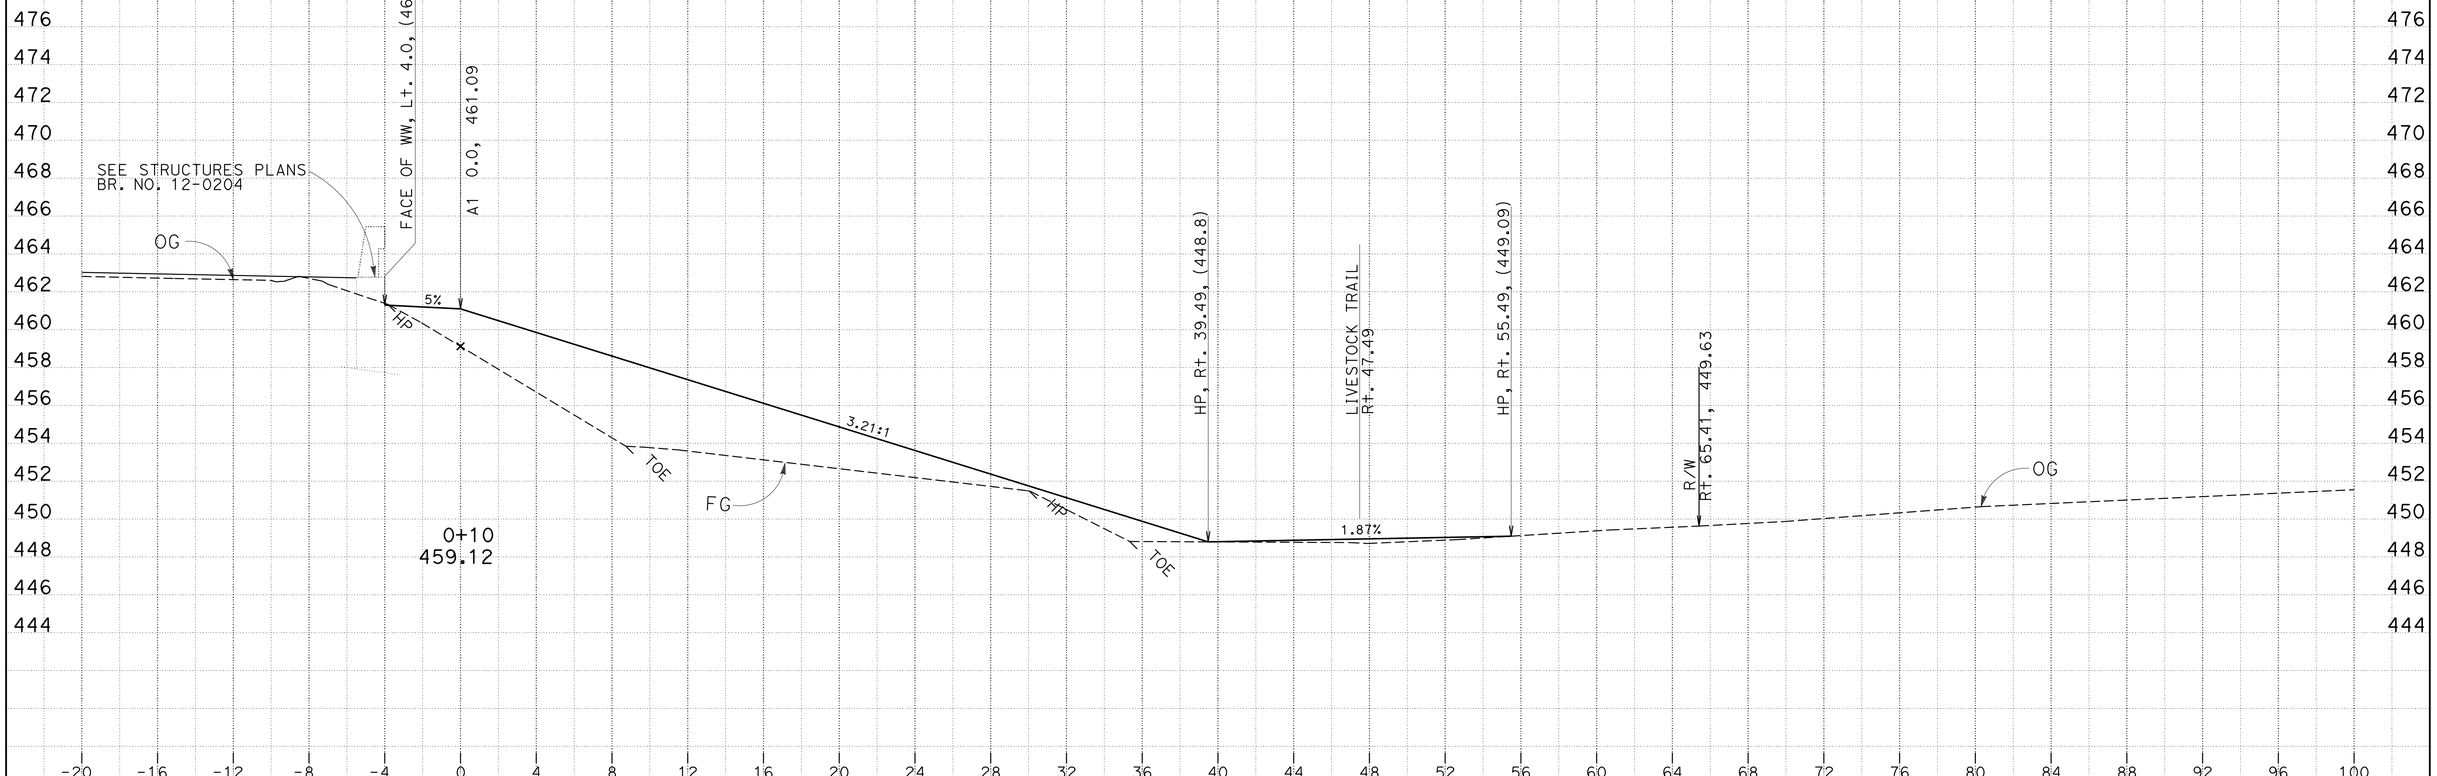

DATE: 3/20/2014
KC Project: 0F690
File: P:\proj4*\0f690\design\CAiCE\0f690\EAR\A1\a1_design.ear

CONTRACT: 03-0F6904
DIST/CO/RTE/PM: 03/But/70/24.0-24.5
PROJECT ID: 0300000100

SCALE: 1" = 4' Horiz.
1" = 4' Vert.
All Dimensions are US Survey Feet

A1
CROSS SECTIONS
SHEET 2 OF 21

FOR EARTHWORK DEVELOPMENT ONLY

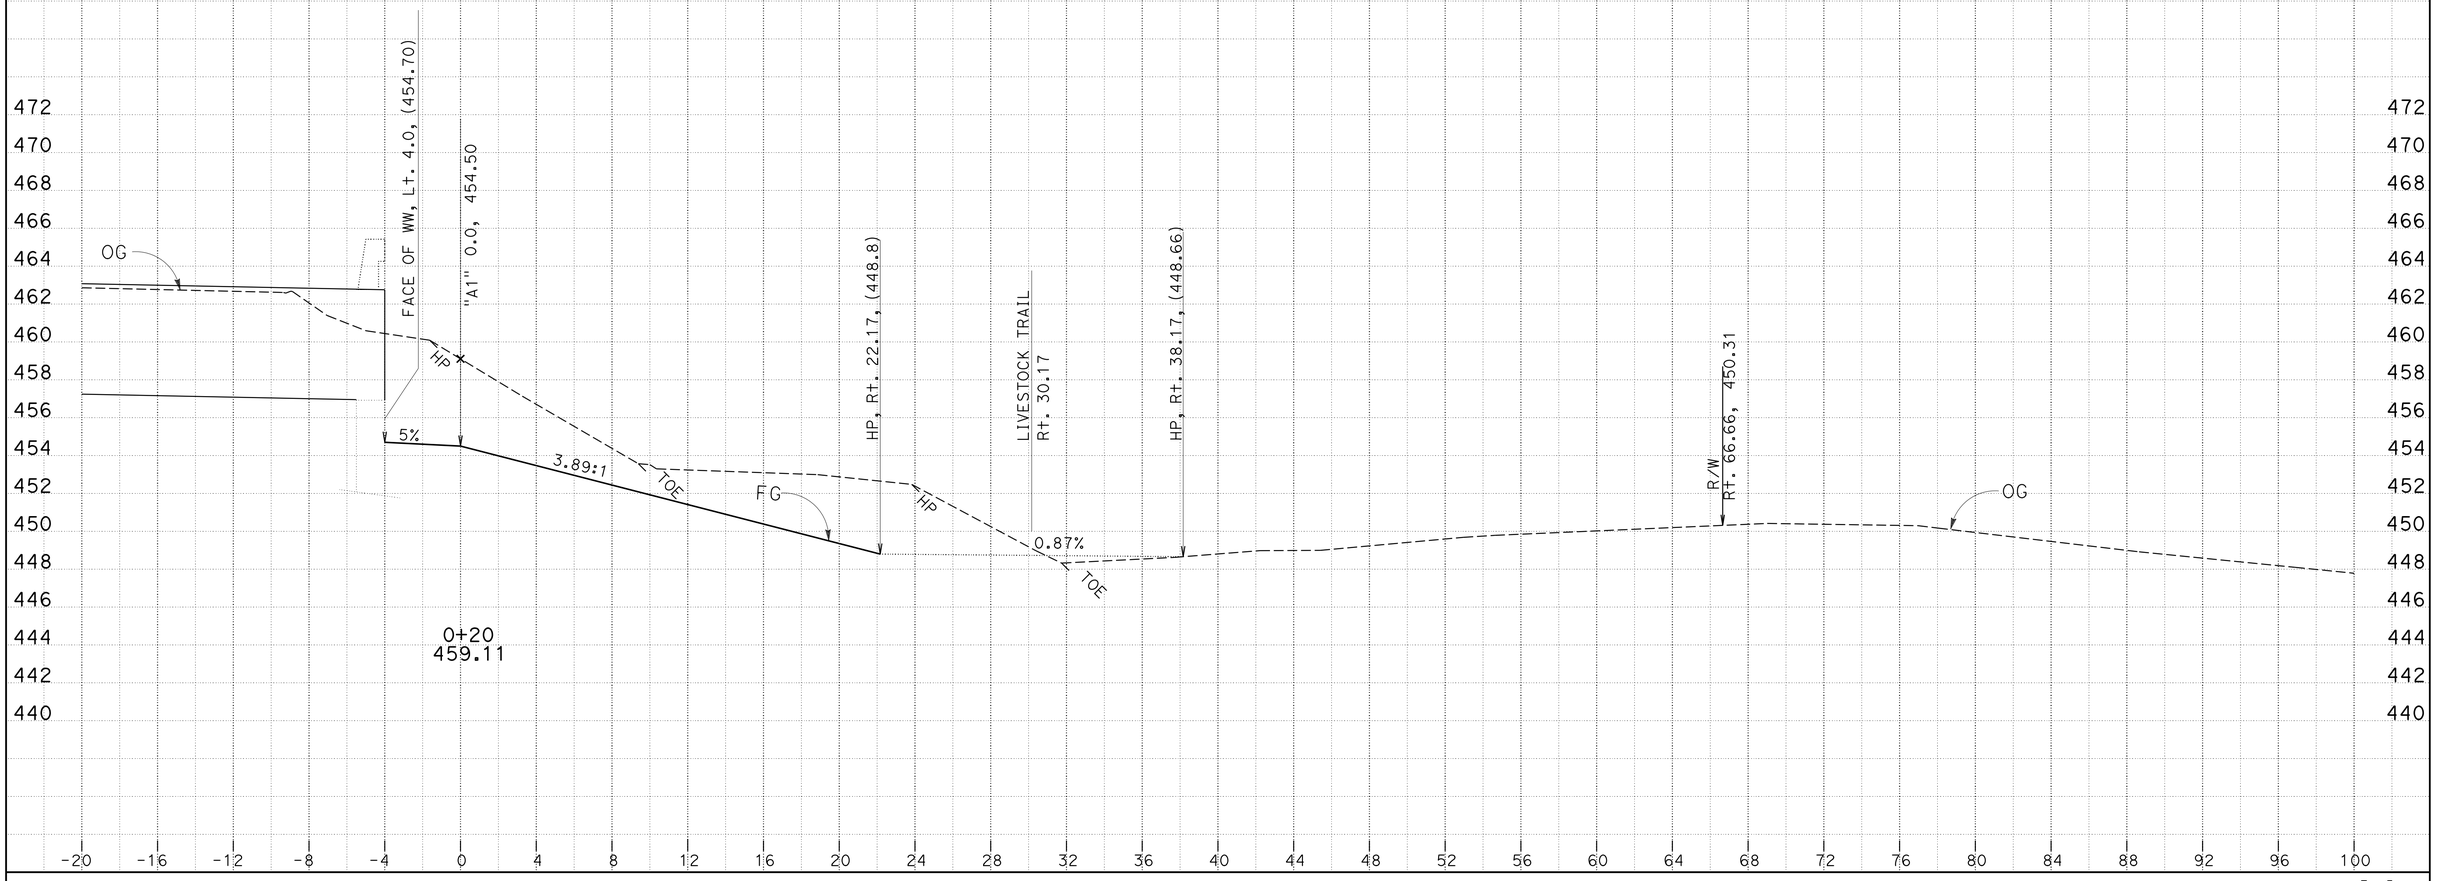

DATE: 3/20/2014
KC Project: 0F690
File: P:\proj4*\0f690\design\CAiCE\0f690\EAR\A1\a1_design.ear

CONTRACT: 03-0F6904
DIST/CO/RTE/PM: 03/But/70/24.0-24.5
PROJECT ID: 0300000100

SCALE: 1" = 4' Horiz.
1" = 4' Vert.
All Dimensions are US Survey Feet

A1
CROSS SECTIONS
SHEET 3 OF 21

FOR EARTHWORK DEVELOPMENT ONLY

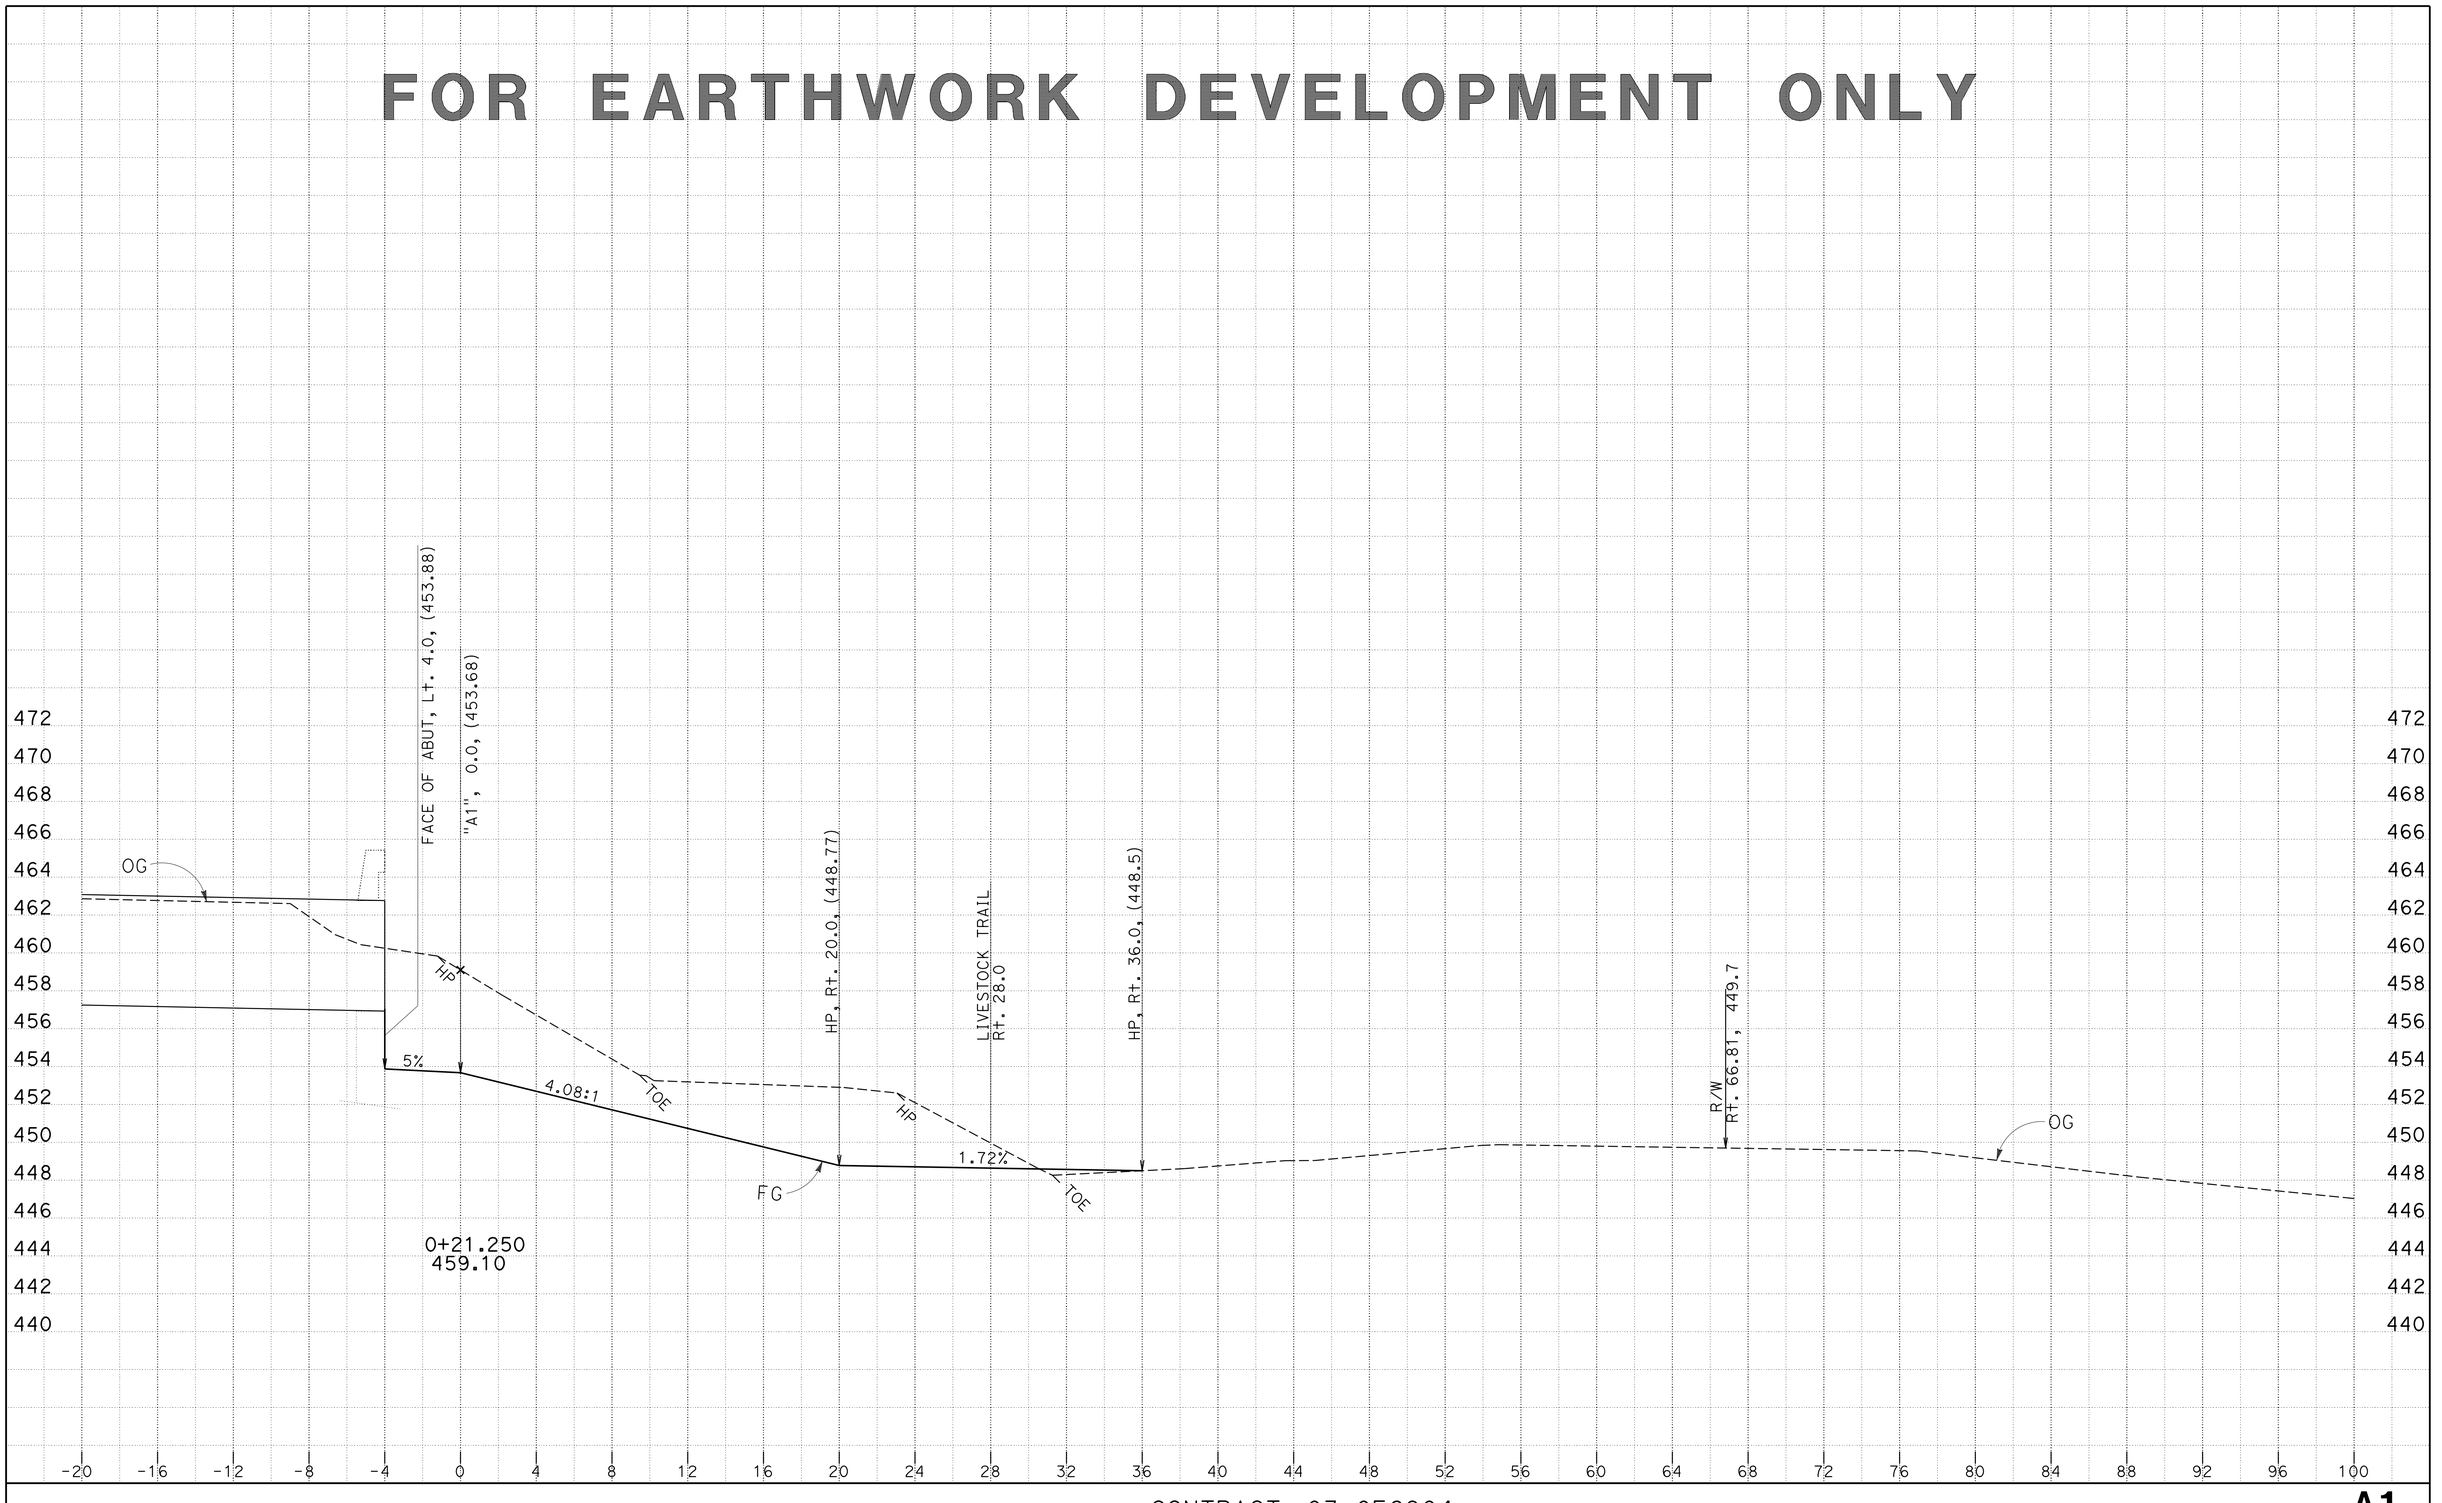

DATE: 3/20/2014
KC Project: 0F690
File: P:\proj4*\0f690\design\CAiCE\0f690\EAR\A1\a1_design.ear

CONTRACT: 03-0F6904
DIST/CO/RTE/PM: 03/But/70/24.0-24.5
PROJECT ID: 0300000100

SCALE: 1" = 4' Horiz.
1" = 4' Vert.
All Dimensions are US Survey Feet

A1
CROSS SECTIONS
SHEET 4 OF 21

FOR EARTHWORK DEVELOPMENT ONLY

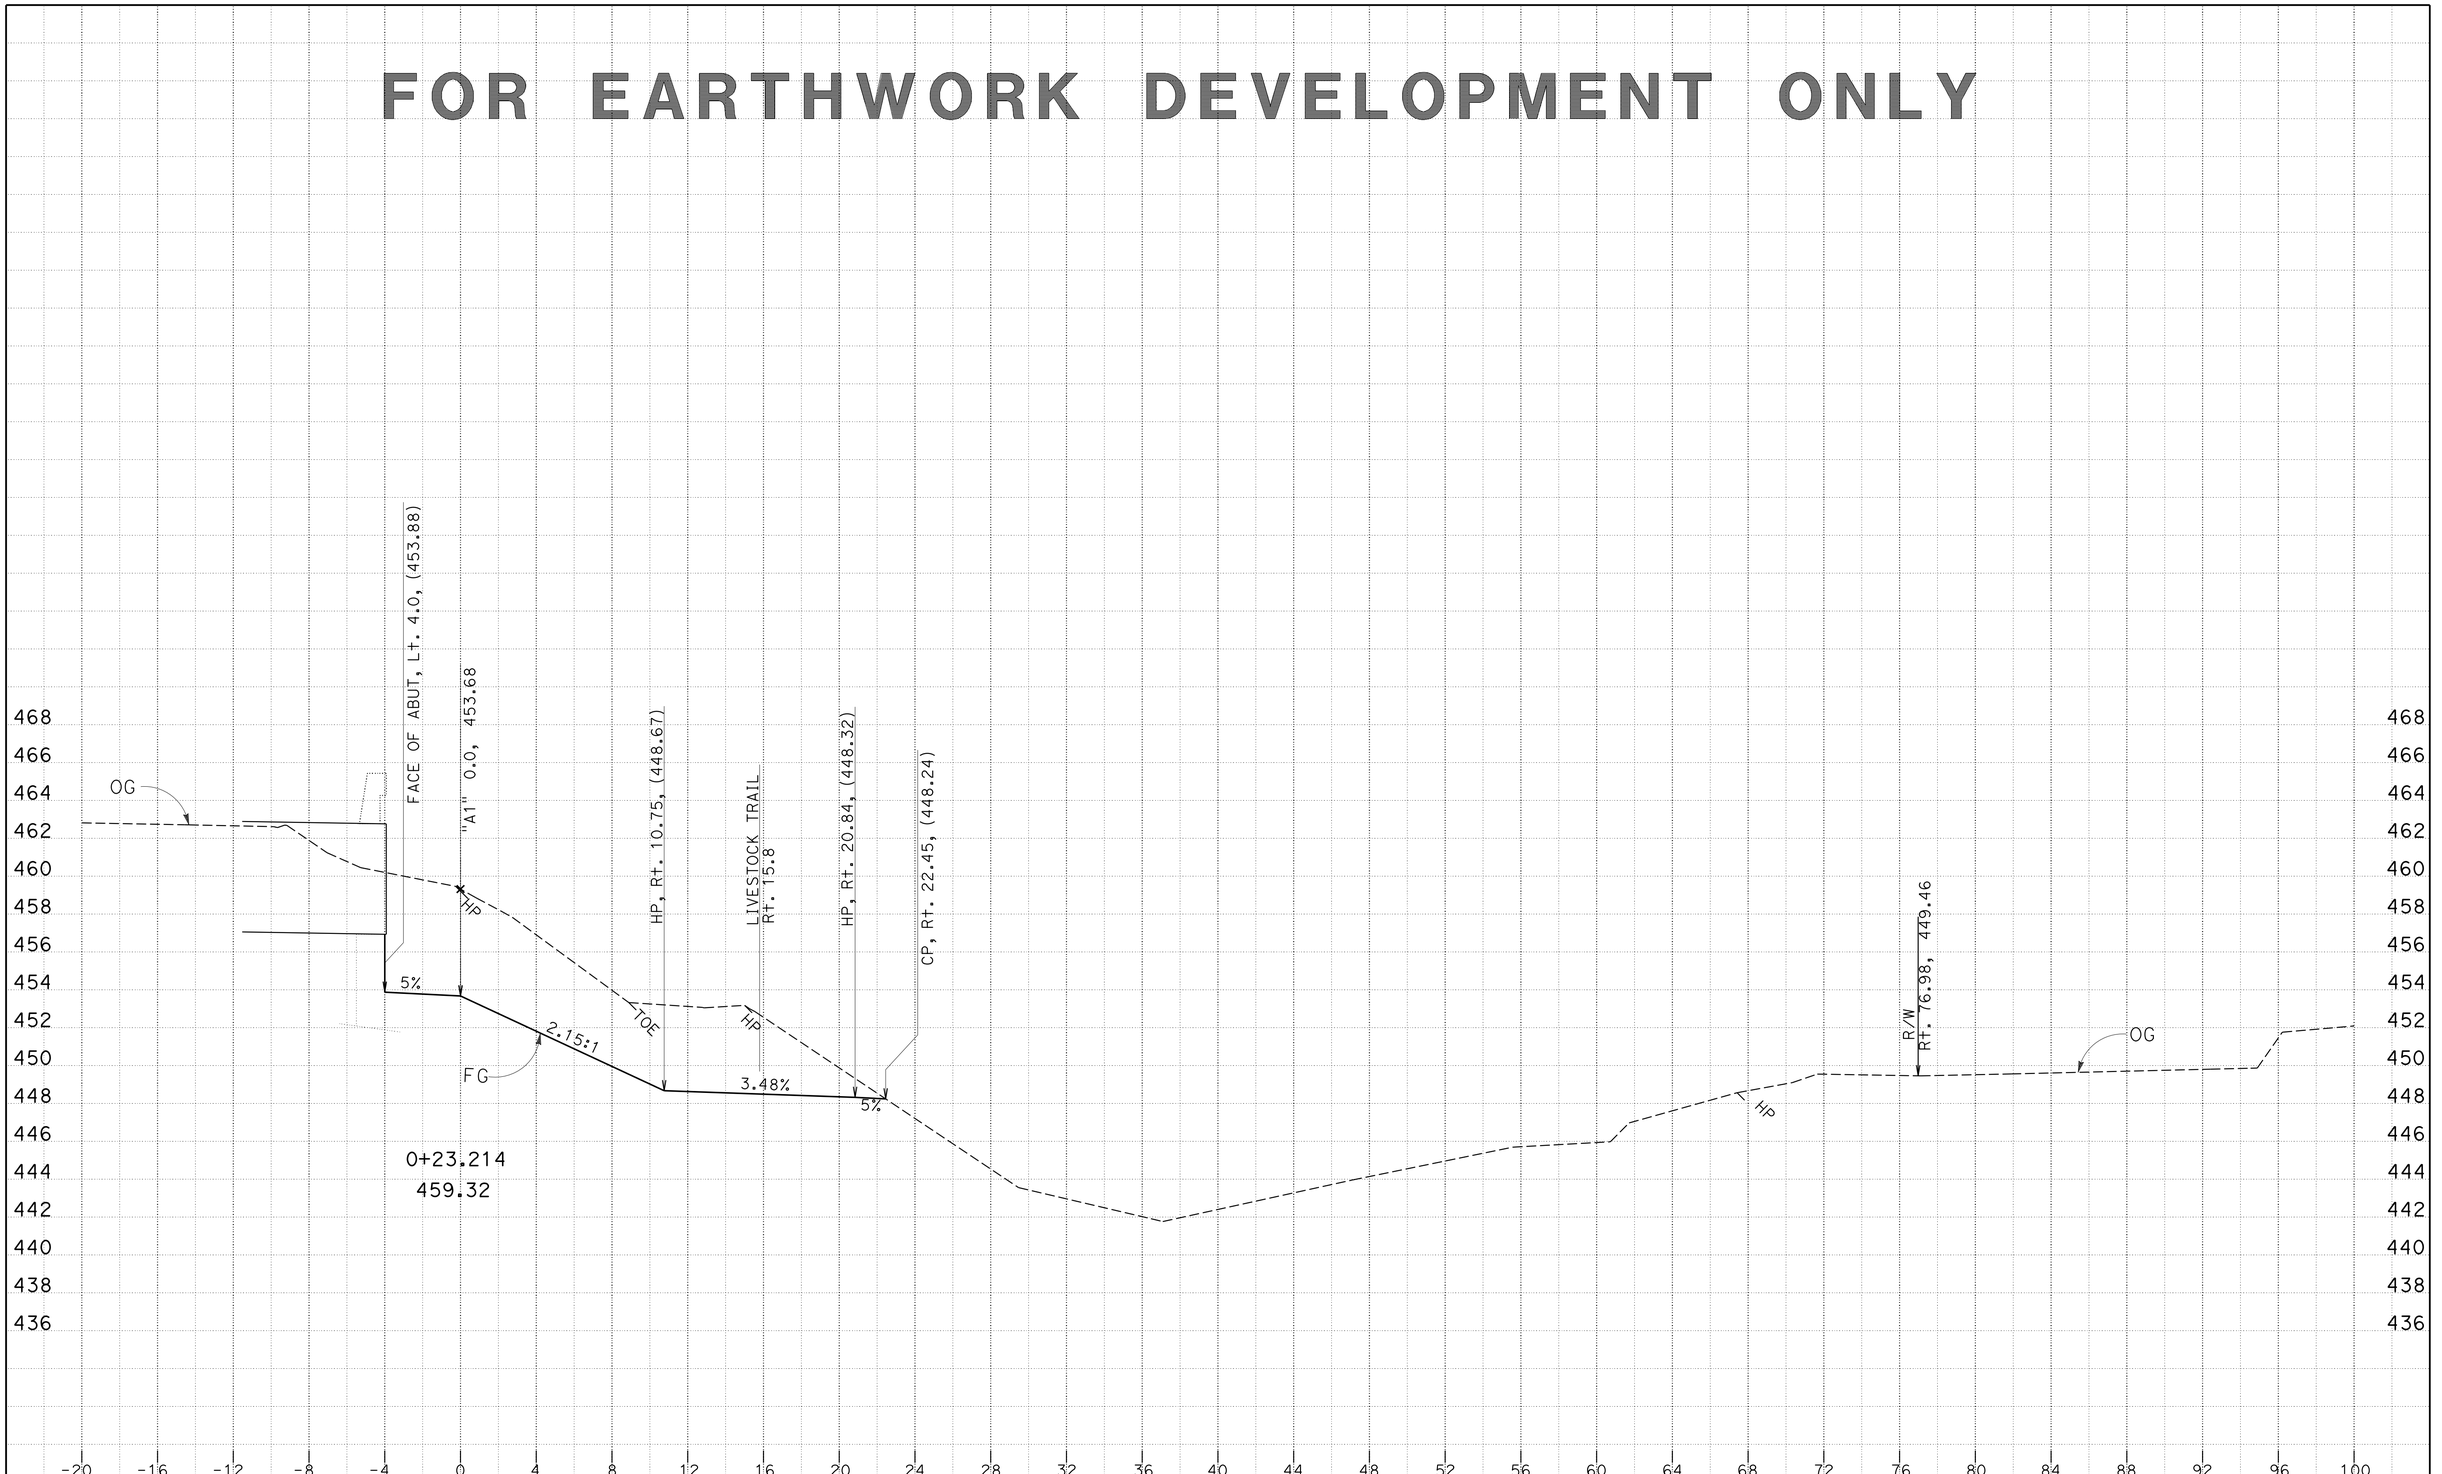

DATE: 3/20/2014
KC Project: 0F690
File: P:\proj4*\0f690\design\CAiCE\0f690\EAR\A1\a1_design.ear

CONTRACT: 03-0F6904
DIST/CO/RTE/PM: 03/But/70/24.0-24.5
PROJECT ID: 0300000100

SCALE: 1" = 4' Horiz.
1" = 4' Vert.
All Dimensions are US Survey Feet

A1
CROSS SECTIONS
SHEET 5 OF 21

FOR EARTHWORK DEVELOPMENT ONLY

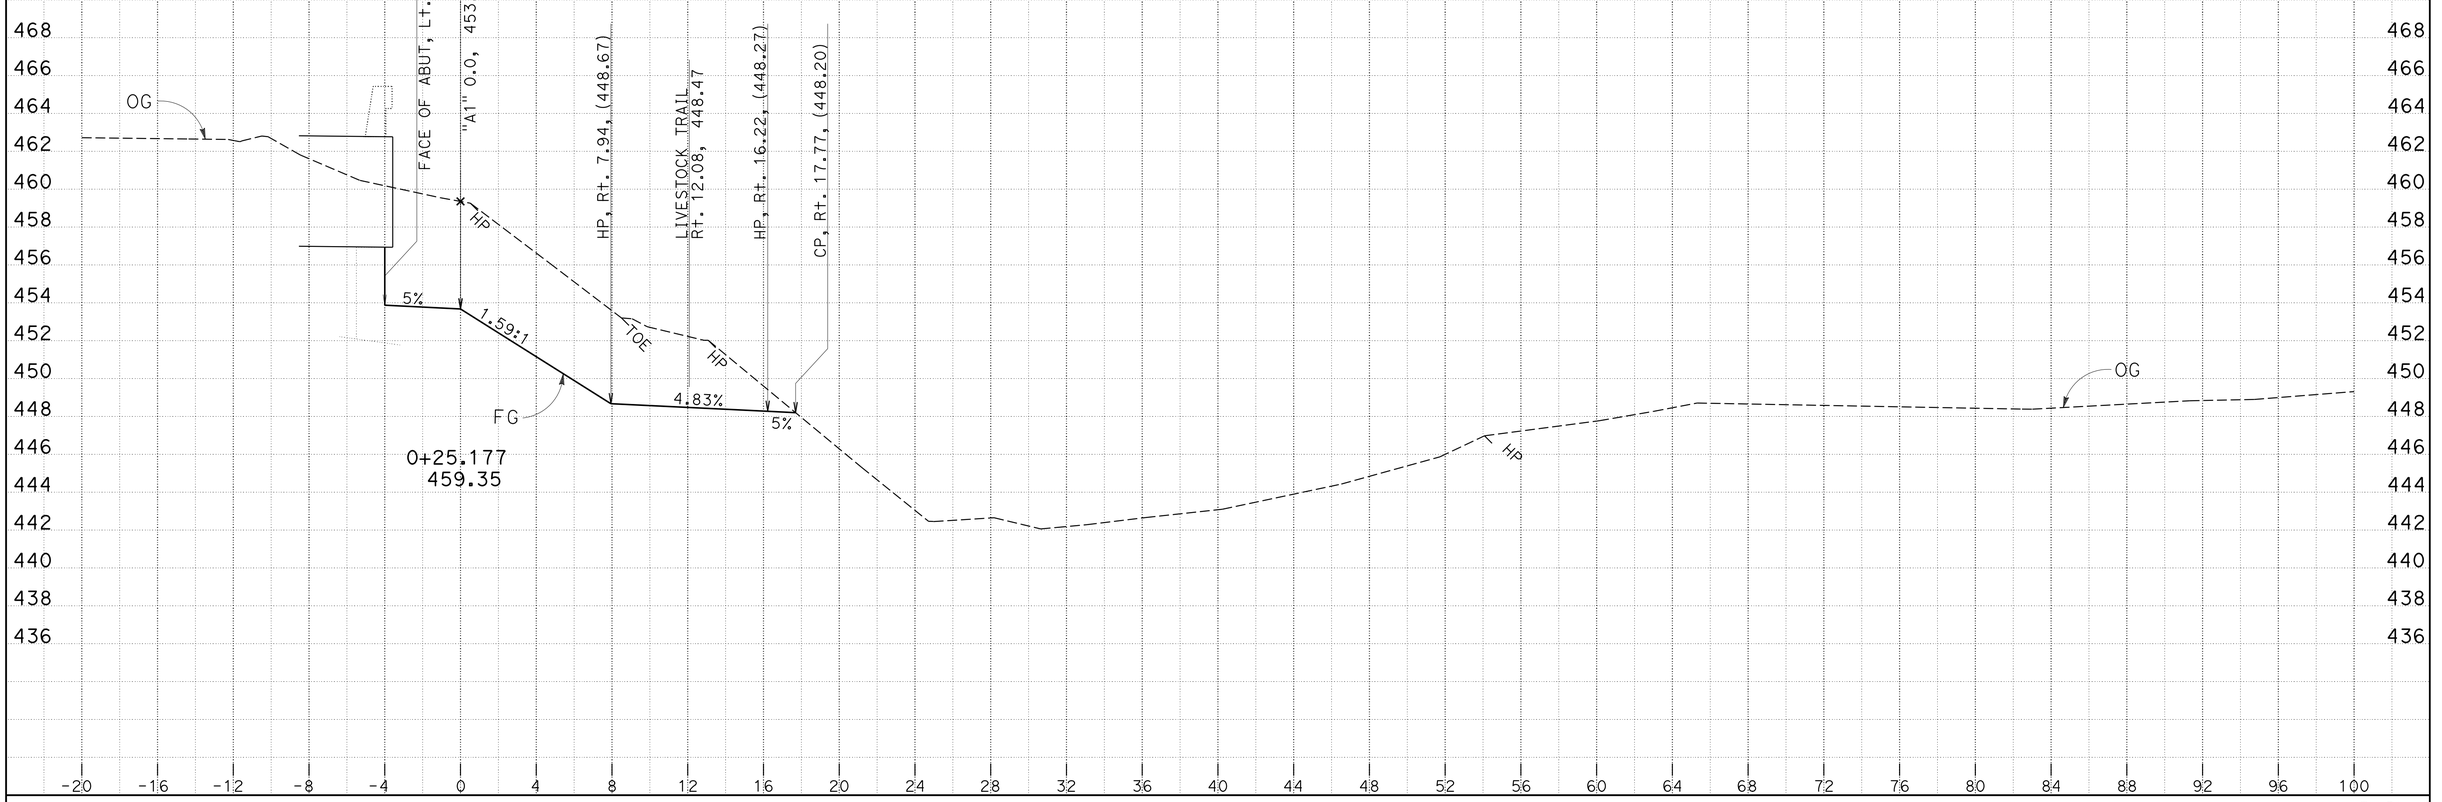

DATE: 3/20/2014
KC Project: 0F690
File: P:\proj4*\0f690\design\CAiCE\0f690\EAR\A1\a1_design.ear

CONTRACT: 03-0F6904
DIST/CO/RTE/PM: 03/But/70/24.0-24.5
PROJECT ID: 0300000100

SCALE: 1" = 4' Horiz.
1" = 4' Vert.

All Dimensions are US Survey Feet

A1
CROSS SECTIONS
SHEET 6 OF 21

FOR EARTHWORK DEVELOPMENT ONLY

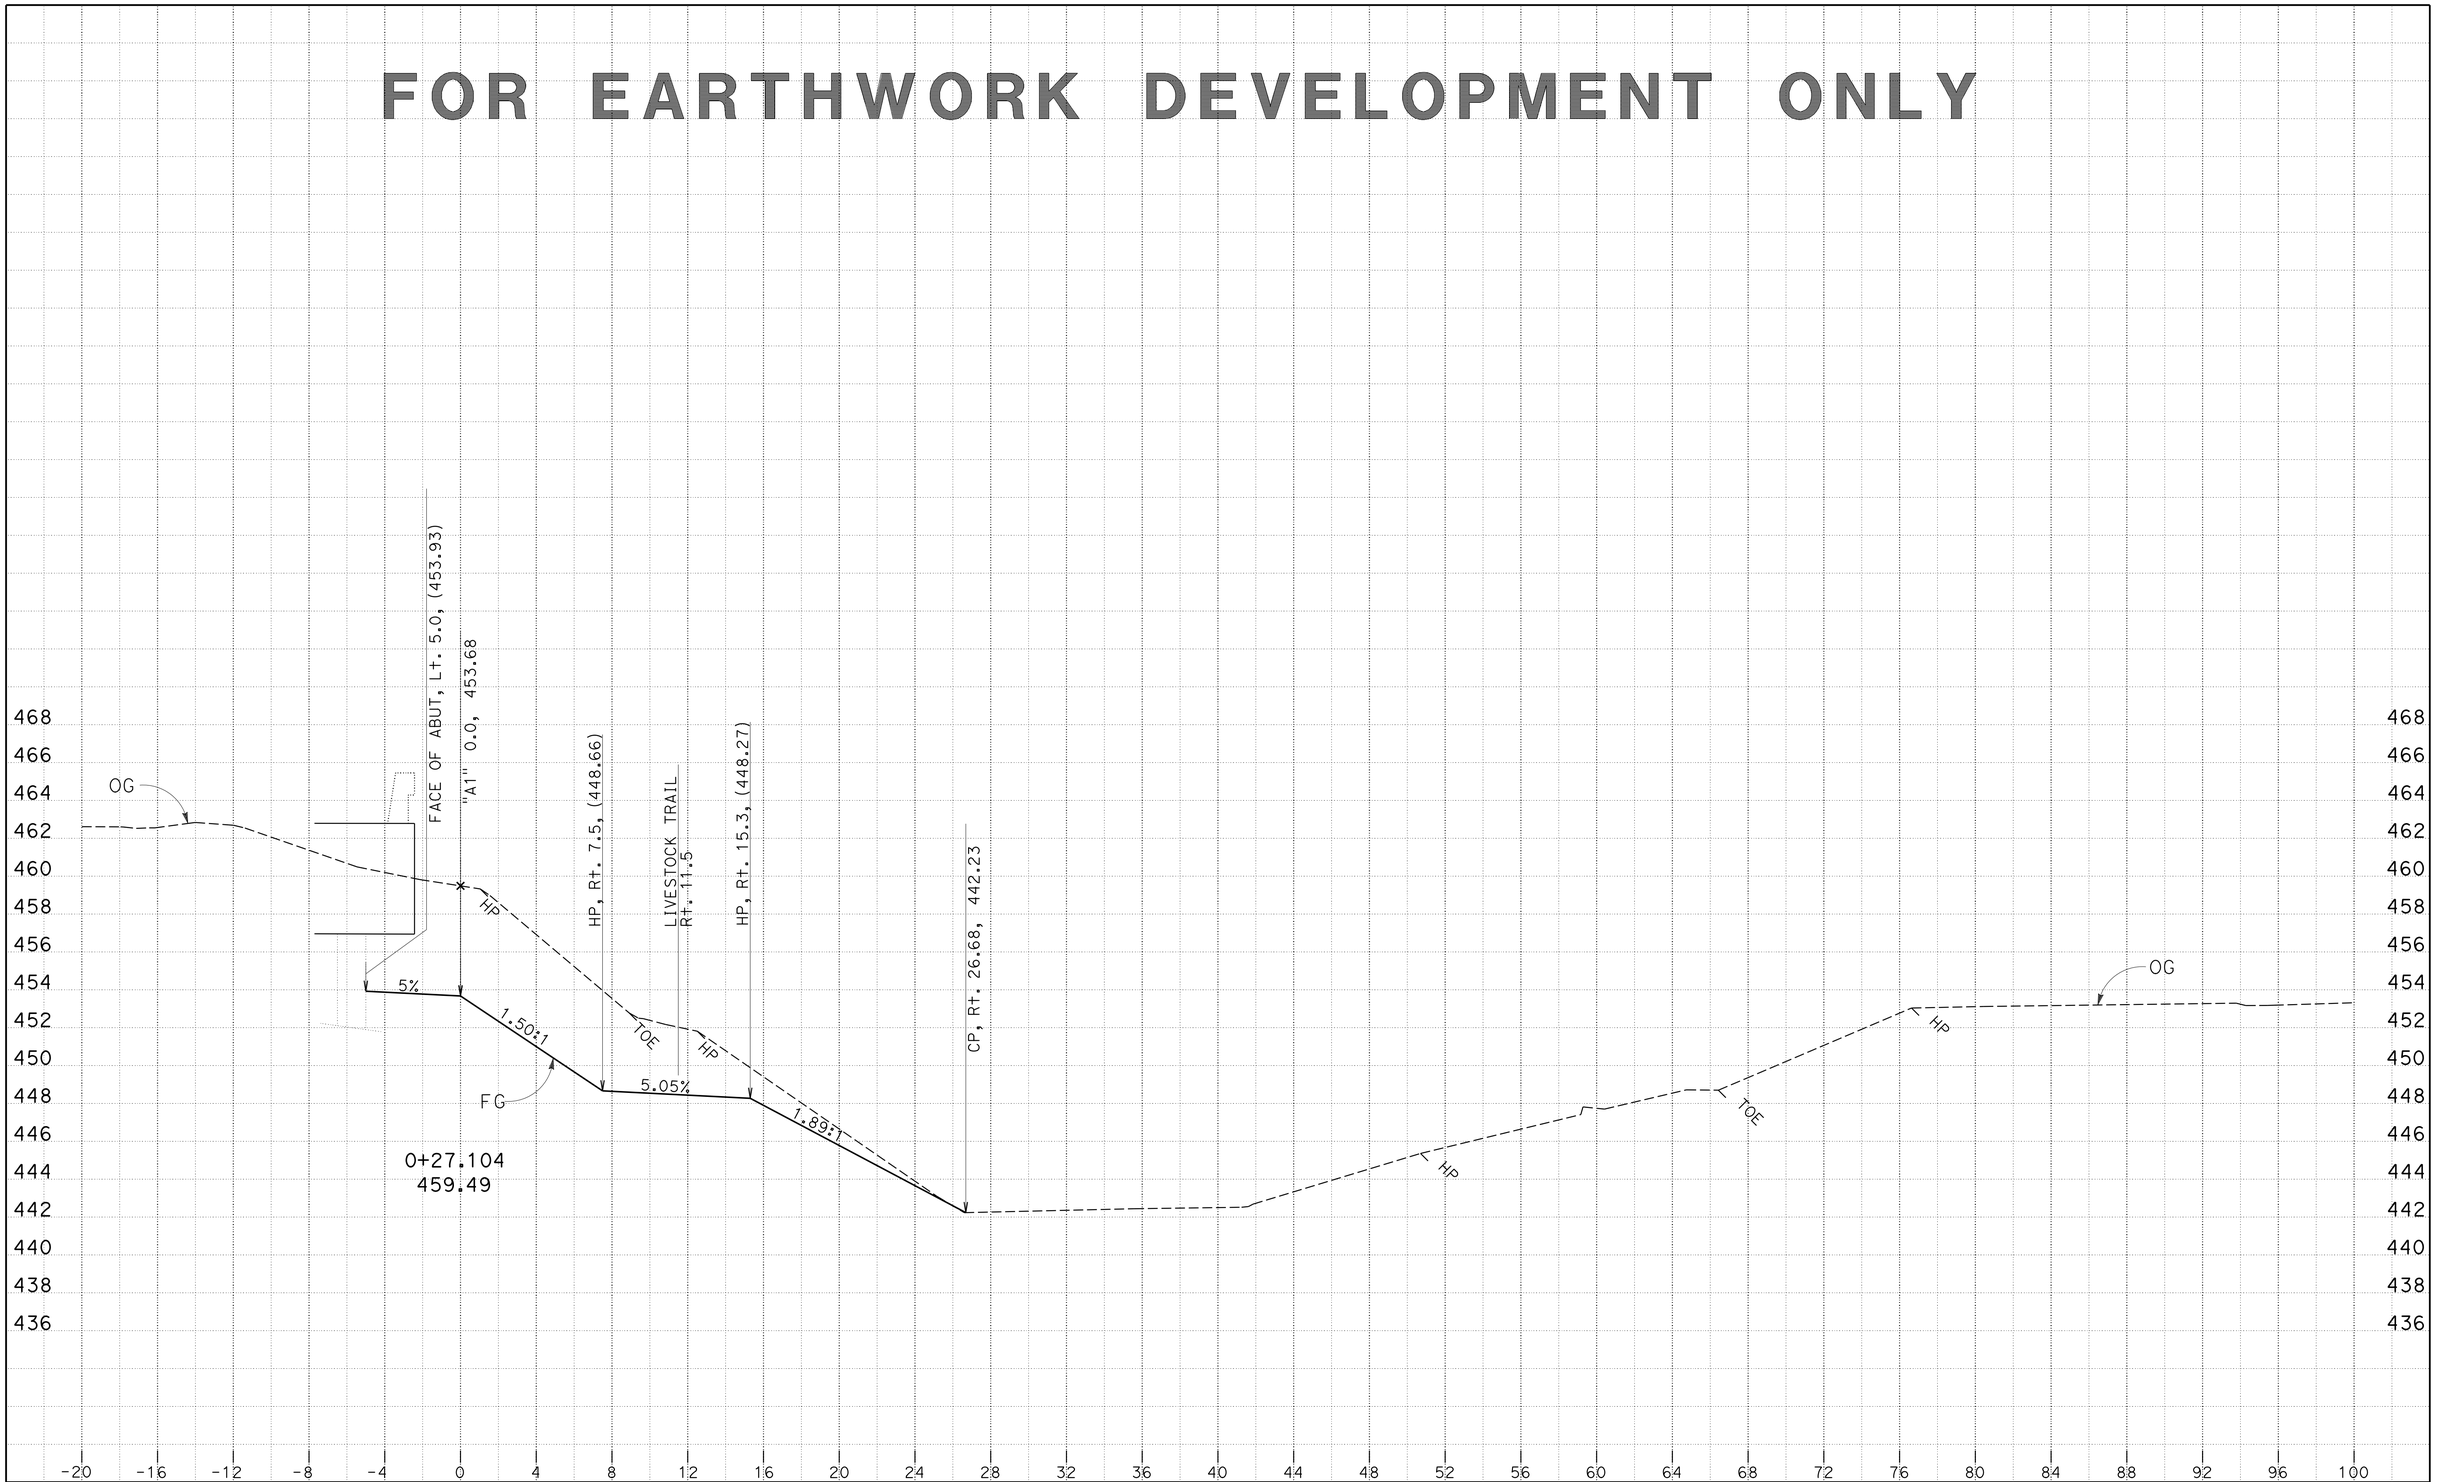

DATE: 3/20/2014
KC Project: 0F690
File: P:\proj4*\0f690\design\CAiCE\0f690\EAR\A1\a1_design.ear

CONTRACT: 03-0F6904
DIST/CO/RTE/PM: 03/But/70/24.0-24.5
PROJECT ID: 0300000100

SCALE: 1" = 4' Horiz.
1" = 4' Vert.
All Dimensions are US Survey Feet

A1
CROSS SECTIONS
SHEET 7 OF 21

FOR EARTHWORK DEVELOPMENT ONLY

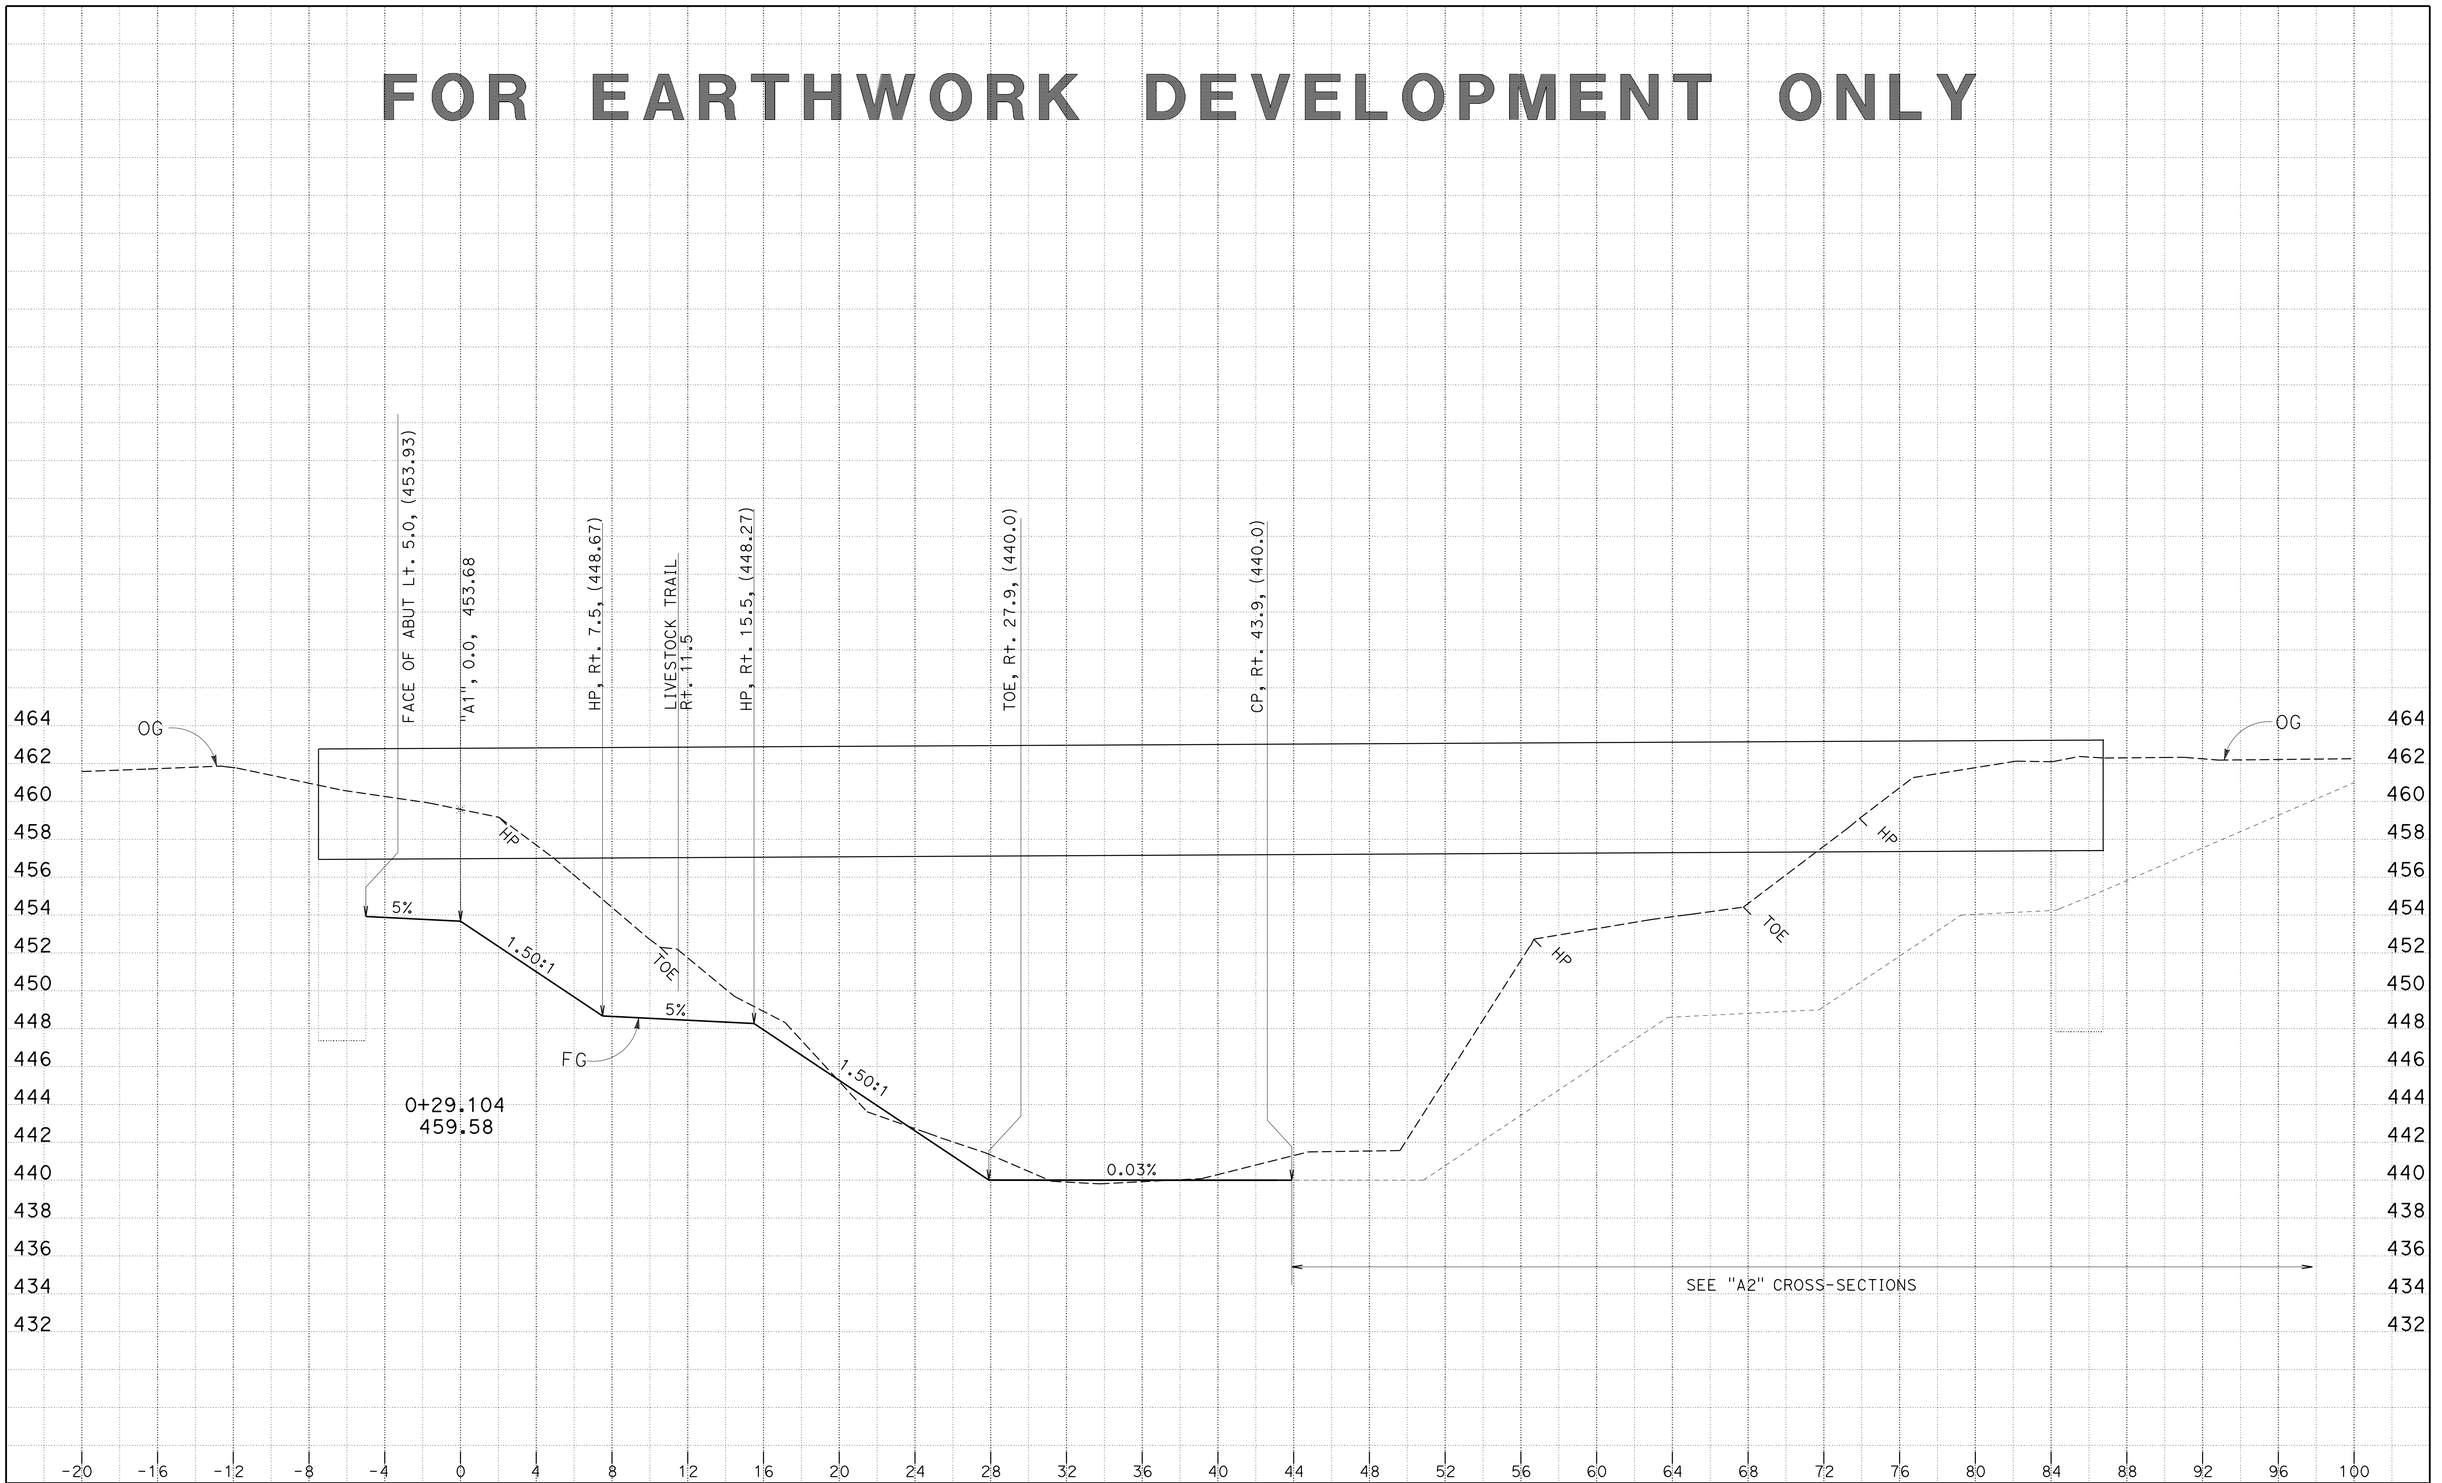

DATE: 3/20/2014
KC Project: 0F690
File: P:\proj4*\0f690\design\CAiCE\0f690\EAR\A1\a1_design.ear

CONTRACT: 03-0F6904
DIST/CO/RTE/PM: 03/But/70/24.0-24.5
PROJECT ID: 0300000100

SCALE: 1" = 4' Horiz.
1" = 4' Vert.
All Dimensions are US Survey Feet

A1
CROSS SECTIONS
SHEET 8 OF 21

FOR EARTHWORK DEVELOPMENT ONLY

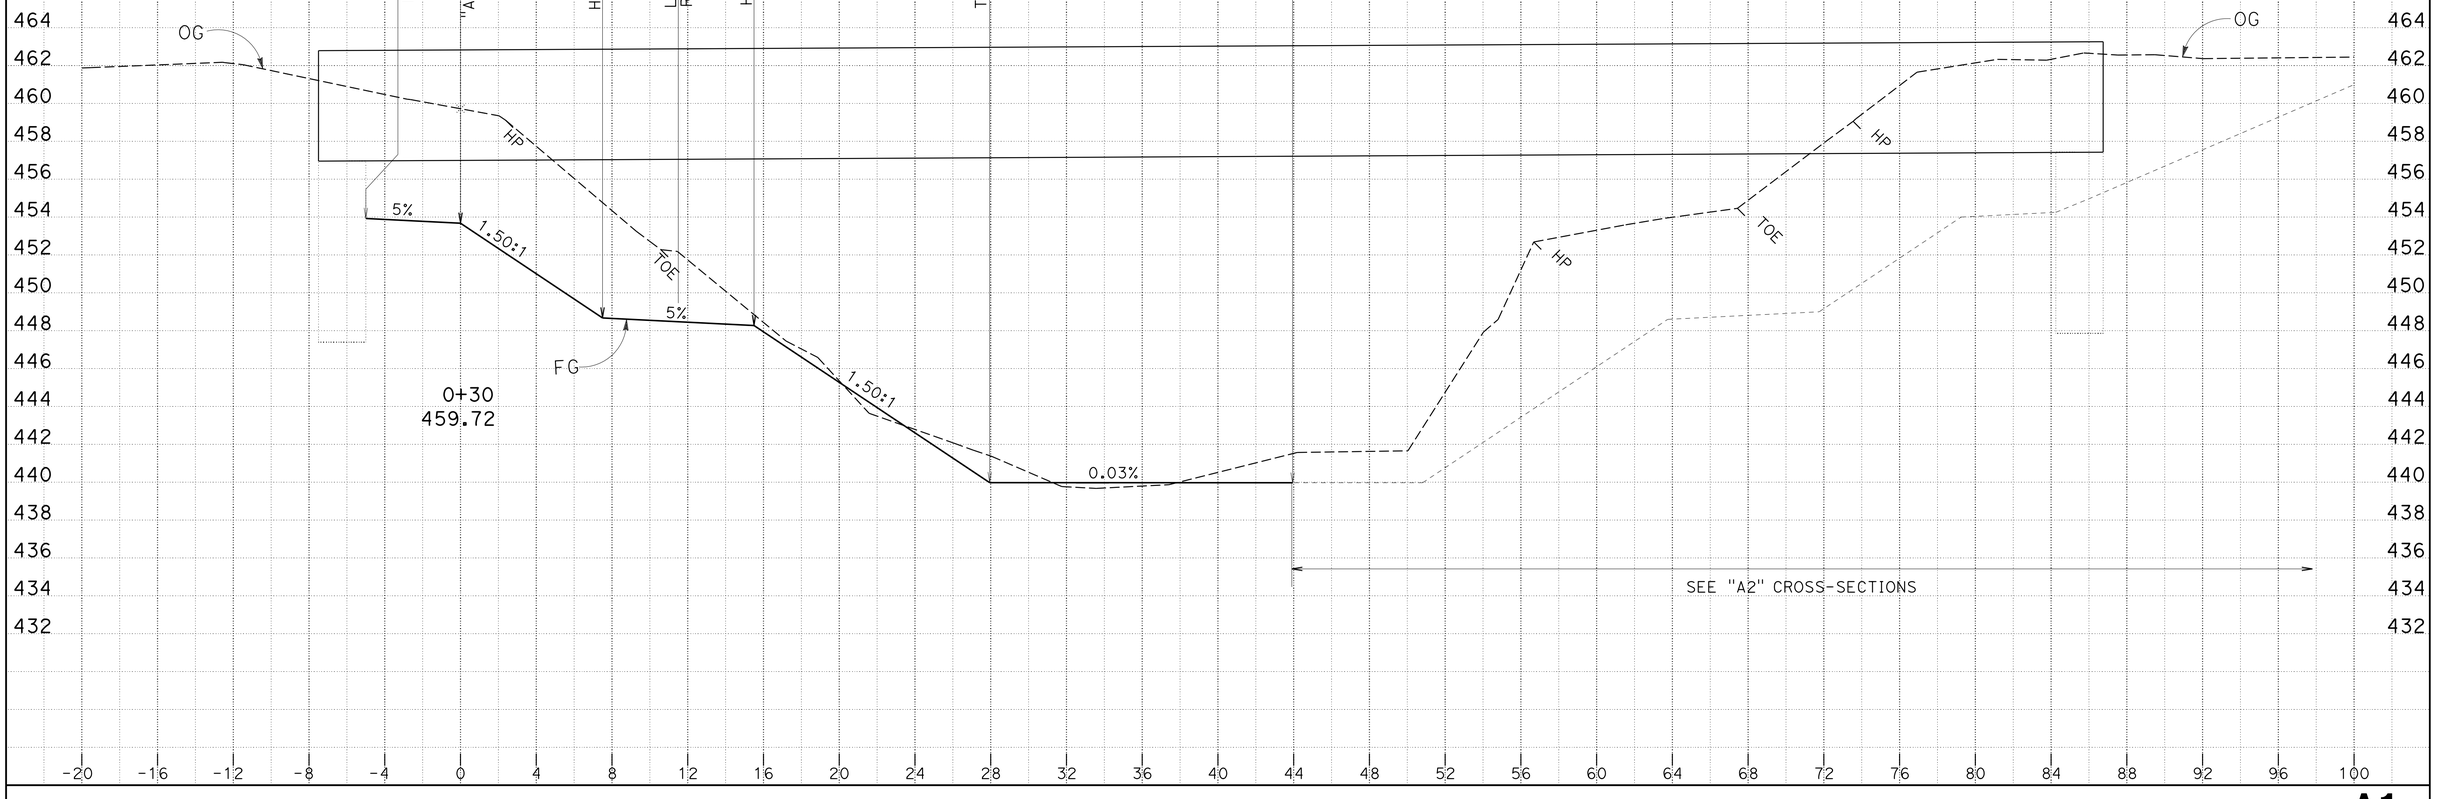

DATE: 3/20/2014

KC Project: 0F690

File: P:\proj4*\0f690\design\CAiCE\0f690\EAR\A1\a1_design.ear

CONTRACT: 03-0F6904

DIST/CO/RTE/PM: 03/But/70/24.0-24.5

PROJECT ID: 0300000100

SCALE: 1" = 4' Horiz.
1" = 4' Vert.

All Dimensions are US Survey Feet

A1

CROSS SECTIONS

FOR EARTHWORK DEVELOPMENT ONLY

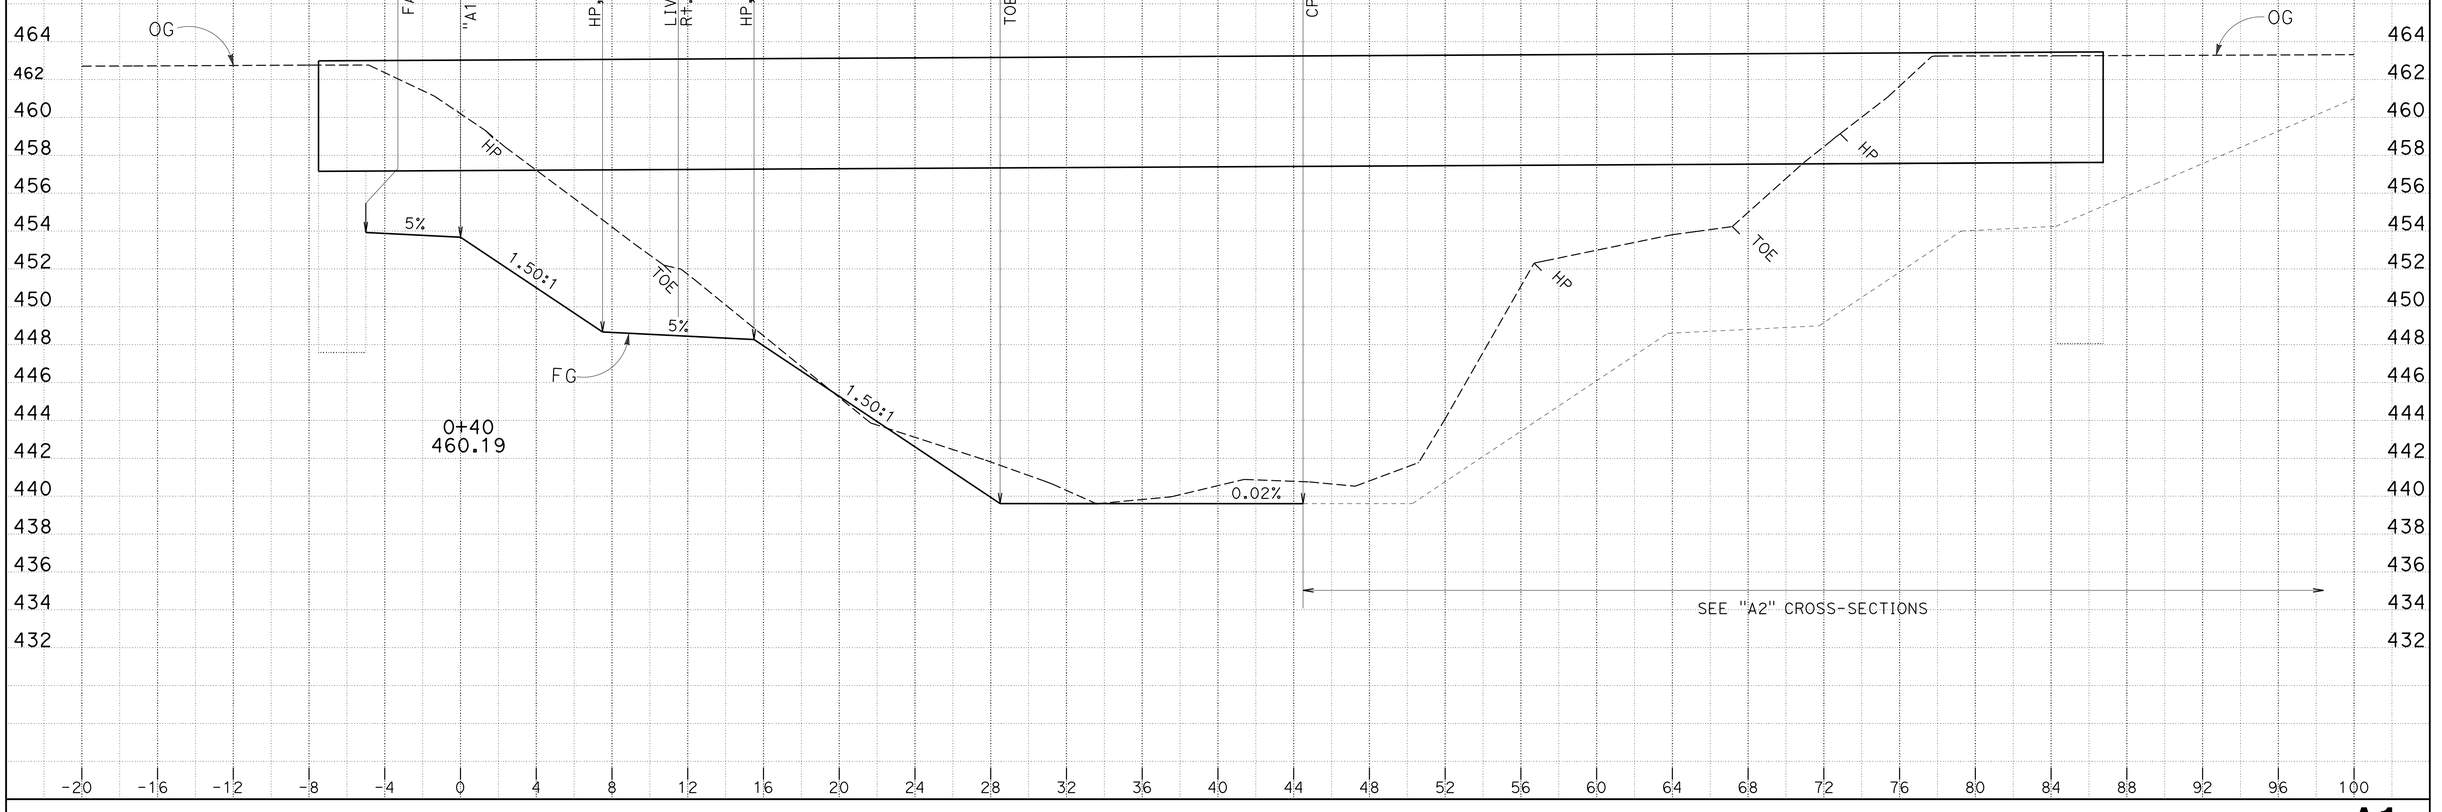

DATE: 3/20/2014
KC Project: 0F690
File: P:\proj4*\0f690\design\CAiCE\0f690\EAR\A1\a1_design.ear

CONTRACT: 03-0F6904
DIST/CO/RTE/PM: 03/But/70/24.0-24.5
PROJECT ID: 0300000100

SCALE: 1" = 4' Horiz.
1" = 4' Vert.
All Dimensions are US Survey Feet

A1
CROSS SECTIONS
SHEET 10 OF 21

FOR EARTHWORK DEVELOPMENT ONLY

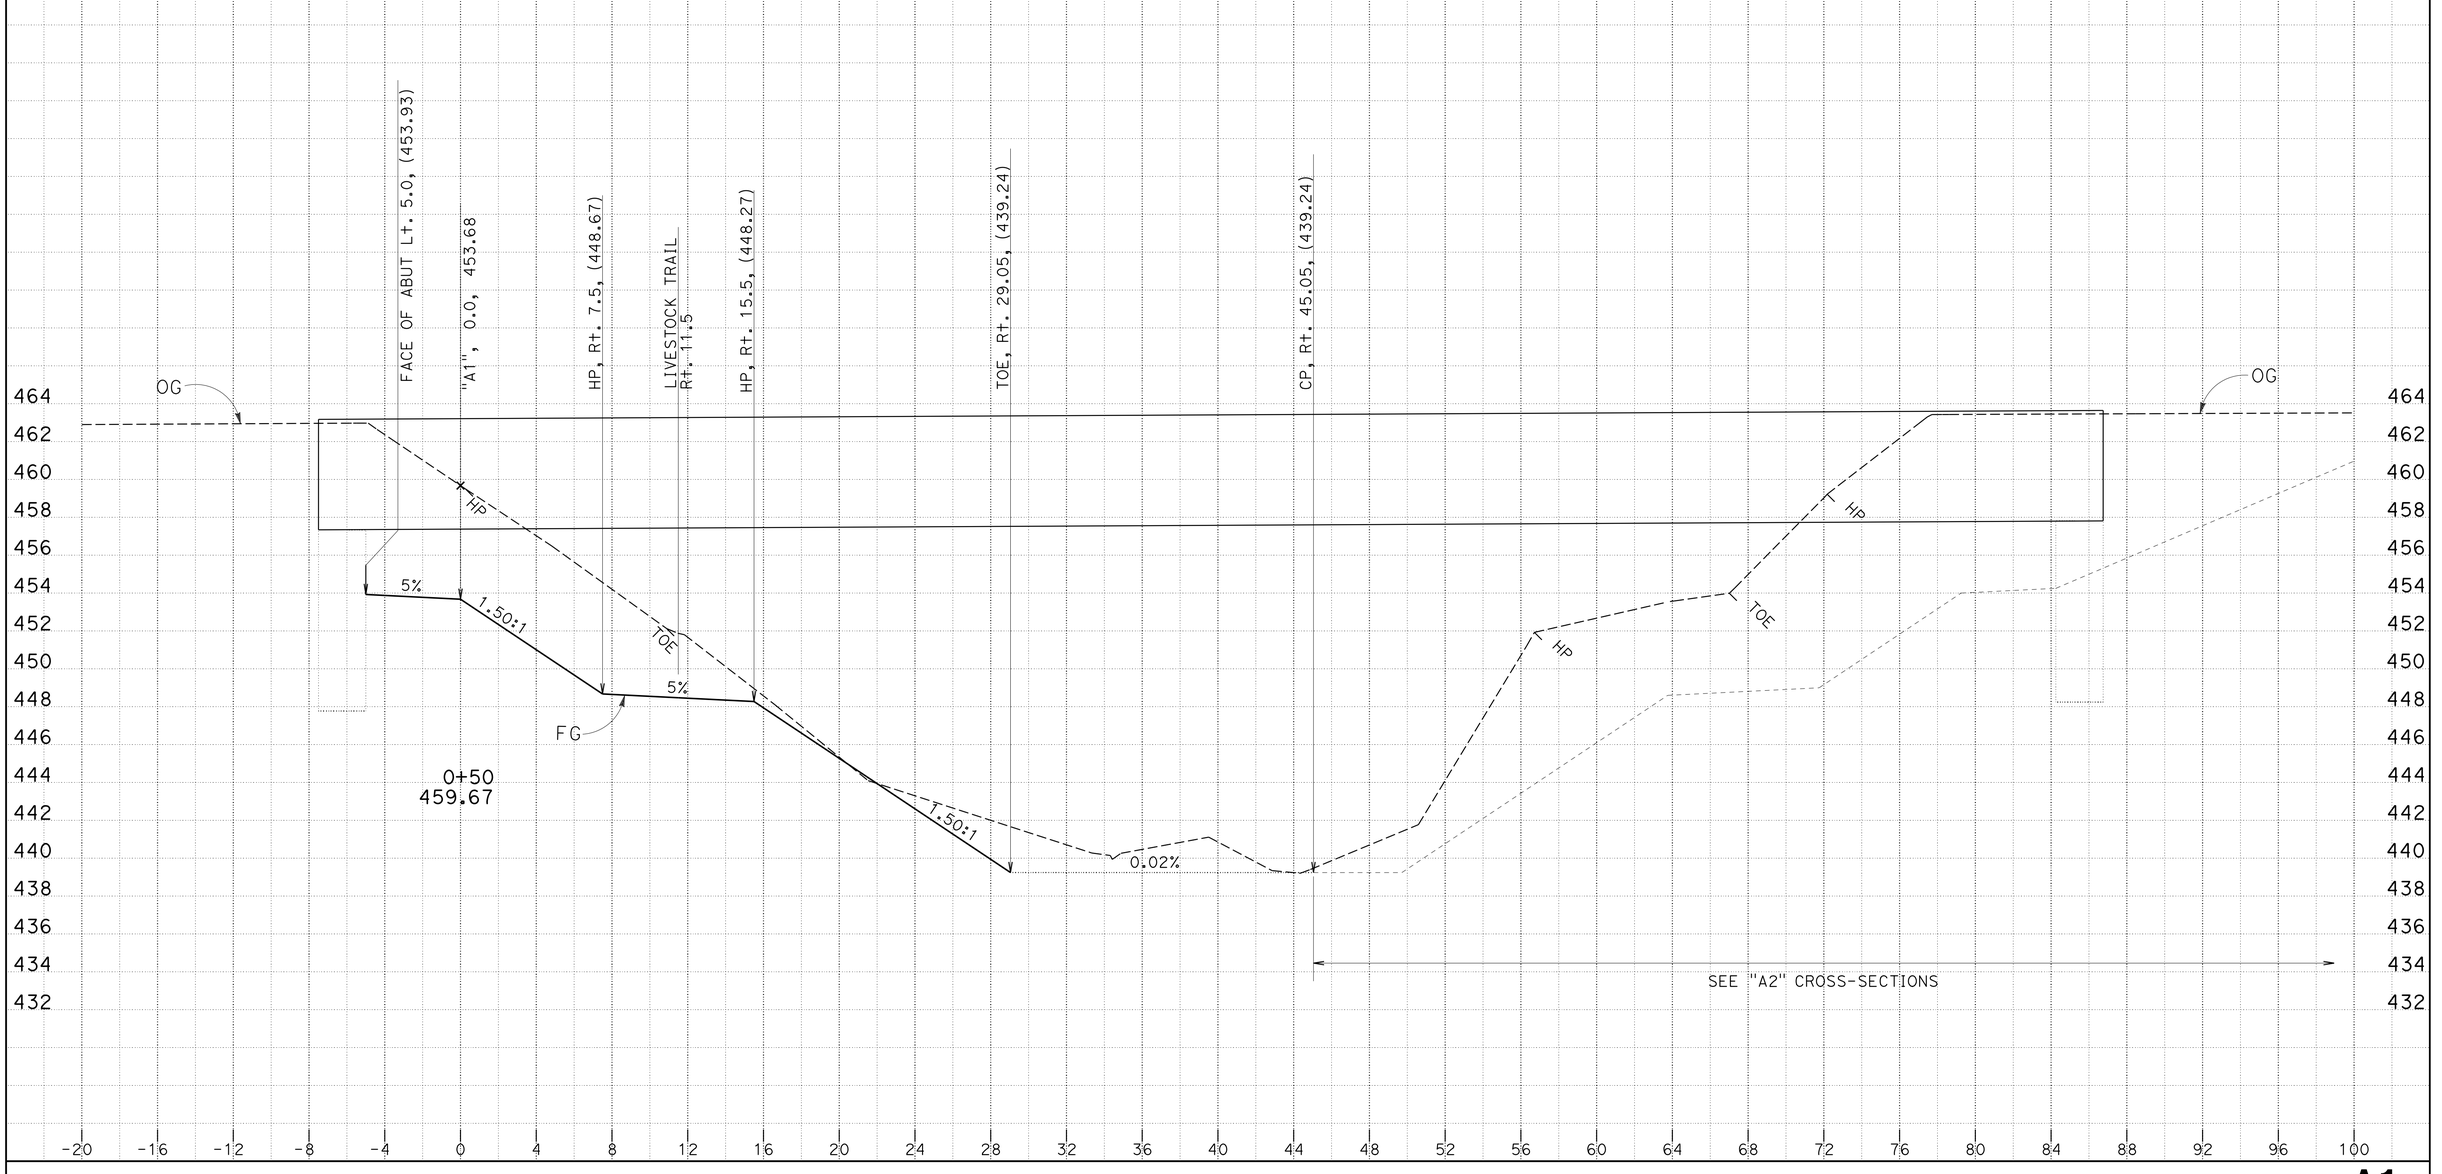

DATE: 3/20/2014
KC Project: 0F690
File: P:\proj4*\0f690\design\CAiCE\0f690\EAR\A1\a1_design.ear

CONTRACT: 03-0F6904
DIST/CO/RTE/PM: 03/But/70/24.0-24.5
PROJECT ID: 0300000100

SCALE: 1" = 4' Horiz.
1" = 4' Vert.
All Dimensions are US Survey Feet

A1
CROSS SECTIONS
SHEET 11 OF 21

FOR EARTHWORK DEVELOPMENT ONLY

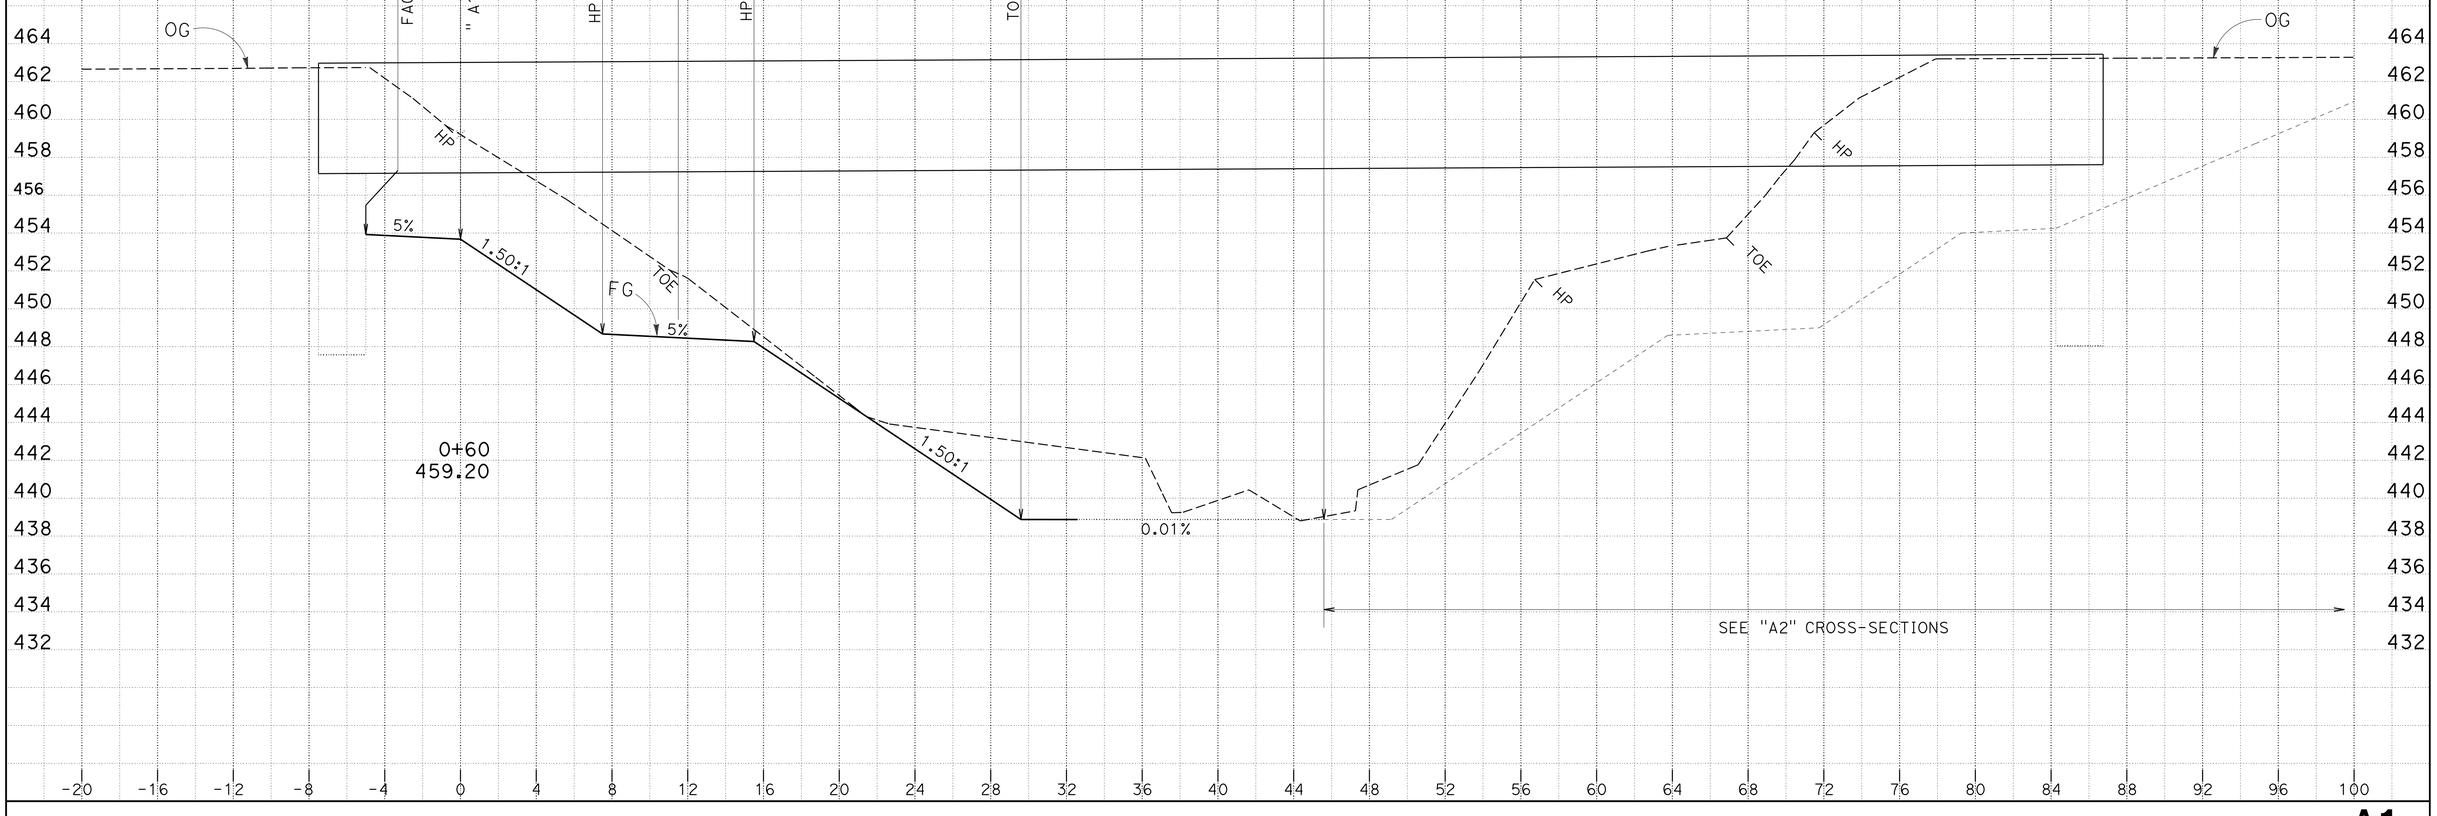

DATE: 3/20/2014
KC Project: 0F690
File: P:\proj4*\0f690\design\CAiCE\0f690\EAR\A1\a1_design.ear

CONTRACT: 03-0F6904
DIST/CO/RTE/PM: 03/But/70/24.0-24.5
PROJECT ID: 0300000100

SCALE: 1" = 4' Horiz.
1" = 4' Vert.
All Dimensions are US Survey Feet

A1
CROSS SECTIONS
SHEET 12 OF 21

FOR EARTHWORK DEVELOPMENT ONLY

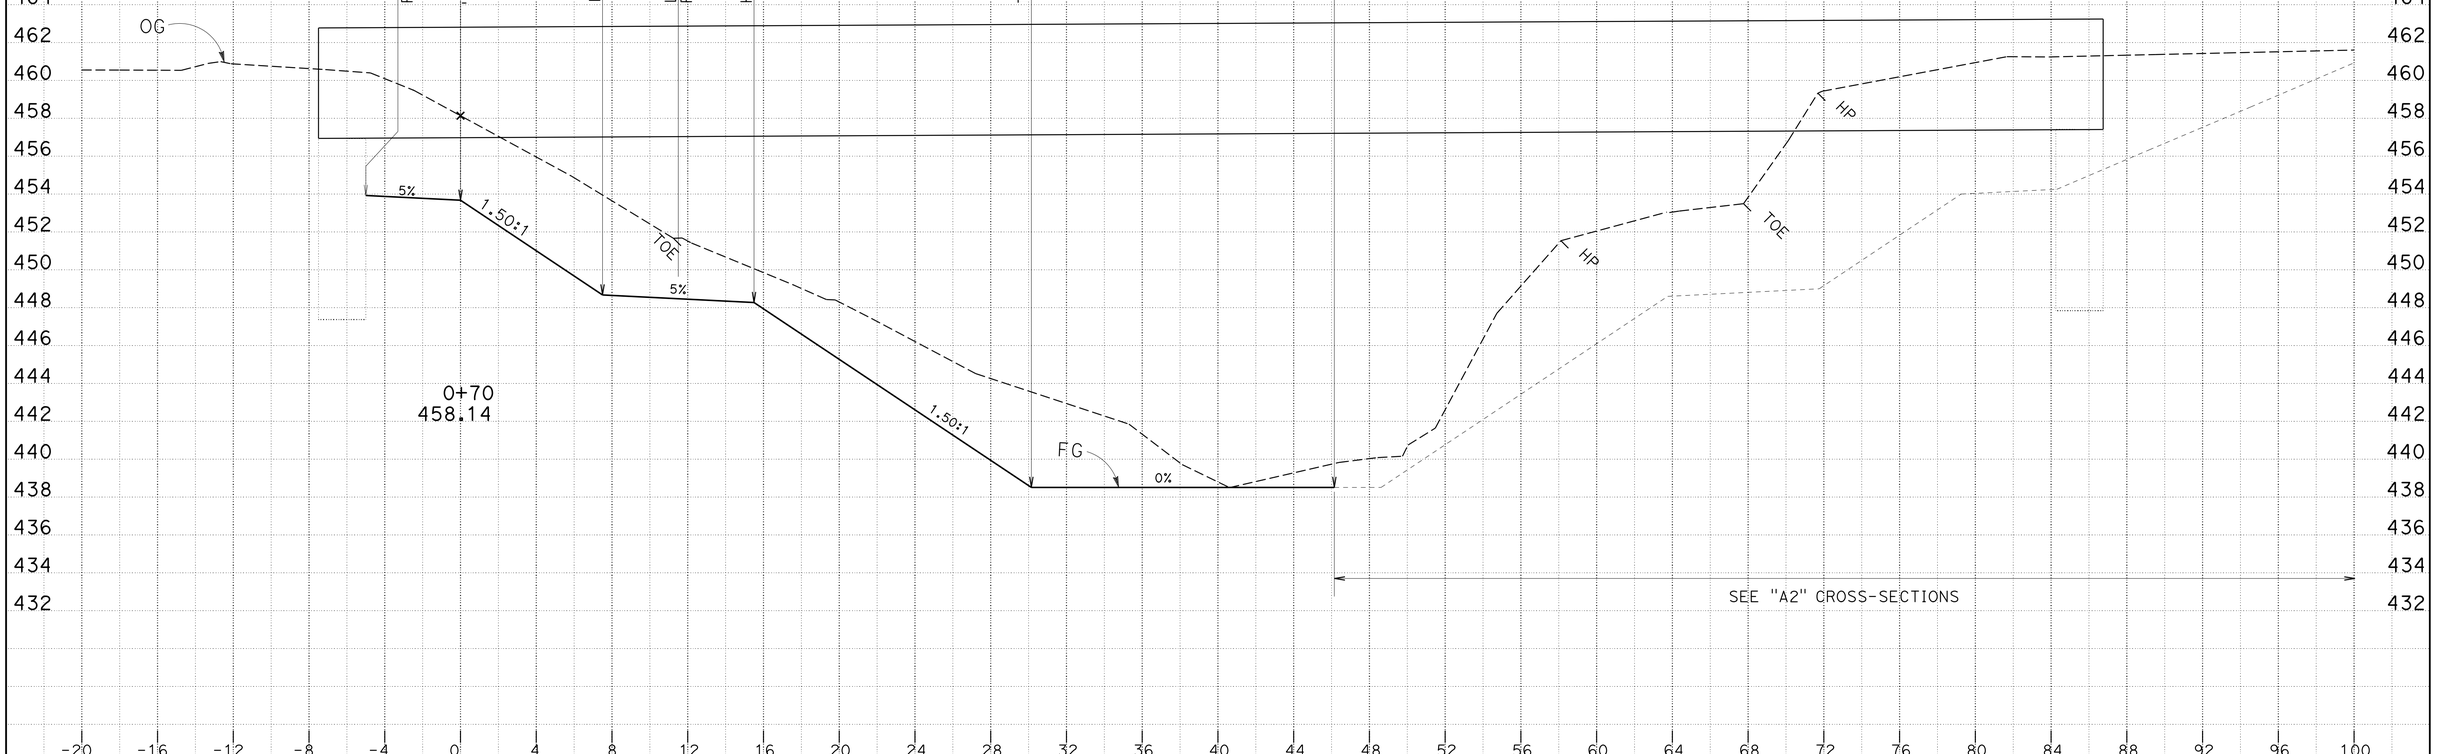

DATE: 3/20/2014
KC Project: 0F690
File: P:\proj4*\0f690\design\CAiCE\0f690\EAR\A1\a1_design.ear

CONTRACT: 03-0F6904
DIST/CO/RTE/PM: 03/But/70/24.0-24.5
PROJECT ID: 0300000100

SCALE: 1" = 4' Horiz.
1" = 4' Vert.
All Dimensions are US Survey Feet

A1
CROSS SECTIONS
SHEET 13 OF 21

FOR EARTHWORK DEVELOPMENT ONLY

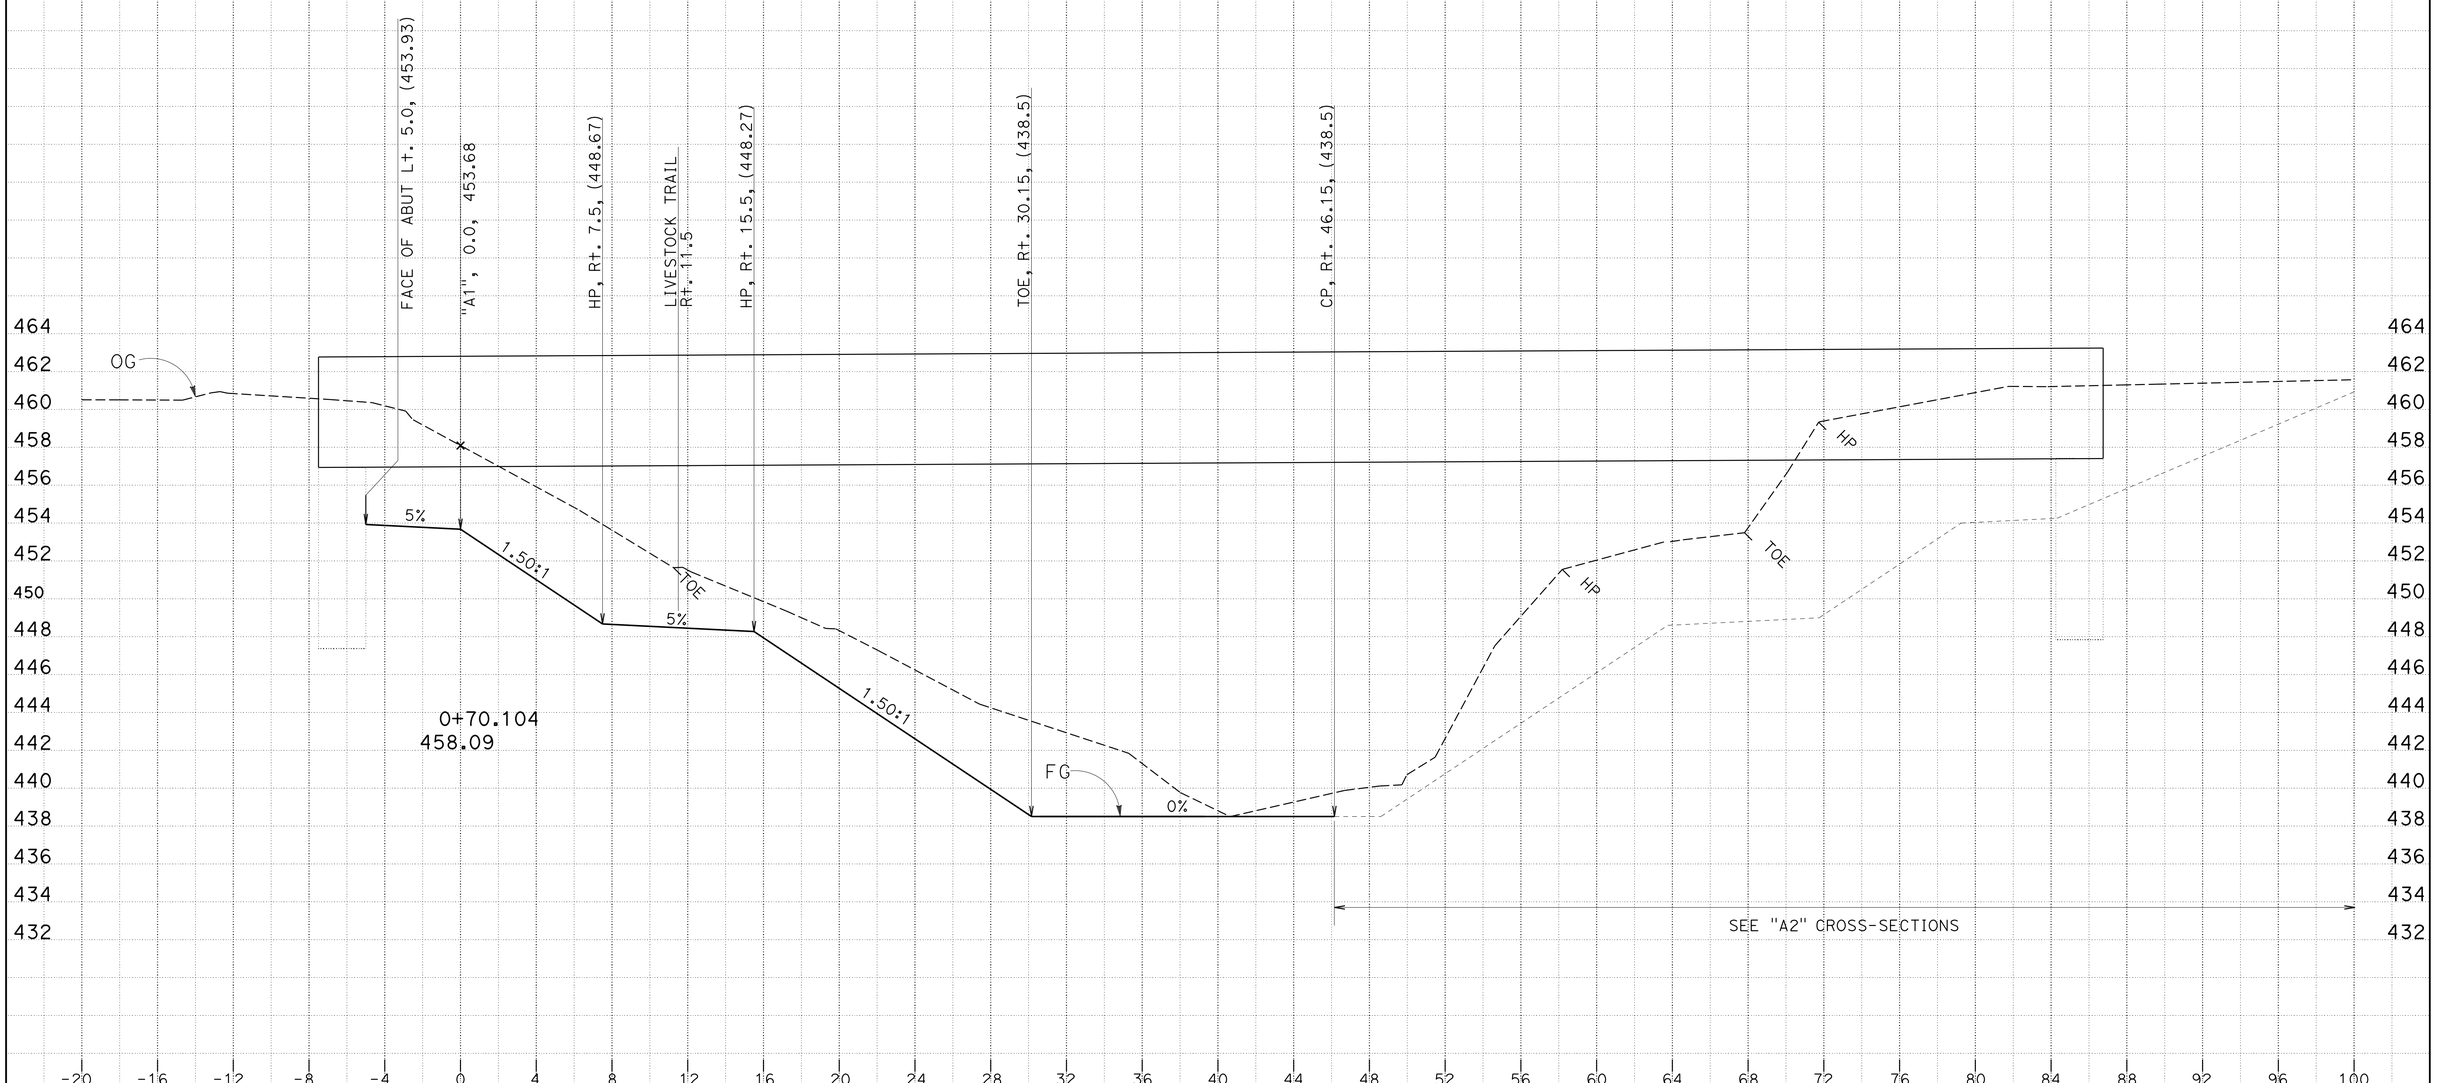

DATE: 3/20/2014
KC Project: 0F690
File: P:\proj4*\0f690\design\CAiCE\0f690\EAR\A1\a1_design.ear

CONTRACT: 03-0F6904
DIST/CO/RTE/PM: 03/But/70/24.0-24.5
PROJECT ID: 0300000100

SCALE: 1" = 4' Horiz.
1" = 4' Vert.
All Dimensions are US Survey Feet

A1
CROSS SECTIONS
SHEET 14 OF 21

FOR EARTHWORK DEVELOPMENT ONLY

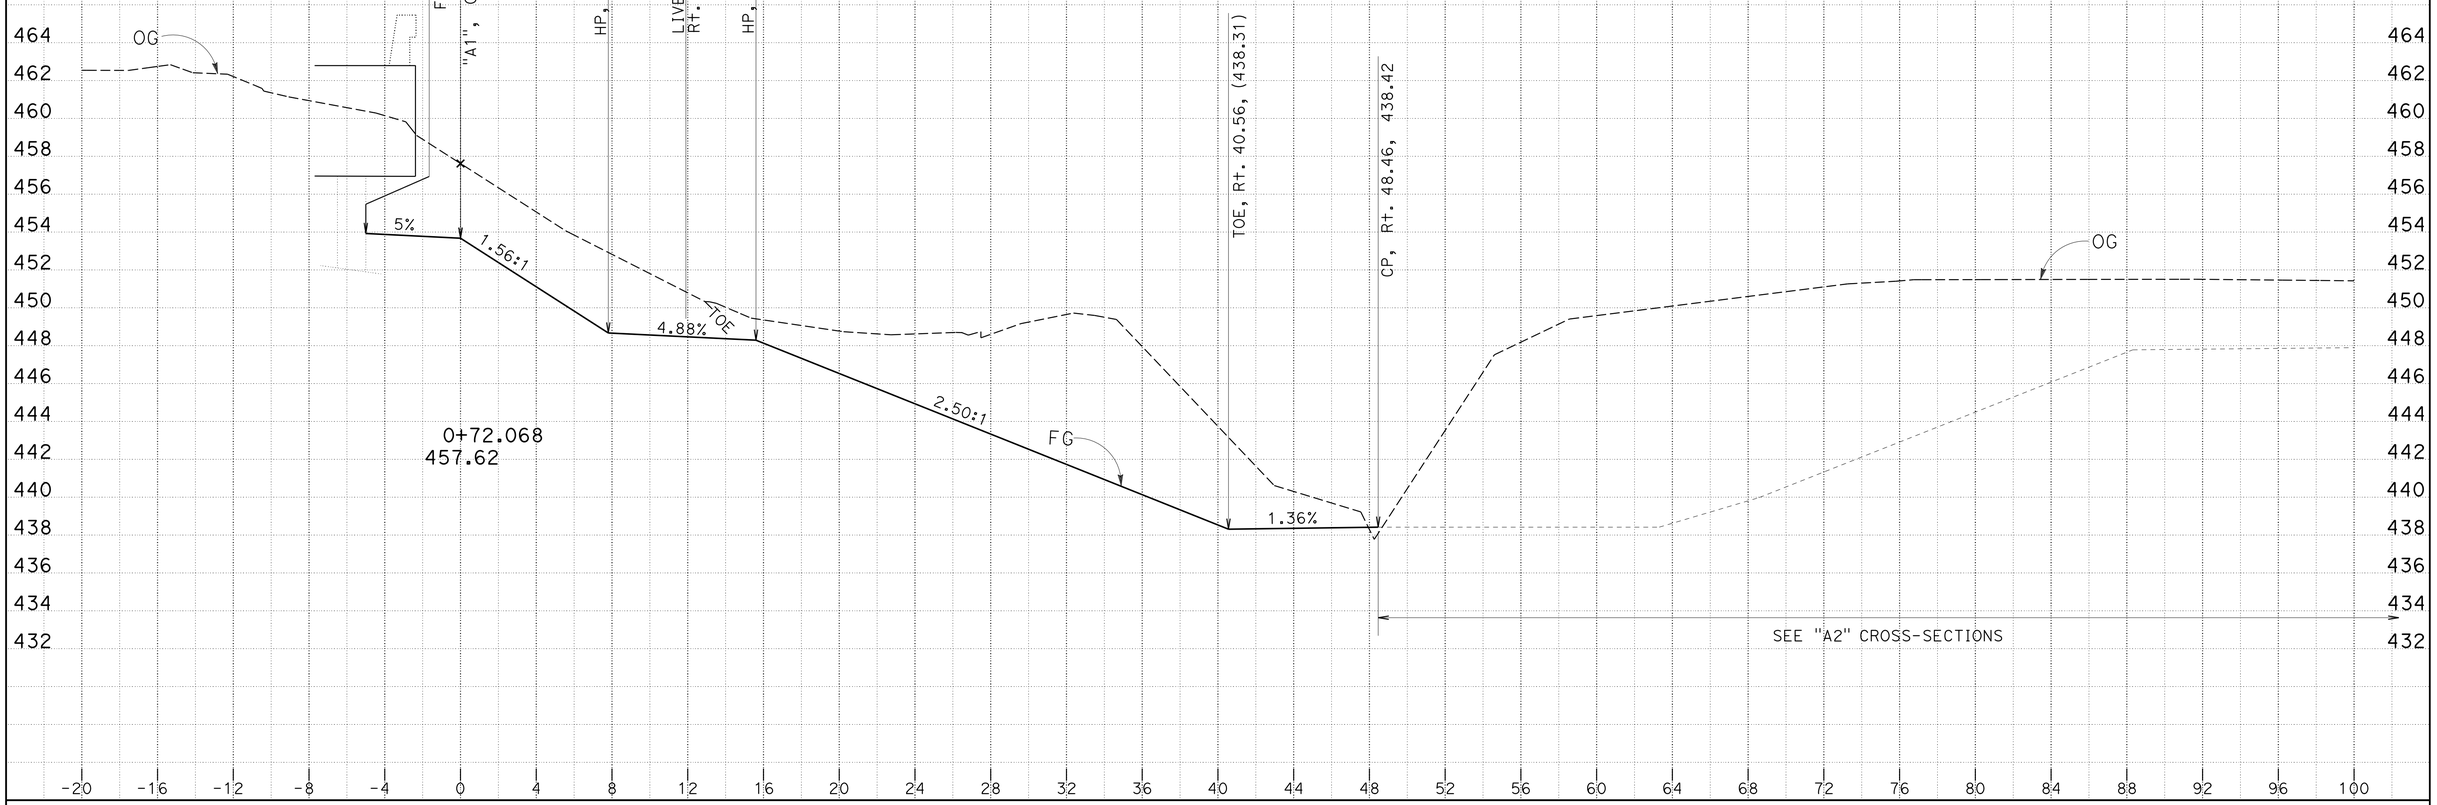

DATE: 3/20/2014
KC Project: 0F690
File: P:\proj4*\0f690\design\CAiCE\0f690\EAR\A1\a1_design.ear

CONTRACT: 03-0F6904
DIST/CO/RTE/PM: 03/But/70/24.0-24.5
PROJECT ID: 0300000100

SCALE: 1" = 4' Horiz.
1" = 4' Vert.
All Dimensions are US Survey Feet

A1
CROSS SECTIONS
SHEET 15 OF 21

FOR EARTHWORK DEVELOPMENT ONLY

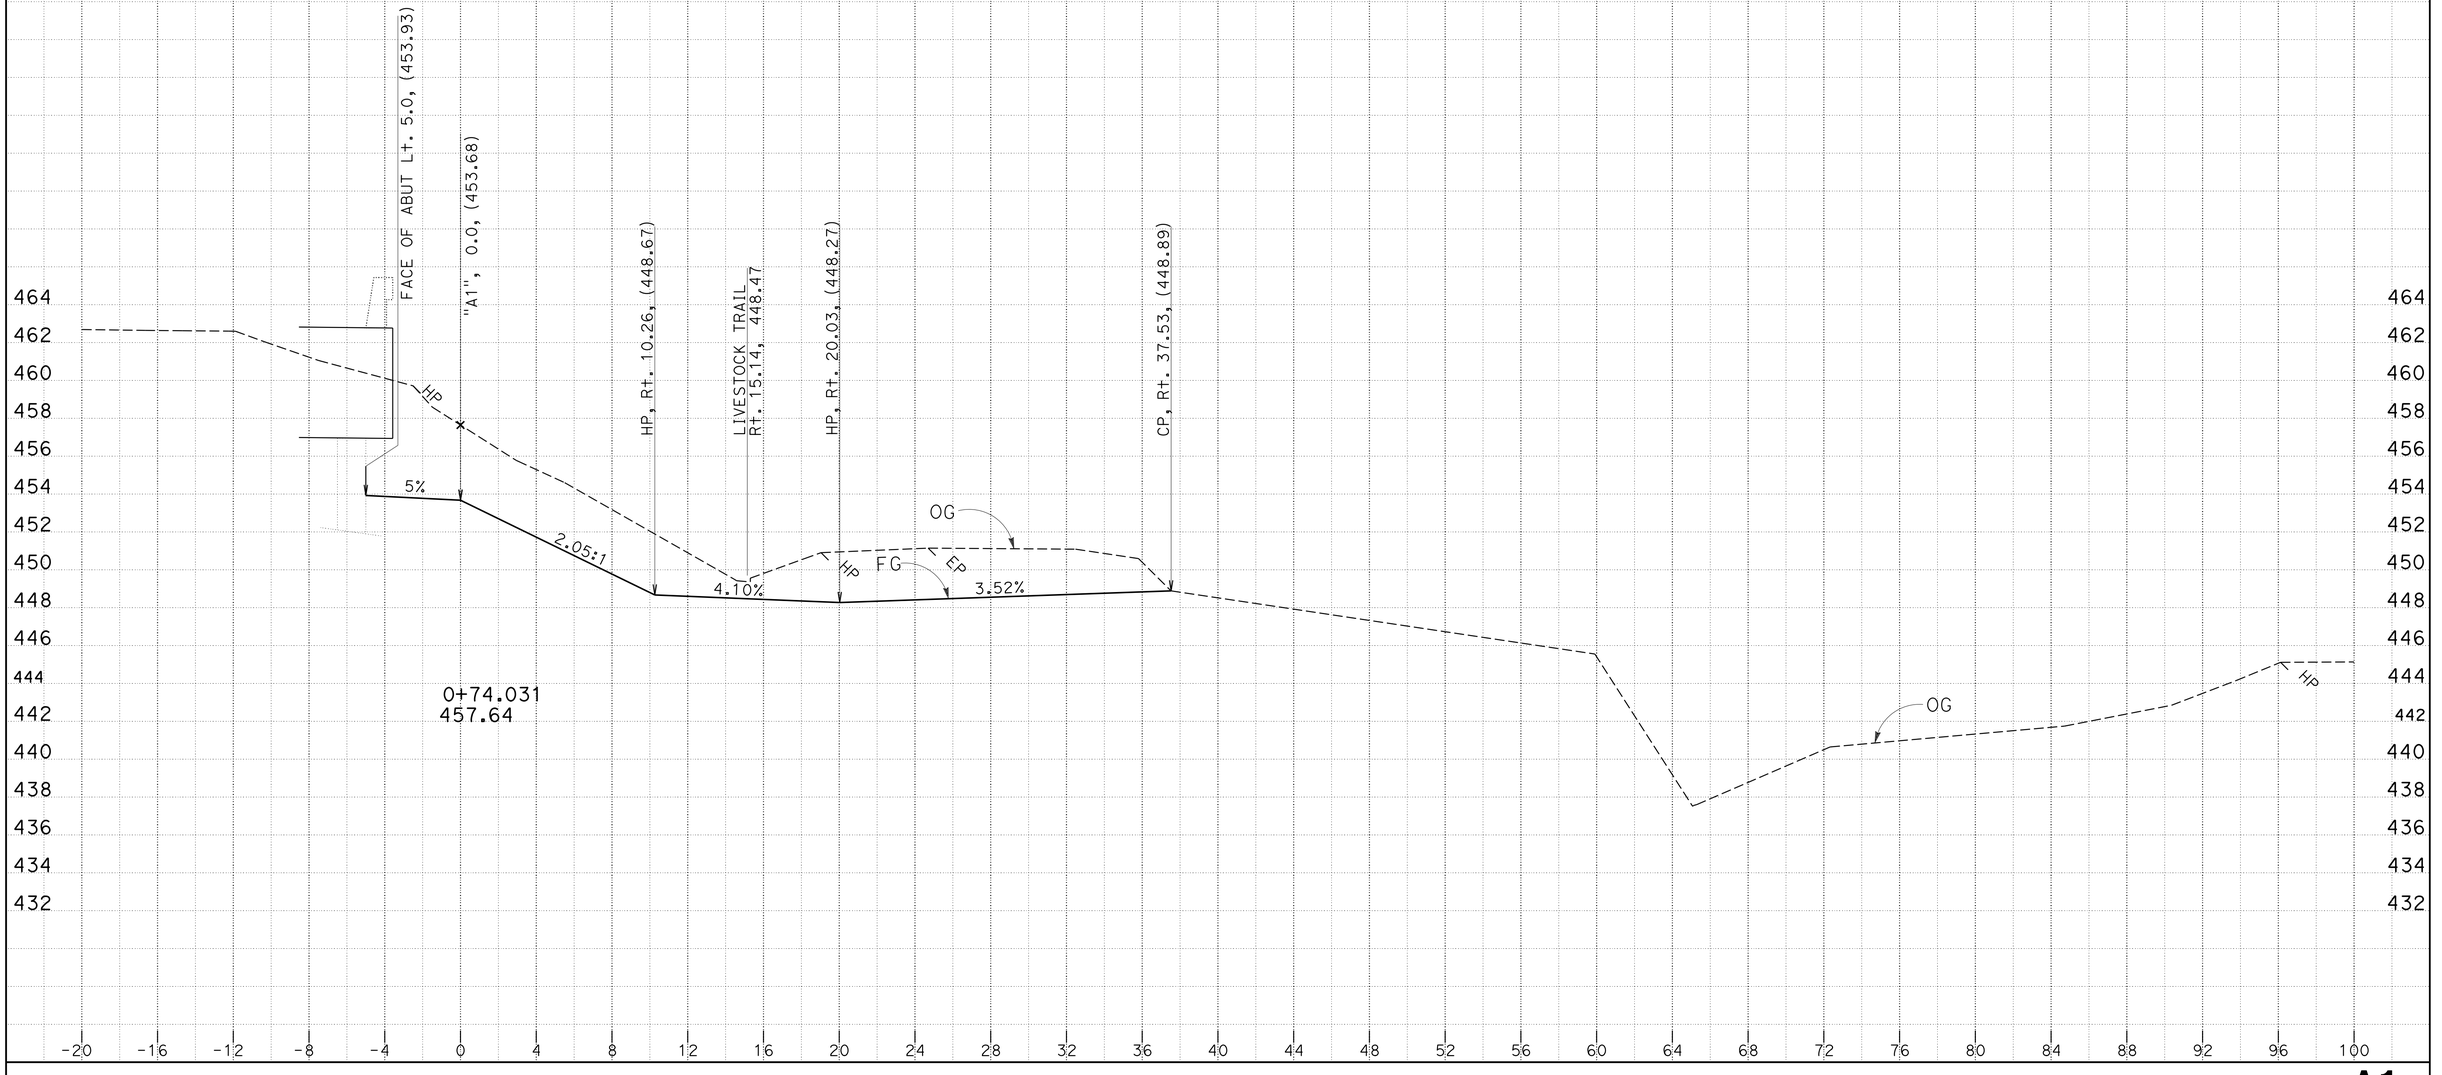

DATE: 3/20/2014

KC Project: 0F690

File: P:\proj4*\0f690\design\CAiCE\0f690\EAR\A1\a1_design.ear

CONTRACT: 03-0F6904

DIST/CO/RTE/PM: 03/But/70/24.0-24.5

PROJECT ID: 0300000100

SCALE: 1" = 4' Horiz.
1" = 4' Vert.

All Dimensions are US Survey Feet

A1

CROSS SECTIONS

SHEET 16 OF 21

FOR EARTHWORK DEVELOPMENT ONLY

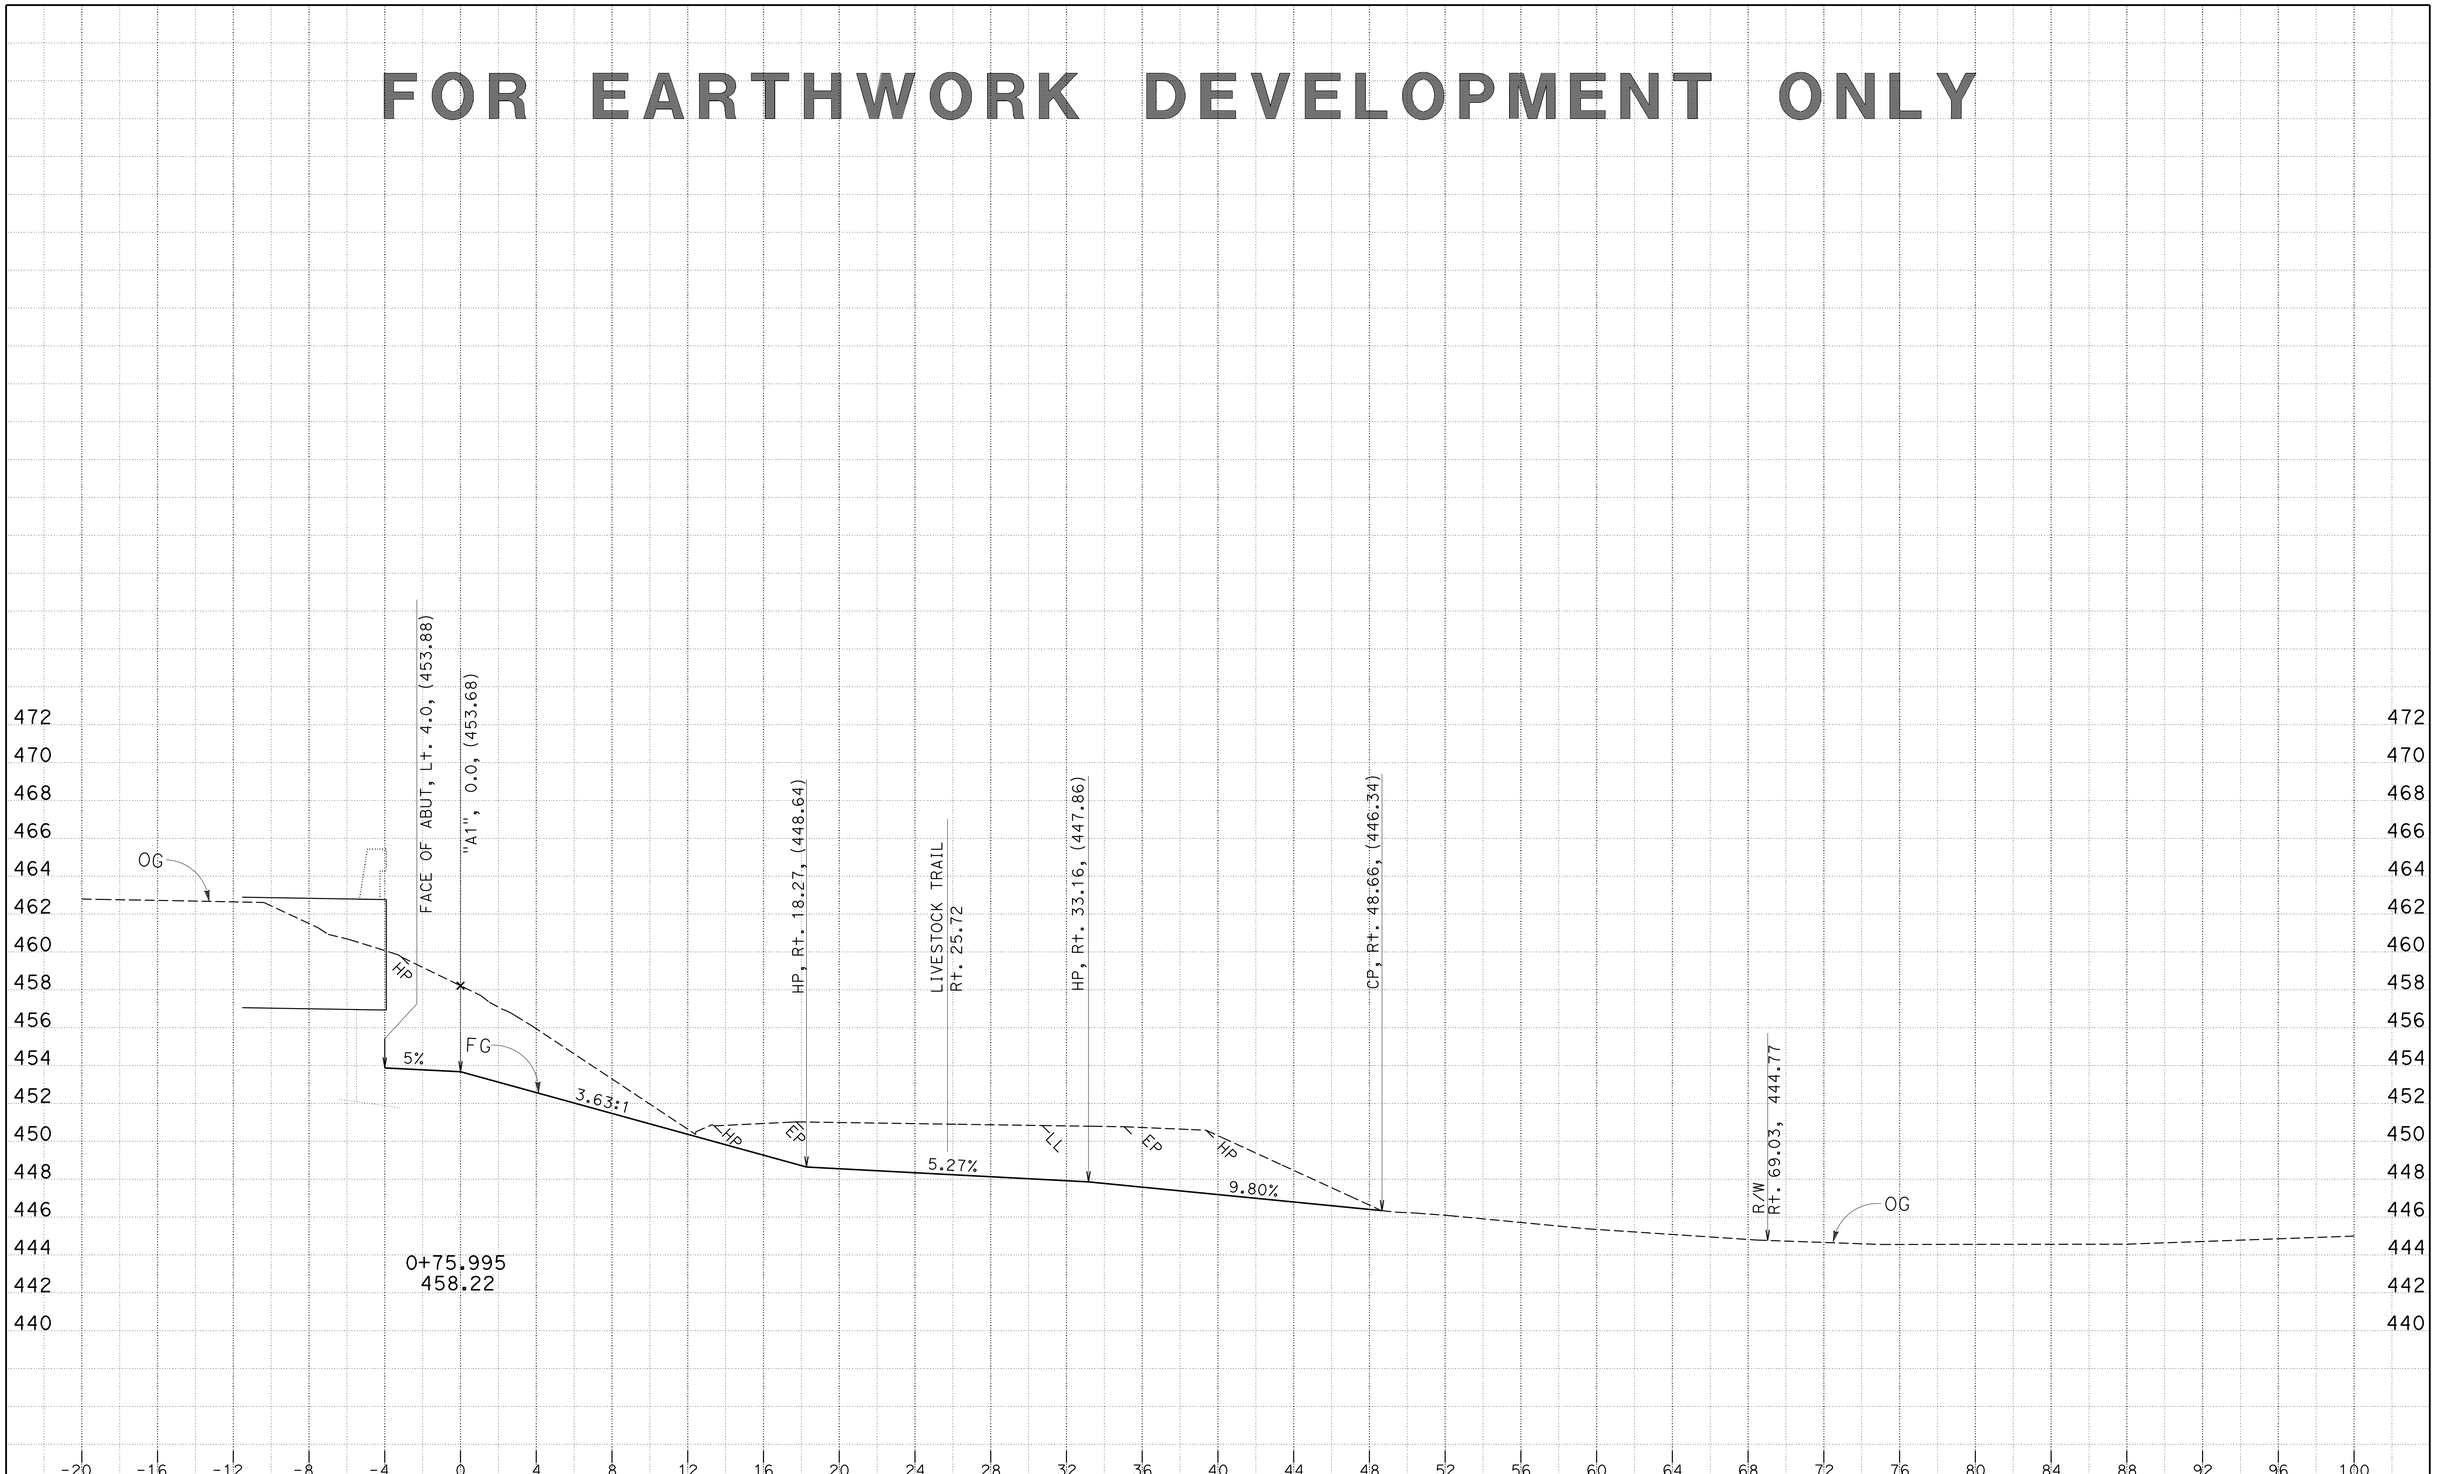

DATE: 3/20/2014
KC Project: 0F690
File: P:\proj4*\0f690\design\CAiCE\0f690\EAR\A1\a1_design.ear

CONTRACT: 03-0F6904
DIST/CO/RTE/PM: 03/But/70/24.0-24.5
PROJECT ID: 0300000100

SCALE: 1" = 4' Horiz.
1" = 4' Vert.
All Dimensions are US Survey Feet

A1
CROSS SECTIONS
SHEET 17 OF 21

FOR EARTHWORK DEVELOPMENT ONLY

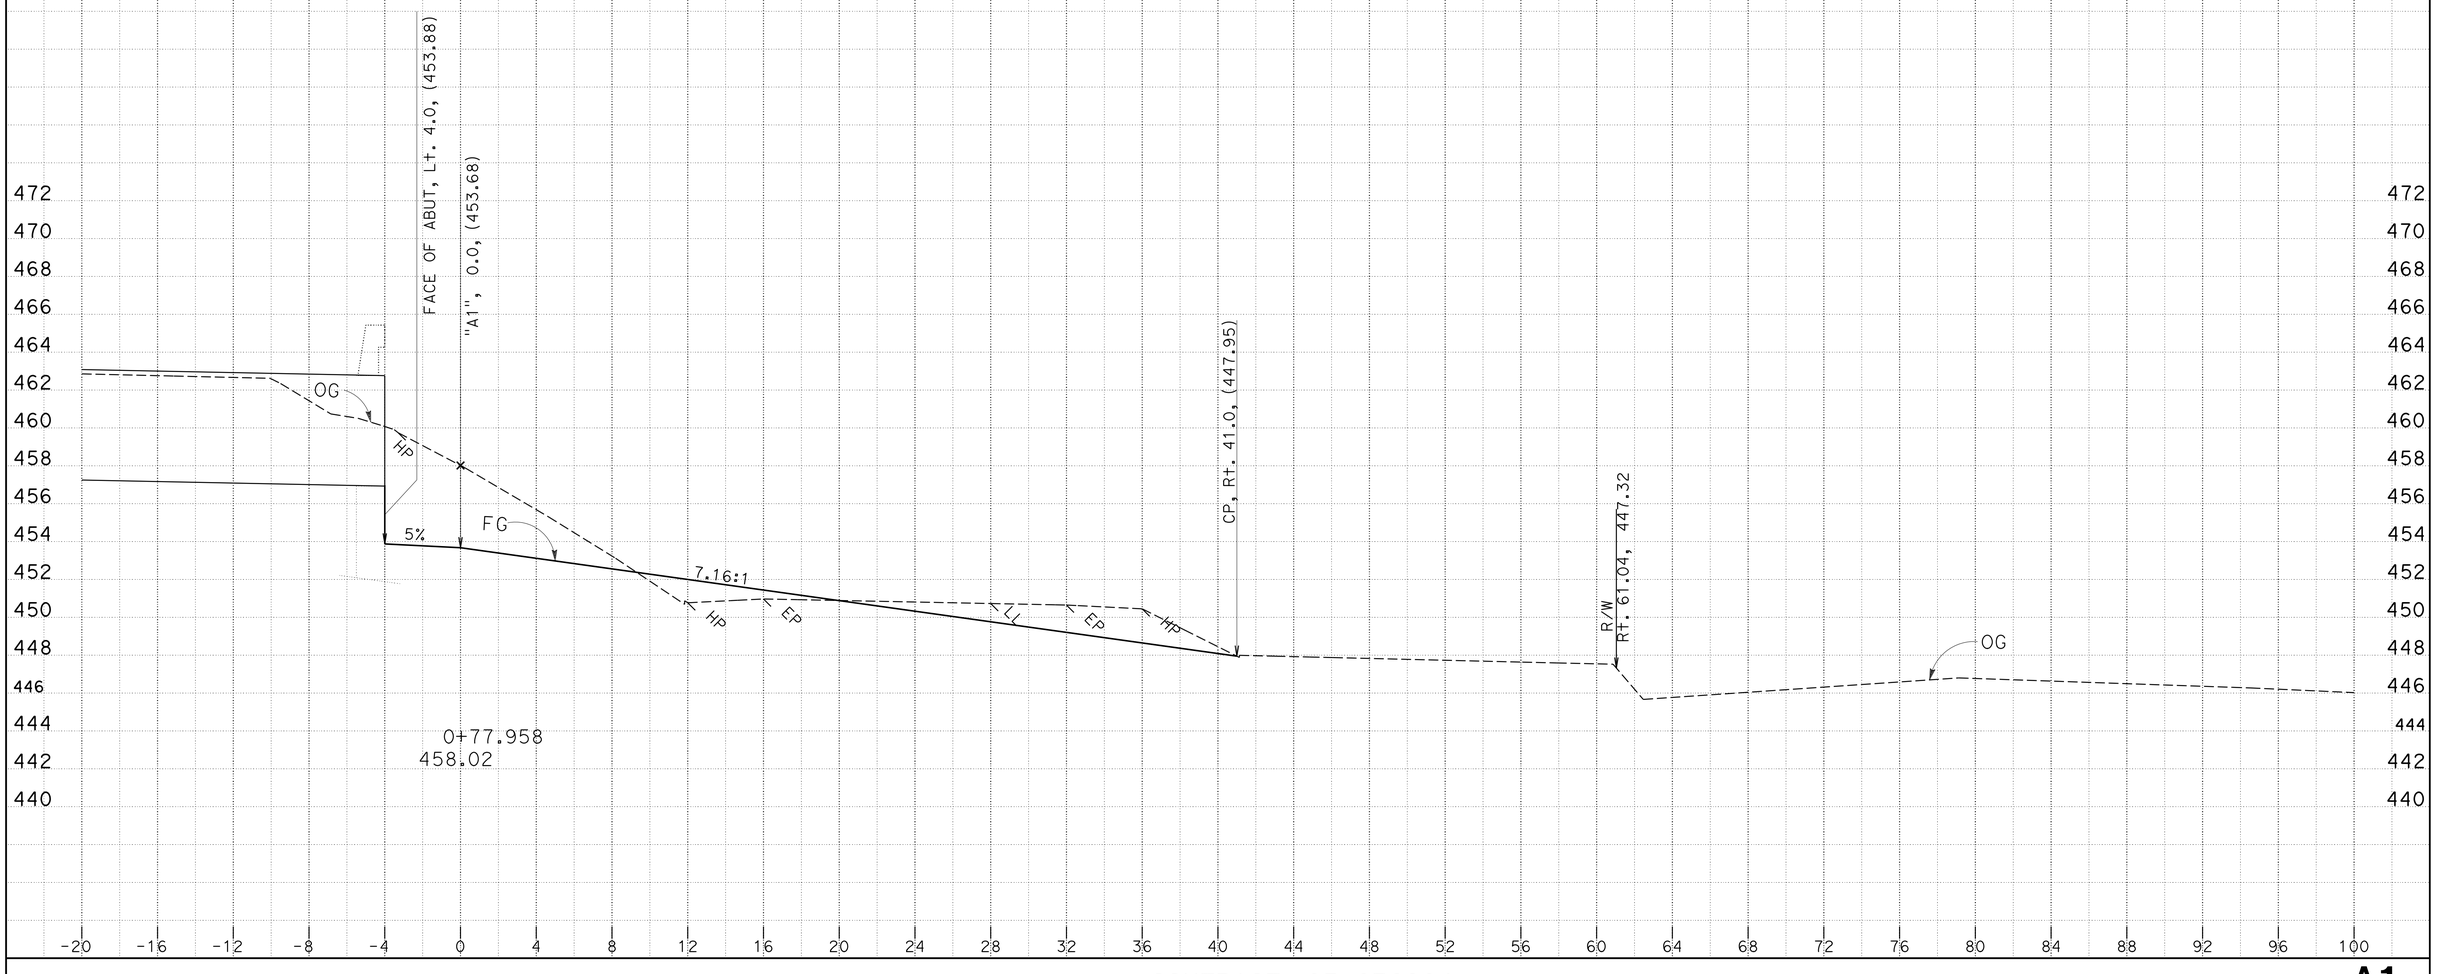

DATE: 3/20/2014
KC Project: 0F690
File: P:\proj4*\0f690\design\CAiCE\0f690\EAR\A1\a1_design.ear

CONTRACT: 03-0F6904
DIST/CO/RTE/PM: 03/But/70/24.0-24.5
PROJECT ID: 0300000100

SCALE: 1" = 4' Horiz.
1" = 4' Vert.

All Dimensions are US Survey Feet

A1
CROSS SECTIONS
SHEET 18 OF 21

FOR EARTHWORK DEVELOPMENT ONLY

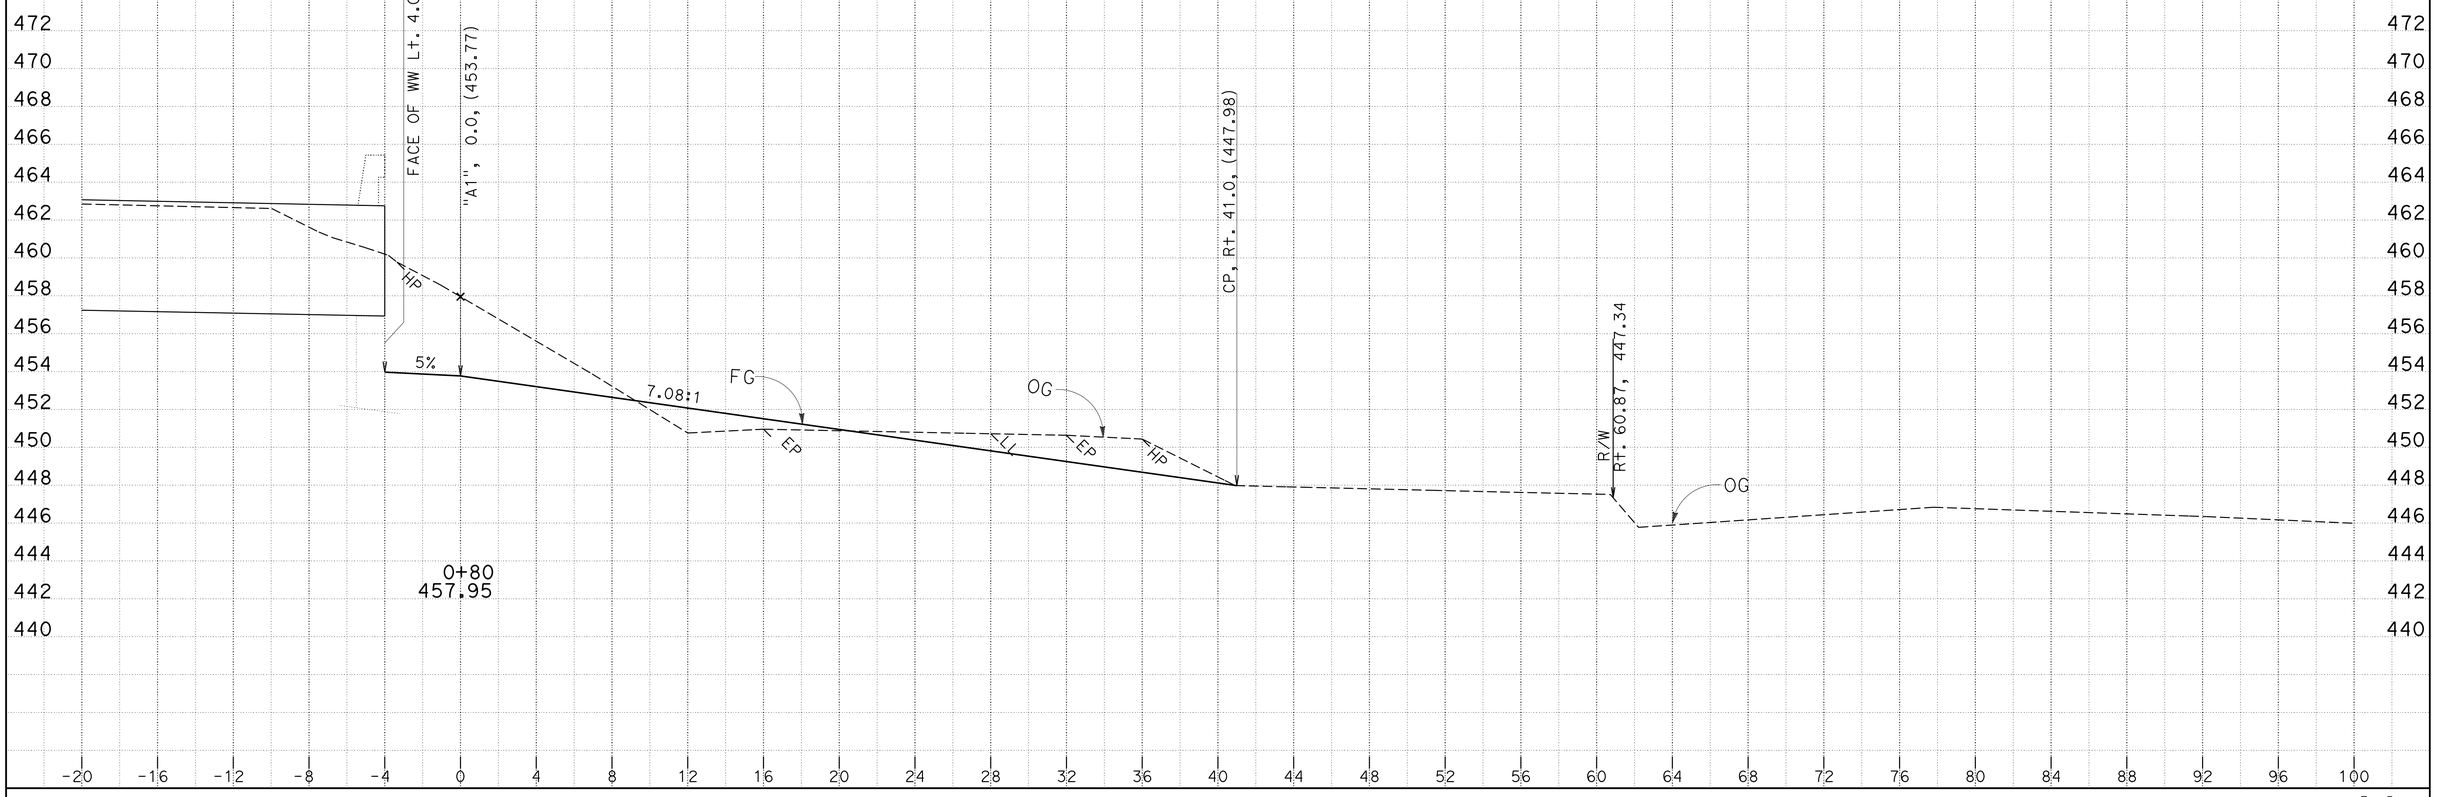

DATE: 3/20/2014

KC Project: 0F690

File: P:\proj4*\0f690\design\CAiCE\0f690\EAR\A1\a1_design.ear

CONTRACT: 03-0F6904

DIST/CO/RTE/PM: 03/But/70/24.0-24.5

PROJECT ID: 0300000100

SCALE: 1" = 4' Horiz.
1" = 4' Vert.

All Dimensions are US Survey Feet

A1

CROSS SECTIONS

SHEET 19 OF 21

FOR EARTHWORK DEVELOPMENT ONLY

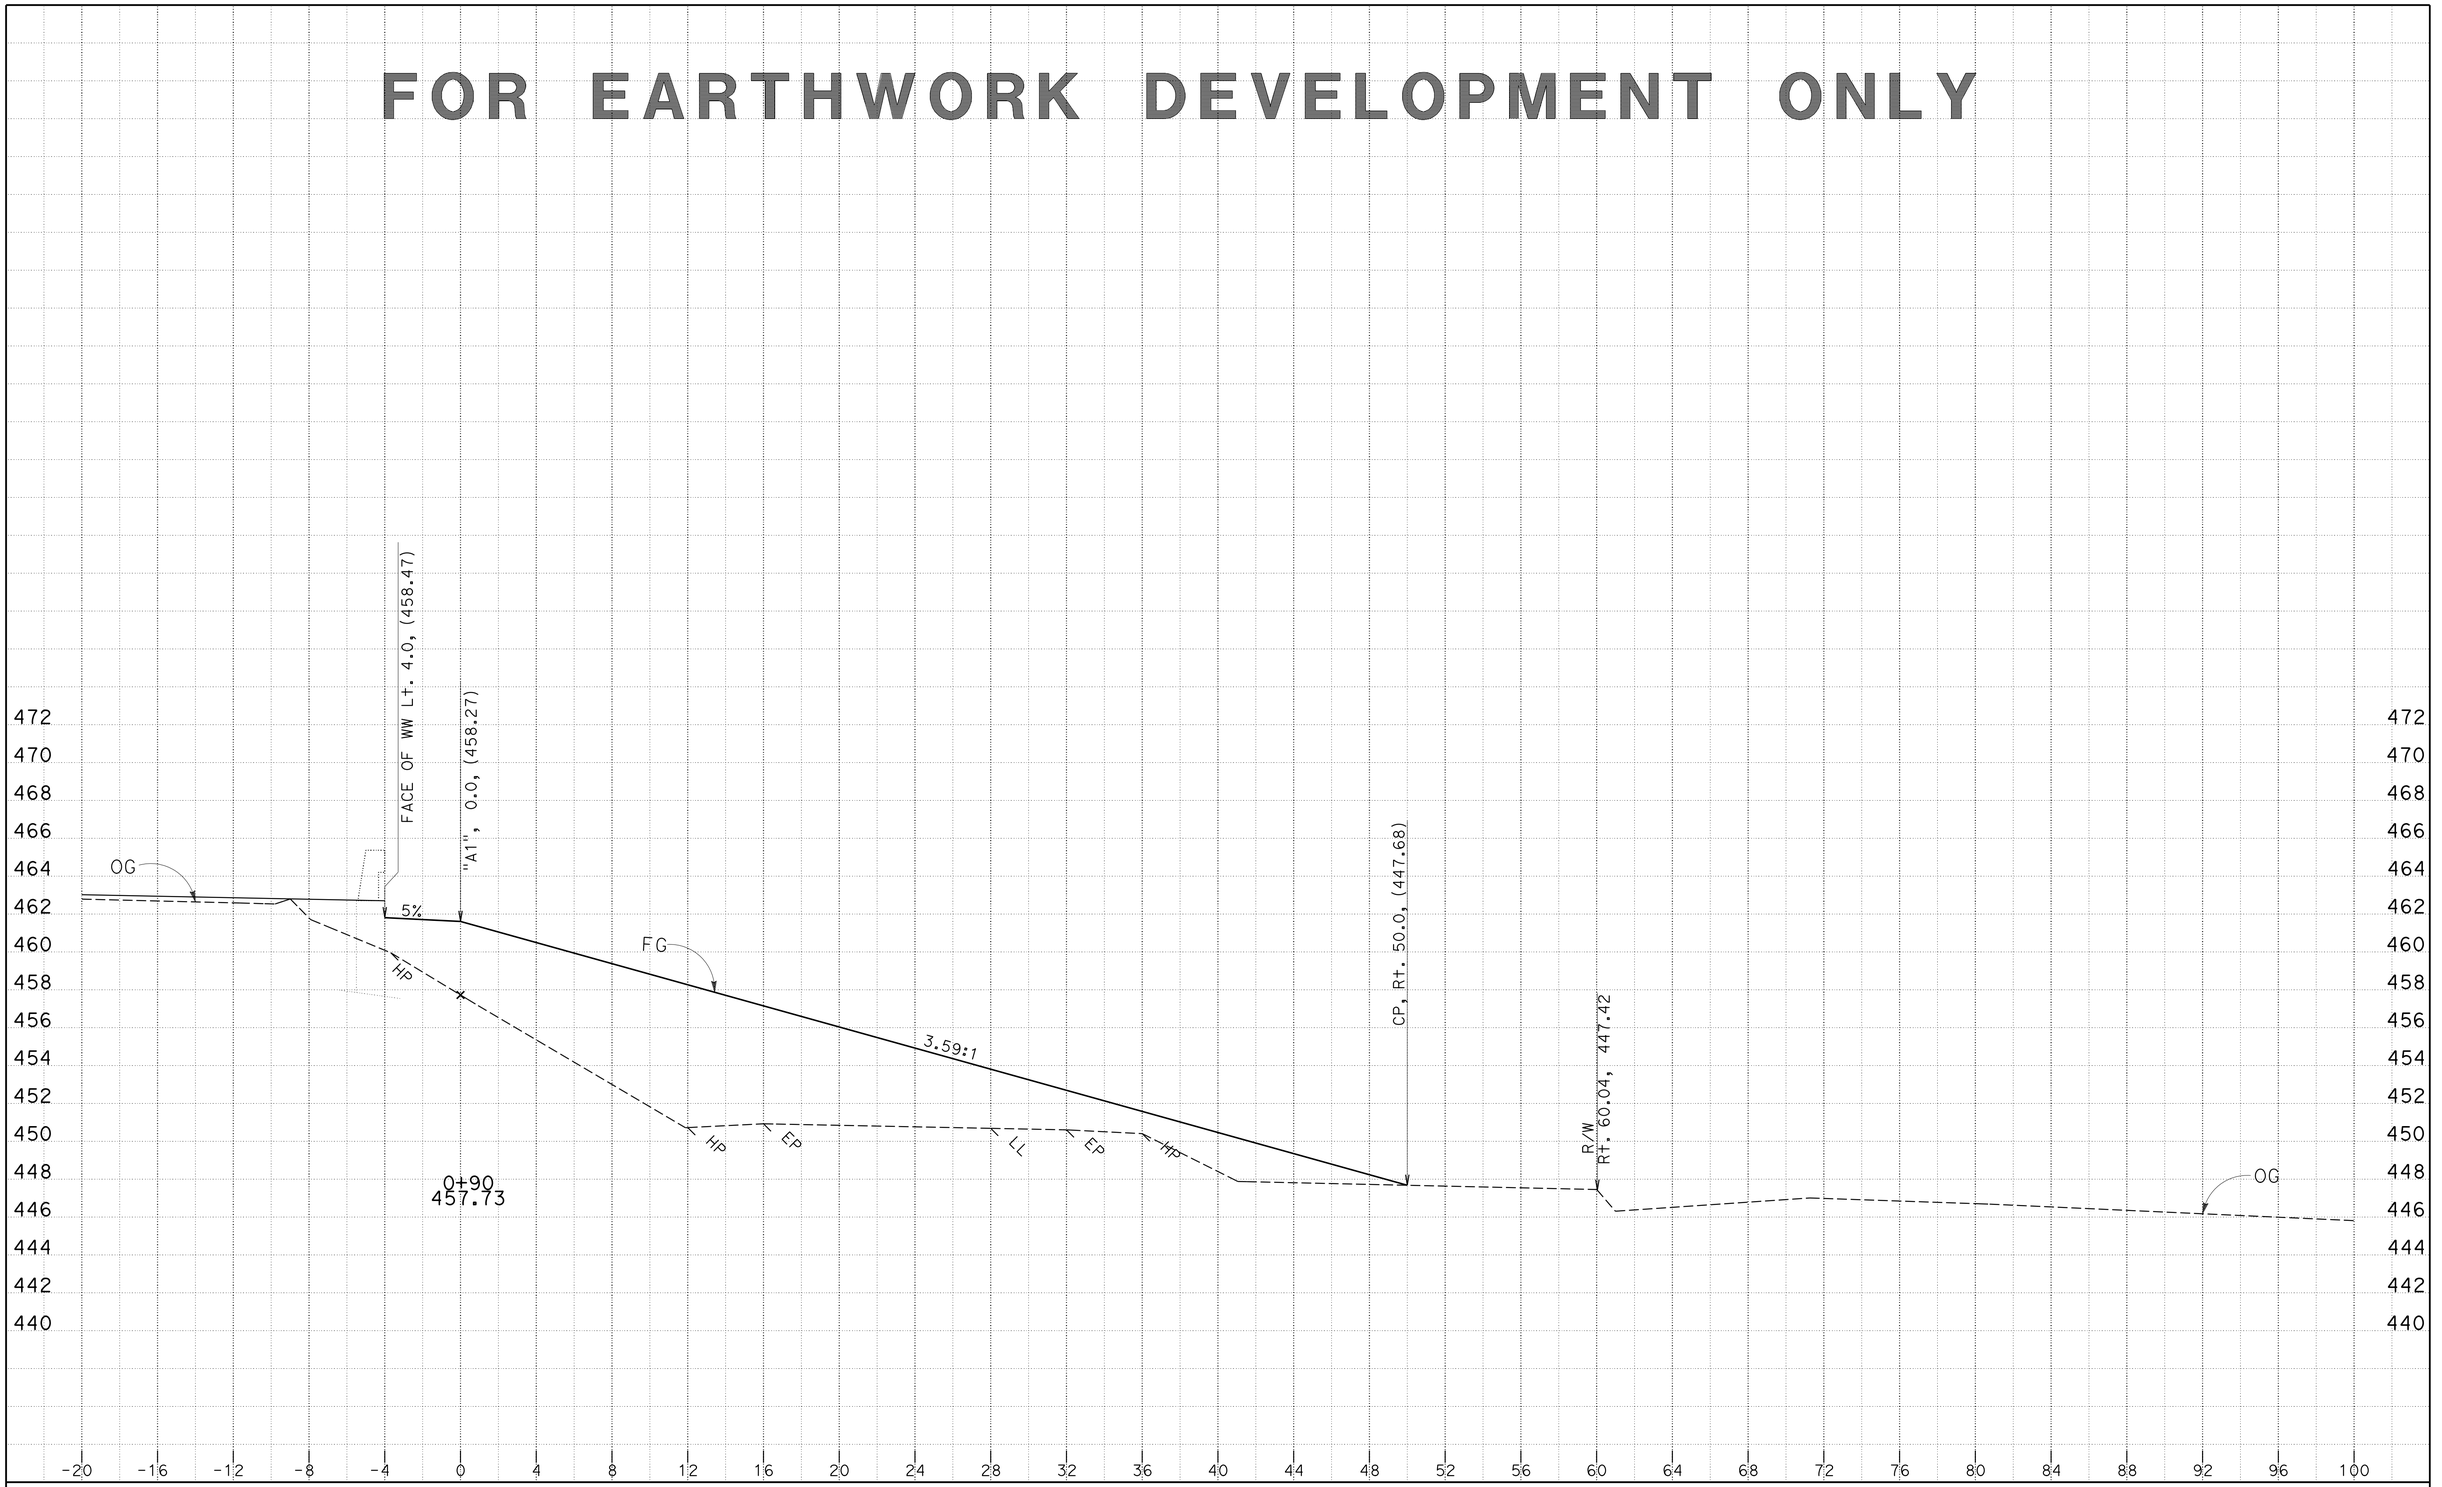

DATE: 3/20/2014
KC Project: 0F690
File: P:\proj4*\0f690\design\CAiCE\0f690\EAR\A1\a1_design.ear

CONTRACT: 03-0F6904
DIST/CO/RTE/PM: 03/But/70/24.0-24.5
PROJECT ID: 0300000100

SCALE: 1" = 4' Horiz.
1" = 4' Vert.
All Dimensions are US Survey Feet

A1
CROSS SECTIONS
SHEET 20 OF 21

FOR EARTHWORK DEVELOPMENT ONLY

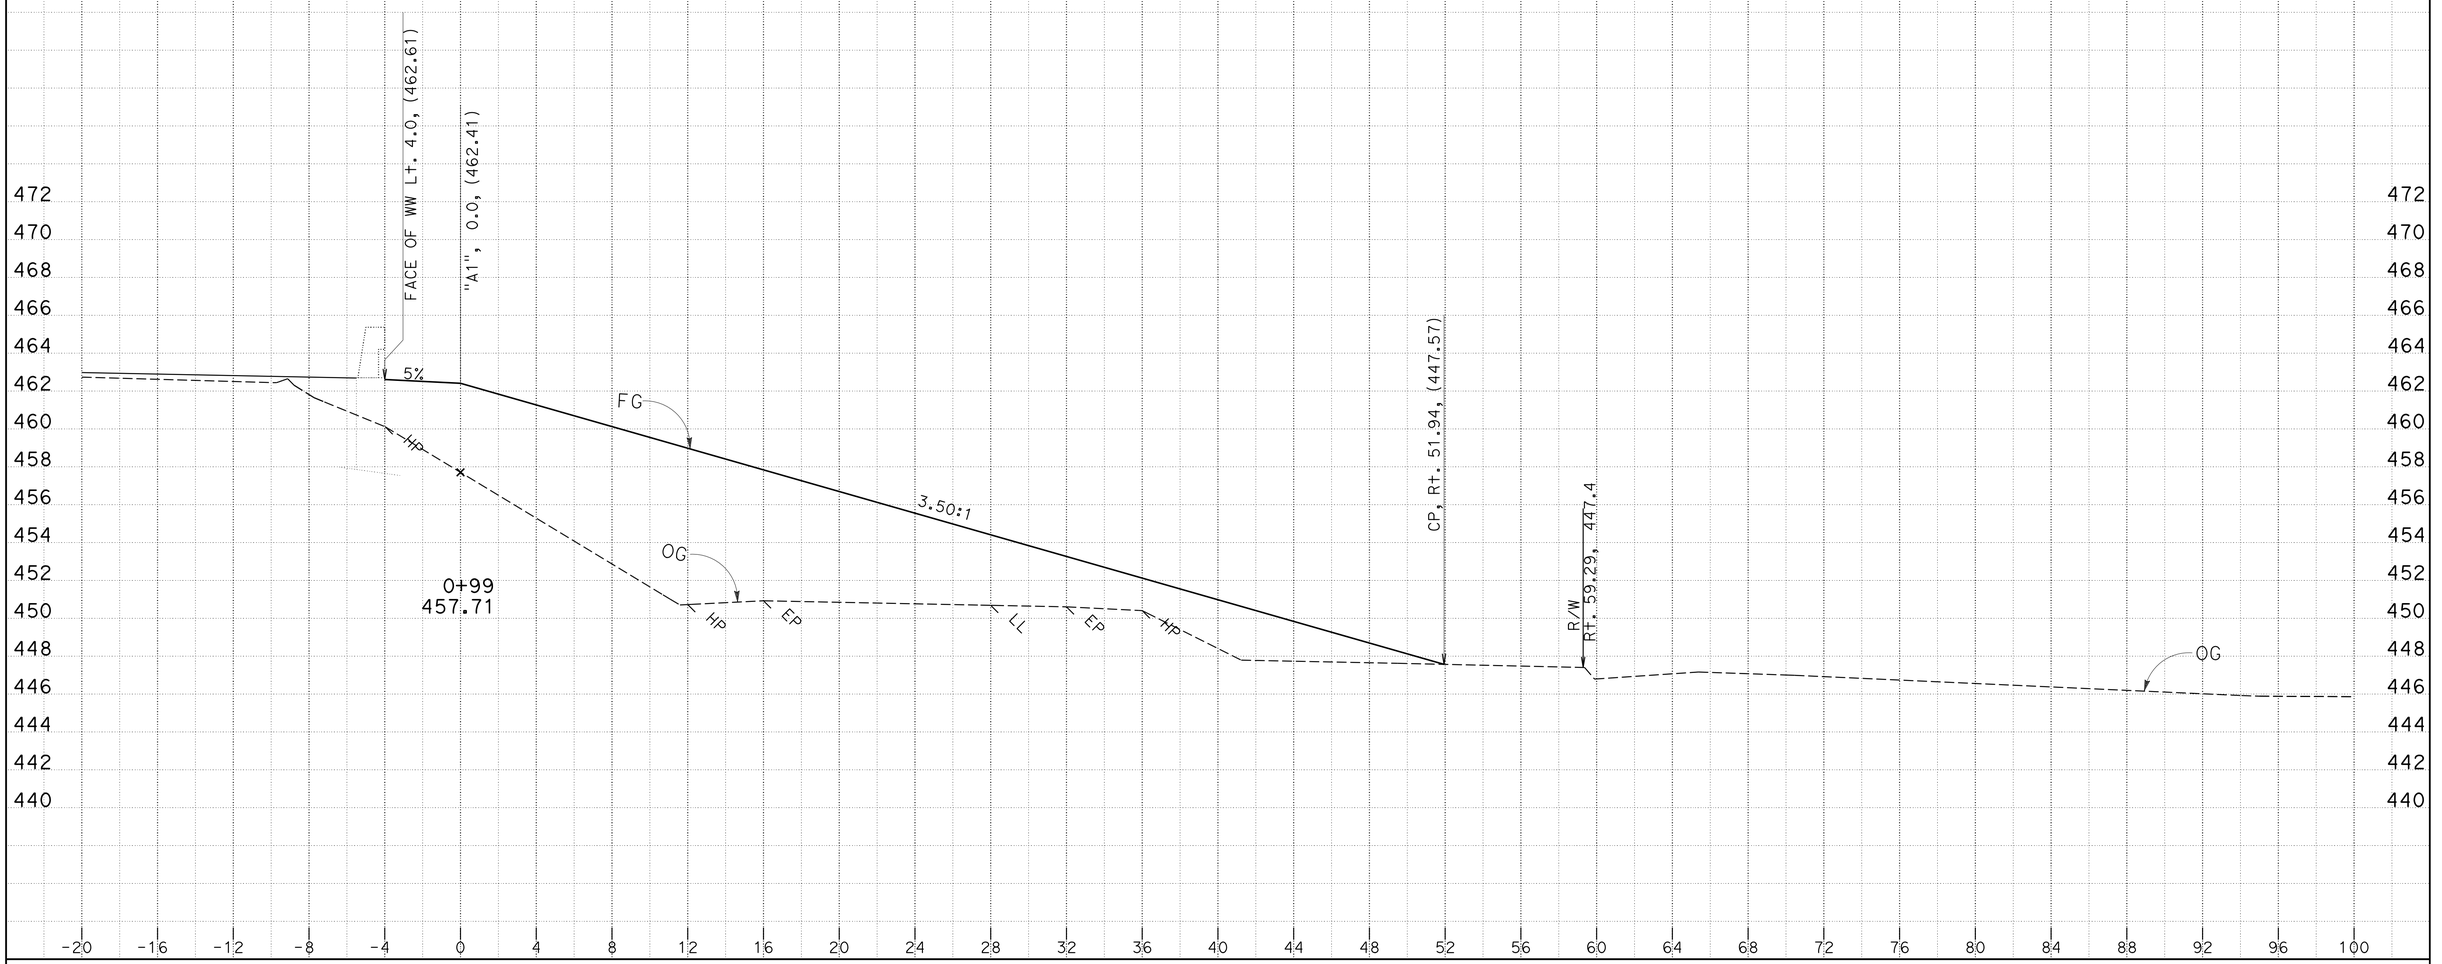

DATE: 3/20/2014
KC Project: 0F690
File: P:\proj4*\0f690\design\CAiCE\0f690\EAR\A1\a1_design.ear

CONTRACT: 03-0F6904
DIST/CO/RTE/PM: 03/But/70/24.0-24.5
PROJECT ID: 0300000100

SCALE: 1" = 4' Horiz.
1" = 4' Vert.
All Dimensions are US Survey Feet

A1
CROSS SECTIONS
SHEET 21 OF 21

FOR EARTHWORK DEVELOPMENT ONLY

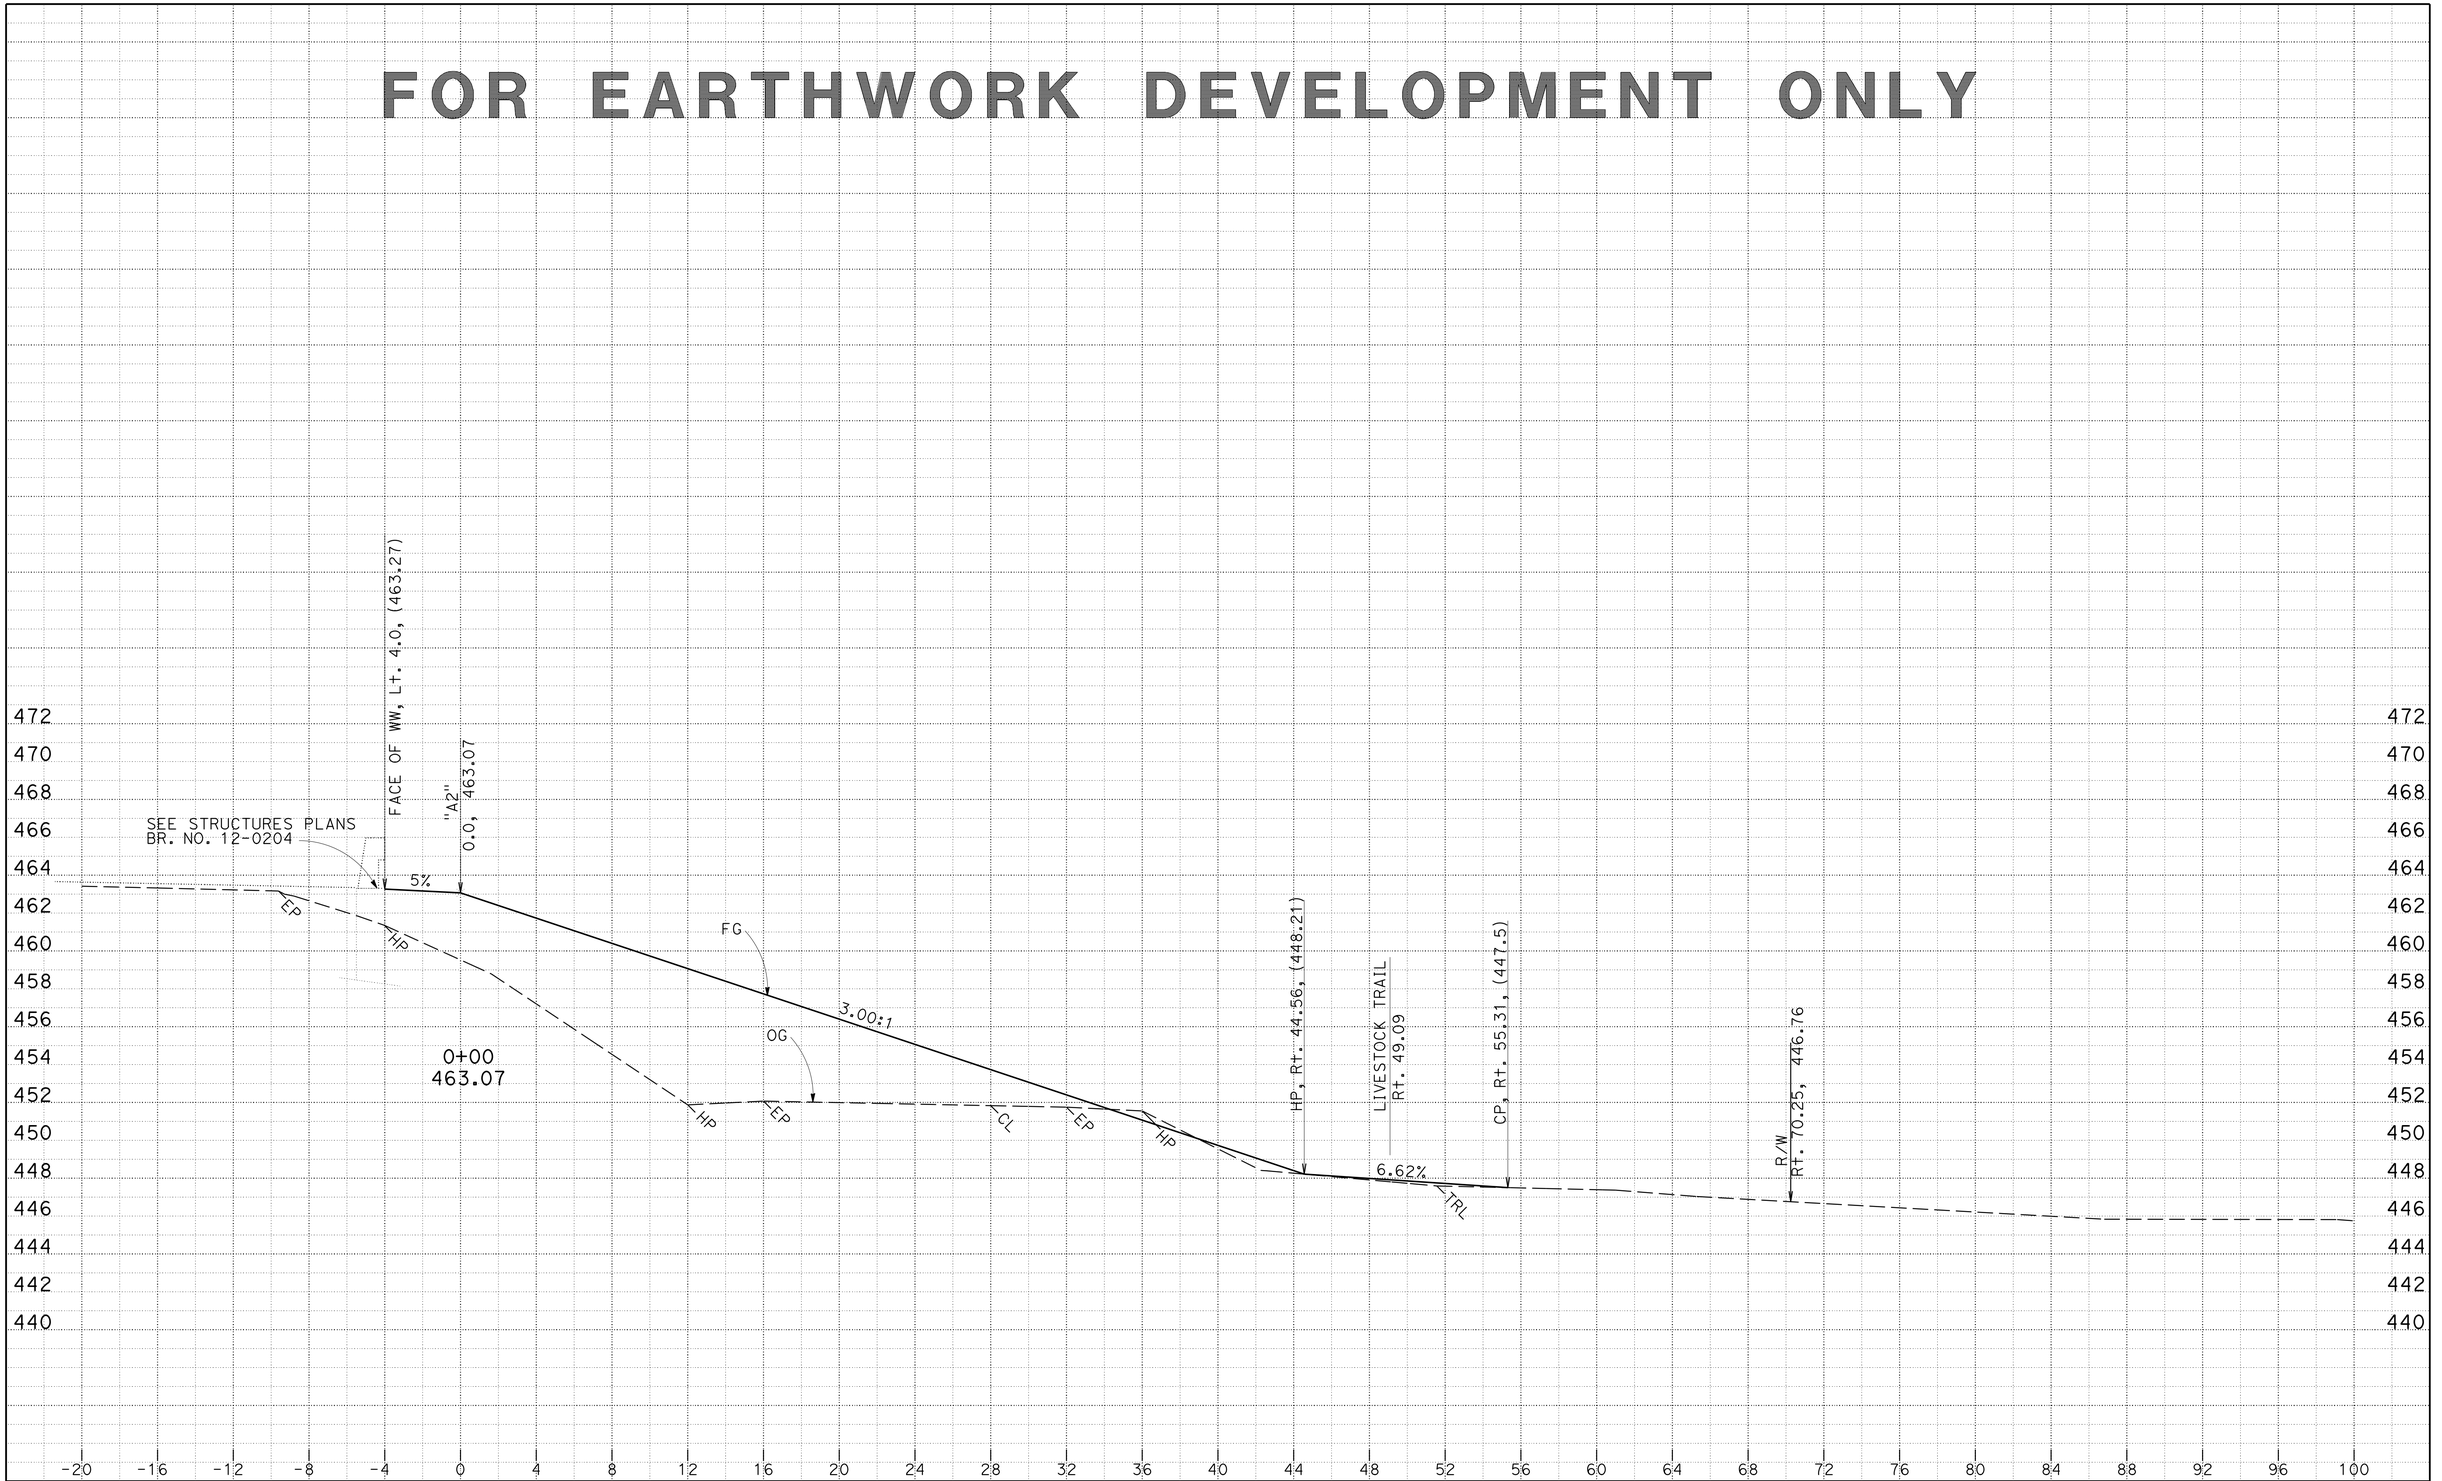

DATE: 4/2/2014
KC Project: 0F690
File: P:\proj4*\0f690\design\CAiCE\0f690\EAR\A2\a2_design.ear

CONTRACT: 03-0F6904
DIST/CO/RTE/PM: 03/But/70/24.0-24.5
PROJECT ID: 0300000100

SCALE: 1" = 4' Horiz.
1" = 4' Vert.
All Dimensions are US Survey Feet

A2
CROSS SECTIONS
SHEET 1 OF 21

FOR EARTHWORK DEVELOPMENT ONLY

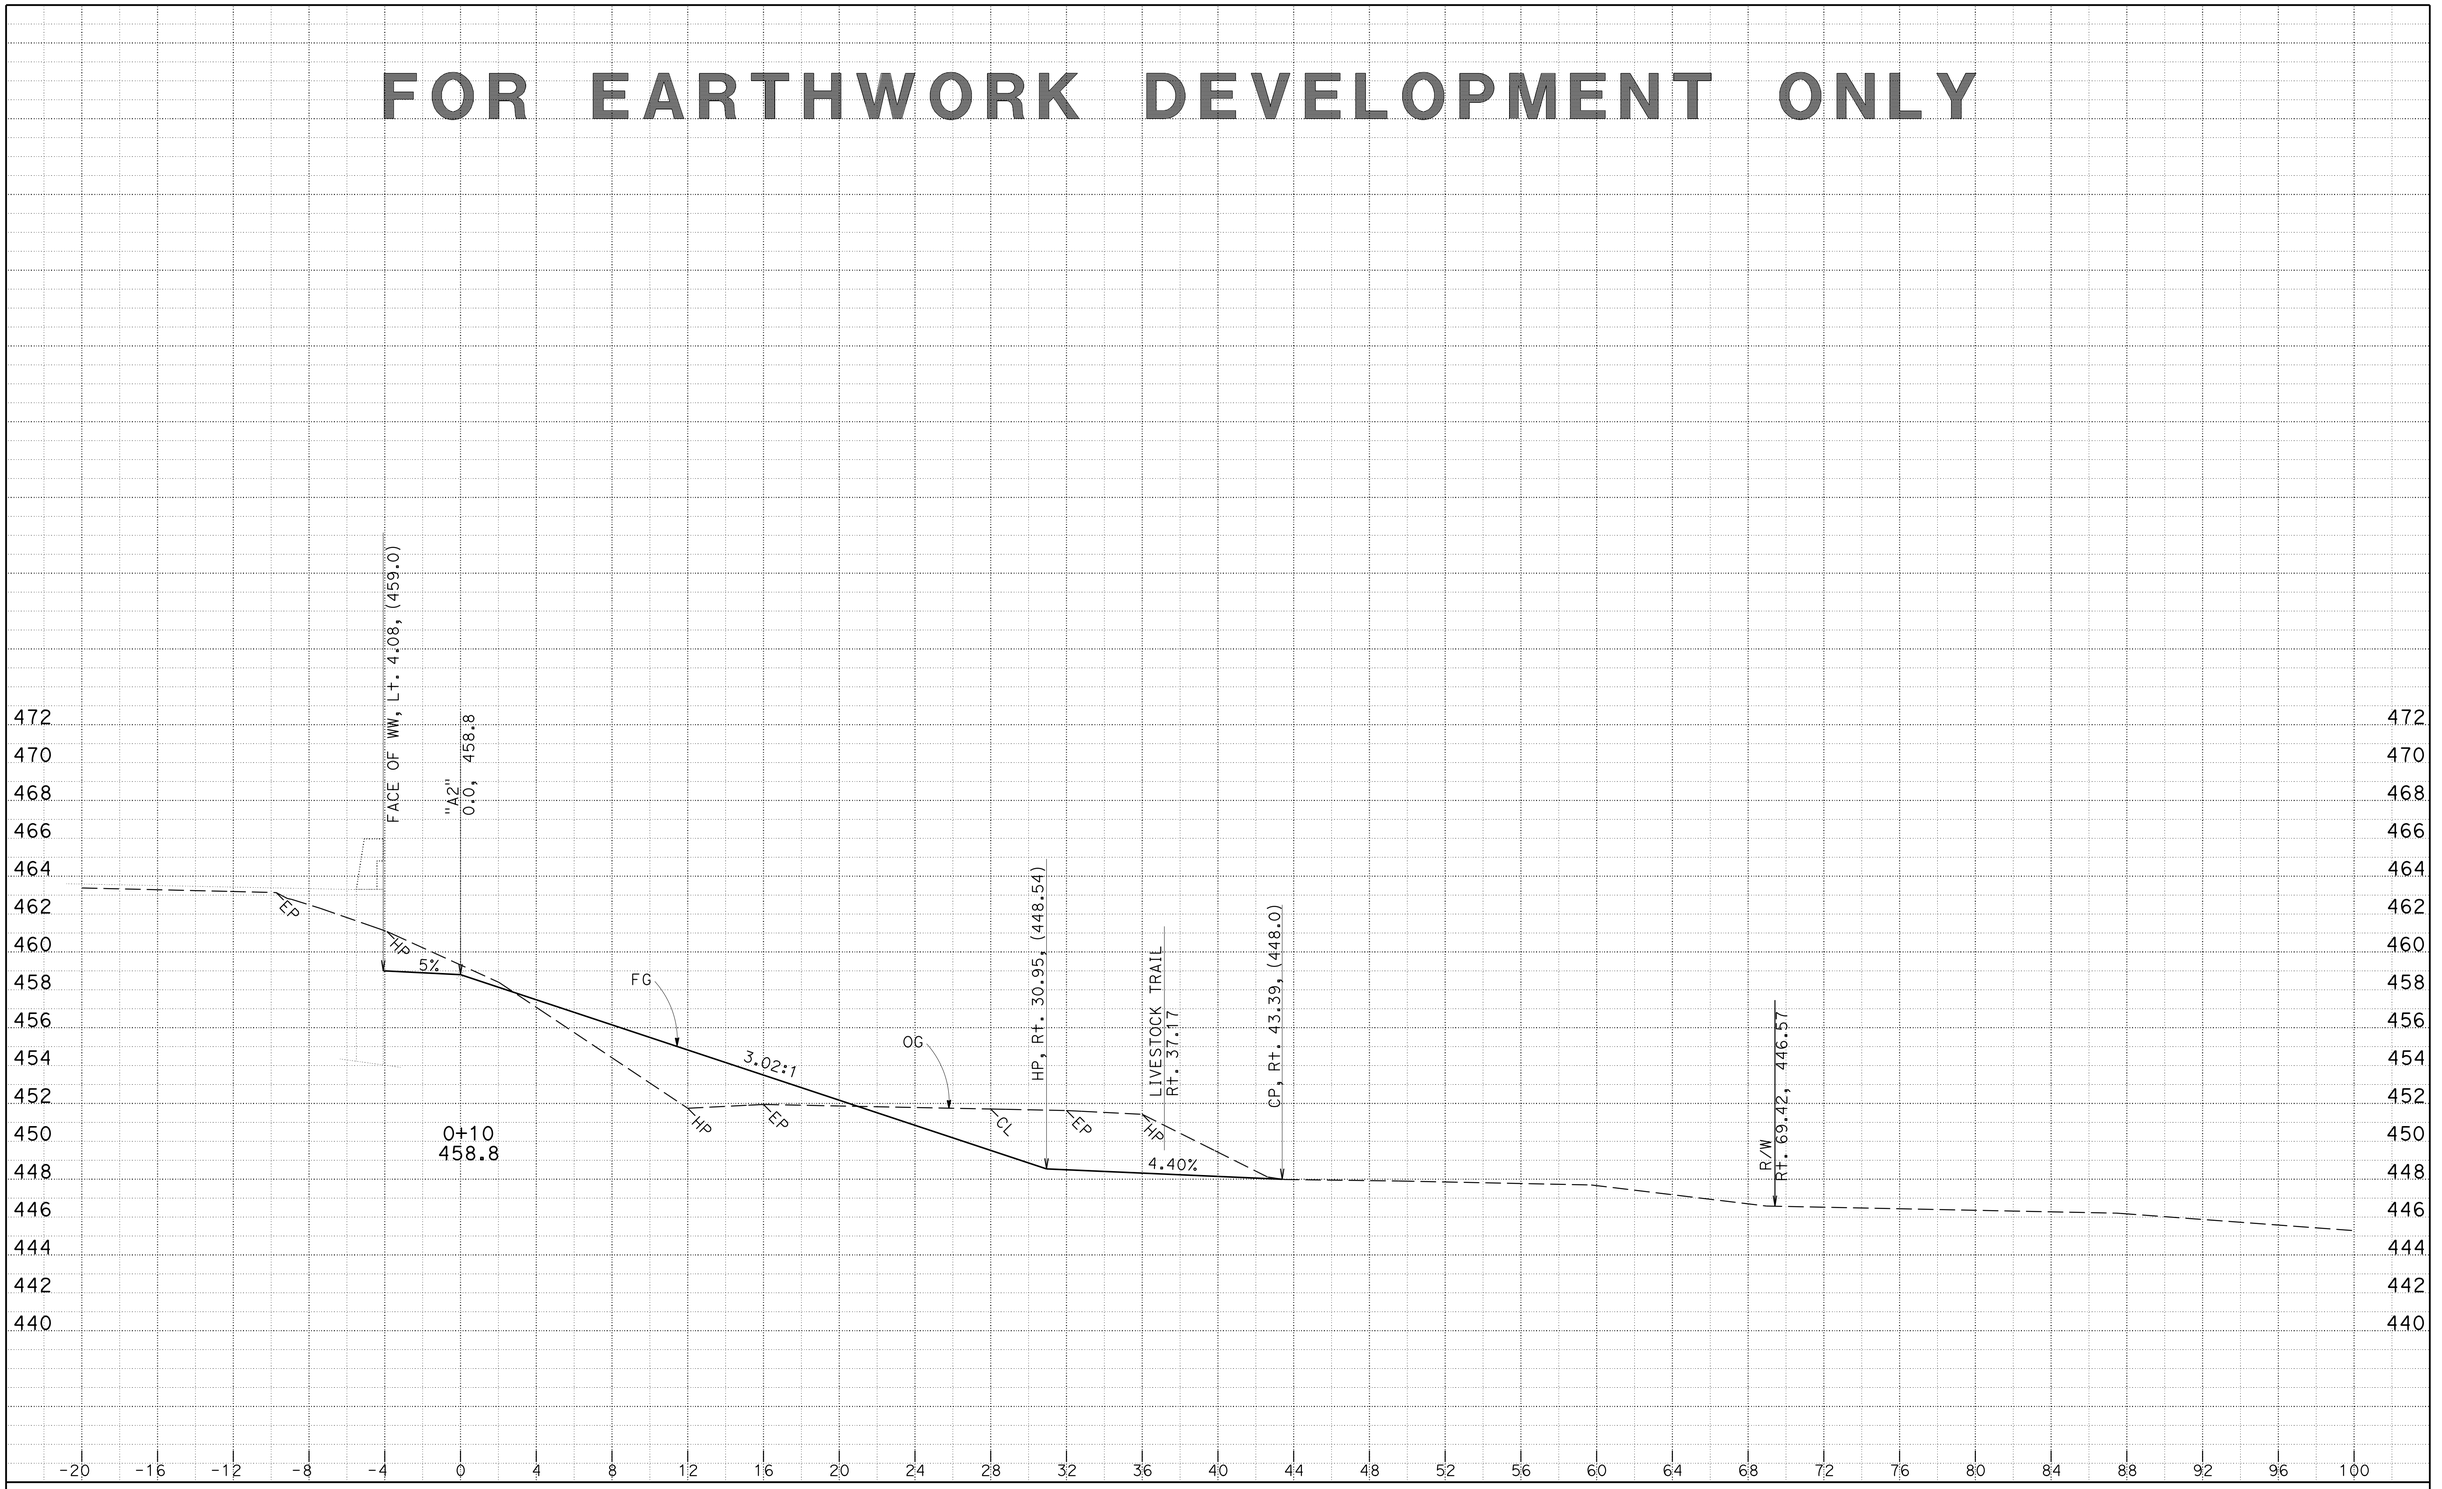

DATE: 4/2/2014
KC Project: 0F690
File: P:\proj4*\0f690\design\CAiCE\0f690\EAR\A2\a2_design.ear

CONTRACT: 03-0F6904
DIST/CO/RTE/PM: 03/But/70/24.0-24.5
PROJECT ID: 0300000100

SCALE: 1" = 4' Horiz.
1" = 4' Vert.
All Dimensions are US Survey Feet

A2
CROSS SECTIONS
SHEET 2 OF 21

FOR EARTHWORK DEVELOPMENT ONLY

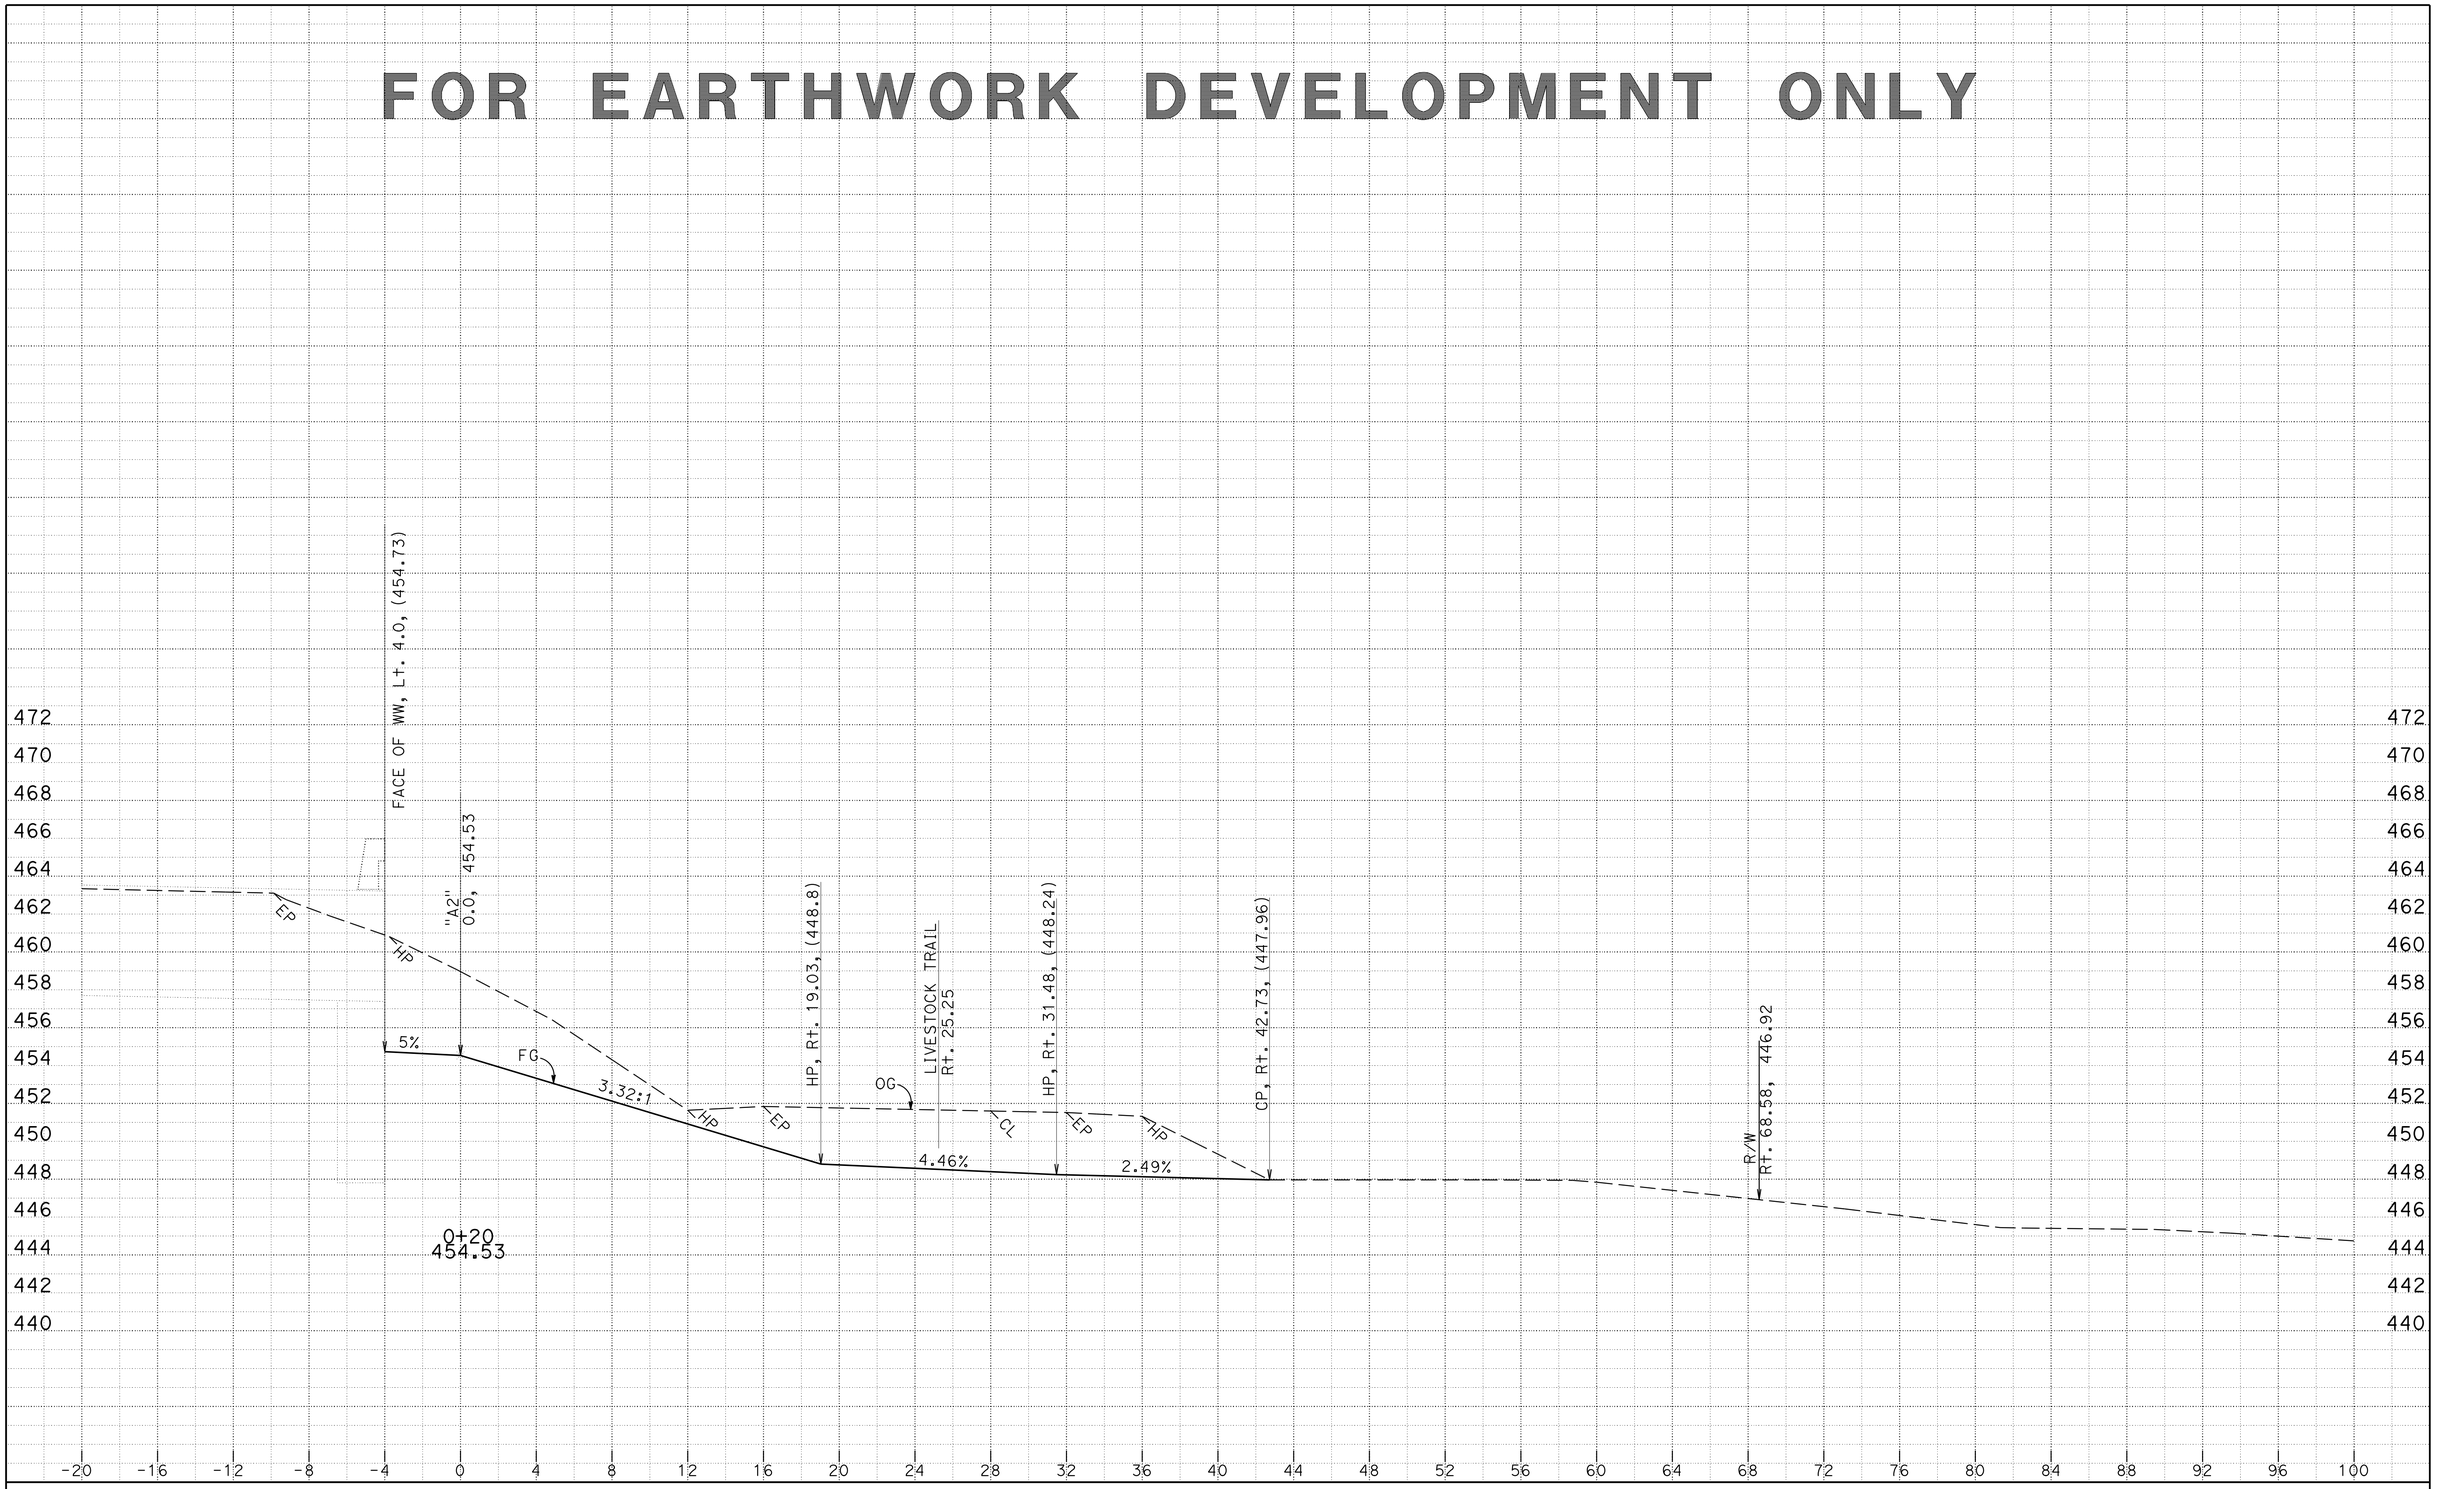

DATE: 4/2/2014
KC Project: 0F690
File: P:\proj4*\0f690\design\CAiCE\0f690\EAR\A2\a2_design.ear

CONTRACT: 03-0F6904
DIST/CO/RTE/PM: 03/But/70/24.0-24.5
PROJECT ID: 0300000100

SCALE: 1" = 4' Horiz.
1" = 4' Vert.
All Dimensions are US Survey Feet

A2
CROSS SECTIONS
SHEET 3 OF 21

FOR EARTHWORK DEVELOPMENT ONLY

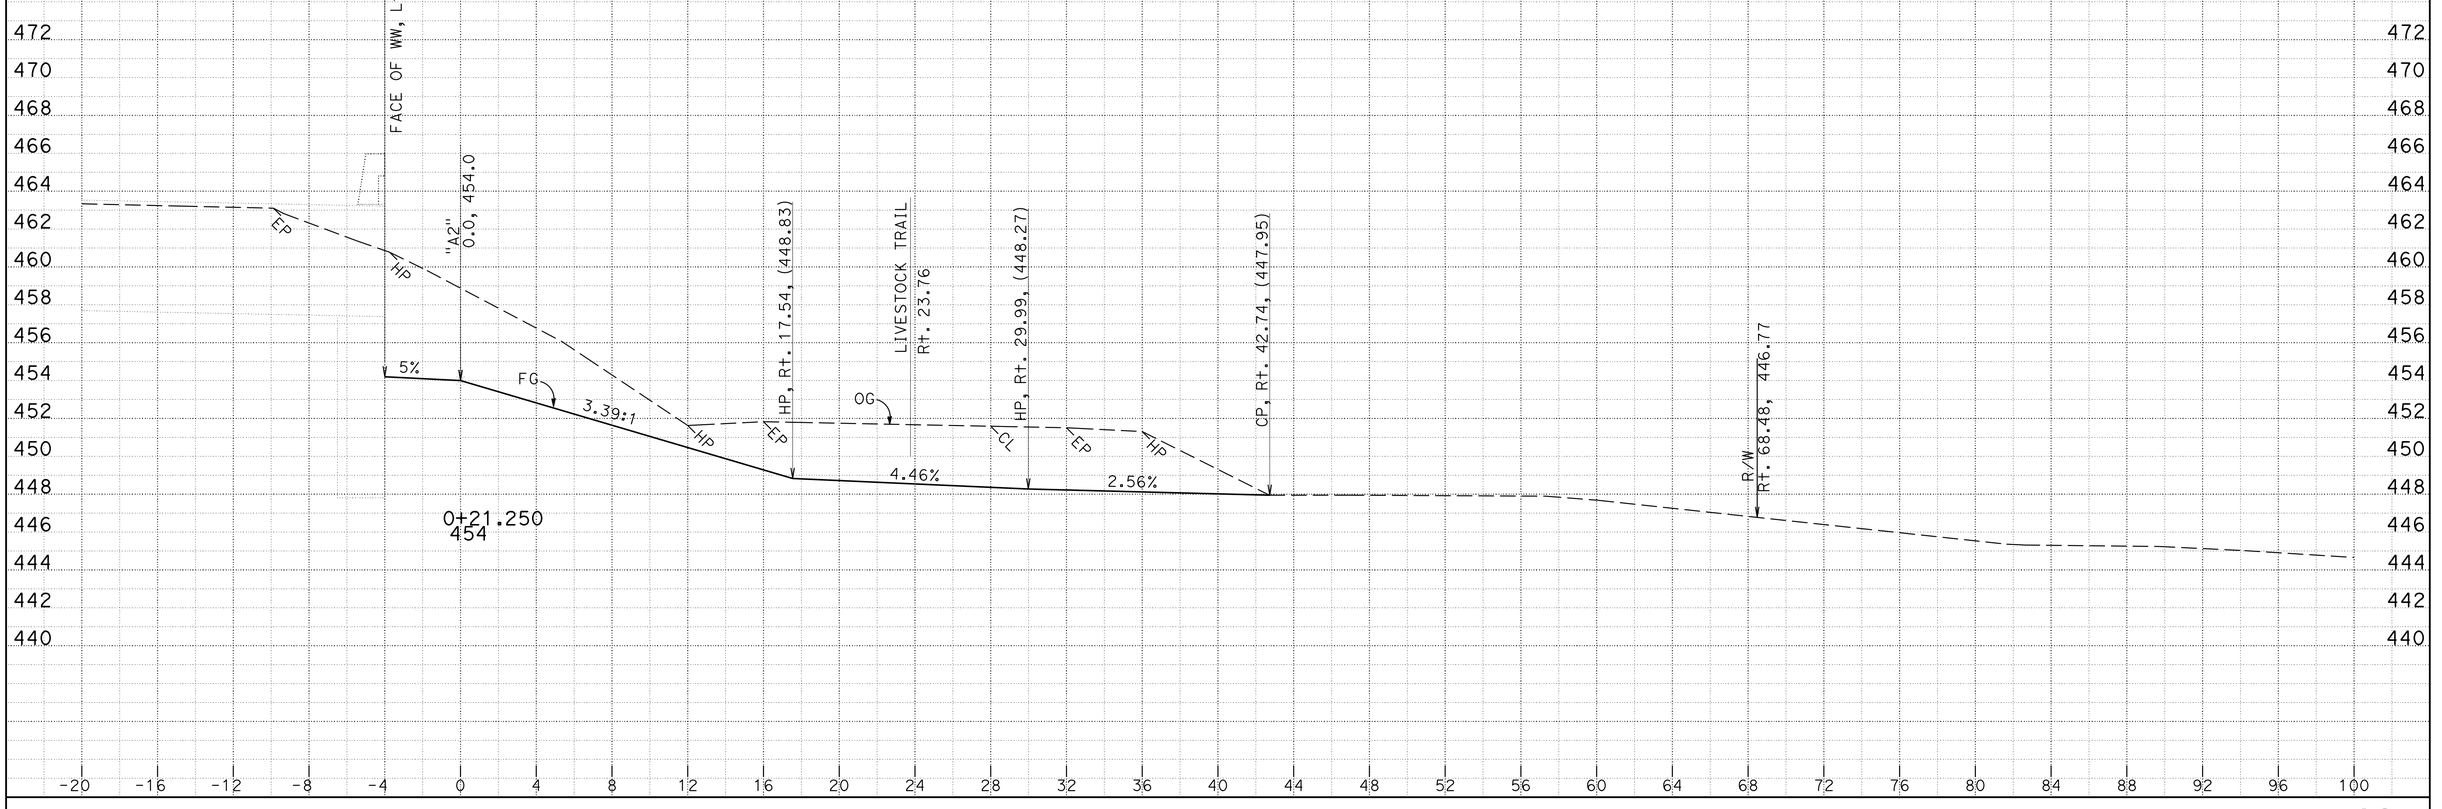

DATE: 4/2/2014
KC Project: 0F690
File: P:\proj4*\0f690\design\CAiCE\0f690\EAR\A2\a2_design.ear

CONTRACT: 03-0F6904
DIST/CO/RTE/PM: 03/But/70/24.0-24.5
PROJECT ID: 0300000100

SCALE: 1" = 4' Horiz.
1" = 4' Vert.
All Dimensions are US Survey Feet

A2
CROSS SECTIONS
SHEET 4 OF 21

FOR EARTHWORK DEVELOPMENT ONLY

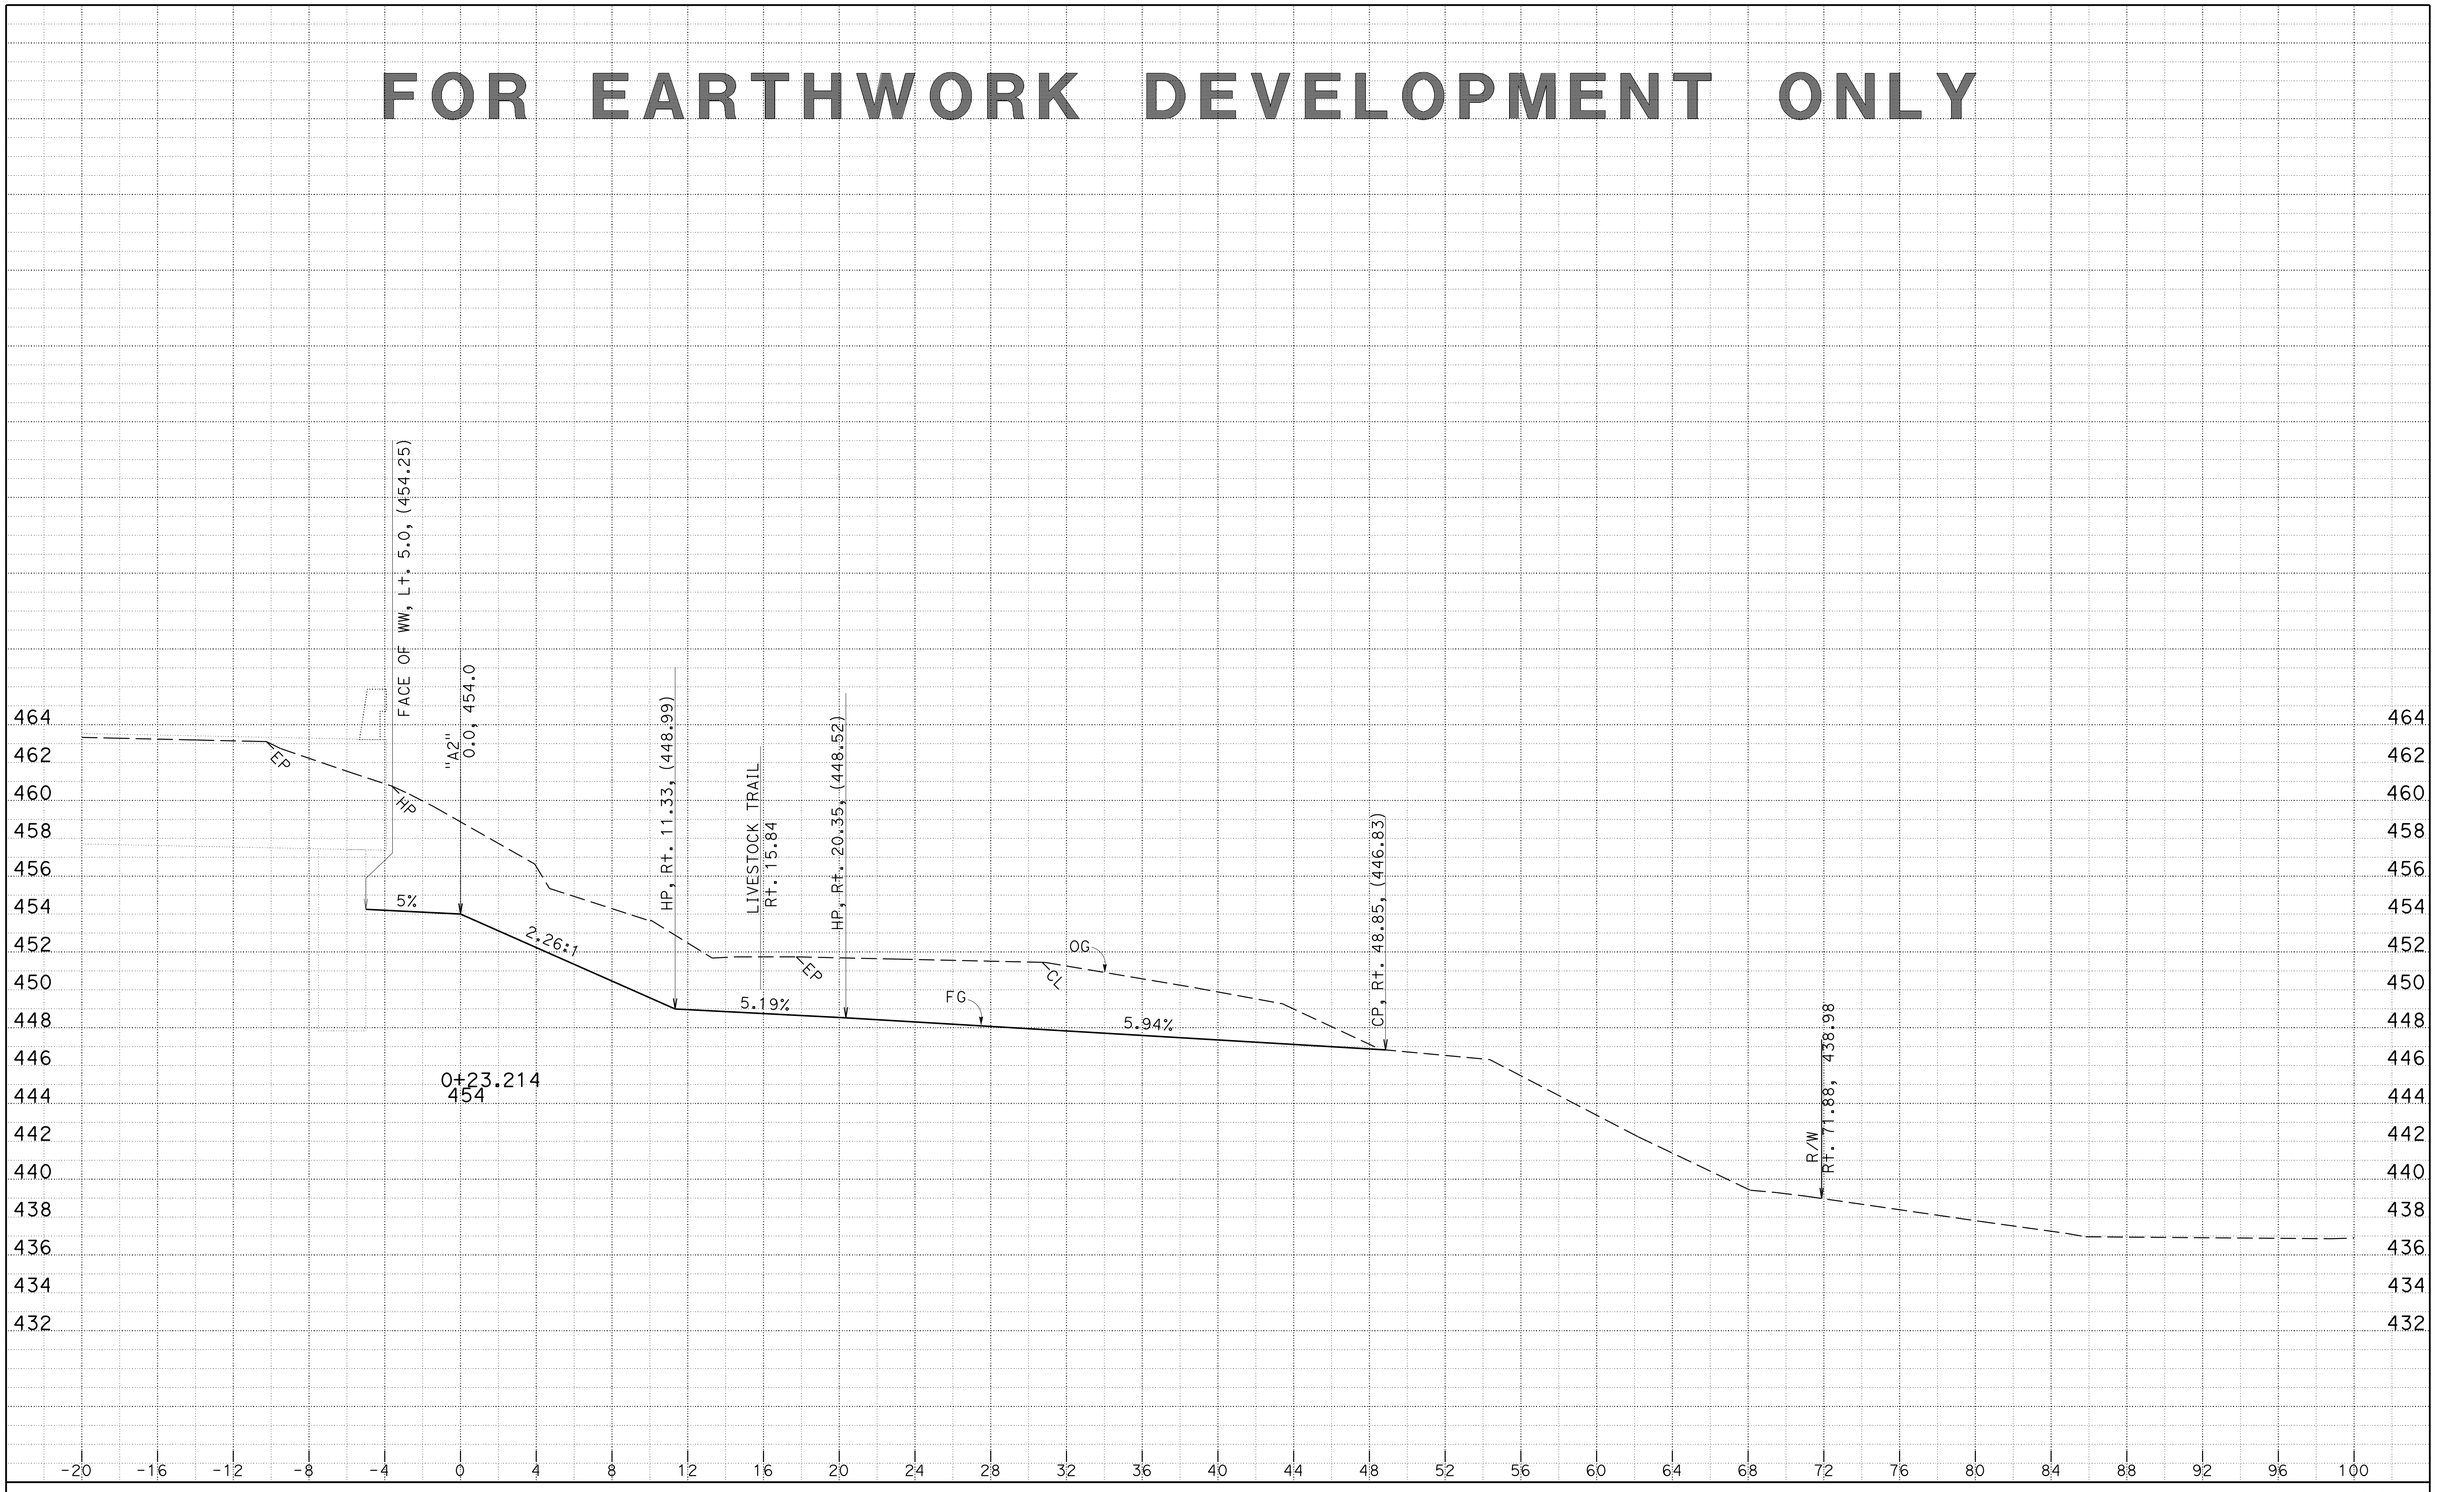

DATE: 4/2/2014

KC Project: 0F690

File: P:\proj4*\0f690\design\CAiCE\0f690\EAR\A2\a2_design.ear

CONTRACT: 03-0F6904

DIST/CO/RTE/PM: 03/But/70/24.0-24.5

PROJECT ID: 0300000100

SCALE: 1" = 4' Horiz.
1" = 4' Vert.

All Dimensions are US Survey Feet

A2

CROSS SECTIONS

SHEET 5 OF 21

FOR EARTHWORK DEVELOPMENT ONLY

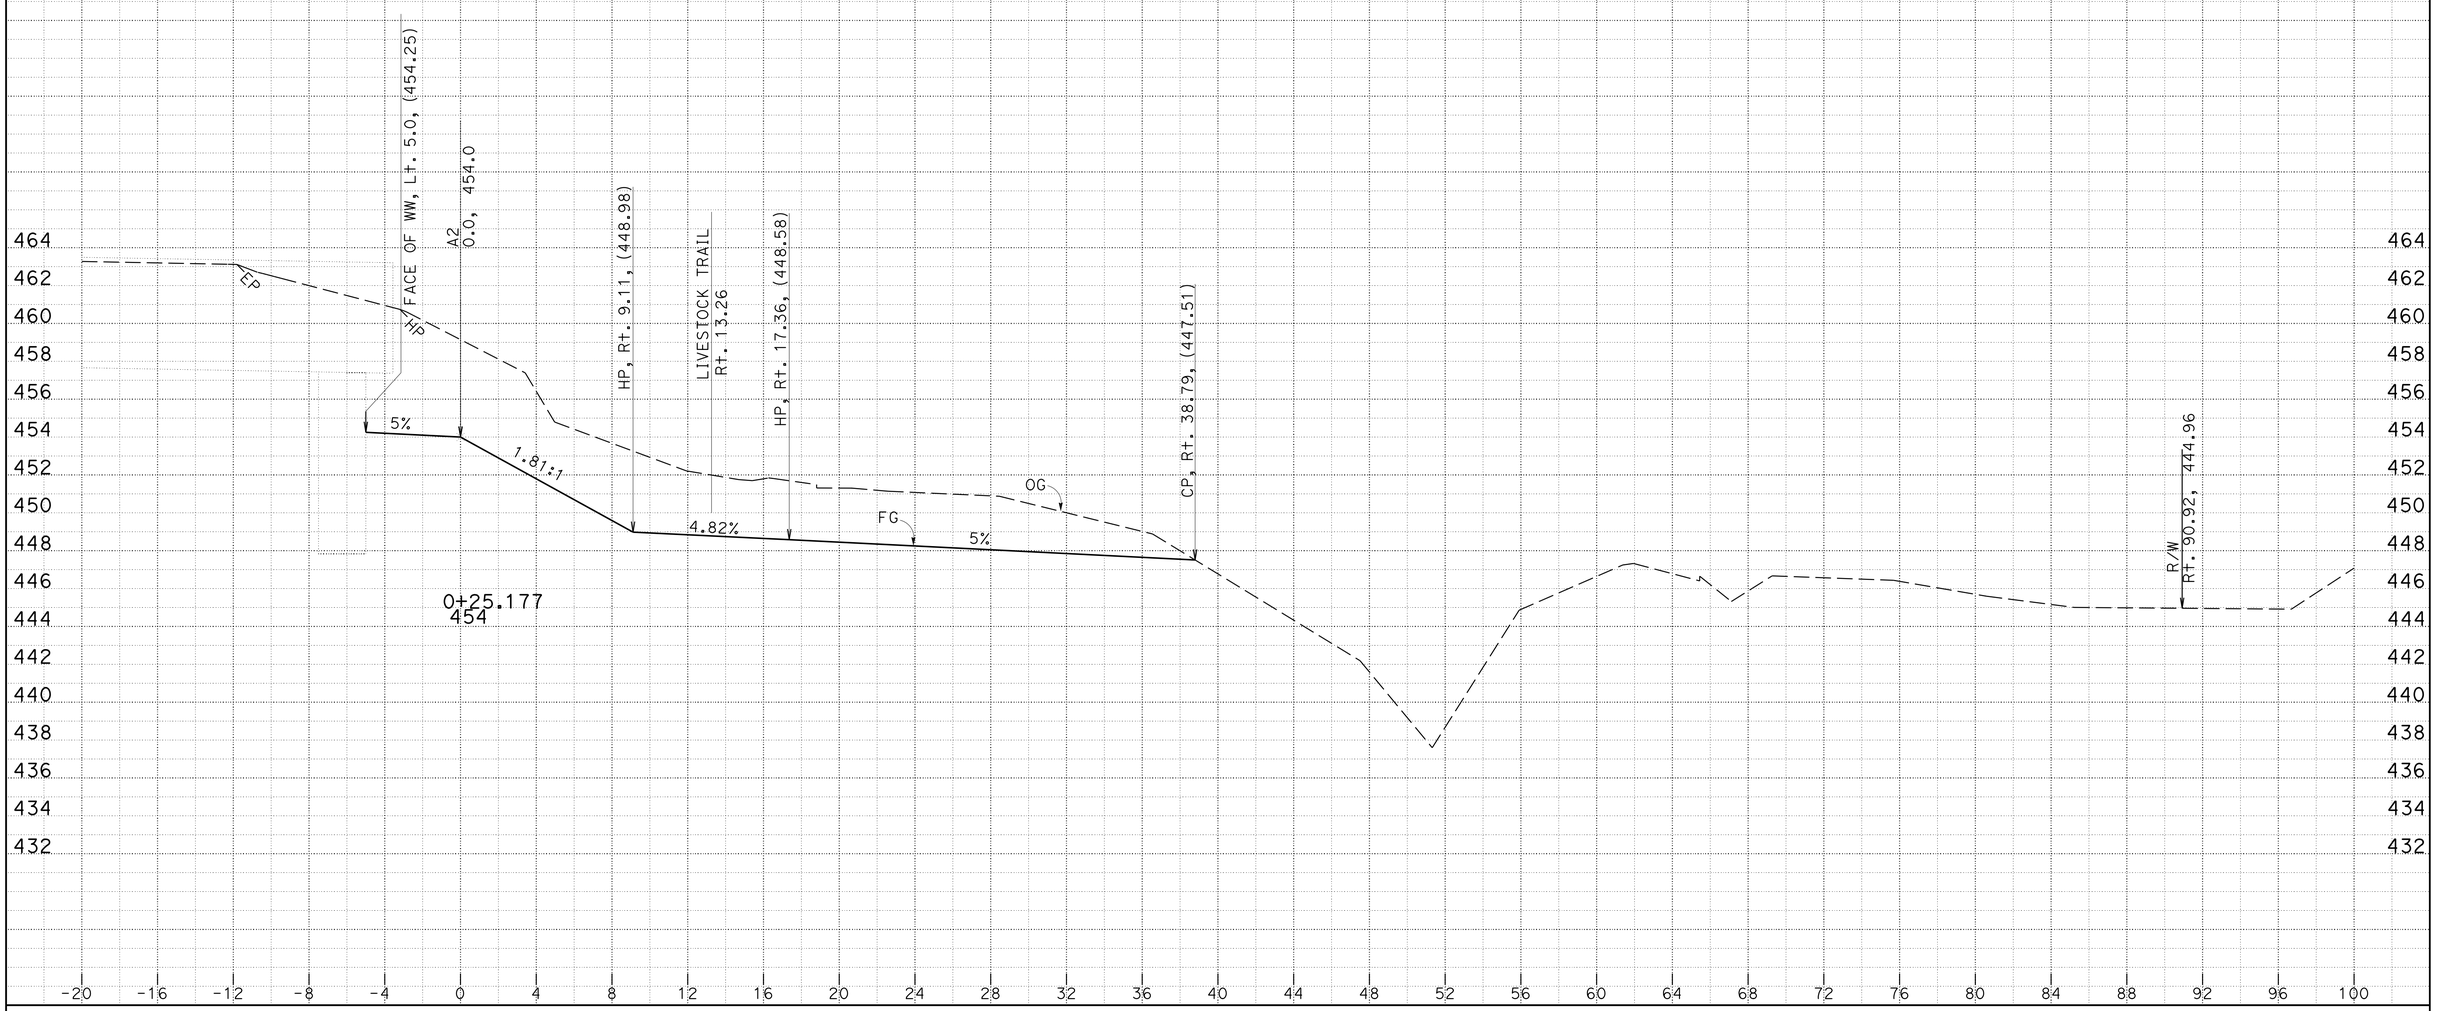

DATE: 4/2/2014
KC Project: 0F690
File: P:\proj4*\0f690\design\CAiCE\0f690\EAR\A2\a2_design.ear

CONTRACT: 03-0F6904
DIST/CO/RTE/PM: 03/But/70/24.0-24.5
PROJECT ID: 0300000100

SCALE: 1" = 4' Horiz.
1" = 4' Vert.
All Dimensions are US Survey Feet

A2
CROSS SECTIONS
SHEET 6 OF 21

FOR EARTHWORK DEVELOPMENT ONLY

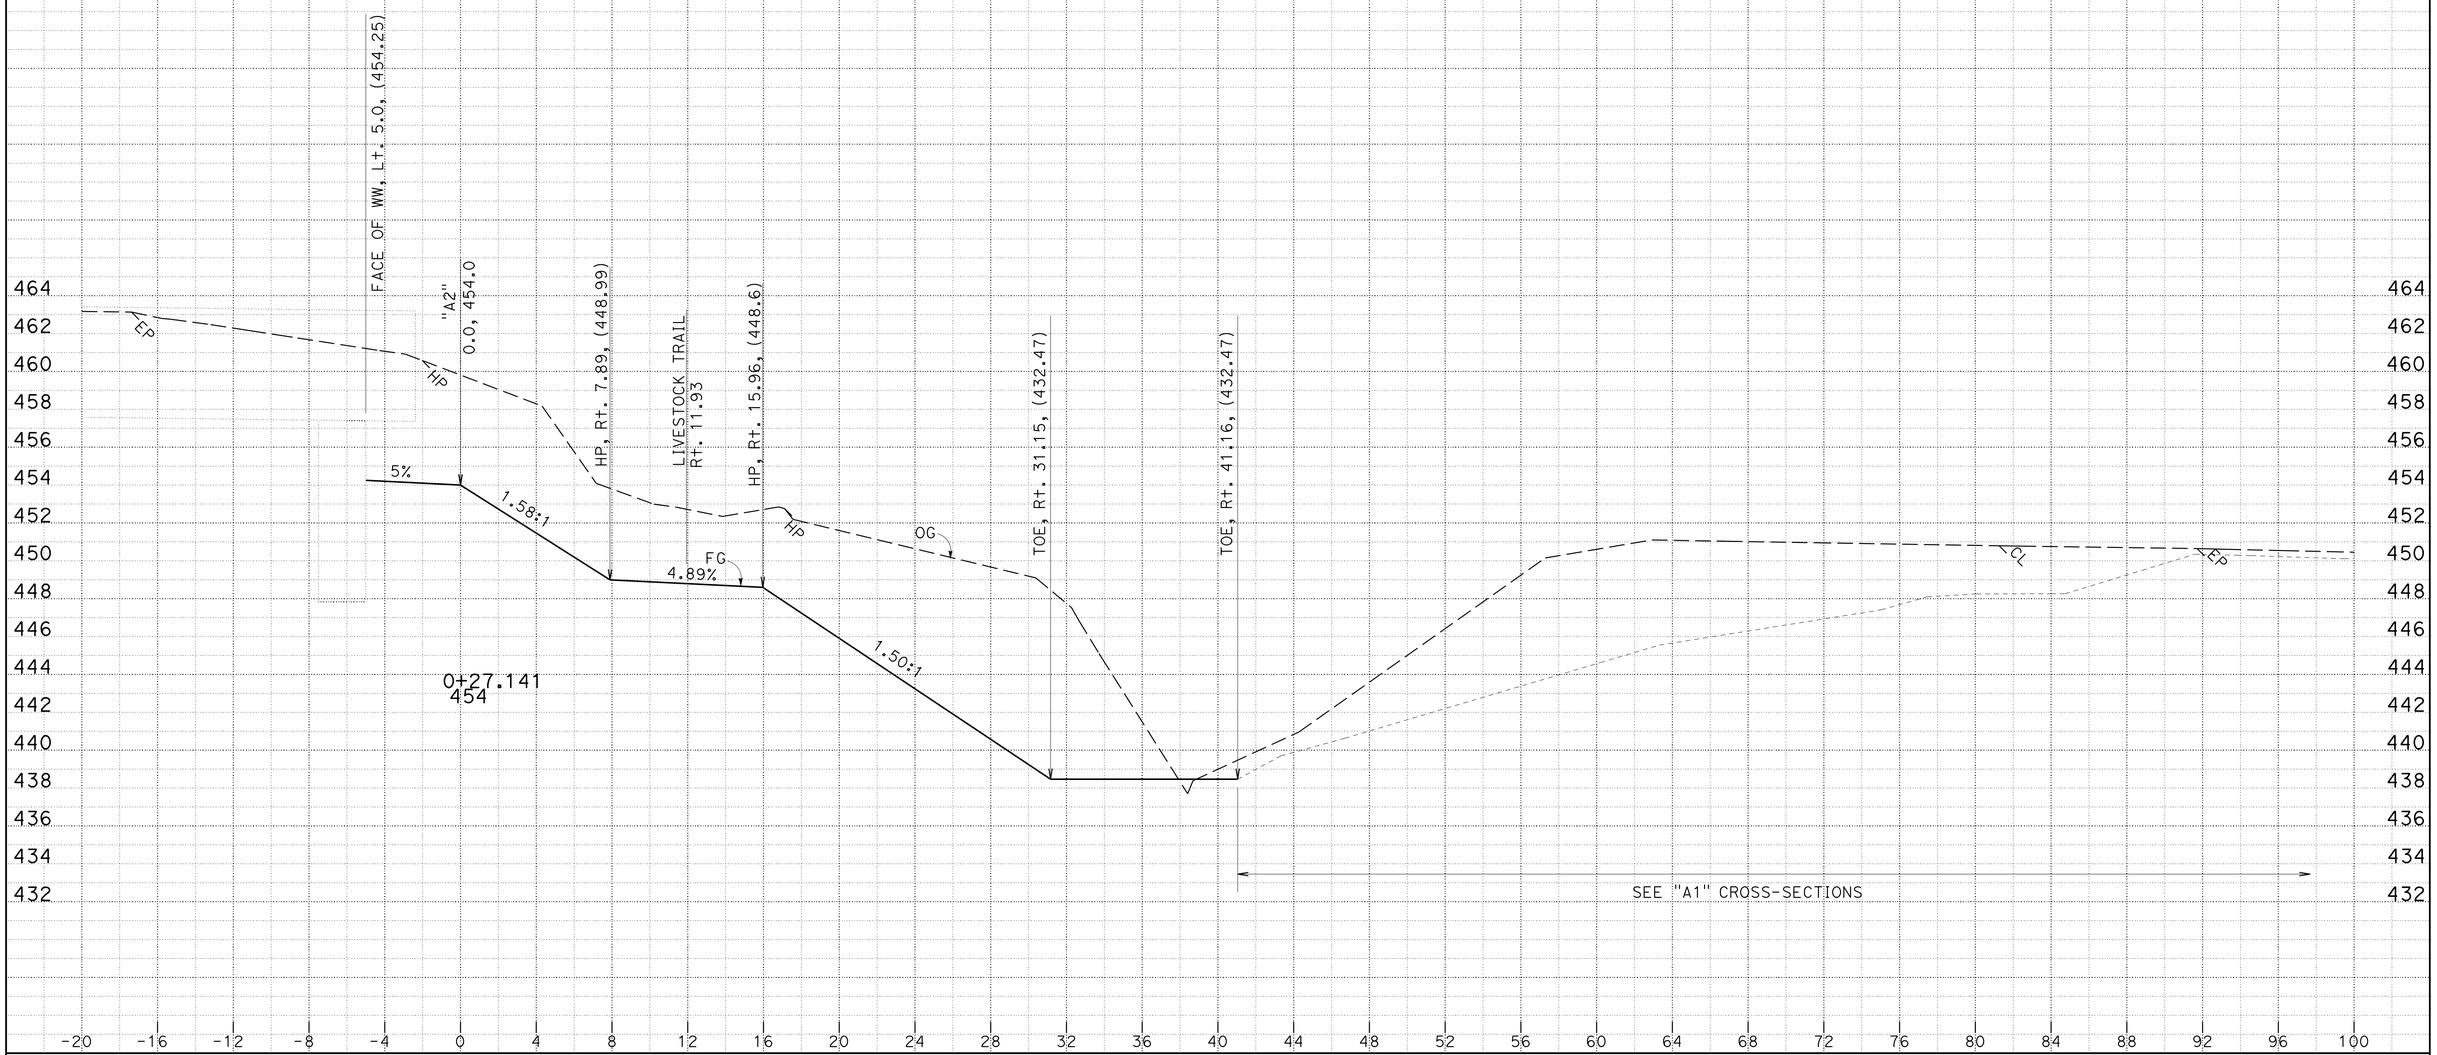

DATE: 4/2/2014
KC Project: 0F690
File: P:\proj4*\0f690\design\CAiCE\0f690\EAR\A2\a2_design.ear

CONTRACT: 03-0F6904
DIST/CO/RTE/PM: 03/But/70/24.0-24.5
PROJECT ID: 0300000100

SCALE: 1" = 4' Horiz.
1" = 4' Vert.
All Dimensions are US Survey Feet

A2
CROSS SECTIONS
SHEET 7 OF 21

FOR EARTHWORK DEVELOPMENT ONLY

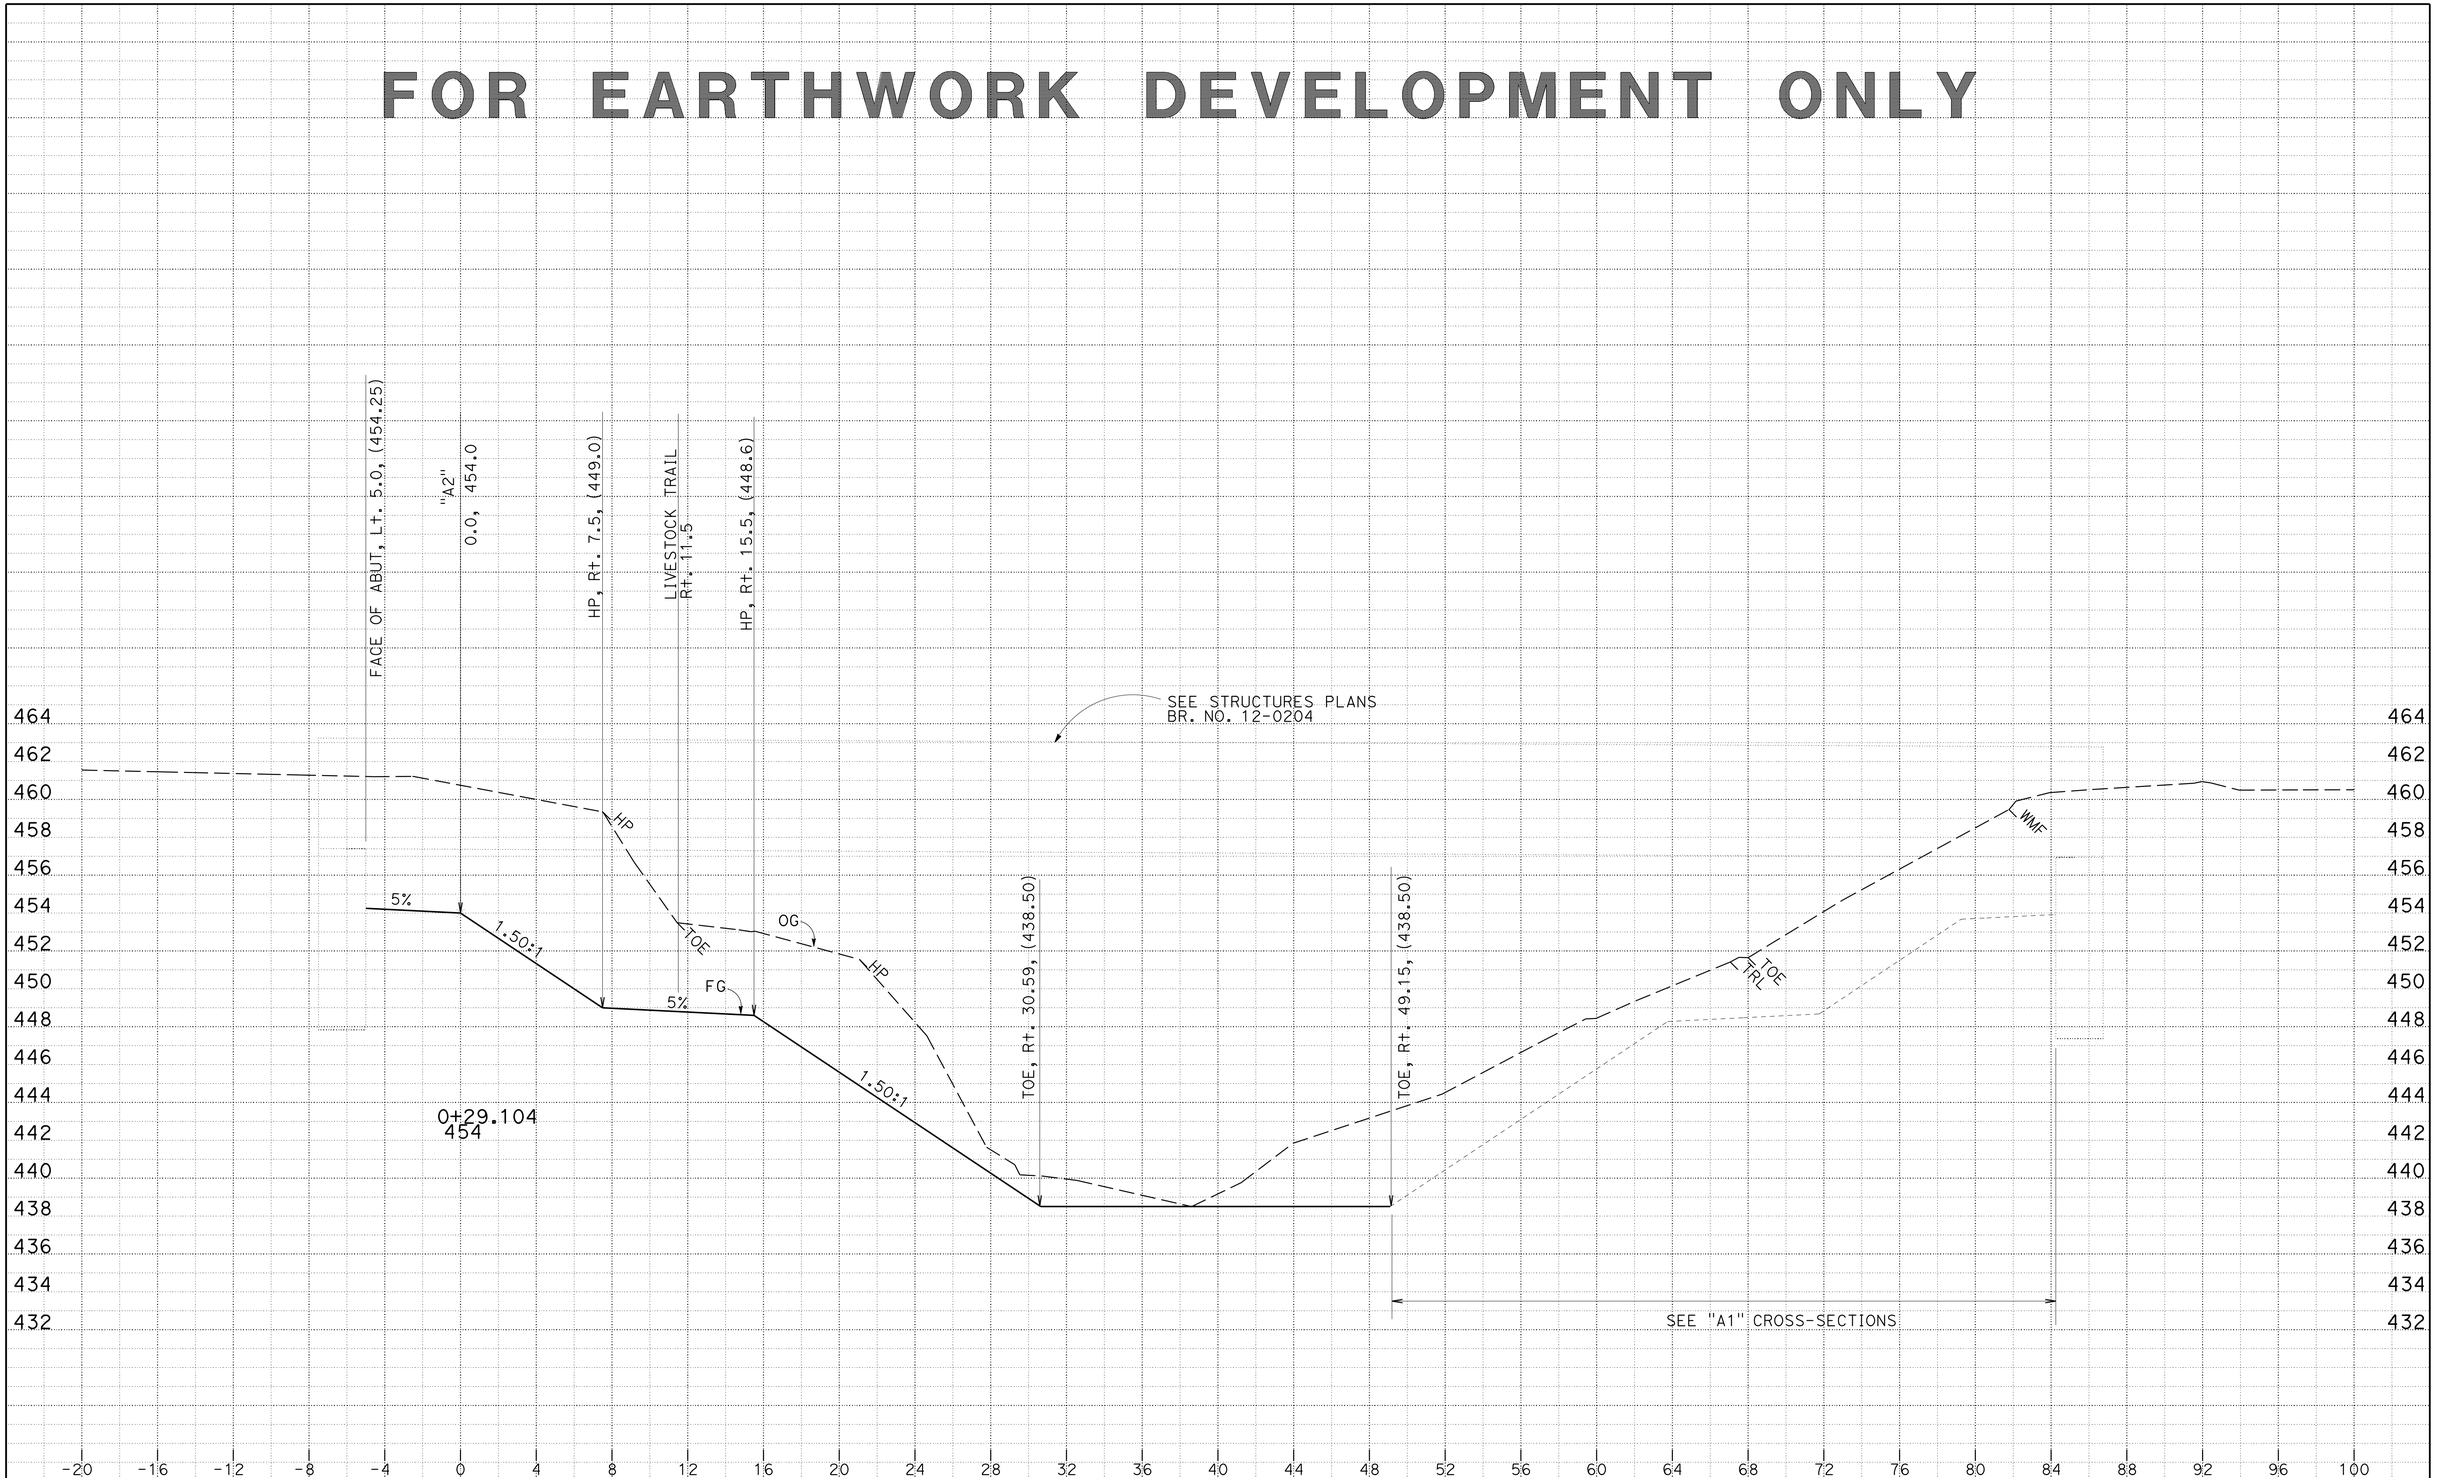

DATE: 4/2/2014
KC Project: 0F690
File: P:\proj4*\0f690\design\CAiCE\0f690\EAR\A2\a2_design.ear

CONTRACT: 03-0F6904
DIST/CO/RTE/PM: 03/But/70/24.0-24.5
PROJECT ID: 0300000100

SCALE: 1" = 4' Horiz.
1" = 4' Vert.
All Dimensions are US Survey Feet

A2
CROSS SECTIONS
SHEET 8 OF 21

FOR EARTHWORK DEVELOPMENT ONLY

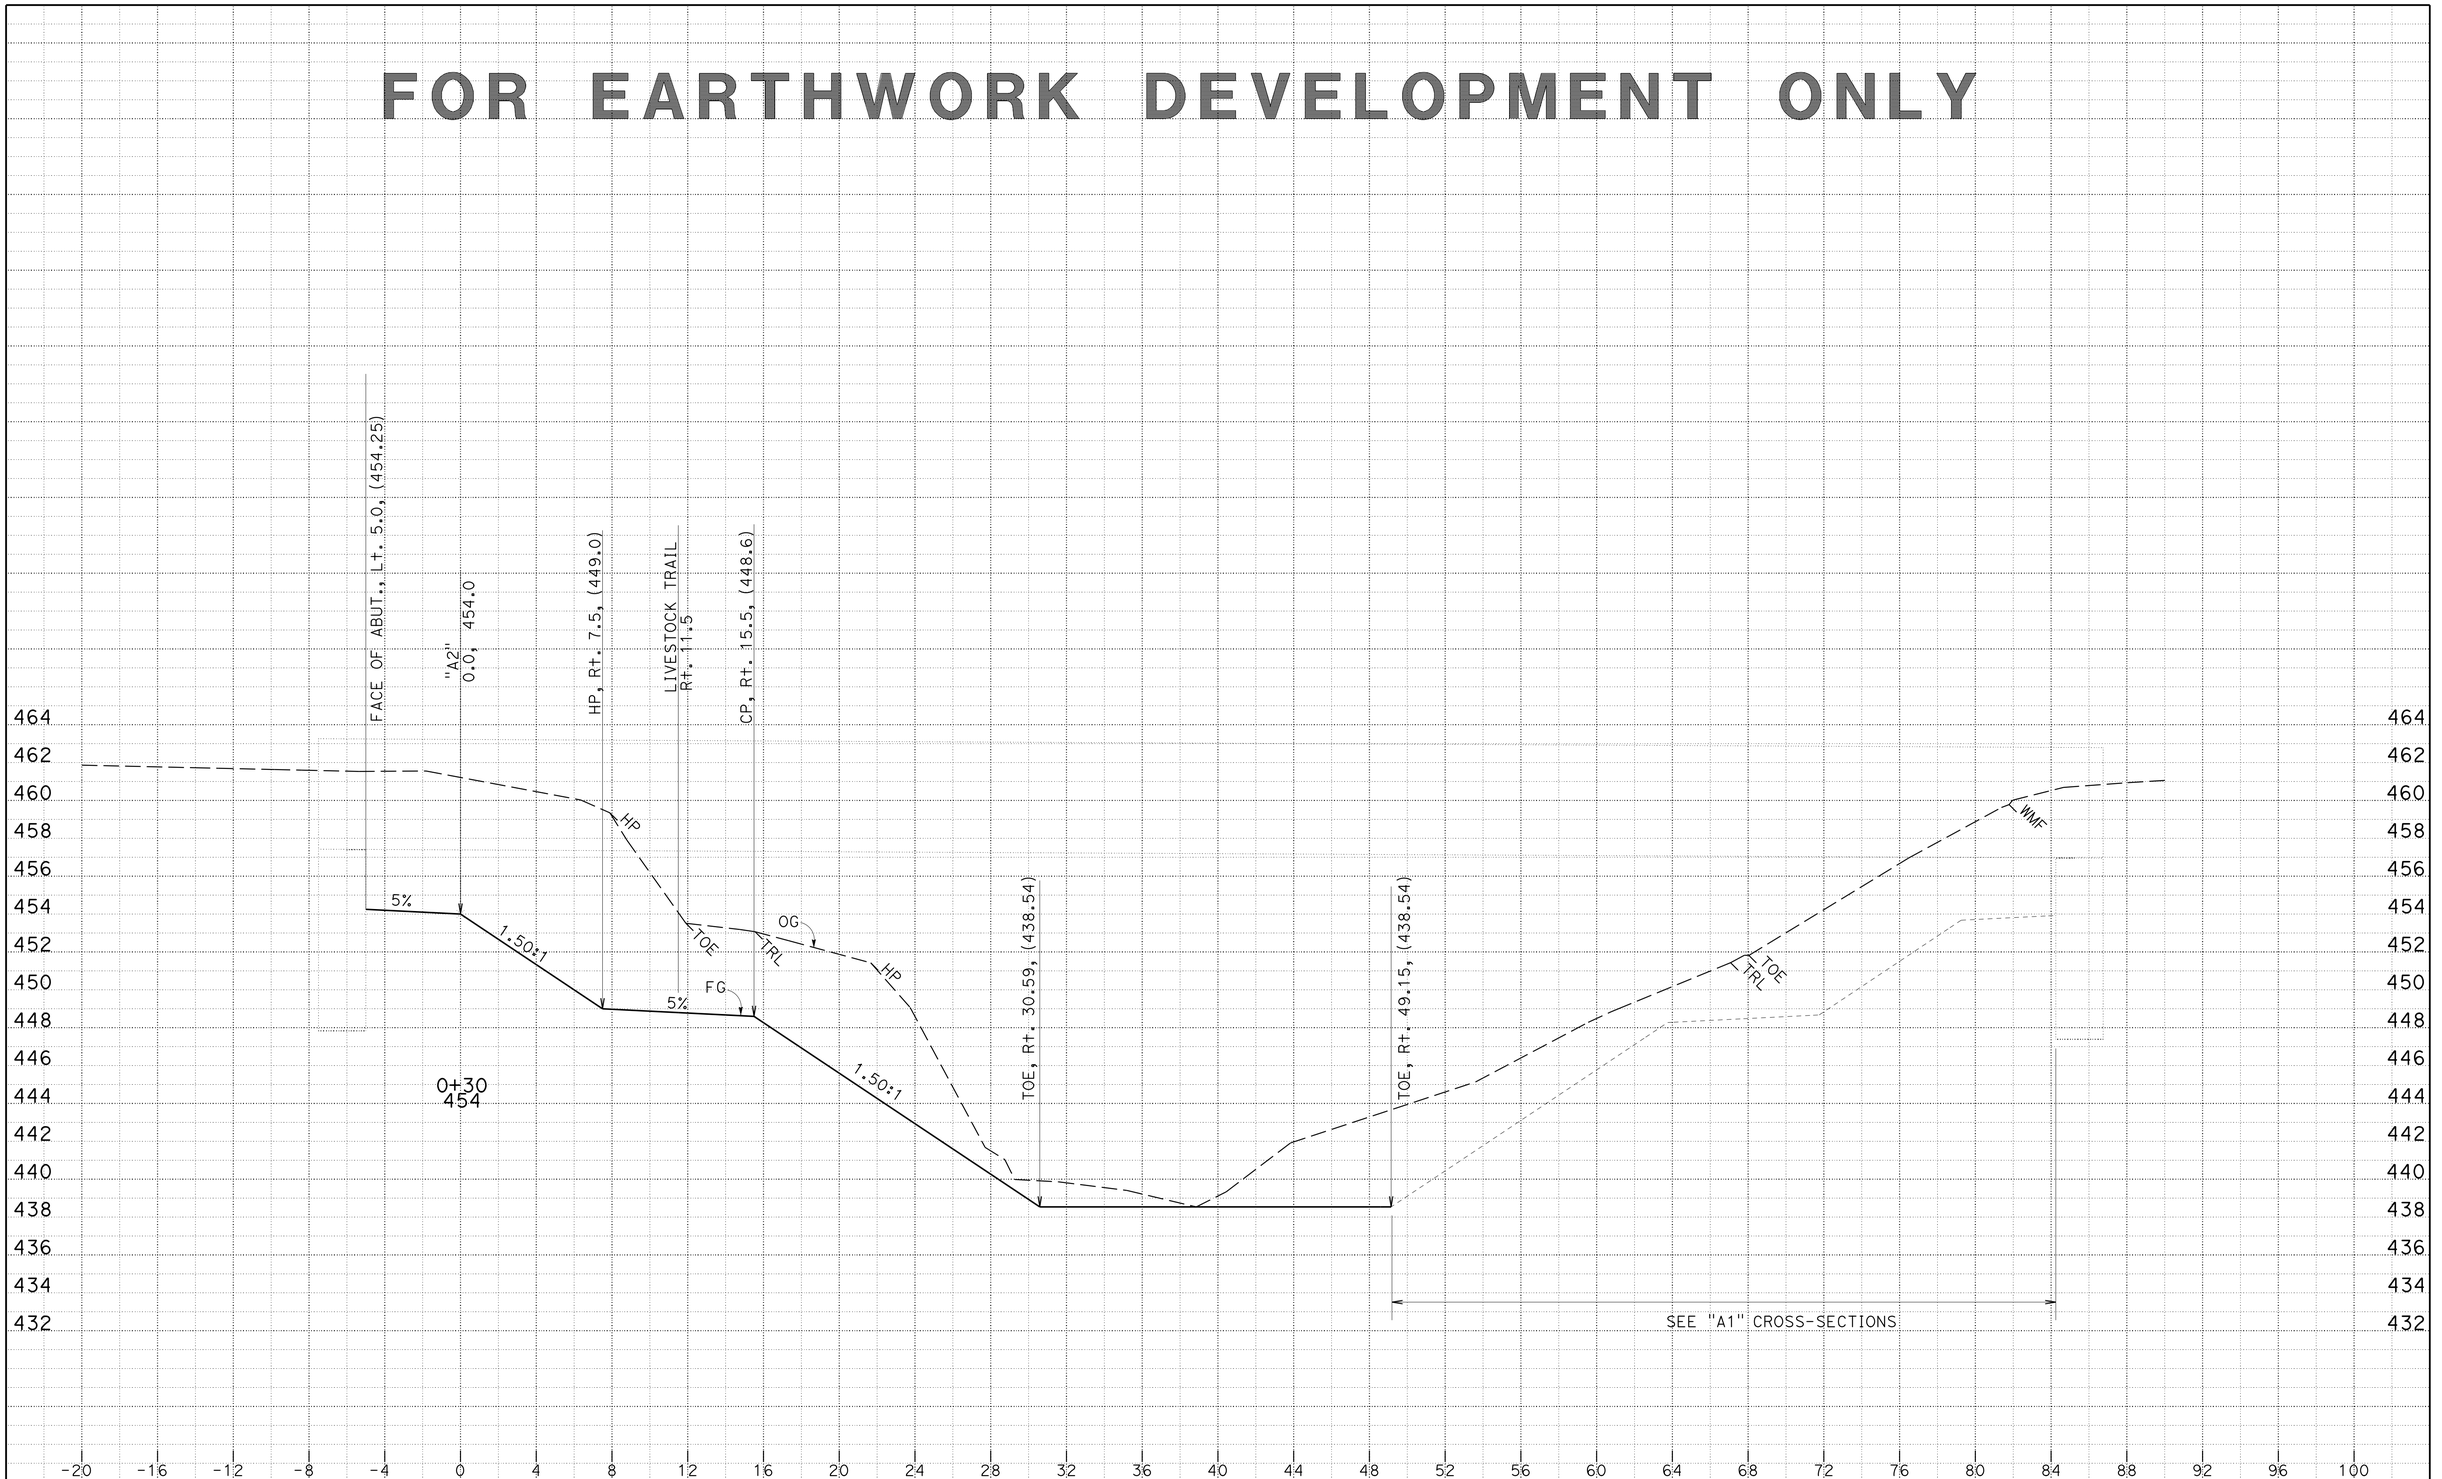

DATE: 4/2/2014
KC Project: 0F690 File: P:\proj4*\0f690\design\CAiCE\0f690\EAR\A2\a2_design.ear

CONTRACT: 03-0F6904
DIST/CO/RTE/PM: 03/But/70/24.0-24.5
PROJECT ID: 0300000100

SCALE: 1" = 4' Horiz.
1" = 4' Vert.
All Dimensions are US Survey Feet

A2
CROSS SECTIONS
SHEET 9 OF 21

FOR EARTHWORK DEVELOPMENT ONLY

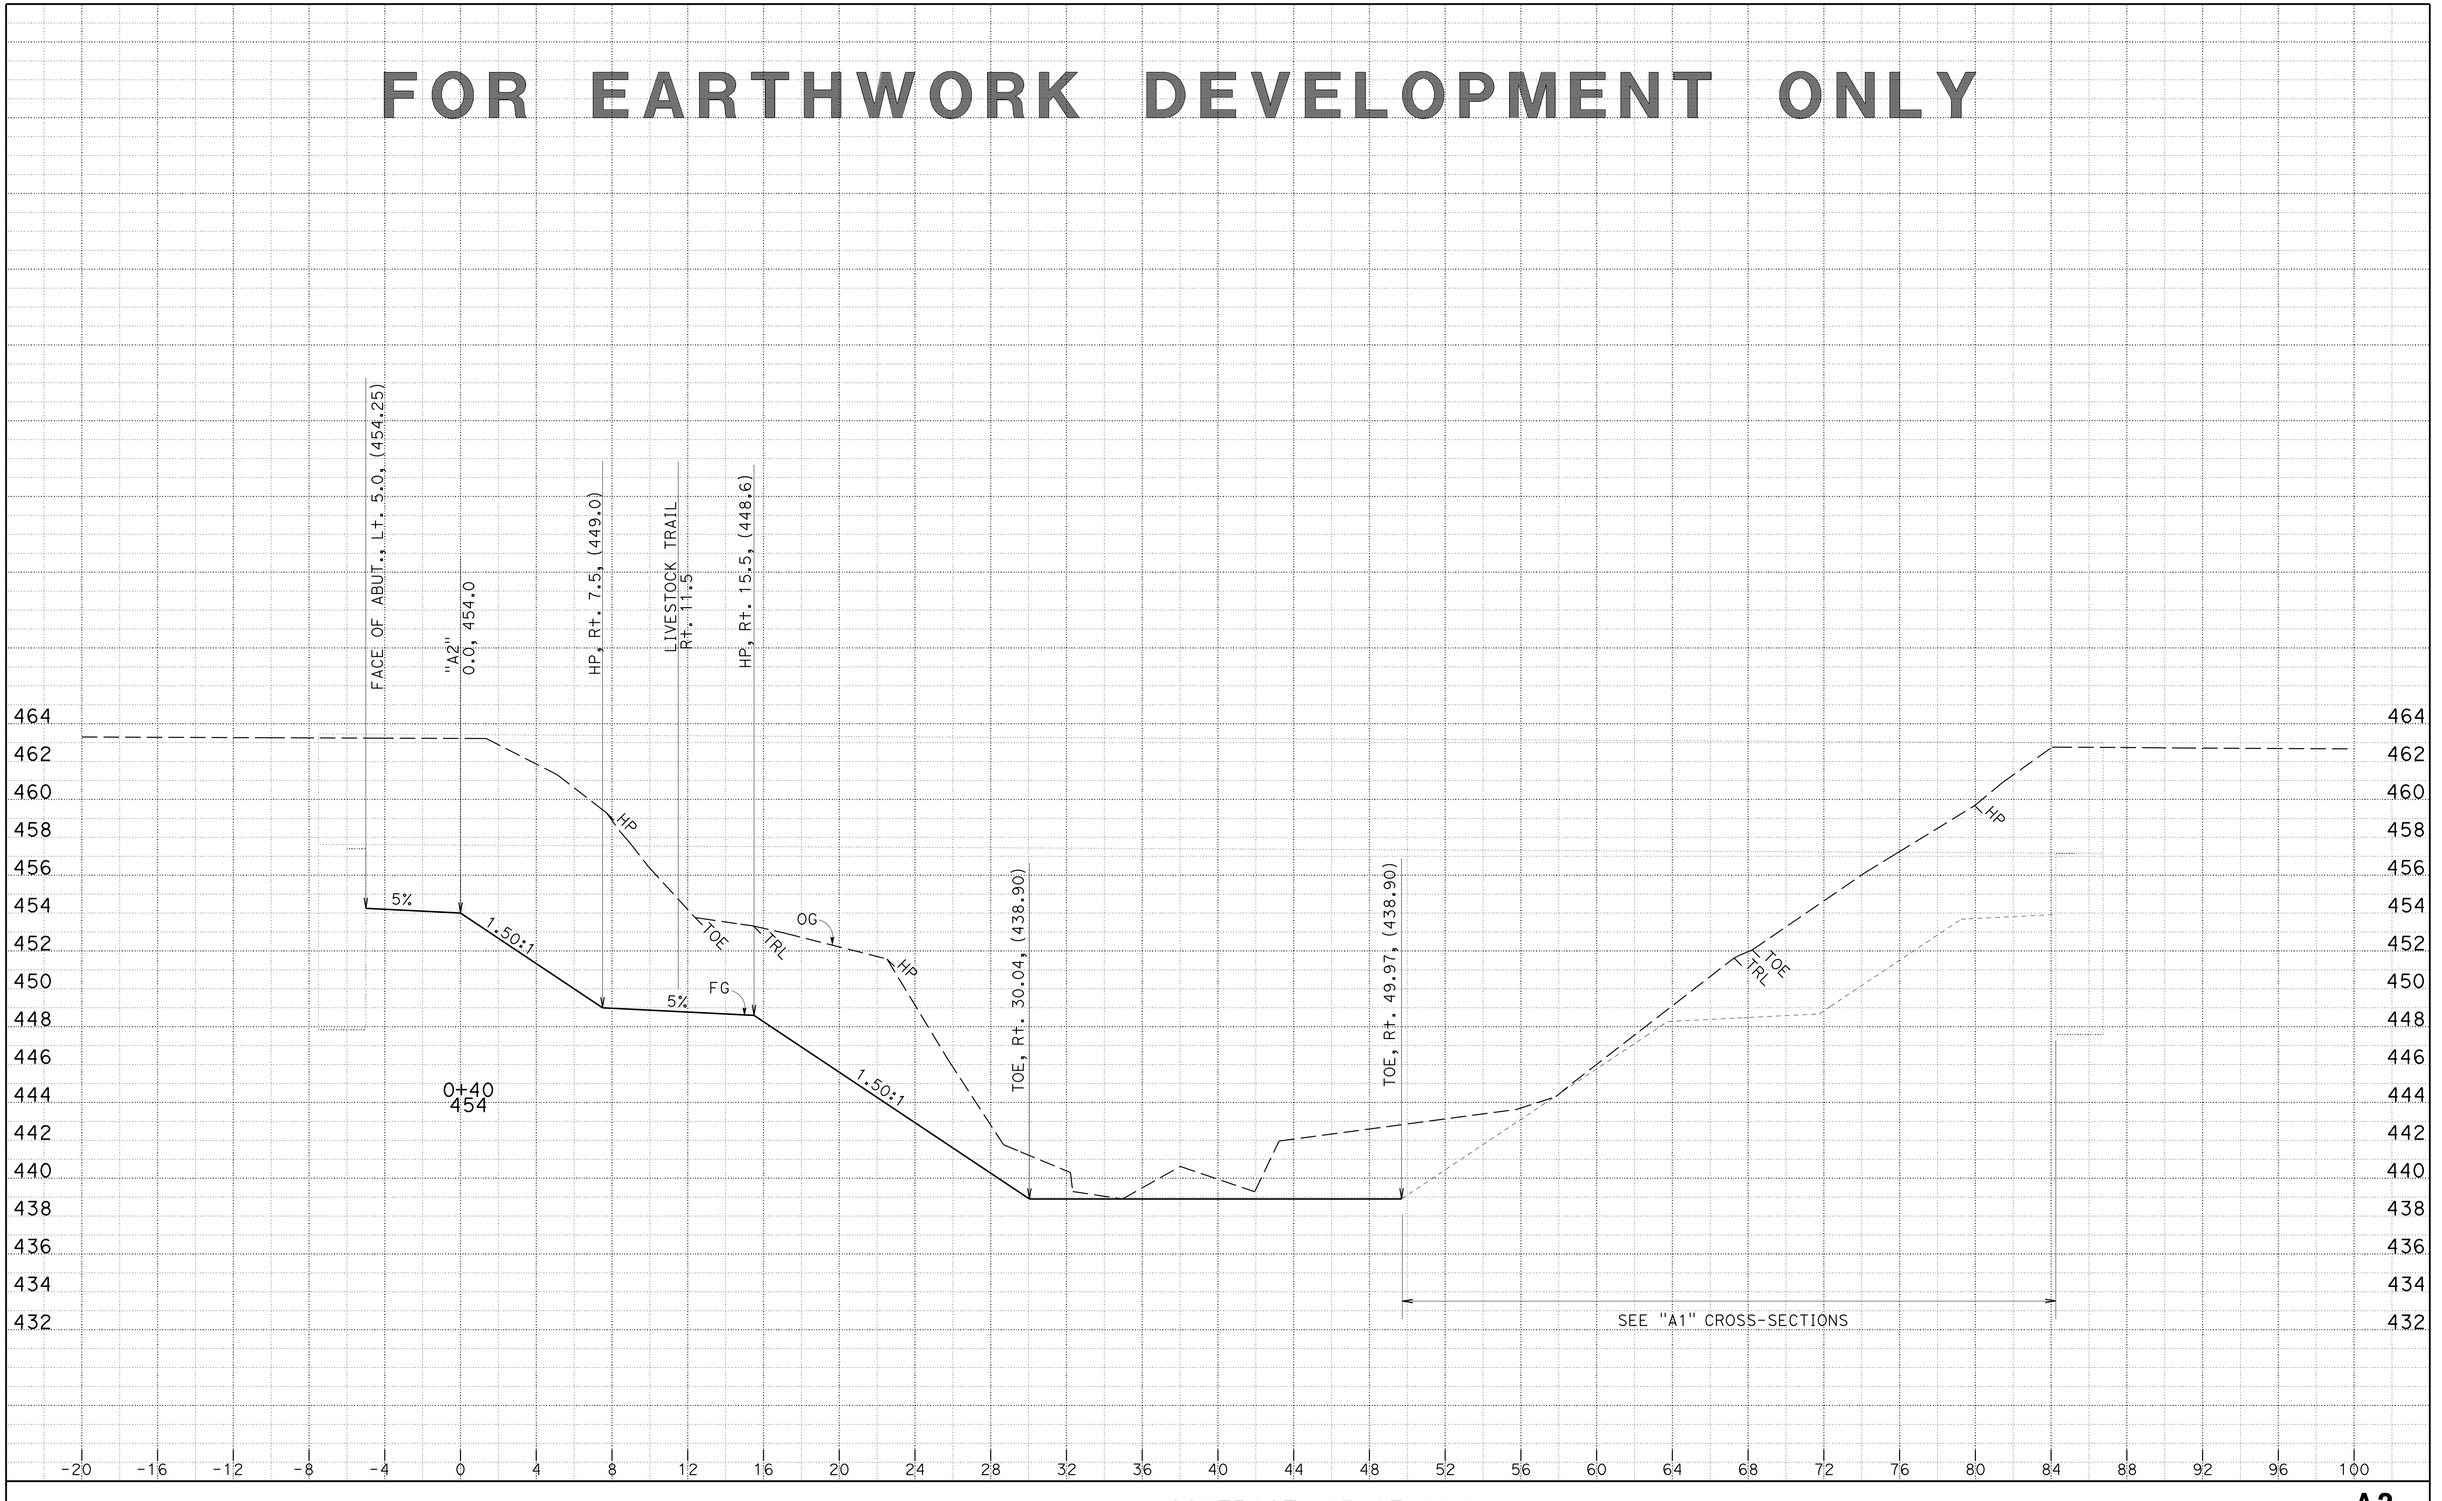

DATE: 4/2/2014
KC Project: 0F690
File: P:\proj4*\0f690\design\CAiCE\0f690\EAR\A2\a2_design.ear

CONTRACT: 03-0F6904
DIST/CO/RTE/PM: 03/But/70/24.0-24.5
PROJECT ID: 0300000100

SCALE: 1" = 4' Horiz.
1" = 4' Vert.
All Dimensions are US Survey Feet

A2
CROSS SECTIONS
SHEET 10 OF 21

FOR EARTHWORK DEVELOPMENT ONLY

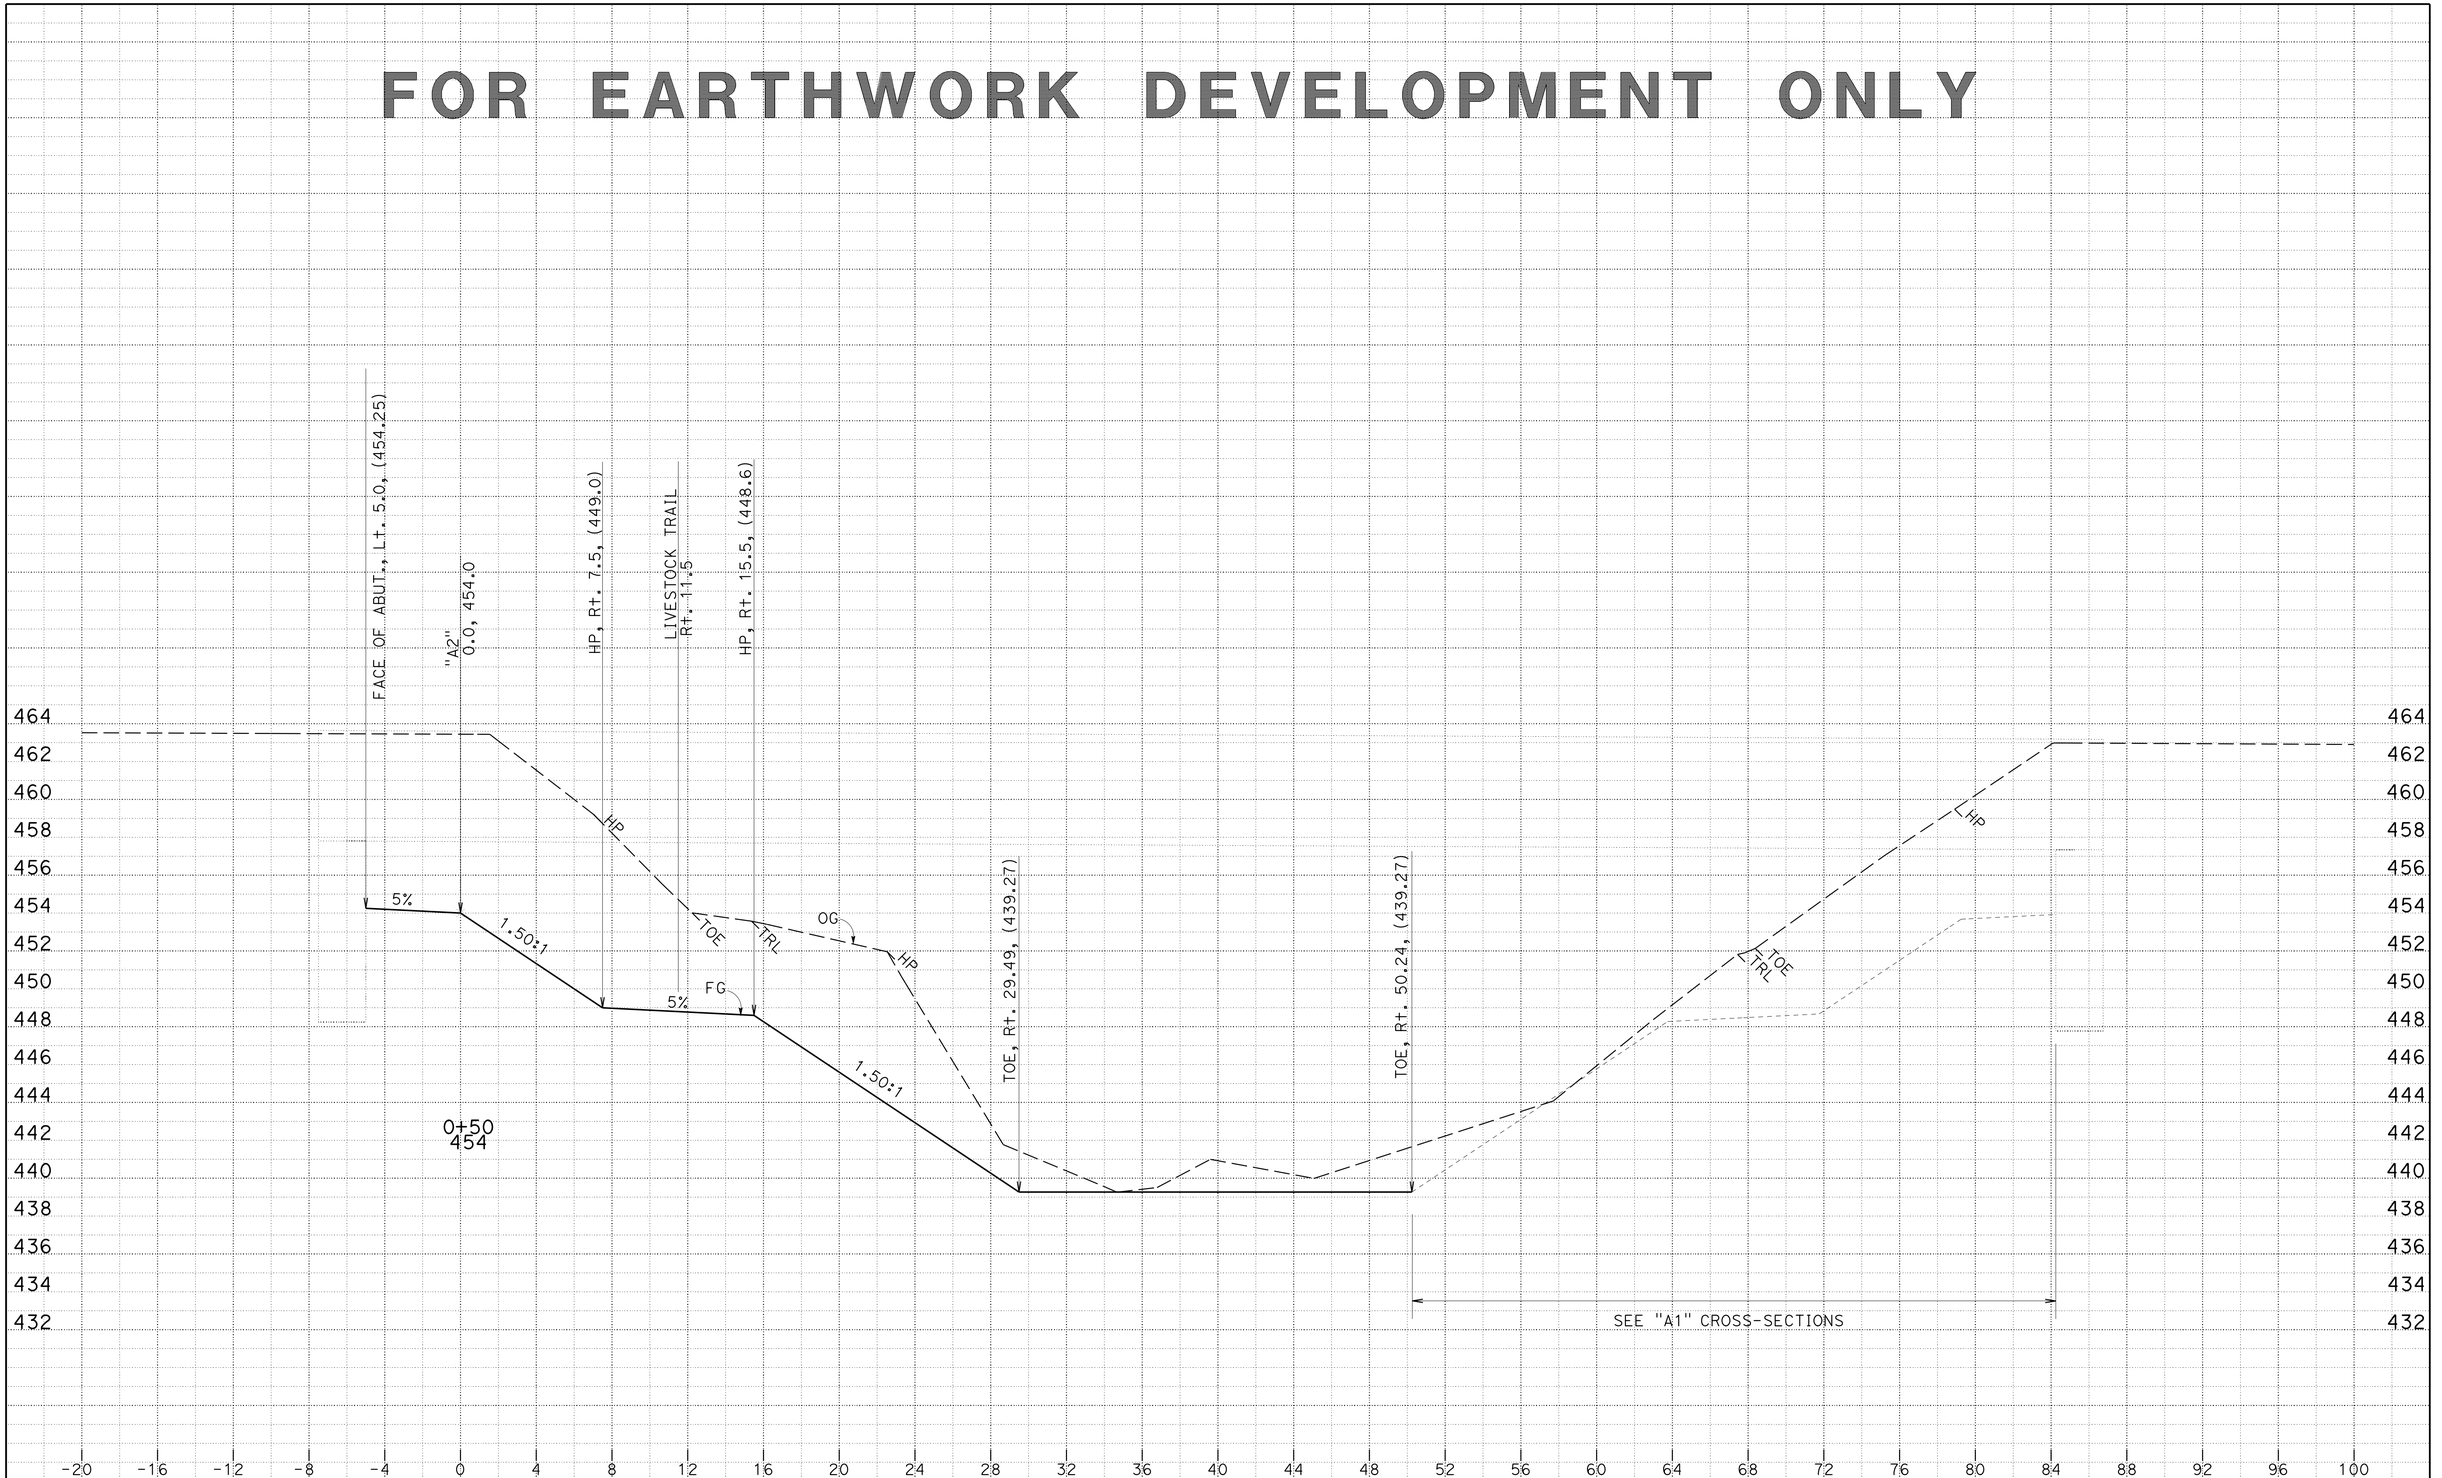

DATE: 4/2/2014
KC Project: 0F690 File: P:\proj4*\0f690\design\CAiCE\0f690\EAR\A2\a2_design.ear

CONTRACT: 03-0F6904
DIST/CO/RTE/PM: 03/But/70/24.0-24.5
PROJECT ID: 0300000100

SCALE: 1" = 4' Horiz.
1" = 4' Vert.
All Dimensions are US Survey Feet

A2
CROSS SECTIONS
SHEET 11 OF 21

FOR EARTHWORK DEVELOPMENT ONLY

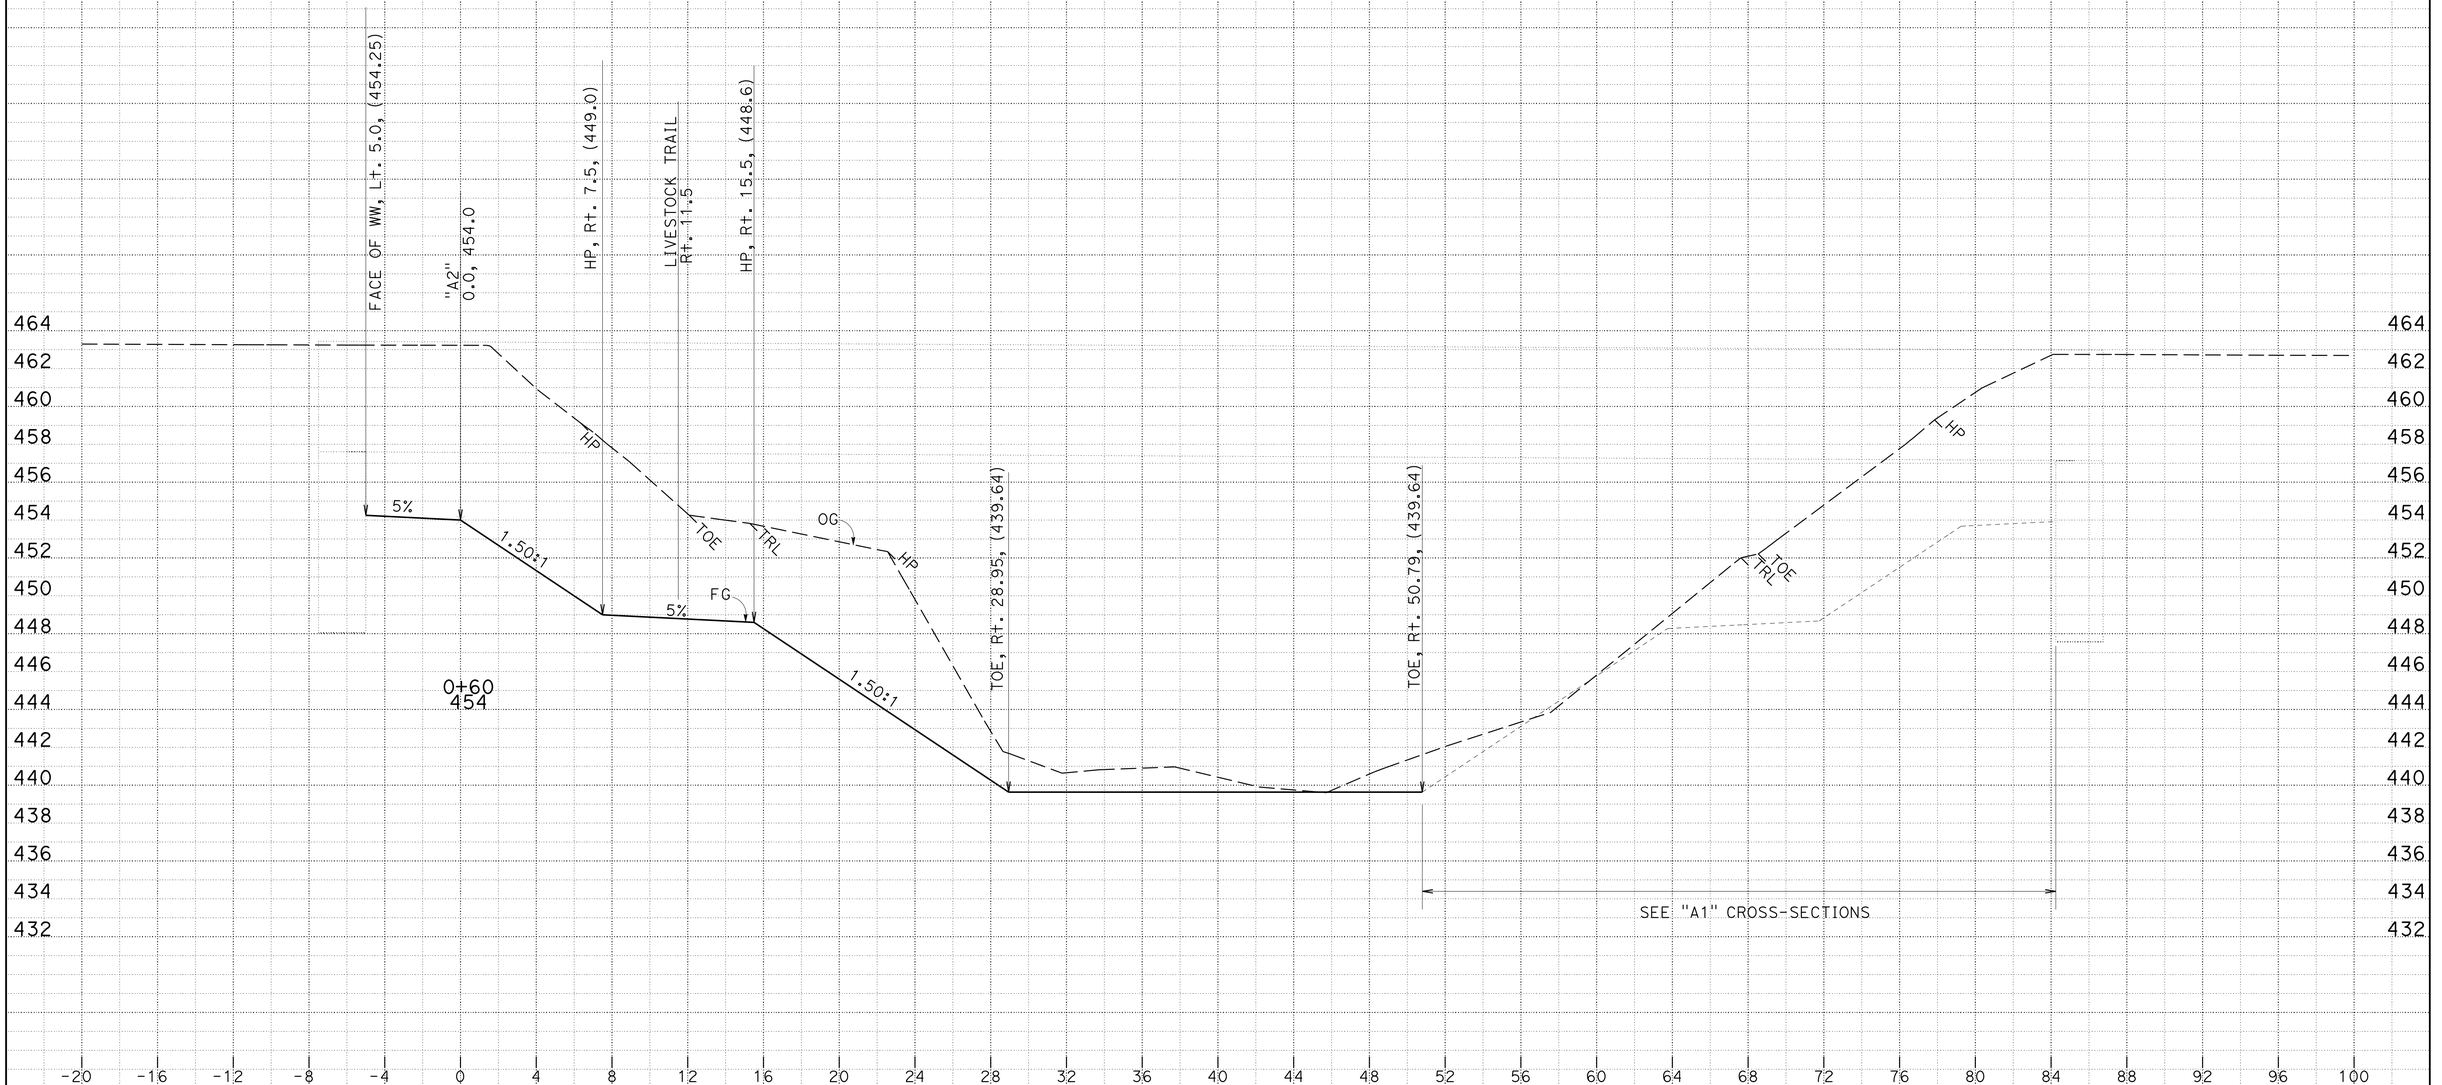

DATE: 4/2/2014
KC Project: 0F690
File: P:\proj4*\0f690\design\CAiCE\0f690\EAR\A2\a2_design.ear

CONTRACT: 03-0F6904
DIST/CO/RTE/PM: 03/But/70/24.0-24.5
PROJECT ID: 0300000100

SCALE: 1" = 4' Horiz.
1" = 4' Vert.
All Dimensions are US Survey Feet

A2
CROSS SECTIONS
SHEET 12 OF 21

FOR EARTHWORK DEVELOPMENT ONLY

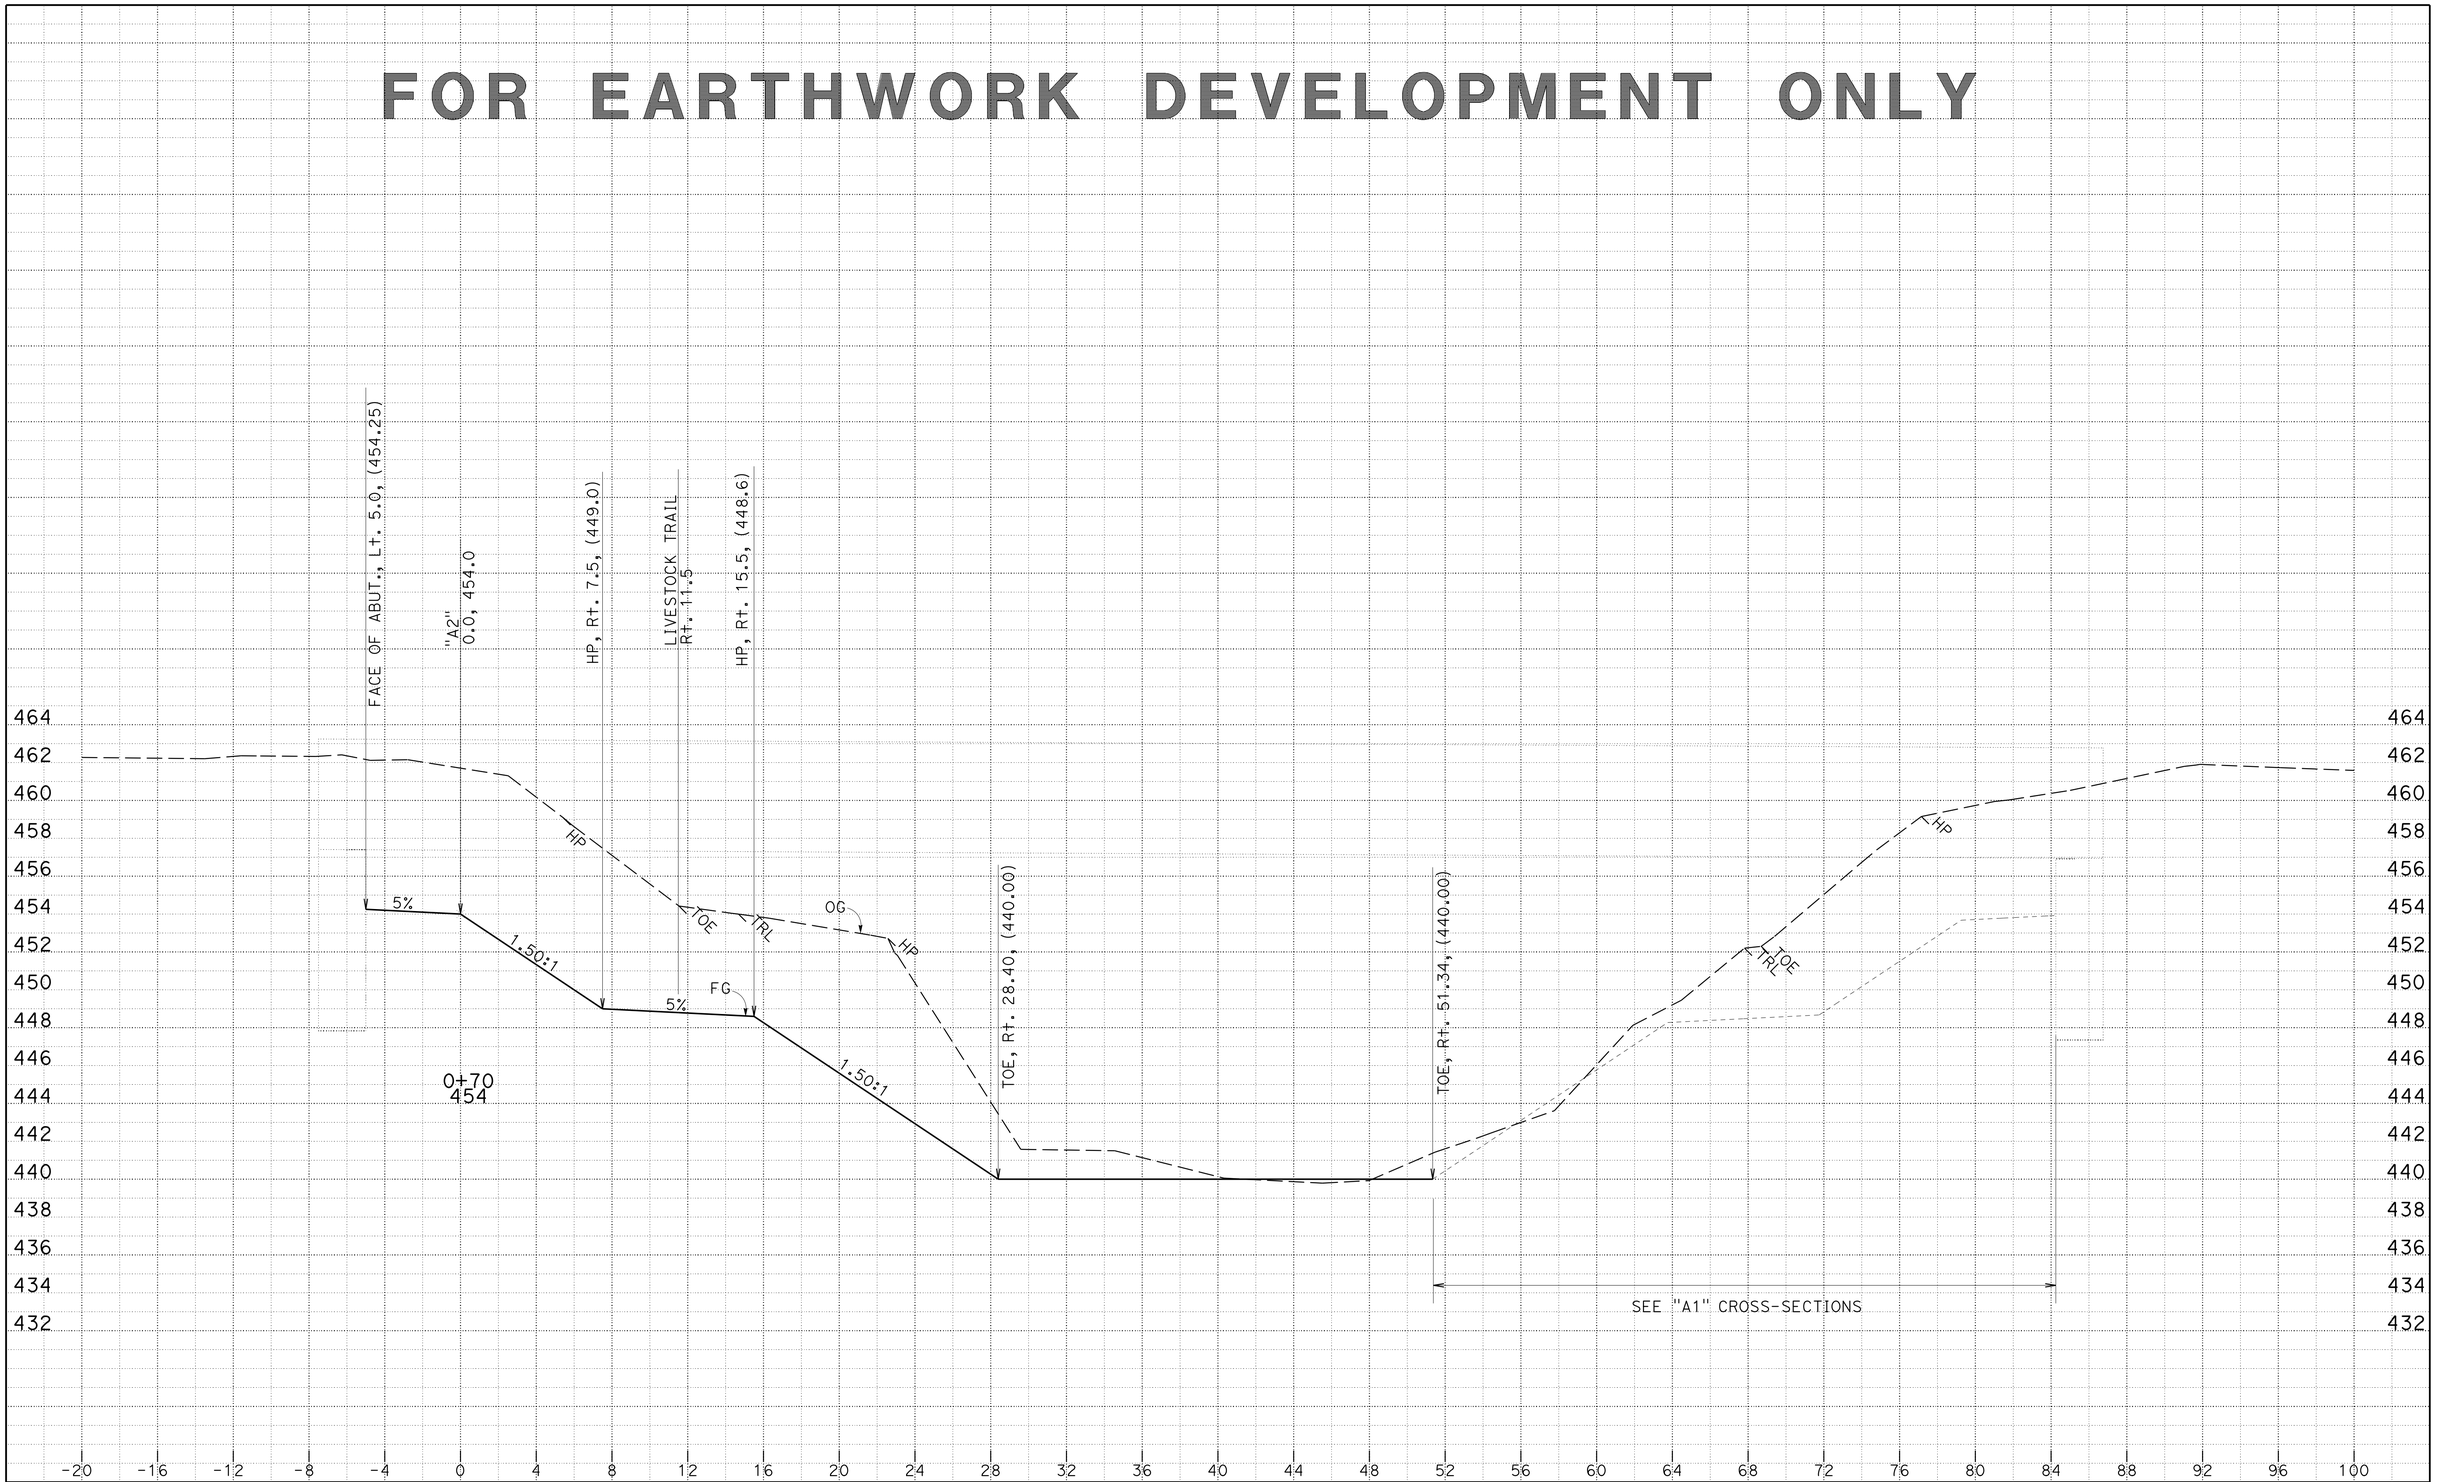

DATE: 4/2/2014
KC Project: 0F690
File: P:\proj4*\0f690\design\CAiCE\0f690\EAR\A2\a2_design.ear

CONTRACT: 03-0F6904
DIST/CO/RTE/PM: 03/But/70/24.0-24.5
PROJECT ID: 0300000100

SCALE: 1" = 4' Horiz.
1" = 4' Vert.
All Dimensions are US Survey Feet

A2
CROSS SECTIONS
SHEET 13 OF 21

FOR EARTHWORK DEVELOPMENT ONLY

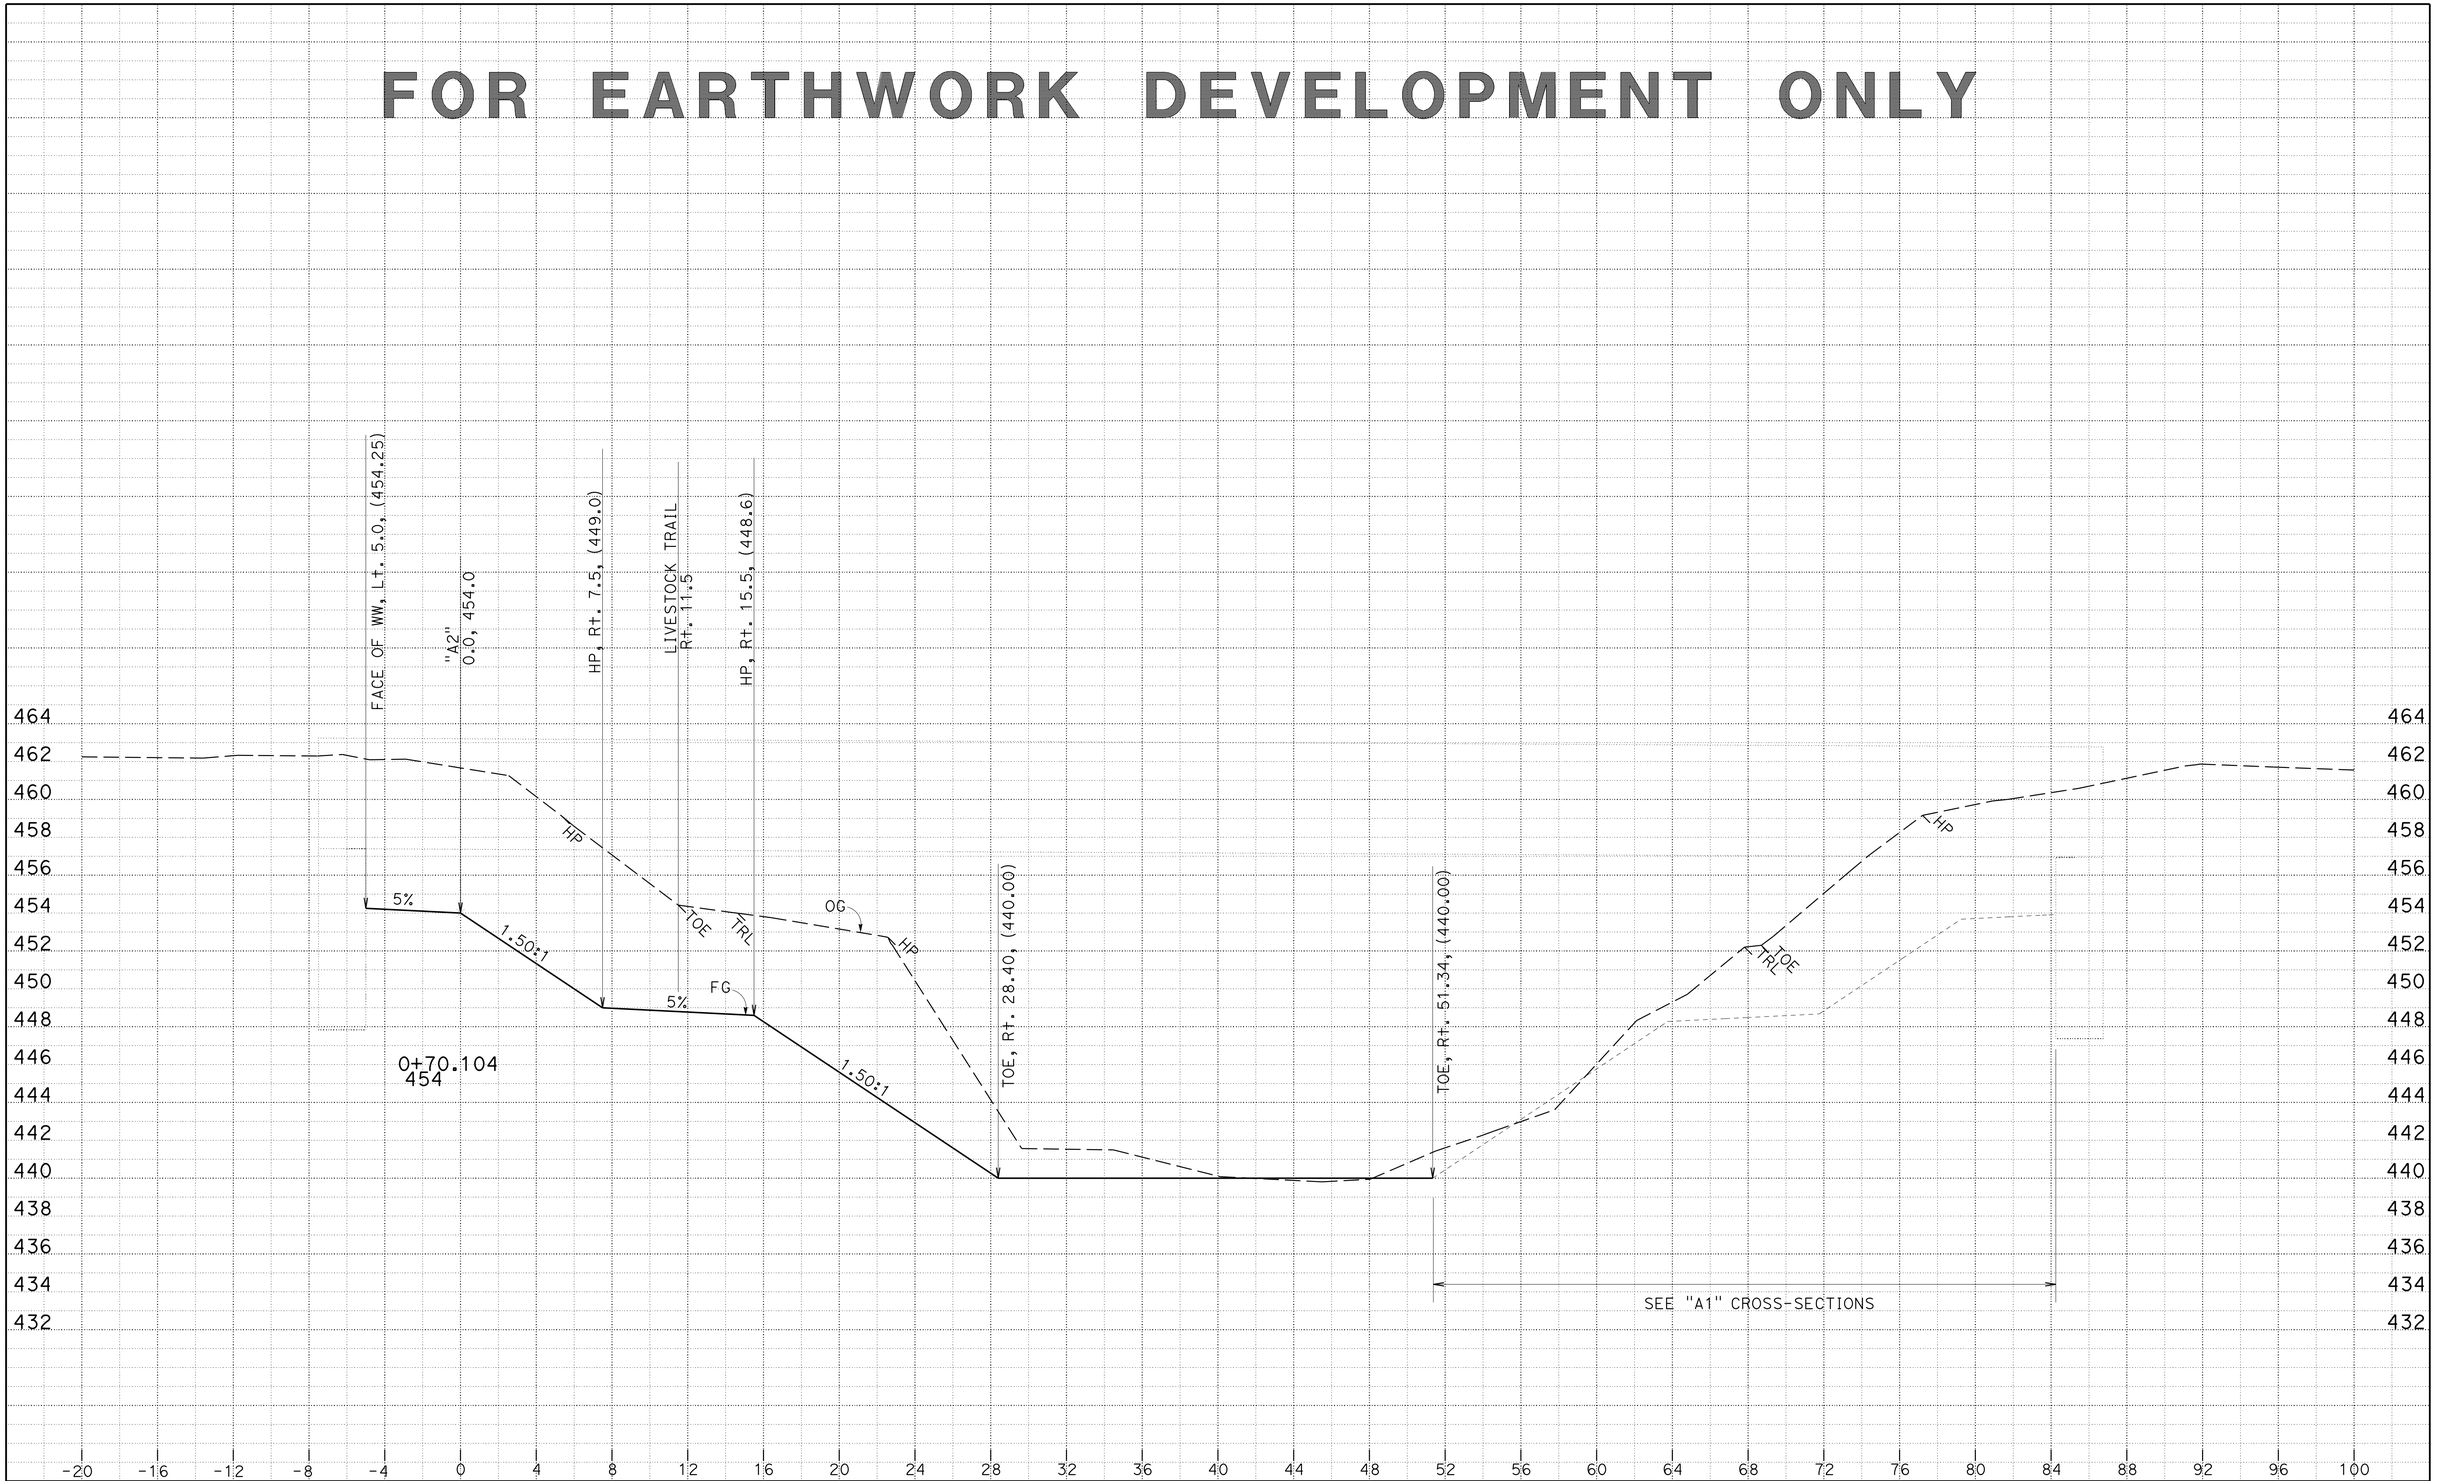

DATE: 4/2/2014
KC Project: 0F690
File: P:\proj4*\0f690\design\CAiCE\0f690\EAR\A2\a2_design.ear

CONTRACT: 03-0F6904
DIST/CO/RTE/PM: 03/But/70/24.0-24.5
PROJECT ID: 0300000100

SCALE: 1" = 4' Horiz.
1" = 4' Vert.
All Dimensions are US Survey Feet

A2
CROSS SECTIONS
SHEET 14 OF 21

FOR EARTHWORK DEVELOPMENT ONLY

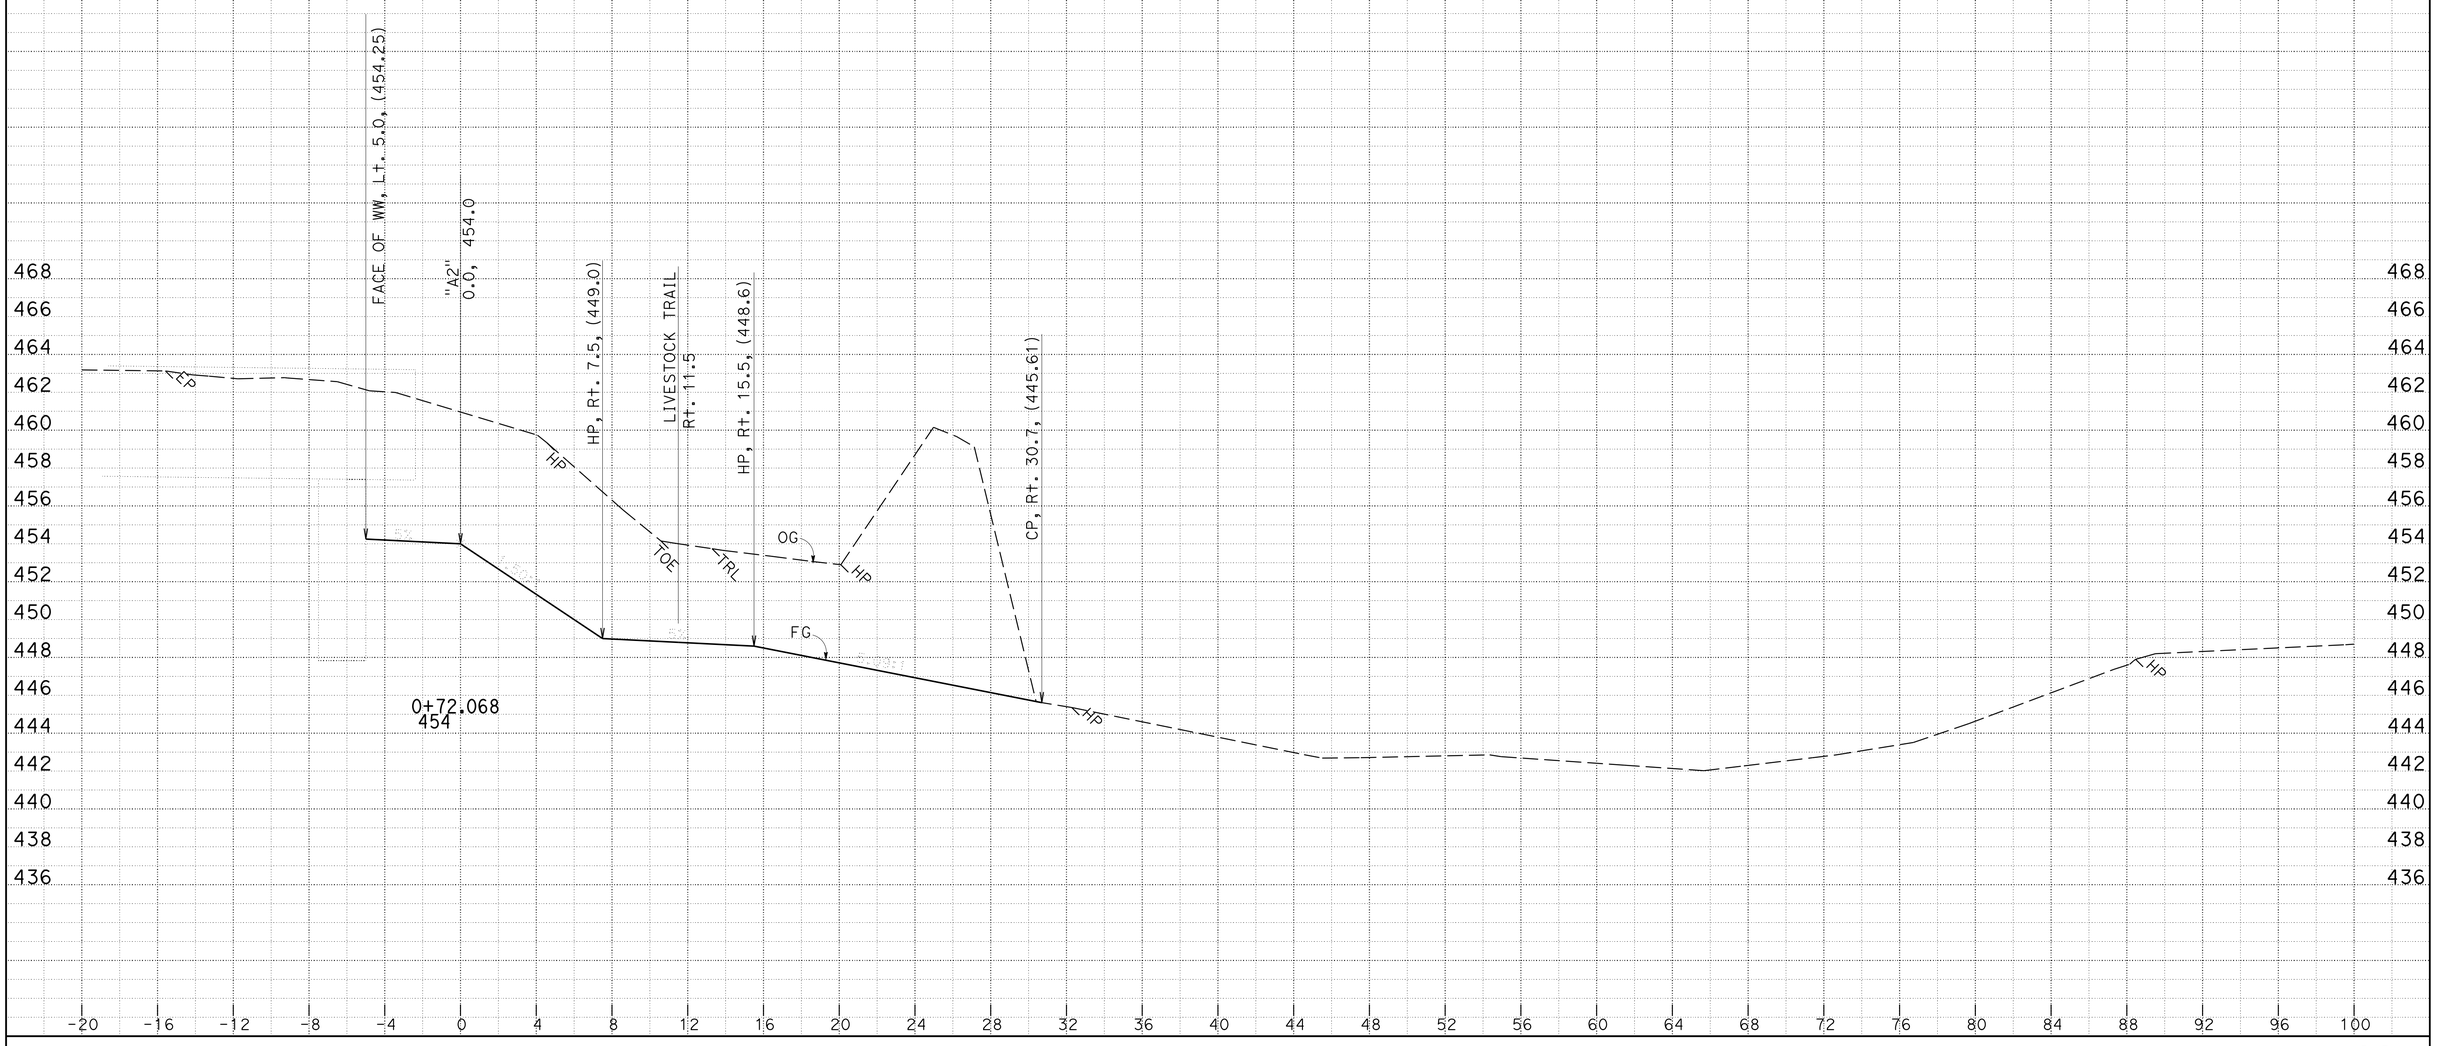

DATE: 4/2/2014
KC Project: 0F690
File: P:\proj4*\0f690\design\CAiCE\0f690\EAR\A2\a2_design.ear

CONTRACT: 03-0F6904
DIST/CO/RTE/PM: 03/But/70/24.0-24.5
PROJECT ID: 0300000100

SCALE: 1" = 4' Horiz.
1" = 4' Vert.
All Dimensions are US Survey Feet

A2
CROSS SECTIONS
SHEET 15 OF 21

FOR EARTHWORK DEVELOPMENT ONLY

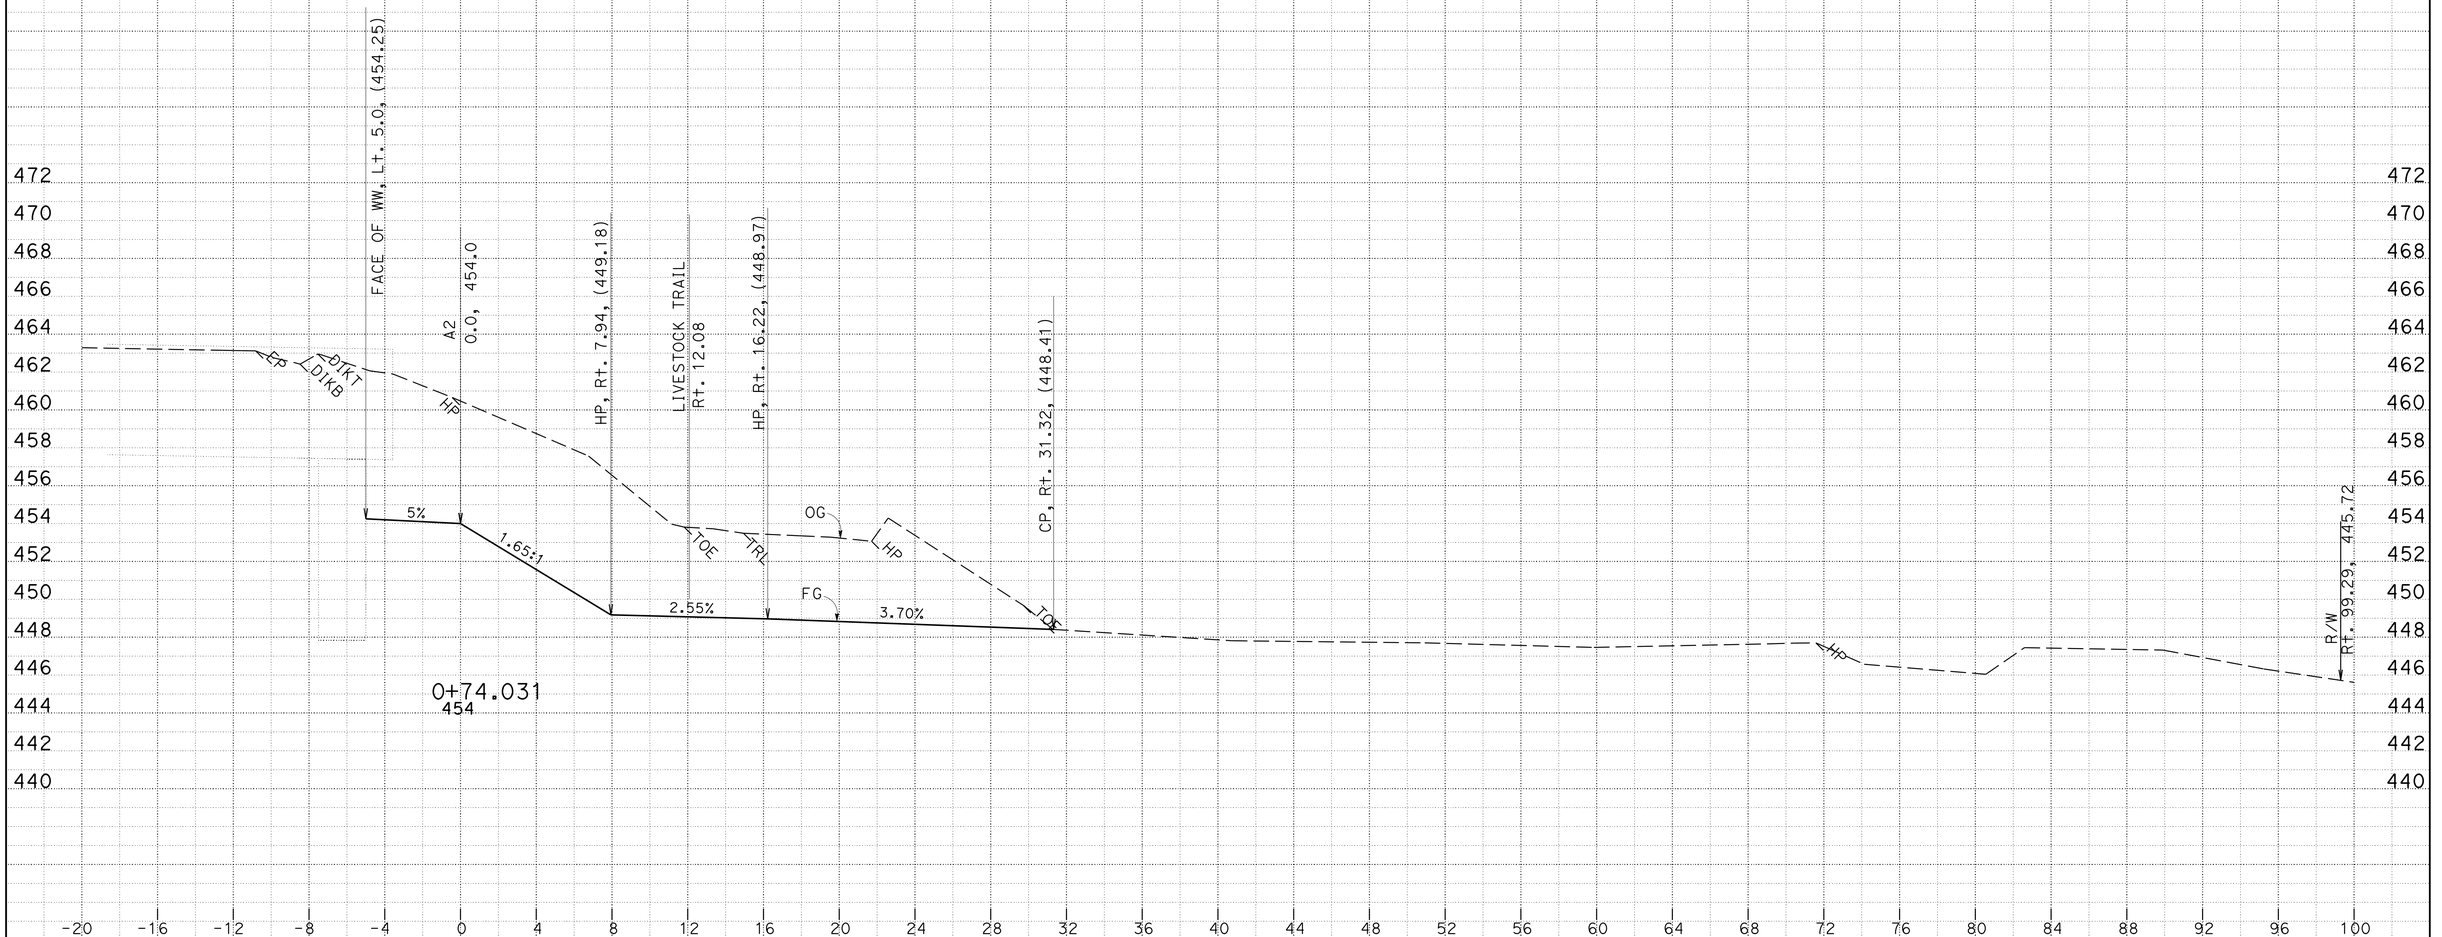

DATE: 4/2/2014
KC Project: 0F690
File: P:\proj4*\0f690\design\CAiCE\0f690\EAR\A2\a2_design.ear

CONTRACT: 03-0F6904
DIST/CO/RTE/PM: 03/But/70/24.0-24.5
PROJECT ID: 0300000100

SCALE: 1" = 4' Horiz.
1" = 4' Vert.
All Dimensions are US Survey Feet

A2
CROSS SECTIONS
SHEET 16 OF 21

FOR EARTHWORK DEVELOPMENT ONLY

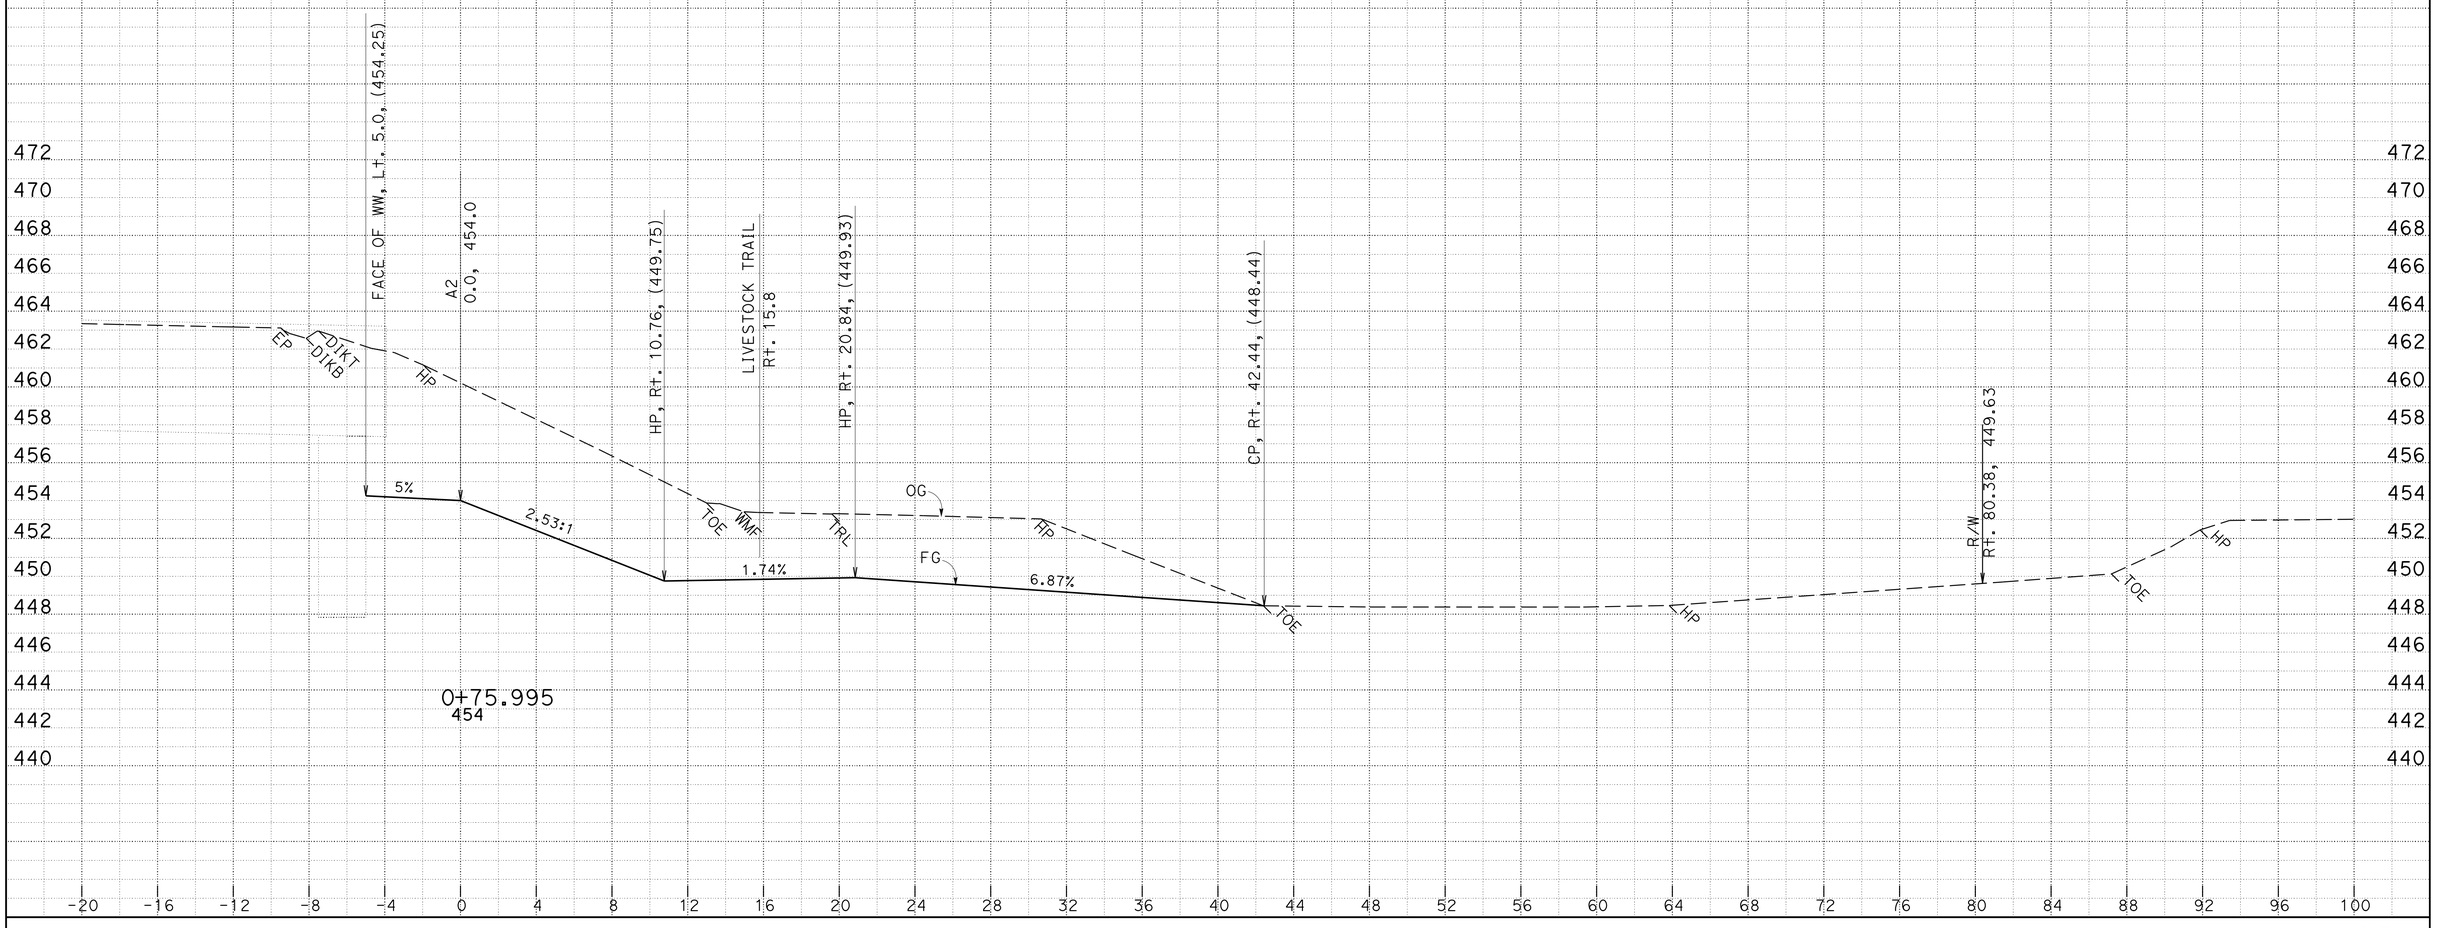

DATE: 4/2/2014
KC Project: 0F690
File: P:\proj4*\0f690\design\CAiCE\0f690\EAR\A2\a2_design.ear

CONTRACT: 03-0F6904
DIST/CO/RTE/PM: 03/But/70/24.0-24.5
PROJECT ID: 0300000100

SCALE: 1" = 4' Horiz.
1" = 4' Vert.
All Dimensions are US Survey Feet

A2
CROSS SECTIONS
SHEET 17 OF 21

FOR EARTHWORK DEVELOPMENT ONLY

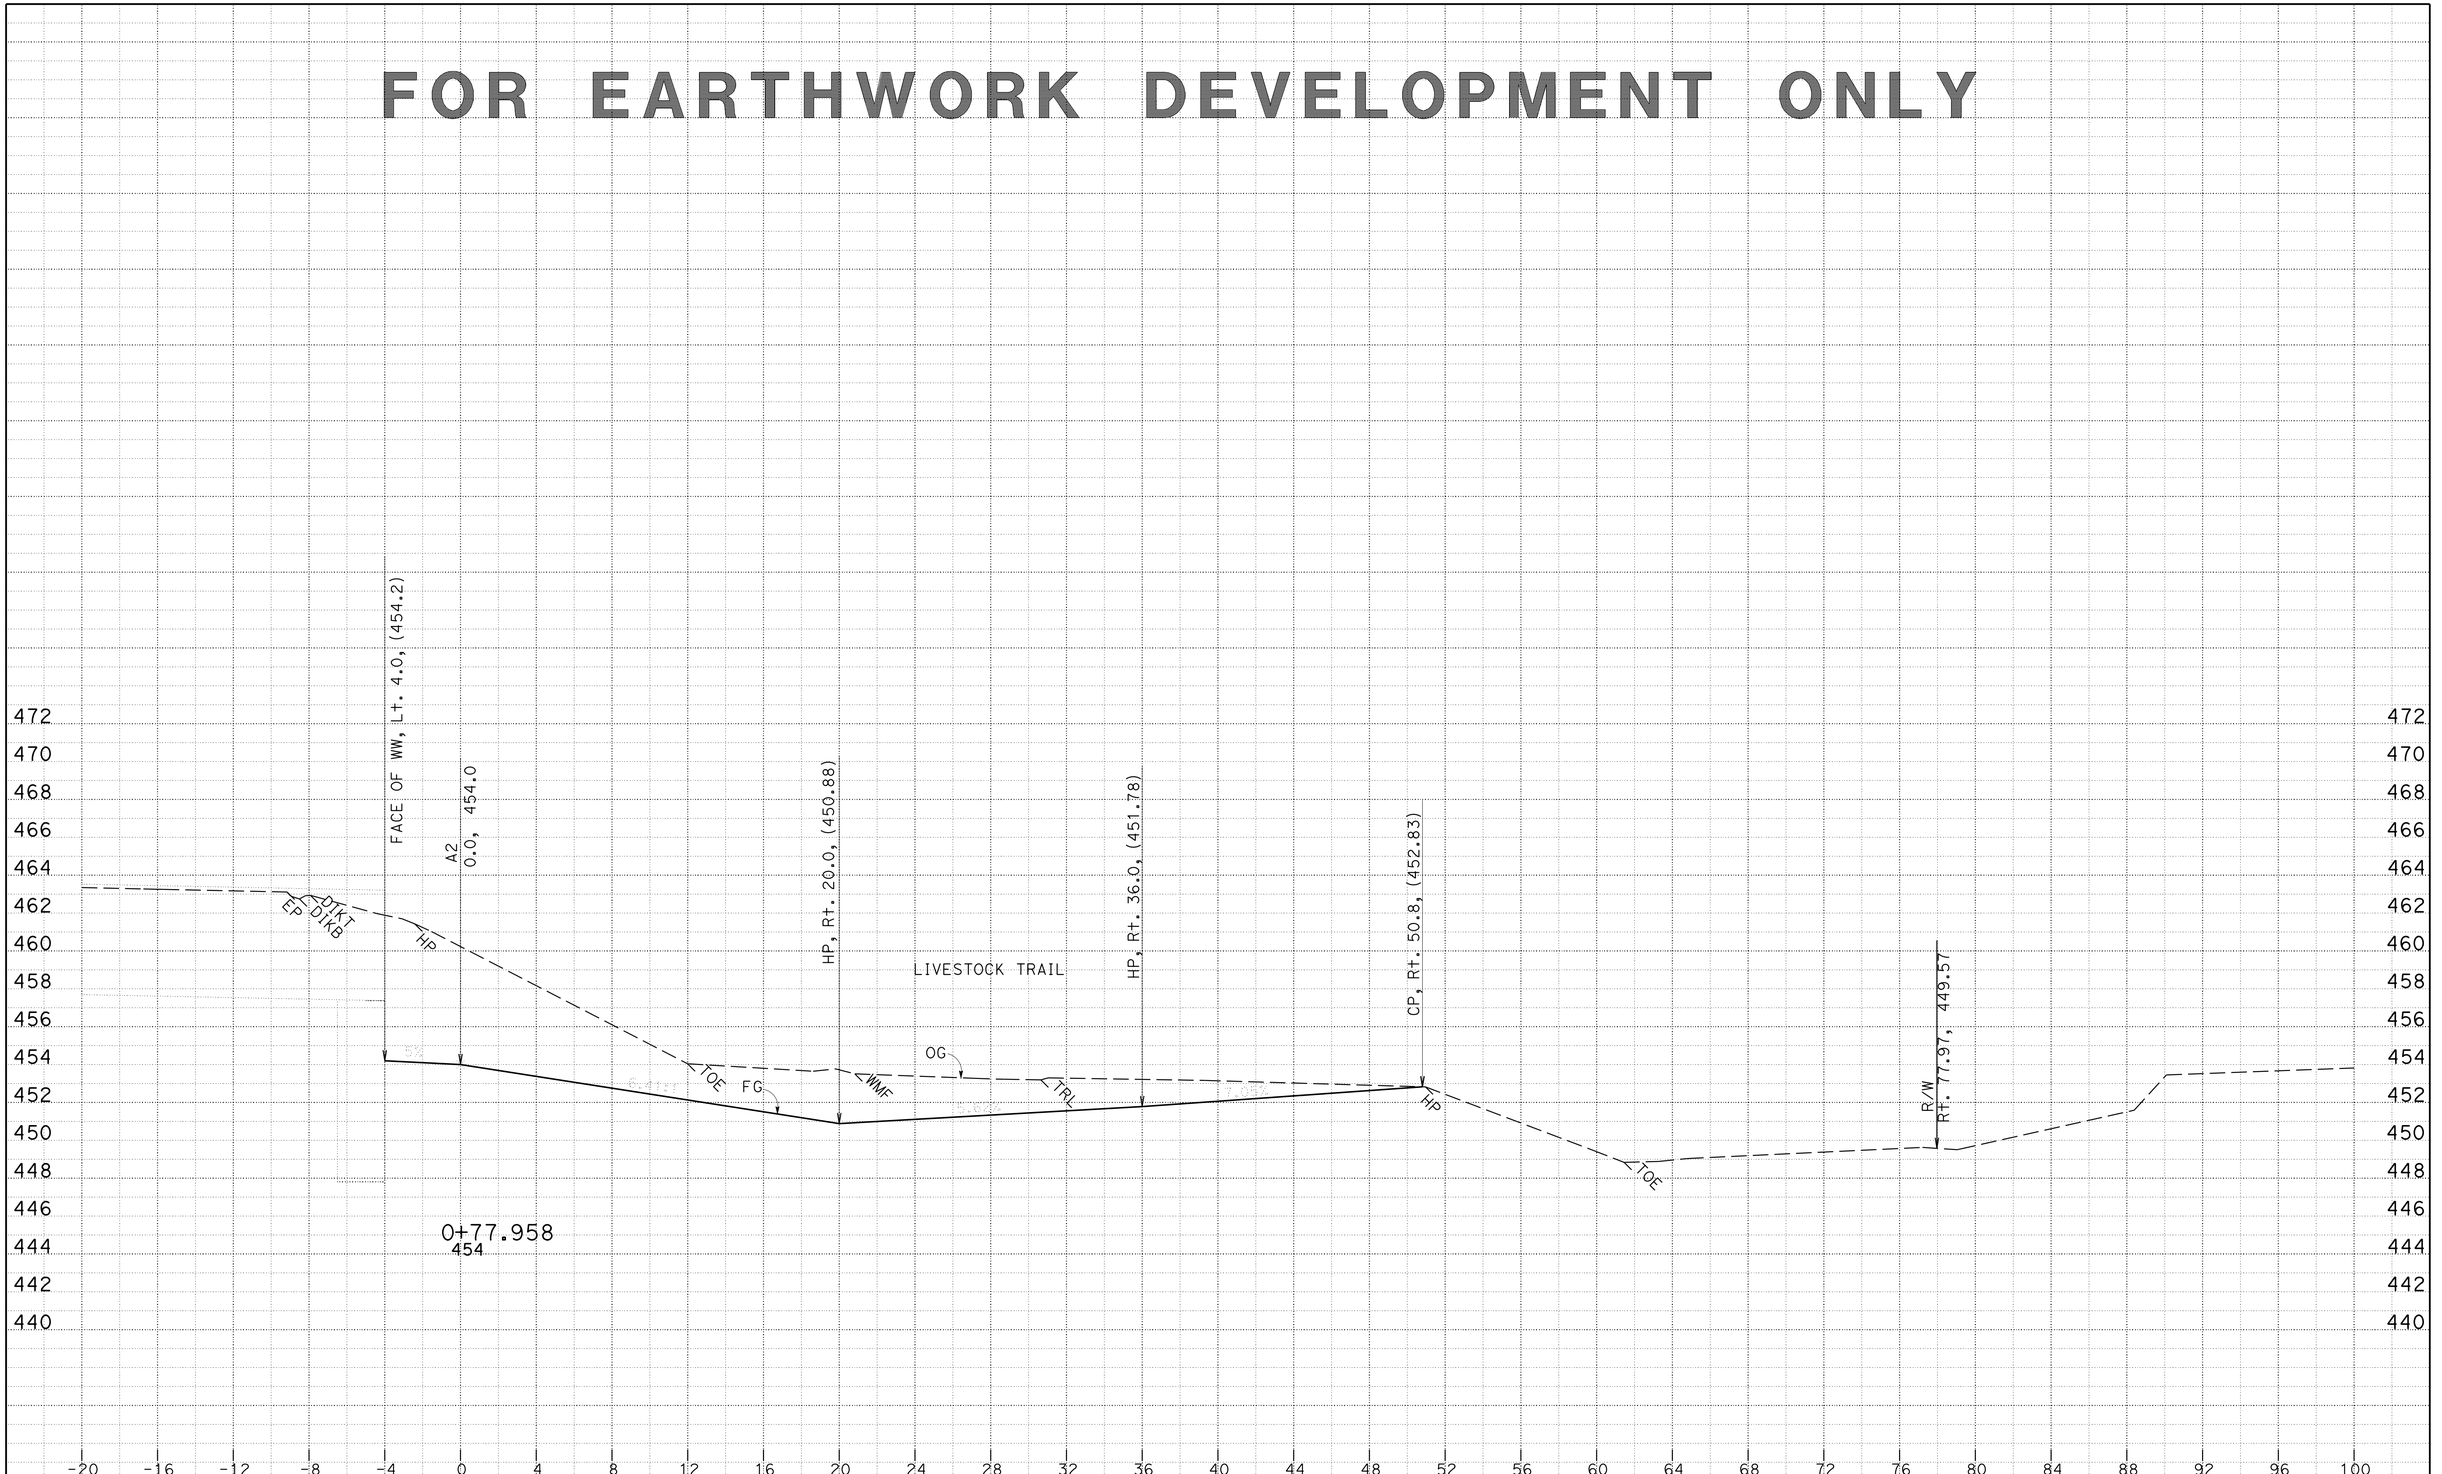

DATE: 4/2/2014
KC Project: 0F690
File: P:\proj4*\0f690\design\CAiCE\0f690\EAR\A2\a2_design.ear

CONTRACT: 03-0F6904
DIST/CO/RTE/PM: 03/But/70/24.0-24.5
PROJECT ID: 0300000100

SCALE: 1" = 4' Horiz.
1" = 4' Vert.
All Dimensions are US Survey Feet

A2
CROSS SECTIONS
SHEET 18 OF 21

FOR EARTHWORK DEVELOPMENT ONLY

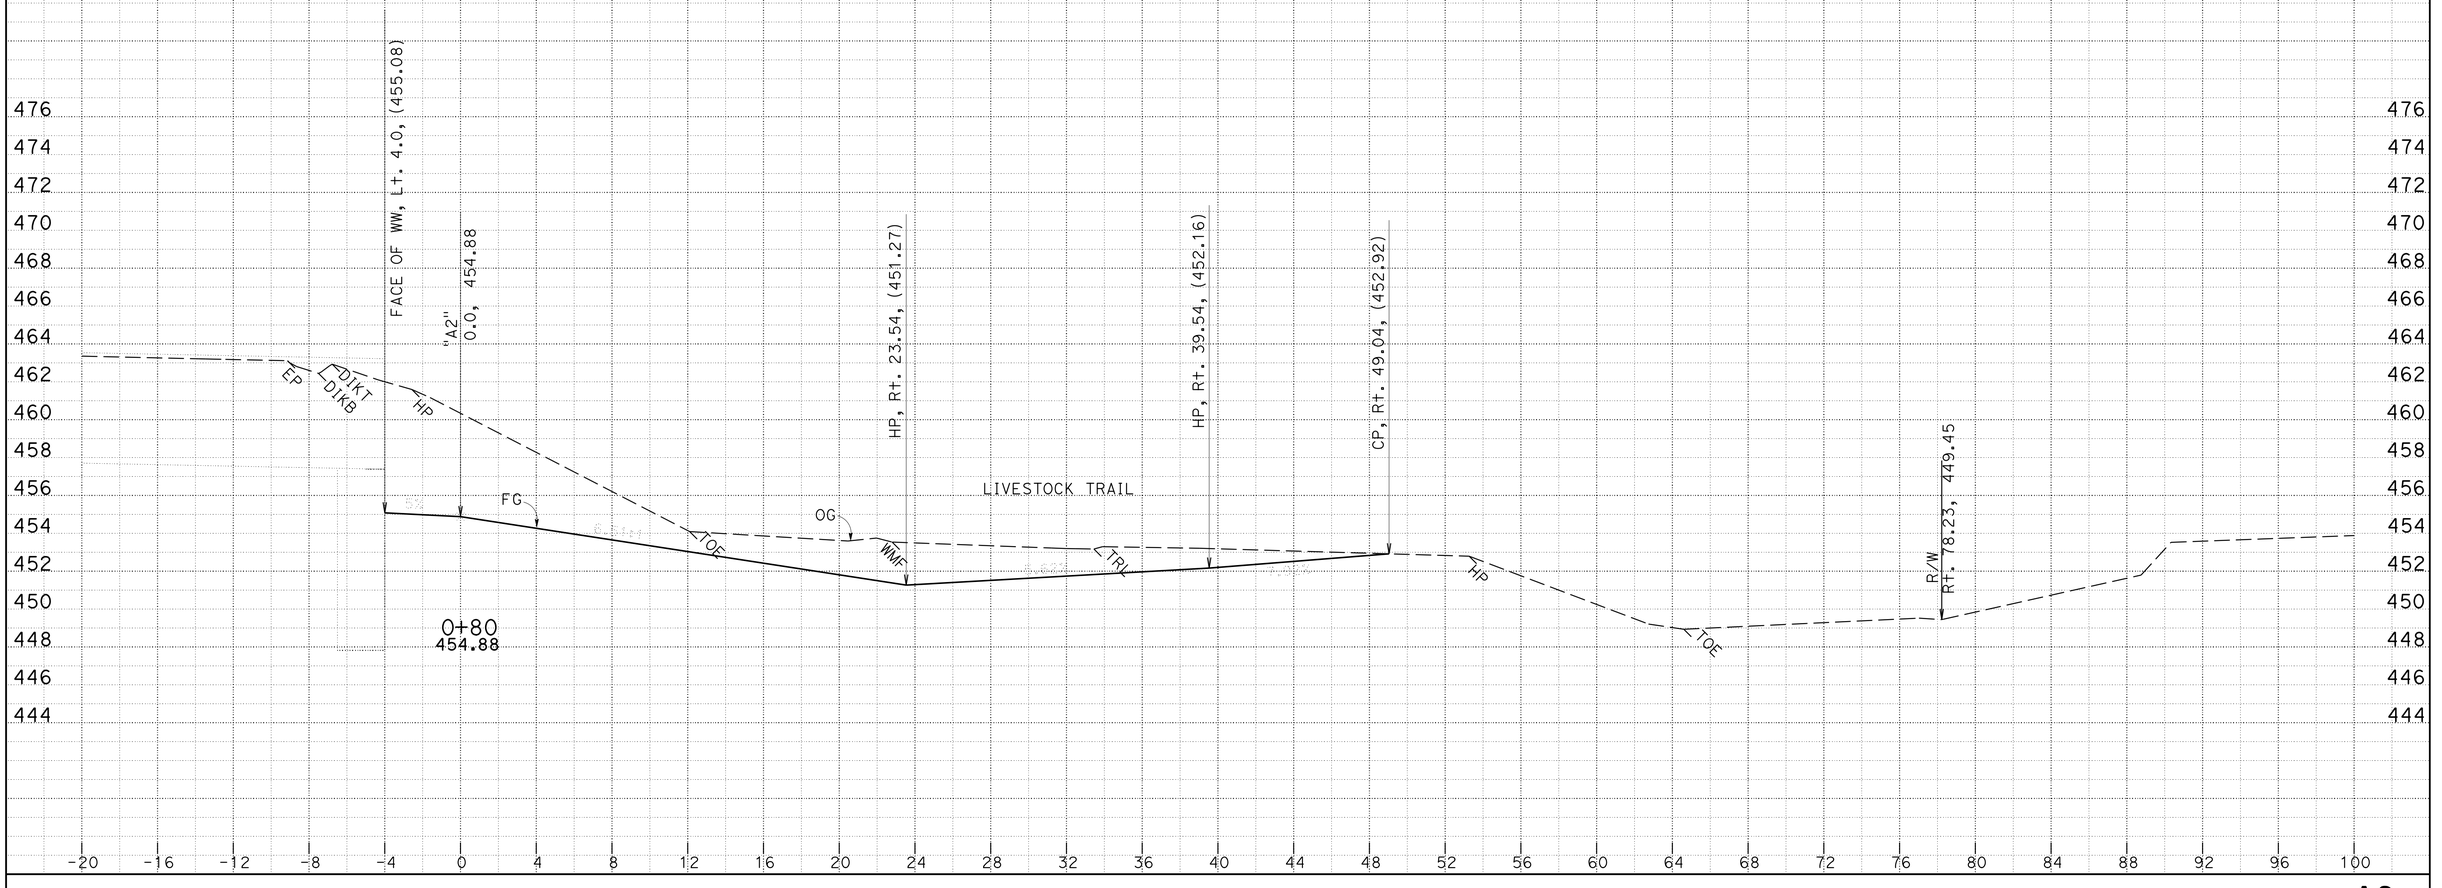

DATE: 4/2/2014
KC Project: 0F690
File: P:\proj4*\0f690\design\CAiCE\0f690\EAR\A2\a2_design.ear

CONTRACT: 03-0F6904
DIST/CO/RTE/PM: 03/But/70/24.0-24.5
PROJECT ID: 0300000100

SCALE: 1" = 4' Horiz.
1" = 4' Vert.
All Dimensions are US Survey Feet

A2
CROSS SECTIONS
SHEET 19 OF 21

FOR EARTHWORK DEVELOPMENT ONLY

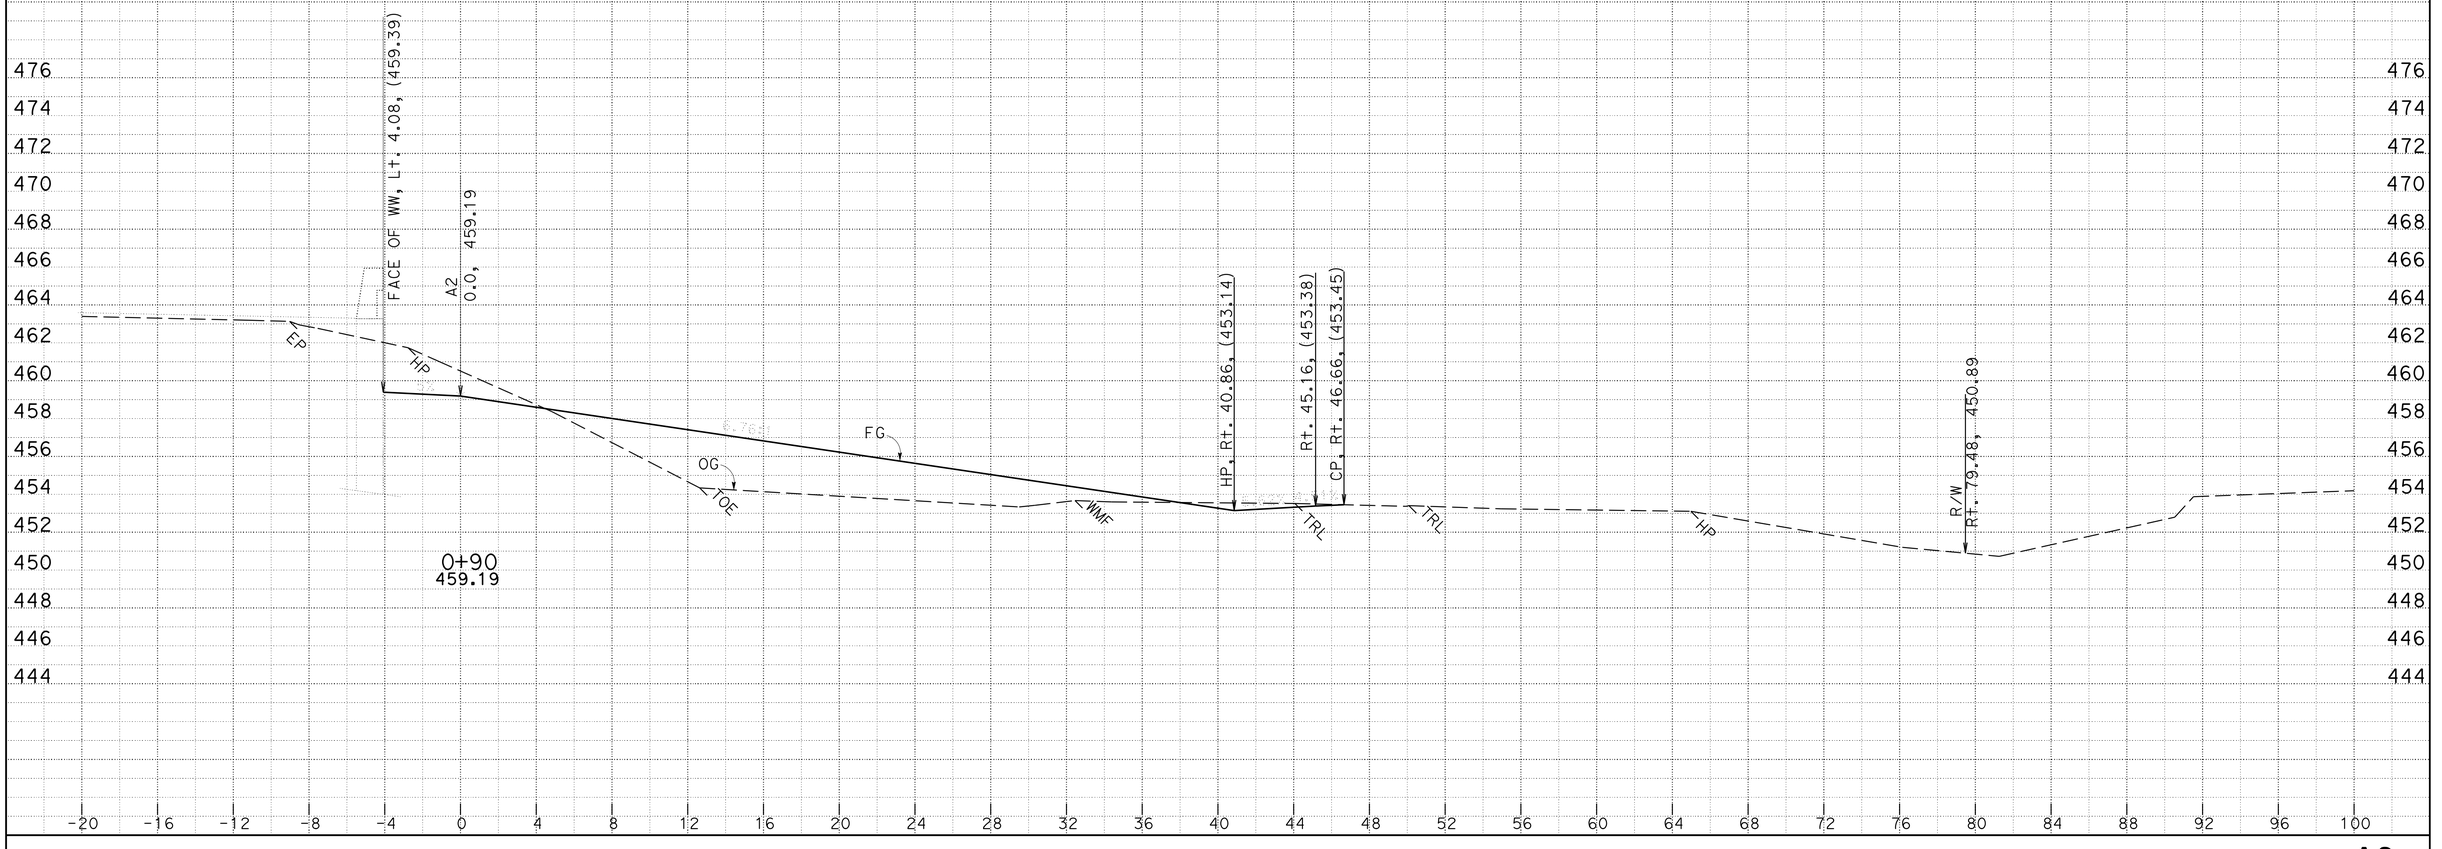

DATE: 4/2/2014

KC Project: 0F690

File: P:\proj4*\0f690\design\CAiCE\0f690\EAR\A2\a2_design.ear

CONTRACT: 03-0F6904

DIST/CO/RTE/PM: 03/But/70/24.0-24.5

PROJECT ID: 0300000100

SCALE: 1" = 4' Horiz.
1" = 4' Vert.

All Dimensions are US Survey Feet

A2
CROSS SECTIONS

FOR EARTHWORK DEVELOPMENT ONLY

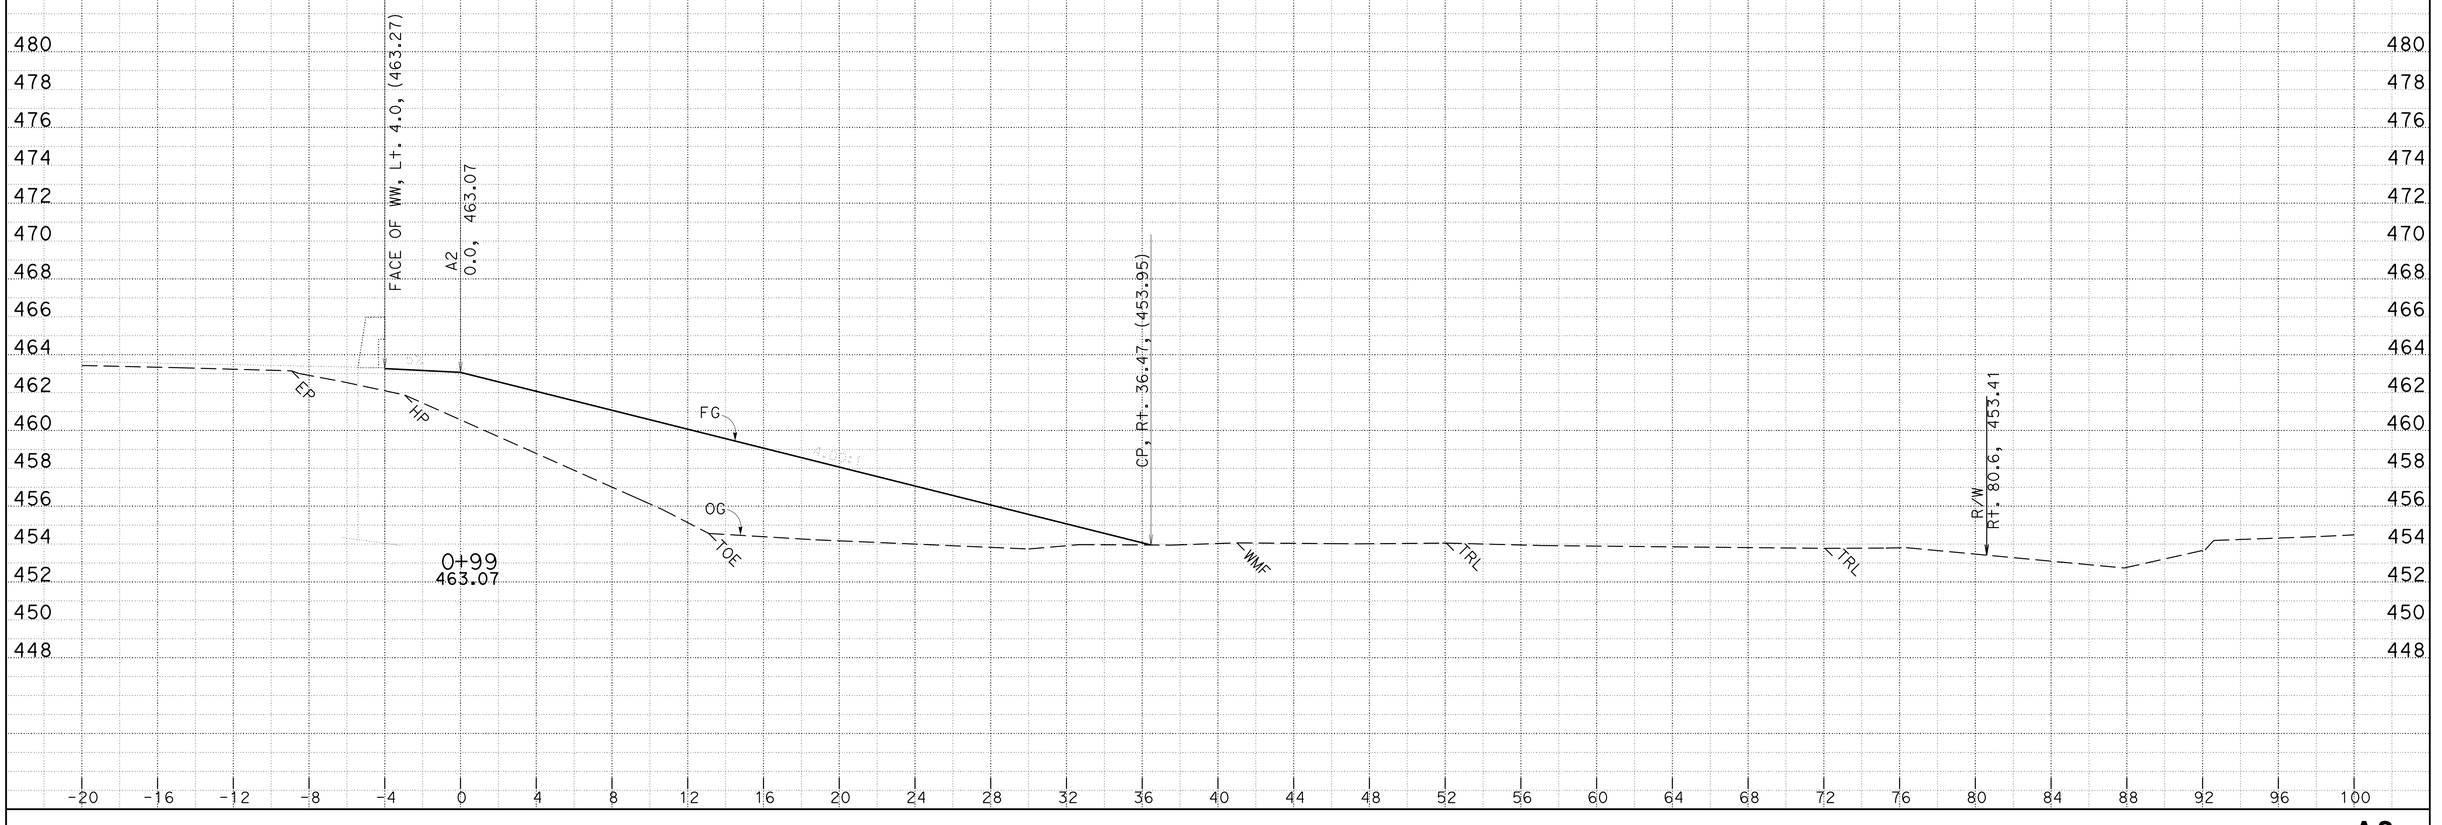

DATE: 4/2/2014
KC Project: 0F690
File: P:\proj4*\0f690\design\CAiCE\0f690\EAR\A2\a2_design.ear

CONTRACT: 03-0F6904
DIST/CO/RTE/PM: 03/But/70/24.0-24.5
PROJECT ID: 0300000100

SCALE: 1" = 4' Horiz.
1" = 4' Vert.
All Dimensions are US Survey Feet

A2
CROSS SECTIONS
SHEET 21 OF 21