DESIGN STUDY ONLY

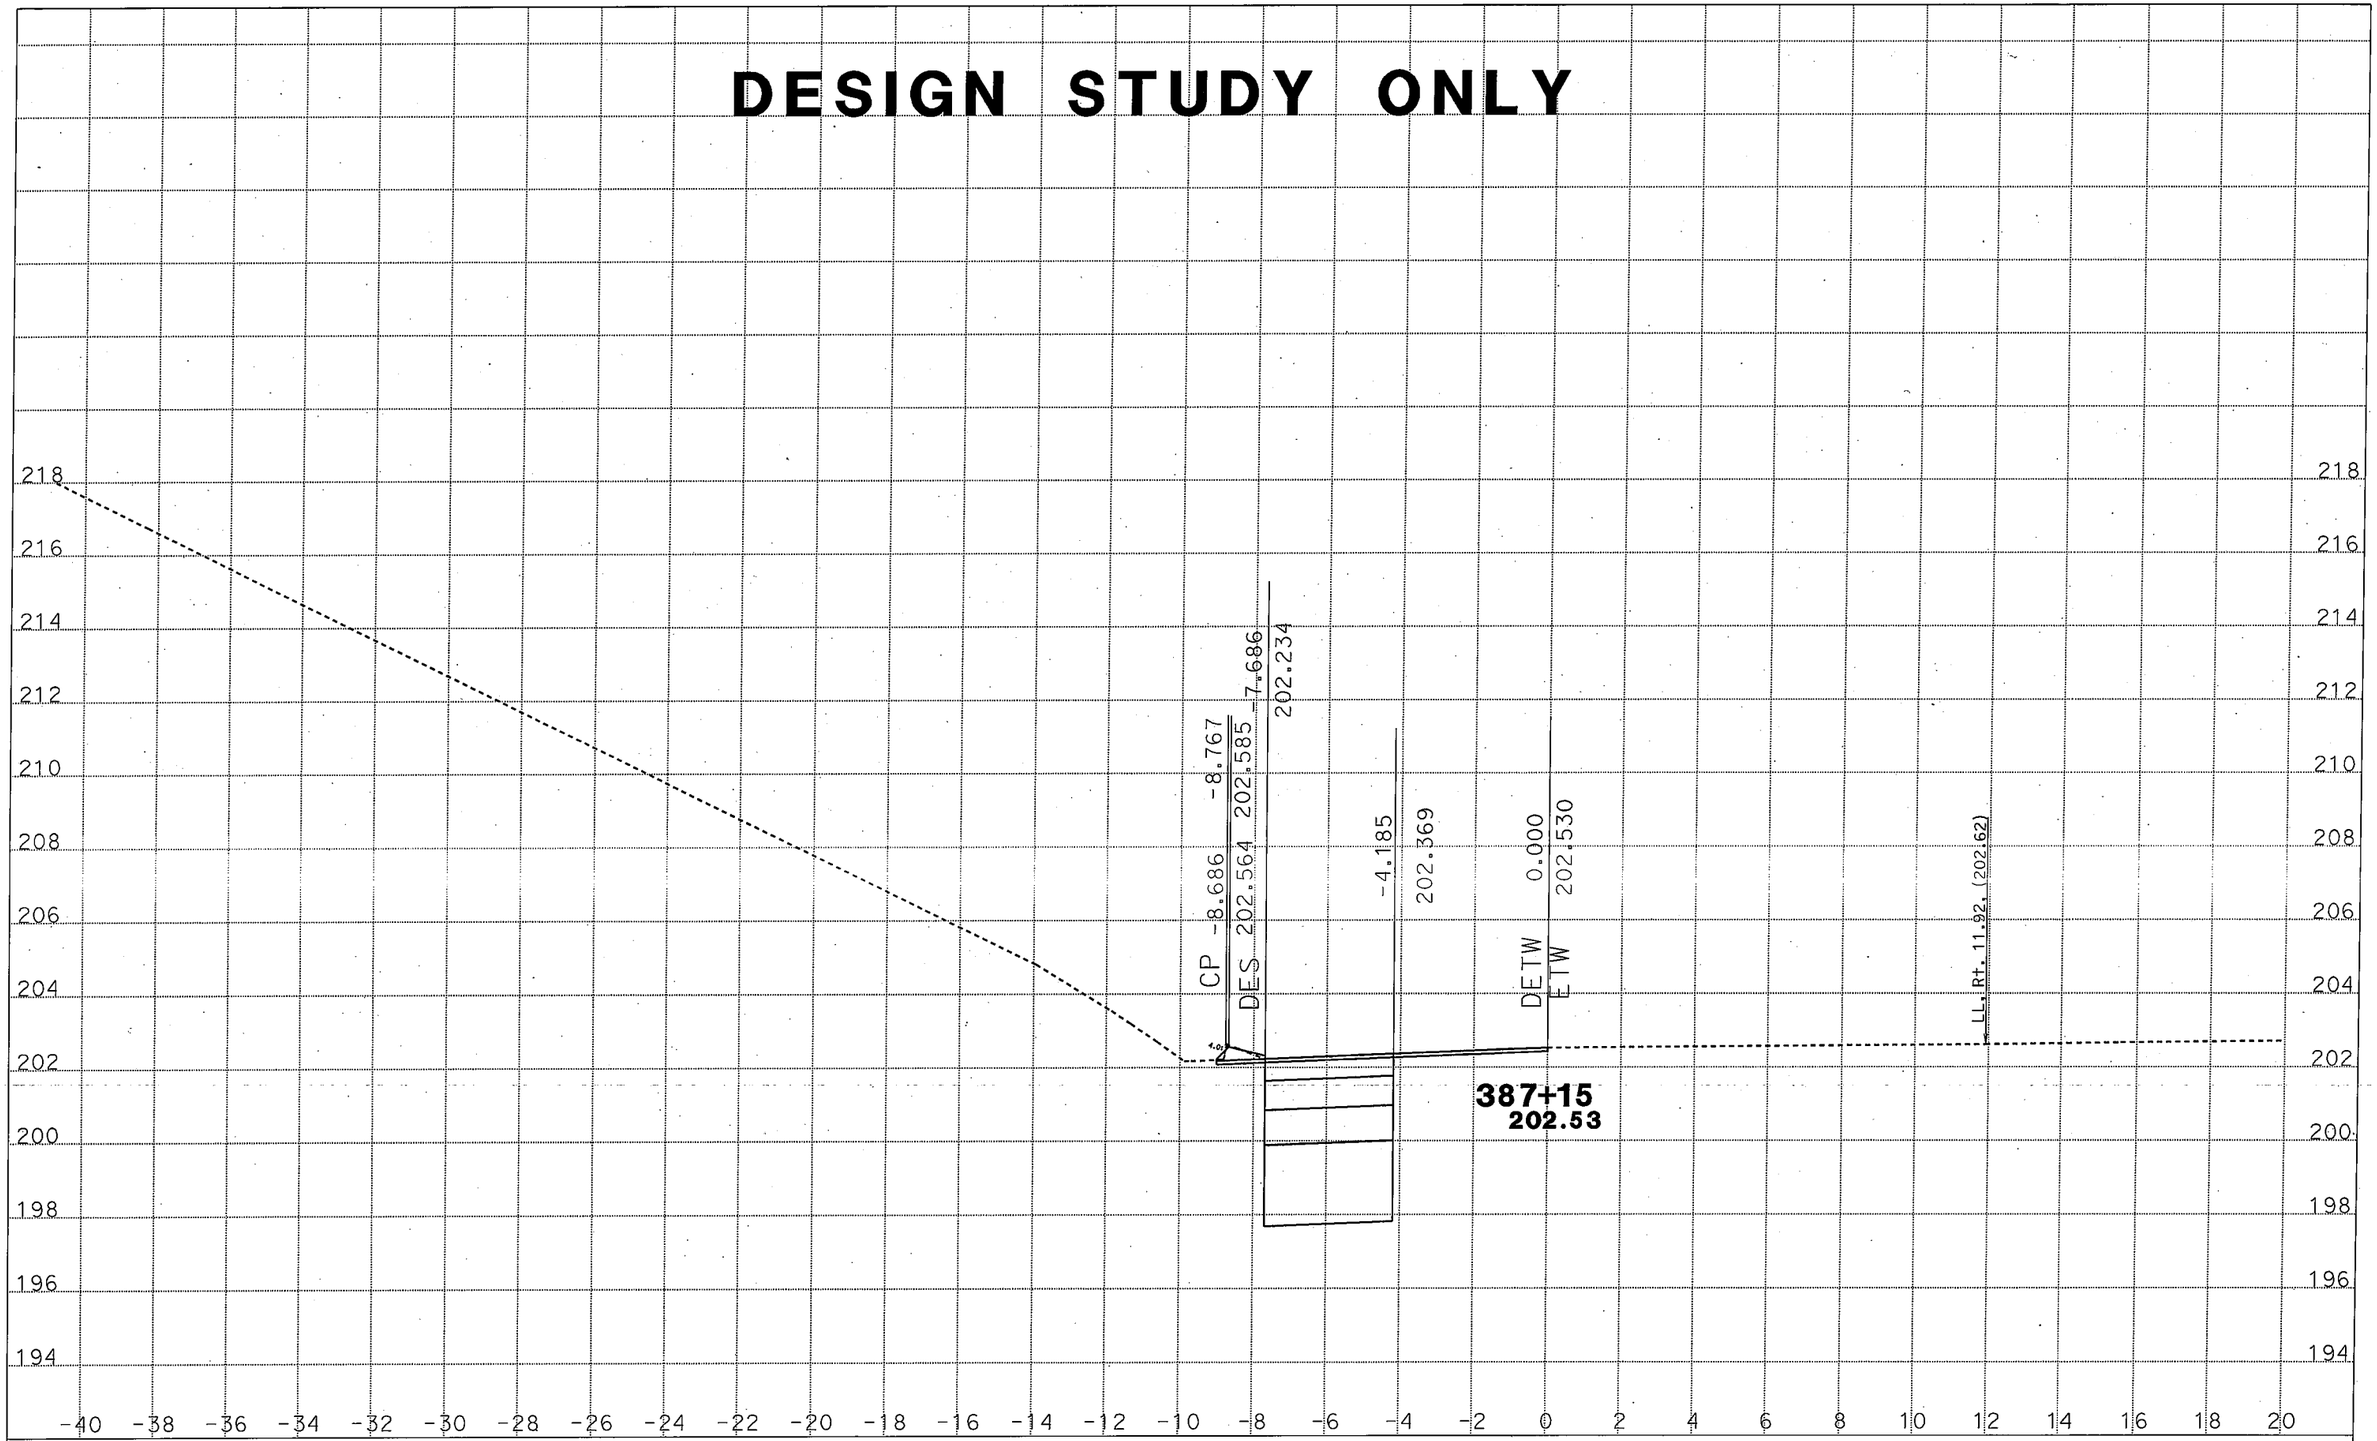

CREATED BY: H Nguyen
DATE: 2/14/2012
KC Project: 09161 File: D:[61\ho4he.ear

CONTRACT: 0A0901
DIST/CO/RTE/PM: 04/SOL/80/24.8-25.2
PROJECT ID: 0400000133

SCALE: 1" = 2' Horiz.
1" = 2' Vert.

All Dimensions are US Survey Feet

ALN1
CROSS SECTIONS
SHEET 1 OF XXX

DESIGN STUDY ONLY

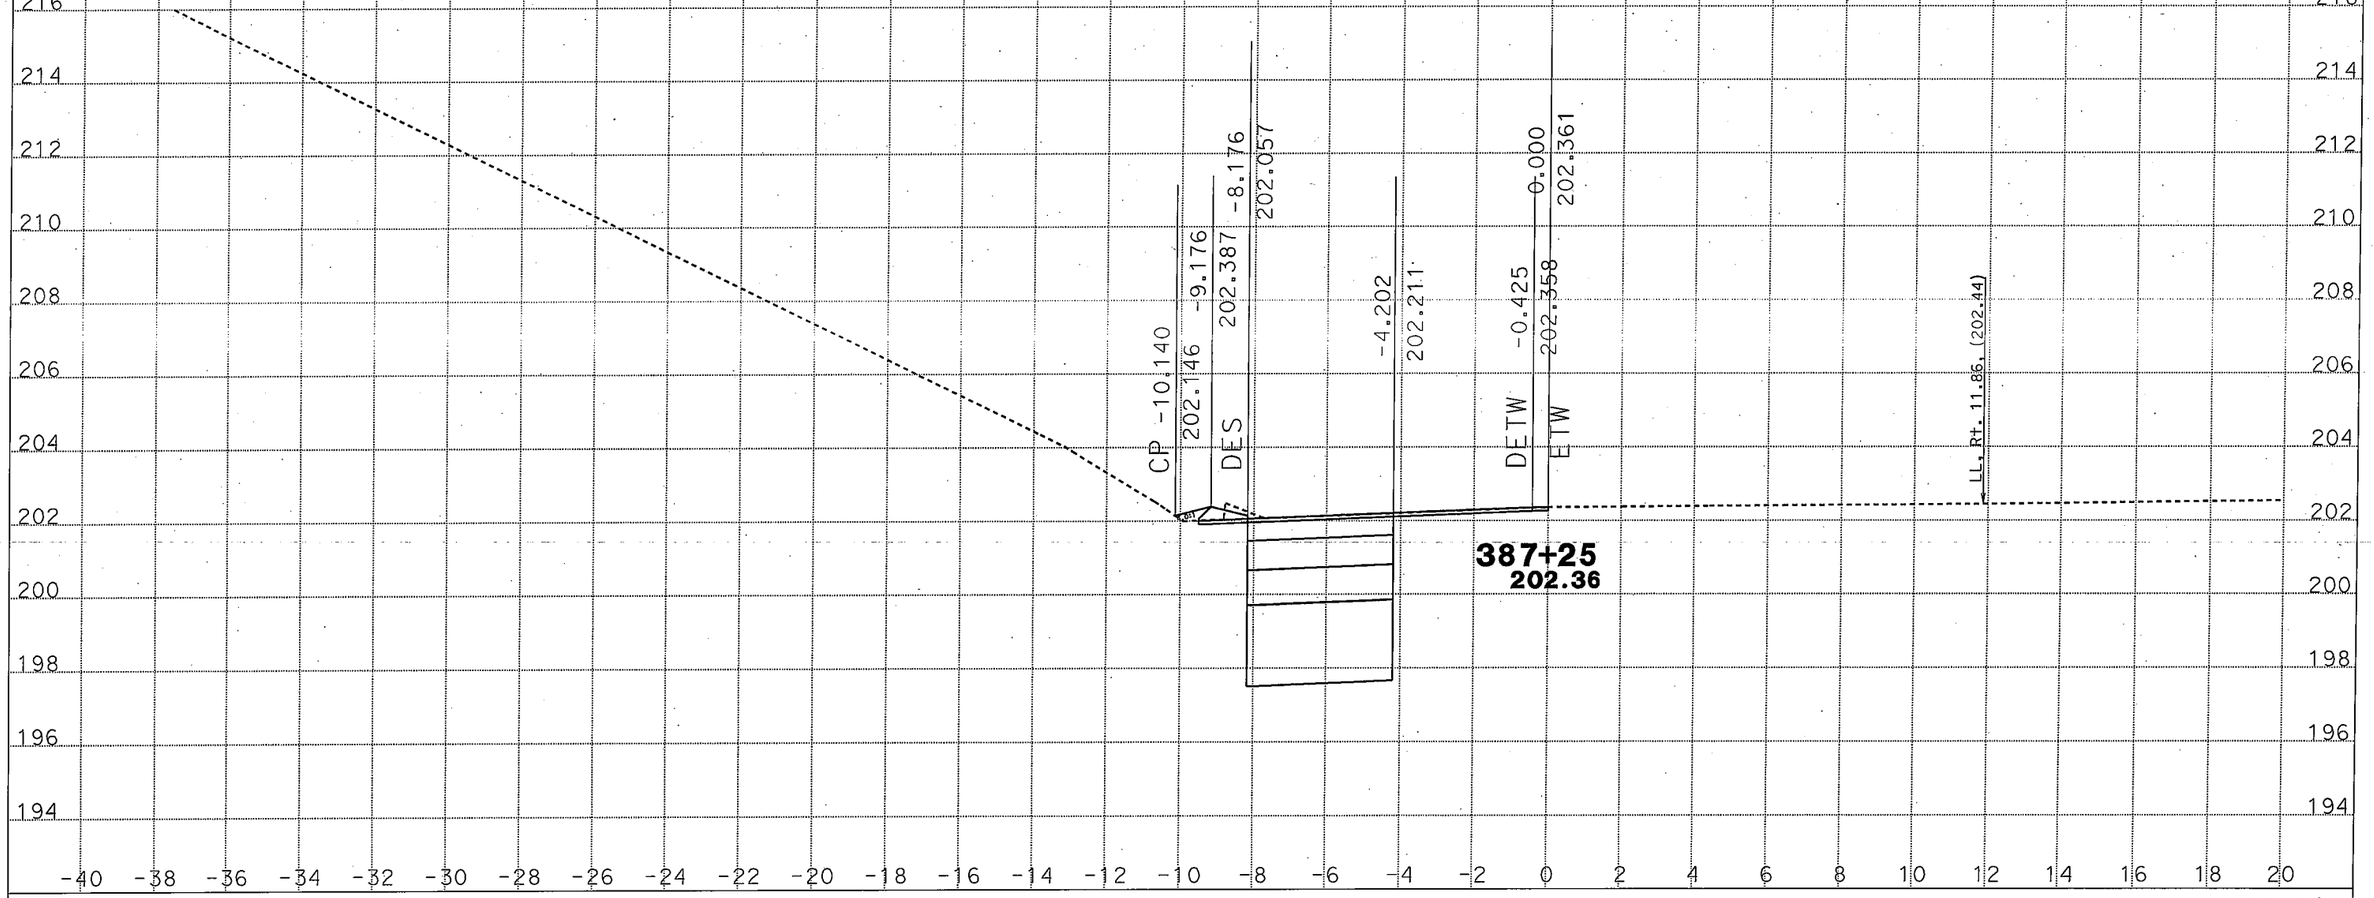

CREATED BY: H Nguyen
DATE: 2/14/2012
KC Project: 09161 File: D:[61\ho4he.ear

CONTRACT: 0A0901
DIST/CO/RTE/PM: 04/SOL/80/24.8-25.2
PROJECT ID: 0400000133

SCALE: 1" = 2' Horiz.
1" = 2' Vert.
All Dimensions are US Survey Feet

ALN1
CROSS SECTIONS
SHEET 2 OF XXX

DESIGN STUDY ONLY

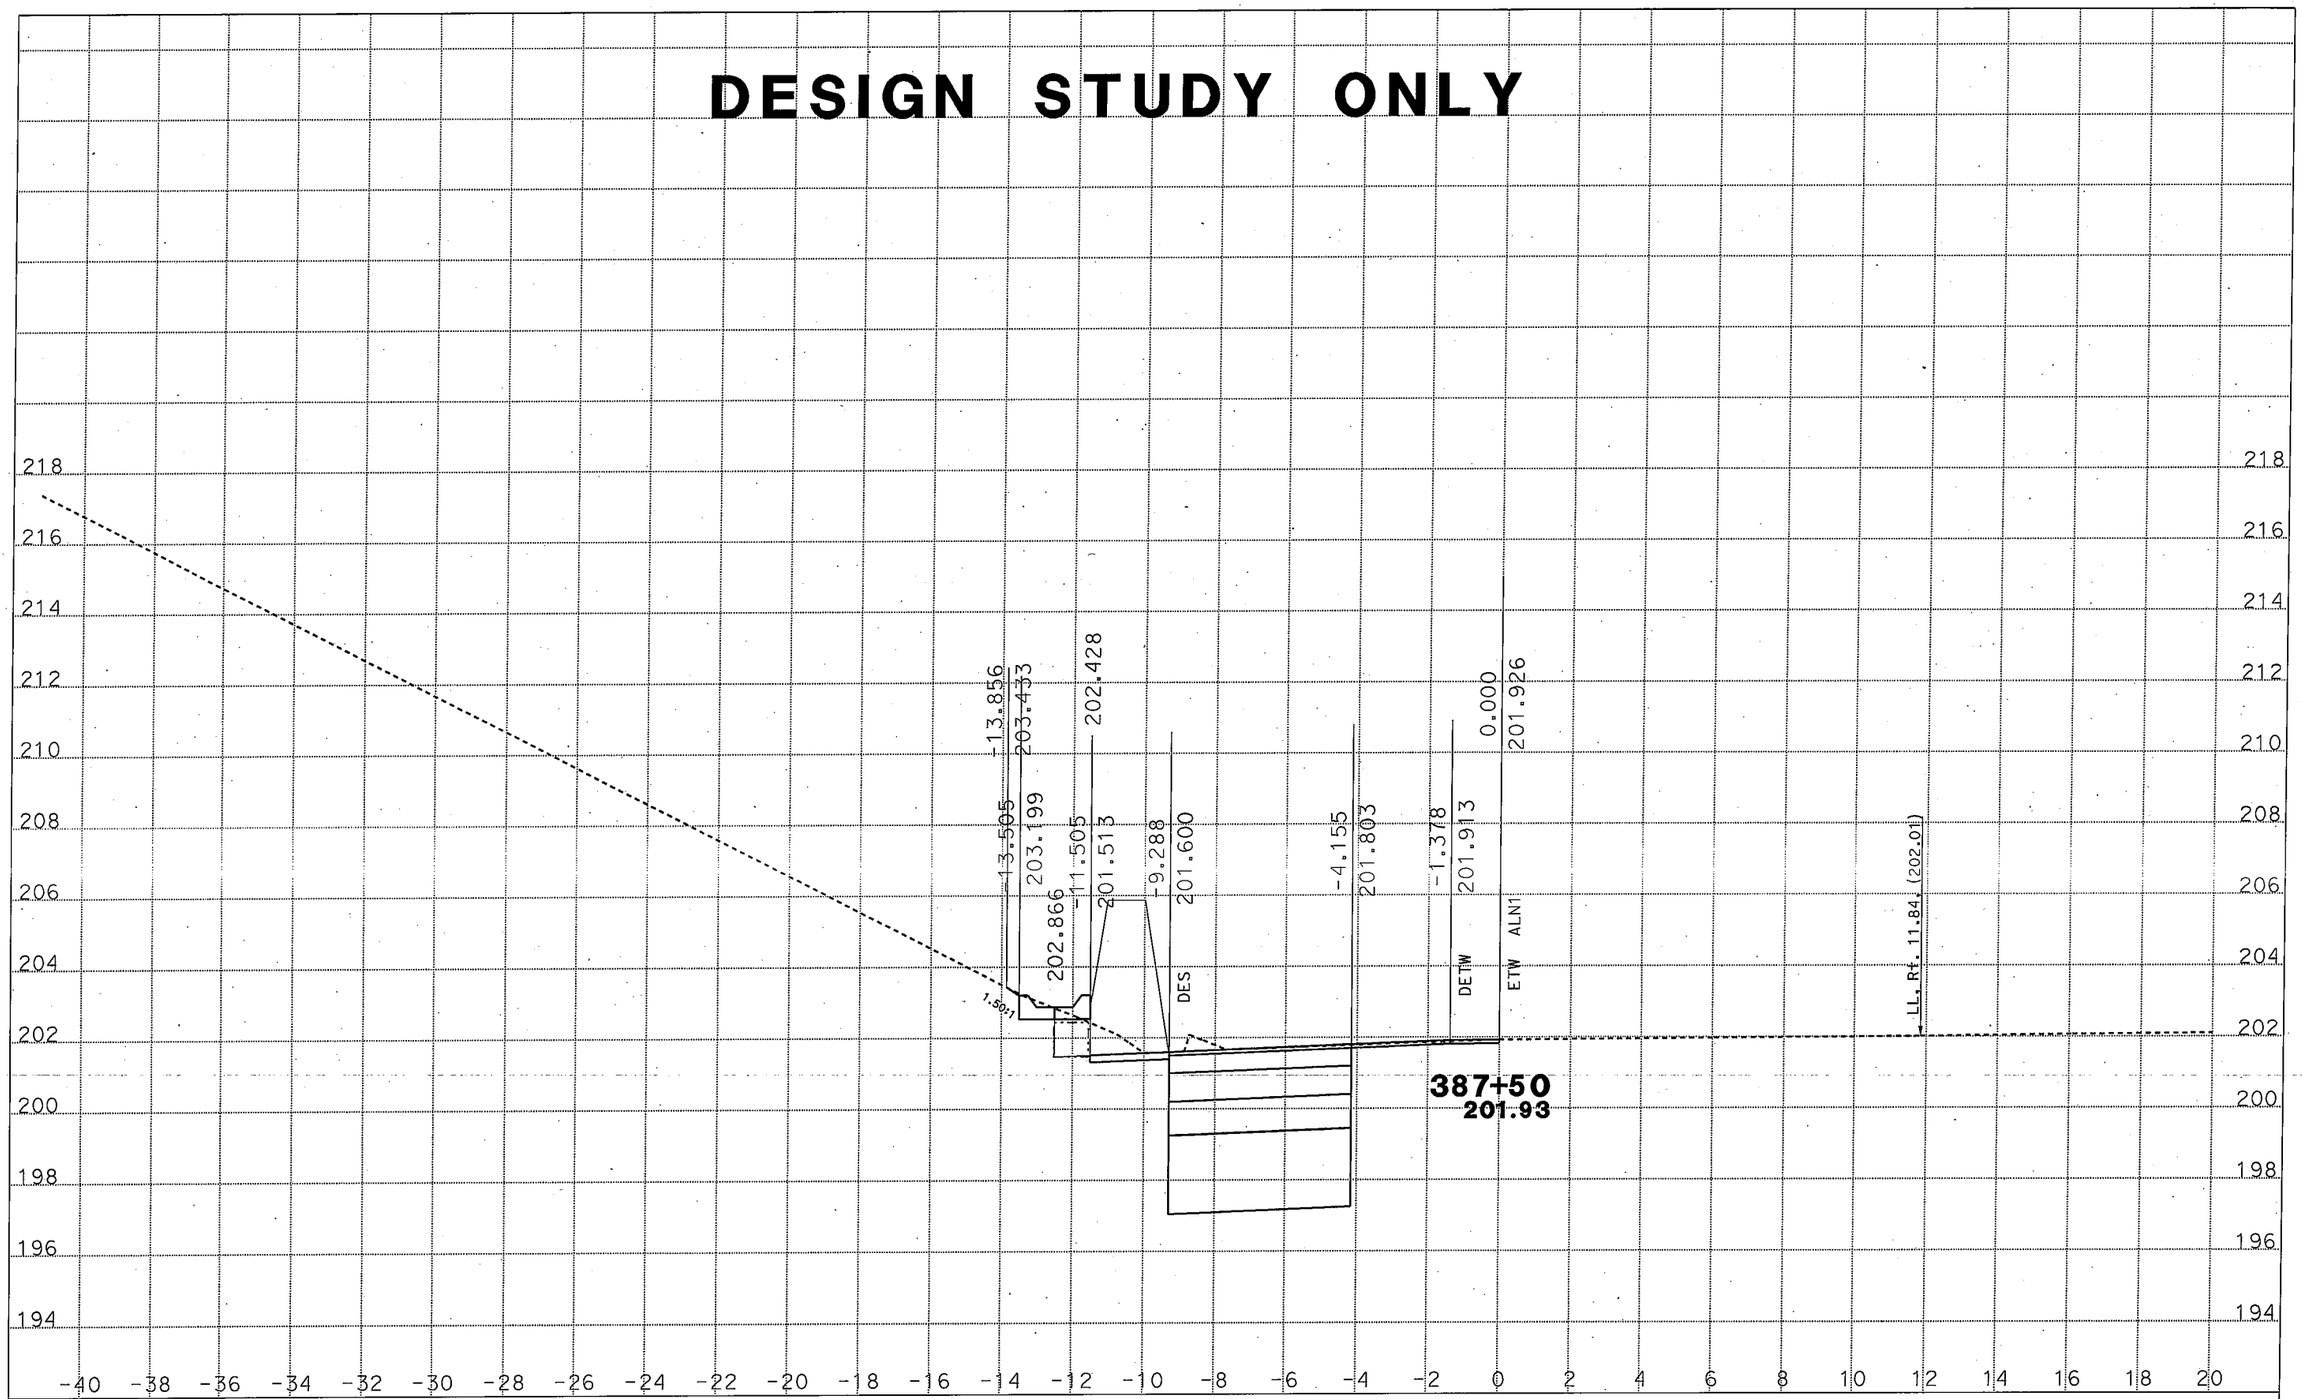

CREATED BY: H Nguyen
DATE: 2/14/2012
KC Project: 09161 File: D:[61\ho4he.ear

CONTRACT: 0A0901
DIST/CO/RTE/PM: 04/SOL/80/24.8-25.2
PROJECT ID: 0400000133

SCALE: 1" = 2' Horiz.
1" = 2' Vert.

All Dimensions are US Survey Feet

ALN1
CROSS SECTIONS
SHEET 3 OF XXX

DESIGN STUDY ONLY

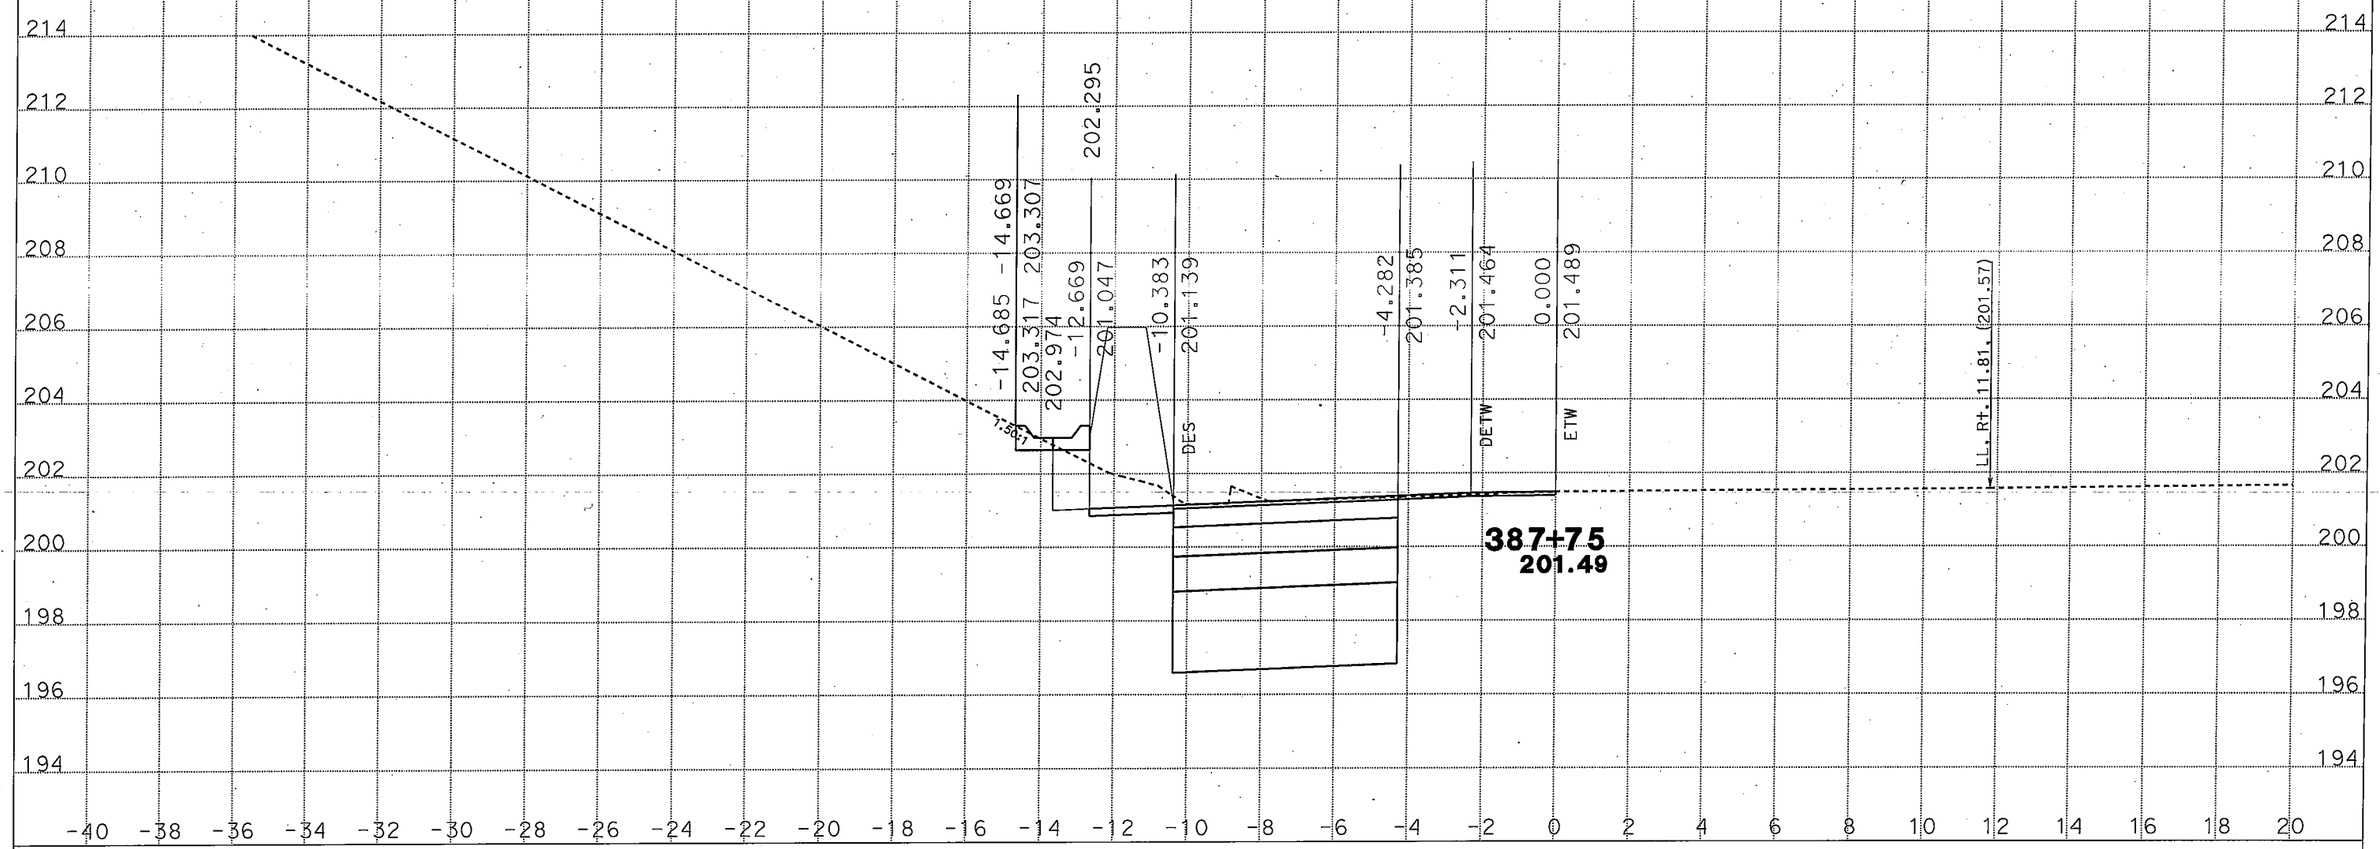

CREATED BY: H Nguyen
DATE: 2/14/2012
KC Project: 09161 File: D:[61\ho4he.ear

CONTRACT: 0A0901
DIST/CO/RTE/PM: 04/SOL/80/24.8-25.2
PROJECT ID: 0400000133

SCALE: 1" = 2' Horiz.
1" = 2' Vert.
All Dimensions are US Survey Feet

ALN1
CROSS SECTIONS
SHEET 4 OF XXX

DESIGN STUDY ONLY

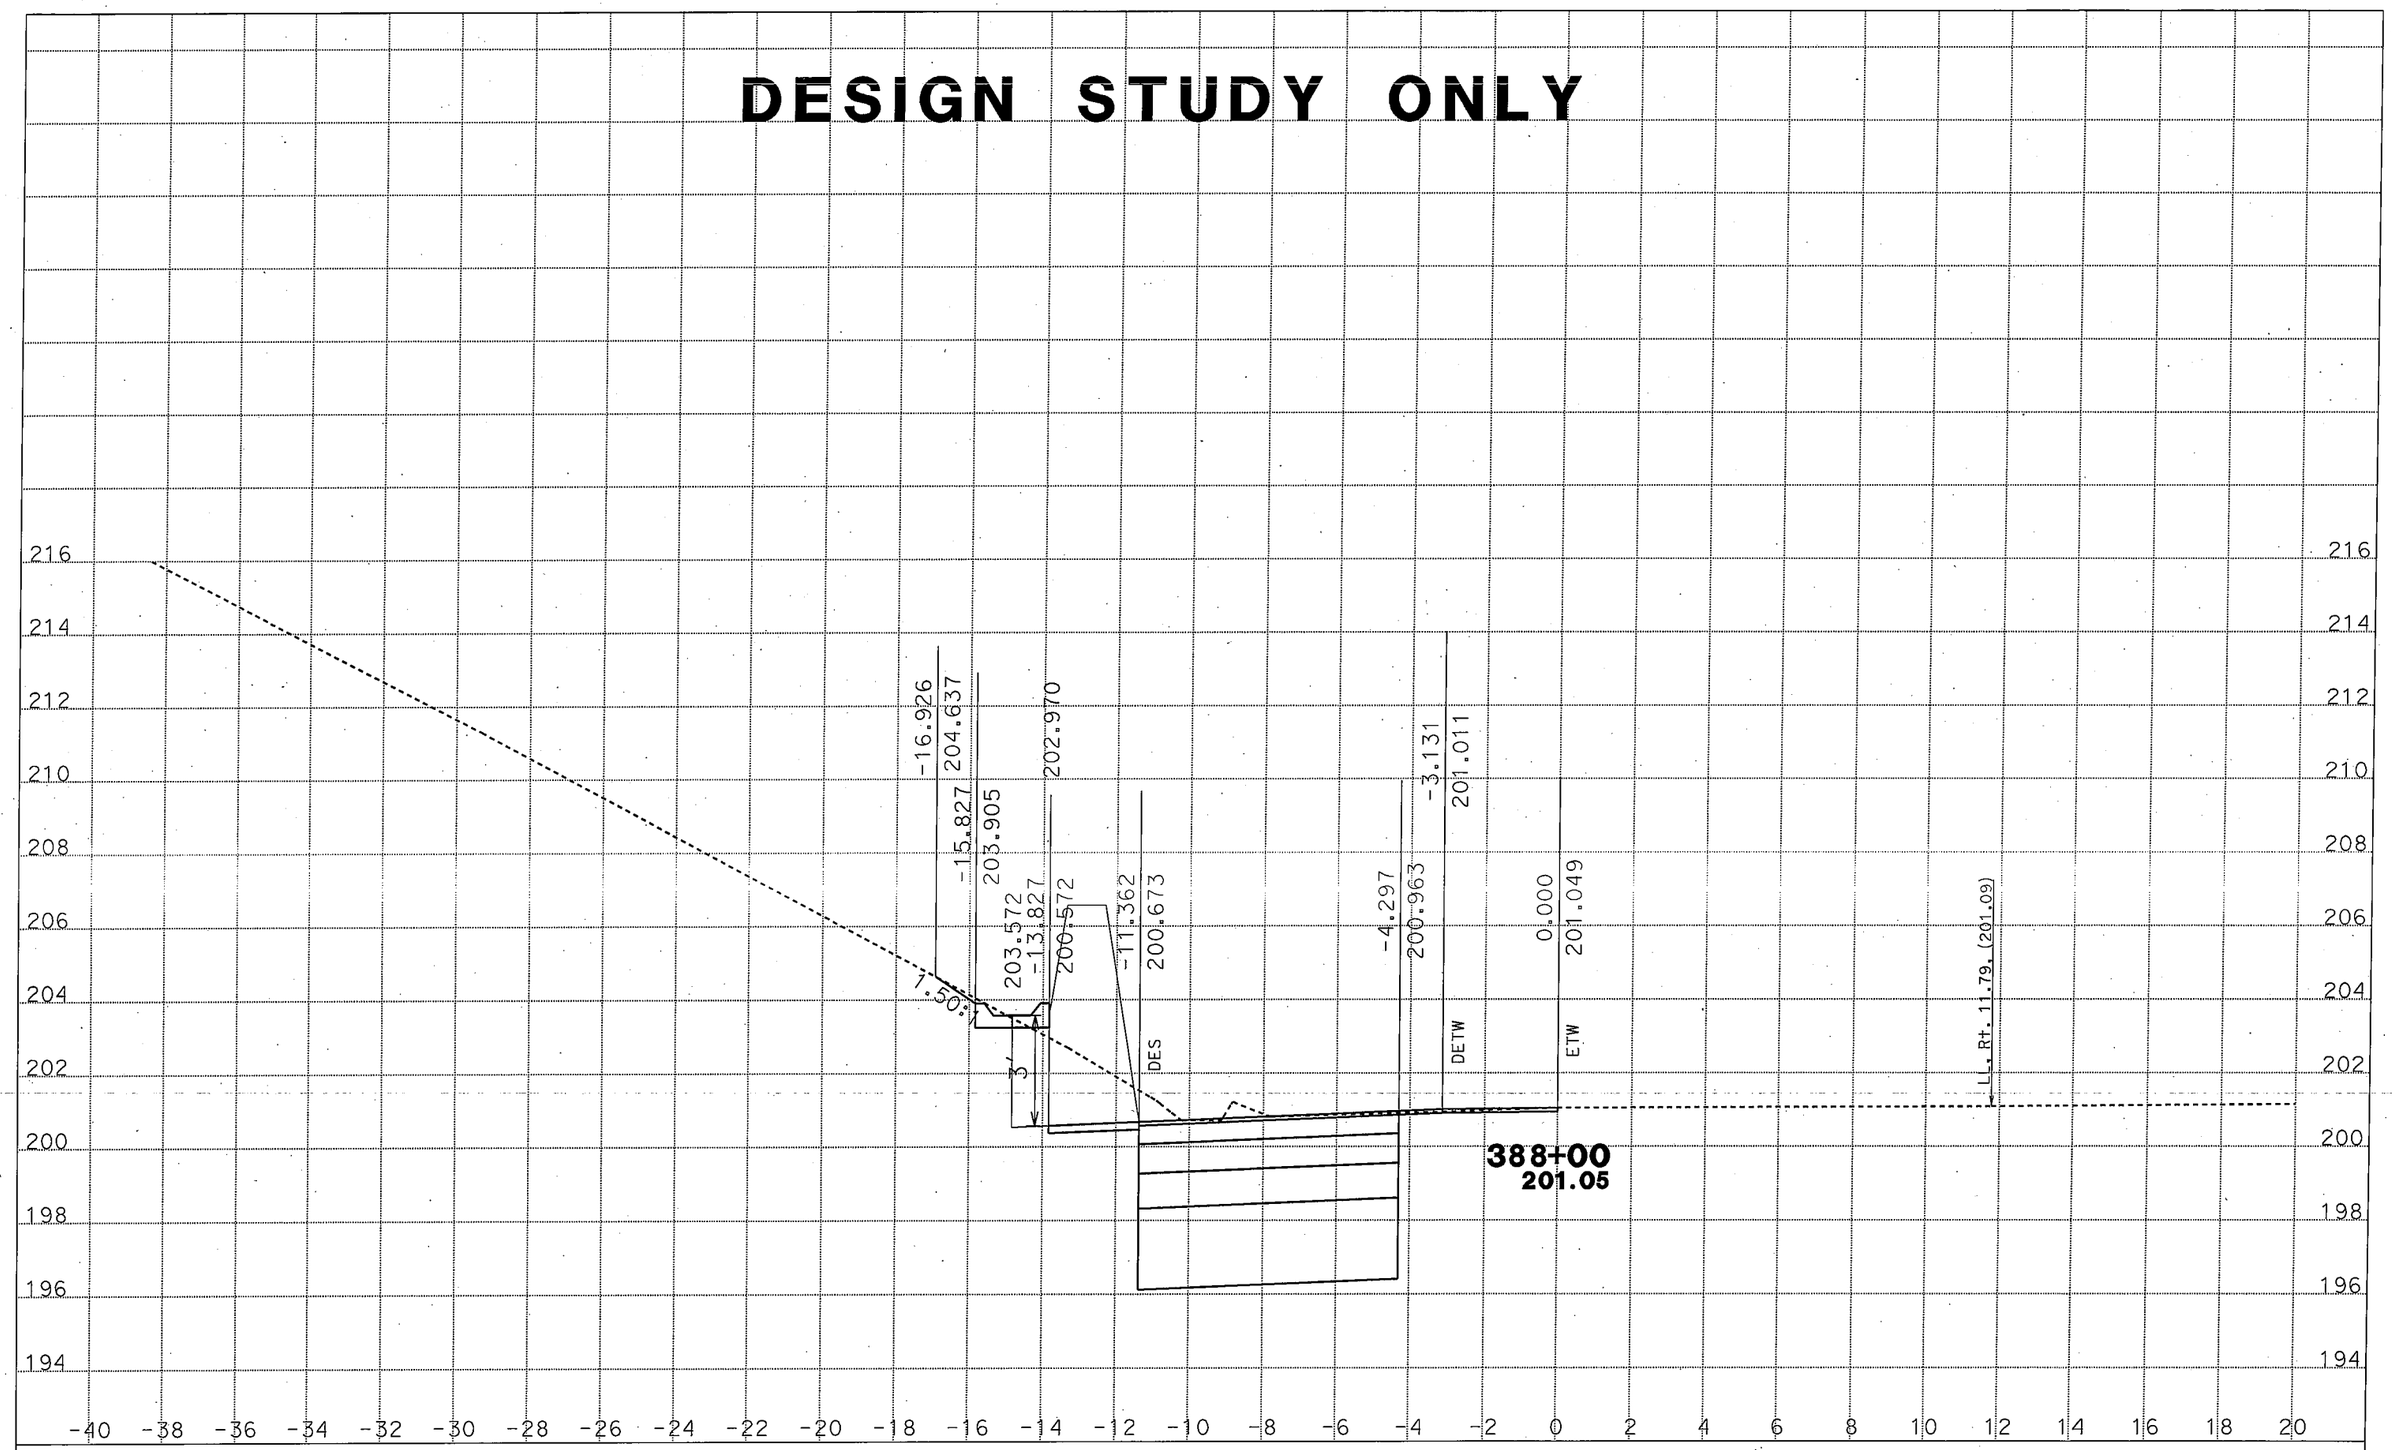

CREATED BY: H Nguyen
DATE: 2/14/2012
KC Project: 09161 File: D:[61\ho4he.ear

CONTRACT: 0A0901
DIST/CO/RTE/PM: 04/SOL/80/24.8-25.2
PROJECT ID: 0400000133

SCALE: 1" = 2' Horiz.
1" = 2' Vert.

All Dimensions are US Survey Feet

ALN1
CROSS SECTIONS
SHEET 5 OF XXX

DESIGN STUDY ONLY

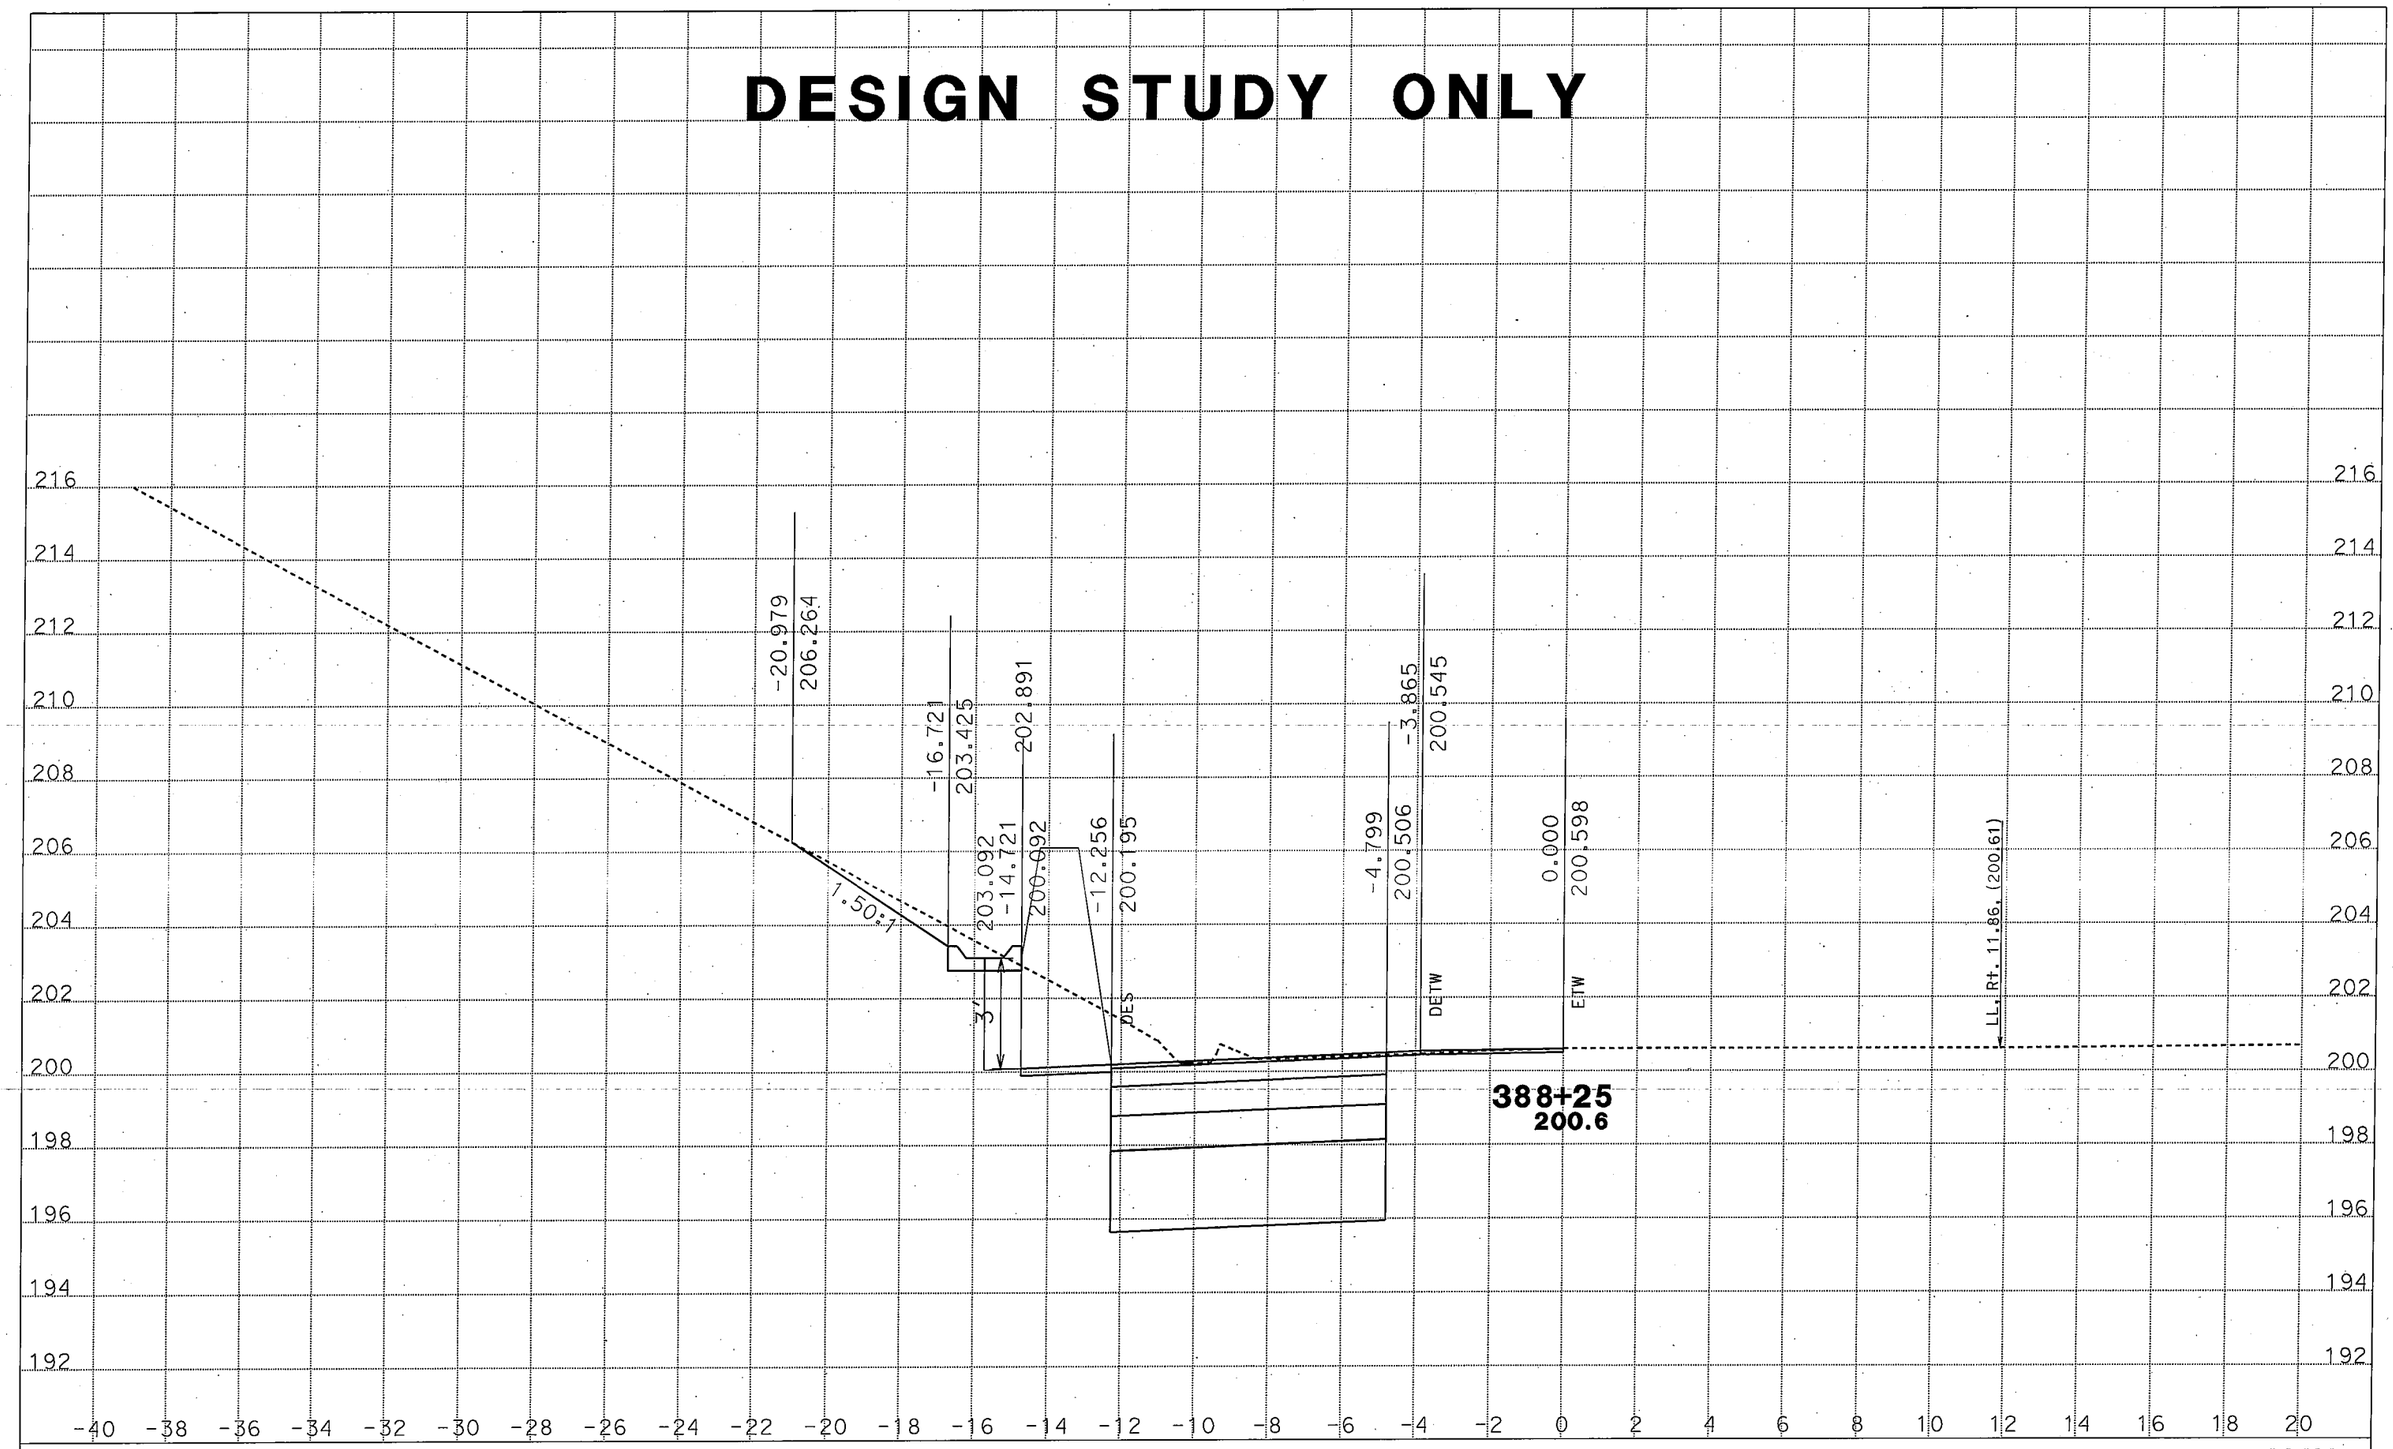

CREATED BY: H Nguyen
DATE: 2/14/2012
KC Project: 09161 File: D:[61\ho4he.ear

CONTRACT: 0A0901
DIST/CO/RTE/PM: 04/SOL/80/24.8-25.2
PROJECT ID: 0400000133

SCALE: 1" = 2' Horiz.
1" = 2' Vert.

All Dimensions are US Survey Feet

ALN1
CROSS SECTIONS
SHEET 6 OF XXX

DESIGN STUDY ONLY

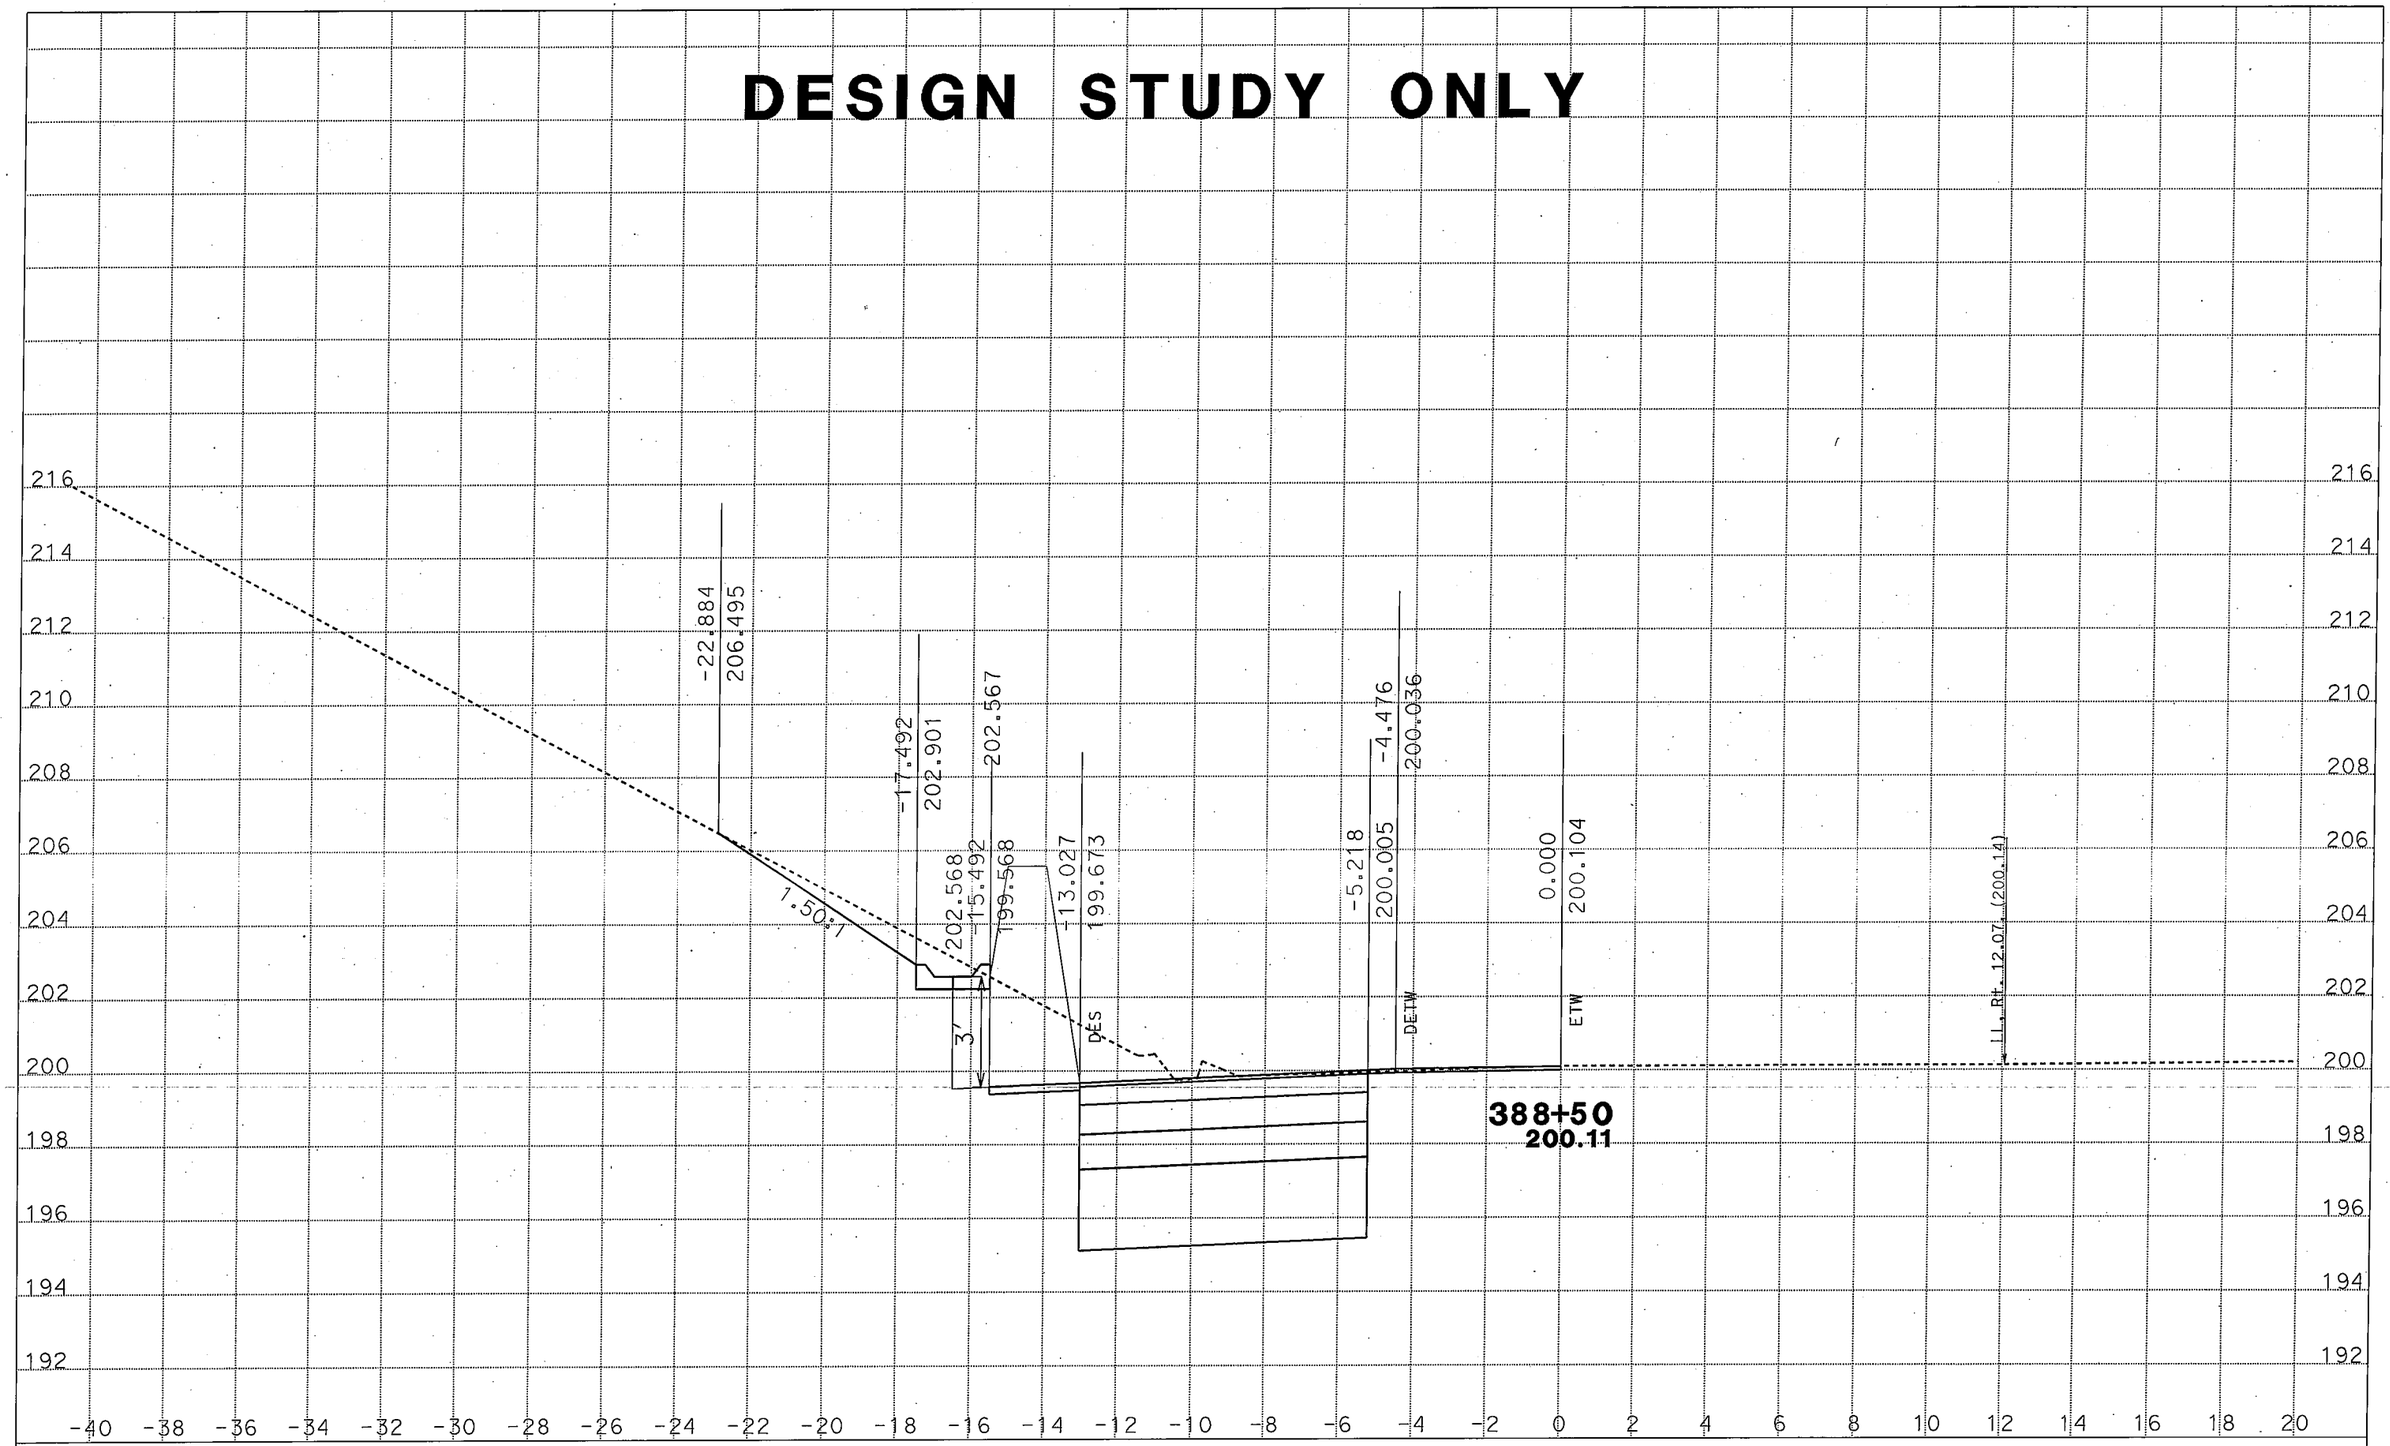

CREATED BY: H Nguyen
DATE: 2/14/2012
KC Project: 09161 File: D:[61\ho4he.ear

CONTRACT: 0A0901
DIST/CO/RTE/PM: 04/SOL/80/24.8-25.2
PROJECT ID: 0400000133

SCALE: 1" = 2' Horiz.
1" = 2' Vert.
All Dimensions are US Survey Feet

ALN1
CROSS SECTIONS
SHEET 7 OF XXX

DESIGN STUDY ONLY

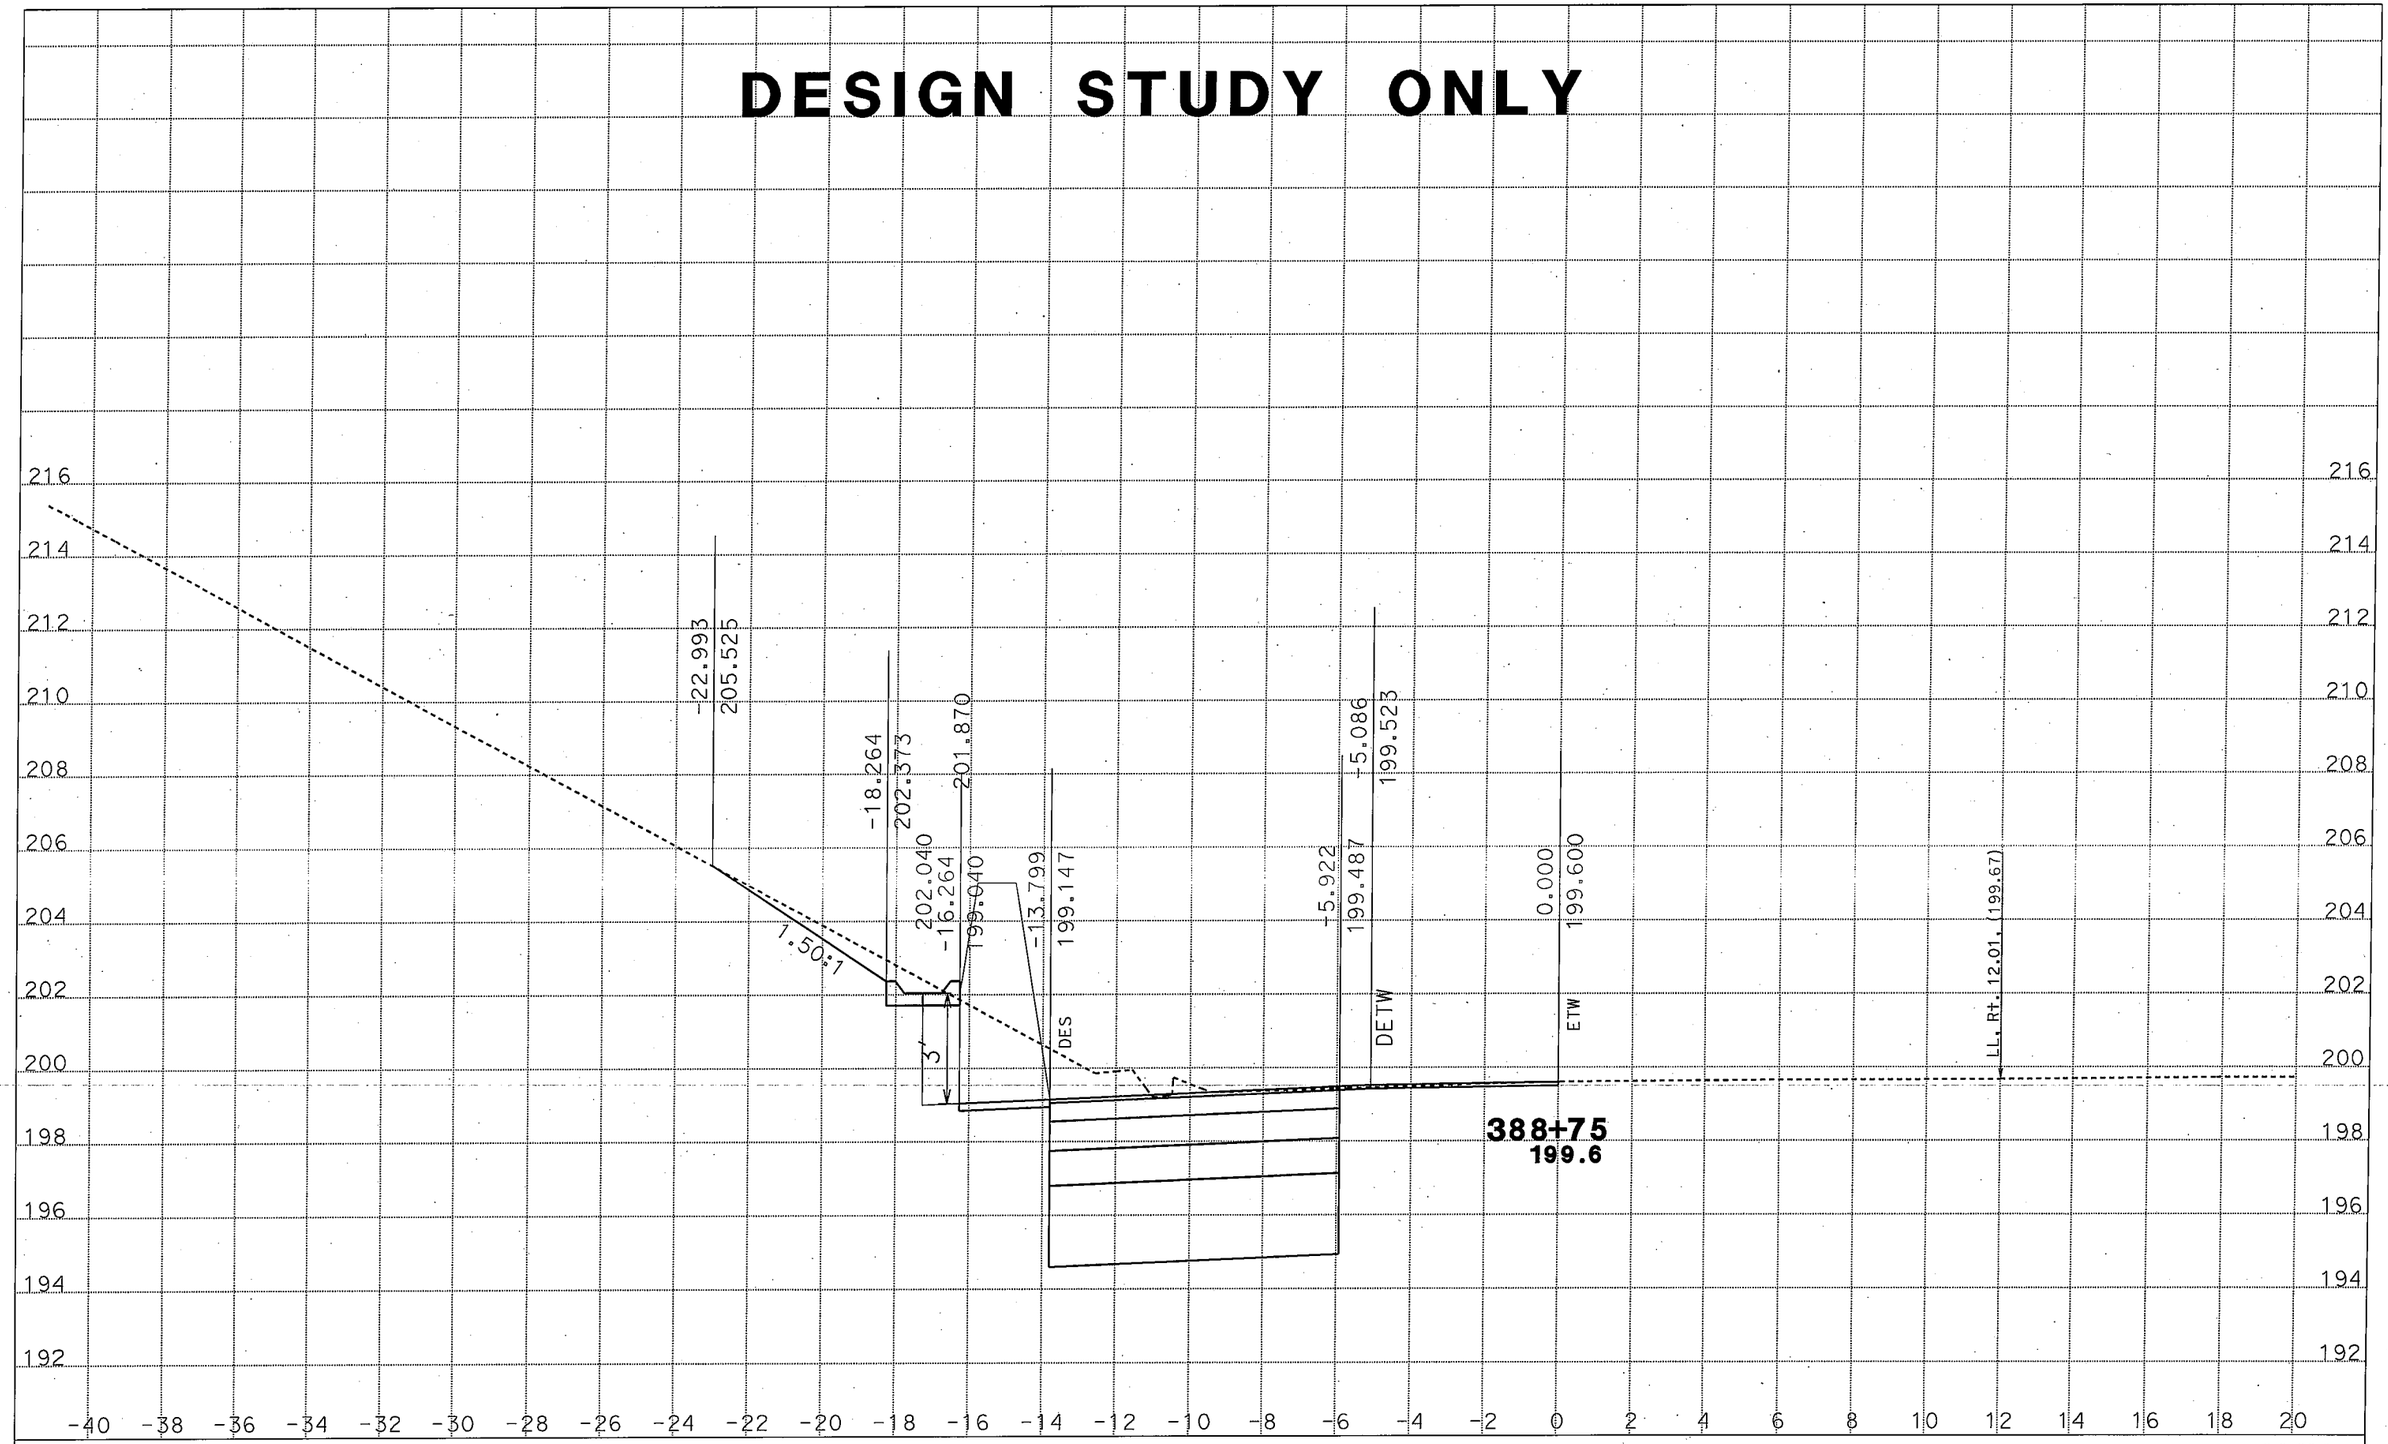

CREATED BY: H Nguyen
DATE: 2/14/2012
KC Project: 09161 File: D:[61\ho4he.ear

CONTRACT: 0A0901
DIST/CO/RTE/PM: 04/SOL/80/24.8-25.2
PROJECT ID: 0400000133

SCALE: 1" = 2' Horiz.
1" = 2' Vert.
All Dimensions are US Survey Feet

ALN1
CROSS SECTIONS
SHEET 8 OF XXX

DESIGN STUDY ONLY

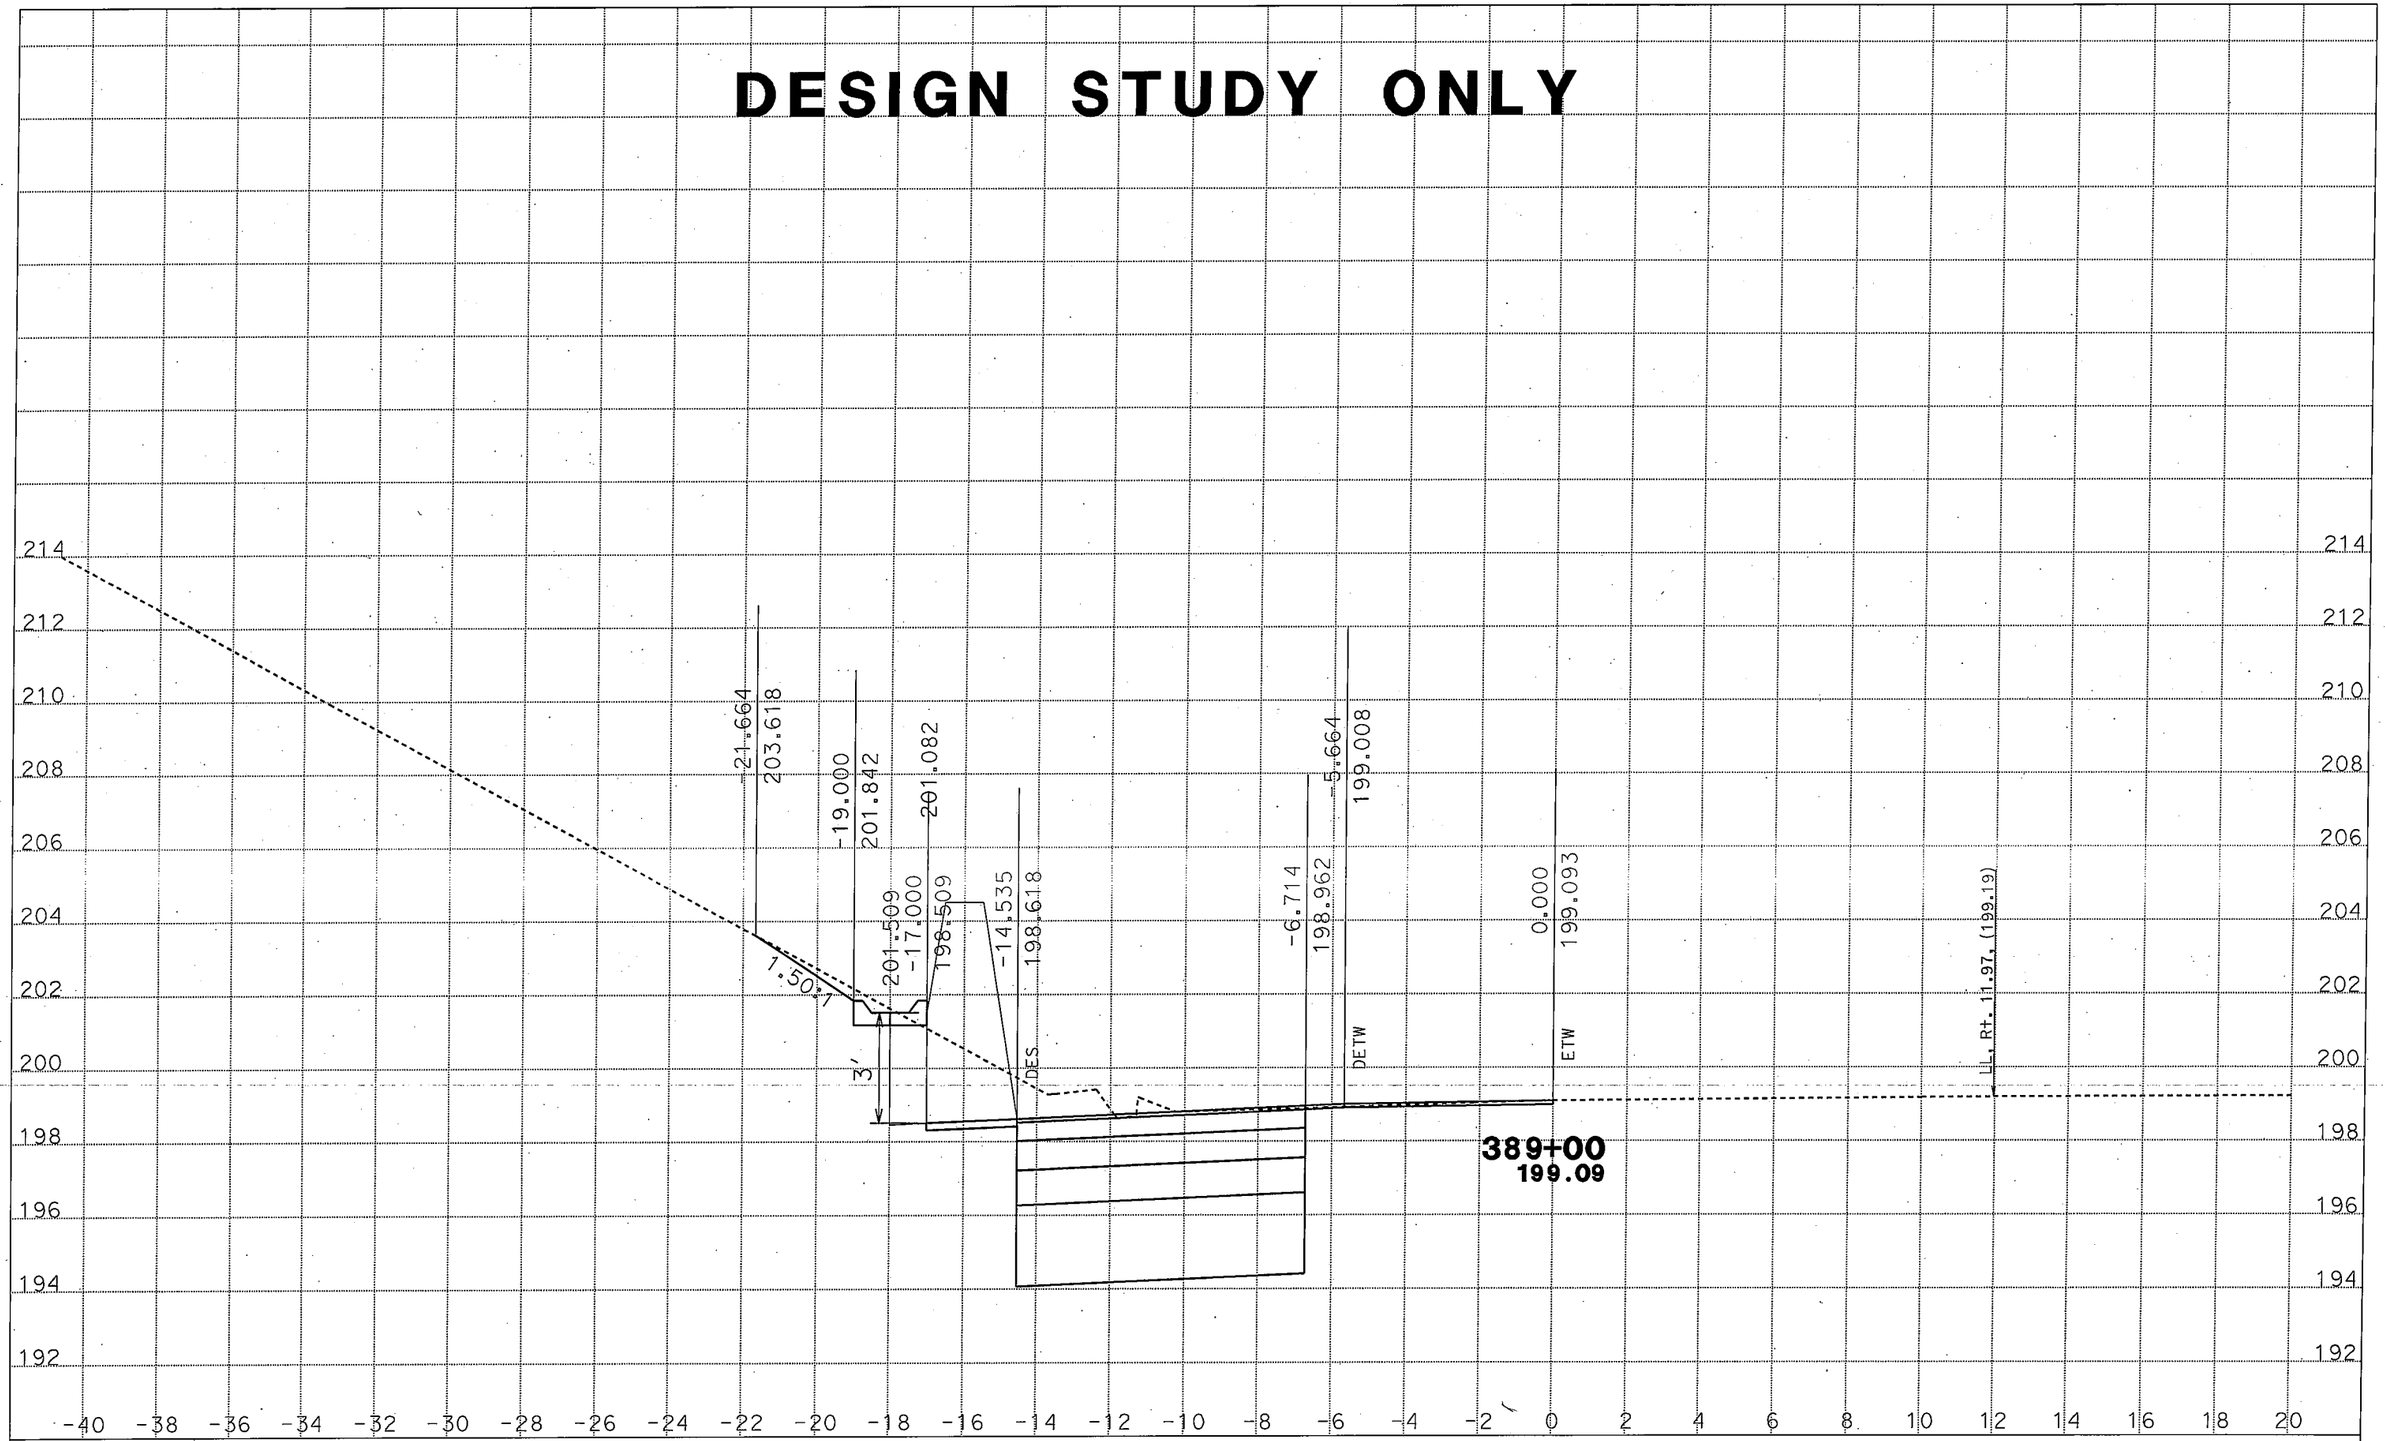

CREATED BY: H Nguyen
DATE: 2/14/2012
KC Project: 09161 File: D:[61\ho4he.ear

CONTRACT: 0A0901
DIST/CO/RTE/PM: 04/SOL/80/24.8-25.2
PROJECT ID: 0400000133

SCALE: 1" = 2' Horiz.
1" = 2' Vert.
All Dimensions are US Survey Feet

ALN1
CROSS SECTIONS
SHEET 9 OF XXX

DESIGN STUDY ONLY

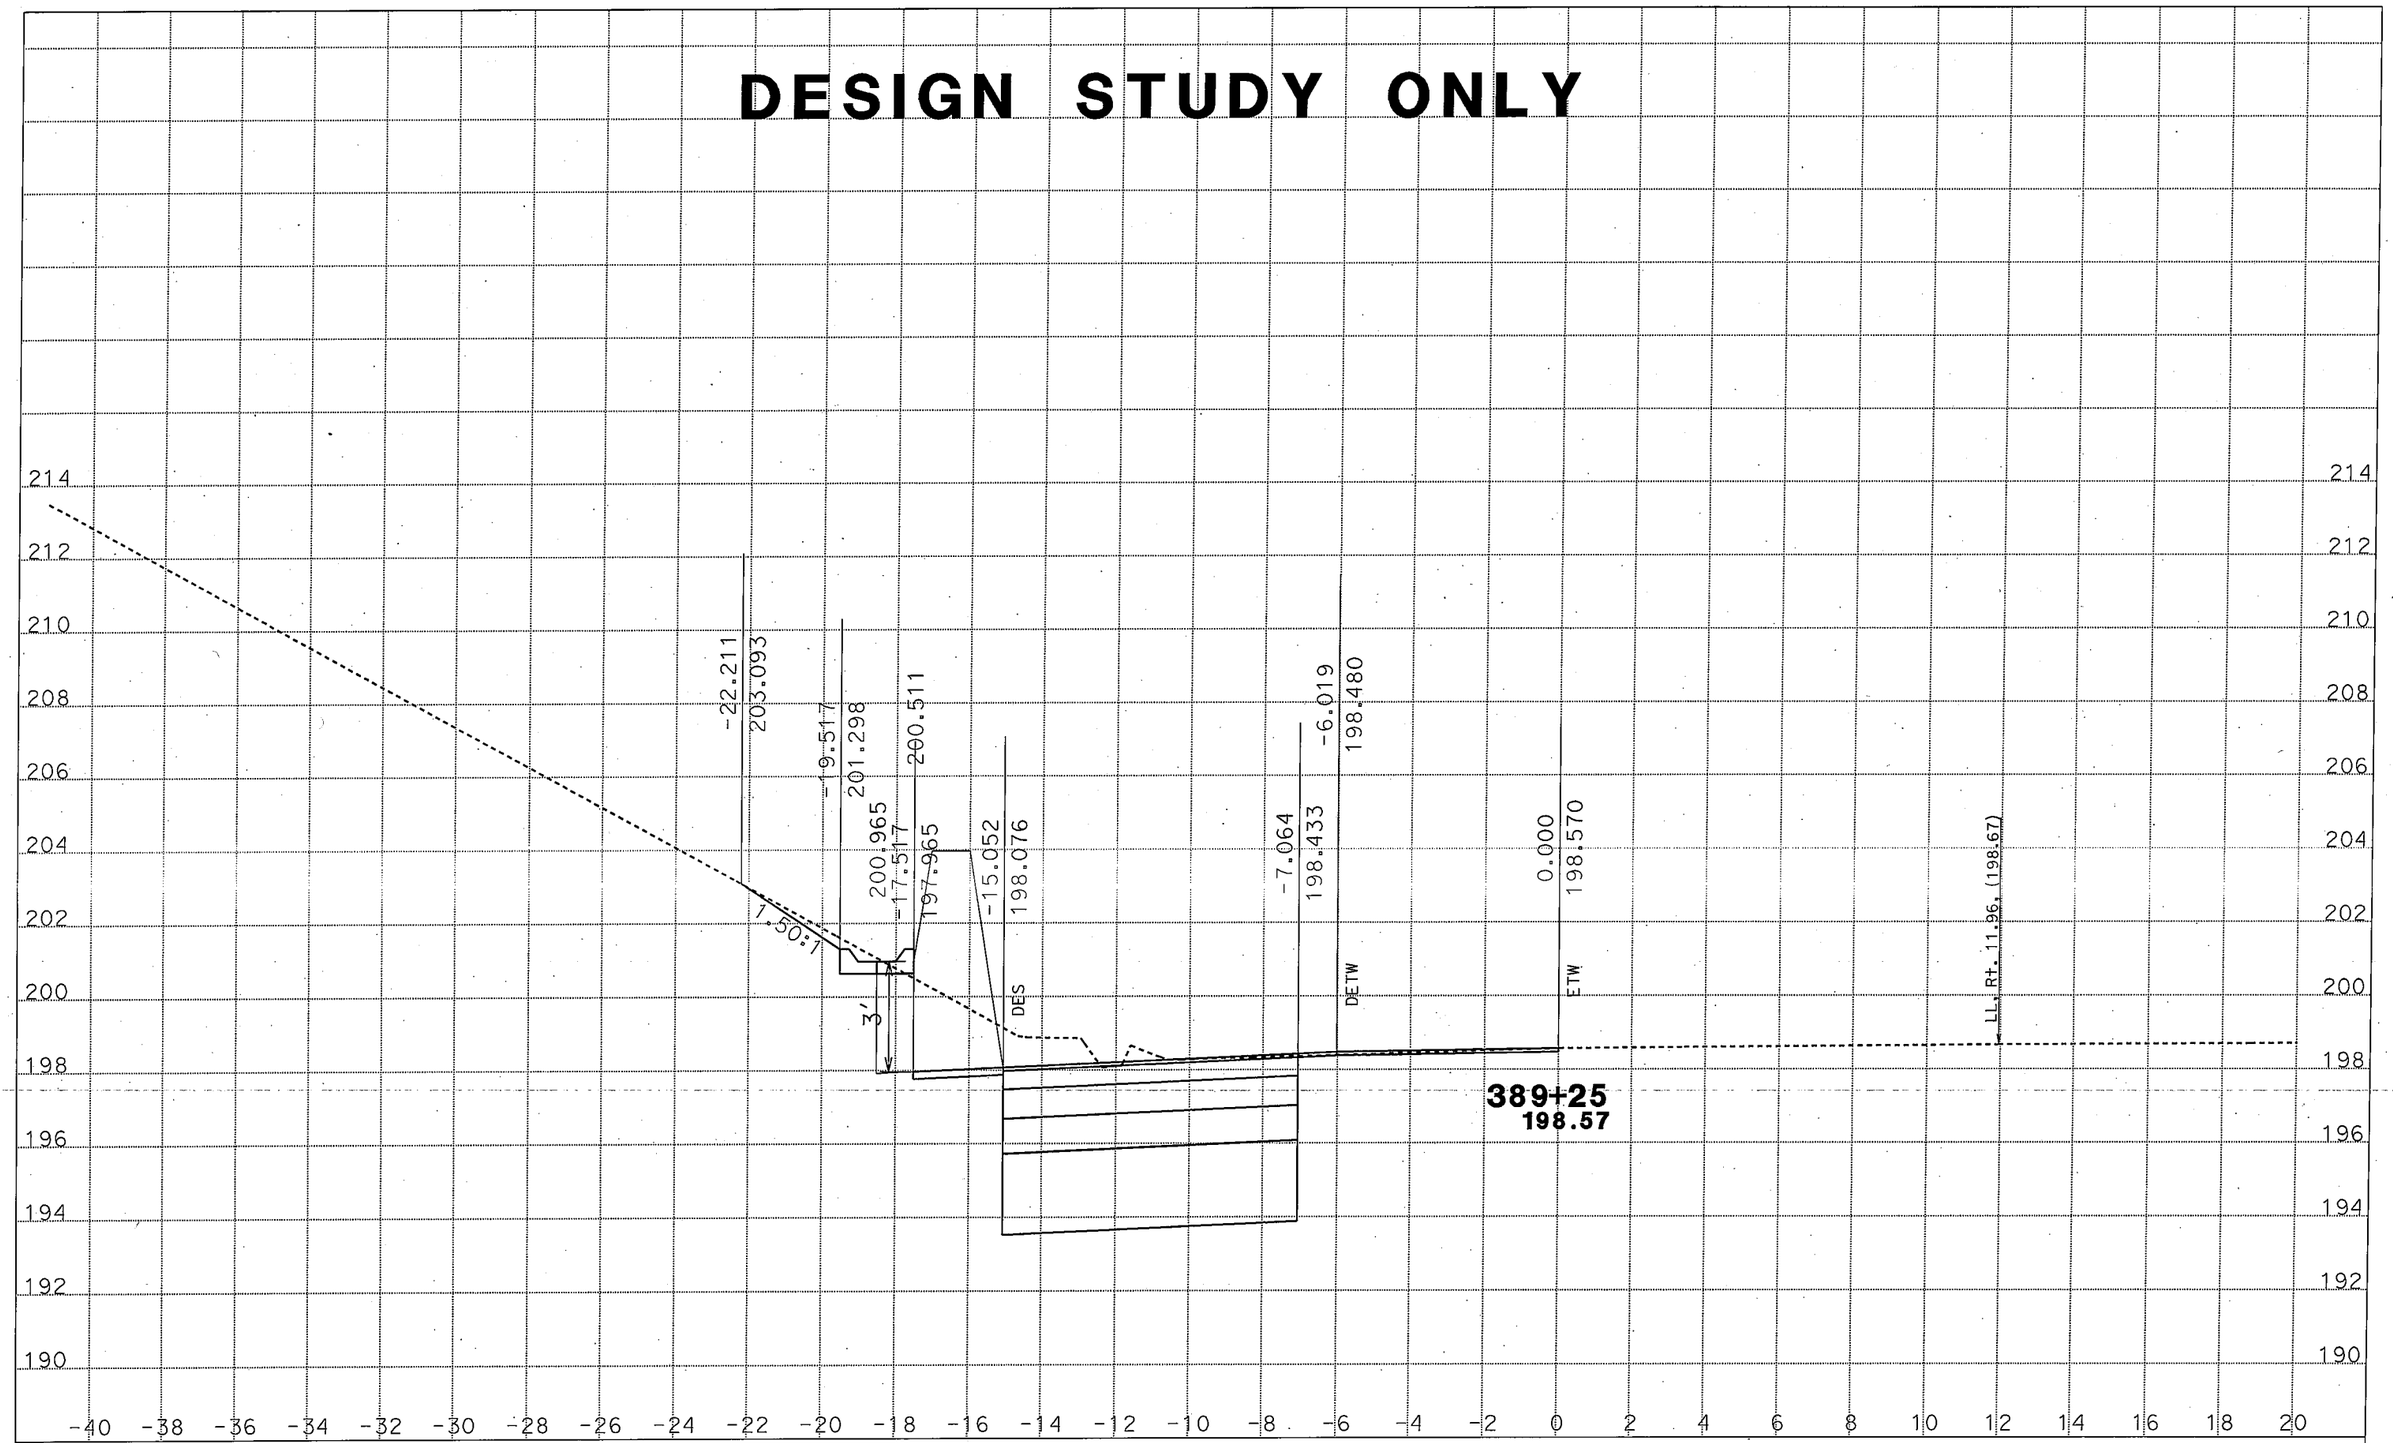

CREATED BY: H Nguyen
DATE: 2/14/2012
KC Project: 09161 File: D:[61\ho4he.ear

CONTRACT: 0A0901
DIST/CO/RTE/PM: 04/SOL/80/24.8-25.2
PROJECT ID: 0400000133

SCALE: 1" = 2' Horiz.
1" = 2' Vert.
All Dimensions are US Survey Feet

ALN1
CROSS SECTIONS
SHEET 10 OF XXX

DESIGN STUDY ONLY

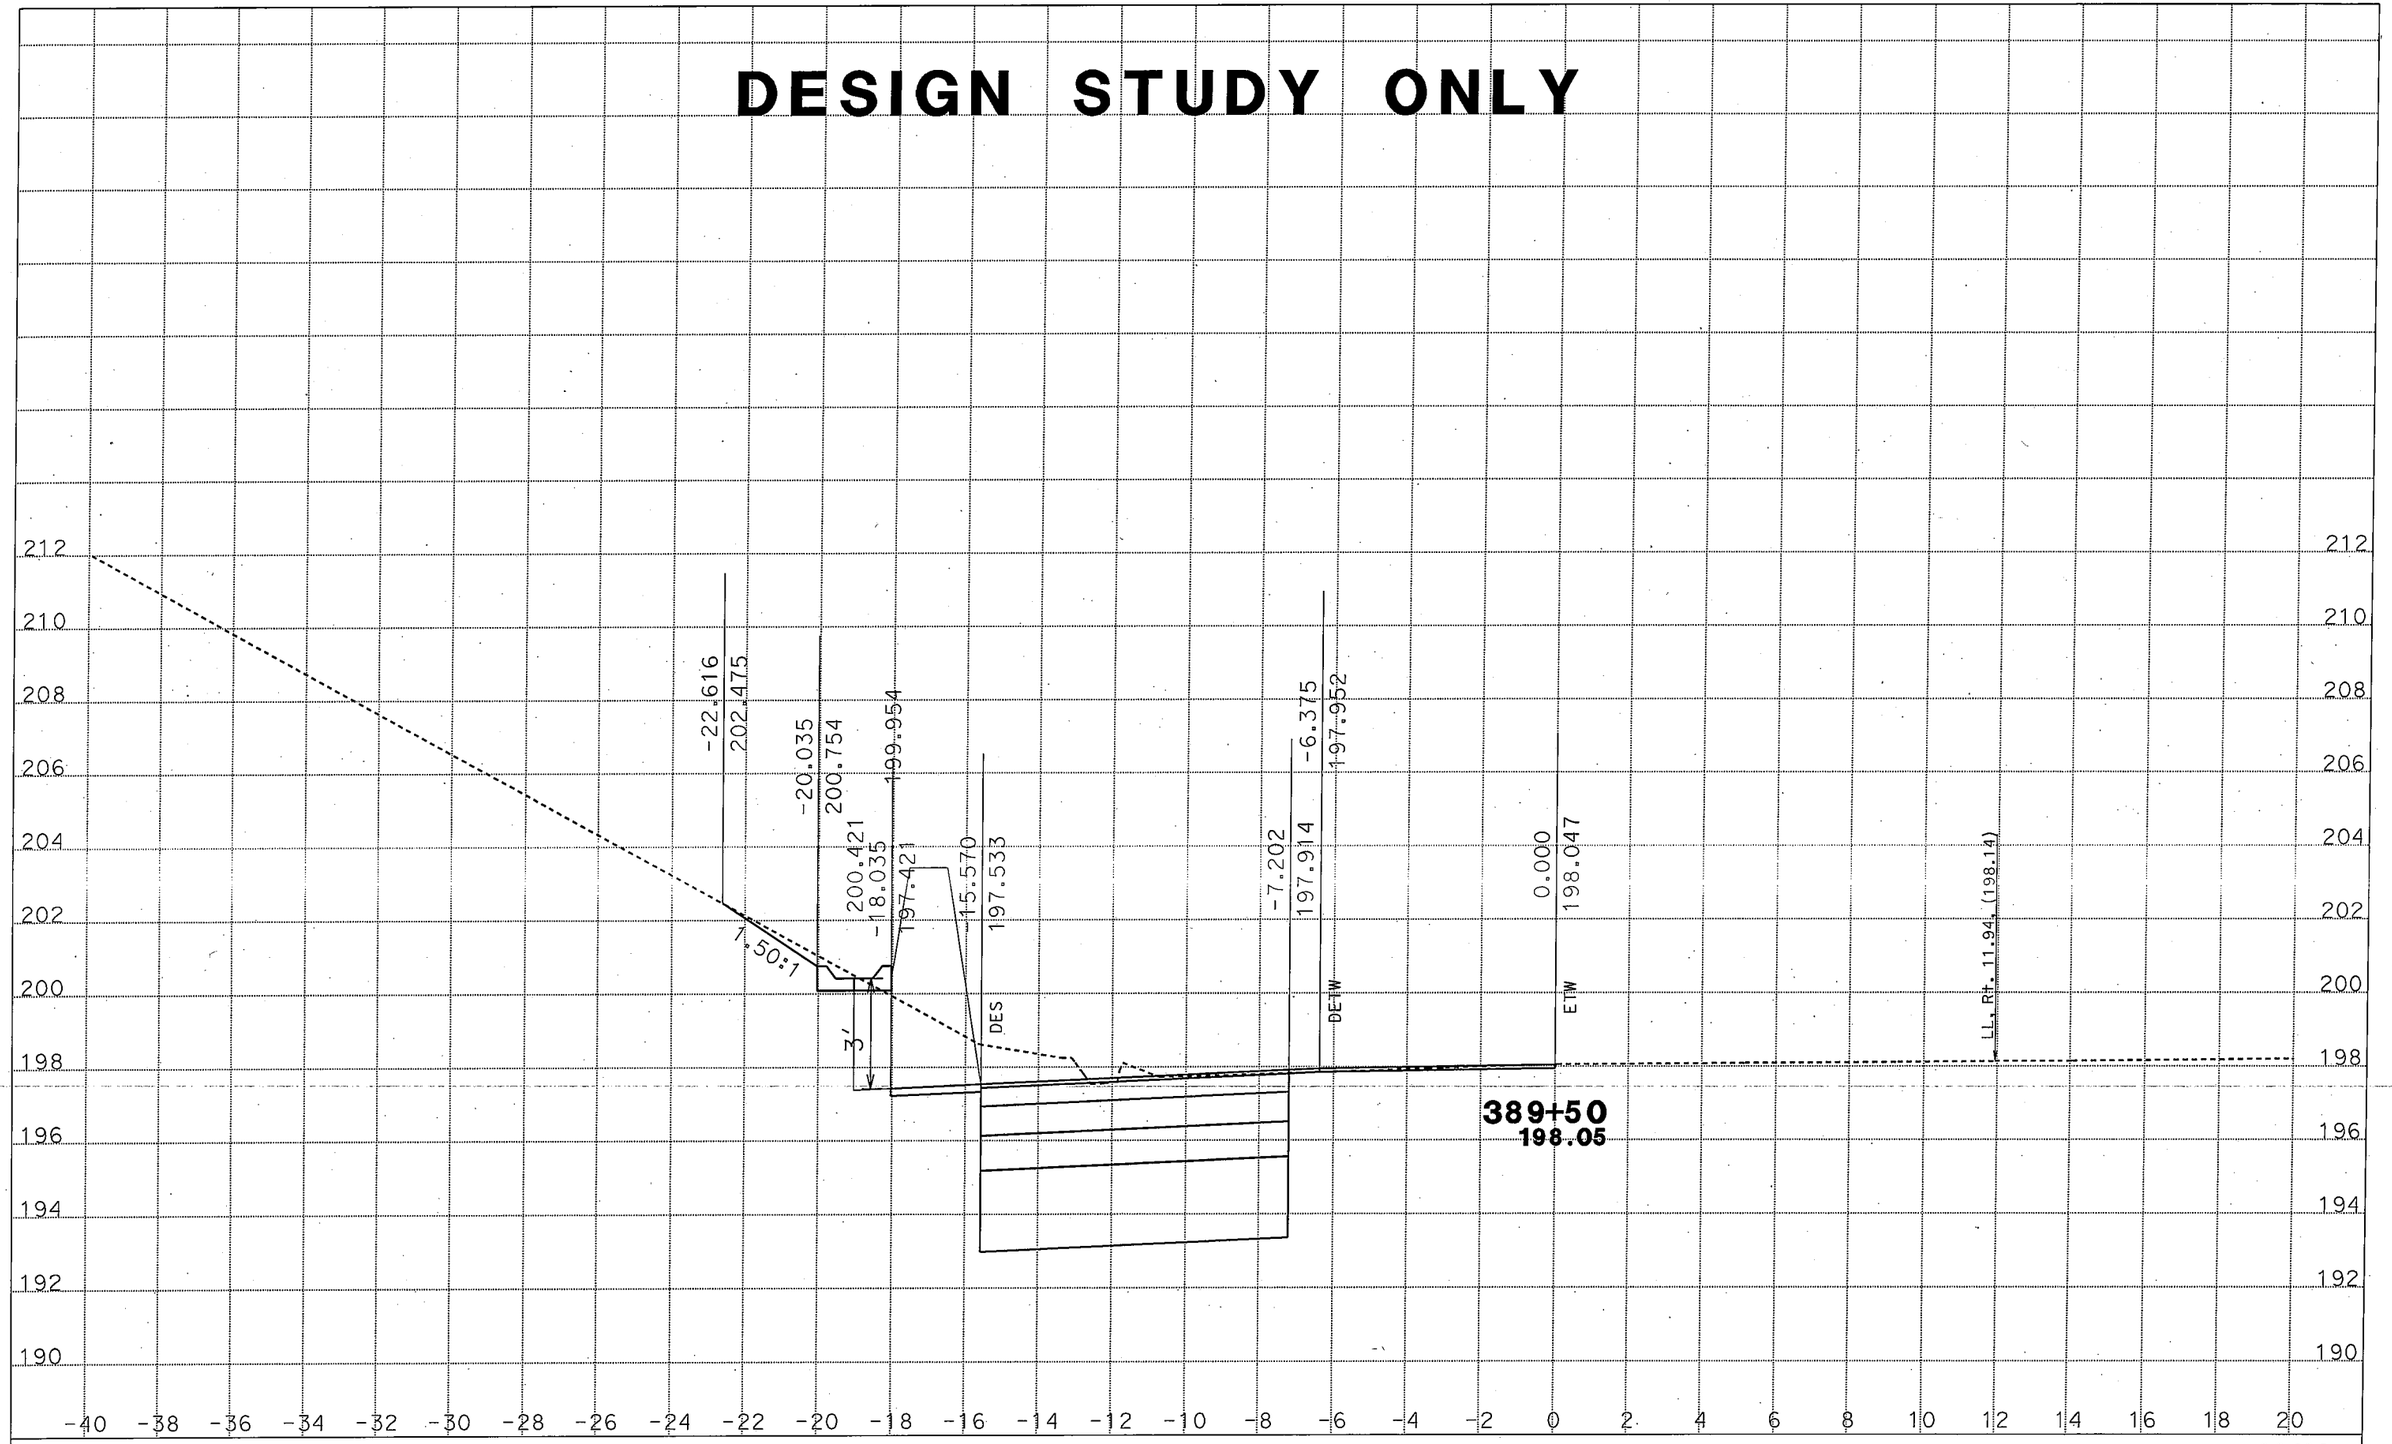

CREATED BY: H Nguyen
DATE: 2/14/2012
KC Project: 09161 File: D:[61\ho4he.ear

CONTRACT: 0A0901
DIST/CO/RTE/PM: 04/SOL/80/24.8-25.2
PROJECT ID: 0400000133

SCALE: 1" = 2' Horiz.
1" = 2' Vert.
All Dimensions are US Survey Feet

ALN1
CROSS SECTIONS
SHEET 11 OF XXX

DESIGN STUDY ONLY

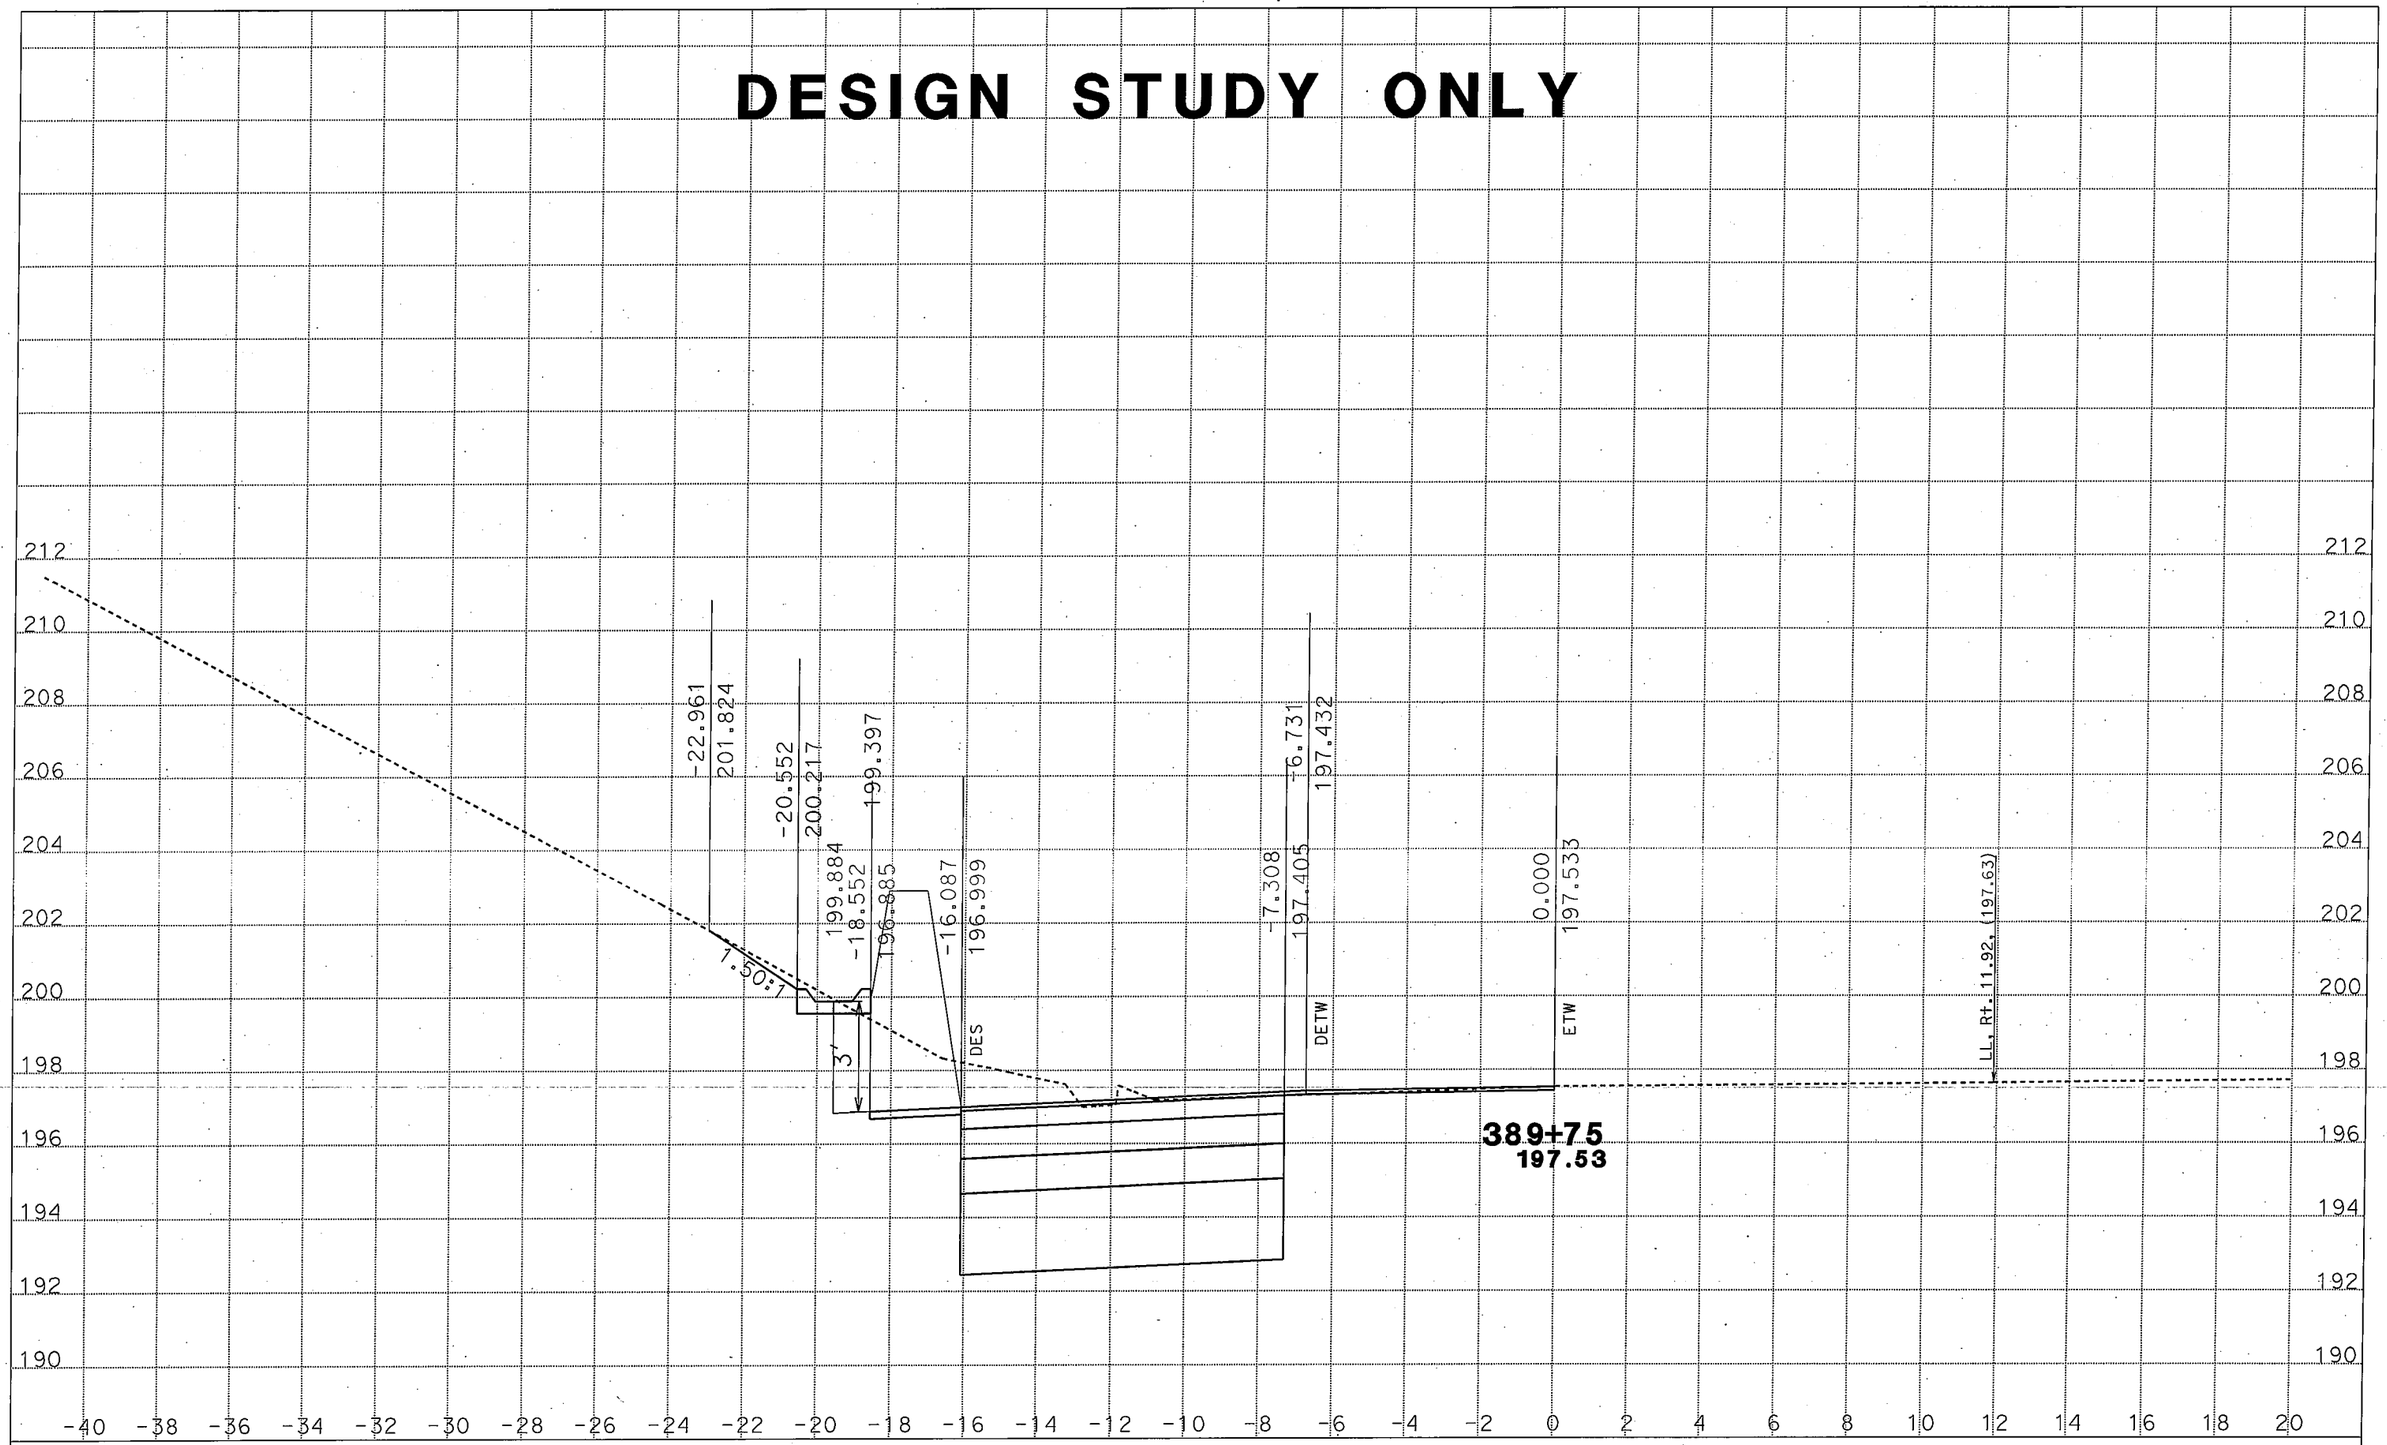

CREATED BY: H Nguyen
DATE: 2/14/2012
KC Project: 09161 File: D:[61\ho4he.ear

CONTRACT: 0A0901
DIST/CO/RTE/PM: 04/SOL/80/24.8-25.2
PROJECT ID: 0400000133

SCALE: 1" = 2' Horiz.
1" = 2' Vert.

All Dimensions are US Survey Feet

ALN1
CROSS SECTIONS
SHEET 12 OF XXX

DESIGN STUDY ONLY

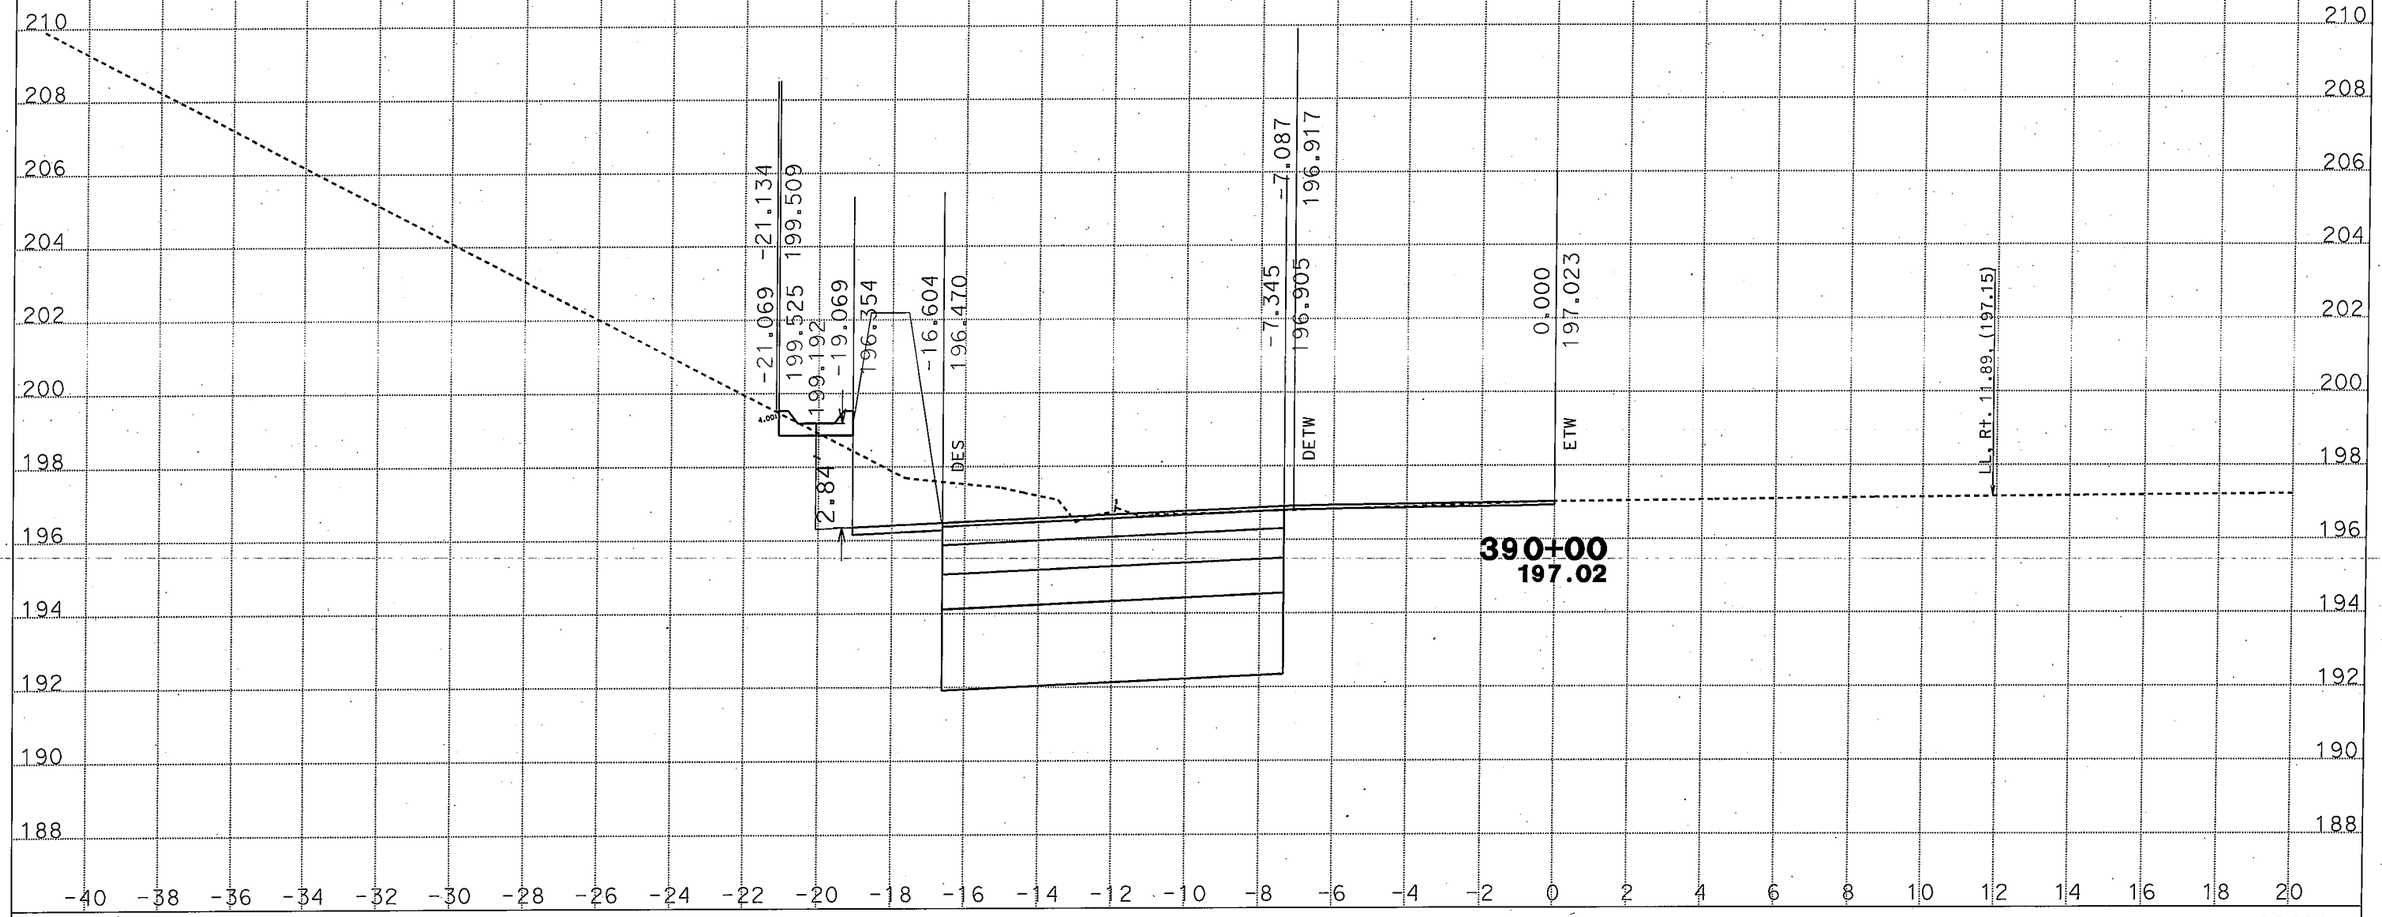

CREATED BY: H Nguyen
DATE: 2/14/2012
KC Project: 09161 File: D:[61\ho4he.ear

CONTRACT: 0A0901
DIST/CO/RTE/PM: 04/SOL/80/24.8-25.2
PROJECT ID: 0400000133

SCALE: 1" = 2' Horiz.
1" = 2' Vert.

All Dimensions are US Survey Feet

ALN1
CROSS SECTIONS
SHEET 13 OF XXX

DESIGN STUDY ONLY

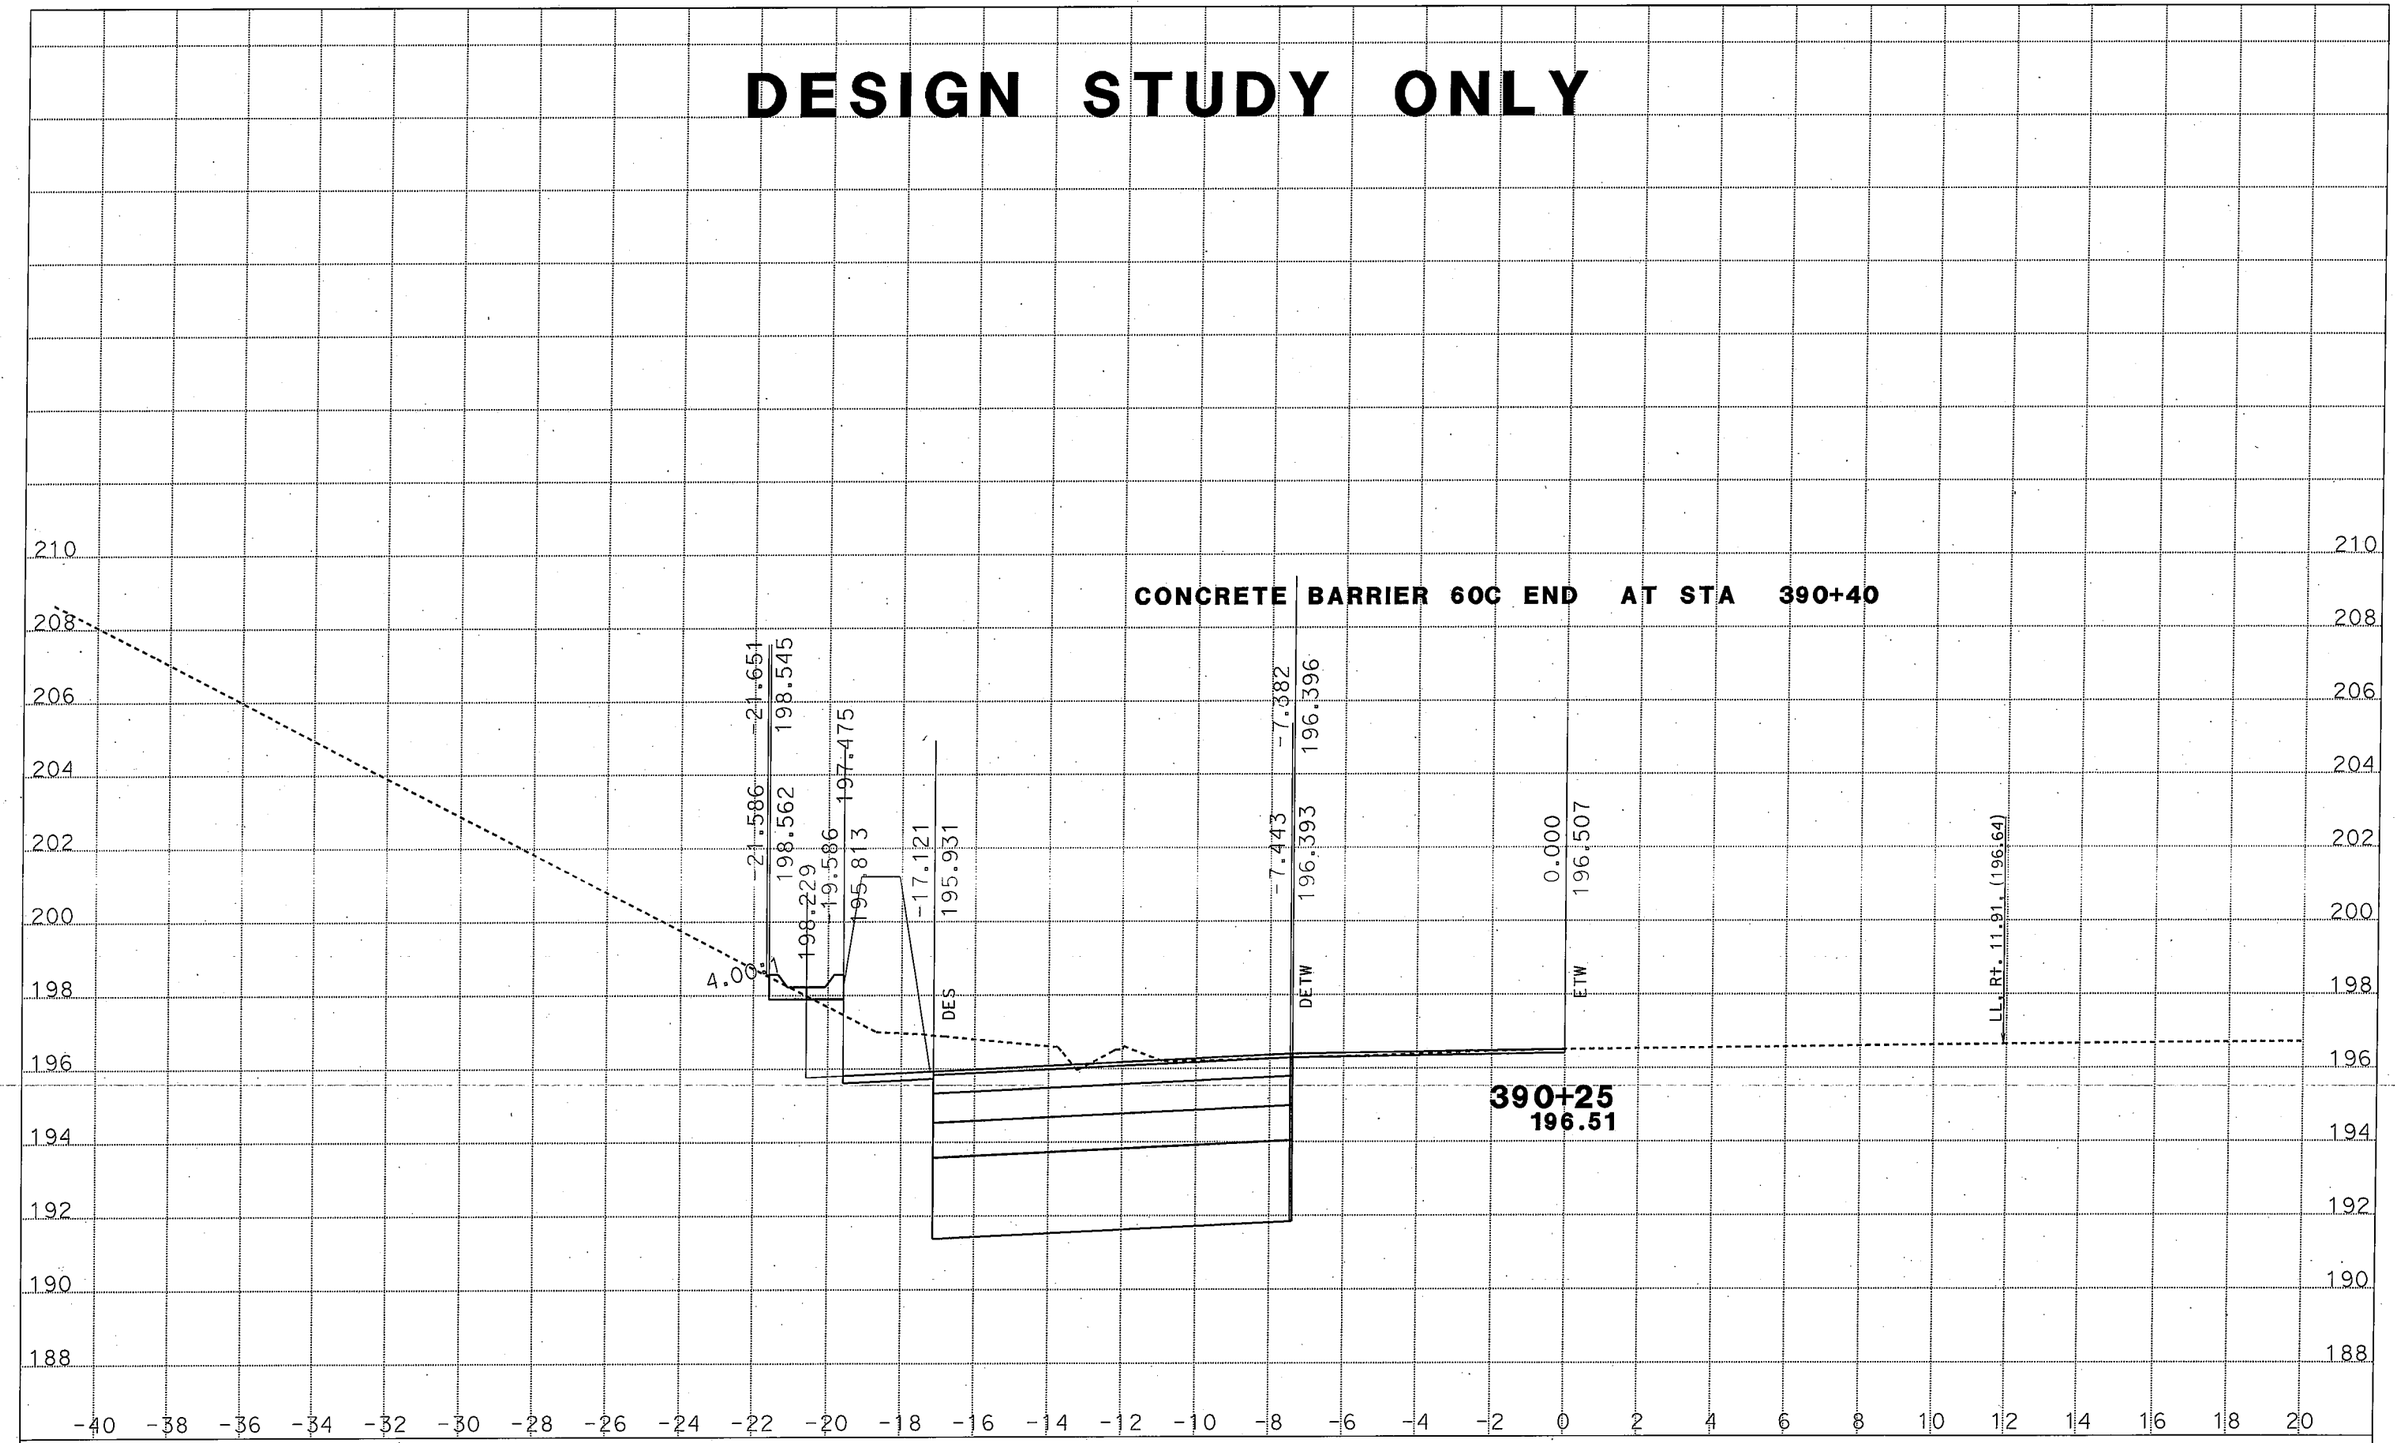

CREATED BY: H Nguyen
DATE: 2/14/2012
KC Project: 09161 File: D:[61\ho4he.ear

CONTRACT: 0A0901
DIST/CO/RTE/PM: 04/SOL/80/24.8-25.2
PROJECT ID: 0400000133

SCALE: 1" = 2' Horiz.
1" = 2' Vert.
All Dimensions are US Survey Feet

ALN1
CROSS SECTIONS
SHEET 14 OF XXX

DESIGN STUDY ONLY

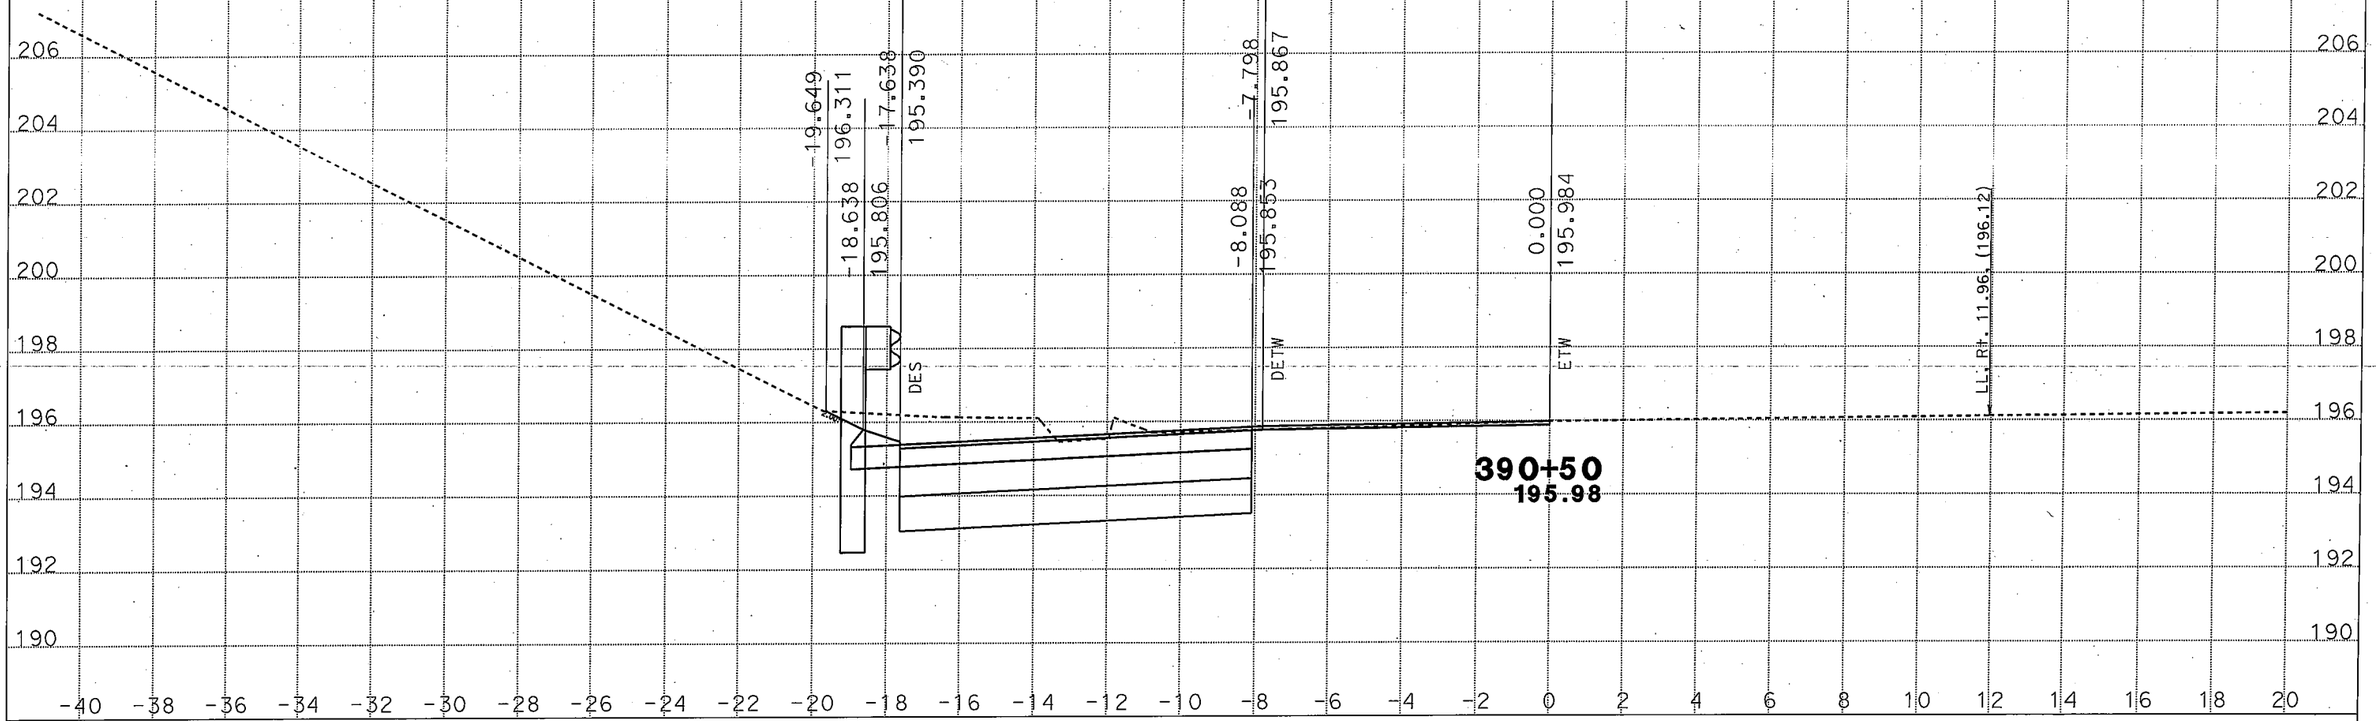

CREATED BY: H Nguyen
DATE: 2/14/2012
KC Project: 09161 File: D:[61\ho4he.ear

CONTRACT: 0A0901
DIST/CO/RTE/PM: 04/SOL/80/24.8-25.2
PROJECT ID: 0400000133

SCALE: 1" = 2' Horiz.
1" = 2' Vert.
All Dimensions are US Survey Feet

ALN1
CROSS SECTIONS
SHEET 15 OF XXX

DESIGN STUDY ONLY

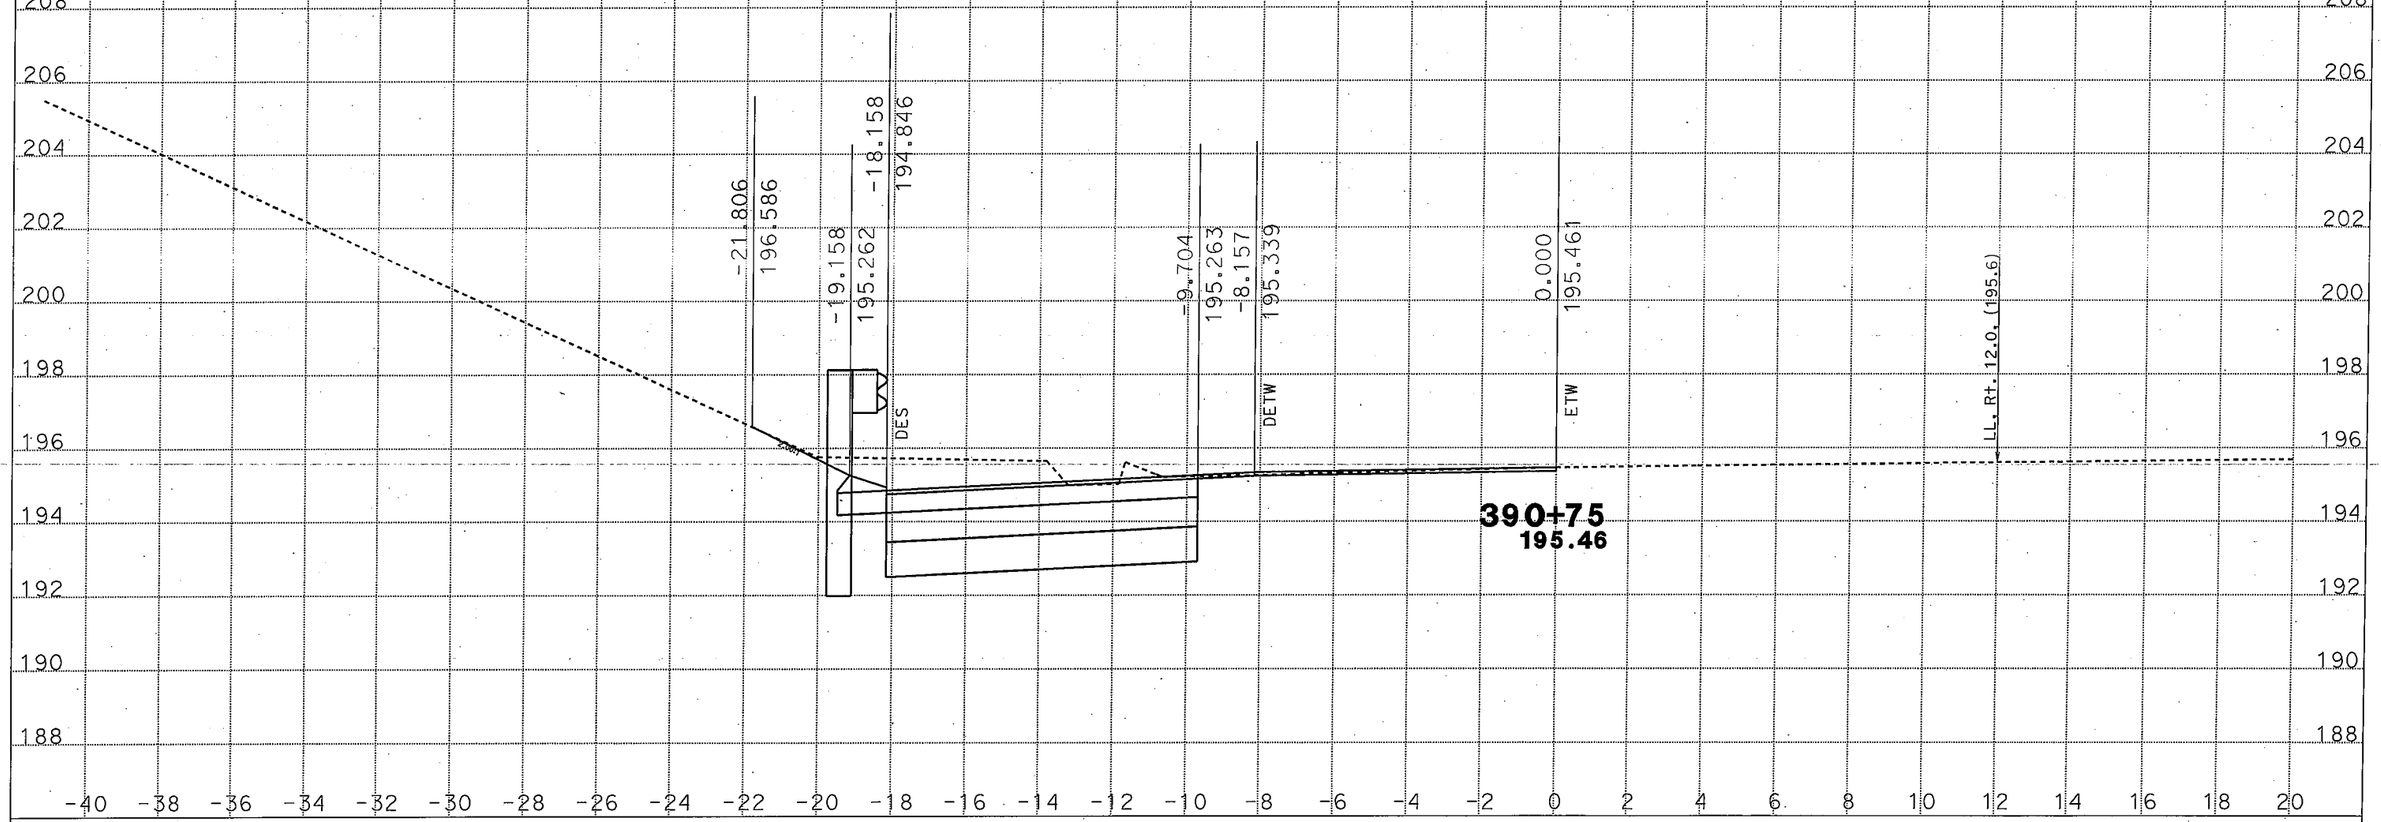

CREATED BY: H Nguyen
DATE: 2/14/2012
KC Project: 09161 File: D:[61\ho4he.ear

CONTRACT: 0A0901
DIST/CO/RTE/PM: 04/SOL/80/24.8-25.2
PROJECT ID: 0400000133

SCALE: 1" = 2' Horiz.
1" = 2' Vert.

ALN1
CROSS SECTIONS
SHEET 16 OF XXX

DESIGN STUDY ONLY

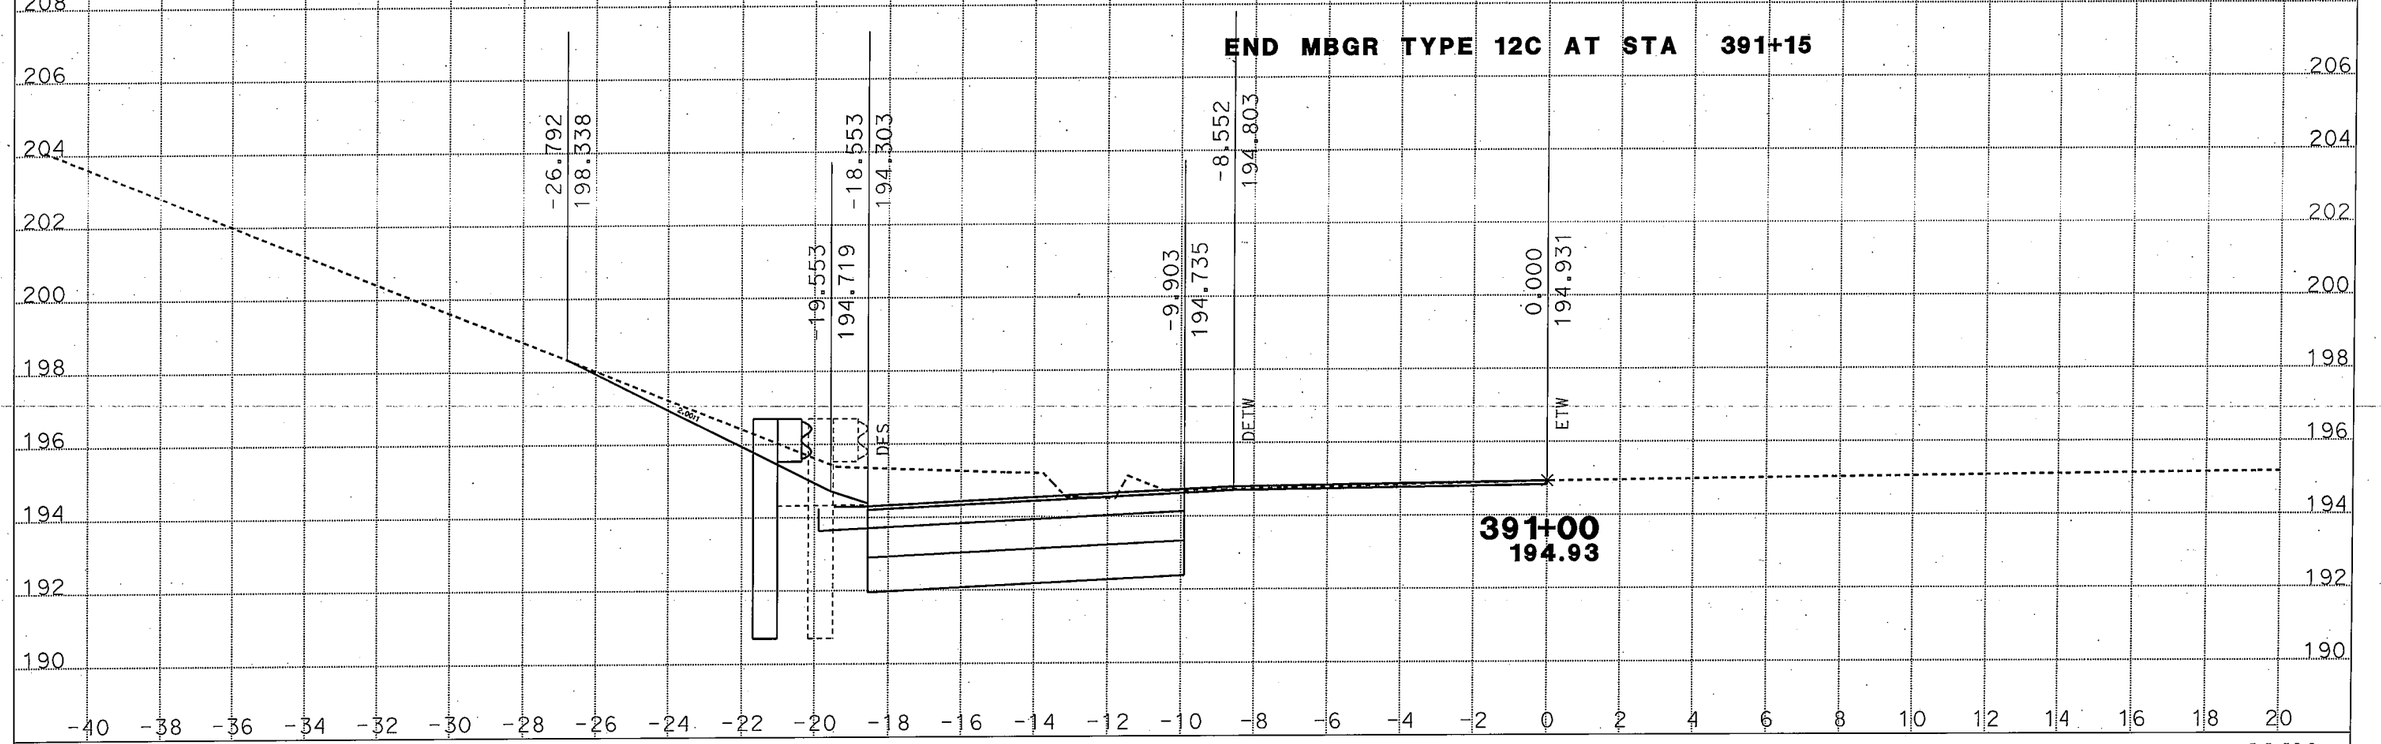

DATE: 9/13/2011
KC Project: 09161 File: D:[61\ho4f.ear

SCALE: 1" = 2' Horiz.
1" = 2' Vert.

All Dimensions are US Survey Feet

ALN1
CROSS SECTIONS
SHEET 15 OF XXX

DESIGN STUDY ONLY

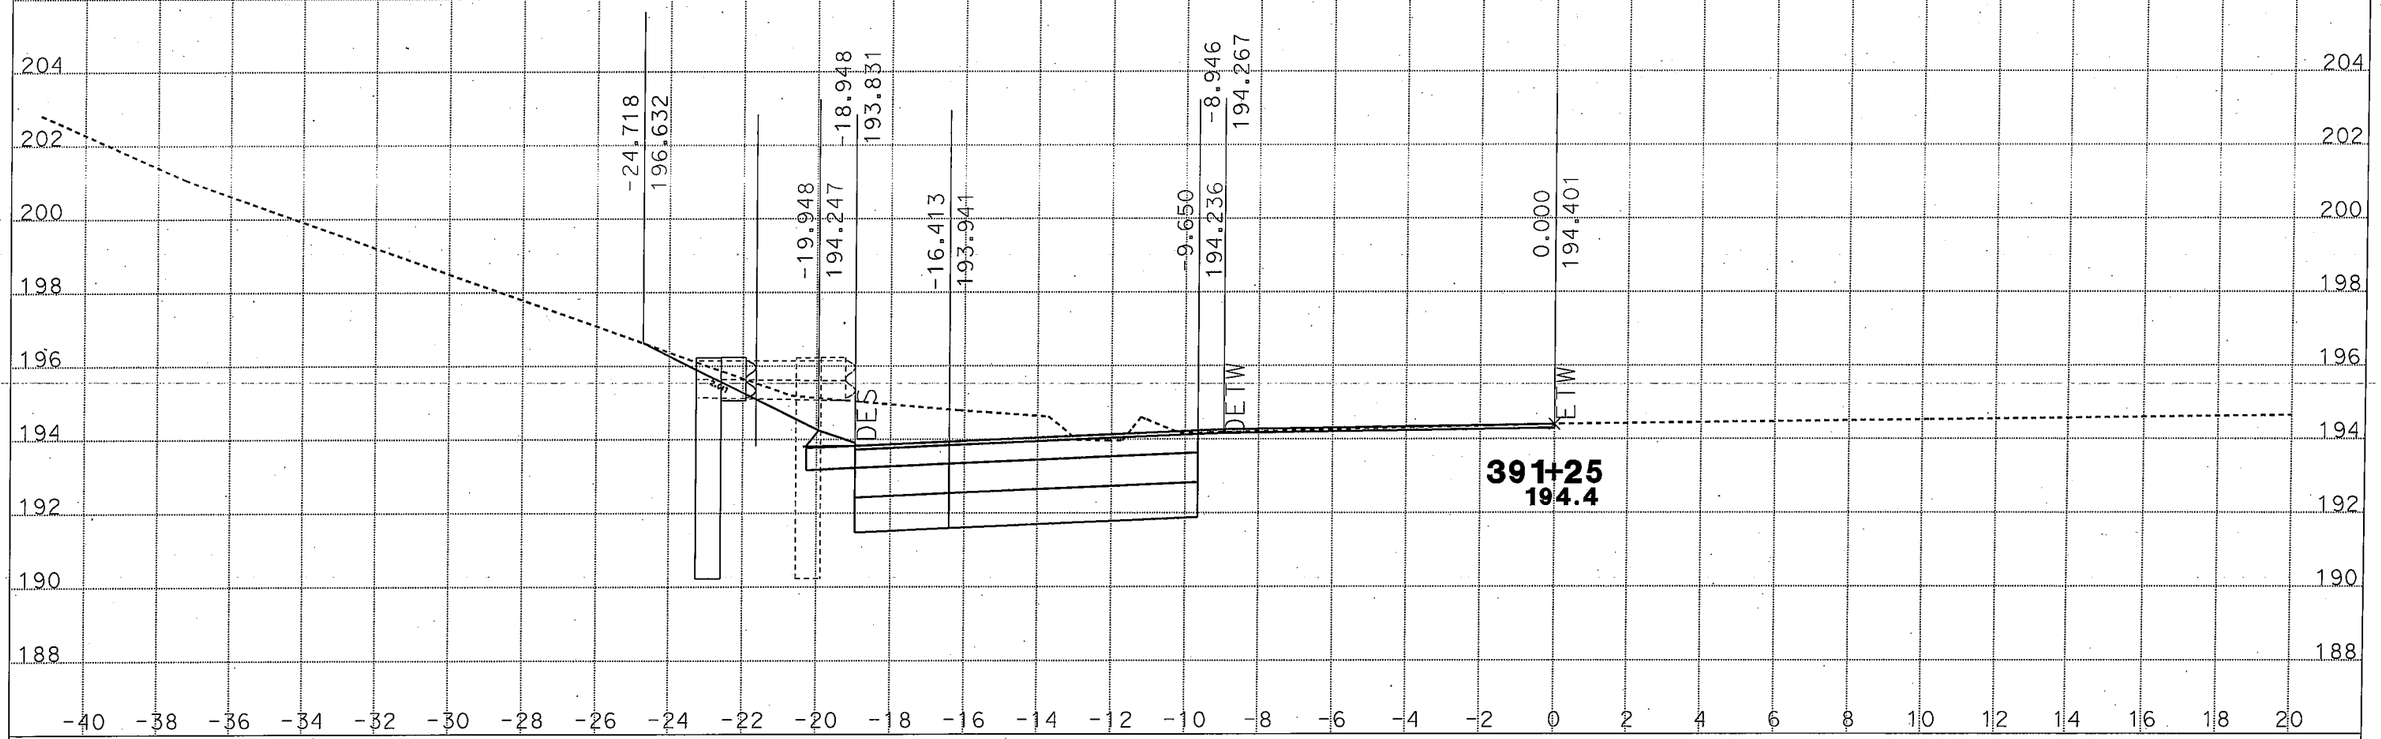

DATE: 9/13/2011
KC Project: 09161 File: D:[61\ho4f.ear

SCALE: 1" = 2' Horiz.
1" = 2' Vert.

All Dimensions are US Survey Feet

ALN1
CROSS SECTIONS
SHEET 16 OF XXX

DESIGN STUDY ONLY

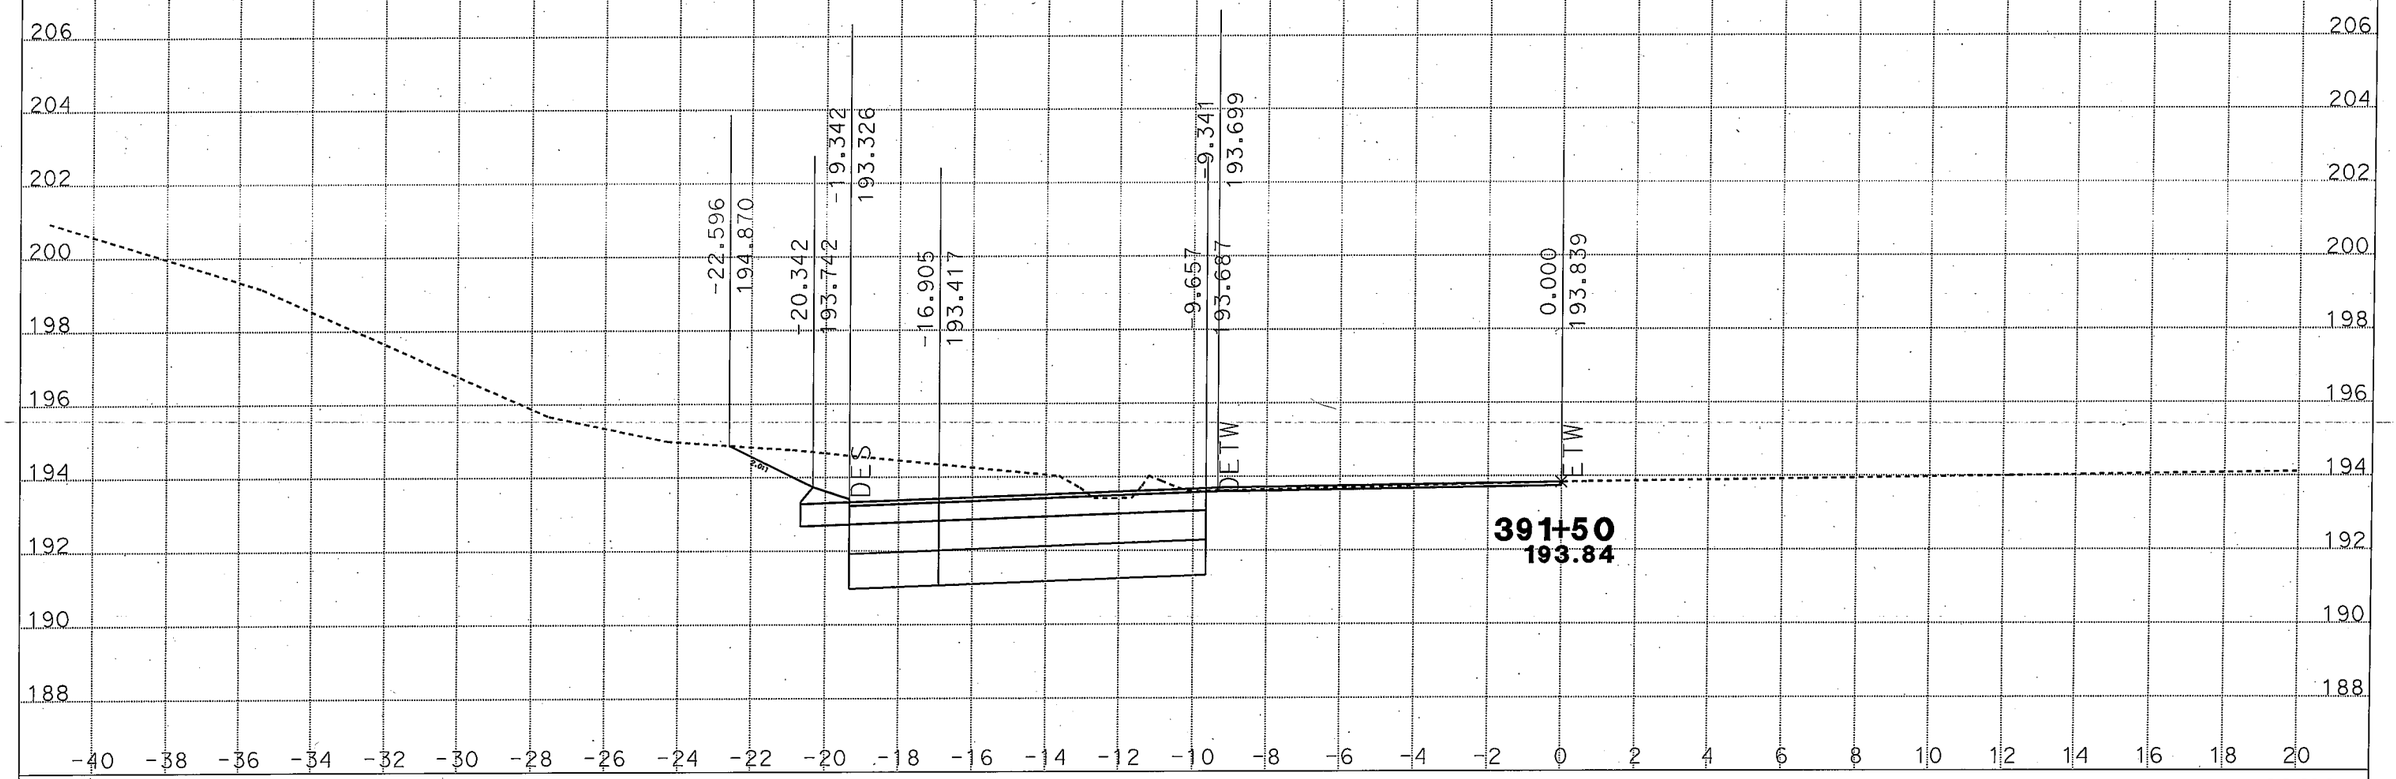

DATE: 9/13/2011
KC Project: 09161 File: D:[61\ho4f.ear

SCALE: 1" = 2' Horiz.
1" = 2' Vert.

All Dimensions are US Survey Feet

ALN1
CROSS SECTIONS
SHEET 18 OF XXX

DESIGN STUDY ONLY

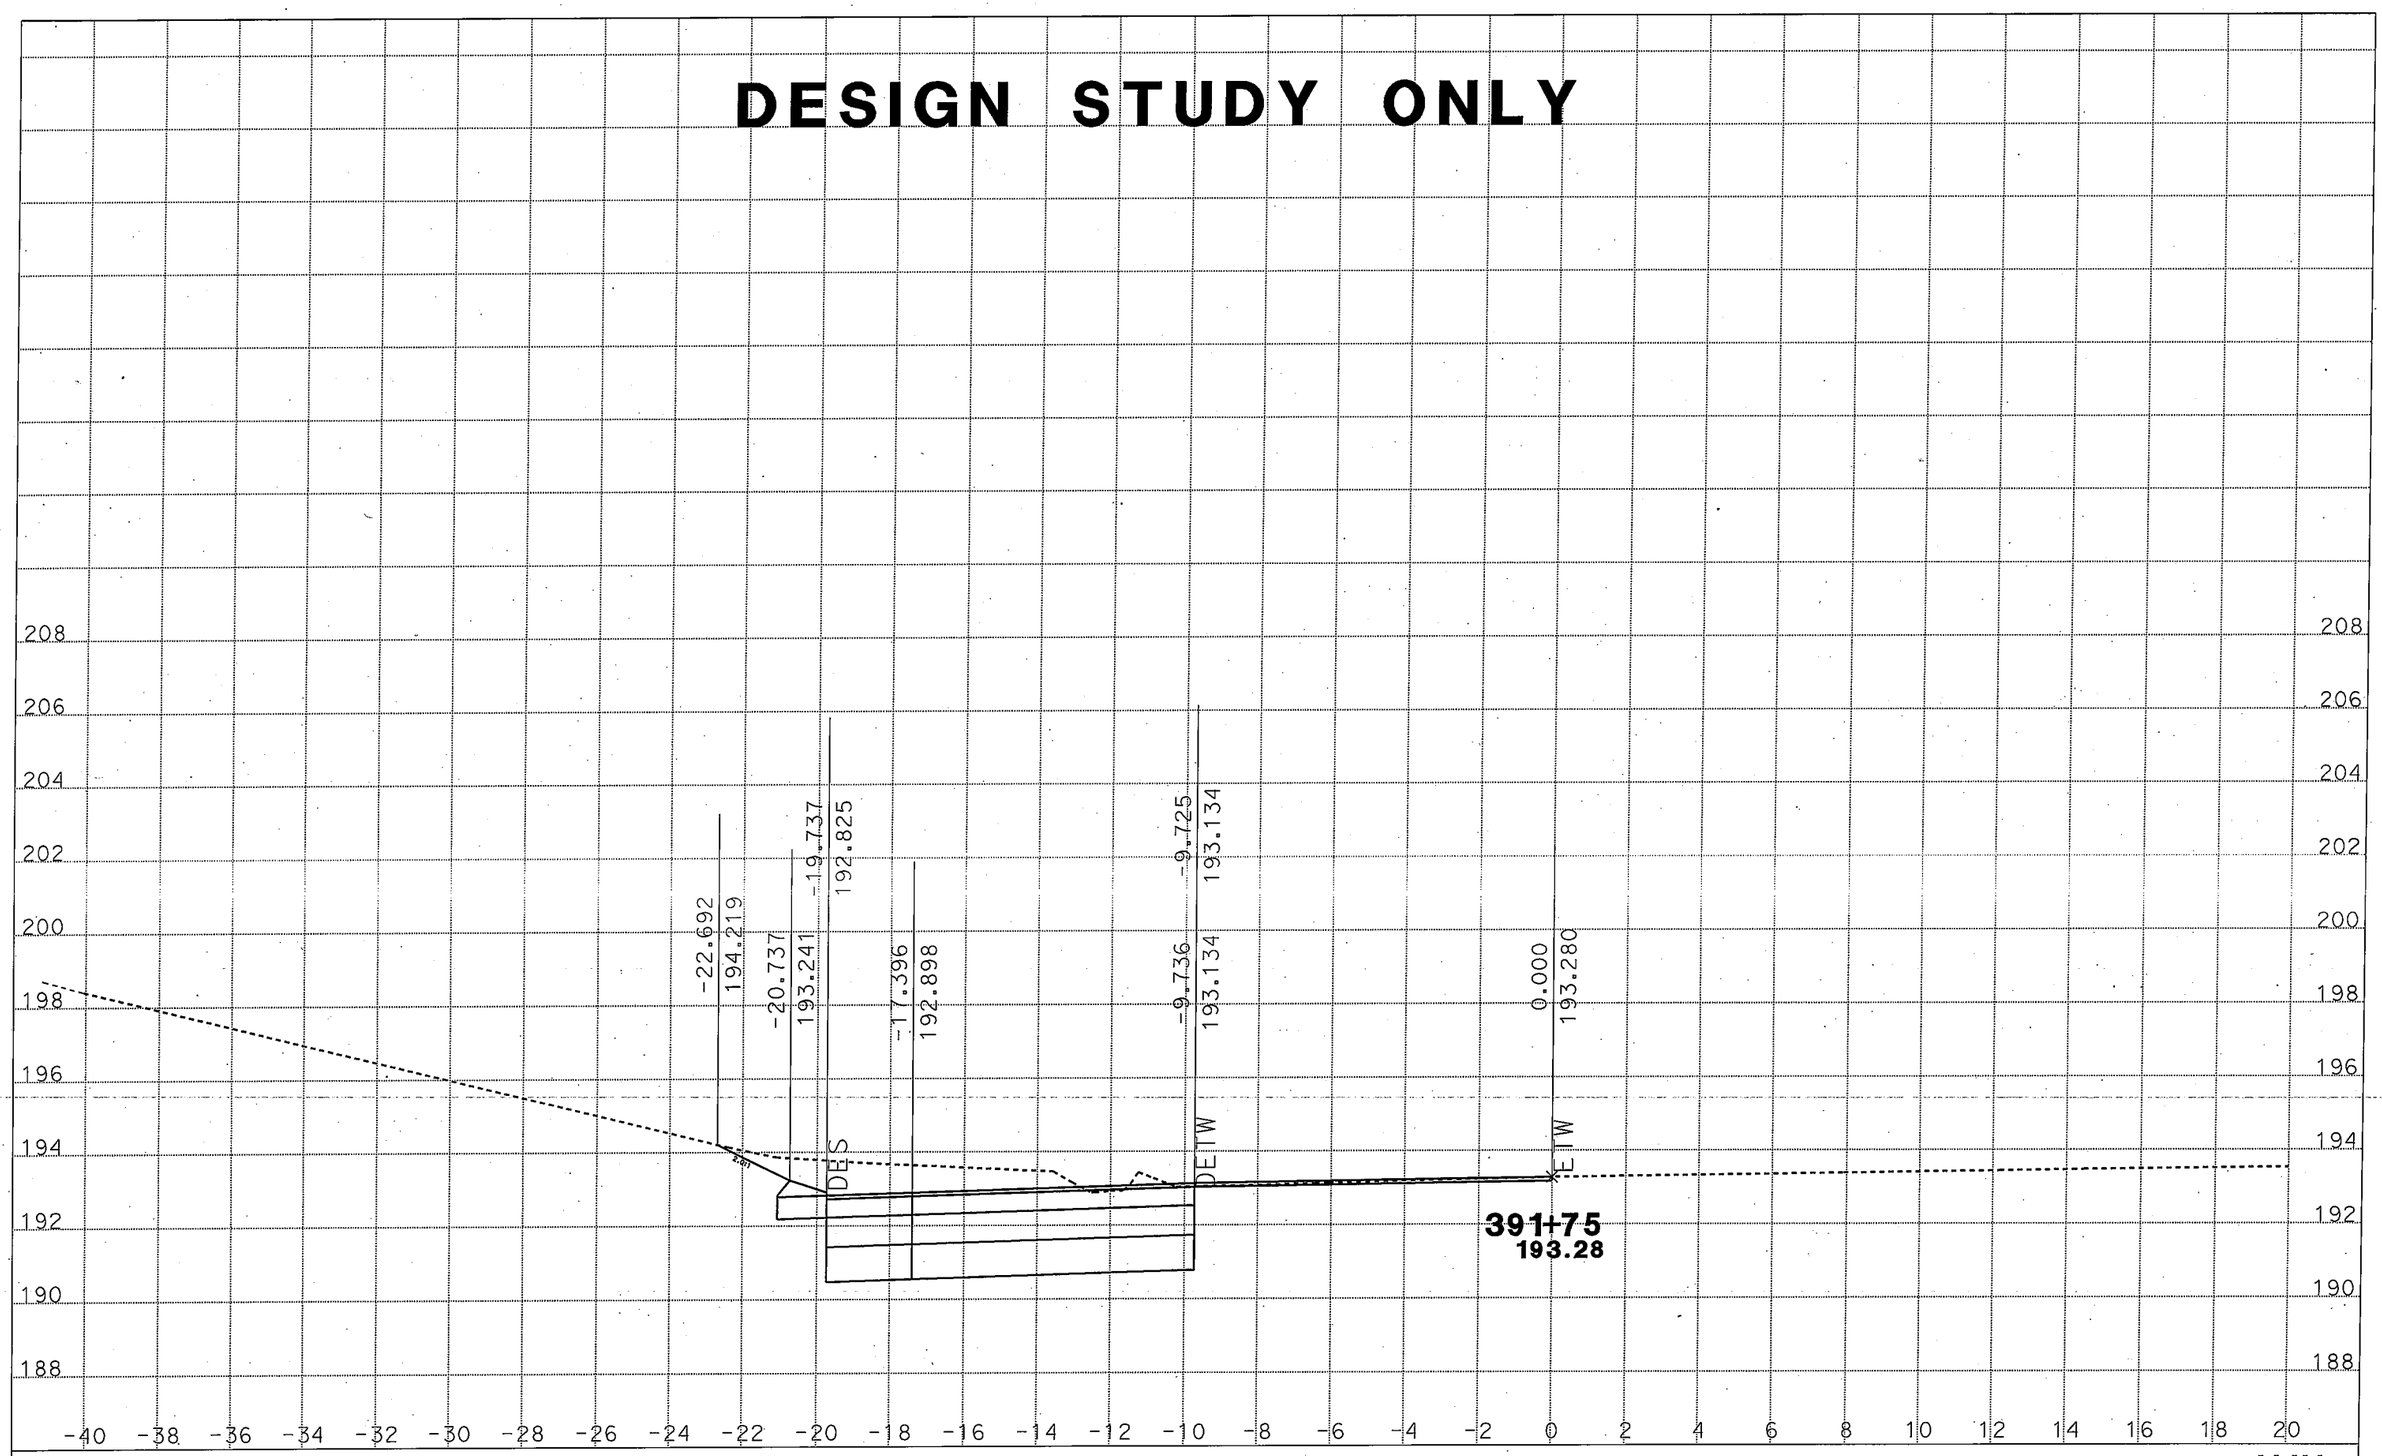

DATE: 9/13/2011
KC Project: 09161 File: D:[61\ho4f.ear

SCALE: 1" = 2' Horiz.
1" = 2' Vert.

All Dimensions are US Survey Feet

ALN1
CROSS SECTIONS
SHEET 19 OF XXX

DESIGN STUDY ONLY

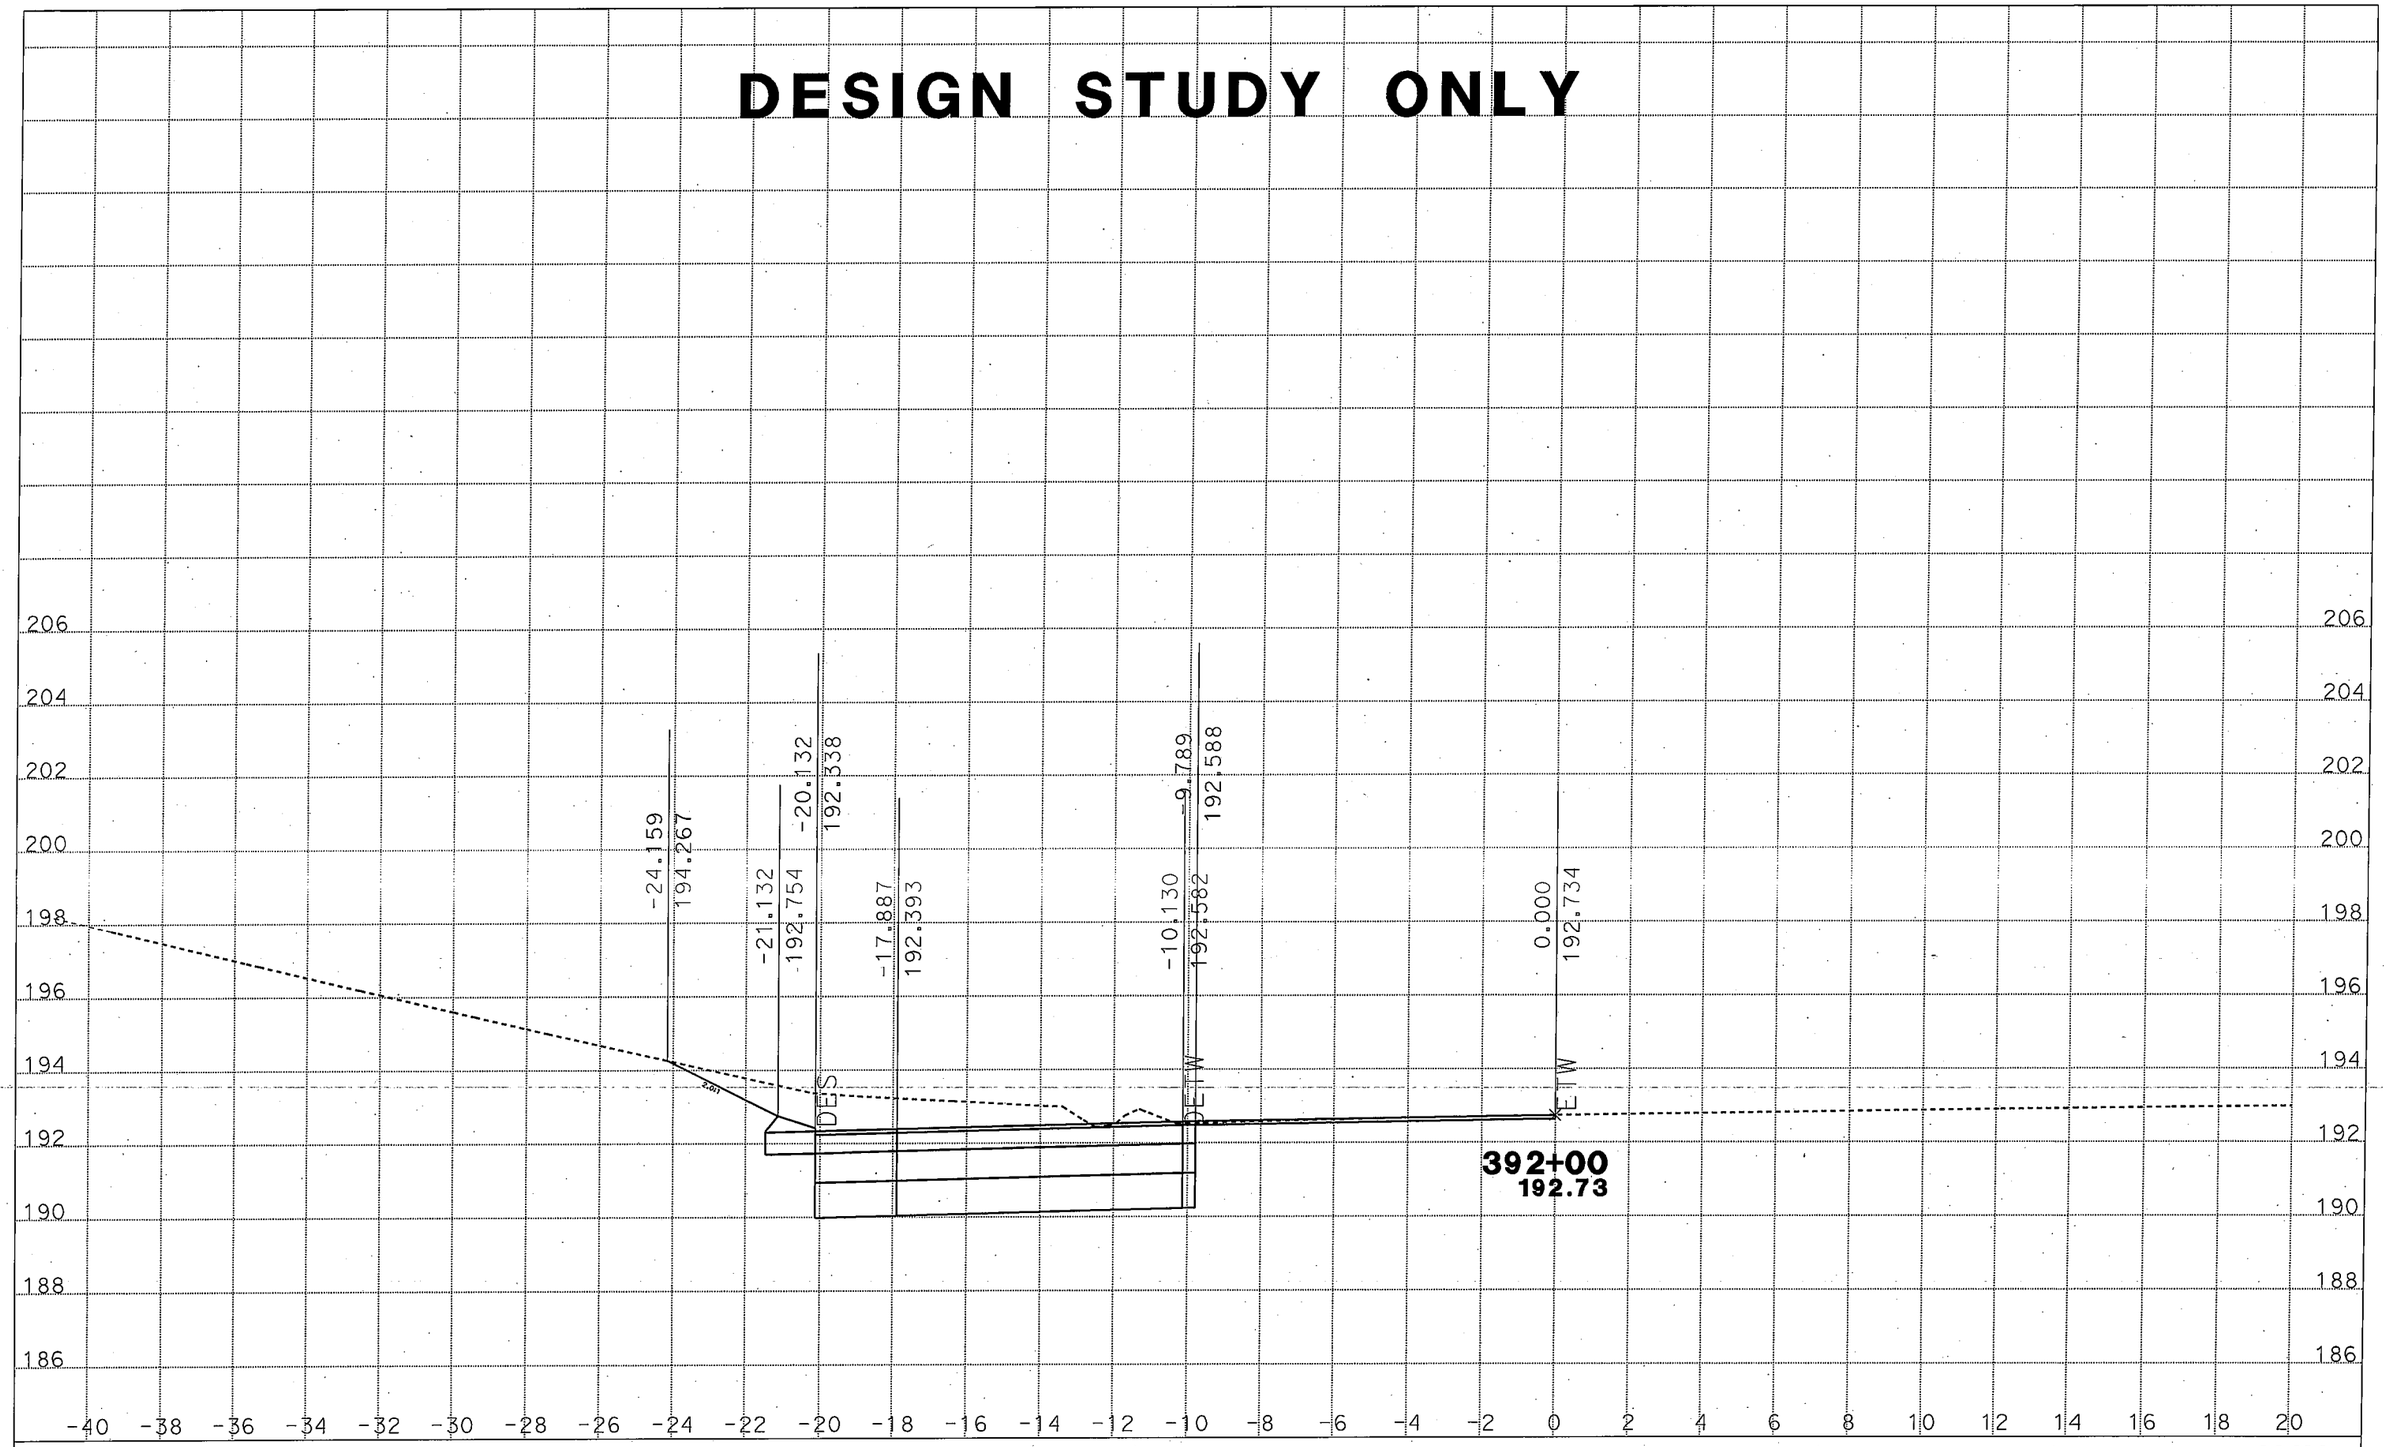

DATE: 9/13/2011
KC Project: 09161 File: D:[61\ho4f.ear

SCALE: 1" = 2' Horiz.
1" = 2' Vert.

All Dimensions are US Survey Feet

ALN1
CROSS SECTIONS
SHEET 20 OF XXX

DESIGN STUDY ONLY

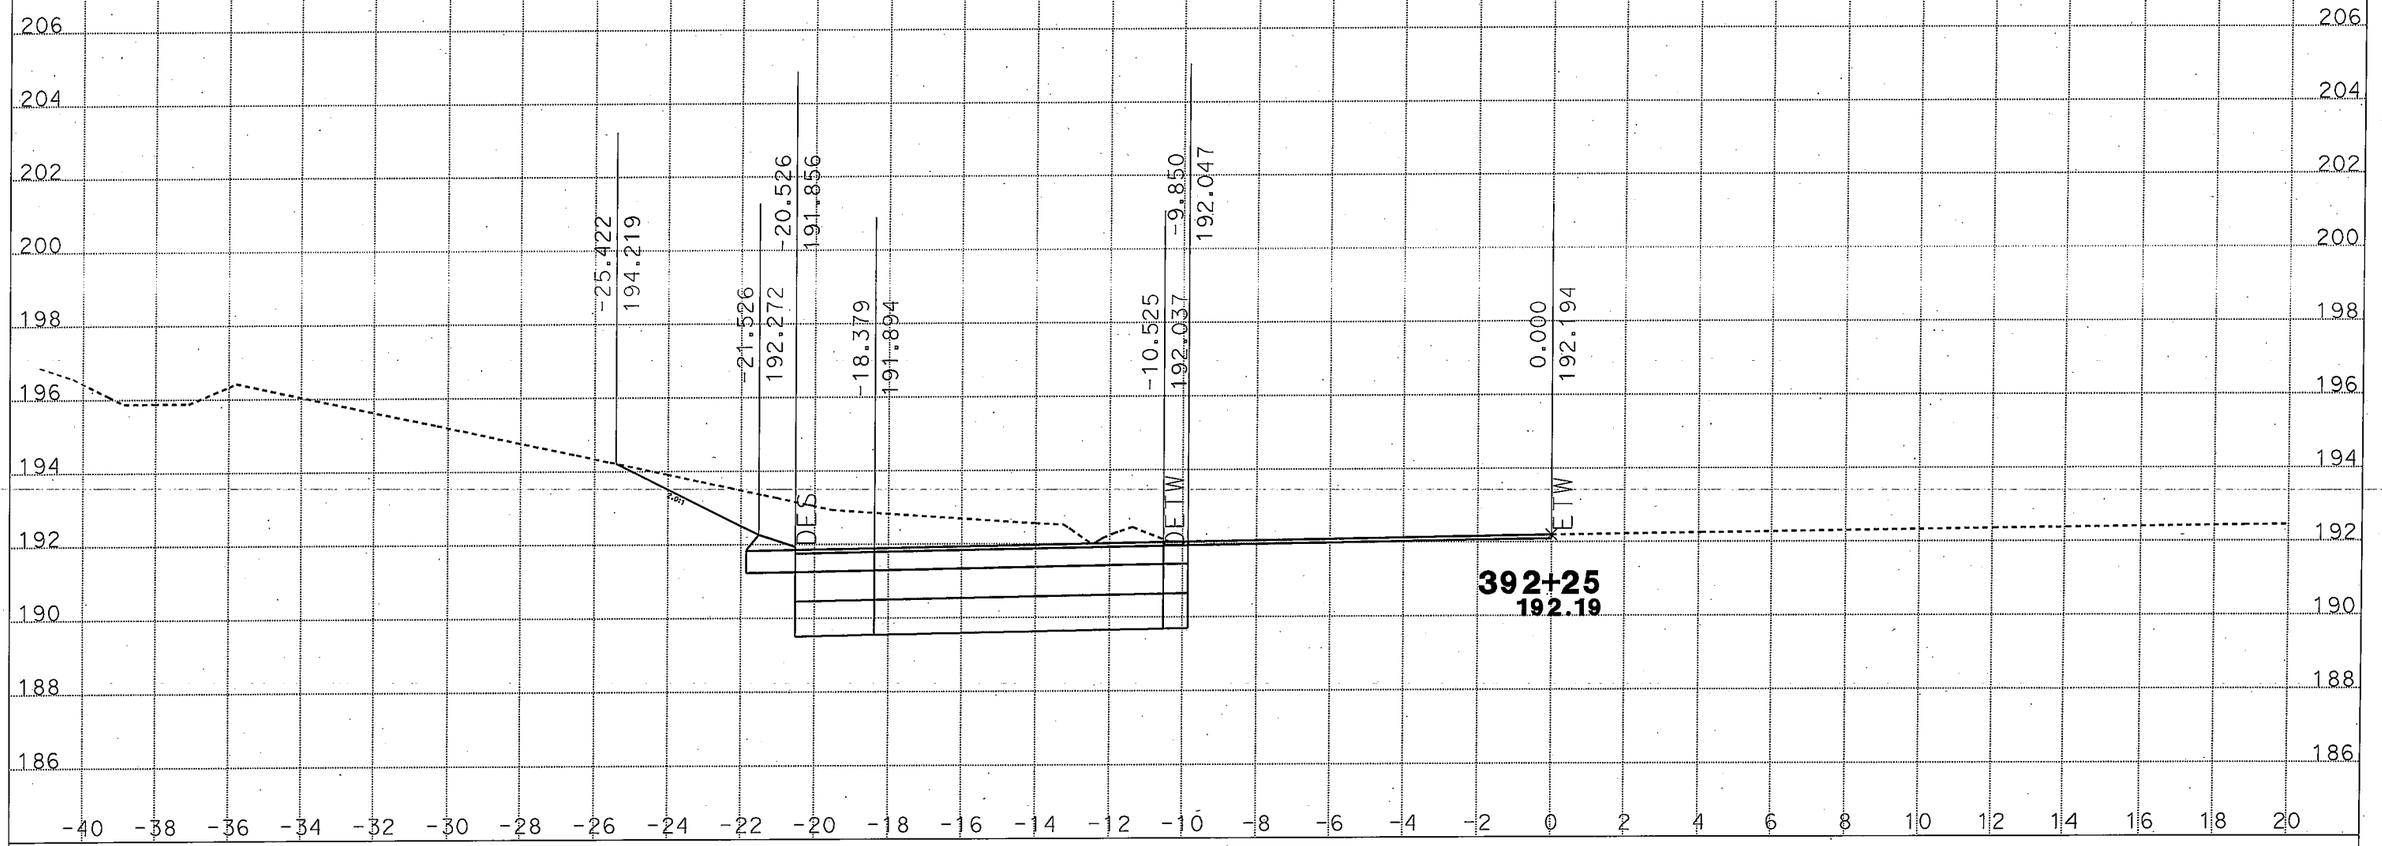

DATE: 9/13/2011
KC Project: 09161 File: D:[61\ho4f.ear

SCALE: 1" = 2' Horiz.
1" = 2' Vert.

All Dimensions are US Survey Feet

ALN1
CROSS SECTIONS
SHEET 21 OF XXX

DESIGN STUDY ONLY

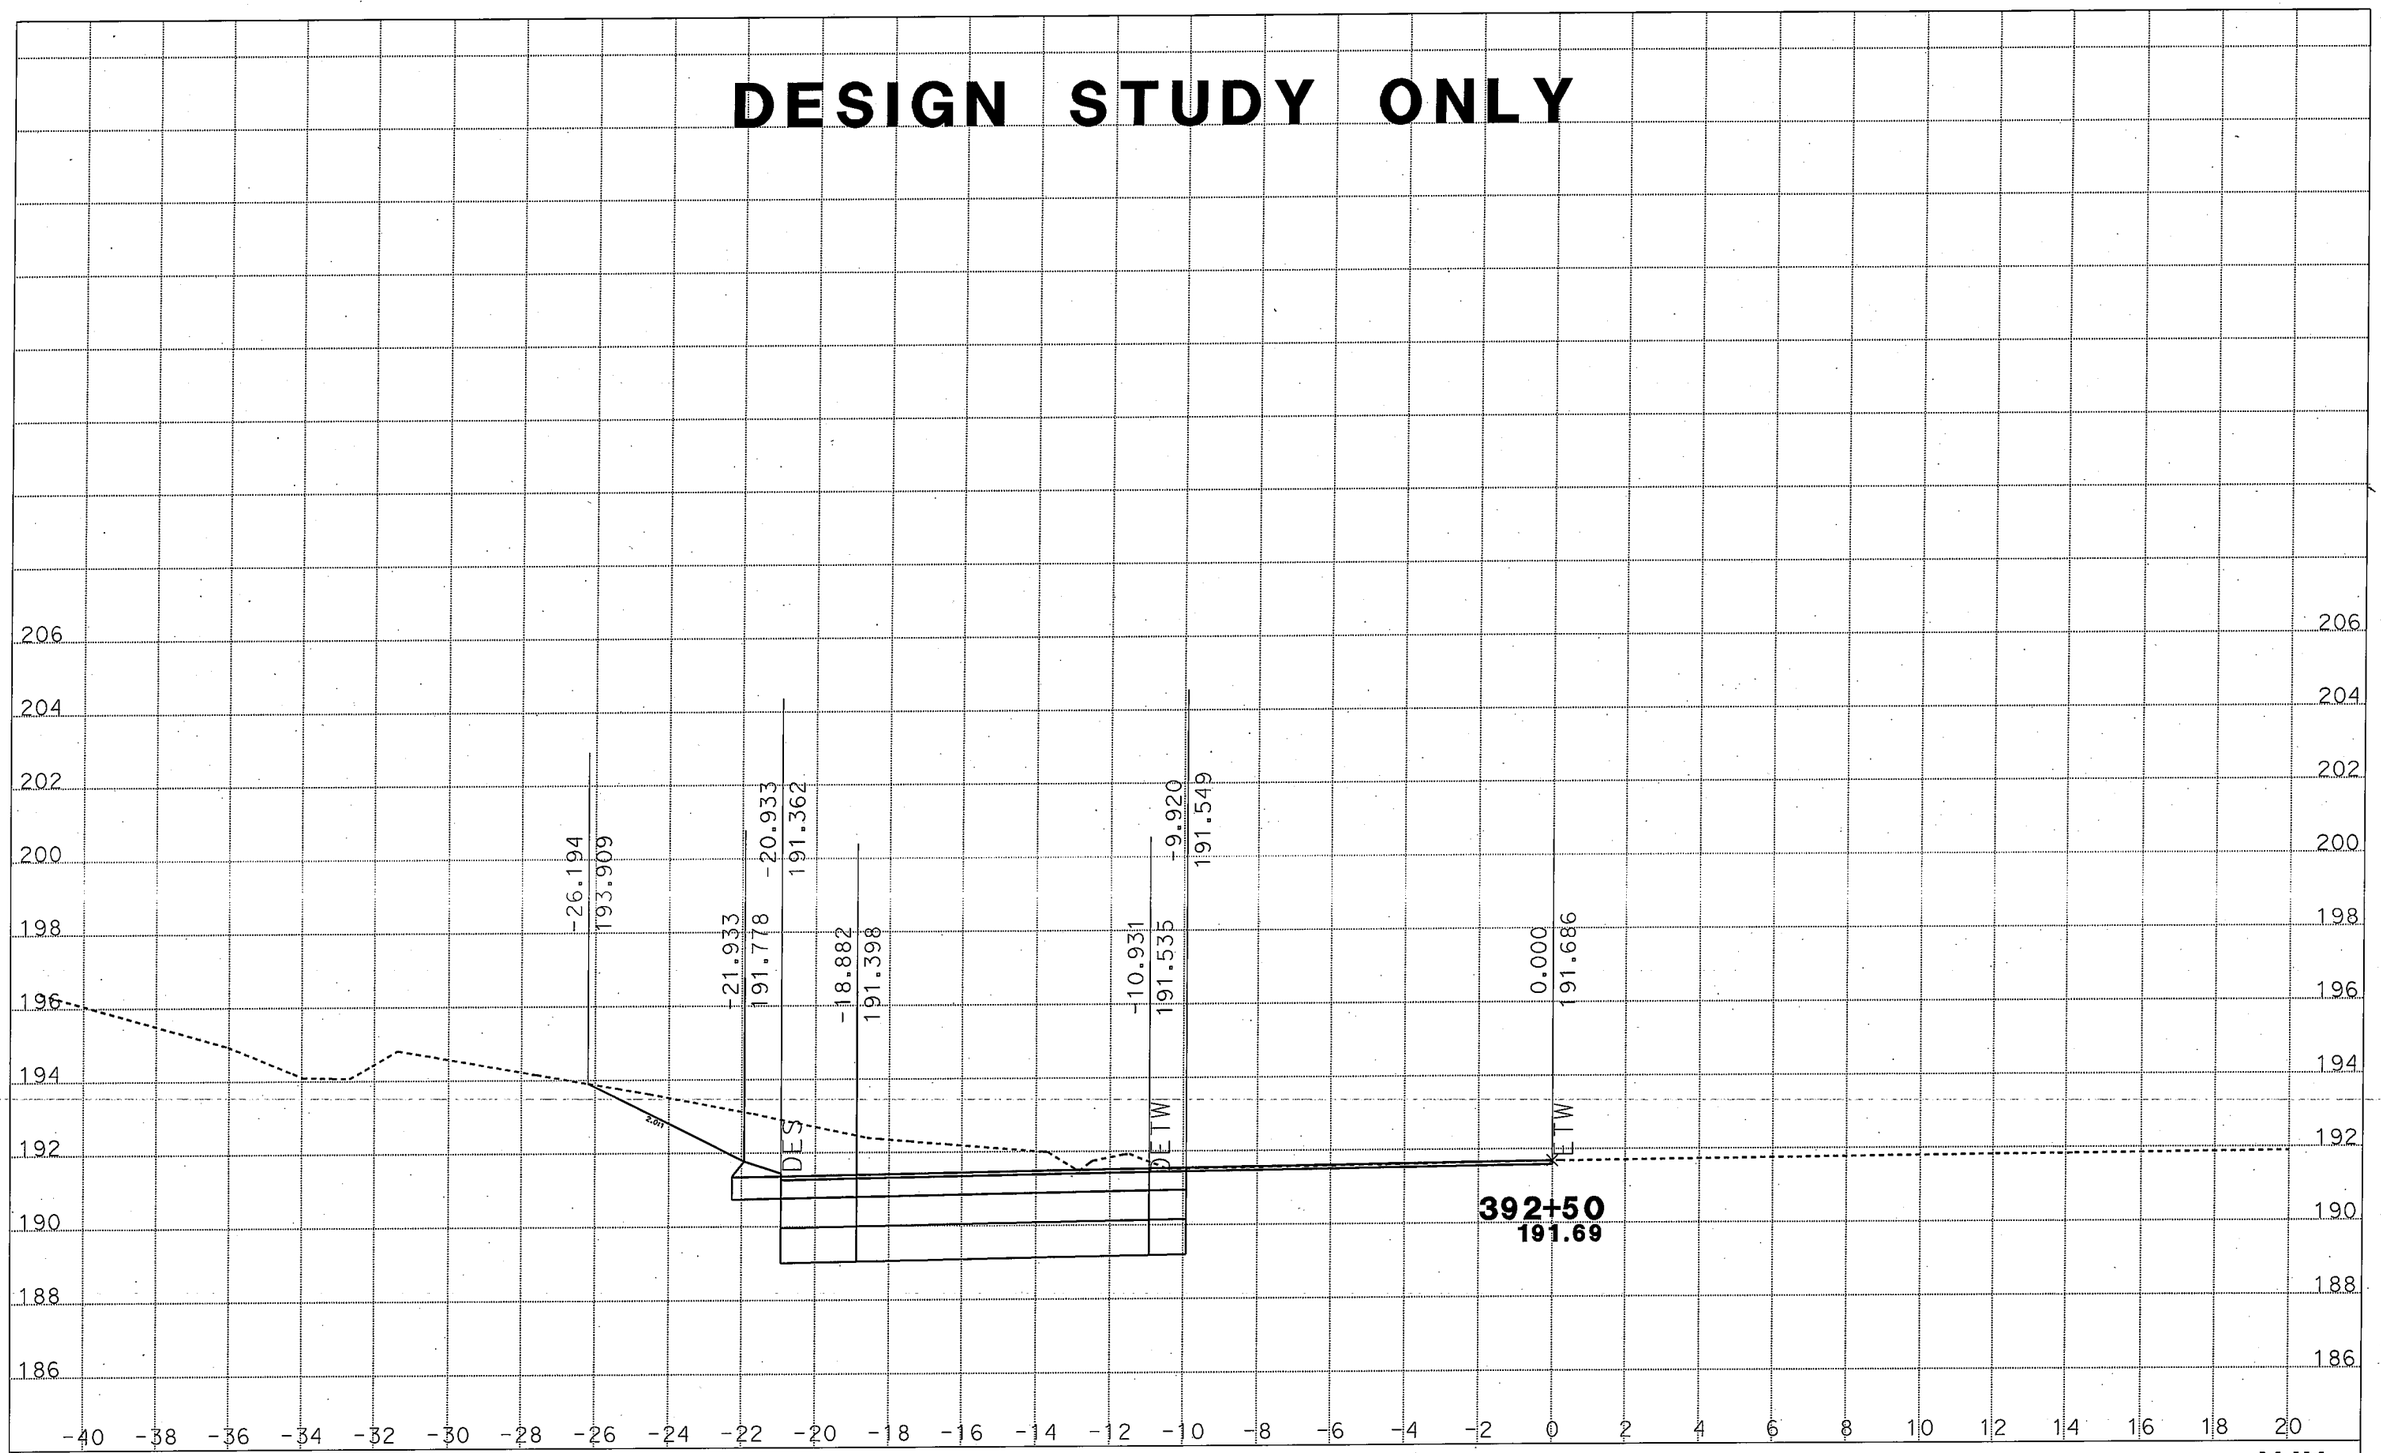

DATE: 9/13/2011
KC Project: 09161 File: D:[61\ho4f.ear

SCALE: 1" = 2' Horiz.
1" = 2' Vert.

All Dimensions are US Survey Feet

ALN1
CROSS SECTIONS
SHEET 22 OF XXX

DESIGN STUDY ONLY

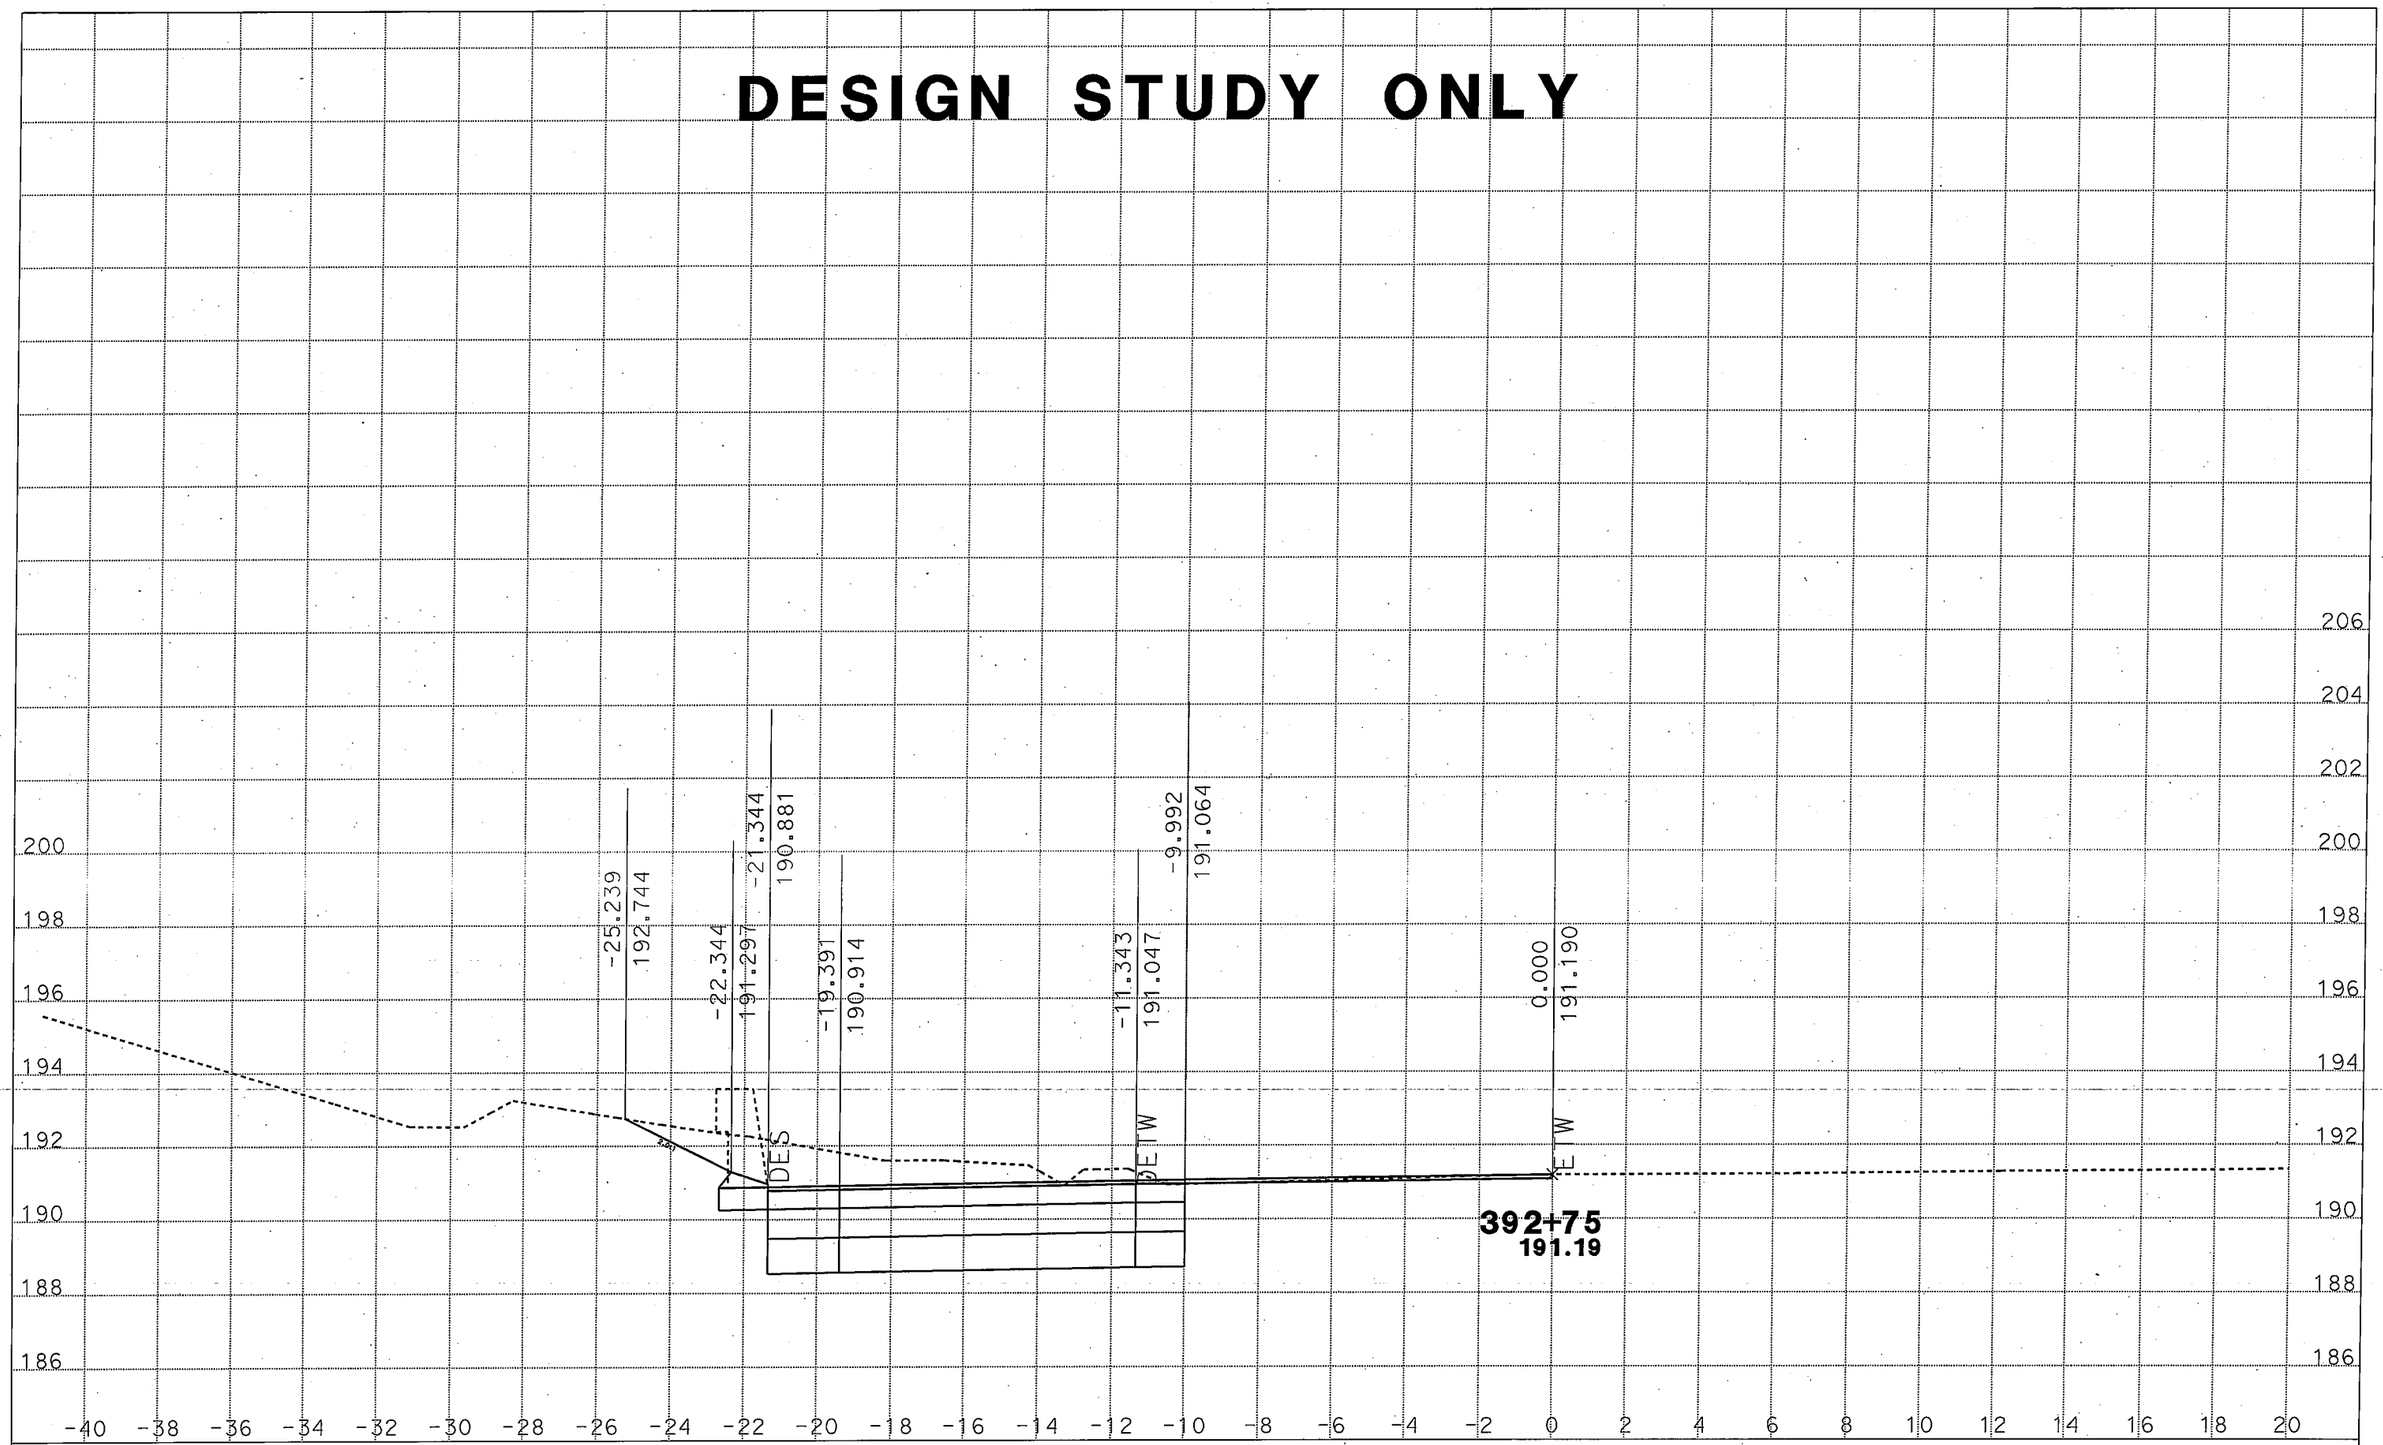

DATE: 9/13/2011
KC Project: 09161 File: D:[61\ho4f.ear

SCALE: 1" = 2' Horiz.
1" = 2' Vert.

All Dimensions are US Survey Feet

ALN1
CROSS SECTIONS
SHEET 23 OF XXX

DESIGN STUDY ONLY

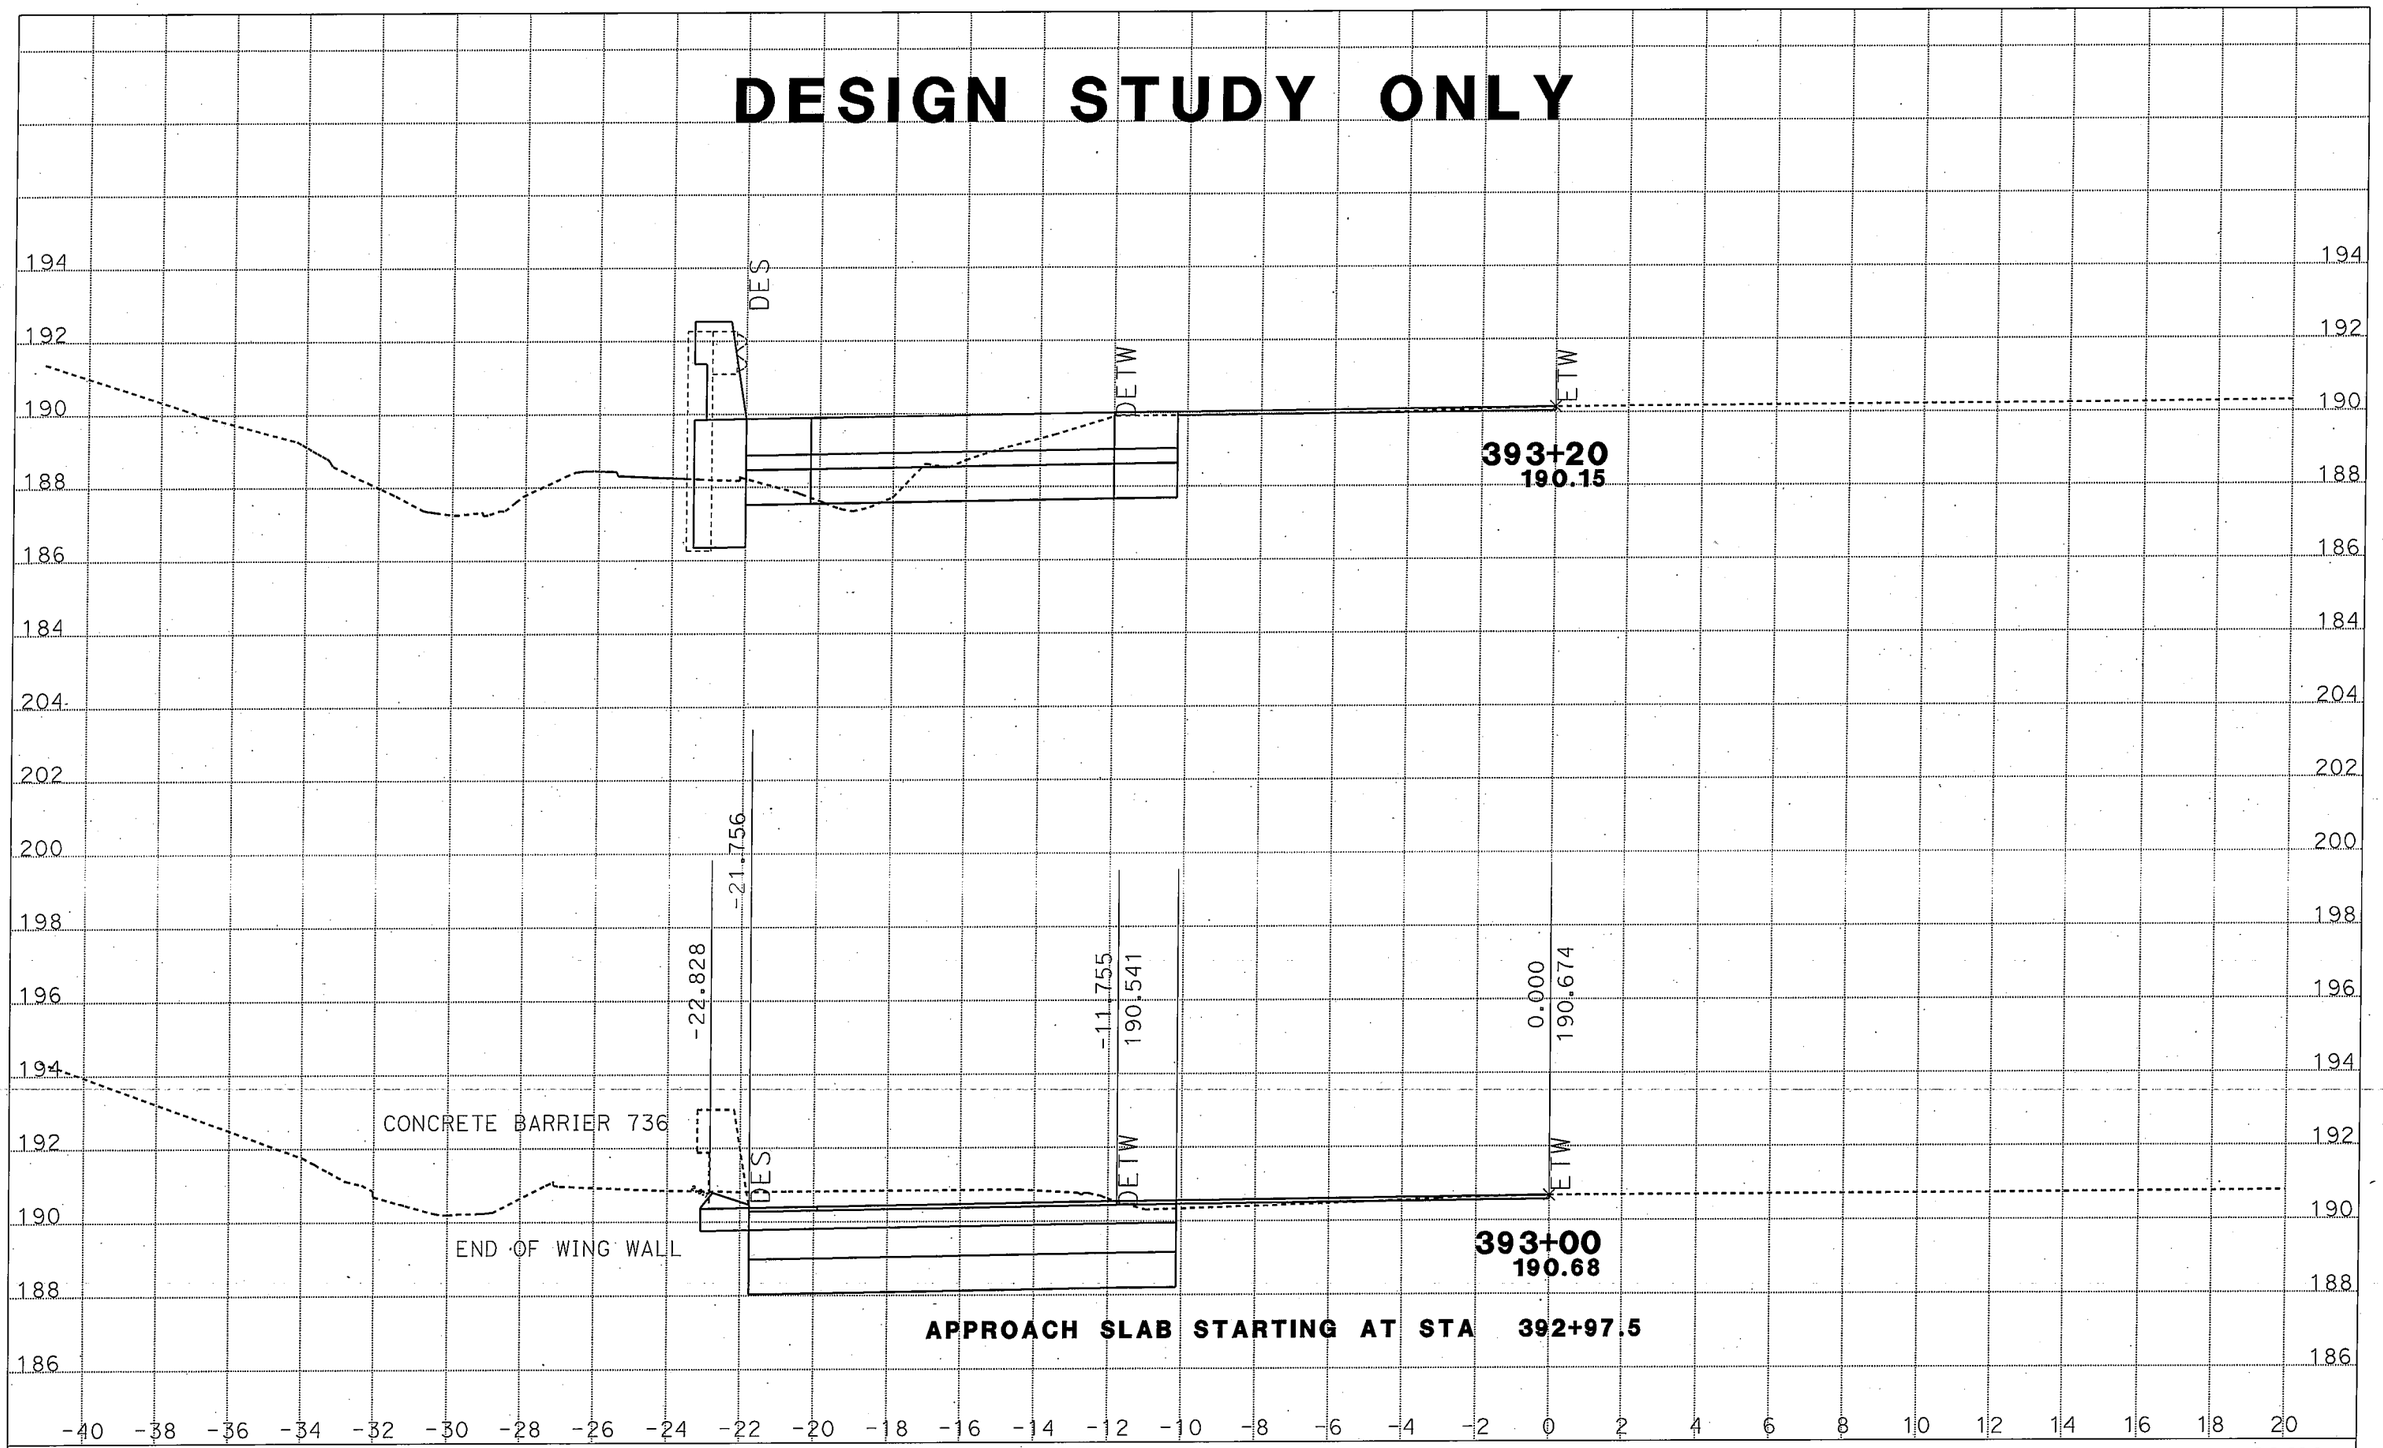

DATE: 9/13/2011
KC Project: 09161 File: D:[61\ho4f.ear

SCALE: 1" = 2' Horiz.
1" = 2' Vert.

All Dimensions are US Survey Feet

ALN1
CROSS SECTIONS
SHEET 24 OF XXX

DESIGN STUDY ONLY

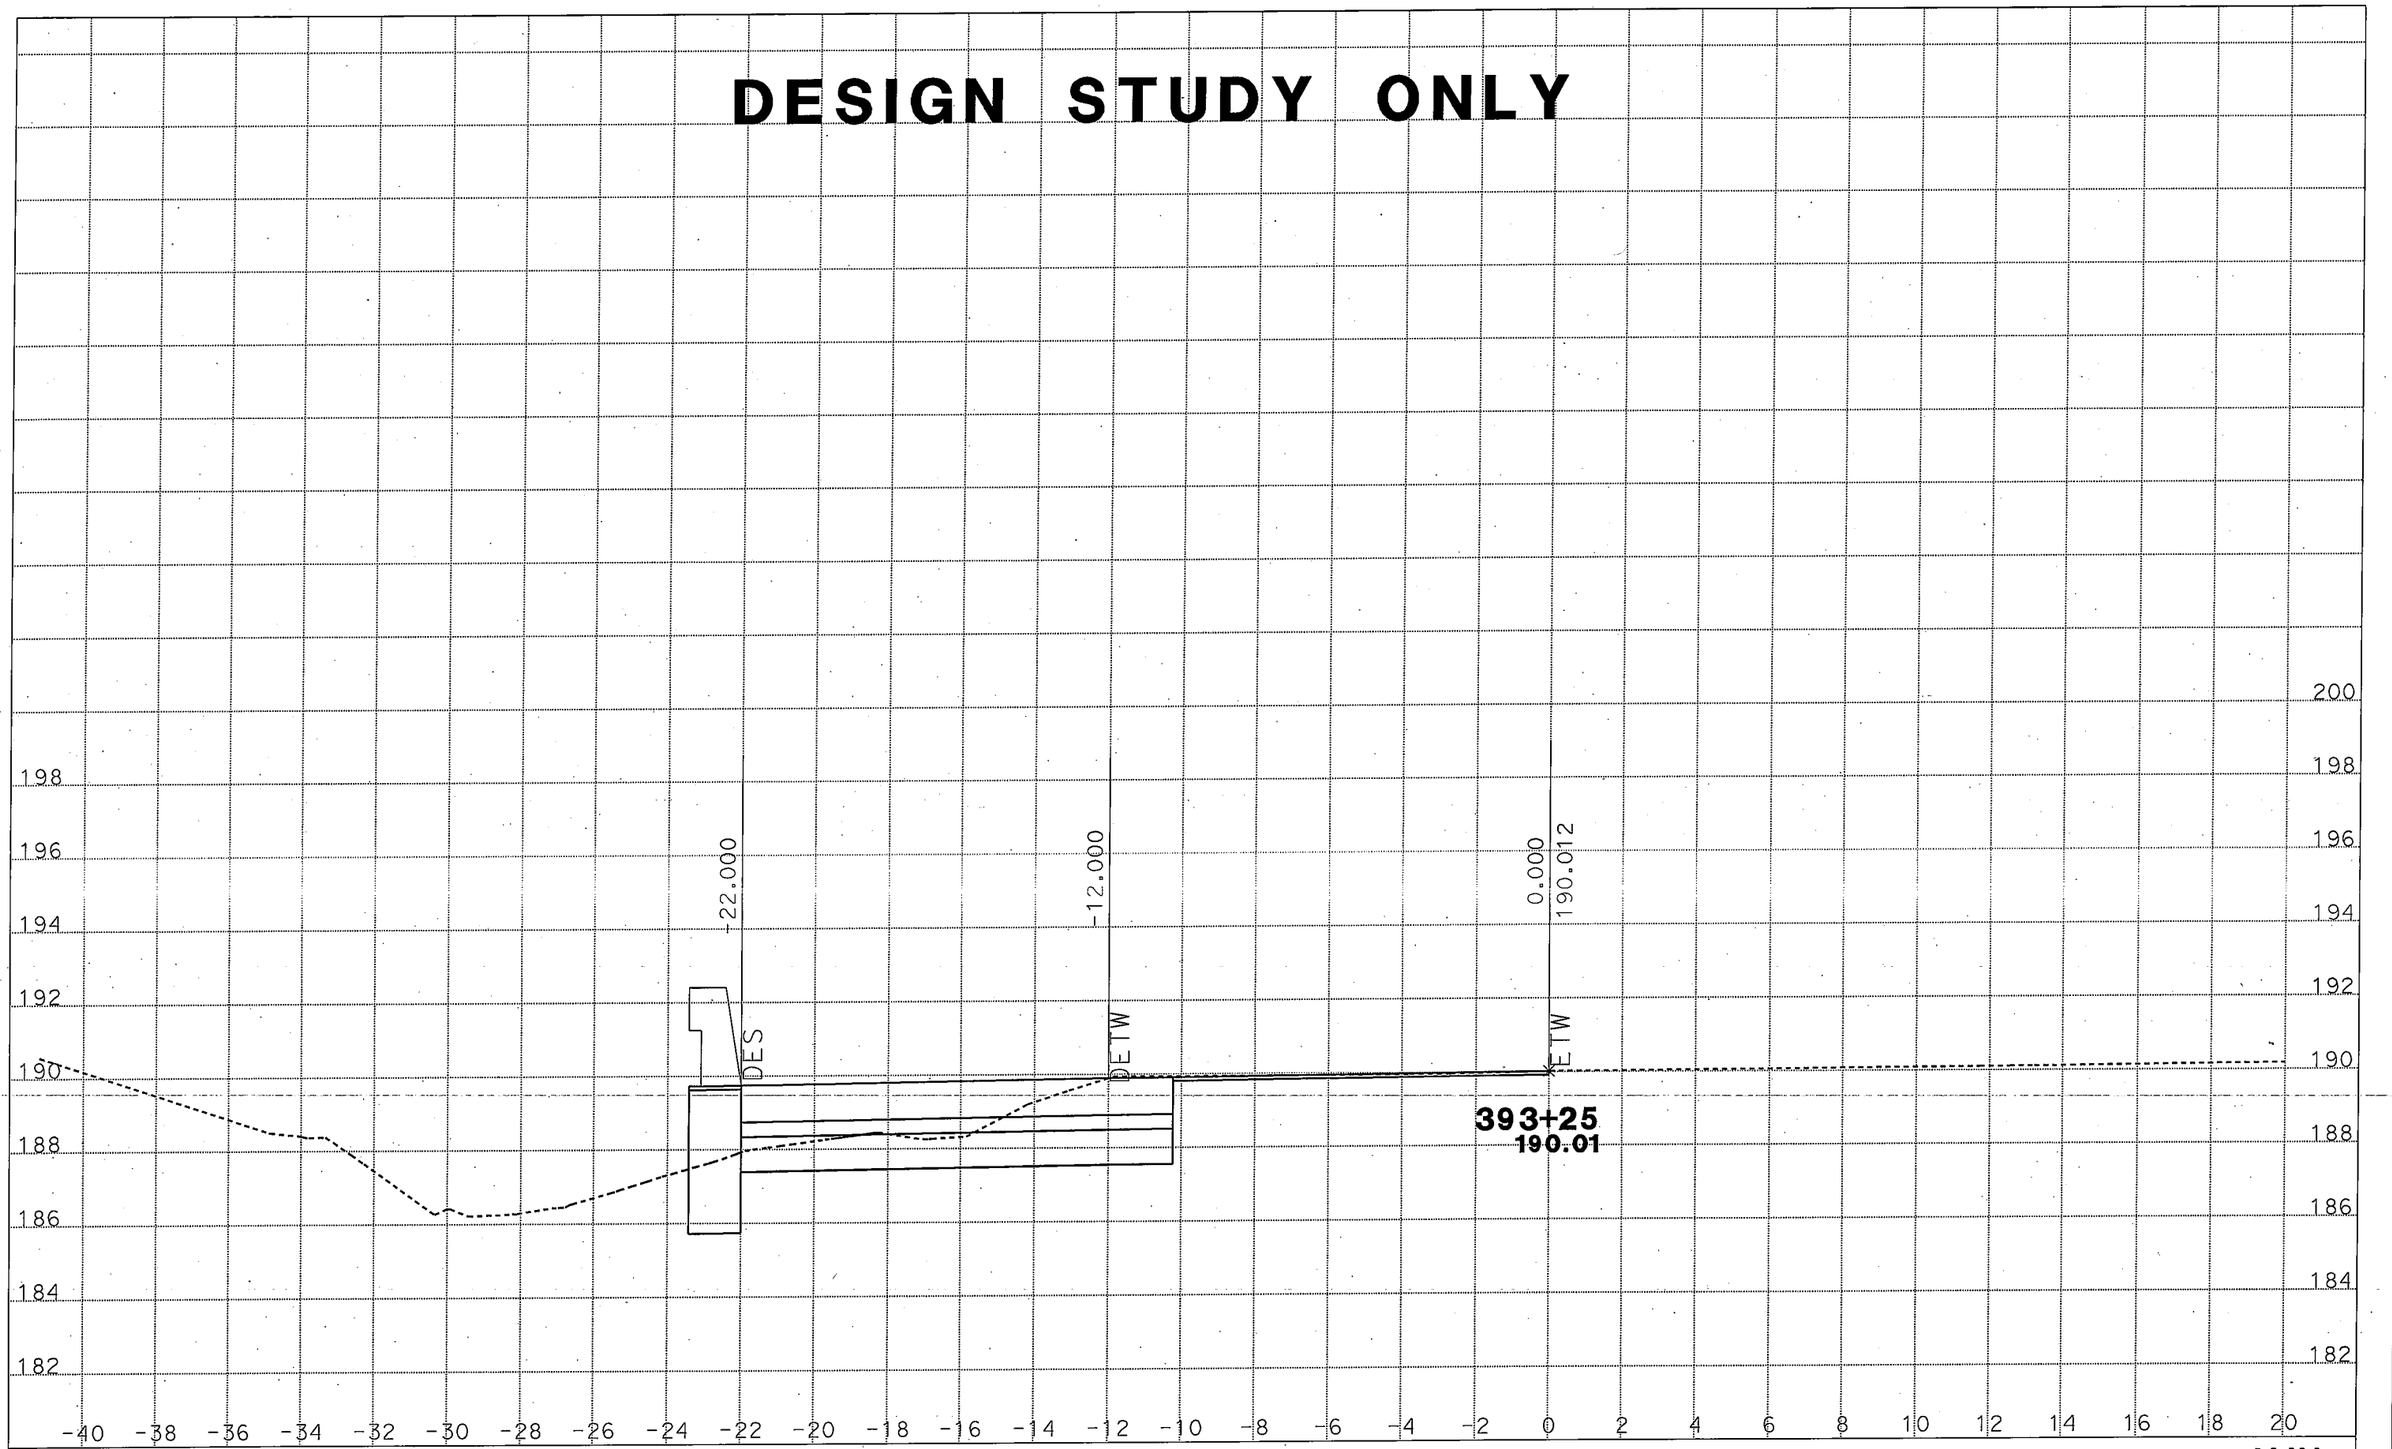

DATE: 9/13/2011
KC Project: 09161 File: D:[61\ho4f.ear

SCALE: 1" = 2' Horiz.
1" = 2' Vert.

All Dimensions are US Survey Feet

ALN1
CROSS SECTIONS
SHEET 25 OF XXX

DESIGN STUDY ONLY

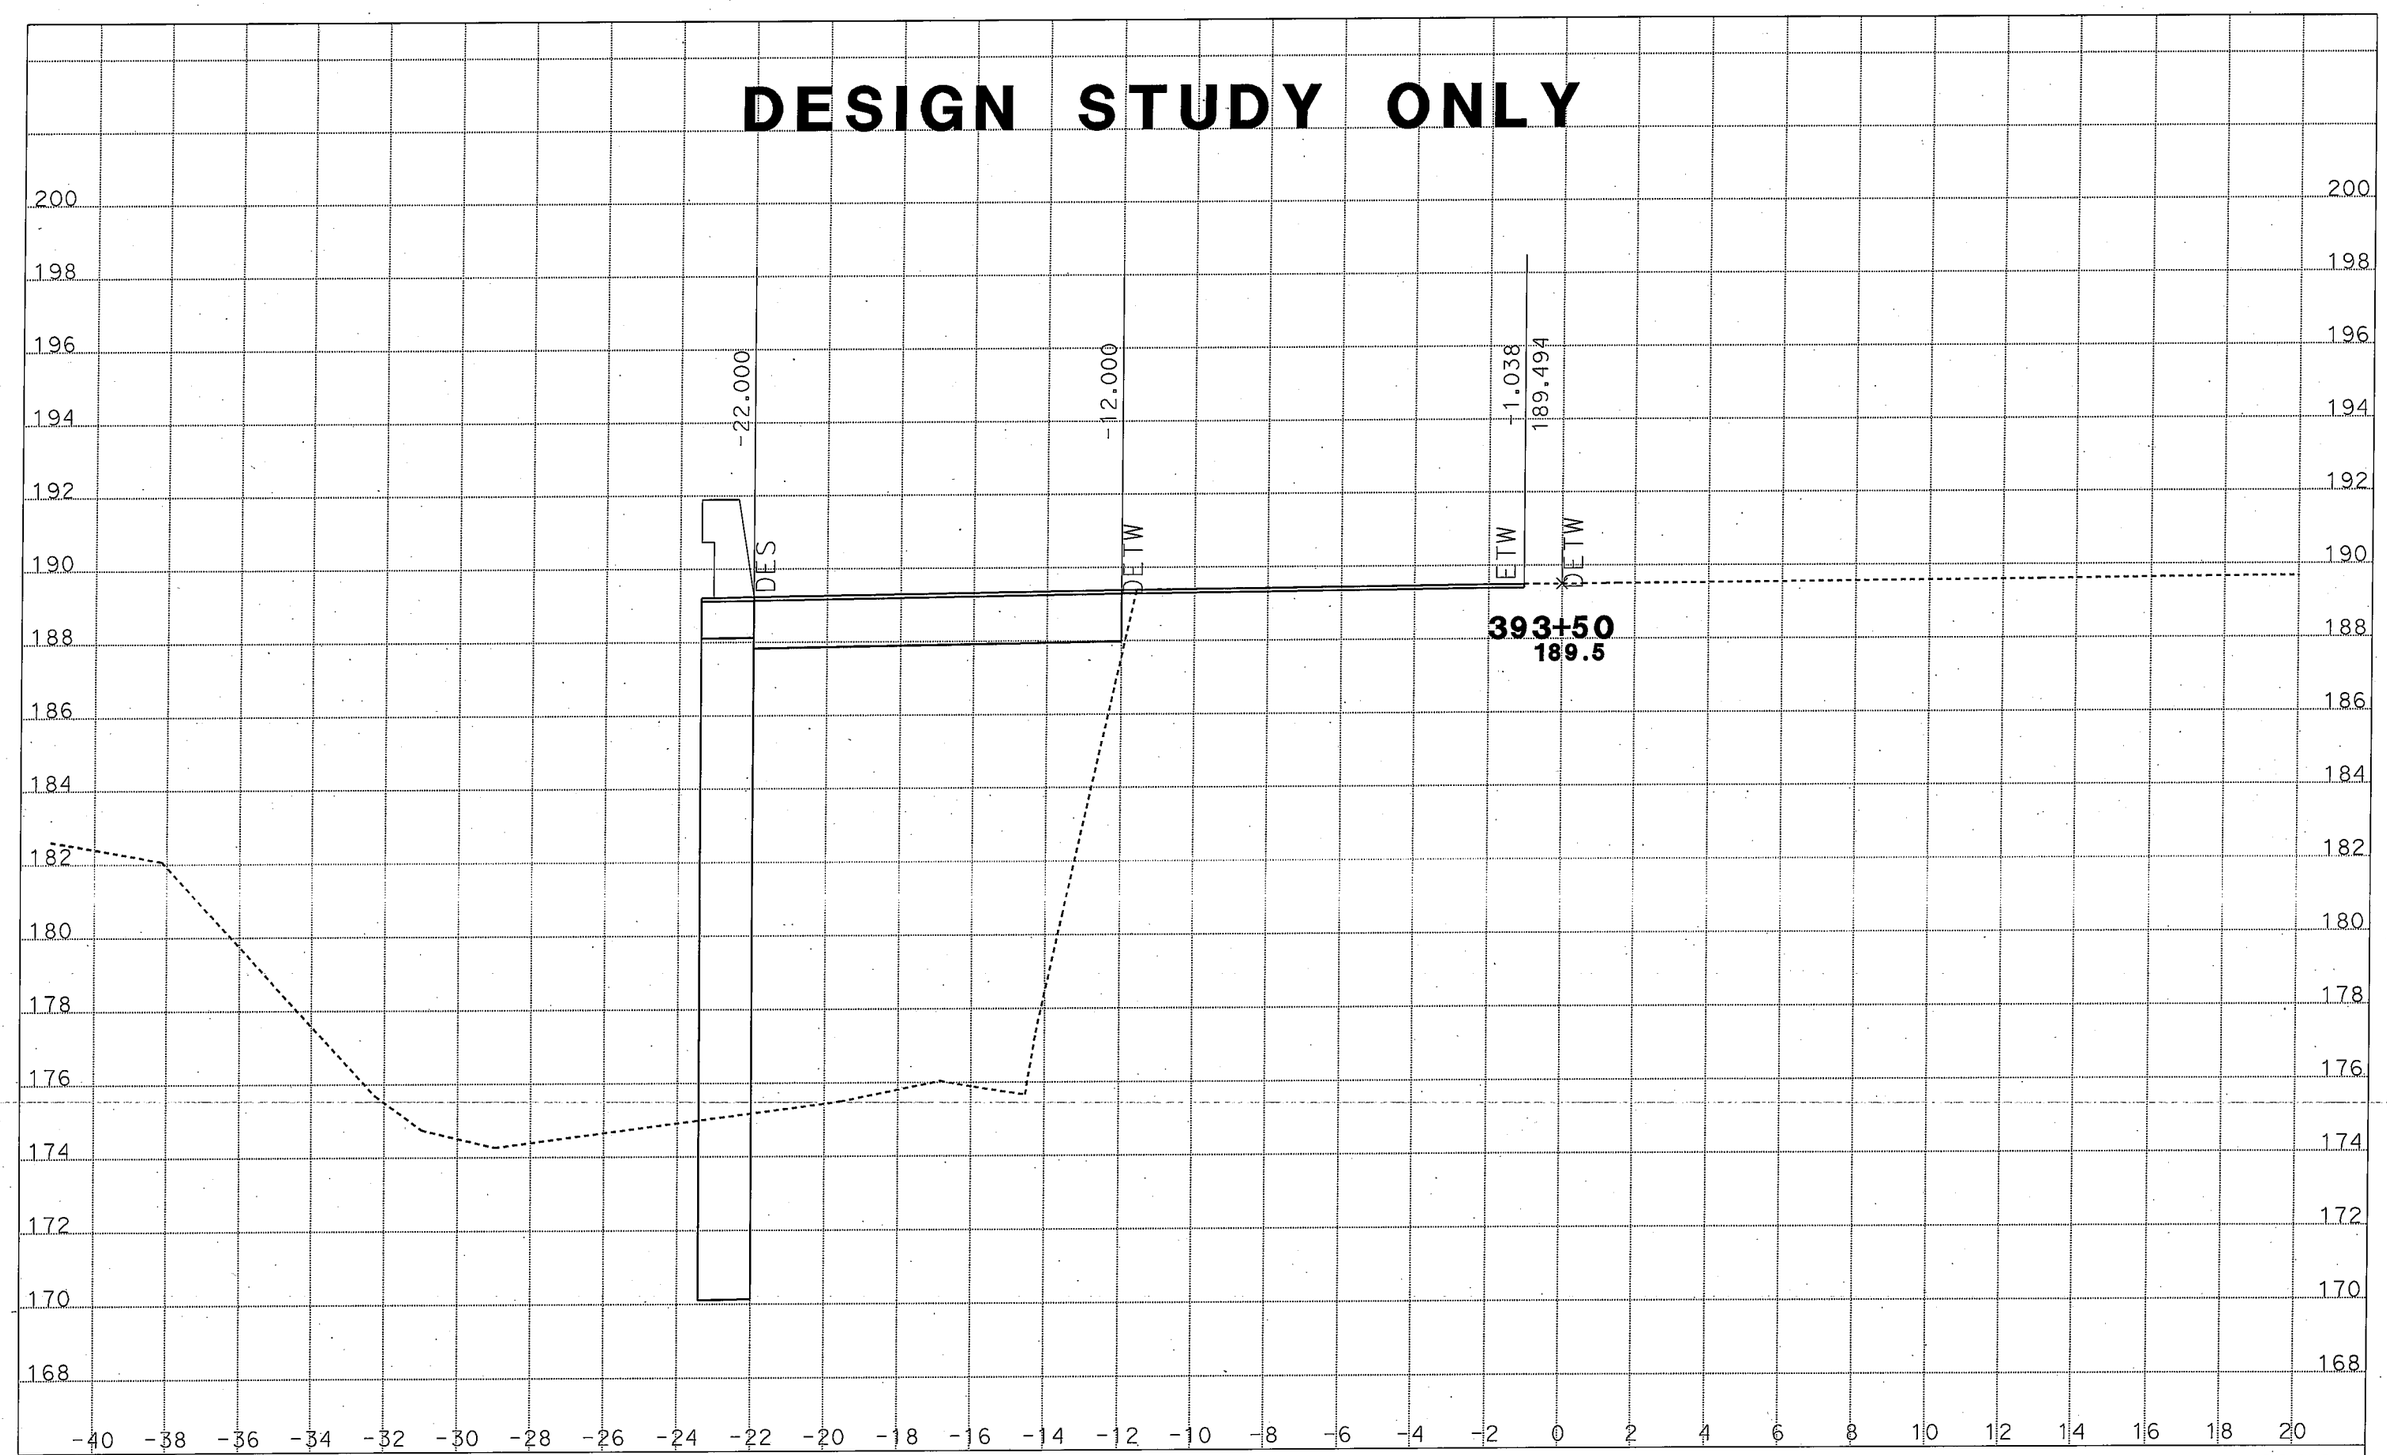

DATE: 9/13/2011
KC Project: 09161 File: D:[61\ho4f.ear

SCALE: 1" = 2' Horiz.
1" = 2' Vert.

All Dimensions are US Survey Feet

ALN1
CROSS SECTIONS
SHEET 27 OF XXX

DESIGN STUDY ONLY

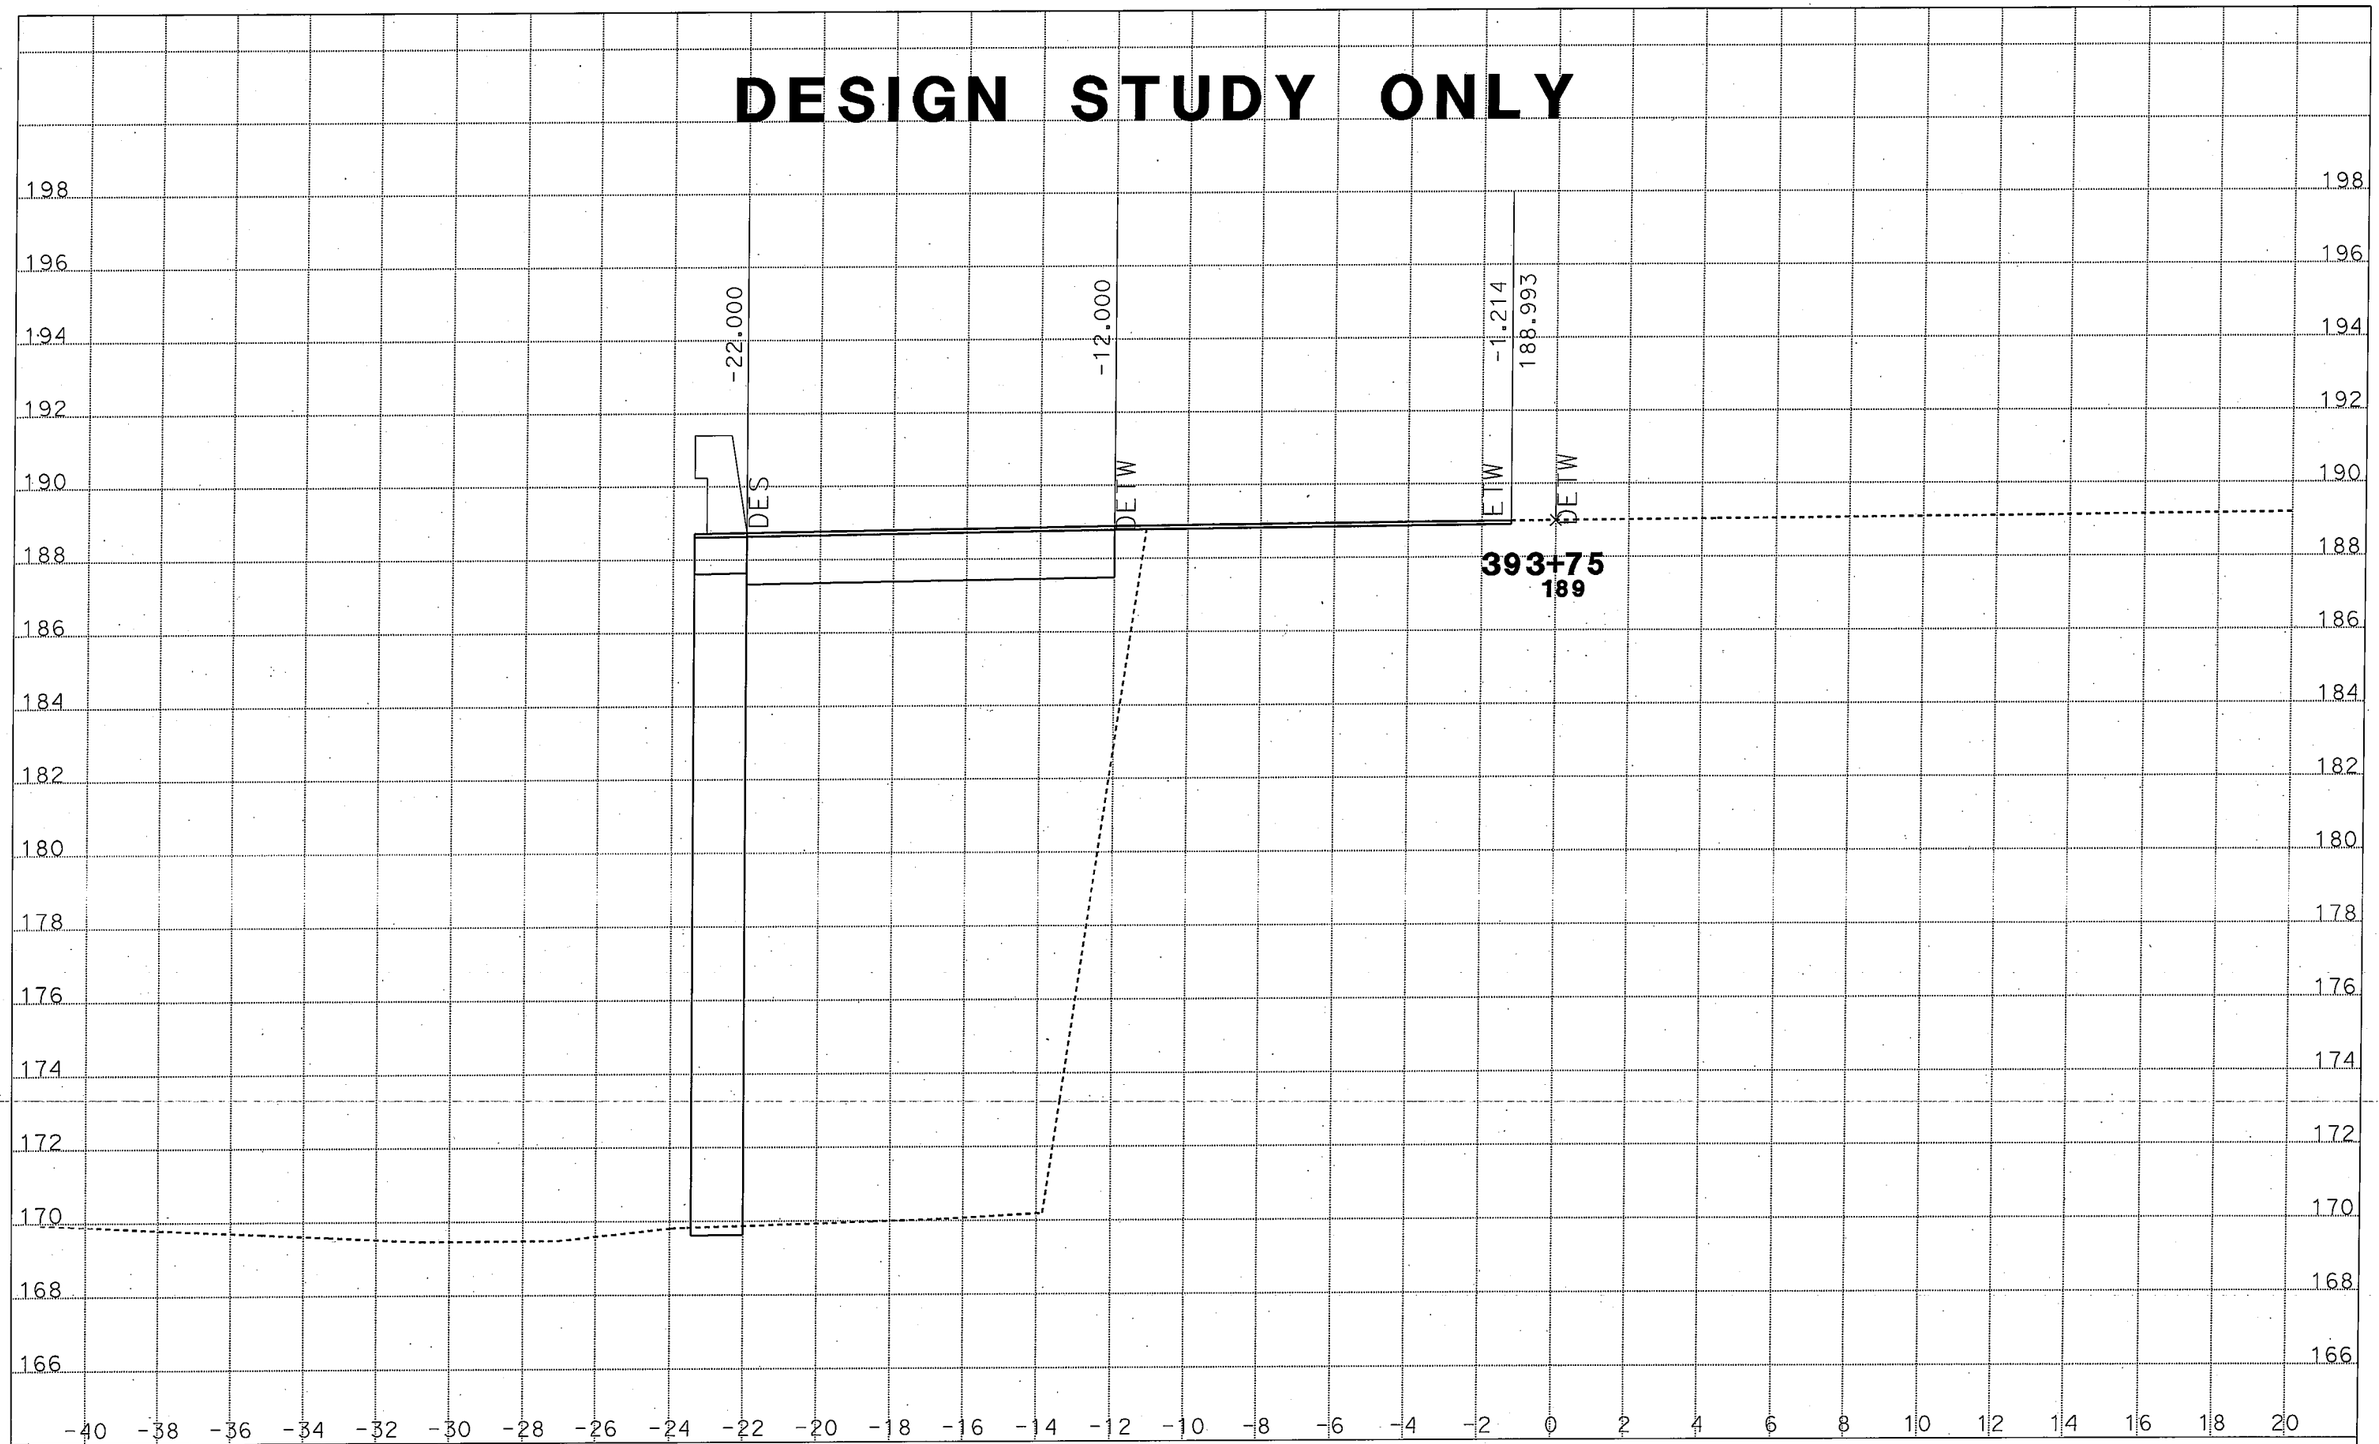

DATE: 9/13/2011
KC Project: 09161 File: D:[61\ho4f.ear

SCALE: 1" = 2' Horiz.
1" = 2' Vert.

All Dimensions are US Survey Feet

ALN1
CROSS SECTIONS
SHEET 28 OF XXX

DESIGN STUDY ONLY

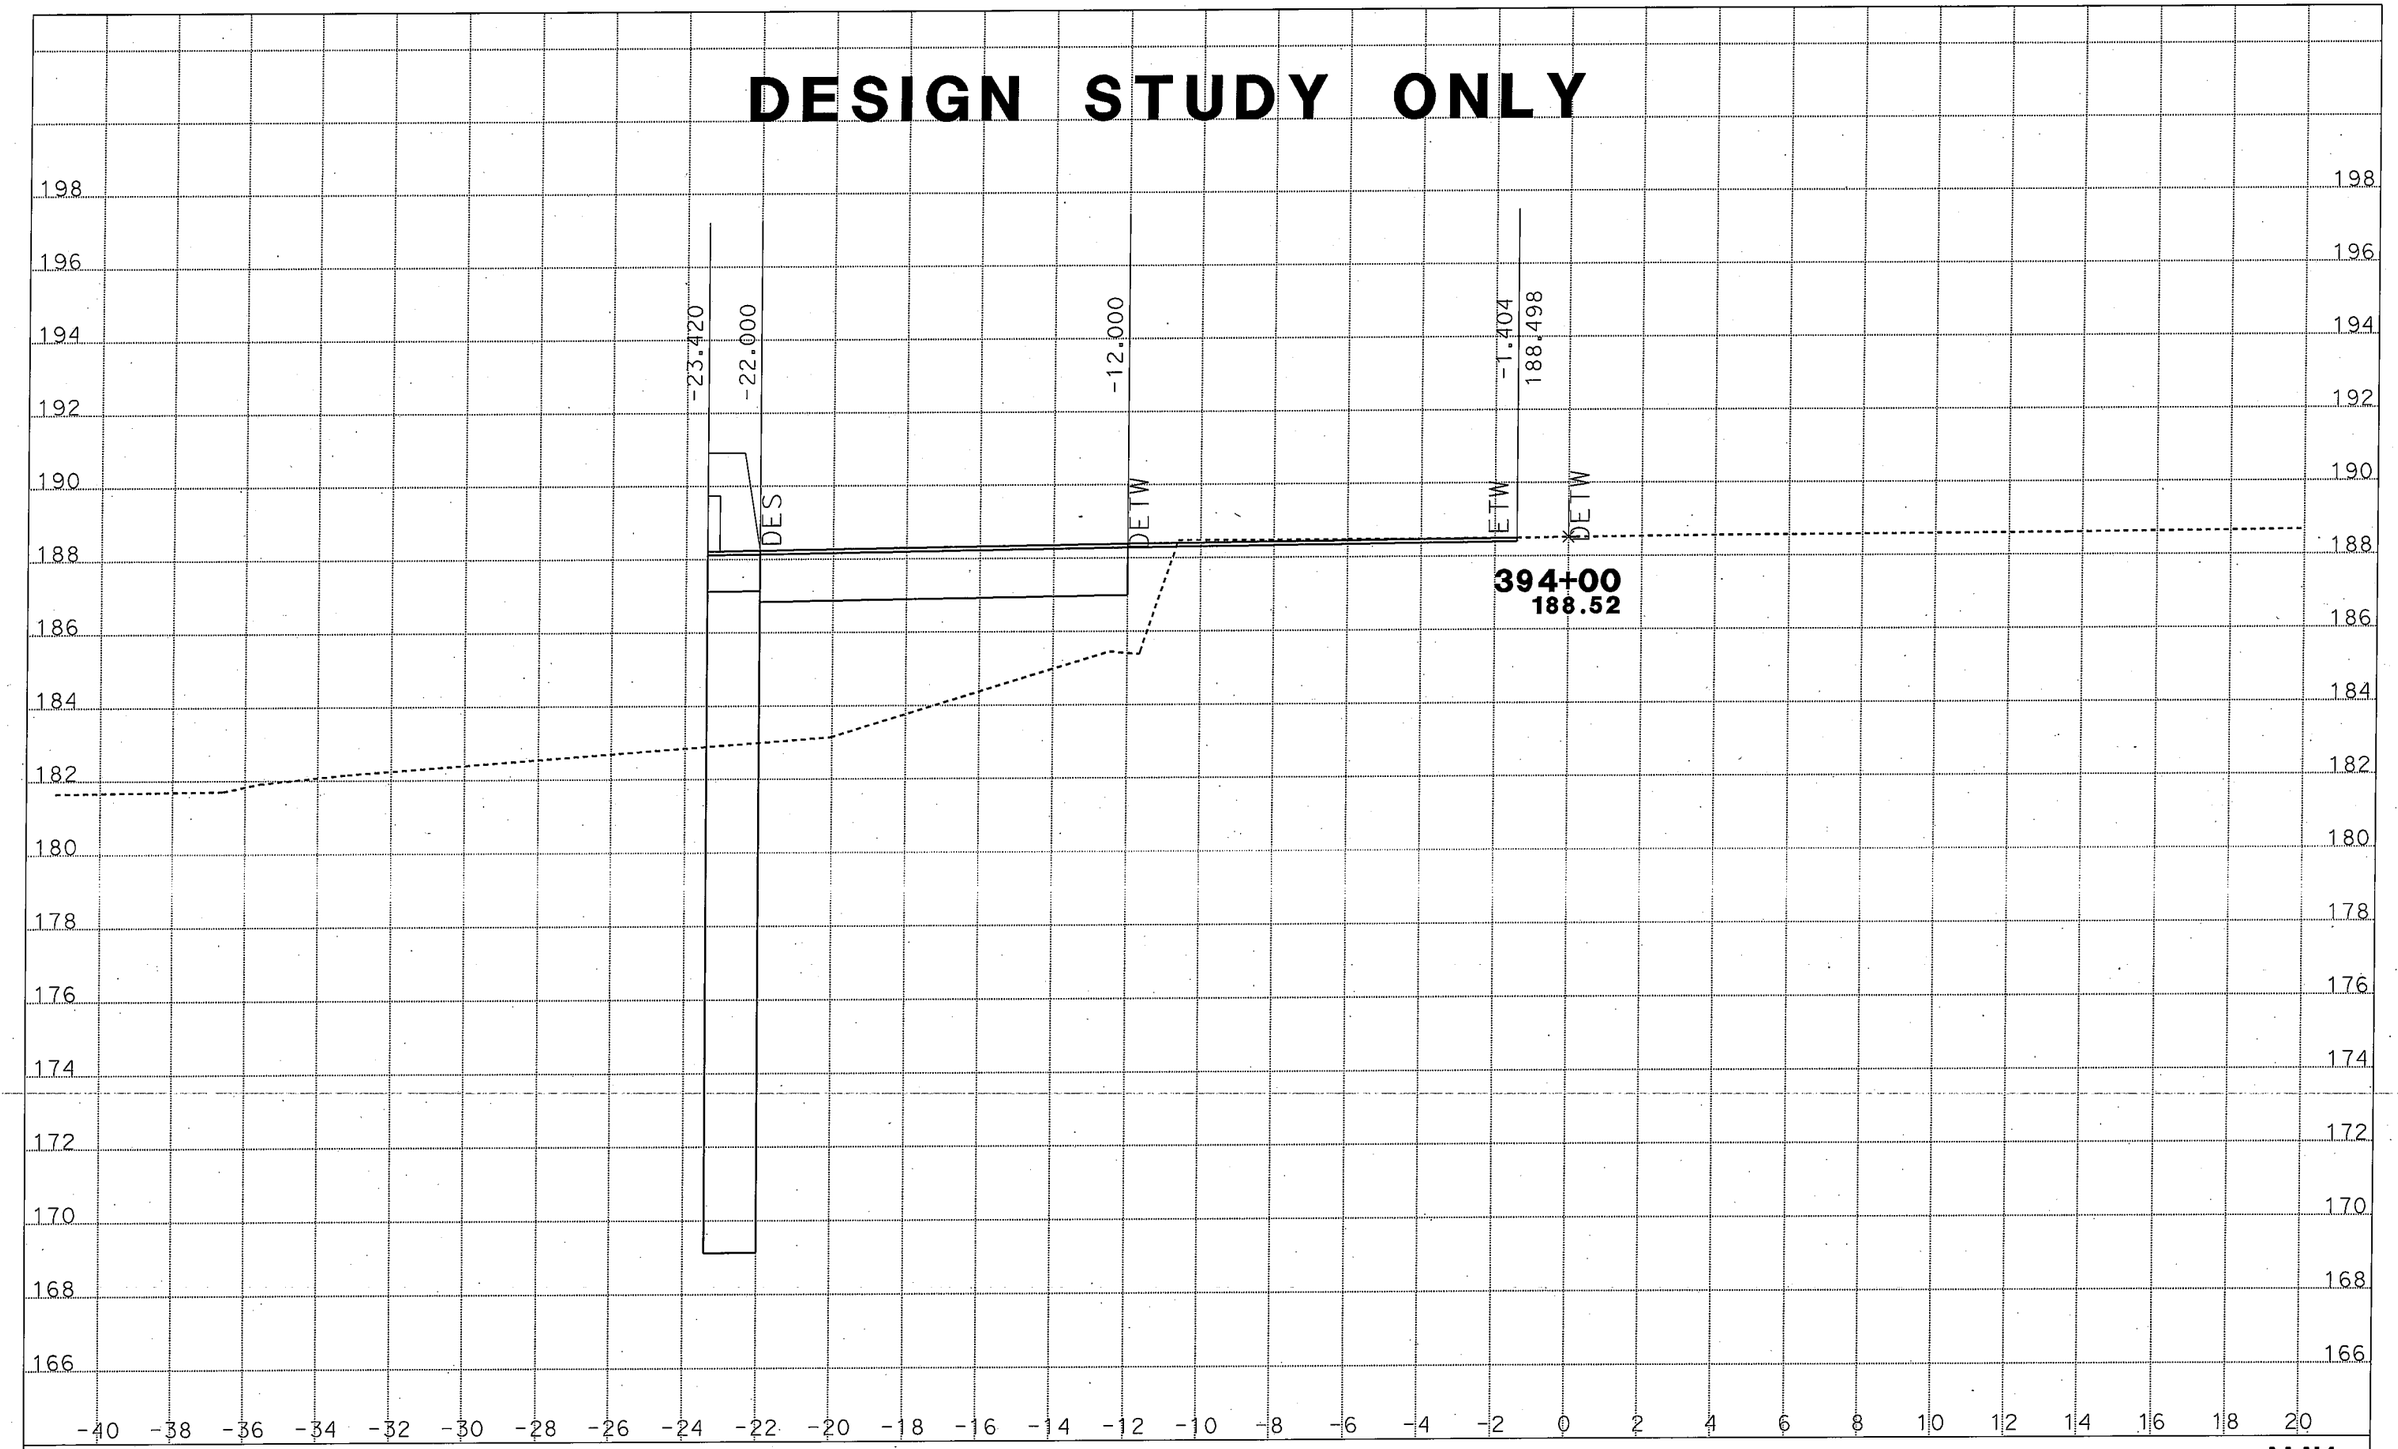

DATE: 9/13/2011
KC Project: 09161 File: D:[61\ho4f.ear

SCALE: 1" = 2' Horiz.
1" = 2' Vert.

All Dimensions are US Survey Feet

ALN1
CROSS SECTIONS
SHEET 29 OF XXX

DESIGN STUDY ONLY

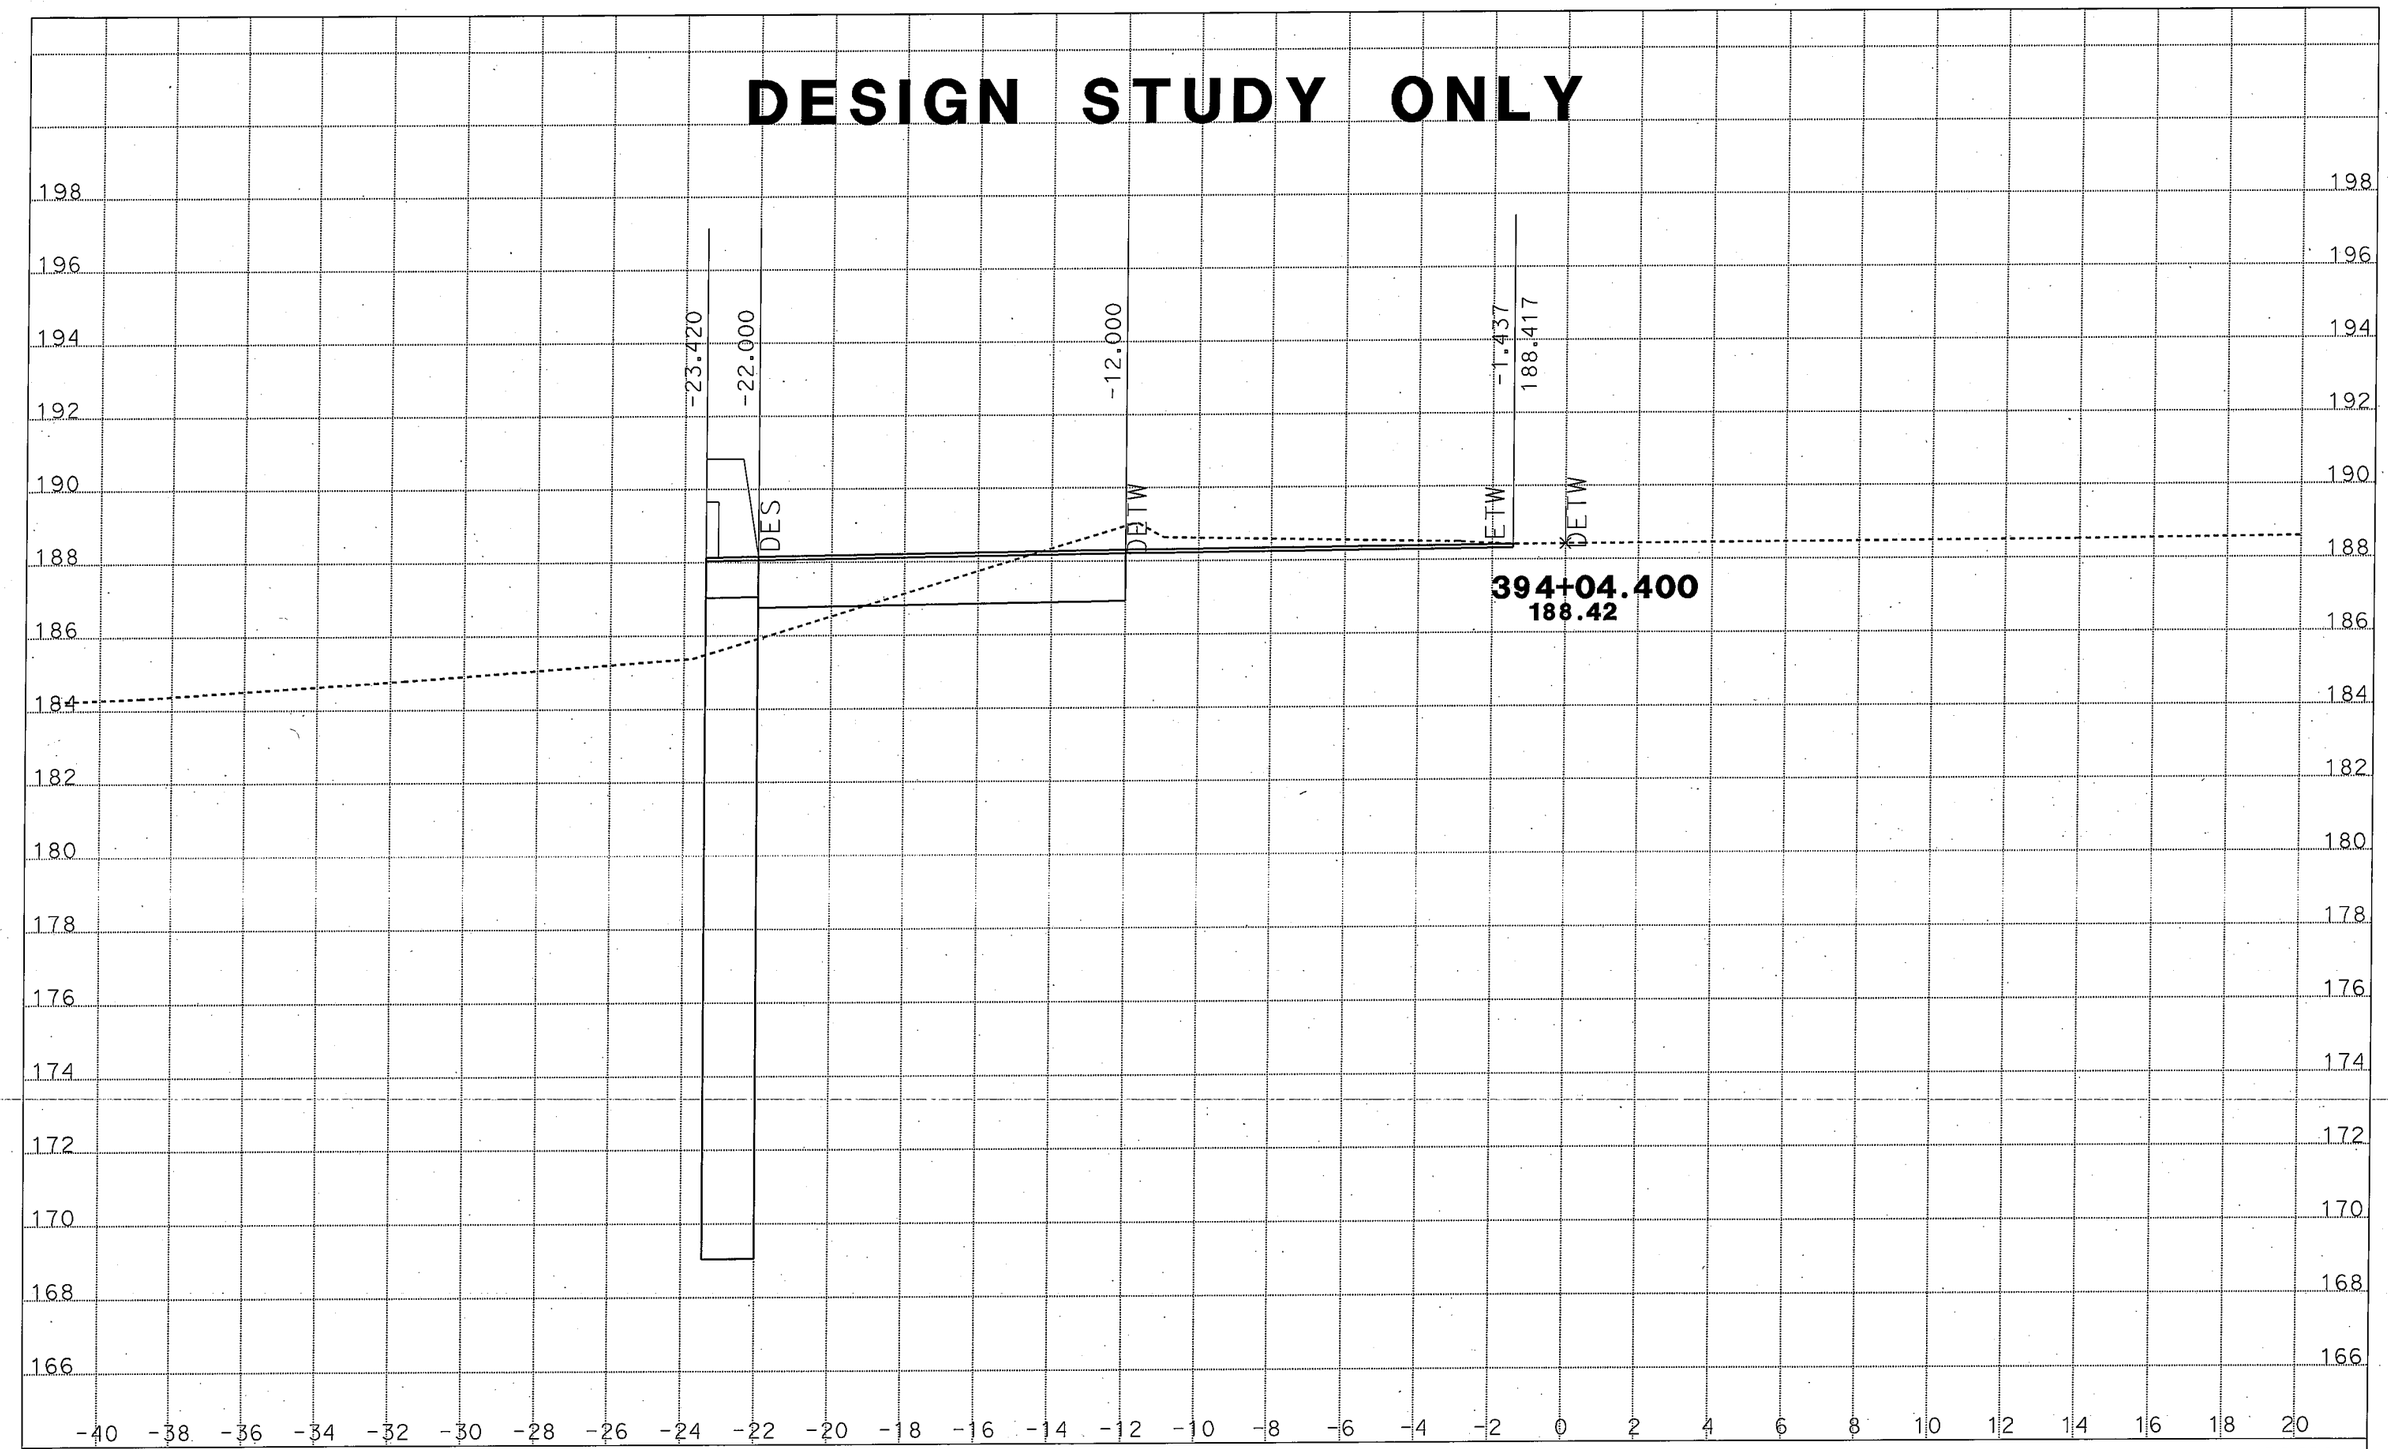

DATE: 9/13/2011
KC Project: 09161 File: D:[61\ho4f.ear

SCALE: 1" = 2' Horiz.
1" = 2' Vert.

All Dimensions are US Survey Feet

ALN1
CROSS SECTIONS
SHEET 30 OF XXX

DESIGN STUDY ONLY

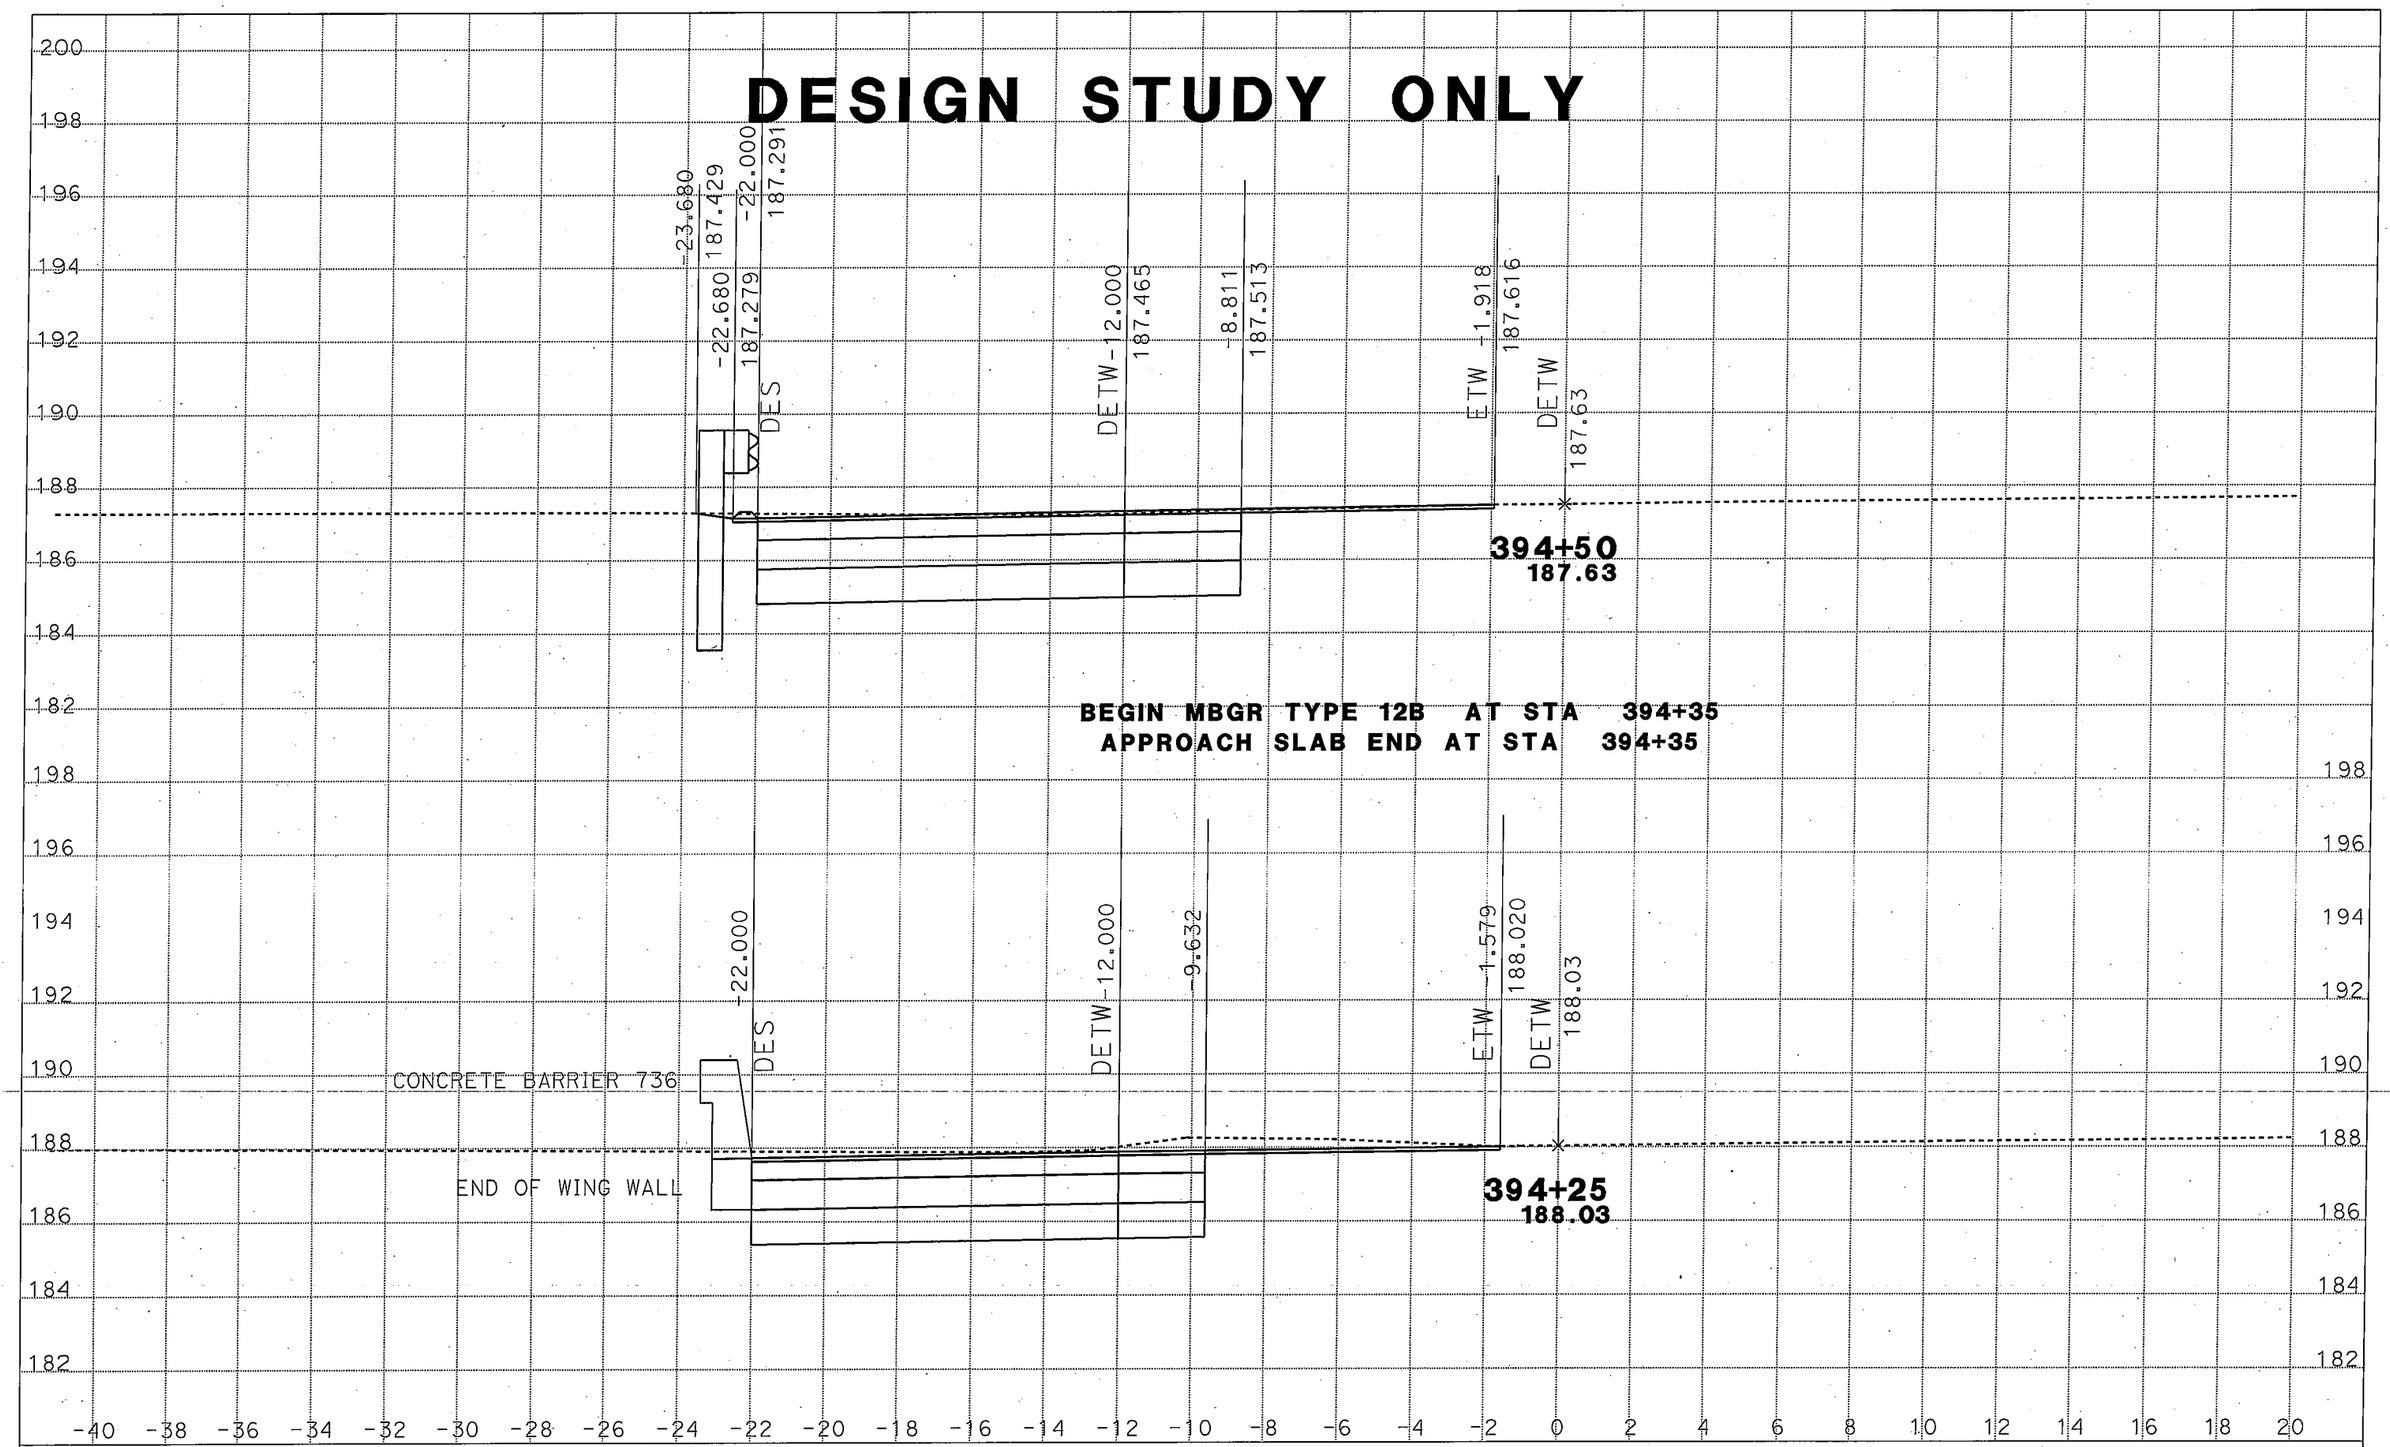

DATE: 9/13/2011
KC Project: 09161 File: D:[61\ho4f.ear

SCALE: 1" = 2' Horiz.
1" = 2' Vert.

All Dimensions are US Survey Feet

ALN1
CROSS SECTIONS
SHEET 31 OF XXX

DESIGN STUDY ONLY

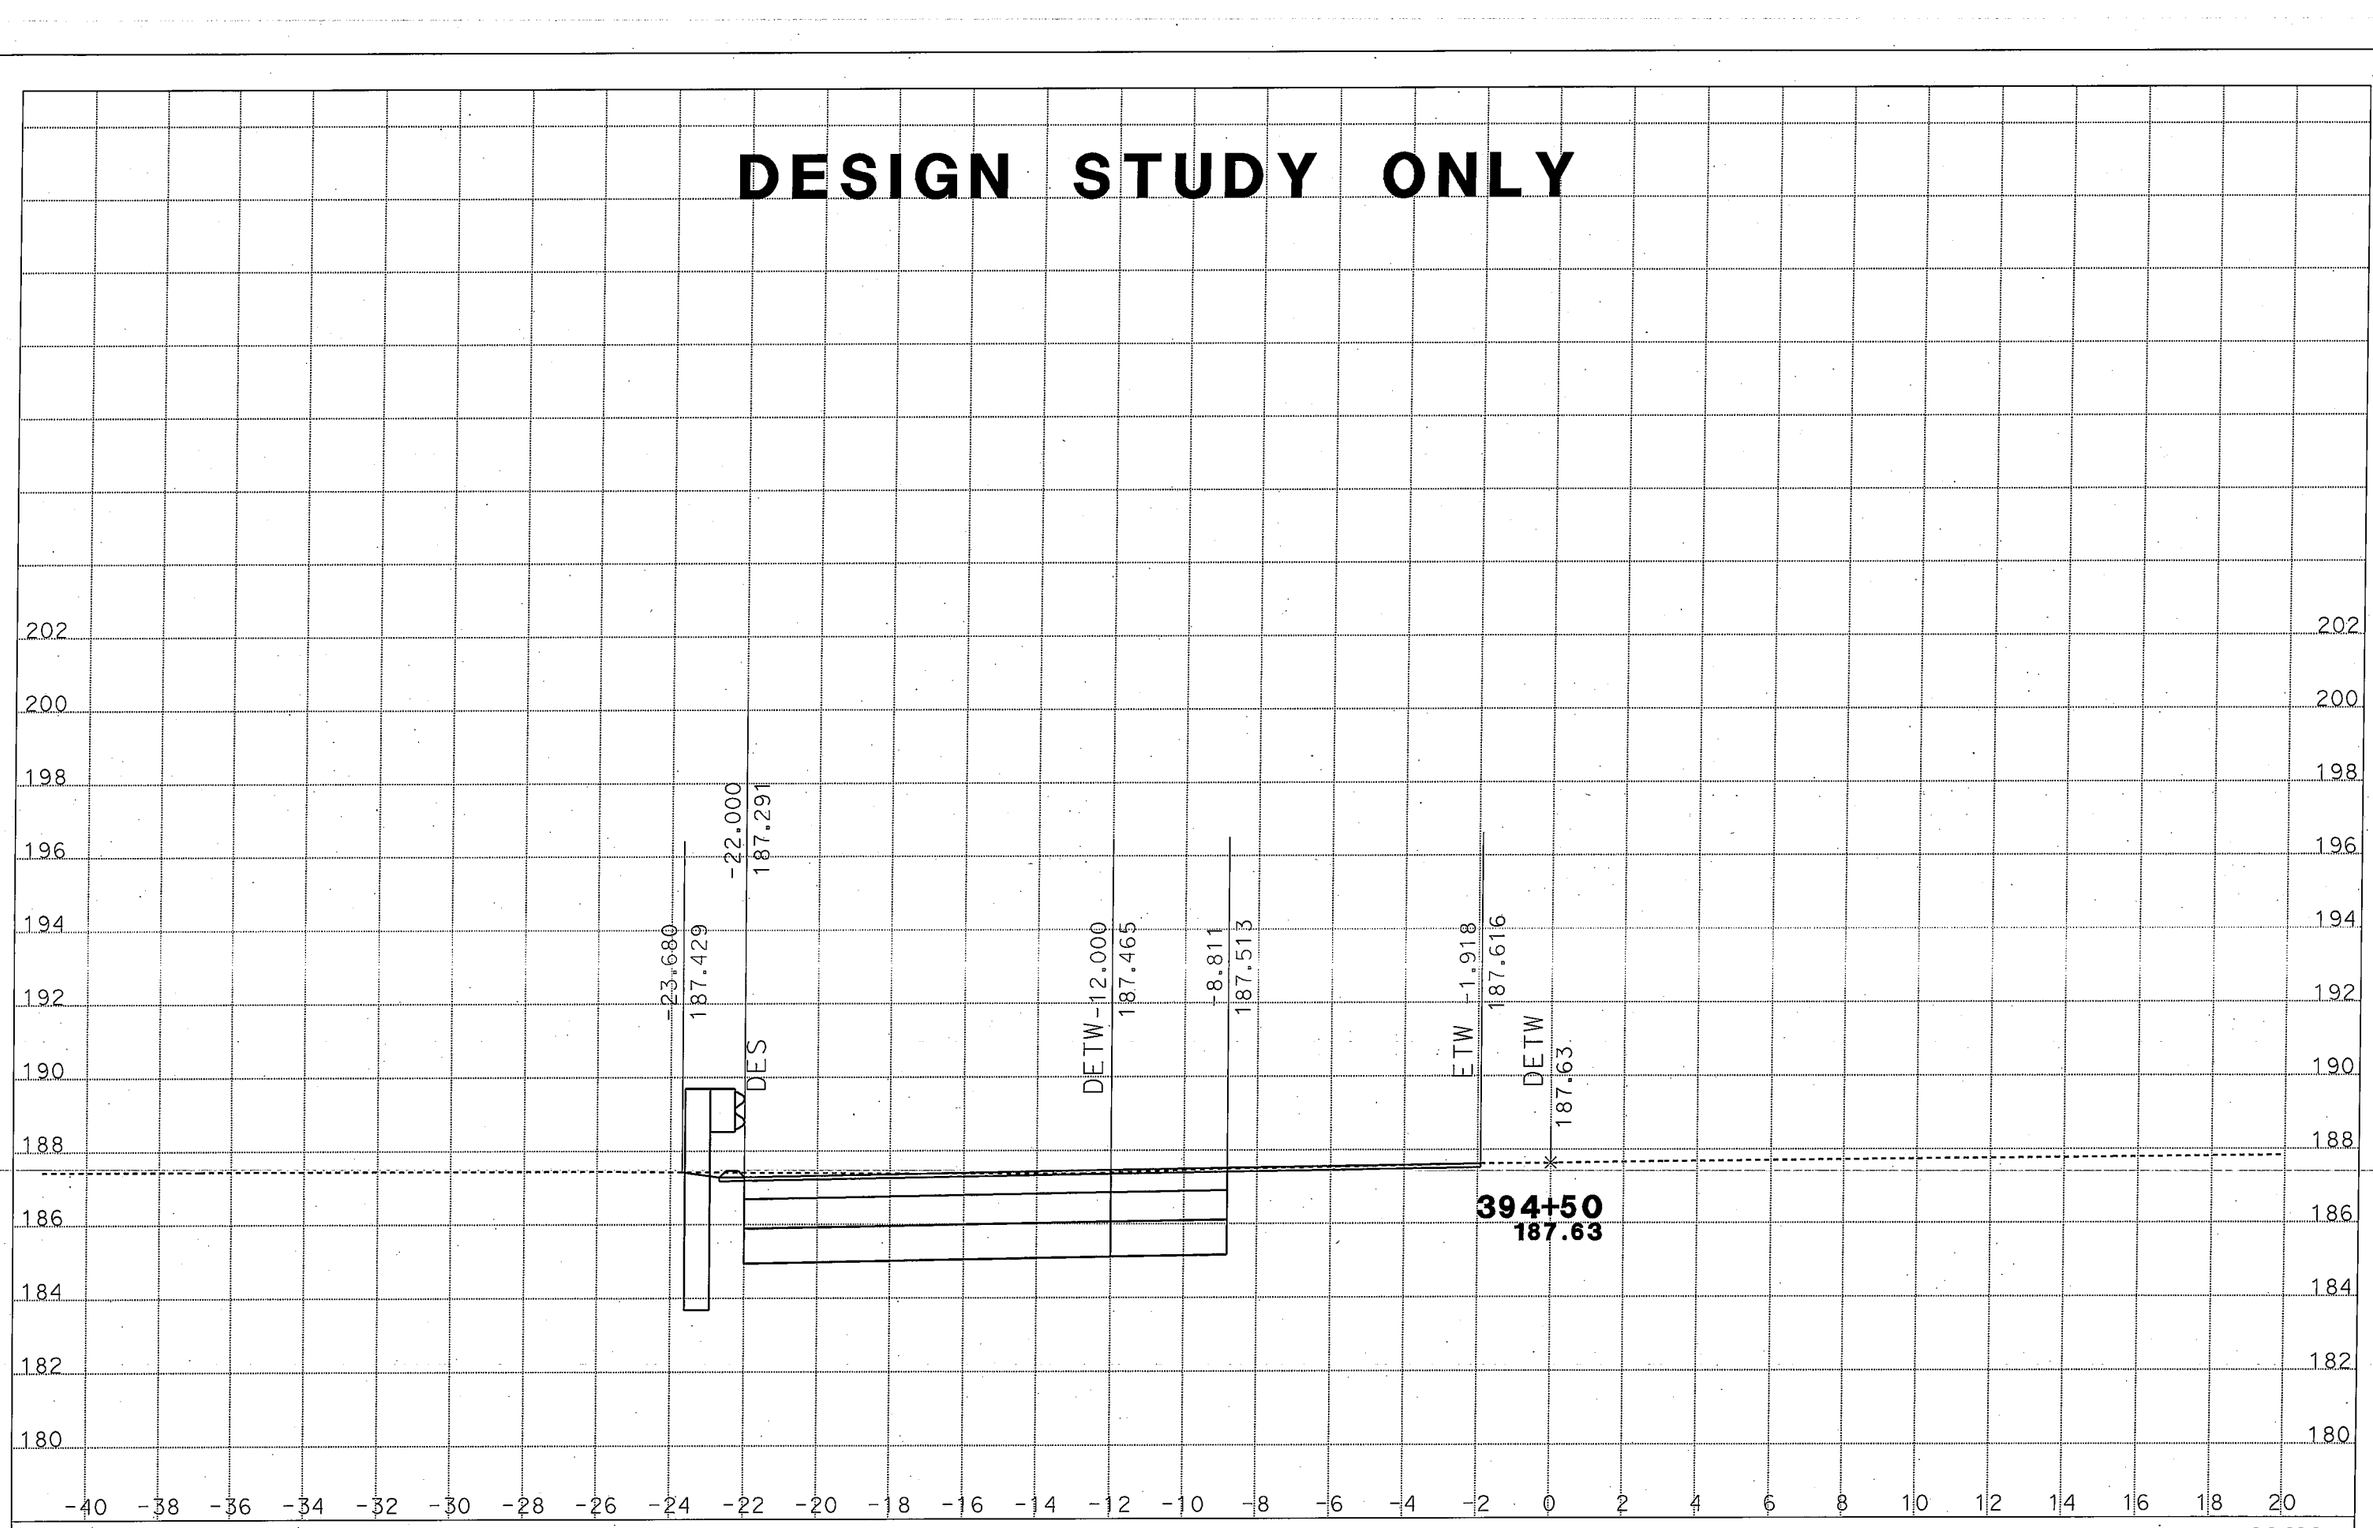

DATE: 9/13/2011
KC Project: 09161 File: D:[61\ho4f.ear

SCALE: 1" = 2' Horiz.
1" = 2' Vert.

All Dimensions are US Survey Feet

ALN1
CROSS SECTIONS
SHEET 32 OF XXX

DESIGN STUDY ONLY

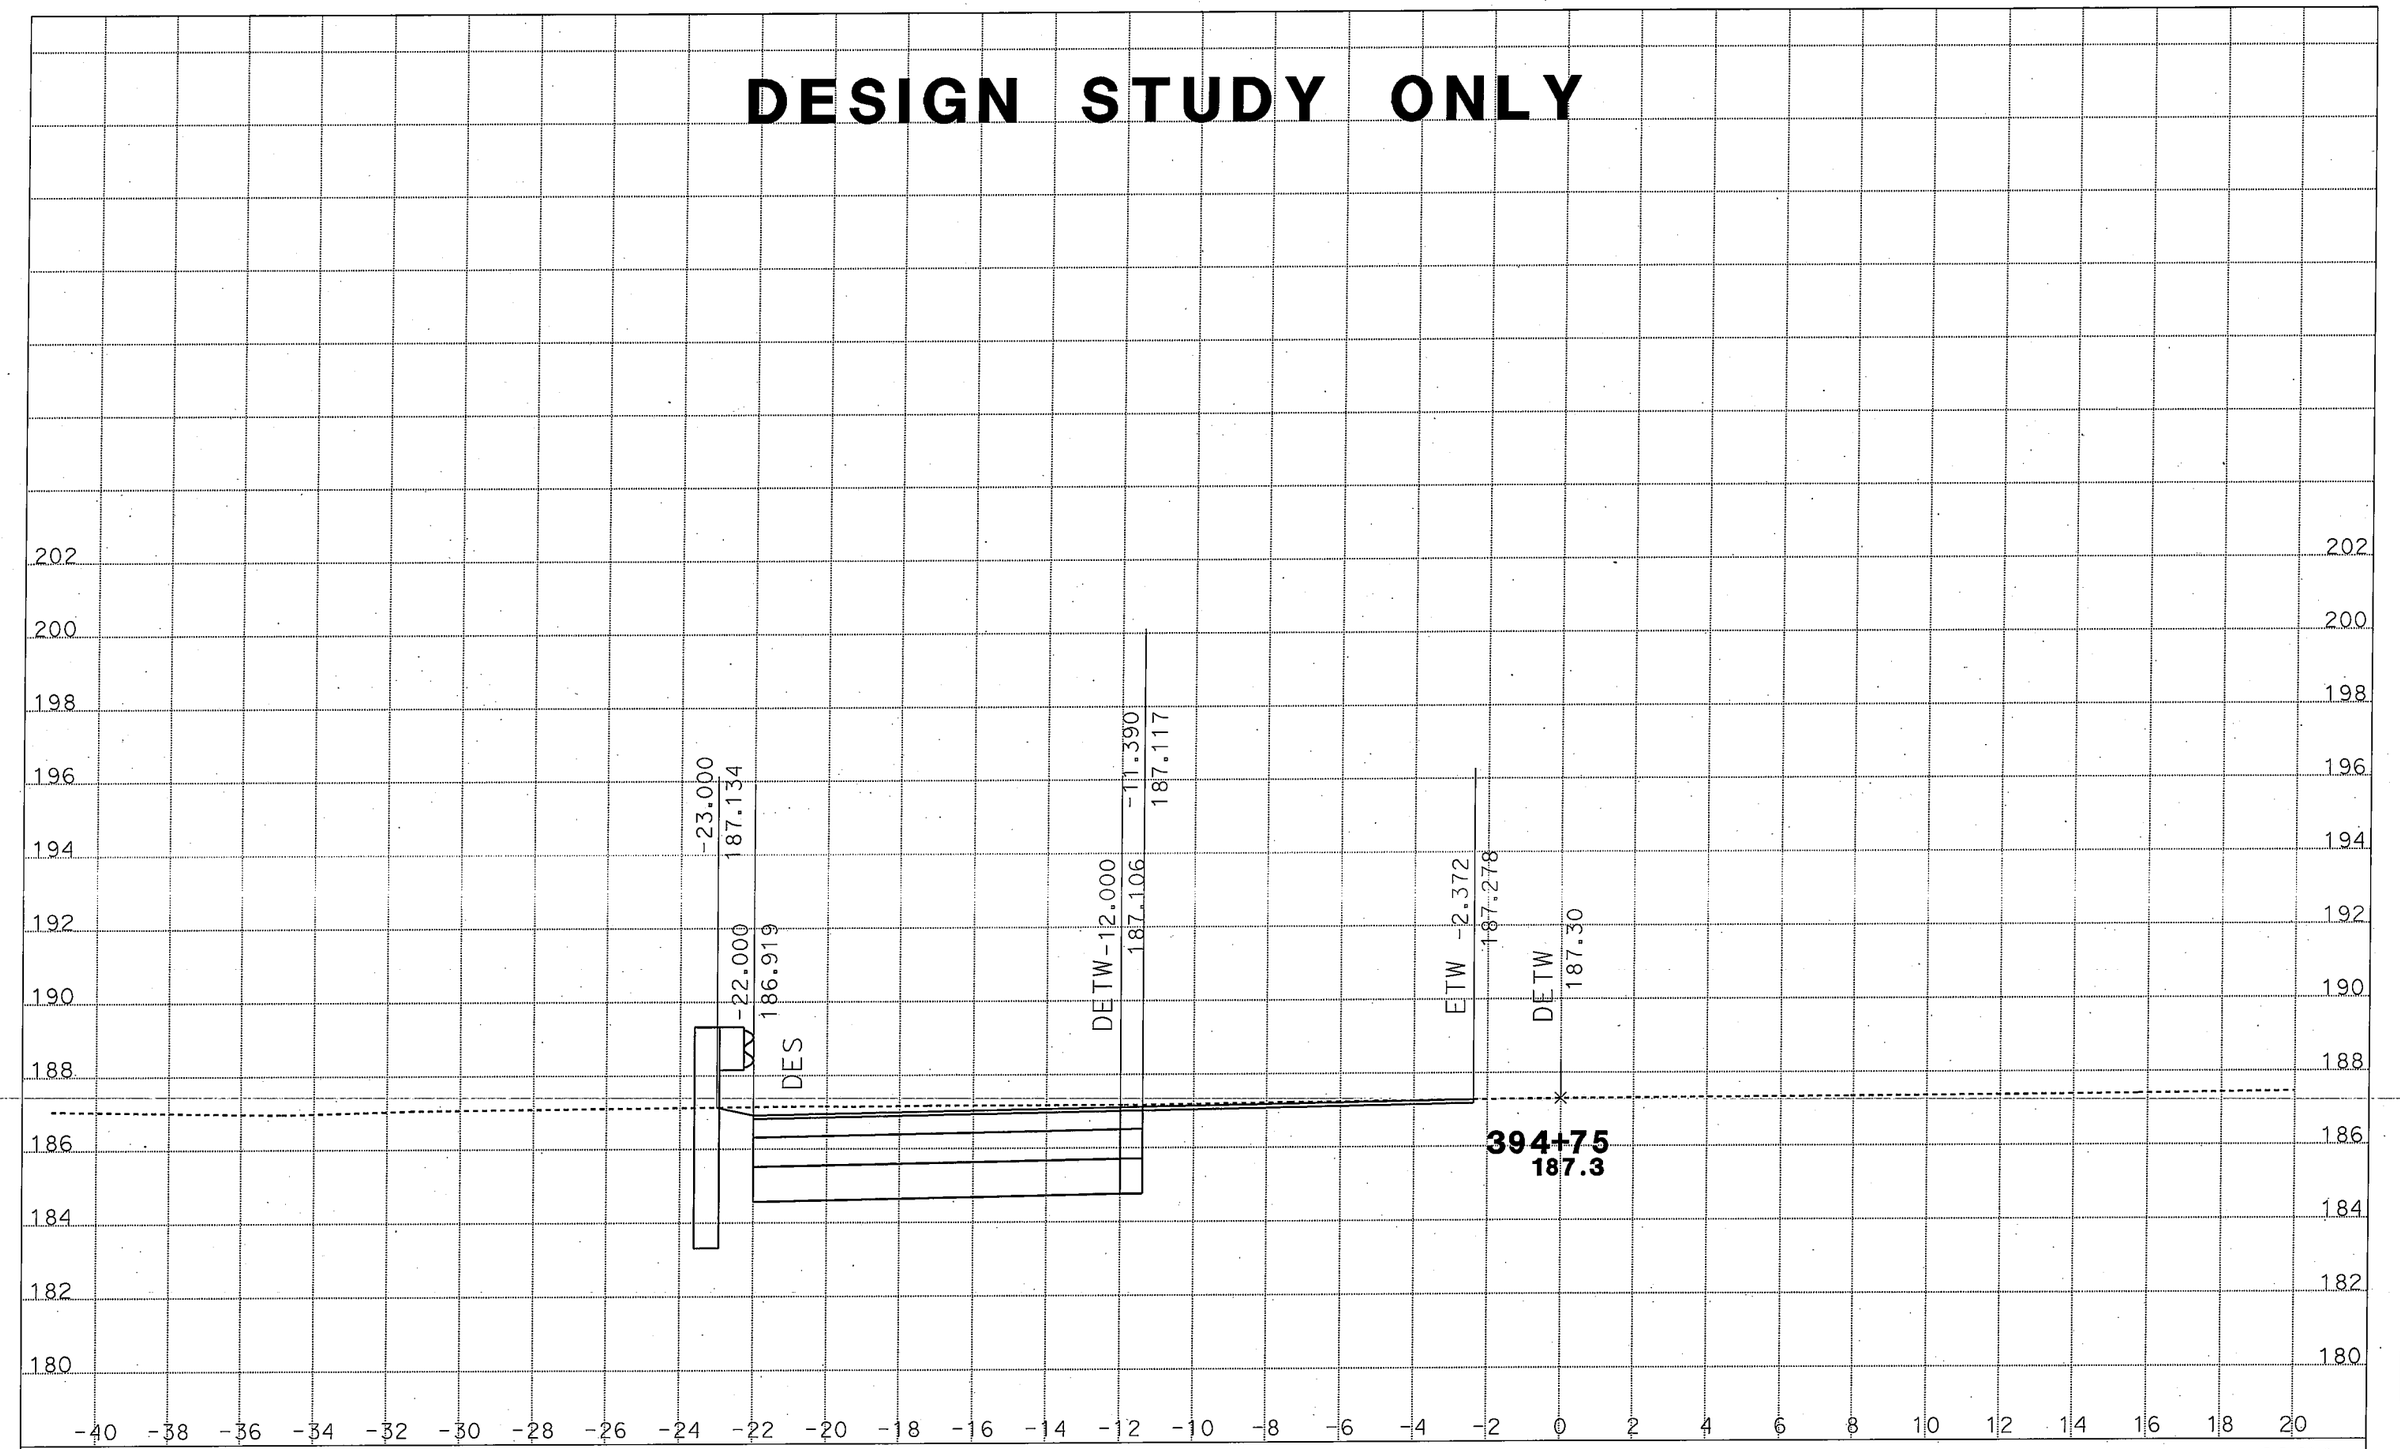

DATE: 9/13/2011
KC Project: 09161 File: D:[61\ho4f.ear

SCALE: 1" = 2' Horiz.
1" = 2' Vert.

All Dimensions are US Survey Feet

ALN1
CROSS SECTIONS
SHEET 33 OF XXX

DESIGN STUDY ONLY

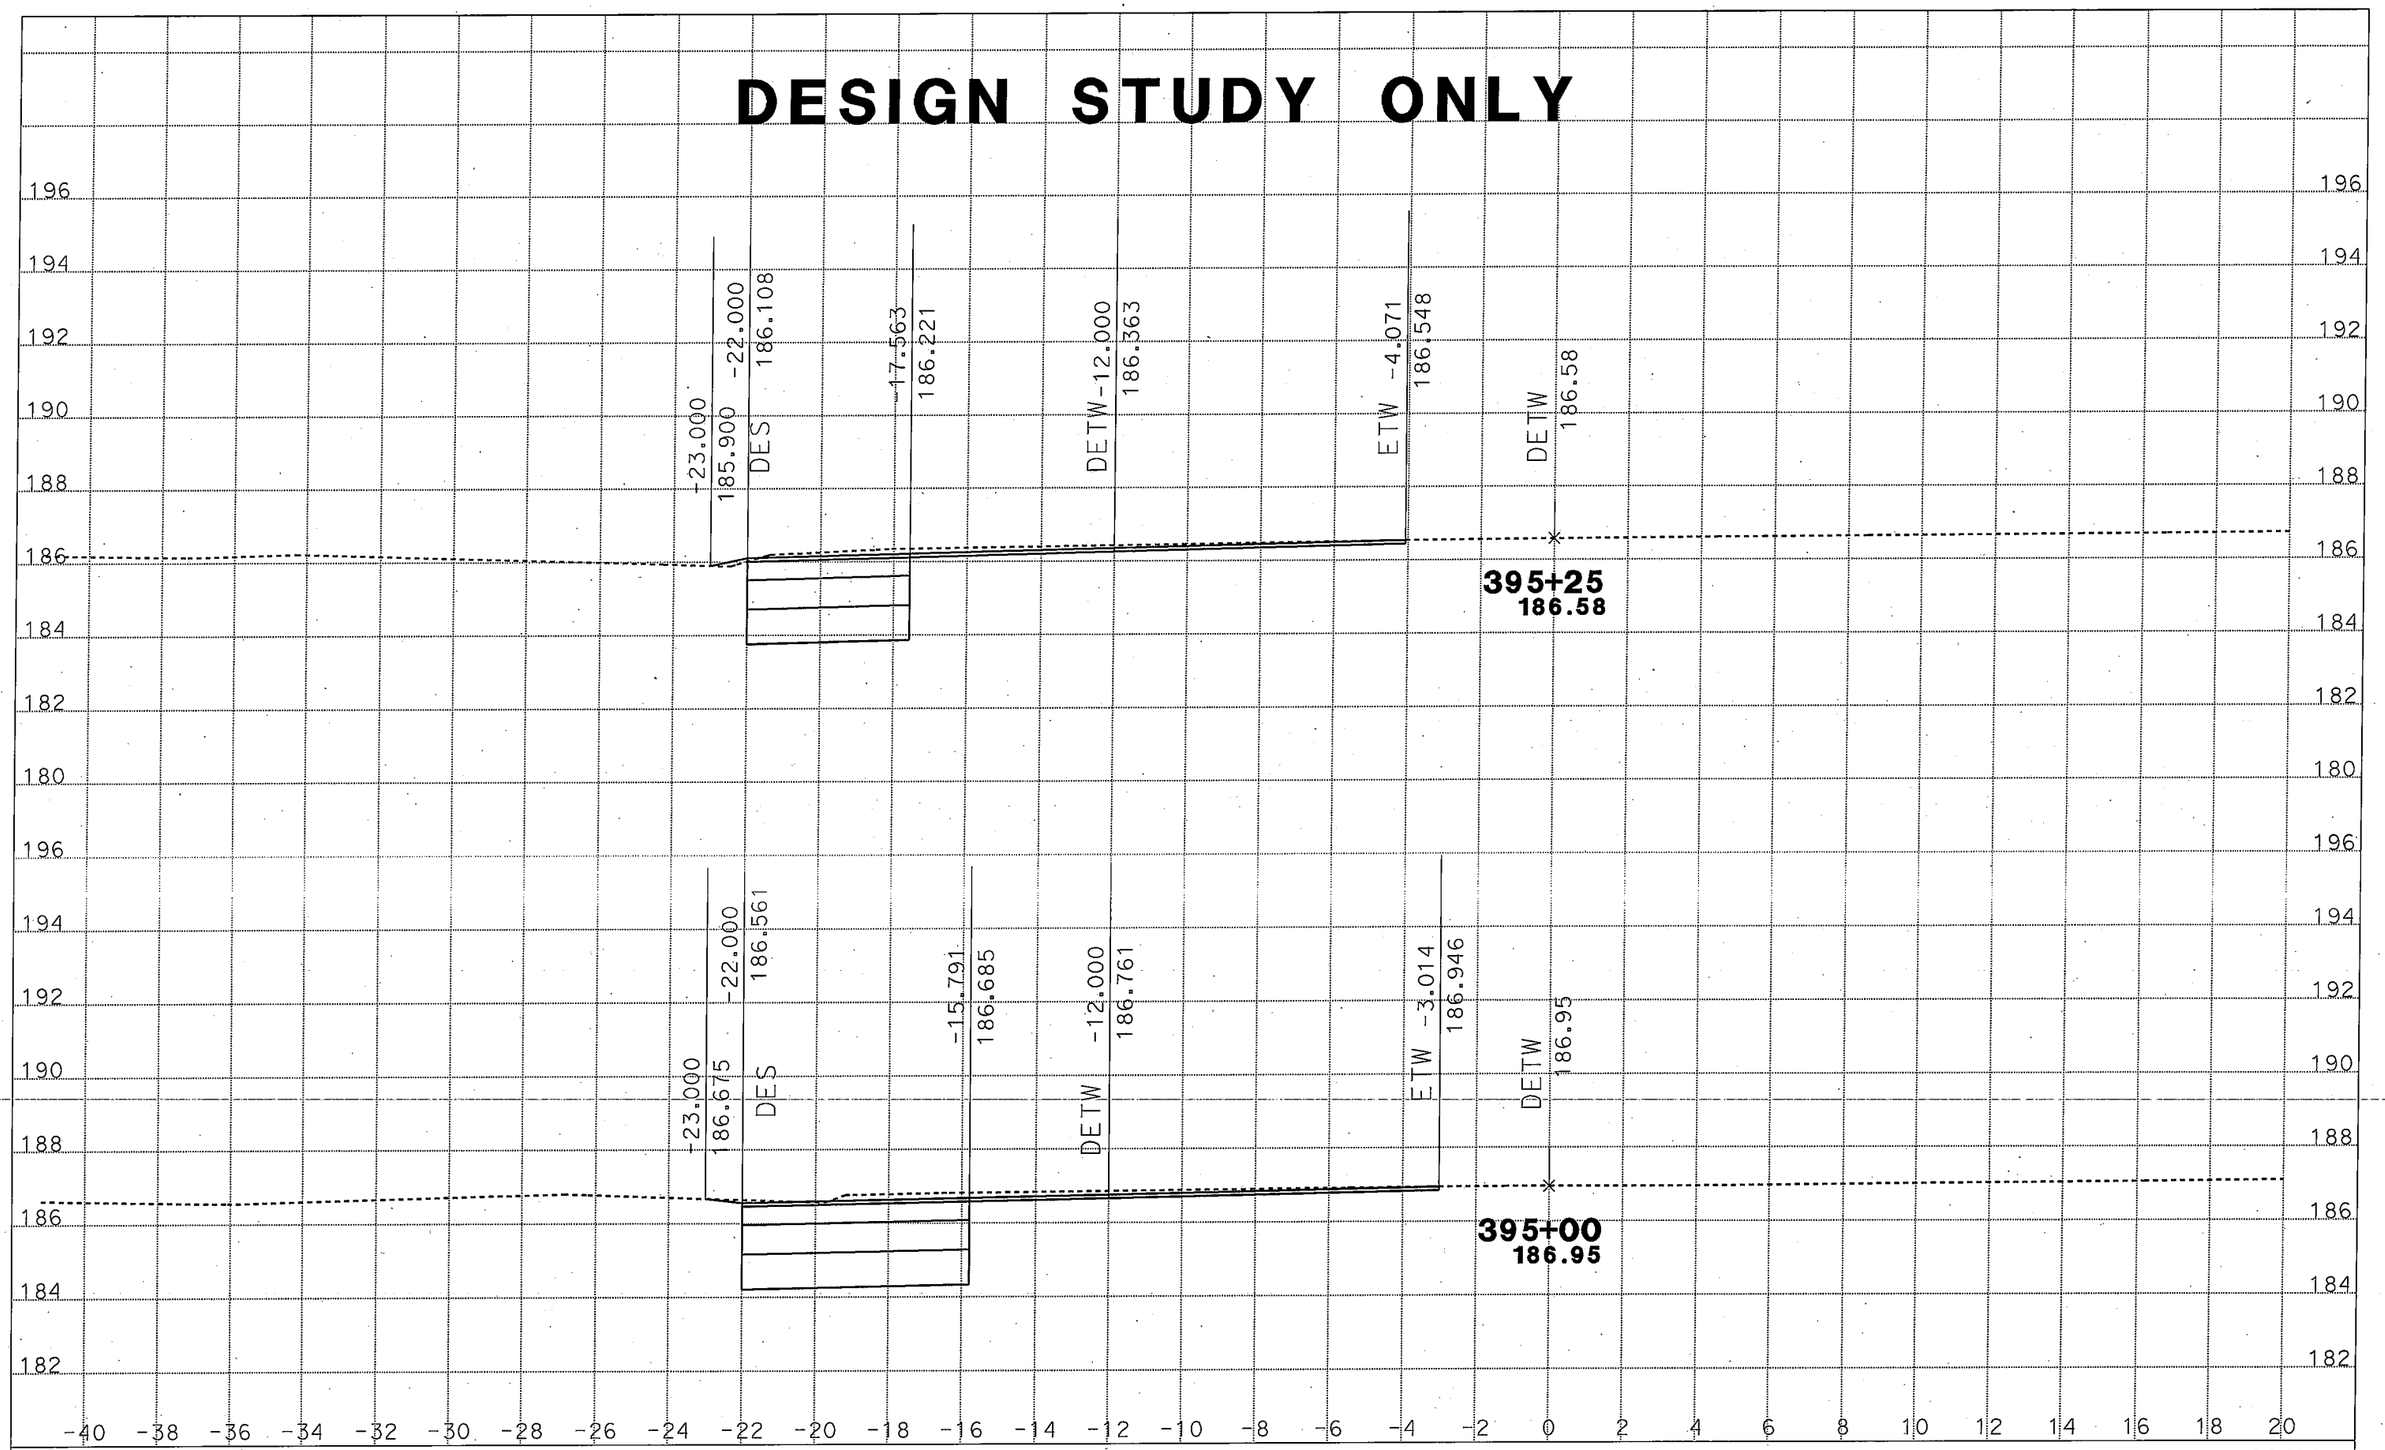

DATE: 9/13/2011
KC Project: 09161 File: D:[61\ho4f.ear

SCALE: 1" = 2' Horiz.
1" = 2' Vert.

All Dimensions are US Survey Feet

ALN1
CROSS SECTIONS
SHEET 34 OF XXX

DESIGN STUDY ONLY

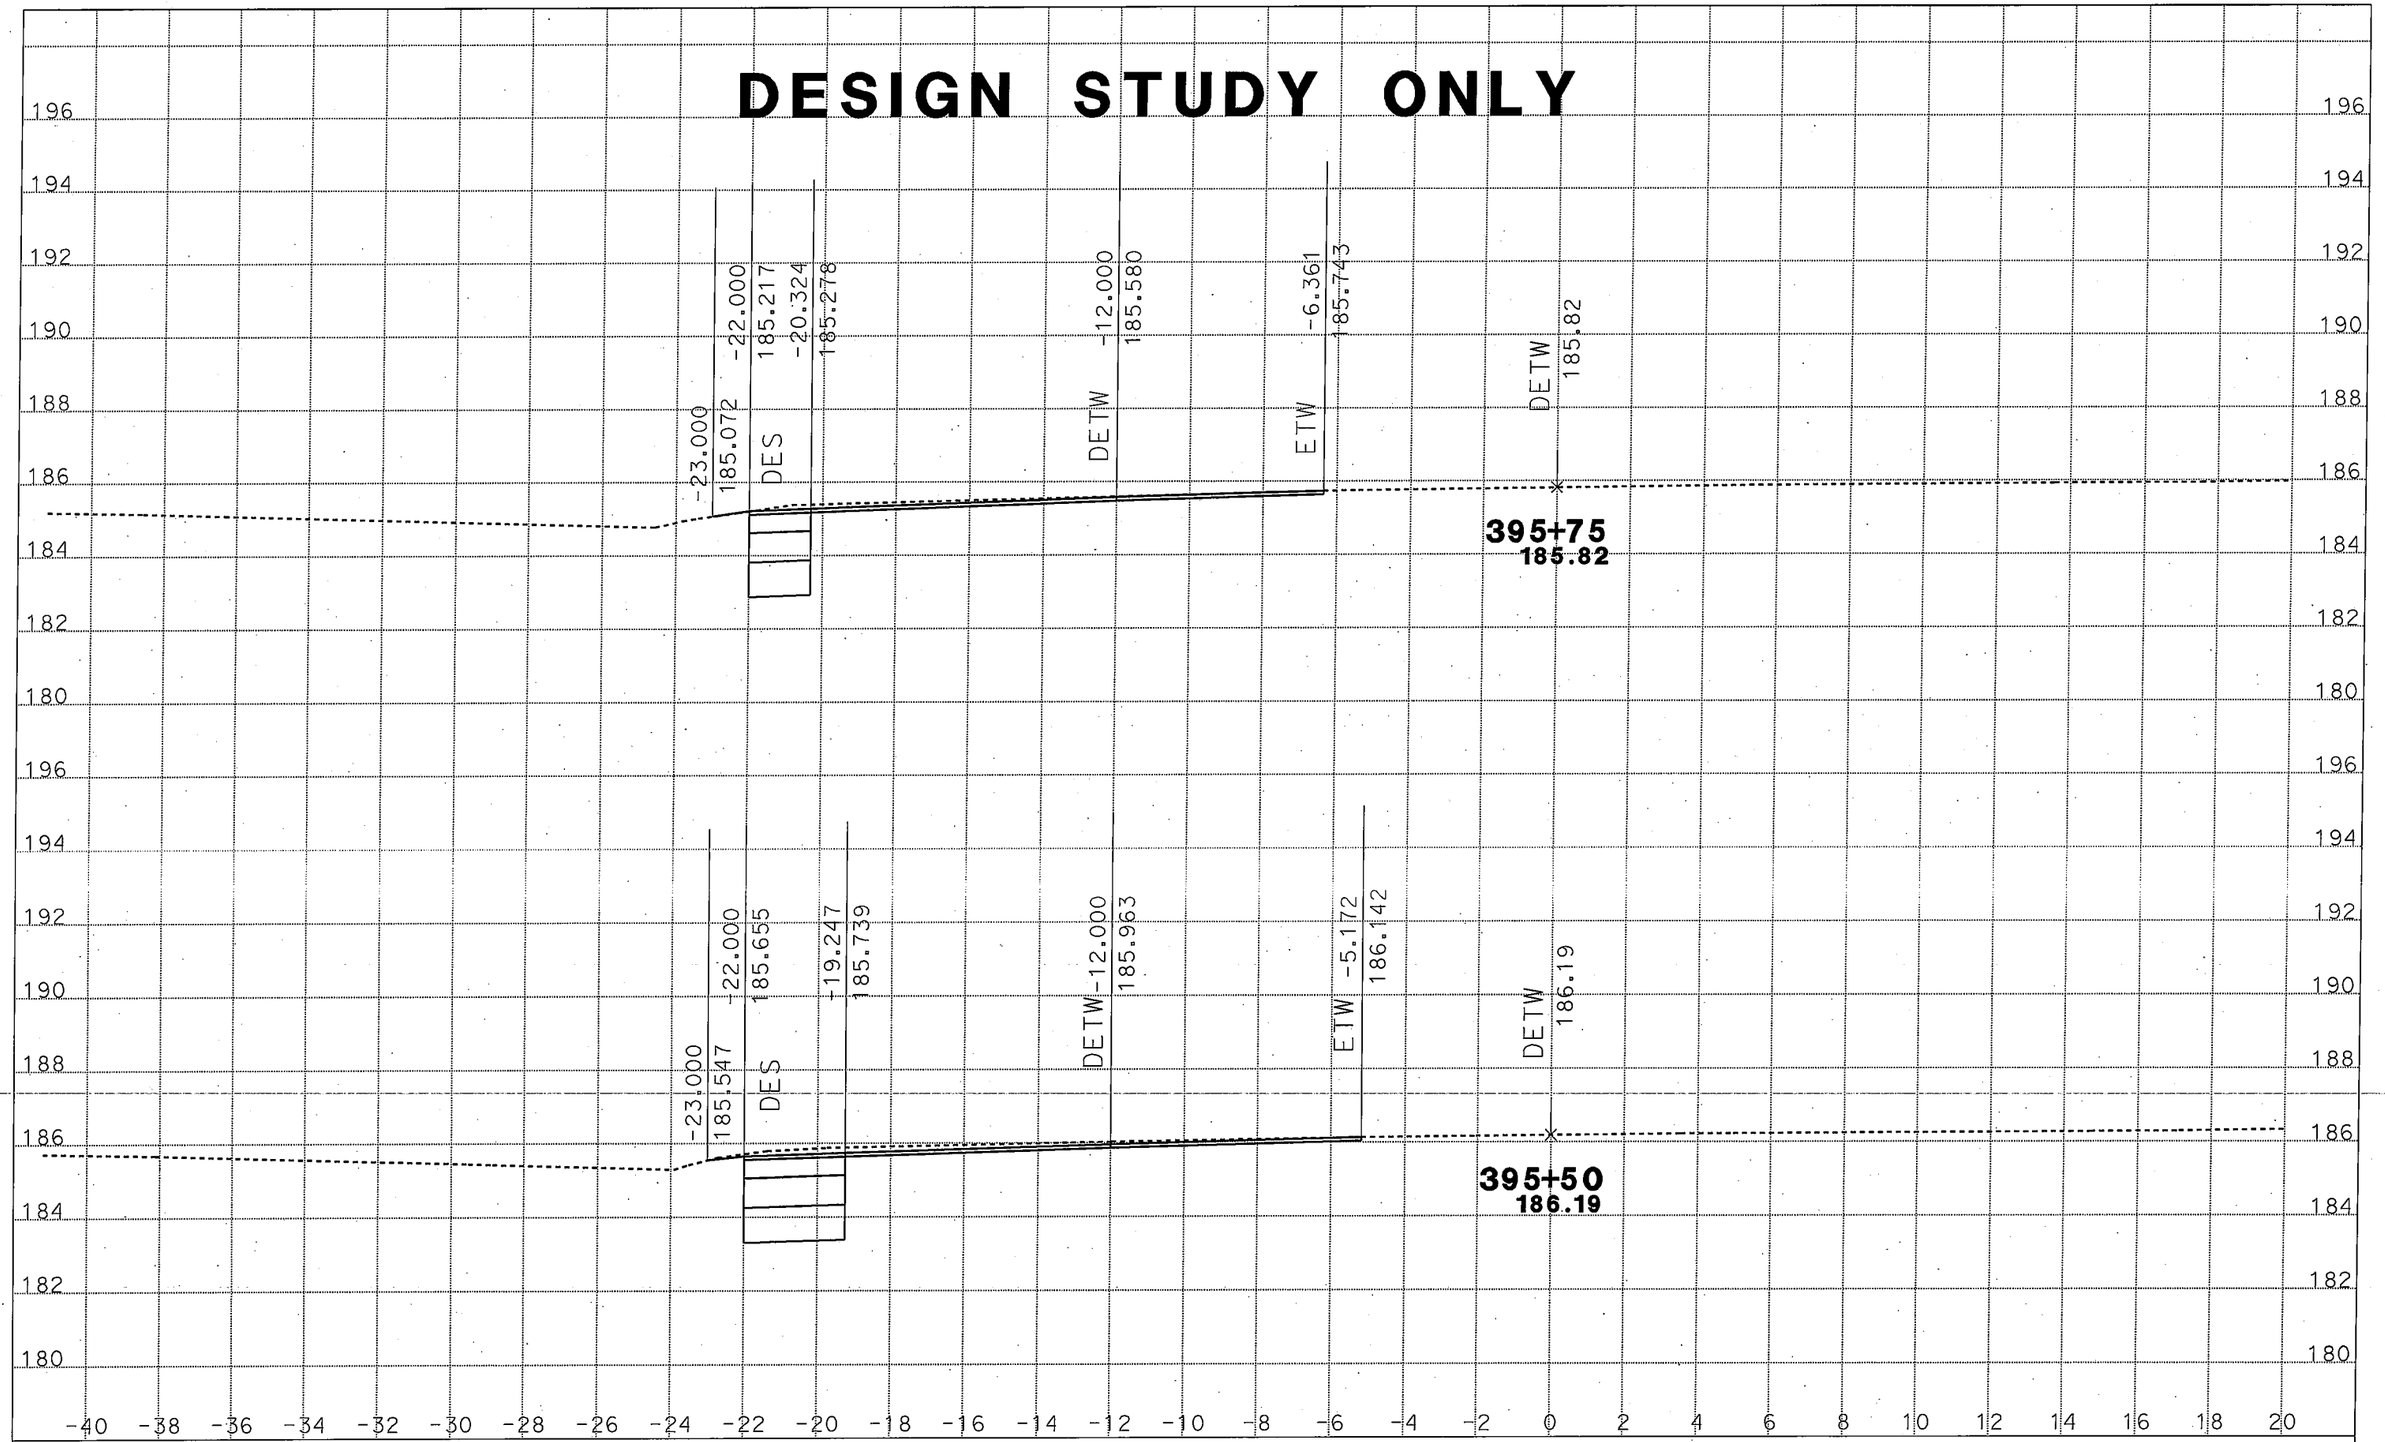

DATE: 9/13/2011
KC Project: 09161 File: D:[61\ho4f.ear

SCALE: 1" = 2' Horiz.
1" = 2' Vert.

All Dimensions are US Survey Feet

ALN1
CROSS SECTIONS
SHEET 35 OF XXX

DESIGN STUDY ONLY

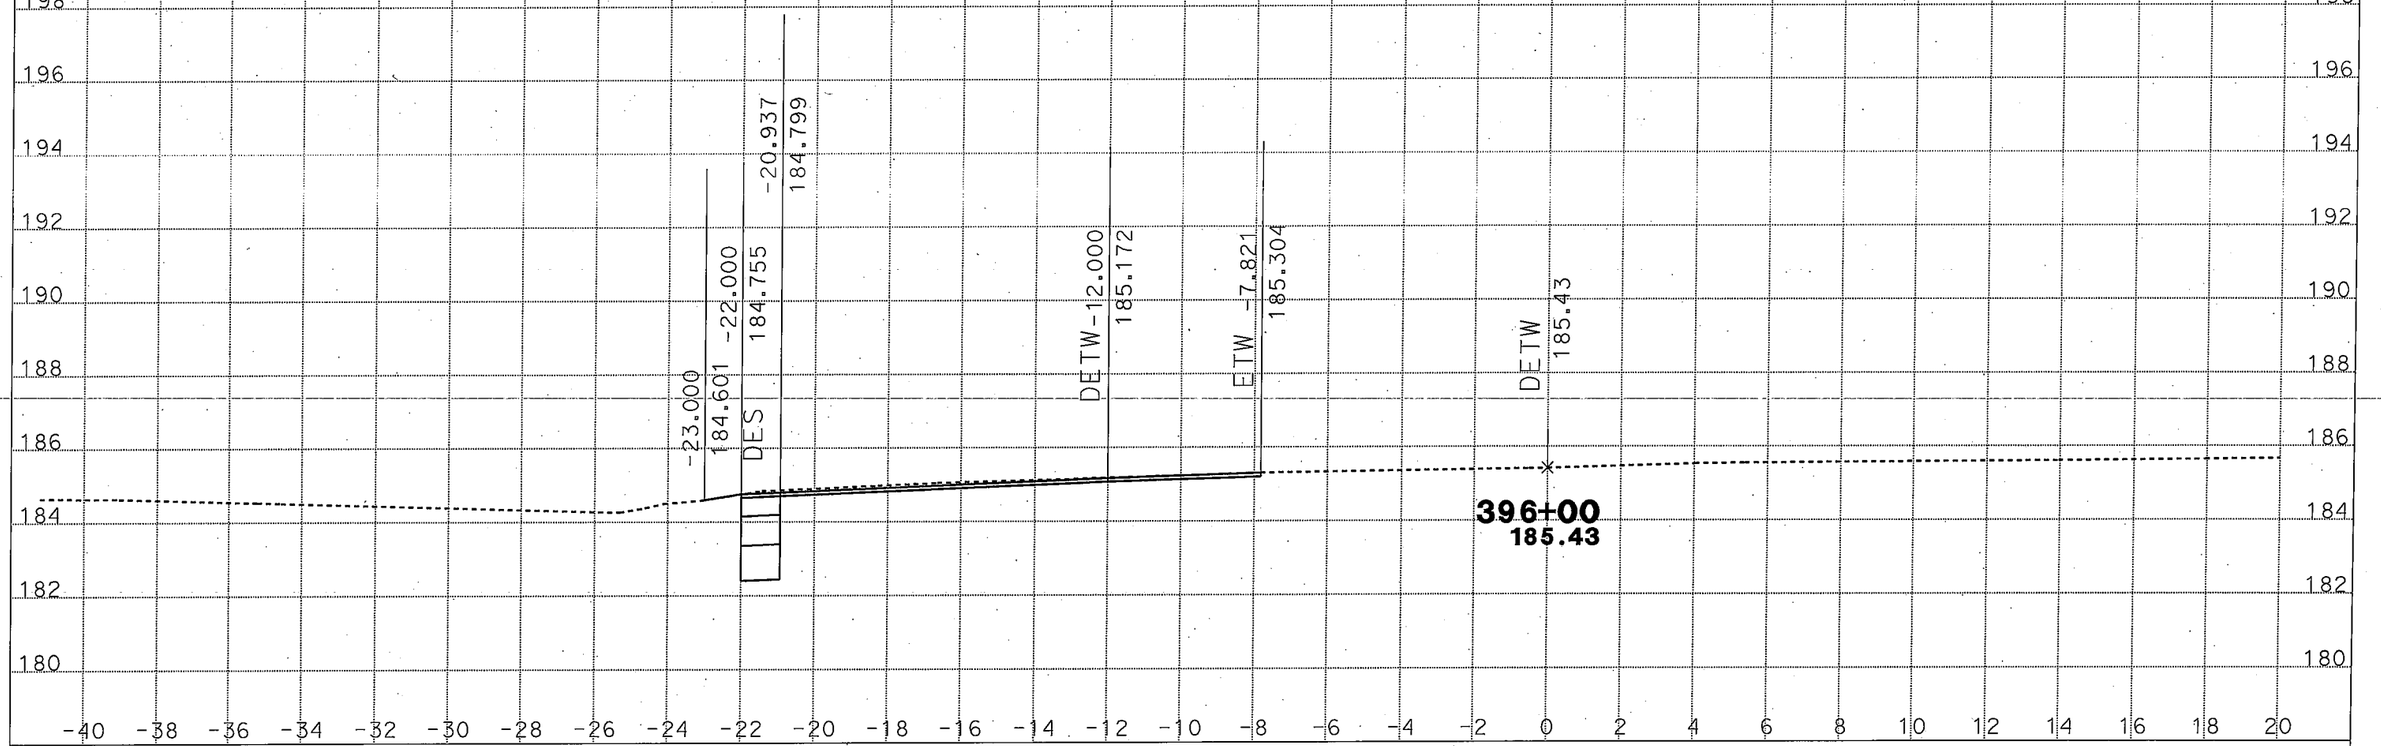

DATE: 9/13/2011
KC Project: 09161 File: D:[61\ho4f.ear

SCALE: 1" = 2' Horiz.
1" = 2' Vert.

All Dimensions are US Survey Feet

ALN1
CROSS SECTIONS
SHEET 36 OF XXX