DESIGN STUDY ONLY

All Dimensions are U.S. Survey Feet

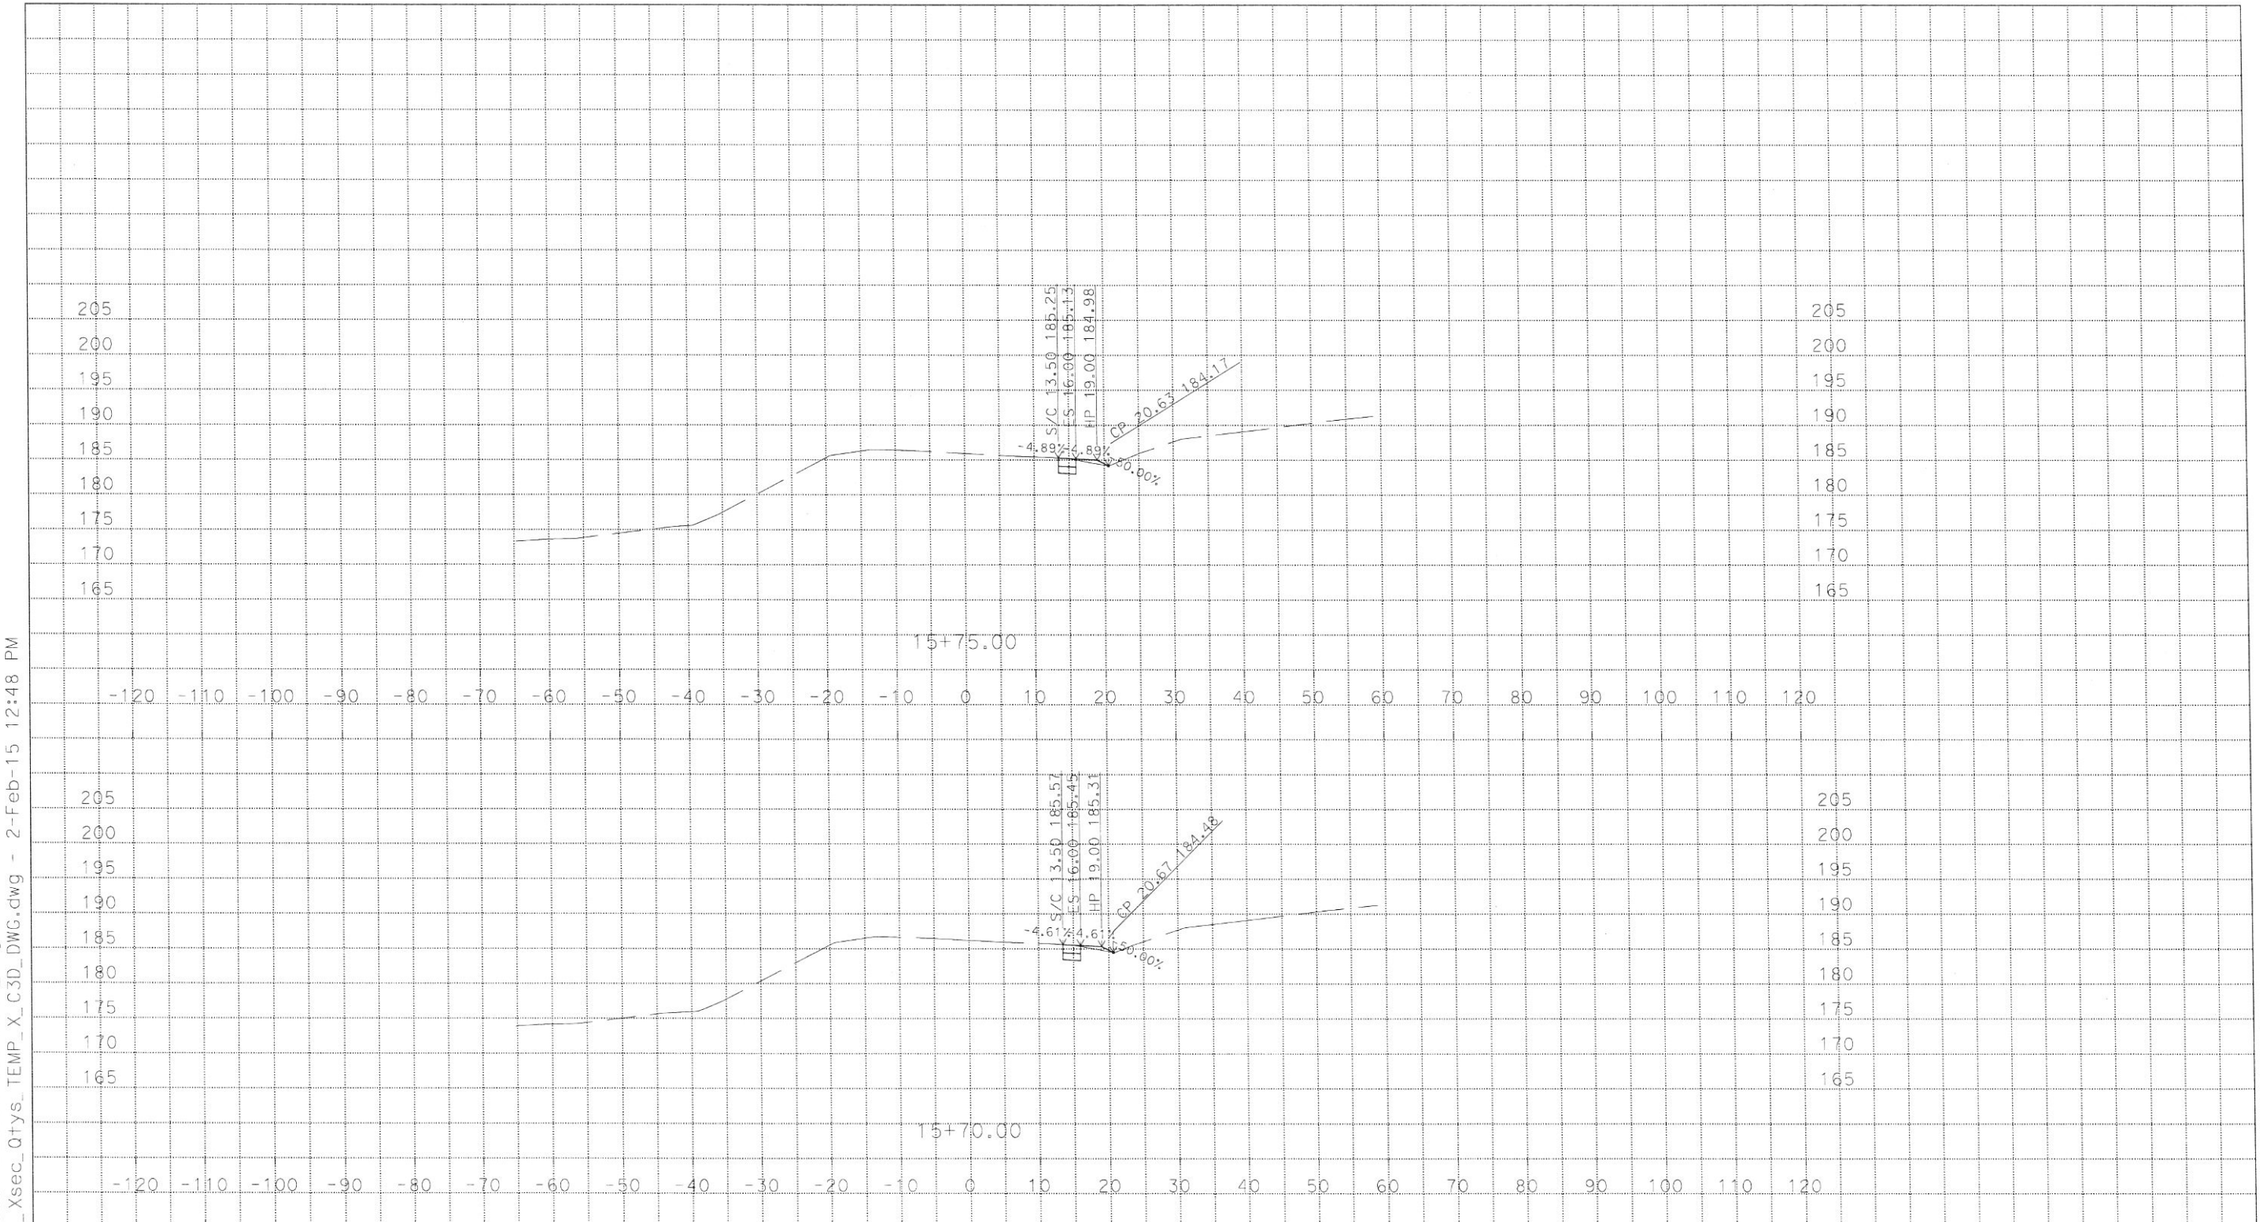

U:\Data1\1SS37\DESIGN\C3D\XSec_Qtys\14071_ALN1_Xsec_Qtys_TEMP_X_C3D_DWG.dwg - 2-Feb-15 12:48 PM

PLOTTED DATE: 02-FEB-2015

SCALE: 1"=10' Horiz.
1"=10' Vert.

CREATED BY: s129735

CONTRACT: 1SS374

DIST/CO/RTE/PM: 04/SONOMA/121/10.2

PROJECT ID: 0412000618

14071_ALN1
CROSS SECTIONS
1 OF 24

DESIGN STUDY ONLY

All Dimensions are U.S. Survey Feet

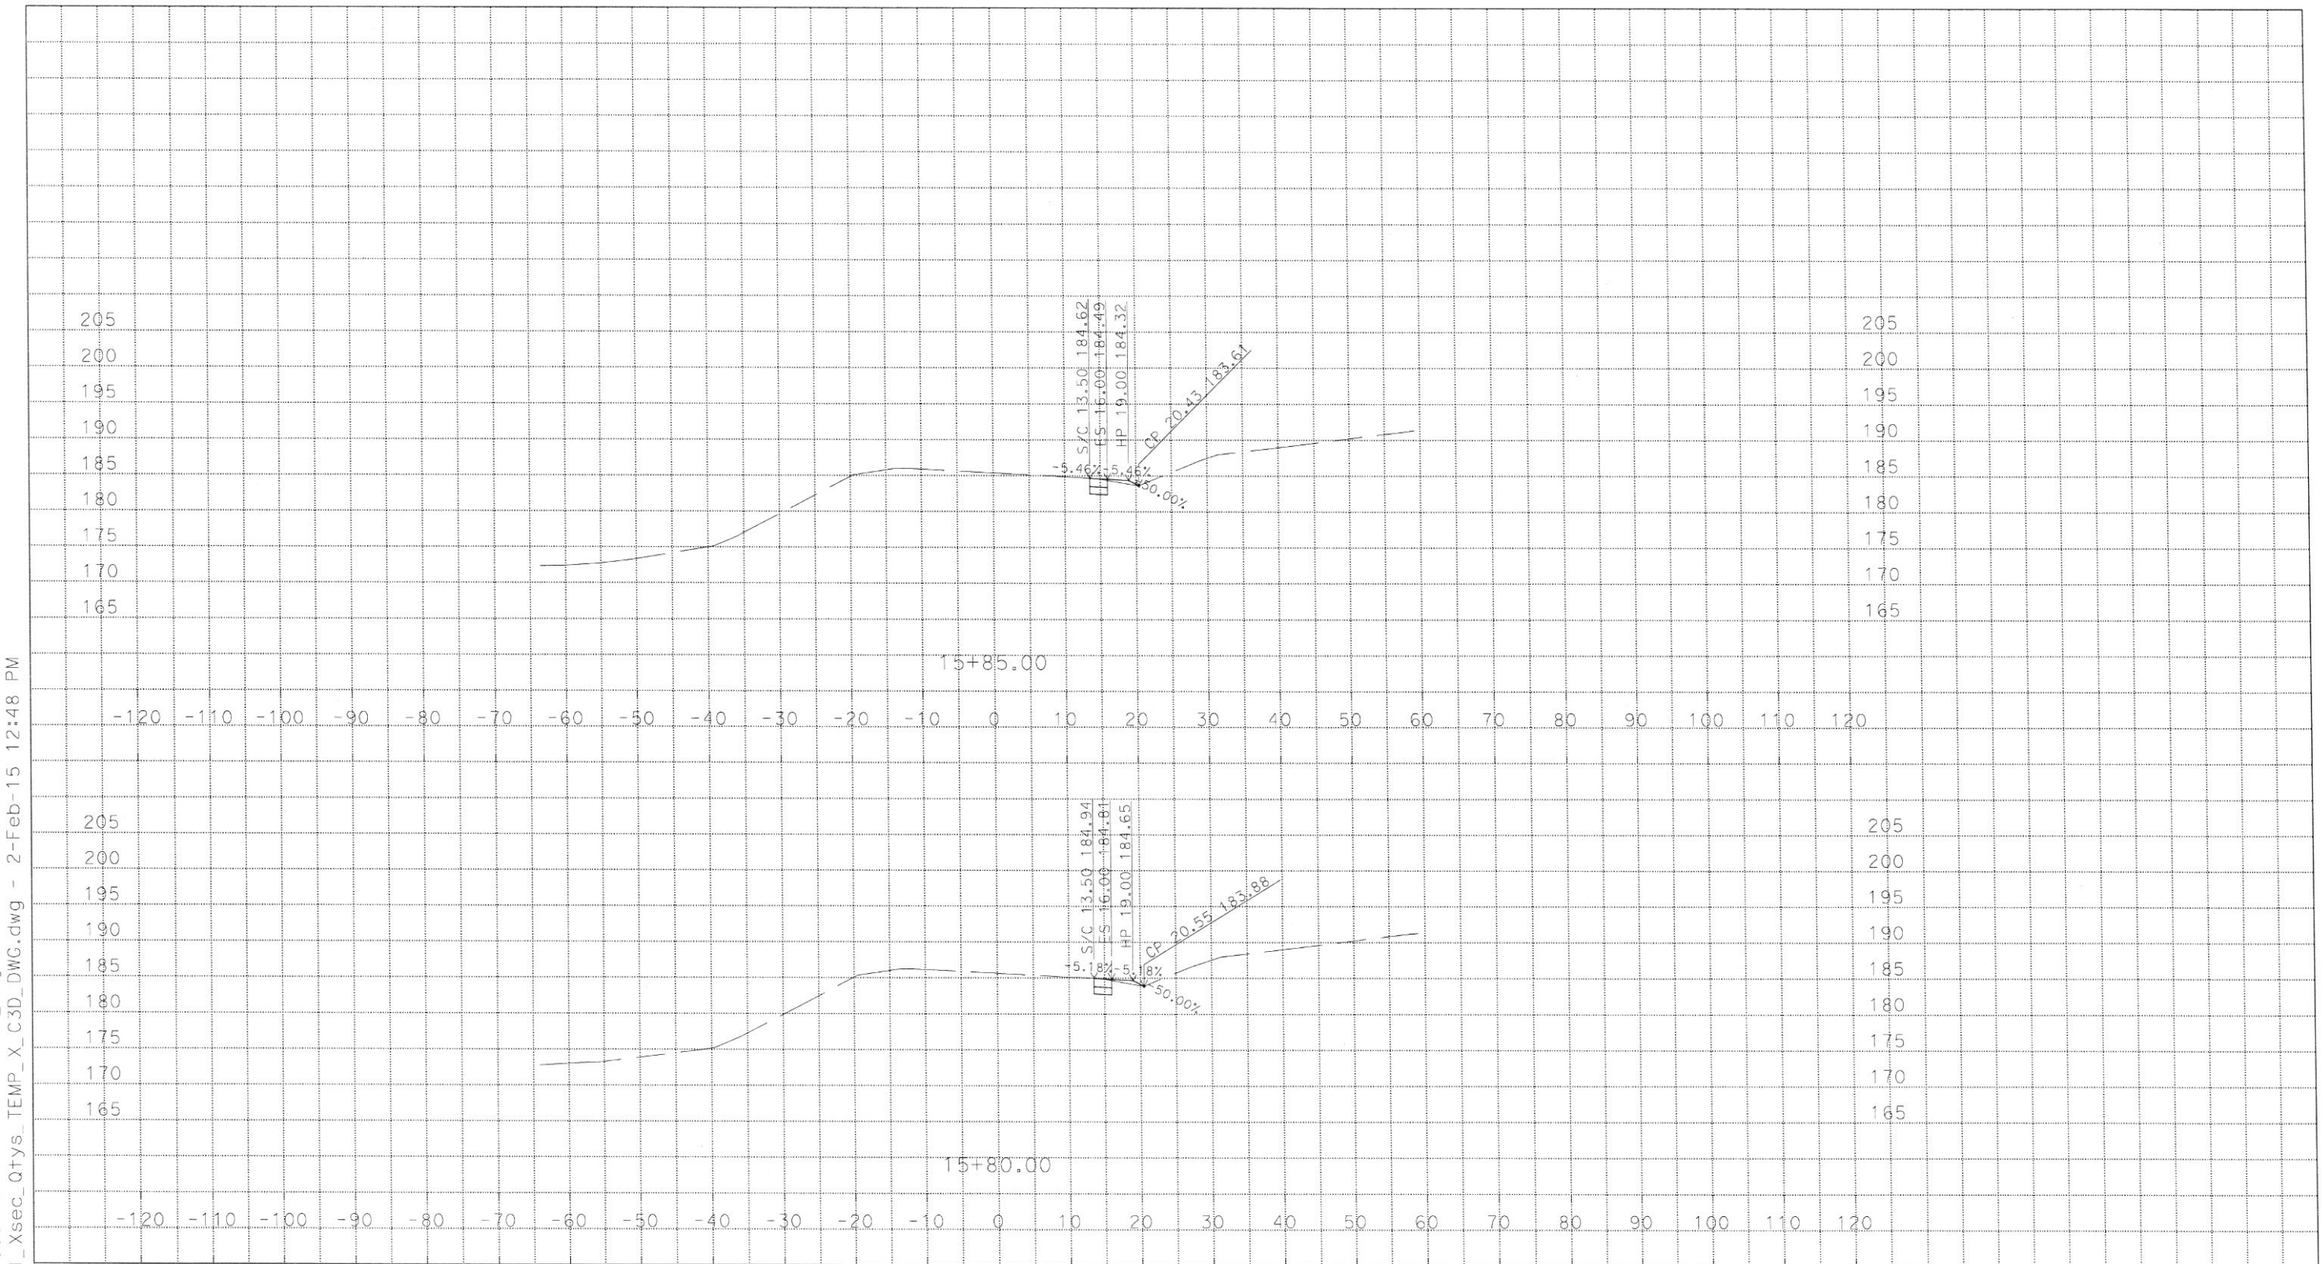

U:\Data1\1SS37\DESIGN\C3D\XSec_Qtys
14071_ALN1_Xsec_Qtys_TEMP_X_C3D_DWG.dwg - 2-Feb-15 12:48 PM

PLOTTED DATE: 02-FEB-2015

SCALE: 1"=10' Horiz.
1"=10' Vert.

CREATED BY: s129735

CONTRACT: 1SS374

DIST/CO/RTE/PM: 04/SONOMA/121/10.2

PROJECT ID: 0412000618

14071_ALN1
CROSS SECTIONS
2 OF 24

DESIGN STUDY ONLY

All Dimensions are U.S. Survey Feet

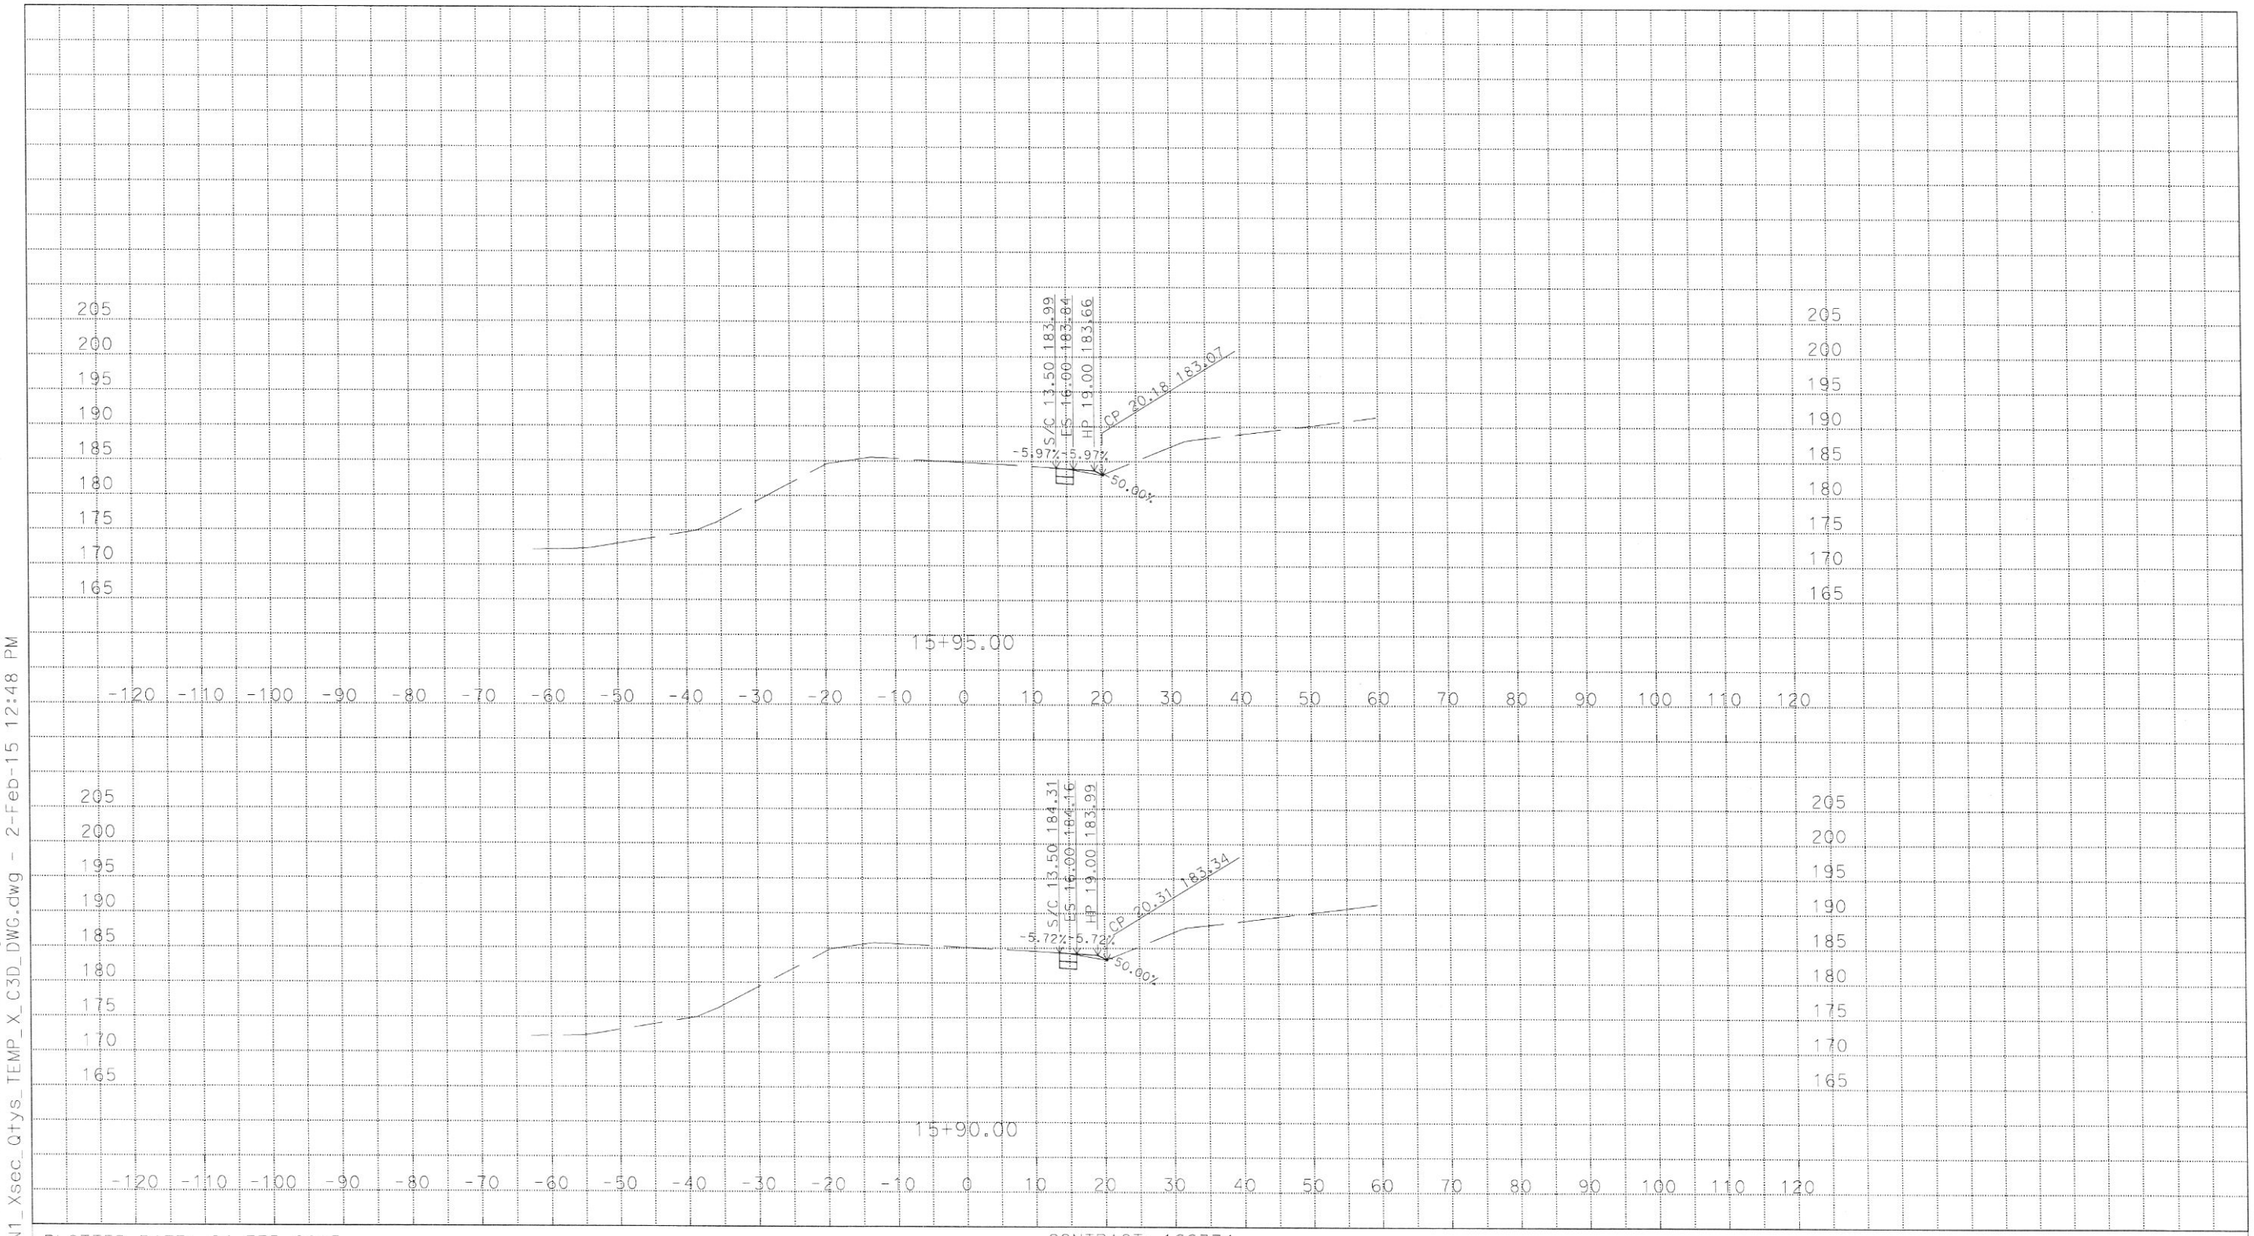

U:\Data1\1SS37\DESIGN\C3D\XSec_Qtys
14071_ALN1_Xsec_Qtys_TEMP_X_C3D_DWG.dwg - 2-Feb-15 12:48 PM

PLOTTED DATE: 04-FEB-2015

SCALE: 1"=10' Horiz.
1"=10' Vert.

CREATED BY: s129735

CONTRACT: 1SS374

DIST/CO/RTE/PM: 04/SONOMA/121/10.2

PROJECT ID: 0412000618

14071_ALN1
CROSS SECTIONS
3 OF 24

DESIGN STUDY ONLY

All Dimensions are U.S. Survey Feet

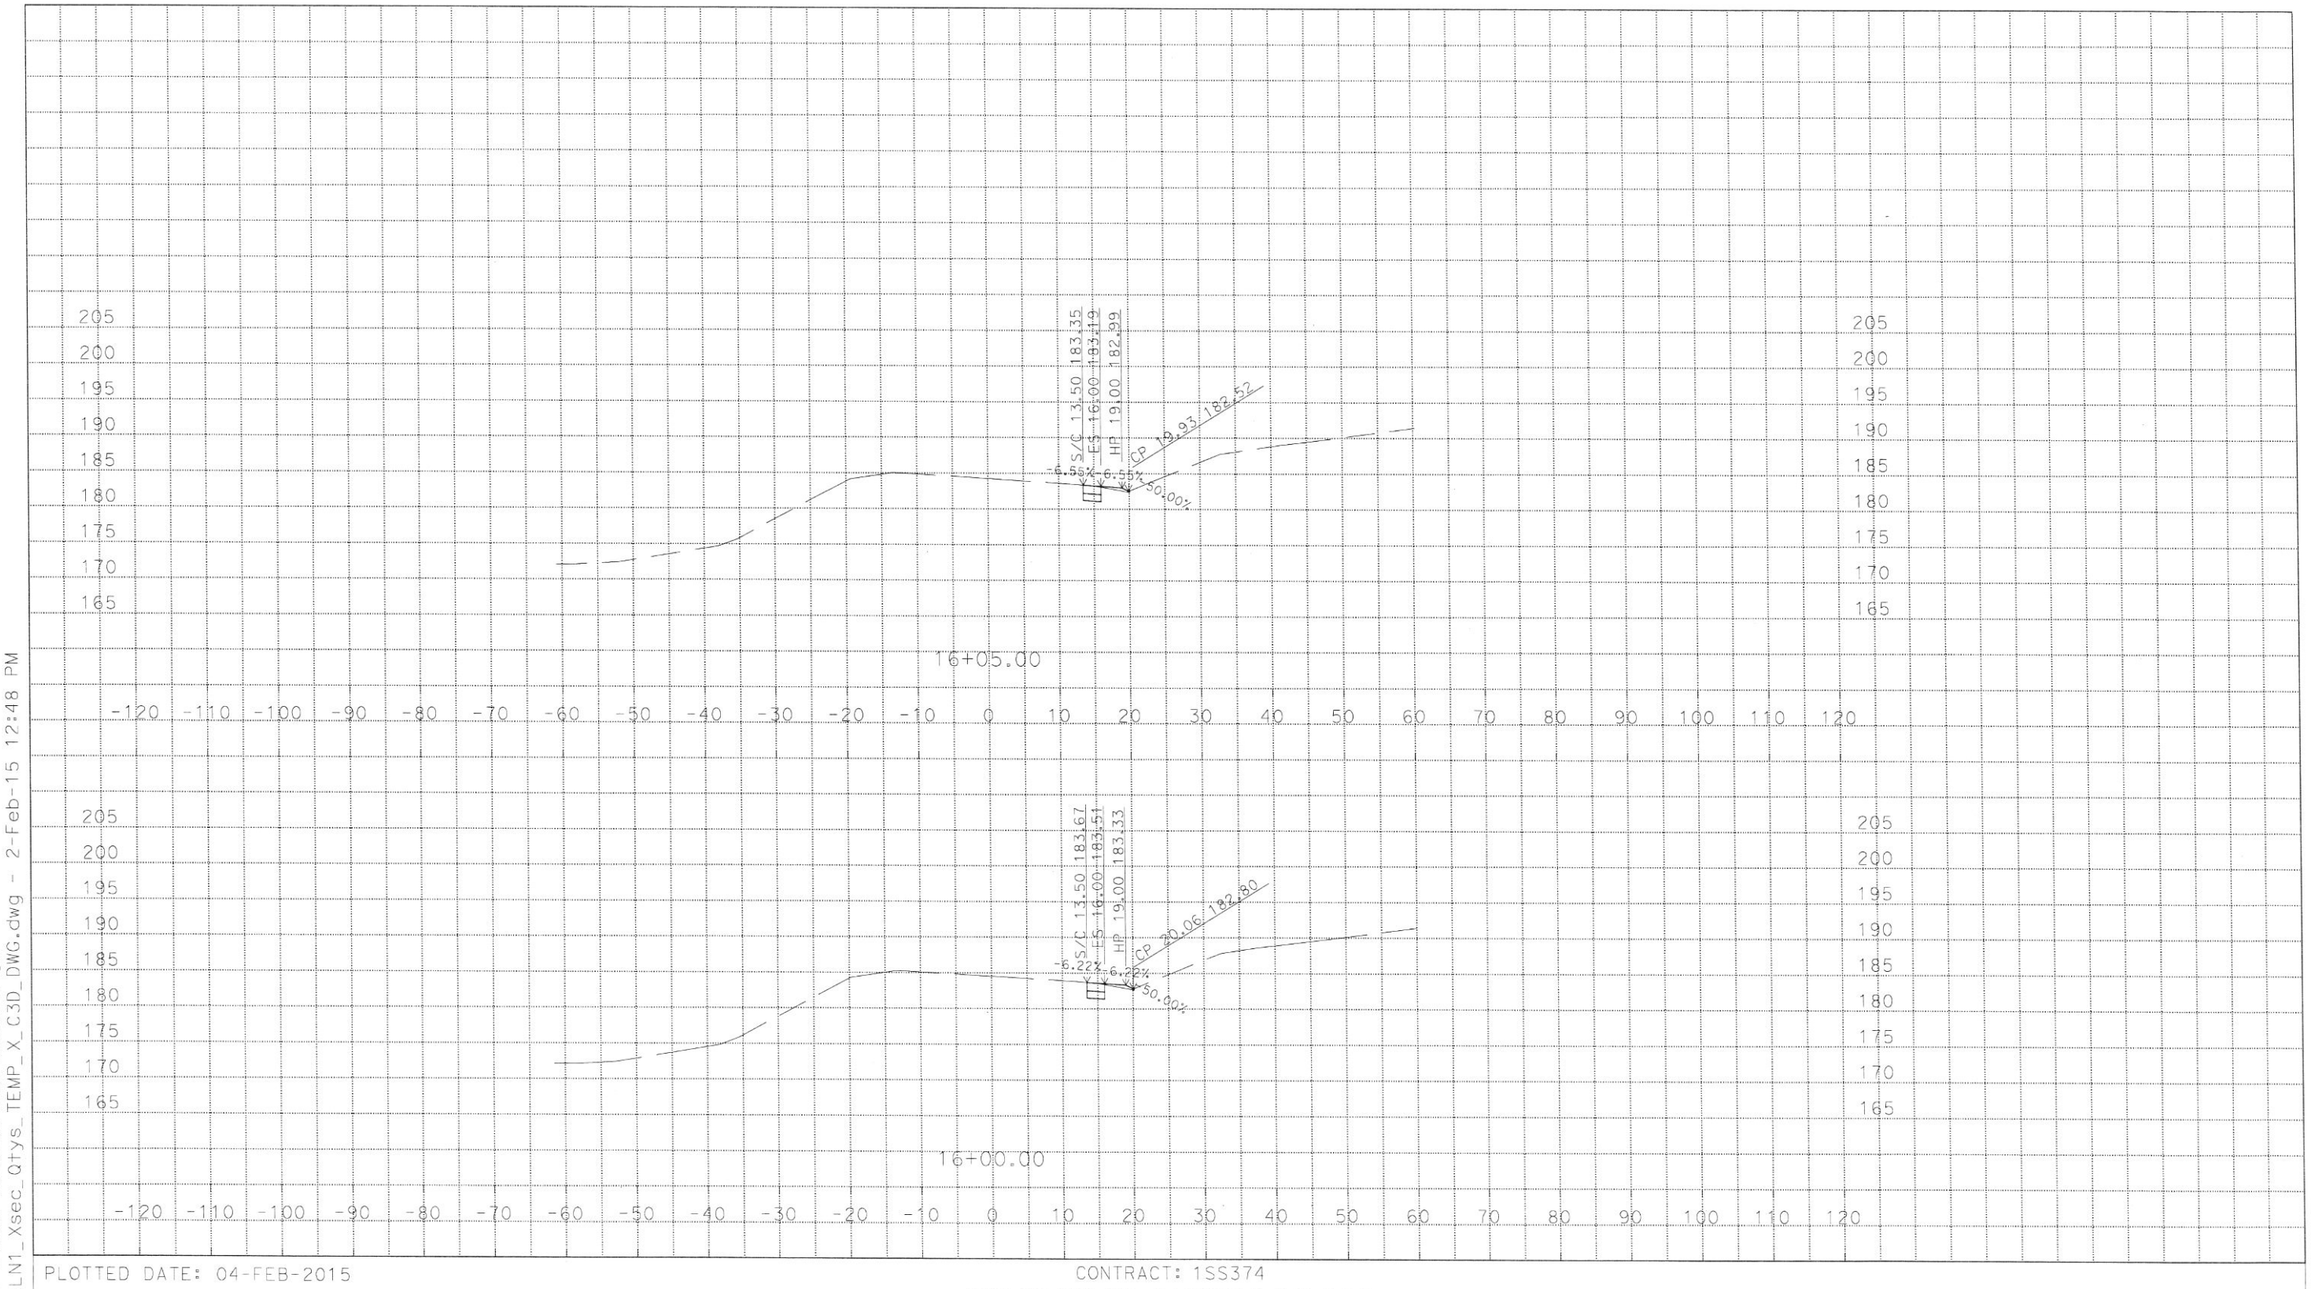

U:\Data1\1SS37\DESIGN\C3D\XSec_Qtys
14071_ALN1_Xsec_Qtys_TEMP_X_C3D_DWG.dwg - 2-Feb-15 12:48 PM

PLOTTED DATE: 04-FEB-2015
SCALE: 1"=10' Horiz.
1"=10' Vert.
CREATED BY: s129735

CONTRACT: 1SS374
DIST/CO/RTE/PM: 04/SONOMA/121/10.2
PROJECT ID: 0412000618

14071_ALN1
CROSS SECTIONS
4 OF 24

DESIGN STUDY ONLY

All Dimensions are U.S. Survey Feet

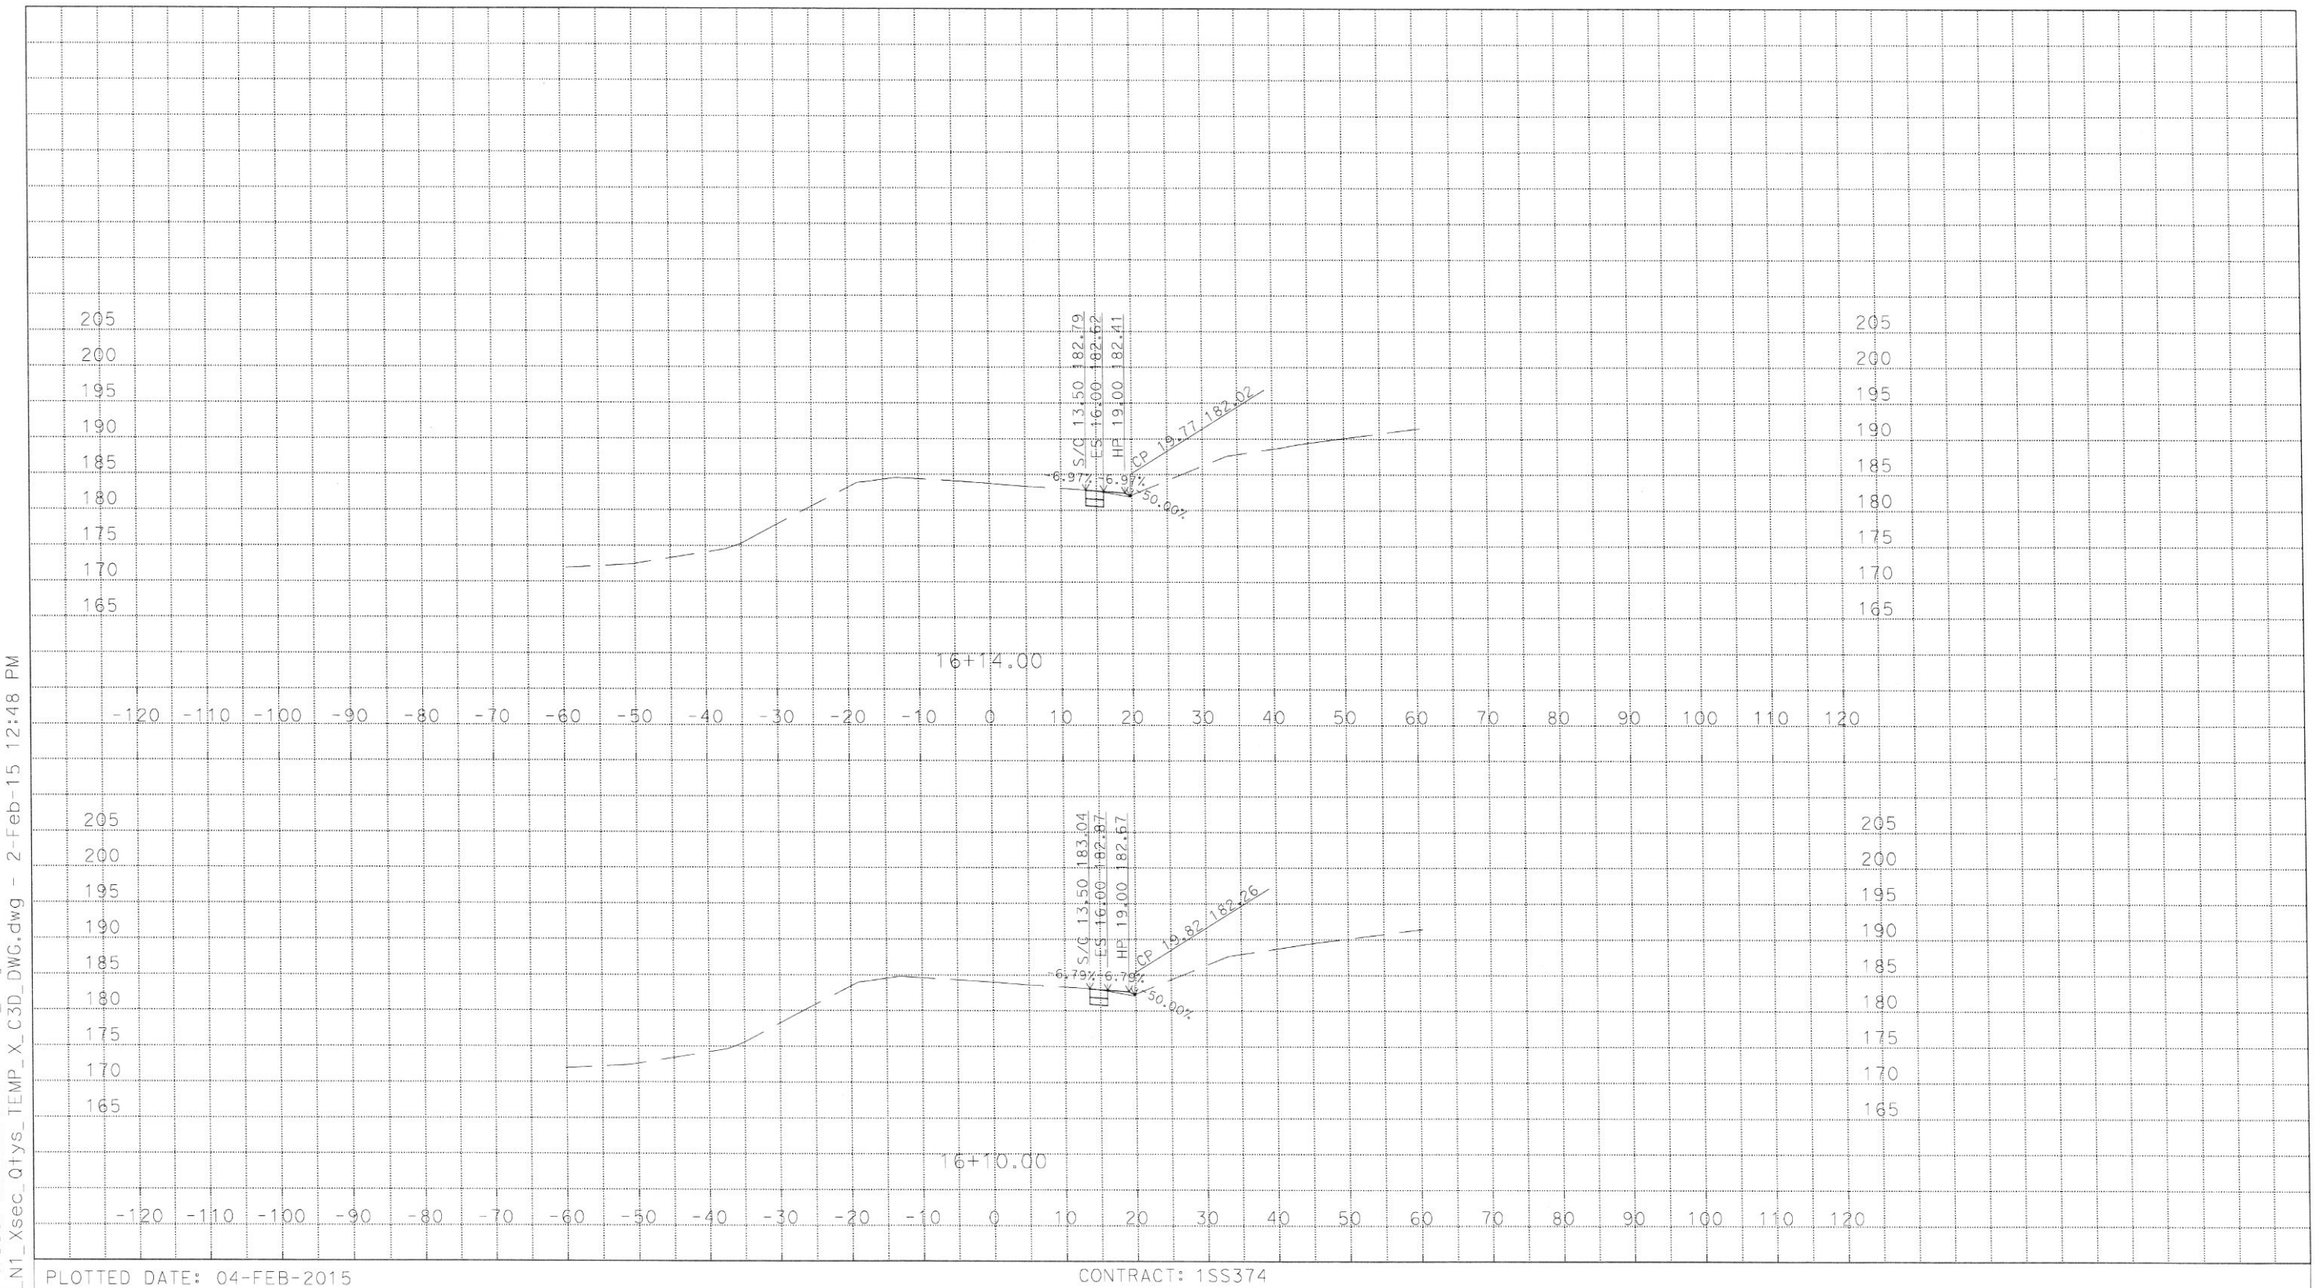

U:\Data1\1SS37\DESIGN\C3D\XSec_Qtys
14071_ALN1_Xsec_Qtys_TEMP_X_C3D_DWG.dwg - 2-Feb-15 12:48 PM

PLOTTED DATE: 04-FEB-2015

SCALE: 1"=10' Horiz.
1"=10' Vert.

CREATED BY: s129735

CONTRACT: 1SS374

DIST/CO/RTE/PM: 04/SONOMA/121/10.2

PROJECT ID: 0412000618

14071_ALN1
CROSS SECTIONS
5 OF 24

DESIGN STUDY ONLY

All Dimensions are U.S. Survey Feet

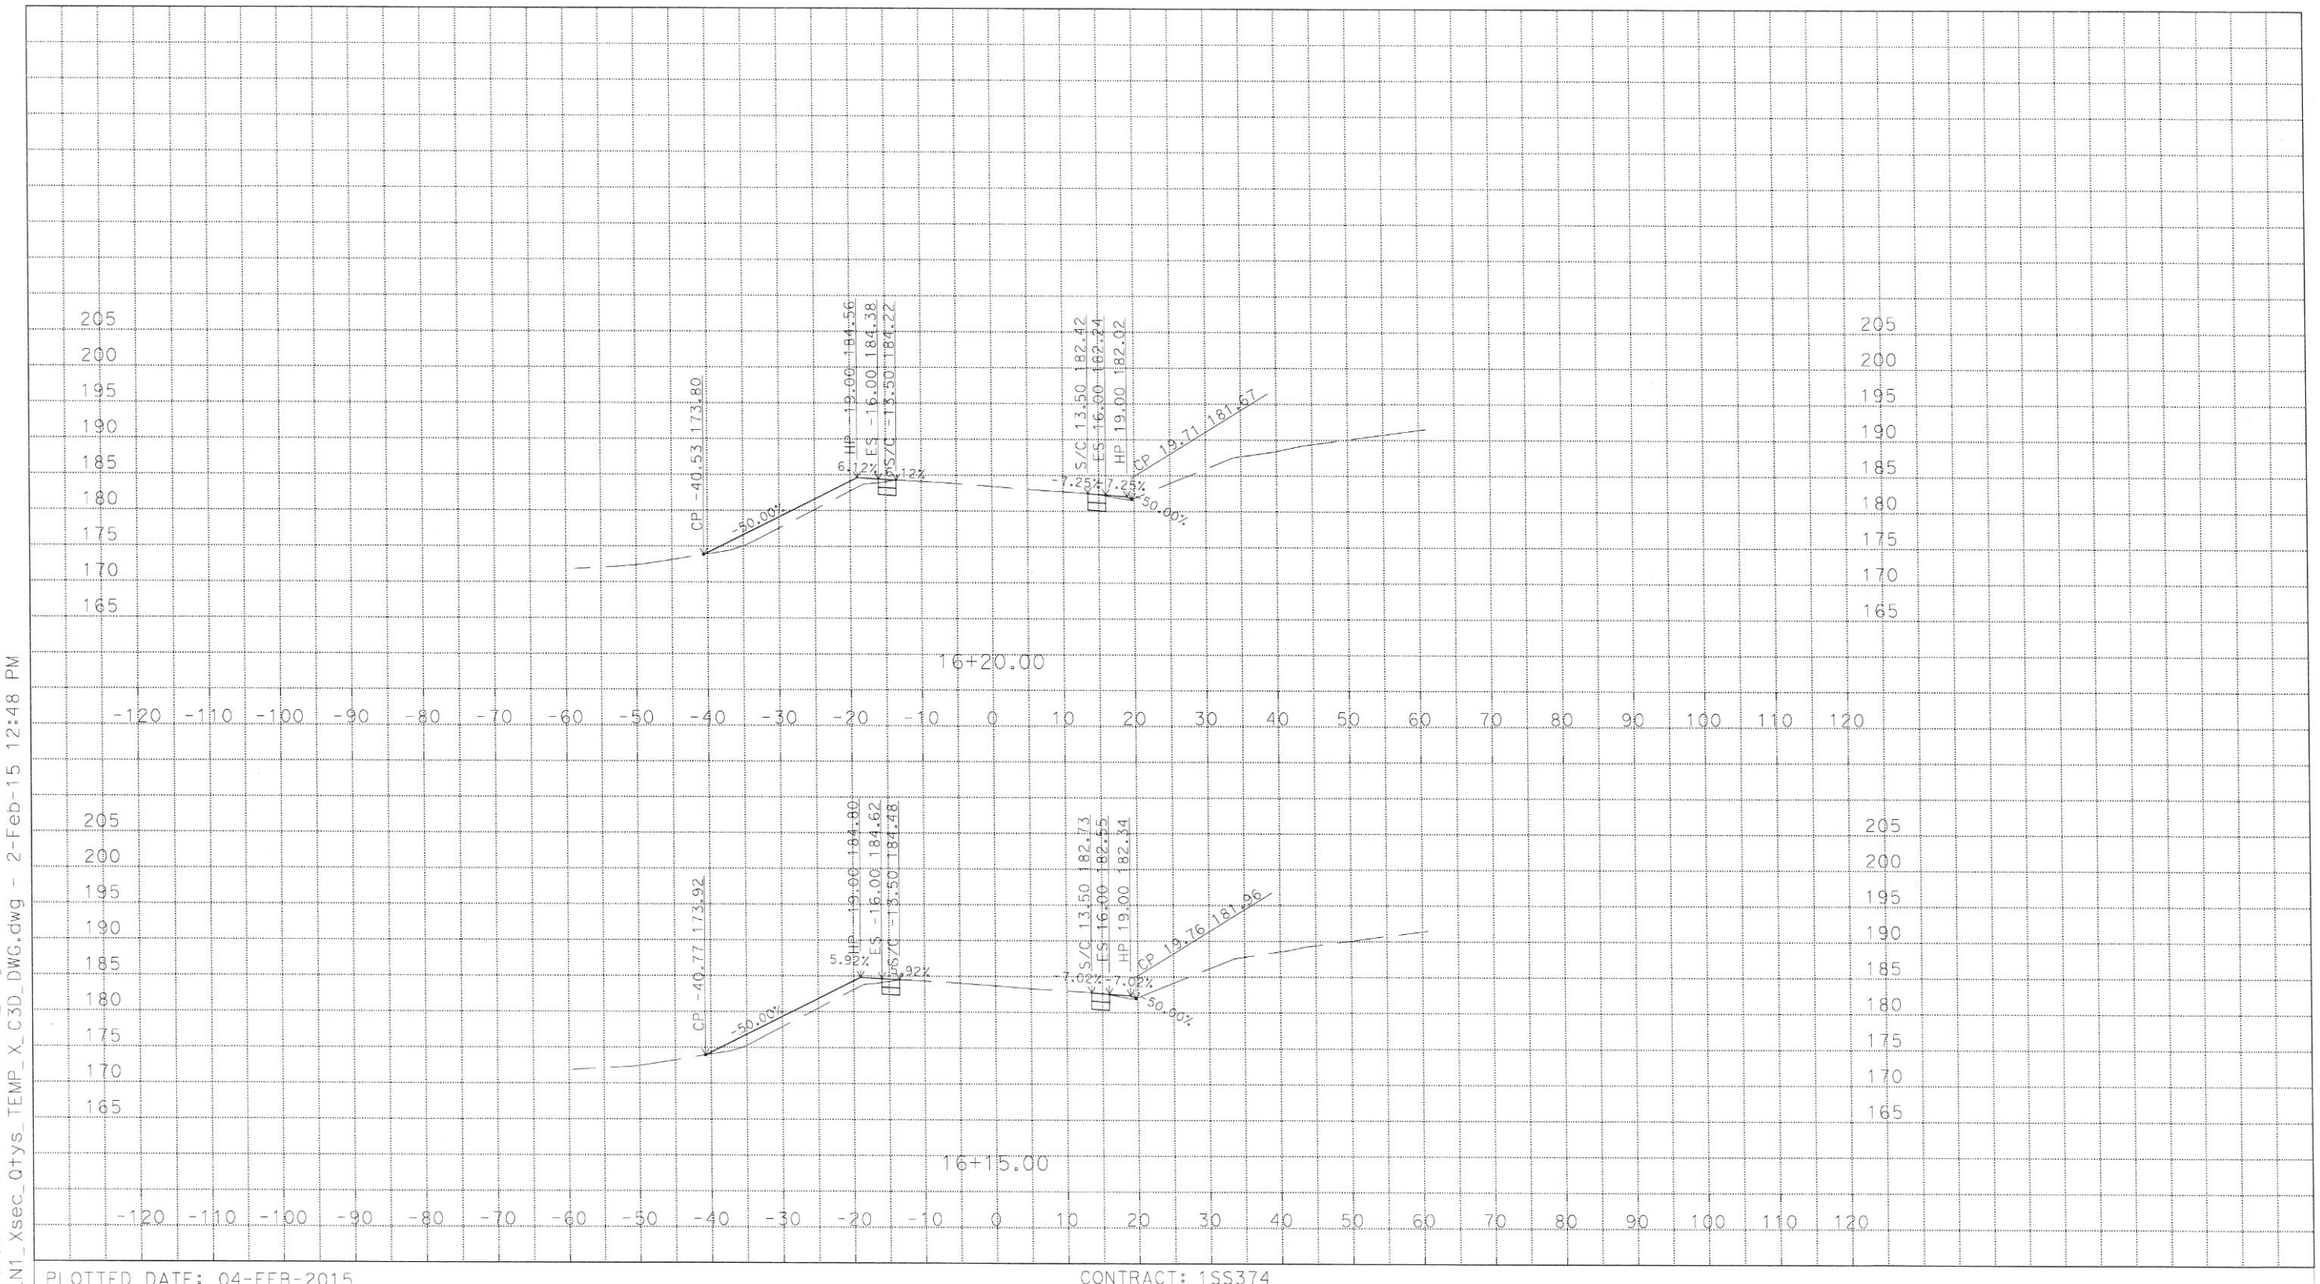

U:\Data1\1SS37\DESIGN\C3D\XSec_Qtys
14071_ALN1_Xsec_Qtys_TEMP_X_C3D_DWG.dwg - 2-Feb-15 12:48 PM

PLOTTED DATE: 04-FEB-2015

SCALE: 1"=10' Horiz.
1"=10' Vert.

CREATED BY: s129735

CONTRACT: 1SS374

DIST/CO/RTE/PM: 04/SONOMA/121/10.2

PROJECT ID: 0412000618

14071_ALN1
CROSS SECTIONS
6 OF 24

DESIGN STUDY ONLY

All Dimensions are U.S. Survey Feet

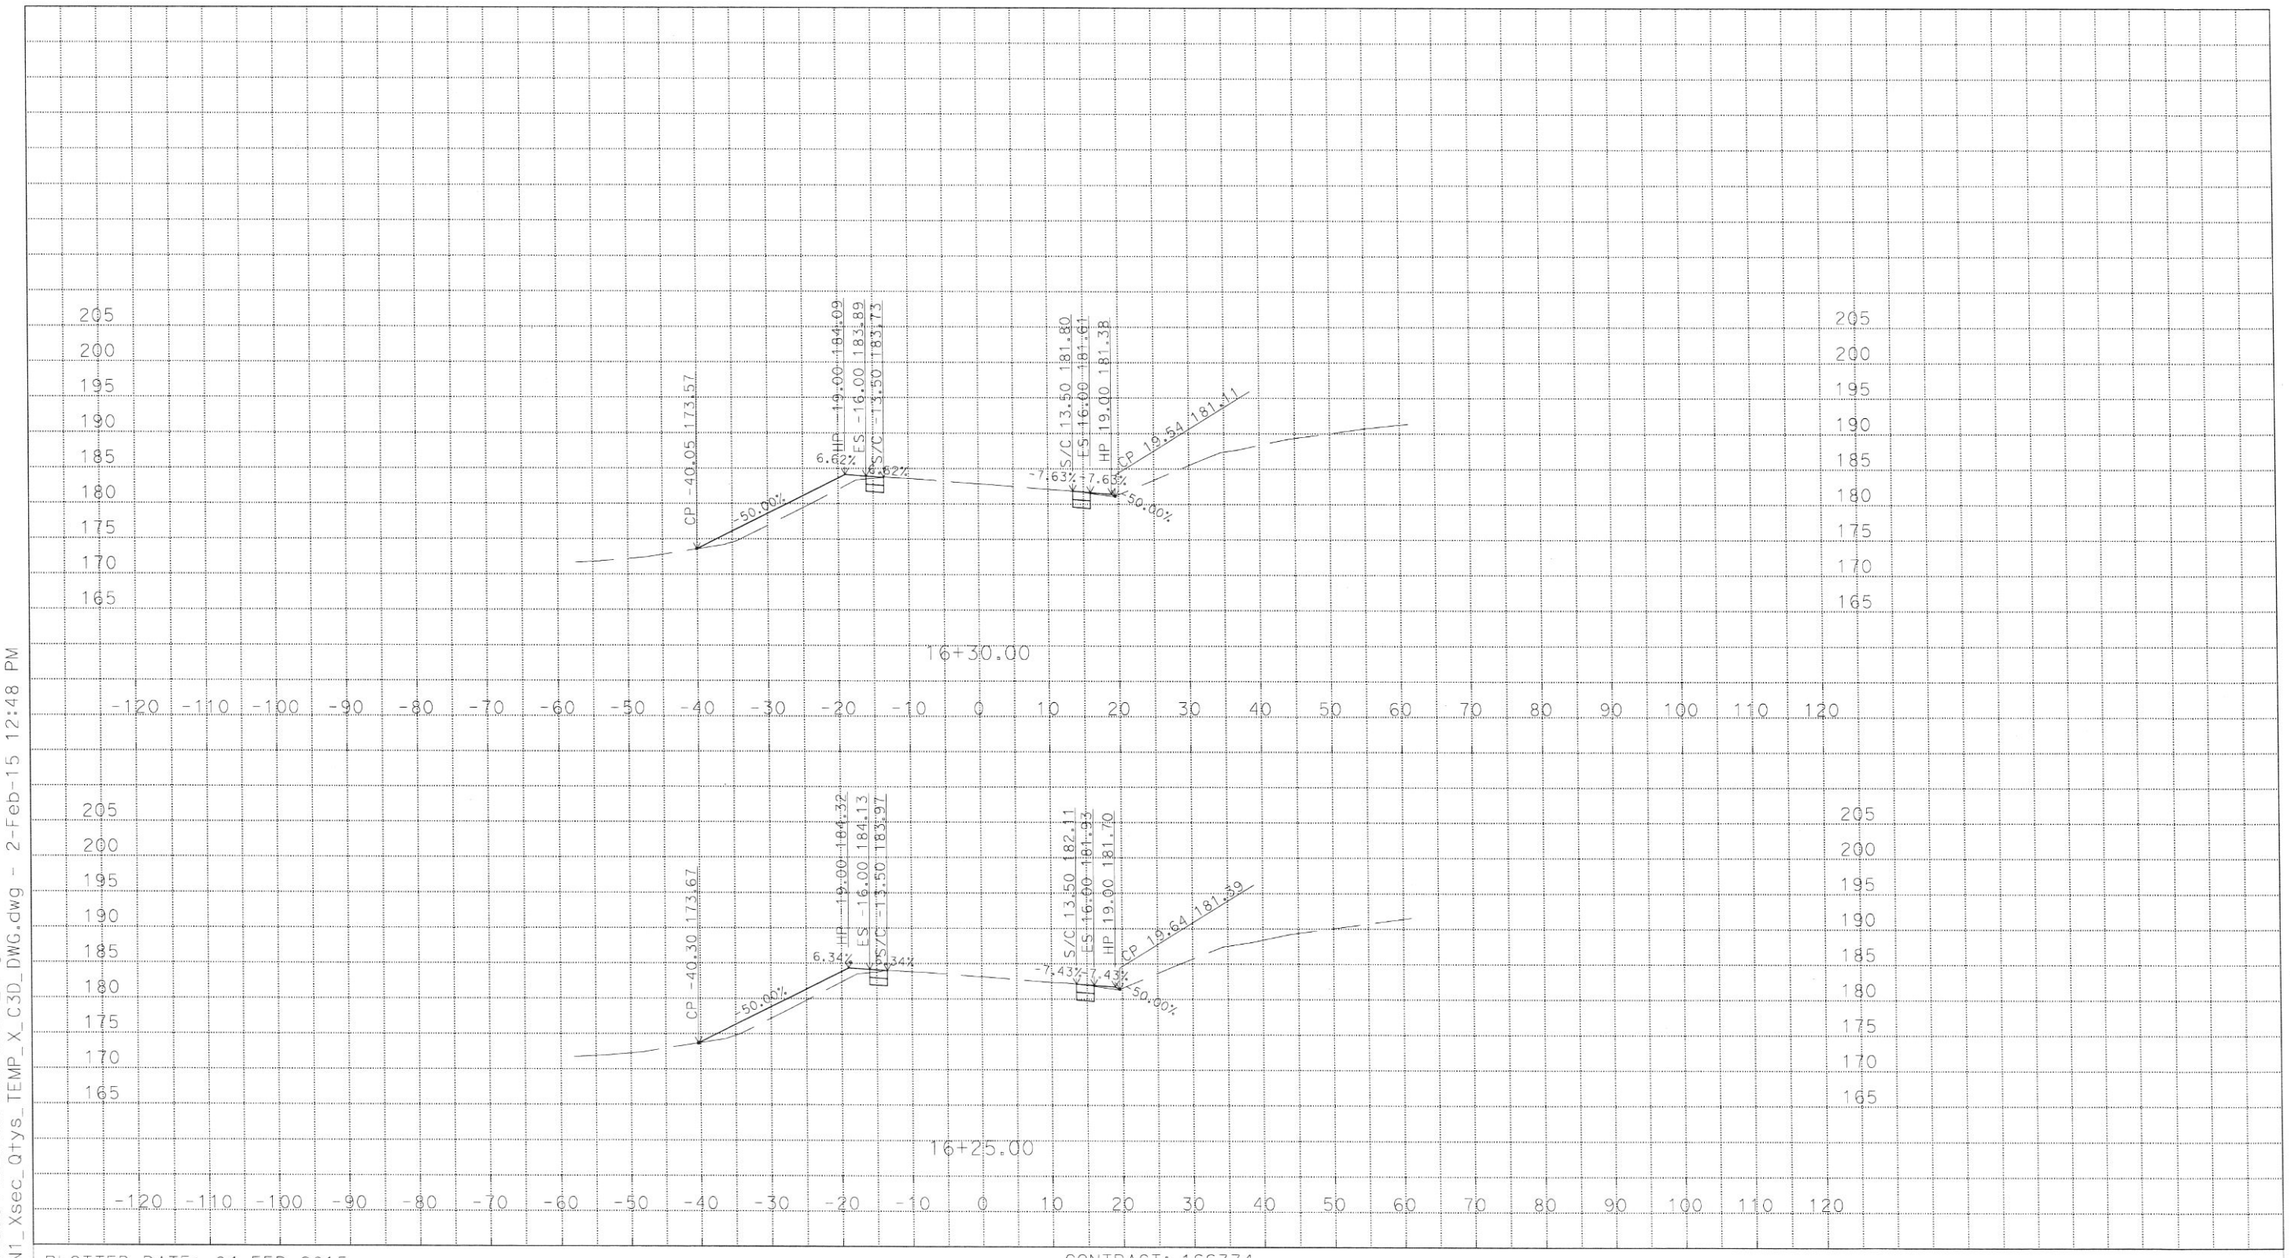

U:\Data1\1SS37\DESIGN\C3D\XSec_Qtys
14071_ALN1_Xsec_Qtys_TEMP_X_C3D_DWG.dwg - 2-Feb-15 12:48 PM

PLOTTED DATE: 04-FEB-2015
SCALE: 1"=10' Horiz.
1"=10' Vert.
CREATED BY: s129735

CONTRACT: 1SS374
DIST/CO/RTE/PM: 04/SONOMA/121/10.2
PROJECT ID: 0412000618

14071_ALN1
CROSS SECTIONS
7 OF 24

DESIGN STUDY ONLY

All Dimensions are U.S. Survey Feet

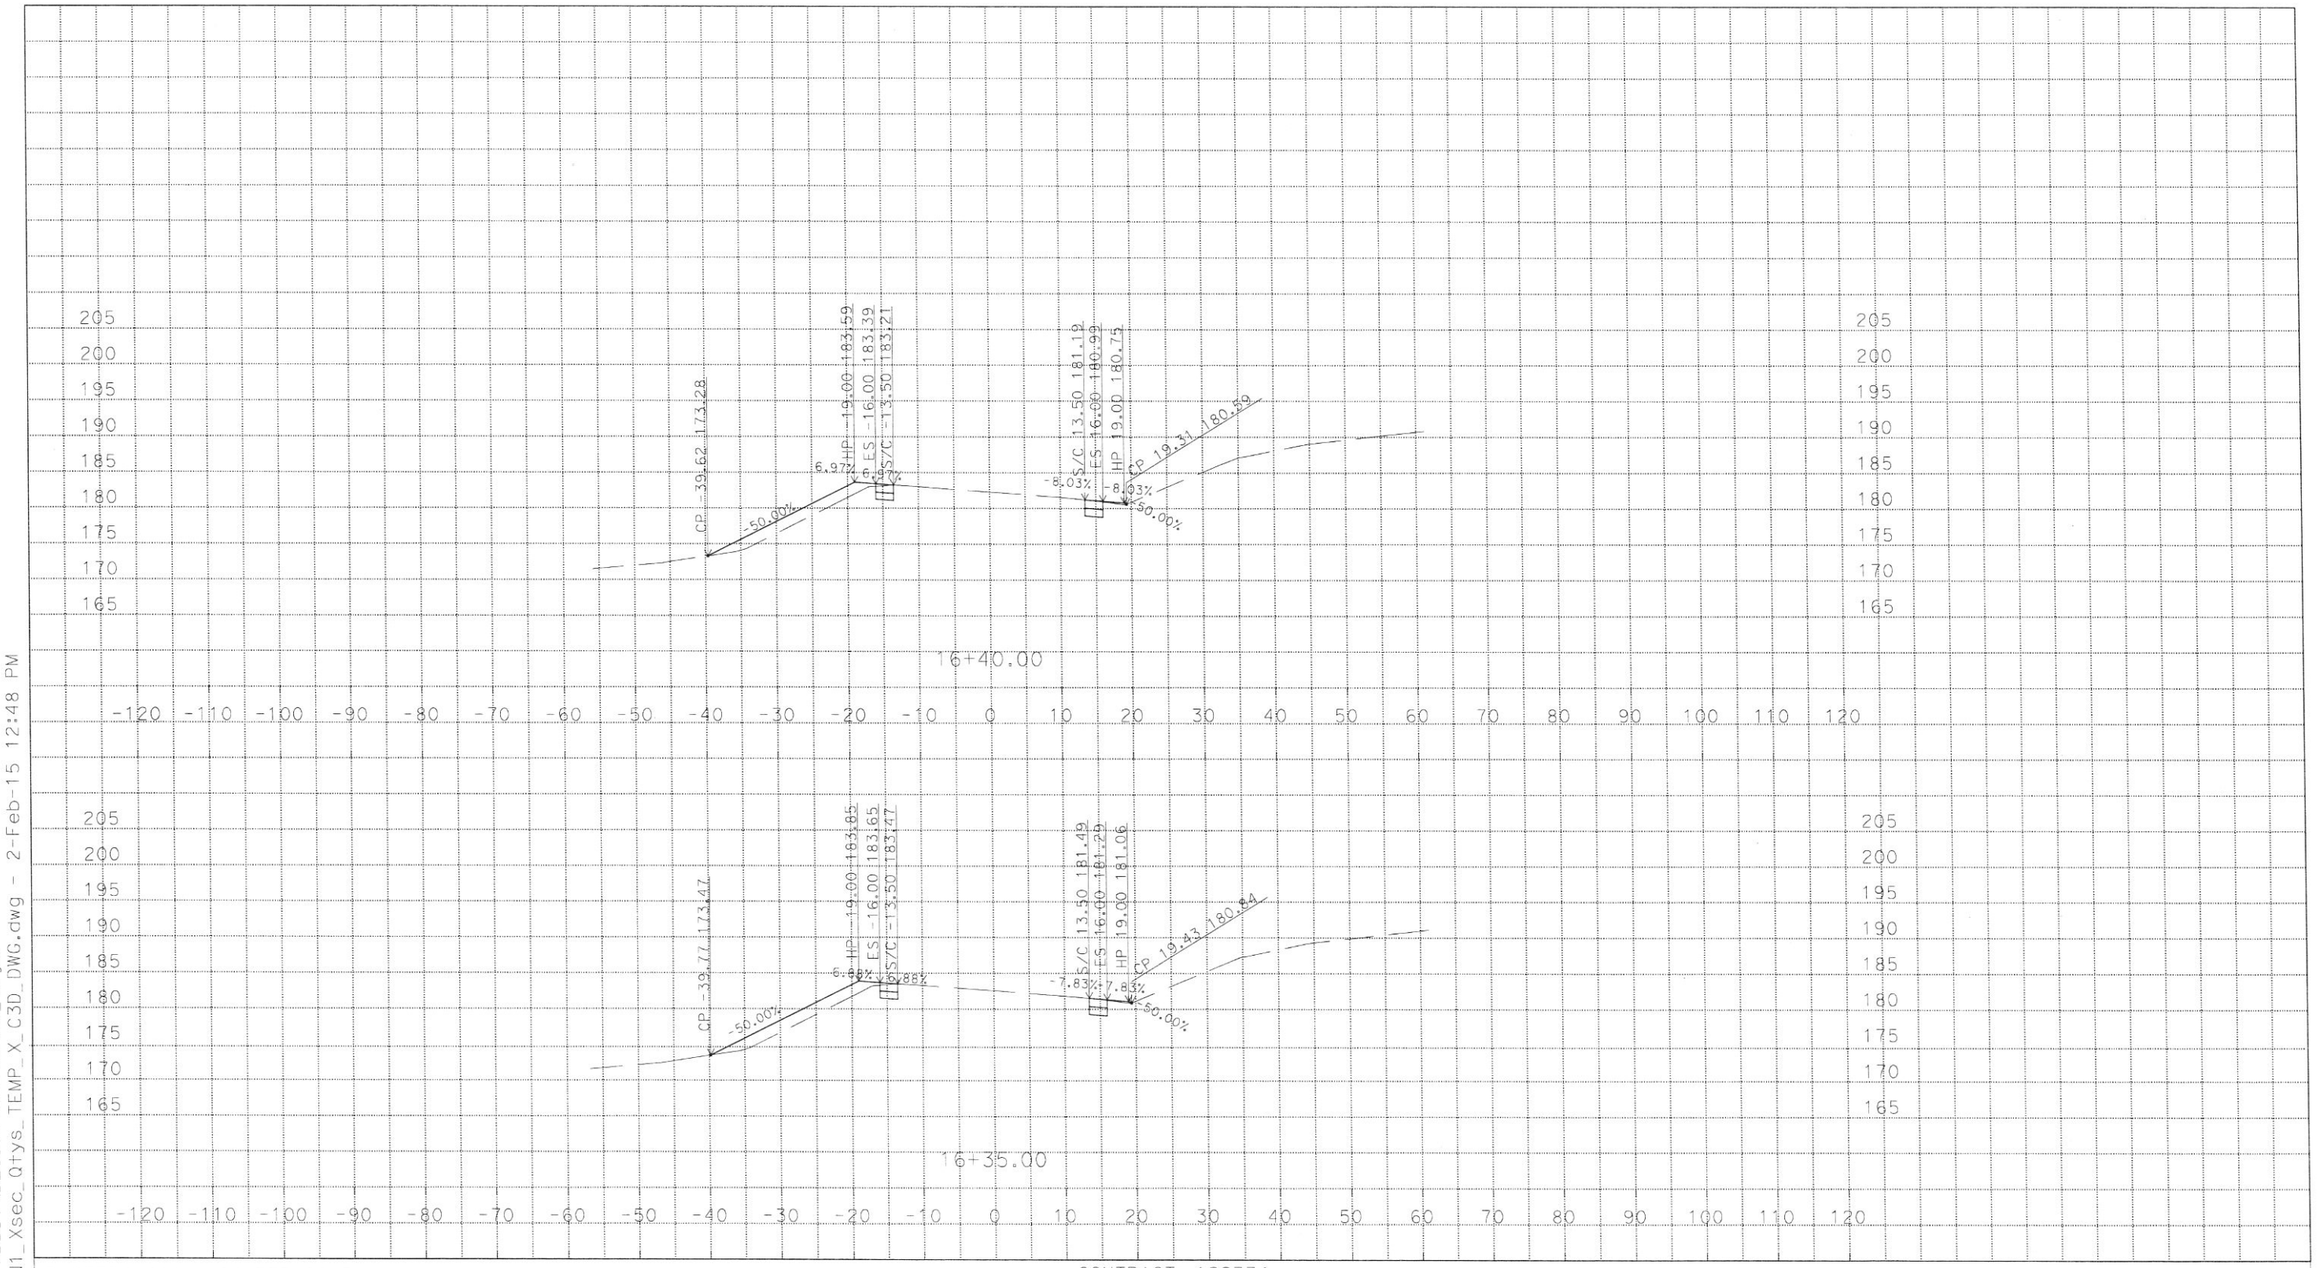

U:\Data1\1SS37\DESIGN\C3D\XSec_Qtys
14071_ALN1_Xsec_Qtys_TEMP_X_C3D_DWG.dwg - 2-Feb-15 12:48 PM

PLOTTED DATE: 04-FEB-2015

SCALE: 1"=10' Horiz.
1"=10' Vert.

CREATED BY: s129735

CONTRACT: 1SS374

DIST/CO/RTE/PM: 04/SONOMA/121/10.2

PROJECT ID: 0412000618

14071_ALN1
CROSS SECTIONS
8 OF 24

DESIGN STUDY ONLY

All Dimensions are U.S. Survey Feet

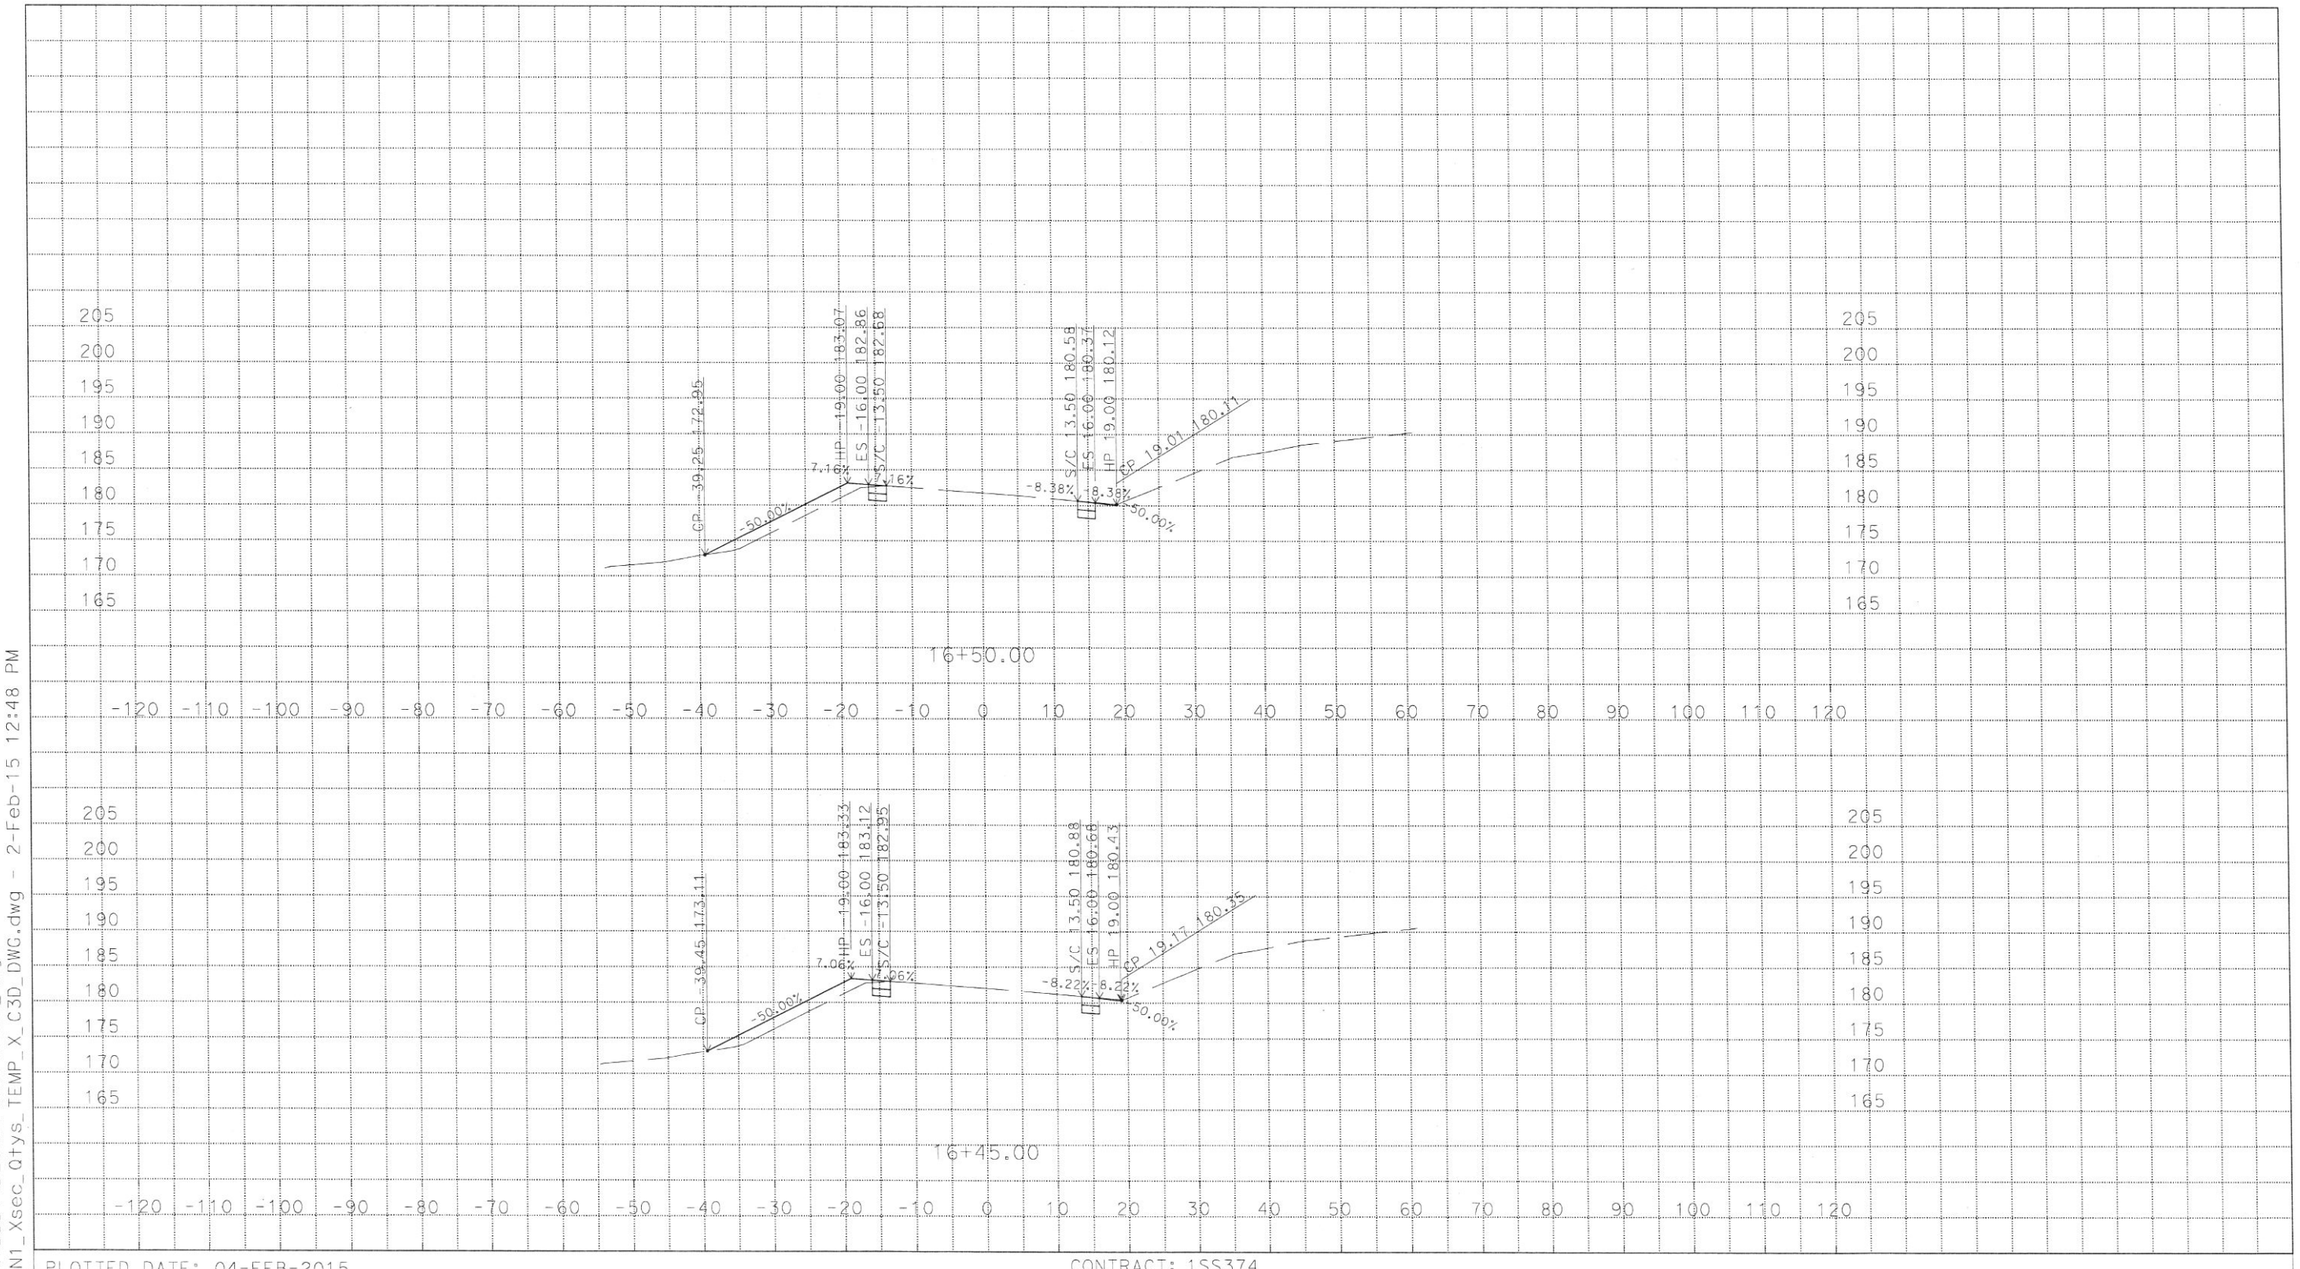

U:\Data1\1SS37\DESIGN\C3D\XSec_Qtys
14071_ALN1_Xsec_Qtys_TEMP_X_C3D_DWG.dwg - 2-Feb-15 12:48 PM

PLOTTED DATE: 04-FEB-2015
SCALE: 1"=10' Horiz.
1"=10' Vert.
CREATED BY: s129735

CONTRACT: 1SS374
DIST/CO/RTE/PM: 04/SONOMA/121/10.2
PROJECT ID: 0412000618

14071_ALN1
CROSS SECTIONS
9 OF 24

DESIGN STUDY ONLY

All Dimensions are U.S. Survey Feet

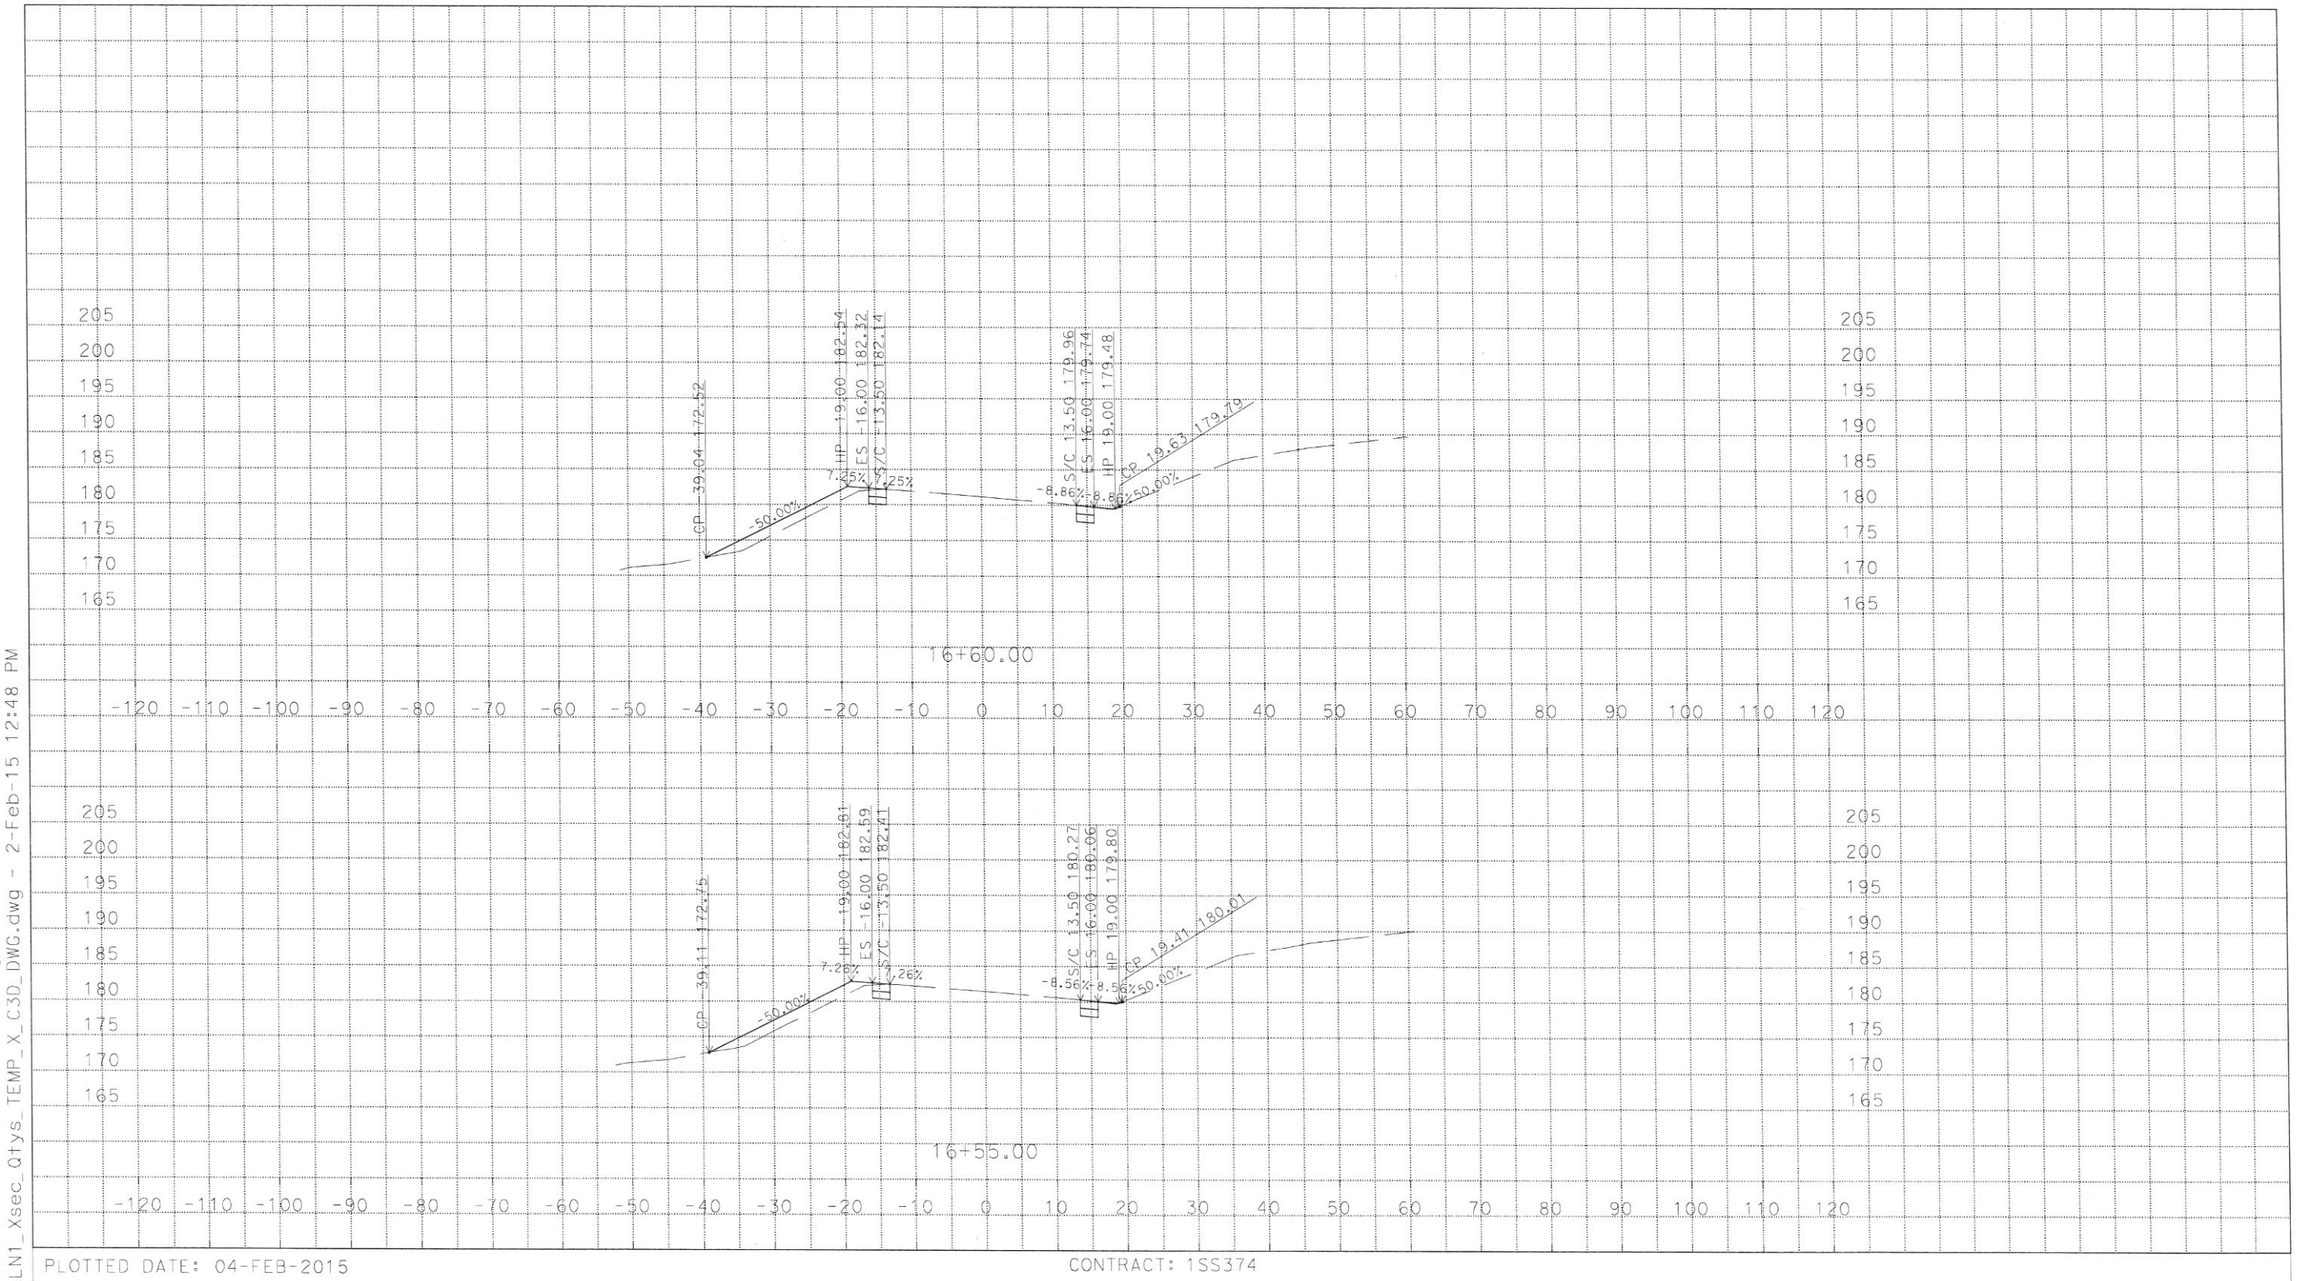

U:\Data1\1SS37\DESIGN\C3D\XSec_Qtys
14071_ALN1_Xsec_Qtys_TEMP_X_C3D_DWG.dwg - 2-Feb-15 12:48 PM

PLOTTED DATE: 04-FEB-2015

SCALE: 1"=10' Horiz.
1"=10' Vert.

CREATED BY: s129735

CONTRACT: 1SS374

DIST/CO/RTE/PM: 04/SONOMA/121/10.2

PROJECT ID: 0412000618

14071_ALN1
CROSS SECTIONS
10 OF 24

DESIGN STUDY ONLY

All Dimensions are U.S. Survey Feet

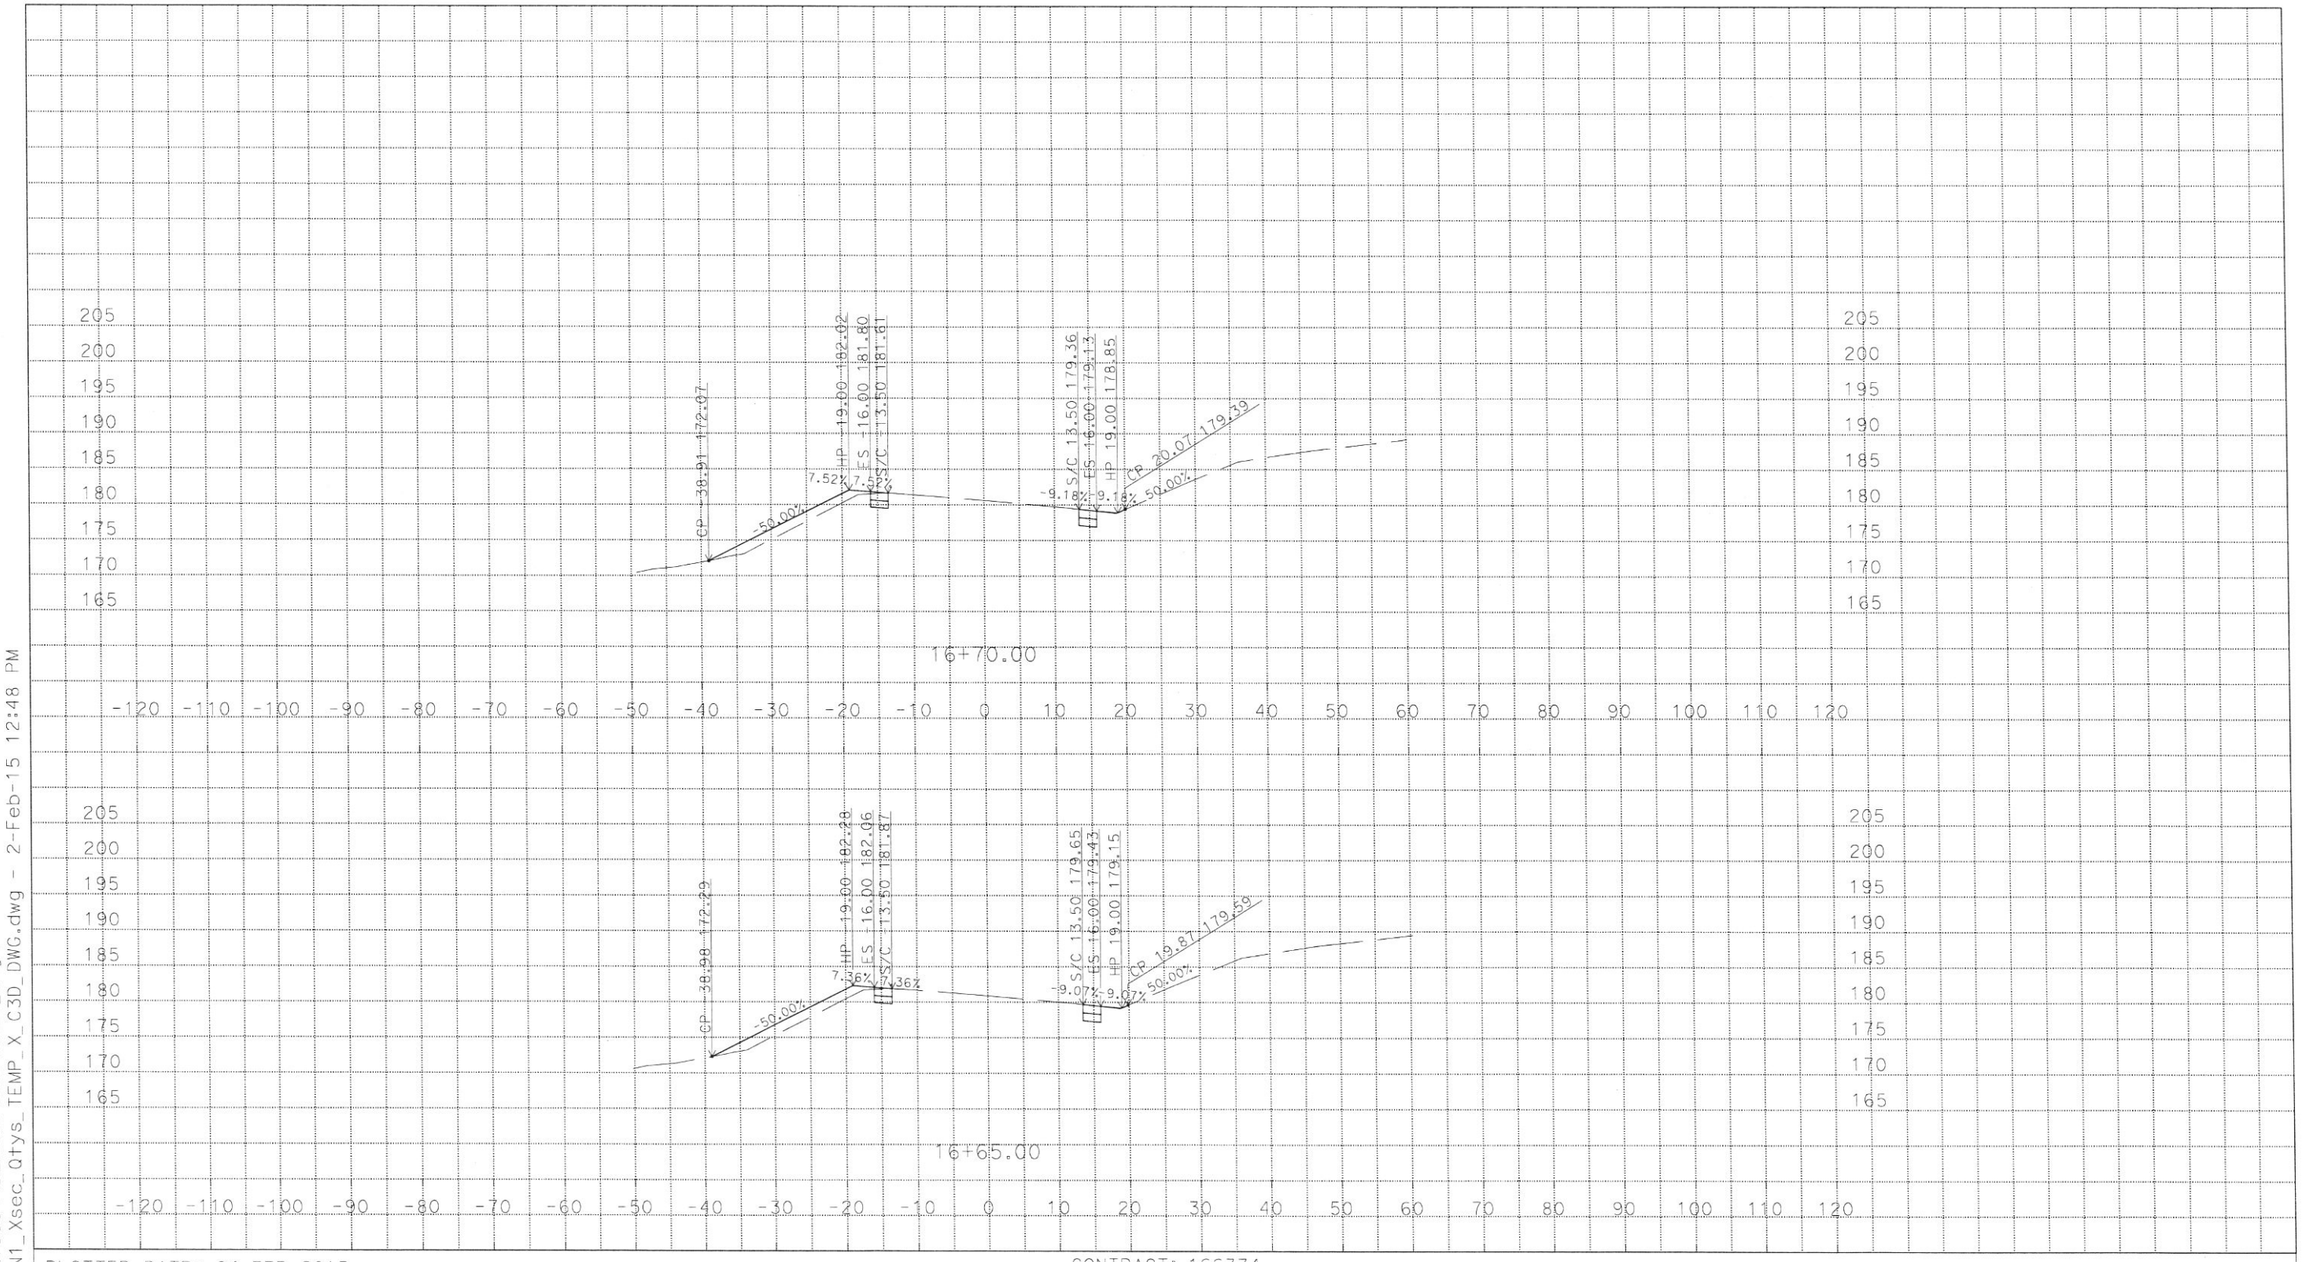

U:\Data1\1SS37\DESIGN\C3D\XSec_Qtys
14071_ALN1_Xsec_Qtys_TEMP_X_C3D_DWG.dwg - 2-Feb-15 12:48 PM

PLOTTED DATE: 04-FEB-2015
SCALE: 1"=10' Horiz.
1"=10' Vert.
CREATED BY: s129735

CONTRACT: 1SS374
DIST/CO/RTE/PM: 04/SONOMA/121/10.2
PROJECT ID: 0412000618

14071_ALN1
CROSS SECTIONS
11 OF 24

DESIGN STUDY ONLY

All Dimensions are U.S. Survey Feet

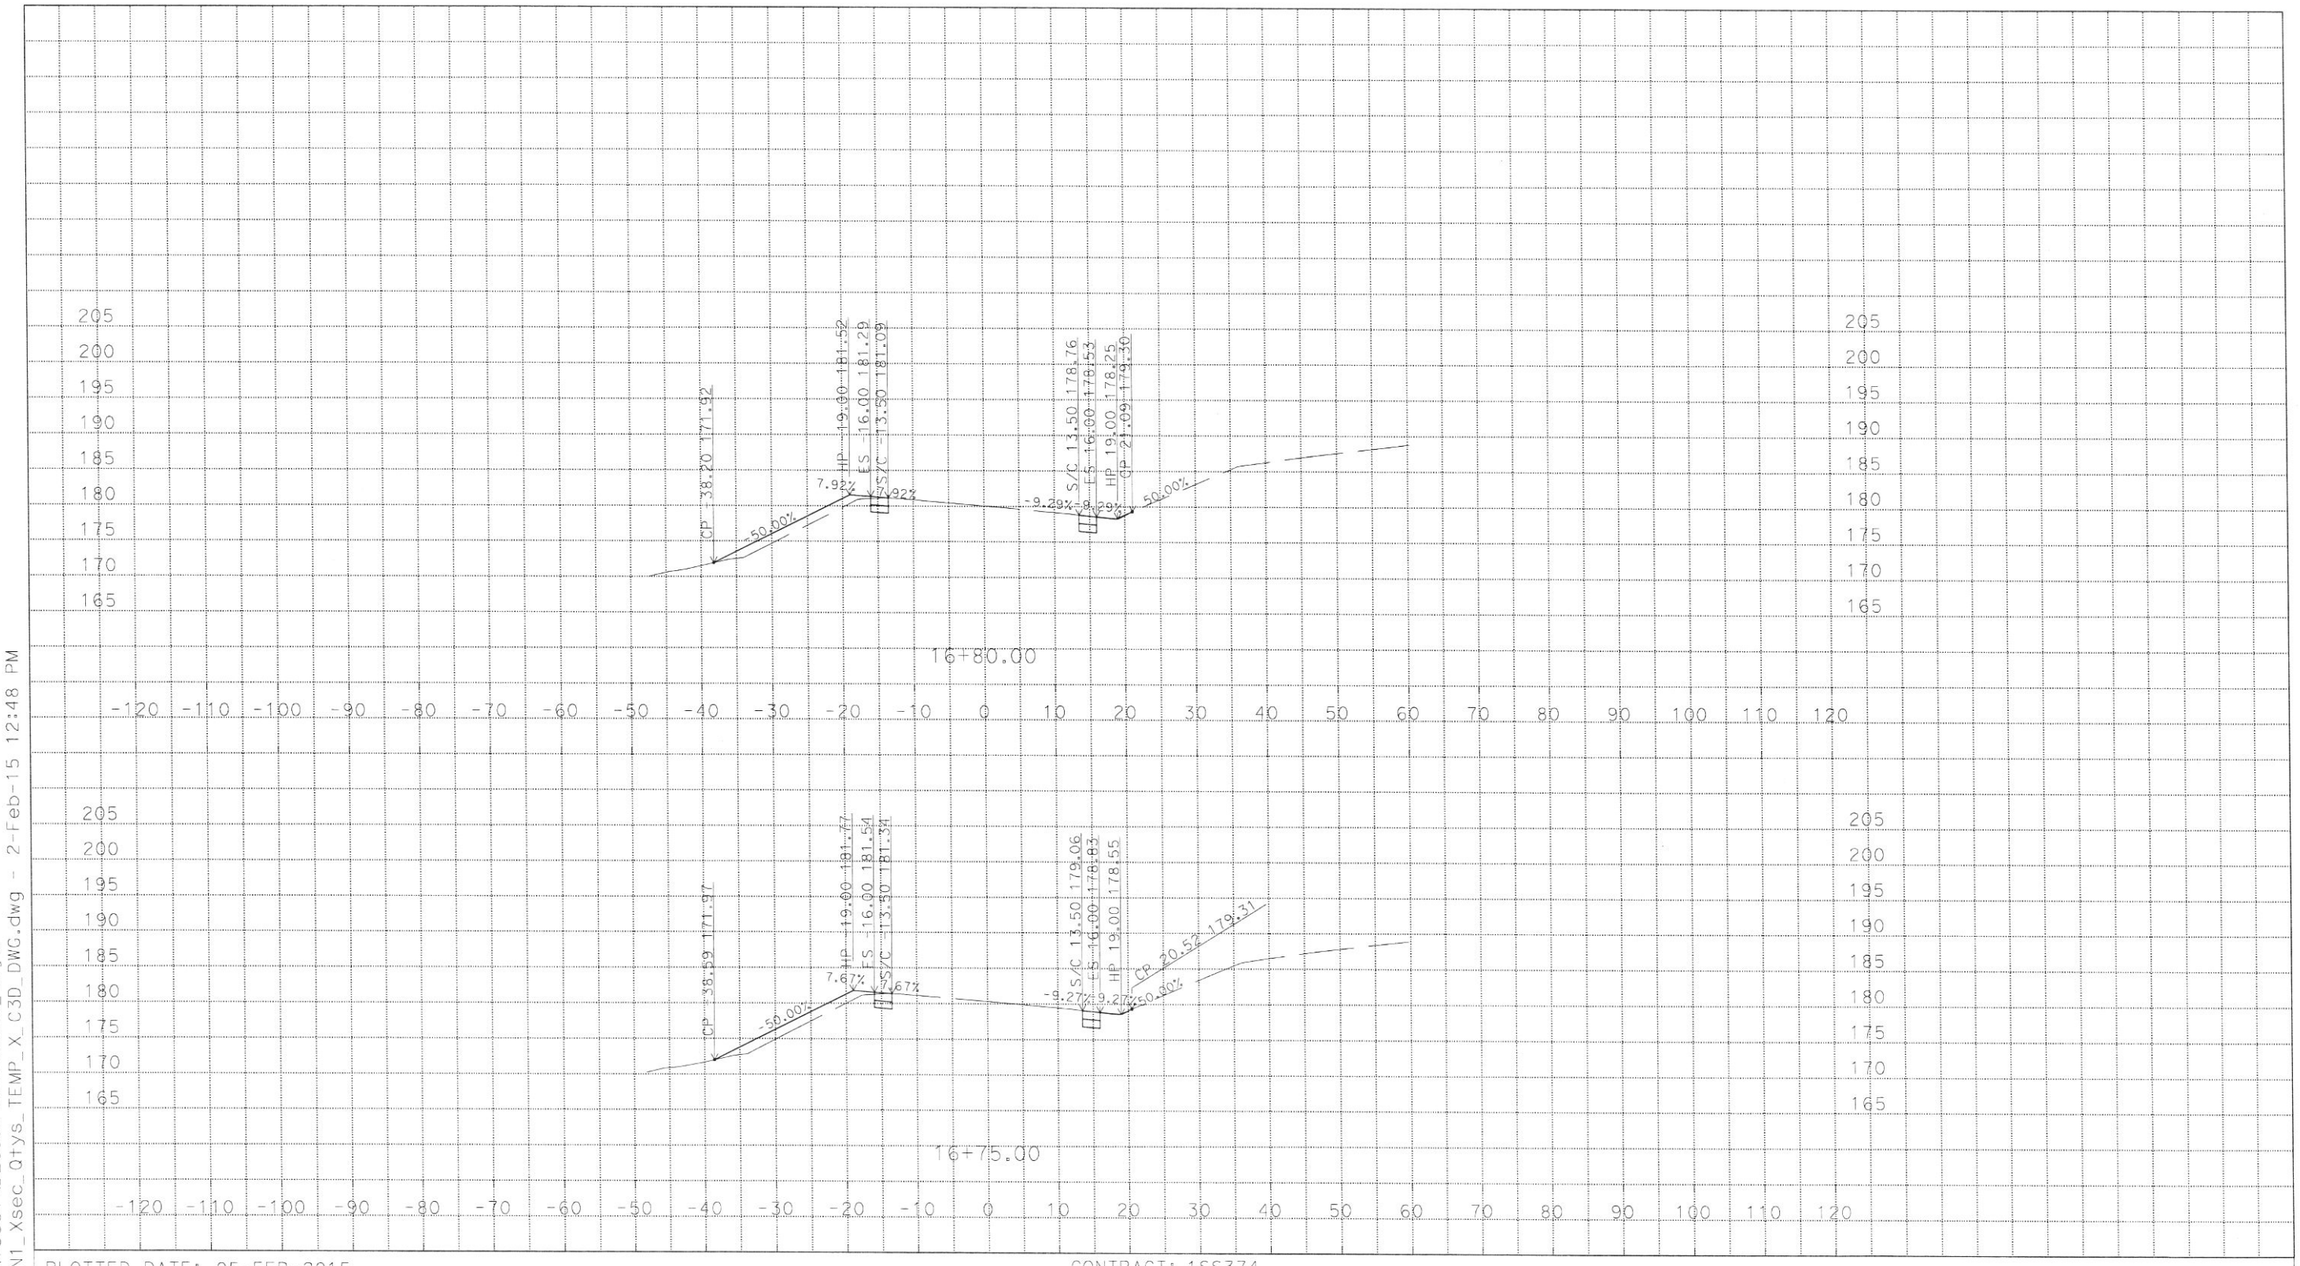

U:\Data1\1SS37\DESIGN\C3D\XSec_Qtys
14071_ALN1_Xsec_Qtys_TEMP_X_C3D_DWG.dwg - 2-Feb-15 12:48 PM

PLOTTED DATE: 05-FEB-2015
SCALE: 1"=10' Horiz.
1"=10' Vert.
CREATED BY: s129735

CONTRACT: 1SS374
DIST/CO/RTE/PM: 04/SONOMA/121/10.2
PROJECT ID: 0412000618

14071_ALN1
CROSS SECTIONS
12 OF 24

DESIGN STUDY ONLY

All Dimensions are U.S. Survey Feet

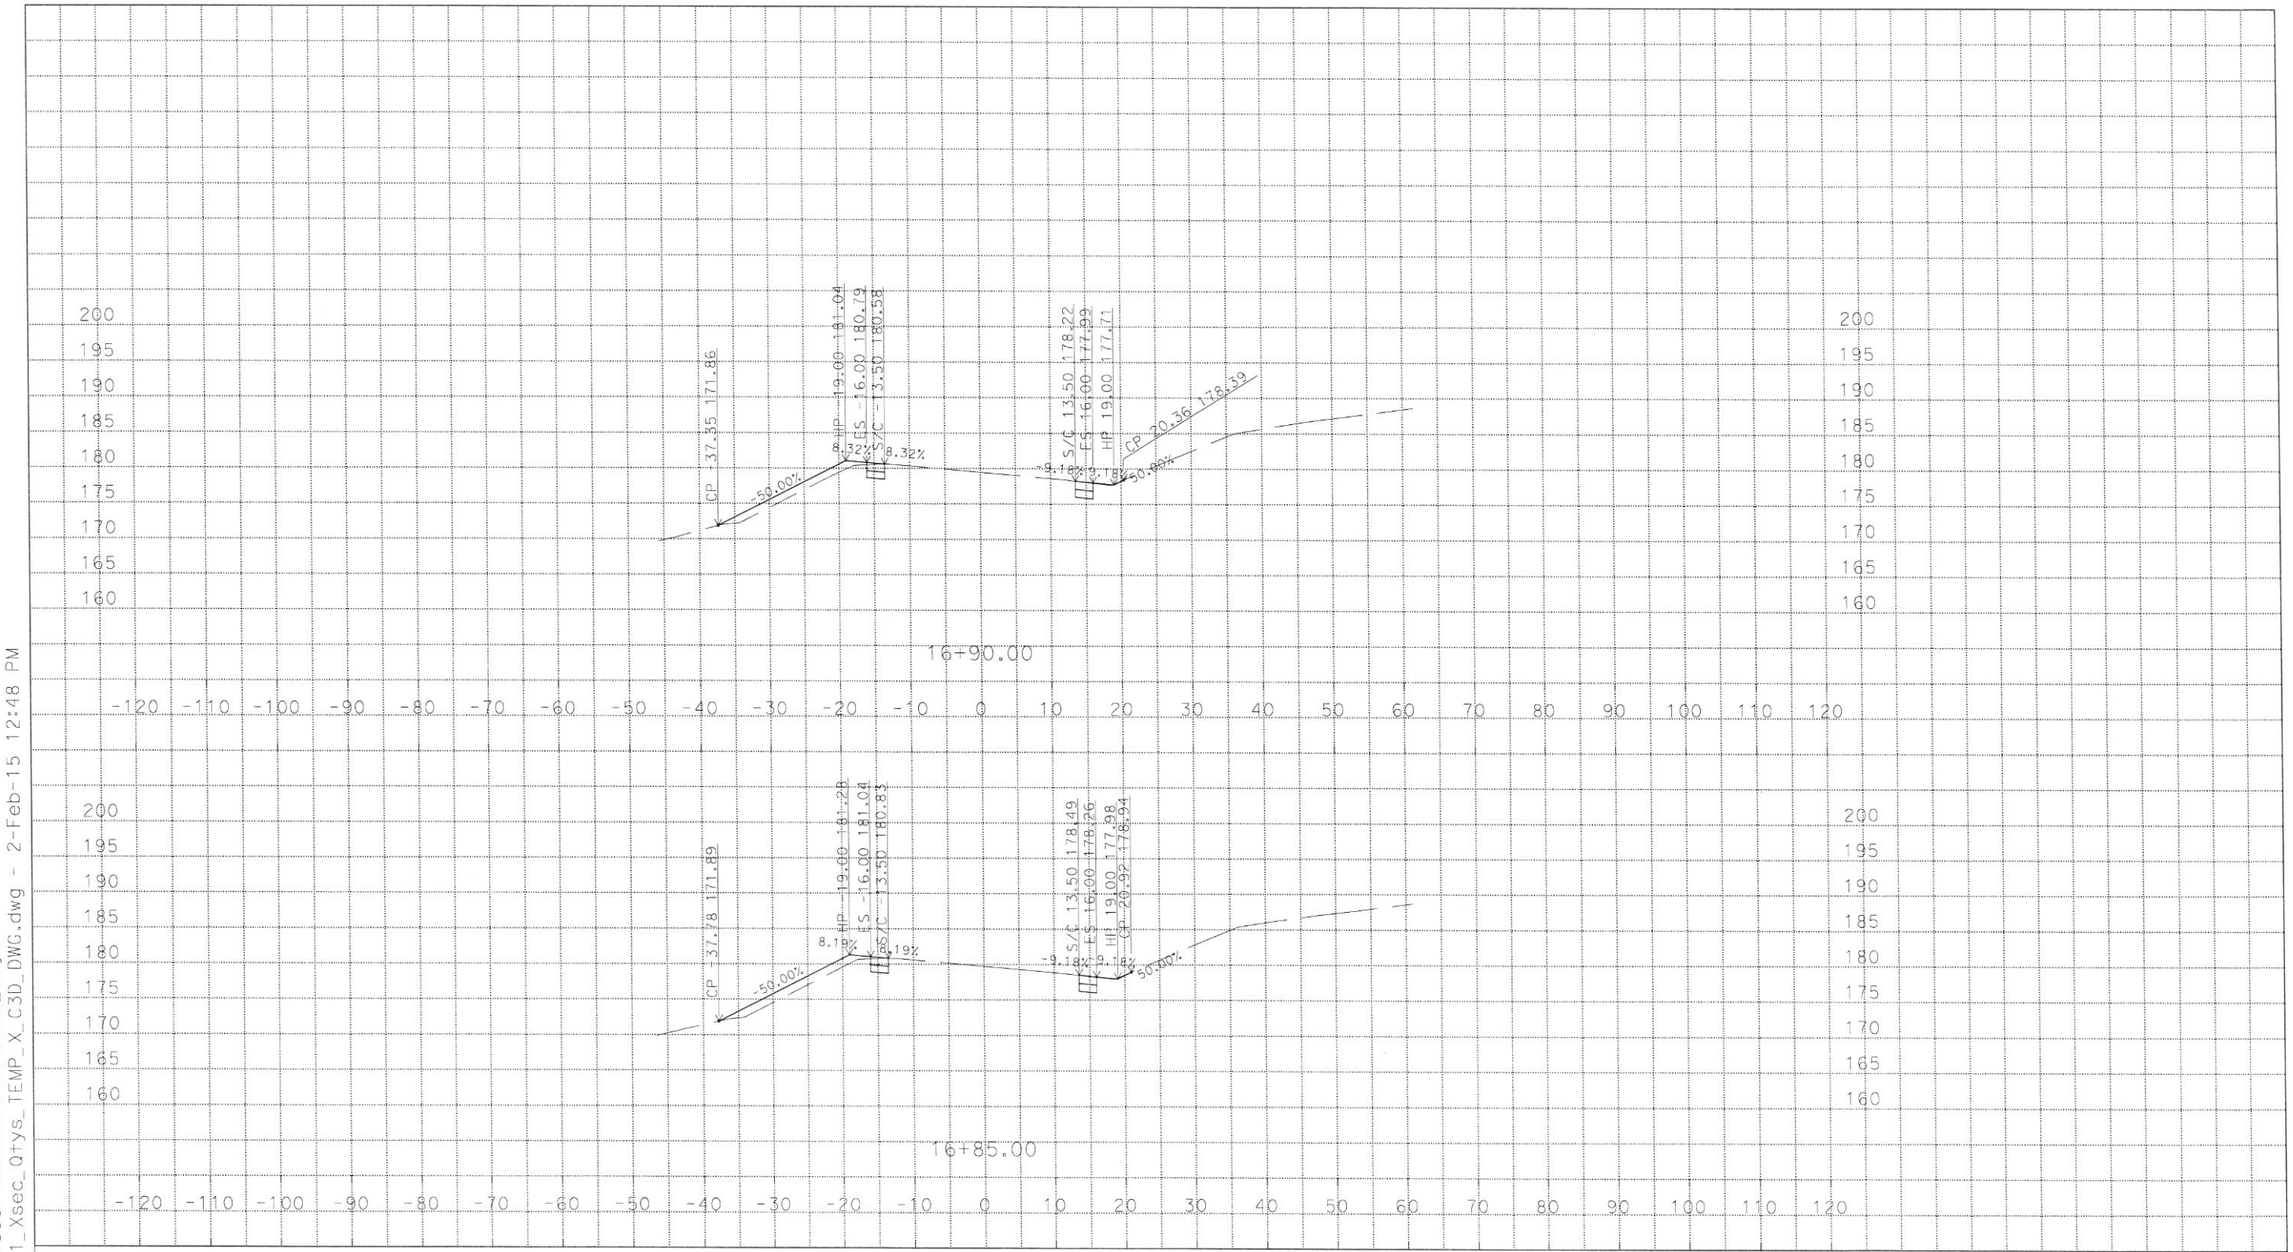

U:\Data1\1SS37\DESIGN\C3D\XSec_Qtys
14071_ALN1_Xsec_Qtys_TEMP_X_C3D_DWG.dwg - 2-Feb-15 12:48 PM

PLOTTED DATE: 05-FEB-2015
SCALE: 1"=10' Horiz.
1"=10' Vert.
CREATED BY: s129735

CONTRACT: 1SS374
DIST/CO/RTE/PM: 04/SONOMA/121/10.2
PROJECT ID: 0412000618

14071_ALN1
CROSS SECTIONS
13 OF 24

DESIGN STUDY ONLY

All Dimensions are U.S. Survey Feet

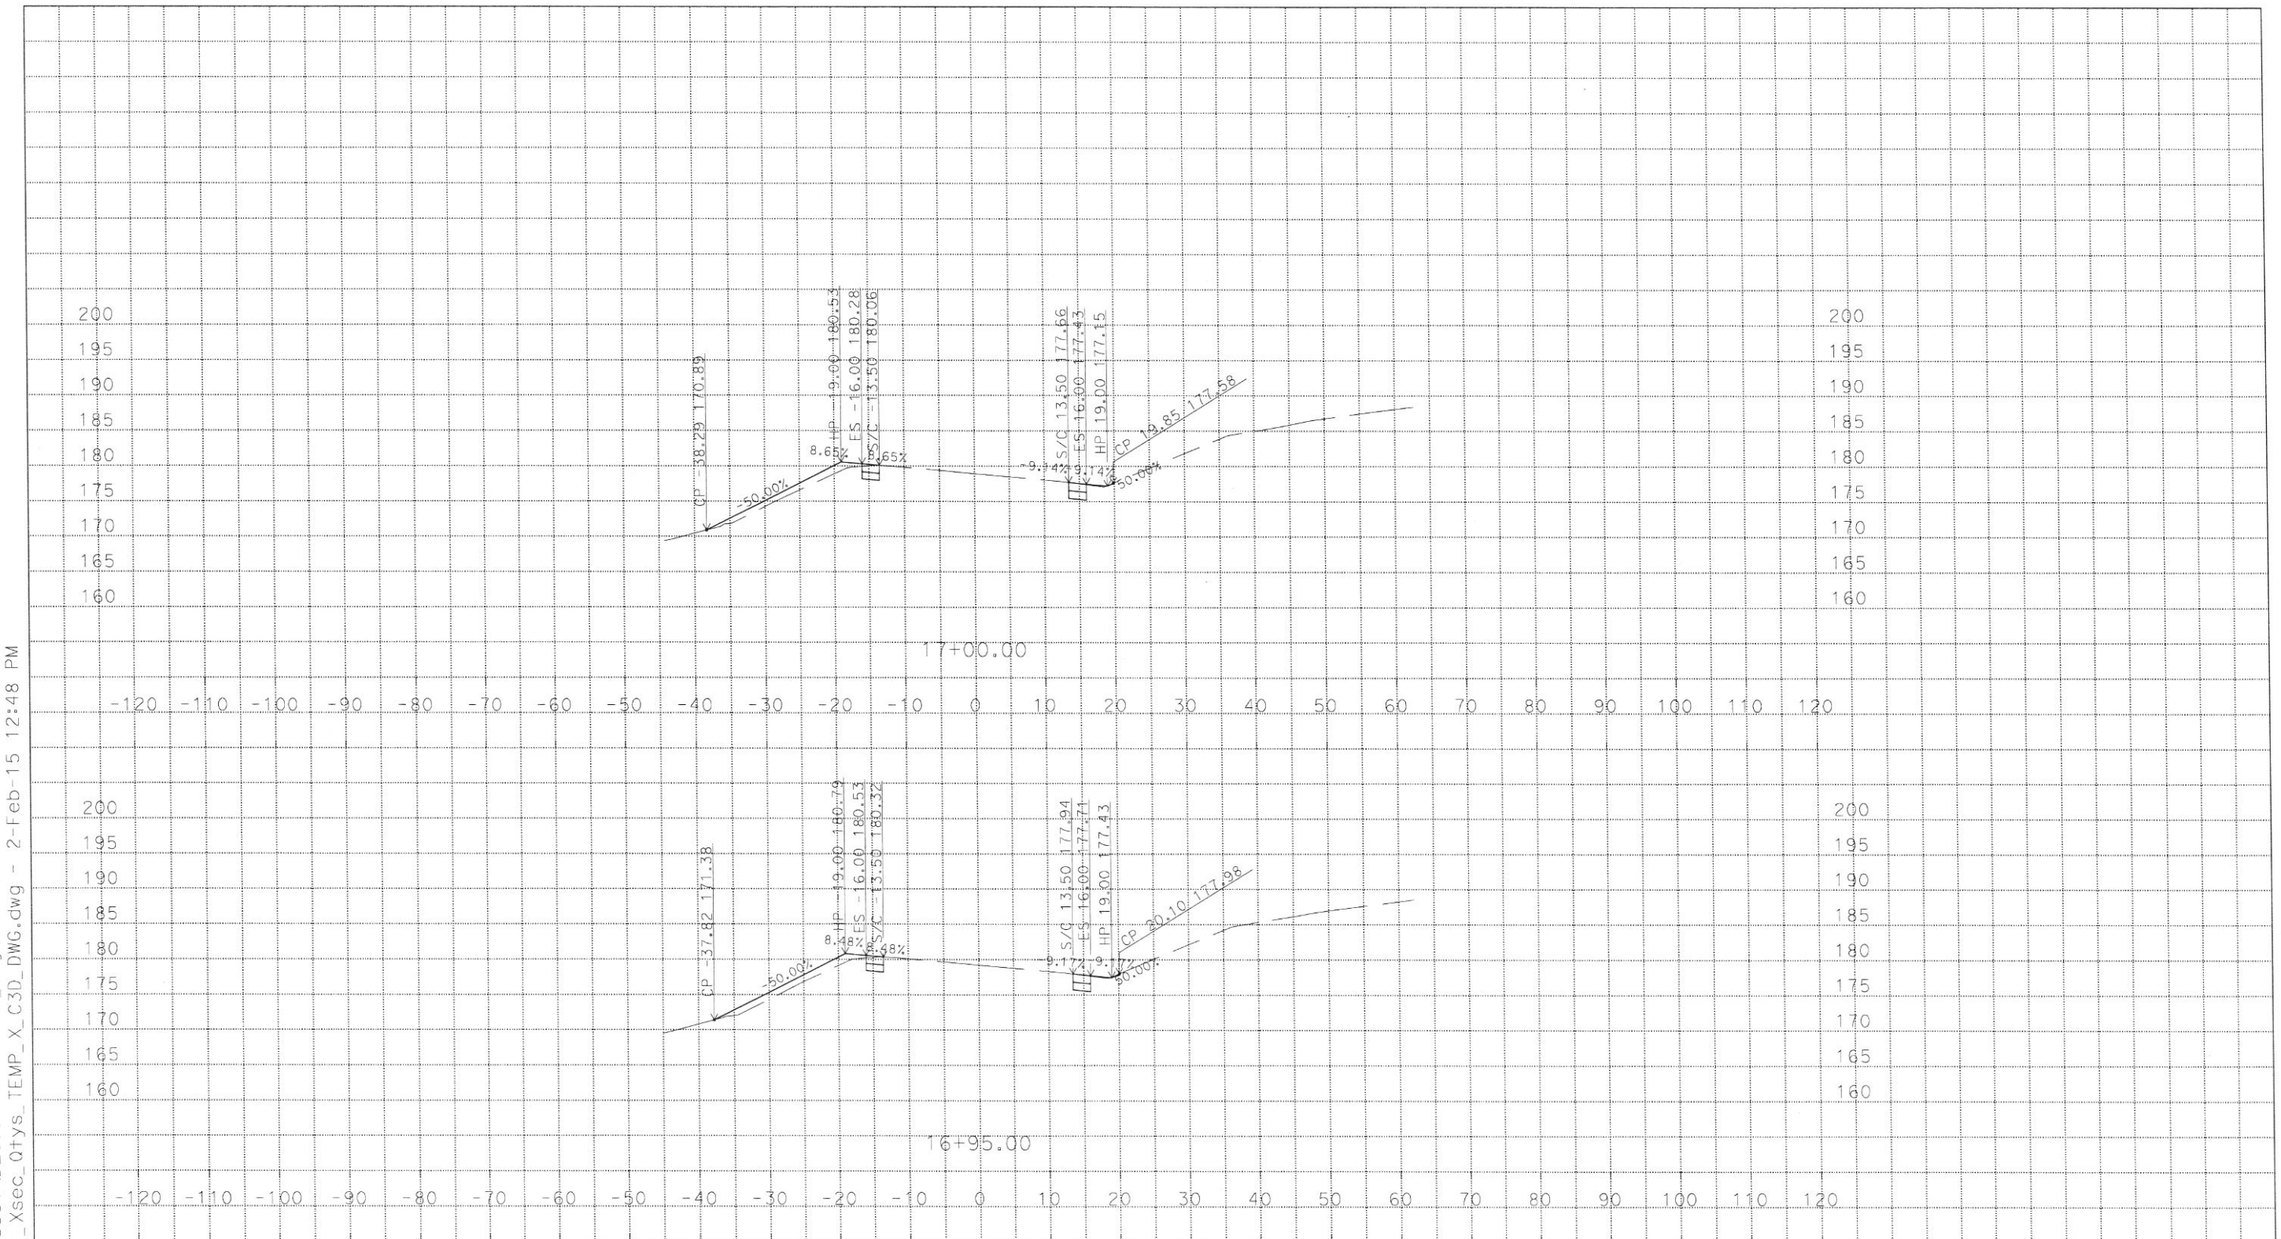

U:\Data1\1SS37\DESIGN\C3D\XSec_Qtys
14071_ALN1_Xsec_Qtys_TEMP_X_C3D_DWG.dwg - 2-Feb-15 12:48 PM

PLOTTED DATE: 06-FEB-2015

SCALE: 1"=10' Horiz.
1"=10' Vert.

CREATED BY: s129735

CONTRACT: 1SS374

DIST/CO/RTE/PM: 04/SONOMA/121/10.2

PROJECT ID: 0412000618

14071_ALN1
CROSS SECTIONS
14 OF 24

DESIGN STUDY ONLY

All Dimensions are U.S. Survey Feet

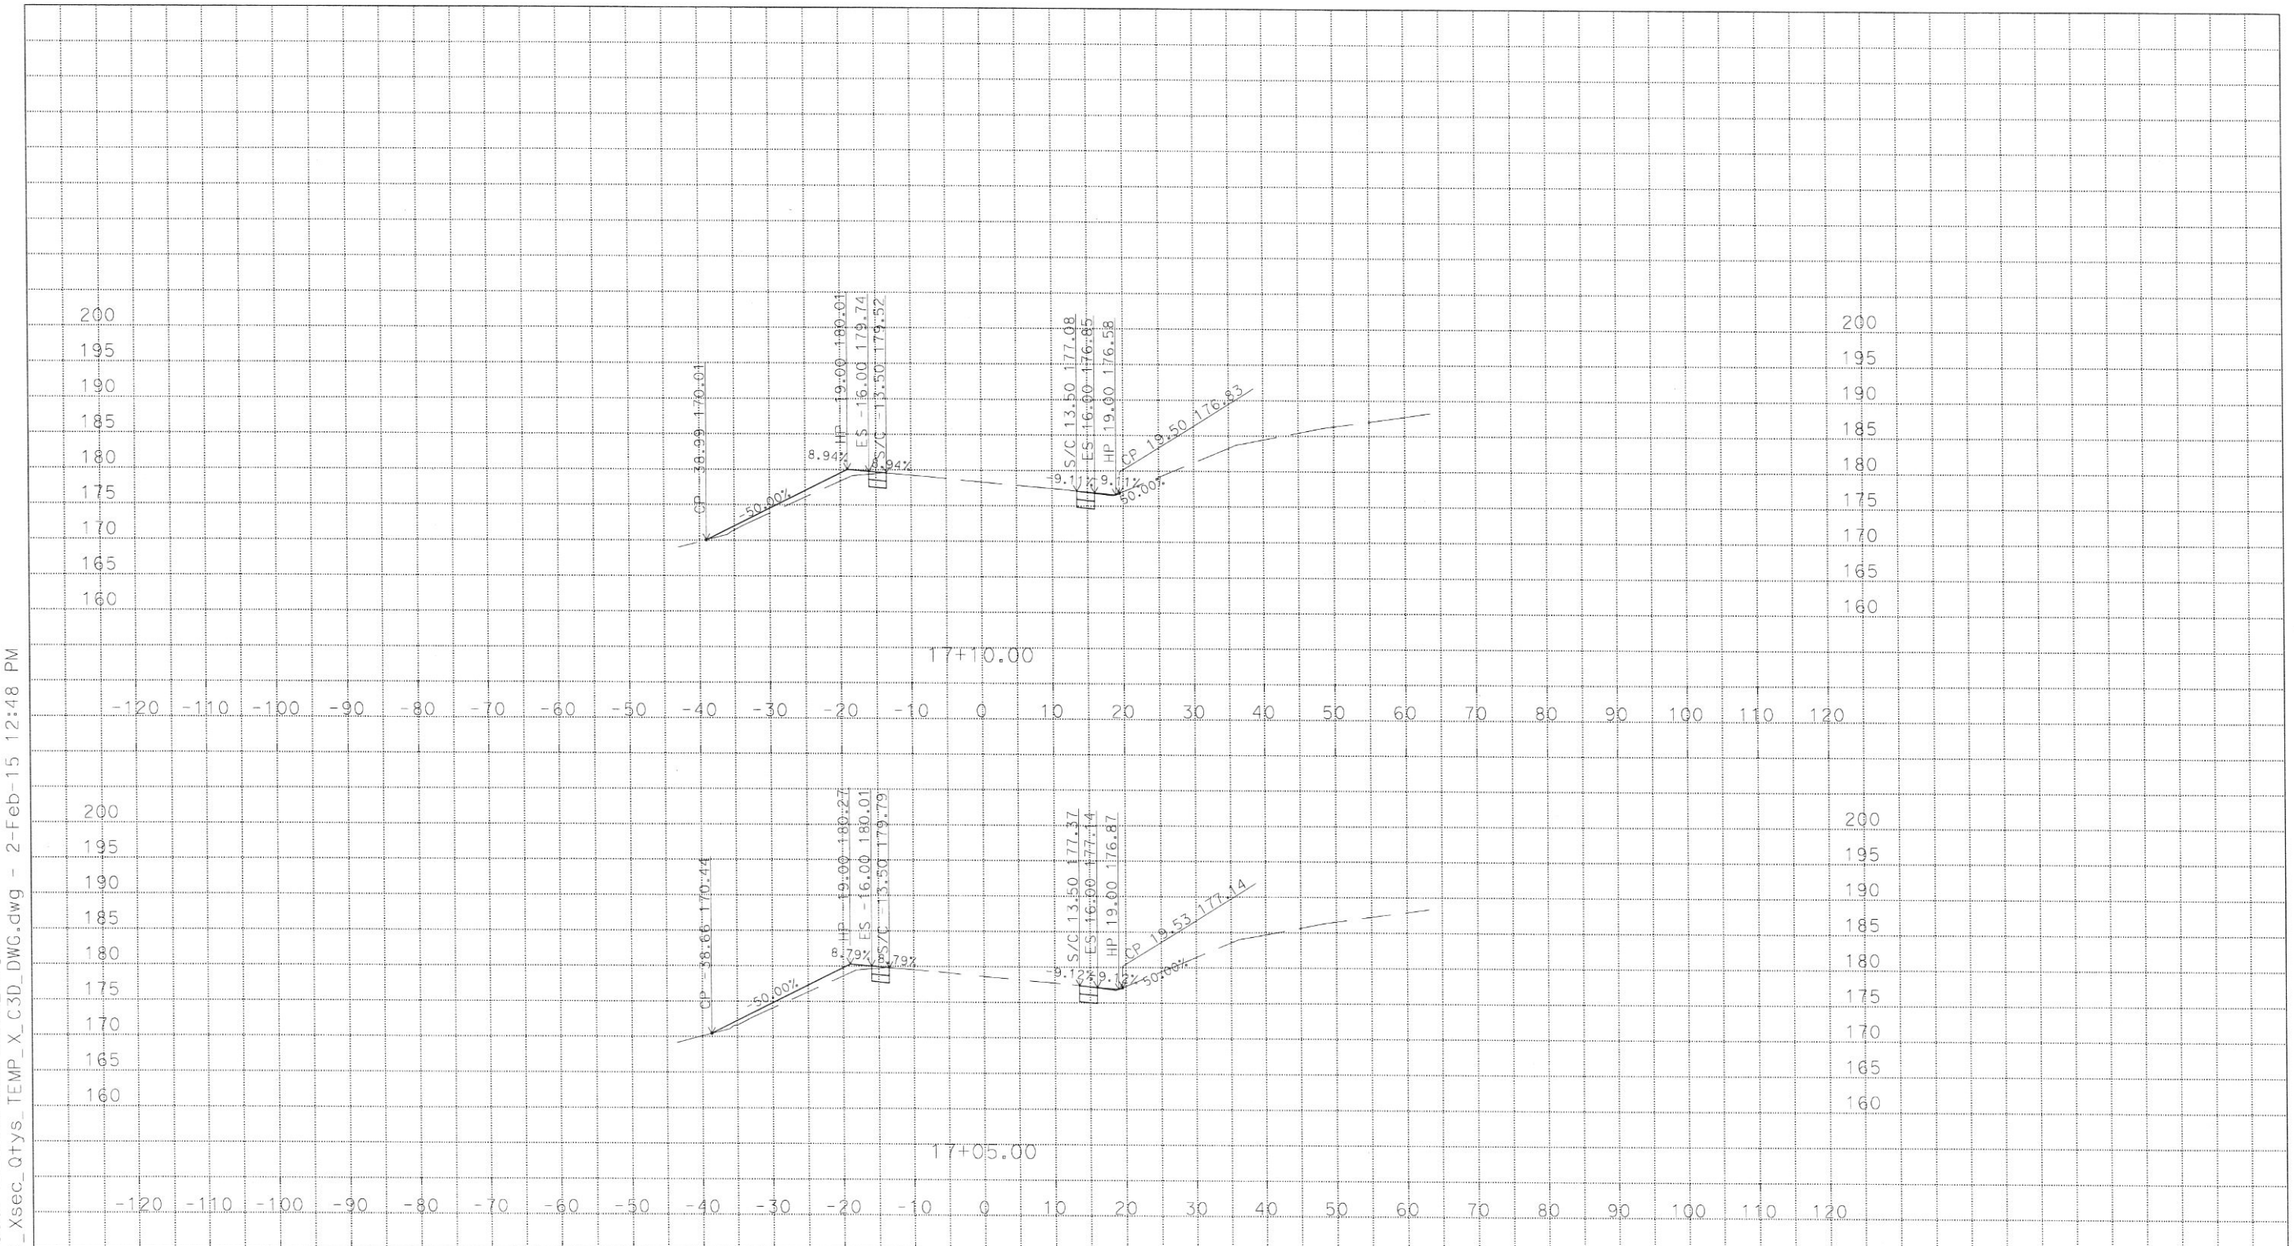

U:\Data1\1SS37\DESIGN\C3D\XSec_Qtys
14071_ALN1_Xsec_Qtys_TEMP_X_C3D_DWG.dwg - 2-Feb-15 12:48 PM

PLOTTED DATE: 06-FEB-2015

SCALE: 1"=10' Horiz.
1"=10' Vert.

CREATED BY: s129735

CONTRACT: 1SS374

DIST/CO/RTE/PM: 04/SONOMA/121/10.2

PROJECT ID: 0412000618

14071_ALN1
CROSS SECTIONS
15 OF 24

DESIGN STUDY ONLY

All Dimensions are U.S. Survey Feet

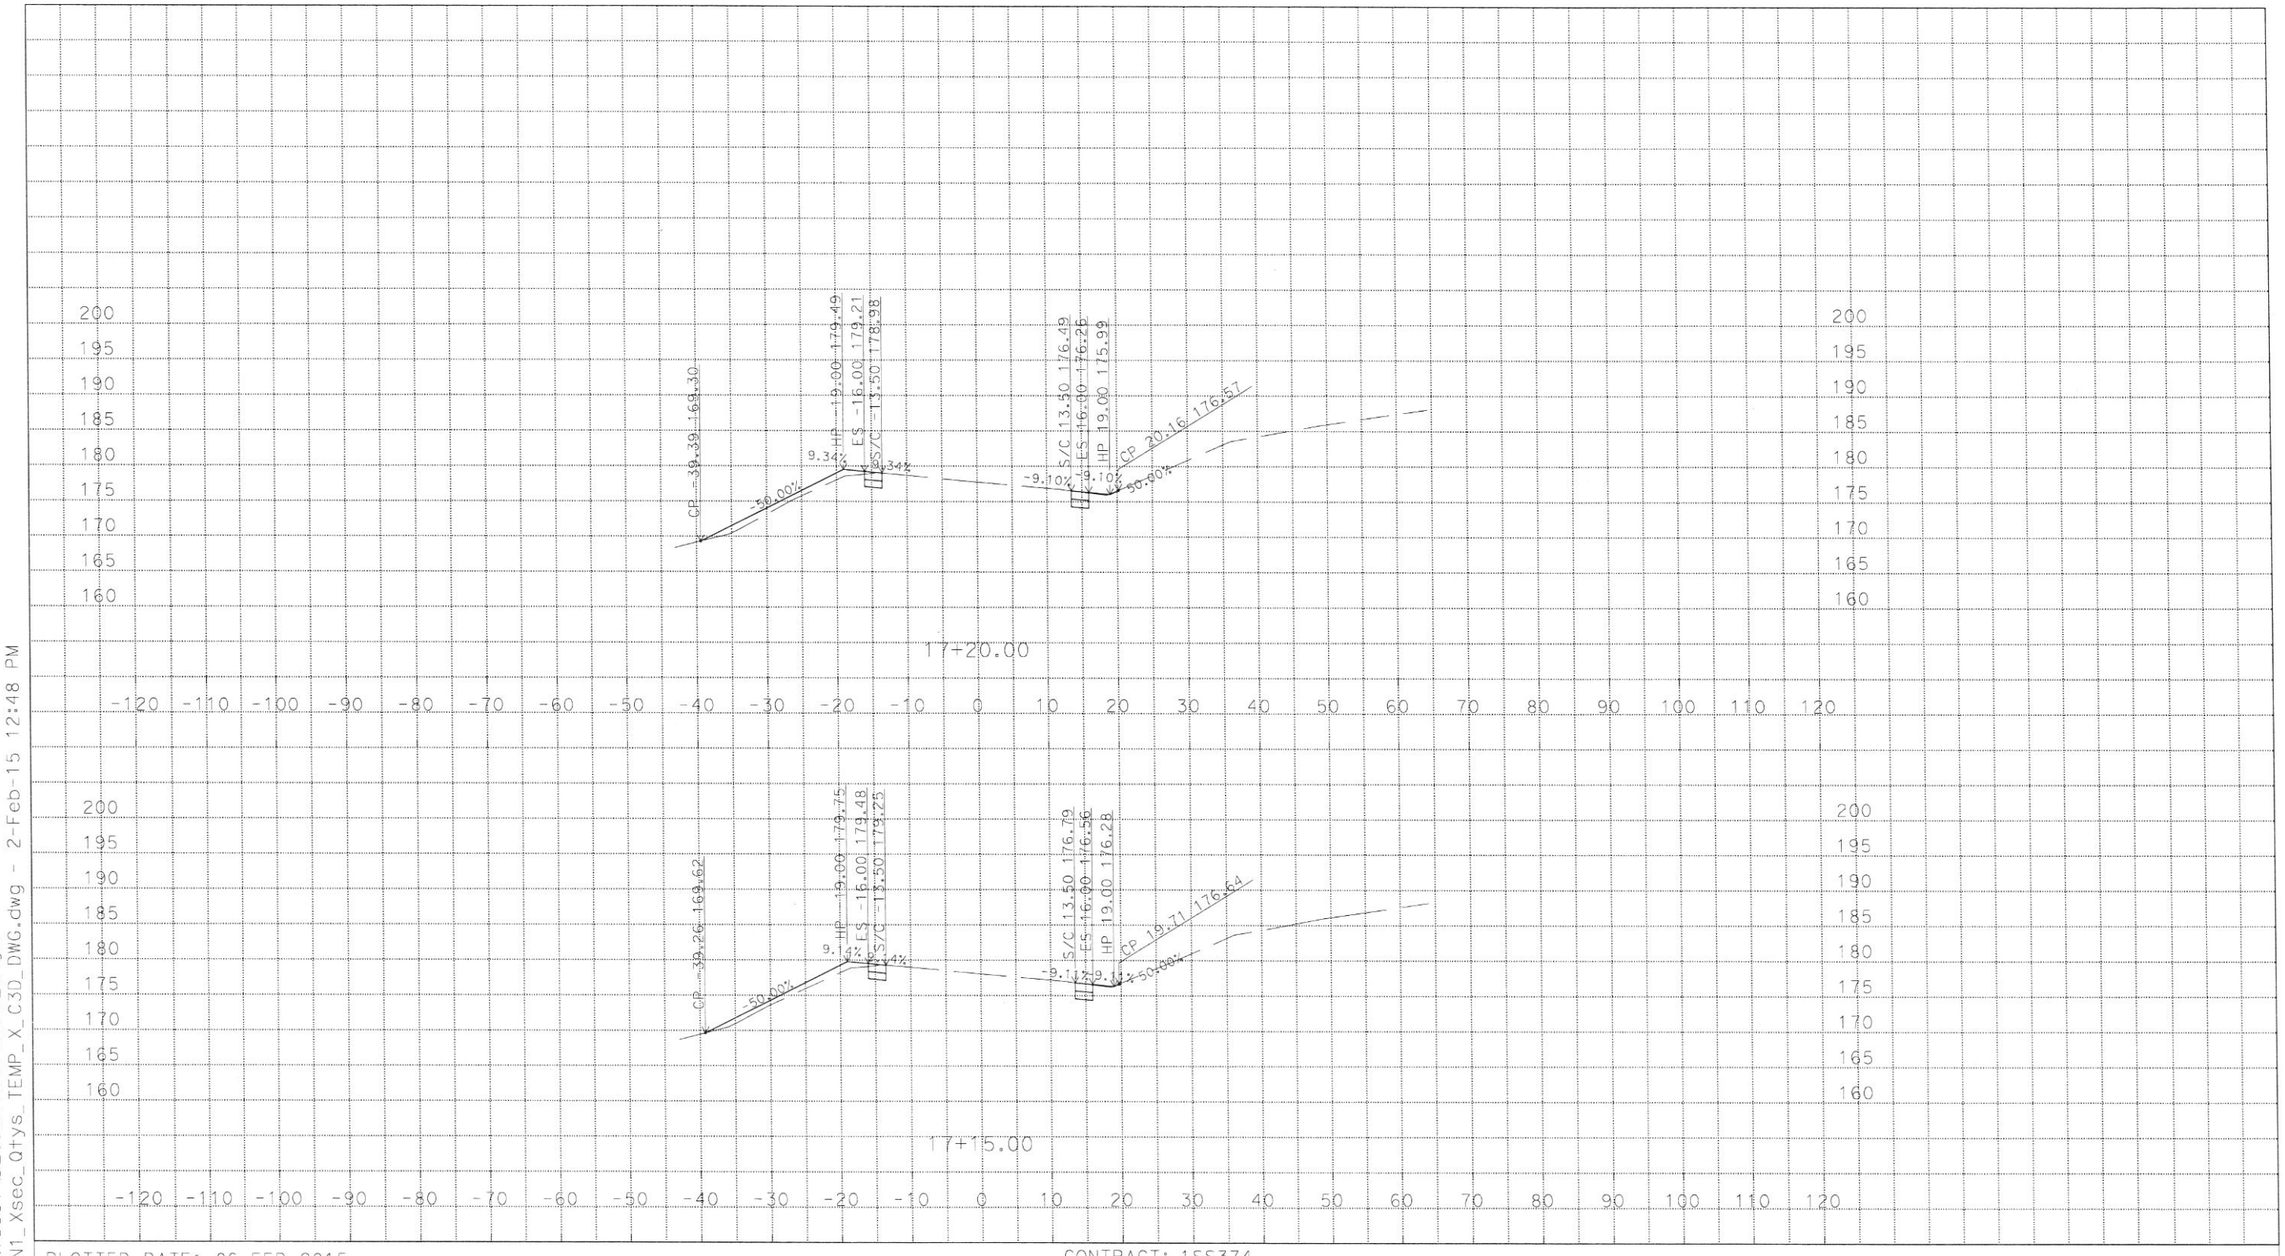

U:\Data1\1SS37\DESIGN\C3D\XSec_Qtys
14071_ALN1_Xsec_Qtys_TEMP_X_C3D_DWG.dwg - 2-Feb-15 12:48 PM

PLOTTED DATE: 06-FEB-2015

SCALE: 1"=10' Horiz.
1"=10' Vert.

CREATED BY: s129735

CONTRACT: 1SS374

DIST/CO/RTE/PM: 04/SONOMA/121/10.2

PROJECT ID: 0412000618

14071_ALN1
CROSS SECTIONS

DESIGN STUDY ONLY

All Dimensions are U.S. Survey Feet

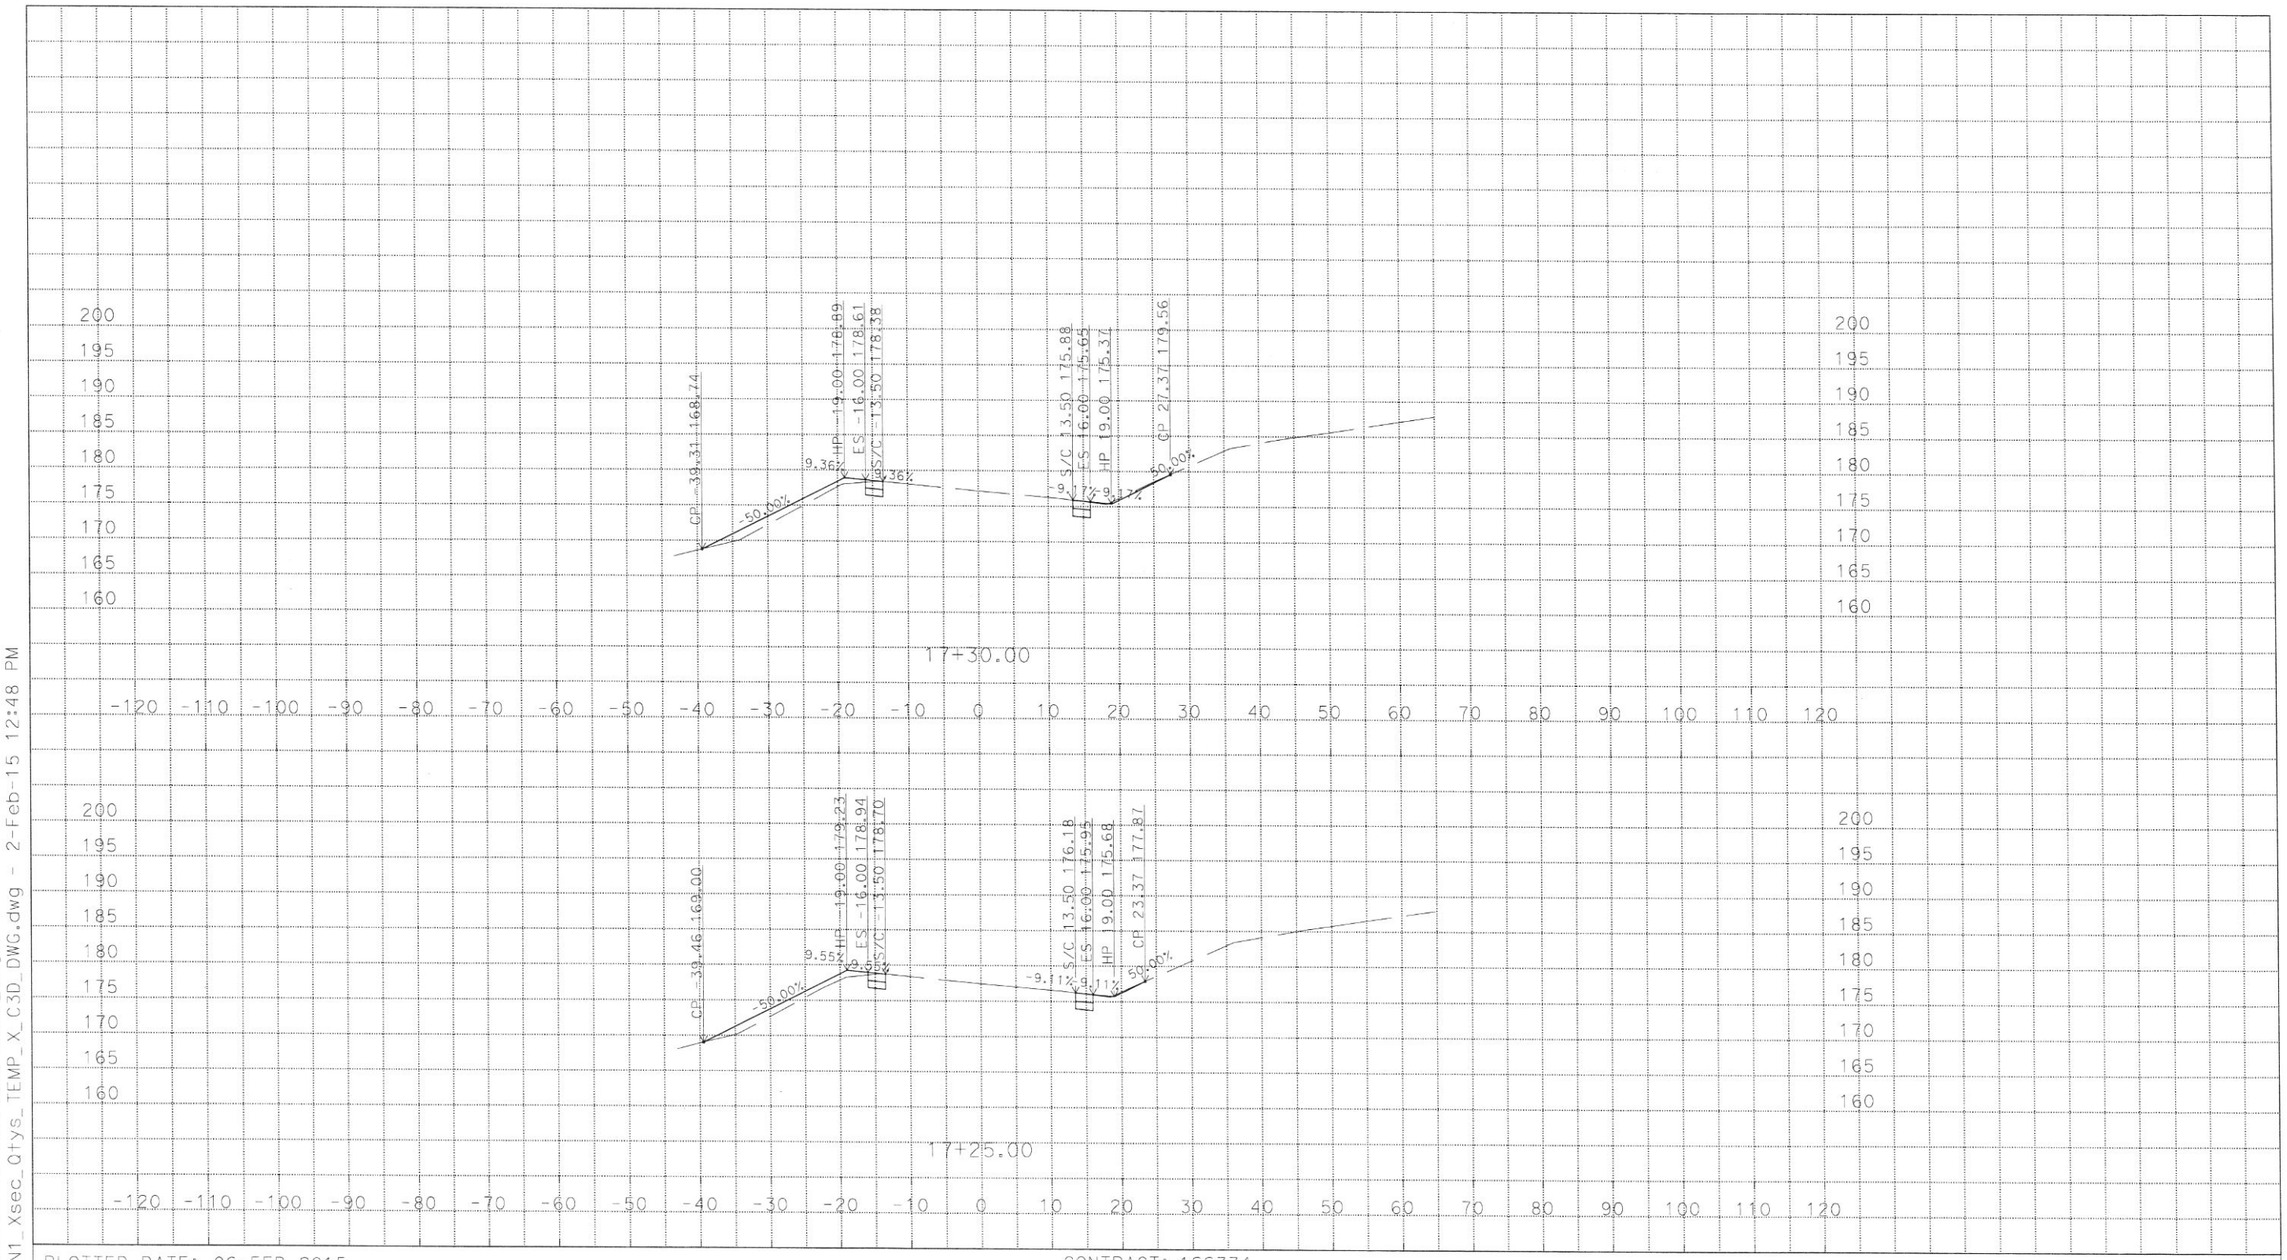

U:\Data1\1SS37\DESIGN\C3D\XSec_Qtys
14071_ALN1_Xsec_Qtys_TEMP_X_C3D_DWG.dwg - 2-Feb-15 12:48 PM

PLOTTED DATE: 06-FEB-2015

SCALE: 1"=10' Horiz.
1"=10' Vert.

CREATED BY: s129735

CONTRACT: 1SS374

DIST/CO/RTE/PM: 04/SONOMA/121/10.2

PROJECT ID: 0412000618

14071_ALN1
CROSS SECTIONS
17 OF 24

DESIGN STUDY ONLY

All Dimensions are U.S. Survey Feet

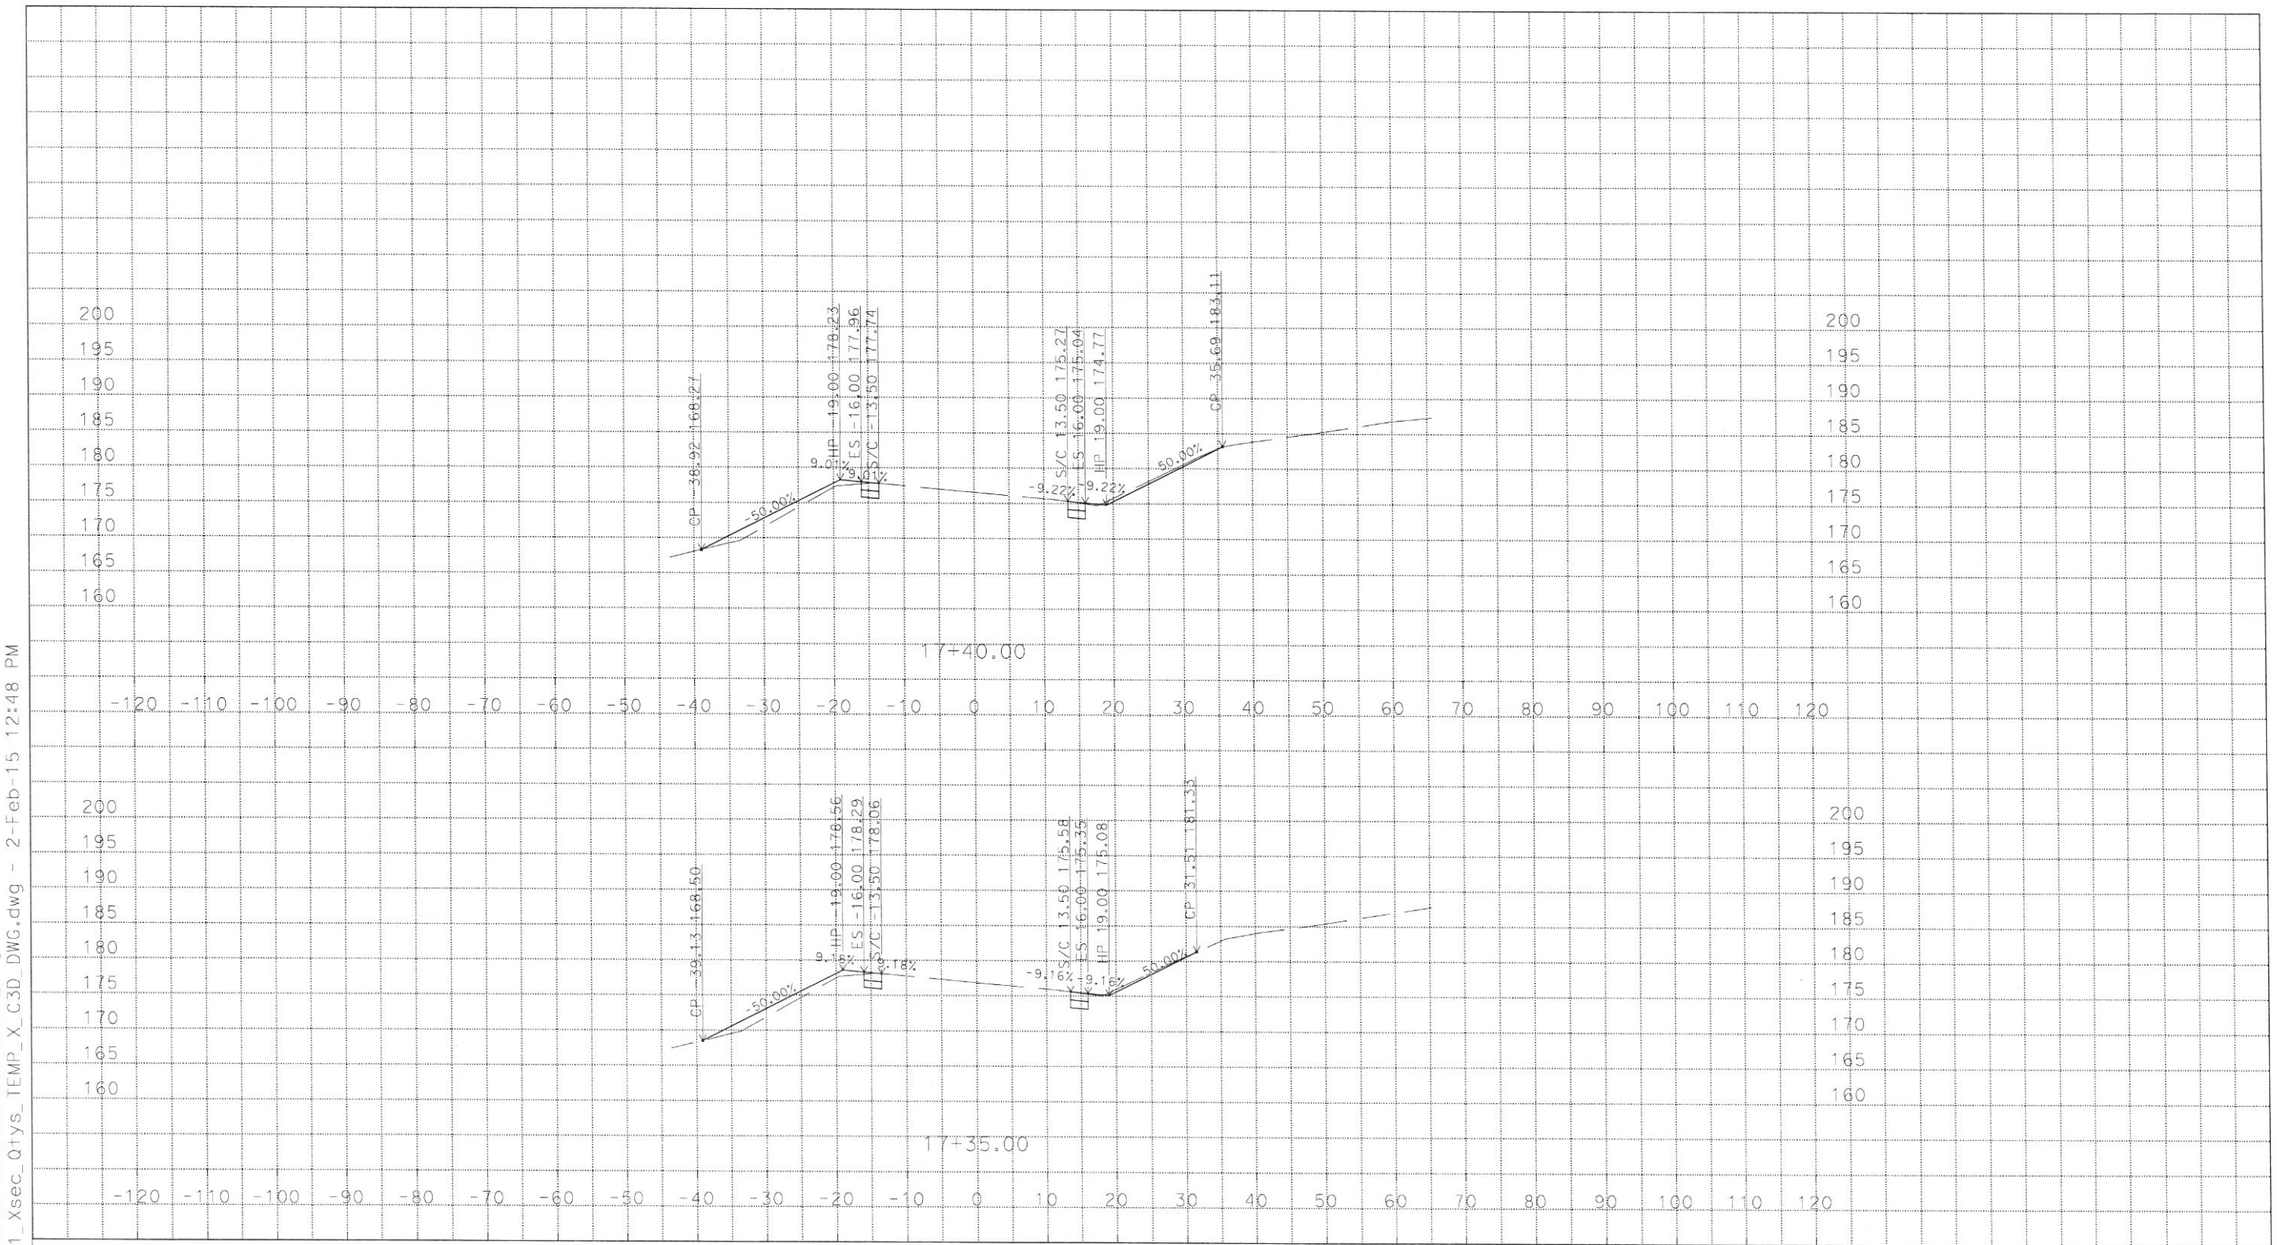

U:\Data1\1SS37\DESIGN\C3D\XSec_Qtys
14071_ALN1_Xsec_Qtys_TEMP_X_C3D_DWG.dwg - 2-Feb-15 12:48 PM

PLOTTED DATE: 06-FEB-2015
SCALE: 1"=10' Horiz.
1"=10' Vert.
CREATED BY: s129735

CONTRACT: 1SS374
DIST/CO/RTE/PM: 04/SONOMA/121/10.2
PROJECT ID: 0412000618

14071_ALN1
CROSS SECTIONS
18 OF 24

DESIGN STUDY ONLY

All Dimensions are U.S. Survey Feet

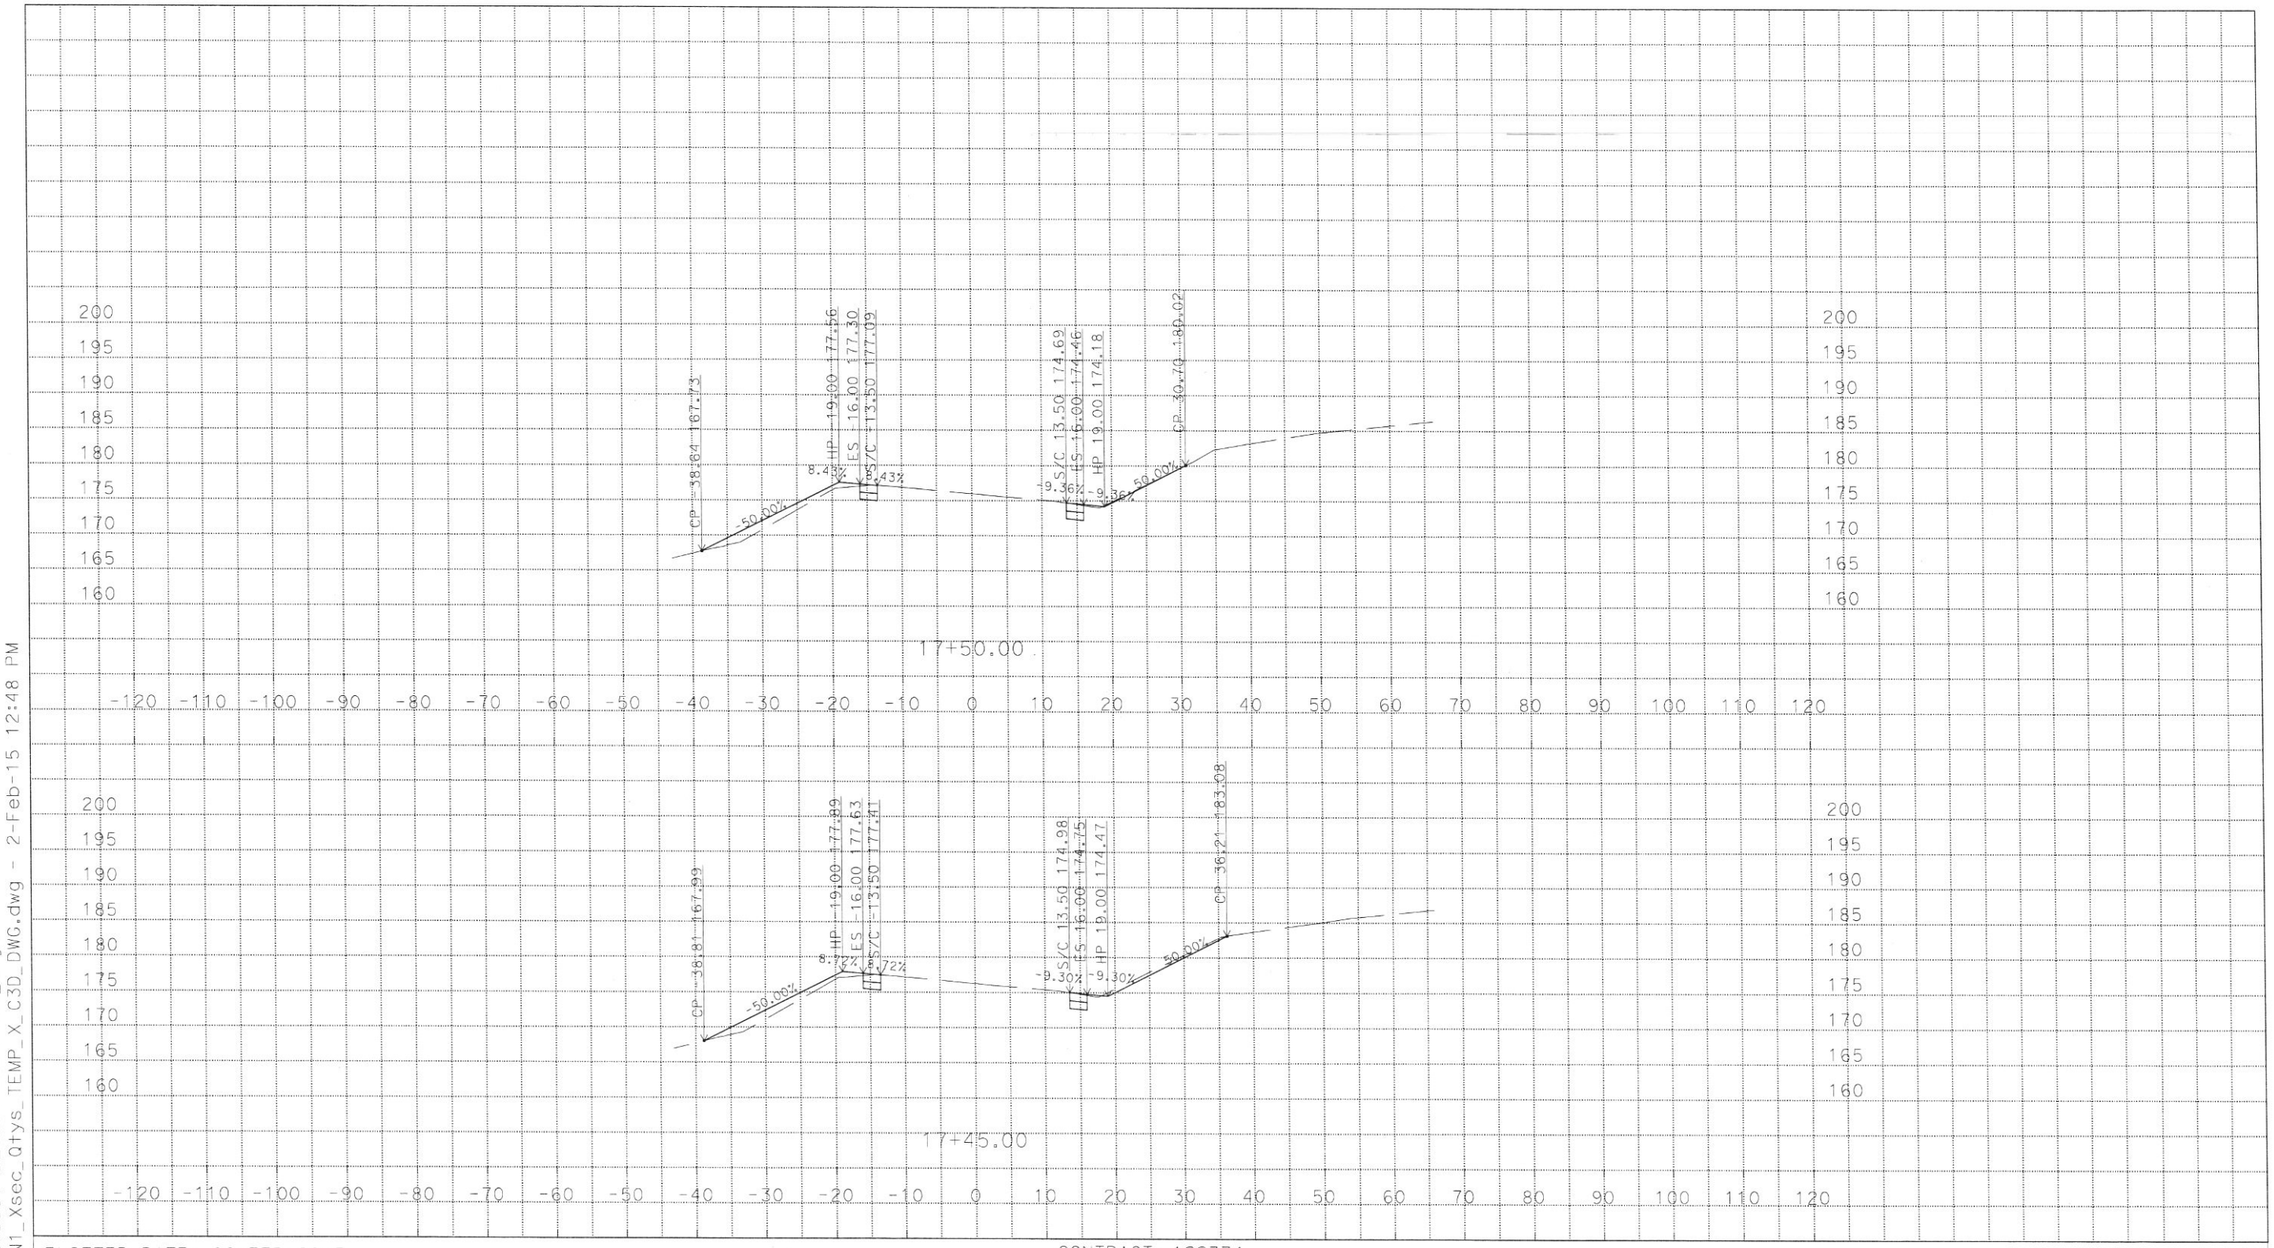

U:\Data1\1SS37\DESIGN\C3D\XSec_Qtys
14071_ALN1_Xsec_Qtys_TEMP_X_C3D_DWG.dwg - 2-Feb-15 12:48 PM

PLOTTED DATE: 06-FEB-2015
SCALE: 1"=10' Horiz.
1"=10' Vert.
CREATED BY: s129735

CONTRACT: 1SS374
DIST/CO/RTE/PM: 04/SONOMA/121/10.2
PROJECT ID: 0412000618

14071_ALN1
CROSS SECTIONS
19 OF 24

DESIGN STUDY ONLY

All Dimensions are U.S. Survey Feet

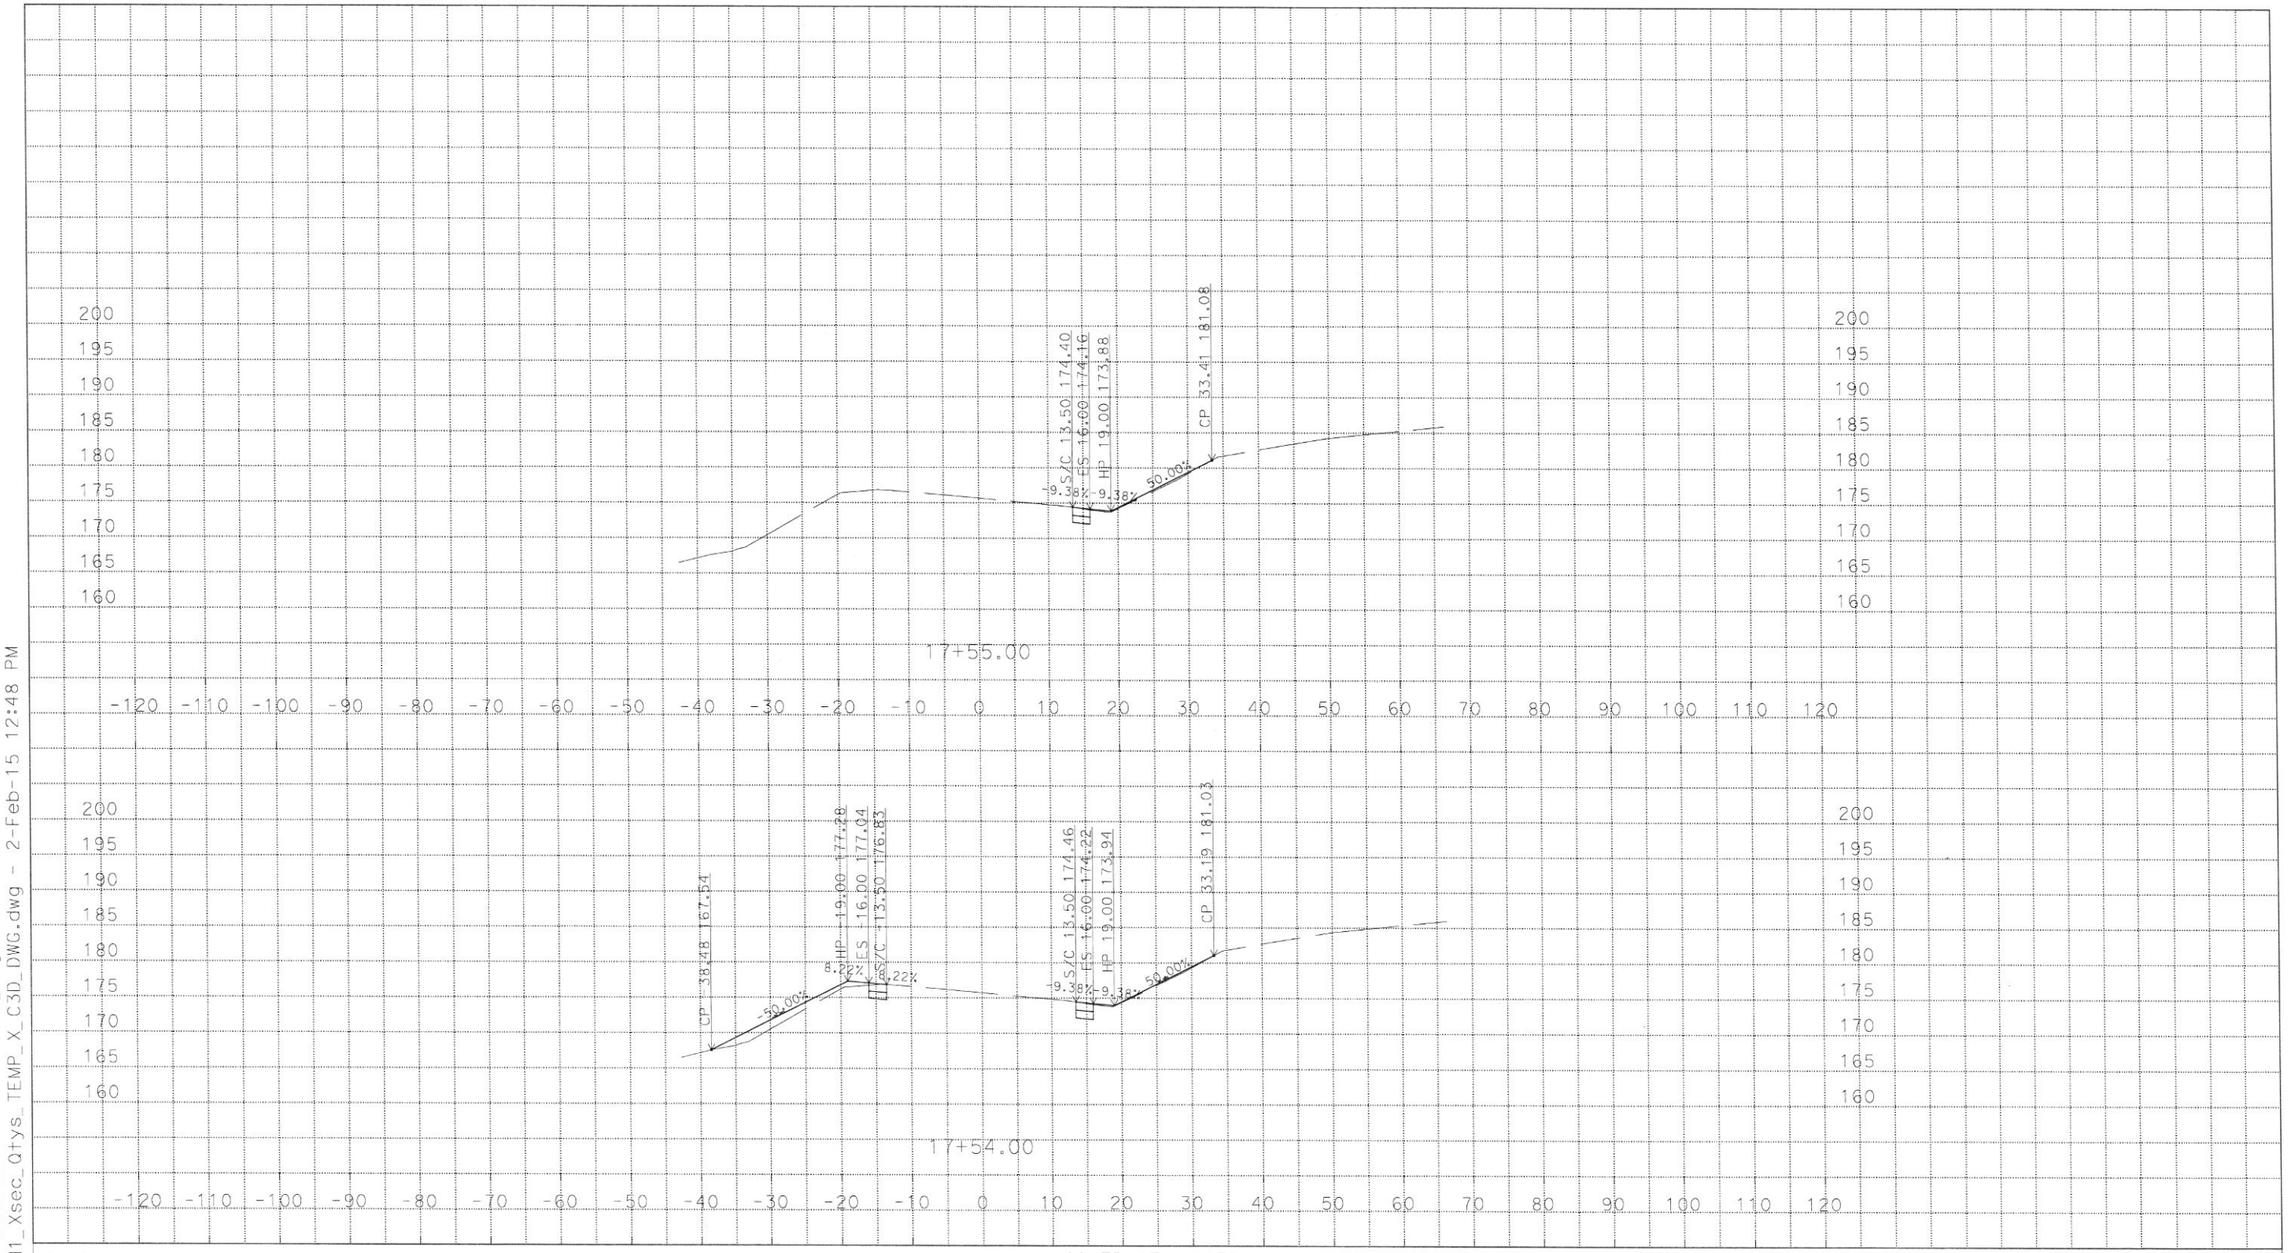

U:\Data1\1SS37\DESIGN\C3D\XSec_Qtys
14071_ALN1_Xsec_Qtys_TEMP_X_C3D_DWG.dwg - 2-Feb-15 12:48 PM

PLOTTED DATE: 06-FEB-2015

SCALE: 1"=10' Horiz.
1"=10' Vert.

CREATED BY: s129735

CONTRACT: 1SS374

DIST/CO/RTE/PM: 04/SONOMA/121/10.2

PROJECT ID: 0412000618

14071_ALN1
CROSS SECTIONS
20 OF 24

DESIGN STUDY ONLY

All Dimensions are U.S. Survey Feet

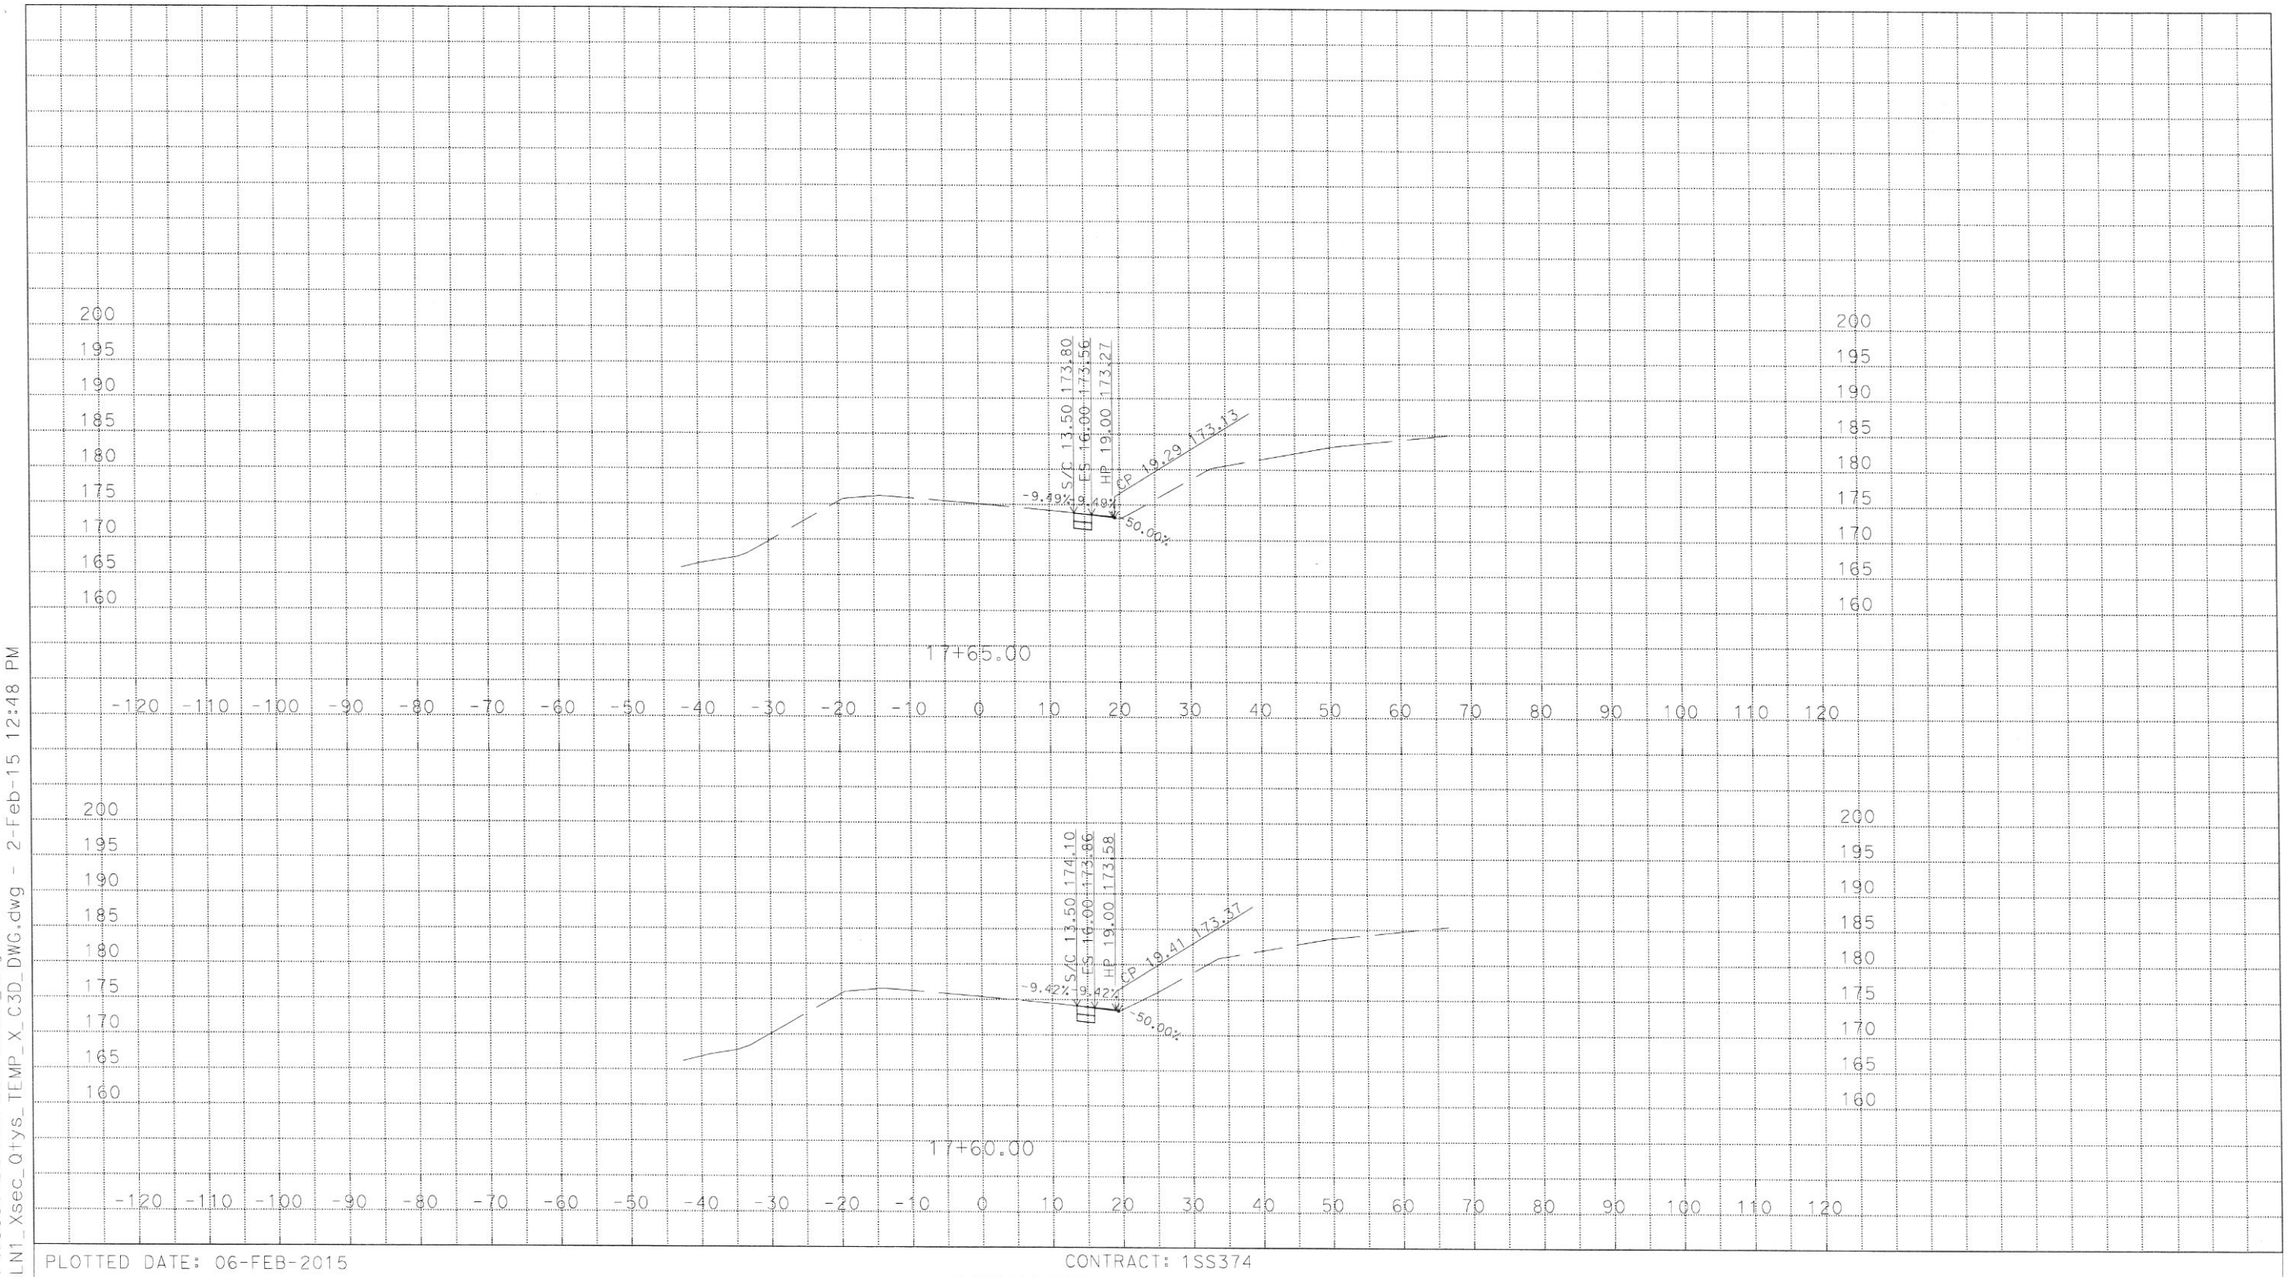

U:\Data1\1SS37\DESIGN\C3D\XSec_Qtys
14071_ALN1_Xsec_Qtys_TEMP_X_C3D_DWG.dwg - 2-Feb-15 12:48 PM

PLOTTED DATE: 06-FEB-2015

SCALE: 1"=10' Horiz.
1"=10' Vert.

CREATED BY: s129735

CONTRACT: 1SS374

DIST/CO/RTE/PM: 04/SONOMA/121/10.2

PROJECT ID: 0412000618

14071_ALN1
CROSS SECTIONS
21 OF 24

DESIGN STUDY ONLY

All Dimensions are U.S. Survey Feet

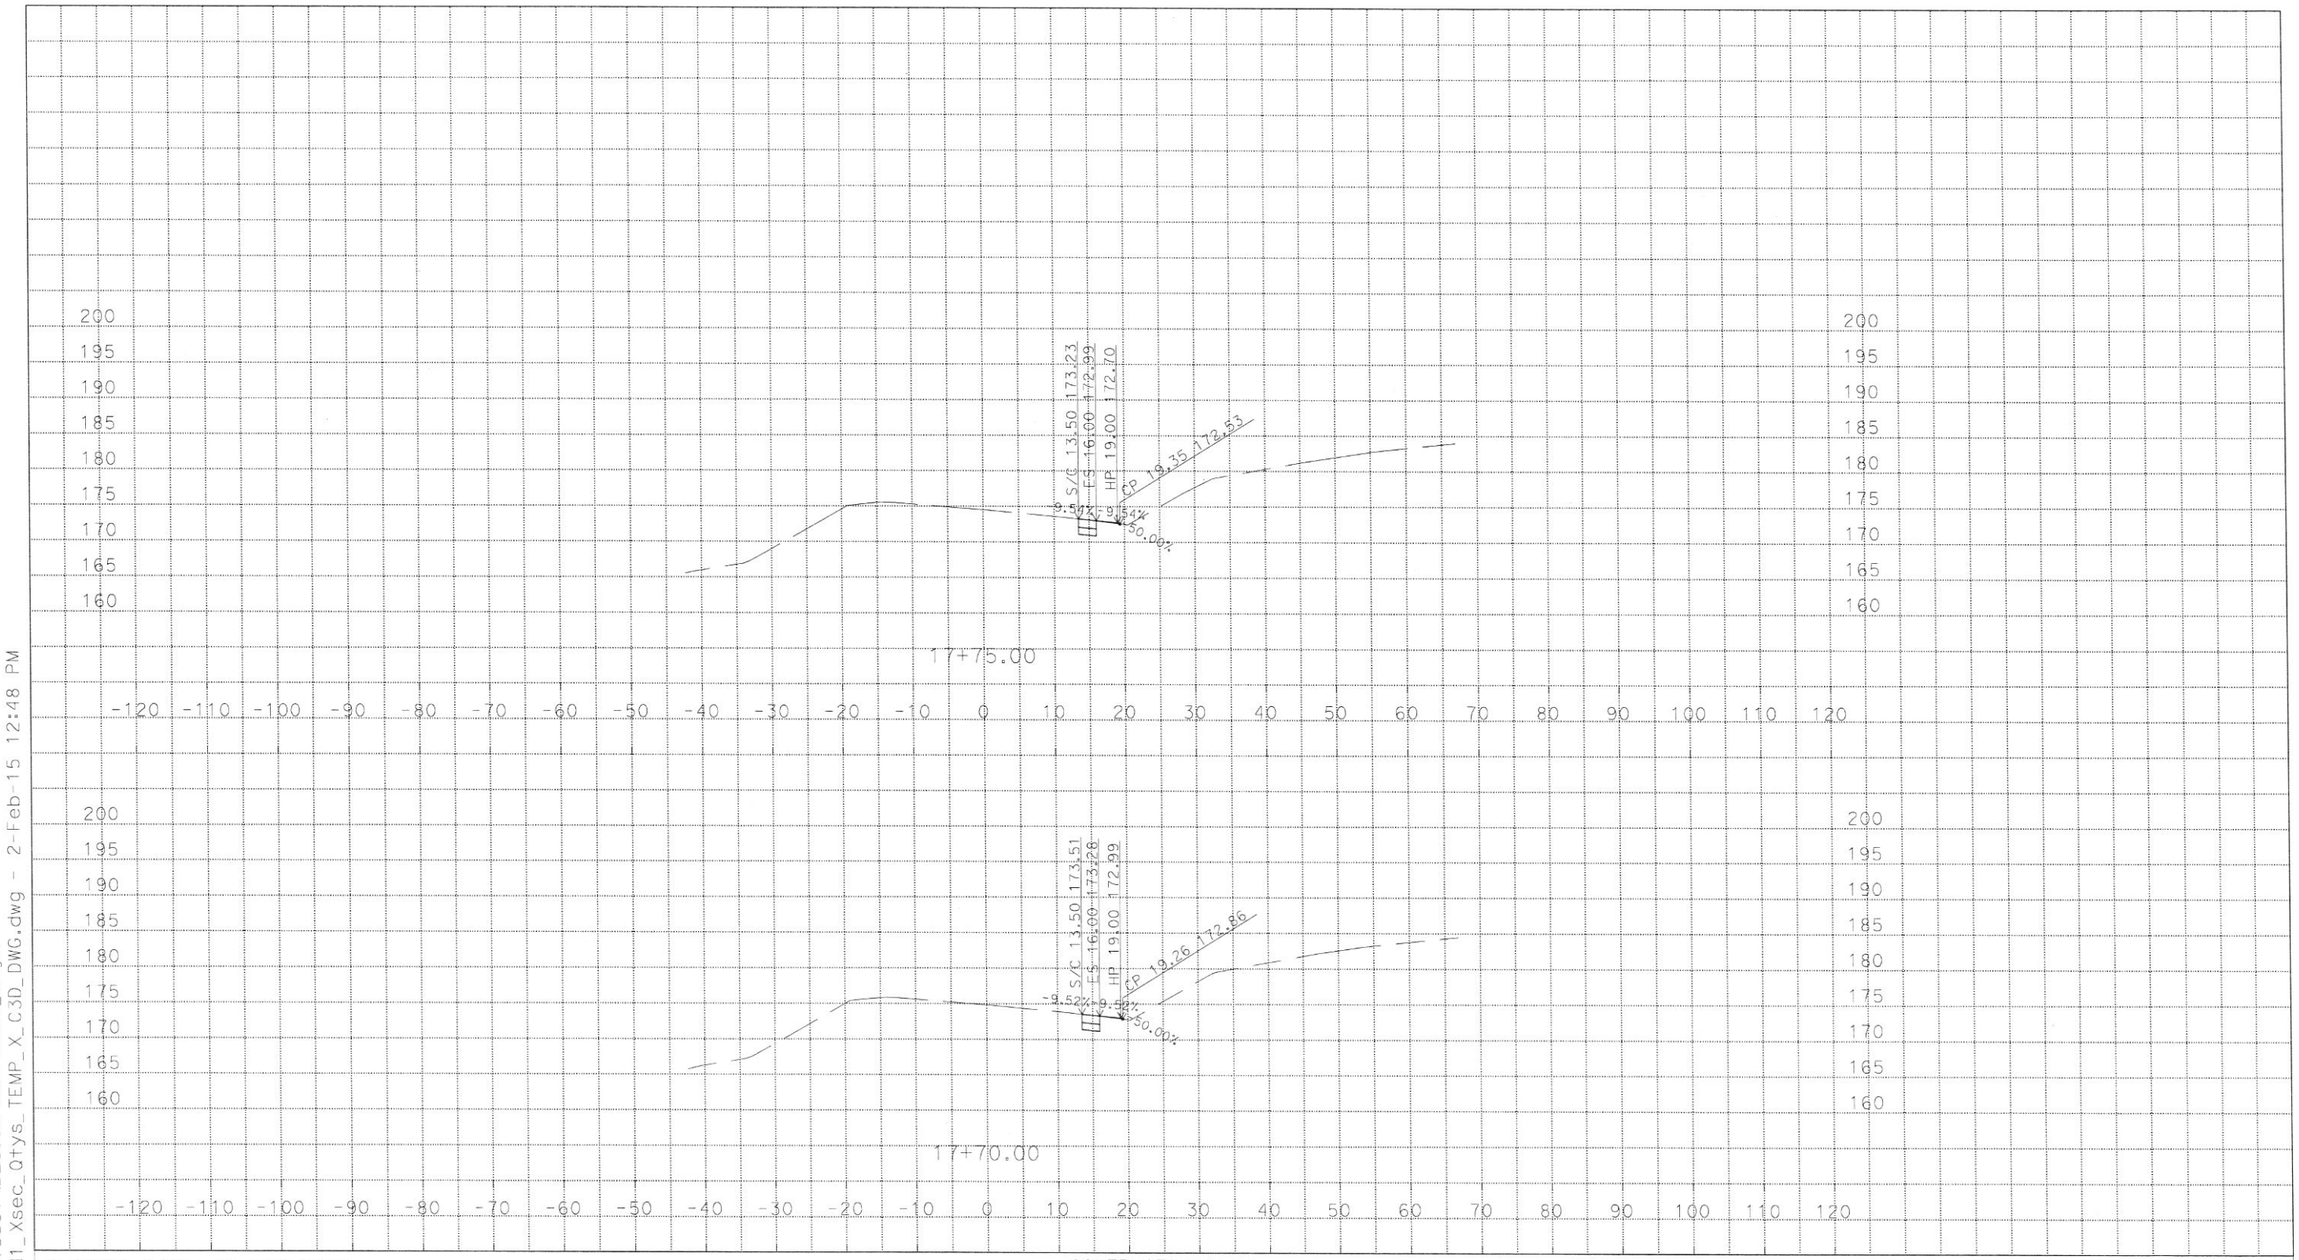

U:\Data1\1SS37\DESIGN\C3D\XSec_Qtys
14071_ALN1_Xsec_Qtys_TEMP_X_C3D_DWG.dwg - 2-Feb-15 12:48 PM

PLOTTED DATE: 06-FEB-2015
SCALE: 1"=10' Horiz.
1"=10' Vert.
CREATED BY: s129735

CONTRACT: 1SS374
DIST/CO/RTE/PM: 04/SONOMA/121/10.2
PROJECT ID: 0412000618

14071_ALN1
CROSS SECTIONS
22 OF 24

DESIGN STUDY ONLY

All Dimensions are U.S. Survey Feet

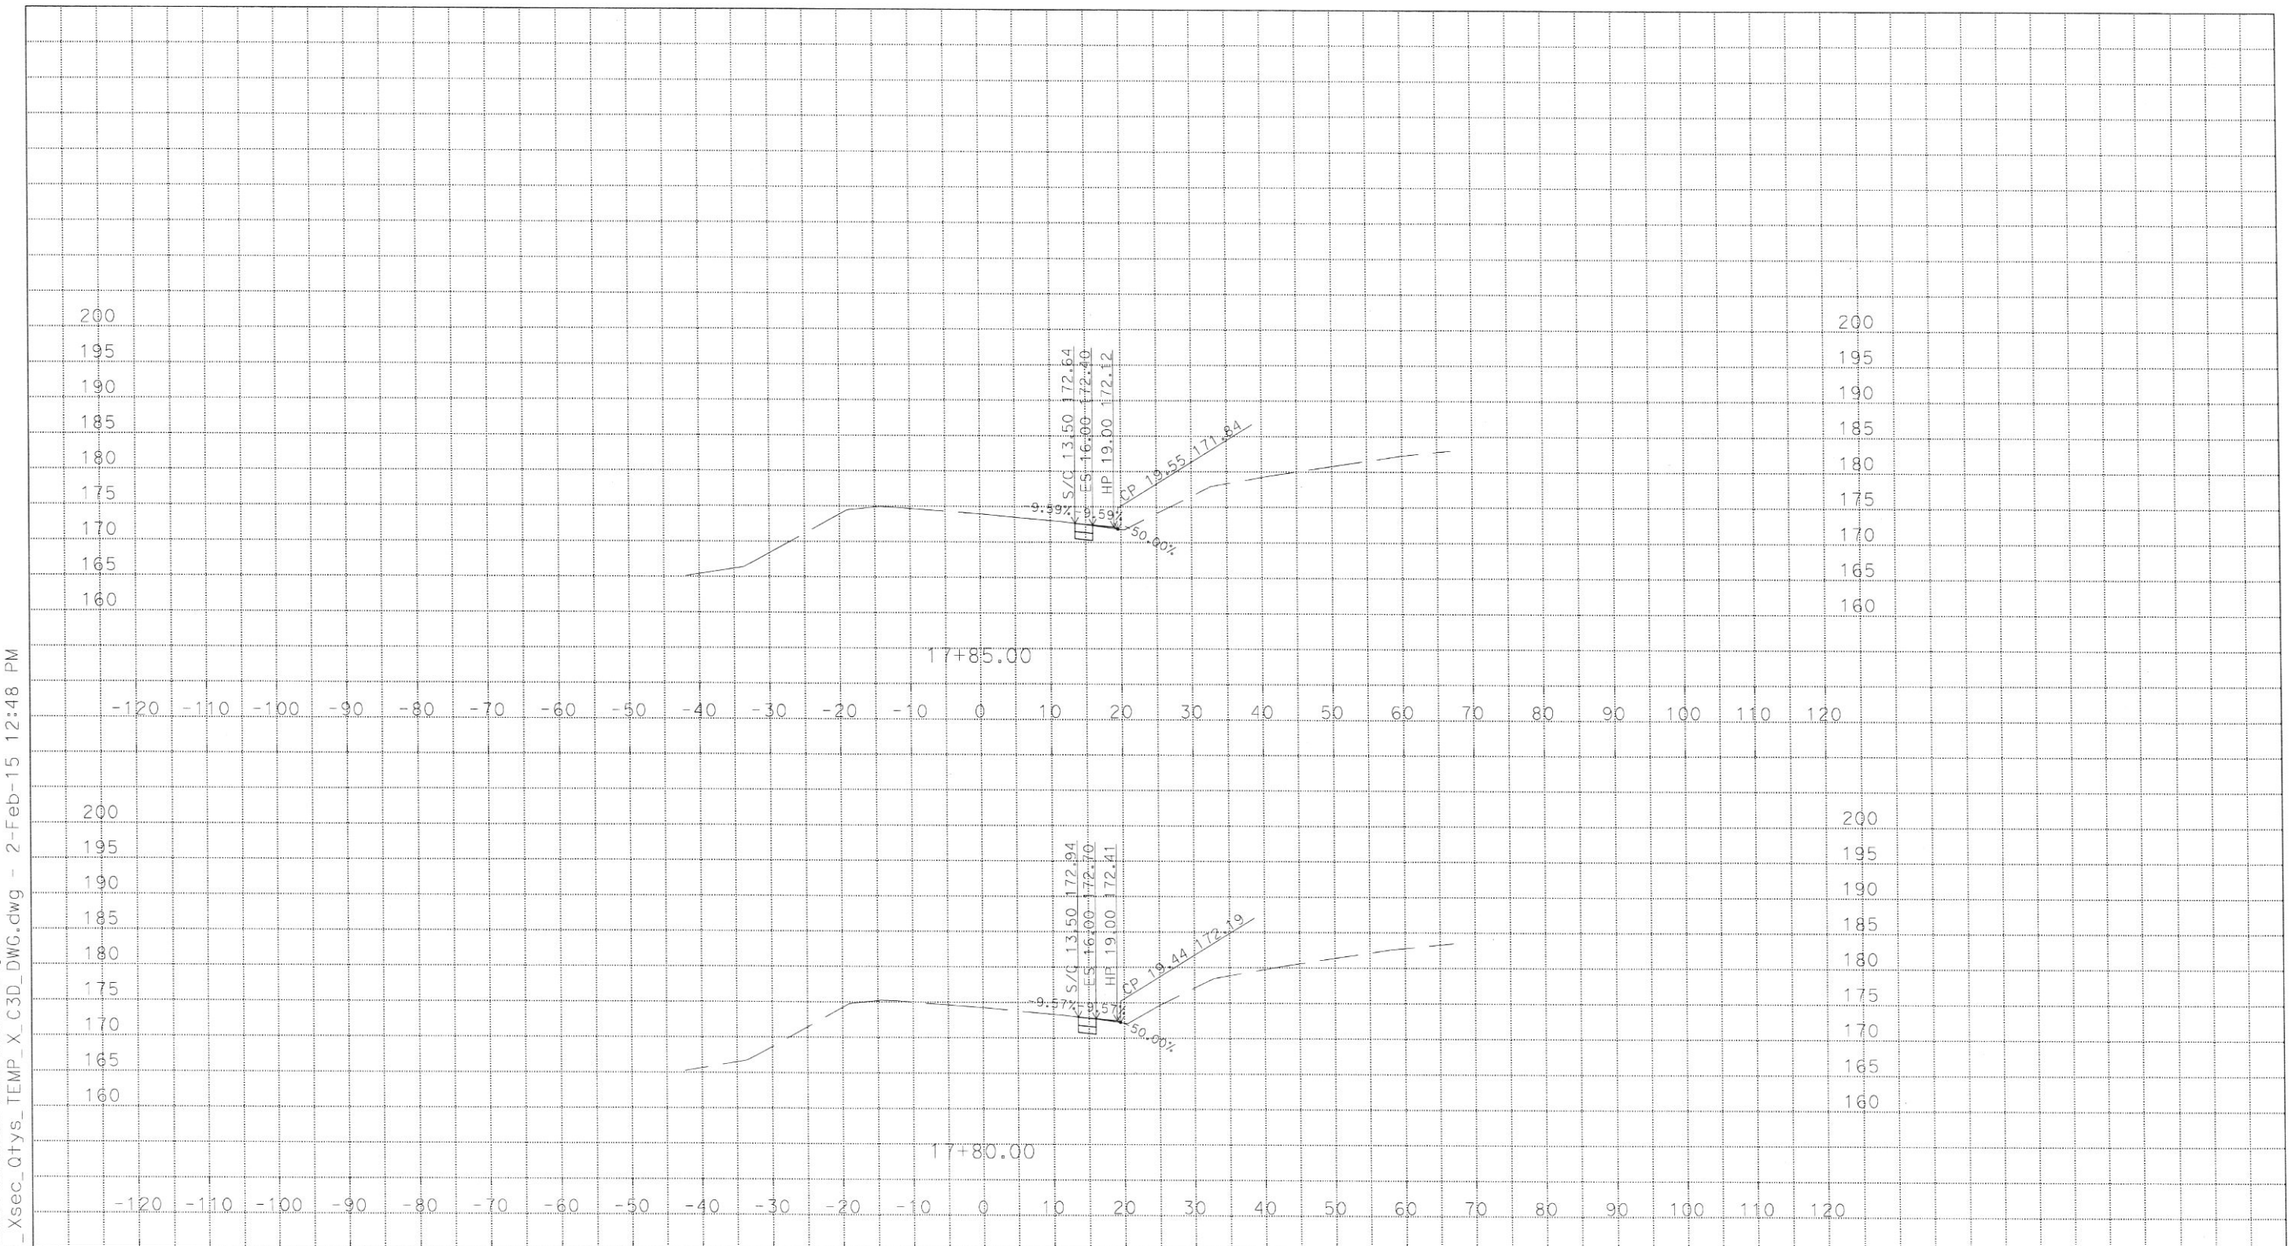

U:\Data1\1SS37\DESIGN\C3D\XSec_Qtys
14071_ALN1_Xsec_Qtys_TEMP_X_C3D_DWG.dwg - 2-Feb-15 12:48 PM

PLOTTED DATE: 06-FEB-2015

SCALE: 1"=10' Horiz.
1"=10' Vert.

CREATED BY: s129735

CONTRACT: 1SS374

DIST/CO/RTE/PM: 04/SONOMA/121/10.2

PROJECT ID: 0412000618

14071_ALN1
CROSS SECTIONS
23 OF 24

DESIGN STUDY ONLY

All Dimensions are U.S. Survey Feet

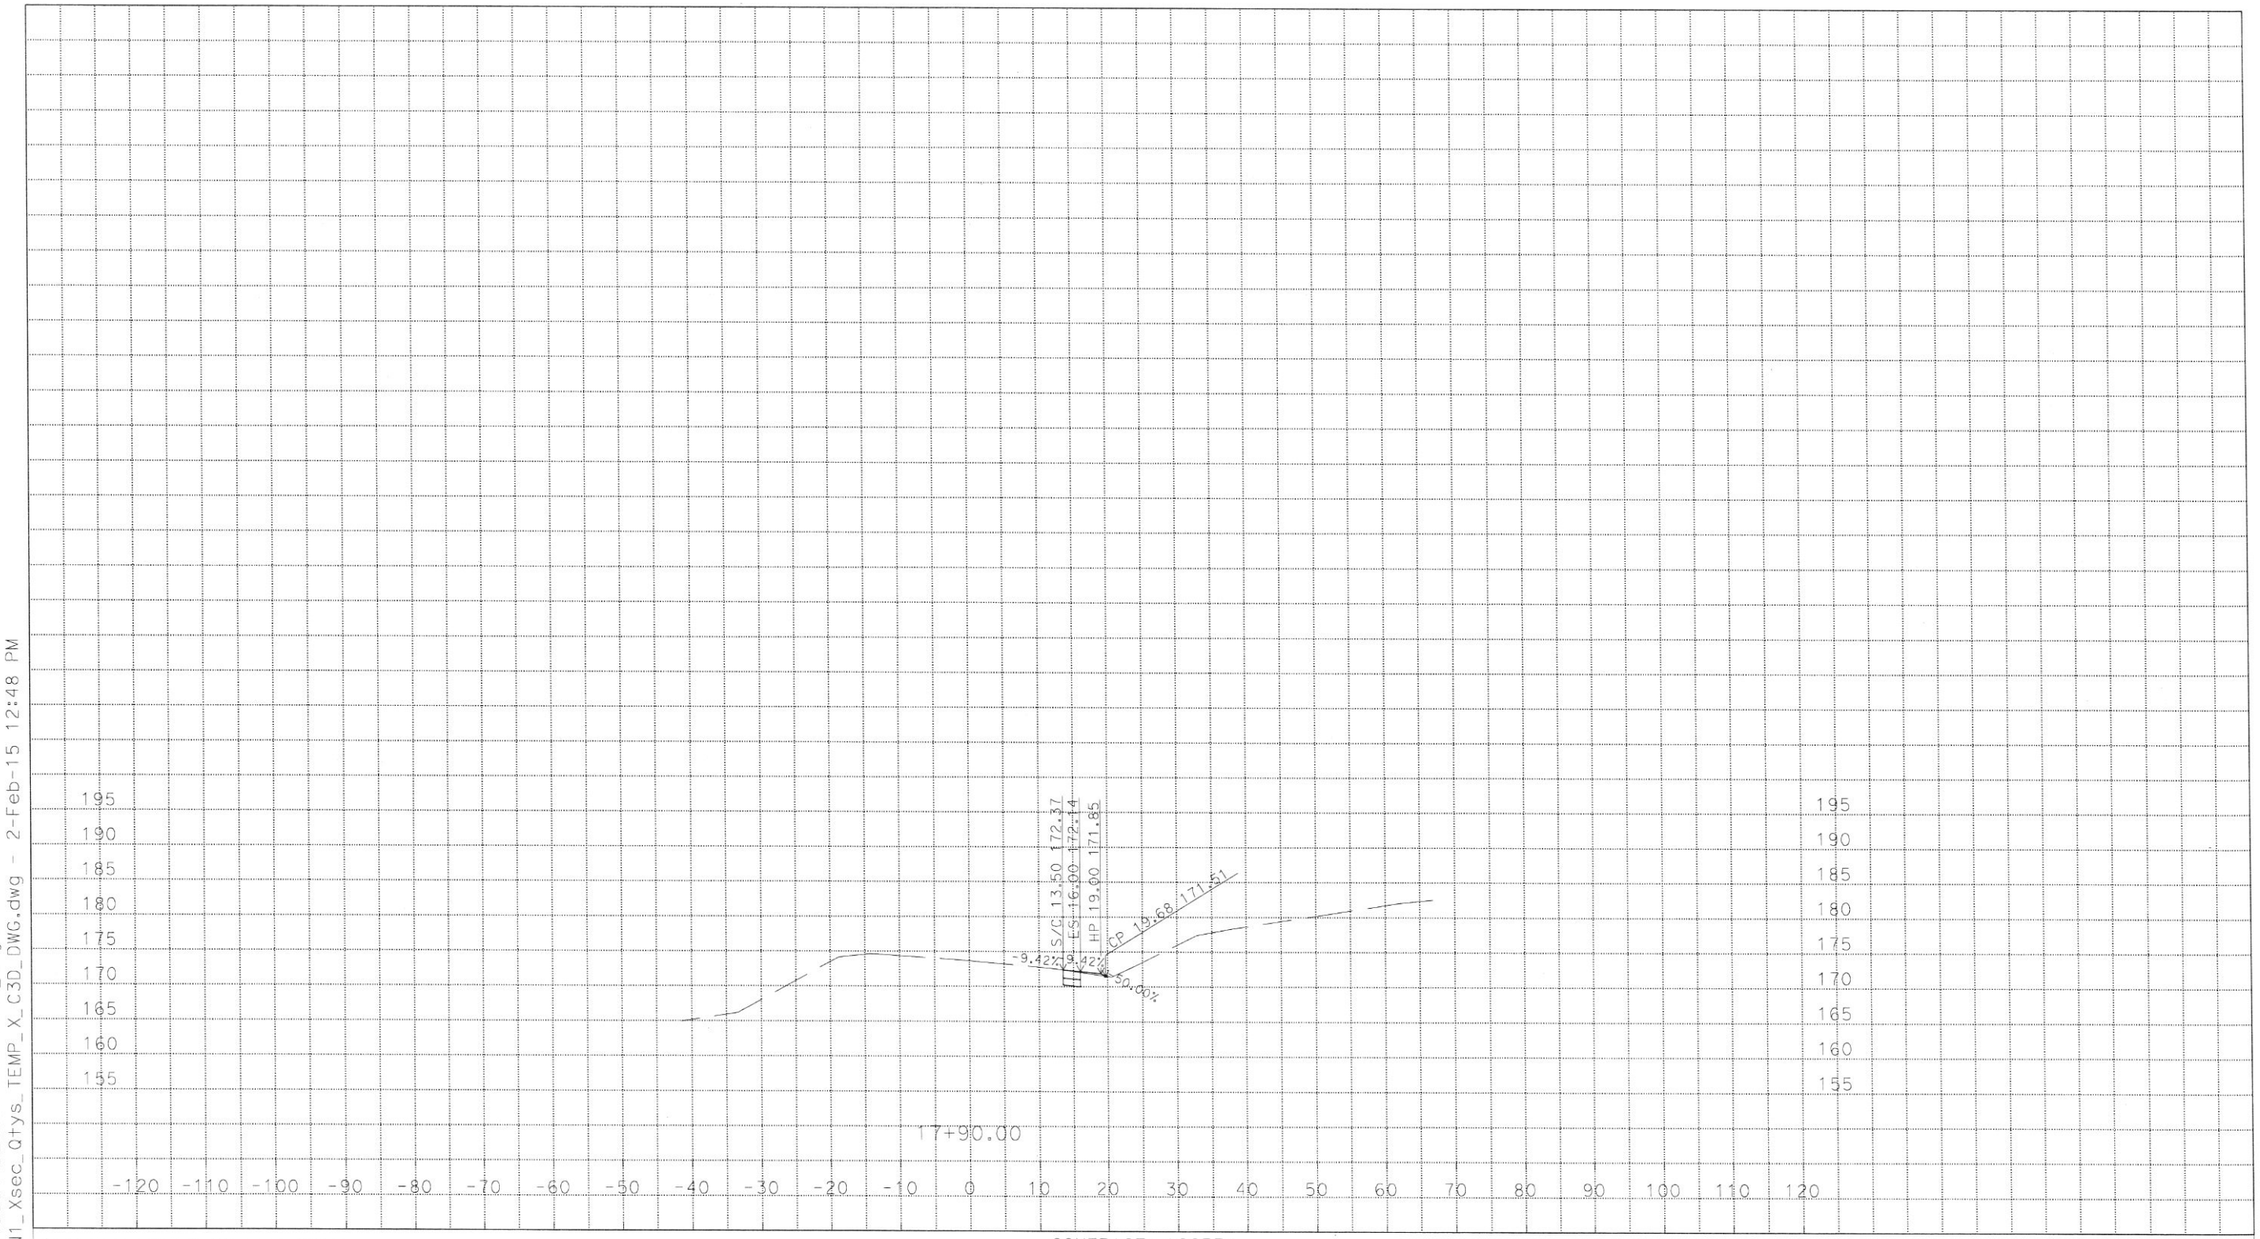

U:\Data1\1SS37\DESIGN\C3D\XSec_Qtys
14071_ALN1_Xsec_Qtys_TEMP_X_C3D_DWG.dwg - 2-Feb-15 12:48 PM

PLOTTED DATE: 06-FEB-2015

SCALE: 1"=10' Horiz.
1"=10' Vert.

CREATED BY: s129735

CONTRACT: 1SS374

DIST/CO/RTE/PM: 04/SONOMA/121/10.2

PROJECT ID: 0412000618

14071_ALN1
CROSS SECTIONS
24 OF 24