NOTE:

PAVEMENT ELEVATIONS SHOWN ARE TO THE TOP OF THE RHMA-G. THE HMA-O LAYER IS NOT SHOWN

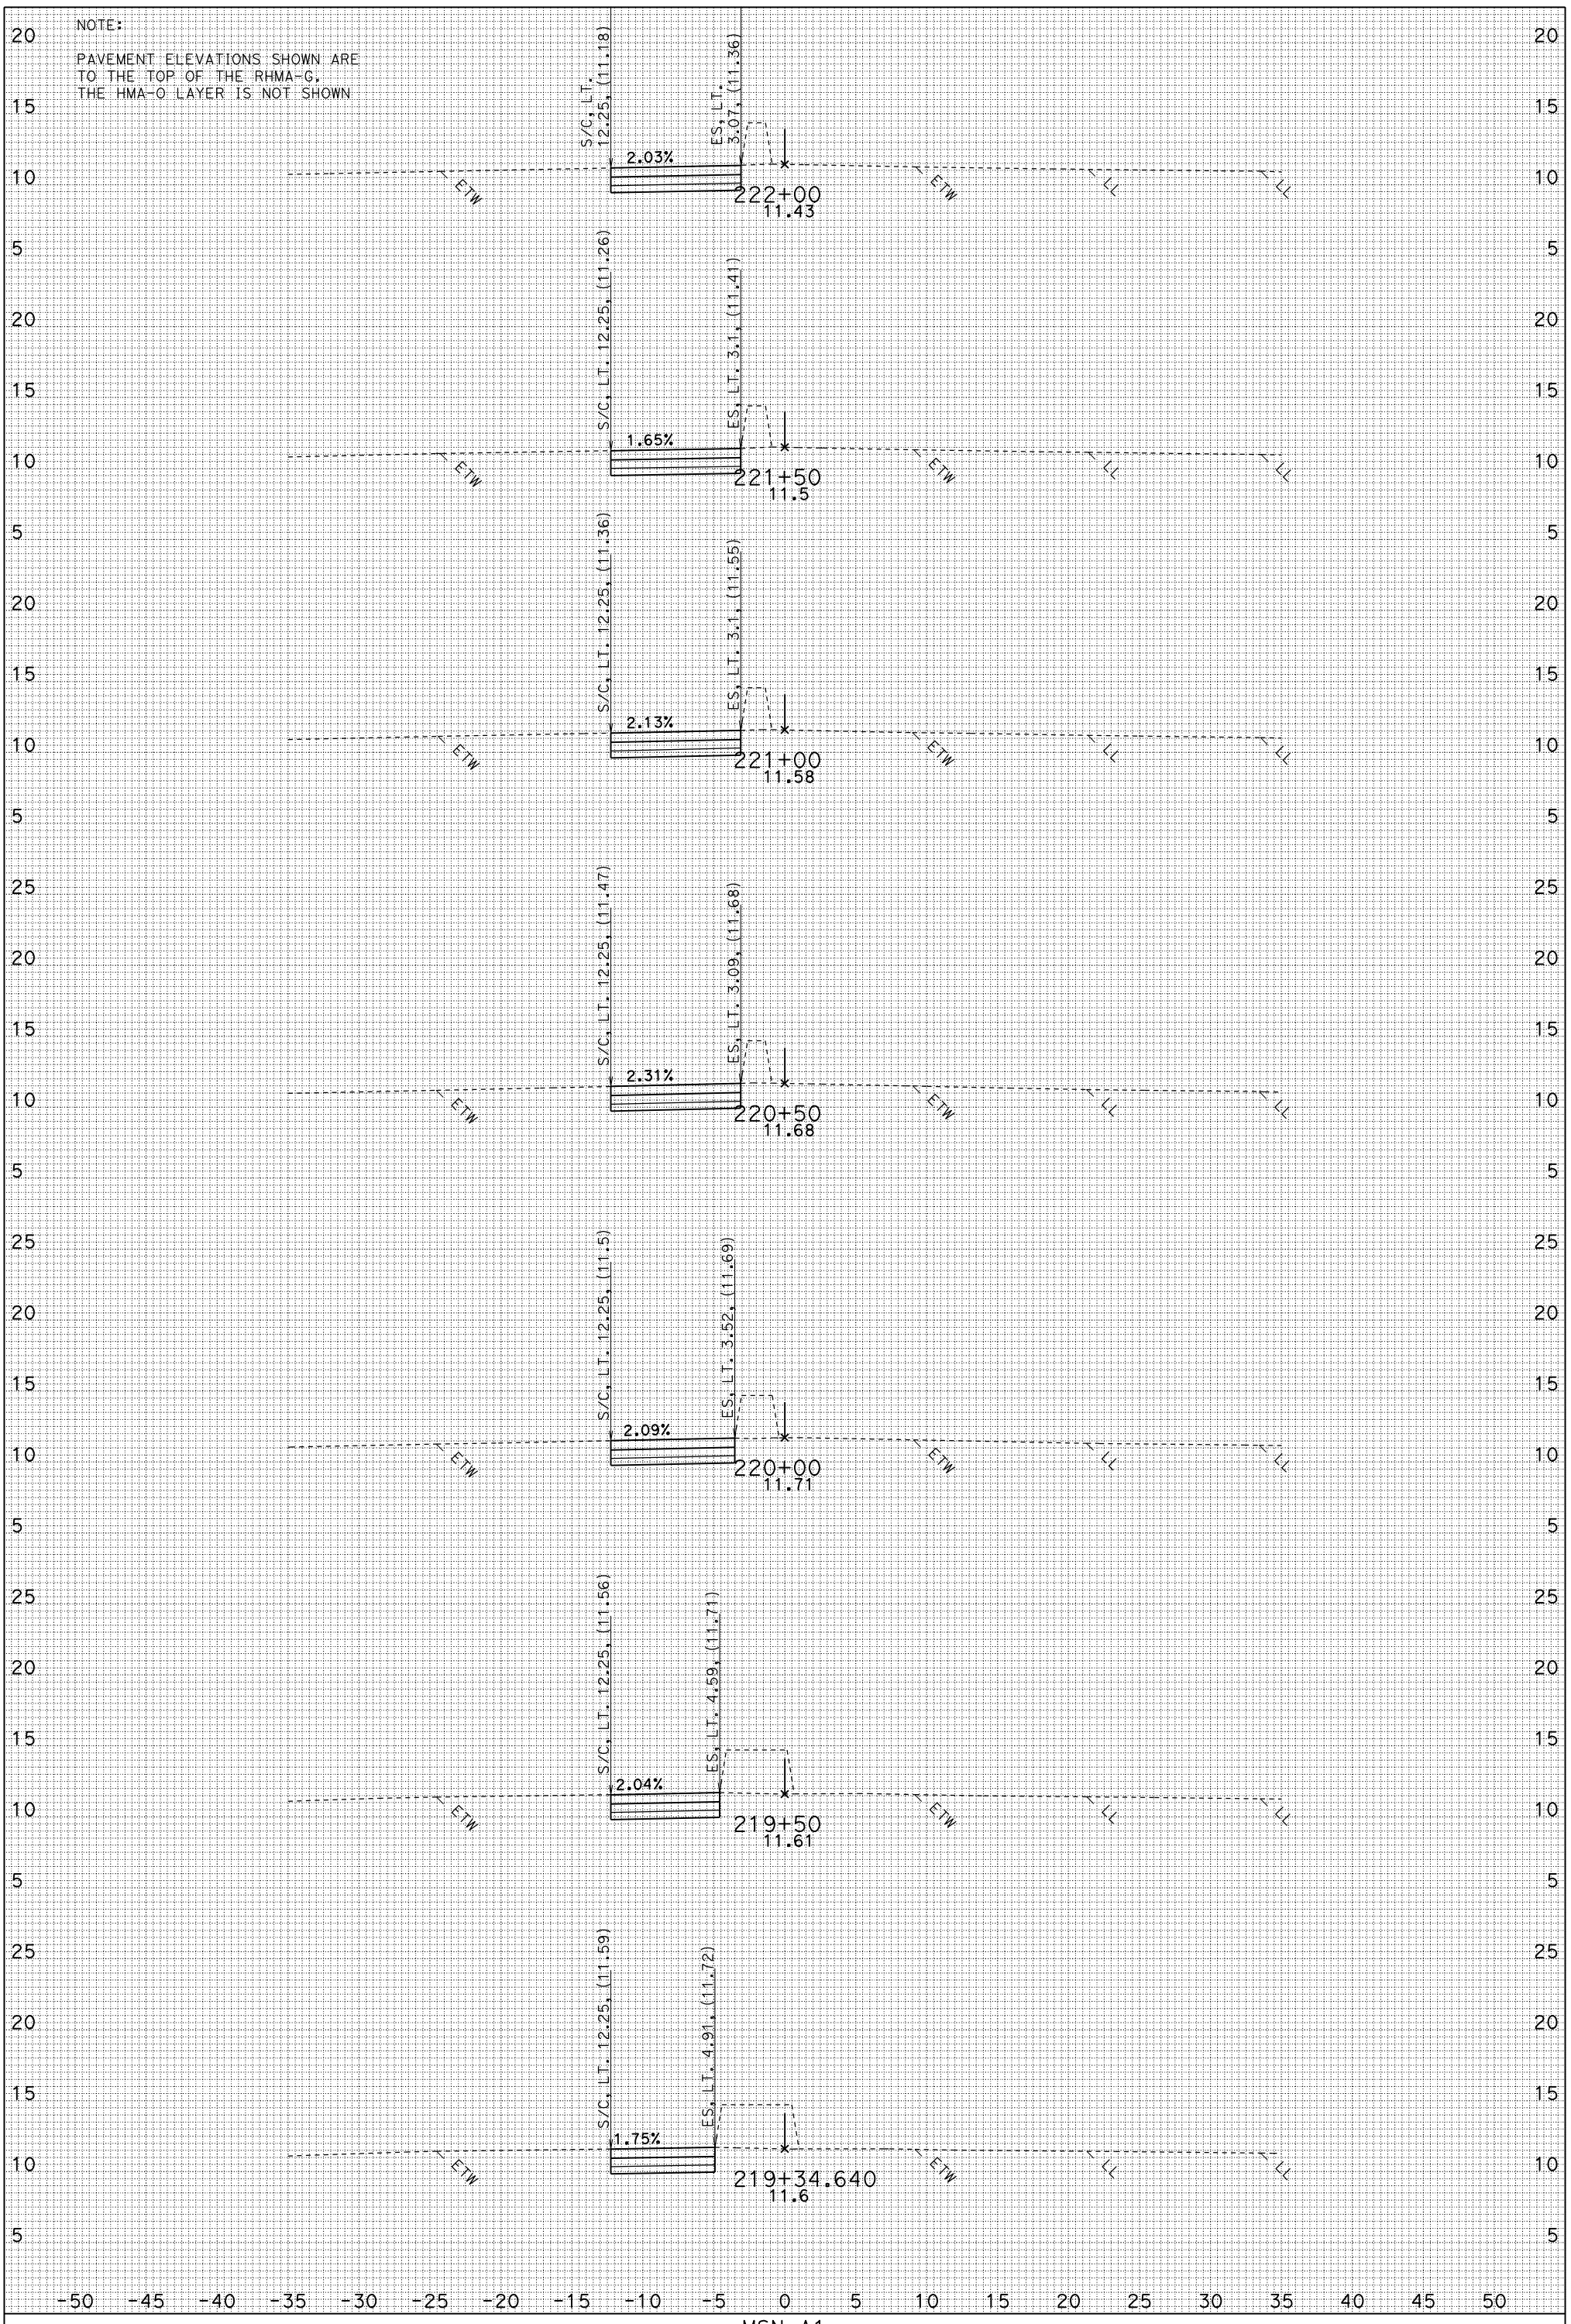

FOR EARTHWORK DEVELOPMENT ONLY

UTILITIES NOT SHOWN
DATE: 6/2/2010
J1.EAR

MSN A1
CONTRACT: 04-264061
04-MRN-101 PM 18.6/R22.3
SCALE: 1" = 5' Horiz.
1" = 5' VeRT.

"J1" LINE CROSS SECTIONS

SHEET 1 OF 63

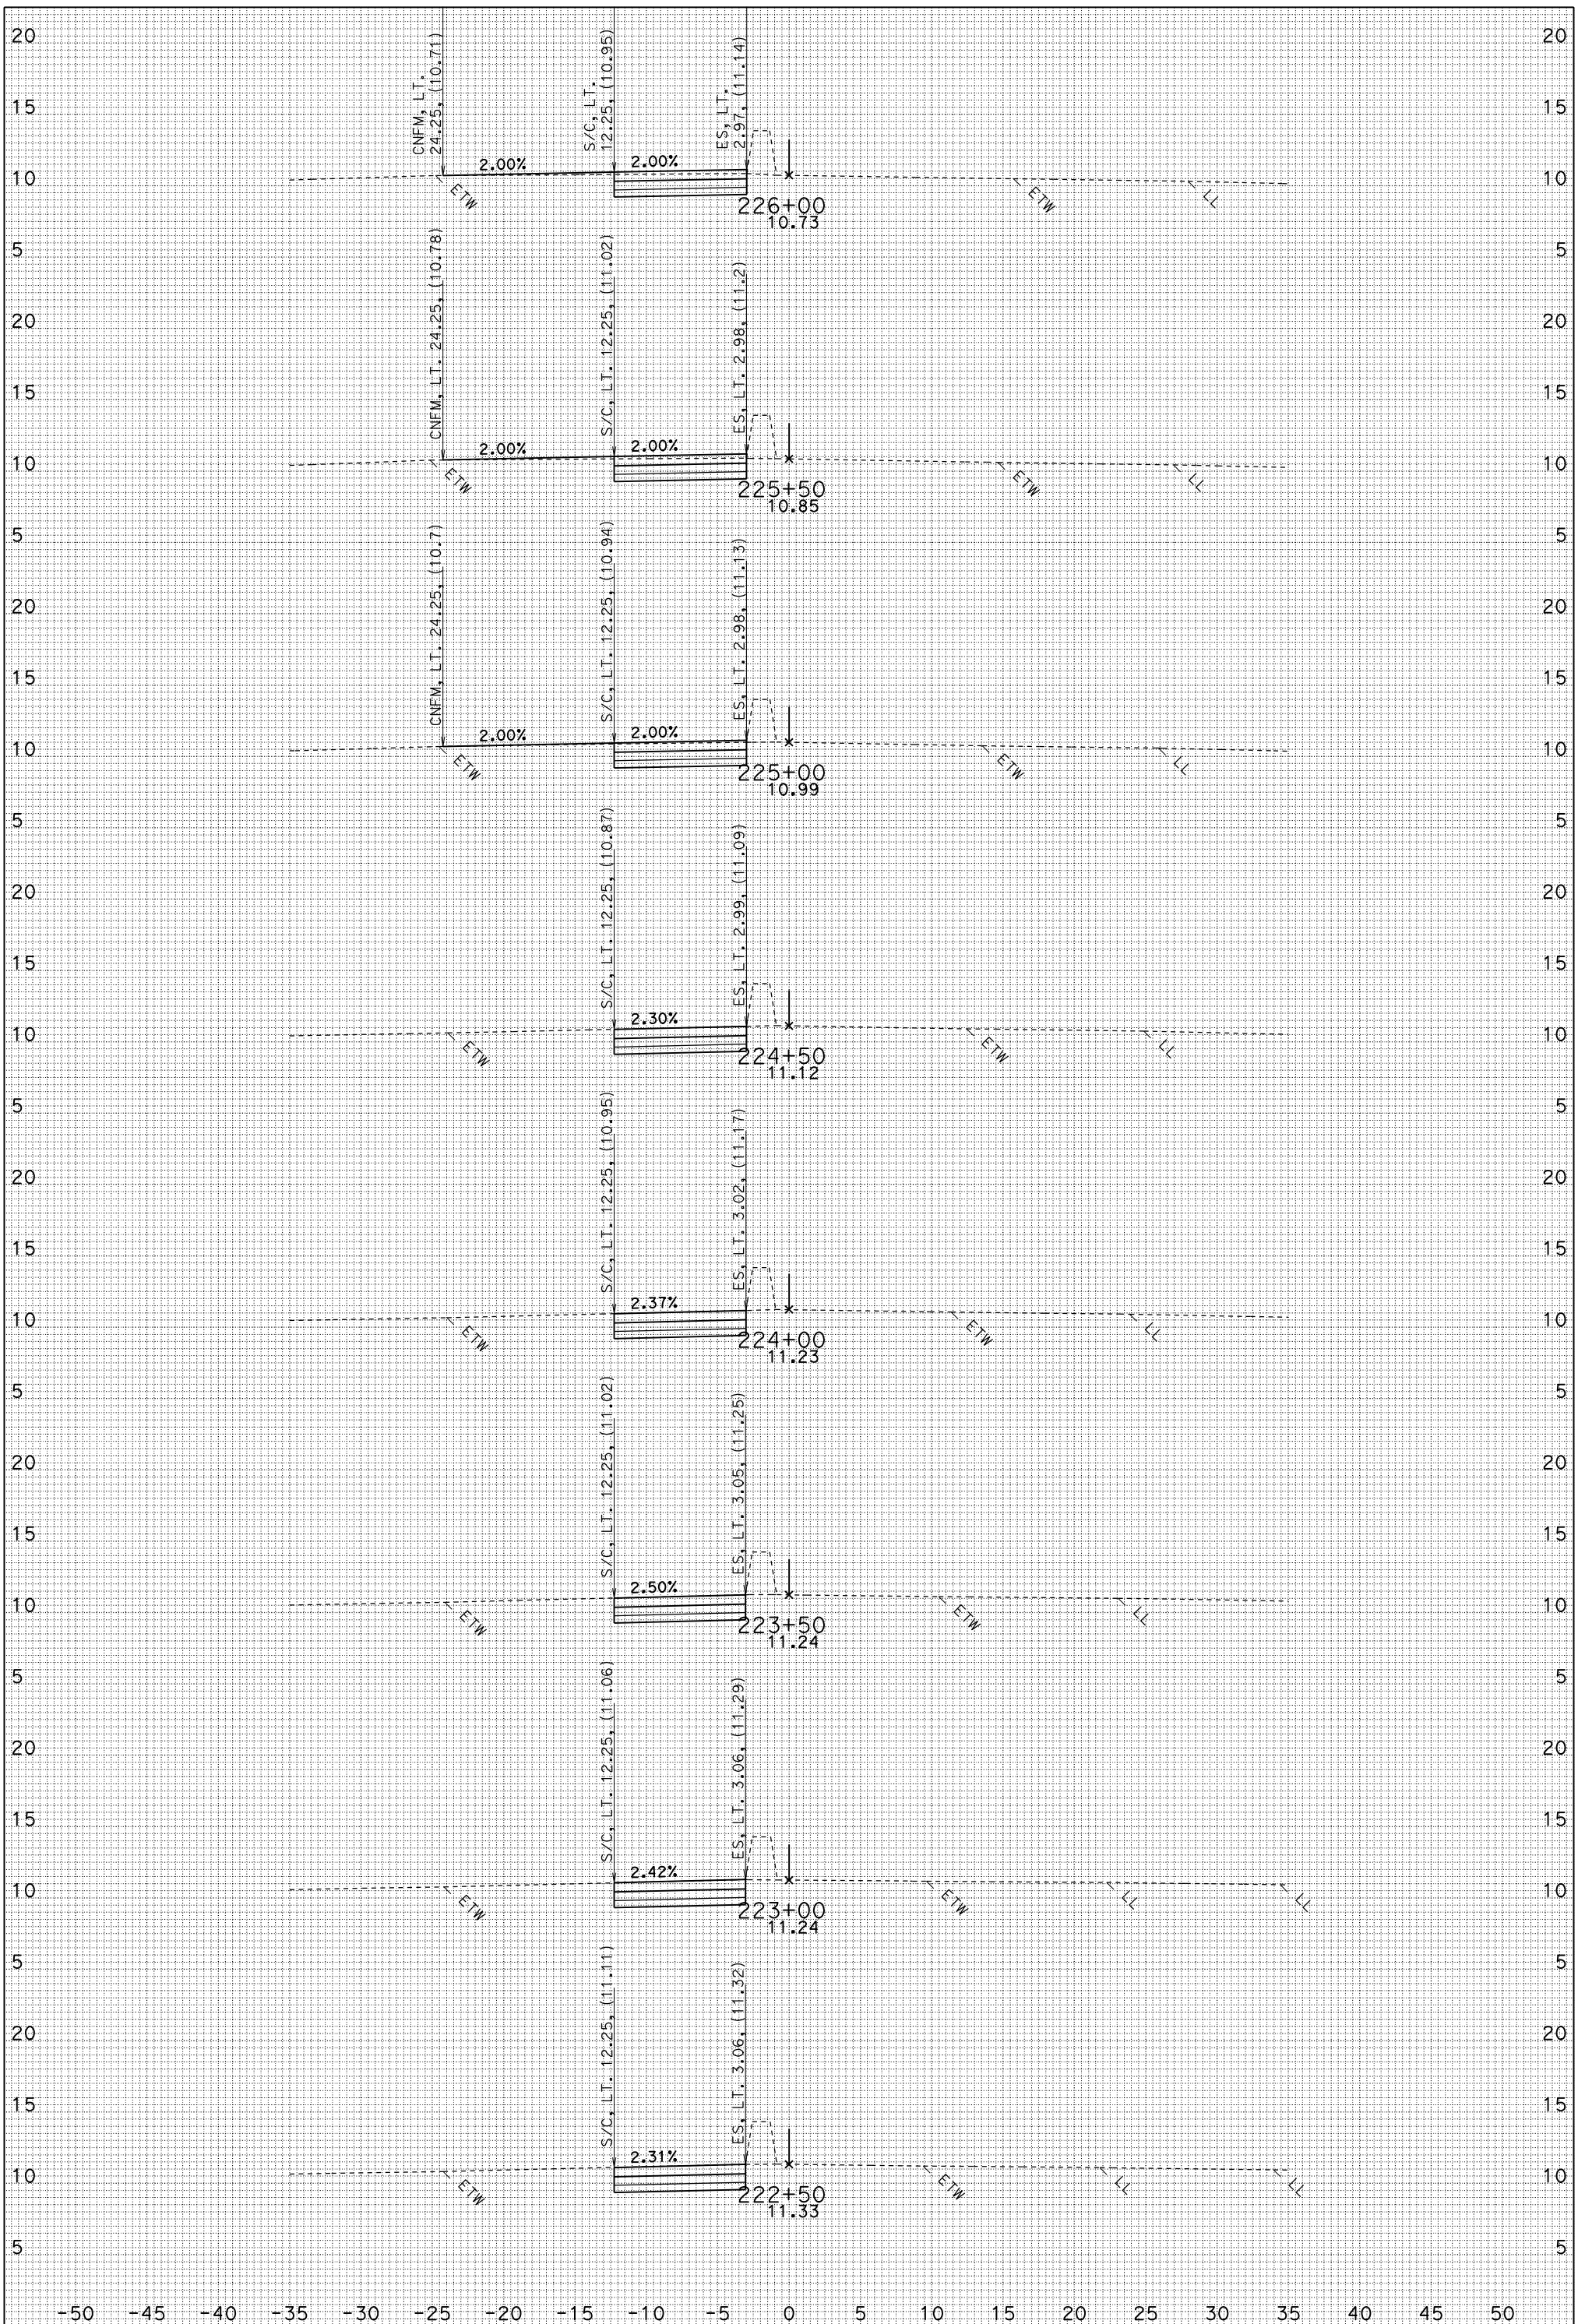

FOR EARTHWORK DEVELOPMENT ONLY

UTILITIES NOT SHOWN
DATE: 6/2/2010
J1.EAR

MSN A1
CONTRACT: 04-264061
04-MRN-101 PM 18.6/R22.3
SCALE: 1" = 5' Horiz.
1" = 5' VeRT.

"J1" LINE CROSS SECTIONS

SHEET 2 OF 63

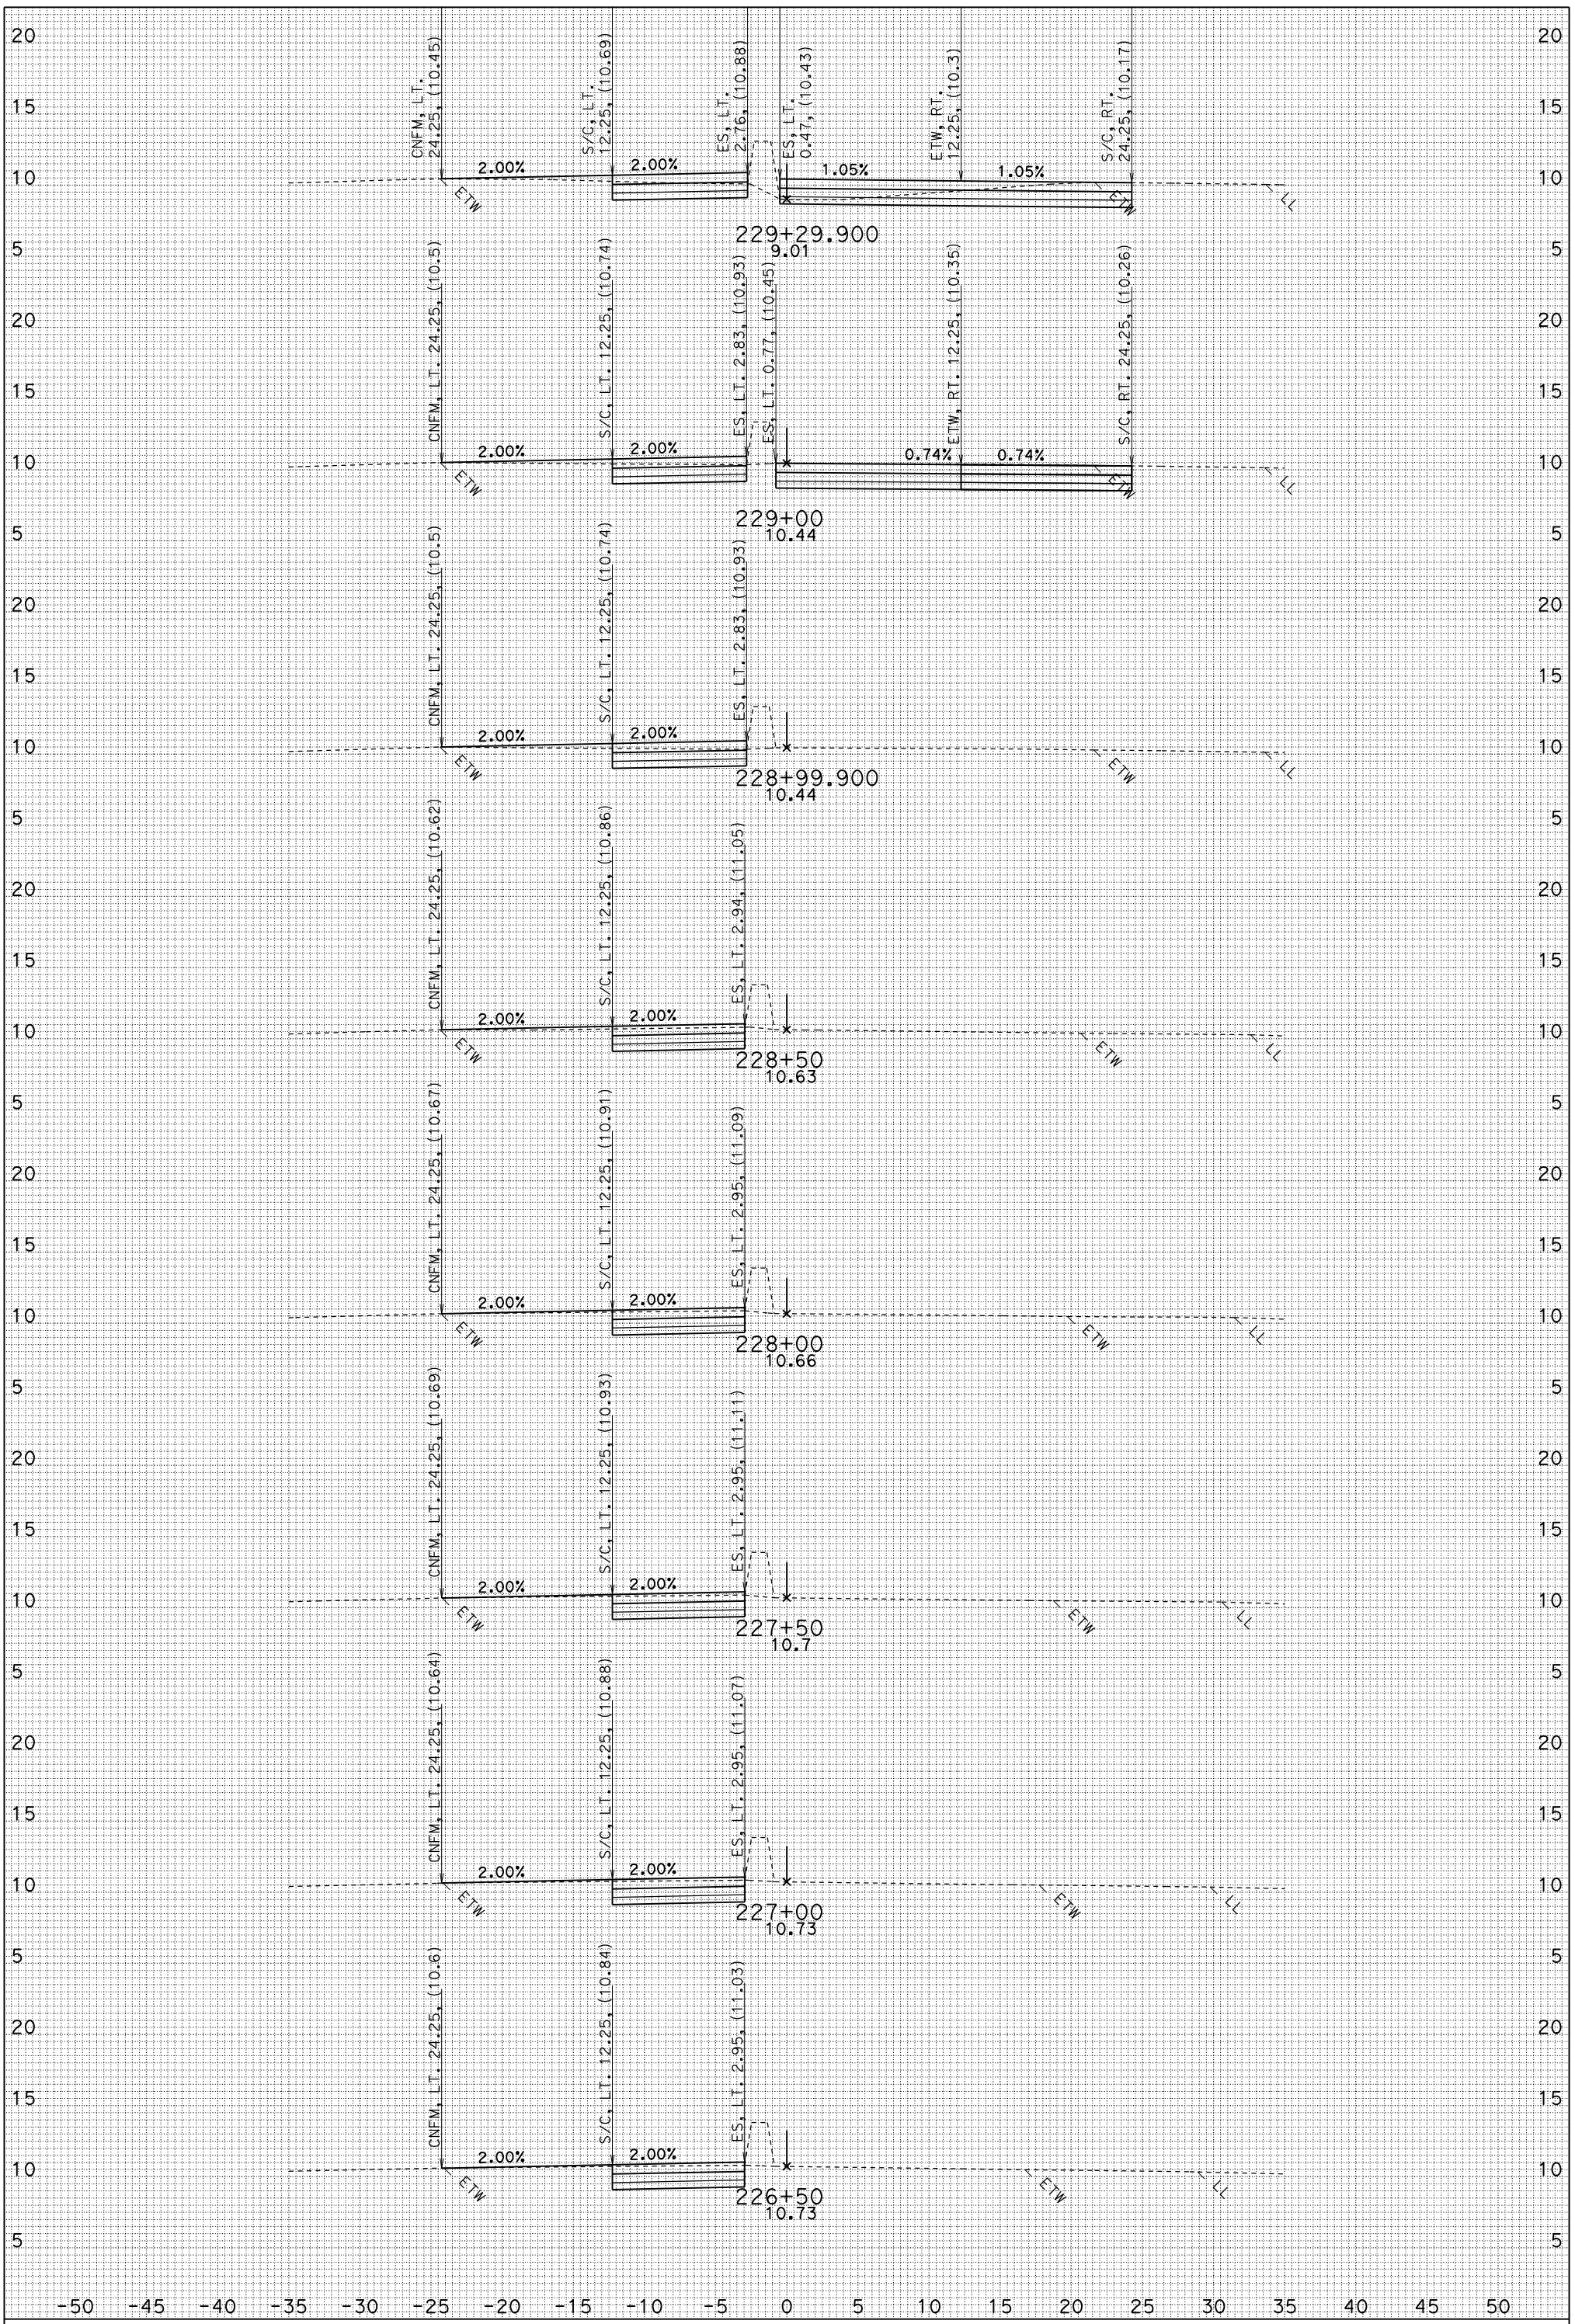

FOR EARTHWORK DEVELOPMENT ONLY

UTILITIES NOT SHOWN
DATE: 6/2/2010
J1.EAR

MSN A1
CONTRACT: 04-264061
04-MRN-101 PM 18.6/R22.3
SCALE: 1" = 5' Horiz.
1" = 5' VeRT.

"J1" LINE CROSS SECTIONS

SHEET 3 OF 63

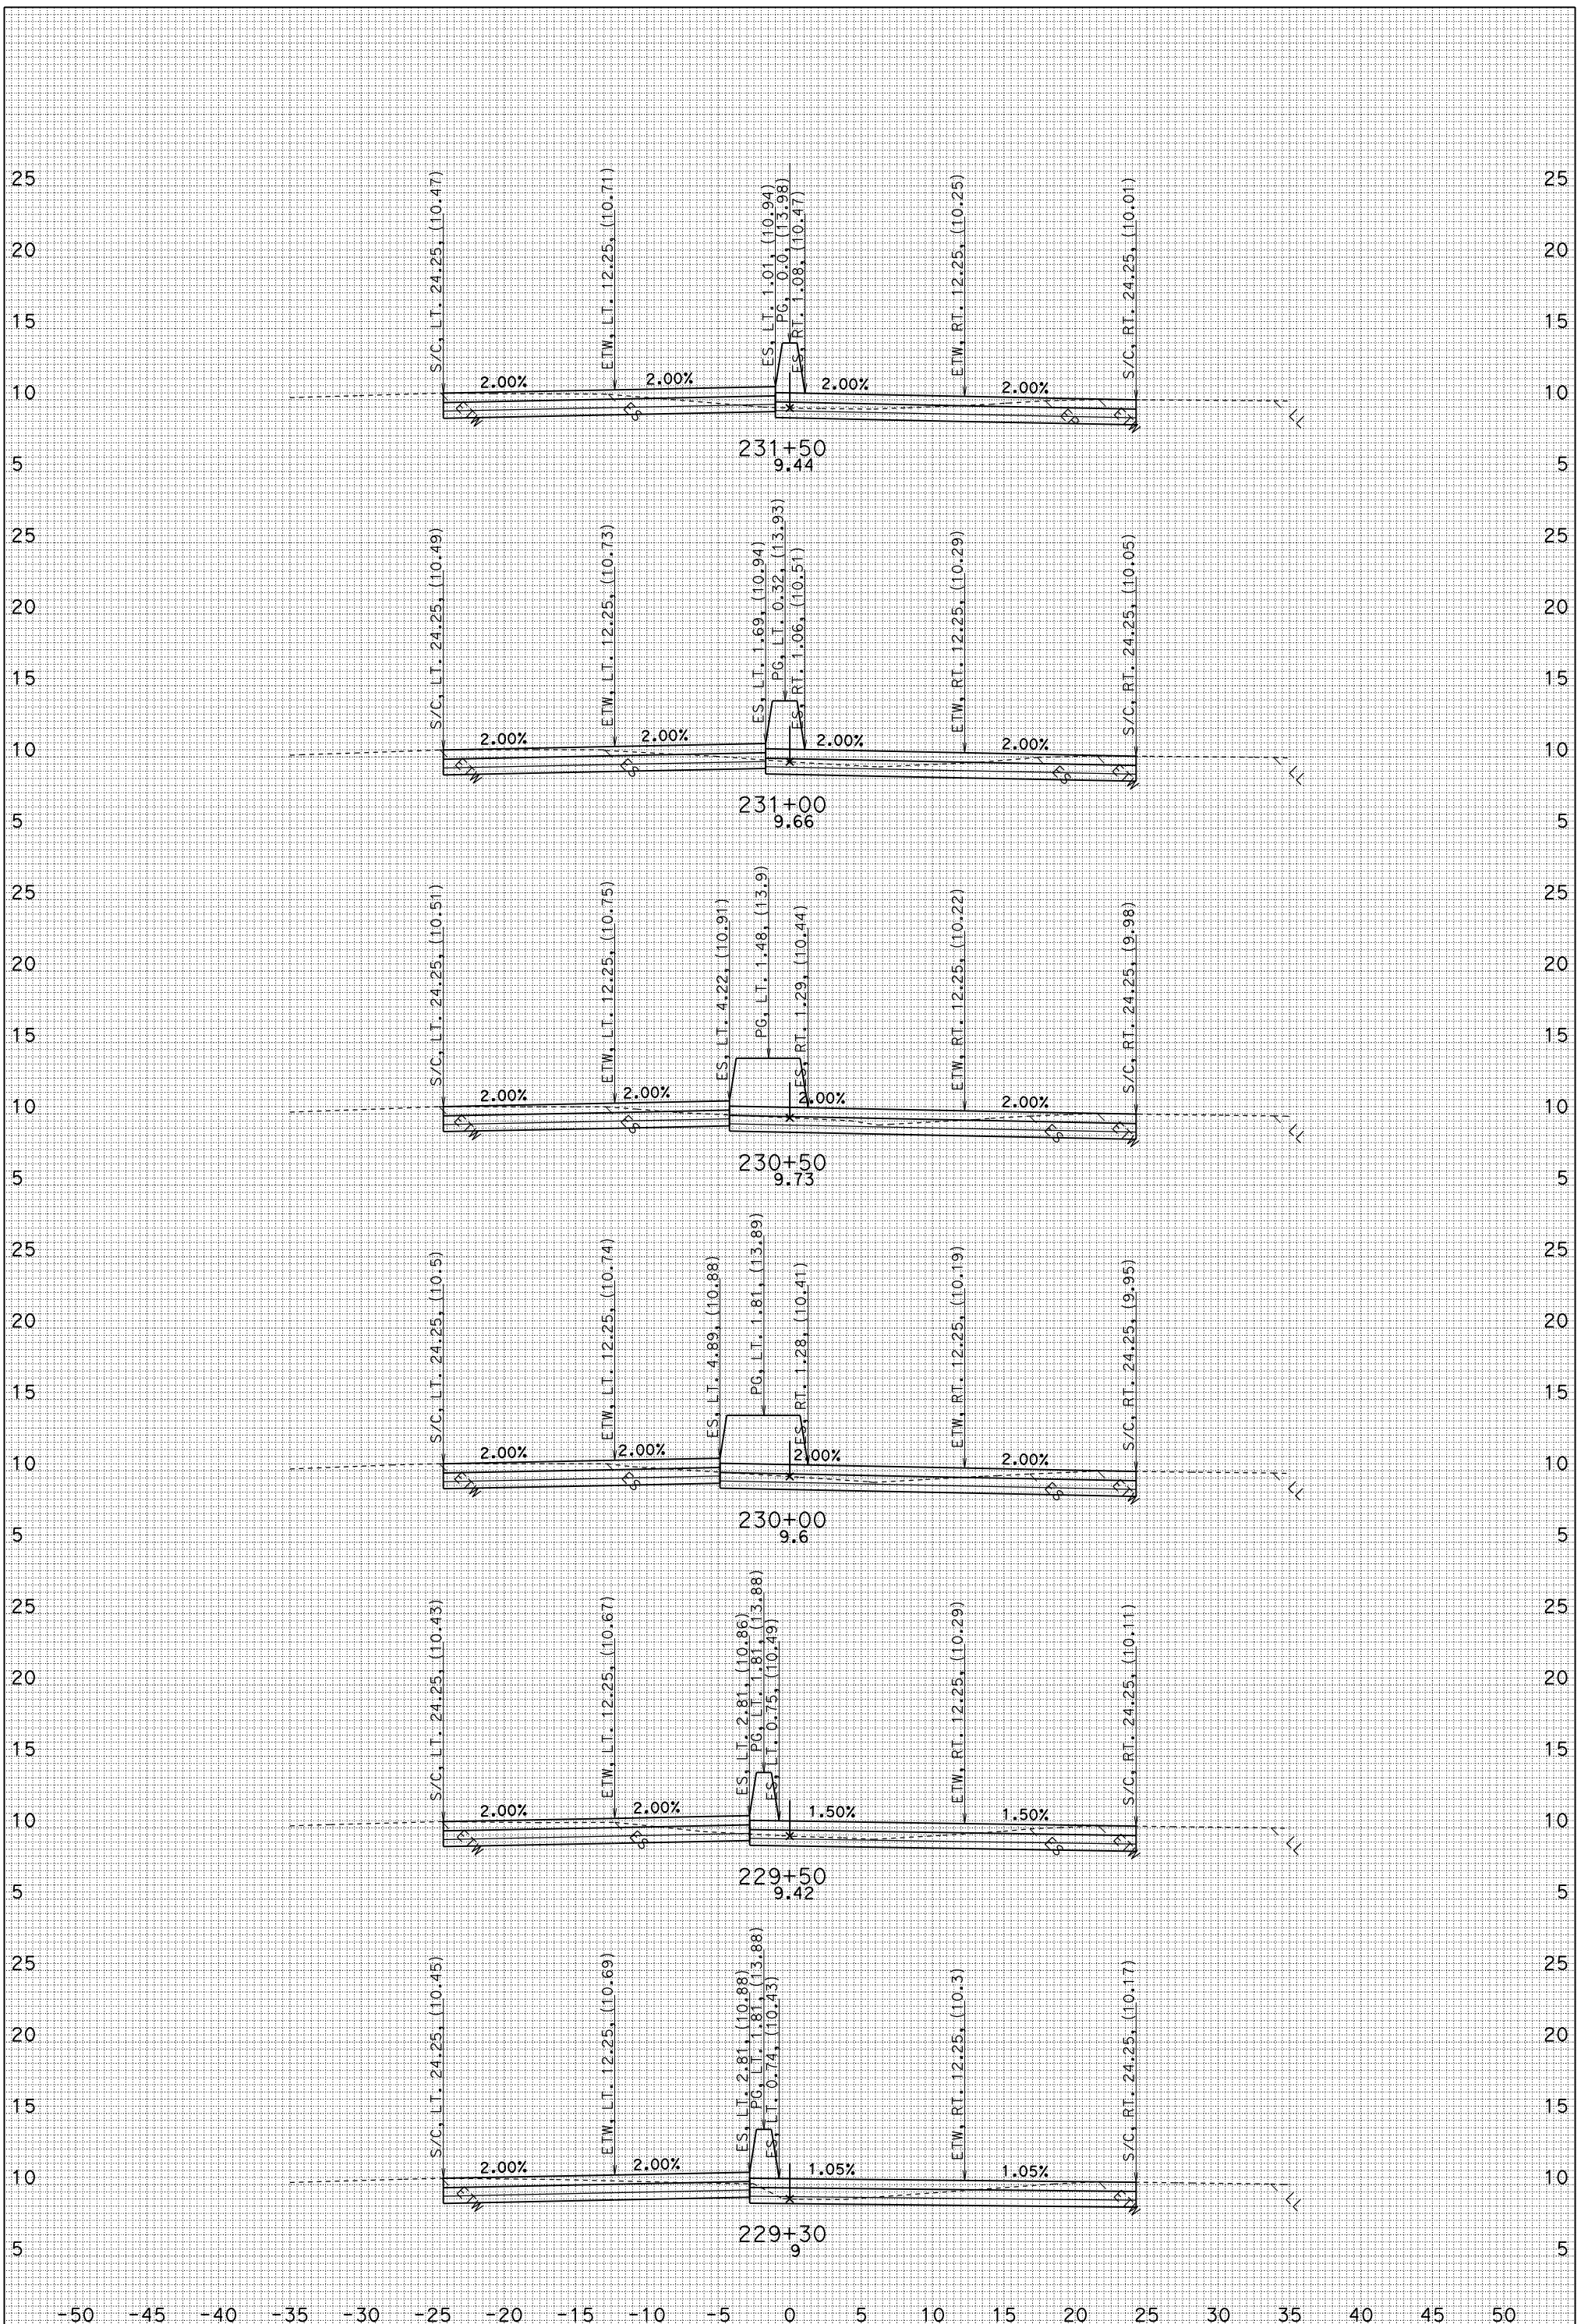

FOR EARTHWORK DEVELOPMENT ONLY

UTILITIES NOT SHOWN
DATE: 6/2/2010
J1.EAR

MSN A1
CONTRACT: 04-264061
04-MRN-101 PM 18.6/R22.3
SCALE: 1" = 5' Horiz.
1" = 5' VeRT.

"J1" LINE CROSS SECTIONS

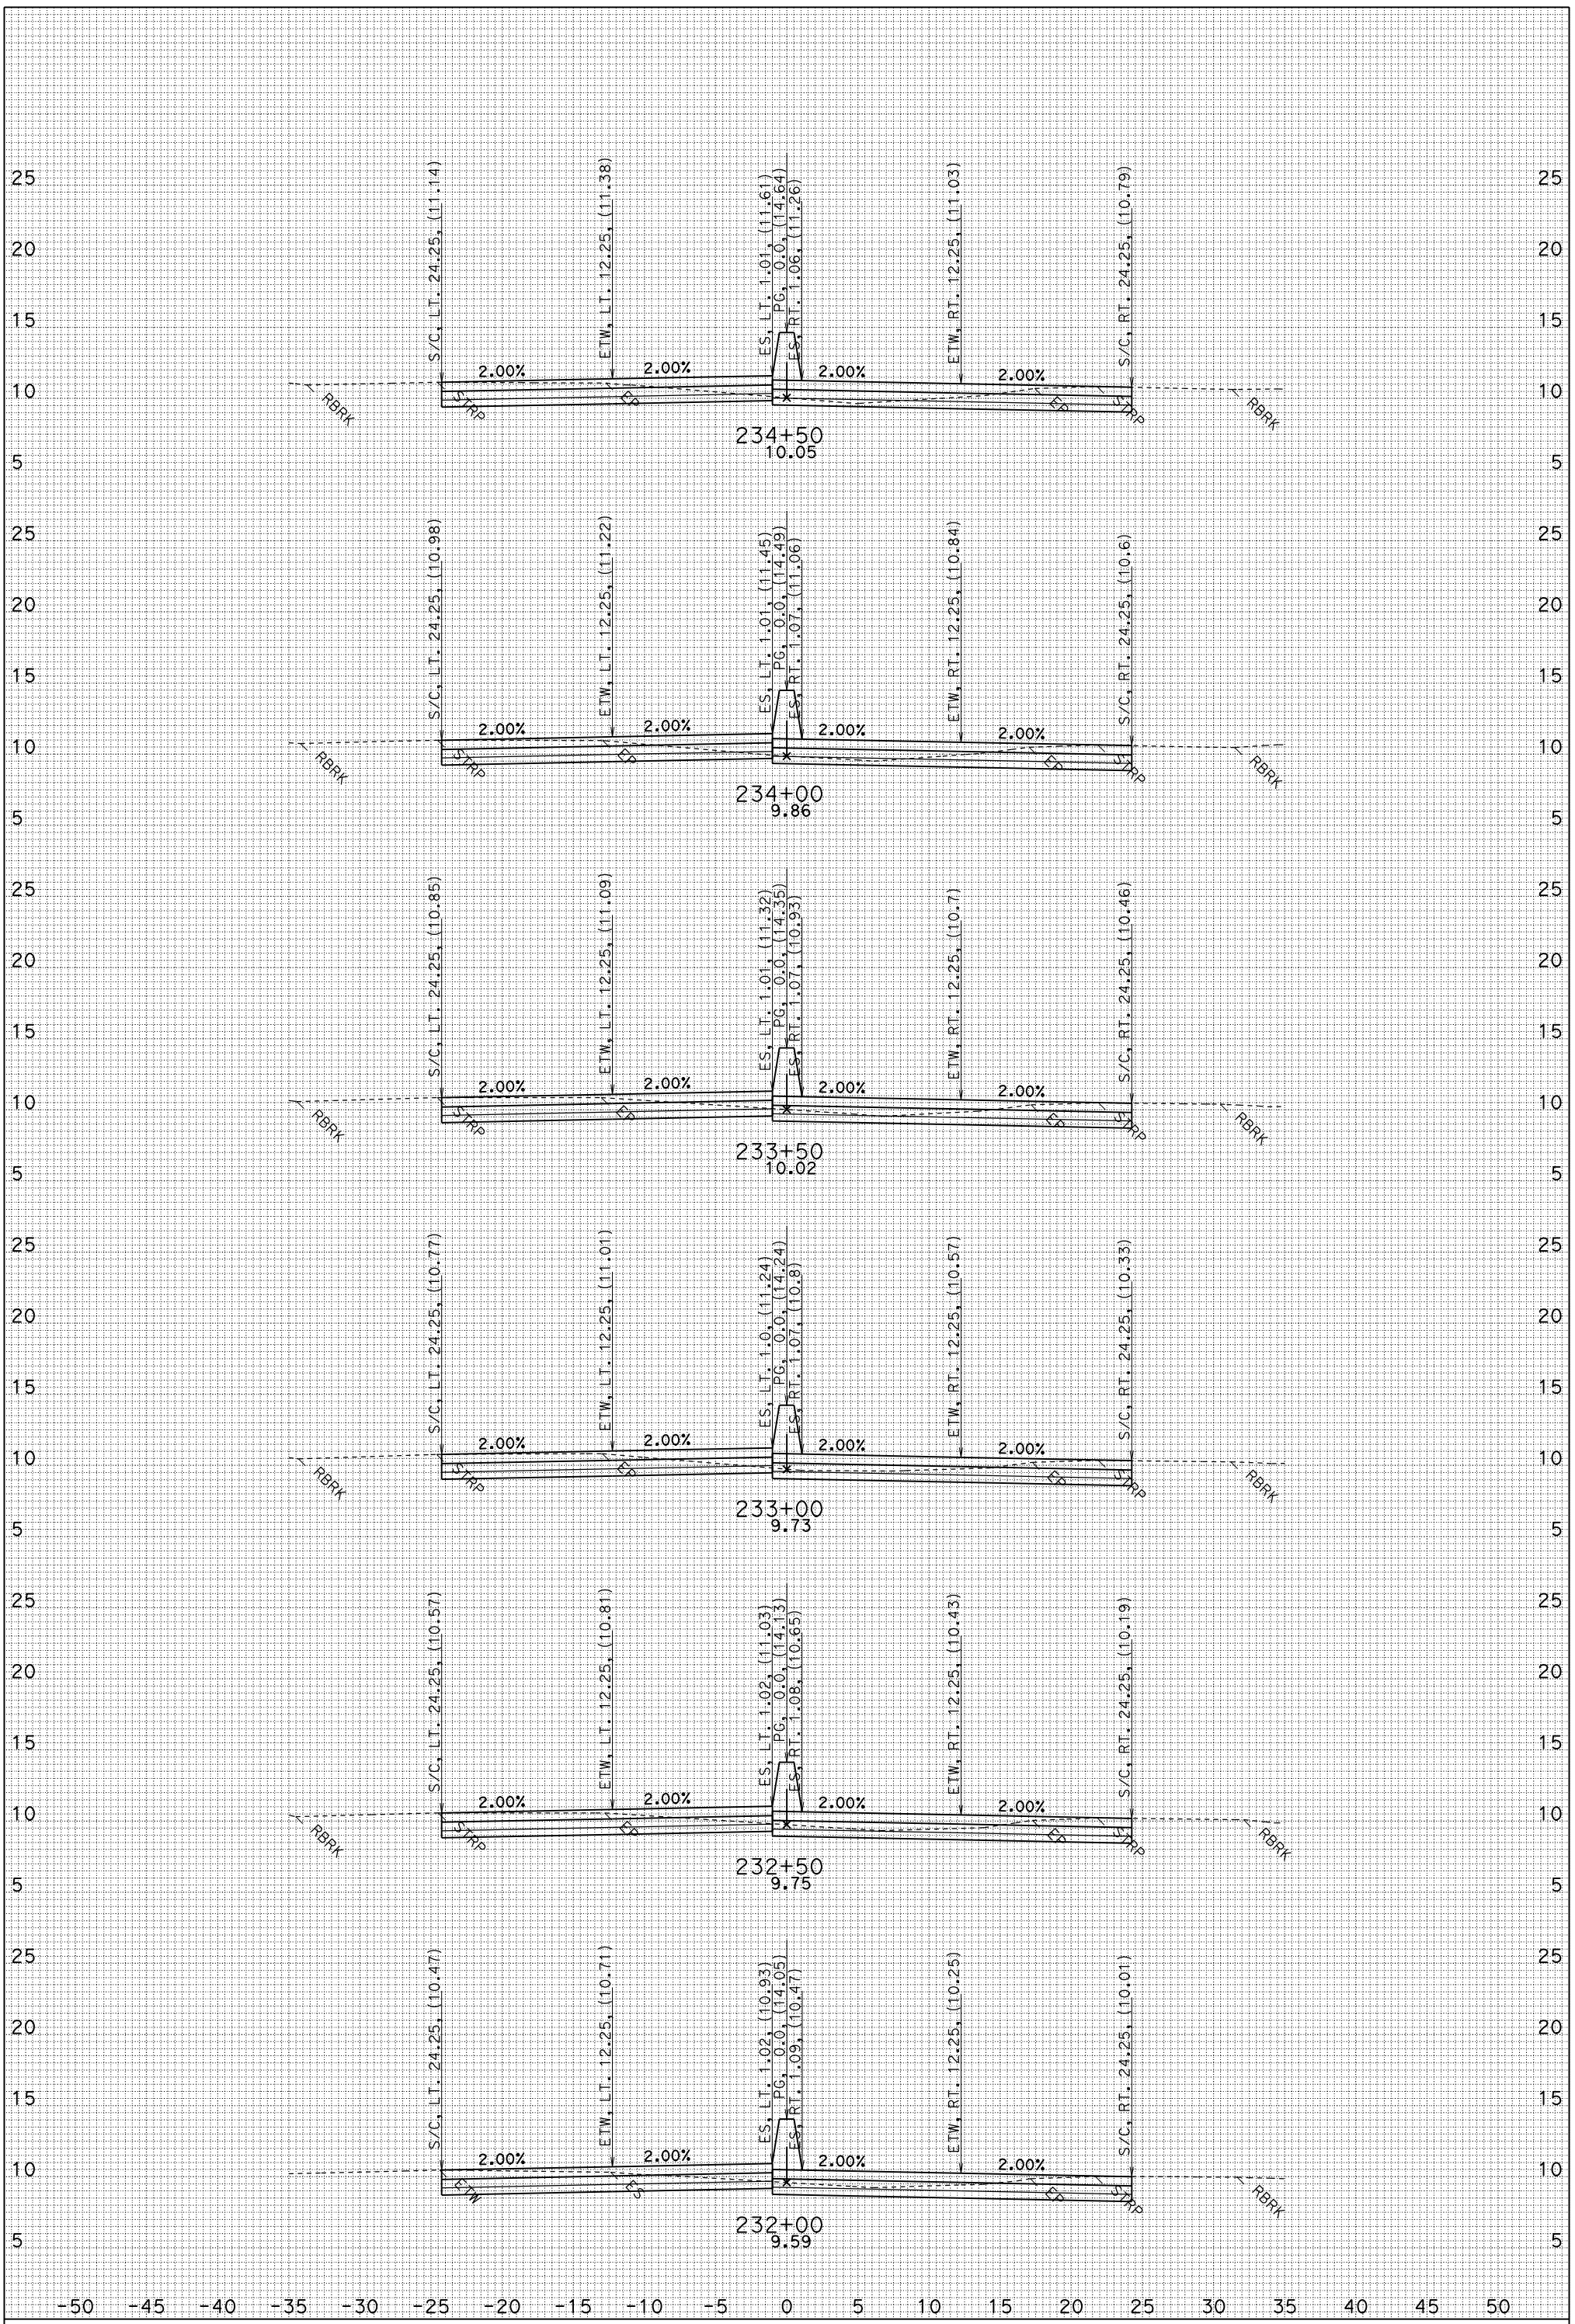

FOR EARTHWORK DEVELOPMENT ONLY

UTILITIES NOT SHOWN
DATE: 6/2/2010
J1.EAR

MSN A1
CONTRACT: 04-264061
04-MRN-101 PM 18.6/R22.3
SCALE: 1" = 5' Horiz.
1" = 5' VeRT.

"J1" LINE CROSS SECTIONS

SHEET 5 OF 63

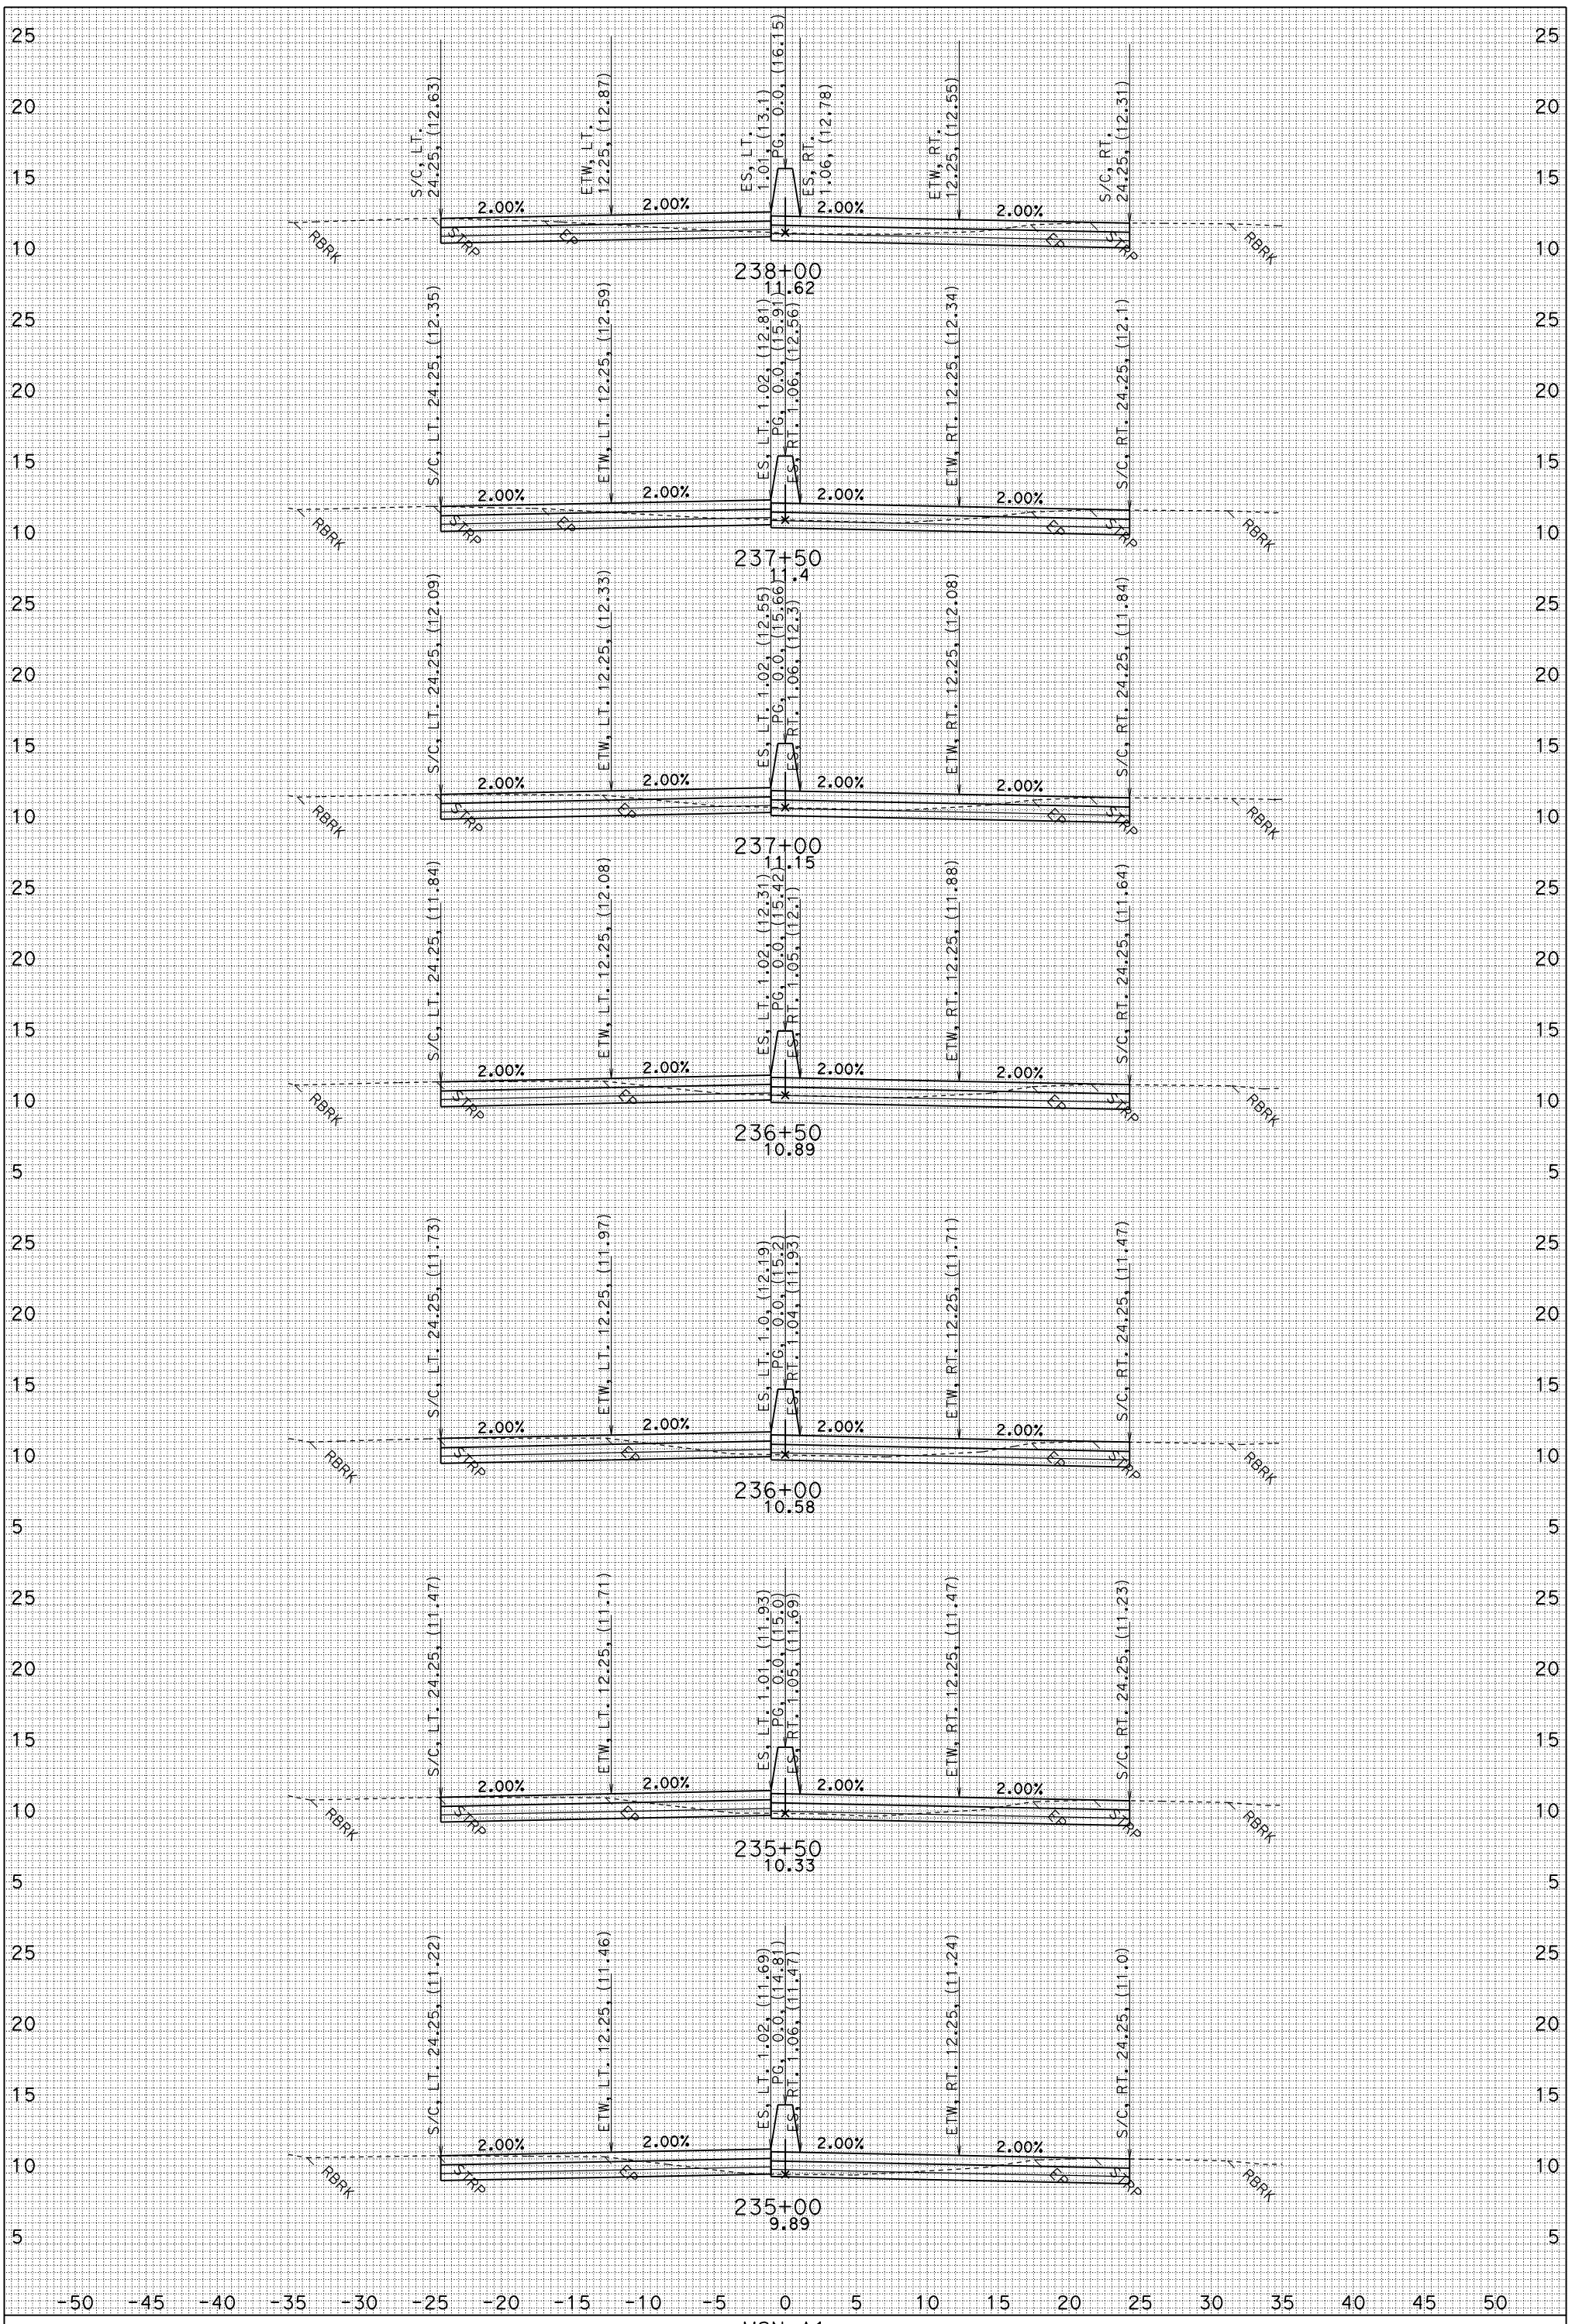

FOR EARTHWORK DEVELOPMENT ONLY

UTILITIES NOT SHOWN
DATE: 6/2/2010
J1.EAR

MSN A1
CONTRACT: 04-264061
04-MRN-101 PM 18.6/R22.3
SCALE: 1" = 5' Horiz.
1" = 5' VeRT.

"J1" LINE CROSS SECTIONS

SHEET 6 OF 63

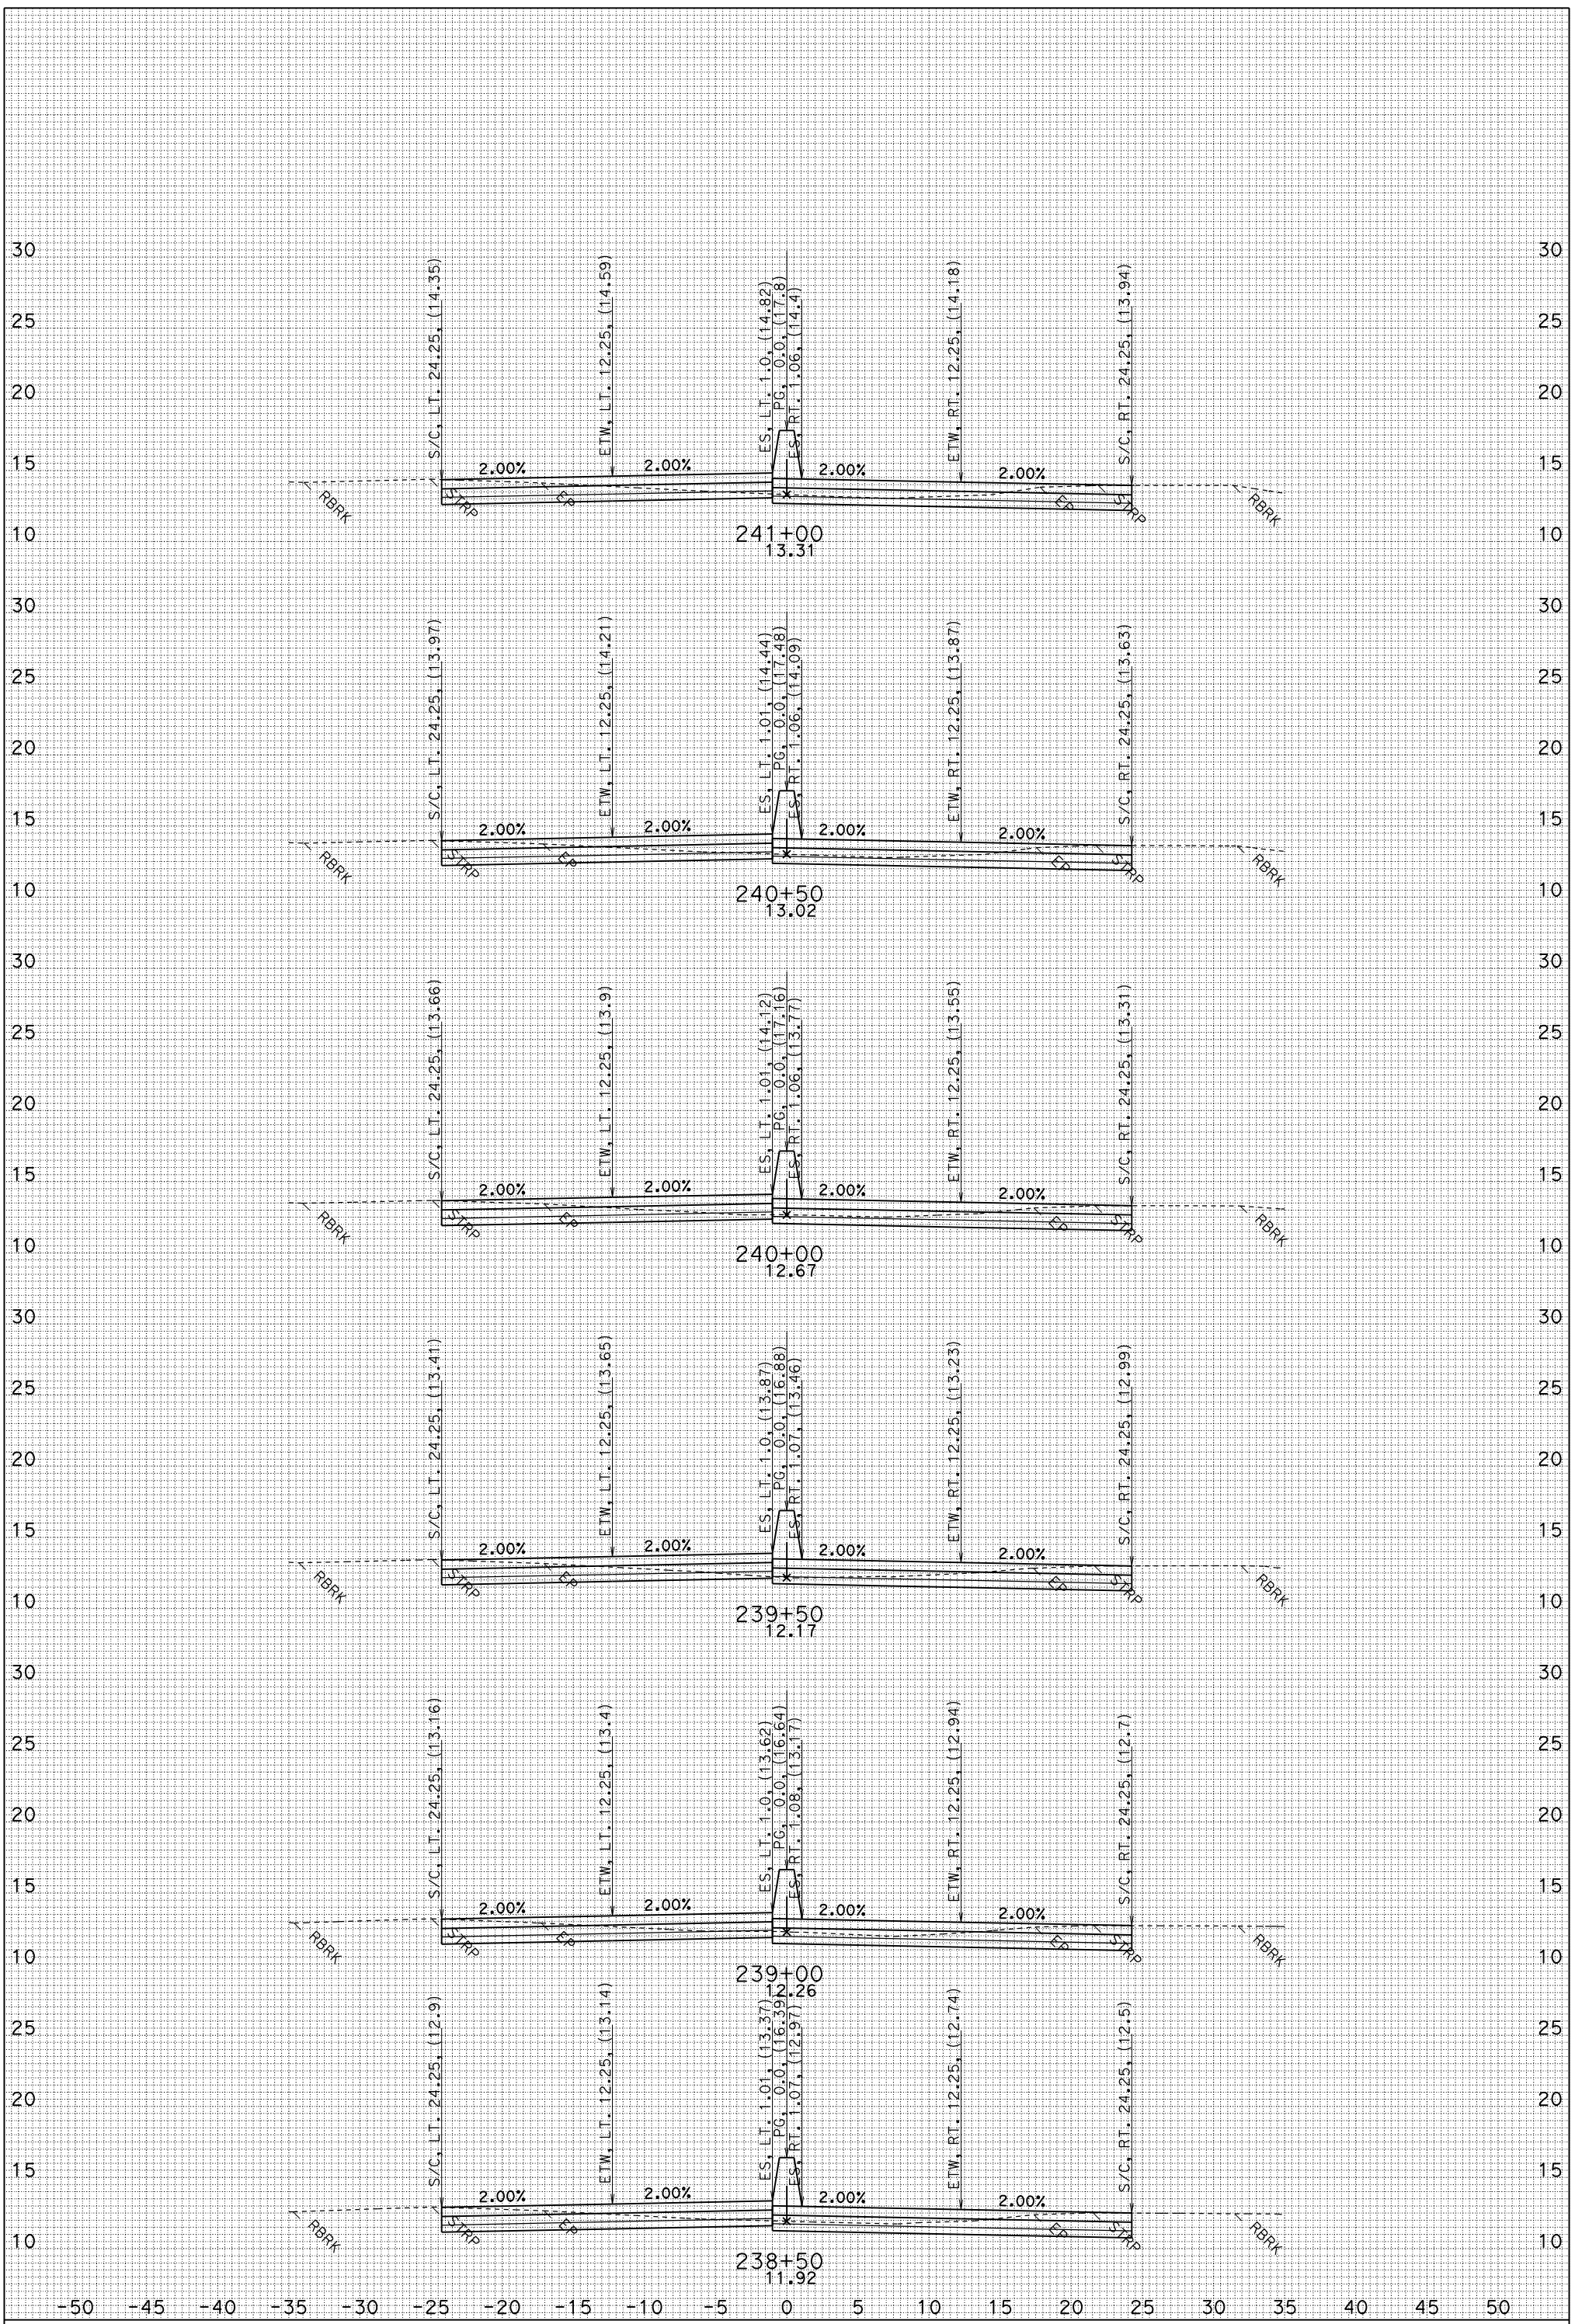

FOR EARTHWORK DEVELOPMENT ONLY

UTILITIES NOT SHOWN
DATE: 6/2/2010
J1.EAR

MSN A1
CONTRACT: 04-264061
04-MRN-101 PM 18.6/R22.3
SCALE: 1" = 5' Horiz.
1" = 5' VeRT.

"J1" LINE CROSS SECTIONS

SHEET 7 OF 63

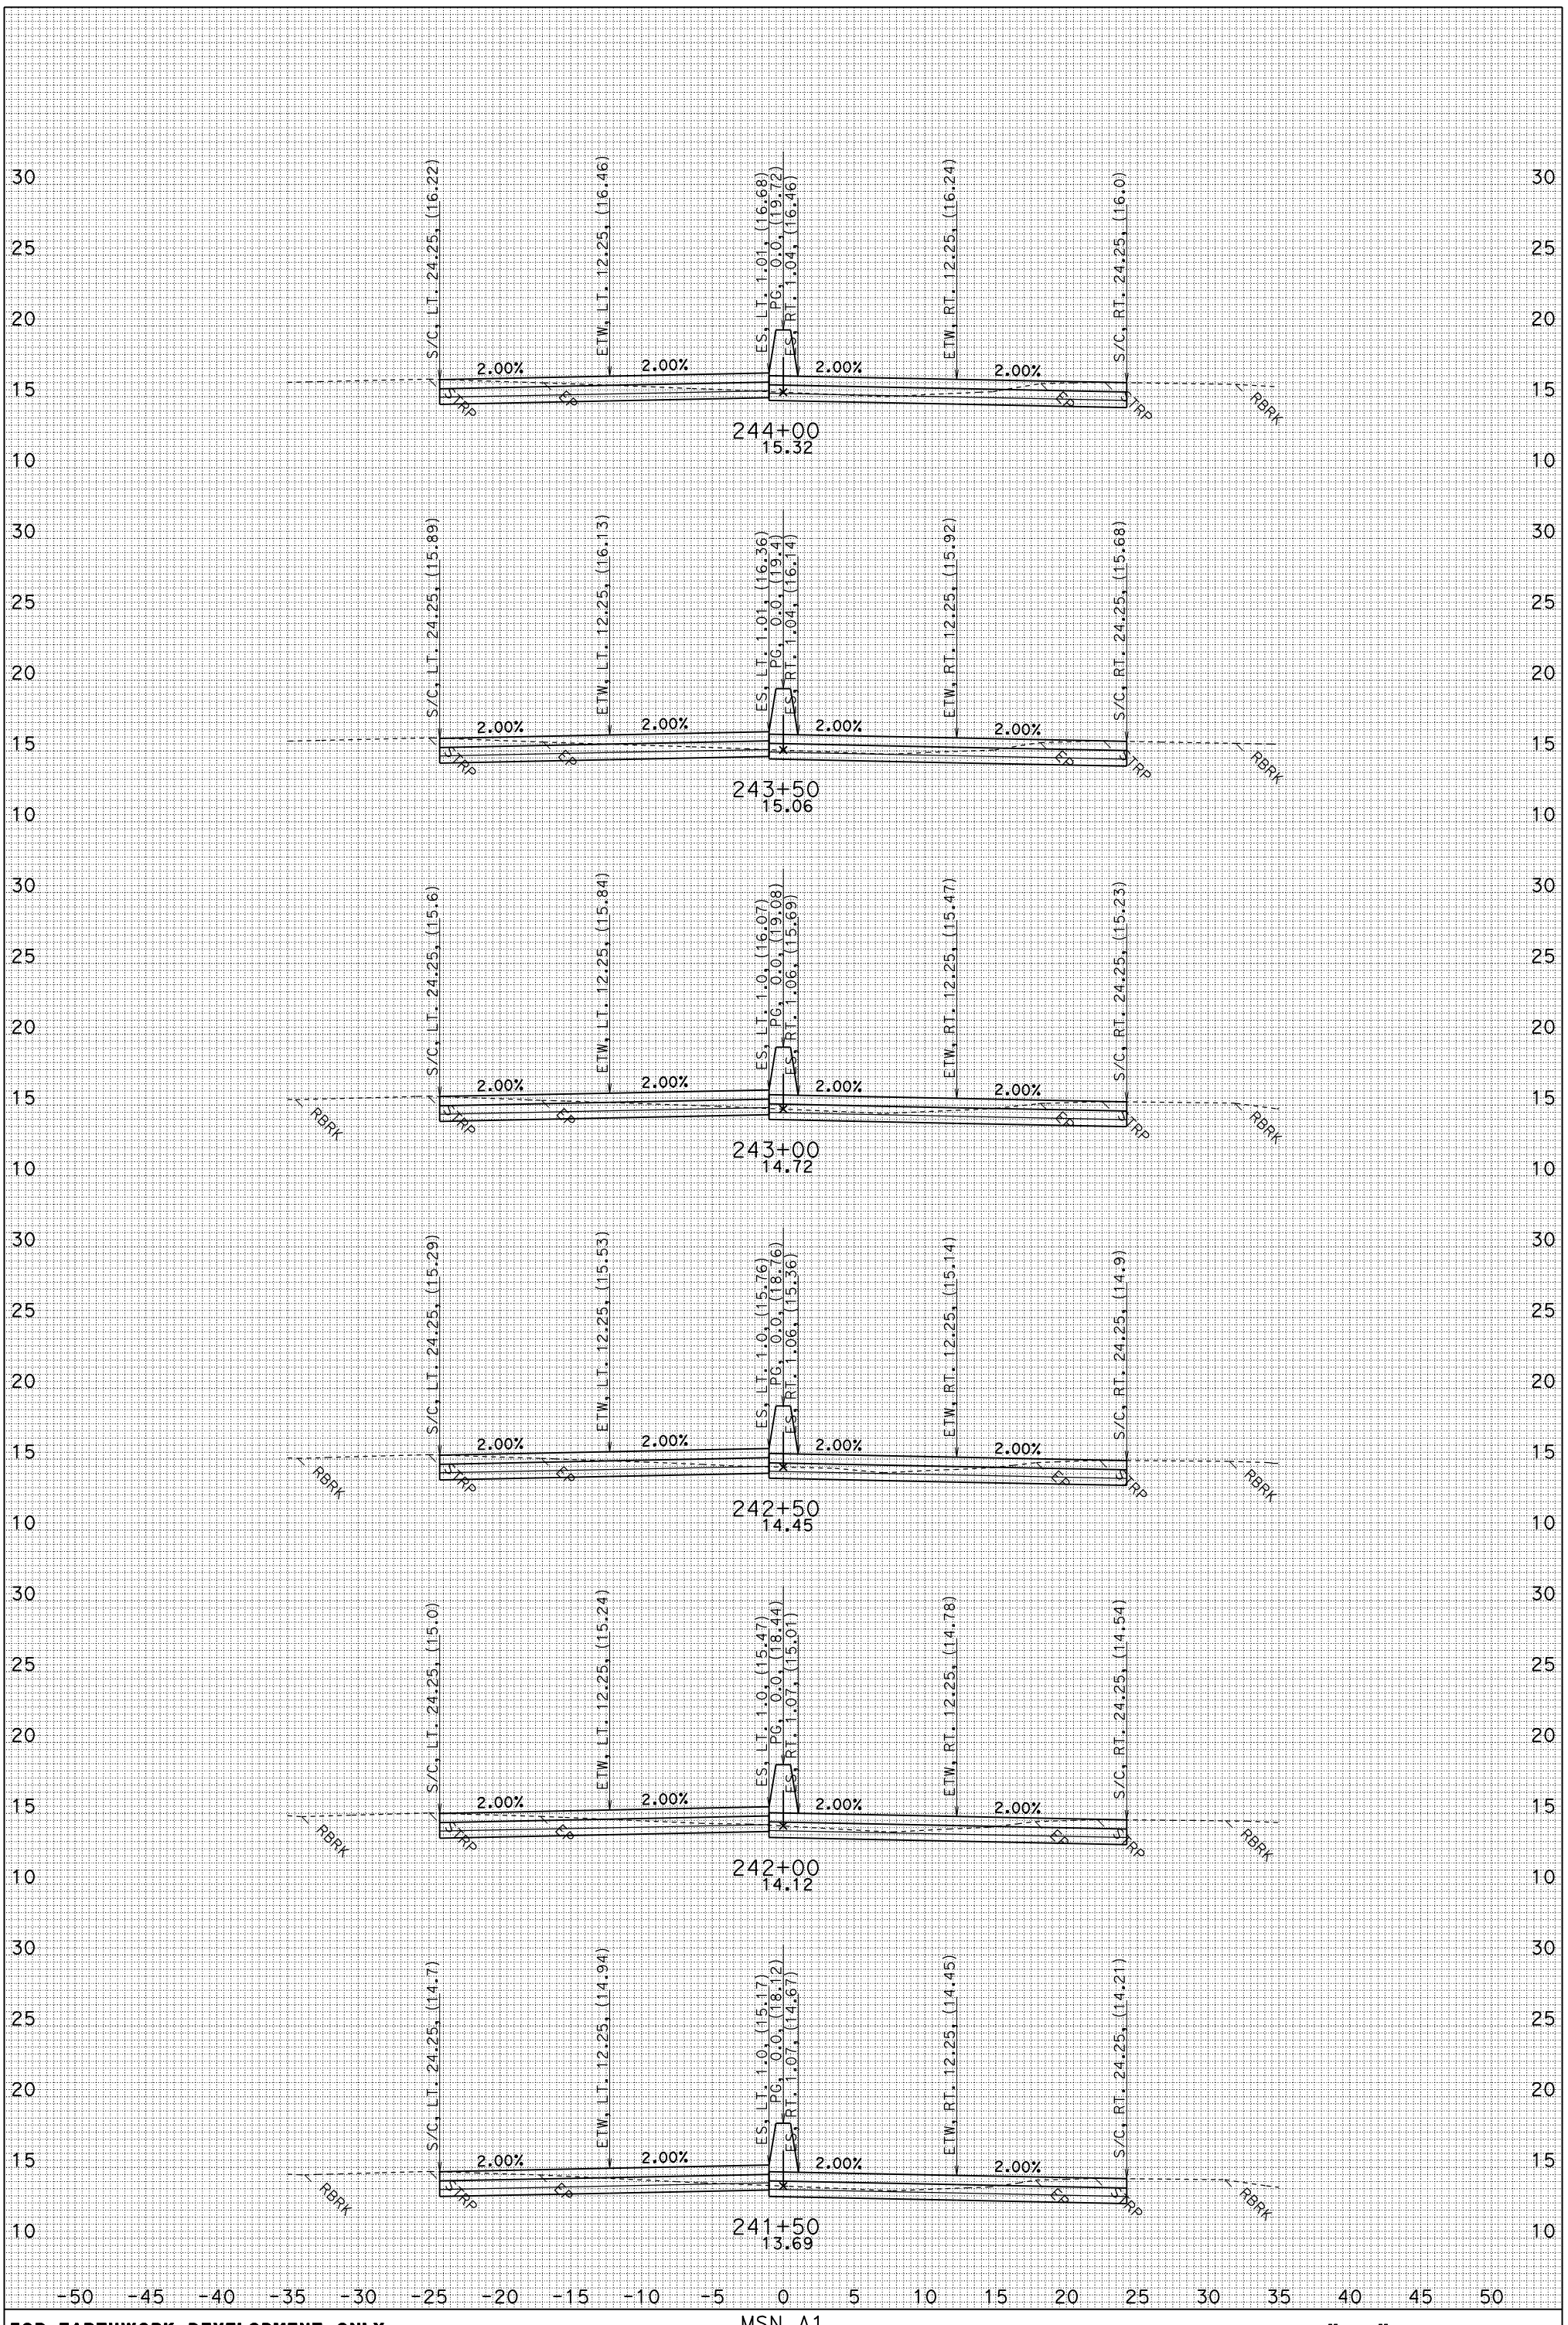

FOR EARTHWORK DEVELOPMENT ONLY

UTILITIES NOT SHOWN
DATE: 6/2/2010
J1.EAR

MSN A1
CONTRACT: 04-264061
04-MRN-101 PM 18.6/R22.3
SCALE: 1" = 5' Horiz.
1" = 5' VeRT.

"J1" LINE CROSS SECTIONS

SHEET 8 OF 63

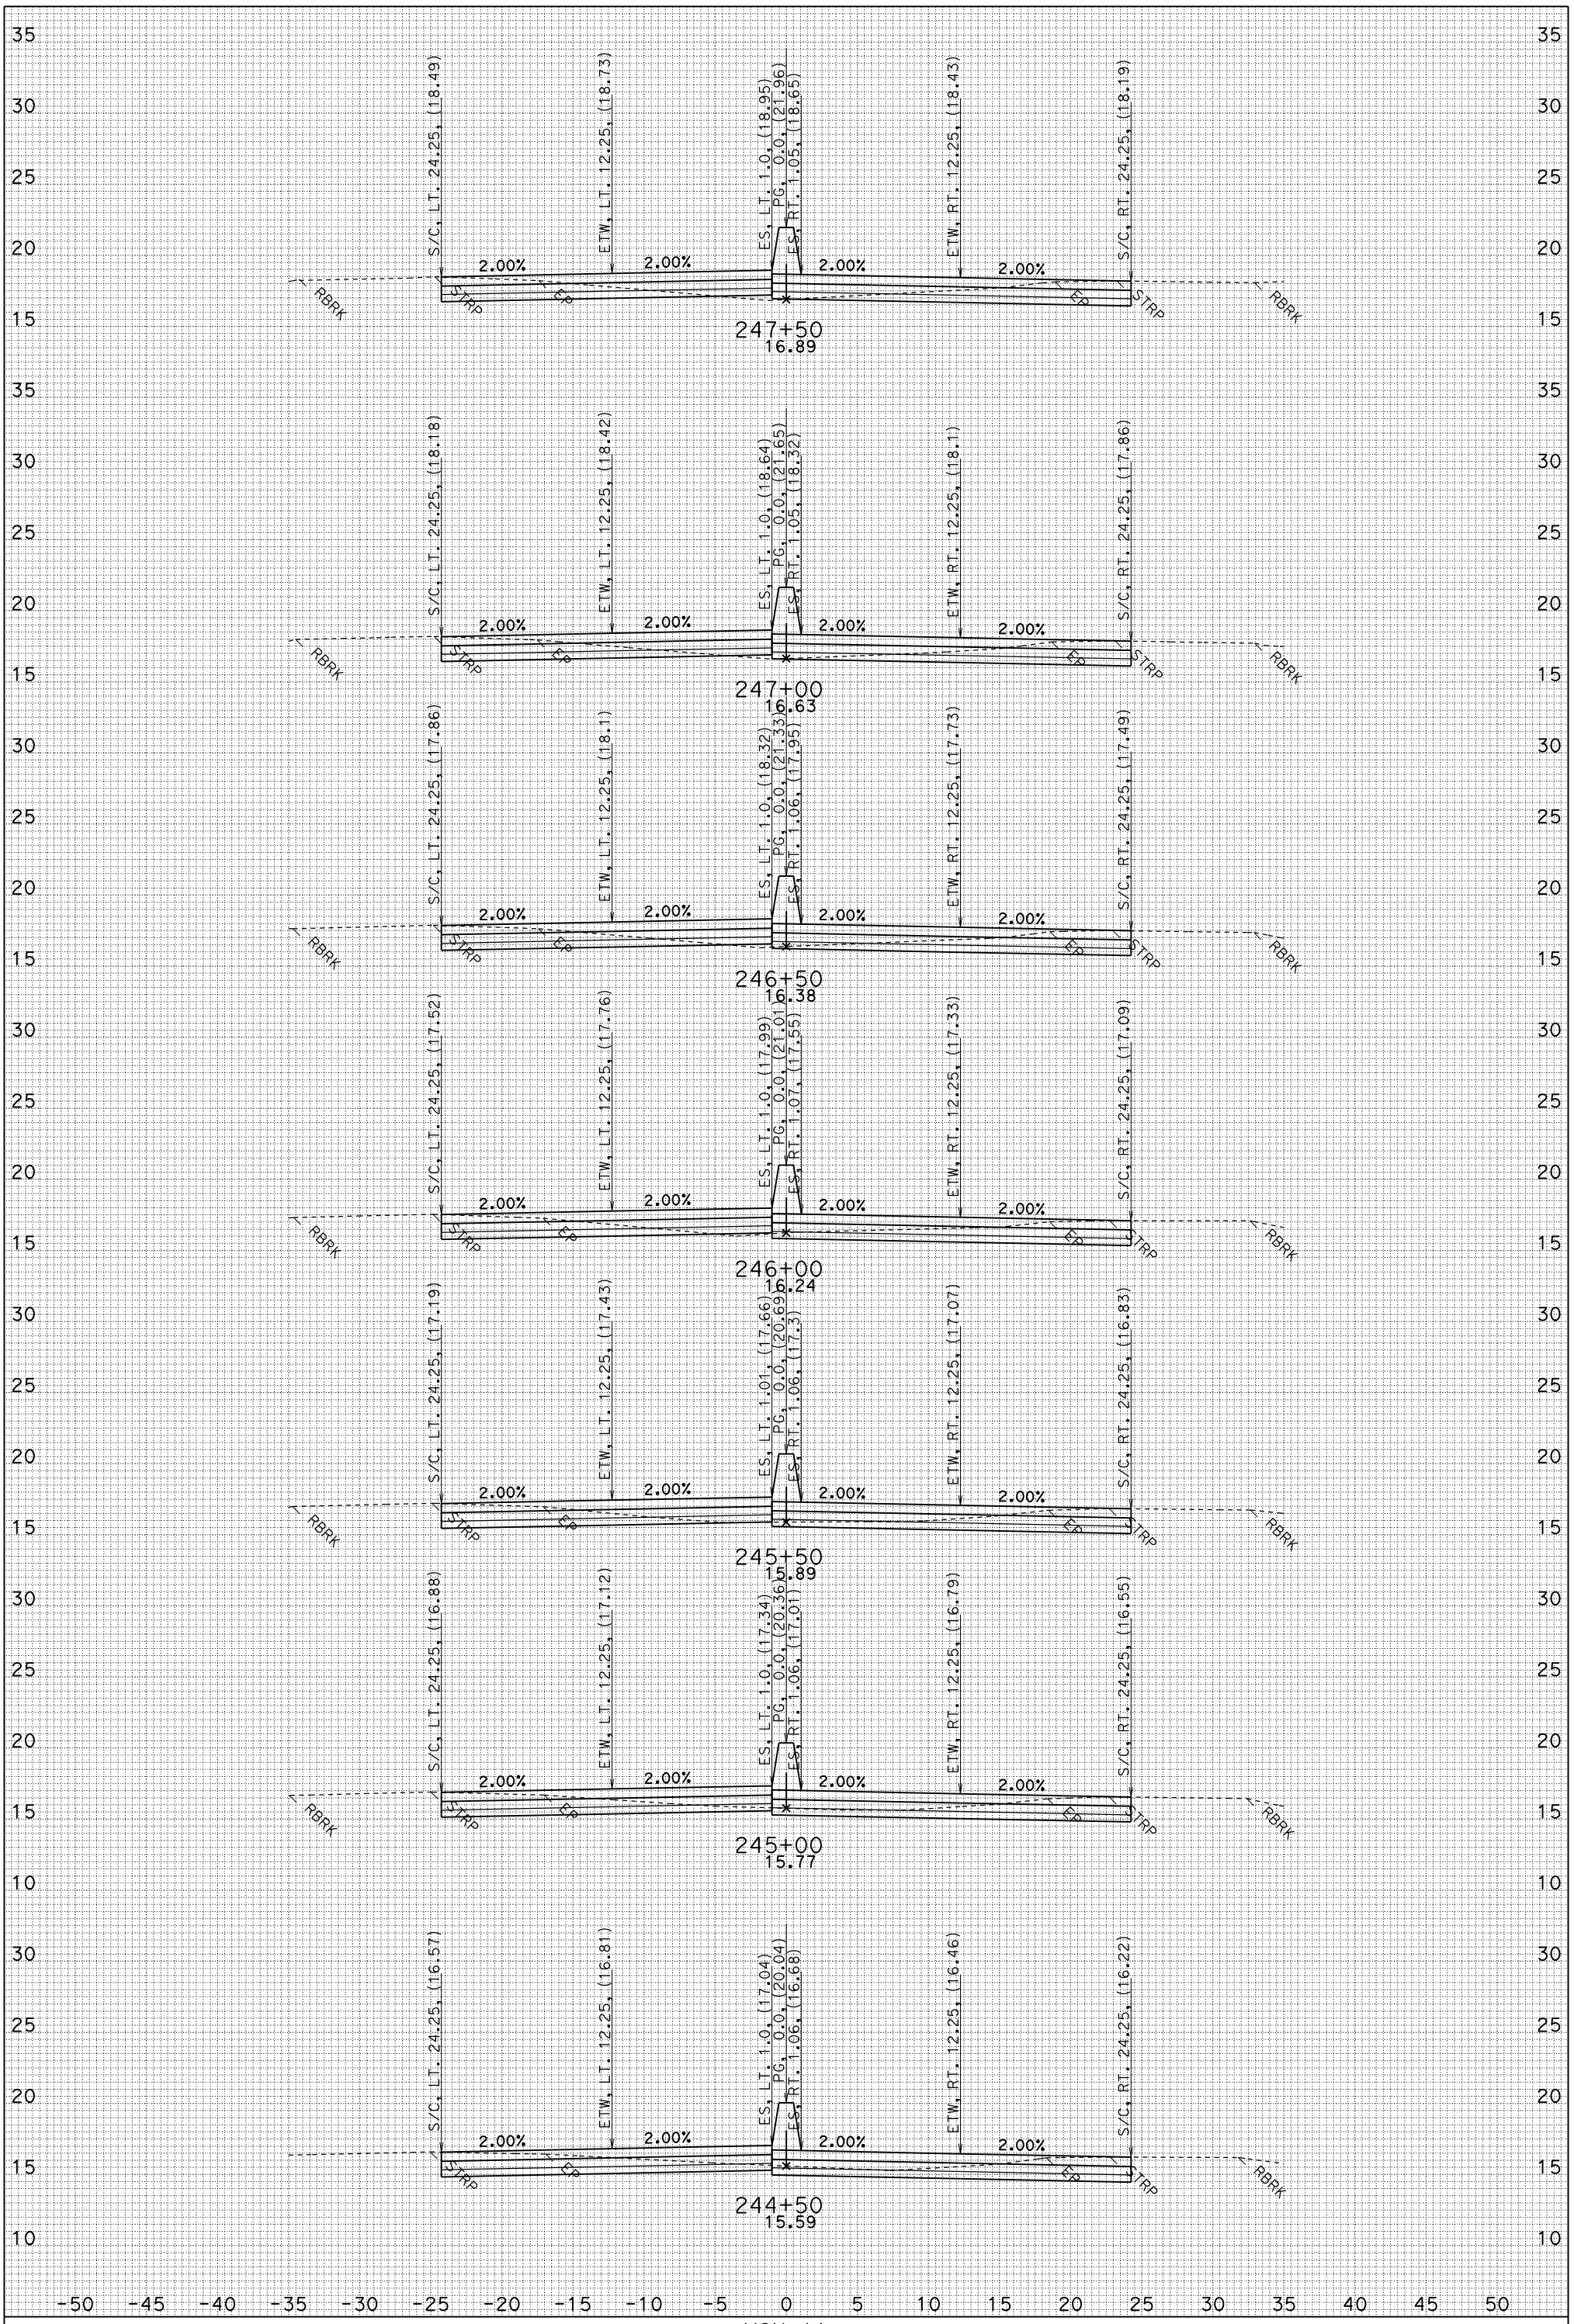

FOR EARTHWORK DEVELOPMENT ONLY

UTILITIES NOT SHOWN
DATE: 6/2/2010
J1.EAR

MSN A1
CONTRACT: 04-264061
04-MRN-101 PM 18.6/R22.3
SCALE: 1" = 5' Horiz.
1" = 5' VeRT.

"J1" LINE CROSS SECTIONS

SHEET 9 OF 63

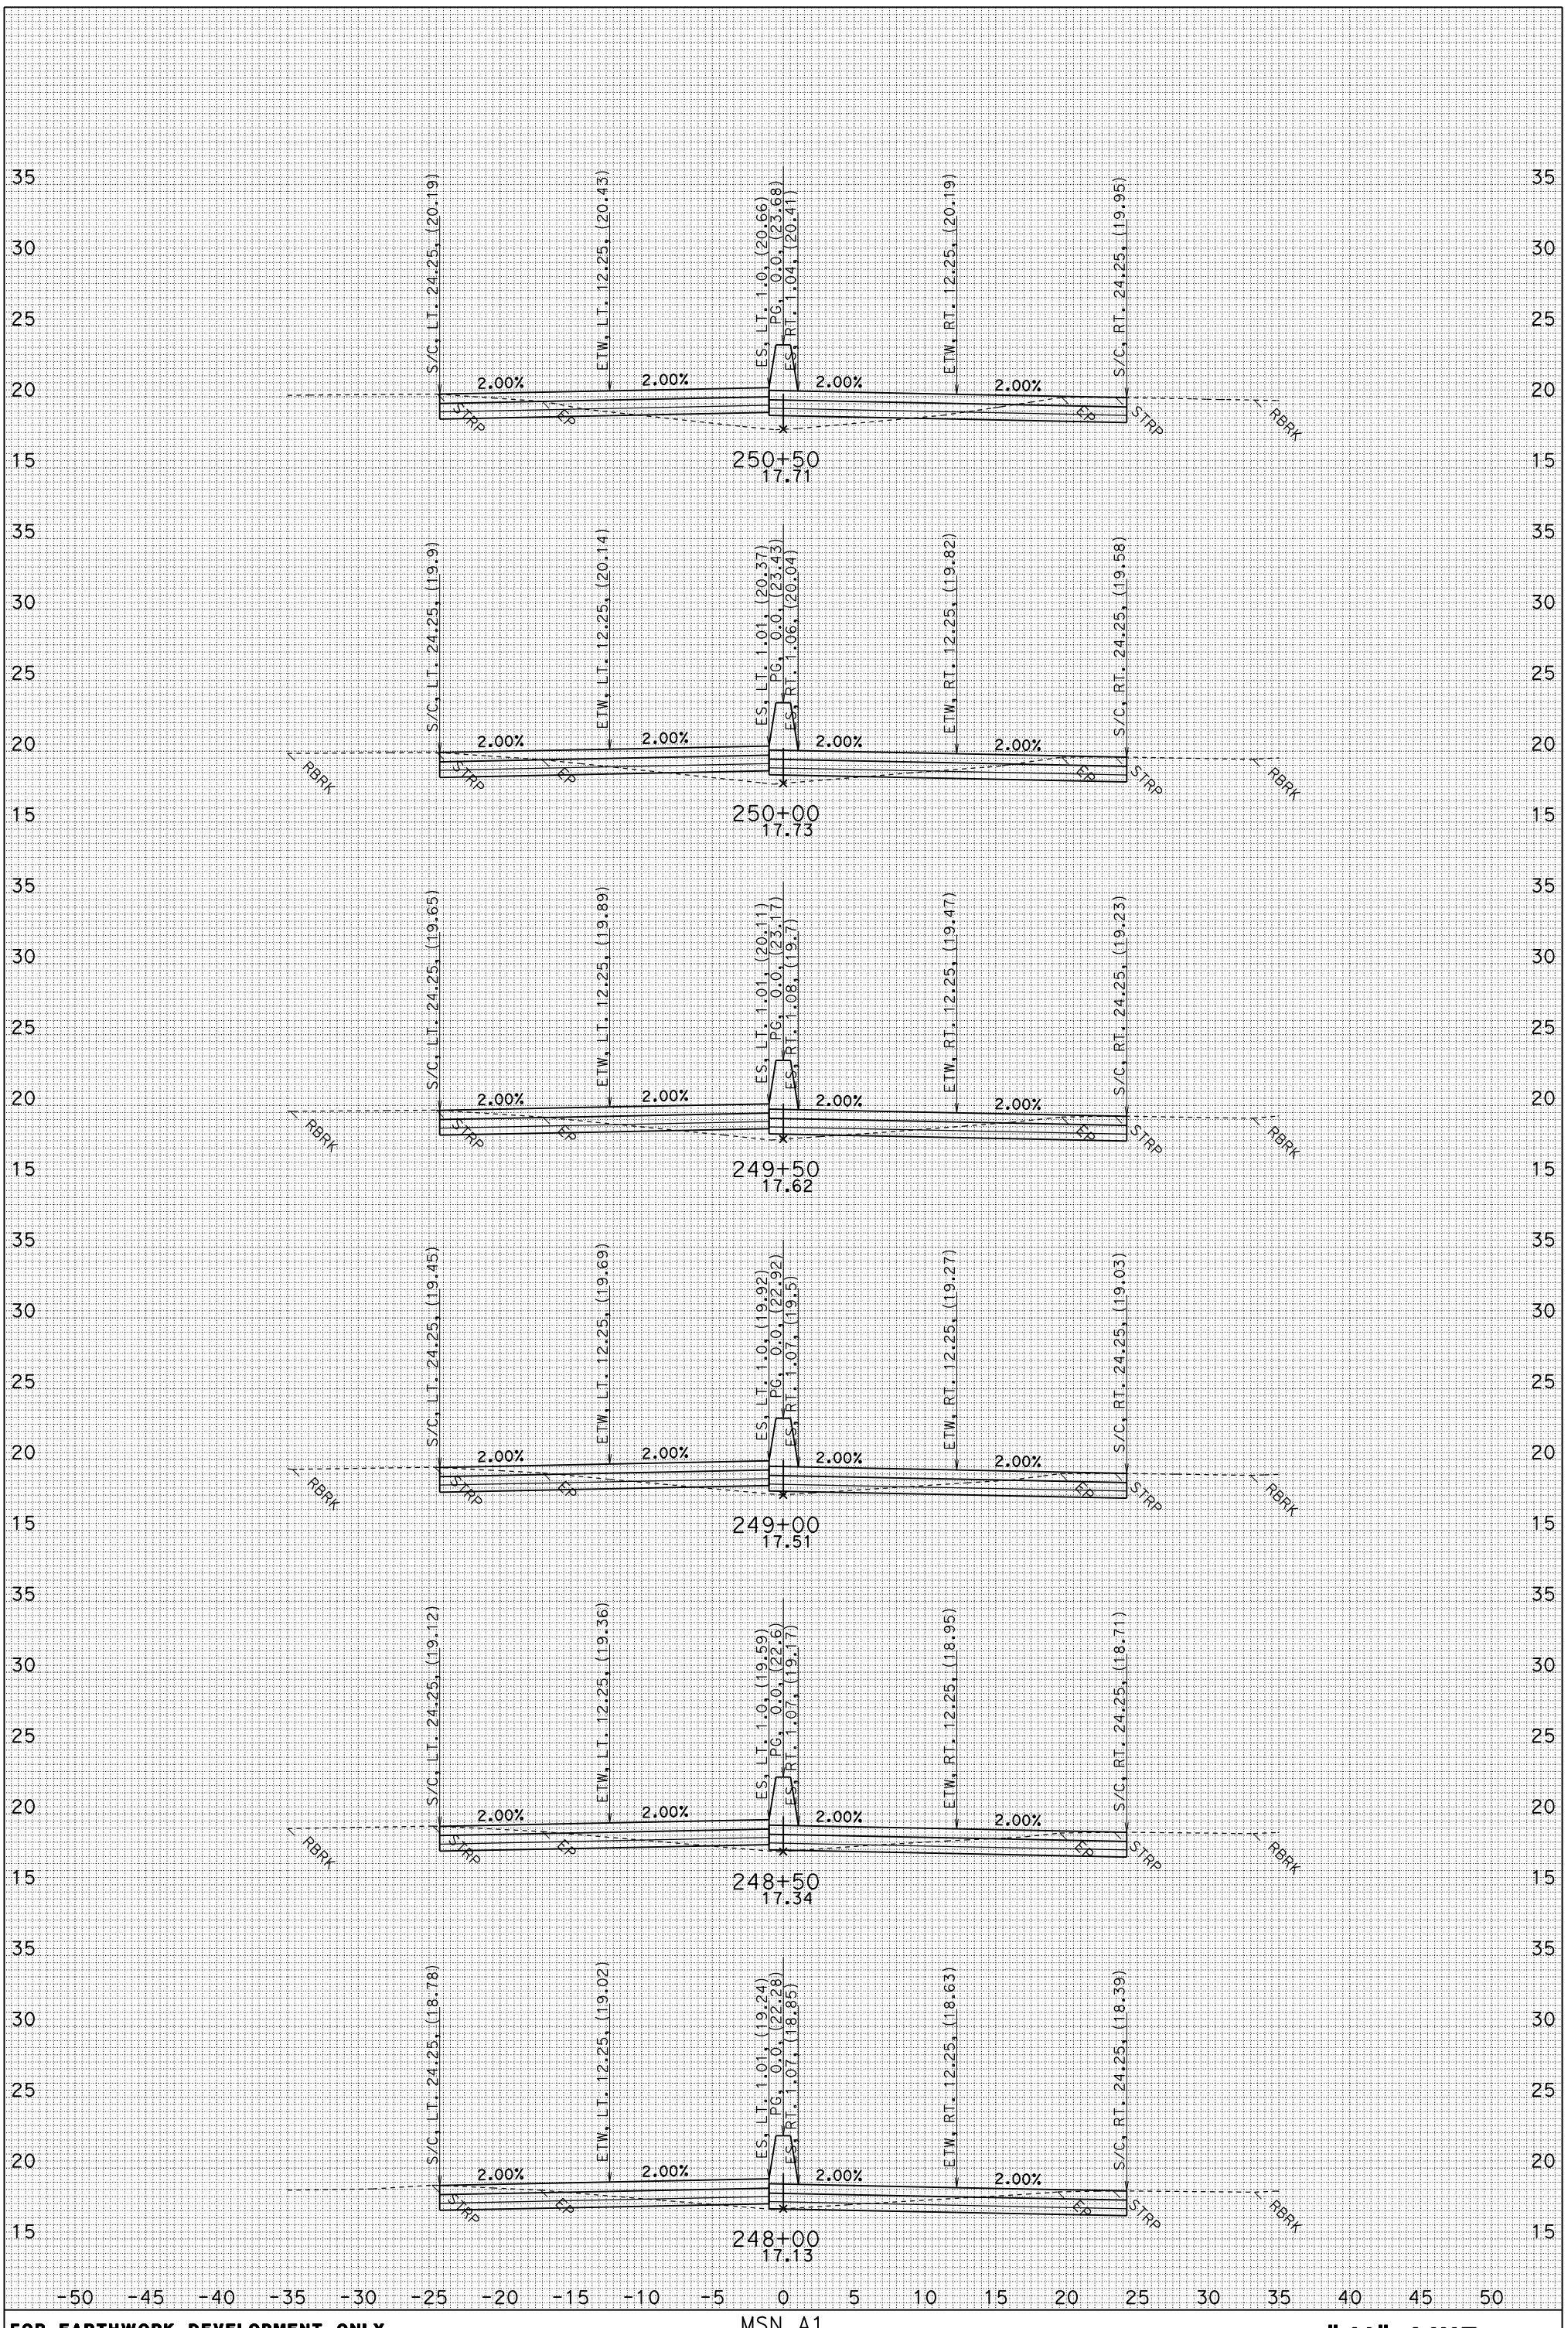

FOR EARTHWORK DEVELOPMENT ONLY

UTILITIES NOT SHOWN
DATE: 6/2/2010
J1.EAR

MSN A1
CONTRACT: 04-264061
04-MRN-101 PM 18.6/R22.3
SCALE: 1" = 5' Horiz.
1" = 5' VeRT.

"J1" LINE CROSS SECTIONS

SHEET 10 OF 63

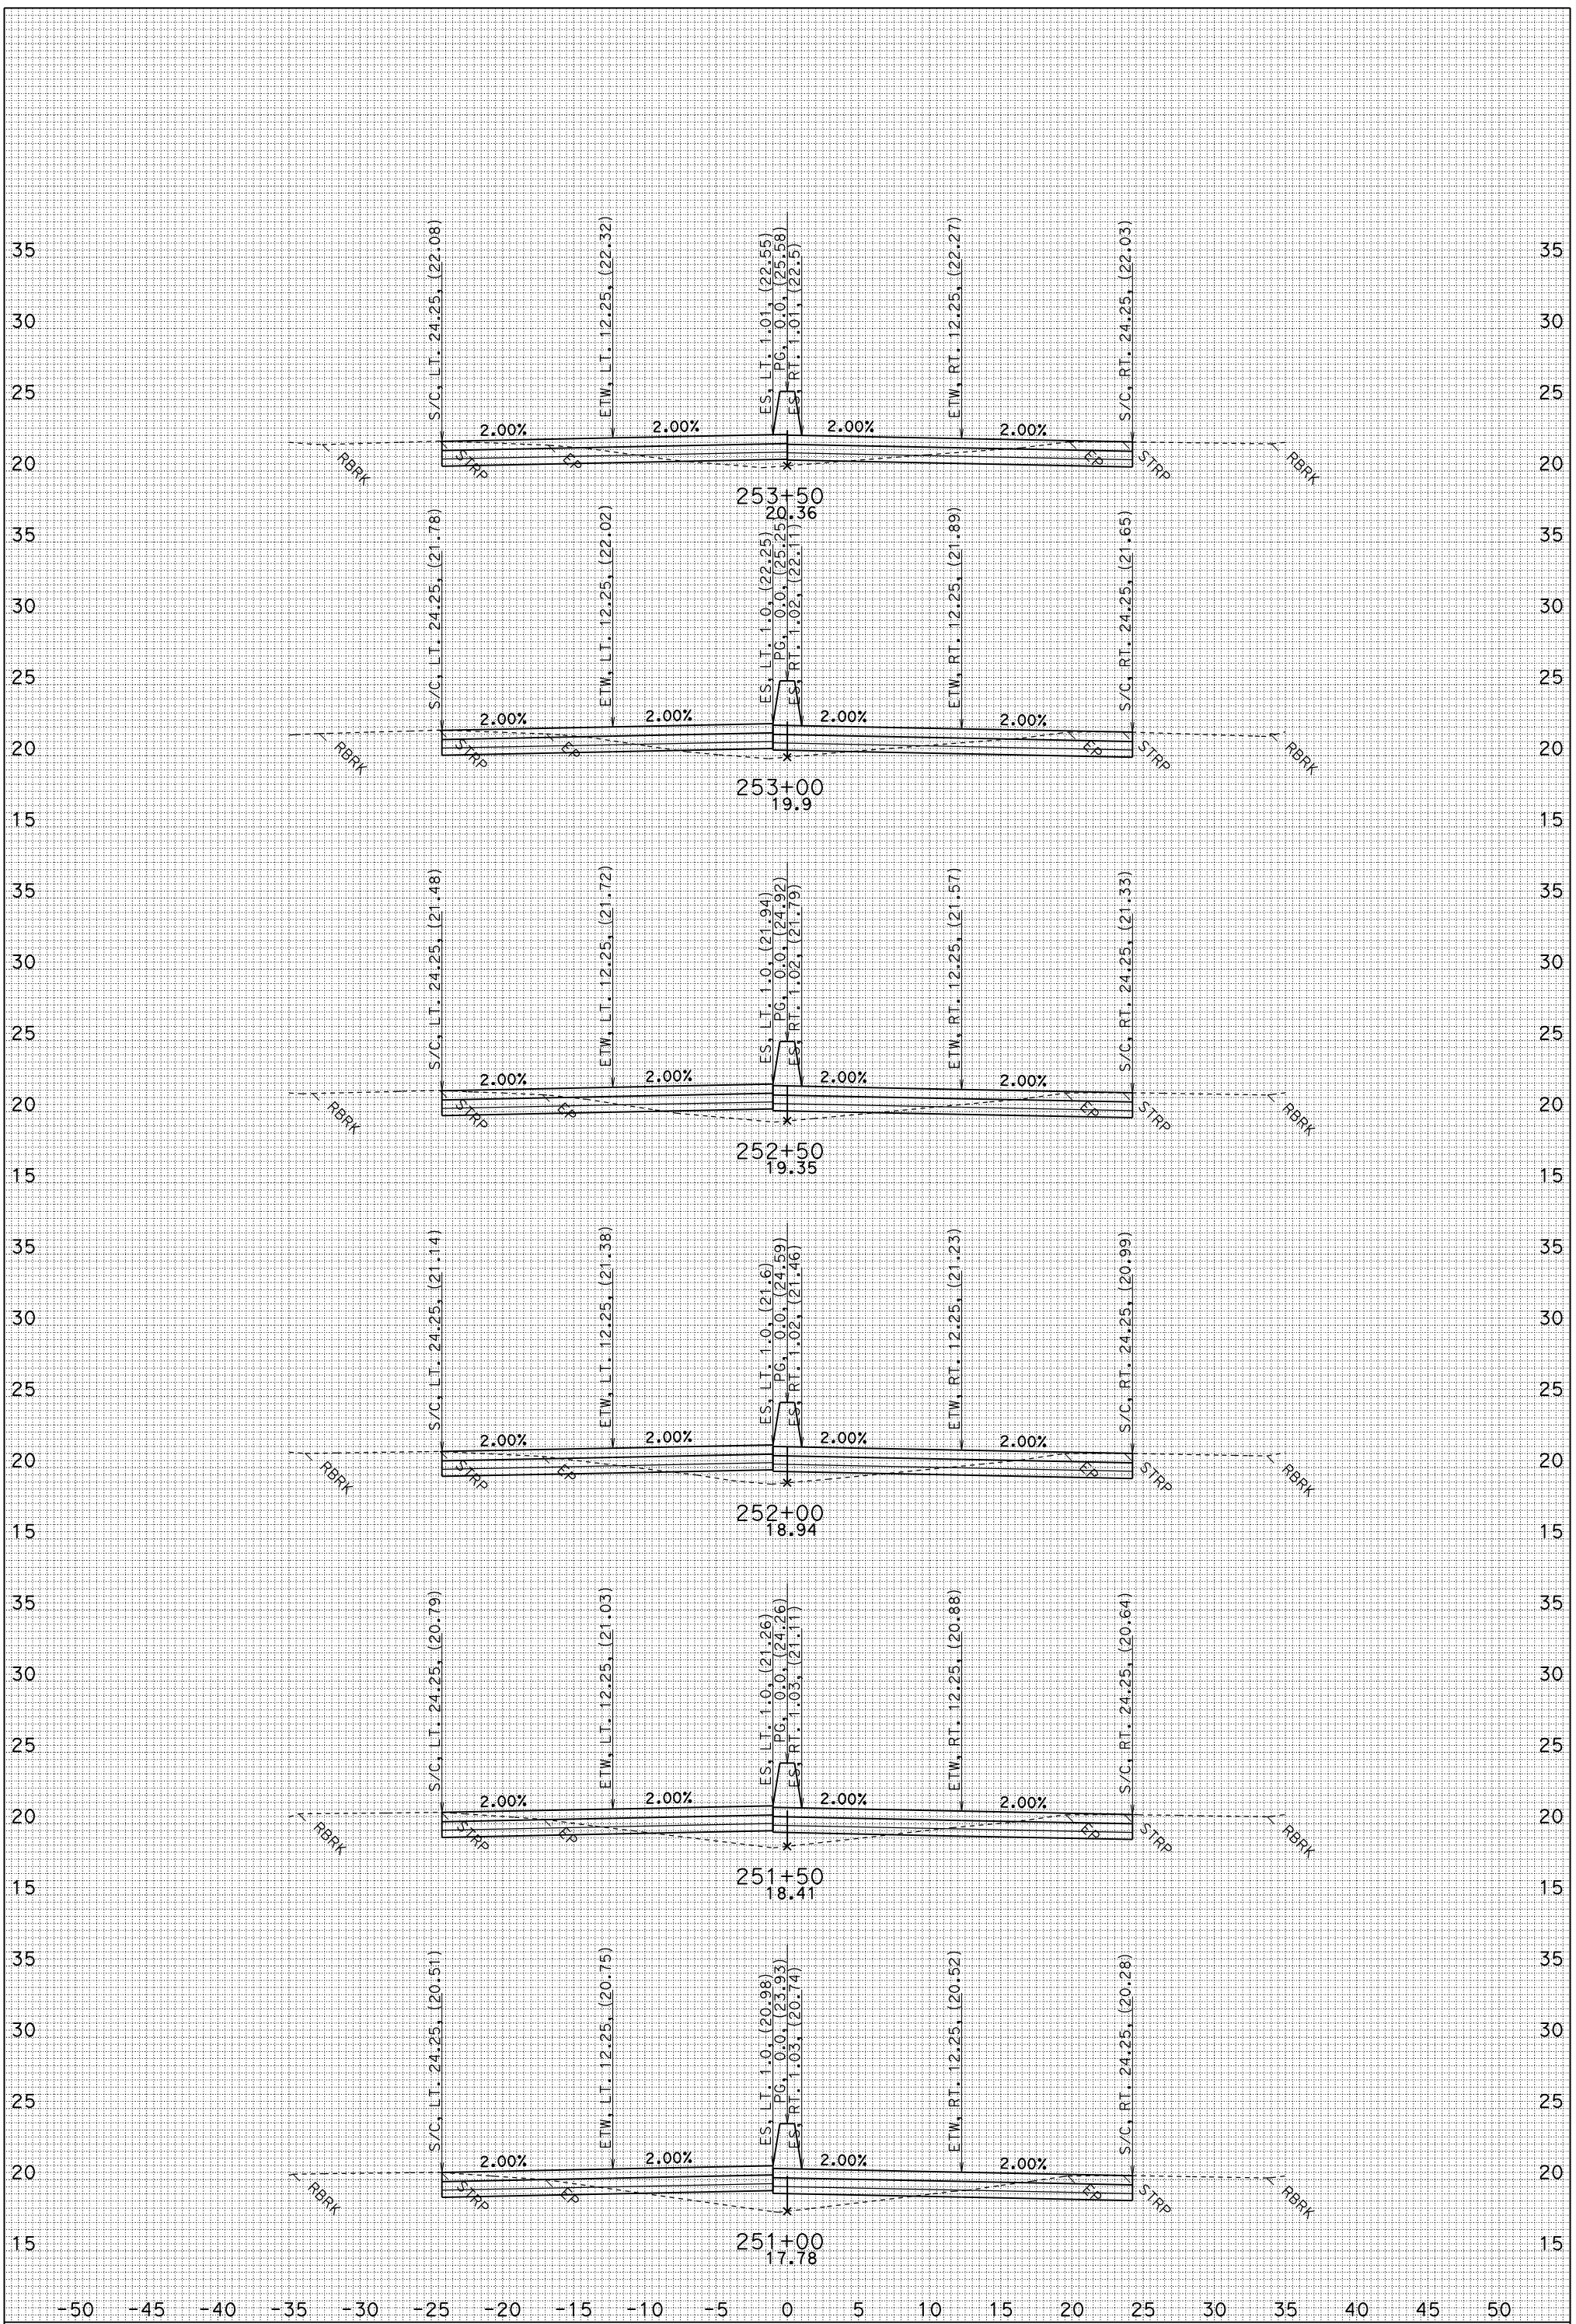

FOR EARTHWORK DEVELOPMENT ONLY

UTILITIES NOT SHOWN
DATE: 6/2/2010
J1.EAR

MSN A1
CONTRACT: 04-264061
04-MRN-101 PM 18.6/R22.3
SCALE: 1" = 5' Horiz.
1" = 5' VeRT.

"J1" LINE CROSS SECTIONS

SHEET 11 OF 63

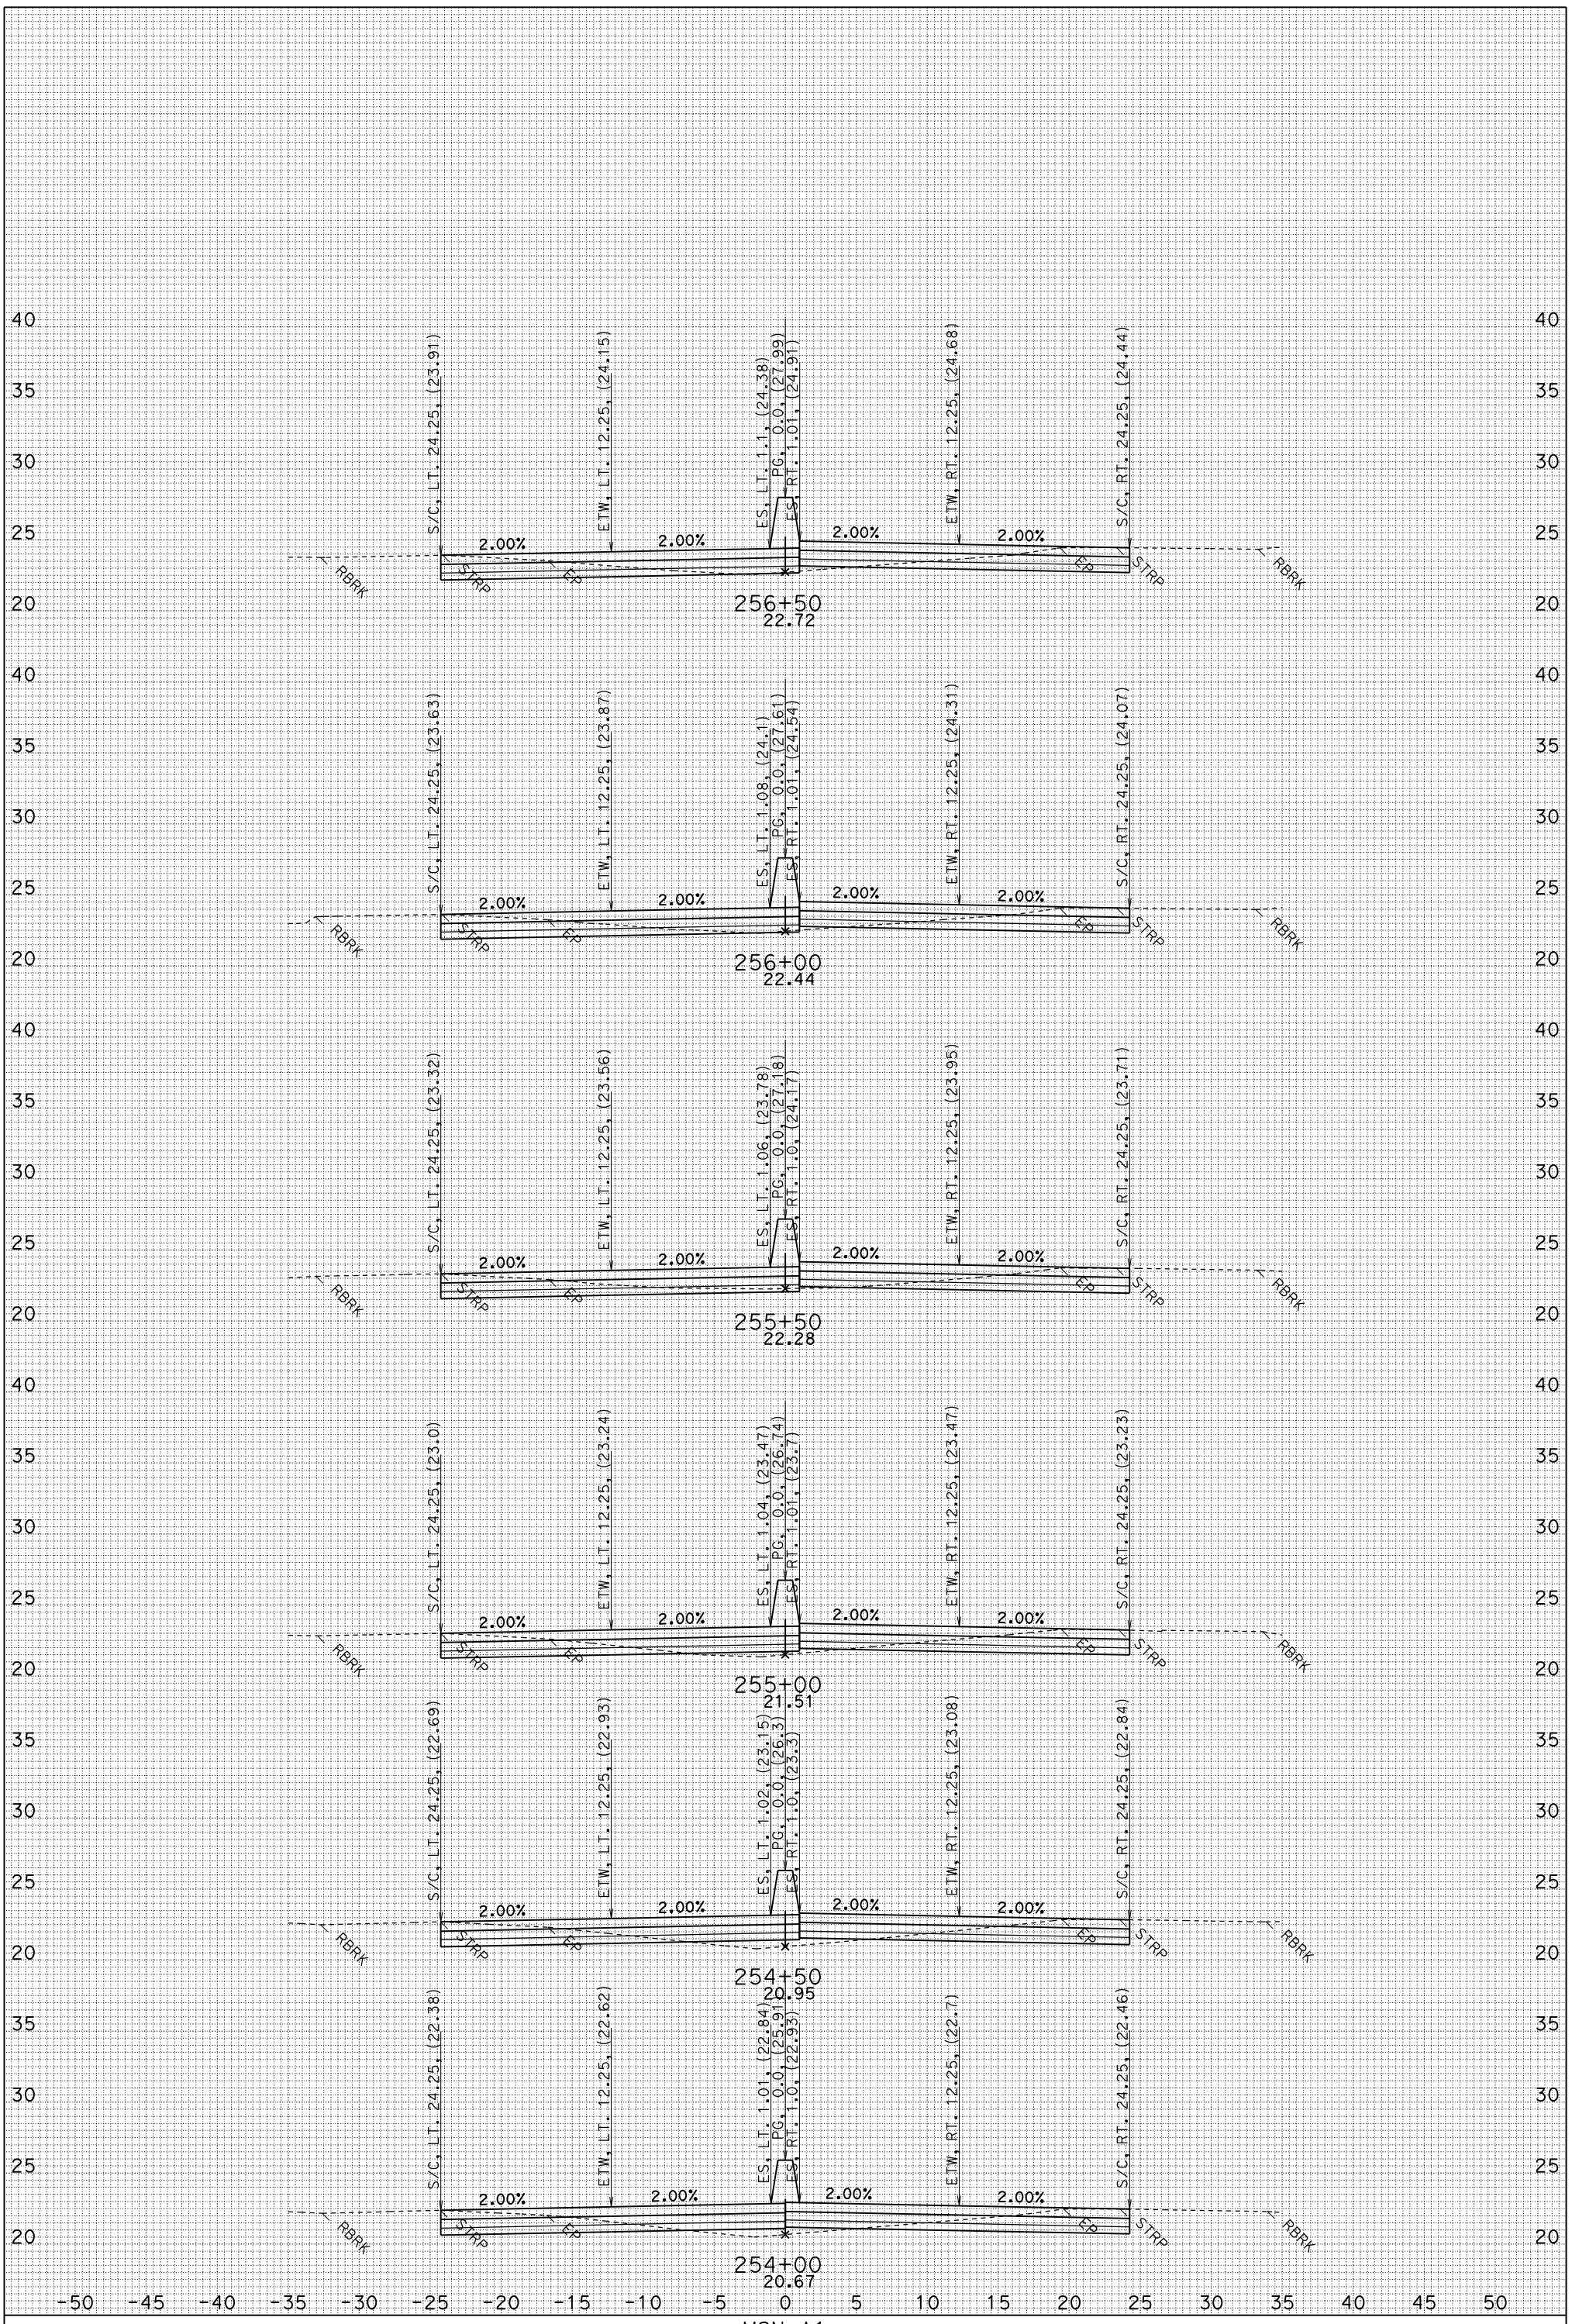

FOR EARTHWORK DEVELOPMENT ONLY

UTILITIES NOT SHOWN
DATE: 6/2/2010
J1.EAR

MSN A1
CONTRACT: 04-264061
04-MRN-101 PM 18.6/R22.3
SCALE: 1" = 5' Horiz.
1" = 5' VeRT.

"J1" LINE CROSS SECTIONS

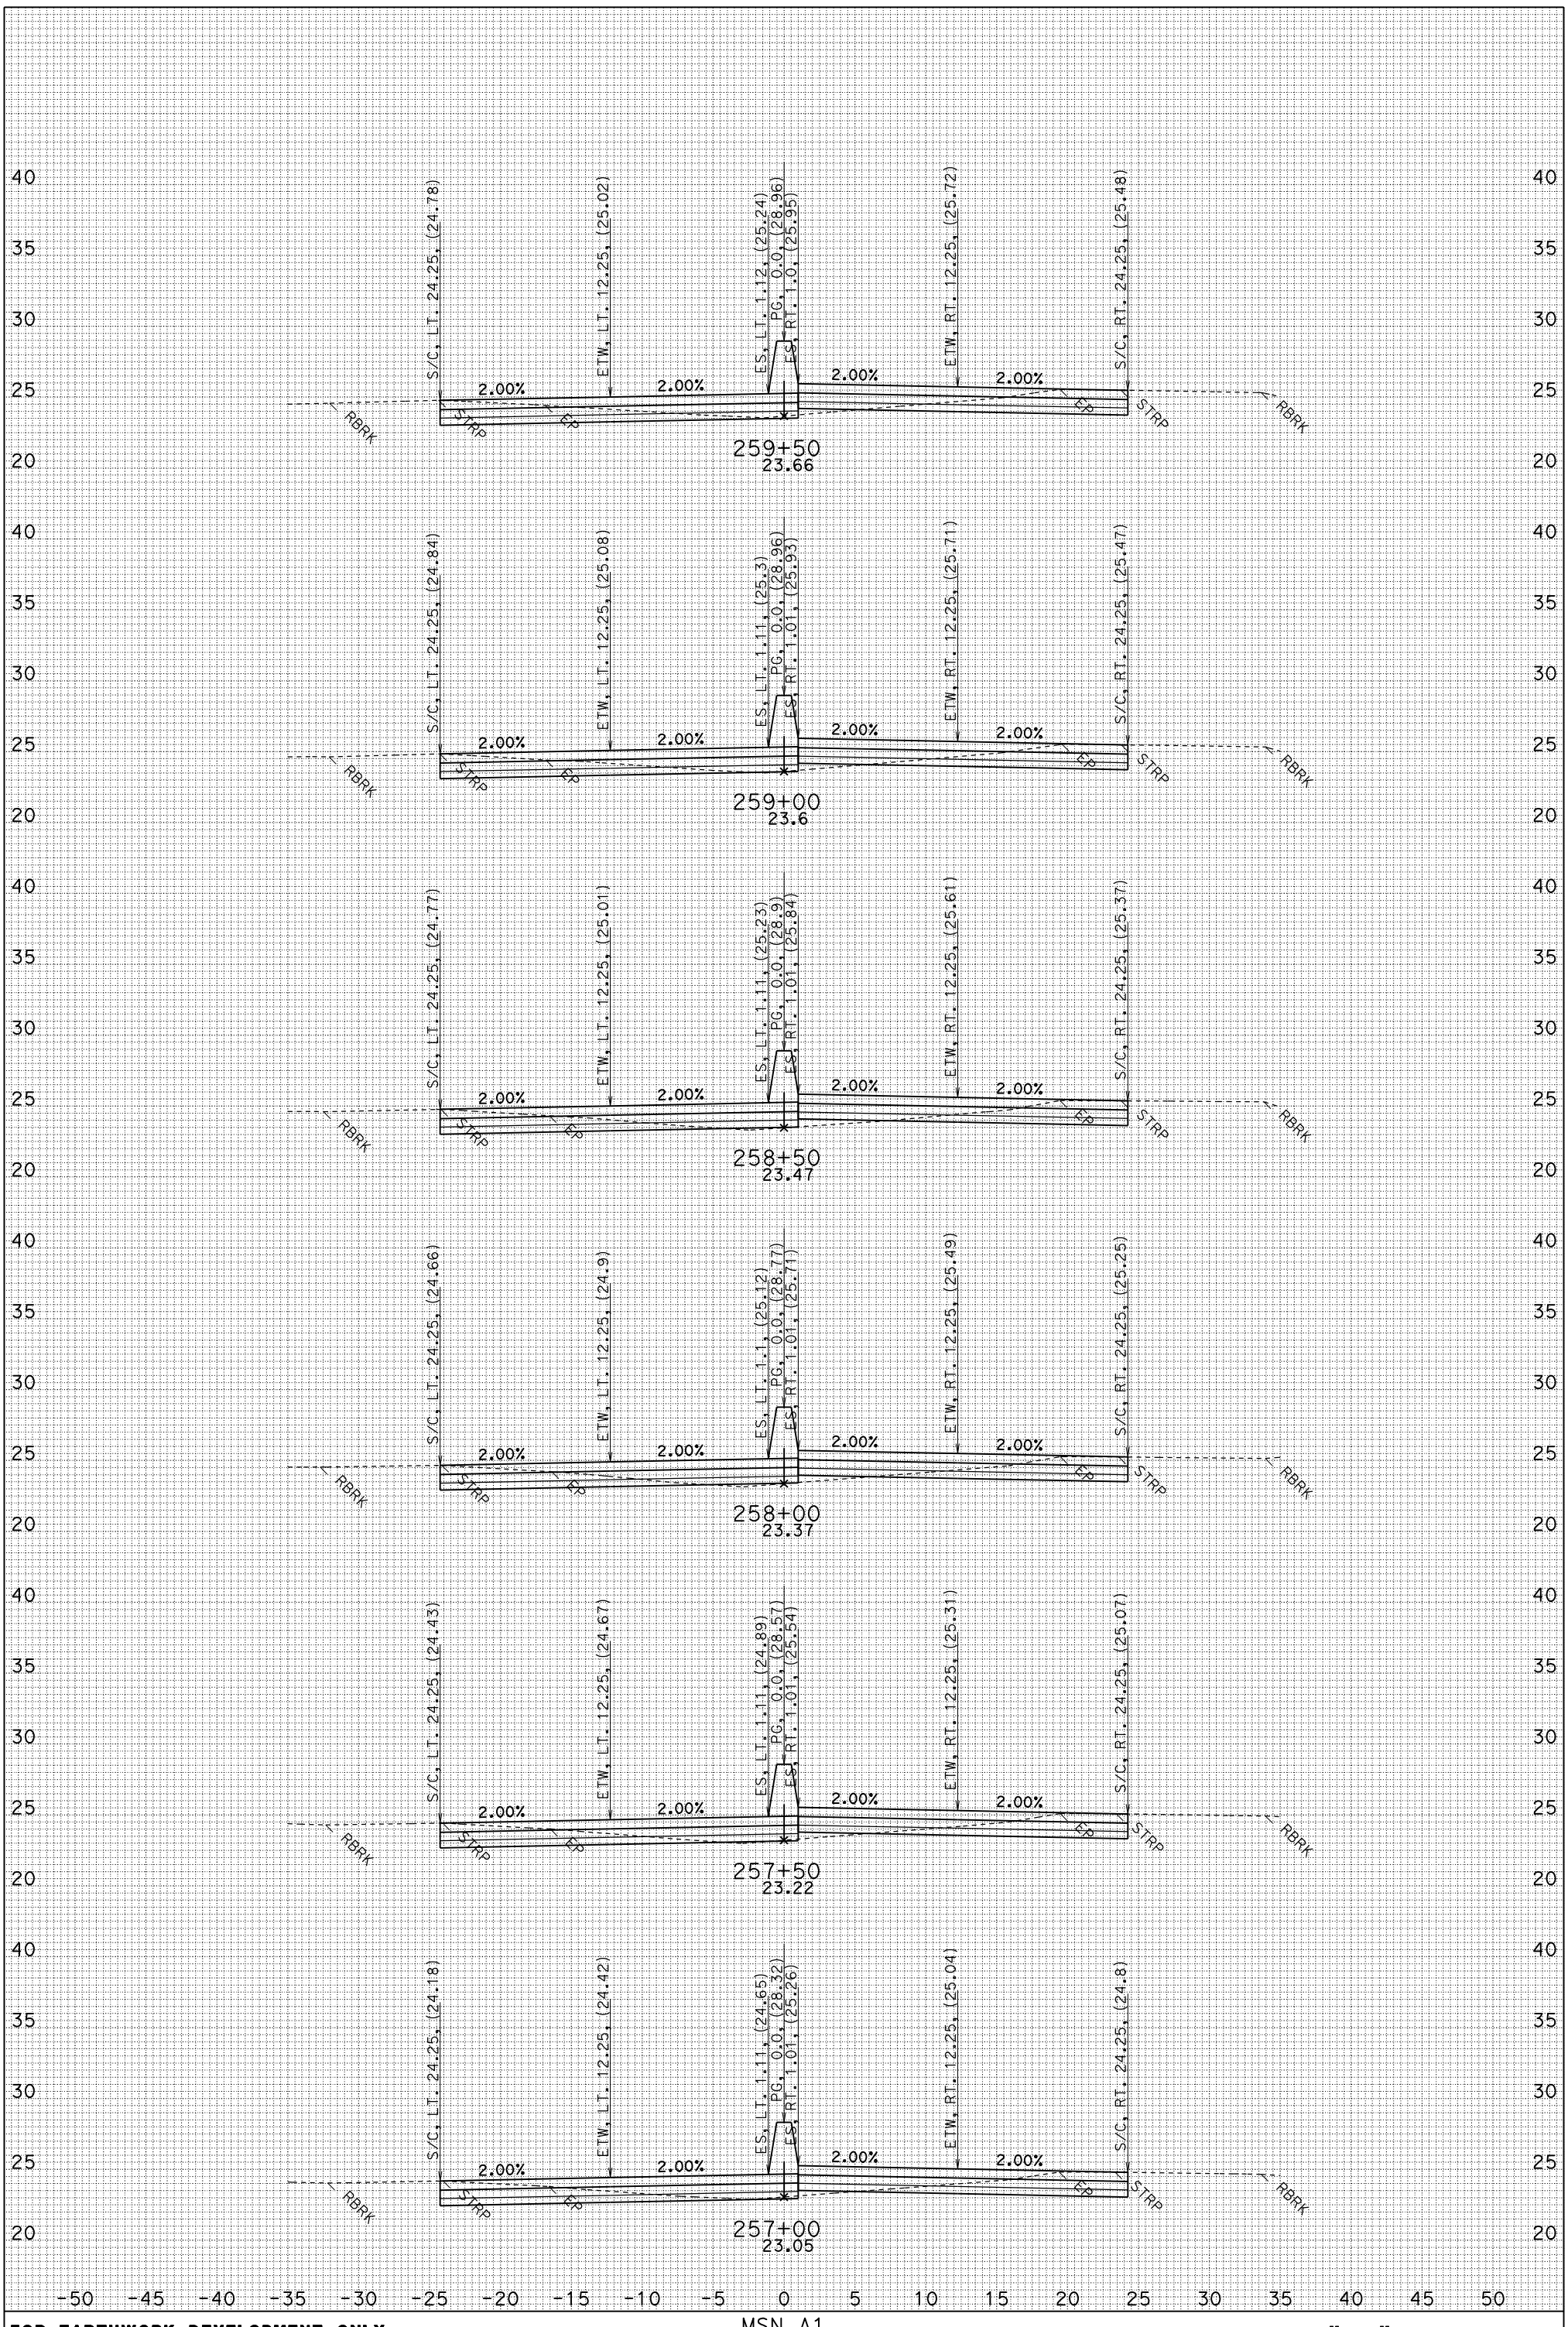

FOR EARTHWORK DEVELOPMENT ONLY

UTILITIES NOT SHOWN
DATE: 6/2/2010
J1.EAR

MSN A1
CONTRACT: 04-264061
04-MRN-101 PM 18.6/R22.3
SCALE: 1" = 5' Horiz.
1" = 5' VeRT.

"J1" LINE CROSS SECTIONS

SHEET 13 OF 63

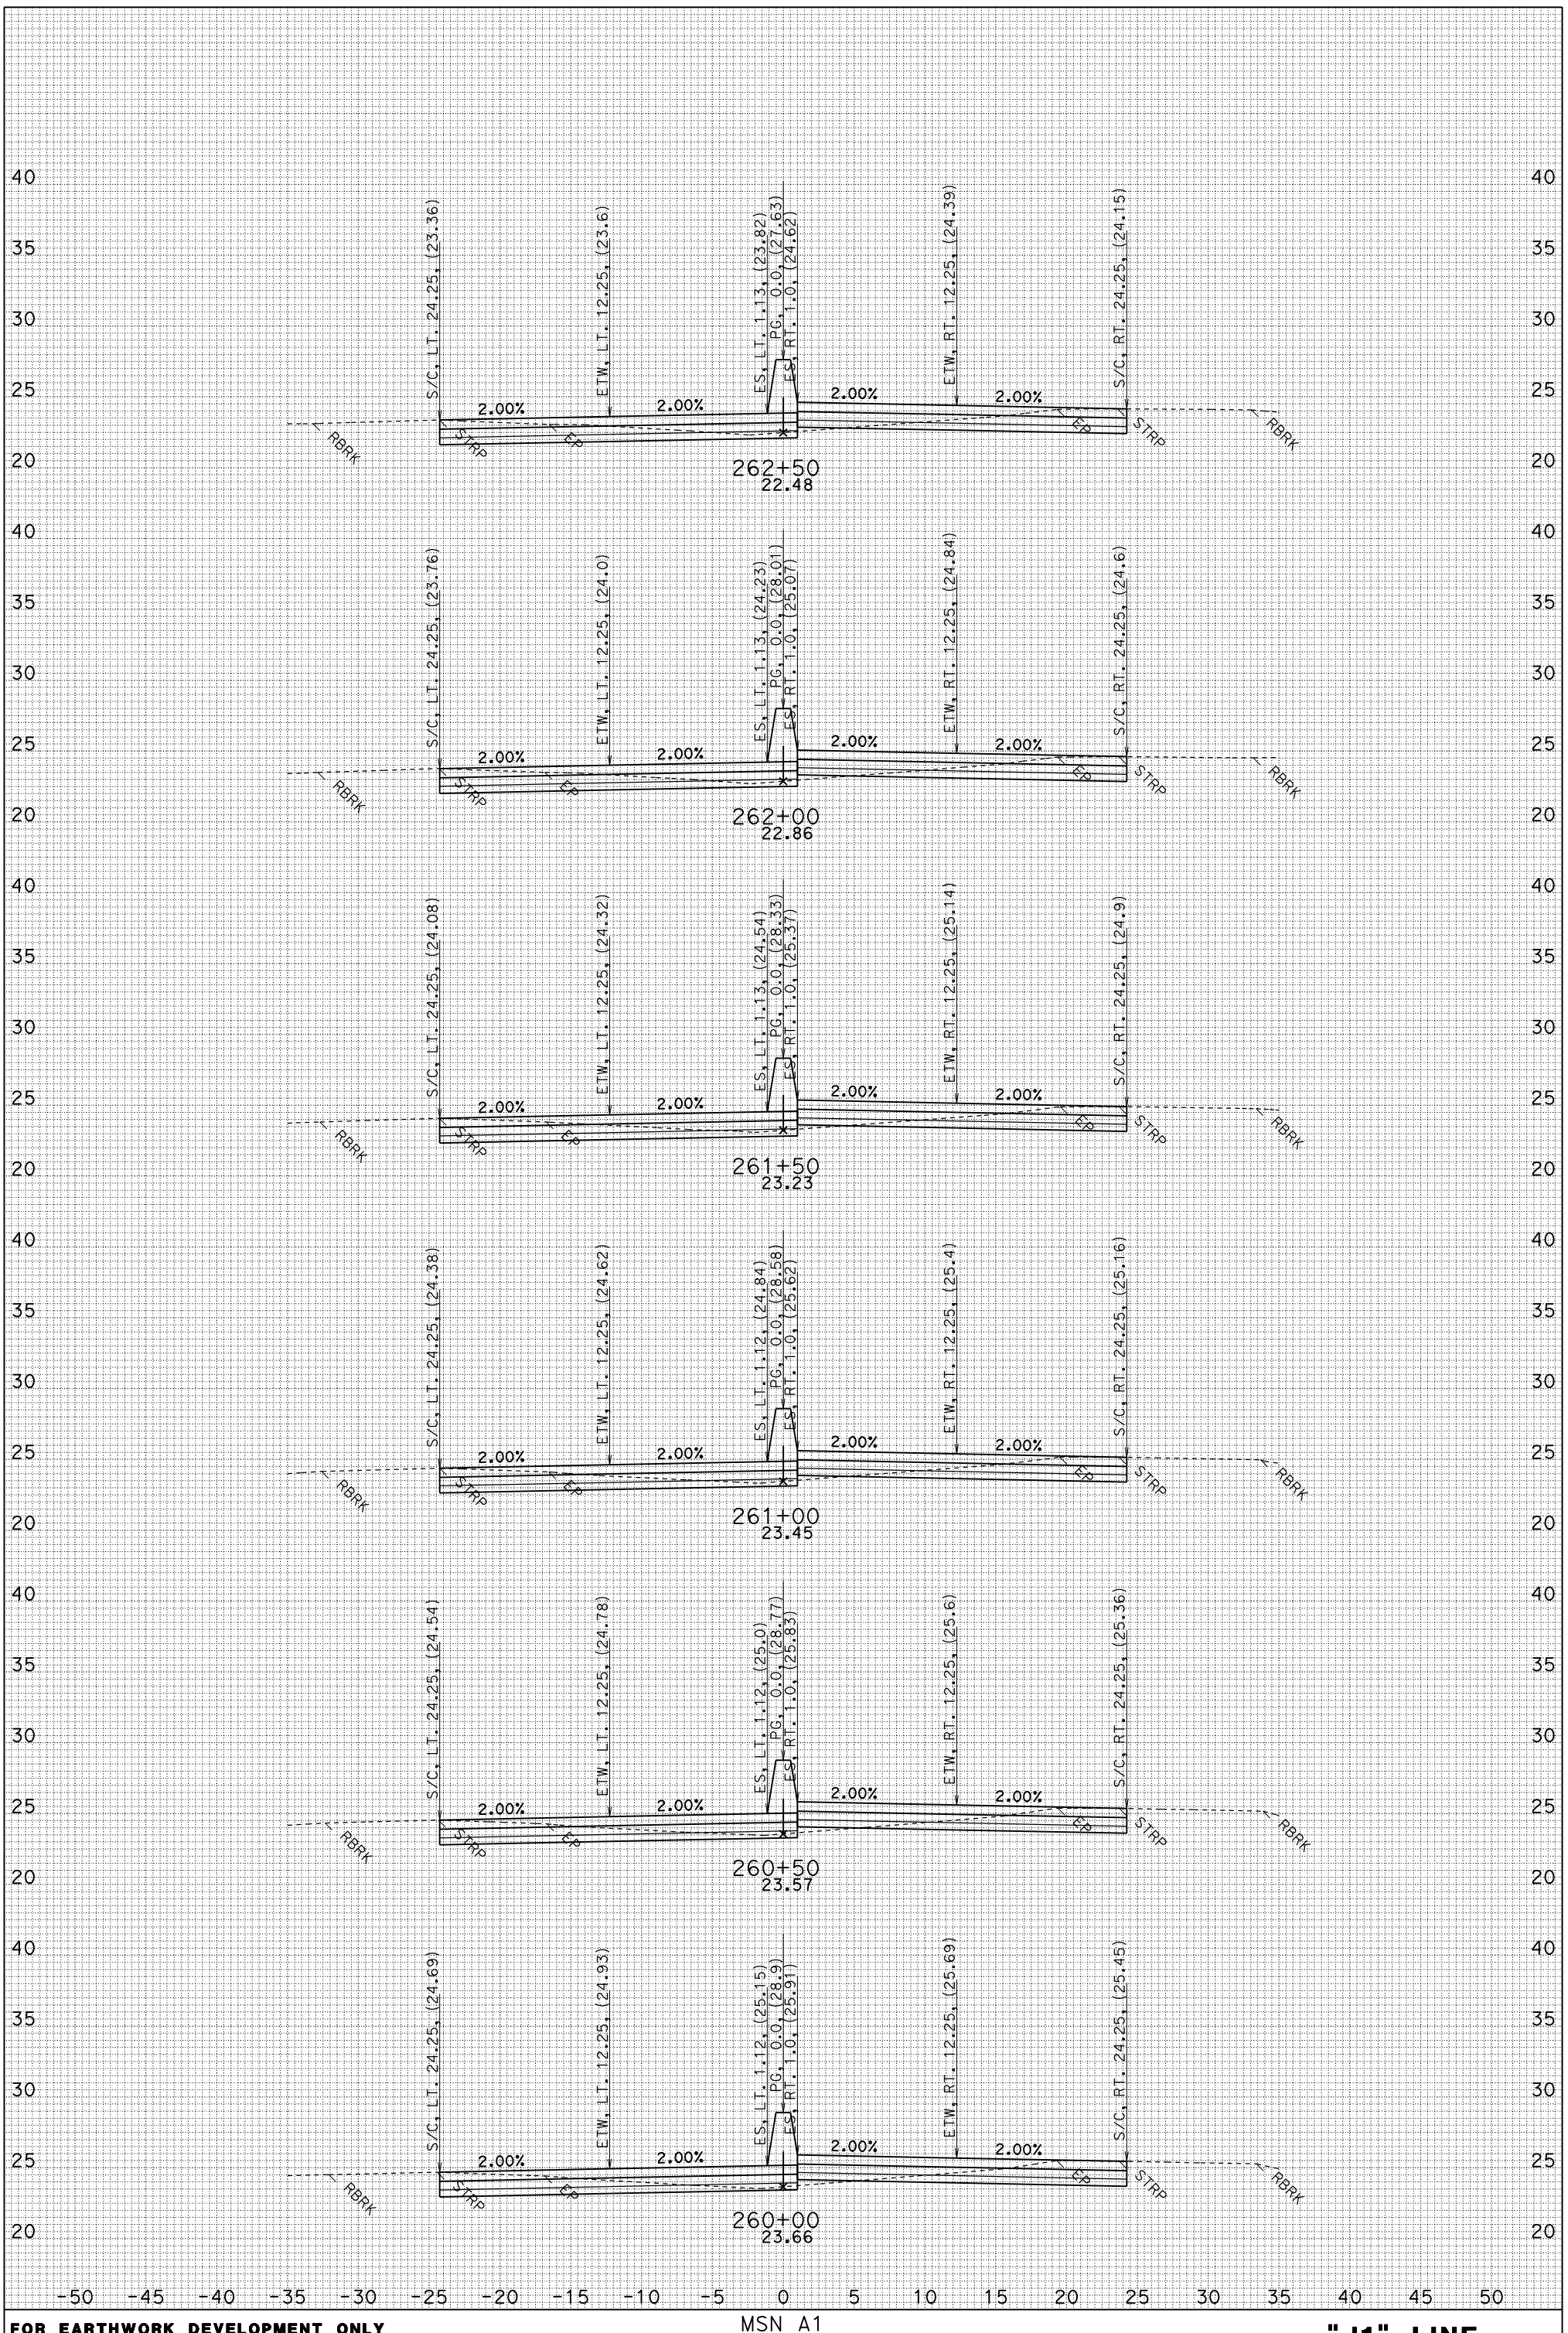

FOR EARTHWORK DEVELOPMENT ONLY

UTILITIES NOT SHOWN
DATE: 6/2/2010
J1.EAR

MSN A1
CONTRACT: 04-264061
04-MRN-101 PM 18.6/R22.3
SCALE: 1" = 5' Horiz.
1" = 5' VeRT.

"J1" LINE CROSS SECTIONS

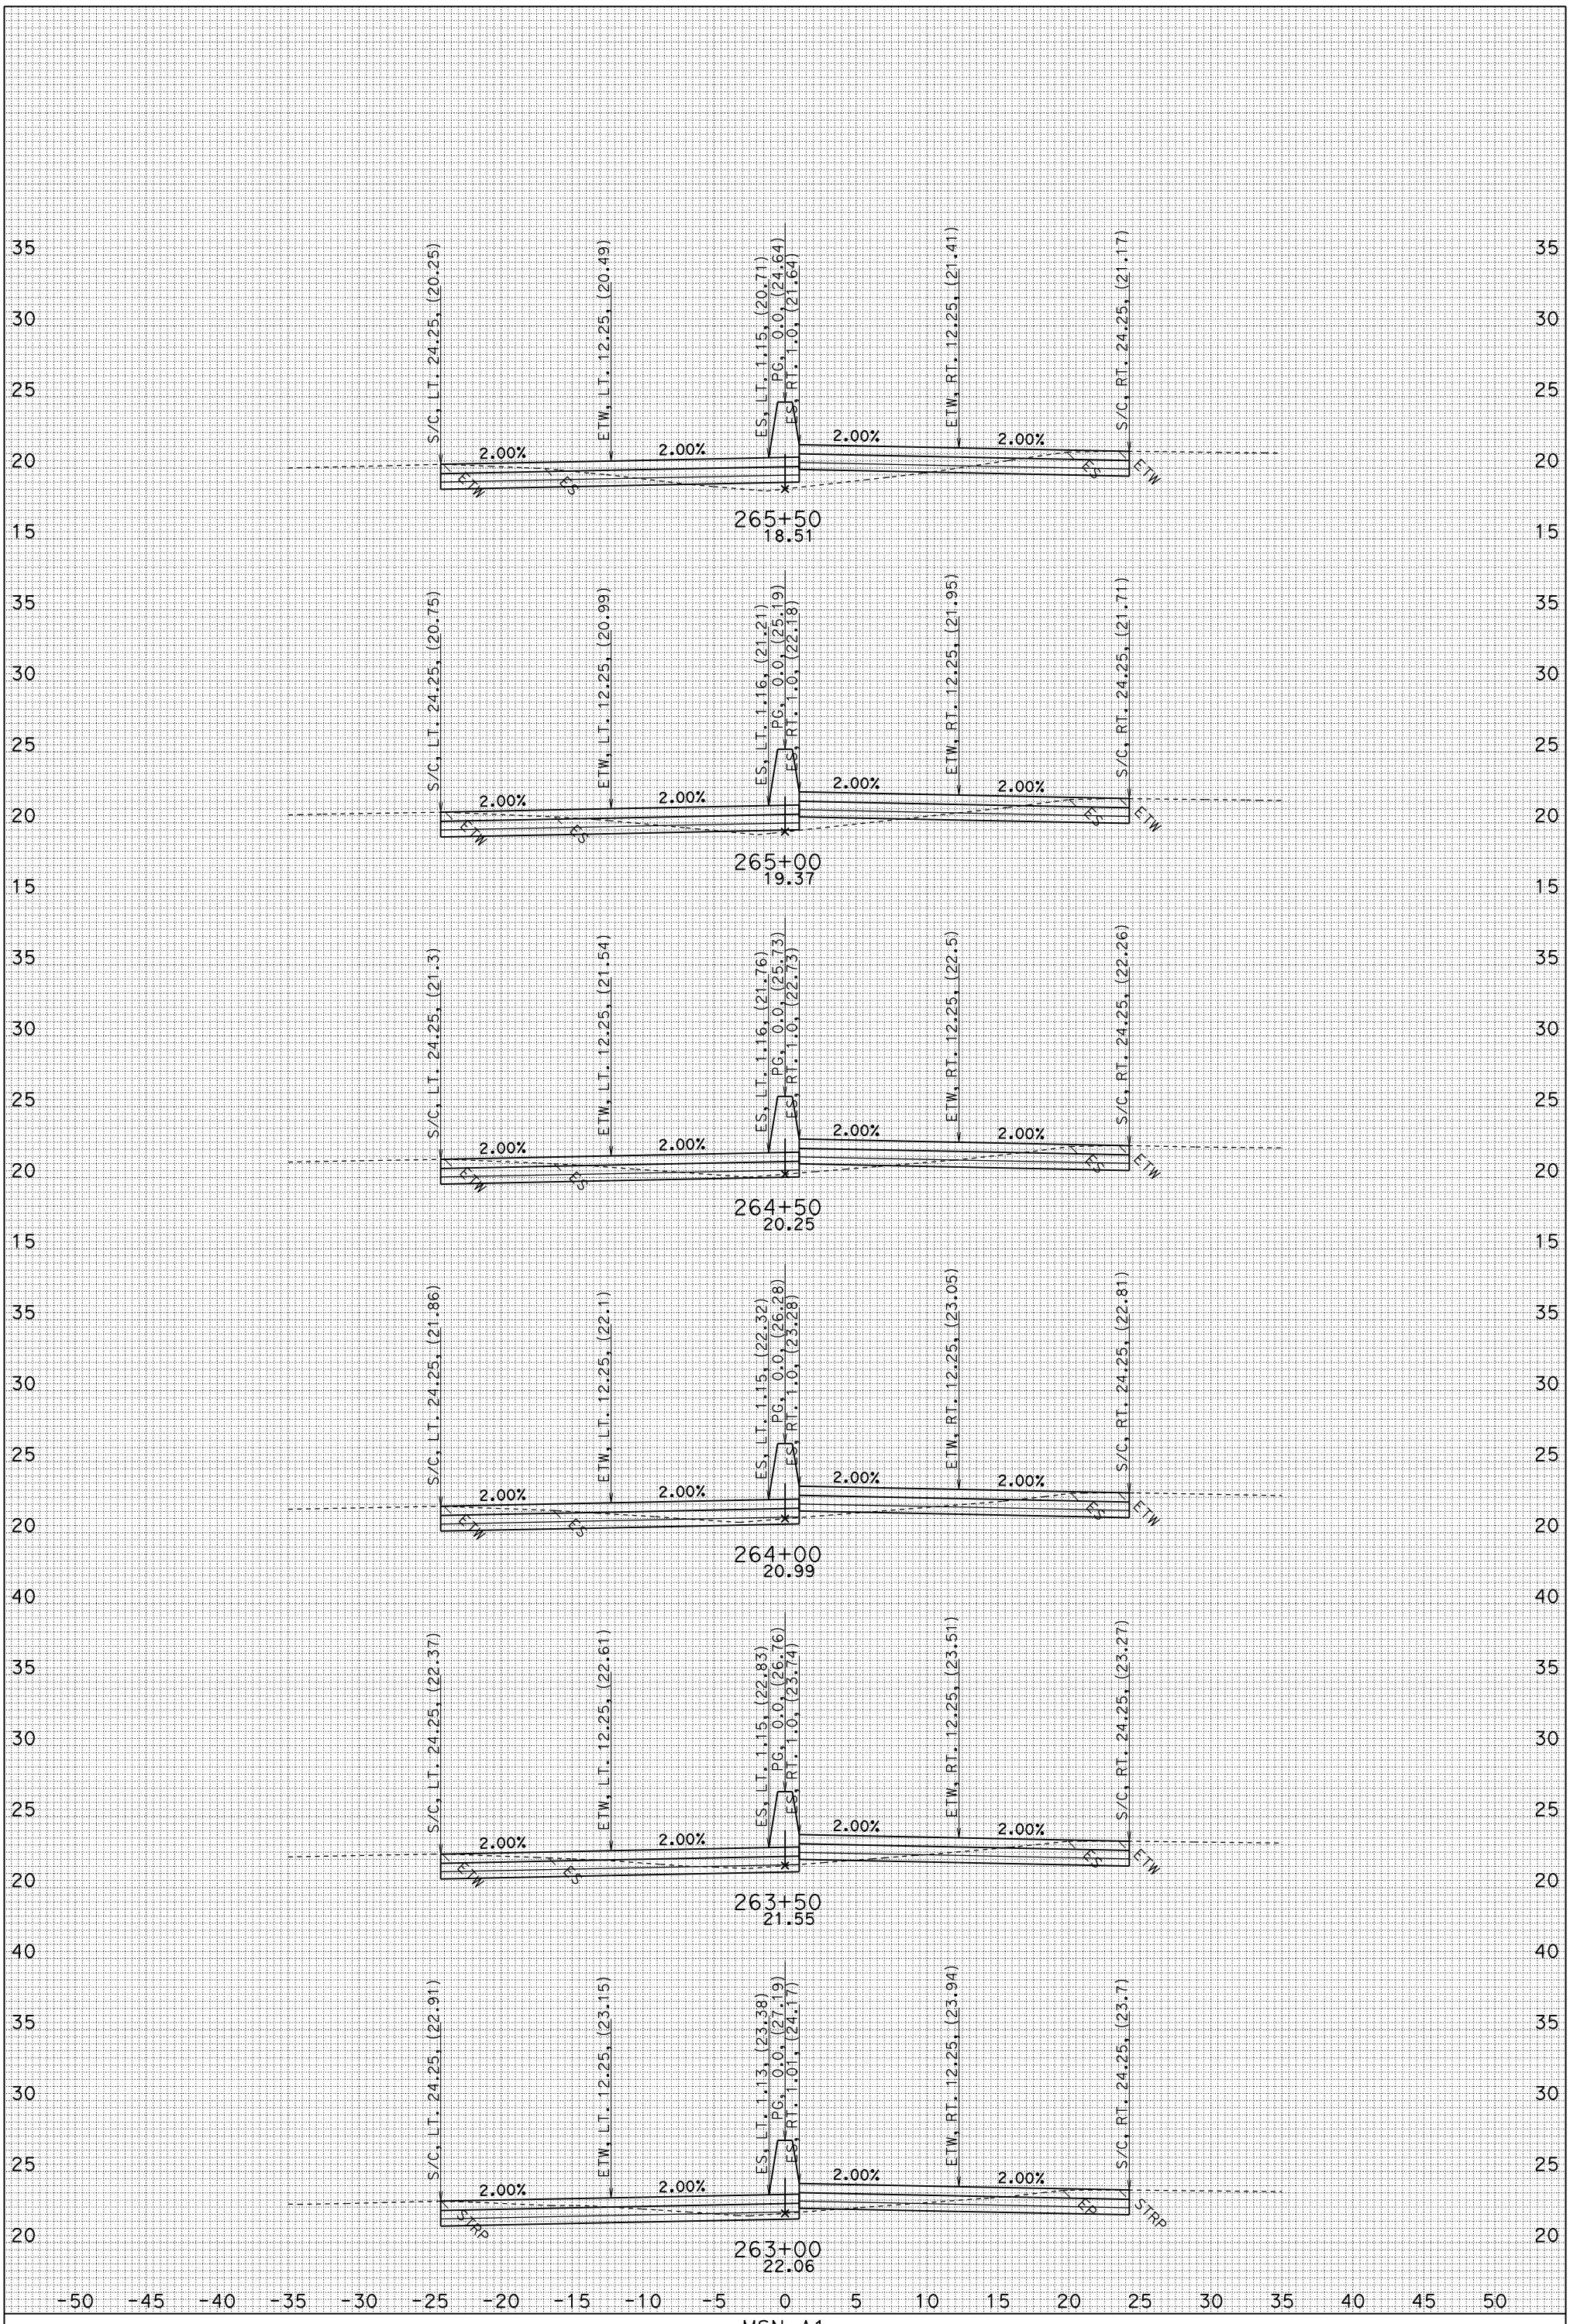

FOR EARTHWORK DEVELOPMENT ONLY

UTILITIES NOT SHOWN
DATE: 6/2/2010
J1.EAR

MSN A1
CONTRACT: 04-264061
04-MRN-101 PM 18.6/R22.3
SCALE: 1" = 5' Horiz.
1" = 5' VeRT.

"J1" LINE CROSS SECTIONS

SHEET 15 OF 63

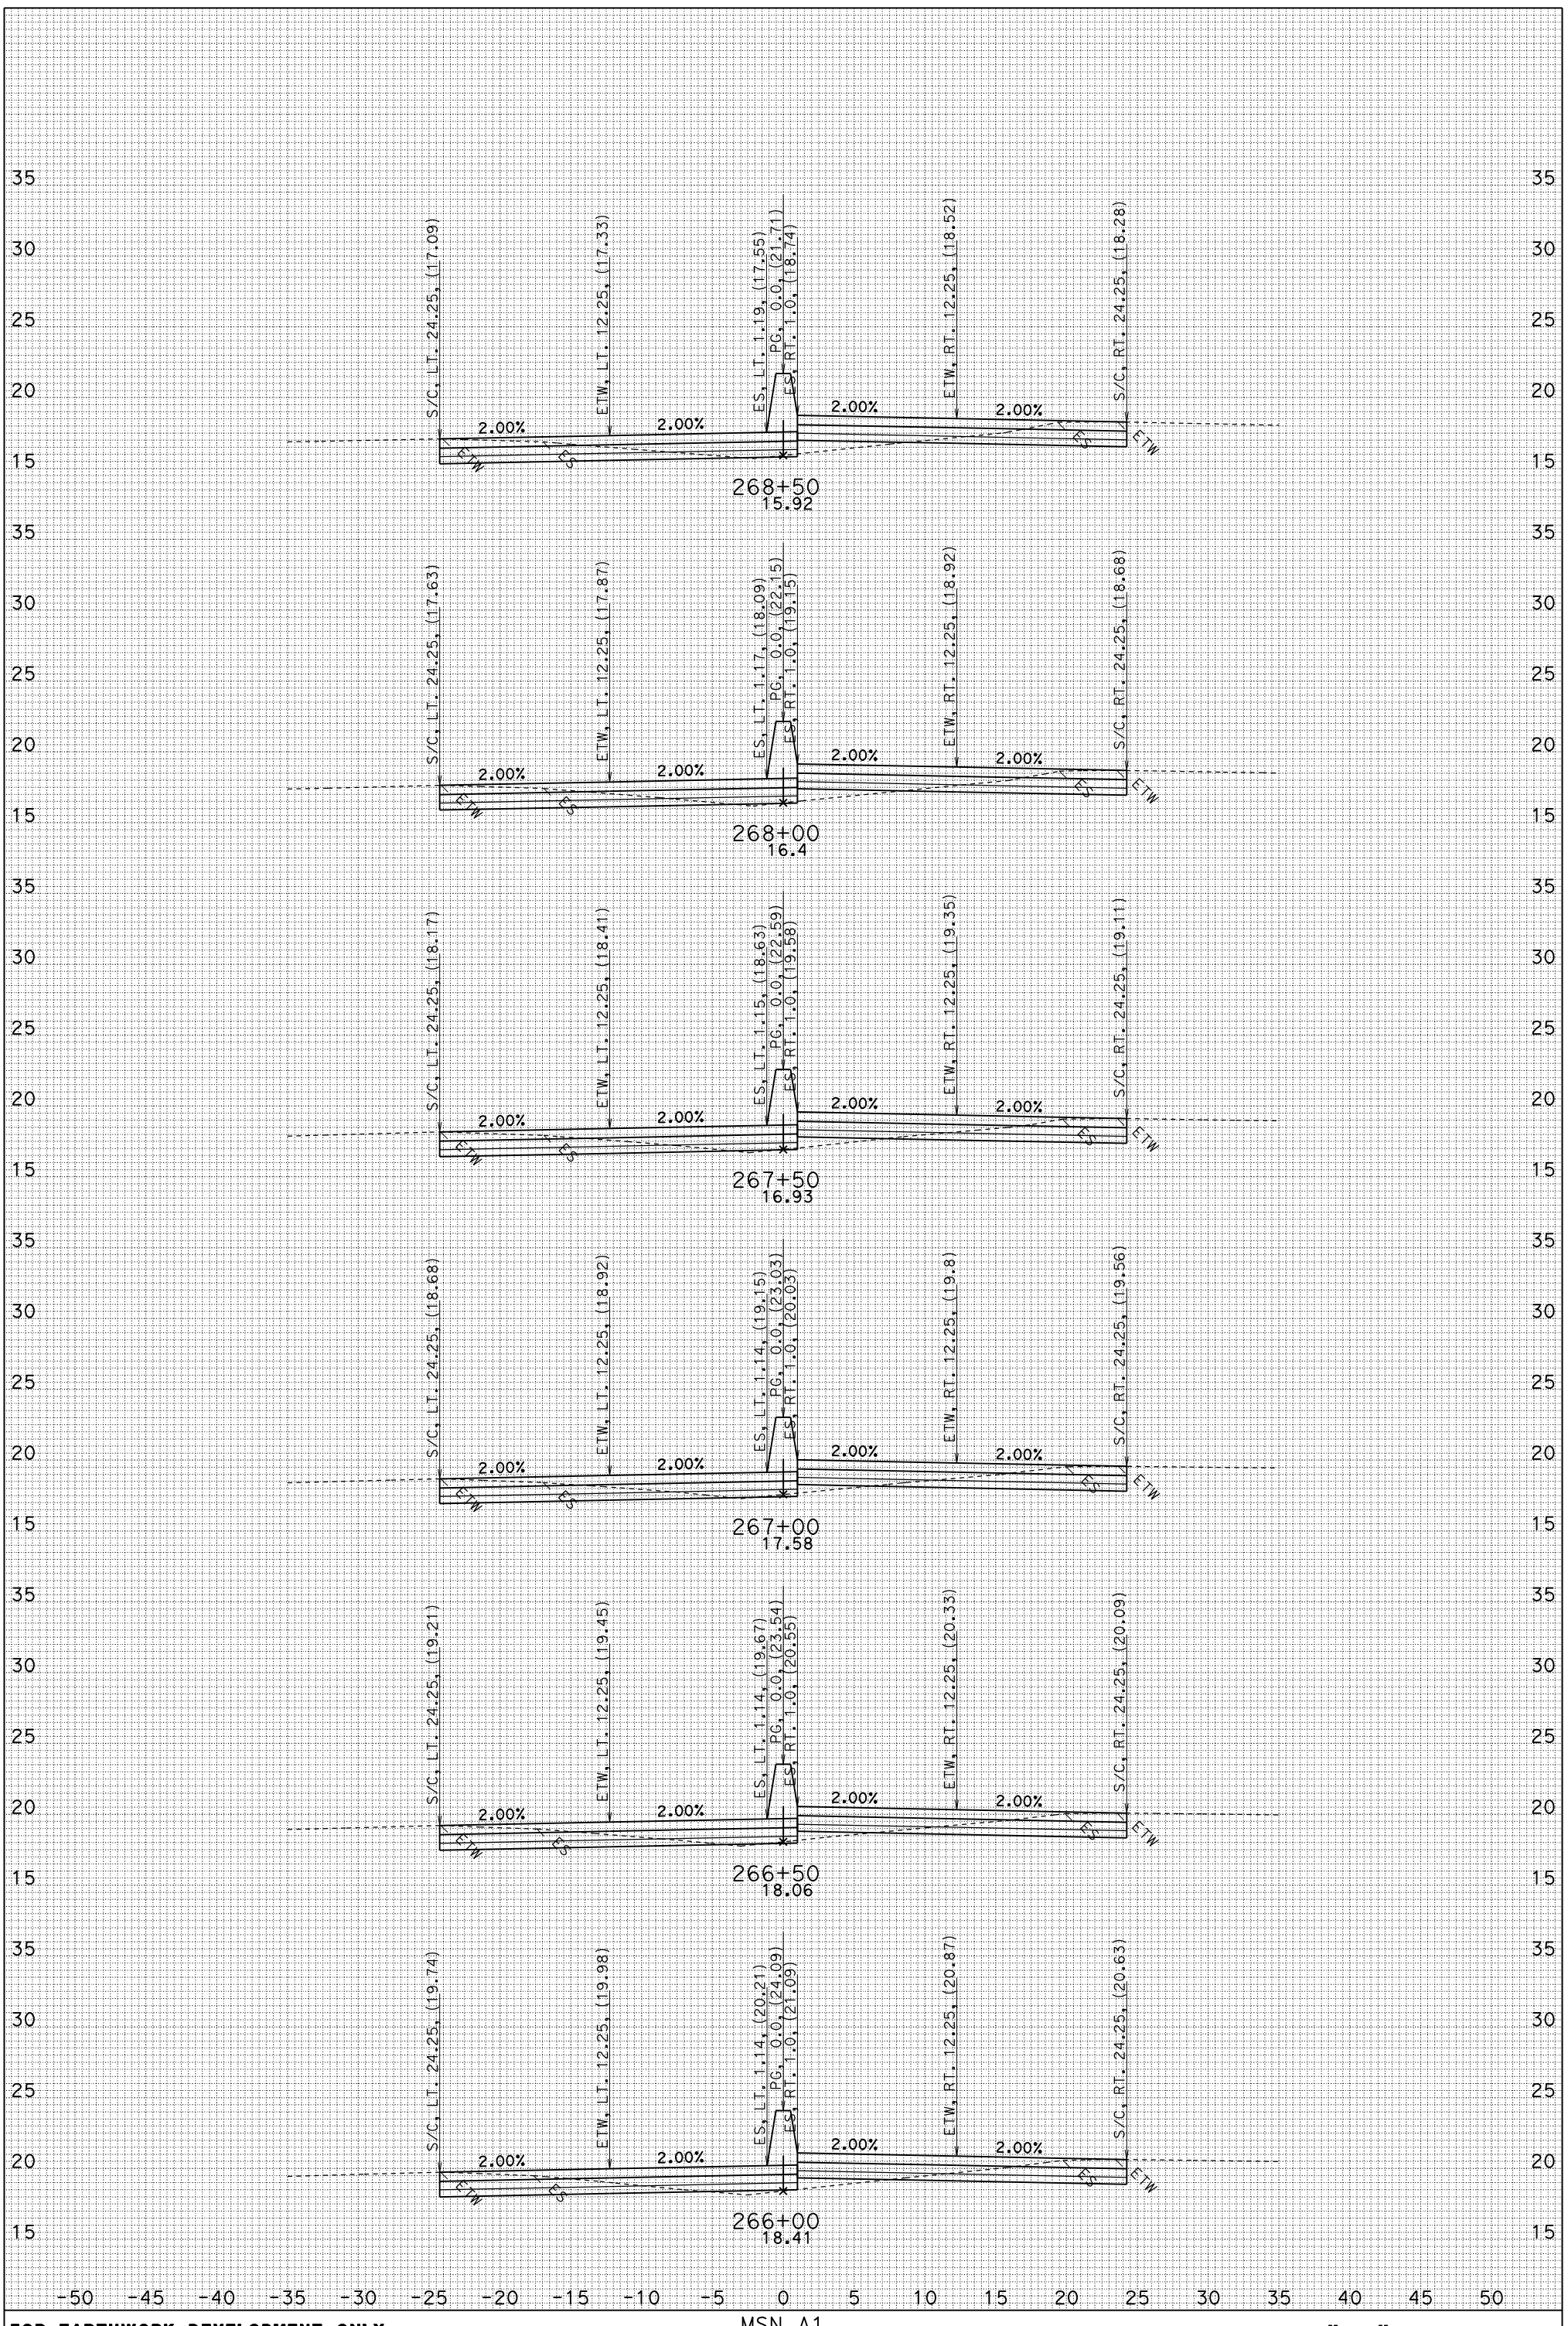

FOR EARTHWORK DEVELOPMENT ONLY

UTILITIES NOT SHOWN
DATE: 6/2/2010
J1.EAR

MSN A1
CONTRACT: 04-264061
04-MRN-101 PM 18.6/R22.3
SCALE: 1" = 5' Horiz.
1" = 5' VeRT.

"J1" LINE CROSS SECTIONS

SHEET 16 OF 63

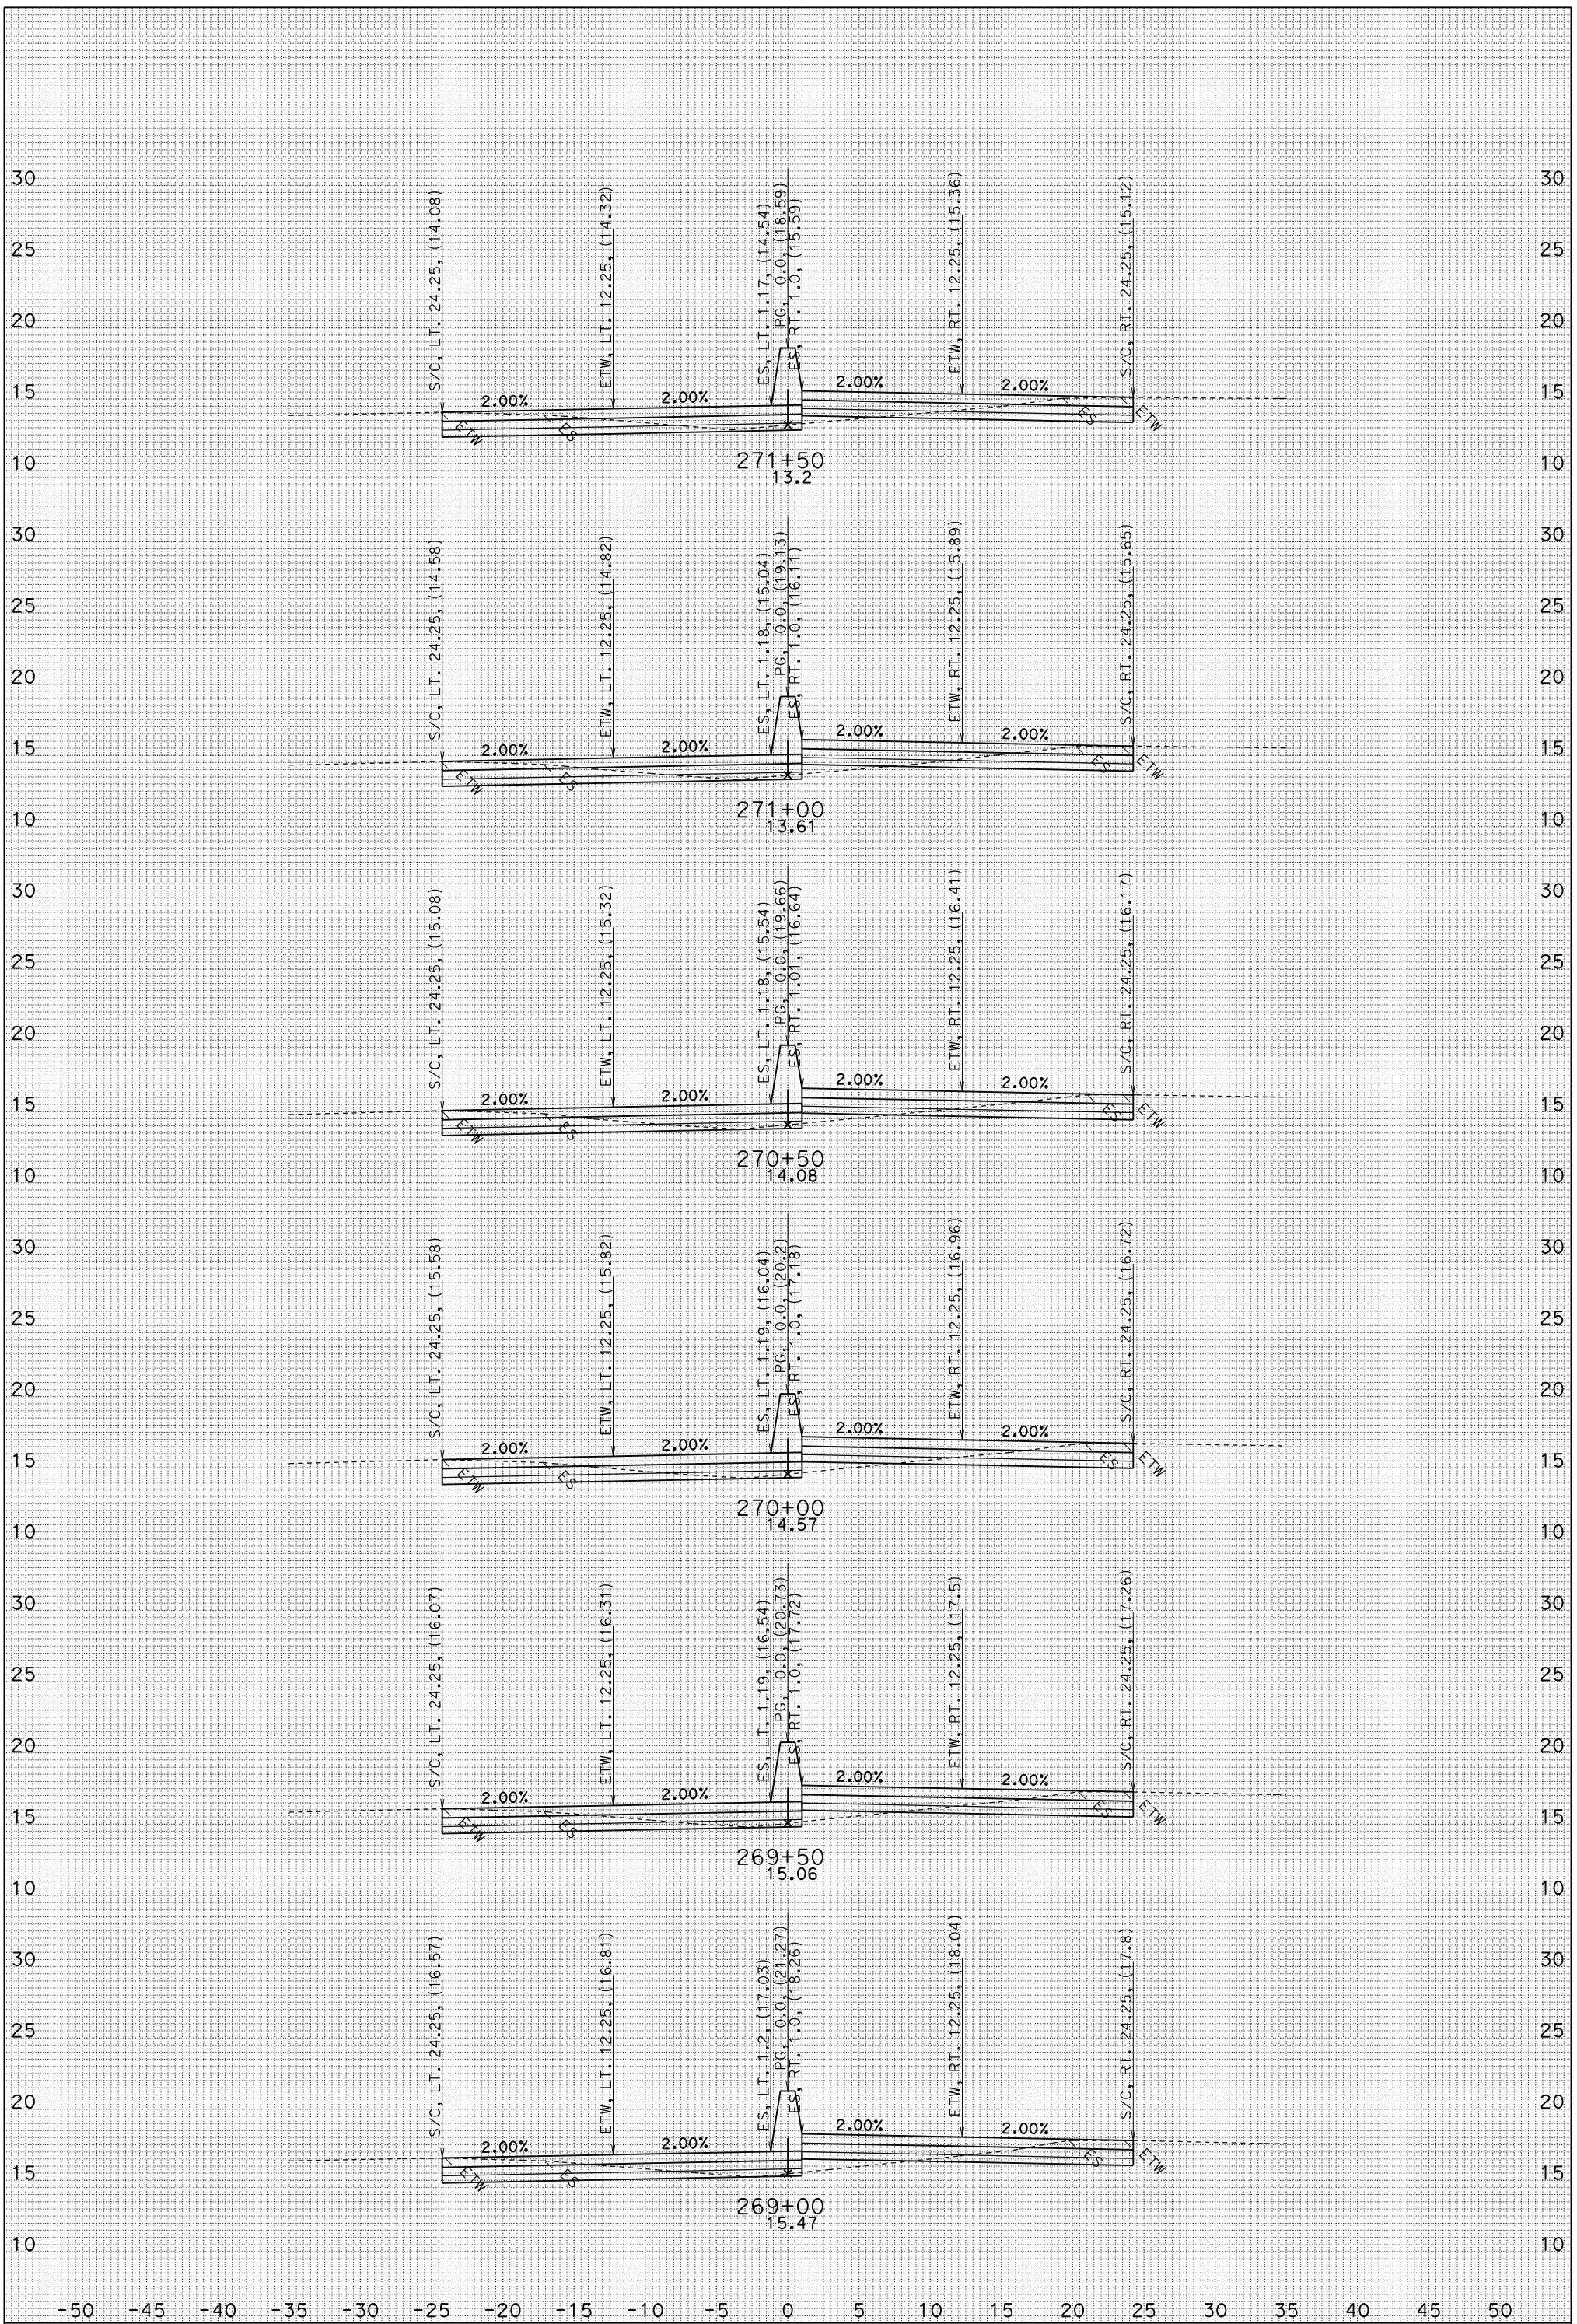

FOR EARTHWORK DEVELOPMENT ONLY

UTILITIES NOT SHOWN
DATE: 6/2/2010
J1.EAR

MSN A1
CONTRACT: 04-264061
04-MRN-101 PM 18.6/R22.3
SCALE: 1" = 5' Horiz.
1" = 5' VeRT.

"J1" LINE CROSS SECTIONS

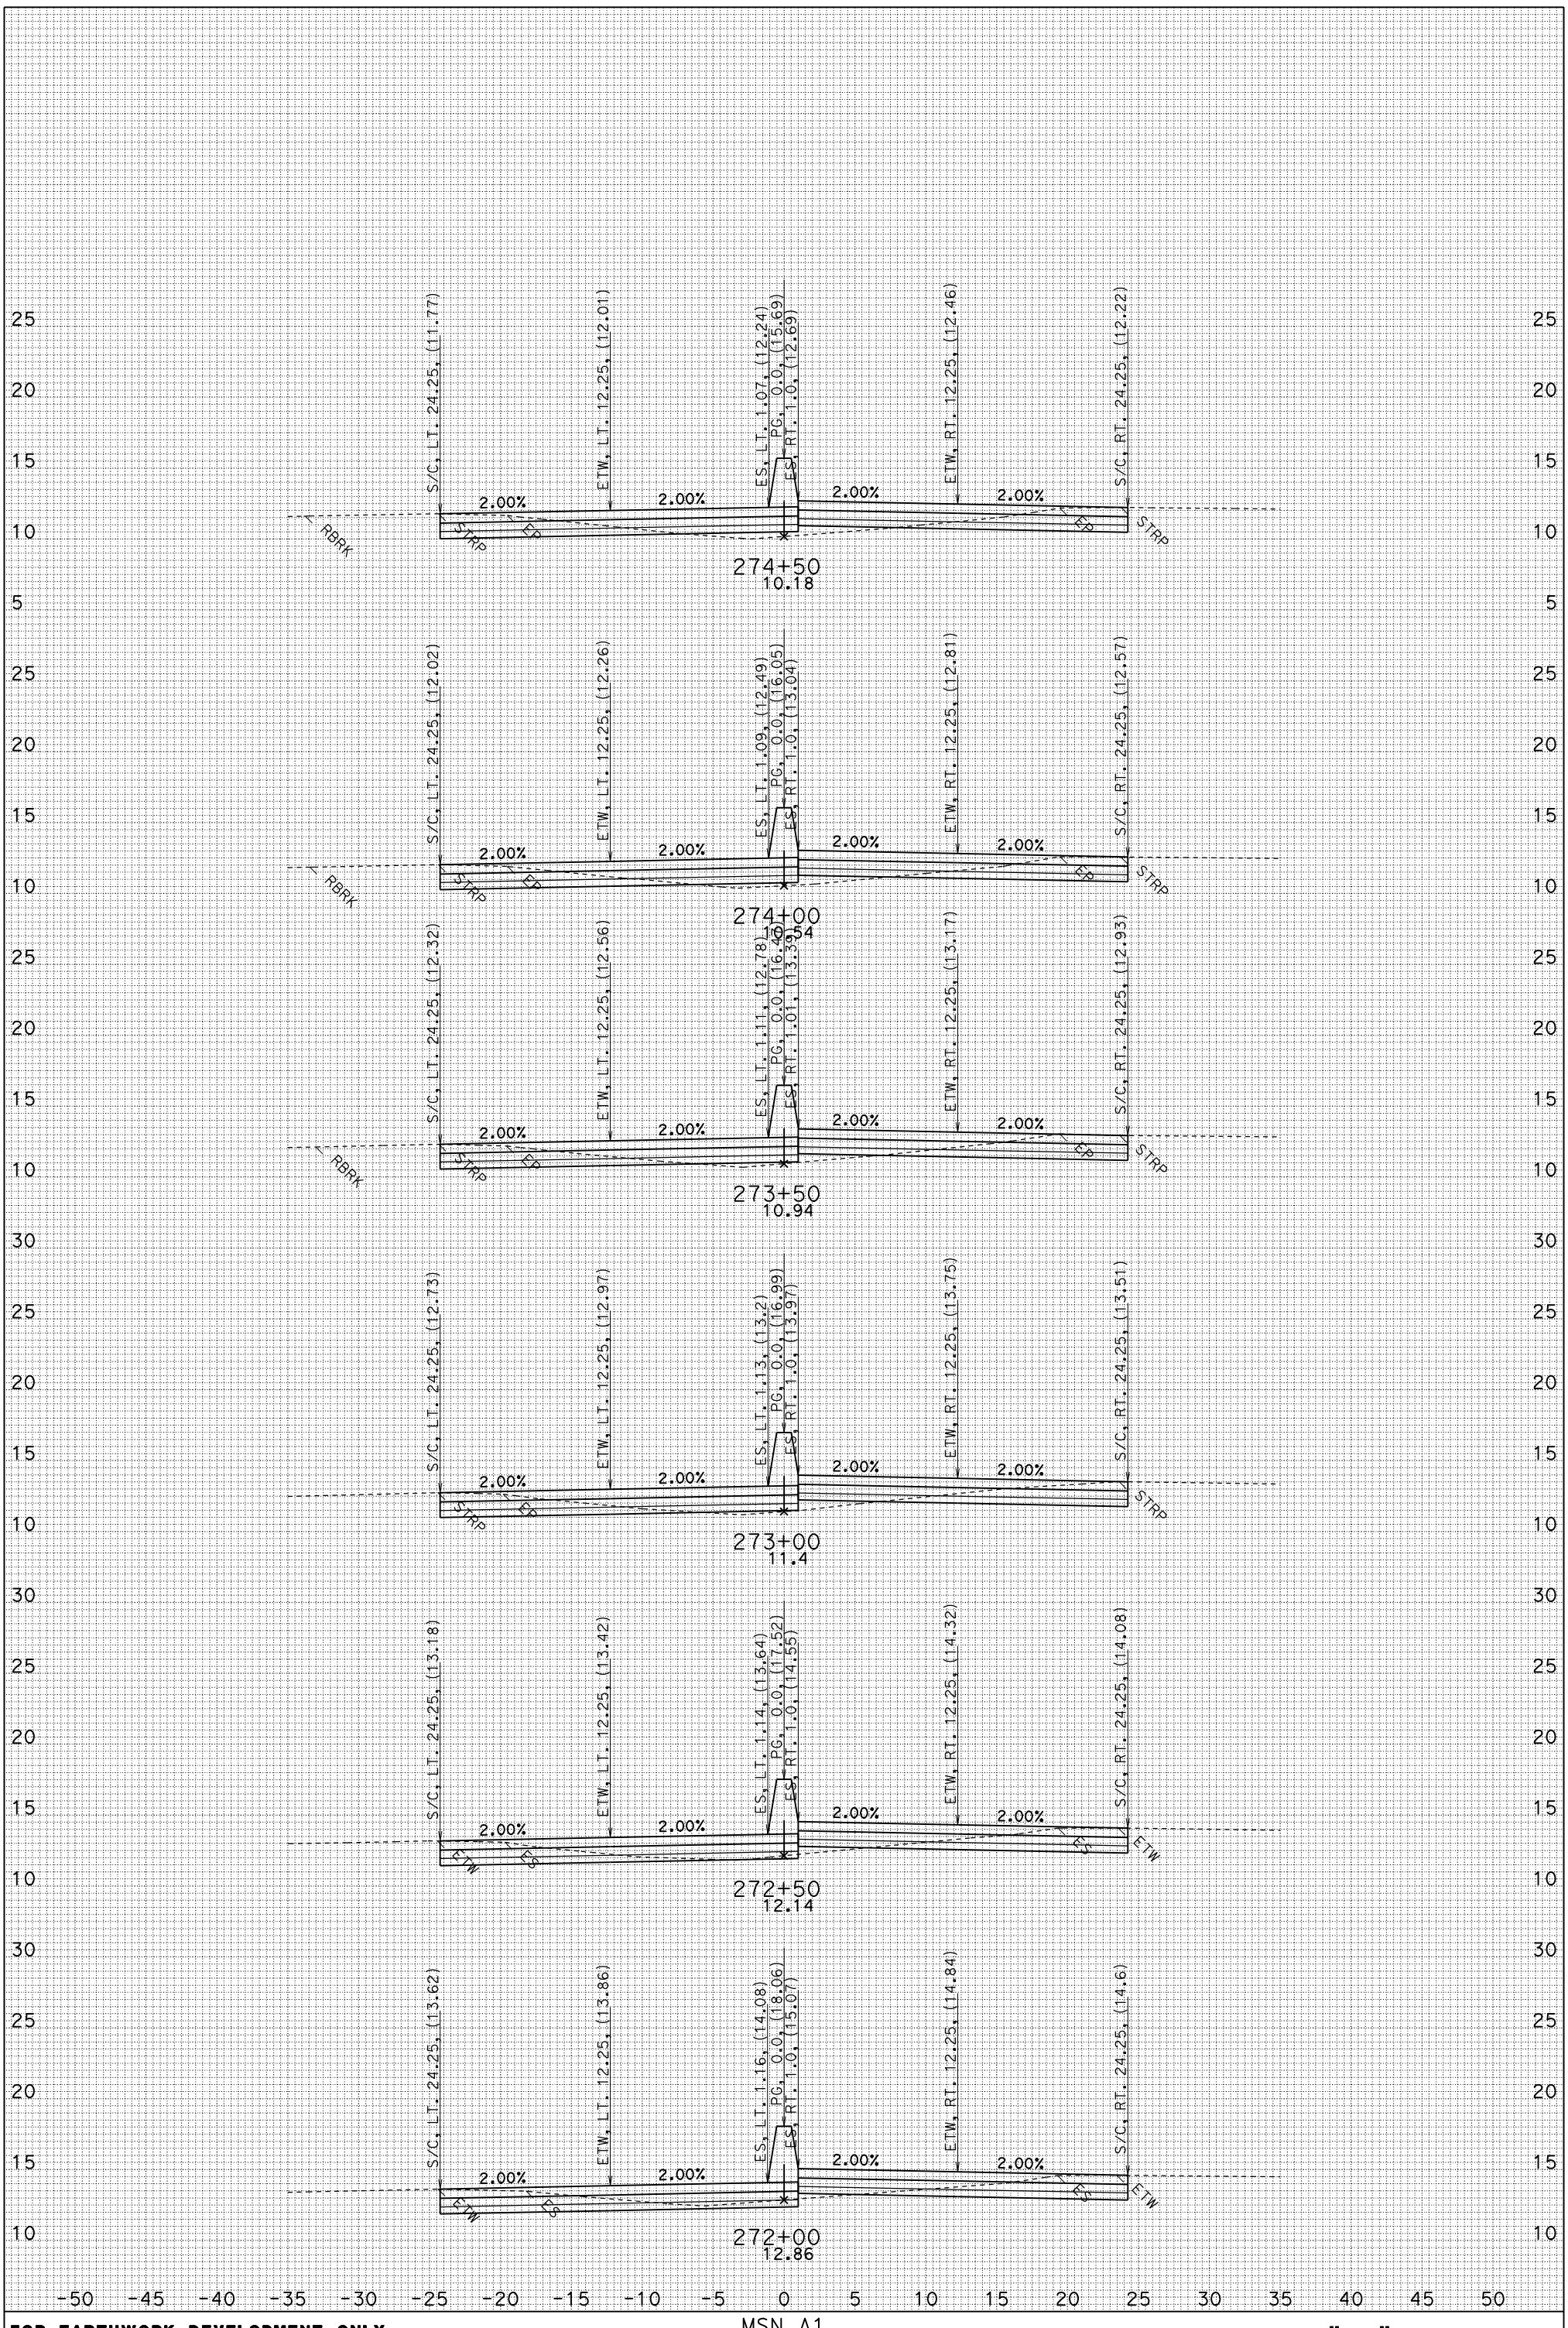

FOR EARTHWORK DEVELOPMENT ONLY

UTILITIES NOT SHOWN
DATE: 6/2/2010
J1.EAR

MSN A1
CONTRACT: 04-264061
04-MRN-101 PM 18.6/R22.3
SCALE: 1" = 5' Horiz.
1" = 5' VeRT.

"J1" LINE CROSS SECTIONS

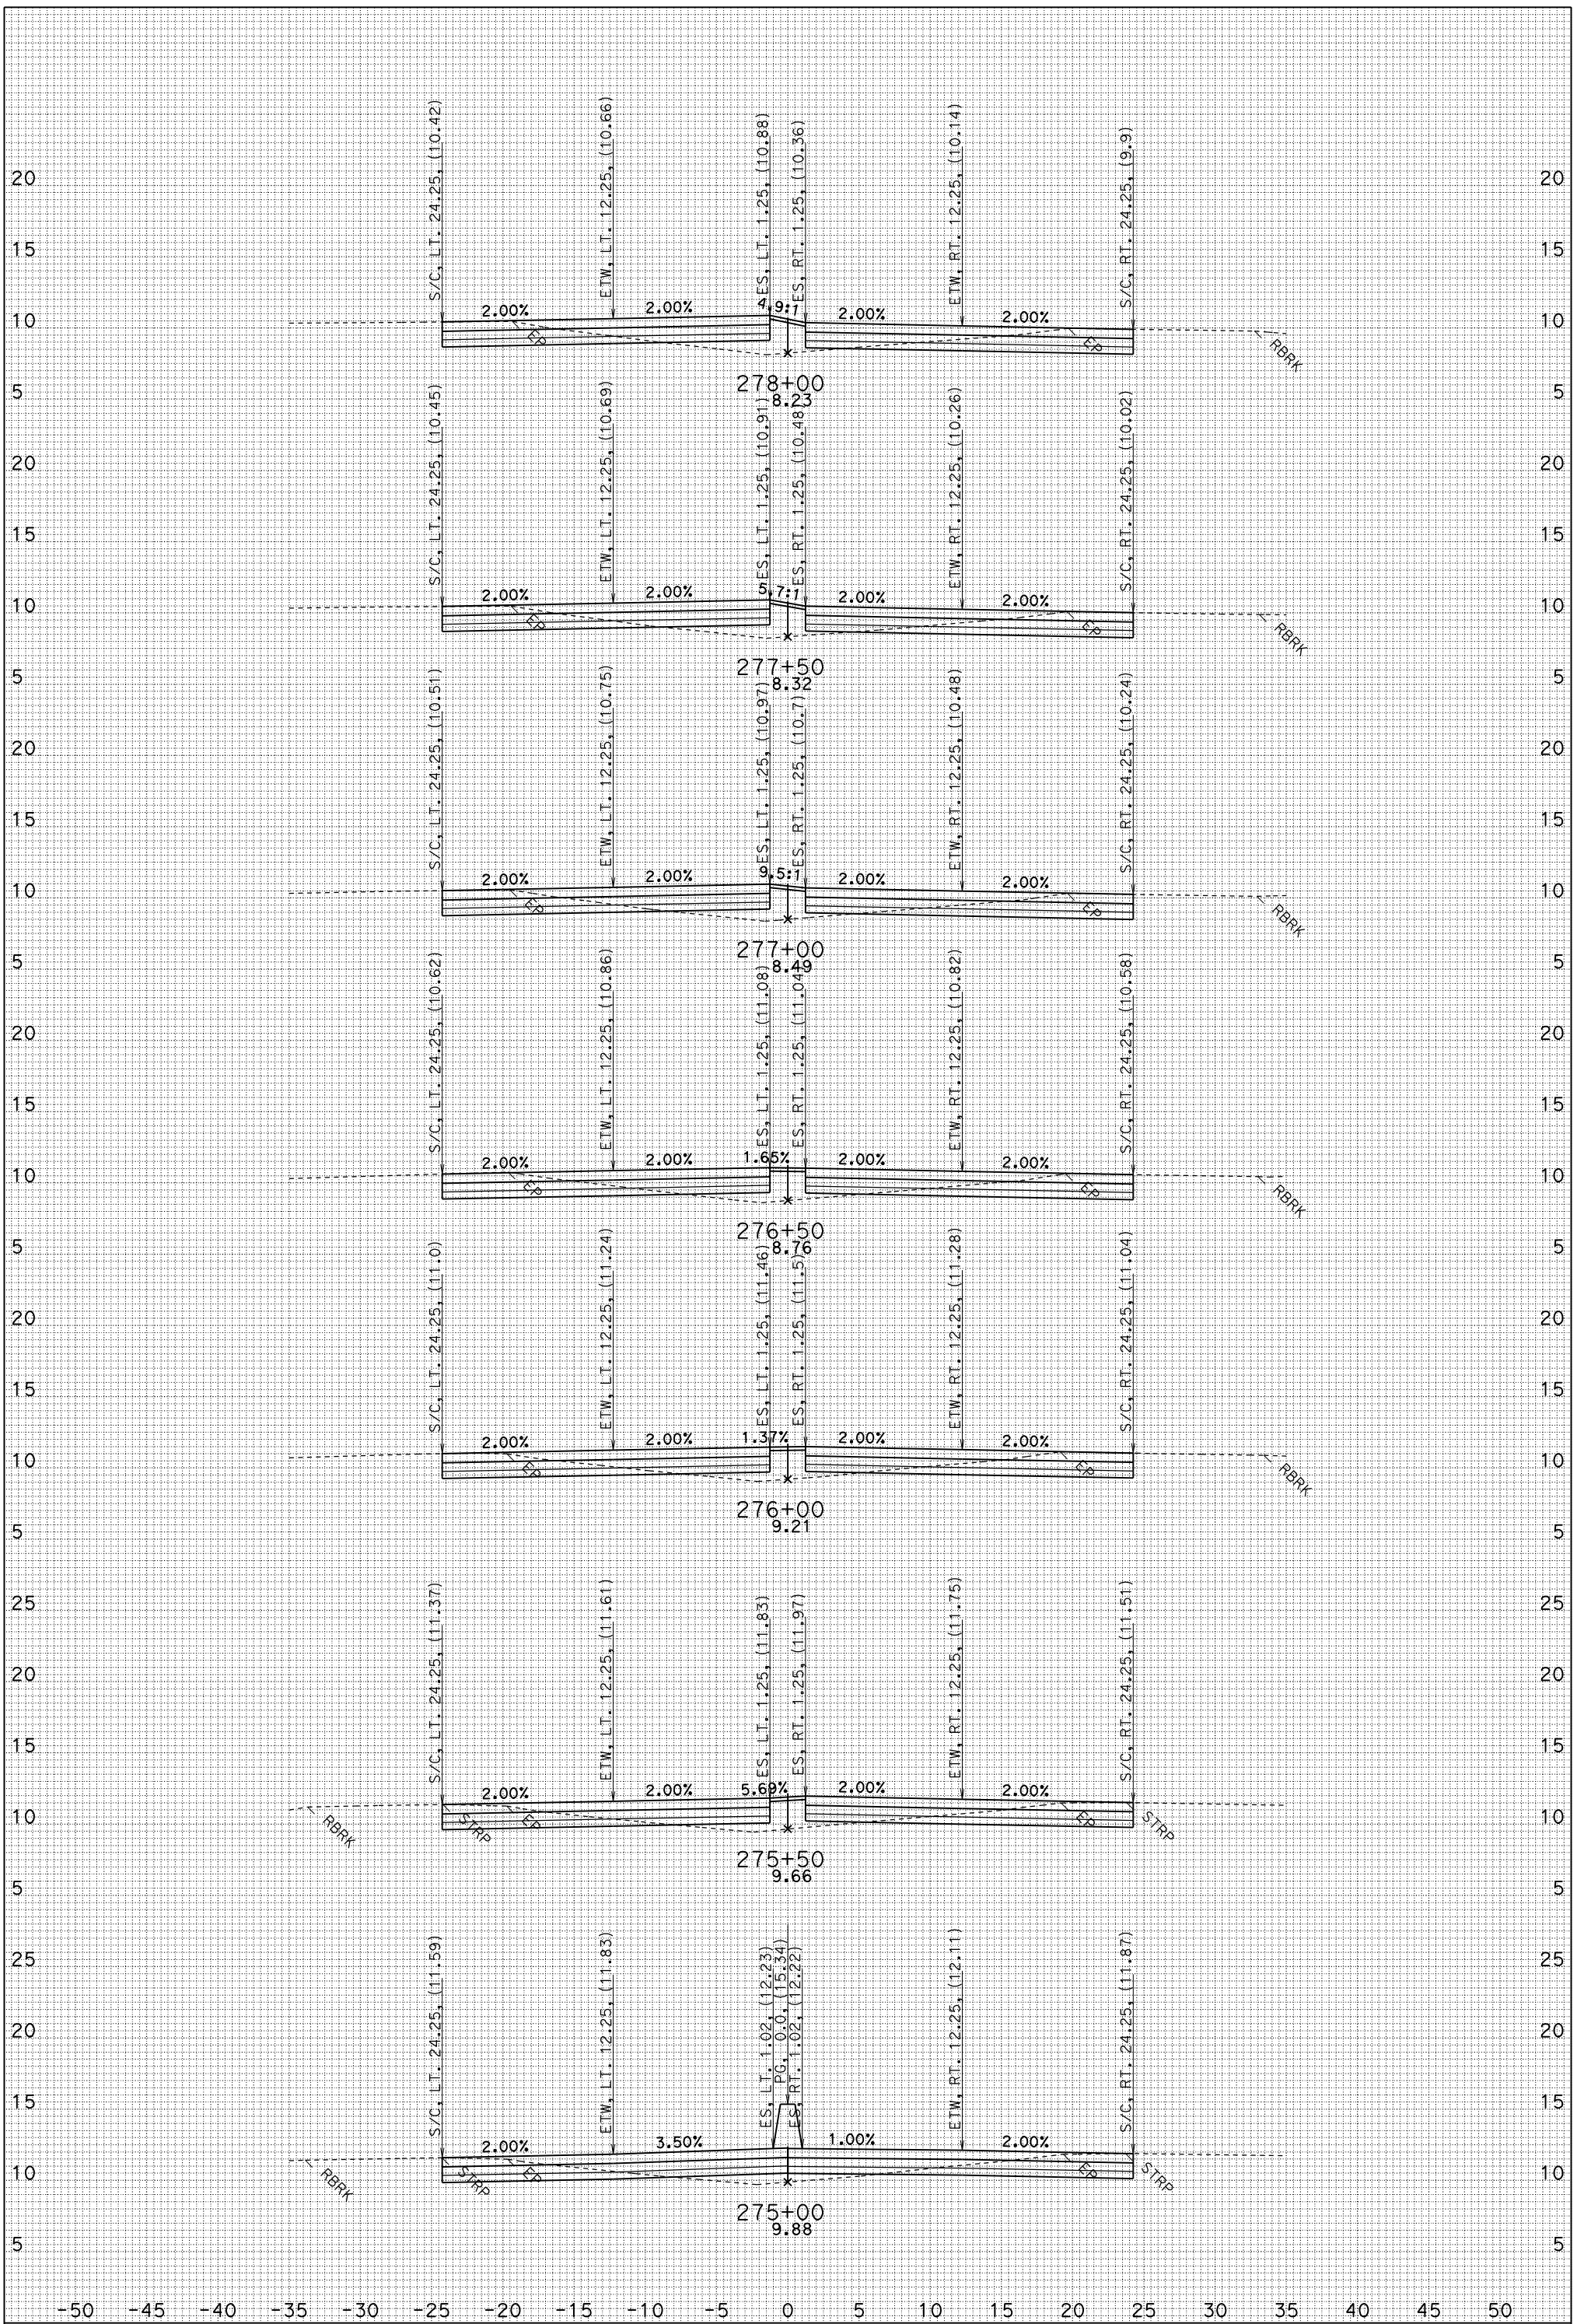

FOR EARTHWORK DEVELOPMENT ONLY

UTILITIES NOT SHOWN
DATE: 6/2/2010
J1.EAR

MSN A1
CONTRACT: 04-264061
04-MRN-101 PM 18.6/R22.3
SCALE: 1" = 5' Horiz.
1" = 5' VeRT.

"J1" LINE CROSS SECTIONS

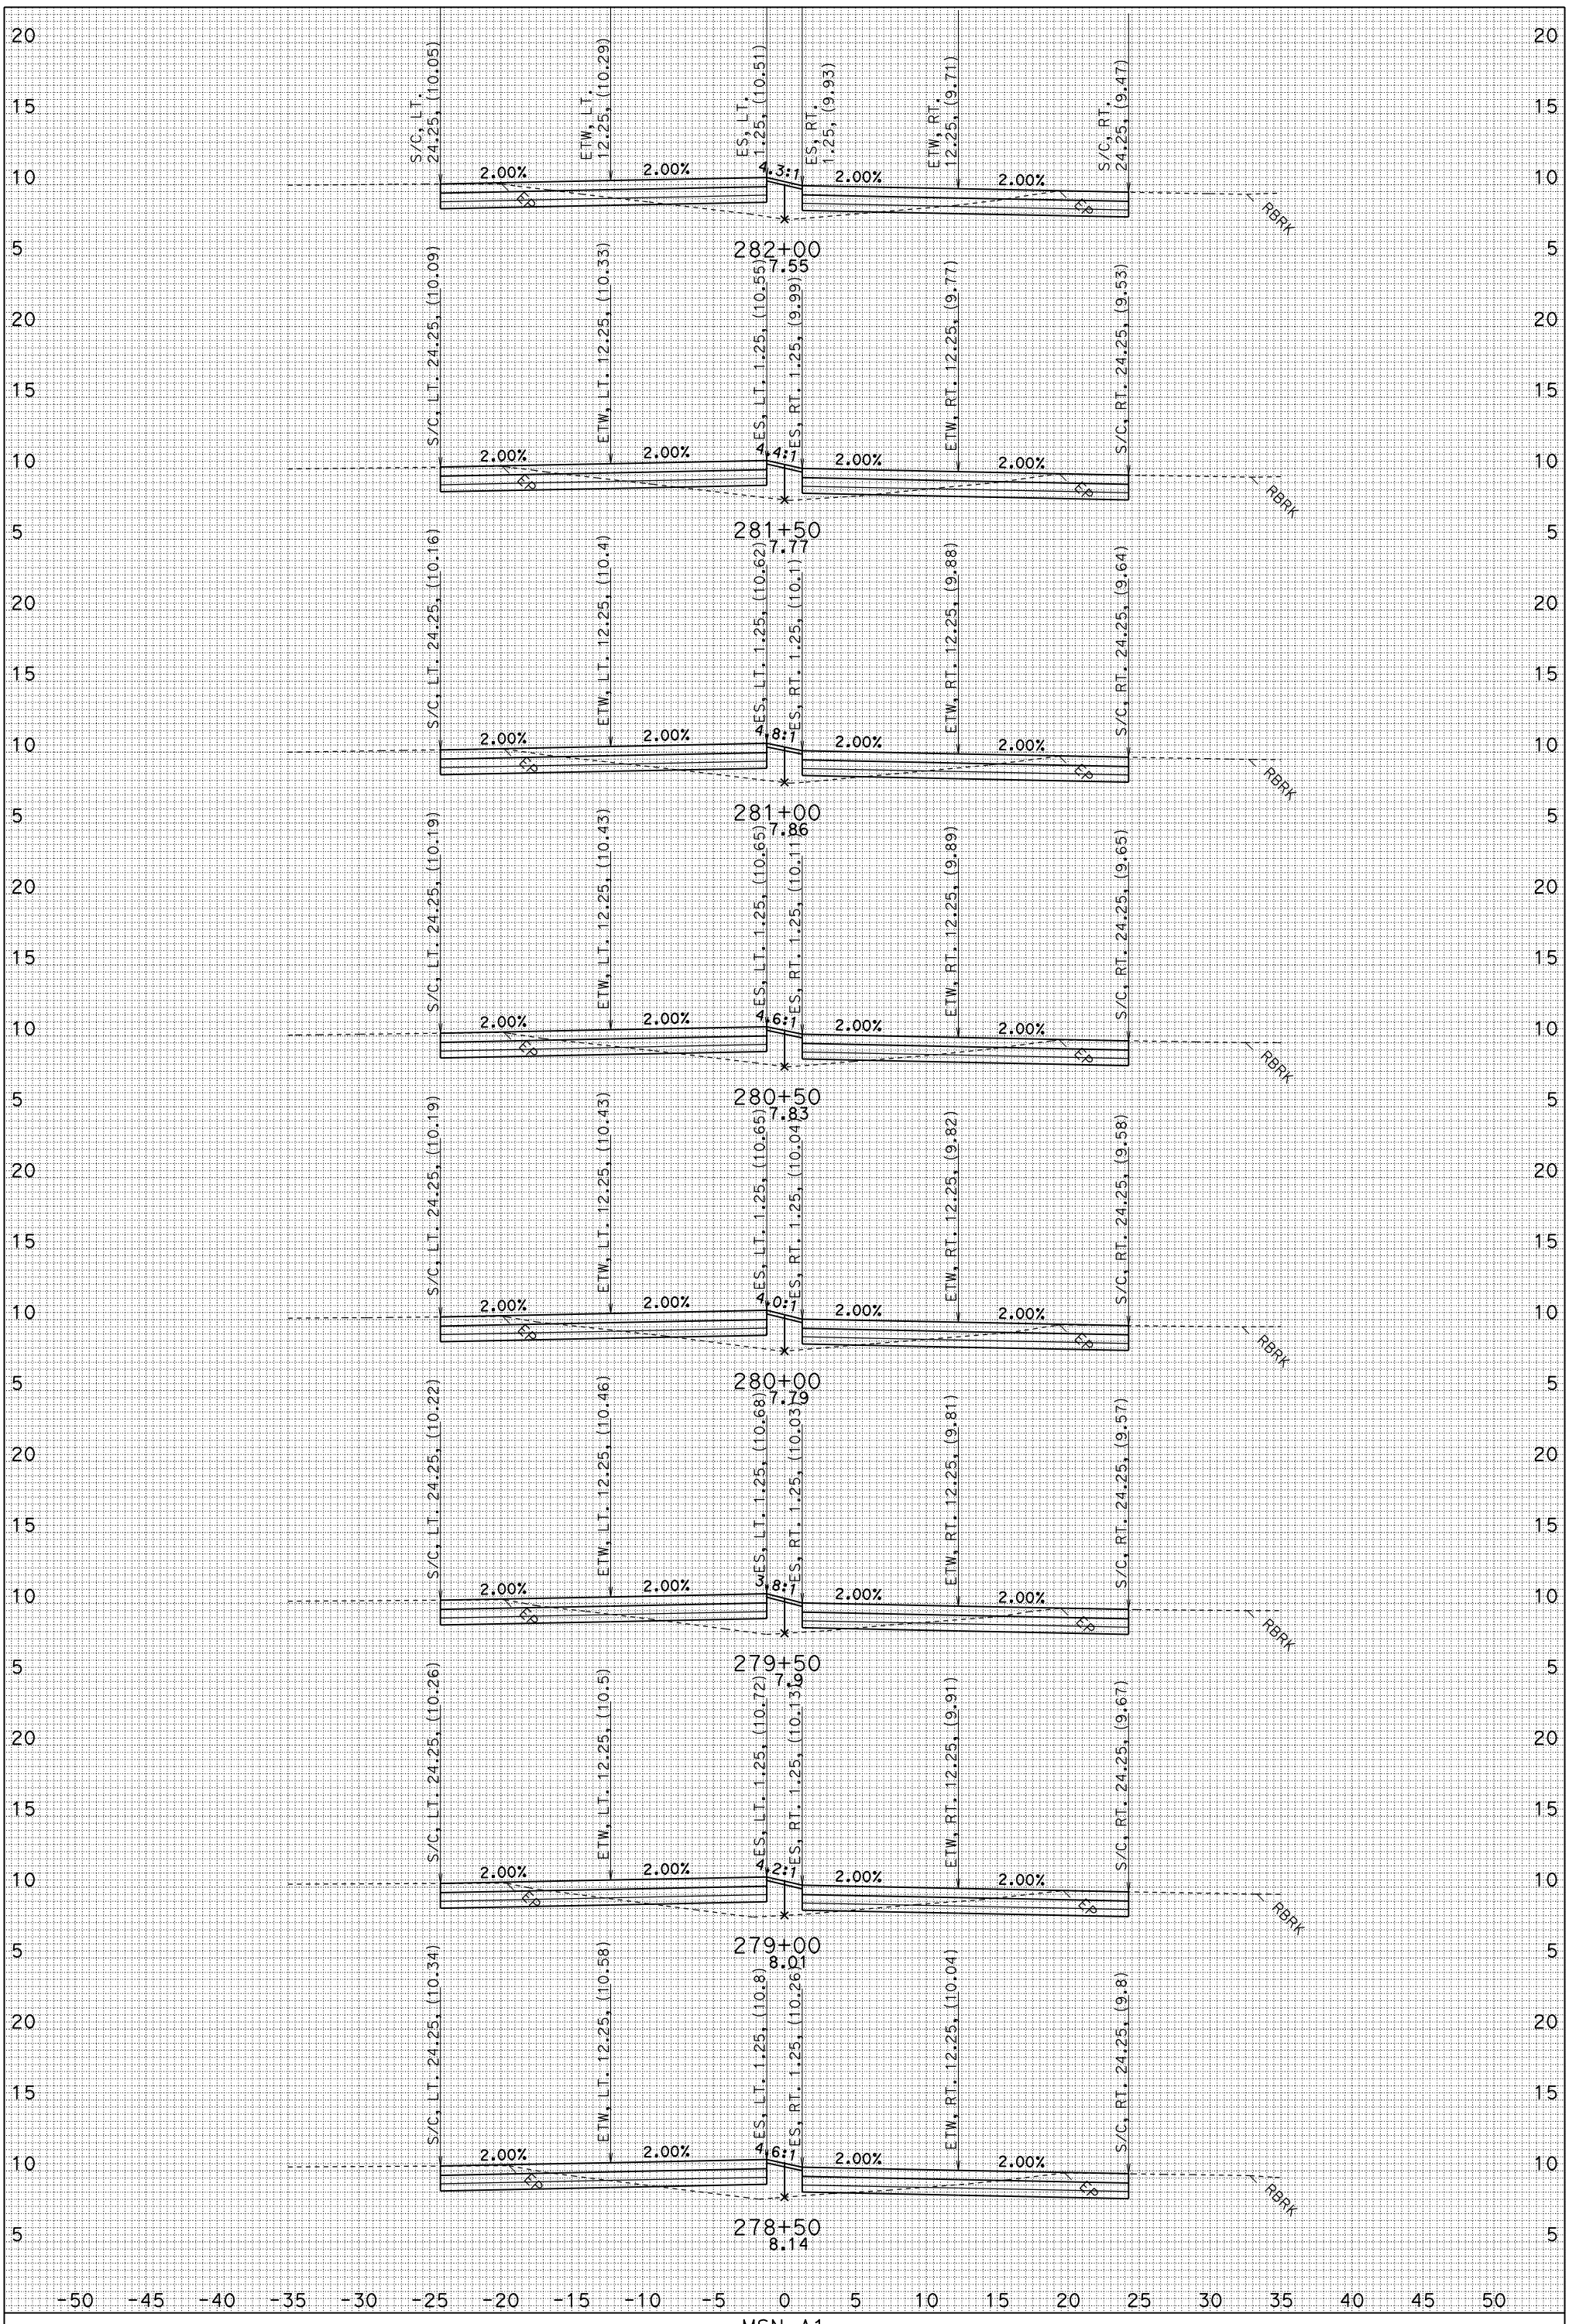

FOR EARTHWORK DEVELOPMENT ONLY

UTILITIES NOT SHOWN
DATE: 6/2/2010
J1.EAR

MSN A1
CONTRACT: 04-264061
04-MRN-101 PM 18.6/R22.3
SCALE: 1" = 5' Horiz.
1" = 5' VeRT.

"J1" LINE CROSS SECTIONS

SHEET 20 OF 63

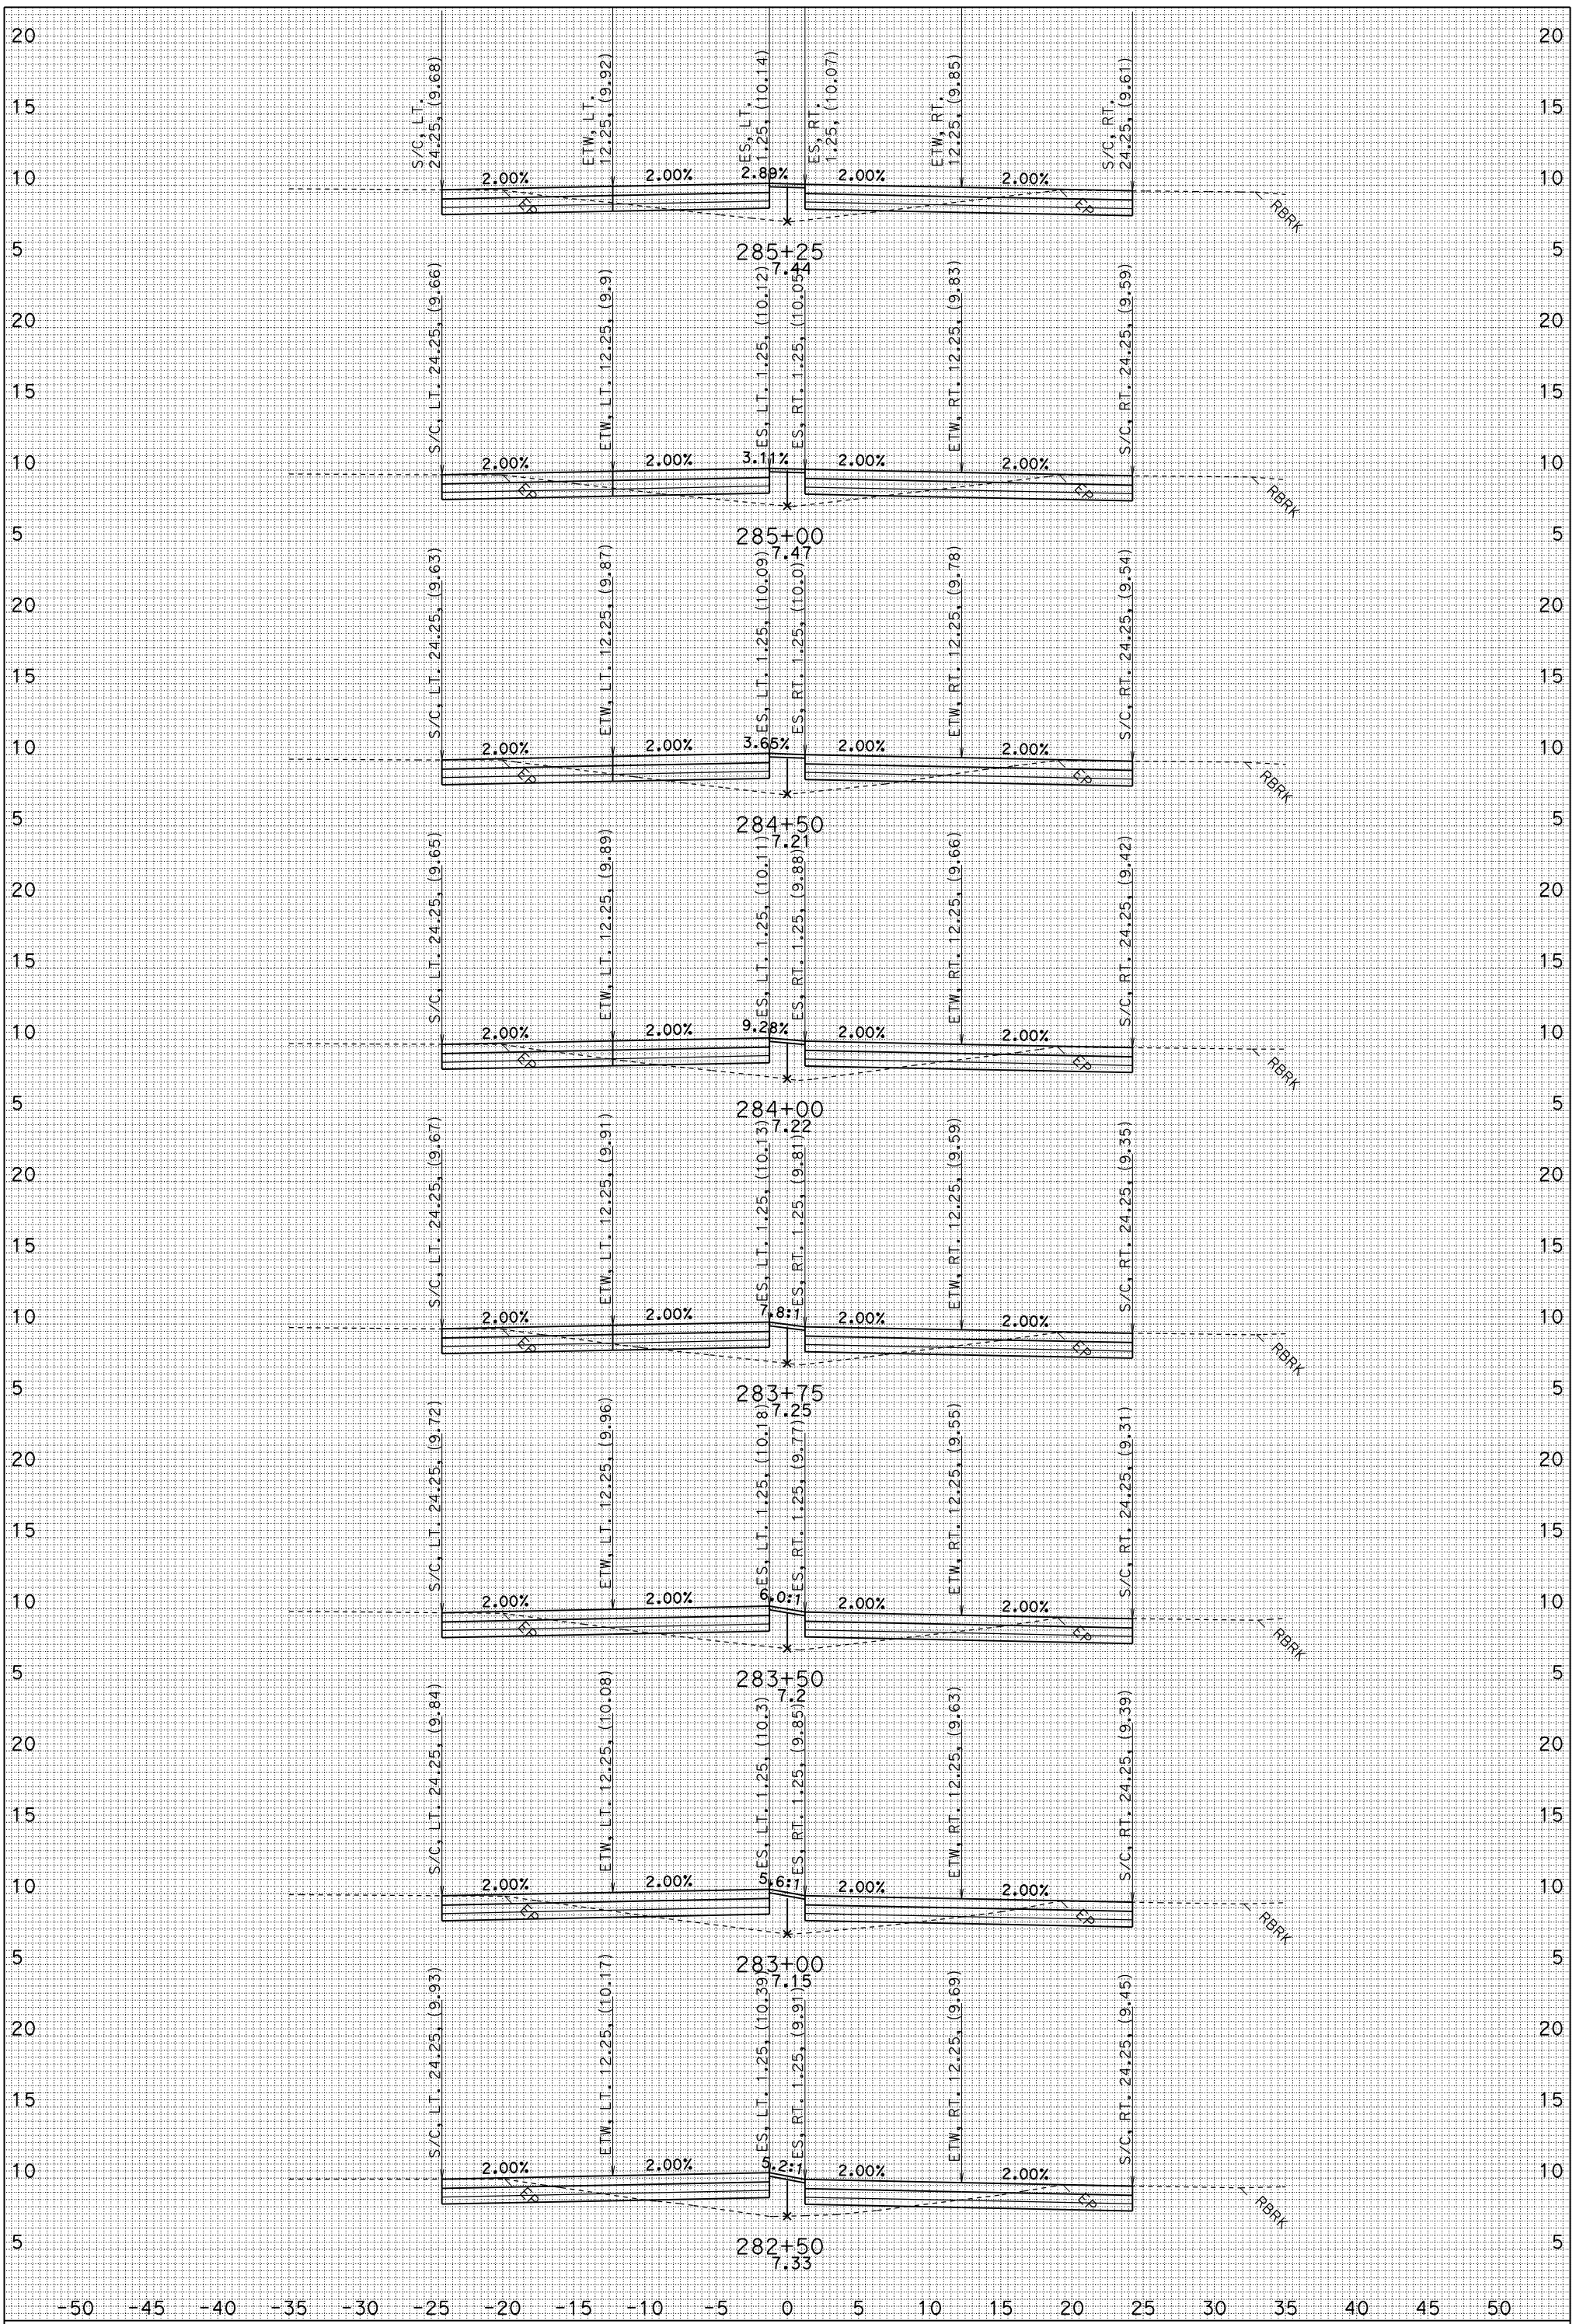

FOR EARTHWORK DEVELOPMENT ONLY

UTILITIES NOT SHOWN
DATE: 6/2/2010
J1.EAR

MSN A1
CONTRACT: 04-264061
04-MRN-101 PM 18.6/R22.3
SCALE: 1" = 5' Horiz.
1" = 5' VeRT.

"J1" LINE CROSS SECTIONS

SHEET 21 OF 63

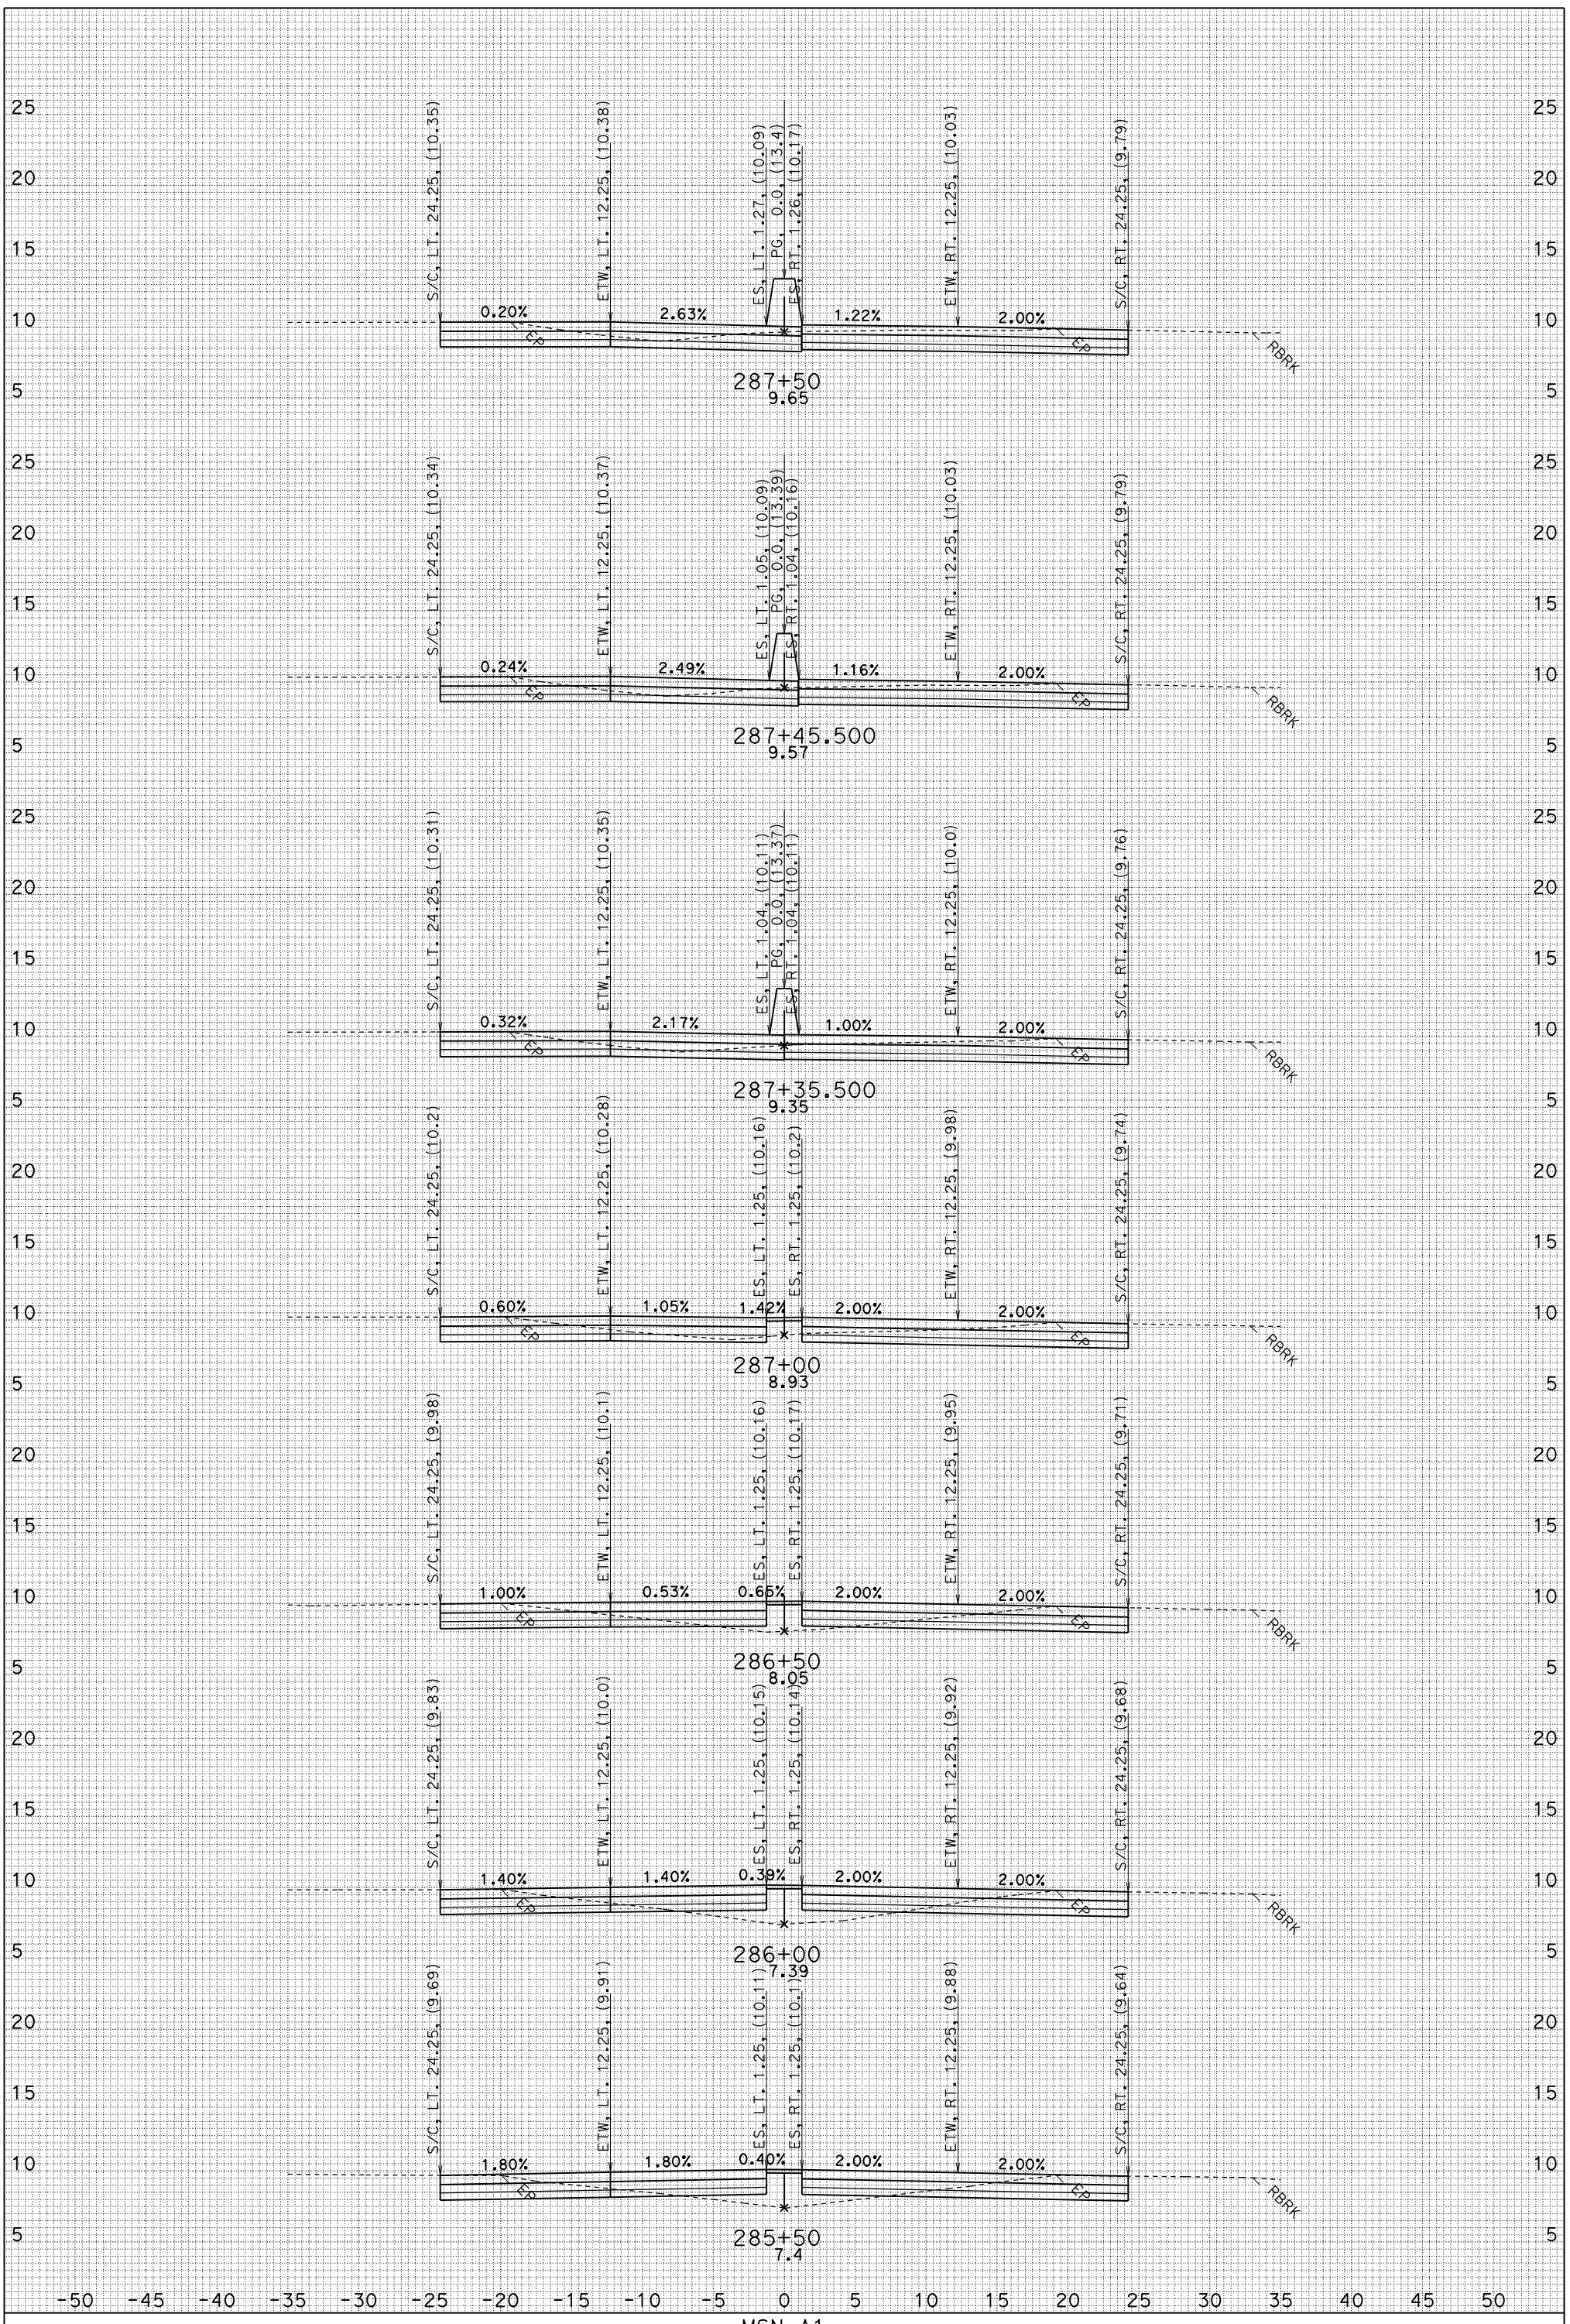

FOR EARTHWORK DEVELOPMENT ONLY

UTILITIES NOT SHOWN
DATE: 6/2/2010
J1.EAR

MSN A1
CONTRACT: 04-264061
04-MRN-101 PM 18.6/R22.3
SCALE: 1" = 5' Horiz.
1" = 5' VeRT.

"J1" LINE CROSS SECTIONS

SHEET 22 OF 63

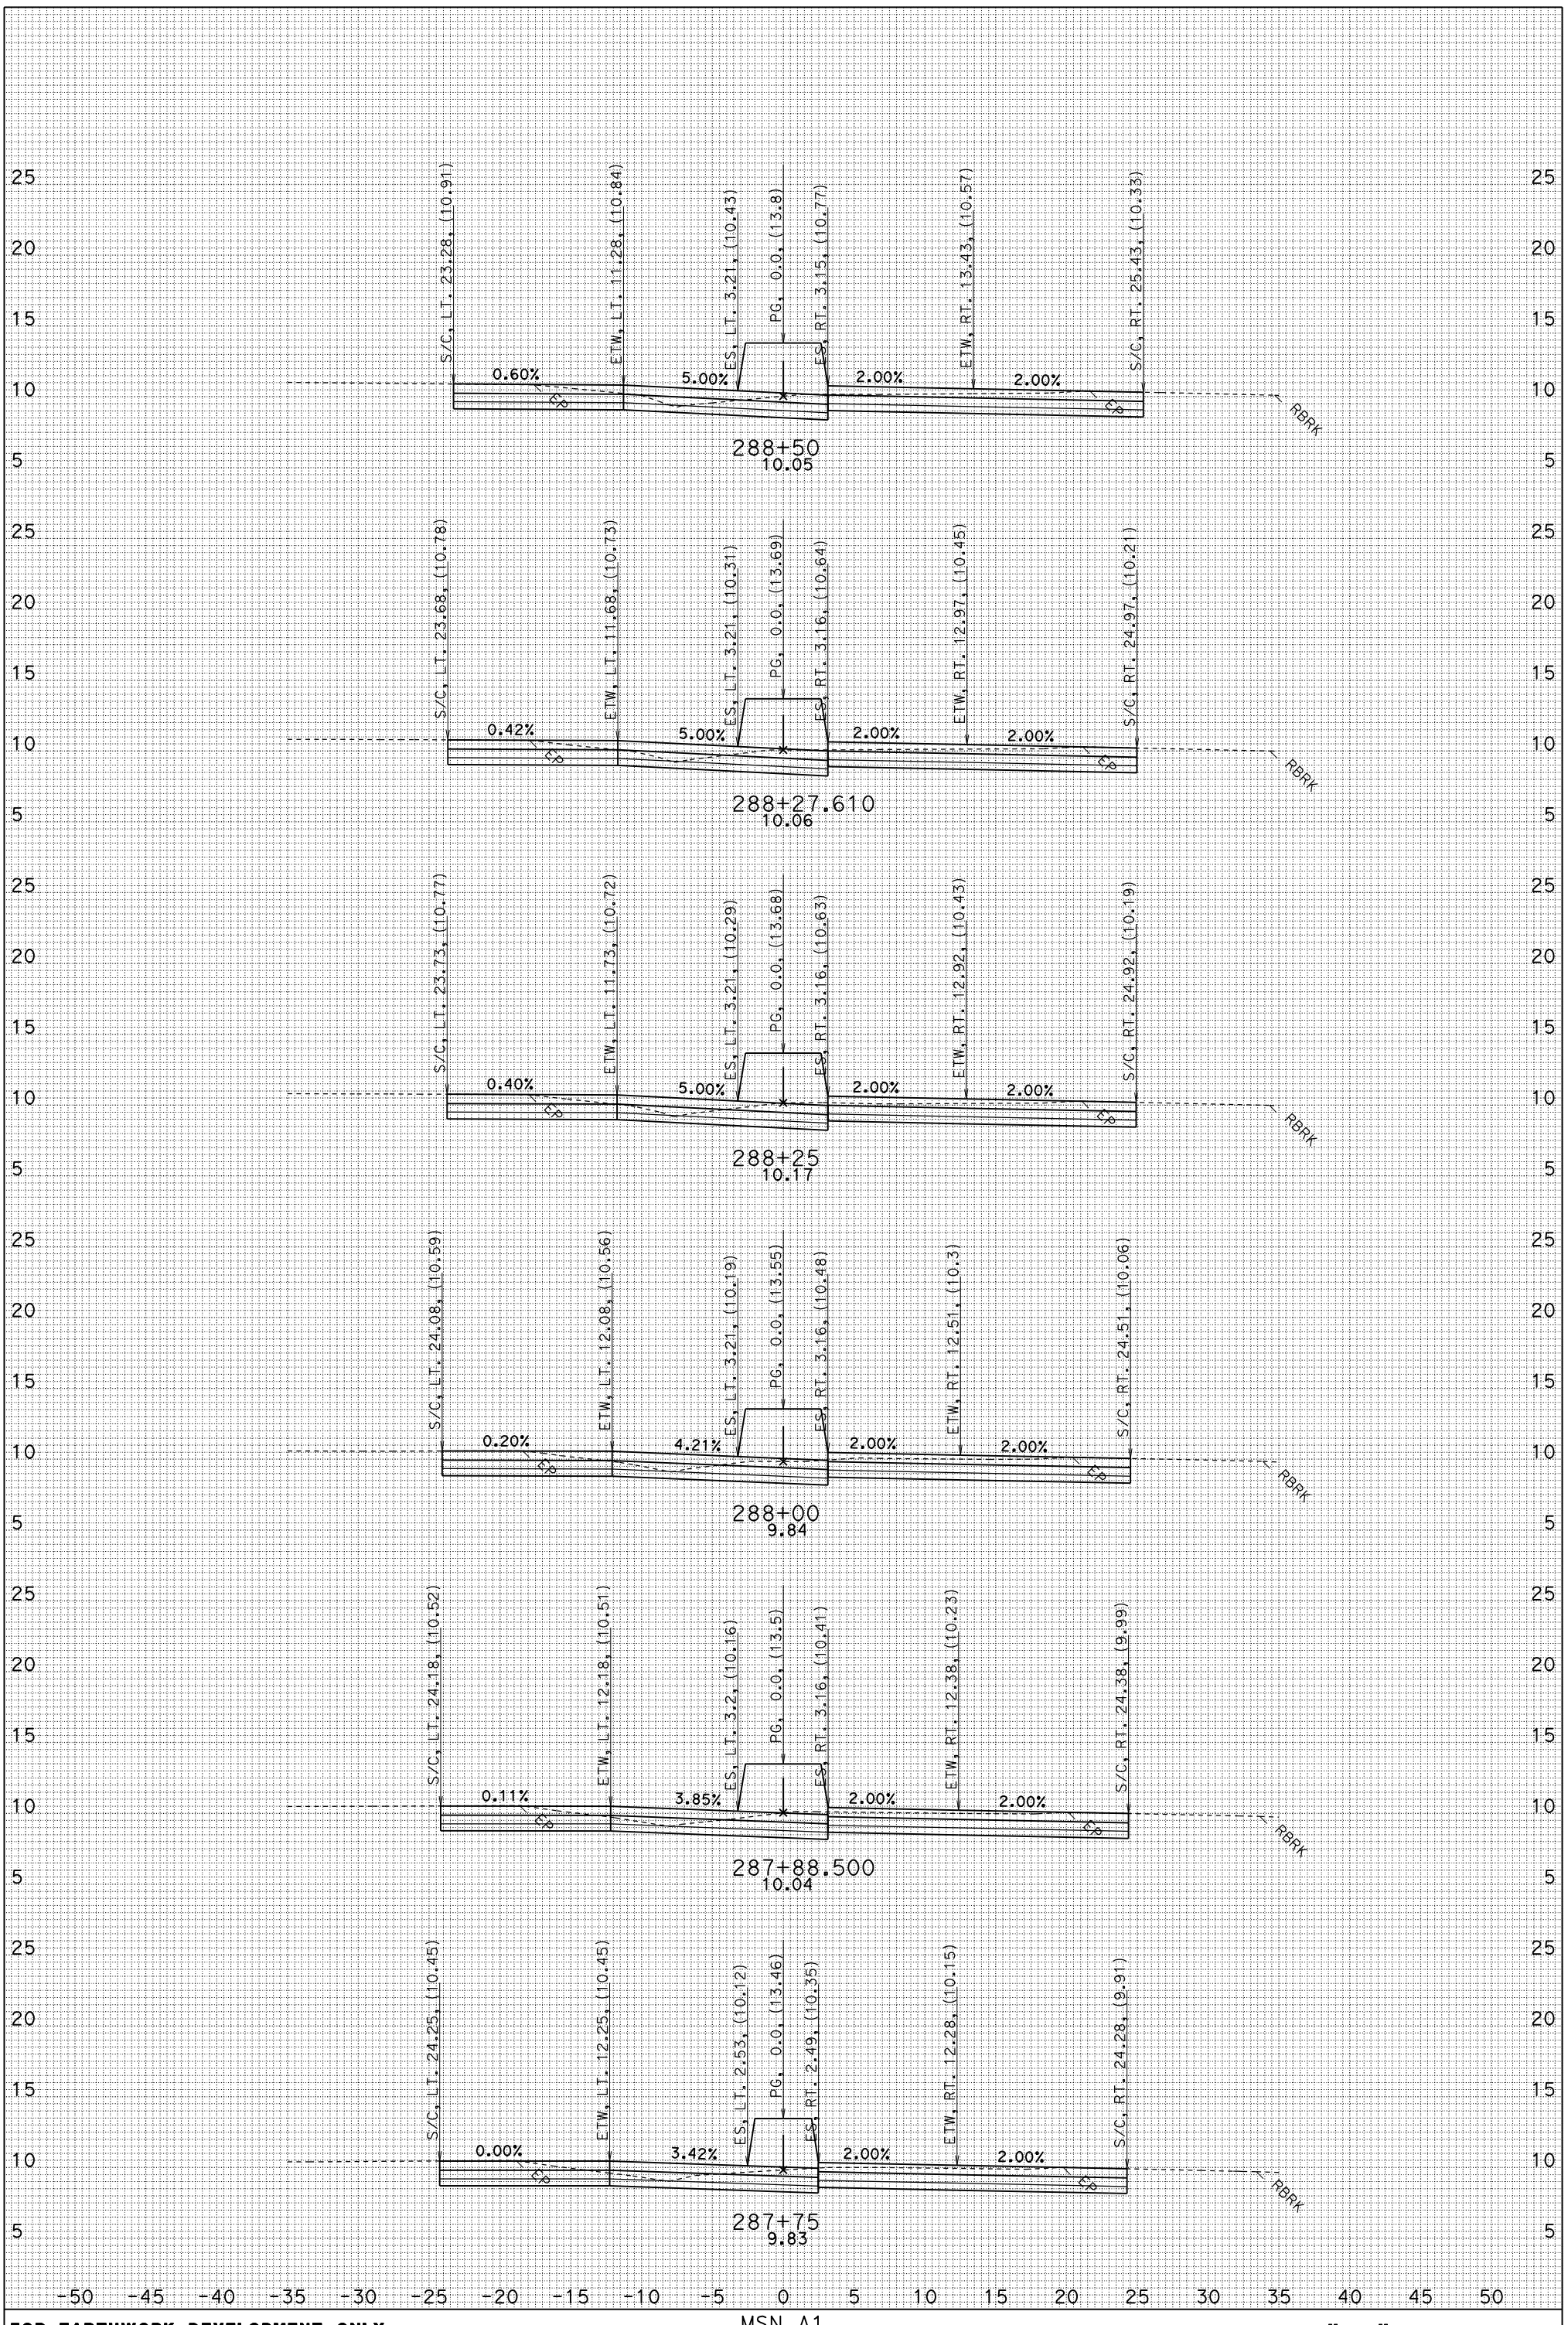

FOR EARTHWORK DEVELOPMENT ONLY

UTILITIES NOT SHOWN
DATE: 6/2/2010
J1.EAR

MSN A1
CONTRACT: 04-264061
04-MRN-101 PM 18.6/R22.3
SCALE: 1" = 5' Horiz.
1" = 5' VeRT.

"J1" LINE CROSS SECTIONS

SHEET 23 OF 63

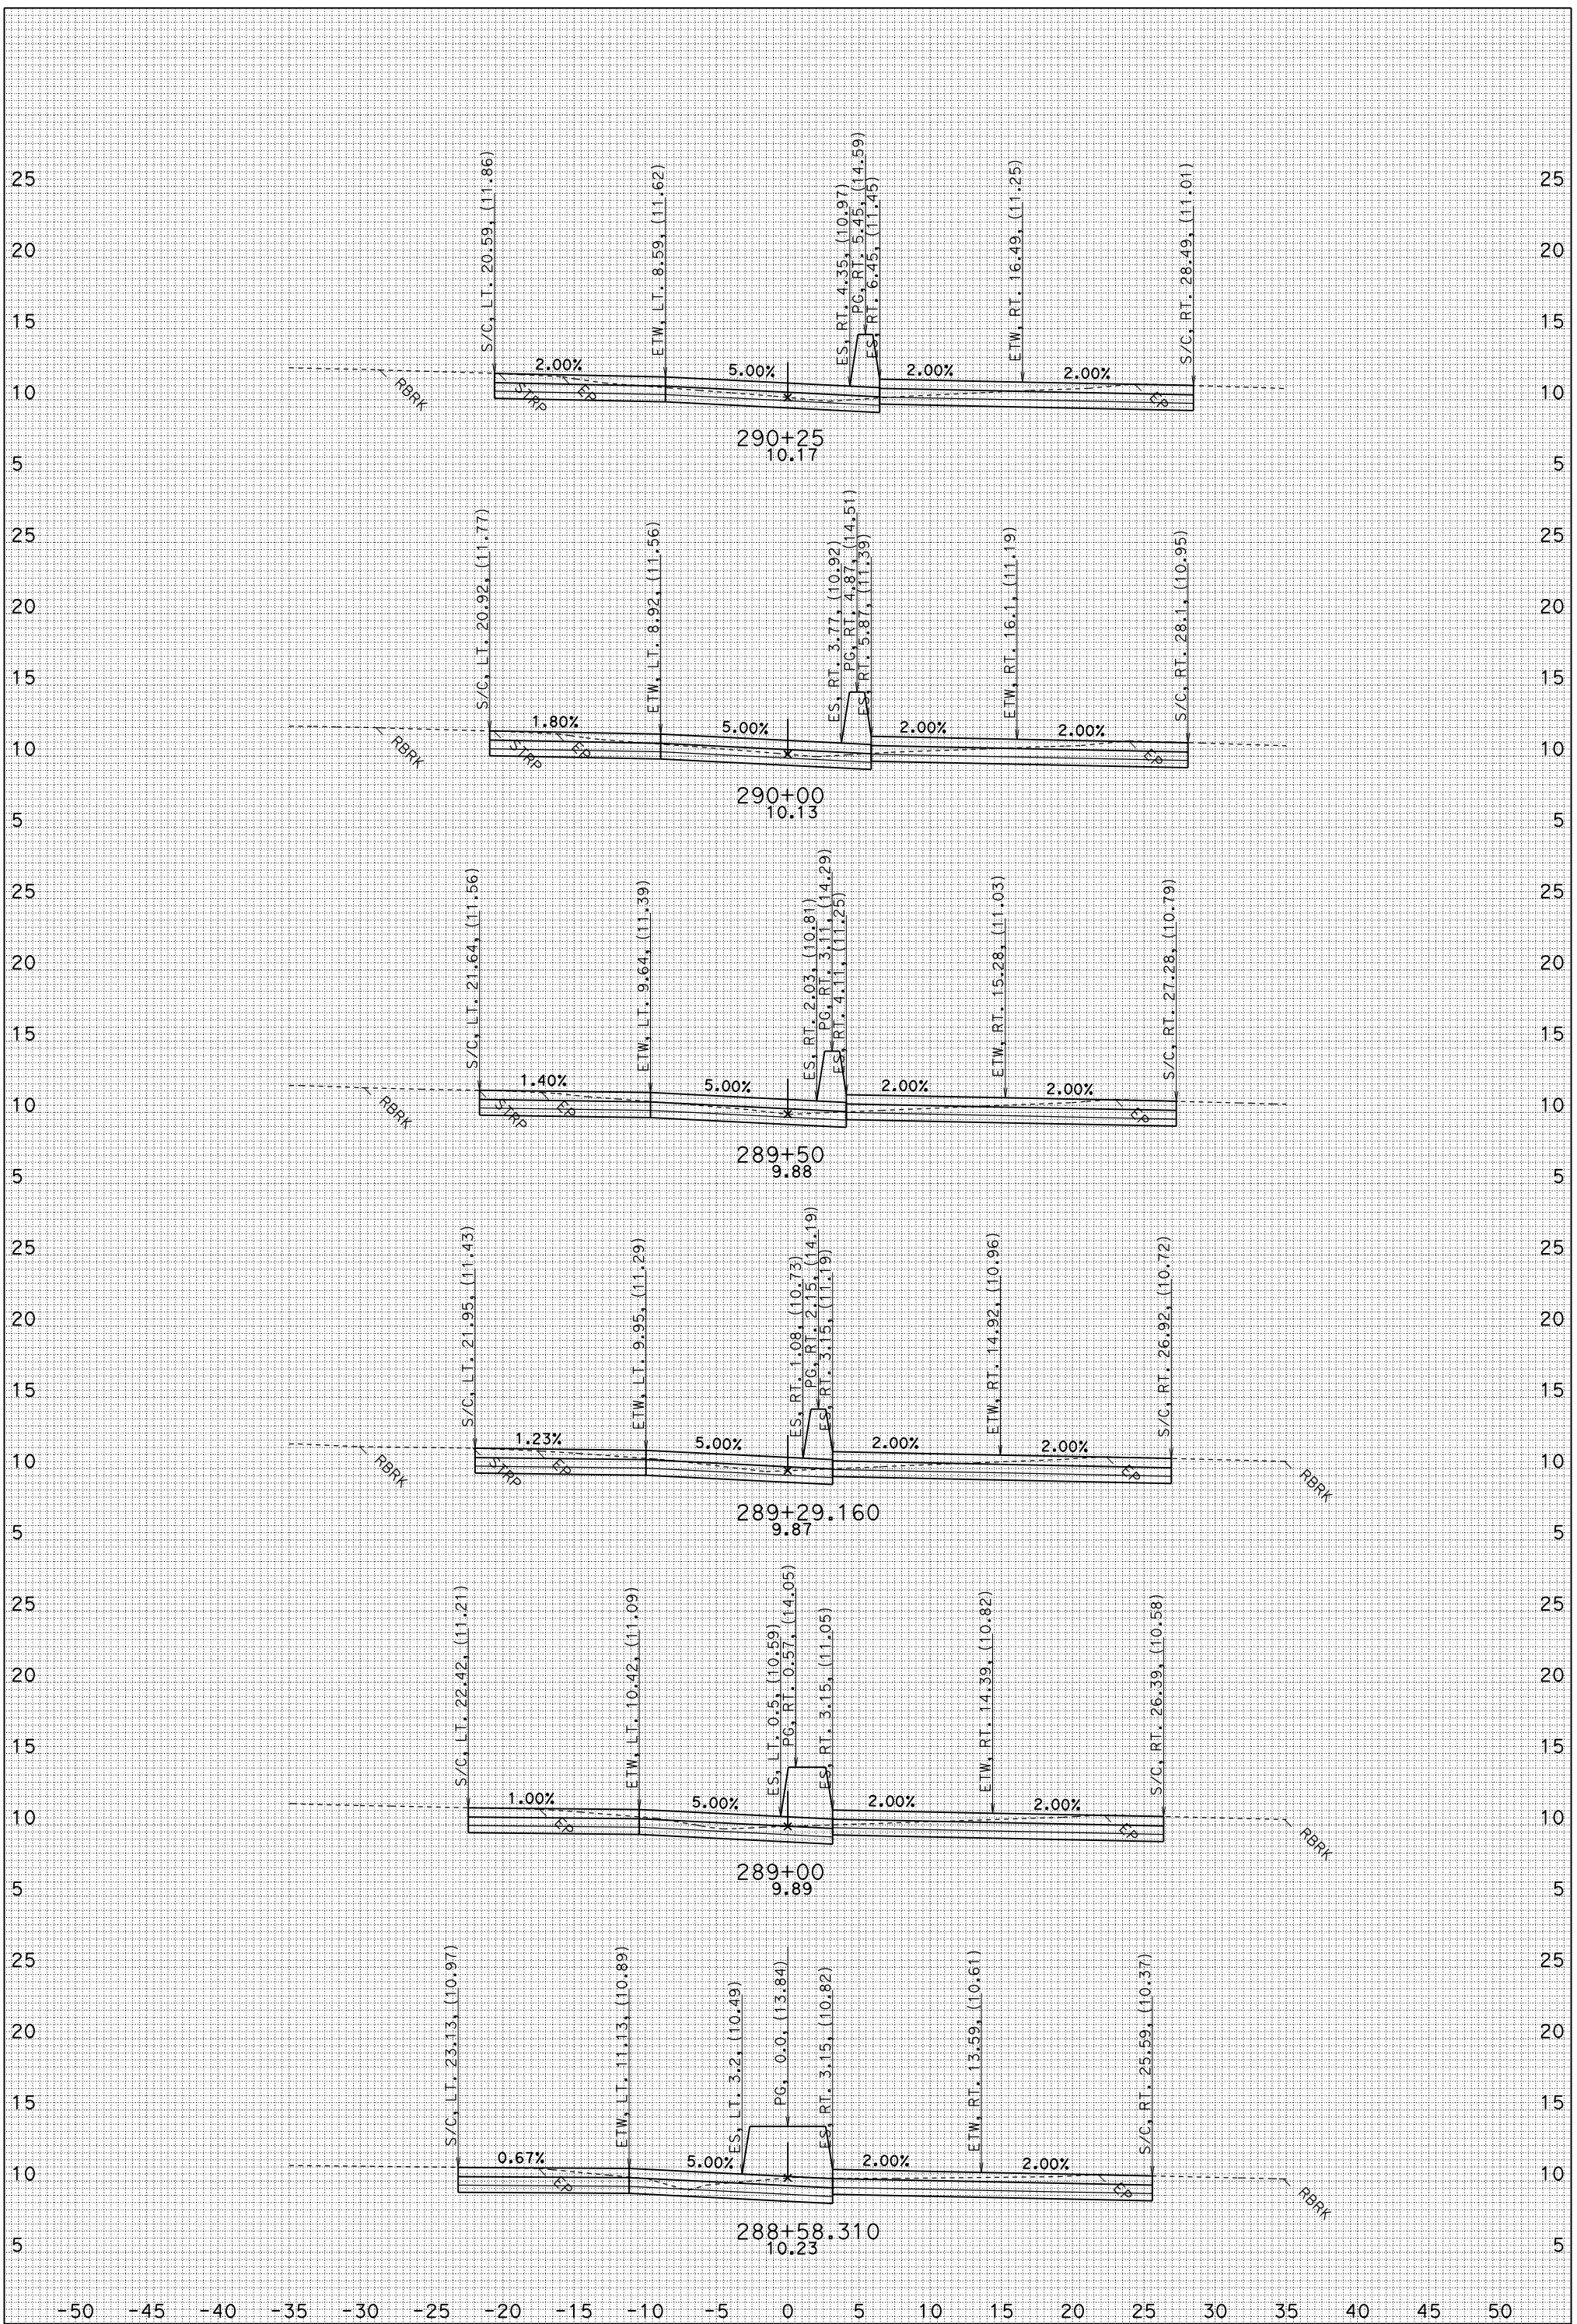

FOR EARTHWORK DEVELOPMENT ONLY

UTILITIES NOT SHOWN
DATE: 6/2/2010
J1.EAR

MSN A1
CONTRACT: 04-264061
04-MRN-101 PM 18.6/R22.3
SCALE: 1" = 5' Horiz.
1" = 5' VeRT.

"J1" LINE CROSS SECTIONS

SHEET 24 OF 63

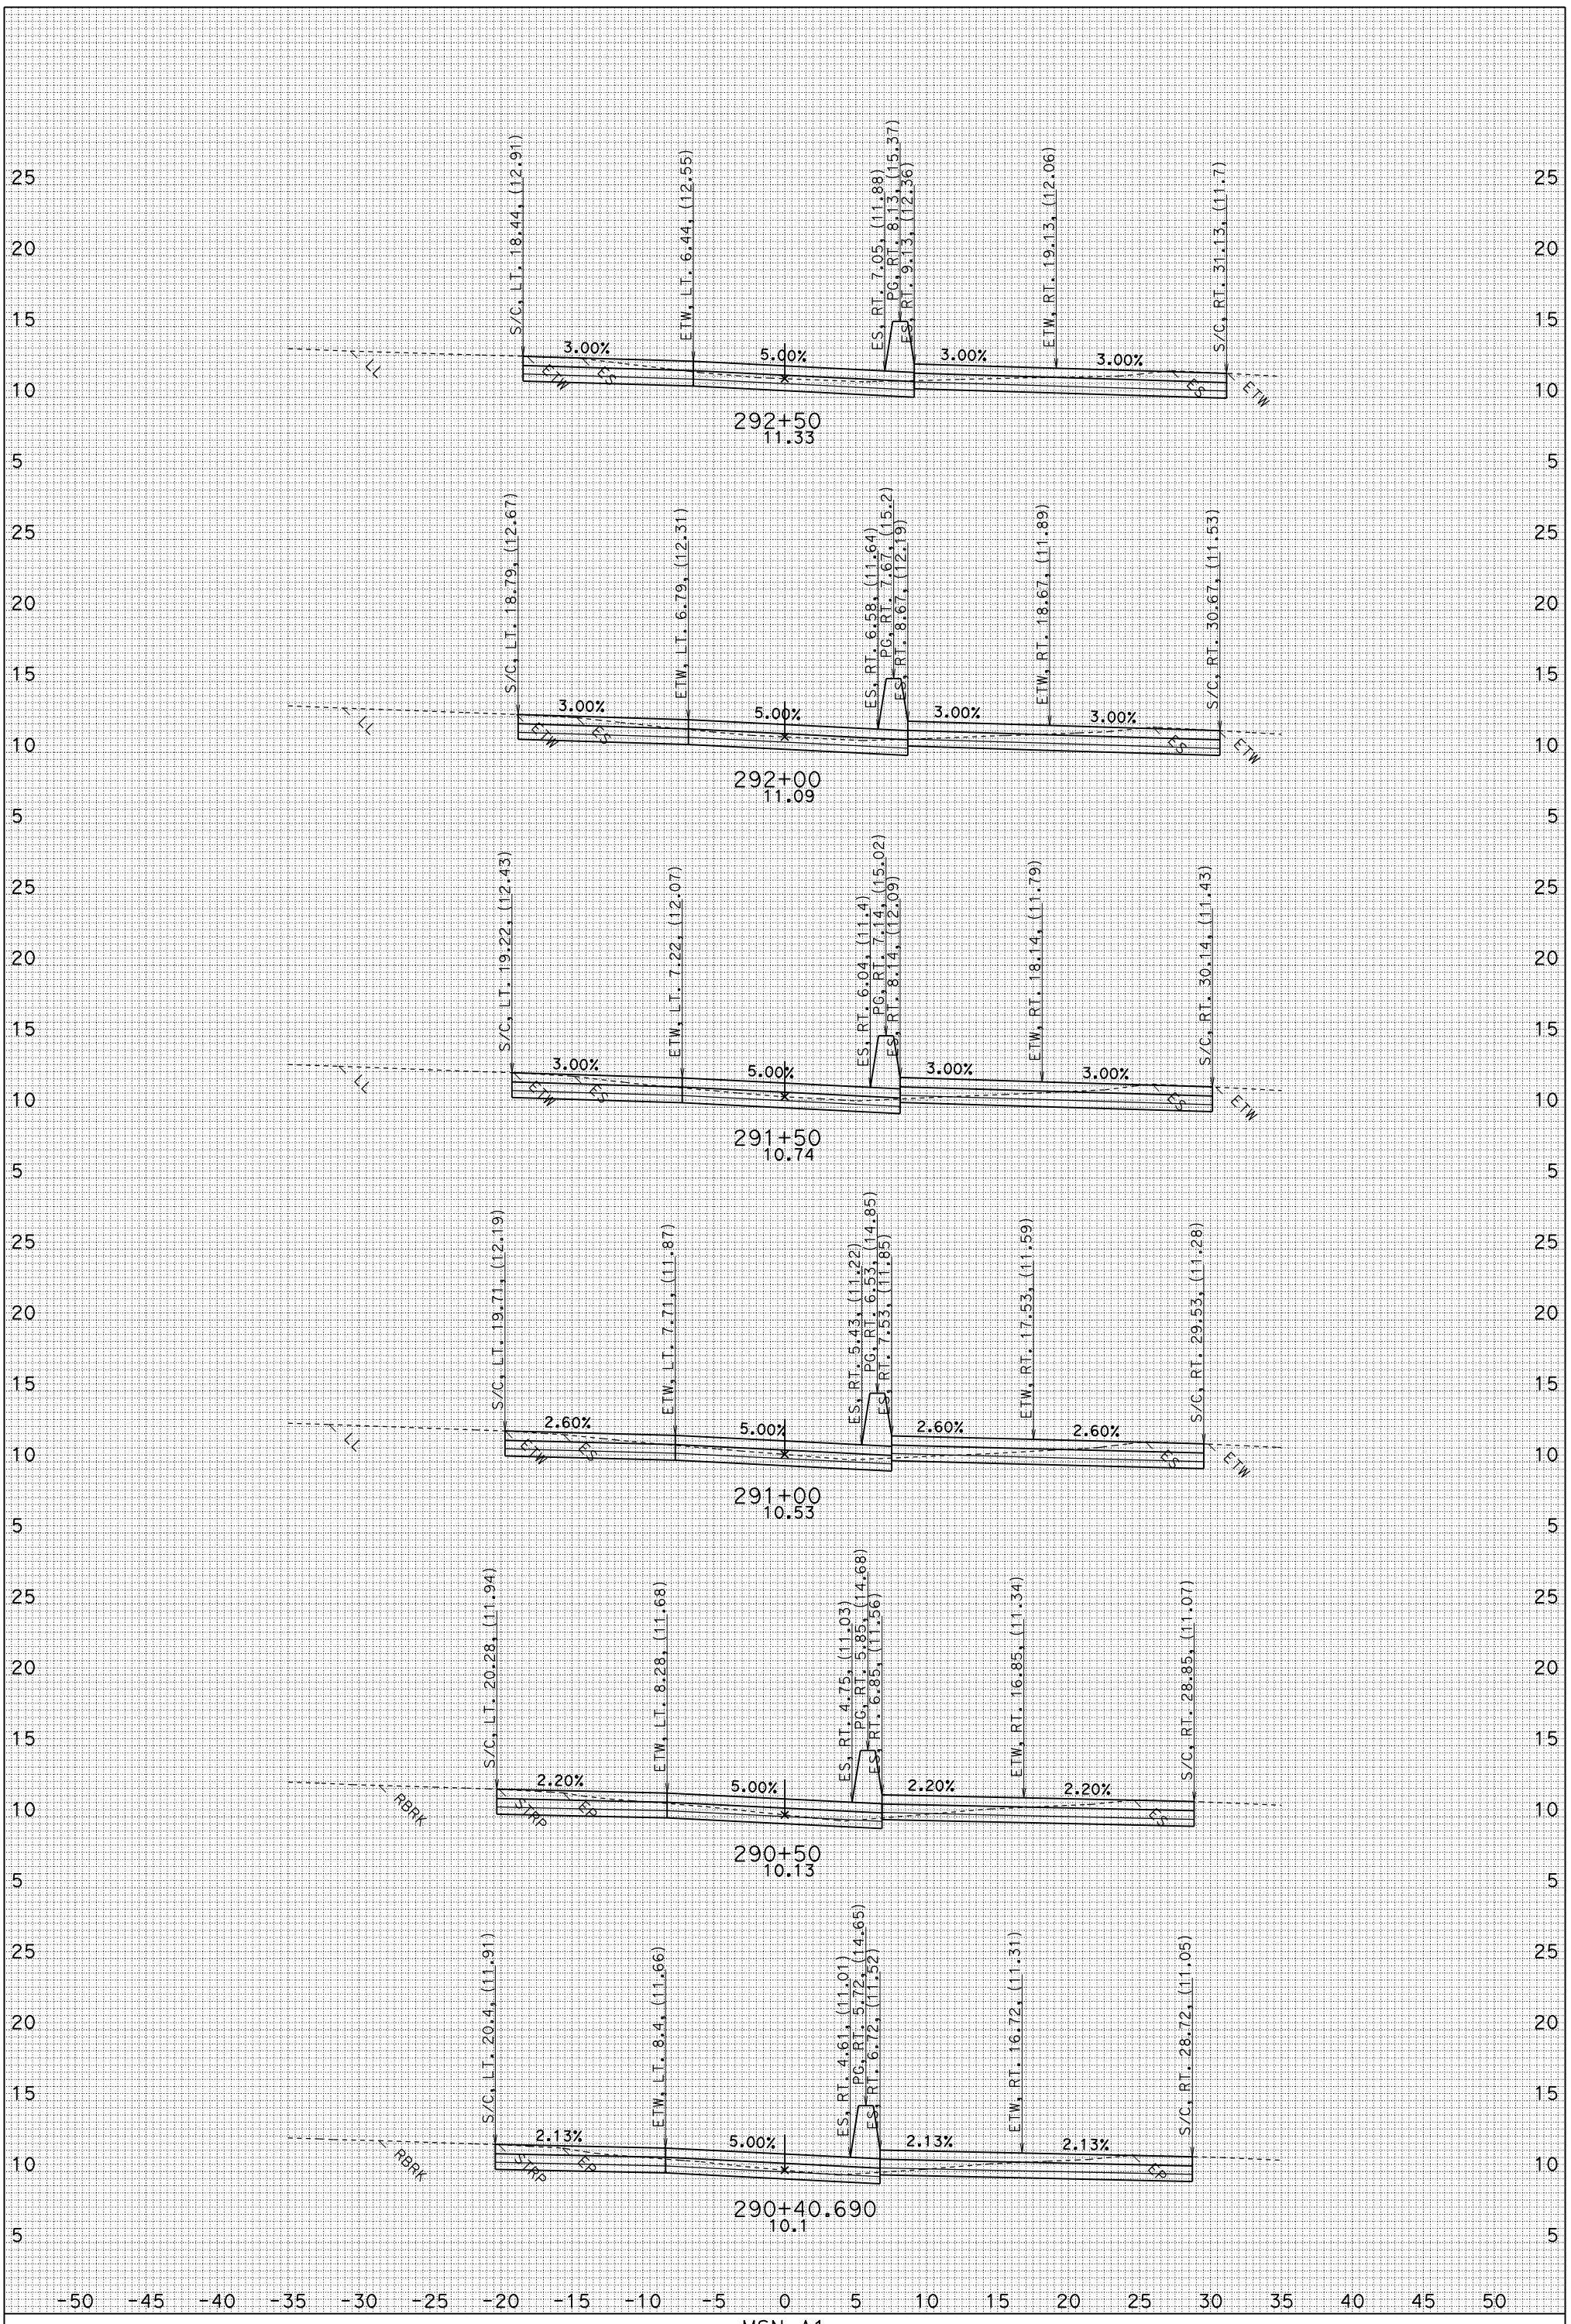

FOR EARTHWORK DEVELOPMENT ONLY

UTILITIES NOT SHOWN
DATE: 6/2/2010
J1.EAR

MSN A1
CONTRACT: 04-264061
04-MRN-101 PM 18.6/R22.3
SCALE: 1" = 5' Horiz.
1" = 5' VeRT.

"J1" LINE CROSS SECTIONS

SHEET 25 OF 63

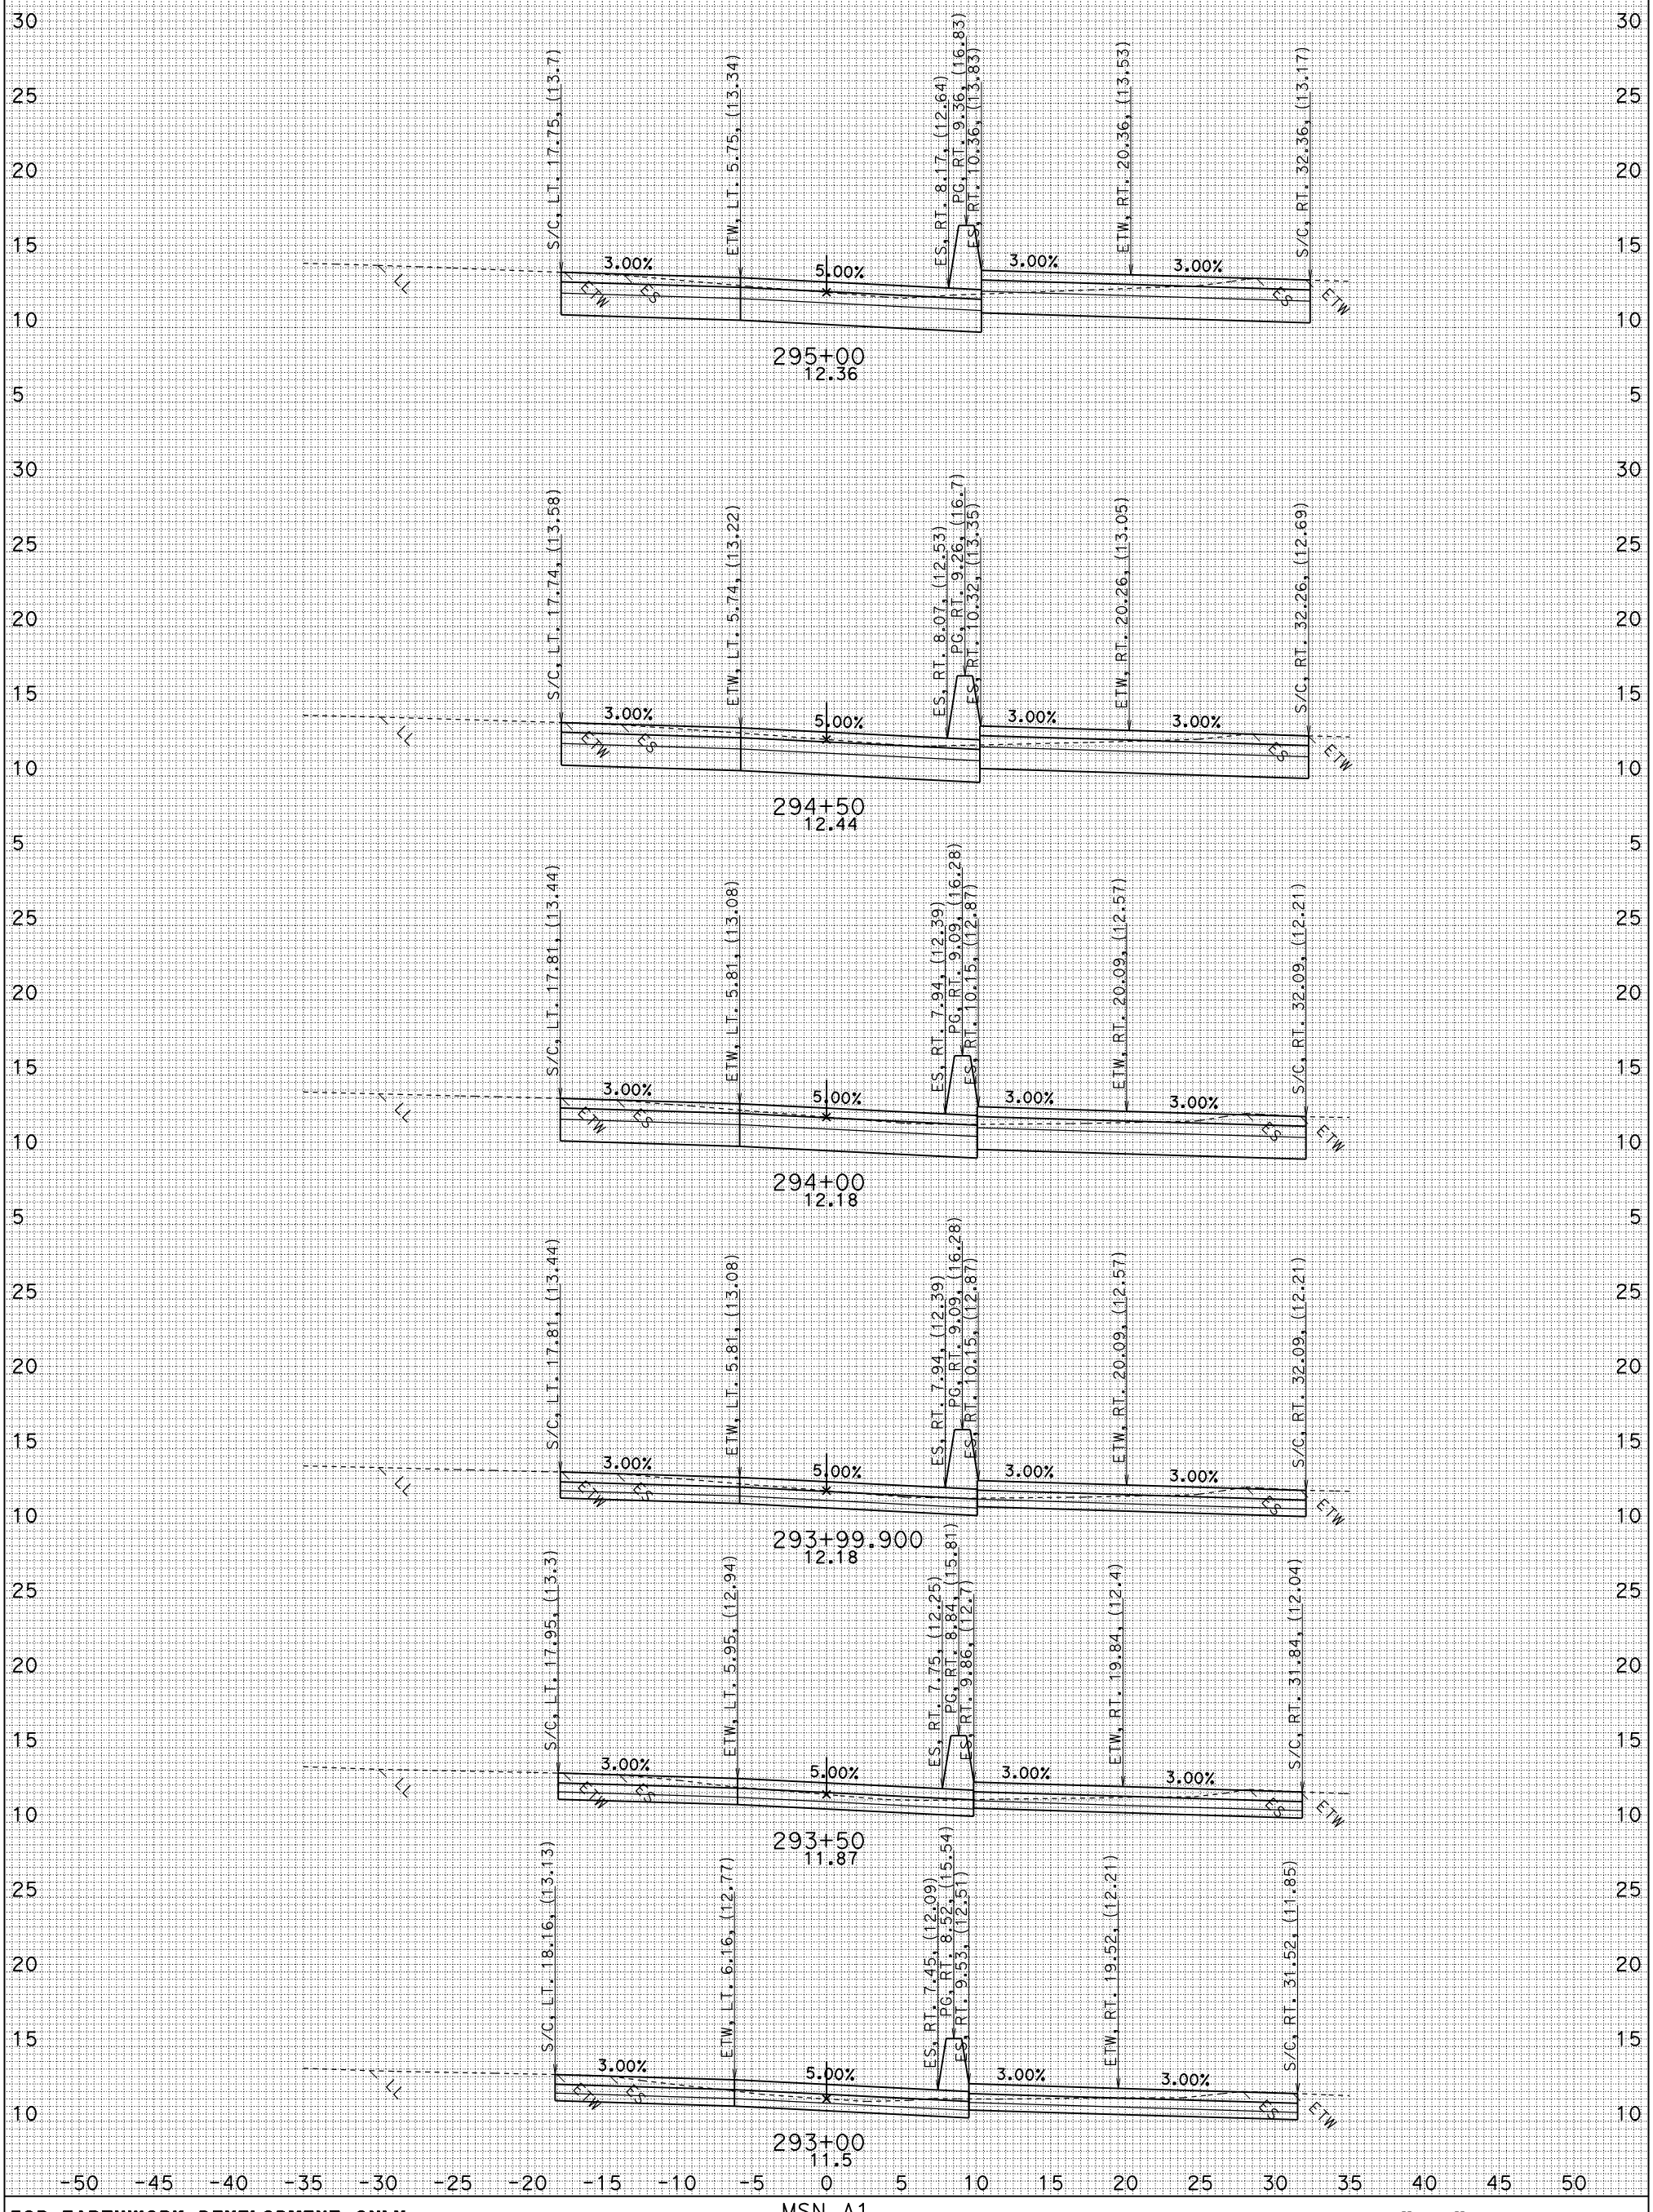

FOR EARTHWORK DEVELOPMENT ONLY

UTILITIES NOT SHOWN
DATE: 6/2/2010
J1.EAR

MSN A1
CONTRACT: 04-264061
04-MRN-101 PM 18.6/R22.3
SCALE: 1" = 5' Horiz.
1" = 5' VeRT.

"J1" LINE CROSS SECTIONS

SHEET 26 OF 63

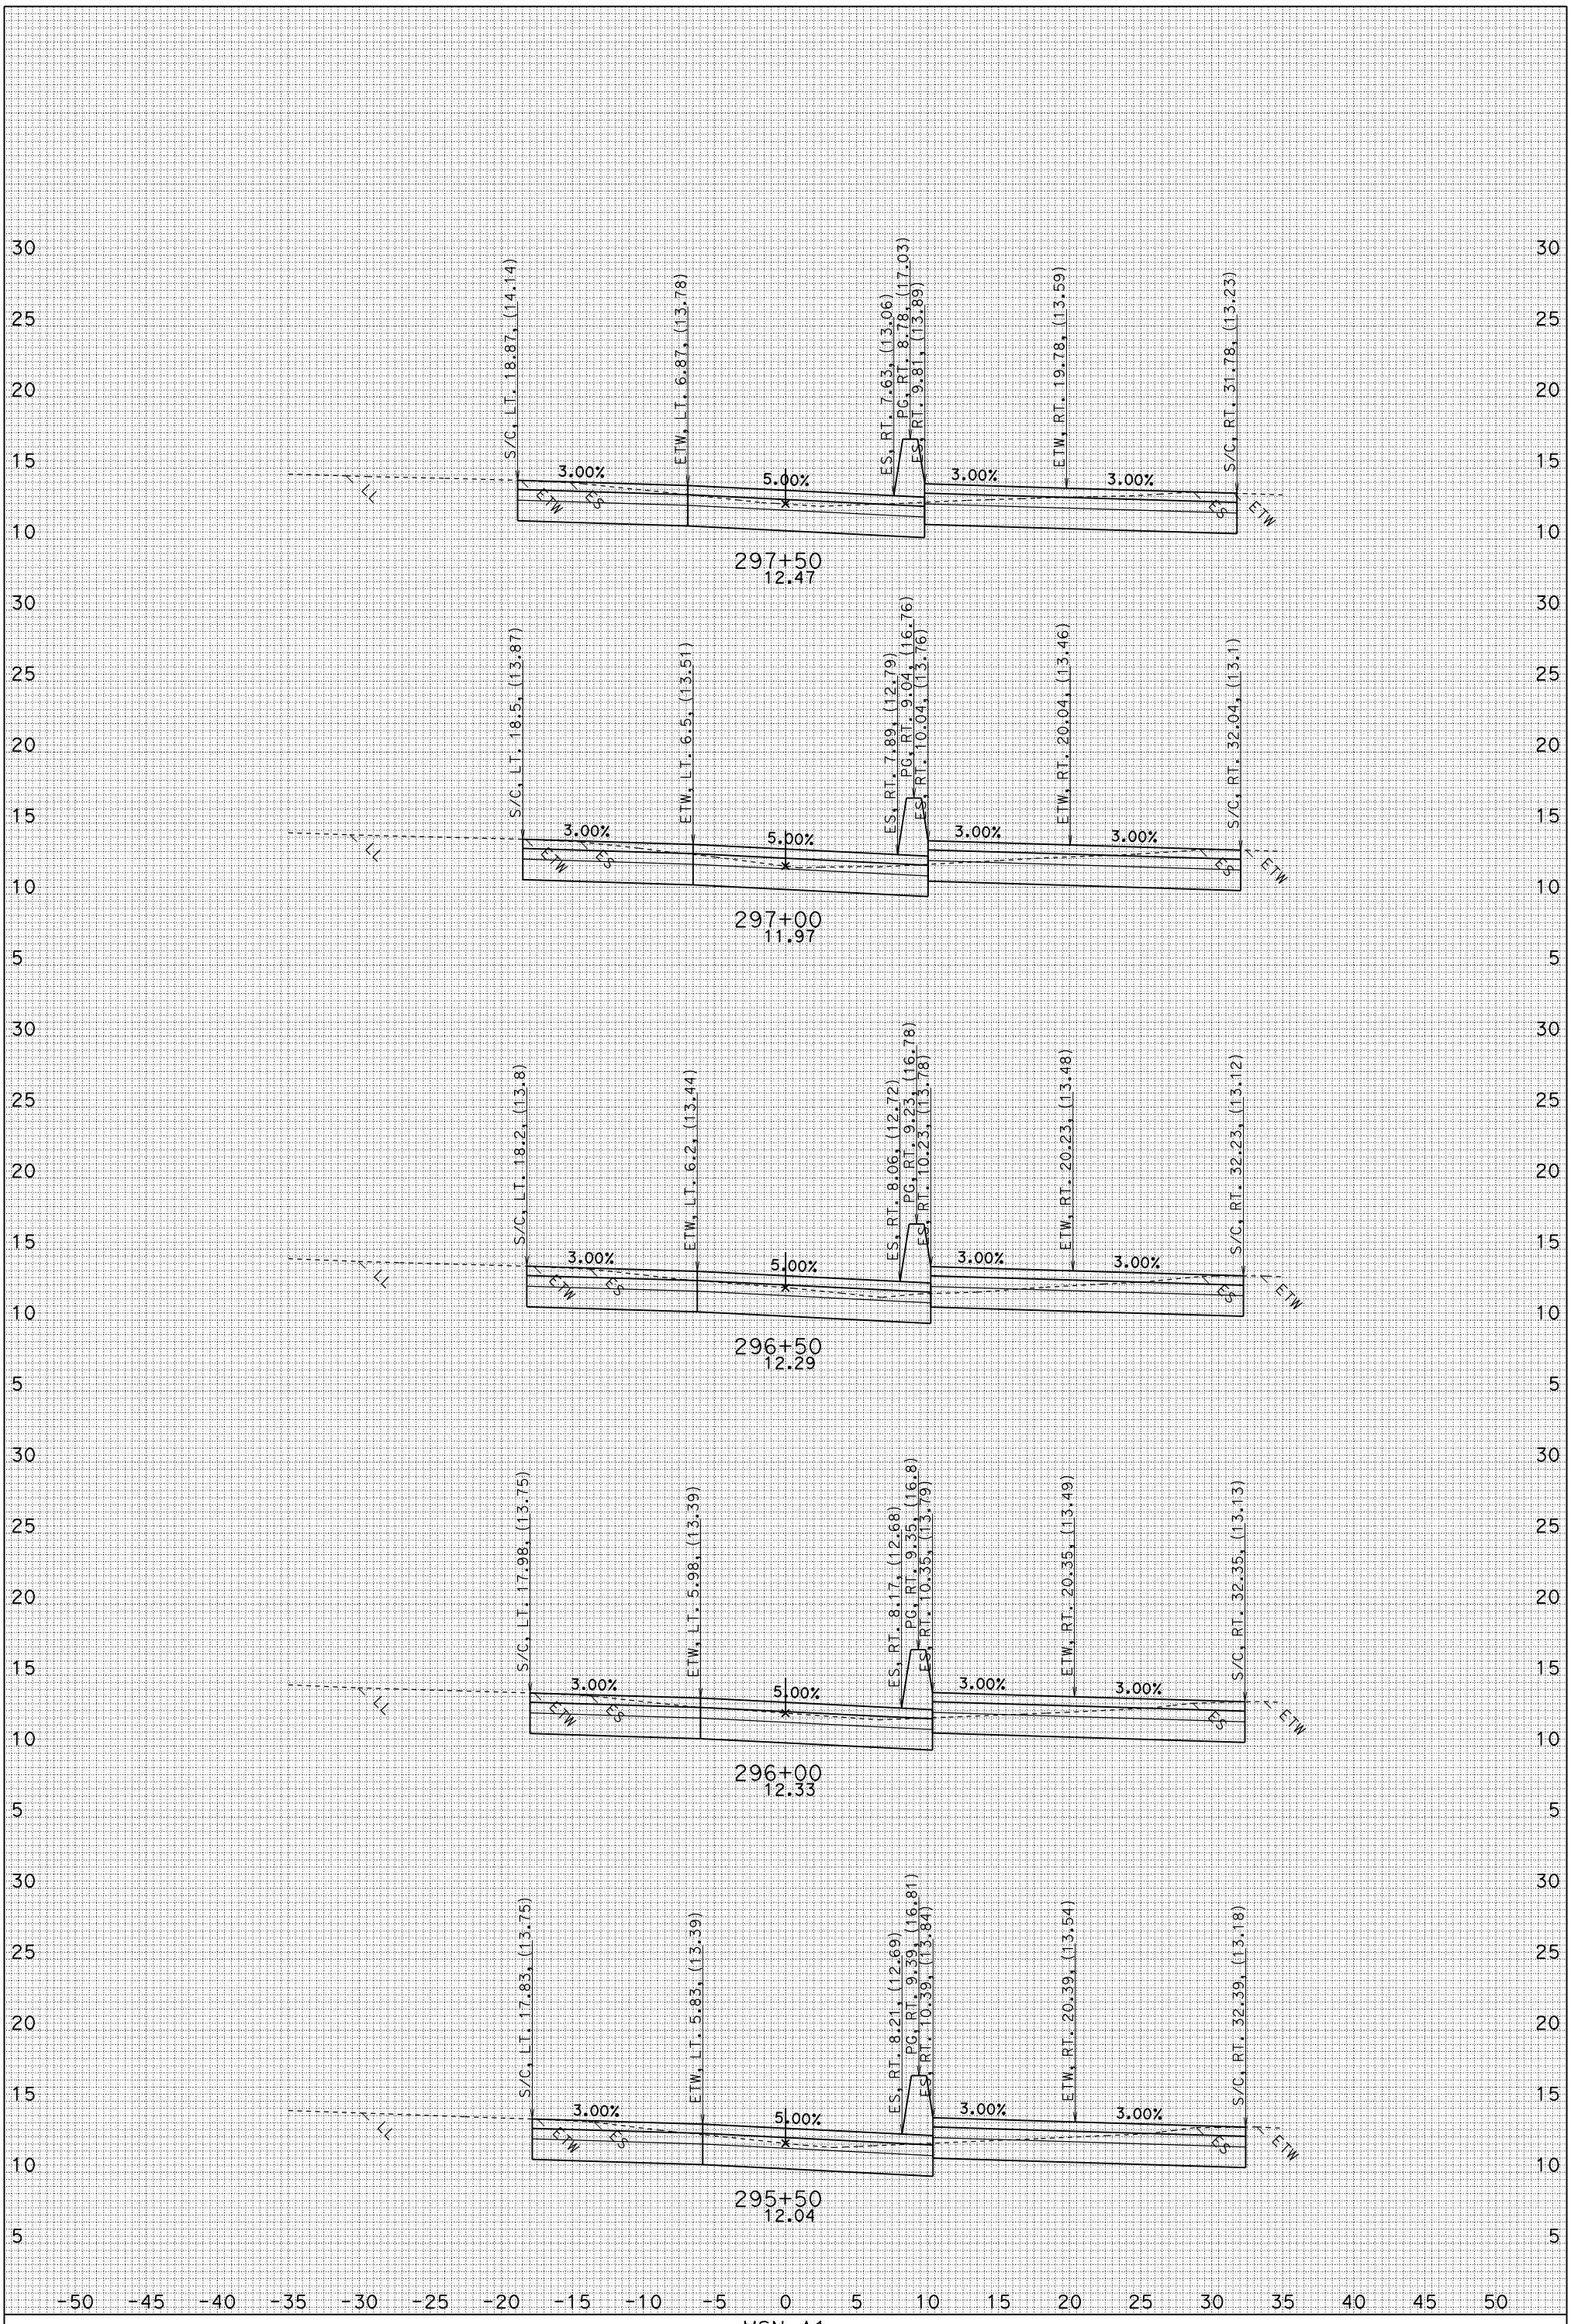

FOR EARTHWORK DEVELOPMENT ONLY

UTILITIES NOT SHOWN
DATE: 6/2/2010
J1.EAR

MSN A1
CONTRACT: 04-264061
04-MRN-101 PM 18.6/R22.3
SCALE: 1" = 5' Horiz.
1" = 5' VeRT.

"J1" LINE CROSS SECTIONS

SHEET 27 OF 63

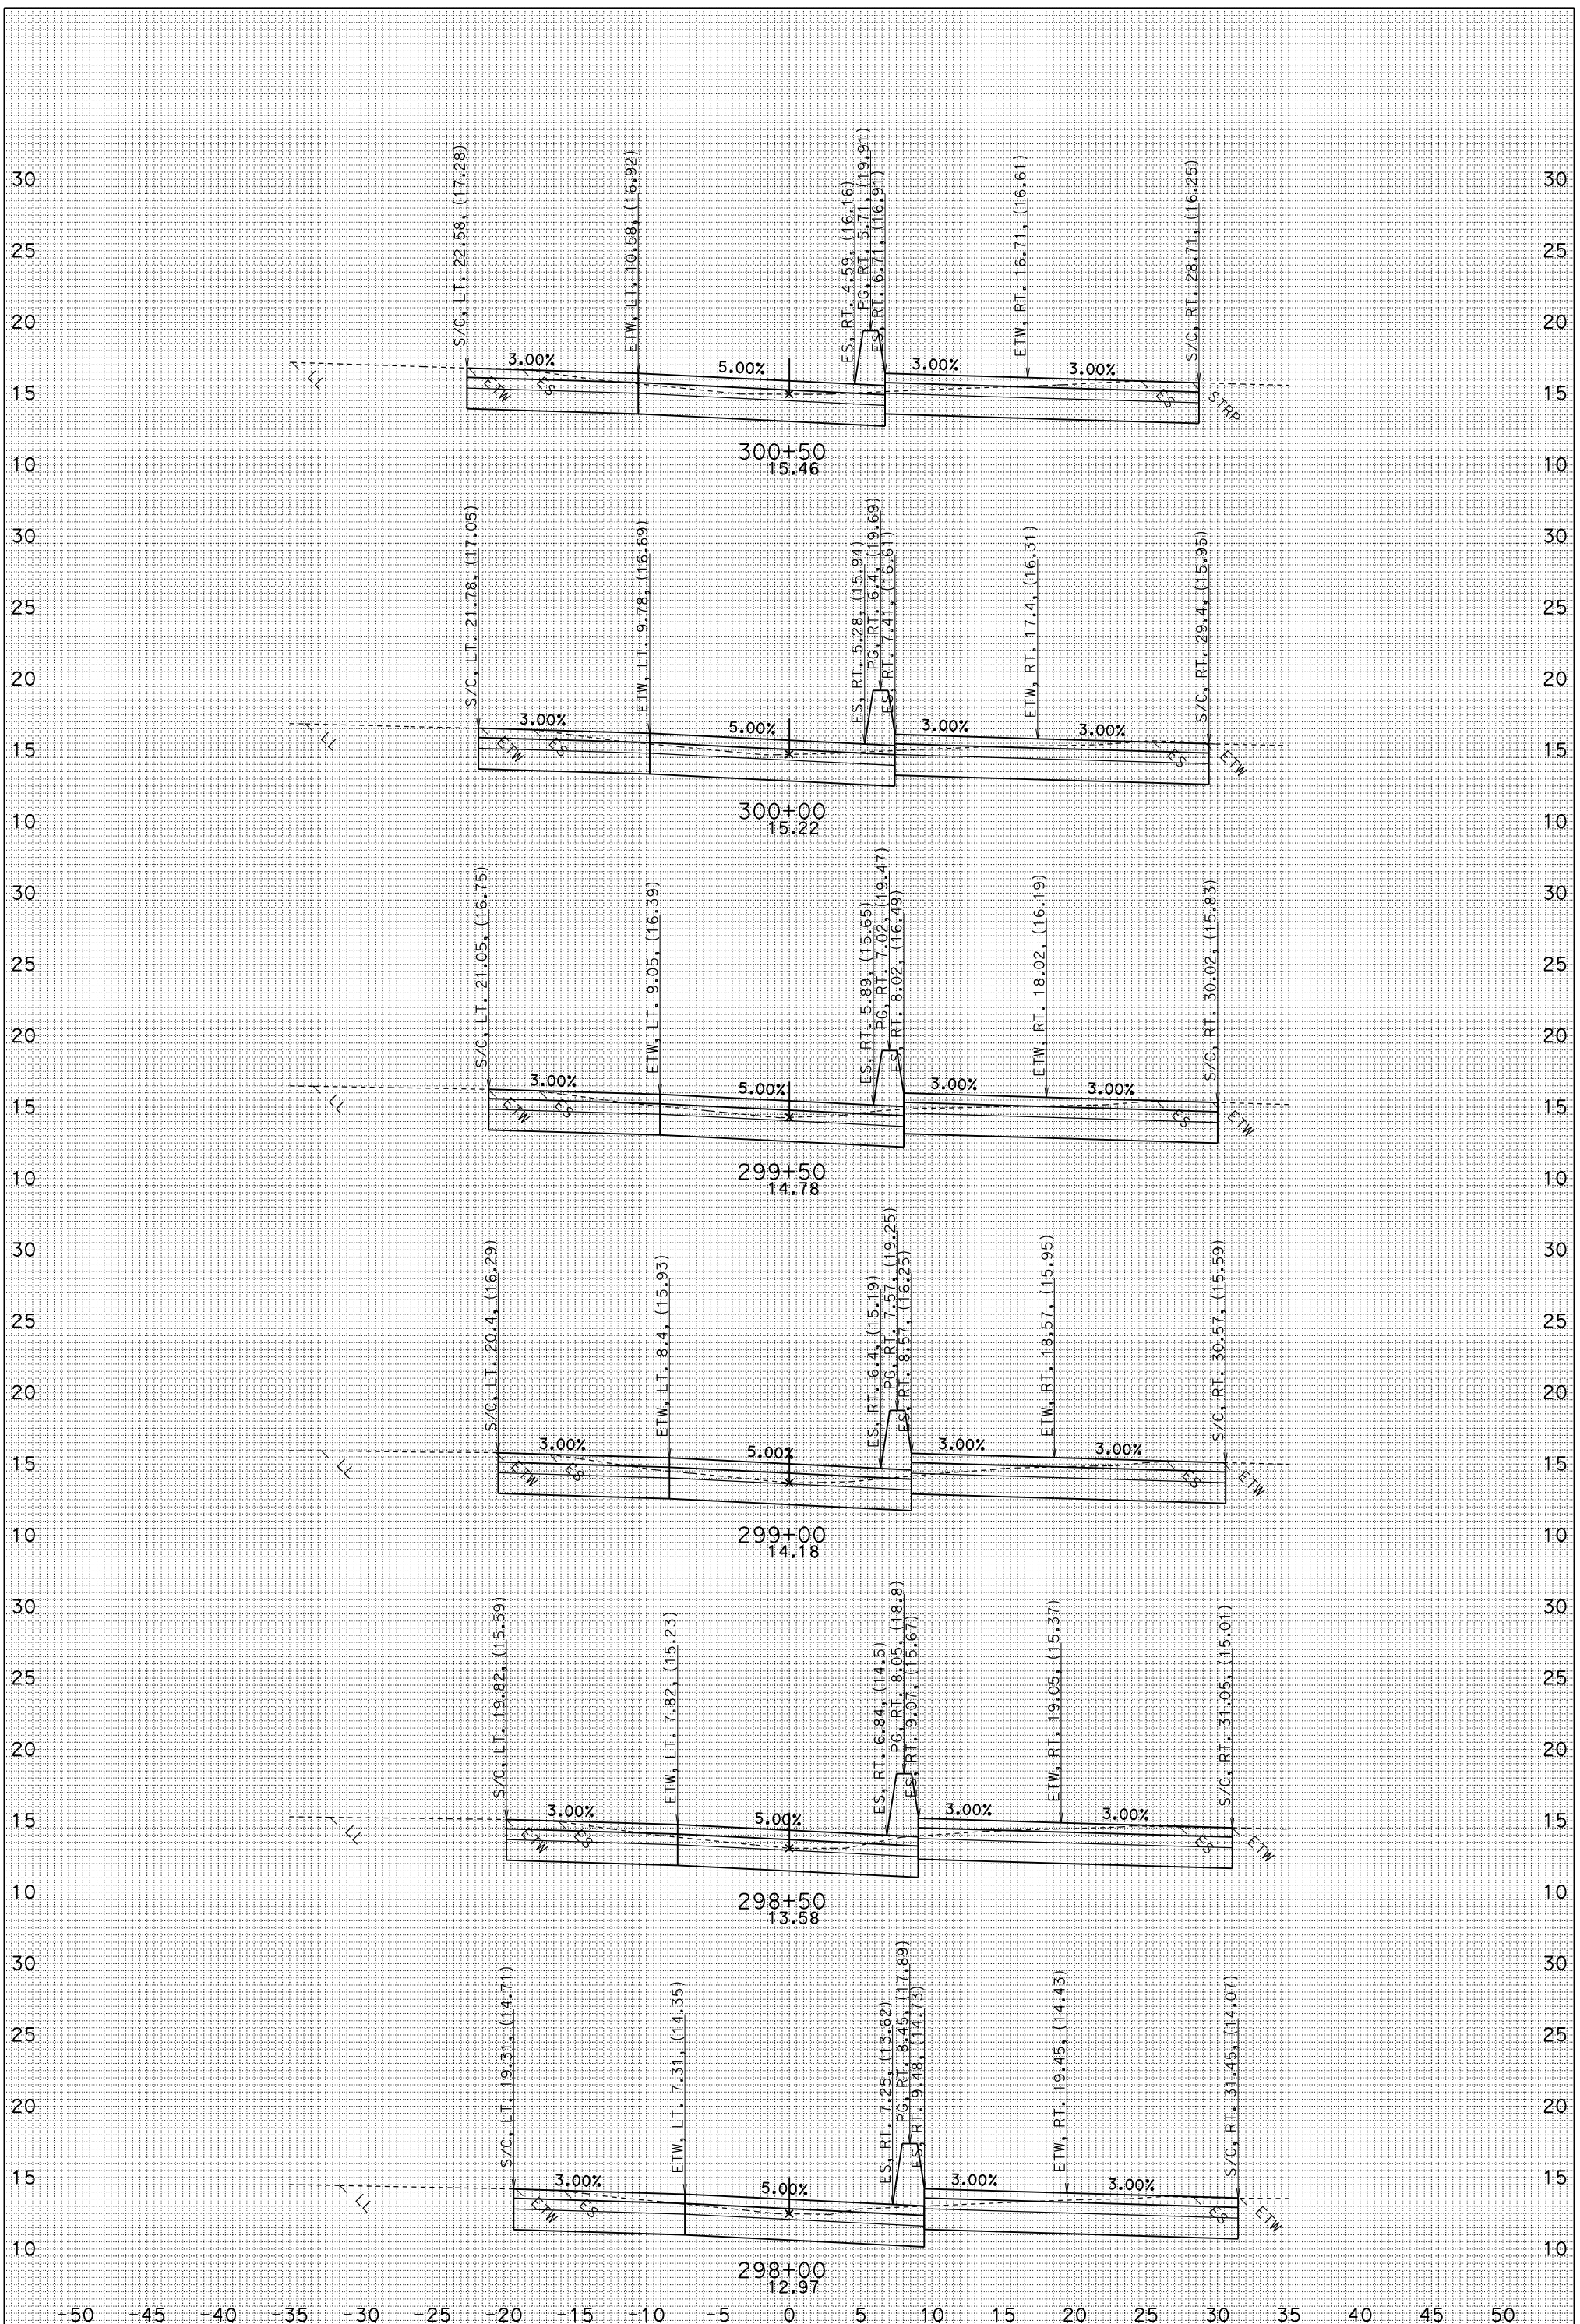

FOR EARTHWORK DEVELOPMENT ONLY

UTILITIES NOT SHOWN
DATE: 6/2/2010
J1.EAR

MSN A1
CONTRACT: 04-264061
04-MRN-101 PM 18.6/R22.3
SCALE: 1" = 5' Horiz.
1" = 5' VeRT.

"J1" LINE CROSS SECTIONS

SHEET 28 OF 63

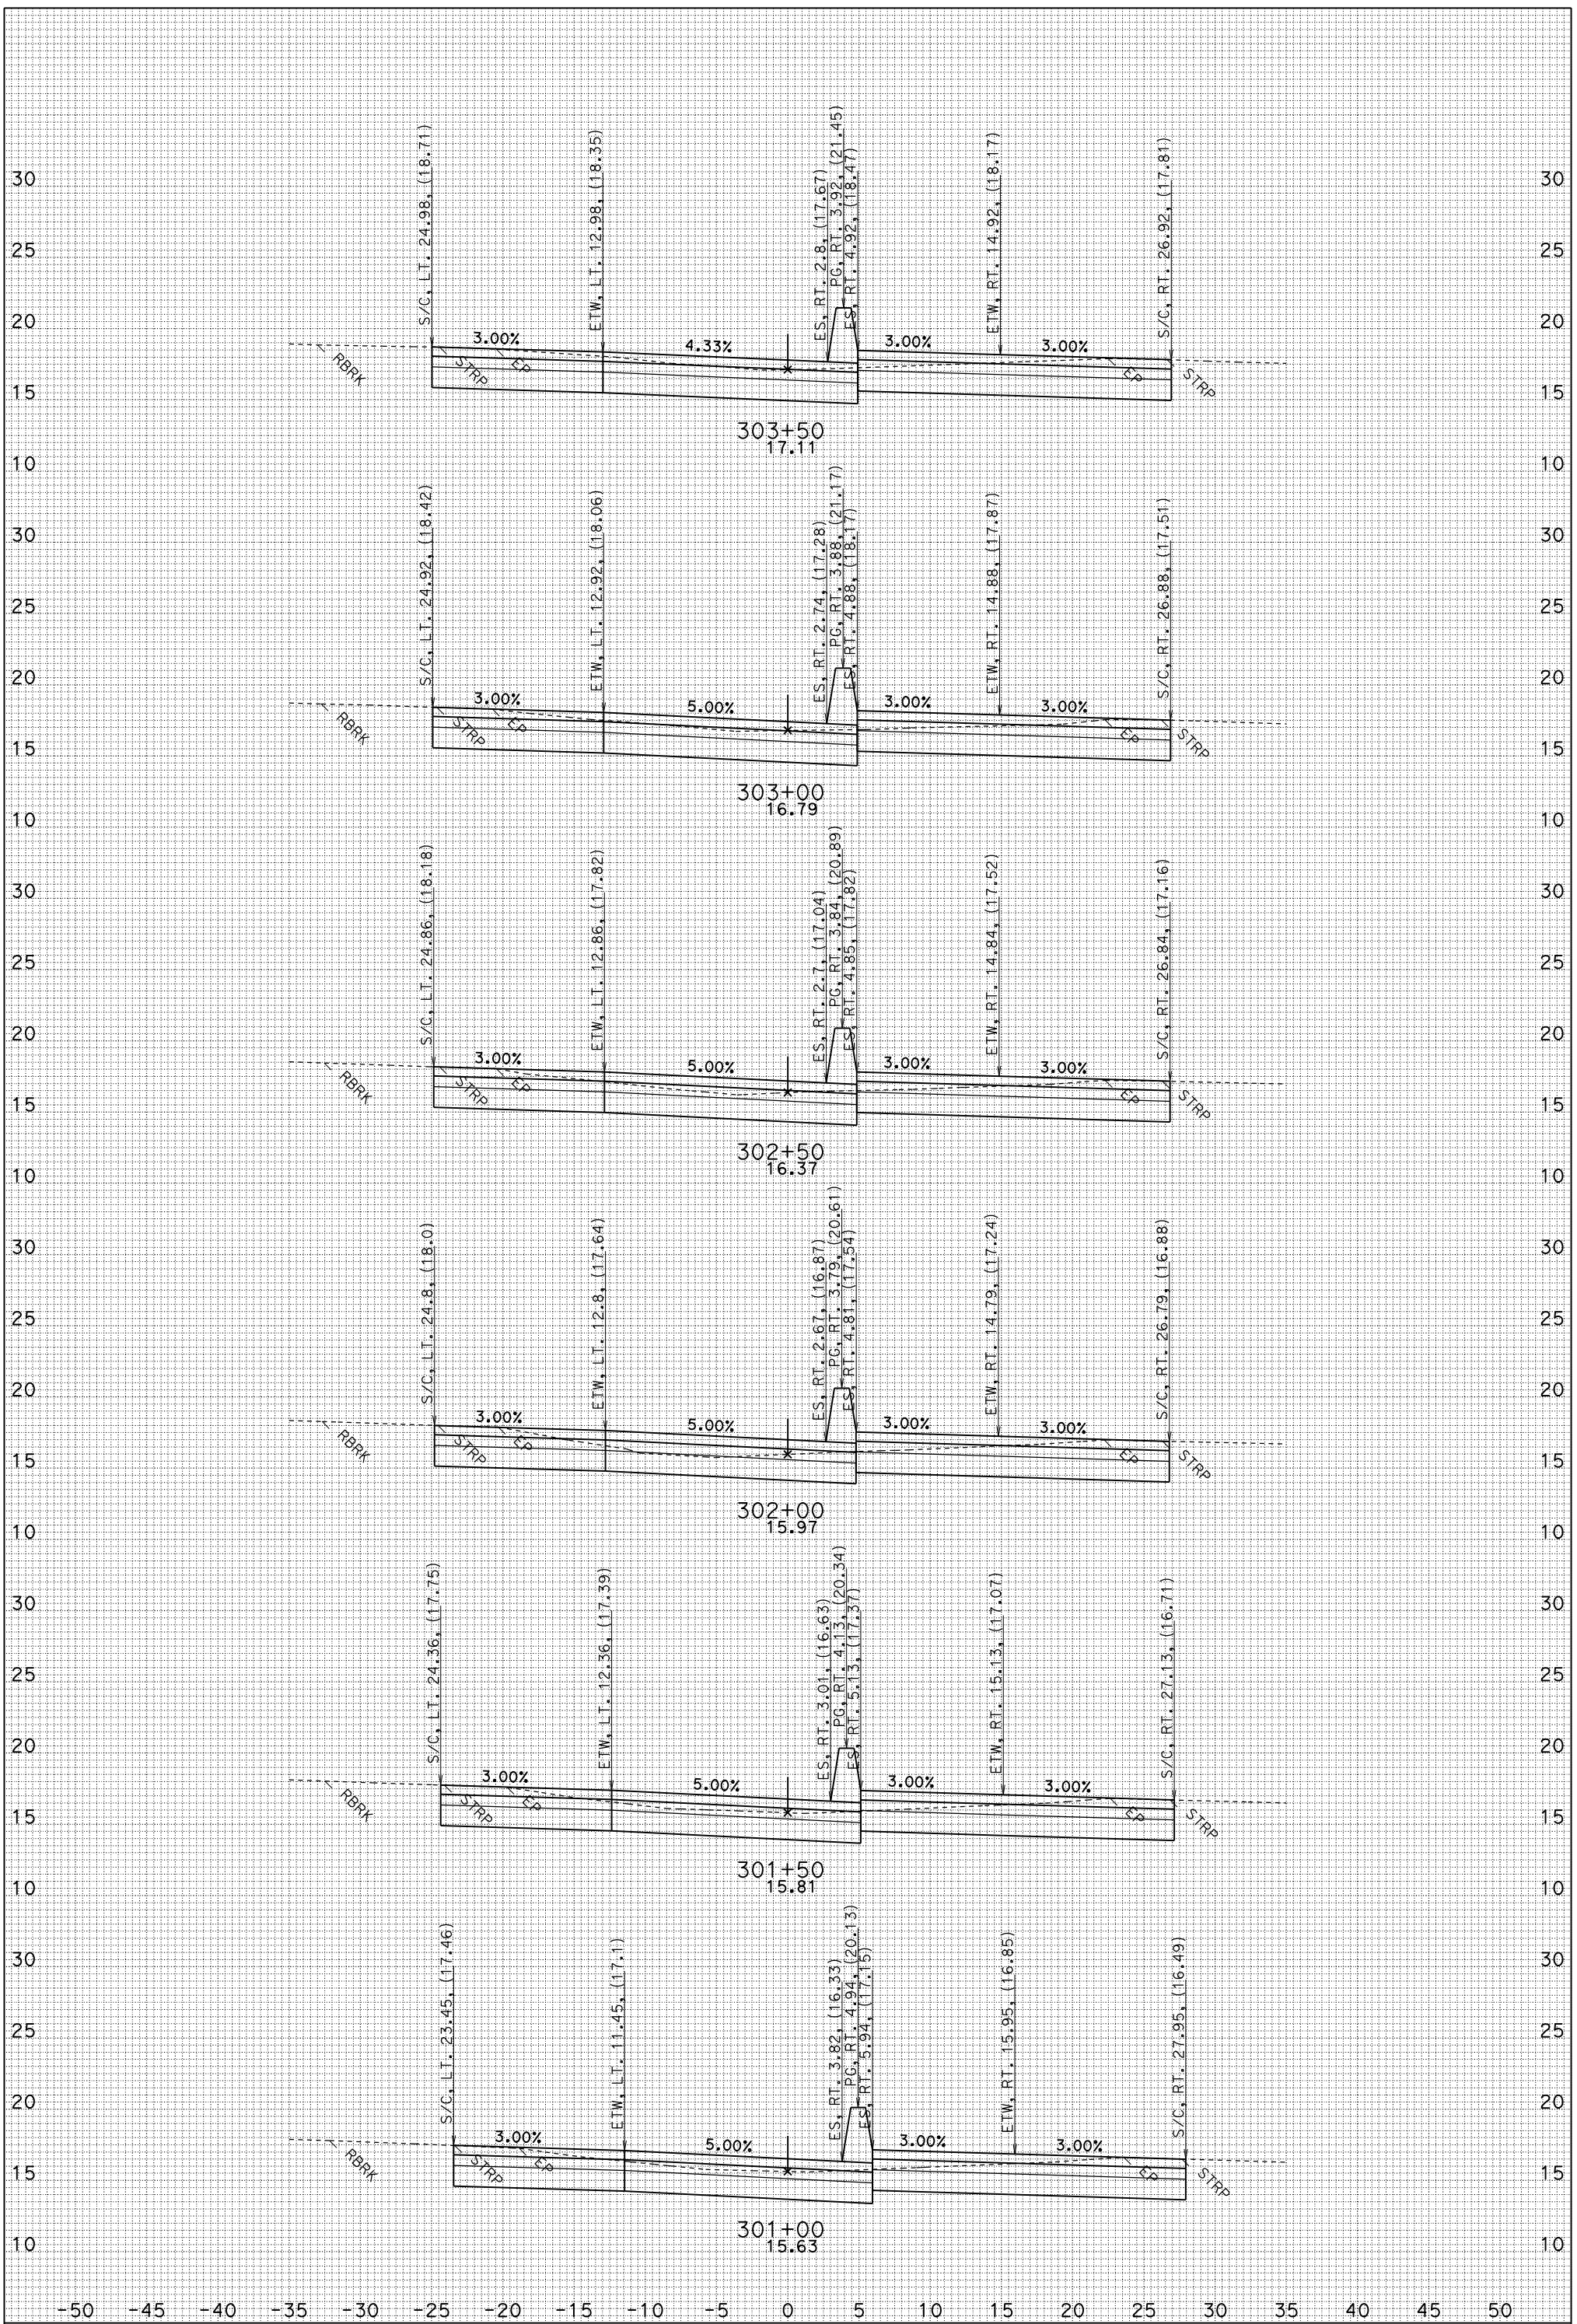

FOR EARTHWORK DEVELOPMENT ONLY

UTILITIES NOT SHOWN
DATE: 6/2/2010
J1.EAR

MSN A1
CONTRACT: 04-264061
04-MRN-101 PM 18.6/R22.3
SCALE: 1" = 5' Horiz.
1" = 5' VeRT.

"J1" LINE CROSS SECTIONS

SHEET 29 OF 63

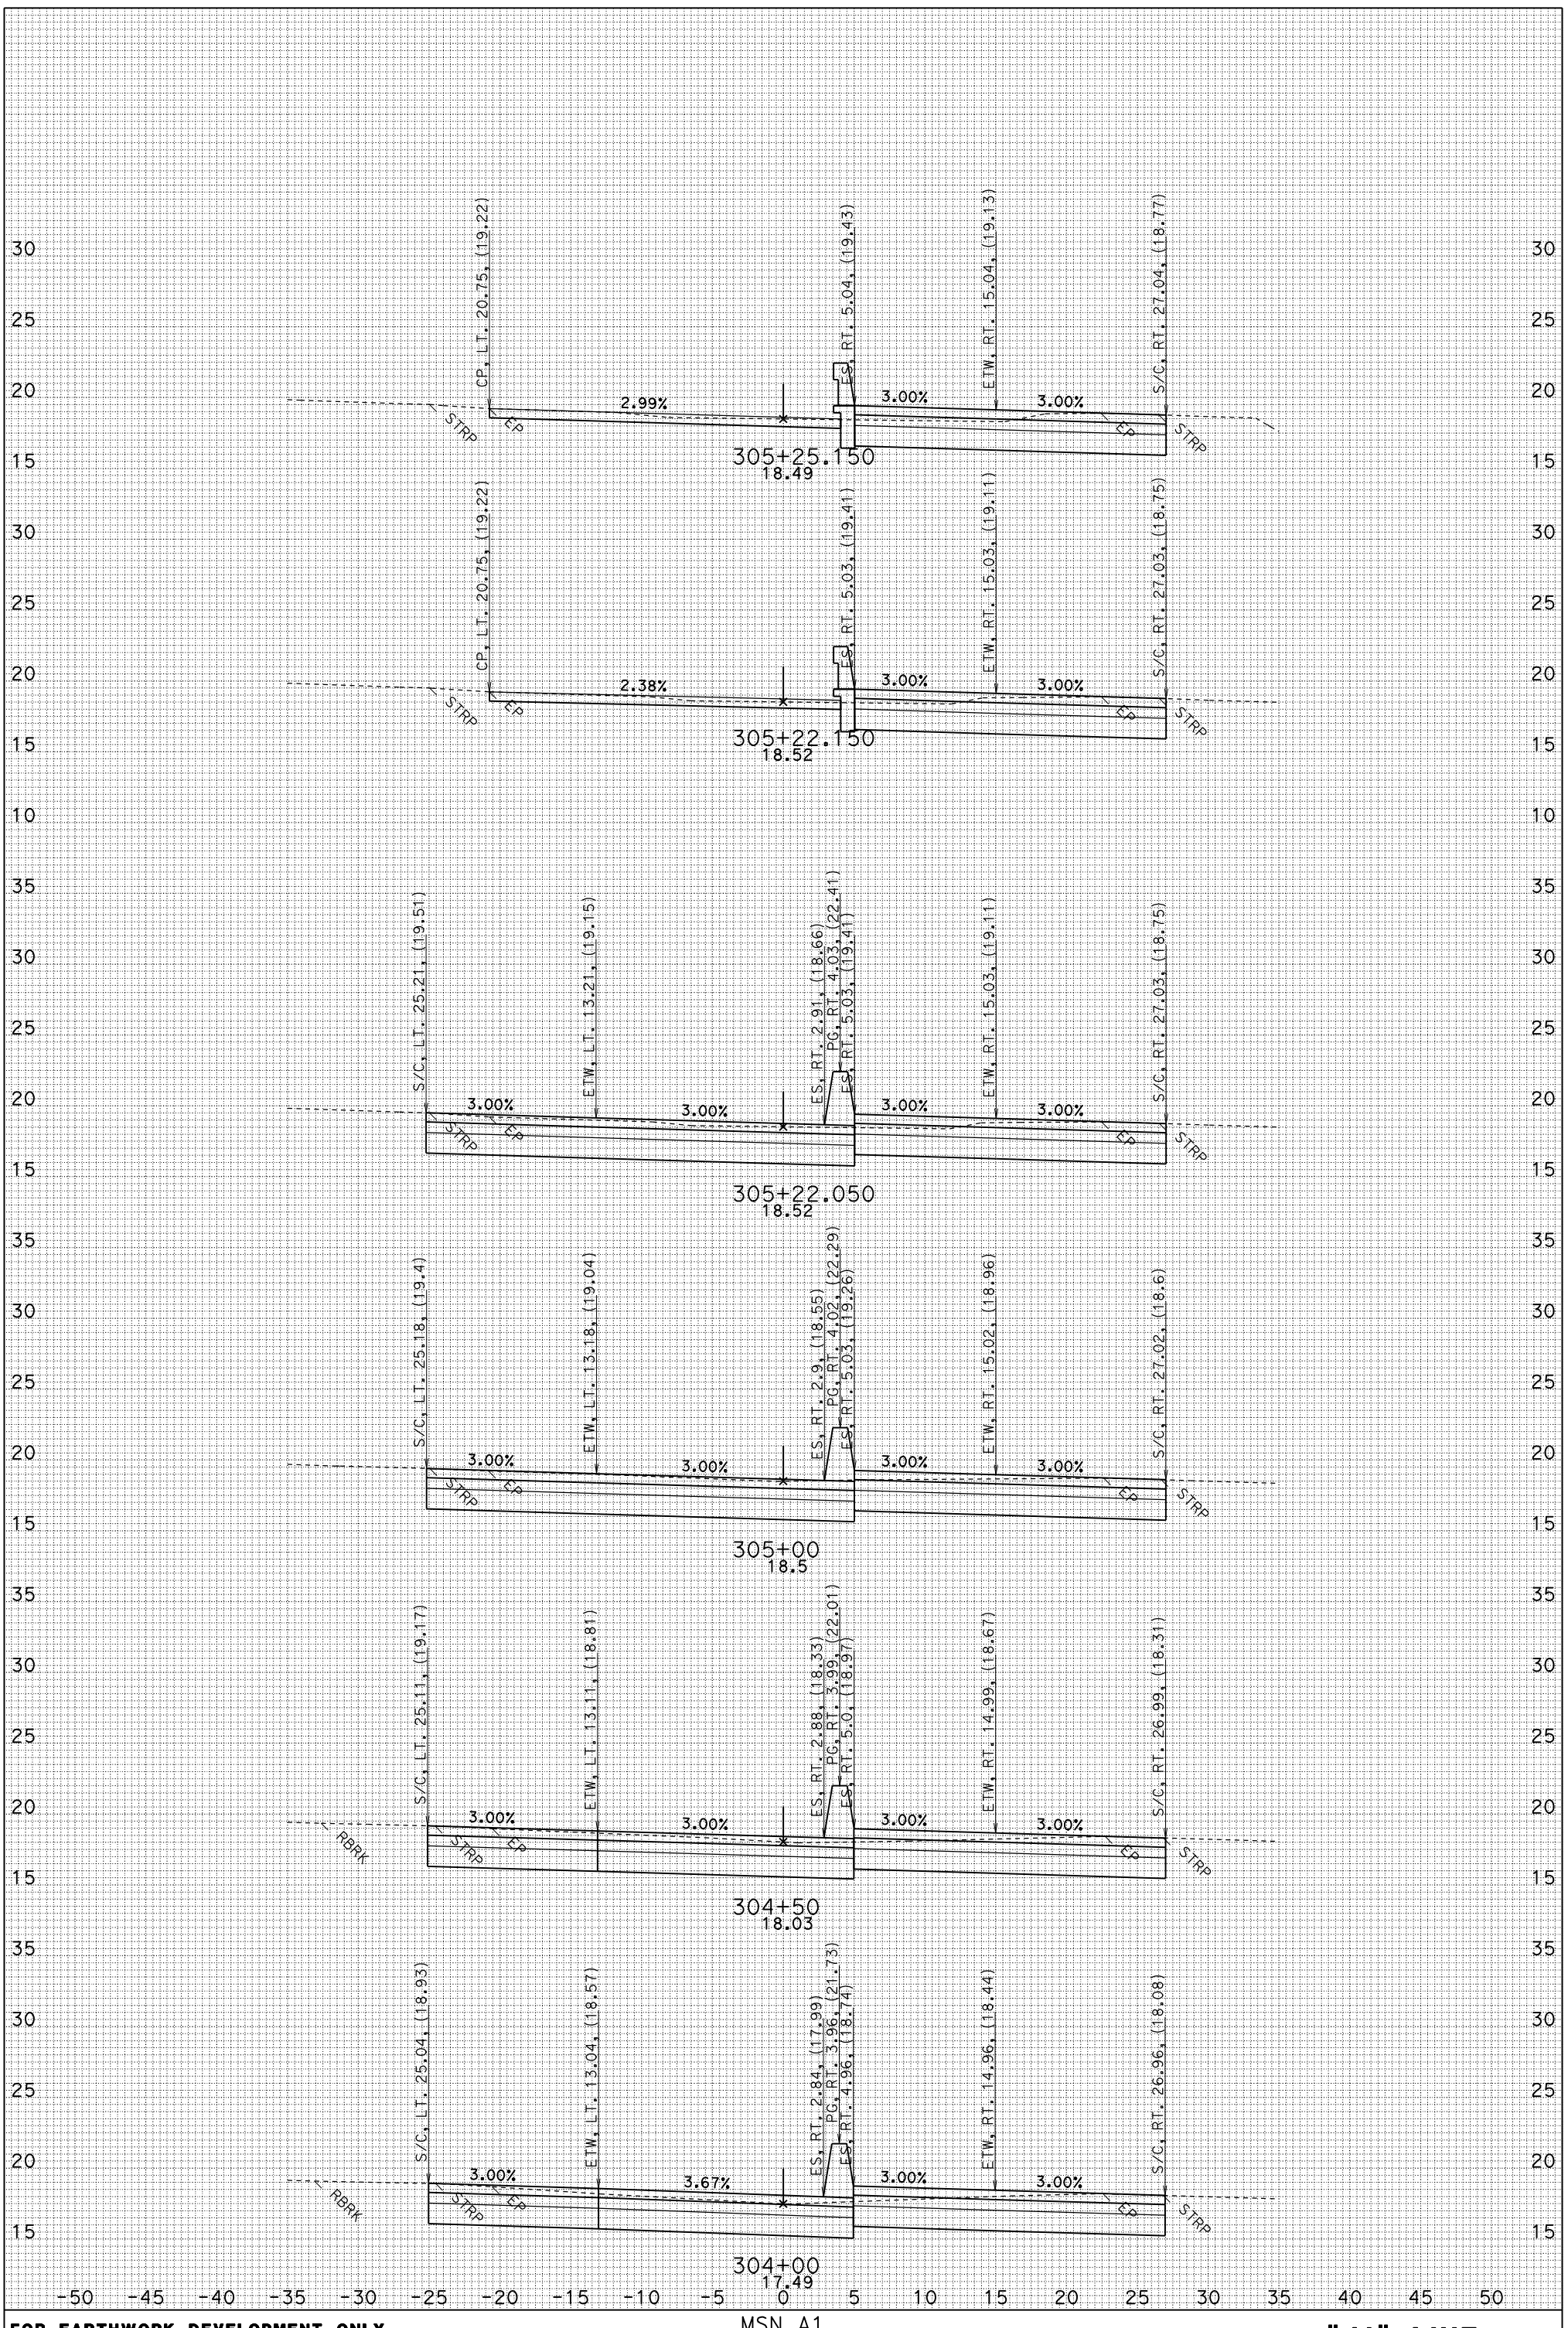

FOR EARTHWORK DEVELOPMENT ONLY

UTILITIES NOT SHOWN
DATE: 6/2/2010
J1.EAR

MSN A1
CONTRACT: 04-264061
04-MRN-101 PM 18.6/R22.3
SCALE: 1" = 5' Horiz.
1" = 5' VeRT.

"J1" LINE CROSS SECTIONS

SHEET 30 OF 63

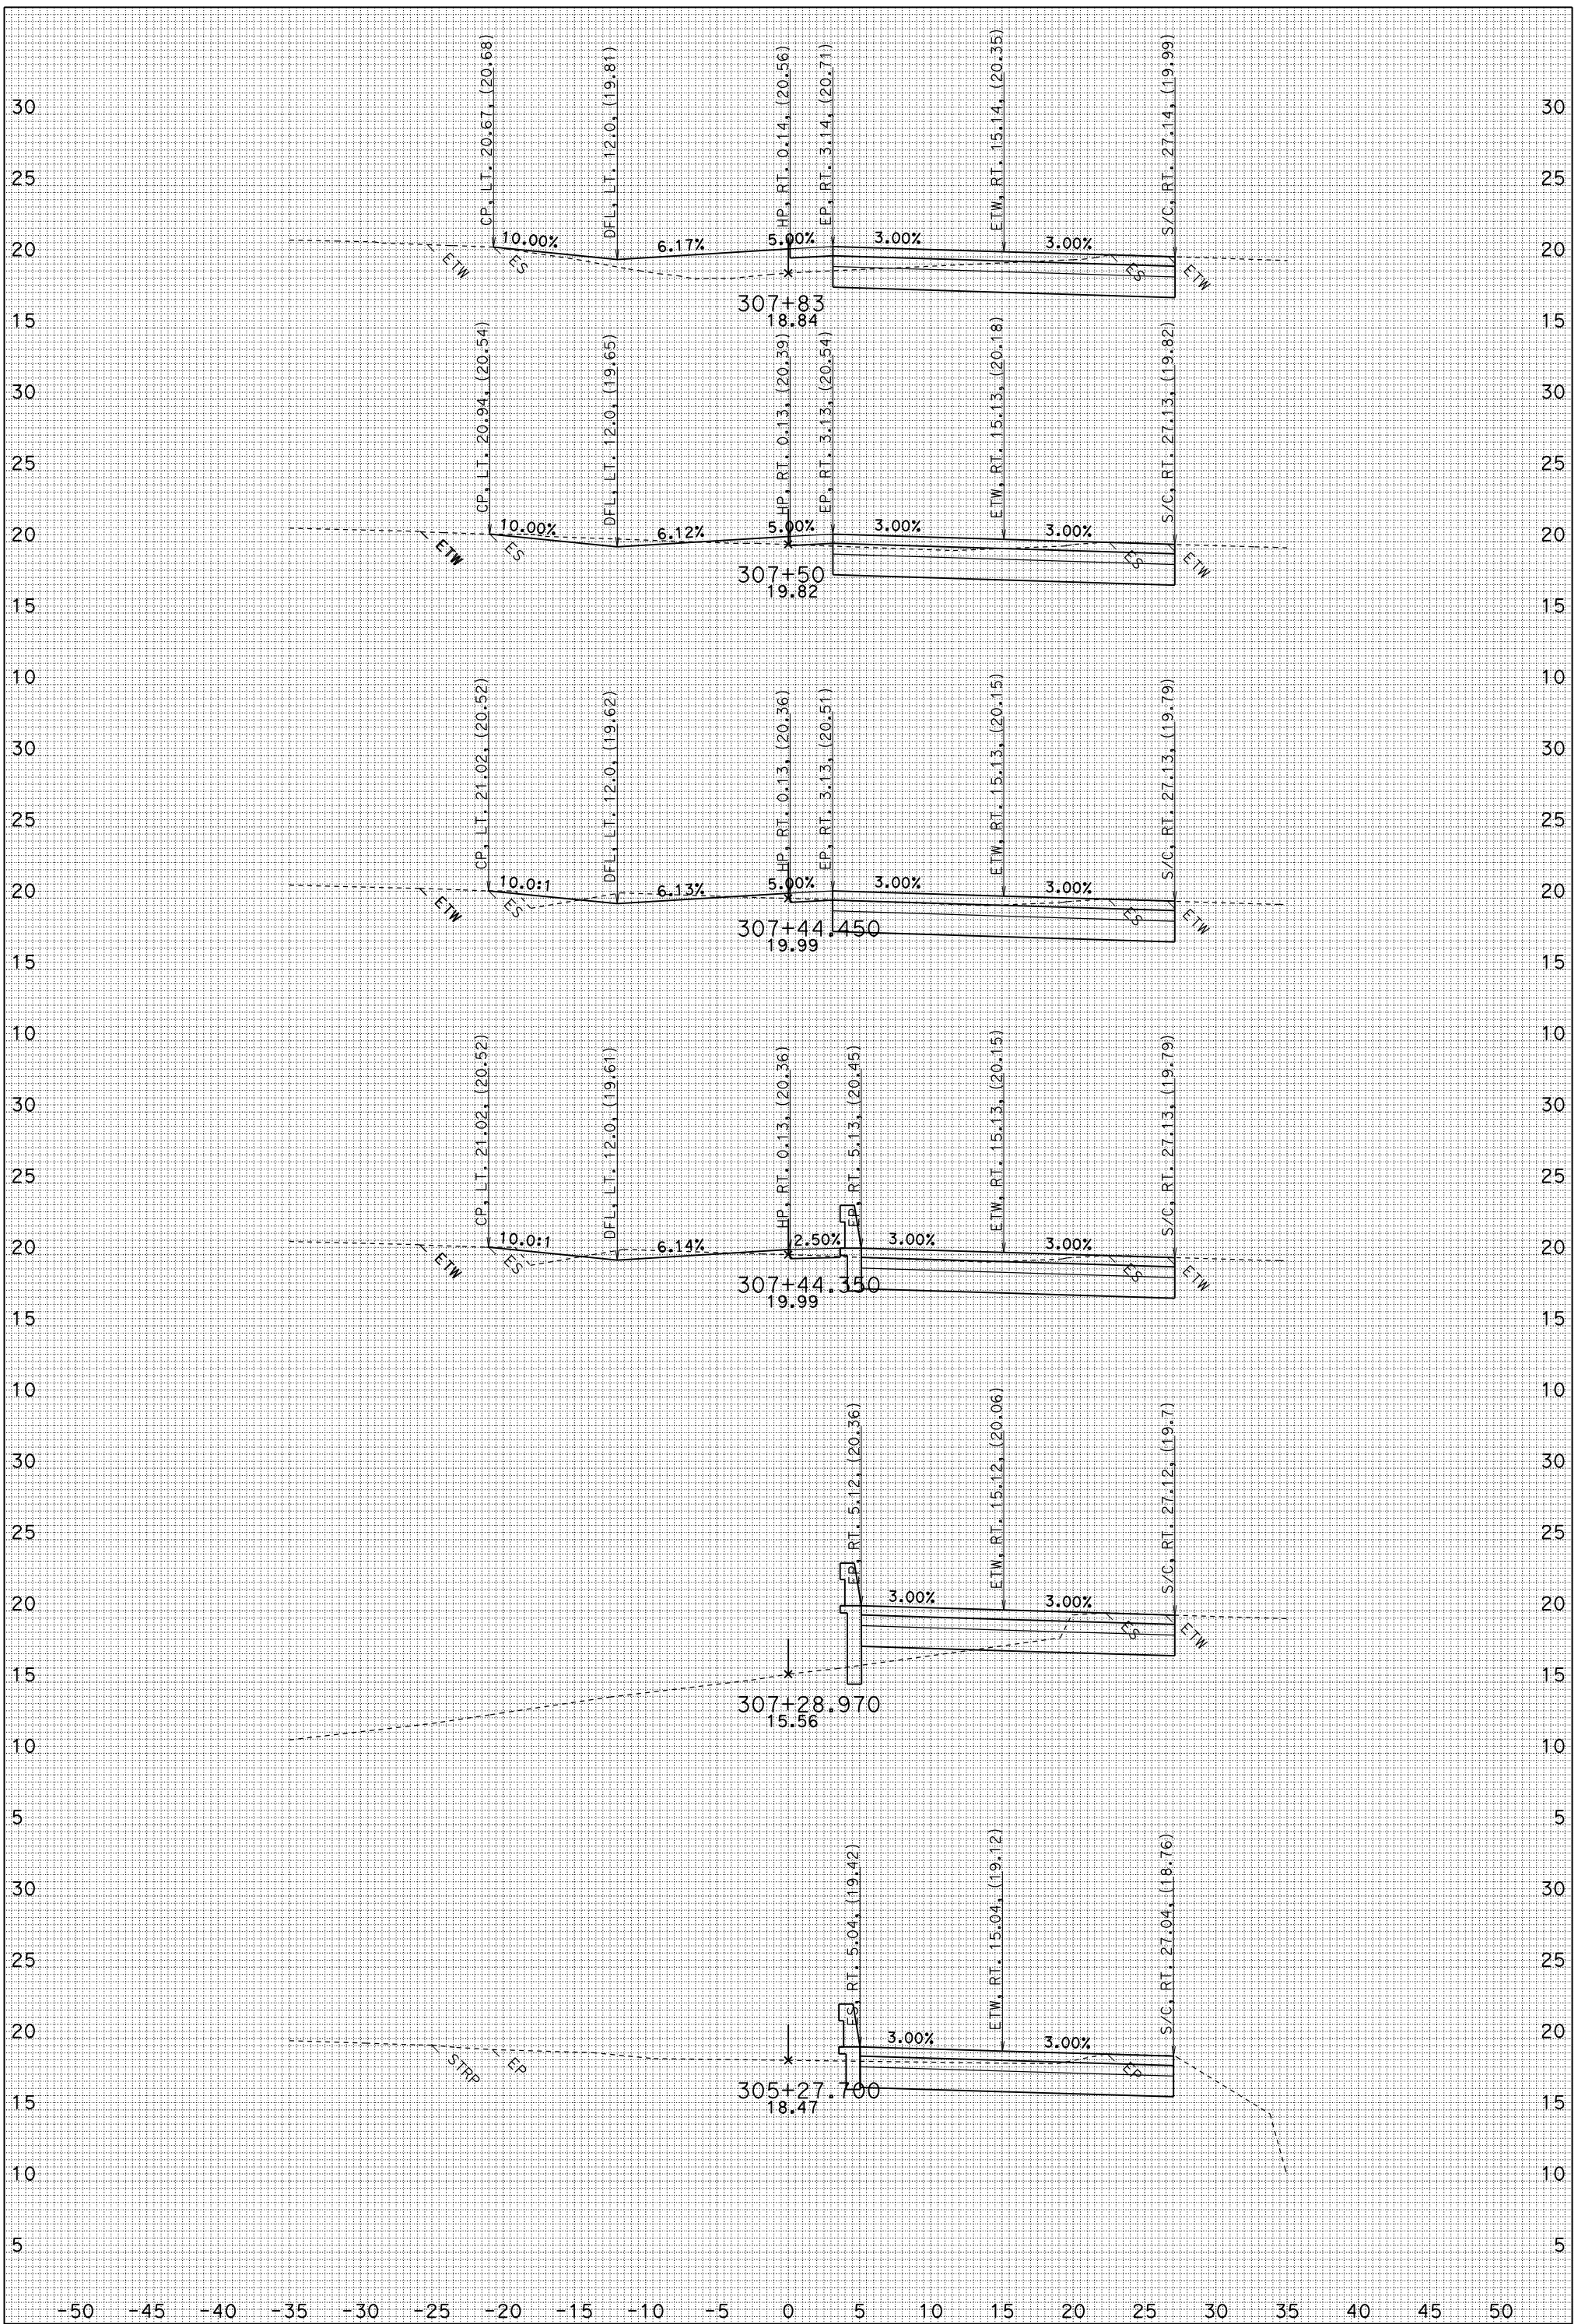

FOR EARTHWORK DEVELOPMENT ONLY

UTILITIES NOT SHOWN
DATE: 6/2/2010
J1.EAR

MSN A1
CONTRACT: 04-264061
04-MRN-101 PM 18.6/R22.3
SCALE: 1" = 5' Horiz.
1" = 5' VeRT.

"J1" LINE CROSS SECTIONS

SHEET 31 OF 63

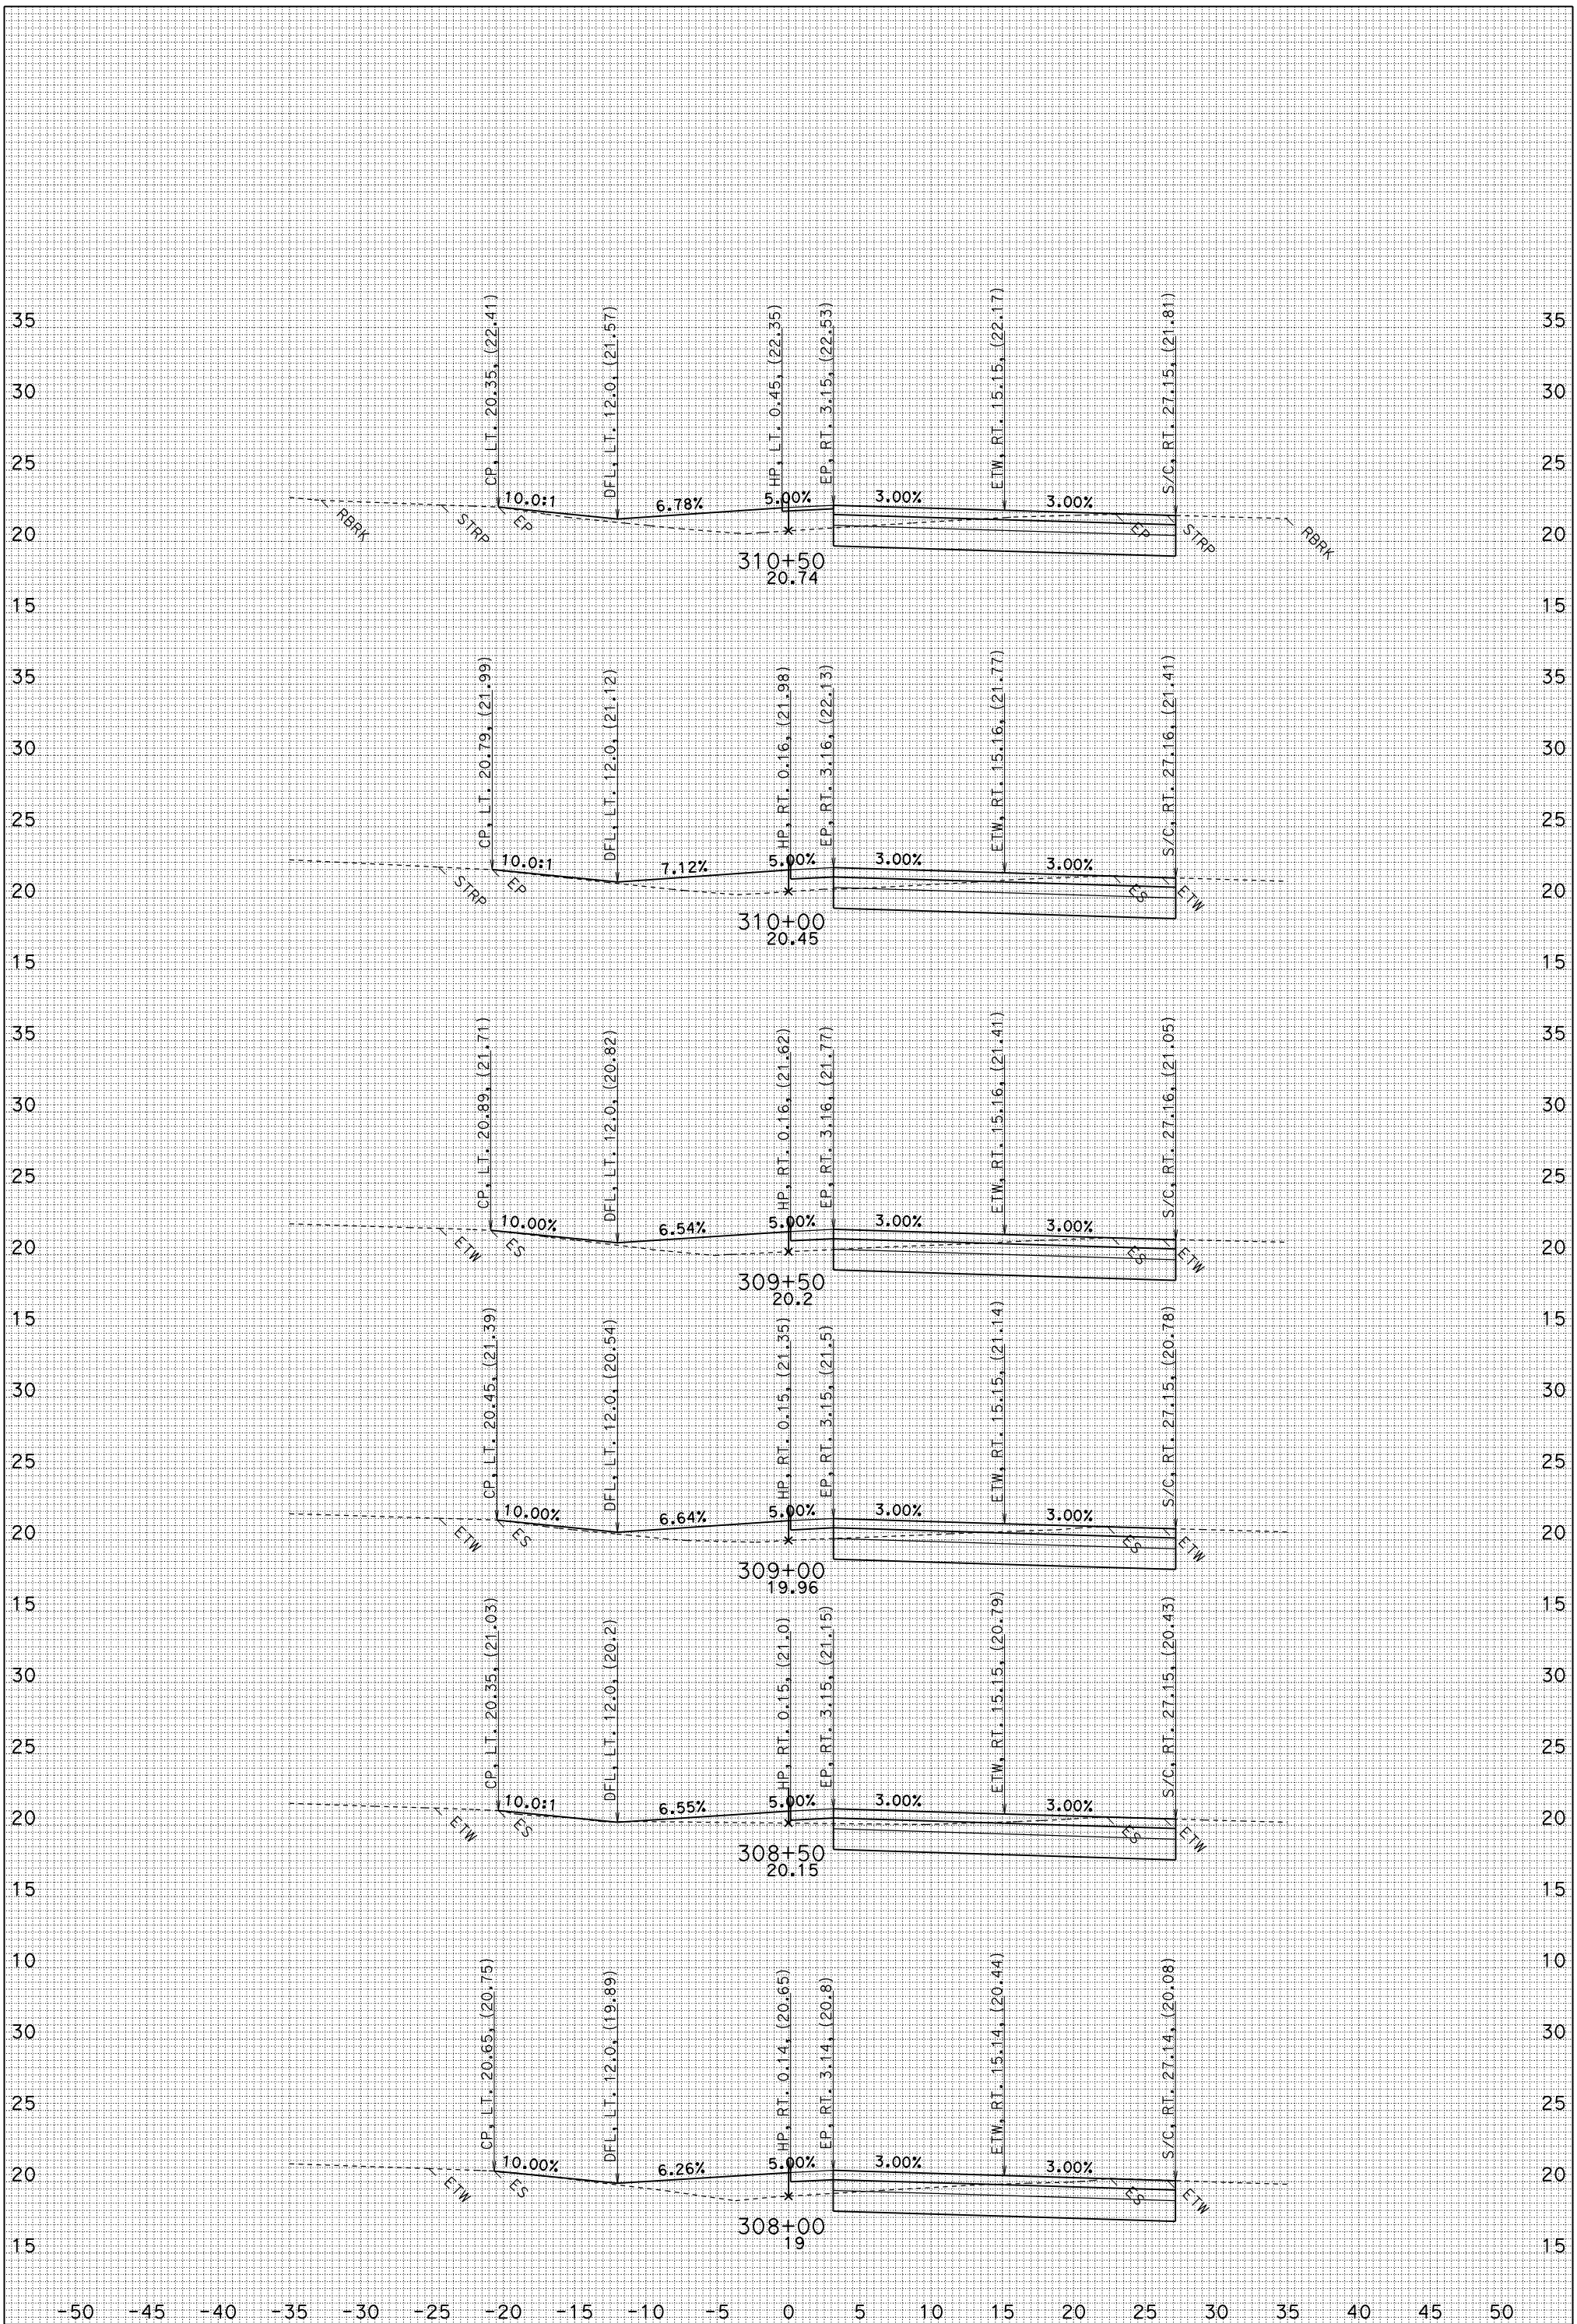

FOR EARTHWORK DEVELOPMENT ONLY

UTILITIES NOT SHOWN
DATE: 6/2/2010
J1.EAR

MSN A1
CONTRACT: 04-264061
04-MRN-101 PM 18.6/R22.3
SCALE: 1" = 5' Horiz.
1" = 5' VeRT.

"J1" LINE CROSS SECTIONS

SHEET 32 OF 63

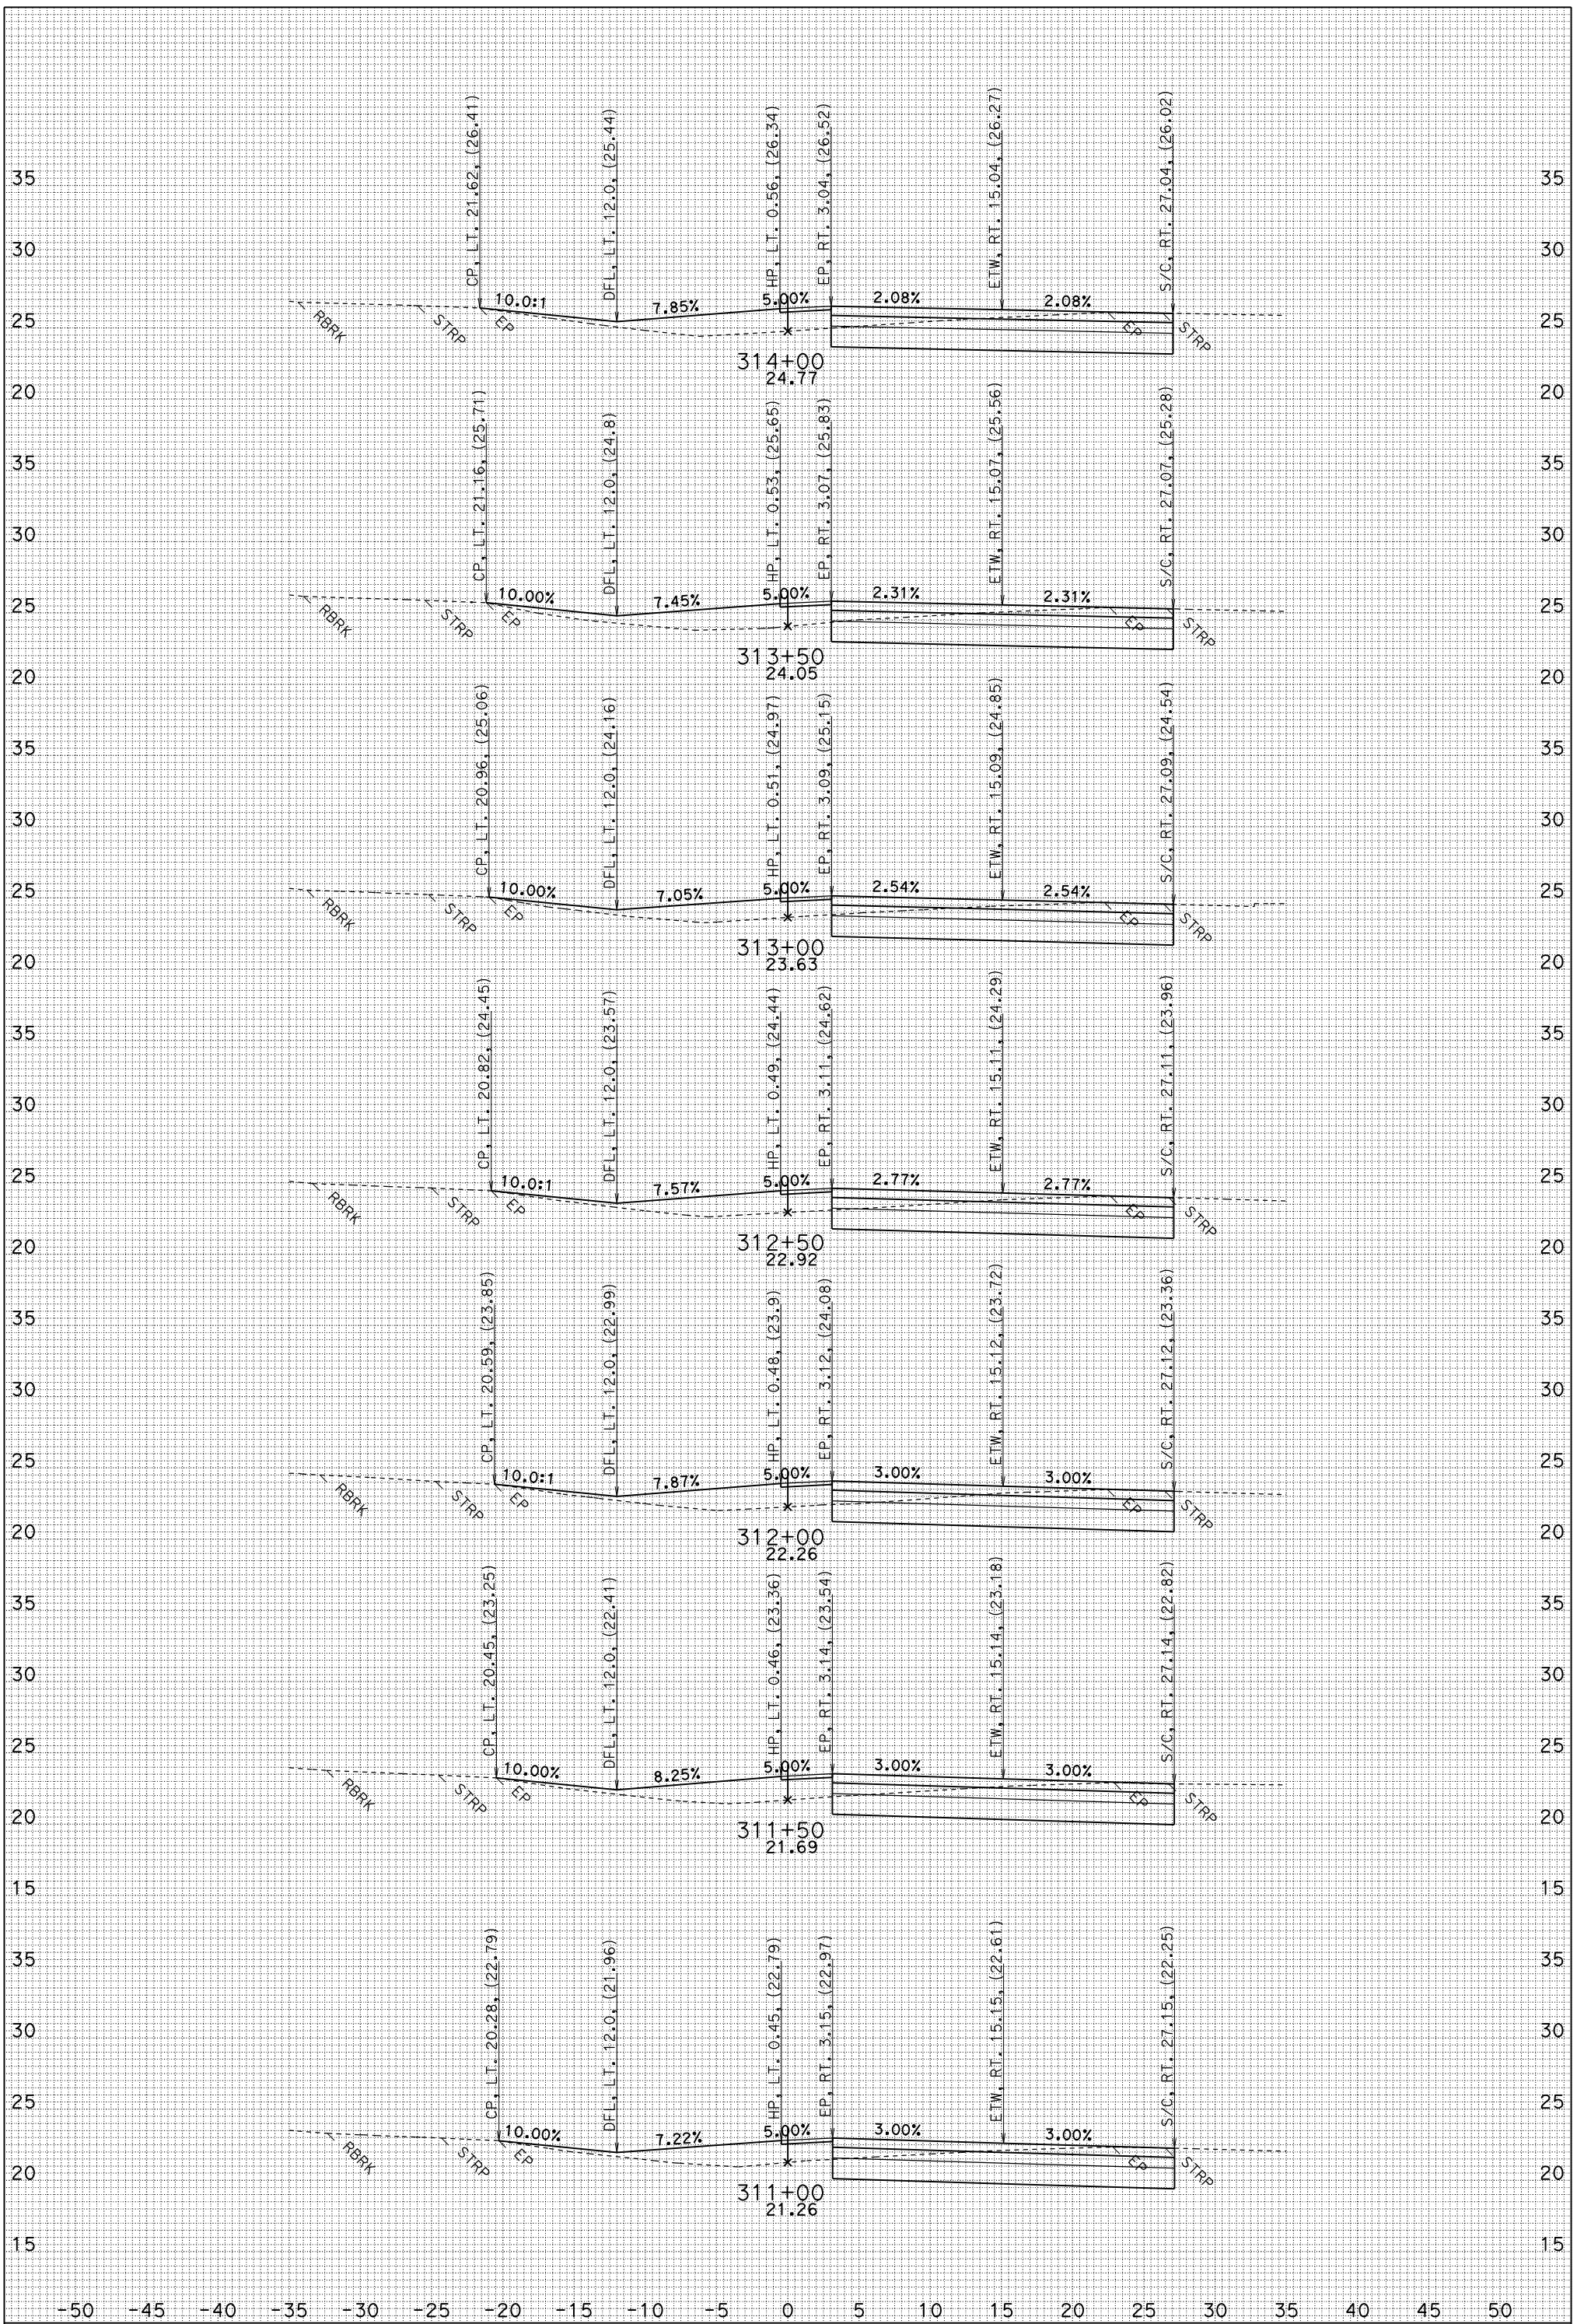

FOR EARTHWORK DEVELOPMENT ONLY

UTILITIES NOT SHOWN
DATE: 6/2/2010
J1.EAR

MSN A1
CONTRACT: 04-264061
04-MRN-101 PM 18.6/R22.3
SCALE: 1" = 5' Horiz.
1" = 5' VeRT.

"J1" LINE CROSS SECTIONS

SHEET 33 OF 63

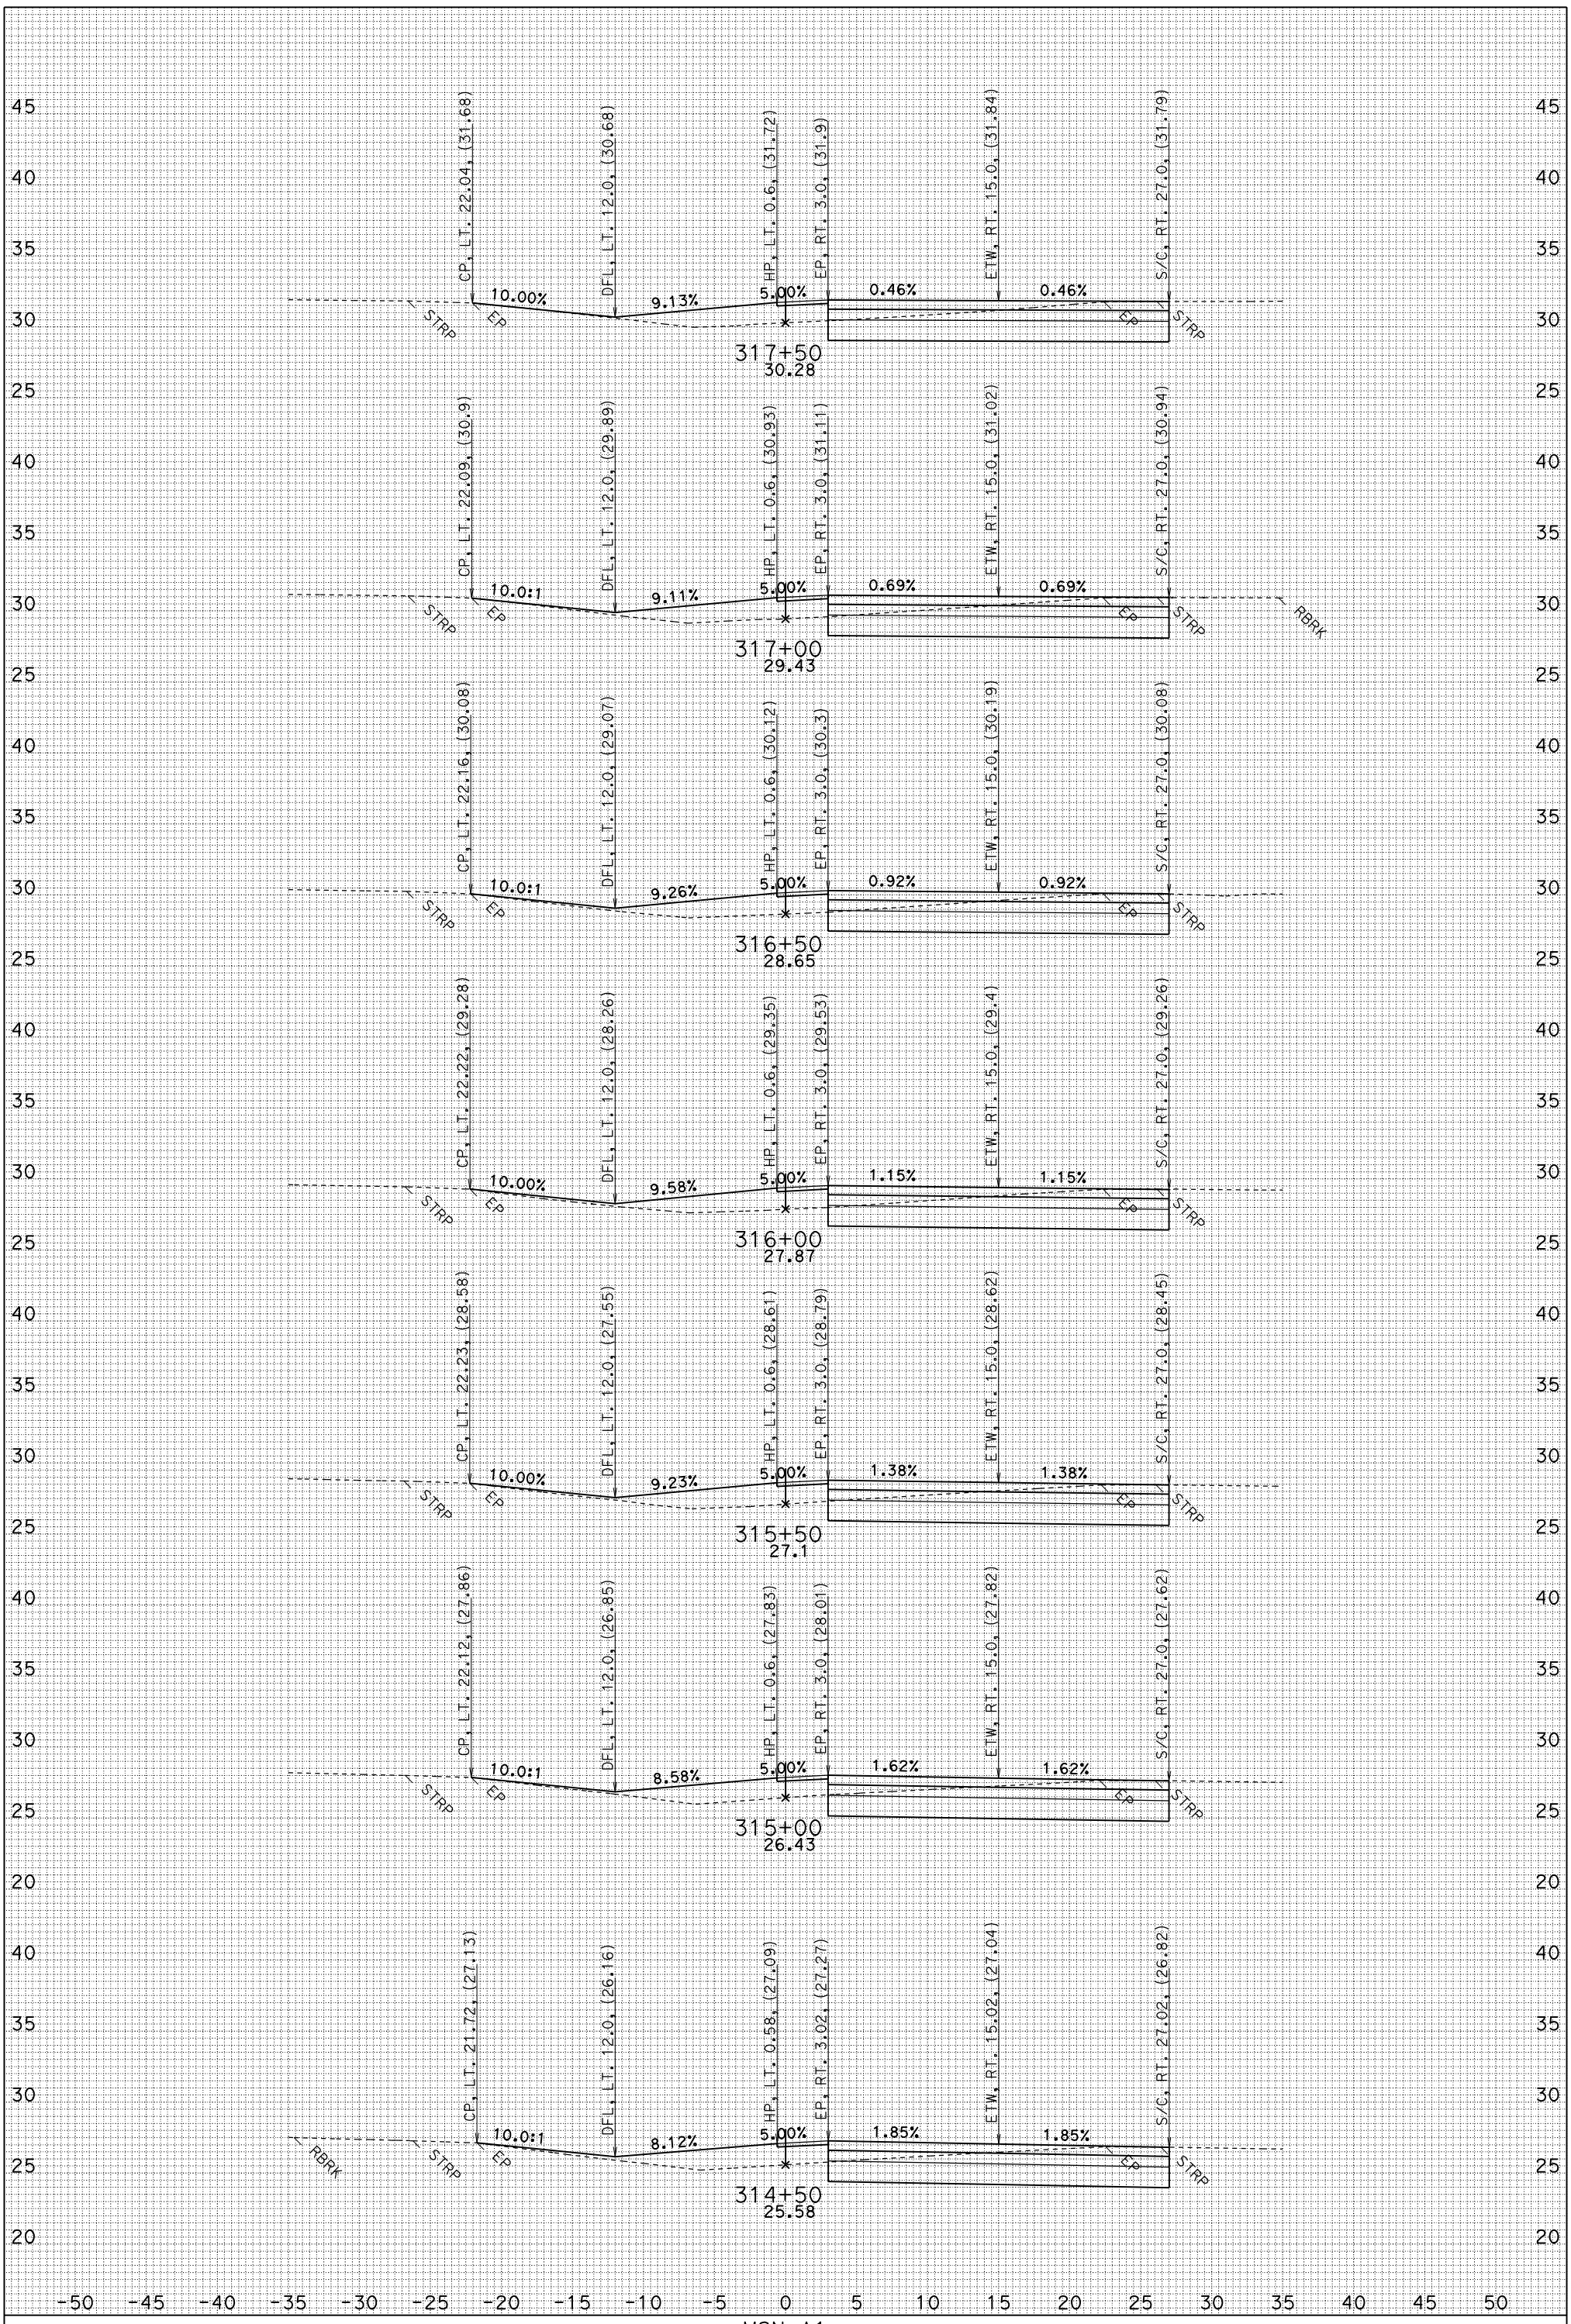

FOR EARTHWORK DEVELOPMENT ONLY

UTILITIES NOT SHOWN
DATE: 6/2/2010
J1.EAR

MSN A1
CONTRACT: 04-264061
04-MRN-101 PM 18.6/R22.3
SCALE: 1" = 5' Horiz.
1" = 5' VeRT.

"J1" LINE CROSS SECTIONS

SHEET 34 OF 63

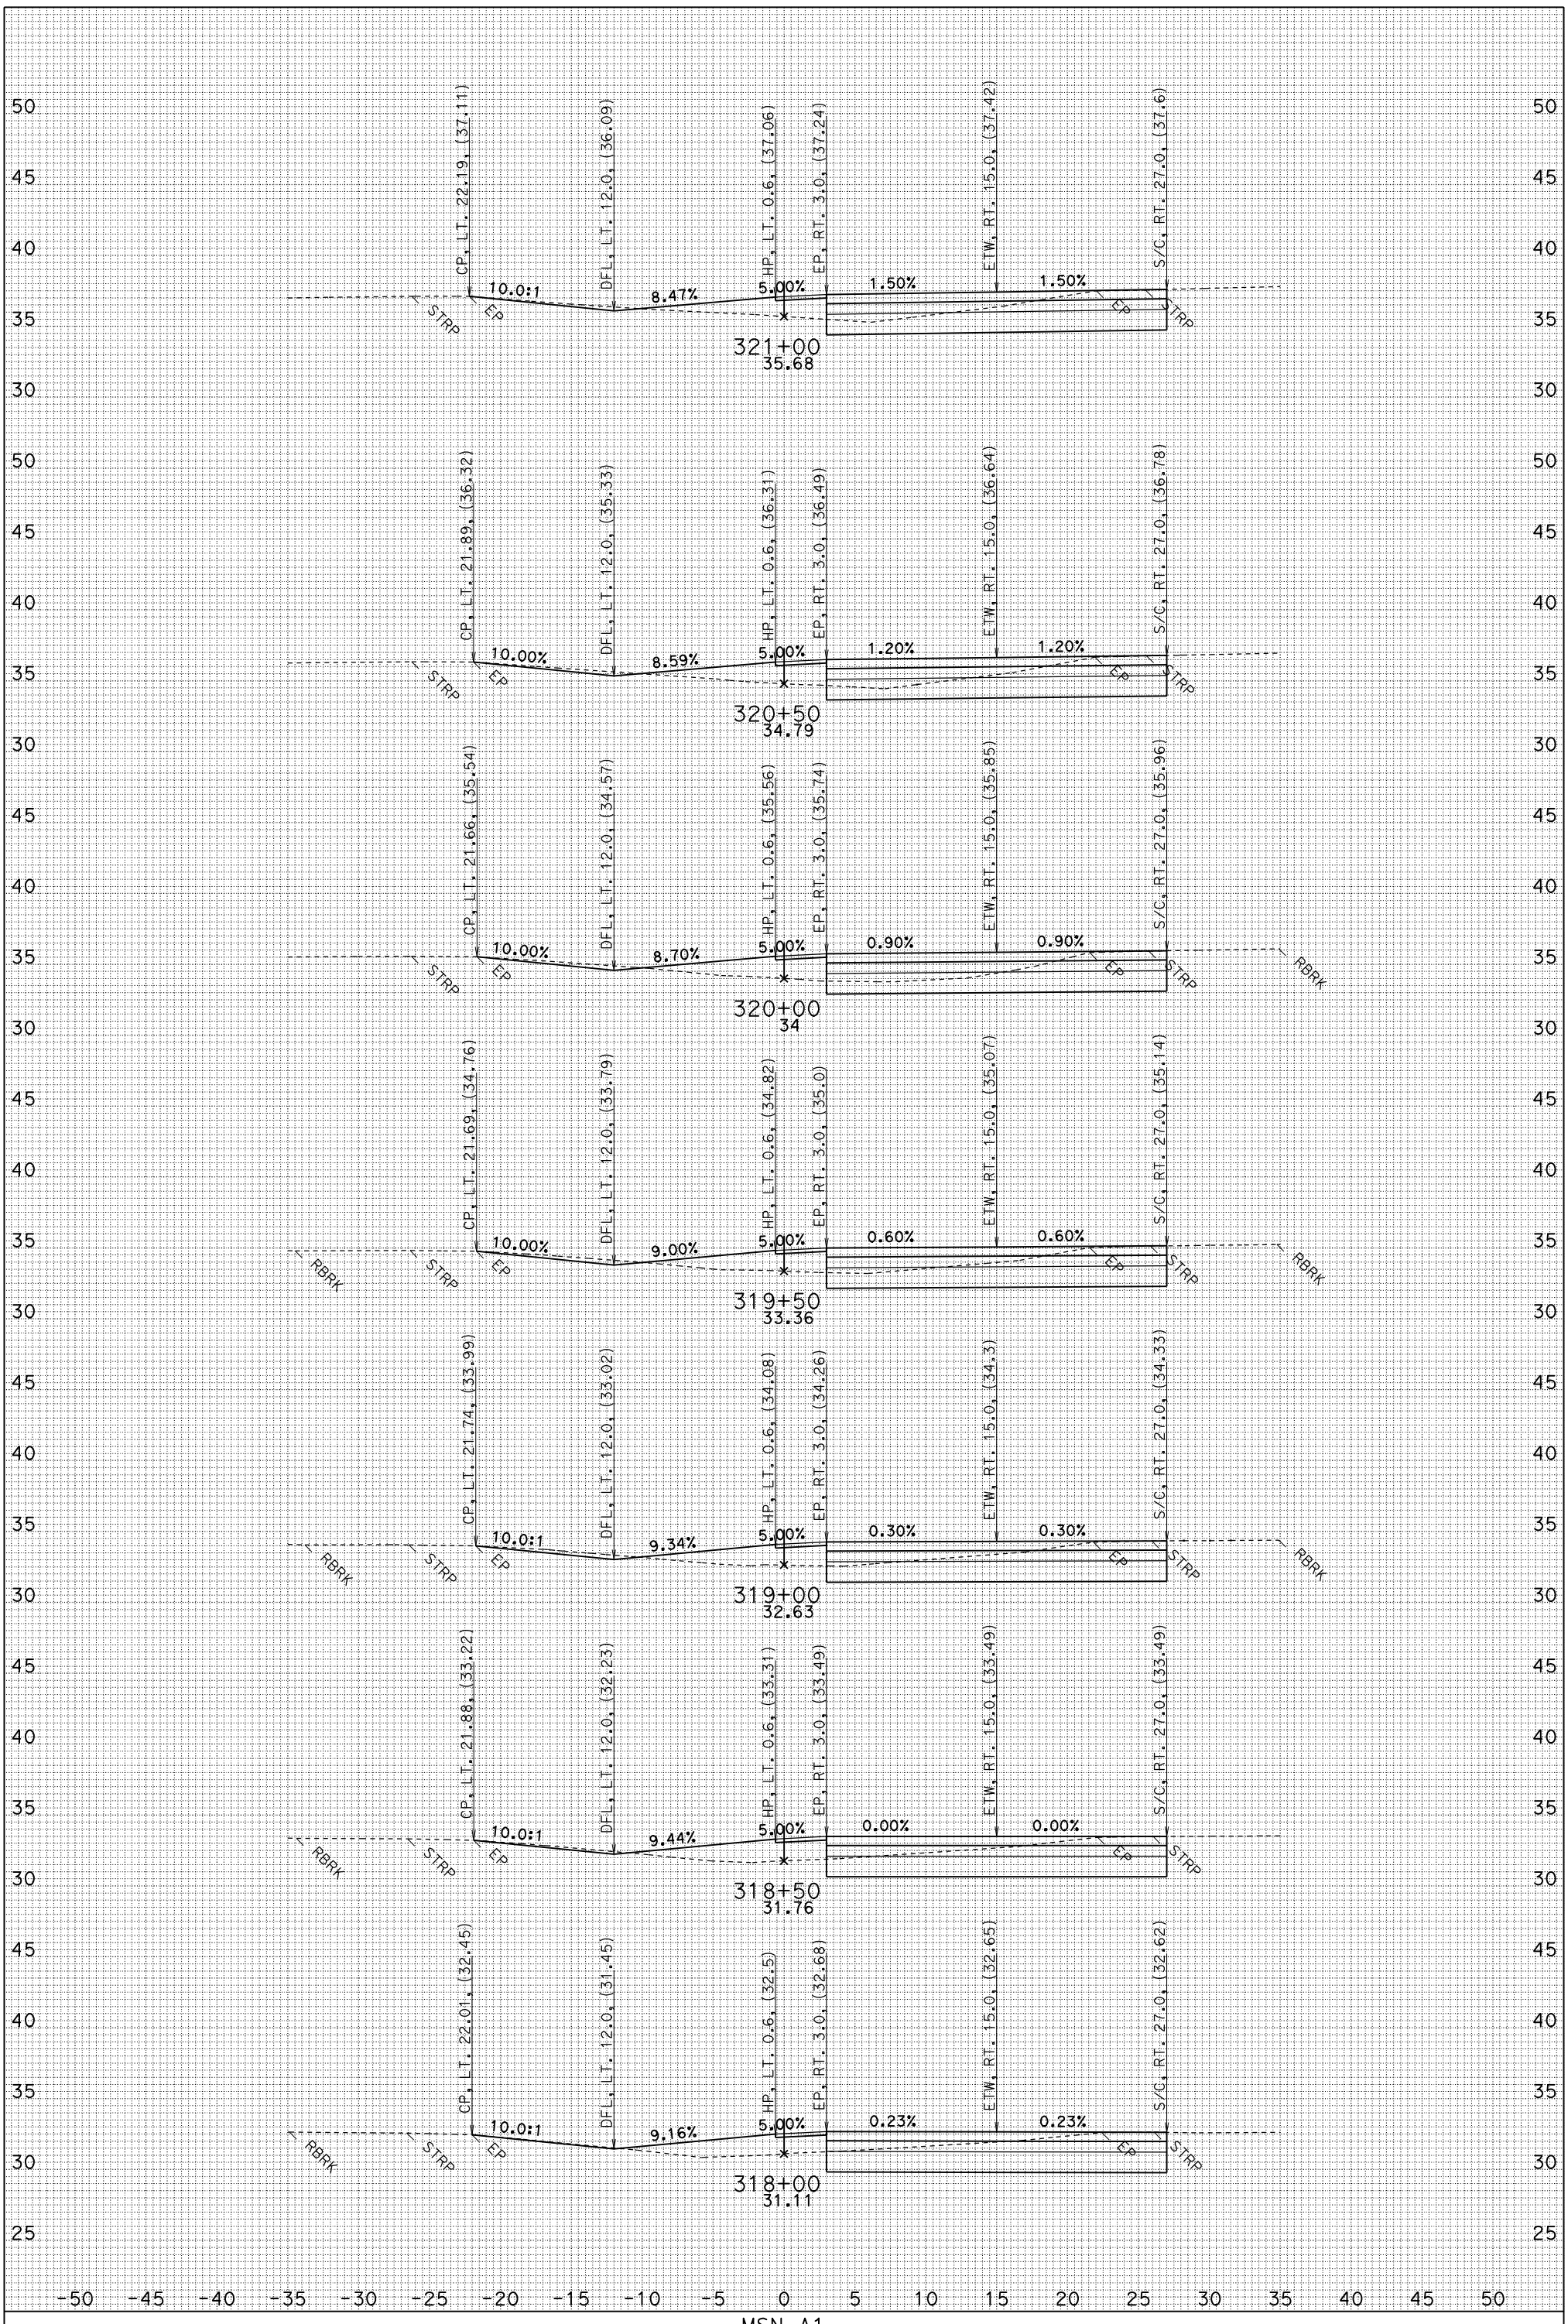

FOR EARTHWORK DEVELOPMENT ONLY

UTILITIES NOT SHOWN
DATE: 6/2/2010
J1.EAR

MSN A1
CONTRACT: 04-264061
04-MRN-101 PM 18.6/R22.3
SCALE: 1" = 5' Horiz.
1" = 5' VeRT.

"J1" LINE CROSS SECTIONS

SHEET 35 OF 63

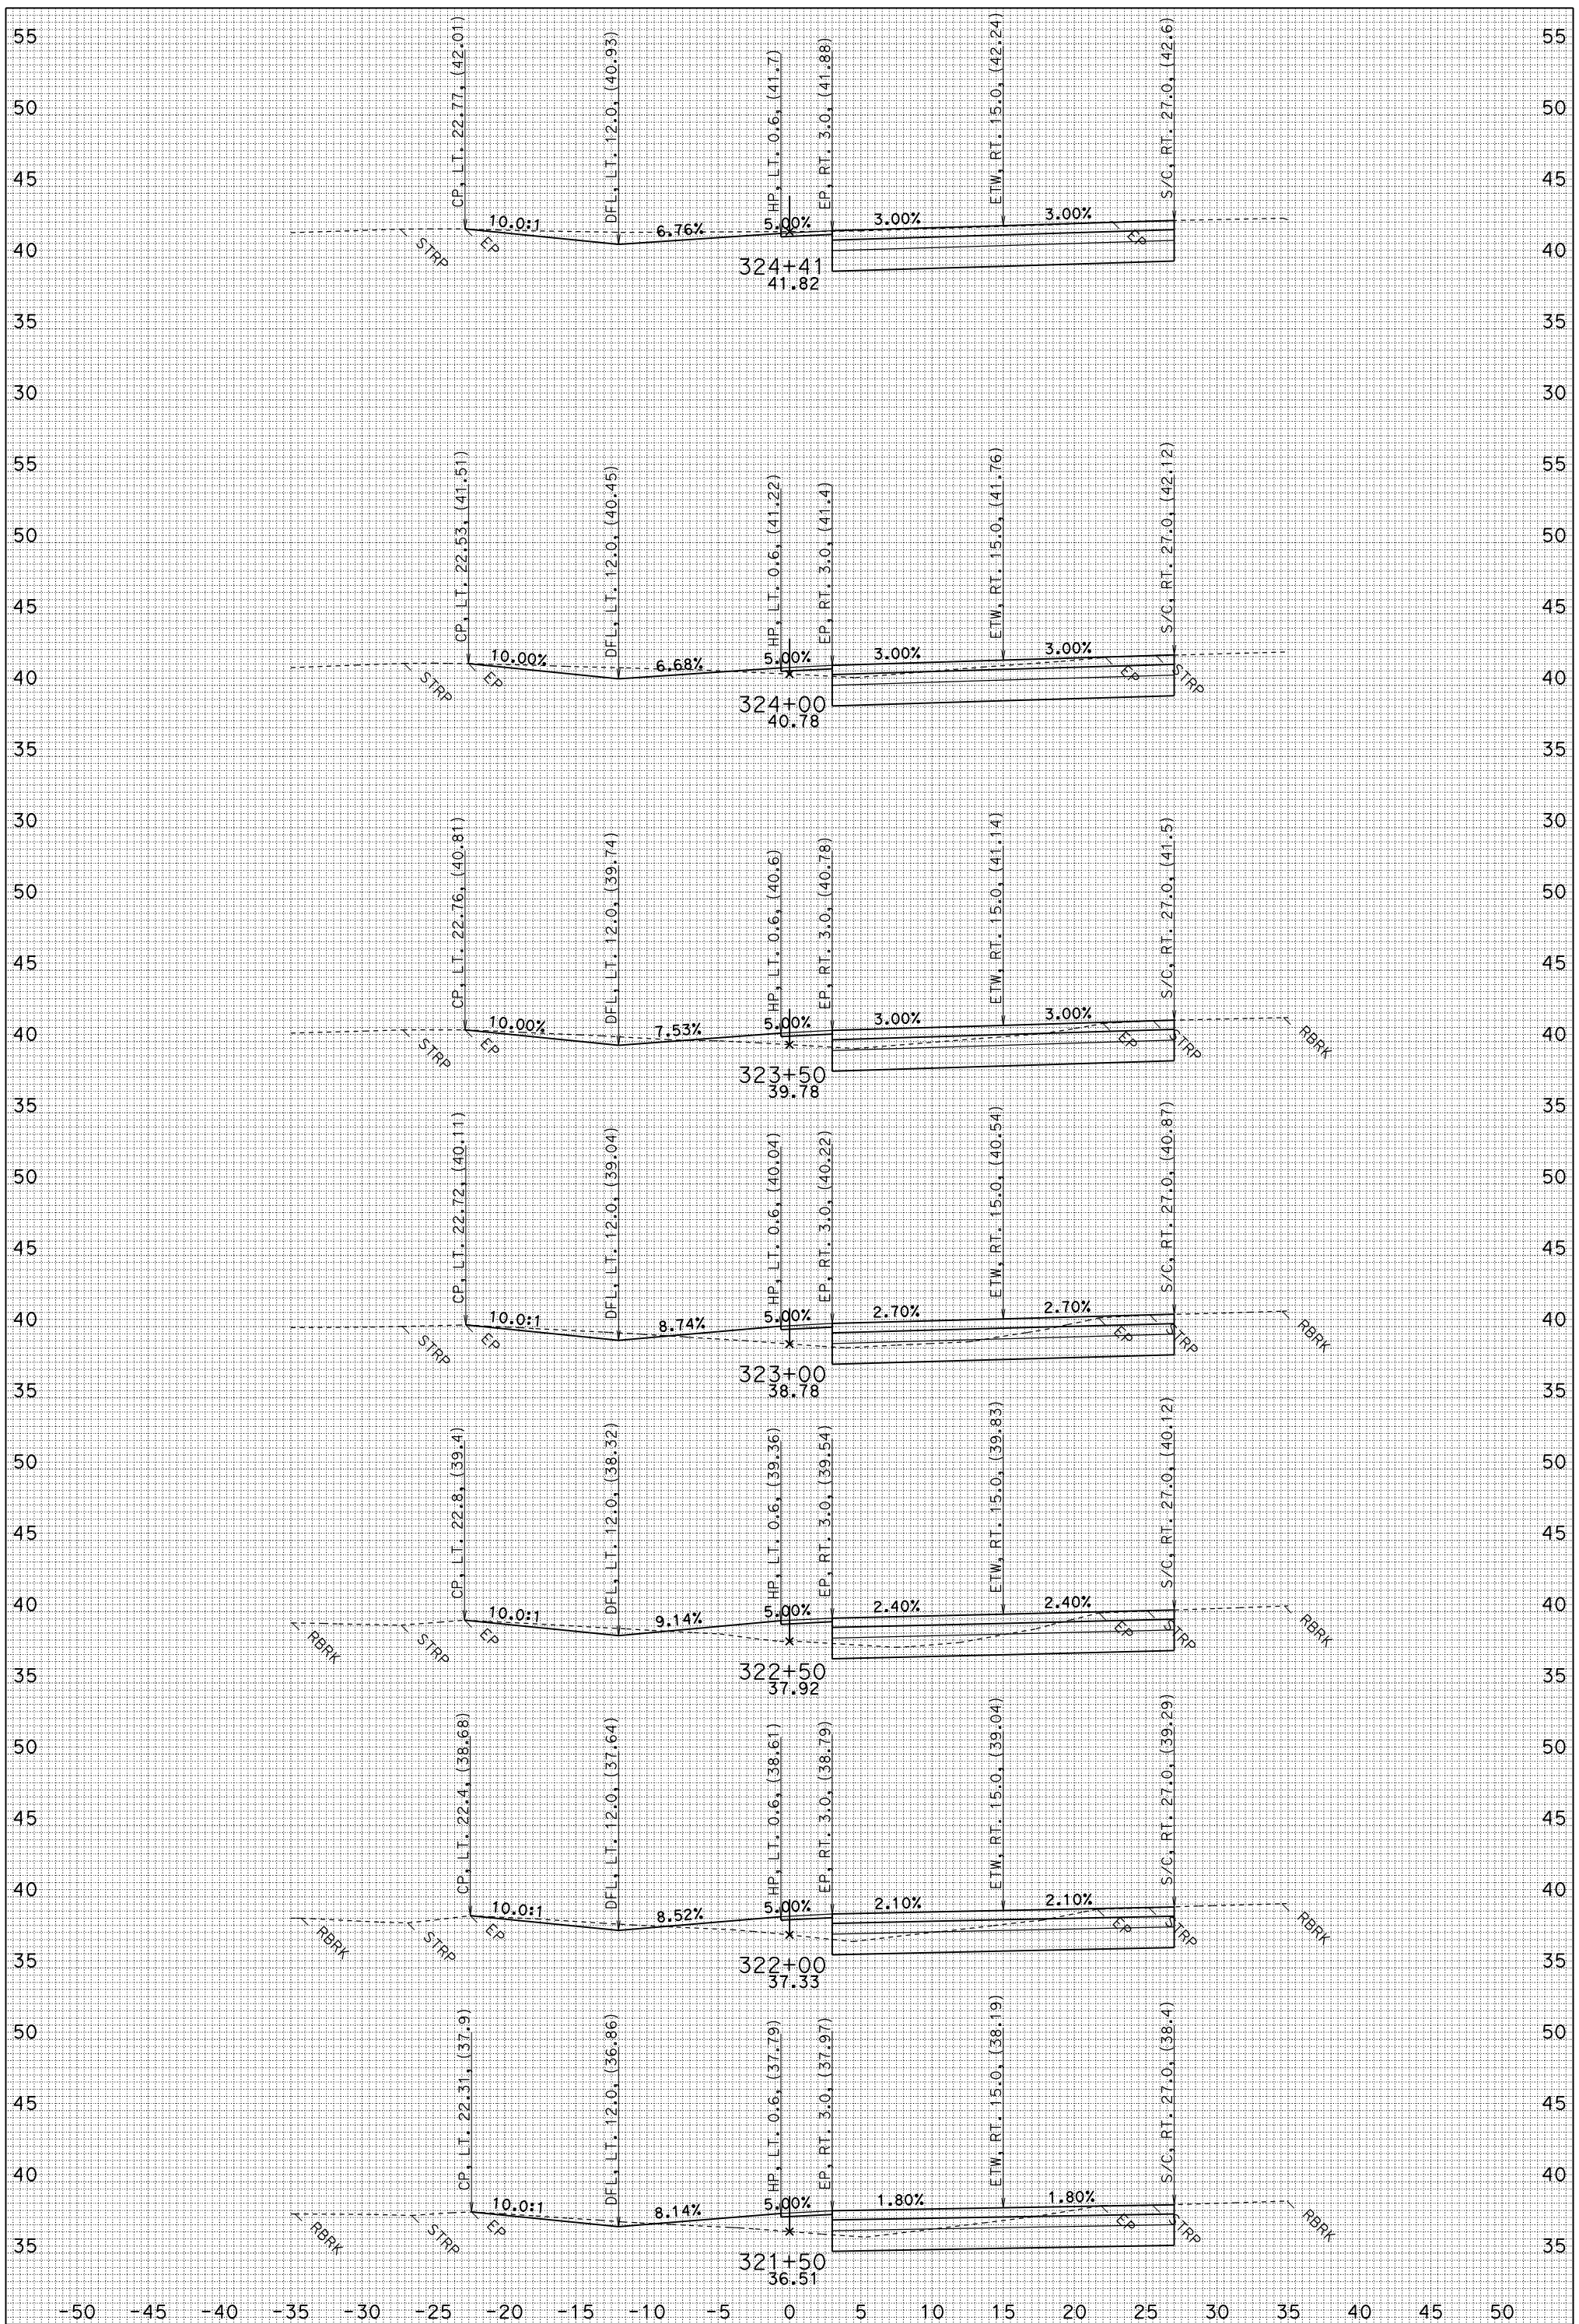

FOR EARTHWORK DEVELOPMENT ONLY

UTILITIES NOT SHOWN
DATE: 6/2/2010
J1.EAR

MSN A1
CONTRACT: 04-264061
04-MRN-101 PM 18.6/R22.3
SCALE: 1" = 5' Horiz.
1" = 5' VeRT.

"J1" LINE CROSS SECTIONS

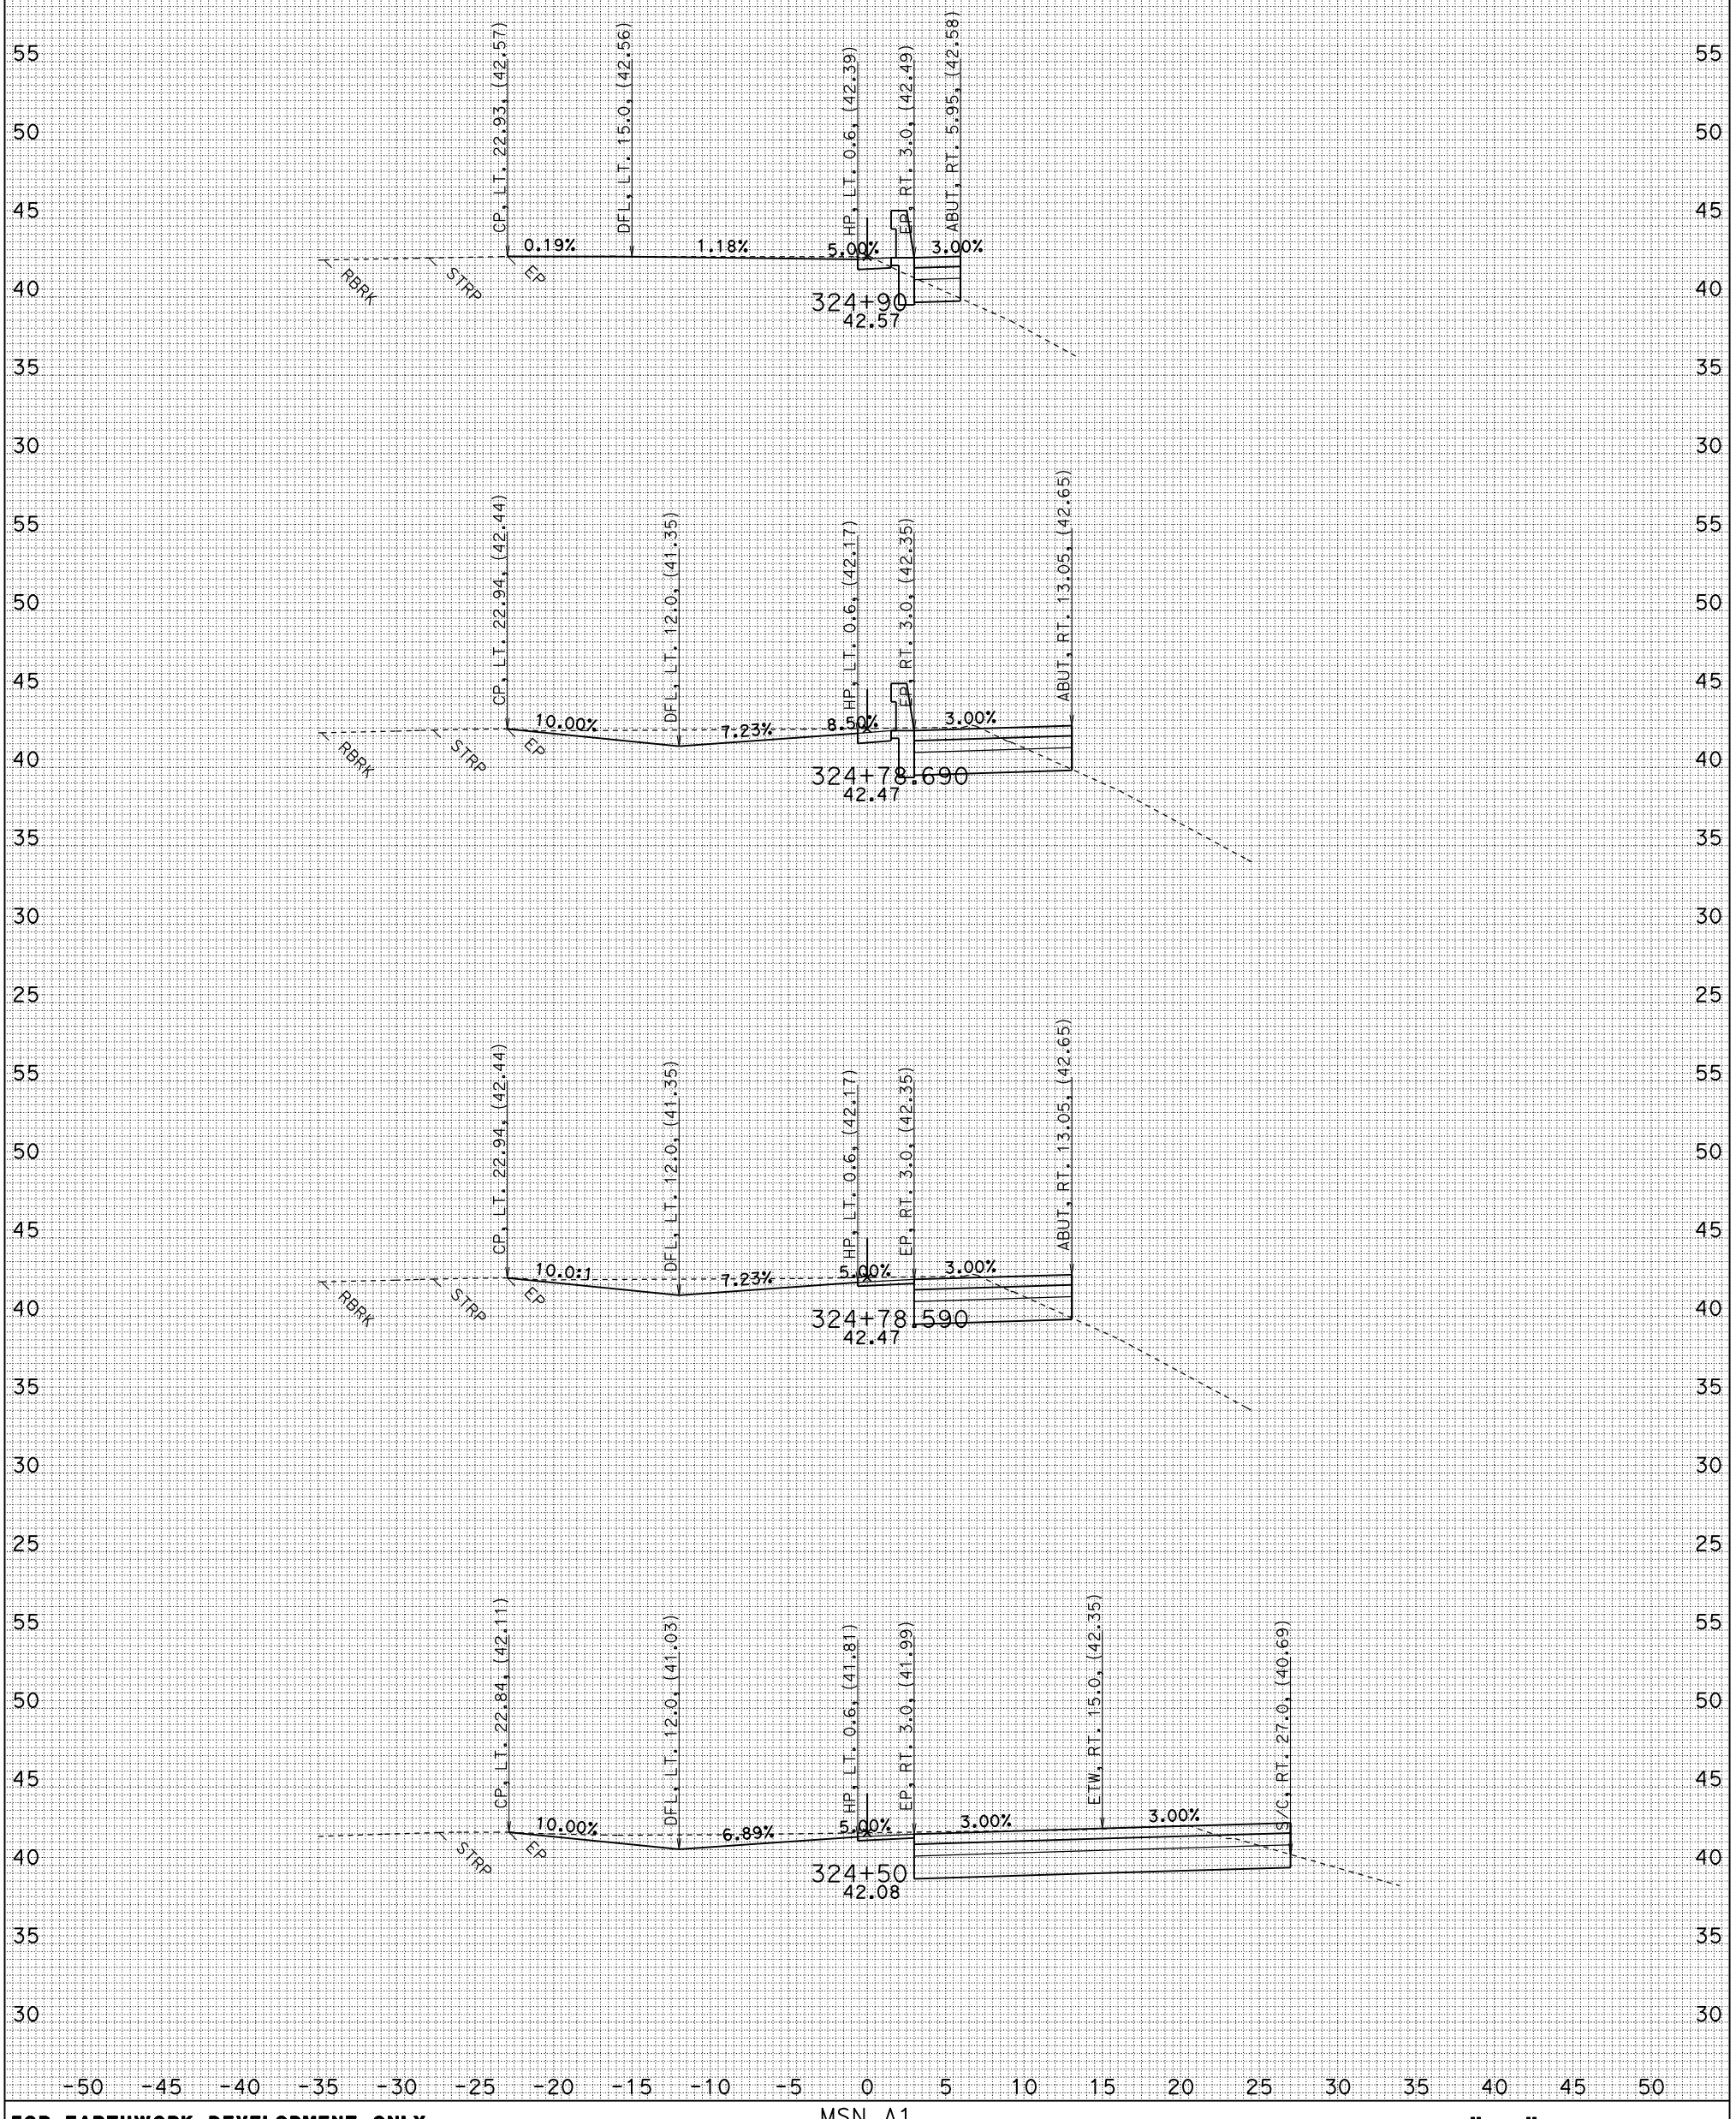

FOR EARTHWORK DEVELOPMENT ONLY

UTILITIES NOT SHOWN
DATE: 6/2/2010
J1.EAR

MSN A1
CONTRACT: 04-264061
04-MRN-101 PM 18.6/R22.3
SCALE: 1" = 5' Horiz.
1" = 5' VeRT.

"J1" LINE CROSS SECTIONS

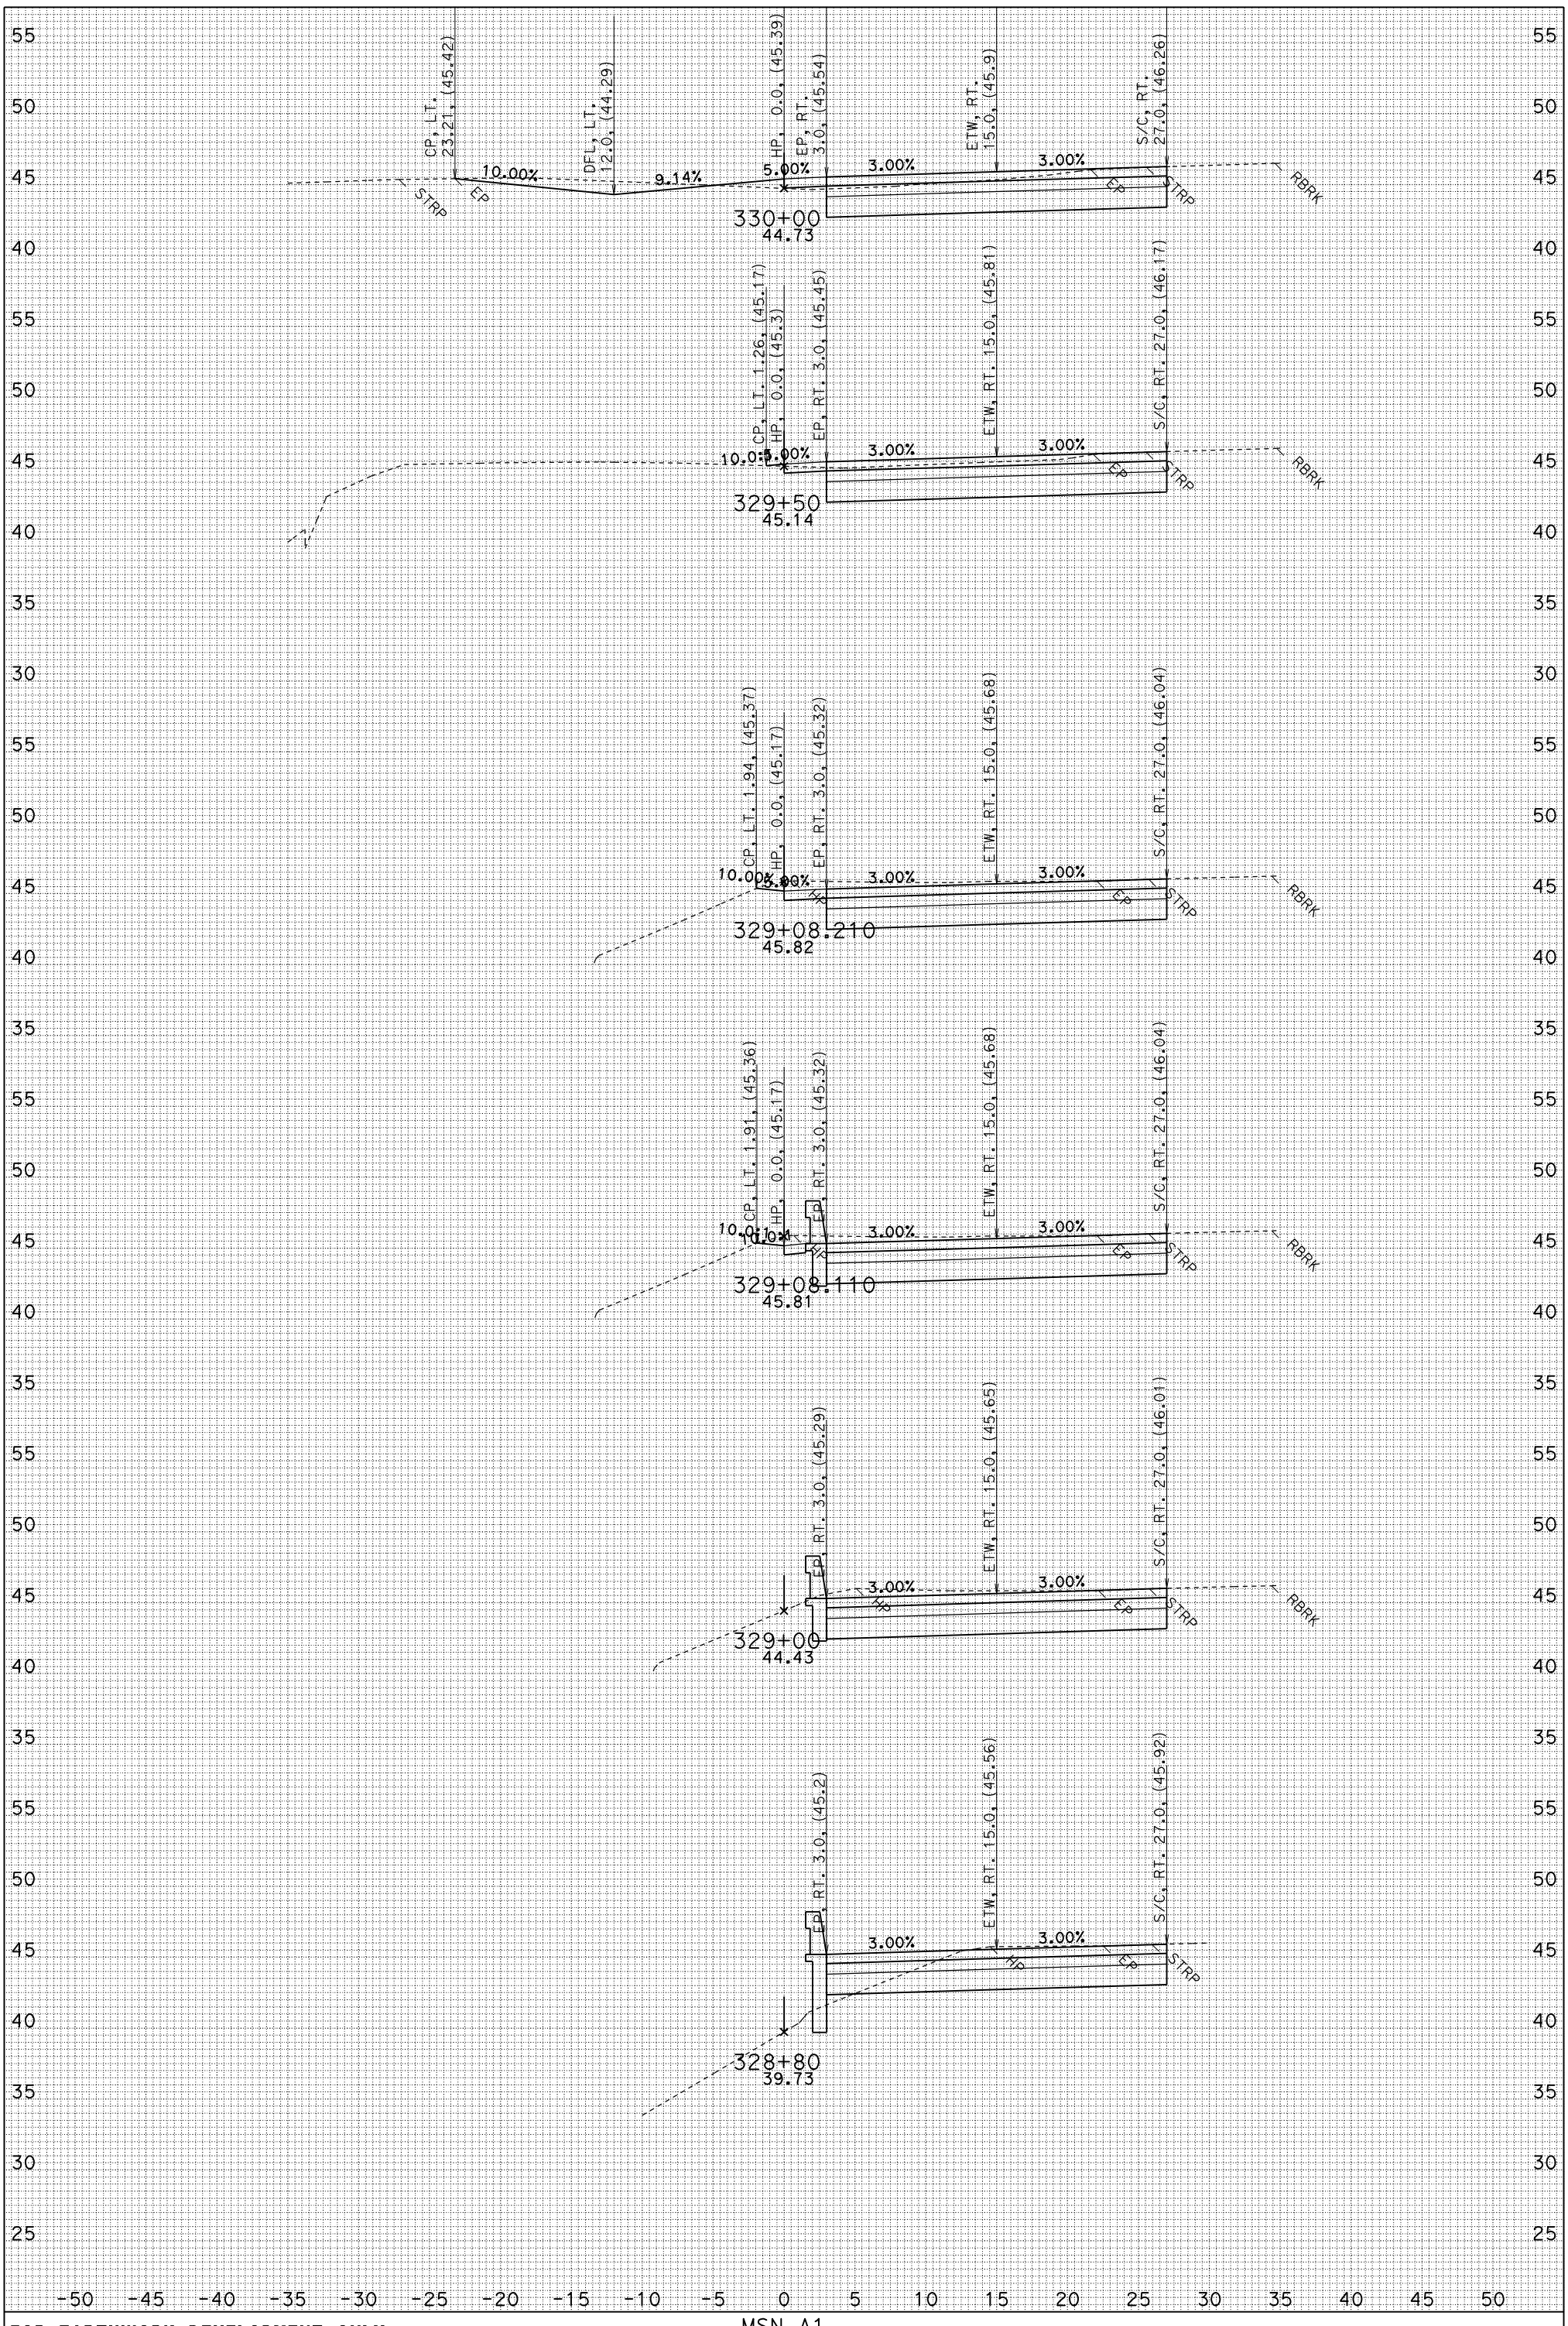

FOR EARTHWORK DEVELOPMENT ONLY

UTILITIES NOT SHOWN
DATE: 6/2/2010
J1.EAR

MSN A1
CONTRACT: 04-264061
04-MRN-101 PM 18.6/R22.3
SCALE: 1" = 5' Horiz.
1" = 5' VeRT.

"J1" LINE CROSS SECTIONS

SHEET 38 OF 63

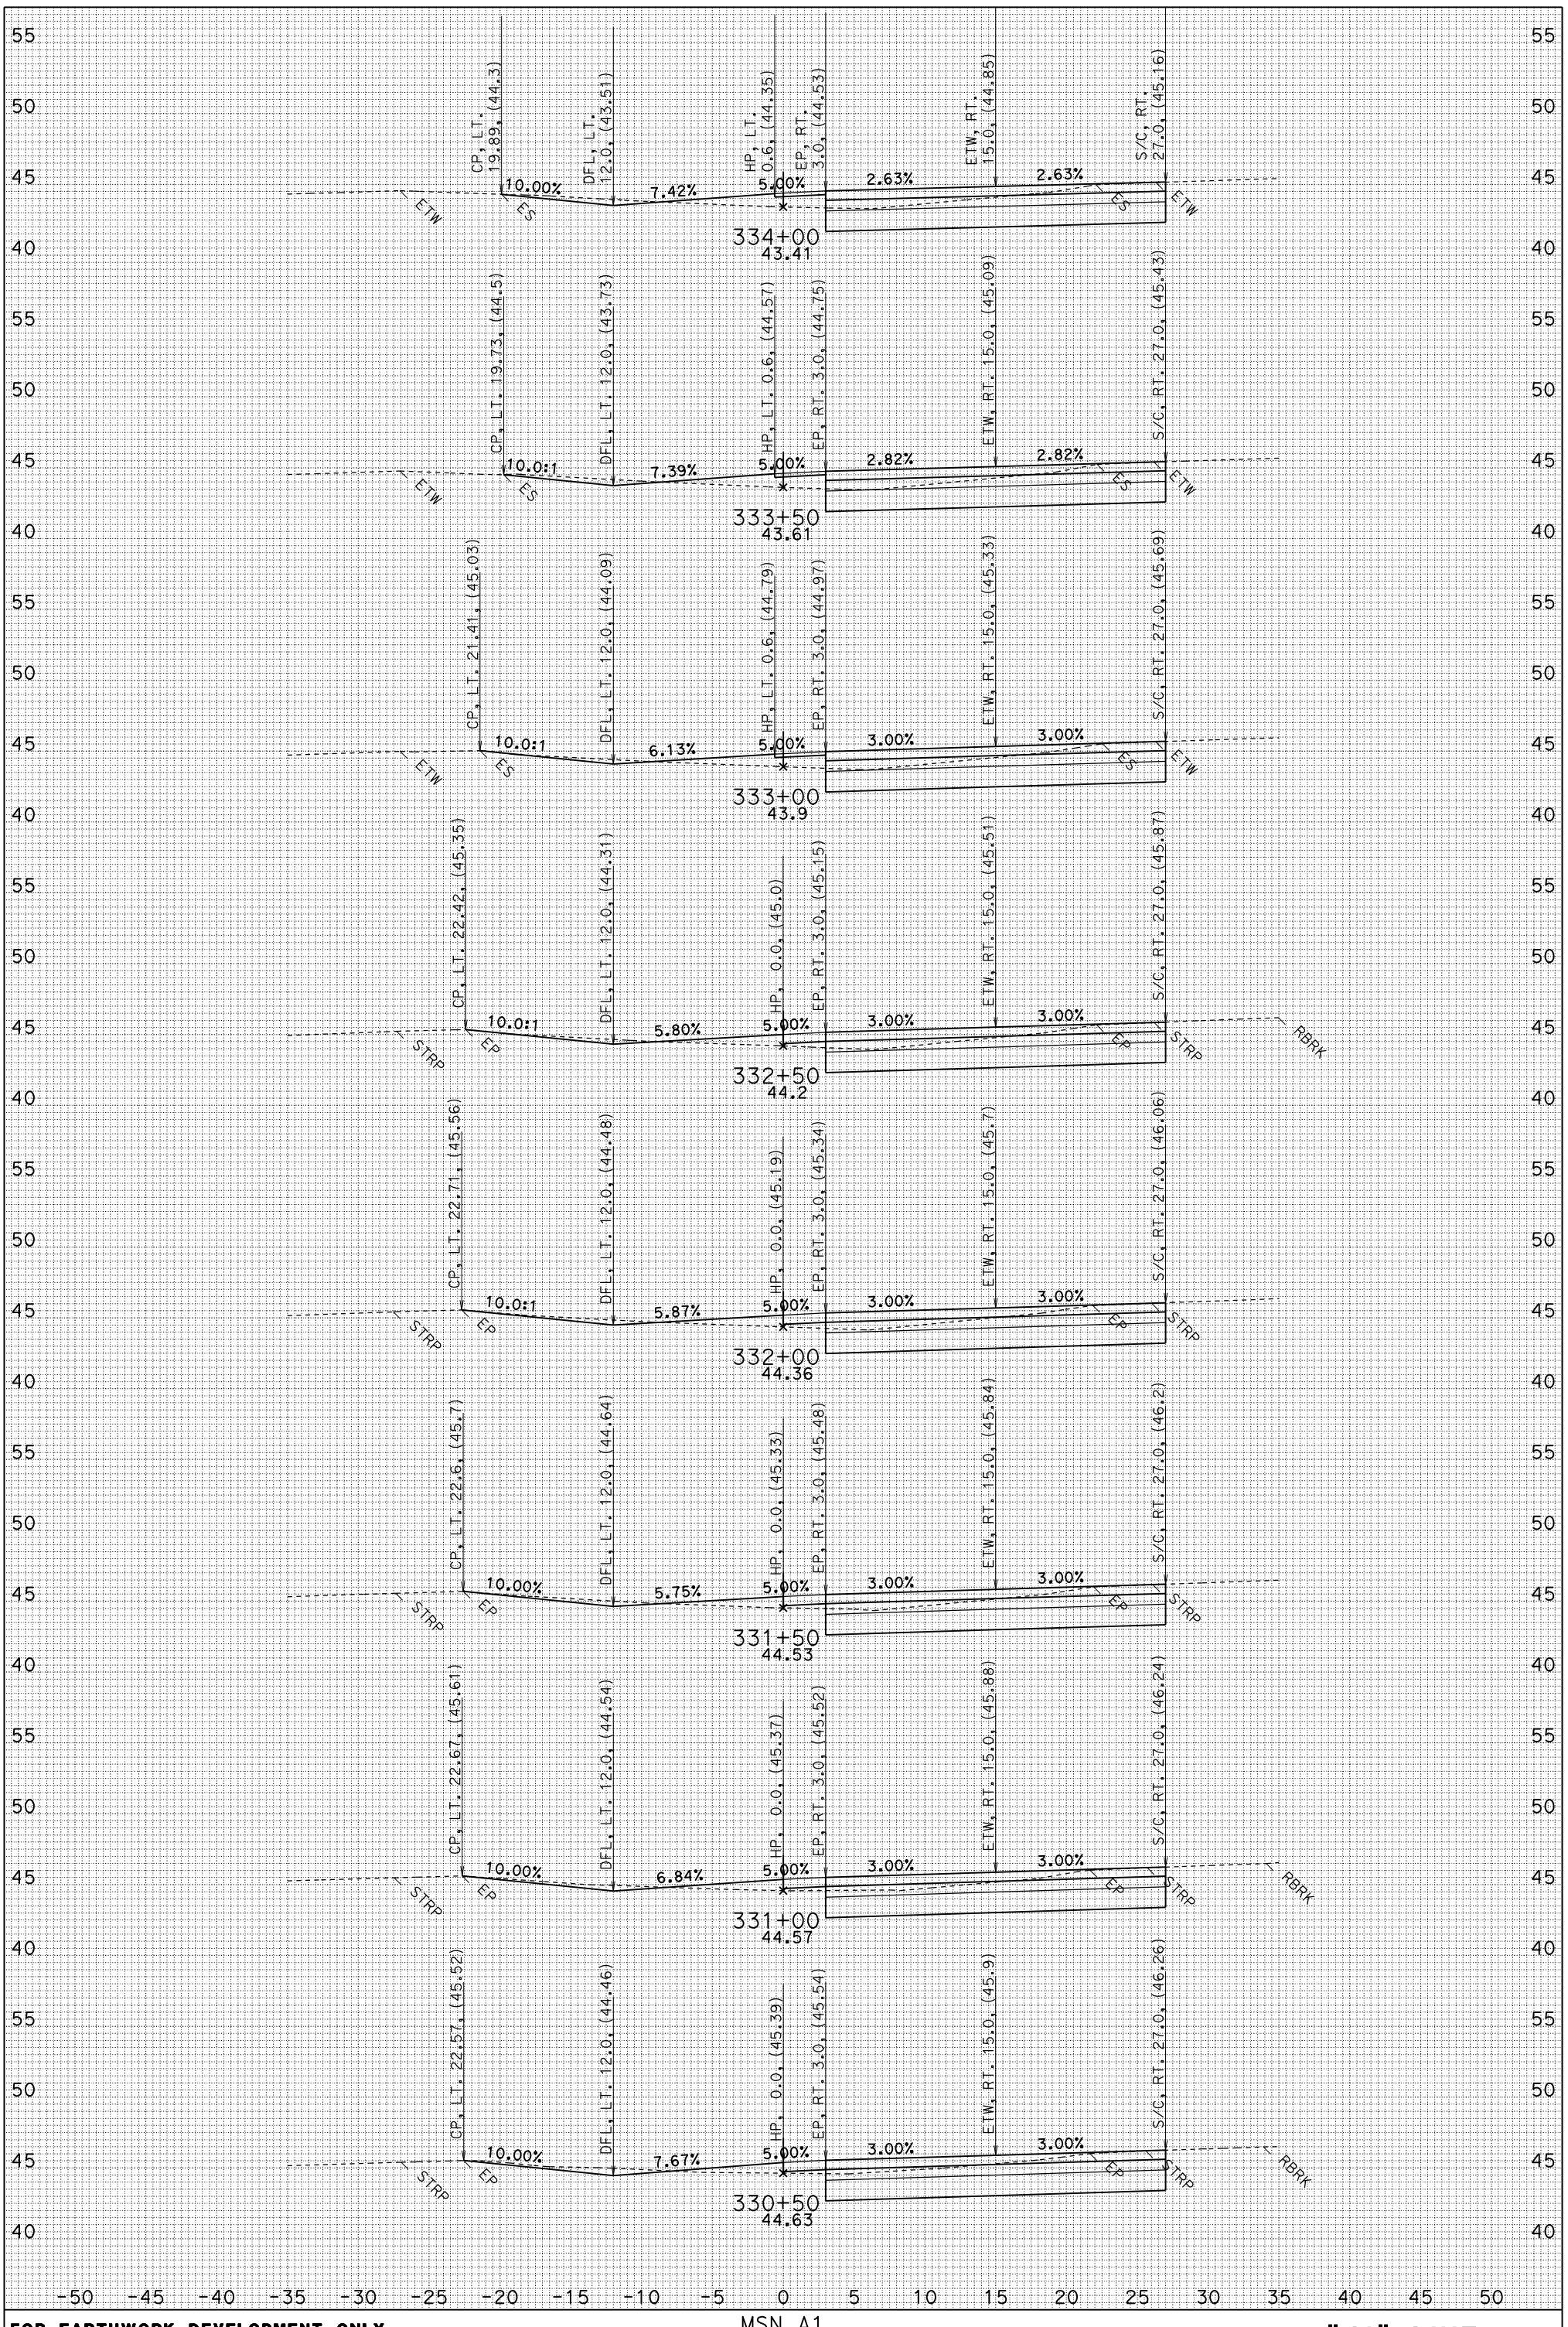

FOR EARTHWORK DEVELOPMENT ONLY

UTILITIES NOT SHOWN
DATE: 6/2/2010
J1.EAR

MSN A1
CONTRACT: 04-264061
04-MRN-101 PM 18.6/R22.3
SCALE: 1" = 5' Horiz.
1" = 5' VeRT.

"J1" LINE CROSS SECTIONS

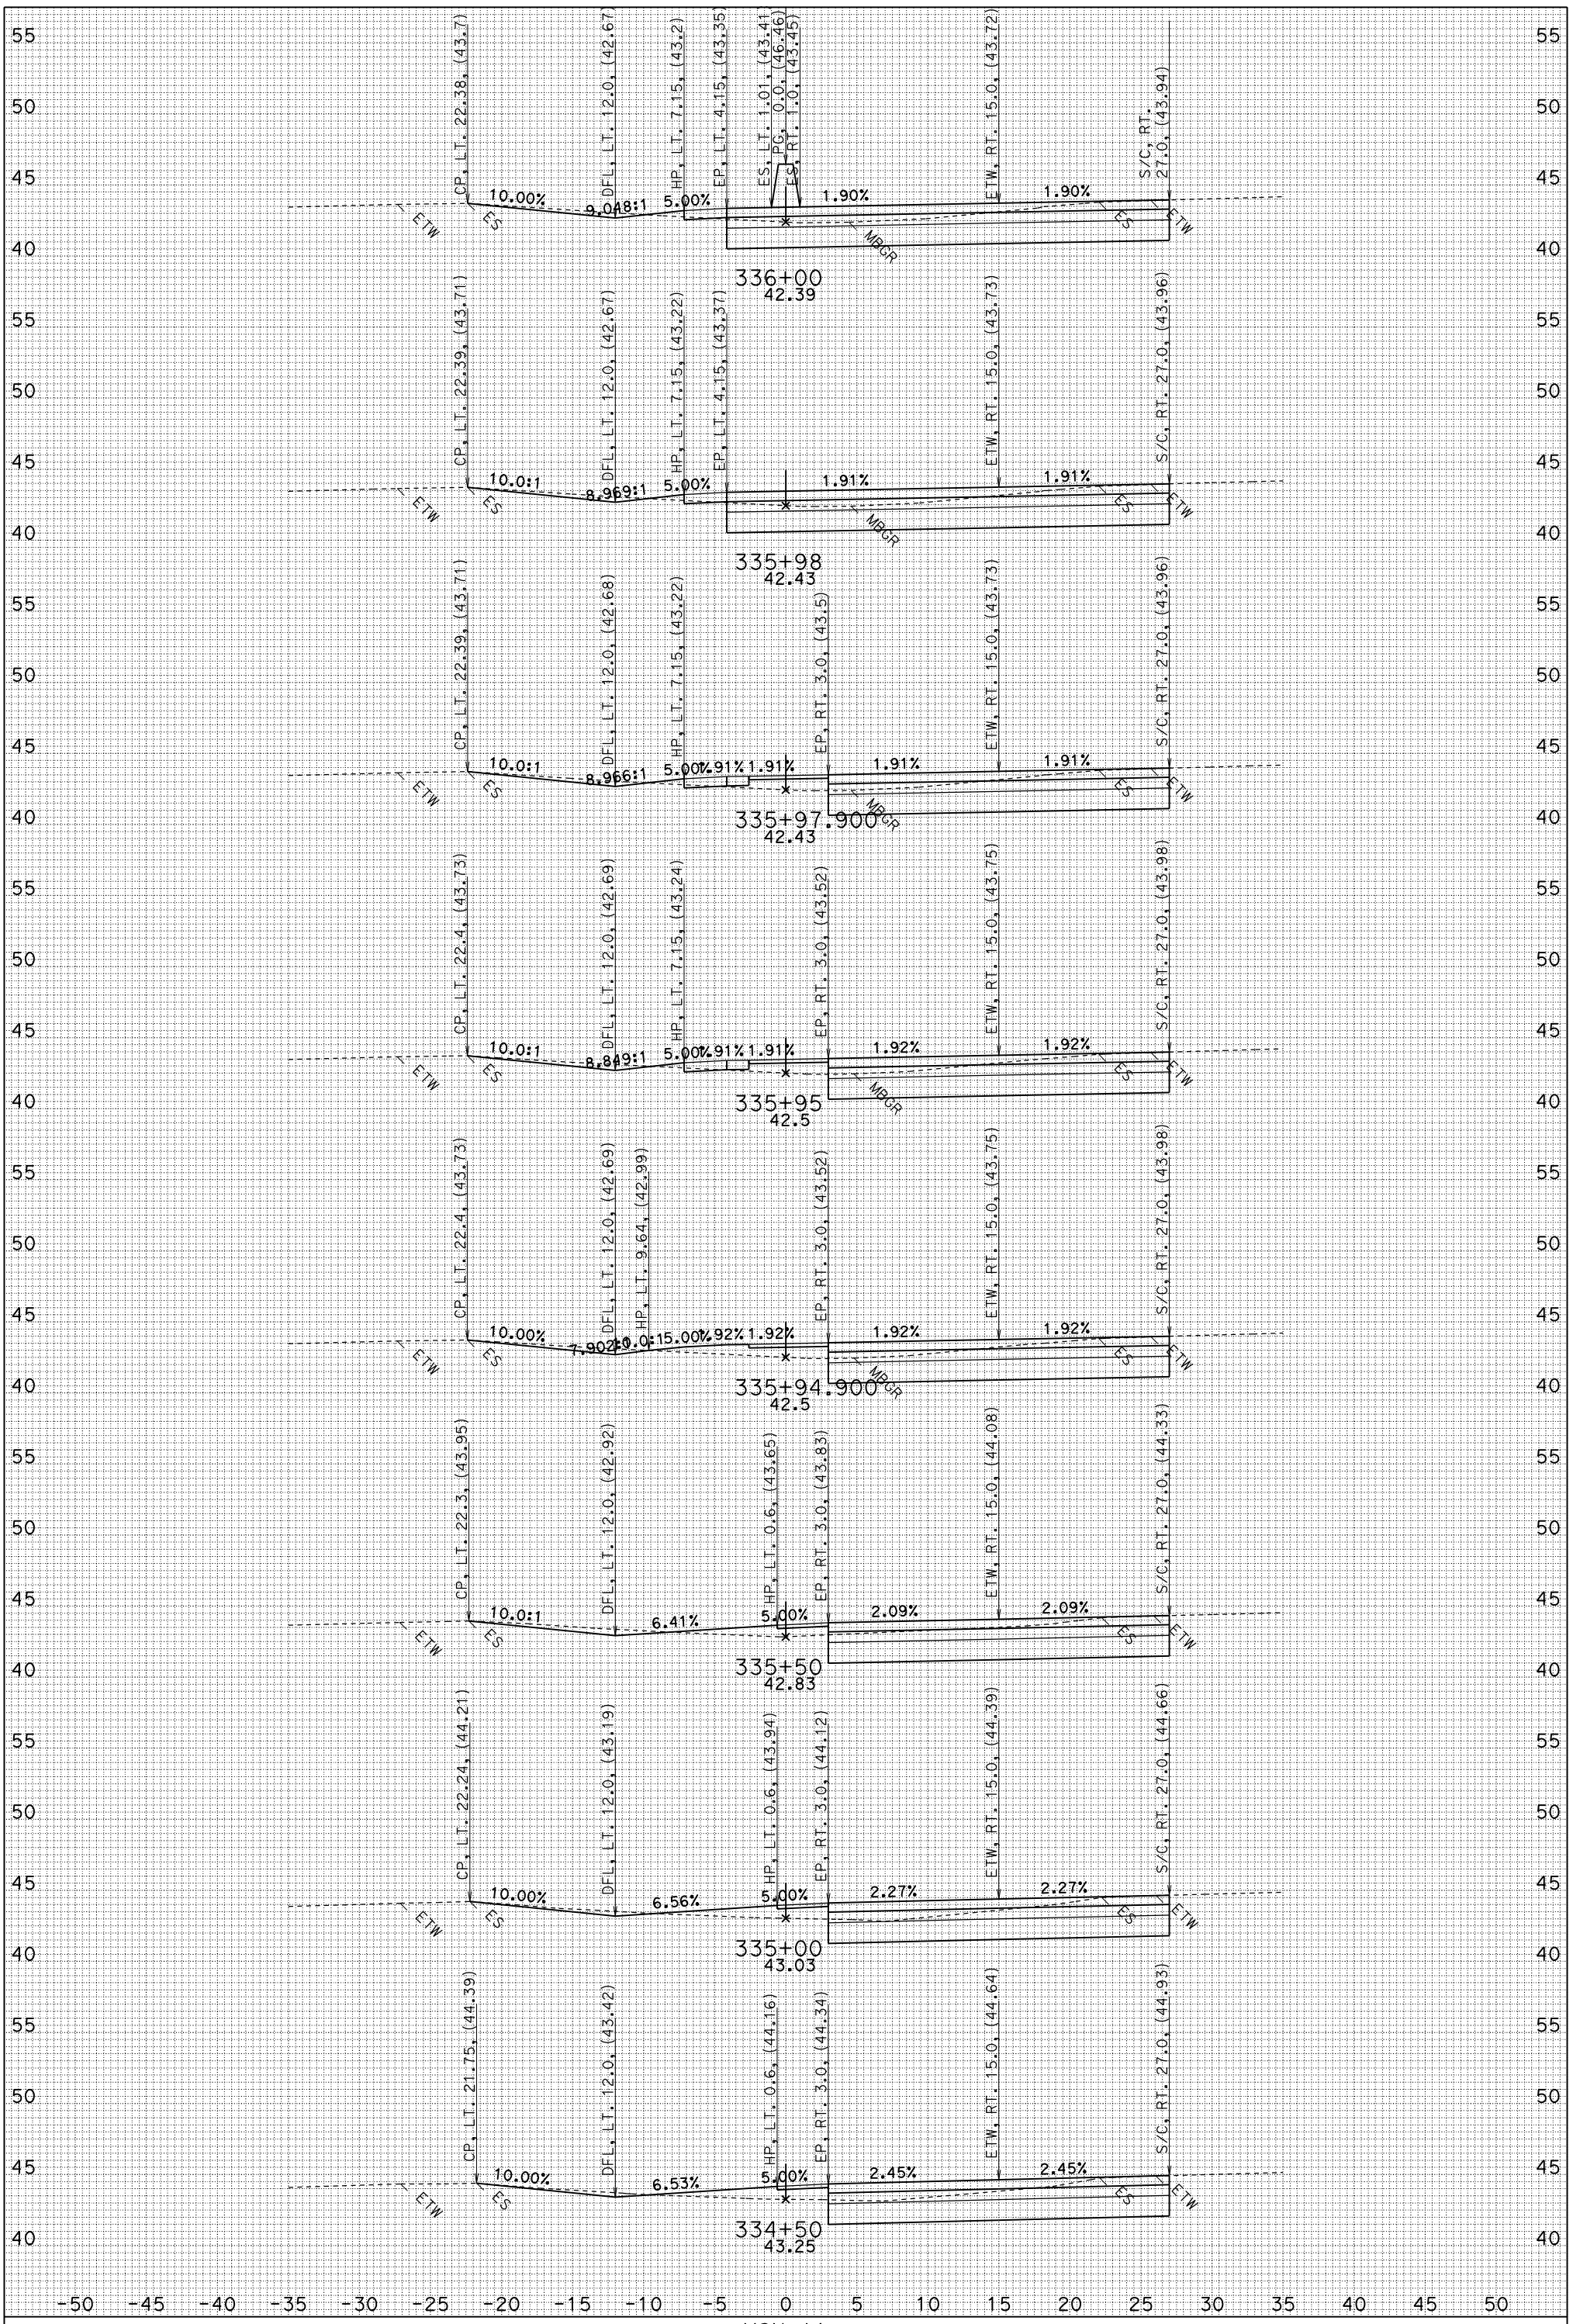

FOR EARTHWORK DEVELOPMENT ONLY

UTILITIES NOT SHOWN
DATE: 6/2/2010
J1.EAR

MSN A1
CONTRACT: 04-264061
04-MRN-101 PM 18.6/R22.3
SCALE: 1" = 5' Horiz.
1" = 5' VeRT.

"J1" LINE CROSS SECTIONS

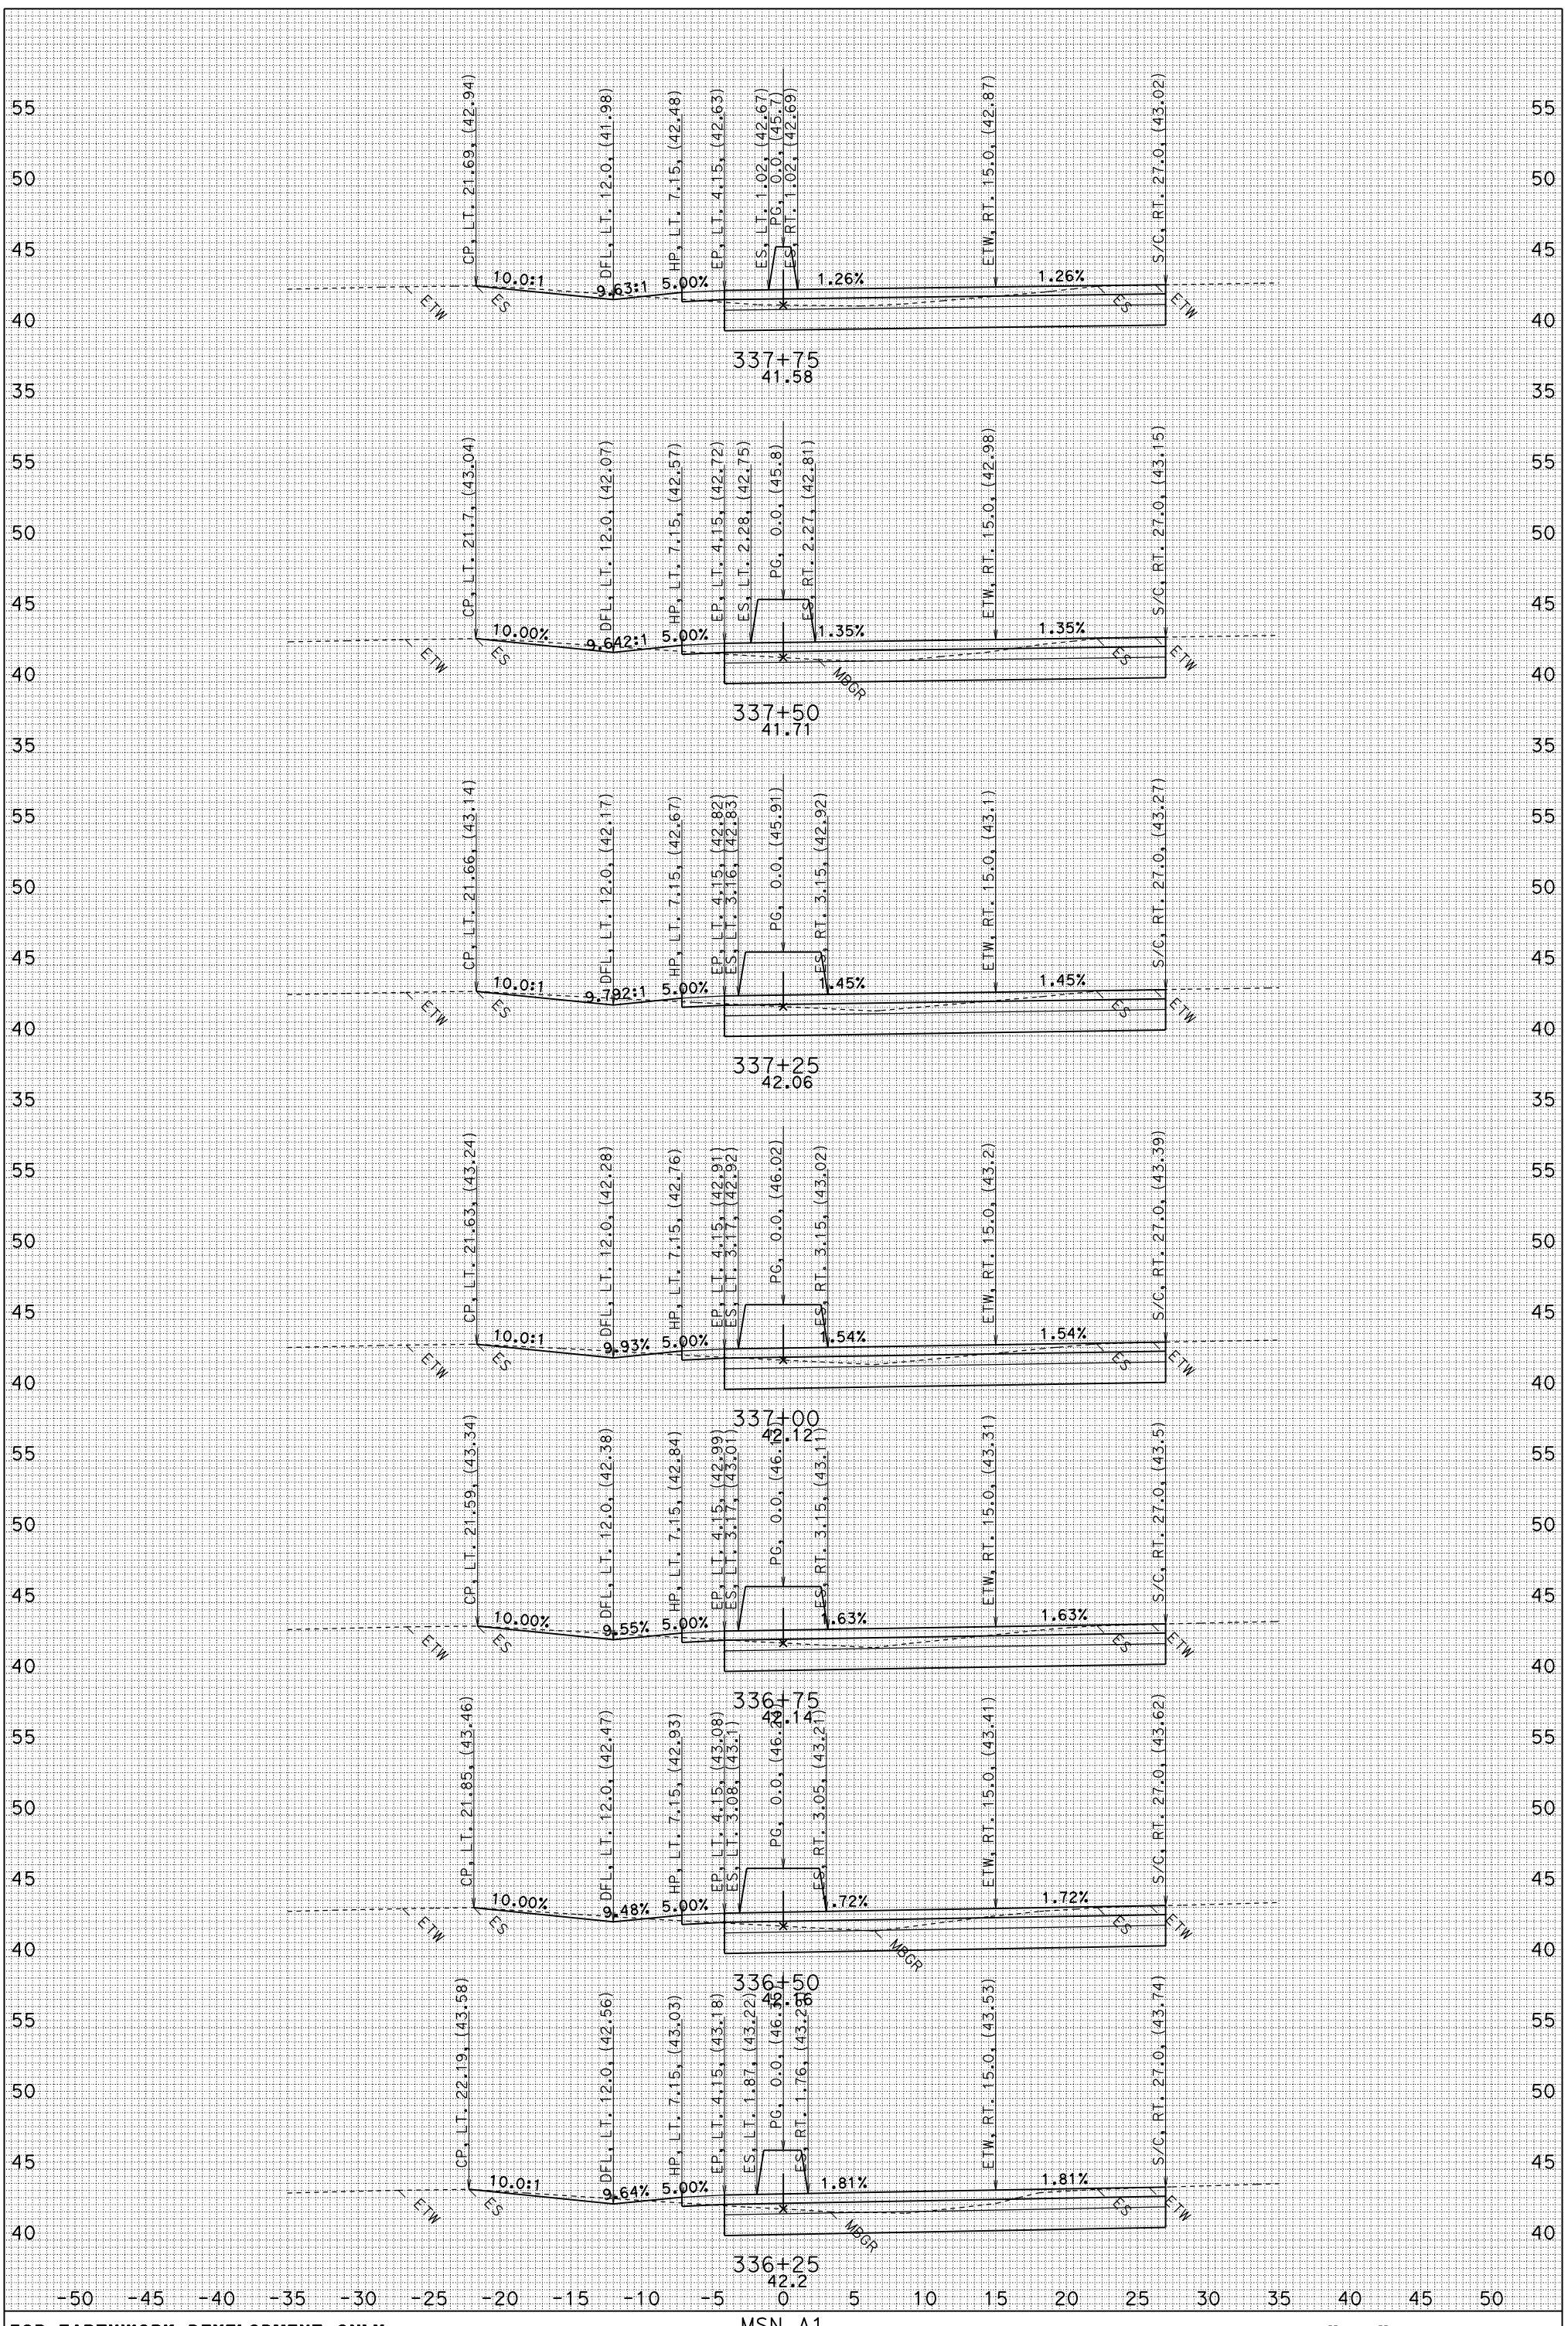

FOR EARTHWORK DEVELOPMENT ONLY

UTILITIES NOT SHOWN
DATE: 6/2/2010
J1.EAR

MSN A1
CONTRACT: 04-264061
04-MRN-101 PM 18.6/R22.3
SCALE: 1" = 5' Horiz.
1" = 5' VeRT.

"J1" LINE CROSS SECTIONS

SHEET 41 OF 63

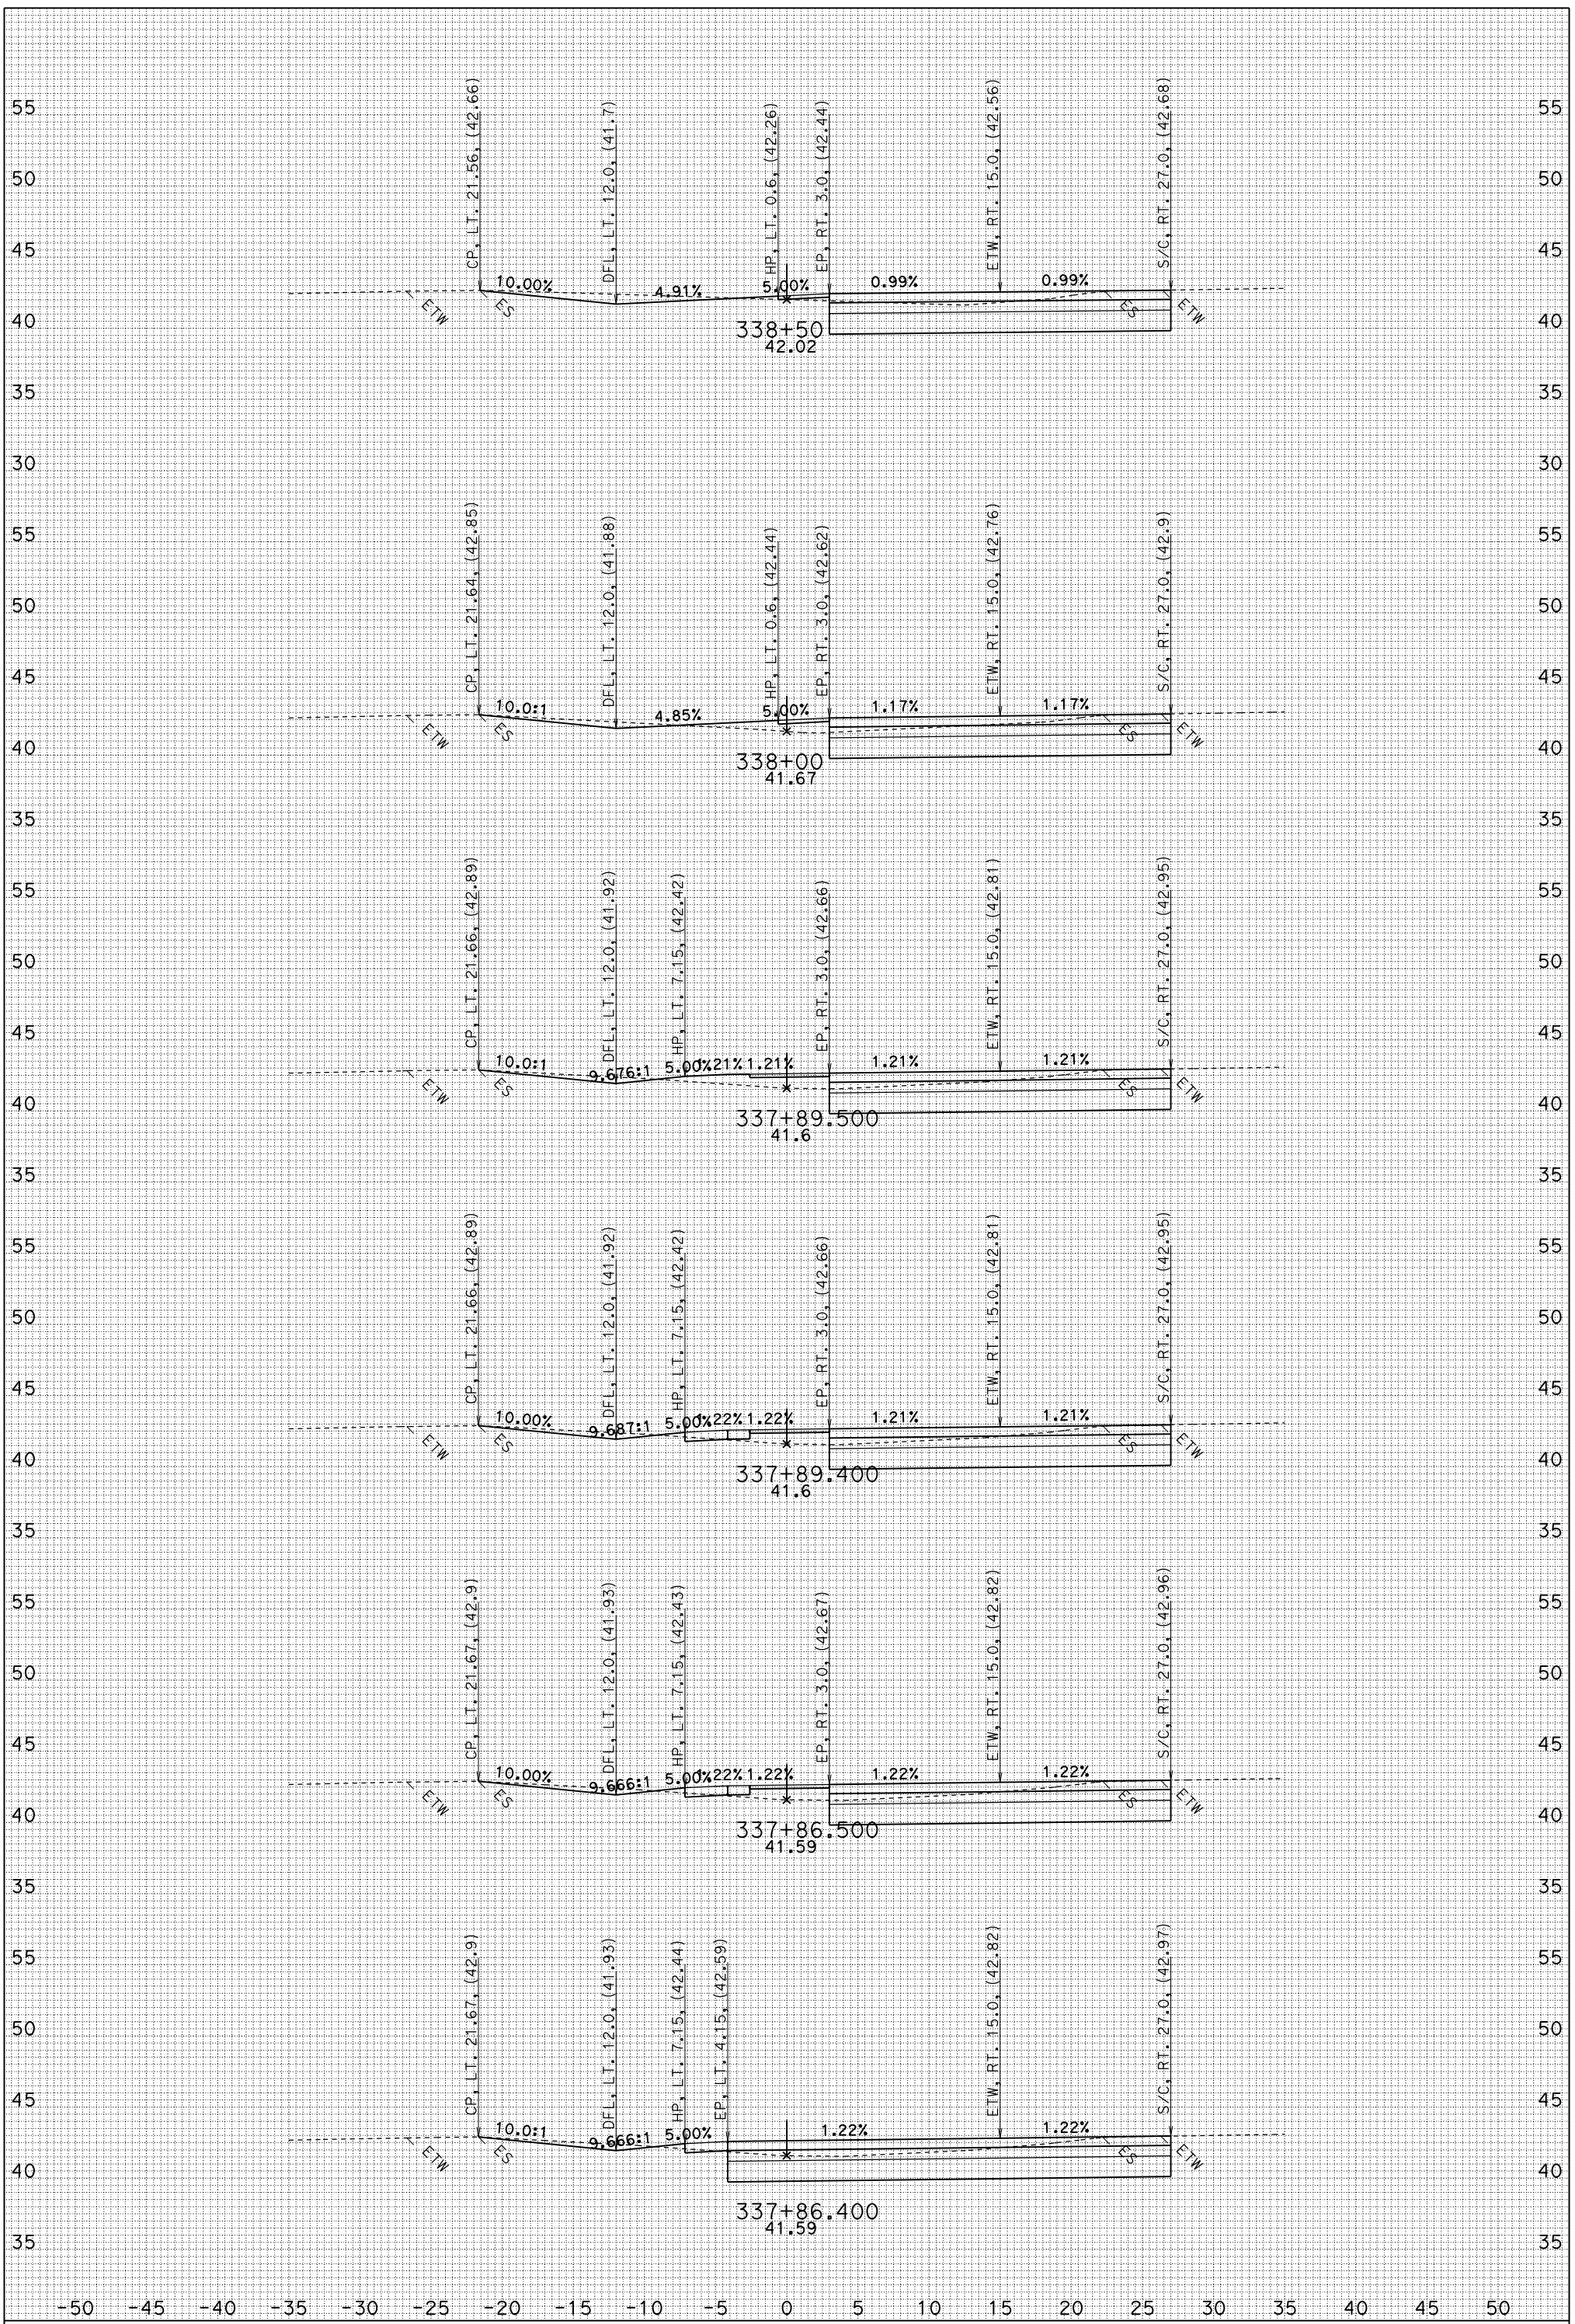

FOR EARTHWORK DEVELOPMENT ONLY

UTILITIES NOT SHOWN
DATE: 6/2/2010
J1.EAR

MSN A1
CONTRACT: 04-264061
04-MRN-101 PM 18.6/R22.3
SCALE: 1" = 5' Horiz.
1" = 5' VeRT.

"J1" LINE CROSS SECTIONS

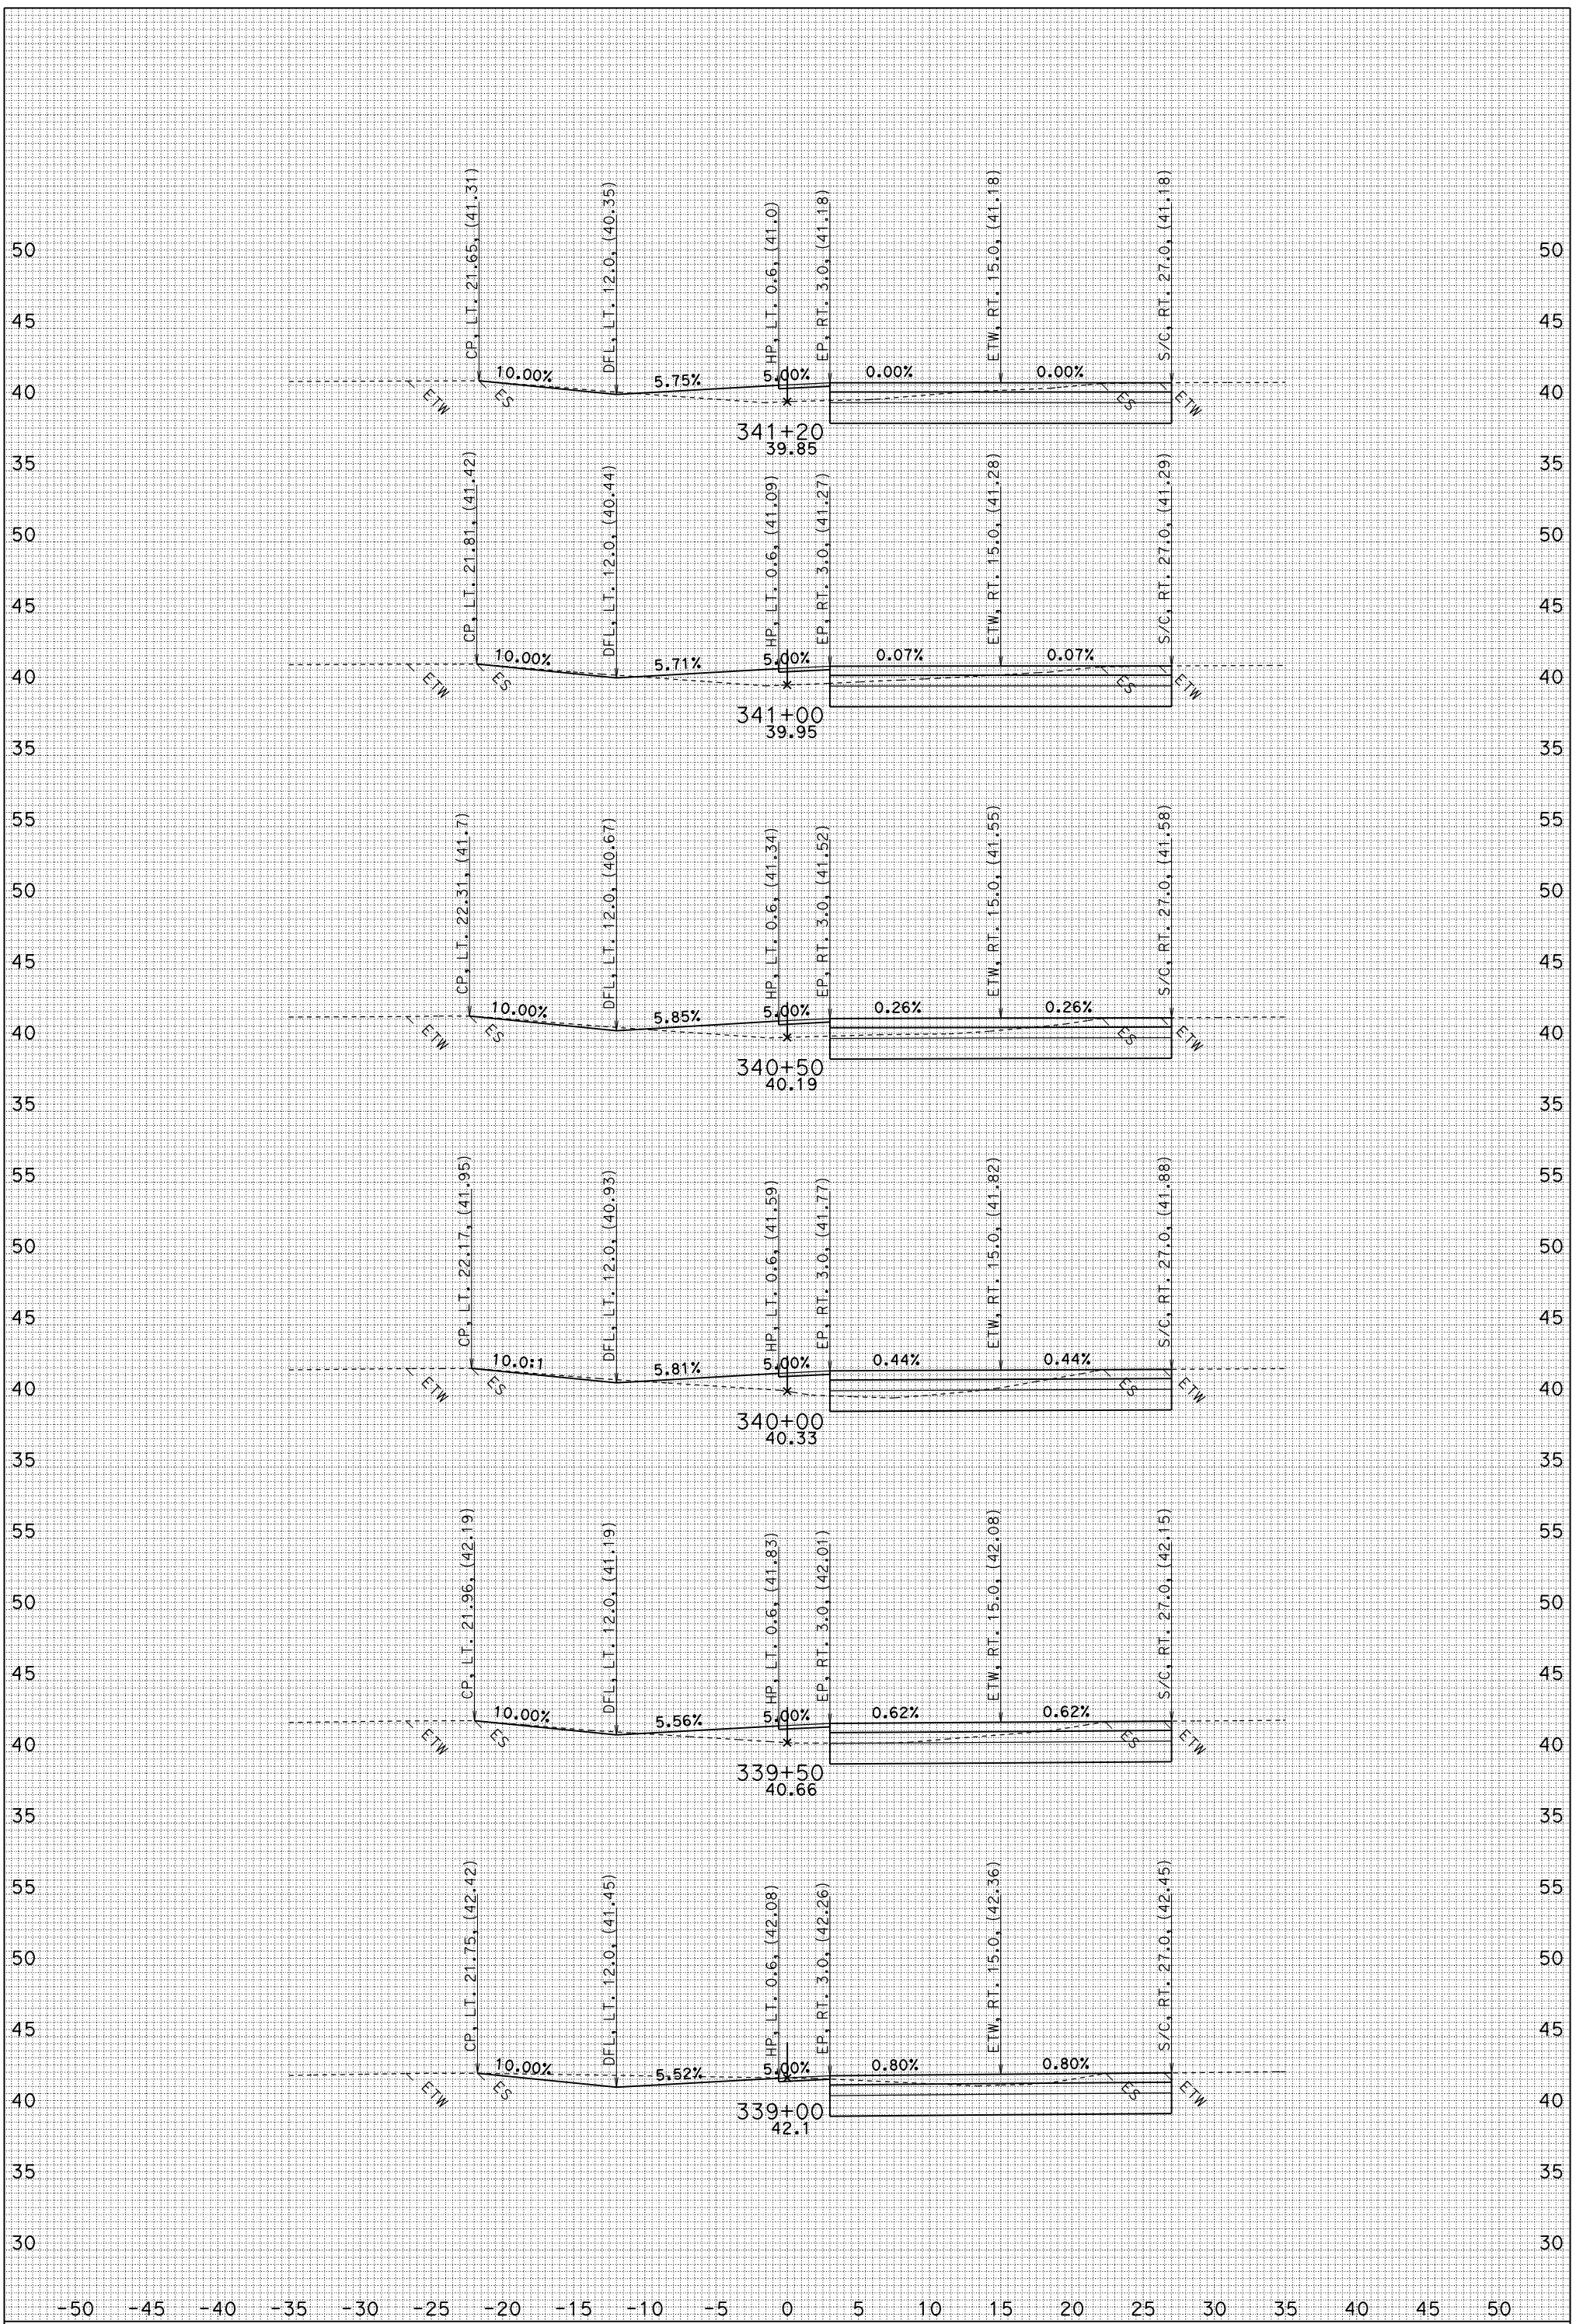

FOR EARTHWORK DEVELOPMENT ONLY

UTILITIES NOT SHOWN
DATE: 6/2/2010
J1.EAR

MSN A1
CONTRACT: 04-264061
04-MRN-101 PM 18.6/R22.3
SCALE: 1" = 5' Horiz.
1" = 5' VeRT.

"J1" LINE CROSS SECTIONS

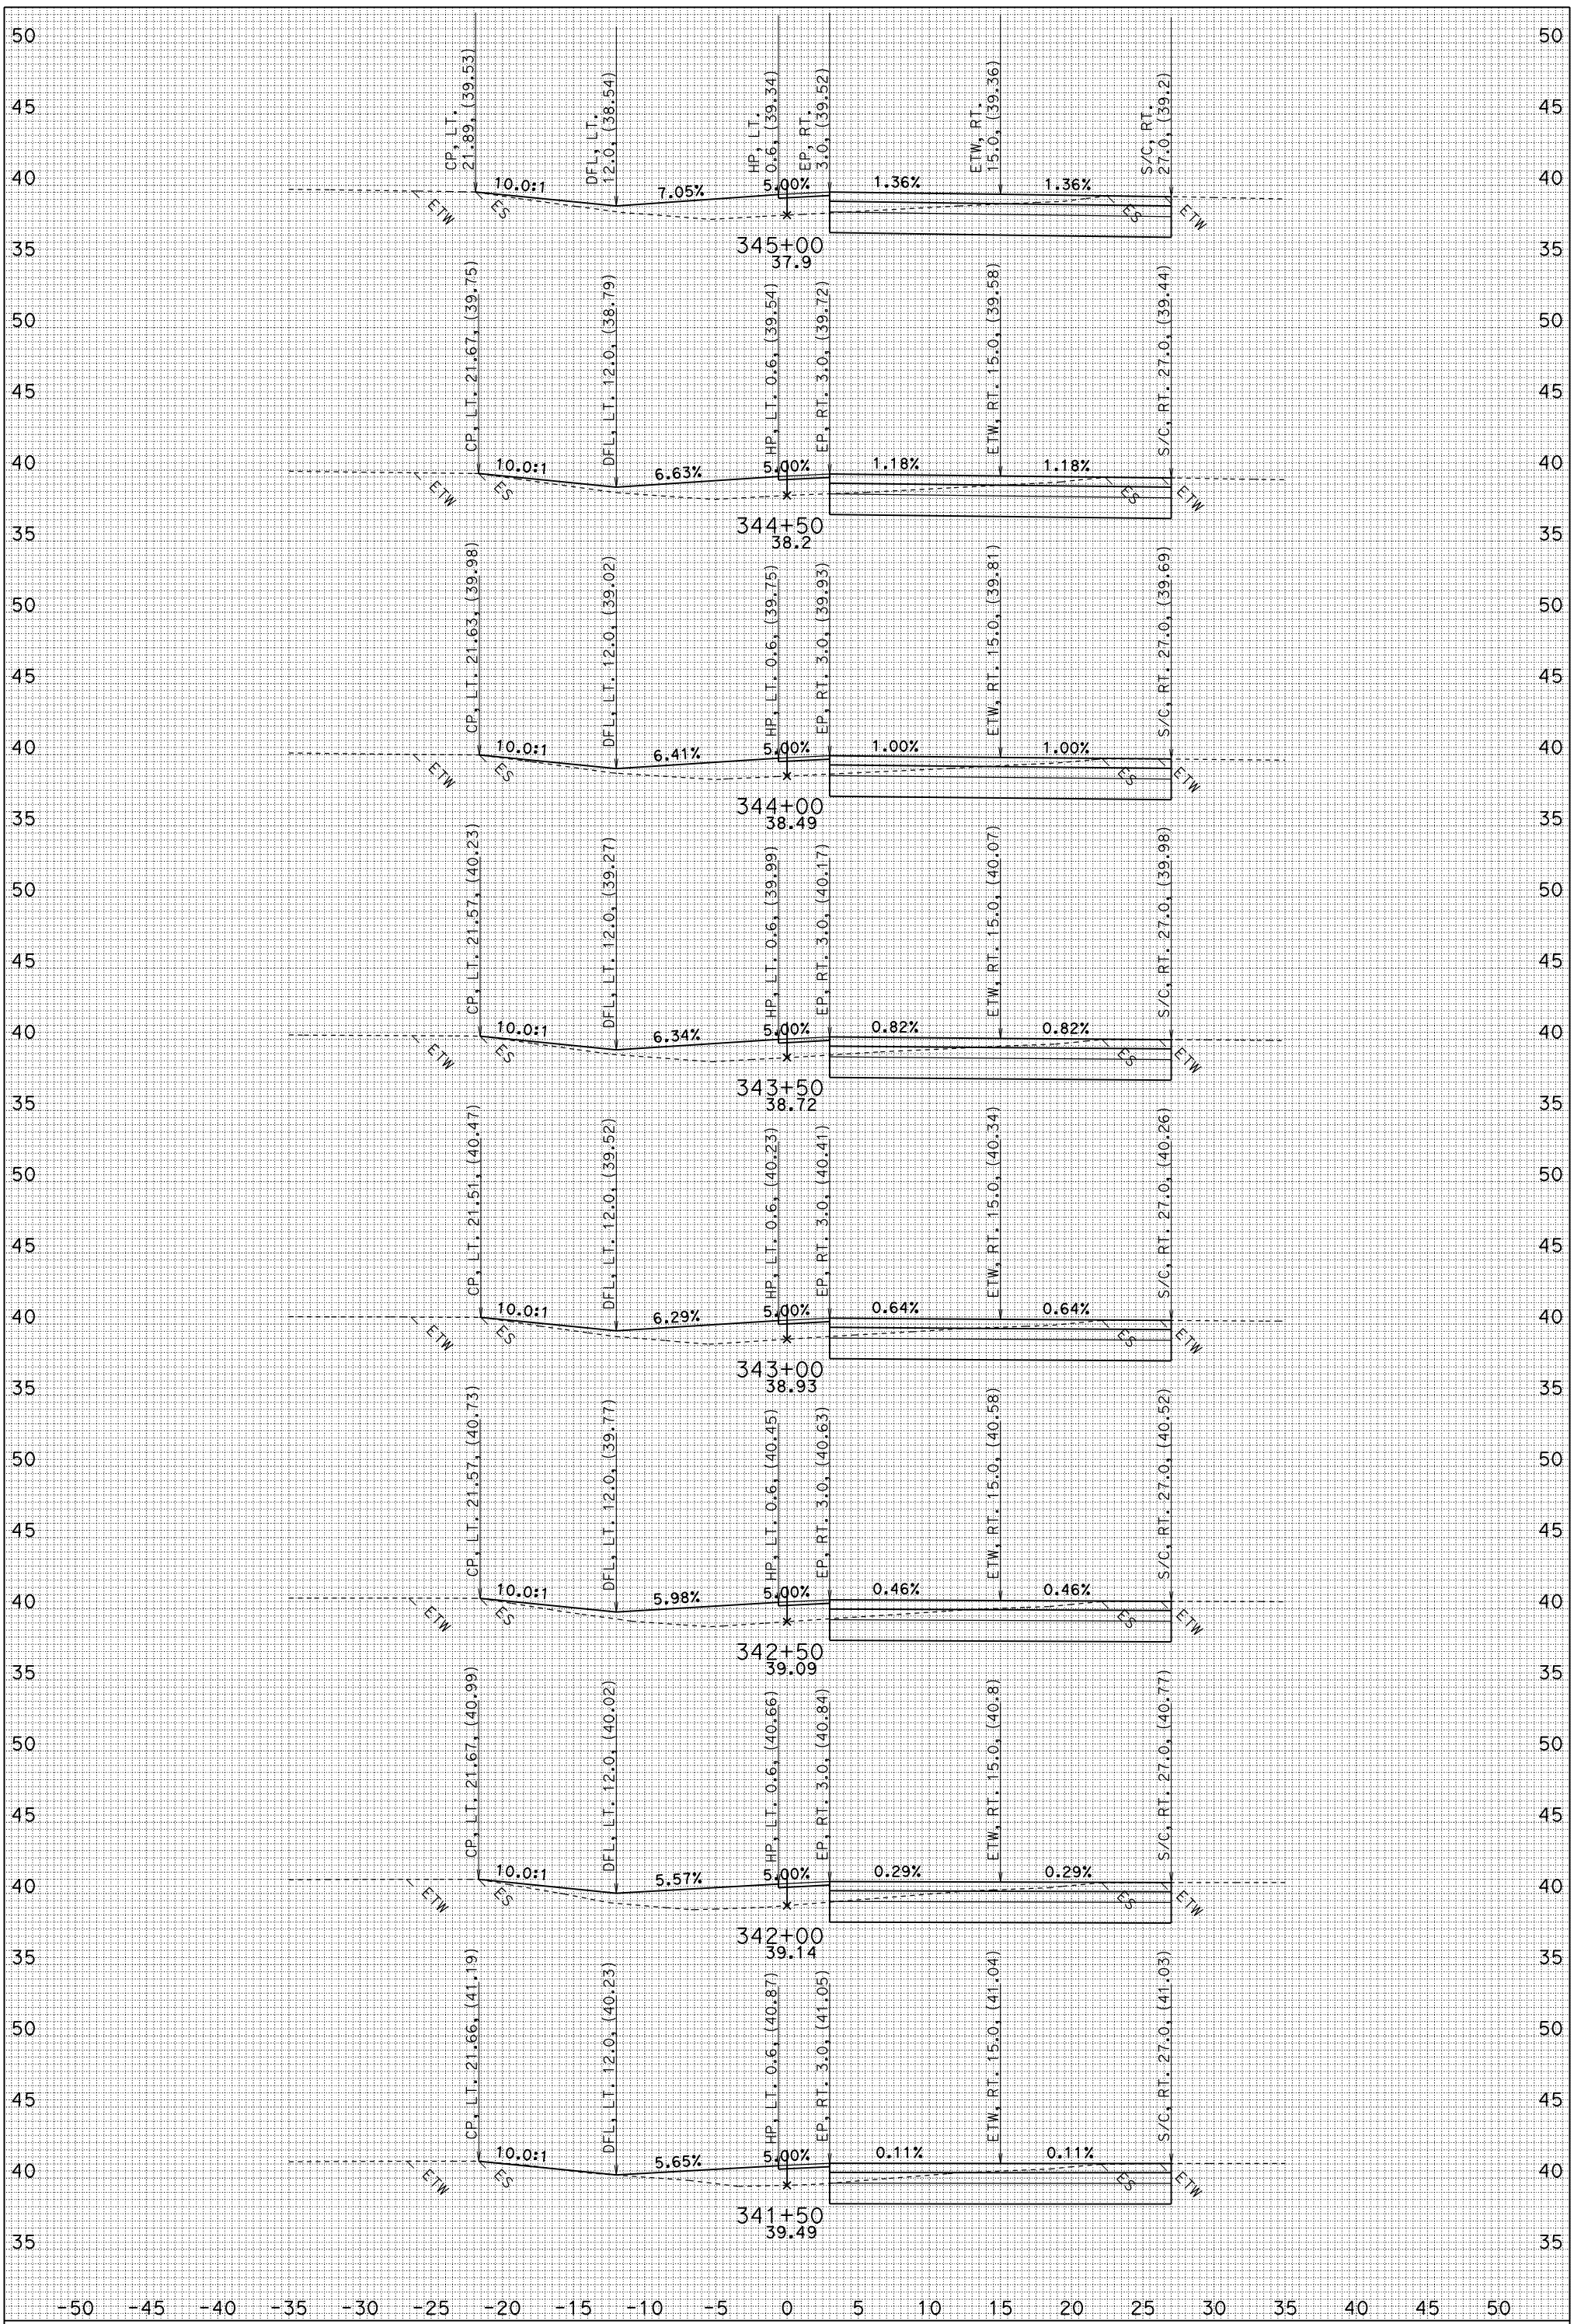

FOR EARTHWORK DEVELOPMENT ONLY

UTILITIES NOT SHOWN
DATE: 6/2/2010
J1.EAR

MSN A1
CONTRACT: 04-264061
04-MRN-101 PM 18.6/R22.3
SCALE: 1" = 5' Horiz.
1" = 5' VeRT.

"J1" LINE CROSS SECTIONS

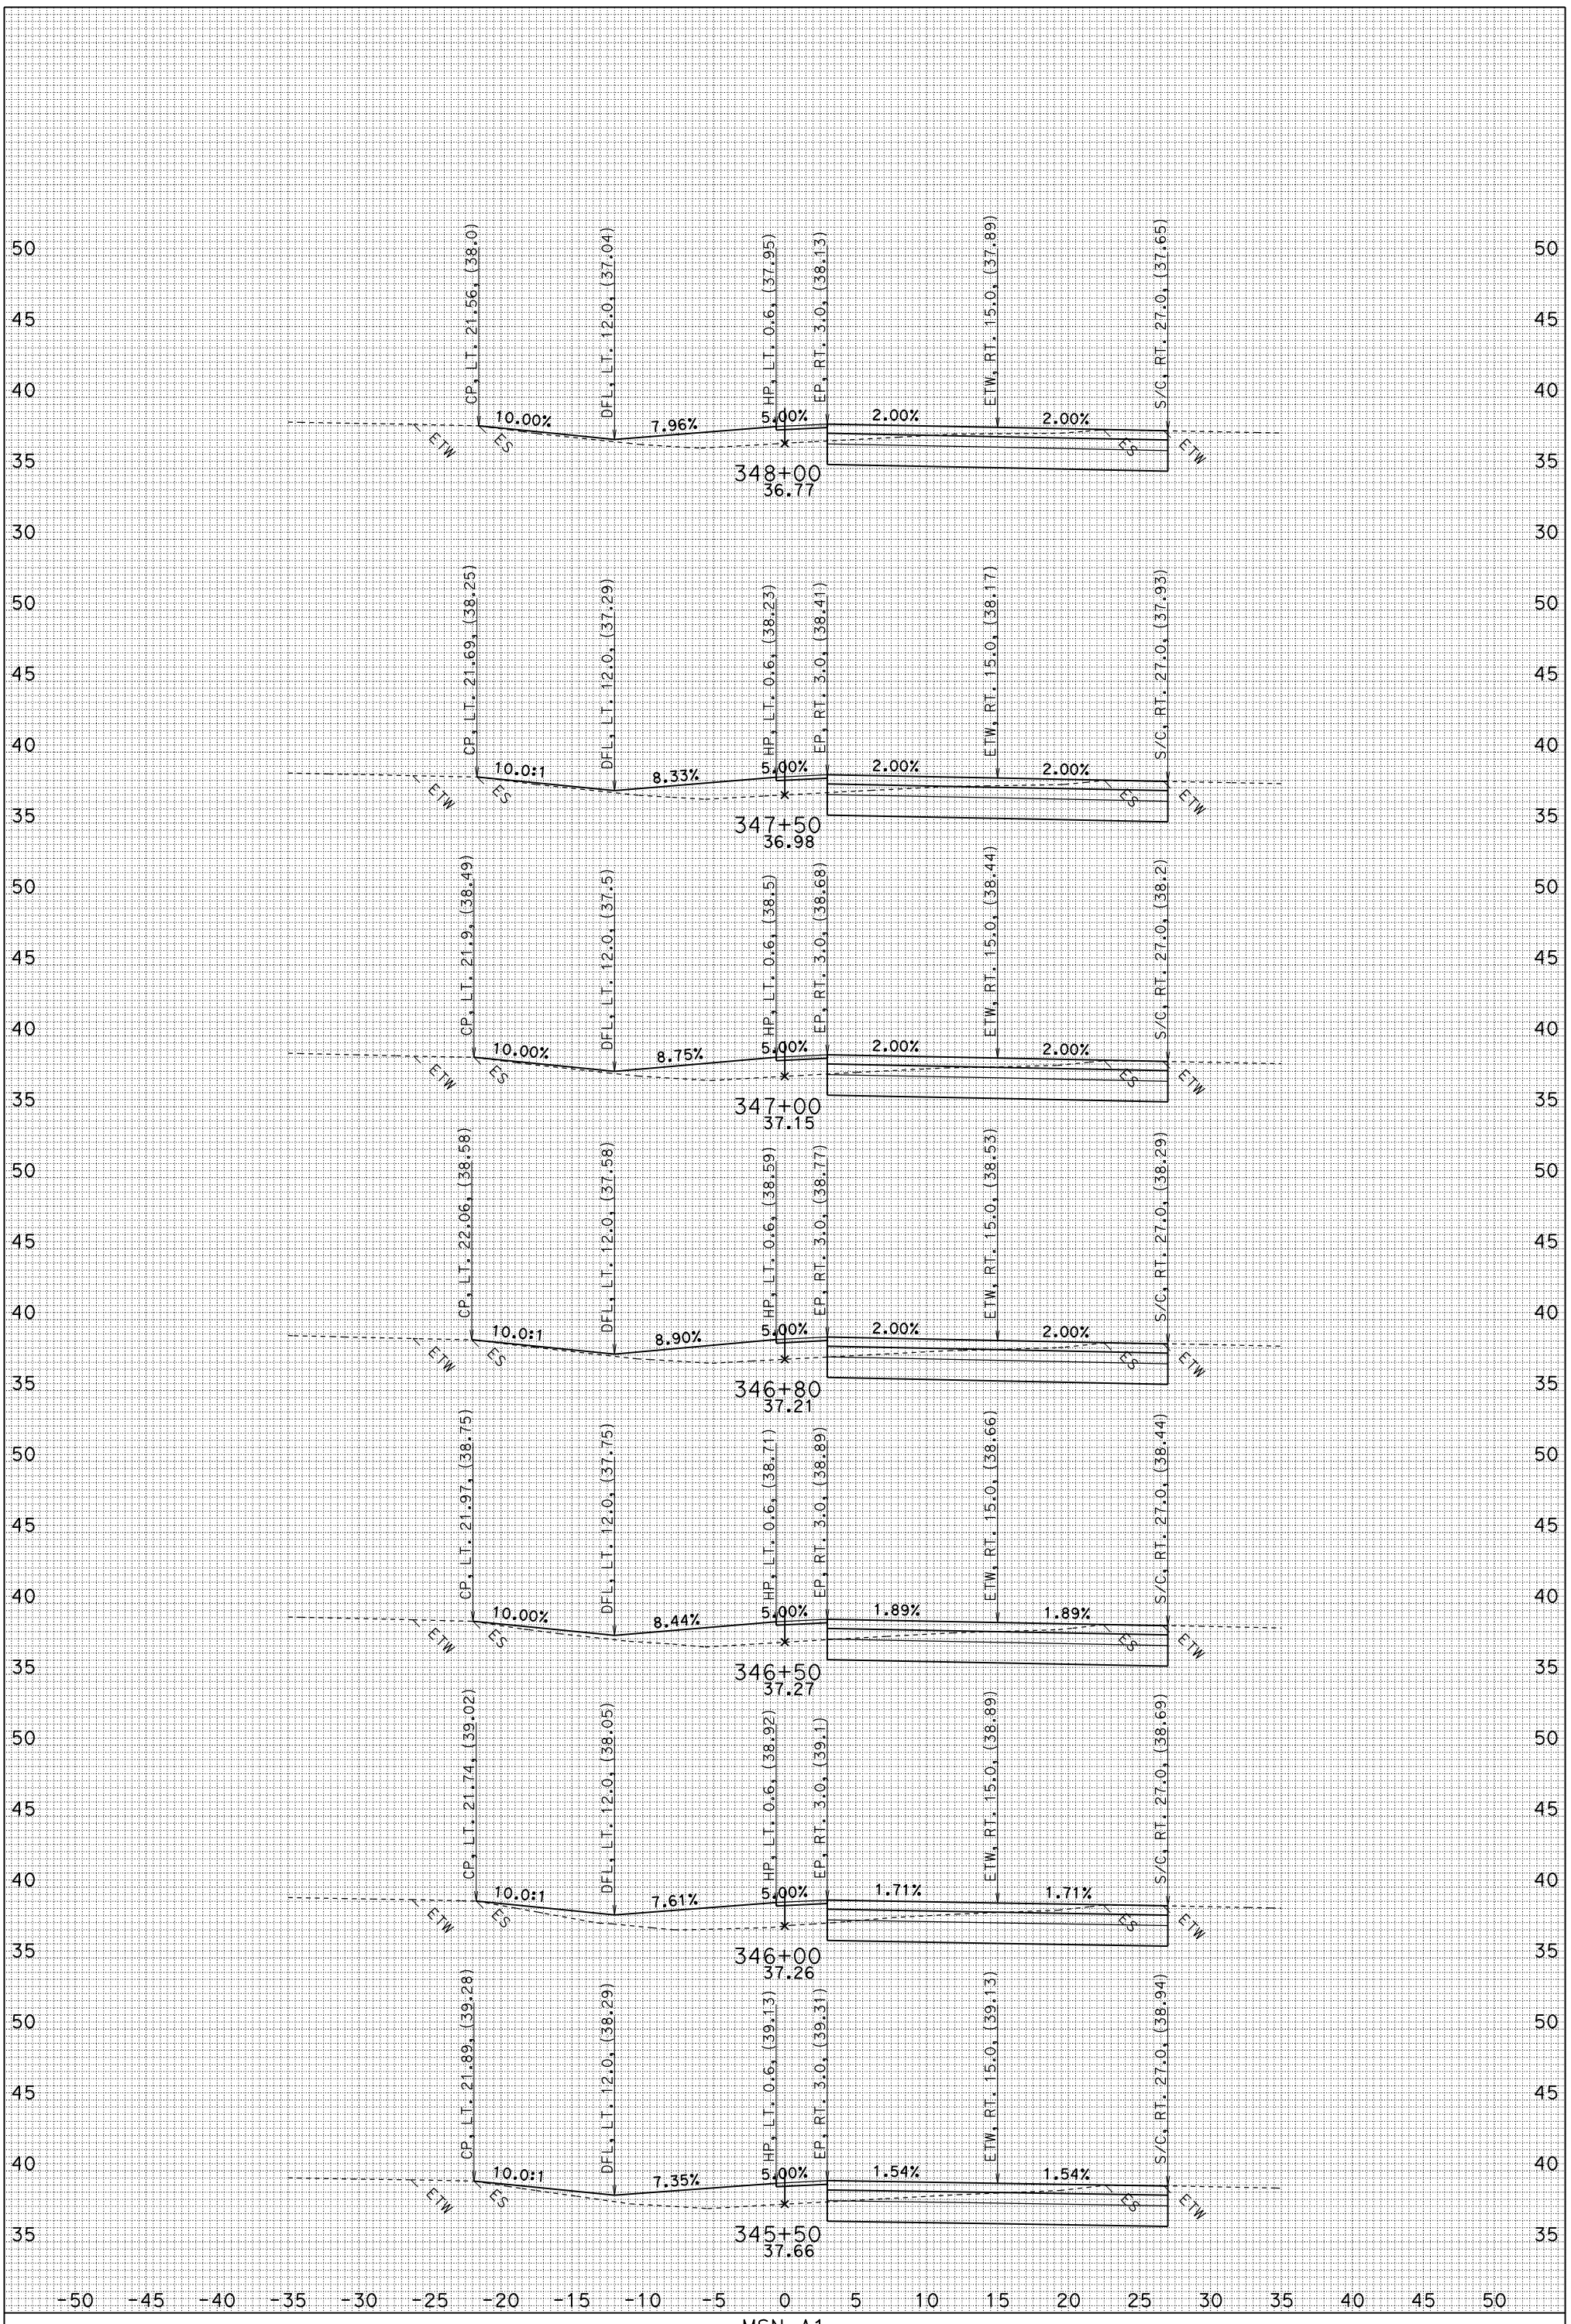

FOR EARTHWORK DEVELOPMENT ONLY

UTILITIES NOT SHOWN
DATE: 6/2/2010
J1.EAR

MSN A1
CONTRACT: 04-264061
04-MRN-101 PM 18.6/R22.3
SCALE: 1" = 5' Horiz.
1" = 5' VeRT.

"J1" LINE CROSS SECTIONS

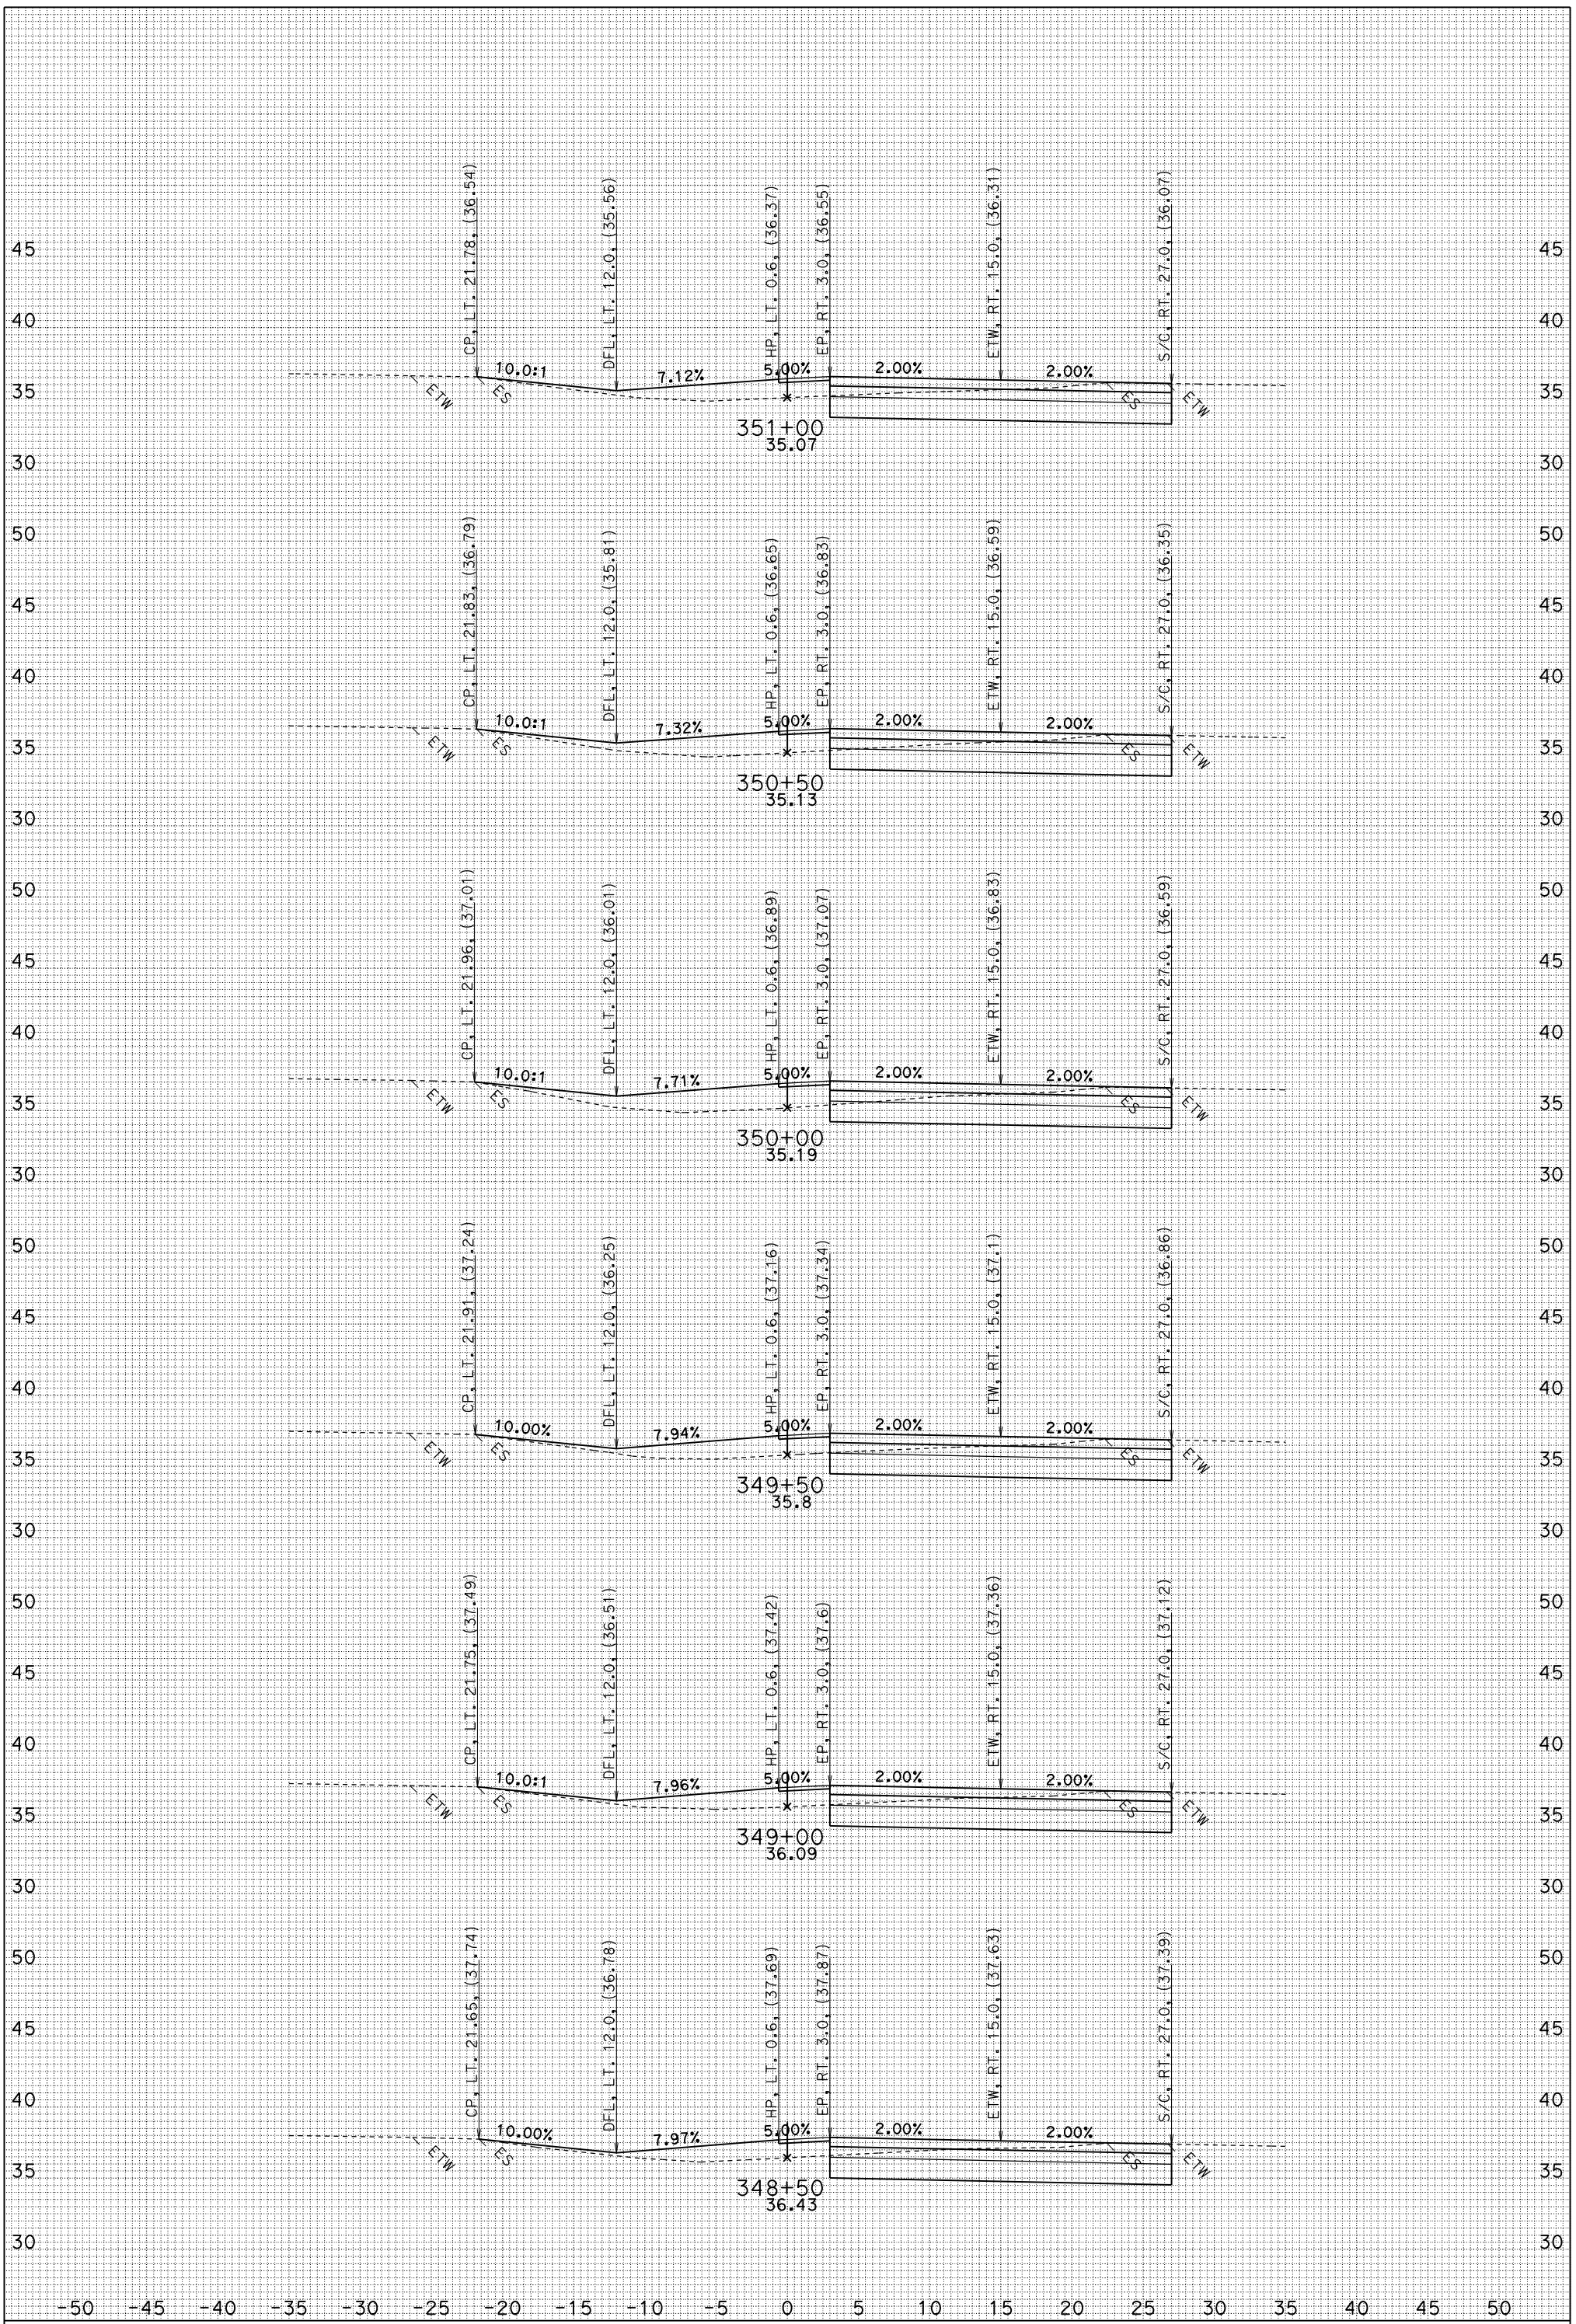

FOR EARTHWORK DEVELOPMENT ONLY

UTILITIES NOT SHOWN
DATE: 6/2/2010
J1.EAR

MSN A1
CONTRACT: 04-264061
04-MRN-101 PM 18.6/R22.3
SCALE: 1" = 5' Horiz.
1" = 5' VeRT.

"J1" LINE CROSS SECTIONS

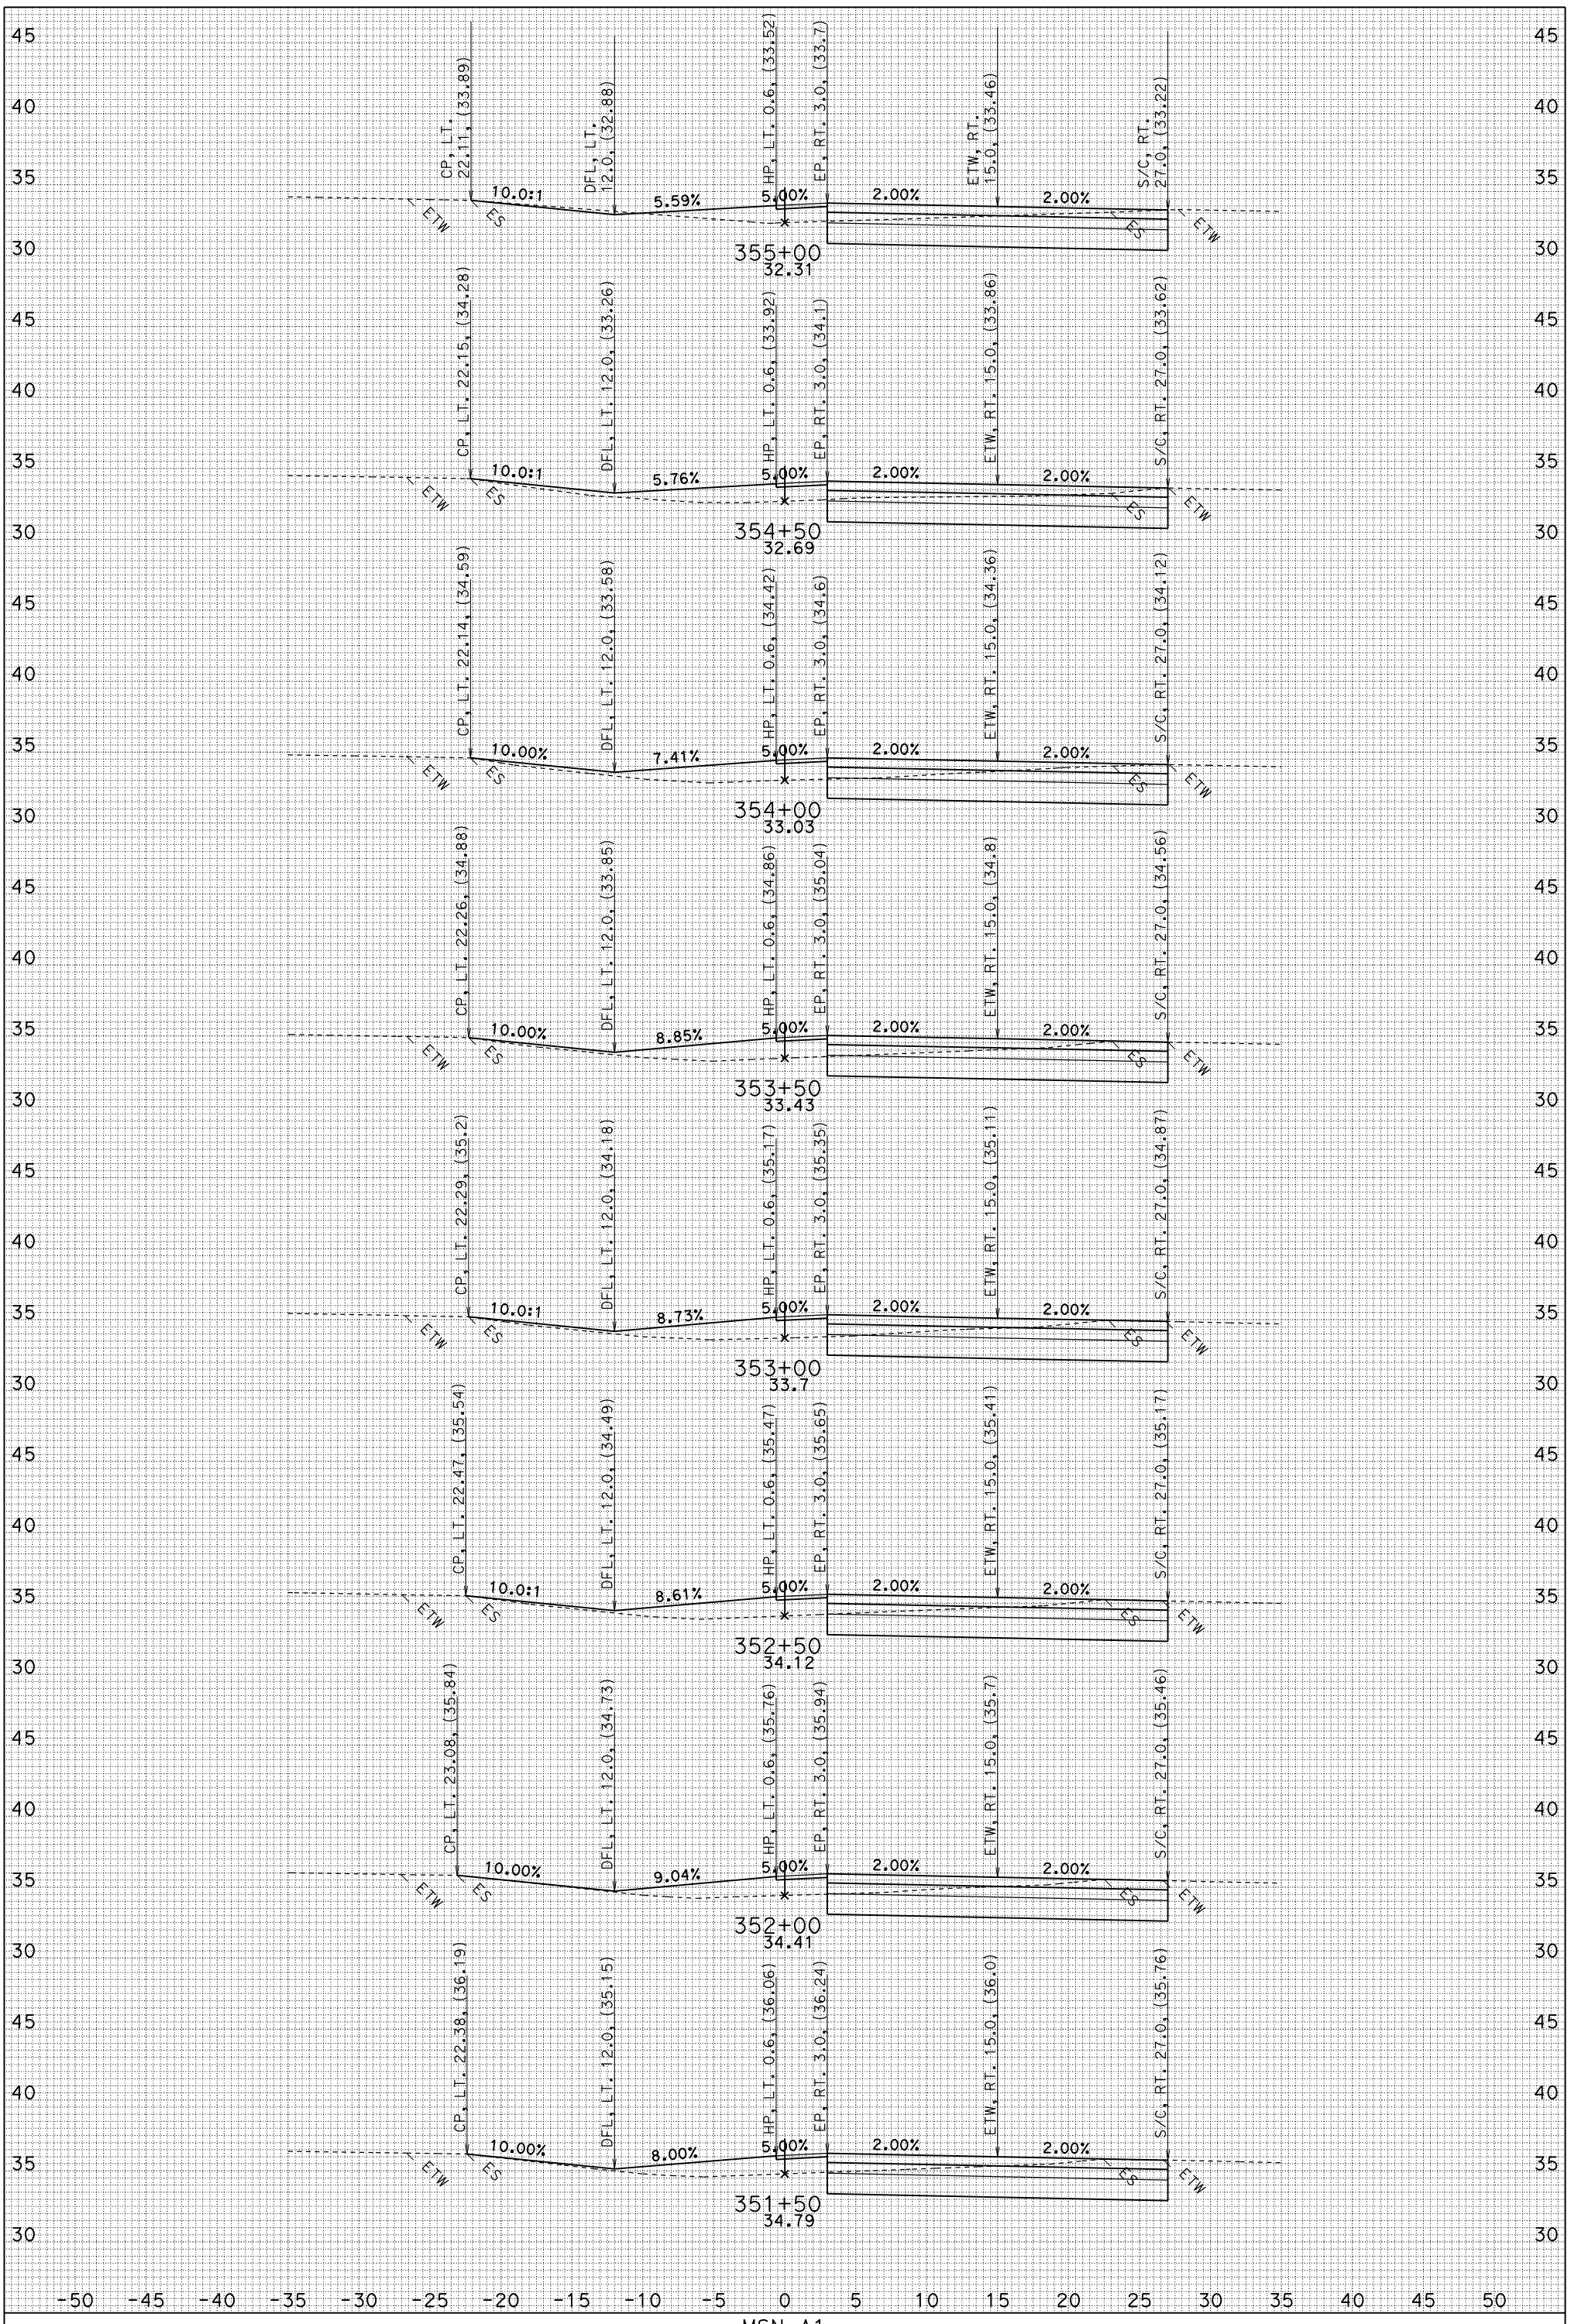

FOR EARTHWORK DEVELOPMENT ONLY

UTILITIES NOT SHOWN
DATE: 6/2/2010
J1.EAR

MSN A1
CONTRACT: 04-264061
04-MRN-101 PM 18.6/R22.3
SCALE: 1" = 5' Horiz.
1" = 5' VeRT.

"J1" LINE CROSS SECTIONS

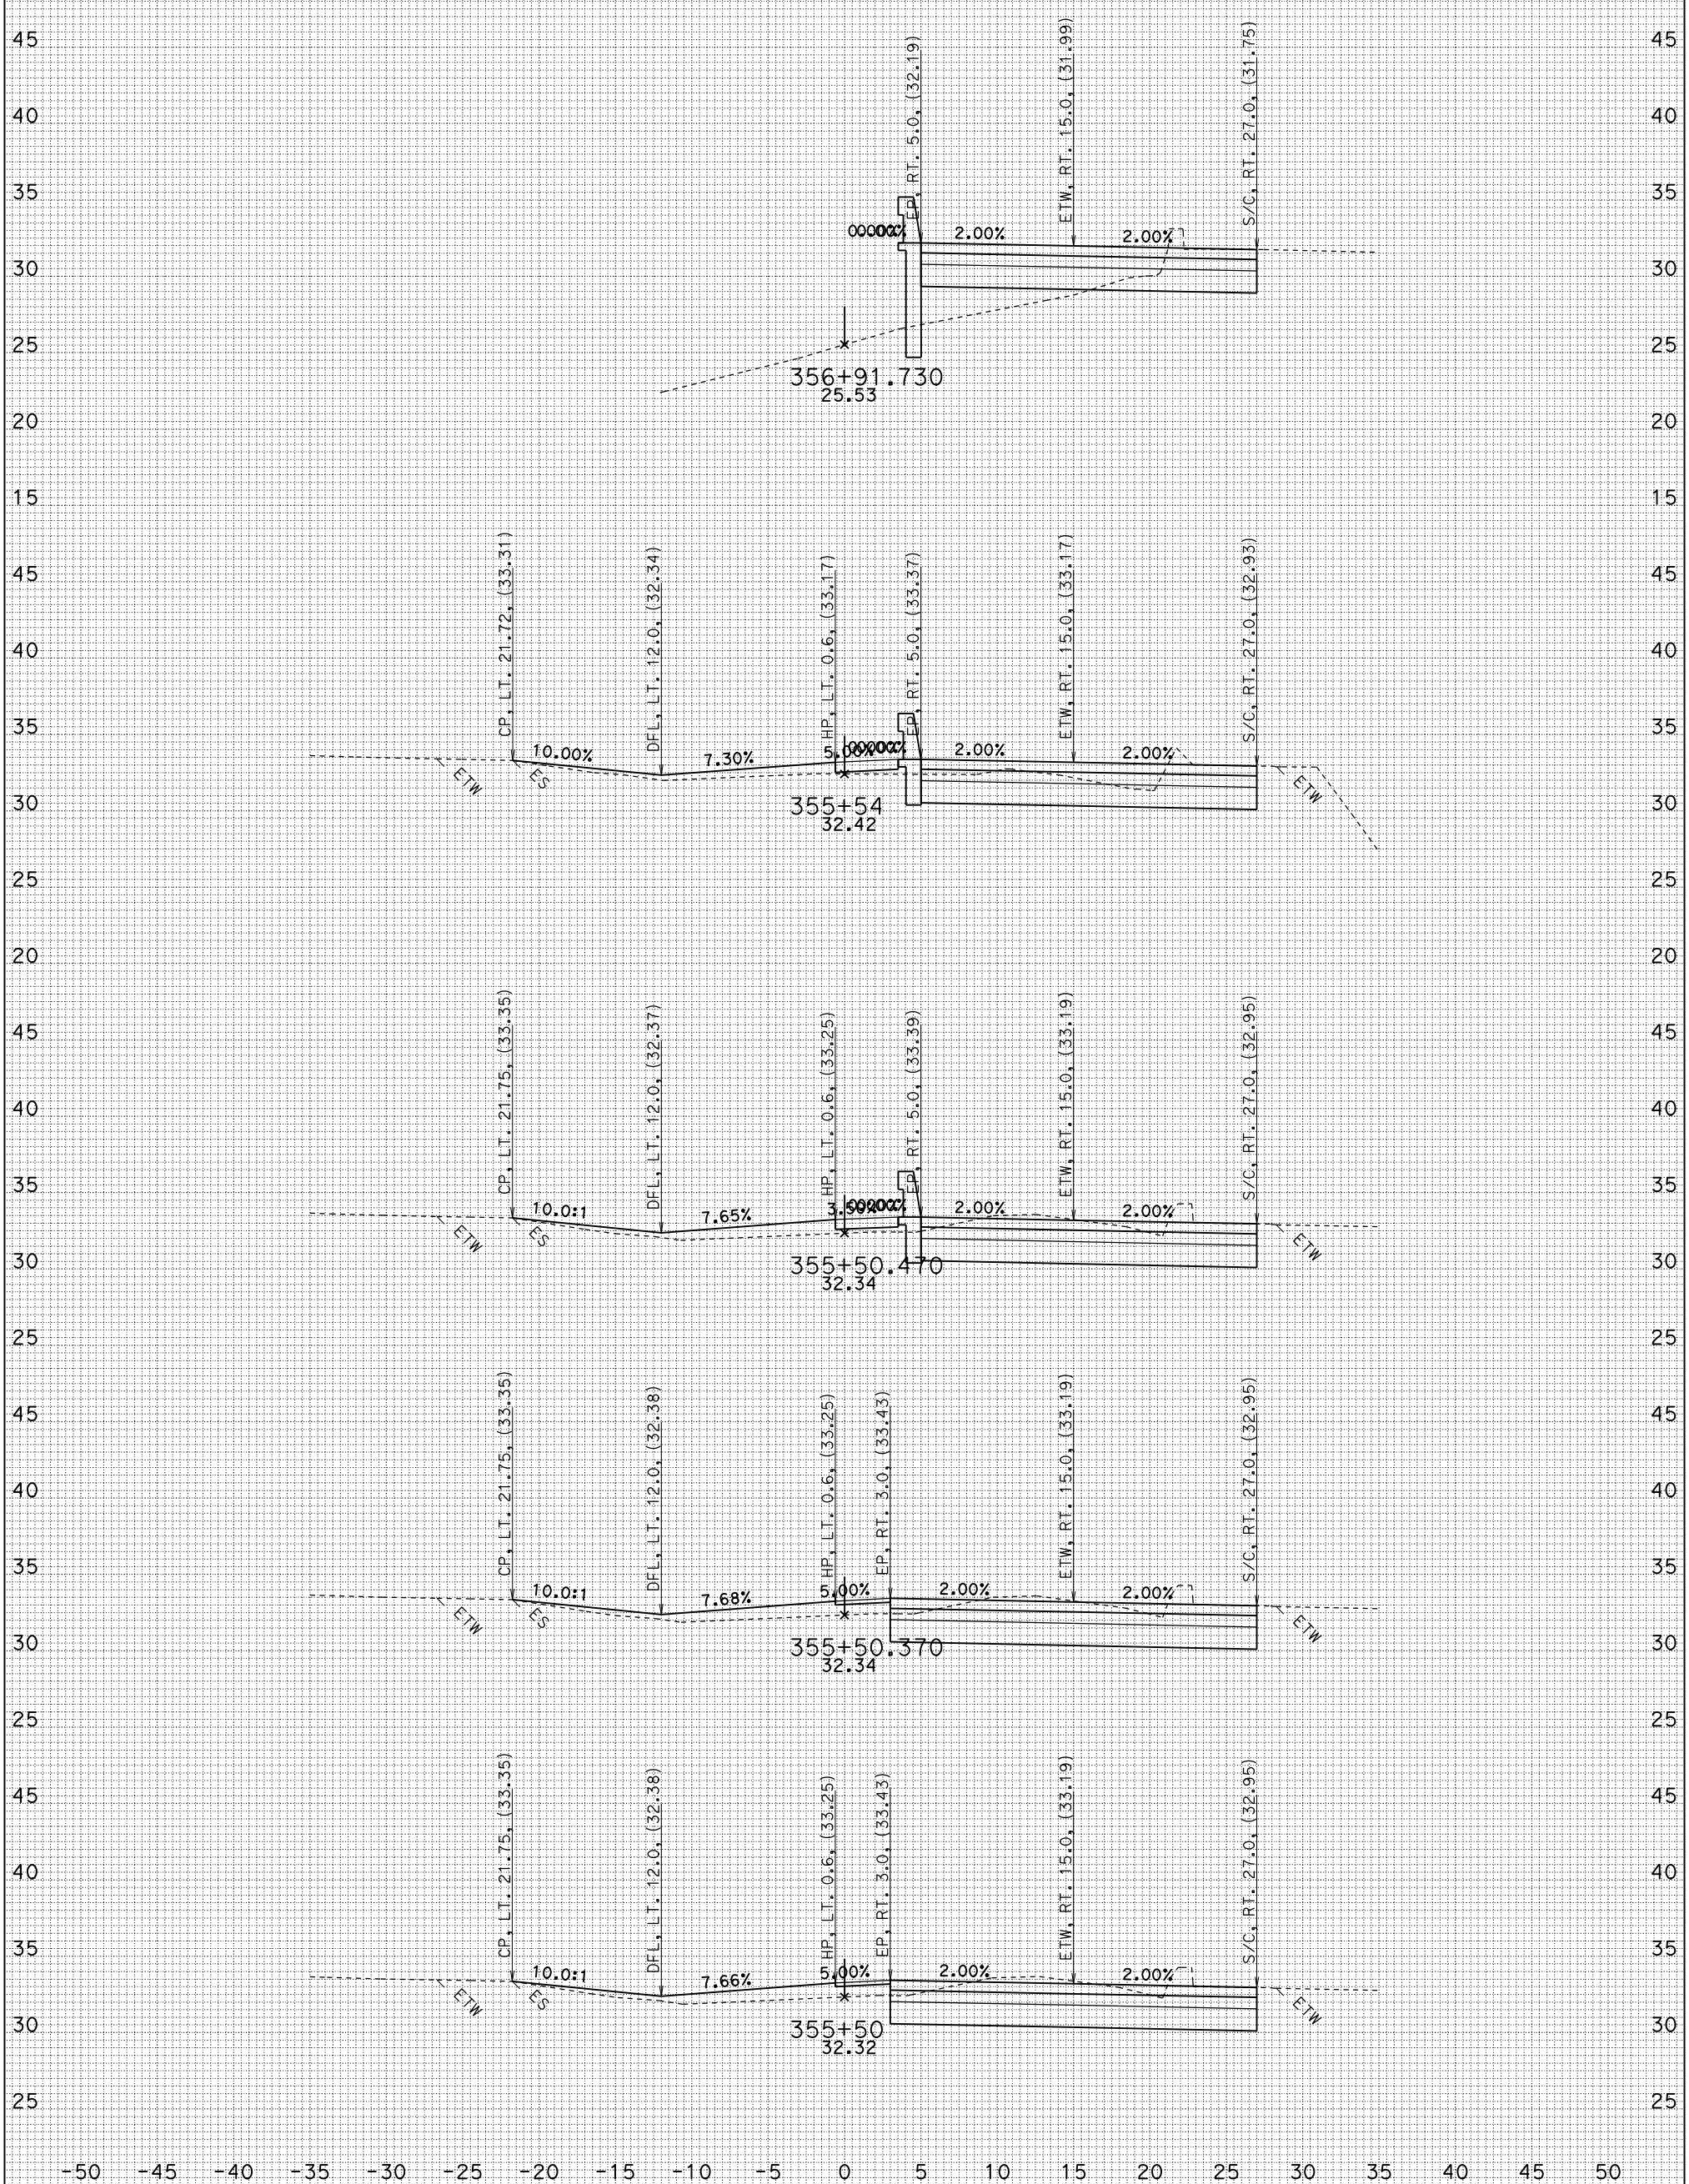

FOR EARTHWORK DEVELOPMENT ONLY

UTILITIES NOT SHOWN
DATE: 6/2/2010
J1.EAR

MSN A1
CONTRACT: 04-264061
04-MRN-101 PM 18.6/R22.3
SCALE: 1" = 5' Horiz.
1" = 5' VeRT.

"J1" LINE CROSS SECTIONS

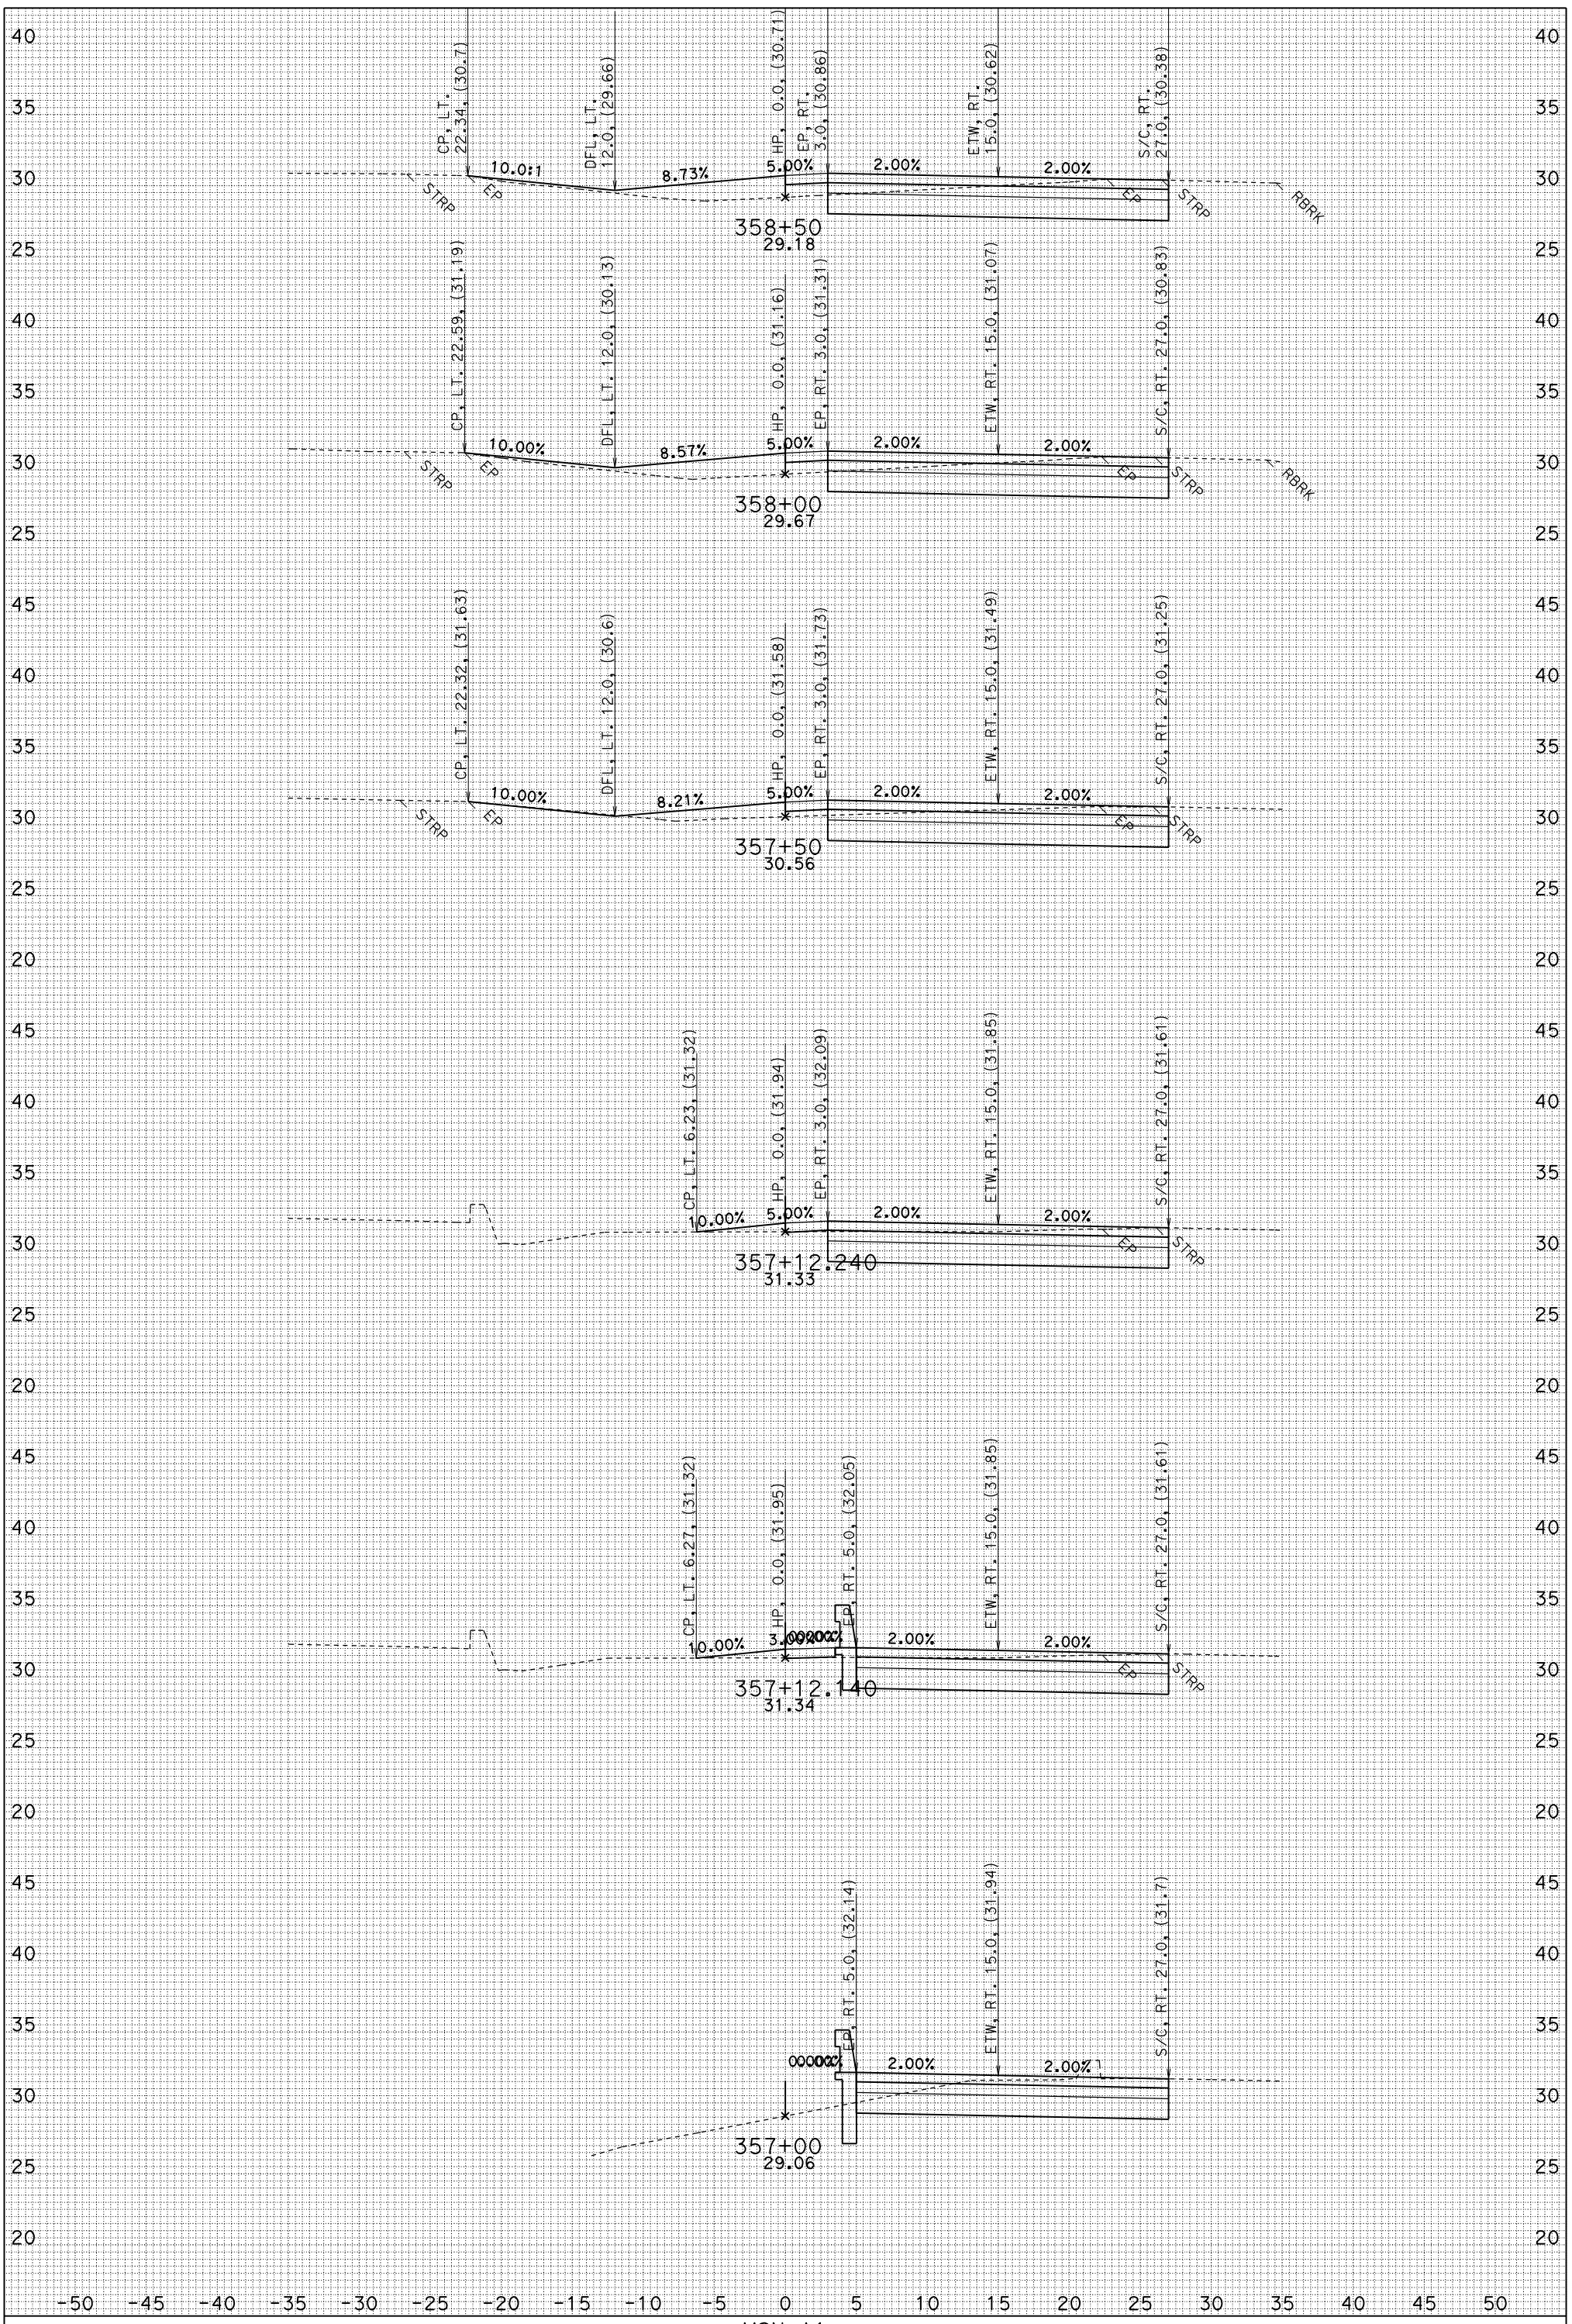

FOR EARTHWORK DEVELOPMENT ONLY

UTILITIES NOT SHOWN
DATE: 6/2/2010
J1.EAR

MSN A1
CONTRACT: 04-264061
04-MRN-101 PM 18.6/R22.3
SCALE: 1" = 5' Horiz.
1" = 5' VeRT.

"J1" LINE CROSS SECTIONS

SHEET 49 OF 63

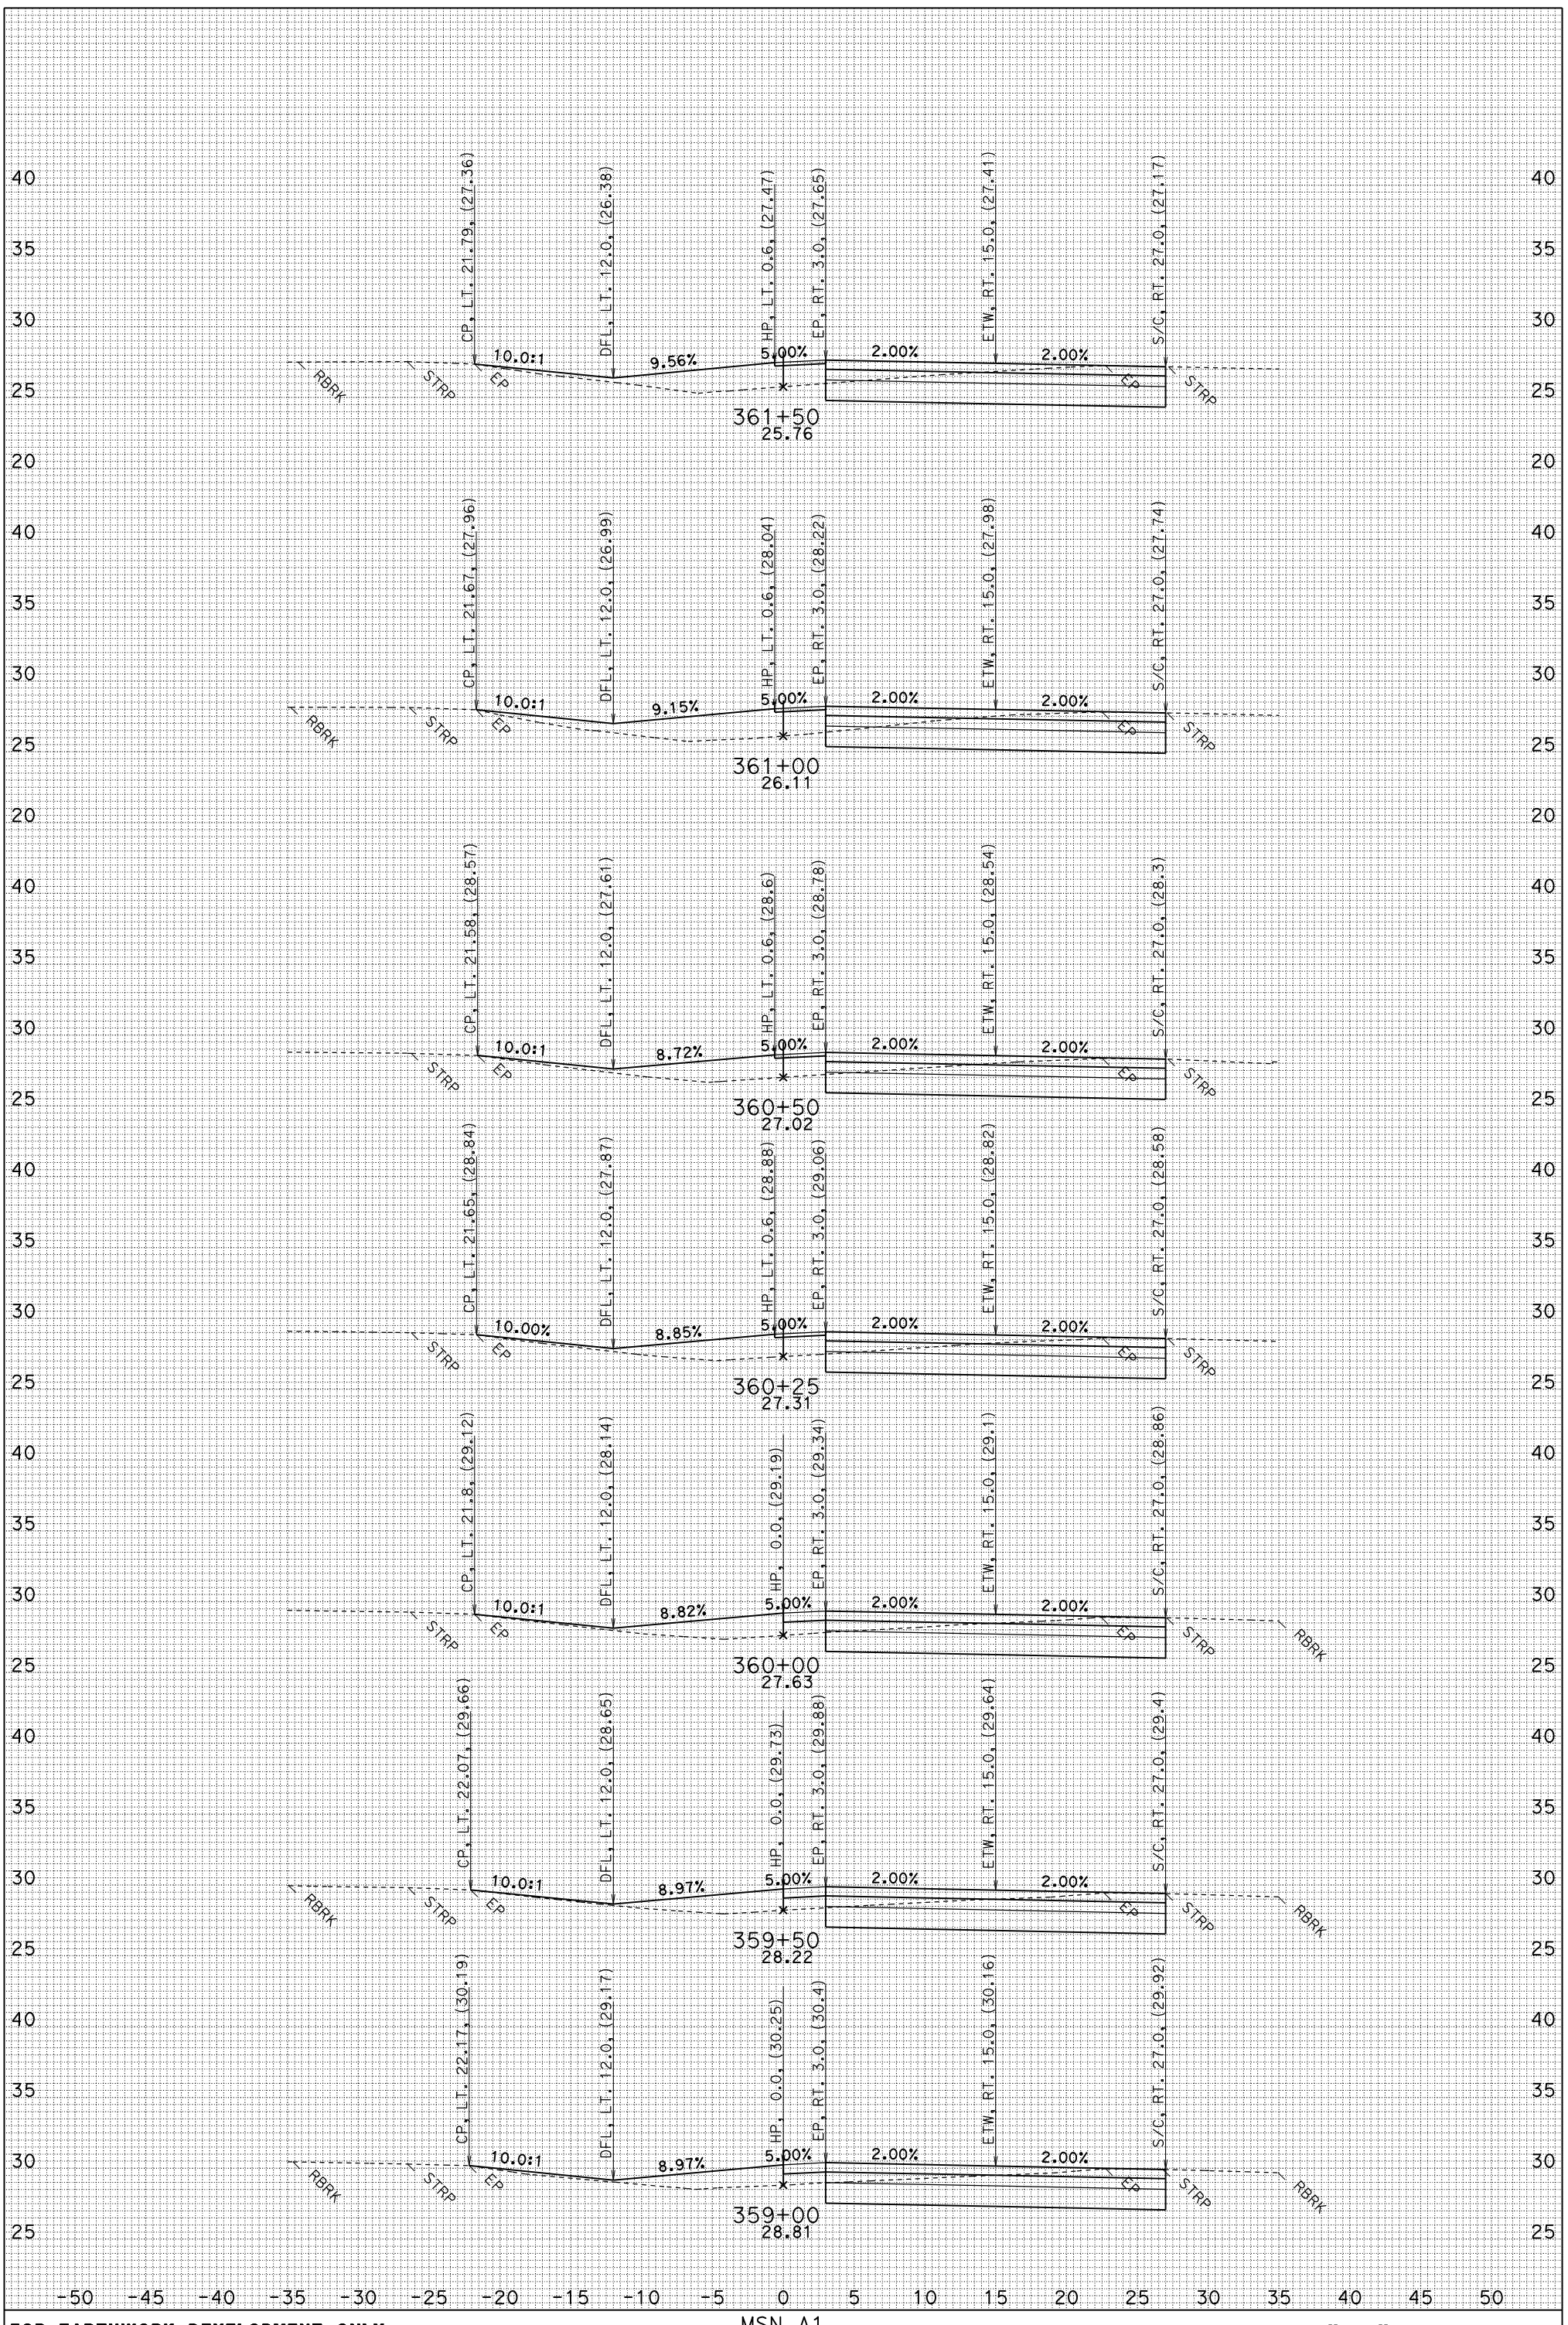

FOR EARTHWORK DEVELOPMENT ONLY

UTILITIES NOT SHOWN
DATE: 6/2/2010
J1.EAR

MSN A1
CONTRACT: 04-264061
04-MRN-101 PM 18.6/R22.3
SCALE: 1" = 5' Horiz.
1" = 5' VeRT.

"J1" LINE CROSS SECTIONS

SHEET 50 OF 63

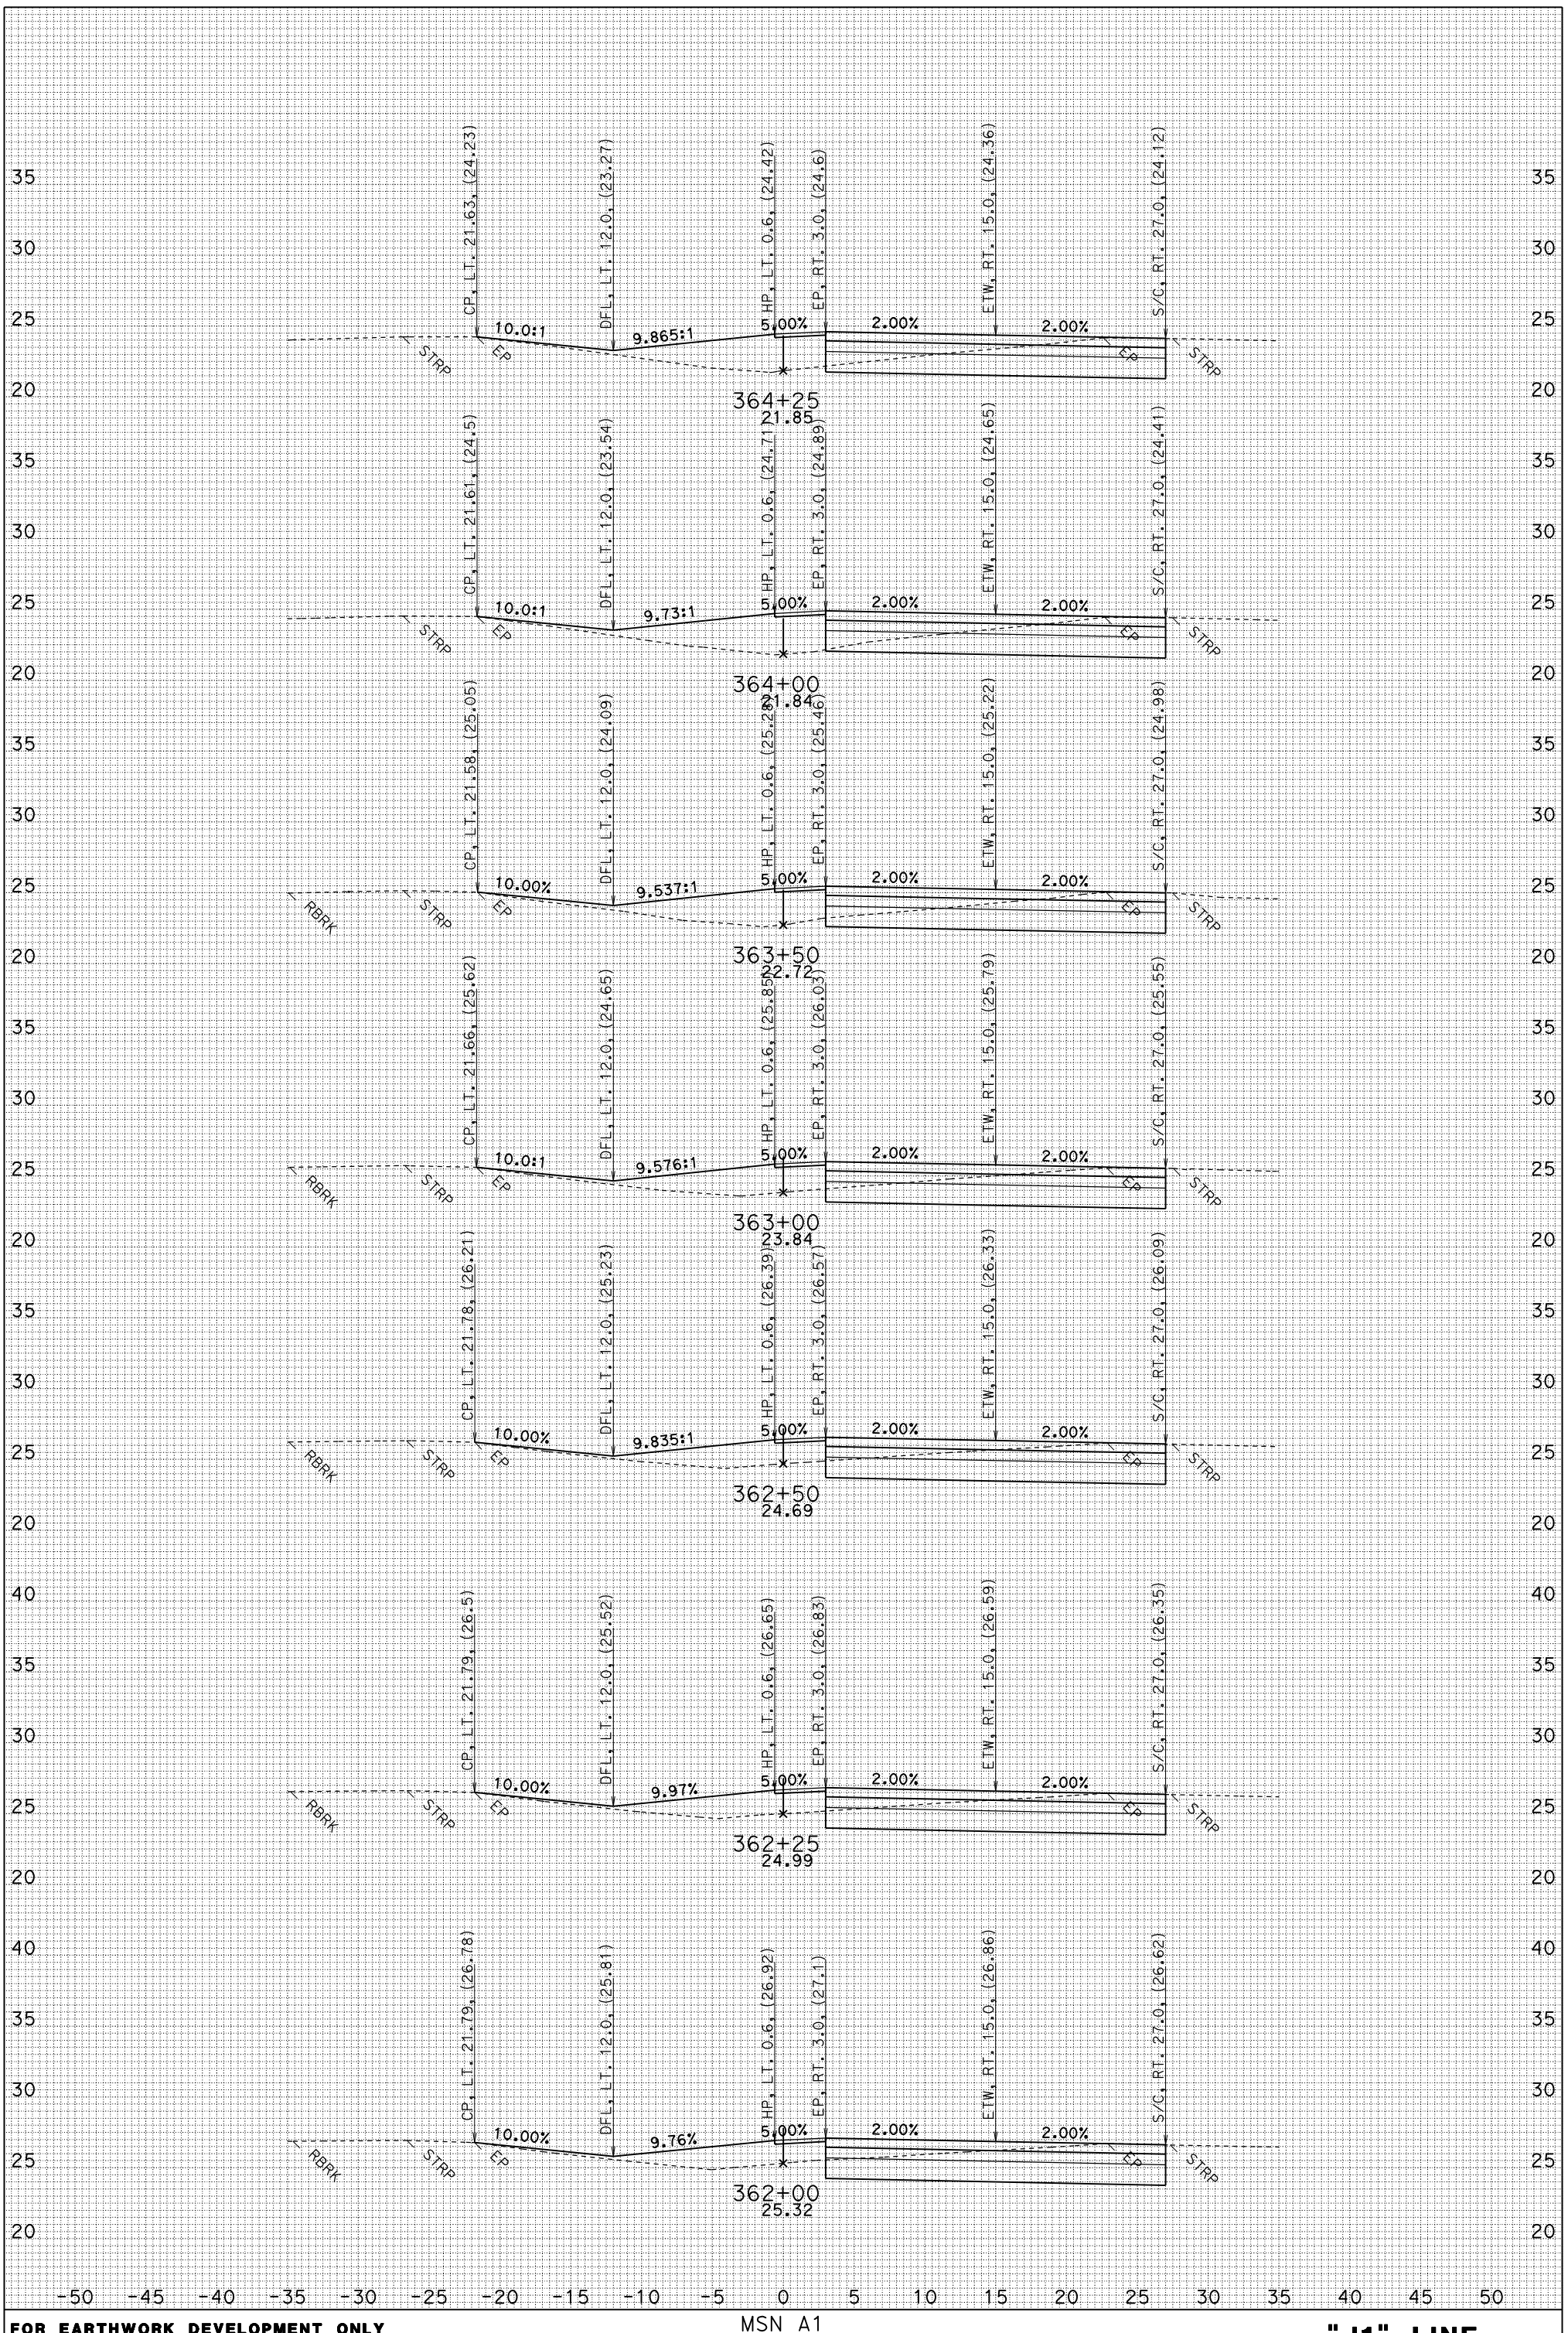

FOR EARTHWORK DEVELOPMENT ONLY

UTILITIES NOT SHOWN
DATE: 6/2/2010
J1.EAR

MSN A1
CONTRACT: 04-264061
04-MRN-101 PM 18.6/R22.3
SCALE: 1" = 5' Horiz.
1" = 5' VeRT.

"J1" LINE CROSS SECTIONS

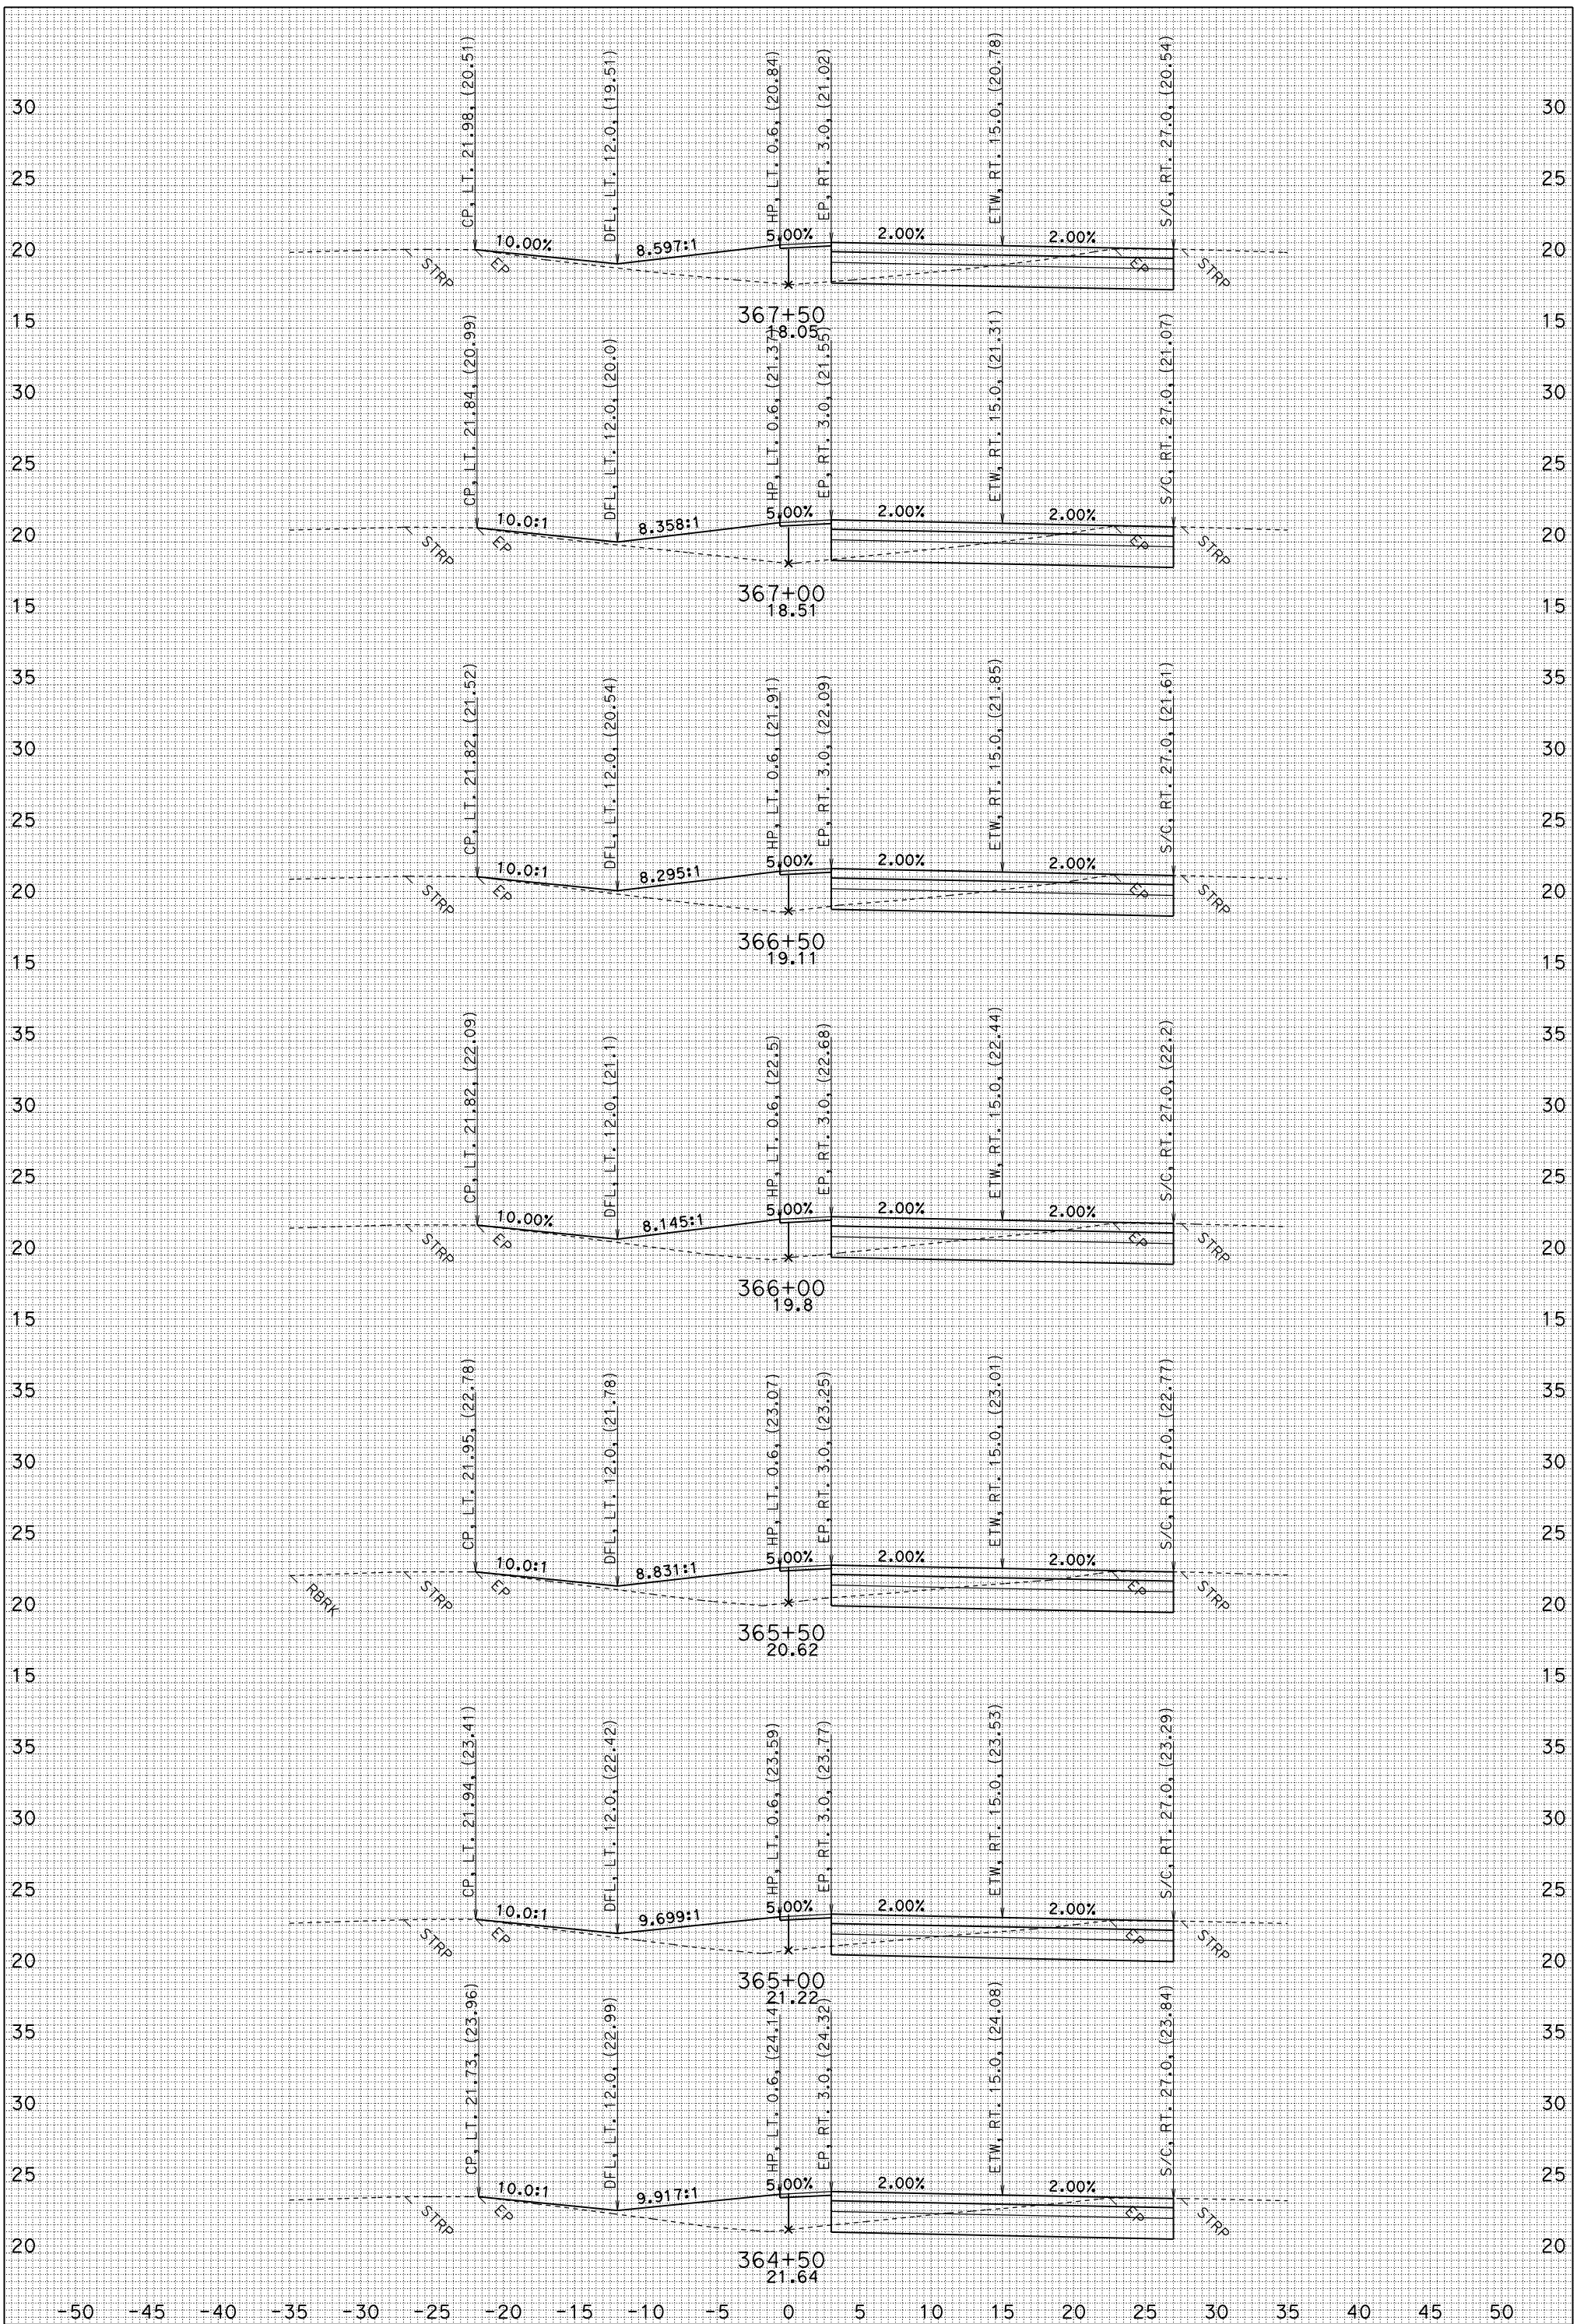

FOR EARTHWORK DEVELOPMENT ONLY

UTILITIES NOT SHOWN
DATE: 6/2/2010
J1.EAR

MSN A1
CONTRACT: 04-264061
04-MRN-101 PM 18.6/R22.3
SCALE: 1" = 5' Horiz.
1" = 5' VeRT.

"J1" LINE CROSS SECTIONS

SHEET 52 OF 63

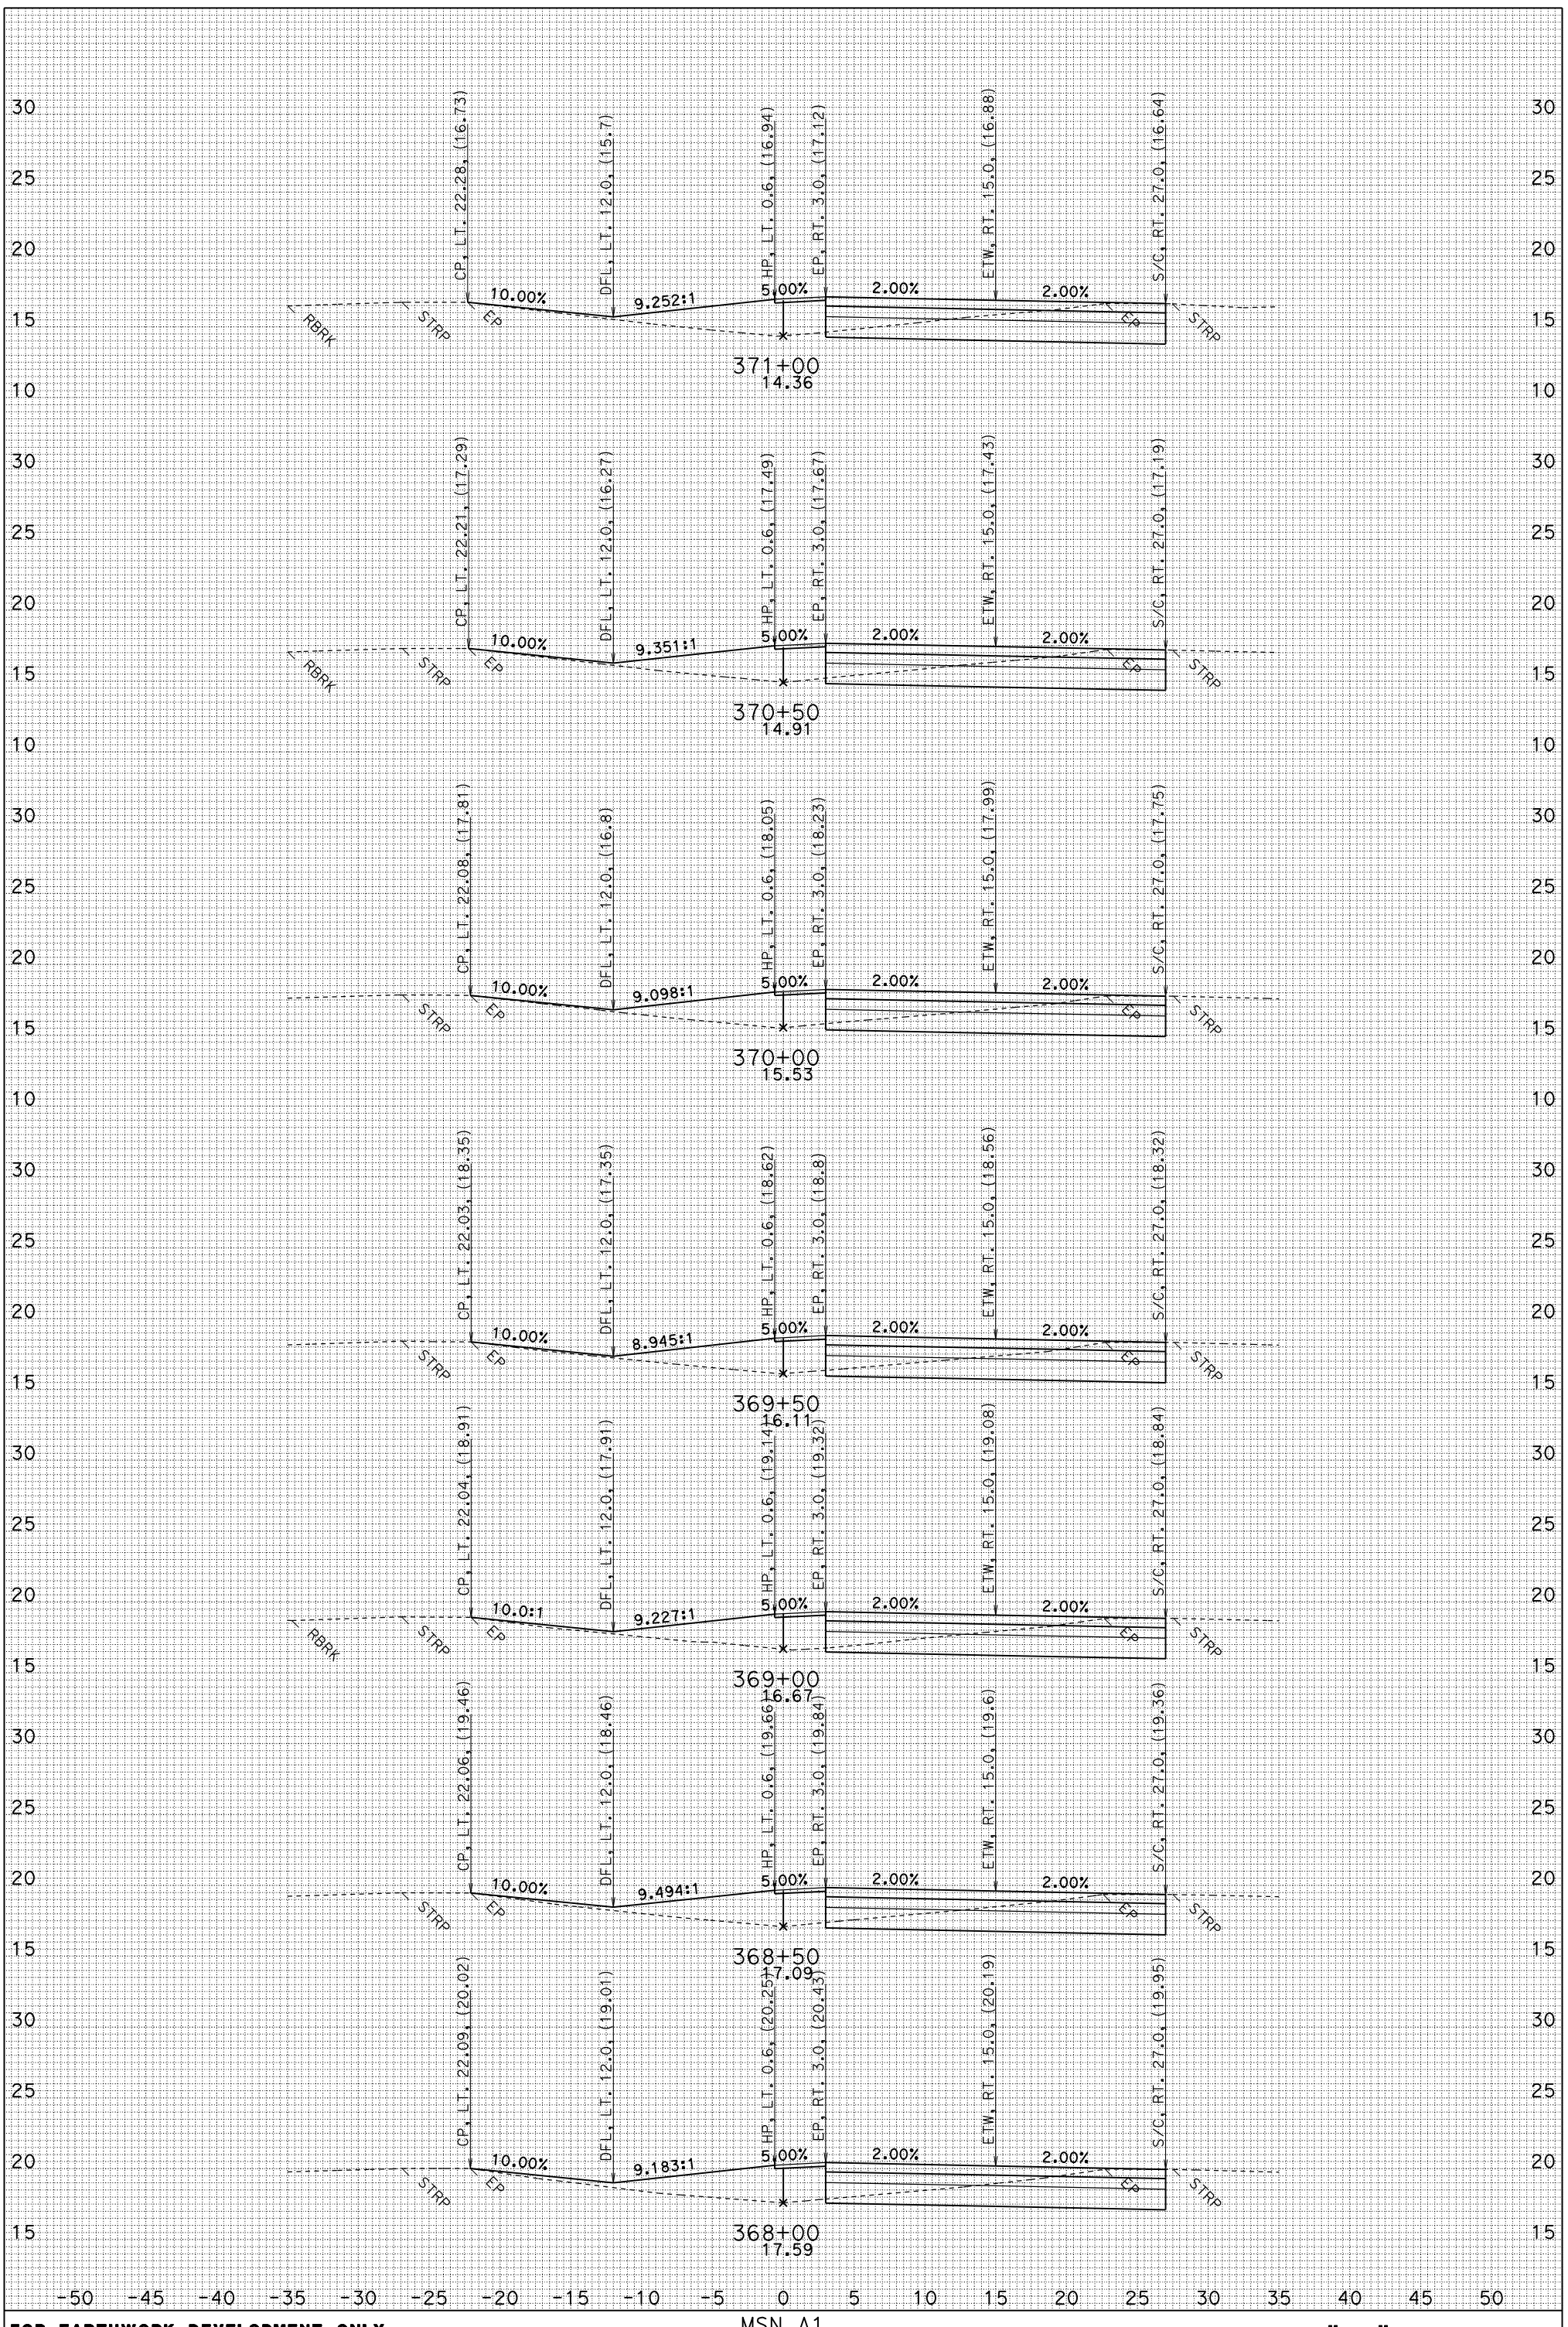

FOR EARTHWORK DEVELOPMENT ONLY

UTILITIES NOT SHOWN
DATE: 6/2/2010
J1.EAR

MSN A1
CONTRACT: 04-264061
04-MRN-101 PM 18.6/R22.3
SCALE: 1" = 5' Horiz.
1" = 5' VeRT.

"J1" LINE CROSS SECTIONS

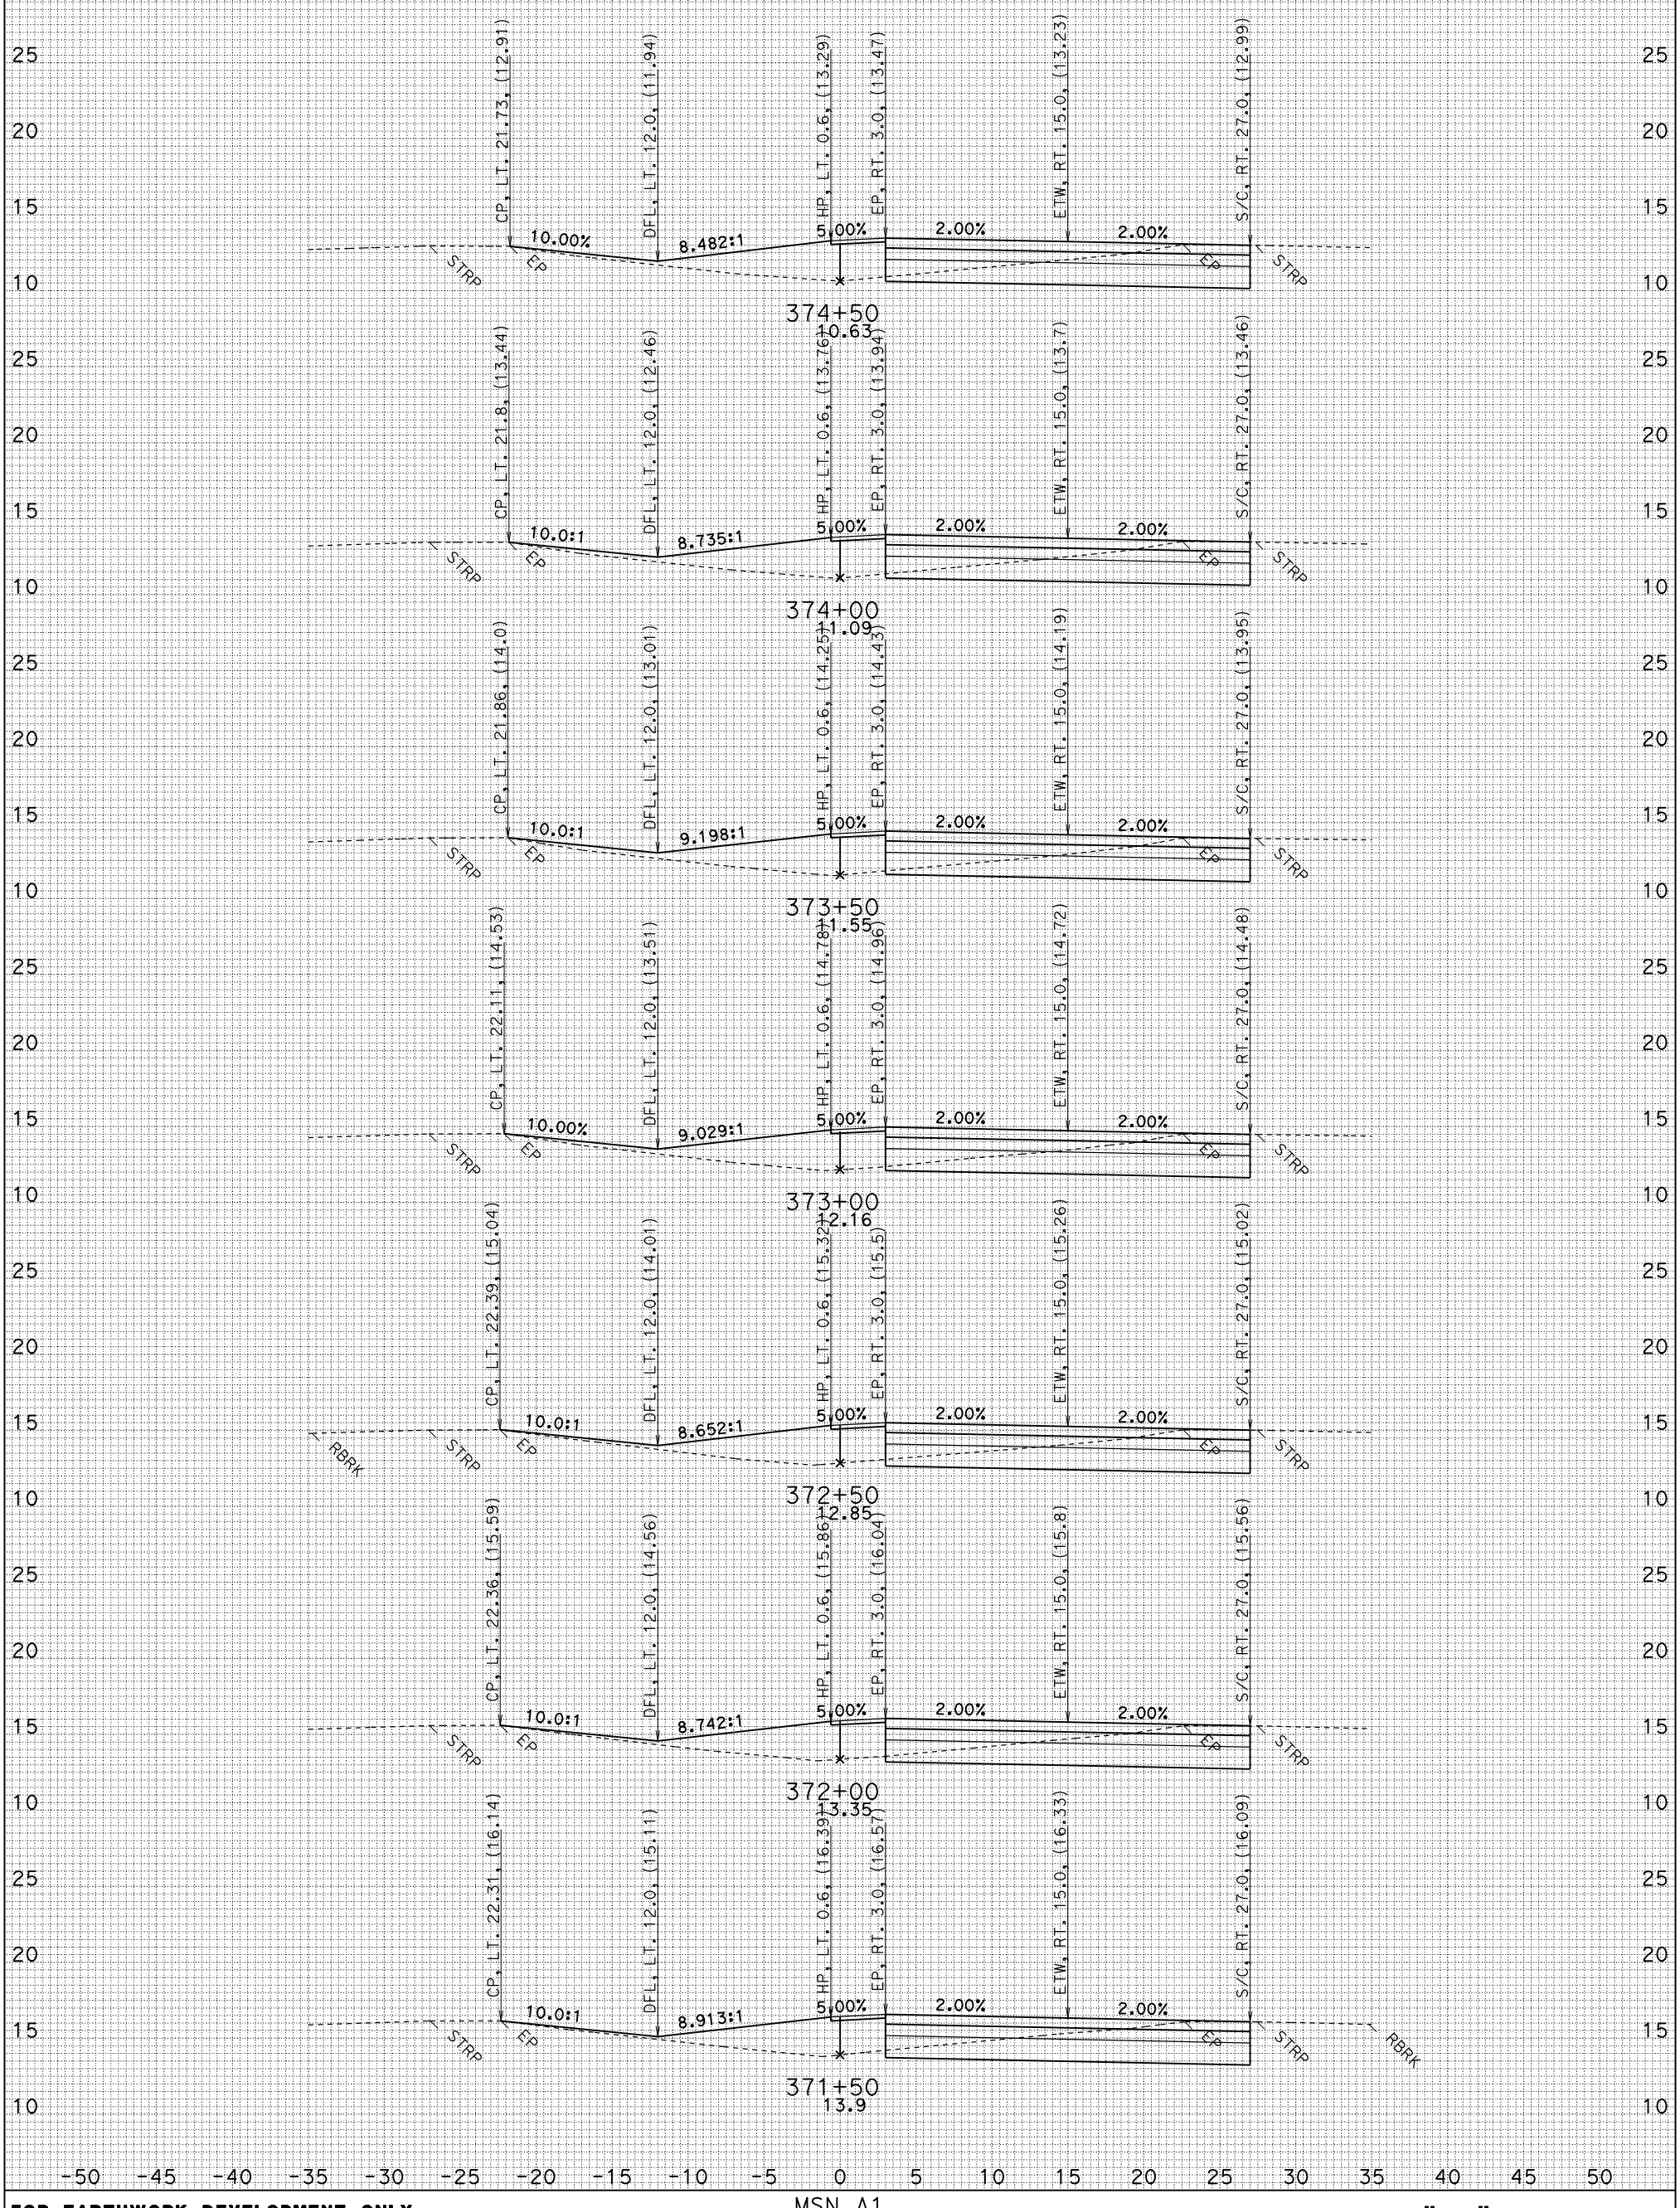

FOR EARTHWORK DEVELOPMENT ONLY

UTILITIES NOT SHOWN
DATE: 6/2/2010
J1.EAR

MSN A1
CONTRACT: 04-264061
04-MRN-101 PM 18.6/R22.3
SCALE: 1" = 5' Horiz.
1" = 5' VeRT.

"J1" LINE CROSS SECTIONS

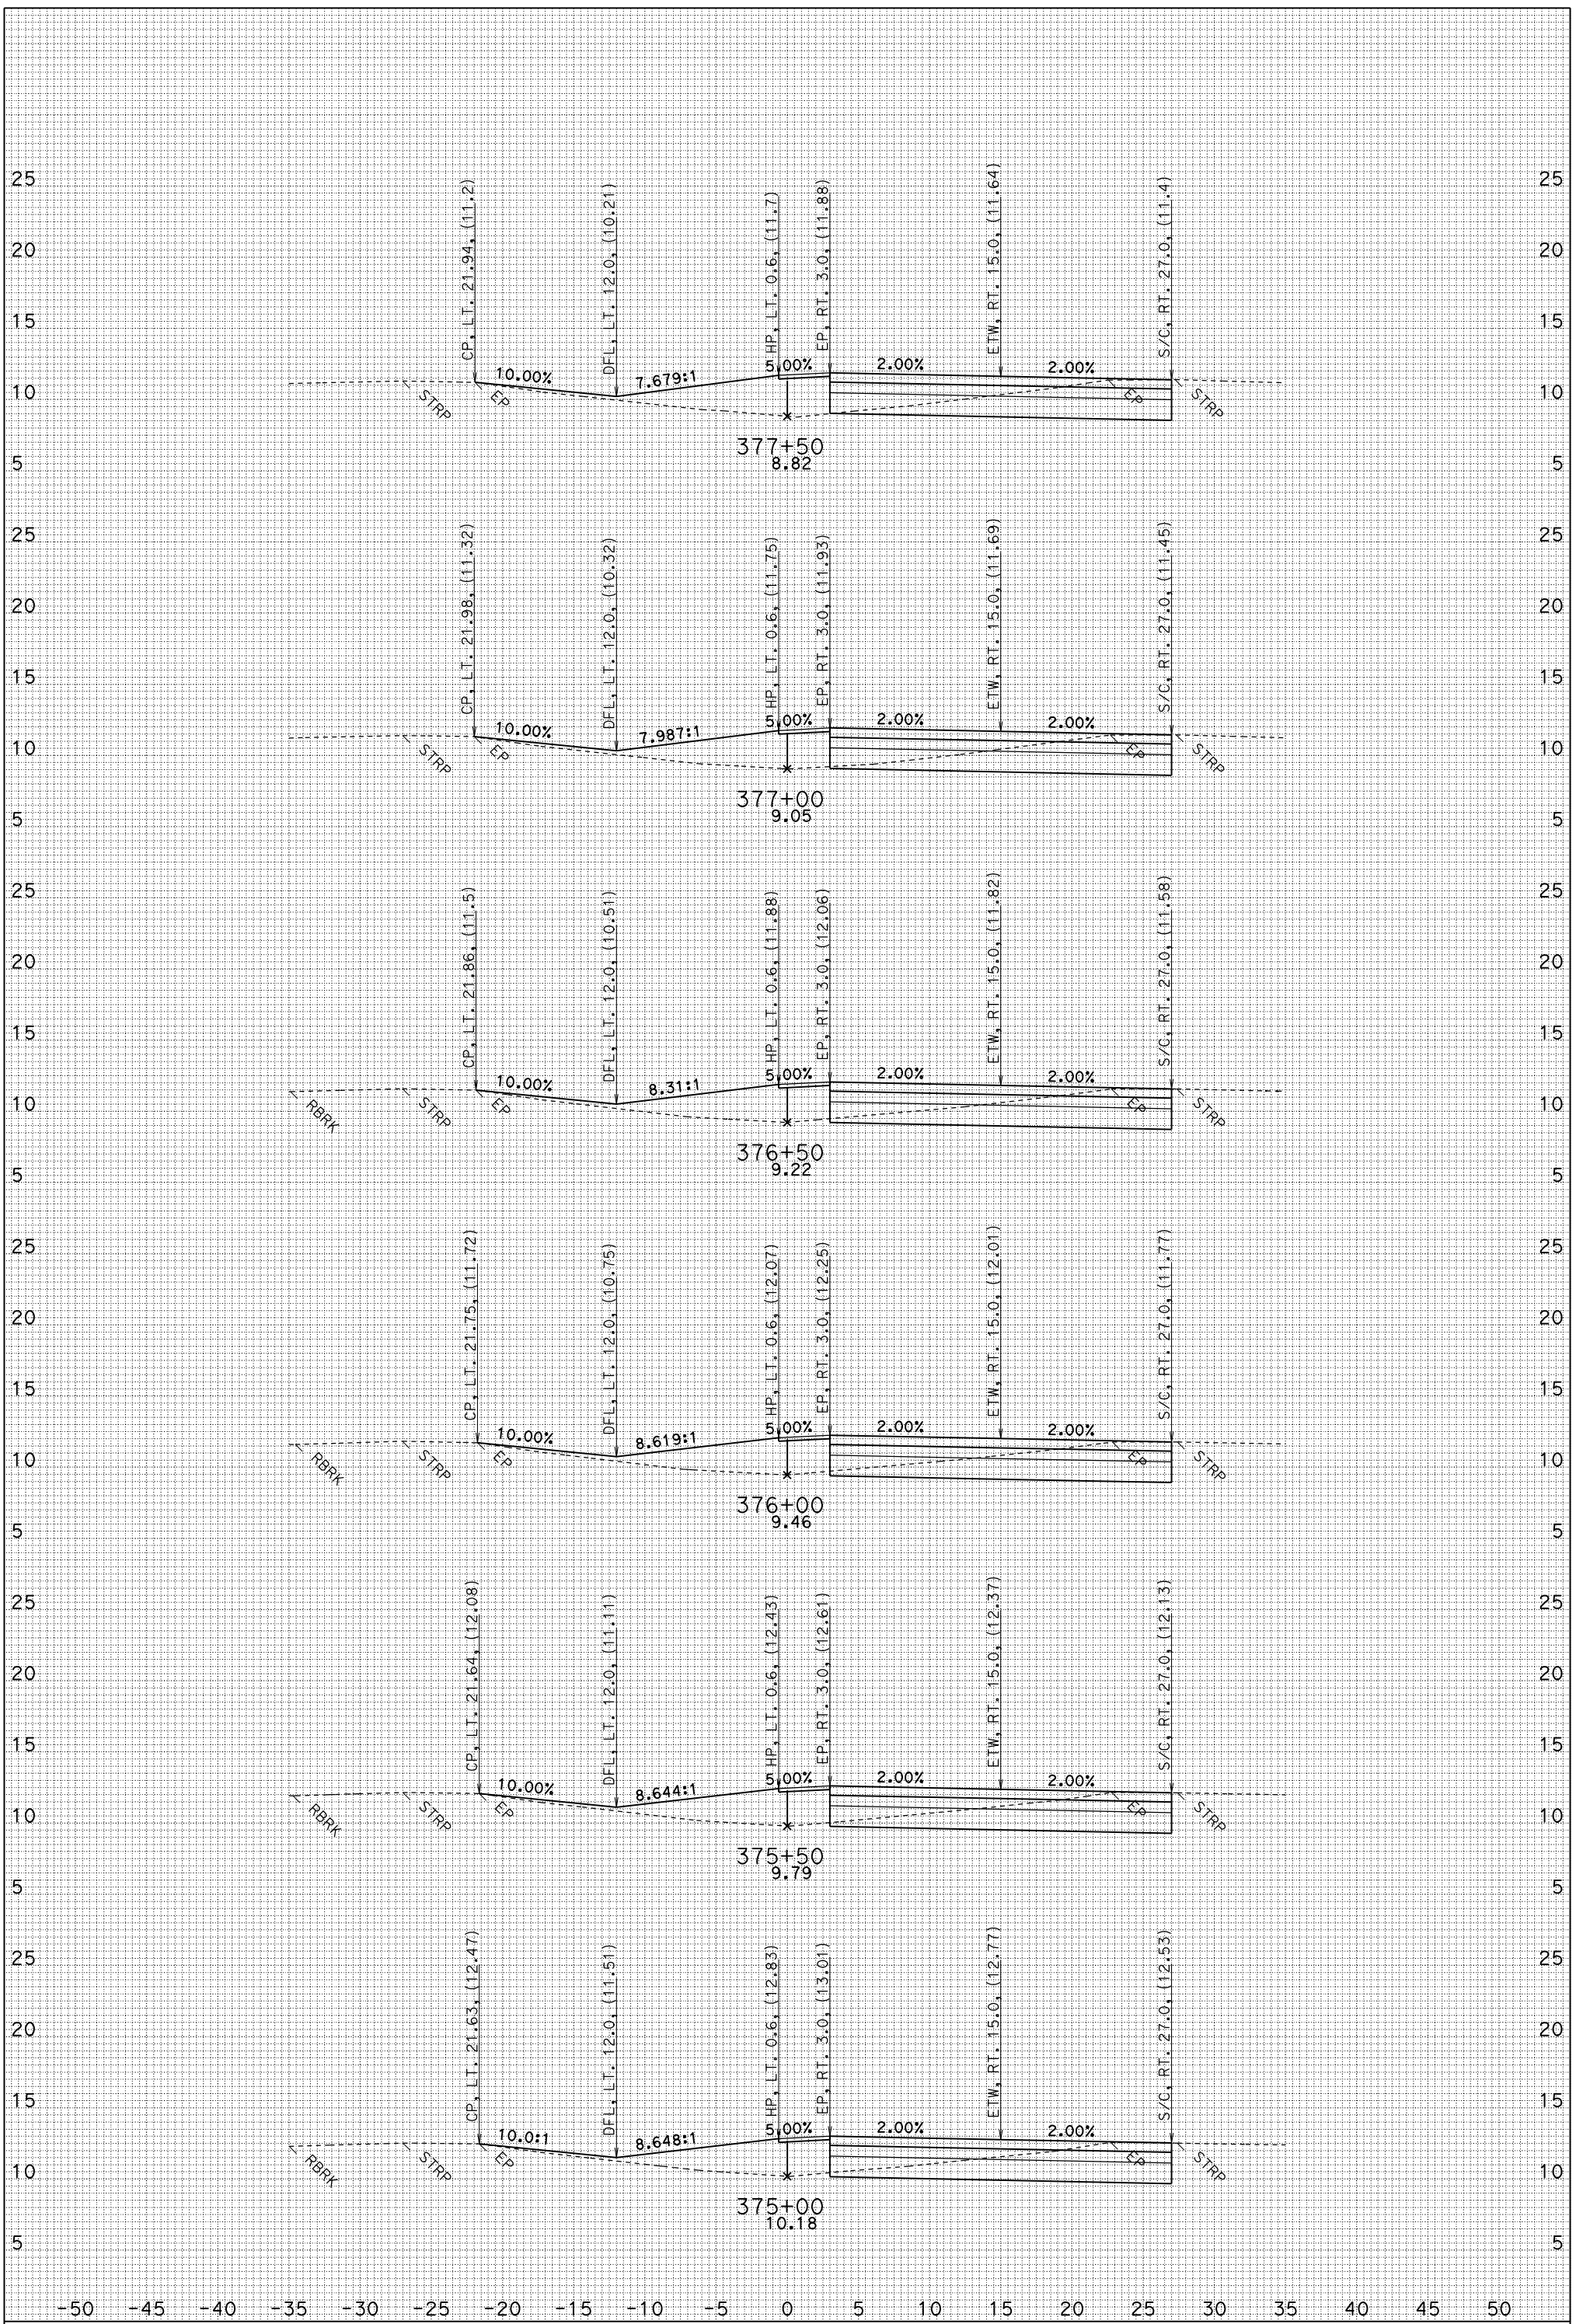

FOR EARTHWORK DEVELOPMENT ONLY

UTILITIES NOT SHOWN
DATE: 6/2/2010
J1.EAR

MSN A1
CONTRACT: 04-264061
04-MRN-101 PM 18.6/R22.3
SCALE: 1" = 5' Horiz.
1" = 5' VeRT.

"J1" LINE CROSS SECTIONS

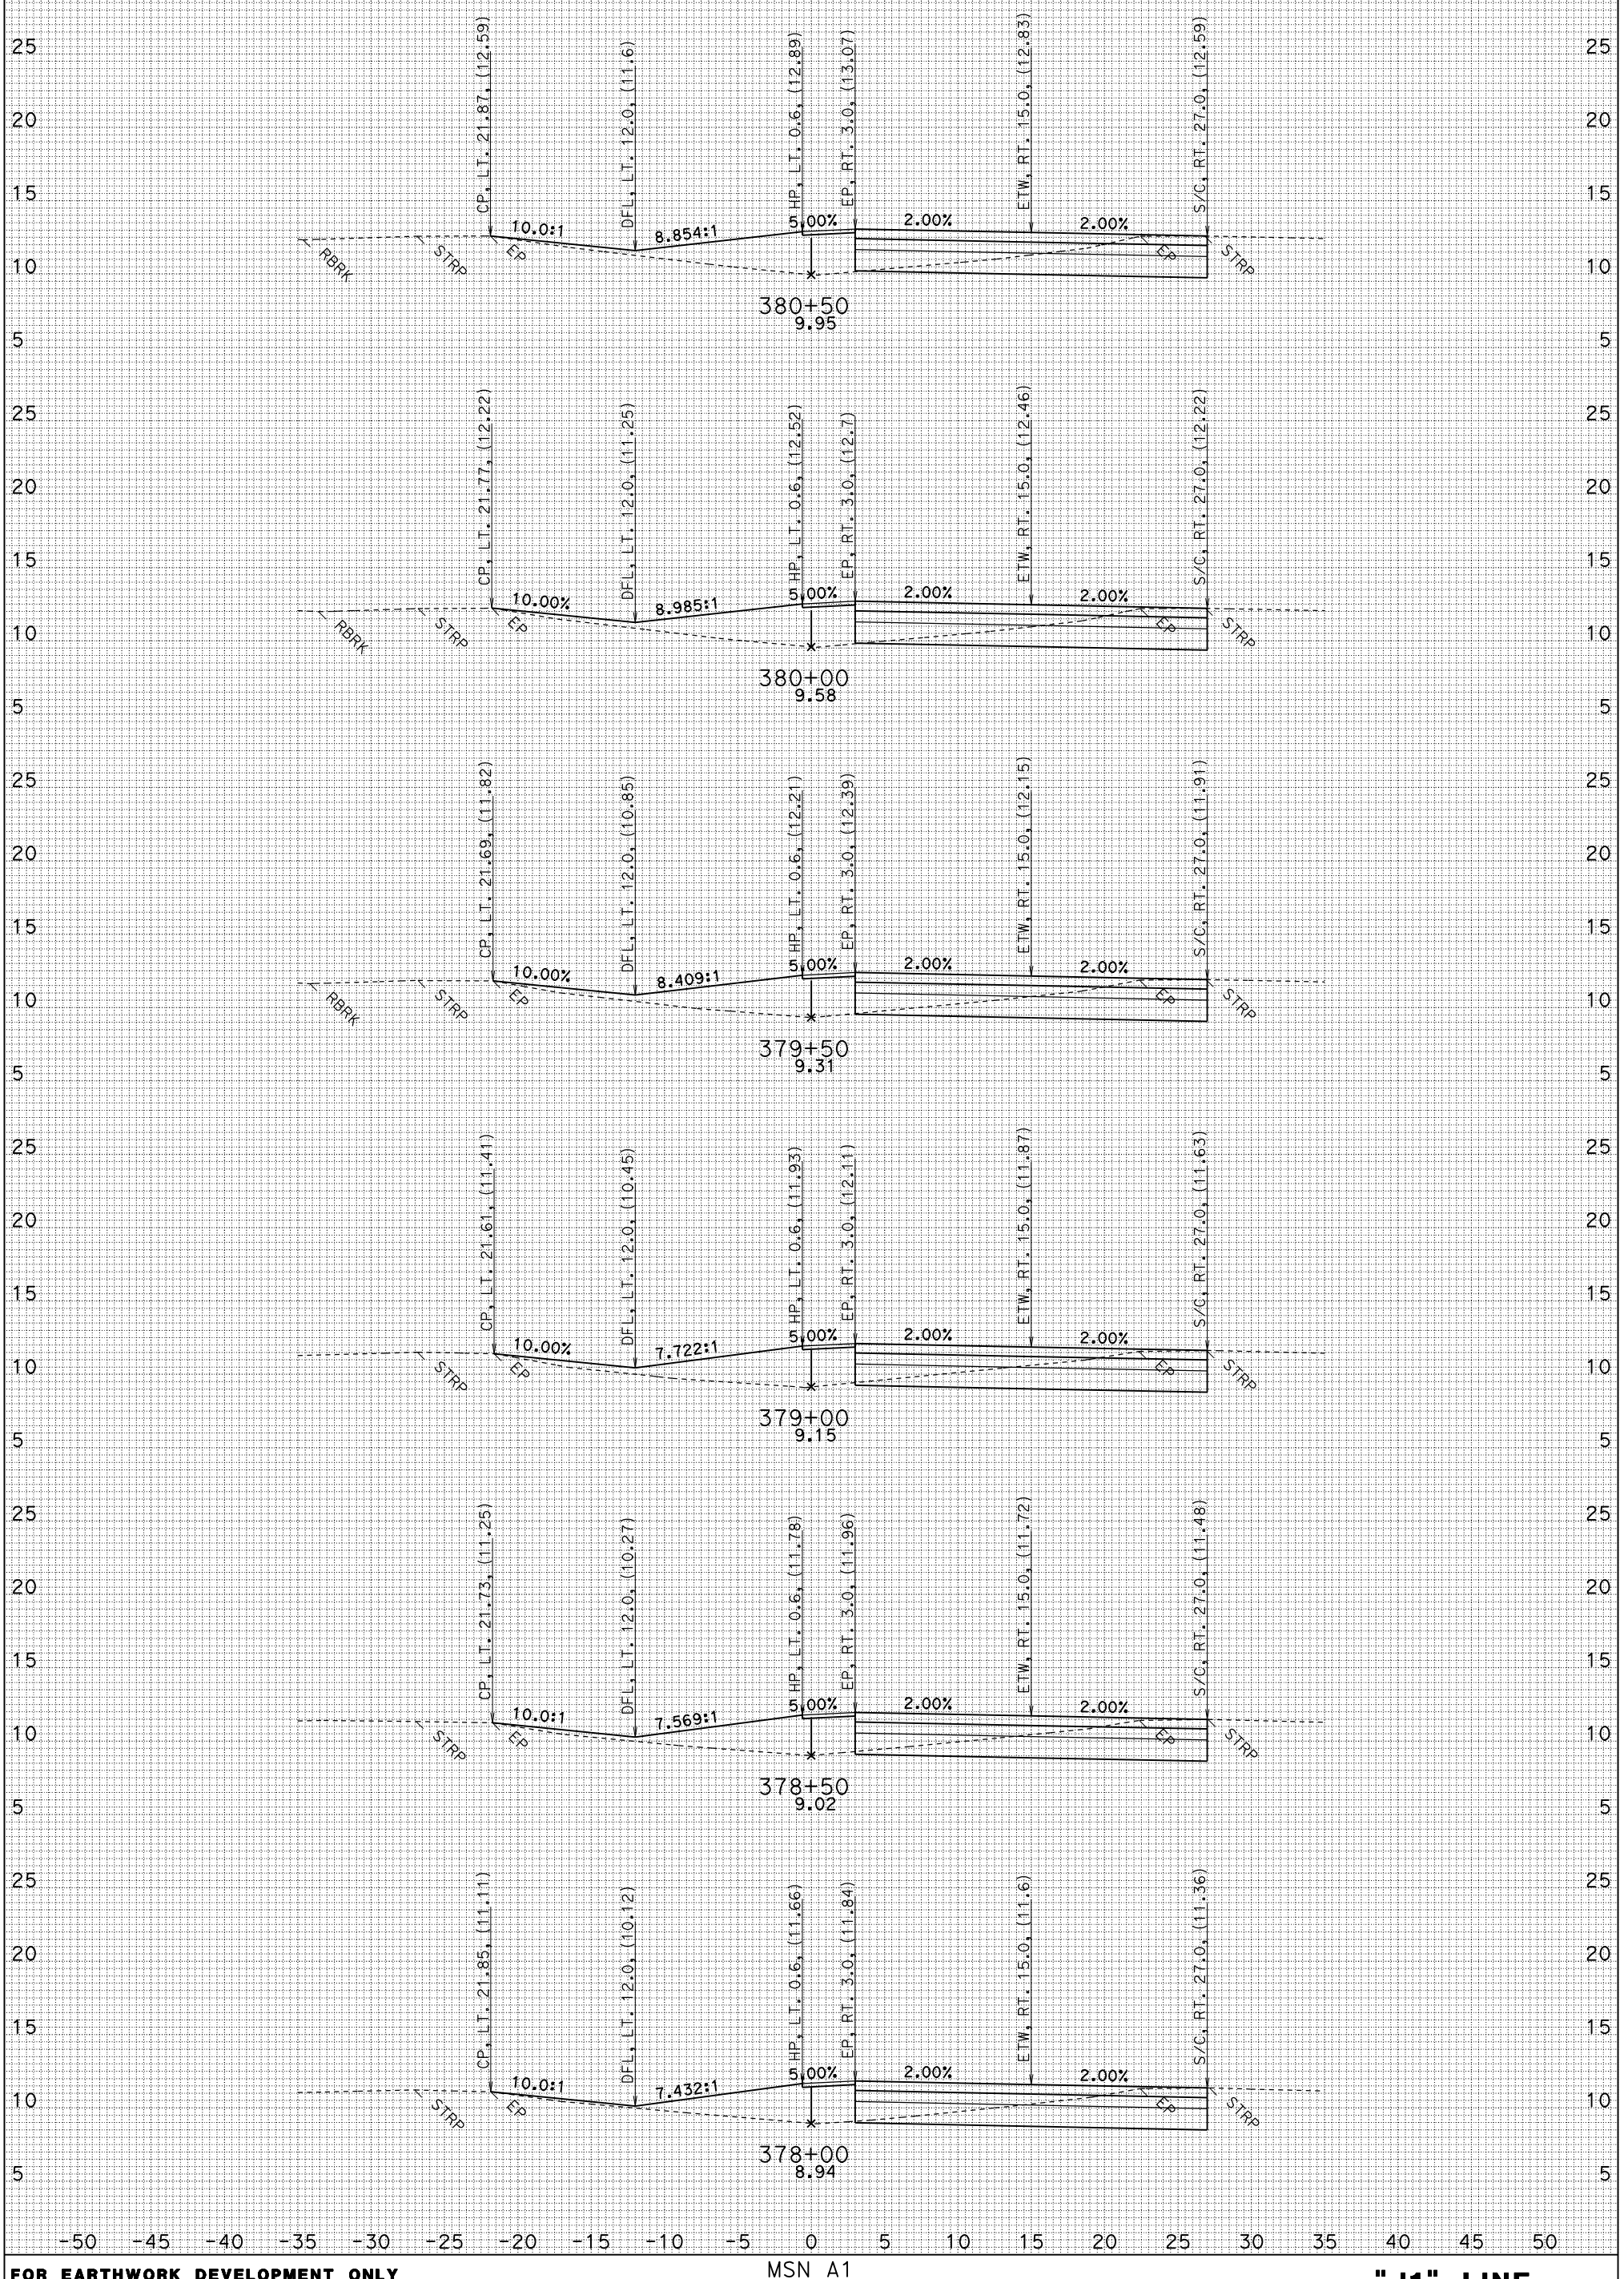

FOR EARTHWORK DEVELOPMENT ONLY

UTILITIES NOT SHOWN
DATE: 6/2/2010
J1.EAR

MSN A1
CONTRACT: 04-264061
04-MRN-101 PM 18.6/R22.3
SCALE: 1" = 5' Horiz.
1" = 5' VeRT.

"J1" LINE CROSS SECTIONS

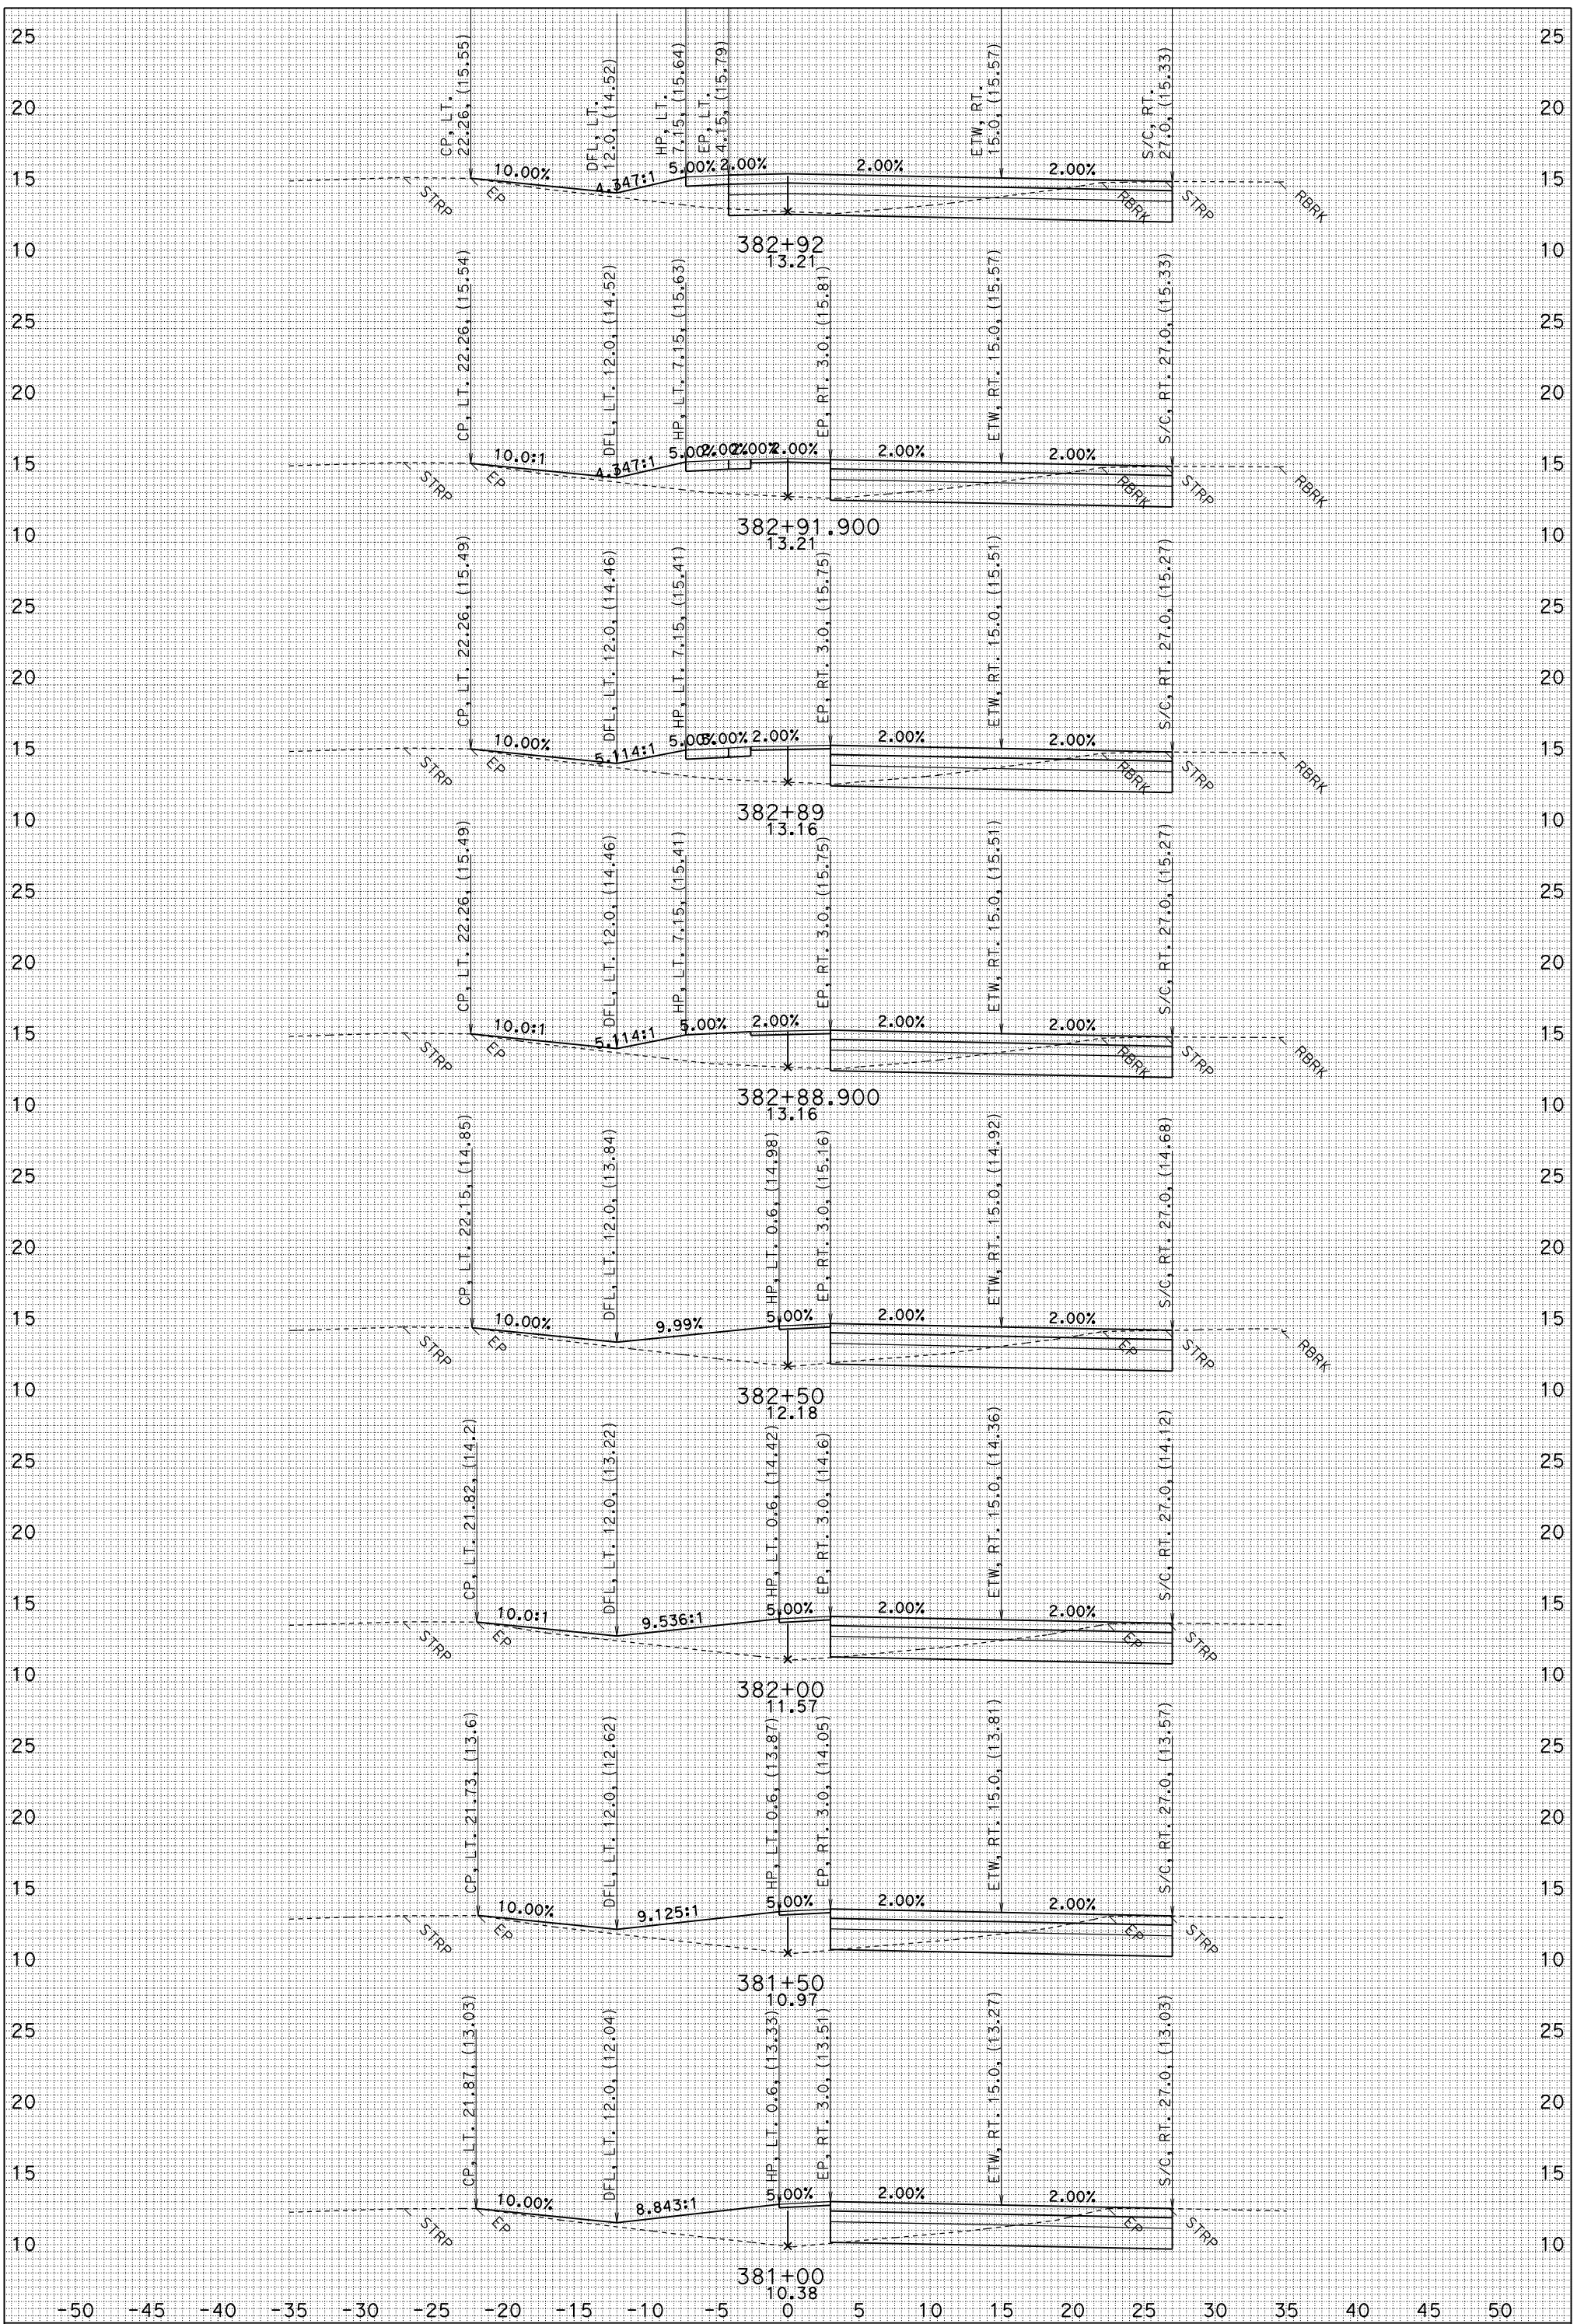

FOR EARTHWORK DEVELOPMENT ONLY

UTILITIES NOT SHOWN
DATE: 6/2/2010
J1.EAR

MSN A1
CONTRACT: 04-264061
04-MRN-101 PM 18.6/R22.3
SCALE: 1" = 5' Horiz.
1" = 5' VeRT.

"J1" LINE CROSS SECTIONS

SHEET 57 OF 63

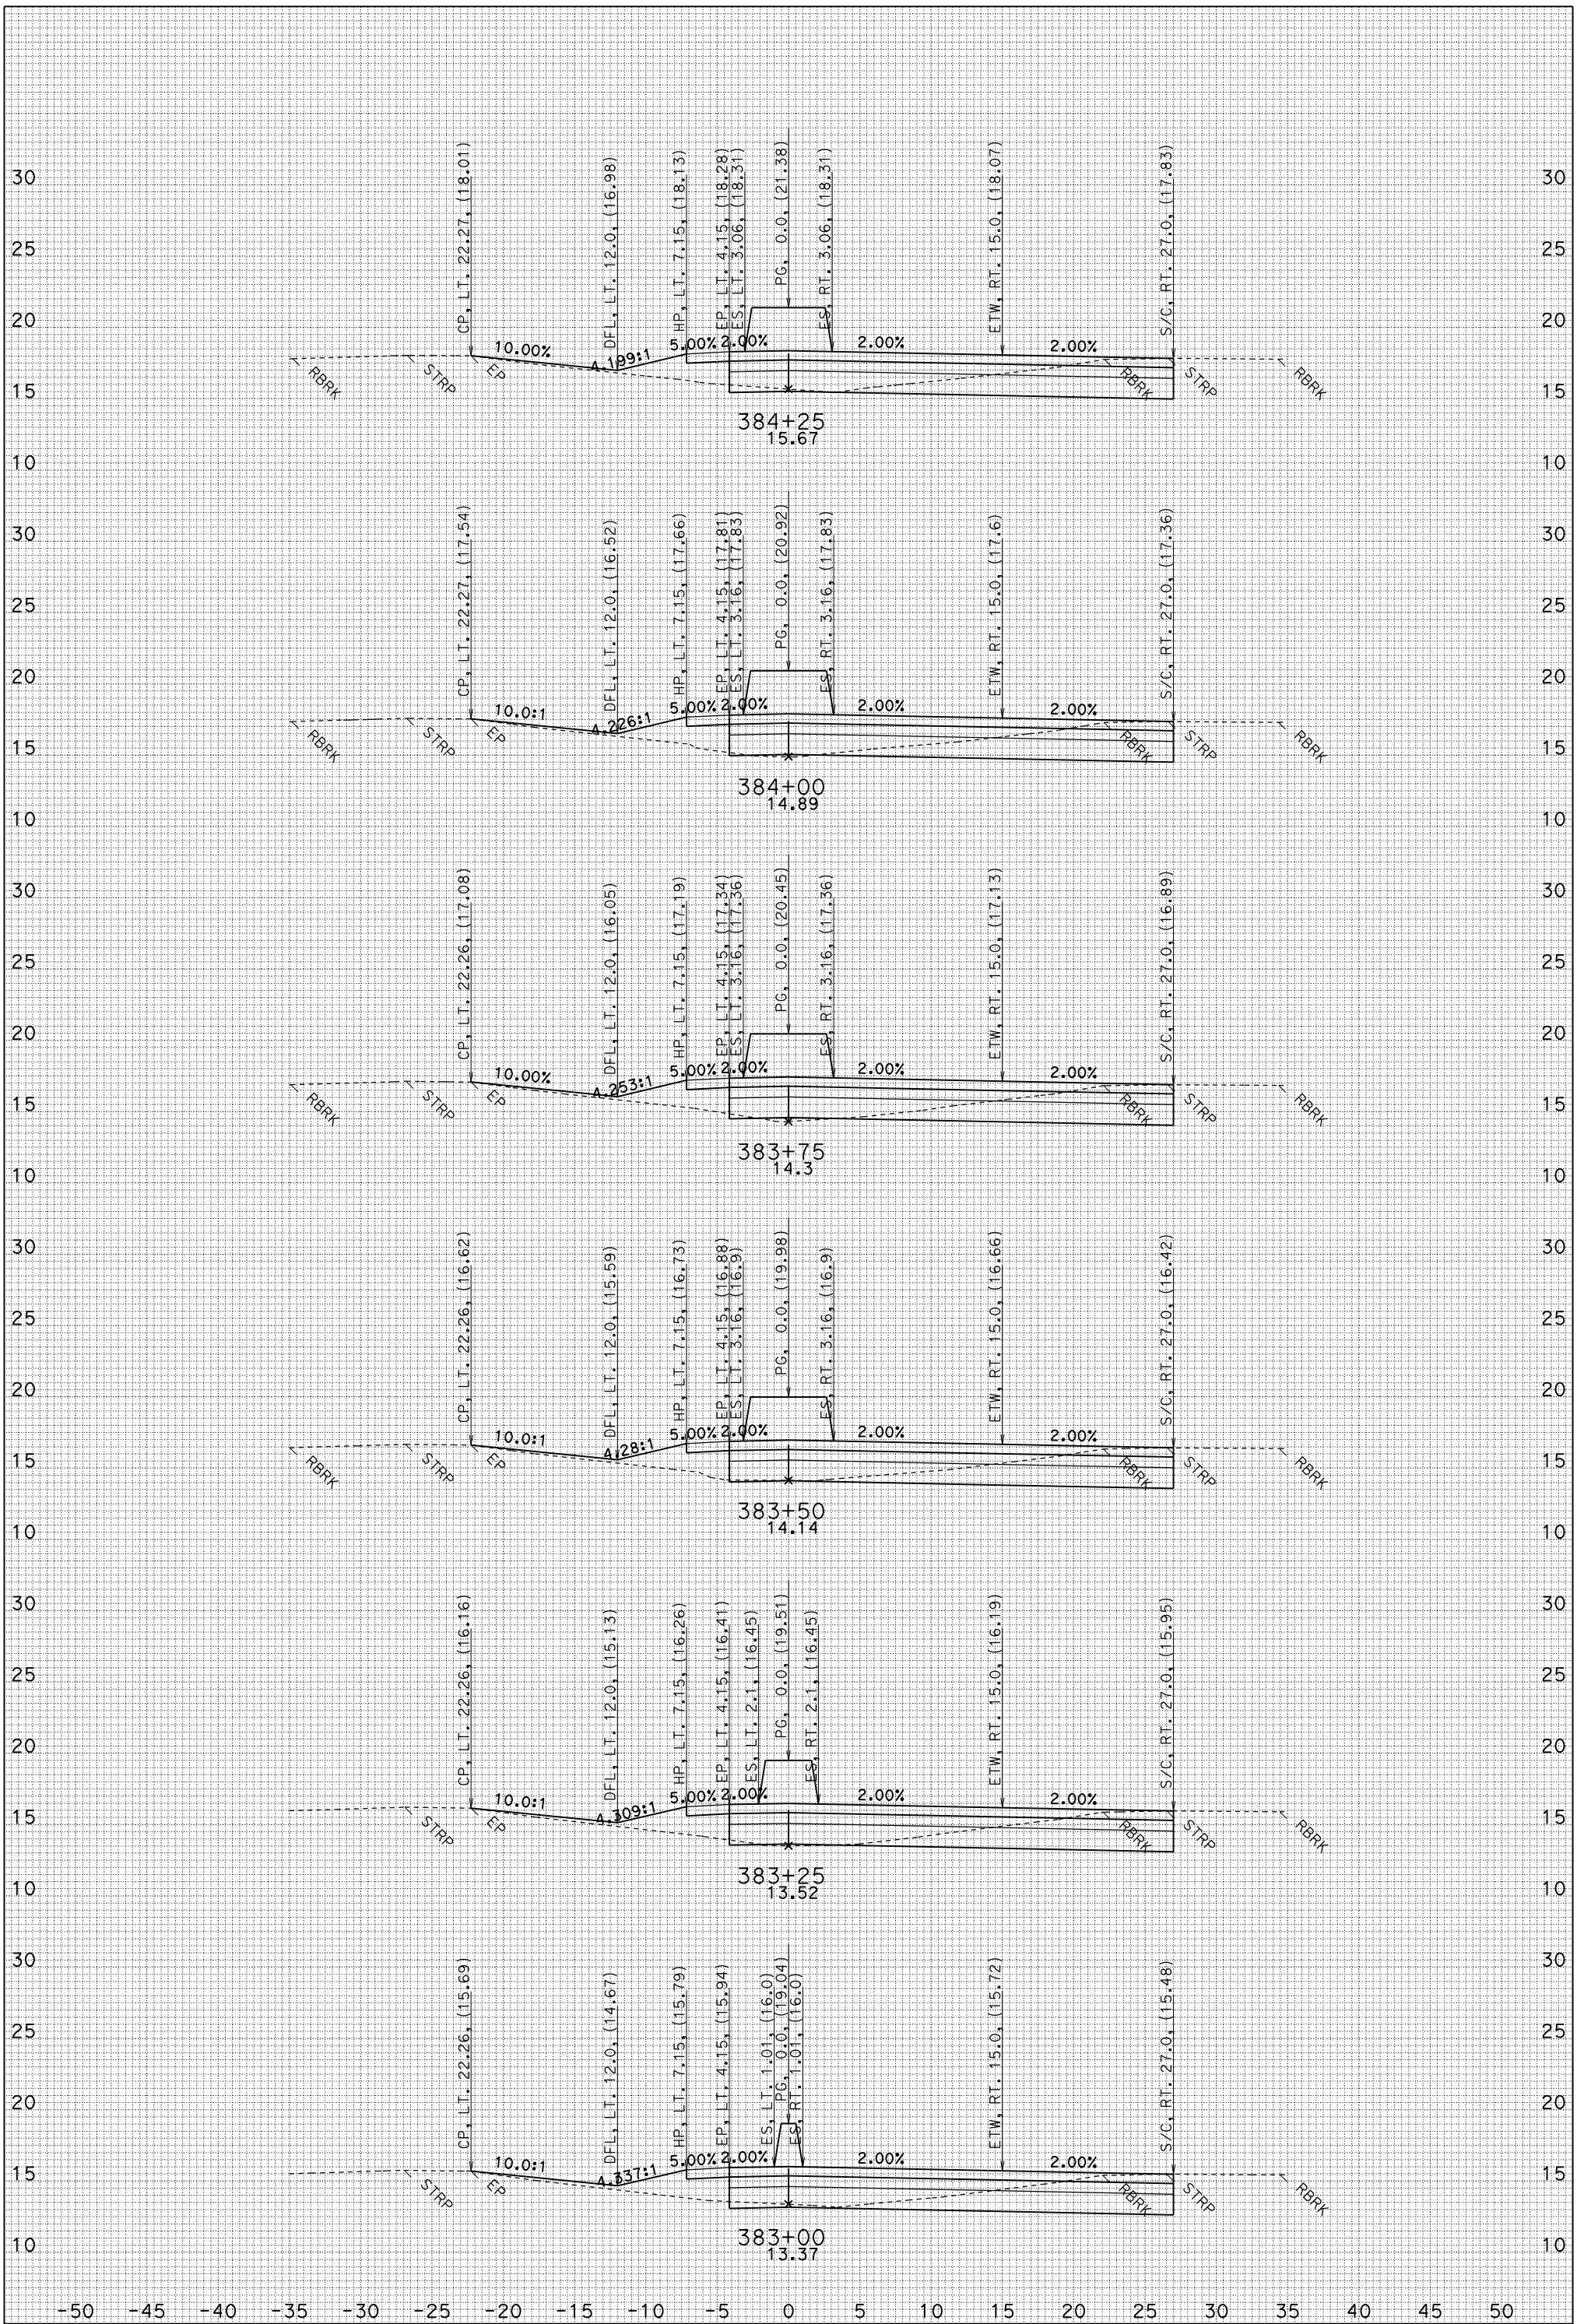

FOR EARTHWORK DEVELOPMENT ONLY

UTILITIES NOT SHOWN
DATE: 6/2/2010
J1.EAR

MSN A1
CONTRACT: 04-264061
04-MRN-101 PM 18.6/R22.3
SCALE: 1" = 5' Horiz.
1" = 5' VeRT.

"J1" LINE CROSS SECTIONS

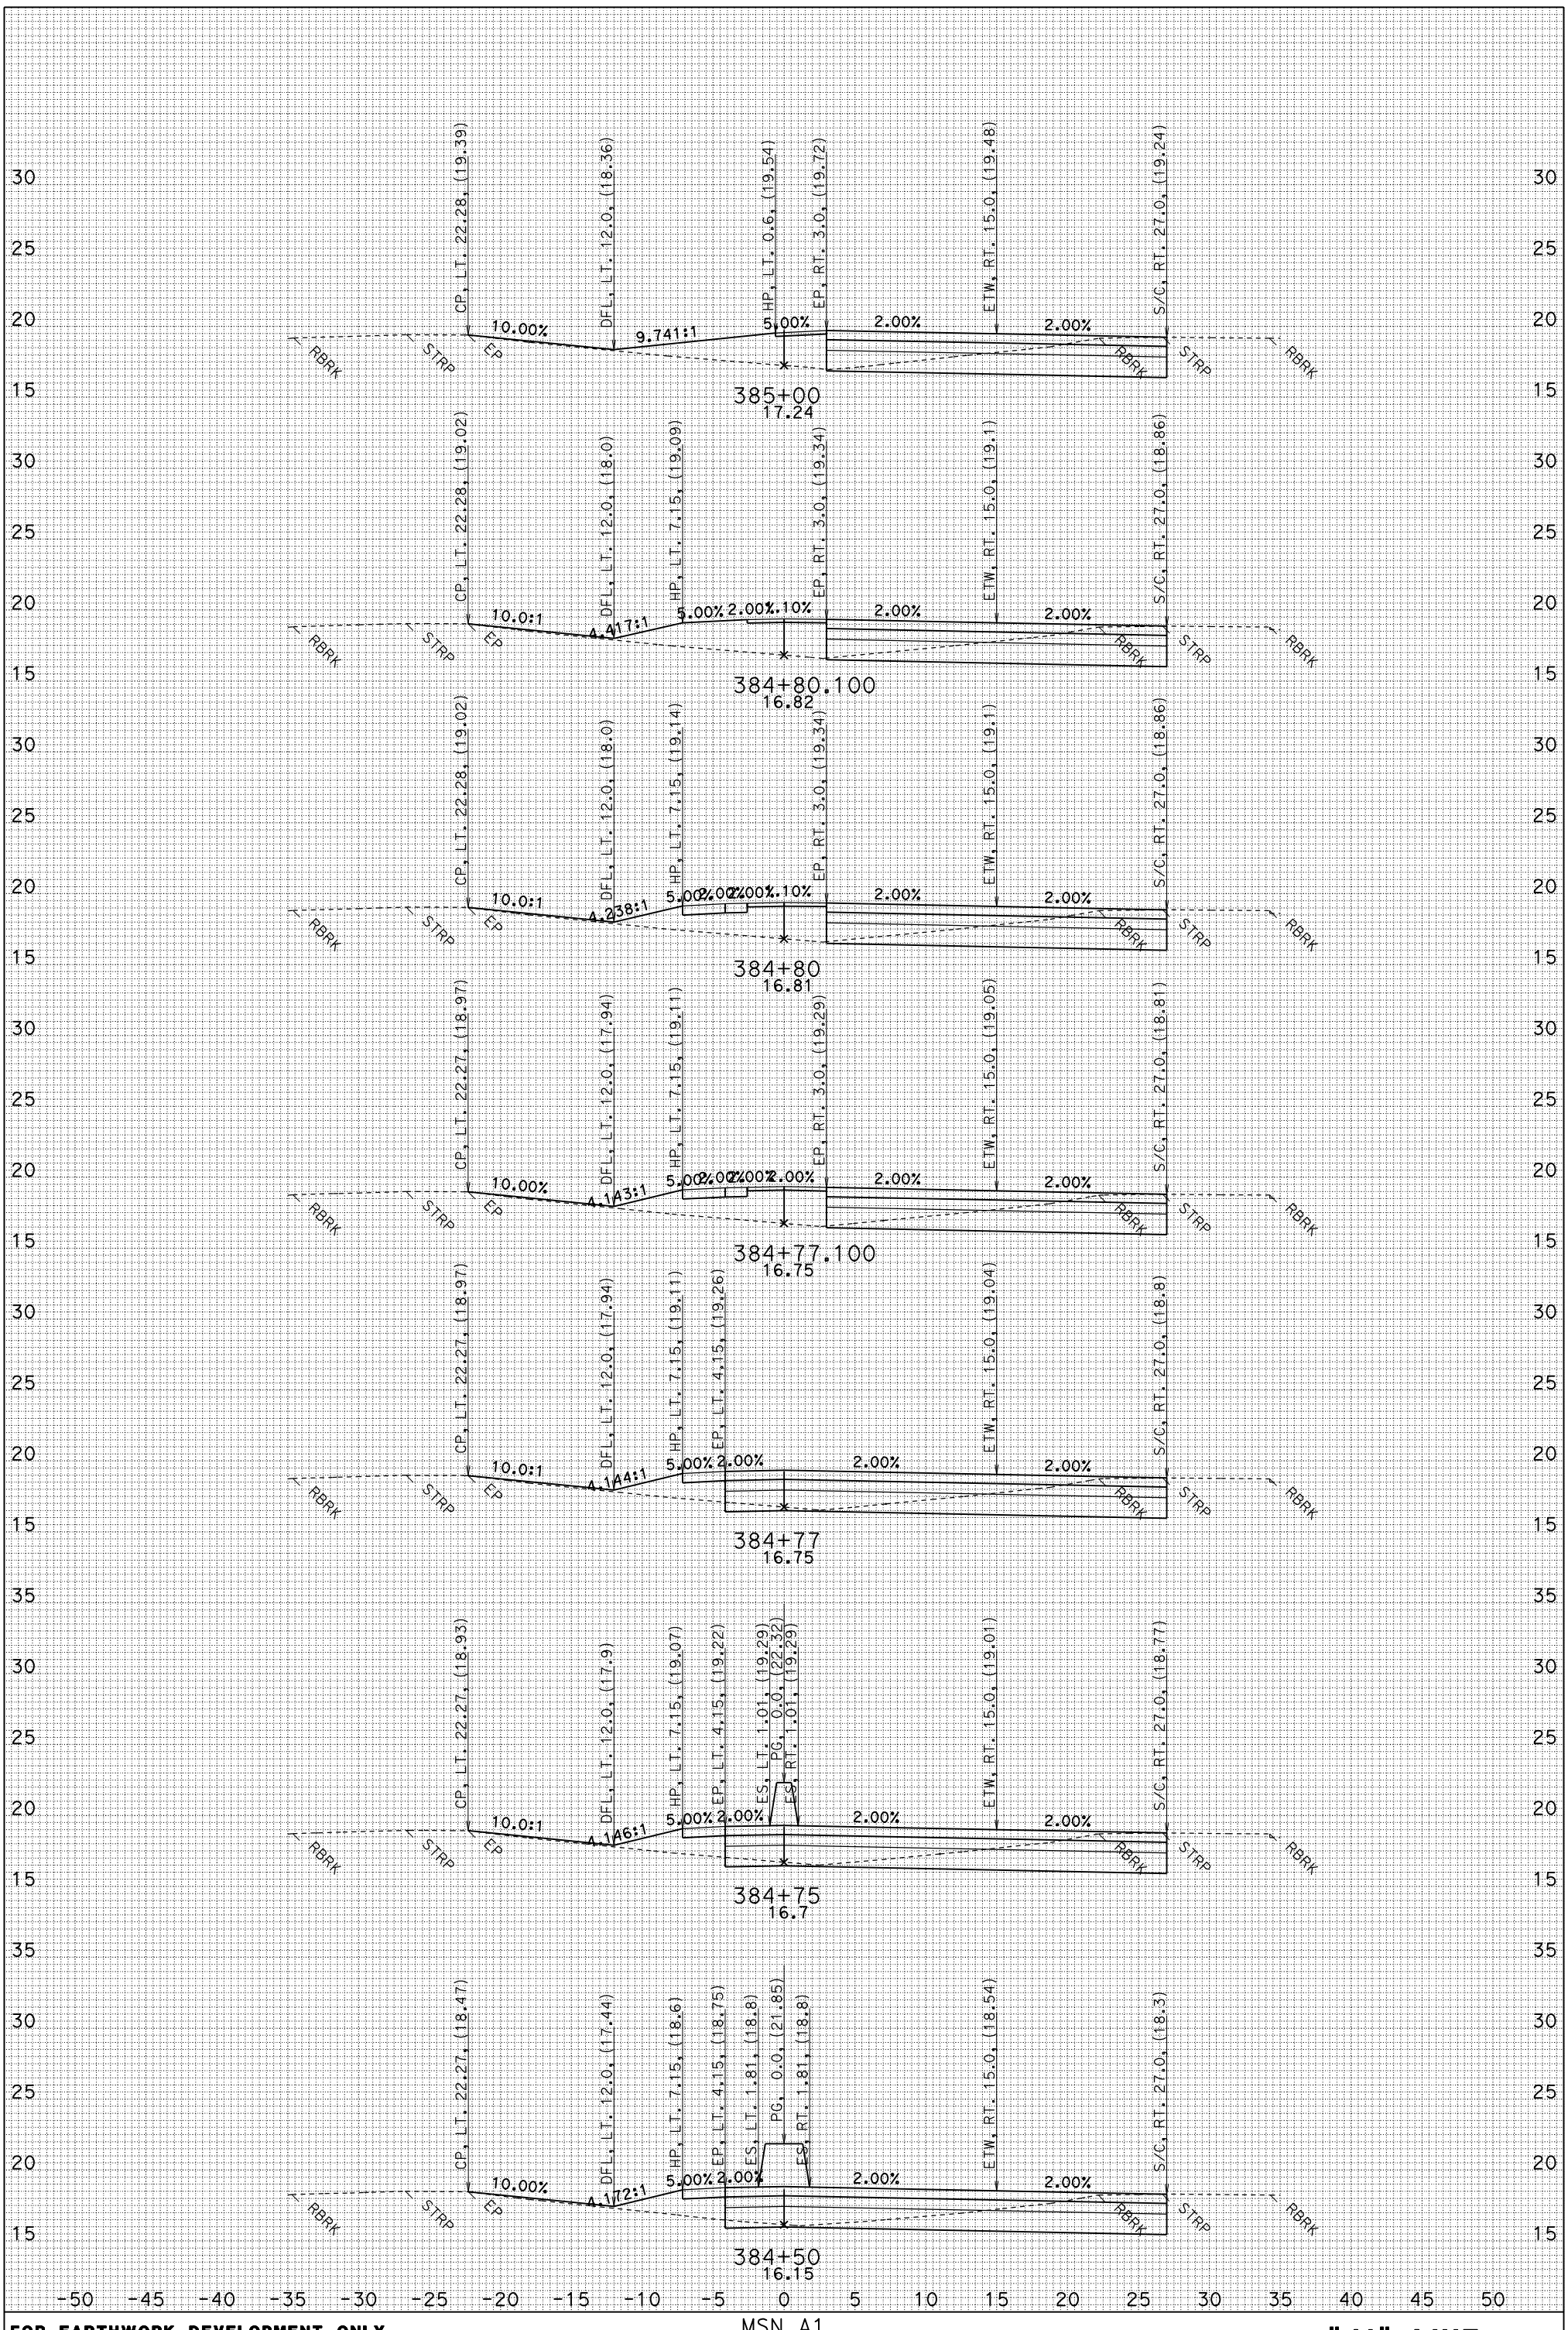

FOR EARTHWORK DEVELOPMENT ONLY

UTILITIES NOT SHOWN
DATE: 6/2/2010
J1.EAR

MSN A1
CONTRACT: 04-264061
04-MRN-101 PM 18.6/R22.3
SCALE: 1" = 5' Horiz.
1" = 5' VeRT.

"J1" LINE CROSS SECTIONS

SHEET 59 OF 63

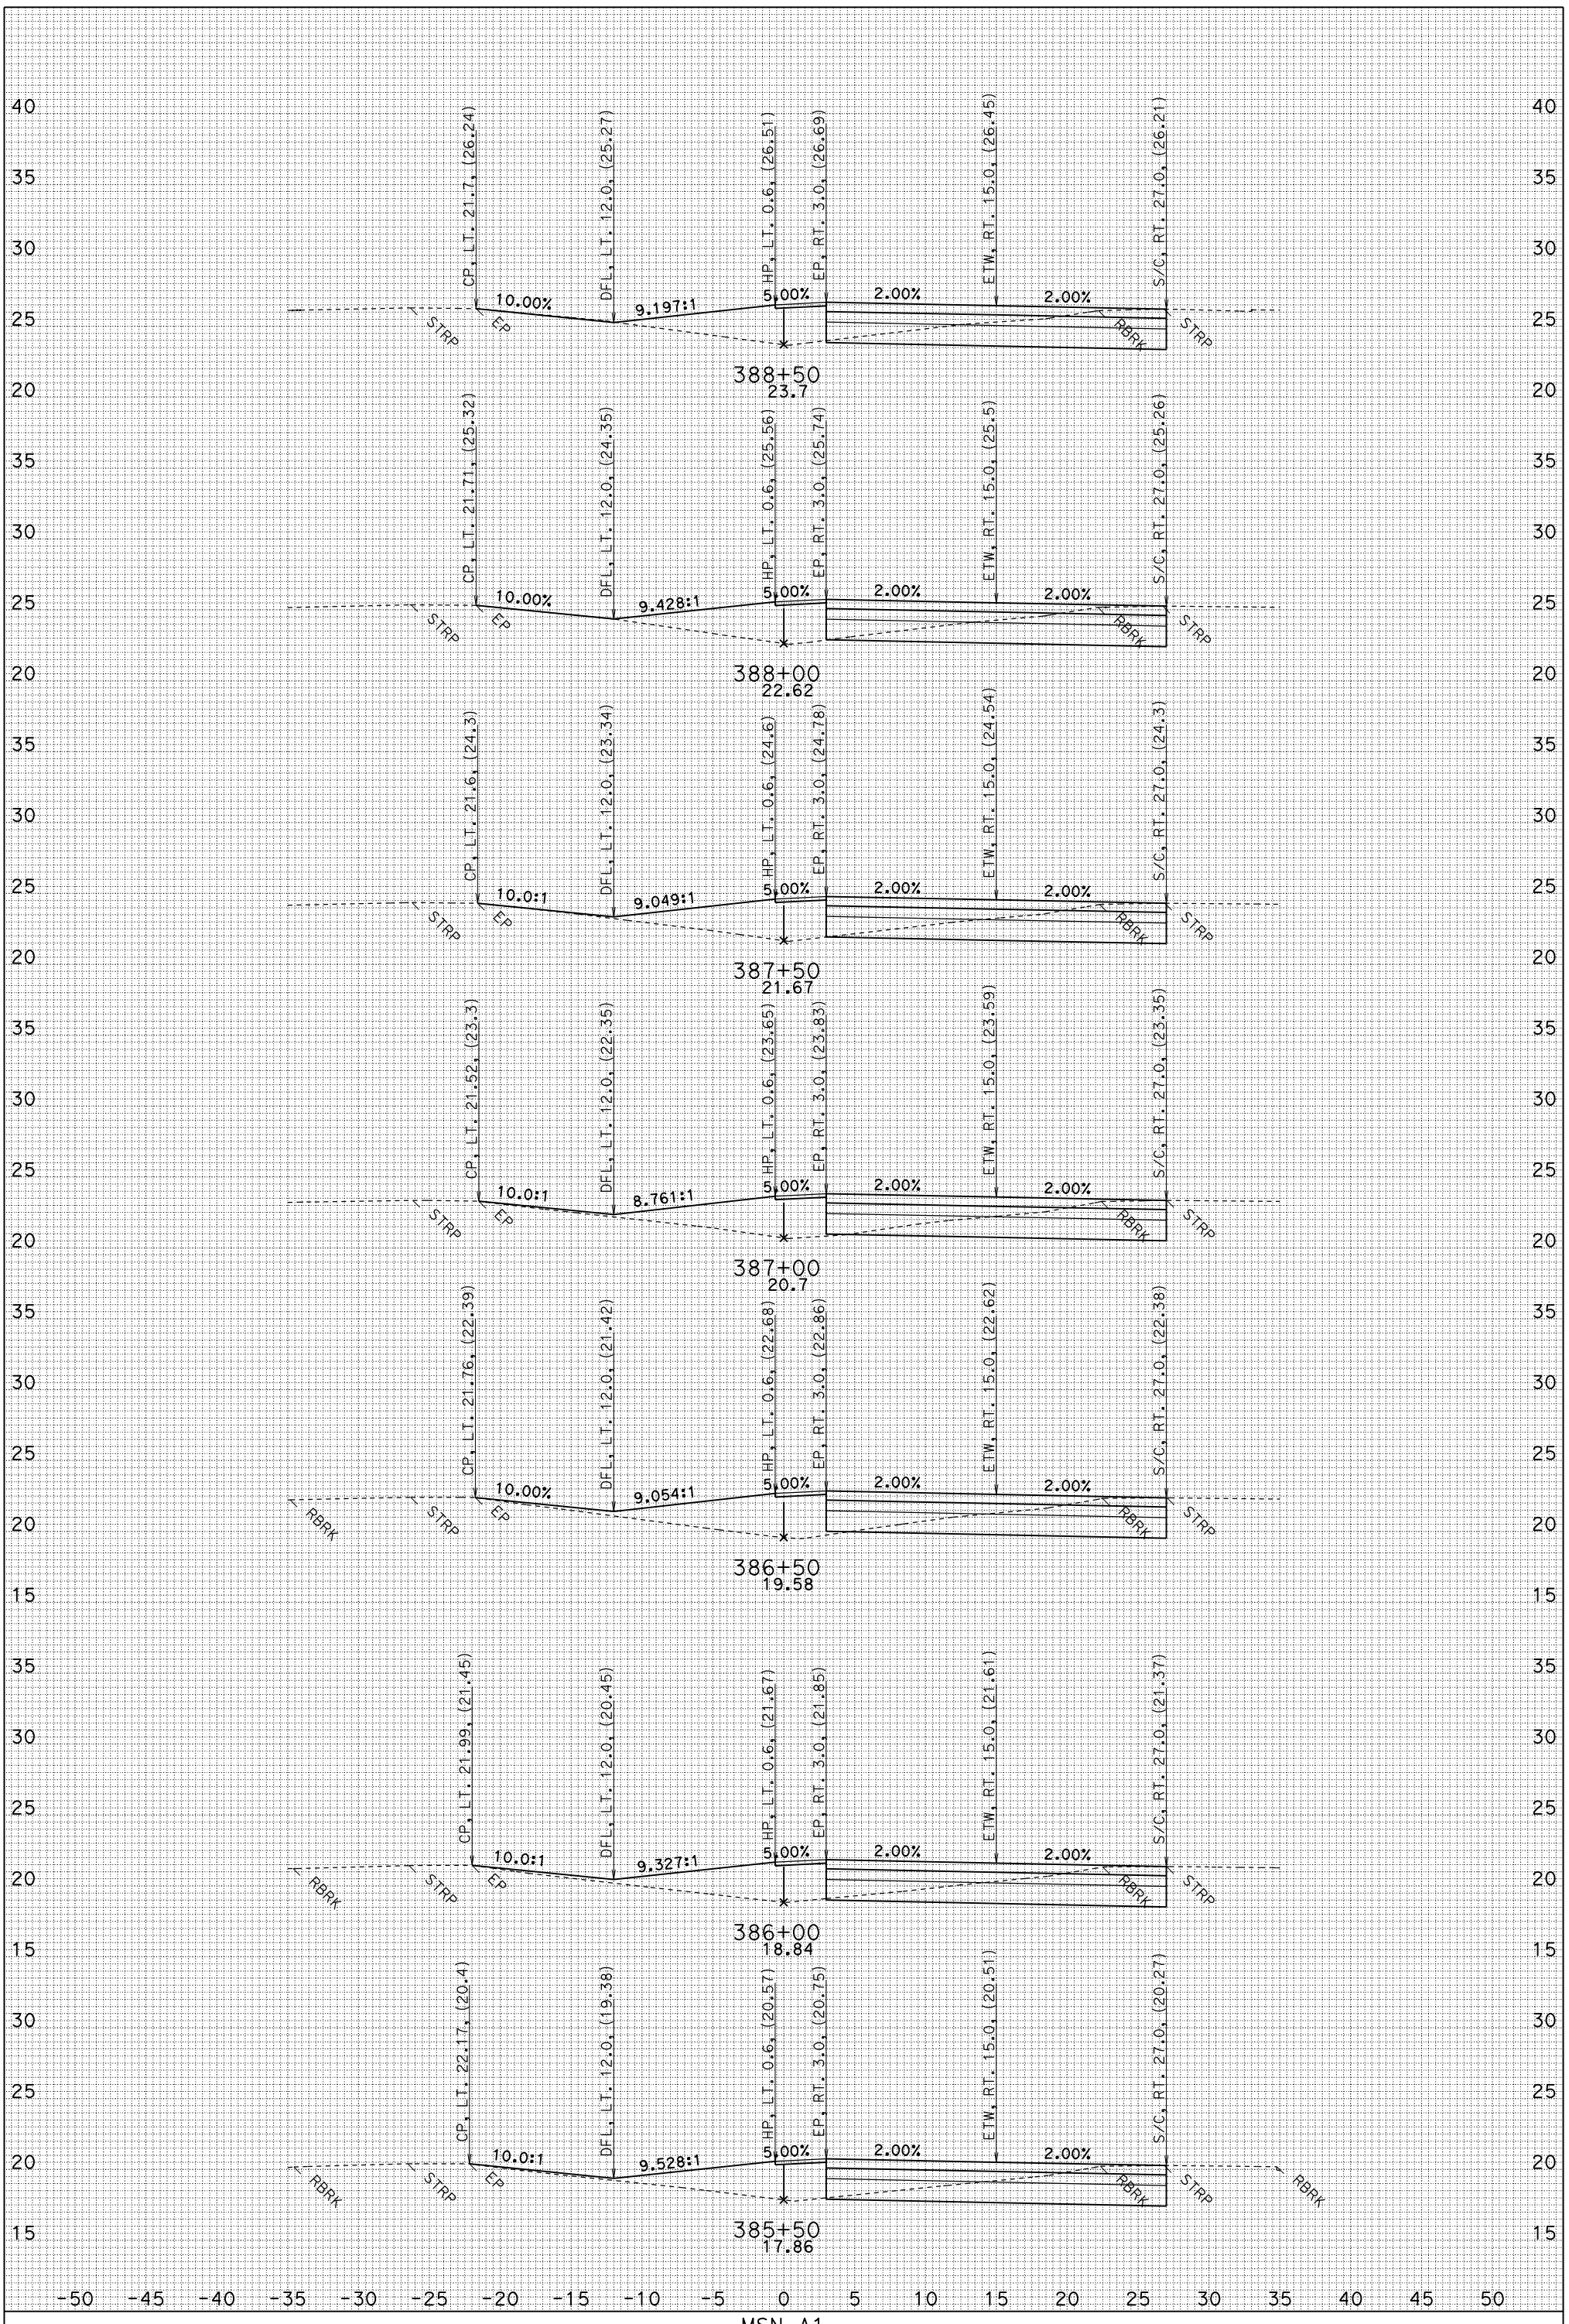

FOR EARTHWORK DEVELOPMENT ONLY

UTILITIES NOT SHOWN
DATE: 6/2/2010
J1.EAR

MSN A1
CONTRACT: 04-264061
04-MRN-101 PM 18.6/R22.3
SCALE: 1" = 5' Horiz.
1" = 5' VeRT.

"J1" LINE CROSS SECTIONS

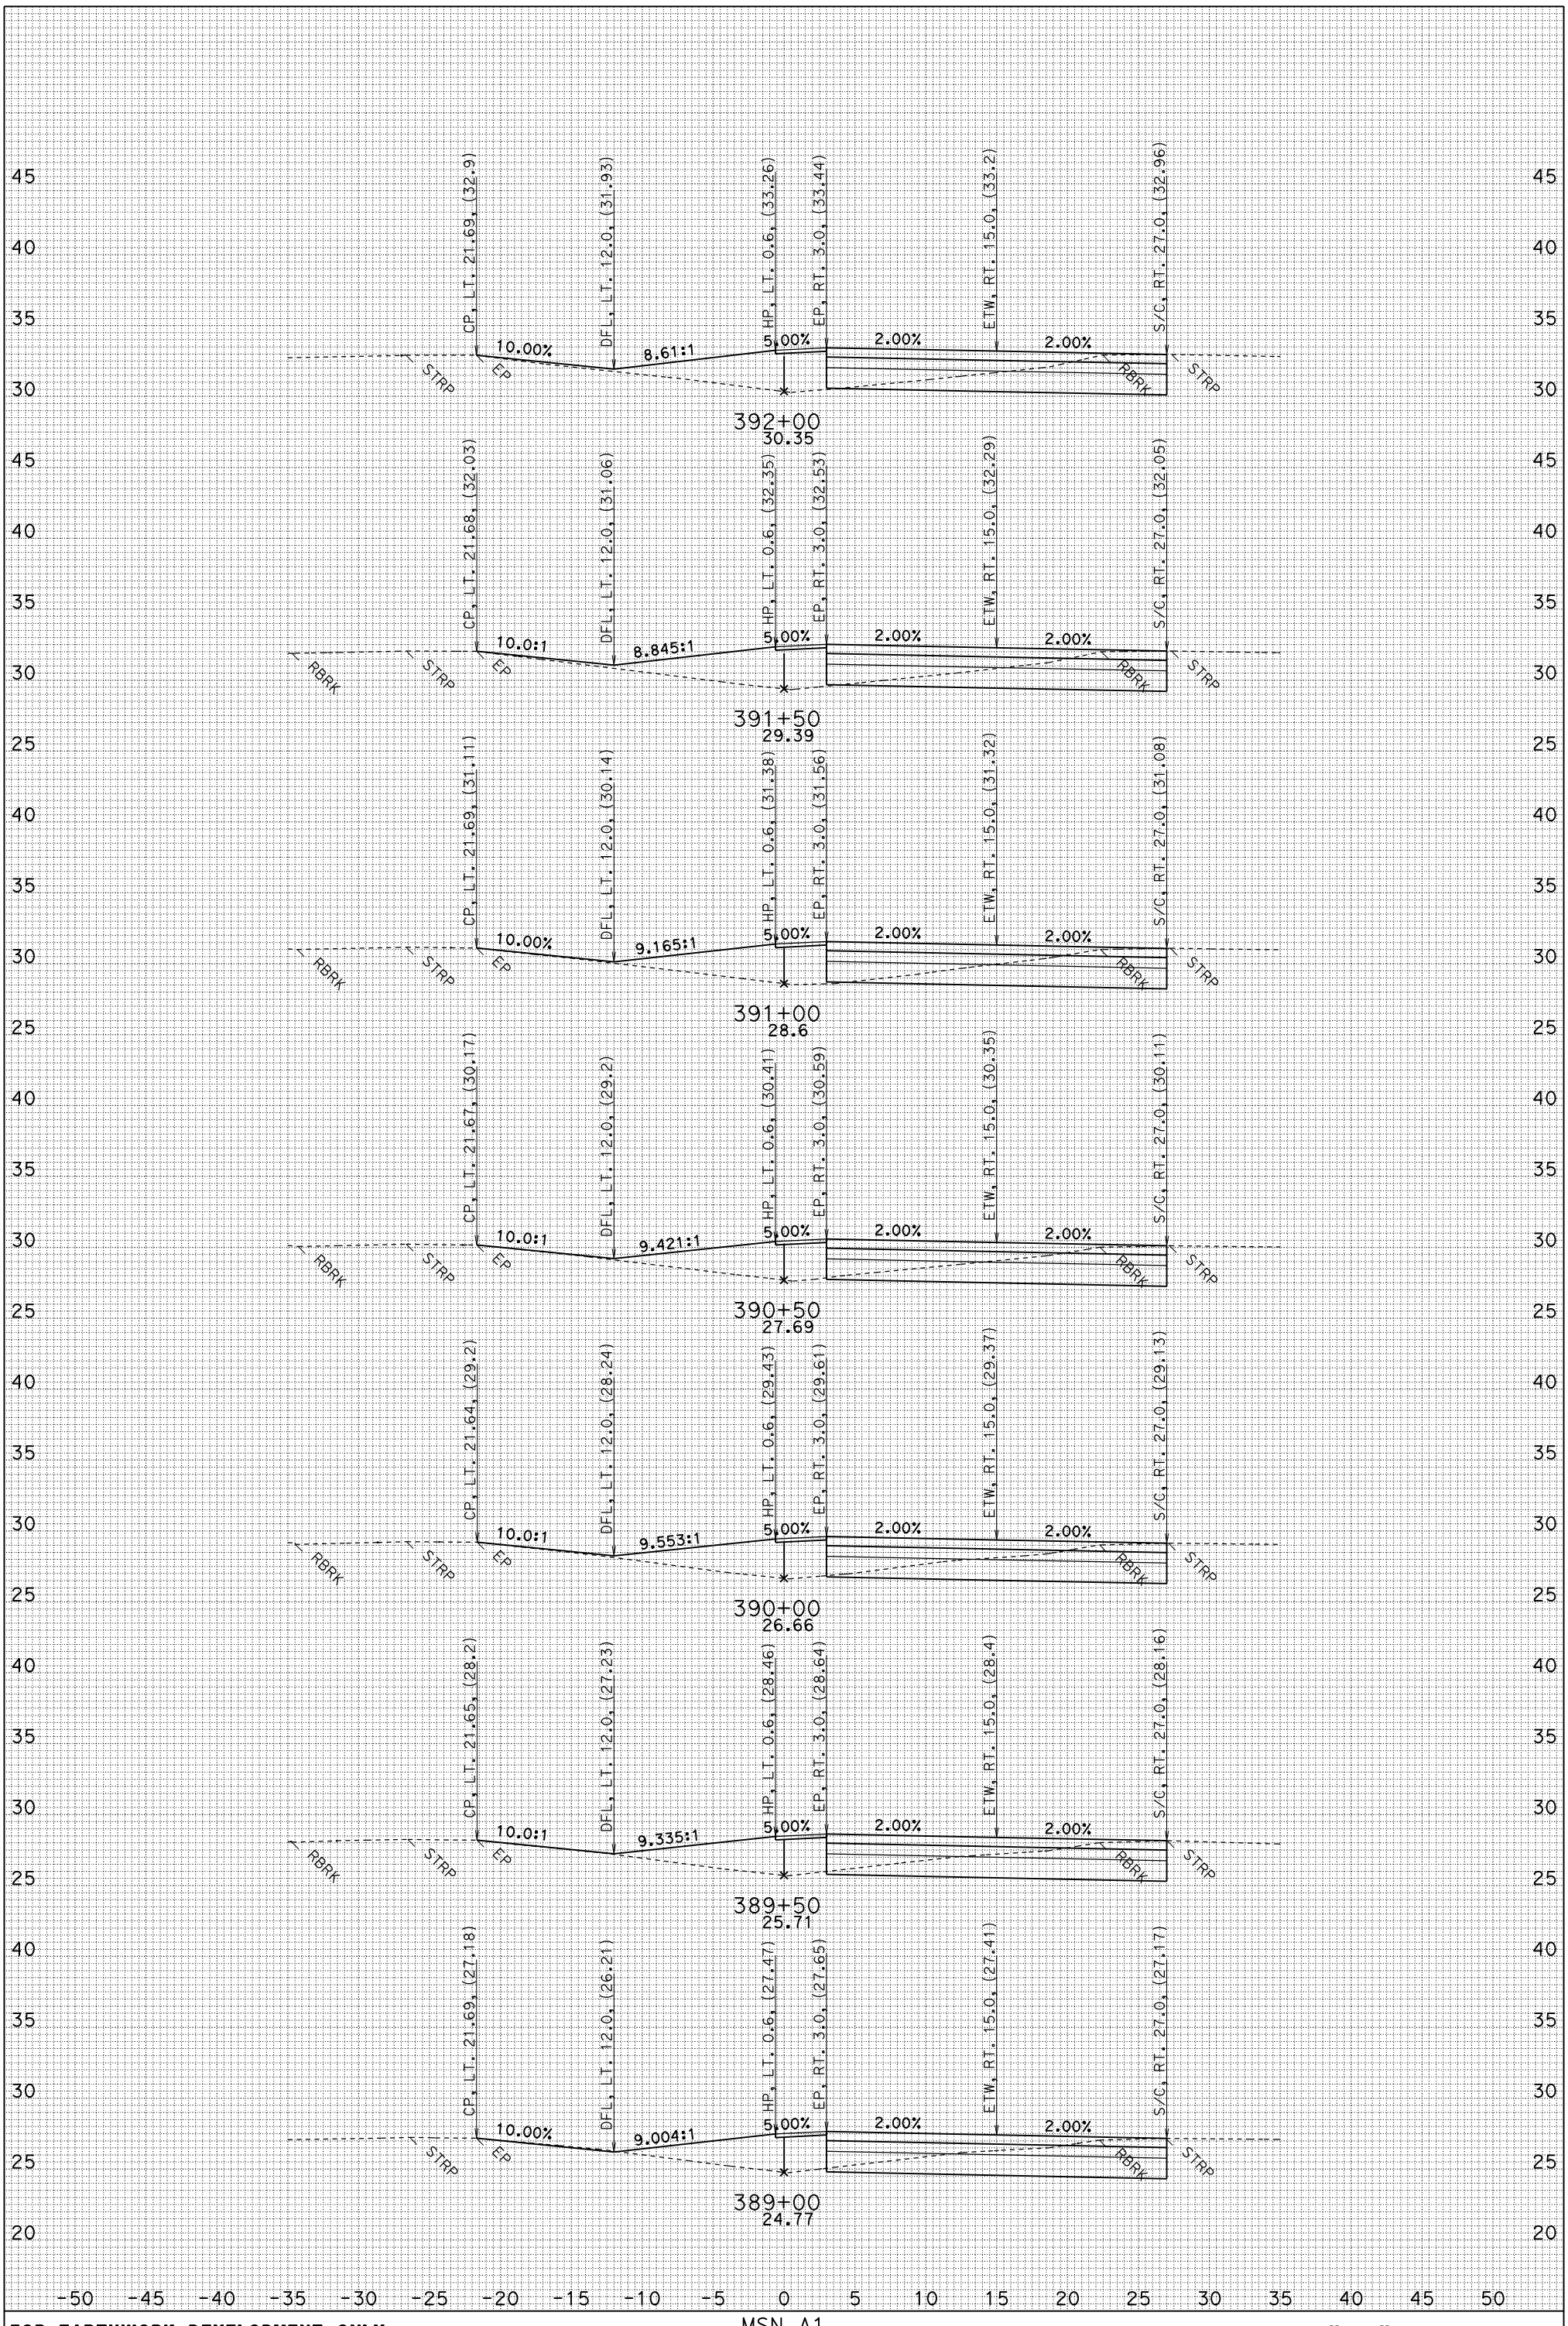

FOR EARTHWORK DEVELOPMENT ONLY

UTILITIES NOT SHOWN
DATE: 6/2/2010
J1.EAR

MSN A1
CONTRACT: 04-264061
04-MRN-101 PM 18.6/R22.3
SCALE: 1" = 5' Horiz.
1" = 5' VeRT.

"J1" LINE CROSS SECTIONS

SHEET 61 OF 63

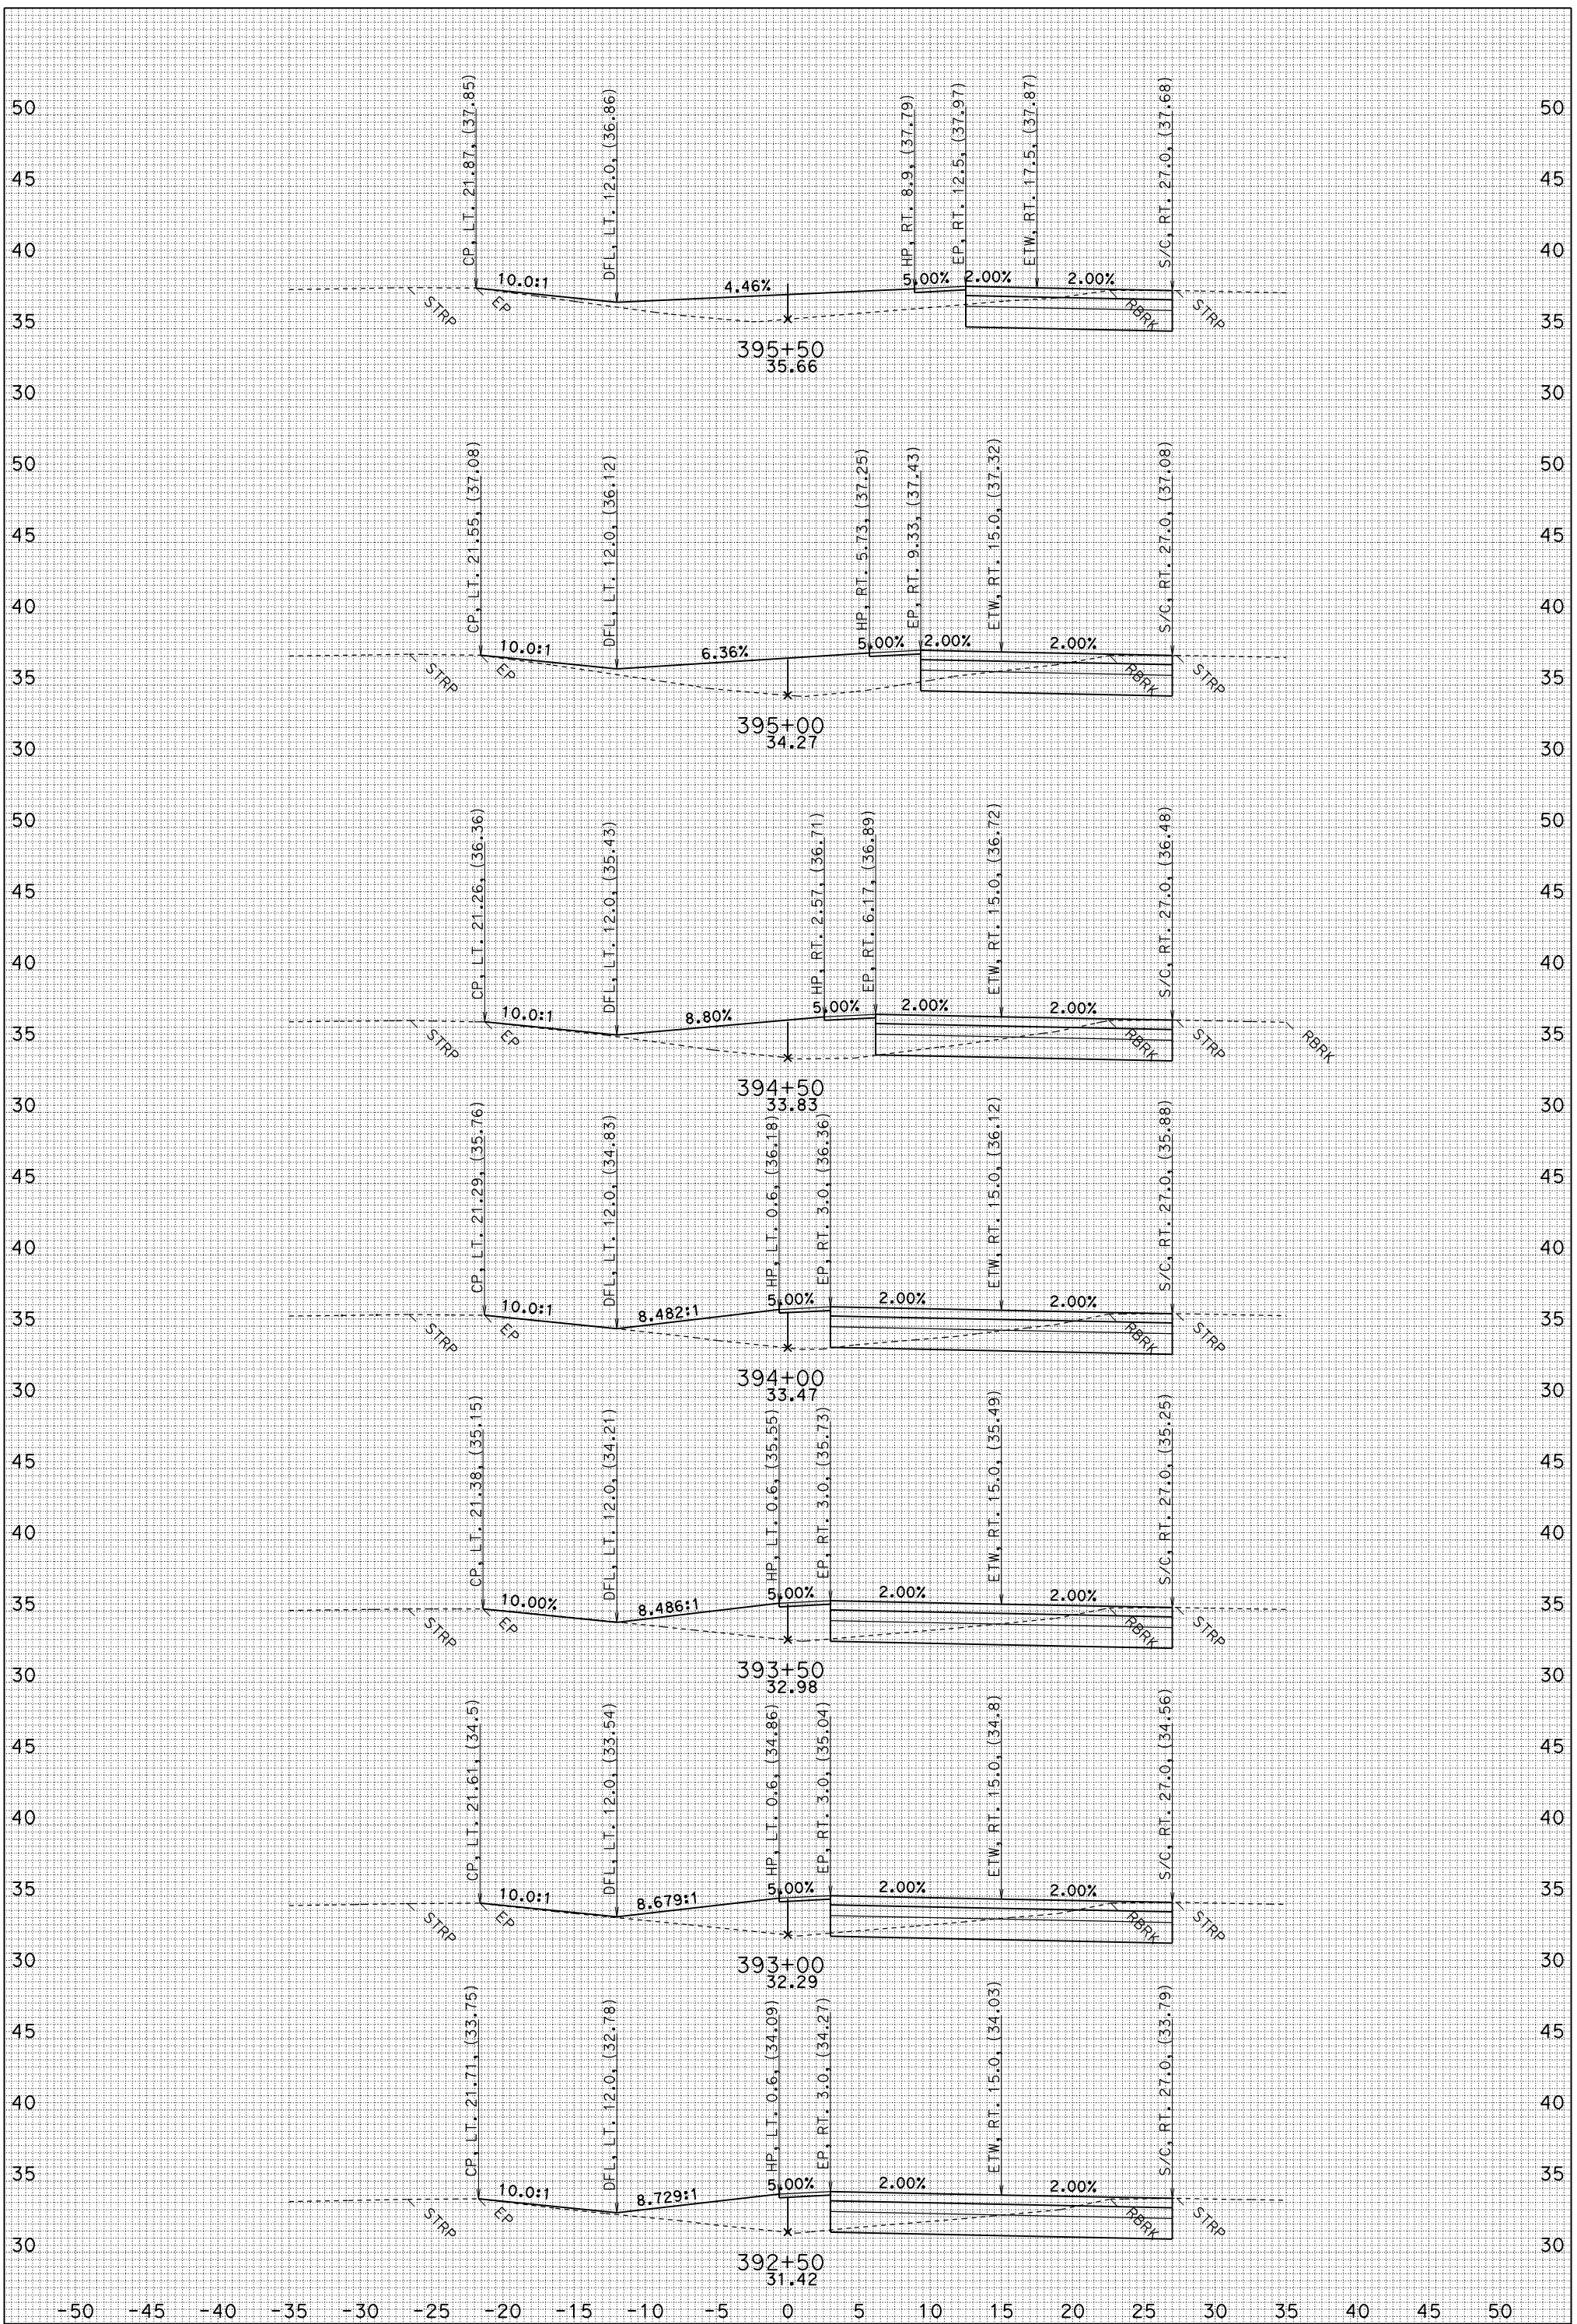

FOR EARTHWORK DEVELOPMENT ONLY

UTILITIES NOT SHOWN
DATE: 6/2/2010
J1.EAR

MSN A1
CONTRACT: 04-264061
04-MRN-101 PM 18.6/R22.3
SCALE: 1" = 5' Horiz.
1" = 5' VeRT.

"J1" LINE CROSS SECTIONS

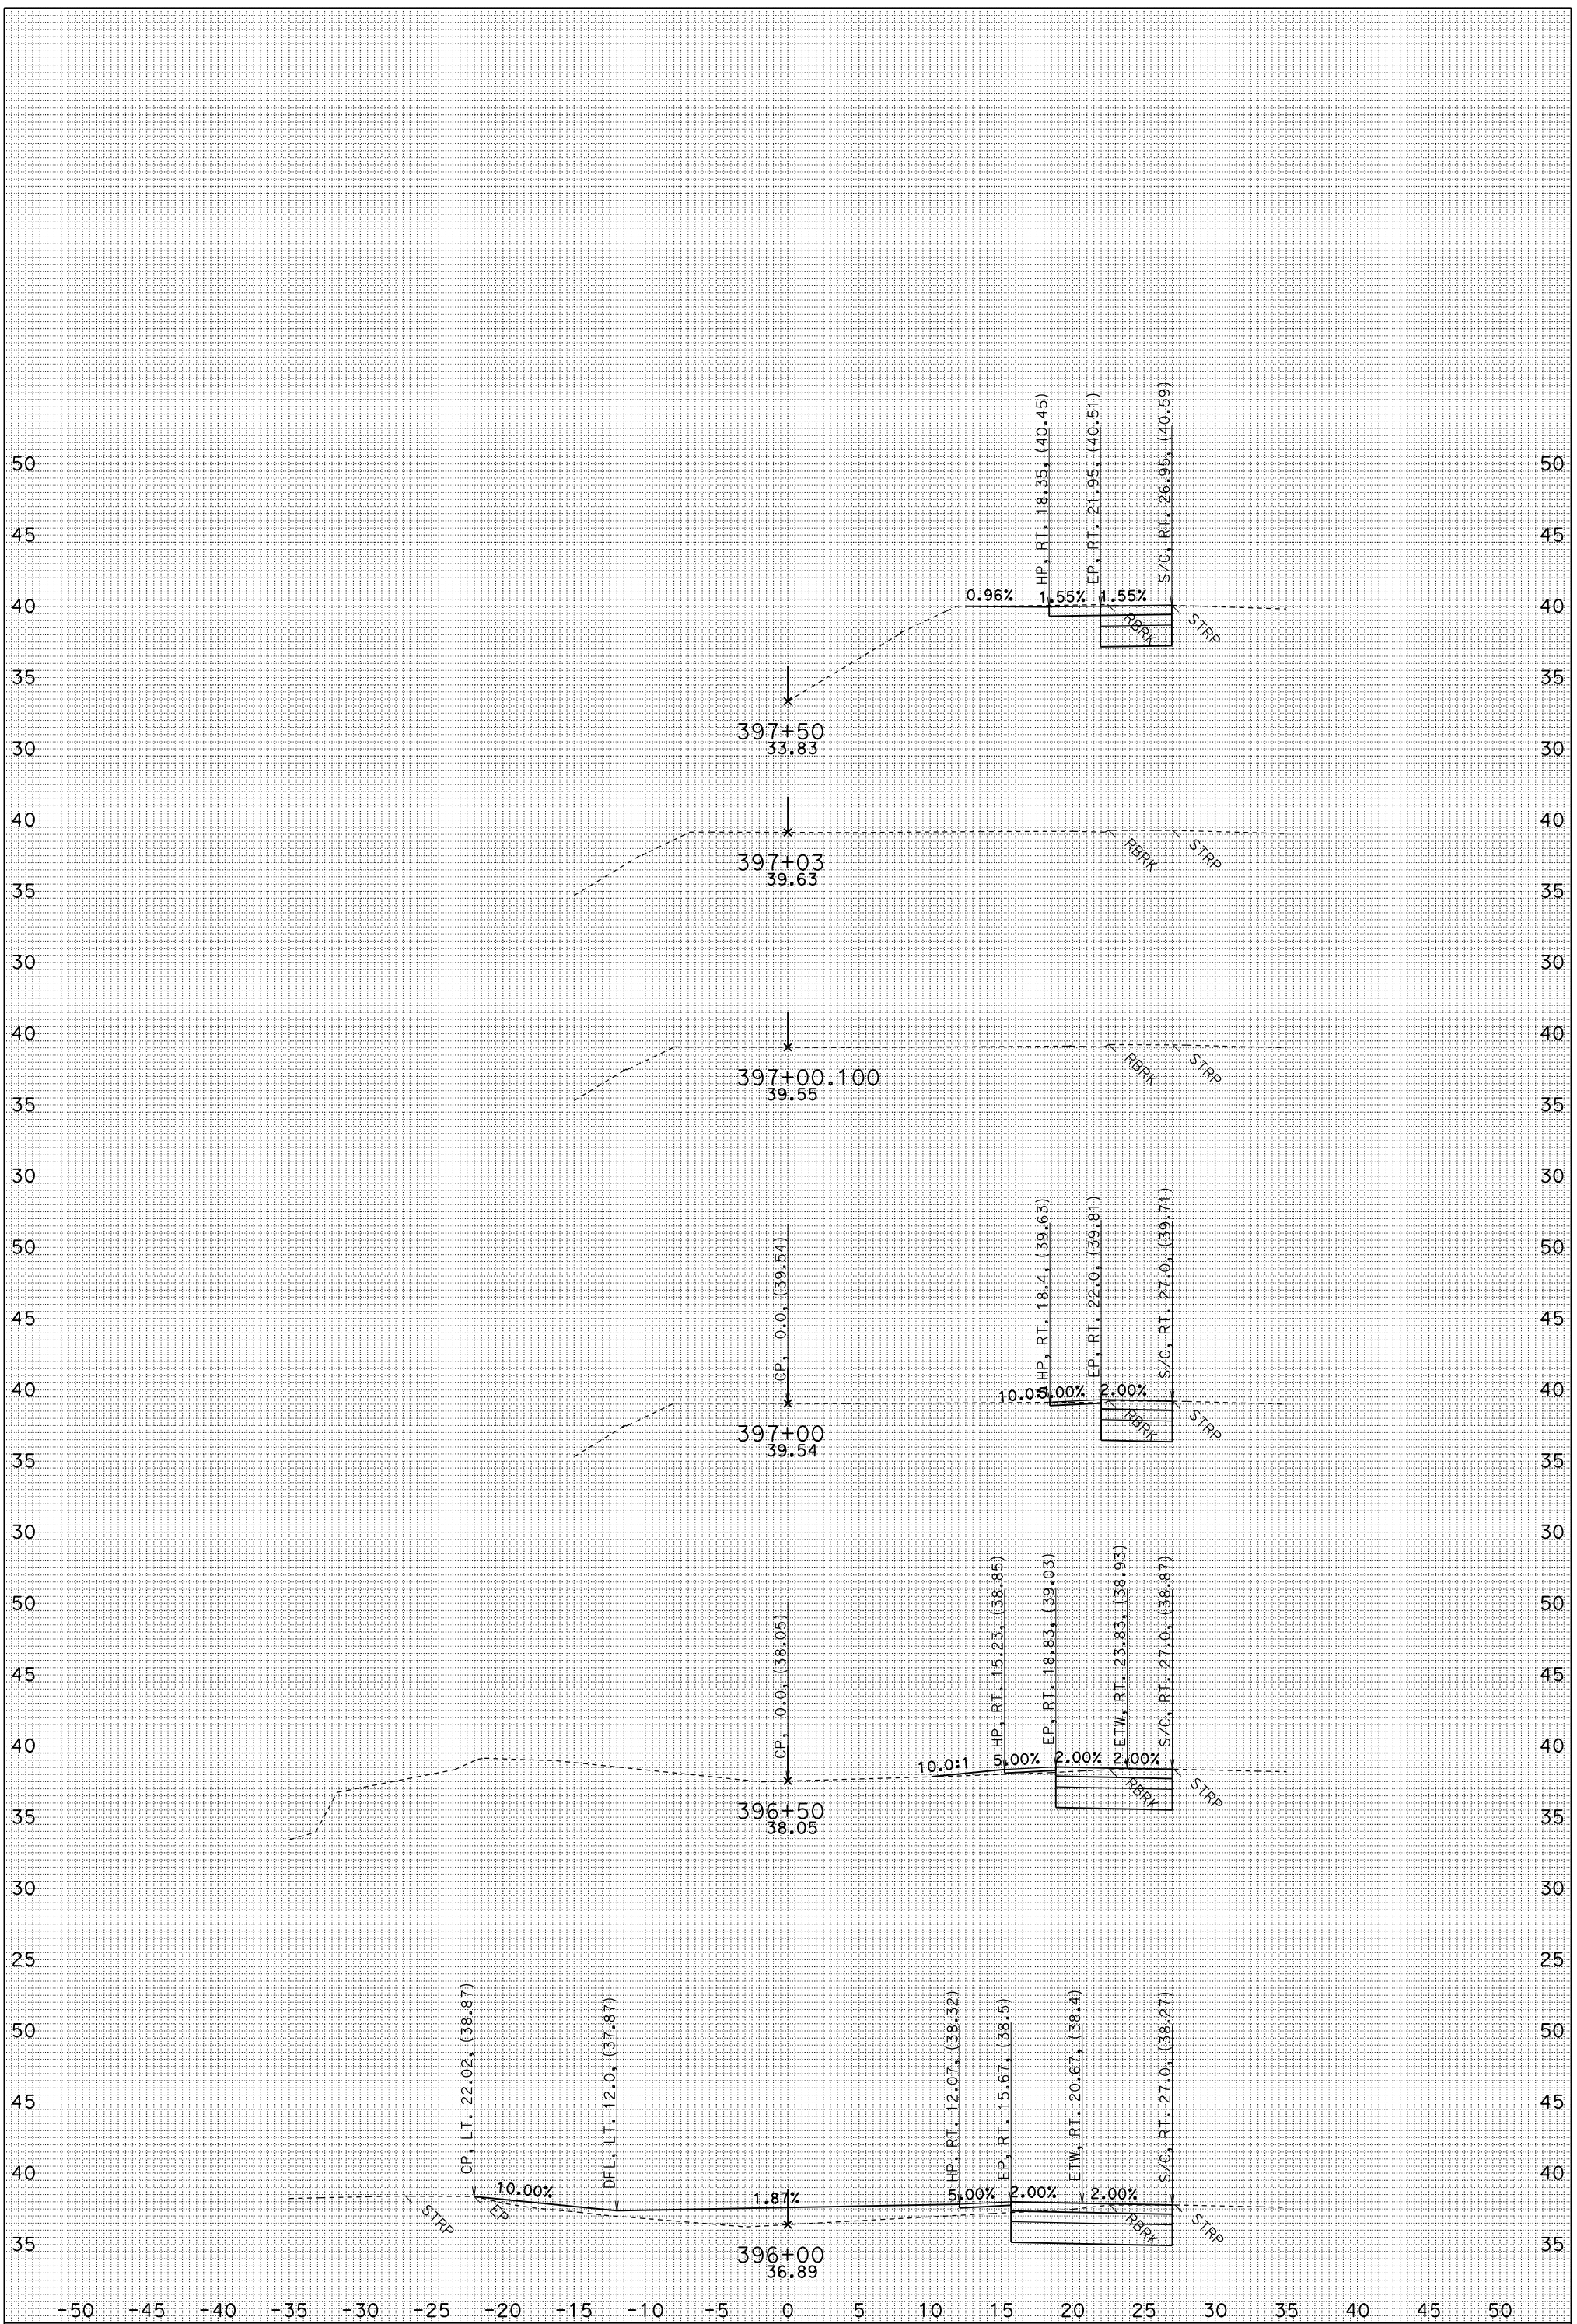

FOR EARTHWORK DEVELOPMENT ONLY

UTILITIES NOT SHOWN
DATE: 6/2/2010
J1.EAR

MSN A1
CONTRACT: 04-264061
04-MRN-101 PM 18.6/R22.3
SCALE: 1" = 5' Horiz.
1" = 5' VeRT.

"J1" LINE CROSS SECTIONS

SHEET 63 OF 63

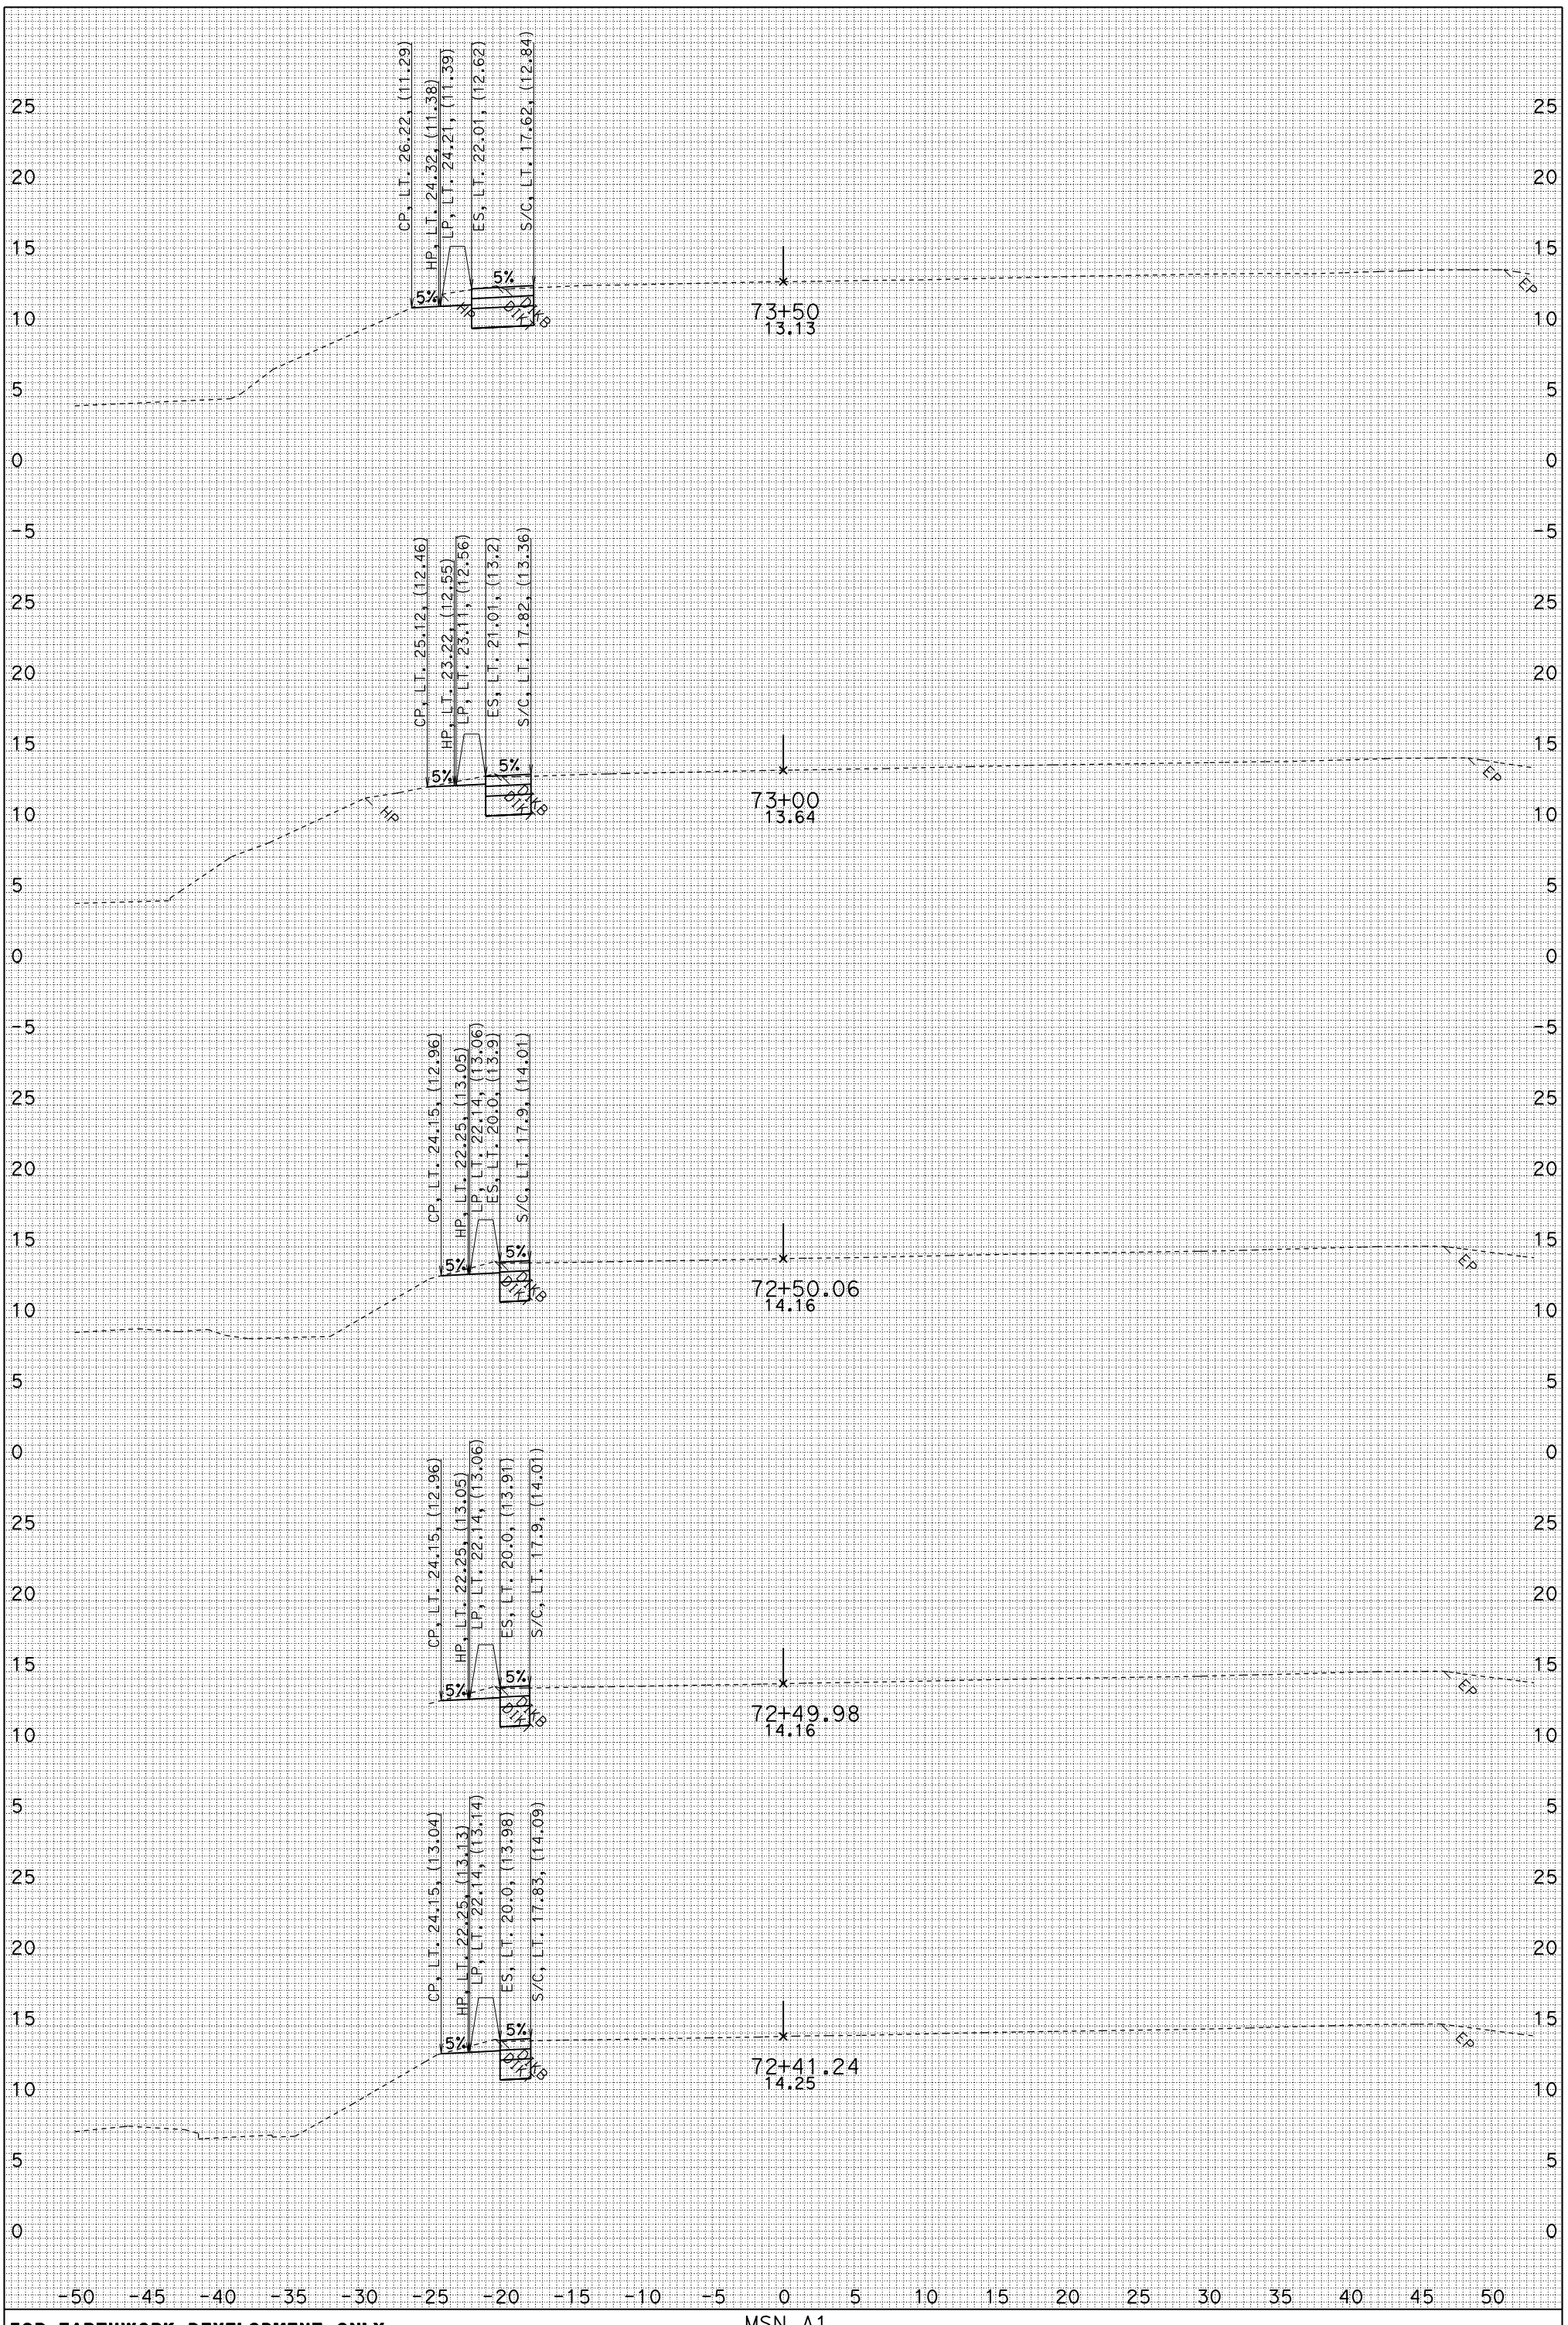

FOR EARTHWORK DEVELOPMENT ONLY

UTILITIES NOT SHOWN
DATE: 1/24/2010
AL1.EAR

MSN A1

04-MRN-101 PM 18.6/R22.3
SCALE: 1" = 5' Horiz.
1" = 5' VeRT.

AL1
CROSS SECTIONS

SHEET 1 OF 9

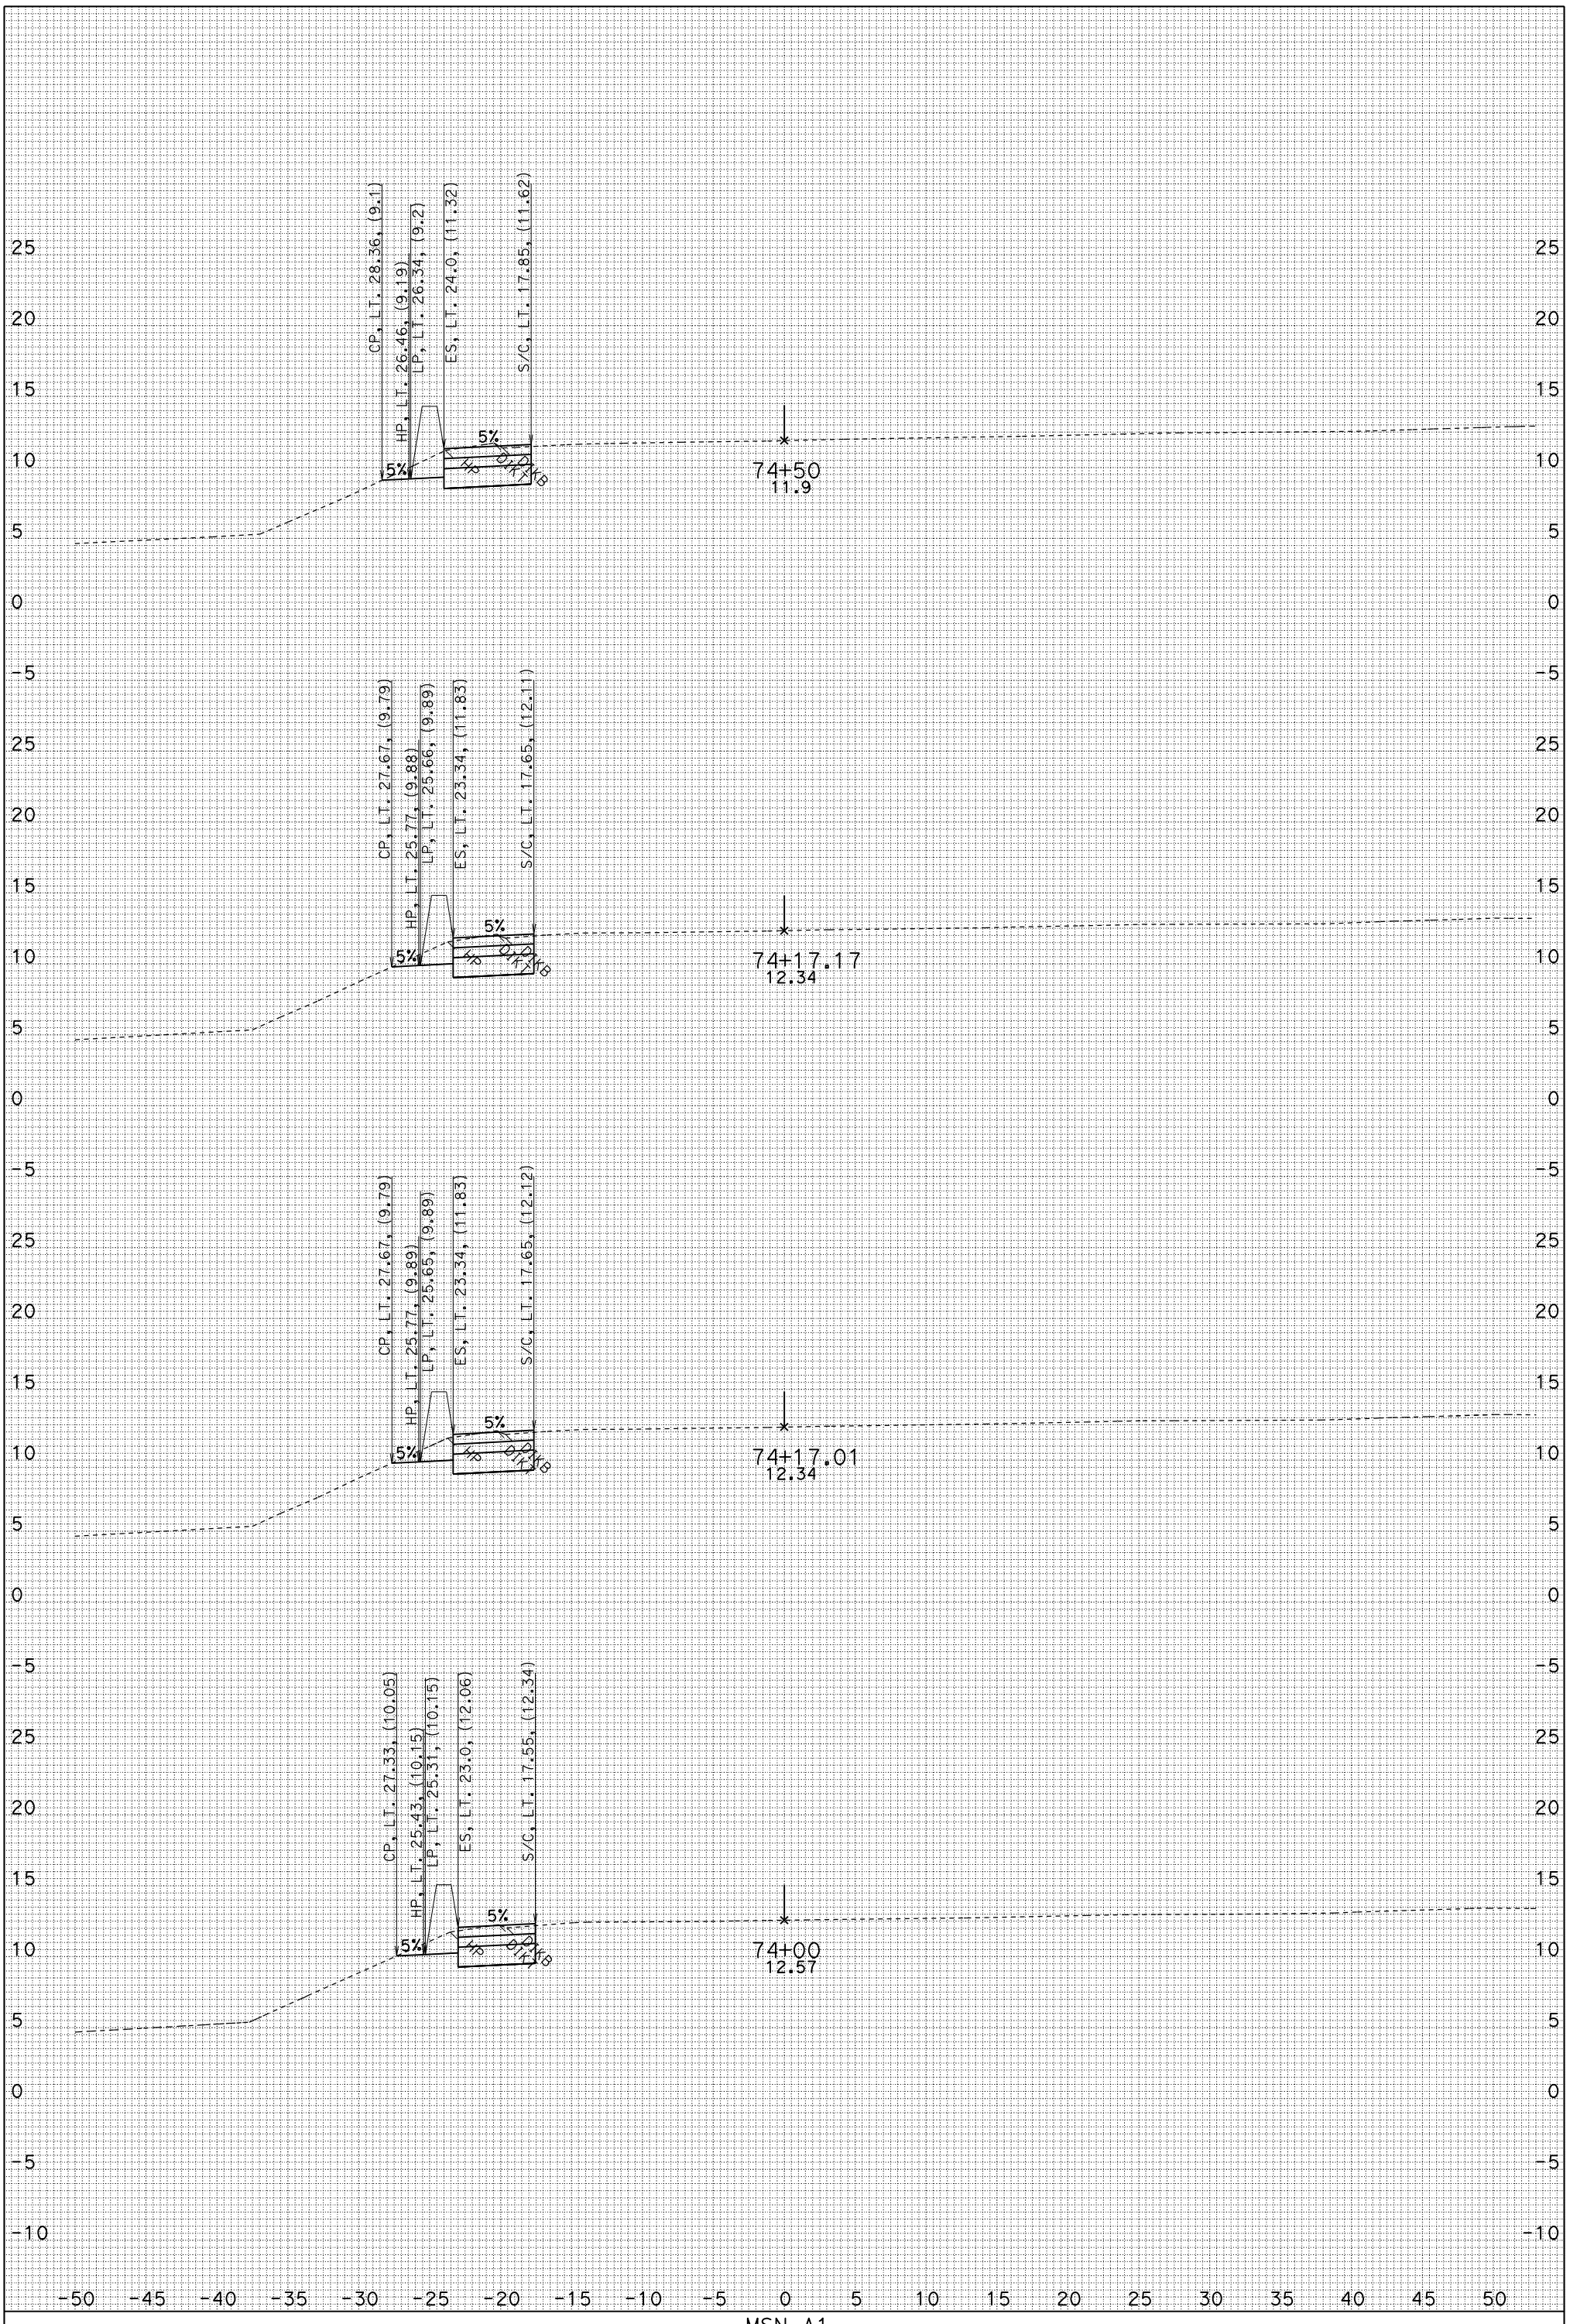

FOR EARTHWORK DEVELOPMENT ONLY

UTILITIES NOT SHOWN
DATE: 1/24/2010
AL1.EAR

MSN A1

04-MRN-101 PM 18.6/R22.3
SCALE: 1" = 5' Horiz.
1" = 5' VeRT.

AL1
CROSS SECTIONS

SHEET 2 OF 9

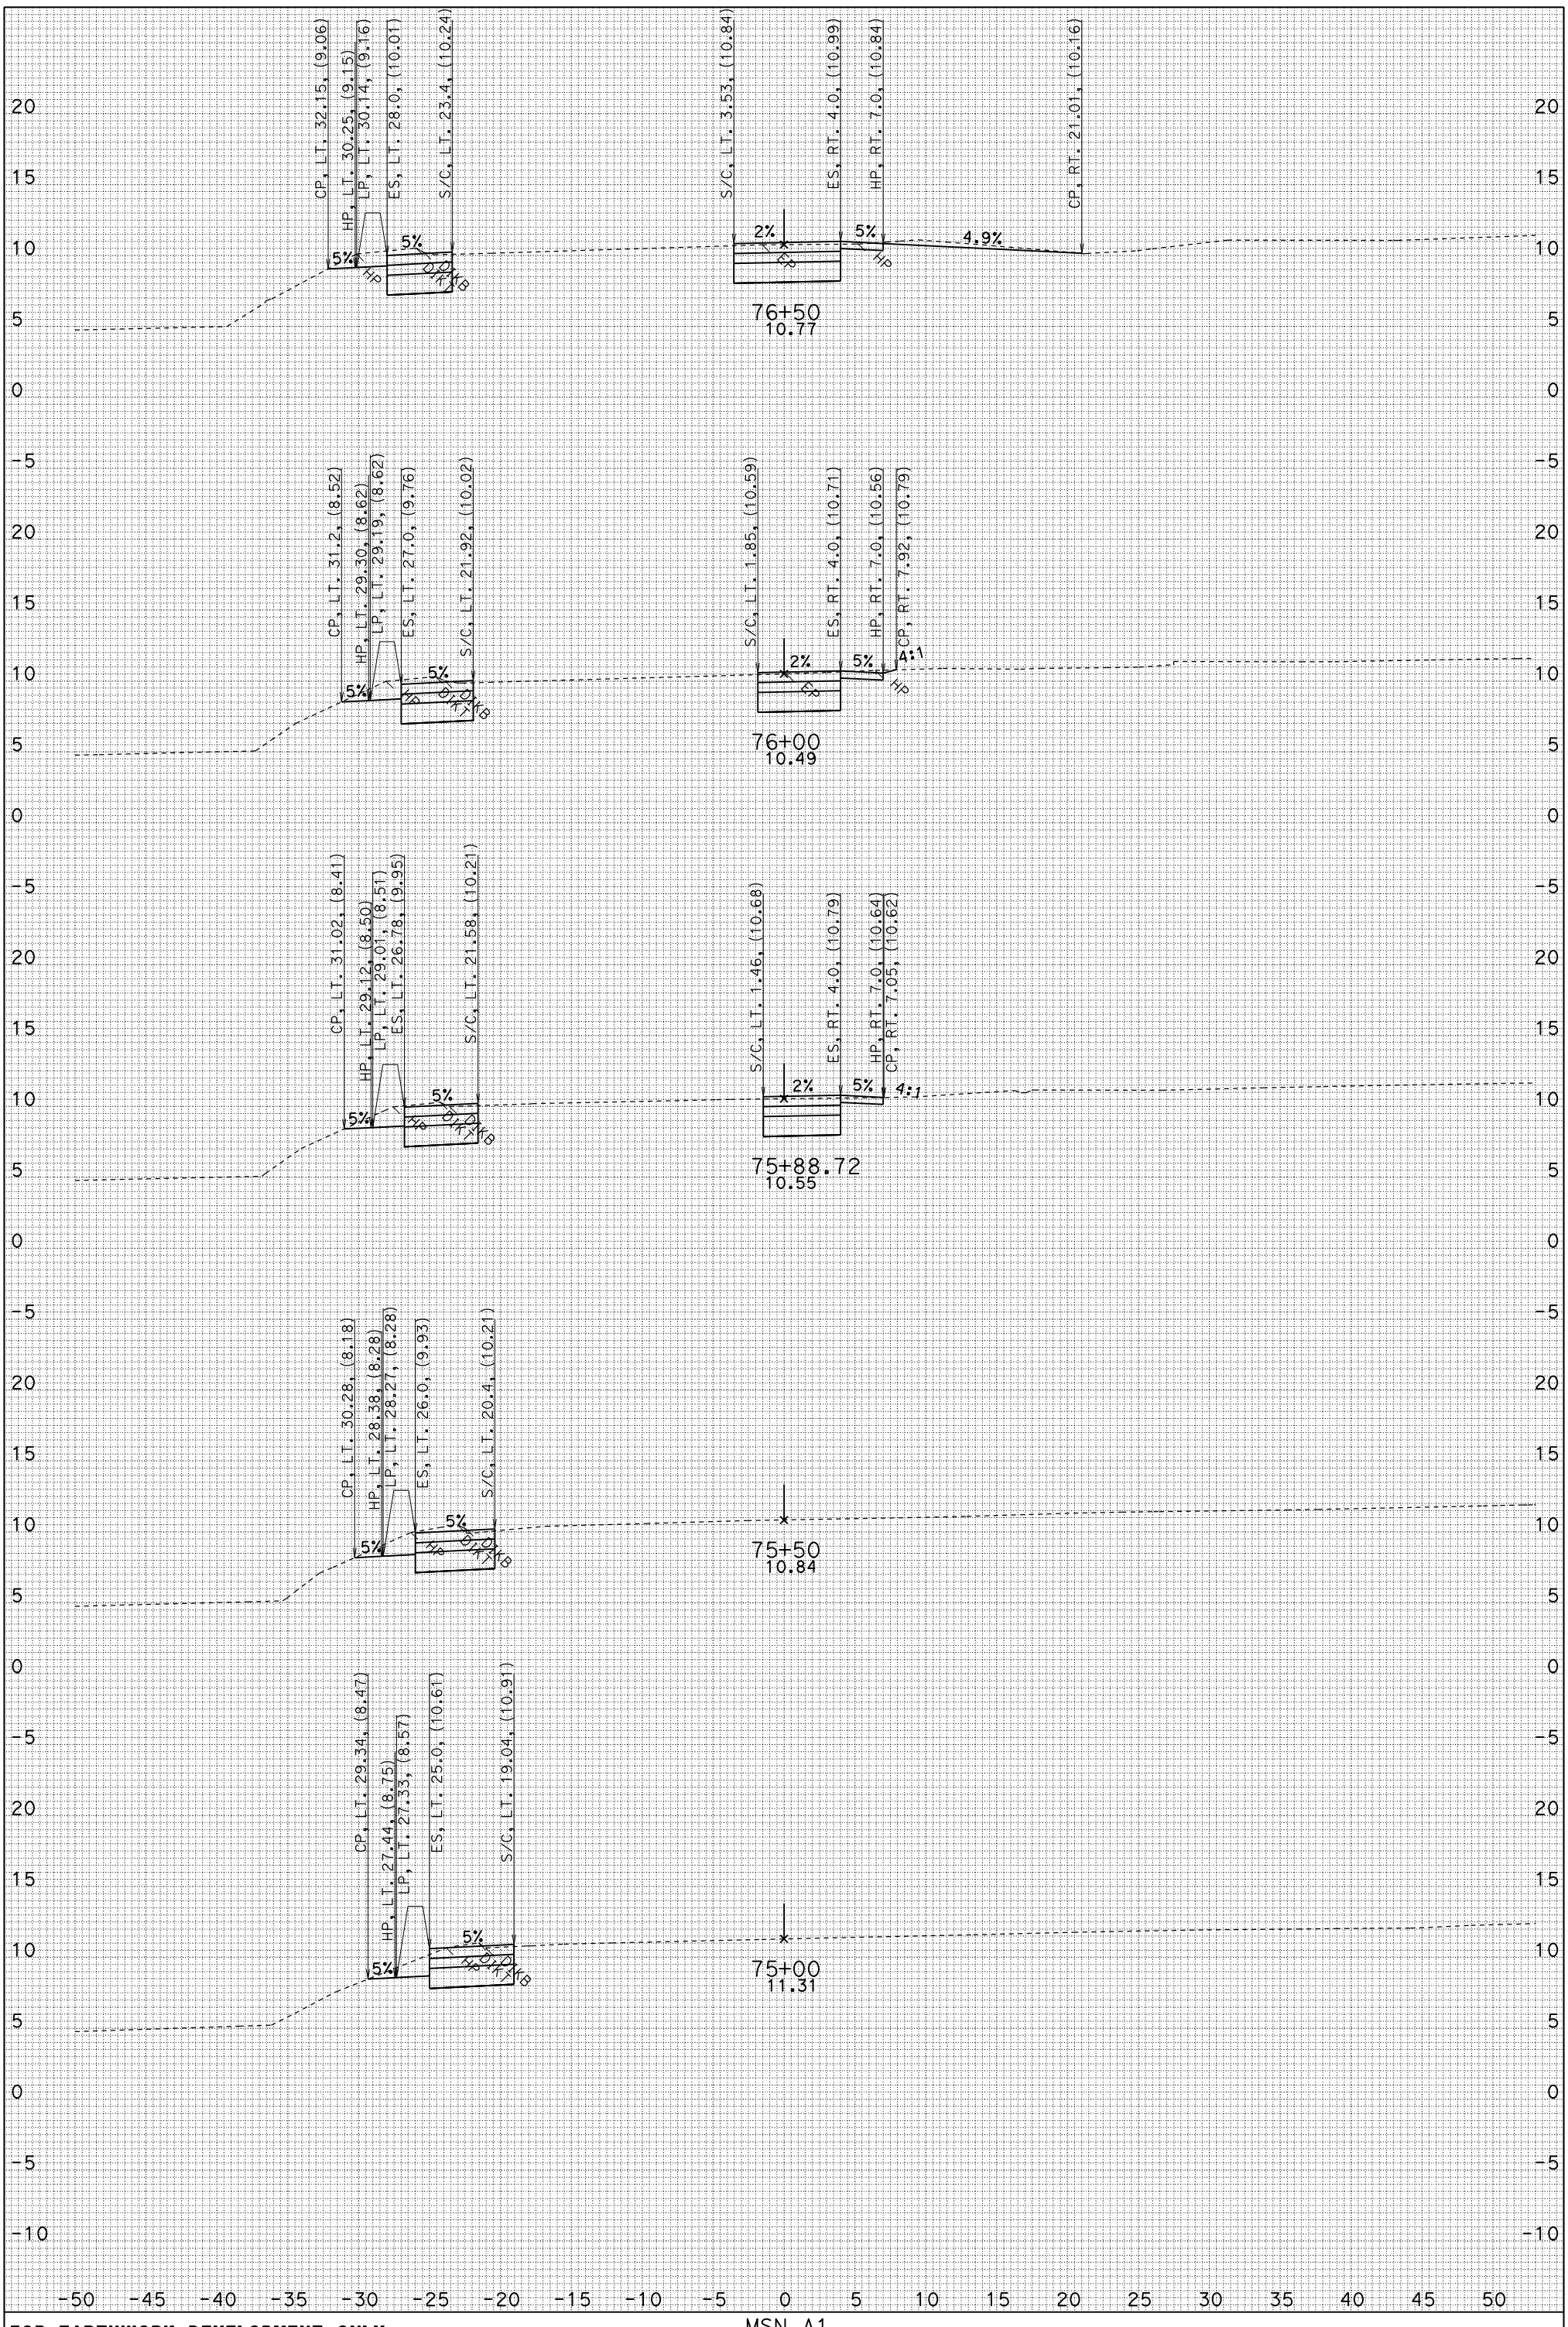

FOR EARTHWORK DEVELOPMENT ONLY

UTILITIES NOT SHOWN
DATE: 1/24/2010
AL1.EAR

MSN A1

04-MRN-101 PM 18.6/R22.3
SCALE: 1" = 5' Horiz.
1" = 5' VeRT.

AL1
CROSS SECTIONS

SHEET 3 OF 9

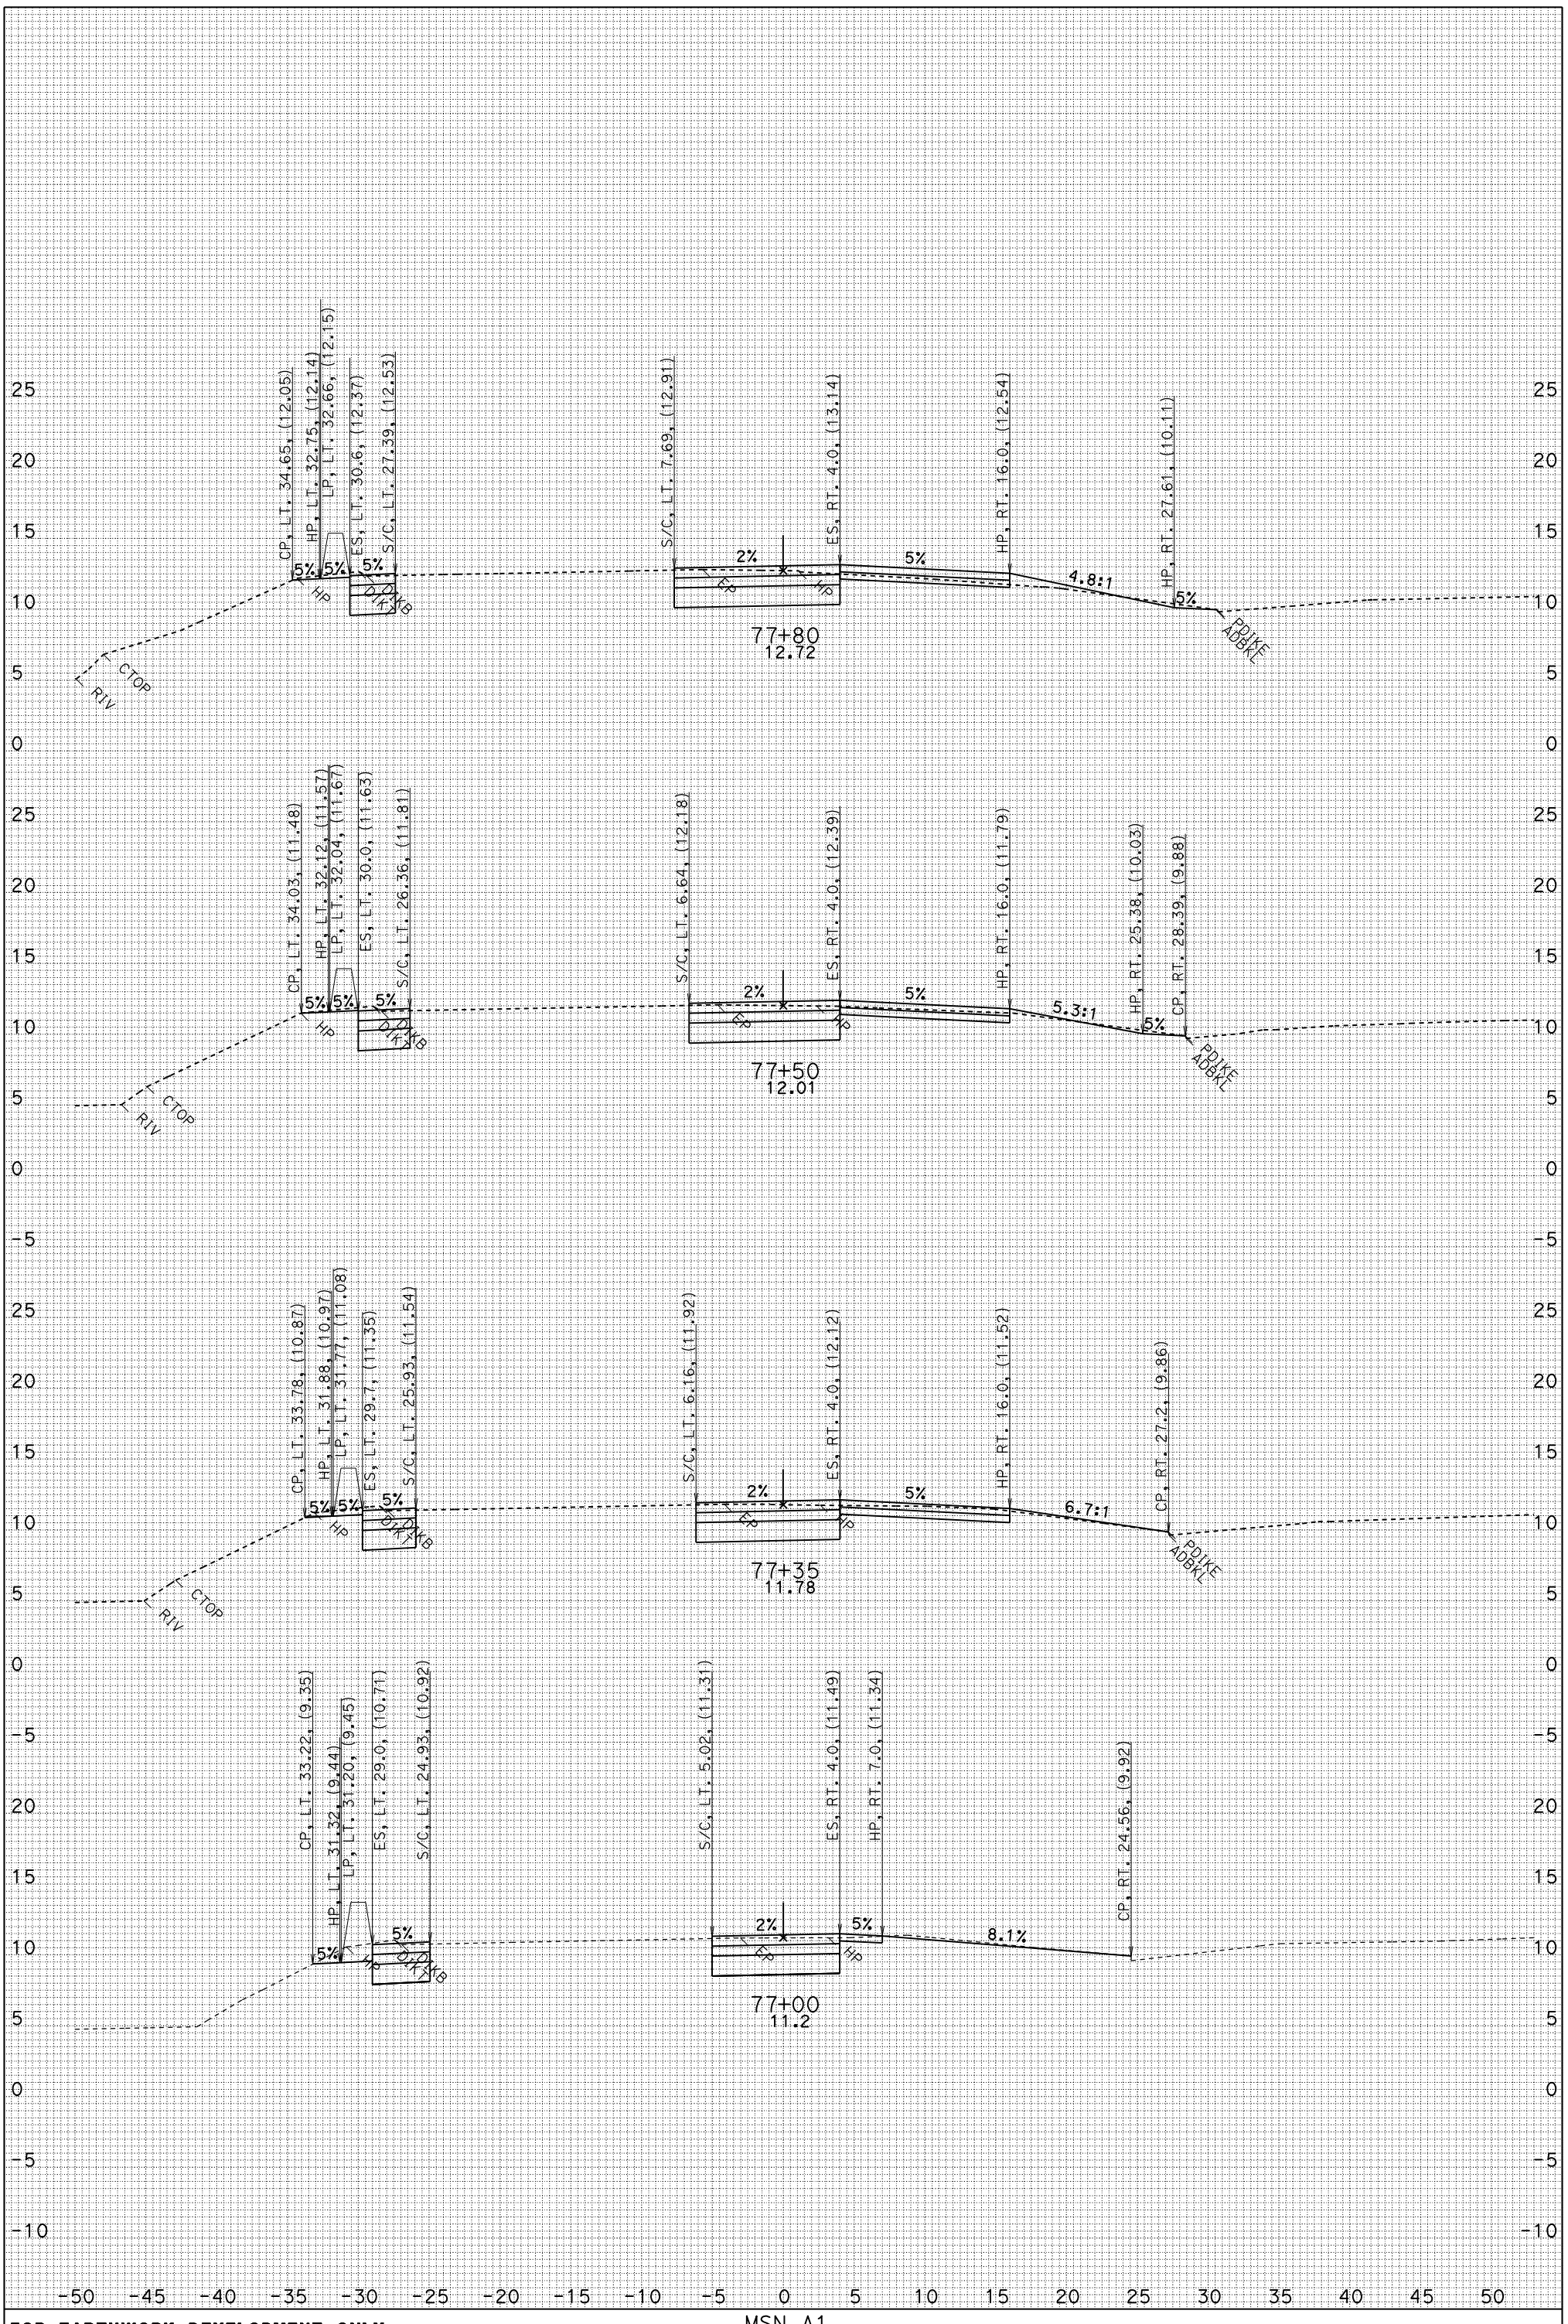

FOR EARTHWORK DEVELOPMENT ONLY

UTILITIES NOT SHOWN
DATE: 1/24/2010
AL1.EAR

MSN A1

04-MRN-101 PM 18.6/R22.3
SCALE: 1" = 5' Horiz.
1" = 5' VeRT.

AL1
CROSS SECTIONS

SHEET 4 OF 9

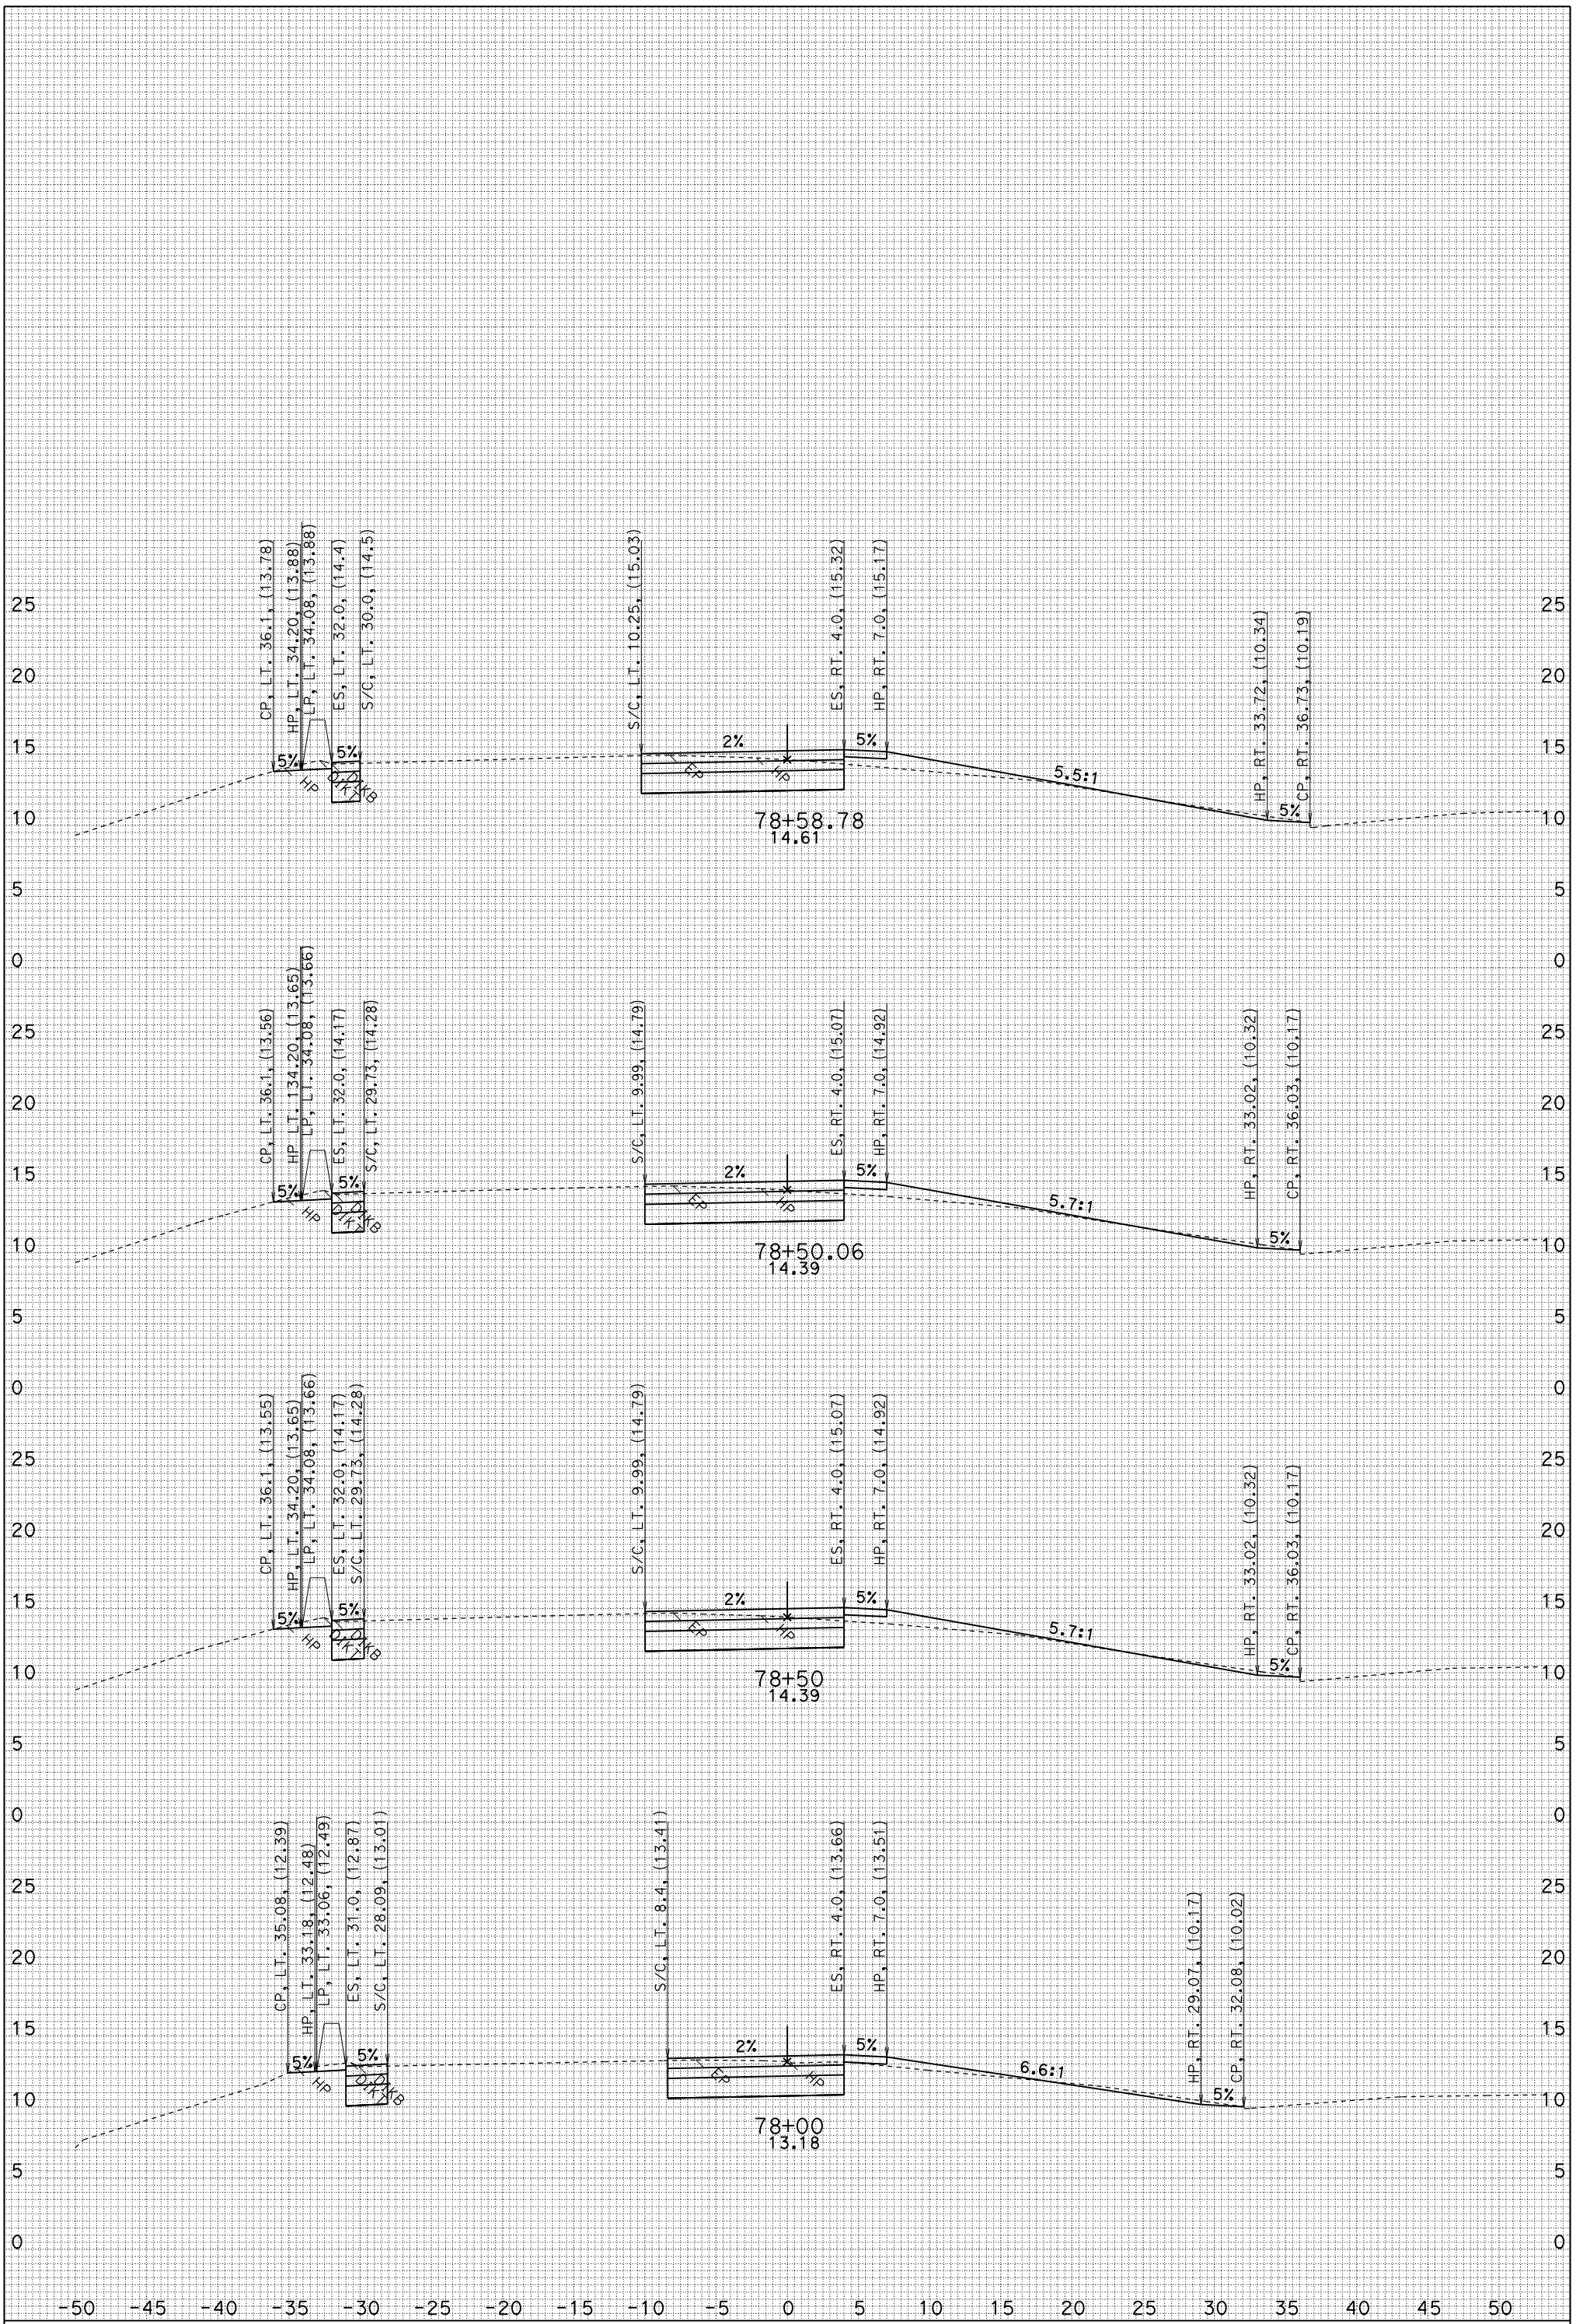

FOR EARTHWORK DEVELOPMENT ONLY

UTILITIES NOT SHOWN
DATE: 1/24/2010
AL1.EAR

MSN A1

04-MRN-101 PM 18.6/R22.3
SCALE: 1" = 5' Horiz.
1" = 5' VeRT.

AL1
CROSS SECTIONS

SHEET 5 OF 9

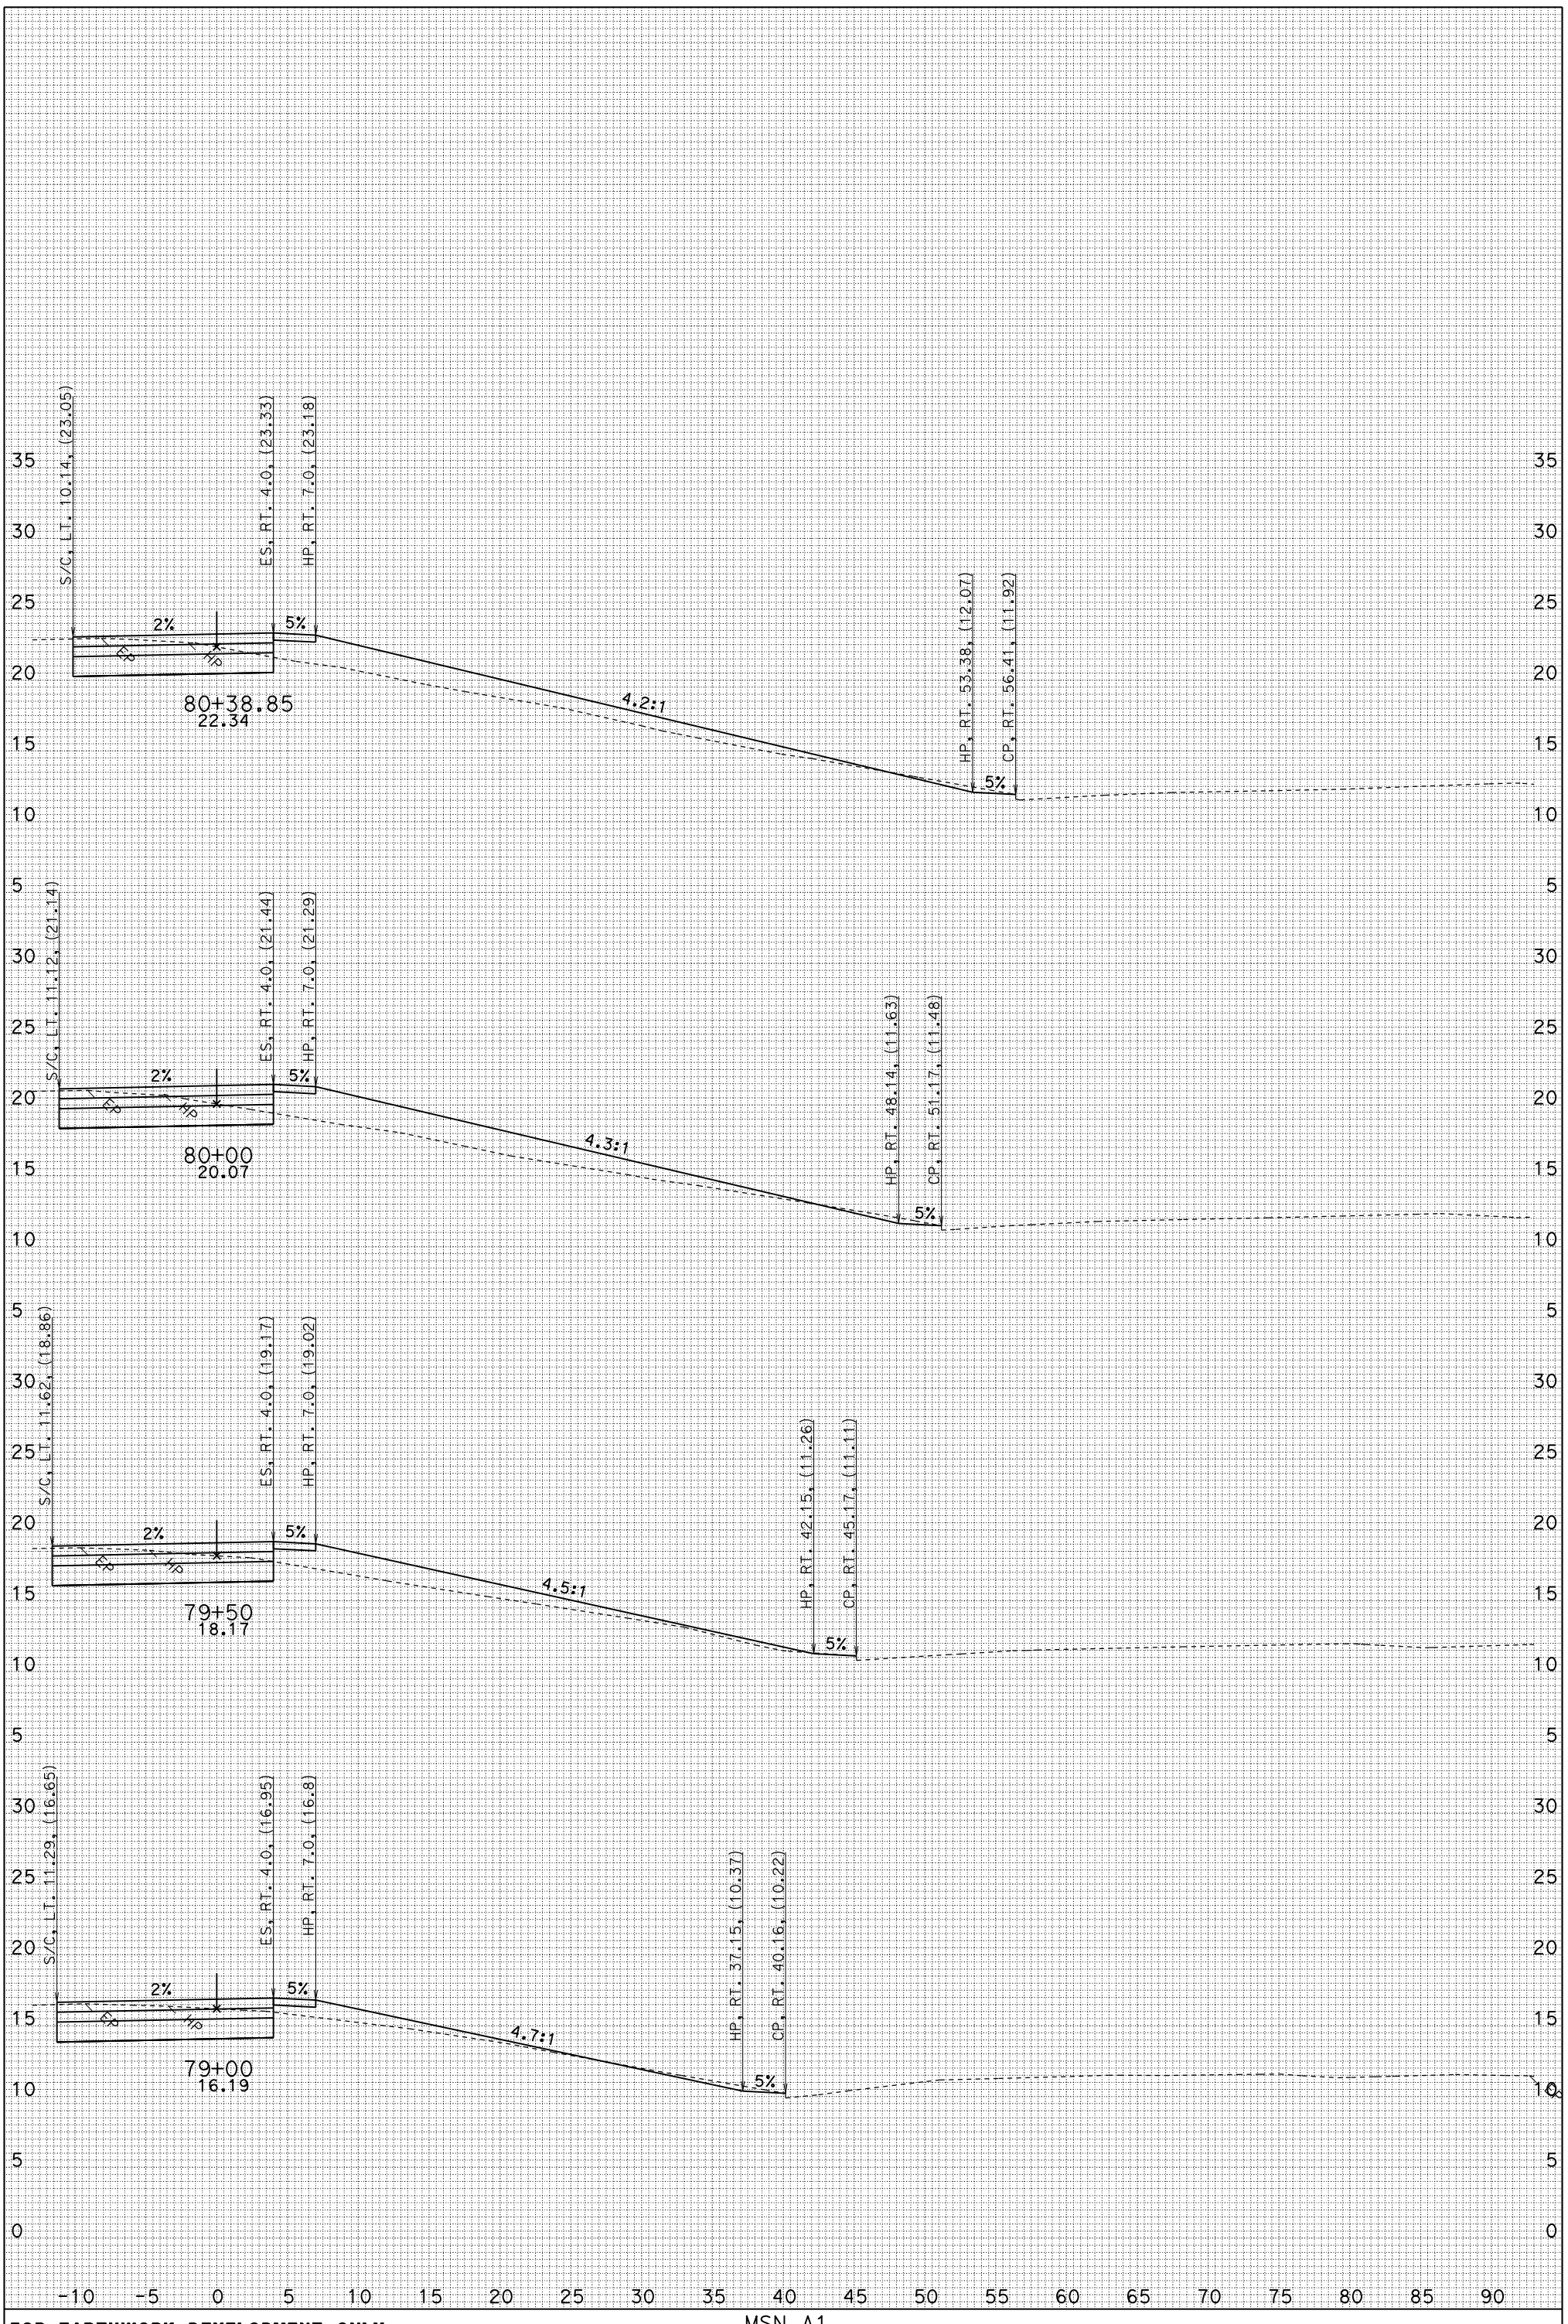

FOR EARTHWORK DEVELOPMENT ONLY

UTILITIES NOT SHOWN
DATE: 1/24/2010
AL1.EAR

MSN A1

04-MRN-101 PM 18.6/R22.3
SCALE: 1" = 5' Horiz.
1" = 5' VeRT.

AL1
CROSS SECTIONS

SHEET 6 OF 9

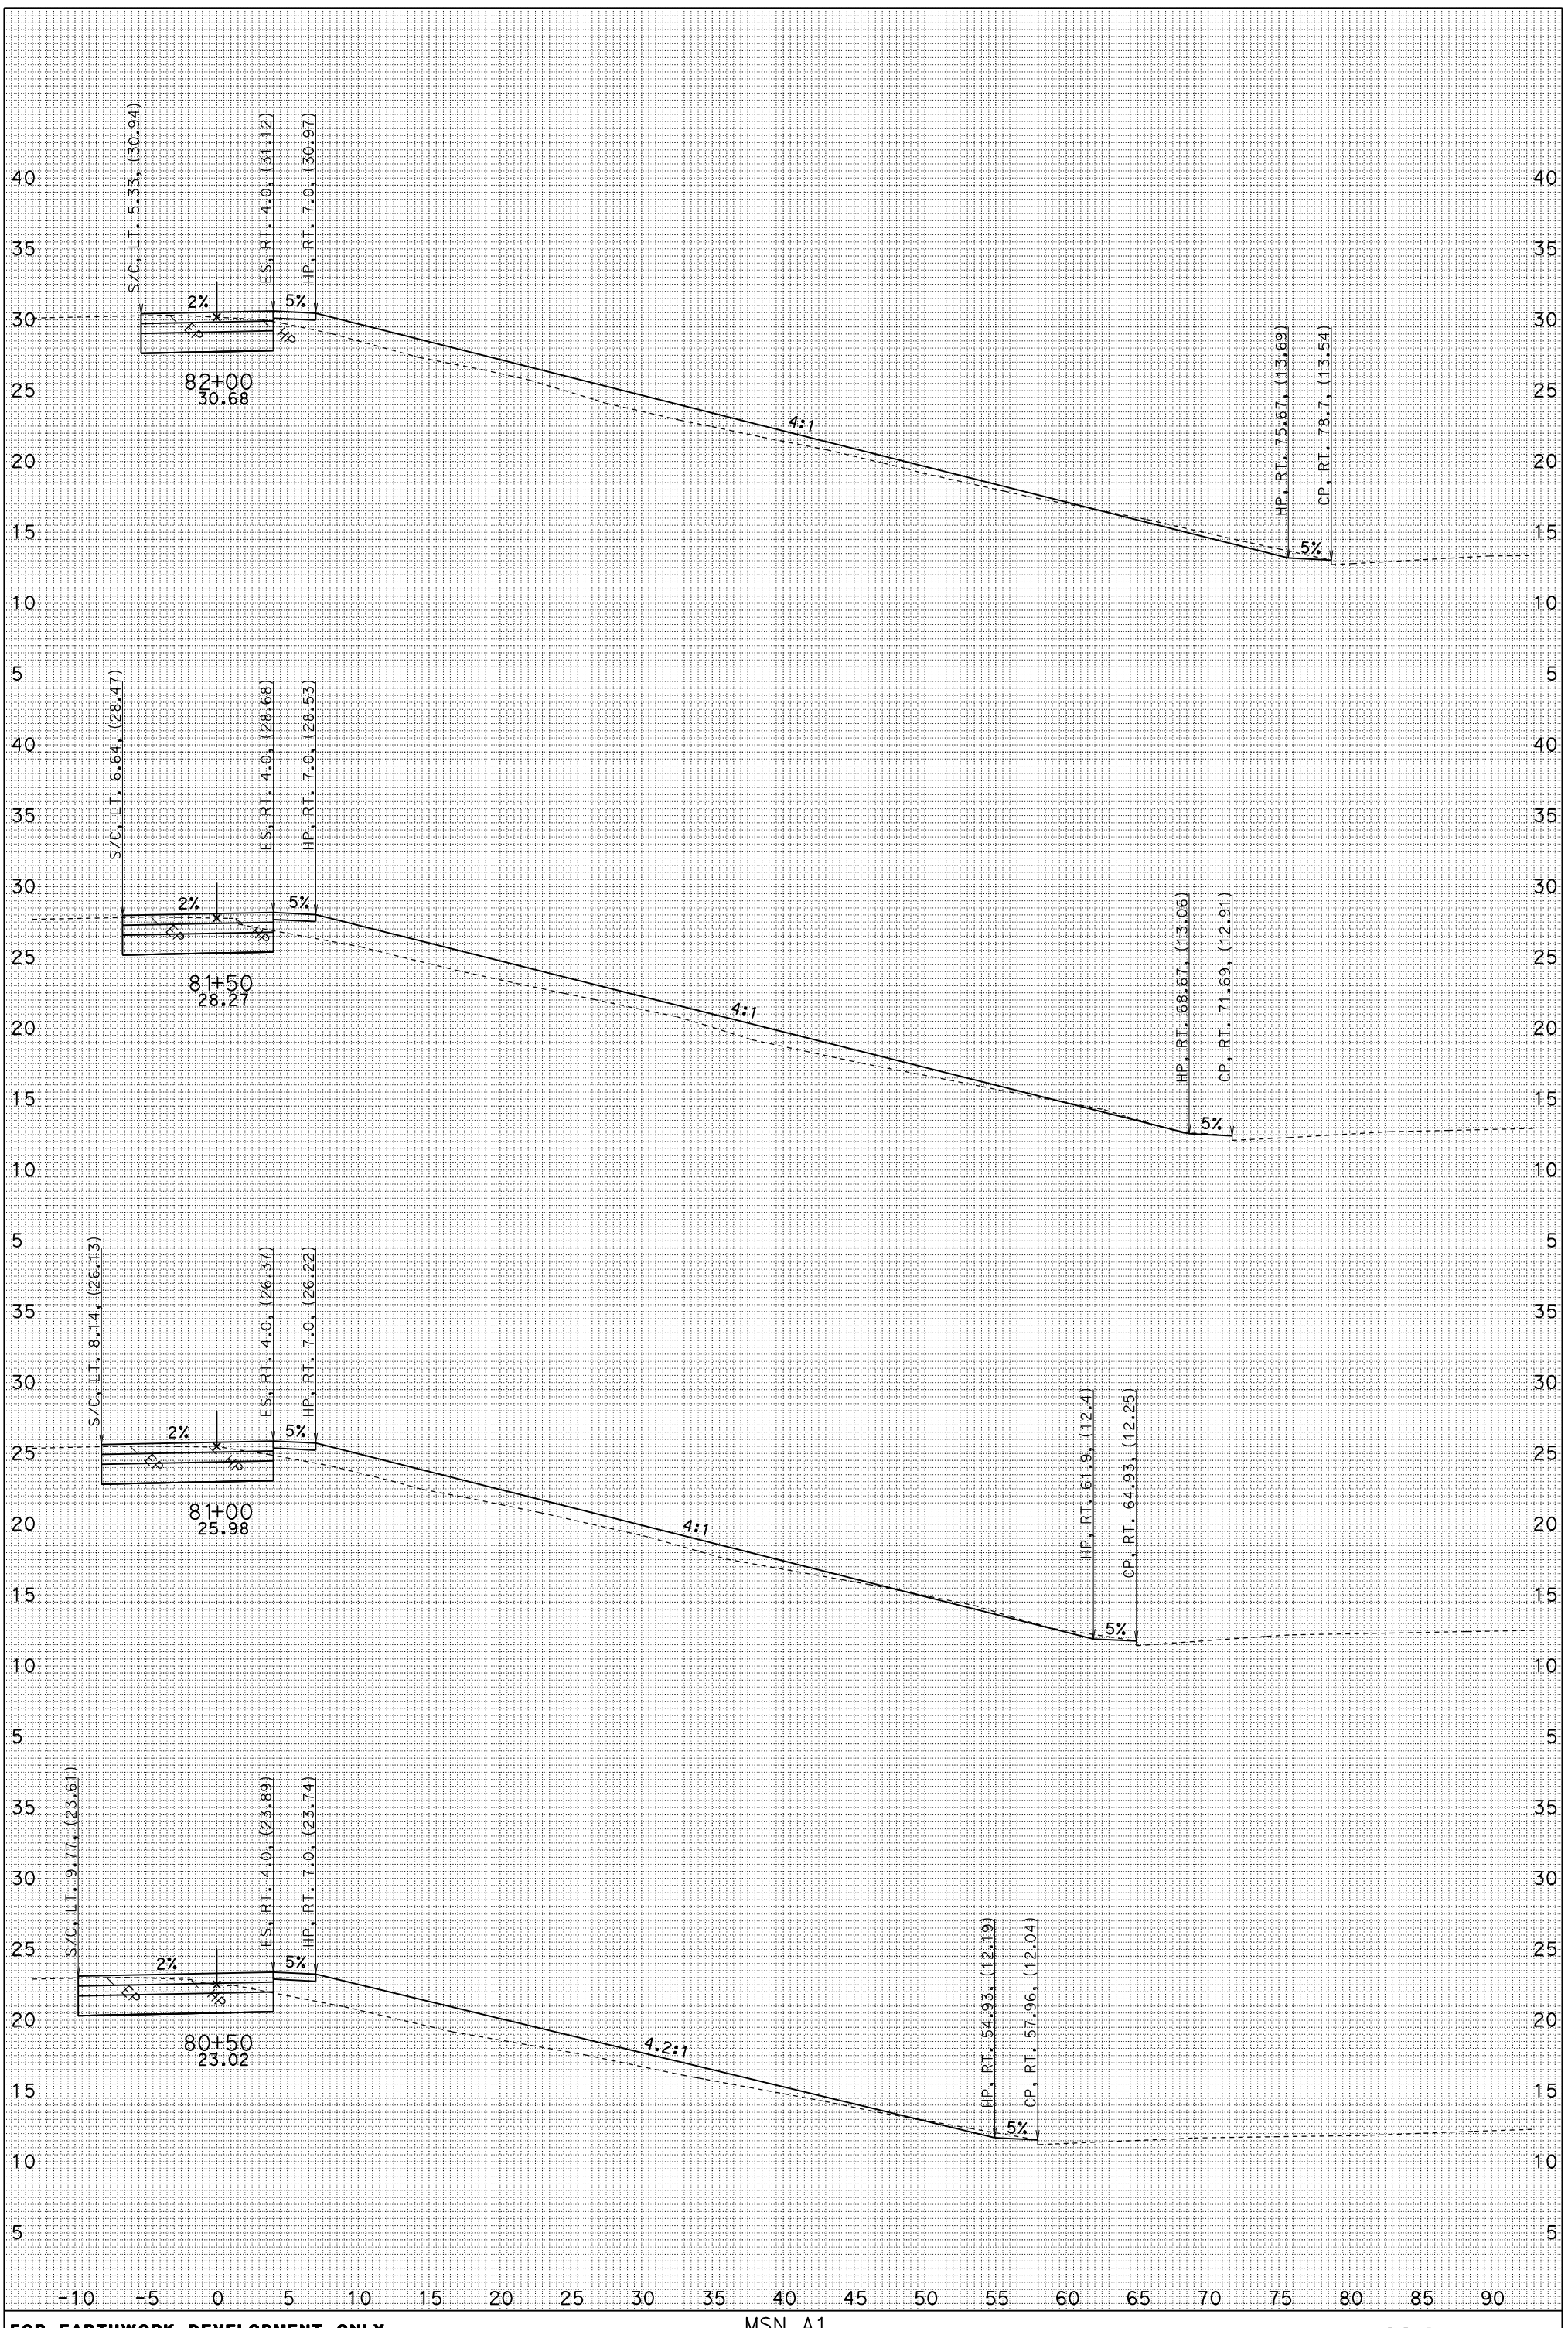

FOR EARTHWORK DEVELOPMENT ONLY

UTILITIES NOT SHOWN
DATE: 1/24/2010
AL1.EAR

MSN A1

04-MRN-101 PM 18.6/R22.3
SCALE: 1" = 5' Horiz.
1" = 5' VeRT.

AL1
CROSS SECTIONS

SHEET 7 OF 9

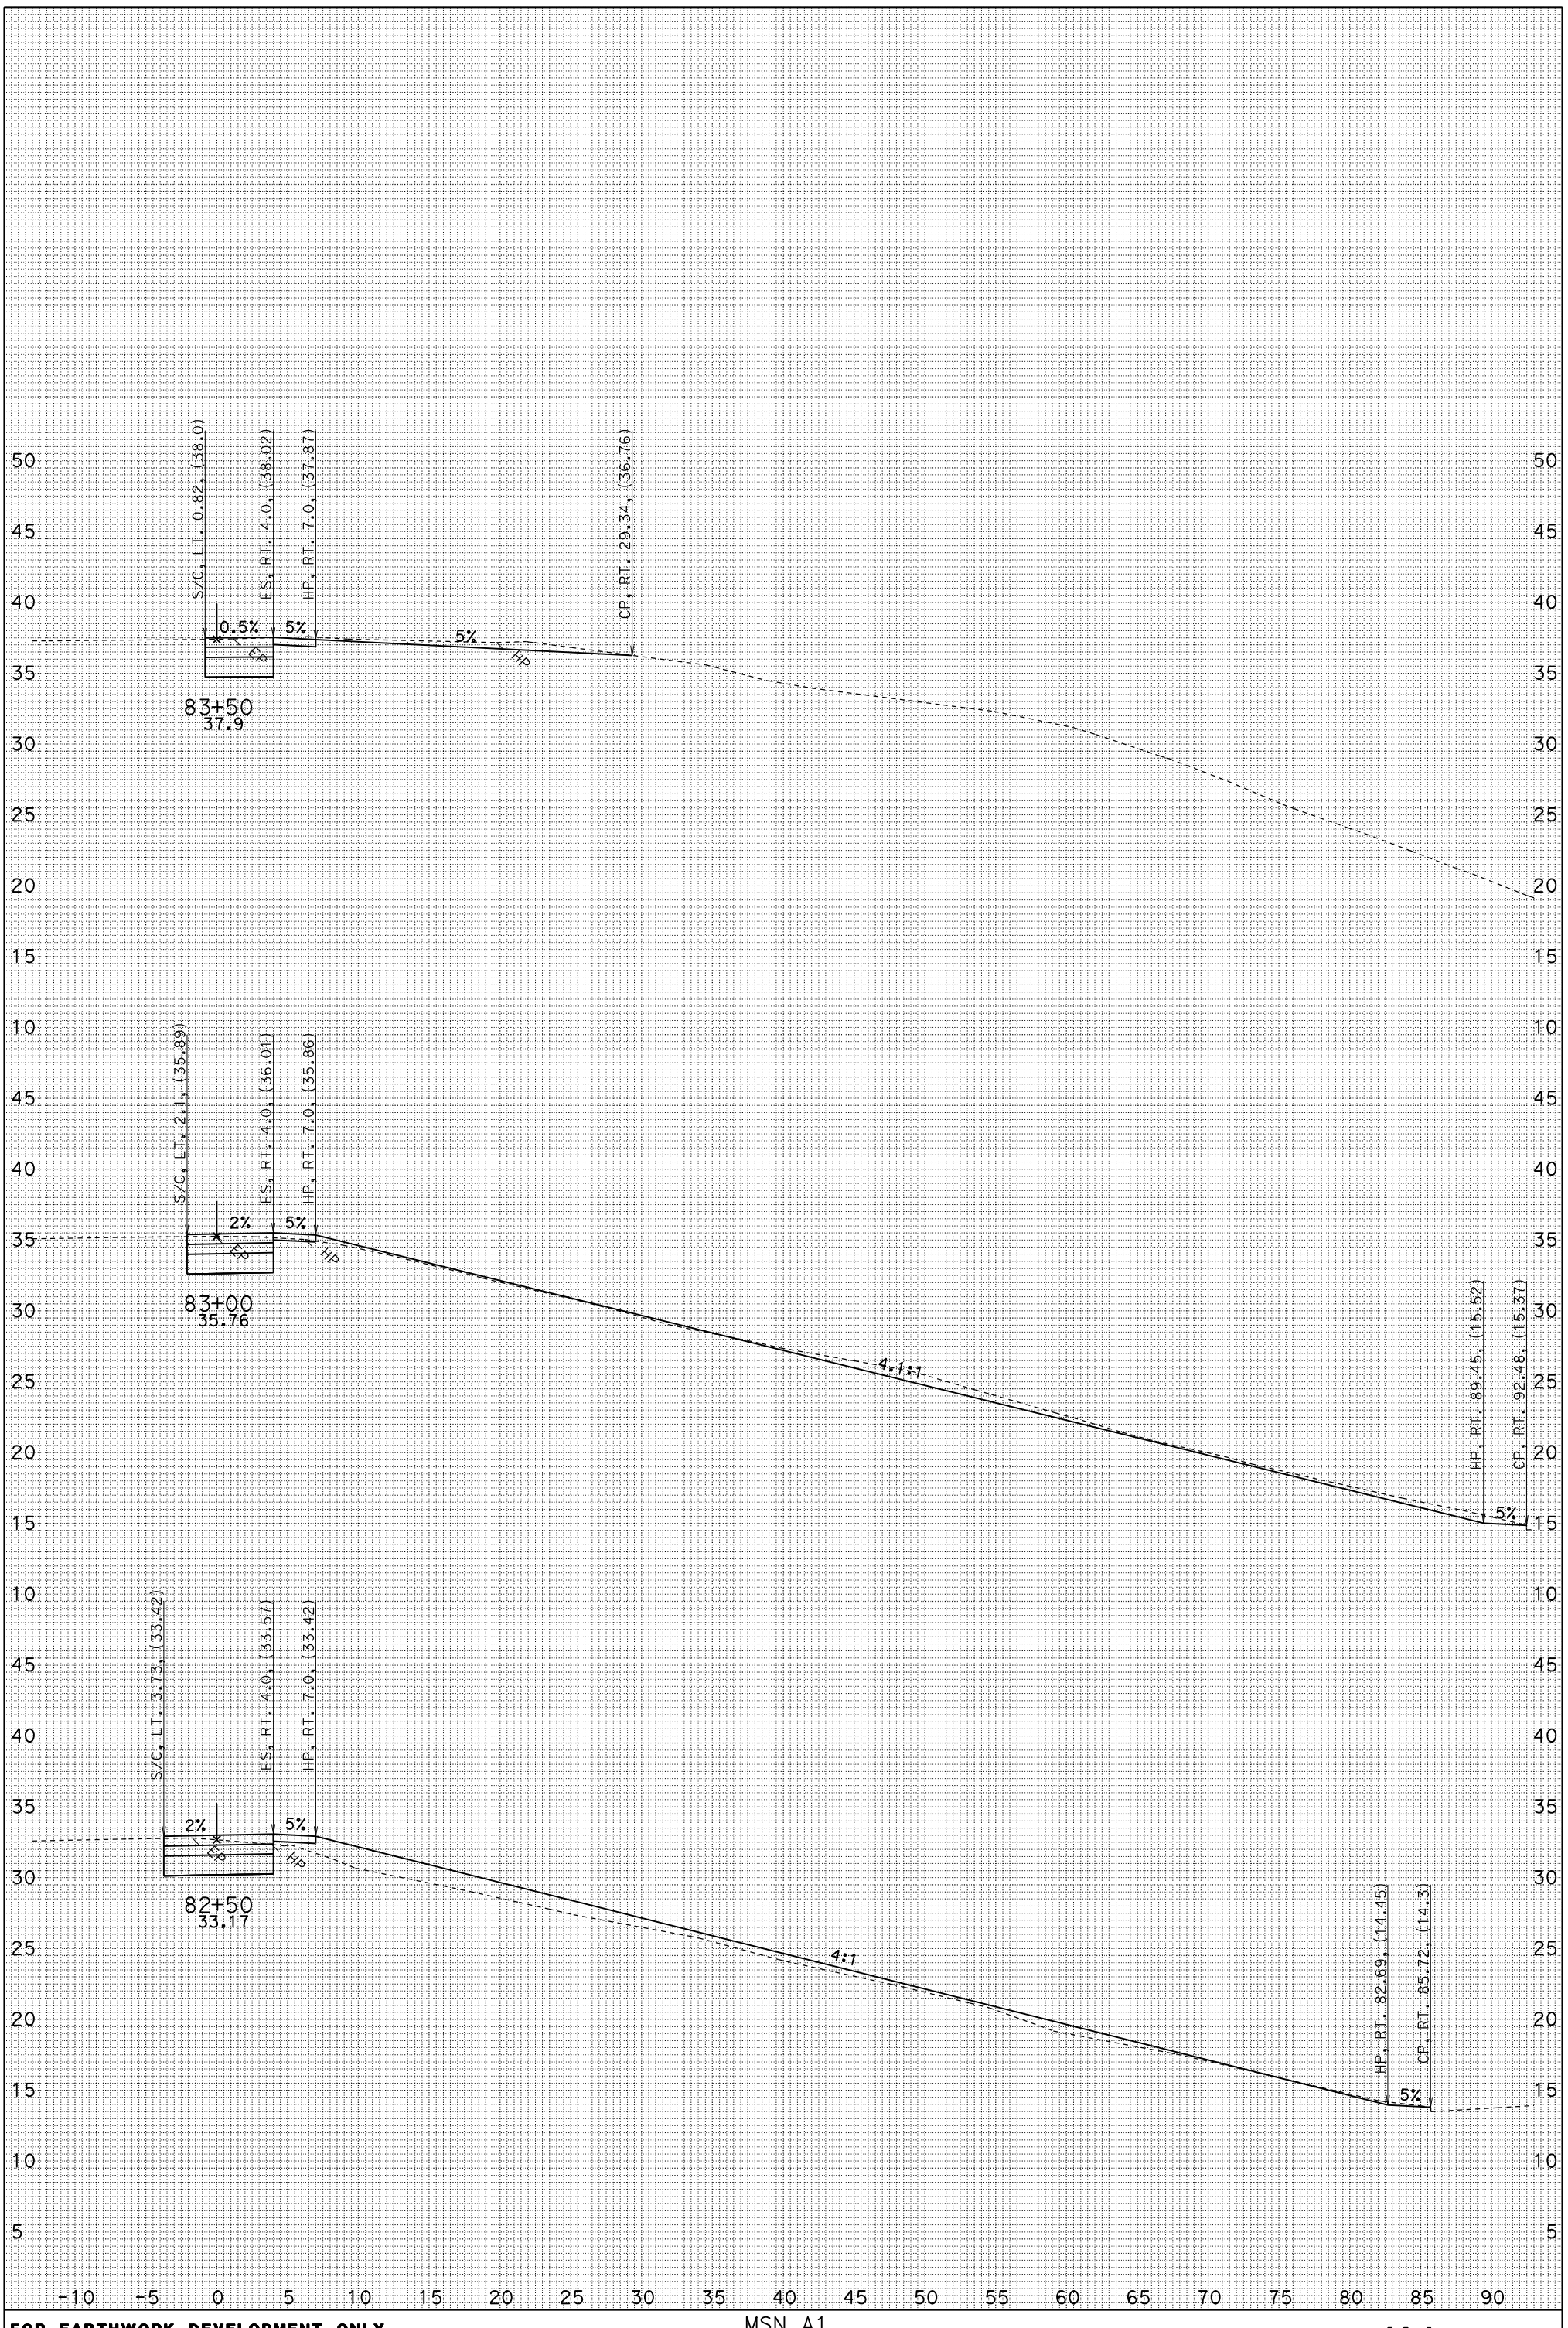

FOR EARTHWORK DEVELOPMENT ONLY

UTILITIES NOT SHOWN
DATE: 1/24/2010
AL1.EAR

MSN A1

04-MRN-101 PM 18.6/R22.3
SCALE: 1" = 5' Horiz.
1" = 5' VeRT.

AL1
CROSS SECTIONS

SHEET 8 OF 9

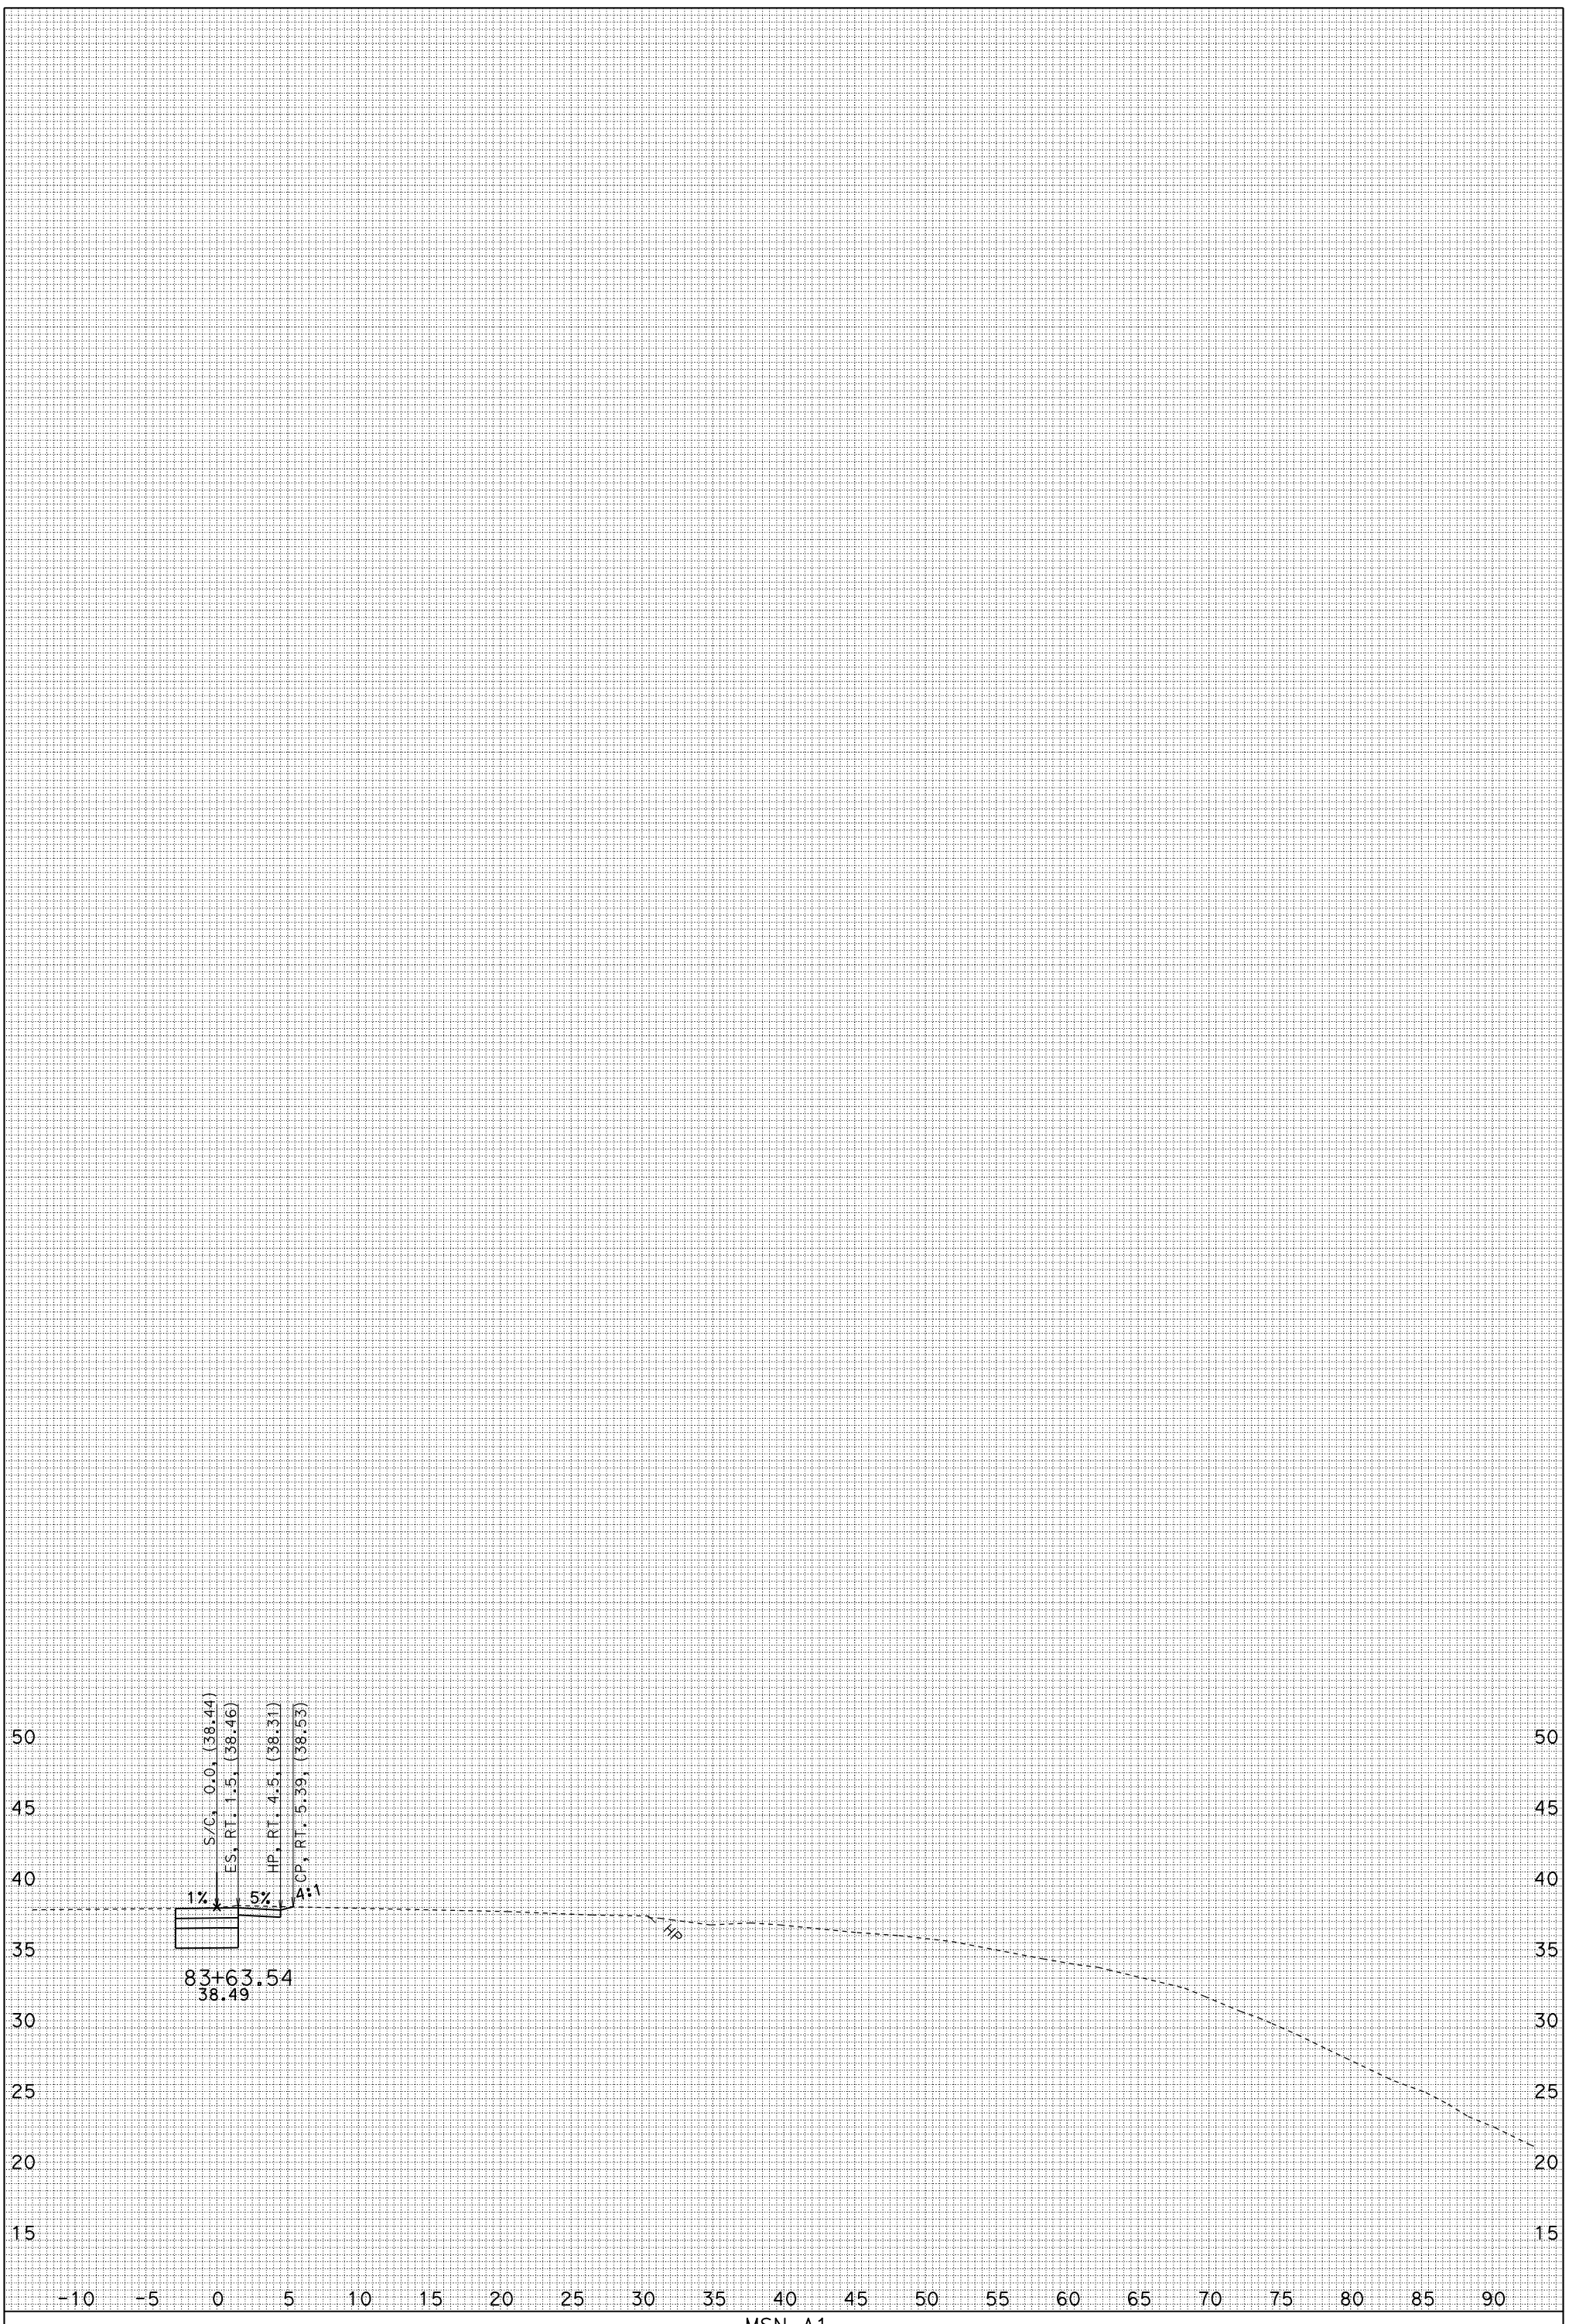

FOR EARTHWORK DEVELOPMENT ONLY

UTILITIES NOT SHOWN
DATE: 1/24/2010
AL1.EAR

MSN A1

04-MRN-101 PM 18.6/R22.3
SCALE: 1" = 5' Horiz.
1" = 5' VeRT.

AL1
CROSS SECTIONS

SHEET 9 OF 9

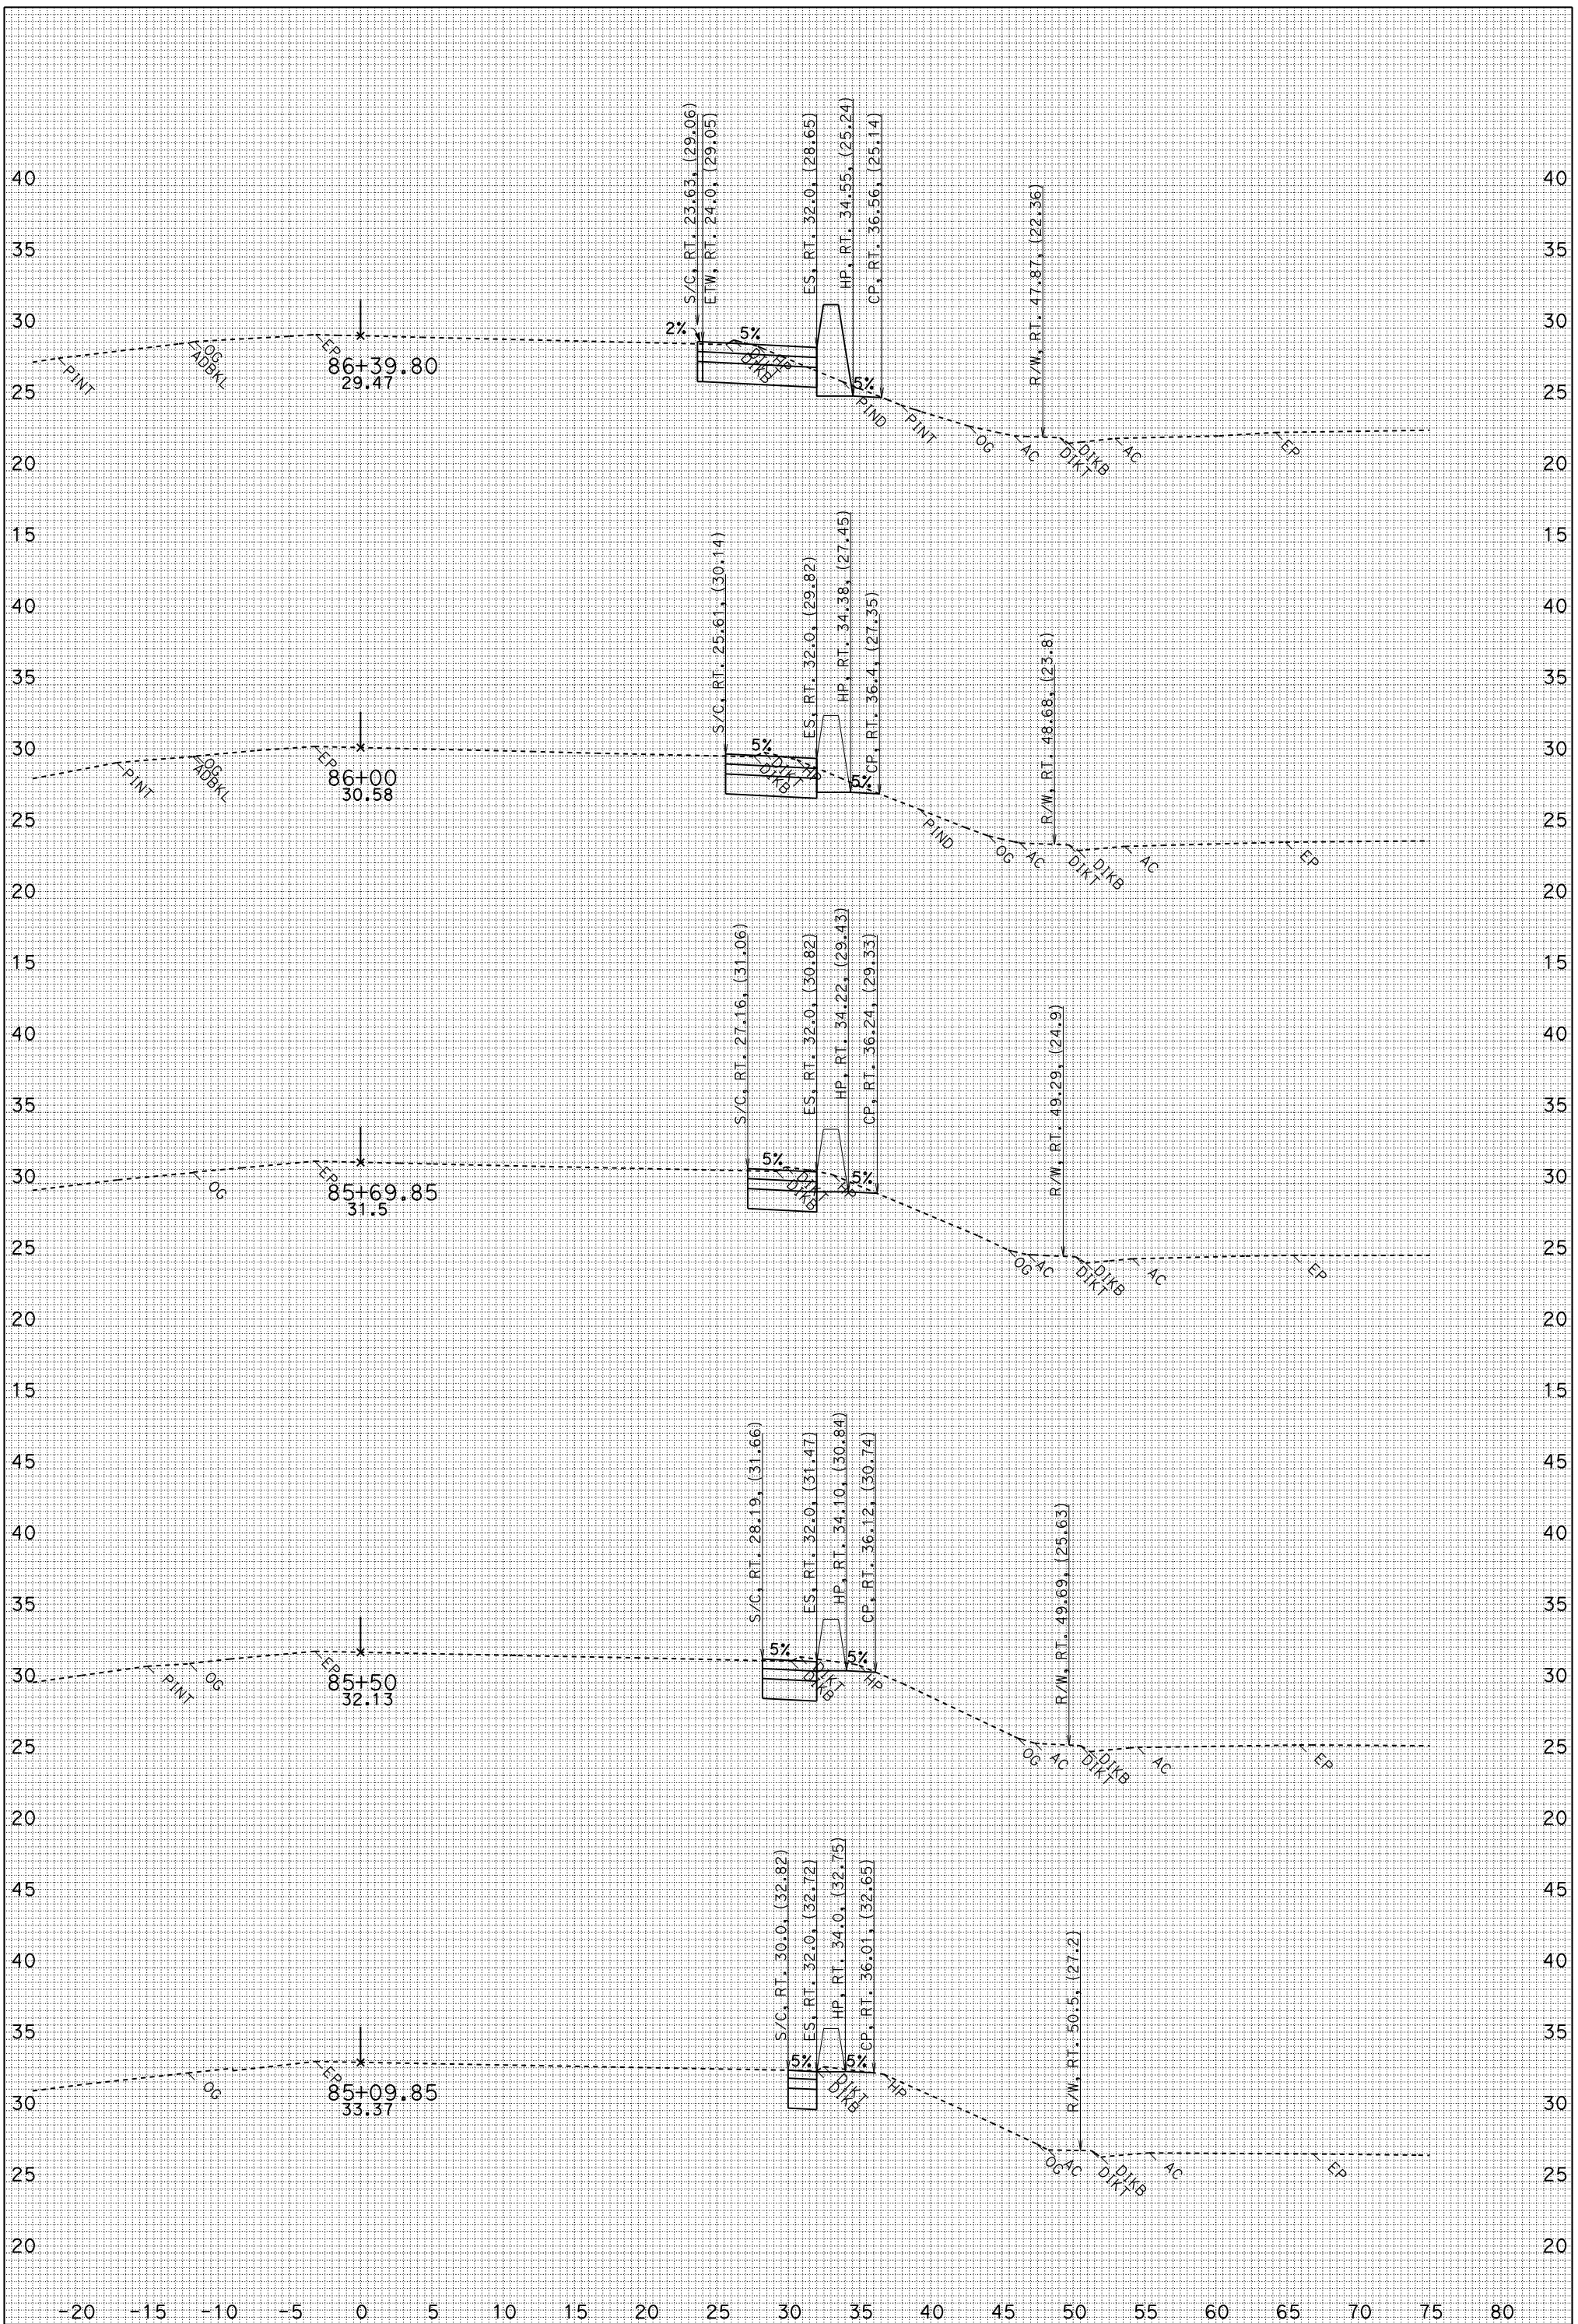

FOR EARTHWORK DEVELOPMENT ONLY
CREATED BY: Jim Rasmussen
UTILITIES NOT SHOWN
DATE: 1/28/2010
AR1_FG.EAR

MSN A1
CONTRACT: 04-264061
04-MRN-101 PM 18.6/R22.3
SCALE: 1" = 5' Horiz.
1" = 5' Vert.

"AR1" LINE CROSS SECTIONS

SHEET 1 OF 14

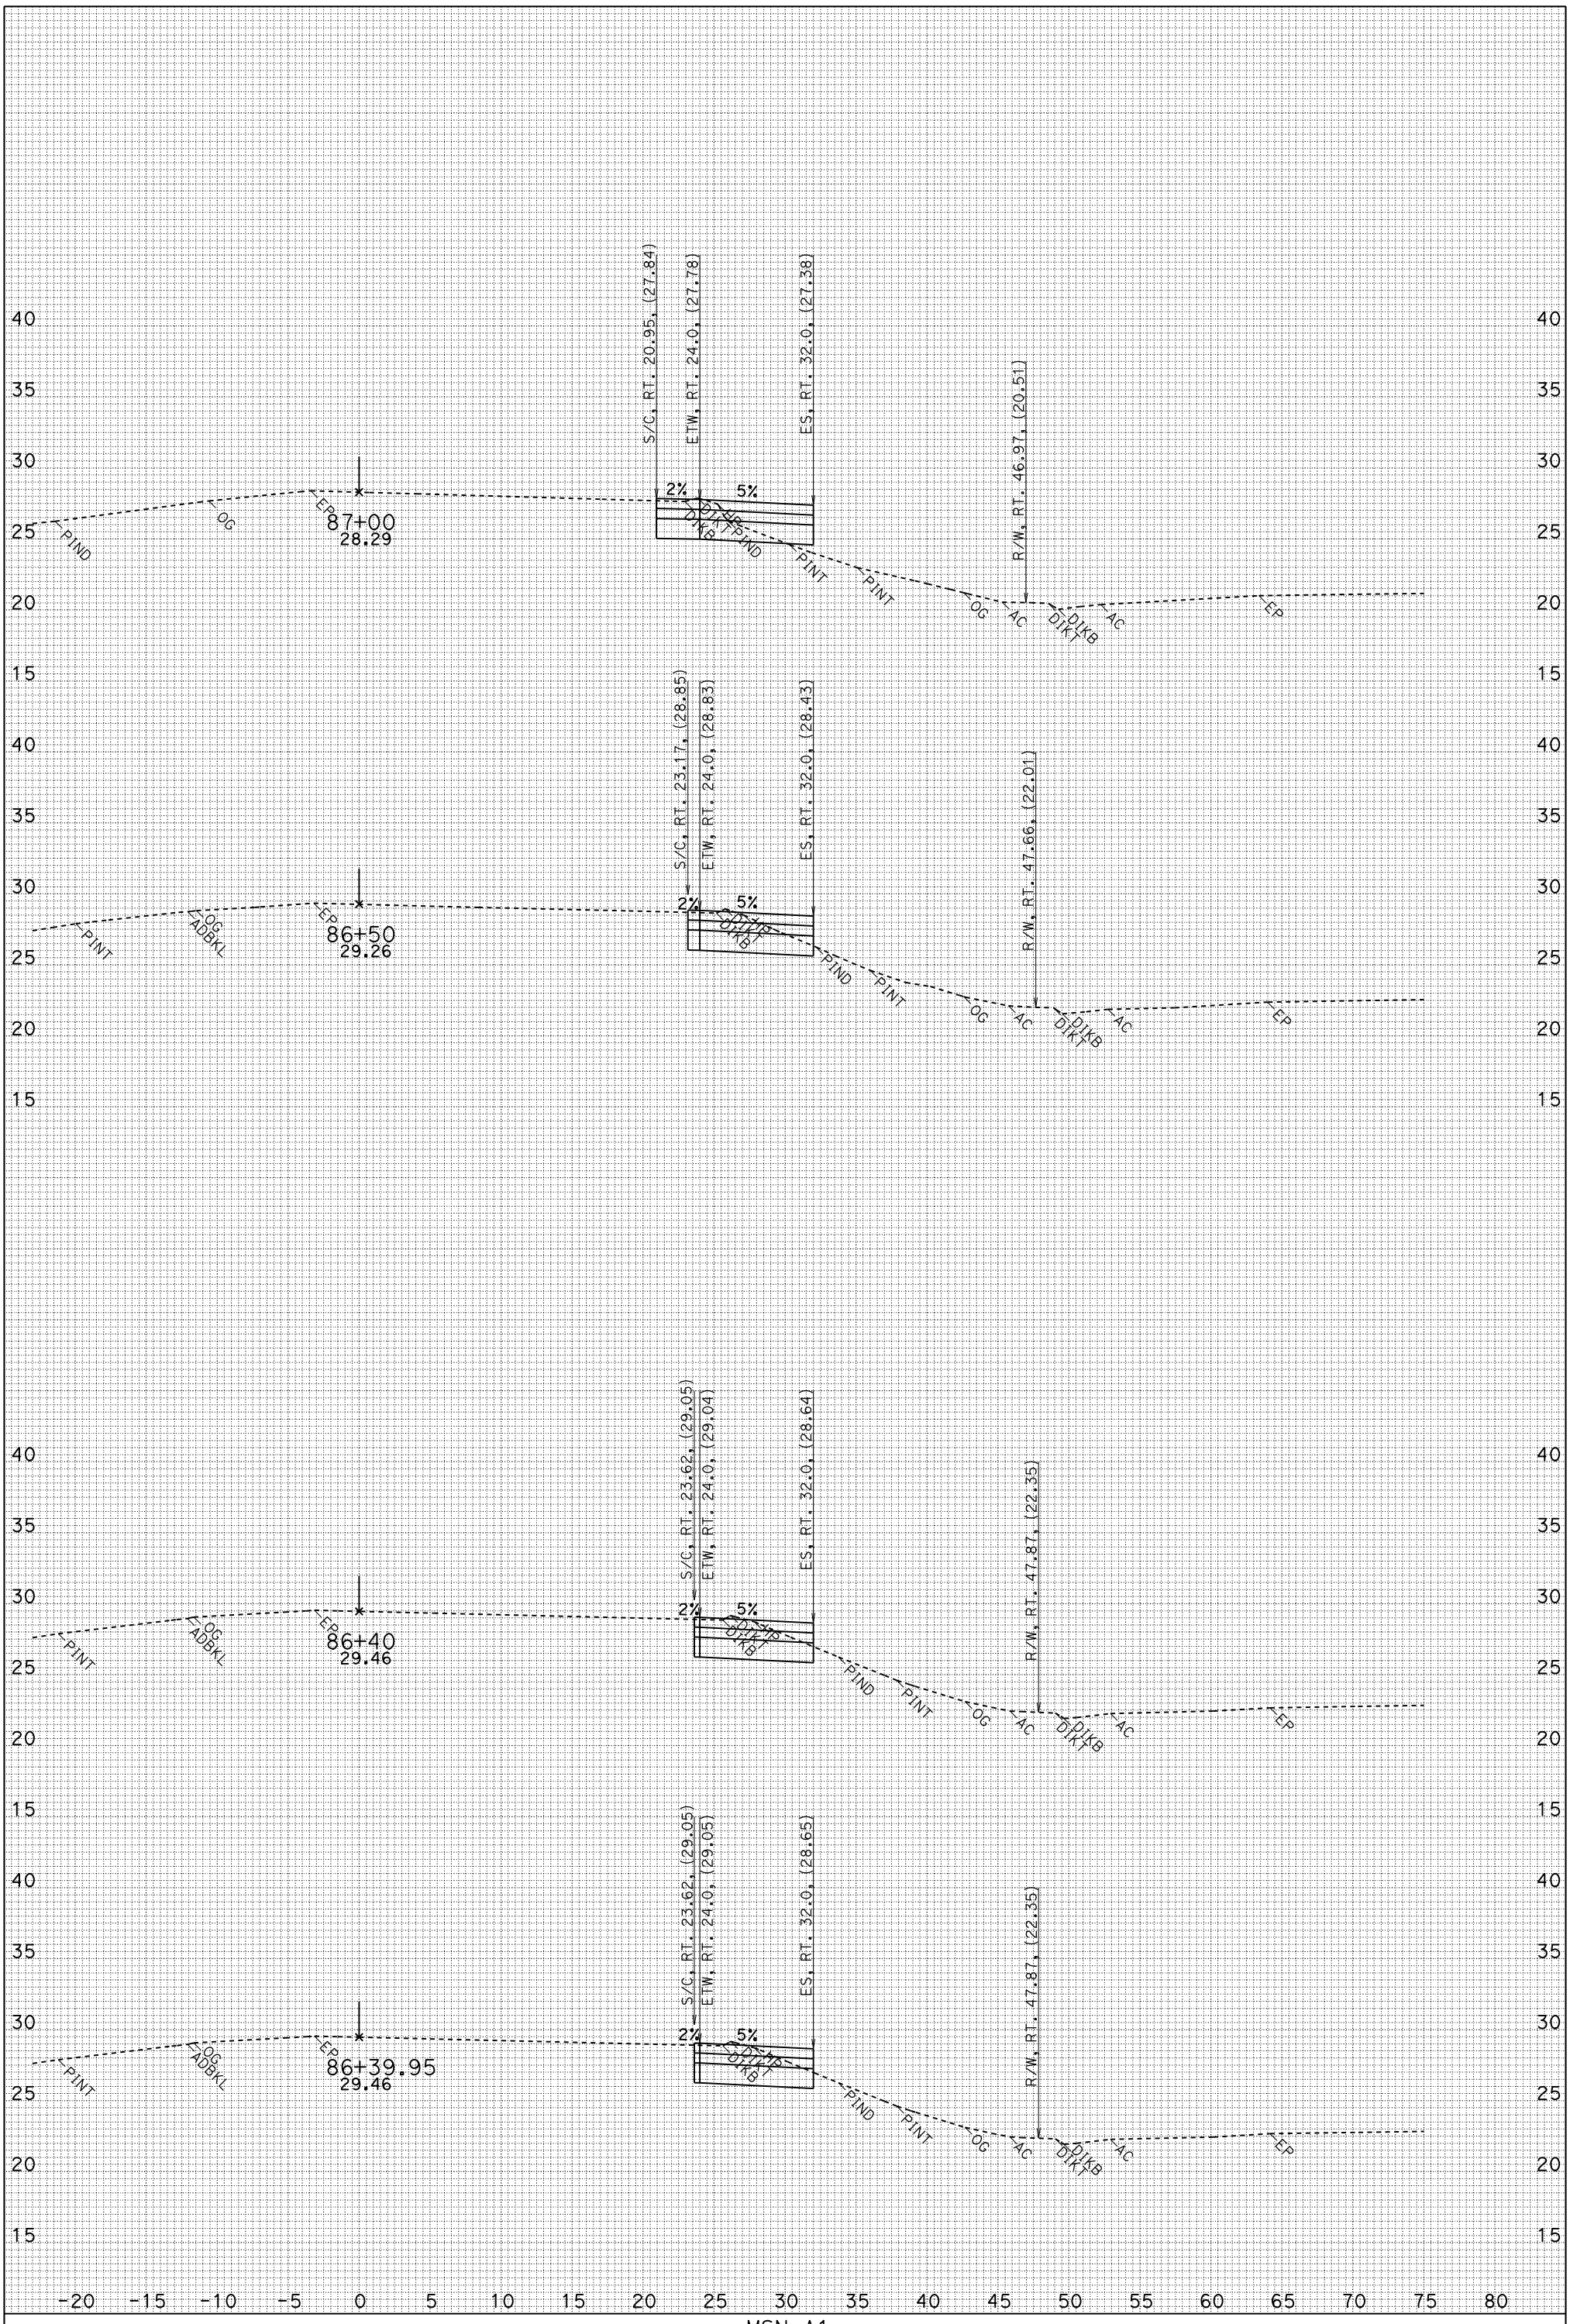

FOR EARTHWORK DEVELOPMENT ONLY
CREATED BY: Jim Rasmussen
UTILITIES NOT SHOWN
DATE: 1/28/2010
AR1_FG.EAR

MSN A1
CONTRACT: 04-264061
04-MRN-101 PM 18.6/R22.3
SCALE: 1" = 5' Horiz.
1" = 5' Vert.

"AR1" LINE CROSS SECTIONS

SHEET 2 OF 14

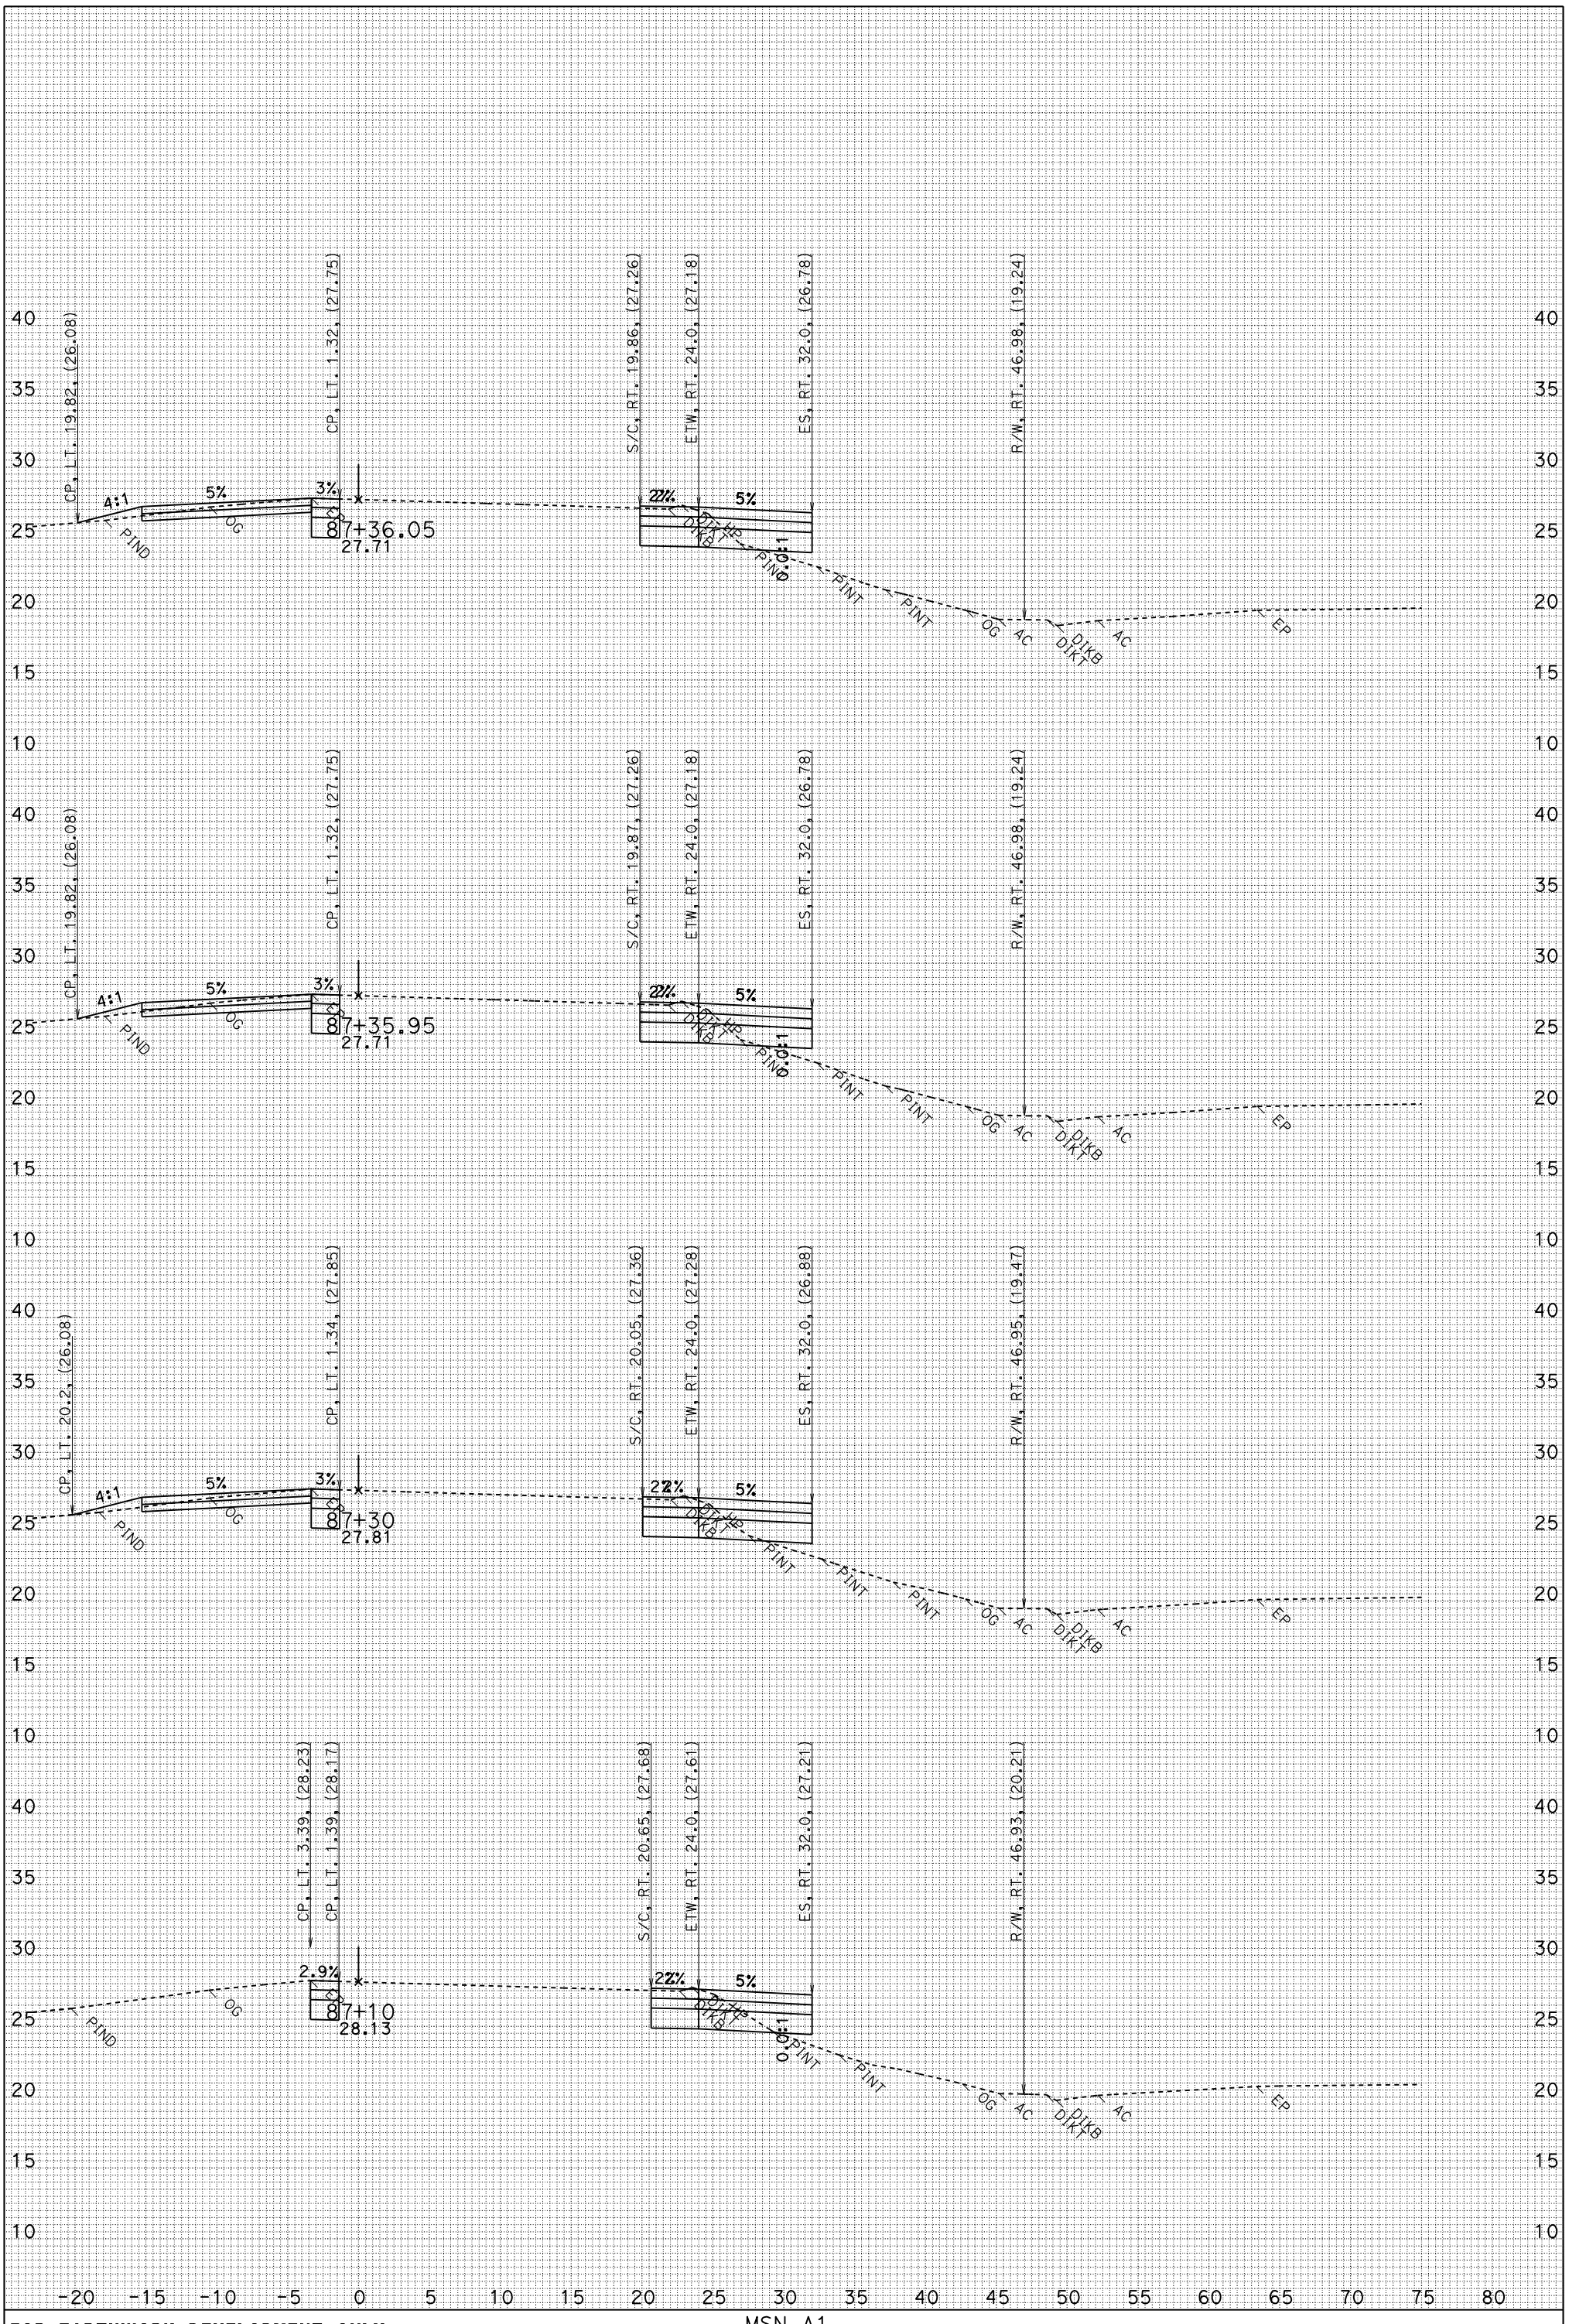

FOR EARTHWORK DEVELOPMENT ONLY
CREATED BY: Jim Rasmussen
UTILITIES NOT SHOWN
DATE: 1/28/2010
AR1_FG.EAR

MSN A1
CONTRACT: 04-264061
04-MRN-101 PM 18.6/R22.3
SCALE: 1" = 5' Horiz.
1" = 5' Vert.

"AR1" LINE CROSS SECTIONS

SHEET 3 OF 14

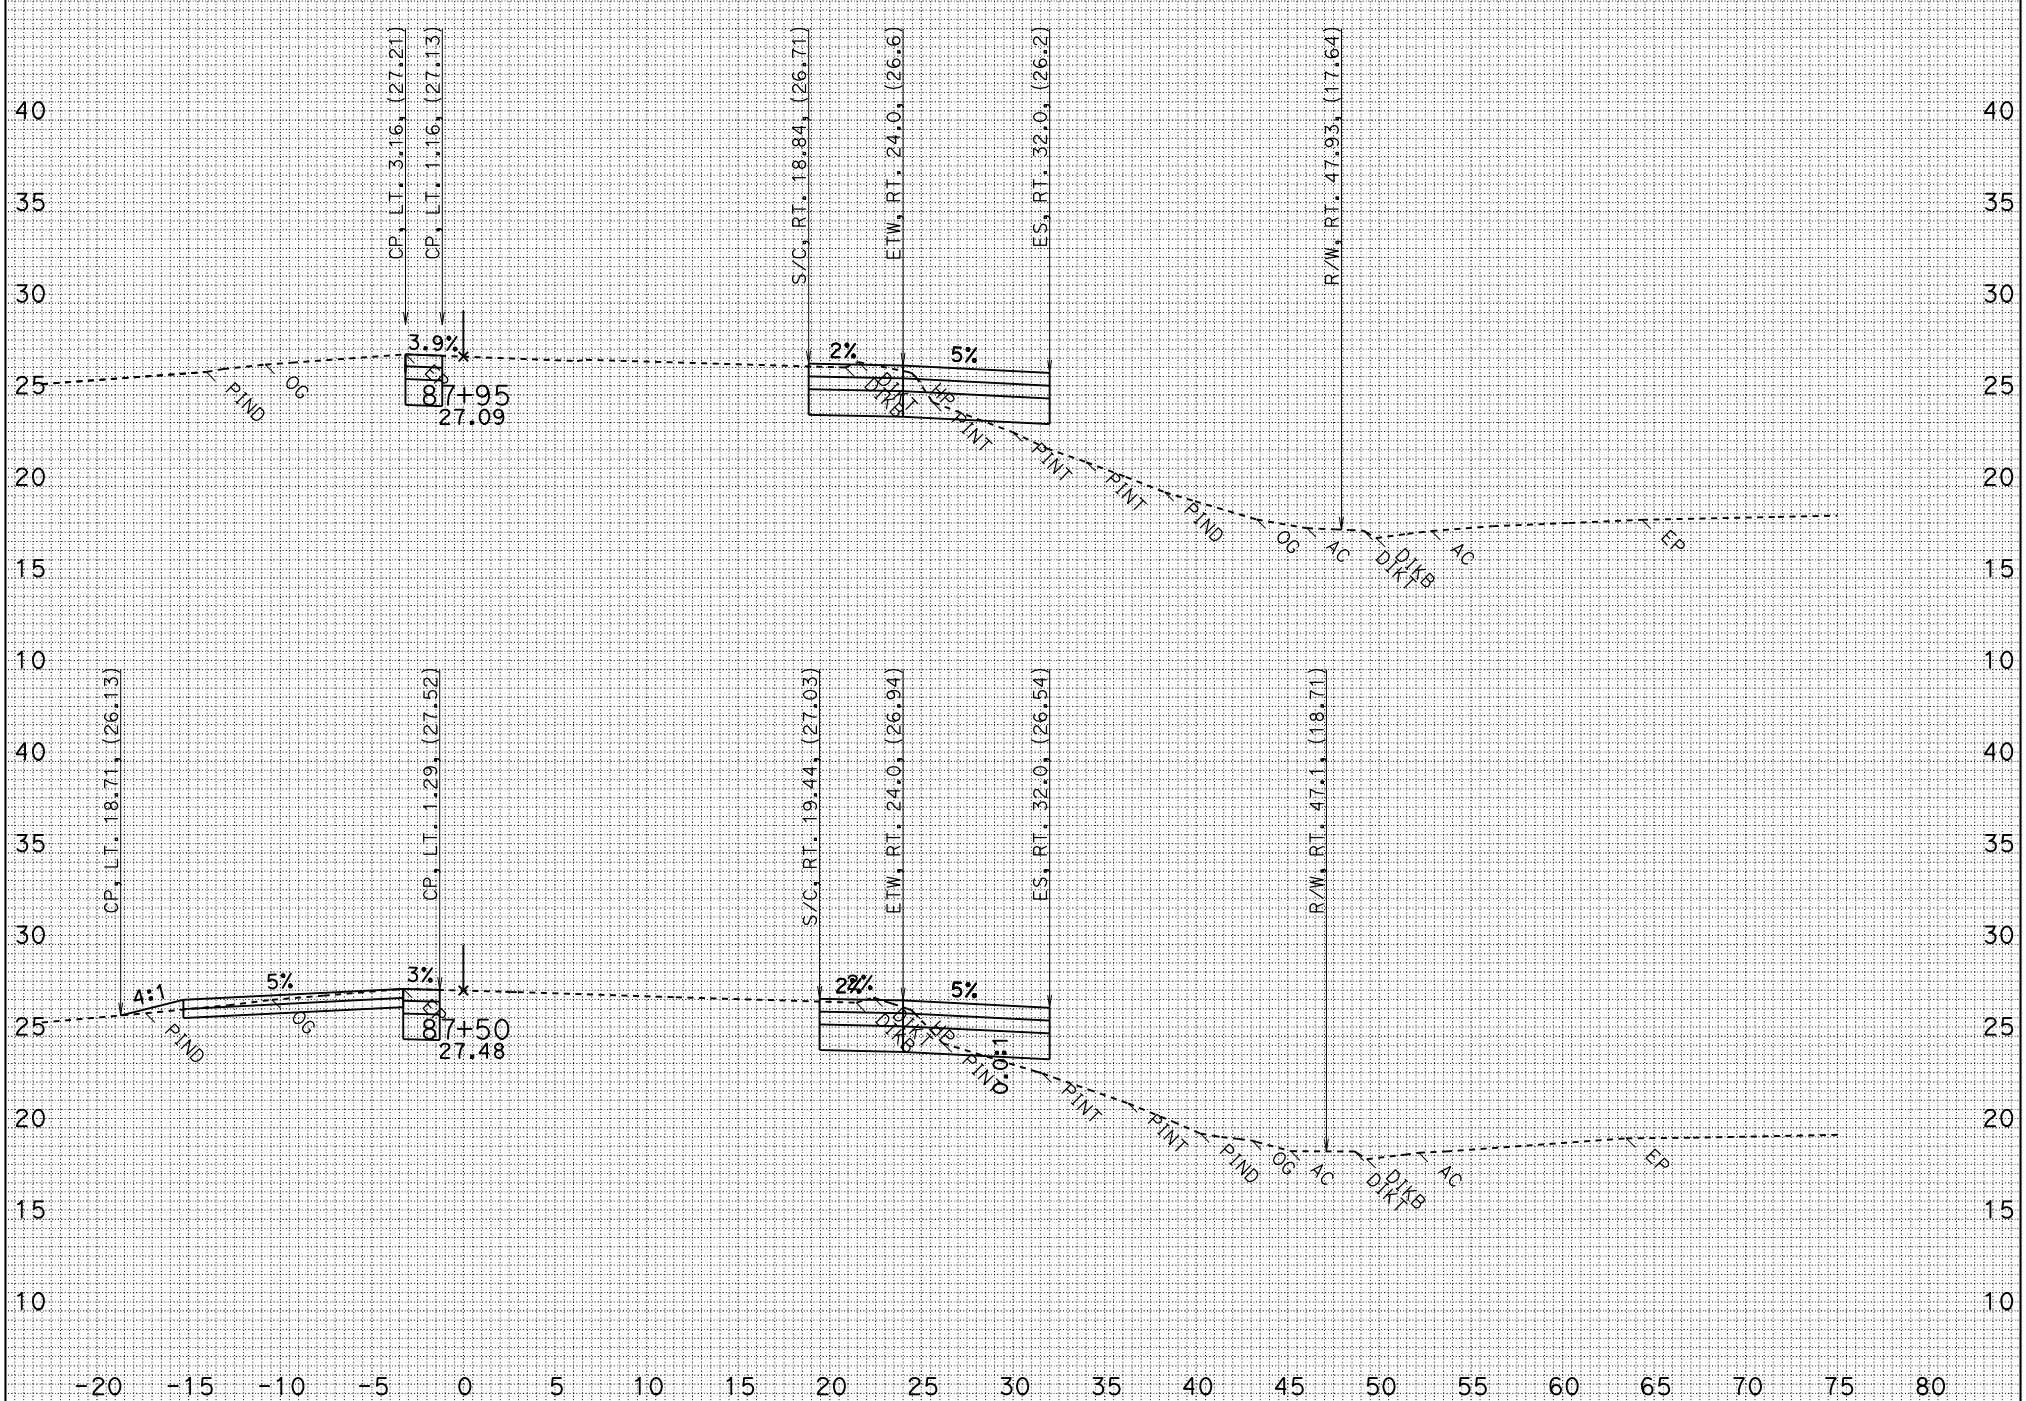

FOR EARTHWORK DEVELOPMENT ONLY
CREATED BY: Jim Rasmussen
UTILITIES NOT SHOWN
DATE: 1/28/2010
AR1_FG.EAR

MSN A1
CONTRACT: 04-264061
04-MRN-101 PM 18.6/R22.3
SCALE: 1" = 5' Horiz.
1" = 5' Vert.

"AR1" LINE CROSS SECTIONS

SHEET 4 OF 14

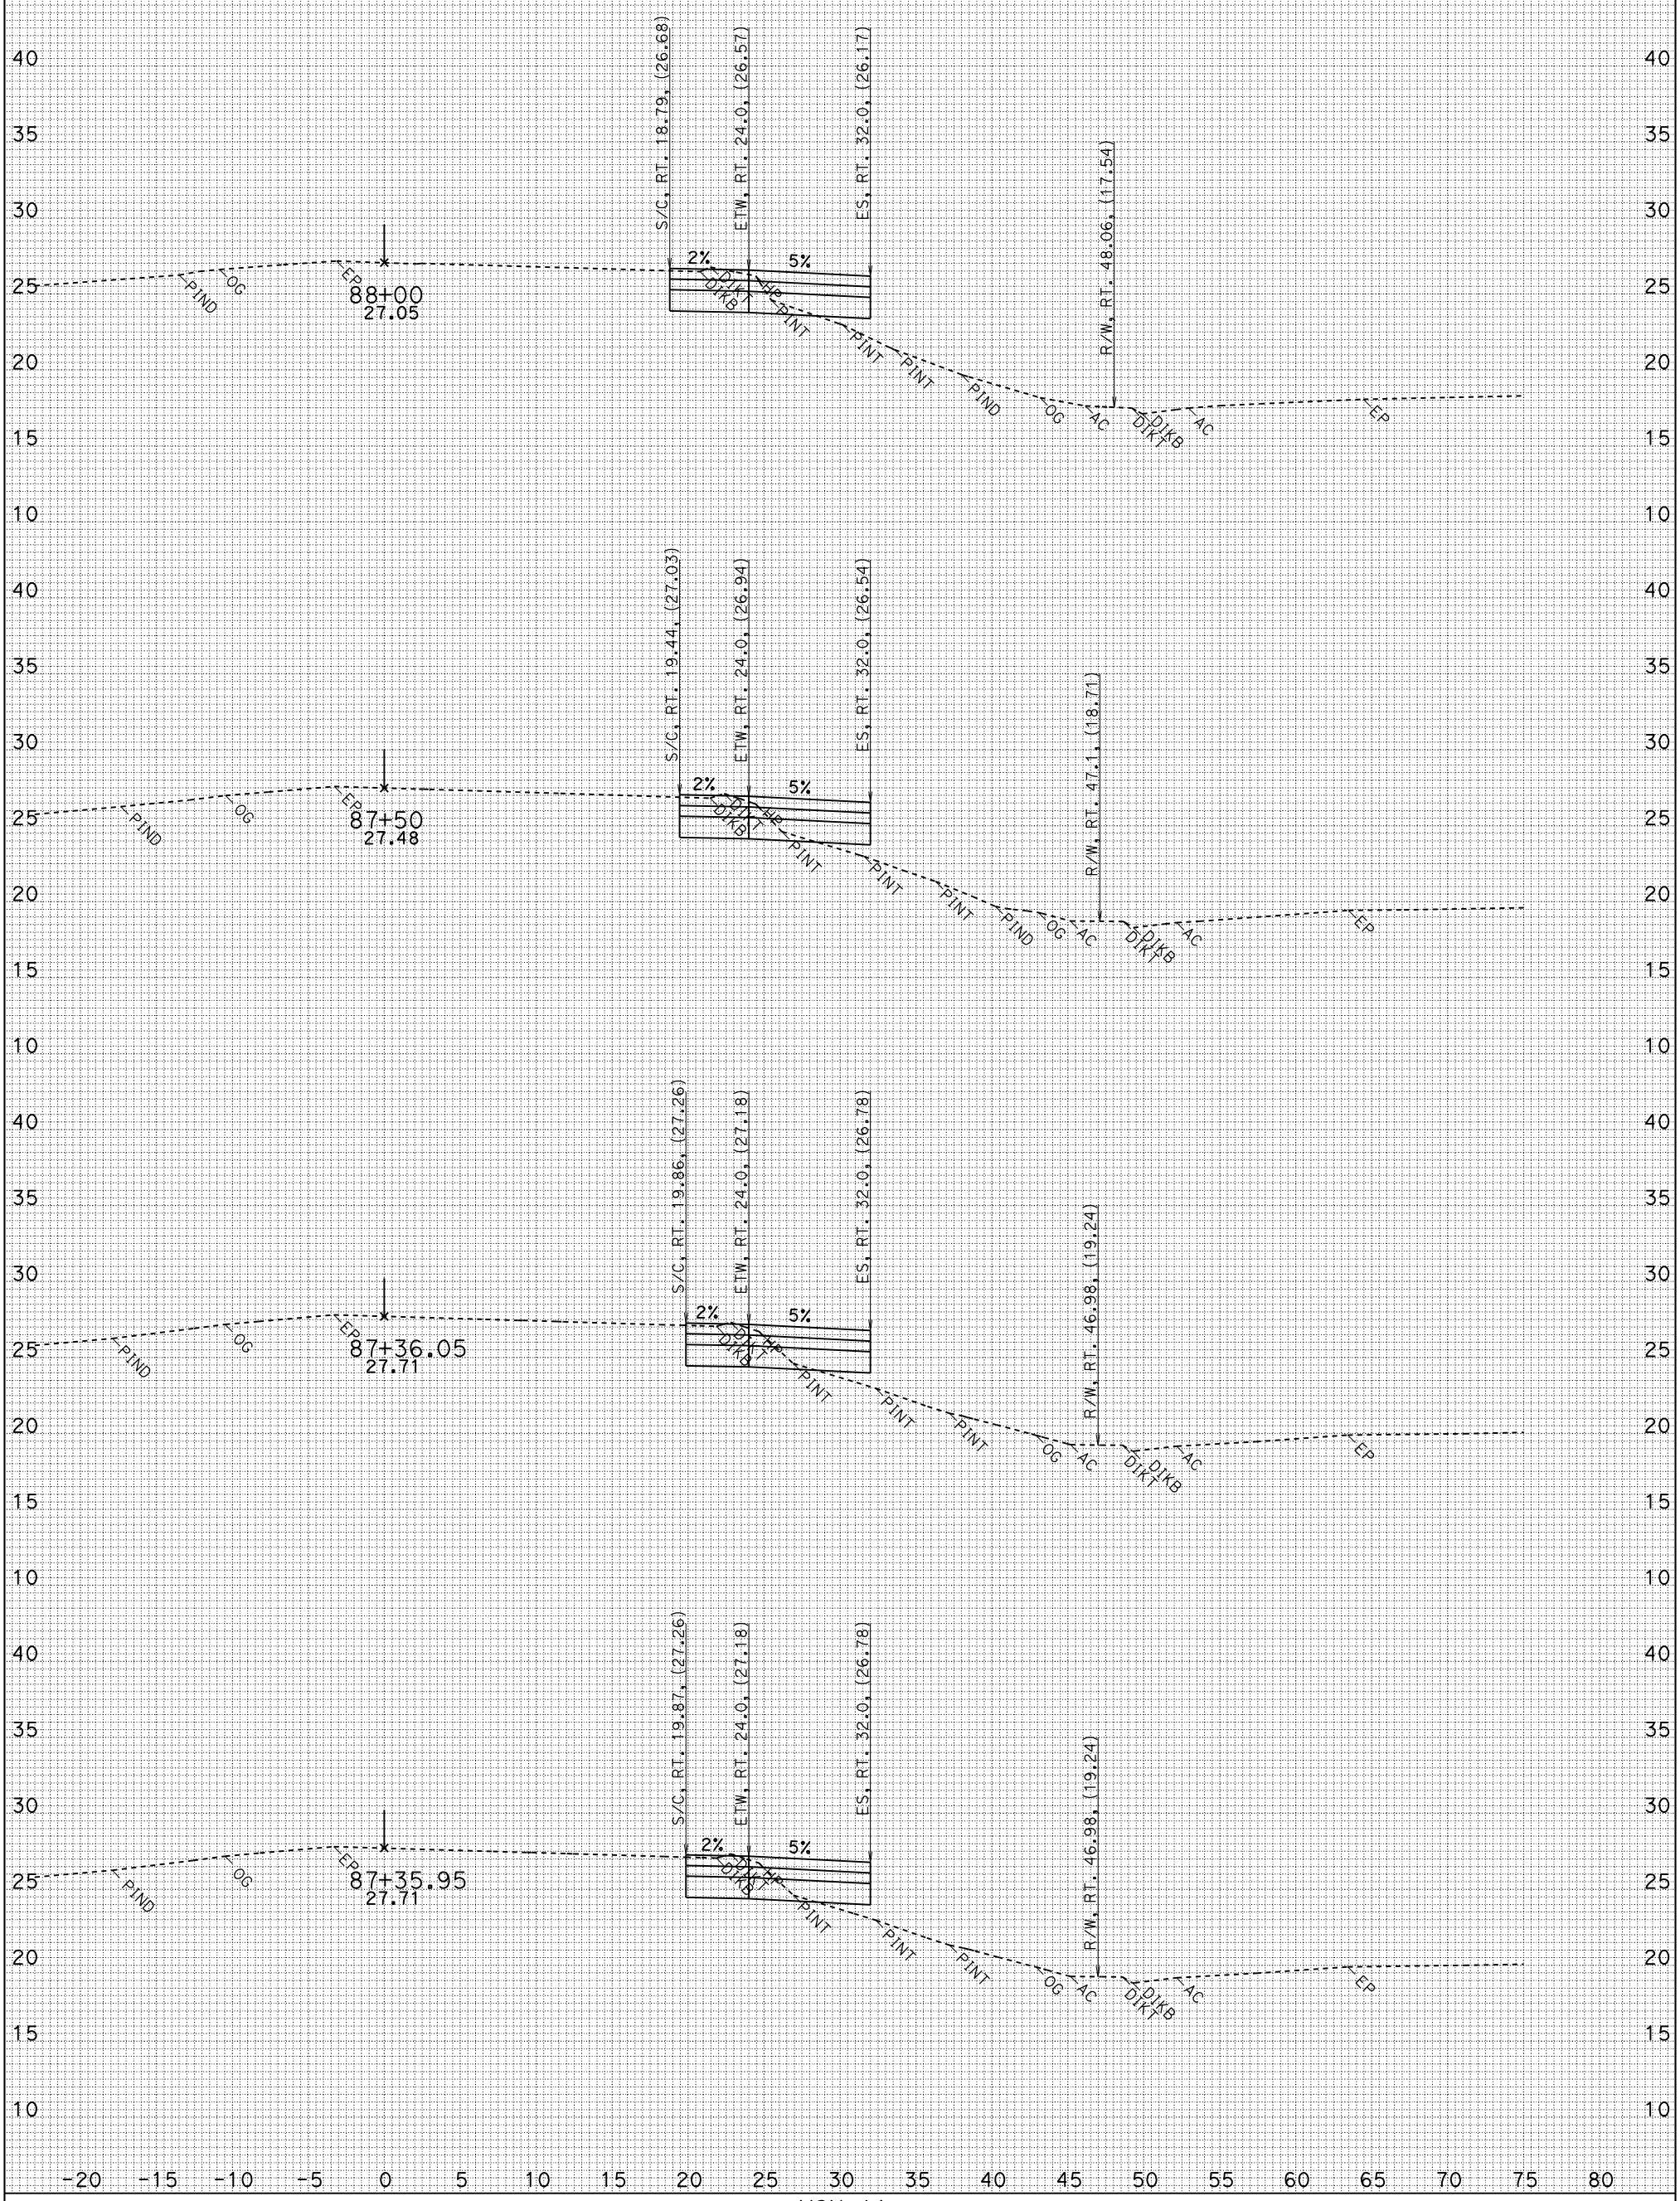

FOR EARTHWORK DEVELOPMENT ONLY
CREATED BY: Jim Rasmussen
UTILITIES NOT SHOWN
DATE: 1/28/2010
AR1_FG.EAR

MSN A1
CONTRACT: 04-264061
04-MRN-101 PM 18.6/R22.3
SCALE: 1" = 5' Horiz.
1" = 5' Vert.

"AR1" LINE CROSS SECTIONS

SHEET 5 OF 14

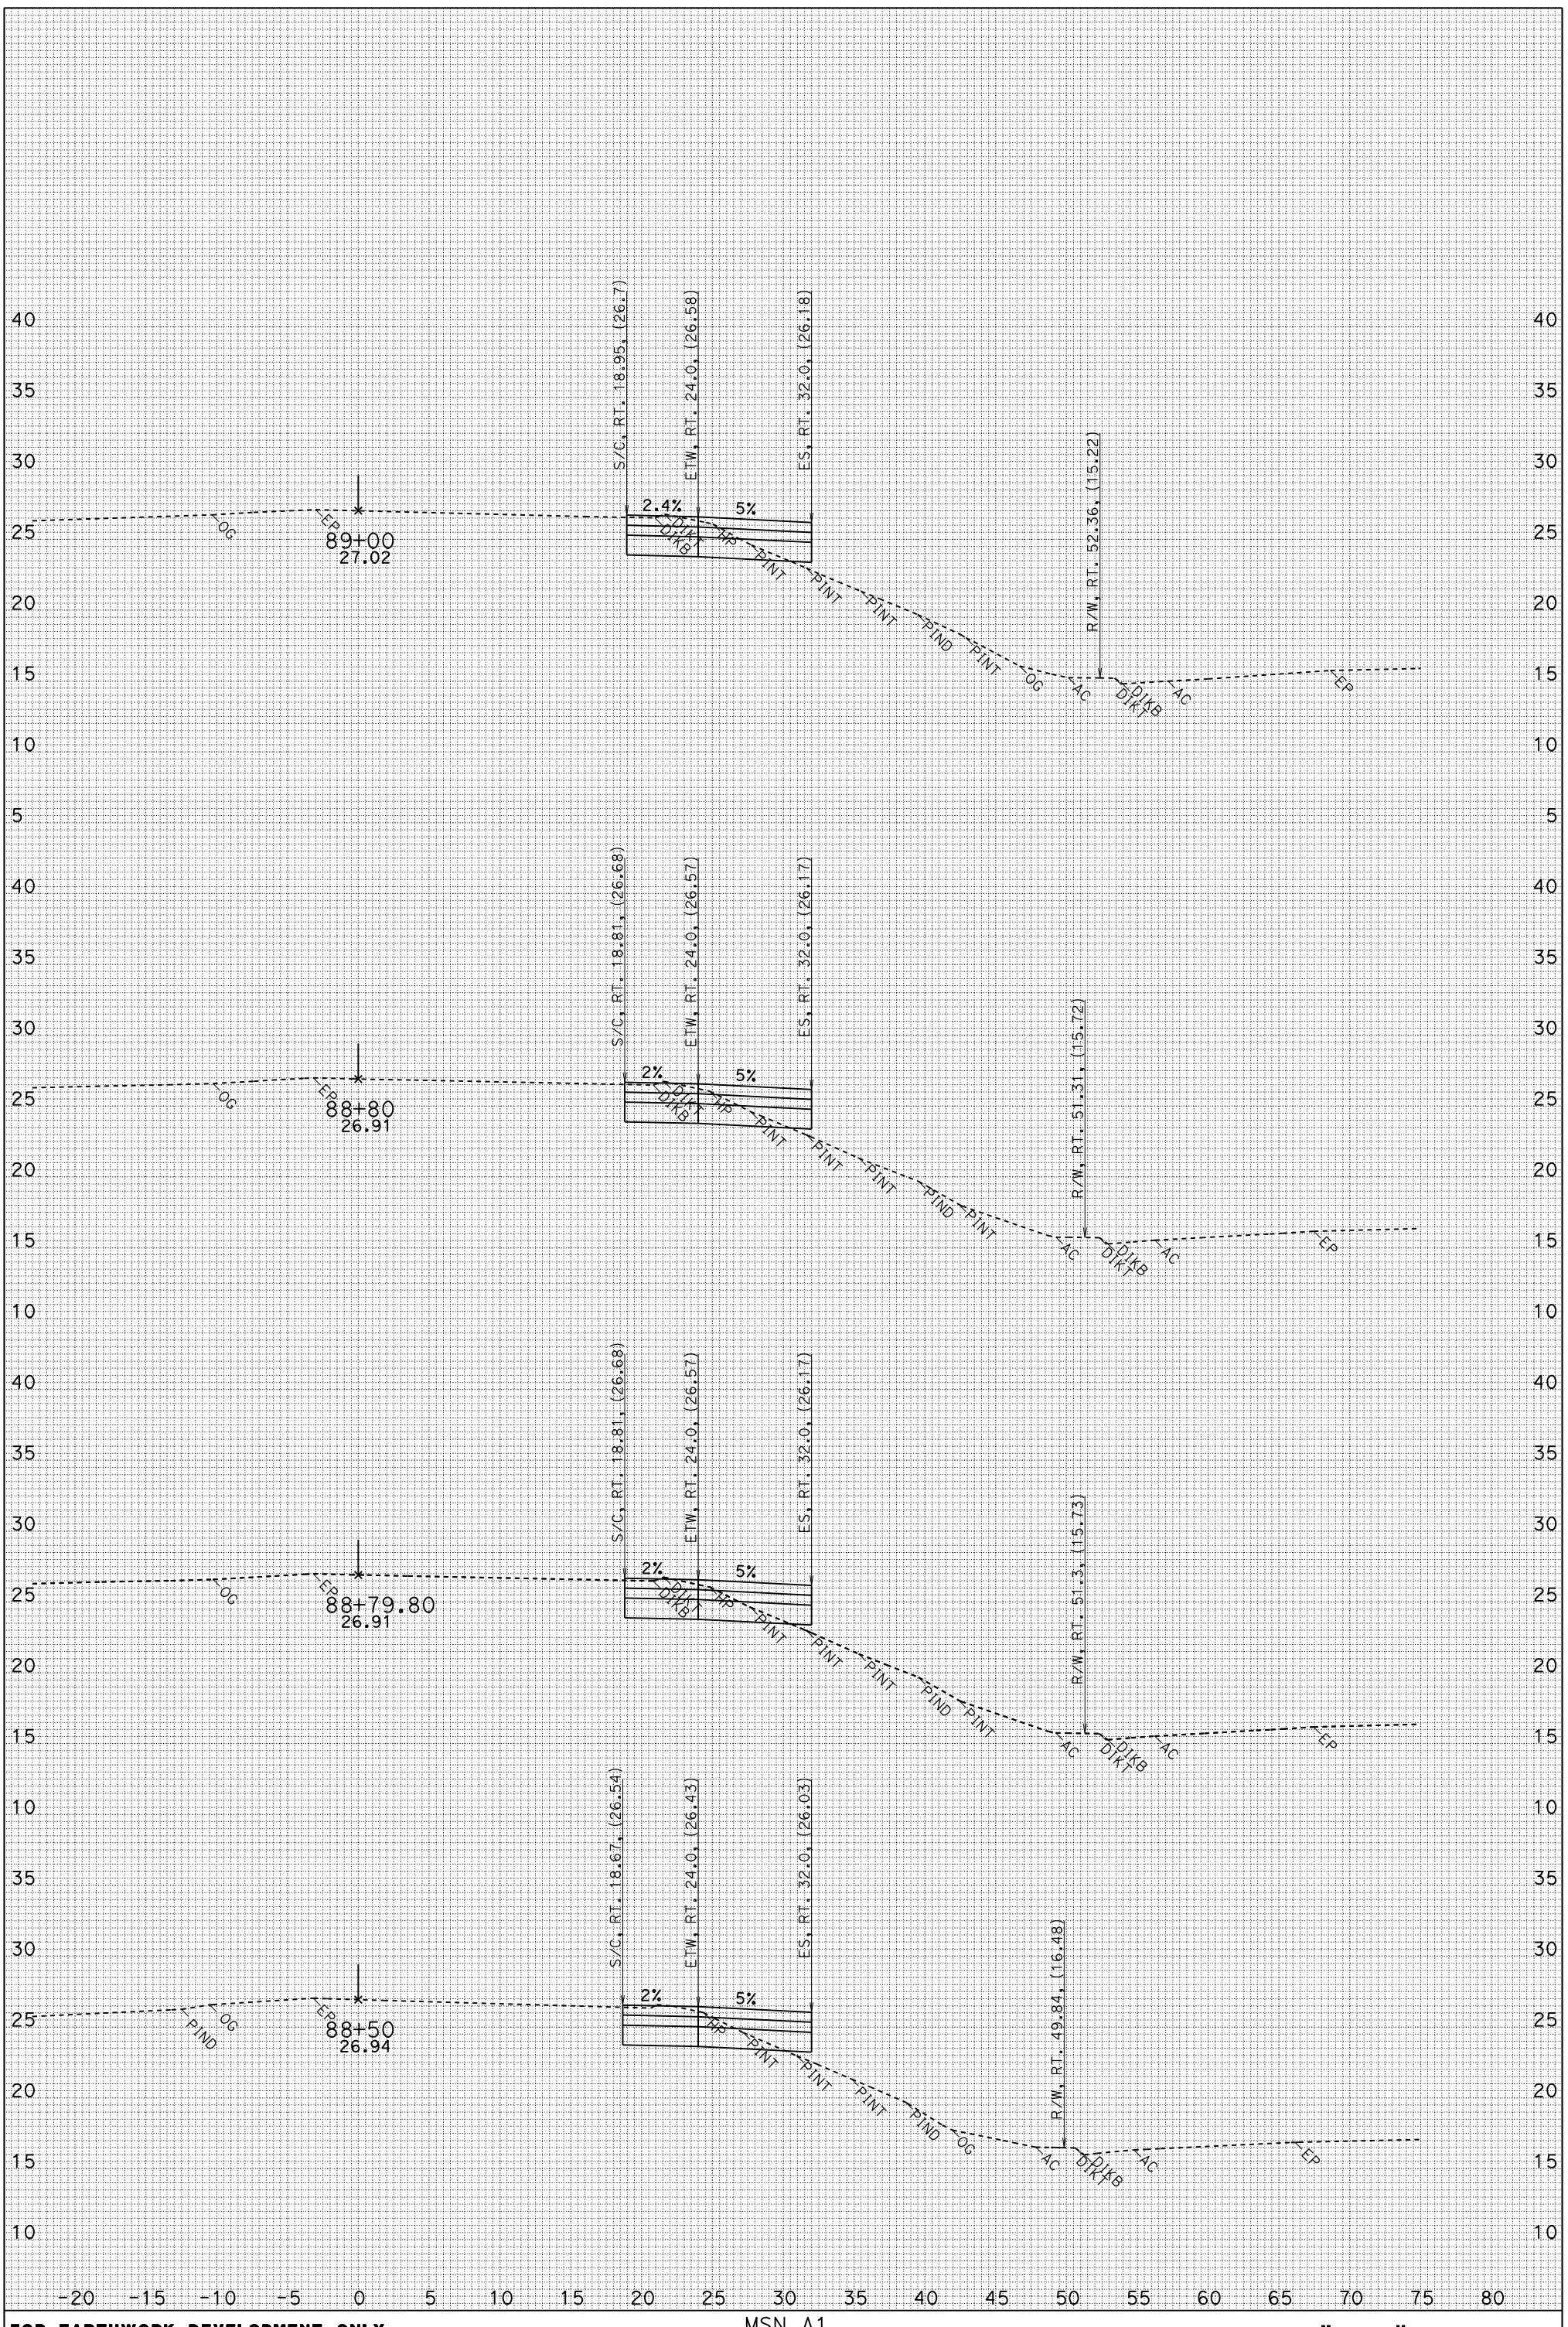

FOR EARTHWORK DEVELOPMENT ONLY
CREATED BY: Jim Rasmussen
UTILITIES NOT SHOWN
DATE: 1/28/2010
AR1_FG.EAR

MSN A1
CONTRACT: 04-264061
04-MRN-101 PM 18.6/R22.3
SCALE: 1" = 5' Horiz.
1" = 5' Vert.

"AR1" LINE CROSS SECTIONS

SHEET 6 OF 14

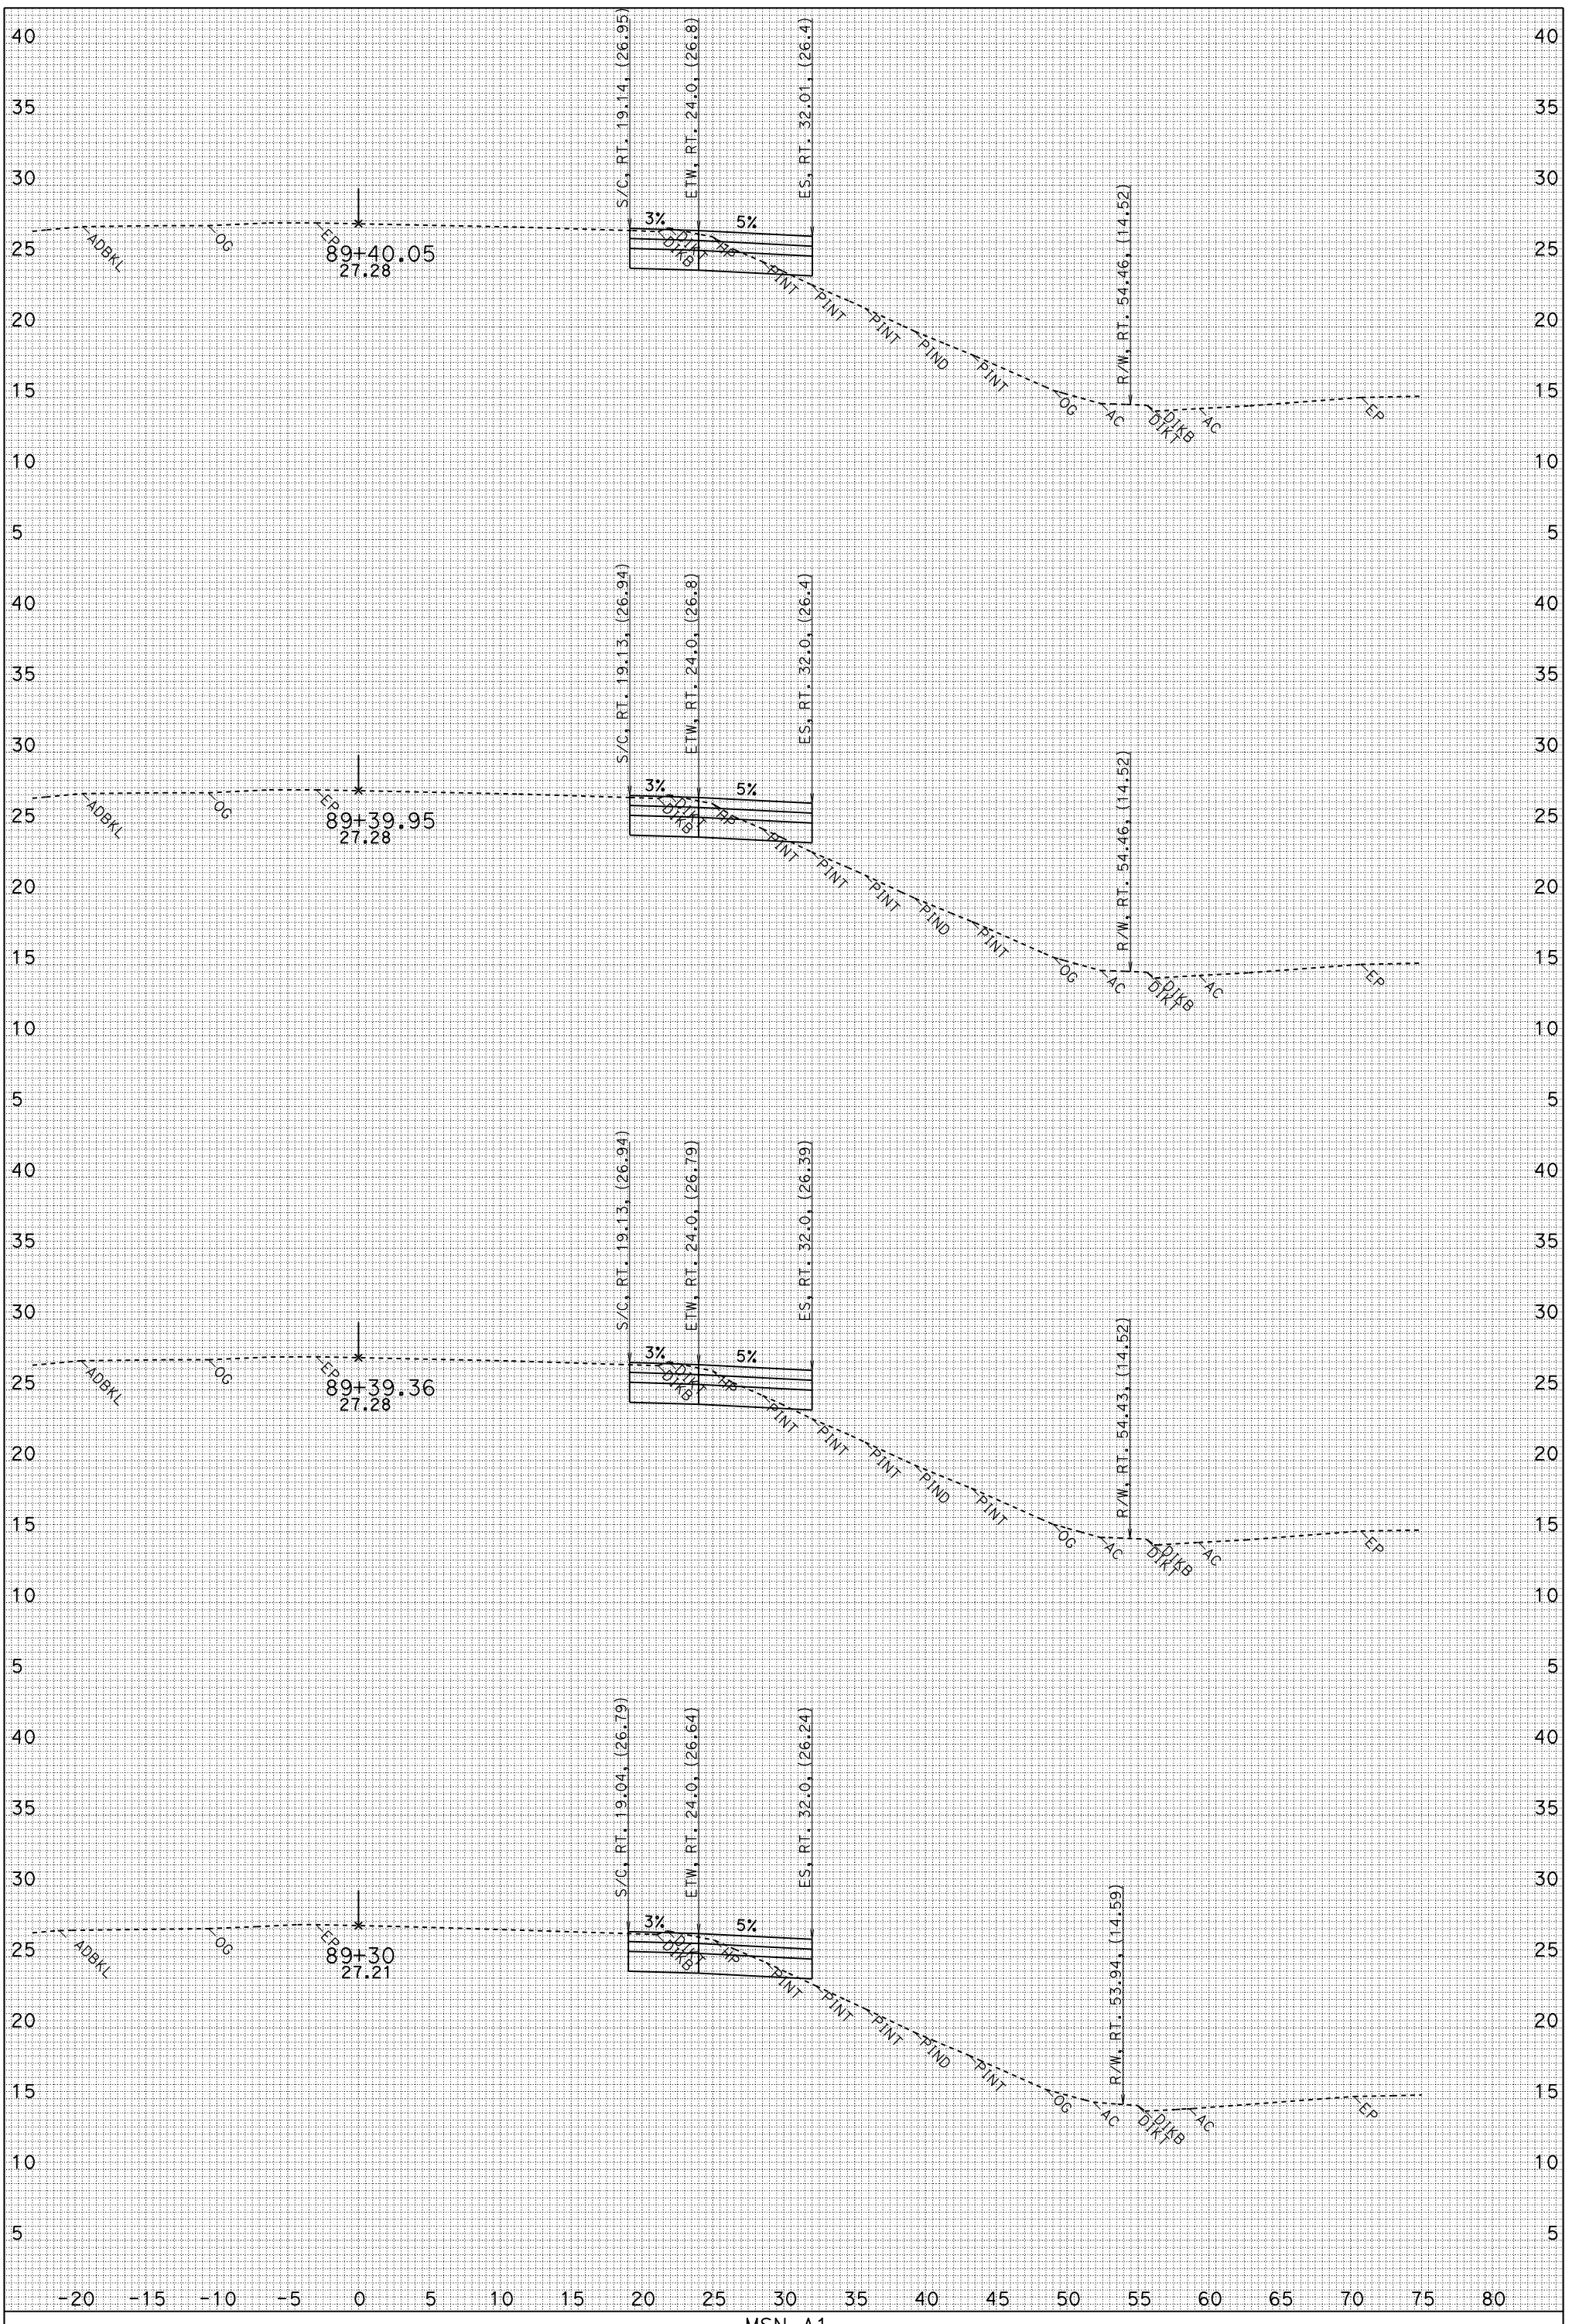

FOR EARTHWORK DEVELOPMENT ONLY
CREATED BY: Jim Rasmussen
UTILITIES NOT SHOWN
DATE: 1/28/2010
AR1_FG.EAR

MSN A1
CONTRACT: 04-264061
04-MRN-101 PM 18.6/R22.3
SCALE: 1" = 5' Horiz.
1" = 5' Vert.

"AR1" LINE CROSS SECTIONS

SHEET 7 OF 14

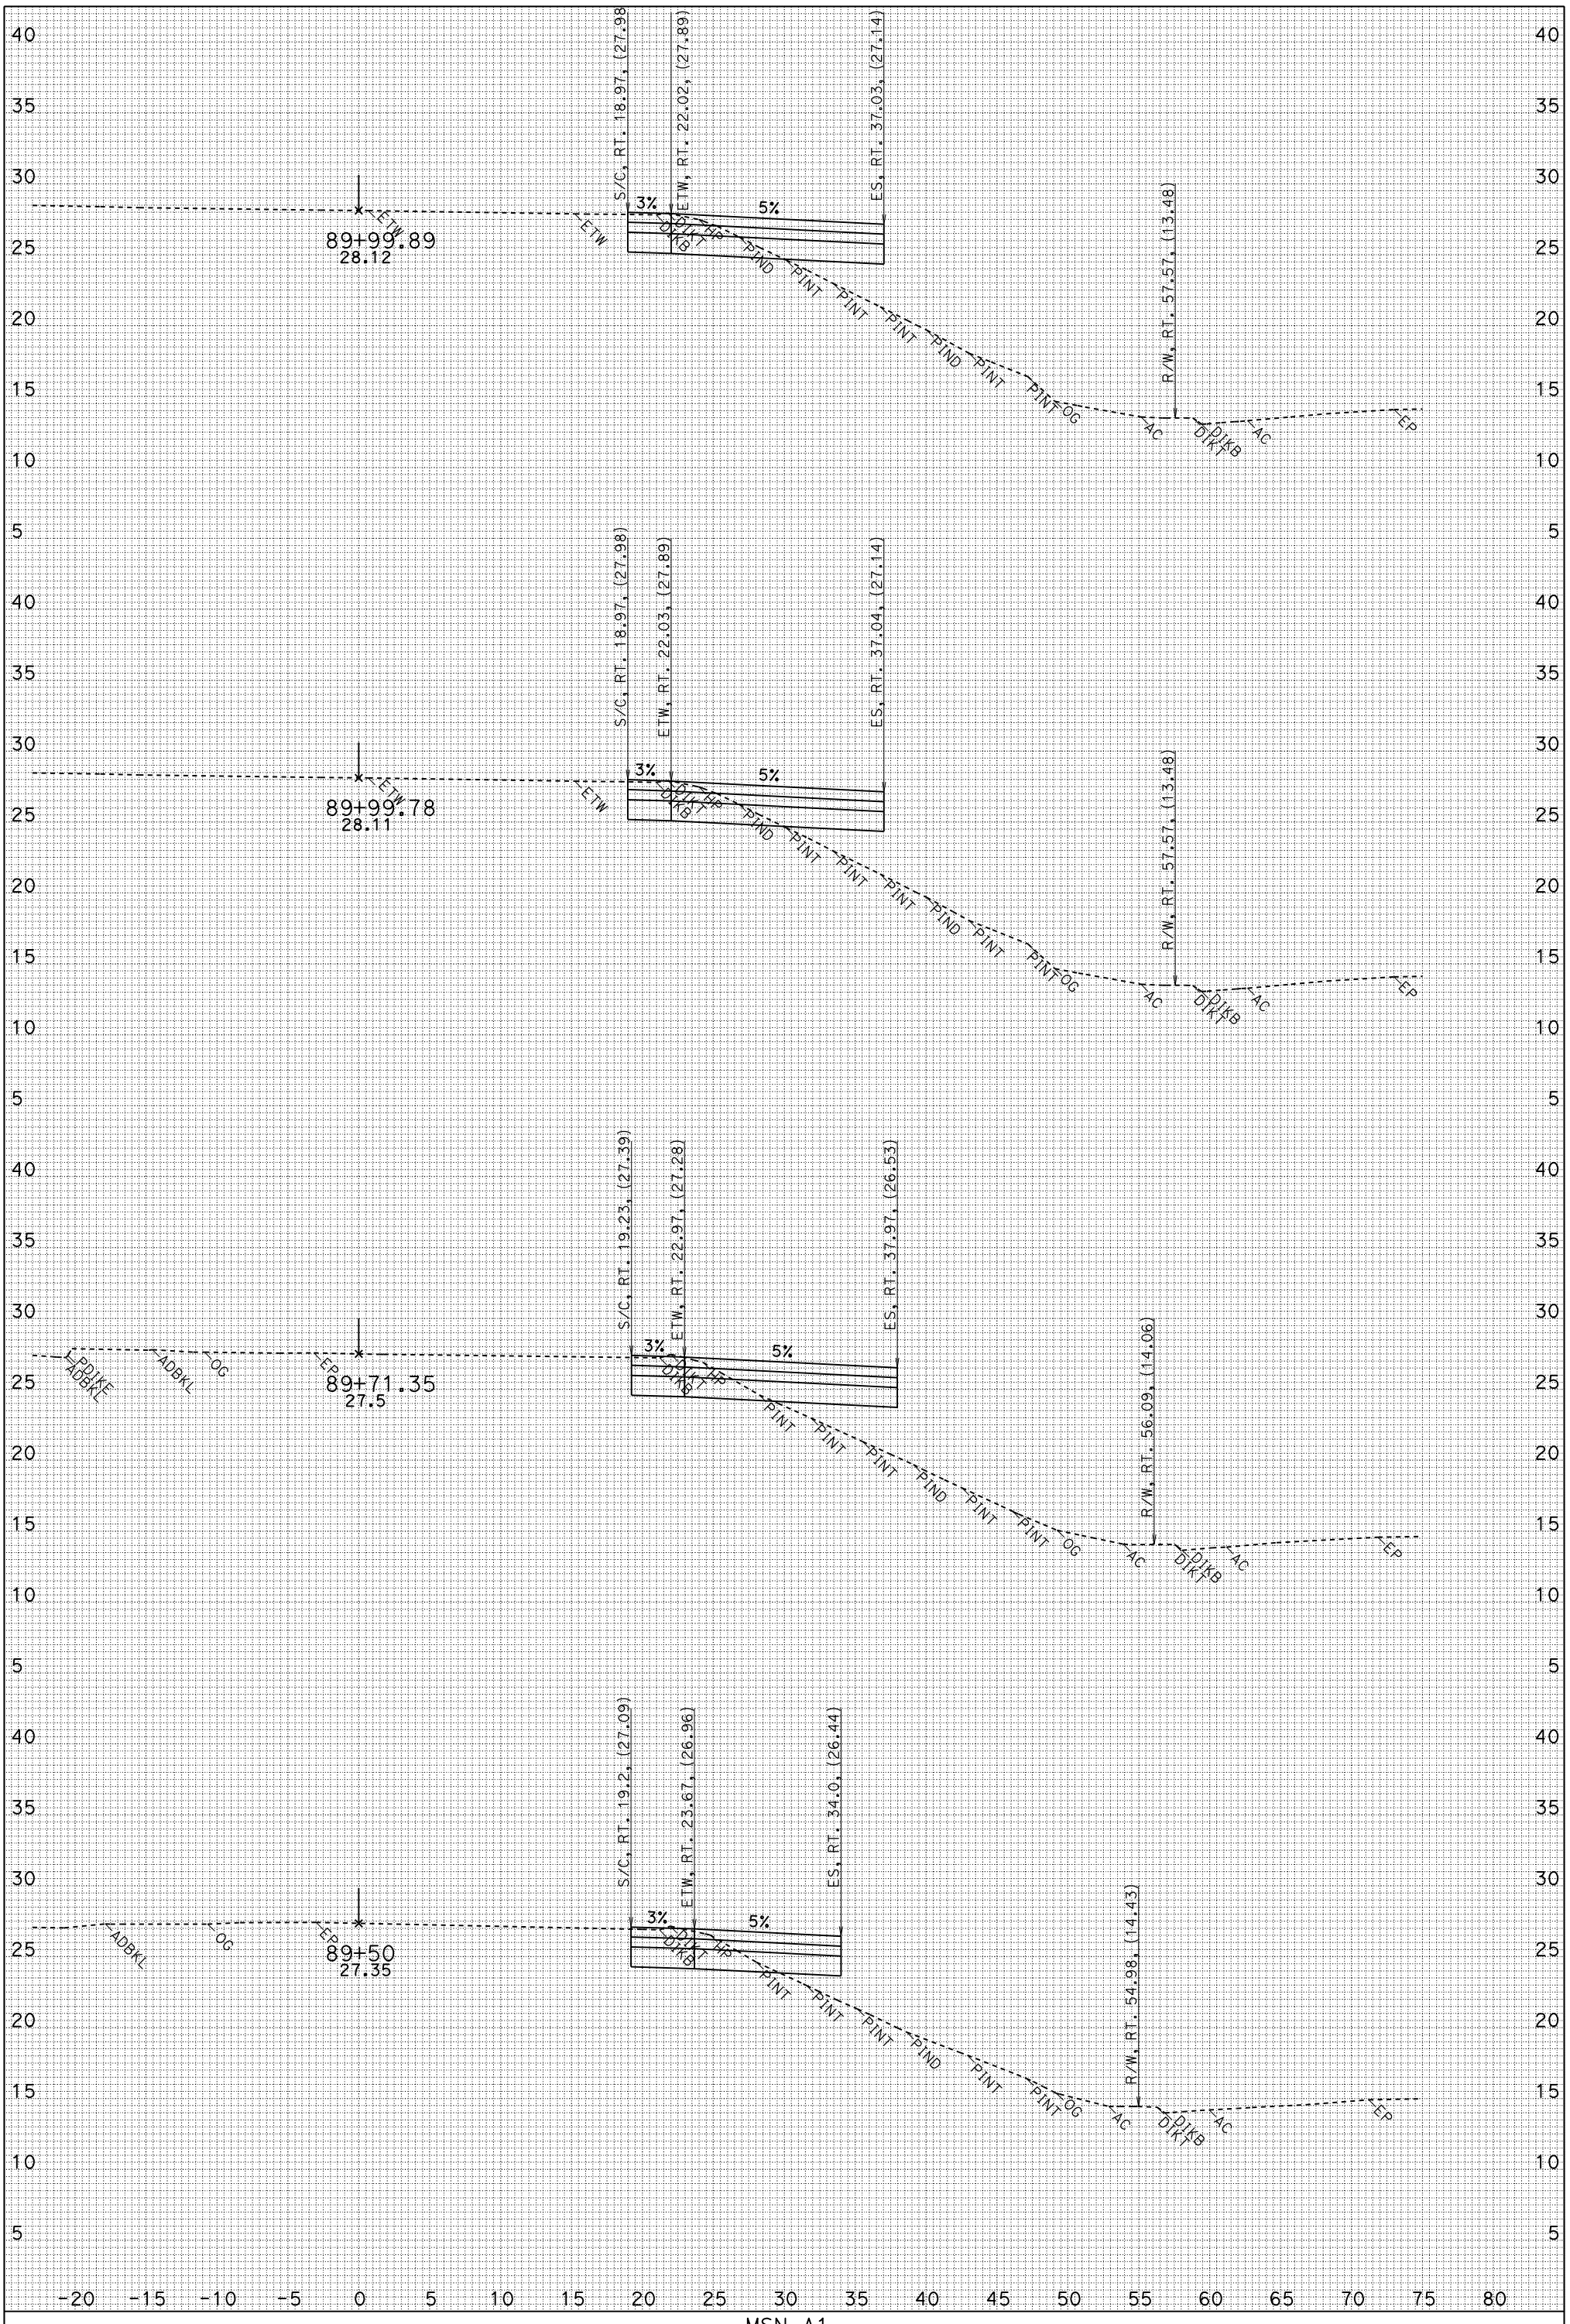

FOR EARTHWORK DEVELOPMENT ONLY
CREATED BY: Jim Rasmussen
UTILITIES NOT SHOWN
DATE: 1/28/2010
AR1_FG.EAR

MSN A1
CONTRACT: 04-264061
04-MRN-101 PM 18.6/R22.3
SCALE: 1" = 5' Horiz.
1" = 5' Vert.

"AR1" LINE CROSS SECTIONS

SHEET 8 OF 14

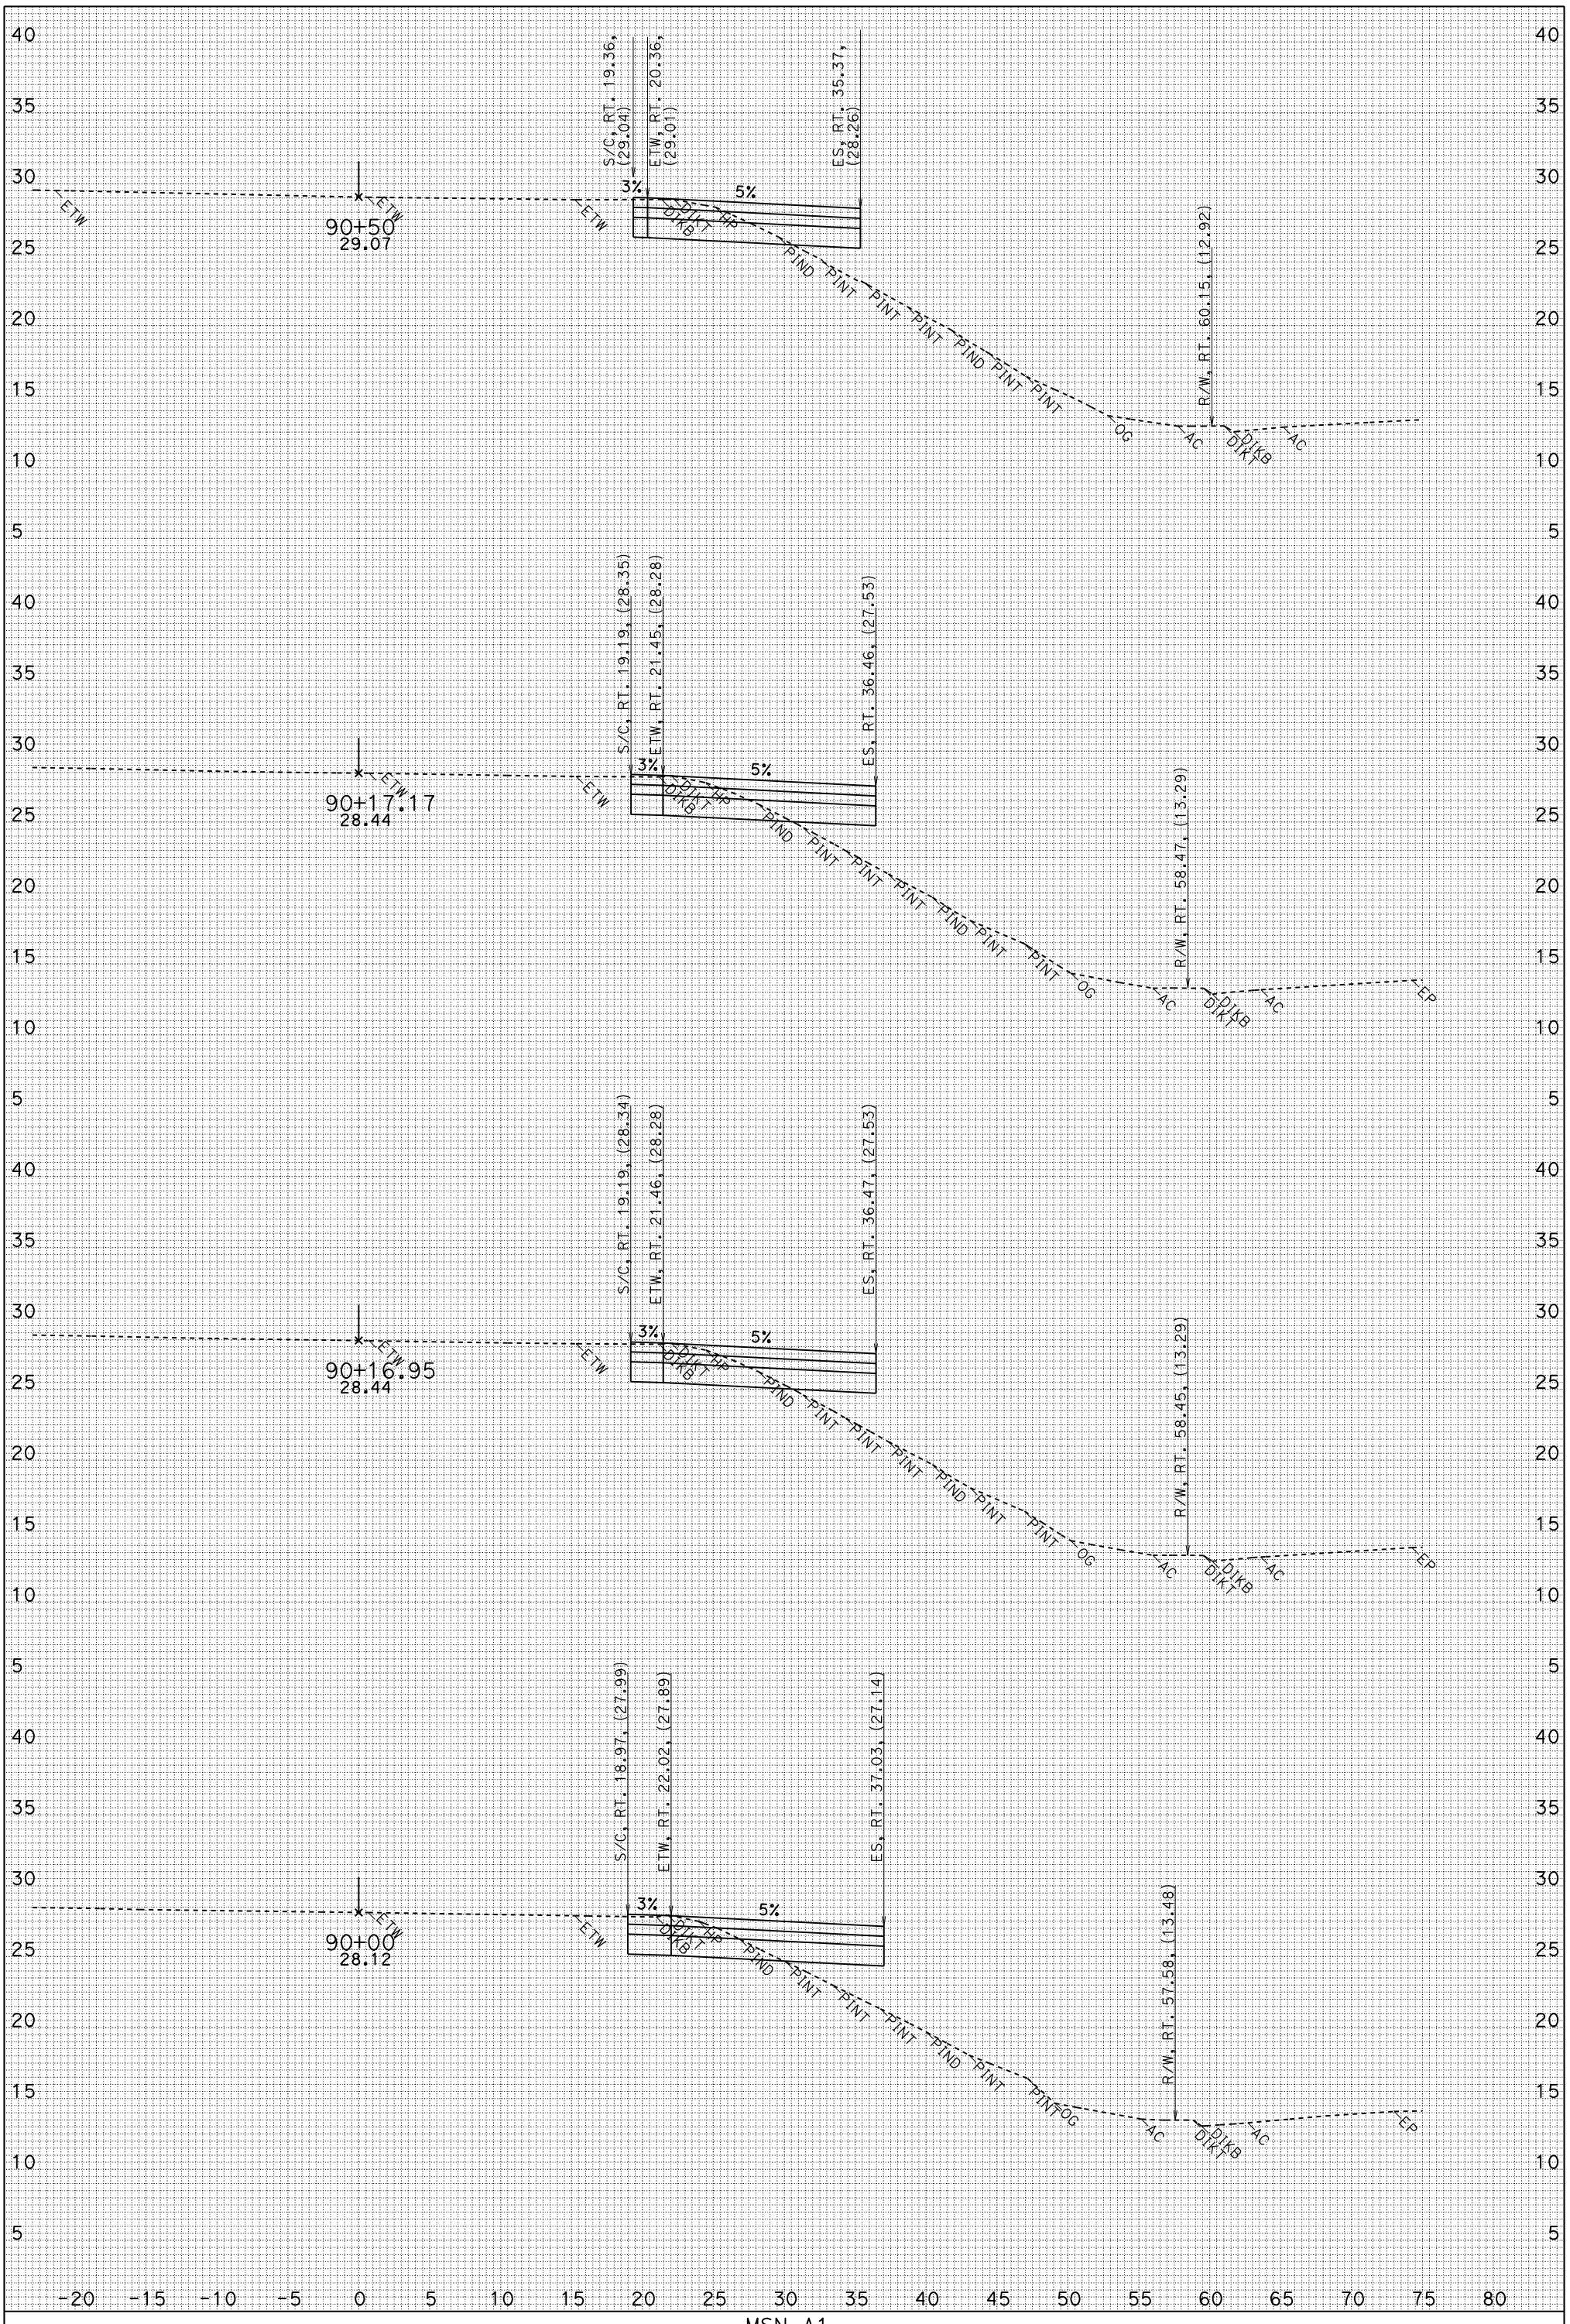

FOR EARTHWORK DEVELOPMENT ONLY
CREATED BY: Jim Rasmussen
UTILITIES NOT SHOWN
DATE: 1/28/2010
AR1_FG.EAR

MSN A1
CONTRACT: 04-264061
04-MRN-101 PM 18.6/R22.3
SCALE: 1" = 5' Horiz.
1" = 5' Vert.

"AR1" LINE CROSS SECTIONS

SHEET 9 OF 14

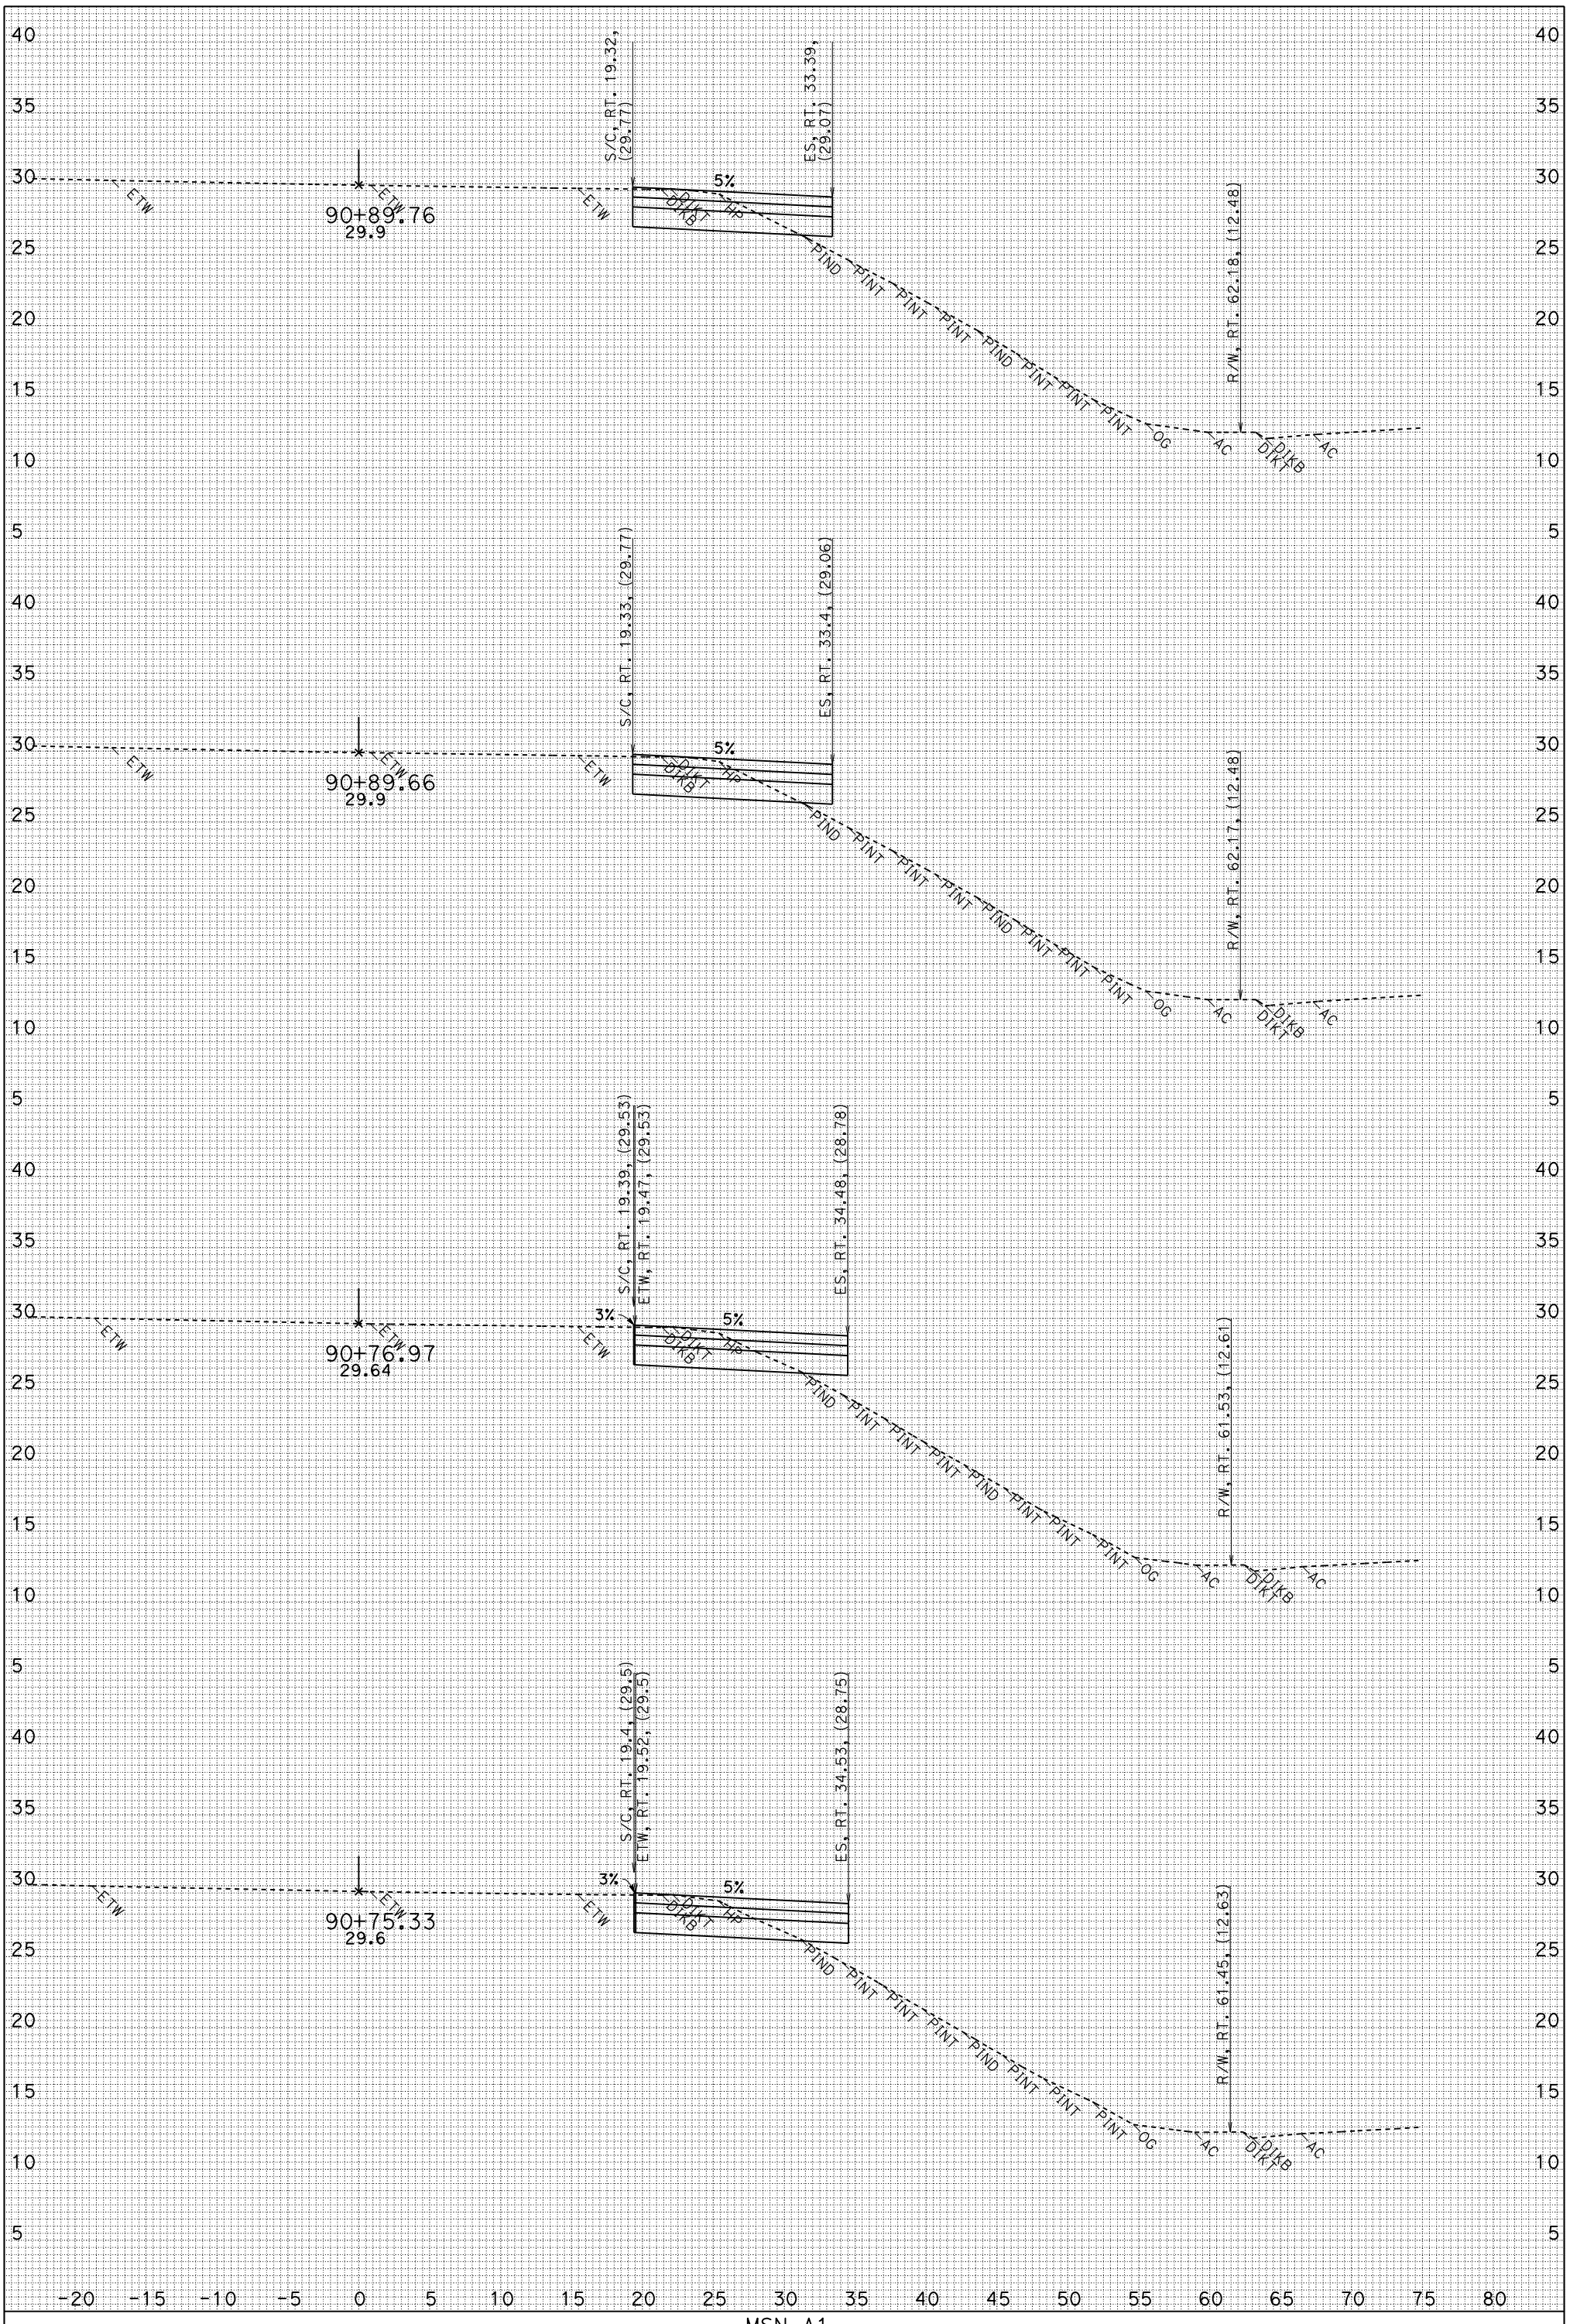

FOR EARTHWORK DEVELOPMENT ONLY
CREATED BY: Jim Rasmussen
UTILITIES NOT SHOWN
DATE: 1/28/2010
AR1_FG.EAR

MSN A1
CONTRACT: 04-264061
04-MRN-101 PM 18.6/R22.3
SCALE: 1" = 5' Horiz.
1" = 5' Vert.

"AR1" LINE CROSS SECTIONS

SHEET 10 OF 14

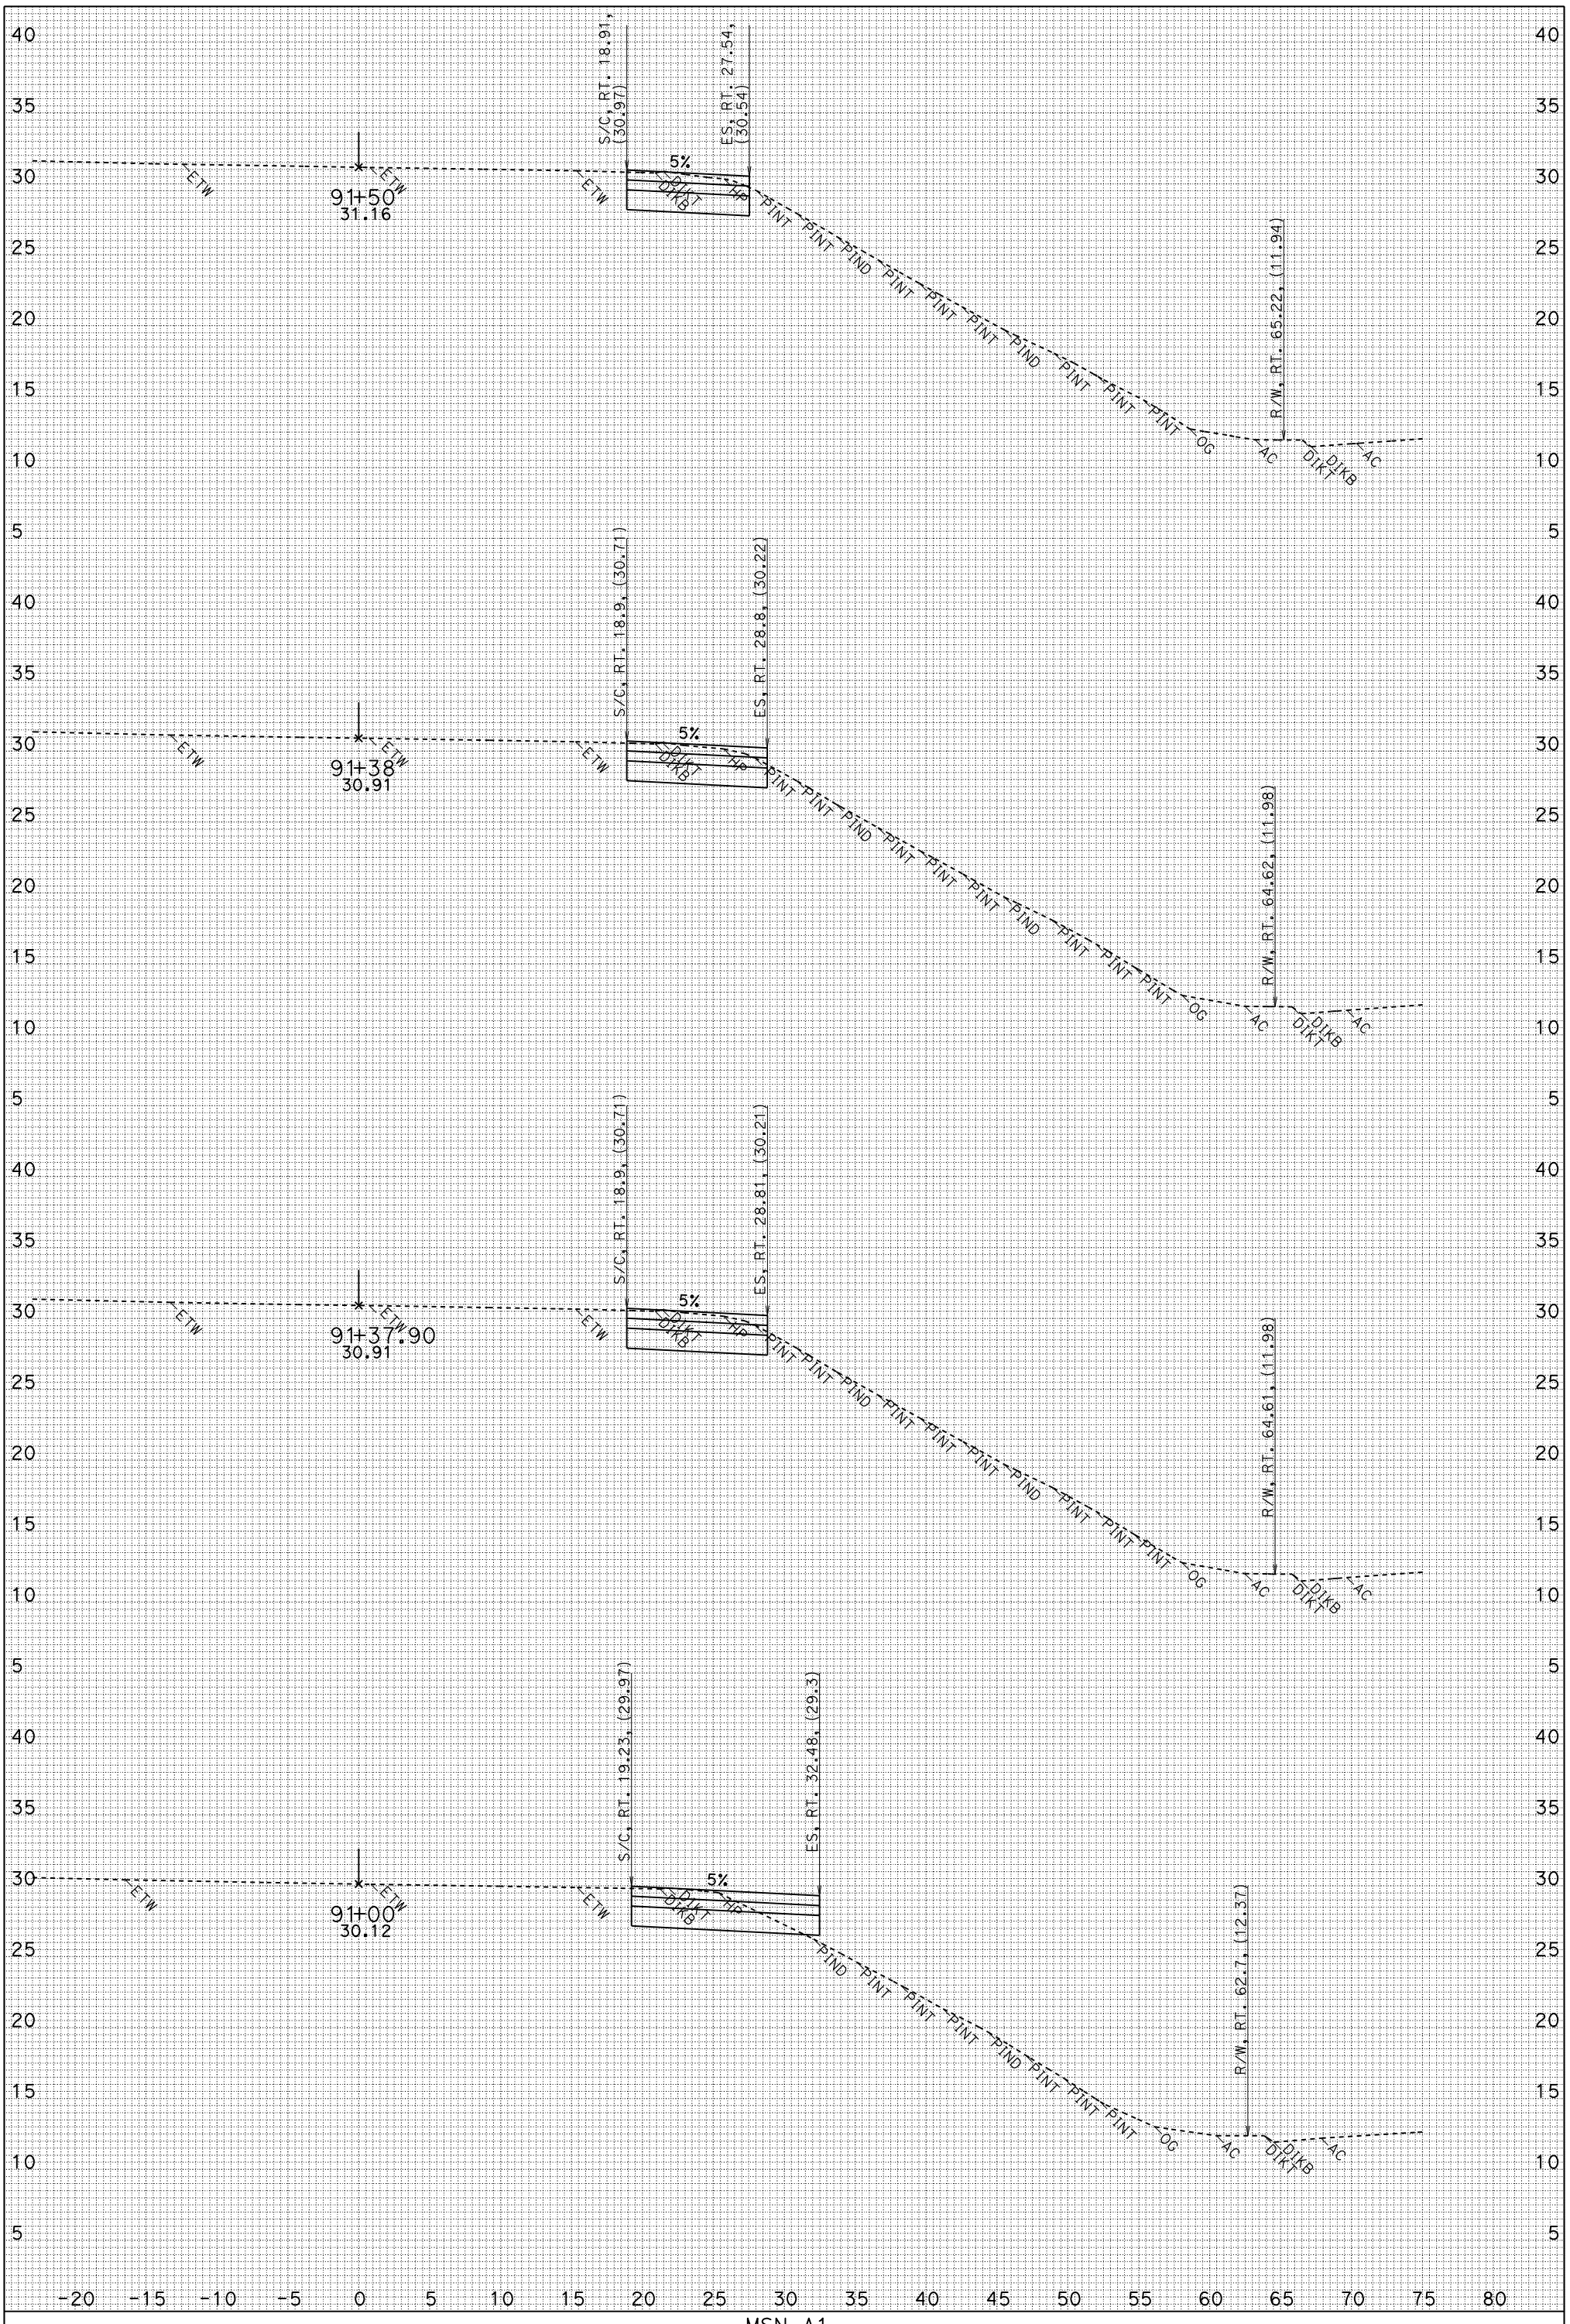

FOR EARTHWORK DEVELOPMENT ONLY
CREATED BY: Jim Rasmussen
UTILITIES NOT SHOWN
DATE: 1/28/2010
AR1_FG.EAR

MSN A1
CONTRACT: 04-264061
04-MRN-101 PM 18.6/R22.3
SCALE: 1" = 5' Horiz.
1" = 5' Vert.

"AR1" LINE CROSS SECTIONS

SHEET 11 OF 14

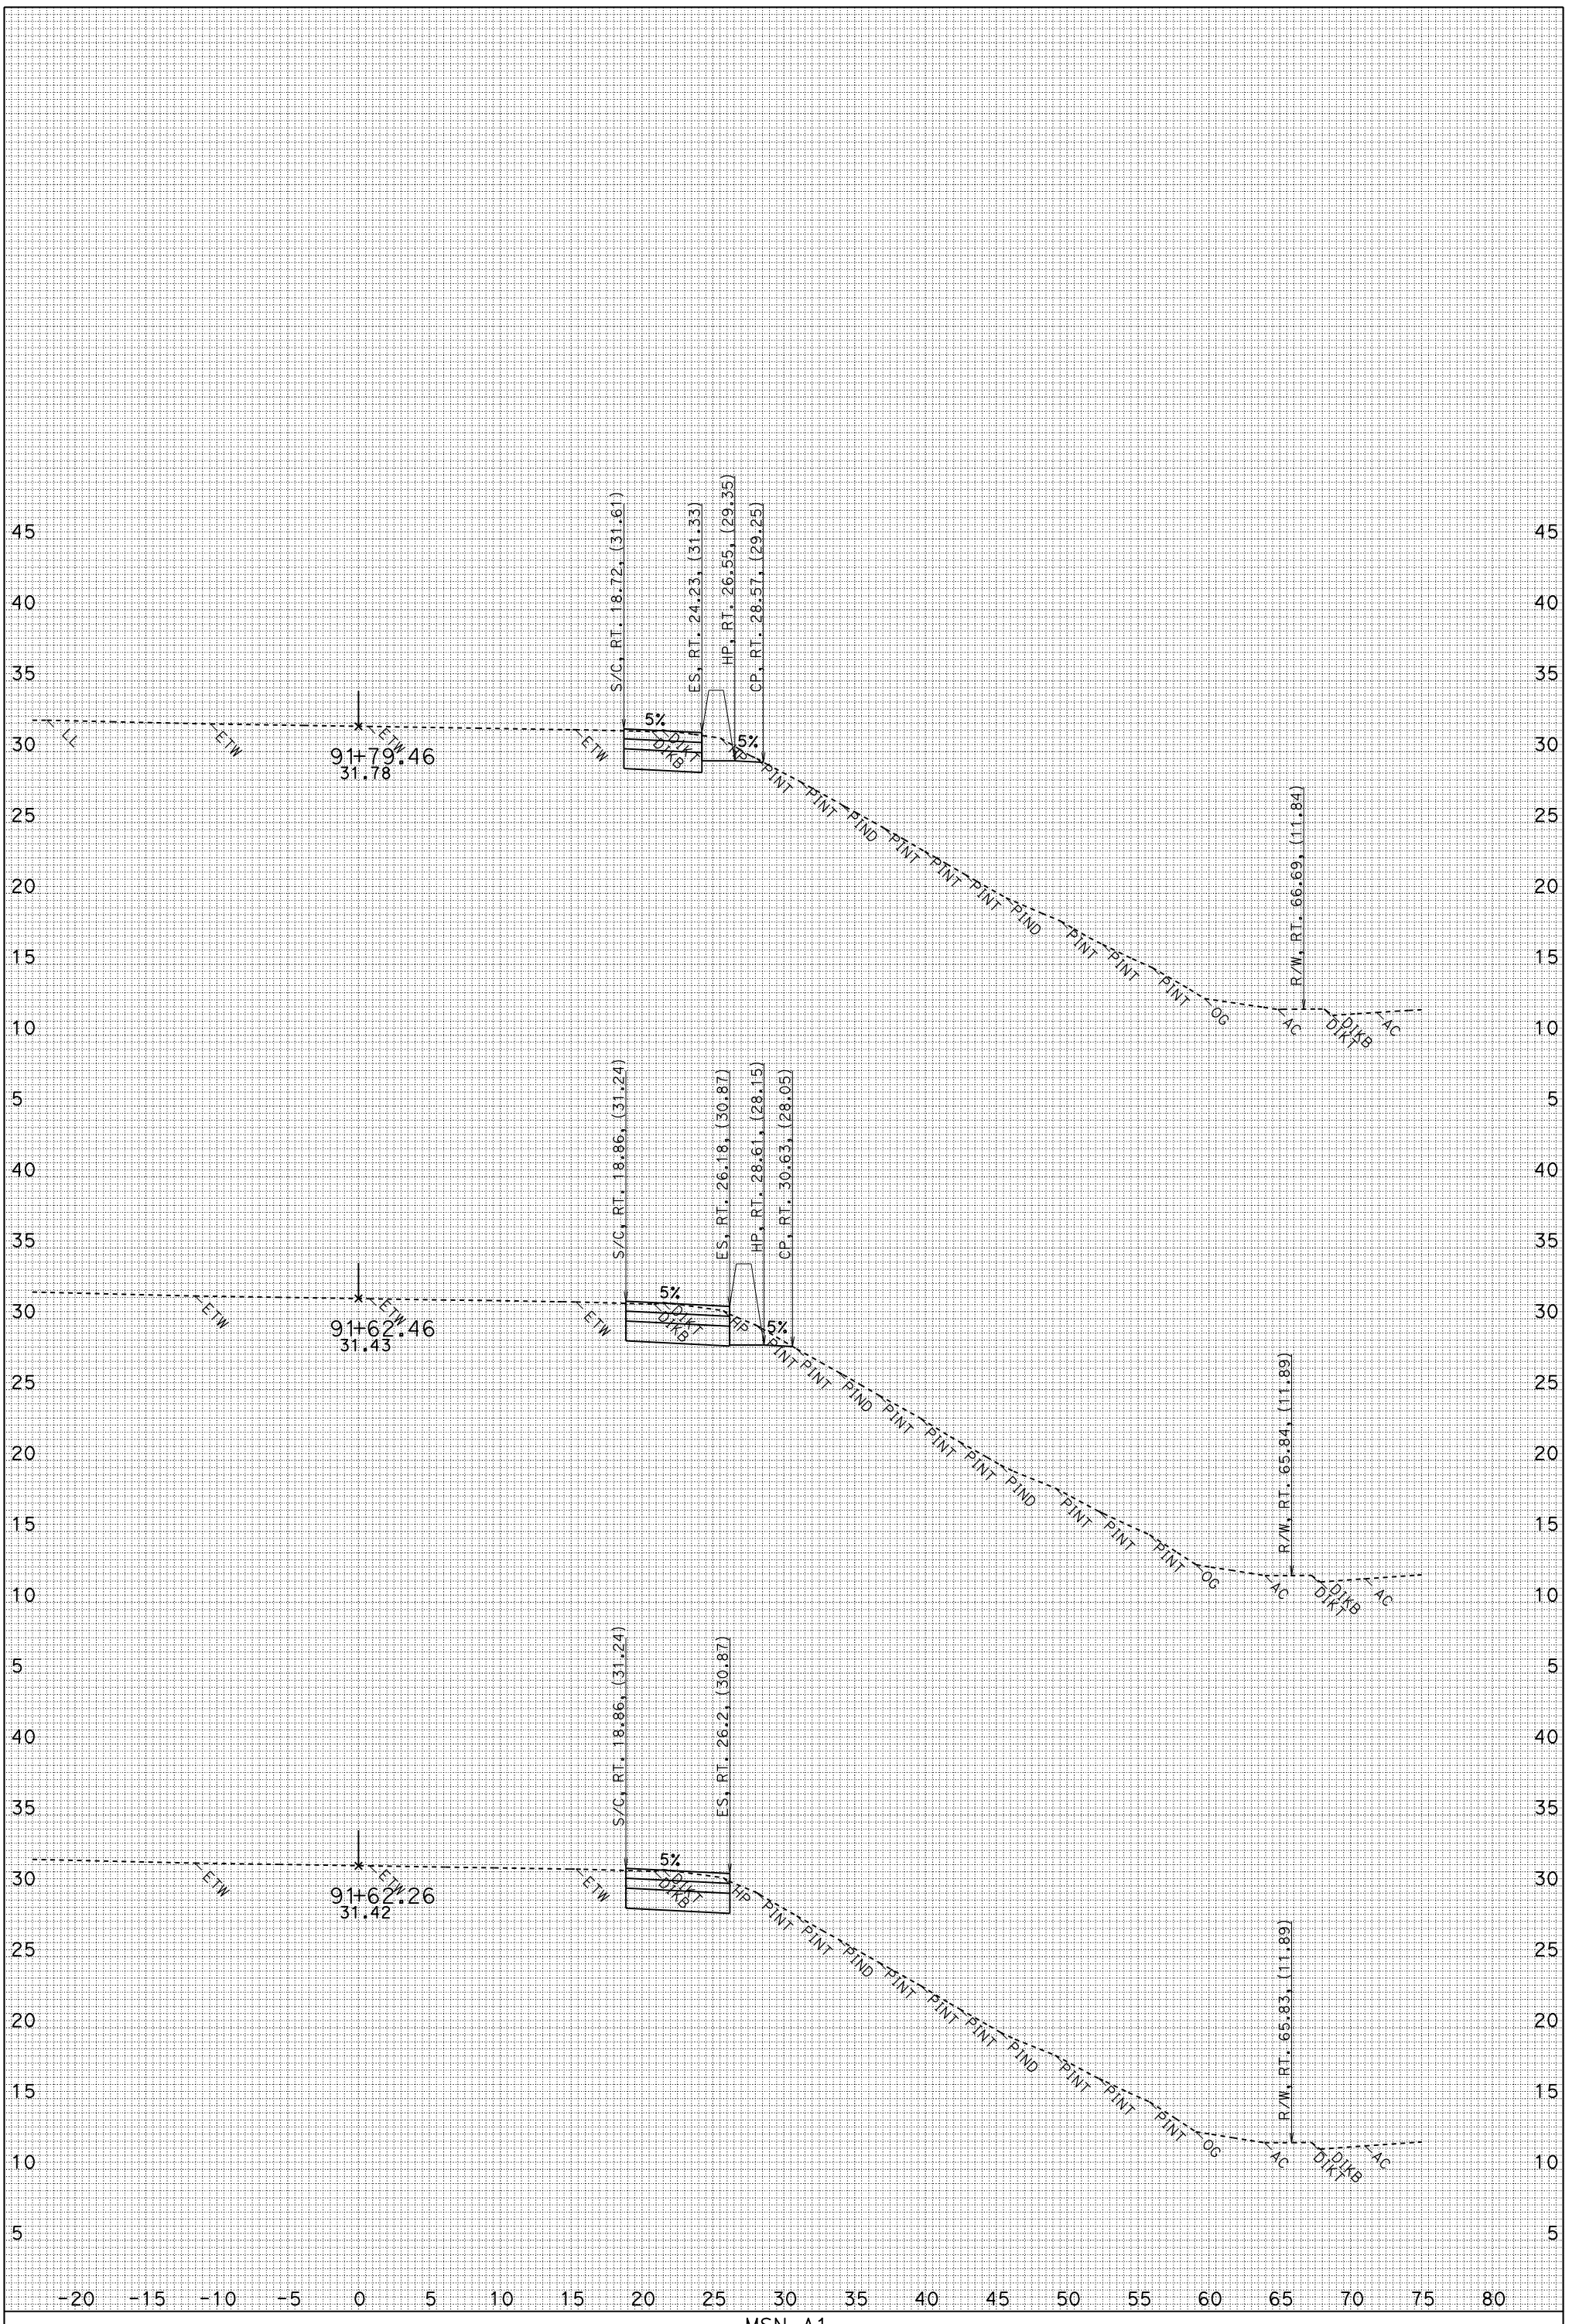

FOR EARTHWORK DEVELOPMENT ONLY
CREATED BY: Jim Rasmussen
UTILITIES NOT SHOWN
DATE: 1/28/2010
AR1_FG.EAR

MSN A1
CONTRACT: 04-264061
04-MRN-101 PM 18.6/R22.3
SCALE: 1" = 5' Horiz.
1" = 5' Vert.

"AR1" LINE CROSS SECTIONS

SHEET 12 OF 14

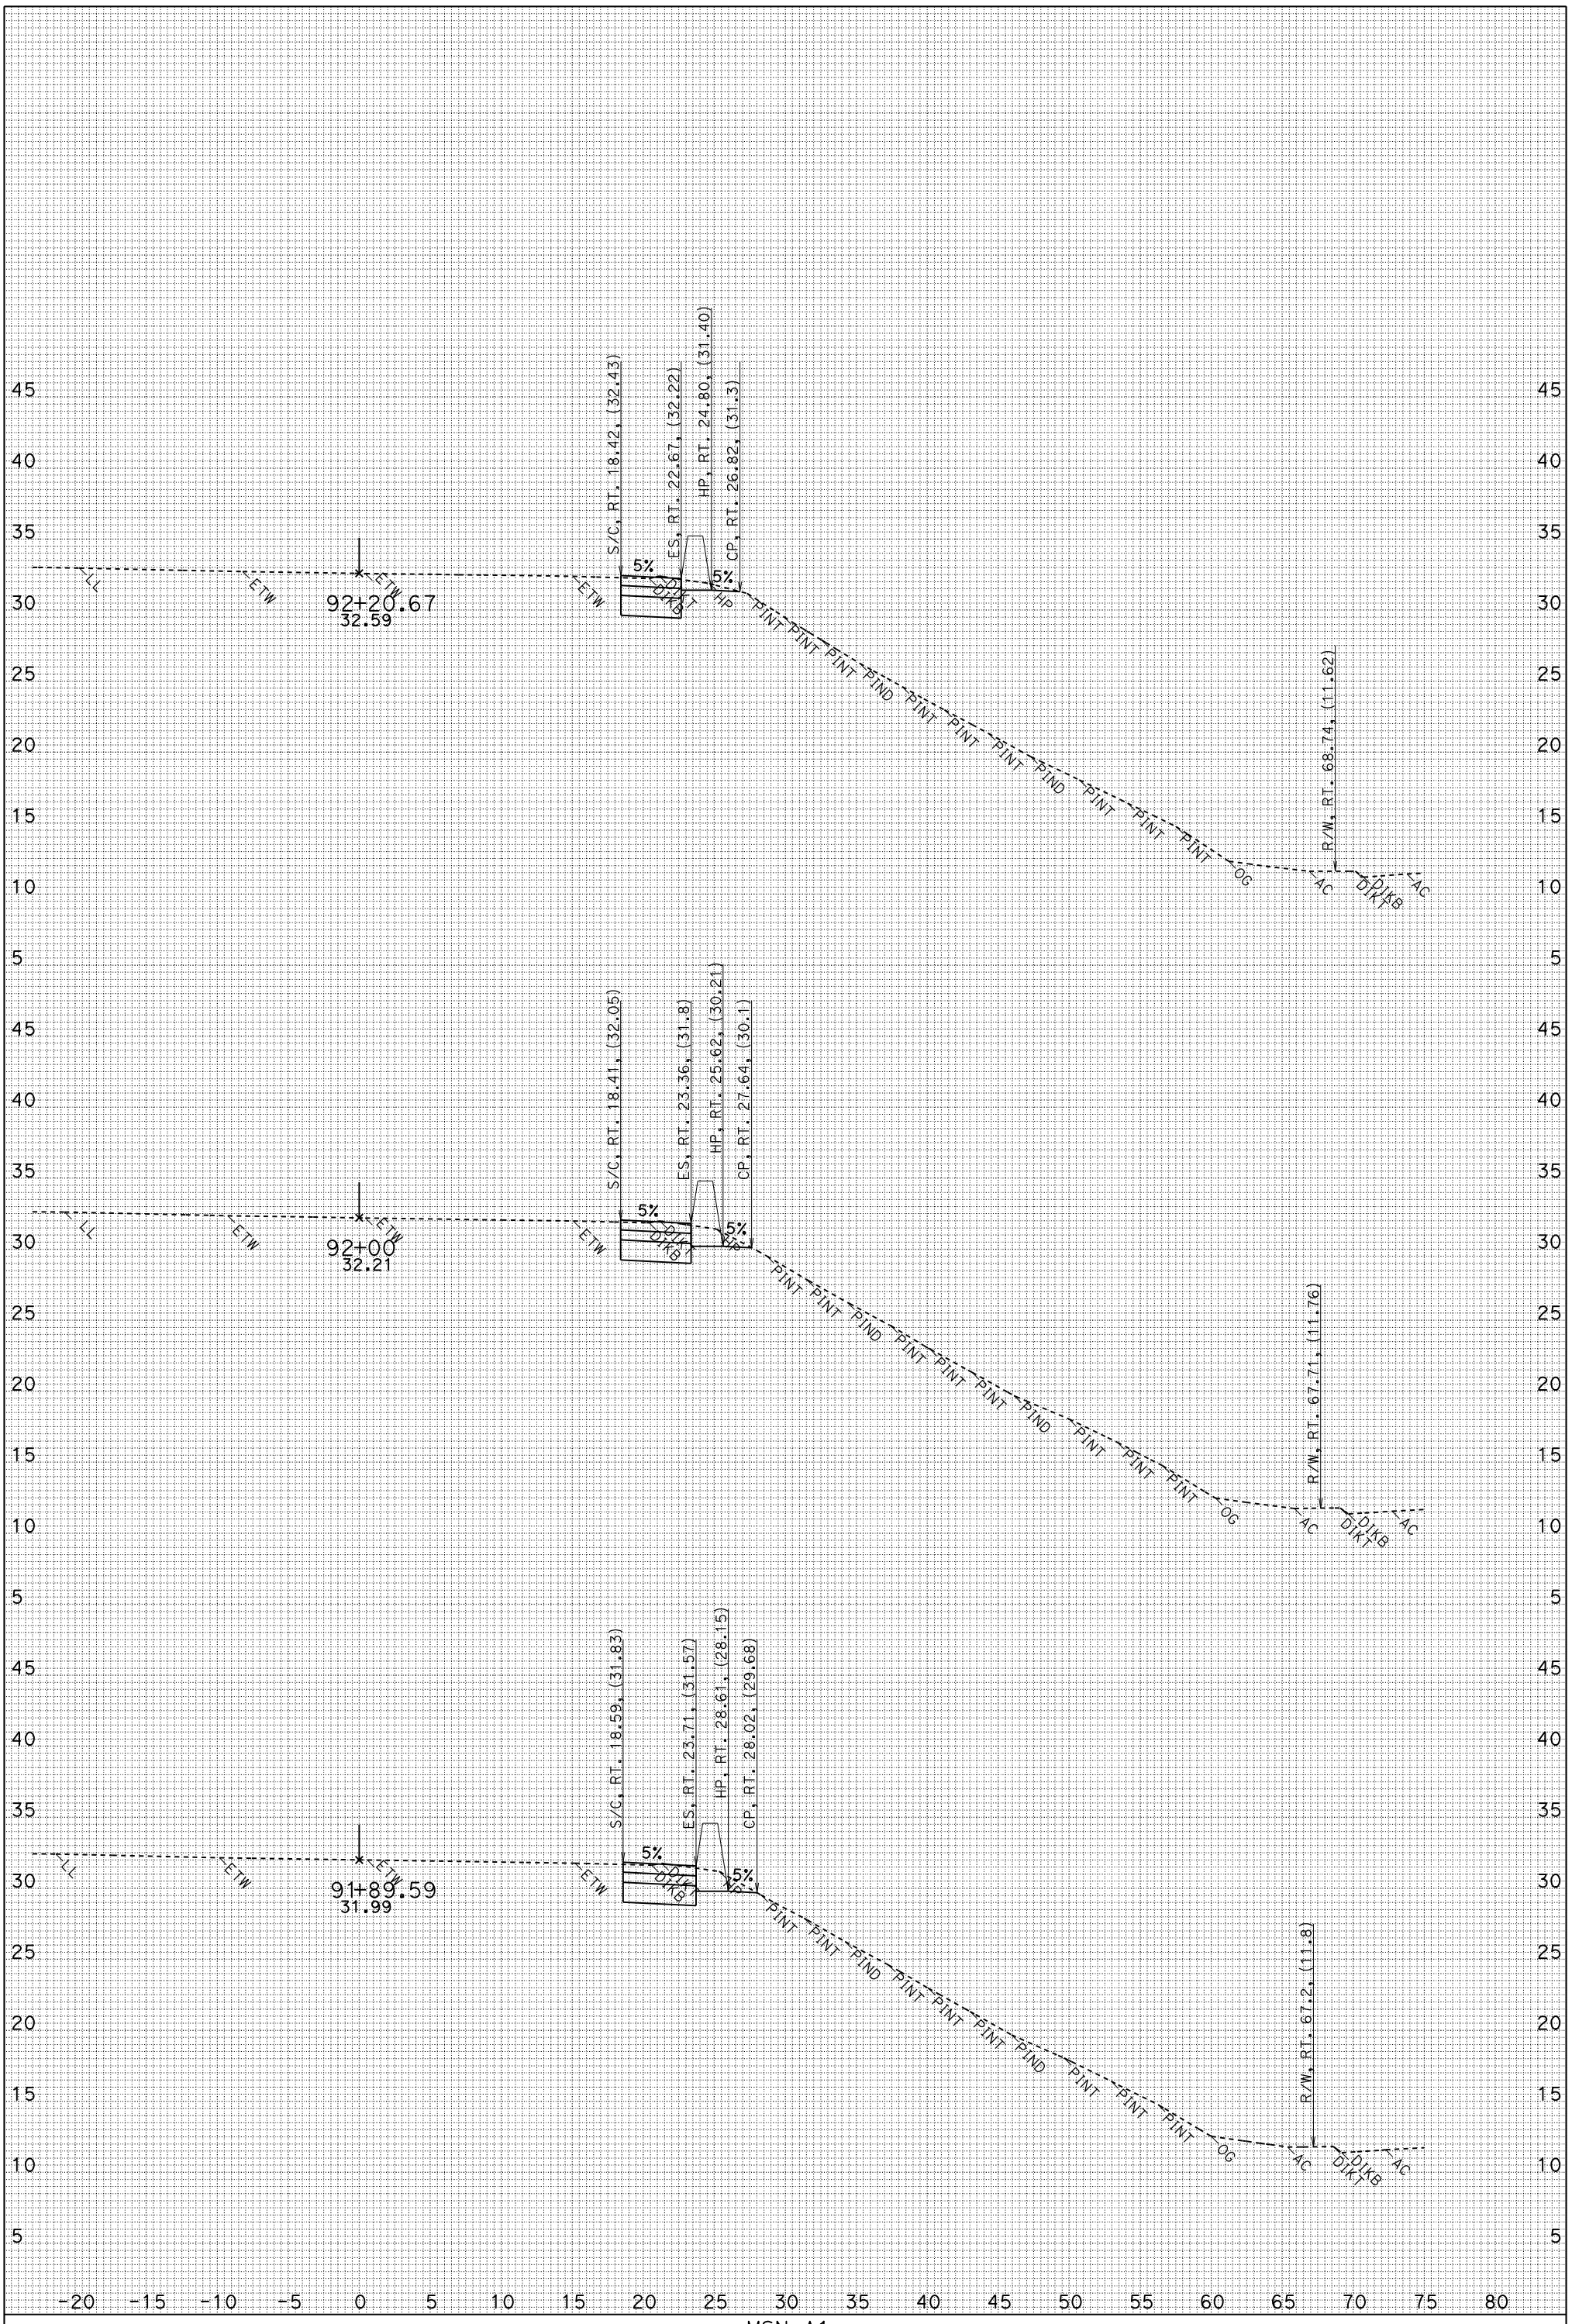

FOR EARTHWORK DEVELOPMENT ONLY
CREATED BY: Jim Rasmussen
UTILITIES NOT SHOWN
DATE: 1/28/2010
AR1_FG.EAR

MSN A1
CONTRACT: 04-264061
04-MRN-101 PM 18.6/R22.3
SCALE: 1" = 5' Horiz.
1" = 5' Vert.

"AR1" LINE CROSS SECTIONS

SHEET 13 OF 14

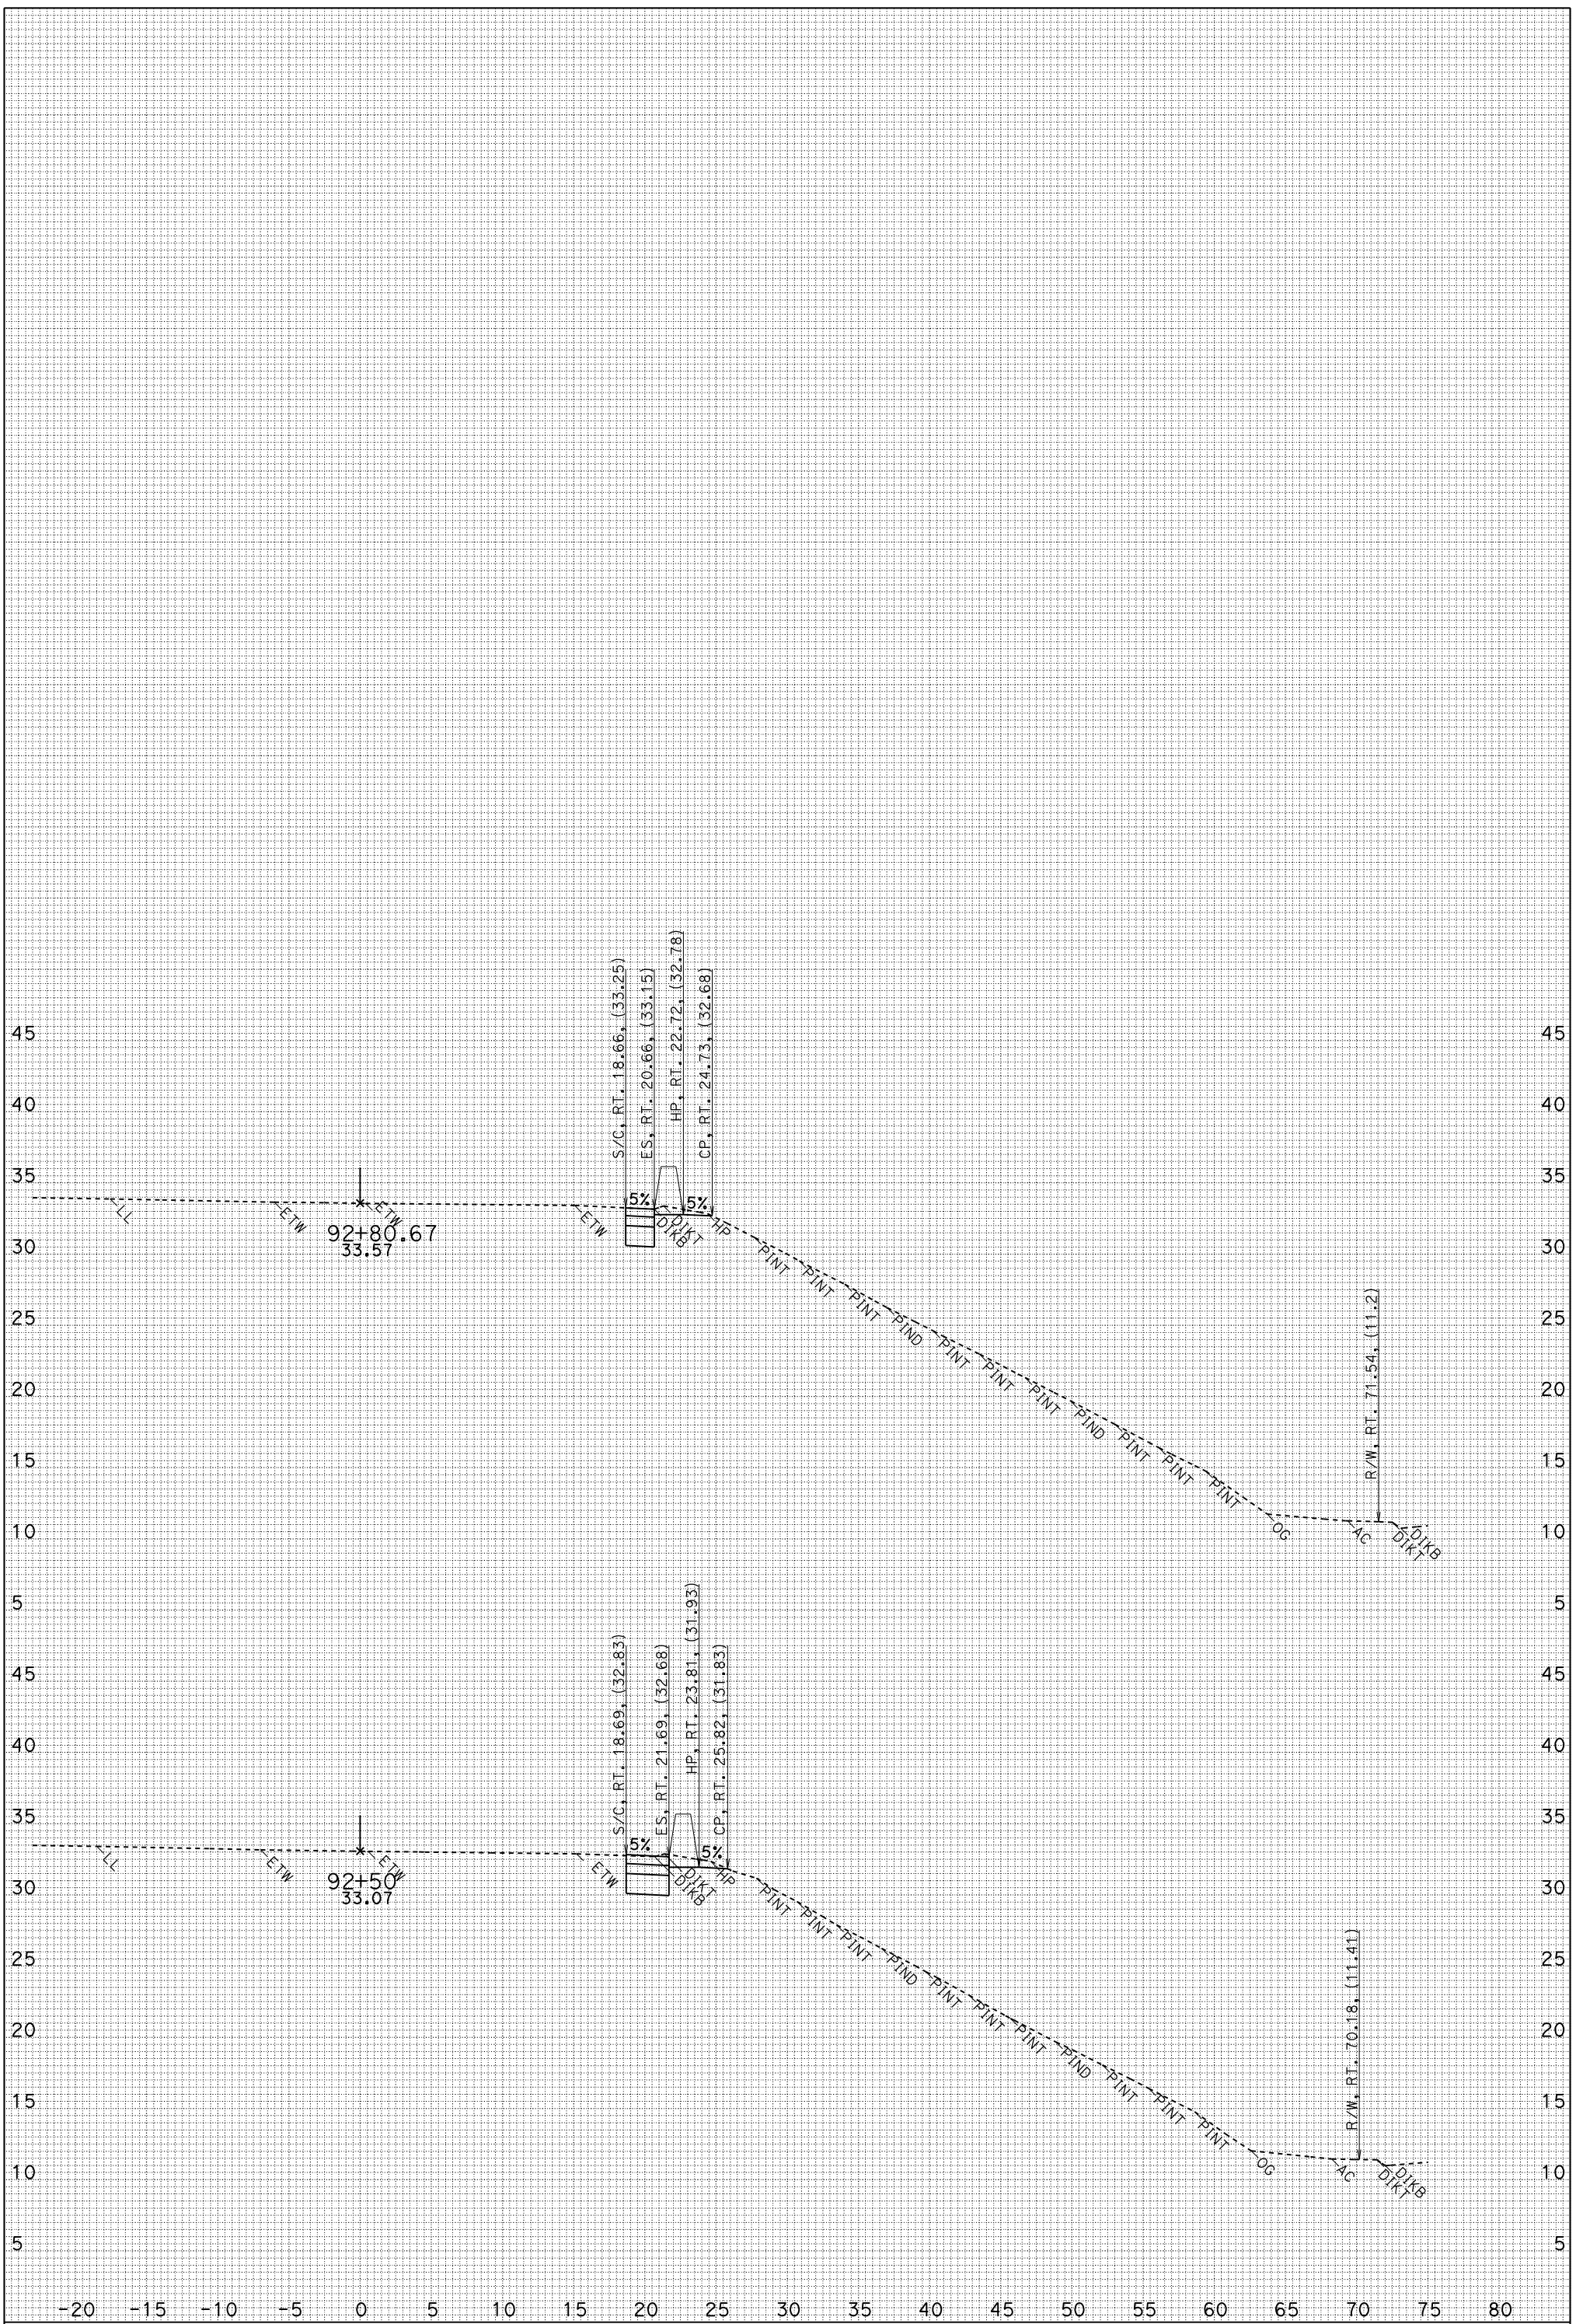

FOR EARTHWORK DEVELOPMENT ONLY
CREATED BY: Jim Rasmussen
UTILITIES NOT SHOWN
DATE: 1/28/2010
AR1_FG.EAR

MSN A1
CONTRACT: 04-264061
04-MRN-101 PM 18.6/R22.3
SCALE: 1" = 5' Horiz.
1" = 5' Vert.

"AR1" LINE CROSS SECTIONS

SHEET 14 OF 14

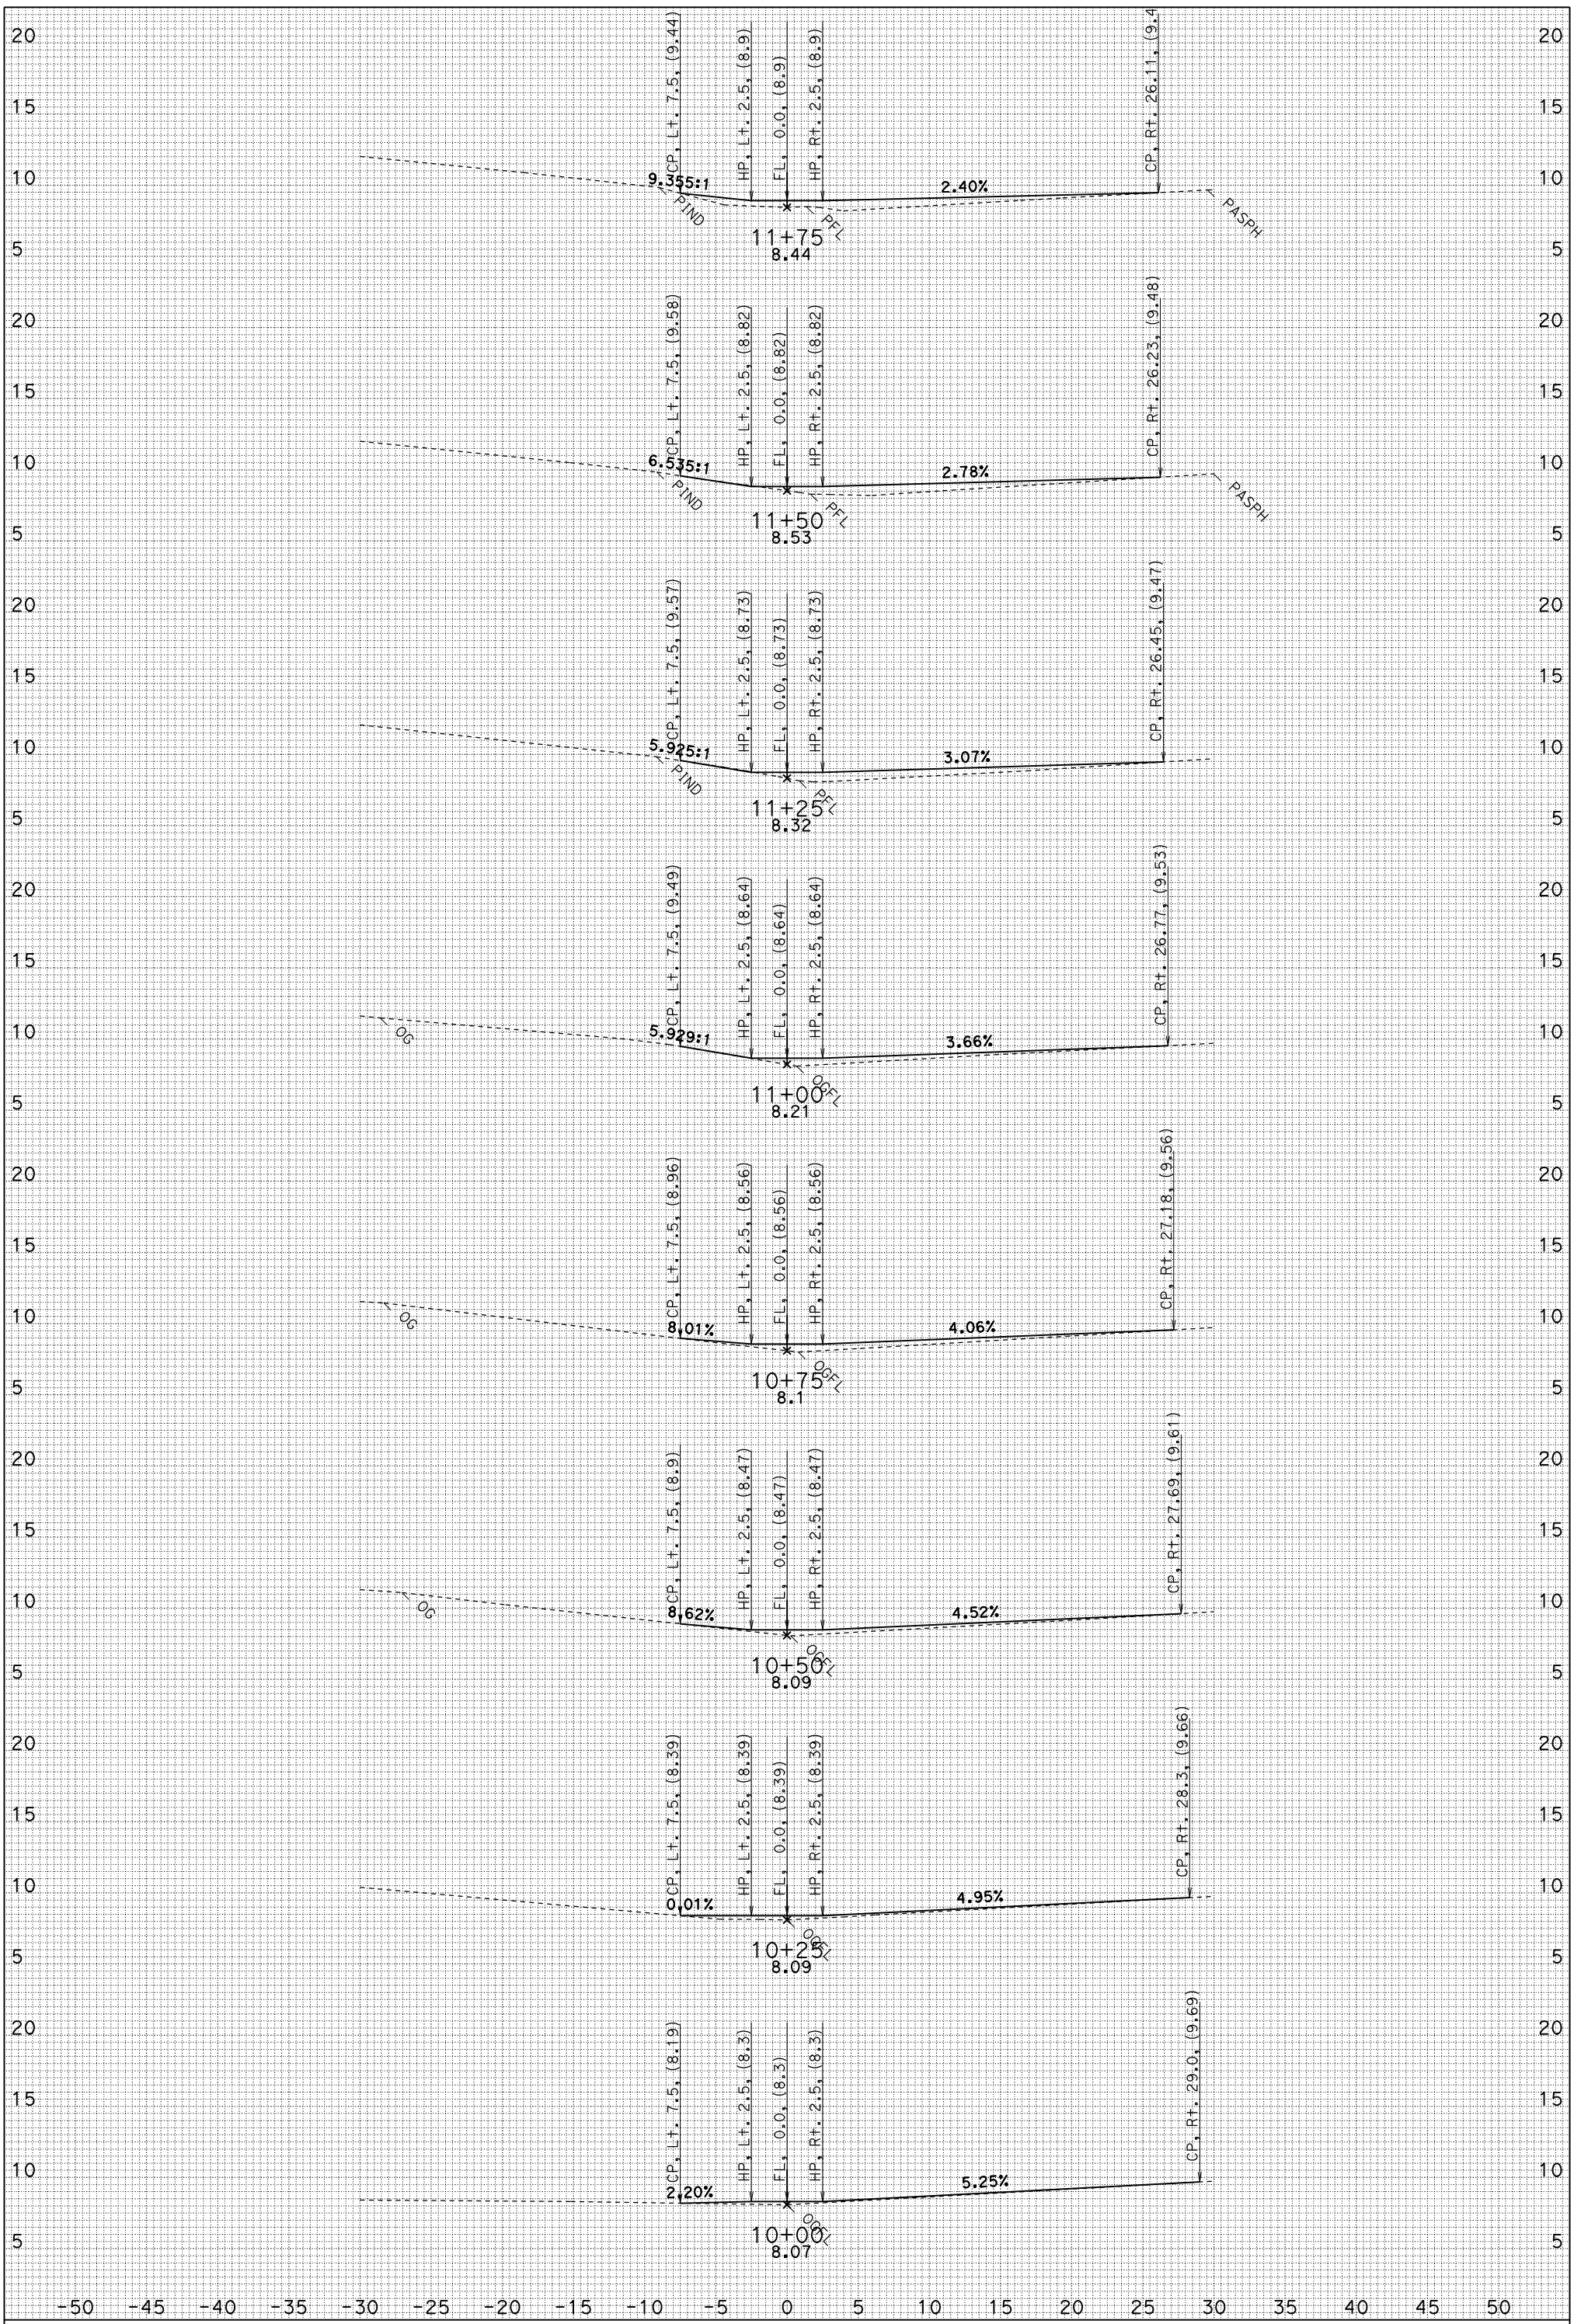

FOR EARTHWORK DEVELOPMENT ONLY

UTILITIES NOT SHOWN
DATE: 2/6/2010
BS1.EAR

MSN A1
CONTRACT: 04-264061
04-MRN-101 PM 18.6/R22.3
SCALE: 1" = 5' Horiz.
1" = 5' Vert.

"BS1" LINE CROSS SECTIONS

SHEET 1 OF 2

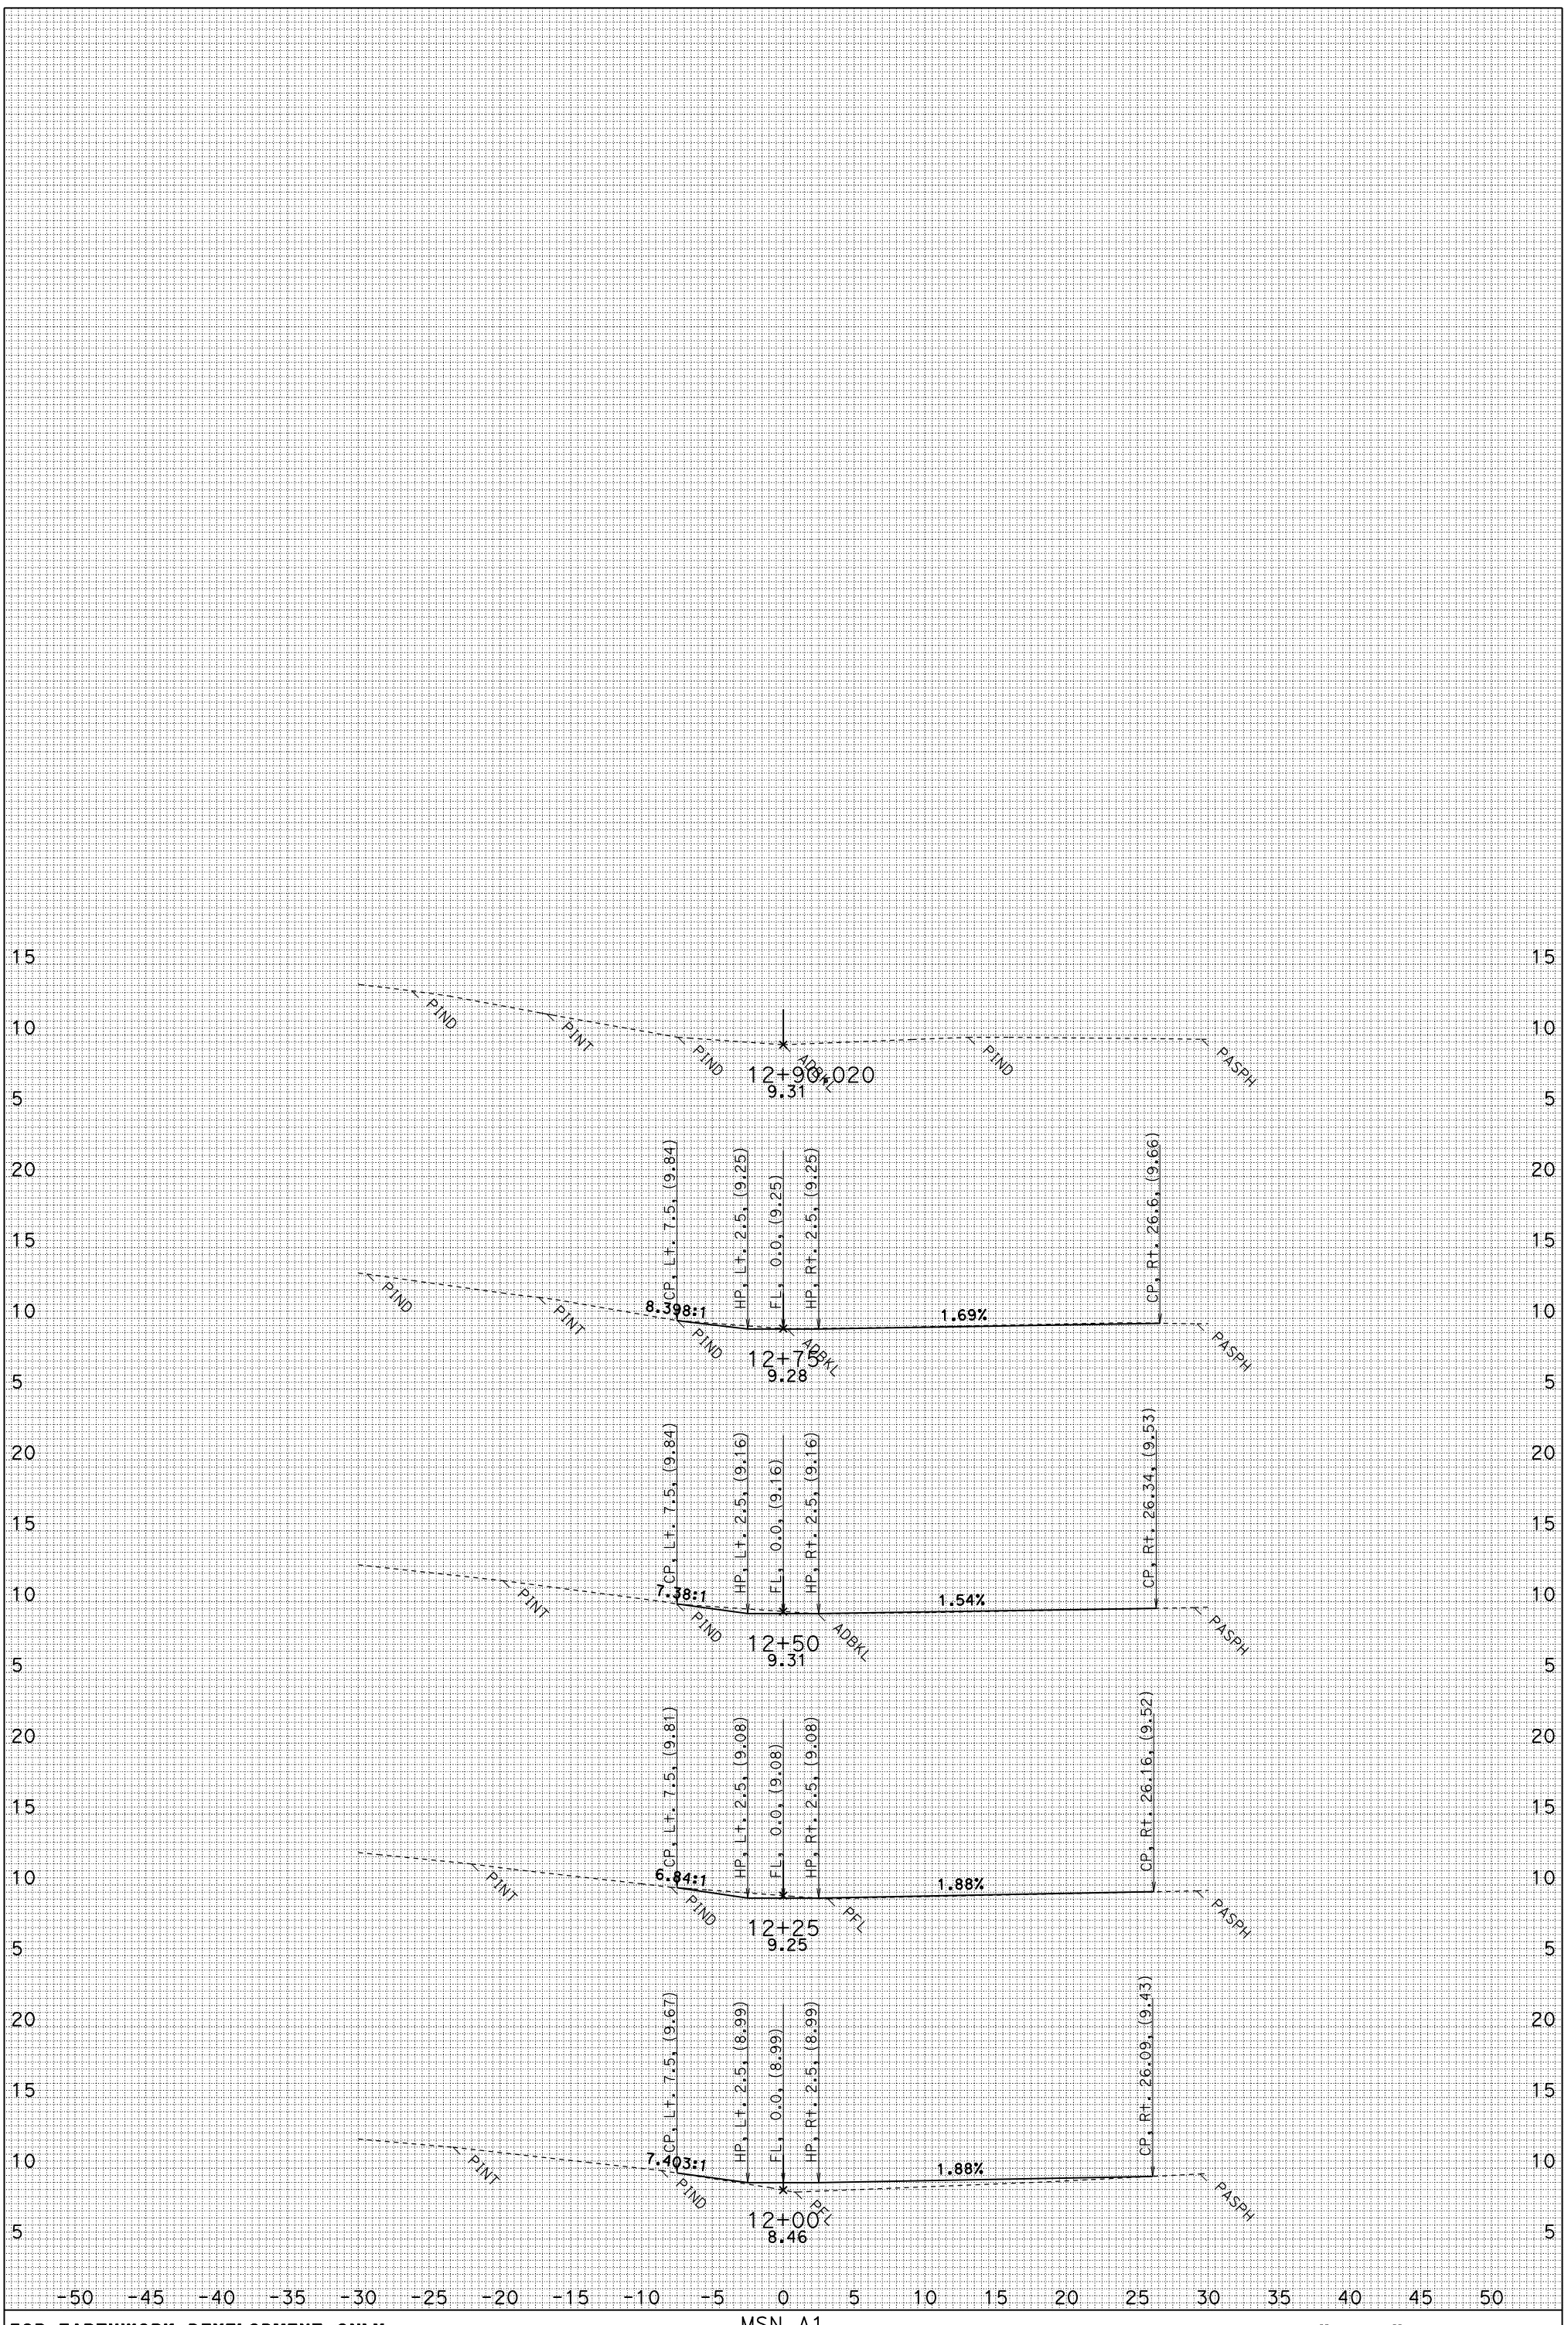

FOR EARTHWORK DEVELOPMENT ONLY

UTILITIES NOT SHOWN
DATE: 2/6/2010
BS1.EAR

MSN A1
CONTRACT: 04-264061
04-MRN-101 PM 18.6/R22.3
SCALE: 1" = 5' Horiz.
1" = 5' Vert.

"BS1" LINE CROSS SECTIONS

SHEET 2 OF 2

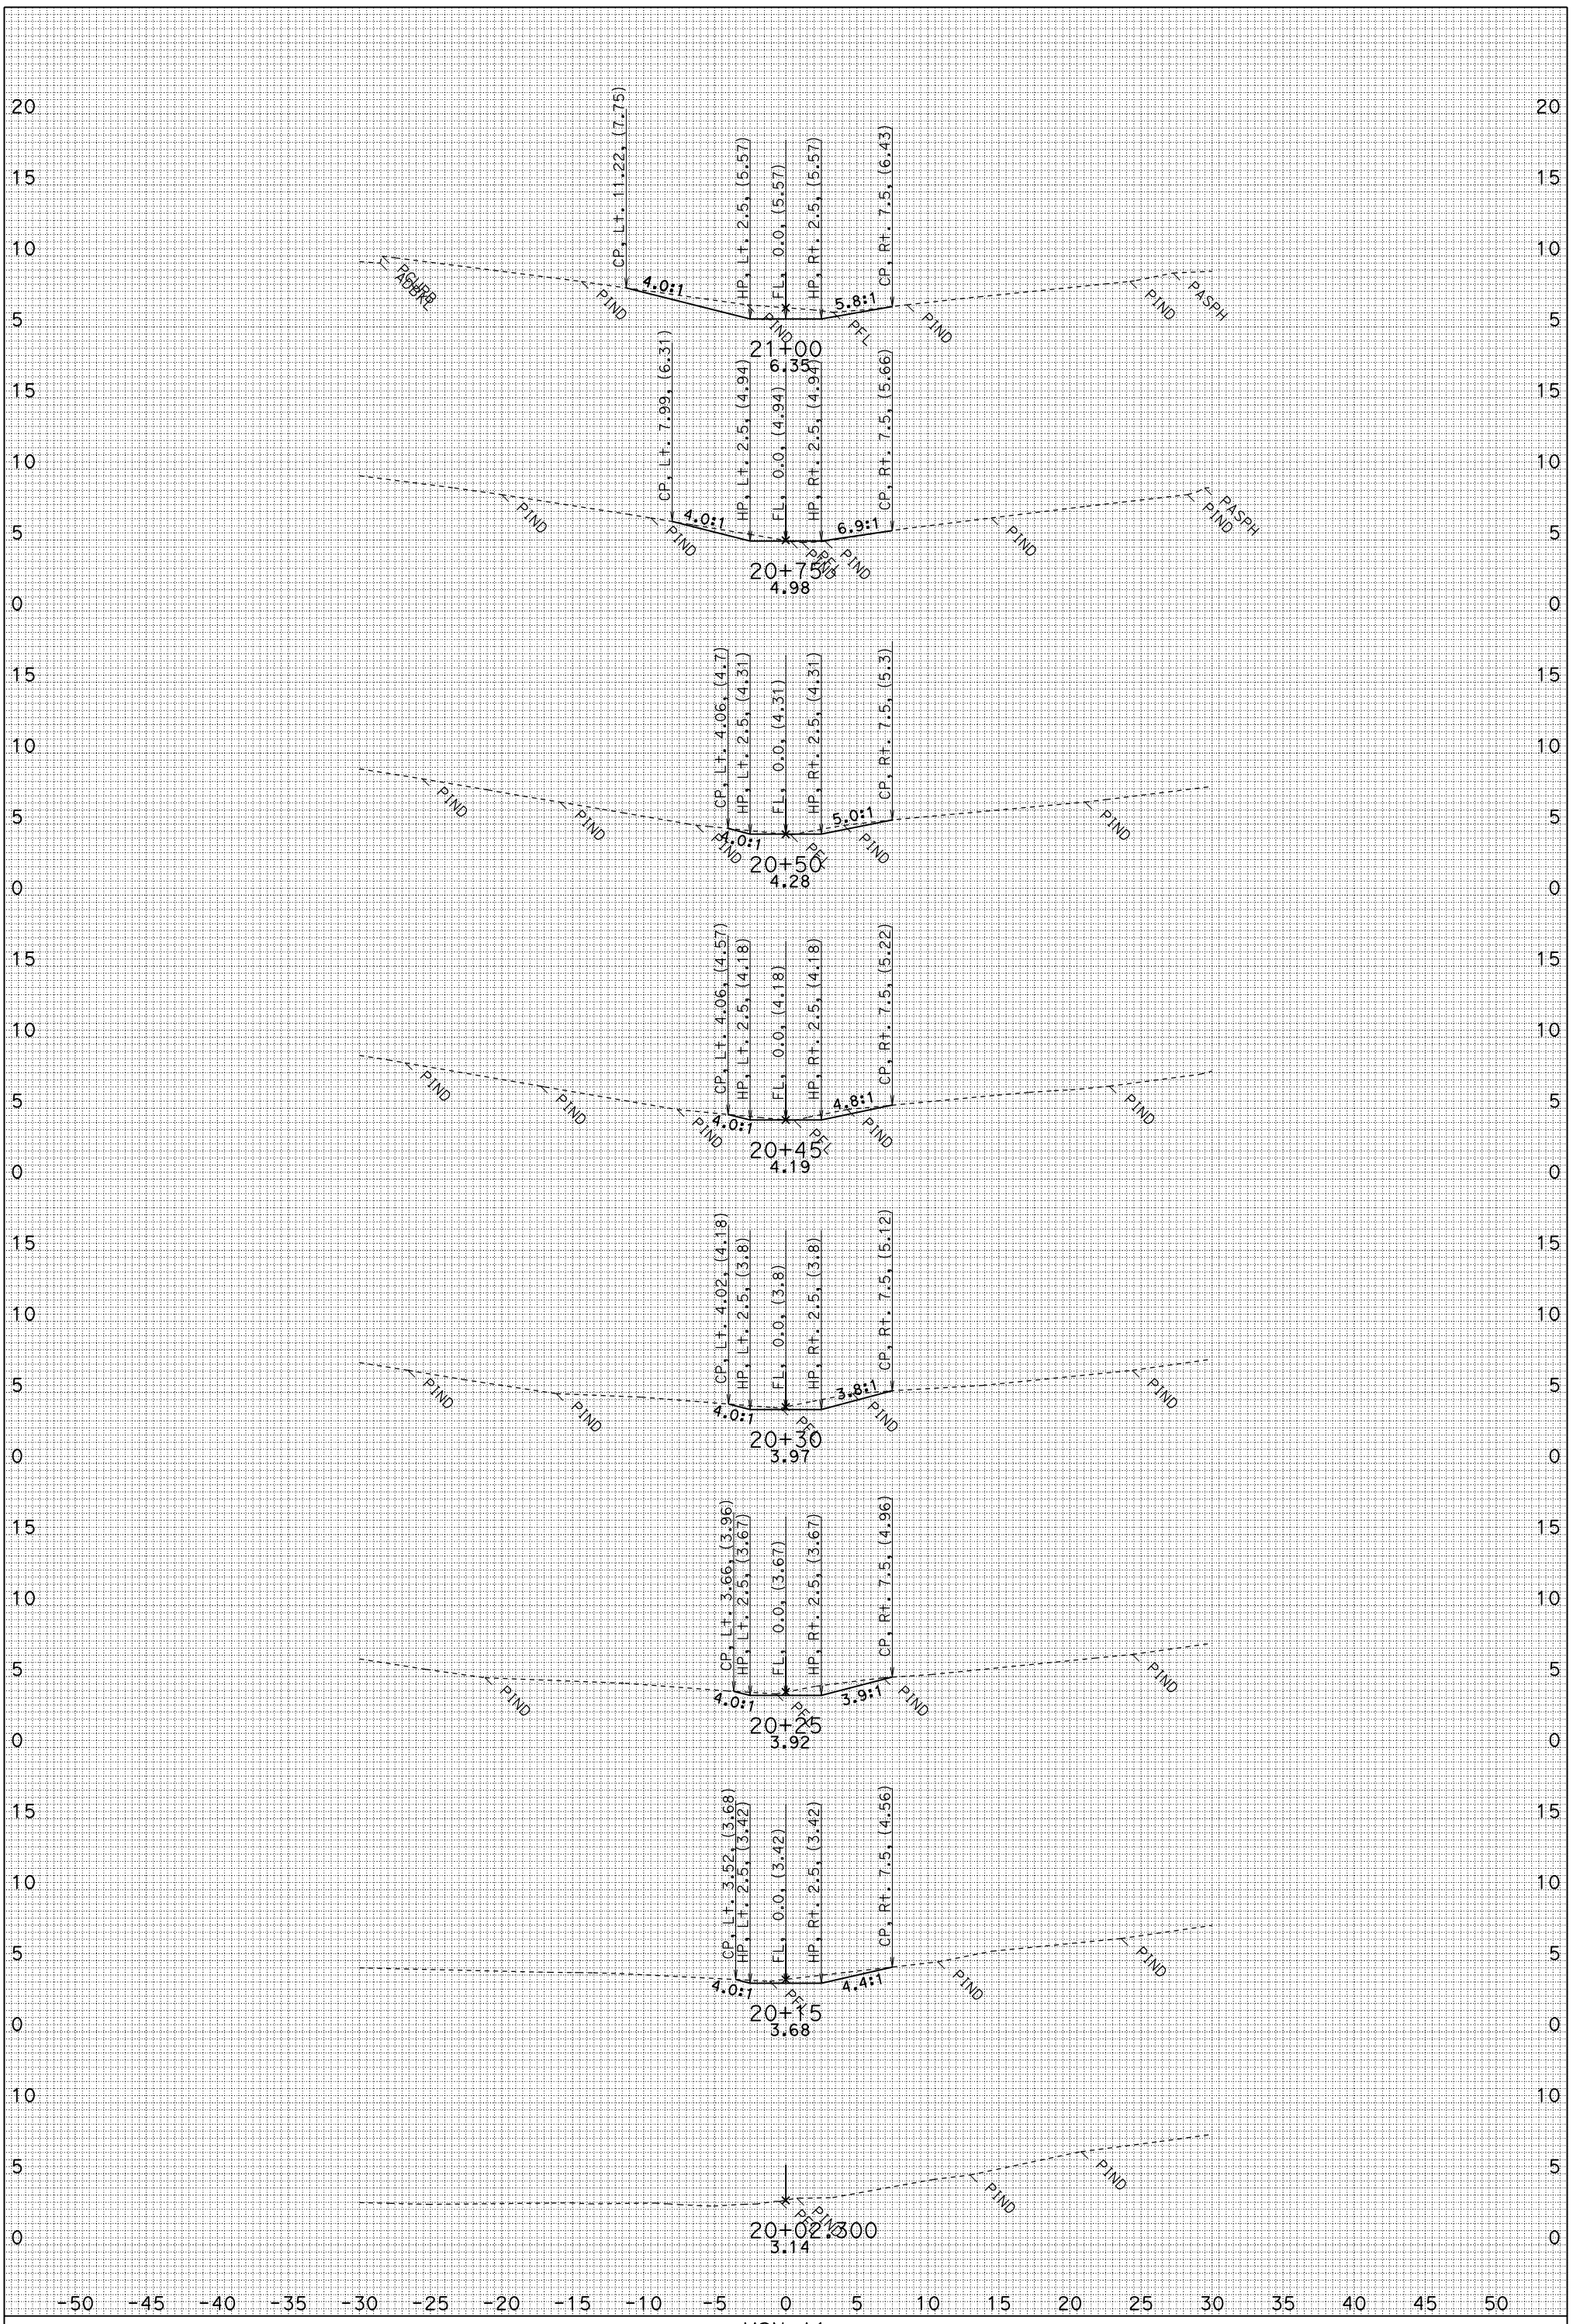

FOR EARTHWORK DEVELOPMENT ONLY

UTILITIES NOT SHOWN
DATE: 2/6/2010
BS2.EAR

MSN A1
CONTRACT: 04-264061
04-MRN-101 PM 18.6/R22.3
SCALE: 1" = 5' Horiz.
1" = 5' Vert.

"BS2" LINE CROSS SECTIONS

SHEET 1 OF 2

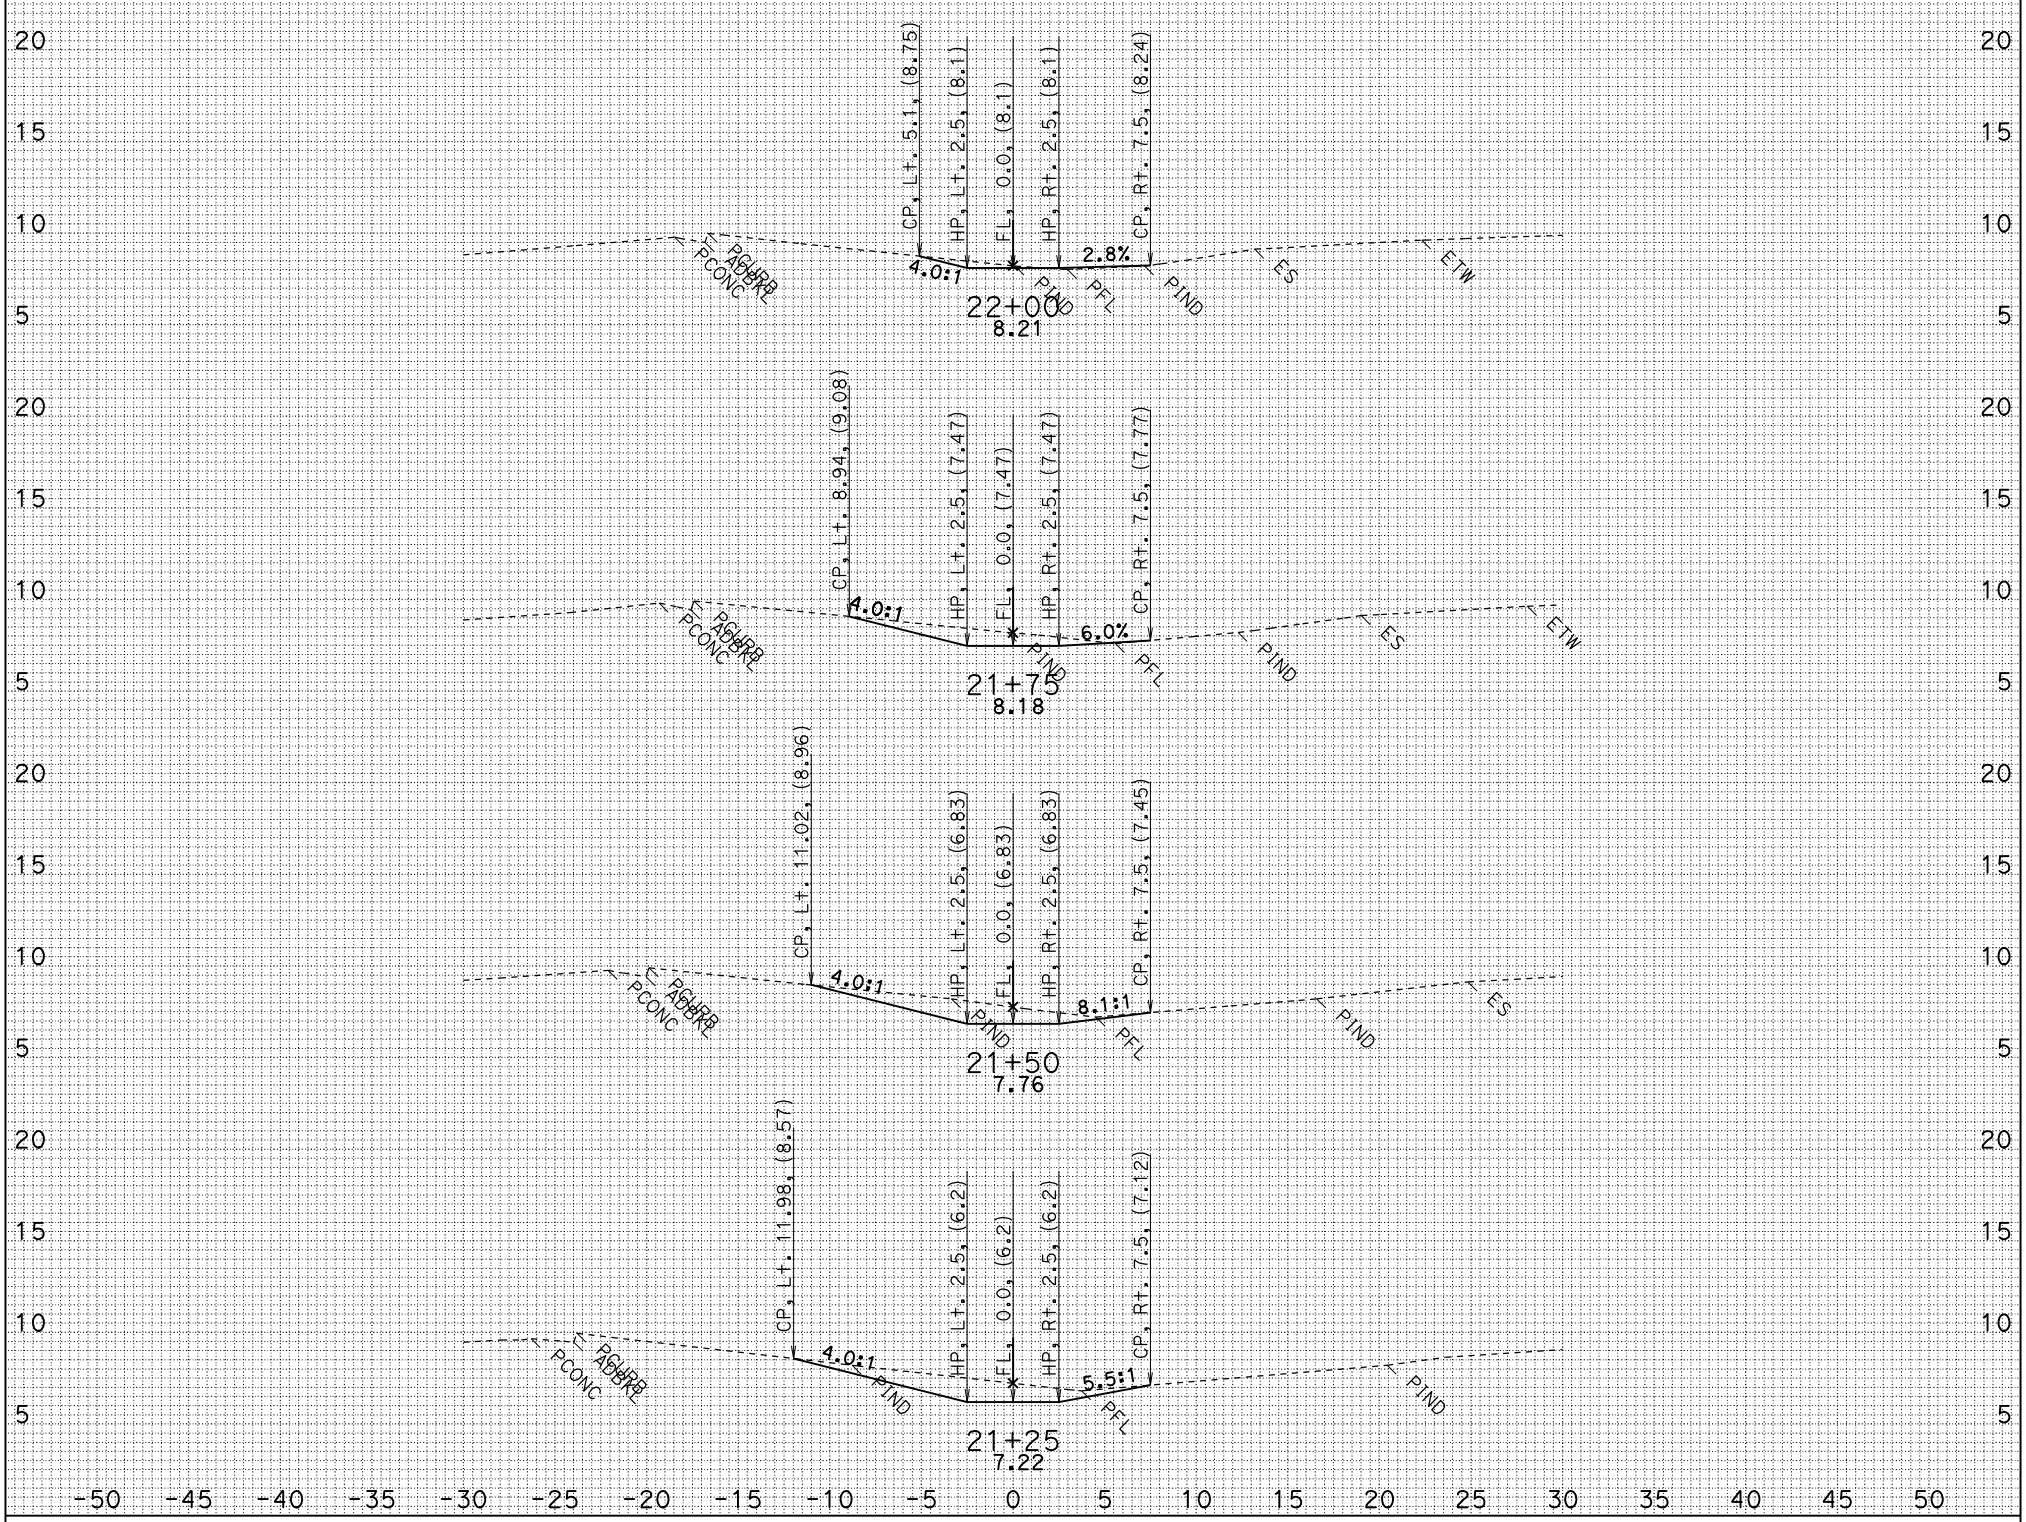

FOR EARTHWORK DEVELOPMENT ONLY

UTILITIES NOT SHOWN
DATE: 2/6/2010
BS2.EAR

MSN A1
CONTRACT: 04-264061
04-MRN-101 PM 18.6/R22.3
SCALE: 1" = 5' Horiz.
1" = 5' Vert.

"BS2" LINE CROSS SECTIONS

SHEET 2 OF 2

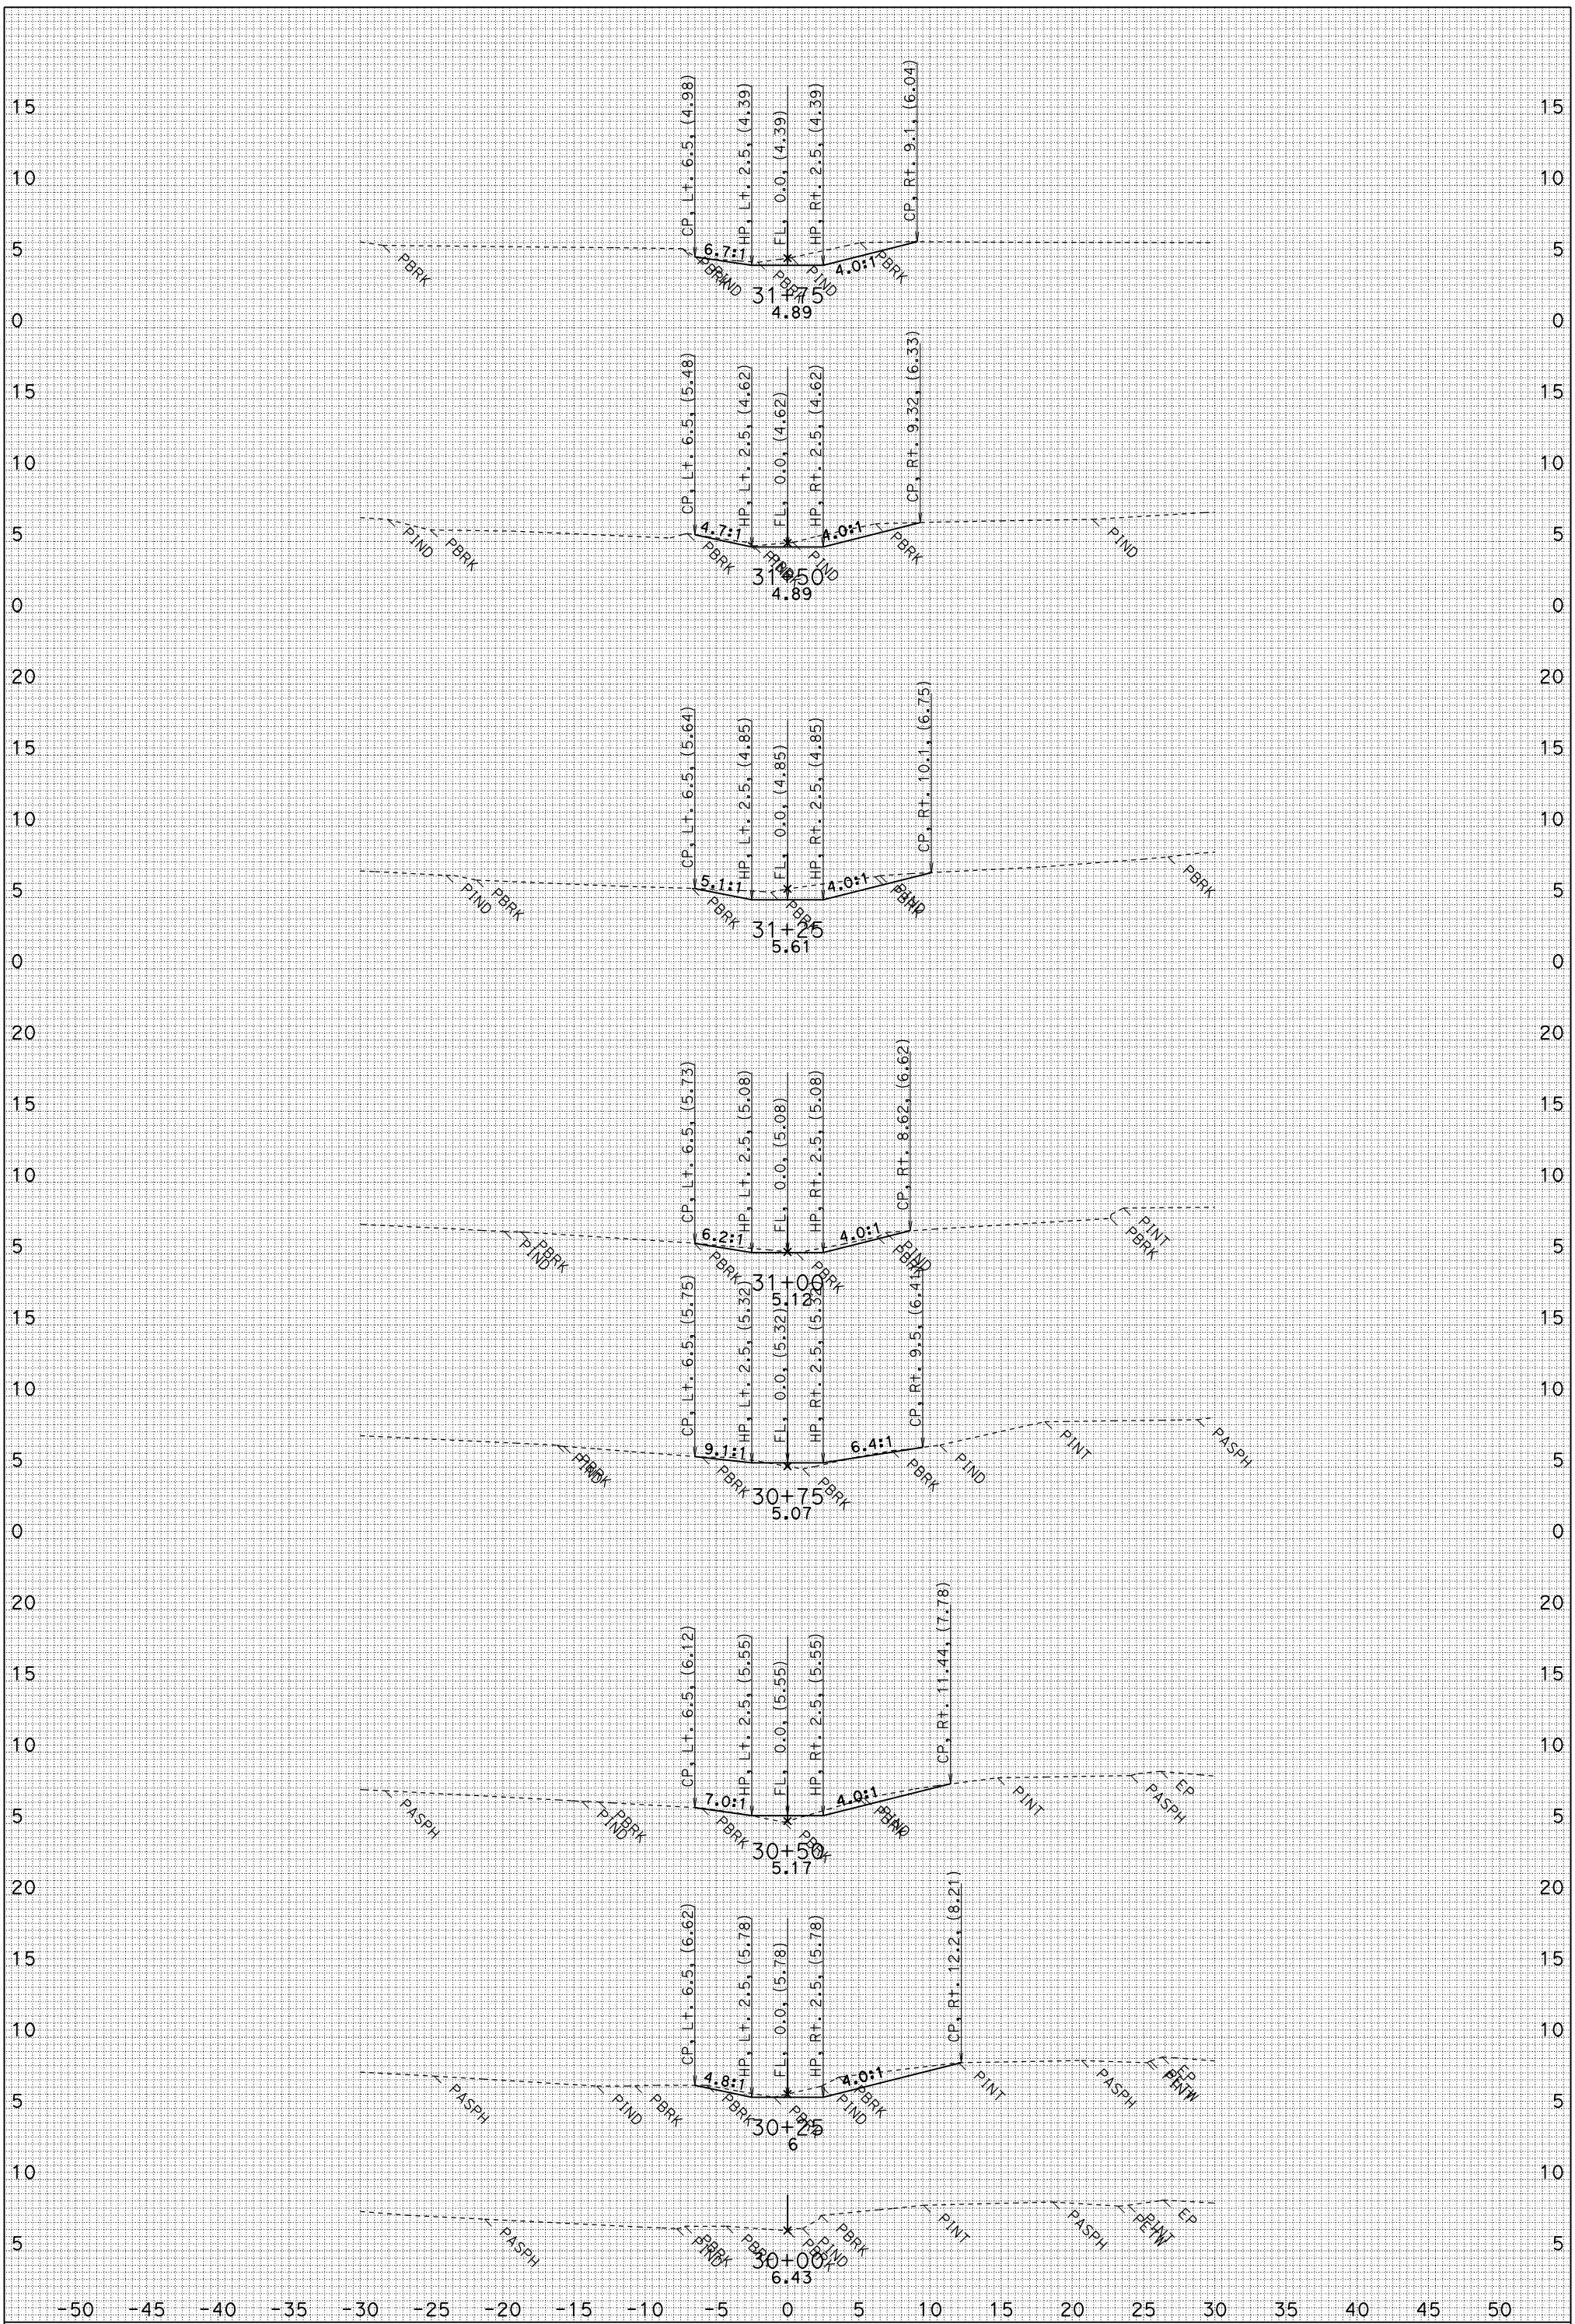

FOR EARTHWORK DEVELOPMENT ONLY

UTILITIES NOT SHOWN
DATE: 2/6/2010
BS3.EAR

MSN A1
CONTRACT: 04-264061
04-MRN-101 PM 18.6/R22.3
SCALE: 1" = 5' Horiz.
1" = 5' Vert.

"BS3" LINE CROSS SECTIONS

SHEET 1 OF 2

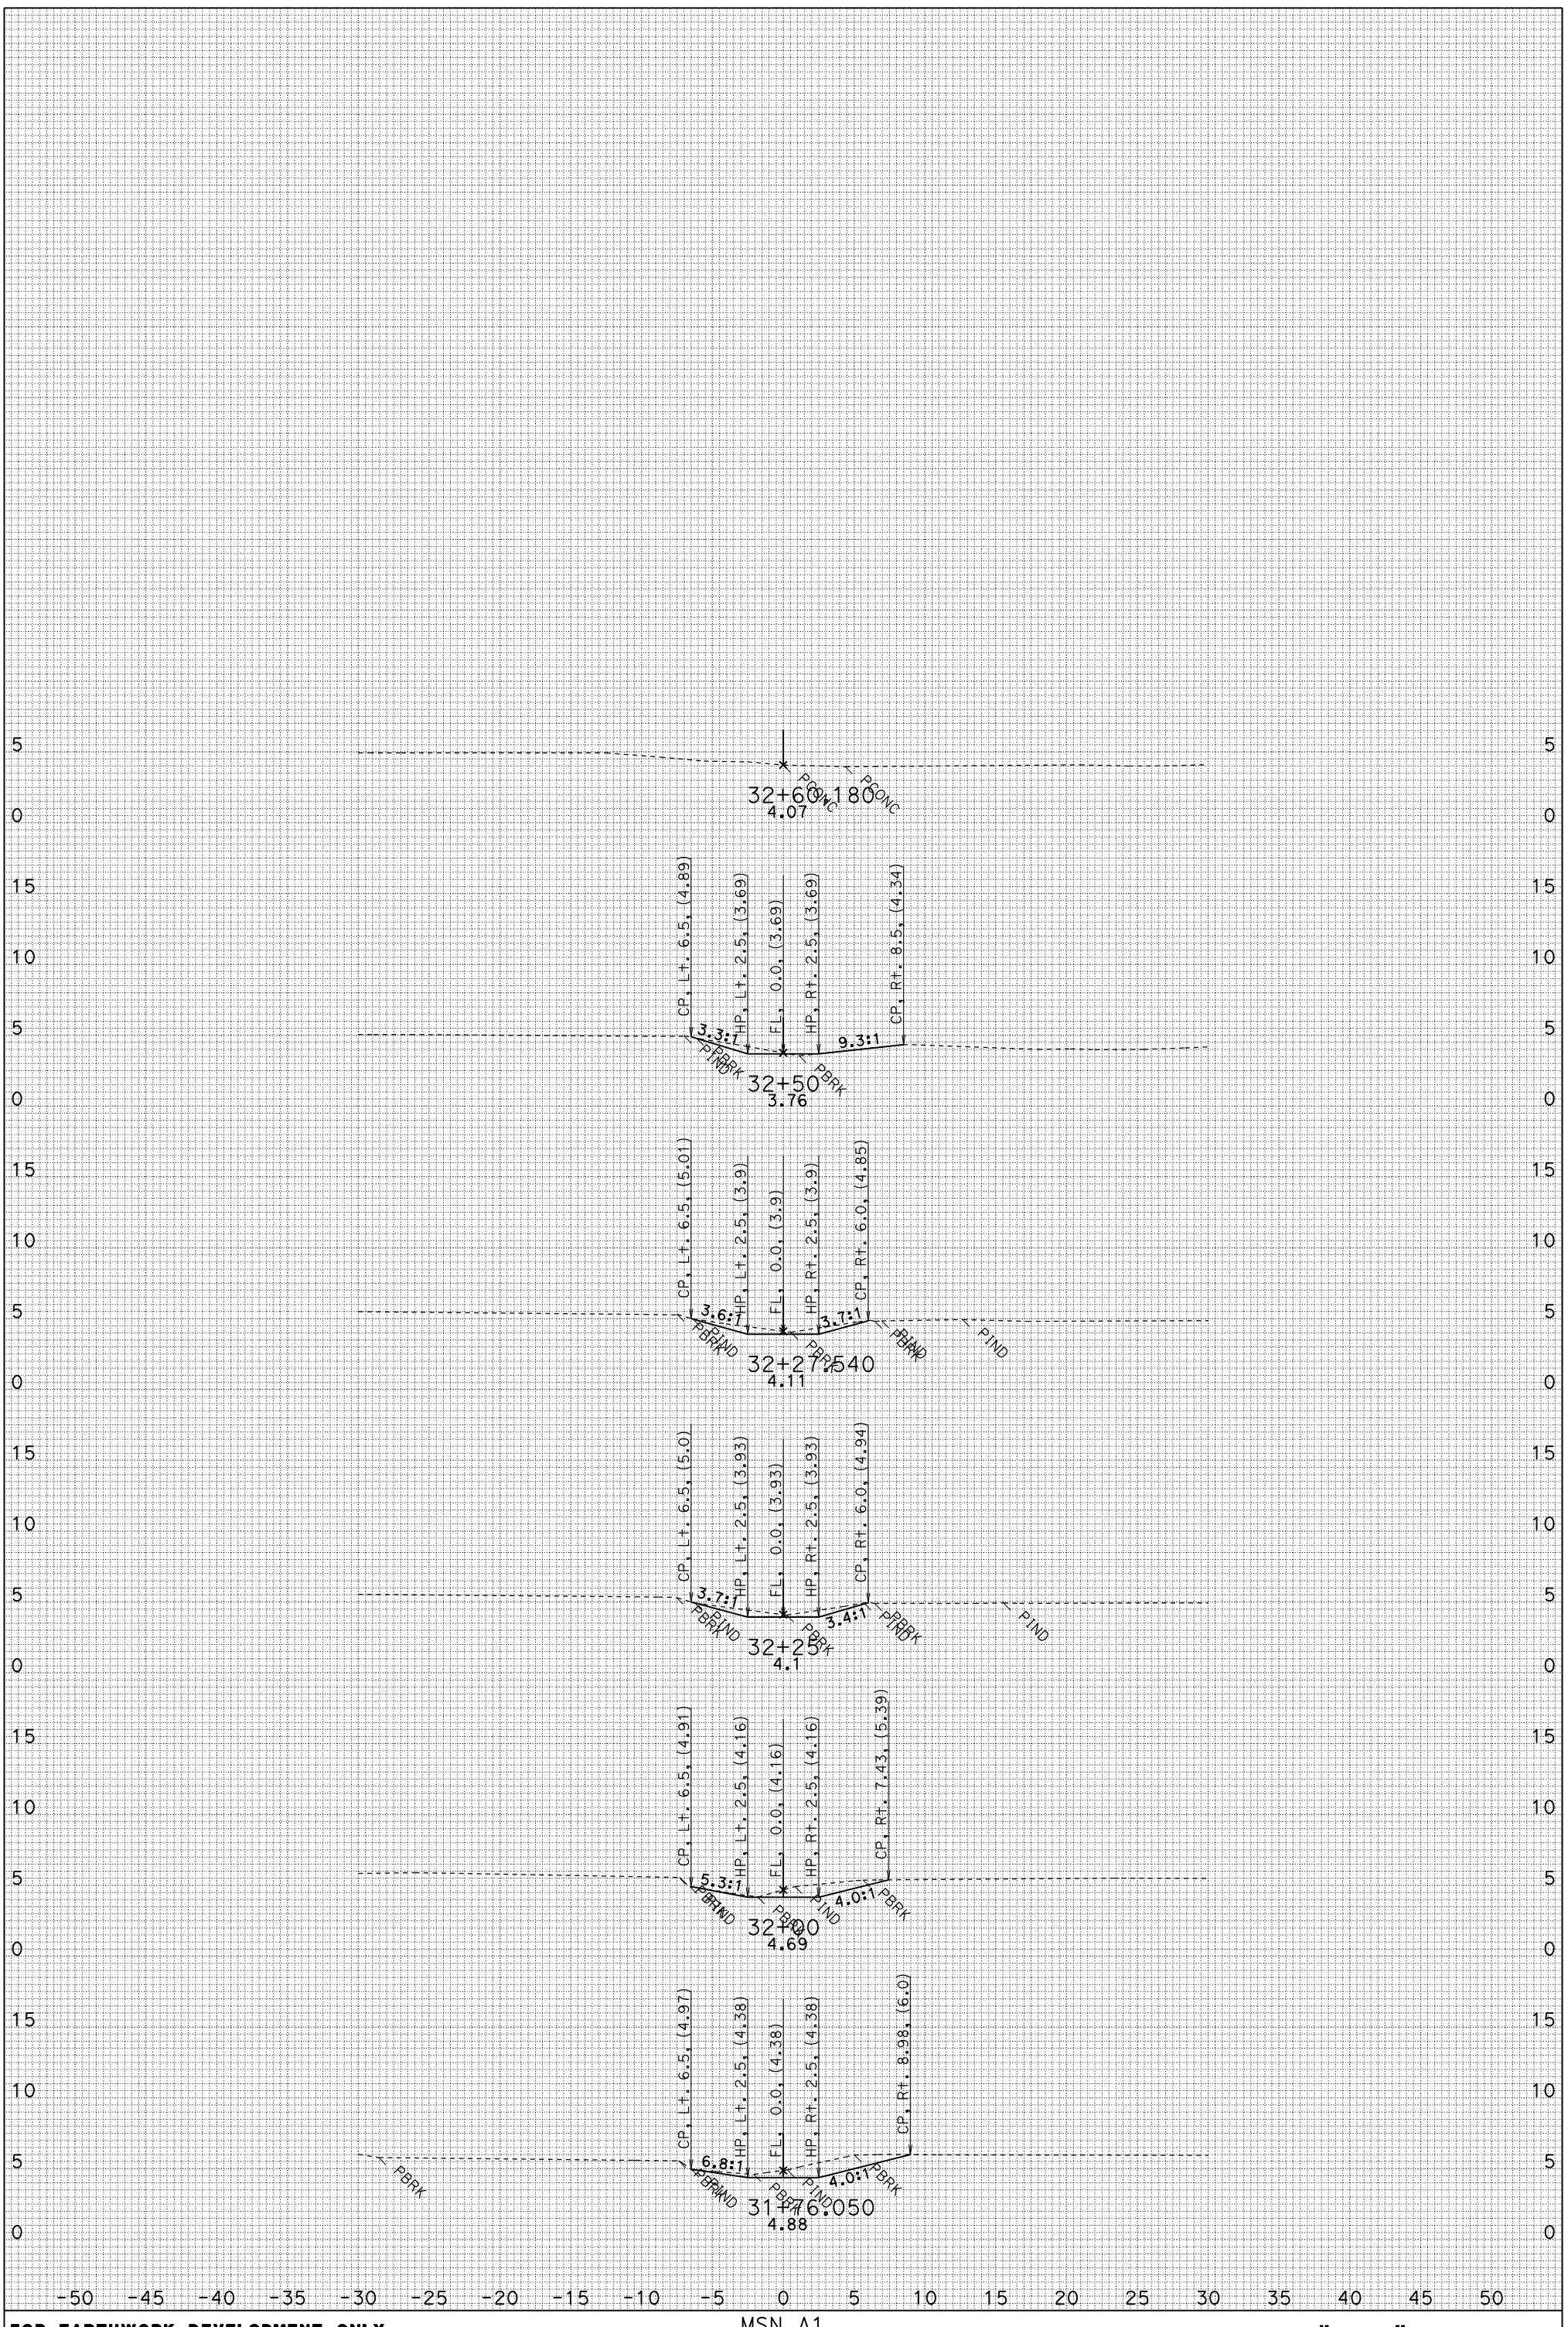

FOR EARTHWORK DEVELOPMENT ONLY

UTILITIES NOT SHOWN
DATE: 2/6/2010
BS3.EAR

MSN A1
CONTRACT: 04-264061
04-MRN-101 PM 18.6/R22.3
SCALE: 1" = 5' Horiz.
1" = 5' Vert.

"BS3" LINE CROSS SECTIONS

SHEET 2 OF 2

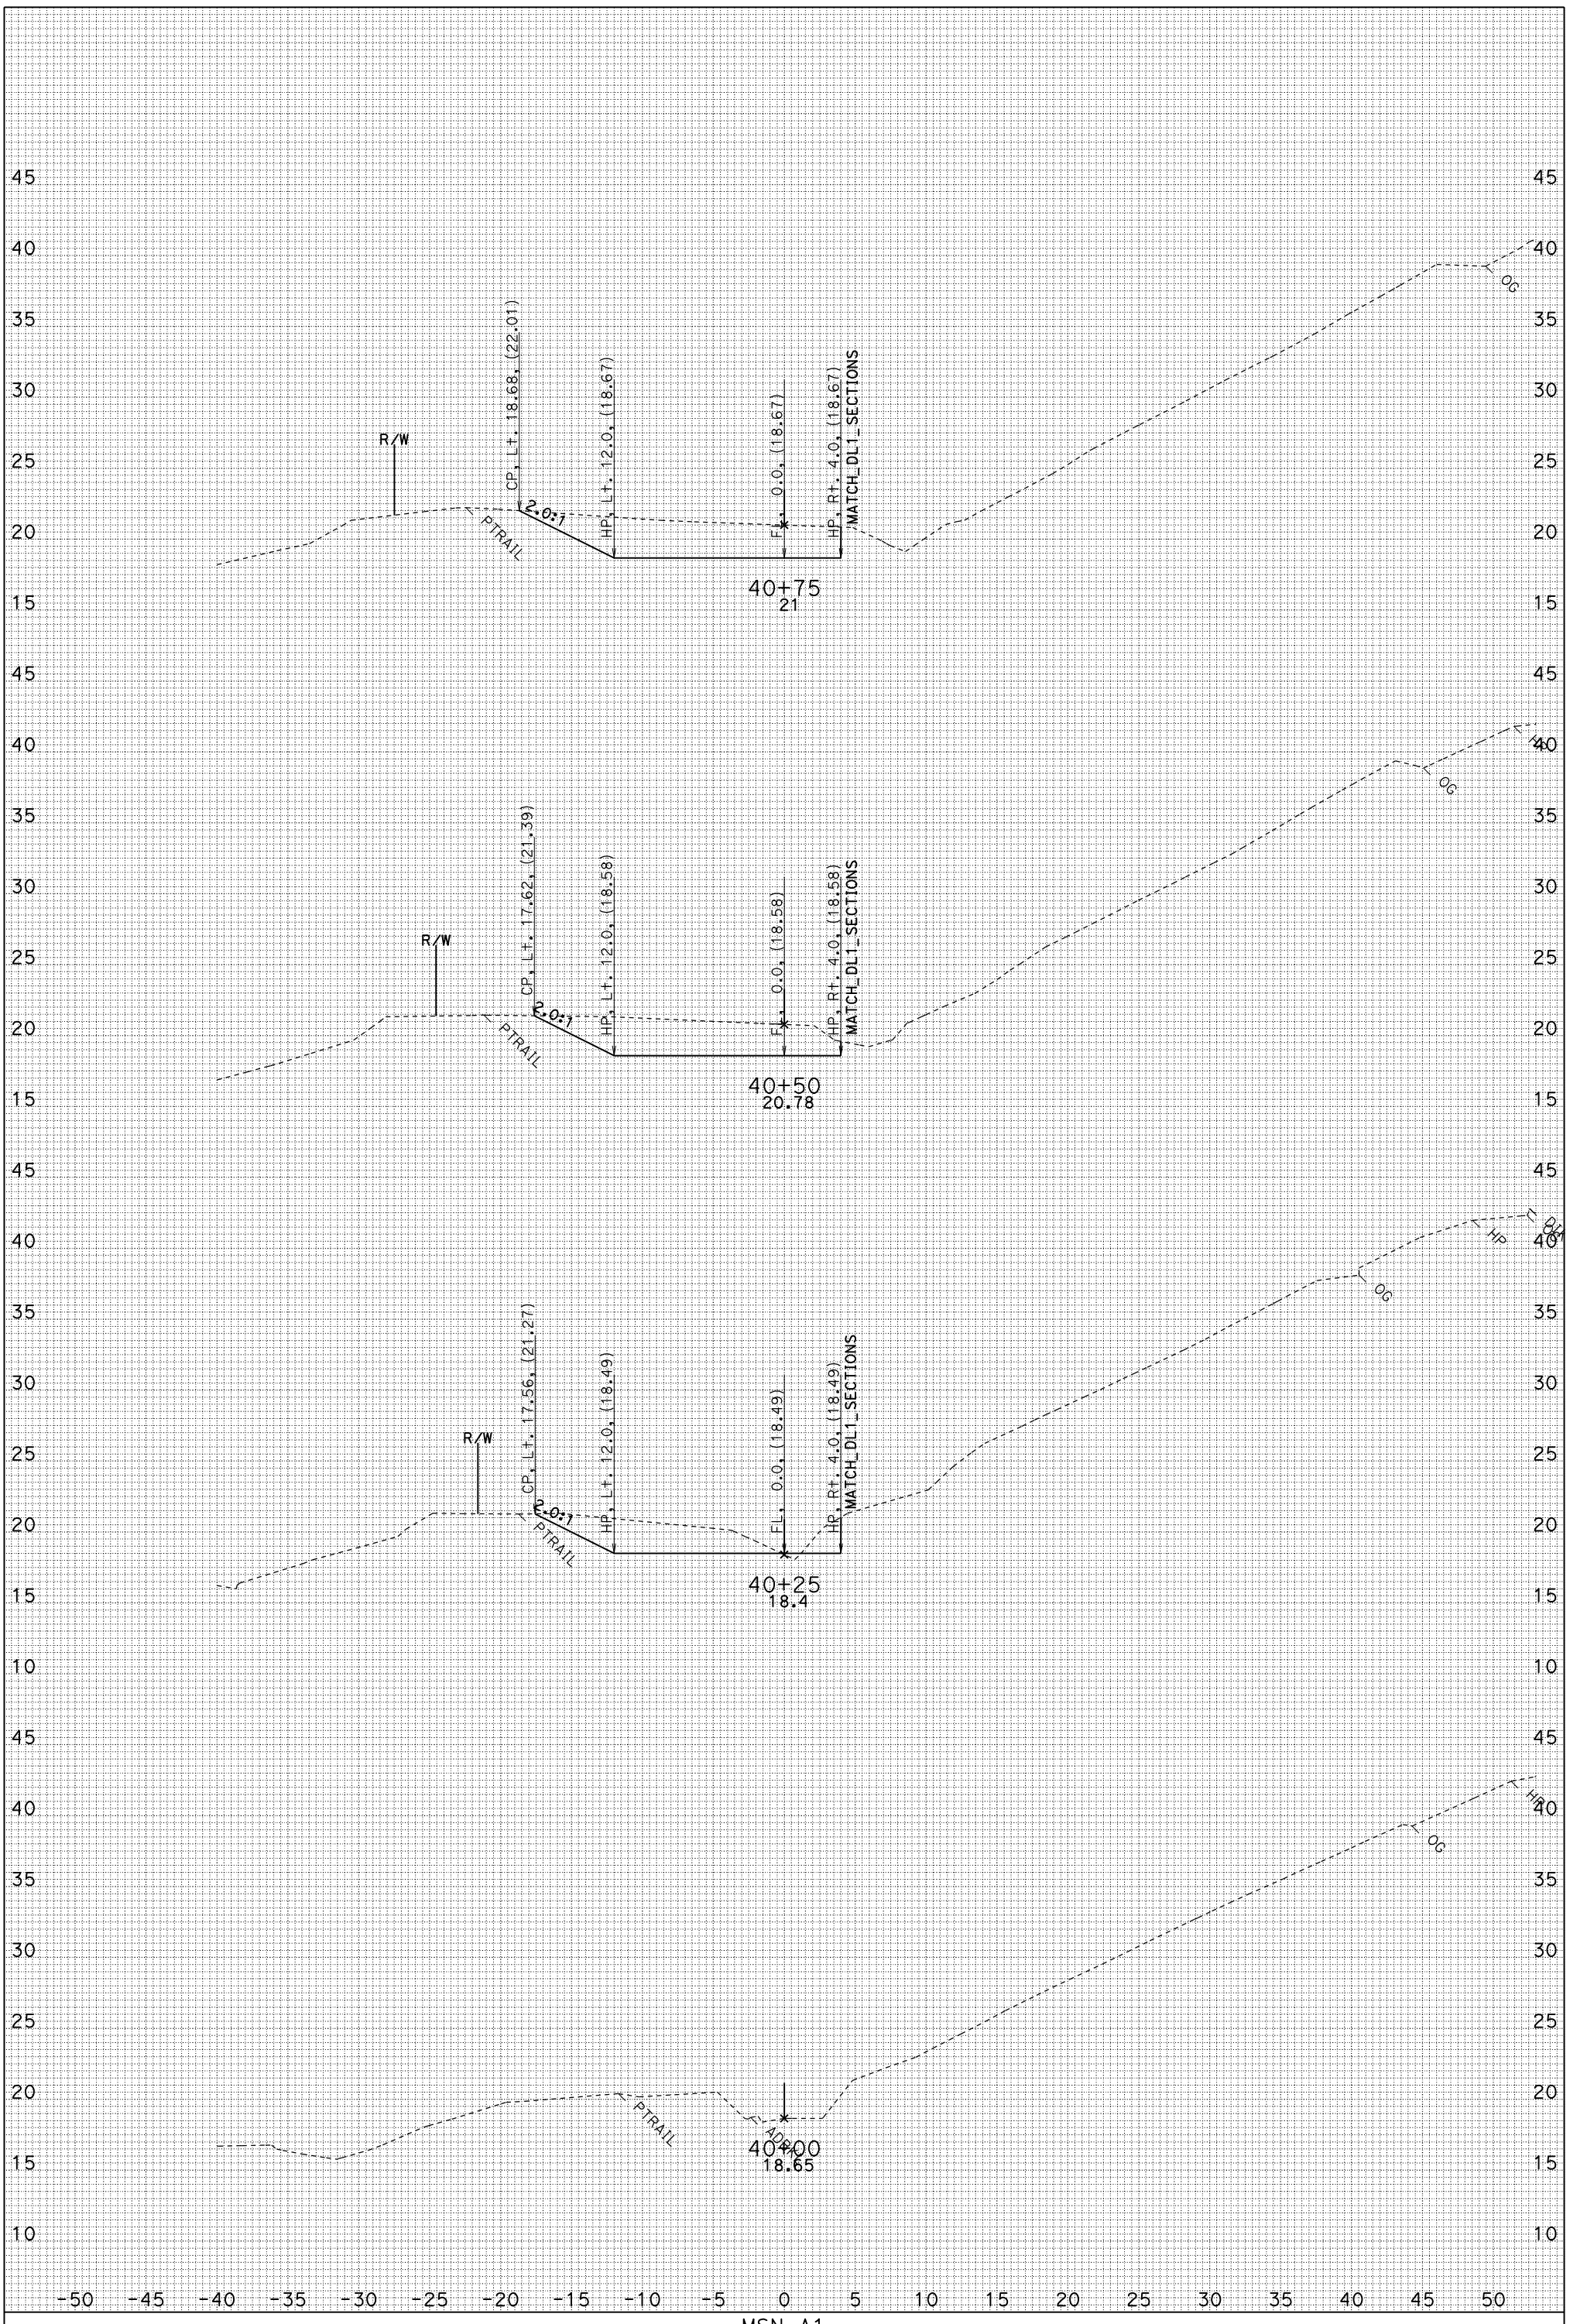

FOR EARTHWORK DEVELOPMENT ONLY

UTILITIES NOT SHOWN
DATE: 3/17/2010
BS4.EAR

MSN A1
CONTRACT: 04-264061
04-MRN-101 PM 18.6/R22.3
SCALE: 1" = 5' Horiz.
1" = 5' Vert.

"BS4" LINE CROSS SECTIONS

SHEET 1 OF 5

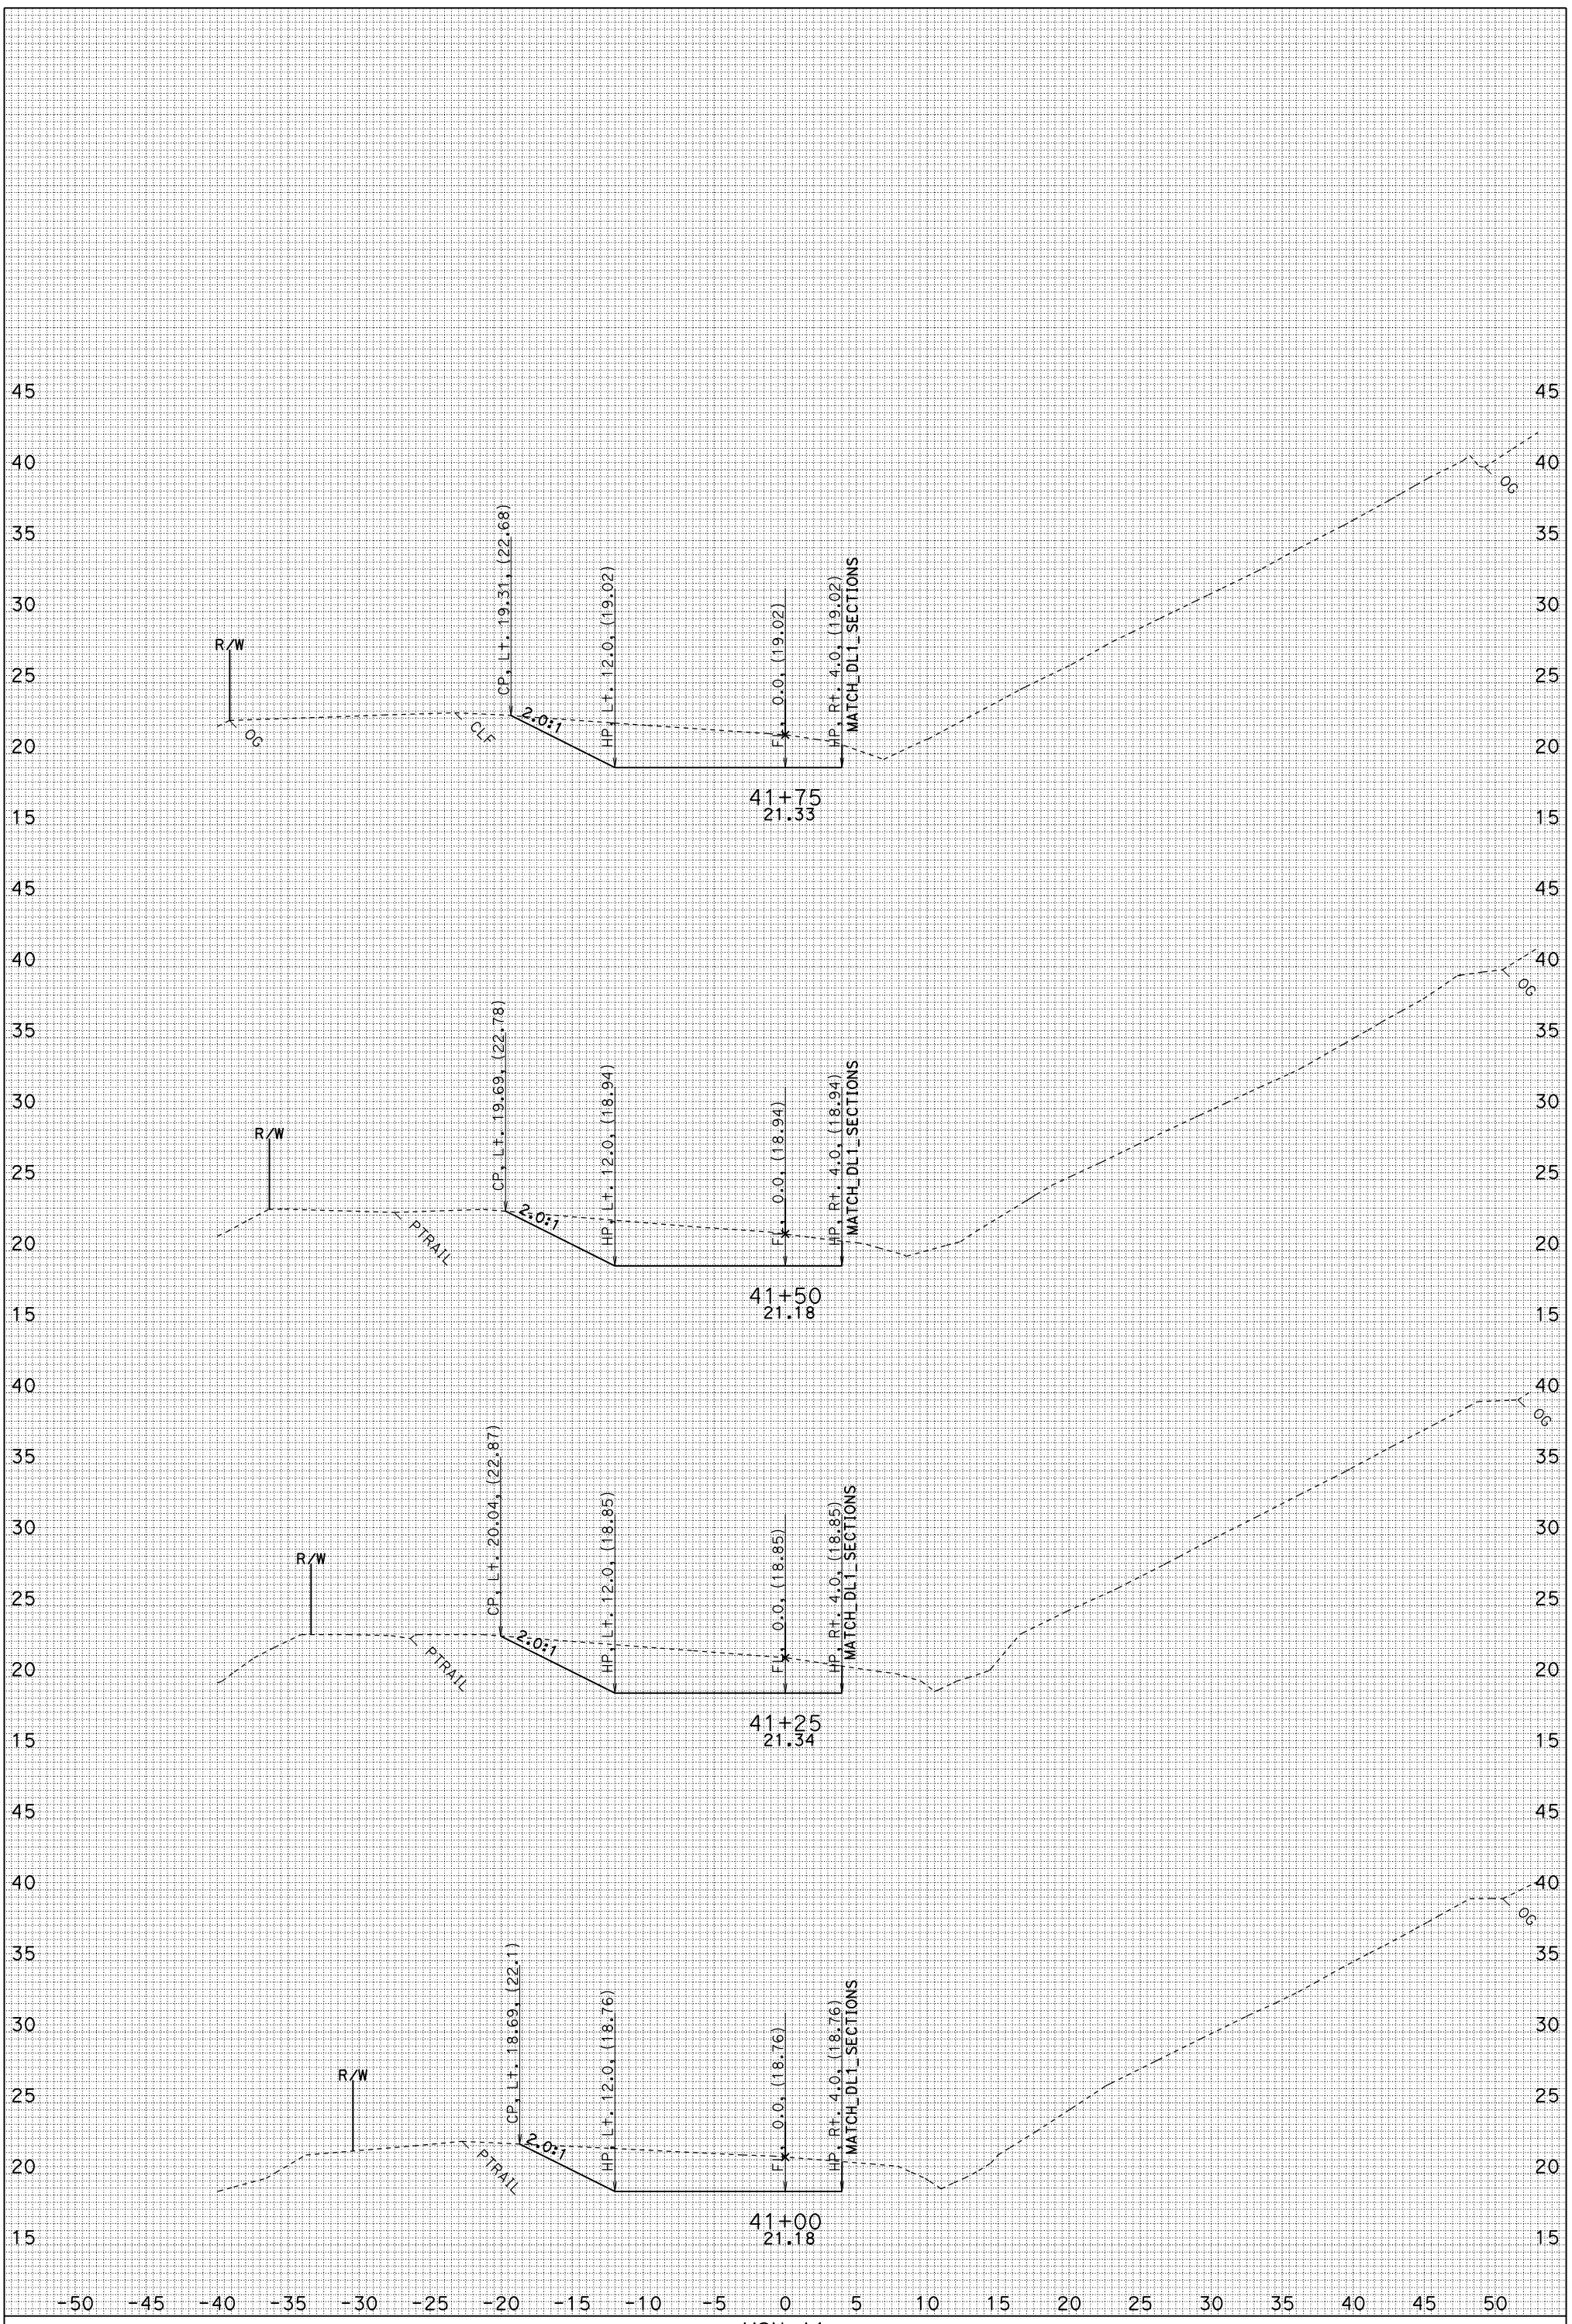

FOR EARTHWORK DEVELOPMENT ONLY

UTILITIES NOT SHOWN
DATE: 3/17/2010
BS4.EAR

MSN A1
CONTRACT: 04-264061
04-MRN-101 PM 18.6/R22.3
SCALE: 1" = 5' Horiz.
1" = 5' Vert.

"BS4" LINE CROSS SECTIONS

SHEET 2 OF 5

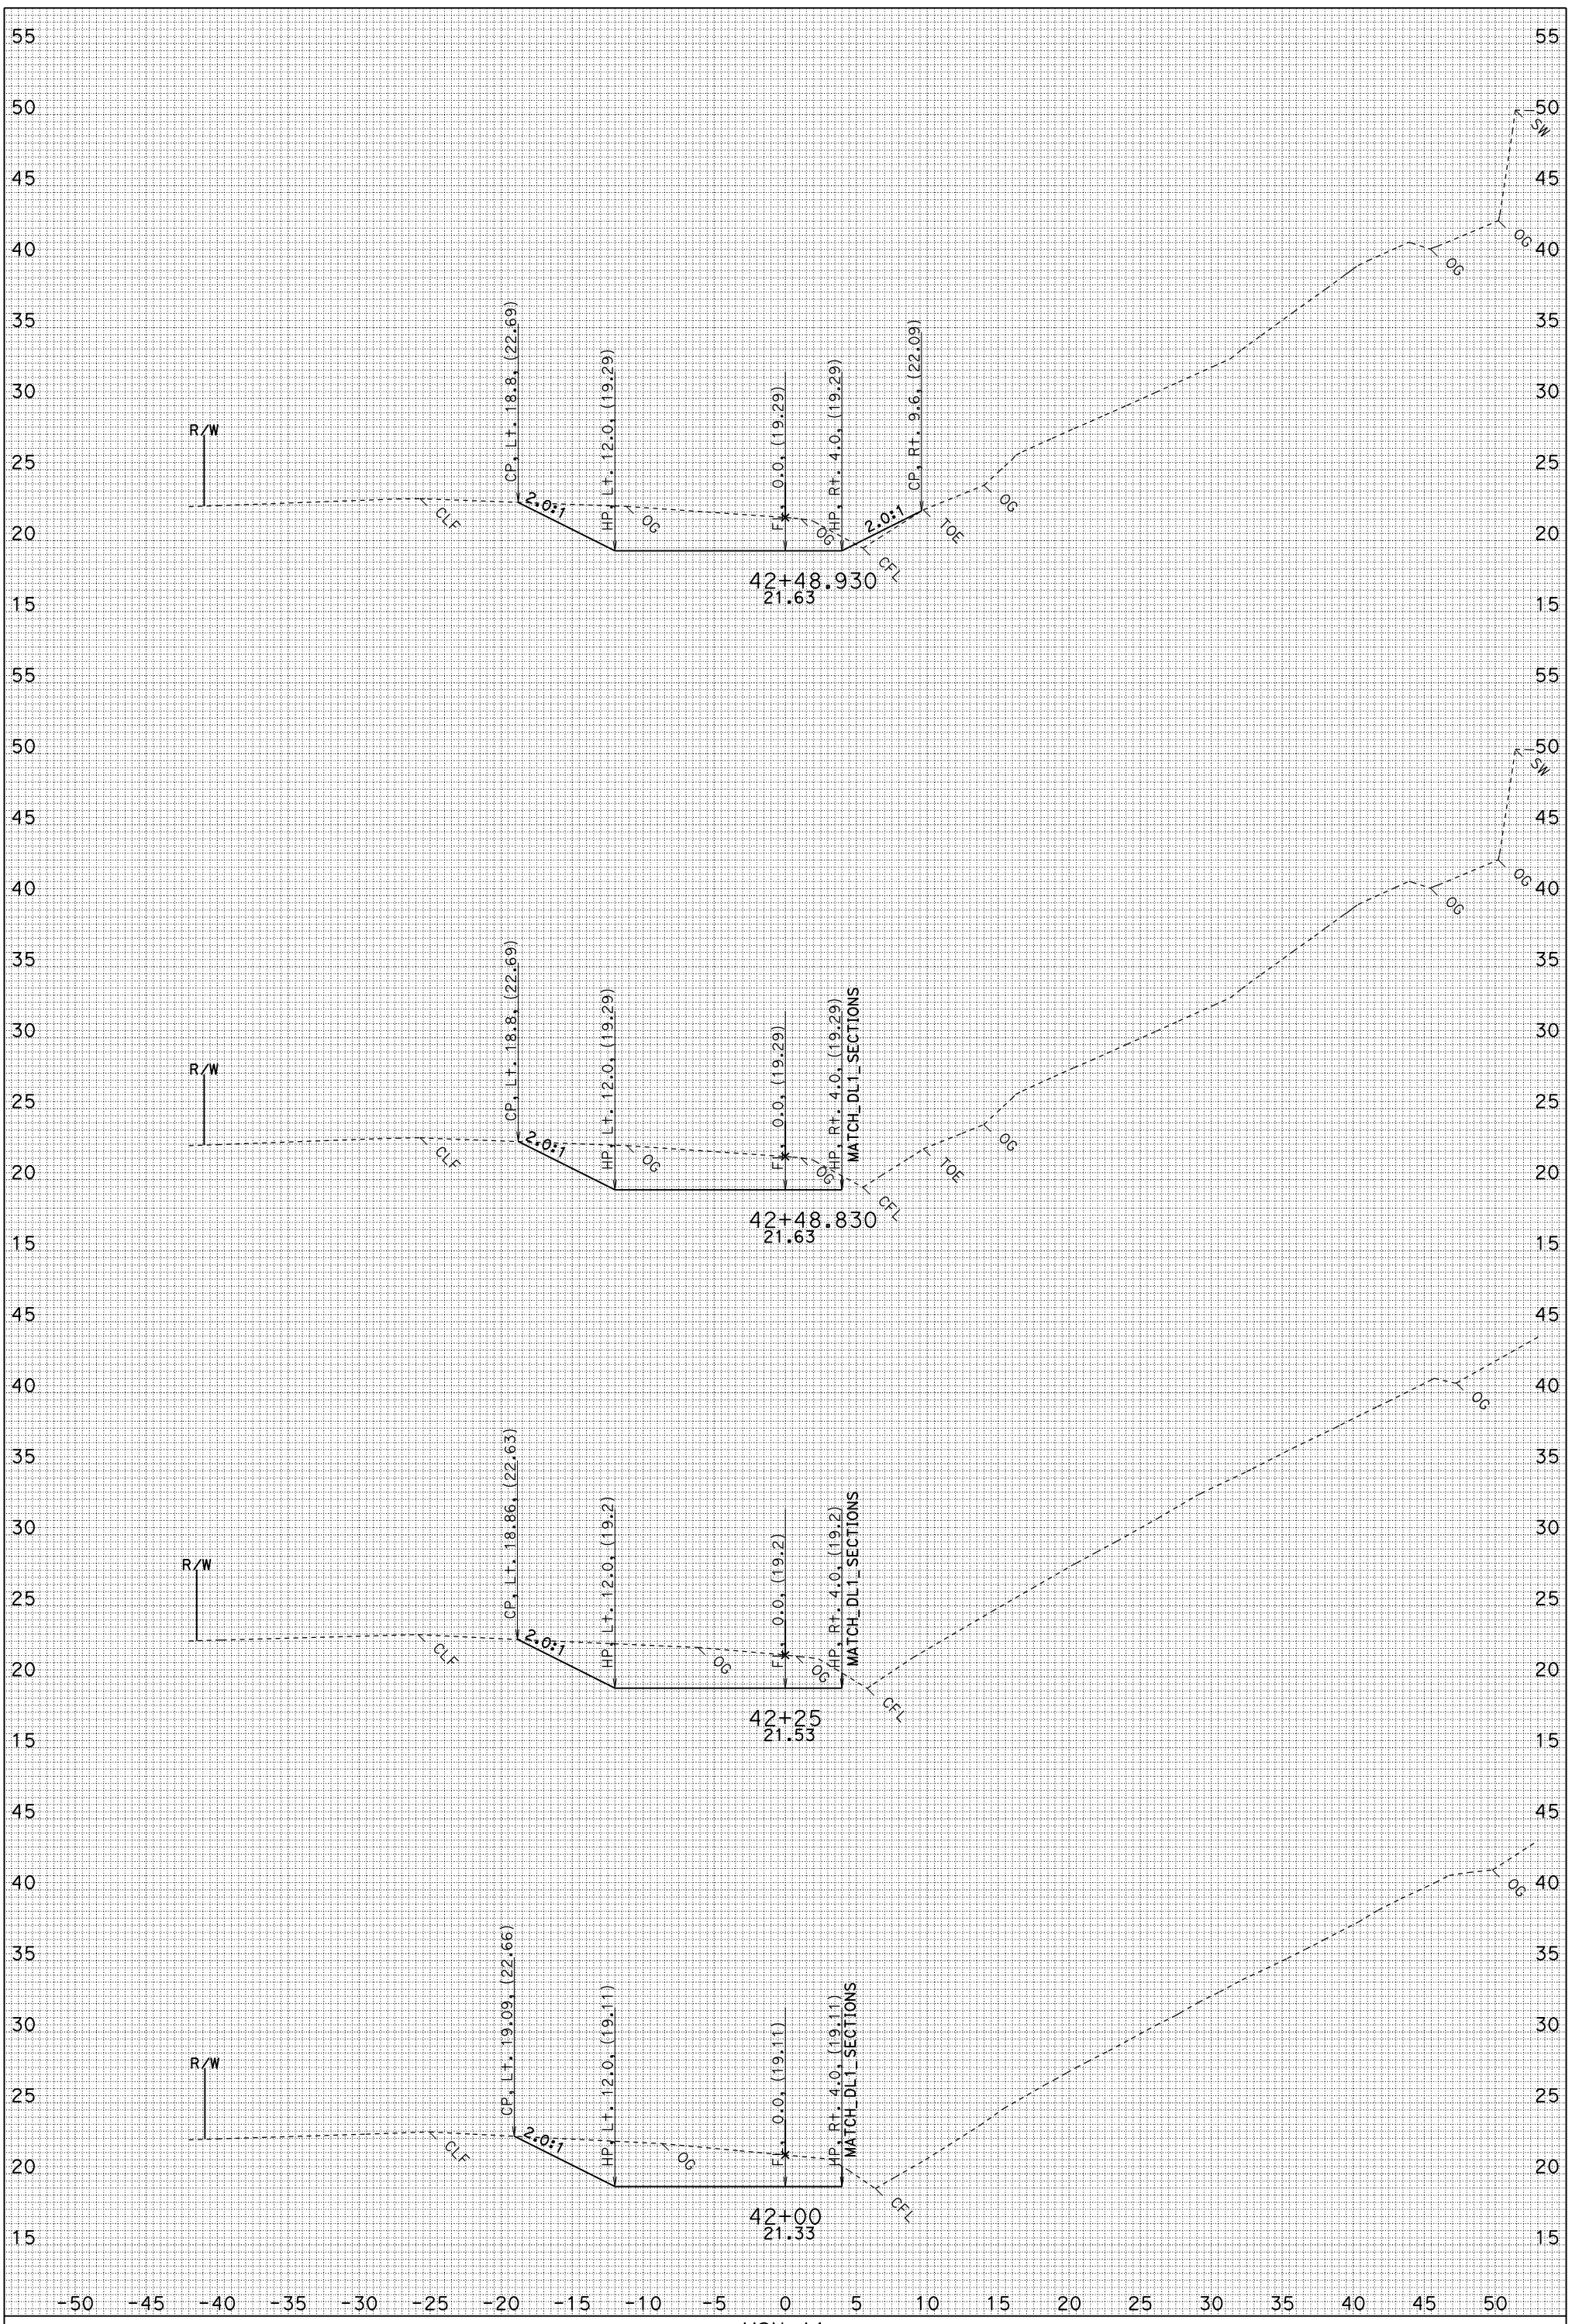

FOR EARTHWORK DEVELOPMENT ONLY

UTILITIES NOT SHOWN
DATE: 3/17/2010
BS4.EAR

MSN A1
CONTRACT: 04-264061
04-MRN-101 PM 18.6/R22.3
SCALE: 1" = 5' Horiz.
1" = 5' Vert.

"BS4" LINE CROSS SECTIONS

SHEET 3 OF 5

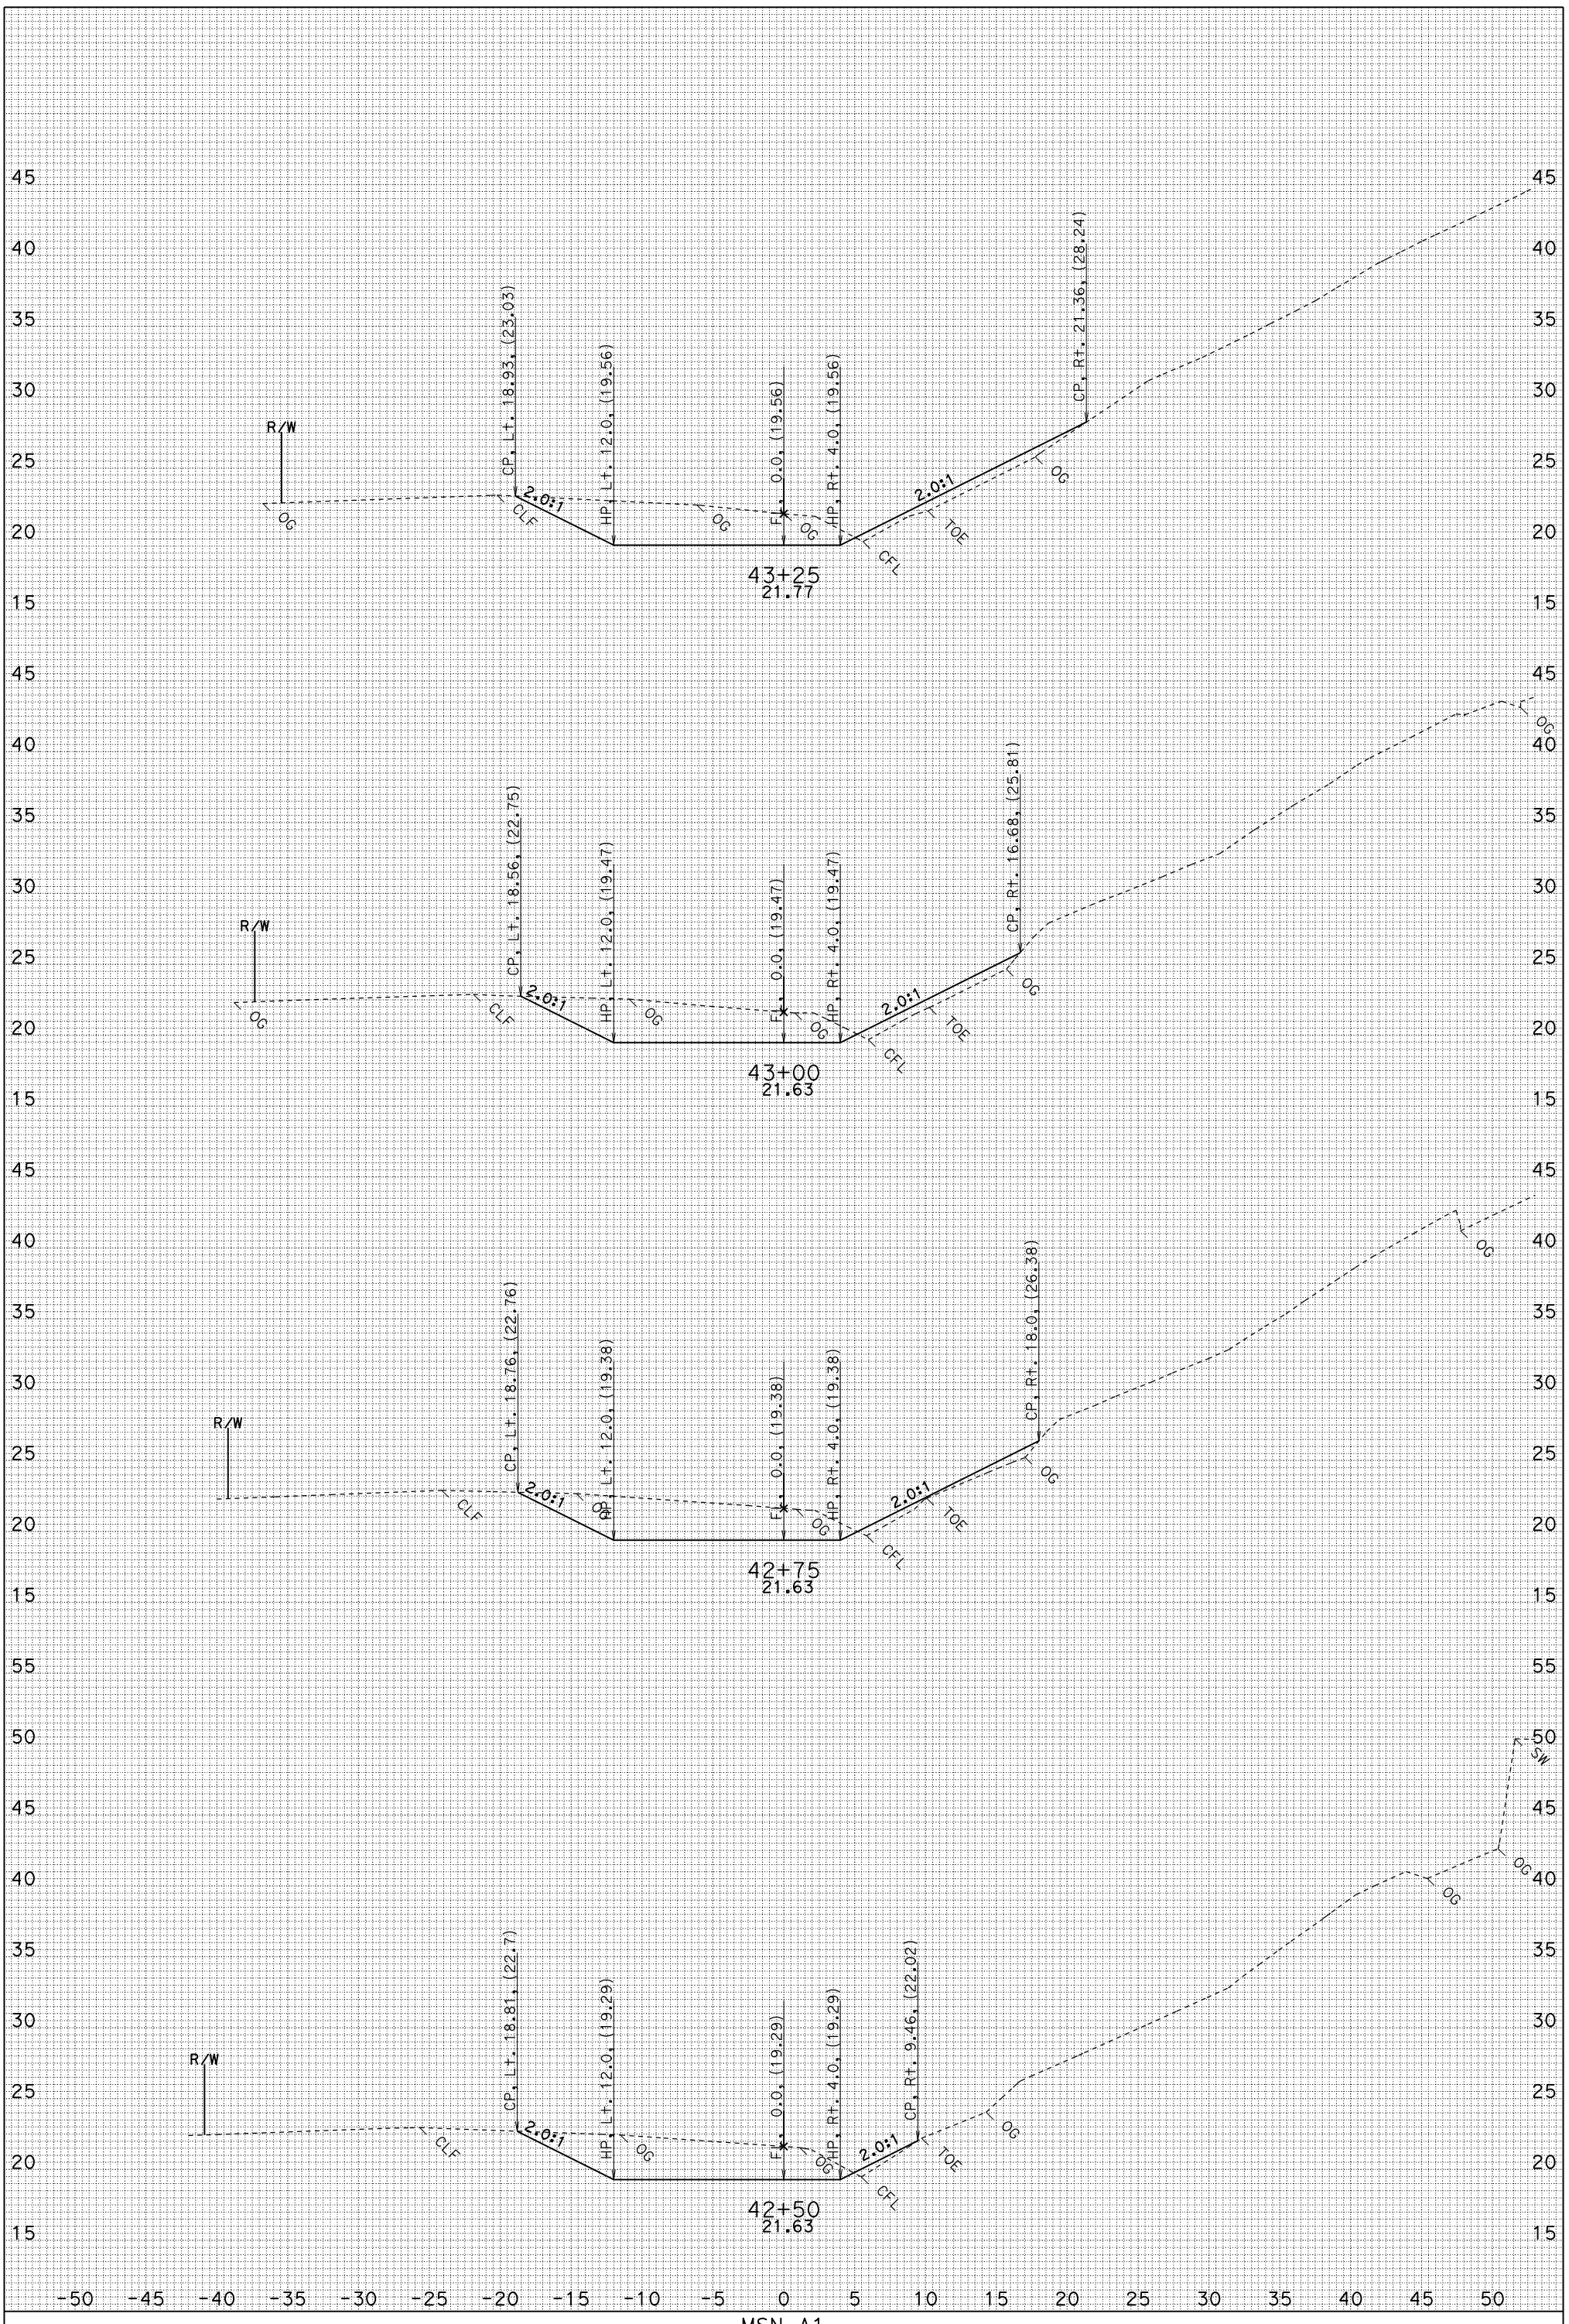

FOR EARTHWORK DEVELOPMENT ONLY

UTILITIES NOT SHOWN
DATE: 3/17/2010
BS4.EAR

MSN A1
CONTRACT: 04-264061
04-MRN-101 PM 18.6/R22.3
SCALE: 1" = 5' Horiz.
1" = 5' Vert.

"BS4" LINE CROSS SECTIONS

SHEET 4 OF 5

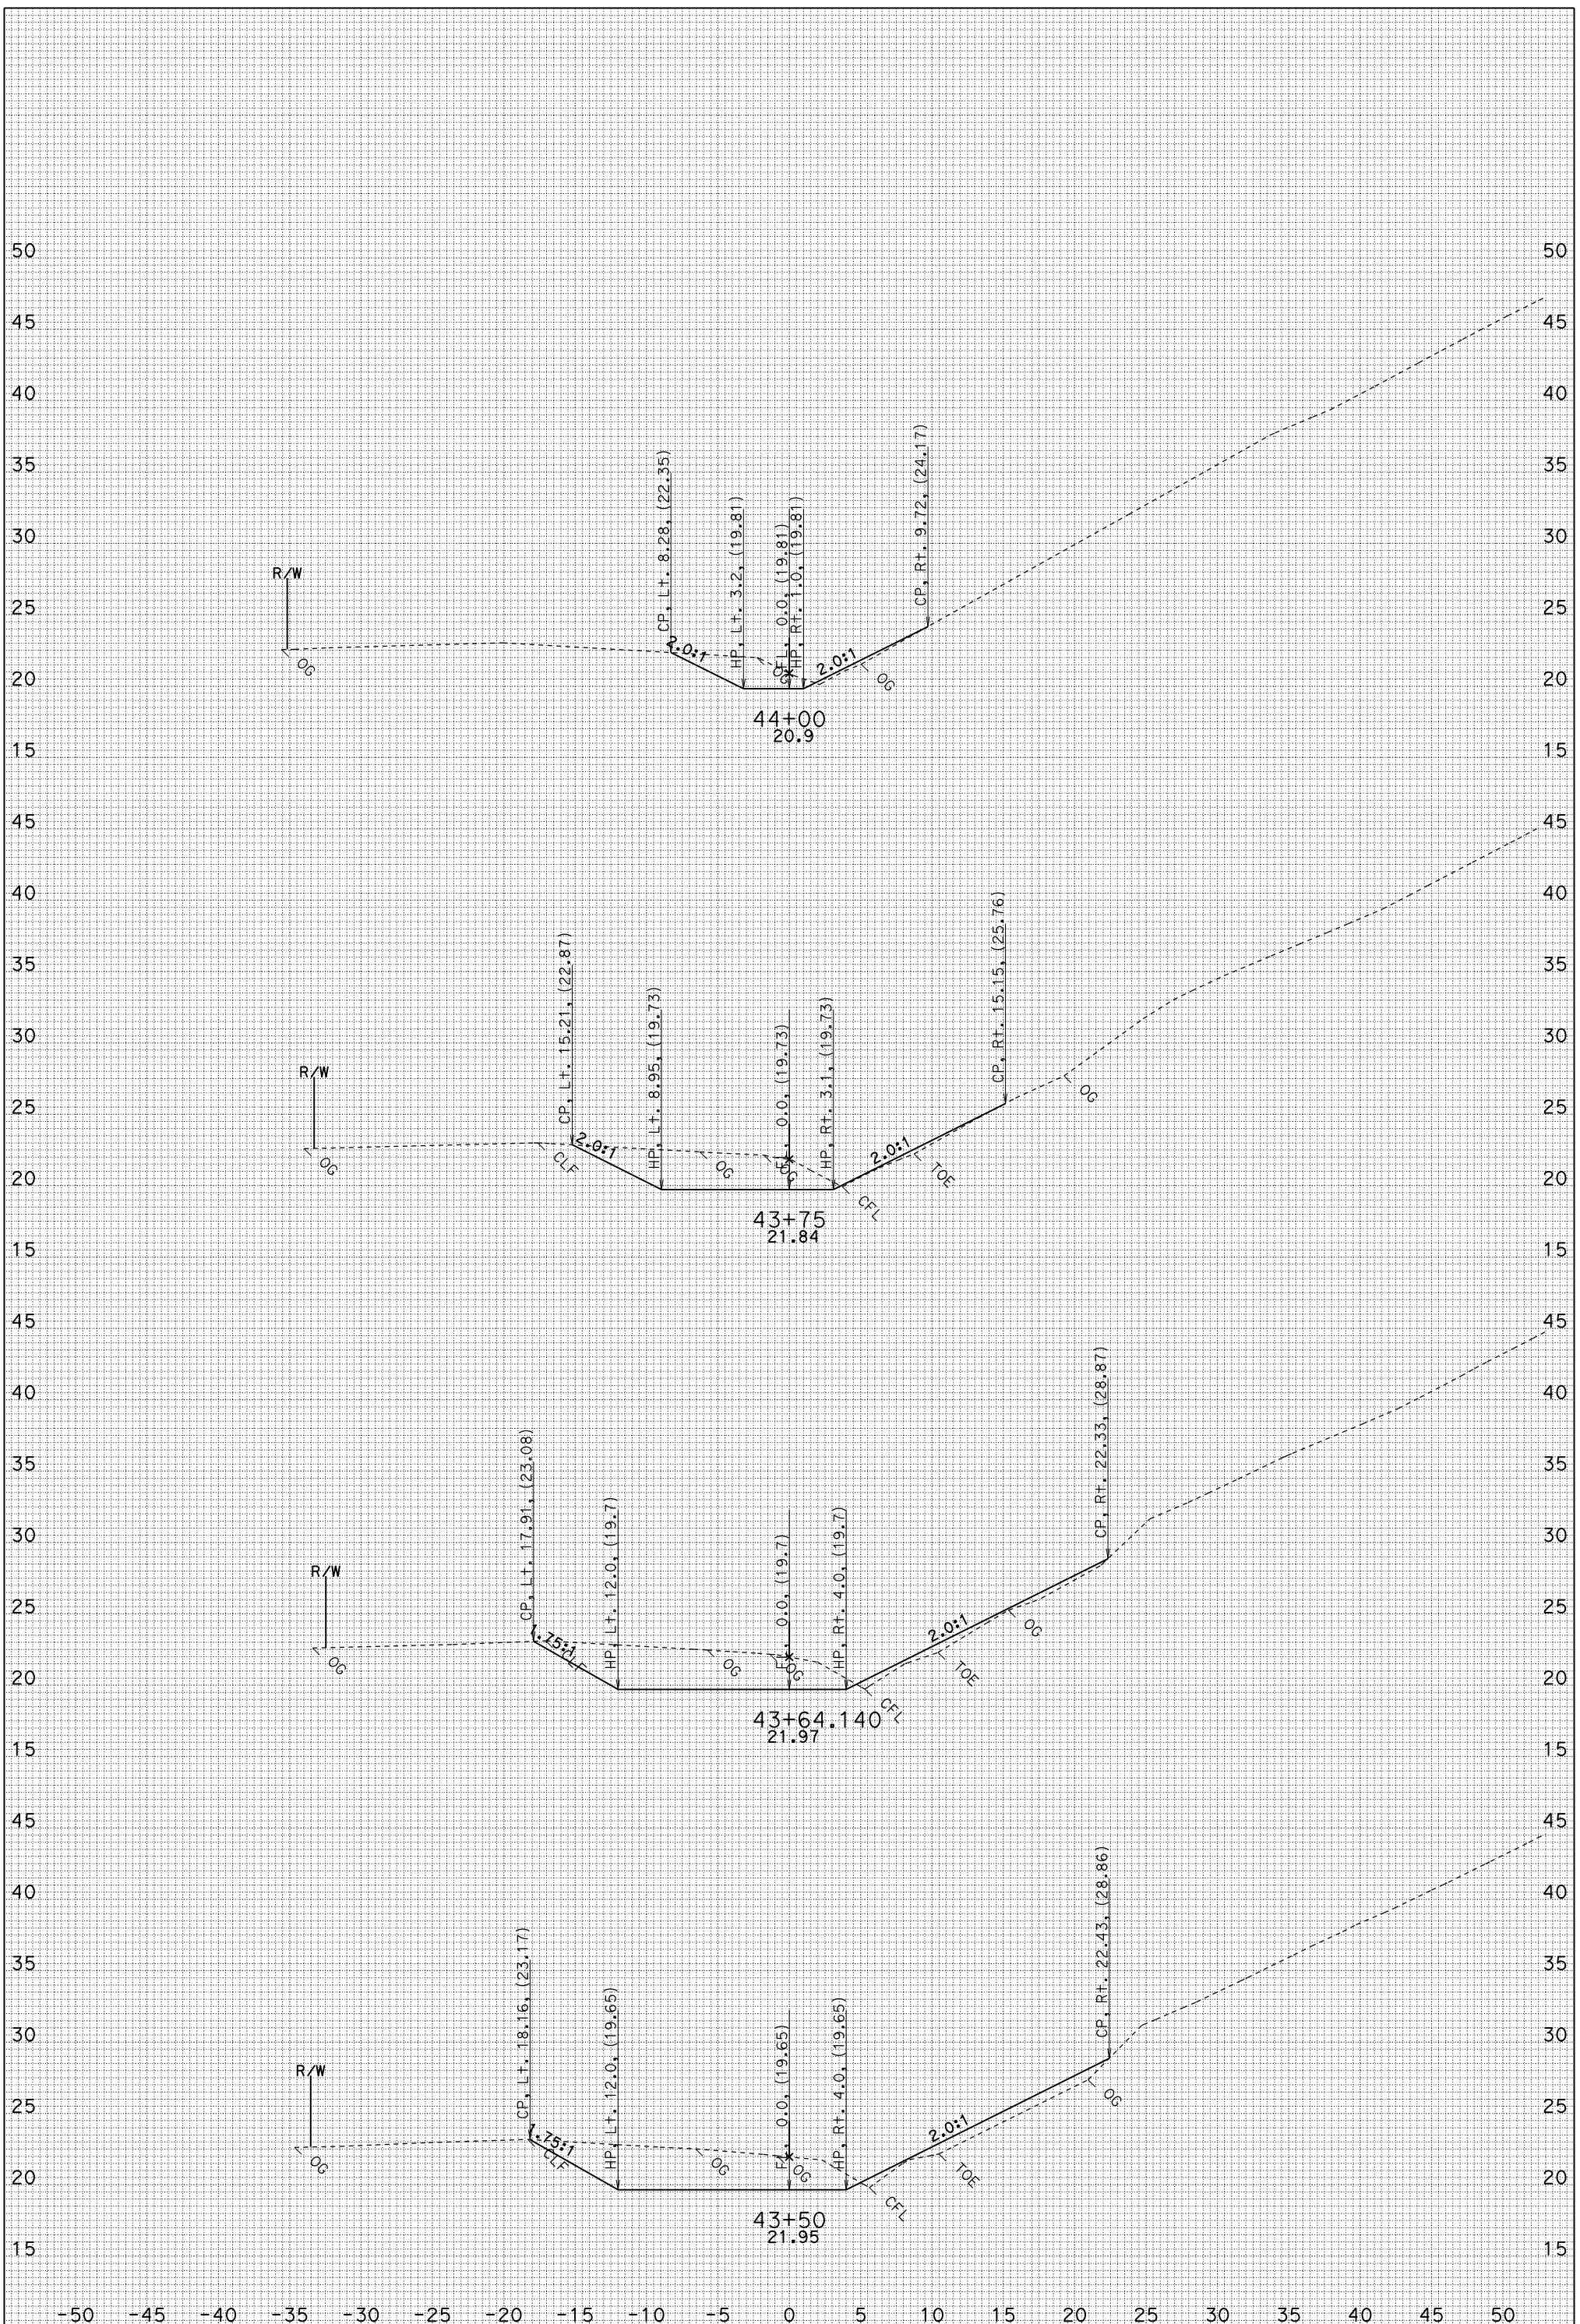

FOR EARTHWORK DEVELOPMENT ONLY

UTILITIES NOT SHOWN
DATE: 3/17/2010
BS4.EAR

MSN A1
CONTRACT: 04-264061
04-MRN-101 PM 18.6/R22.3
SCALE: 1" = 5' Horiz.
1" = 5' Vert.

"BS4" LINE CROSS SECTIONS

SHEET 5 OF 5

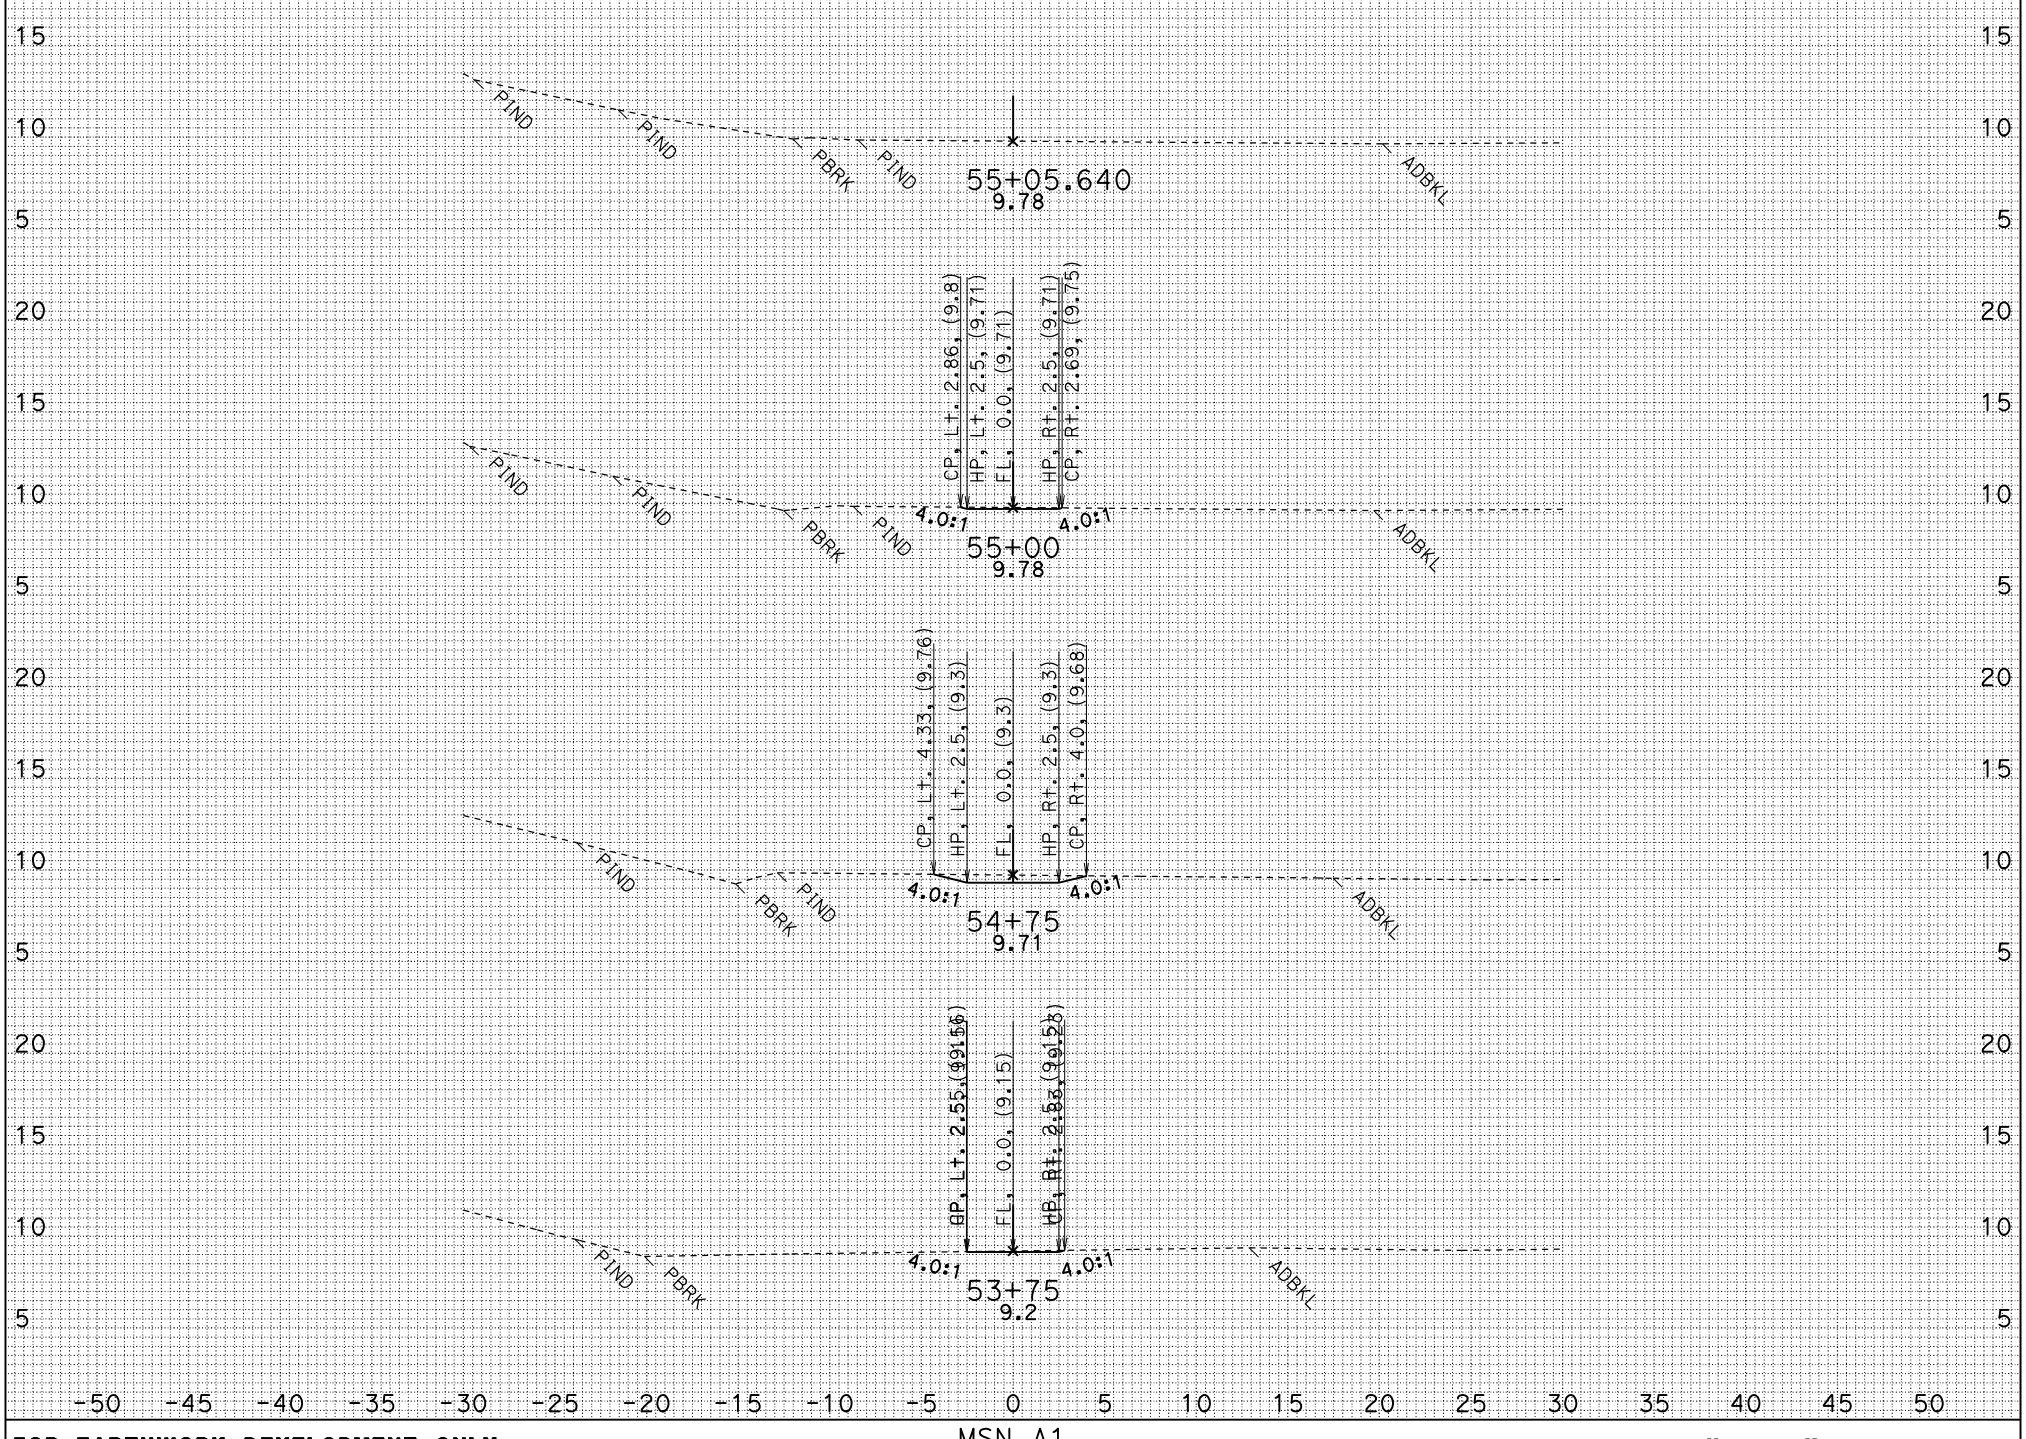

FOR EARTHWORK DEVELOPMENT ONLY

UTILITIES NOT SHOWN
DATE: 2/9/2010
BS5.EAR

MSN A1
CONTRACT: 04-264061
04-MRN-101 PM 18.6/R22.3
SCALE: 1" = 5' Horiz.
1" = 5' Vert.

"BS5" LINE CROSS SECTIONS

SHEET 1 OF 1

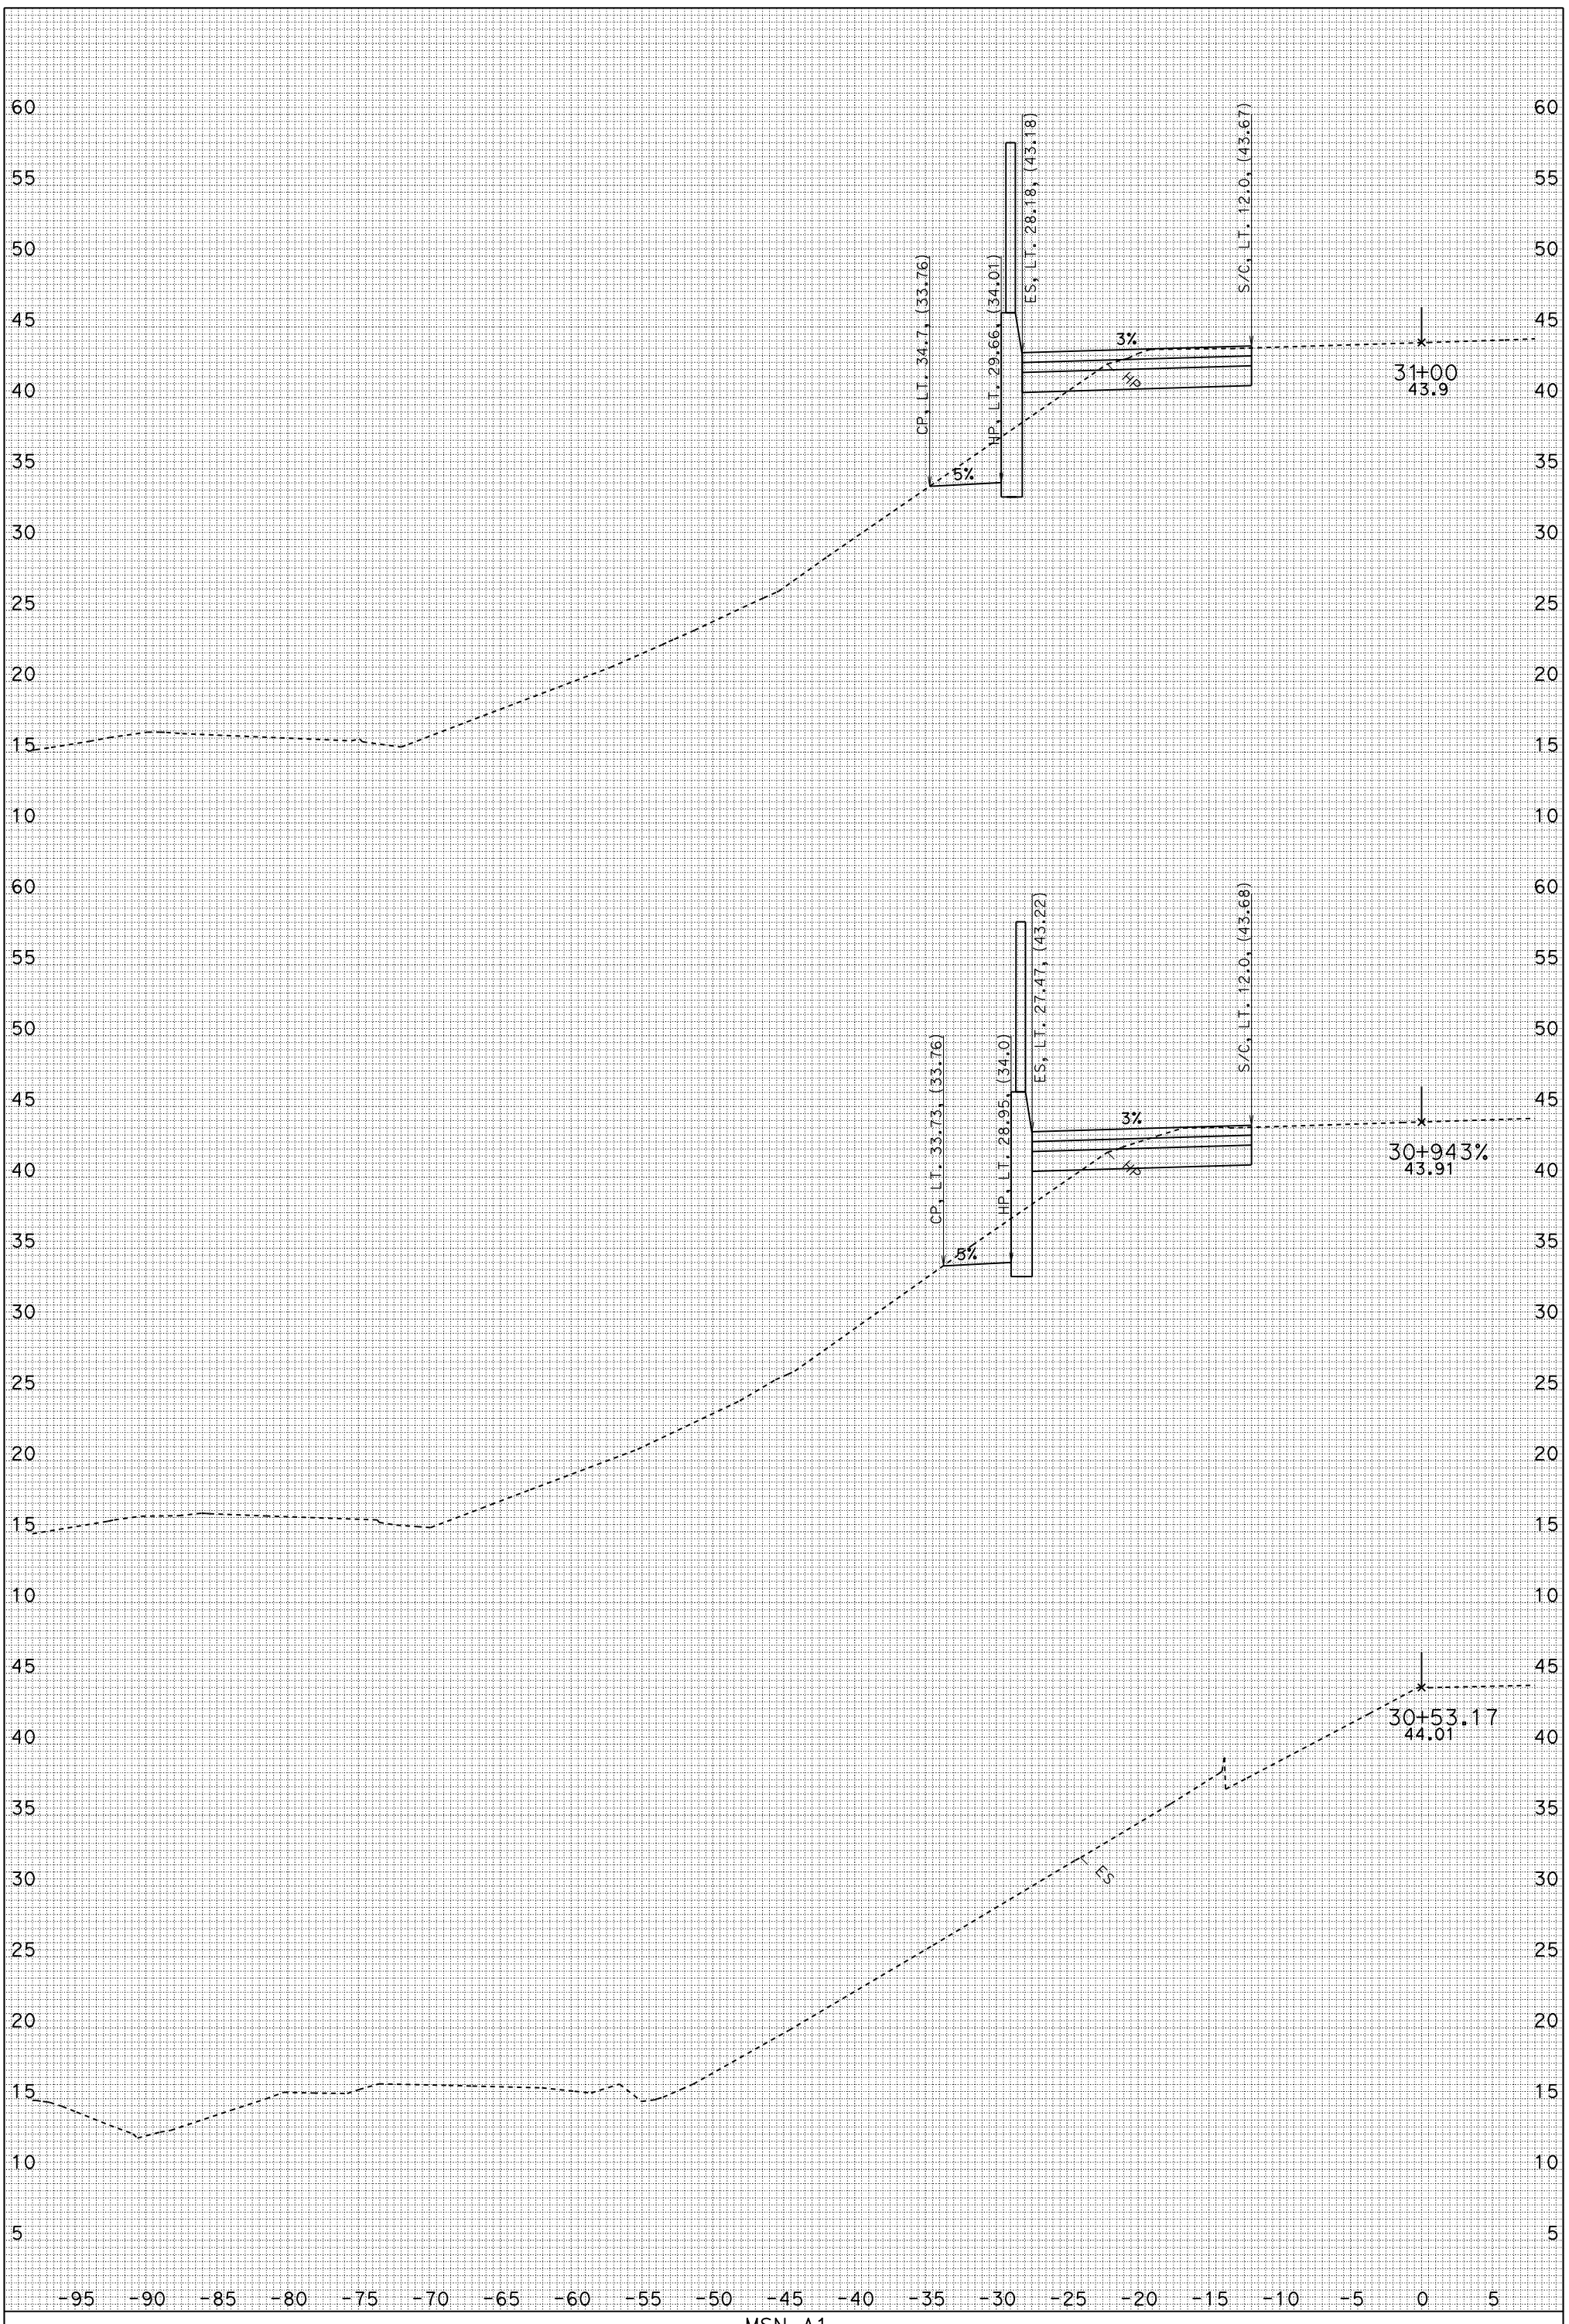

FOR EARTHWORK DEVELOPMENT ONLY

UTILITIES NOT SHOWN
DATE: 1/29/2010
DL1.EAR

MSN A1

04-MRN-101 PM 18.6/R22.3
SCALE: 1" = 5' Horiz.
1" = 5' VeRT.

DL1
CROSS SECTIONS

SHEET 1 OF 11

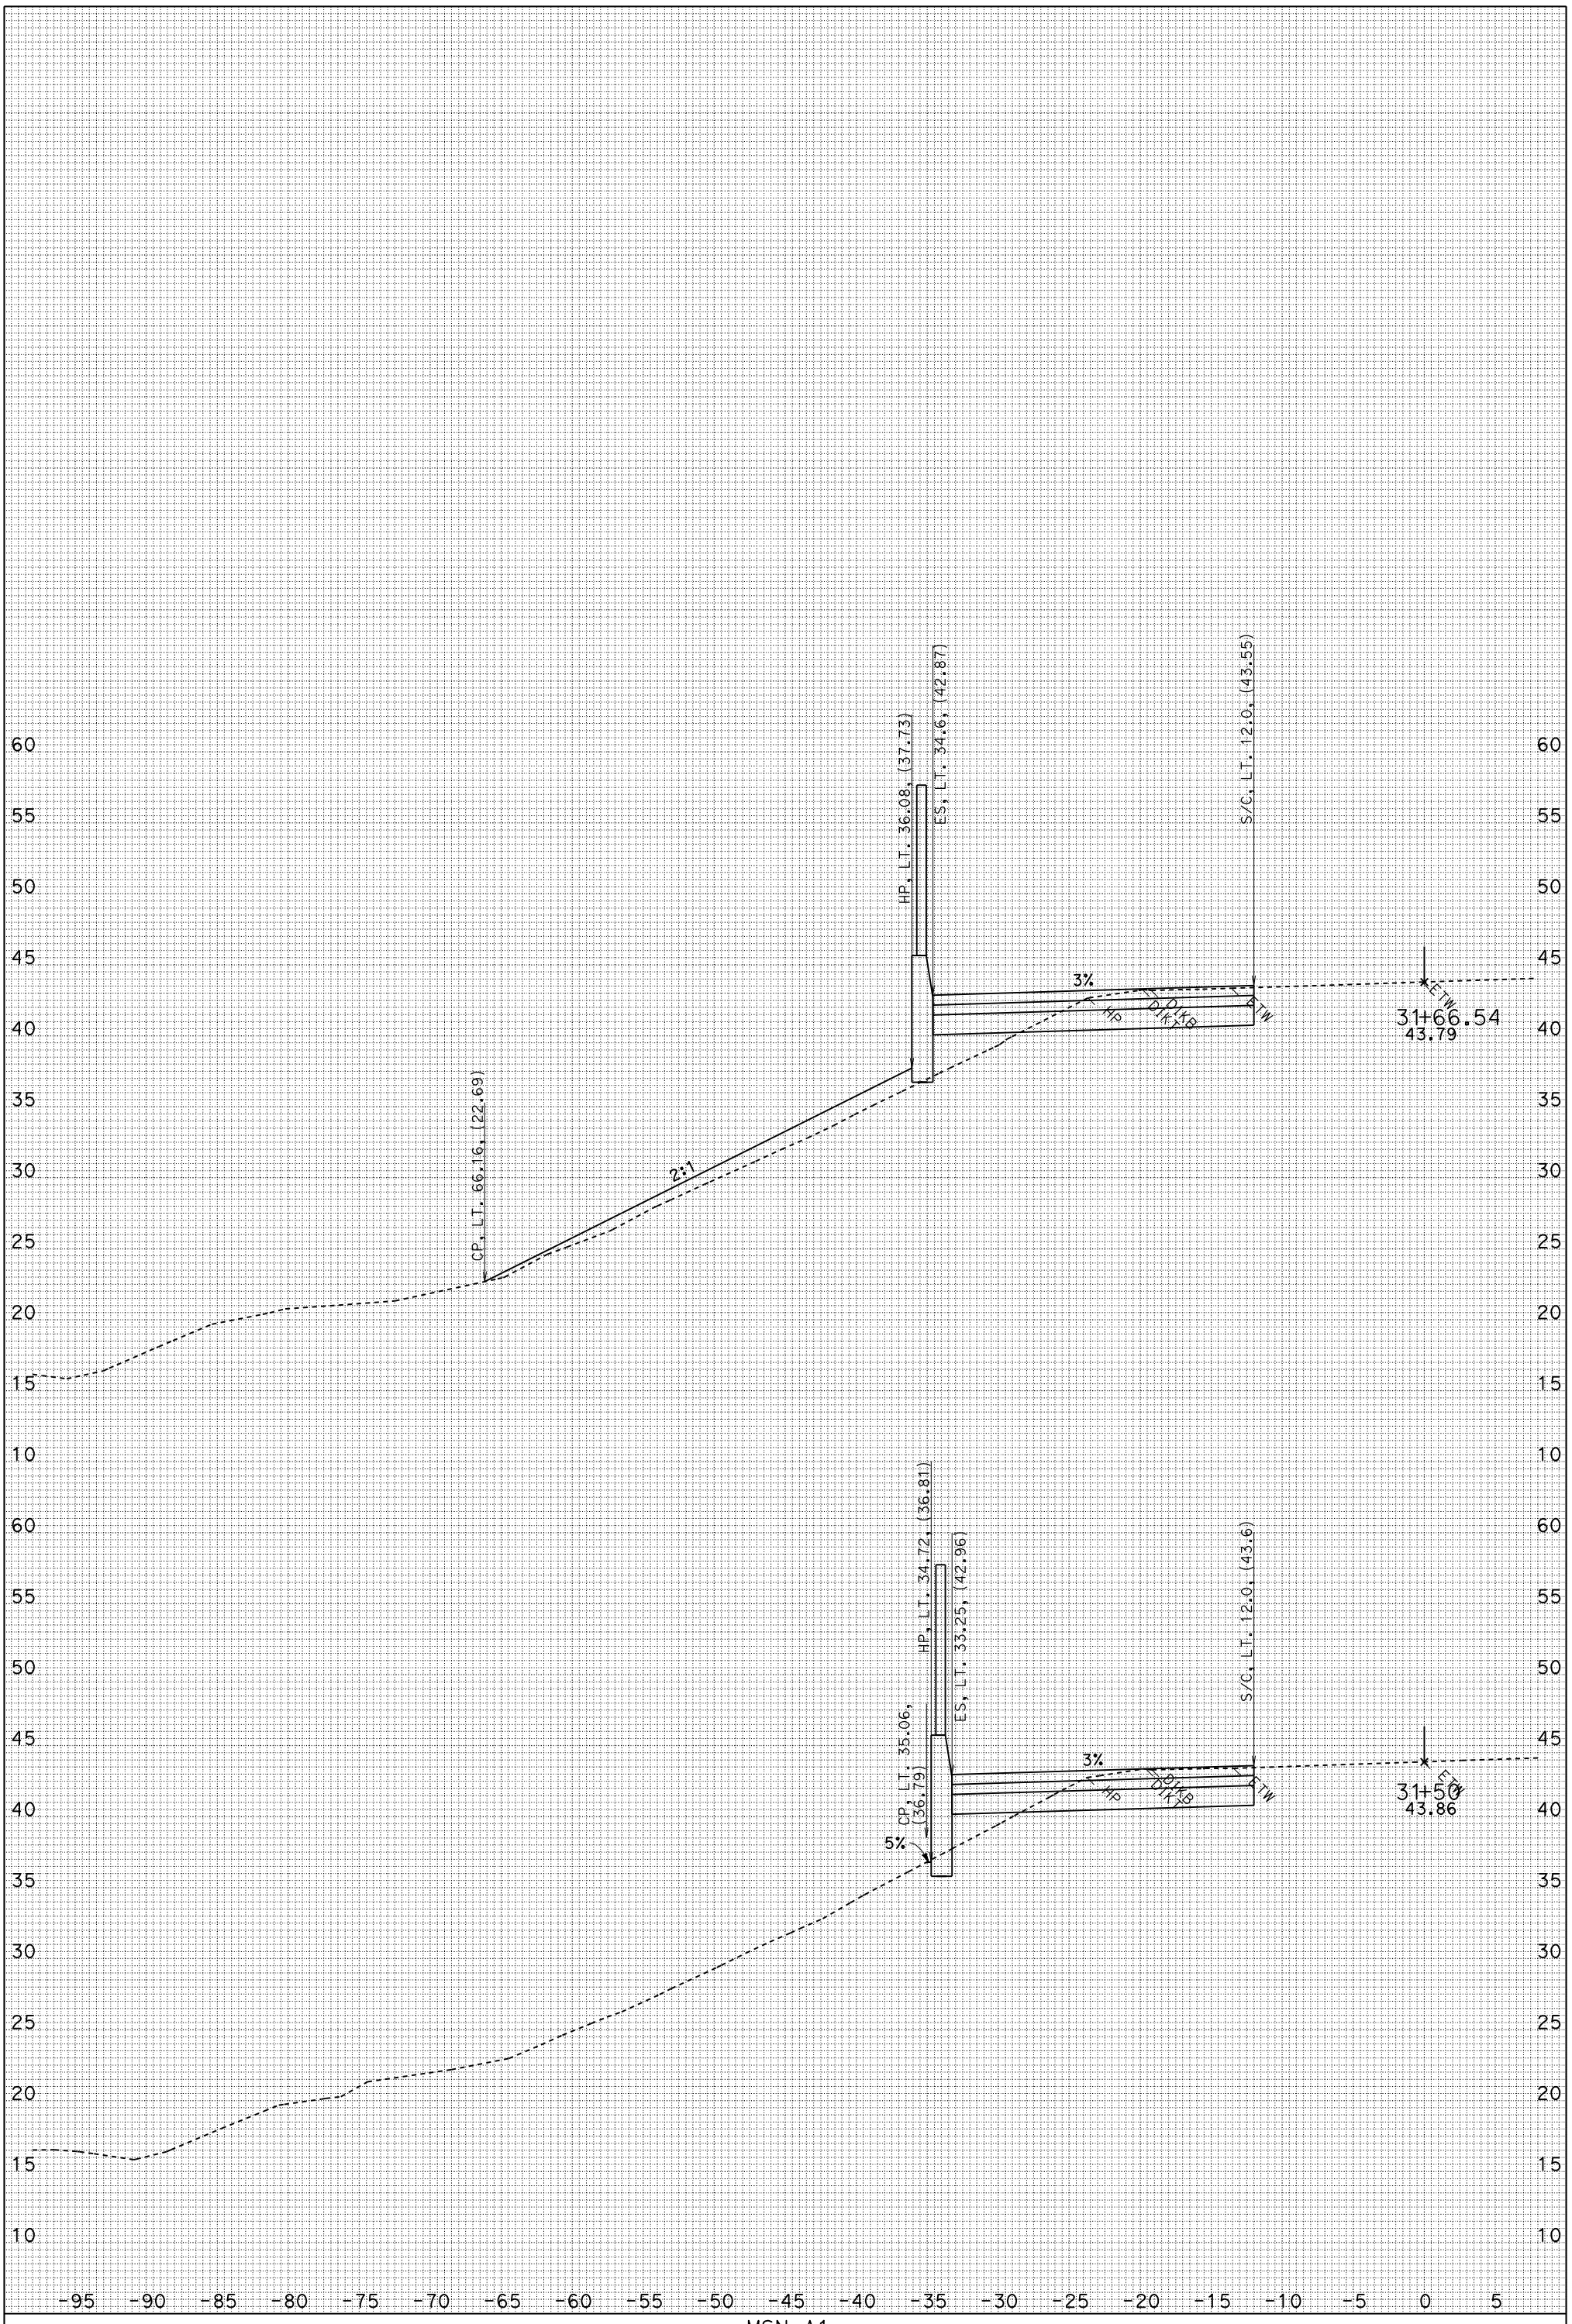

FOR EARTHWORK DEVELOPMENT ONLY

UTILITIES NOT SHOWN
DATE: 1/29/2010
DL1.EAR

MSN A1

04-MRN-101 PM 18.6/R22.3
SCALE: 1" = 5' Horiz.
1" = 5' VeRT.

DL1
CROSS SECTIONS

SHEET 2 OF 11

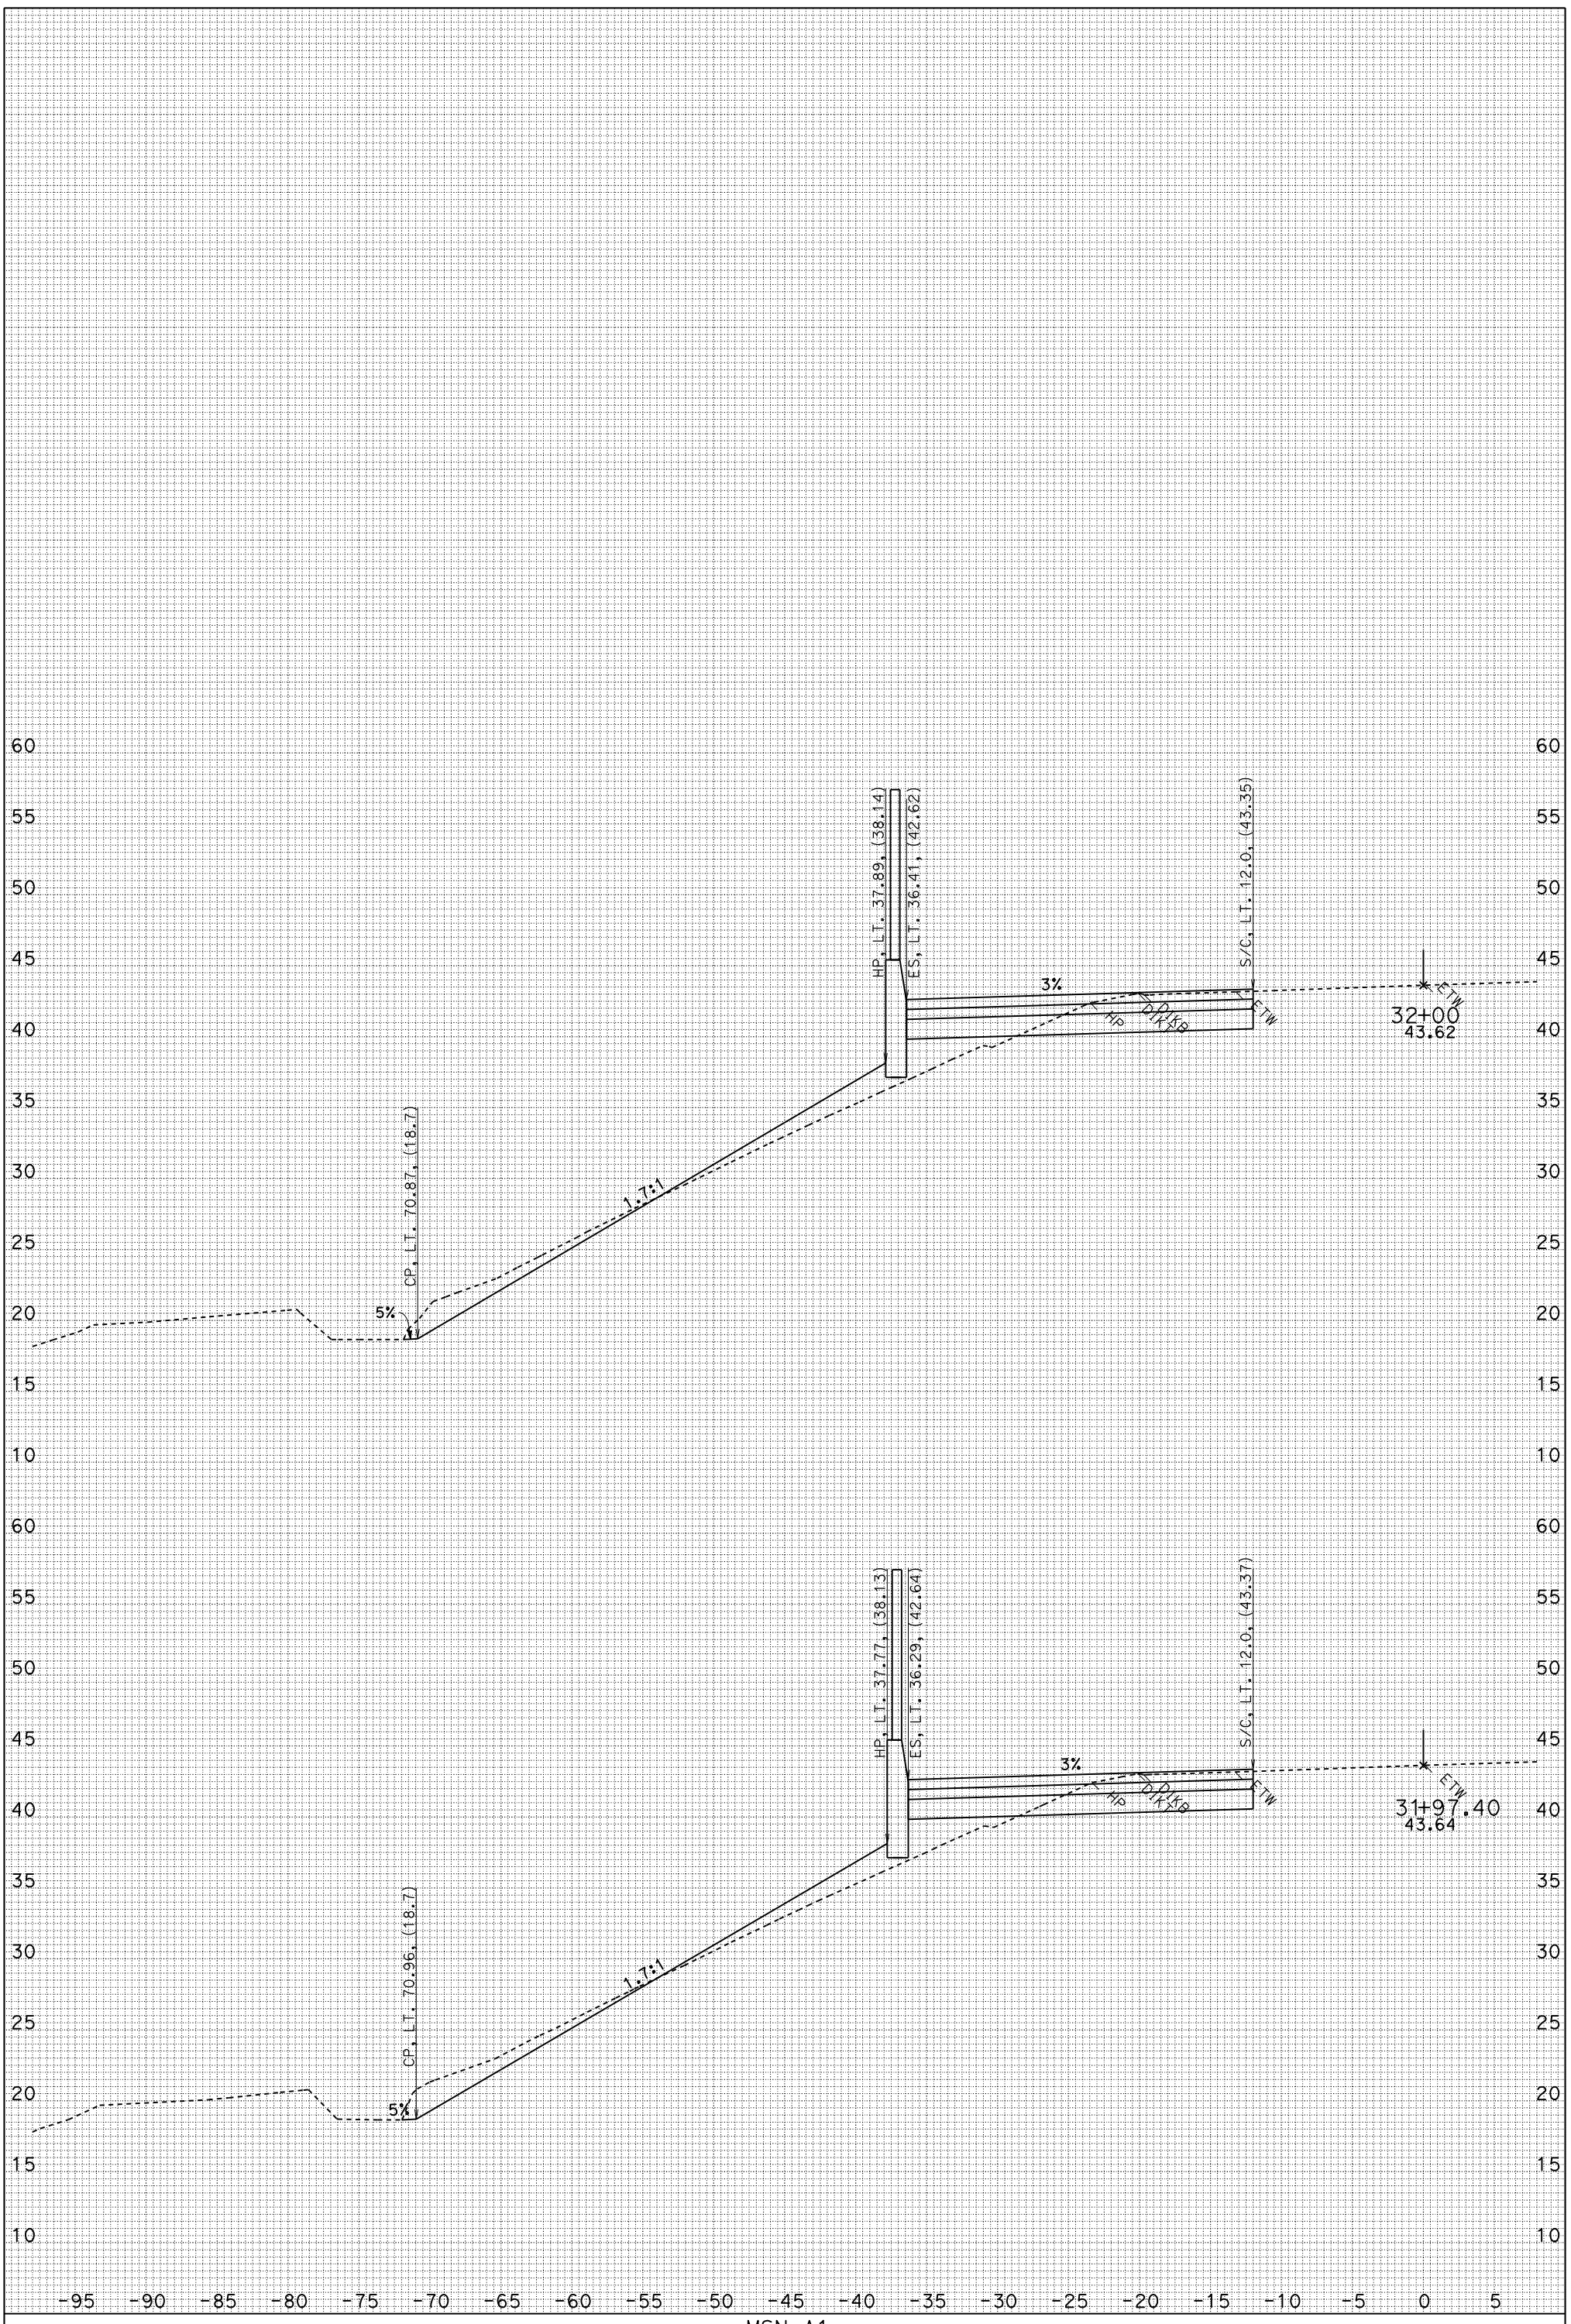

FOR EARTHWORK DEVELOPMENT ONLY

UTILITIES NOT SHOWN
DATE: 1/29/2010
DL1.EAR

MSN A1

04-MRN-101 PM 18.6/R22.3
SCALE: 1" = 5' Horiz.
1" = 5' VeRT.

DL1
CROSS SECTIONS

SHEET 3 OF 11

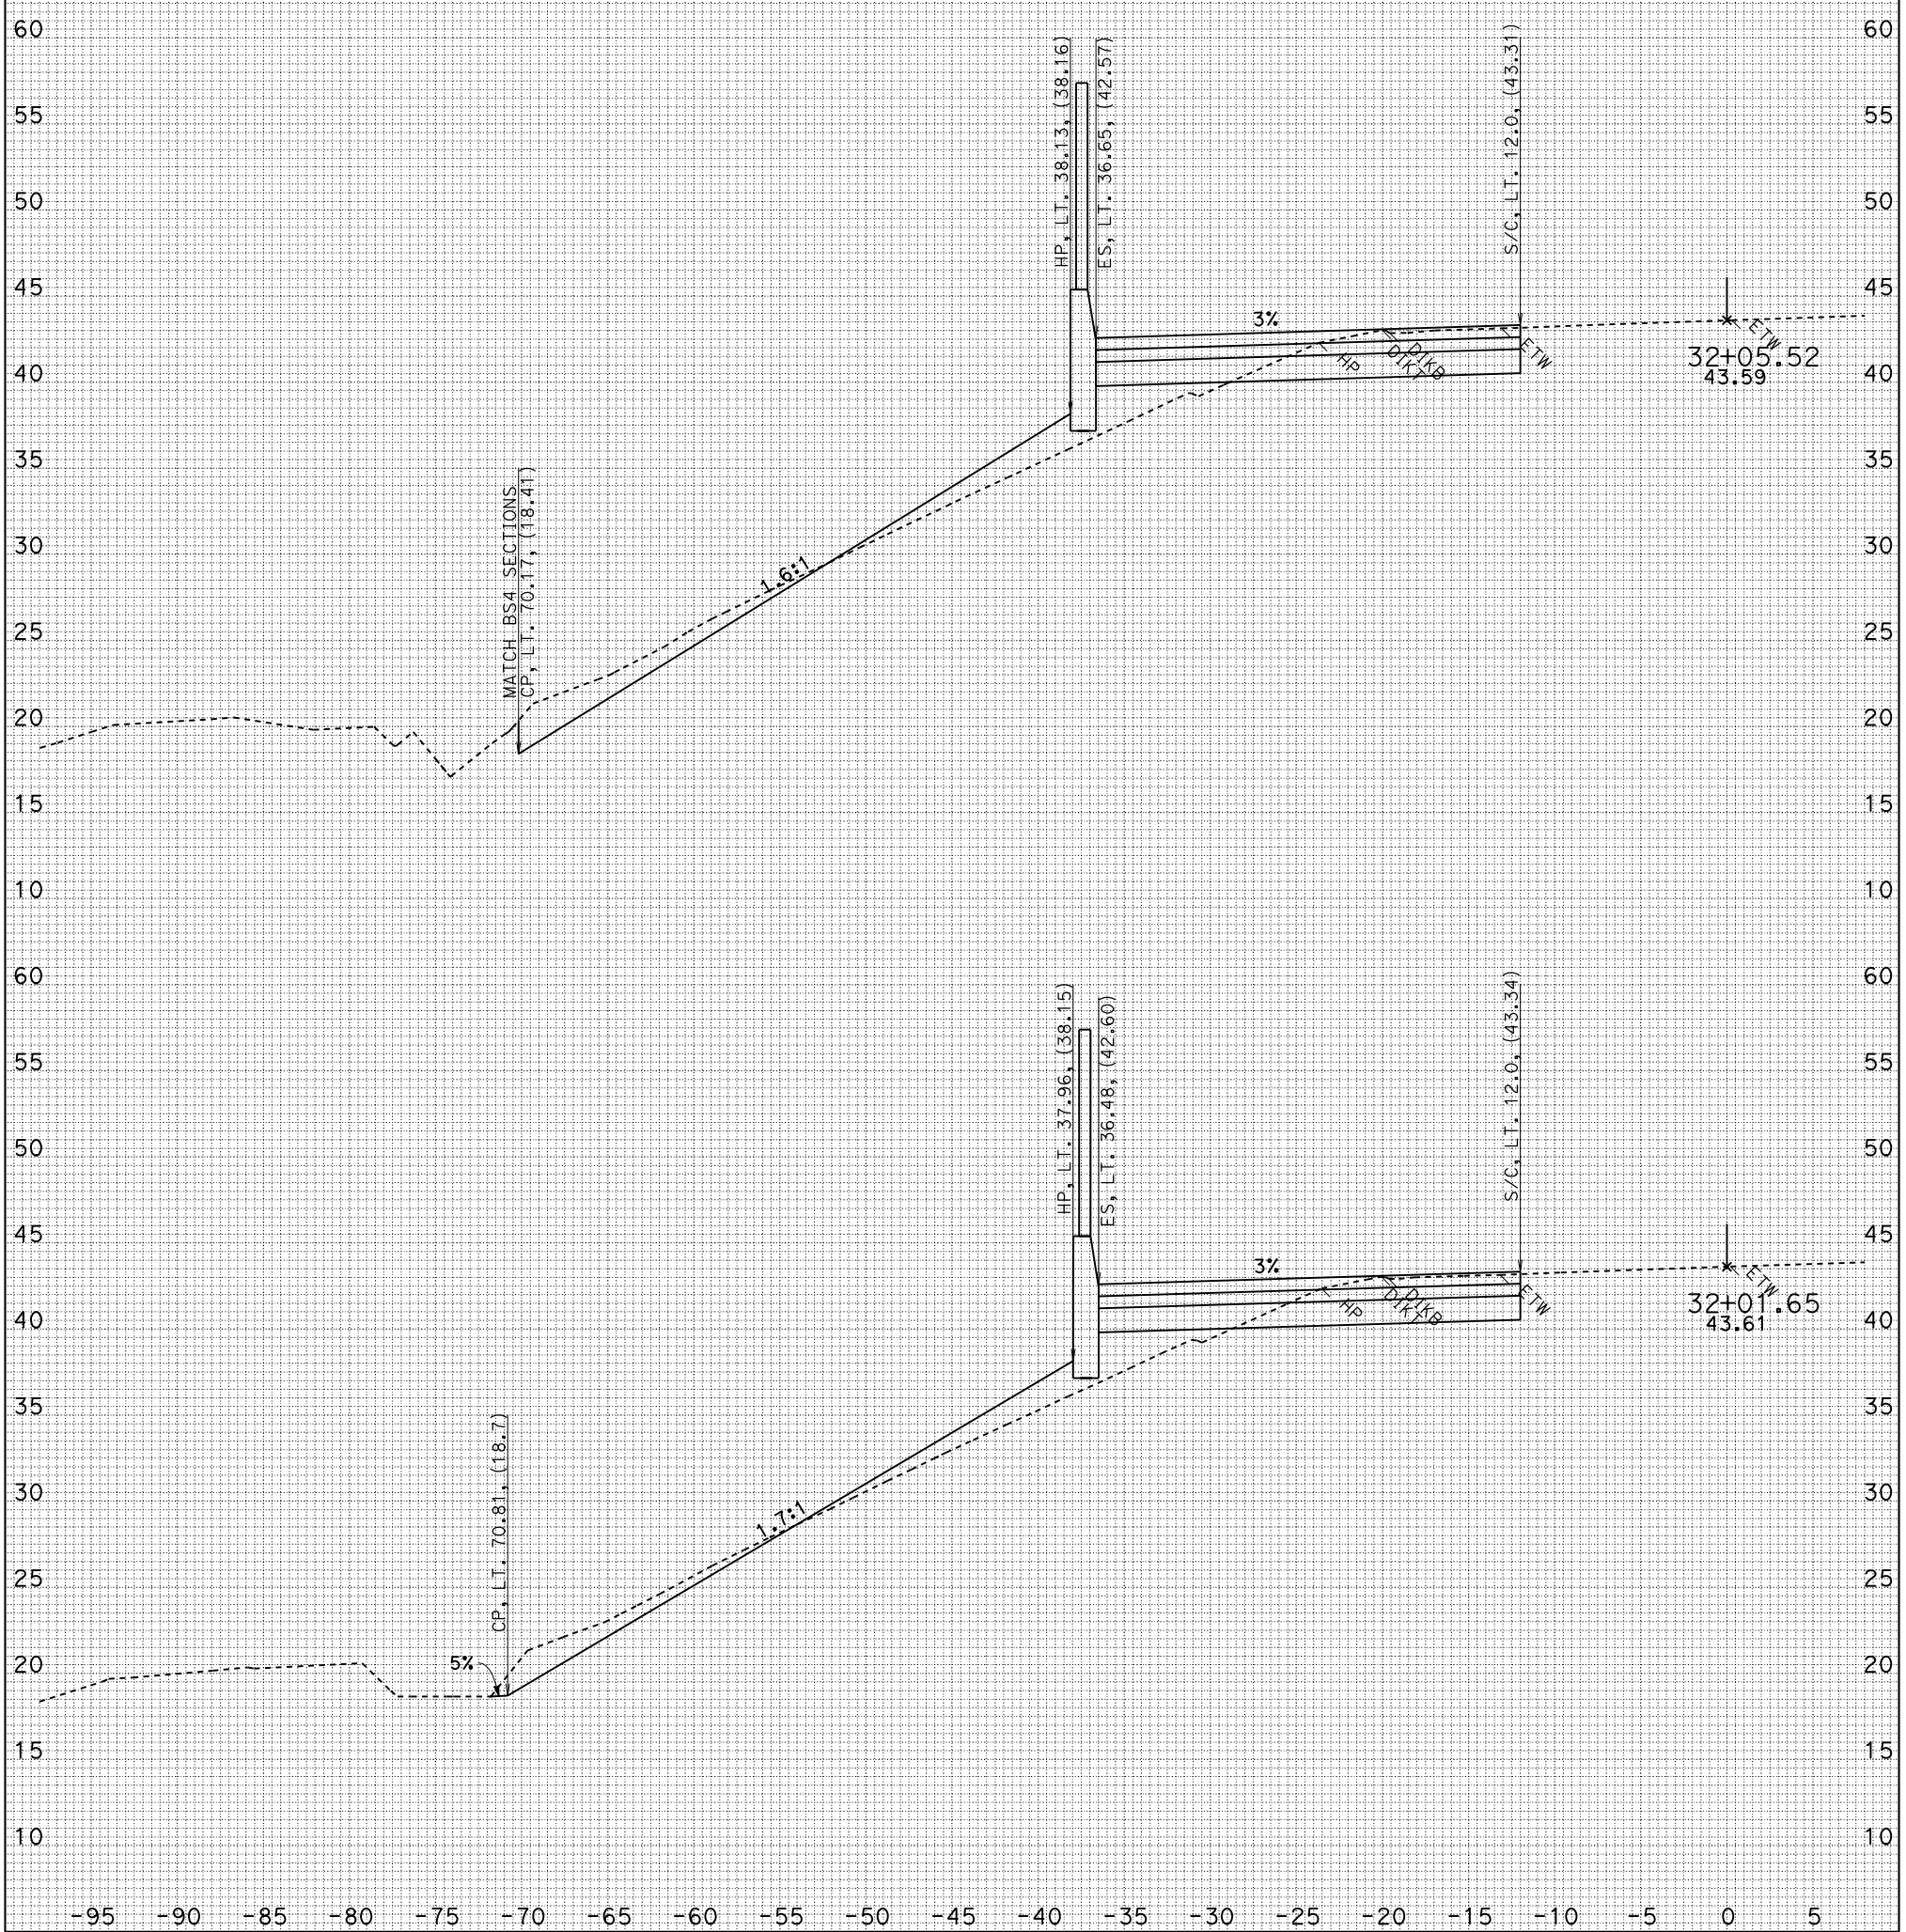

FOR EARTHWORK DEVELOPMENT ONLY

UTILITIES NOT SHOWN
DATE: 1/29/2010
DL1.EAR

MSN A1

04-MRN-101 PM 18.6/R22.3
SCALE: 1" = 5' Horiz.
1" = 5' VeRT.

DL1
CROSS SECTIONS

SHEET 4 OF 11

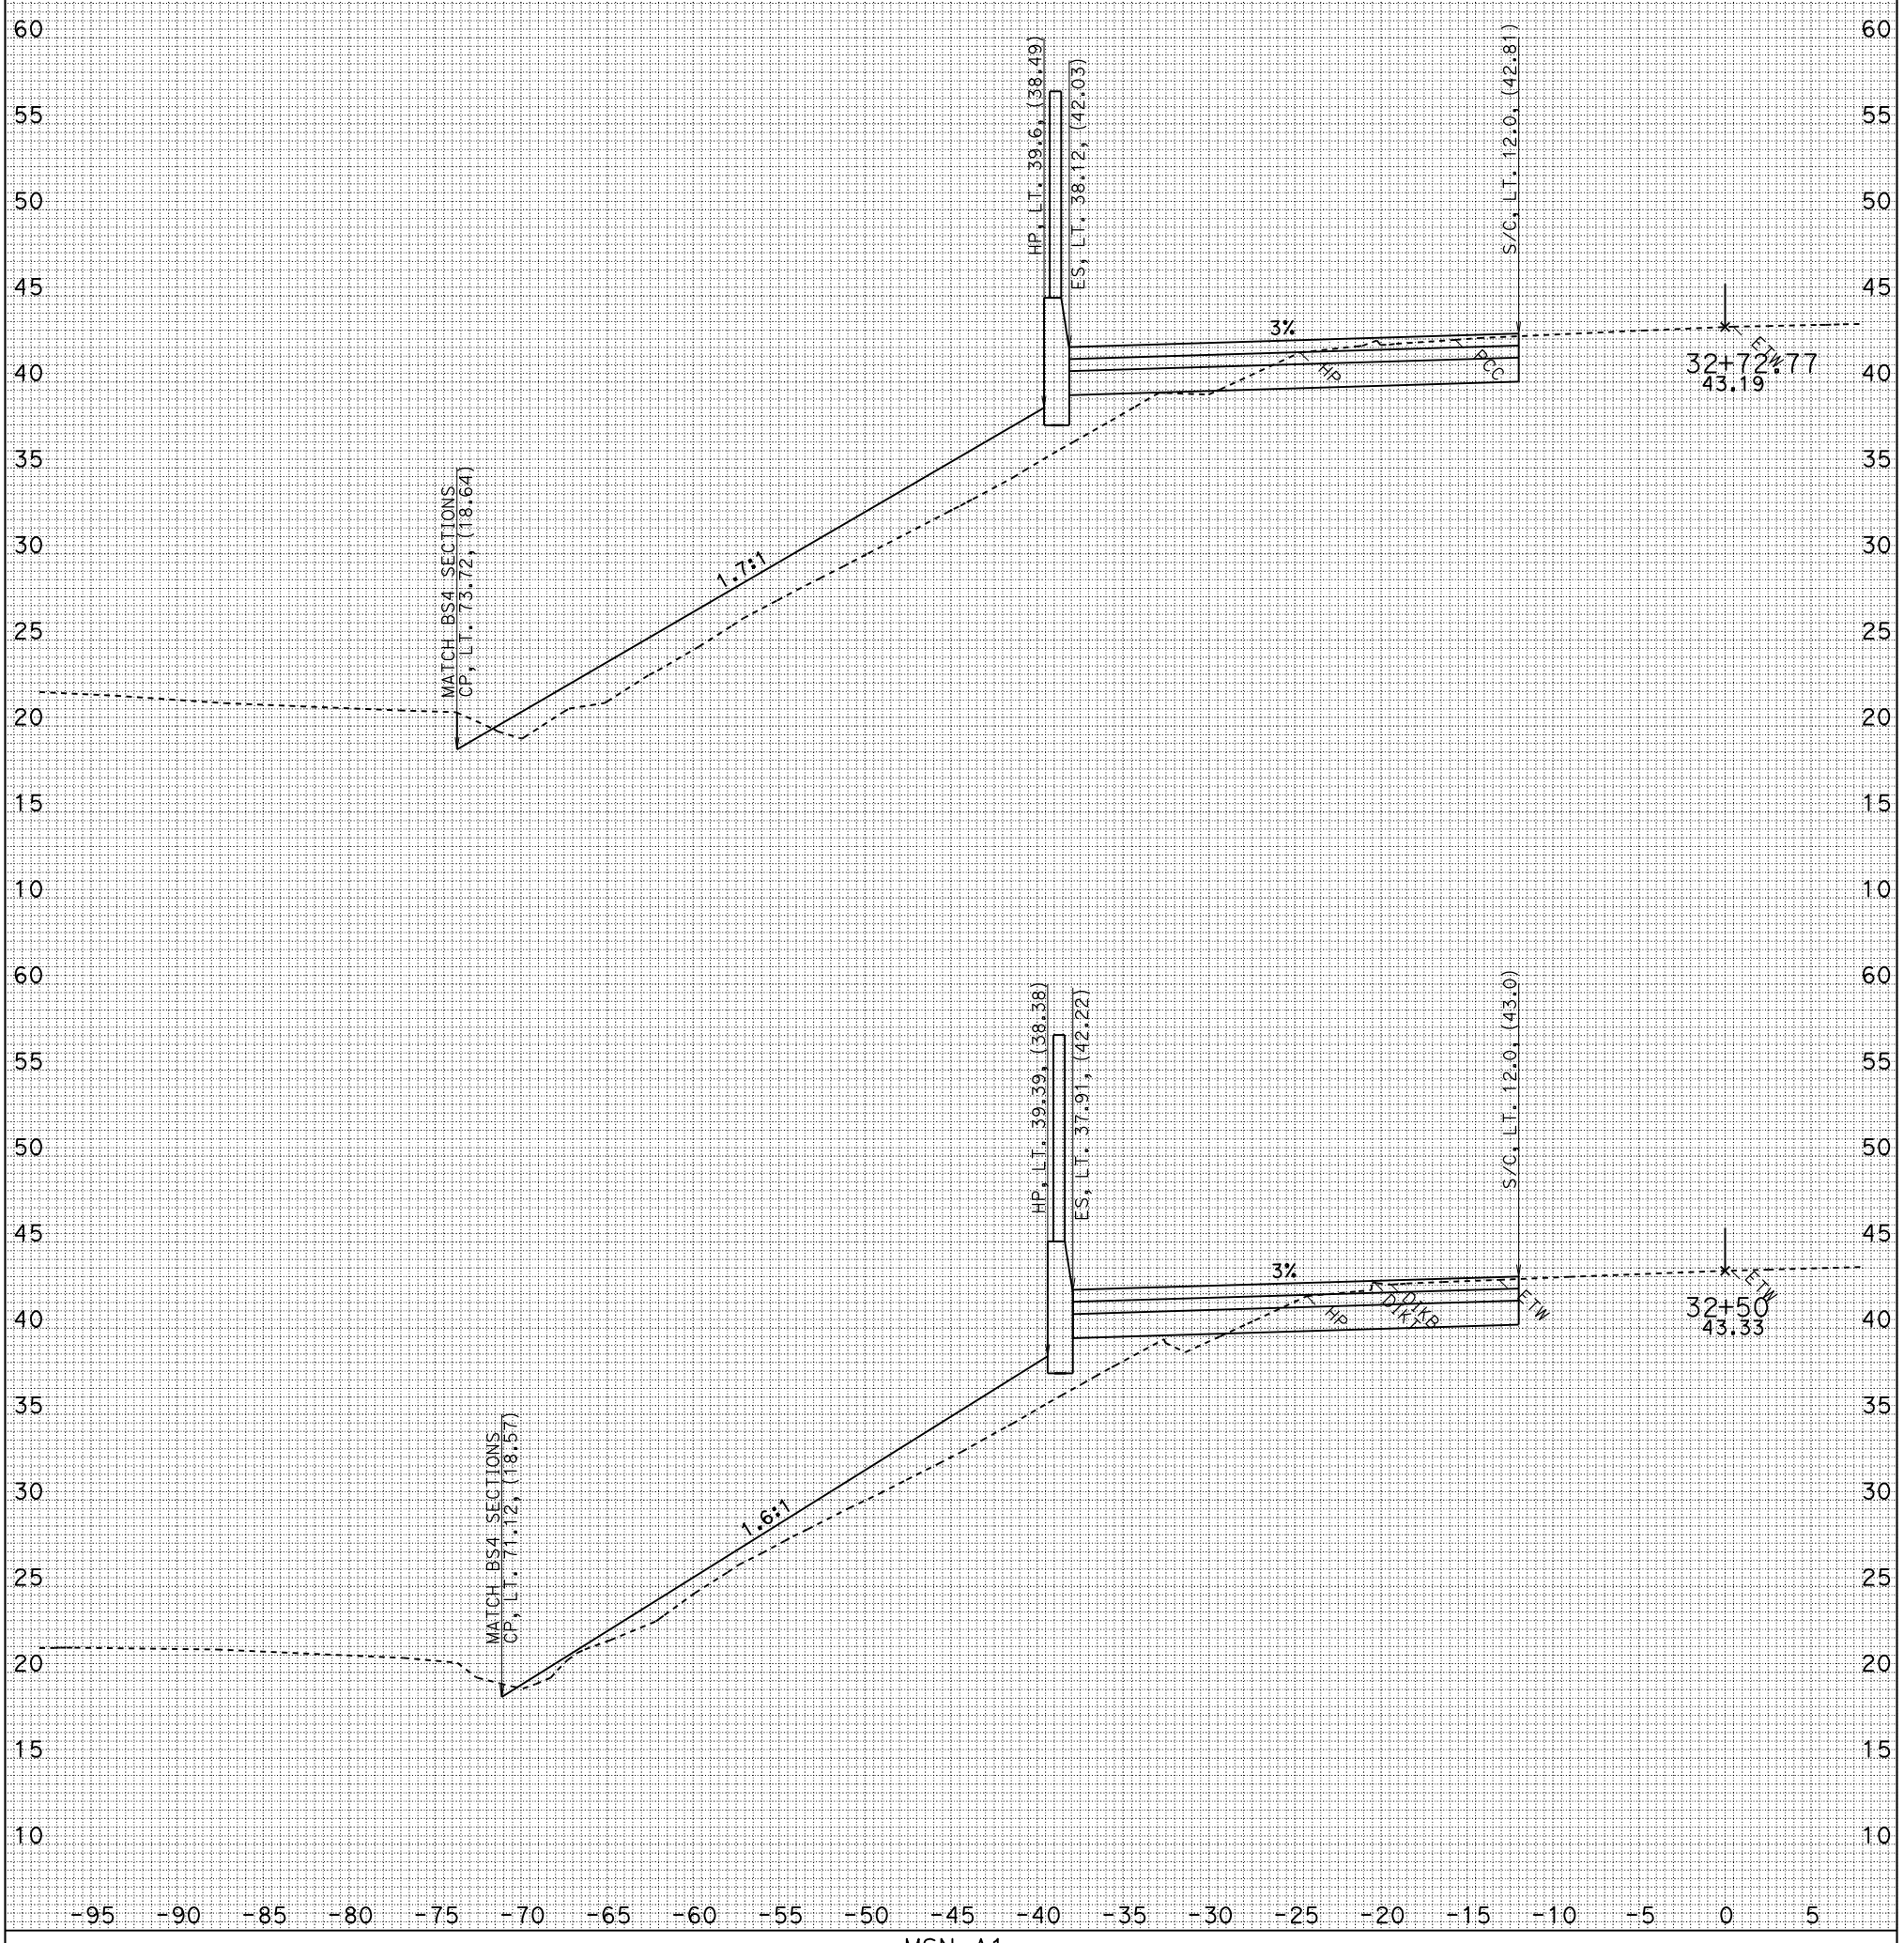

FOR EARTHWORK DEVELOPMENT ONLY

UTILITIES NOT SHOWN
DATE: 1/29/2010
DL1.EAR

MSN A1

04-MRN-101 PM 18.6/R22.3
SCALE: 1" = 5' Horiz.
1" = 5' VeRT.

DL1
CROSS SECTIONS

SHEET 5 OF 11

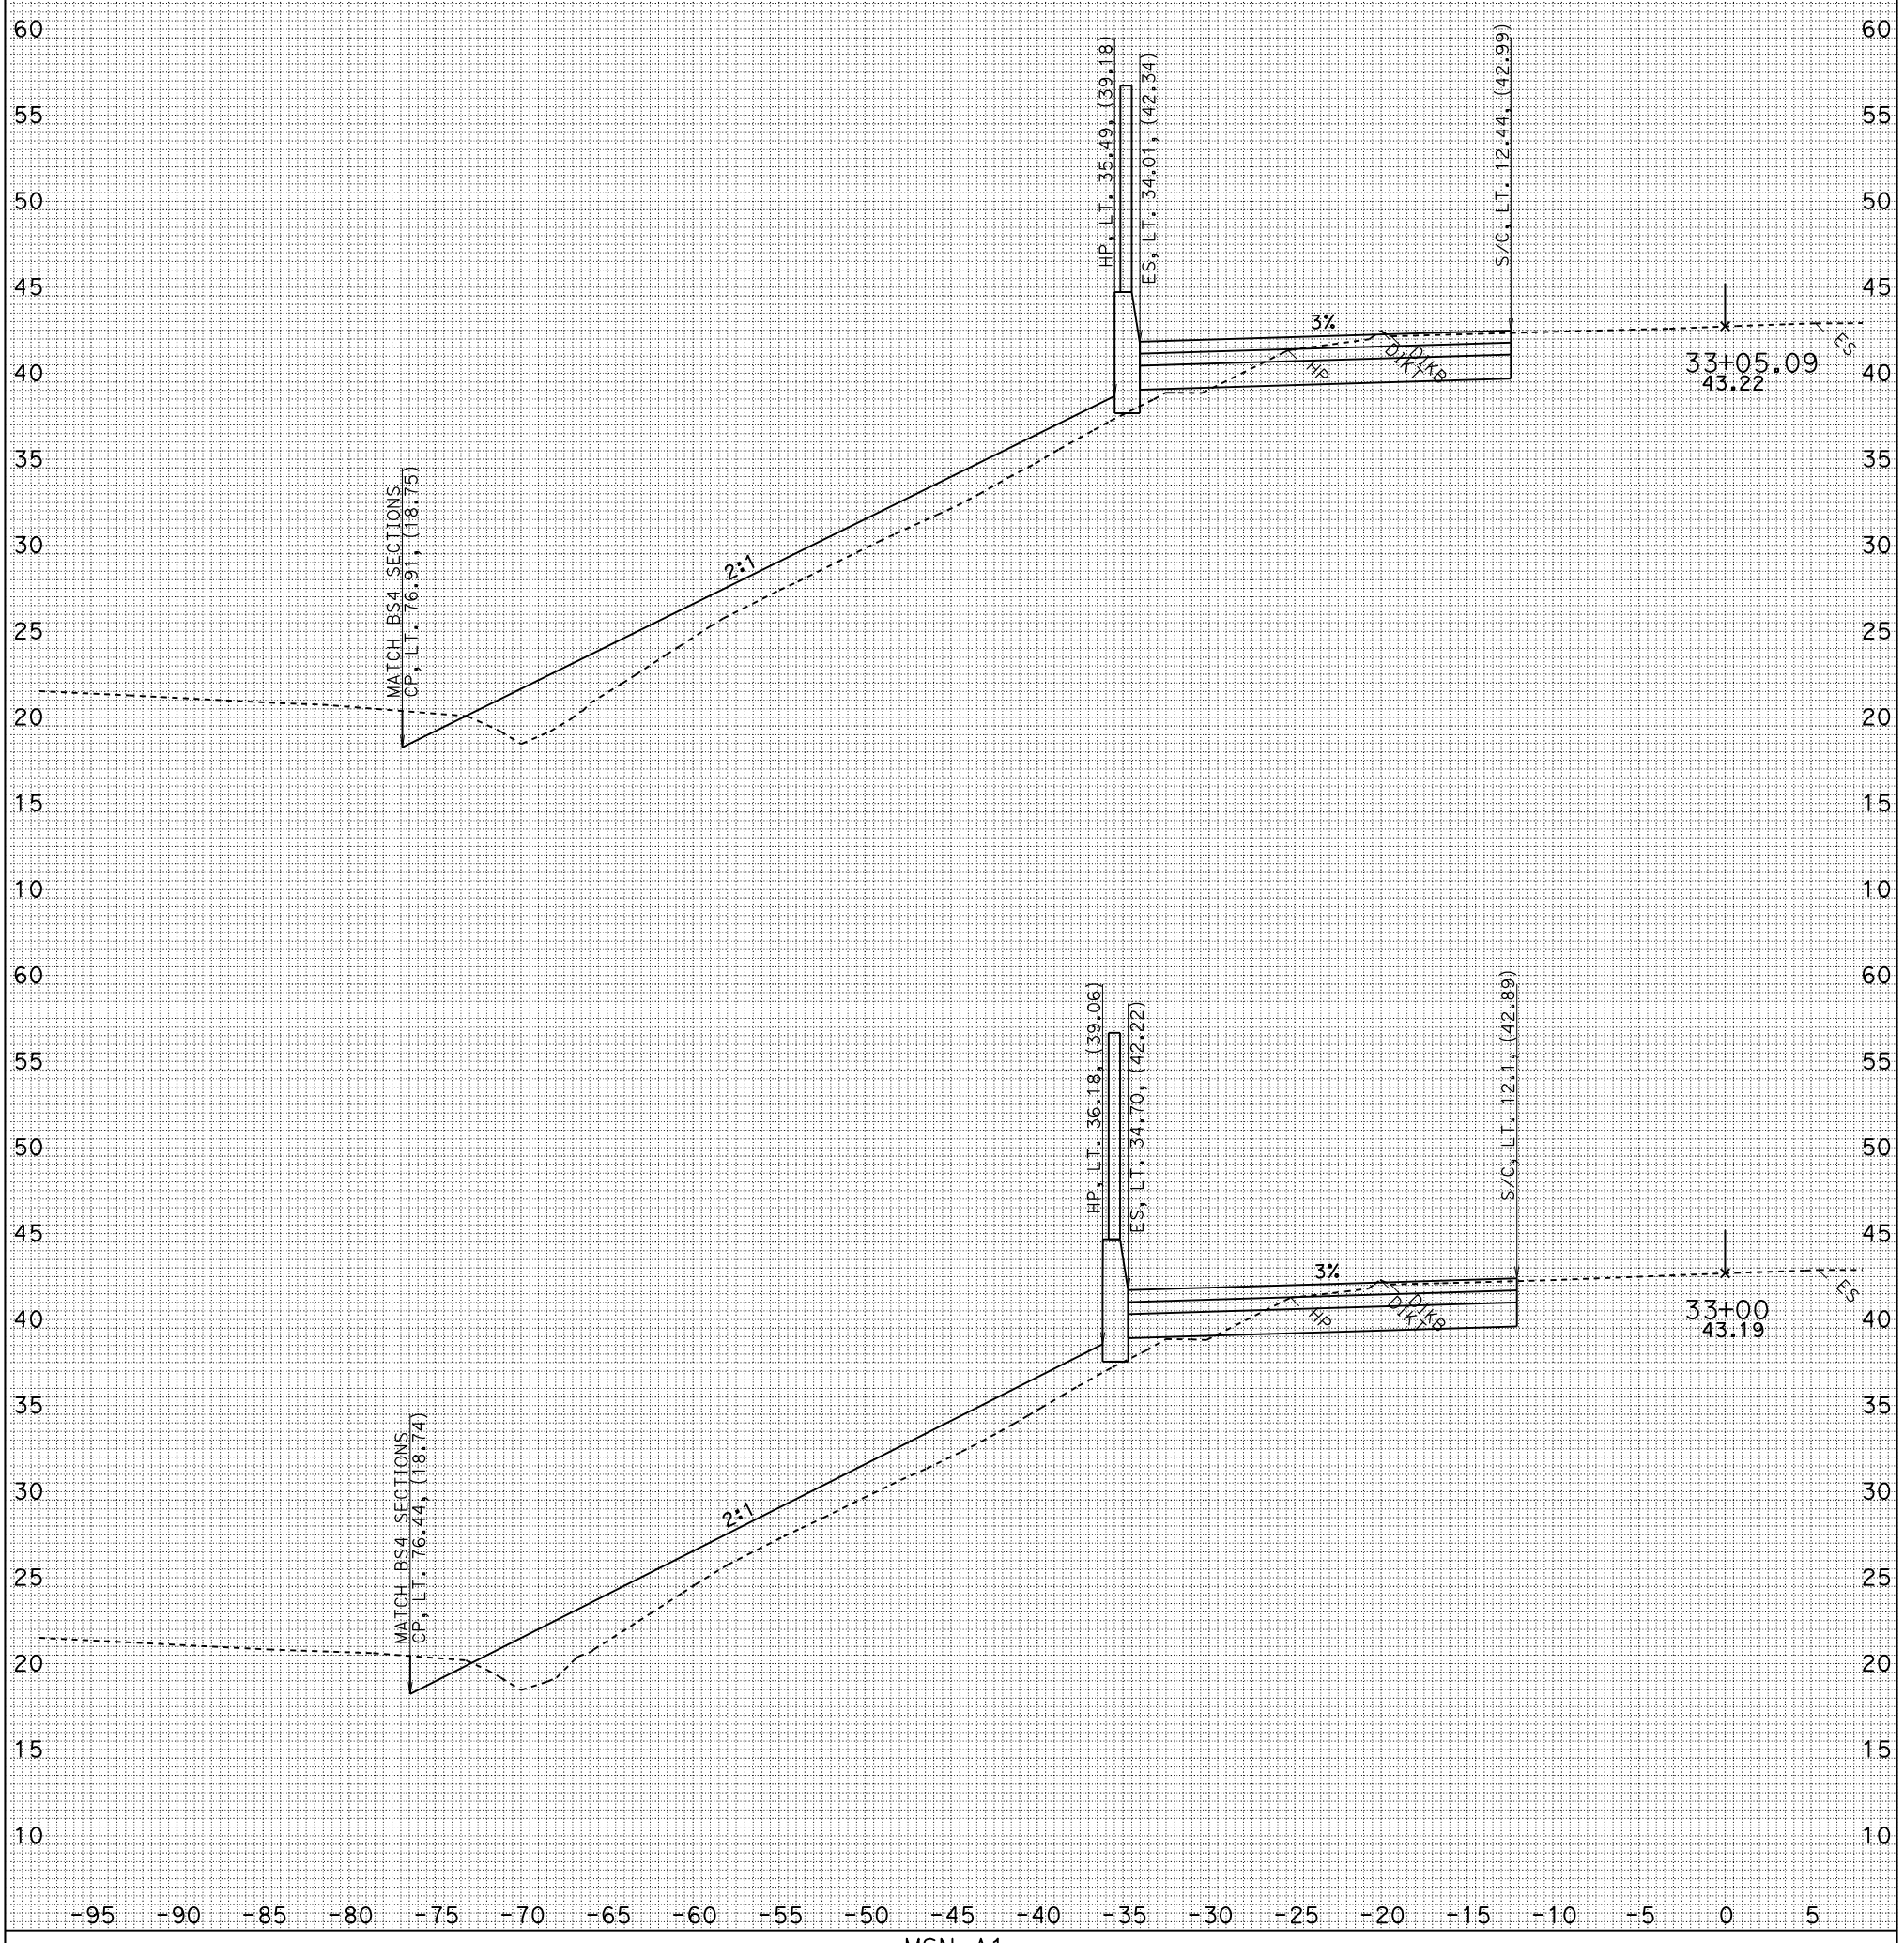

FOR EARTHWORK DEVELOPMENT ONLY

UTILITIES NOT SHOWN
DATE: 1/29/2010
DL1.EAR

MSN A1

04-MRN-101 PM 18.6/R22.3
SCALE: 1" = 5' Horiz.
1" = 5' VeRT.

DL1
CROSS SECTIONS

SHEET 6 OF 11

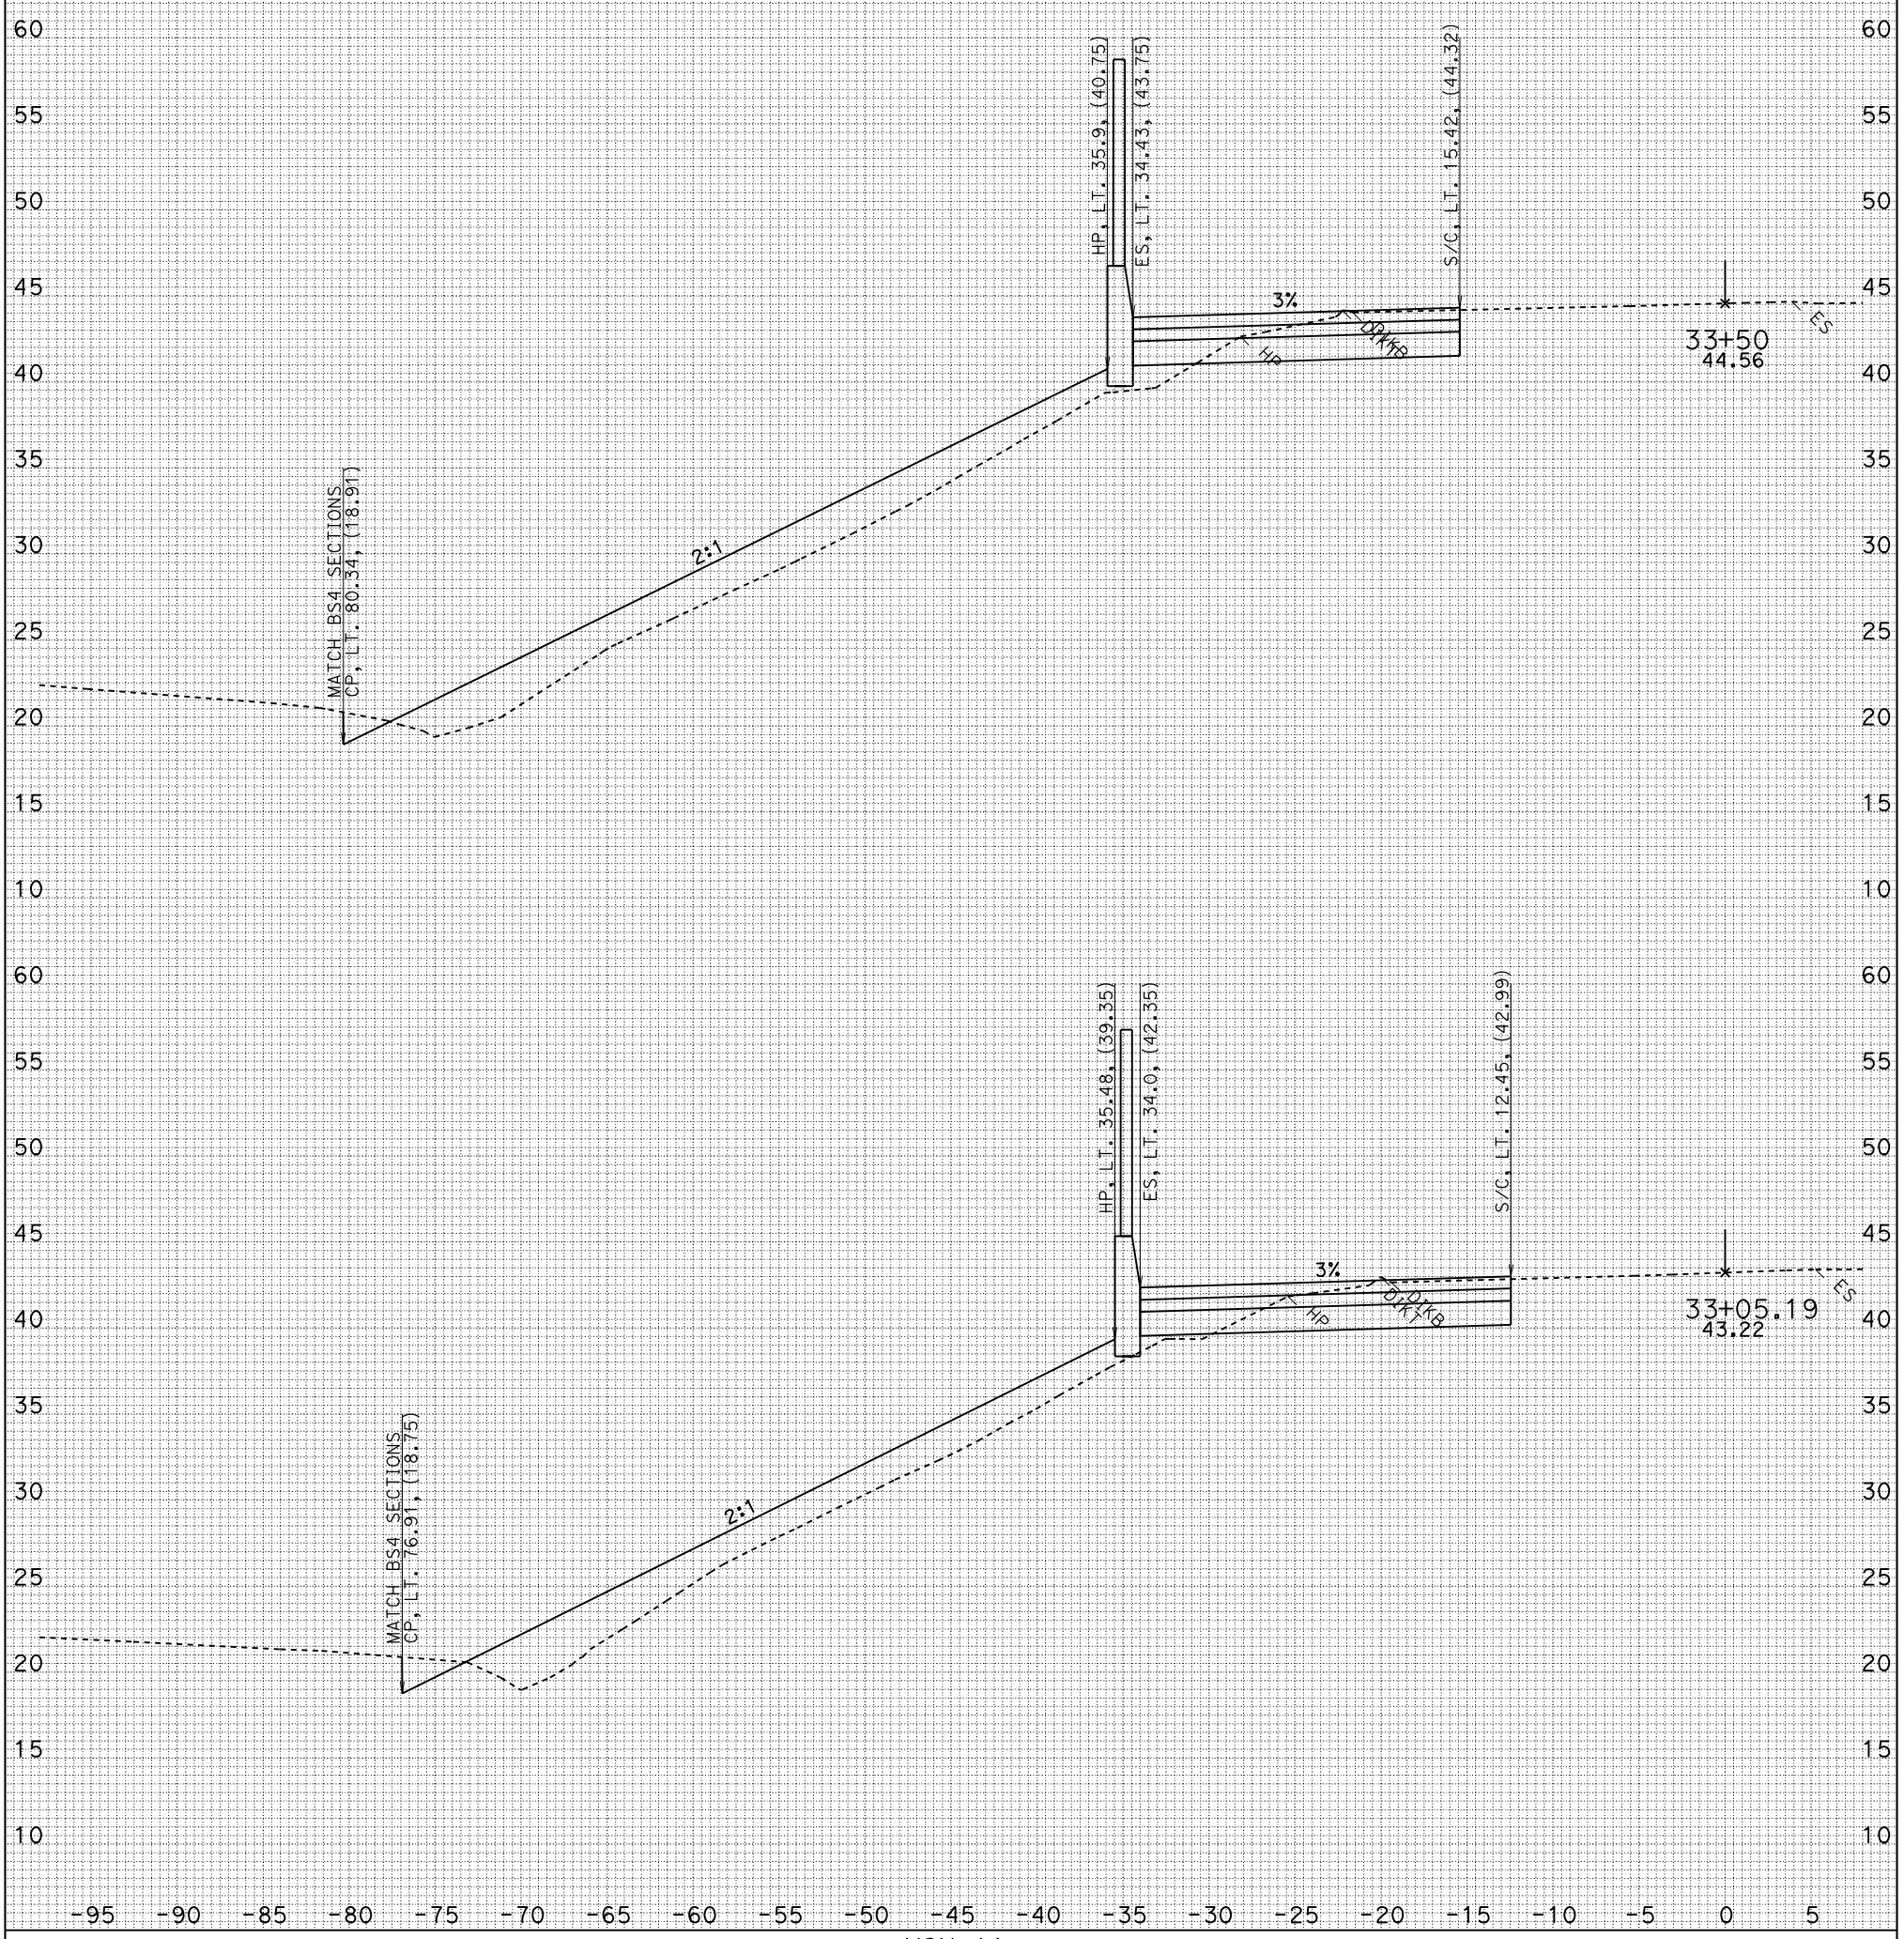

FOR EARTHWORK DEVELOPMENT ONLY

UTILITIES NOT SHOWN
DATE: 1/29/2010
DL1.EAR

MSN A1

04-MRN-101 PM 18.6/R22.3
SCALE: 1" = 5' Horiz.
1" = 5' VeRT.

DL1
CROSS SECTIONS

SHEET 7 OF 11

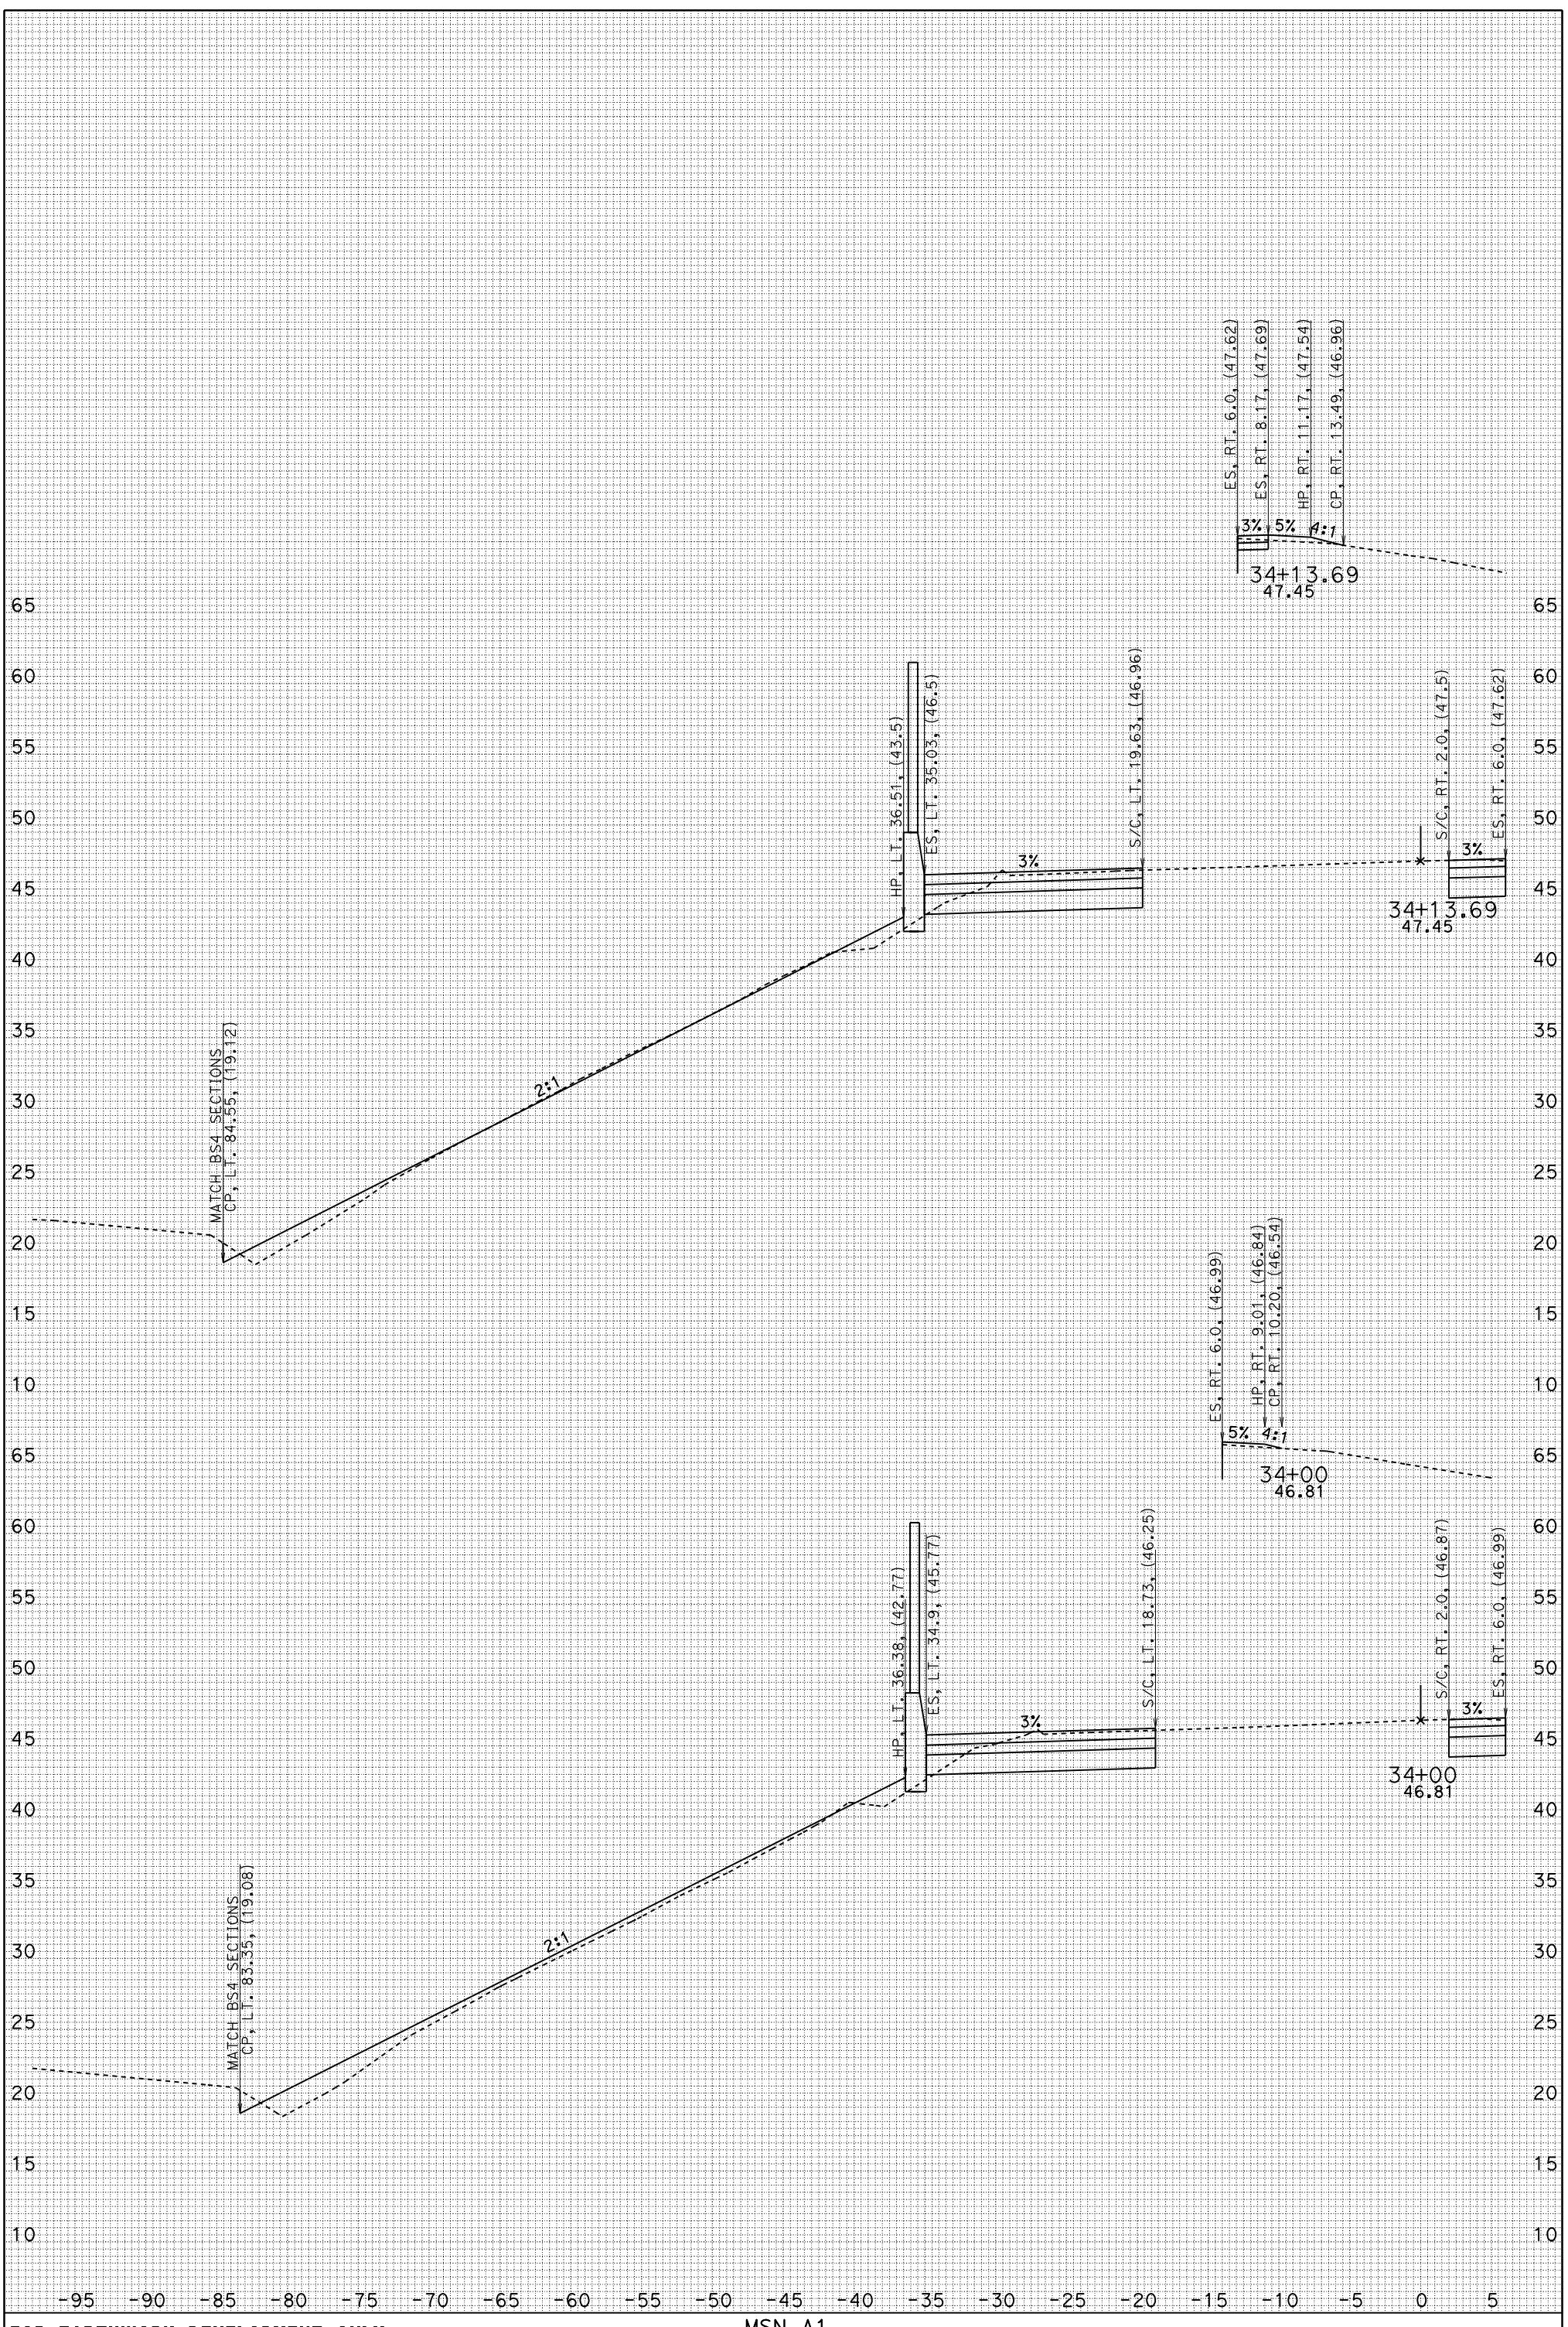

FOR EARTHWORK DEVELOPMENT ONLY

UTILITIES NOT SHOWN
DATE: 1/29/2010
DL1.EAR

MSN A1

04-MRN-101 PM 18.6/R22.3
SCALE: 1" = 5' Horiz.
1" = 5' VeRT.

DL1
CROSS SECTIONS

SHEET 8 OF 11

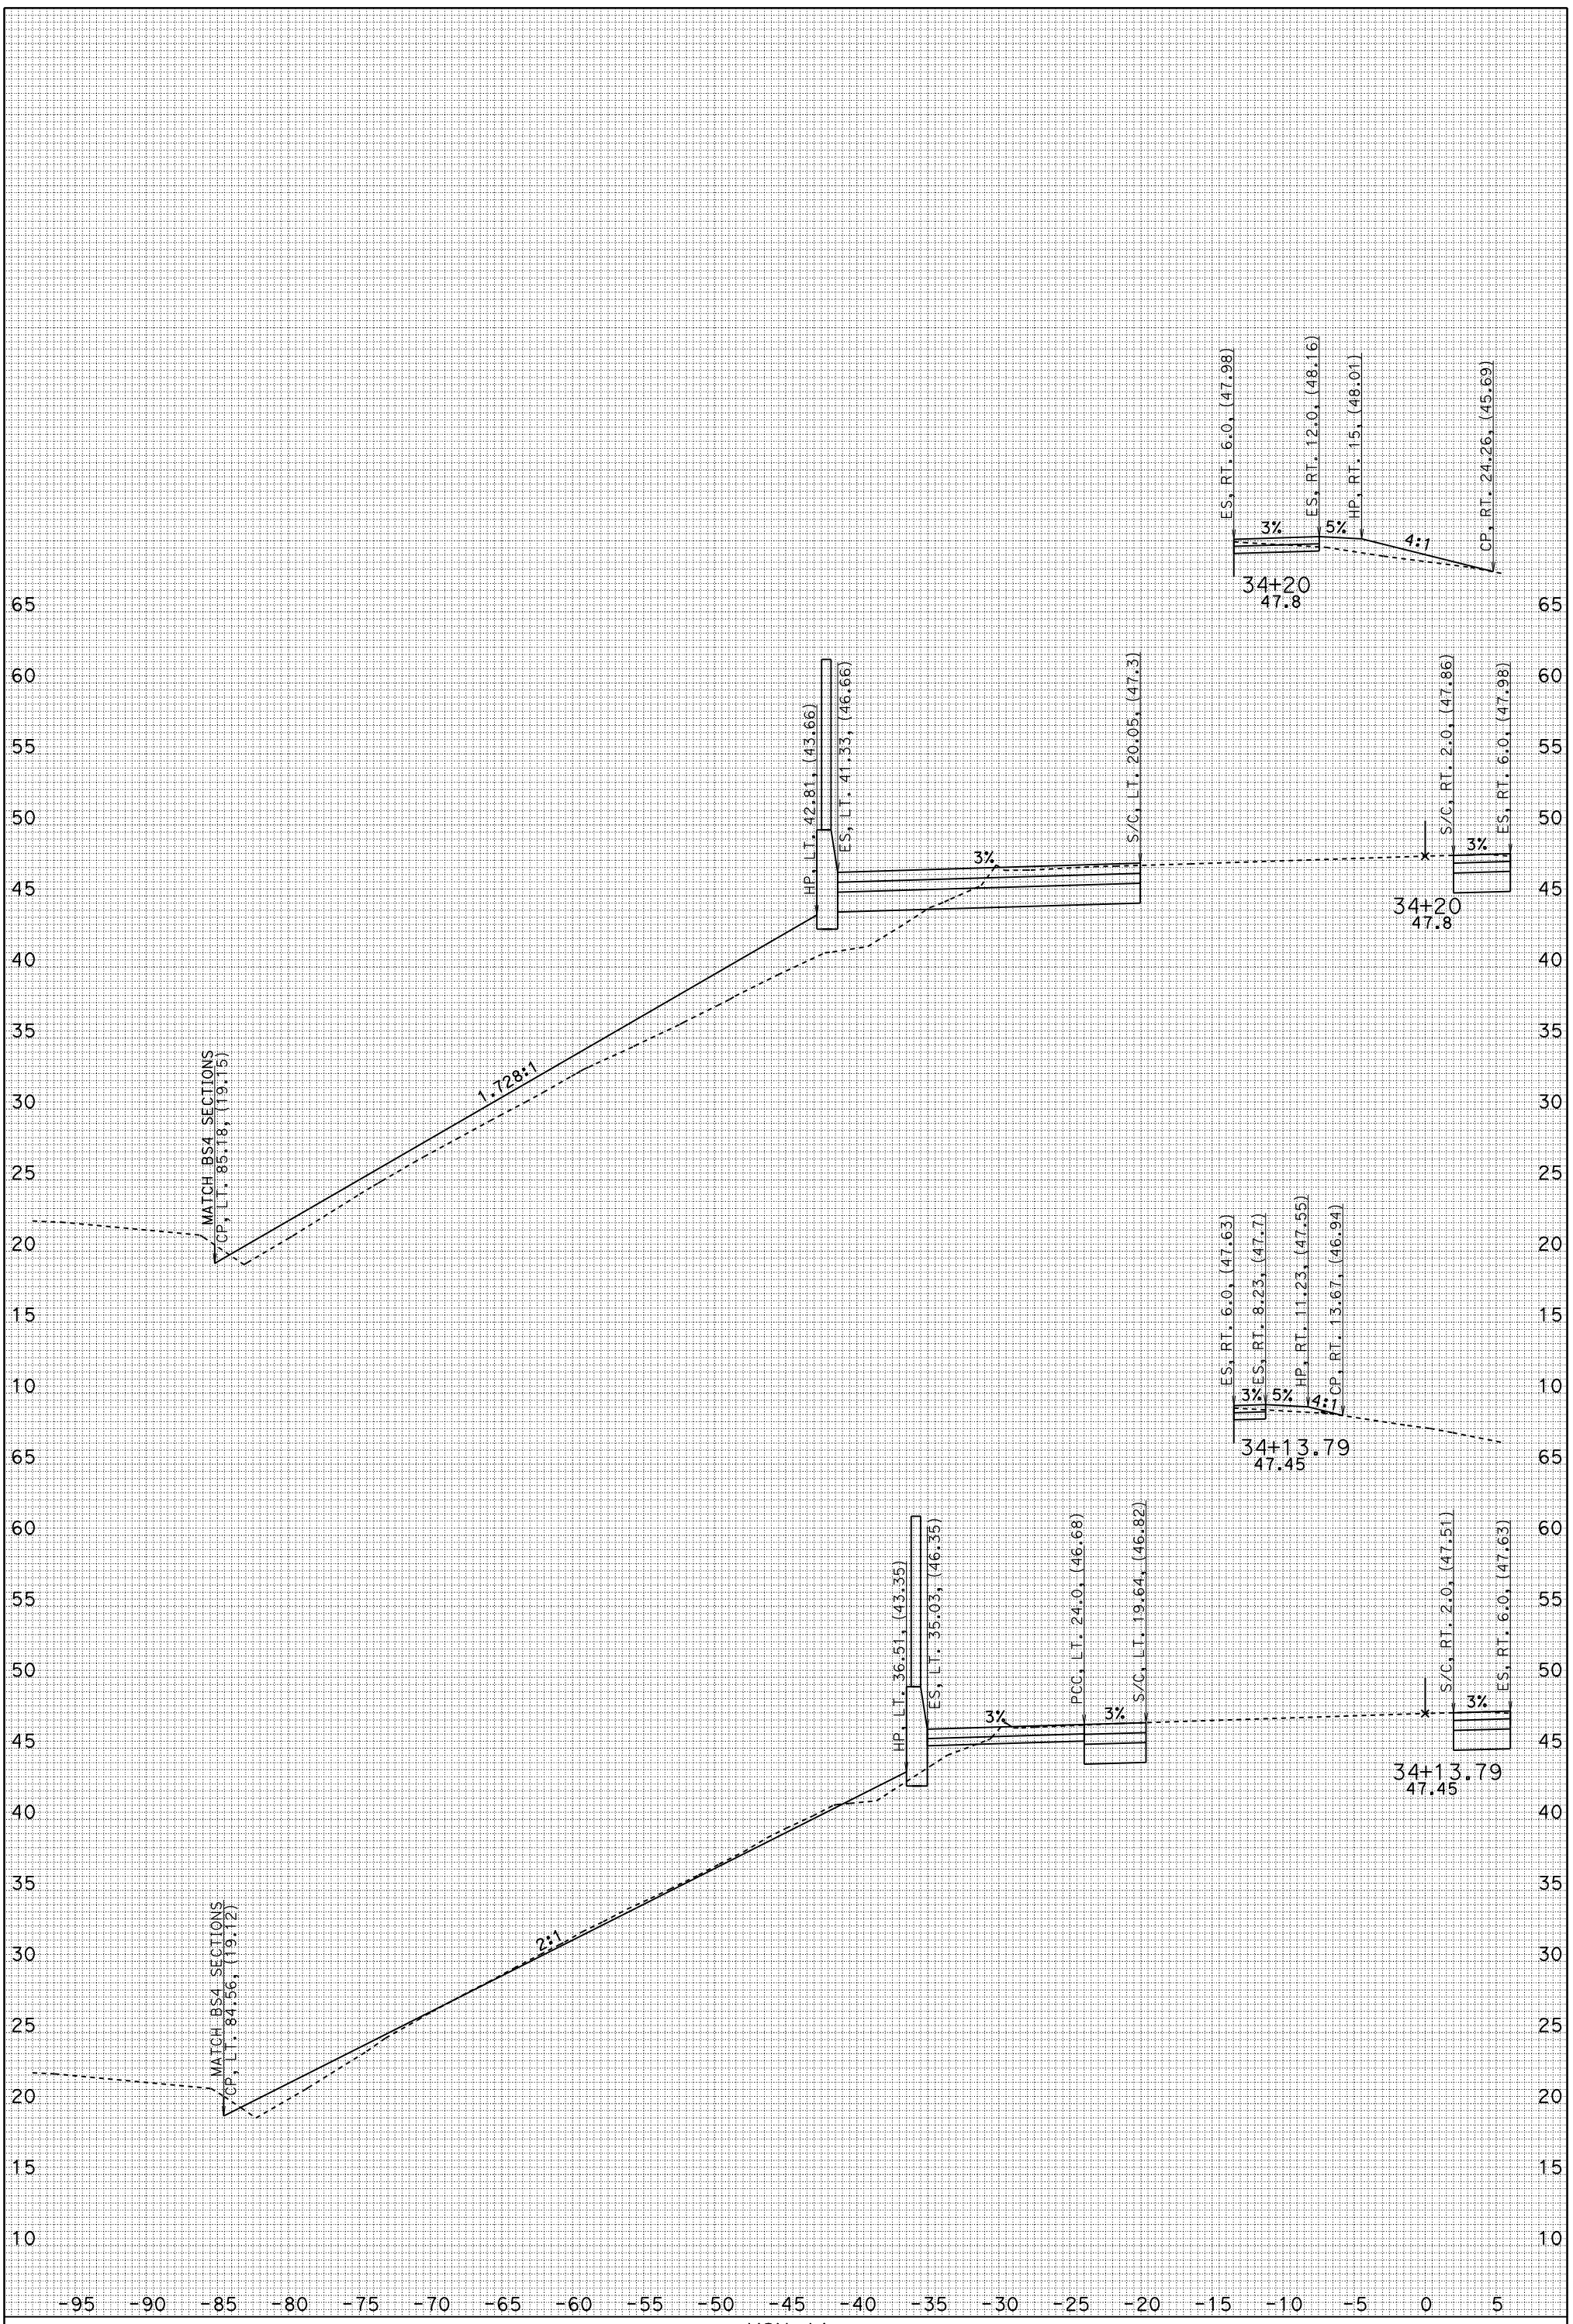

FOR EARTHWORK DEVELOPMENT ONLY

UTILITIES NOT SHOWN
DATE: 1/29/2010
DL1.EAR

MSN A1

04-MRN-101 PM 18.6/R22.3
SCALE: 1" = 5' Horiz.
1" = 5' VeRT.

DL1
CROSS SECTIONS

SHEET 9 OF 11

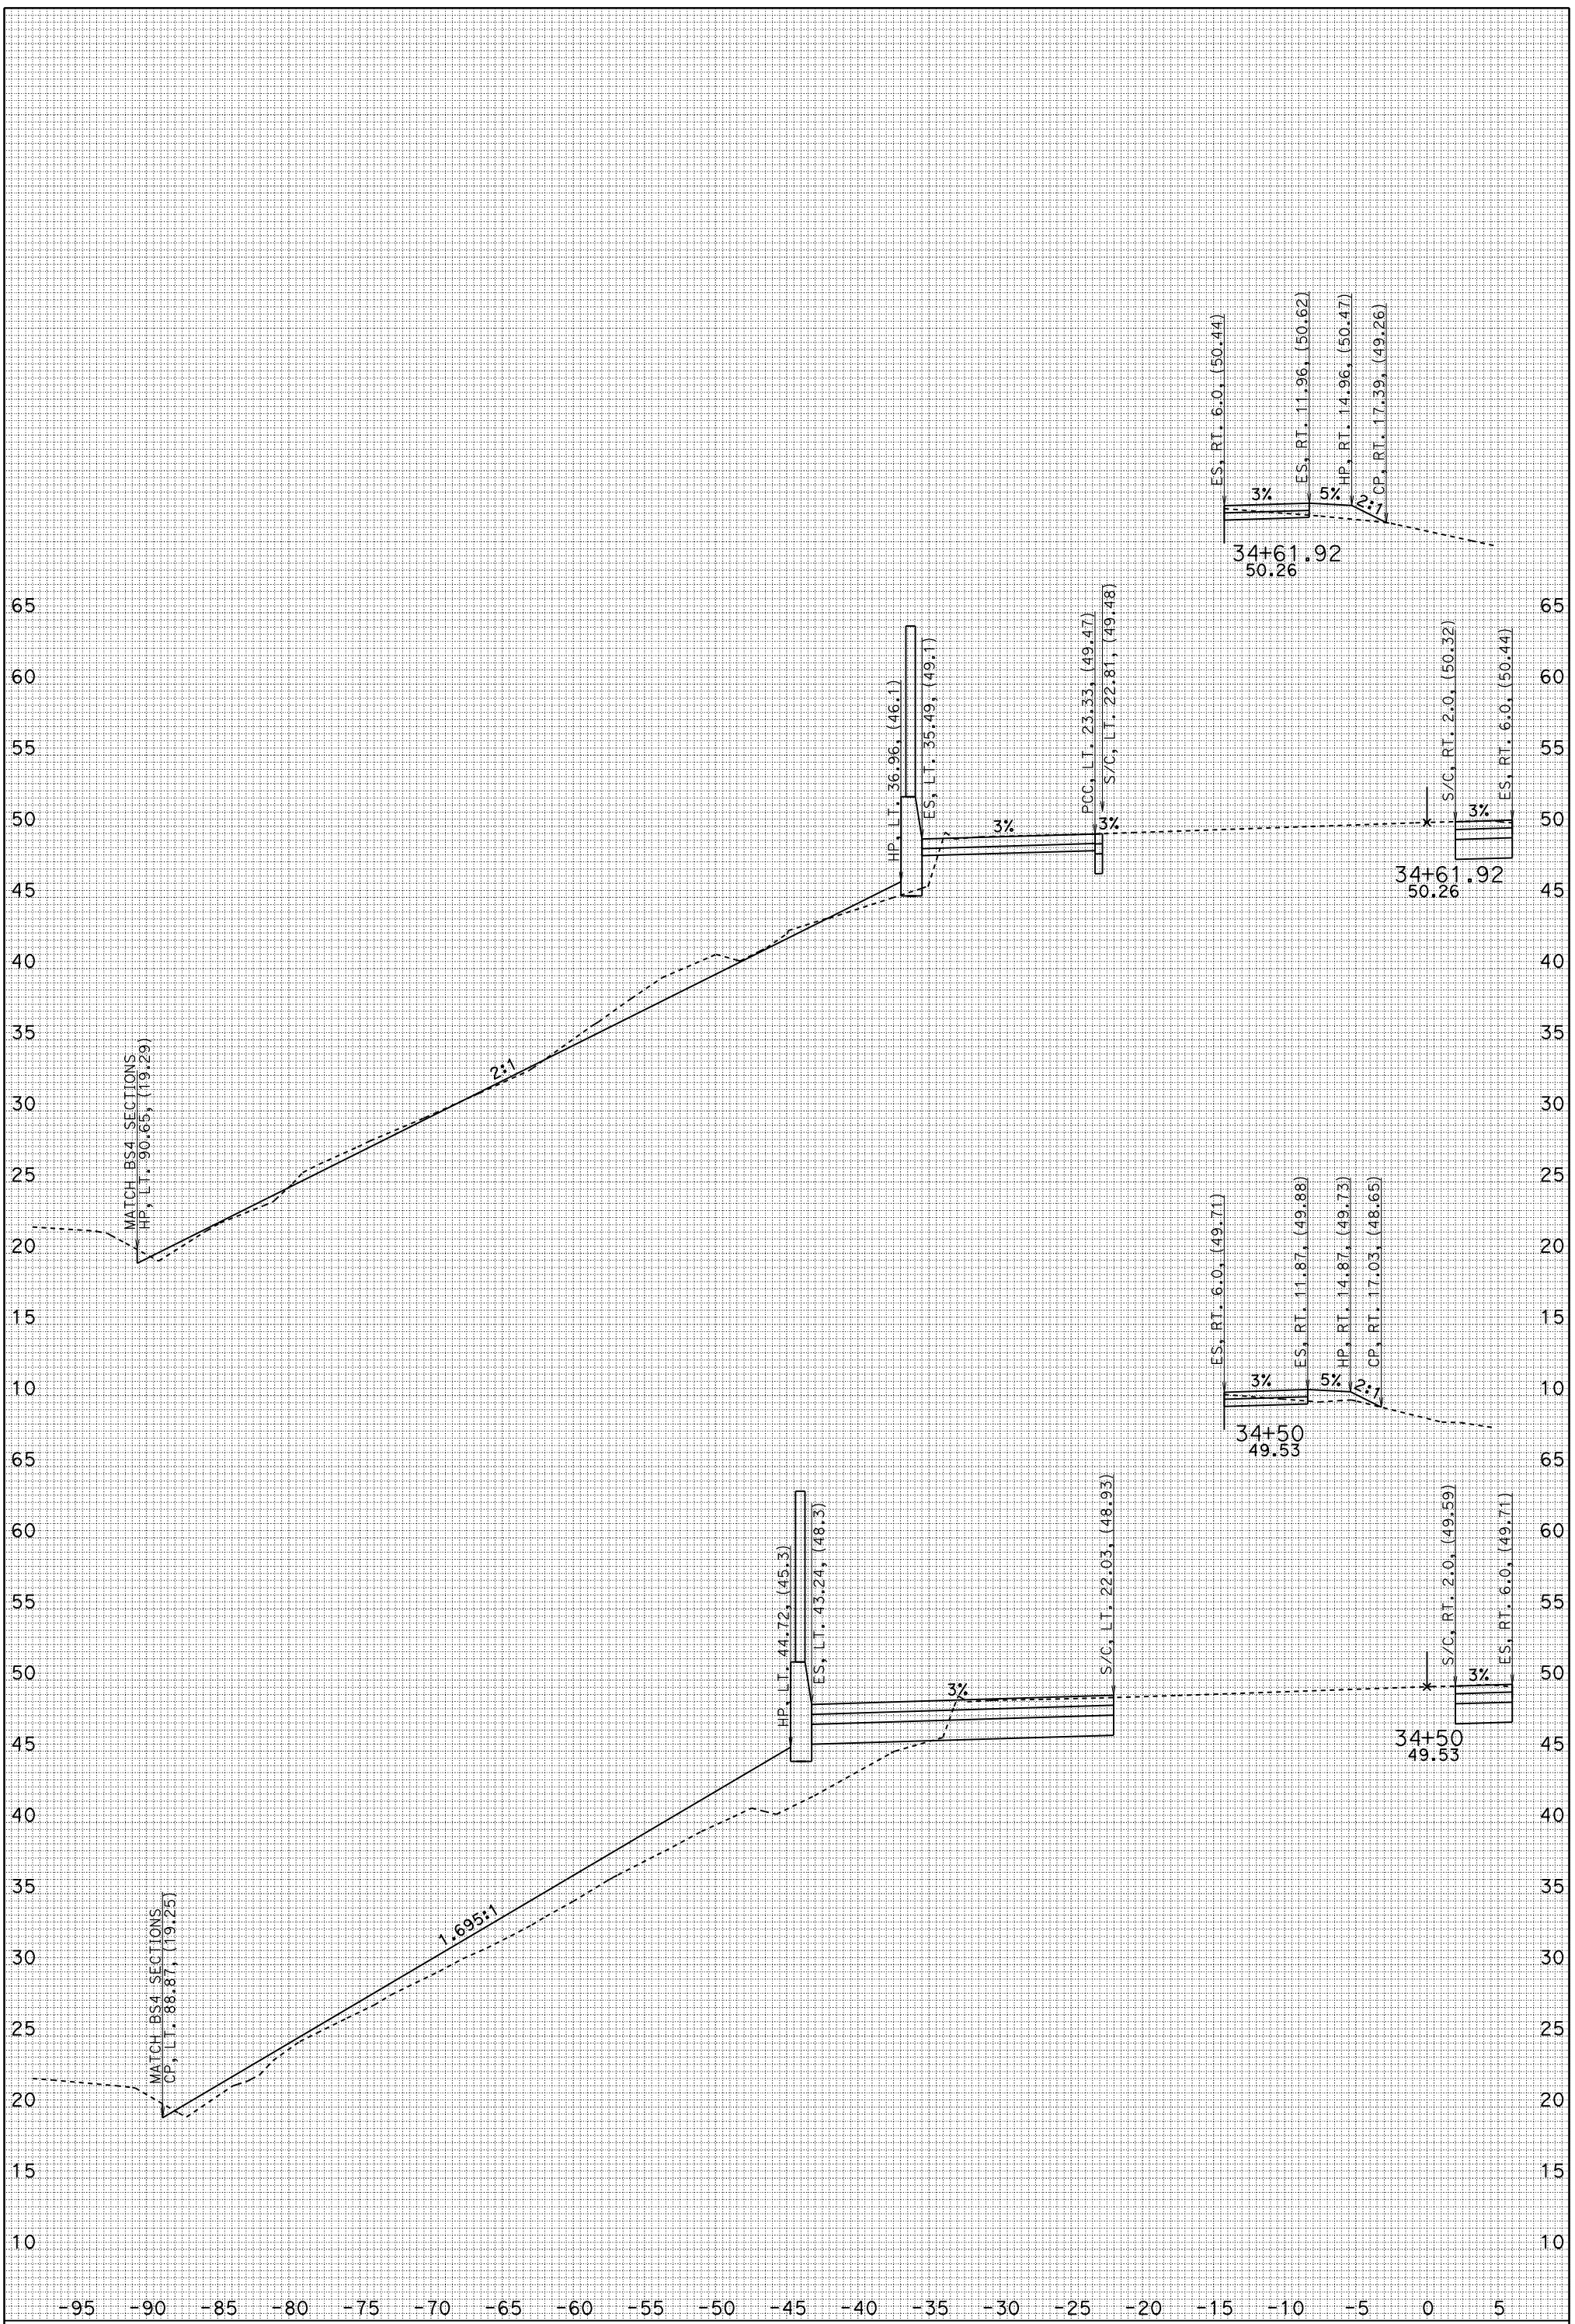

FOR EARTHWORK DEVELOPMENT ONLY

UTILITIES NOT SHOWN
DATE: 1/29/2010
DL1.EAR

MSN A1

04-MRN-101 PM 18.6/R22.3
SCALE: 1" = 5' Horiz.
1" = 5' VeRT.

DL1
CROSS SECTIONS

SHEET 10 OF 11

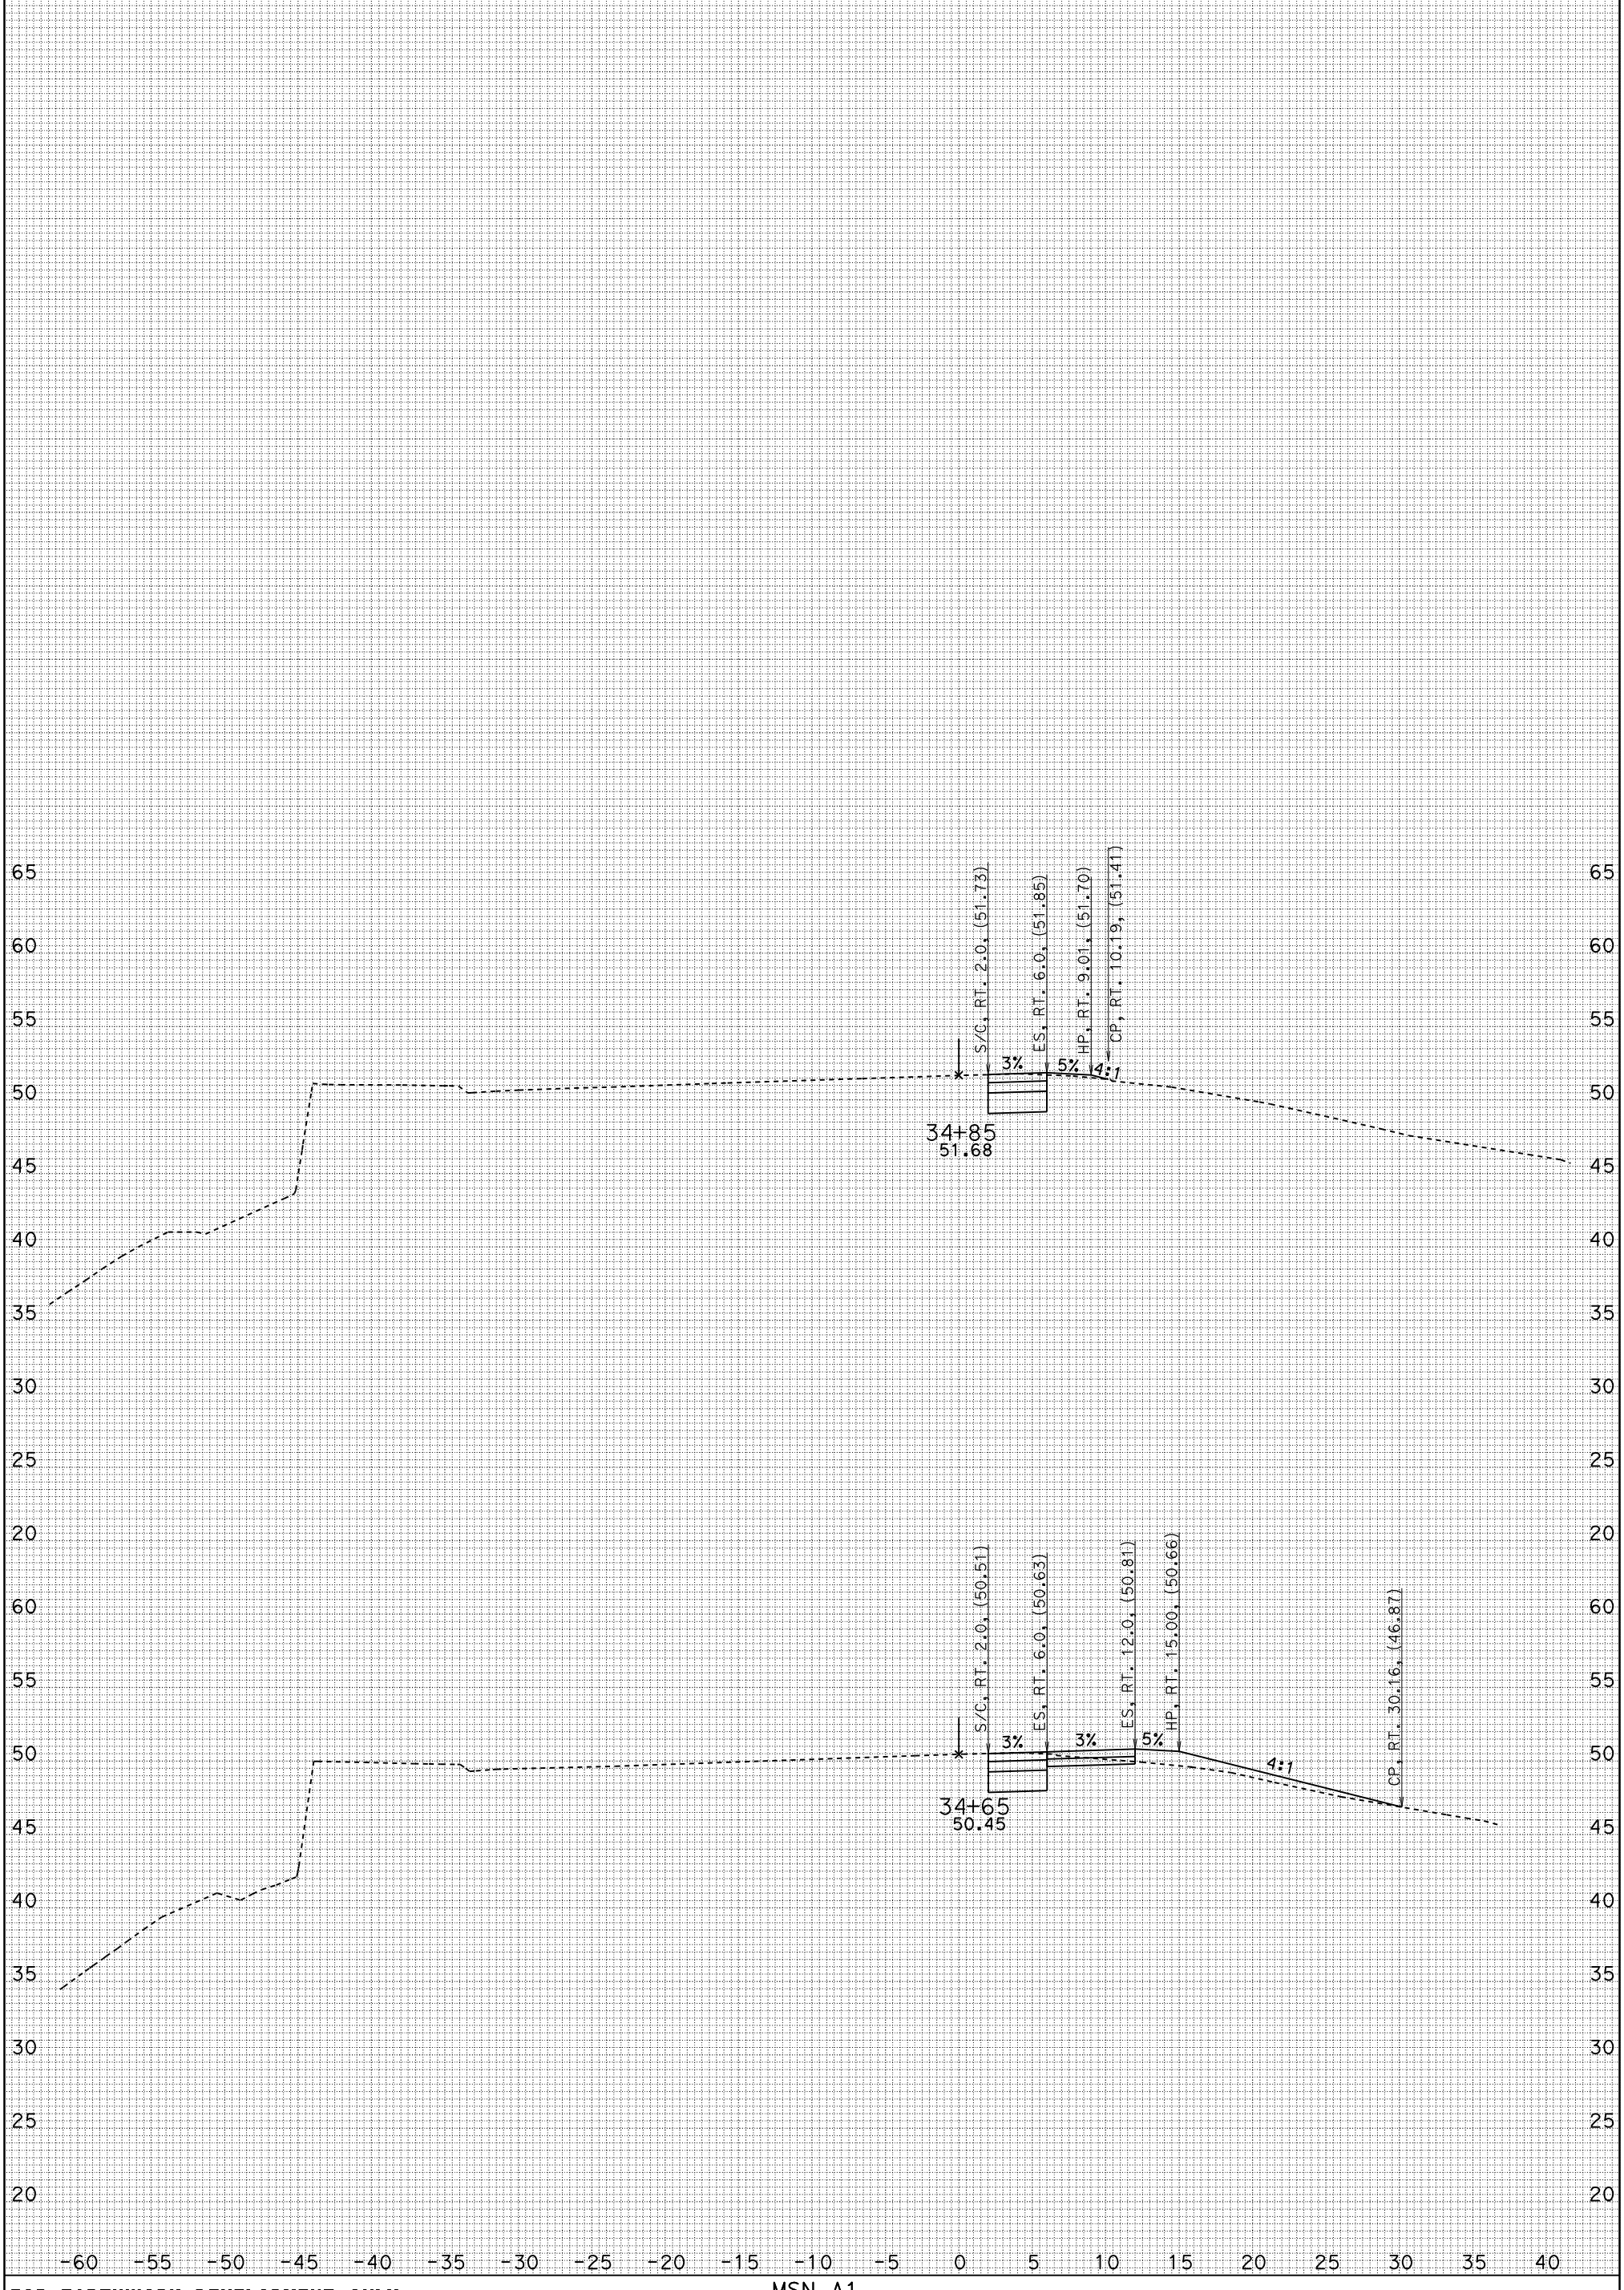

FOR EARTHWORK DEVELOPMENT ONLY

UTILITIES NOT SHOWN
DATE: 1/29/2010
DL1.EAR

MSN A1

04-MRN-101 PM 18.6/R22.3
SCALE: 1" = 5' Horiz.
1" = 5' VeRT.

DL1
CROSS SECTIONS

SHEET 11 OF 11

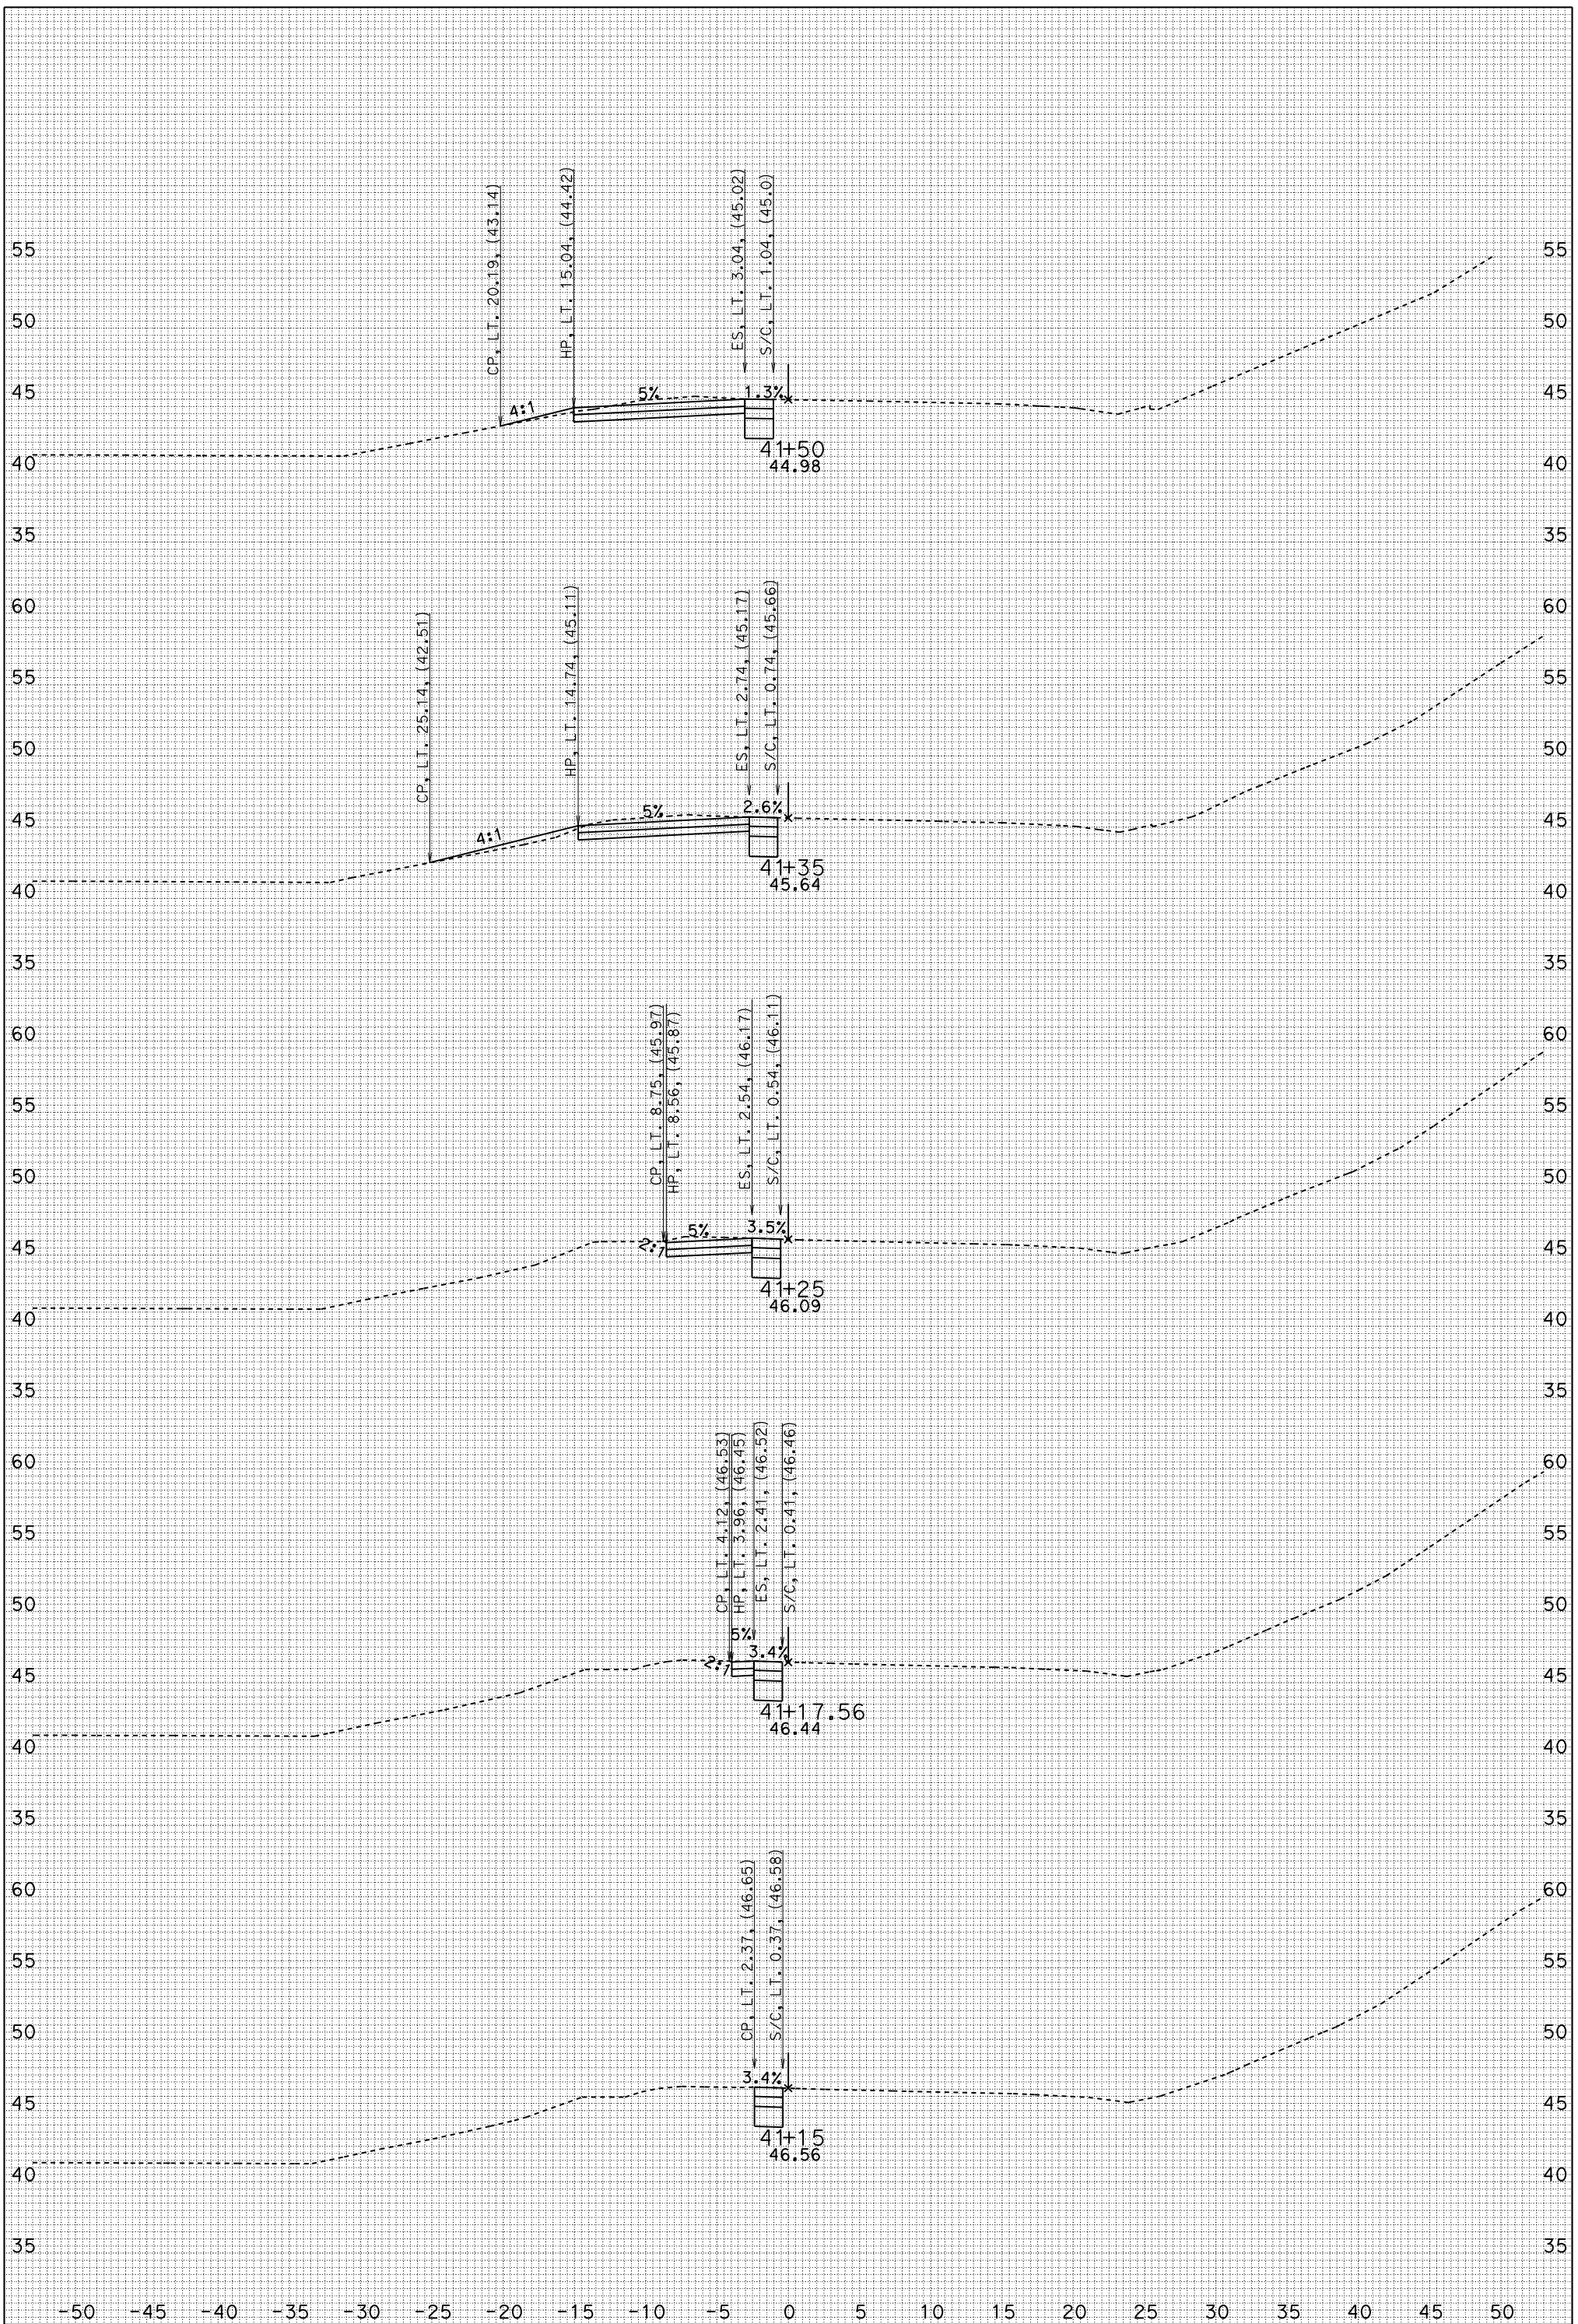

FOR EARTHWORK DEVELOPMENT ONLY
CREATED BY: Jim Rasmussen
UTILITIES NOT SHOWN
DATE: 3/3/2010
DR2_FG.EAR

MSN A1
CONTRACT: 04-264061
04-MRN-101 PM 18.6/R22.3
SCALE: 1" = 5' Horiz.
1" = 5' Vert.

"DR2" LINE CROSS SECTIONS

SHEET 1 OF 2

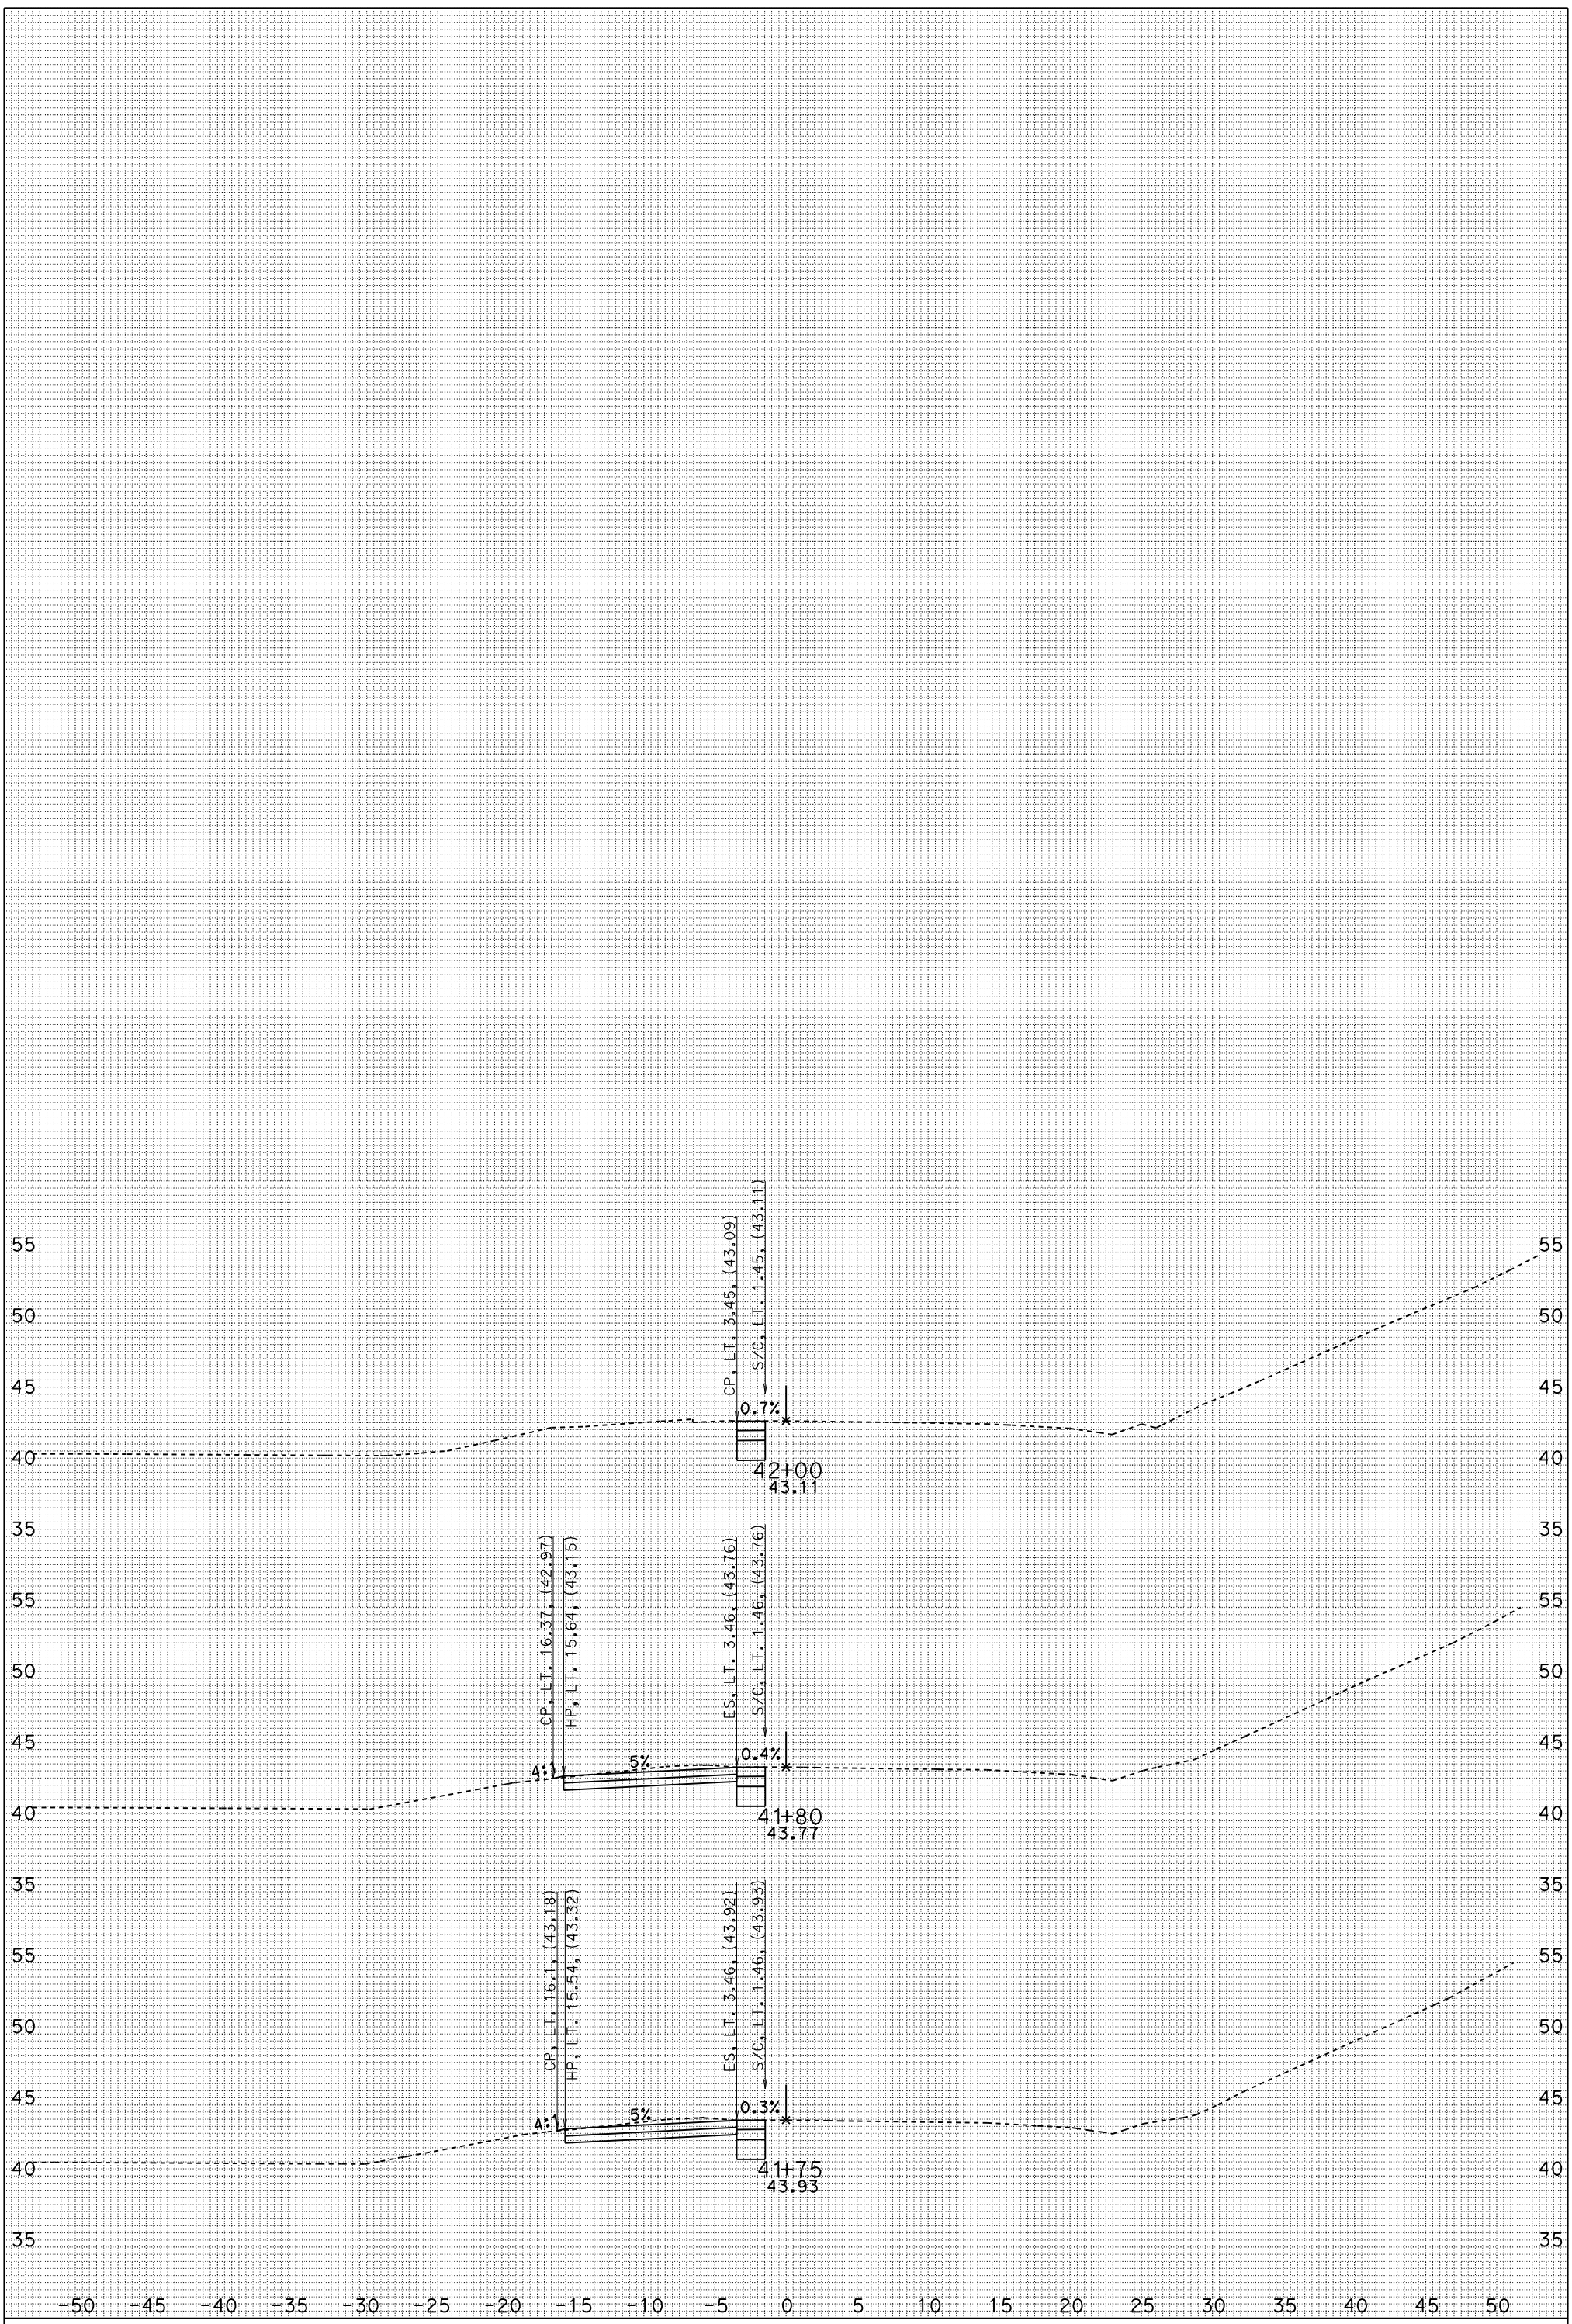

FOR EARTHWORK DEVELOPMENT ONLY
CREATED BY: Jim Rasmussen
UTILITIES NOT SHOWN
DATE: 3/3/2010
DR2_FG.EAR

MSN A1
CONTRACT: 04-264061
04-MRN-101 PM 18.6/R22.3
SCALE: 1" = 5' Horiz.
1" = 5' Vert.

"DR2" LINE CROSS SECTIONS

SHEET 2 OF 2

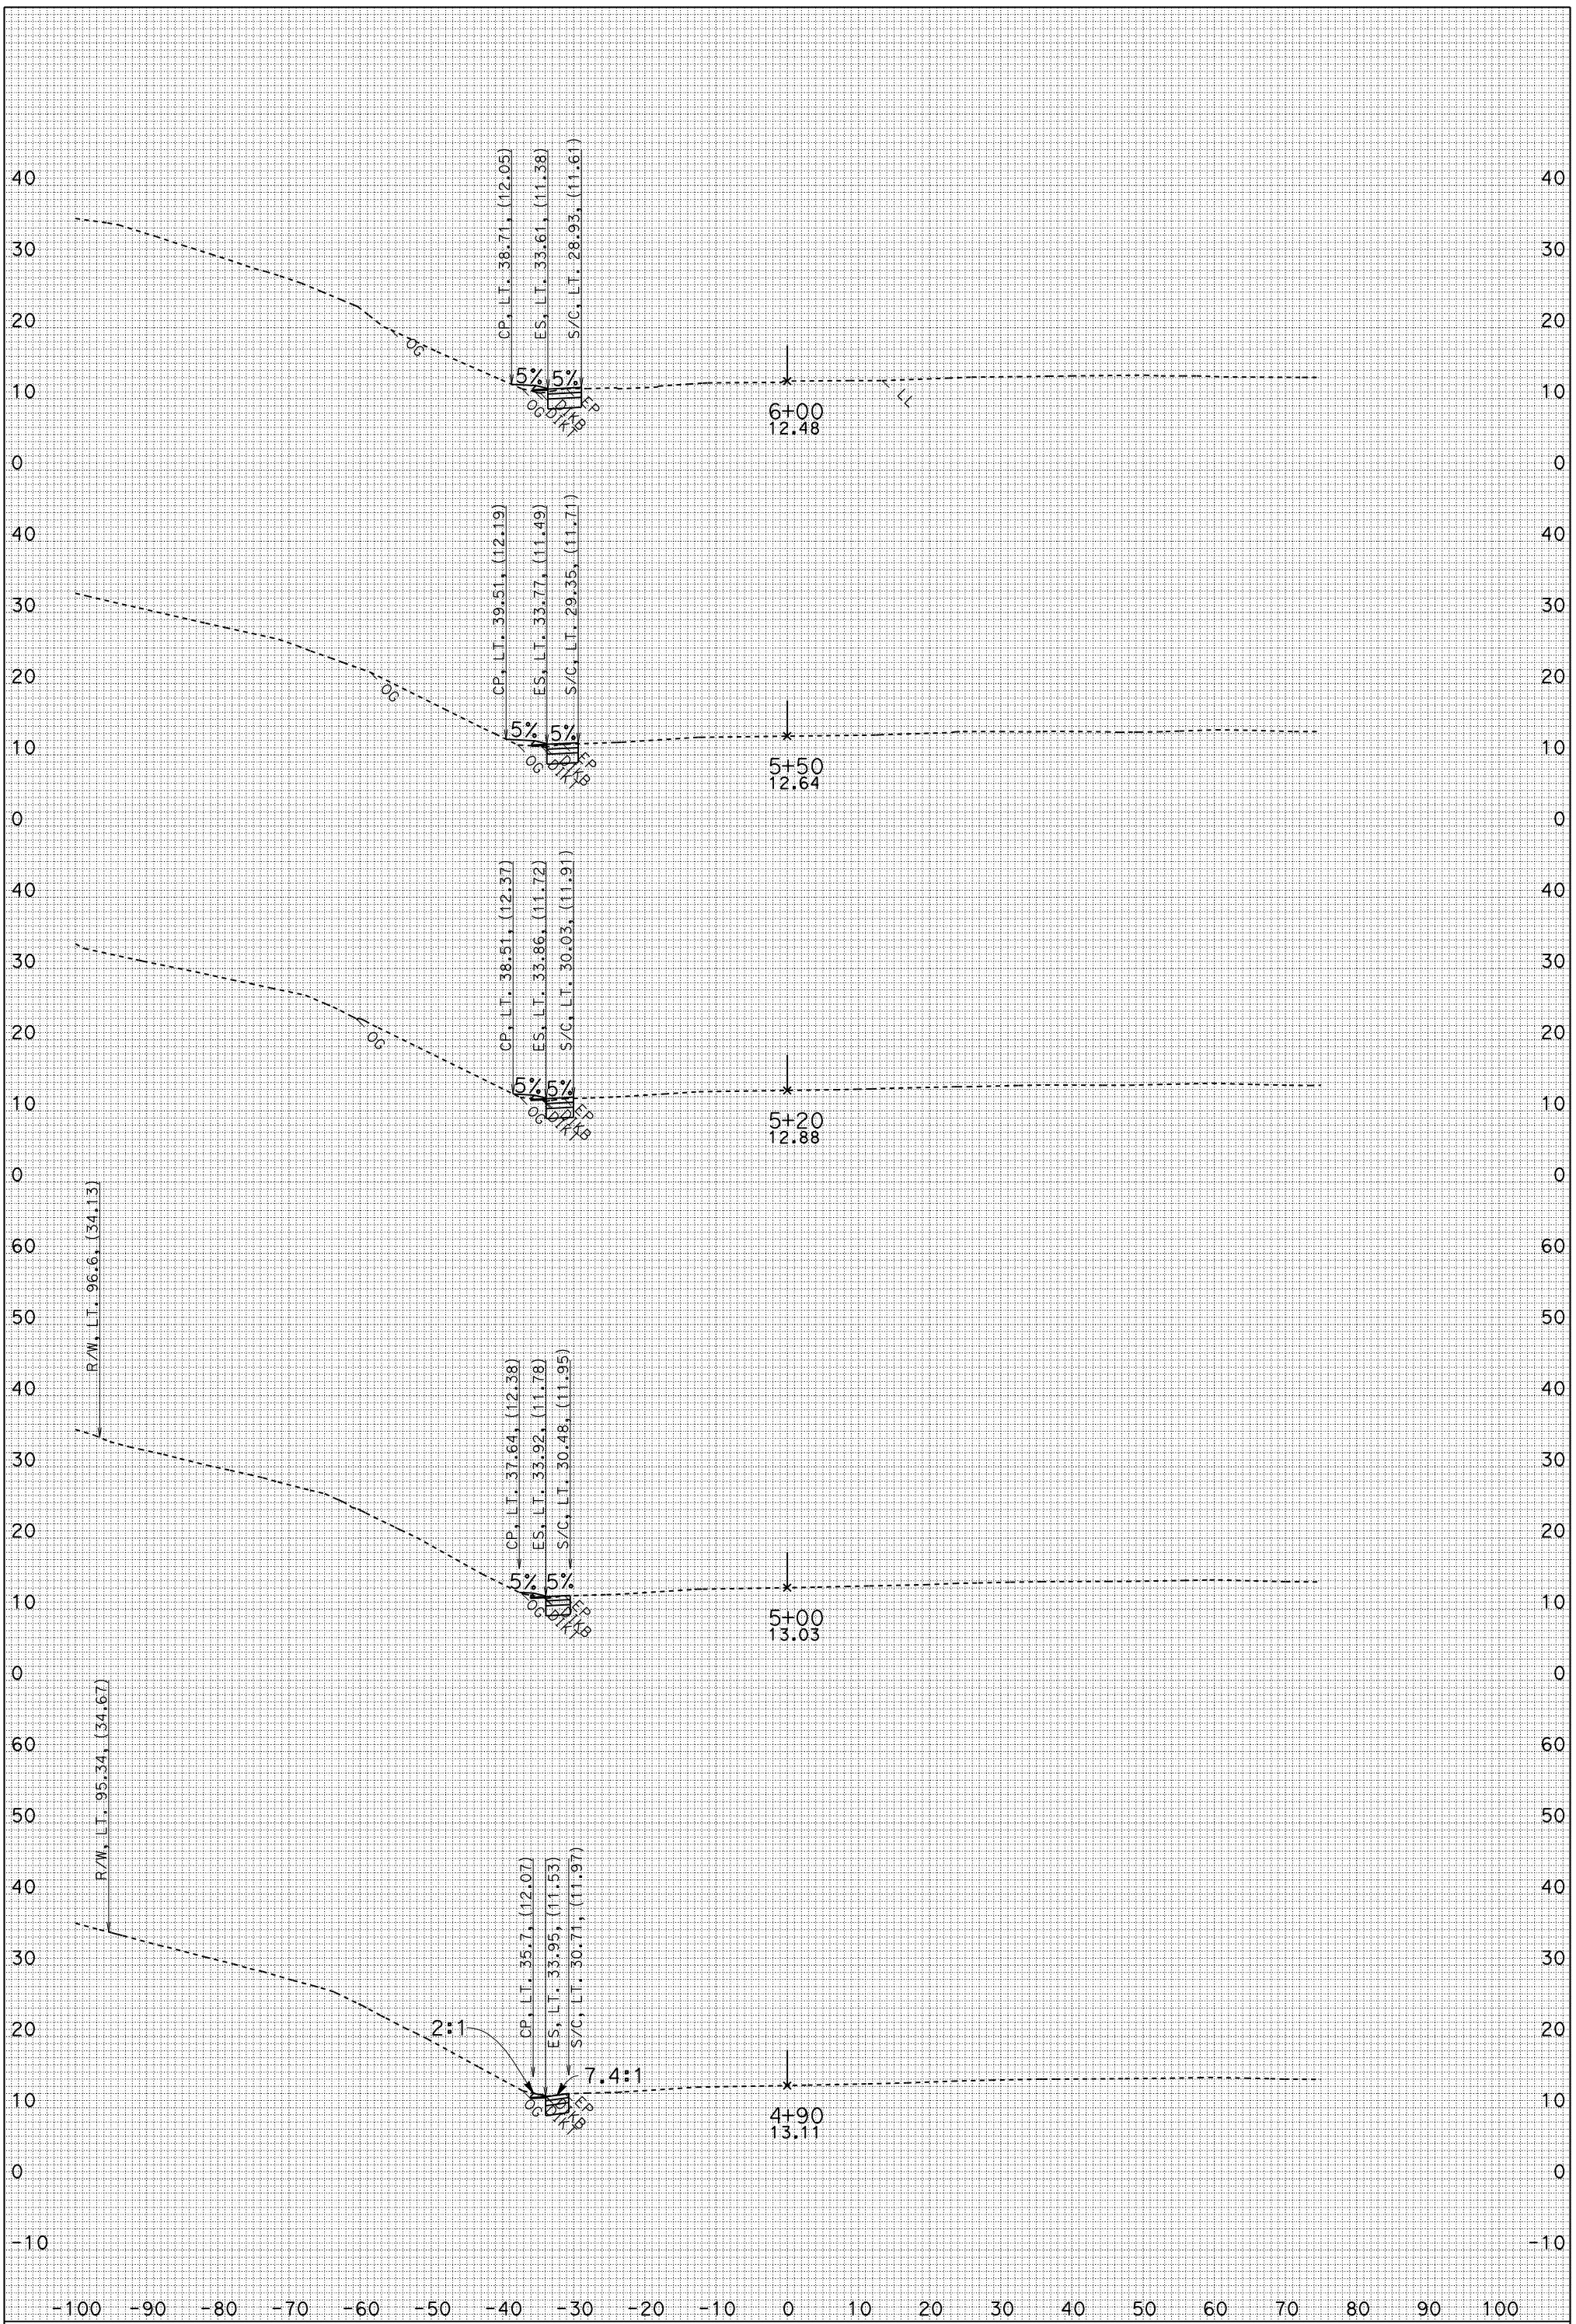

FOR EARTHWORK DEVELOPMENT ONLY

UTILITIES NOT SHOWN
DATE: 1/26/2010
IL1_FG.EAR

MSN A1
CONTRACT: 04-264061
04-MRN-101 PM 18.6/R22.3
SCALE: 1" = 10' Horiz.
1" = 10' Vert.

"IL1" LINE CROSS SECTIONS

SHEET 1 OF 12

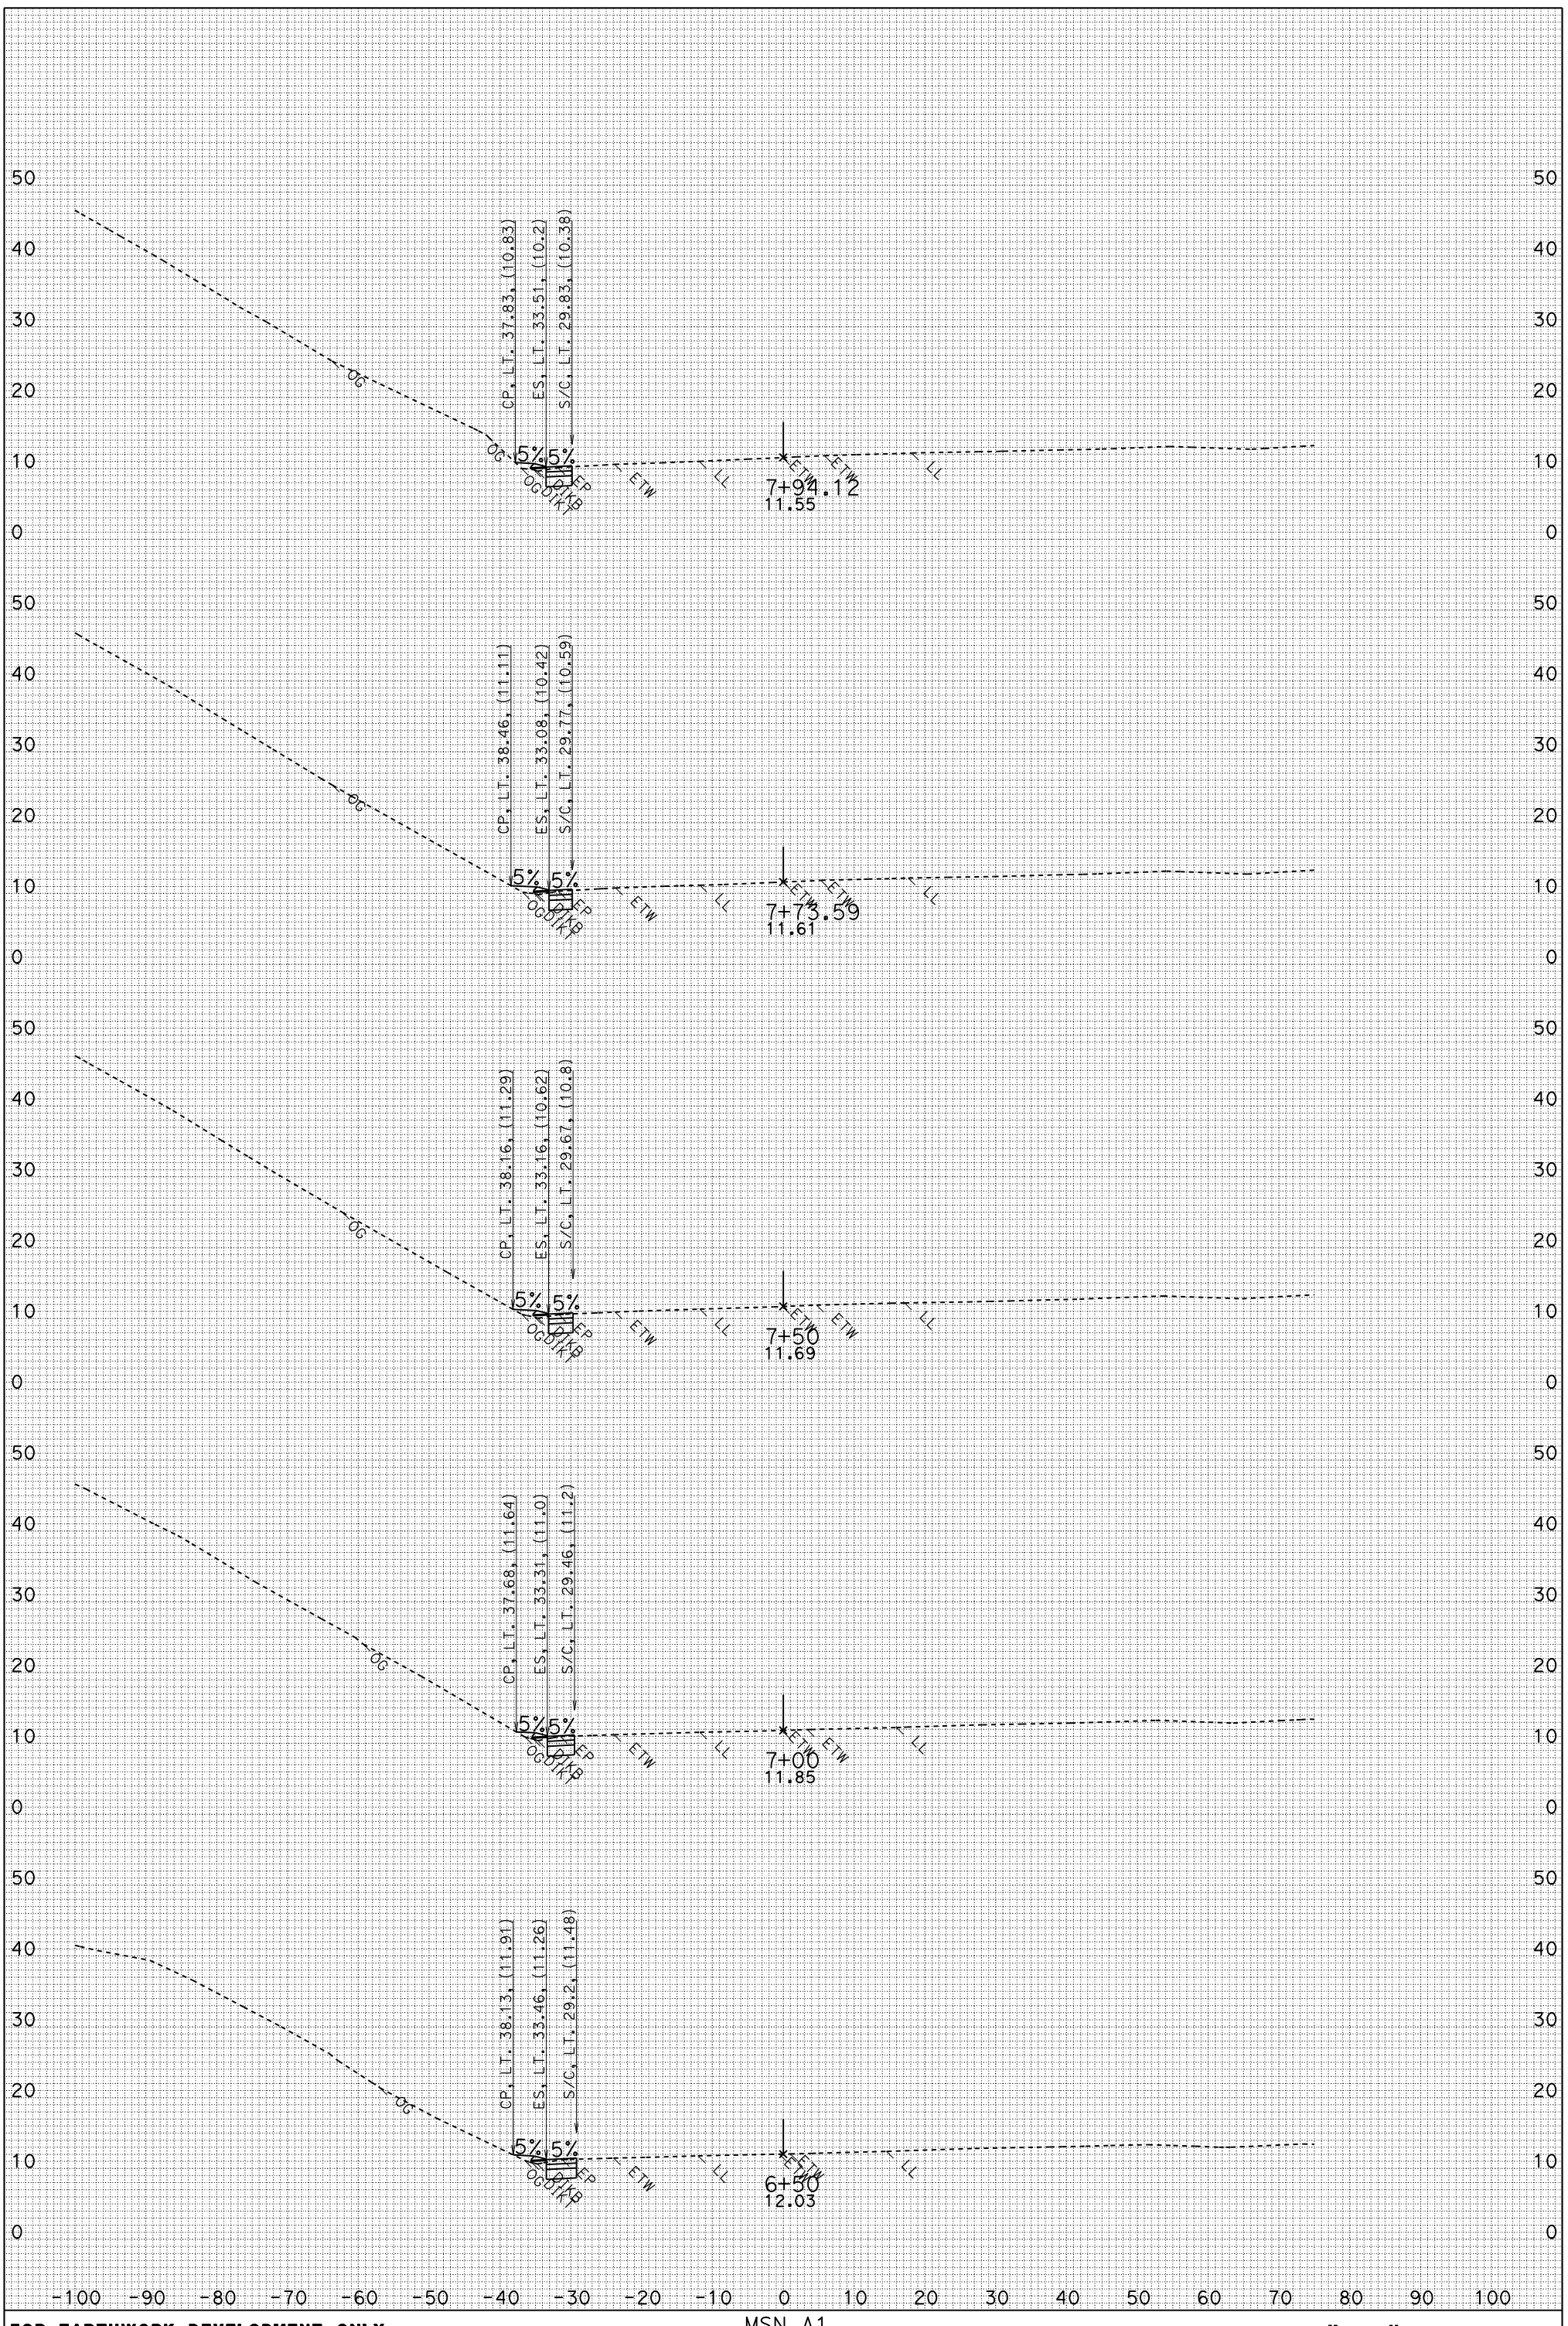

FOR EARTHWORK DEVELOPMENT ONLY

UTILITIES NOT SHOWN
DATE: 1/26/2010
IL1_FG.EAR

MSN A1
CONTRACT: 04-264061
04-MRN-101 PM 18.6/R22.3
SCALE: 1" = 10' Horiz.
1" = 10' Vert.

"IL1" LINE CROSS SECTIONS

SHEET 2 OF 12

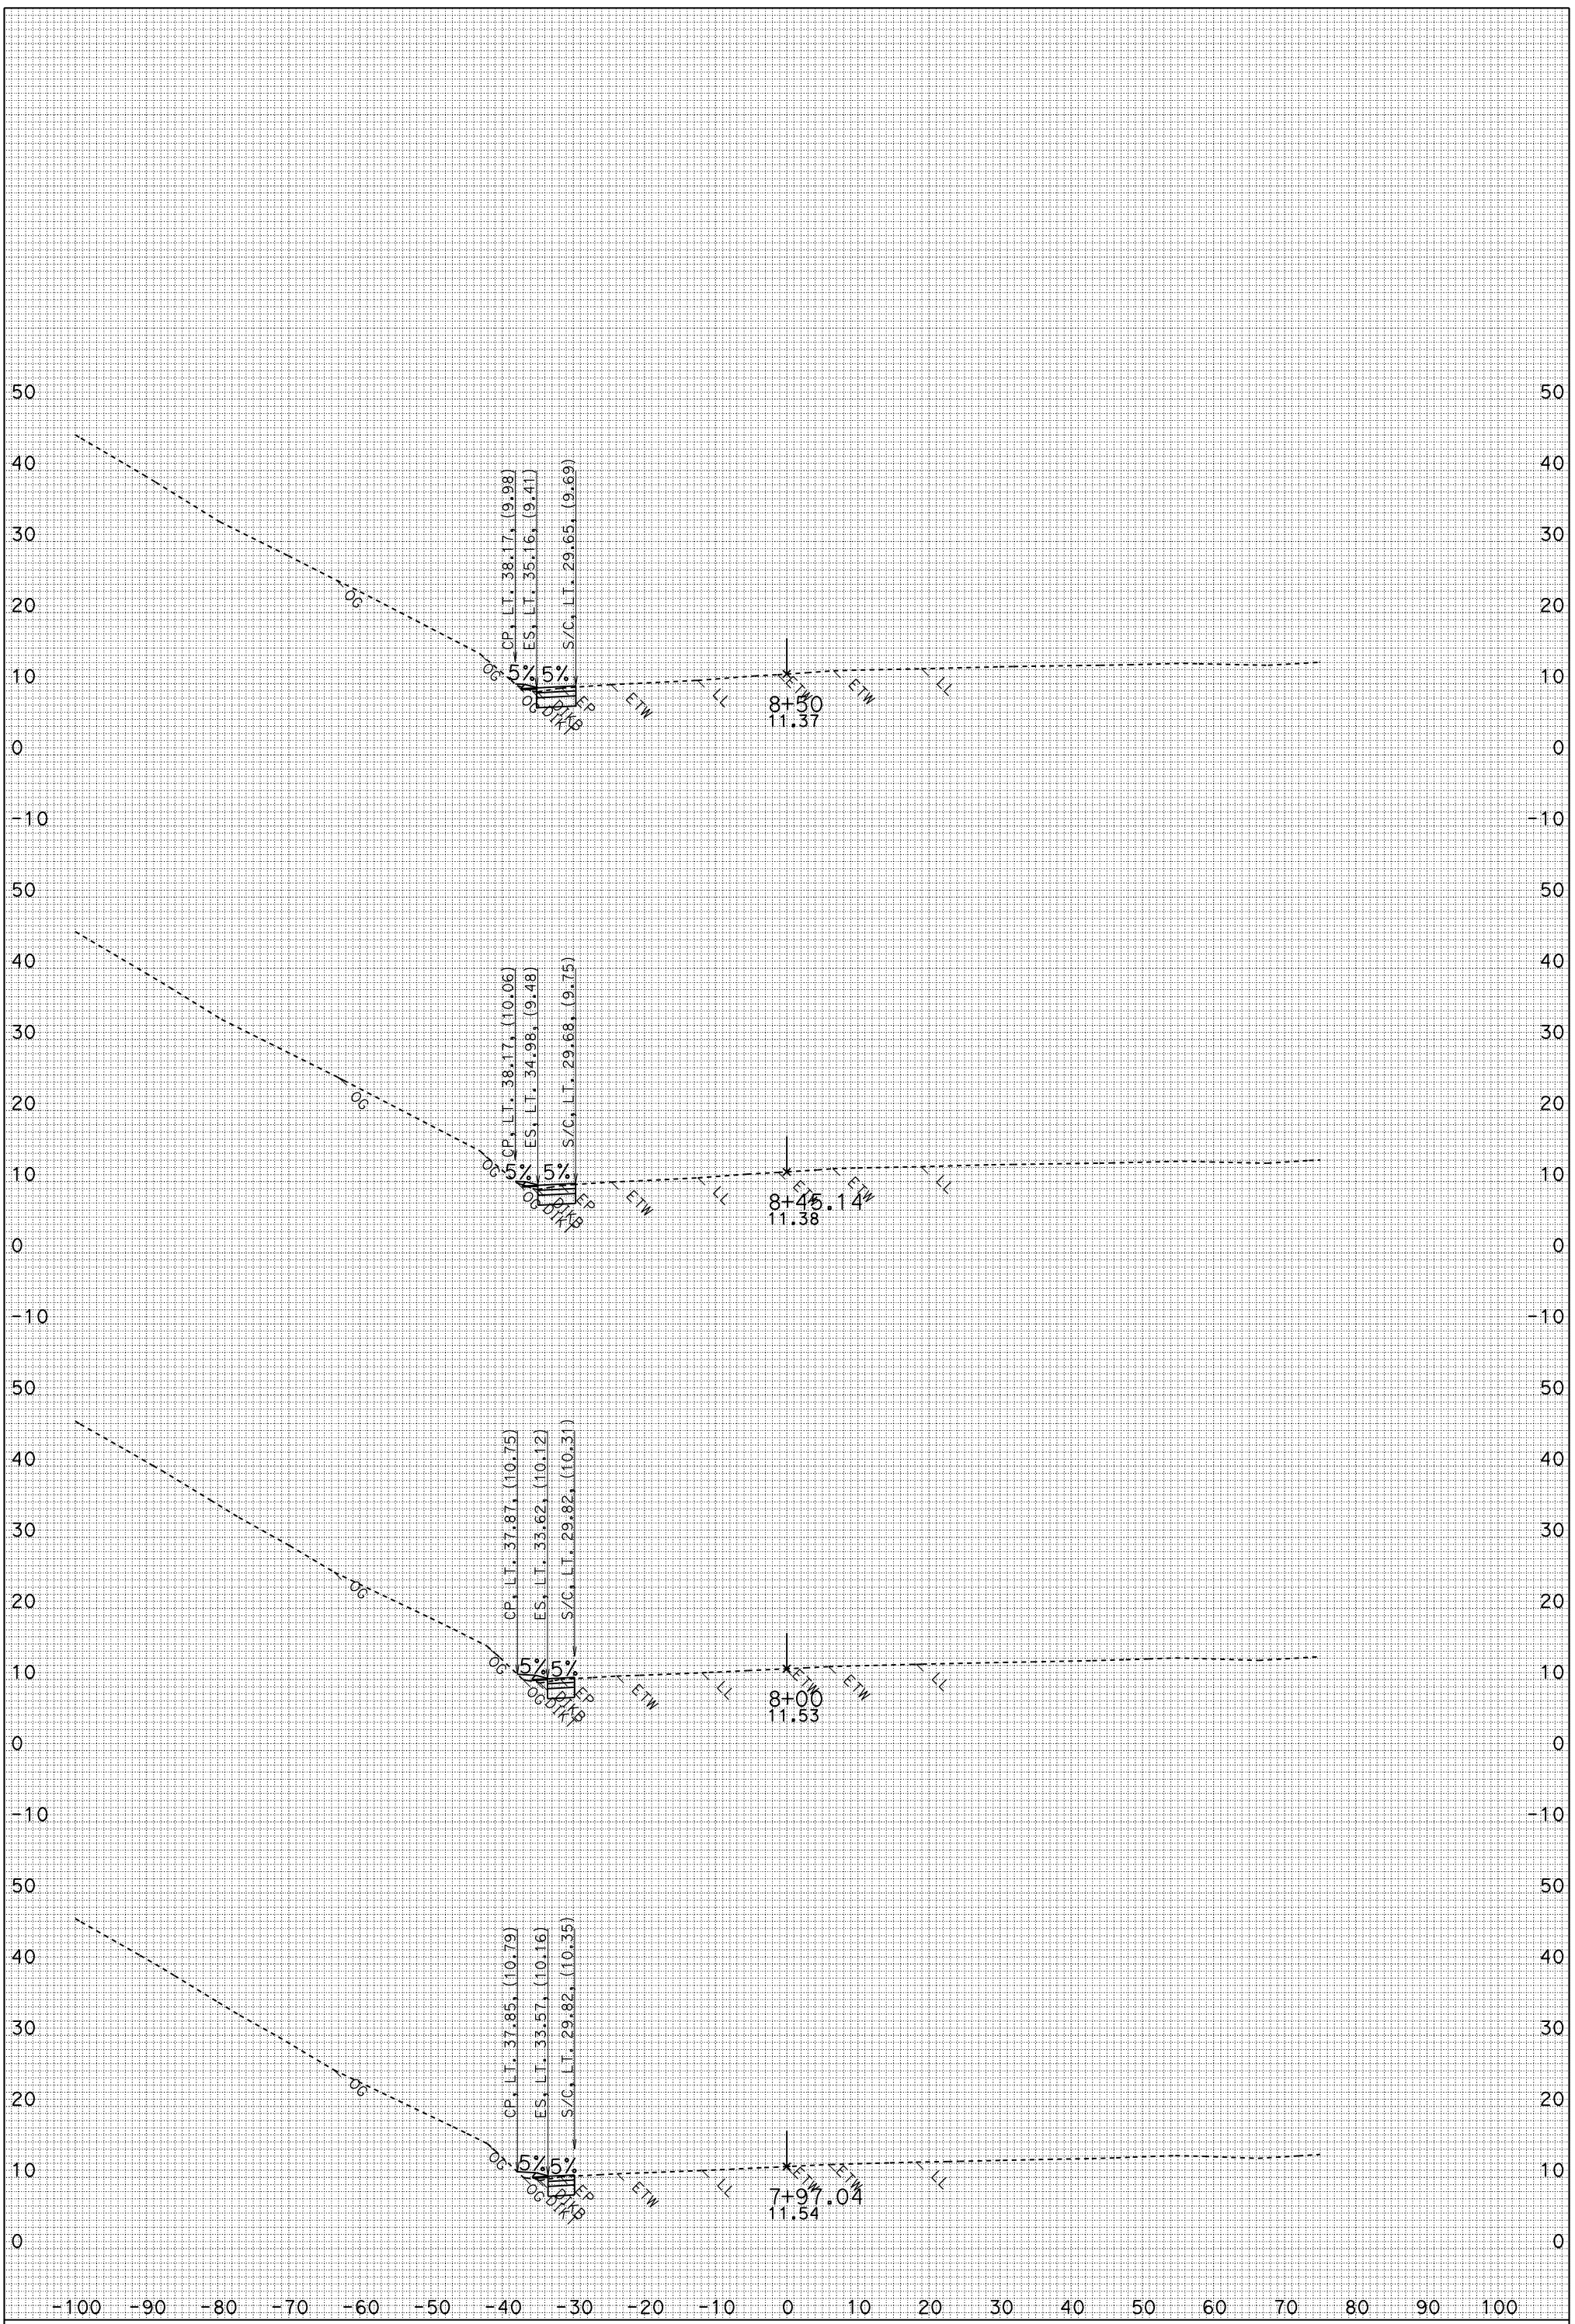

FOR EARTHWORK DEVELOPMENT ONLY

UTILITIES NOT SHOWN
DATE: 1/26/2010
IL1_FG.EAR

MSN A1
CONTRACT: 04-264061
04-MRN-101 PM 18.6/R22.3
SCALE: 1" = 10' Horiz.
1" = 10' Vert.

"IL1" LINE CROSS SECTIONS

SHEET 3 OF 12

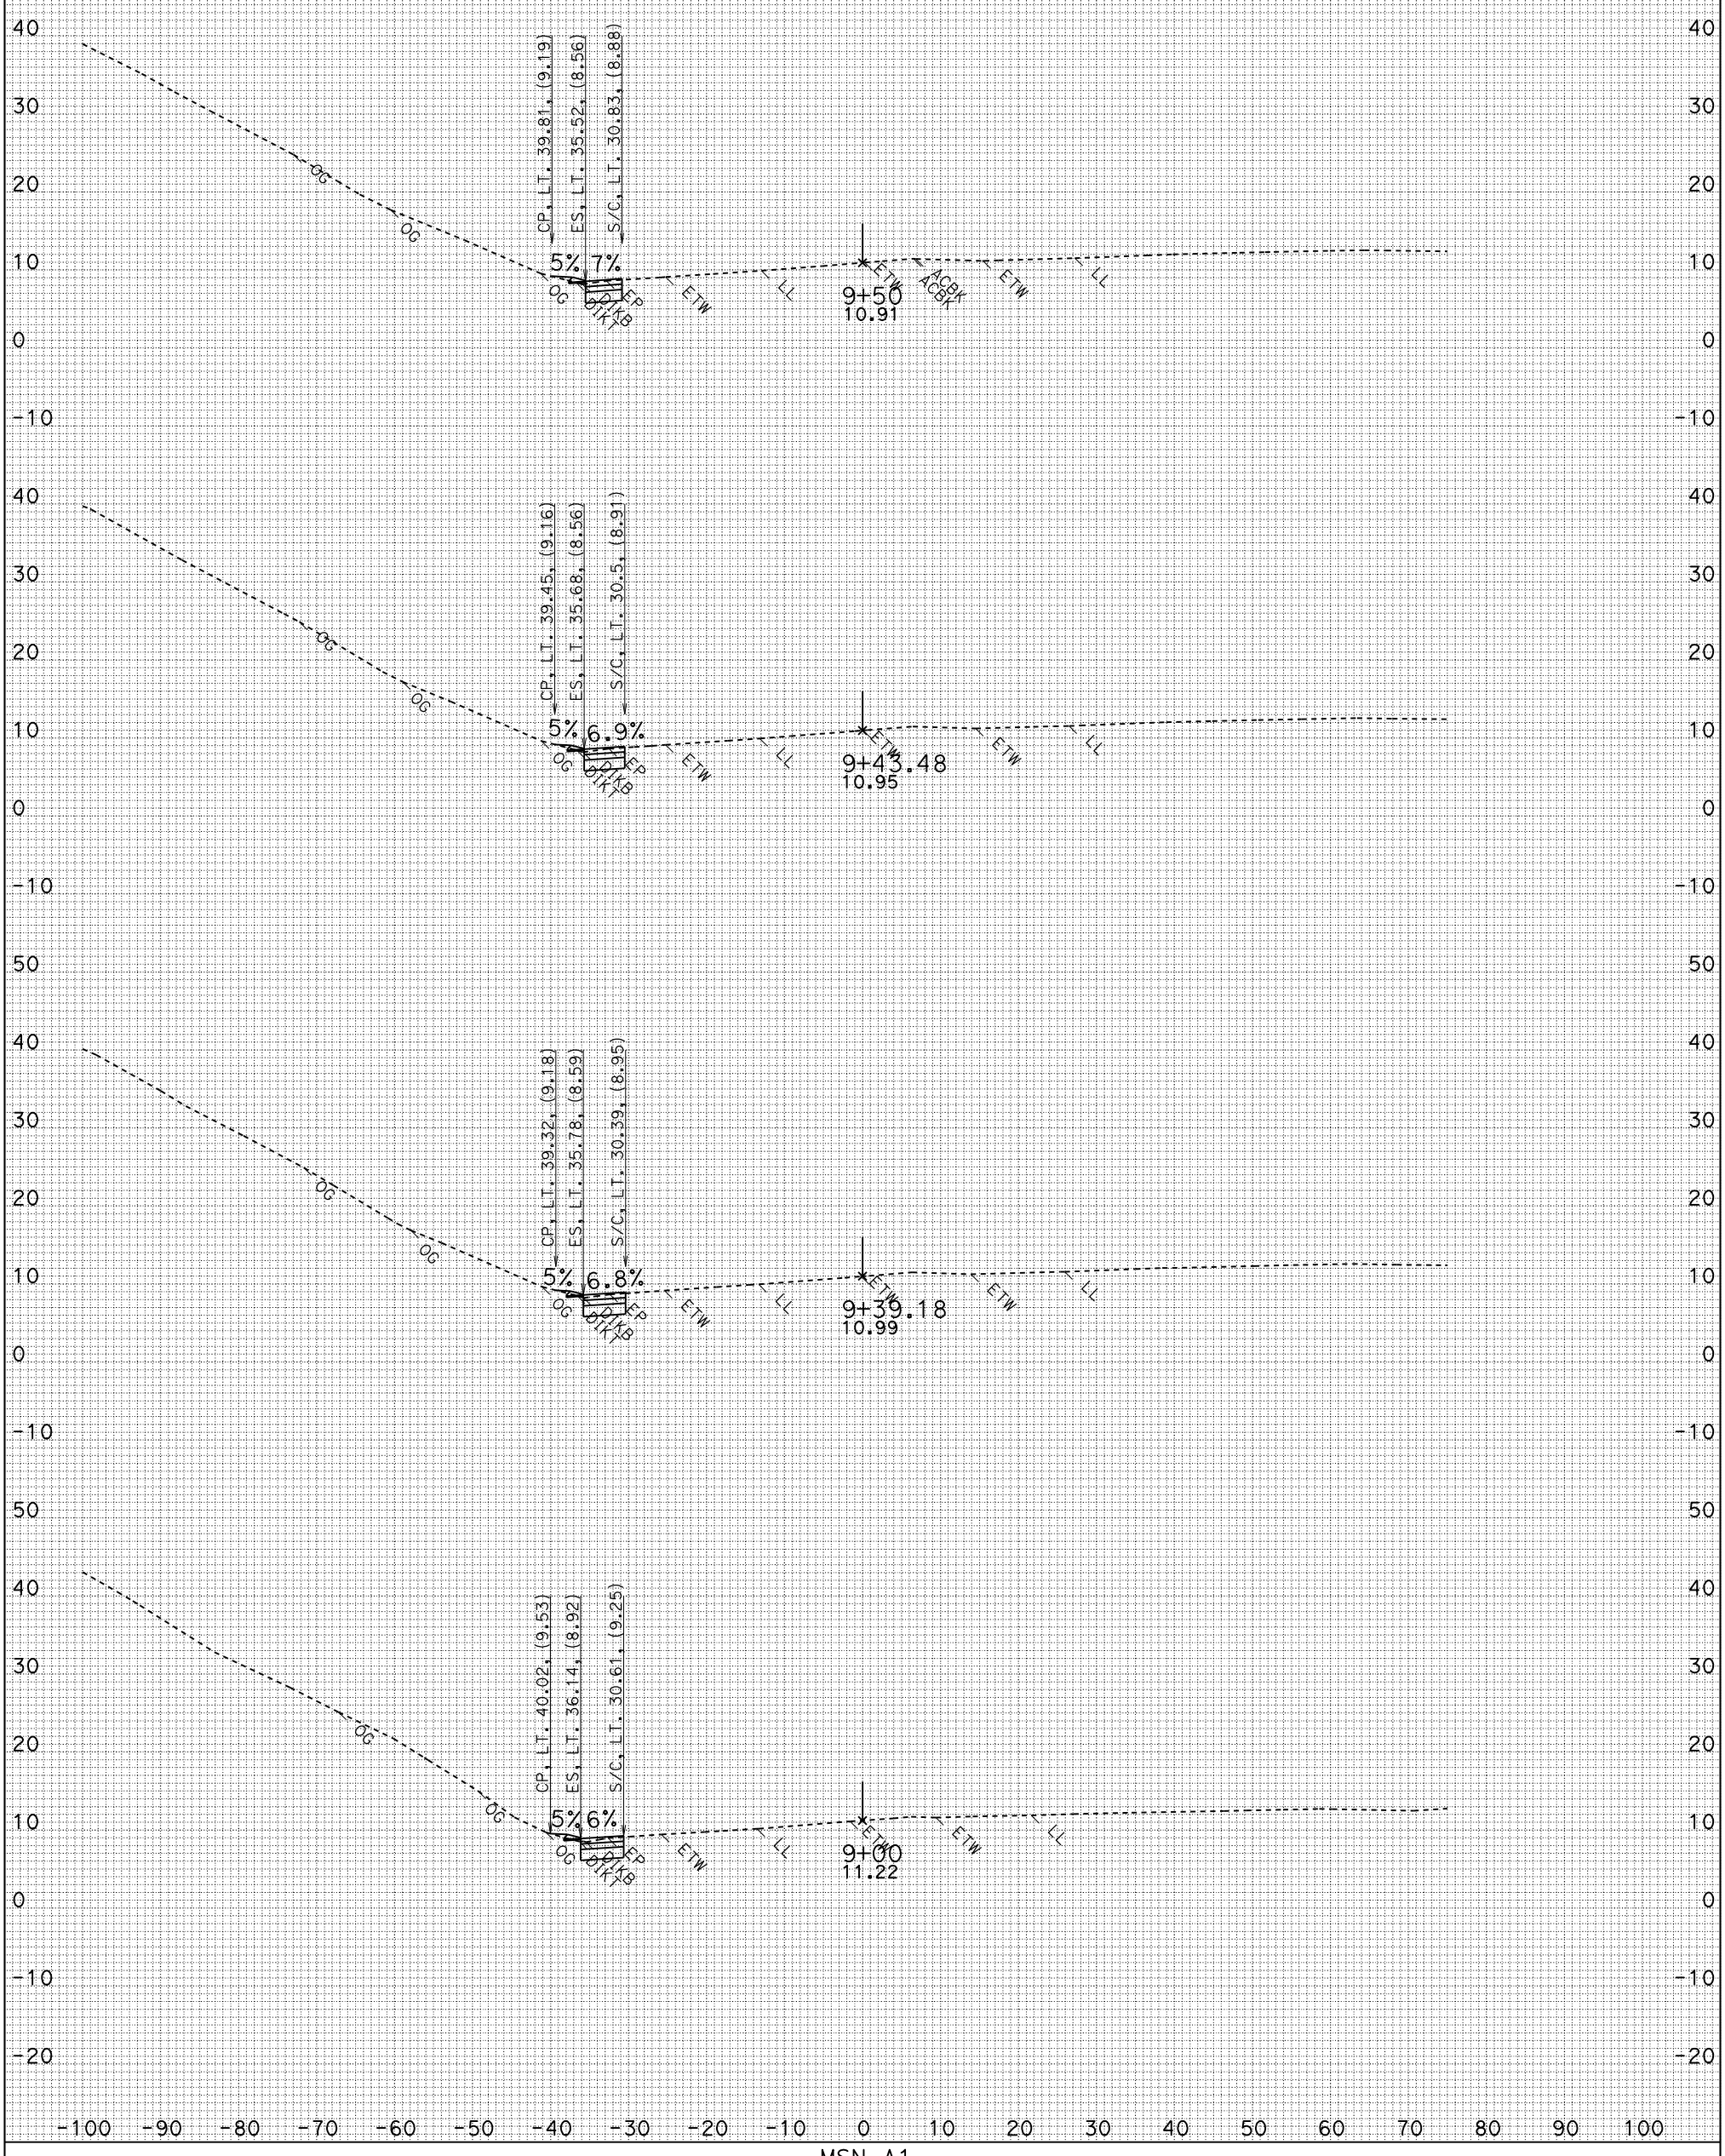

FOR EARTHWORK DEVELOPMENT ONLY

UTILITIES NOT SHOWN
DATE: 1/26/2010
IL1_FG.EAR

MSN A1
CONTRACT: 04-264061
04-MRN-101 PM 18.6/R22.3
SCALE: 1" = 10' Horiz.
1" = 10' Vert.

"IL1" LINE CROSS SECTIONS

SHEET 4 OF 12

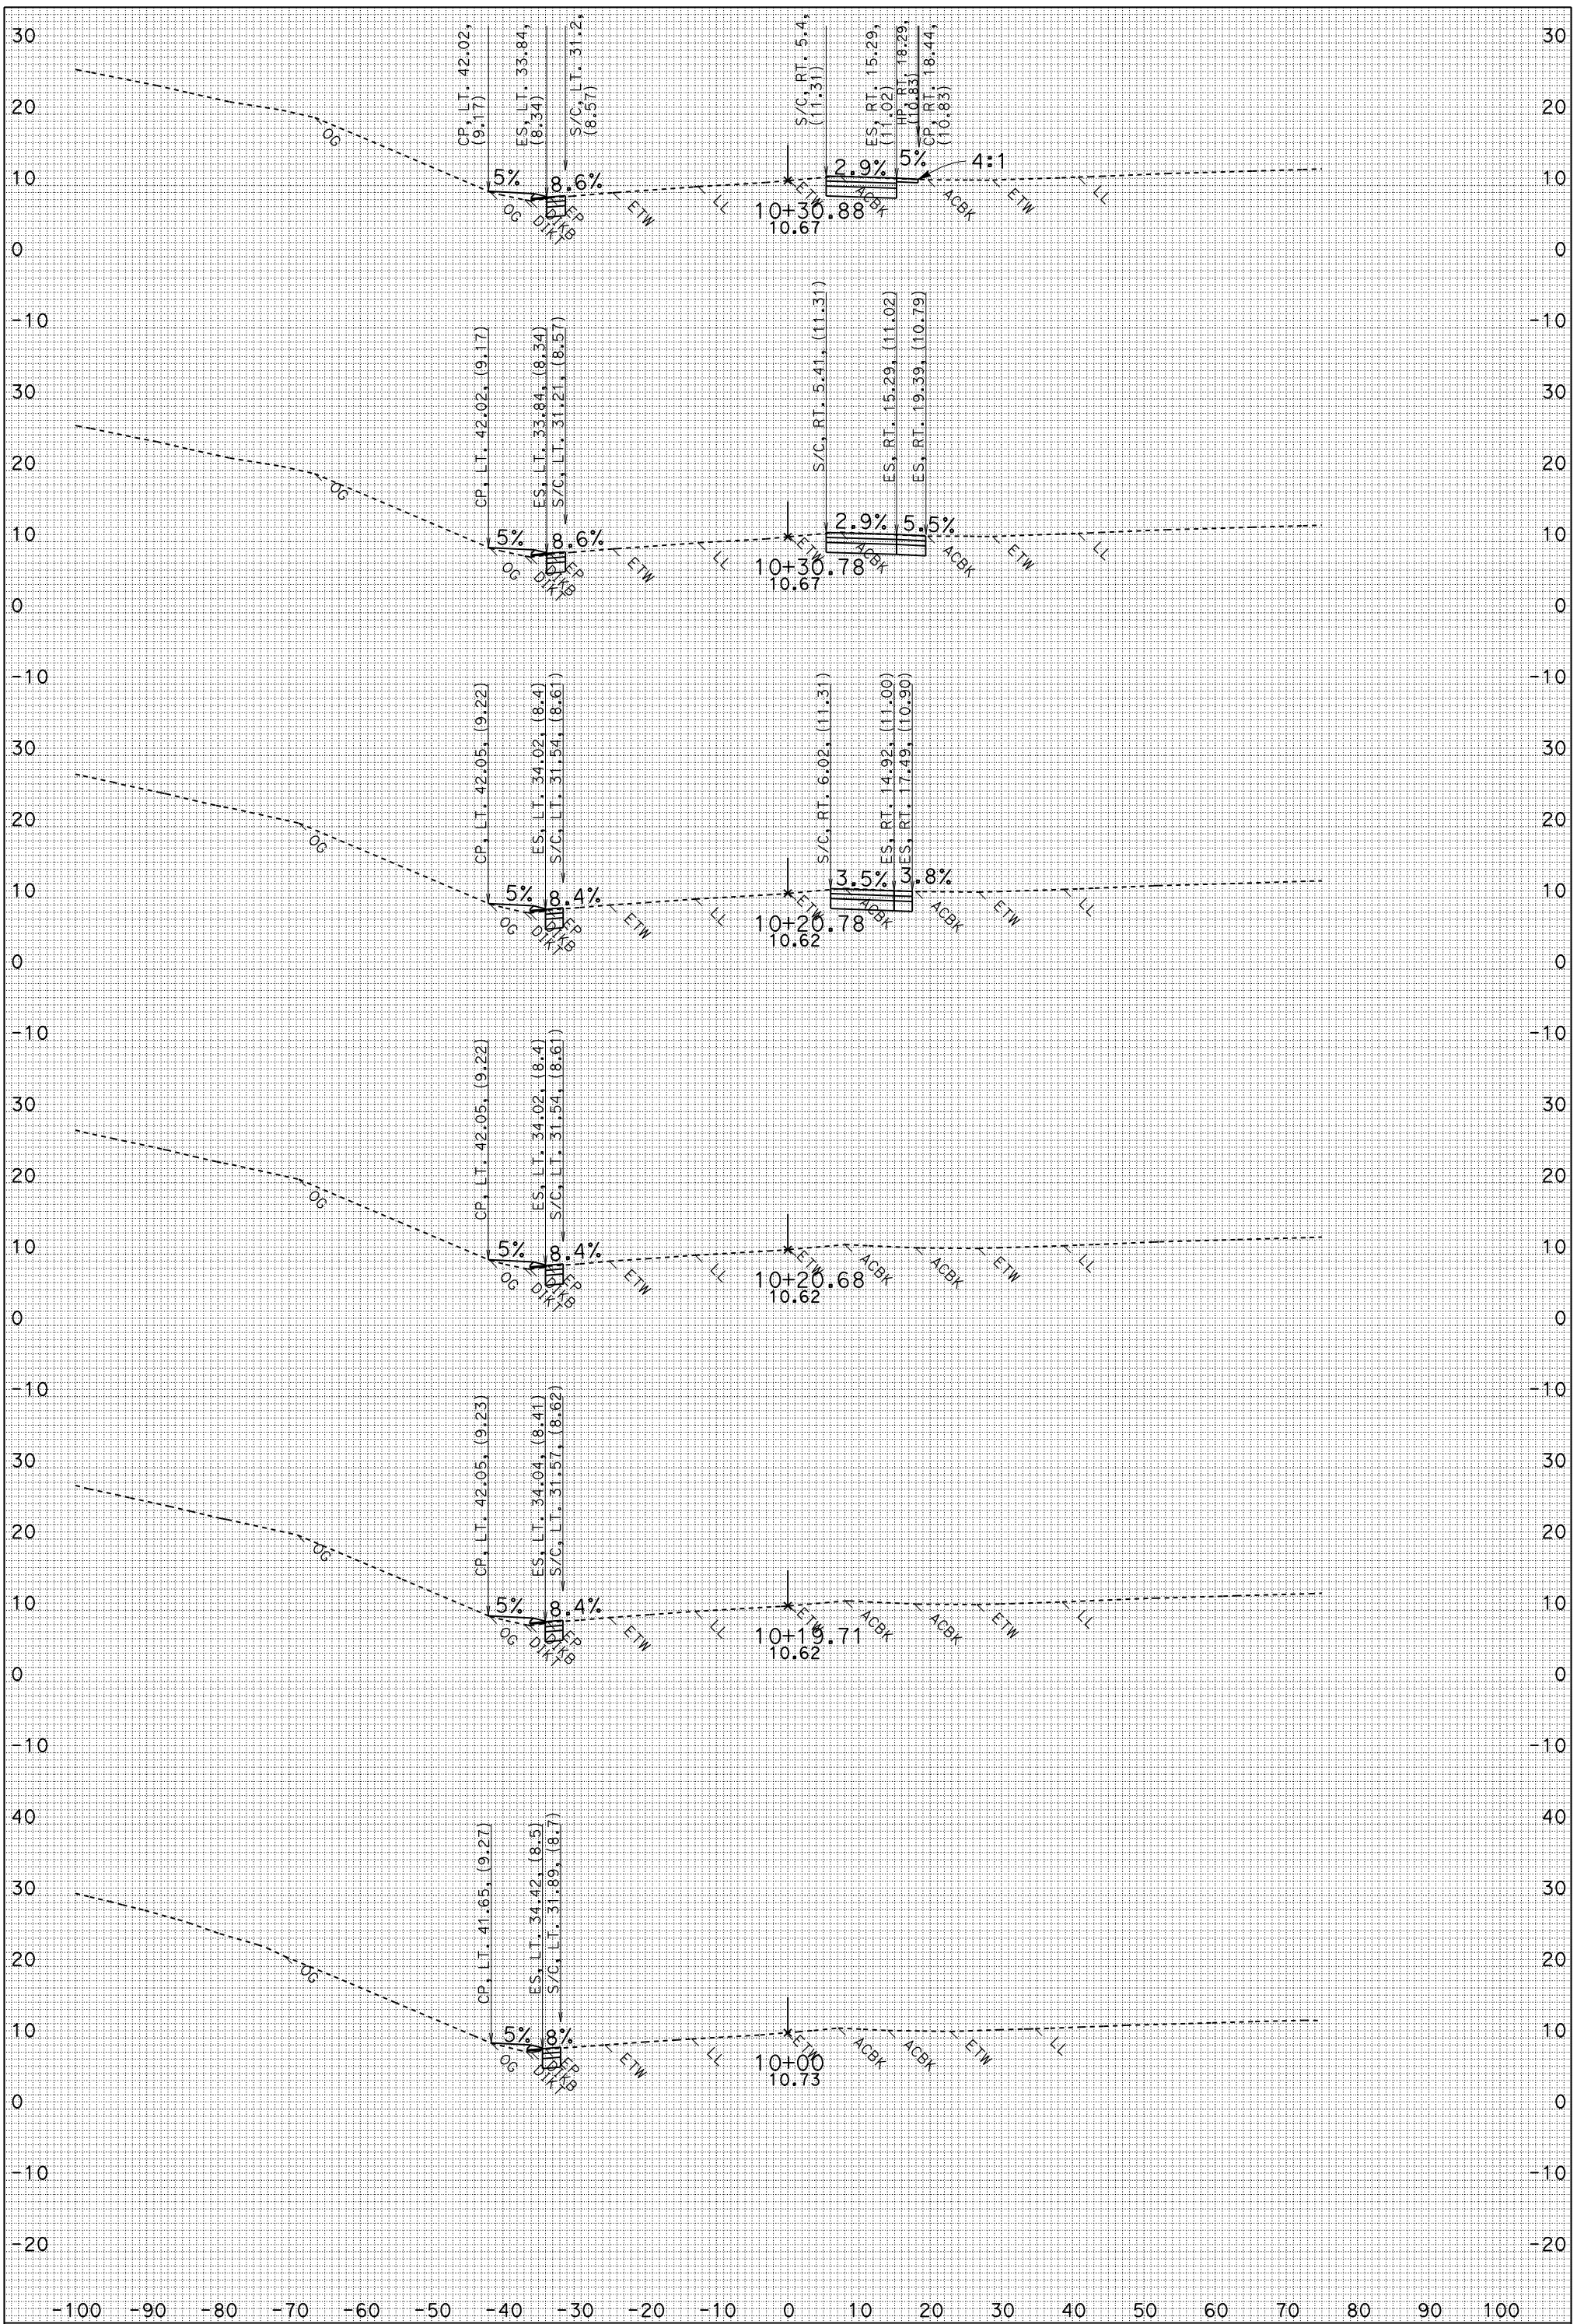

FOR EARTHWORK DEVELOPMENT ONLY

UTILITIES NOT SHOWN
DATE: 1/26/2010
IL1_FG.EAR

MSN A1
CONTRACT: 04-264061
04-MRN-101 PM 18.6/R22.3
SCALE: 1" = 10' Horiz.
1" = 10' Vert.

"IL1" LINE CROSS SECTIONS

SHEET 5 OF 12

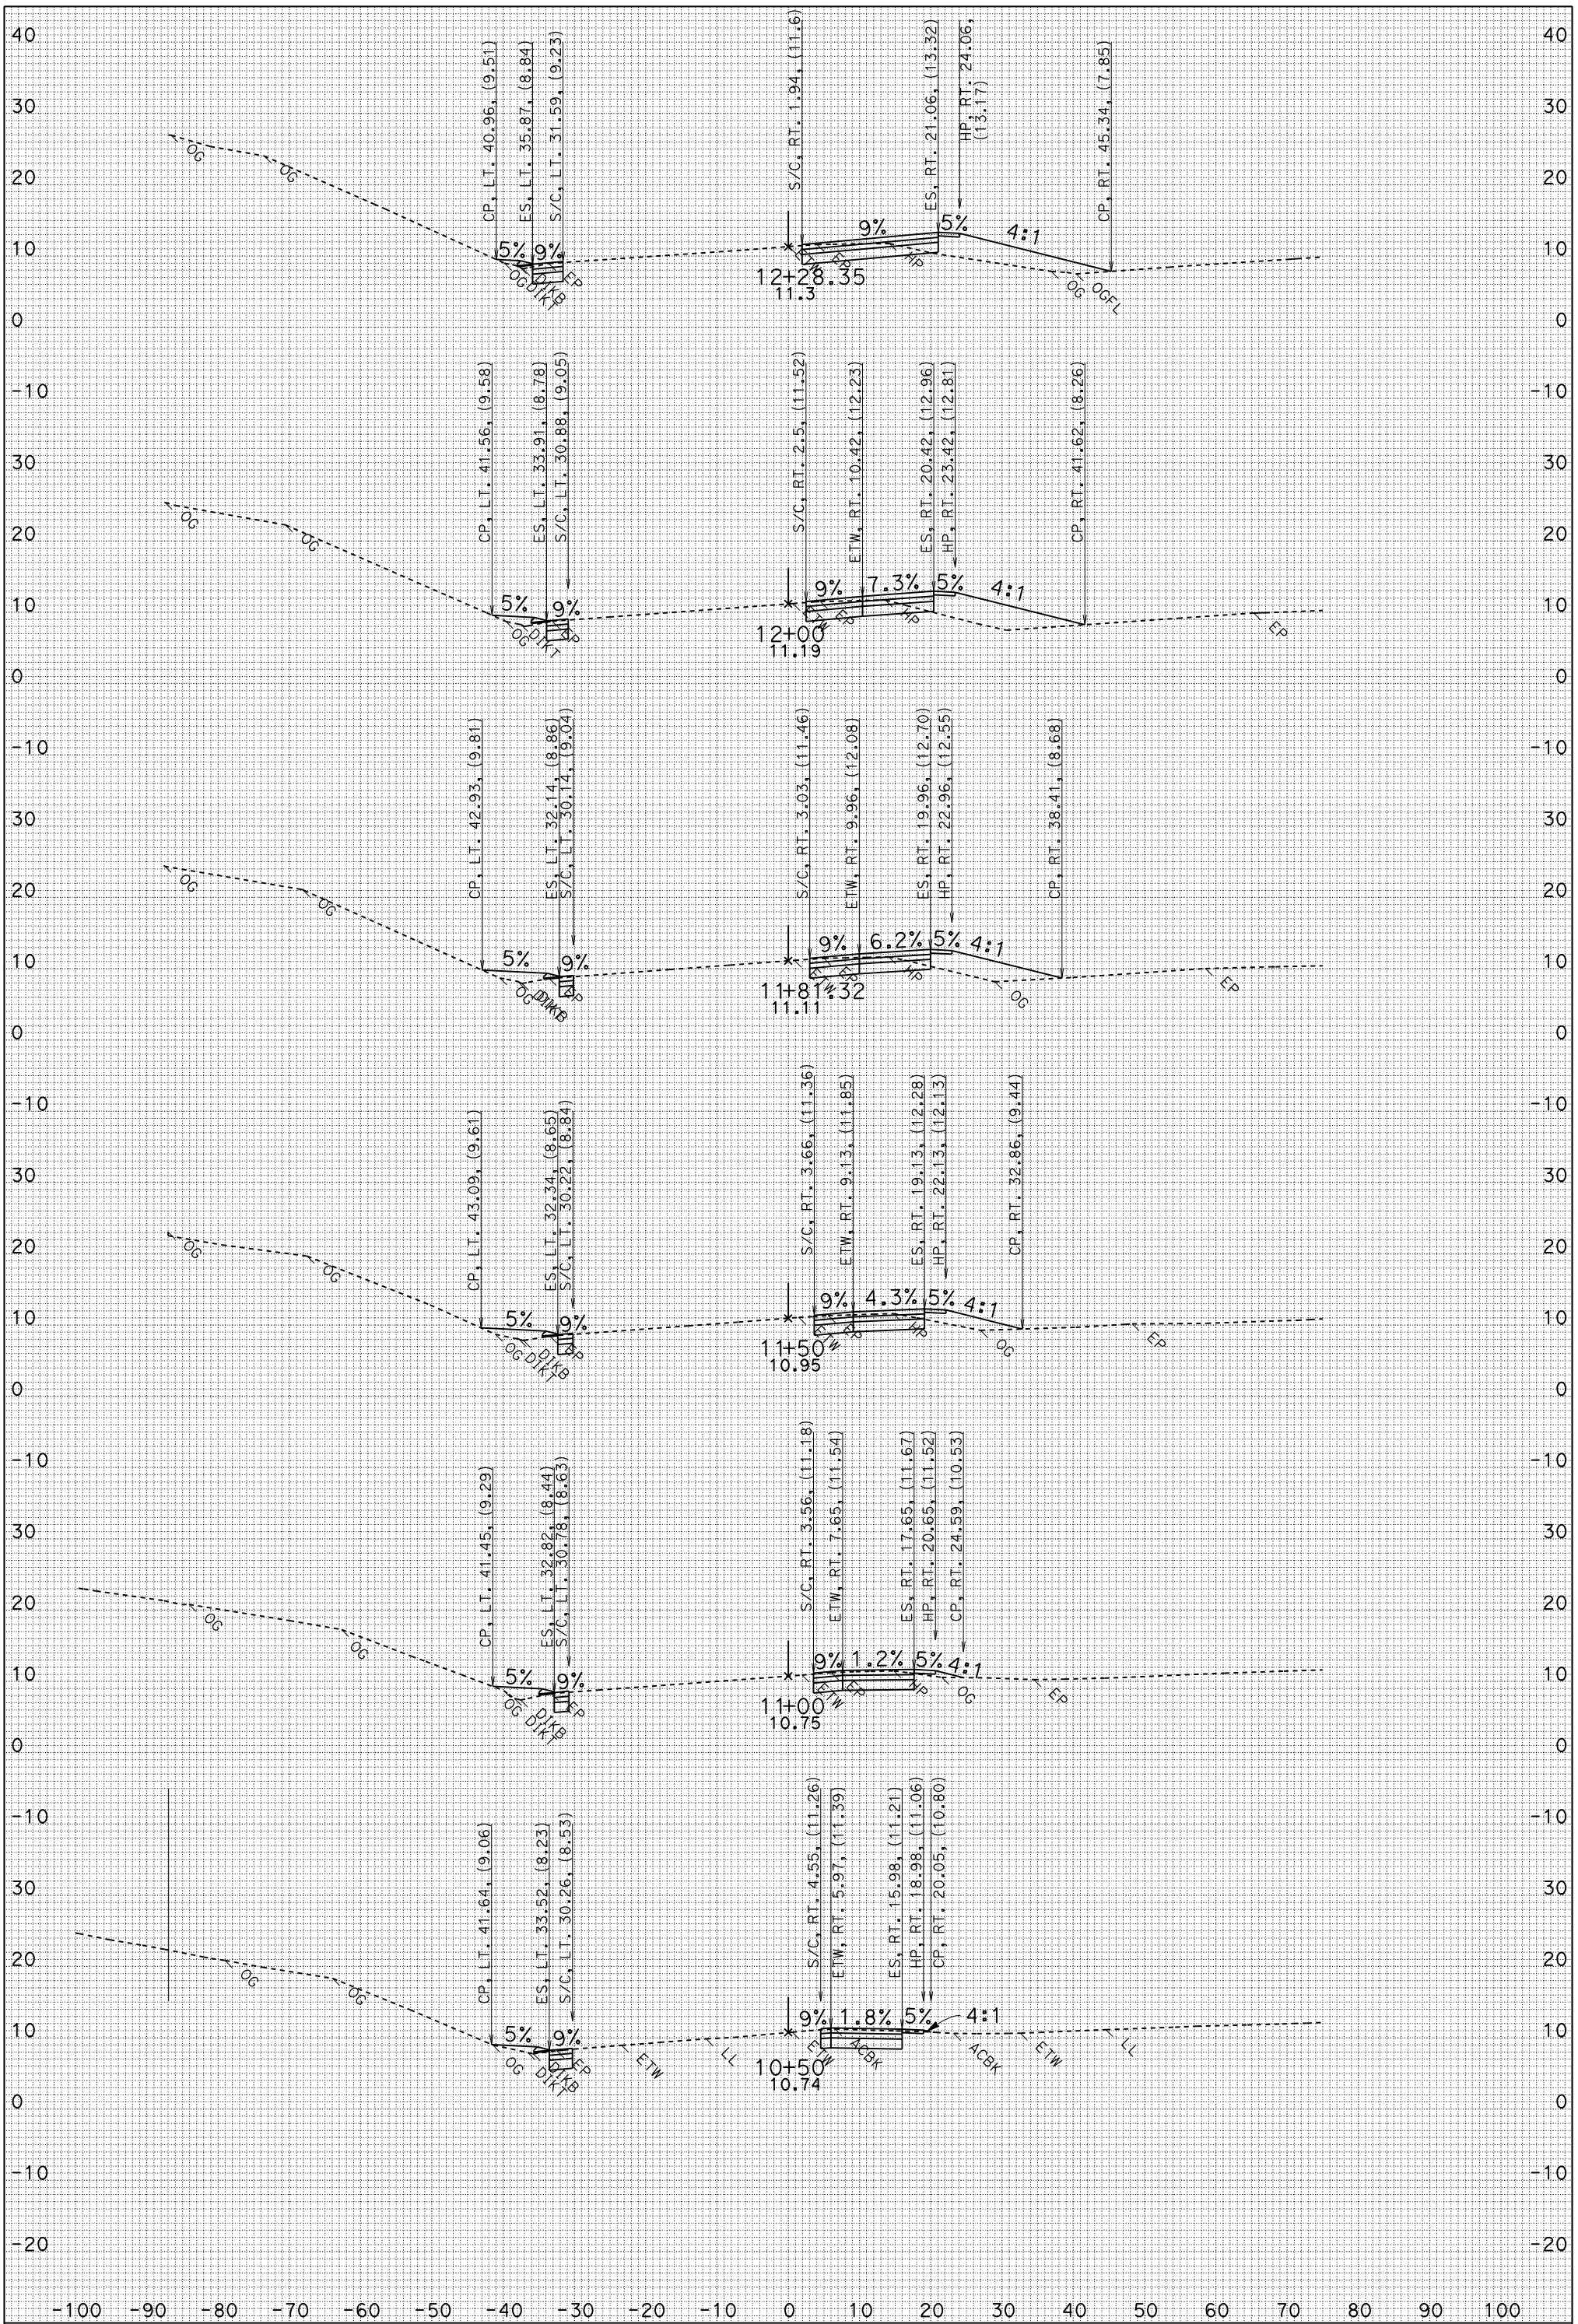

FOR EARTHWORK DEVELOPMENT ONLY

UTILITIES NOT SHOWN
DATE: 1/26/2010
IL1_FG.EAR

MSN A1
CONTRACT: 04-264061
04-MRN-101 PM 18.6/R22.3
SCALE: 1" = 10' Horiz.
1" = 10' Vert.

"IL1" LINE CROSS SECTIONS

SHEET 6 OF 12

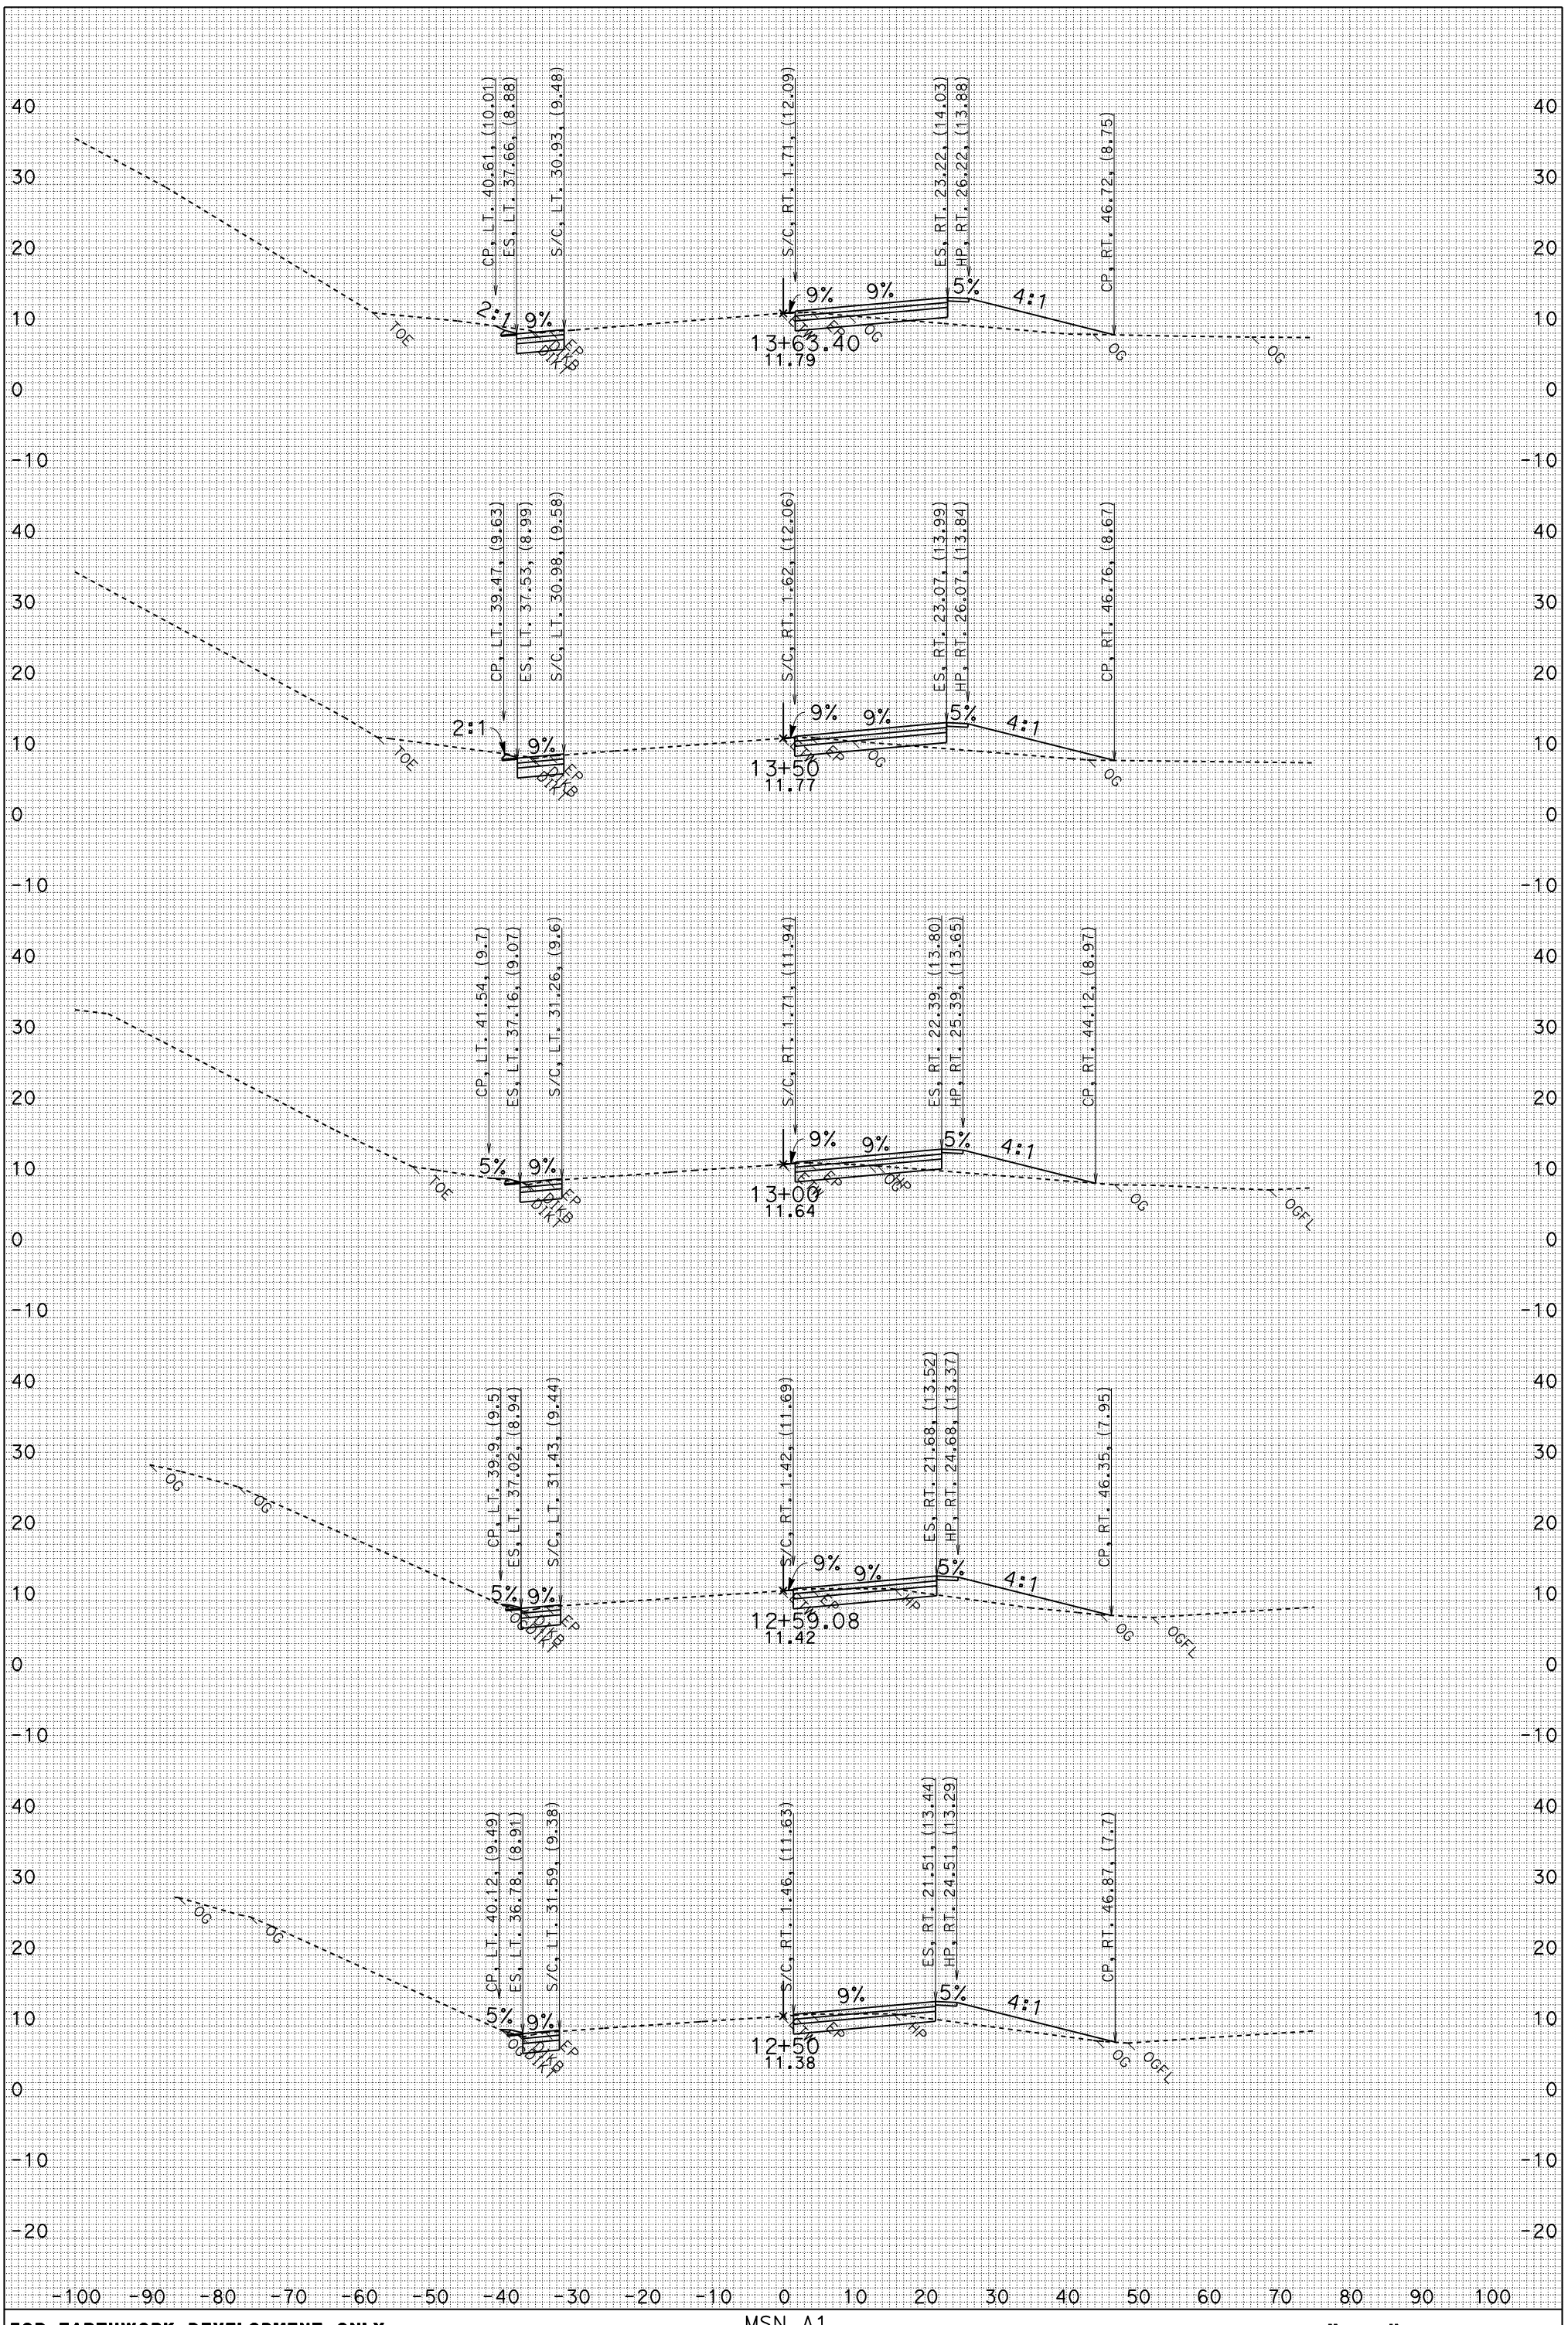

FOR EARTHWORK DEVELOPMENT ONLY

UTILITIES NOT SHOWN
DATE: 1/26/2010
IL1_FG.EAR

MSN A1
CONTRACT: 04-264061
04-MRN-101 PM 18.6/R22.3
SCALE: 1" = 10' Horiz.
1" = 10' Vert.

"IL1" LINE CROSS SECTIONS

SHEET 7 OF 12

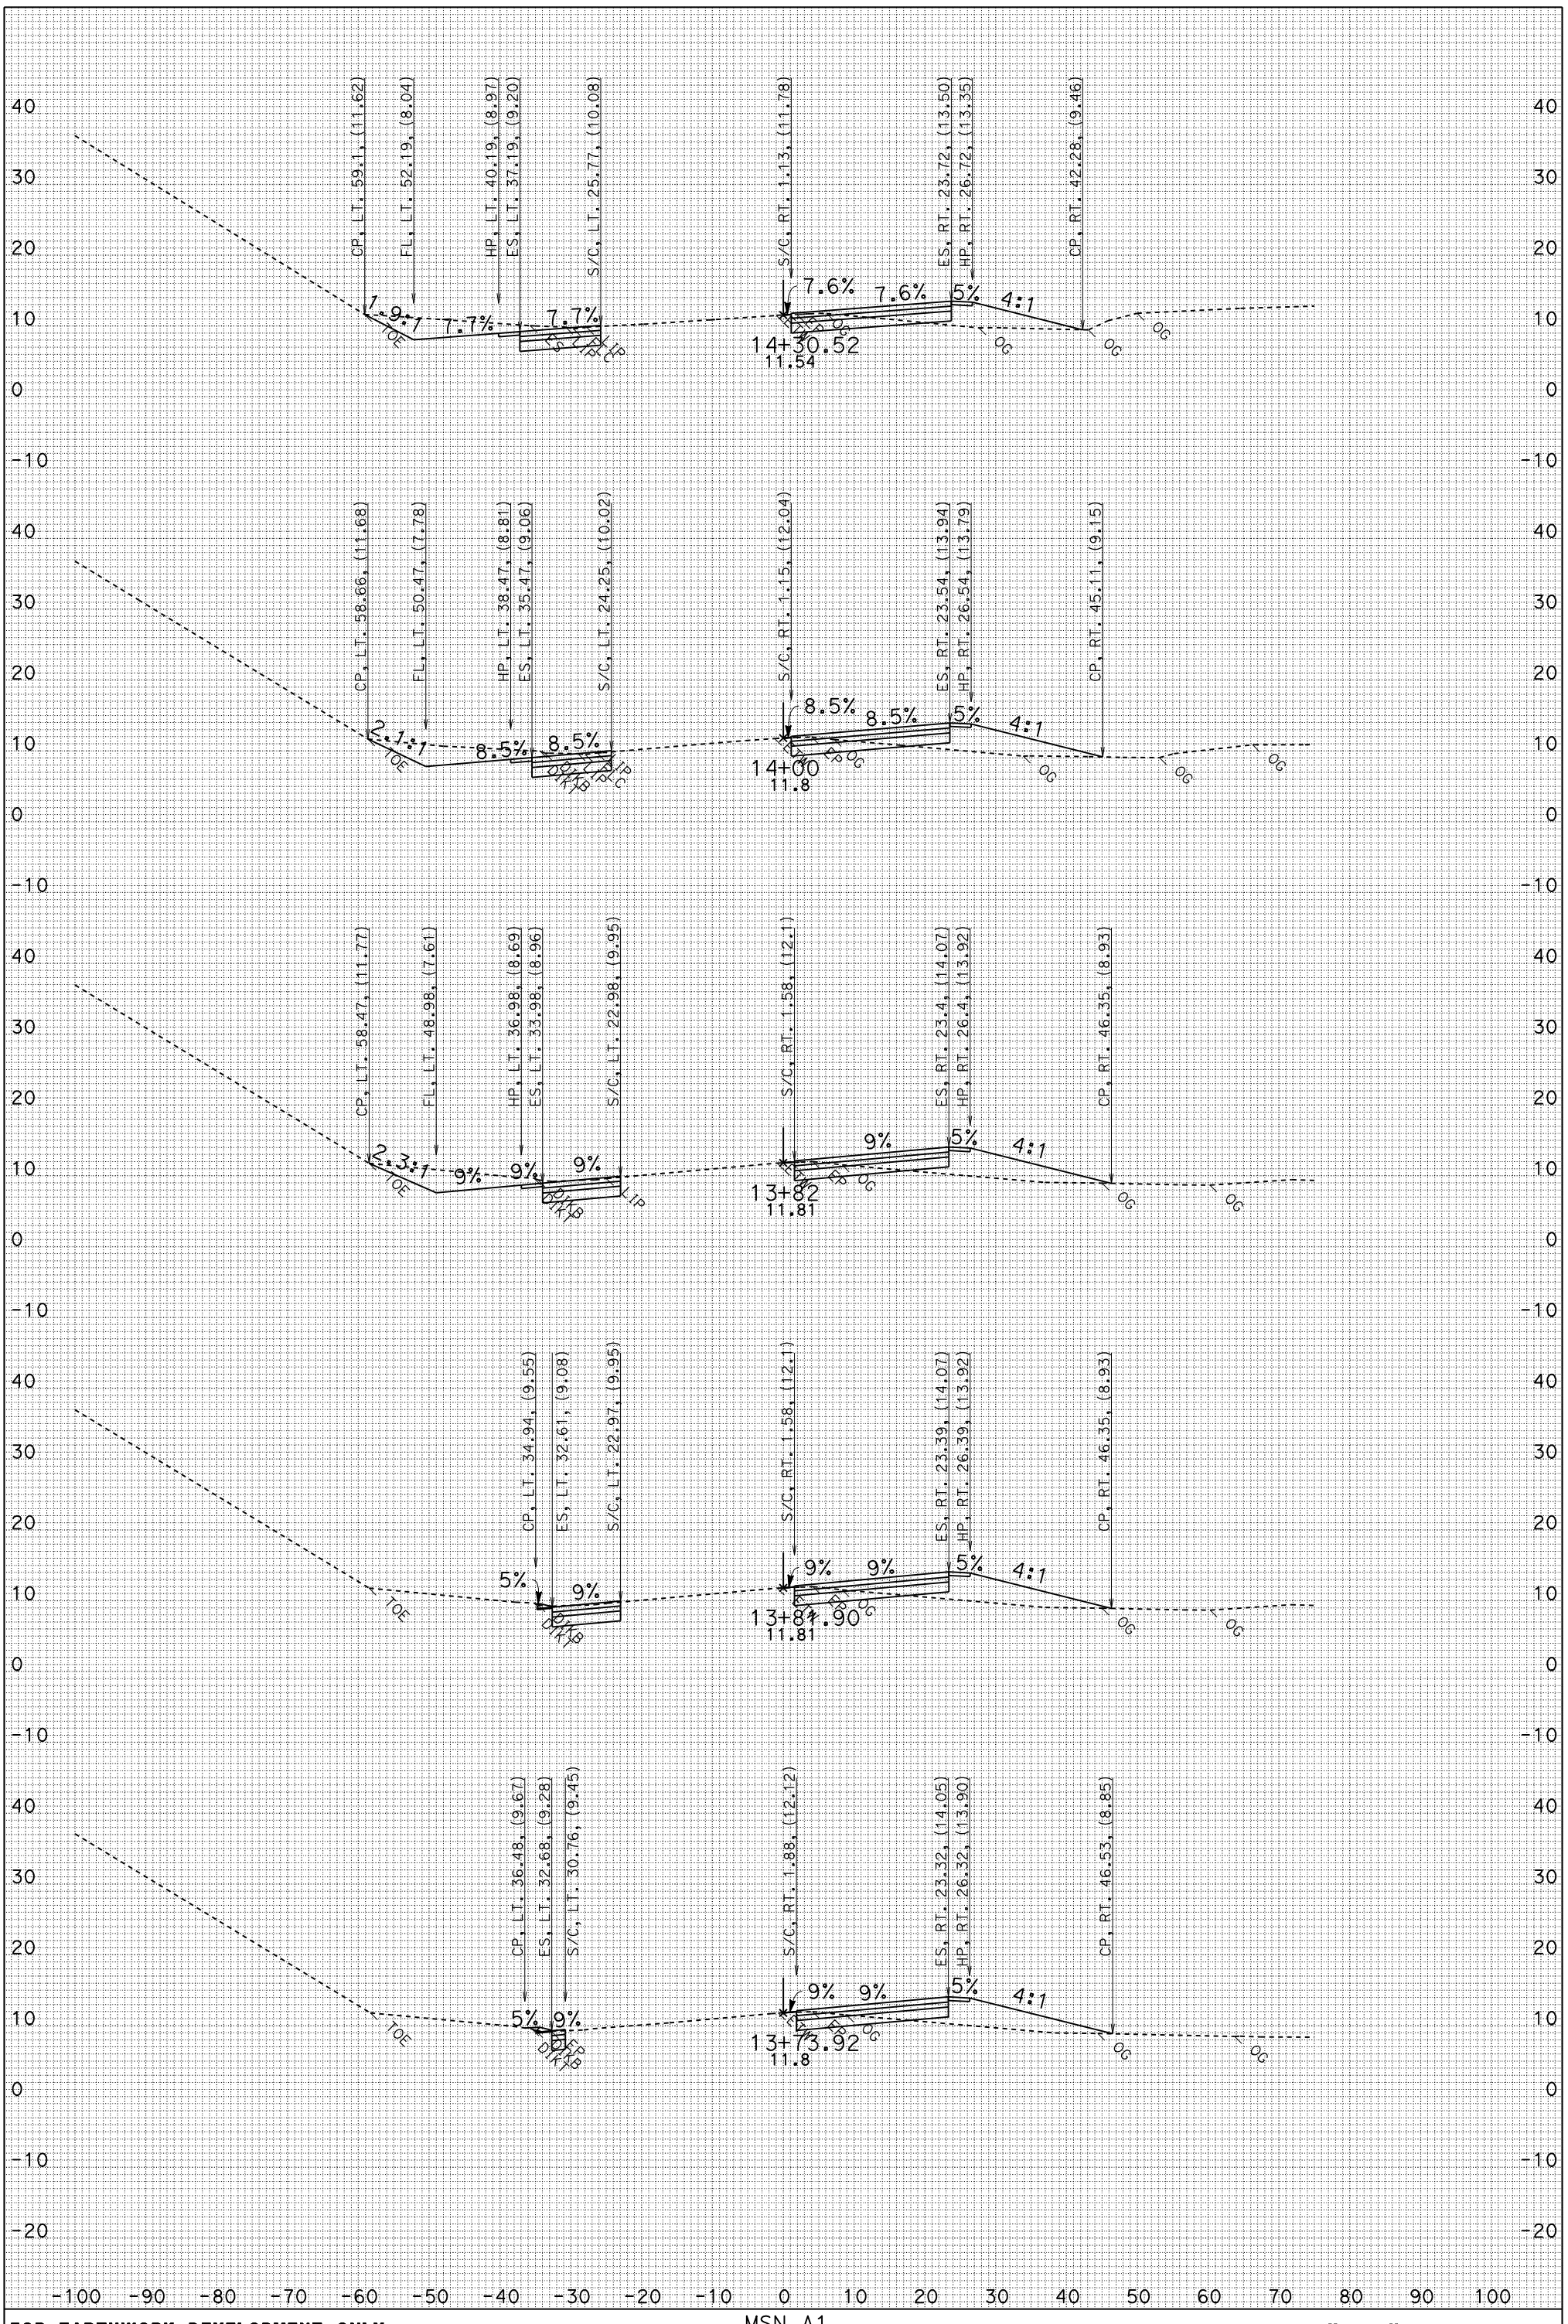

FOR EARTHWORK DEVELOPMENT ONLY

UTILITIES NOT SHOWN
DATE: 1/26/2010
IL1_FG.EAR

MSN A1
CONTRACT: 04-264061
04-MRN-101 PM 18.6/R22.3
SCALE: 1" = 10' Horiz.
1" = 10' Vert.

"IL1" LINE CROSS SECTIONS

SHEET 8 OF 12

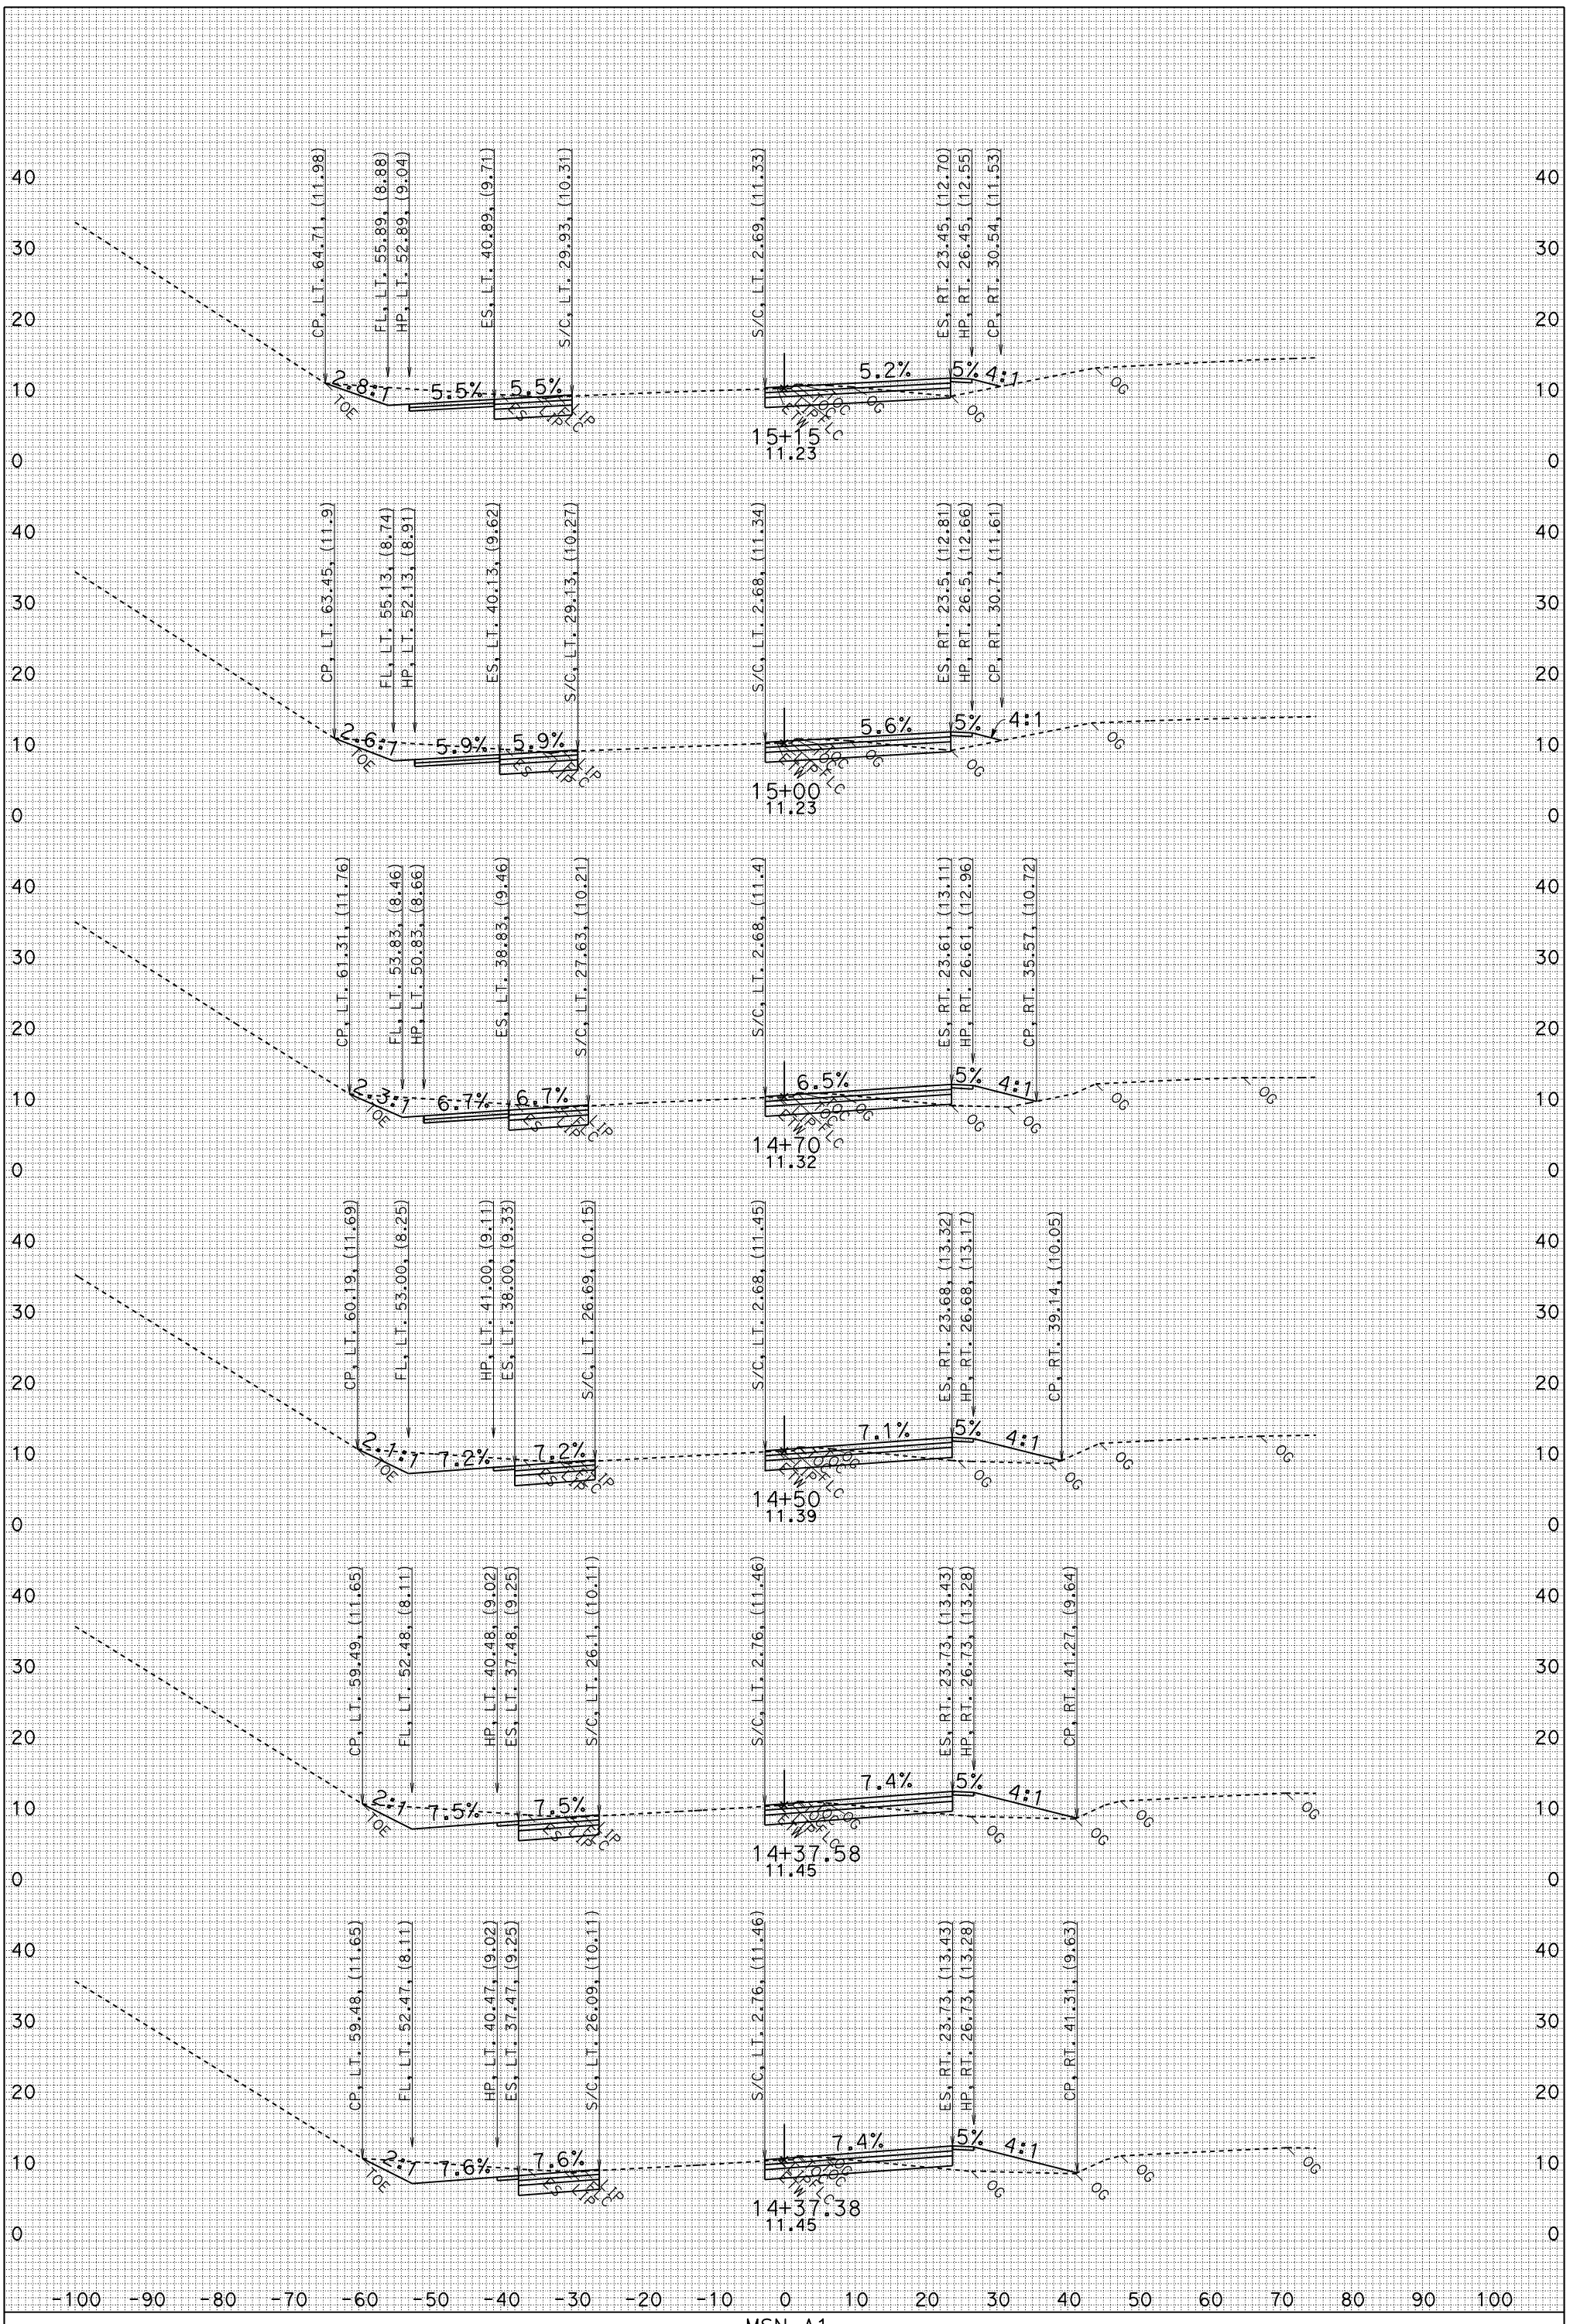

FOR EARTHWORK DEVELOPMENT ONLY

UTILITIES NOT SHOWN
DATE: 1/26/2010
IL1_FG.EAR

MSN A1
CONTRACT: 04-264061
04-MRN-101 PM 18.6/R22.3
SCALE: 1" = 10' Horiz.
1" = 10' Vert.

"IL1" LINE CROSS SECTIONS

SHEET 9 OF 12

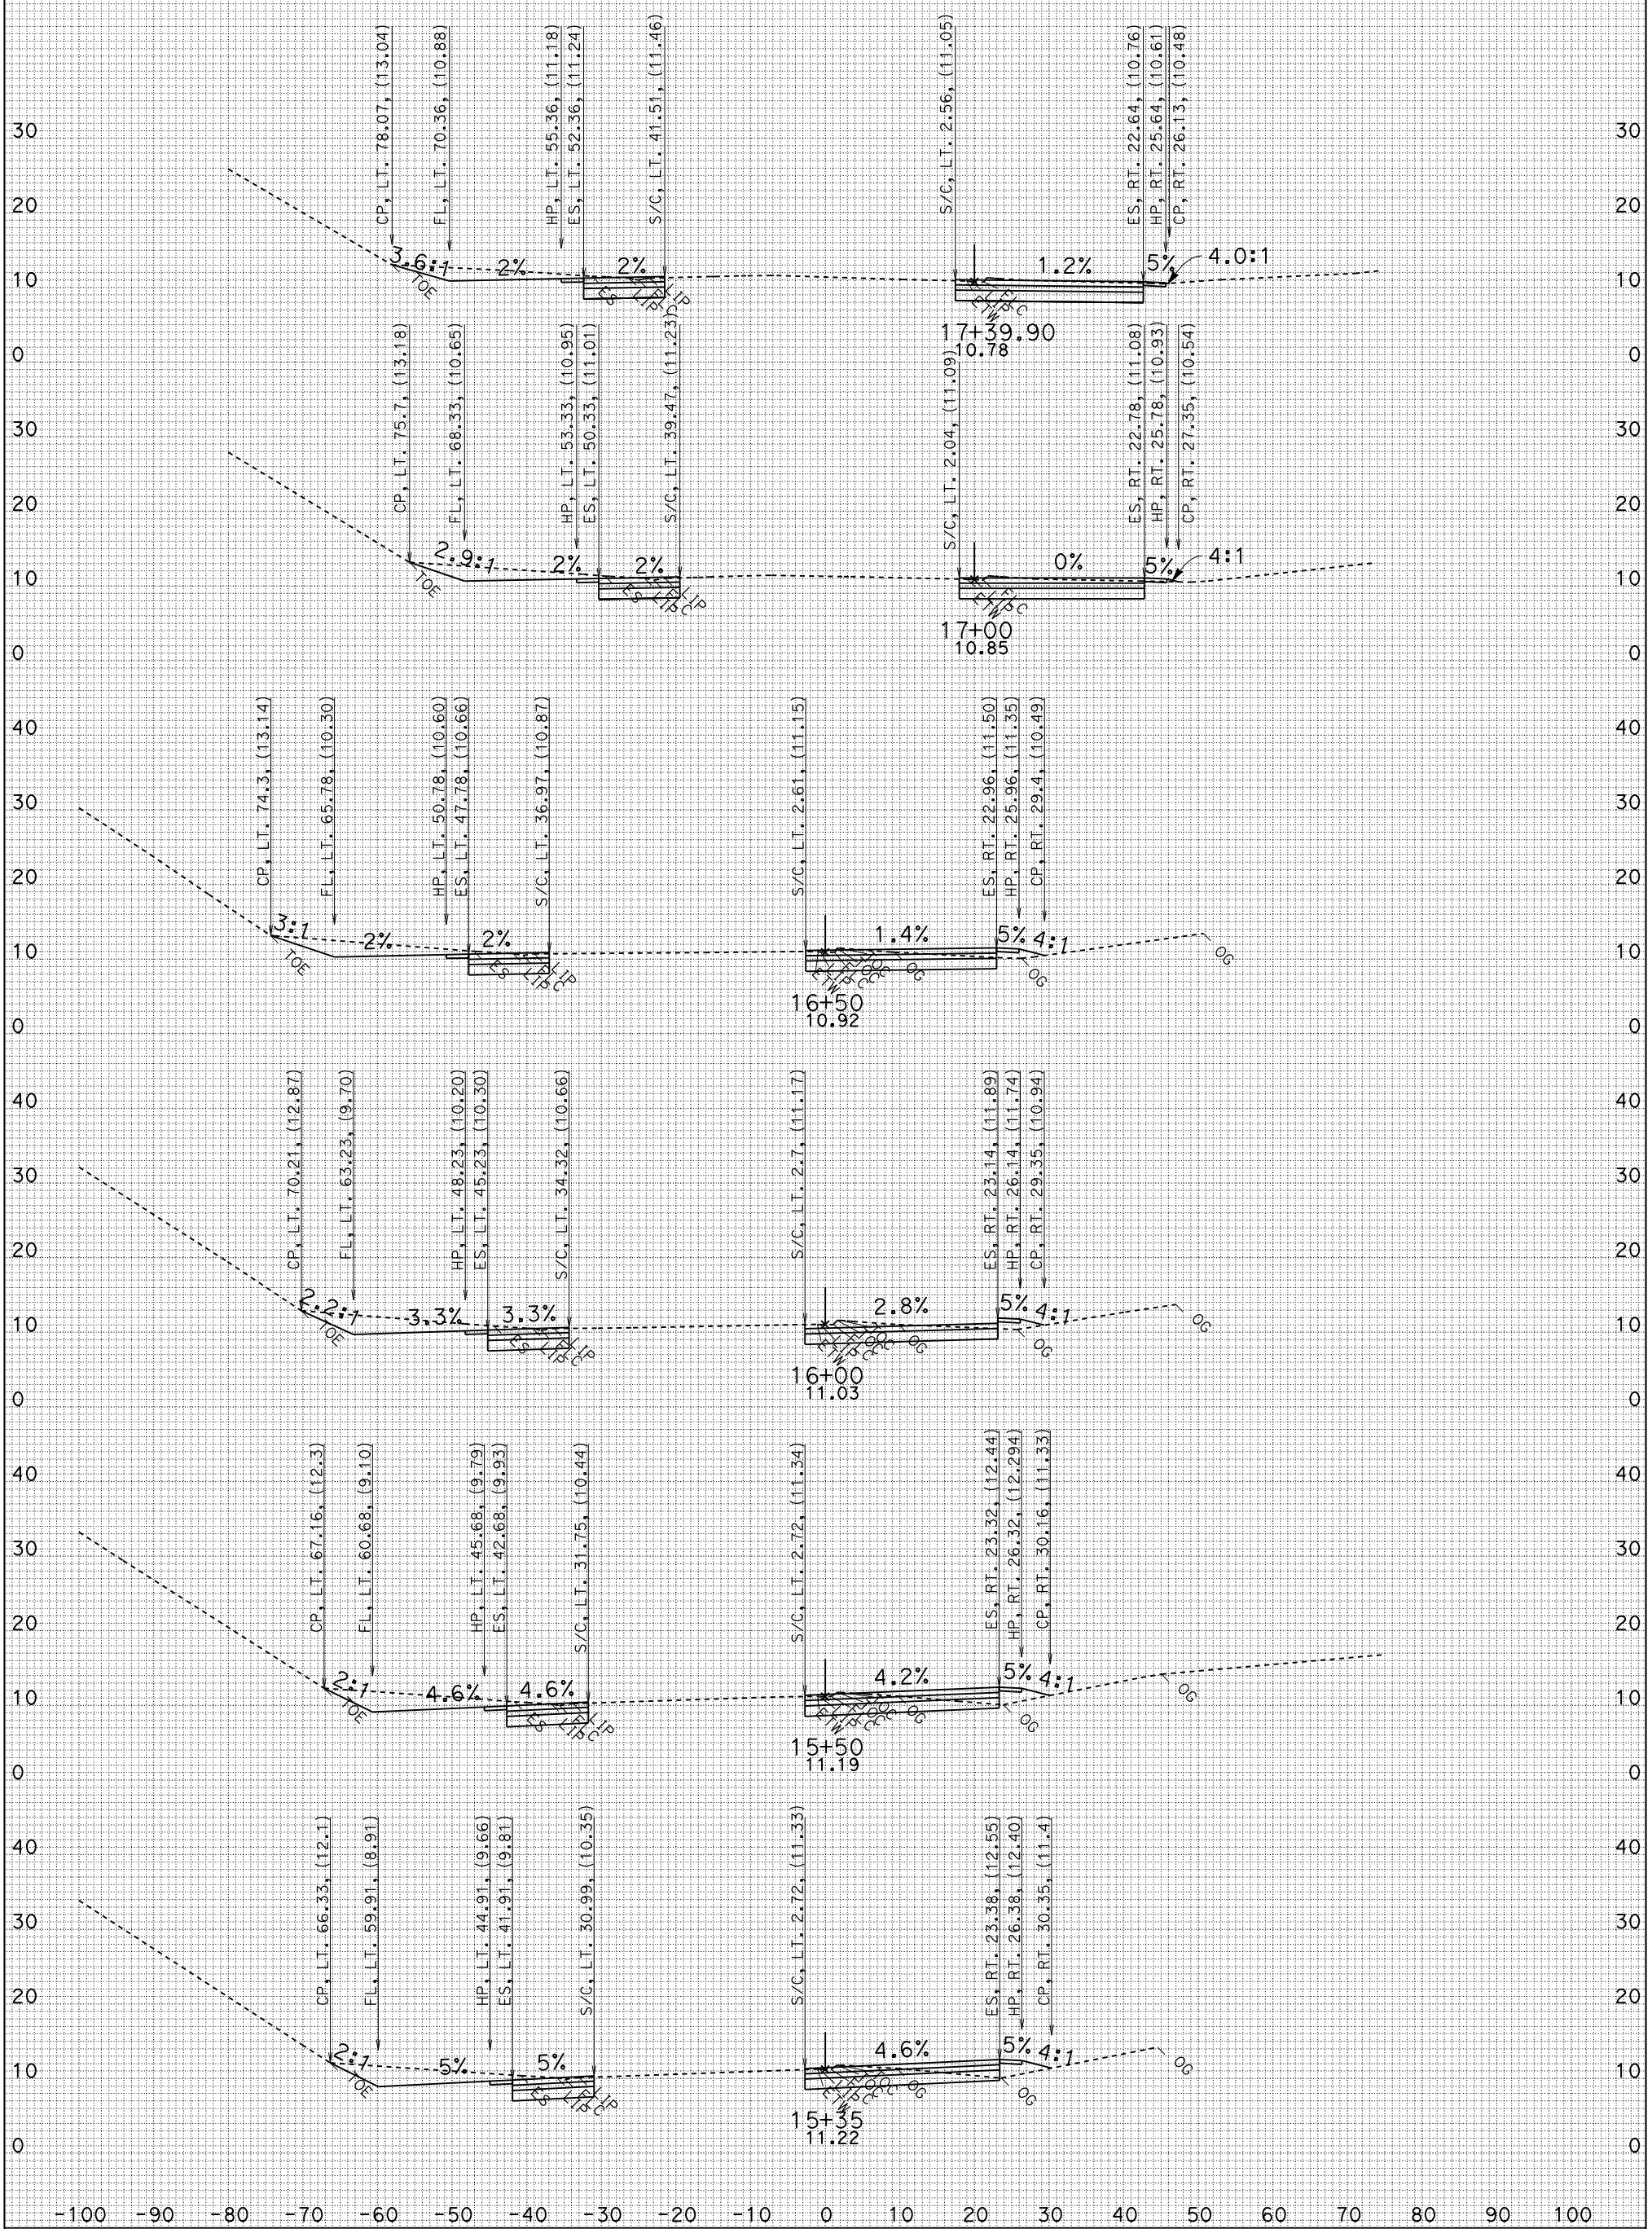

FOR EARTHWORK DEVELOPMENT ONLY

UTILITIES NOT SHOWN
DATE: 1/26/2010
IL1_FG.EAR

MSN A1
CONTRACT: 04-264061
04-MRN-101 PM 18.6/R22.3
SCALE: 1" = 10' Horiz.
1" = 10' Vert.

"IL1" LINE CROSS SECTIONS

SHEET 10 OF 12

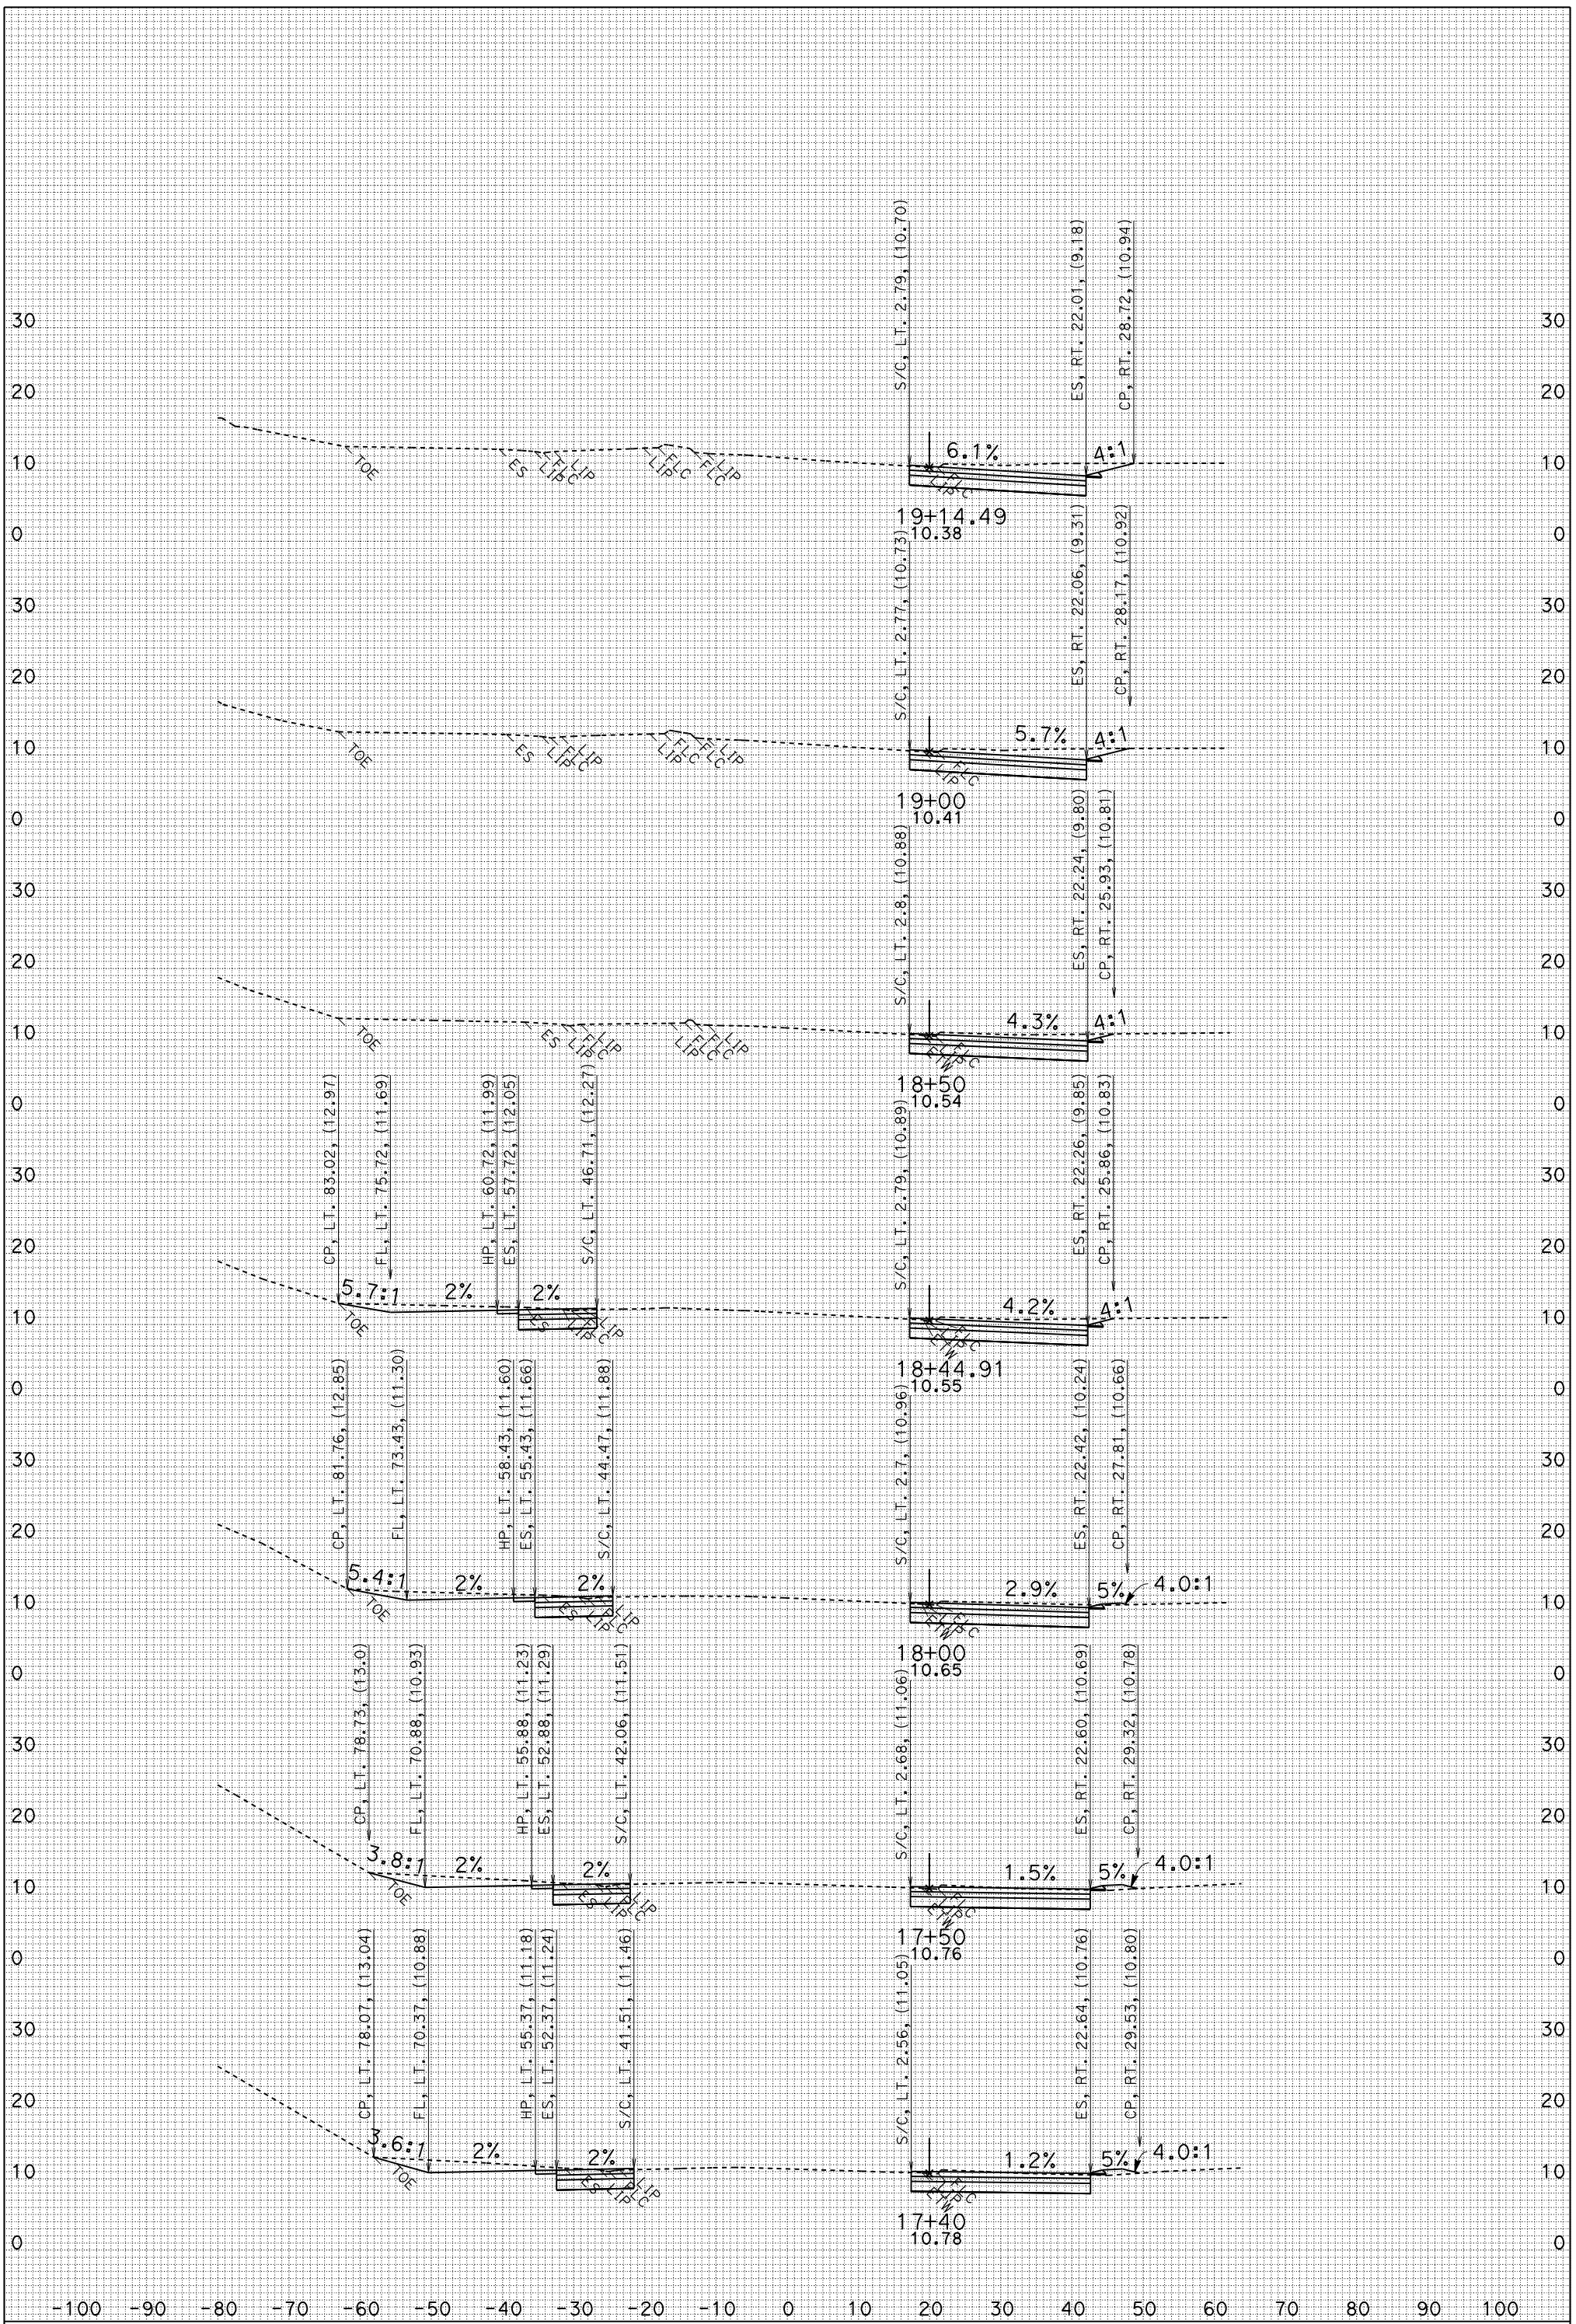

FOR EARTHWORK DEVELOPMENT ONLY

UTILITIES NOT SHOWN
DATE: 1/26/2010
IL1_FG.EAR

MSN A1
CONTRACT: 04-264061
04-MRN-101 PM 18.6/R22.3
SCALE: 1" = 10' Horiz.
1" = 10' Vert.

"IL1" LINE CROSS SECTIONS

SHEET 11 OF 12

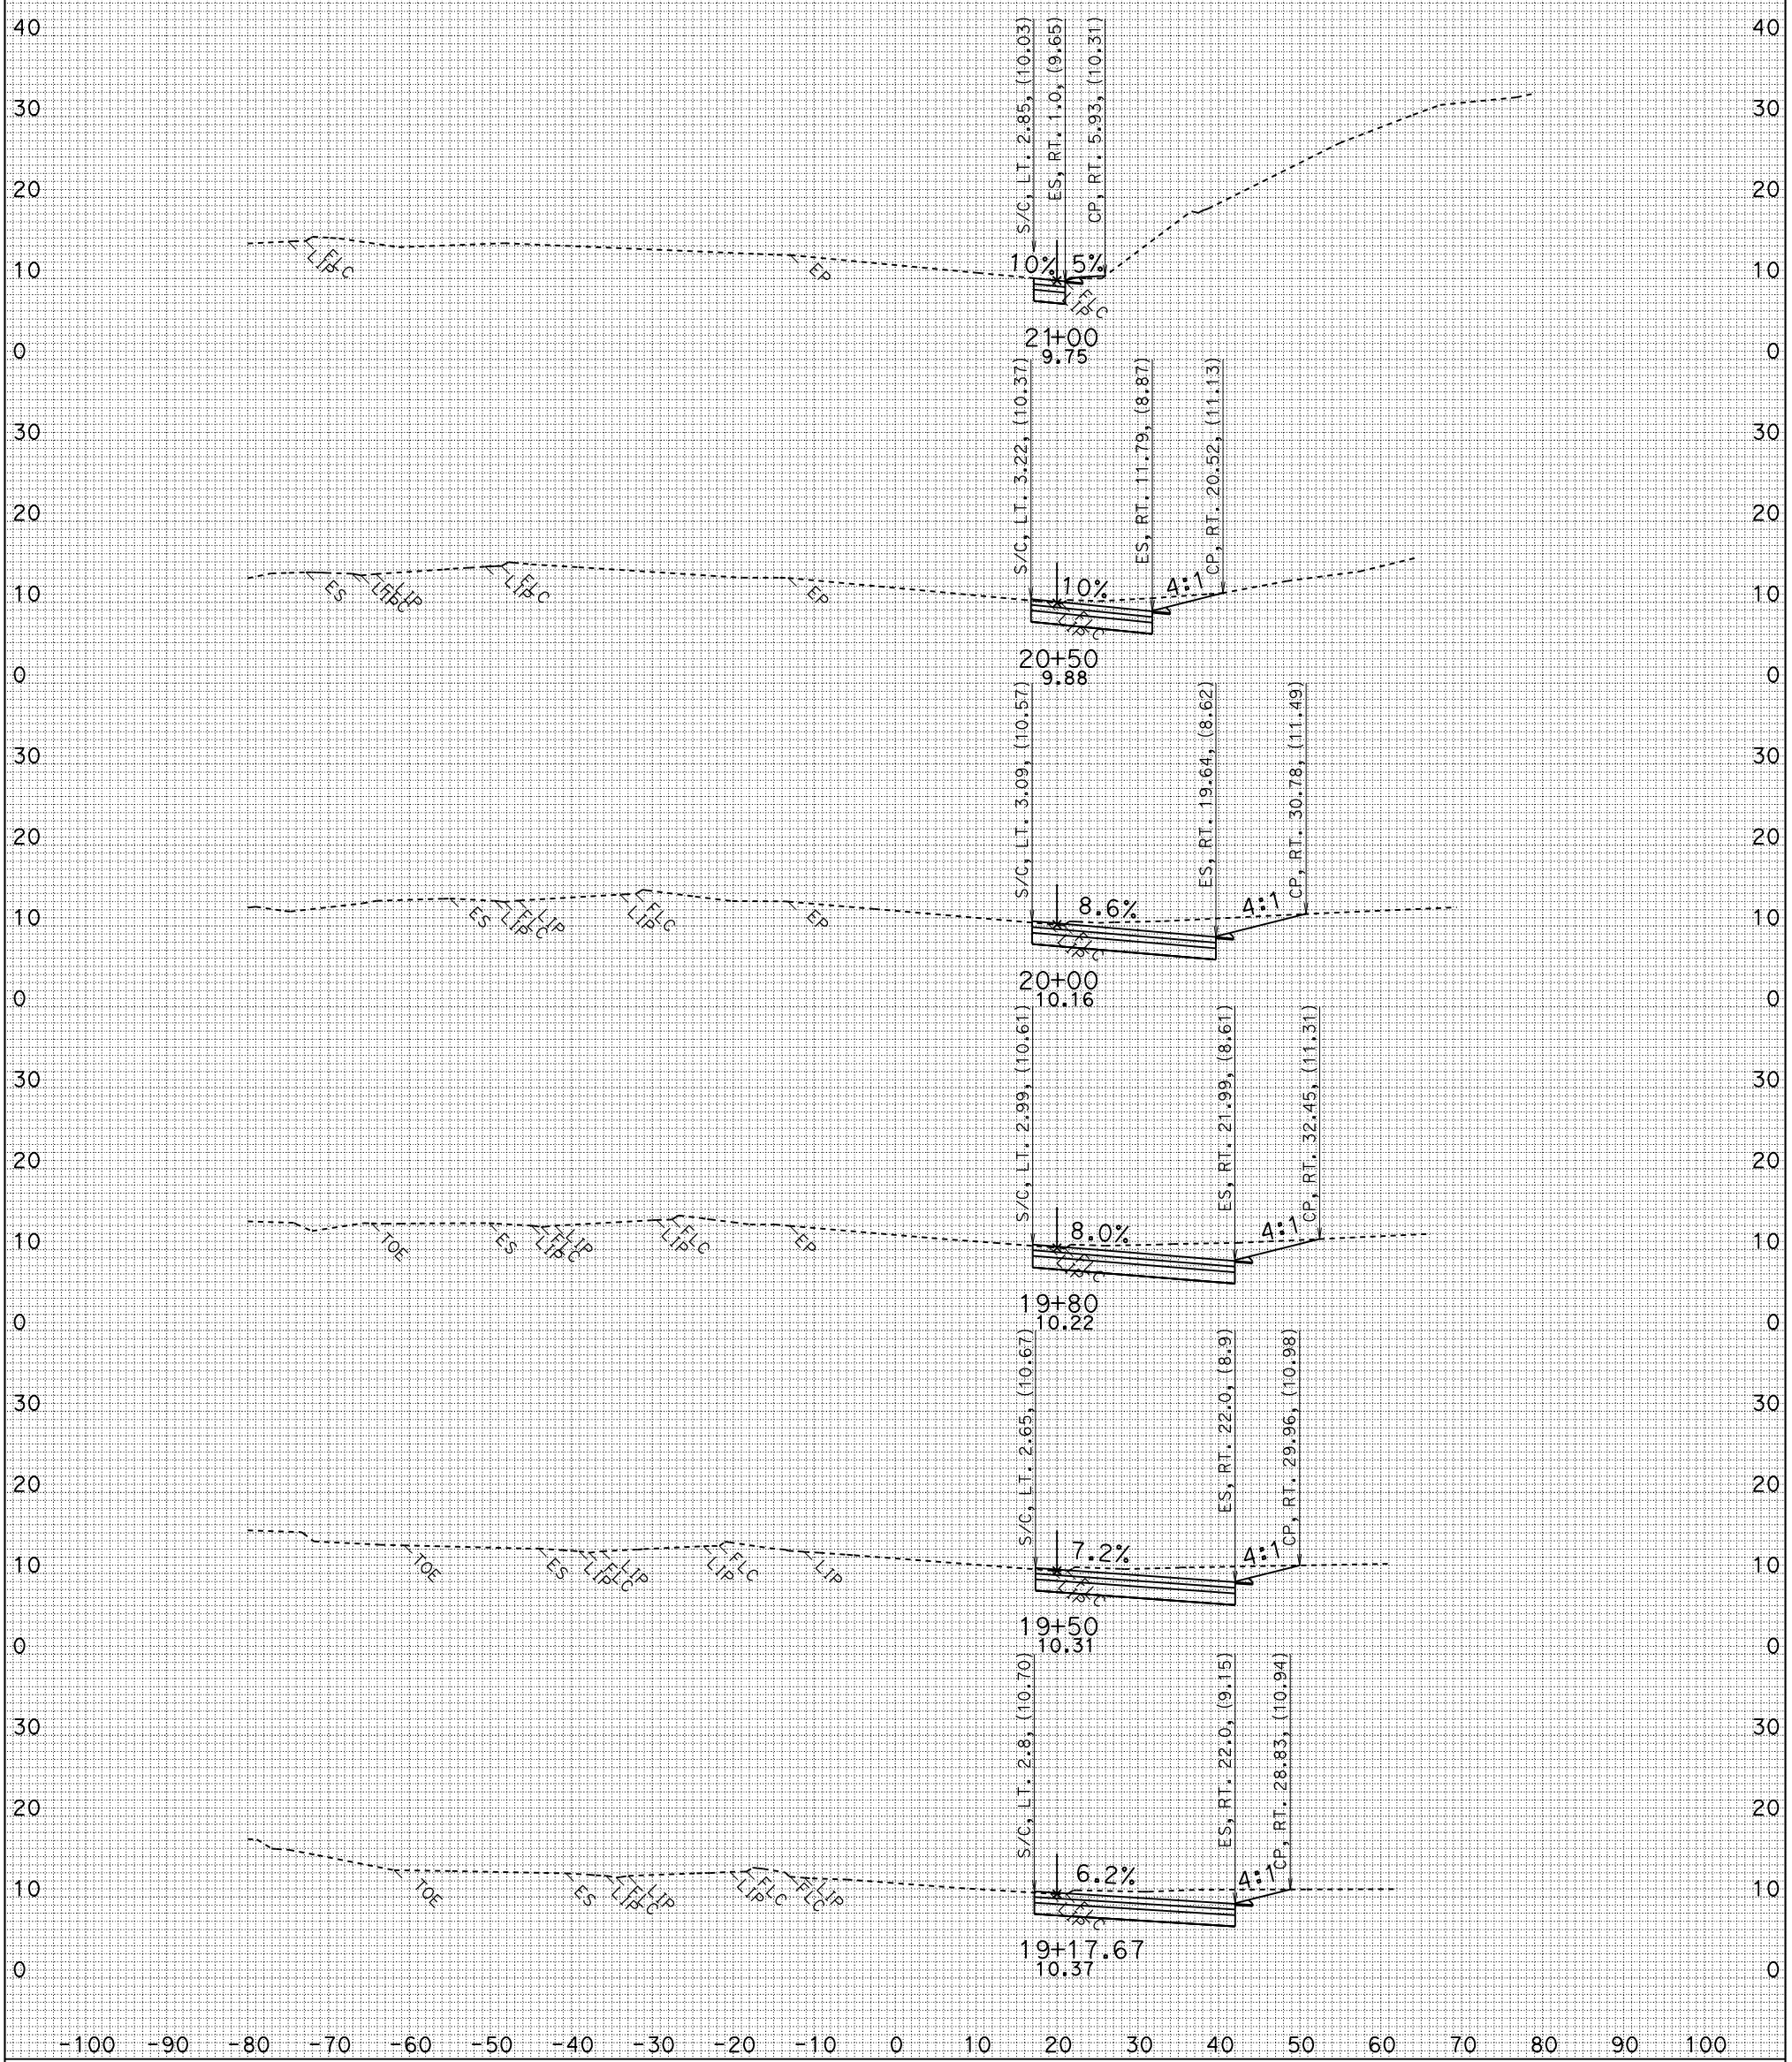

FOR EARTHWORK DEVELOPMENT ONLY

UTILITIES NOT SHOWN
DATE: 1/26/2010
IL1_FG.EAR

MSN A1
CONTRACT: 04-264061
04-MRN-101 PM 18.6/R22.3
SCALE: 1" = 10' Horiz.
1" = 10' Vert.

"IL1" LINE CROSS SECTIONS

SHEET 12 OF 12

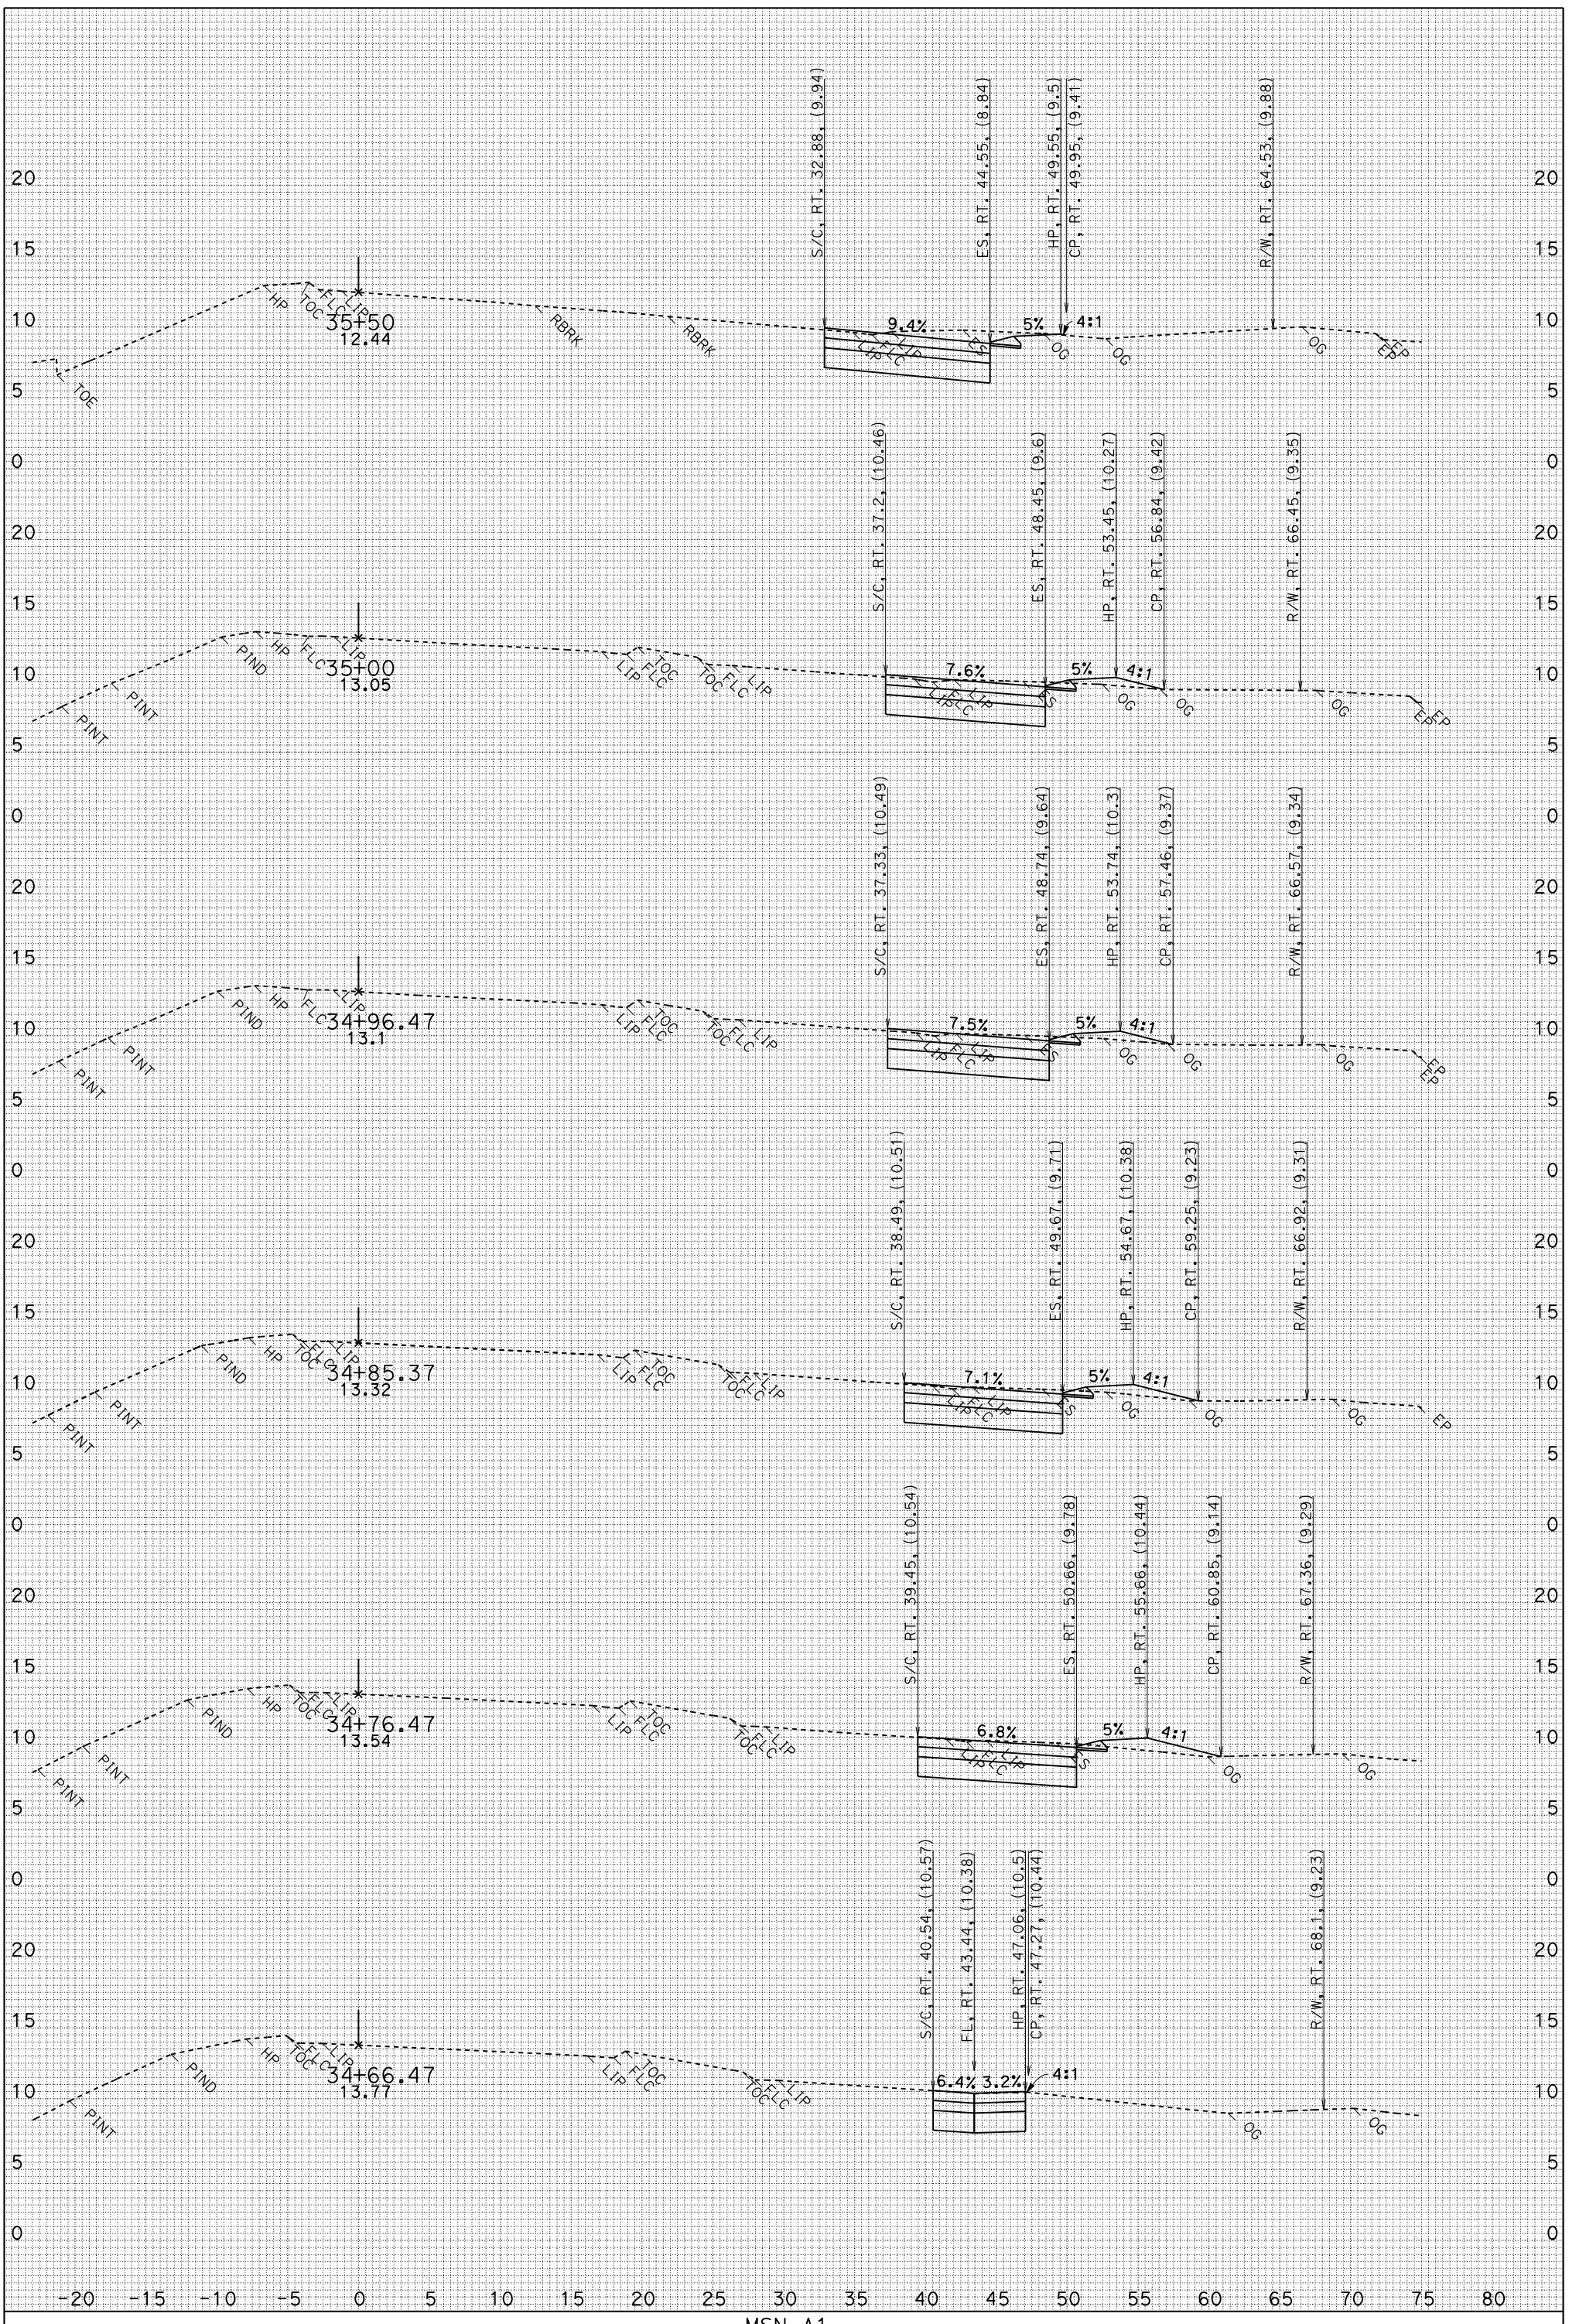

FOR EARTHWORK DEVELOPMENT ONLY
CREATED BY: Jim Rasmussen
UTILITIES NOT SHOWN
DATE: 1/26/2010
IR1_fg.EAR

MSN A1
CONTRACT: 04-264061
04-MRN-101 PM 18.6/R22.3
SCALE: 1" = 5' Horiz.
1" = 5' Vert.

IR1
CROSS SECTIONS
SHEET 1 OF 12

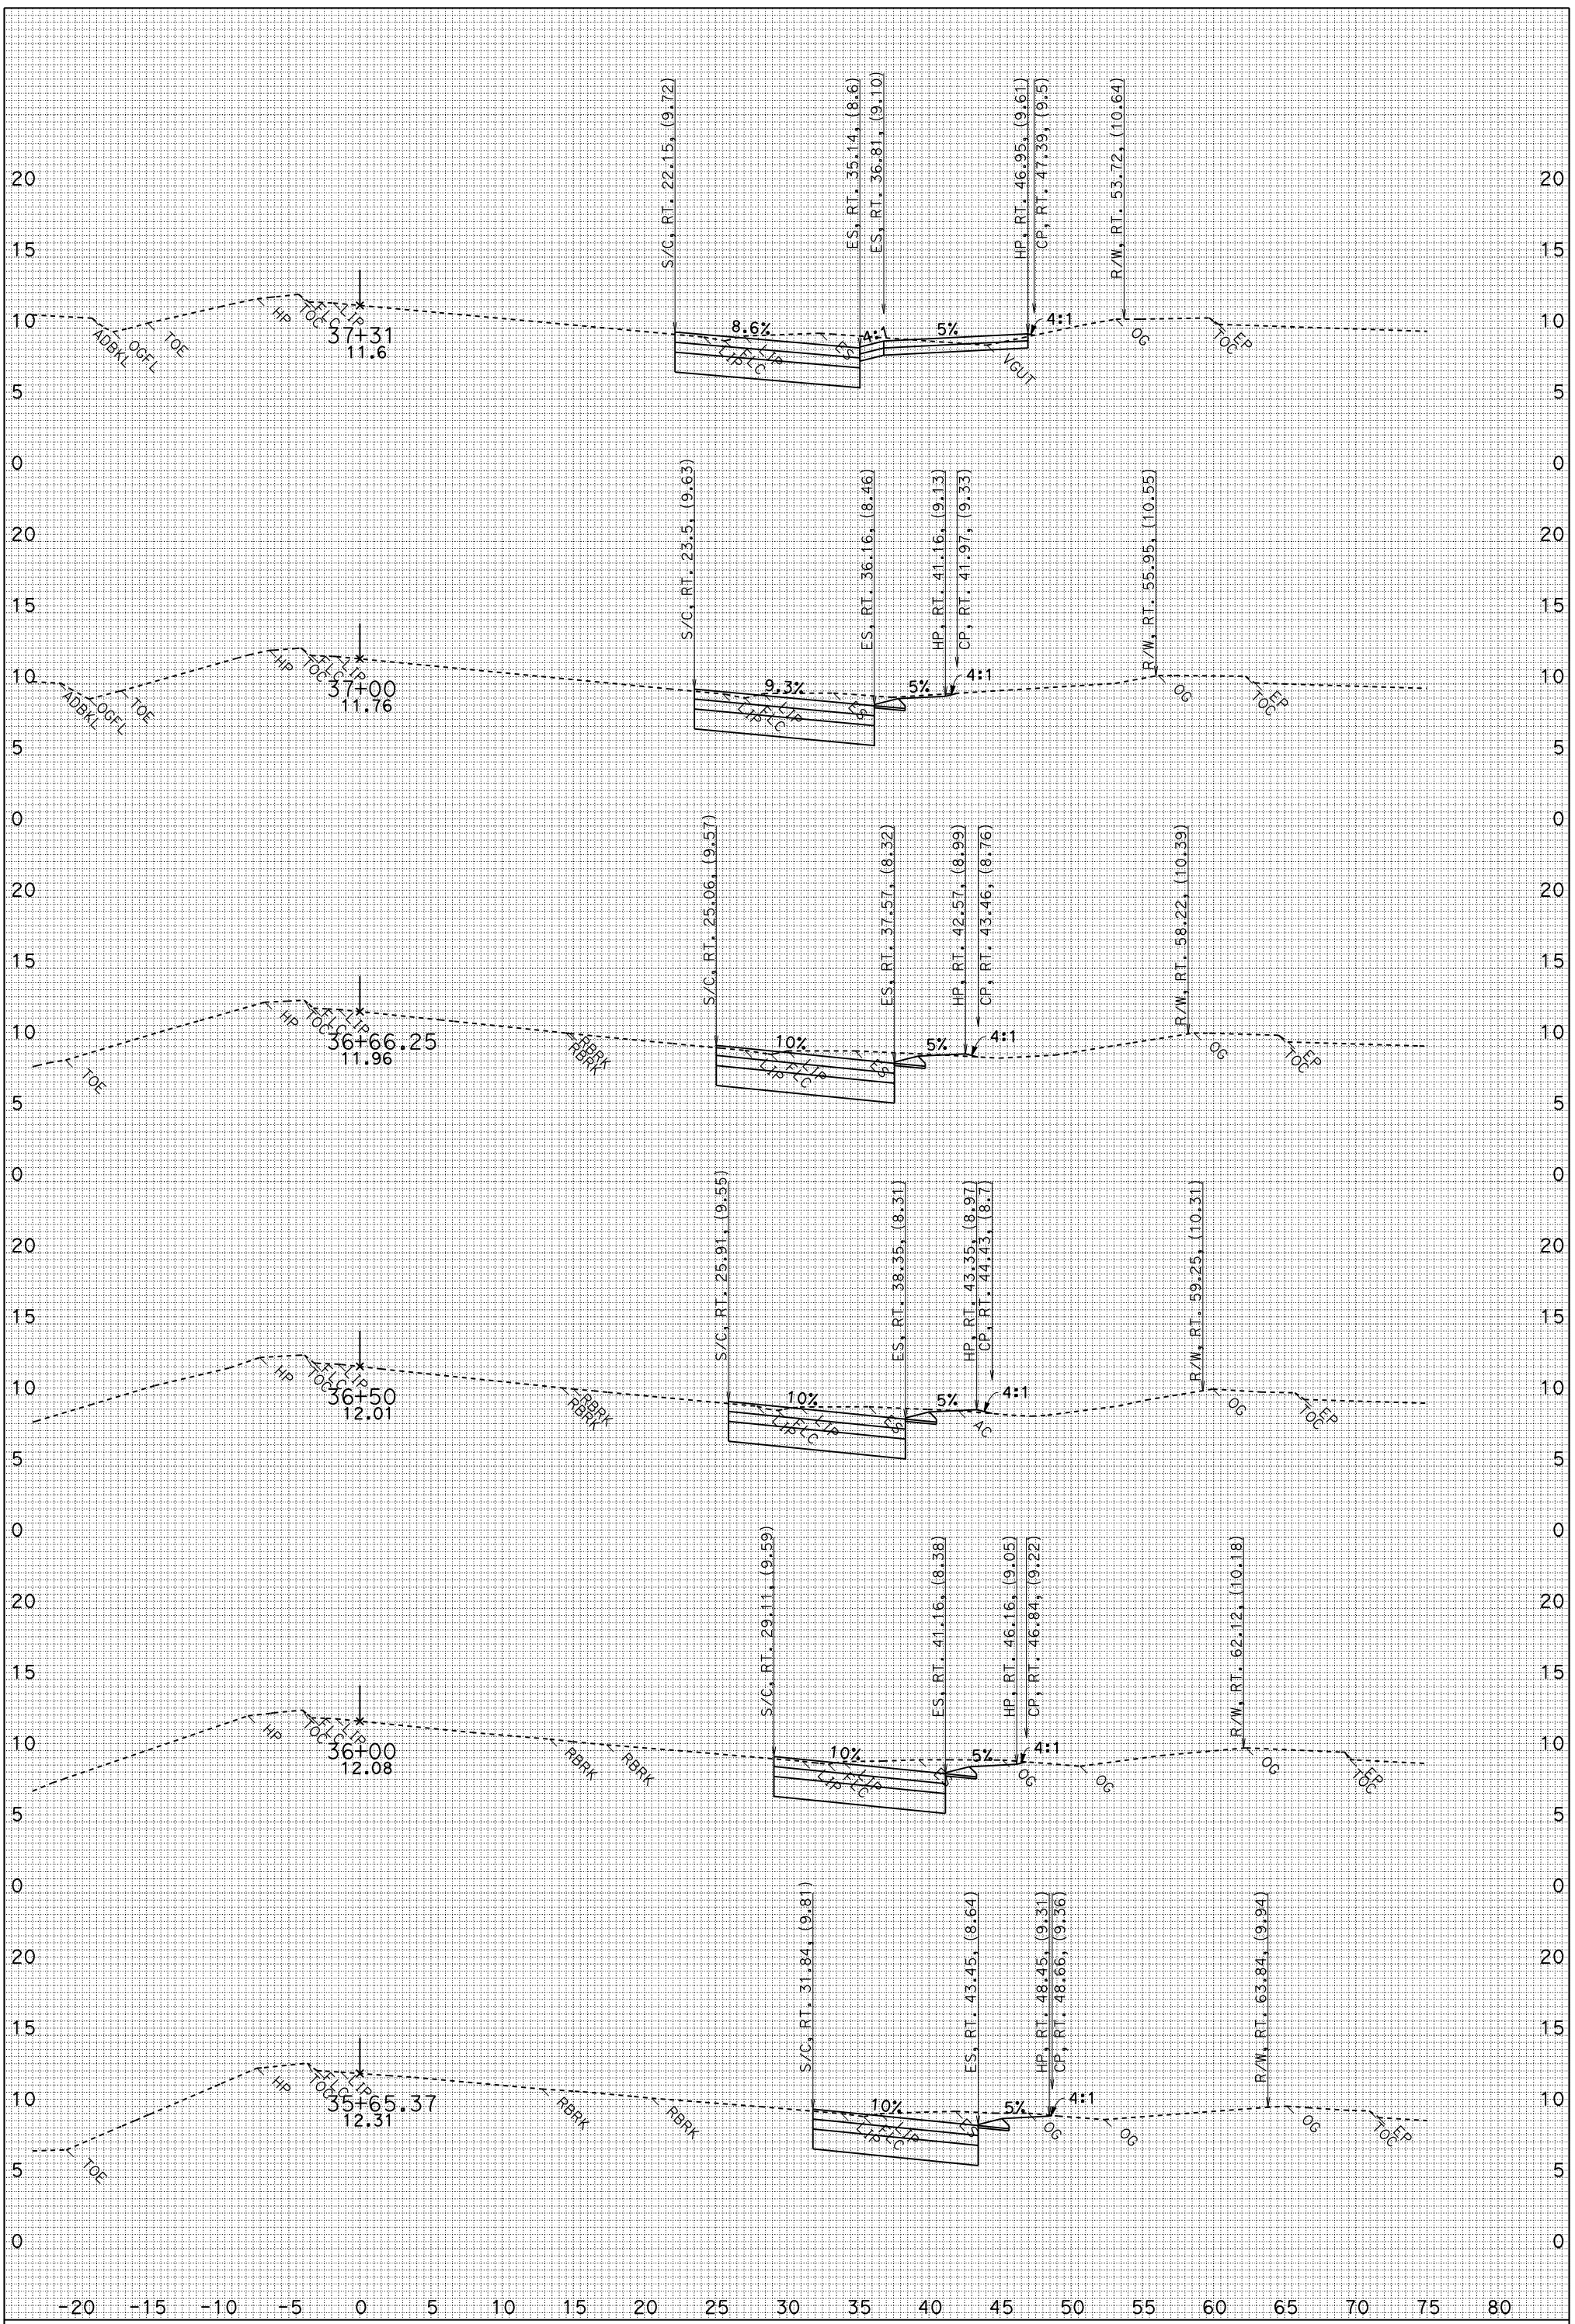

FOR EARTHWORK DEVELOPMENT ONLY
CREATED BY: Jim Rasmussen
UTILITIES NOT SHOWN
DATE: 1/26/2010
IR1_fg.EAR

MSN A1
CONTRACT: 04-264061
04-MRN-101 PM 18.6/R22.3
SCALE: 1" = 5' Horiz.
1" = 5' Vert.

IR1
CROSS SECTIONS
SHEET 2 OF 12

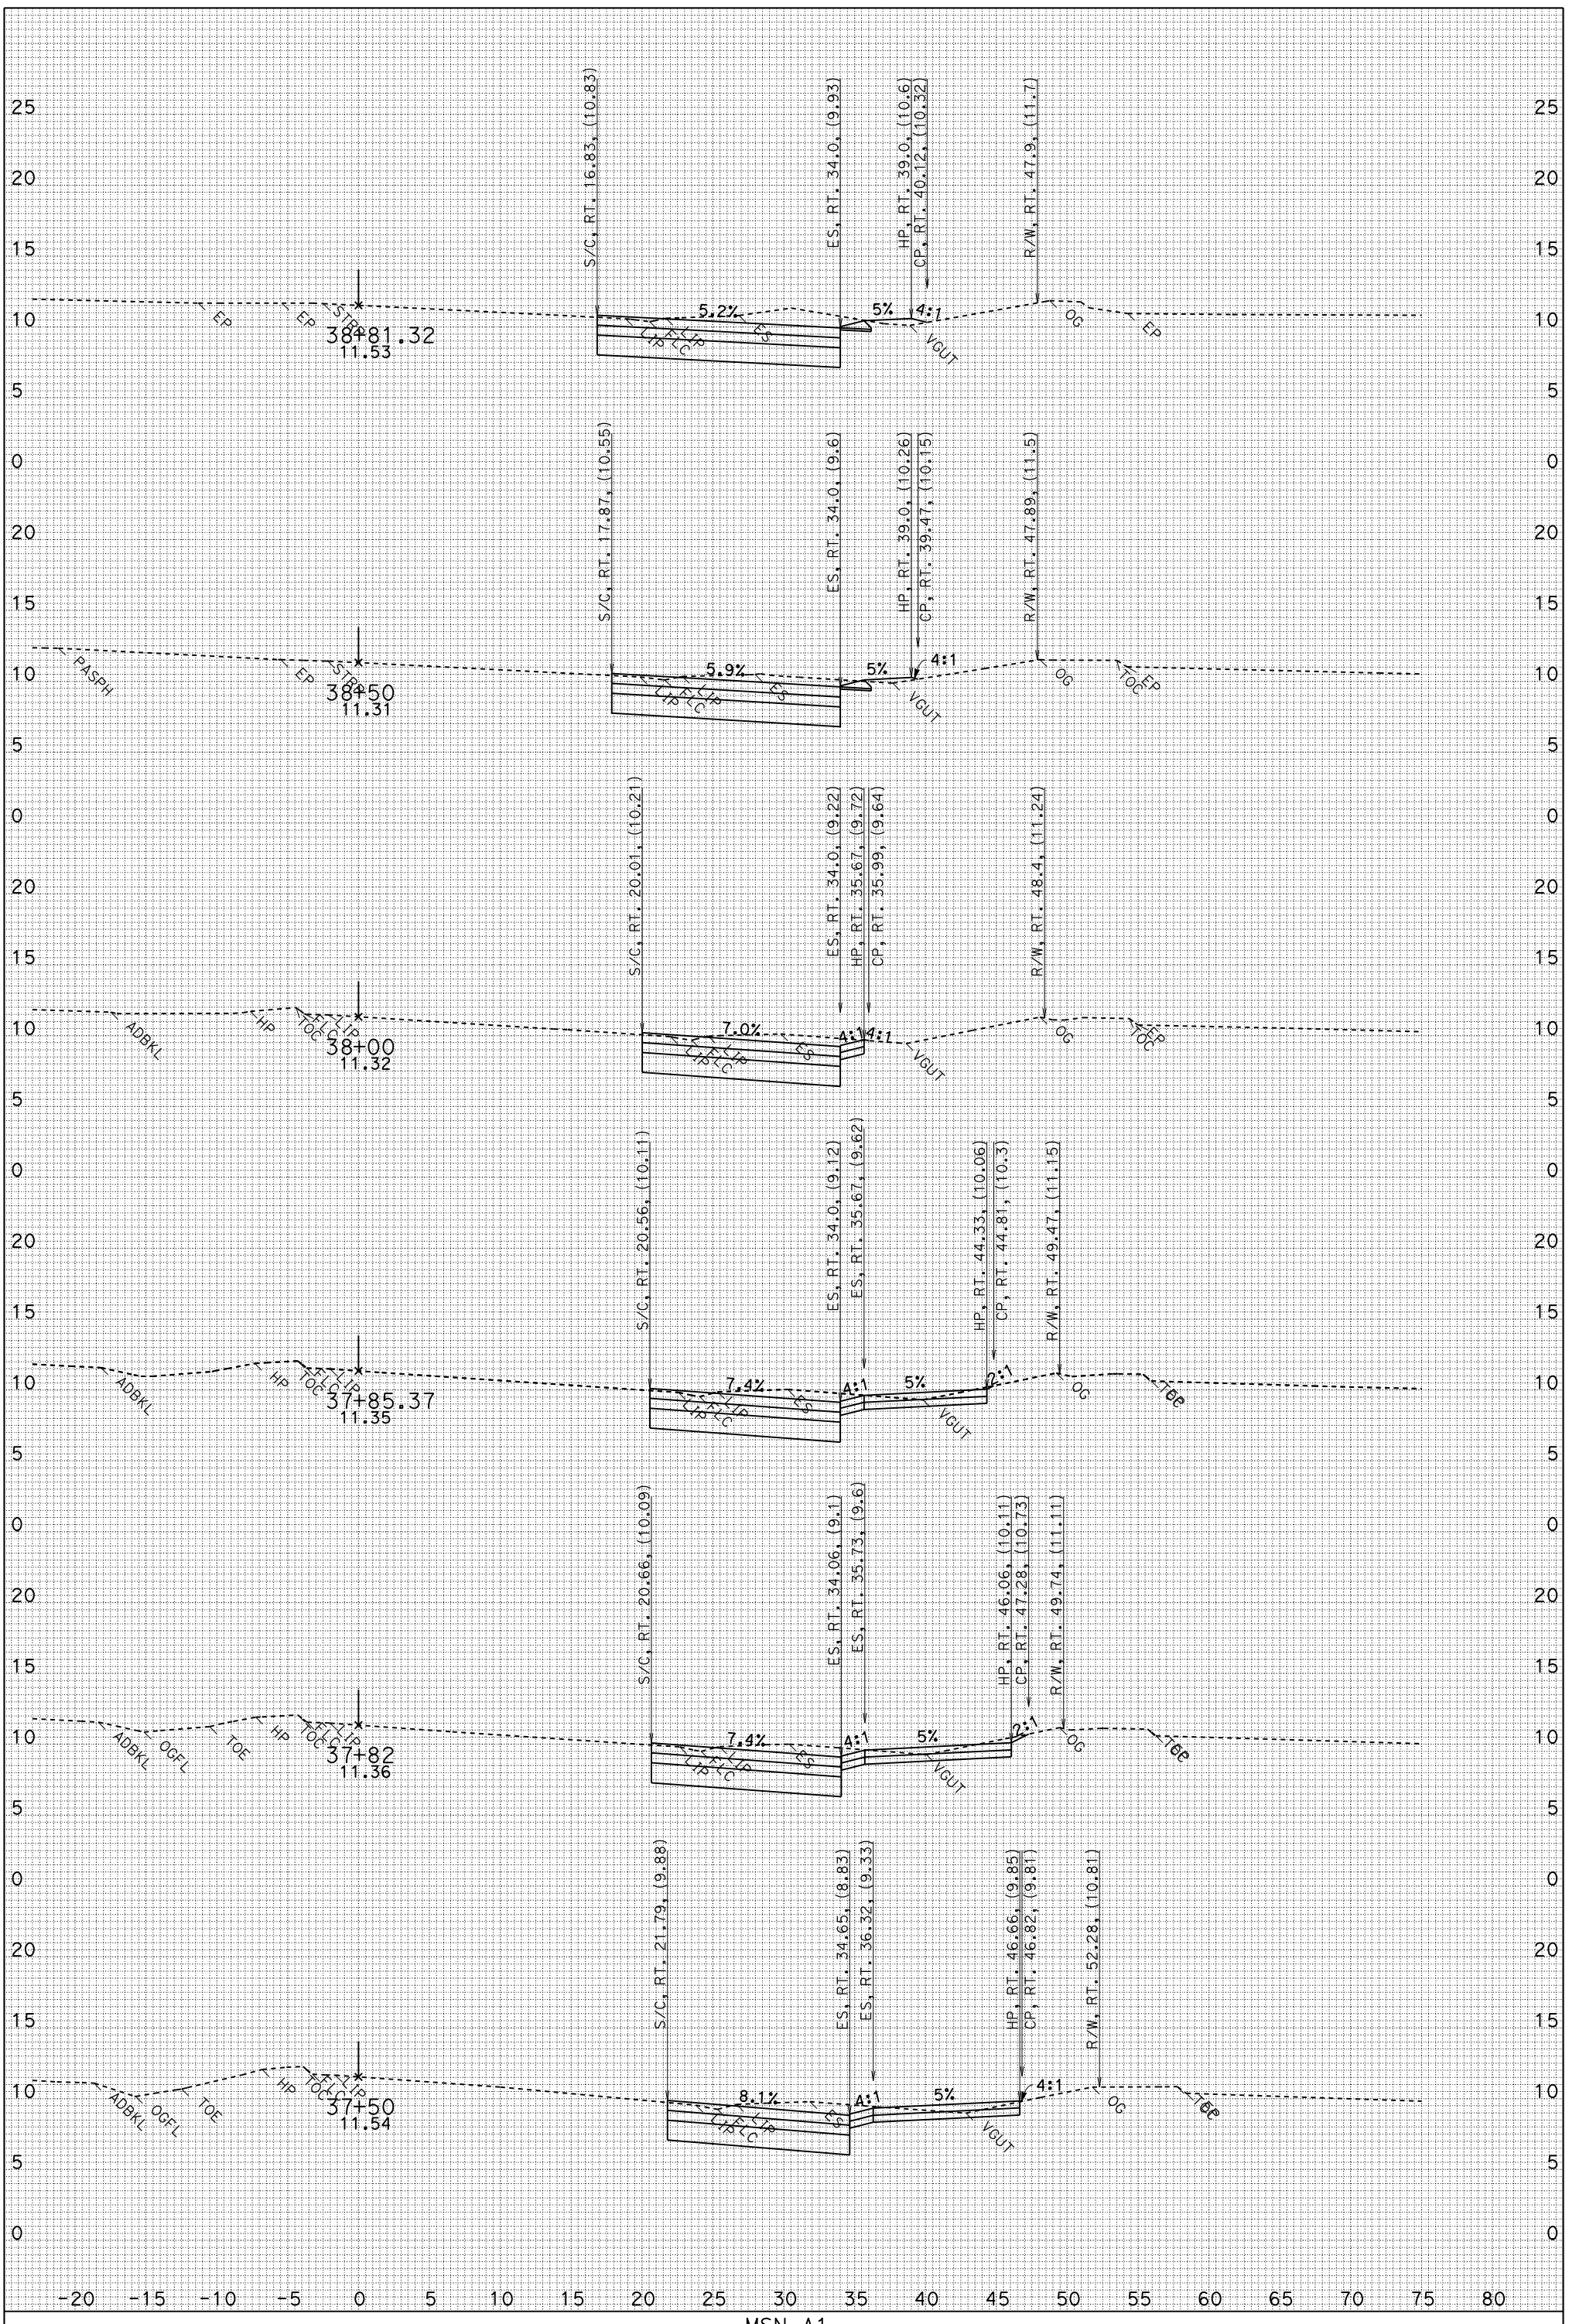

FOR EARTHWORK DEVELOPMENT ONLY
CREATED BY: Jim Rasmussen
UTILITIES NOT SHOWN
DATE: 3/4/2010
IR1_fg.EAR

MSN A1
CONTRACT: 04-264061
04-MRN-101 PM 18.6/R22.3
SCALE: 1" = 5' Horiz.
1" = 5' Vert.

IR1
CROSS SECTIONS

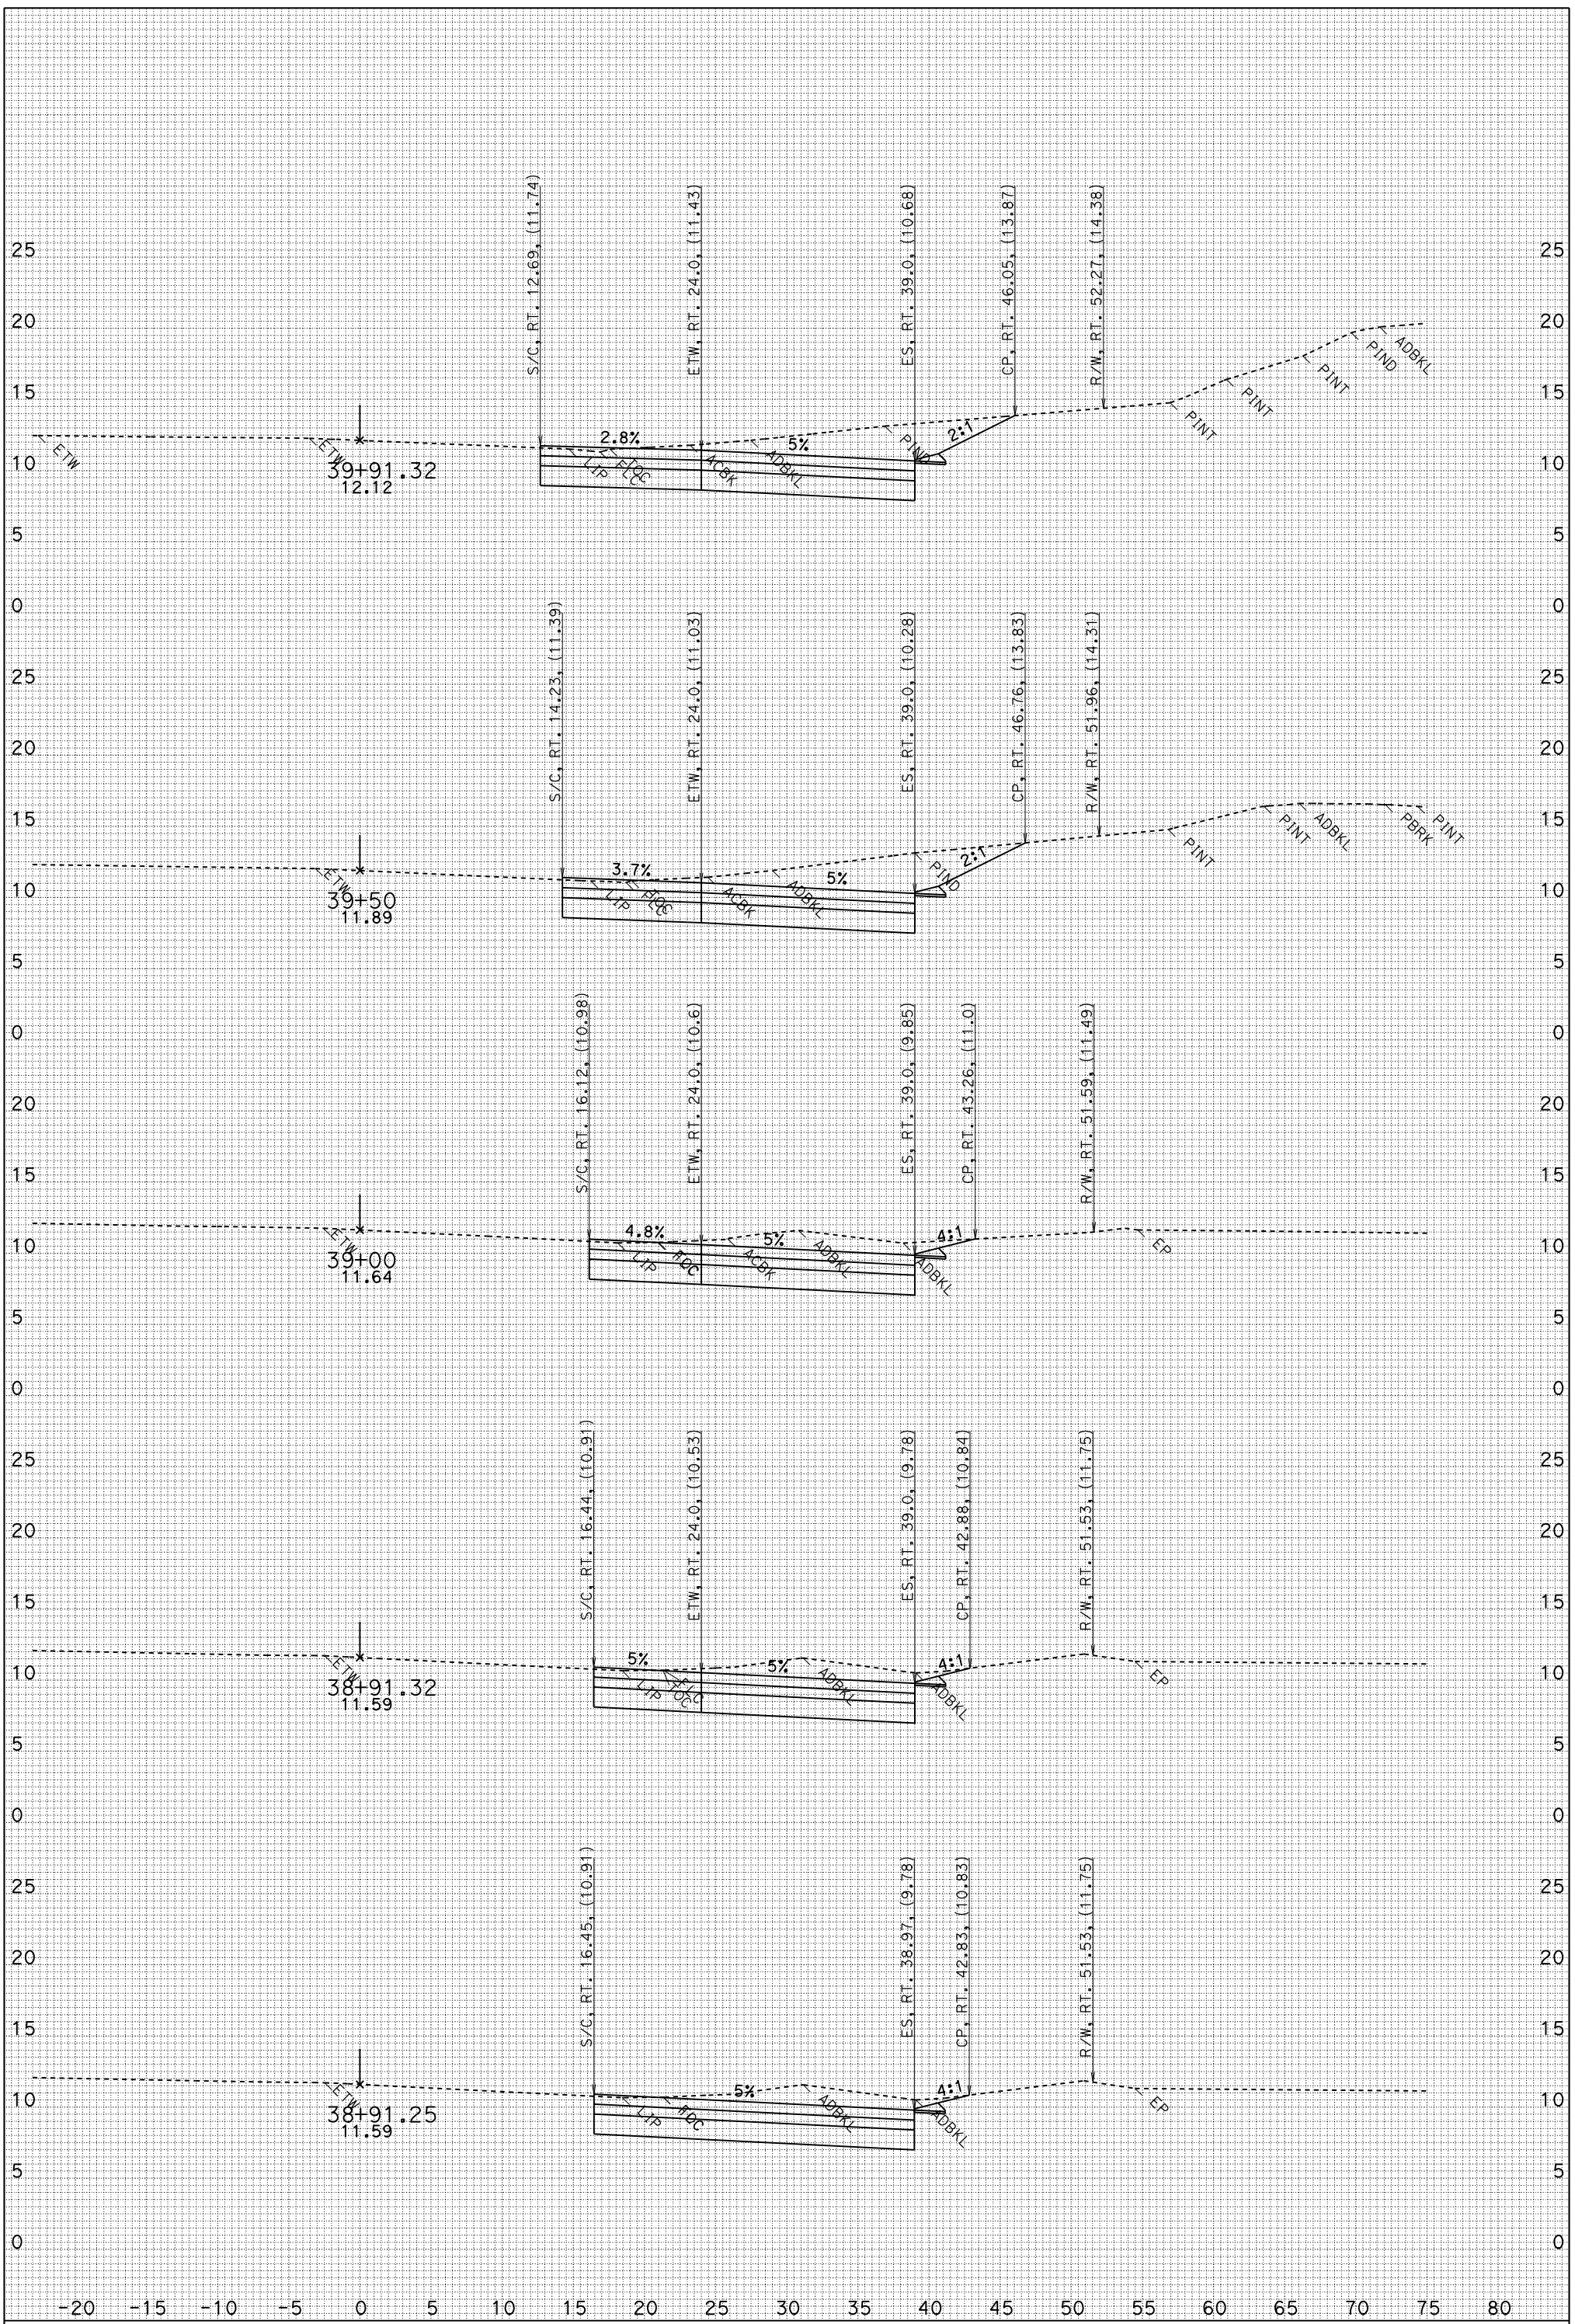

FOR EARTHWORK DEVELOPMENT ONLY
CREATED BY: Jim Rasmussen
UTILITIES NOT SHOWN
DATE: 1/26/2010
IR1_fg.EAR

MSN A1
CONTRACT: 04-264061
04-MRN-101 PM 18.6/R22.3
SCALE: 1" = 5' Horiz.
1" = 5' Vert.

IR1
CROSS SECTIONS
SHEET 4 OF 12

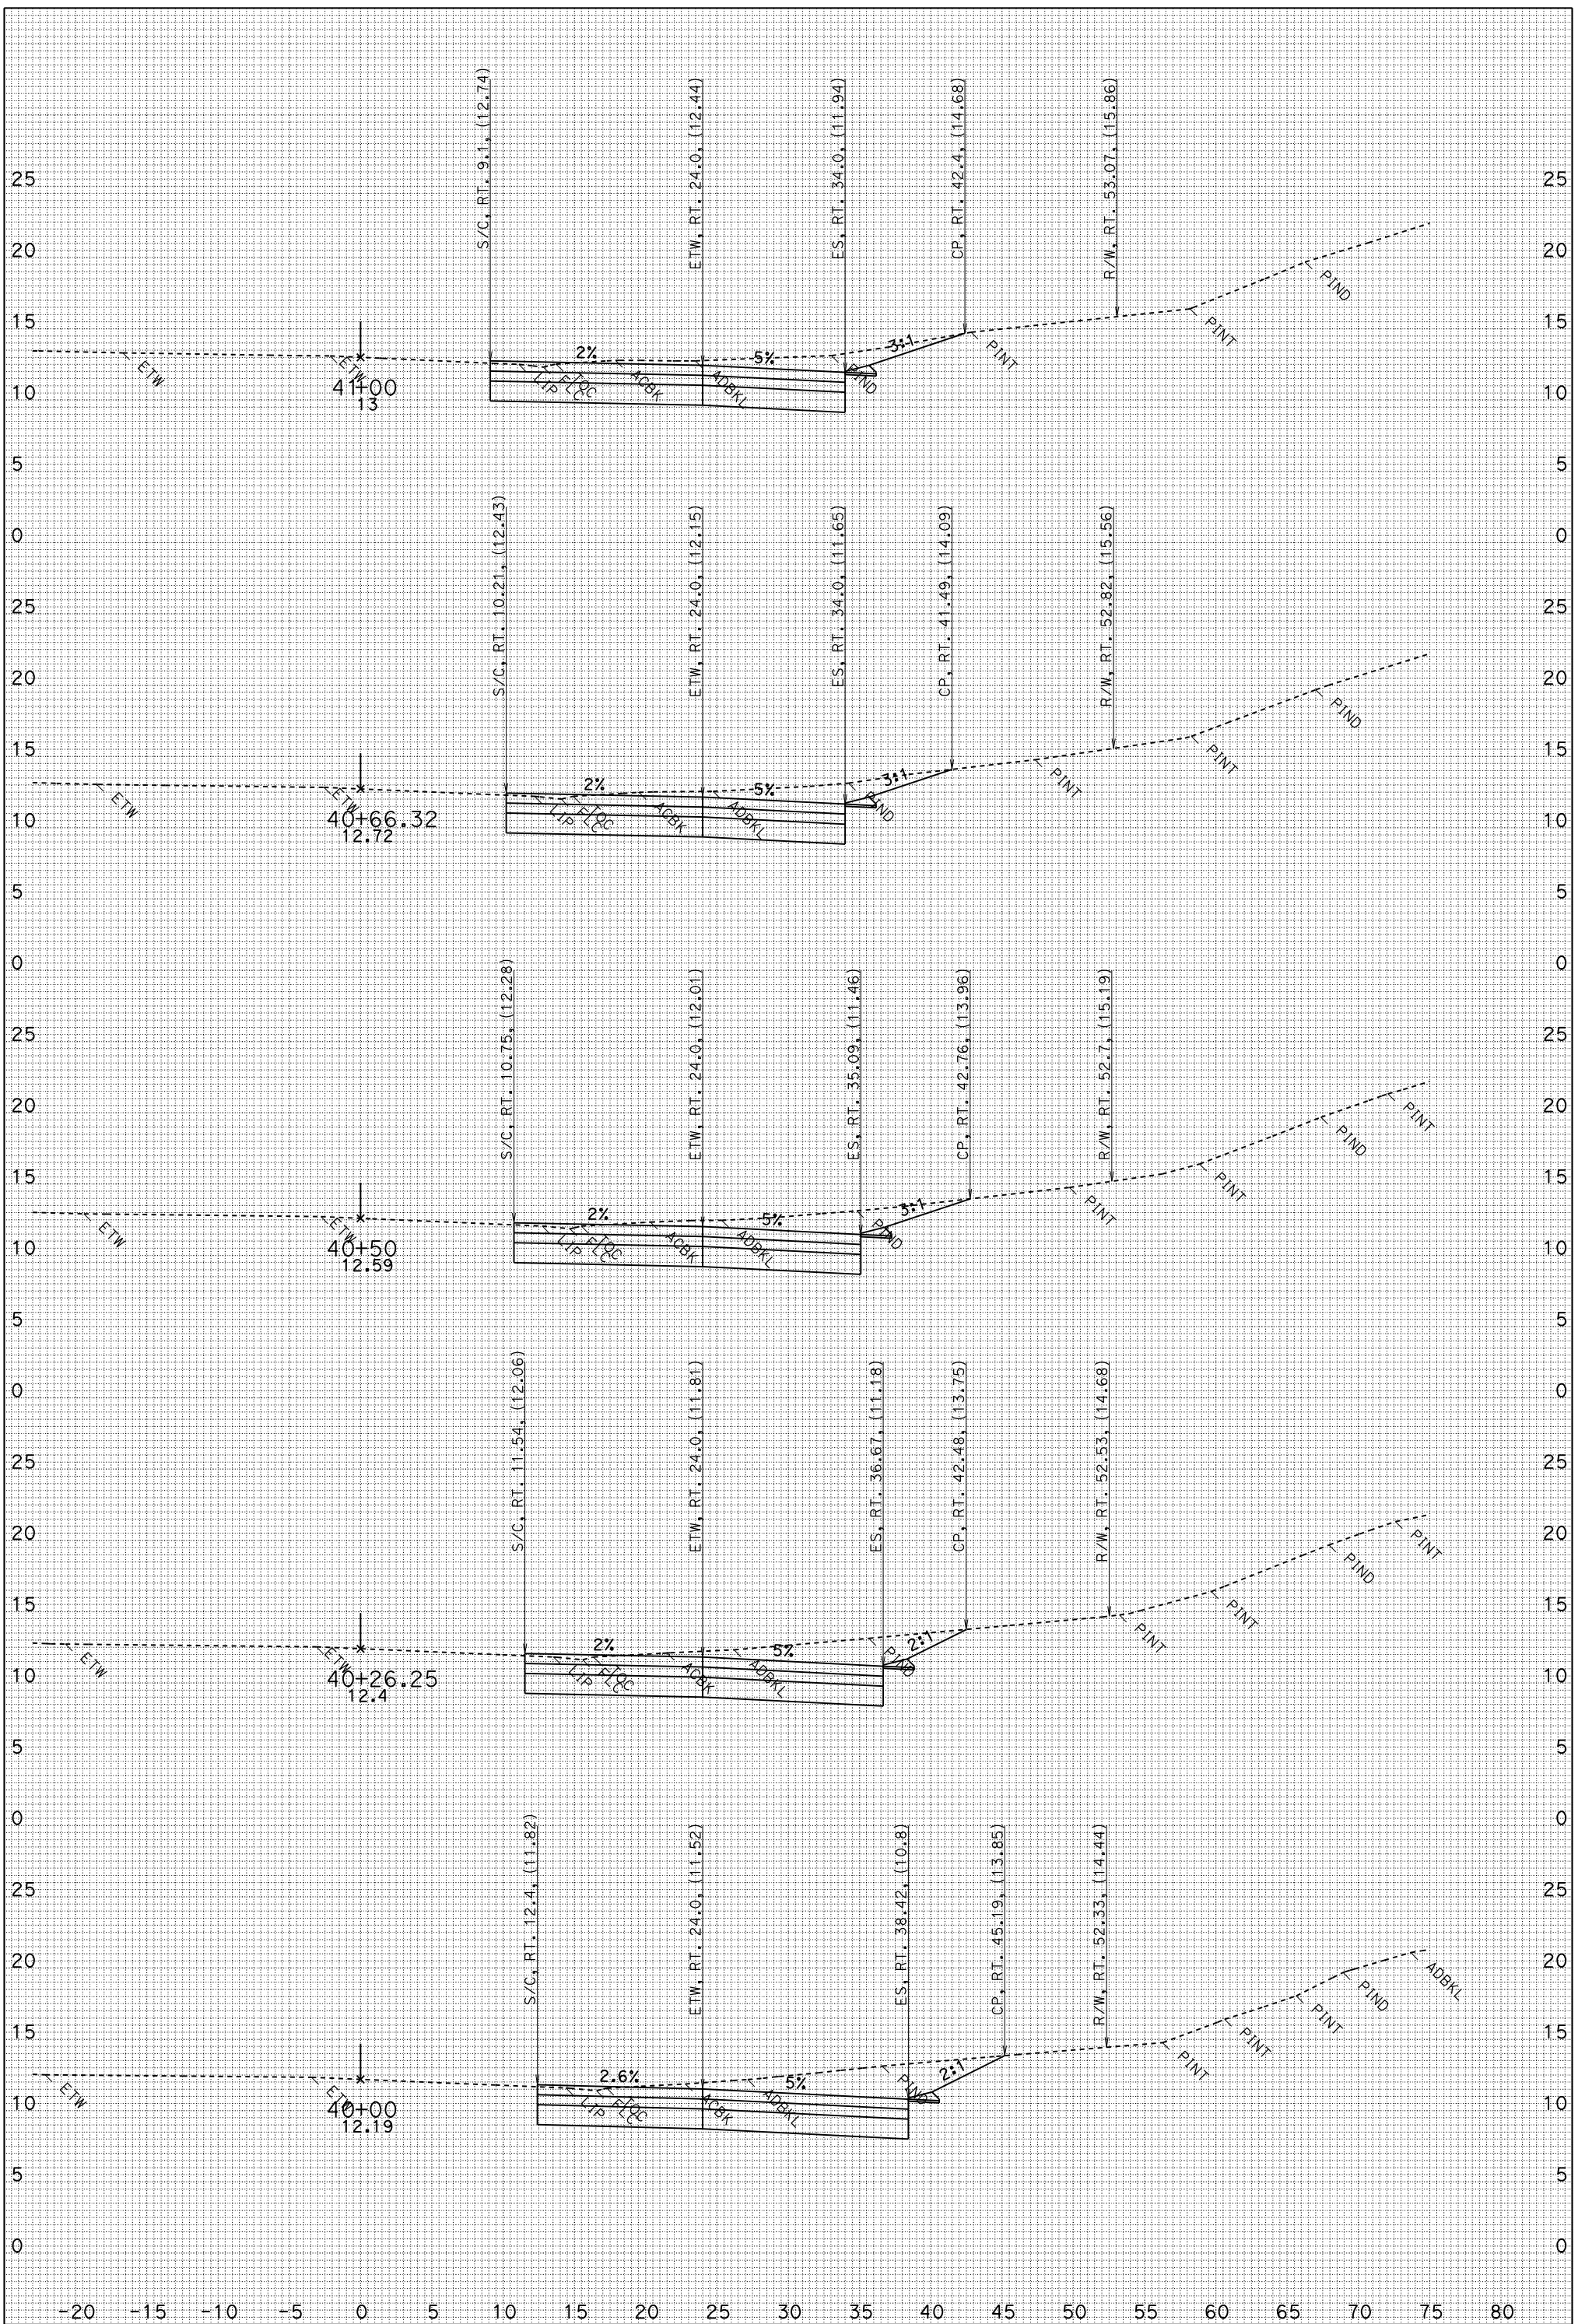

FOR EARTHWORK DEVELOPMENT ONLY
CREATED BY: Jim Rasmussen
UTILITIES NOT SHOWN
DATE: 1/26/2010
IR1_fg.EAR

MSN A1
CONTRACT: 04-264061
04-MRN-101 PM 18.6/R22.3
SCALE: 1" = 5' Horiz.
1" = 5' Vert.

IR1
CROSS SECTIONS

SHEET 5 OF 12

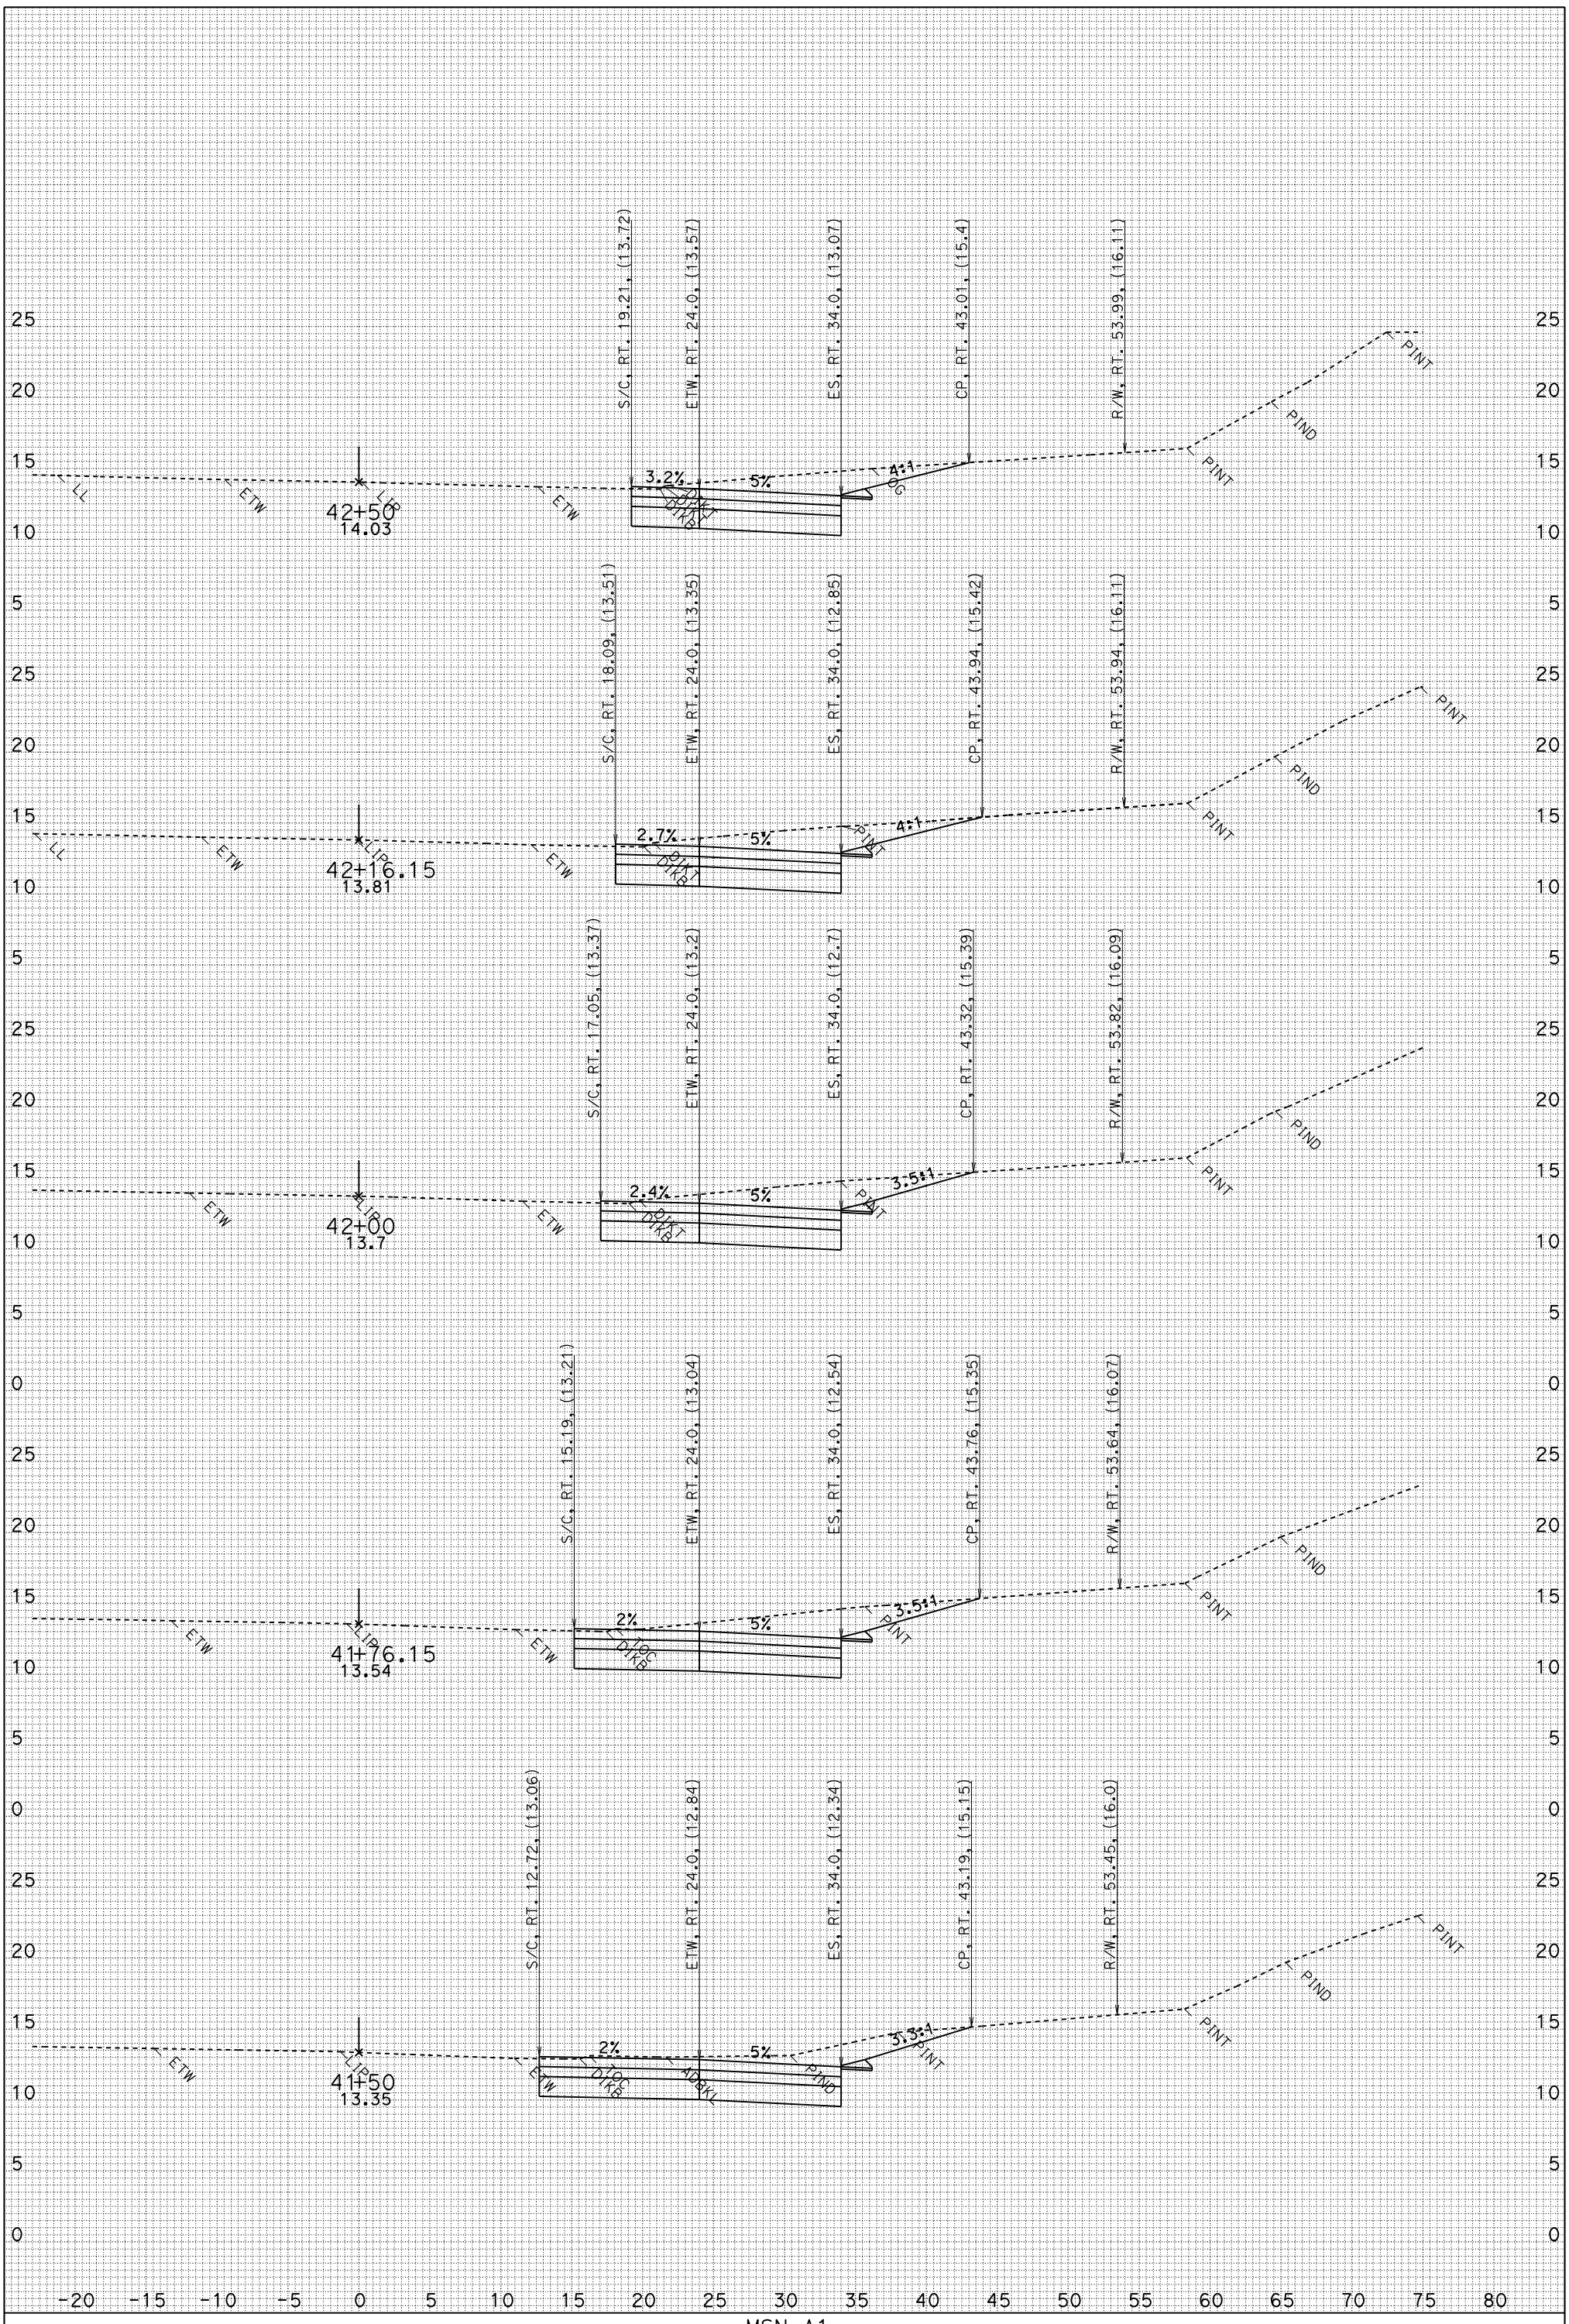

FOR EARTHWORK DEVELOPMENT ONLY
CREATED BY: Jim Rasmussen
UTILITIES NOT SHOWN
DATE: 1/26/2010
IR1_fg.EAR

MSN A1
CONTRACT: 04-264061
04-MRN-101 PM 18.6/R22.3
SCALE: 1" = 5' Horiz.
1" = 5' Vert.

IR1
CROSS SECTIONS

SHEET 6 OF 12

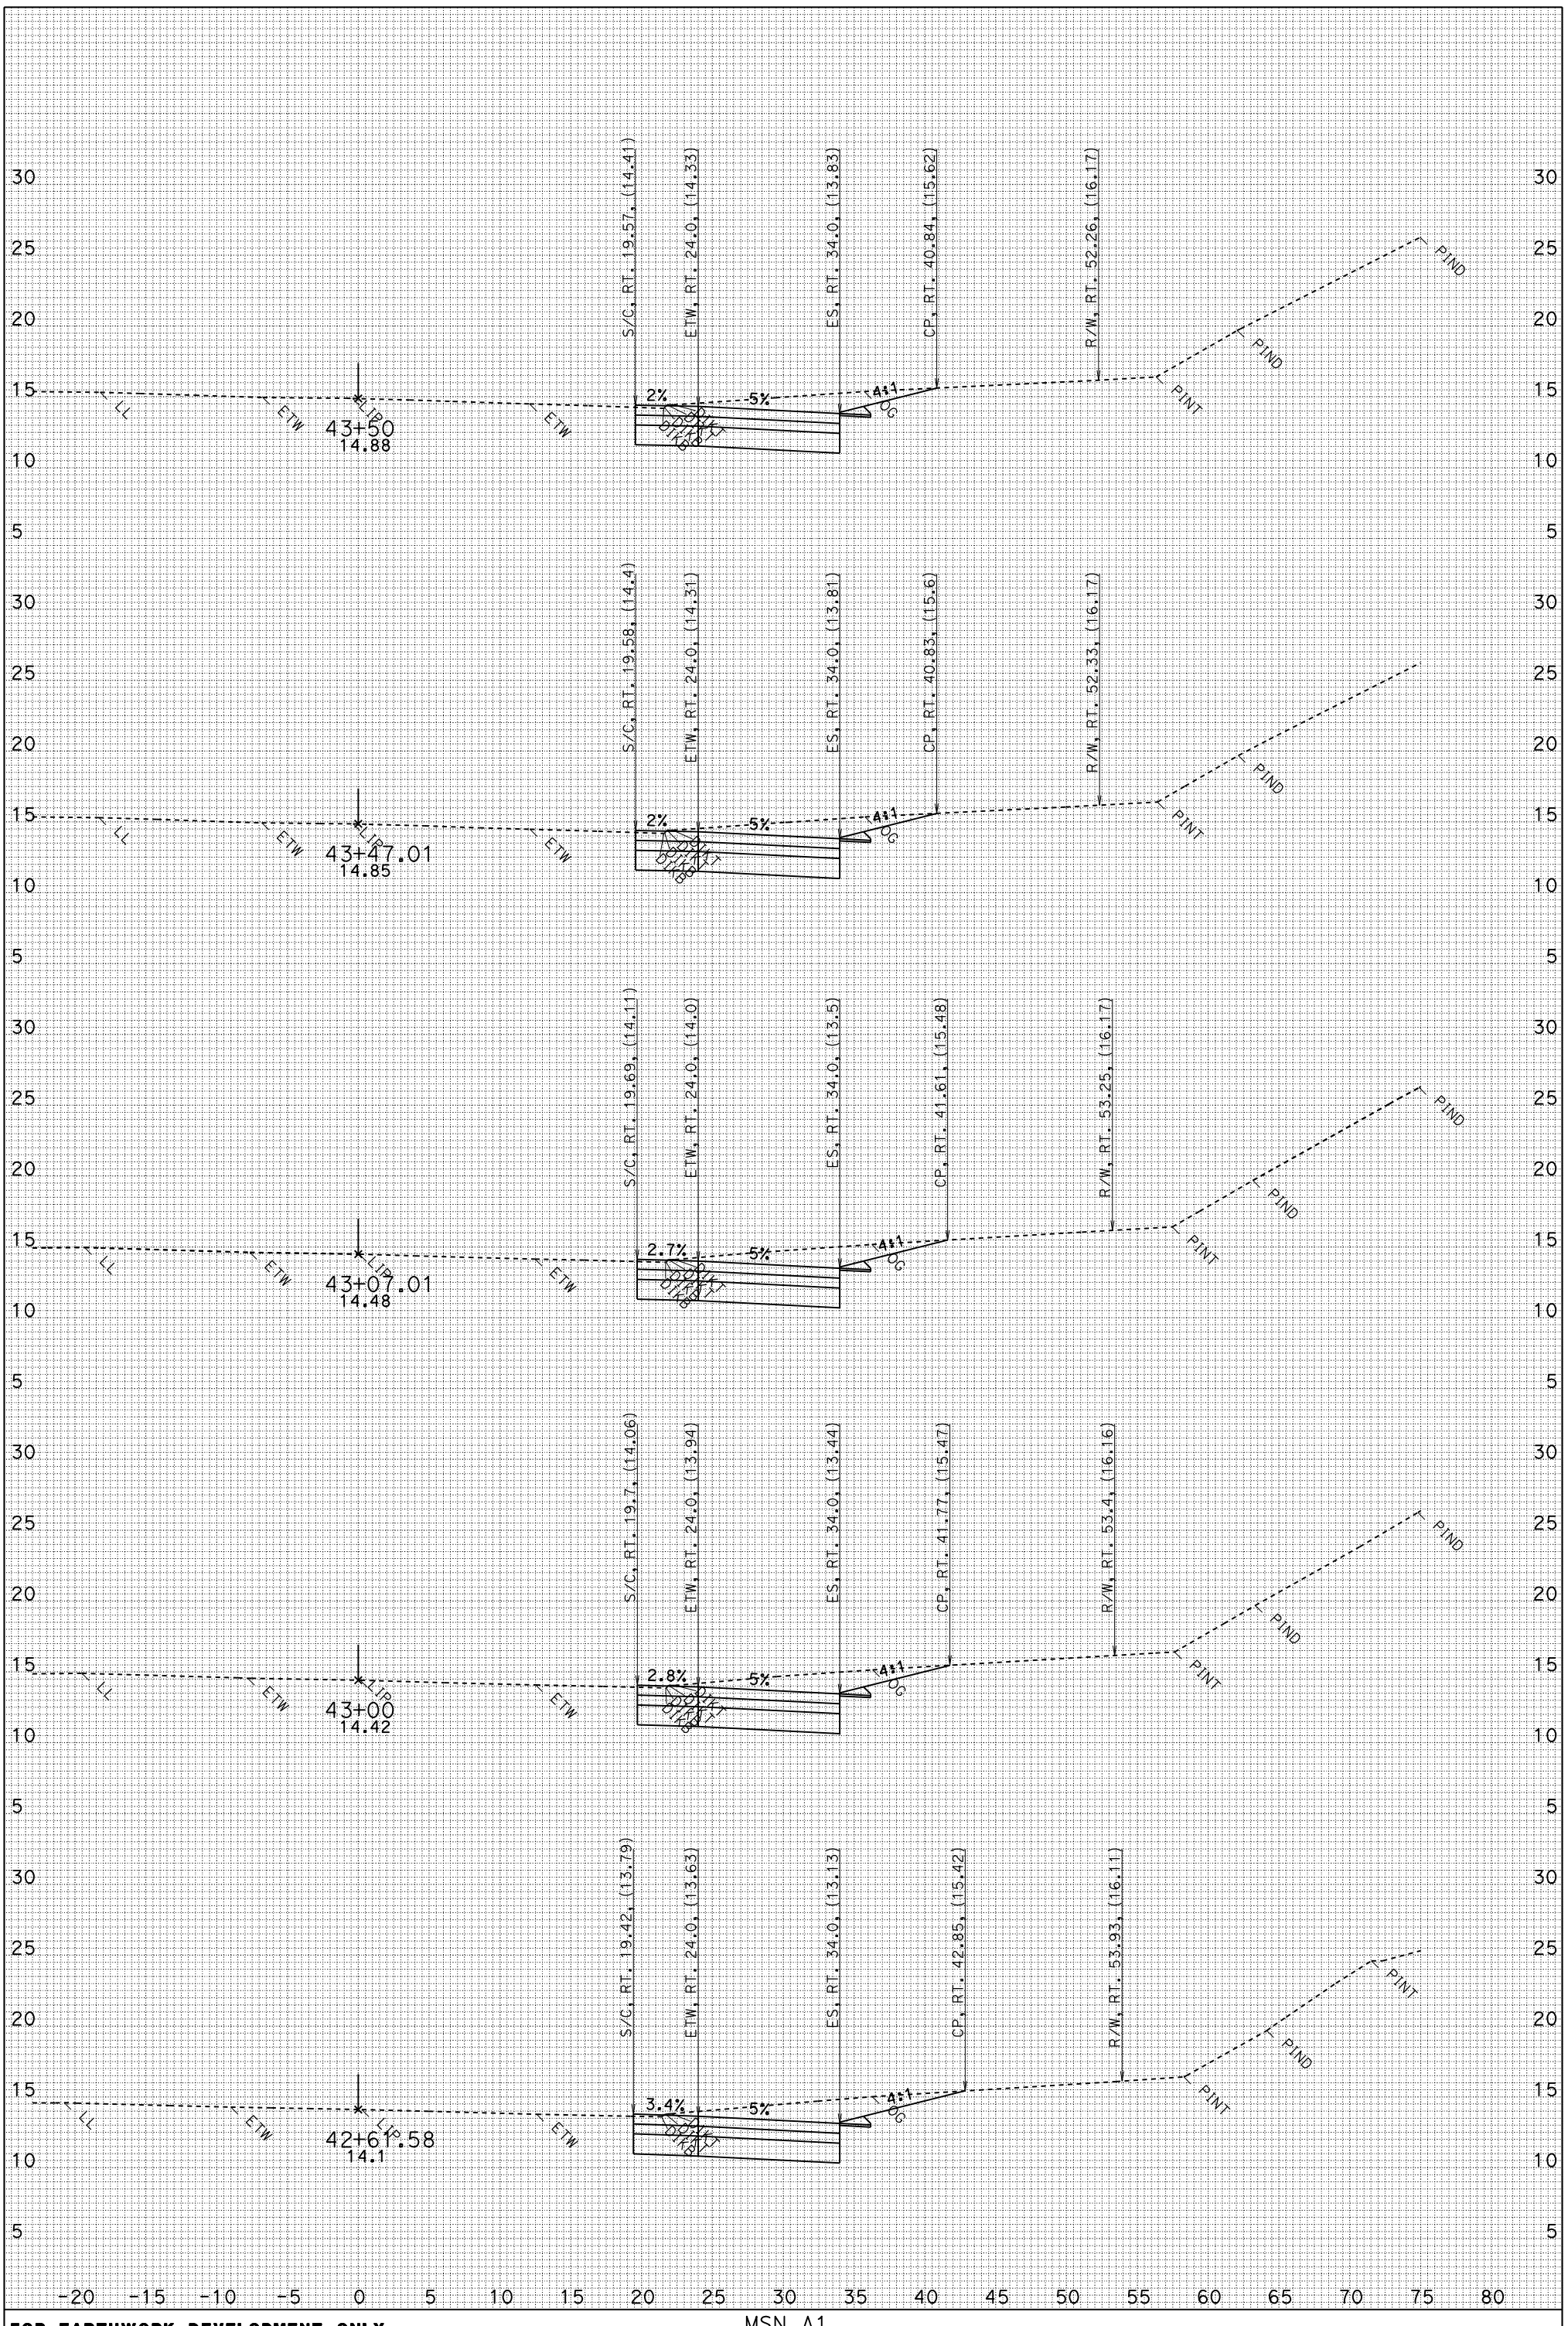

FOR EARTHWORK DEVELOPMENT ONLY
CREATED BY: Jim Rasmussen
UTILITIES NOT SHOWN
DATE: 1/26/2010
IR1_fg.EAR

MSN A1
CONTRACT: 04-264061
04-MRN-101 PM 18.6/R22.3
SCALE: 1" = 5' Horiz.
1" = 5' Vert.

IR1
CROSS SECTIONS

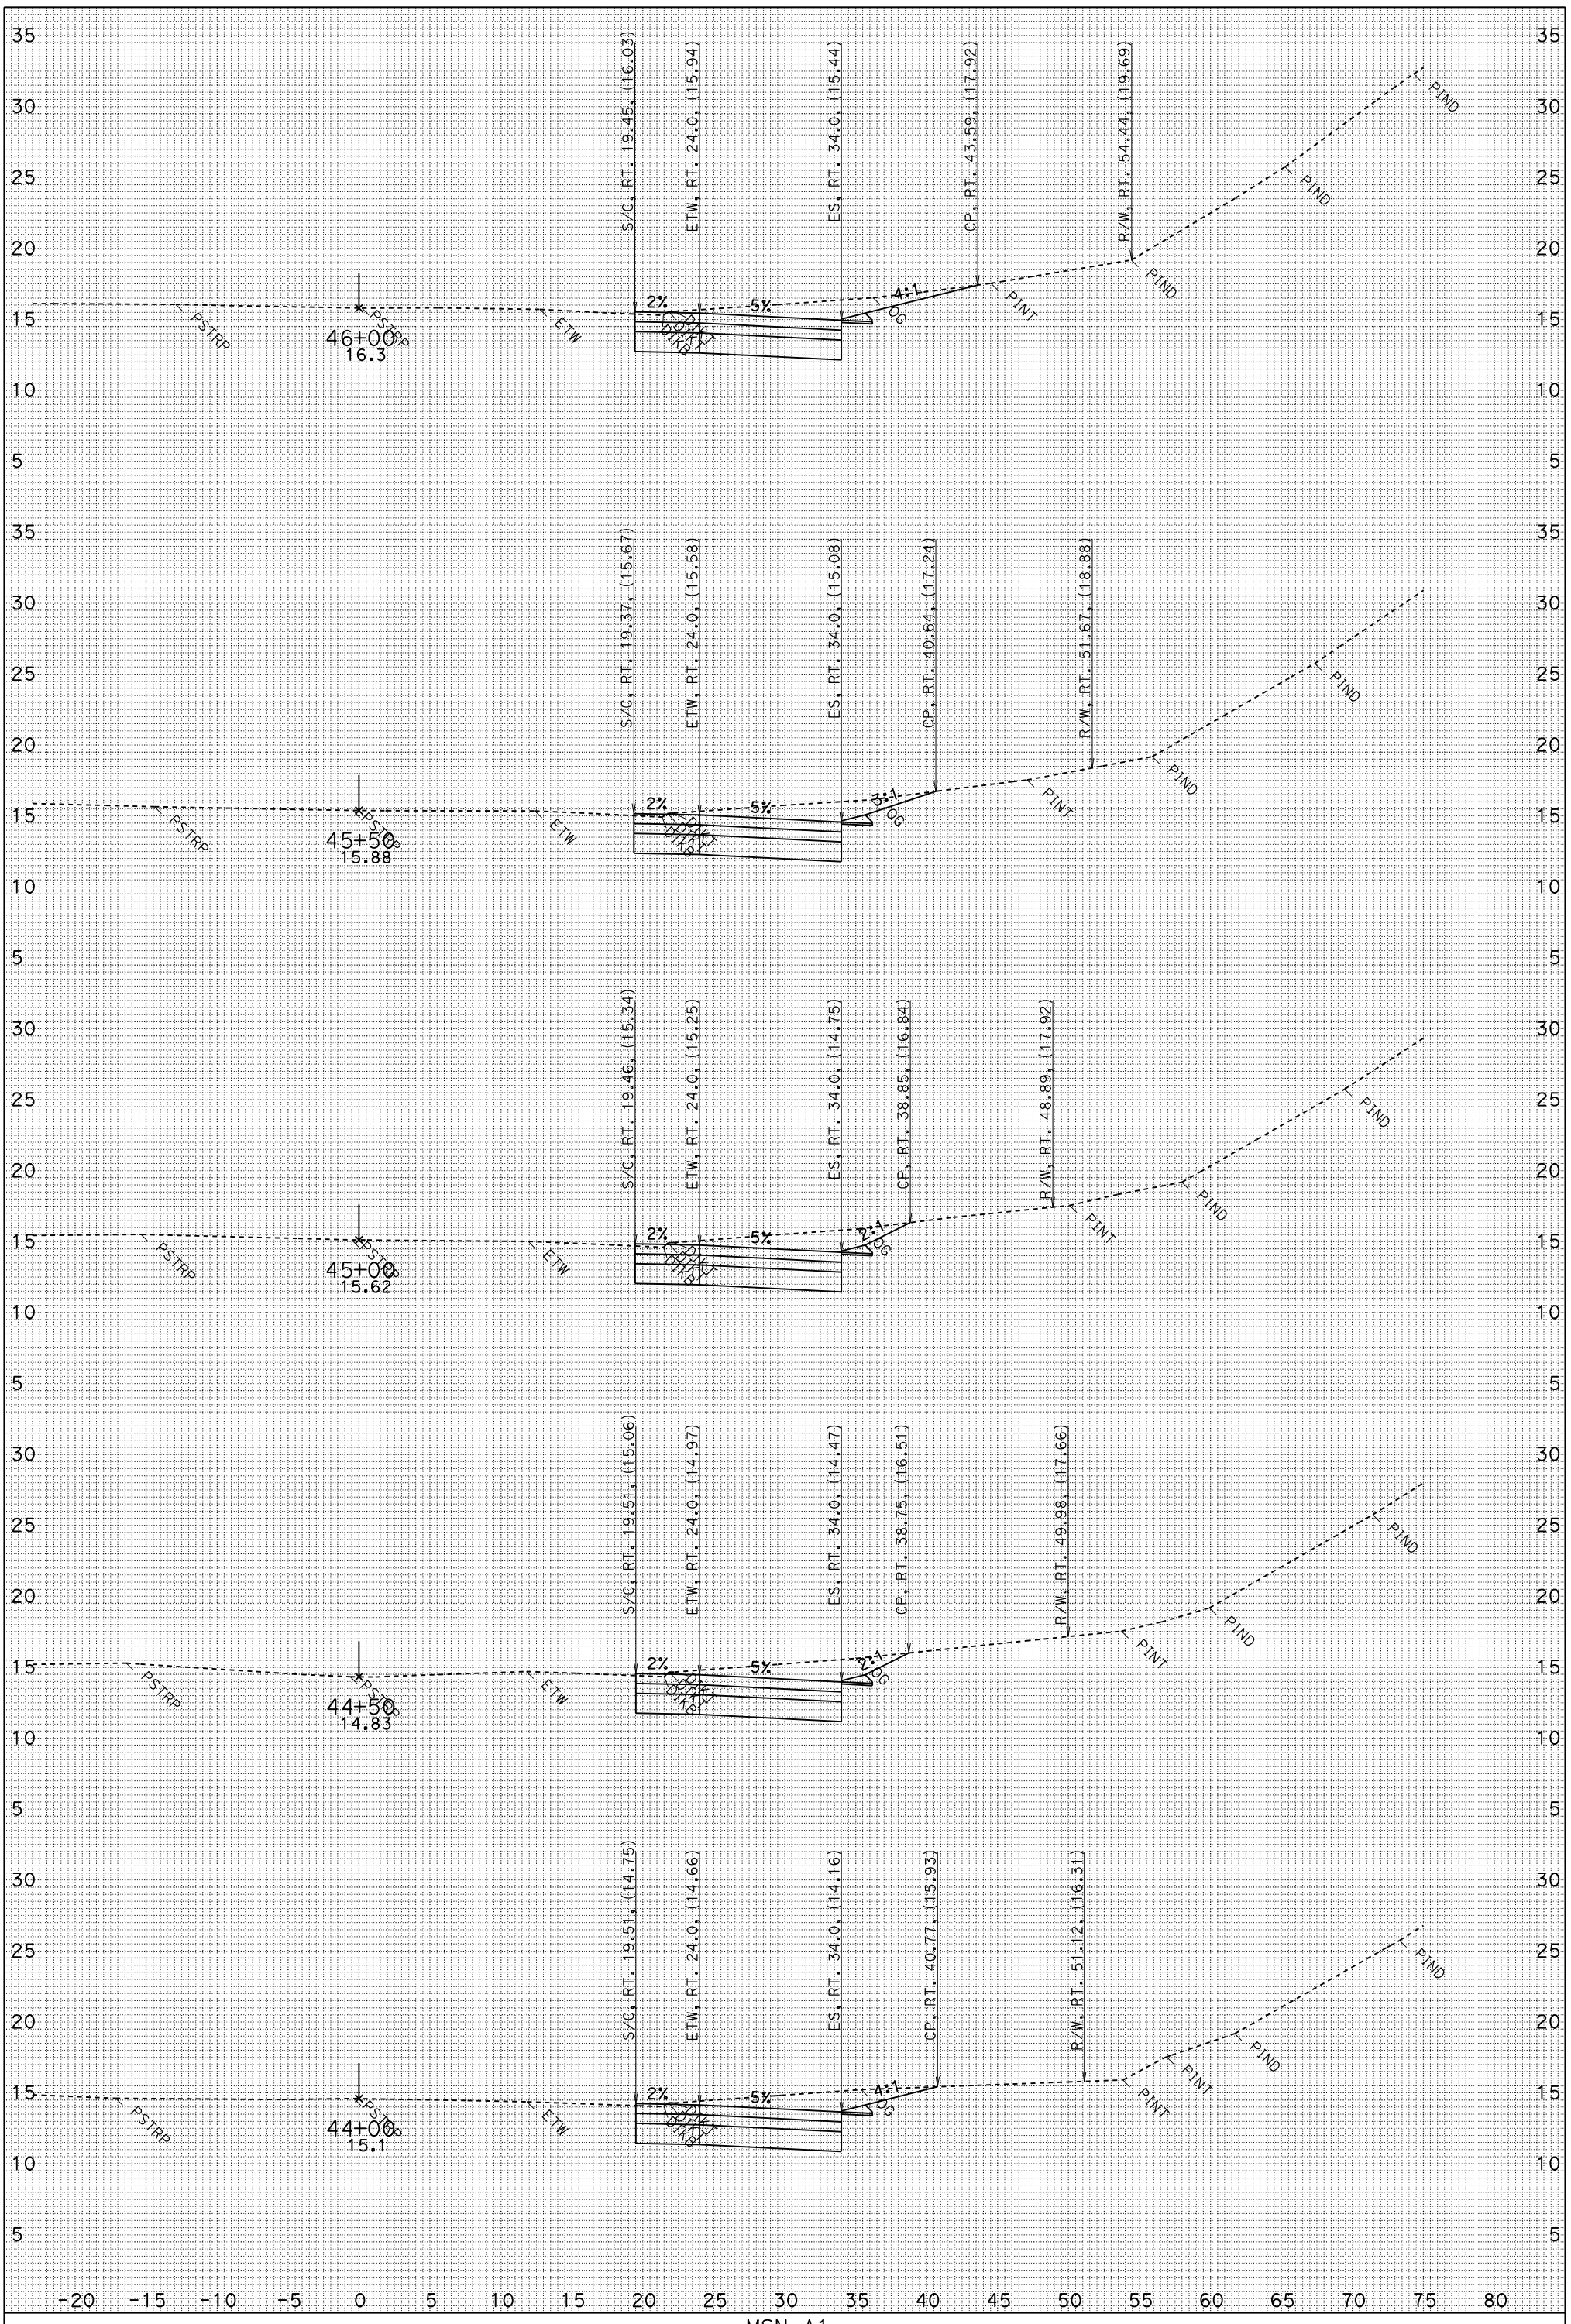

FOR EARTHWORK DEVELOPMENT ONLY
CREATED BY: Jim Rasmussen
UTILITIES NOT SHOWN
DATE: 1/26/2010
IR1_fg.EAR

MSN A1
CONTRACT: 04-264061
04-MRN-101 PM 18.6/R22.3
SCALE: 1" = 5' Horiz.
1" = 5' Vert.

IR1
CROSS SECTIONS

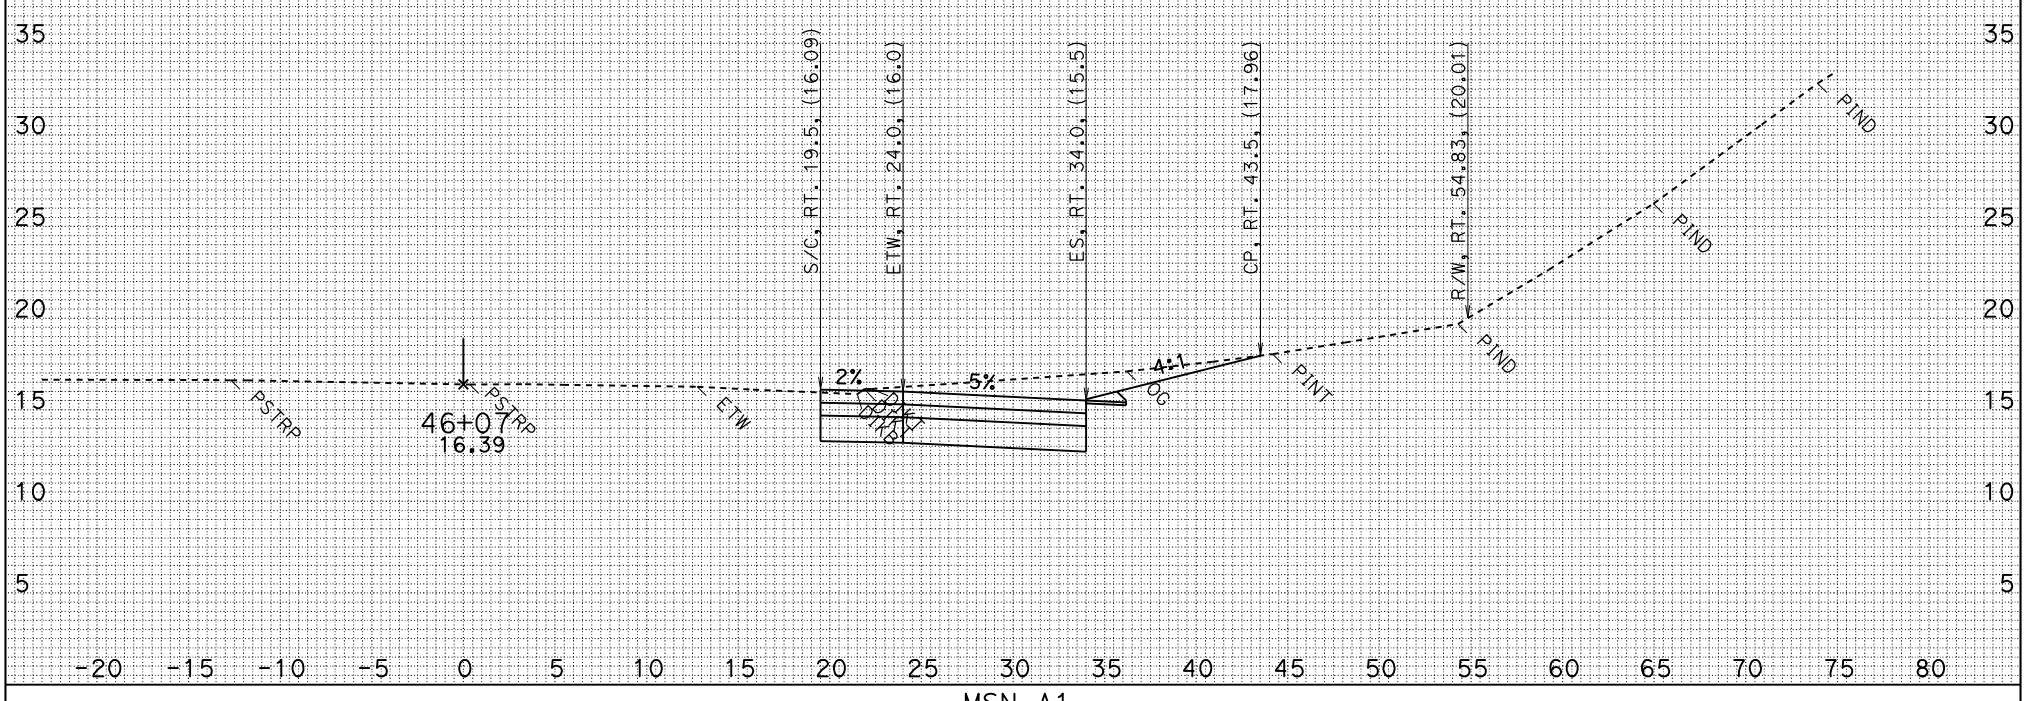

FOR EARTHWORK DEVELOPMENT ONLY
CREATED BY: Jim Rasmussen
UTILITIES NOT SHOWN
DATE: 1/26/2010
IR1_fg.EAR

MSN A1
CONTRACT: 04-264061
04-MRN-101 PM 18.6/R22.3
SCALE: 1" = 5' Horiz.
1" = 5' Vert.

IR1
CROSS SECTIONS

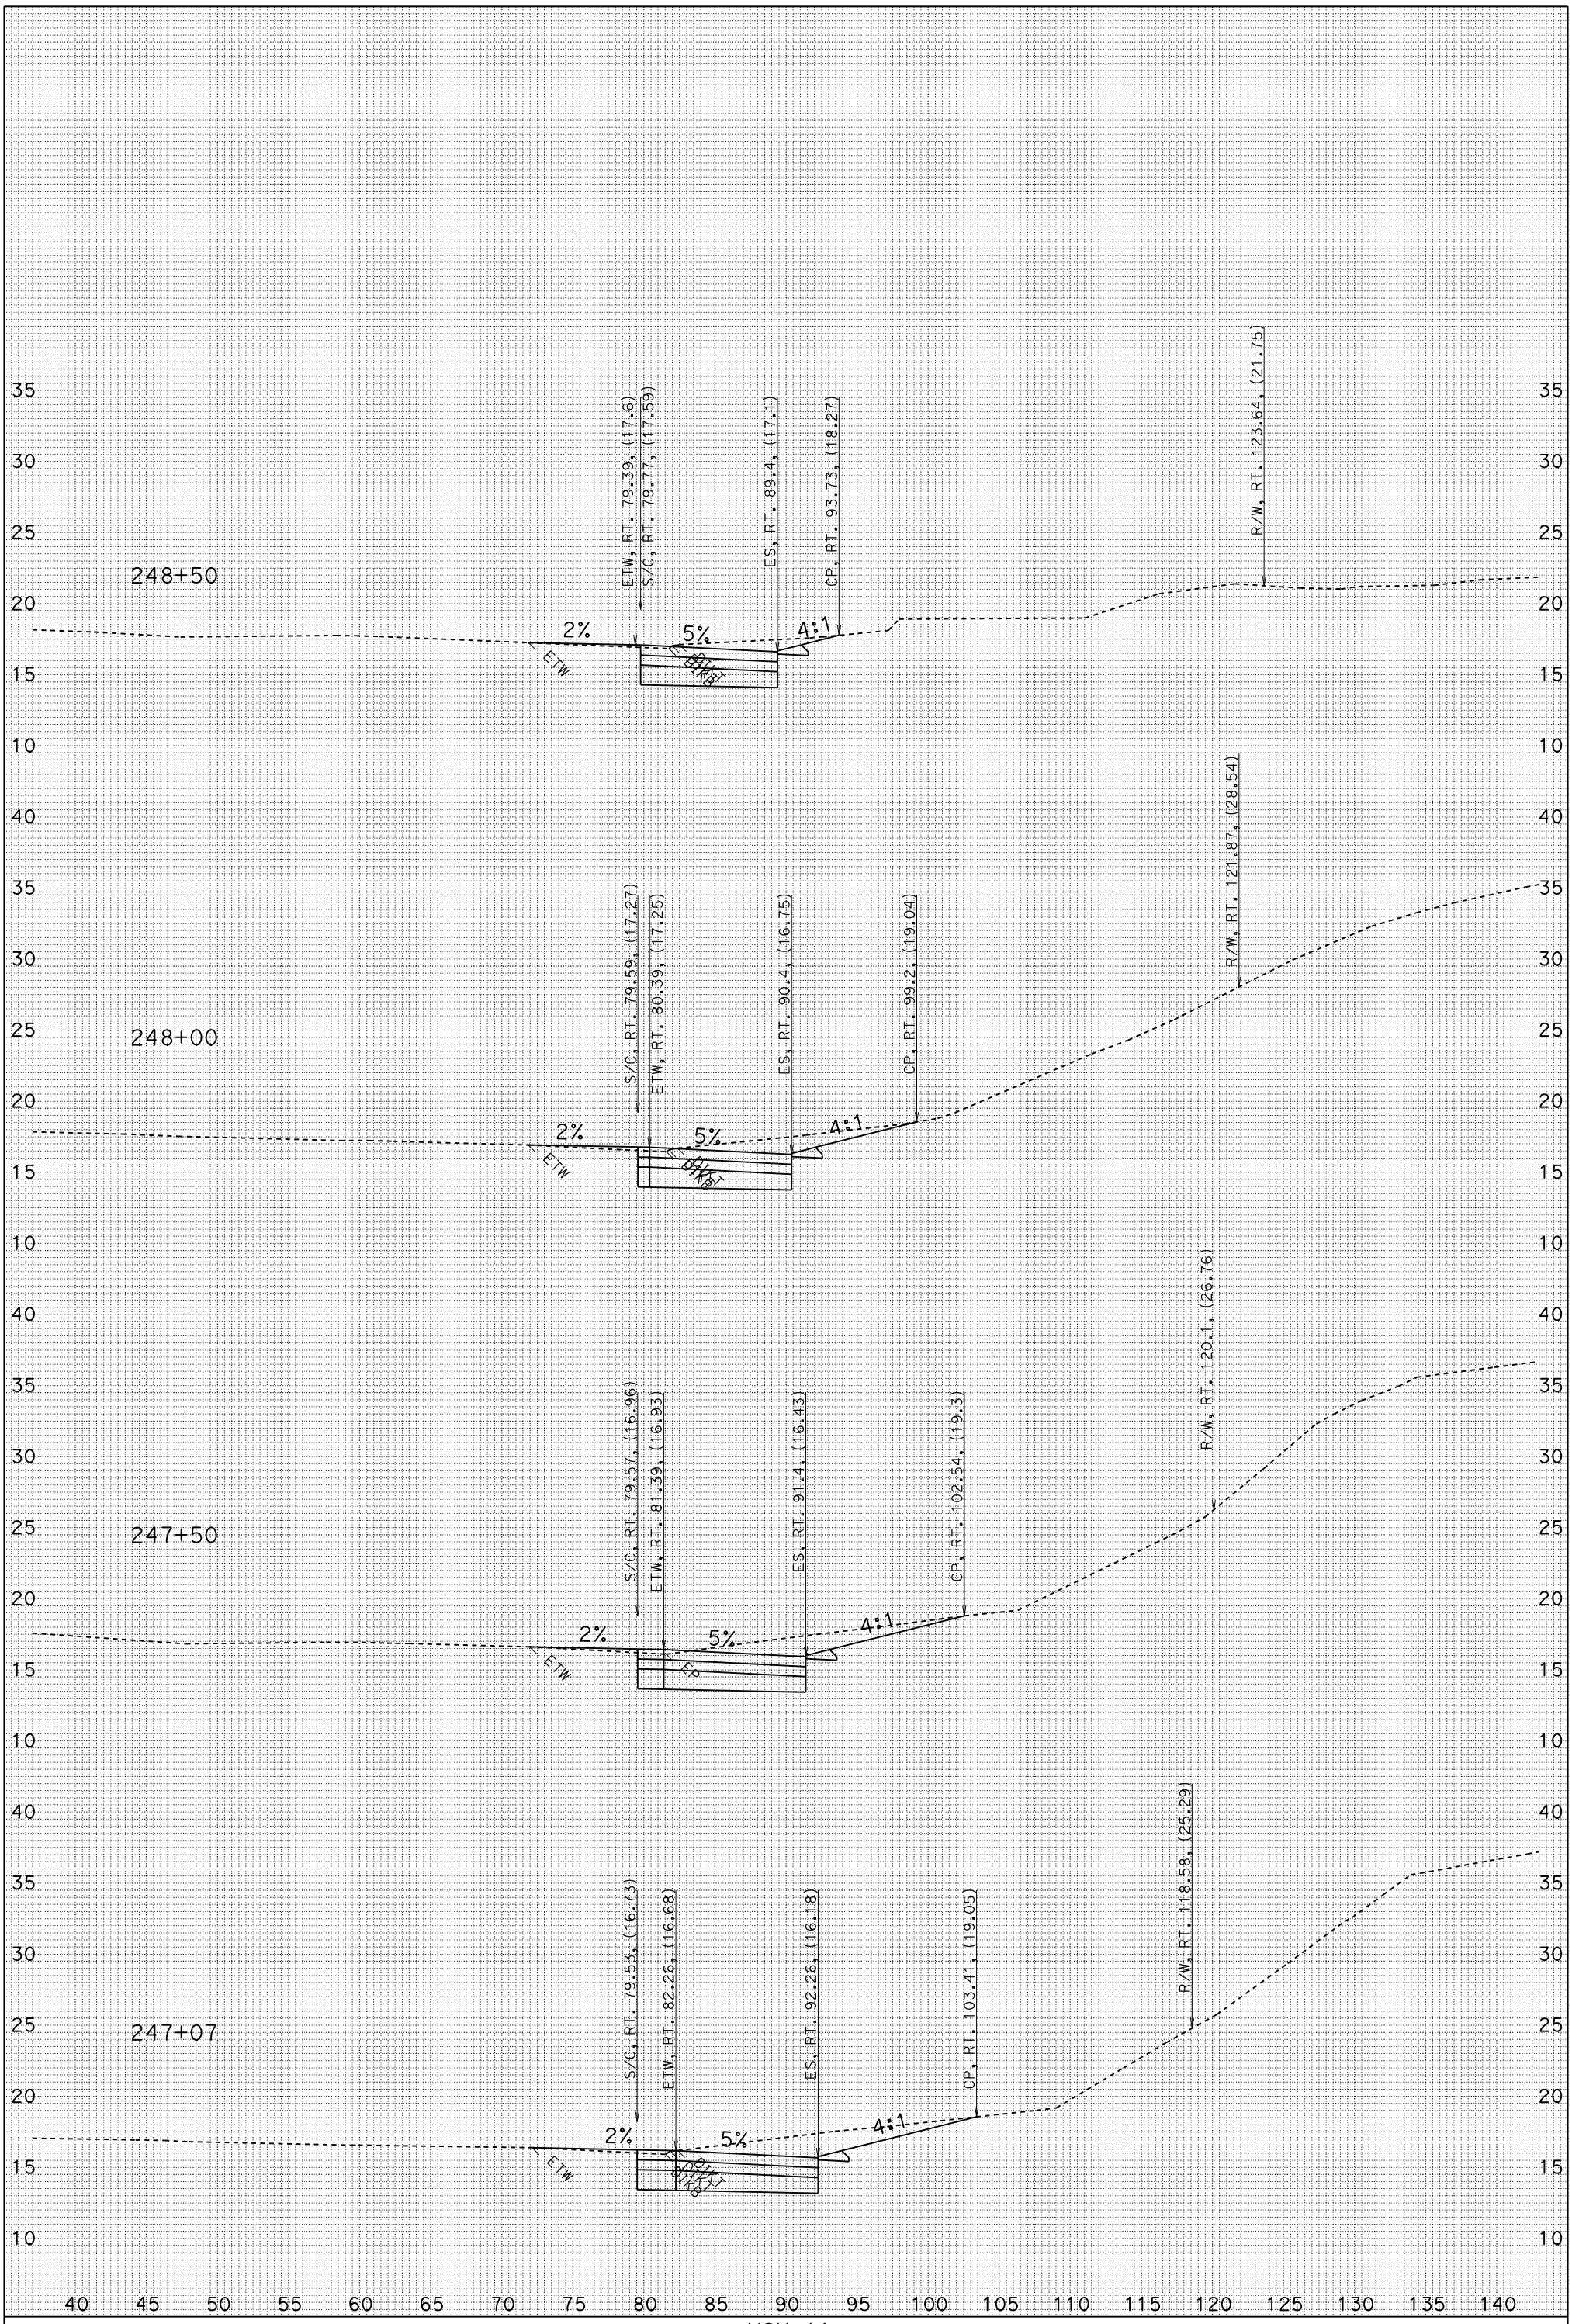

FOR EARTHWORK DEVELOPMENT ONLY

UTILITIES NOT SHOWN
DATE: 1/6/2010
J1.EAR

MSN A1
CONTRACT: 04-264061
04-MRN-101 PM 18.6/R22.3
SCALE: 1" = 5' Horiz.
1" = 5' Vert.

"IR1"/"J1" LINE CROSS SECTIONS

SHEET 10 OF 12

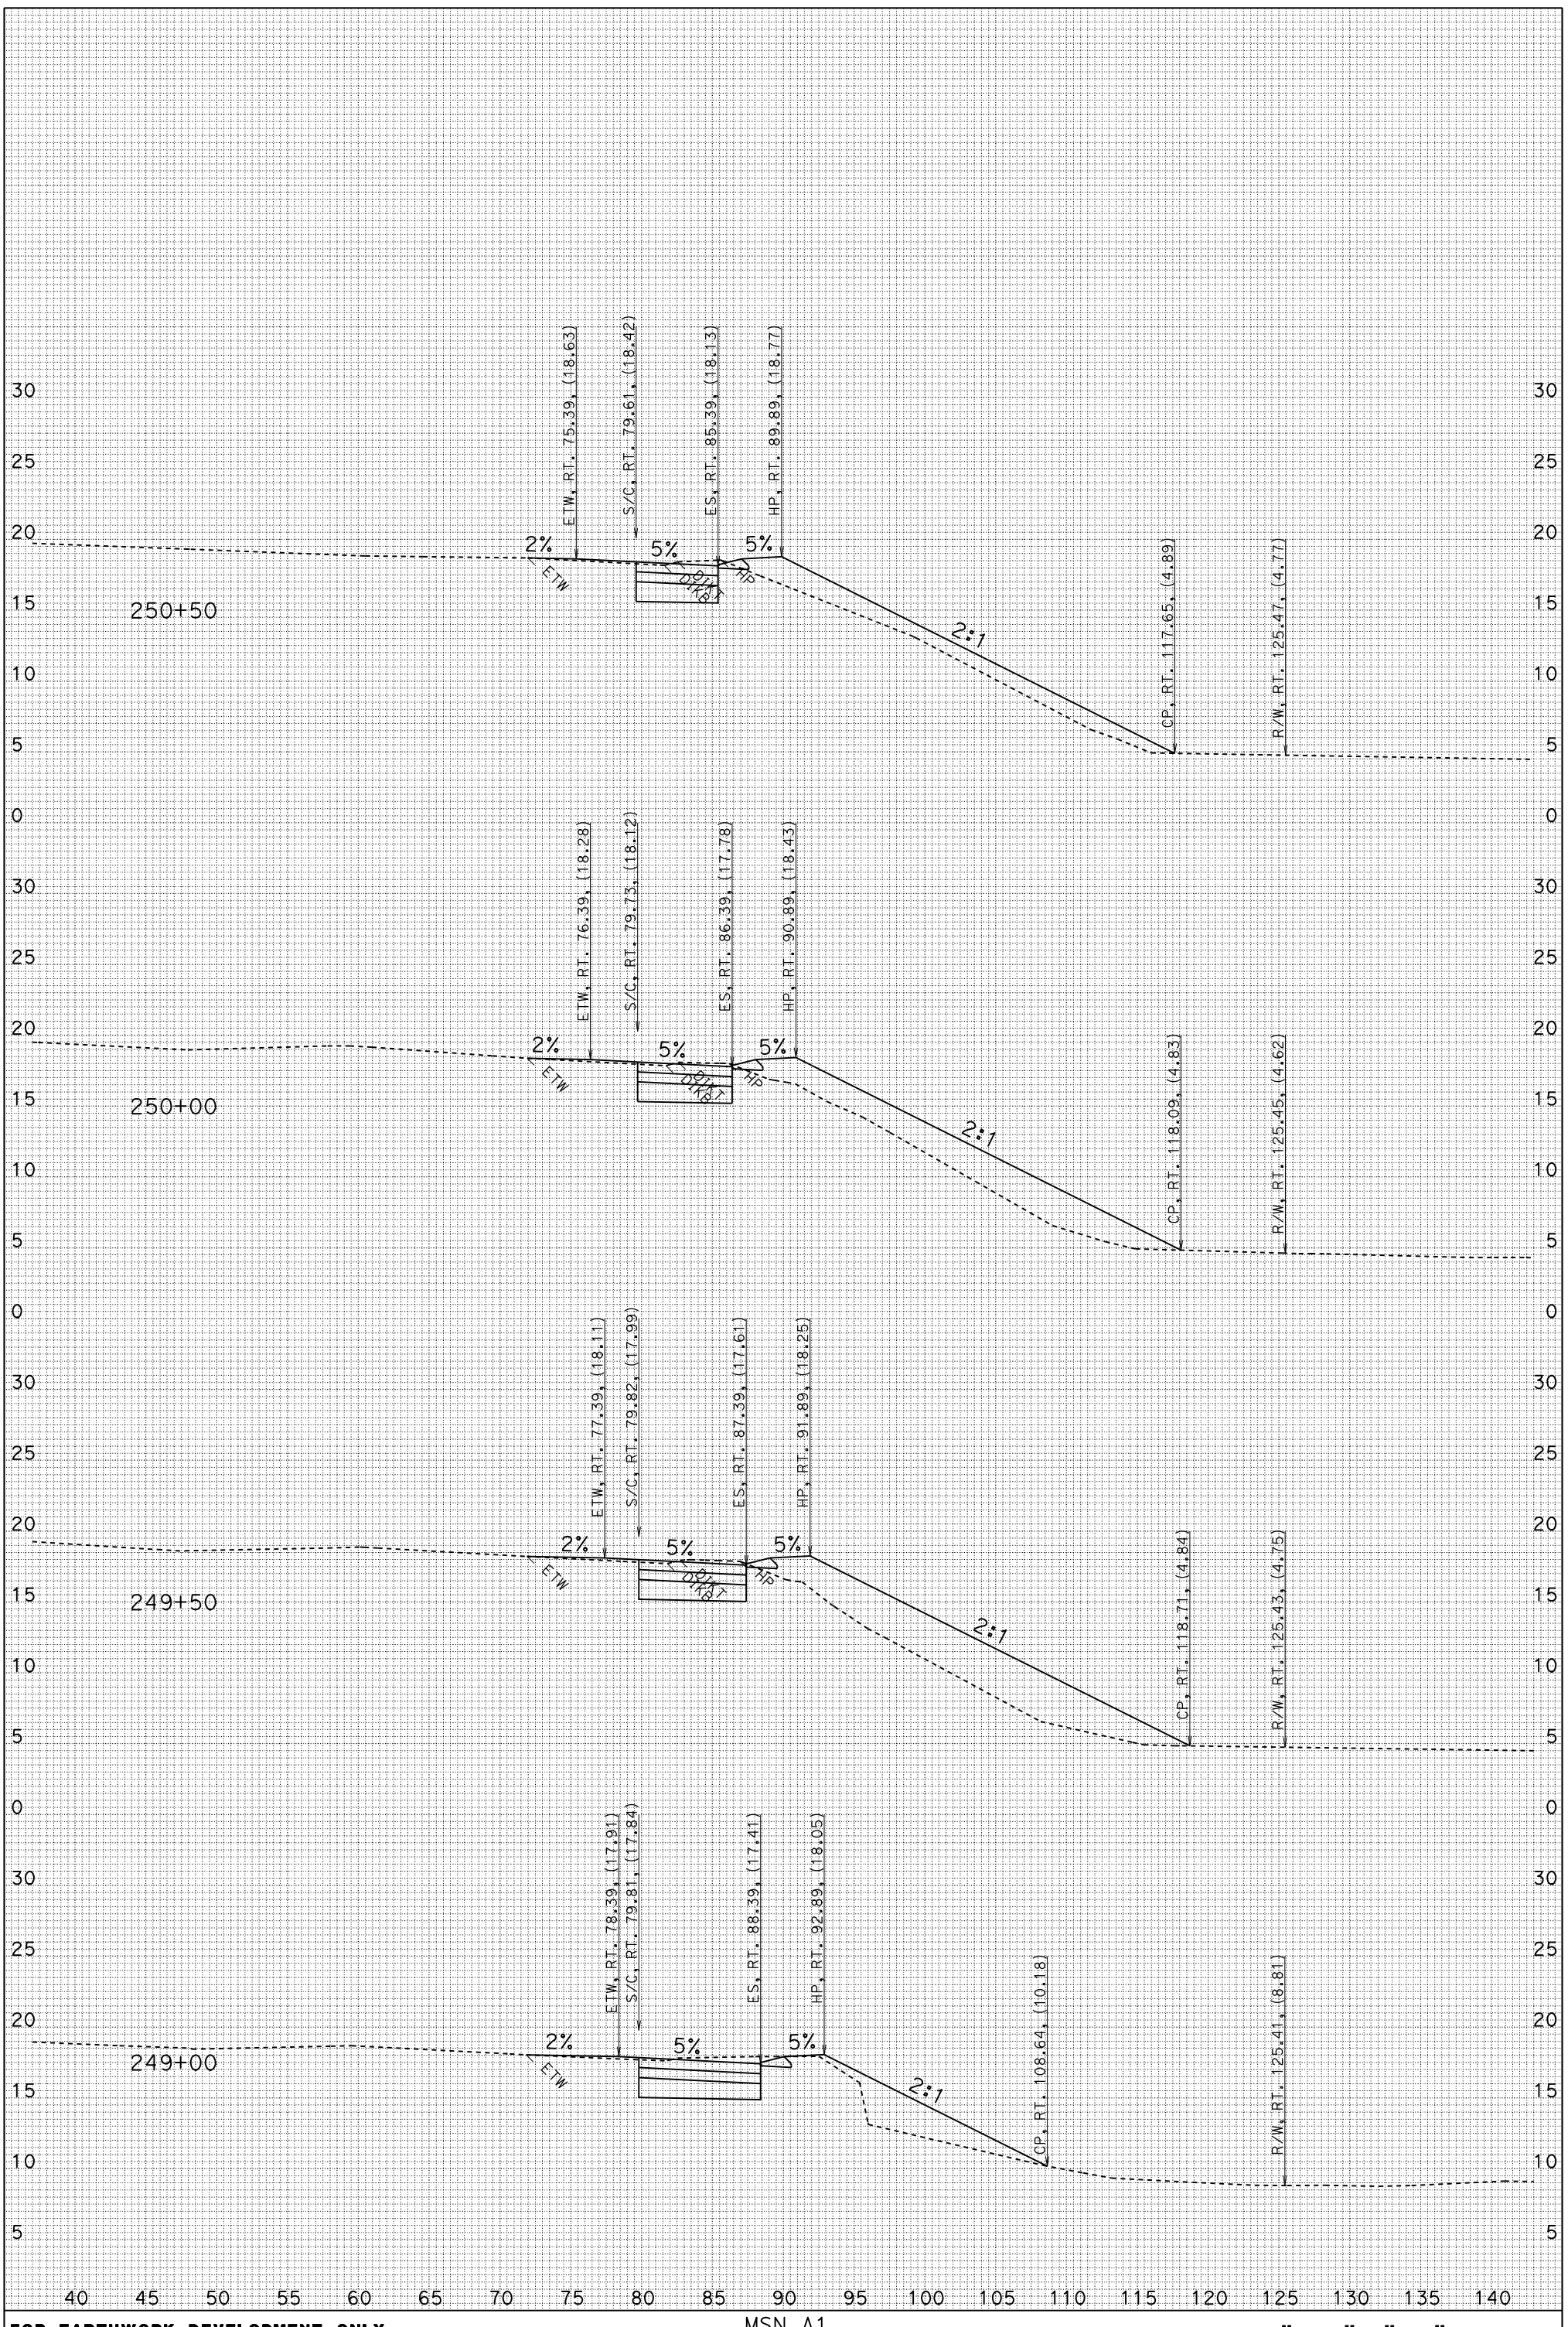

FOR EARTHWORK DEVELOPMENT ONLY

UTILITIES NOT SHOWN
DATE: 1/6/2010
J1.EAR

MSN A1
CONTRACT: 04-264061
04-MRN-101 PM 18.6/R22.3
SCALE: 1" = 5' Horiz.
1" = 5' Vert.

"IR1"/"J1" LINE CROSS SECTIONS

SHEET 11 OF 12

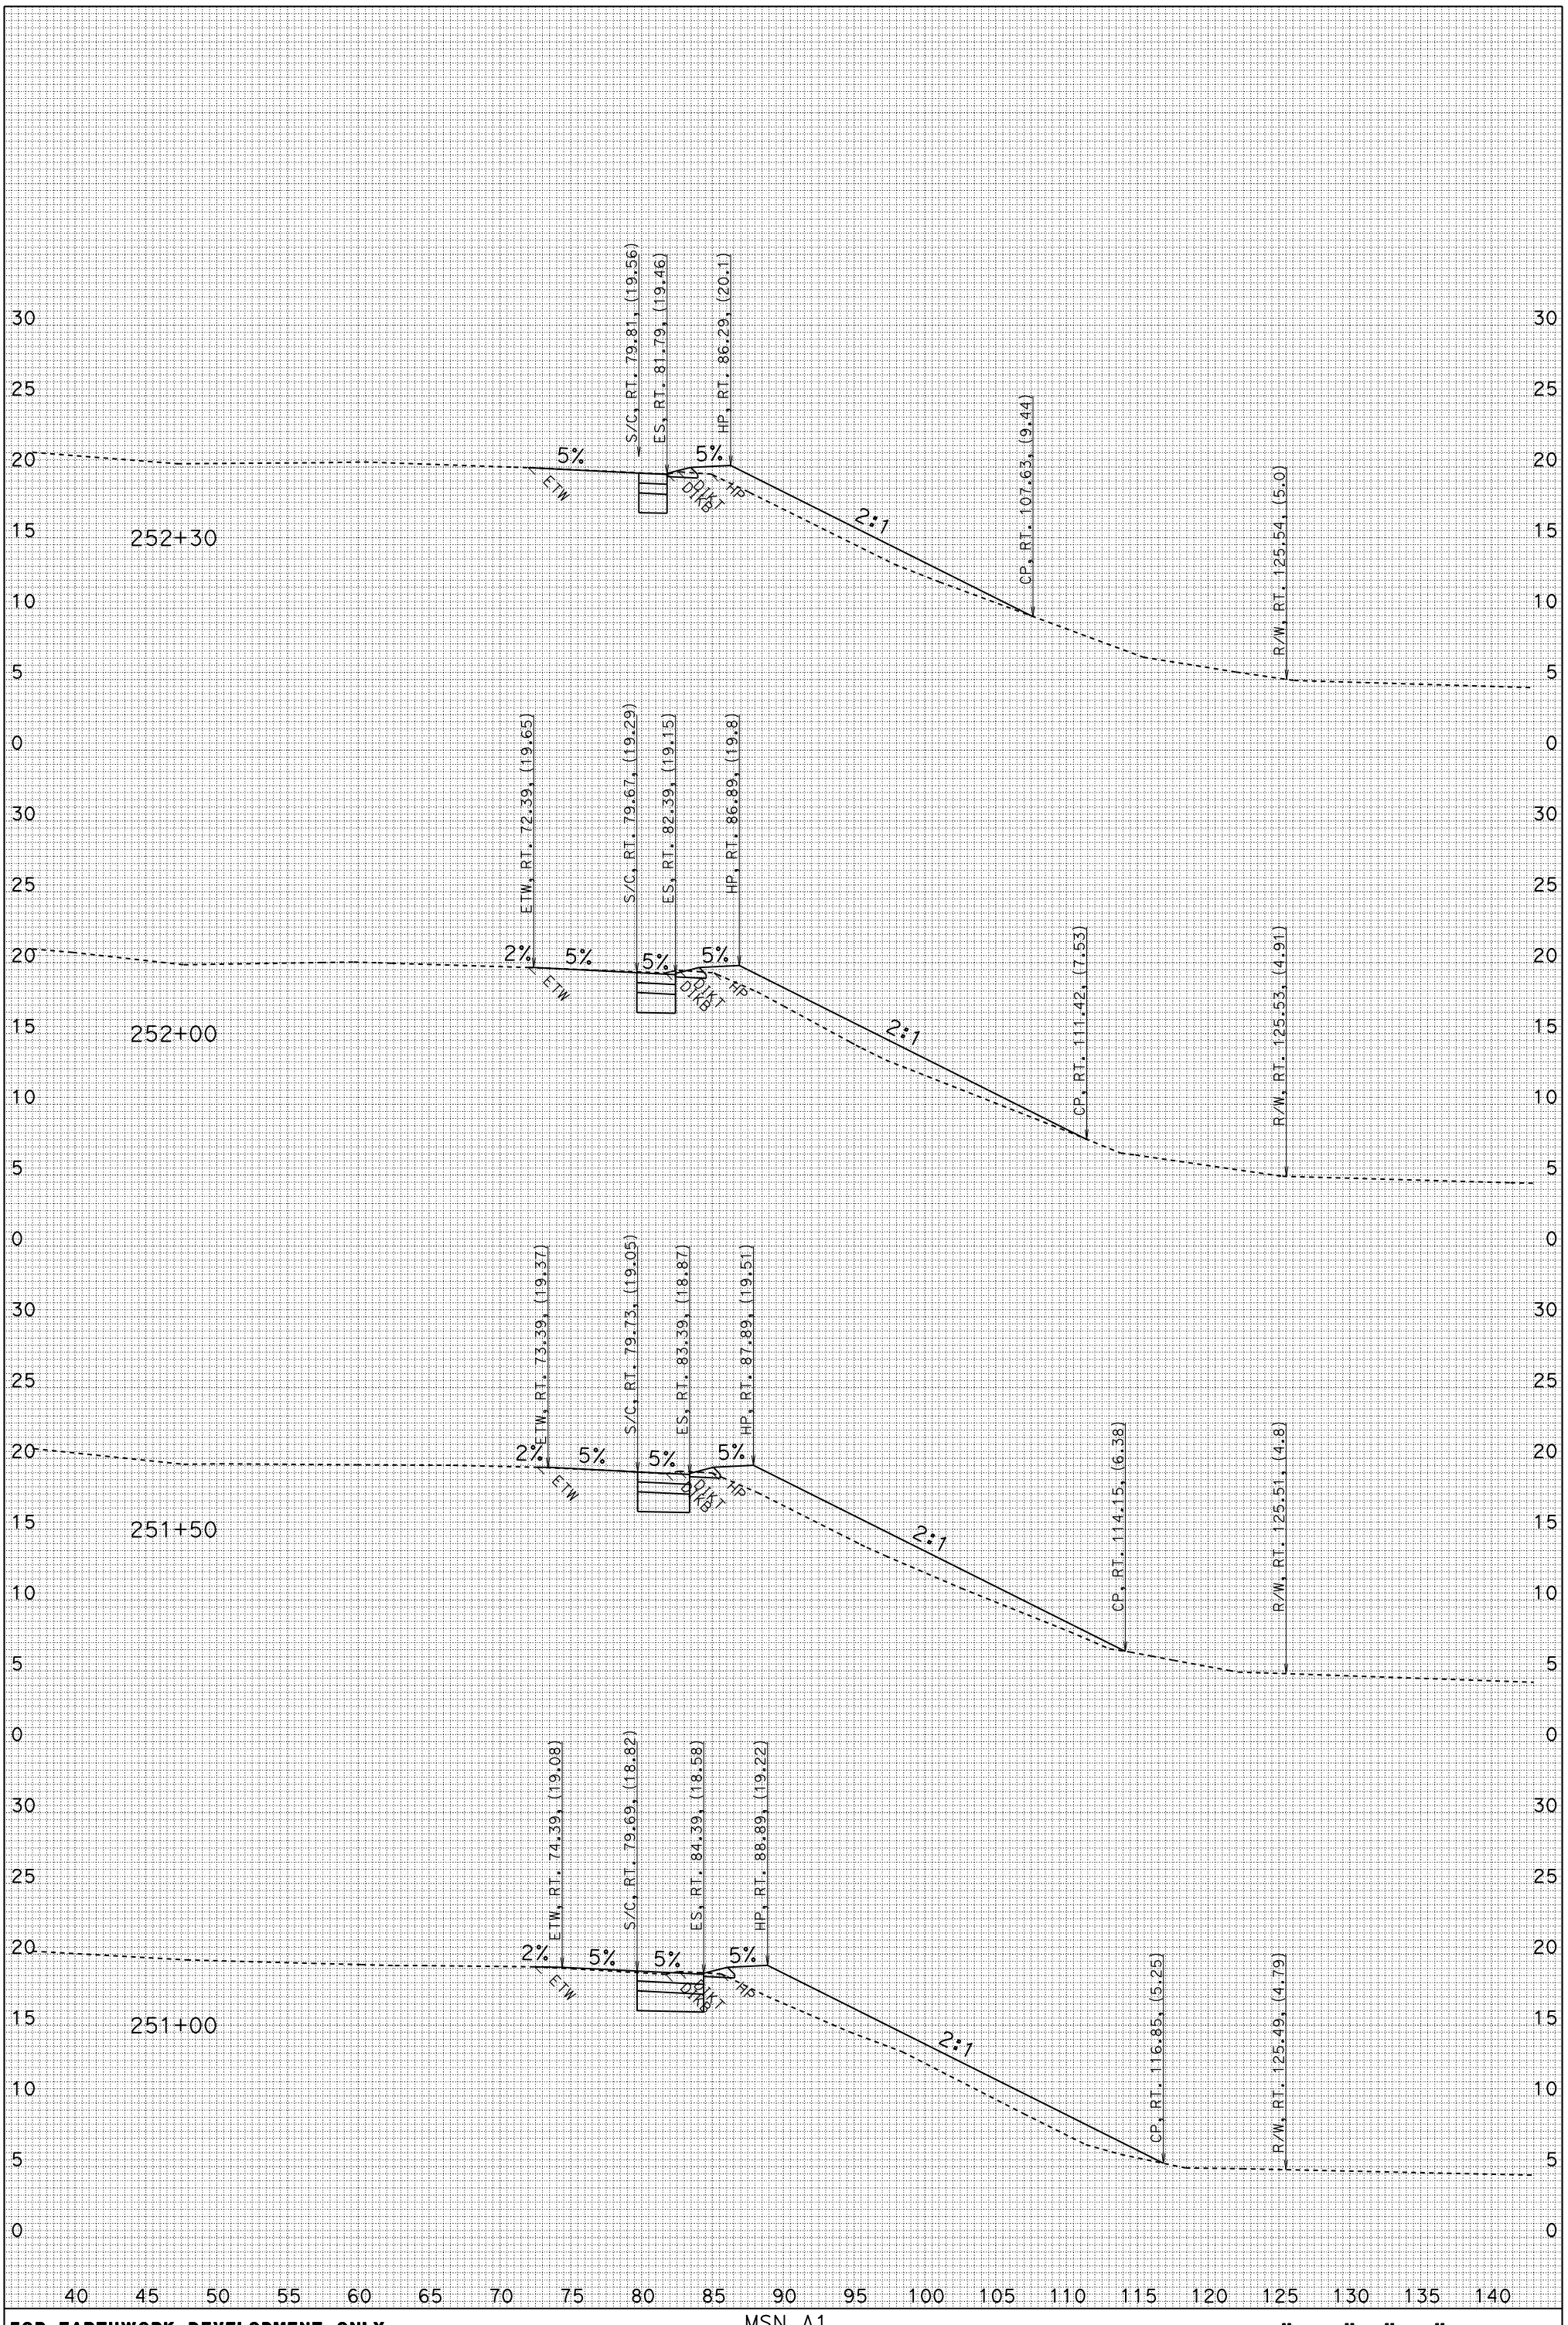

FOR EARTHWORK DEVELOPMENT ONLY

UTILITIES NOT SHOWN
DATE: 1/6/2010
J1.EAR

MSN A1
CONTRACT: 04-264061
04-MRN-101 PM 18.6/R22.3
SCALE: 1" = 5' Horiz.
1" = 5' Vert.

"IR1"/"J1" LINE CROSS SECTIONS

SHEET 12 OF 12

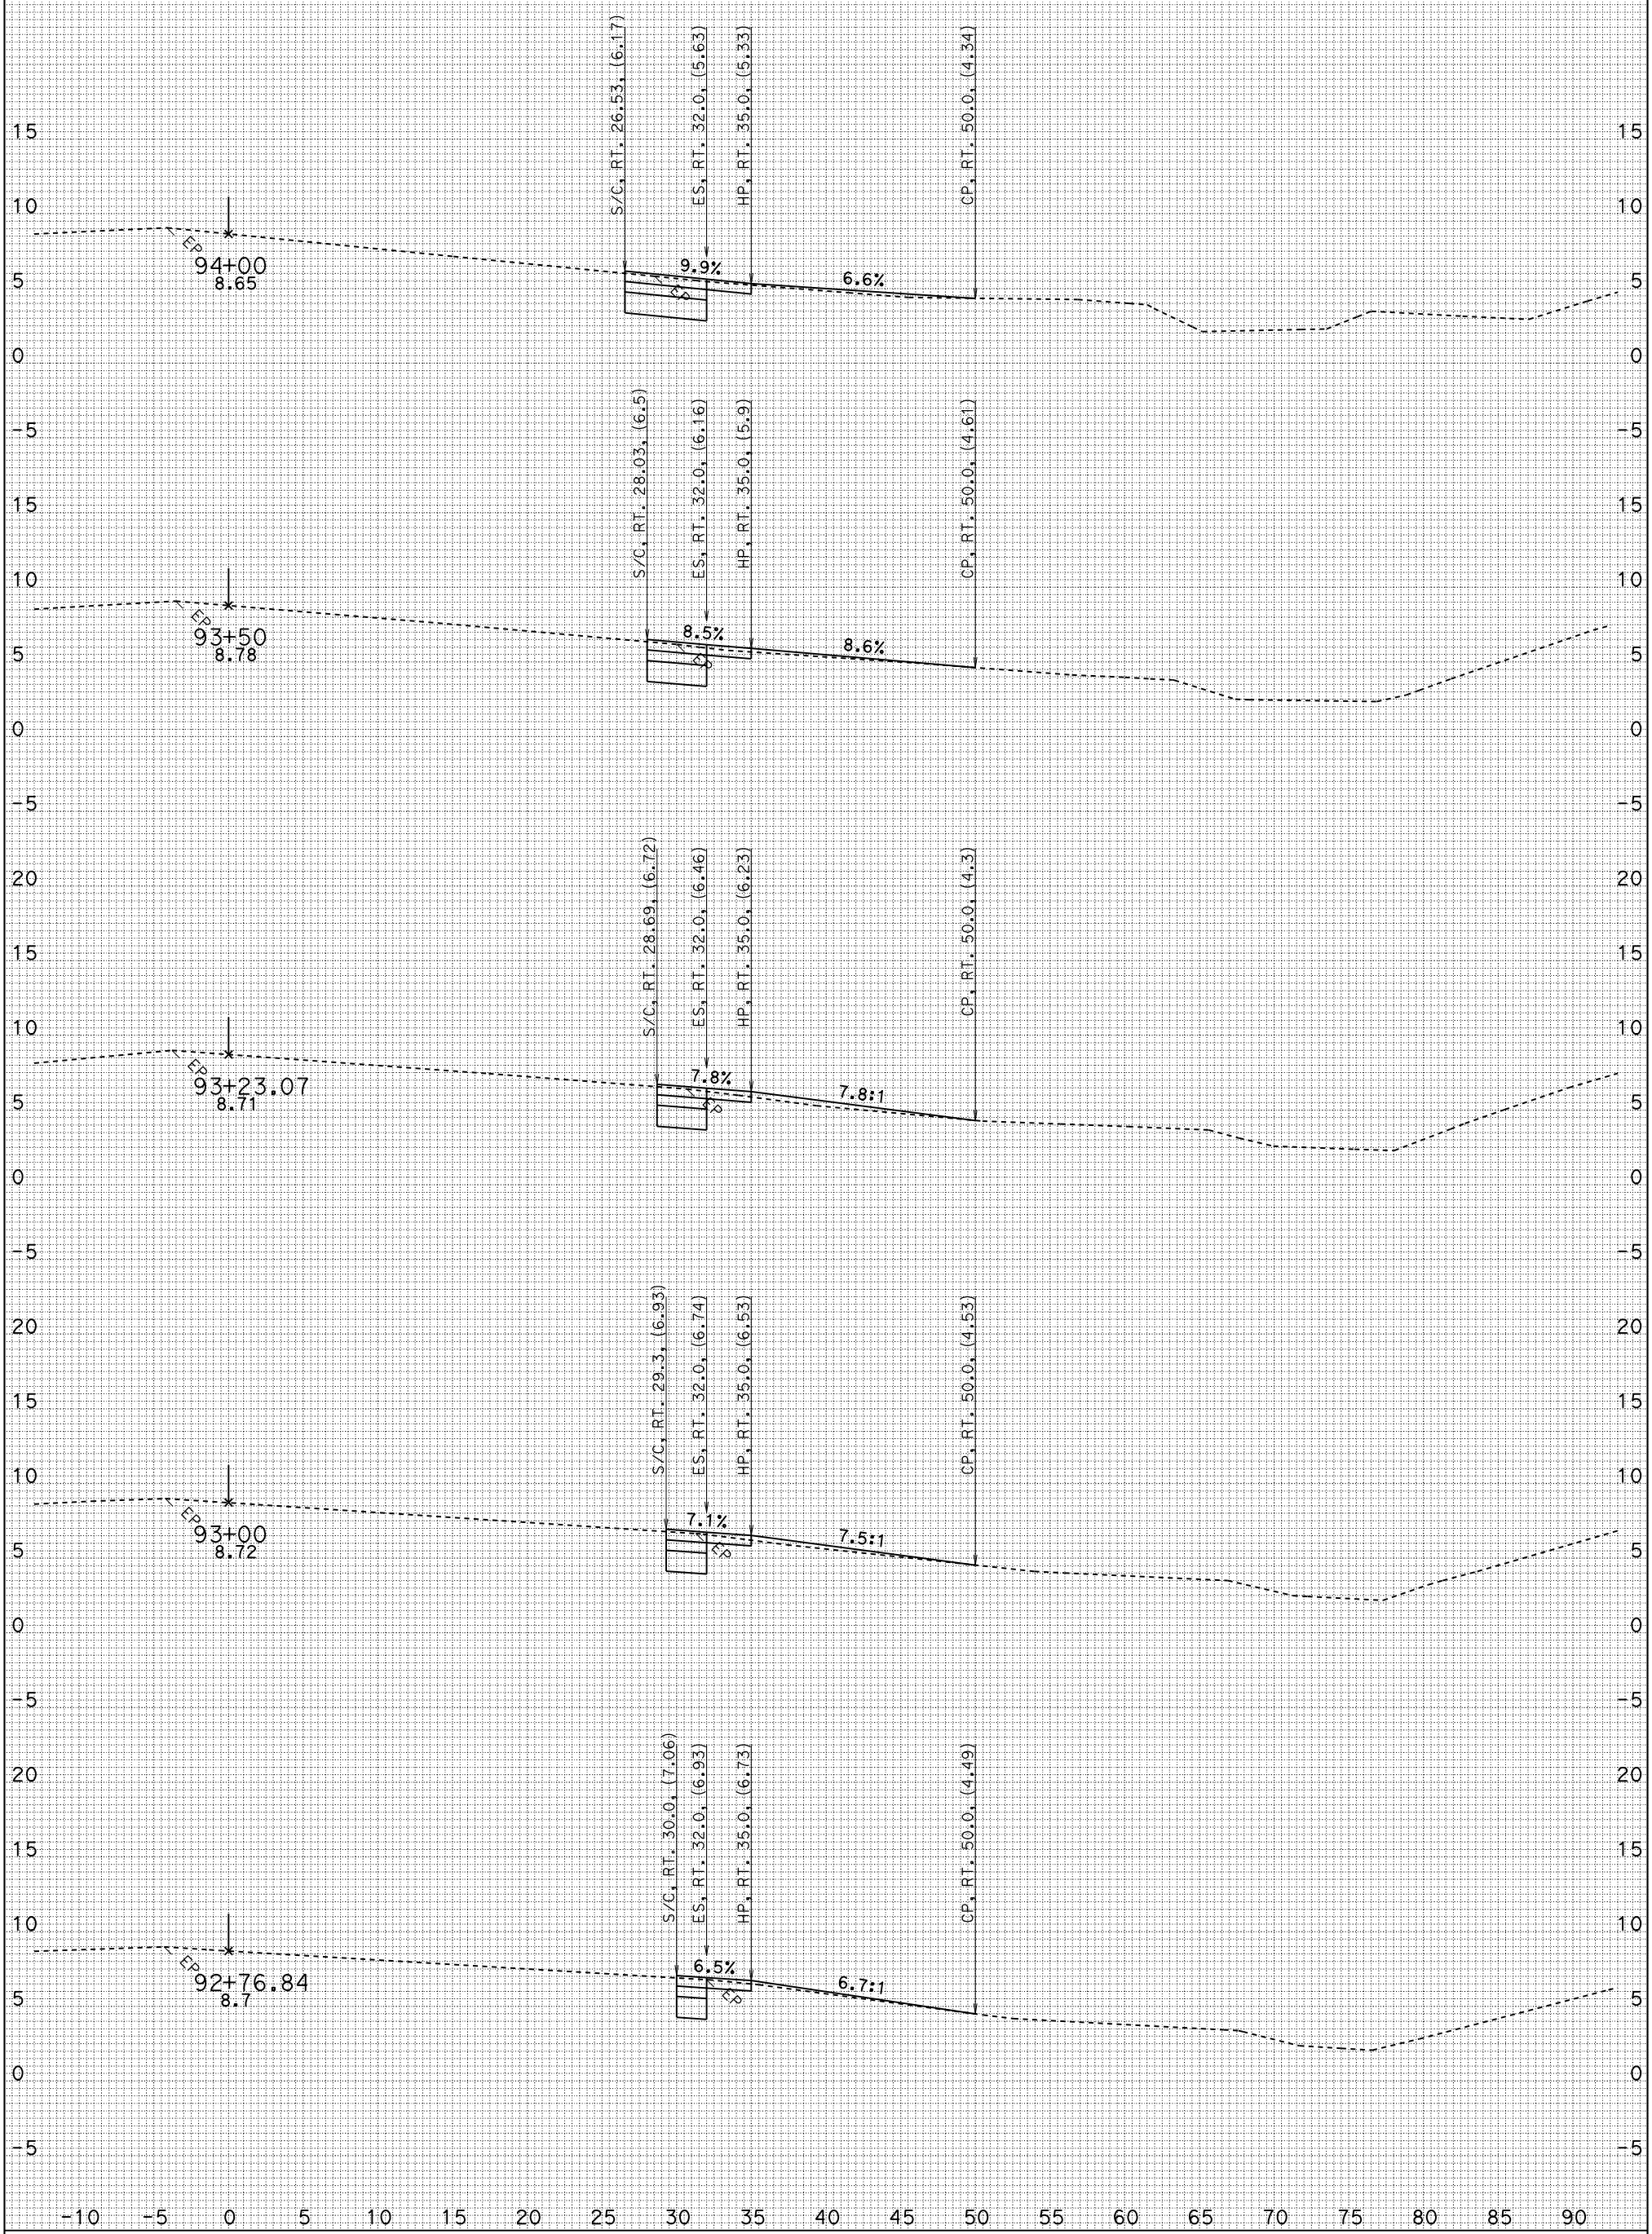

FOR EARTHWORK DEVELOPMENT ONLY

UTILITIES NOT SHOWN
DATE: 1/24/2010
RR1.EAR

MSN A1
CONTRACT: 04-264061
04-MRN-101 PM 18.6/R22.3
SCALE: 1" = 5' Horiz.
1" = 5' Vert.

RR1
CROSS SECTIONS

SHEET 1 OF 9

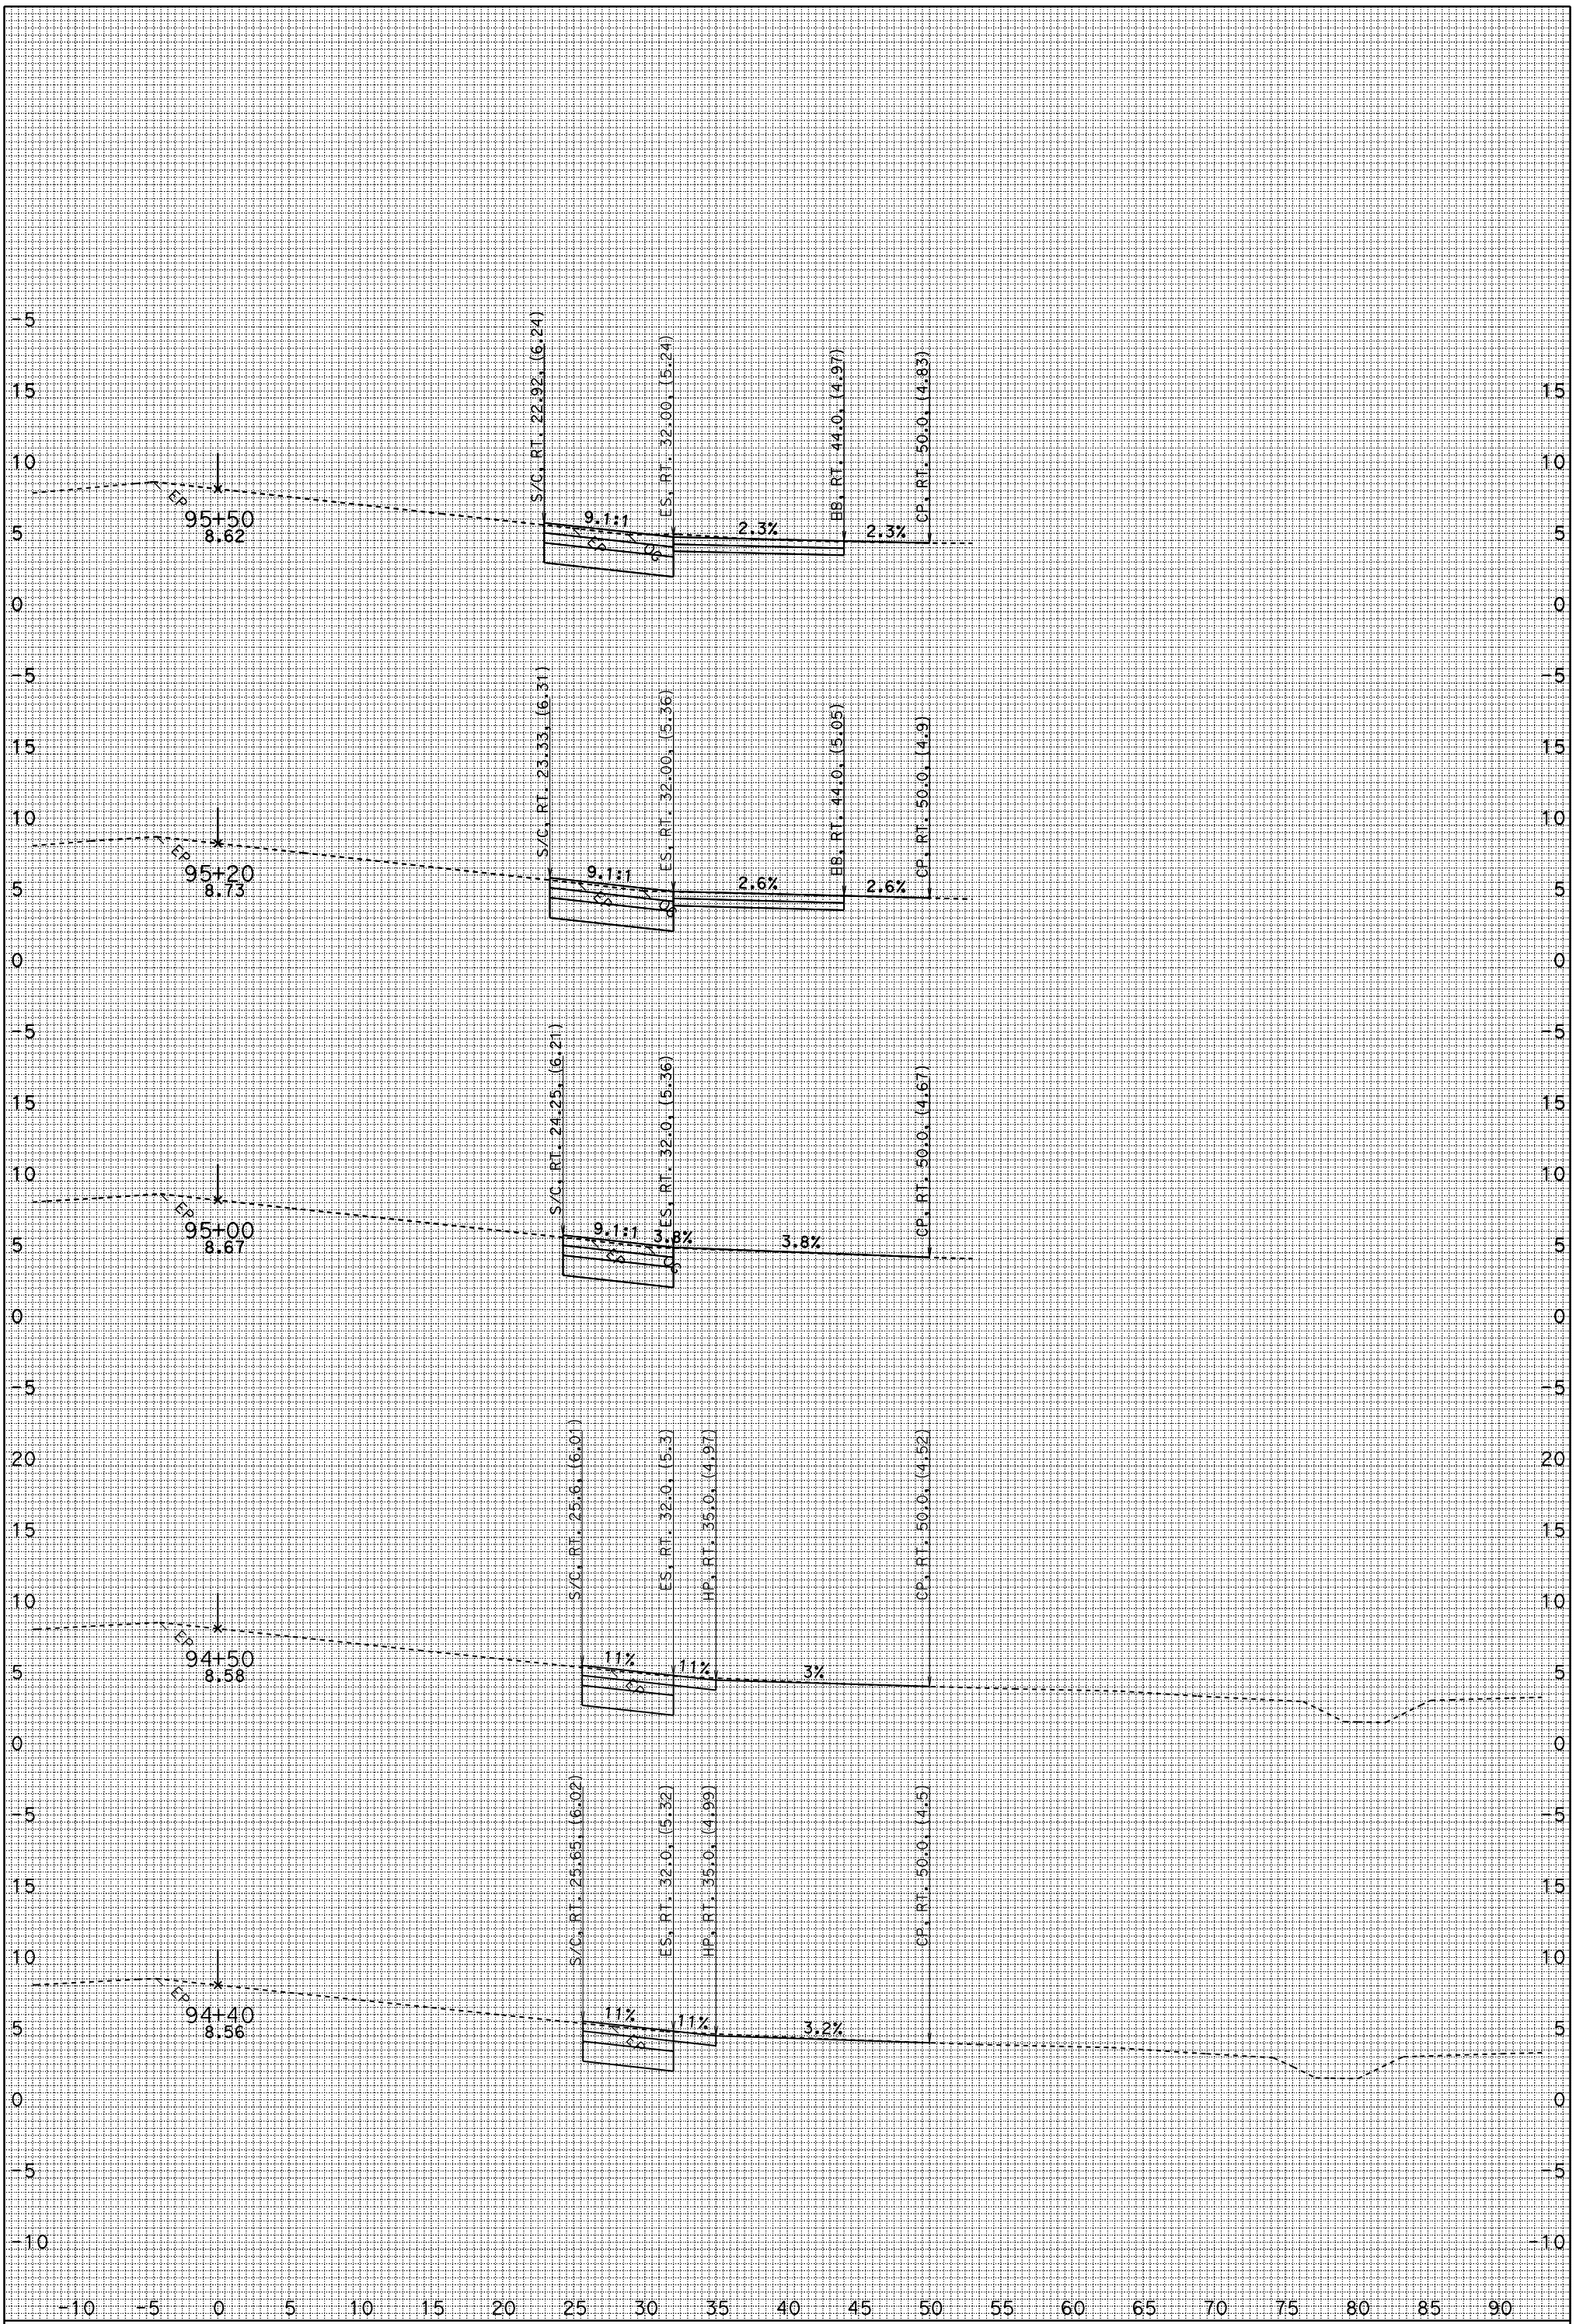

FOR EARTHWORK DEVELOPMENT ONLY

UTILITIES NOT SHOWN
DATE: 1/24/2010
RR1.EAR

MSN A1
CONTRACT: 04-264061
04-MRN-101 PM 18.6/R22.3
SCALE: 1" = 5' Horiz.
1" = 5' Vert.

"RR1" LINE CROSS SECTIONS

SHEET 2 OF 9

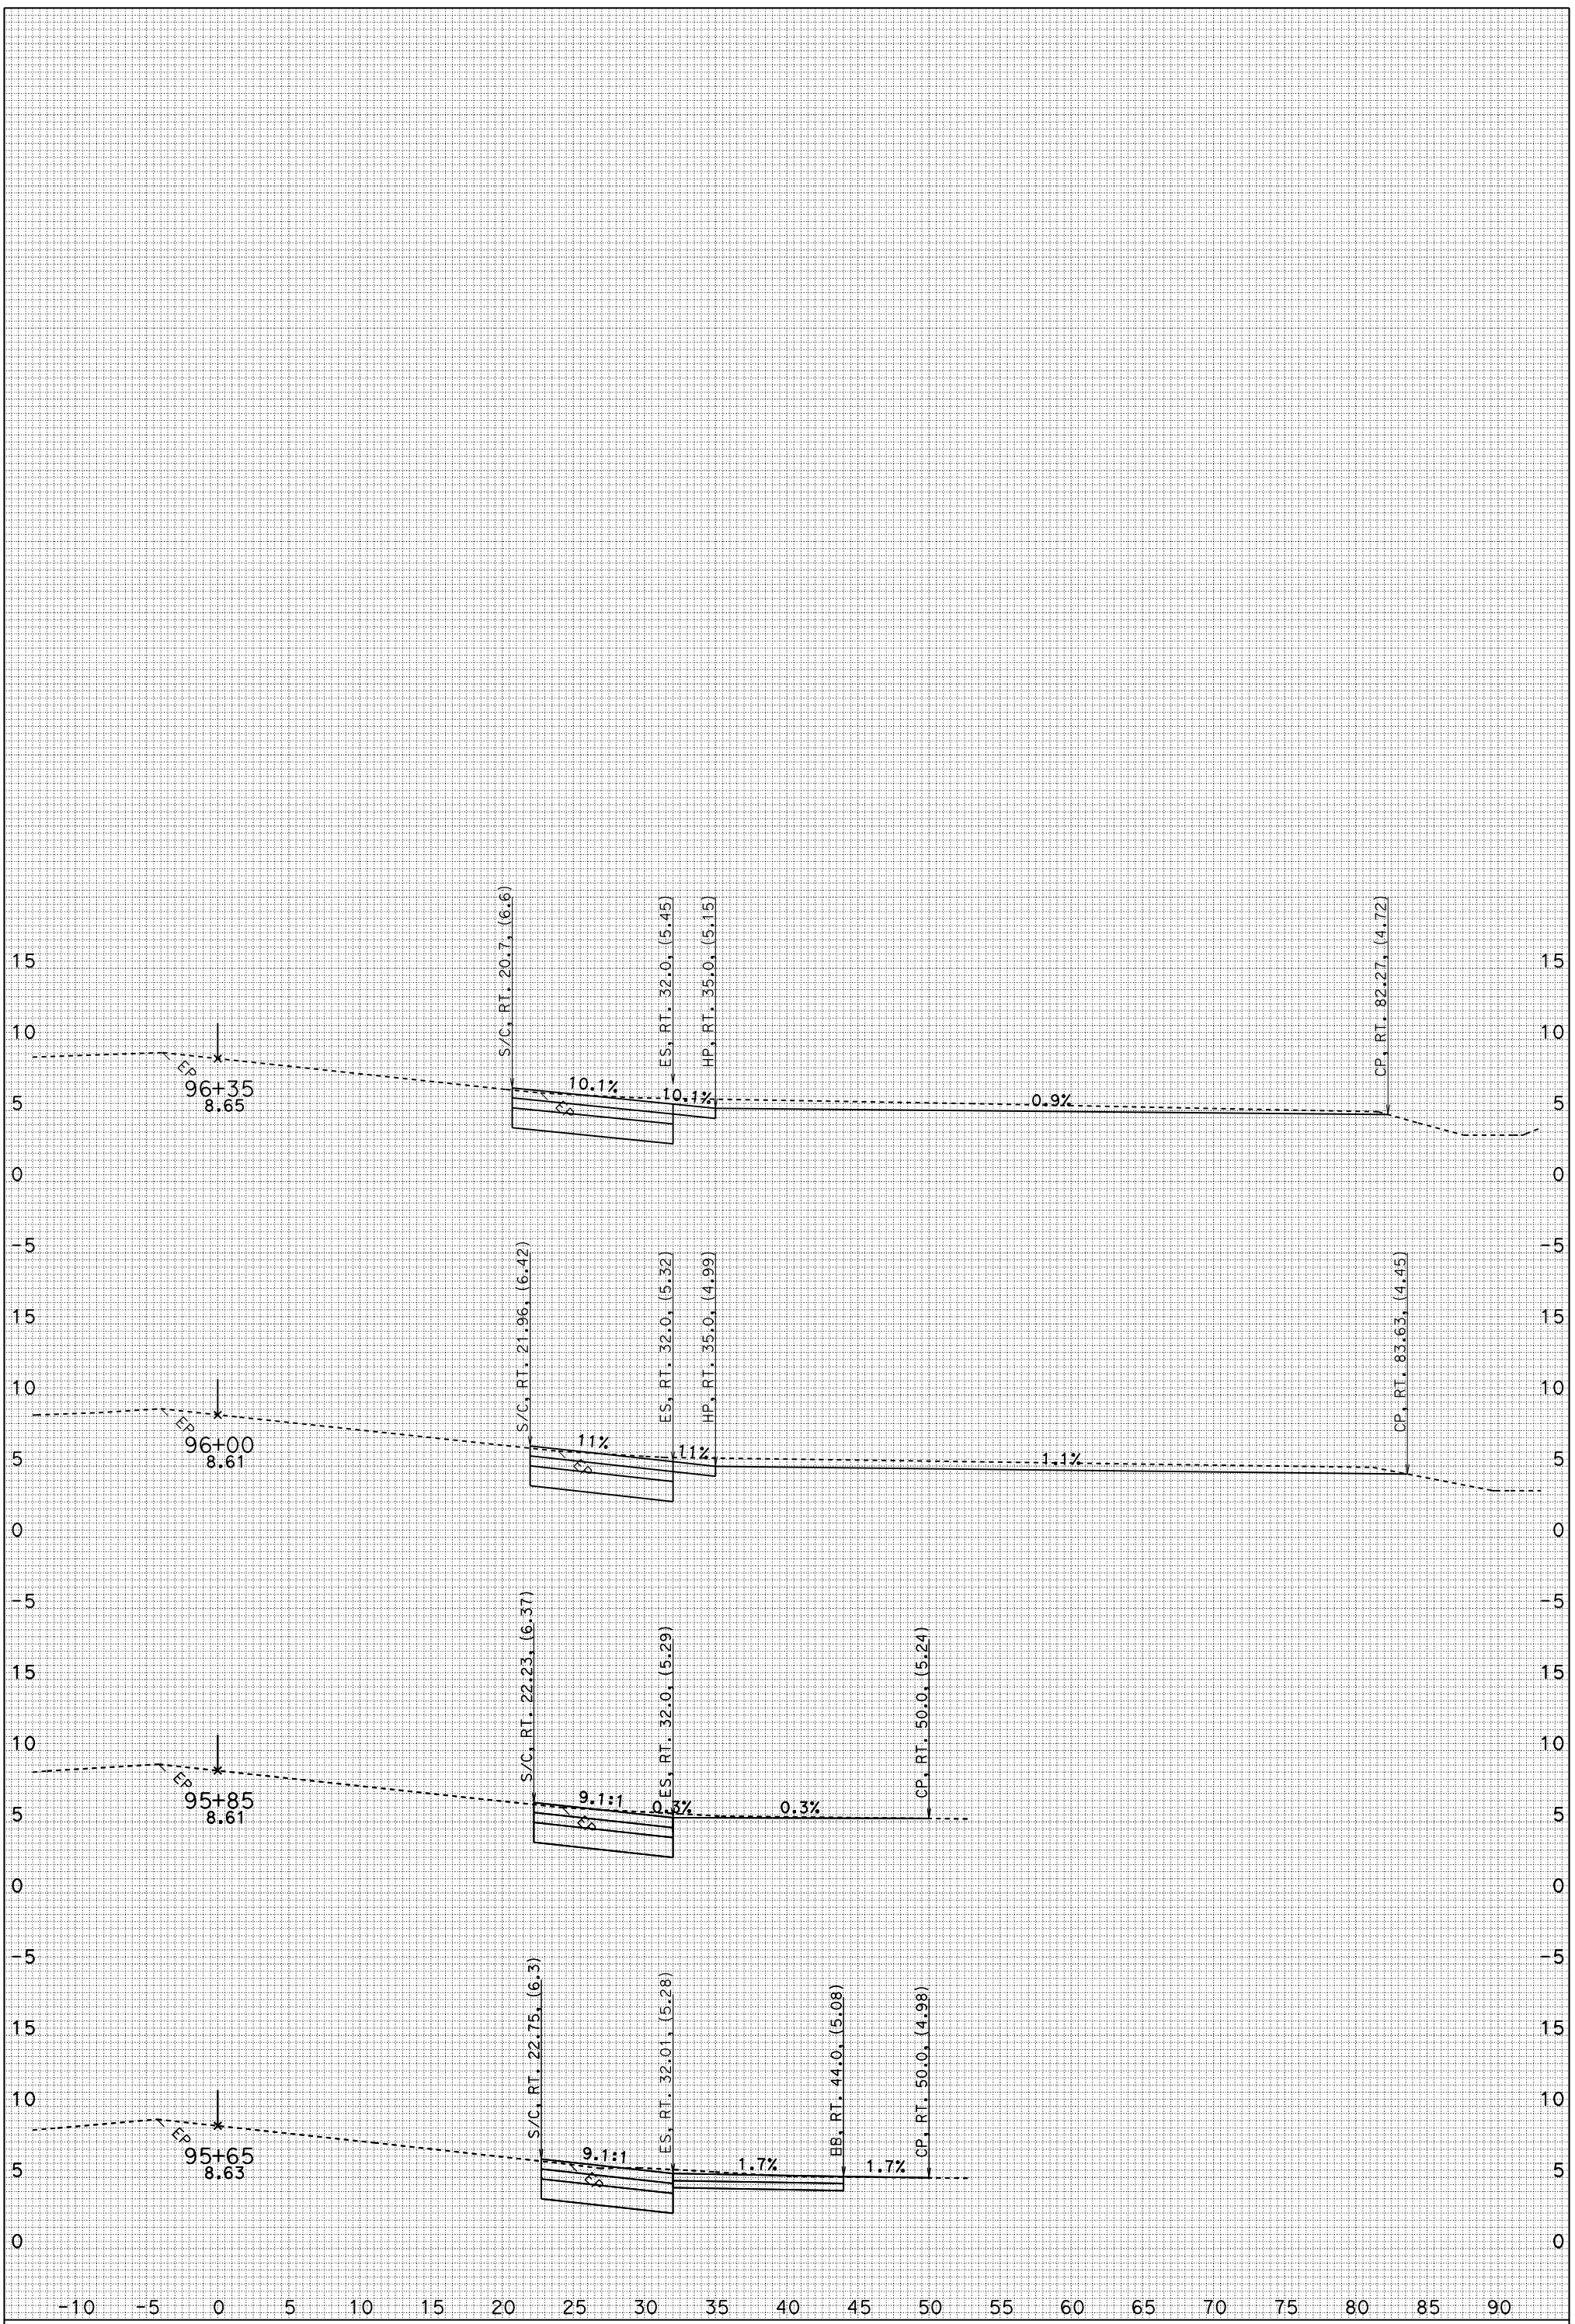

FOR EARTHWORK DEVELOPMENT ONLY

UTILITIES NOT SHOWN
DATE: 1/24/2010
RR1.EAR

MSN A1
CONTRACT: 04-264061
04-MRN-101 PM 18.6/R22.3
SCALE: 1" = 5' Horiz.
1" = 5' Vert.

RR1
CROSS SECTIONS

SHEET 3 OF 9

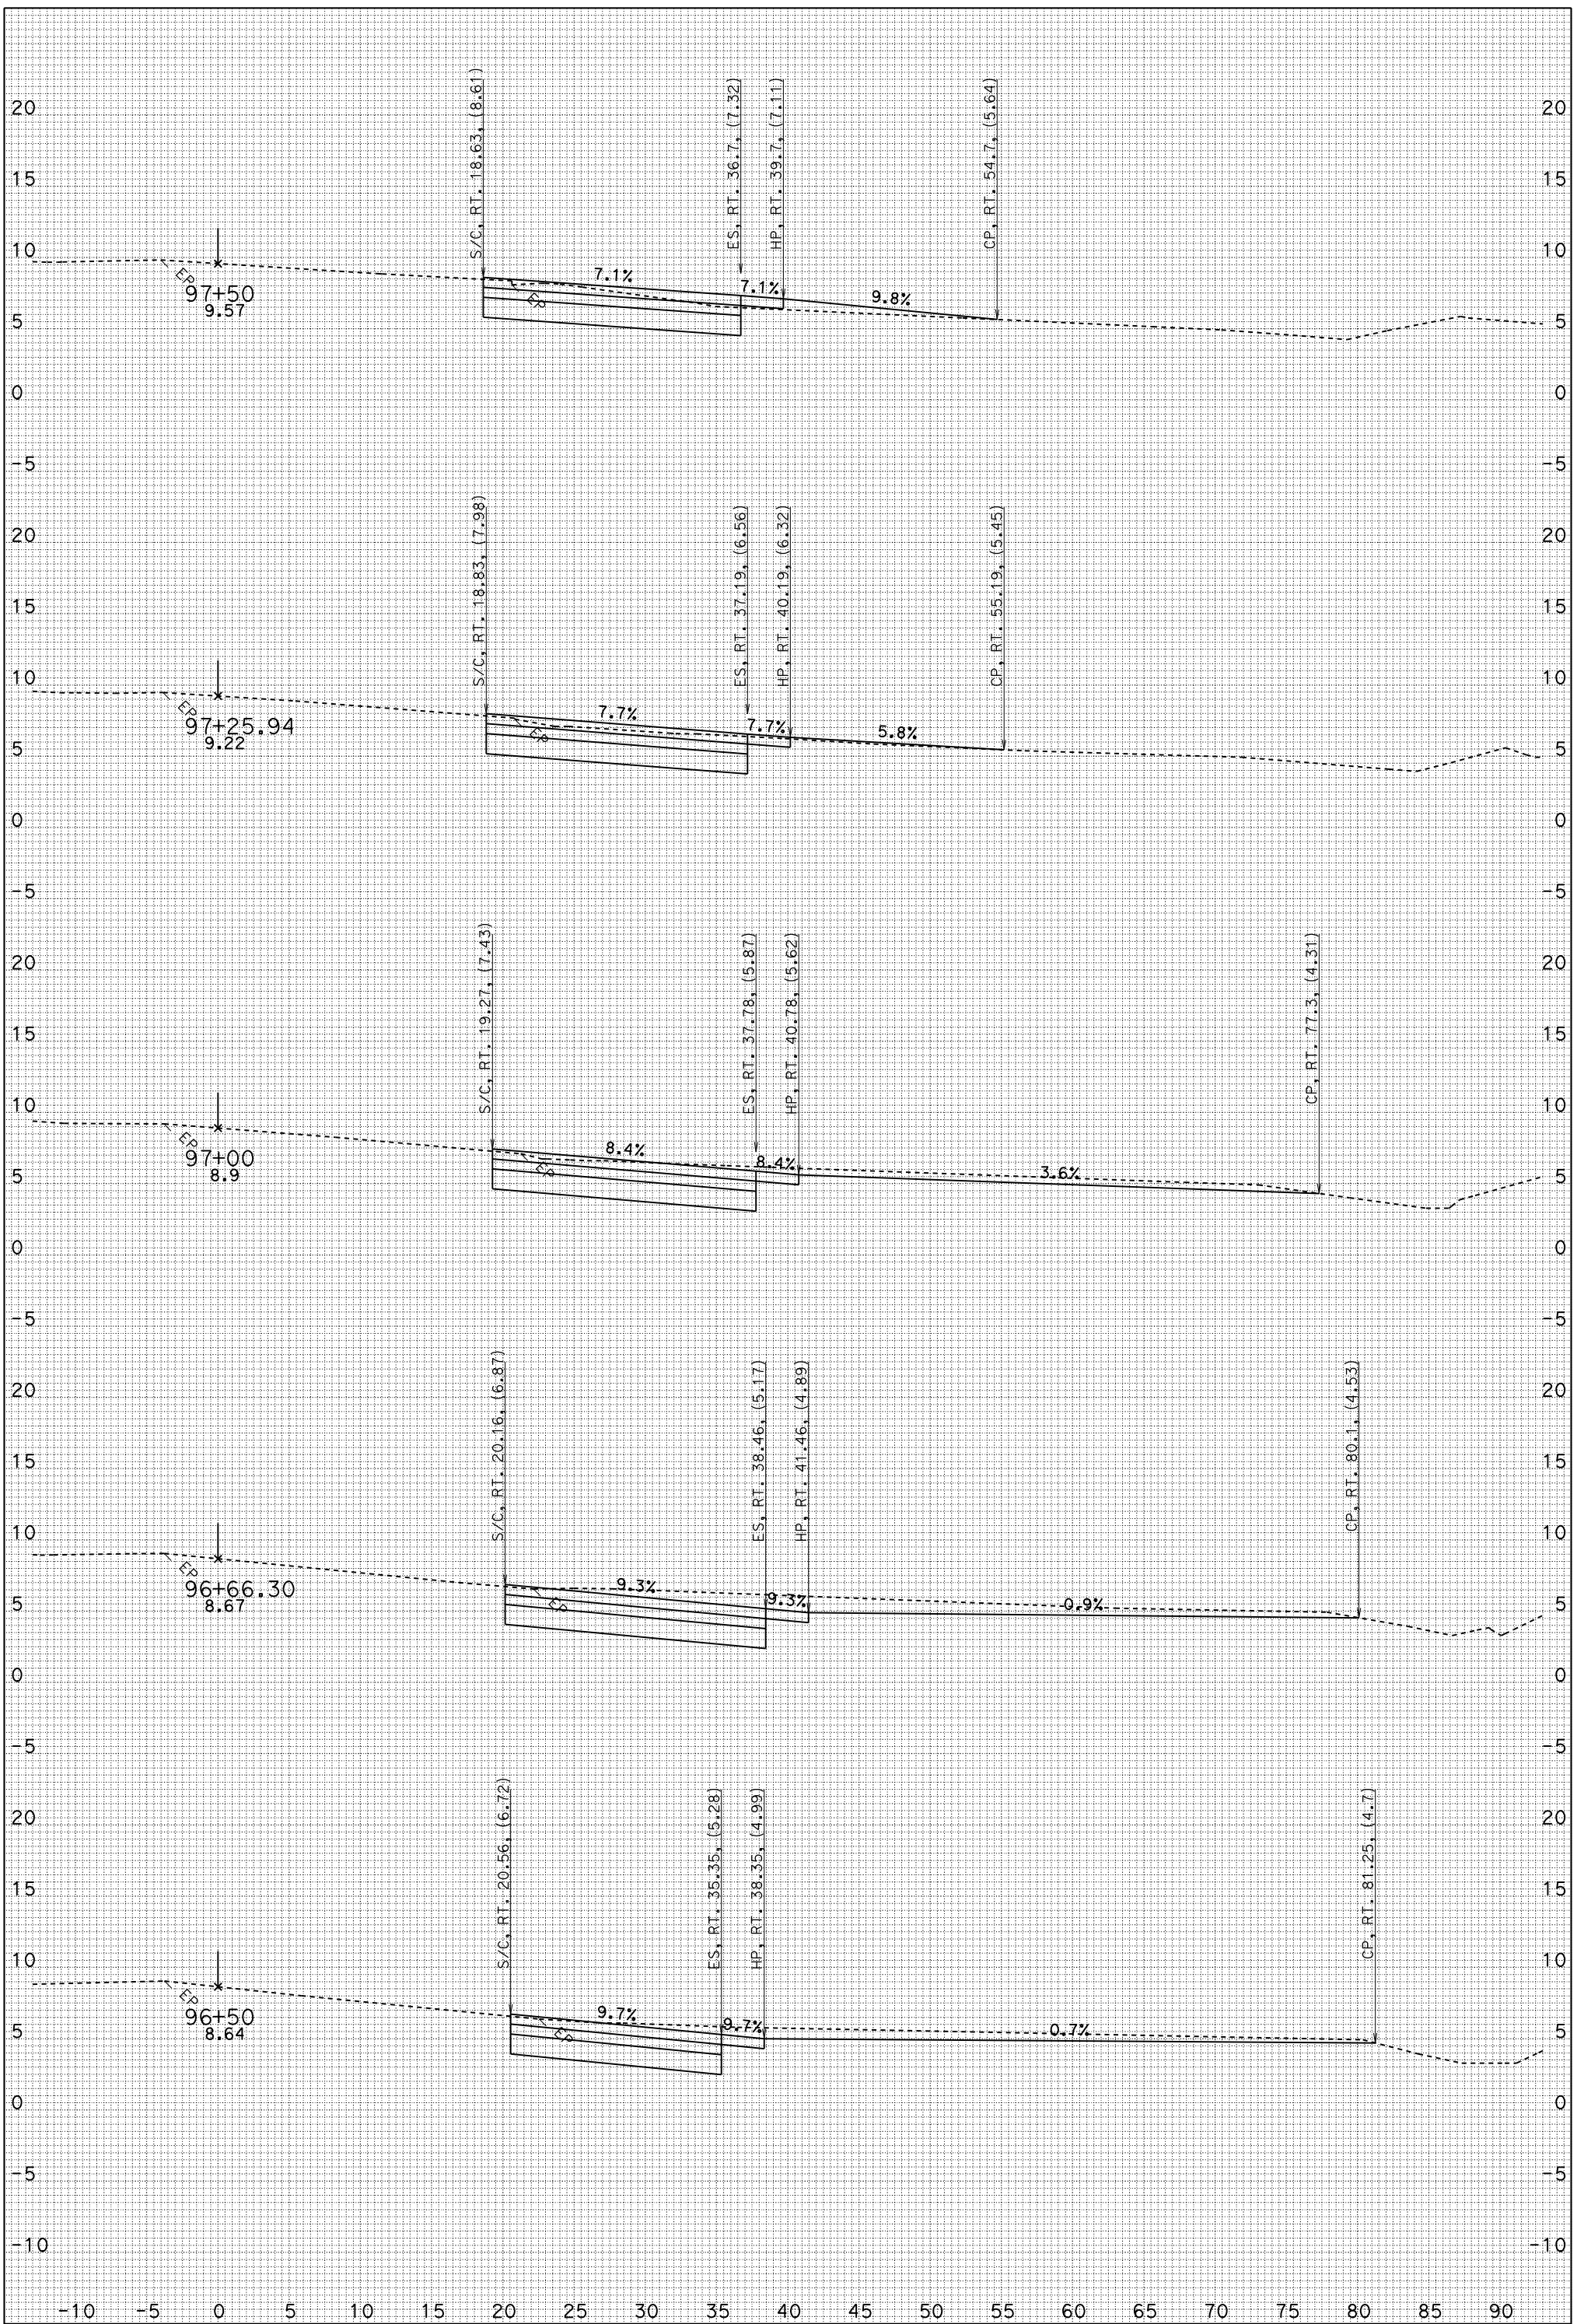

FOR EARTHWORK DEVELOPMENT ONLY

UTILITIES NOT SHOWN
DATE: 1/24/2010
RR1.EAR

MSN A1
CONTRACT: 04-264061
04-MRN-101 PM 18.6/R22.3
SCALE: 1" = 5' Horiz.
1" = 5' Vert.

RR1
CROSS SECTIONS

SHEET 4 OF 9

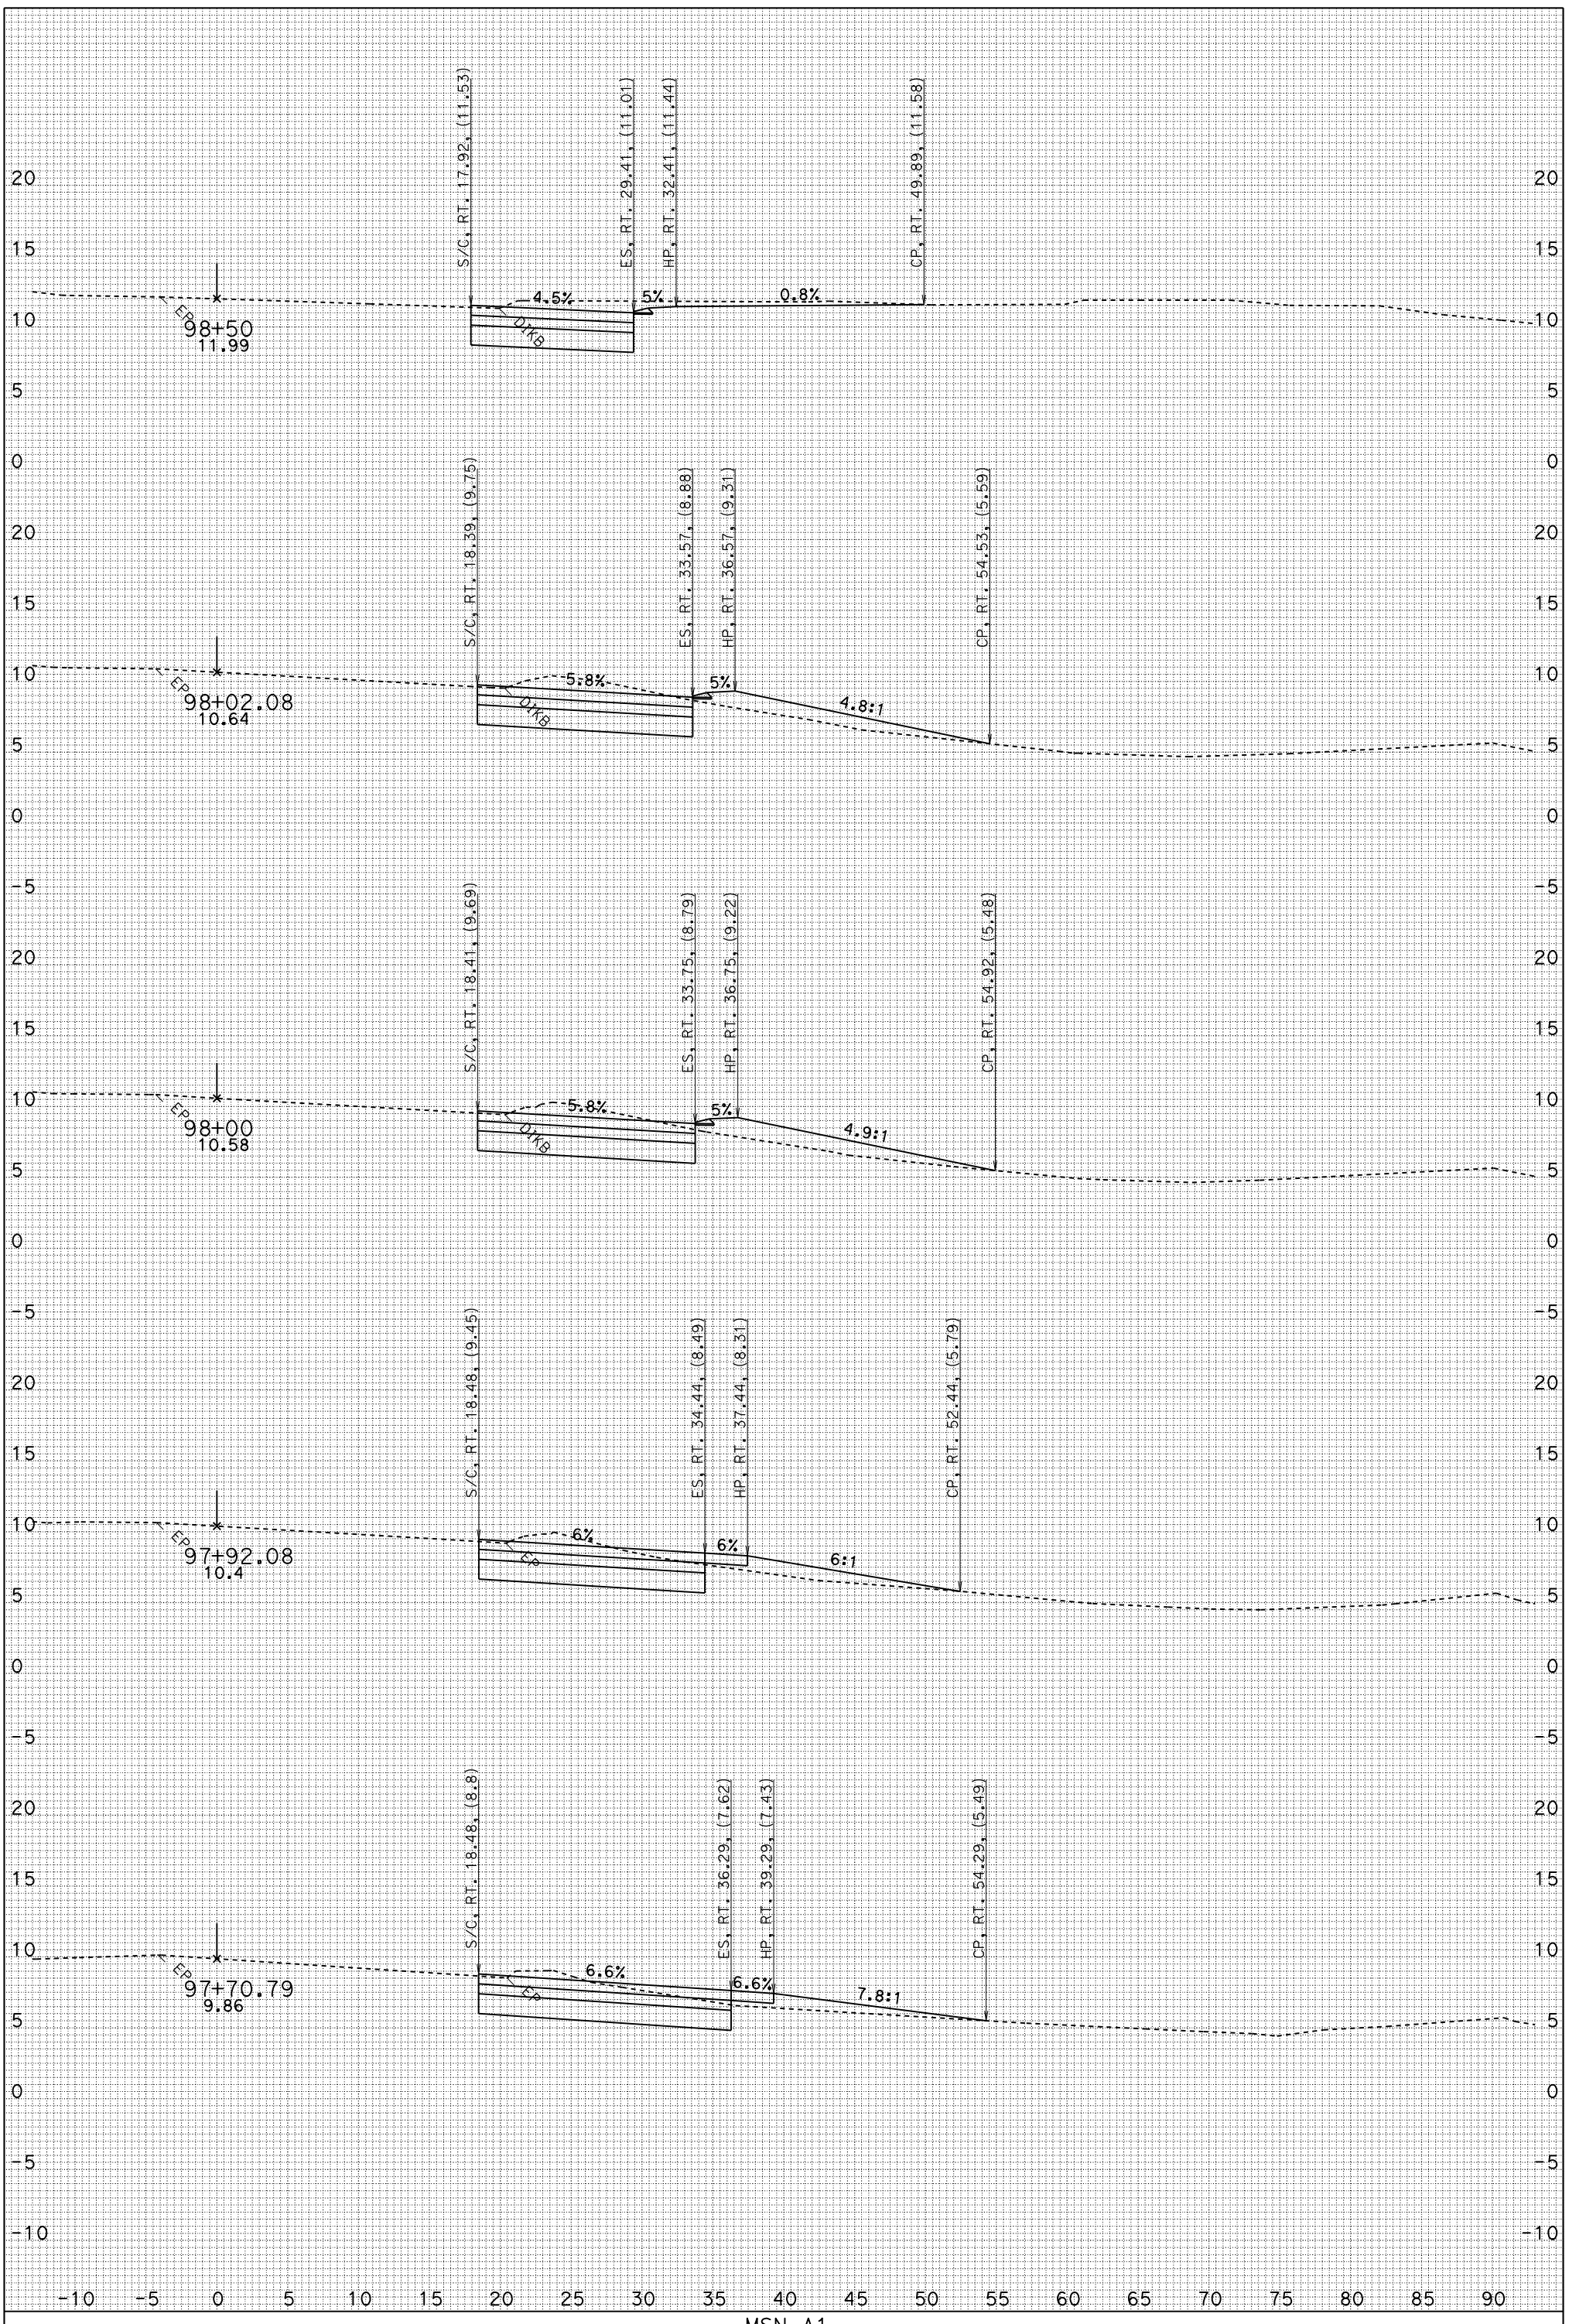

FOR EARTHWORK DEVELOPMENT ONLY

UTILITIES NOT SHOWN
DATE: 1/24/2010
RR1.EAR

MSN A1
CONTRACT: 04-264061
04-MRN-101 PM 18.6/R22.3
SCALE: 1" = 5' Horiz.
1" = 5' Vert.

RR1
CROSS SECTIONS

SHEET 5 OF 9

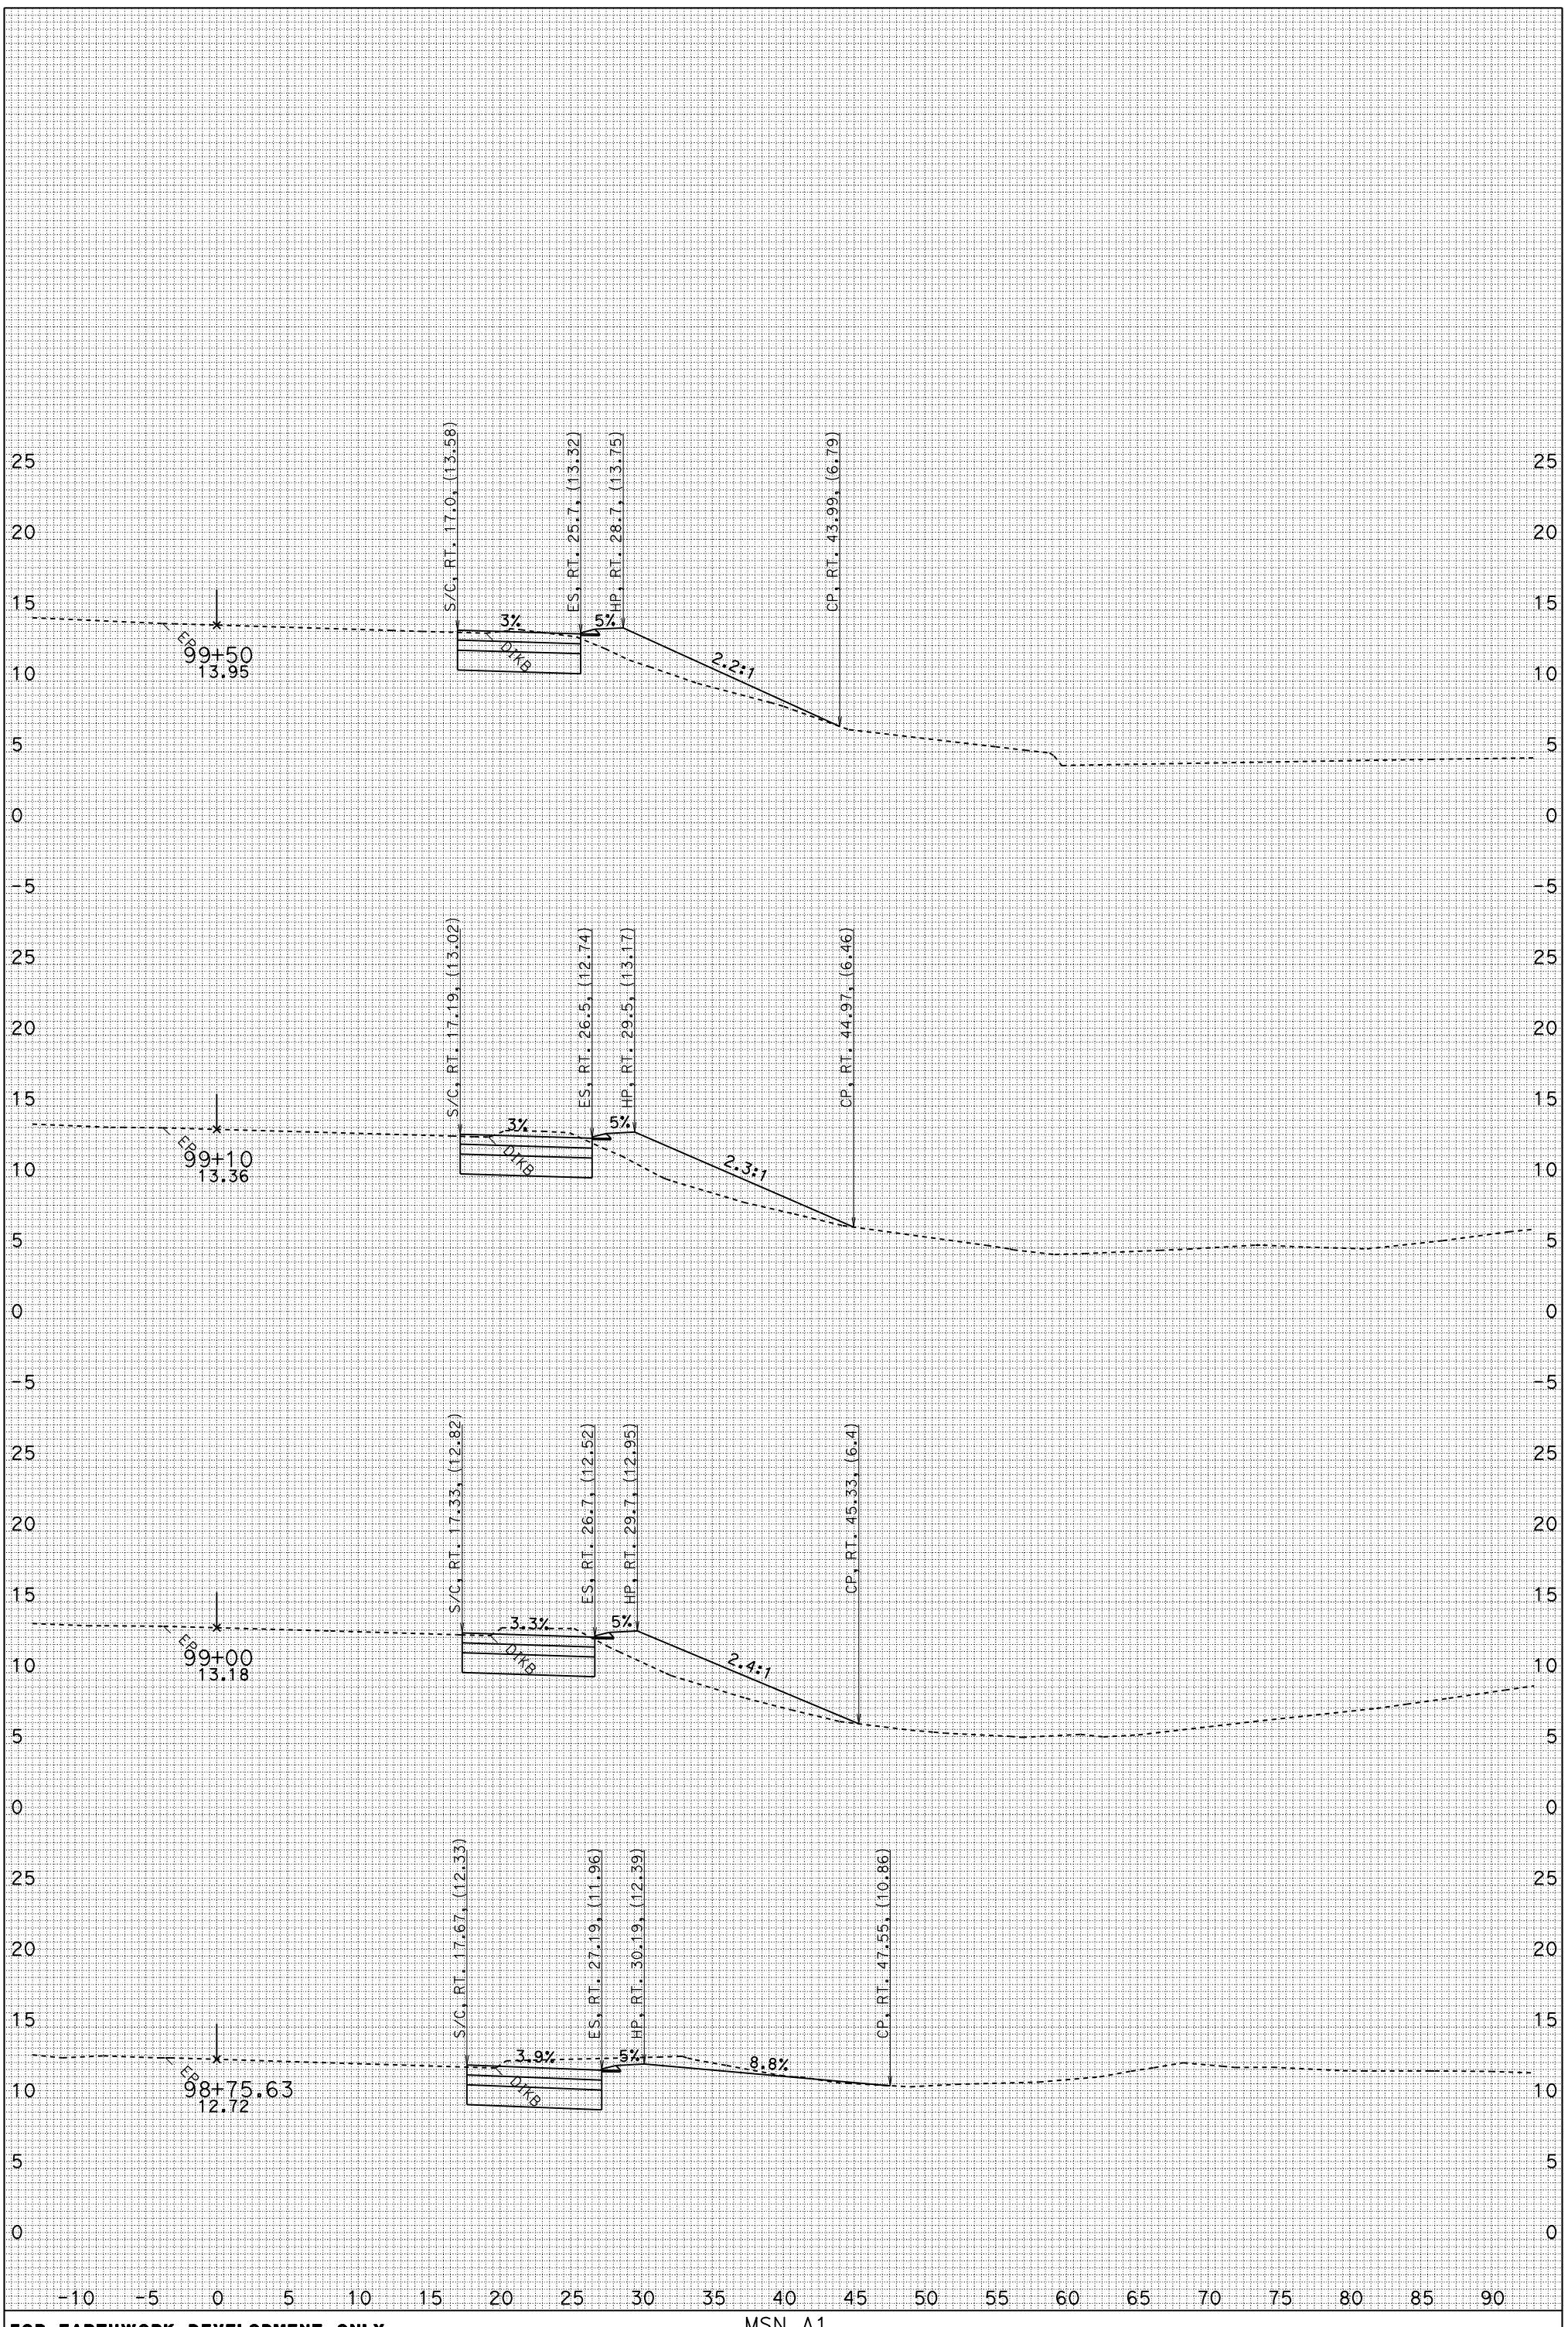

FOR EARTHWORK DEVELOPMENT ONLY

UTILITIES NOT SHOWN
DATE: 1/24/2010
RR1.EAR

MSN A1
CONTRACT: 04-264061
04-MRN-101 PM 18.6/R22.3
SCALE: 1" = 5' Horiz.
1" = 5' Vert.

RR1
CROSS SECTIONS

SHEET 6 OF 9

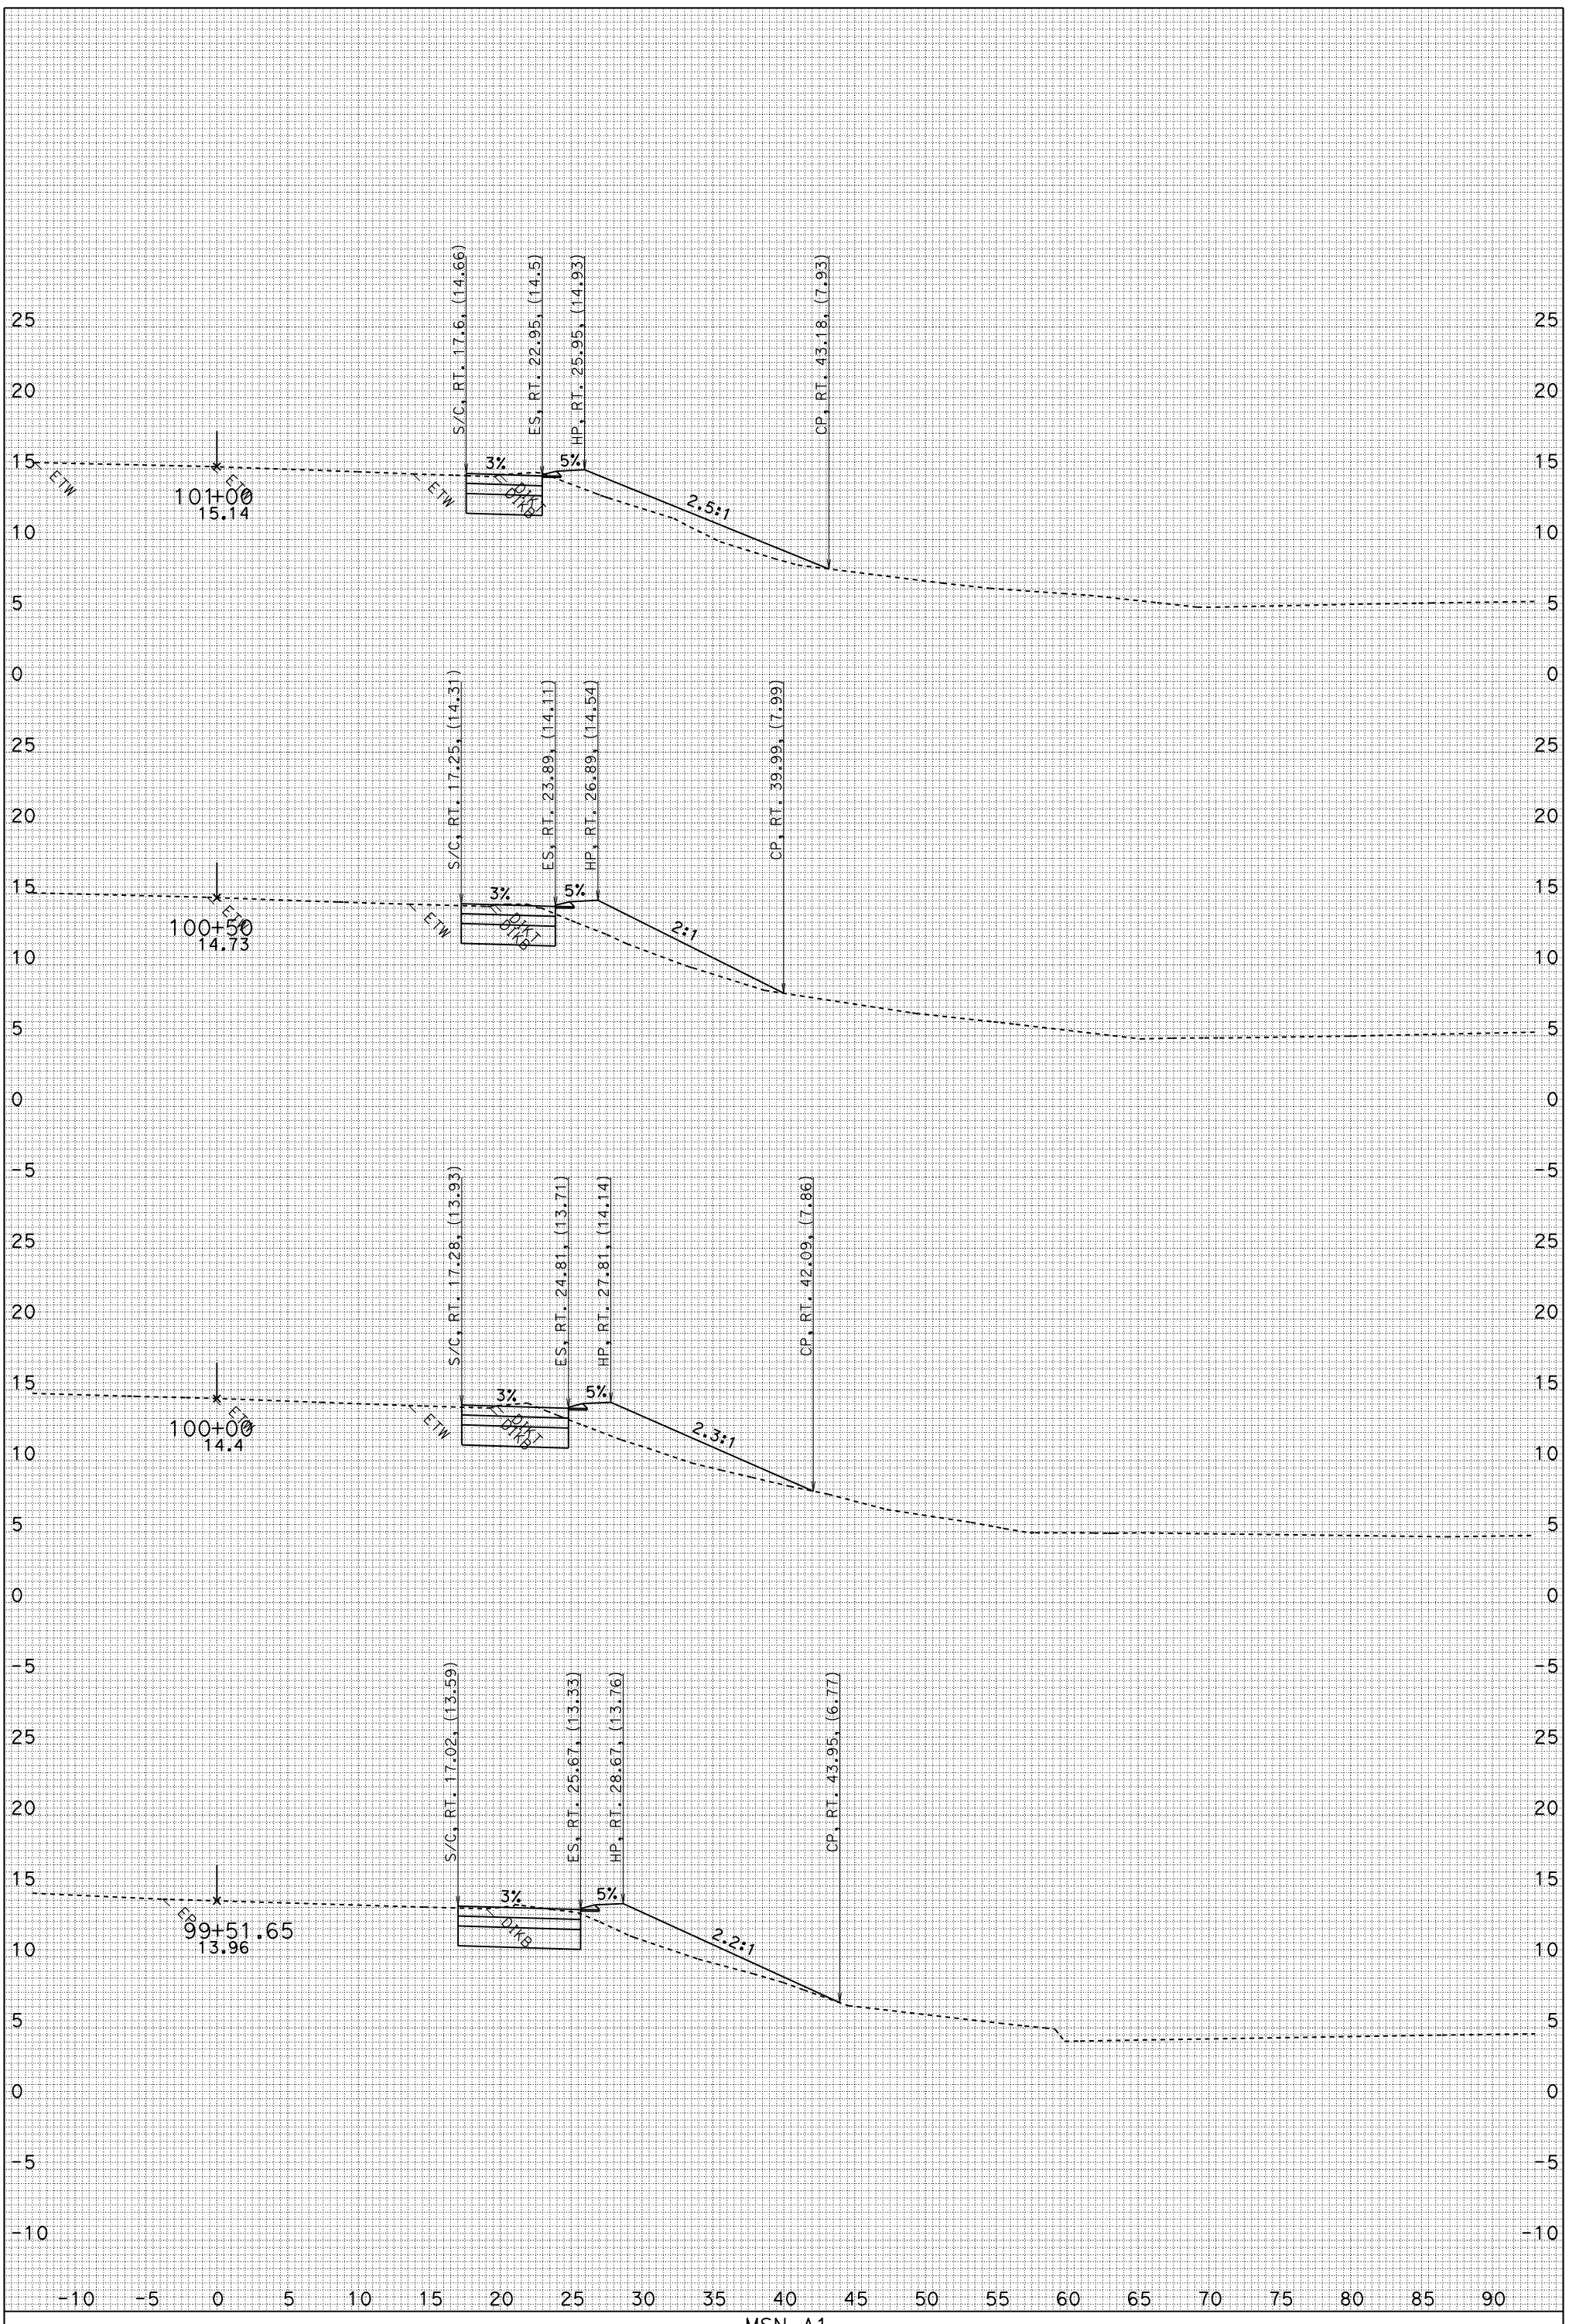

FOR EARTHWORK DEVELOPMENT ONLY

UTILITIES NOT SHOWN
DATE: 1/24/2010
RR1.EAR

MSN A1
CONTRACT: 04-264061
04-MRN-101 PM 18.6/R22.3
SCALE: 1" = 5' Horiz.
1" = 5' Vert.

RR1
CROSS SECTIONS

SHEET 7 OF 9

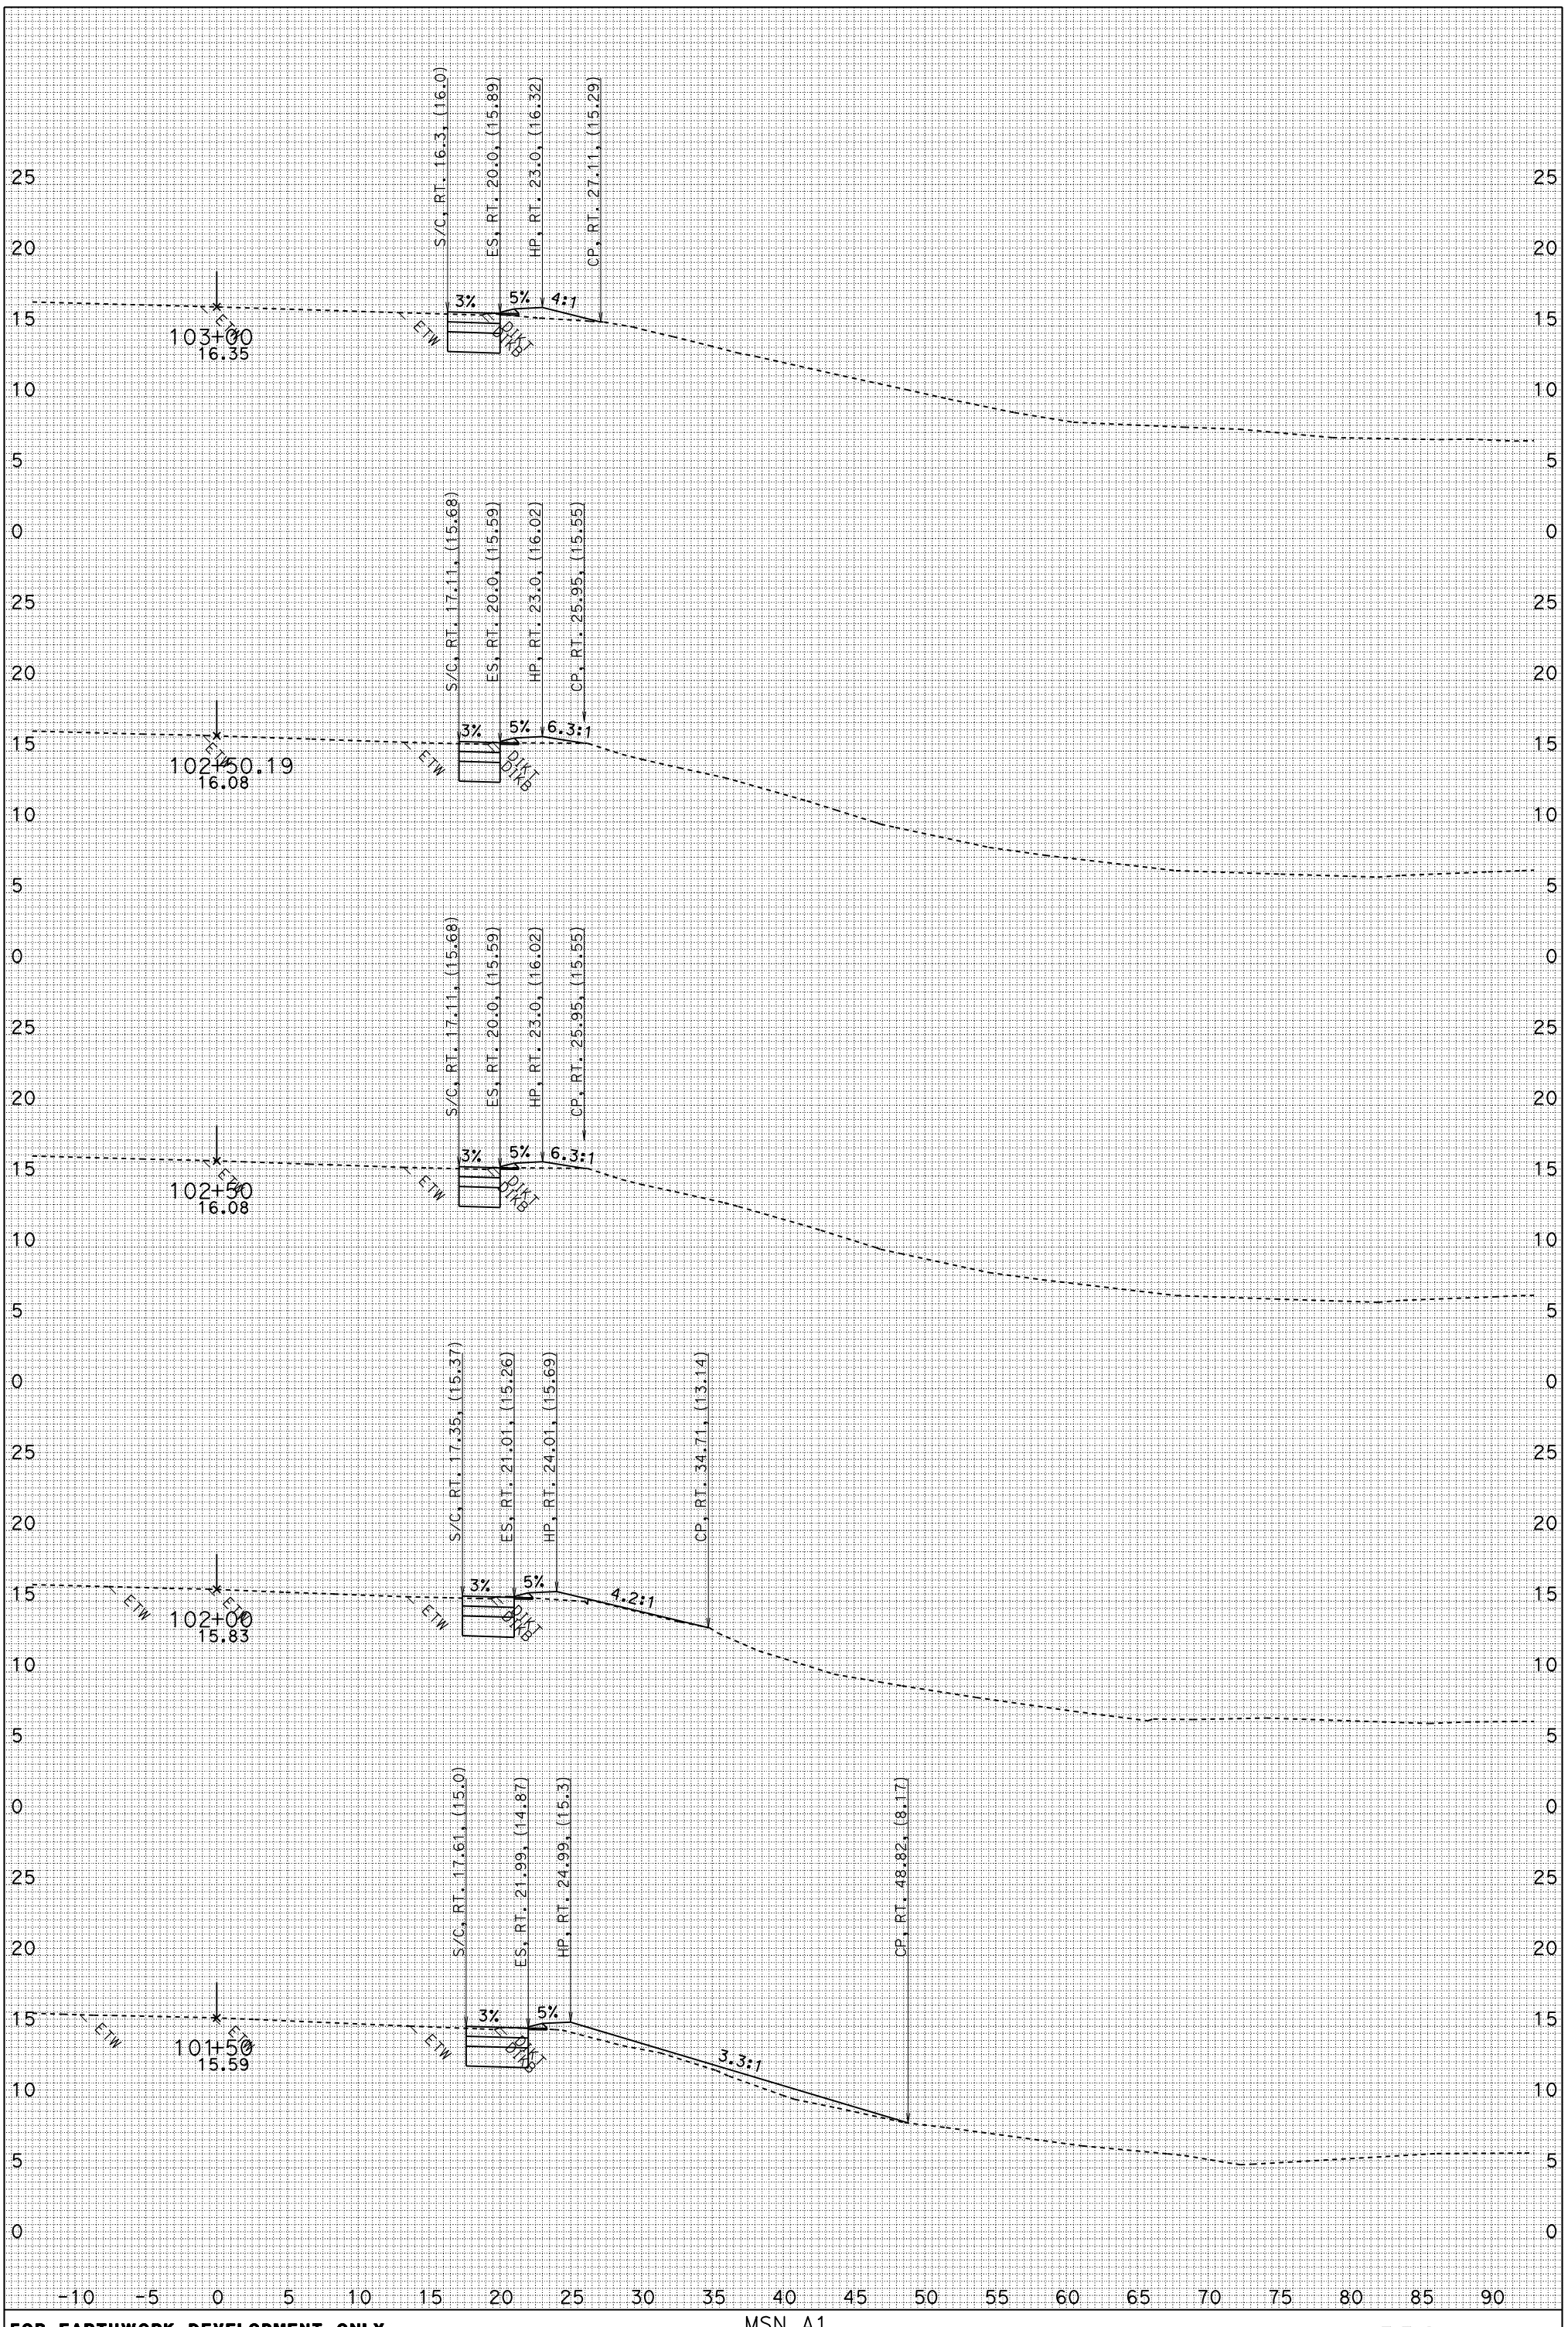

FOR EARTHWORK DEVELOPMENT ONLY

UTILITIES NOT SHOWN
DATE: 1/24/2010
RR1.EAR

MSN A1
CONTRACT: 04-264061
04-MRN-101 PM 18.6/R22.3
SCALE: 1" = 5' Horiz.
1" = 5' Vert.

RR1
CROSS SECTIONS

SHEET 8 OF 9

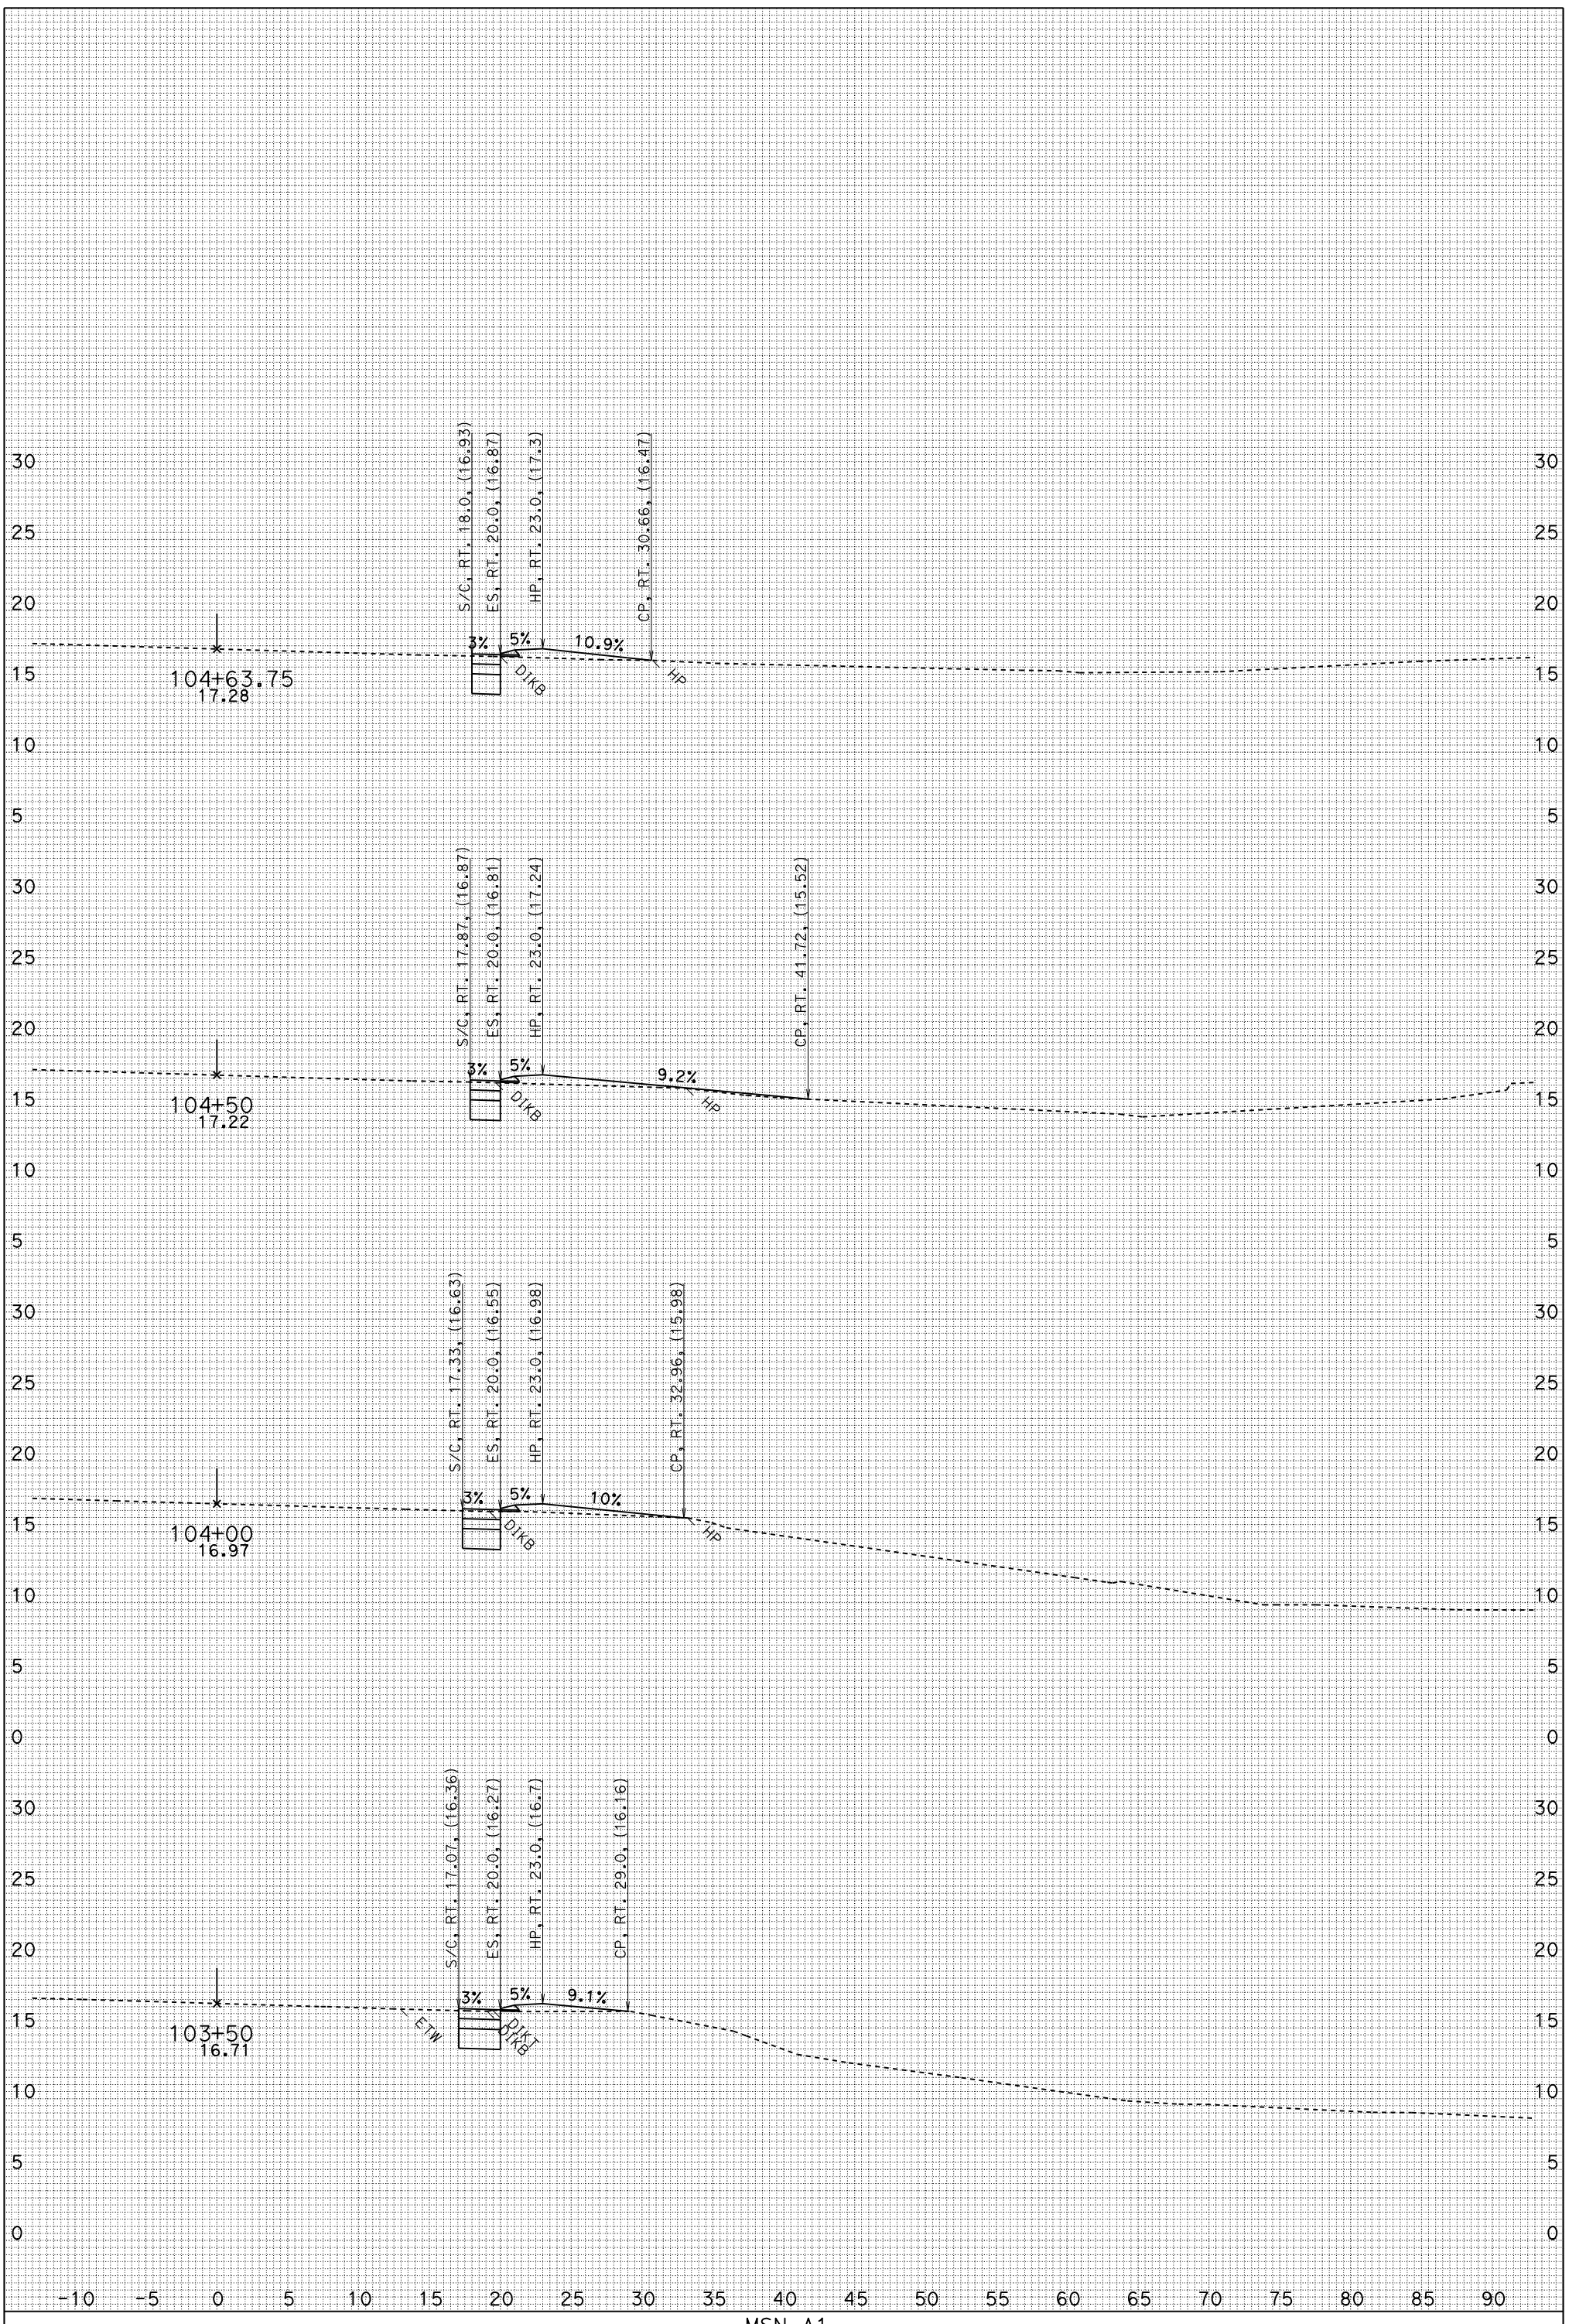

FOR EARTHWORK DEVELOPMENT ONLY

UTILITIES NOT SHOWN
DATE: 1/24/2010
RR1.EAR

MSN A1
CONTRACT: 04-264061
04-MRN-101 PM 18.6/R22.3
SCALE: 1" = 5' Horiz.
1" = 5' Vert.

RR1
CROSS SECTIONS

SHEET 9 OF 9