DESIGN STUDY ONLY

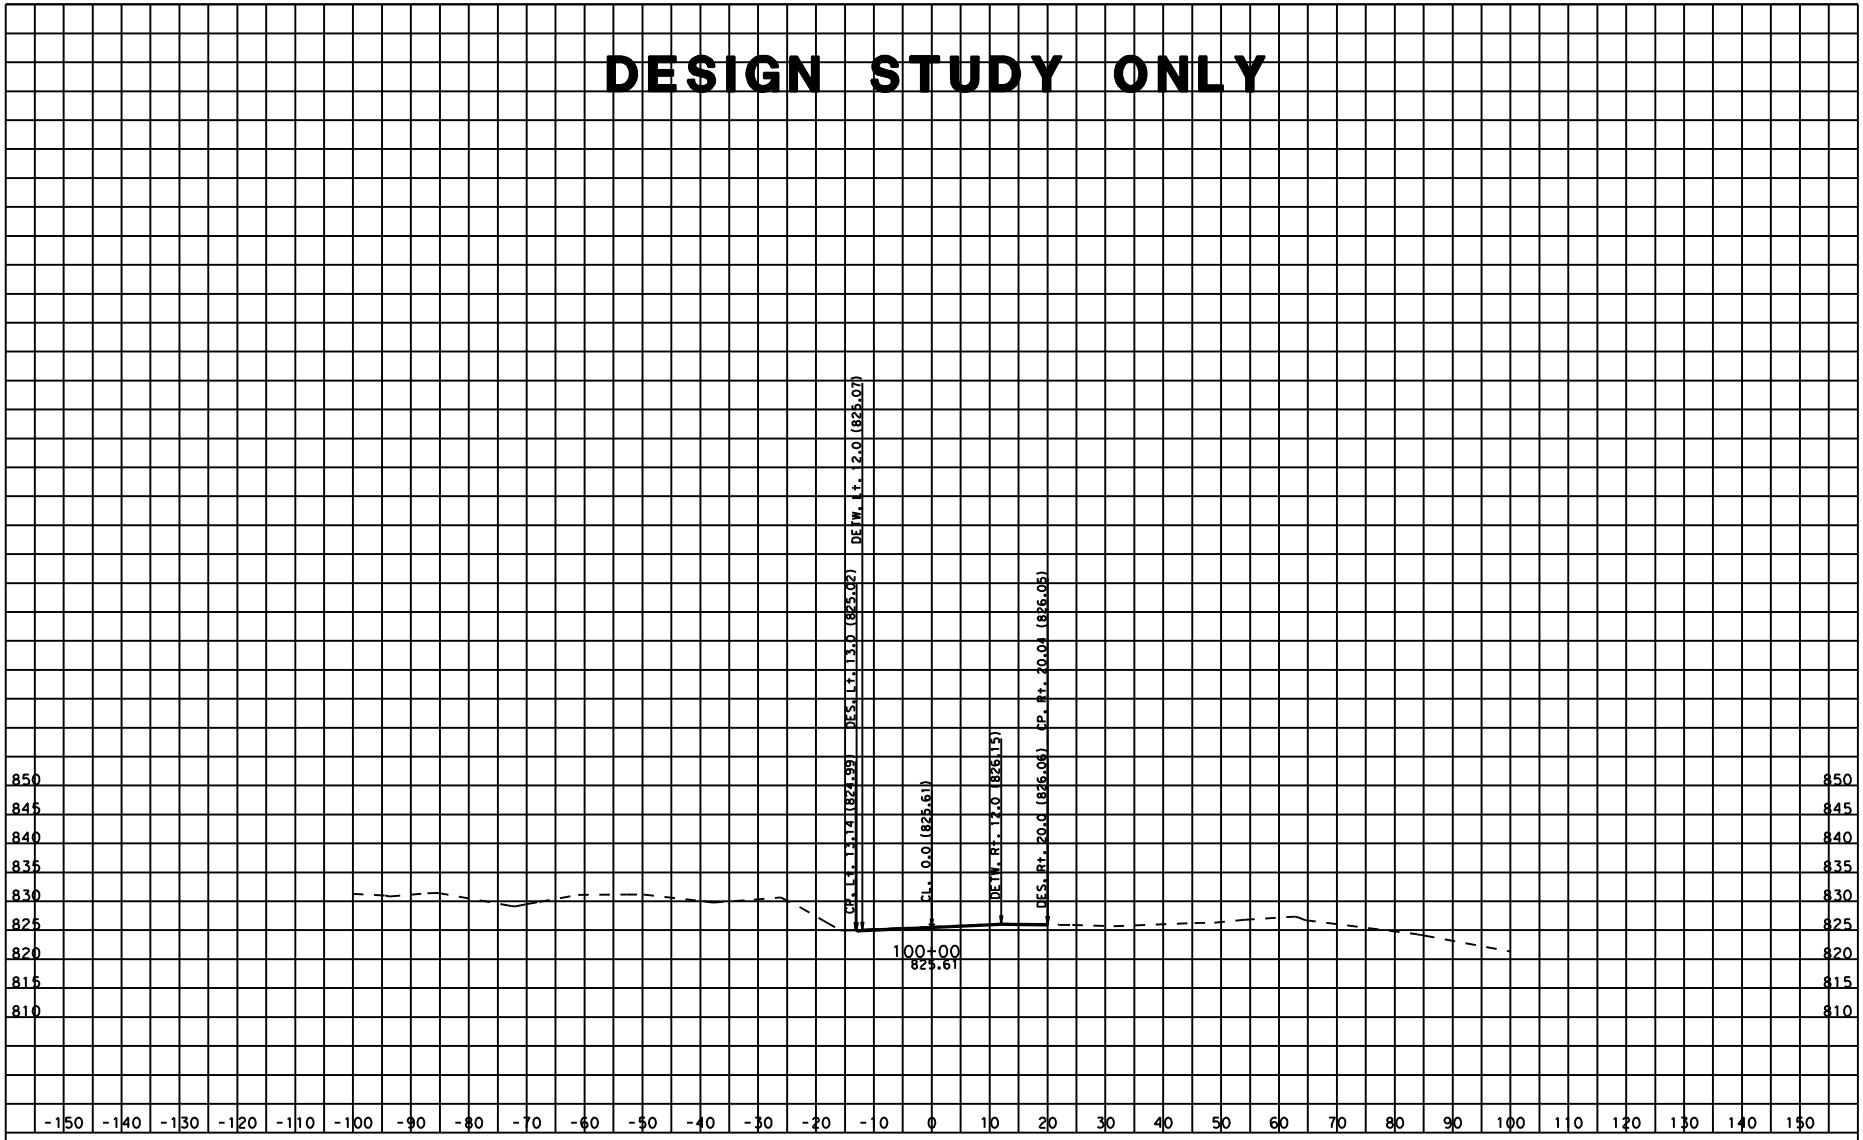

CREATED BY: Em
DATE: 12/28/2012
KC Project: 08223 File: D:\08223\a4 ssl.ear

CONTRACT: 2A1101
DIST/CO/RTE/PM: 04/NAP/121/20.2-20.4
PROJECT ID: 0400000808

SCALE: 1" = 10' Horiz.
1" = 10' Vert.
All Dimensions are US Survey Feet

A4
CROSS SECTIONS
SHEET 1 OF XXX

DESIGN STUDY ONLY

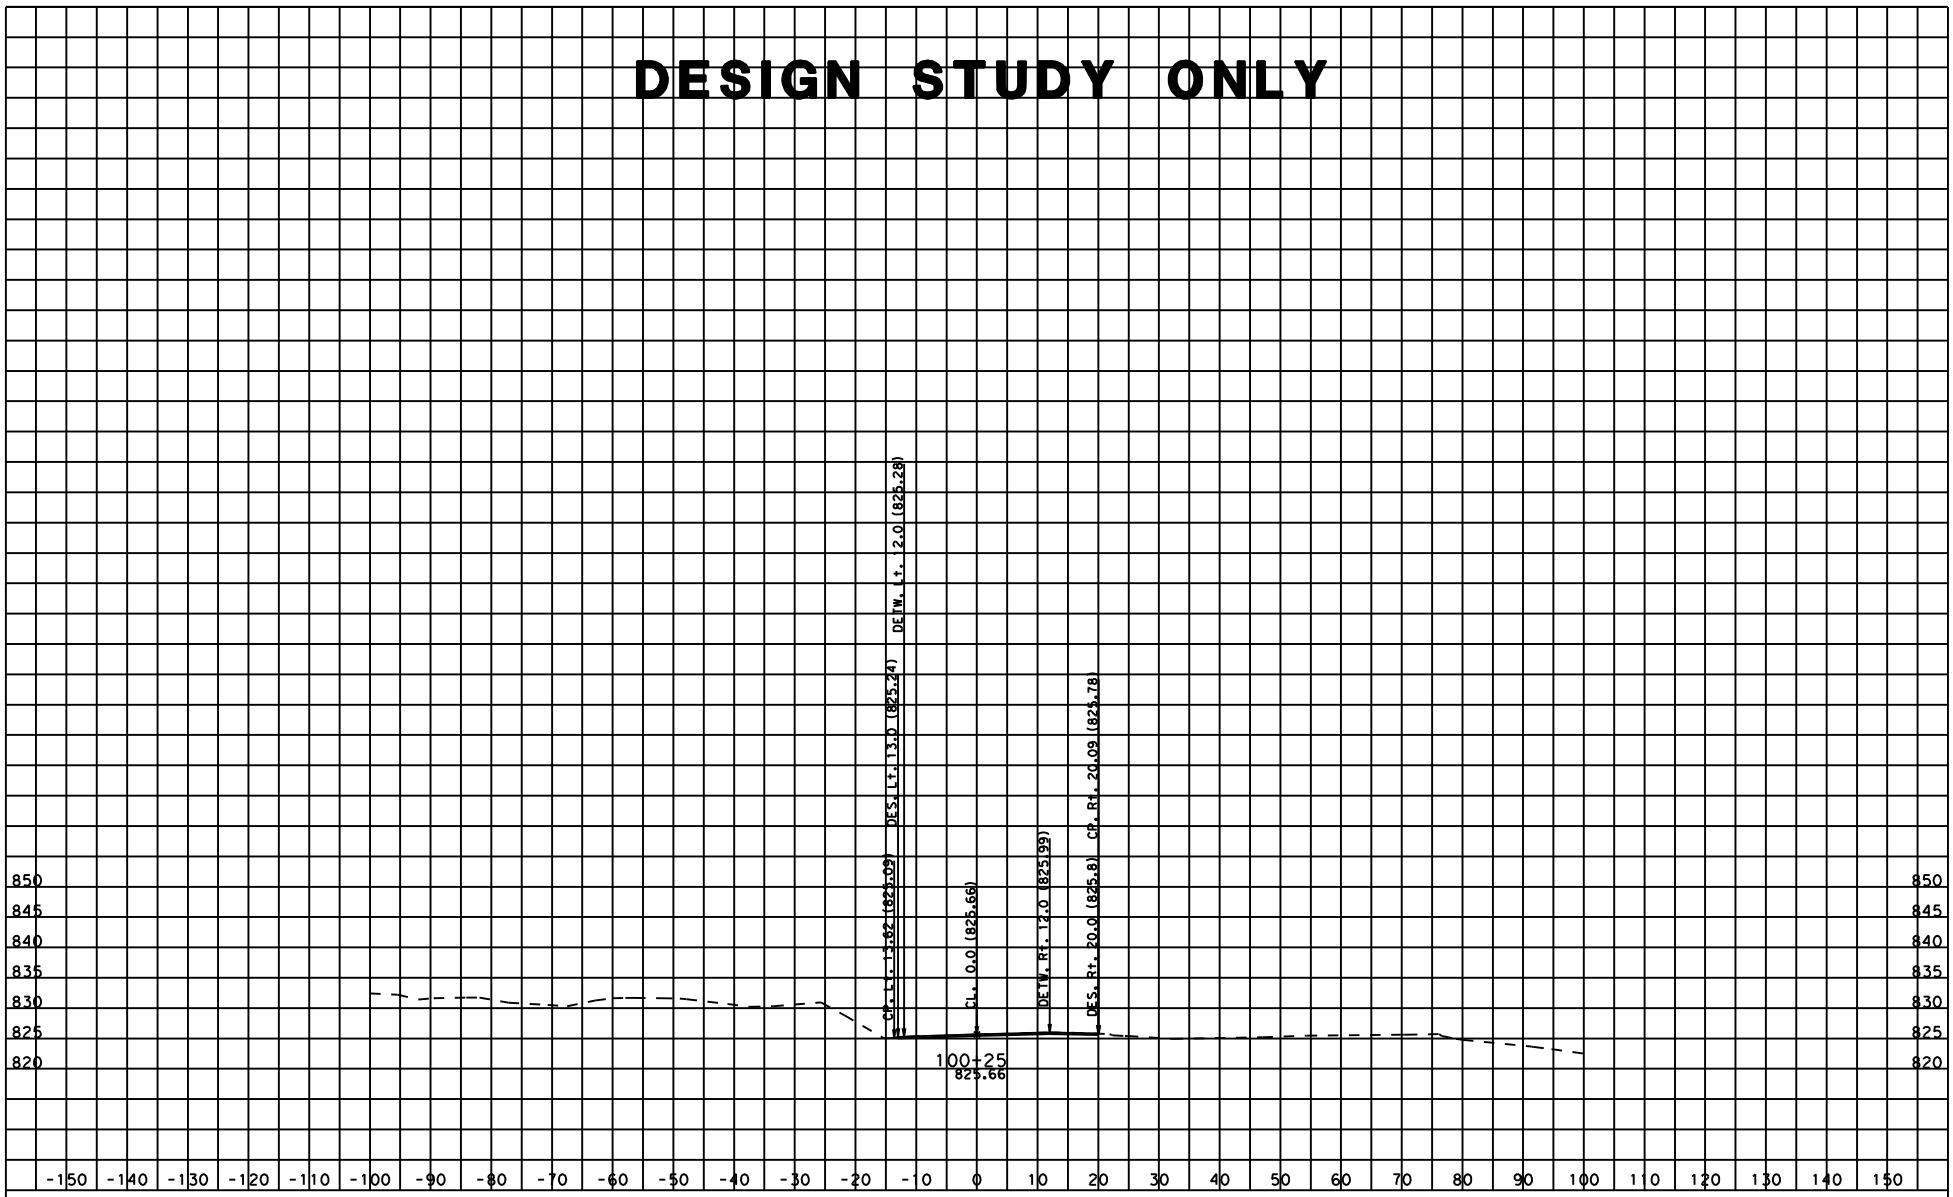

CREATED BY: Em
DATE: 12/28/2012
KC Project: 08223 File: D:\08223\a4 ssl.ear

CONTRACT: 2A1101
DIST/CO/RTE/PM: 04/NAP/121/20.2-20.4
PROJECT ID: 0400000808

SCALE: 1" = 10' Horiz.
1" = 10' Vert.
All Dimensions are US Survey Feet

A4
CROSS SECTIONS
SHEET 2 OF XXX

DESIGN STUDY ONLY

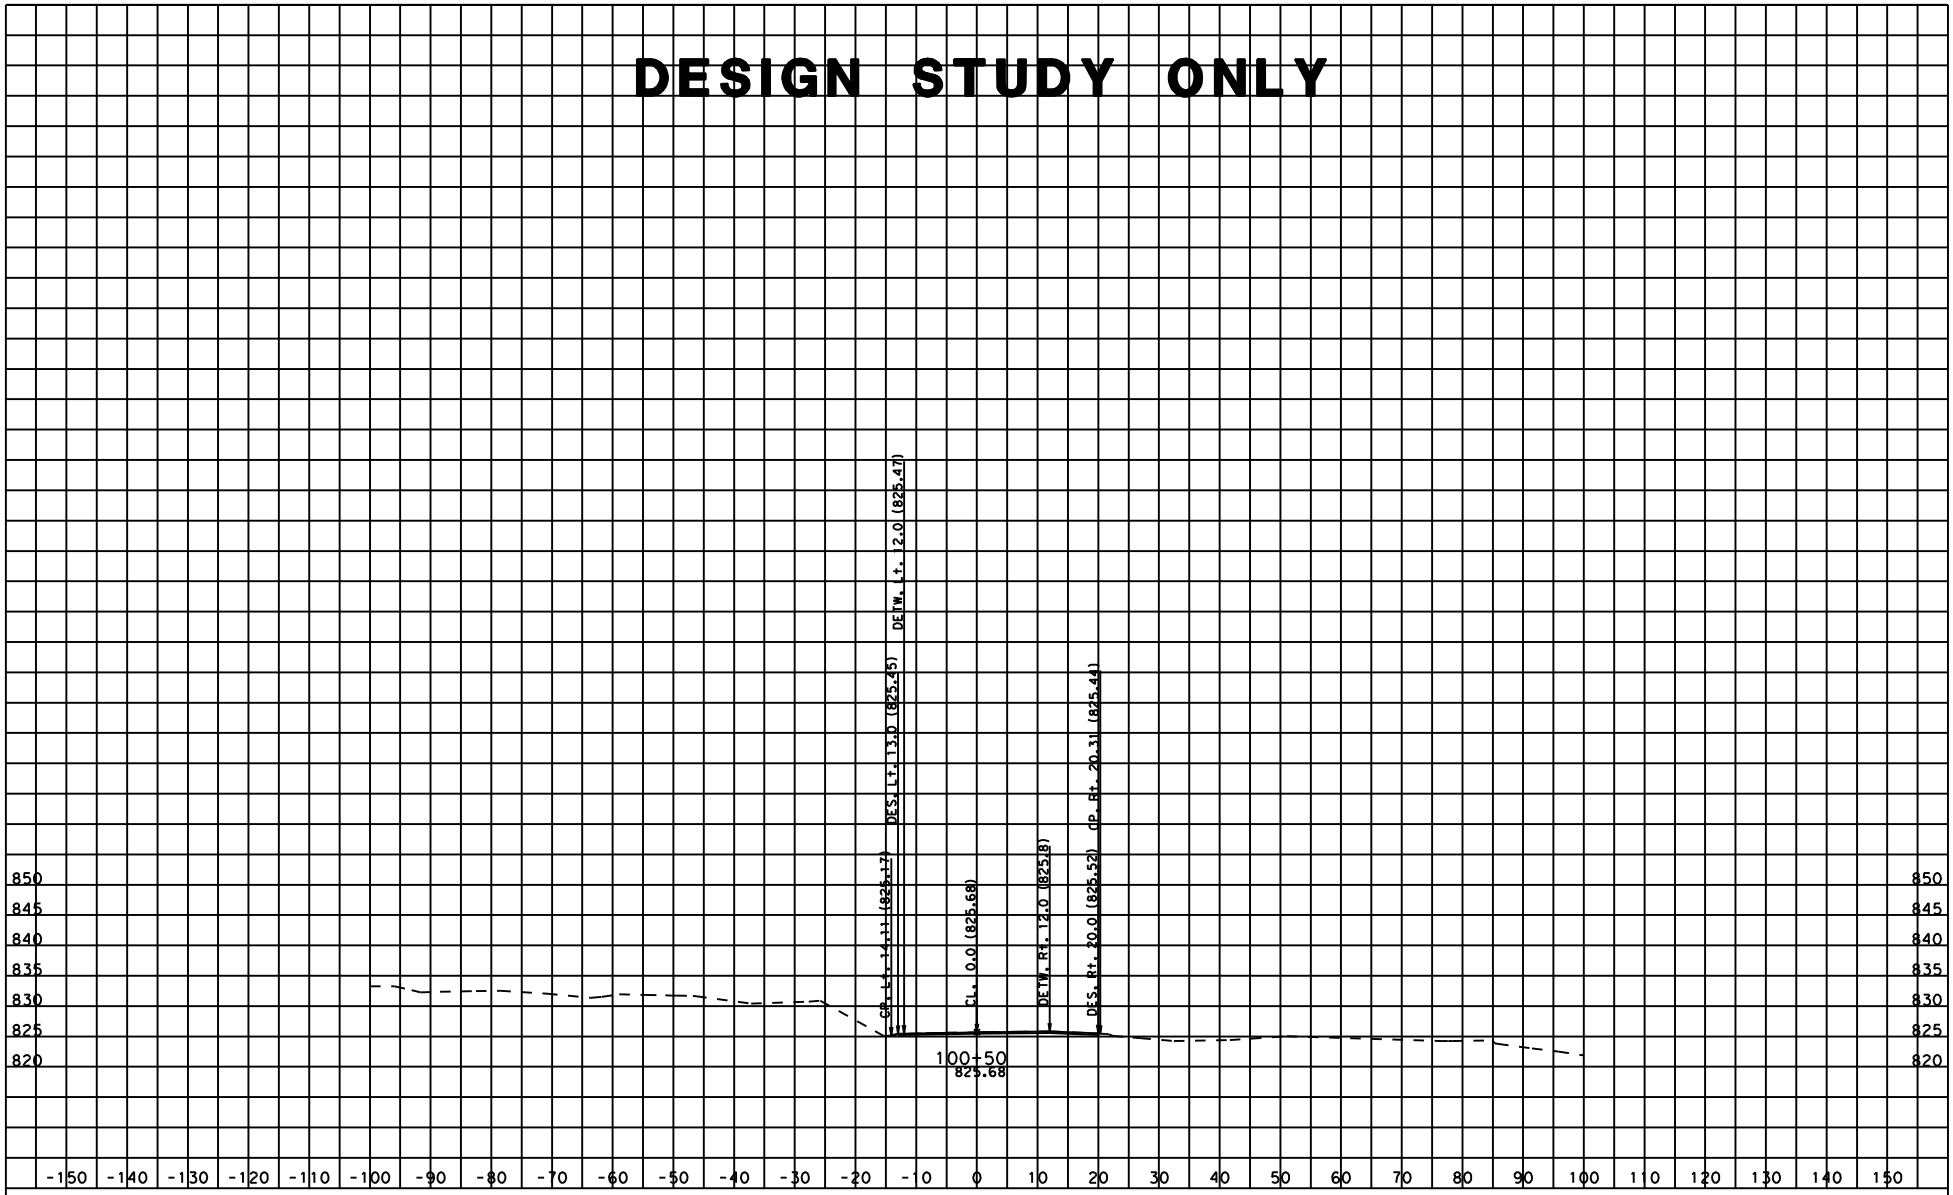

CREATED BY: Em
DATE: 12/28/2012
KC Project: 08223 File: D:\08223\a4 ssl.ear

CONTRACT: 2A1101
DIST/CO/RTE/PM: 04/NAP/121/20.2-20.4
PROJECT ID: 0400000808

SCALE: 1" = 10' Horiz.
1" = 10' Vert.
All Dimensions are US Survey Feet

A4
CROSS SECTIONS
SHEET 3 OF XXX

DESIGN STUDY ONLY

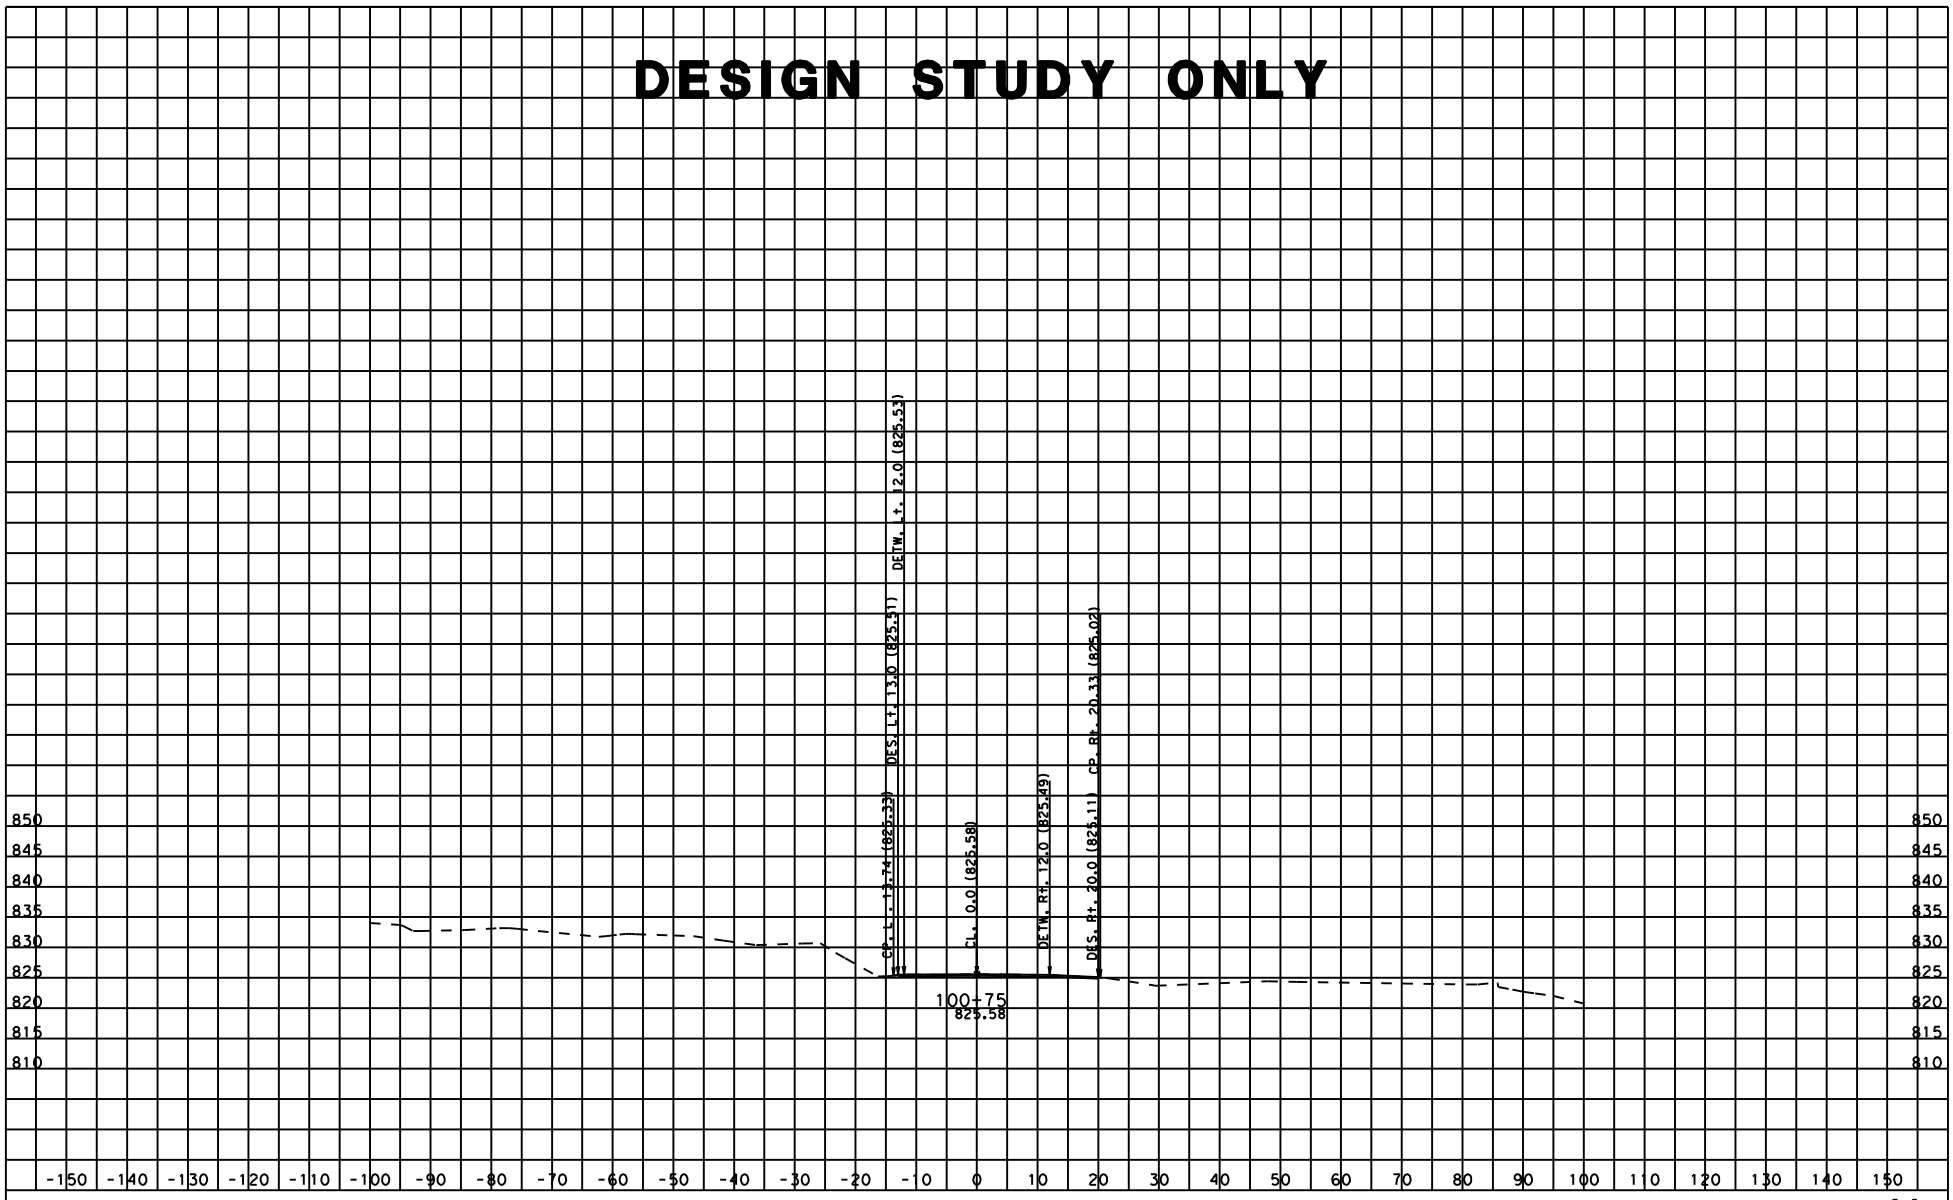

CREATED BY: Em
DATE: 12/28/2012
KC Project: 08223 File: D:\08223\a4 ssl.ear

CONTRACT: 2A1101
DIST/CO/RTE/PM: 04/NAP/121/20.2-20.4
PROJECT ID: 0400000808

SCALE: 1" = 10' Horiz.
1" = 10' Vert.
All Dimensions are US Survey Feet

A4
CROSS SECTIONS
SHEET 4 OF XXX

DESIGN STUDY ONLY

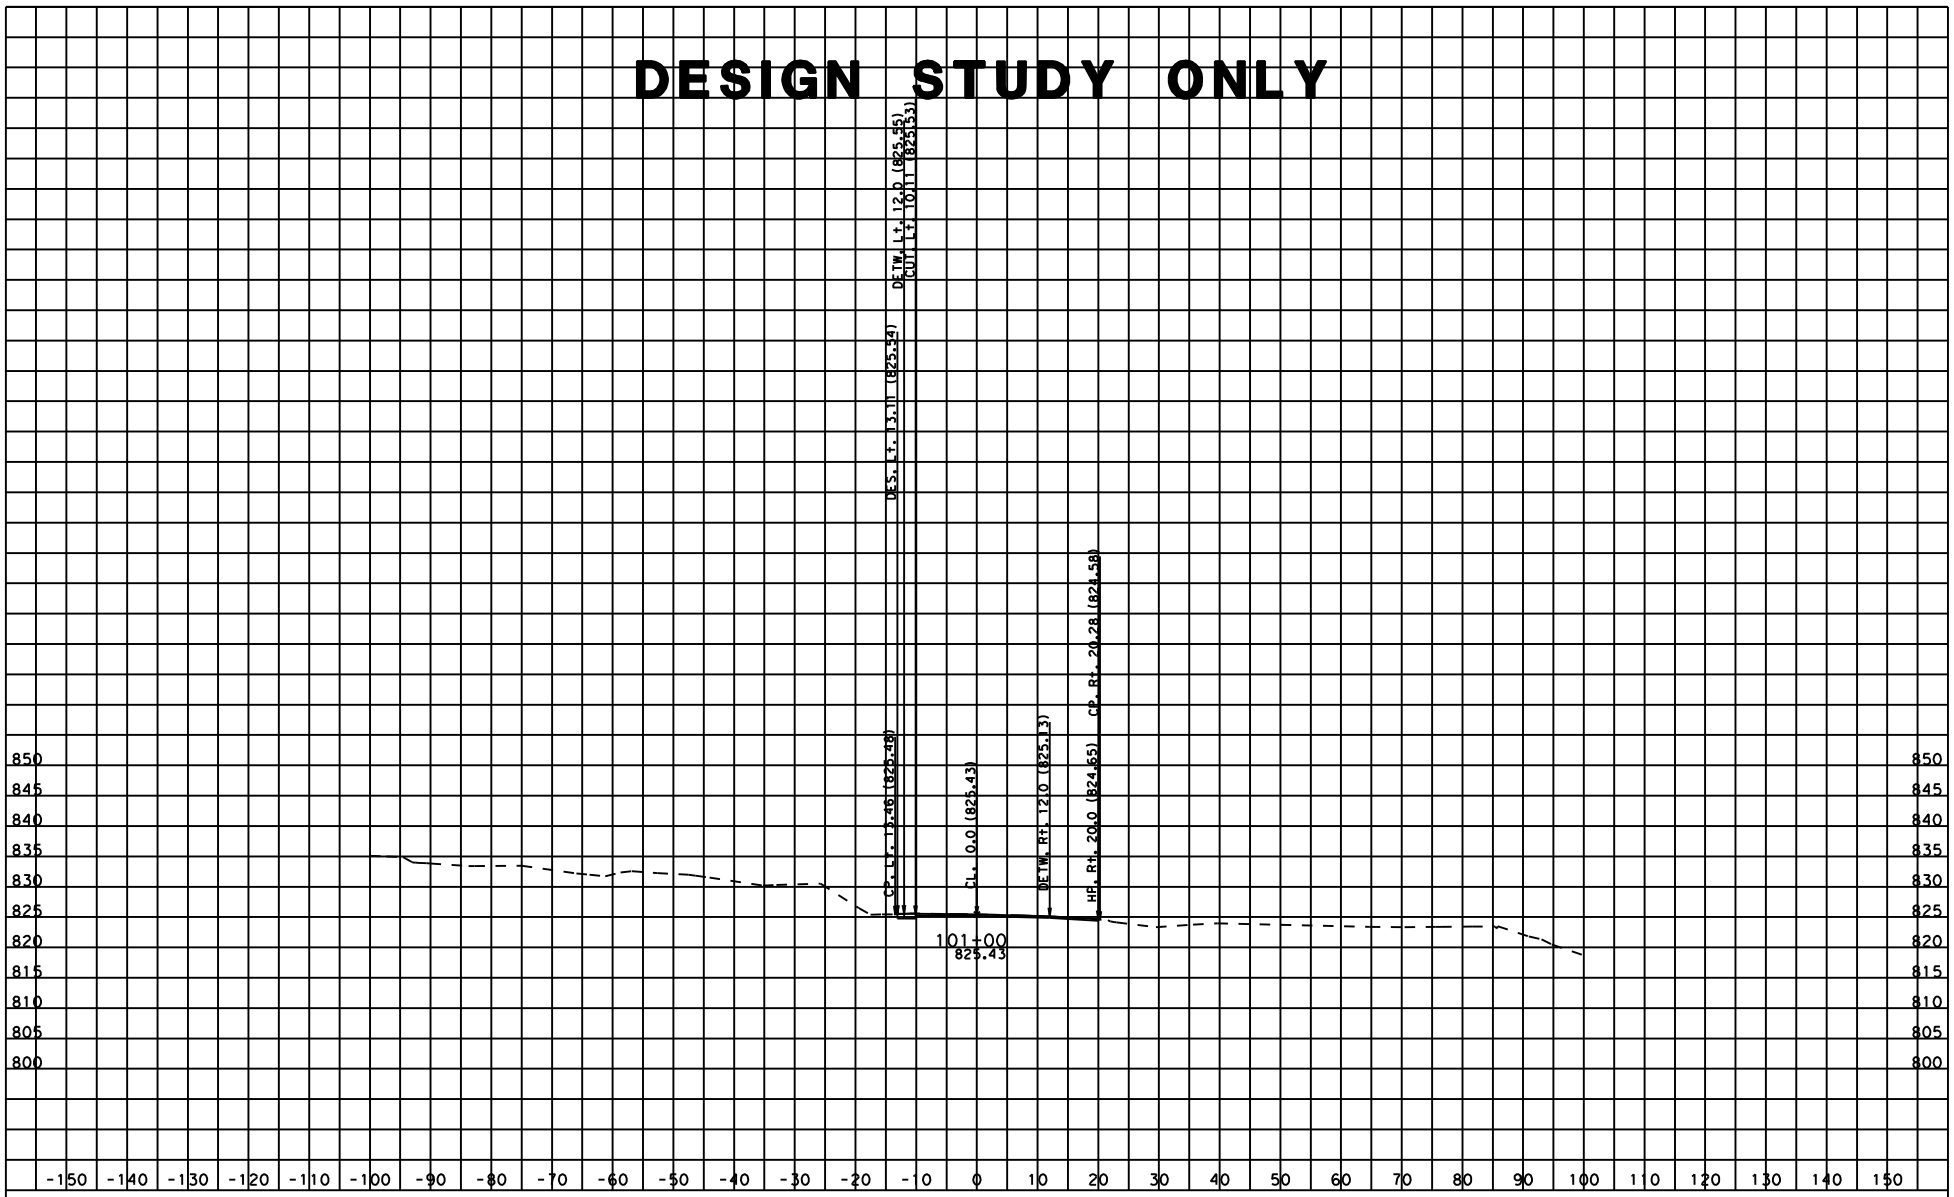

CREATED BY: Em
DATE: 12/28/2012
KC Project: 08223 File: D:\08223\a4 ssl.ear

CONTRACT: 2A1101
DIST/CO/RTE/PM: 04/NAP/121/20.2-20.4
PROJECT ID: 0400000808

SCALE: 1" = 10' Horiz.
1" = 10' Vert.
All Dimensions are US Survey Feet

A4
CROSS SECTIONS
SHEET 5 OF XXX

DESIGN STUDY ONLY

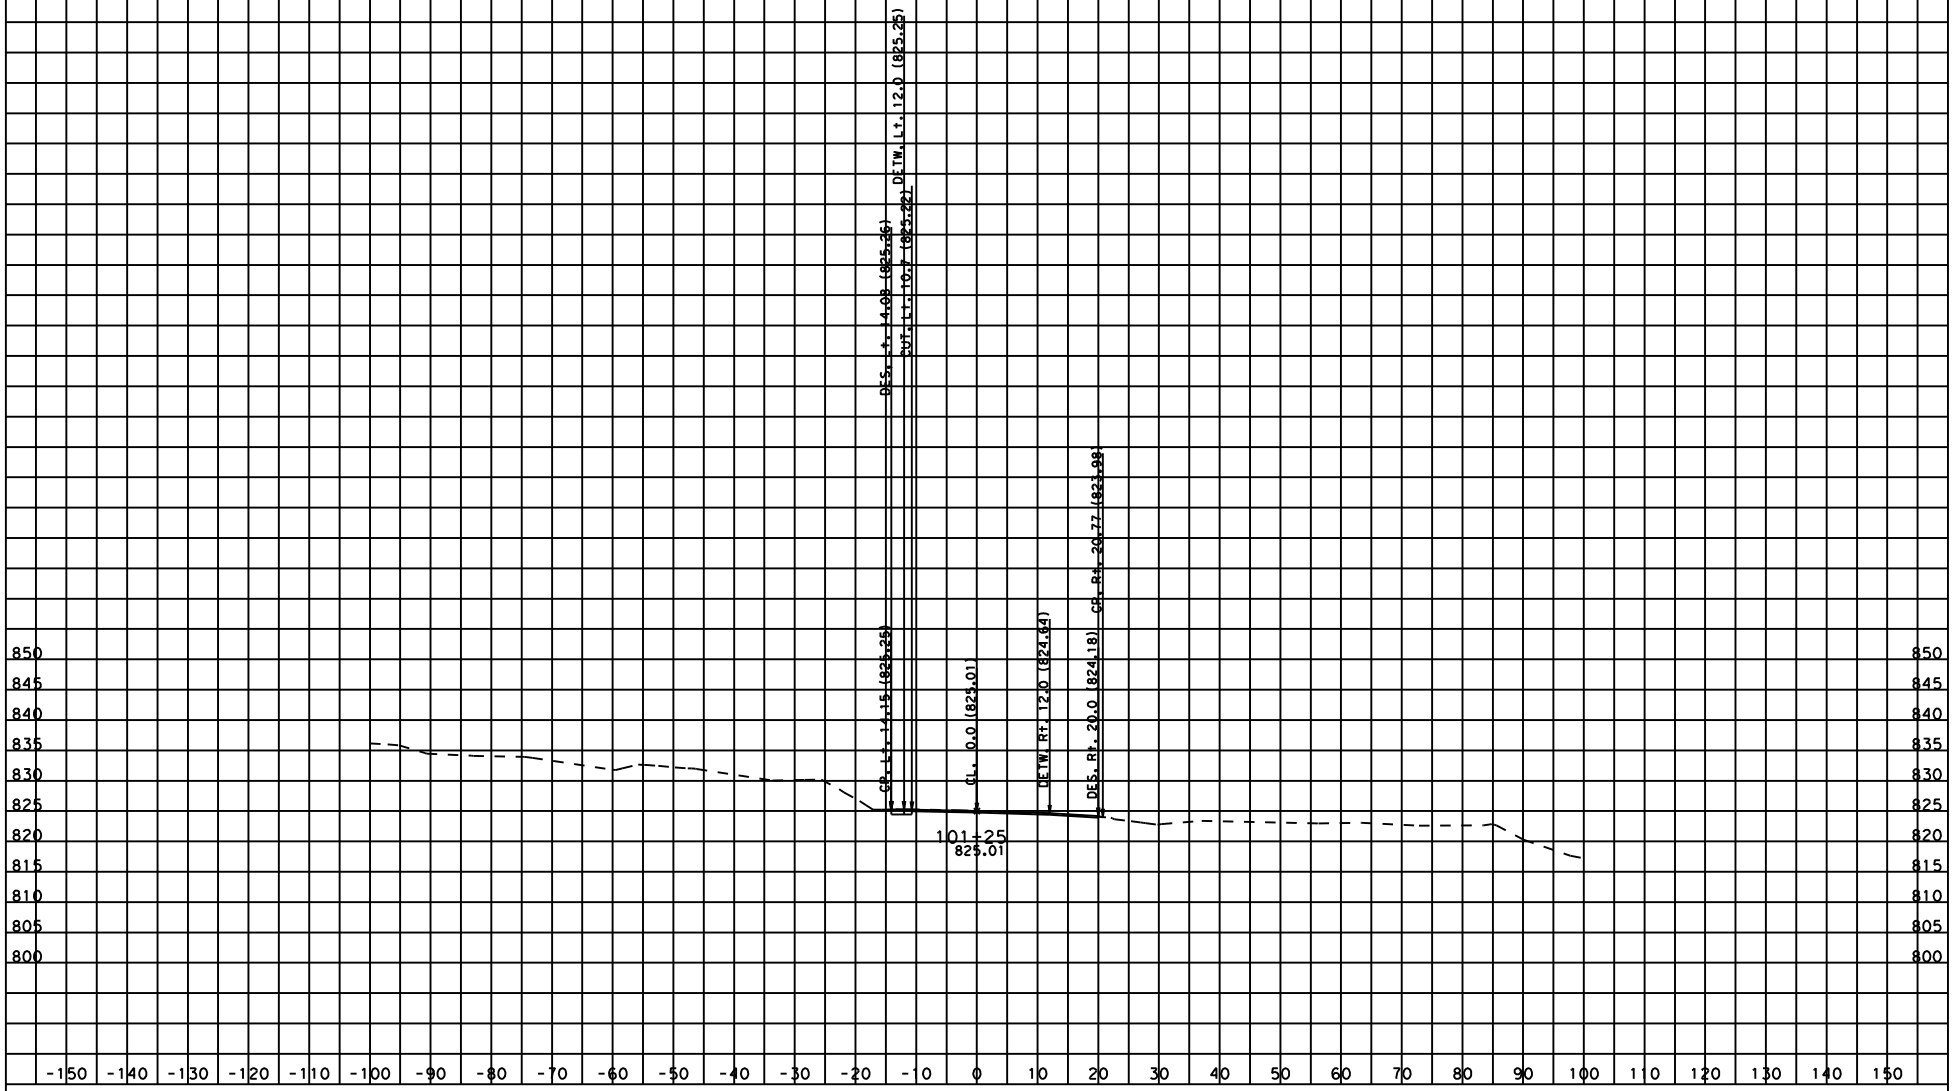

CREATED BY: Em
DATE: 12/28/2012
KC Project: 08223 File: D:\08223\a4 ssl.ear

CONTRACT: 2A1101
DIST/CO/RTE/PM: 04/NAP/121/20.2-20.4
PROJECT ID: 0400000808

SCALE: 1" = 10' Horiz.
1" = 10' Vert.
All Dimensions are US Survey Feet

A4
CROSS SECTIONS
SHEET 6 OF XXX

DESIGN STUDY ONLY

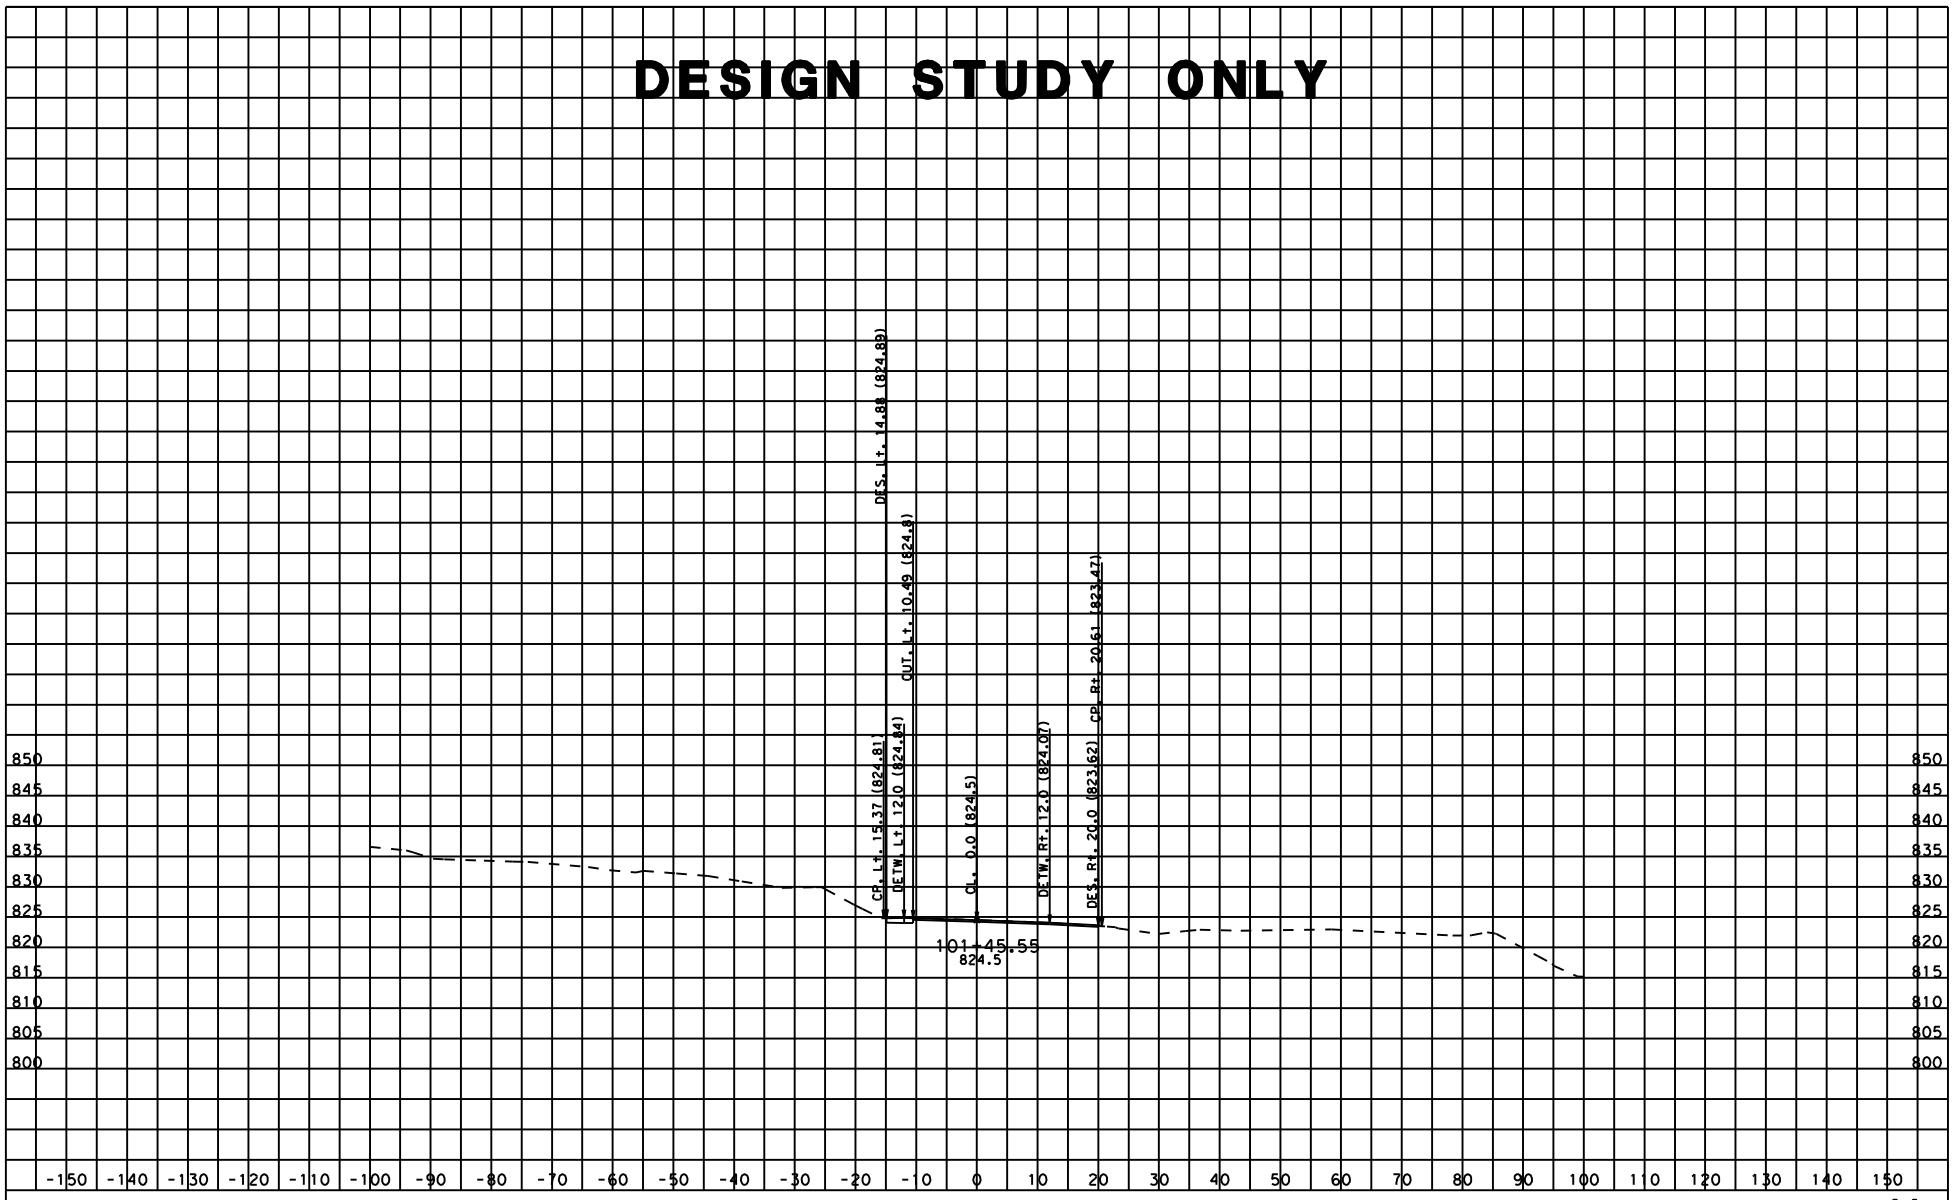

CREATED BY: Em
DATE: 12/28/2012
KC Project: 08223 File: D:\08223\a4 ssl.ear

CONTRACT: 2A1101
DIST/CO/RTE/PM: 04/NAP/121/20.2-20.4
PROJECT ID: 0400000808

SCALE: 1" = 10' Horiz.
1" = 10' Vert.
All Dimensions are US Survey Feet

A4
CROSS SECTIONS
SHEET 7 OF XXX

DESIGN STUDY ONLY

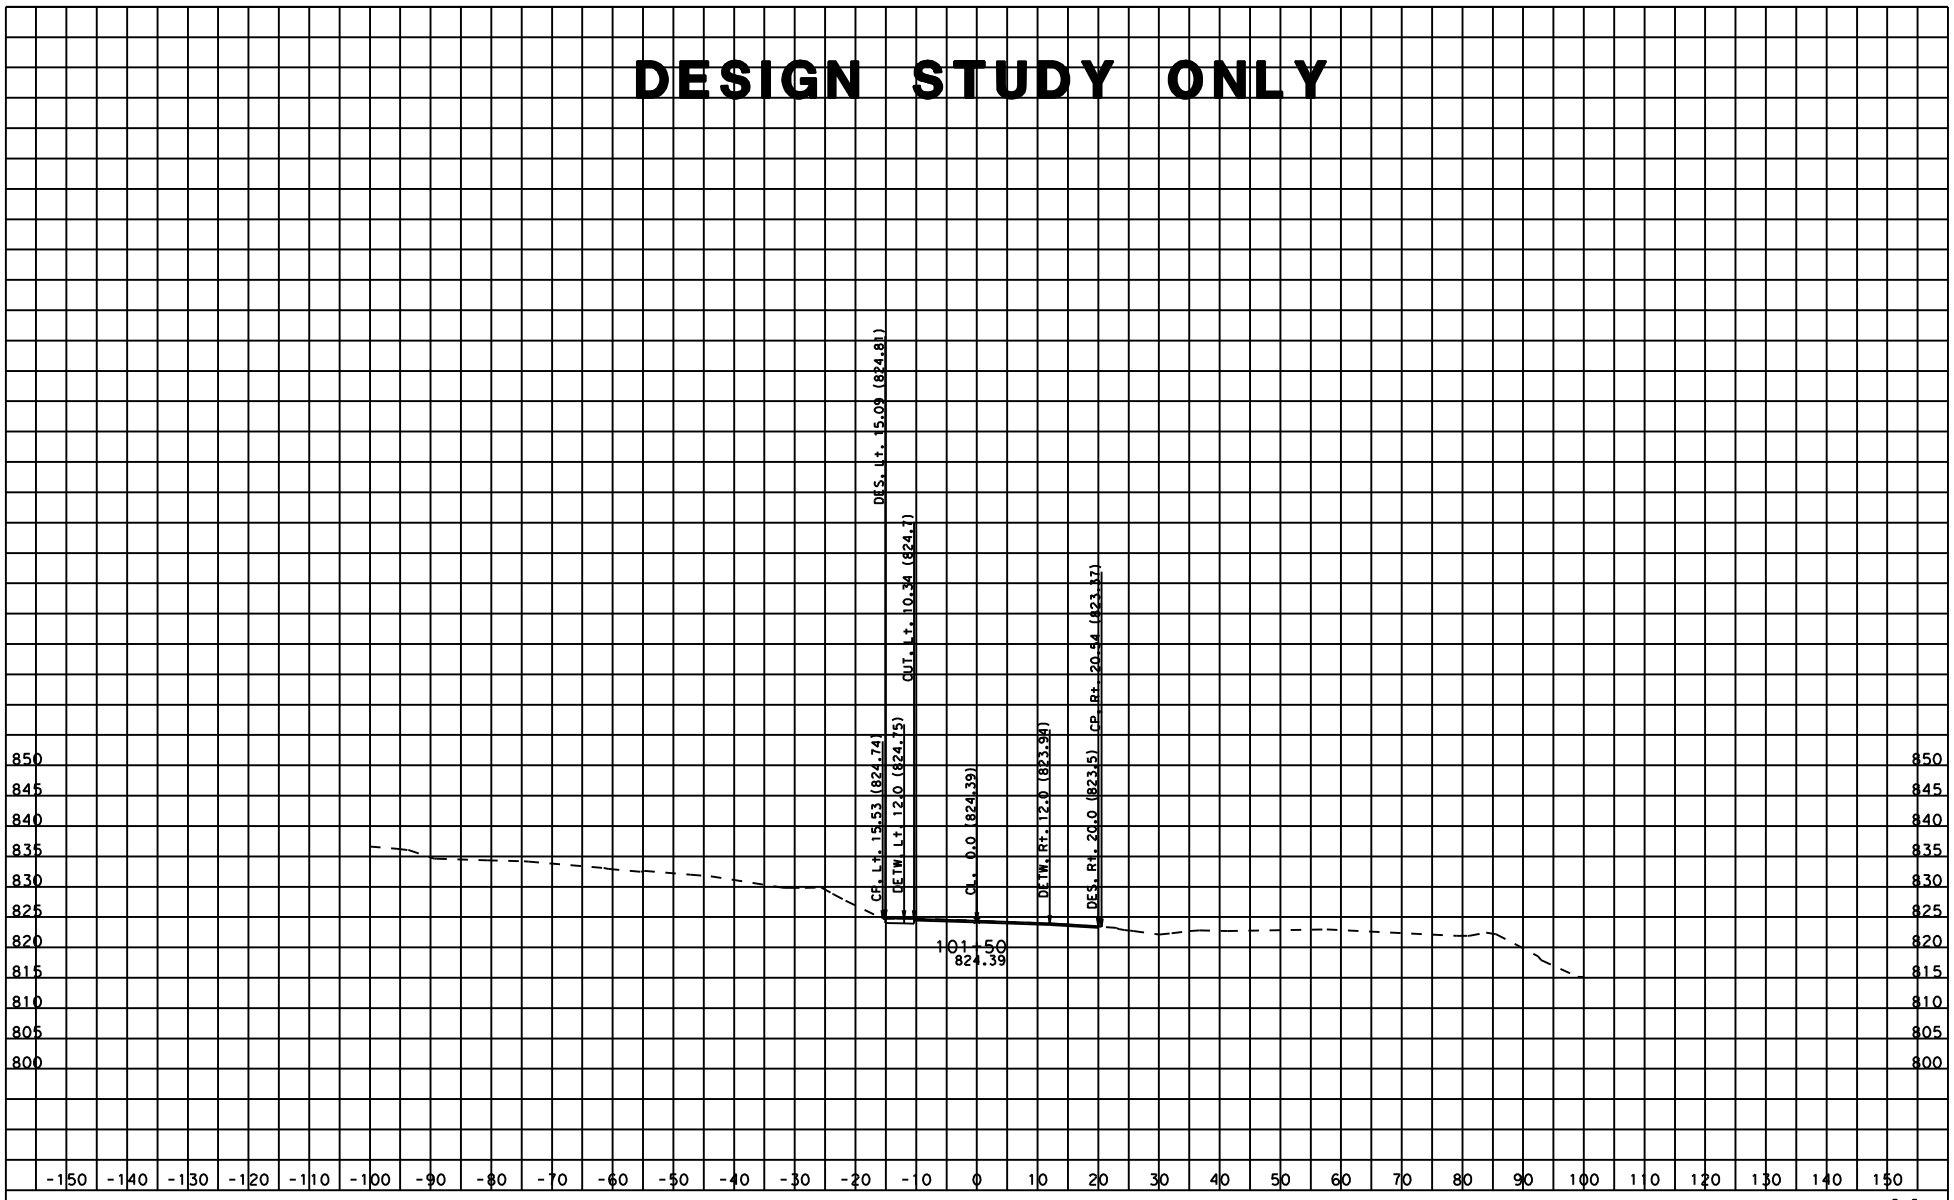

CREATED BY: Em
DATE: 12/28/2012
KC Project: 08223 File: D:\08223\a4 ssl.ear

CONTRACT: 2A1101
DIST/CO/RTE/PM: 04/NAP/121/20.2-20.4
PROJECT ID: 0400000808

SCALE: 1" = 10' Horiz.
1" = 10' Vert.
All Dimensions are US Survey Feet

A4
CROSS SECTIONS
SHEET 8 OF XXX

DESIGN STUDY ONLY

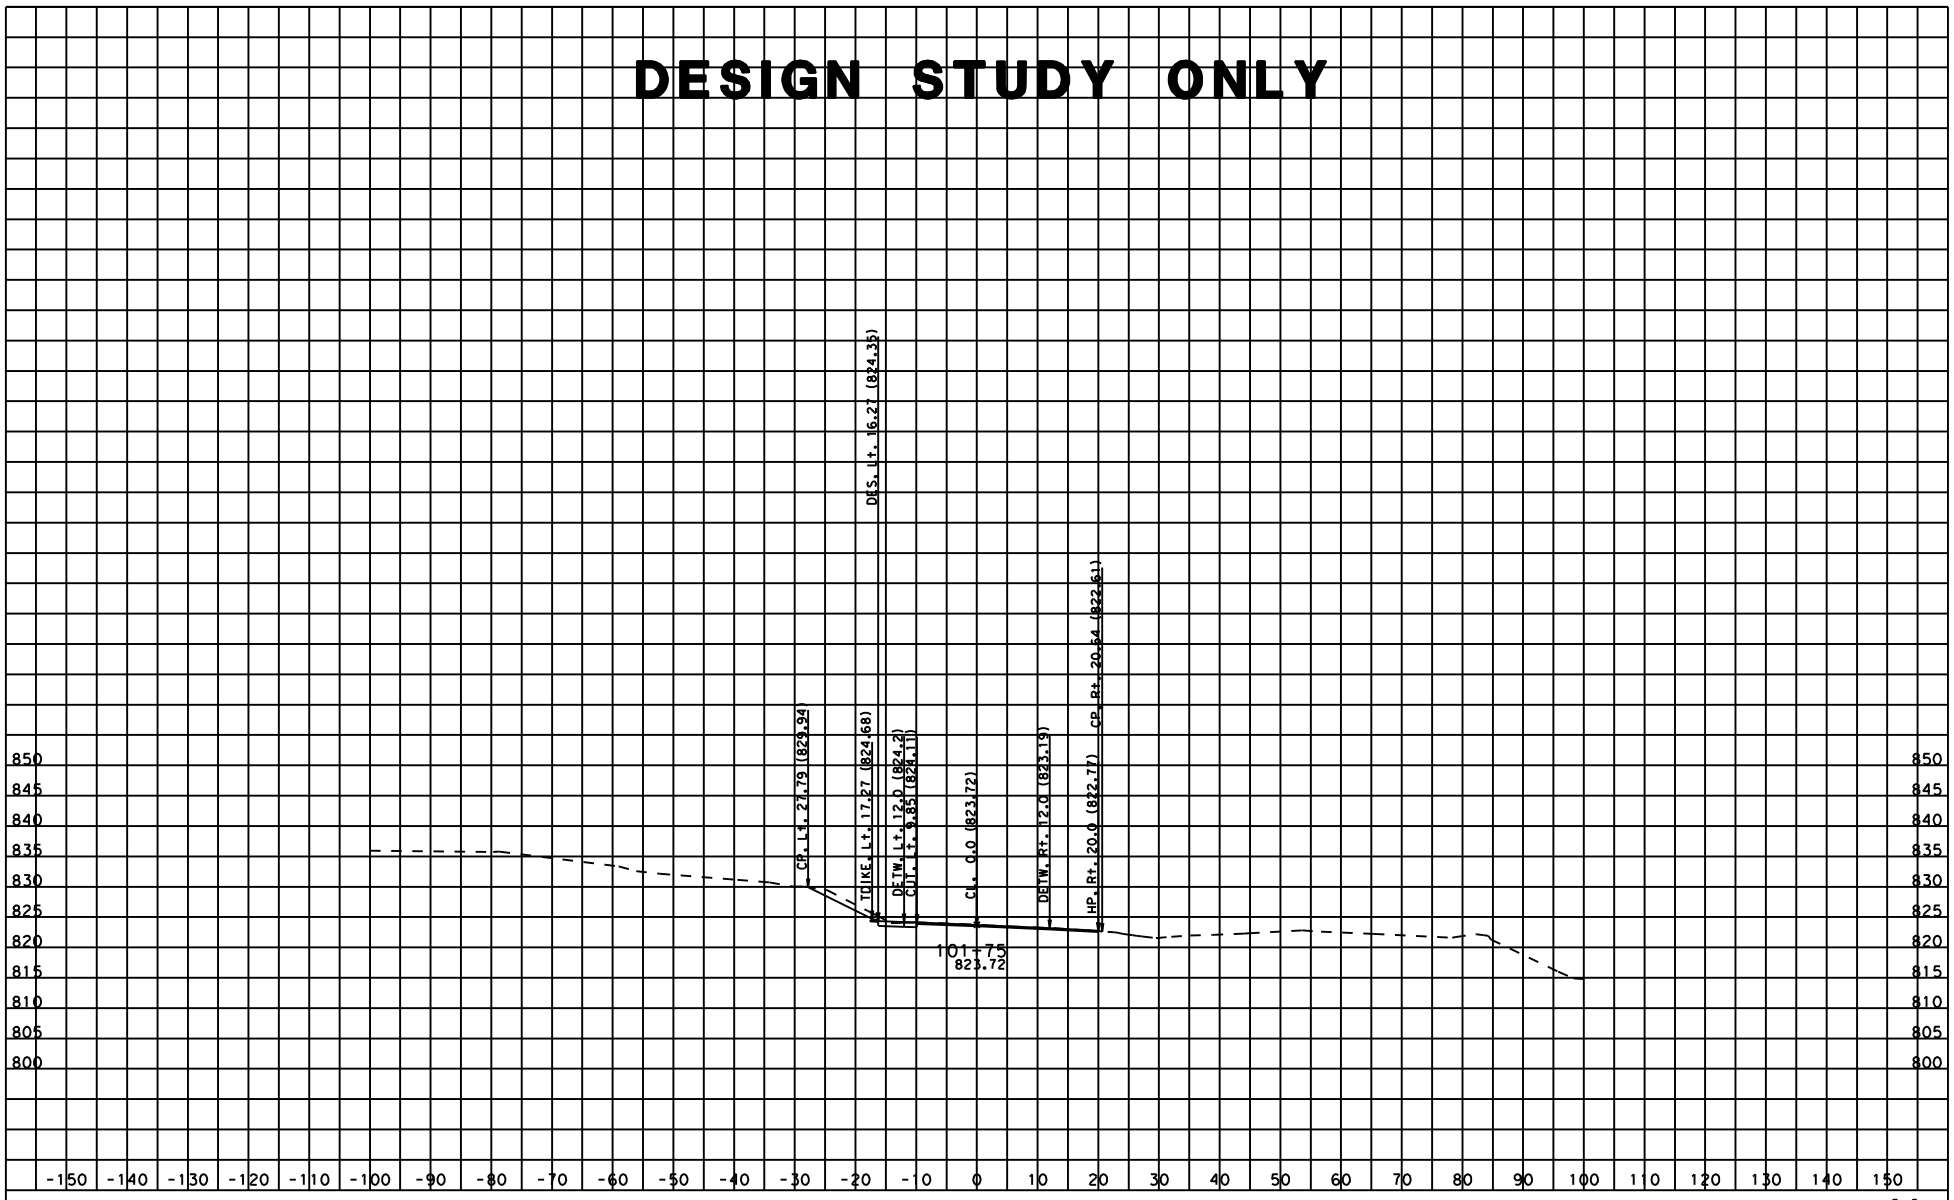

CREATED BY: Em
DATE: 12/28/2012
KC Project: 08223 File: D:\08223\a4 ssl.ear

CONTRACT: 2A1101
DIST/CO/RTE/PM: 04/NAP/121/20.2-20.4
PROJECT ID: 0400000808

SCALE: 1" = 10' Horiz.
1" = 10' Vert.

All Dimensions are US Survey Feet

A4
CROSS SECTIONS
SHEET 9 OF XXX

DESIGN STUDY ONLY

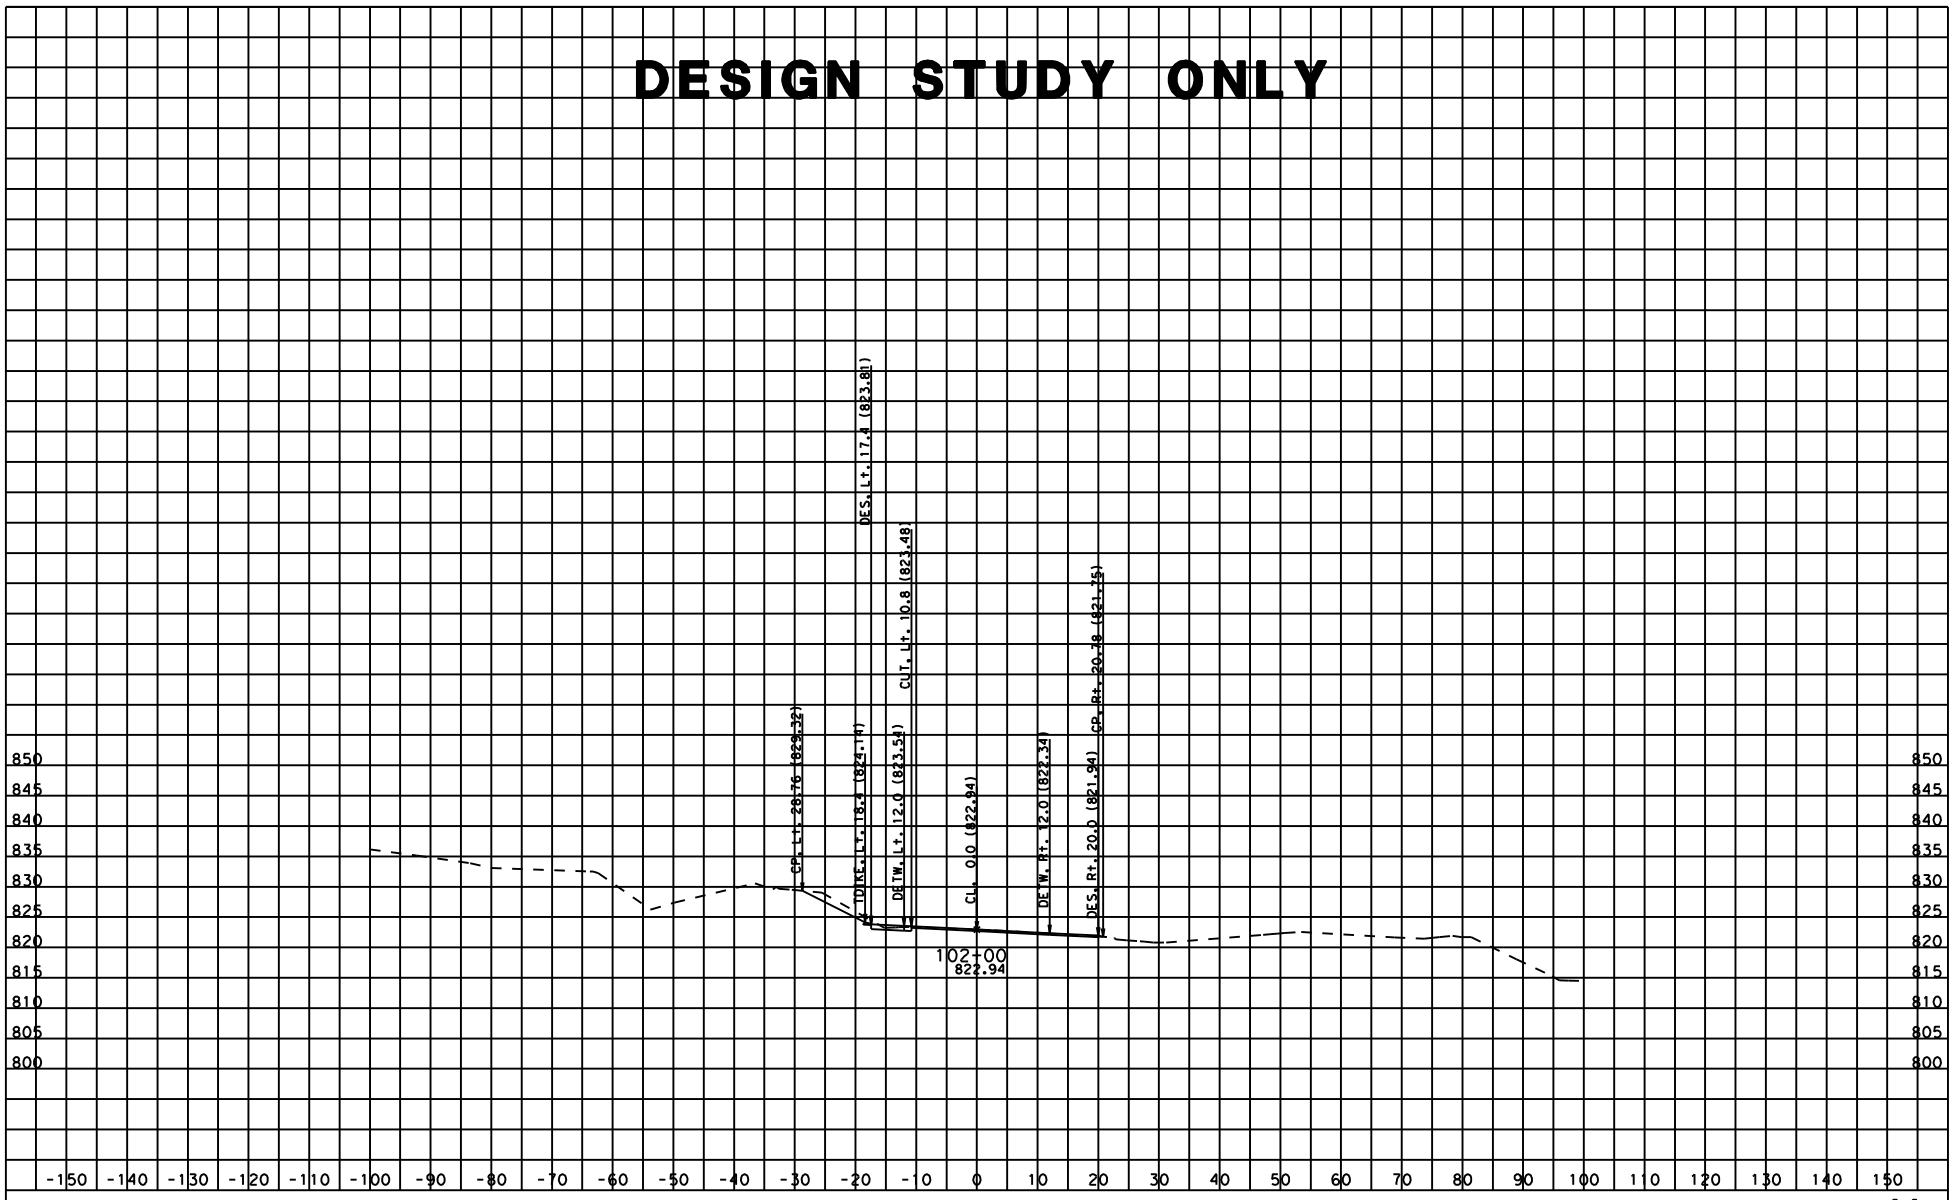

CREATED BY: Em
DATE: 12/28/2012
KC Project: 08223 File: D:\08223\a4 ssl.ear

CONTRACT: 2A1101
DIST/CO/RTE/PM: 04/NAP/121/20.2-20.4
PROJECT ID: 0400000808

SCALE: 1" = 10' Horiz.
1" = 10' Vert.
All Dimensions are US Survey Feet

A4
CROSS SECTIONS
SHEET 10 OF XXX

DESIGN STUDY ONLY

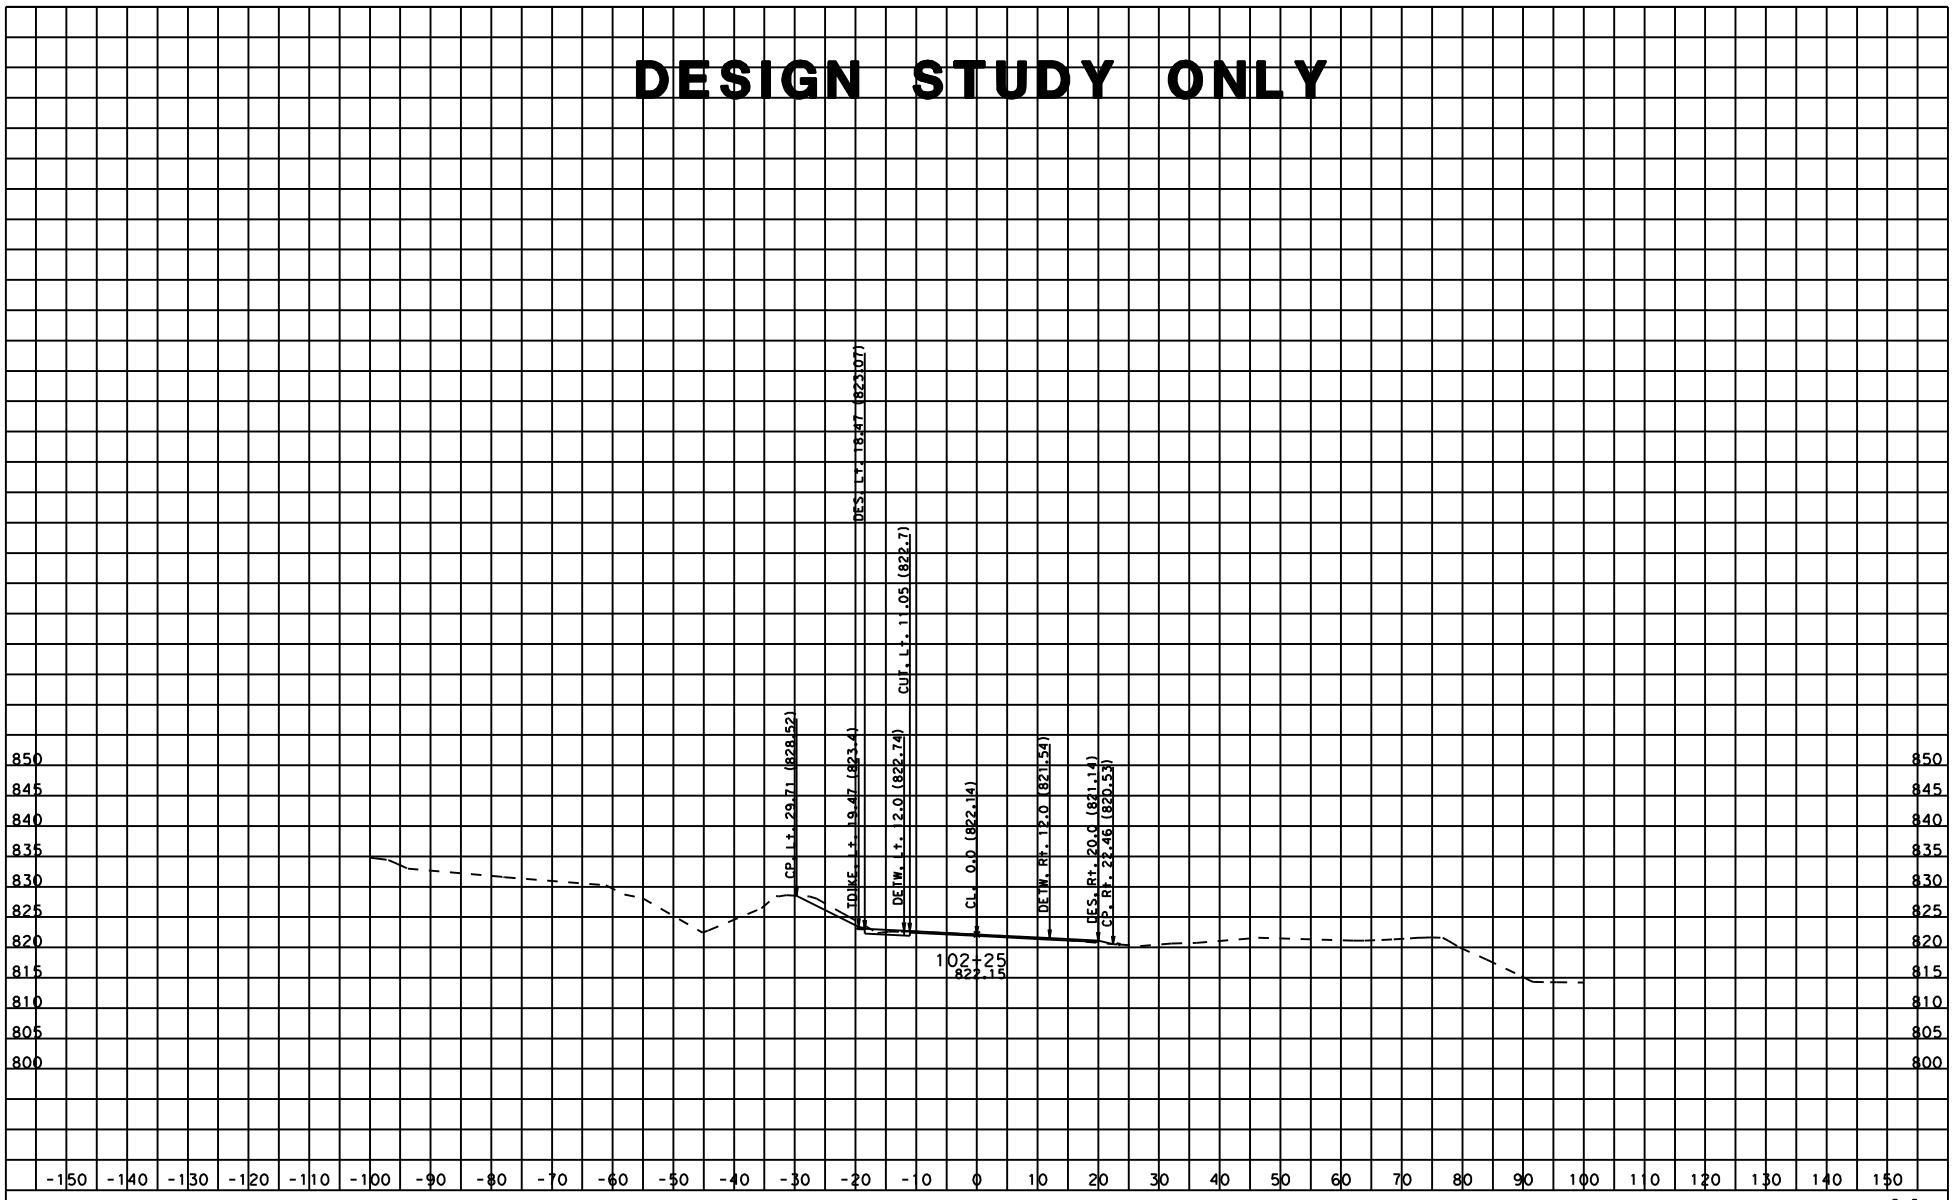

CREATED BY: Em
DATE: 12/28/2012
KC Project: 08223 File: D:\08223\a4 ssl.ear

CONTRACT: 2A1101
DIST/CO/RTE/PM: 04/NAP/121/20.2-20.4
PROJECT ID: 0400000808

SCALE: 1" = 10' Horiz.
1" = 10' Vert.

All Dimensions are US Survey Feet

A4
CROSS SECTIONS
SHEET 11 OF XXX

DESIGN STUDY ONLY

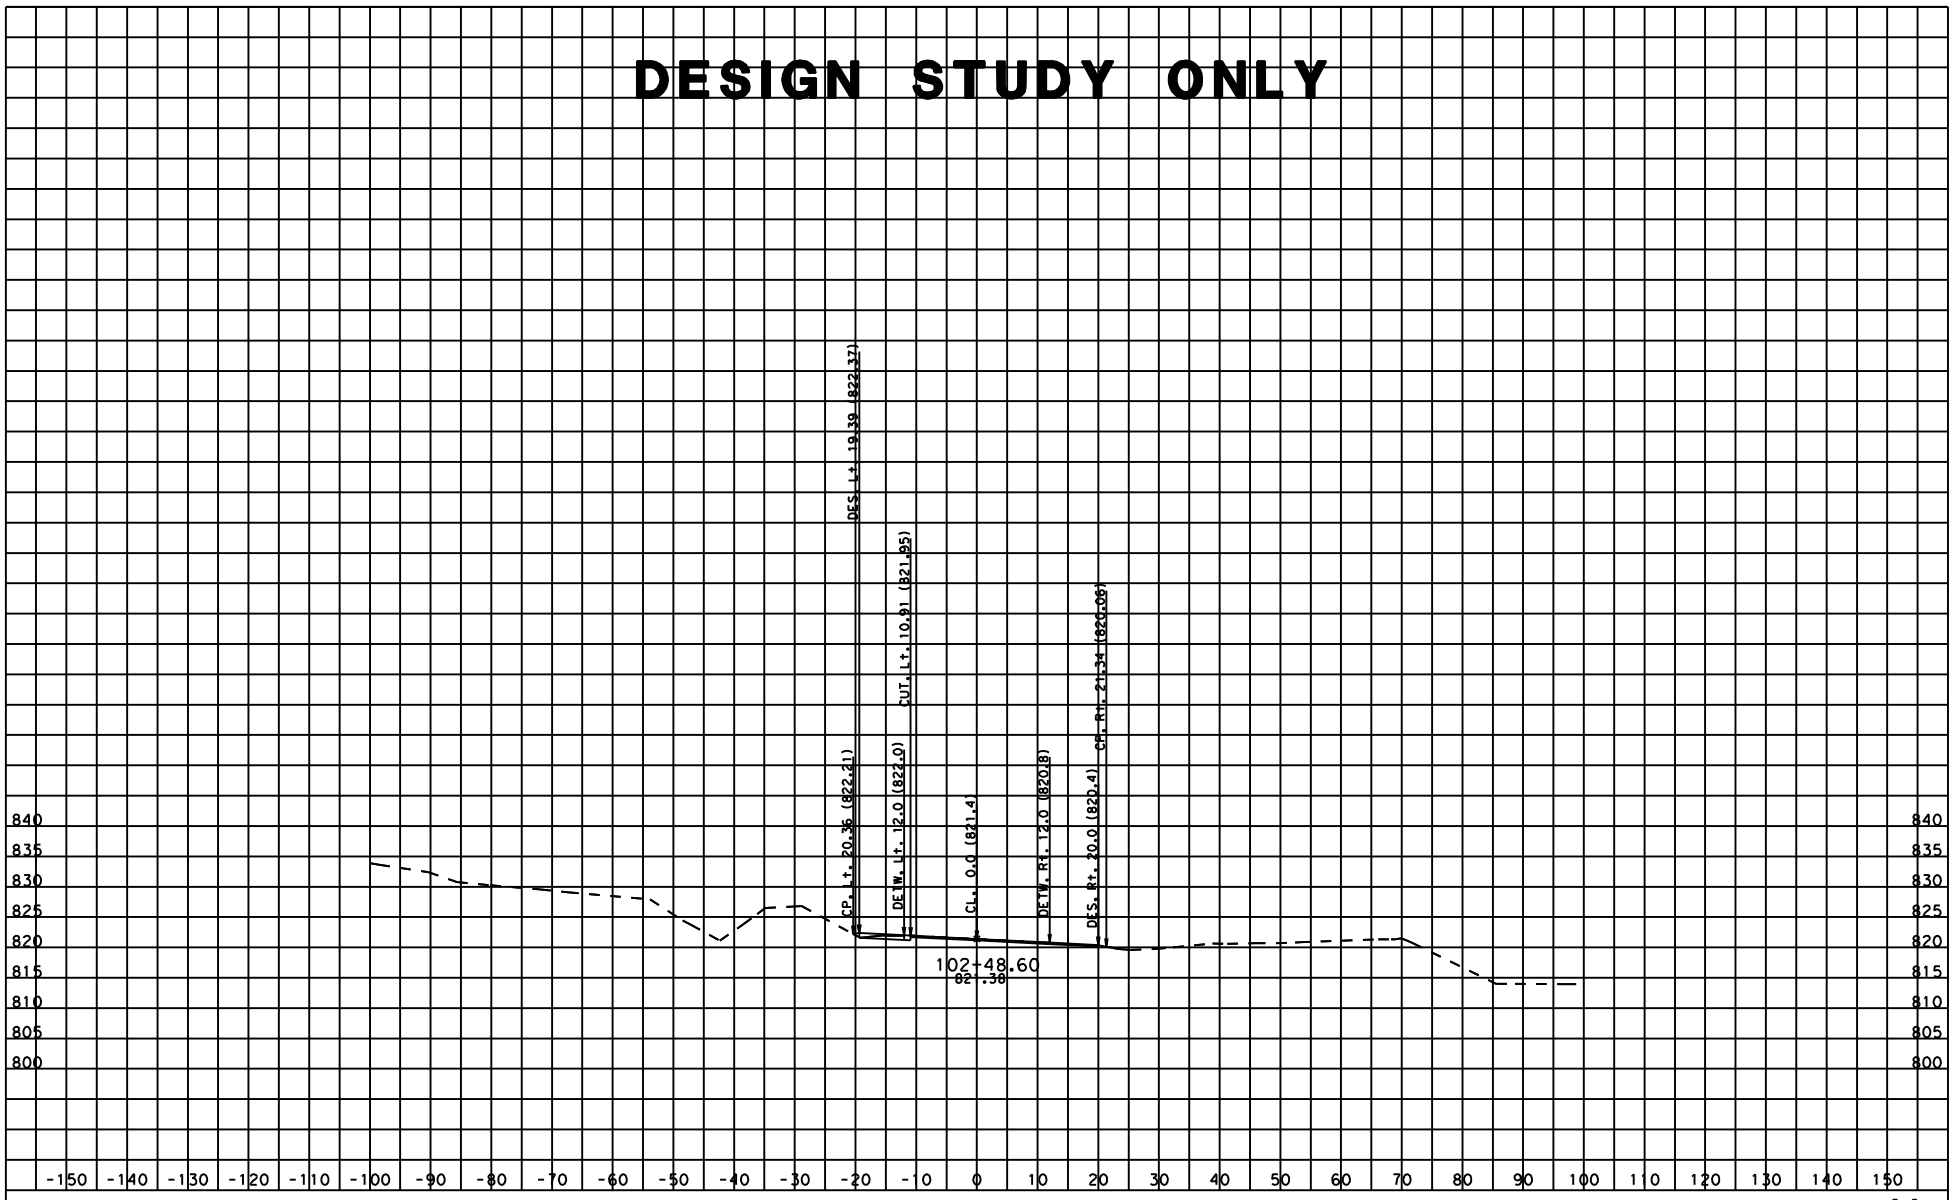

CREATED BY: Em
DATE: 12/28/2012
KC Project: 08223 File: D:\08223\a4 ssl.ear

CONTRACT: 2A1101
DIST/CO/RTE/PM: 04/NAP/121/20.2-20.4
PROJECT ID: 0400000808

SCALE: 1" = 10' Horiz.
1" = 10' Vert.
All Dimensions are US Survey Feet

A4
CROSS SECTIONS
SHEET 12 OF XXX

DESIGN STUDY ONLY

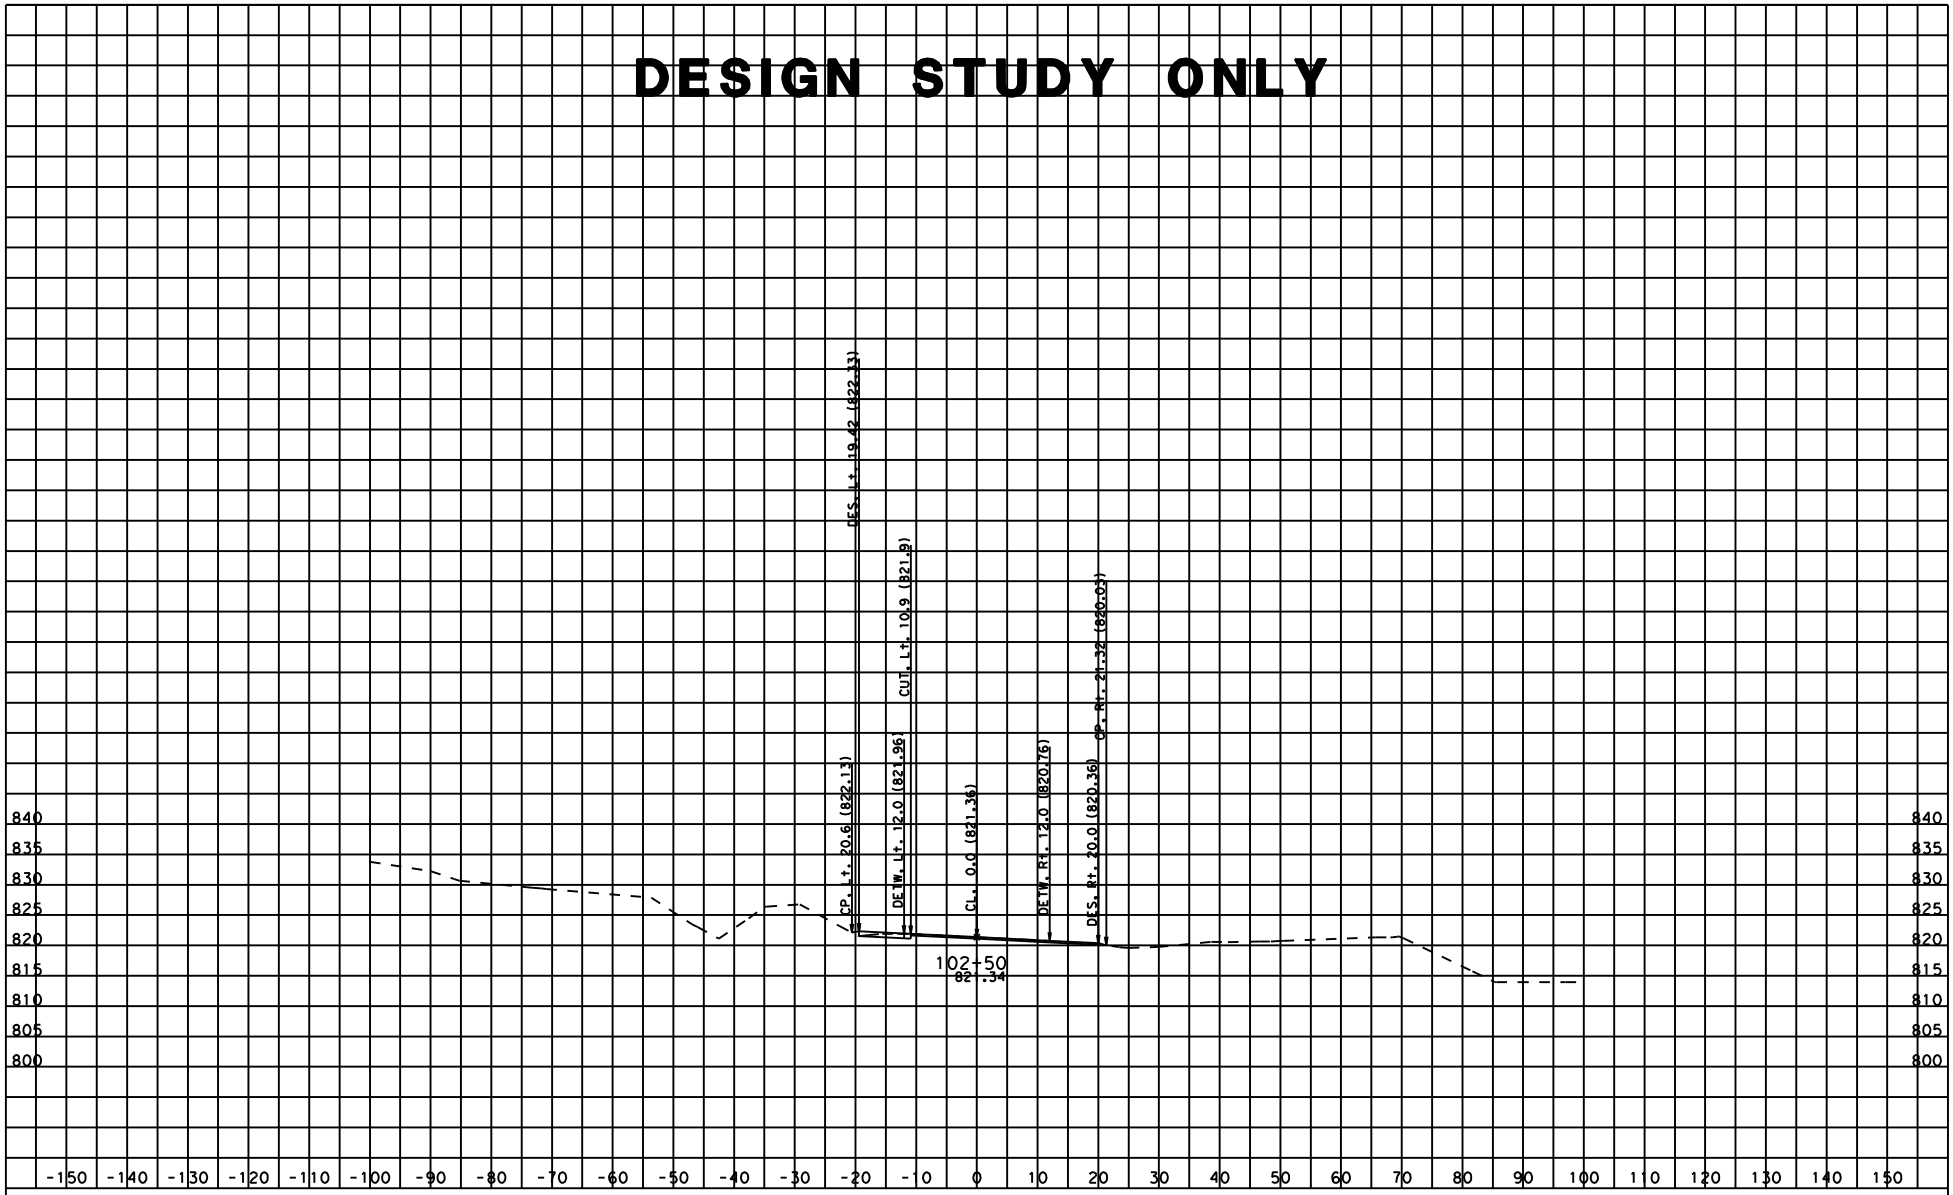

CREATED BY: Em
DATE: 12/28/2012
KC Project: 08223 File: D:\08223\a4 ssl.ear

CONTRACT: 2A1101
DIST/CO/RTE/PM: 04/NAP/121/20.2-20.4
PROJECT ID: 0400000808

SCALE: 1" = 10' Horiz.
1" = 10' Vert.
All Dimensions are US Survey Feet

A4
CROSS SECTIONS
SHEET 13 OF XXX

DESIGN STUDY ONLY

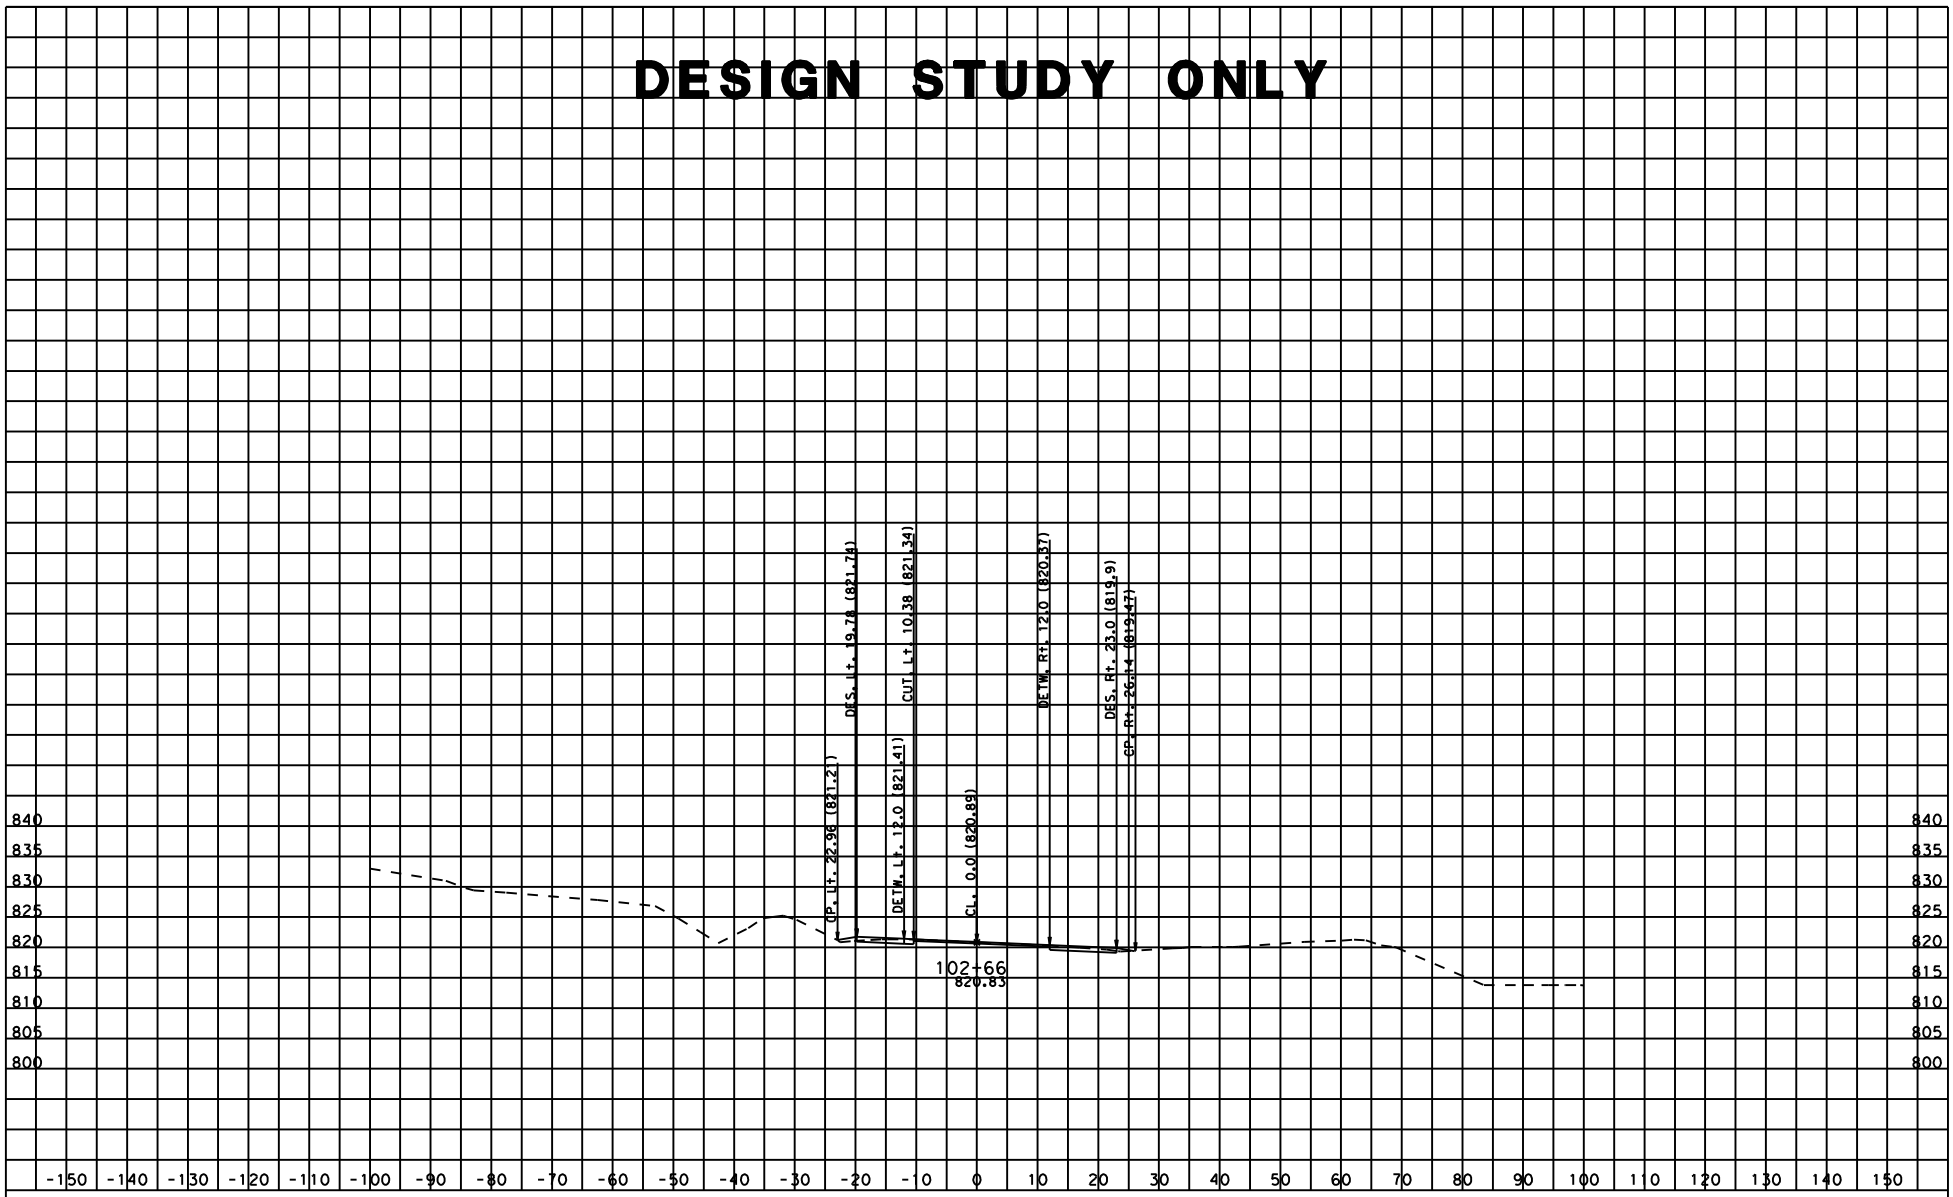

CREATED BY: Em
DATE: 12/28/2012
KC Project: 08223 File: D:\08223\a4 ssl.ear

CONTRACT: 2A1101
DIST/CO/RTE/PM: 04/NAP/121/20.2-20.4
PROJECT ID: 0400000808

SCALE: 1" = 10' Horiz.
1" = 10' Vert.
All Dimensions are US Survey Feet

A4
CROSS SECTIONS
SHEET 14 OF XXX

DESIGN STUDY ONLY

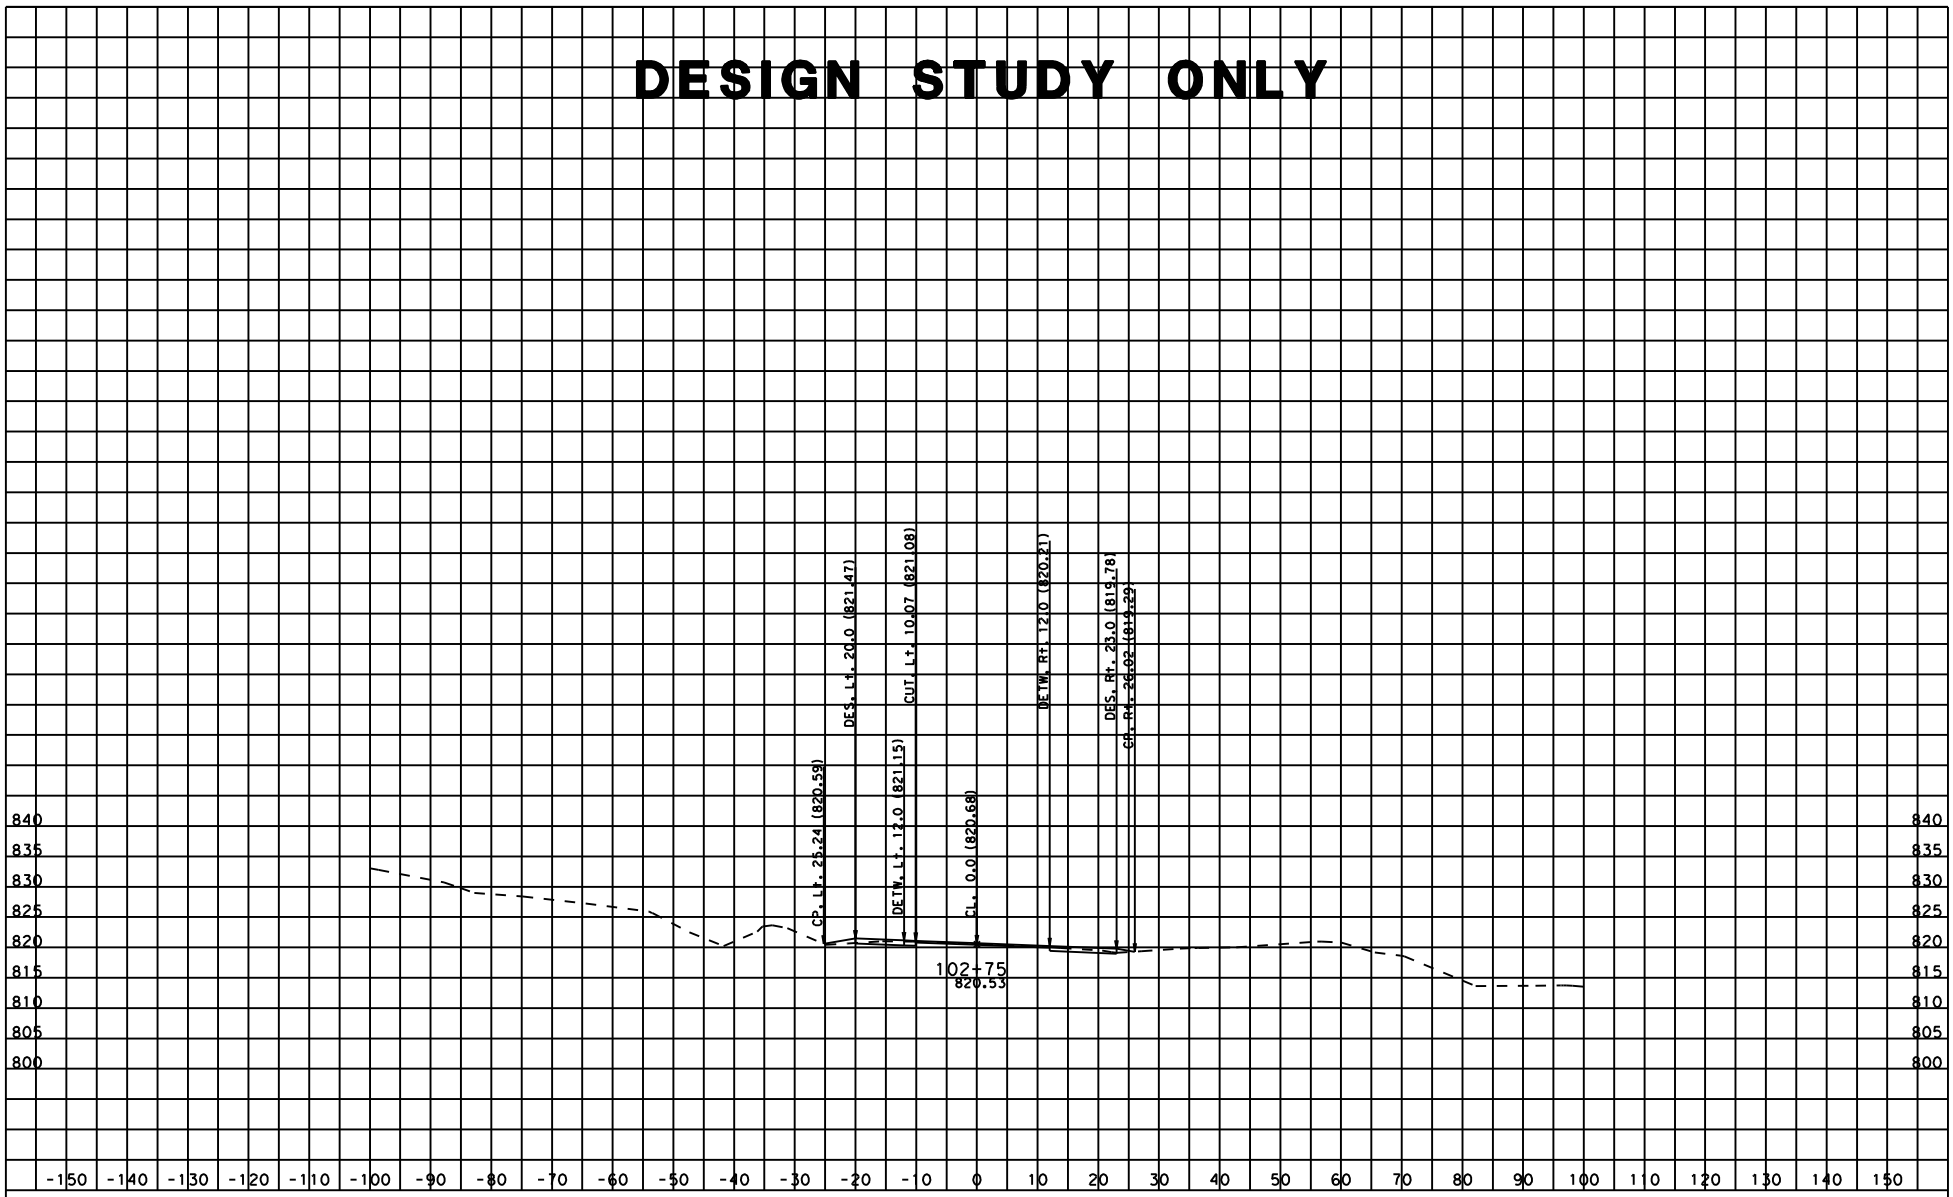

CREATED BY: Em
DATE: 12/28/2012
KC Project: 08223 File: D:\08223\a4 ssl.ear

CONTRACT: 2A1101
DIST/CO/RTE/PM: 04/NAP/121/20.2-20.4
PROJECT ID: 0400000808

SCALE: 1" = 10' Horiz.
1" = 10' Vert.

All Dimensions are US Survey Feet

A4
CROSS SECTIONS
SHEET 15 OF XXX

DESIGN STUDY ONLY

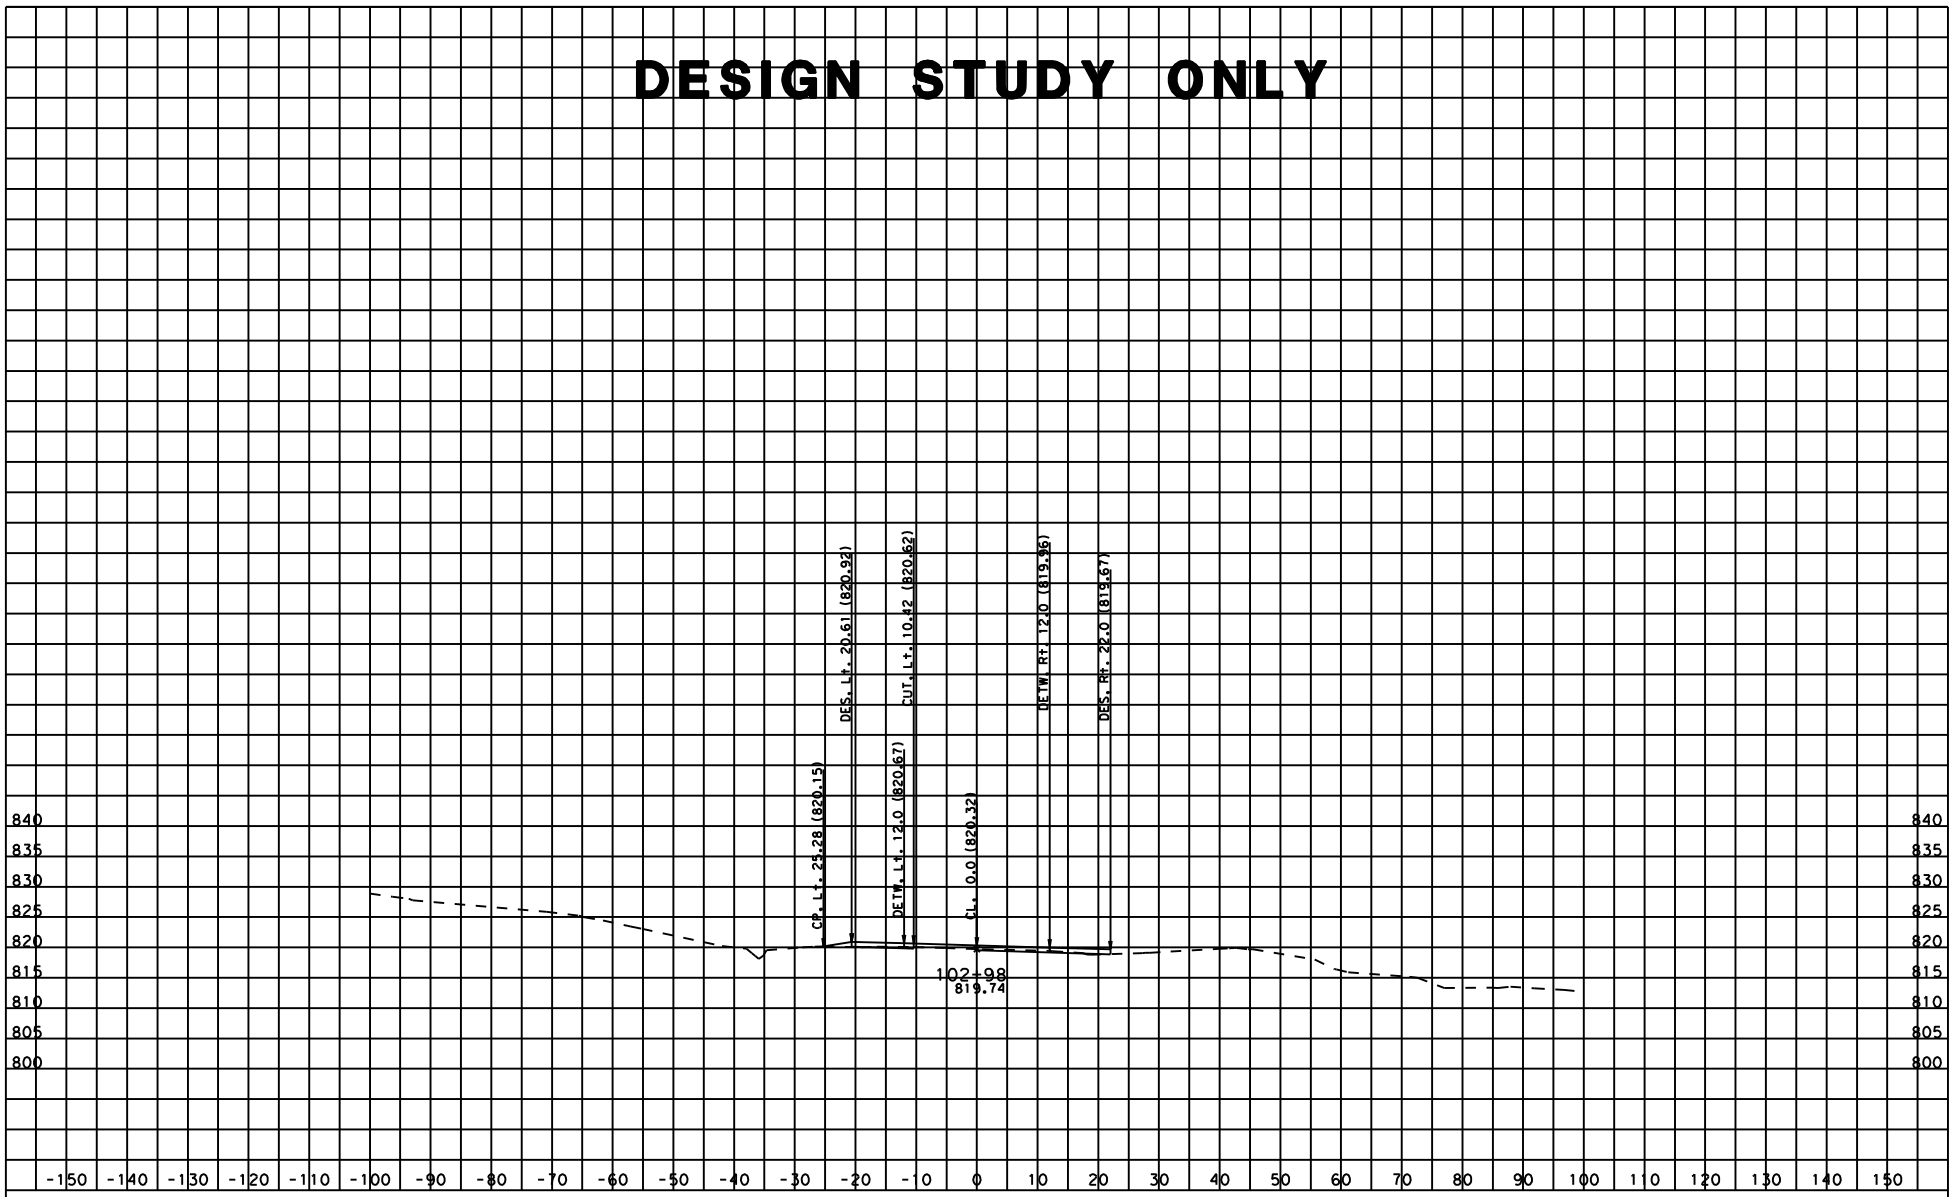

CREATED BY: Em
DATE: 12/28/2012
KC Project: 08223 File: D:\08223\a4 ssl.ear

CONTRACT: 2A1101
DIST/CO/RTE/PM: 04/NAP/121/20.2-20.4
PROJECT ID: 0400000808

SCALE: 1" = 10' Horiz.
1" = 10' Vert.
All Dimensions are US Survey Feet

A4
CROSS SECTIONS
SHEET 16 OF XXX

DESIGN STUDY ONLY

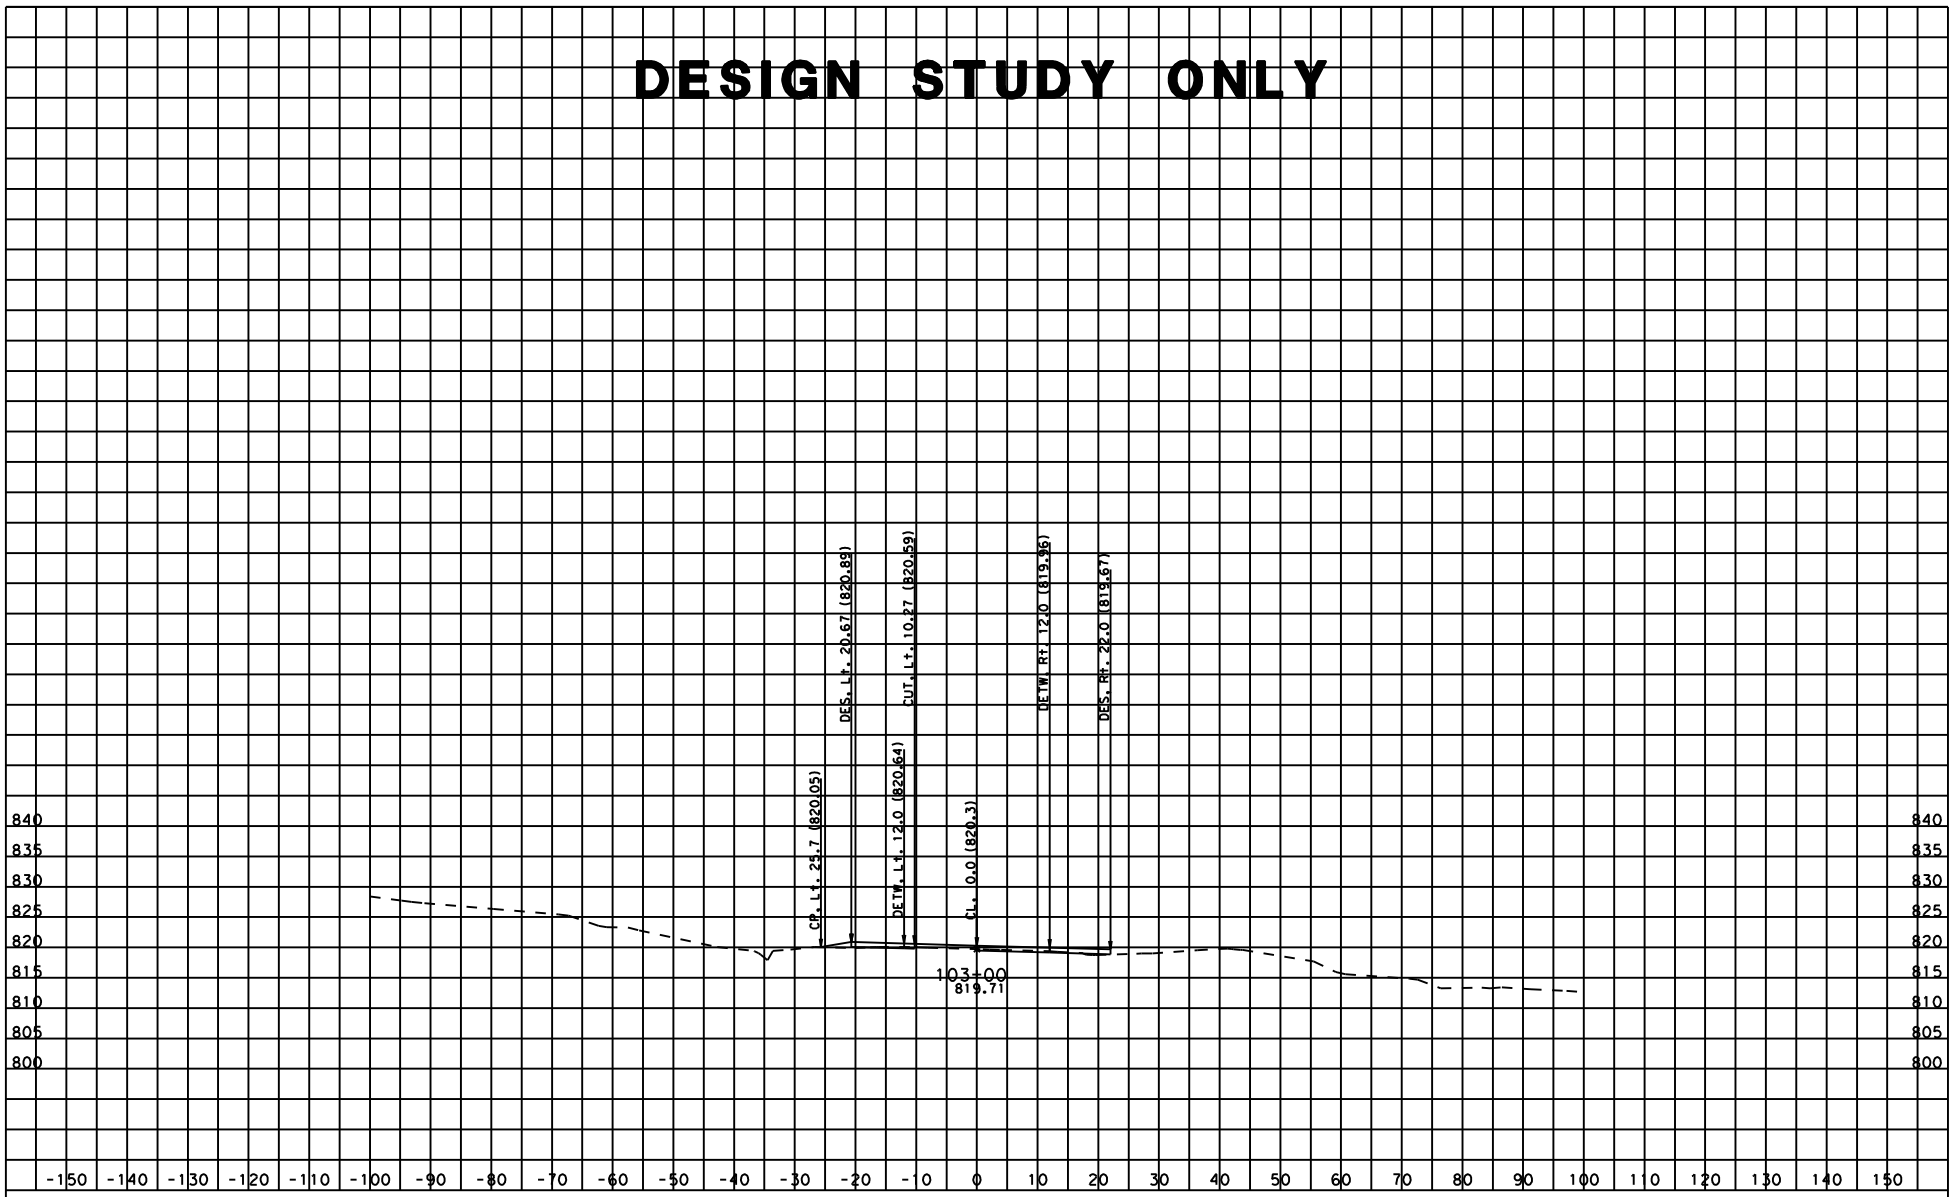

CREATED BY: Em
DATE: 12/28/2012
KC Project: 08223 File: D:\08223\a4 ssl.ear

CONTRACT: 2A1101
DIST/CO/RTE/PM: 04/NAP/121/20.2-20.4
PROJECT ID: 0400000808

SCALE: 1" = 10' Horiz.
1" = 10' Vert.
All Dimensions are US Survey Feet

A4
CROSS SECTIONS
SHEET 17 OF XXX

DESIGN STUDY ONLY

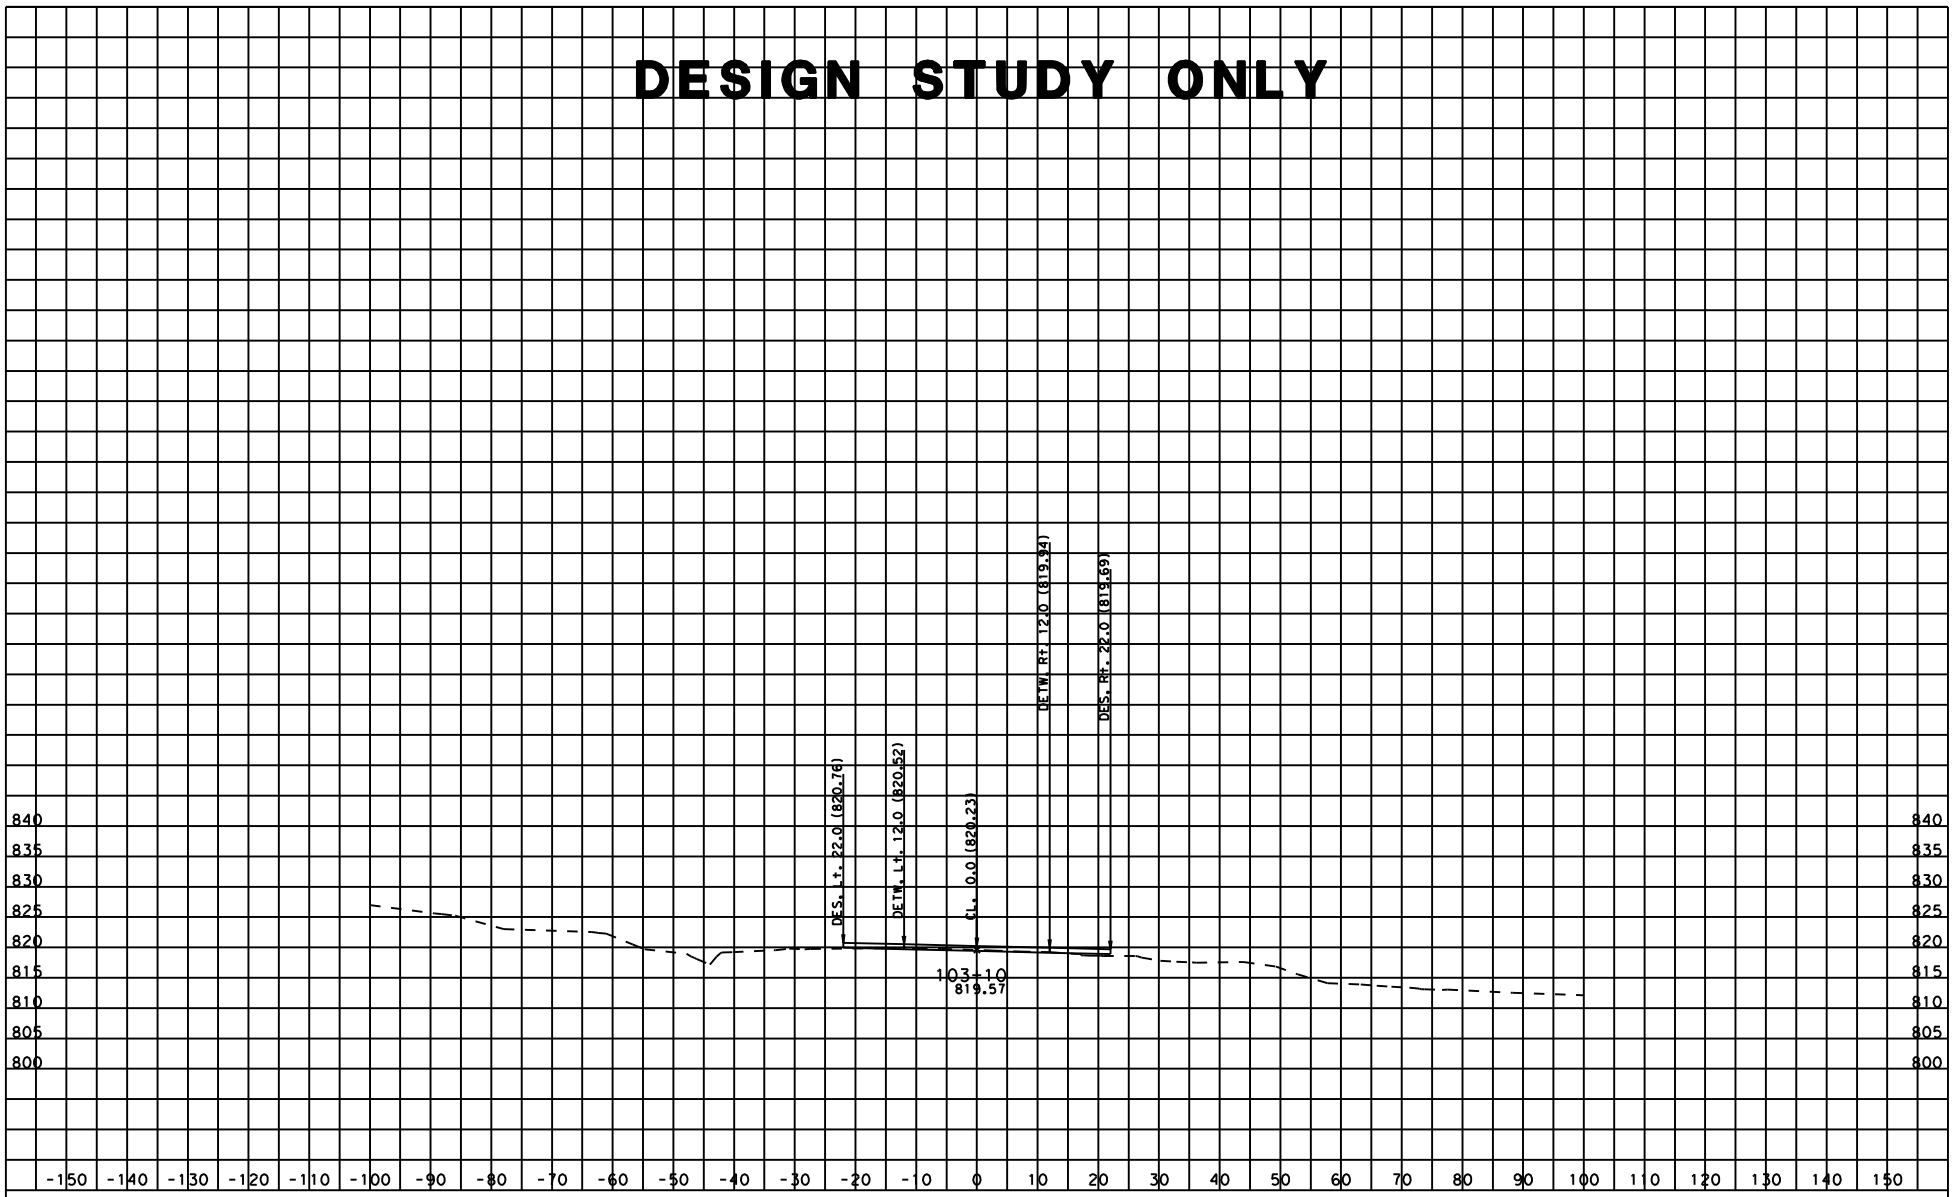

CREATED BY: Em
DATE: 12/28/2012
KC Project: 08223 File: D:\08223\a4 ssl.ear

CONTRACT: 2A1101
DIST/CO/RTE/PM: 04/NAP/121/20.2-20.4
PROJECT ID: 0400000808

SCALE: 1" = 10' Horiz.
1" = 10' Vert.
All Dimensions are US Survey Feet

A4
CROSS SECTIONS
SHEET 18 OF XXX

DESIGN STUDY ONLY

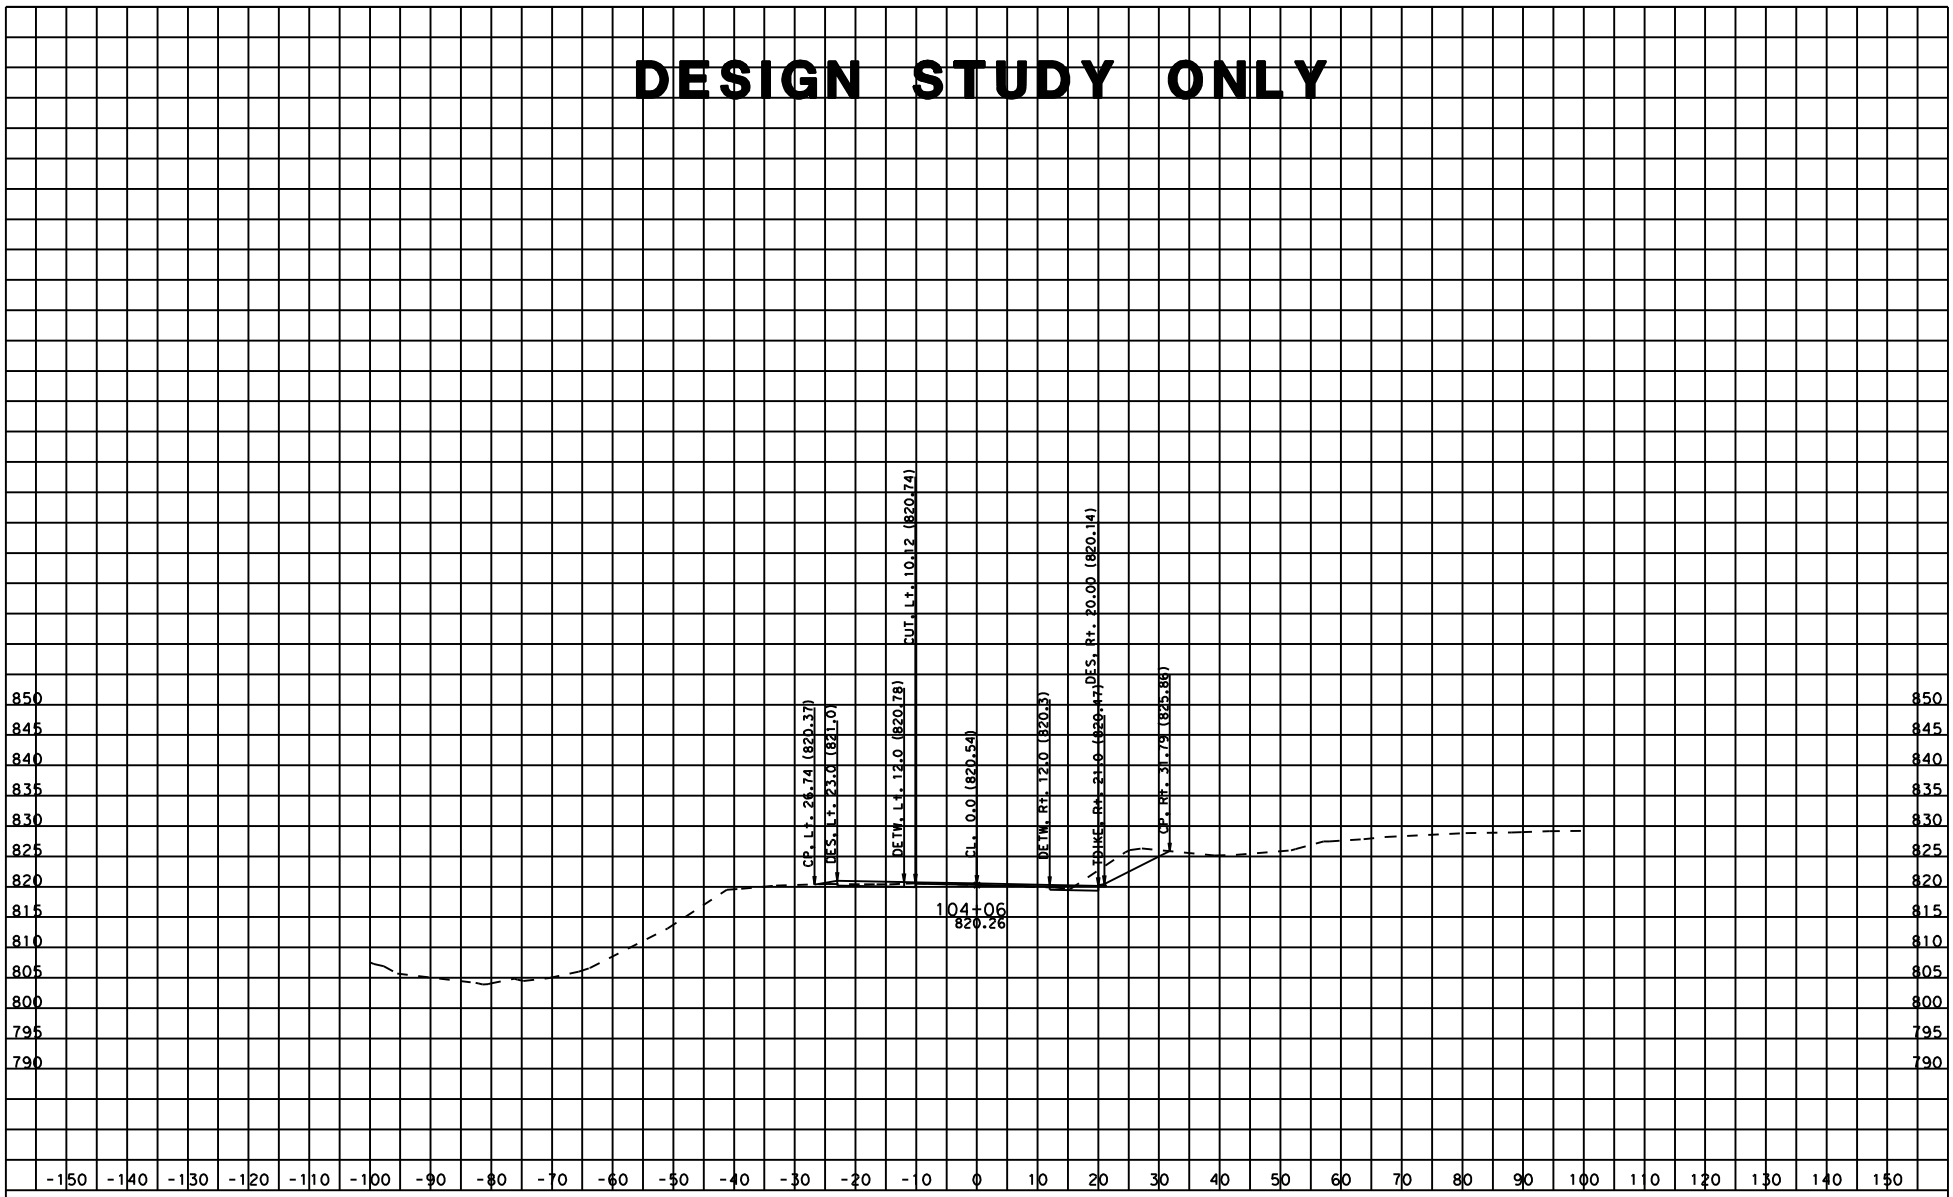

CREATED BY: Em
DATE: 12/28/2012
KC Project: 08223 File: D:\08223\a4 ssl.ear

CONTRACT: 2A1101
DIST/CO/RTE/PM: 04/NAP/121/20.2-20.4
PROJECT ID: 0400000808

SCALE: 1" = 10' Horiz.
1" = 10' Vert.
All Dimensions are US Survey Feet

A4
CROSS SECTIONS
SHEET 19 OF XXX

DESIGN STUDY ONLY

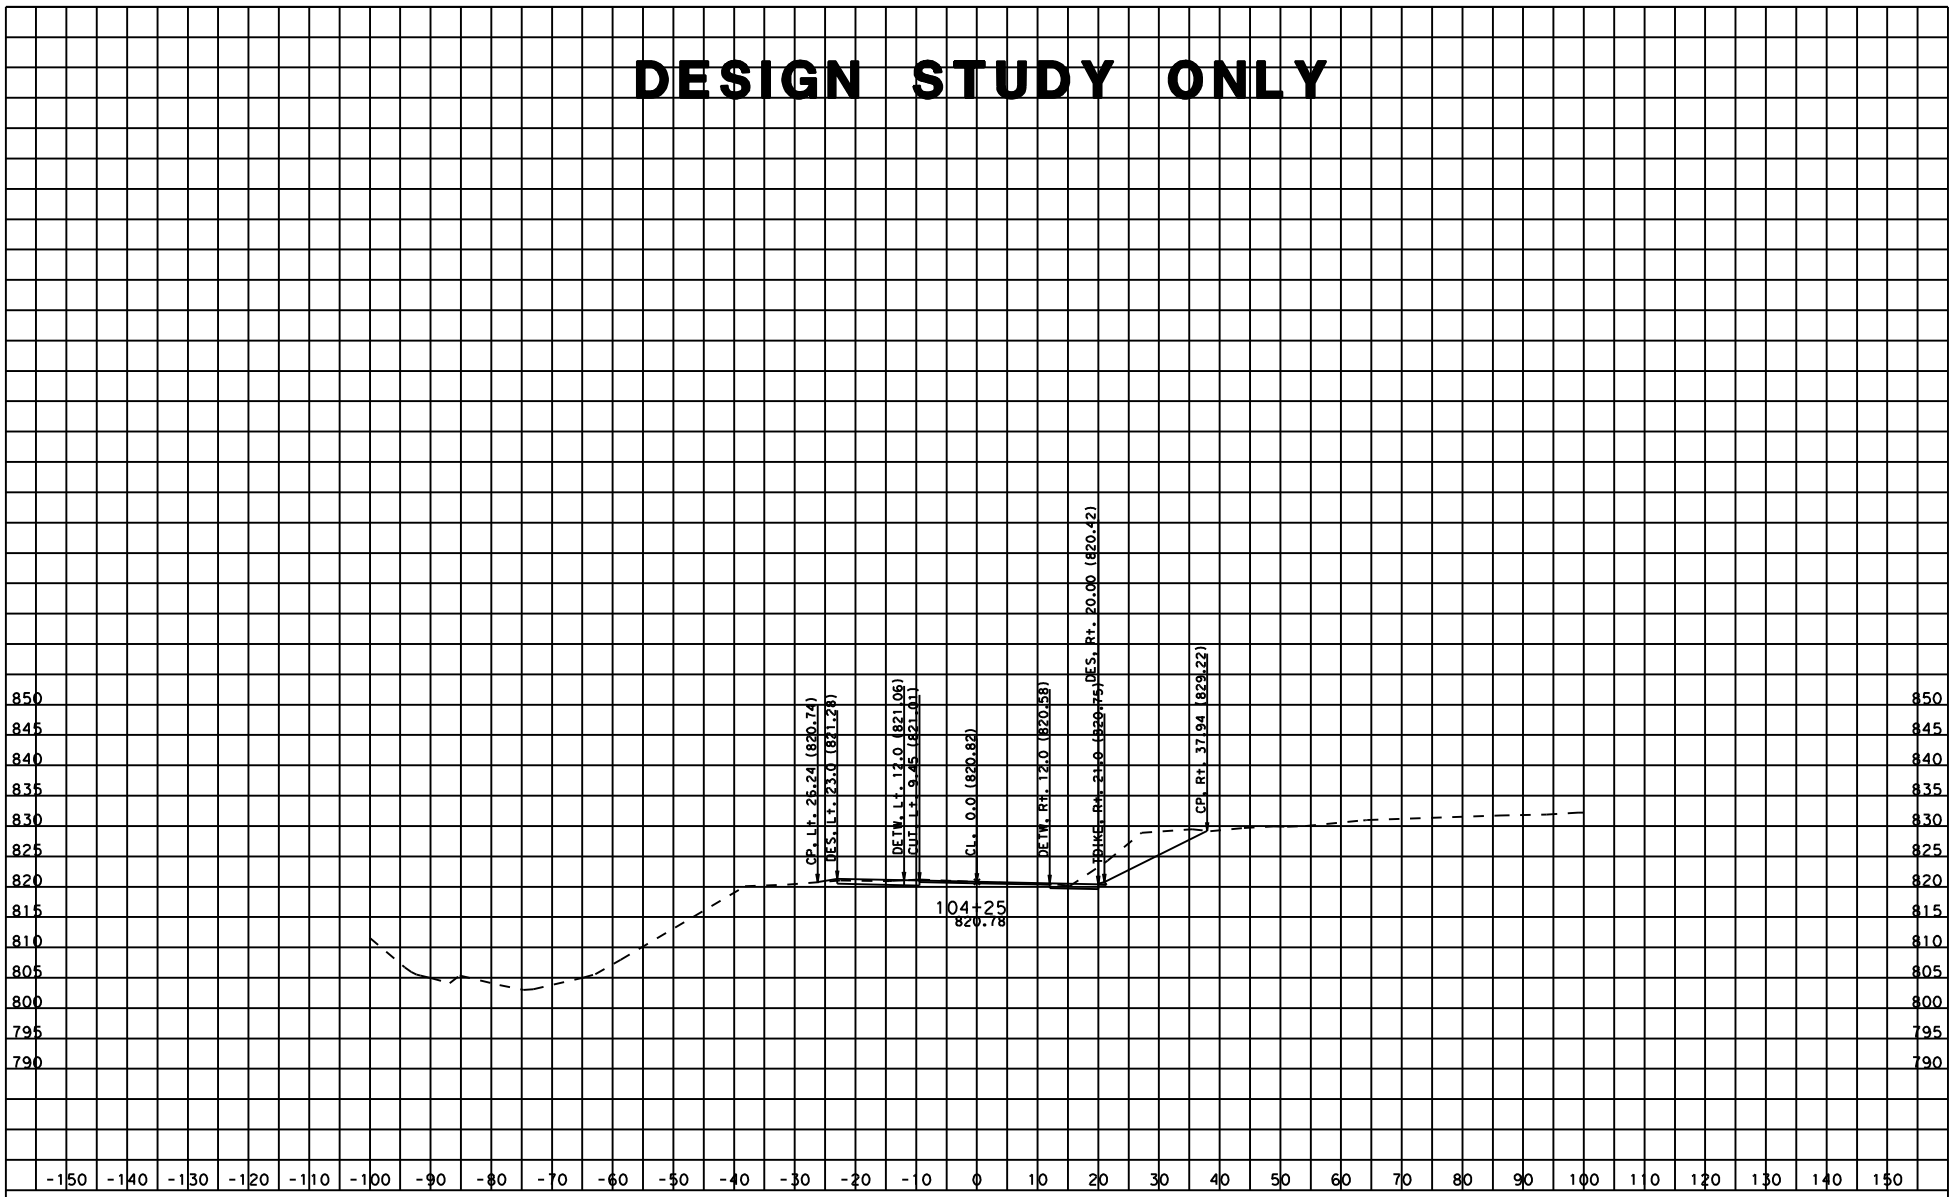

CREATED BY: Em
DATE: 12/28/2012
KC Project: 08223 File: D:\08223\a4 ssl.ear

CONTRACT: 2A1101
DIST/CO/RTE/PM: 04/NAP/121/20.2-20.4
PROJECT ID: 0400000808

SCALE: 1" = 10' Horiz.
1" = 10' Vert.
All Dimensions are US Survey Feet

A4
CROSS SECTIONS
SHEET 20 OF XXX

DESIGN STUDY ONLY

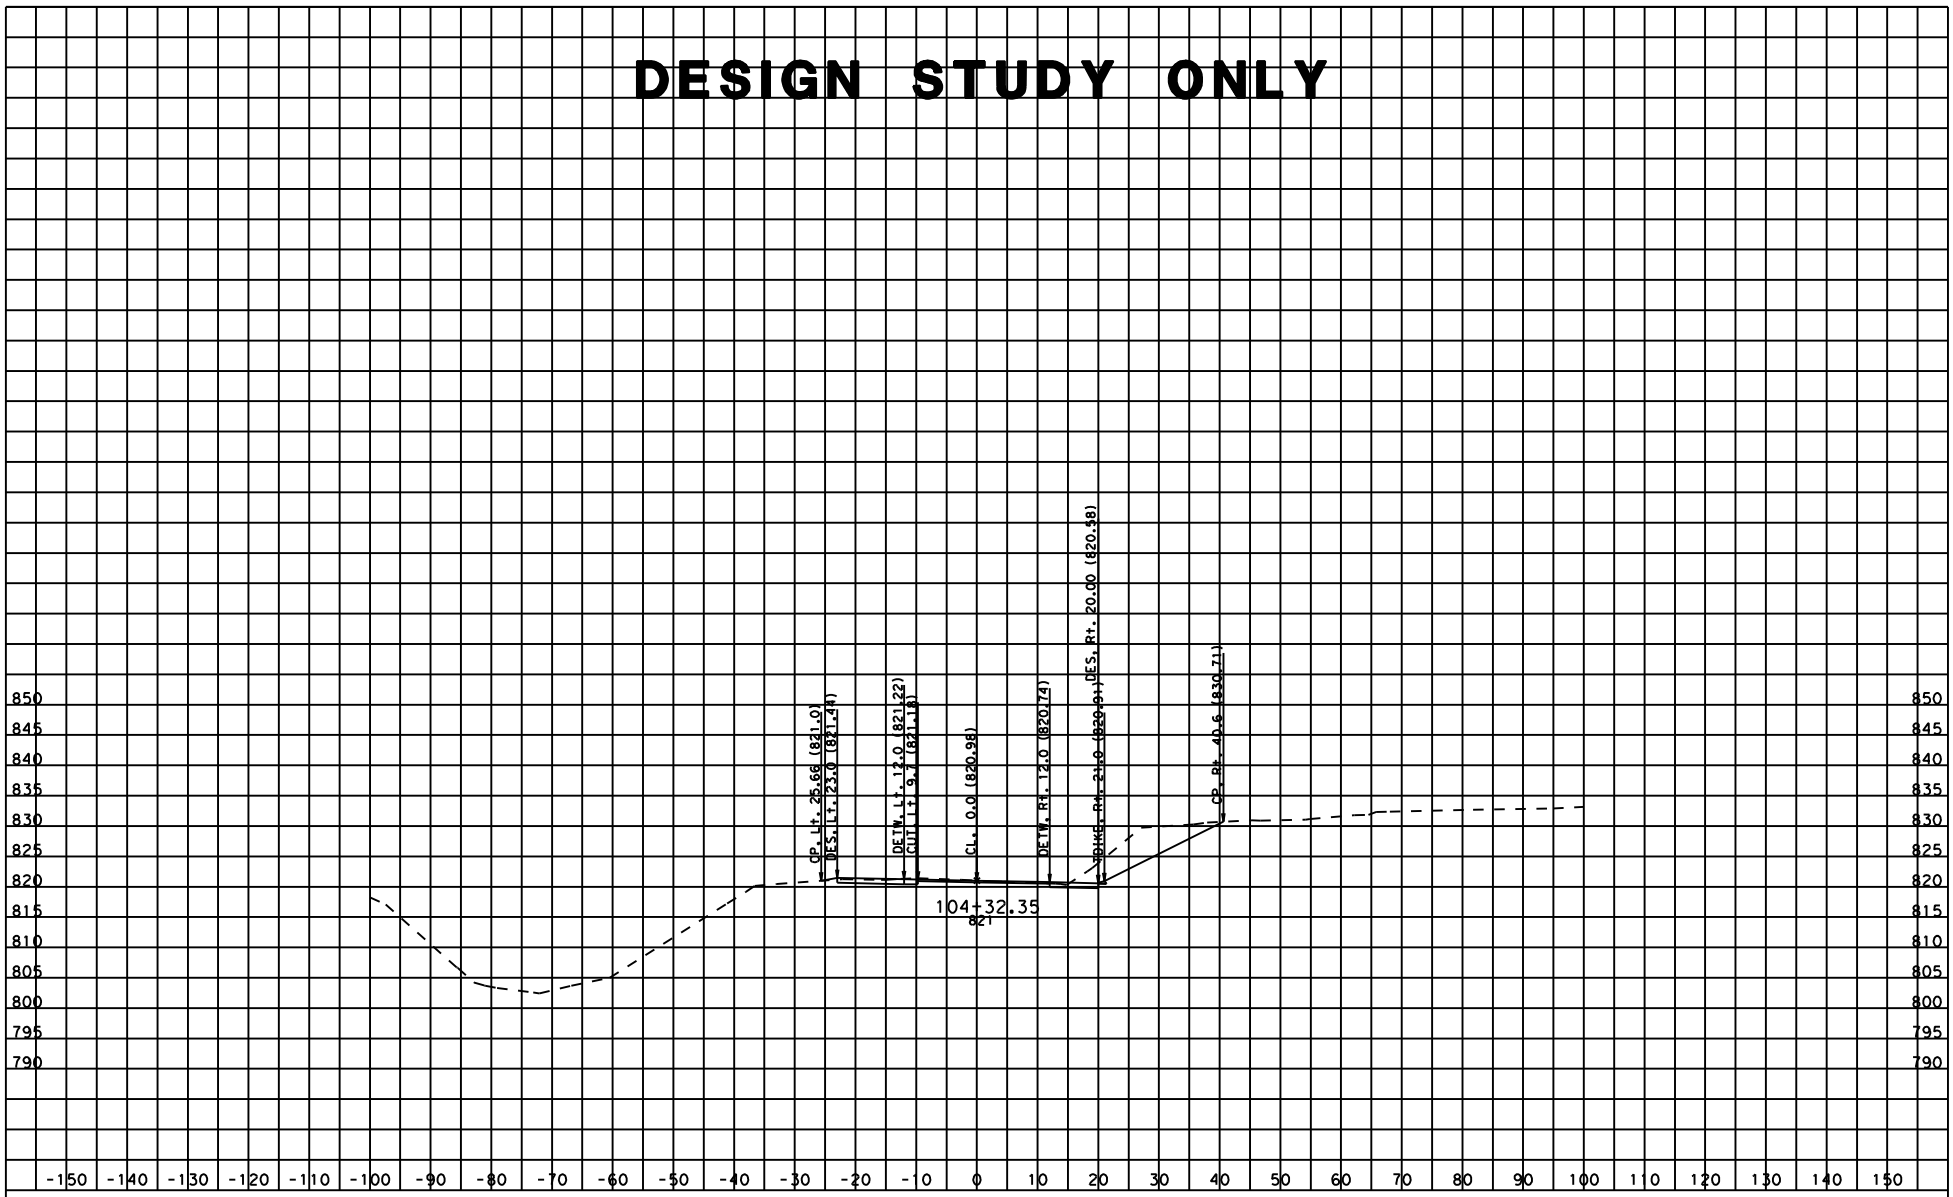

CREATED BY: Em
DATE: 12/28/2012
KC Project: 08223 File: D:\08223\a4 ssl.ear

CONTRACT: 2A1101
DIST/CO/RTE/PM: 04/NAP/121/20.2-20.4
PROJECT ID: 0400000808

SCALE: 1" = 10' Horiz.
1" = 10' Vert.
All Dimensions are US Survey Feet

A4
CROSS SECTIONS
SHEET 21 OF XXX

DESIGN STUDY ONLY

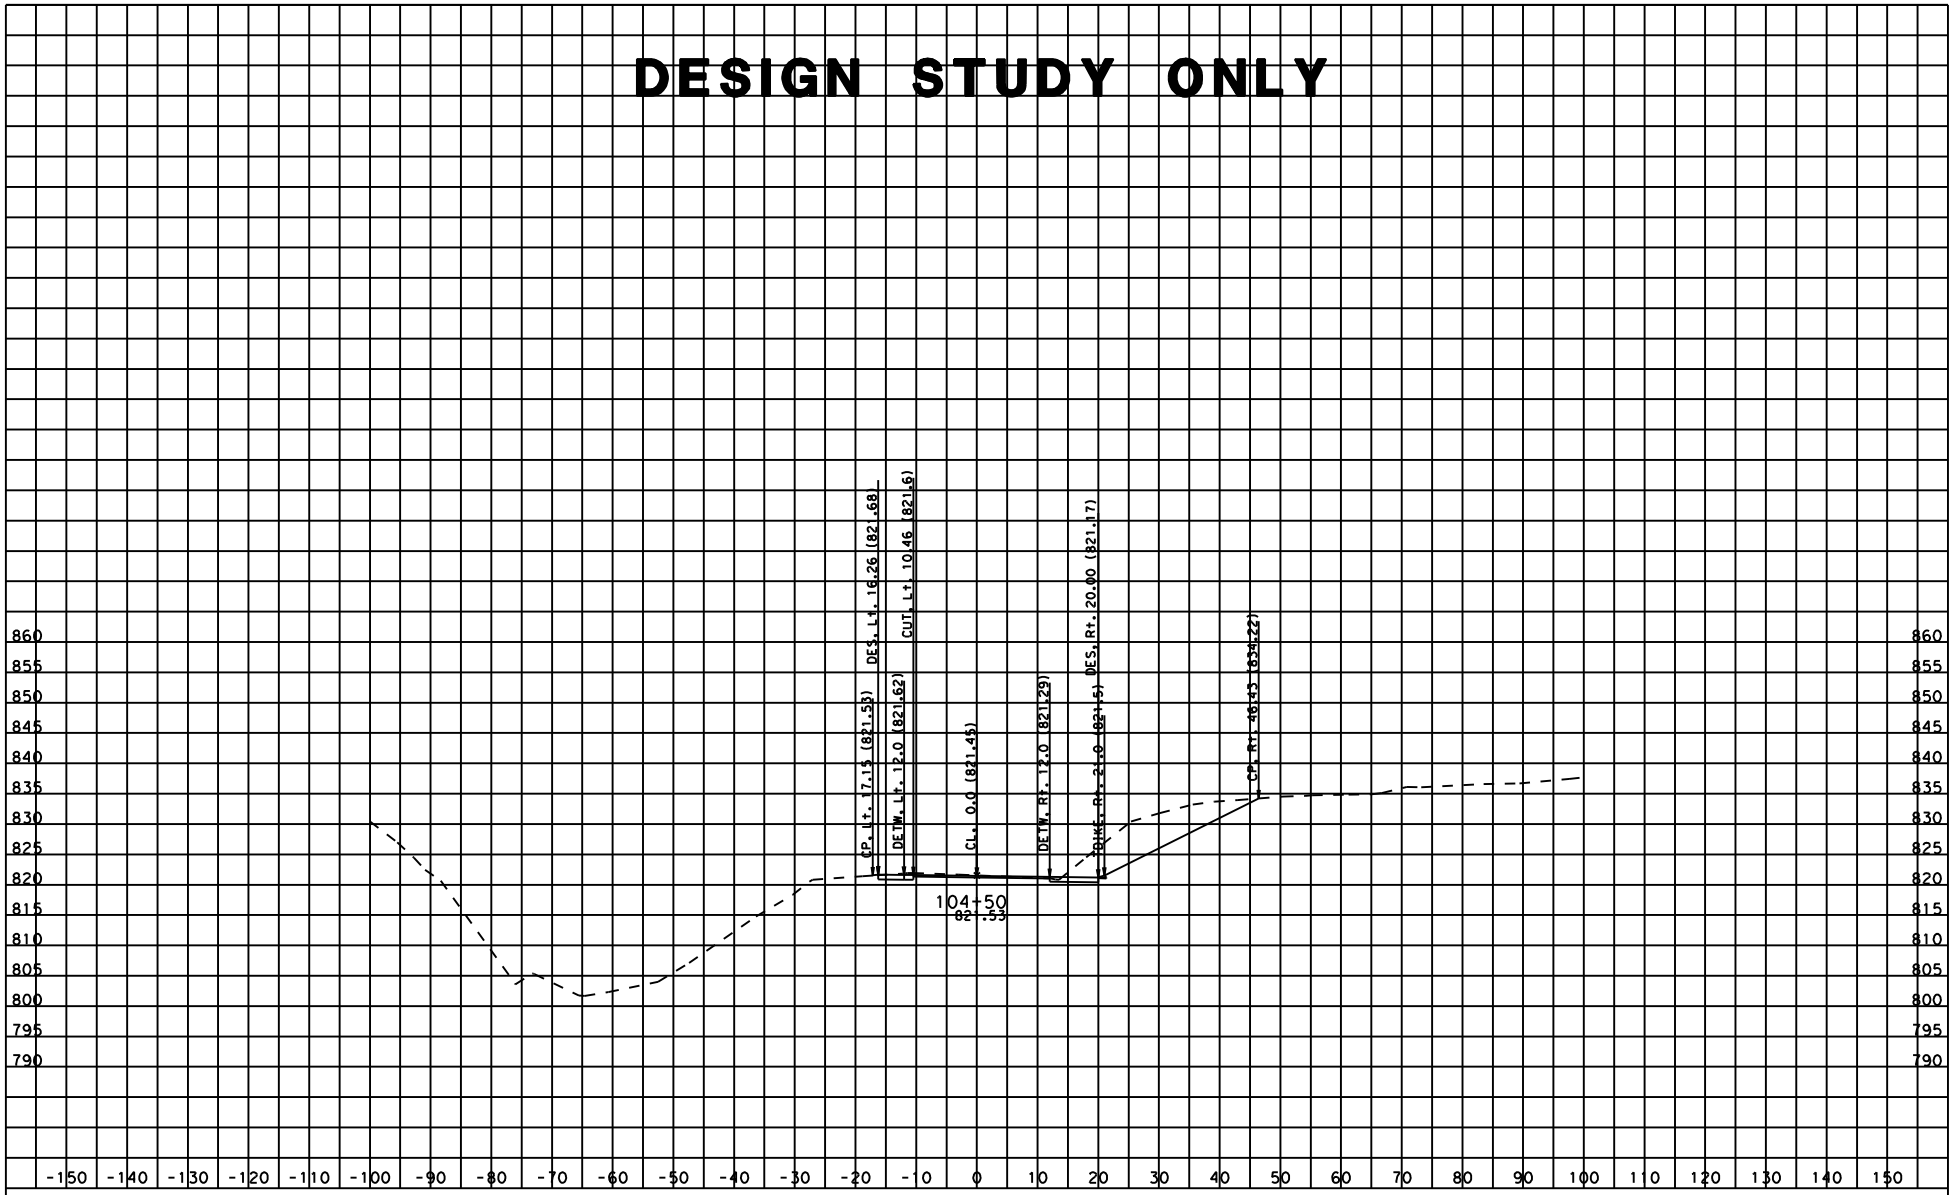

CREATED BY: Em
DATE: 12/28/2012
KC Project: 08223 File: D:\08223\a4 ssl.ear

CONTRACT: 2A1101
DIST/CO/RTE/PM: 04/NAP/121/20.2-20.4
PROJECT ID: 0400000808

SCALE: 1" = 10' Horiz.
1" = 10' Vert.
All Dimensions are US Survey Feet

A4
CROSS SECTIONS
SHEET 22 OF XXX

DESIGN STUDY ONLY

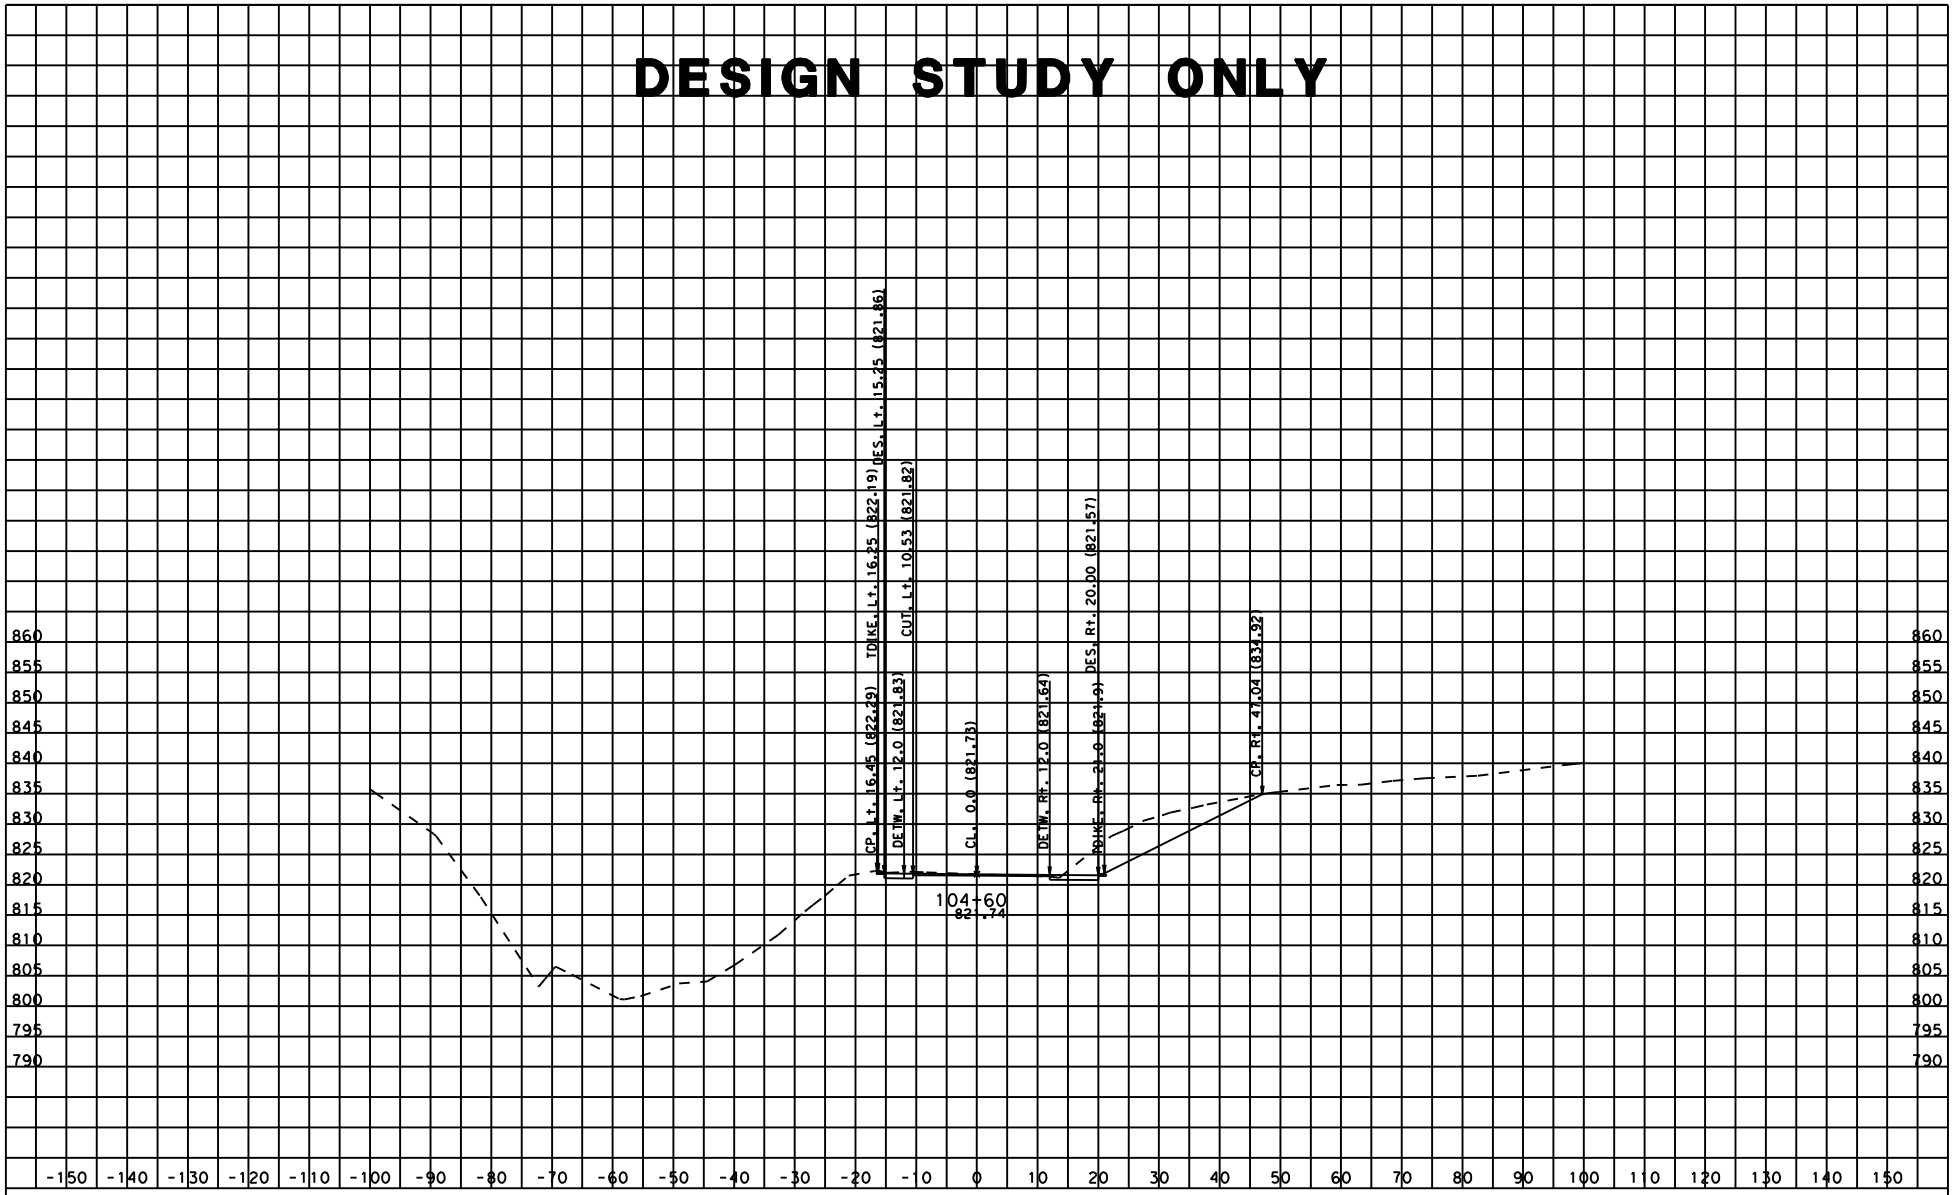

CREATED BY: Em
DATE: 12/28/2012
KC Project: 08223 File: D:\08223\a4 ssl.ear

CONTRACT: 2A1101
DIST/CO/RTE/PM: 04/NAP/121/20.2-20.4
PROJECT ID: 0400000808

SCALE: 1" = 10' Horiz.
1" = 10' Vert.
All Dimensions are US Survey Feet

A4
CROSS SECTIONS
SHEET 23 OF XXX

DESIGN STUDY ONLY

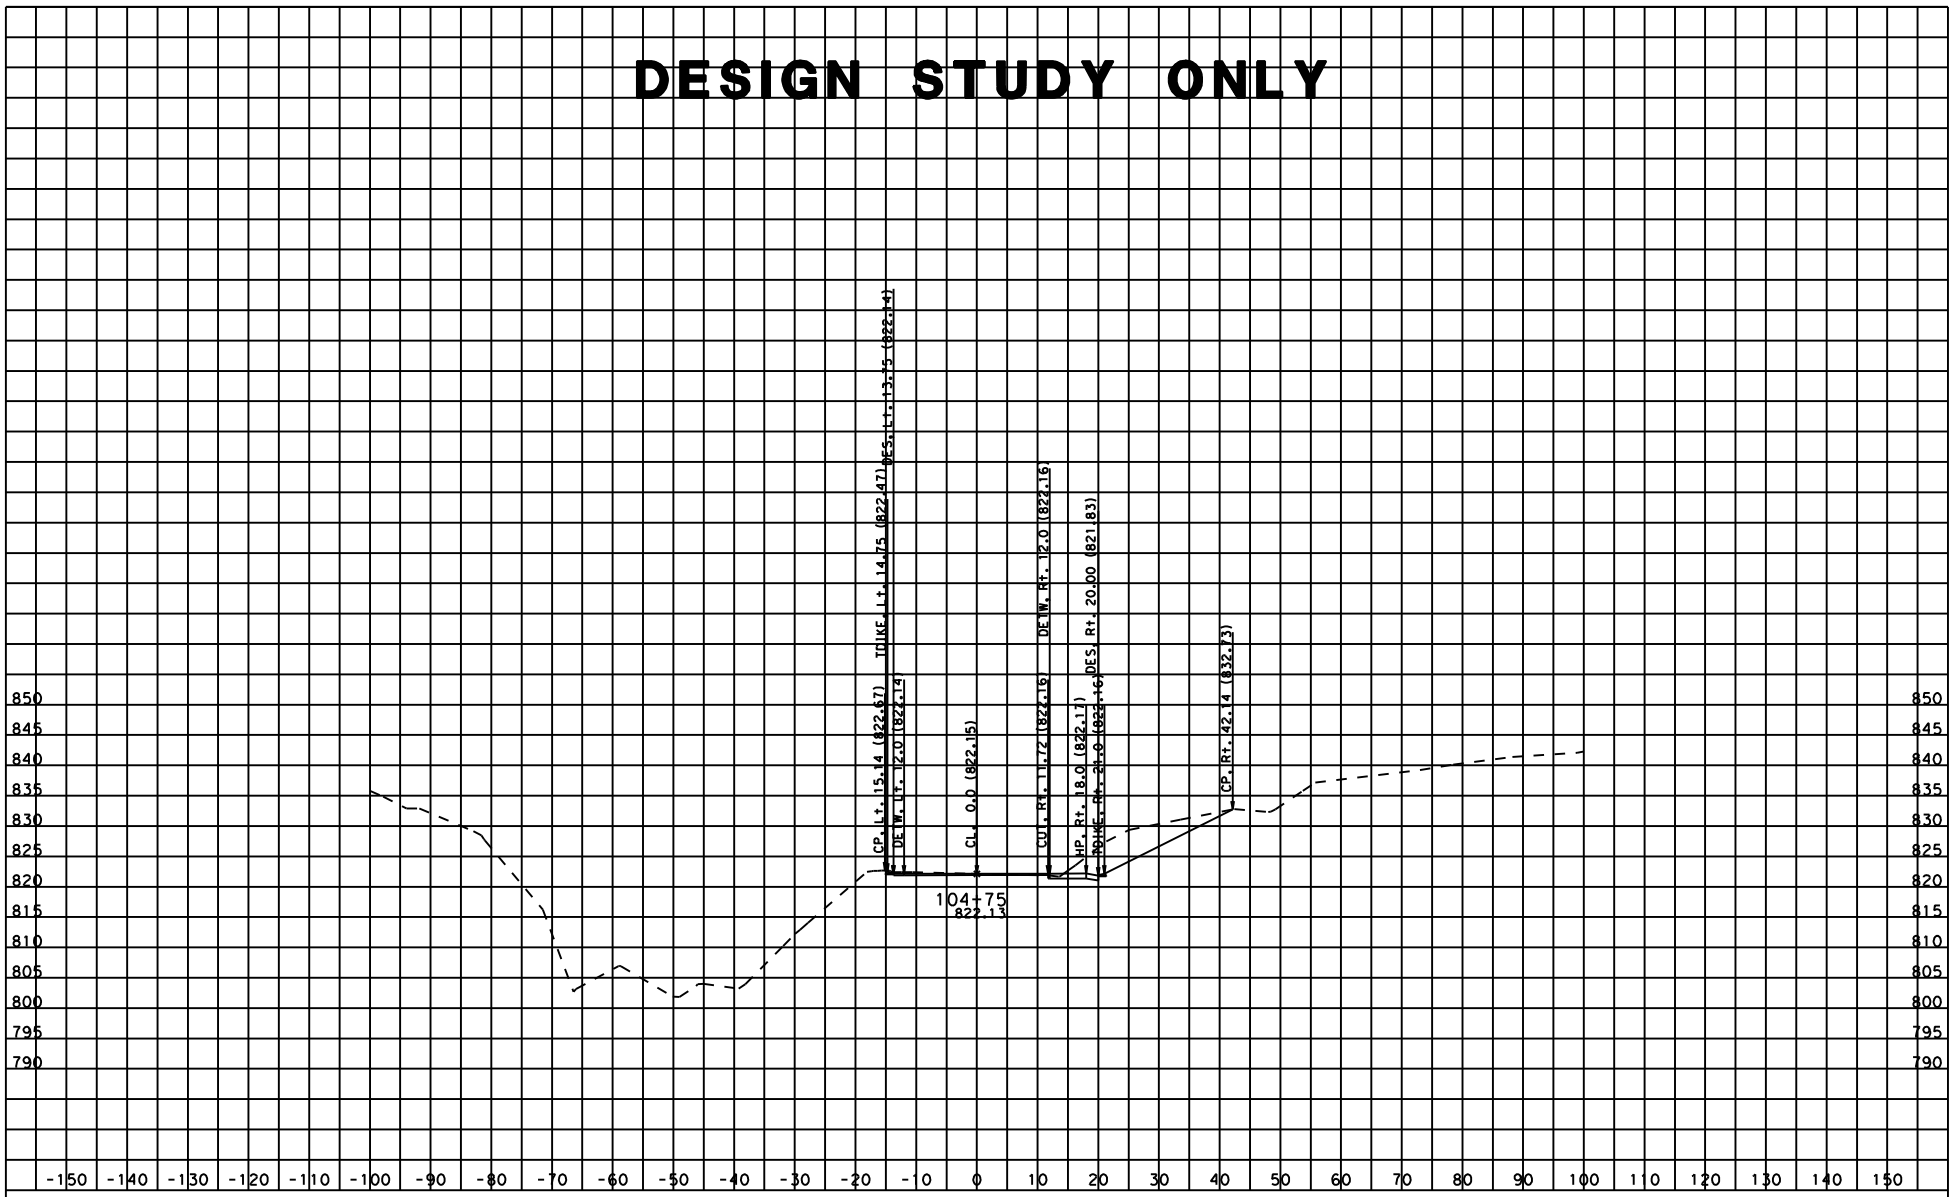

CREATED BY: Em
DATE: 12/28/2012
KC Project: 08223 File: D:\08223\a4 ssl.ear

CONTRACT: 2A1101
DIST/CO/RTE/PM: 04/NAP/121/20.2-20.4
PROJECT ID: 0400000808

SCALE: 1" = 10' Horiz.
1" = 10' Vert.
All Dimensions are US Survey Feet

A4
CROSS SECTIONS
SHEET 24 OF XXX

DESIGN STUDY ONLY

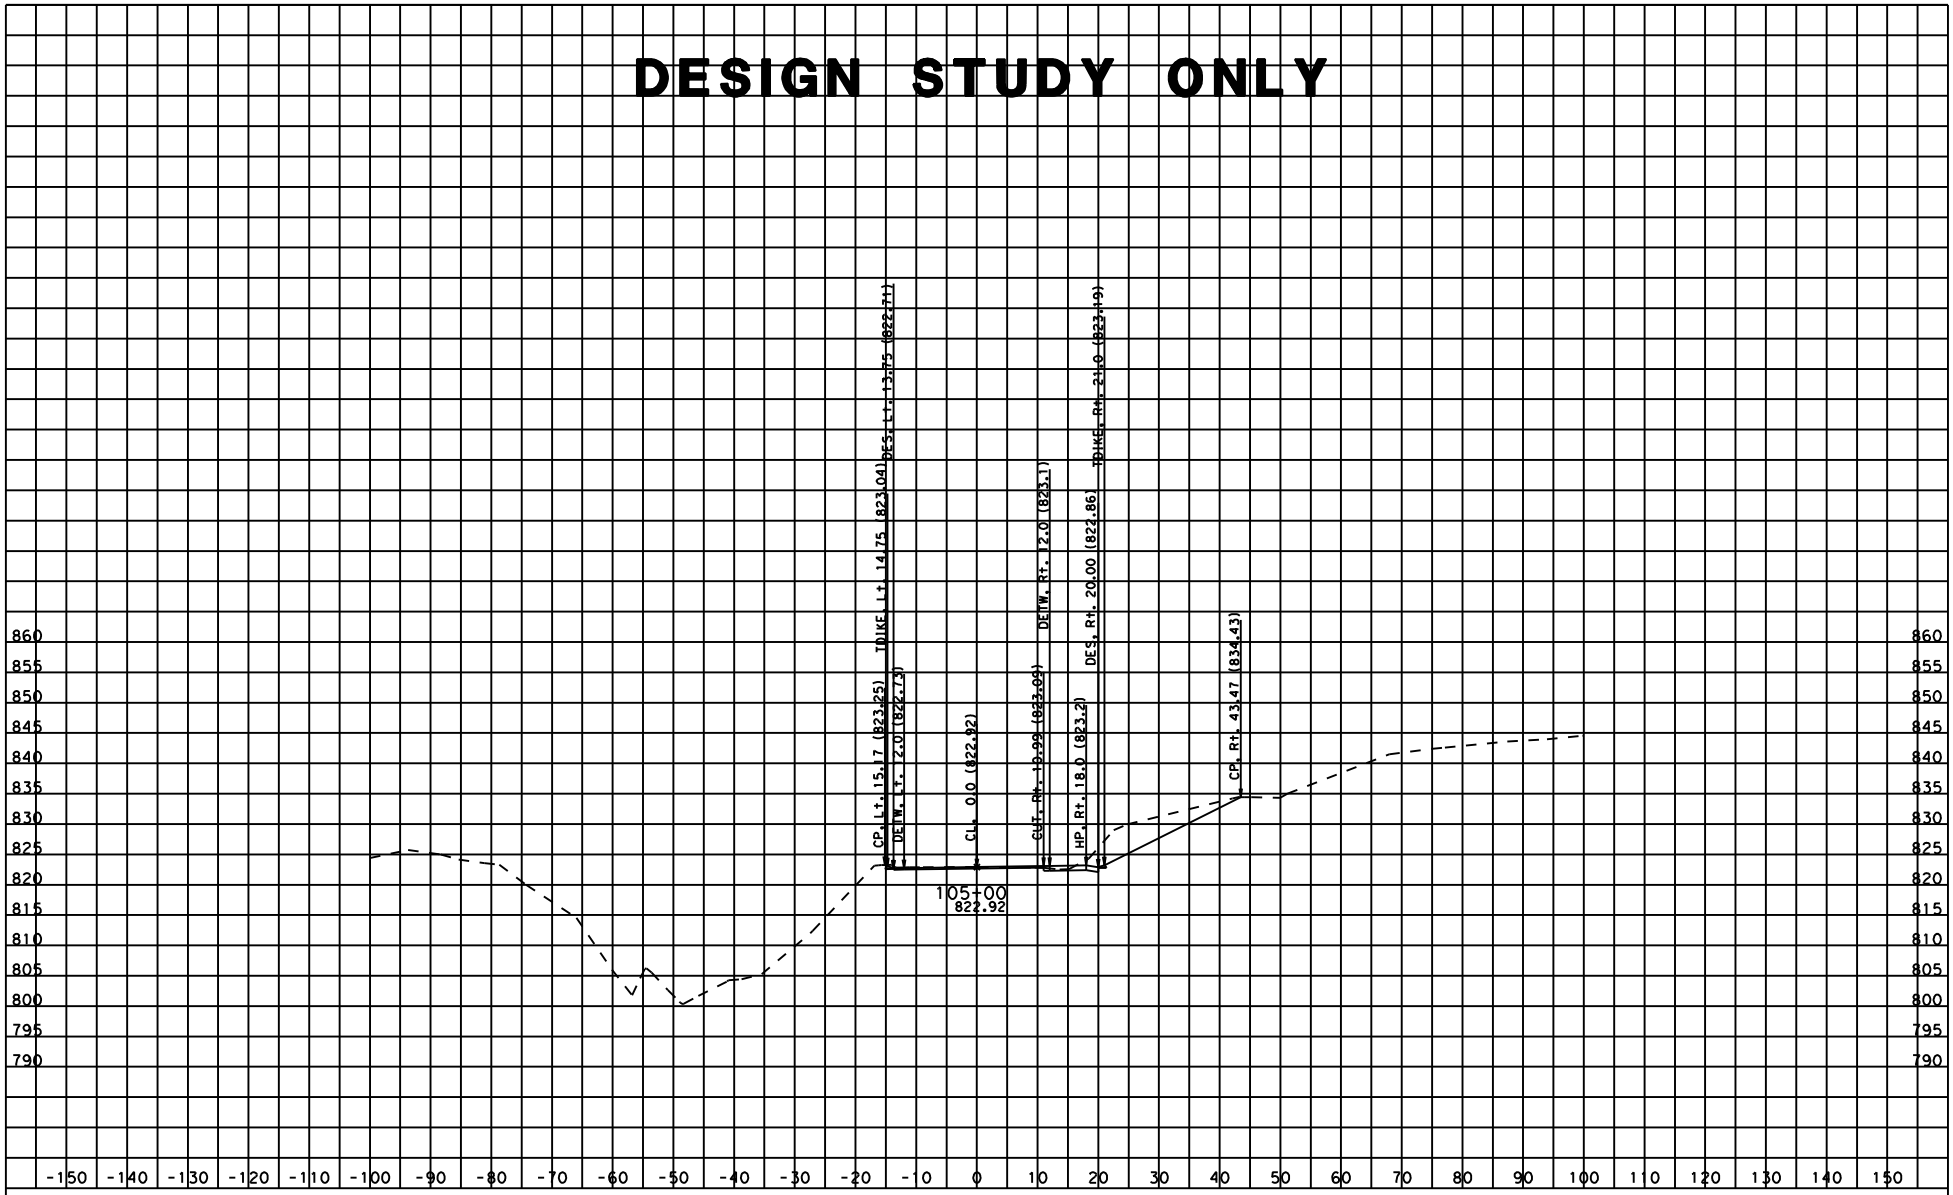

CREATED BY: Em
DATE: 12/28/2012
KC Project: 08223 File: D:\08223\a4 ssl.ear

CONTRACT: 2A1101
DIST/CO/RTE/PM: 04/NAP/121/20.2-20.4
PROJECT ID: 0400000808

SCALE: 1" = 10' Horiz.
1" = 10' Vert.
All Dimensions are US Survey Feet

A4
CROSS SECTIONS
SHEET 25 OF XXX

DESIGN STUDY ONLY

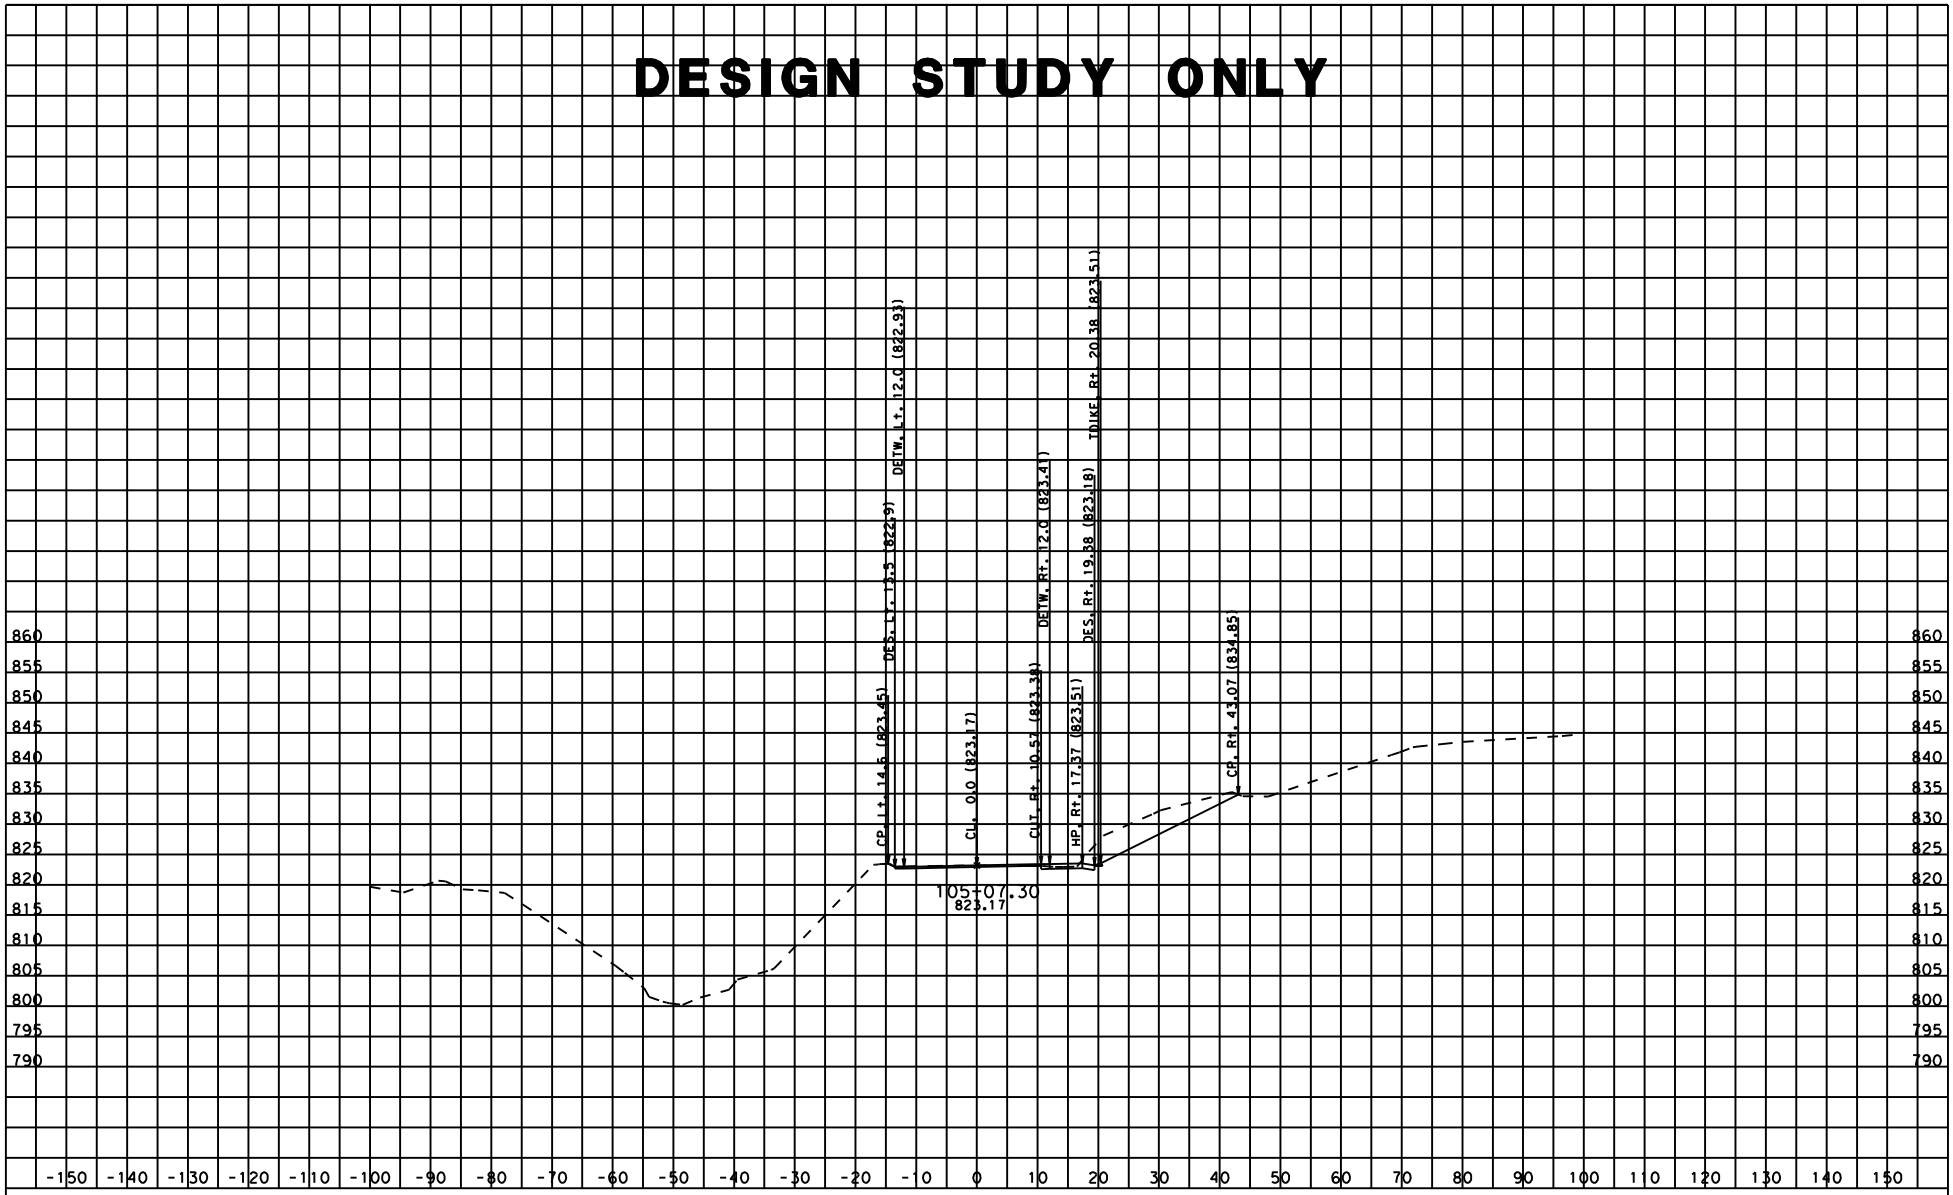

CREATED BY: Em
DATE: 12/28/2012
KC Project: 08223 File: D:\08223\a4 ssl.ear

CONTRACT: 2A1101
DIST/CO/RTE/PM: 04/NAP/121/20.2-20.4
PROJECT ID: 0400000808

SCALE: 1" = 10' Horiz.
1" = 10' Vert.
All Dimensions are US Survey Feet

A4
CROSS SECTIONS
SHEET 26 OF XXX

DESIGN STUDY ONLY

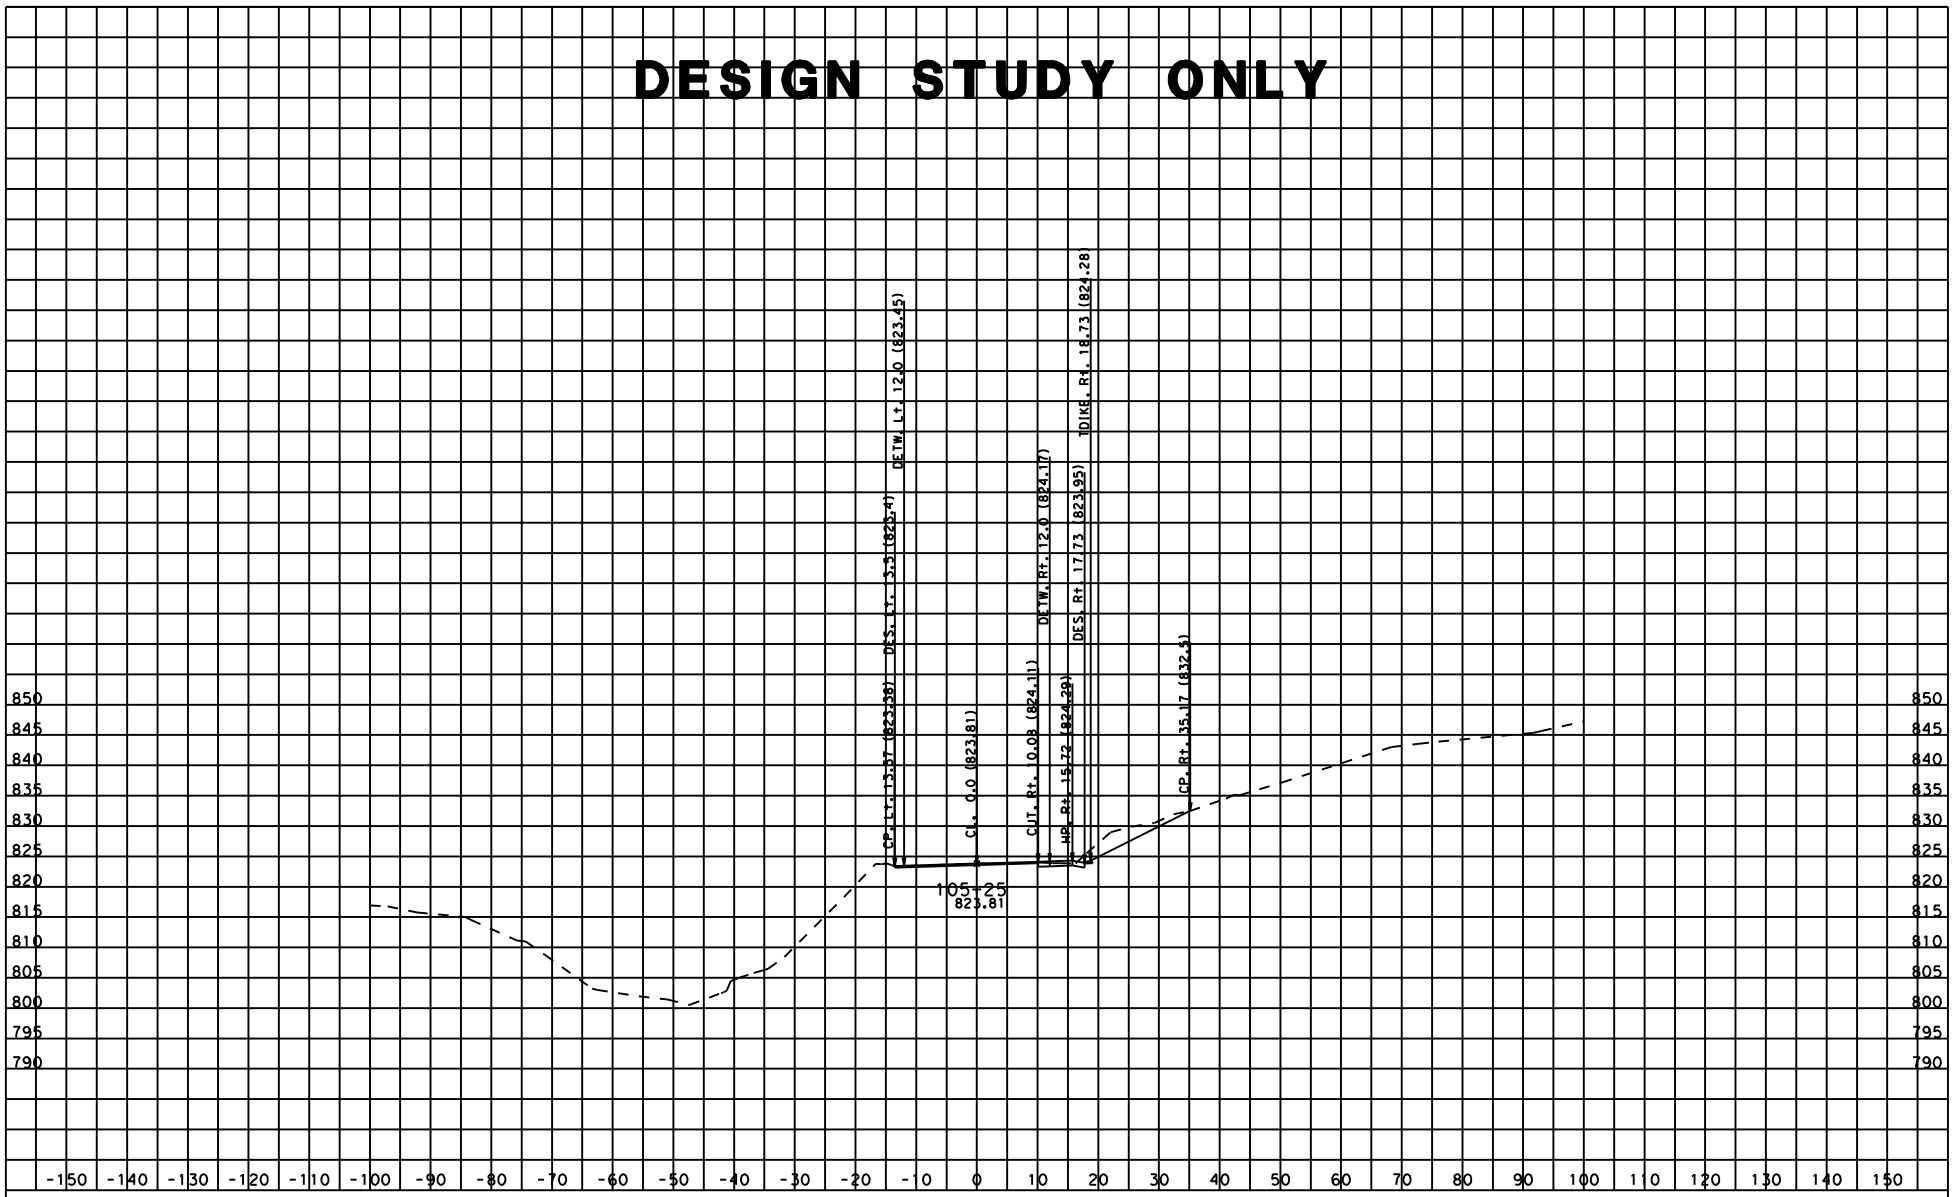

CREATED BY: Em
DATE: 12/28/2012
KC Project: 08223 File: D:\08223\a4 ssl.ear

CONTRACT: 2A1101
DIST/CO/RTE/PM: 04/NAP/121/20.2-20.4
PROJECT ID: 0400000808

SCALE: 1" = 10' Horiz.
1" = 10' Vert.
All Dimensions are US Survey Feet

A4
CROSS SECTIONS
SHEET 27 OF XXX

DESIGN STUDY ONLY

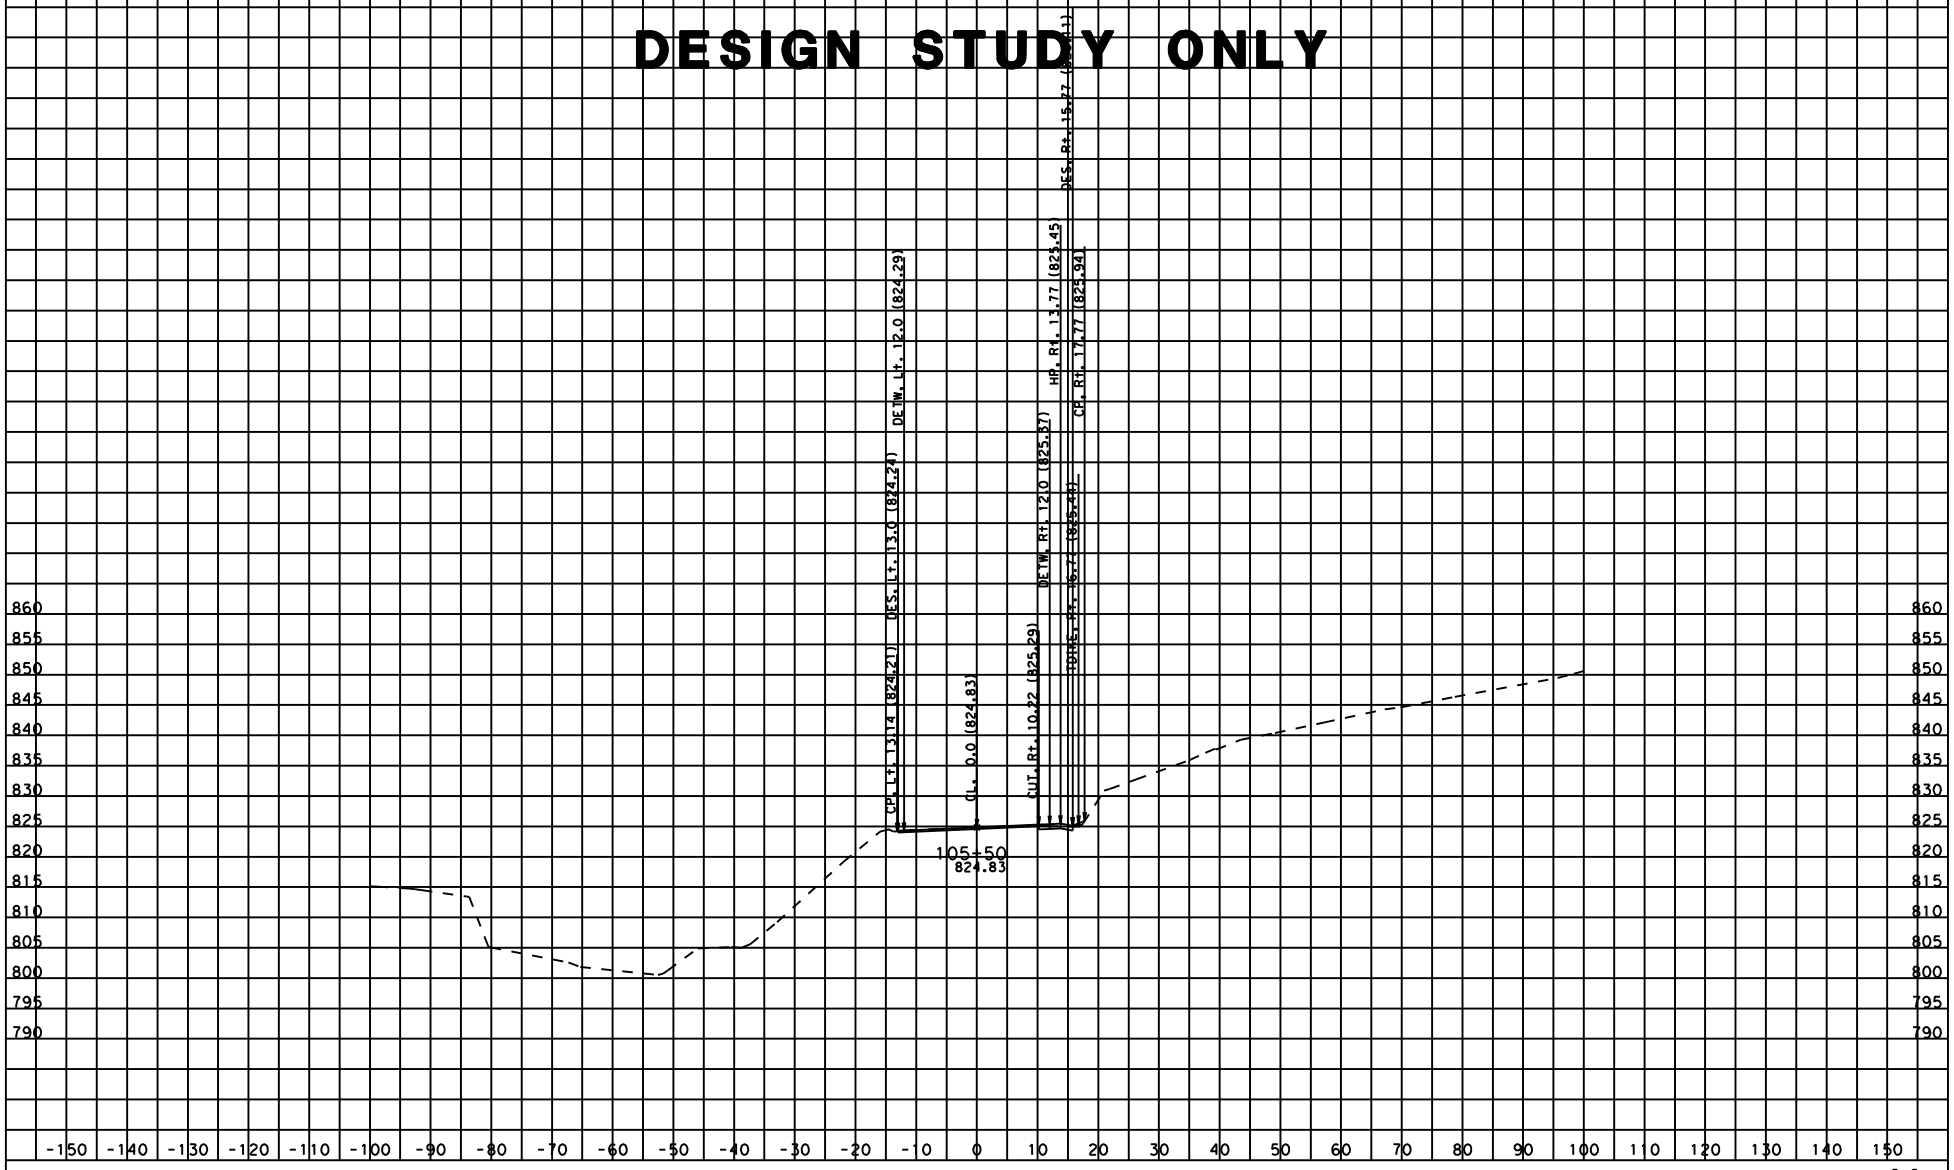

CREATED BY: Em
DATE: 12/28/2012
KC Project: 08223 File: D:\08223\a4 ssl.ear

CONTRACT: 2A1101
DIST/CO/RTE/PM: 04/NAP/121/20.2-20.4
PROJECT ID: 0400000808

SCALE: 1" = 10' Horiz.
1" = 10' Vert.
All Dimensions are US Survey Feet

A4
CROSS SECTIONS
SHEET 28 OF XXX

DESIGN STUDY ONLY

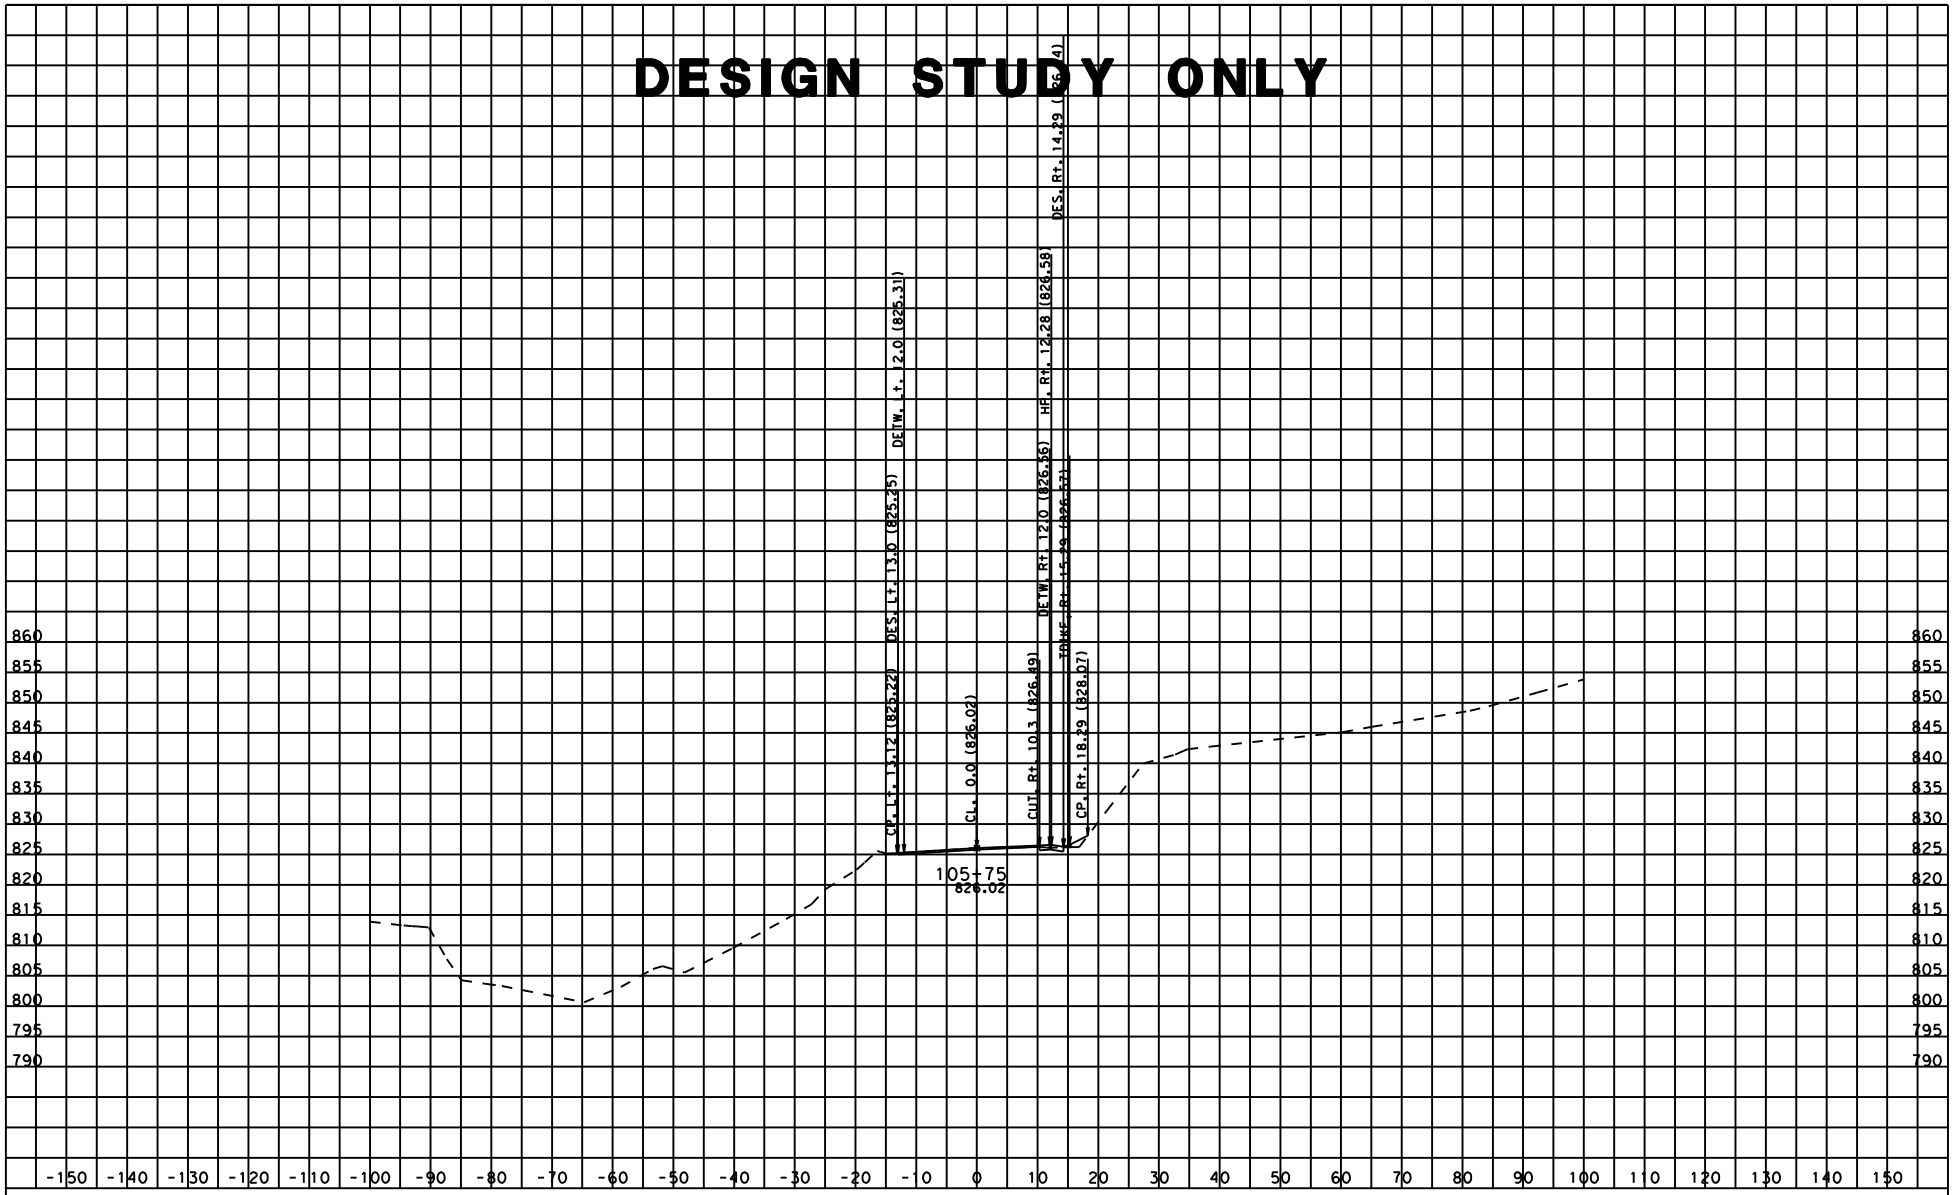

CREATED BY: Em
DATE: 12/28/2012
KC Project: 08223 File: D:\08223\a4 ssl.ear

CONTRACT: 2A1101
DIST/CO/RTE/PM: 04/NAP/121/20.2-20.4
PROJECT ID: 0400000808

SCALE: 1" = 10' Horiz.
1" = 10' Vert.
All Dimensions are US Survey Feet

A4
CROSS SECTIONS
SHEET 29 OF XXX

DESIGN STUDY ONLY

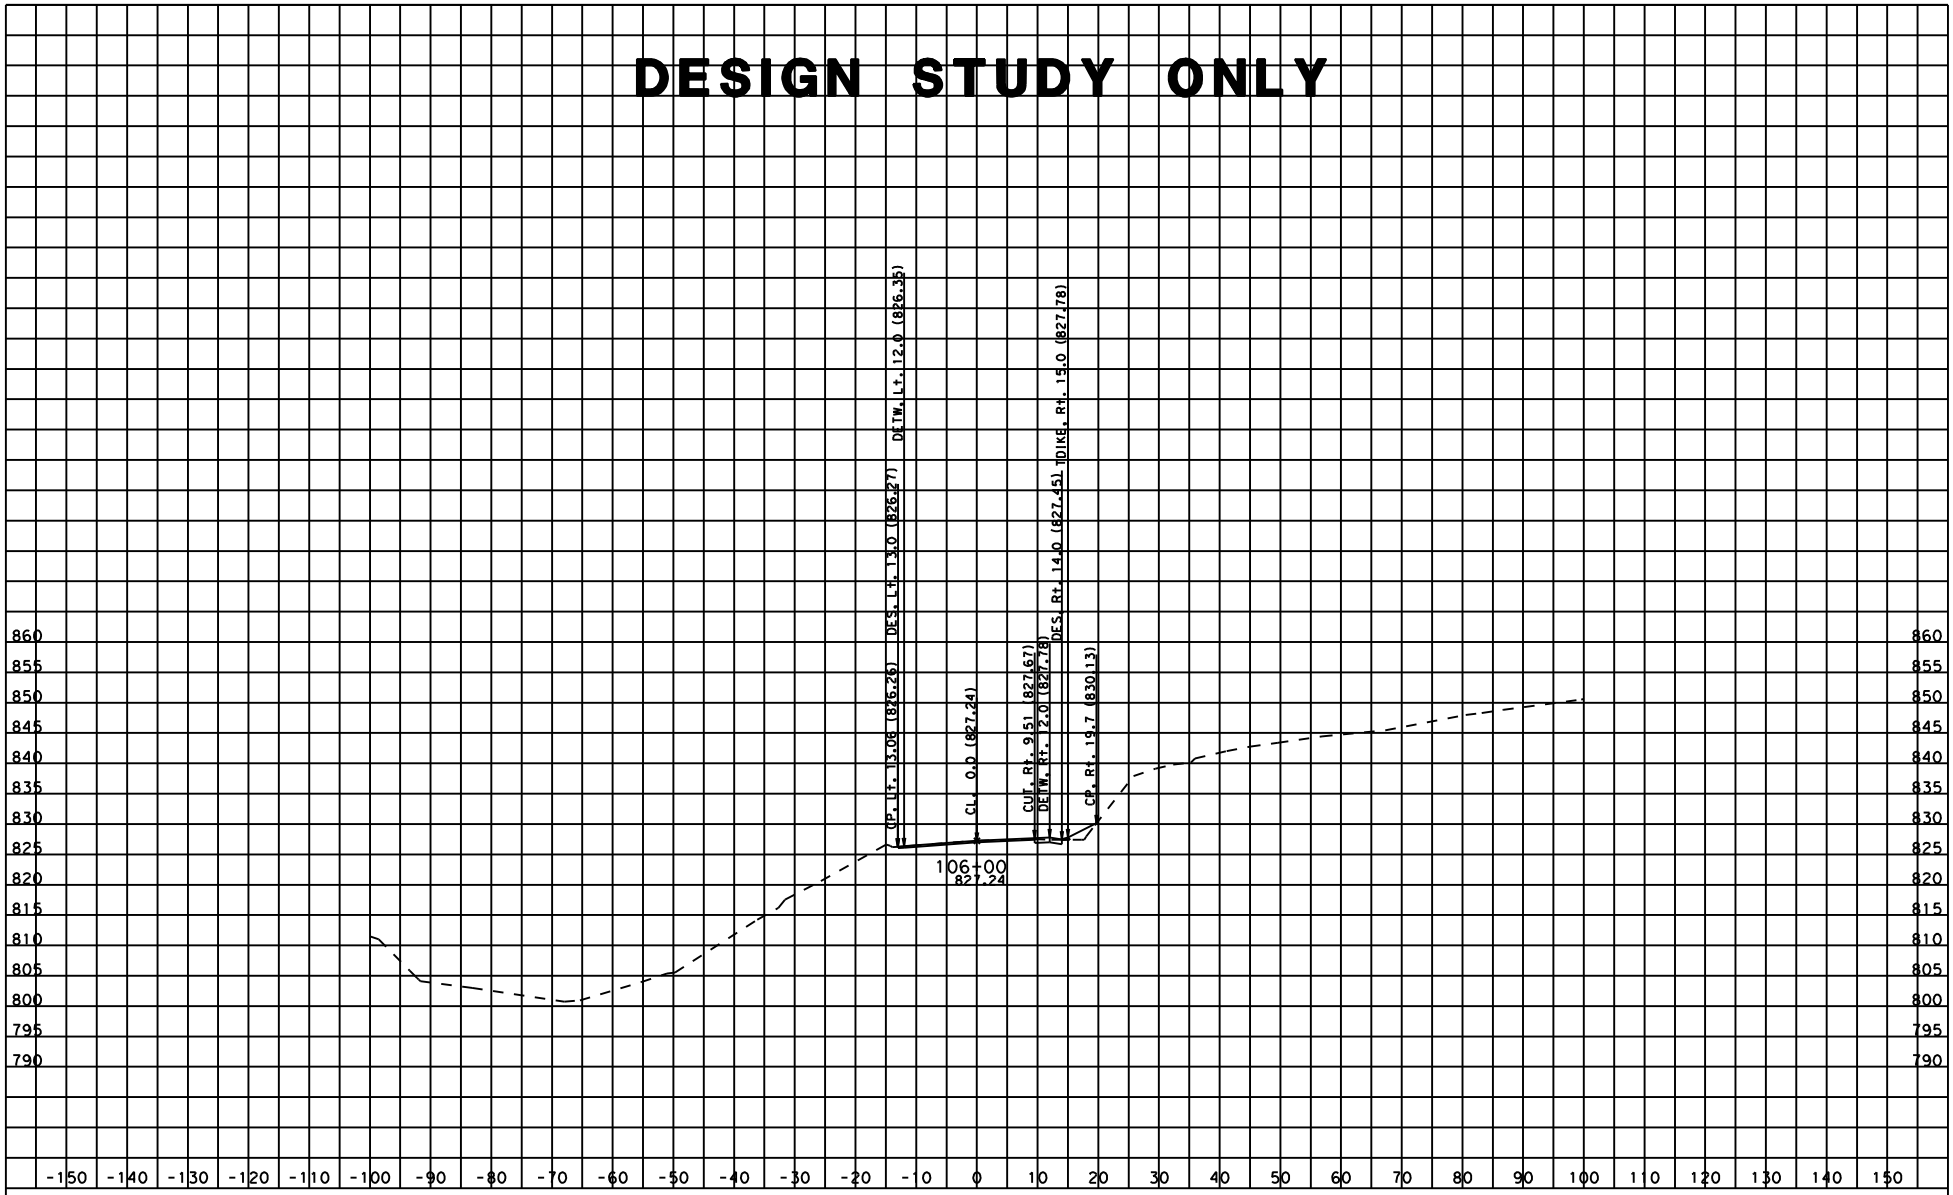

CREATED BY: Em
DATE: 12/28/2012
KC Project: 08223 File: D:\08223\a4 ssl.ear

CONTRACT: 2A1101
DIST/CO/RTE/PM: 04/NAP/121/20.2-20.4
PROJECT ID: 0400000808

SCALE: 1" = 10' Horiz.
1" = 10' Vert.
All Dimensions are US Survey Feet

A4
CROSS SECTIONS
SHEET 30 OF XXX

DESIGN STUDY ONLY

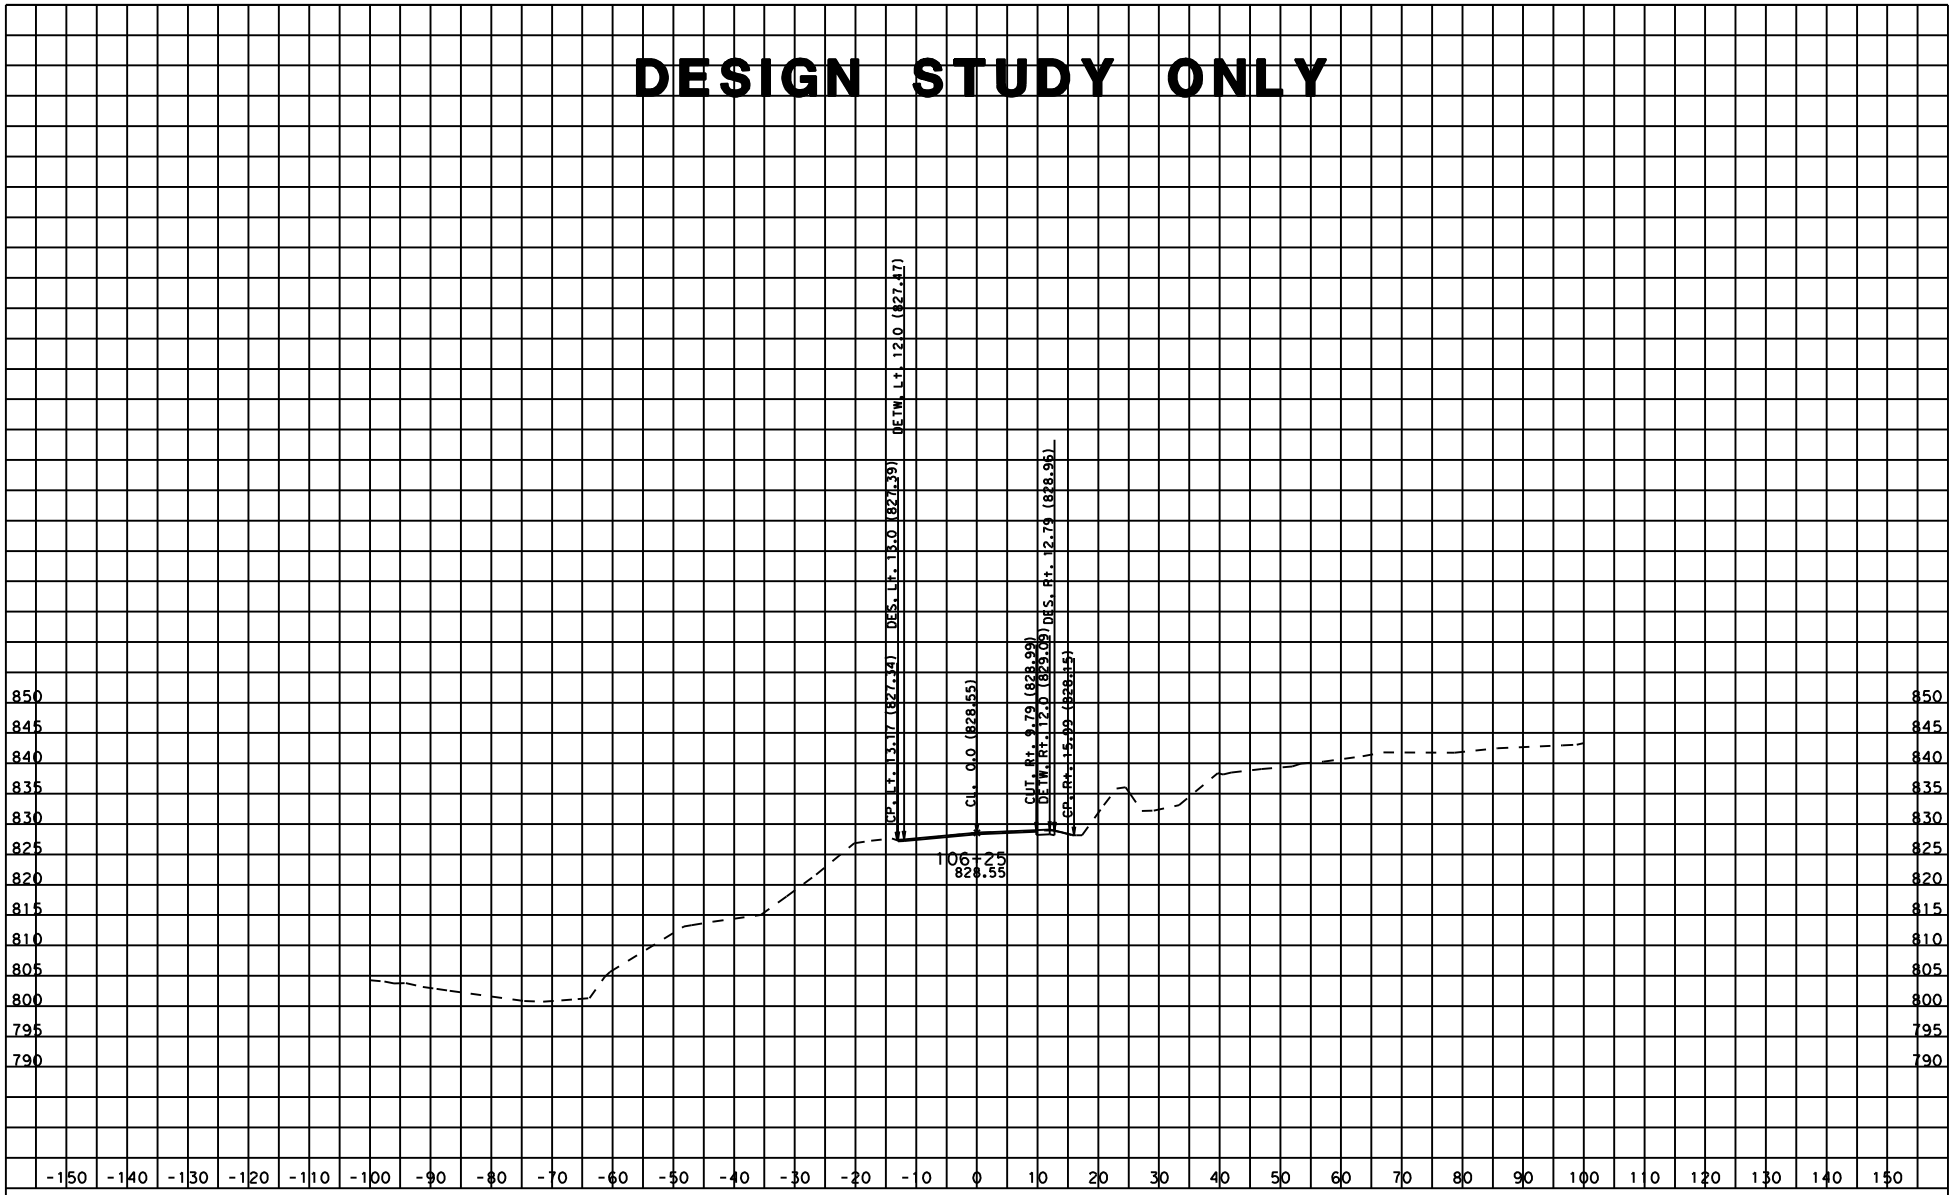

CREATED BY: Em
DATE: 12/28/2012
KC Project: 08223 File: D:\08223\a4 ssl.ear

CONTRACT: 2A1101
DIST/CO/RTE/PM: 04/NAP/121/20.2-20.4
PROJECT ID: 0400000808

SCALE: 1" = 10' Horiz.
1" = 10' Vert.
All Dimensions are US Survey Feet

A4
CROSS SECTIONS
SHEET 31 OF XXX

DESIGN STUDY ONLY

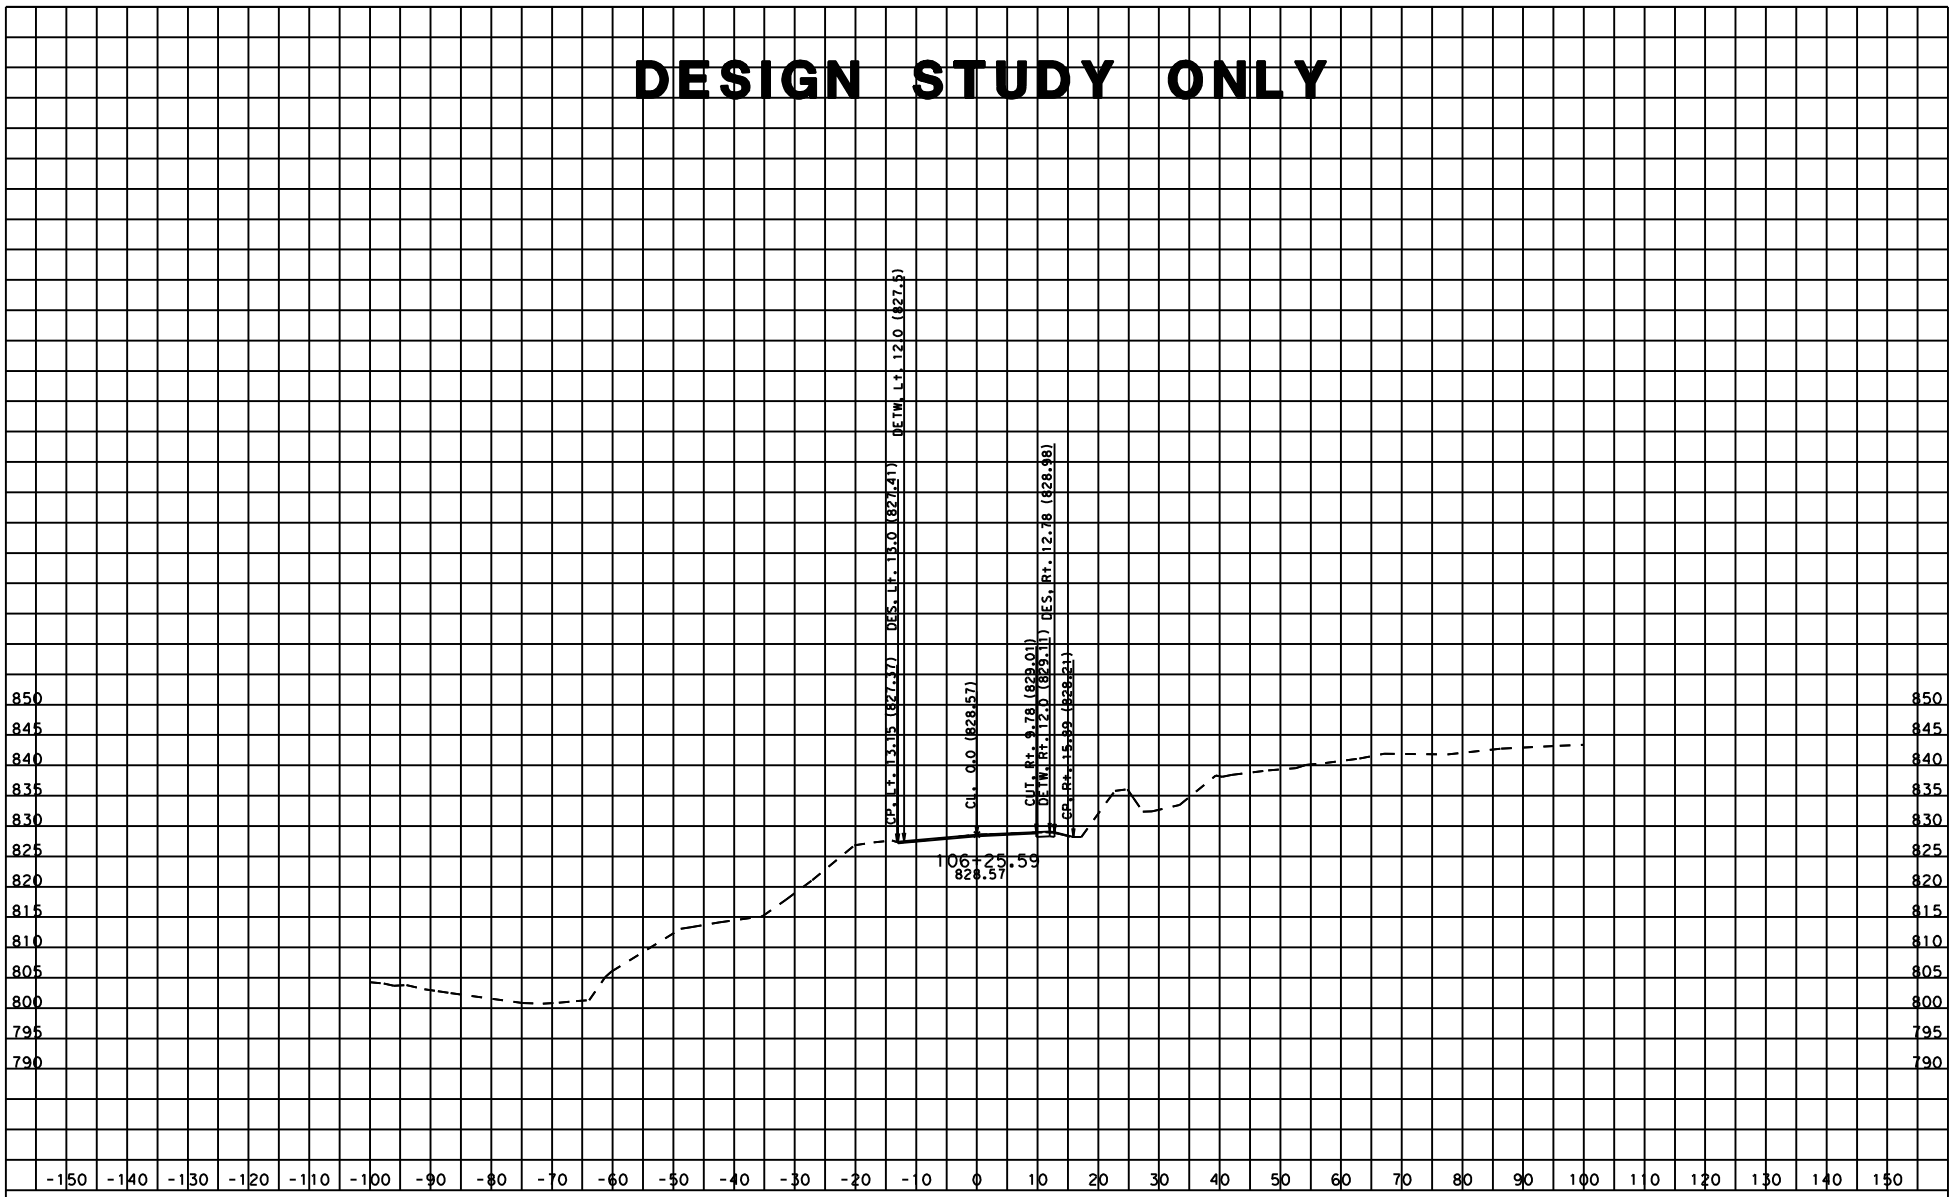

CREATED BY: Em
DATE: 12/28/2012
KC Project: 08223 File: D:\08223\a4 ssl.ear

CONTRACT: 2A1101
DIST/CO/RTE/PM: 04/NAP/121/20.2-20.4
PROJECT ID: 0400000808

SCALE: 1" = 10' Horiz.
1" = 10' Vert.
All Dimensions are US Survey Feet

A4
CROSS SECTIONS
SHEET 32 OF XXX

DESIGN STUDY ONLY

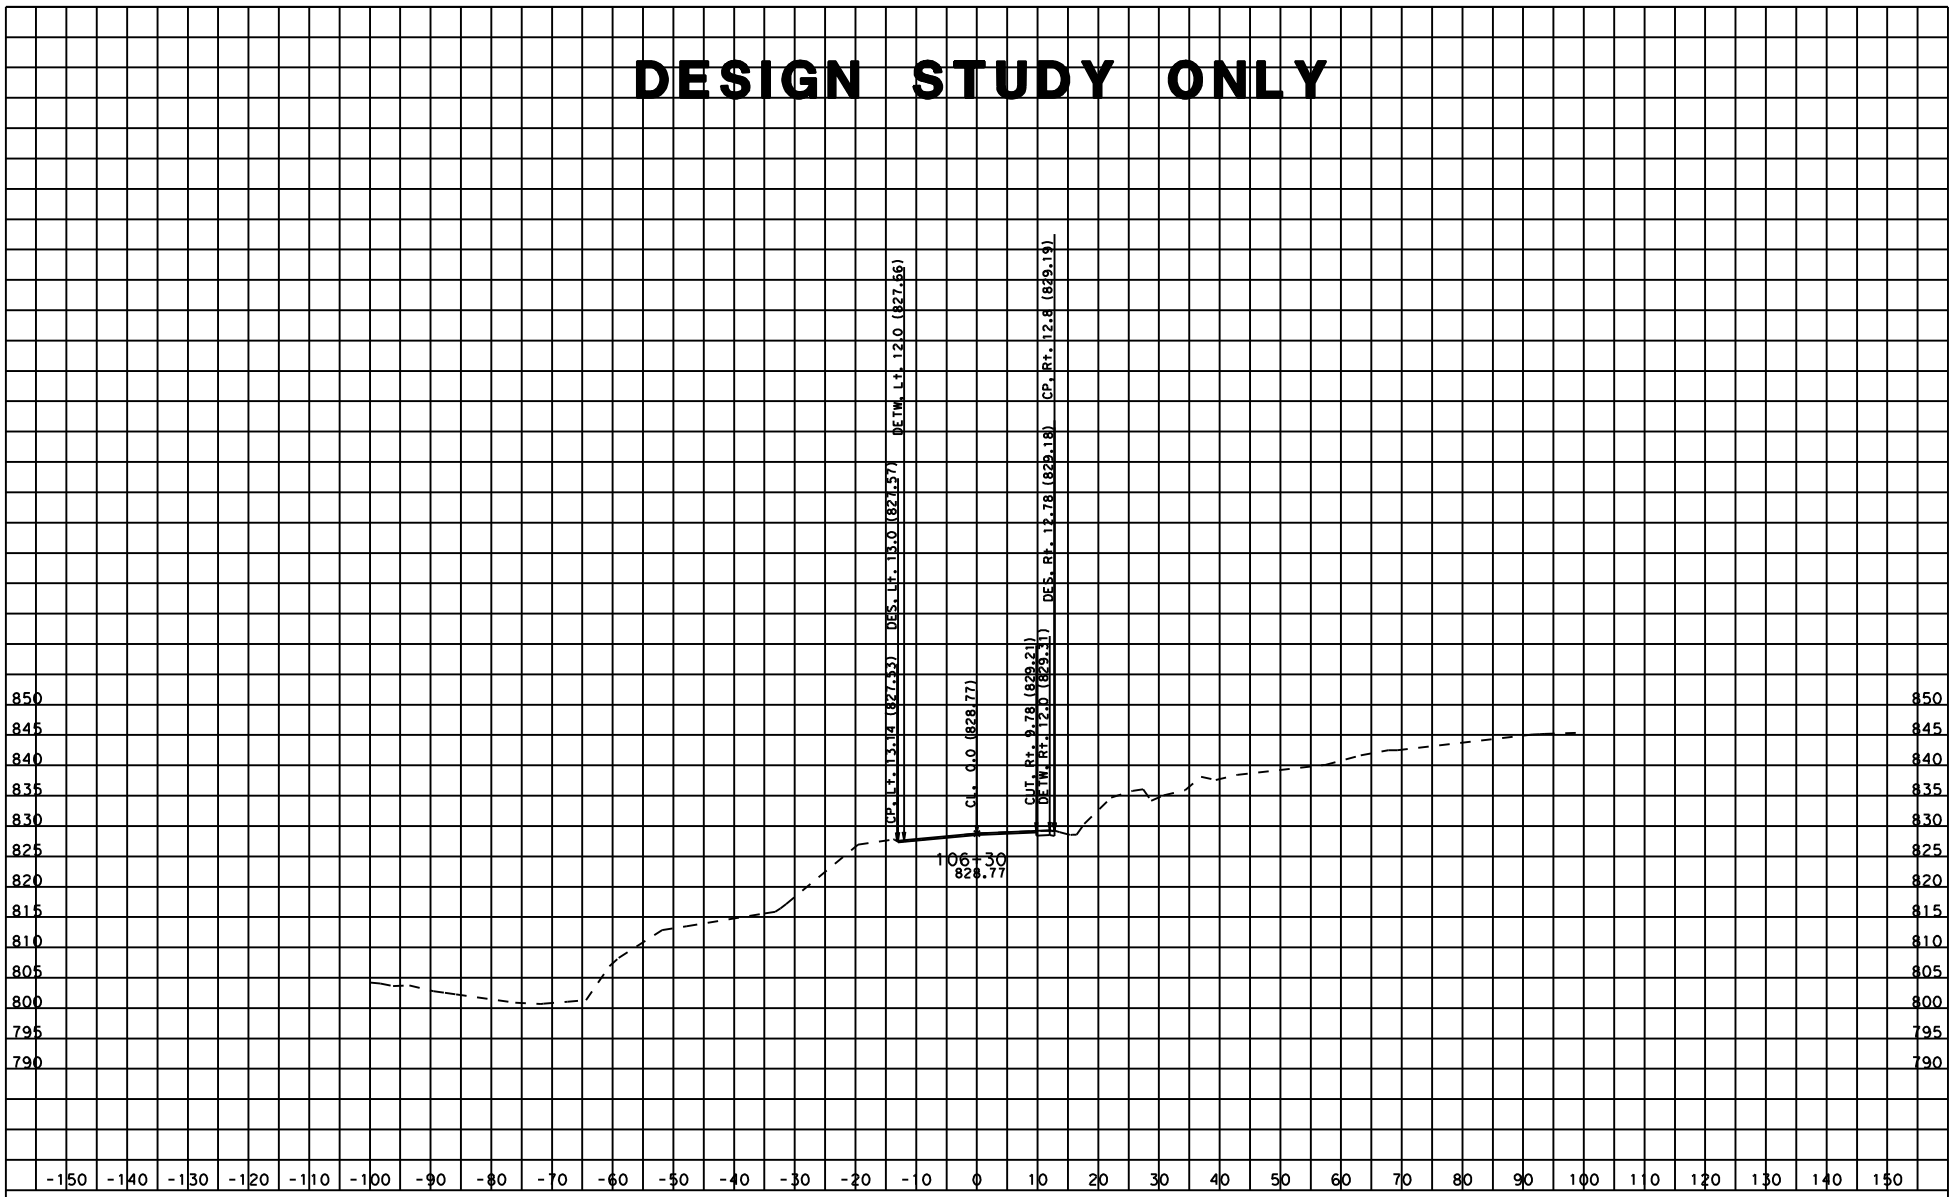

CREATED BY: Em
DATE: 12/28/2012
KC Project: 08223 File: D:\08223\a4 ssl.ear

CONTRACT: 2A1101
DIST/CO/RTE/PM: 04/NAP/121/20.2-20.4
PROJECT ID: 0400000808

SCALE: 1" = 10' Horiz.
1" = 10' Vert.
All Dimensions are US Survey Feet

A4
CROSS SECTIONS
SHEET 33 OF XXX

DESIGN STUDY ONLY

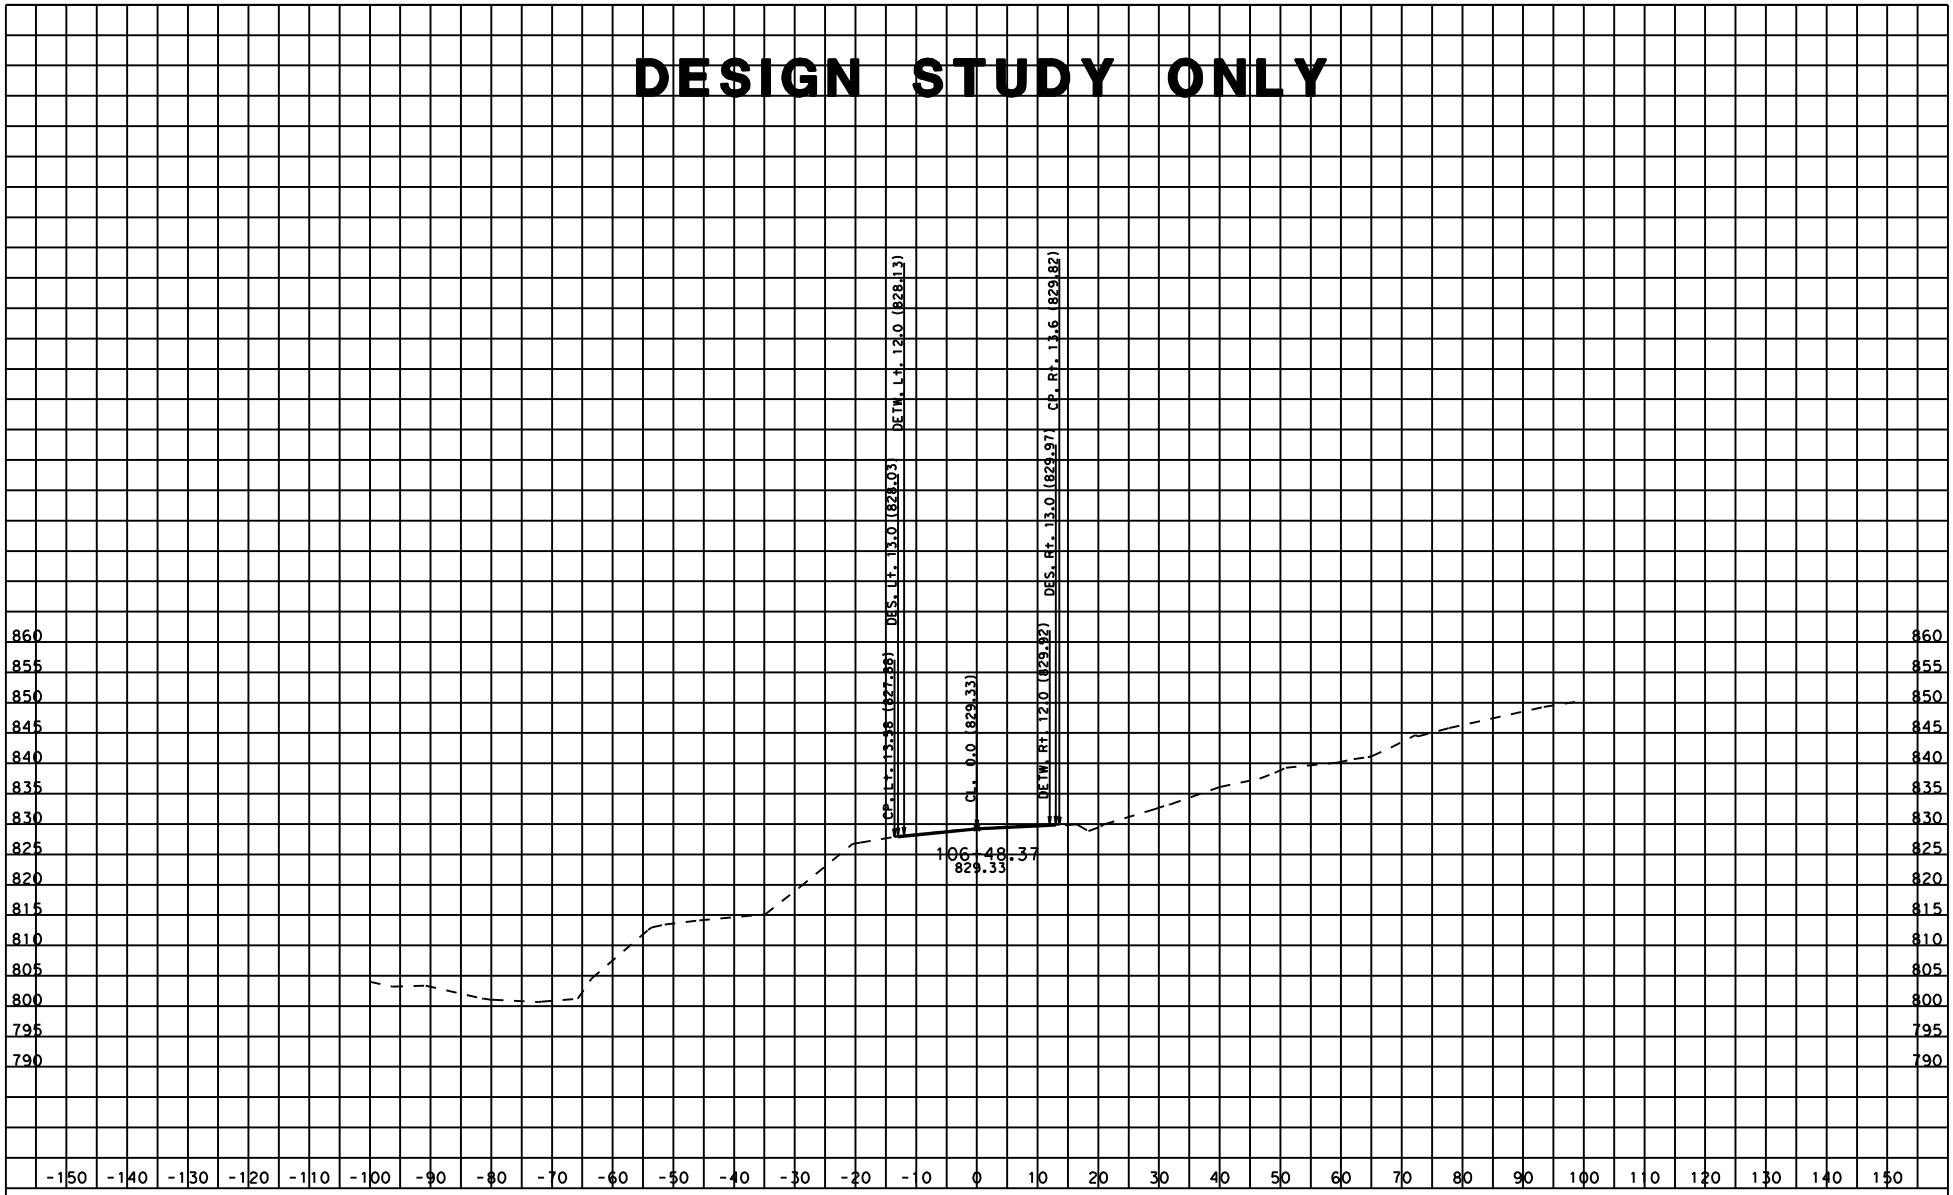

CREATED BY: Em
DATE: 12/28/2012
KC Project: 08223 File: D:\08223\a4 ssl.ear

CONTRACT: 2A1101
DIST/CO/RTE/PM: 04/NAP/121/20.2-20.4
PROJECT ID: 0400000808

SCALE: 1" = 10' Horiz.
1" = 10' Vert.
All Dimensions are US Survey Feet

A4
CROSS SECTIONS
SHEET 34 OF XXX

DESIGN STUDY ONLY

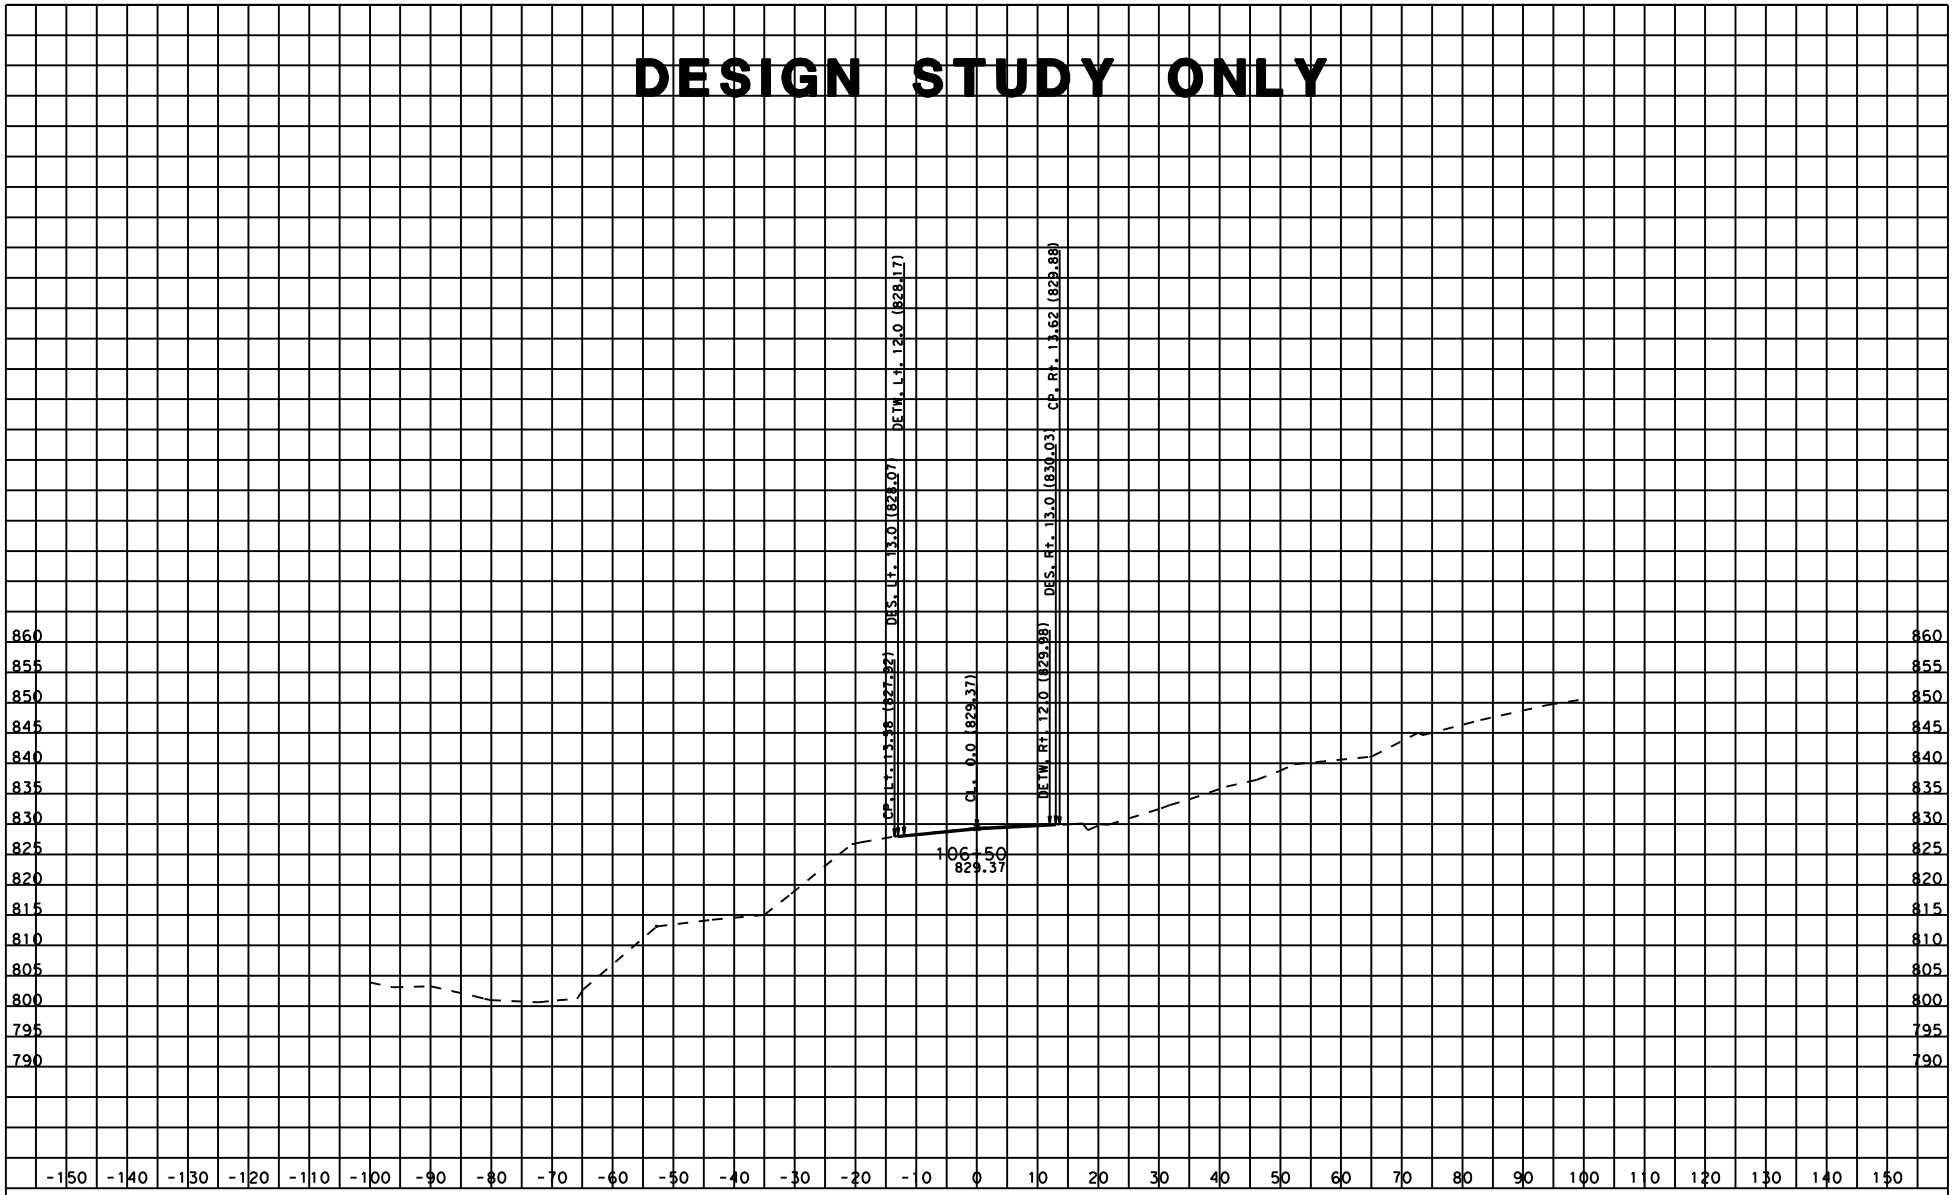

CREATED BY: Em
DATE: 12/28/2012
KC Project: 08223 File: D:\08223\a4 ssl.ear

CONTRACT: 2A1101
DIST/CO/RTE/PM: 04/NAP/121/20.2-20.4
PROJECT ID: 0400000808

SCALE: 1" = 10' Horiz.
1" = 10' Vert.
All Dimensions are US Survey Feet

A4
CROSS SECTIONS
SHEET 35 OF XXX

DESIGN STUDY ONLY

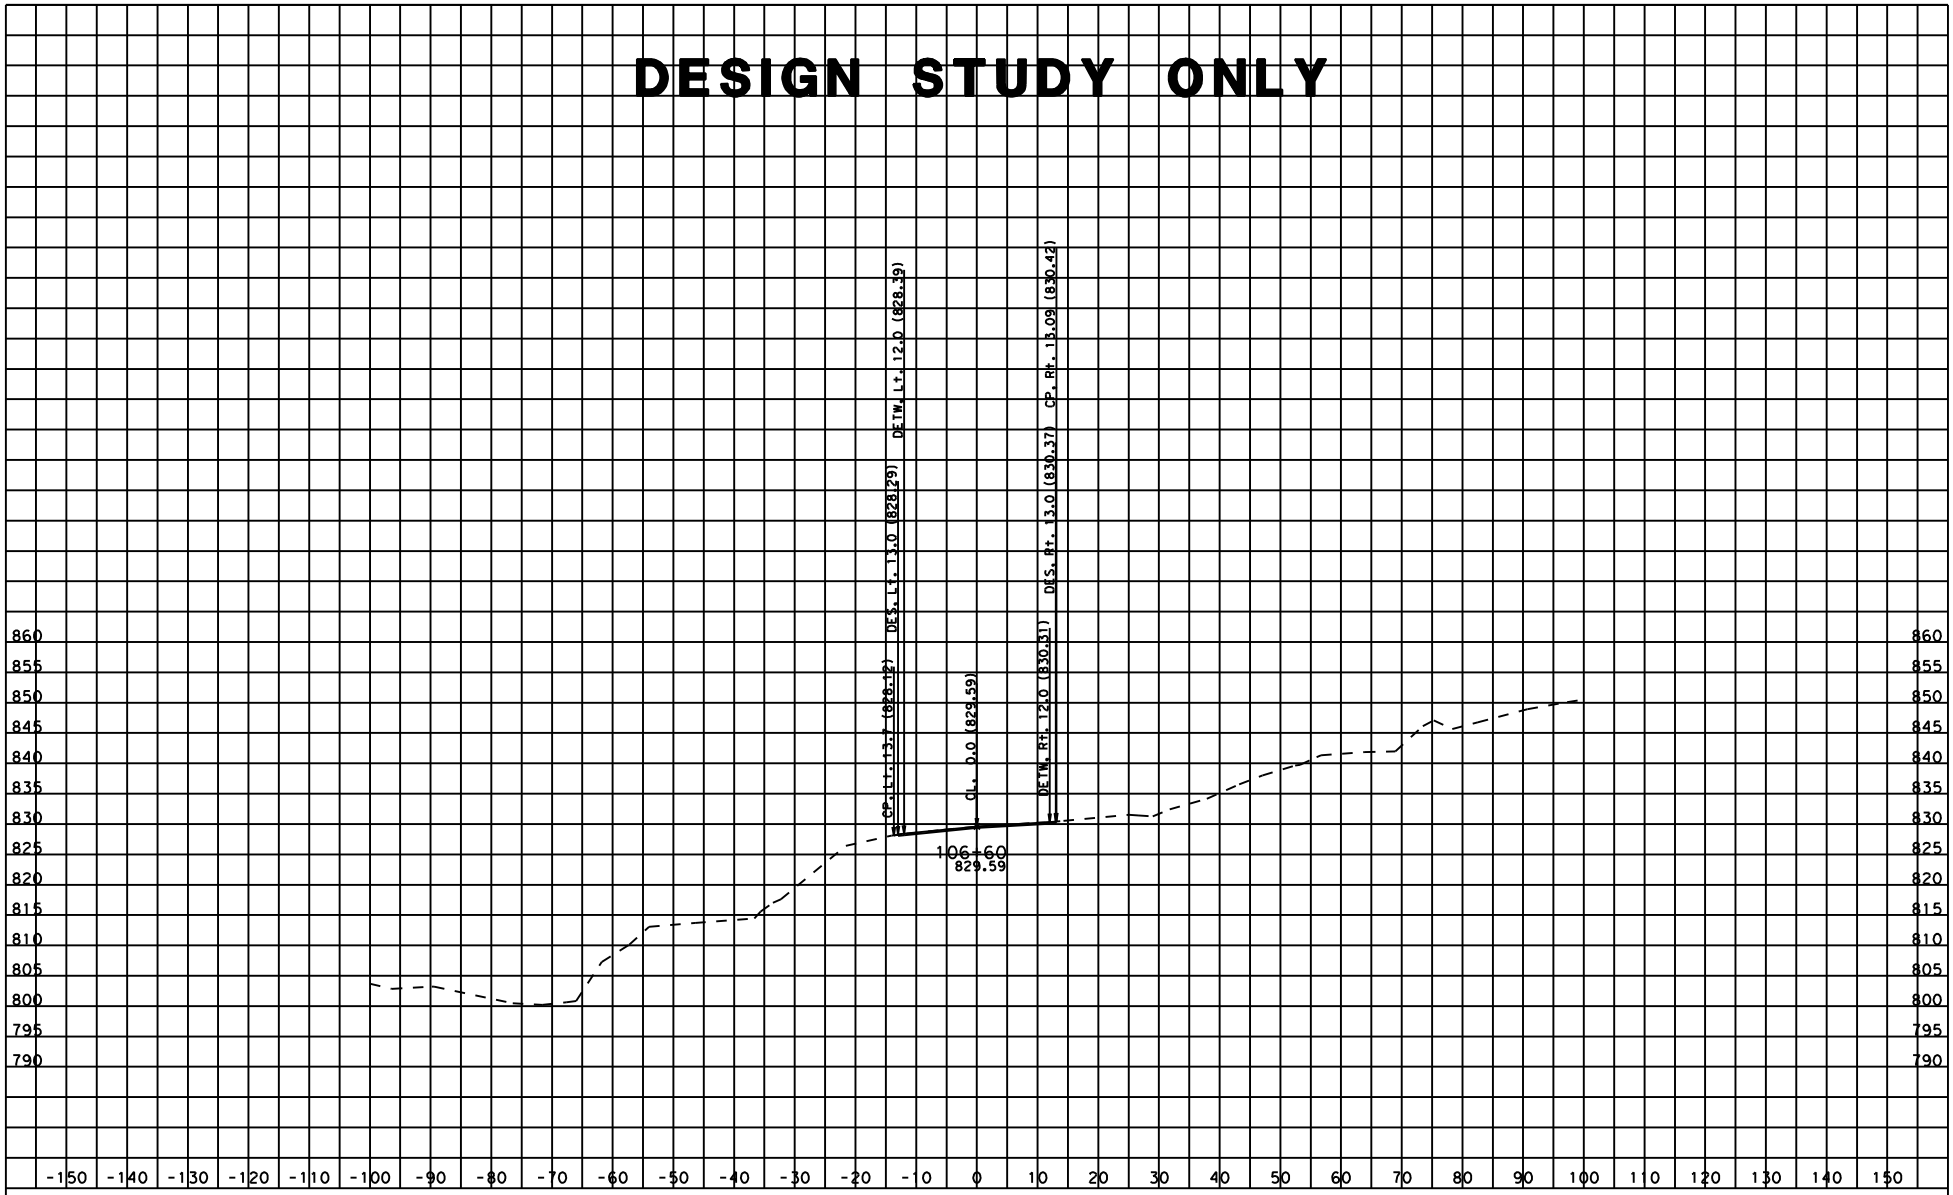

CREATED BY: Em
DATE: 12/28/2012
KC Project: 08223 File: D:\08223\a4 ssl.ear

CONTRACT: 2A1101
DIST/CO/RTE/PM: 04/NAP/121/20.2-20.4
PROJECT ID: 0400000808

SCALE: 1" = 10' Horiz.
1" = 10' Vert.
All Dimensions are US Survey Feet

A4
CROSS SECTIONS
SHEET 36 OF XXX