DESIGN STUDY ONLY

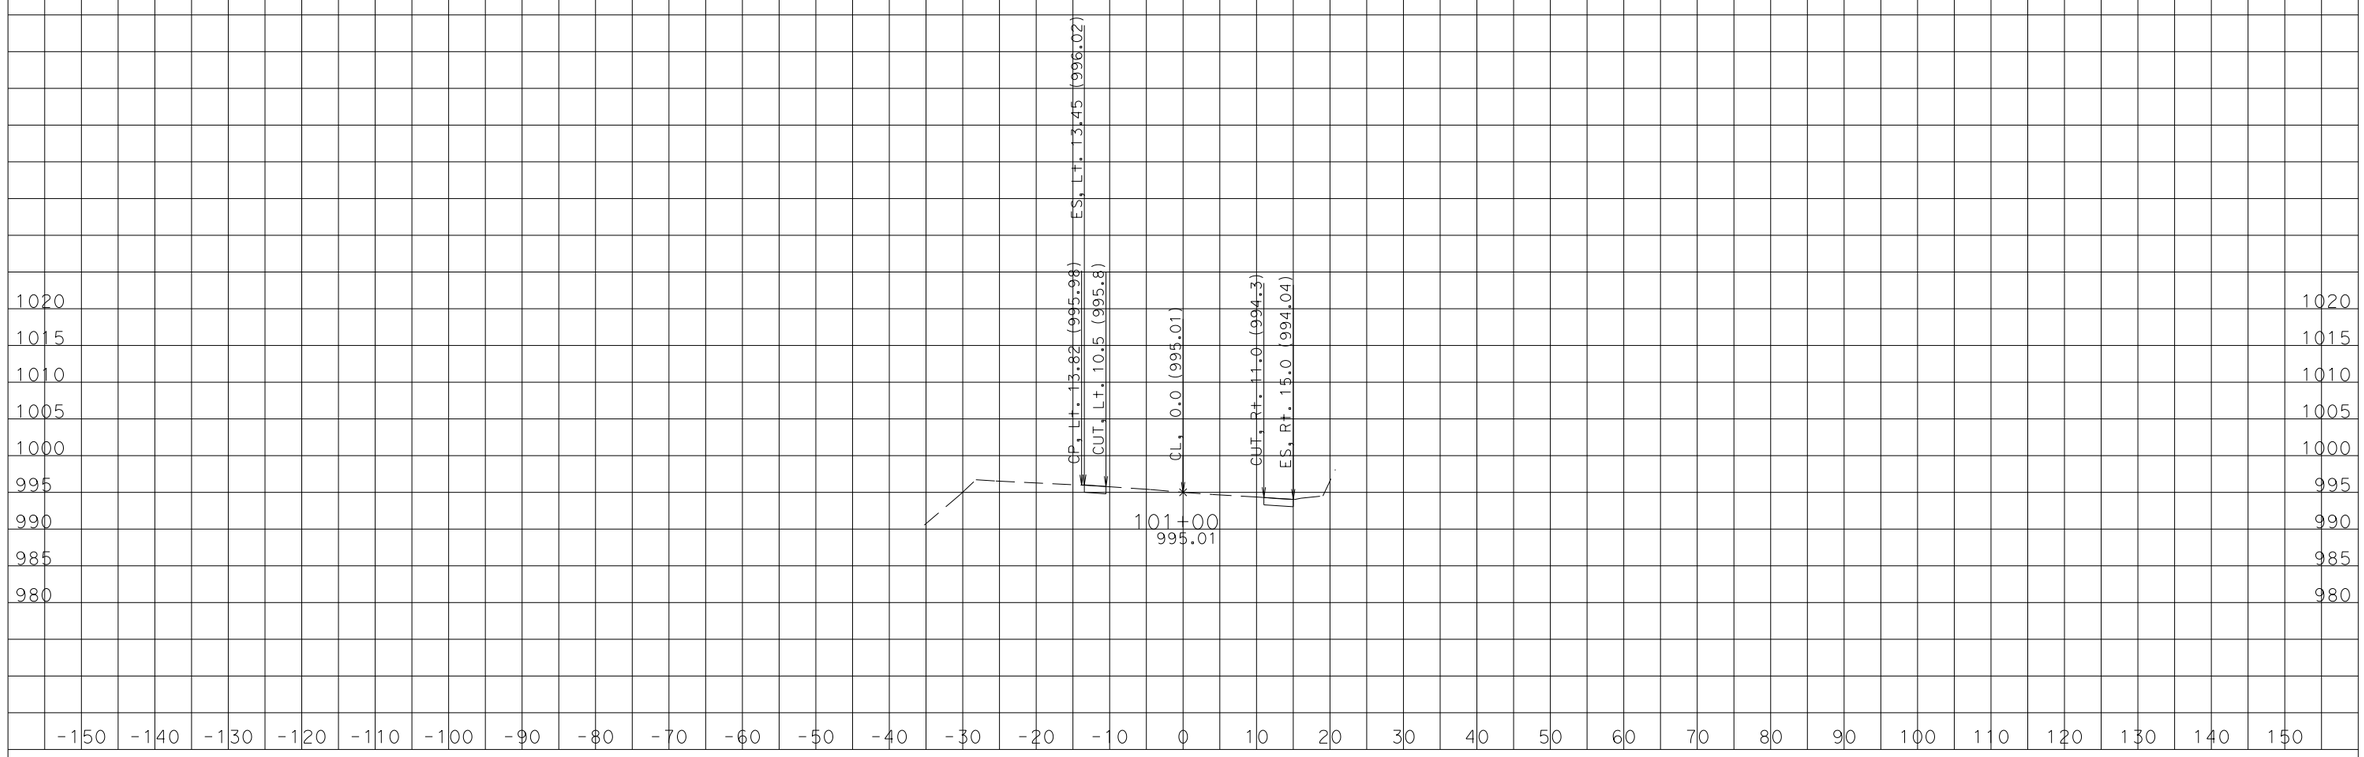

CREATED BY: Em
DATE: 1/27/2016
KC Project: 13044 File: D:\USERS\caice\13044\a1-25.ear

CONTRACT: 2G9601
DIST/CO/RTE/PM: 04/SCL/9/4.64
PROJECT ID: 0412000010

SCALE: 1" = 10' Horiz.
1" = 10' Vert.

All Dimensions are US Survey Feet

A1
CROSS SECTIONS
SHEET 1 OF XXX

DESIGN STUDY ONLY

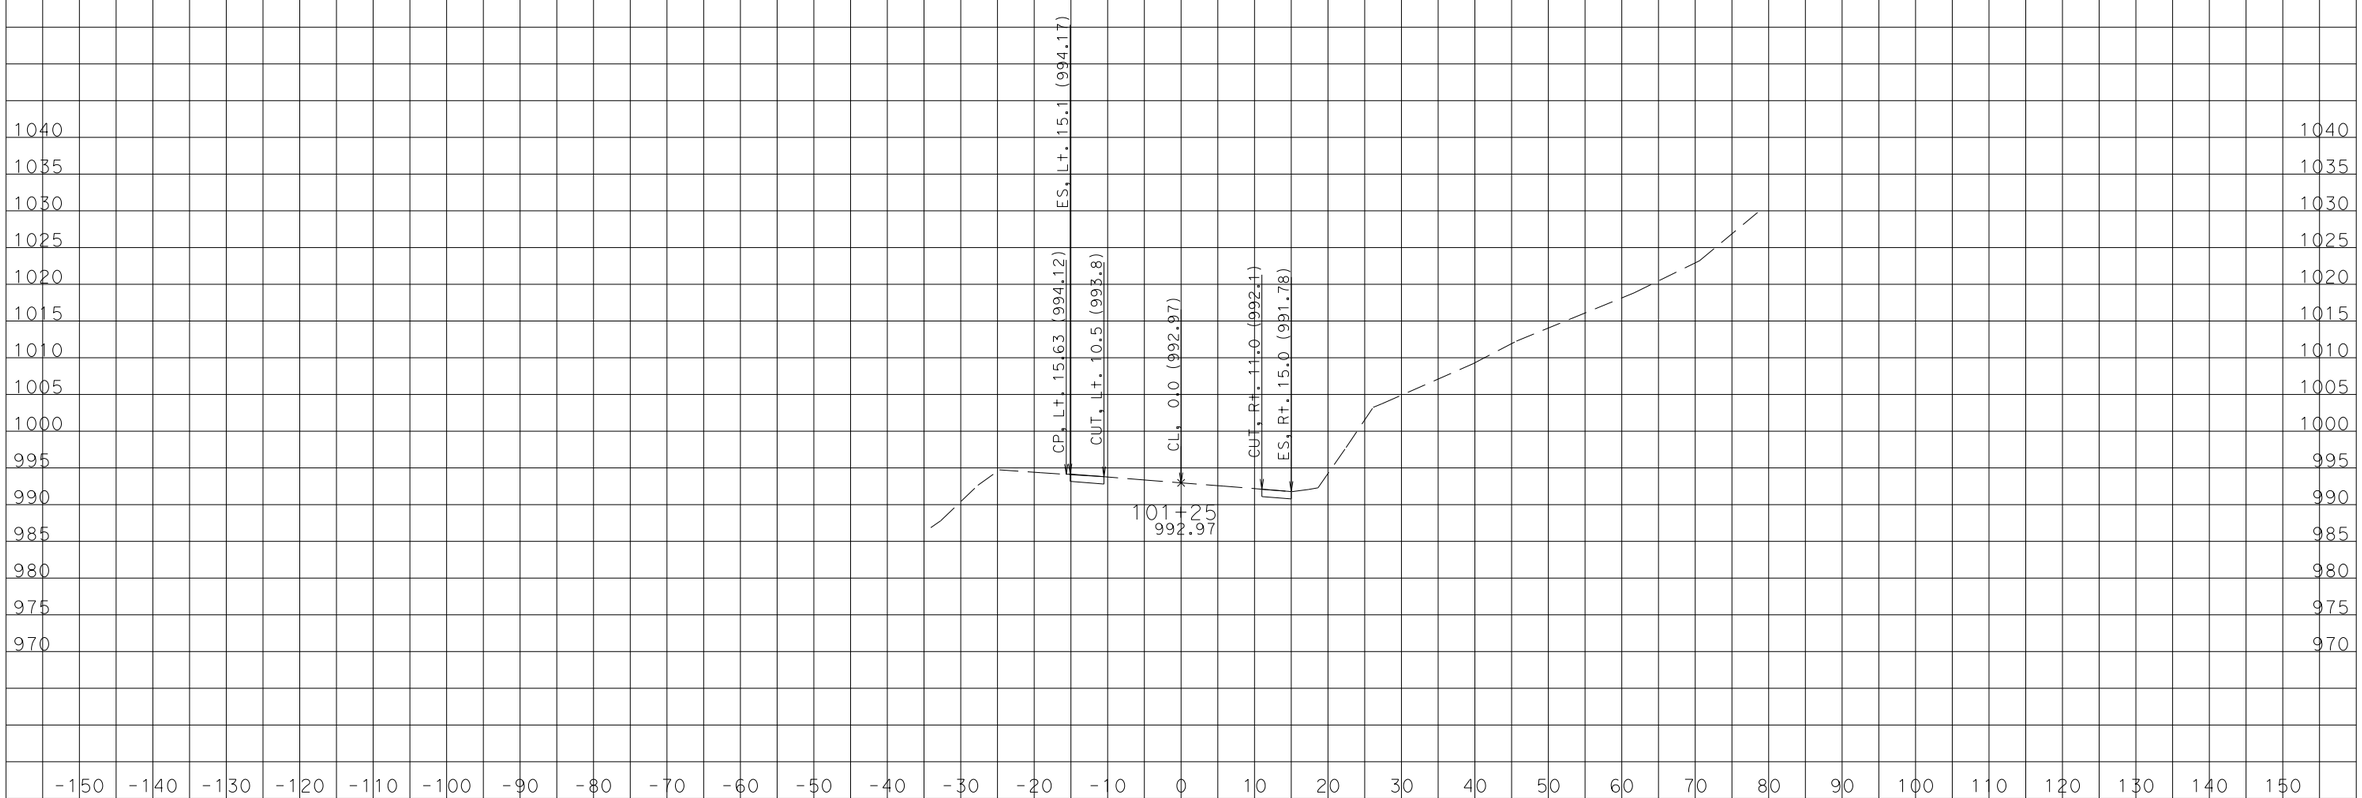

CREATED BY: Em
DATE: 1/27/2016
KC Project: 13044 File: D:\USERS\caice\13044\a1-25.ear

CONTRACT: 2G9601
DIST/CO/RTE/PM: 04/SCL/9/4.64
PROJECT ID: 0412000010

SCALE: 1" = 10' Horiz.
1" = 10' Vert.

All Dimensions are US Survey Feet

A1
CROSS SECTIONS
SHEET 2 OF XXX

DESIGN STUDY ONLY

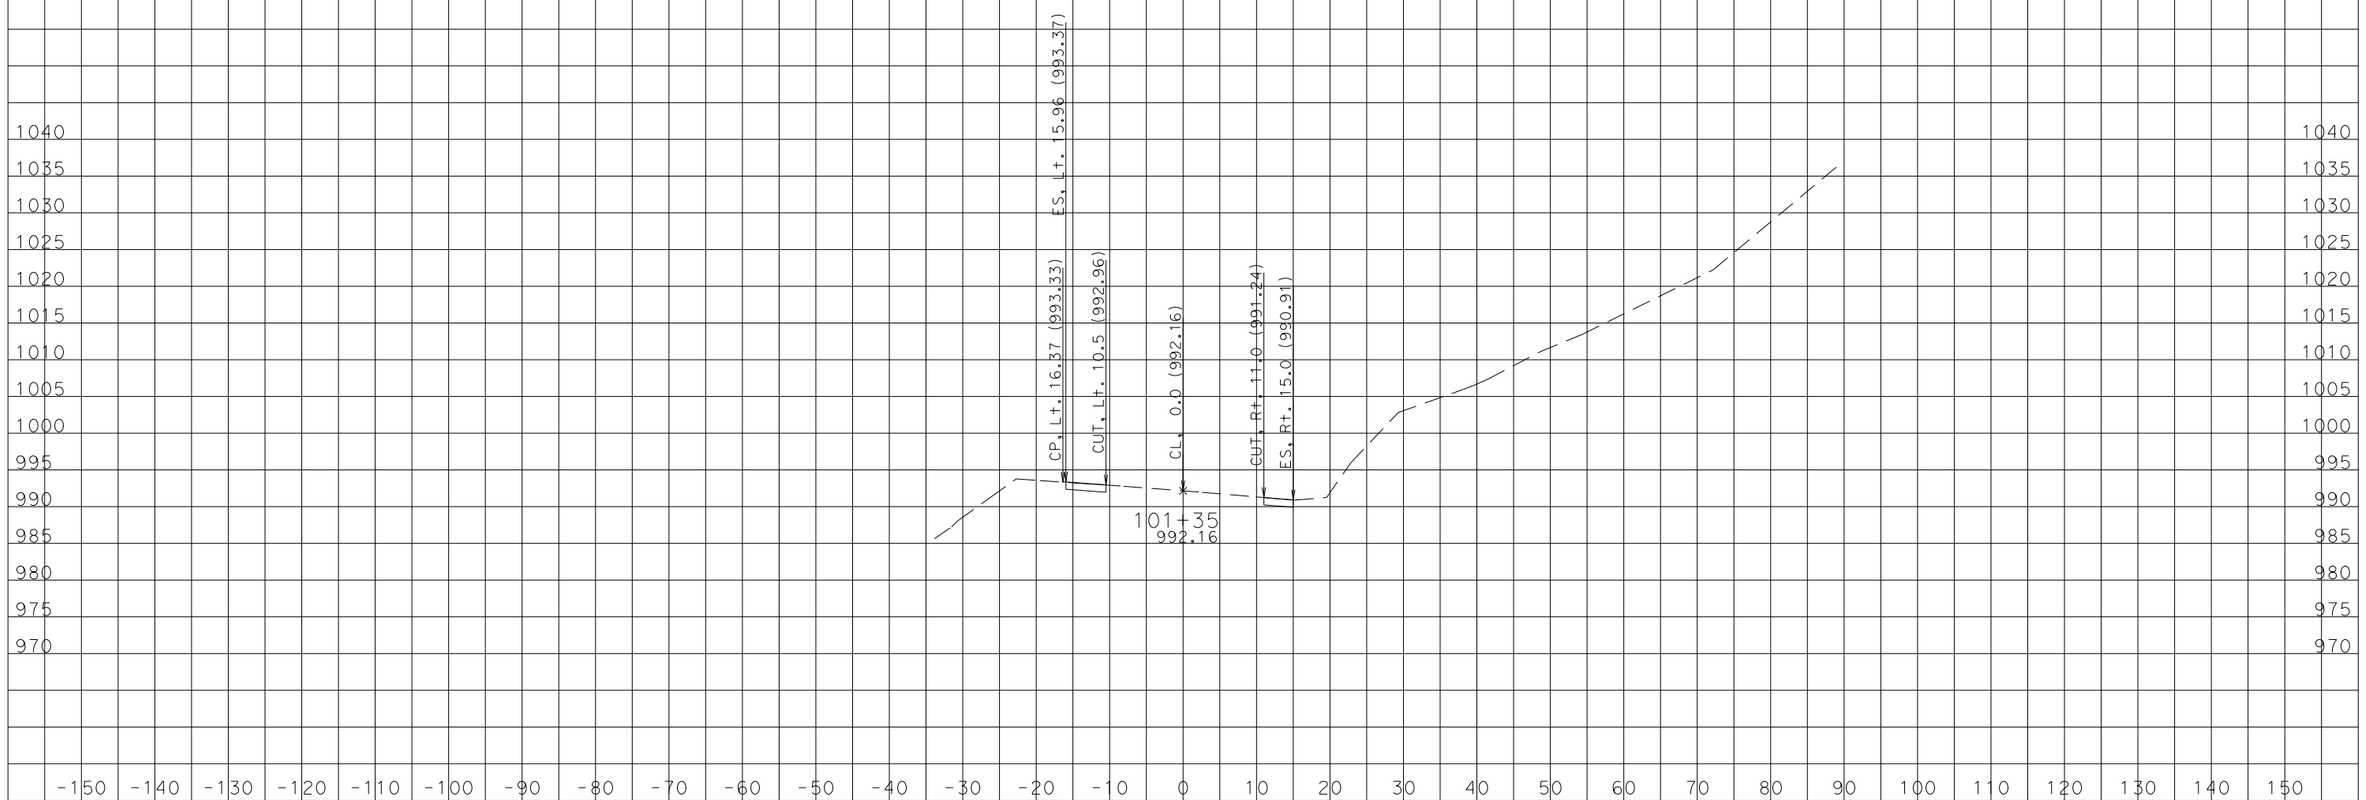

CREATED BY: Em
DATE: 1/27/2016
KC Project: 13044 File: D:\USERS\caice\13044\a1-25.ear

CONTRACT: 2G9601
DIST/CO/RTE/PM: 04/SCL/9/4.64
PROJECT ID: 0412000010

SCALE: 1" = 10' Horiz.
1" = 10' Vert.

All Dimensions are US Survey Feet

A1
CROSS SECTIONS
SHEET 3 OF XXX

DESIGN STUDY ONLY

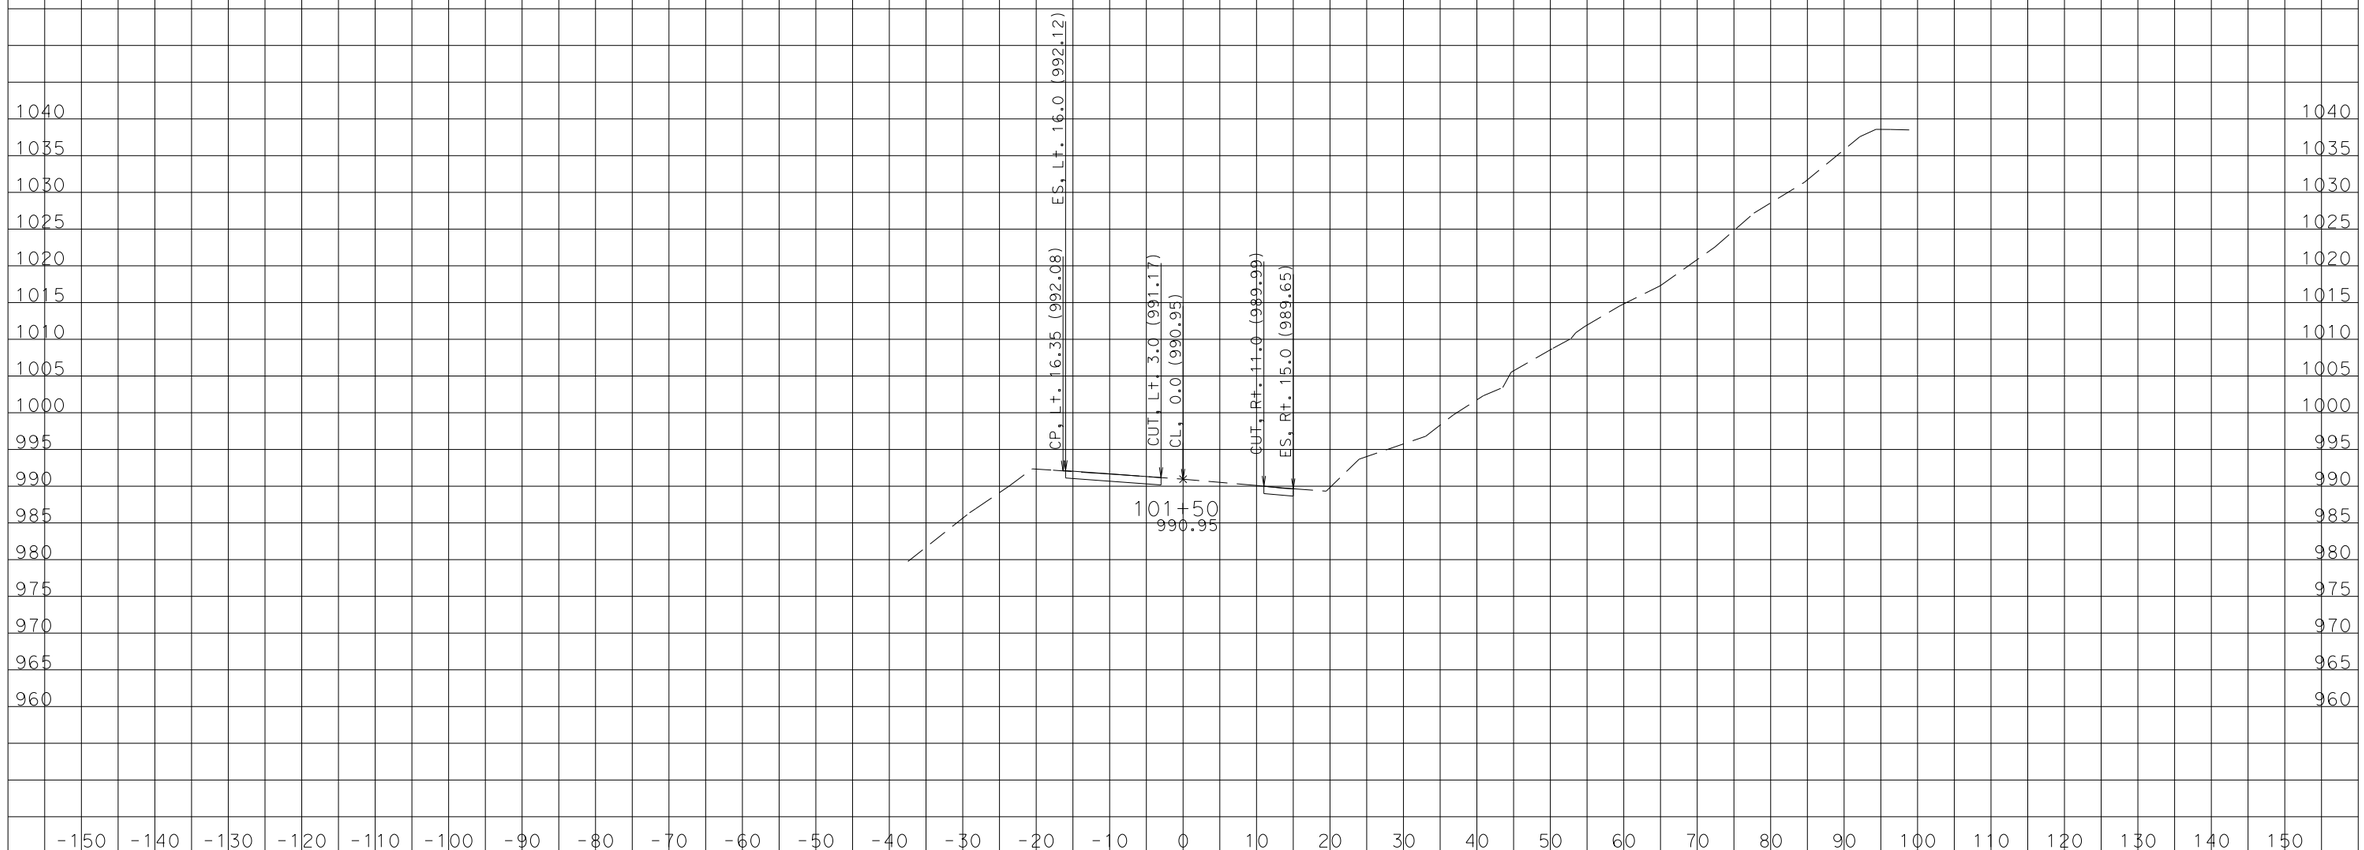

CREATED BY: Em
DATE: 1/27/2016
KC Project: 13044 File: D:\USERS\caice\13044\a1-25.ear

CONTRACT: 2G9601
DIST/CO/RTE/PM: 04/SCL/9/4.64
PROJECT ID: 0412000010

SCALE: 1" = 10' Horiz.
1" = 10' Vert.

All Dimensions are US Survey Feet

A1
CROSS SECTIONS
SHEET 4 OF XXX

DESIGN STUDY ONLY

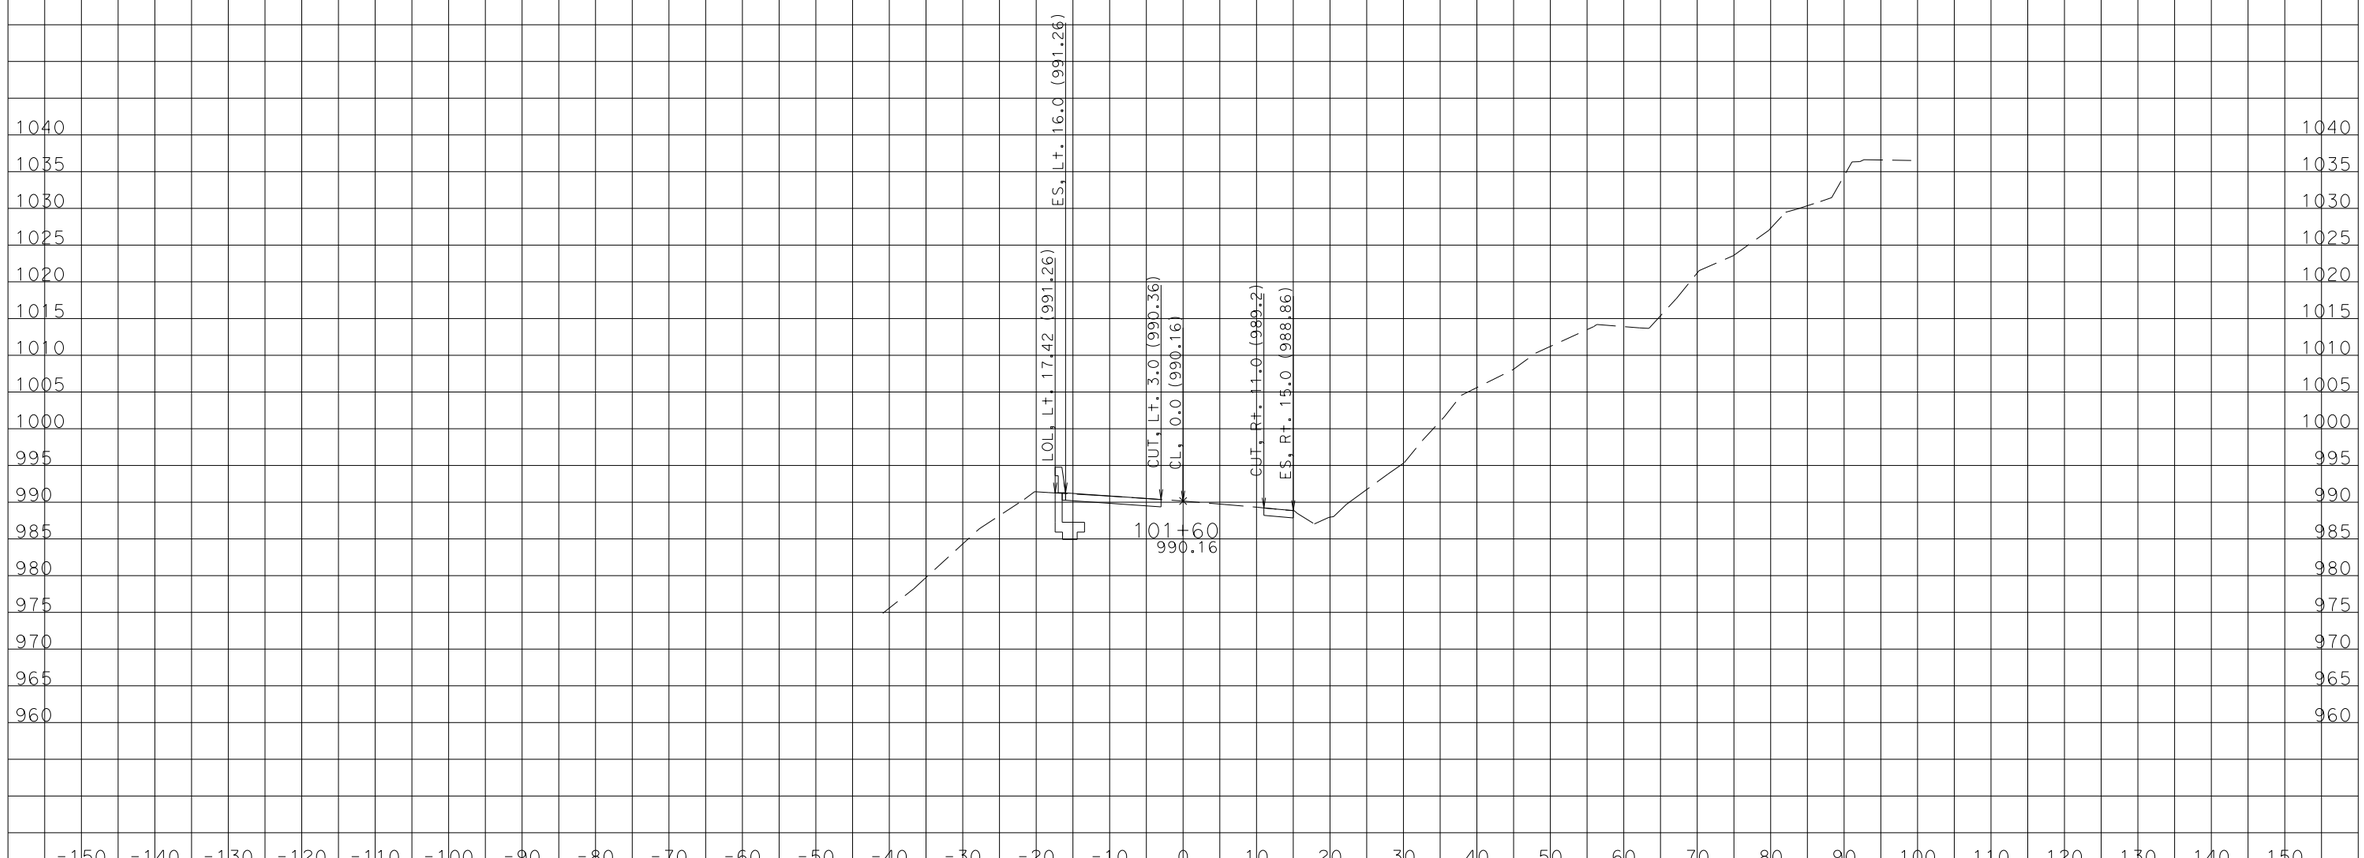

CREATED BY: Em
DATE: 1/27/2016
KC Project: 13044 File: D:\USERS\caice\13044\a1-25.ear

CONTRACT: 2G9601
DIST/CO/RTE/PM: 04/SCL/9/4.64
PROJECT ID: 0412000010

SCALE: 1" = 10' Horiz.
1" = 10' Vert.

All Dimensions are US Survey Feet

A1
CROSS SECTIONS
SHEET 5 OF XXX

DESIGN STUDY ONLY

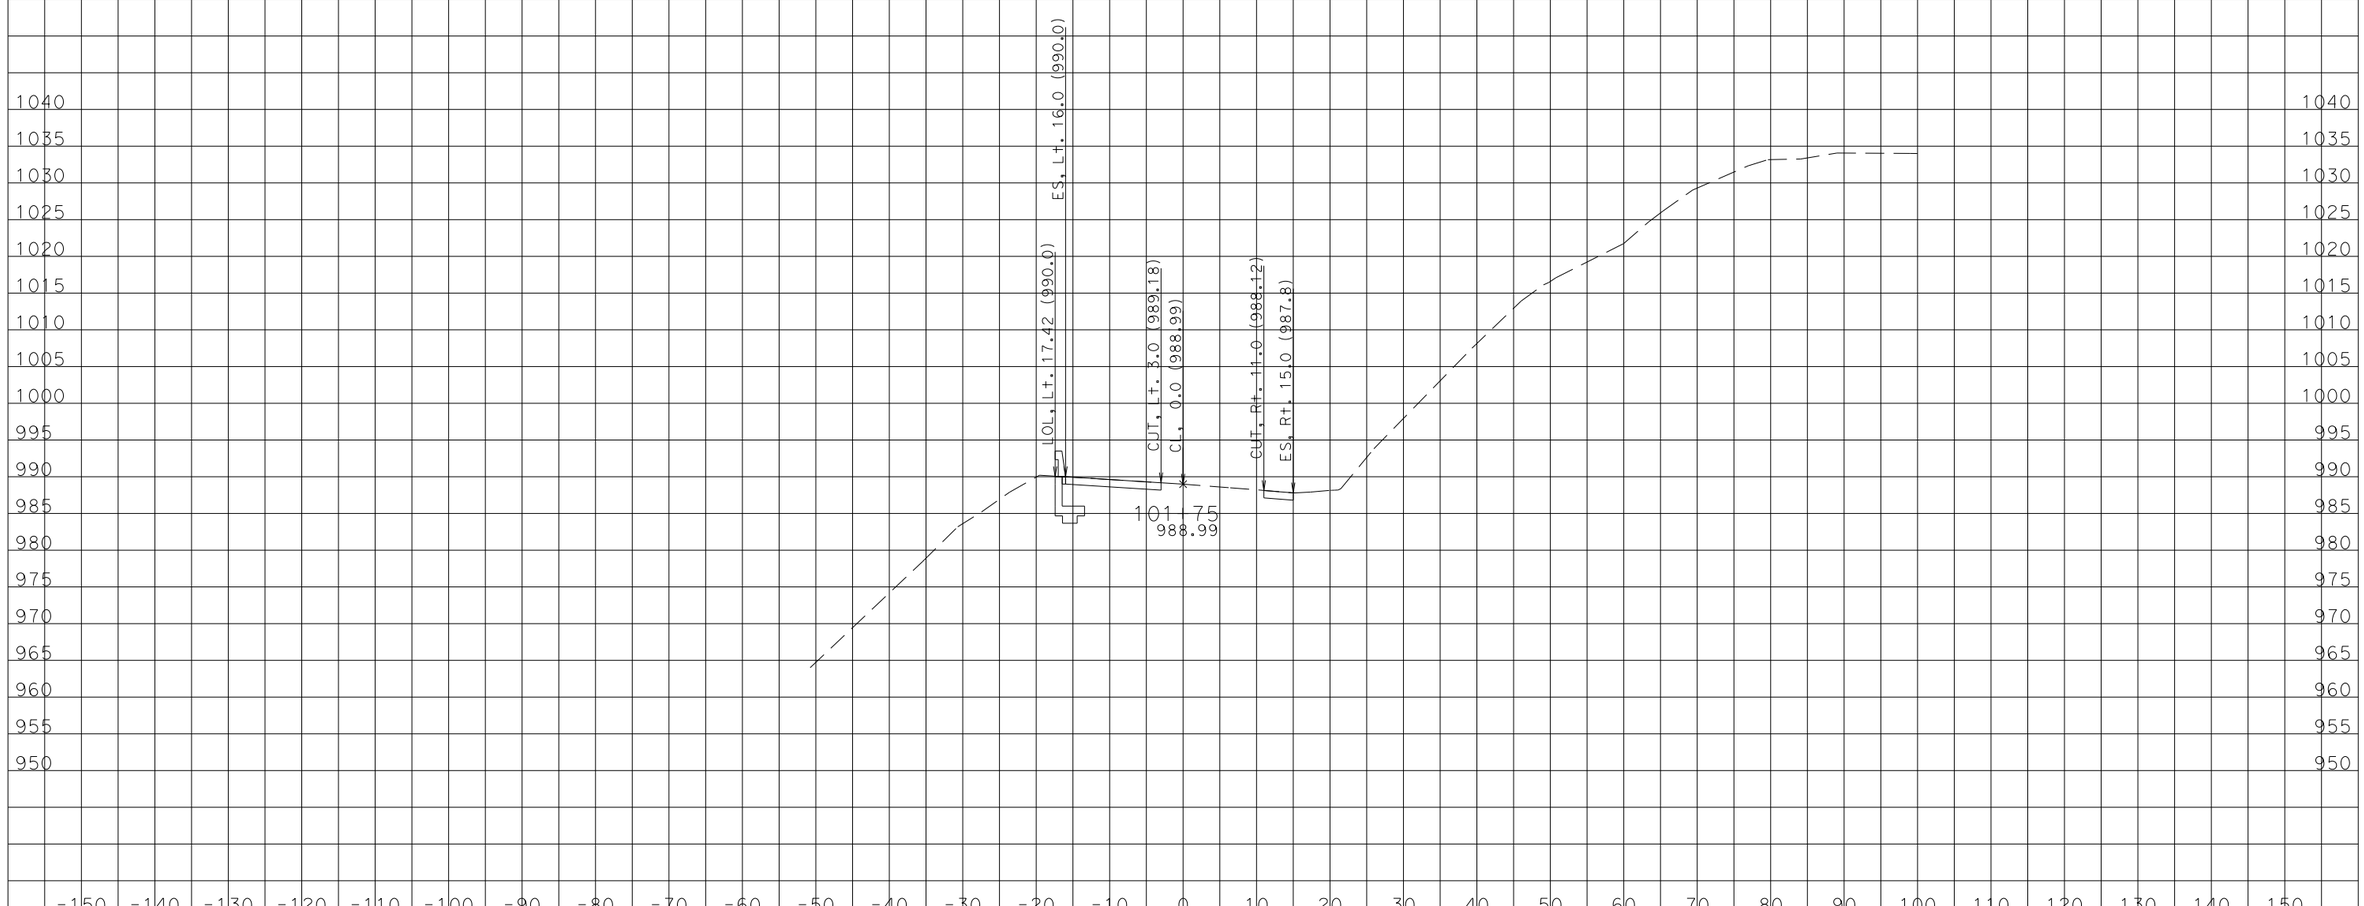

CREATED BY: Em
DATE: 1/27/2016
KC Project: 13044 File: D:\USERS\caice\13044\a1-25.ear

CONTRACT: 2G9601
DIST/CO/RTE/PM: 04/SCL/9/4.64
PROJECT ID: 0412000010

SCALE: 1" = 10' Horiz.
1" = 10' Vert.

All Dimensions are US Survey Feet

A1
CROSS SECTIONS
SHEET 6 OF XXX

DESIGN STUDY ONLY

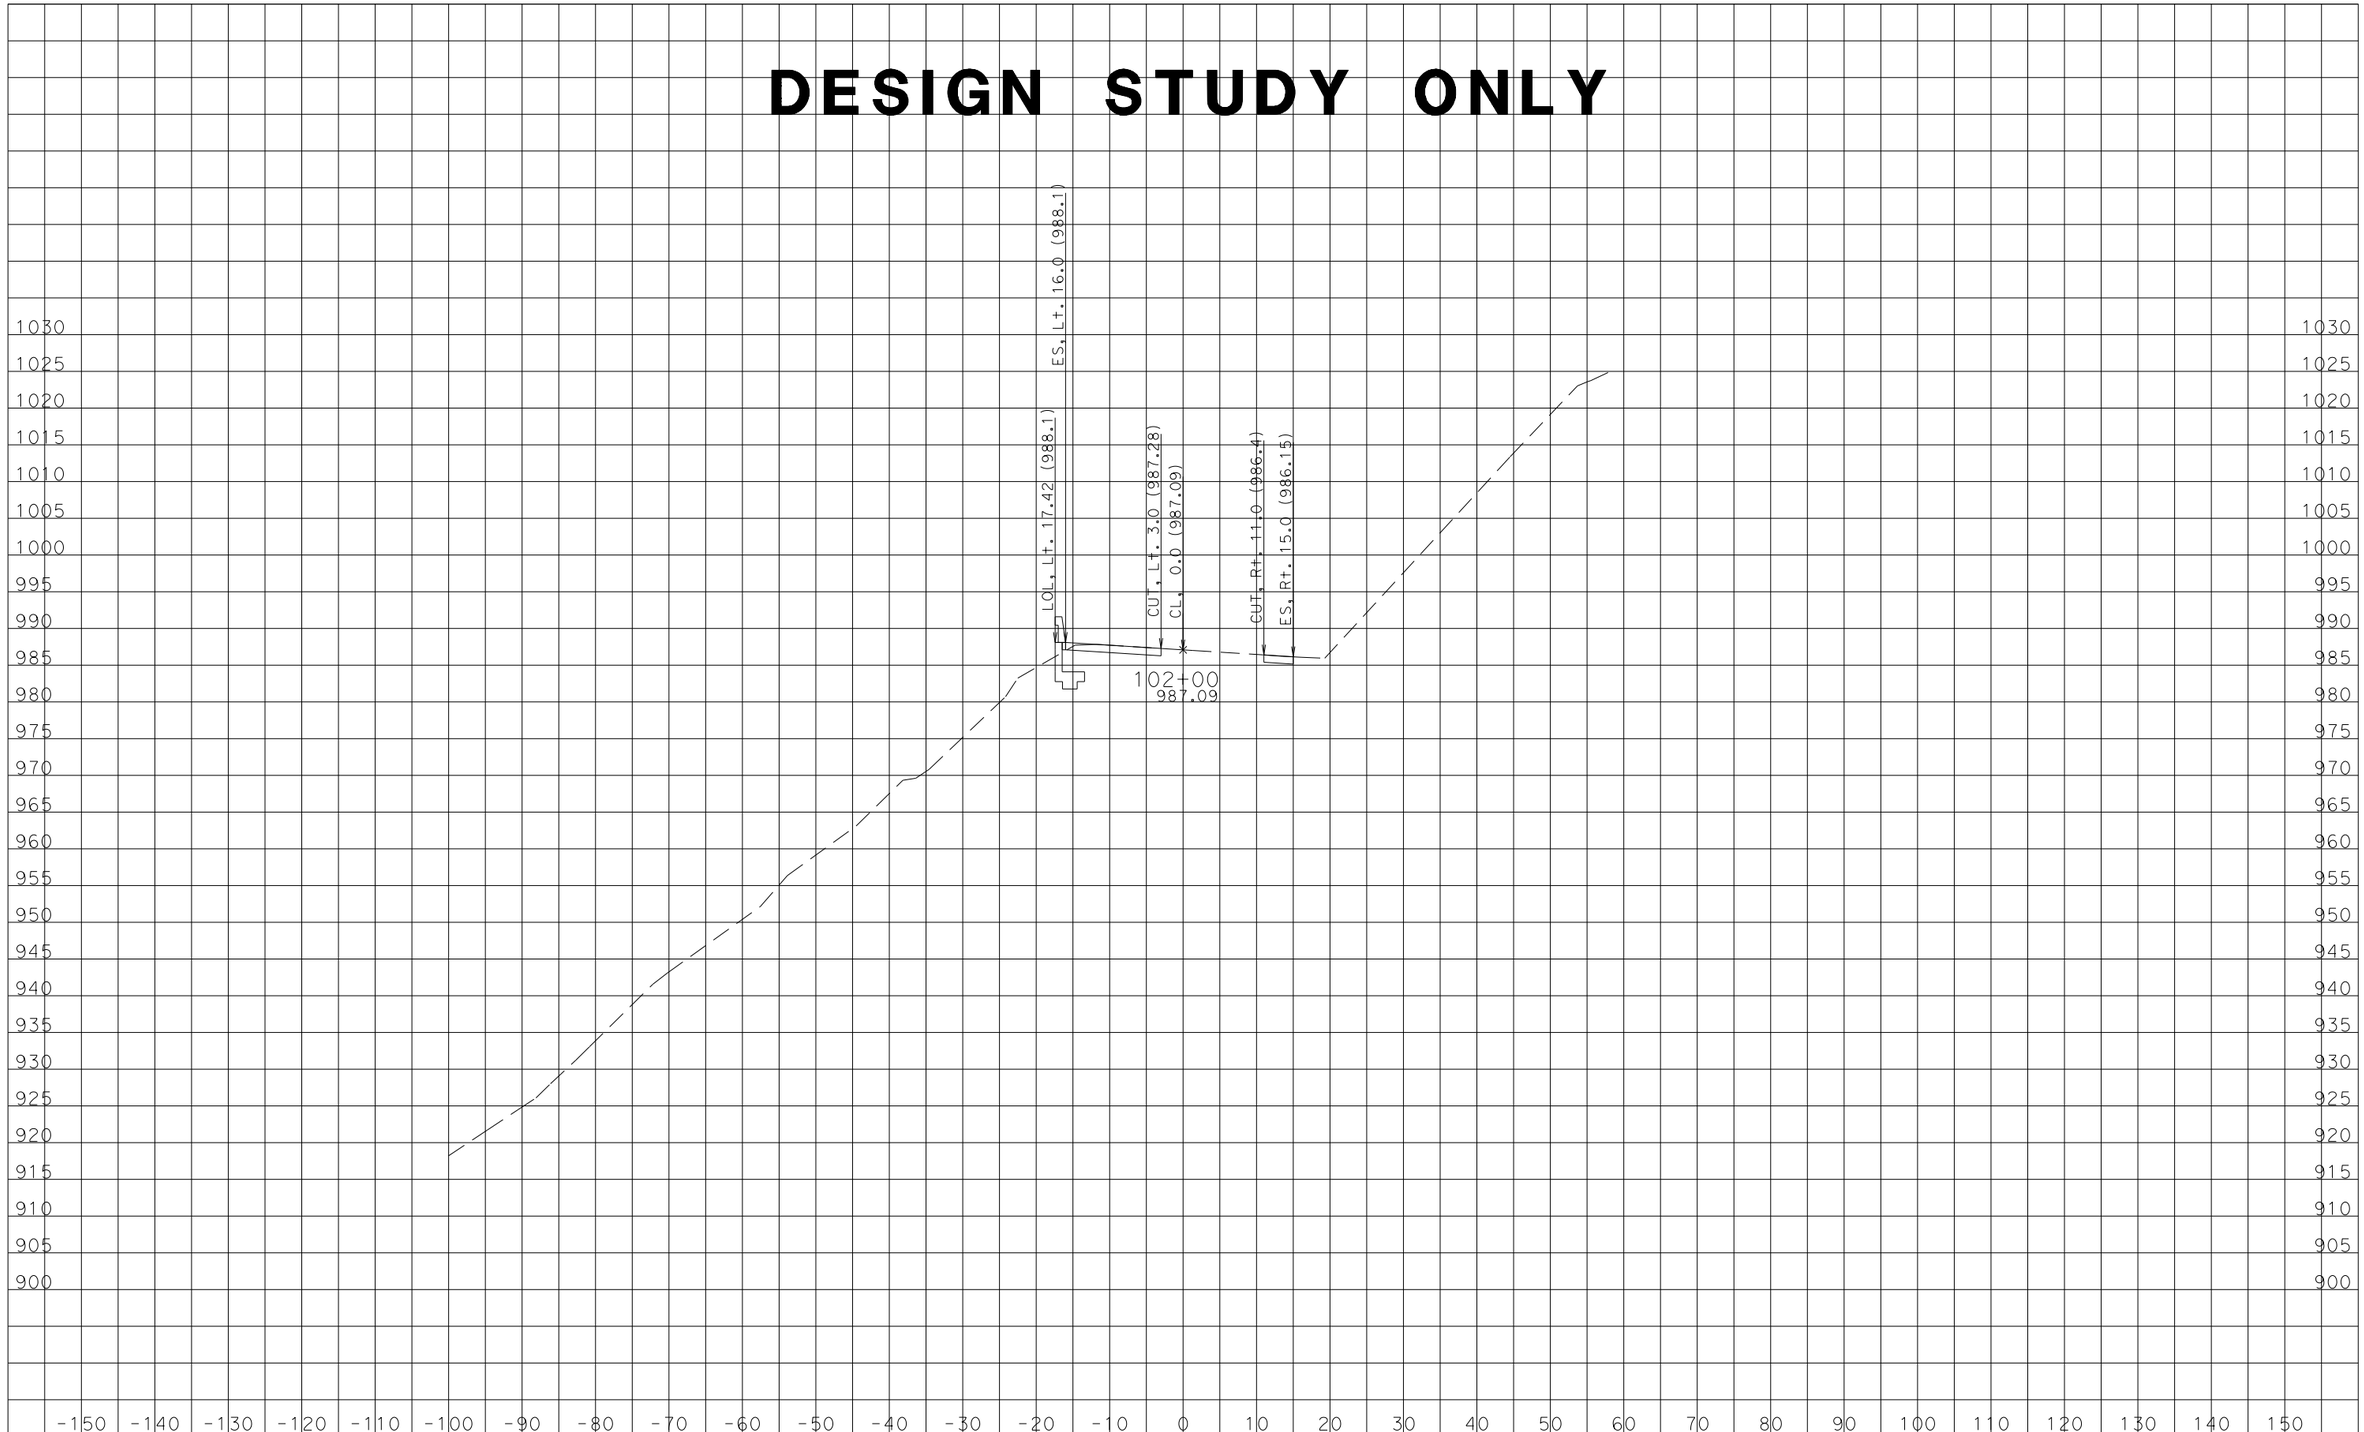

CREATED BY: Em
DATE: 1/27/2016
KC Project: 13044 File: D:\USERS\caice\13044\a1-25.ear

CONTRACT: 2G9601
DIST/CO/RTE/PM: 04/SCL/9/4.64
PROJECT ID: 0412000010

SCALE: 1" = 10' Horiz.
1" = 10' Vert.

All Dimensions are US Survey Feet

A1
CROSS SECTIONS
SHEET 7 OF XXX

DESIGN STUDY ONLY

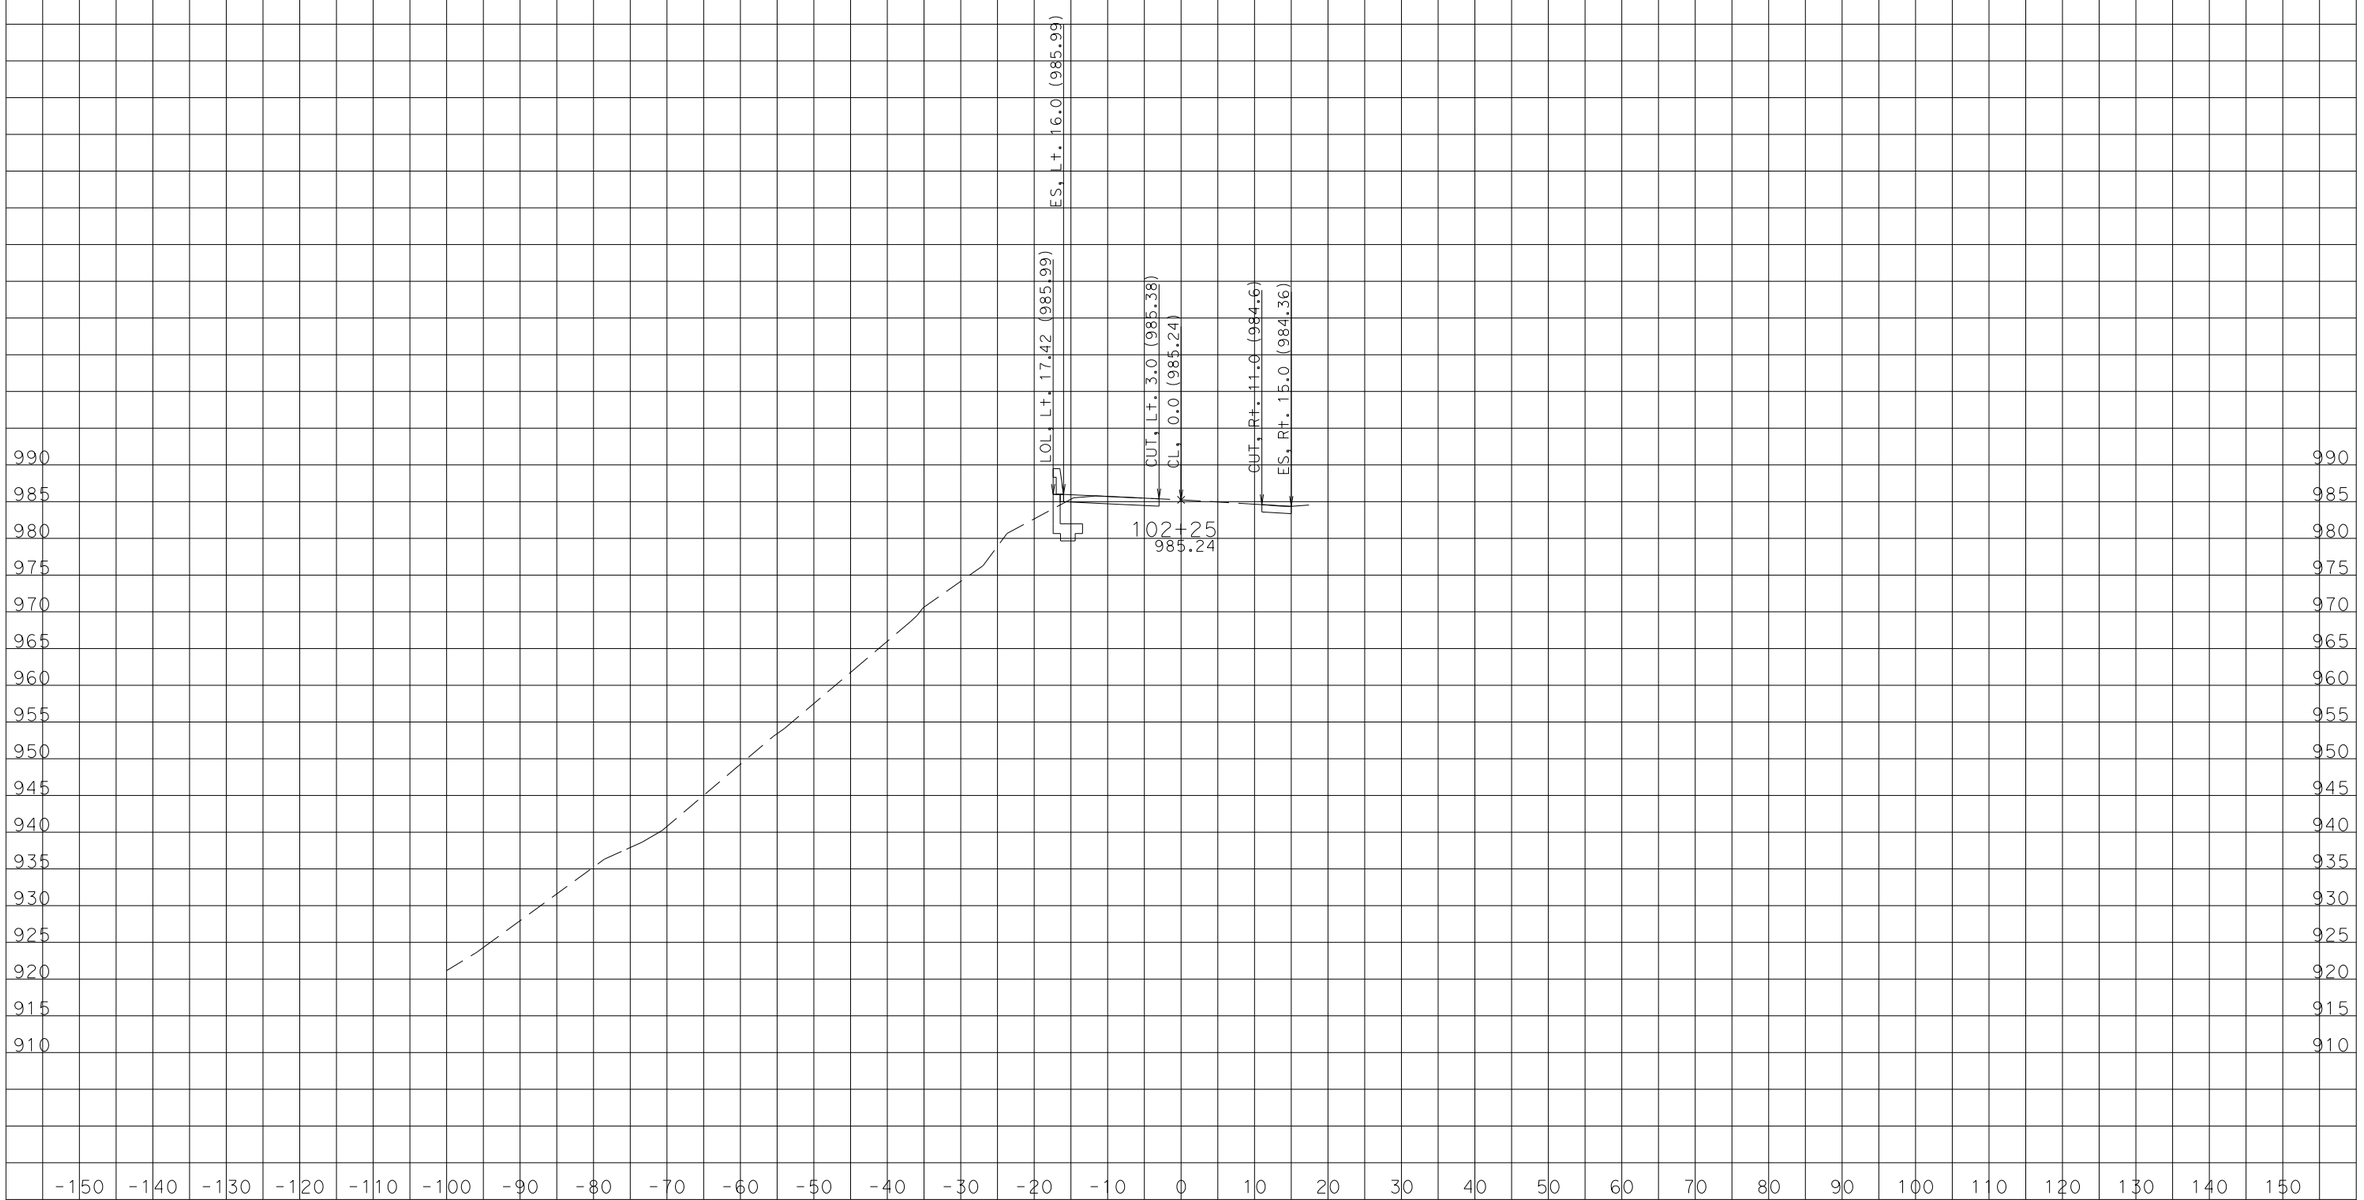

CREATED BY: Em
DATE: 1/27/2016
KC Project: 13044 File: D:\USERS\caice\13044\a1-25.ear

CONTRACT: 2G9601
DIST/CO/RTE/PM: 04/SCL/9/4.64
PROJECT ID: 0412000010

SCALE: 1" = 10' Horiz.
1" = 10' Vert.

All Dimensions are US Survey Feet

A1
CROSS SECTIONS
SHEET 8 OF XXX

DESIGN STUDY ONLY

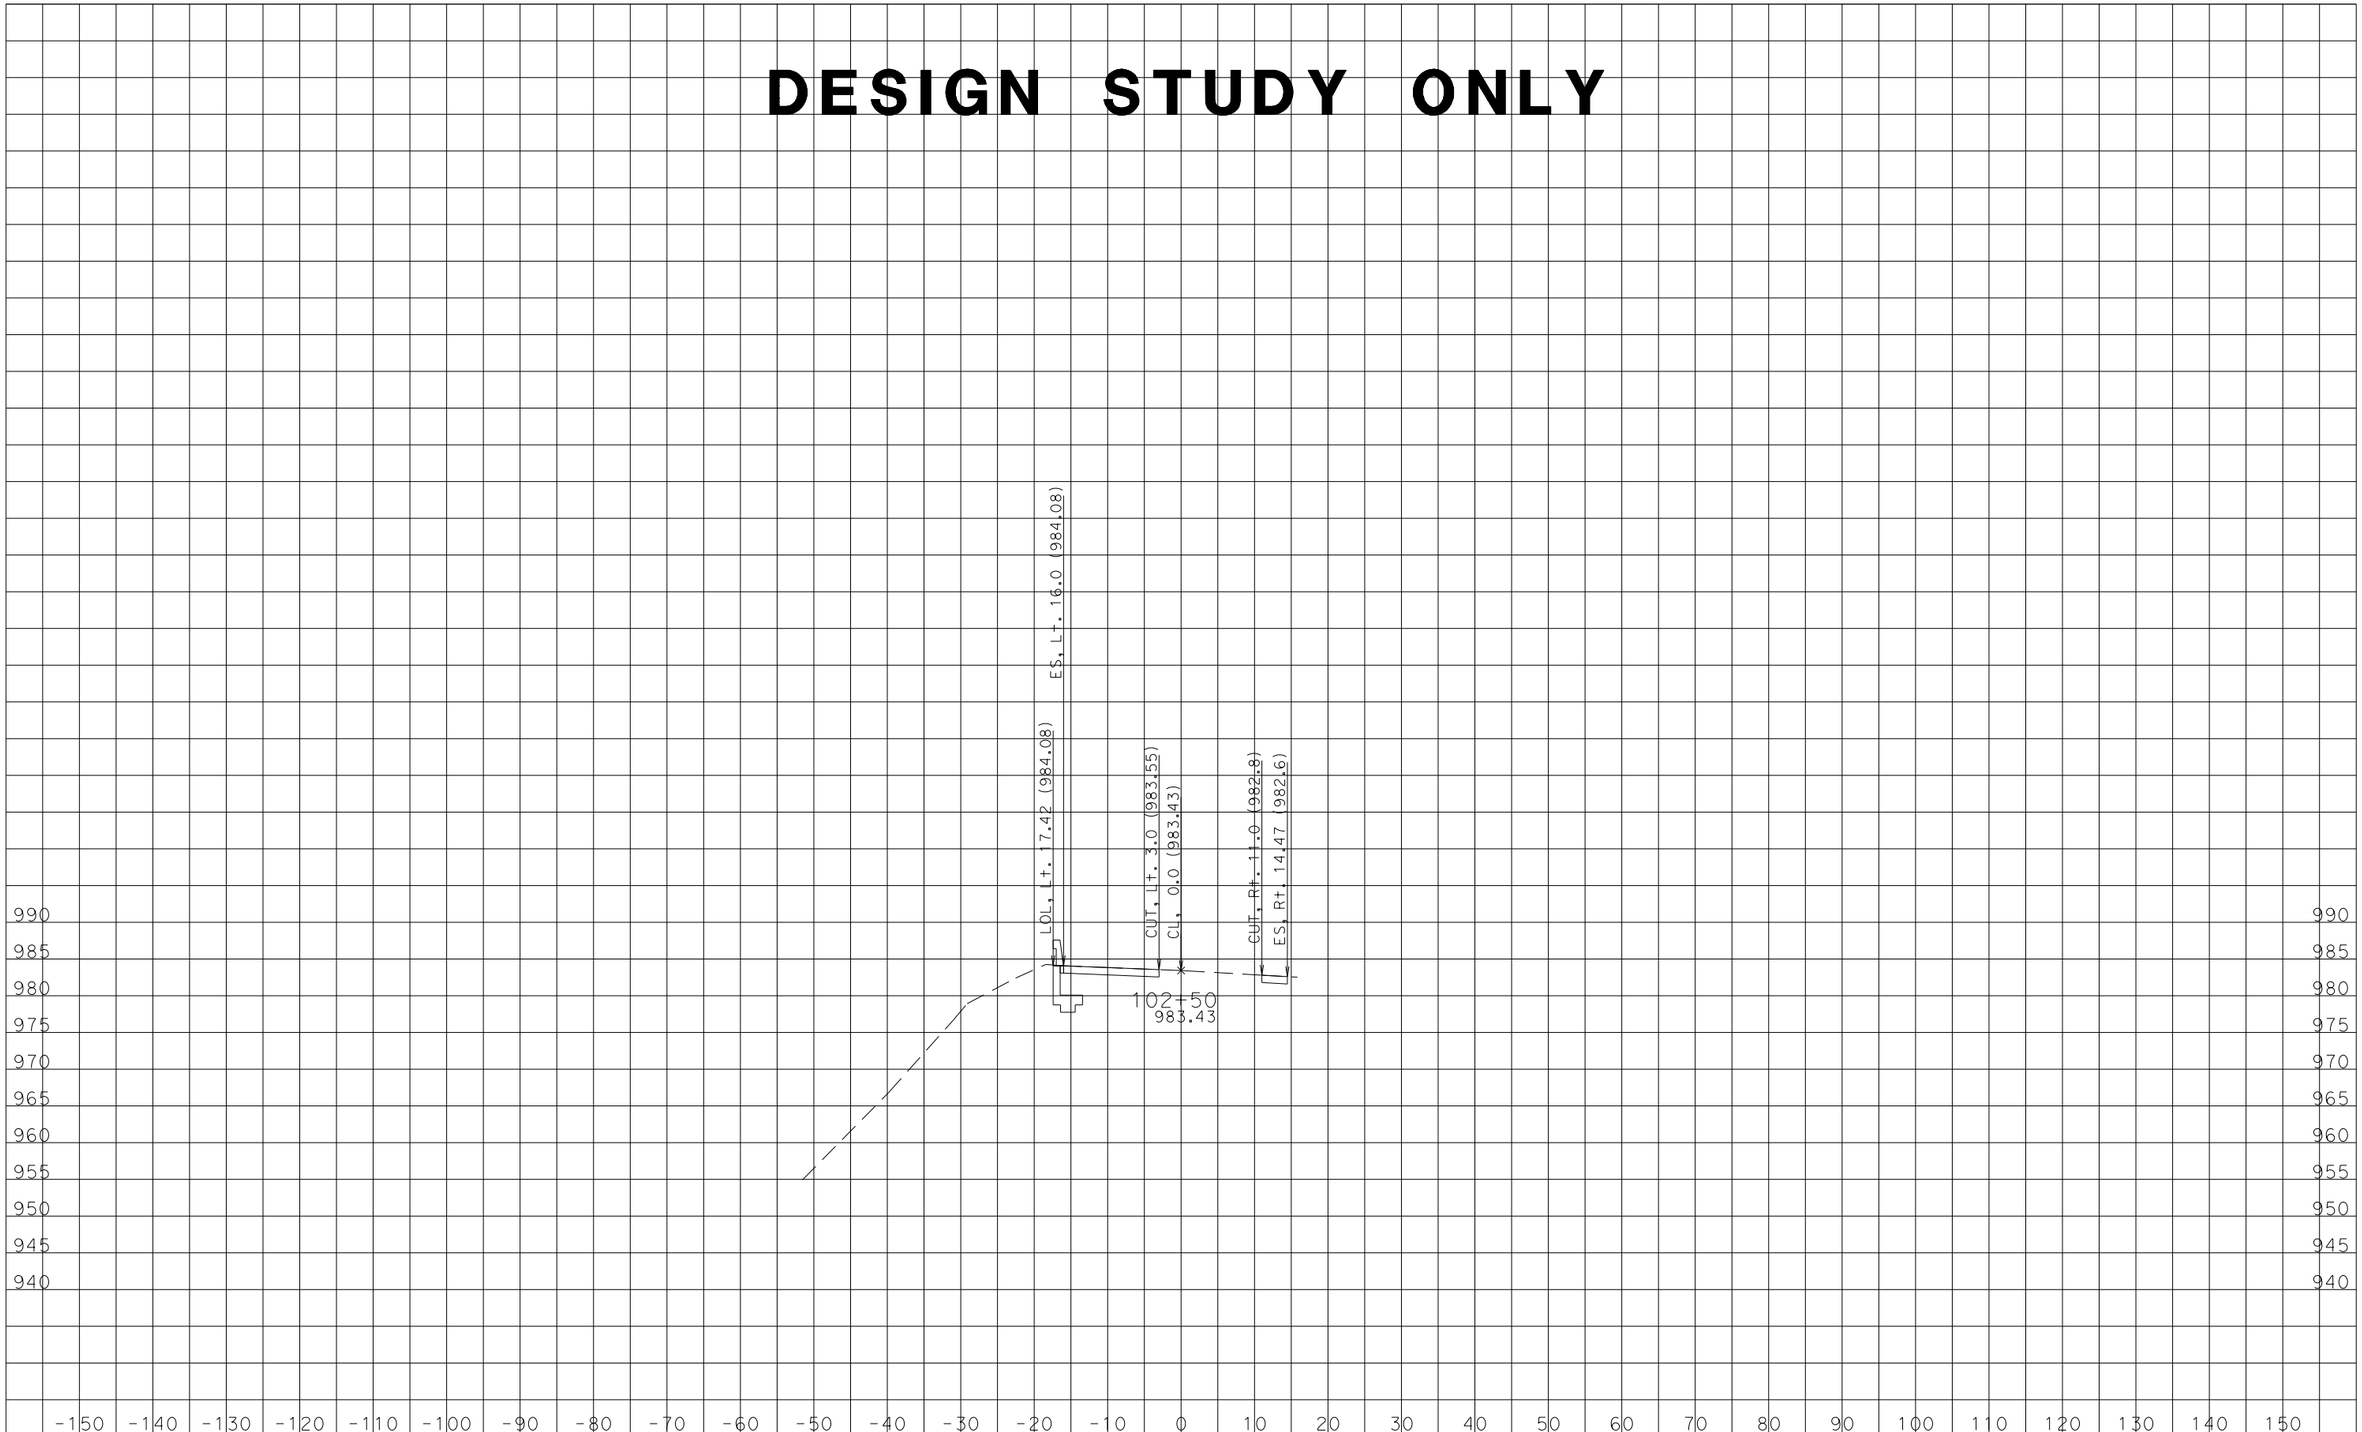

CREATED BY: Em
DATE: 1/27/2016
KC Project: 13044 File: D:\USERS\caice\13044\a1-25.ear

CONTRACT: 2G9601
DIST/CO/RTE/PM: 04/SCL/9/4.64
PROJECT ID: 0412000010

SCALE: 1" = 10' Horiz.
1" = 10' Vert.

All Dimensions are US Survey Feet

A1
CROSS SECTIONS
SHEET 9 OF XXX

DESIGN STUDY ONLY

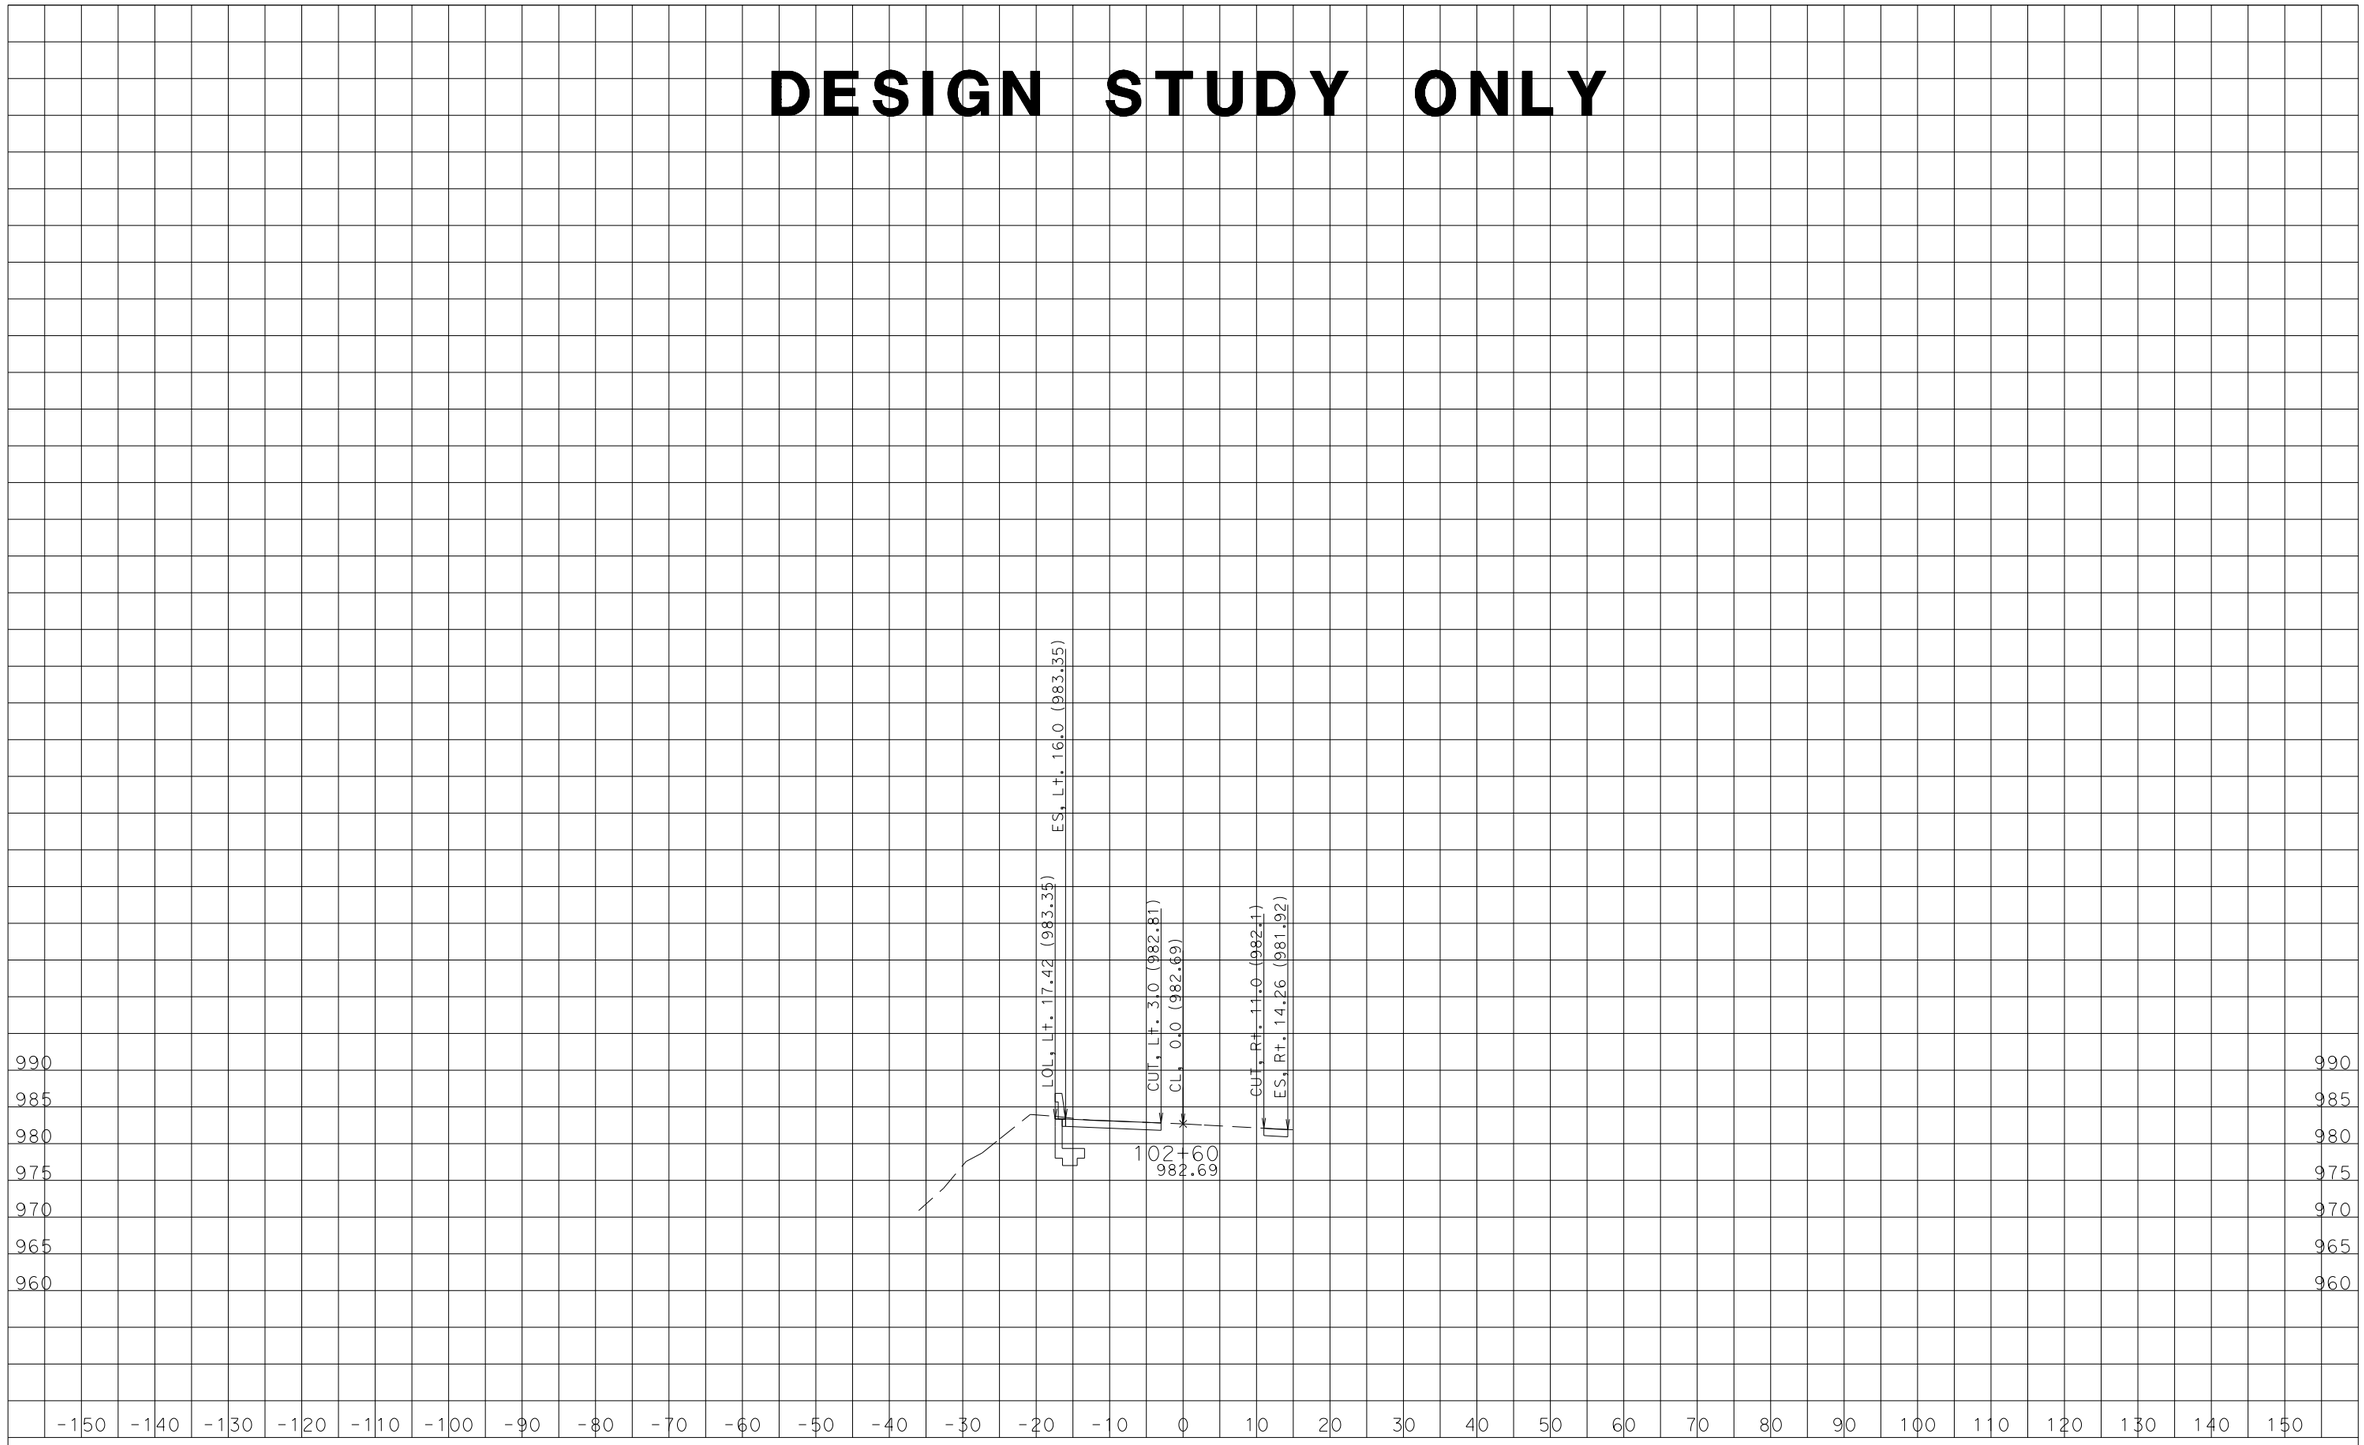

CREATED BY: Em
DATE: 1/27/2016
KC Project: 13044 File: D:\USERS\caice\13044\a1-25.ear

CONTRACT: 2G9601
DIST/CO/RTE/PM: 04/SCL/9/4.64
PROJECT ID: 0412000010

SCALE: 1" = 10' Horiz.
1" = 10' Vert.

All Dimensions are US Survey Feet

A1
CROSS SECTIONS
SHEET 10 OF XXX

DESIGN STUDY ONLY

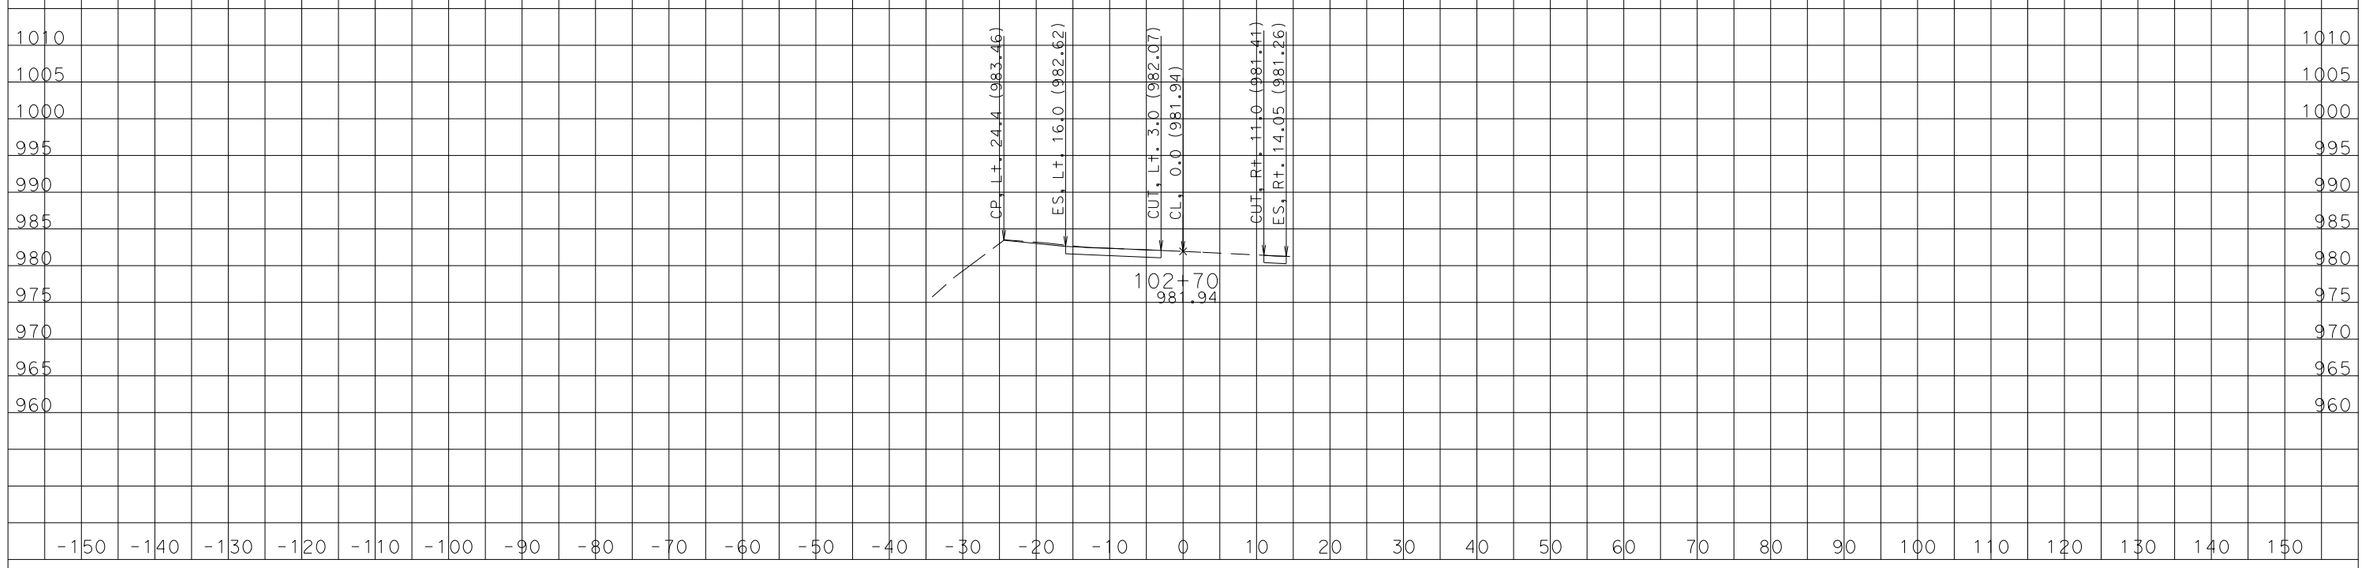

CREATED BY: Em
DATE: 1/27/2016
KC Project: 13044 File: D:\USERS\caice\13044\a1-25.ear

CONTRACT: 2G9601
DIST/CO/RTE/PM: 04/SCL/9/4.64
PROJECT ID: 0412000010

SCALE: 1" = 10' Horiz.
1" = 10' Vert.

All Dimensions are US Survey Feet

A1
CROSS SECTIONS
SHEET 11 OF XXX

DESIGN STUDY ONLY

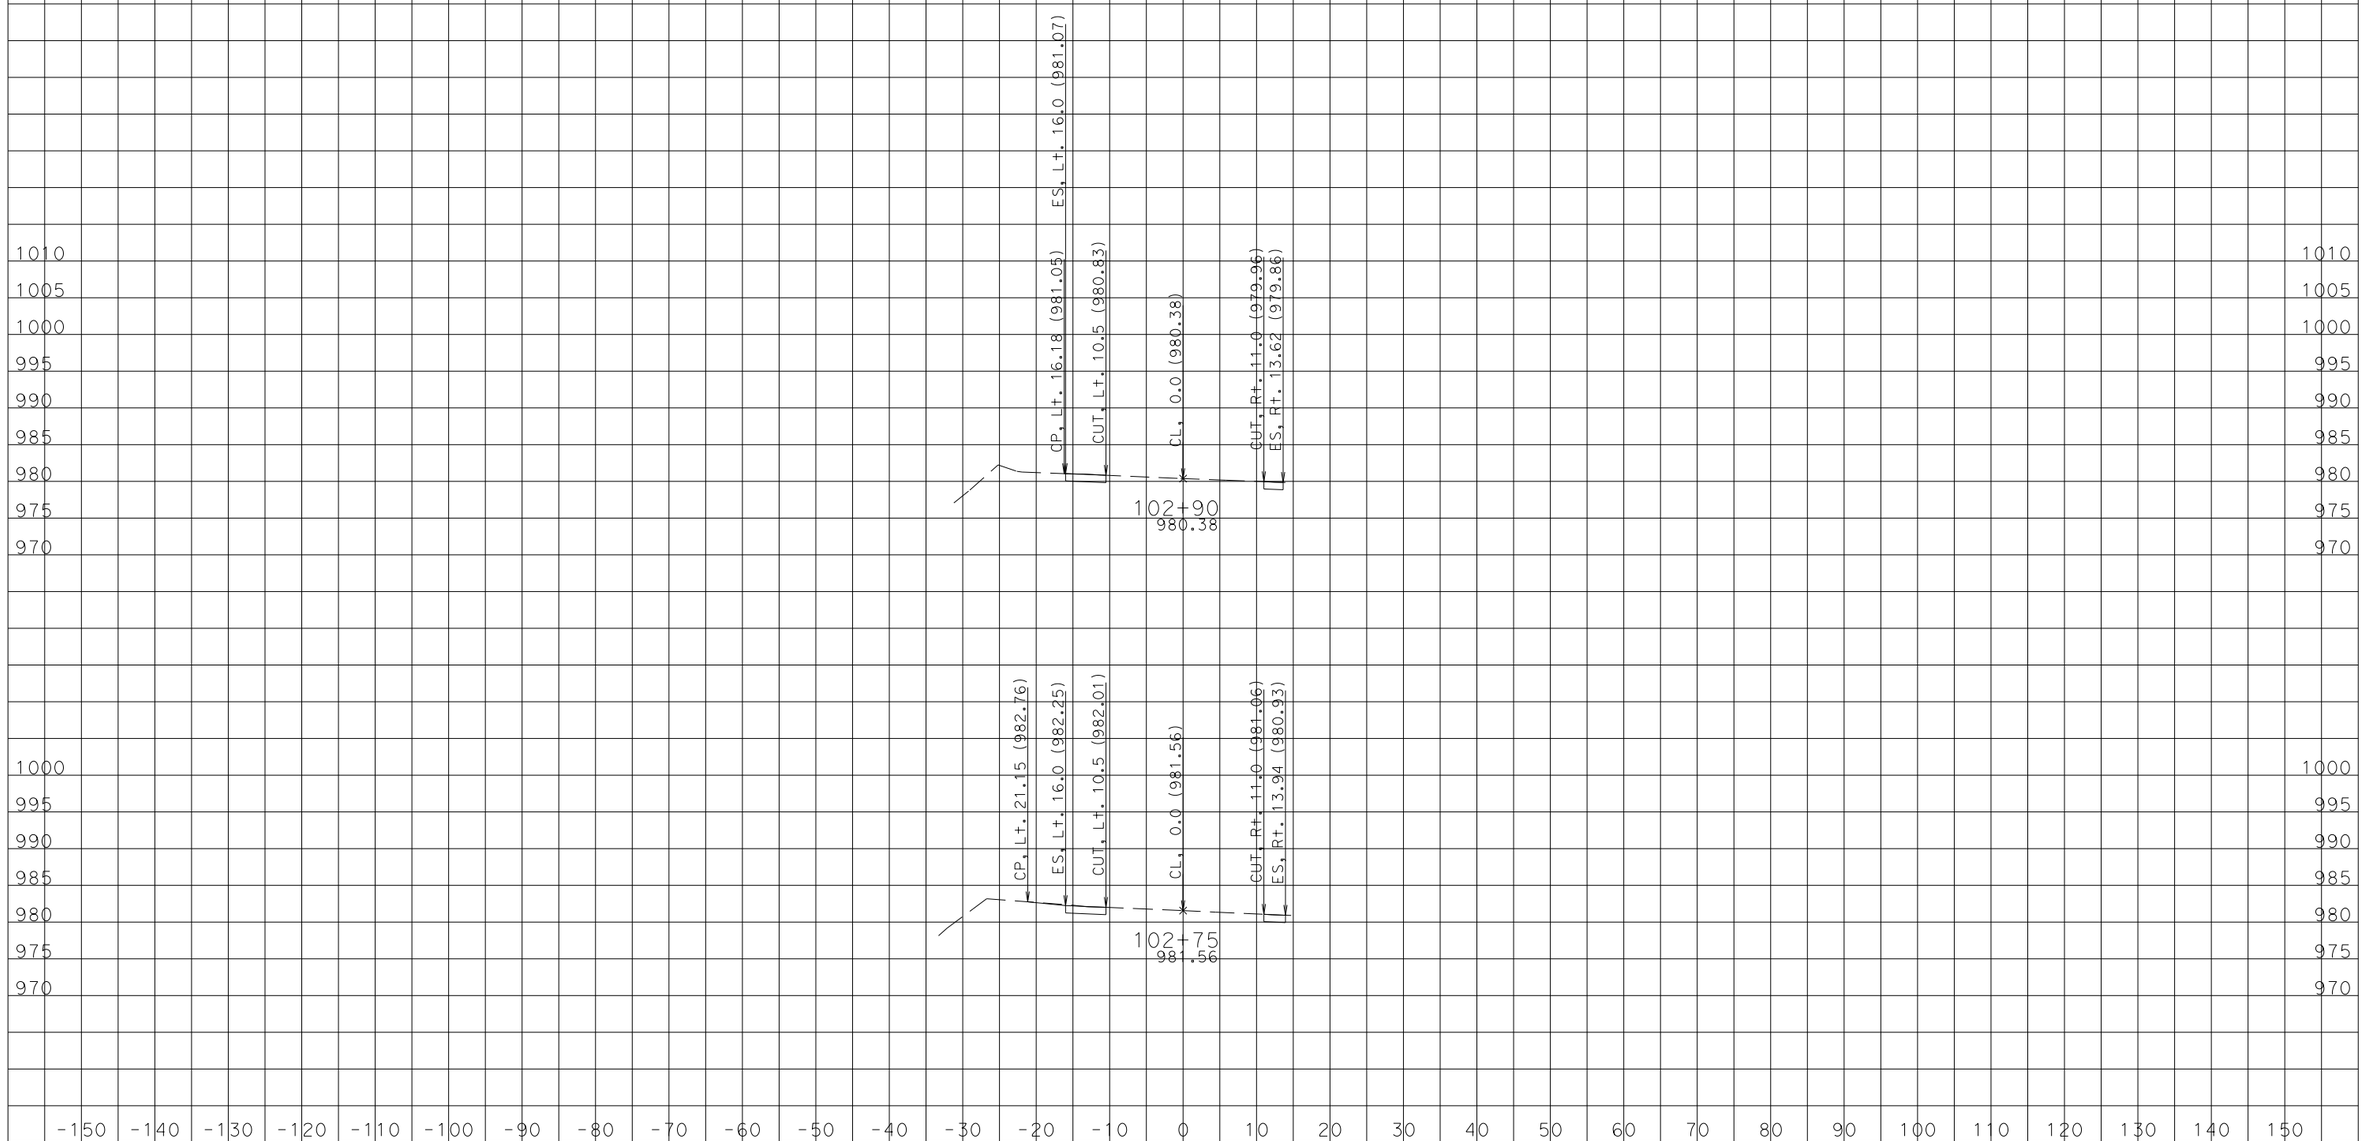

CREATED BY: Em
DATE: 1/27/2016
KC Project: 13044 File: D:\USERS\caice\13044\a1-25.ear

CONTRACT: 2G9601
DIST/CO/RTE/PM: 04/SCL/9/4.64
PROJECT ID: 0412000010

SCALE: 1" = 10' Horiz.
1" = 10' Vert.

All Dimensions are US Survey Feet

A1
CROSS SECTIONS
SHEET 12 OF XXX

DESIGN STUDY ONLY

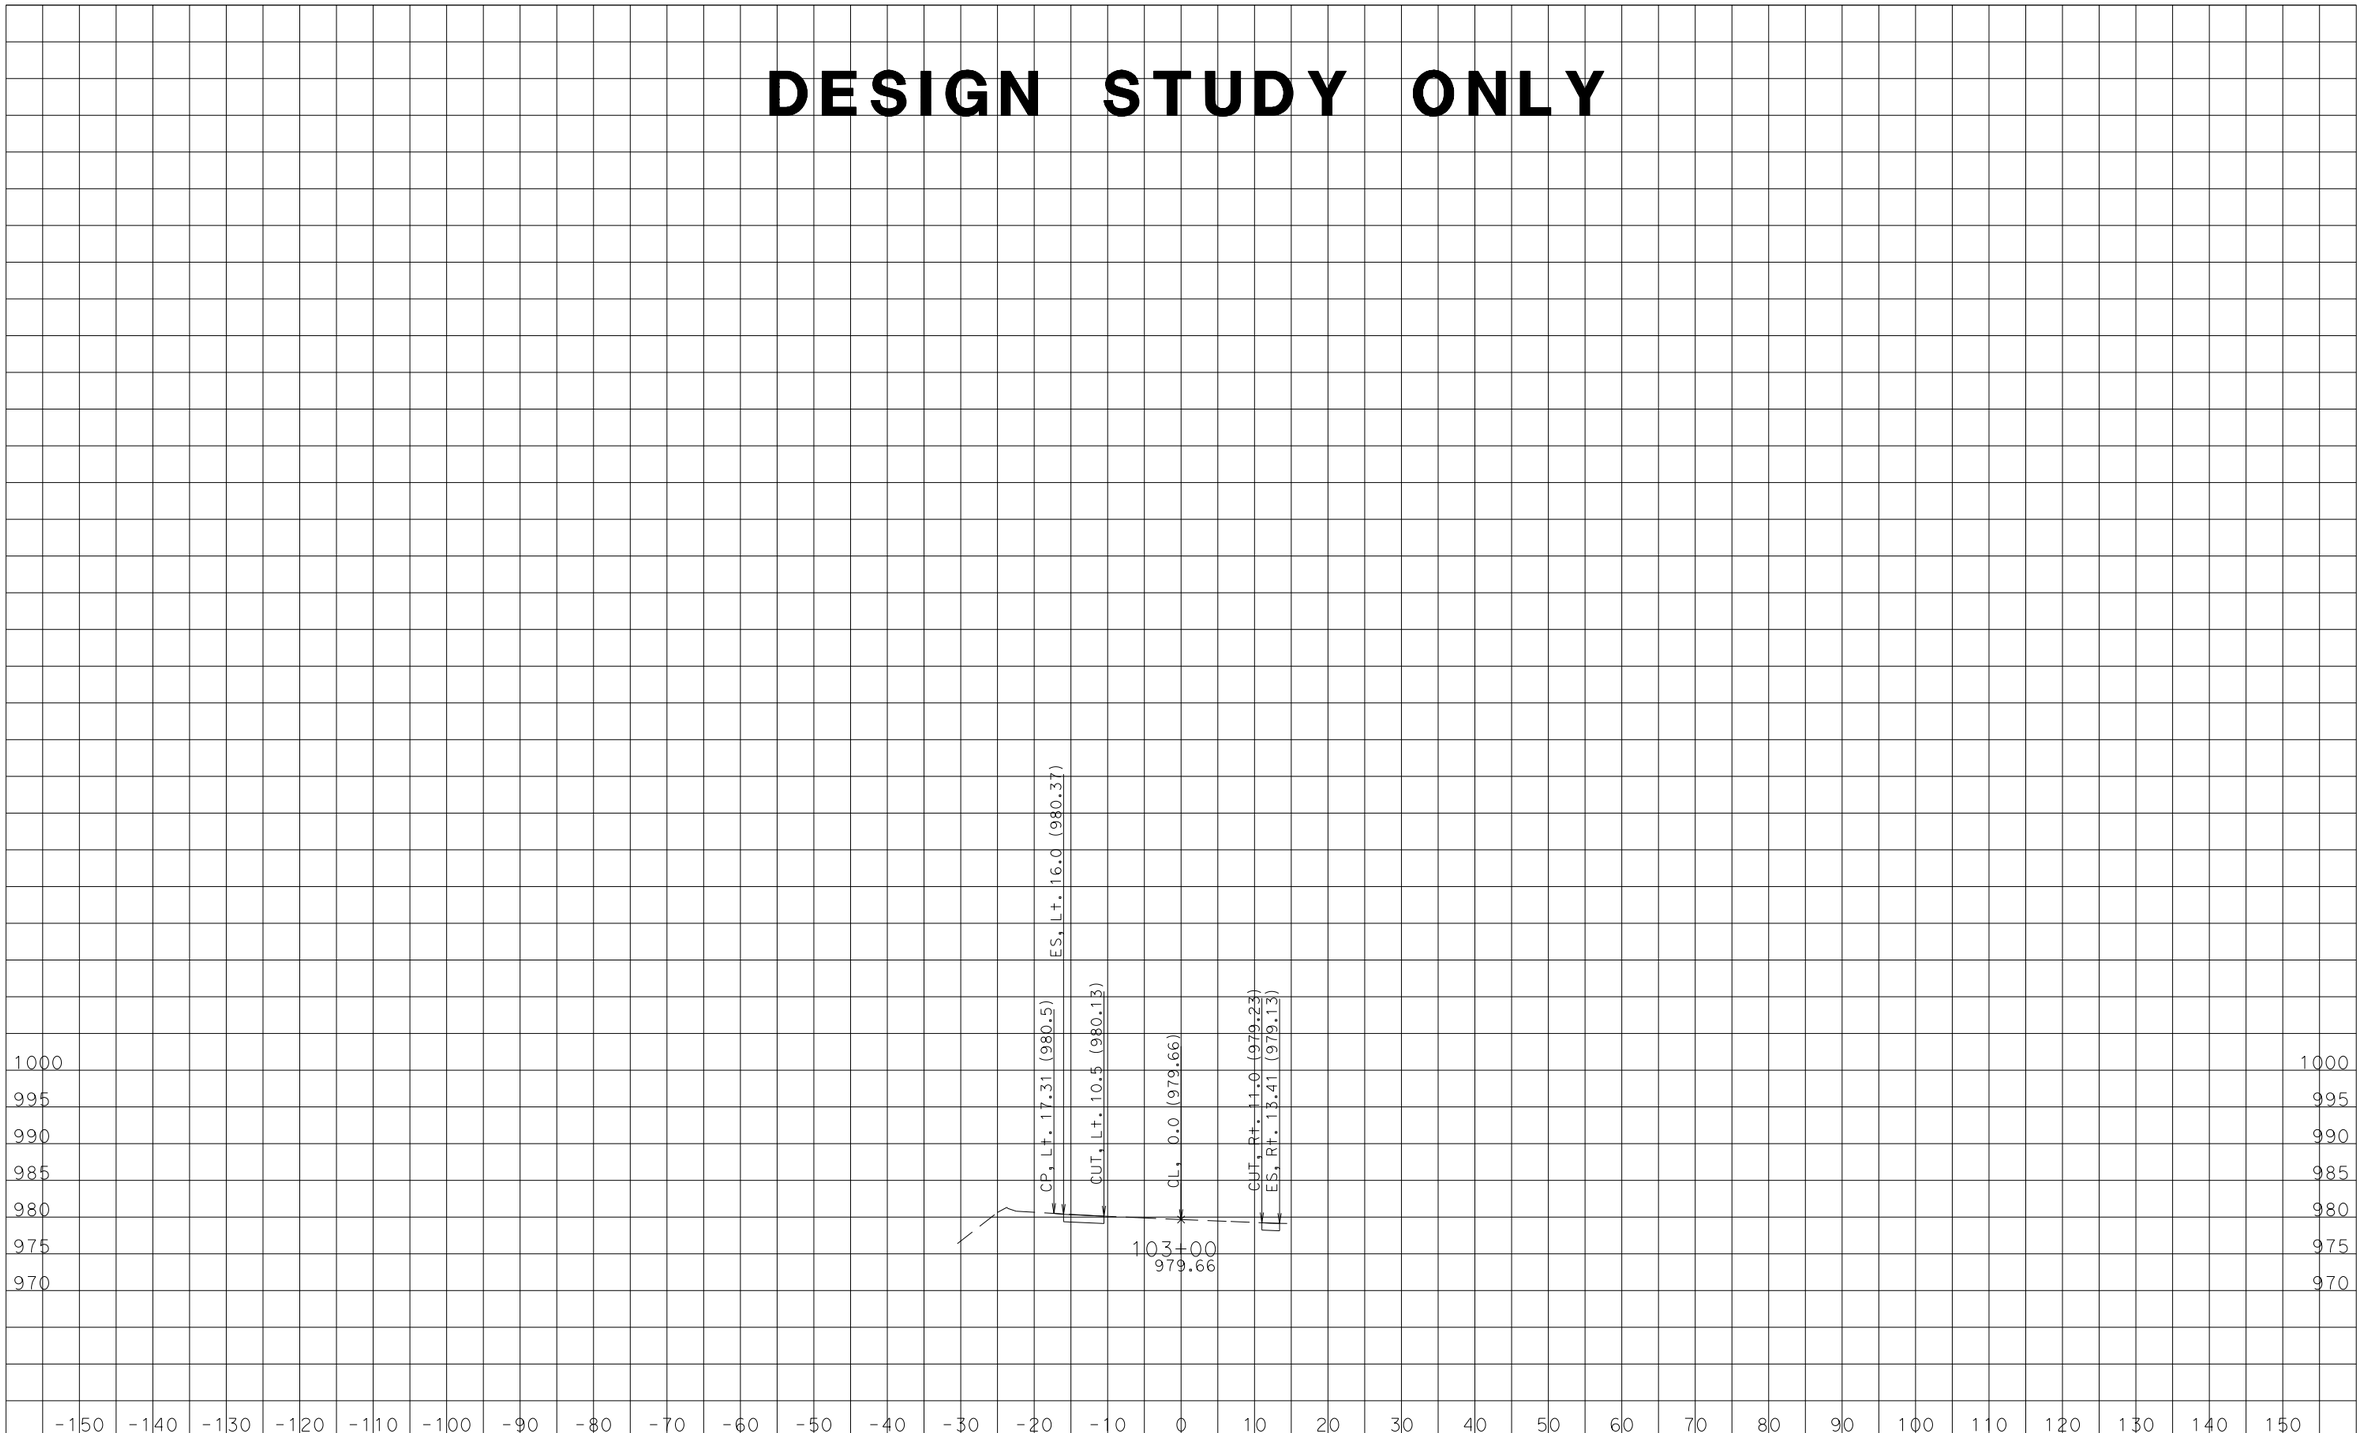

CREATED BY: Em
DATE: 1/27/2016
KC Project: 13044 File: D:\USERS\caice\13044\a1-25.ear

CONTRACT: 2G9601
DIST/CO/RTE/PM: 04/SCL/9/4.64
PROJECT ID: 0412000010

SCALE: 1" = 10' Horiz.
1" = 10' Vert.

All Dimensions are US Survey Feet

A1
CROSS SECTIONS
SHEET 13 OF XXX

DESIGN STUDY ONLY

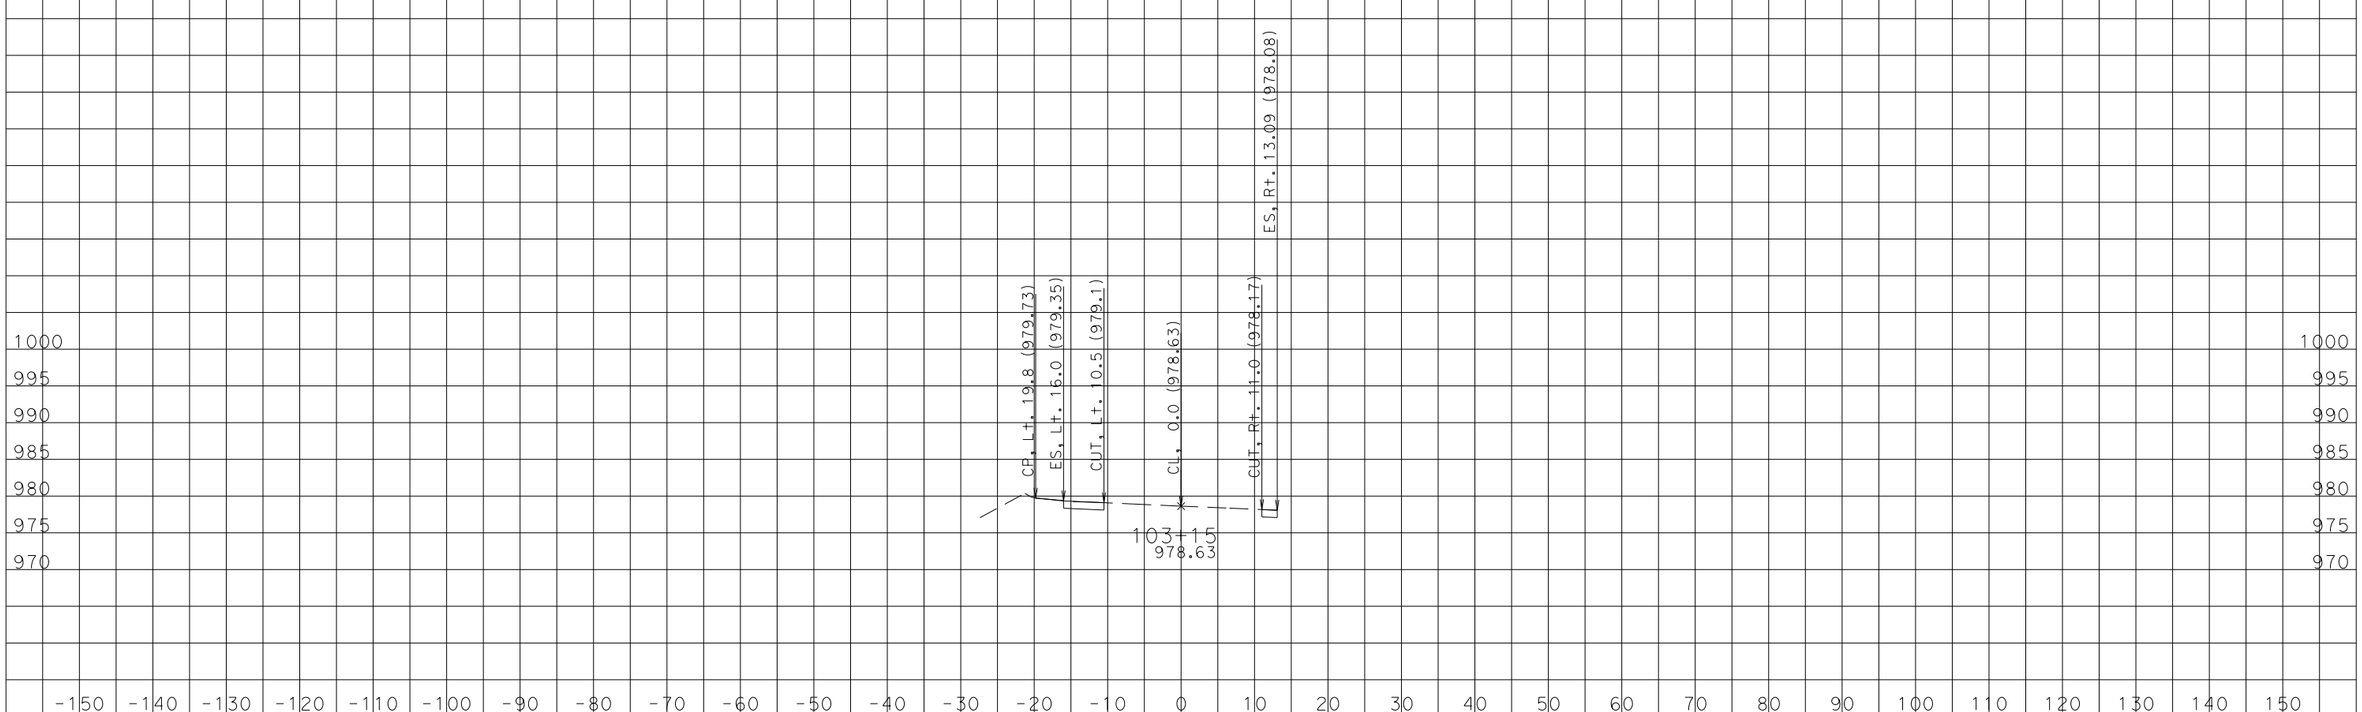

CREATED BY: Em
DATE: 1/27/2016
KC Project: 13044 File: D:\USERS\caice\13044\a1-25.ear

CONTRACT: 2G9601
DIST/CO/RTE/PM: 04/SCL/9/4.64
PROJECT ID: 0412000010

SCALE: 1" = 10' Horiz.
1" = 10' Vert.

All Dimensions are US Survey Feet

A1
CROSS SECTIONS
SHEET 14 OF XXX