Dist	COUNTY	ROUTE	POST MILES TOTAL PROJECT	SHEET No.	TOTAL SHEETS
04	SF	101	3.4	1	28

ACNHP-Q101(271)E
~~ACSTP-Q101(271)E~~
1

STATE OF CALIFORNIA
DEPARTMENT OF TRANSPORTATION

PROJECT PLANS FOR CONSTRUCTION ON
STATE HIGHWAY

IN THE CITY AND COUNTY OF SAN FRANCISCO
AT 23RD STREET OVERCROSSING

TO BE SUPPLEMENTED BY STANDARD PLANS DATED 2010

INDEX OF PLANS

SHEET No.	DESCRIPTION
1	TITLE SHEET AND LOCATION MAP
2	TYPICAL CROSS SECTIONS
3	LAYOUT
4	TEMPORARY WATER POLLUTION CONTROL PLAN AND QUANTITIES
5	DRAINAGE PLAN AND QUANTITIES
6	UTILITY PLAN
7	CONSTRUCTION AREA SIGNS
8 - 9	TRAFFIC HANDLING PLAN AND QUANTITIES
10	SUMMARY OF QUANTITIES
11 - 12	EROSION CONTROL LEGEND AND QUANTITIES, AND PLAN
13 - 18	REVISED STANDARD PLANS
	STRUCTURE PLANS
19 - 28	RETAINING WALL AT 23RD STREET OC

THE STANDARD PLANS LIST APPLICABLE TO THIS CONTRACT IS INCLUDED IN THE NOTICE TO BIDDERS AND SPECIAL PROVISIONS BOOK.

LOCATION MAP

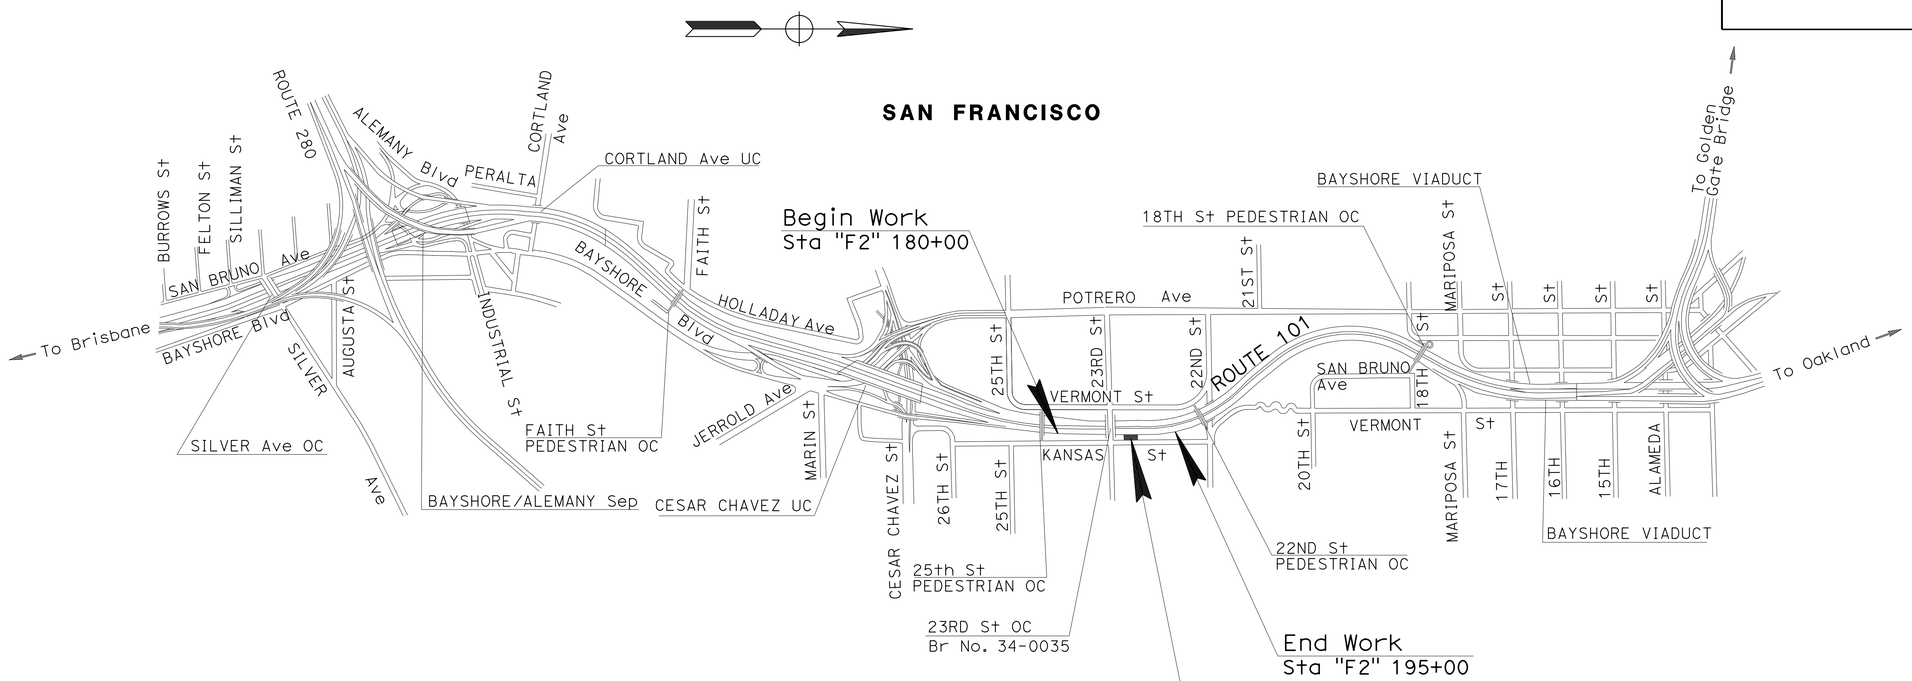

LOCATION OF CONSTRUCTION
STA "F2" 189+20 PM 3.4

1 REPLACED PER ADDENDUM No. 1 DATED SEPTEMBER 3, 2015

NO SCALE

THE CONTRACTOR SHALL POSSESS THE CLASS (OR CLASSES) OF LICENSE AS SPECIFIED IN THE "NOTICE TO BIDDERS."

PROJECT MANAGER: JOON KANG
DESIGN MANAGER: ARLISSA PANG

An T. Nguyen 1/20/15
PROJECT ENGINEER REGISTERED CIVIL ENGINEER — DATE

March 2, 2015
PLANS APPROVAL DATE

REGISTERED PROFESSIONAL ENGINEER — An T. Nguyen — No. 62776 — Exp. 6-30-16 — CIVIL — STATE OF CALIFORNIA

THE STATE OF CALIFORNIA OR ITS OFFICERS OR AGENTS SHALL NOT BE RESPONSIBLE FOR THE ACCURACY OR COMPLETENESS OF SCANNED COPIES OF THIS PLAN SHEET.

CONTRACT No.	04-3G1704
PROJECT ID	0412000014

LAST REVISION 01-20-15 — DATE PLOTTED => 31-AUG-2015 — TIME PLOTTED => 1:16