# DESIGN STUDY ONLY

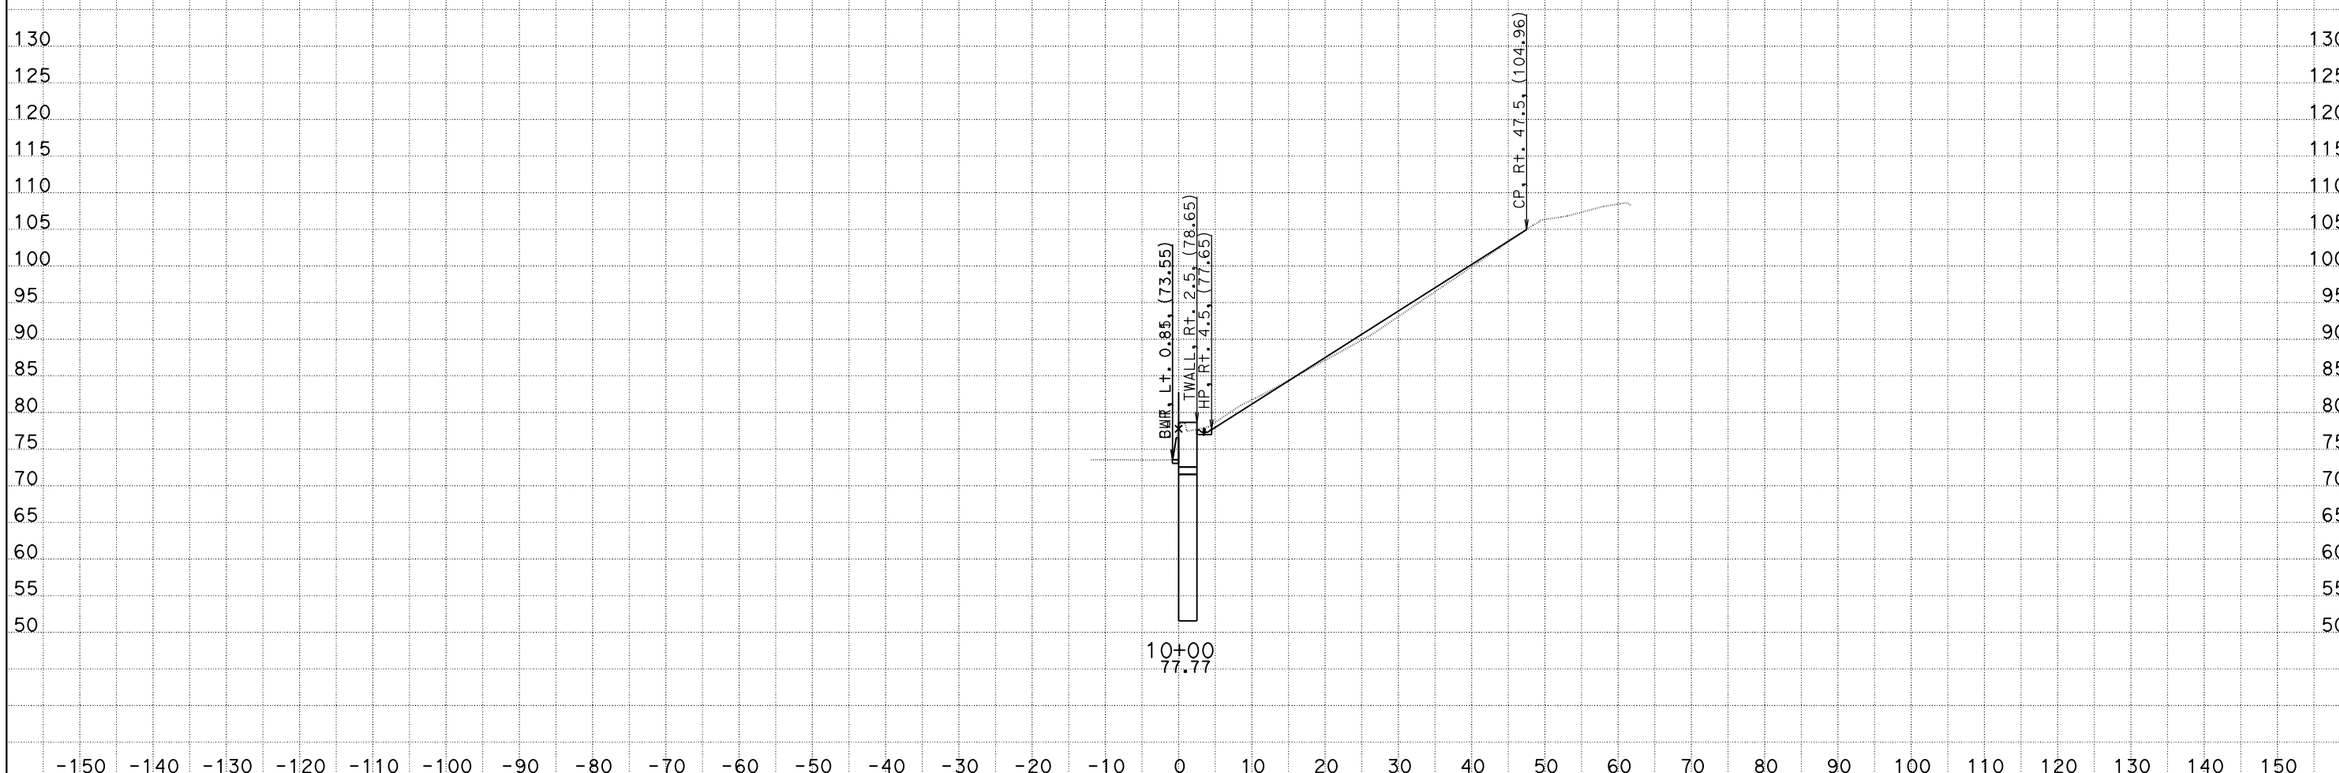


CREATED BY: N.Pascua
DATE: 12/15/2014
KC Project: 12182 File: D:\Projects*G1701y82\xsection\w1fg.ear

CONTRACT: 3G1701
DIST/CO/RTE/PM: 04/SF/101/PM 3.4
PROJECT ID: 0412000014

SCALE: 1" = 10' Horiz.
1" = 10' Vert.

**All Dimensions are US Survey Feet**

**W1**
**CROSS SECTIONS**
SHEET 1 OF 23

# DESIGN STUDY ONLY

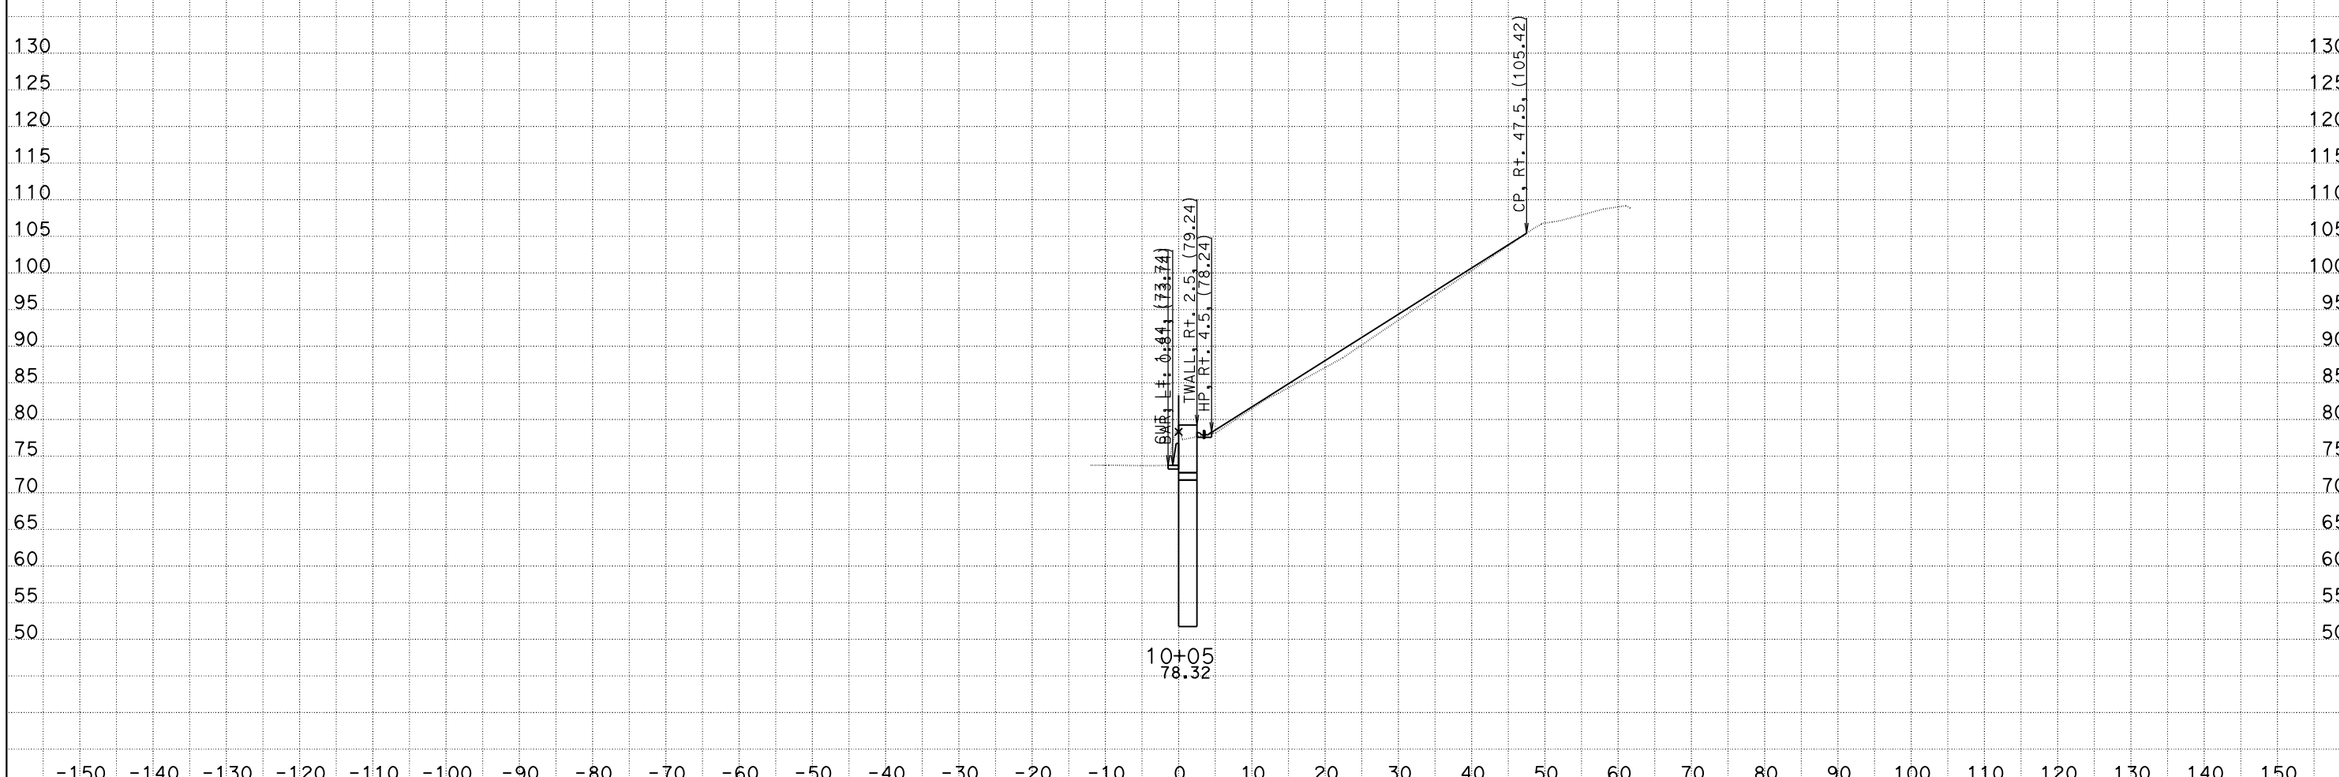


CREATED BY: N.Pascua
DATE: 12/15/2014
KC Project: 12182 File: D:\Projects*G1701y82\xsection\w1fg.ear

CONTRACT: 3G1701
DIST/CO/RTE/PM: 04/SF/101/PM 3.4
PROJECT ID: 0412000014

SCALE: 1" = 10' Horiz.
1" = 10' Vert.

**All Dimensions are US Survey Feet**

**W1**
**CROSS SECTIONS**
SHEET 2 OF 23

# DESIGN STUDY ONLY

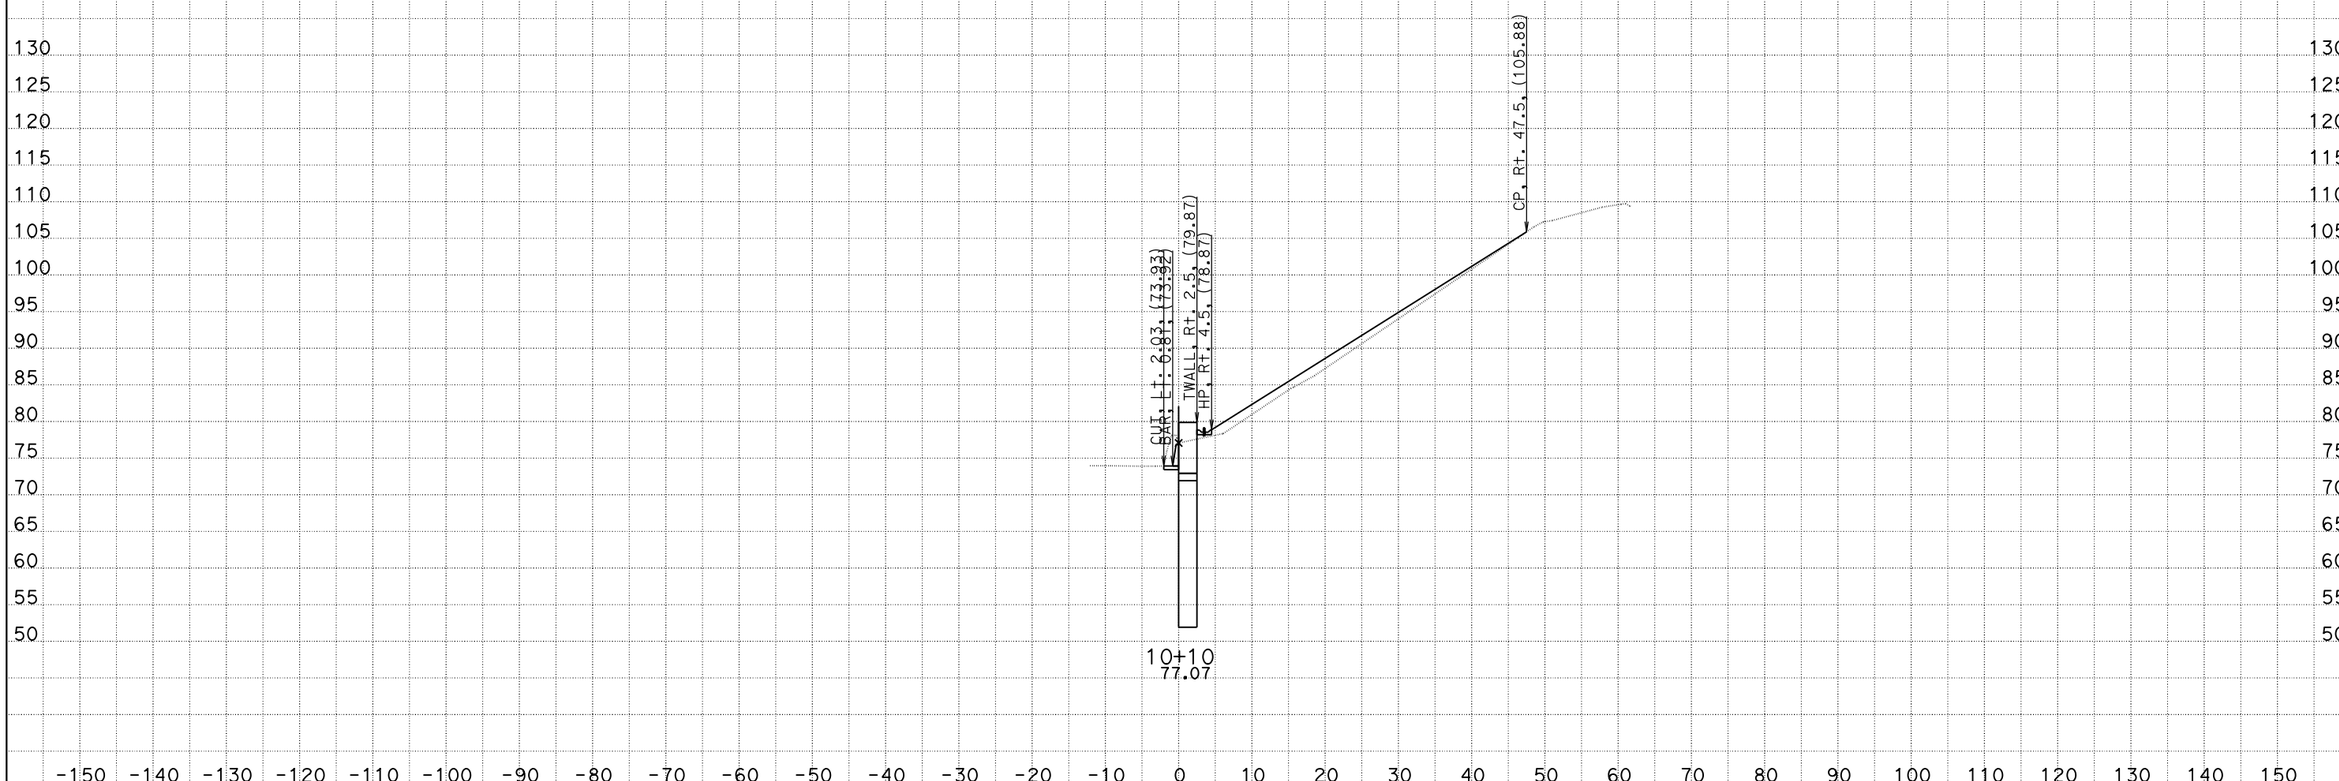


CREATED BY: N.Pascua
DATE: 12/15/2014
KC Project: 12182 File: D:\Projects*G1701y82\xsection\w1fg.ear

CONTRACT: 3G1701
DIST/CO/RTE/PM: 04/SF/101/PM 3.4
PROJECT ID: 0412000014

SCALE: 1" = 10' Horiz.
1" = 10' Vert.

**All Dimensions are US Survey Feet**

**W1**
**CROSS SECTIONS**
SHEET 3 OF 23

# DESIGN STUDY ONLY

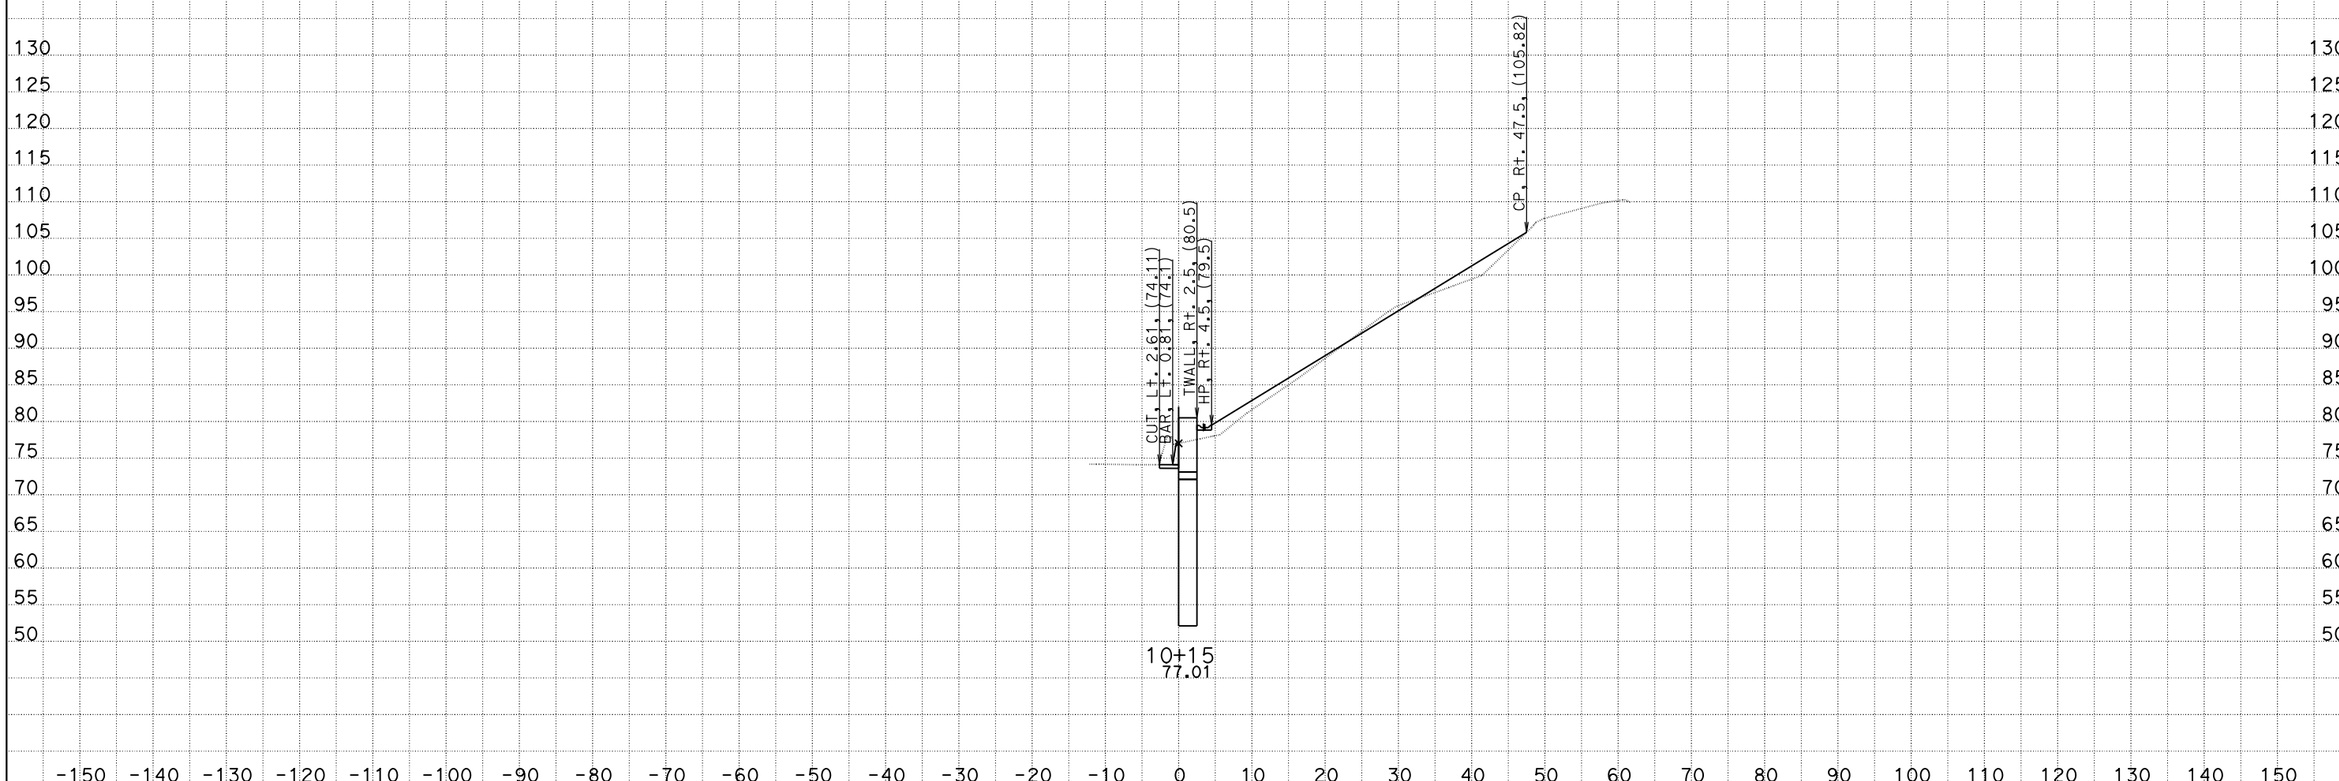


CREATED BY: N.Pascua
DATE: 12/15/2014
KC Project: 12182 File: D:\Projects*G1701y82\xsection\w1fg.ear

CONTRACT: 3G1701
DIST/CO/RTE/PM: 04/SF/101/PM 3.4
PROJECT ID: 0412000014

SCALE: 1" = 10' Horiz.
1" = 10' Vert.

**All Dimensions are US Survey Feet**

**W1**
**CROSS SECTIONS**
SHEET 4 OF 23

# DESIGN STUDY ONLY

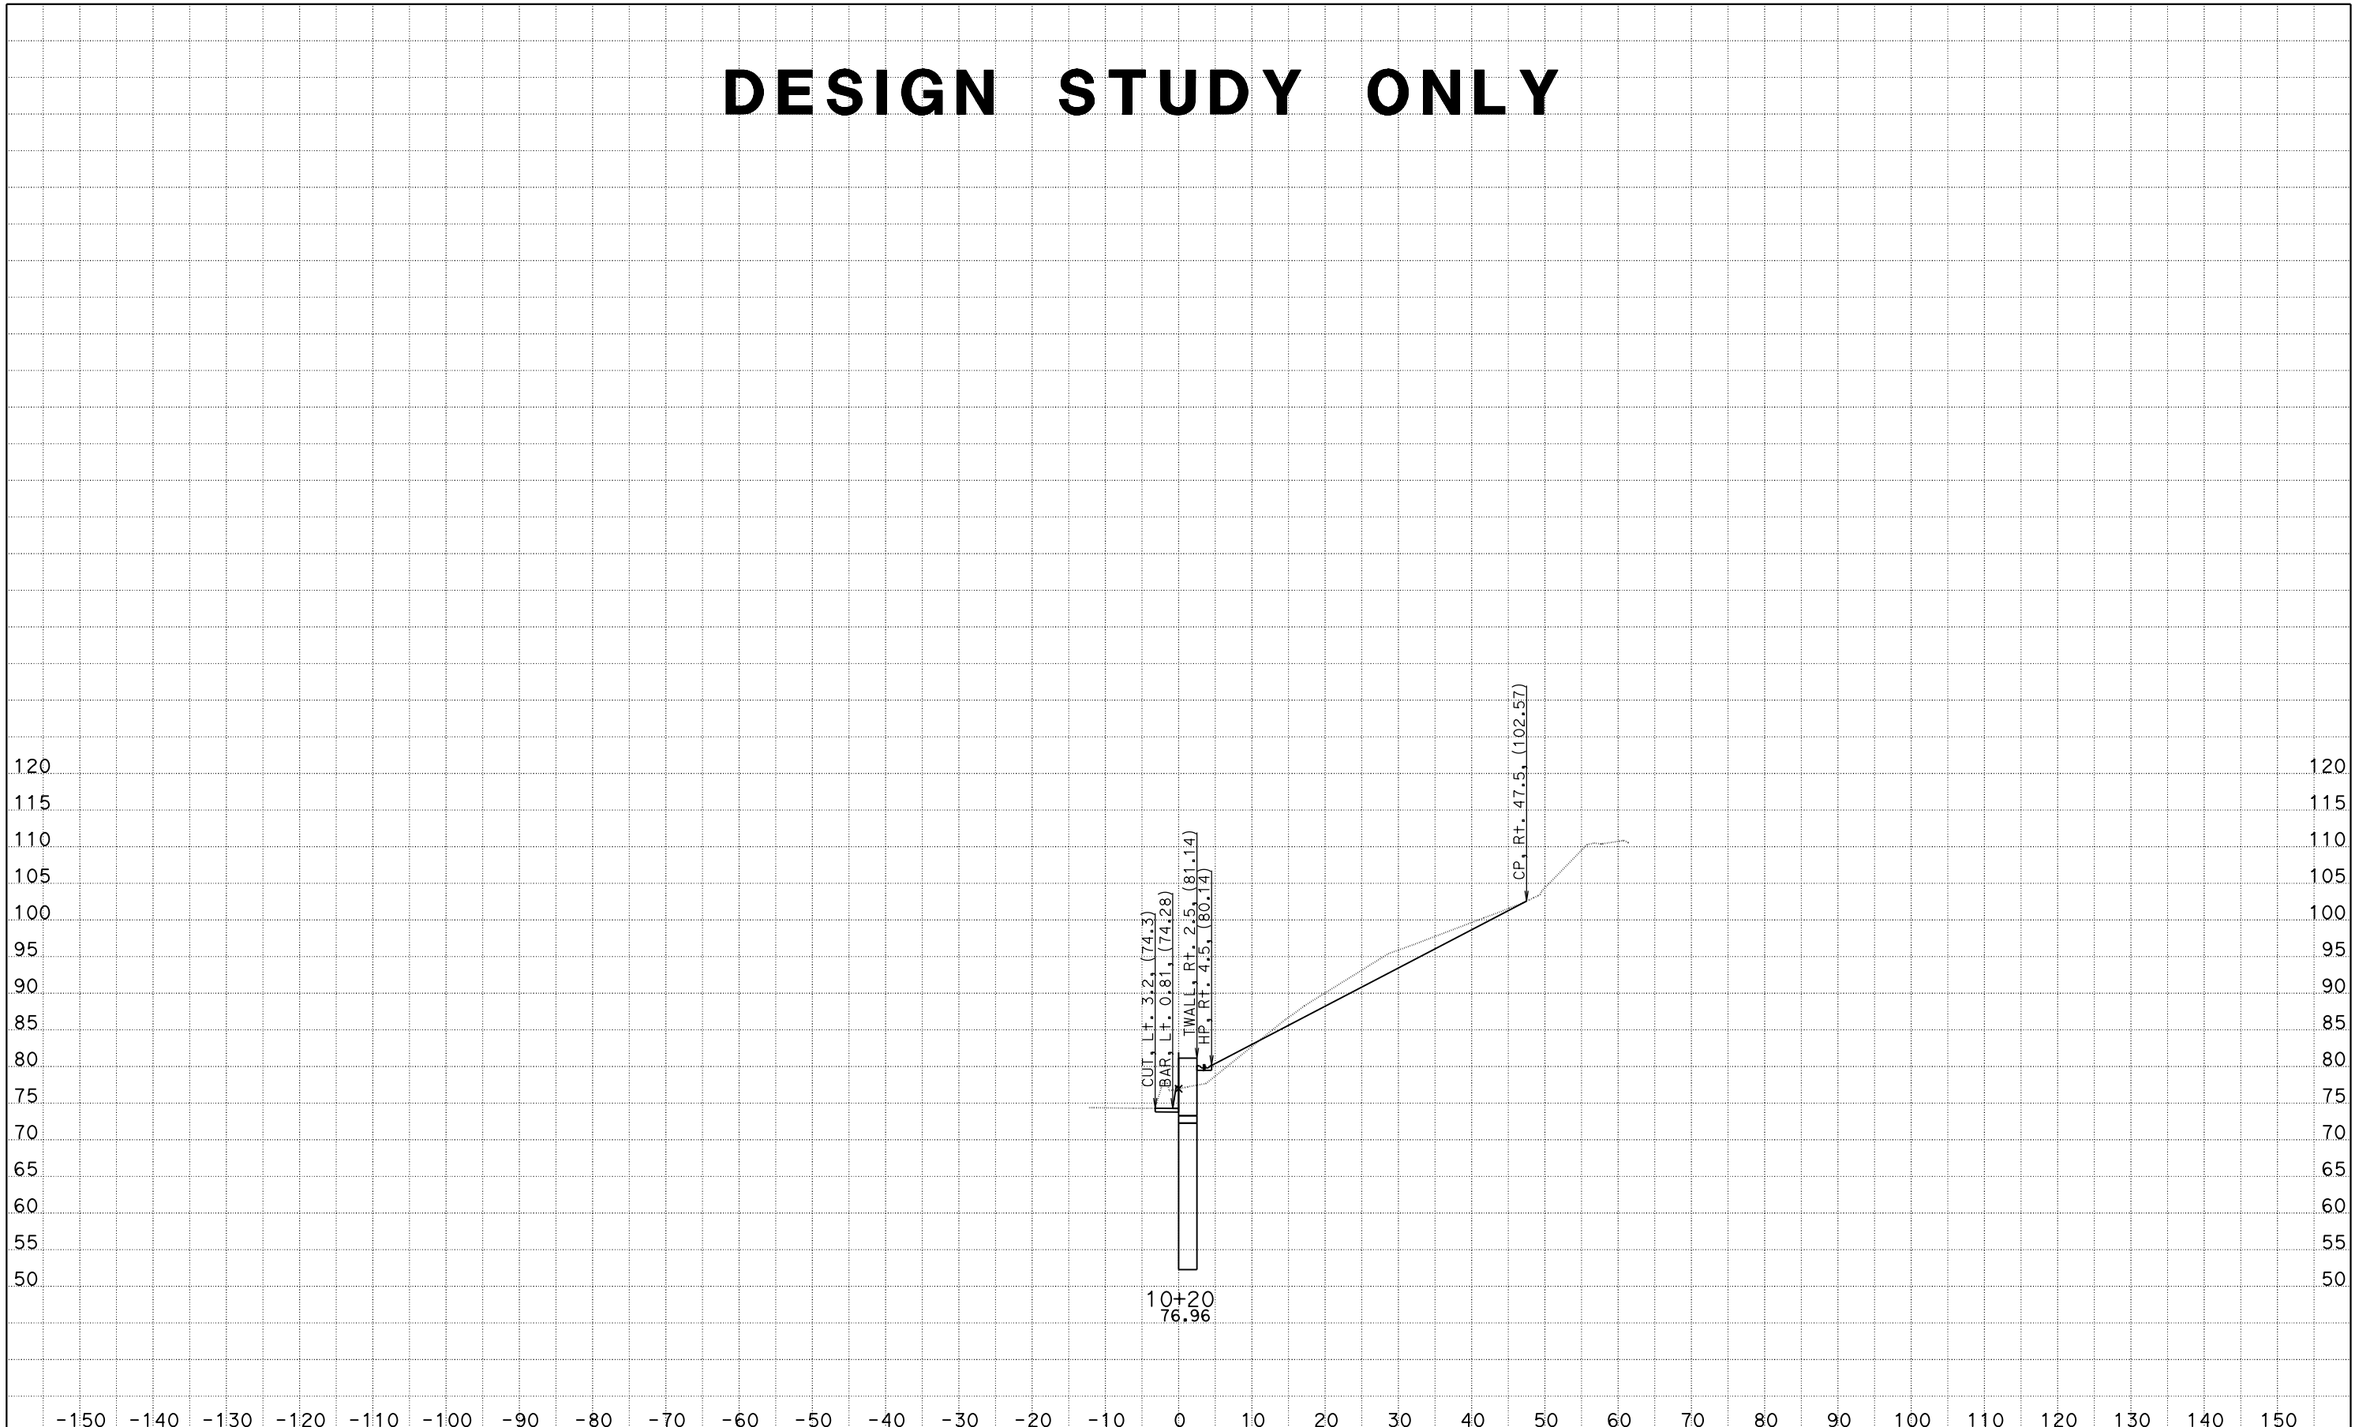


CREATED BY: N.Pascua
DATE: 12/15/2014
KC Project: 12182 File: D:\Projects*G1701y82\xsection\w1fg.ear

CONTRACT: 3G1701
DIST/CO/RTE/PM: 04/SF/101/PM 3.4
PROJECT ID: 0412000014

SCALE: 1" = 10' Horiz.
1" = 10' Vert.

**All Dimensions are US Survey Feet**

**W1**
**CROSS SECTIONS**
SHEET 5 OF 23

# DESIGN STUDY ONLY

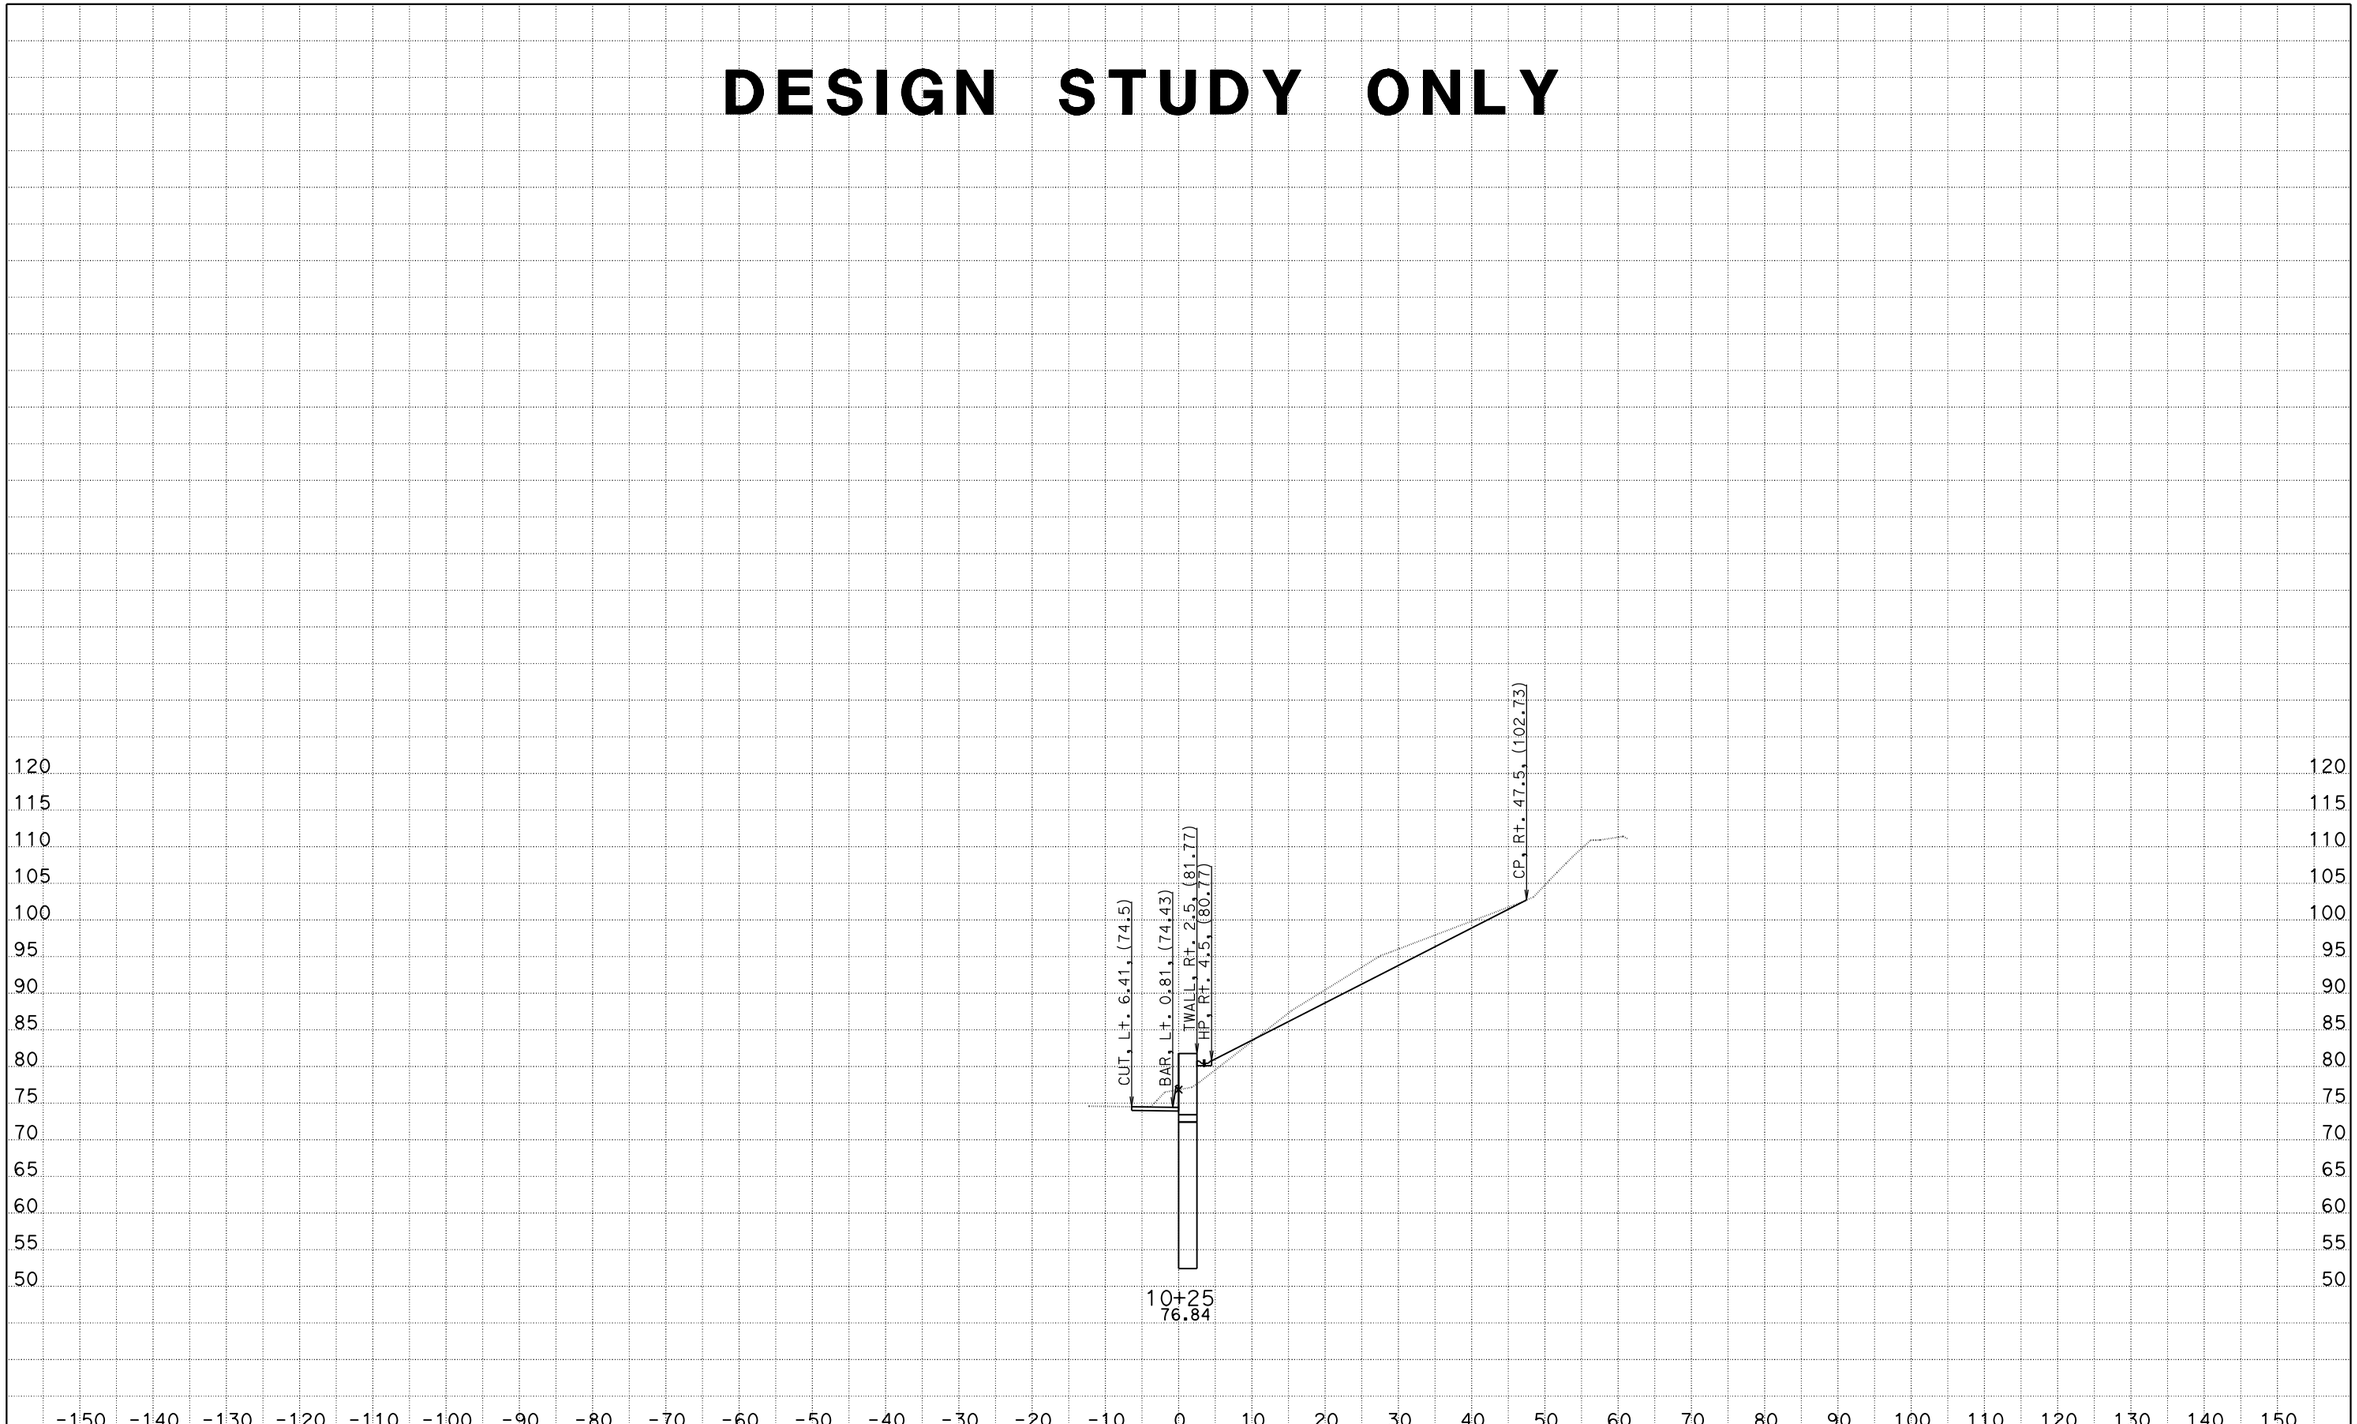


CREATED BY: N.Pascua
DATE: 12/15/2014
KC Project: 12182 File: D:\Projects*G1701y82\xsection\w1fg.ear

CONTRACT: 3G1701
DIST/CO/RTE/PM: 04/SF/101/PM 3.4
PROJECT ID: 0412000014

SCALE: 1" = 10' Horiz.
1" = 10' Vert.

**All Dimensions are US Survey Feet**

**W1**
**CROSS SECTIONS**
SHEET 6 OF 23

# DESIGN STUDY ONLY

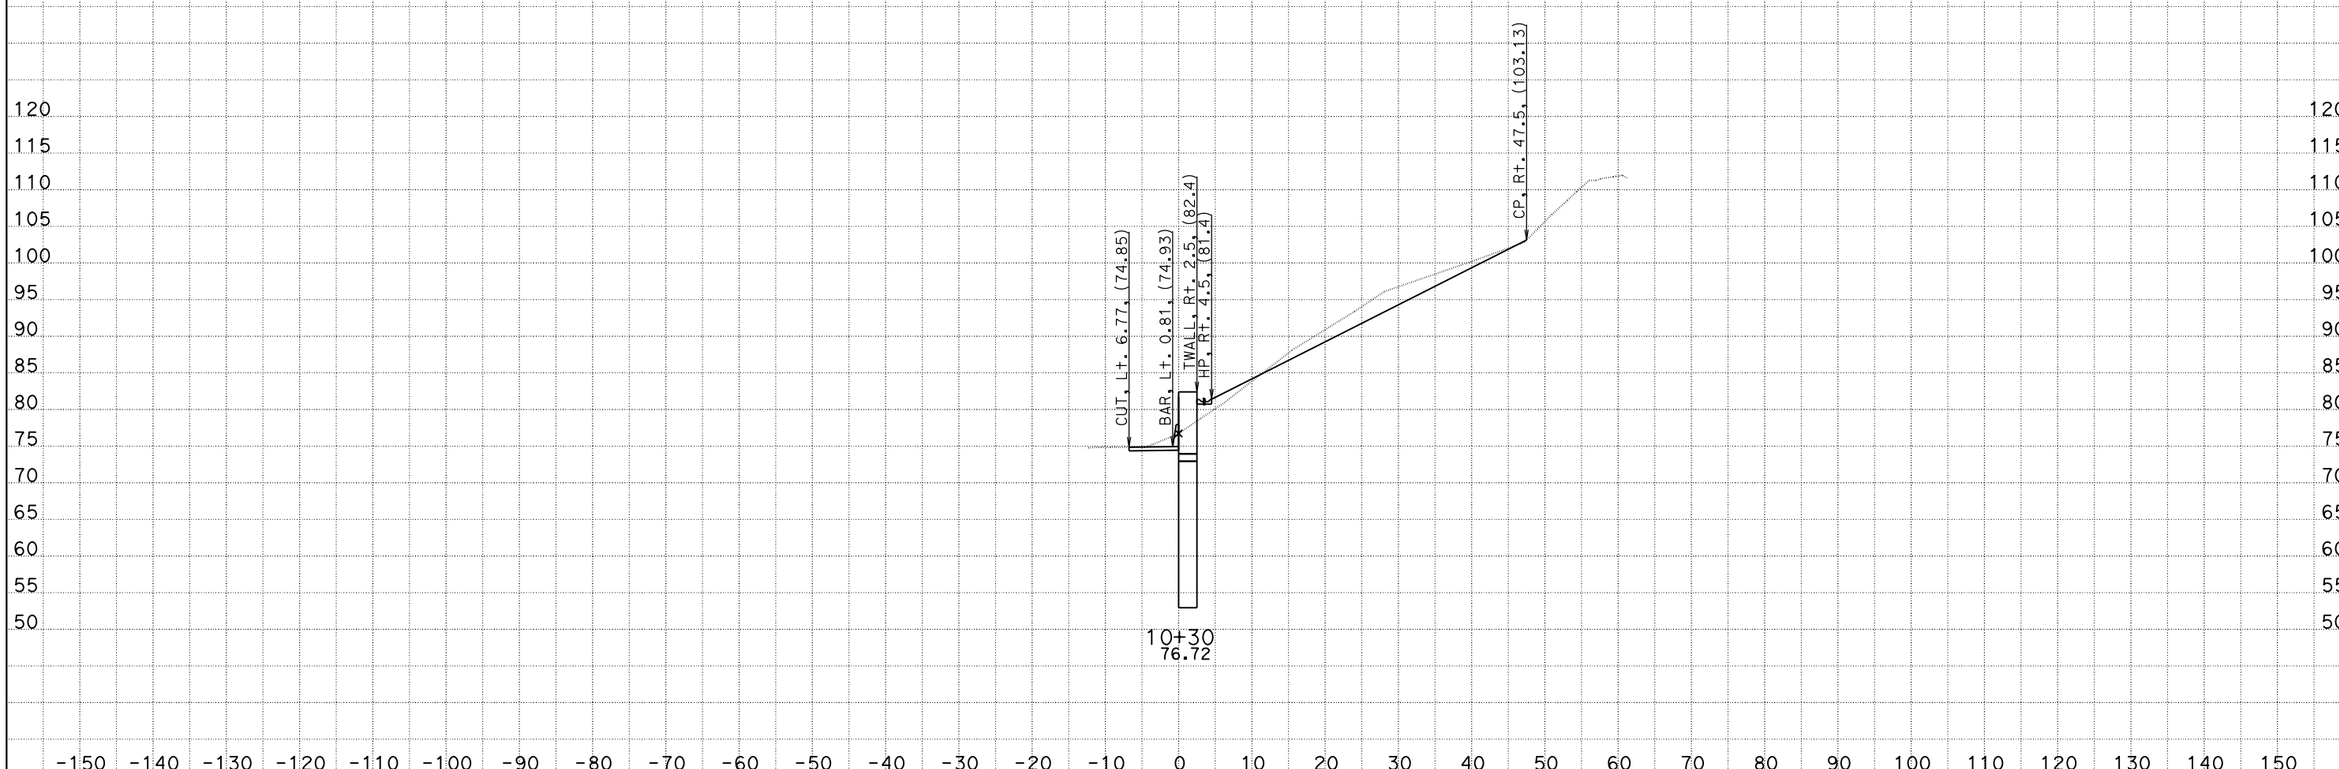


CREATED BY: N.Pascua
DATE: 12/15/2014
KC Project: 12182 File: D:\Projects*G1701y82\xsection\w1fg.ear

CONTRACT: 3G1701
DIST/CO/RTE/PM: 04/SF/101/PM 3.4
PROJECT ID: 0412000014

SCALE: 1" = 10' Horiz.
1" = 10' Vert.

**All Dimensions are US Survey Feet**

**W1**
**CROSS SECTIONS**
SHEET 7 OF 23

# DESIGN STUDY ONLY

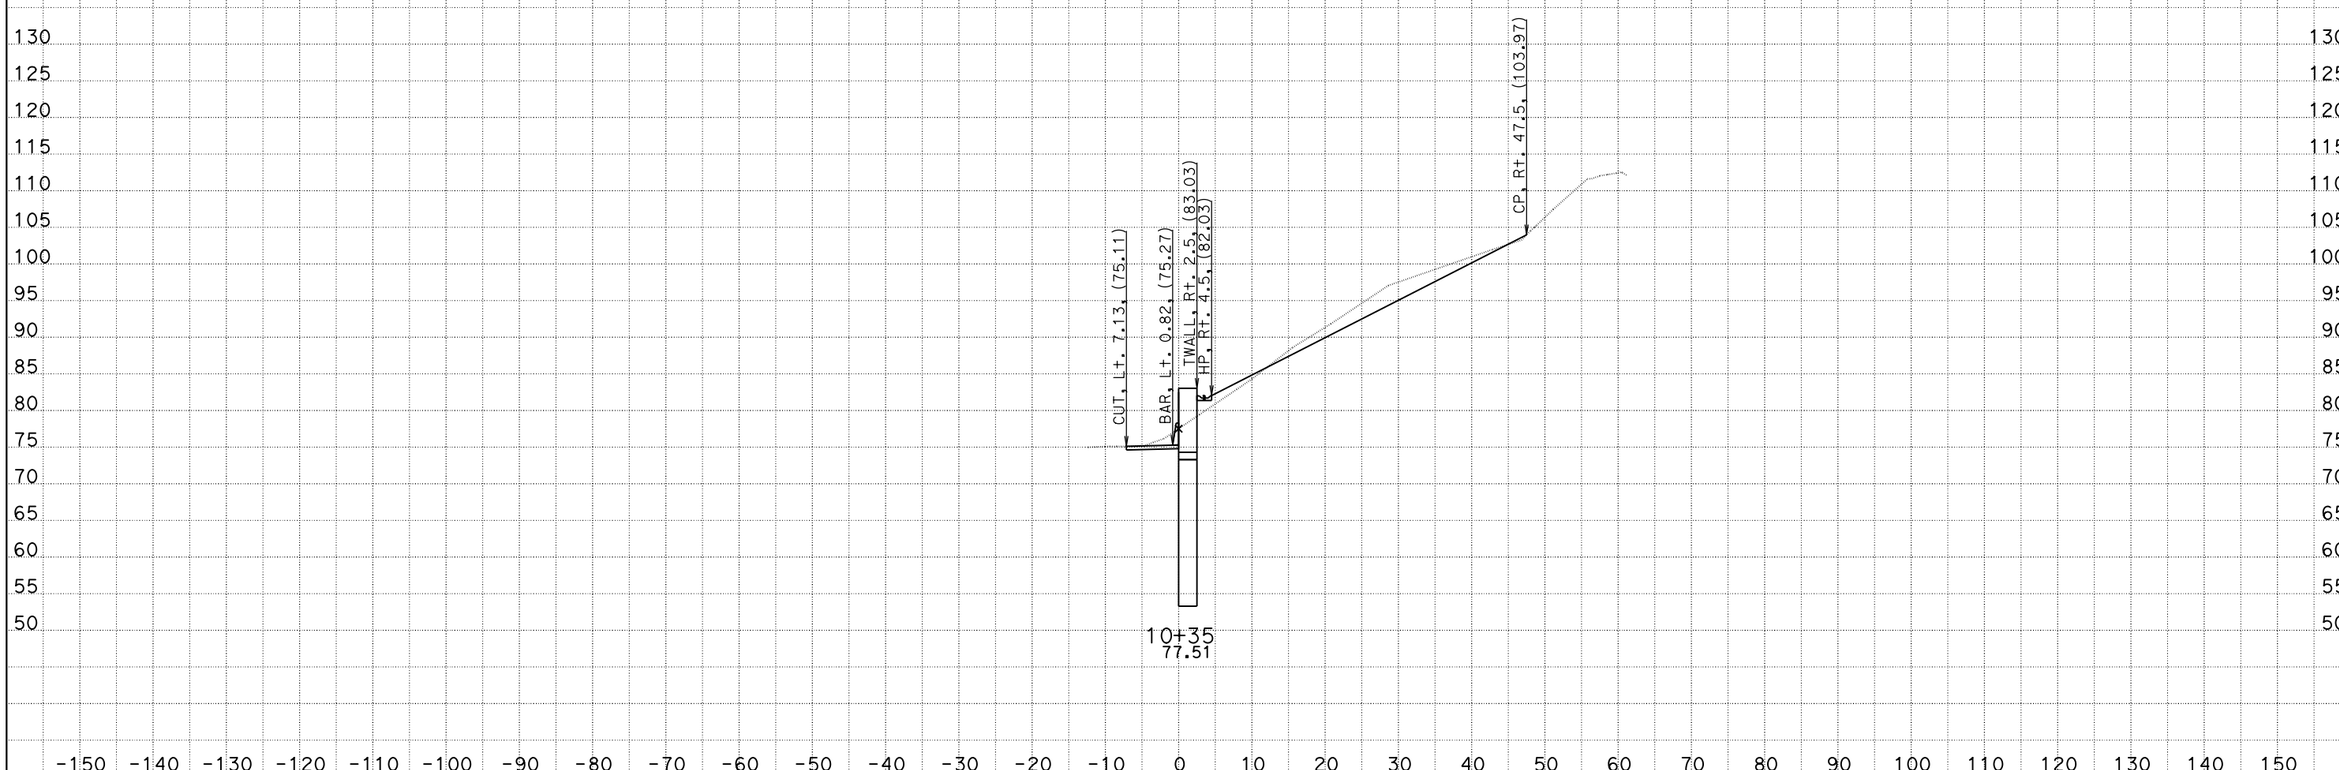


CREATED BY: N.Pascua
DATE: 12/15/2014
KC Project: 12182 File: D:\Projects*G1701y82\xsection\w1fg.ear

CONTRACT: 3G1701
DIST/CO/RTE/PM: 04/SF/101/PM 3.4
PROJECT ID: 0412000014

SCALE: 1" = 10' Horiz.
1" = 10' Vert.

**All Dimensions are US Survey Feet**

**W1**
**CROSS SECTIONS**
SHEET 8 OF 23

# DESIGN STUDY ONLY

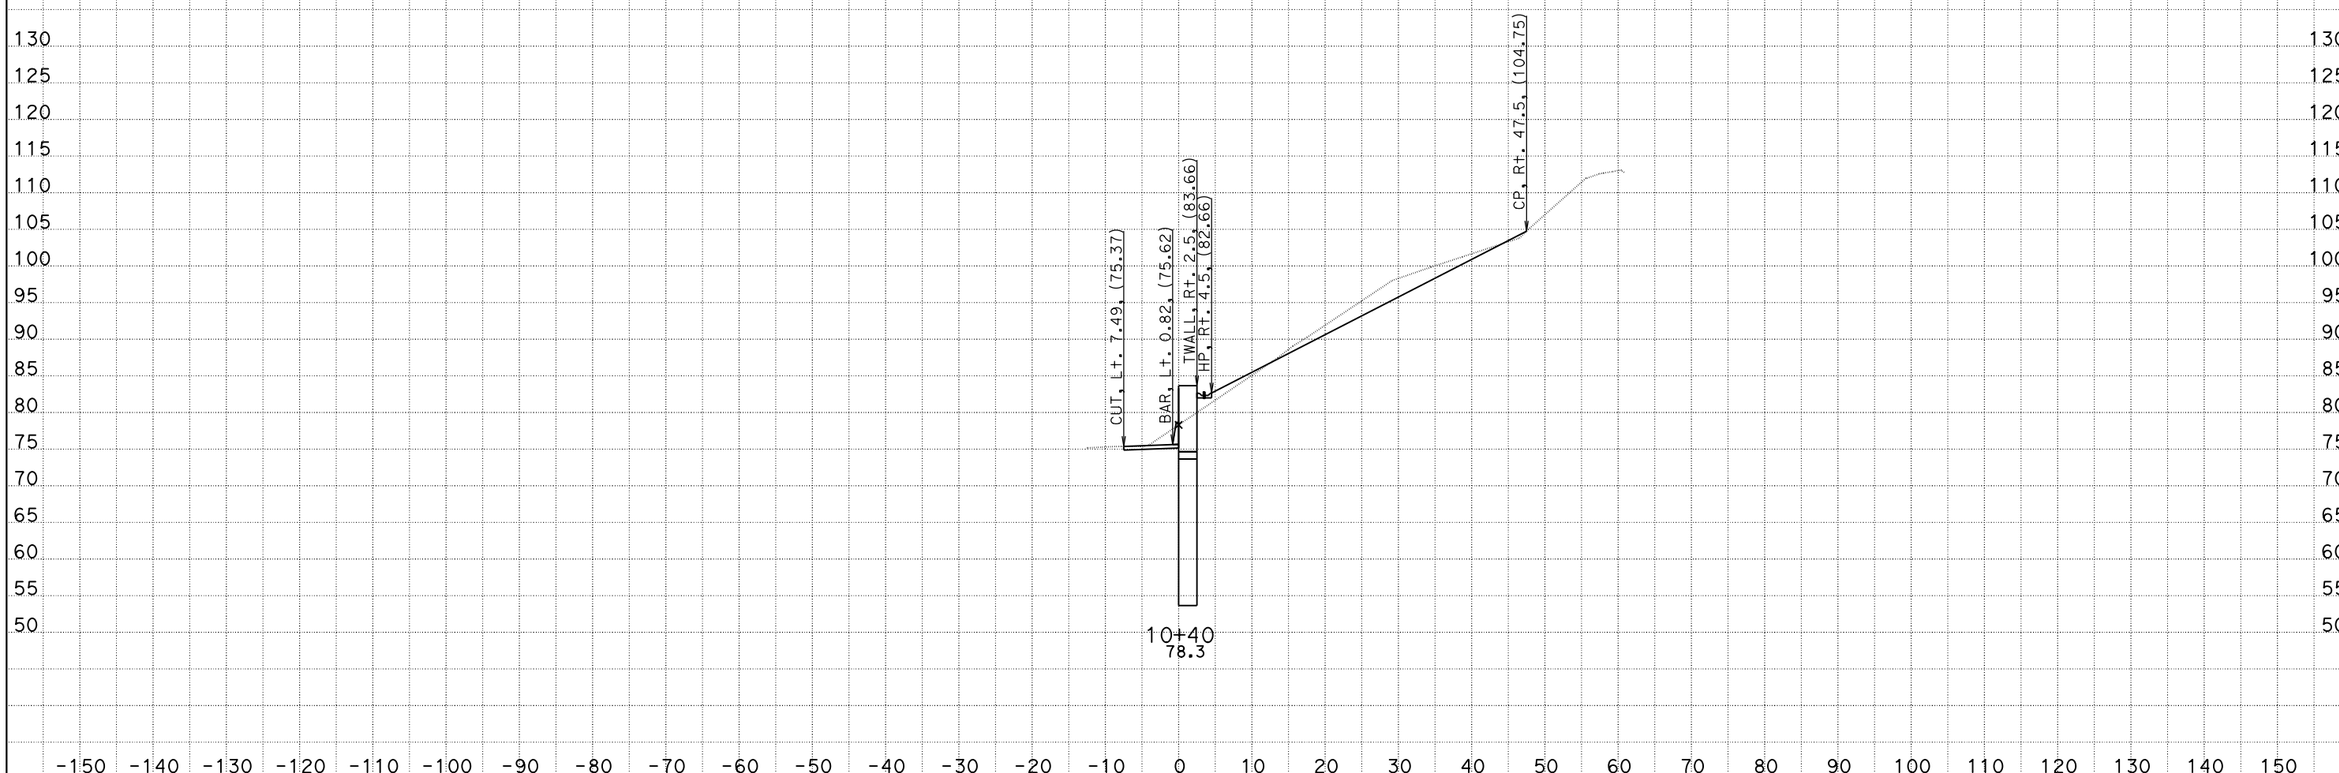


CREATED BY: N.Pascua
DATE: 12/15/2014
KC Project: 12182 File: D:\Projects*G1701y82\xsection\w1fg.ear

CONTRACT: 3G1701
DIST/CO/RTE/PM: 04/SF/101/PM 3.4
PROJECT ID: 0412000014

SCALE: 1" = 10' Horiz.
1" = 10' Vert.

**All Dimensions are US Survey Feet**

**W1**
**CROSS SECTIONS**
SHEET 9 OF 23

# DESIGN STUDY ONLY

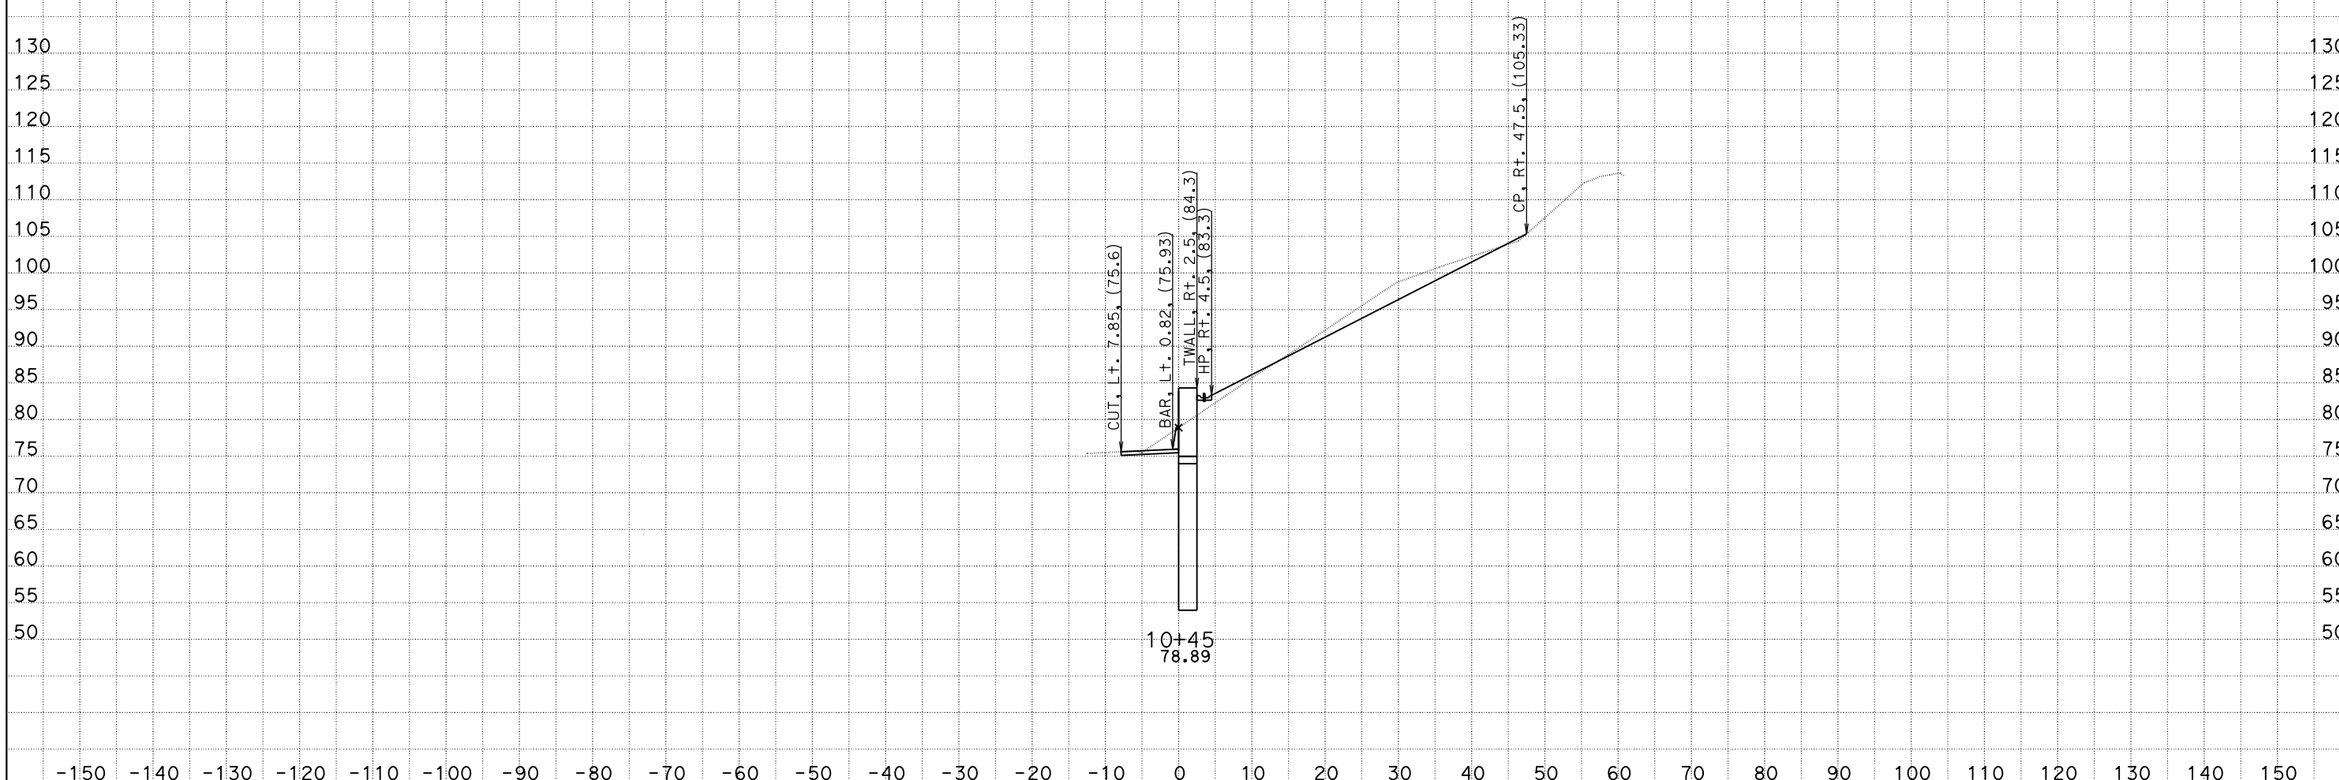


CREATED BY: N.Pascua
DATE: 12/15/2014
KC Project: 12182 File: D:\Projects*G1701y82\xsection\w1fg.ear

CONTRACT: 3G1701
DIST/CO/RTE/PM: 04/SF/101/PM 3.4
PROJECT ID: 0412000014

SCALE: 1" = 10' Horiz.
1" = 10' Vert.

**All Dimensions are US Survey Feet**

**W1**
**CROSS SECTIONS**
SHEET 10 OF 23

# DESIGN STUDY ONLY

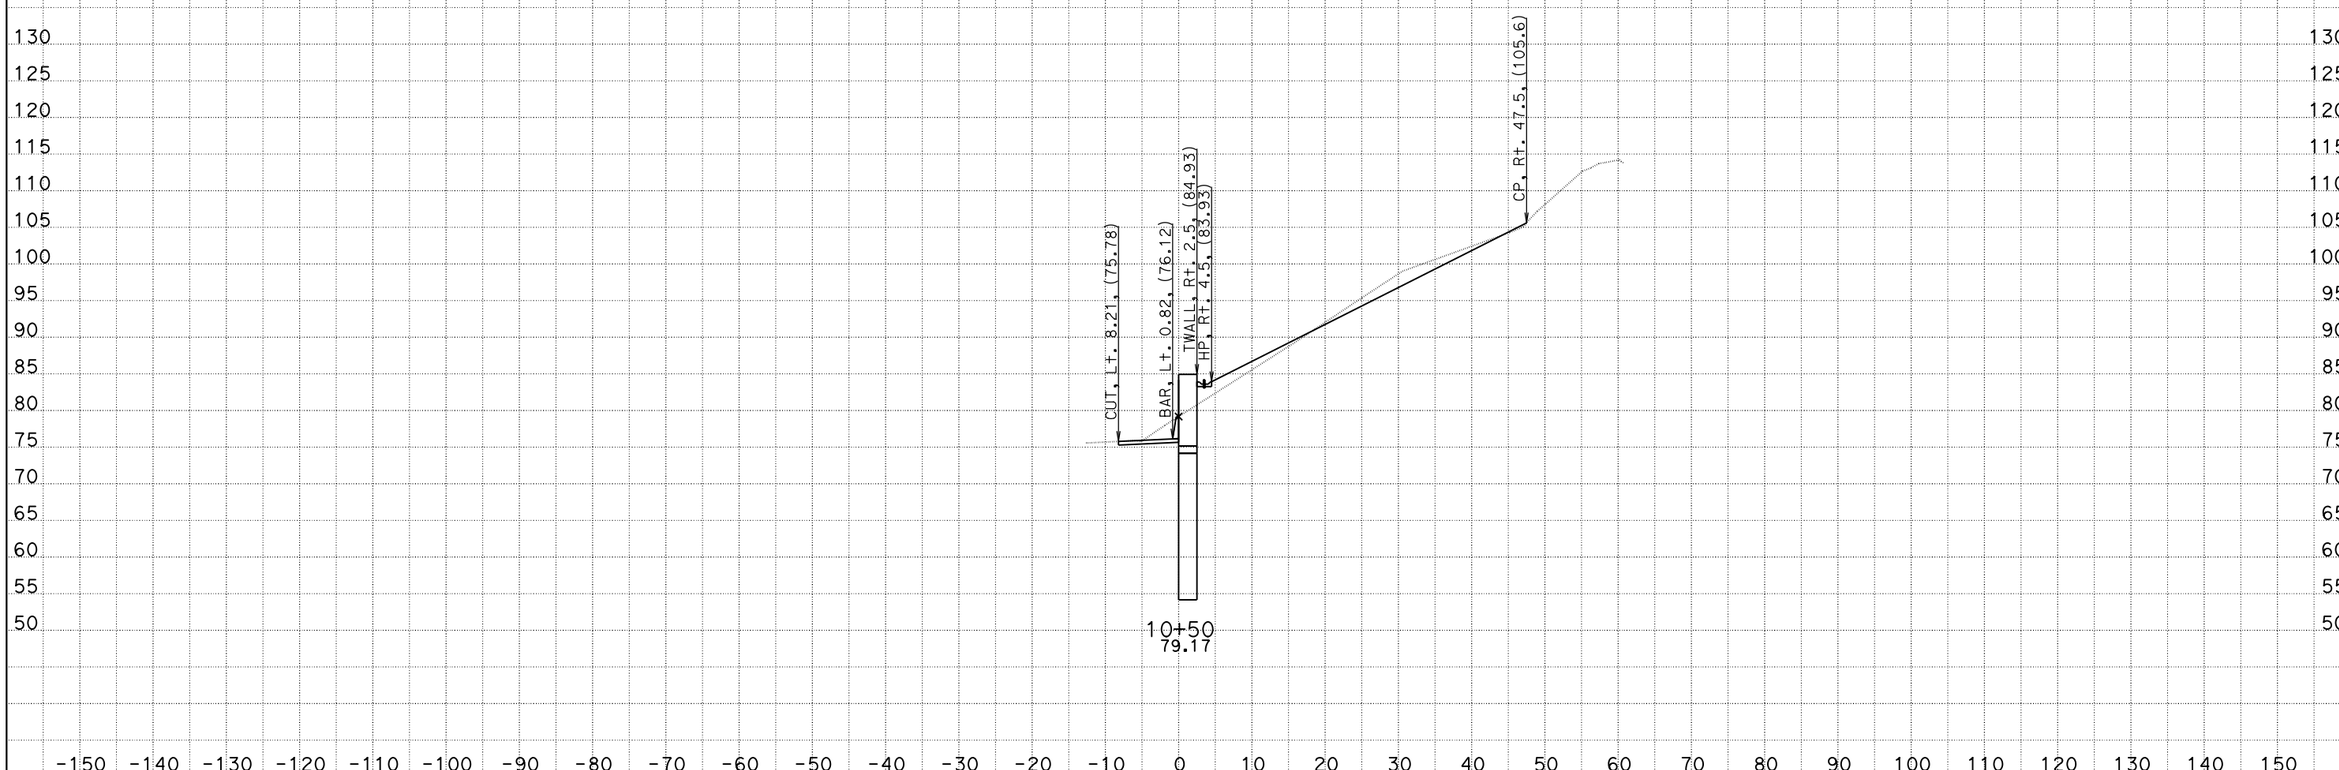


CREATED BY: N.Pascua
DATE: 12/15/2014
KC Project: 12182 File: D:\Projects*G1701y82\xsection\w1fg.ear

CONTRACT: 3G1701
DIST/CO/RTE/PM: 04/SF/101/PM 3.4
PROJECT ID: 0412000014

SCALE: 1" = 10' Horiz.
1" = 10' Vert.

**All Dimensions are US Survey Feet**

**W1**
**CROSS SECTIONS**
SHEET 11 OF 23

# DESIGN STUDY ONLY

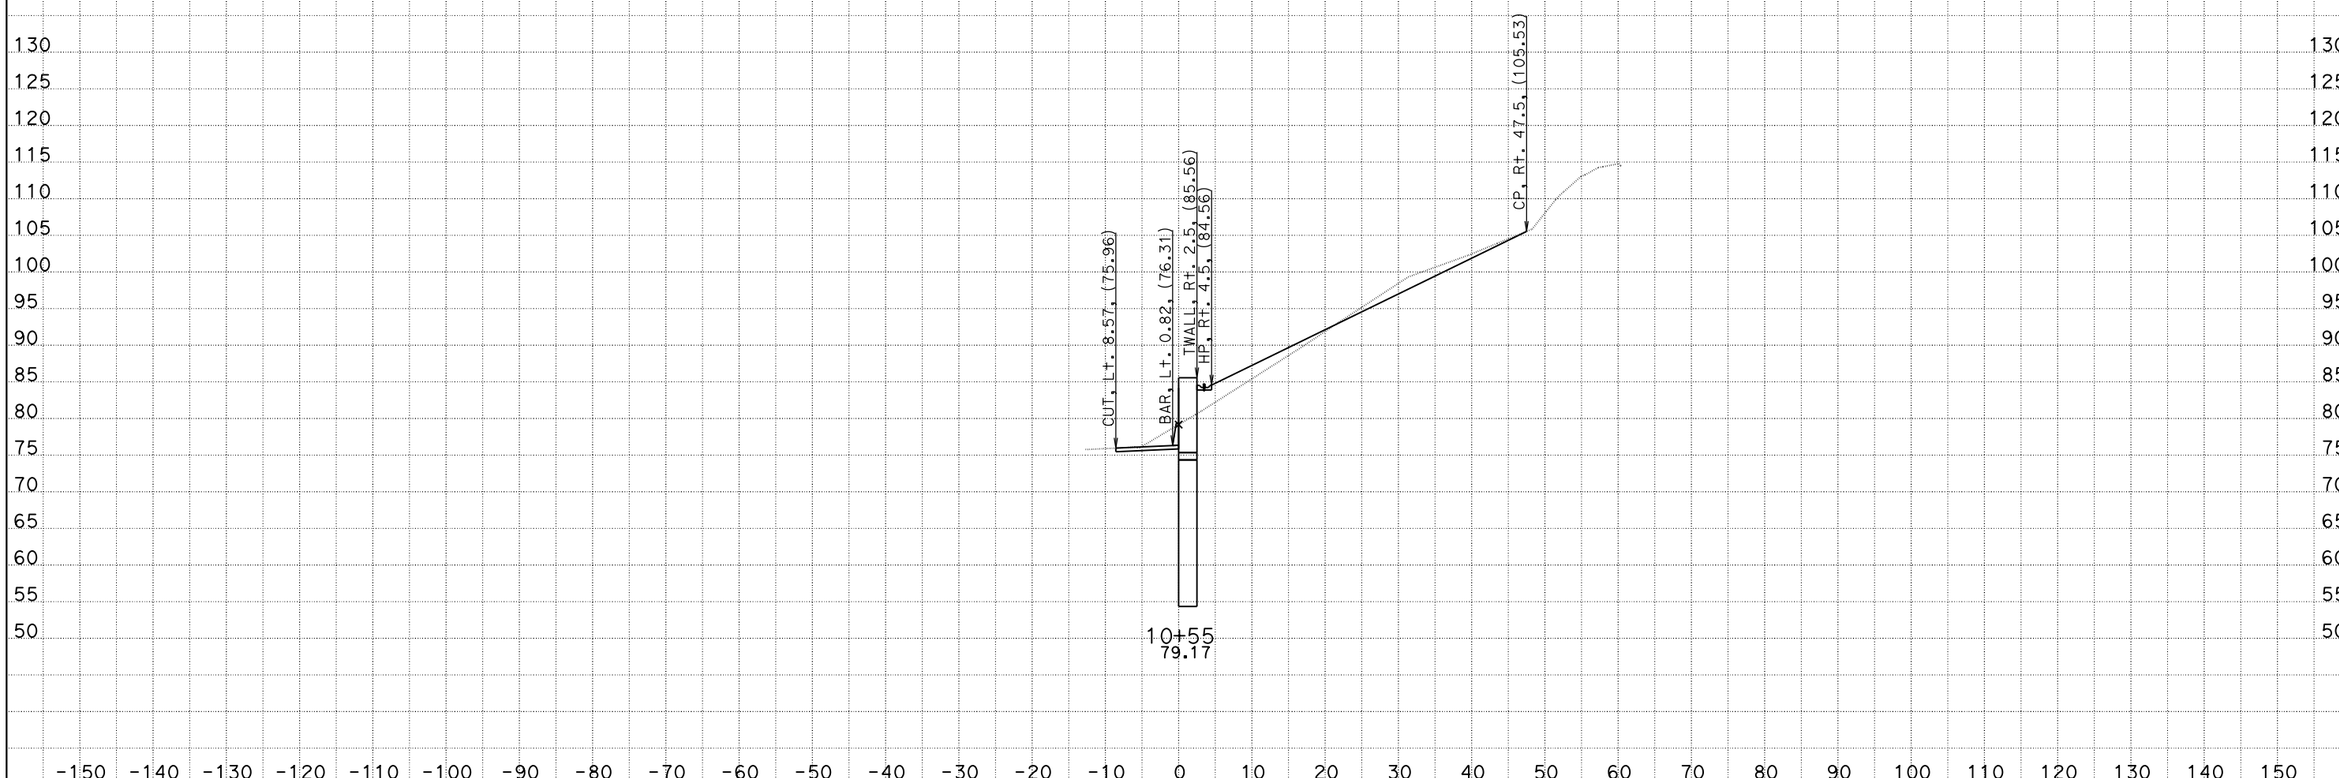


CREATED BY: N.Pascua
DATE: 12/15/2014
KC Project: 12182 File: D:\Projects*G1701y82\xsection\w1fg.ear

CONTRACT: 3G1701
DIST/CO/RTE/PM: 04/SF/101/PM 3.4
PROJECT ID: 0412000014

SCALE: 1" = 10' Horiz.
1" = 10' Vert.

**All Dimensions are US Survey Feet**

**W1**
**CROSS SECTIONS**
SHEET 12 OF 23

# DESIGN STUDY ONLY

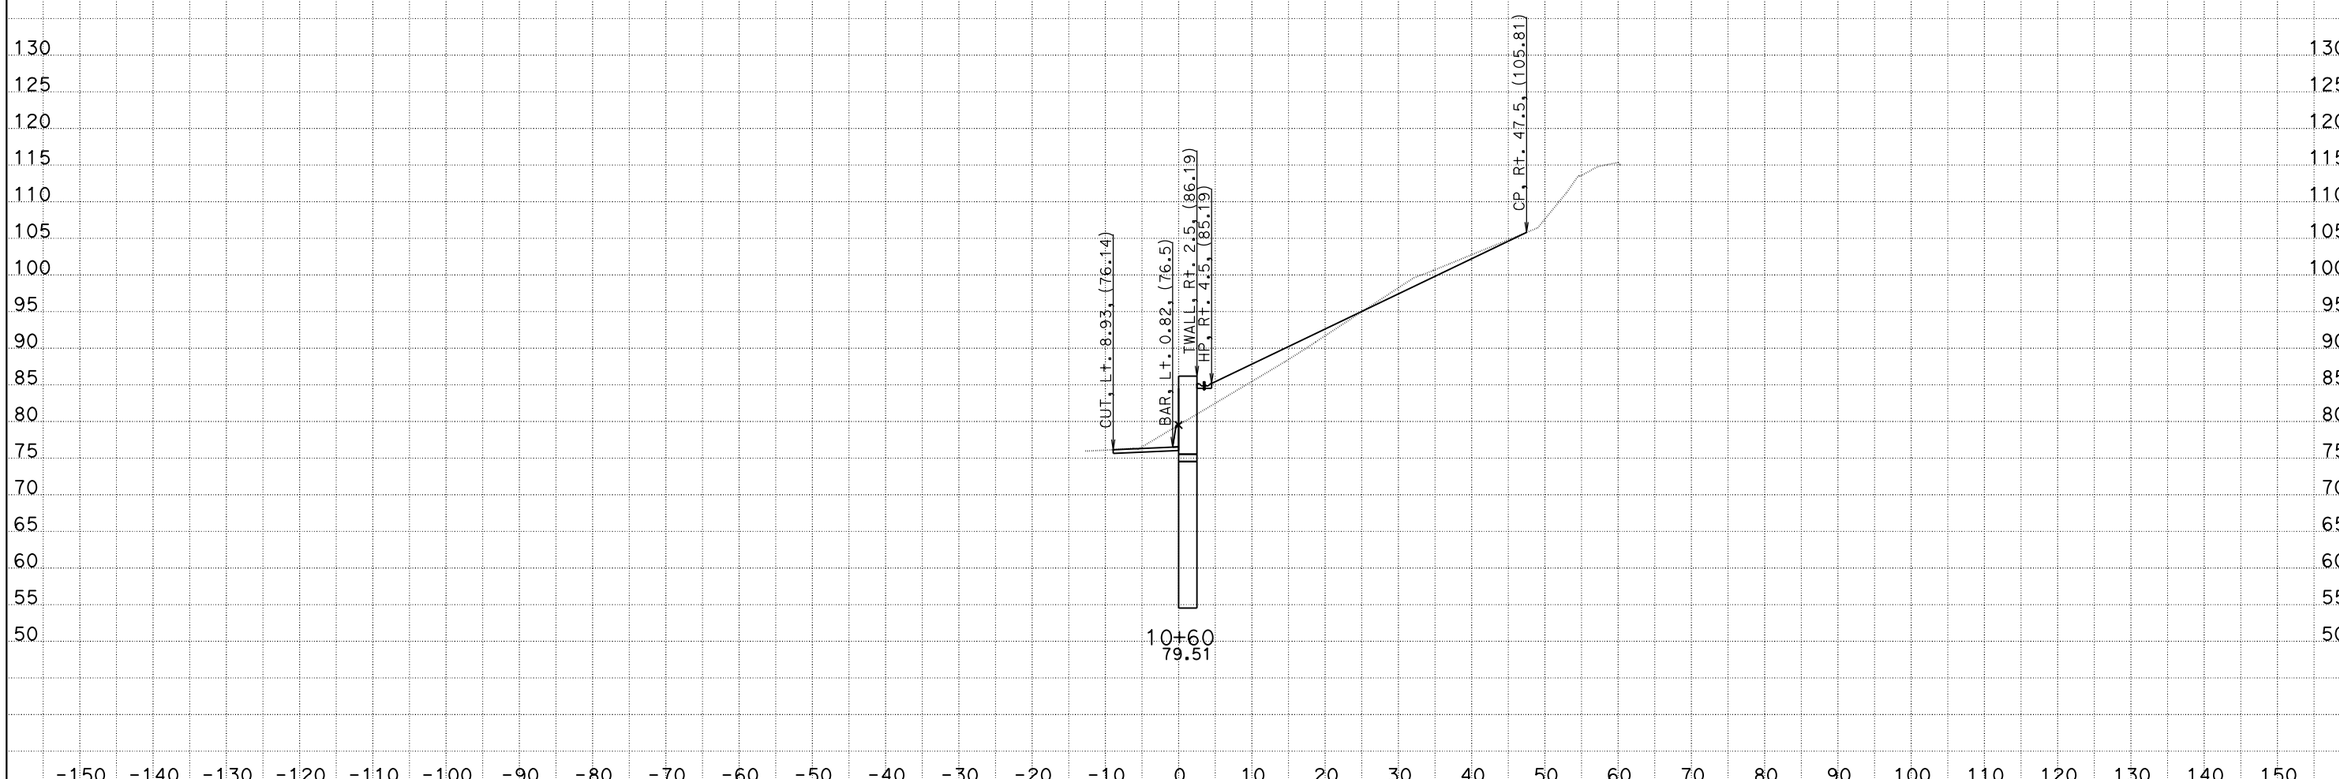


CREATED BY: N.Pascua
DATE: 12/15/2014
KC Project: 12182 File: D:\Projects*G1701y82\xsection\w1fg.ear

CONTRACT: 3G1701
DIST/CO/RTE/PM: 04/SF/101/PM 3.4
PROJECT ID: 0412000014

SCALE: 1" = 10' Horiz.
1" = 10' Vert.

**All Dimensions are US Survey Feet**

**W1**
**CROSS SECTIONS**
SHEET 13 OF 23

# DESIGN STUDY ONLY

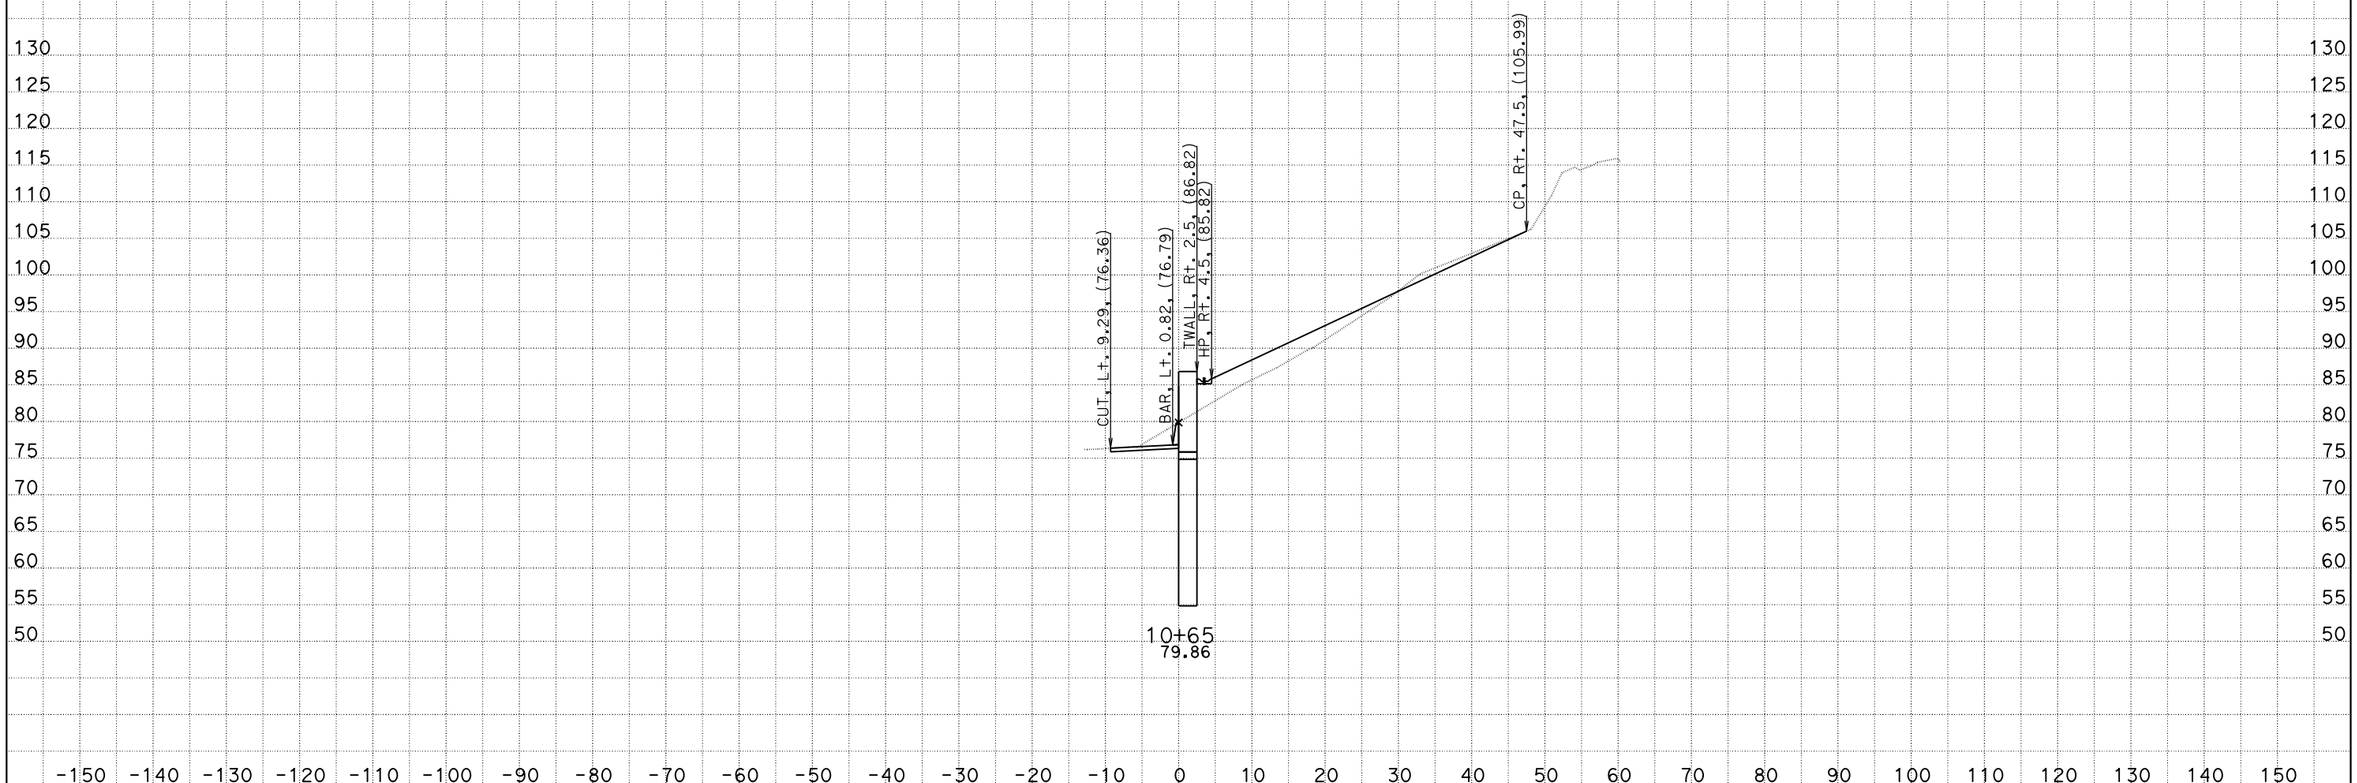


CREATED BY: N.Pascua
DATE: 12/15/2014
KC Project: 12182 File: D:\Projects*G1701y82\xsection\w1fg.ear

CONTRACT: 3G1701
DIST/CO/RTE/PM: 04/SF/101/PM 3.4
PROJECT ID: 0412000014

SCALE: 1" = 10' Horiz.
1" = 10' Vert.

**All Dimensions are US Survey Feet**

**W1**
**CROSS SECTIONS**
SHEET 14 OF 23

# DESIGN STUDY ONLY

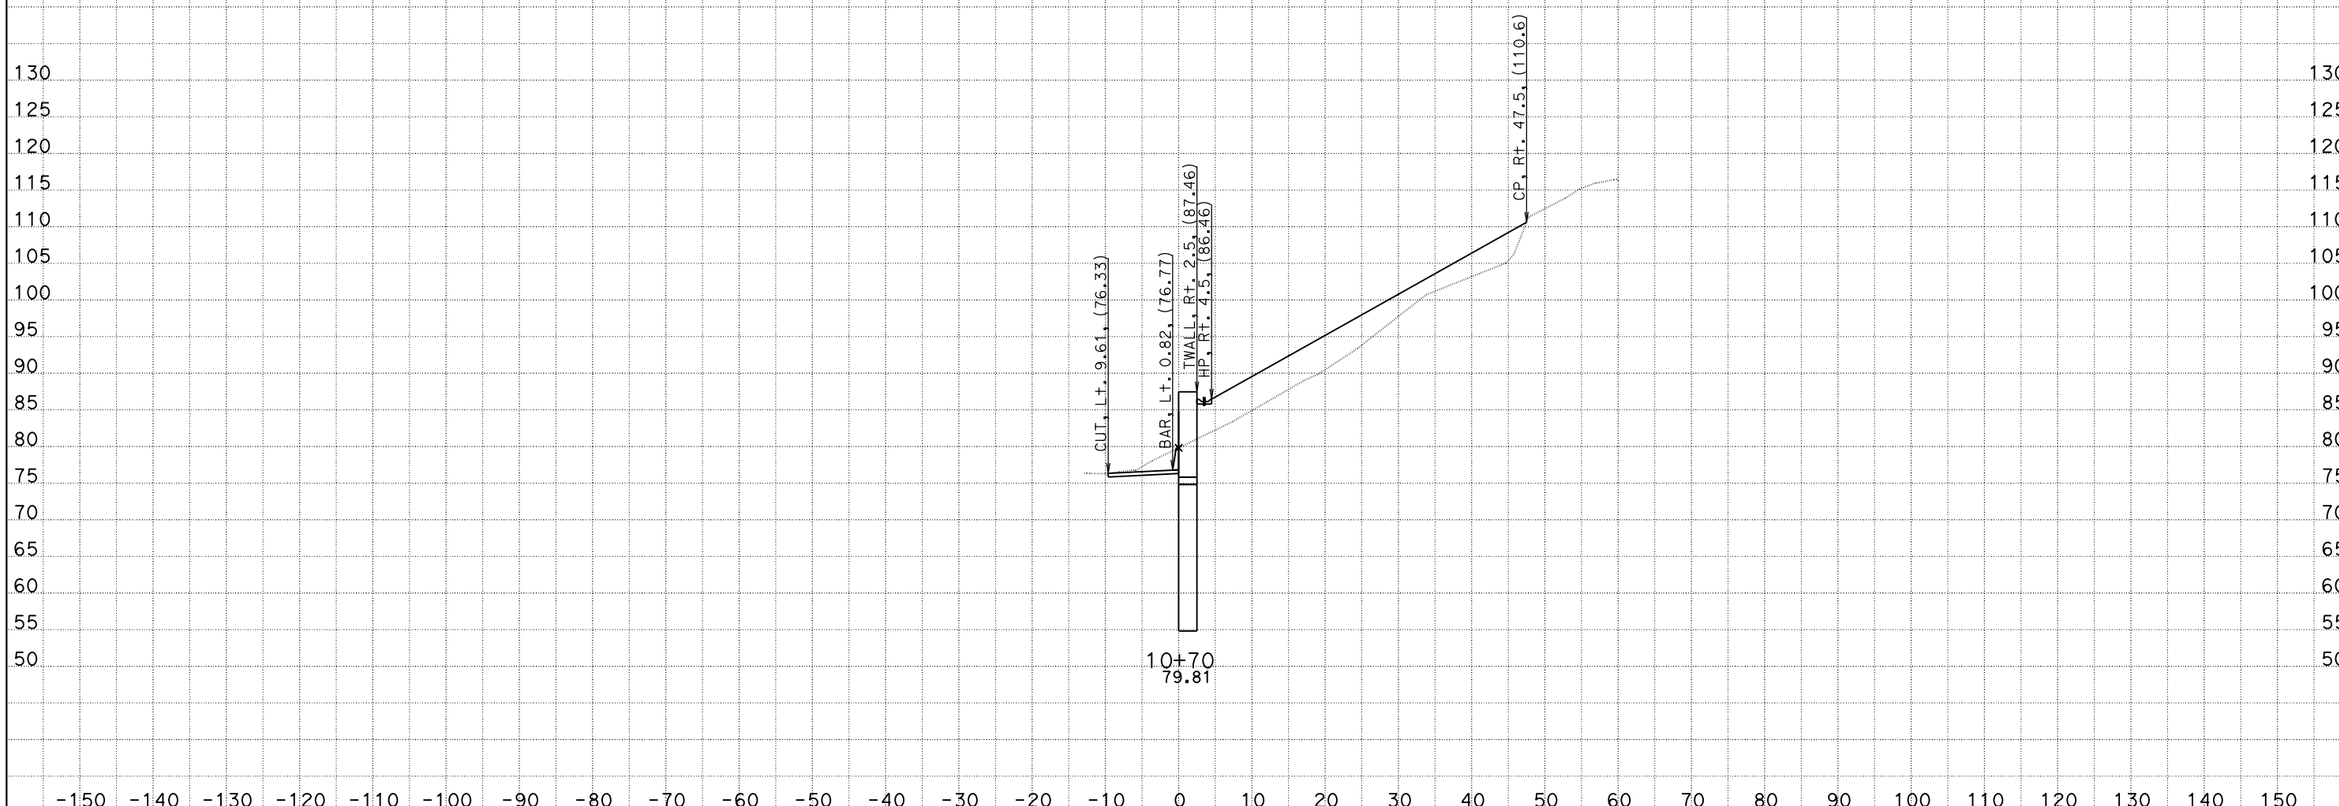


CREATED BY: N.Pascua
DATE: 12/15/2014
KC Project: 12182 File: D:\Projects*G1701y82\xsection\w1fg.ear

CONTRACT: 3G1701
DIST/CO/RTE/PM: 04/SF/101/PM 3.4
PROJECT ID: 0412000014

SCALE: 1" = 10' Horiz.
1" = 10' Vert.

**All Dimensions are US Survey Feet**

**W1**
**CROSS SECTIONS**
SHEET 15 OF 23

# DESIGN STUDY ONLY

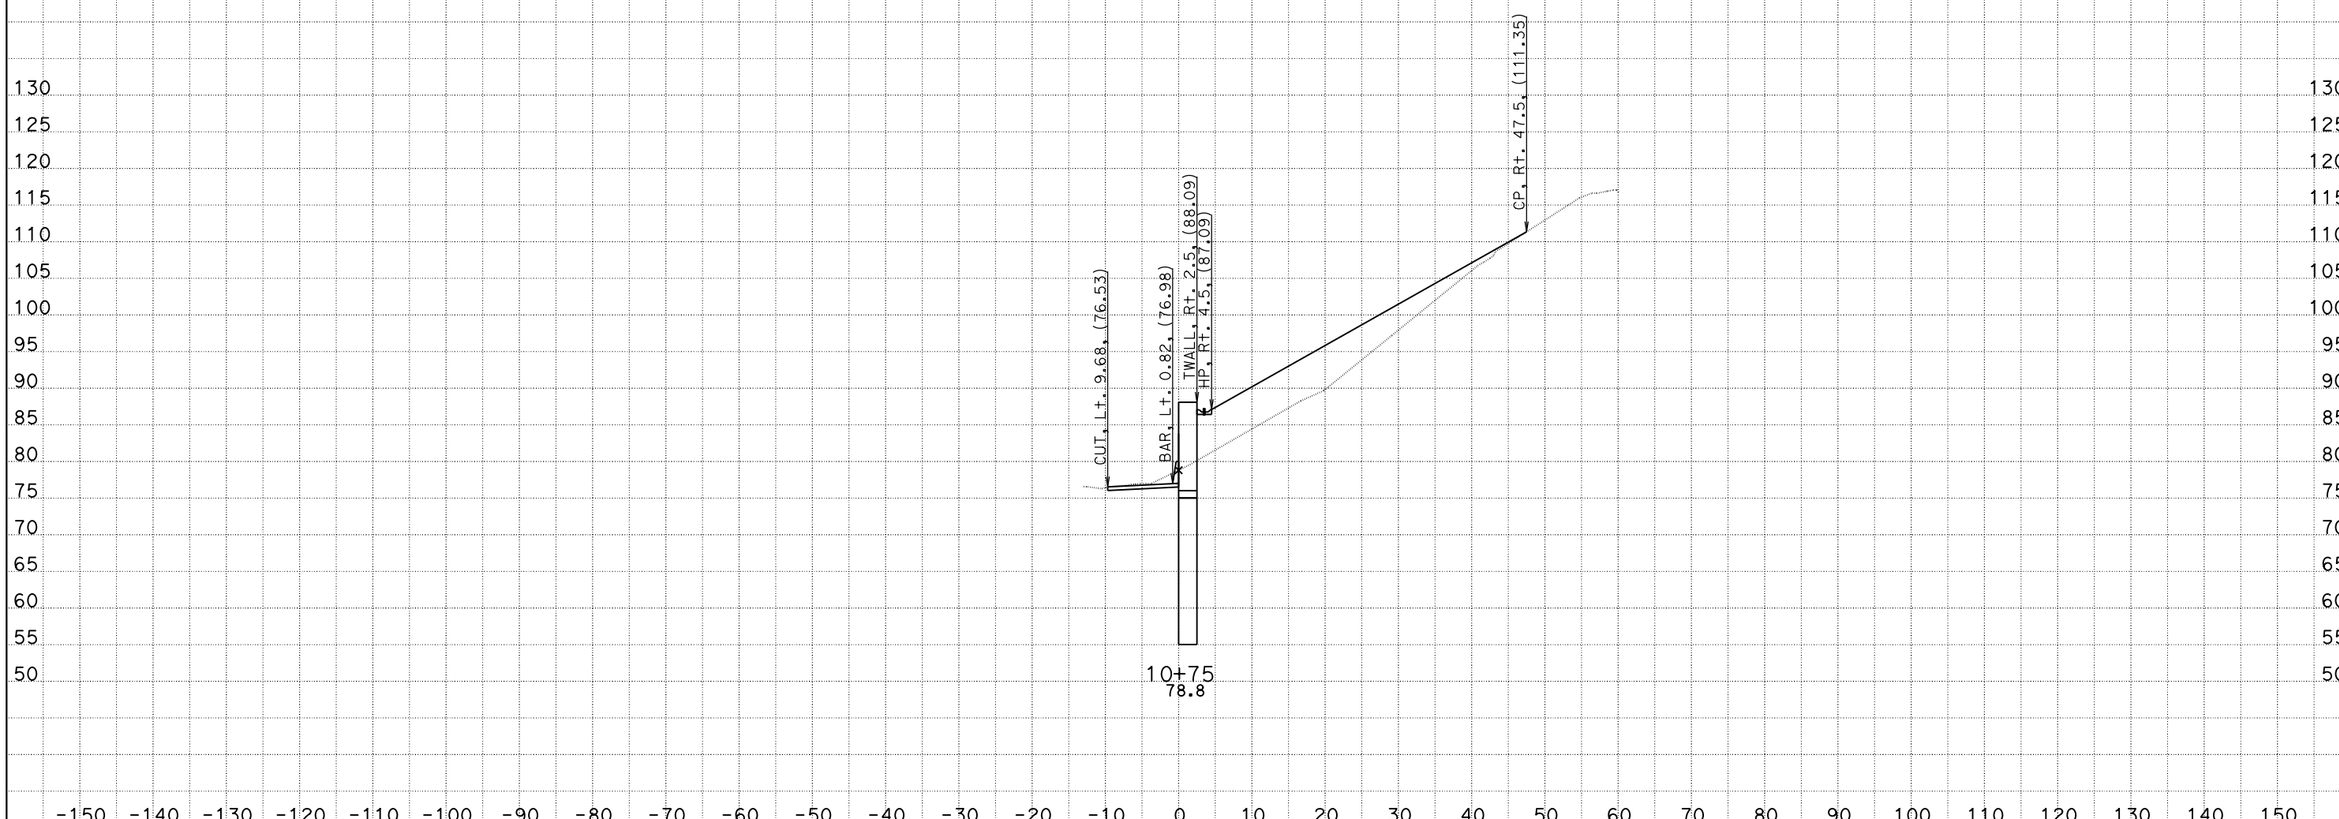


CREATED BY: N.Pascua
DATE: 12/15/2014
KC Project: 12182 File: D:\Projects*G1701y82\xsection\w1fg.ear

CONTRACT: 3G1701
DIST/CO/RTE/PM: 04/SF/101/PM 3.4
PROJECT ID: 0412000014

SCALE: 1" = 10' Horiz.
1" = 10' Vert.

**All Dimensions are US Survey Feet**

**W1**
**CROSS SECTIONS**
SHEET 16 OF 23

# DESIGN STUDY ONLY

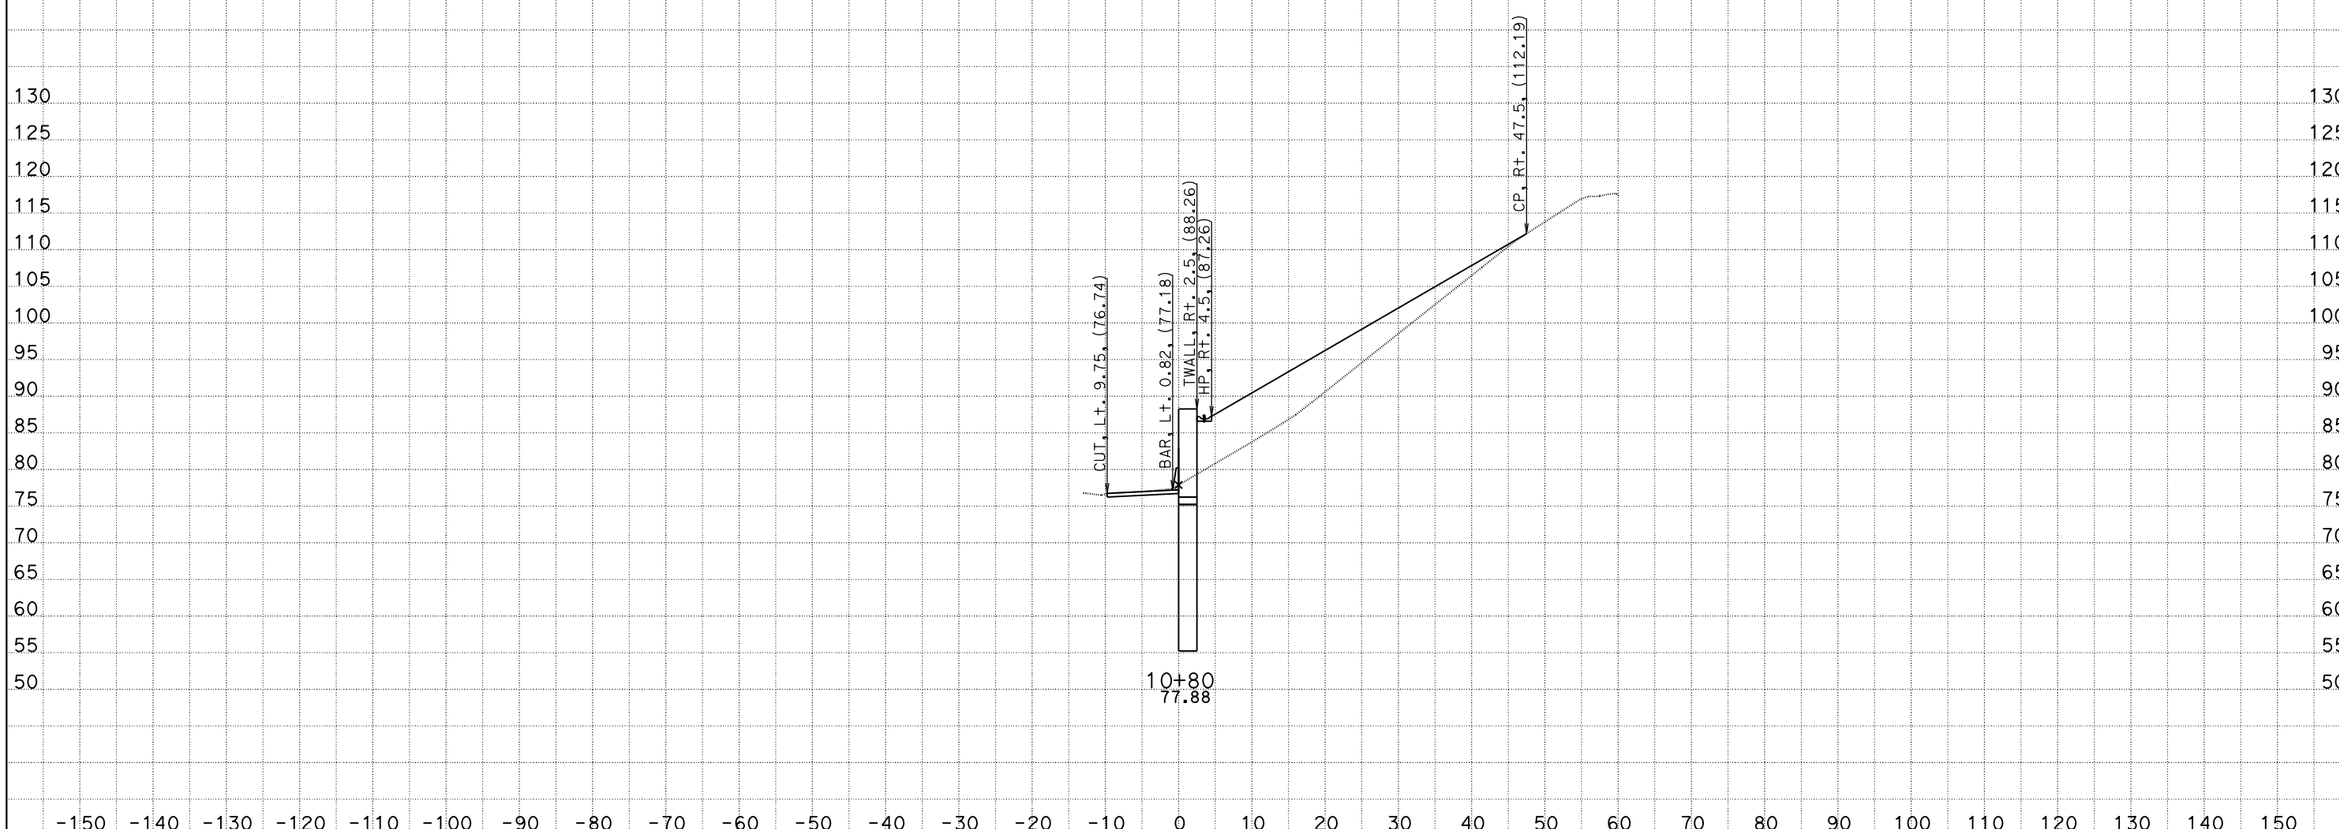


CREATED BY: N.Pascua
DATE: 12/15/2014
KC Project: 12182 File: D:\Projects*G1701y82\xsection\w1fg.ear

CONTRACT: 3G1701
DIST/CO/RTE/PM: 04/SF/101/PM 3.4
PROJECT ID: 0412000014

SCALE: 1" = 10' Horiz.
1" = 10' Vert.

**All Dimensions are US Survey Feet**

**W1**
**CROSS SECTIONS**
SHEET 17 OF 23

# DESIGN STUDY ONLY

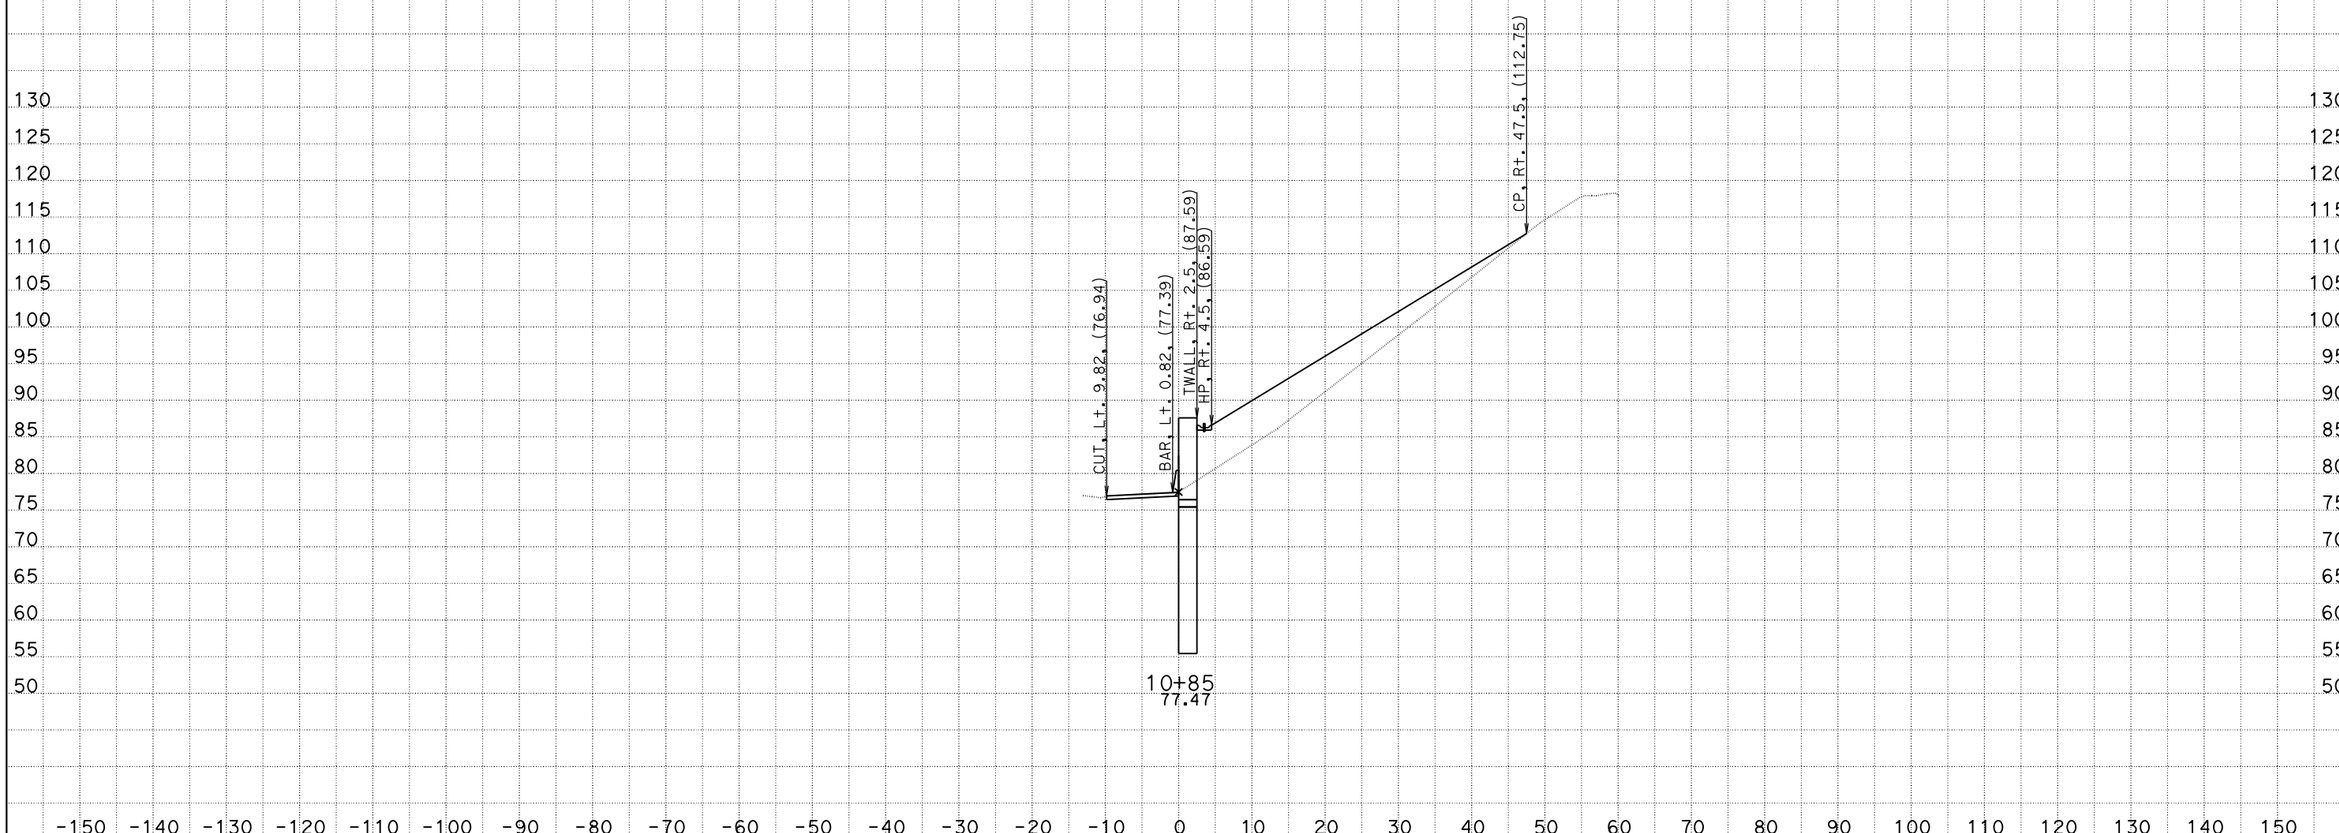


CREATED BY: N.Pascua
DATE: 12/15/2014
KC Project: 12182 File: D:\Projects*G1701y82\xsection\w1fg.ear

CONTRACT: 3G1701
DIST/CO/RTE/PM: 04/SF/101/PM 3.4
PROJECT ID: 0412000014

SCALE: 1" = 10' Horiz.
1" = 10' Vert.

**All Dimensions are US Survey Feet**

**W1**
**CROSS SECTIONS**
SHEET 18 OF 23

# DESIGN STUDY ONLY

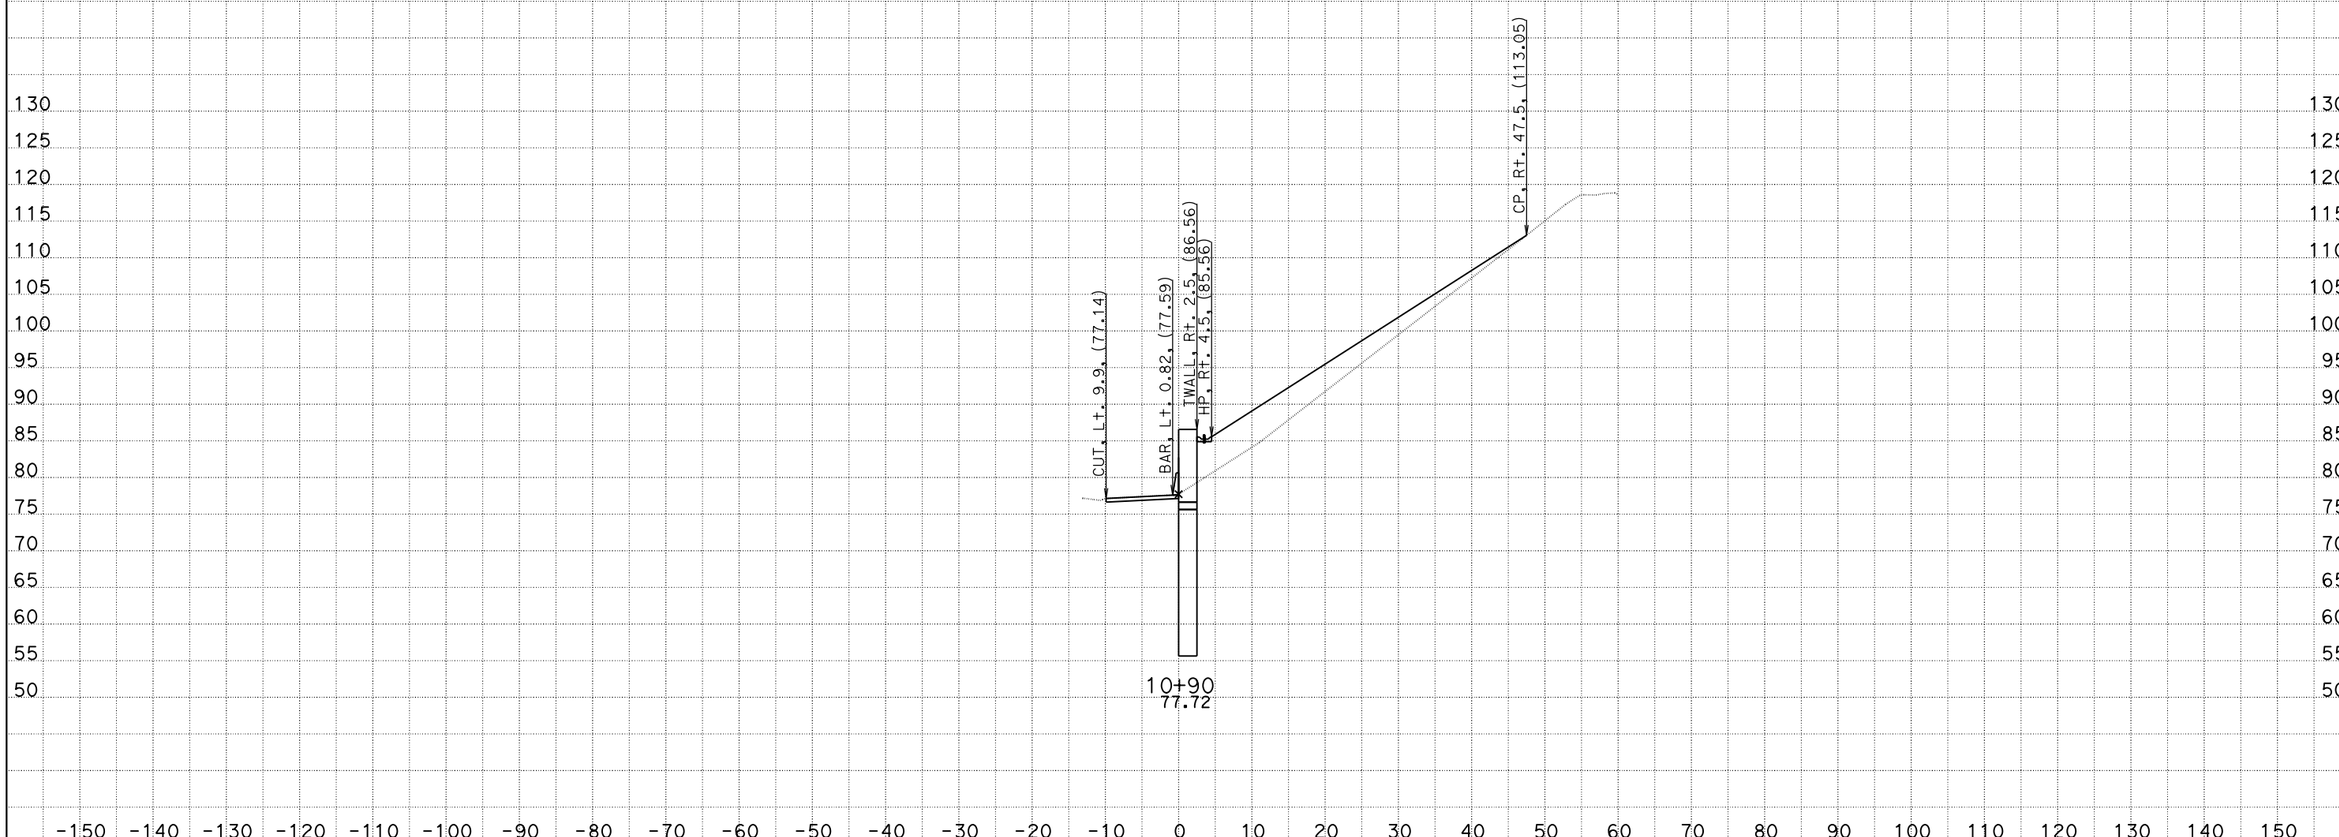


CREATED BY: N.Pascua
DATE: 12/15/2014
KC Project: 12182 File: D:\Projects*G1701y82\xsection\w1fg.ear

CONTRACT: 3G1701
DIST/CO/RTE/PM: 04/SF/101/PM 3.4
PROJECT ID: 0412000014

SCALE: 1" = 10' Horiz.
1" = 10' Vert.

**All Dimensions are US Survey Feet**

**W1**
**CROSS SECTIONS**
SHEET 19 OF 23

# DESIGN STUDY ONLY

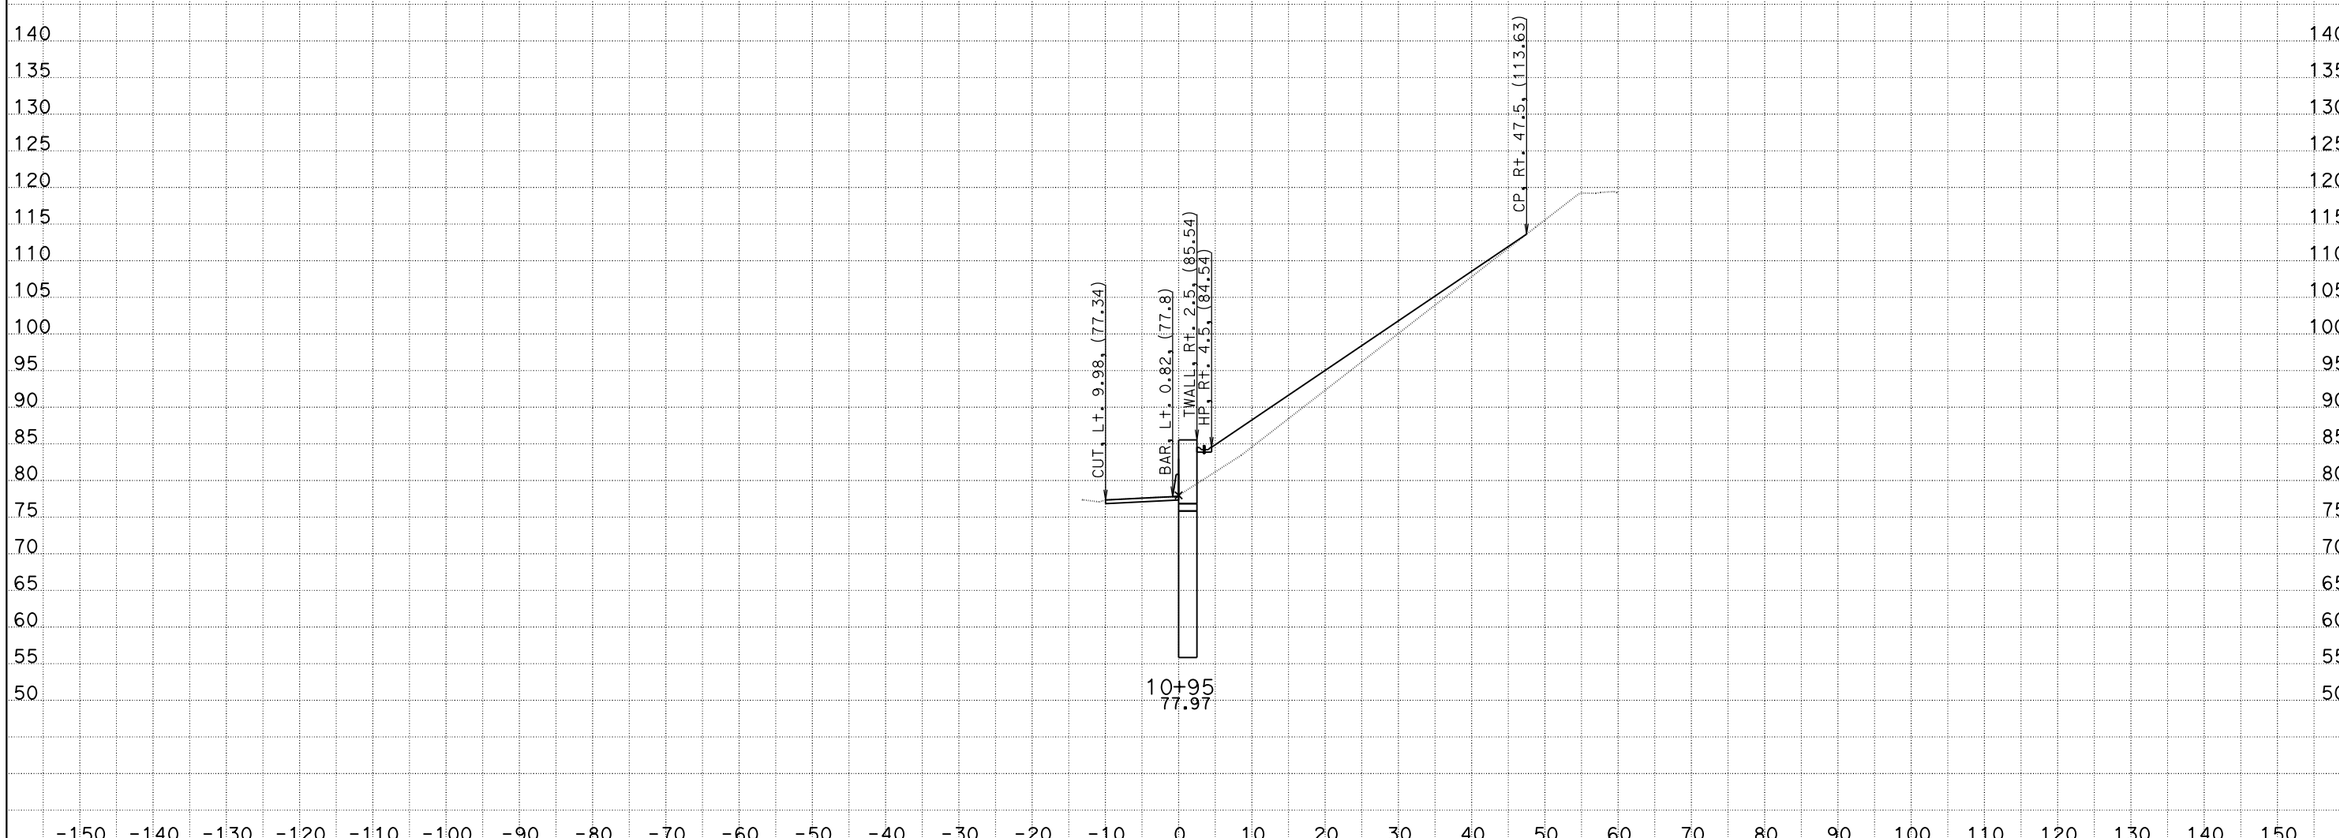


CREATED BY: N.Pascua
DATE: 12/15/2014
KC Project: 12182 File: D:\Projects*G1701y82\xsection\w1fg.ear

CONTRACT: 3G1701
DIST/CO/RTE/PM: 04/SF/101/PM 3.4
PROJECT ID: 0412000014

SCALE: 1" = 10' Horiz.
1" = 10' Vert.

**All Dimensions are US Survey Feet**

**W1**
**CROSS SECTIONS**
SHEET 20 OF 23

# DESIGN STUDY ONLY

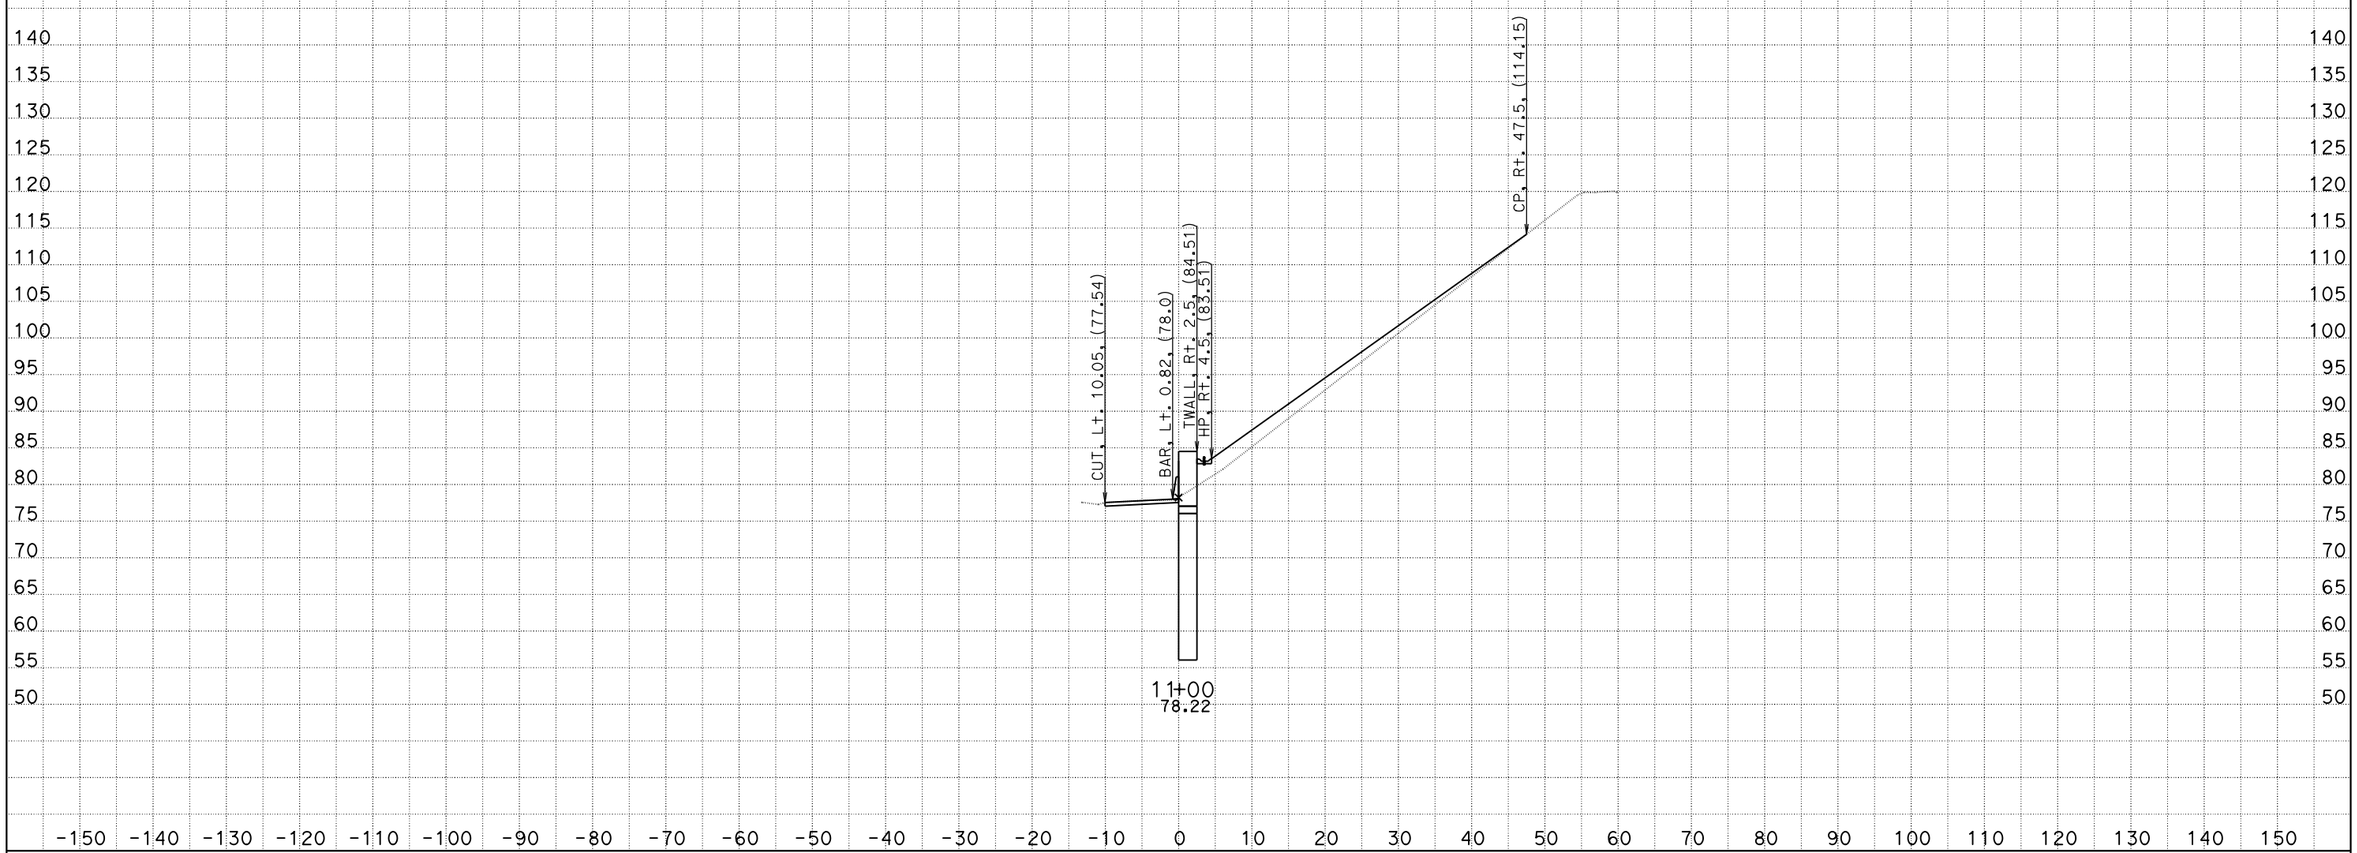


CREATED BY: N.Pascua
DATE: 12/15/2014
KC Project: 12182 File: D:\Projects*G1701y82\xsection\w1fg.ear

CONTRACT: 3G1701
DIST/CO/RTE/PM: 04/SF/101/PM 3.4
PROJECT ID: 0412000014

SCALE: 1" = 10' Horiz.
1" = 10' Vert.

**All Dimensions are US Survey Feet**

**W1**
**CROSS SECTIONS**
SHEET 21 OF 23

# DESIGN STUDY ONLY

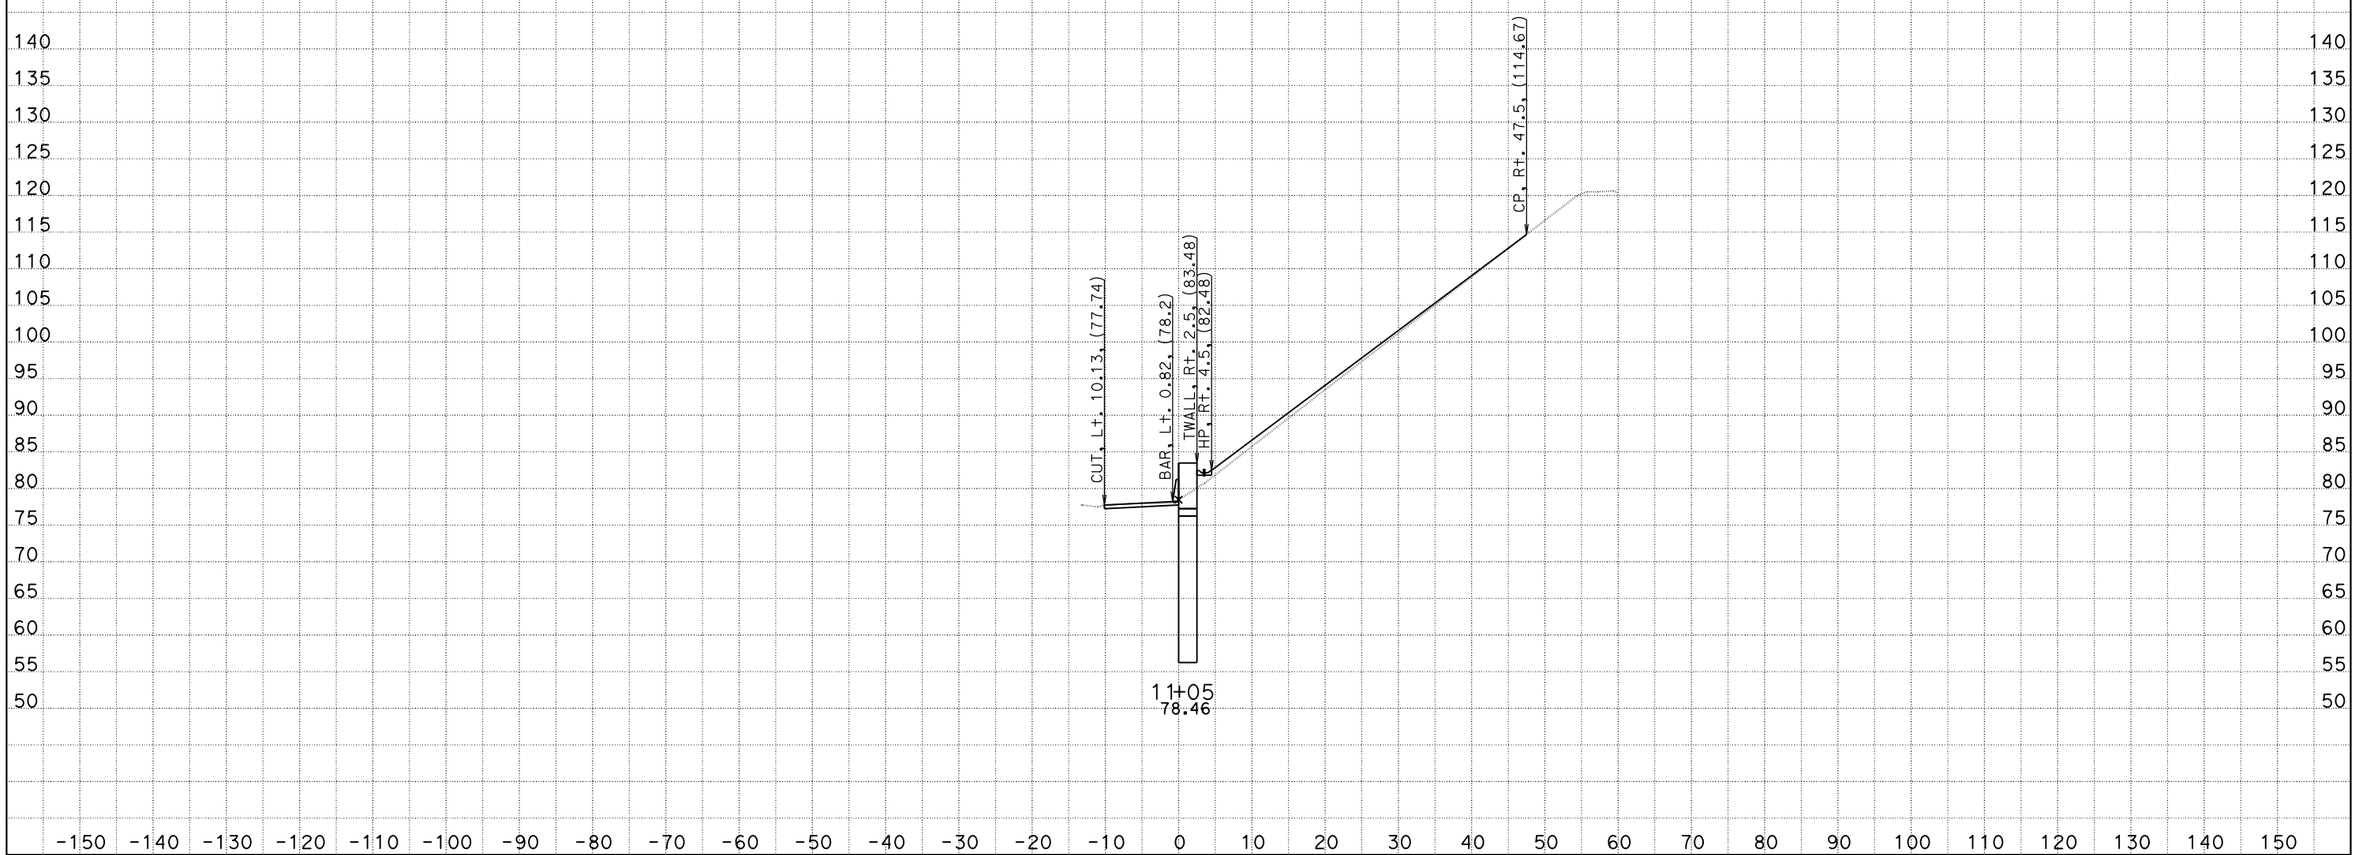


CREATED BY: N.Pascua
DATE: 12/15/2014
KC Project: 12182 File: D:\Projects*G1701y82\xsection\w1fg.ear

CONTRACT: 3G1701
DIST/CO/RTE/PM: 04/SF/101/PM 3.4
PROJECT ID: 0412000014

SCALE: 1" = 10' Horiz.
1" = 10' Vert.

**All Dimensions are US Survey Feet**

**W1**
**CROSS SECTIONS**
SHEET 22 OF 23

# DESIGN STUDY ONLY

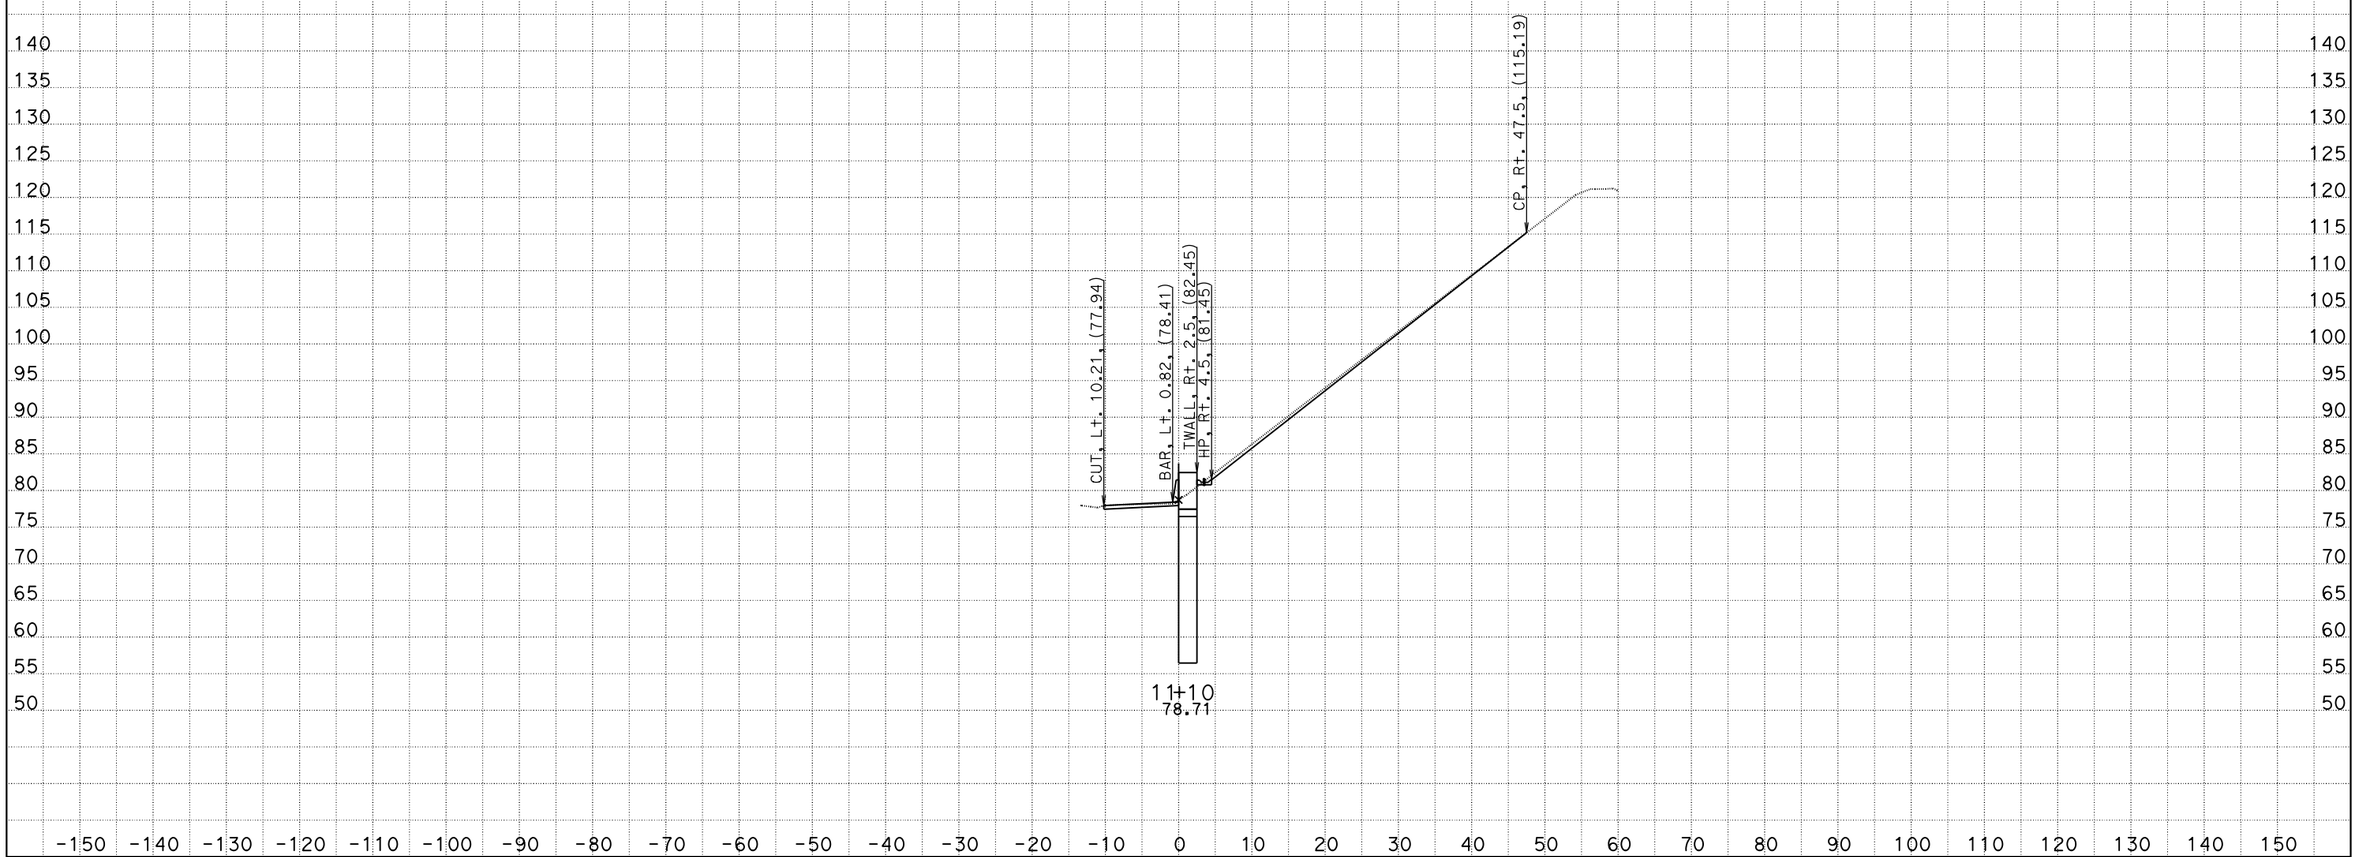


CREATED BY: N.Pascua
DATE: 12/15/2014
KC Project: 12182 File: D:\Projects*G1701y82\xsection\w1fg.ear

CONTRACT: 3G1701
DIST/CO/RTE/PM: 04/SF/101/PM 3.4
PROJECT ID: 0412000014

SCALE: 1" = 10' Horiz.
1" = 10' Vert.

**All Dimensions are US Survey Feet**

**W1**
**CROSS SECTIONS**
SHEET 23 OF 23