DESIGN STUDY ONLY

All Dimensions are U.S. Survey Feet

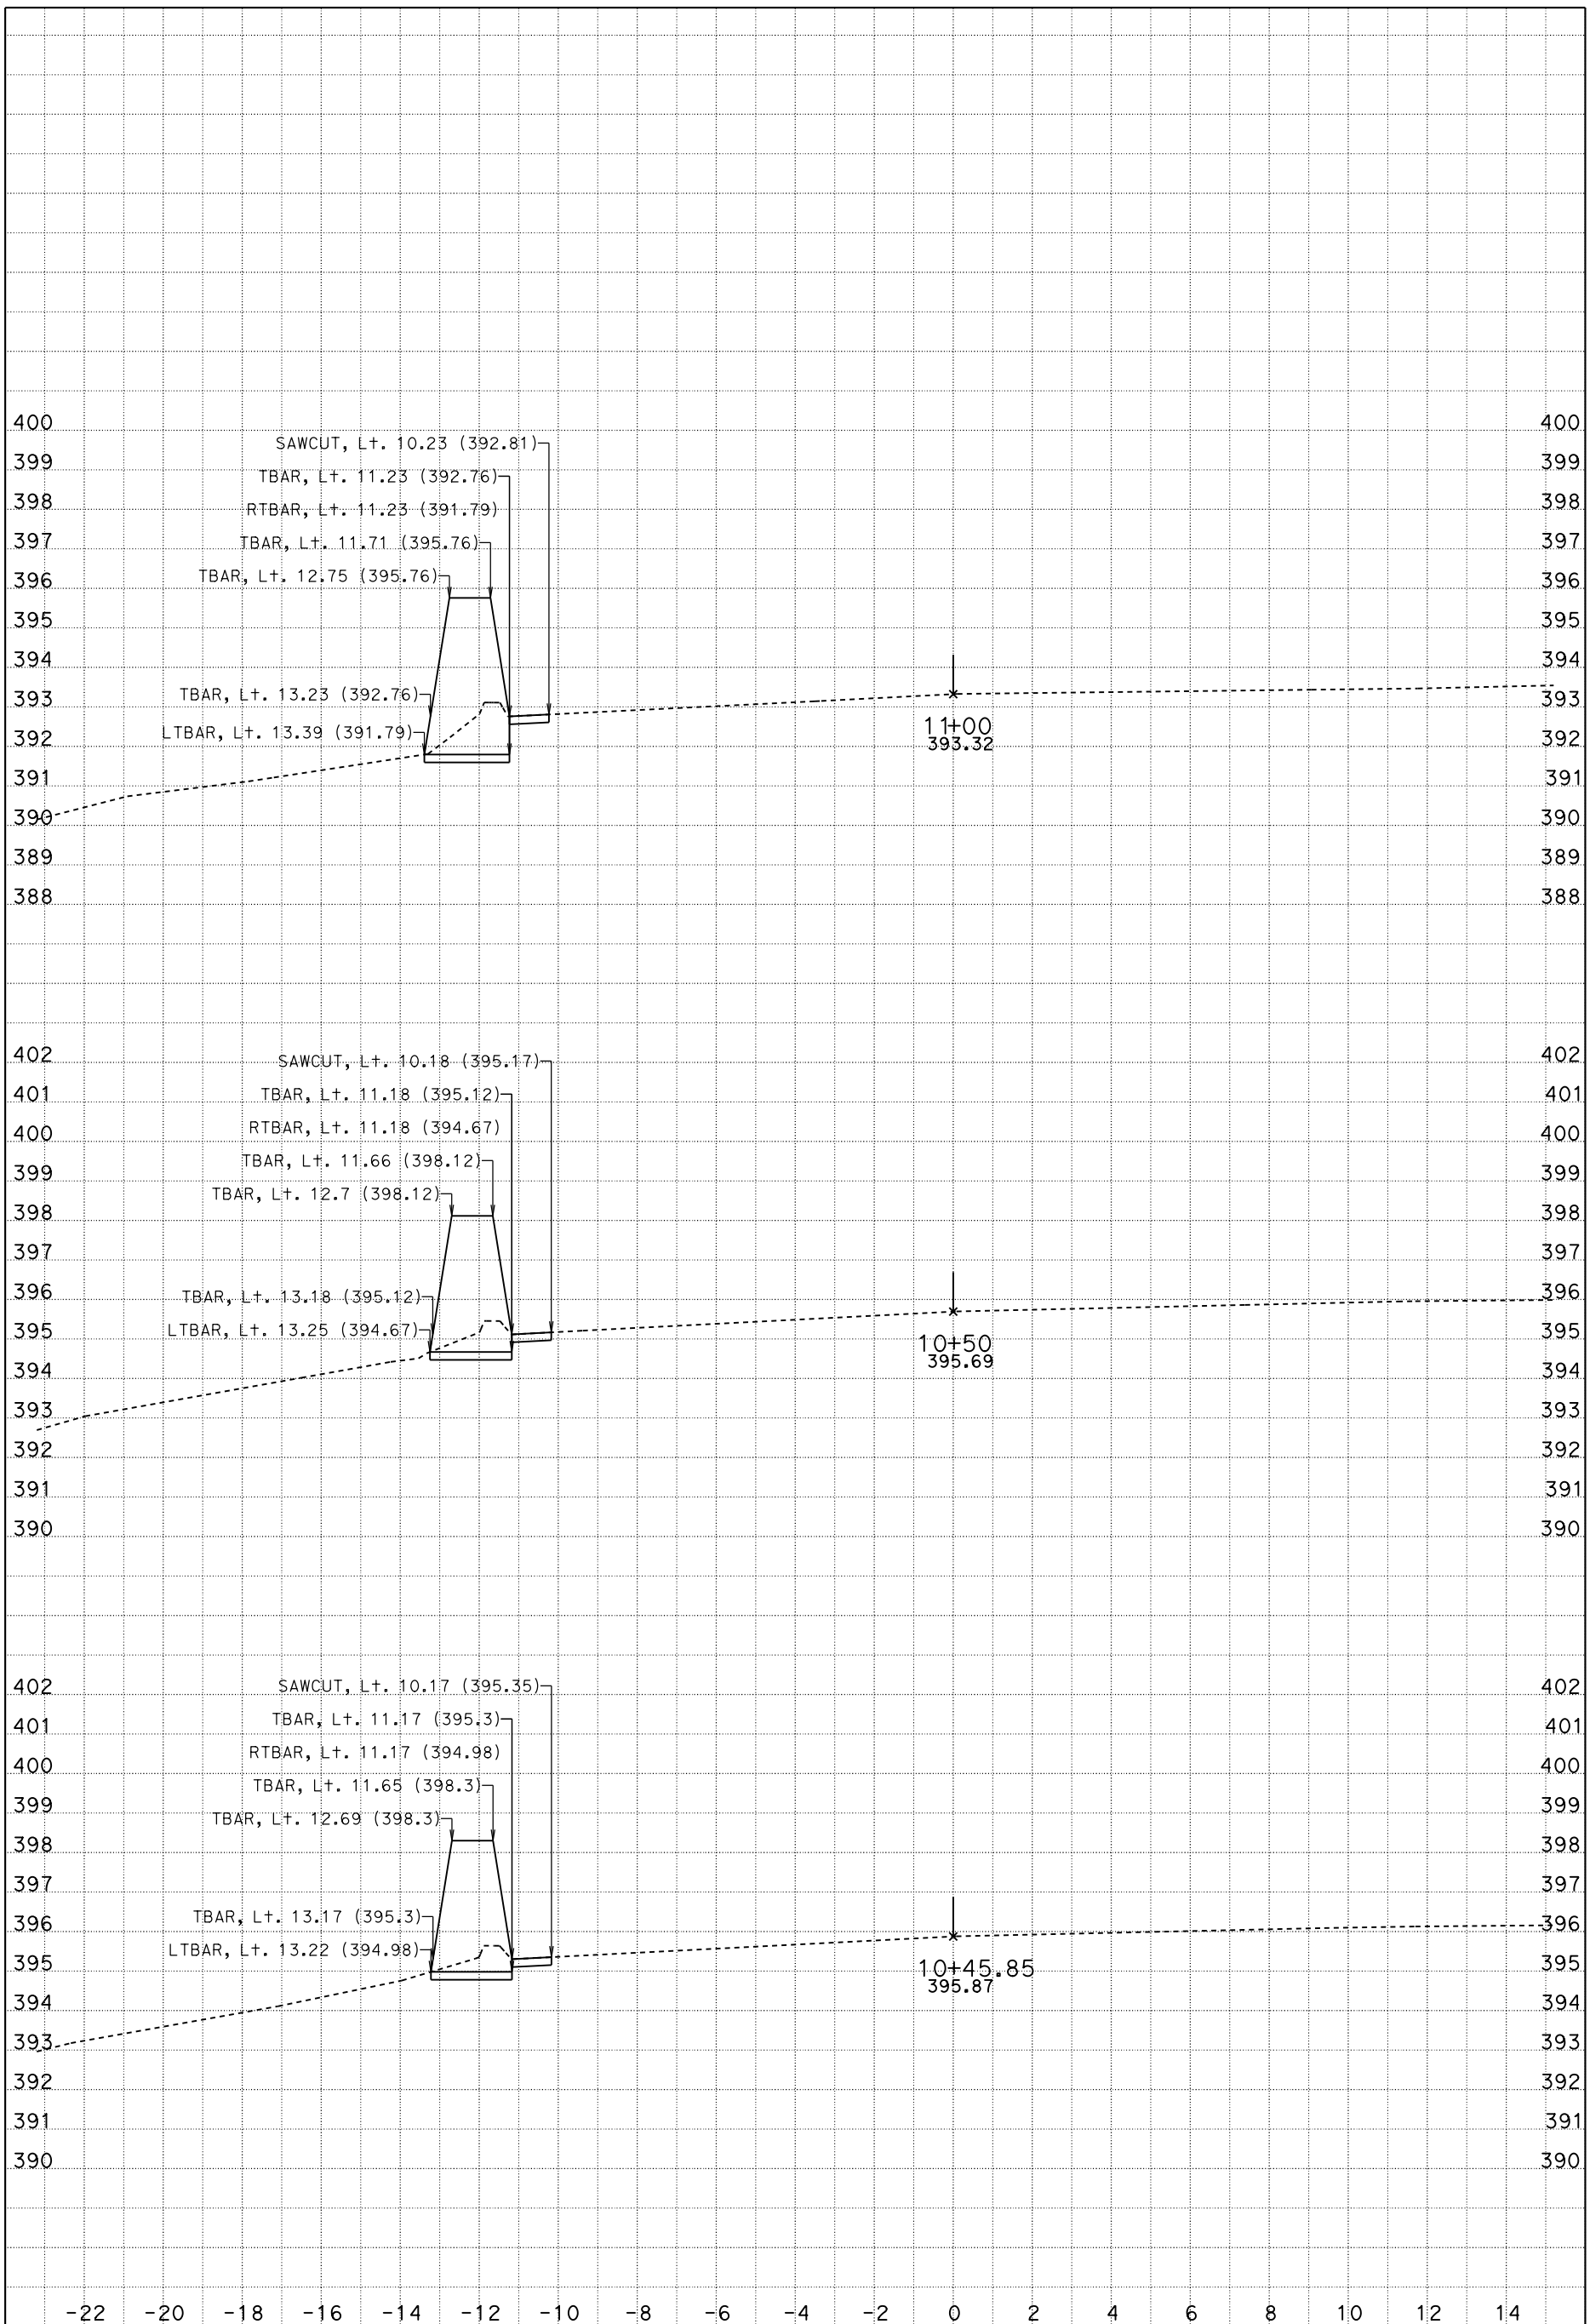

DATE: 4/20/2015

SCALE: 1" = 2' Horiz.
1" = 2' Vert.

A1
CROSS SECTIONS

KC Project: 121748 File: D:\PROJECTS*A3600\xsection05new\a1_apr_20_2015.ear SHEET 1 OF XXX

DESIGN STUDY ONLY

All Dimensions are U.S. Survey Feet

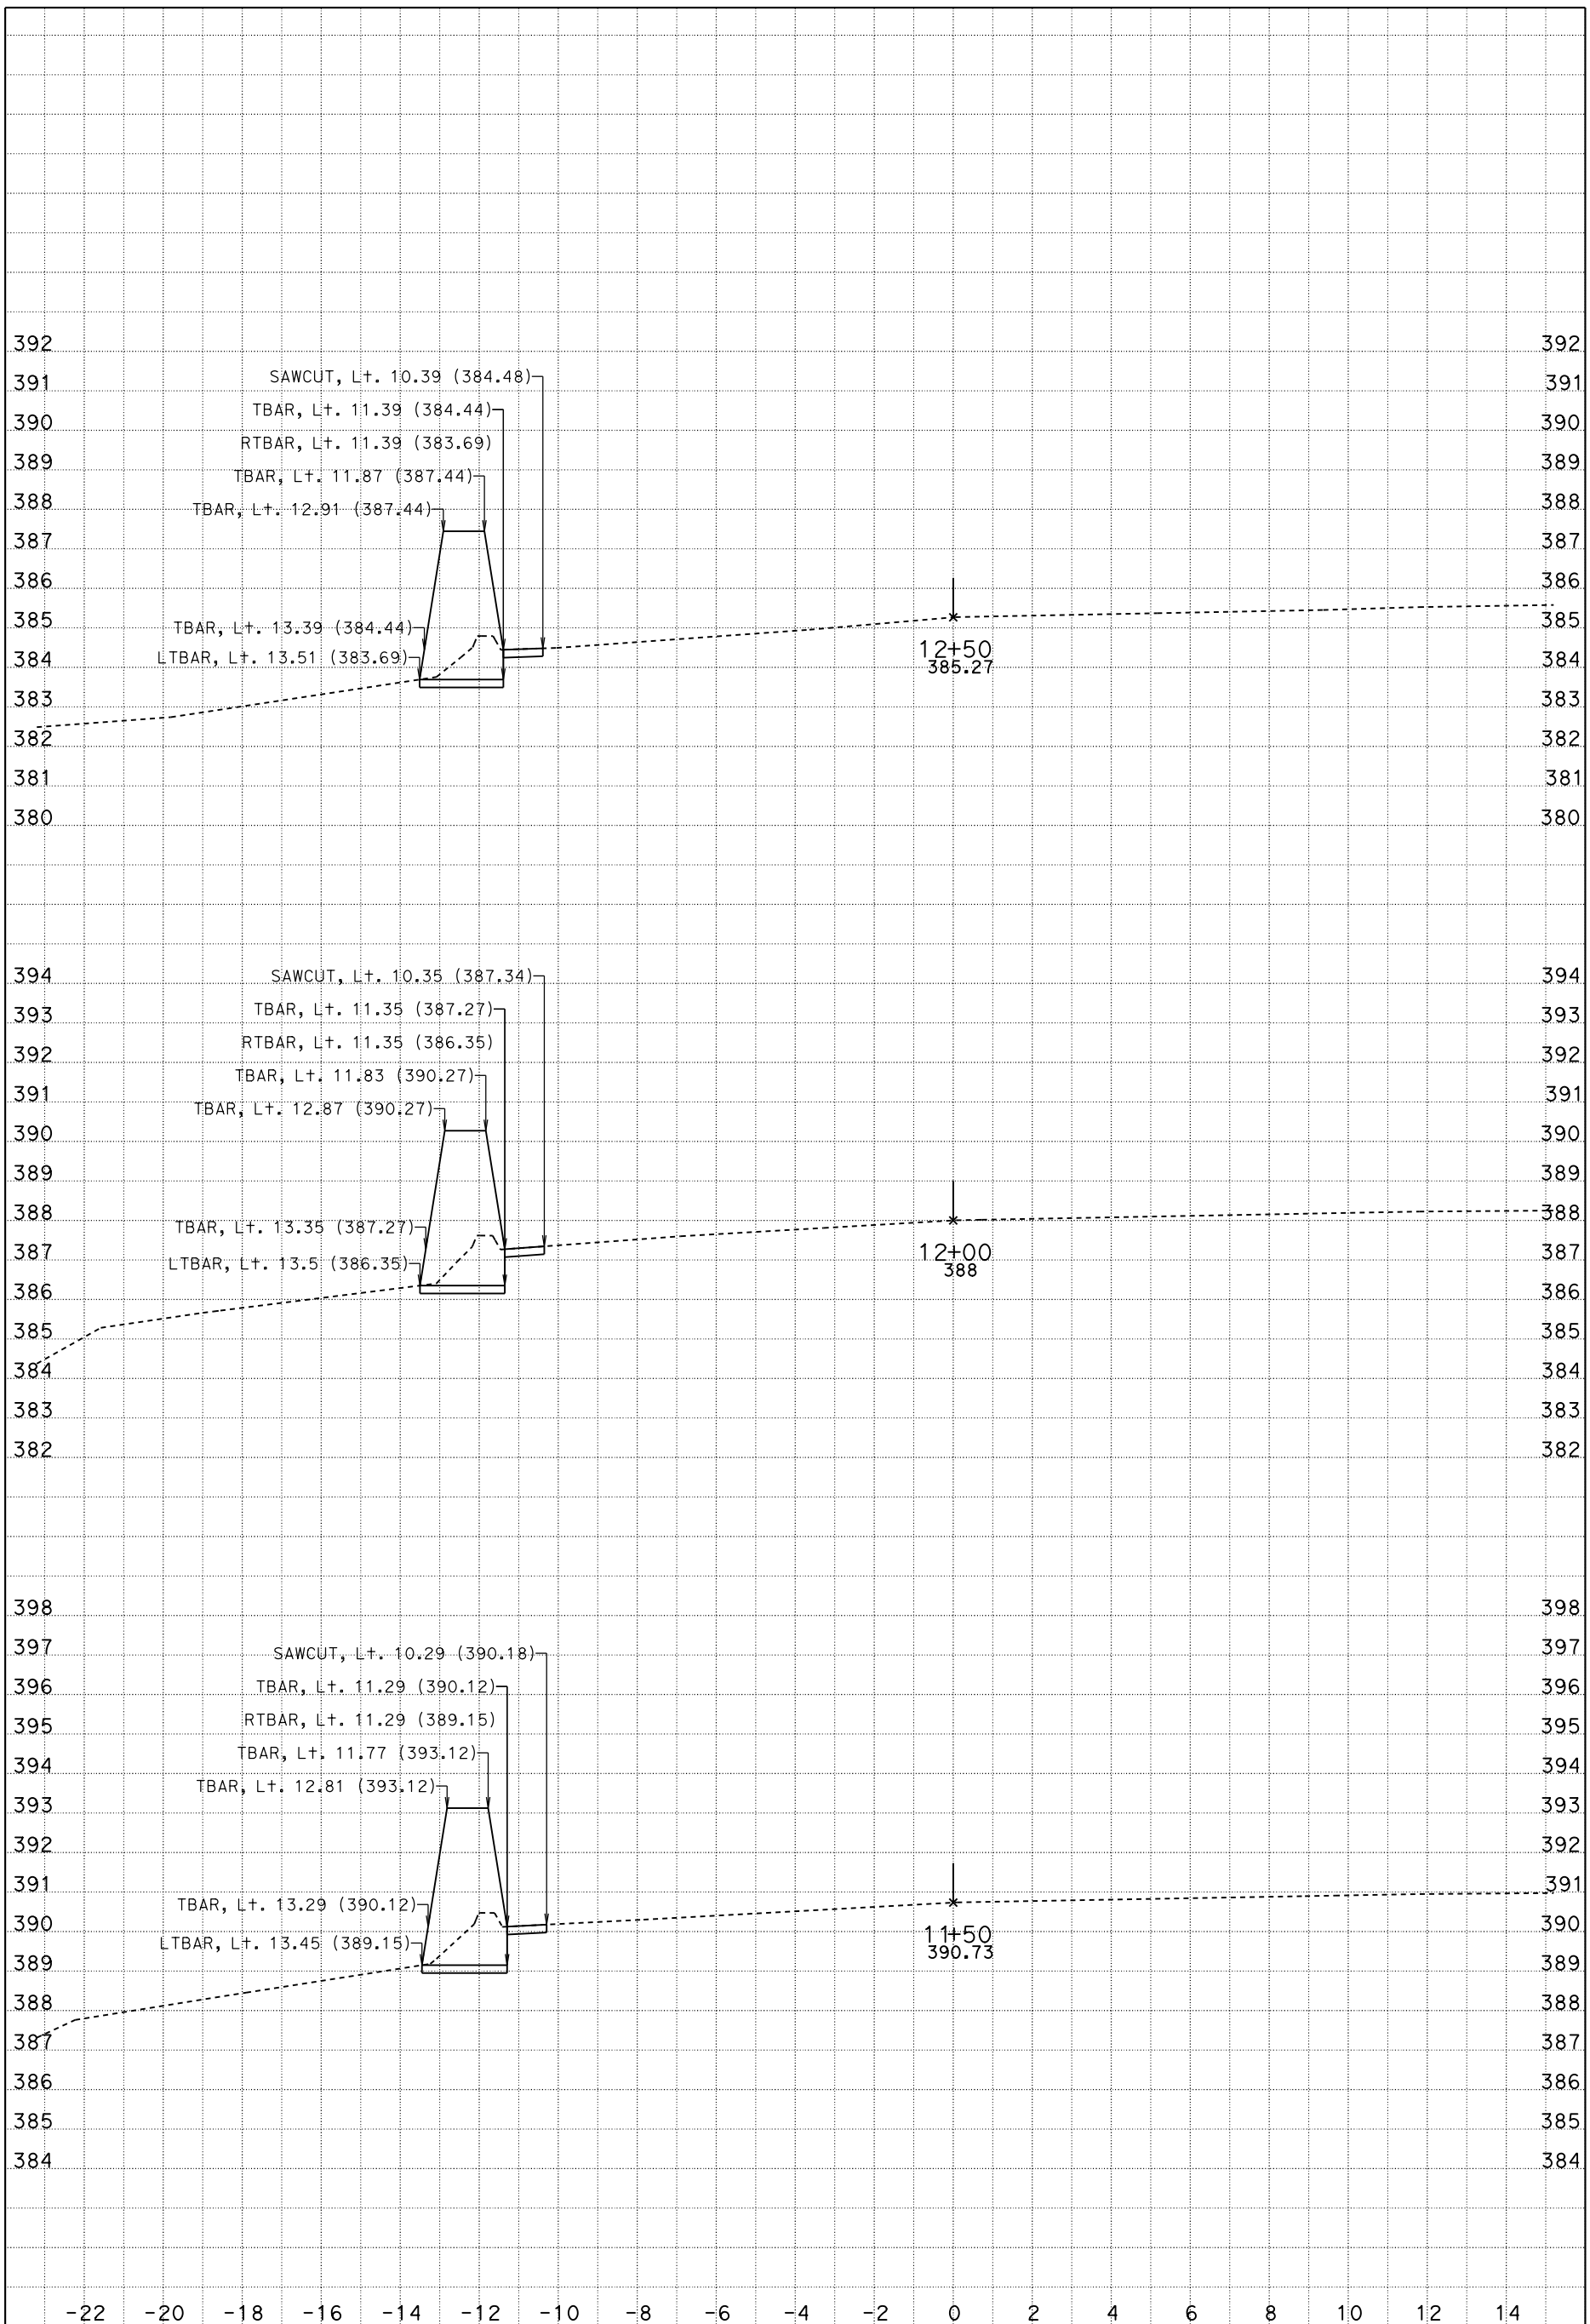

DATE: 4/20/2015

SCALE: 1" = 2' Horiz.
1" = 2' Vert.

A1
CROSS SECTIONS

KC Project: 121748 File: D:\PROJECTS*A3600\xsection05new\a1_apr_20_2015.ear SHEET 2 OF XXX

DESIGN STUDY ONLY

All Dimensions are U.S. Survey Feet

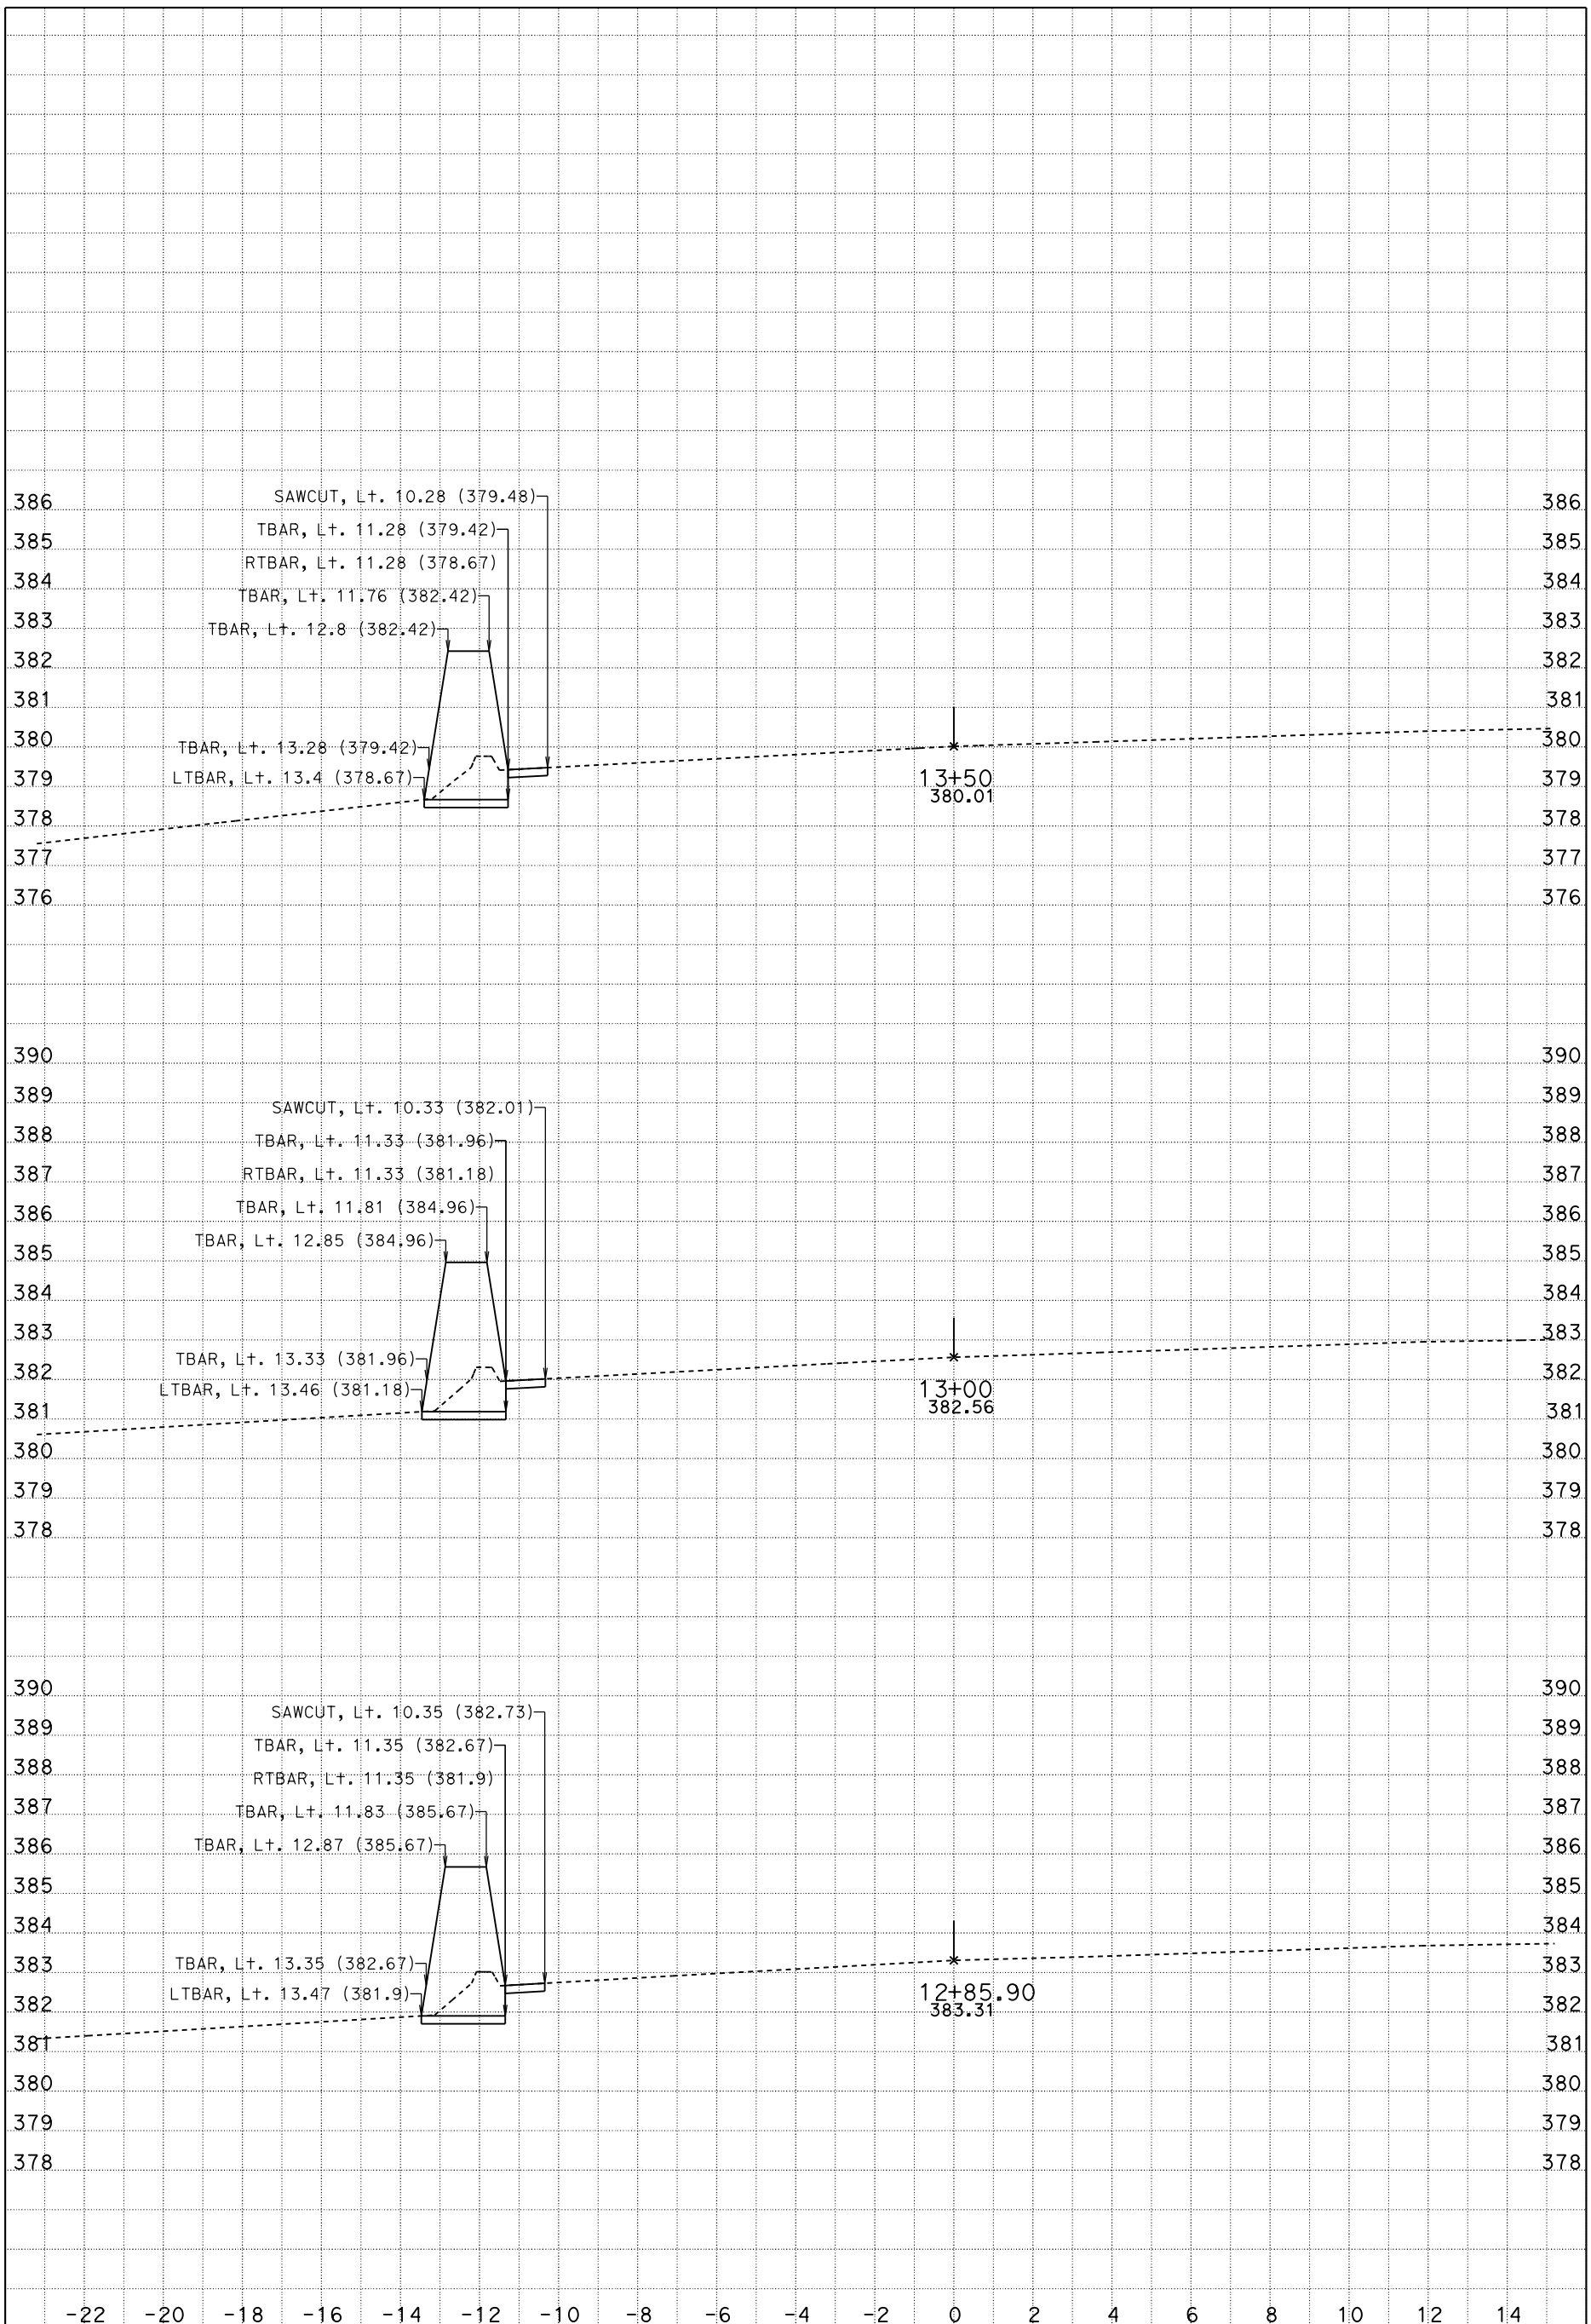

DATE: 4/20/2015

SCALE: 1" = 2' Horiz.
1" = 2' Vert.

A1
CROSS SECTIONS

KC Project: 121748 File: D:\PROJECTS*A3600\xsection05new\a1_apr_20_2015.ear SHEET 3 OF XXX

DESIGN STUDY ONLY

All Dimensions are U.S. Survey Feet

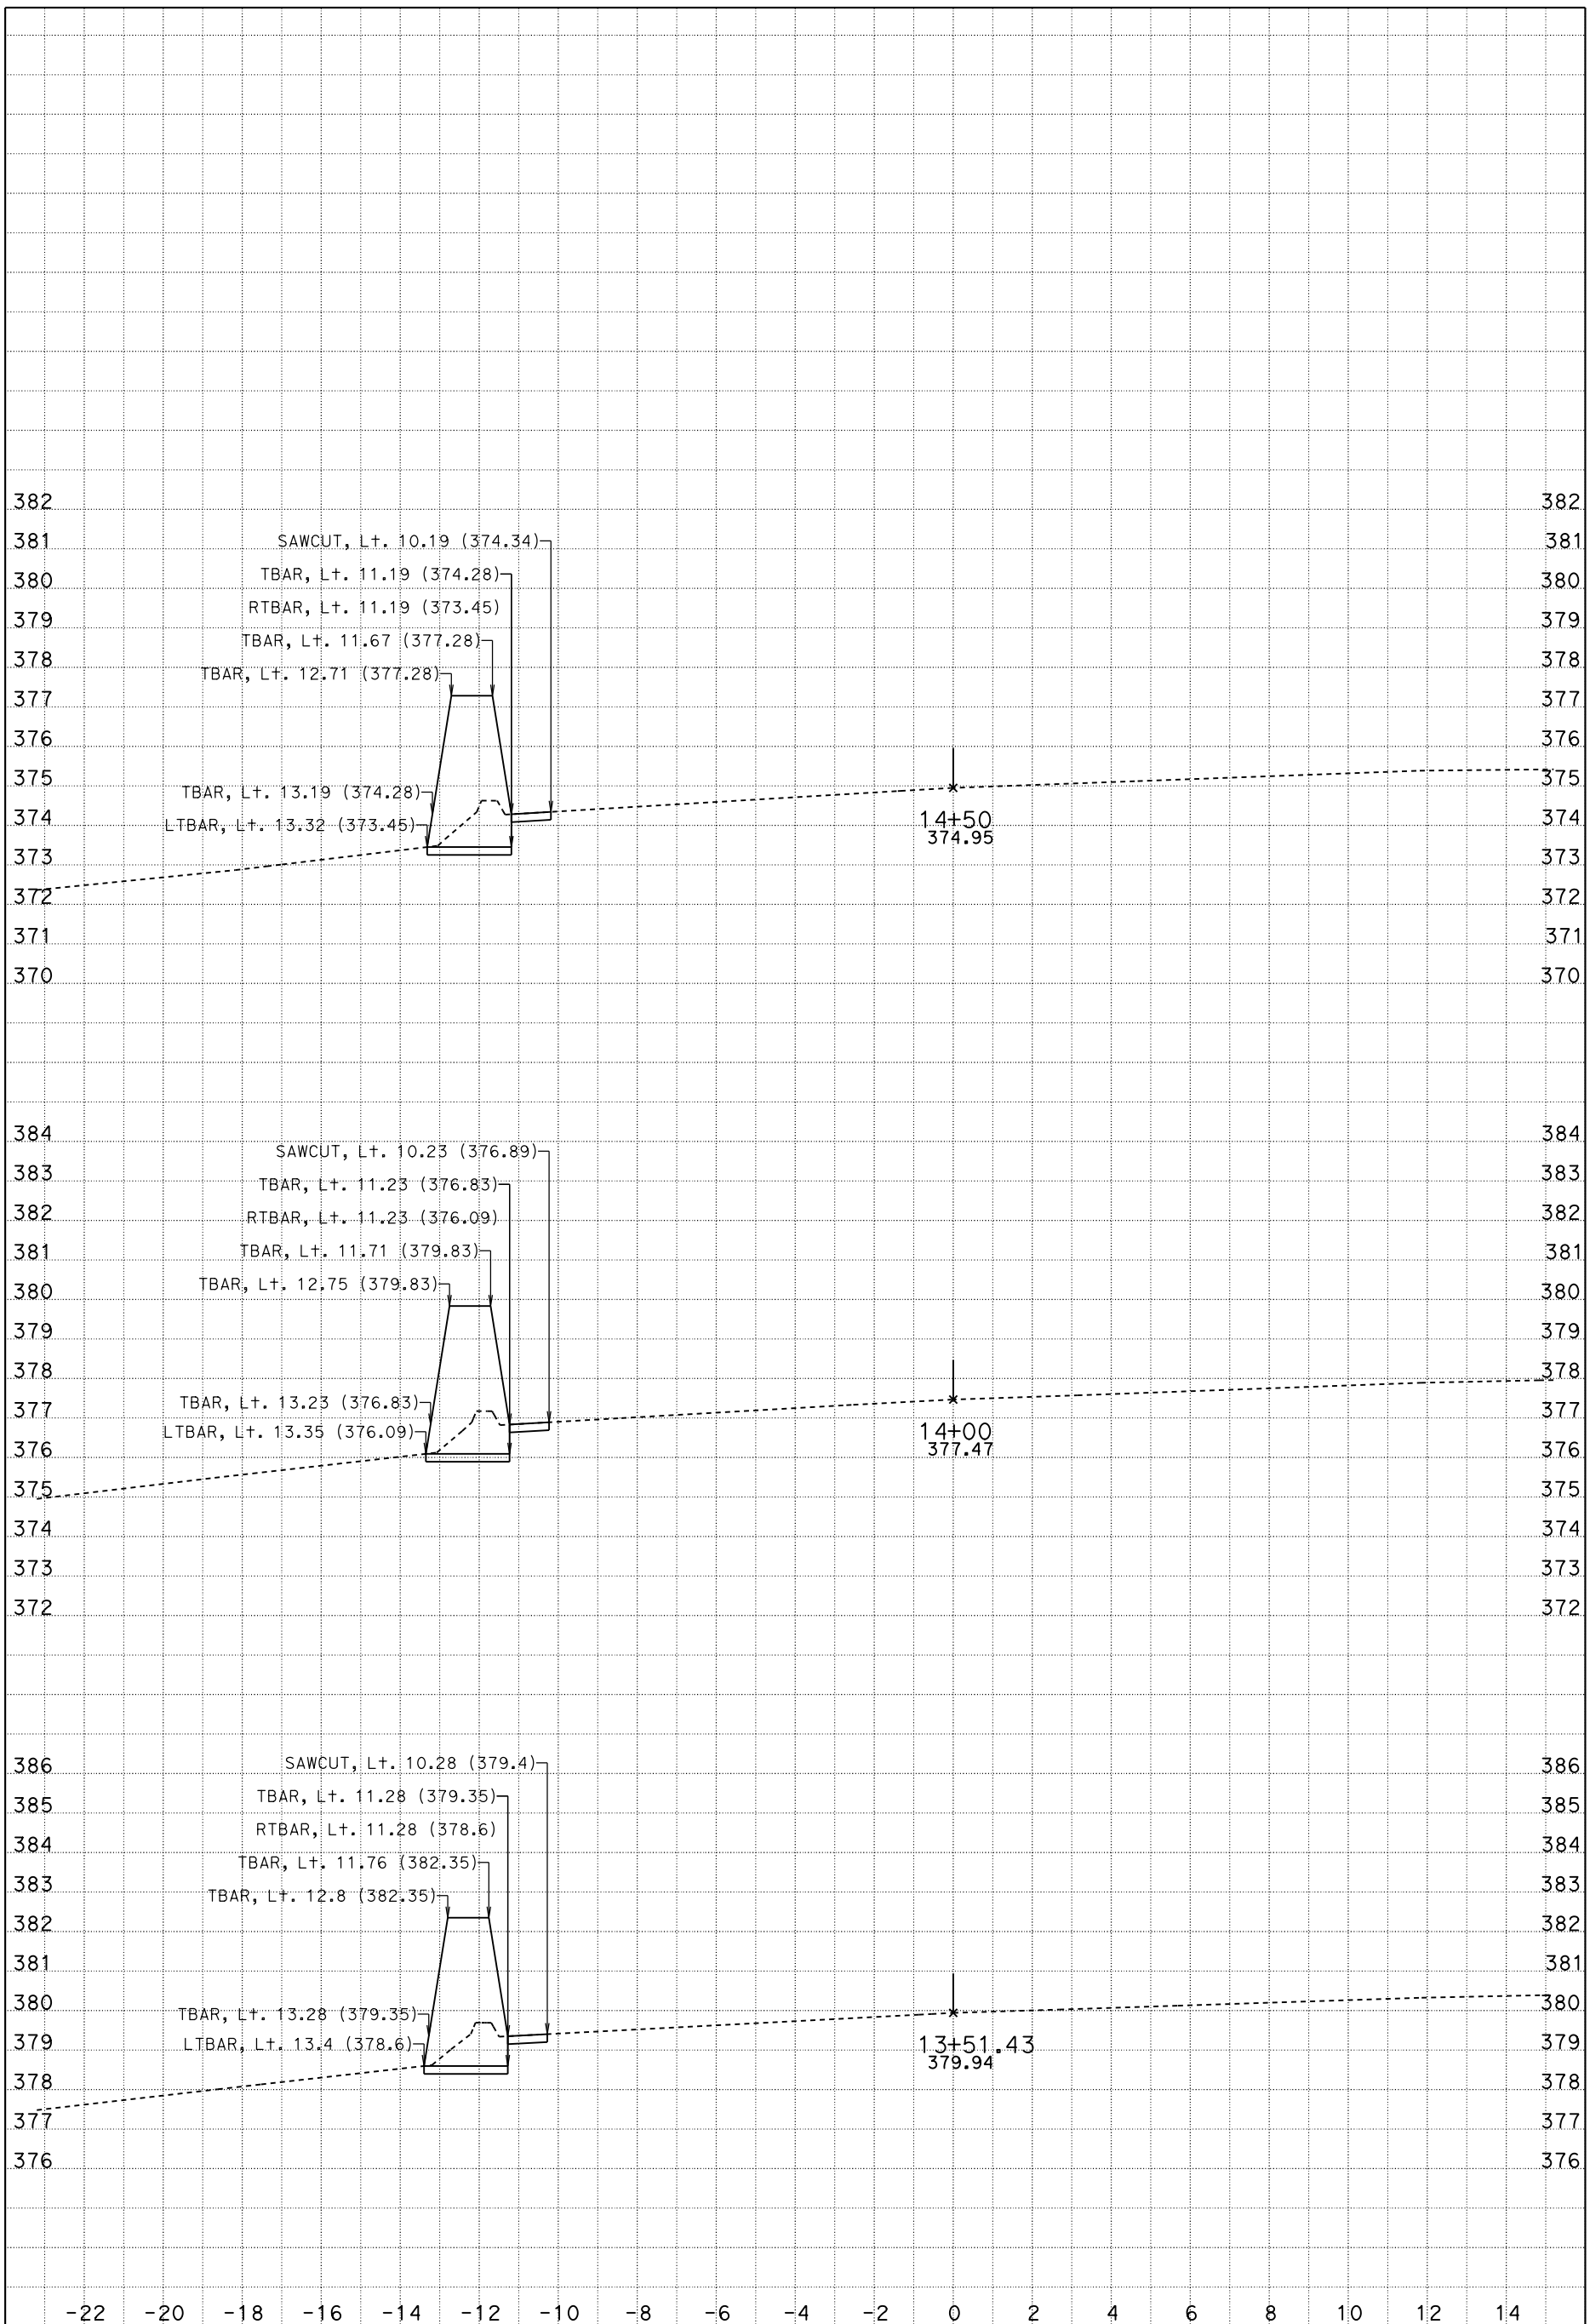

DATE: 4/20/2015

SCALE: 1" = 2' Horiz.
1" = 2' Vert.

A1
CROSS SECTIONS

KC Project: 121748 File: D:\PROJECTS*A3600\xsection05new\a1_apr_20_2015.ear SHEET 4 OF XXX

DESIGN STUDY ONLY

All Dimensions are U.S. Survey Feet

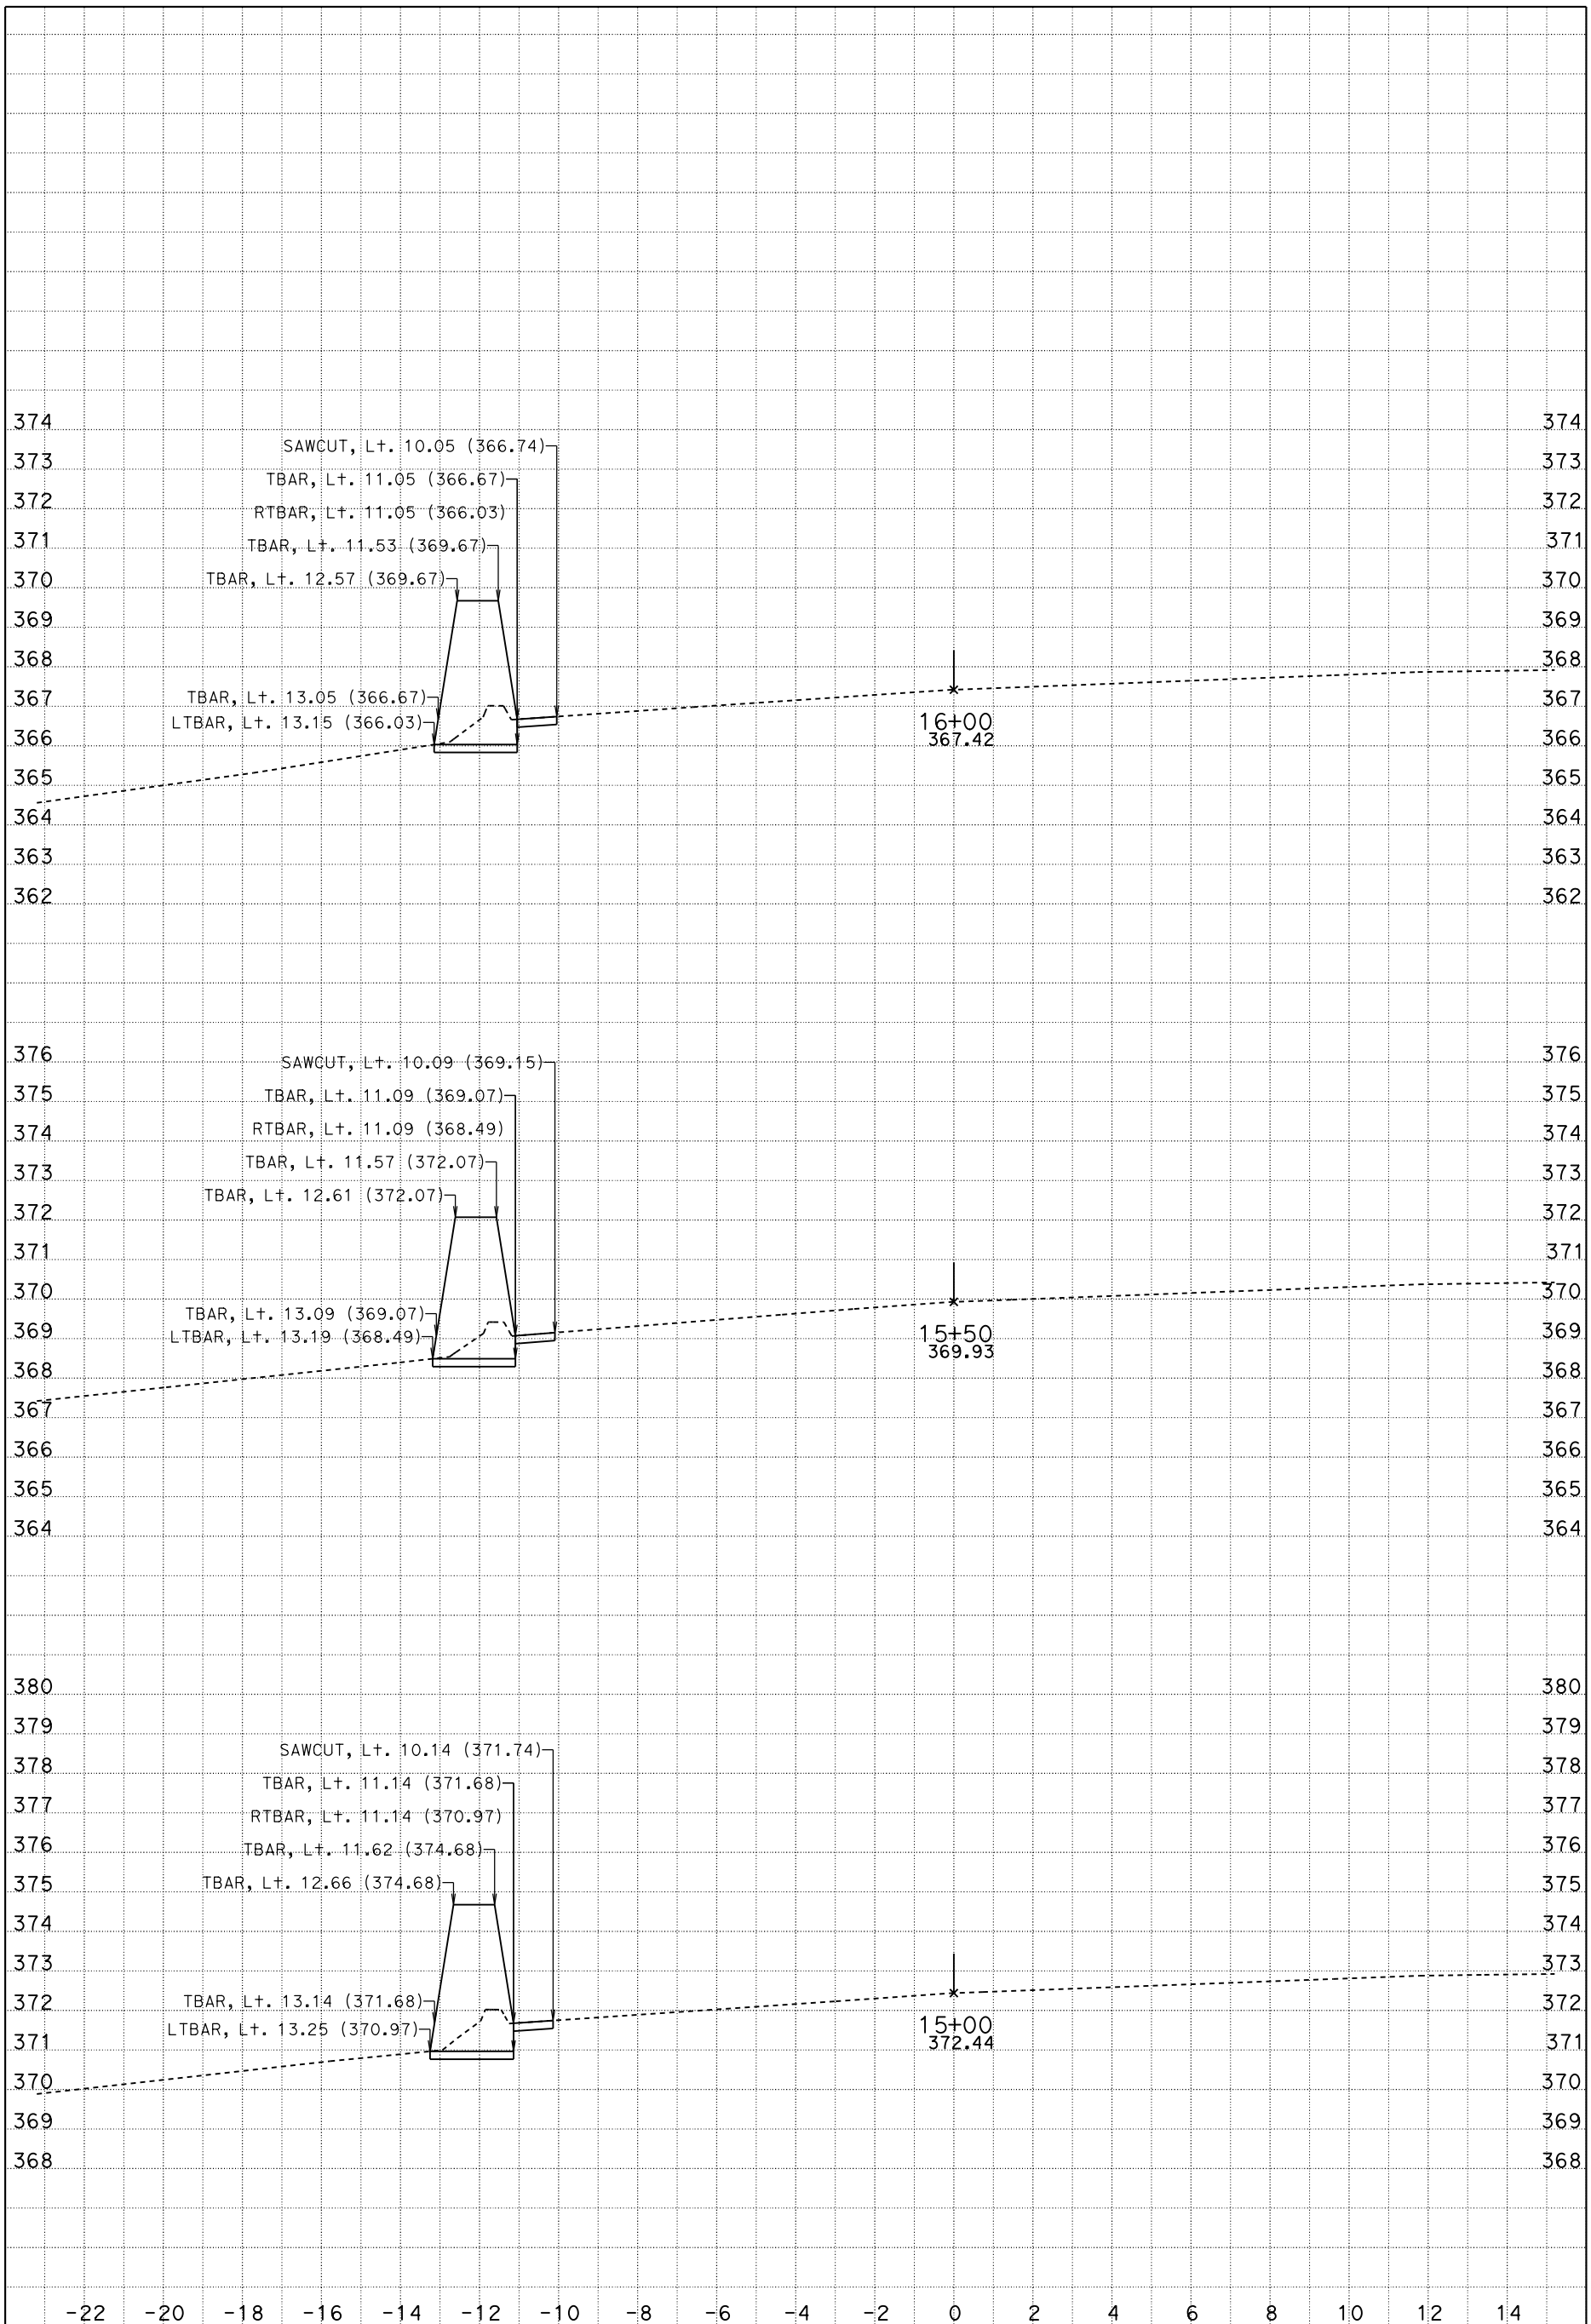

DATE: 4/20/2015

SCALE: 1" = 2' Horiz.
1" = 2' Vert.

A1
CROSS SECTIONS

KC Project: 121748 File: D:\PROJECTS*A3600\xsection05new\a1_apr_20_2015.ear SHEET 5 OF XXX

DESIGN STUDY ONLY

All Dimensions are U.S. Survey Feet

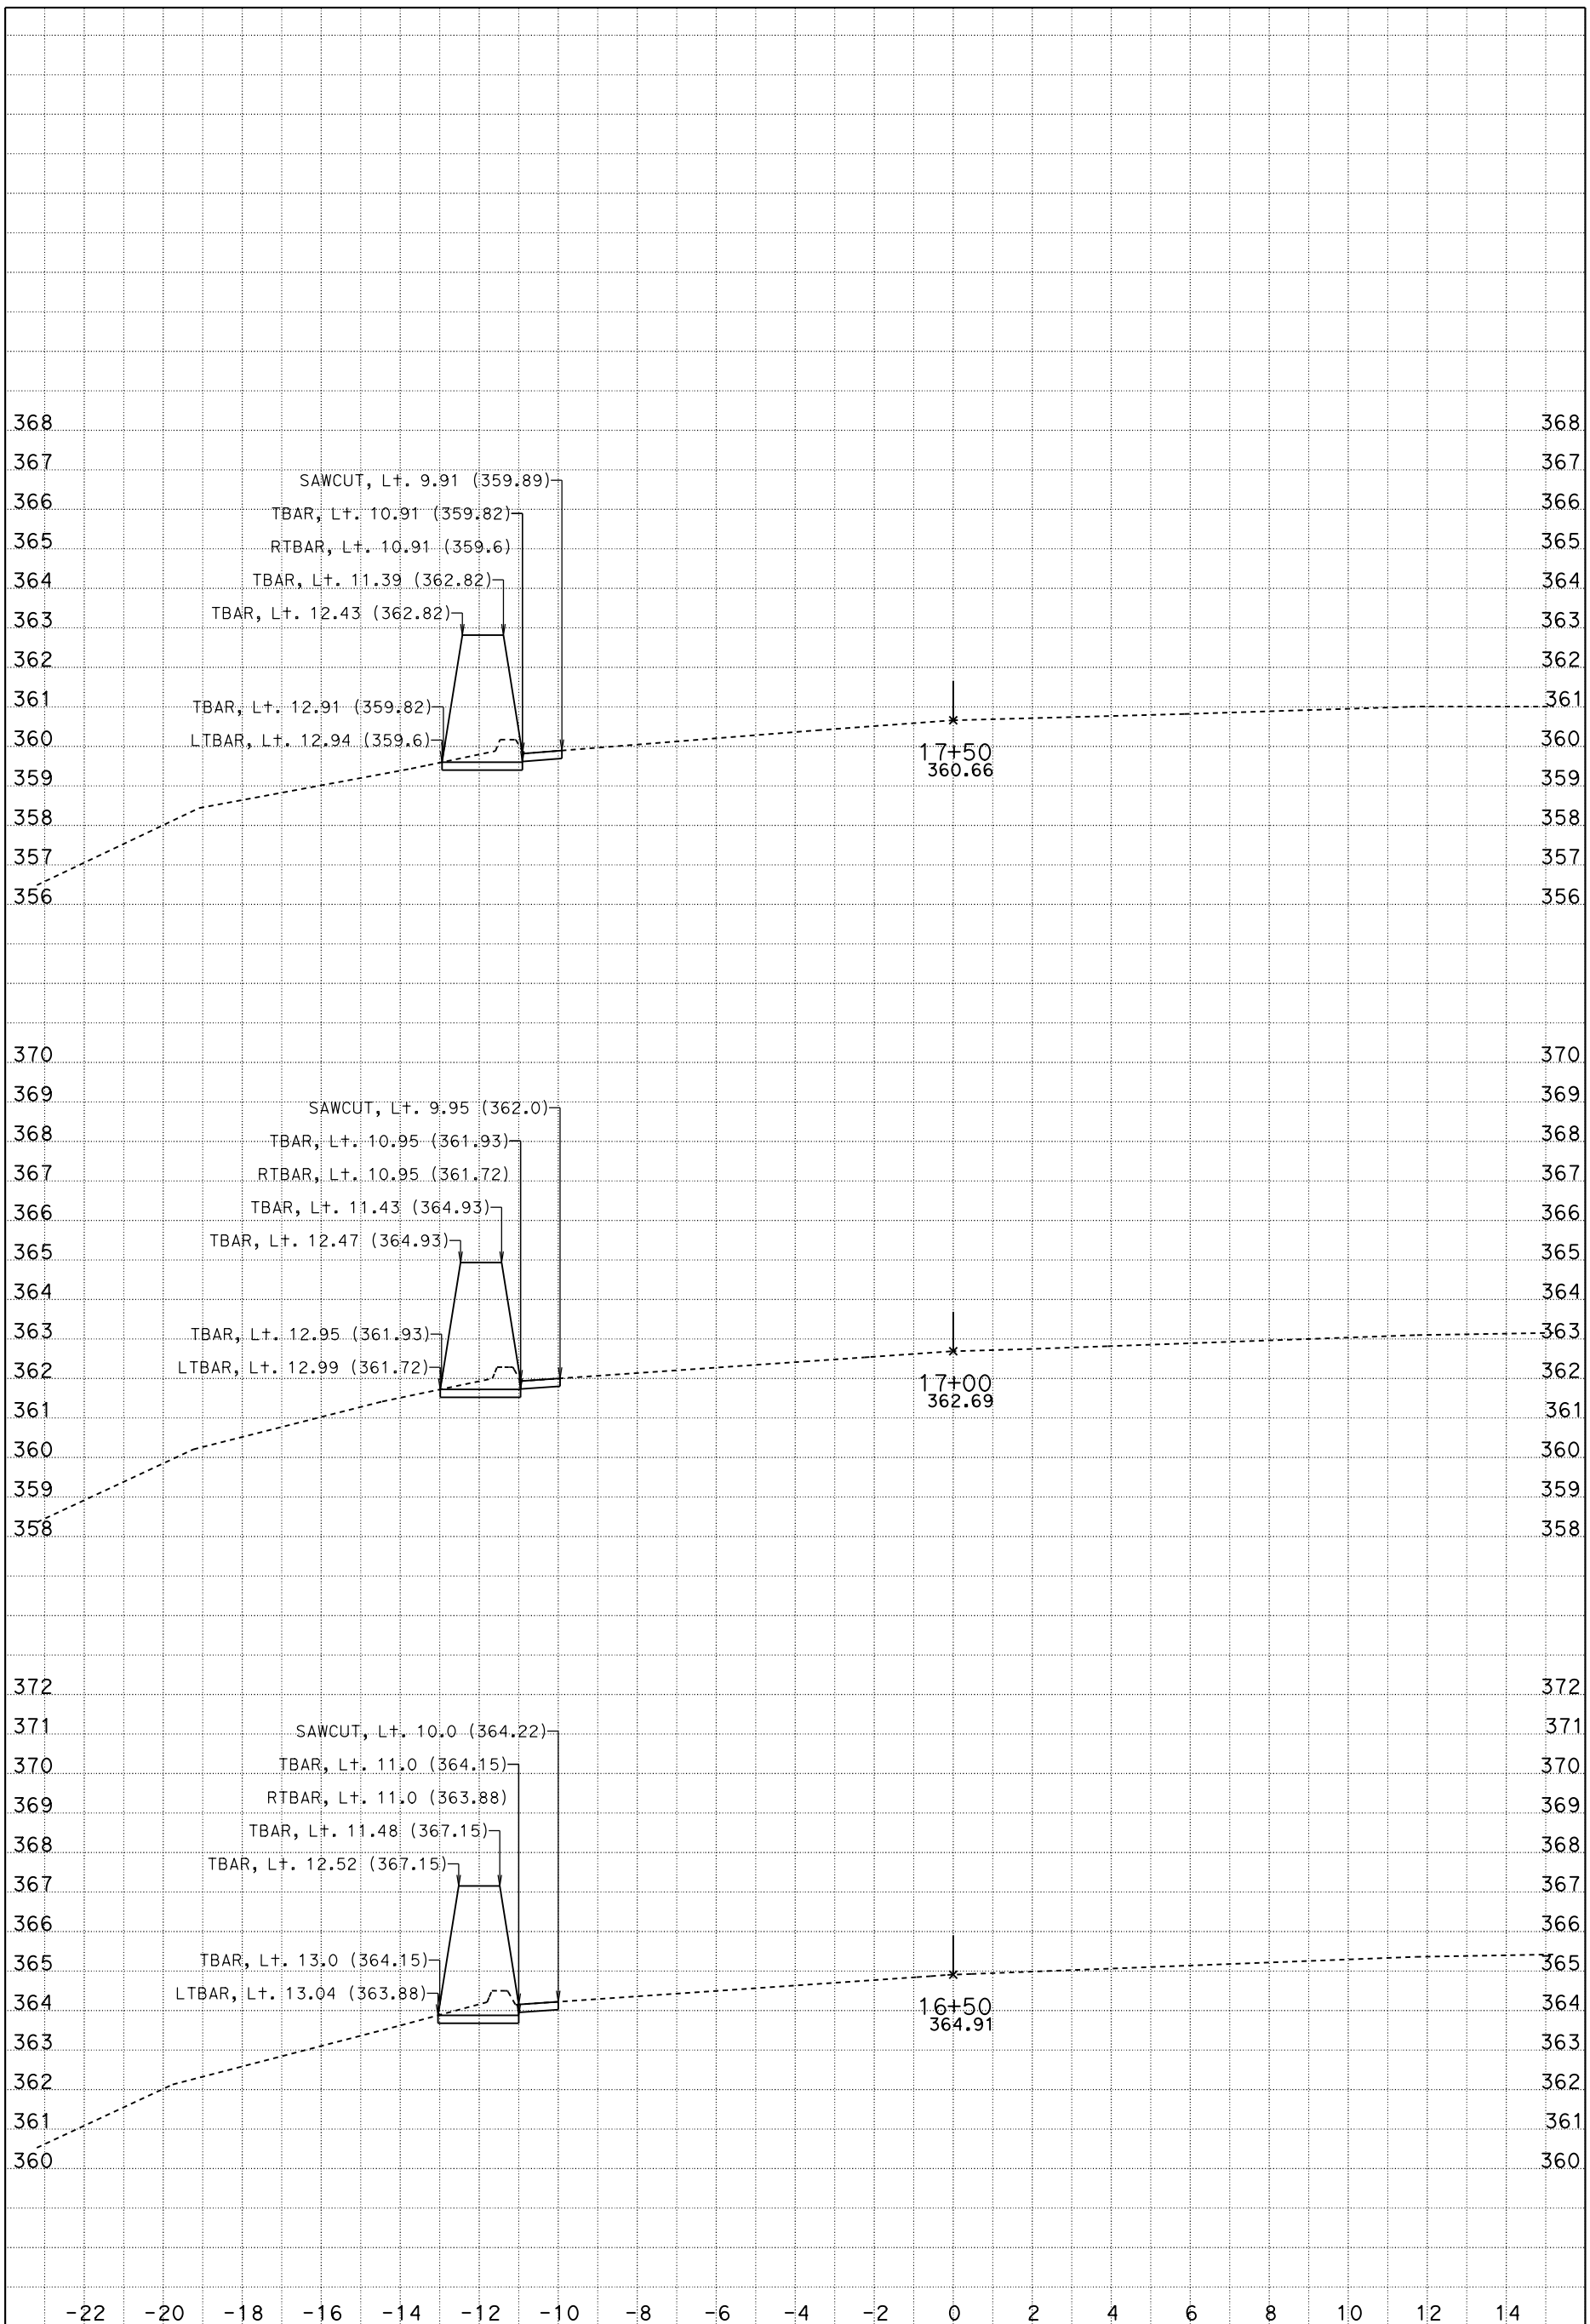

DATE: 4/20/2015

SCALE: 1" = 2' Horiz.
1" = 2' Vert.

A1
CROSS SECTIONS

KC Project: 121748 File: D:\PROJECTS*A3600\xsection05new\a1_apr_20_2015.ear SHEET 6 OF XXX

DESIGN STUDY ONLY

All Dimensions are U.S. Survey Feet

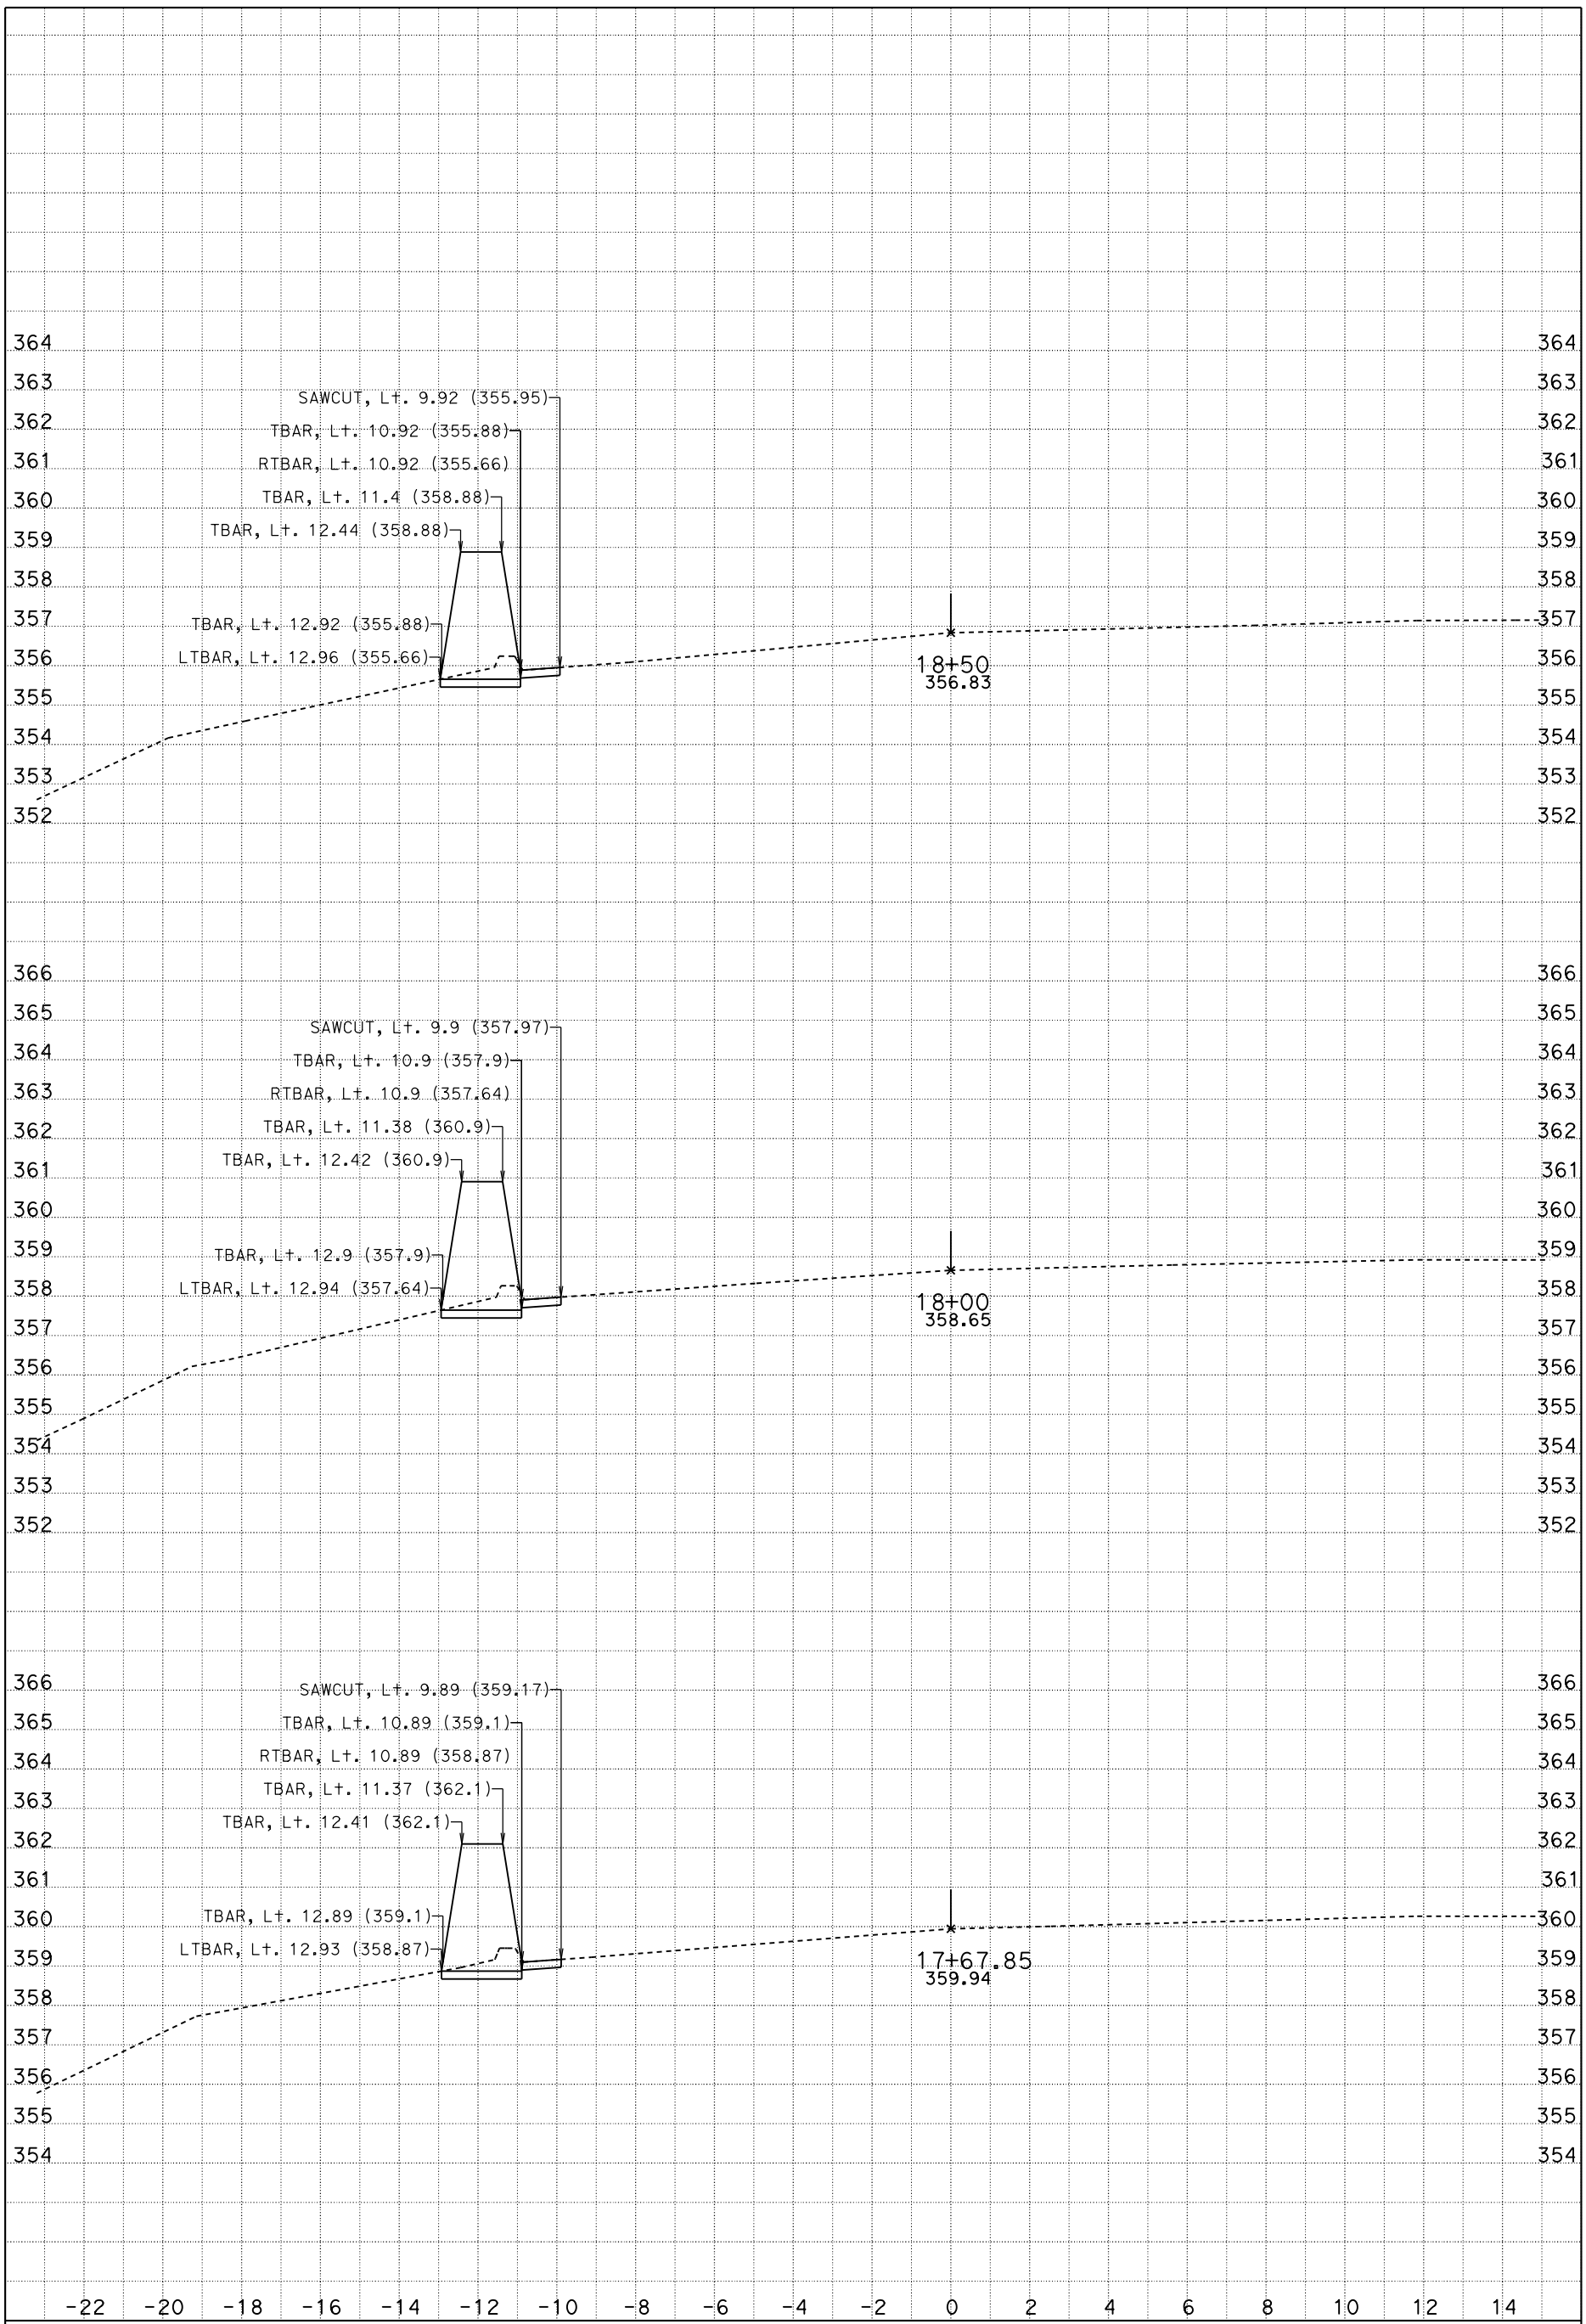

DATE: 4/20/2015

SCALE: 1" = 2' Horiz.
1" = 2' Vert.

A1
CROSS SECTIONS

KC Project: 121748 File: D:\PROJECTS*A3600\xsection05new\a1_apr_20_2015.ear SHEET 7 OF XXX

DESIGN STUDY ONLY

All Dimensions are U.S. Survey Feet

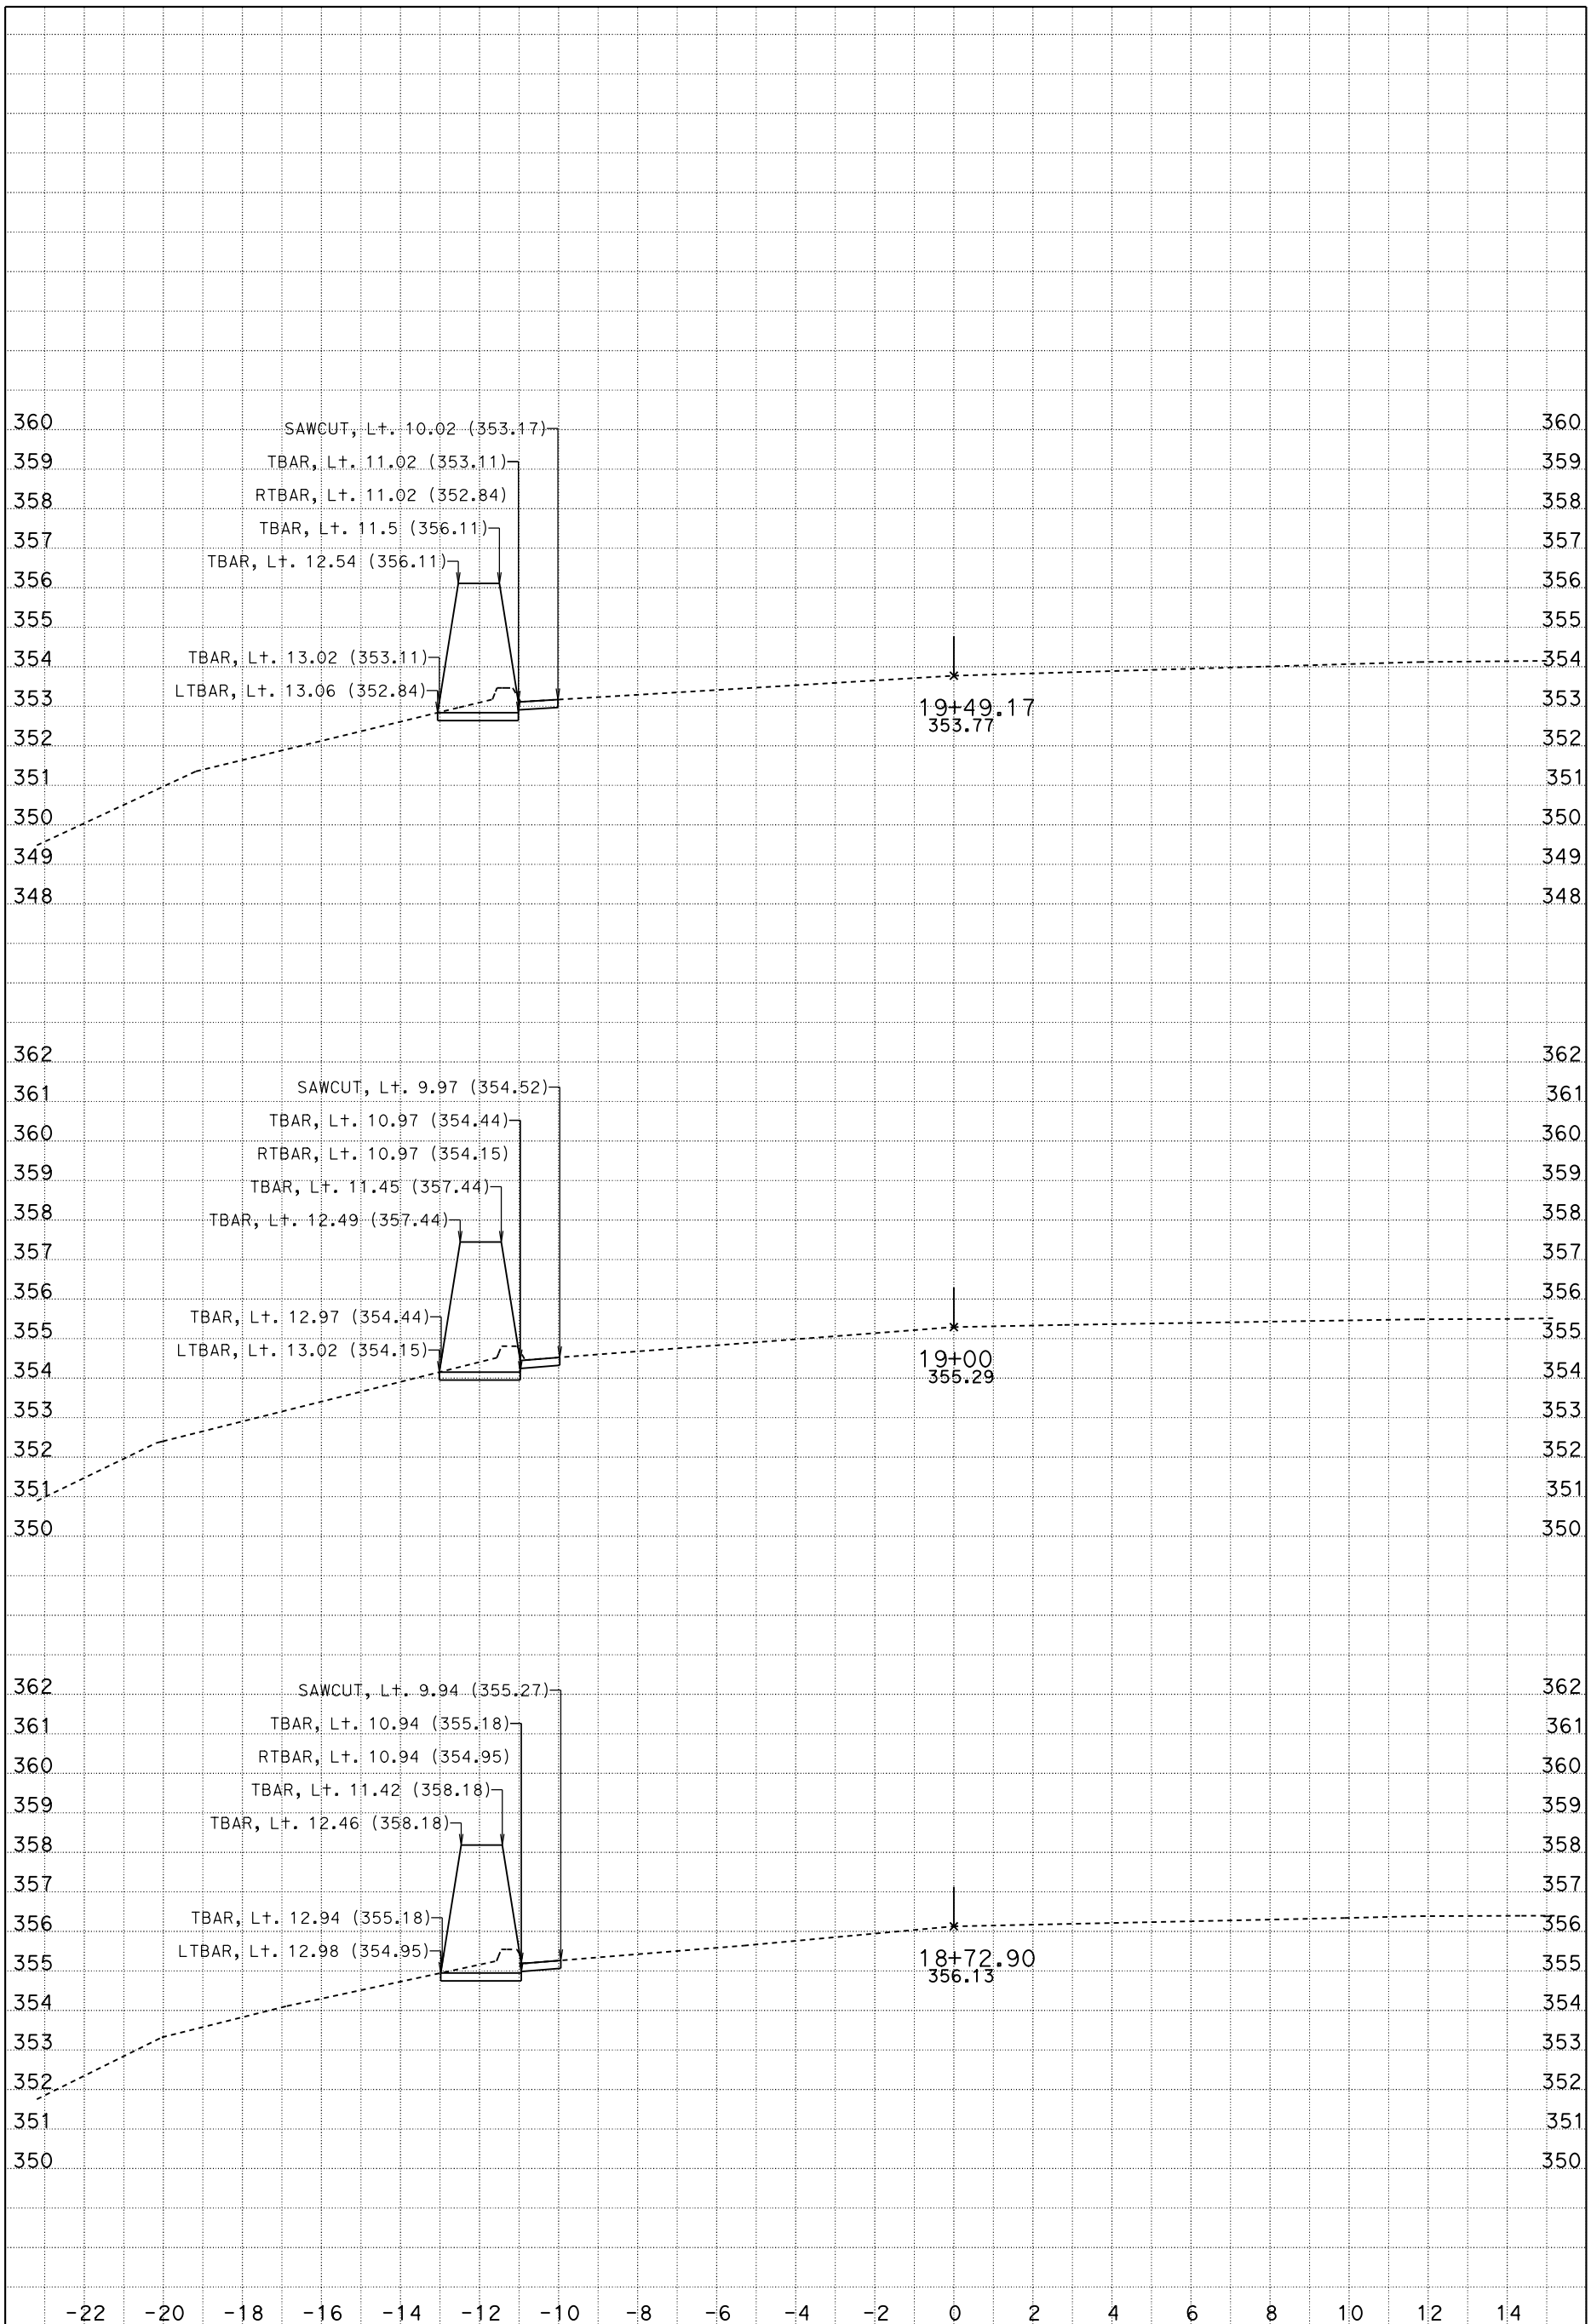

DATE: 4/20/2015

SCALE: 1" = 2' Horiz.
1" = 2' Vert.

A1
CROSS SECTIONS

KC Project: 121748 File: D:\PROJECTS*A3600\xsection05new\a1_apr_20_2015.ear SHEET 8 OF XXX

DESIGN STUDY ONLY

All Dimensions are U.S. Survey Feet

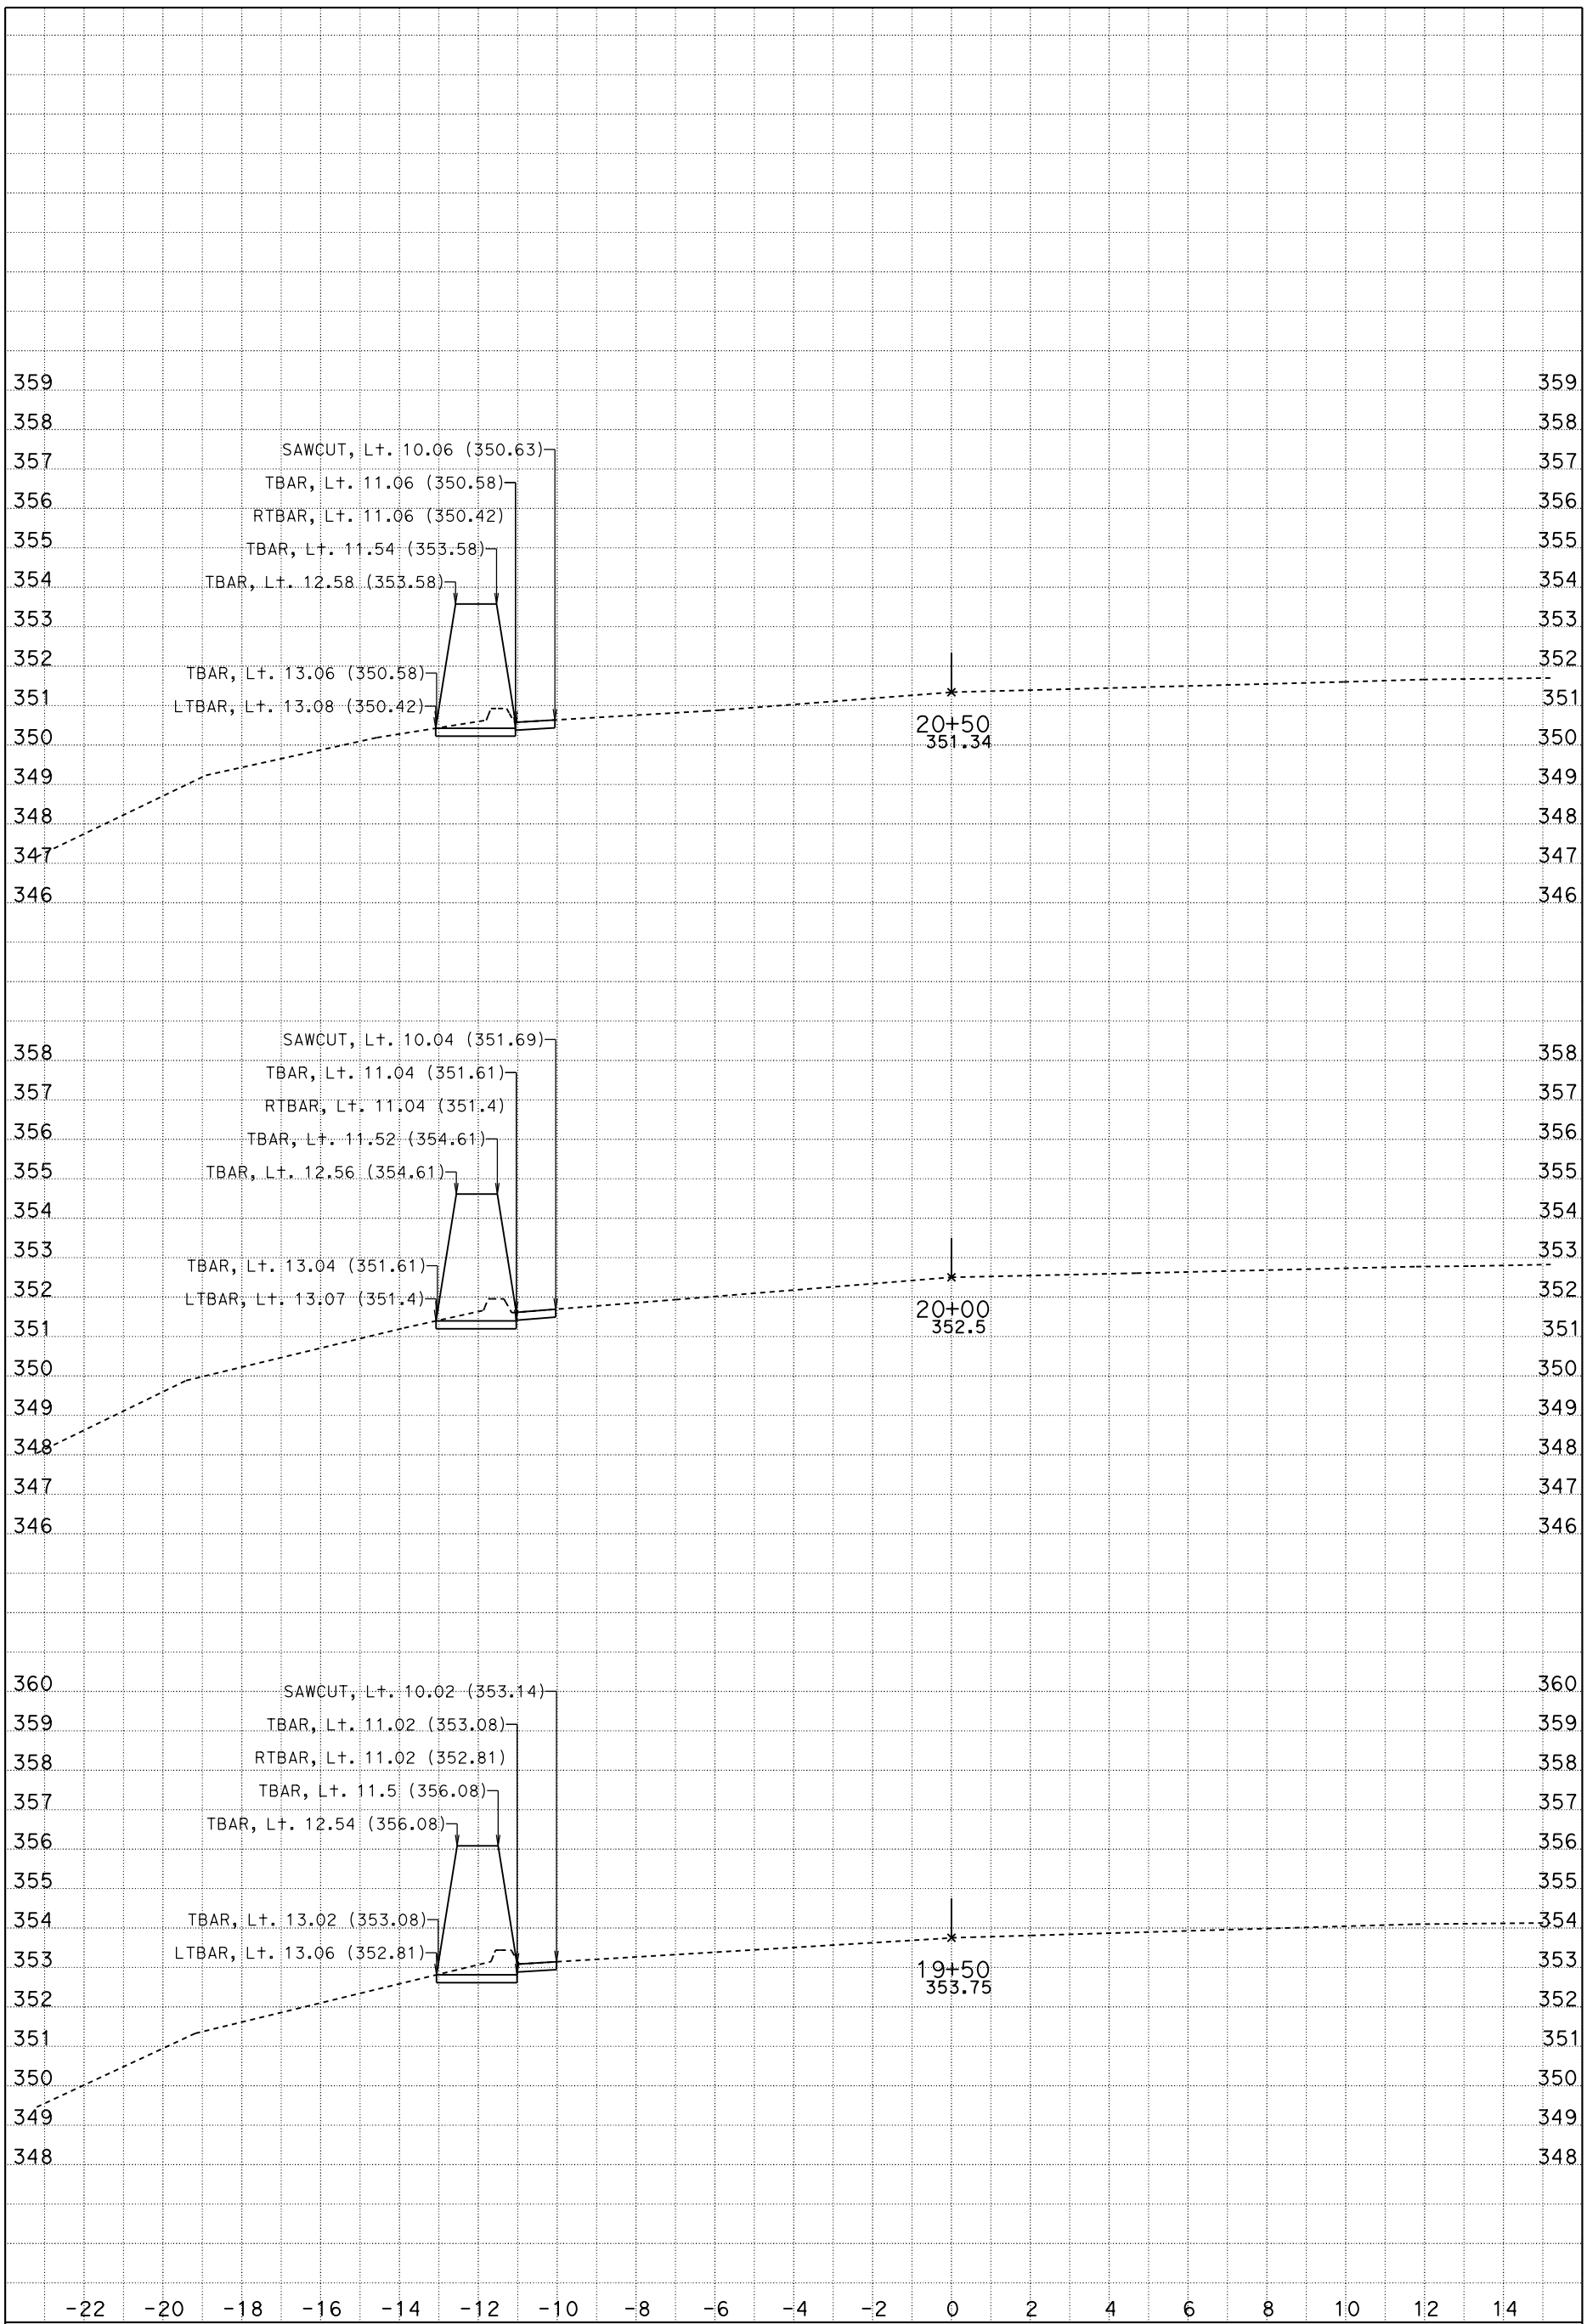

DATE: 4/20/2015

SCALE: 1" = 2' Horiz.
1" = 2' Vert.

A1
CROSS SECTIONS

KC Project: 121748 File: D:\PROJECTS*A3600\xsection05new\a1_apr_20_2015.ear SHEET 9 OF XXX

DESIGN STUDY ONLY

All Dimensions are U.S. Survey Feet

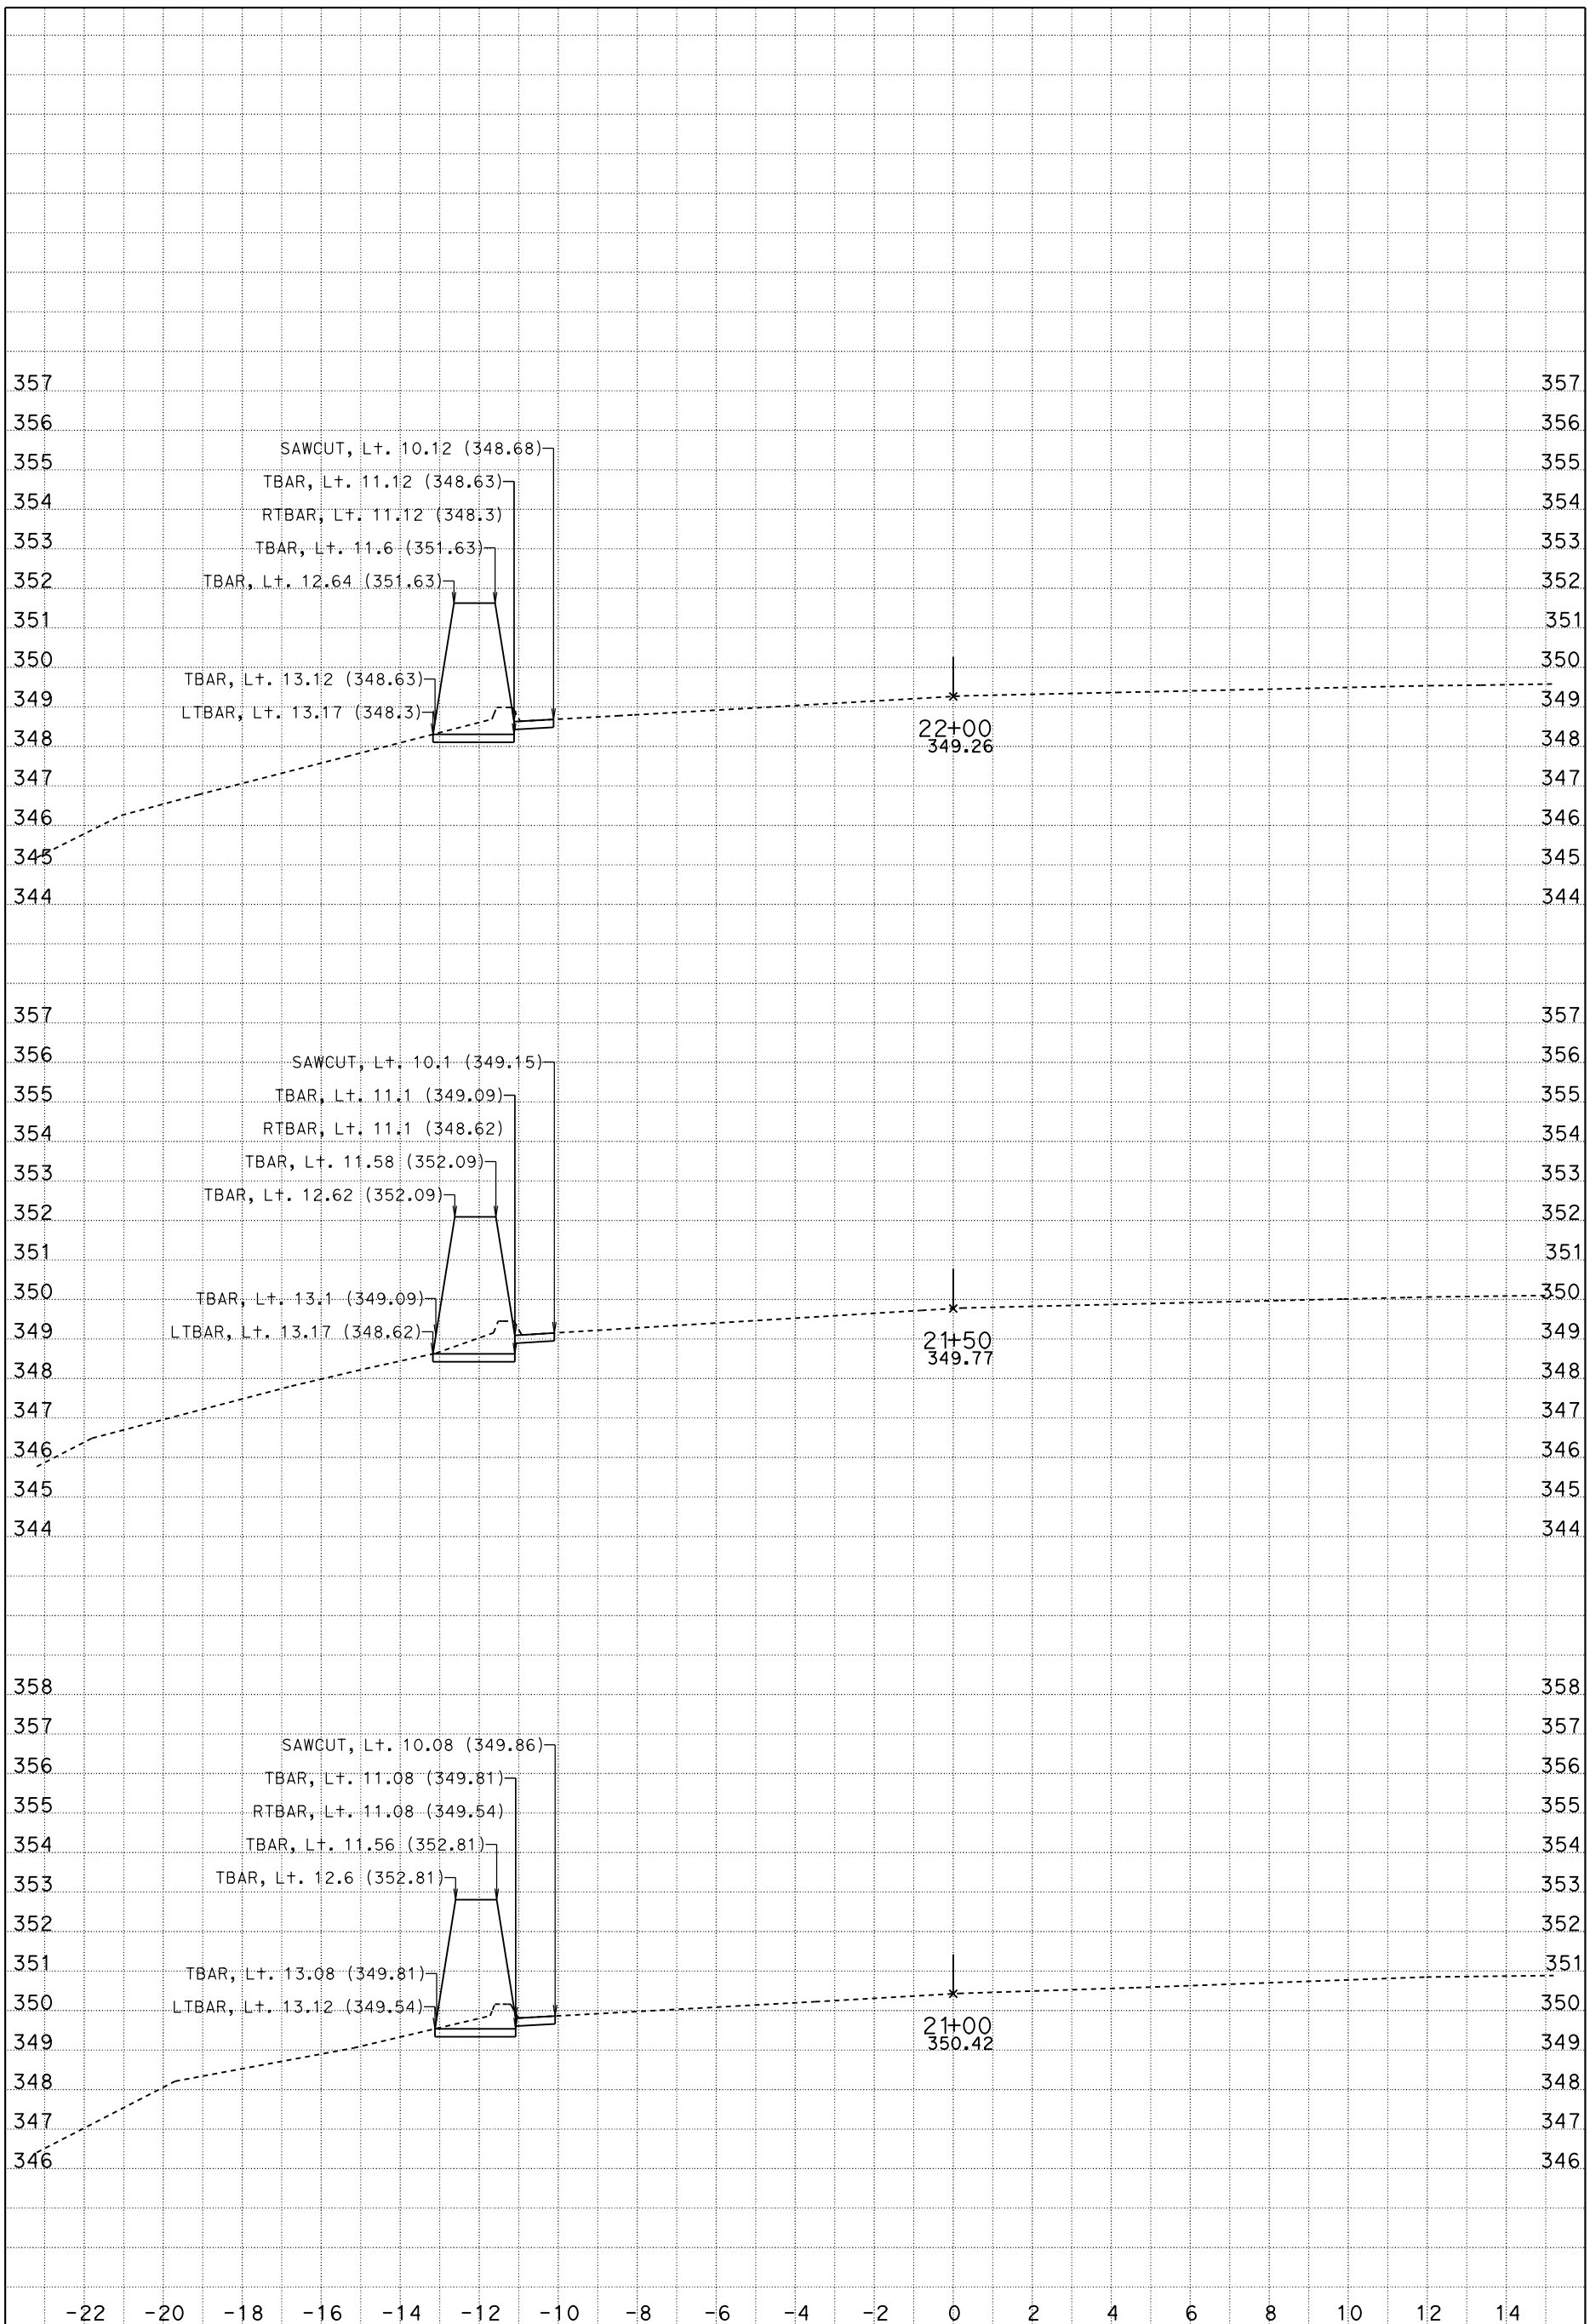

DATE: 4/20/2015

SCALE: 1" = 2' Horiz.
1" = 2' Vert.

A1
CROSS SECTIONS

KC Project: 121748 File: D:\PROJECTS*A3600\xsection05new\a1_apr_20_2015.ear SHEET 10 OF XXX

DESIGN STUDY ONLY

All Dimensions are U.S. Survey Feet

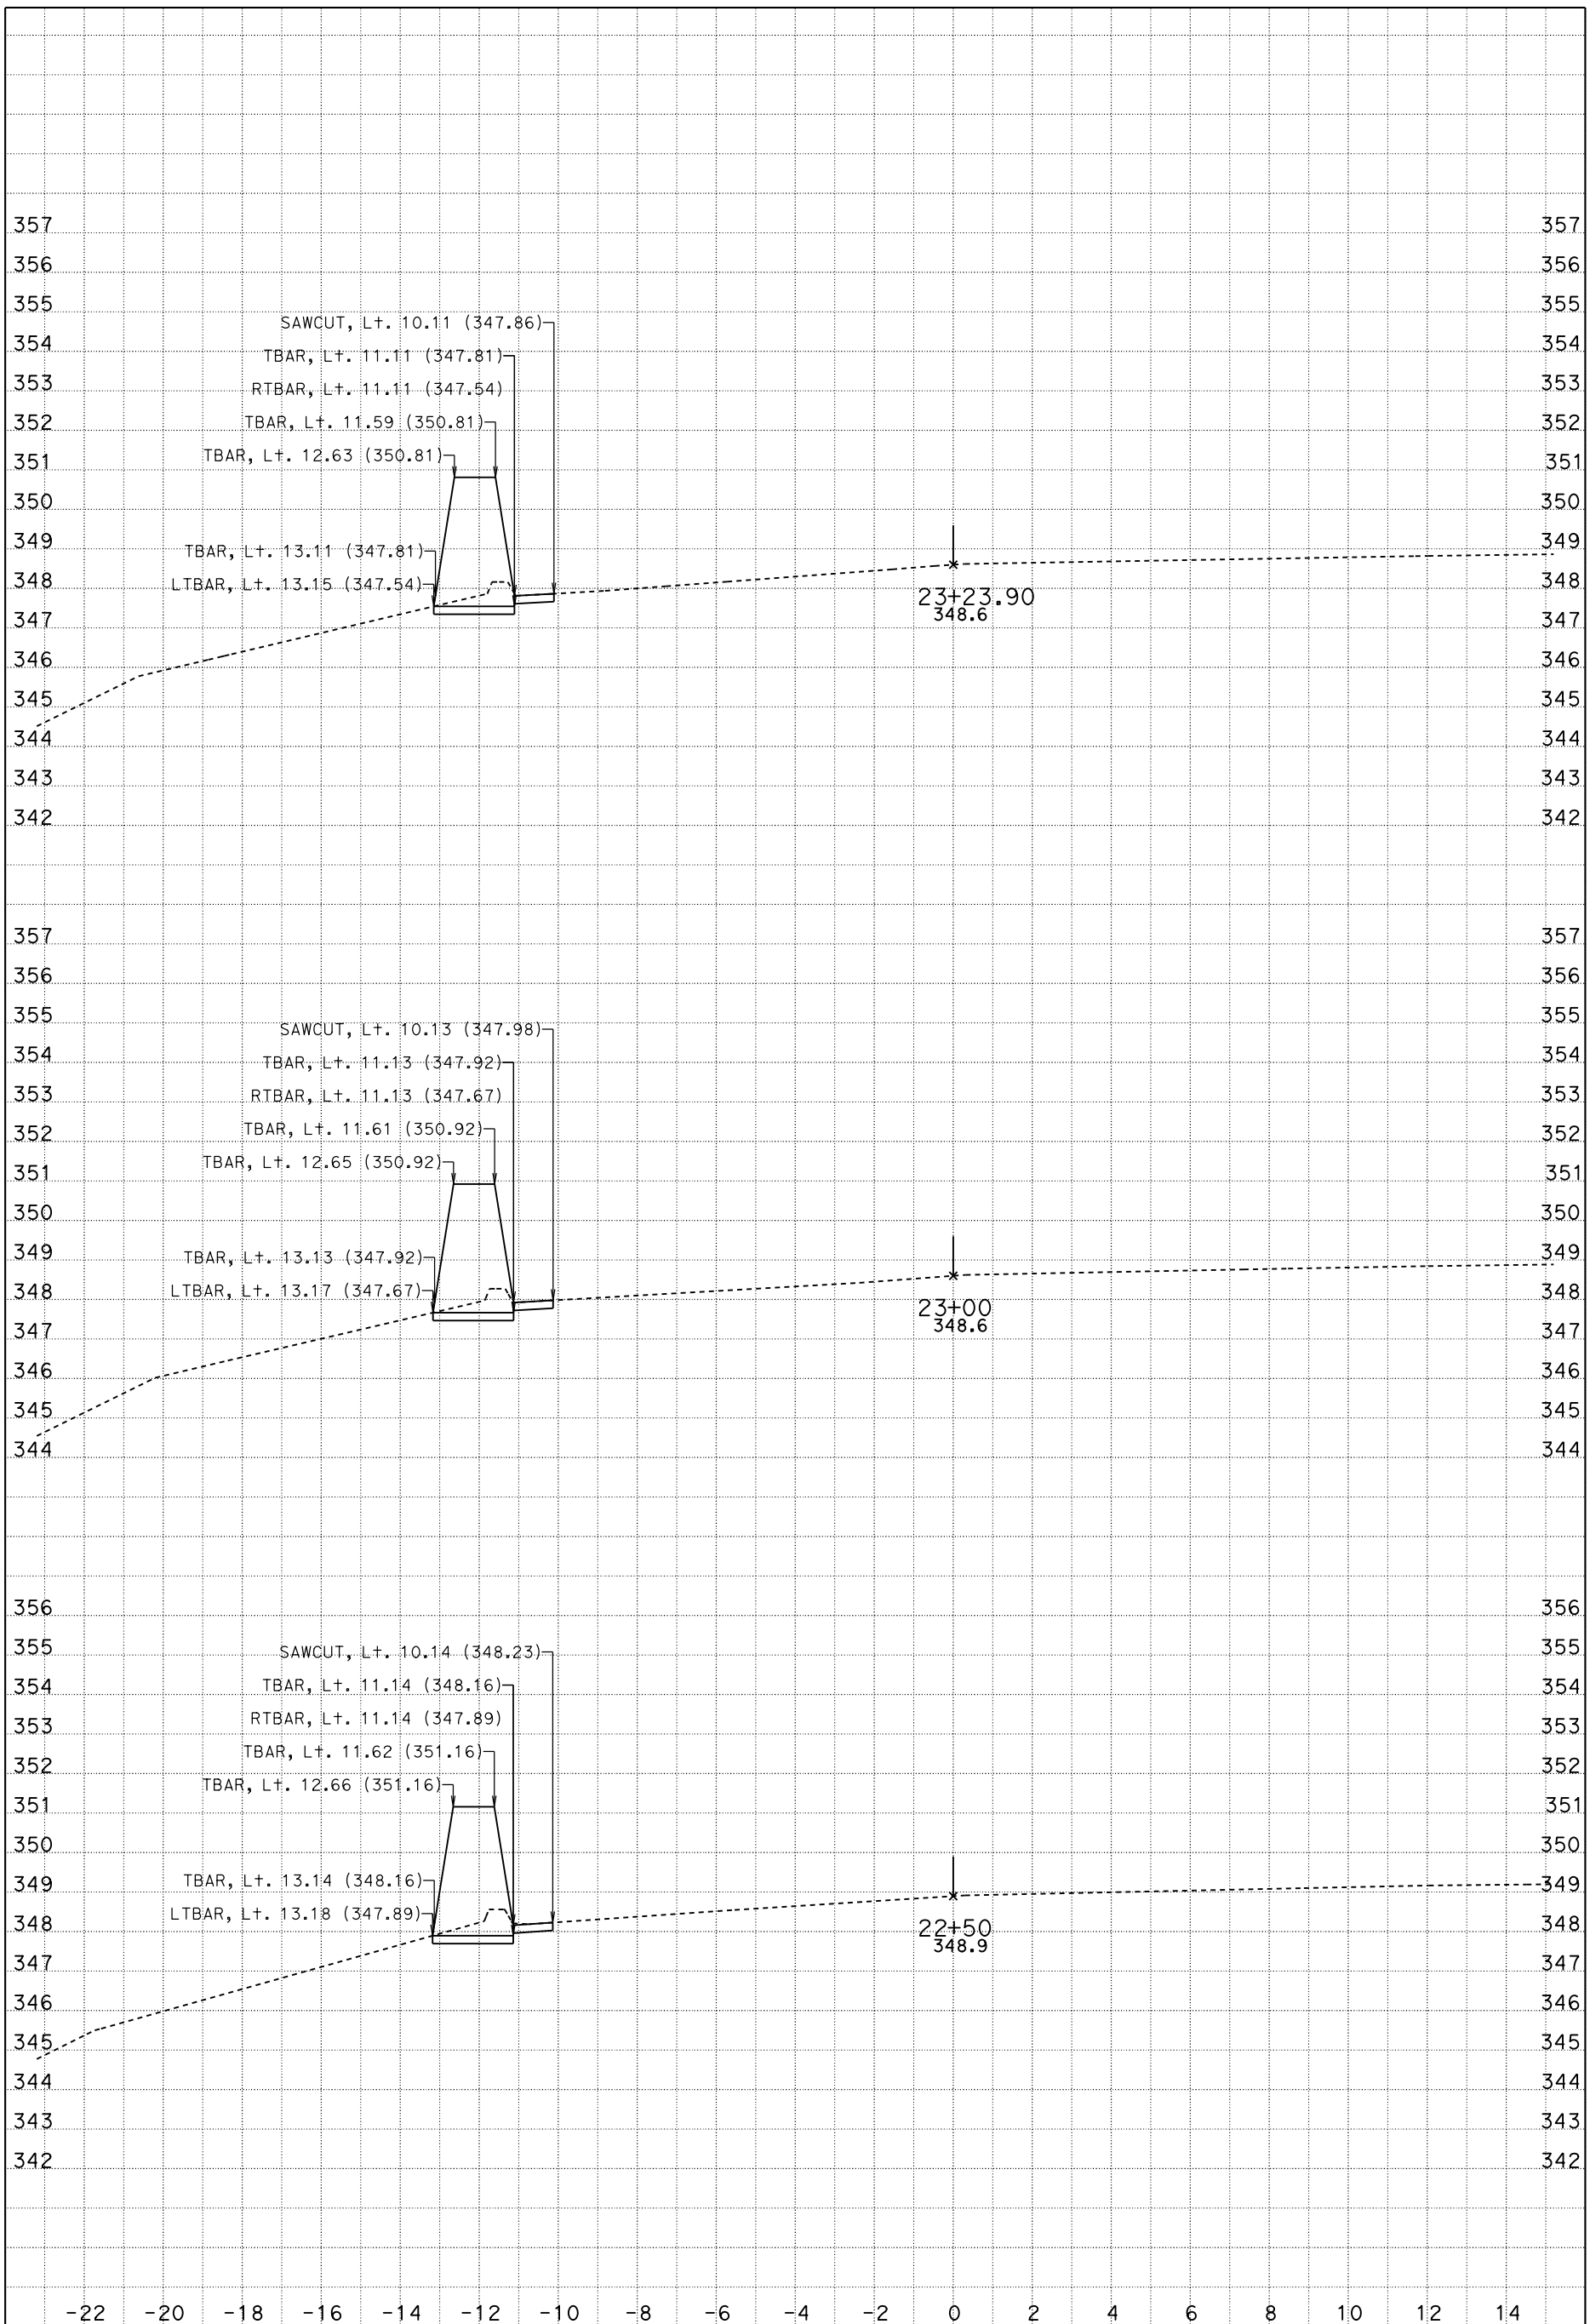

DATE: 4/20/2015

SCALE: 1" = 2' Horiz.
1" = 2' Vert.

A1
CROSS SECTIONS

KC Project: 121748 File: D:\PROJECTS*A3600\xsection05new\a1_apr_20_2015.ear SHEET 11 OF XXX

DESIGN STUDY ONLY

All Dimensions are U.S. Survey Feet

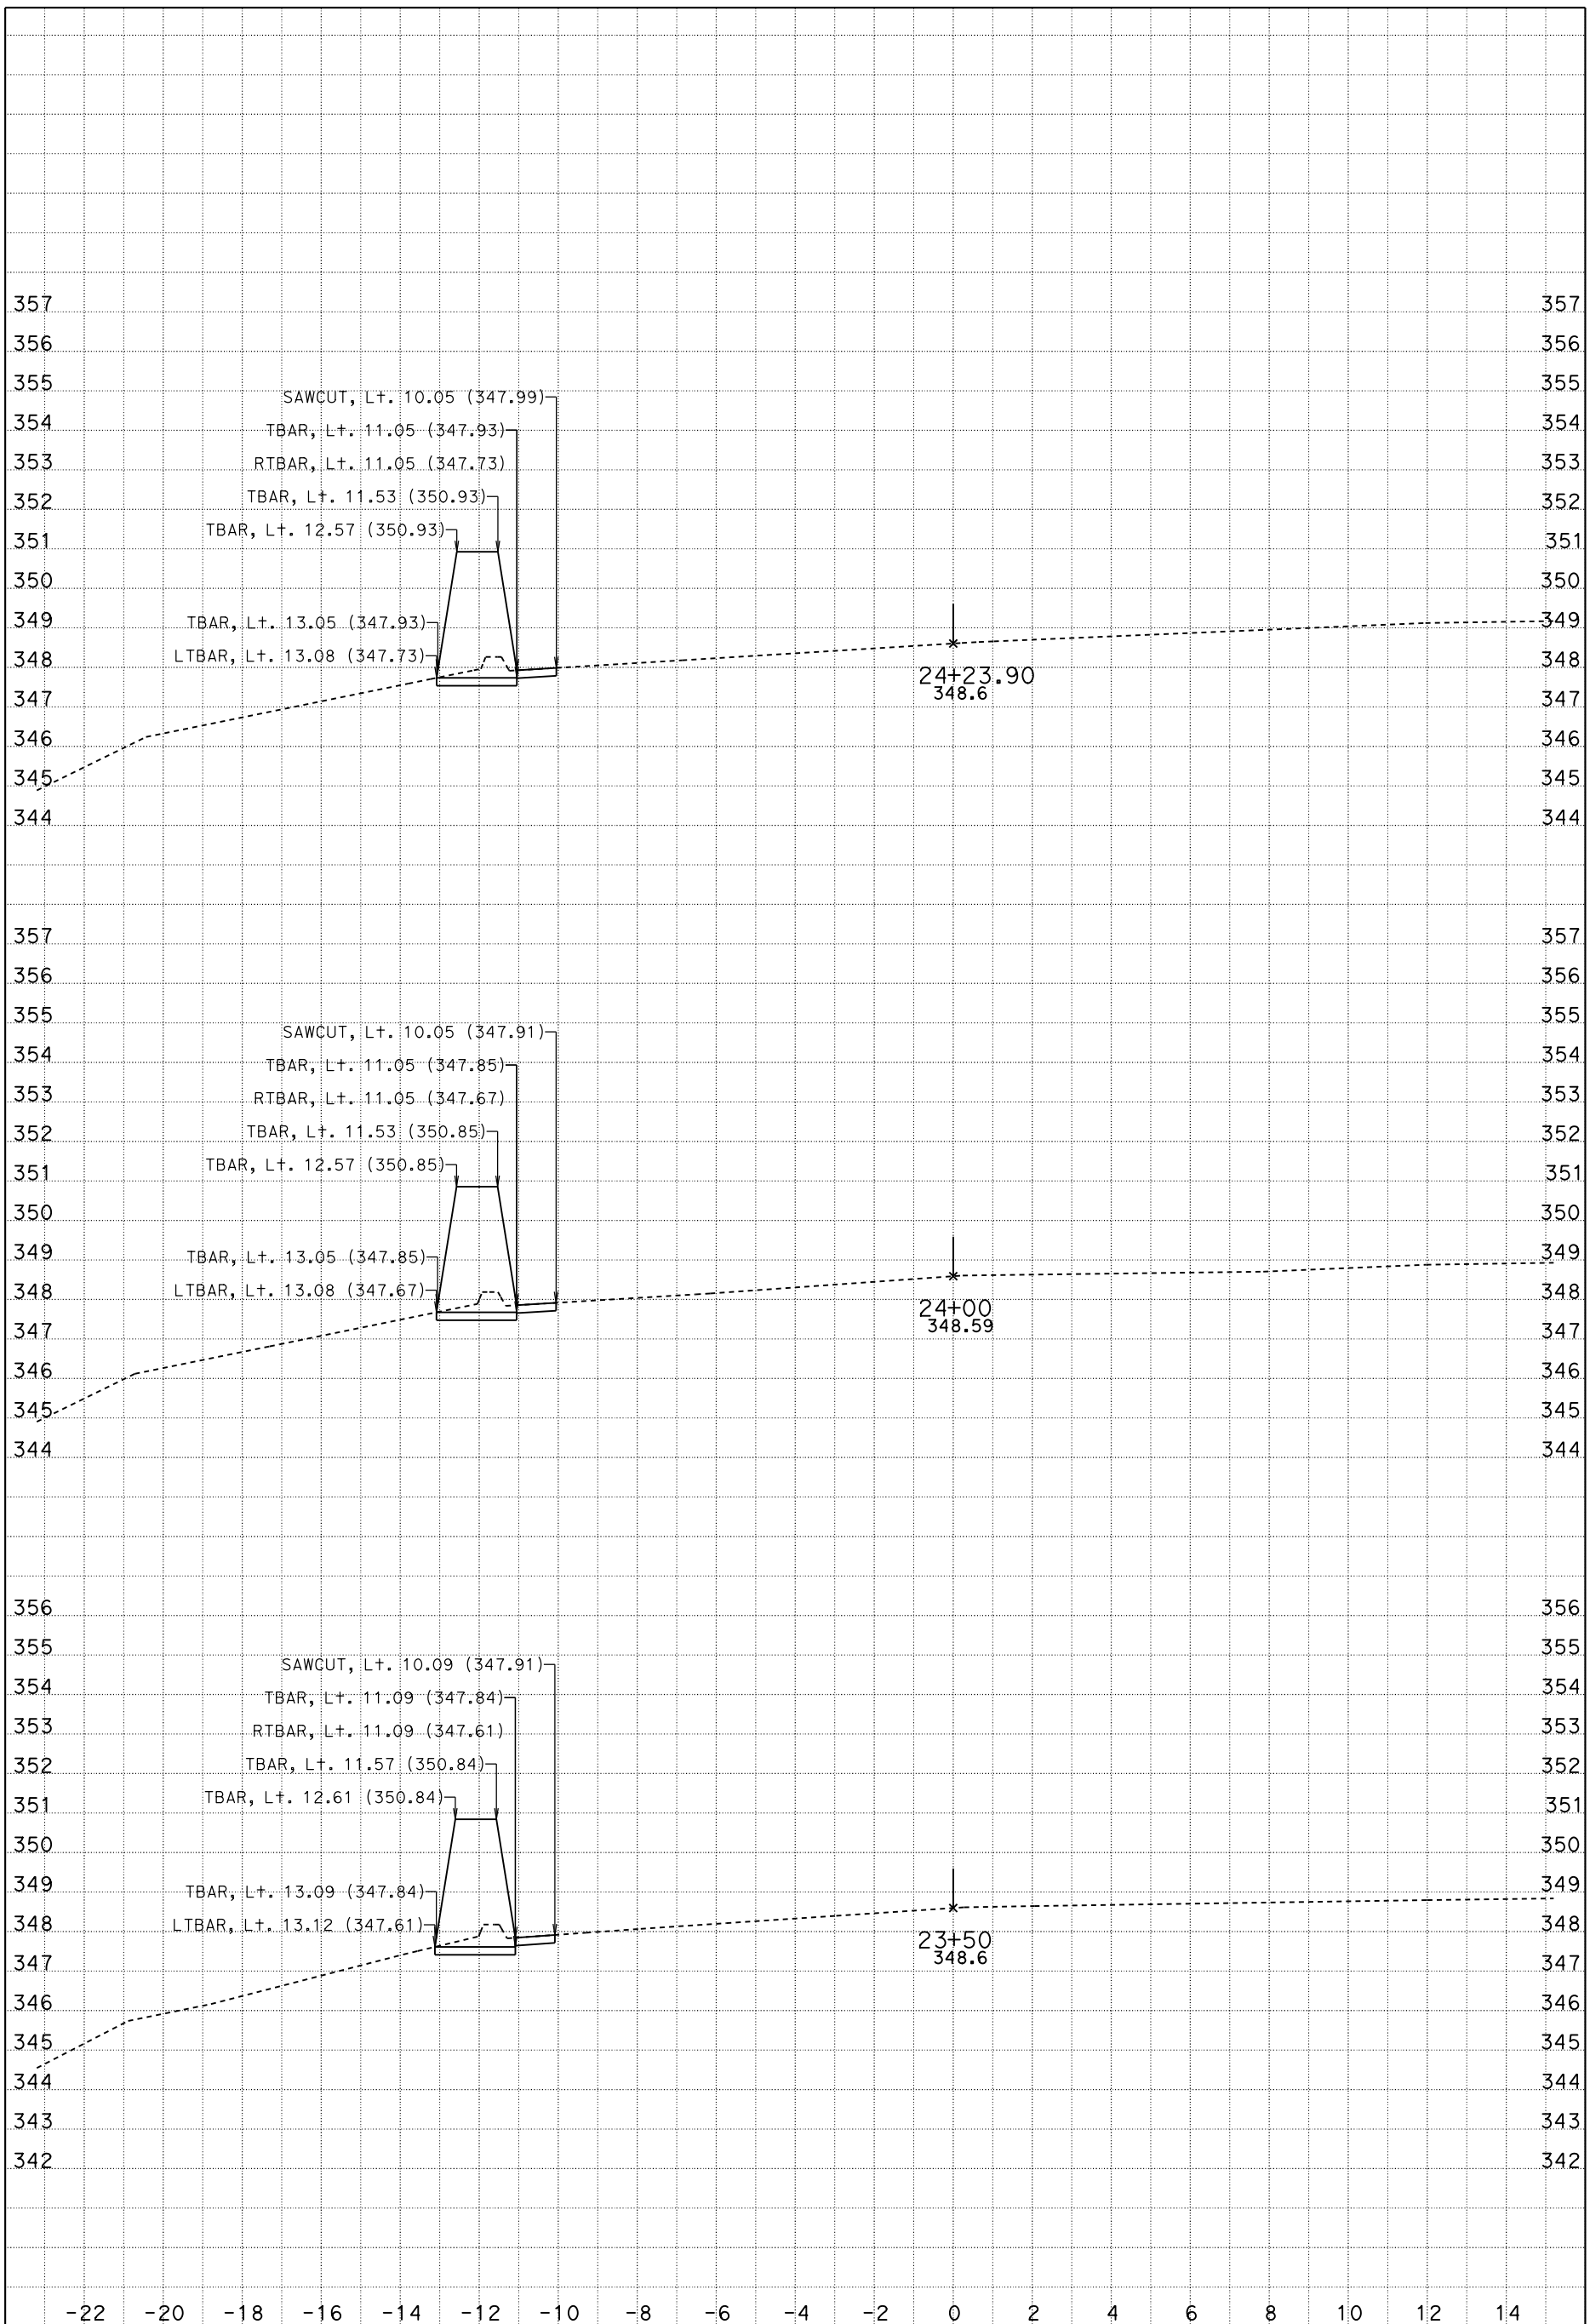

DATE: 4/20/2015

SCALE: 1" = 2' Horiz.
1" = 2' Vert.

A1
CROSS SECTIONS

KC Project: 121748 File: D:\PROJECTS*A3600\xsection05new\a1_apr_20_2015.ear SHEET 12 OF XXX

DESIGN STUDY ONLY

All Dimensions are U.S. Survey Feet

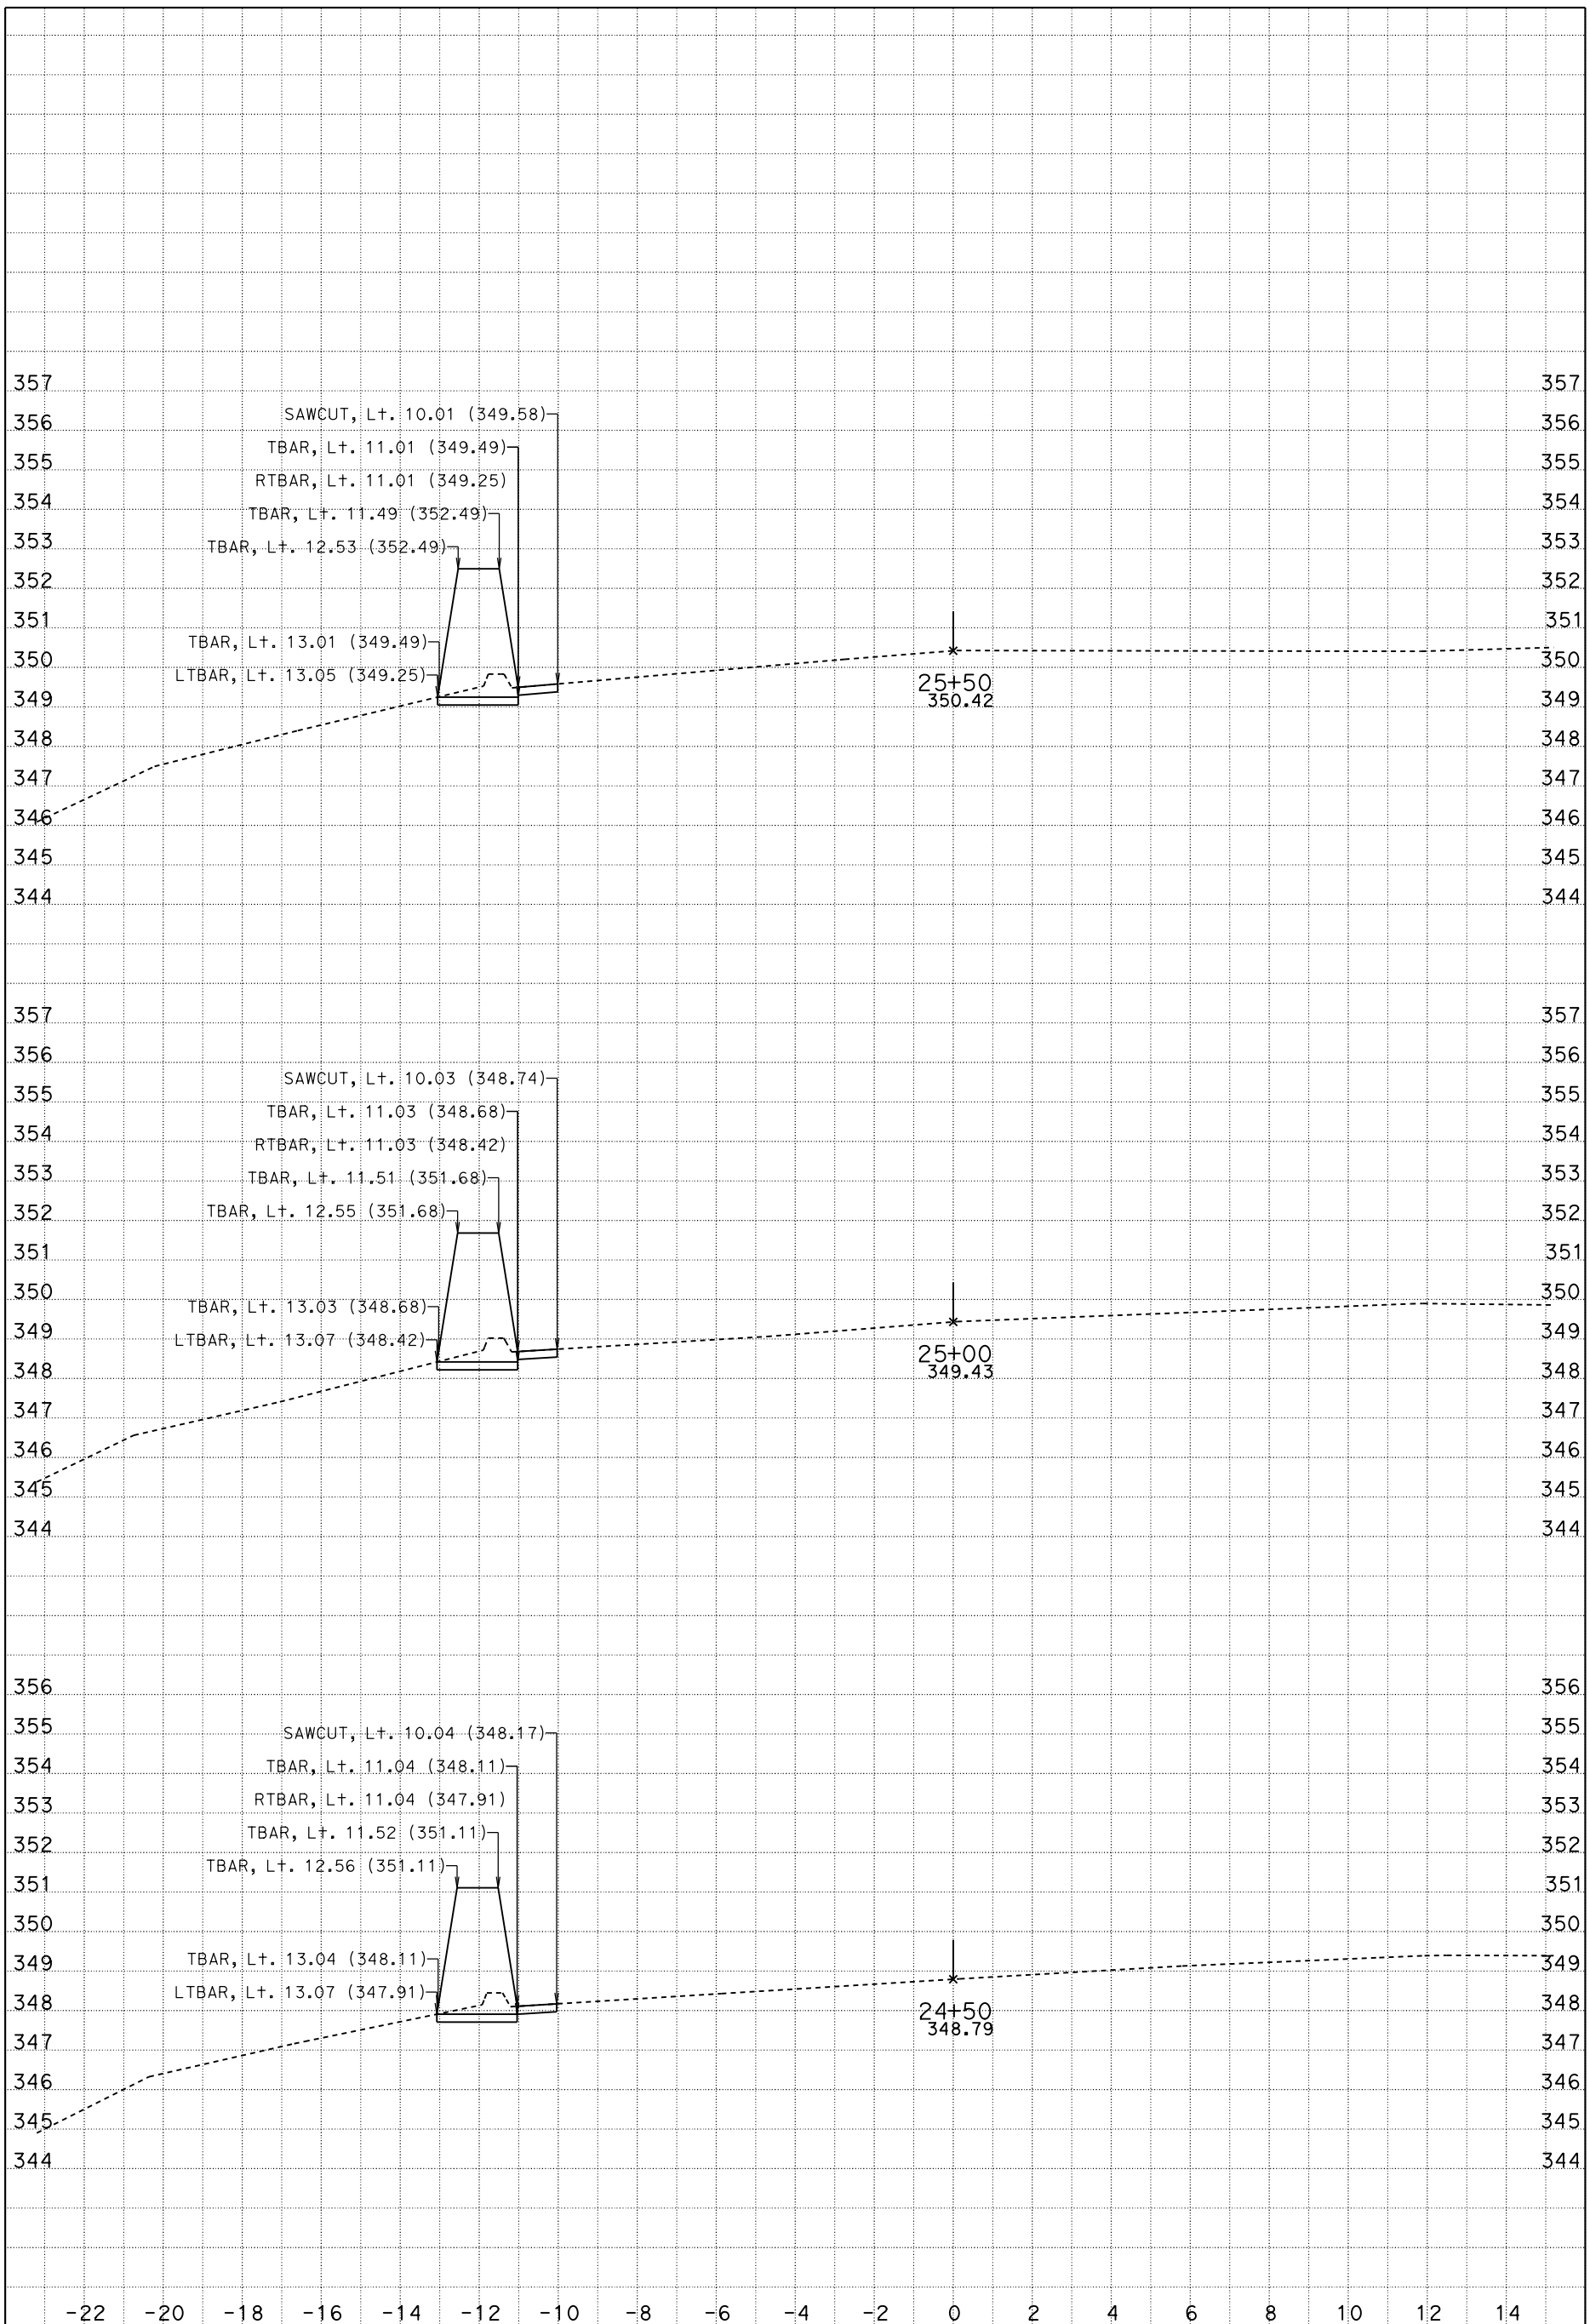

DATE: 4/20/2015

SCALE: 1" = 2' Horiz.
1" = 2' Vert.

A1
CROSS SECTIONS

KC Project: 121748 File: D:\PROJECTS*A3600\xsection05new\a1_apr_20_2015.ear SHEET 13 OF XXX

DESIGN STUDY ONLY

All Dimensions are U.S. Survey Feet

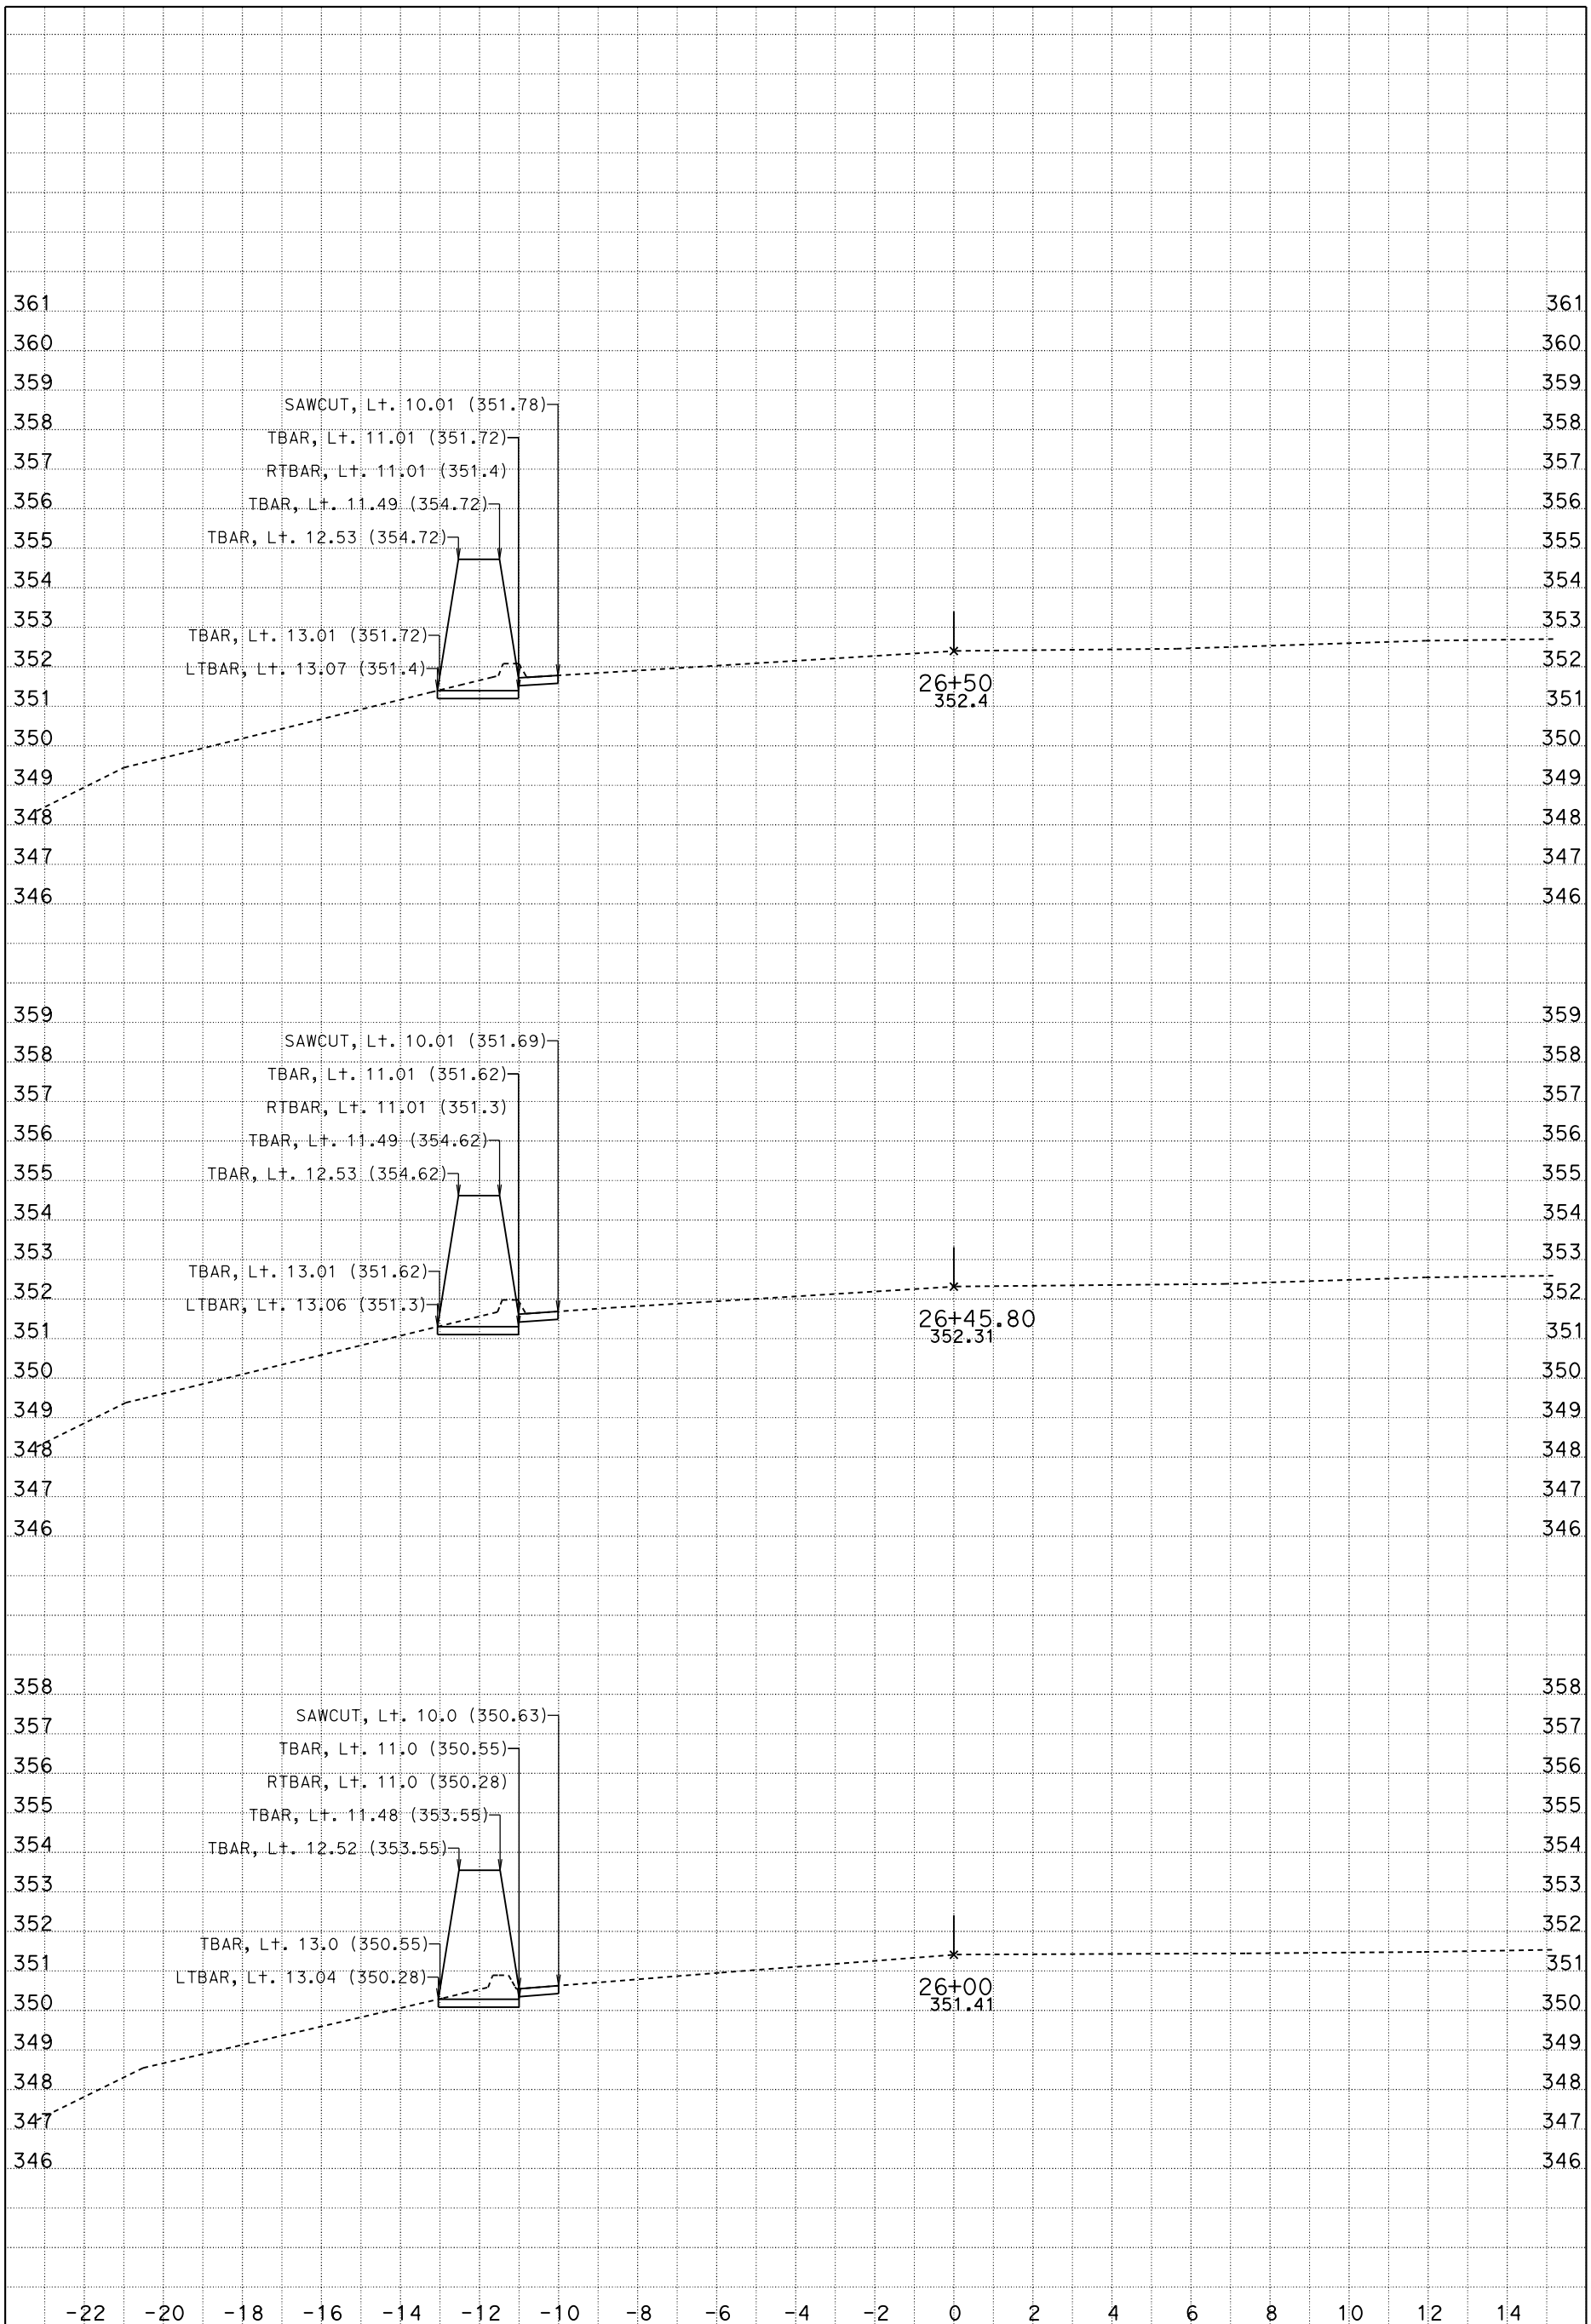

DATE: 4/20/2015

SCALE: 1" = 2' Horiz.
1" = 2' Vert.

A1
CROSS SECTIONS

KC Project: 121748 File: D:\PROJECTS*A3600\xsection05new\a1_apr_20_2015.ear SHEET 14 OF XXX

DESIGN STUDY ONLY

All Dimensions are U.S. Survey Feet

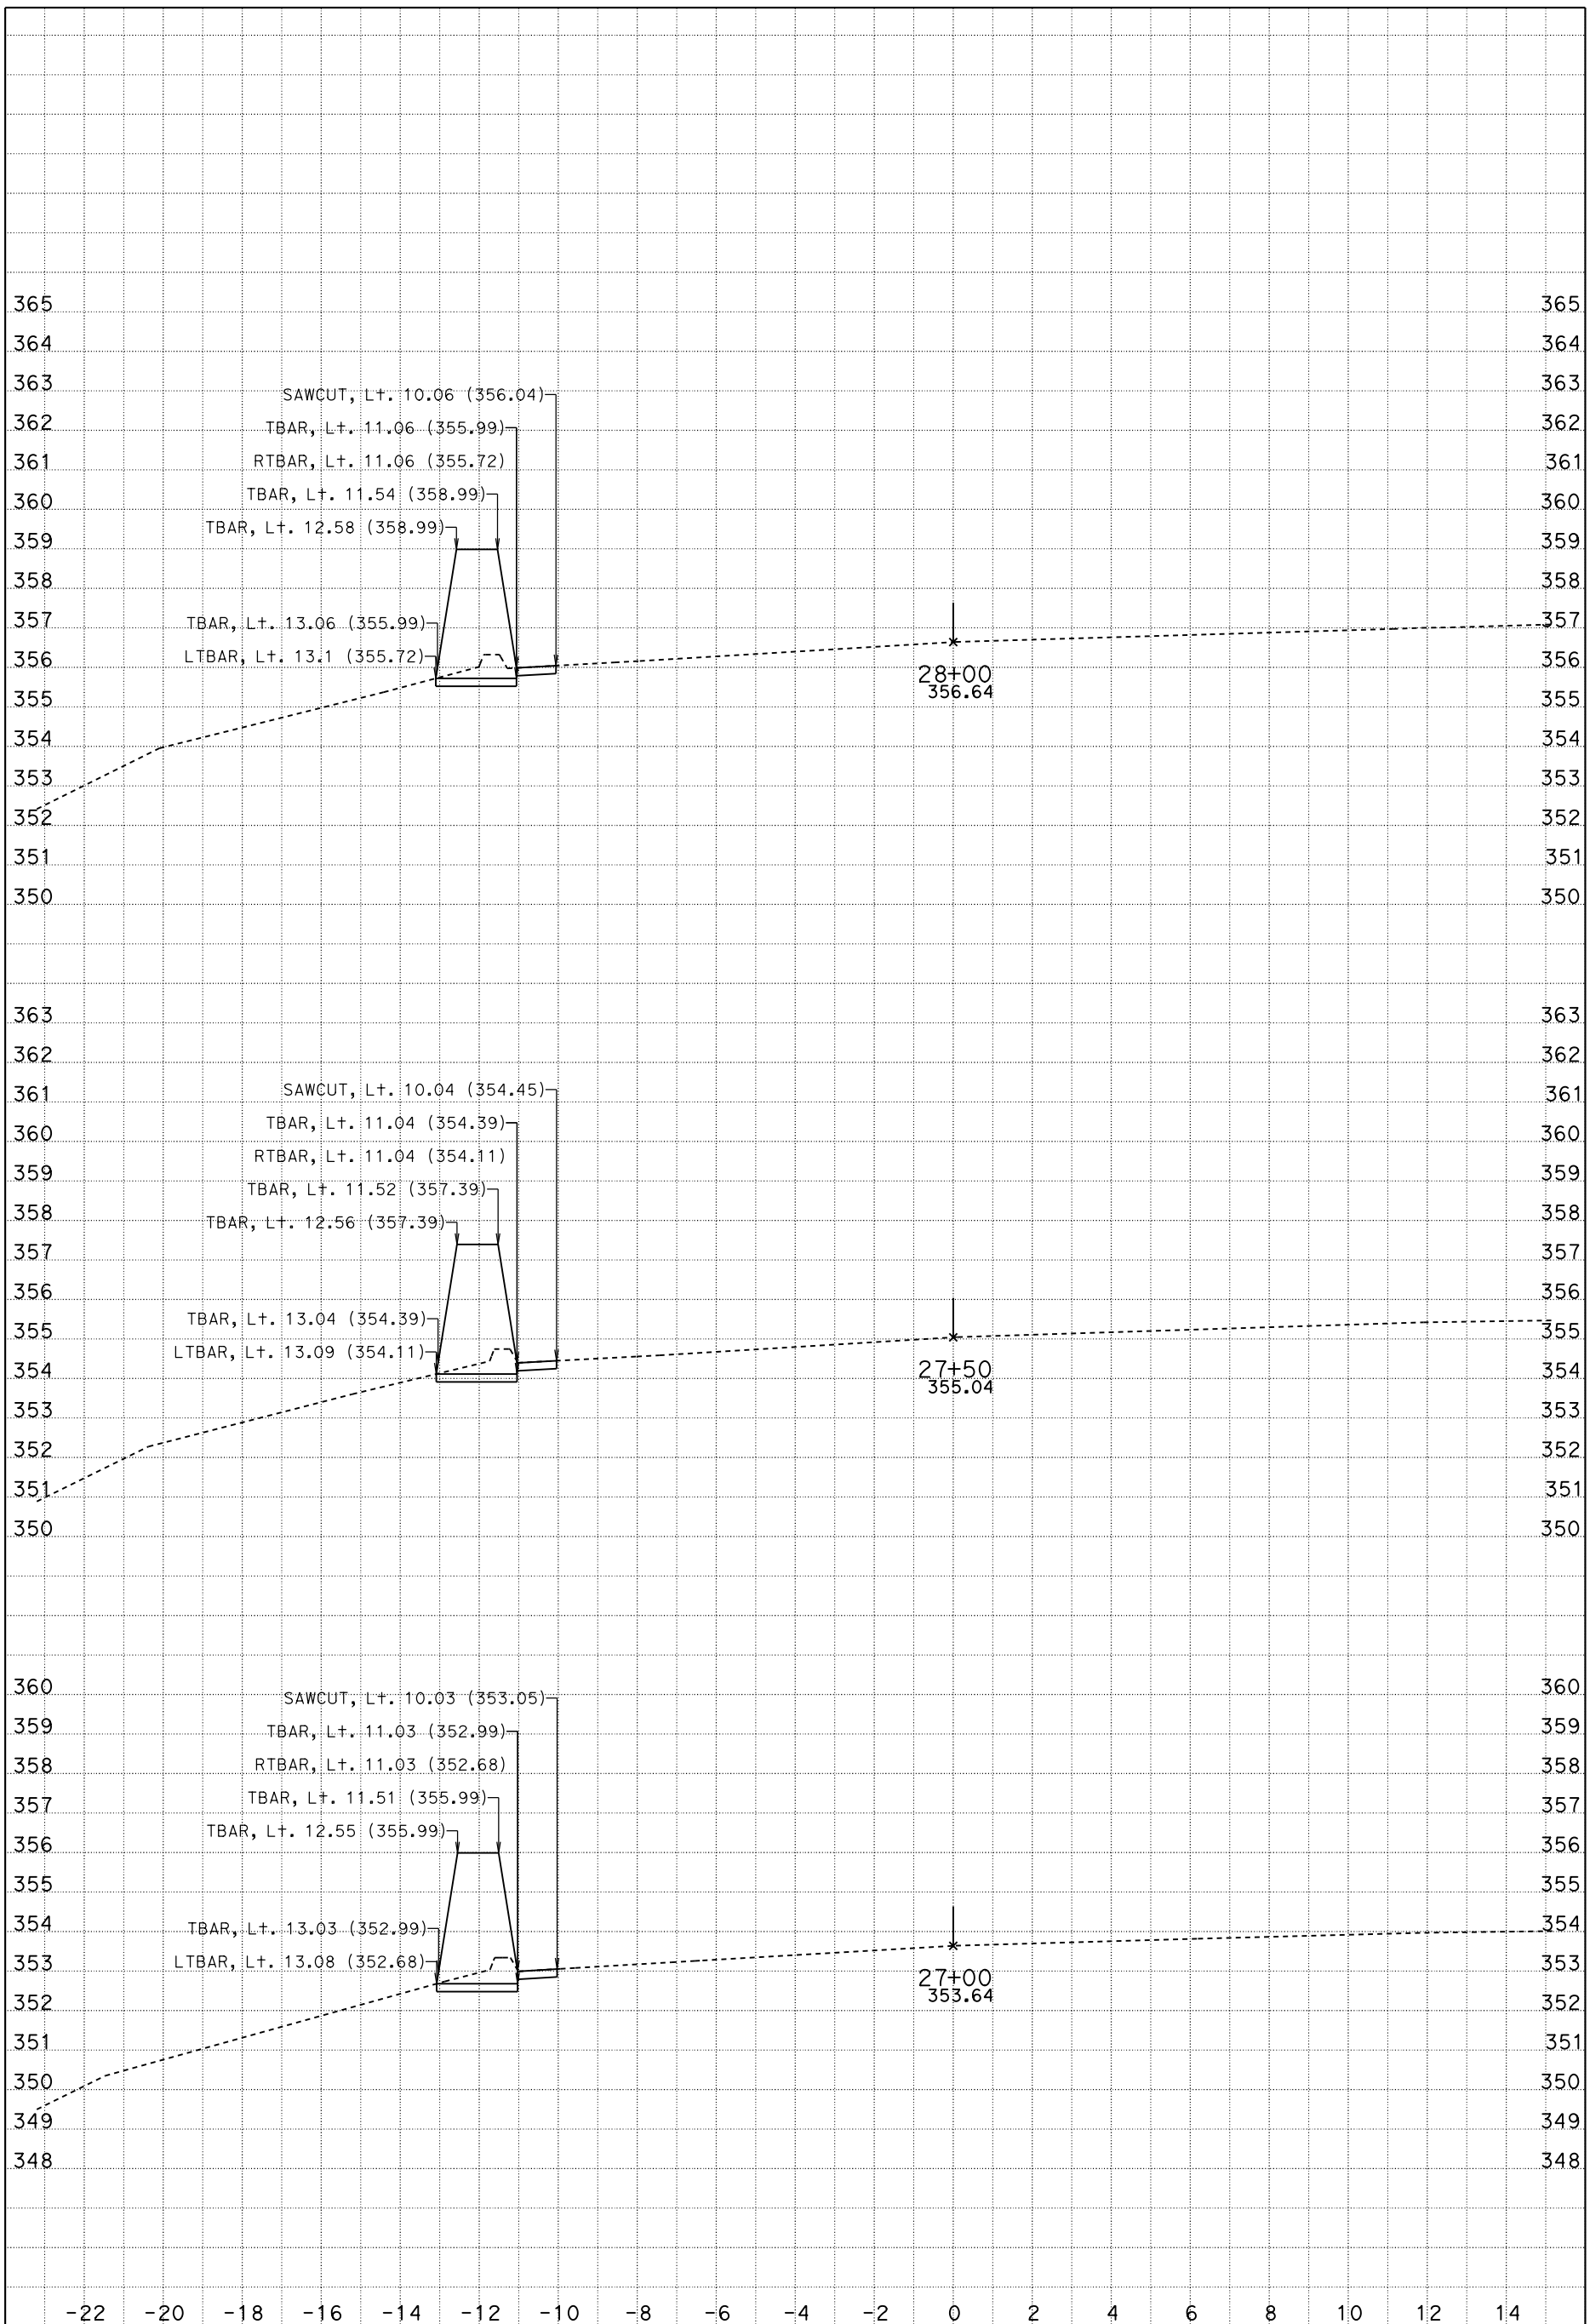

DATE: 4/20/2015

SCALE: 1" = 2' Horiz.
1" = 2' Vert.

A1
CROSS SECTIONS

KC Project: 121748 File: D:\PROJECTS*A3600\xsection05new\a1_apr_20_2015.ear SHEET 15 OF XXX

DESIGN STUDY ONLY

All Dimensions are U.S. Survey Feet

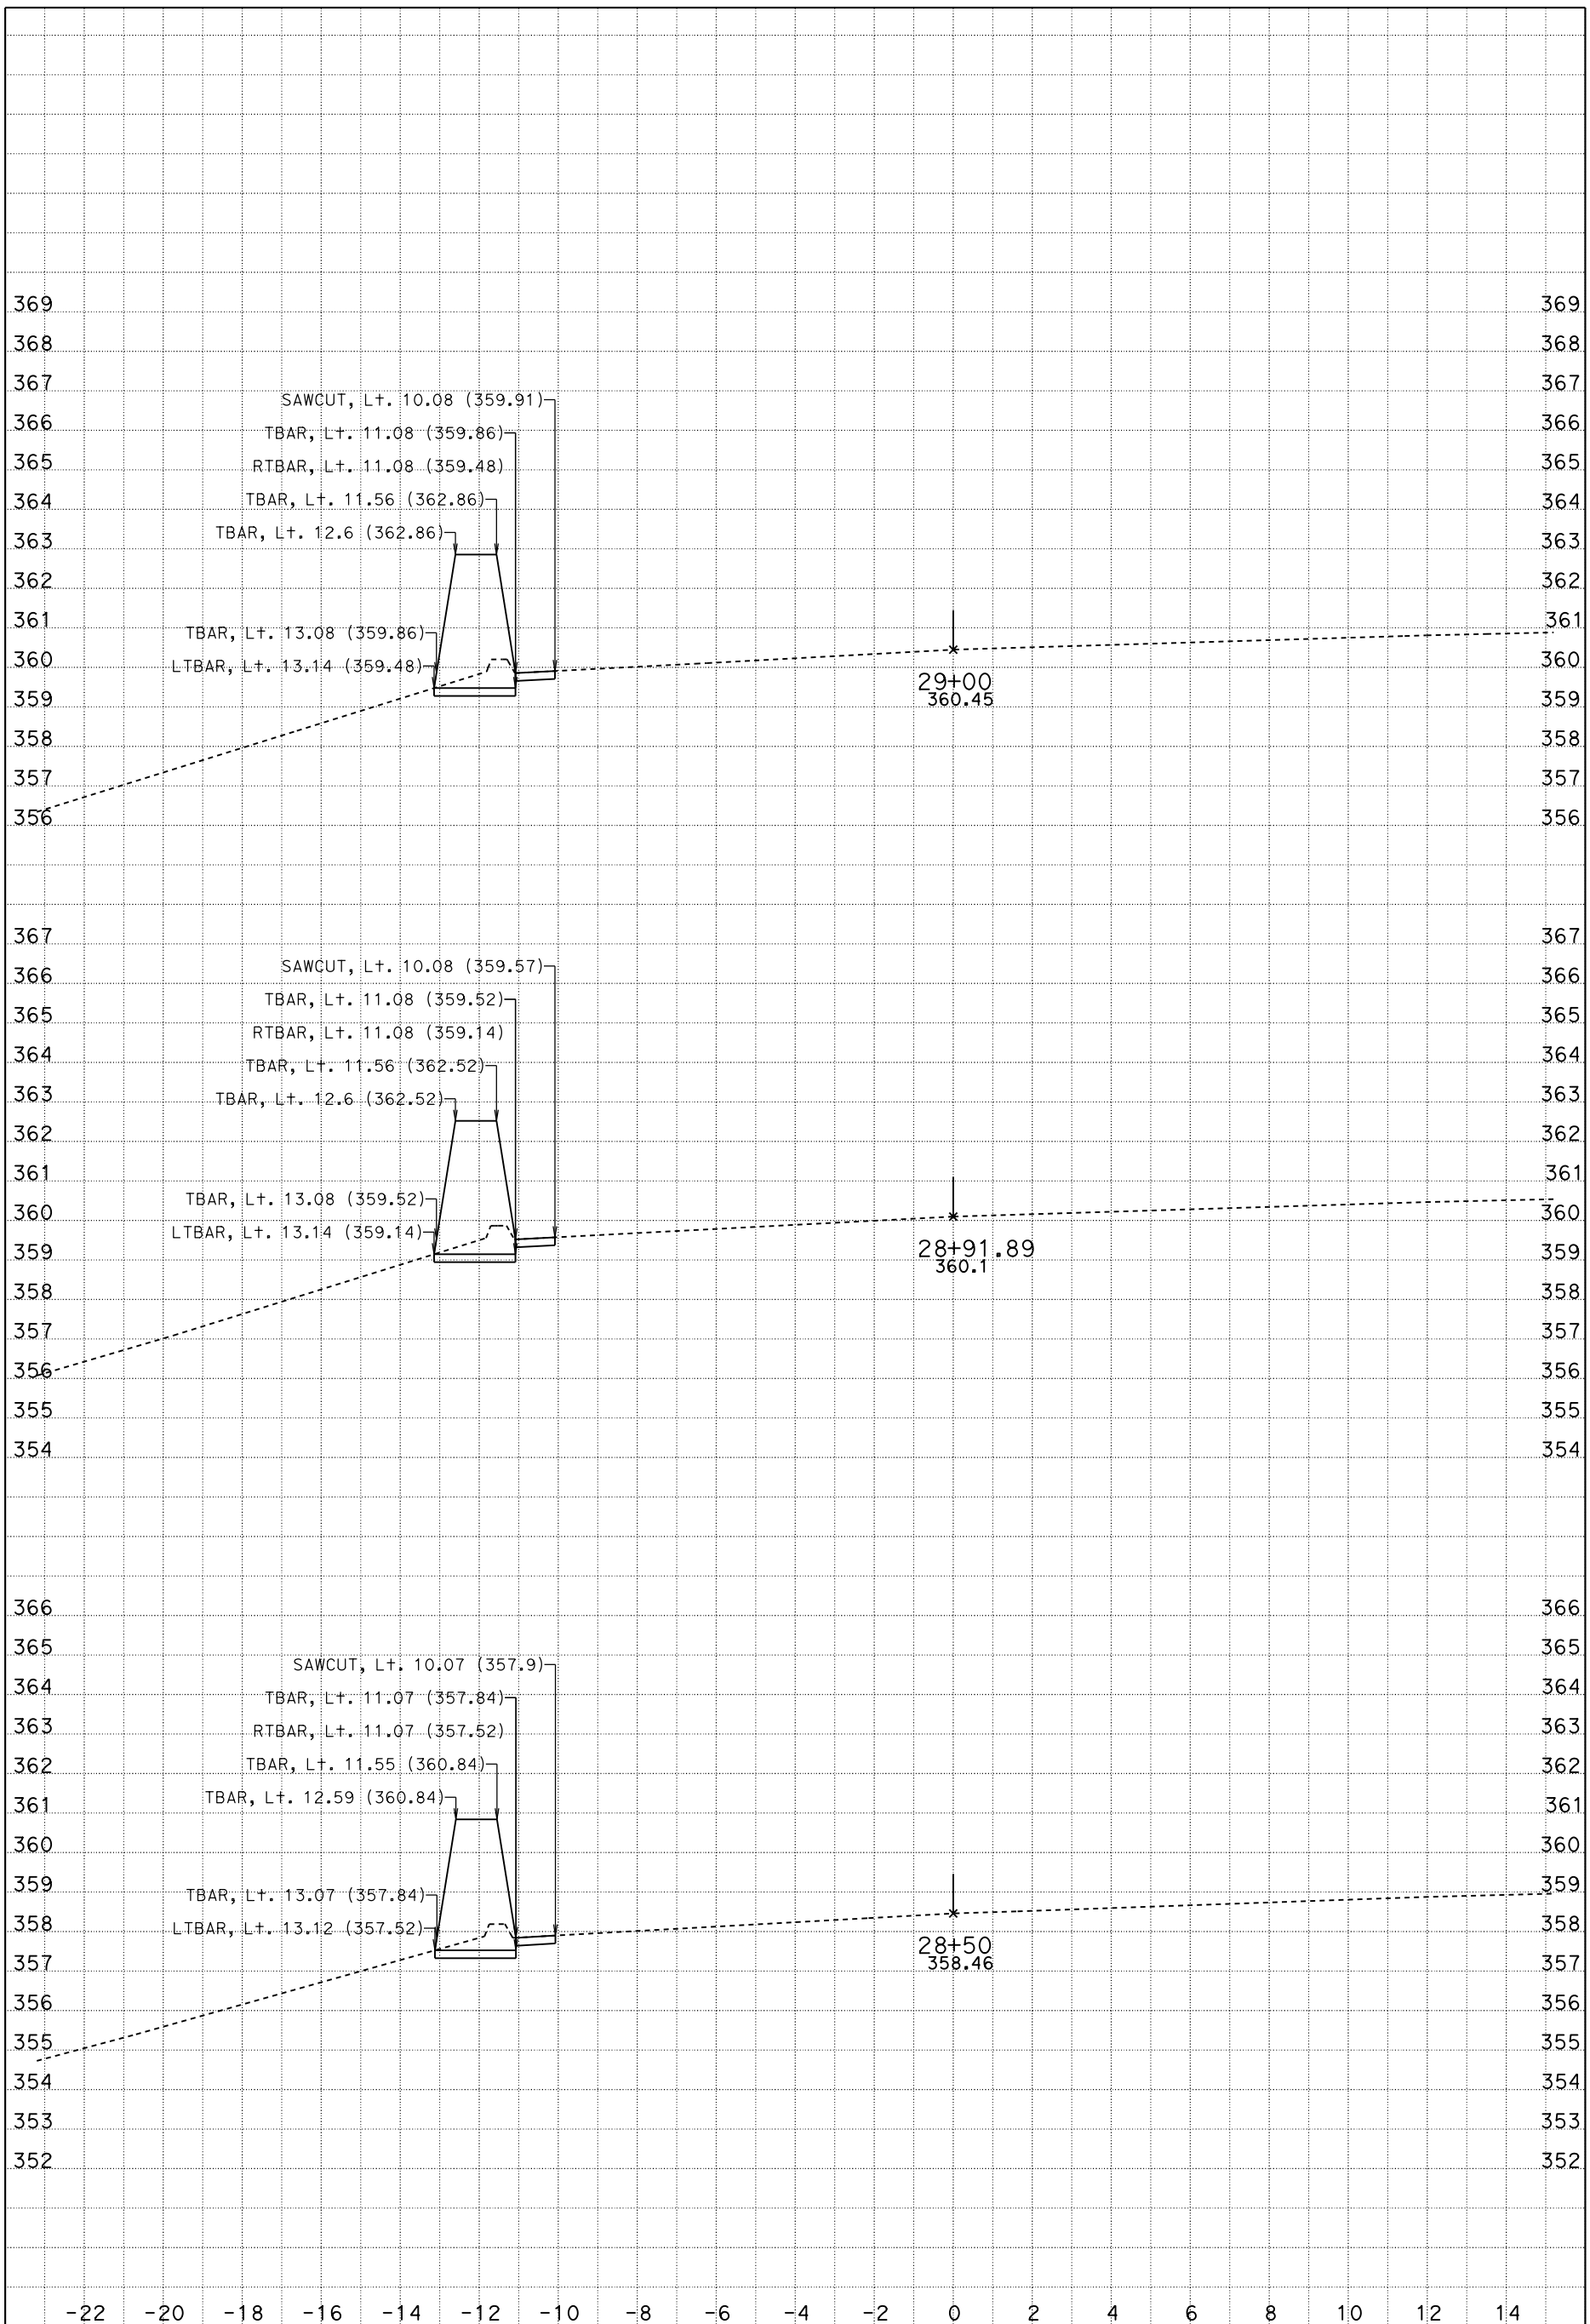

DATE: 4/20/2015

SCALE: 1" = 2' Horiz.
1" = 2' Vert.

A1
CROSS SECTIONS

KC Project: 121748 File: D:\PROJECTS*A3600\xsection05new\a1_apr_20_2015.ear SHEET 16 OF XXX

DESIGN STUDY ONLY

All Dimensions are U.S. Survey Feet

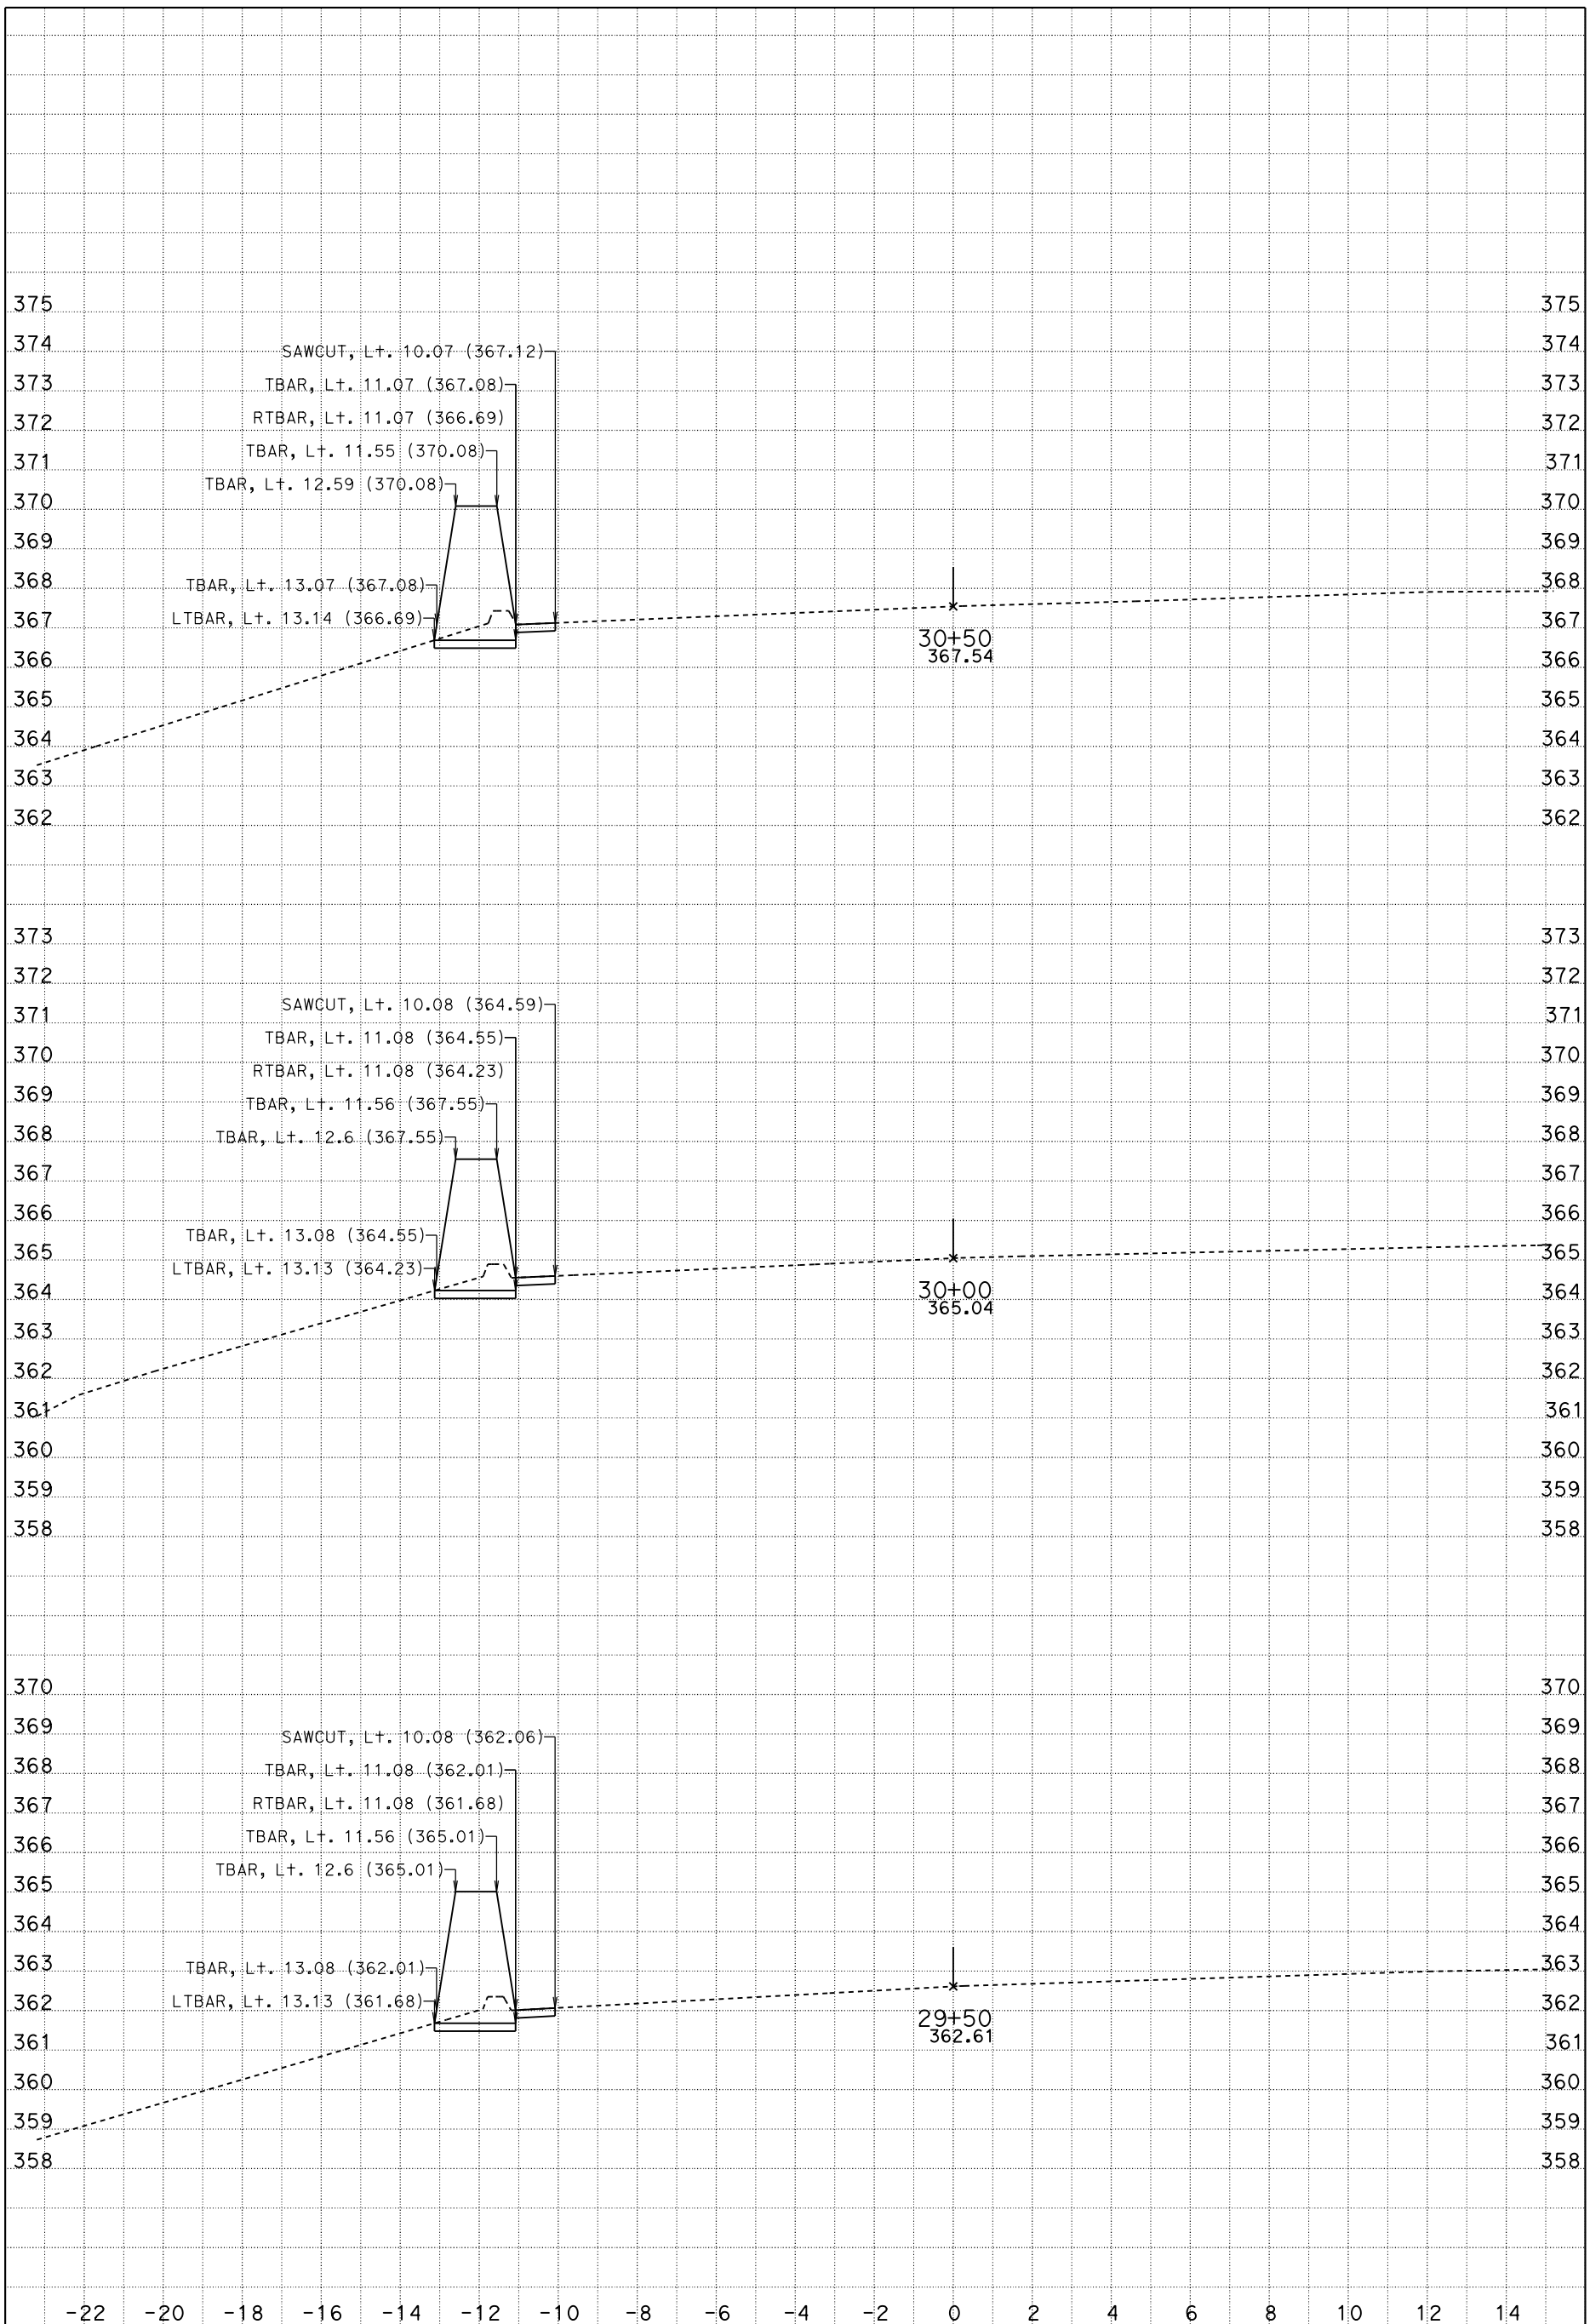

DATE: 4/20/2015

SCALE: 1" = 2' Horiz.
1" = 2' Vert.

A1
CROSS SECTIONS

KC Project: 121748 File: D:\PROJECTS*A3600\xsection05new\a1_apr_20_2015.ear SHEET 17 OF XXX

DESIGN STUDY ONLY

All Dimensions are U.S. Survey Feet

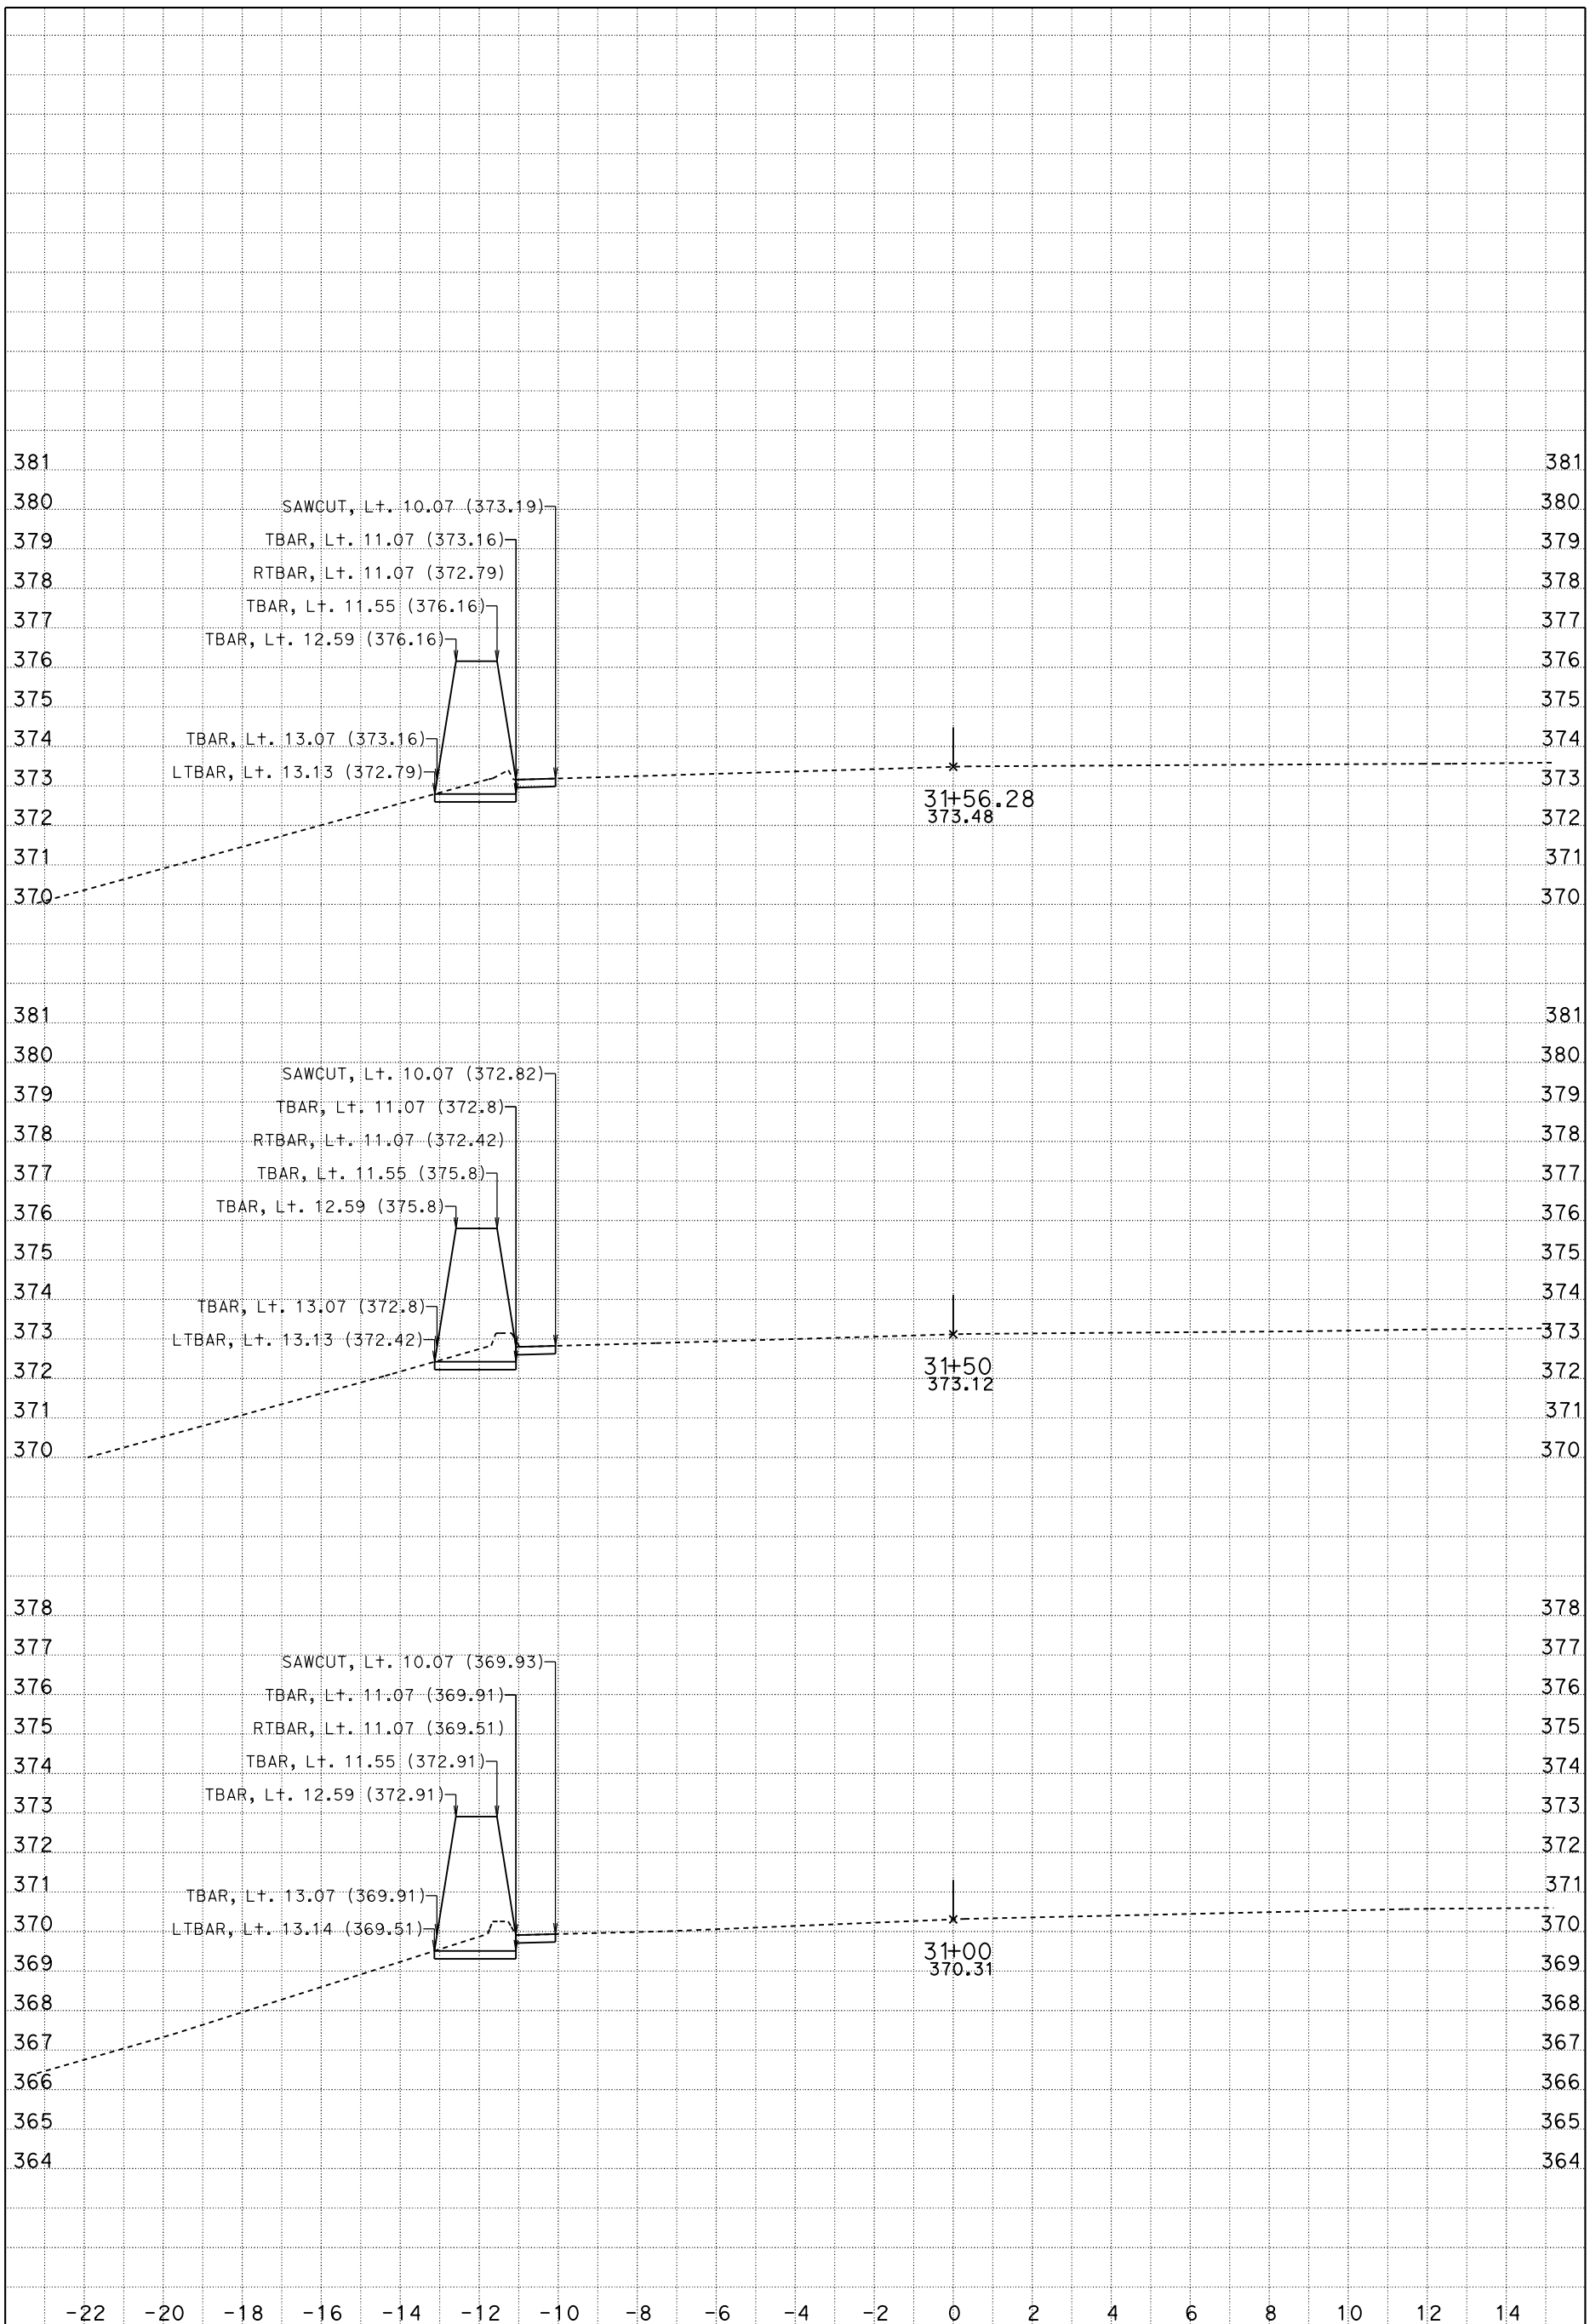

DATE: 4/20/2015

SCALE: 1" = 2' Horiz.
1" = 2' Vert.

A1
CROSS SECTIONS

KC Project: 121748 File: D:\PROJECTS*A3600\xsection05new\a1_apr_20_2015.ear SHEET 18 OF XXX

DESIGN STUDY ONLY

All Dimensions are U.S. Survey Feet

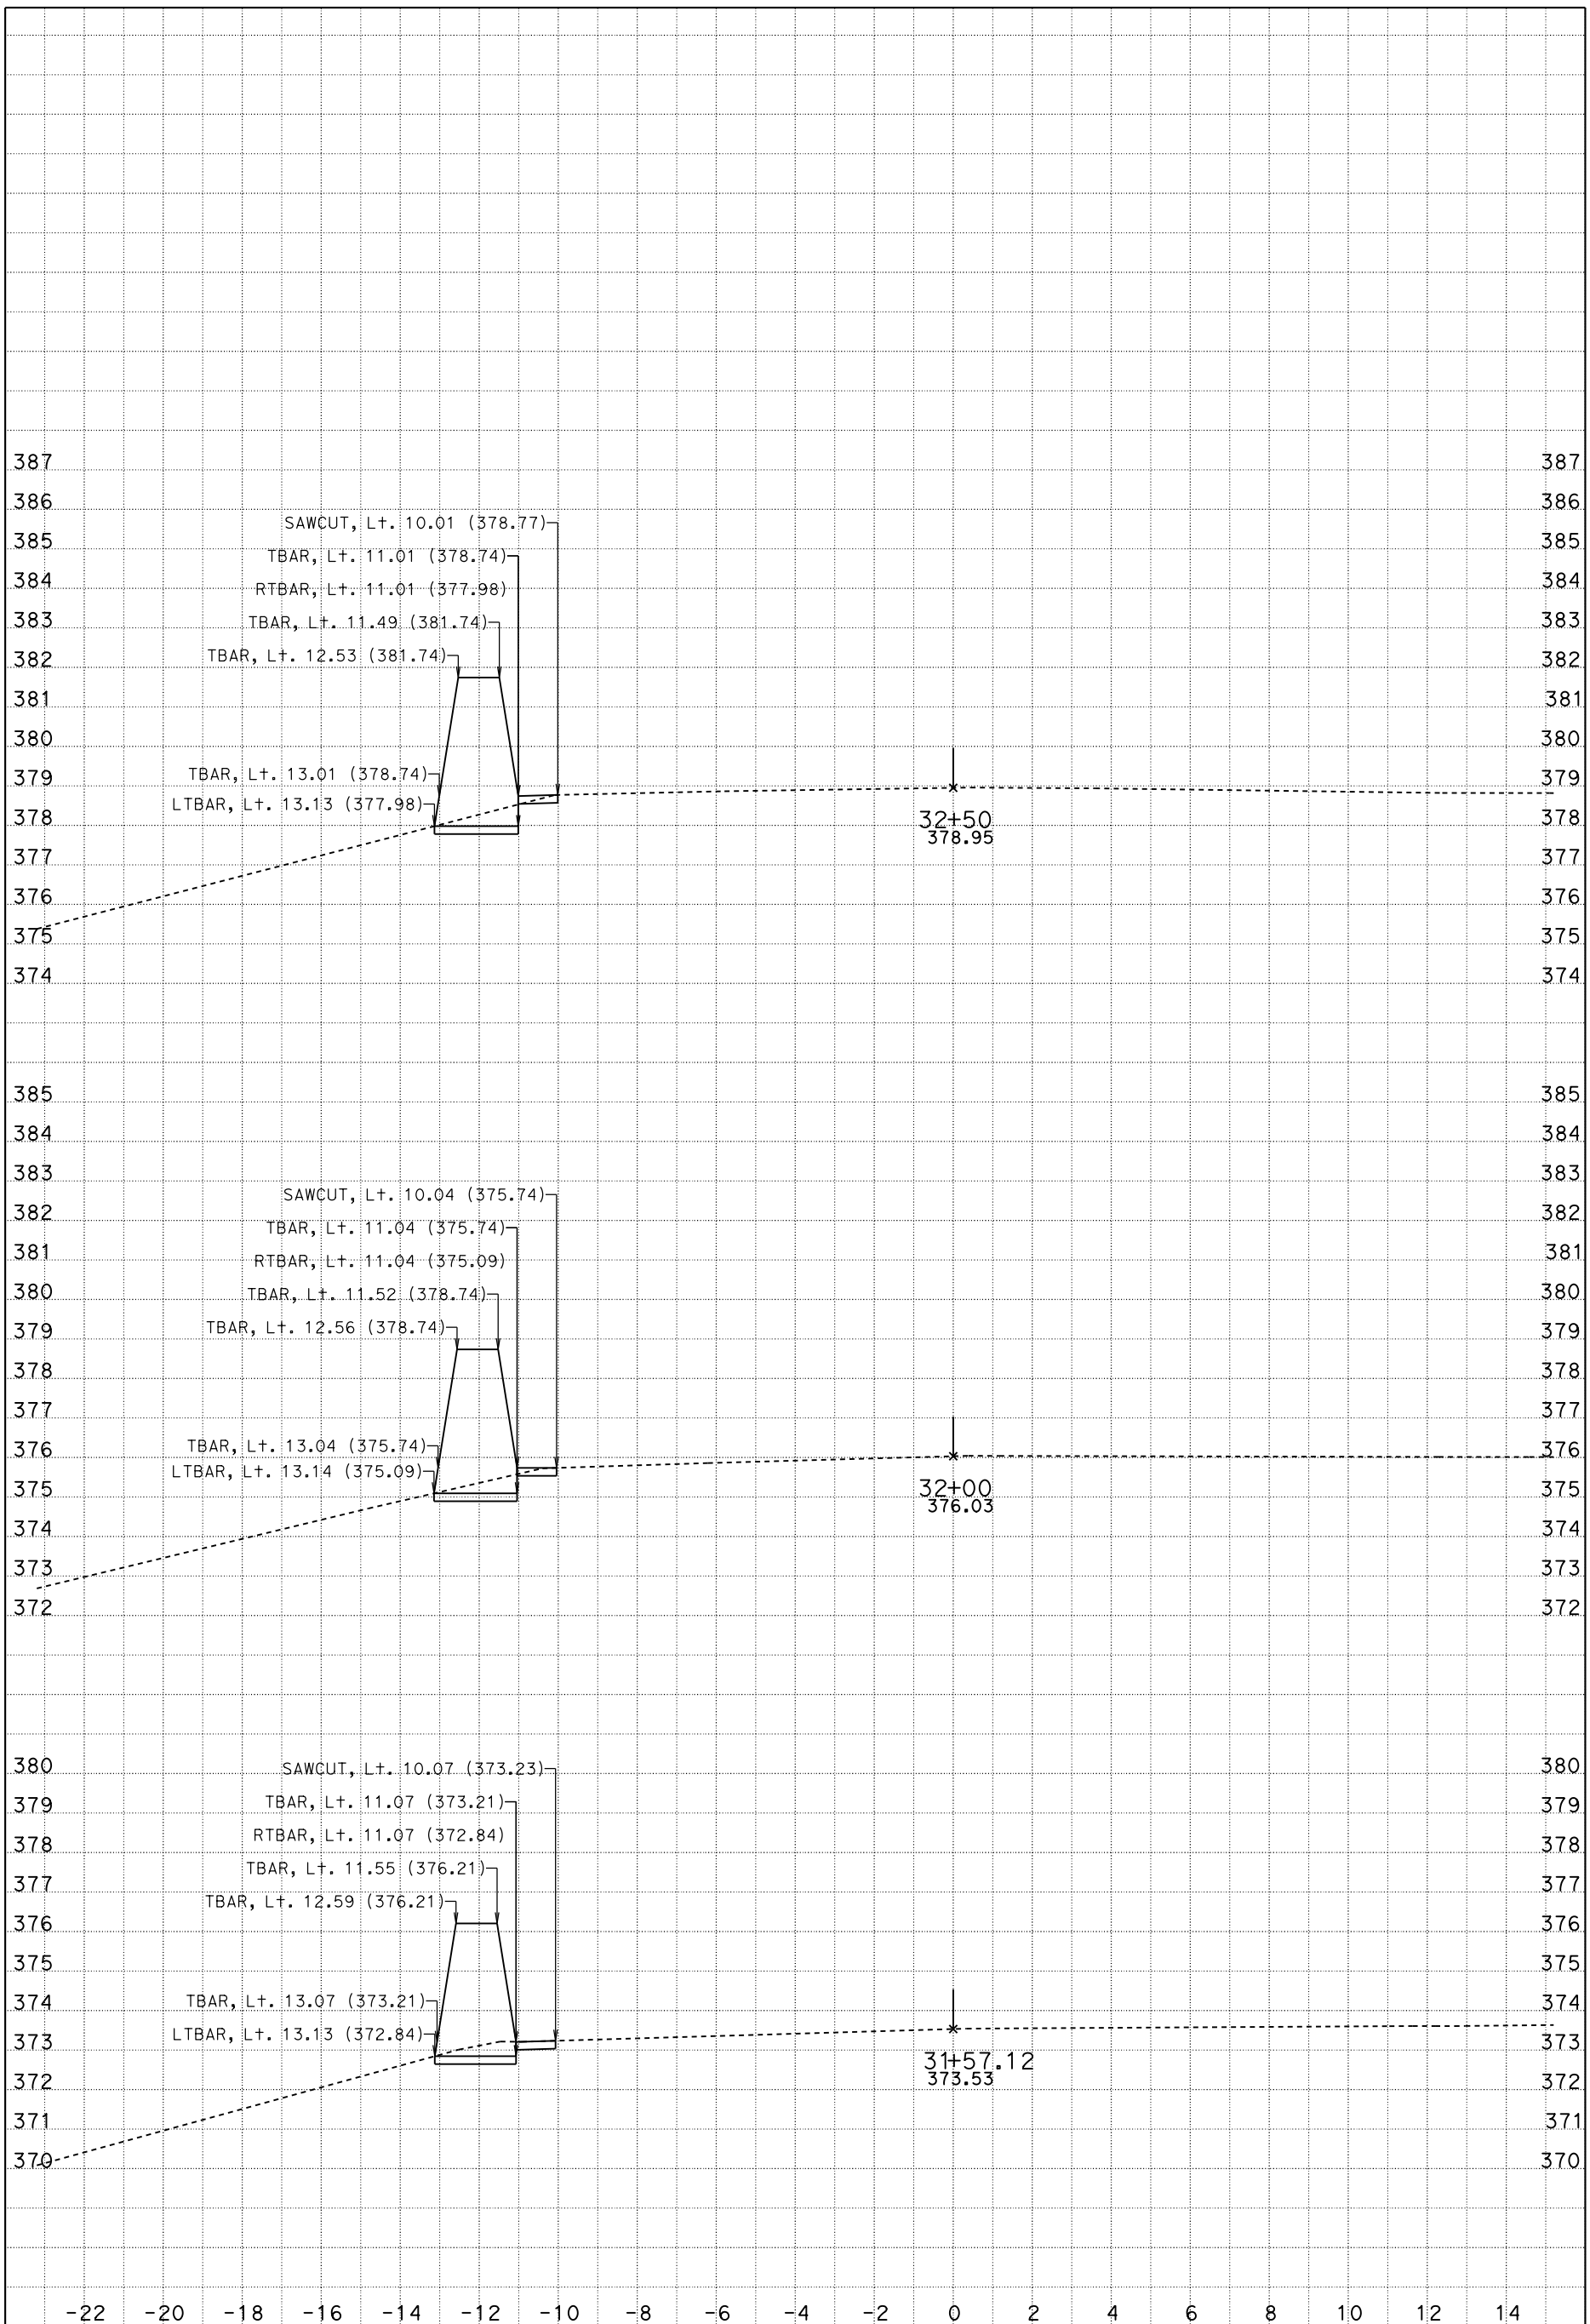

DATE: 4/20/2015

SCALE: 1" = 2' Horiz.
1" = 2' Vert.

A1
CROSS SECTIONS

KC Project: 121748 File: D:\PROJECTS*A3600\xsection05new\a1_apr_20_2015.ear SHEET 19 OF XXX

DESIGN STUDY ONLY

All Dimensions are U.S. Survey Feet

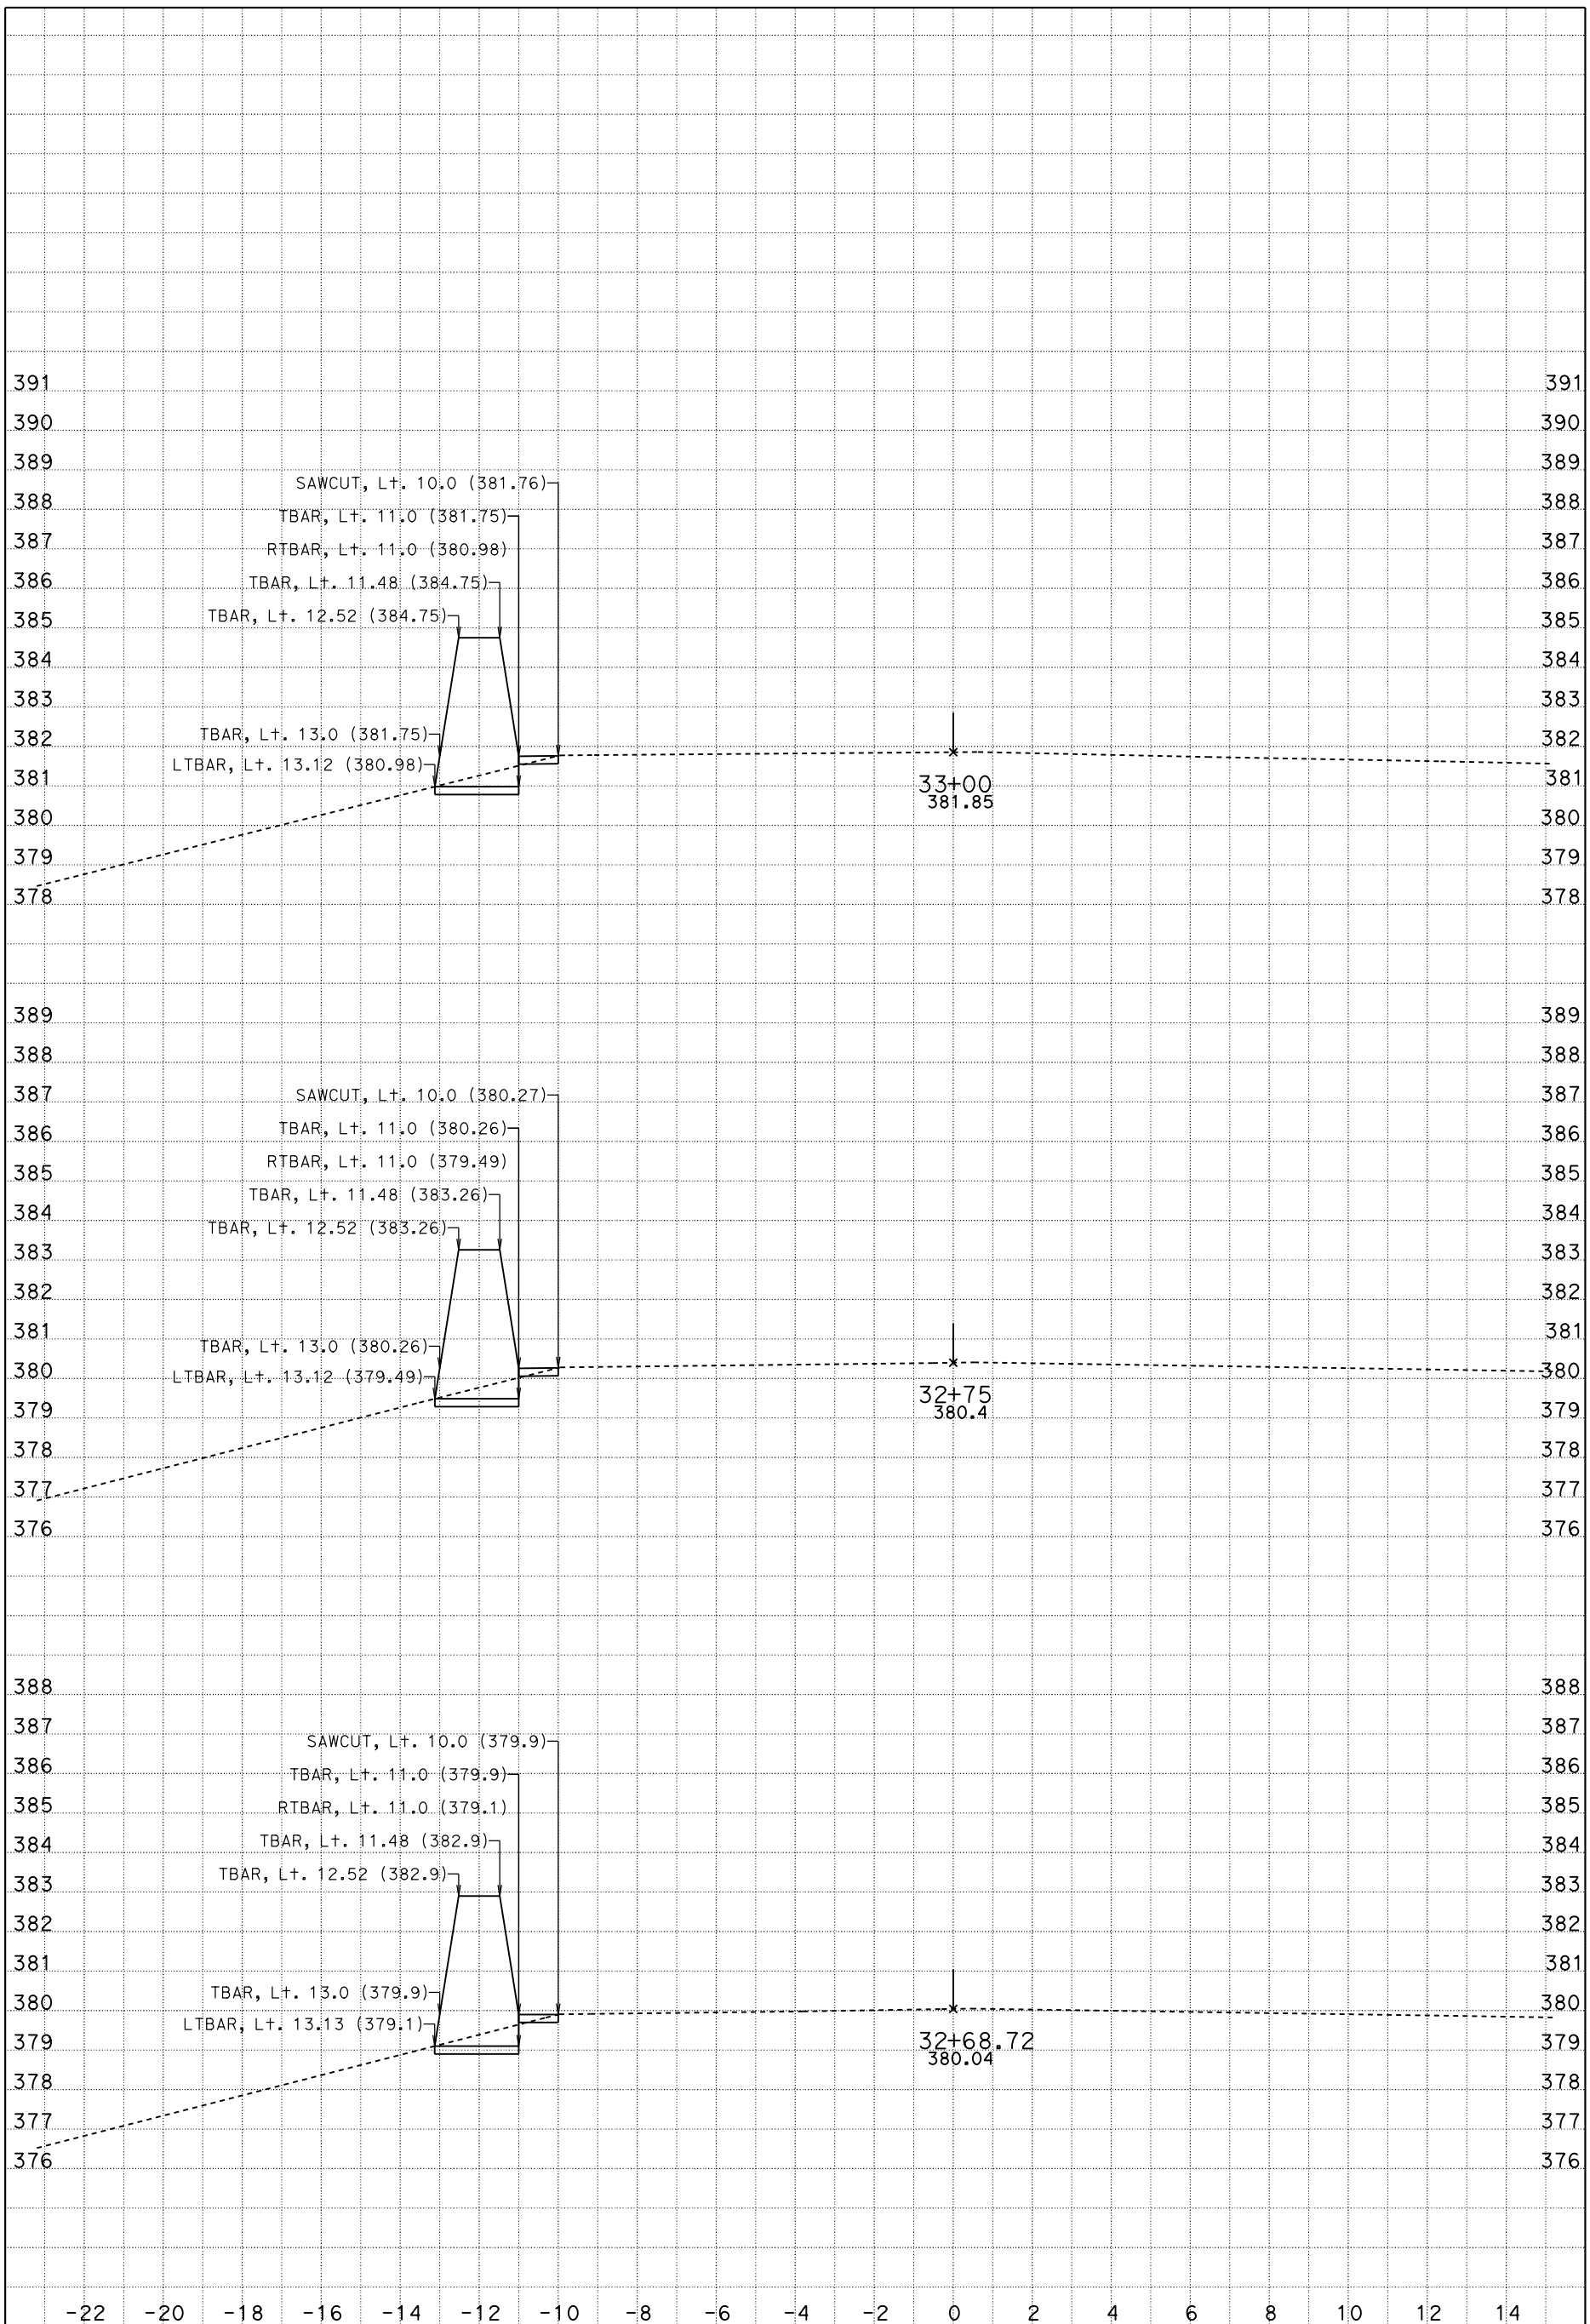

DATE: 4/20/2015

SCALE: 1" = 2' Horiz.
1" = 2' Vert.

A1
CROSS SECTIONS

KC Project: 121748 File: D:\PROJECTS*A3600\xsection05new\a1_apr_20_2015.ear SHEET 20 OF XXX

DESIGN STUDY ONLY

All Dimensions are U.S. Survey Feet

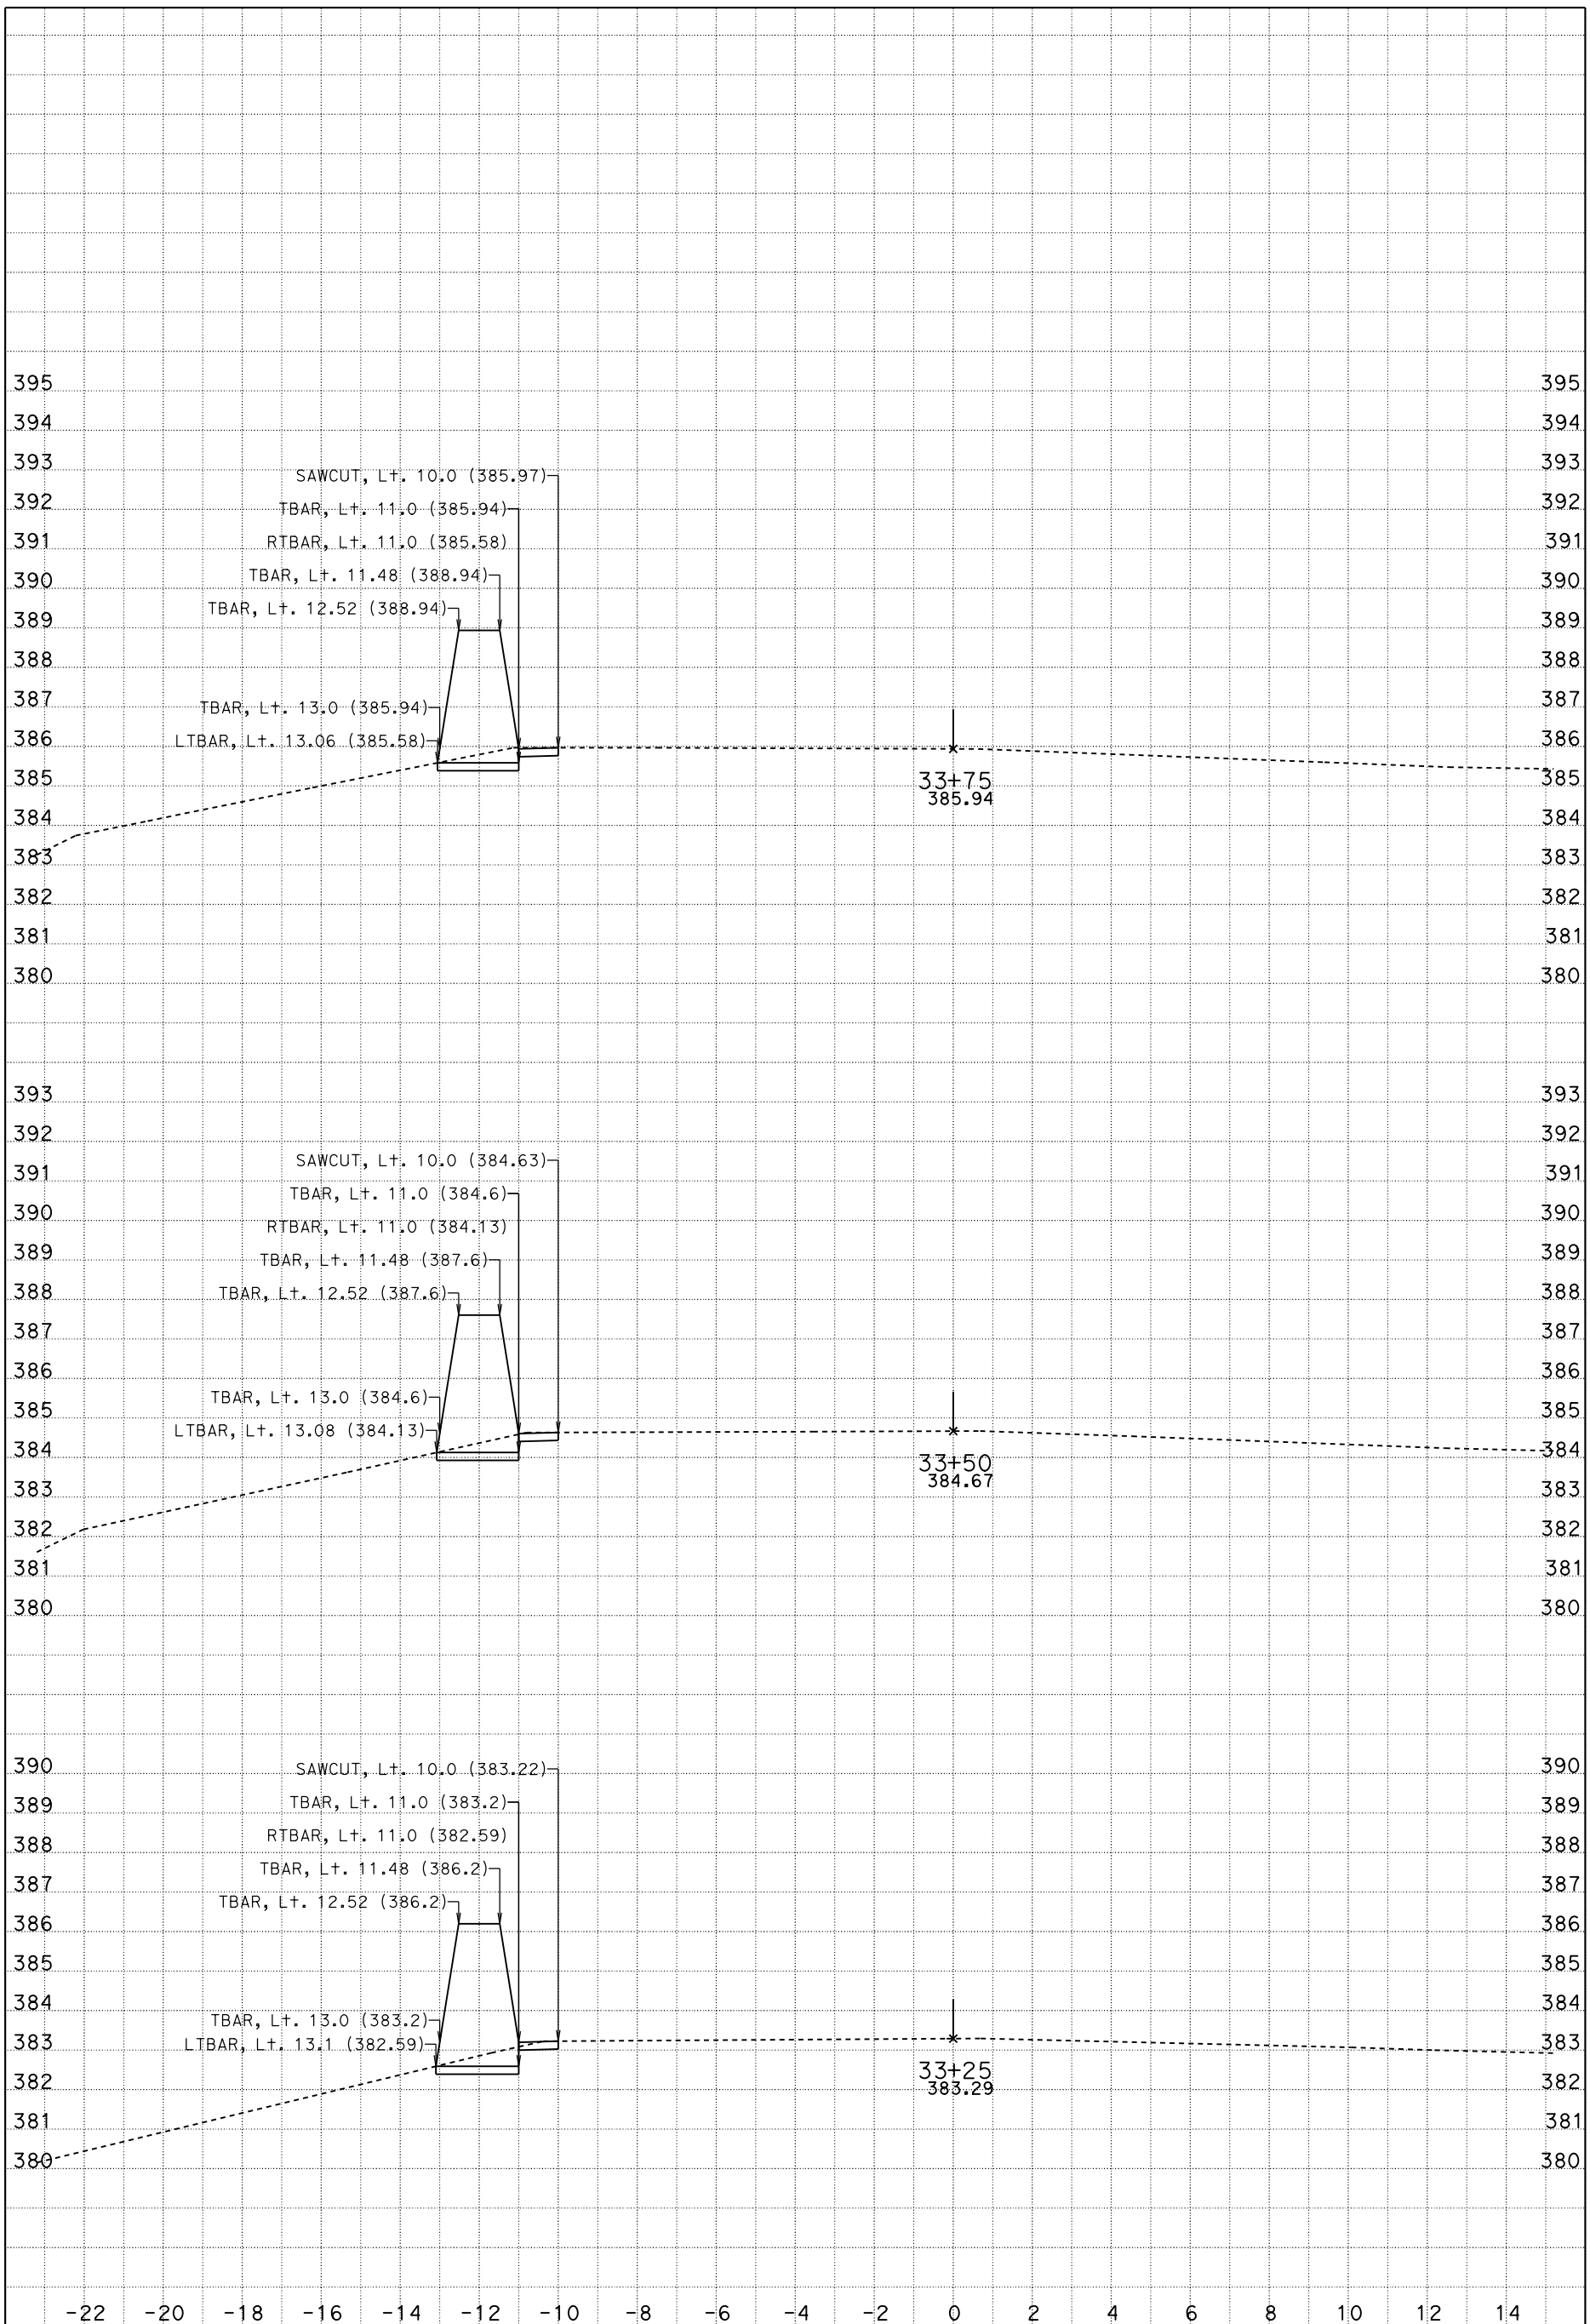

DATE: 4/20/2015

SCALE: 1" = 2' Horiz.
1" = 2' Vert.

A1
CROSS SECTIONS

KC Project: 121748 File: D:\PROJECTS*A3600\xsection05new\a1_apr_20_2015.ear SHEET 21 OF XXX

DESIGN STUDY ONLY

All Dimensions are U.S. Survey Feet

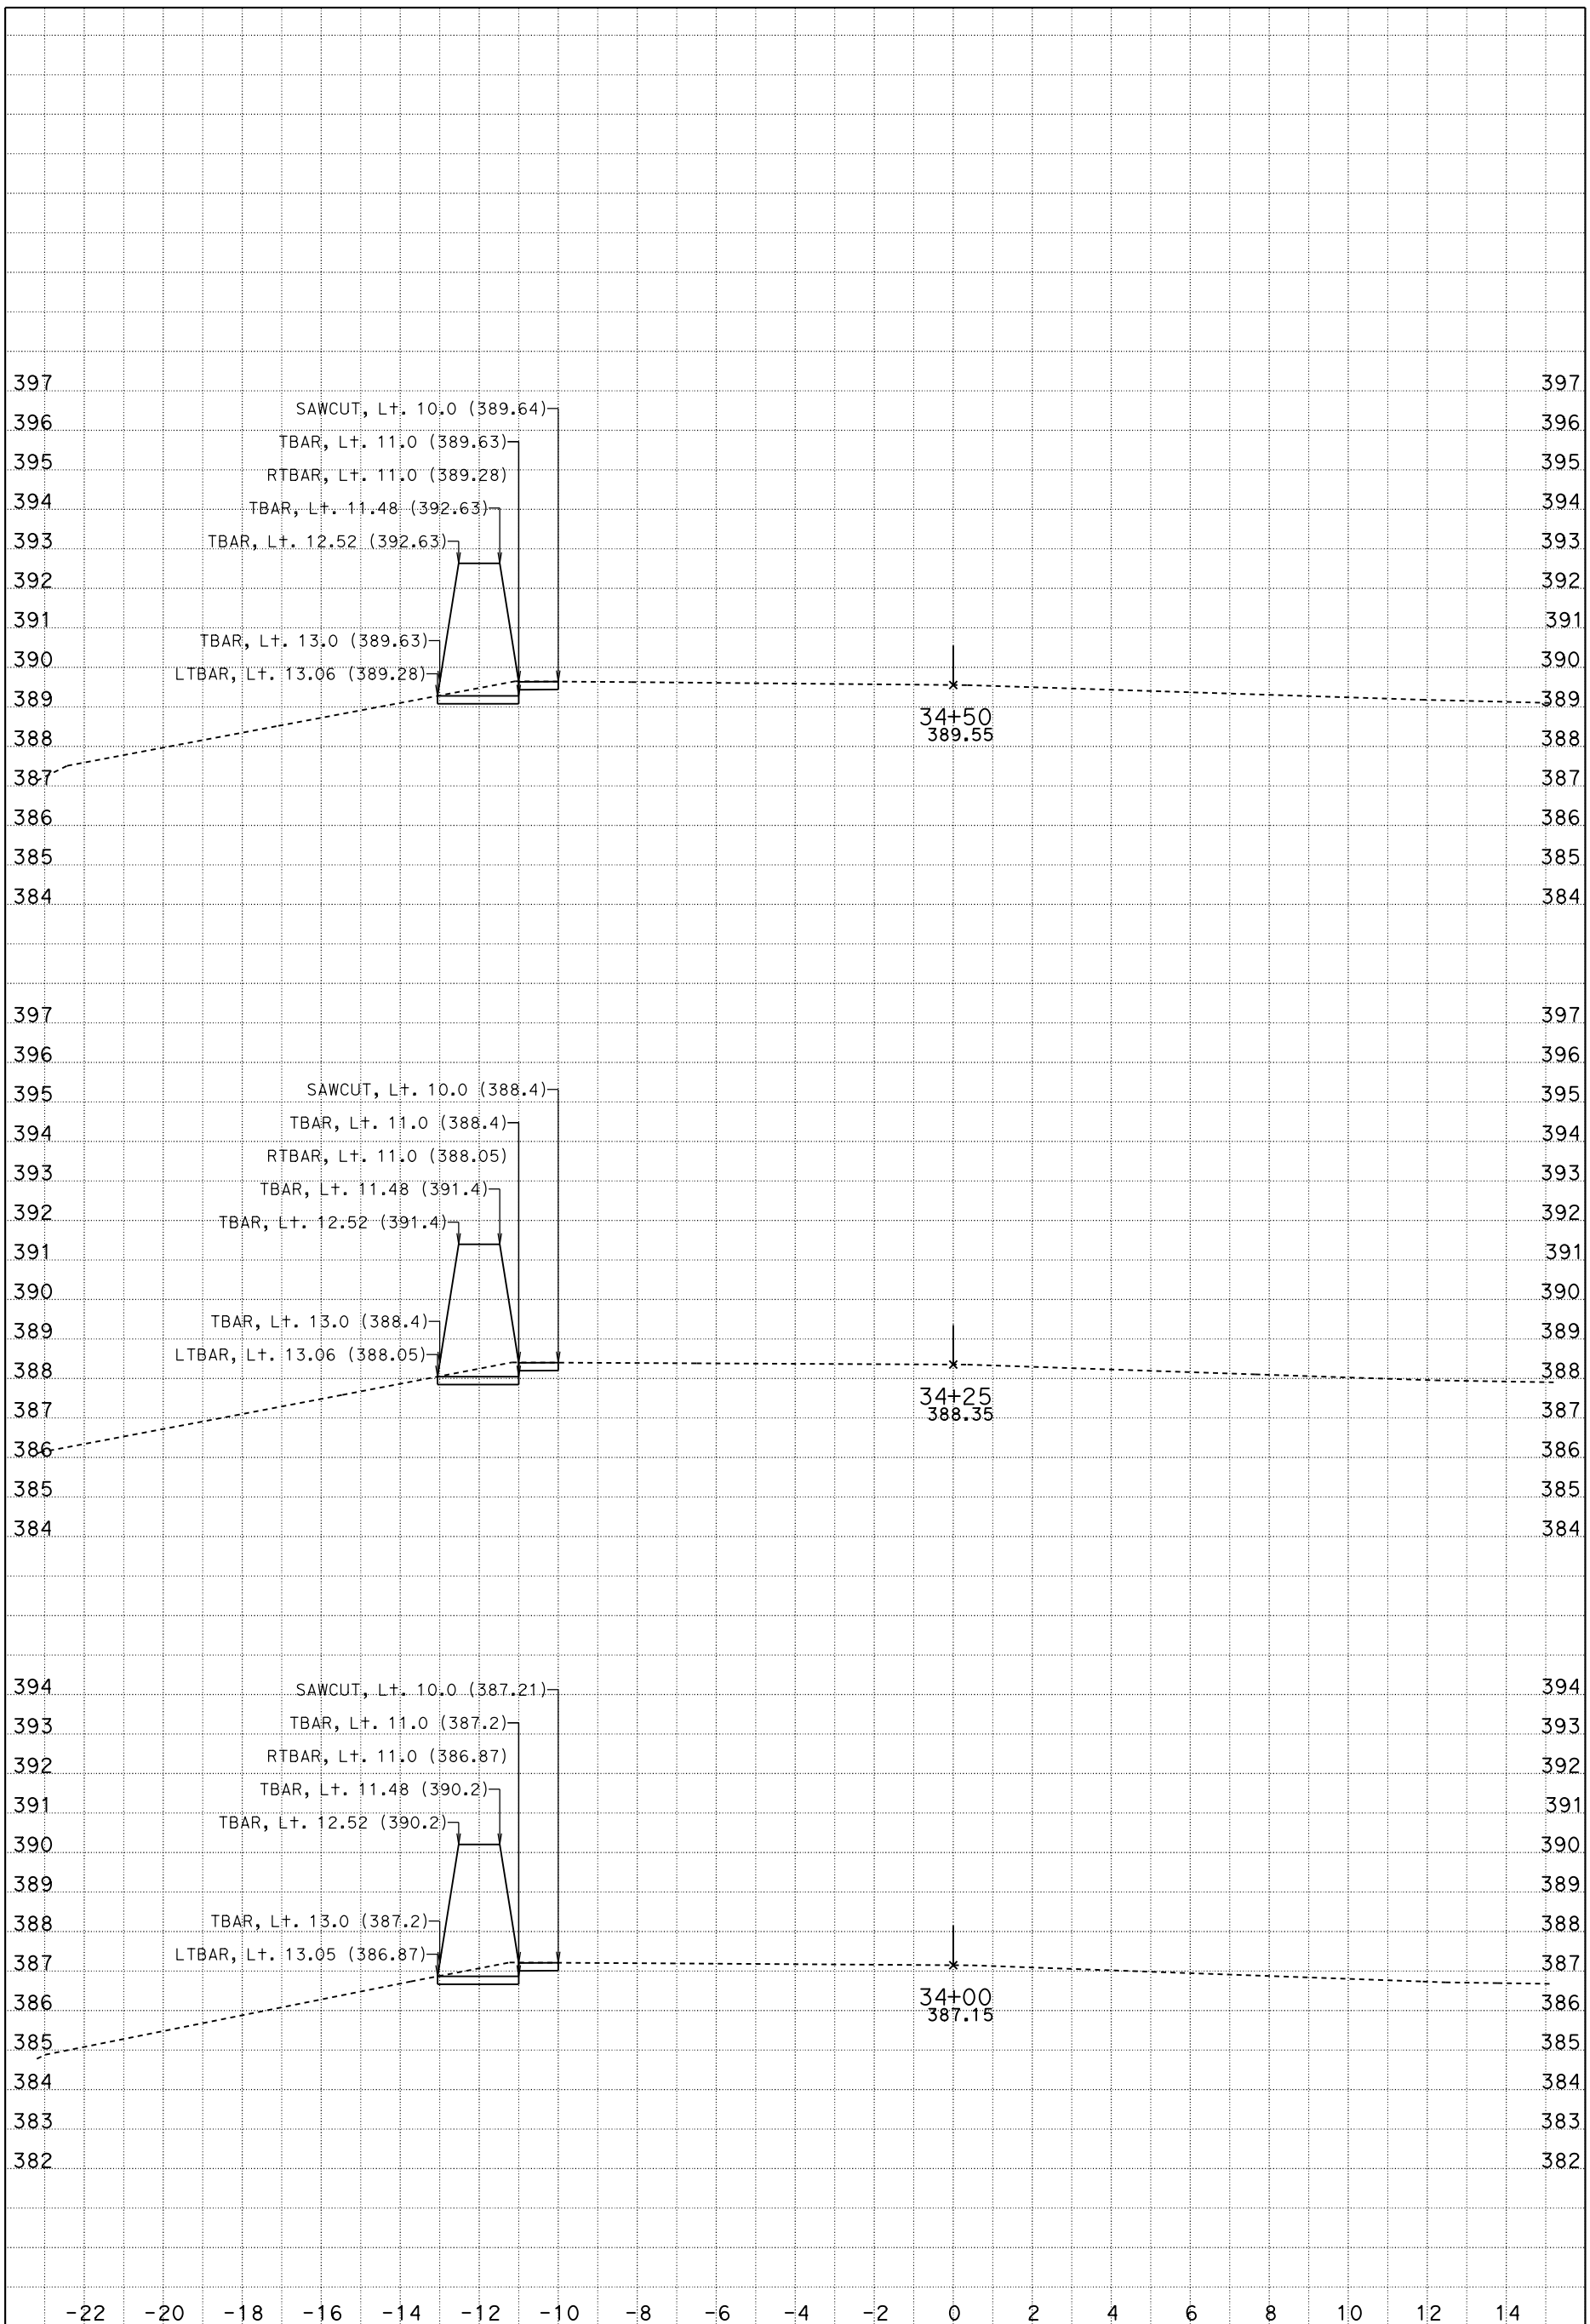

DATE: 4/20/2015

SCALE: 1" = 2' Horiz.
1" = 2' Vert.

A1
CROSS SECTIONS

KC Project: 121748 File: D:\PROJECTS*A3600\xsection05new\a1_apr_20_2015.ear SHEET 22 OF XXX

DESIGN STUDY ONLY

All Dimensions are U.S. Survey Feet

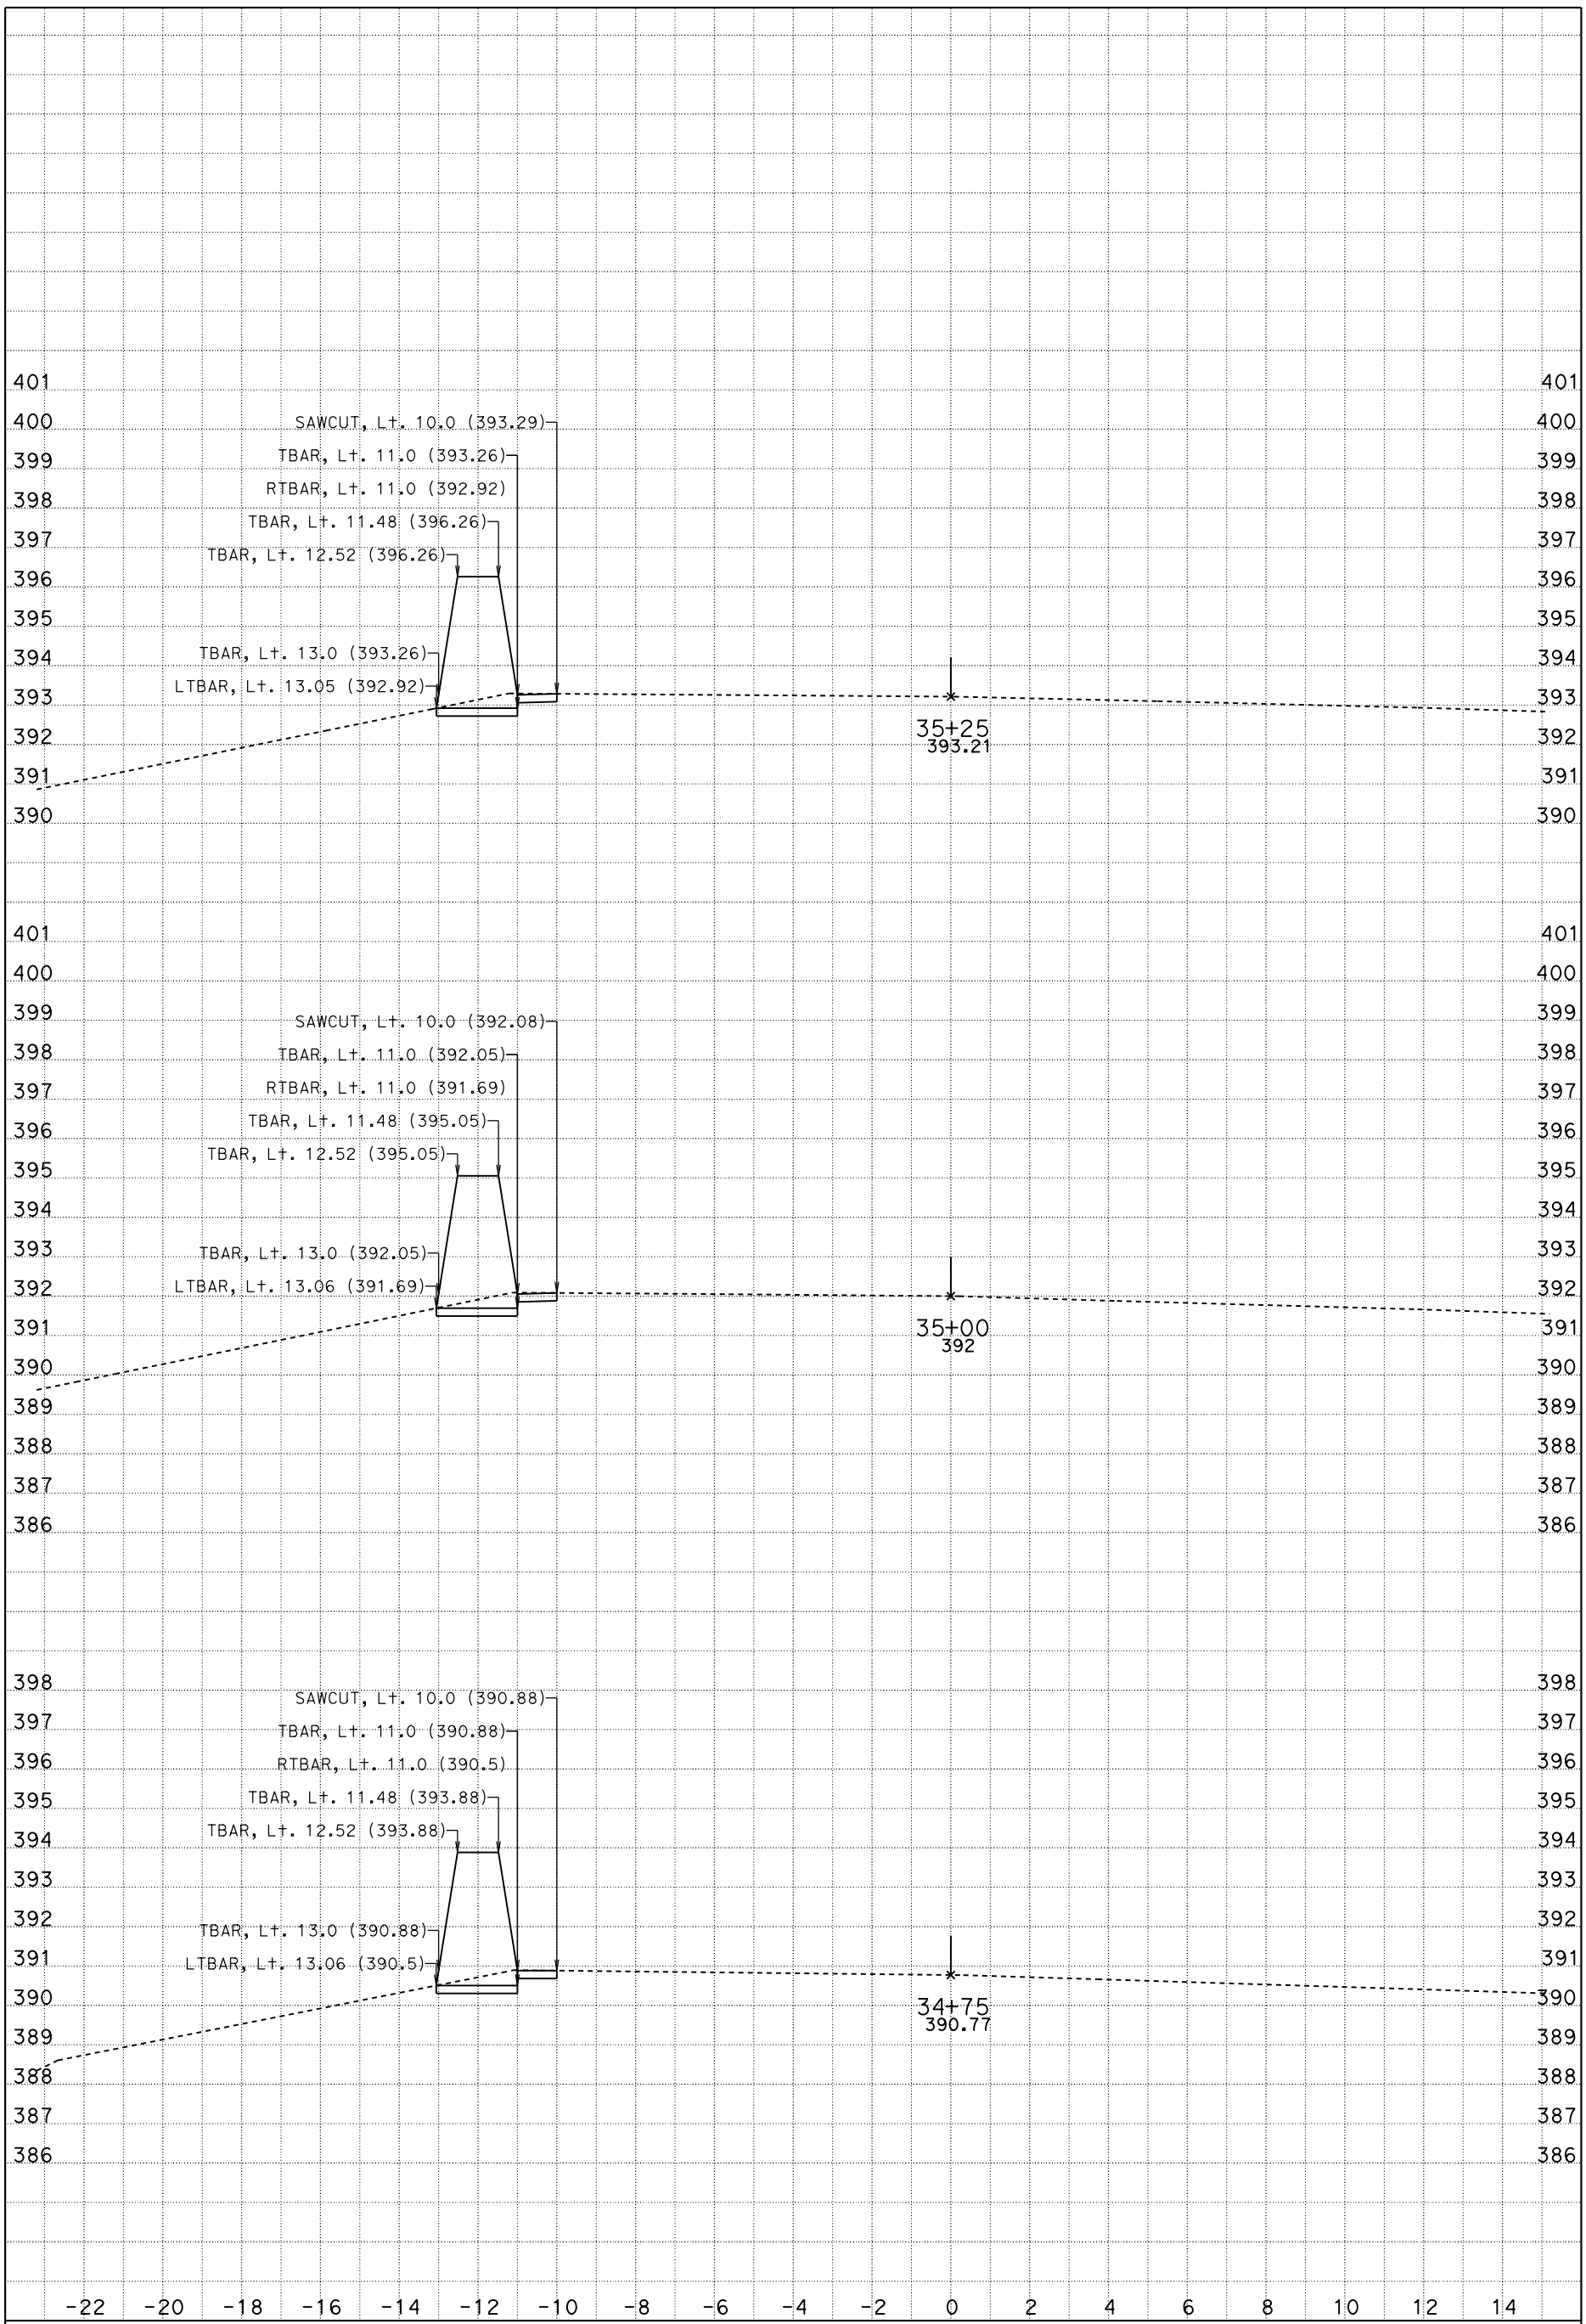

DATE: 4/20/2015

SCALE: 1" = 2' Horiz.
1" = 2' Vert.

A1
CROSS SECTIONS

KC Project: 121748 File: D:\PROJECTS*A3600\xsection05new\a1_apr_20_2015.ear SHEET 23 OF XXX

DESIGN STUDY ONLY

All Dimensions are U.S. Survey Feet

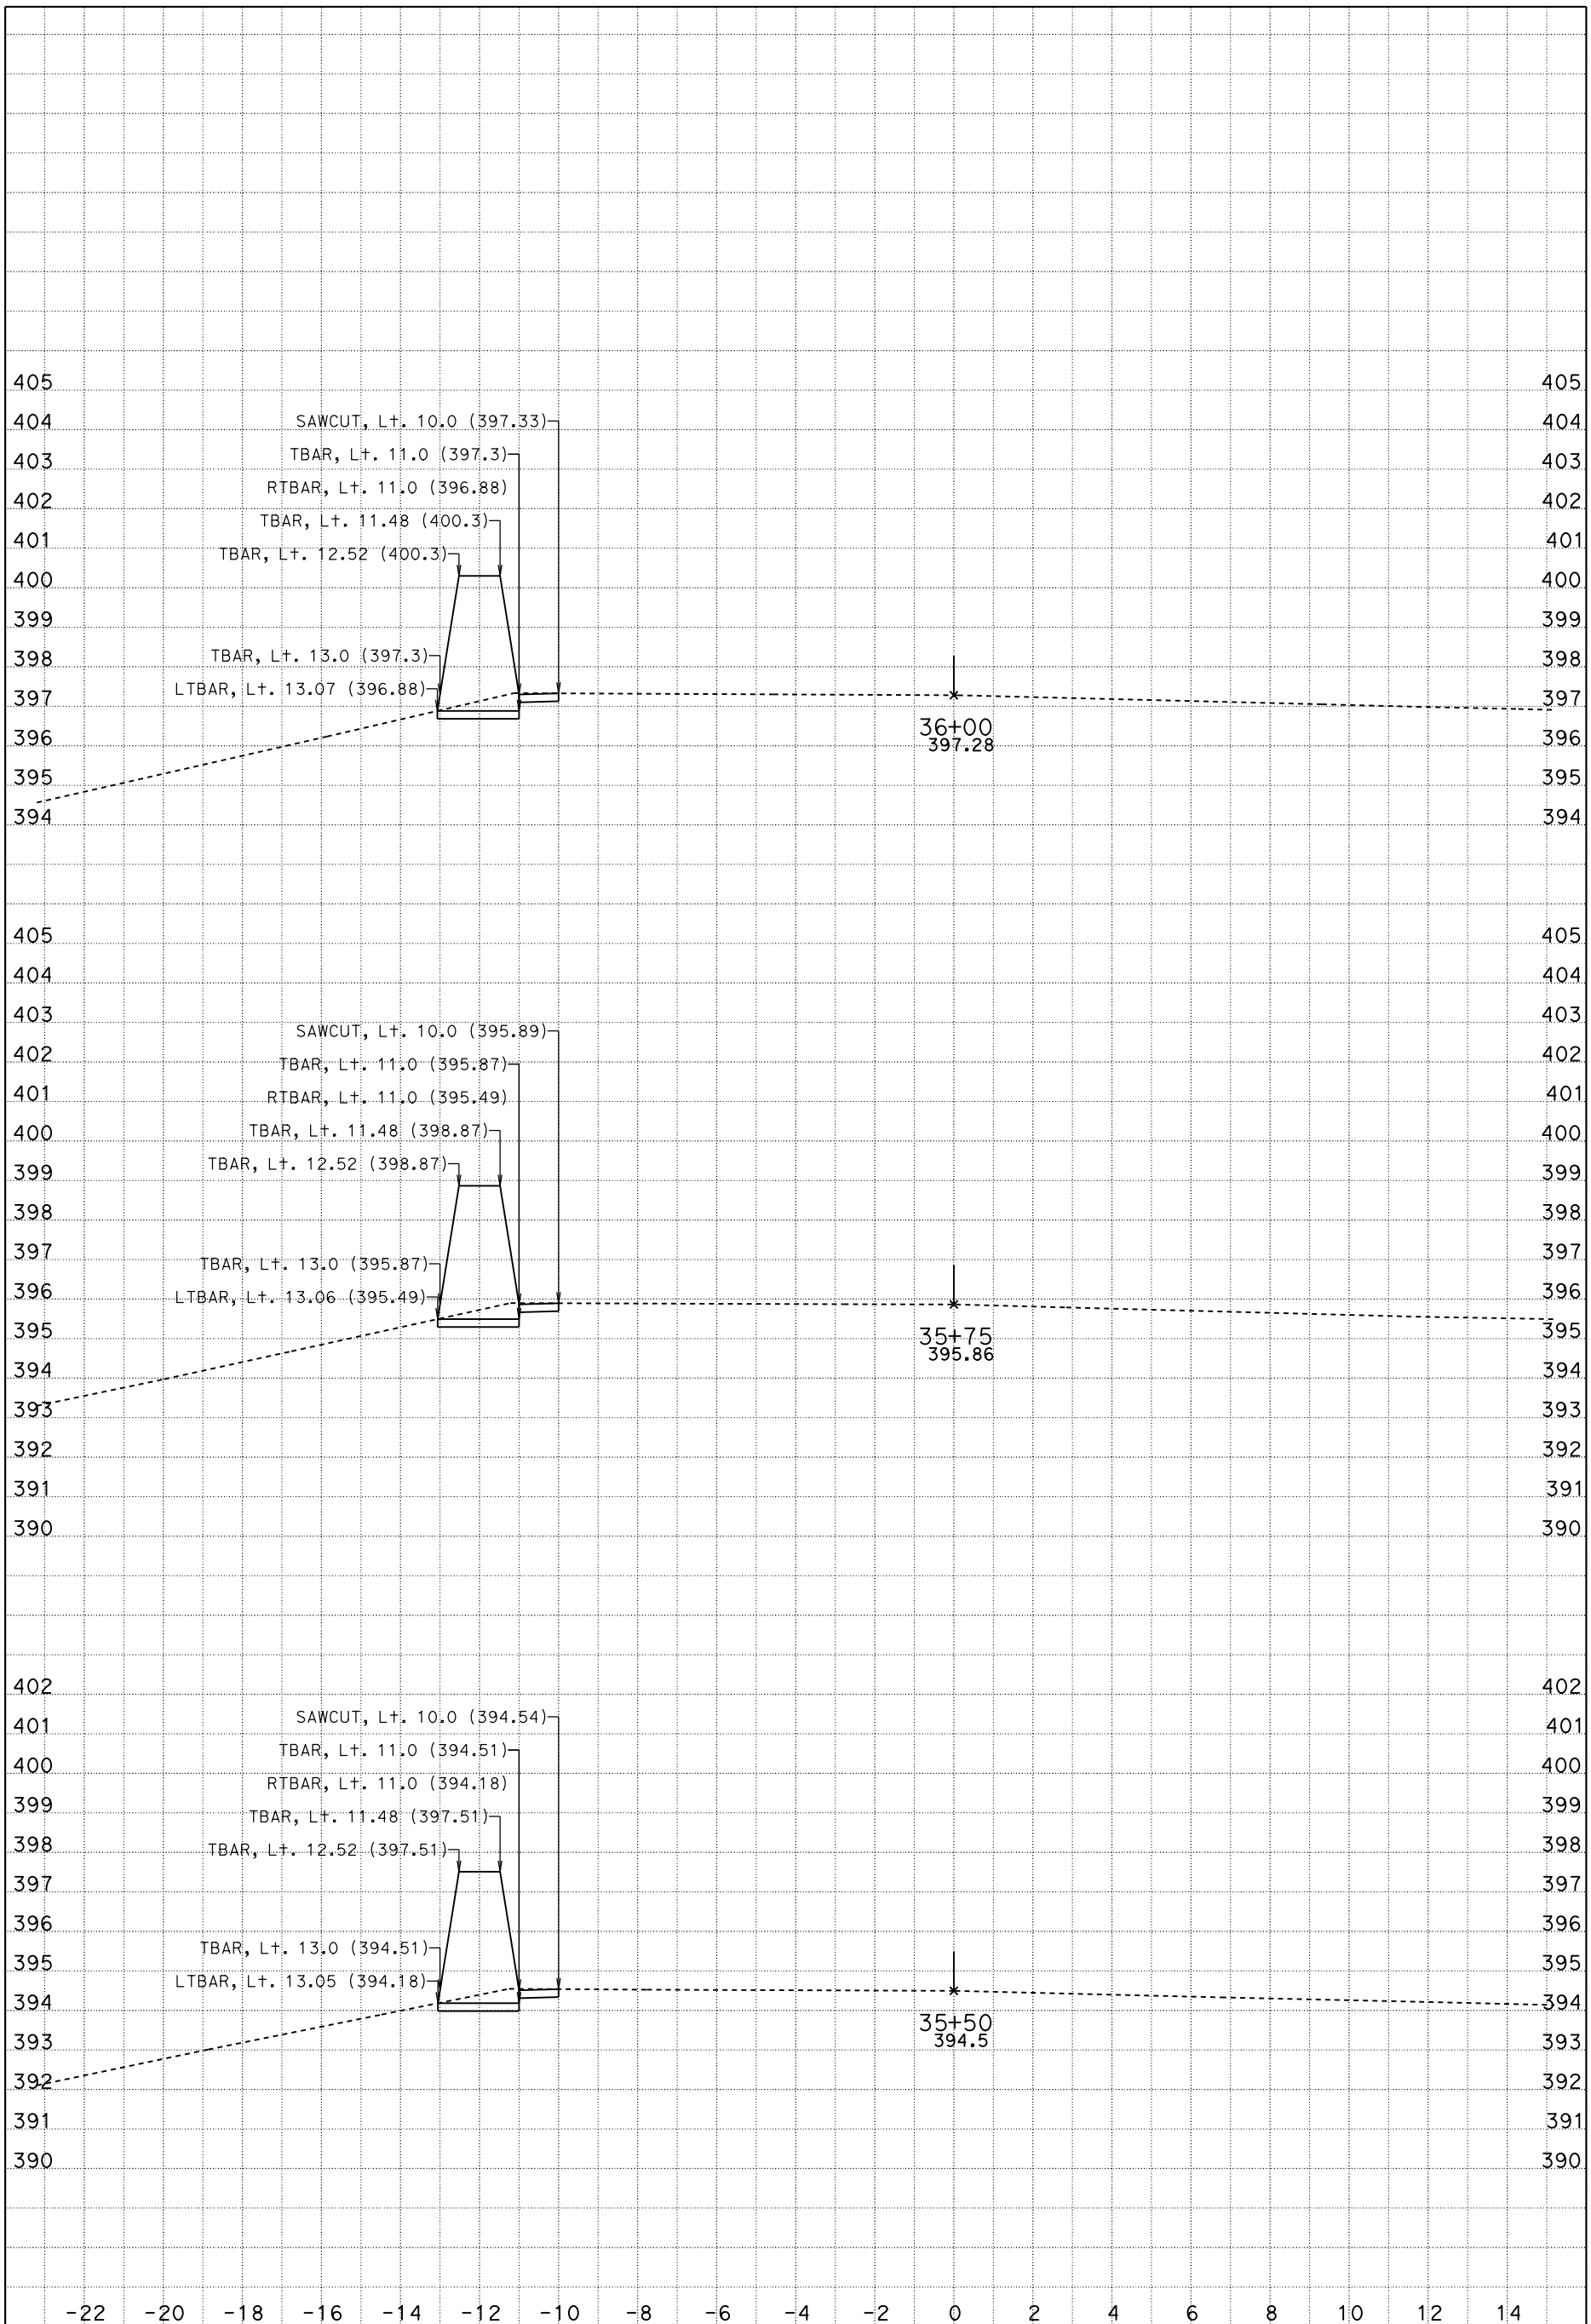

DATE: 4/20/2015

SCALE: 1" = 2' Horiz.
1" = 2' Vert.

A1
CROSS SECTIONS

KC Project: 121748 File: D:\PROJECTS*A3600\xsection05new\a1_apr_20_2015.ear SHEET 24 OF XXX

DESIGN STUDY ONLY

All Dimensions are U.S. Survey Feet

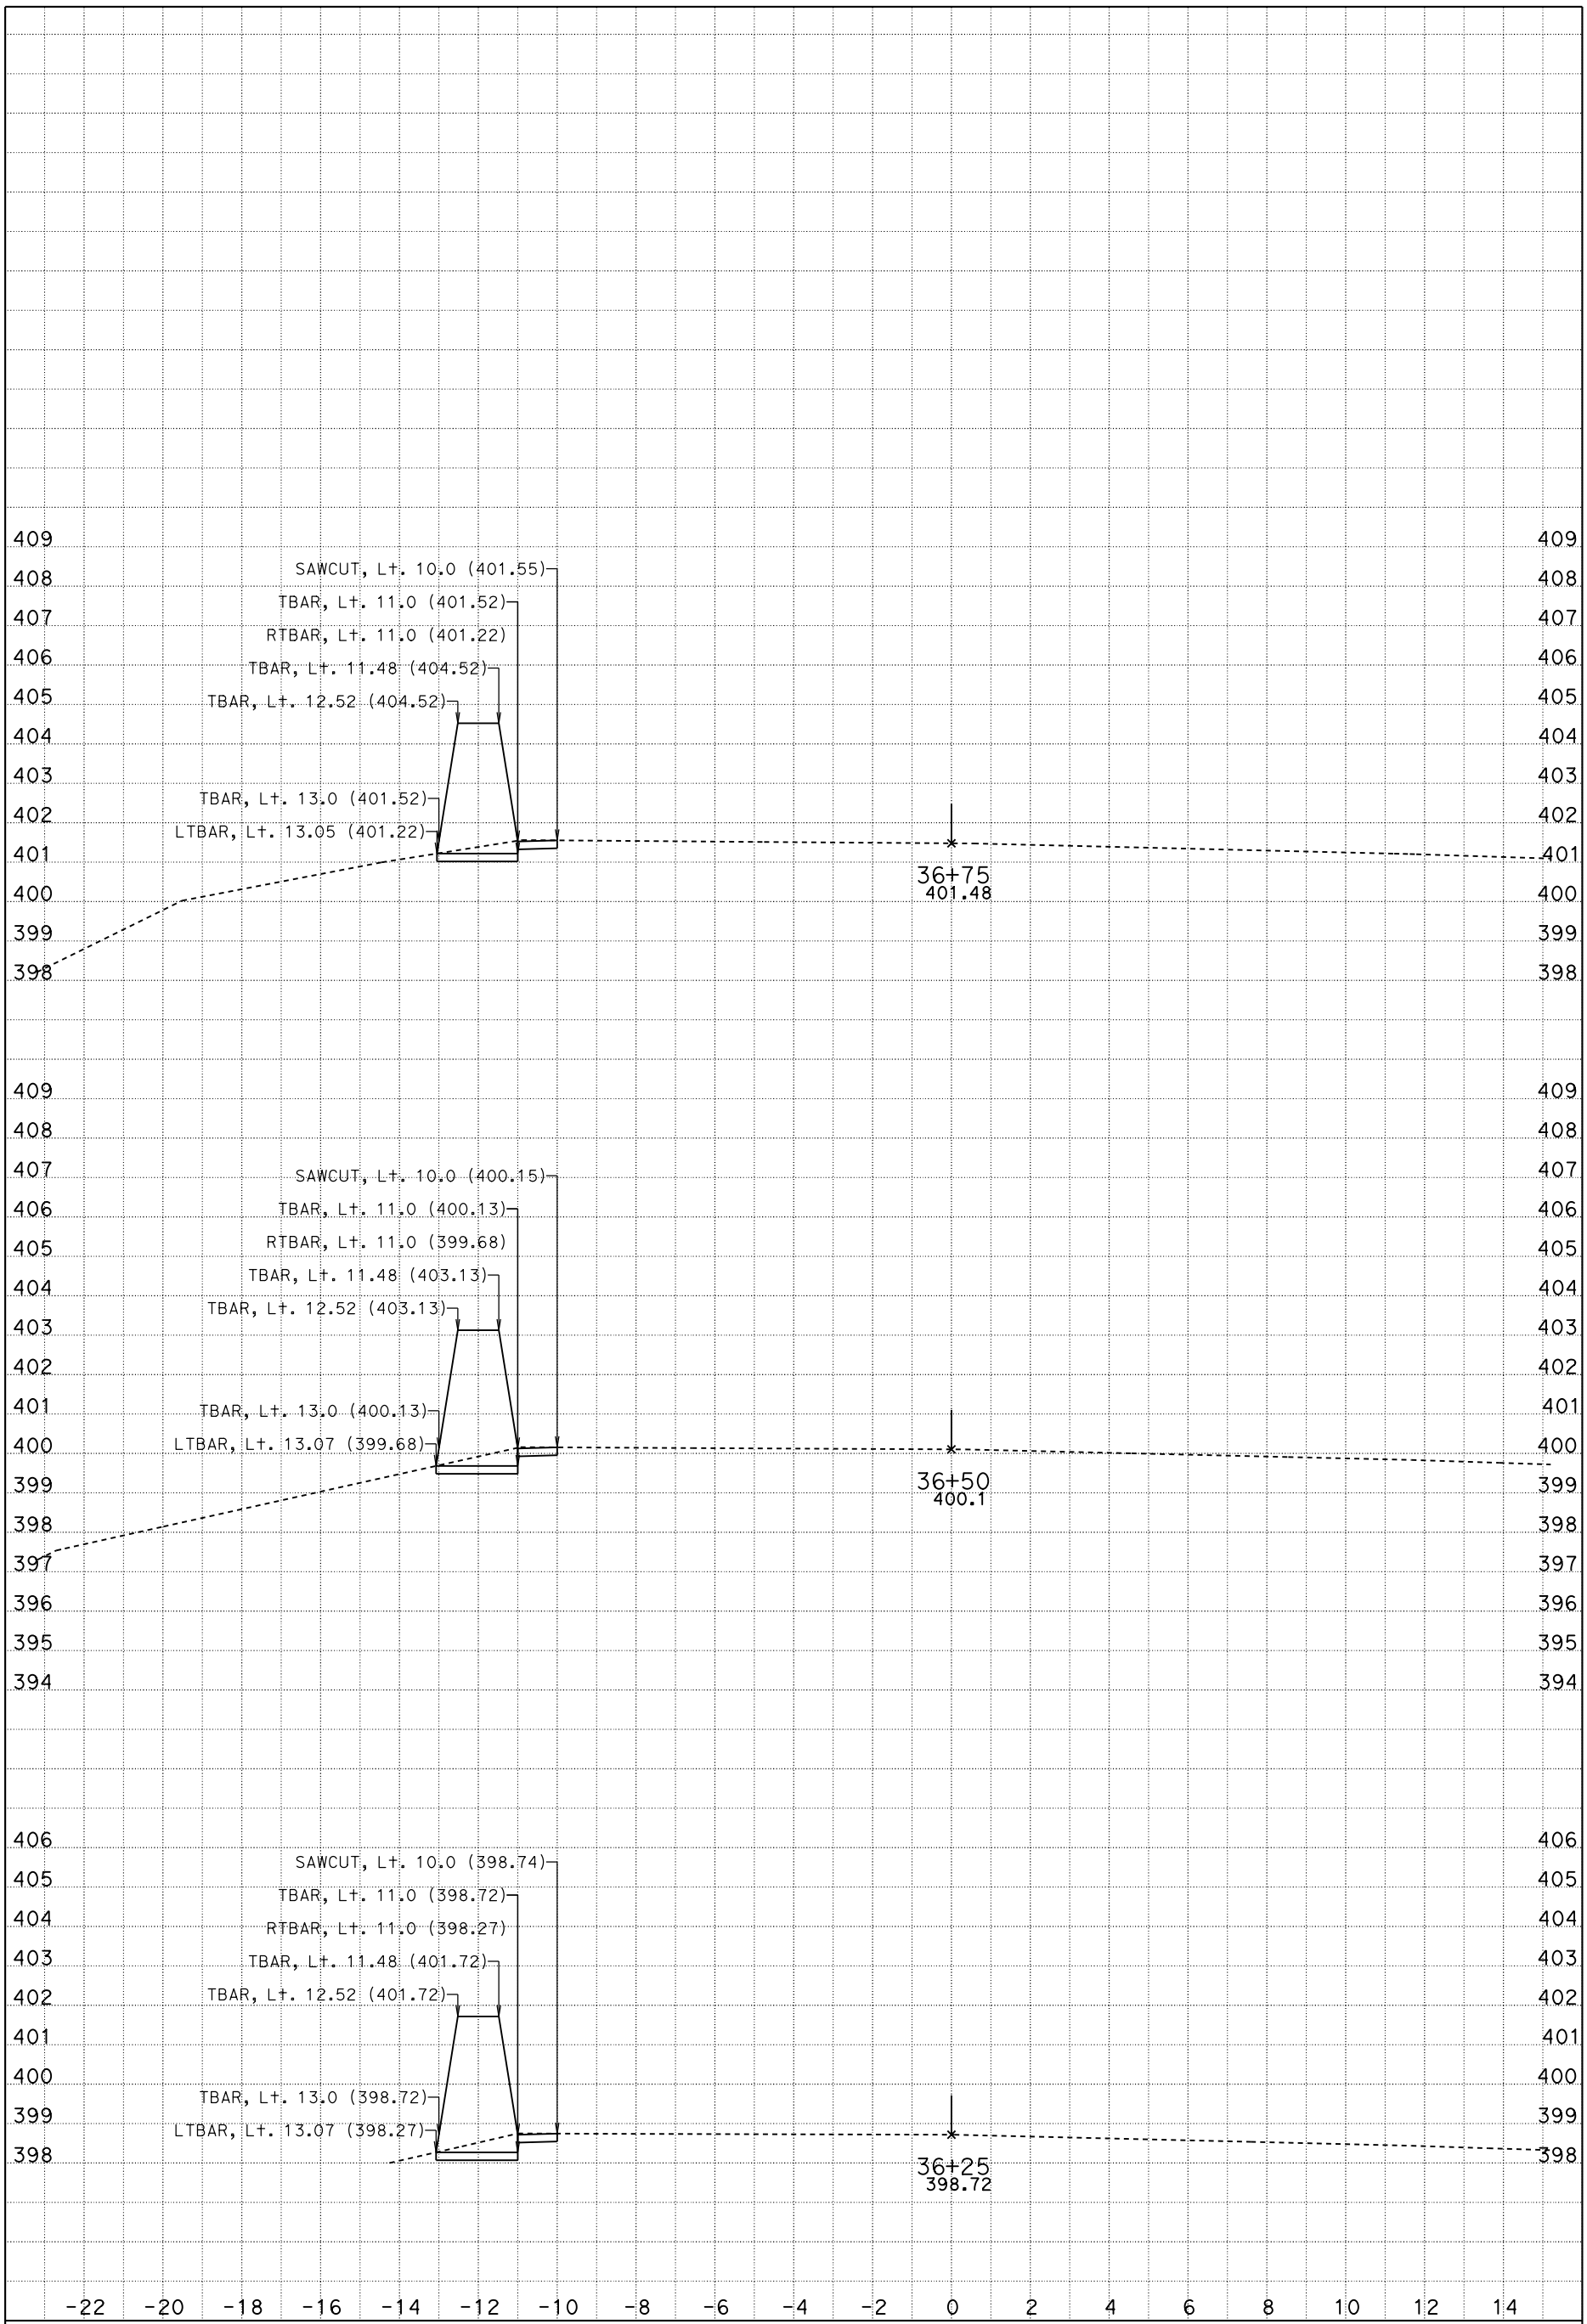

DATE: 4/20/2015

SCALE: 1" = 2' Horiz.
1" = 2' Vert.

A1
CROSS SECTIONS

KC Project: 121748 File: D:\PROJECTS*A3600\xsection05new\a1_apr_20_2015.ear SHEET 25 OF XXX

DESIGN STUDY ONLY

All Dimensions are U.S. Survey Feet

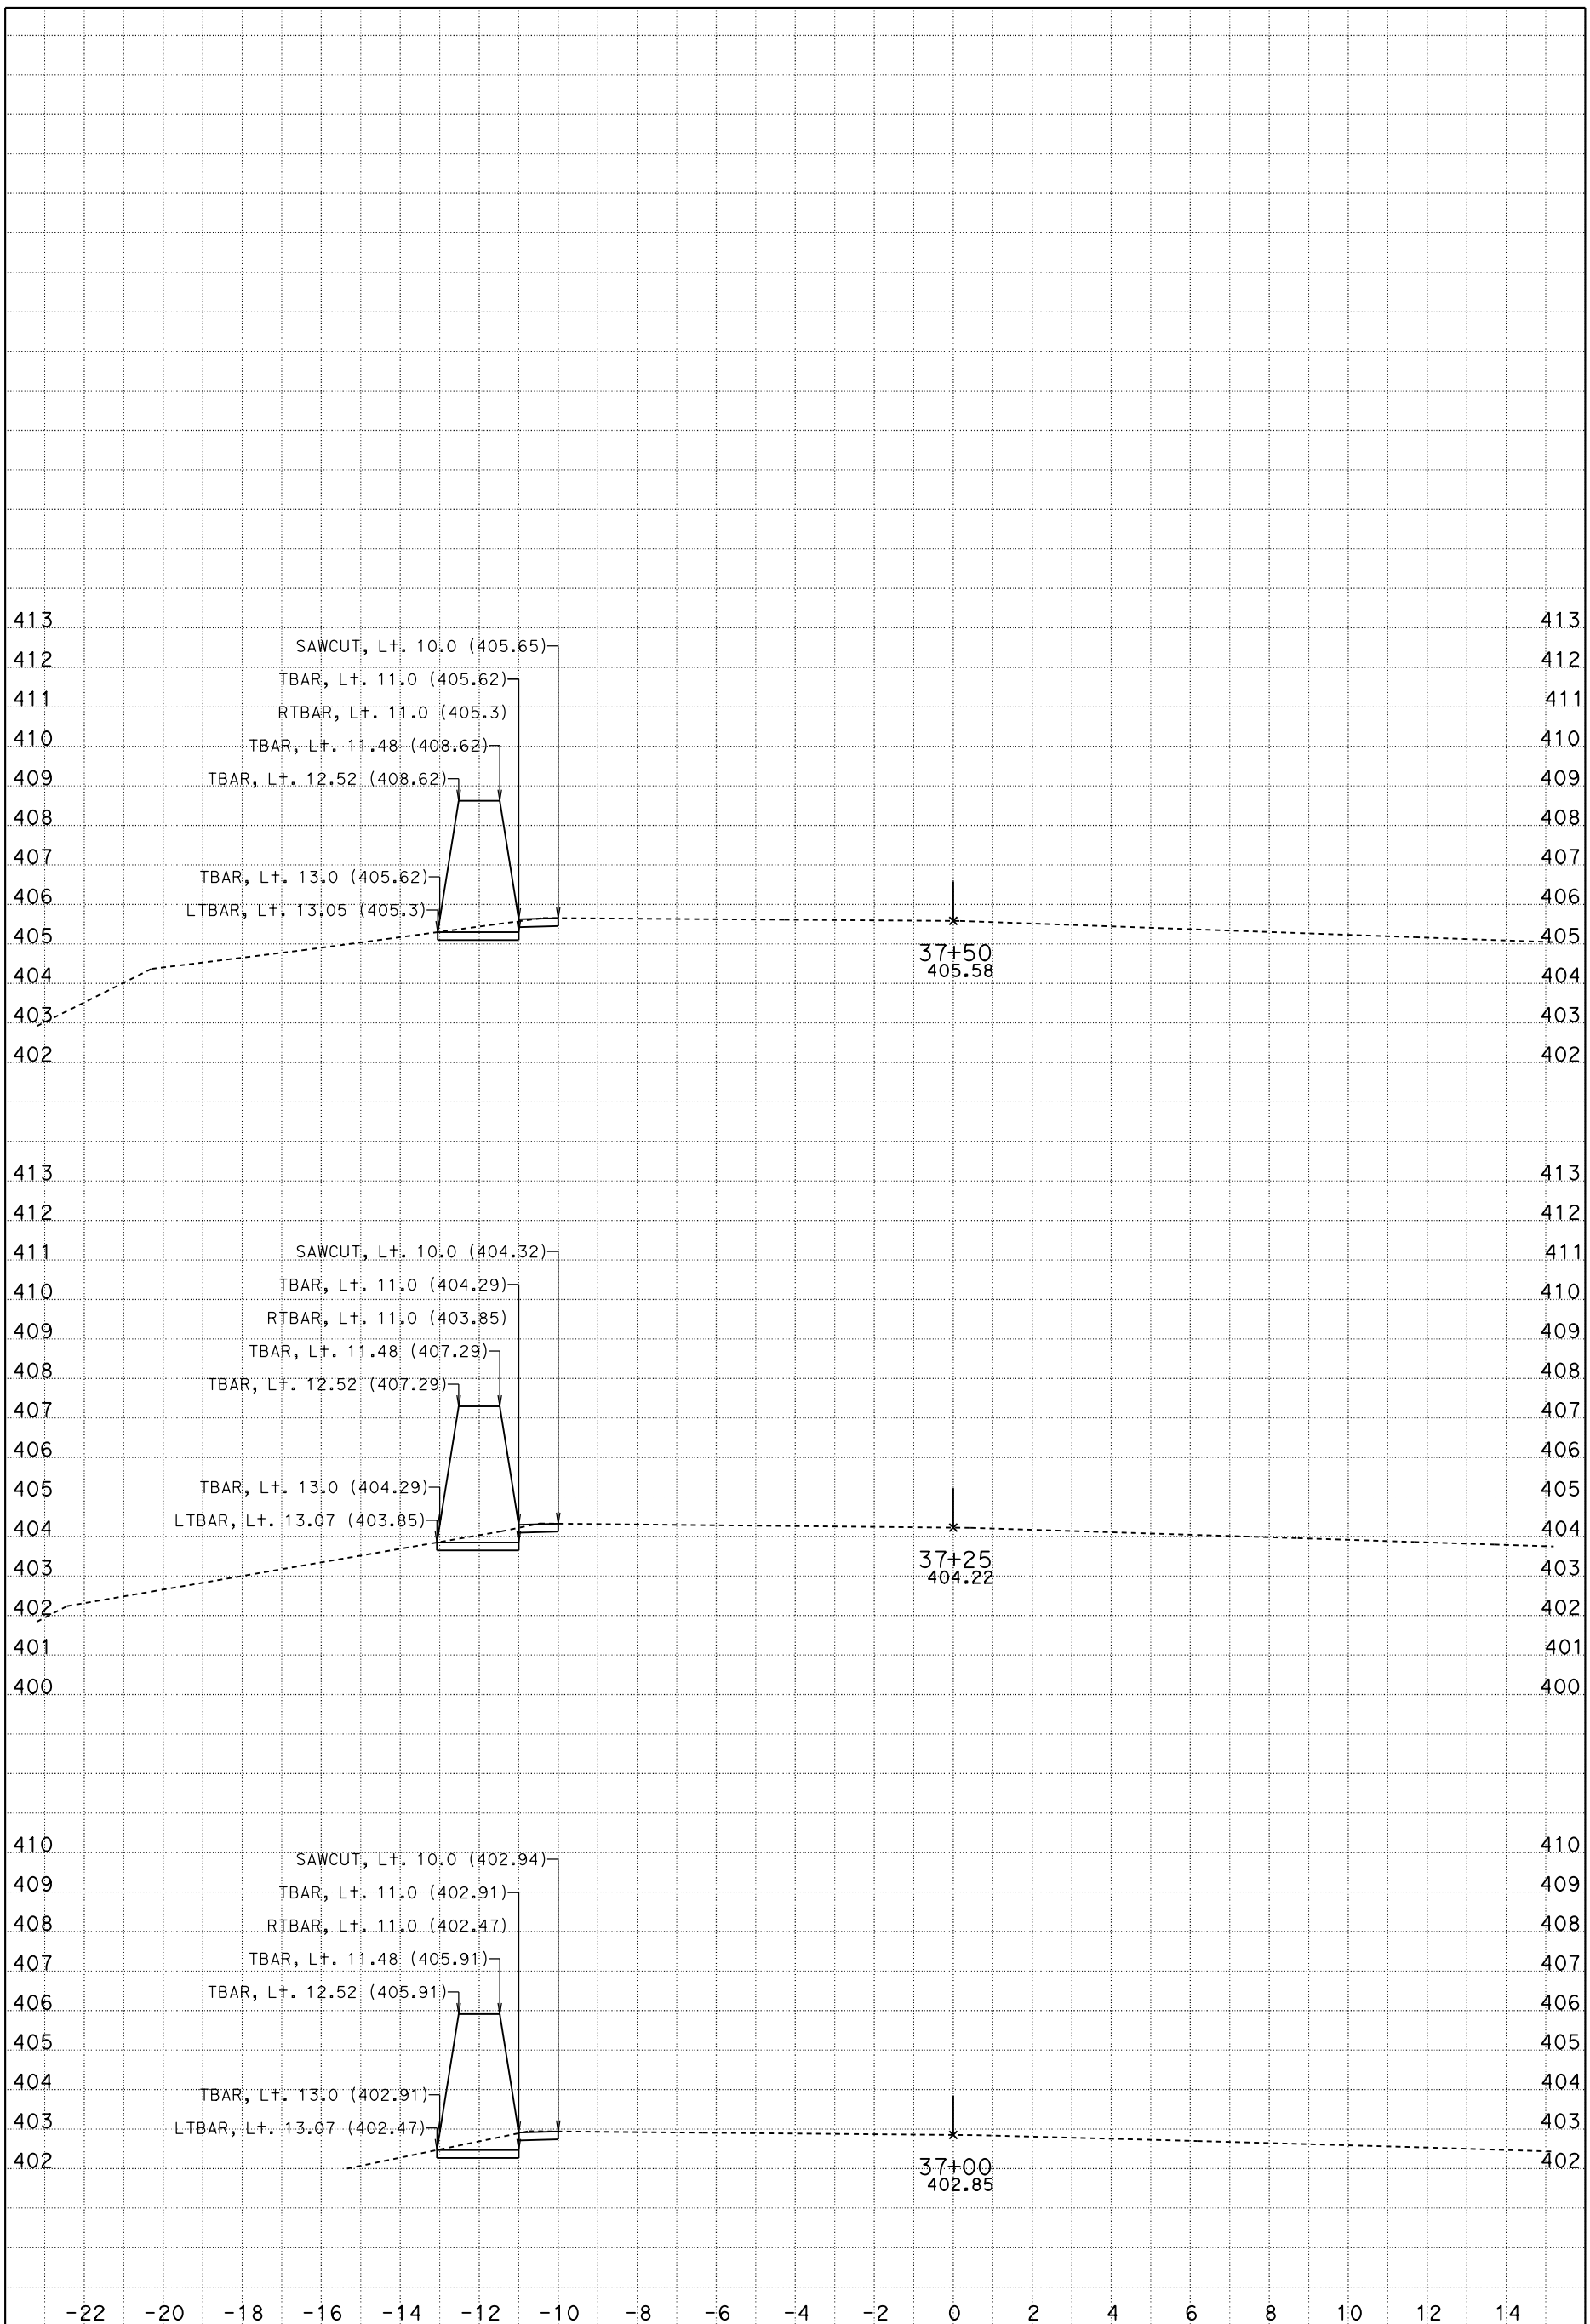

DATE: 4/20/2015

SCALE: 1" = 2' Horiz.
1" = 2' Vert.

A1
CROSS SECTIONS

KC Project: 121748 File: D:\PROJECTS*A3600\xsection05new\a1_apr_20_2015.ear SHEET 26 OF XXX

DESIGN STUDY ONLY

All Dimensions are U.S. Survey Feet

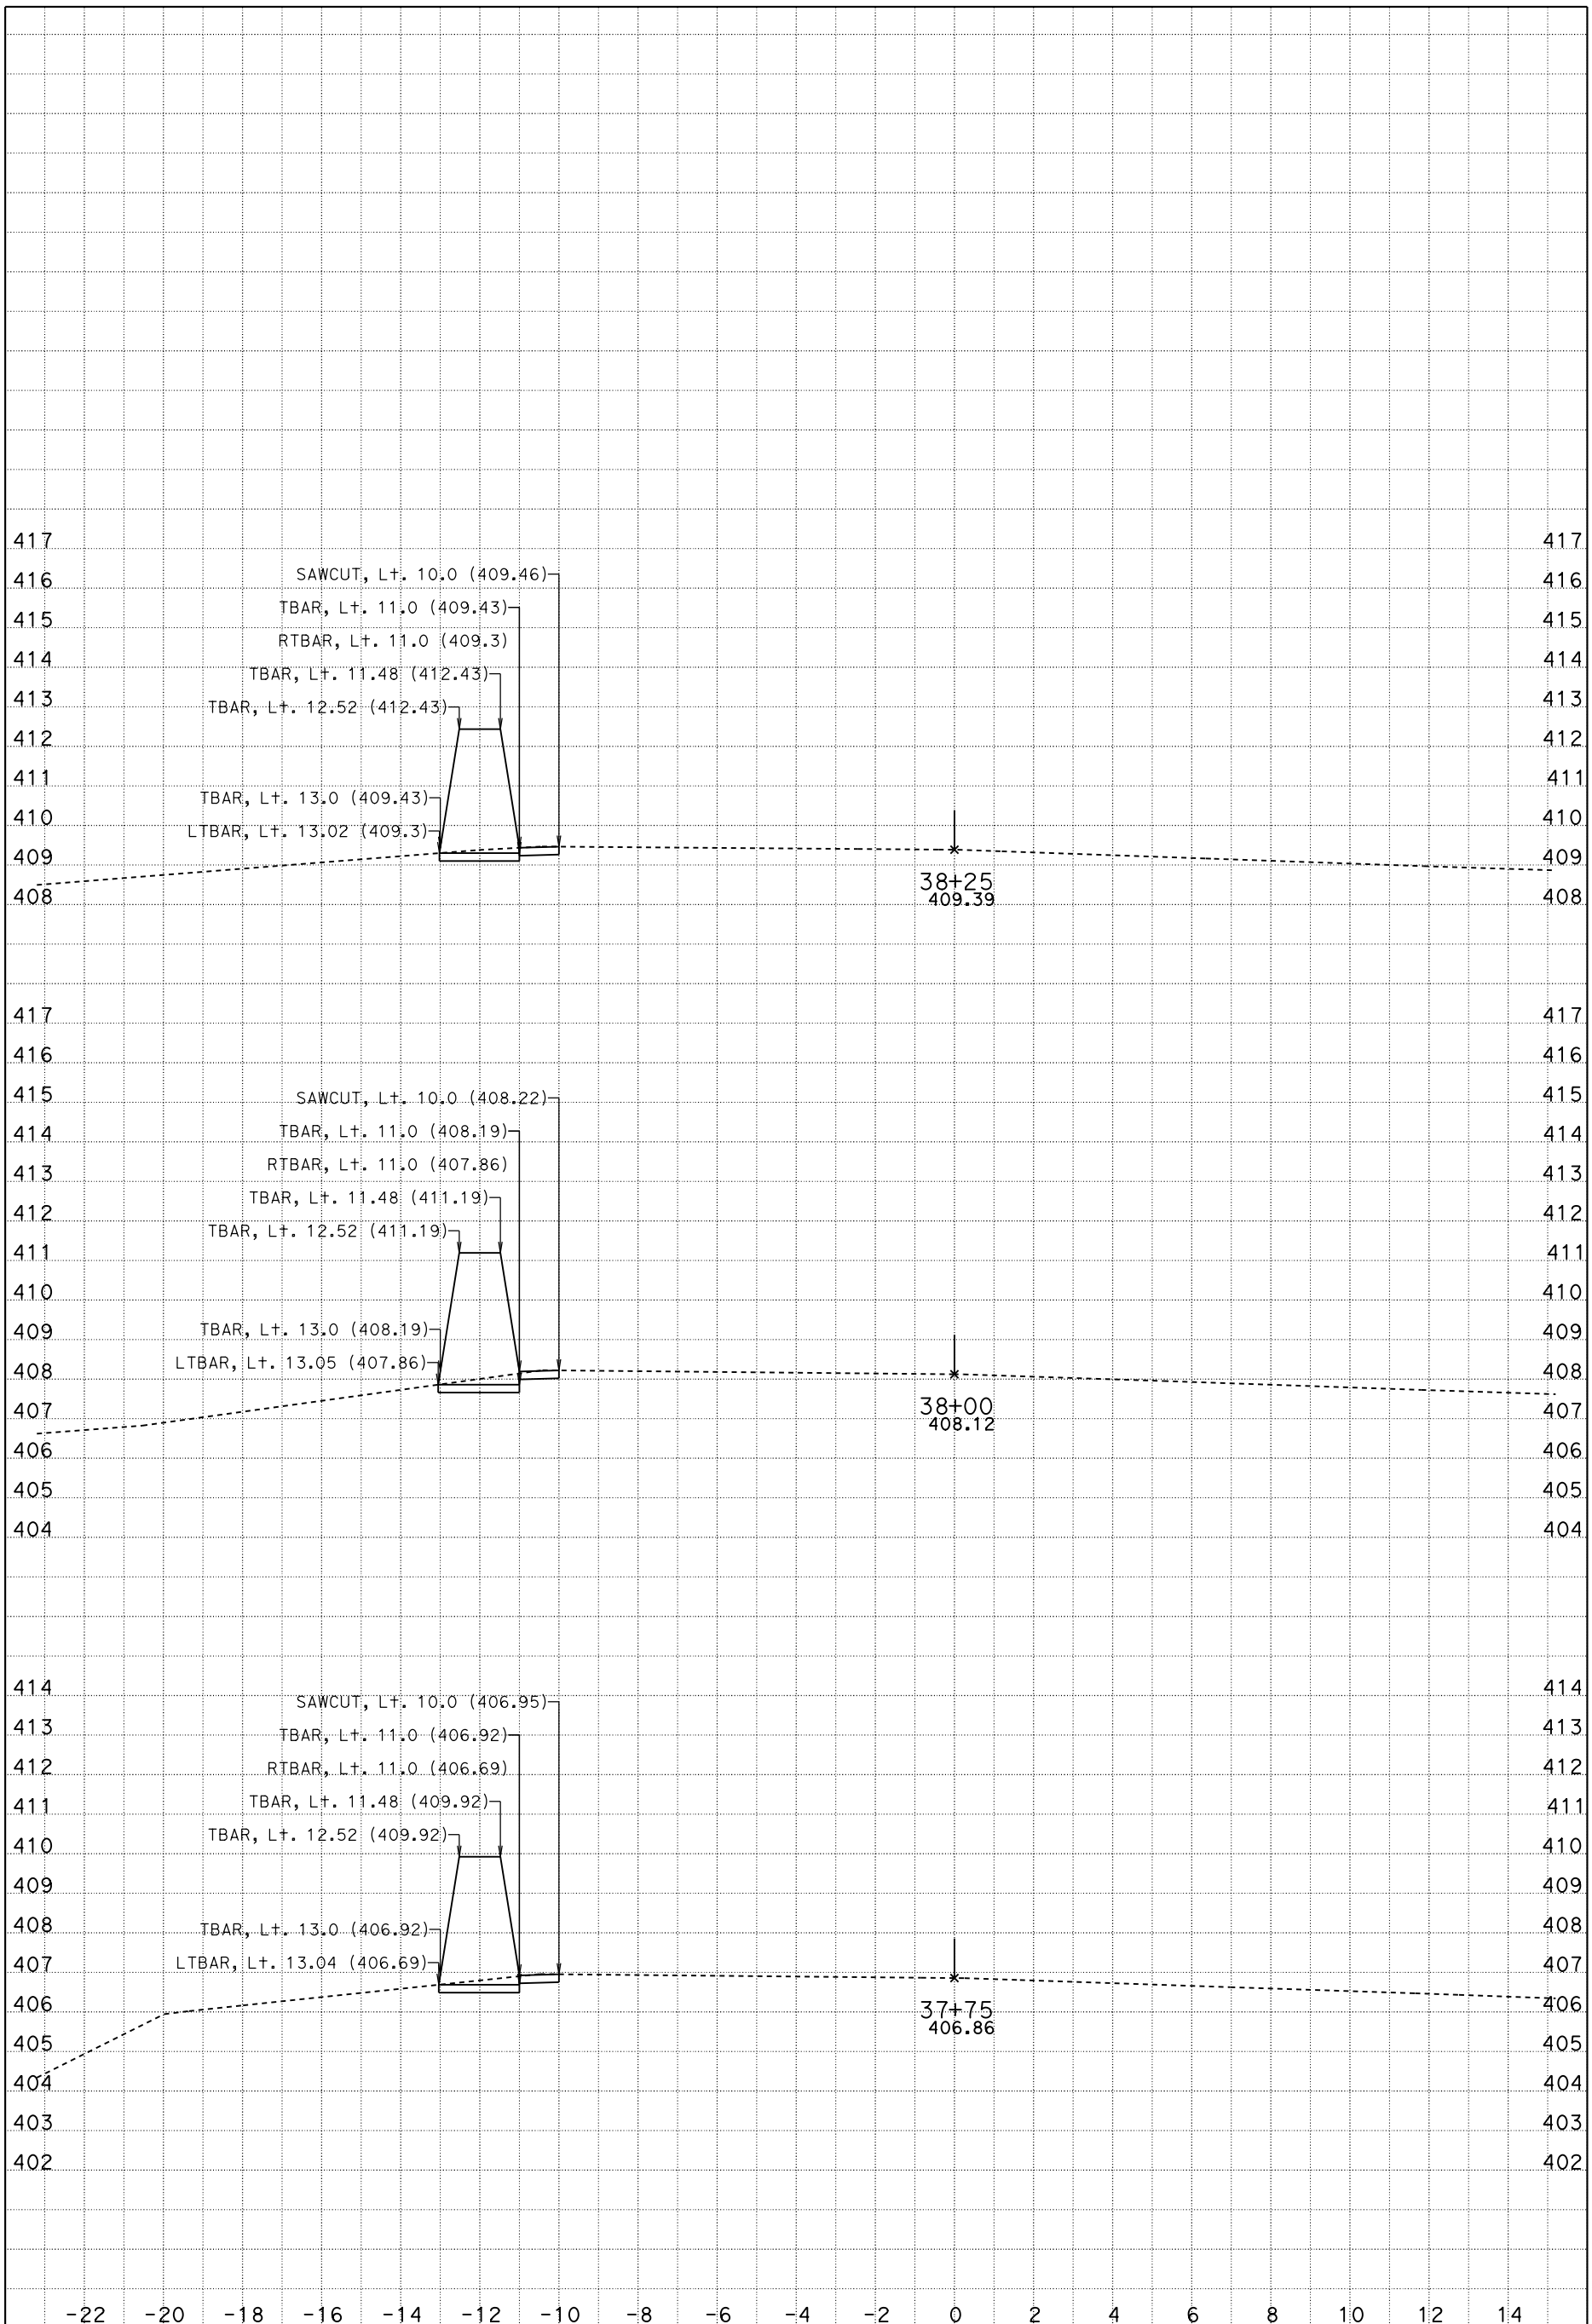

DATE: 4/20/2015

SCALE: 1" = 2' Horiz.
1" = 2' Vert.

A1
CROSS SECTIONS

KC Project: 121748 File: D:\PROJECTS*A3600\xsection05new\a1_apr_20_2015.ear SHEET 27 OF XXX

DESIGN STUDY ONLY

All Dimensions are U.S. Survey Feet

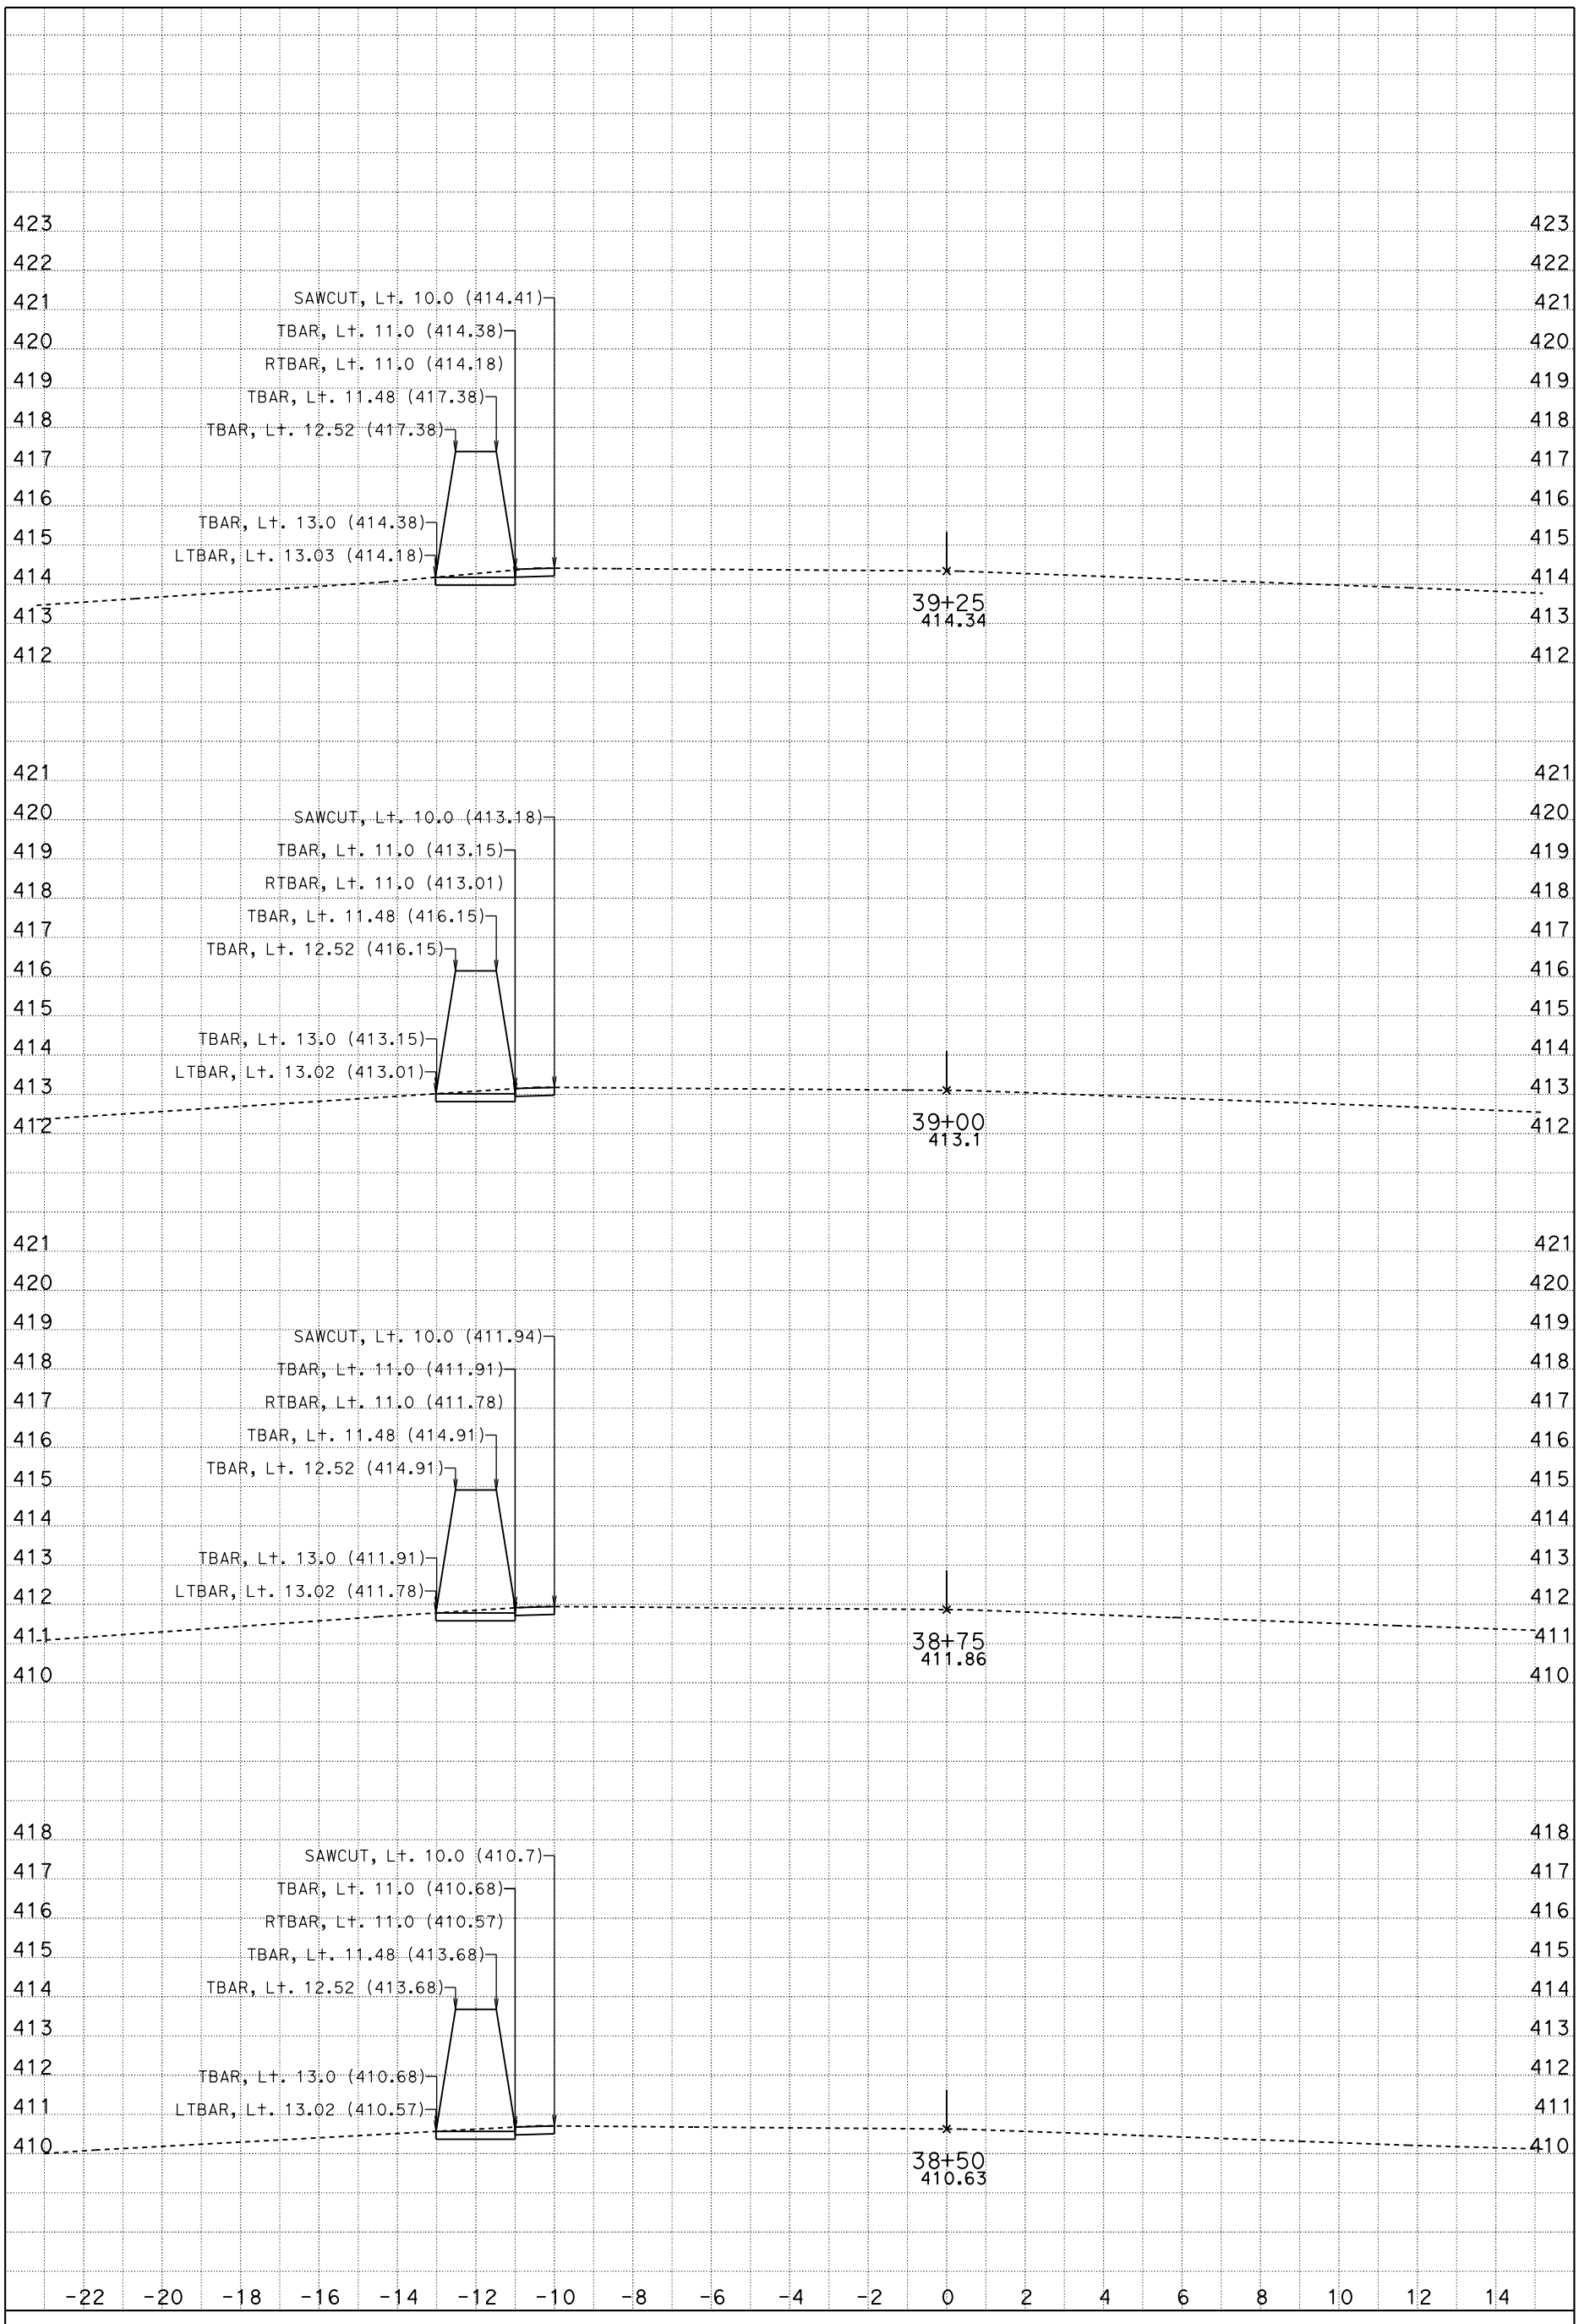

DATE: 4/20/2015

SCALE: 1" = 2' Horiz.
1" = 2' Vert.

A1
CROSS SECTIONS

KC Project: 121748 File: D:\PROJECTS*A3600\xsection05new\a1_apr_20_2015.ear SHEET 28 OF XXX

DESIGN STUDY ONLY

All Dimensions are U.S. Survey Feet

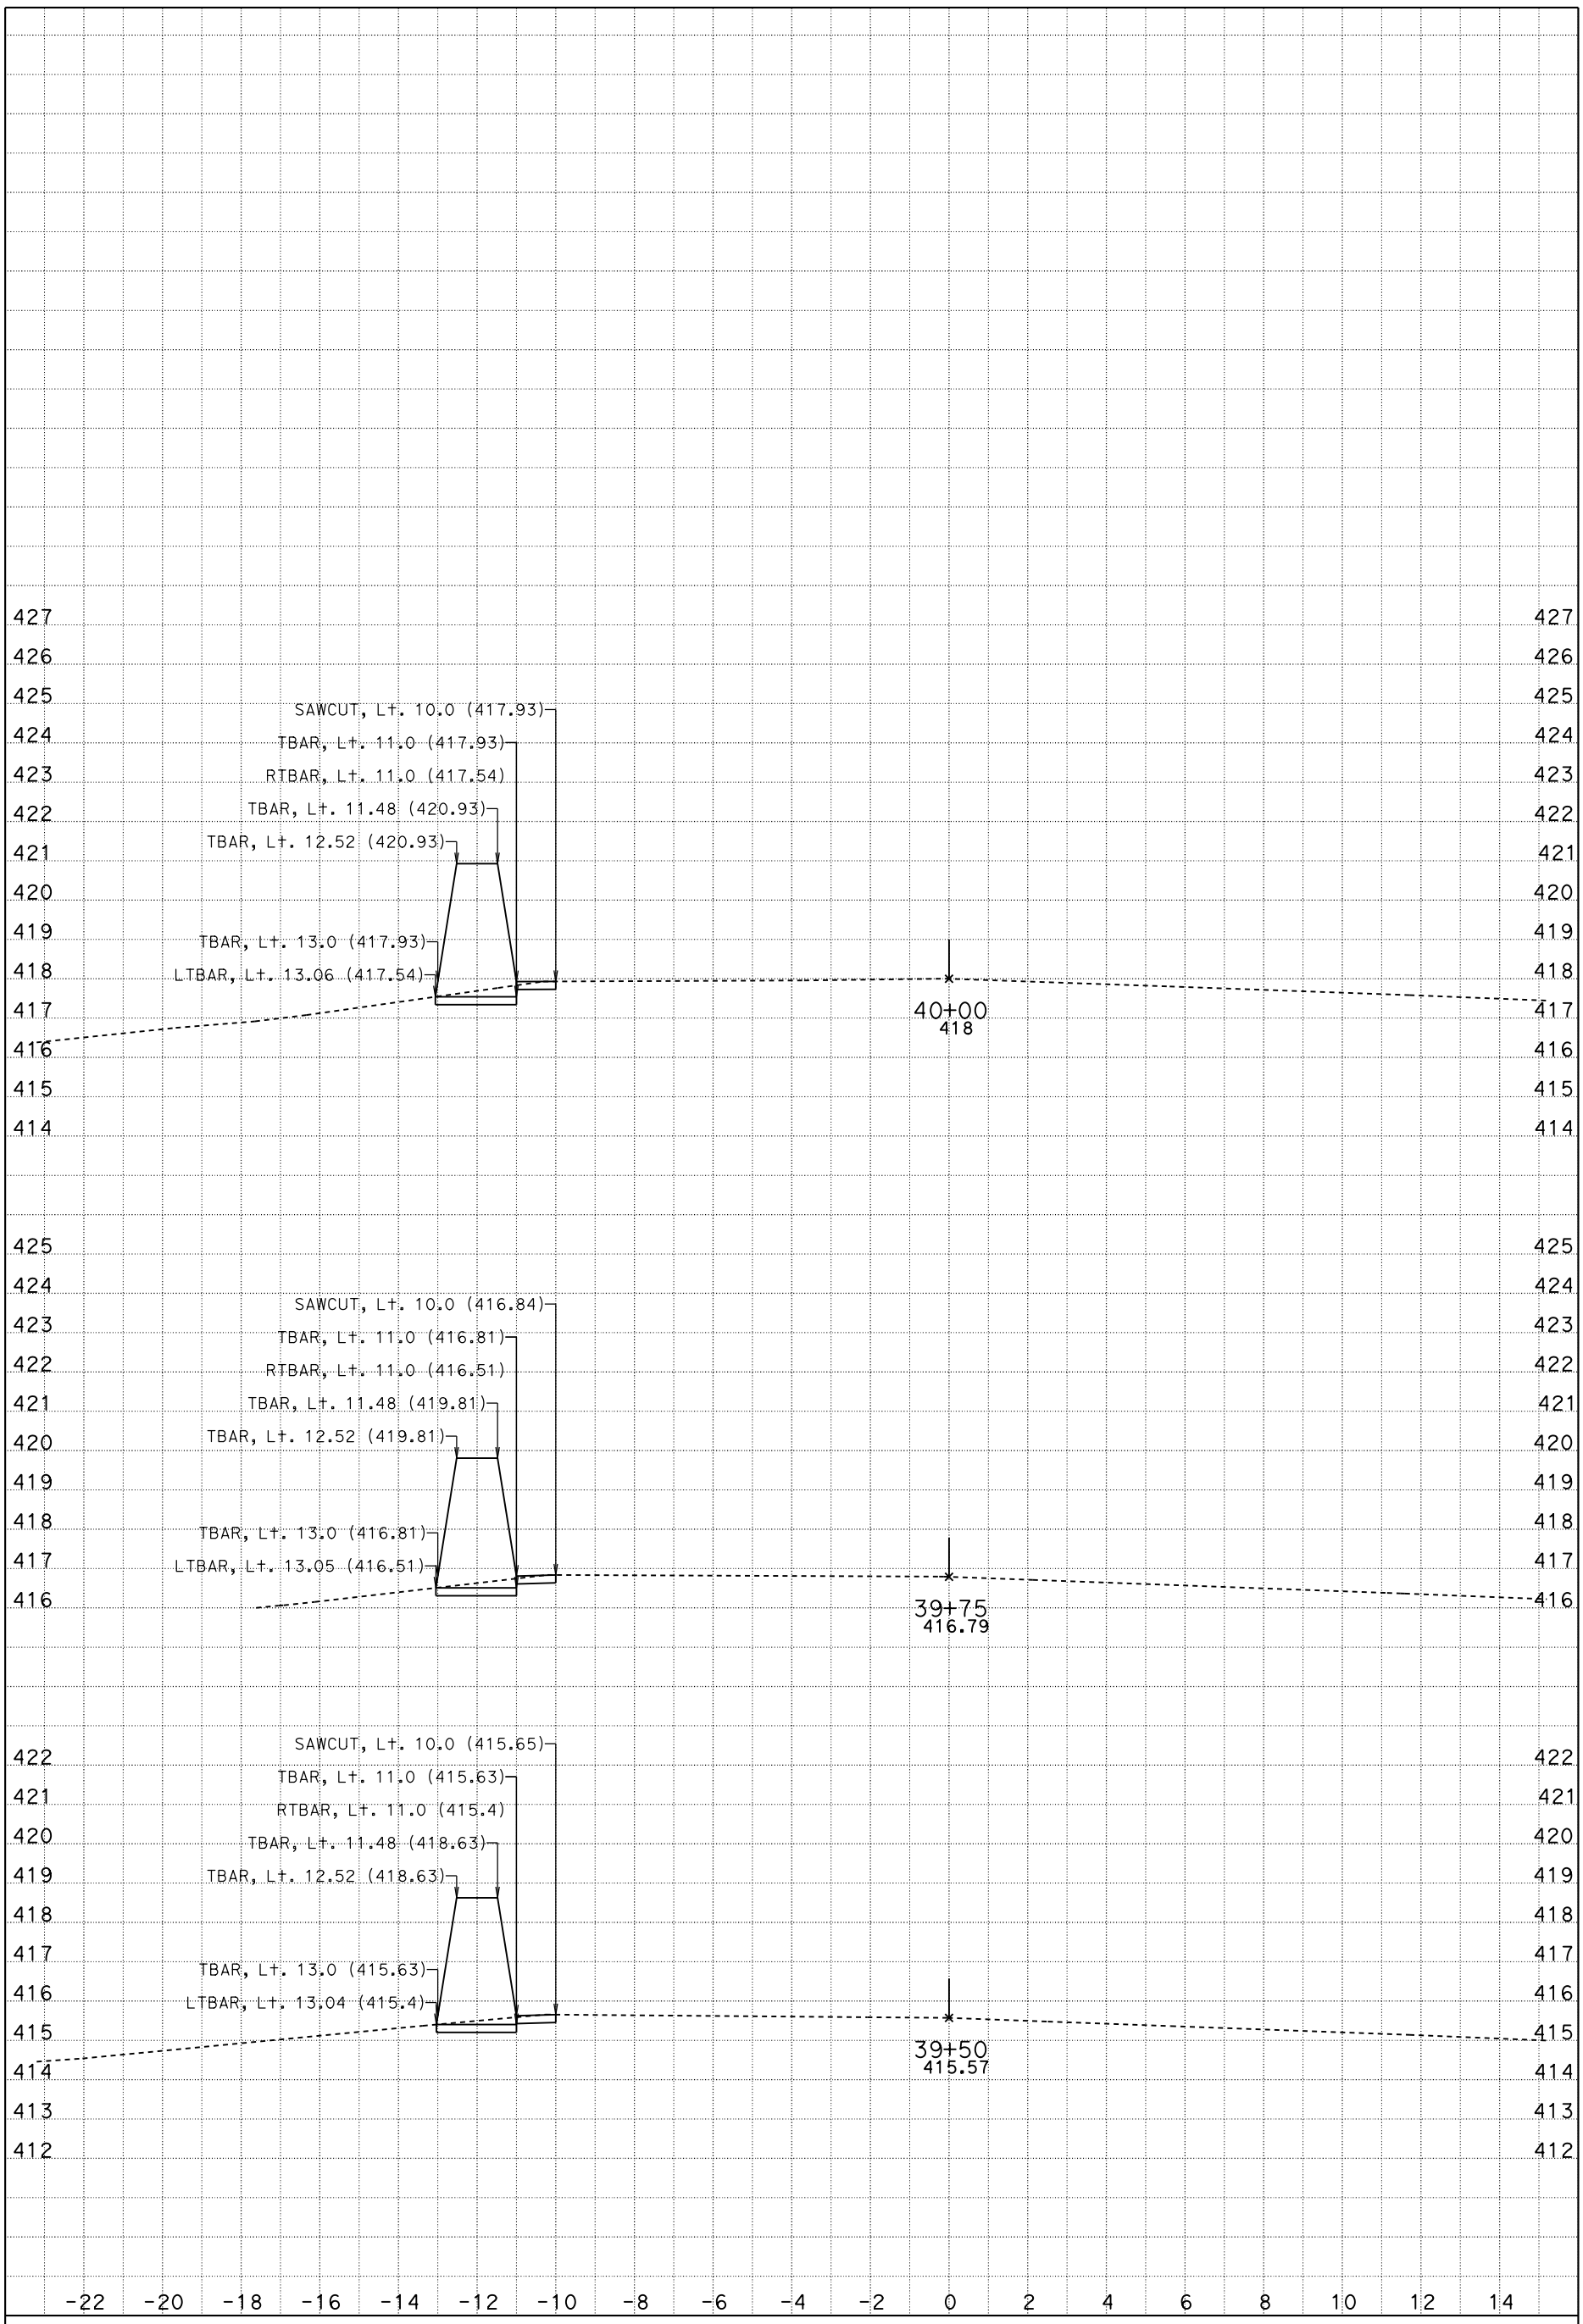

DATE: 4/20/2015

SCALE: 1" = 2' Horiz.
1" = 2' Vert.

A1
CROSS SECTIONS

KC Project: 121748 File: D:\PROJECTS*A3600\xsection05new\a1_apr_20_2015.ear SHEET 29 OF XXX

DESIGN STUDY ONLY

All Dimensions are U.S. Survey Feet

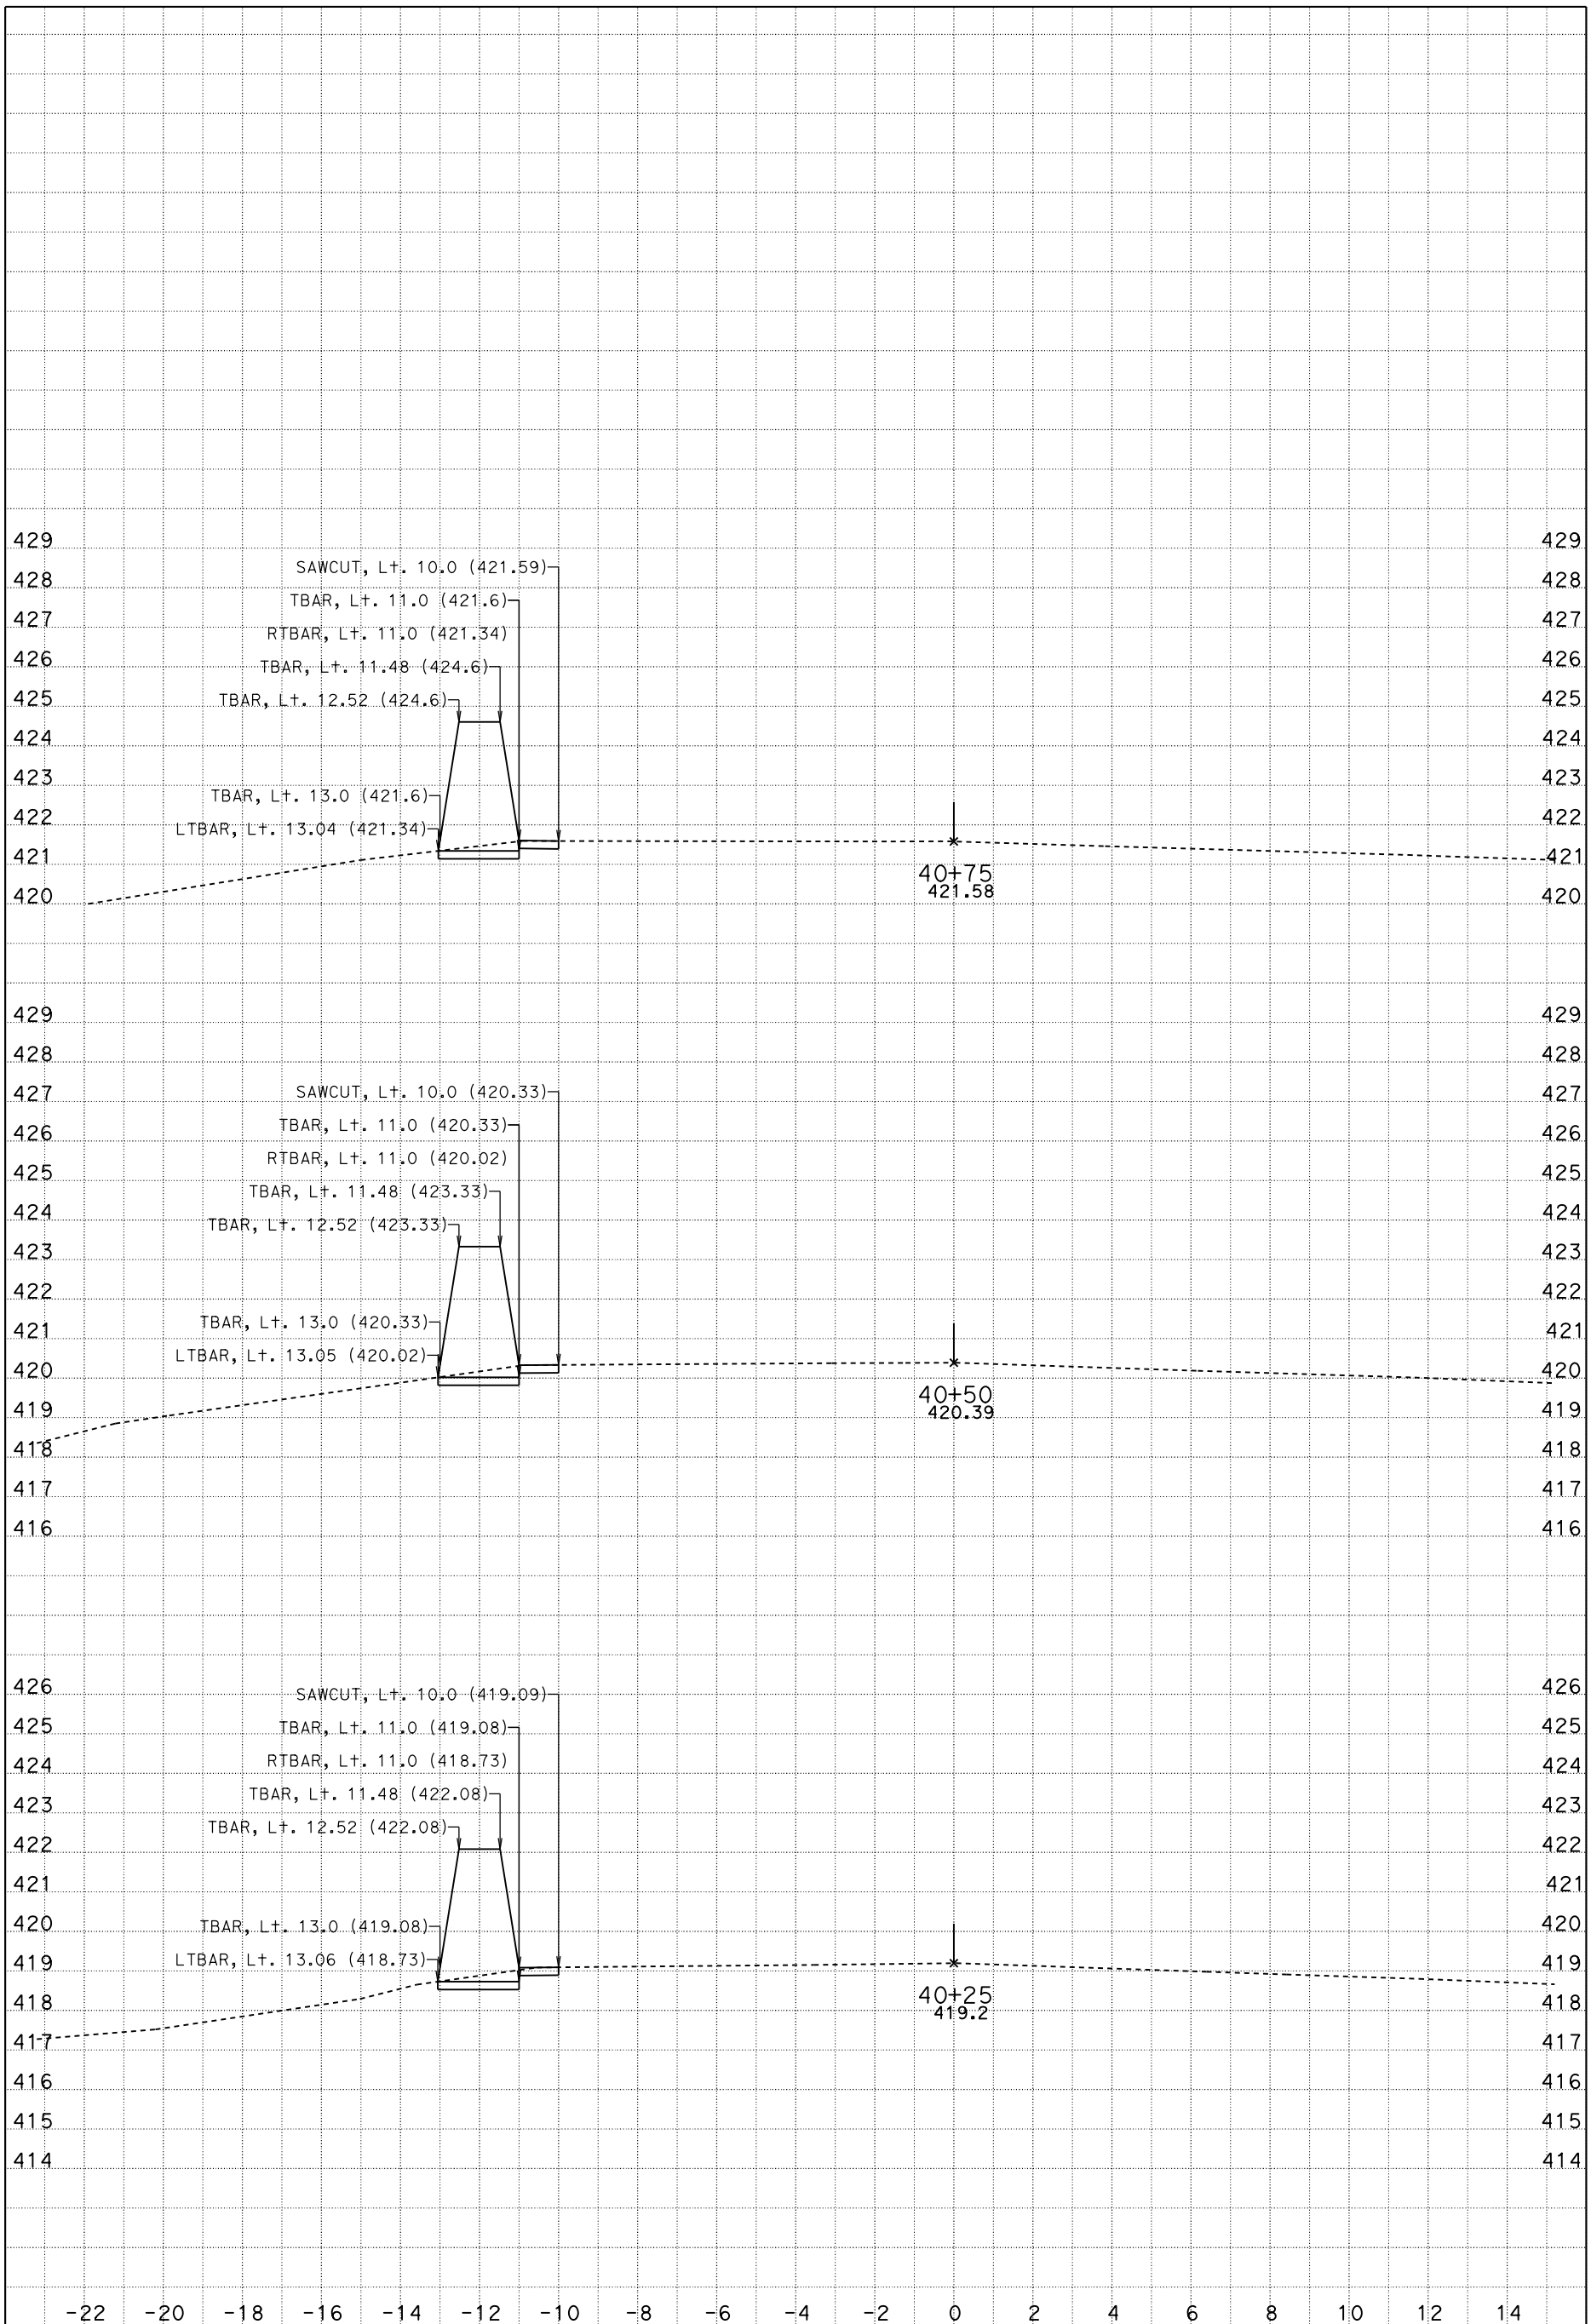

DATE: 4/20/2015

SCALE: 1" = 2' Horiz.
1" = 2' Vert.

A1
CROSS SECTIONS

KC Project: 121748 File: D:\PROJECTS*A3600\xsection05new\a1_apr_20_2015.ear SHEET 30 OF XXX

DESIGN STUDY ONLY

All Dimensions are U.S. Survey Feet

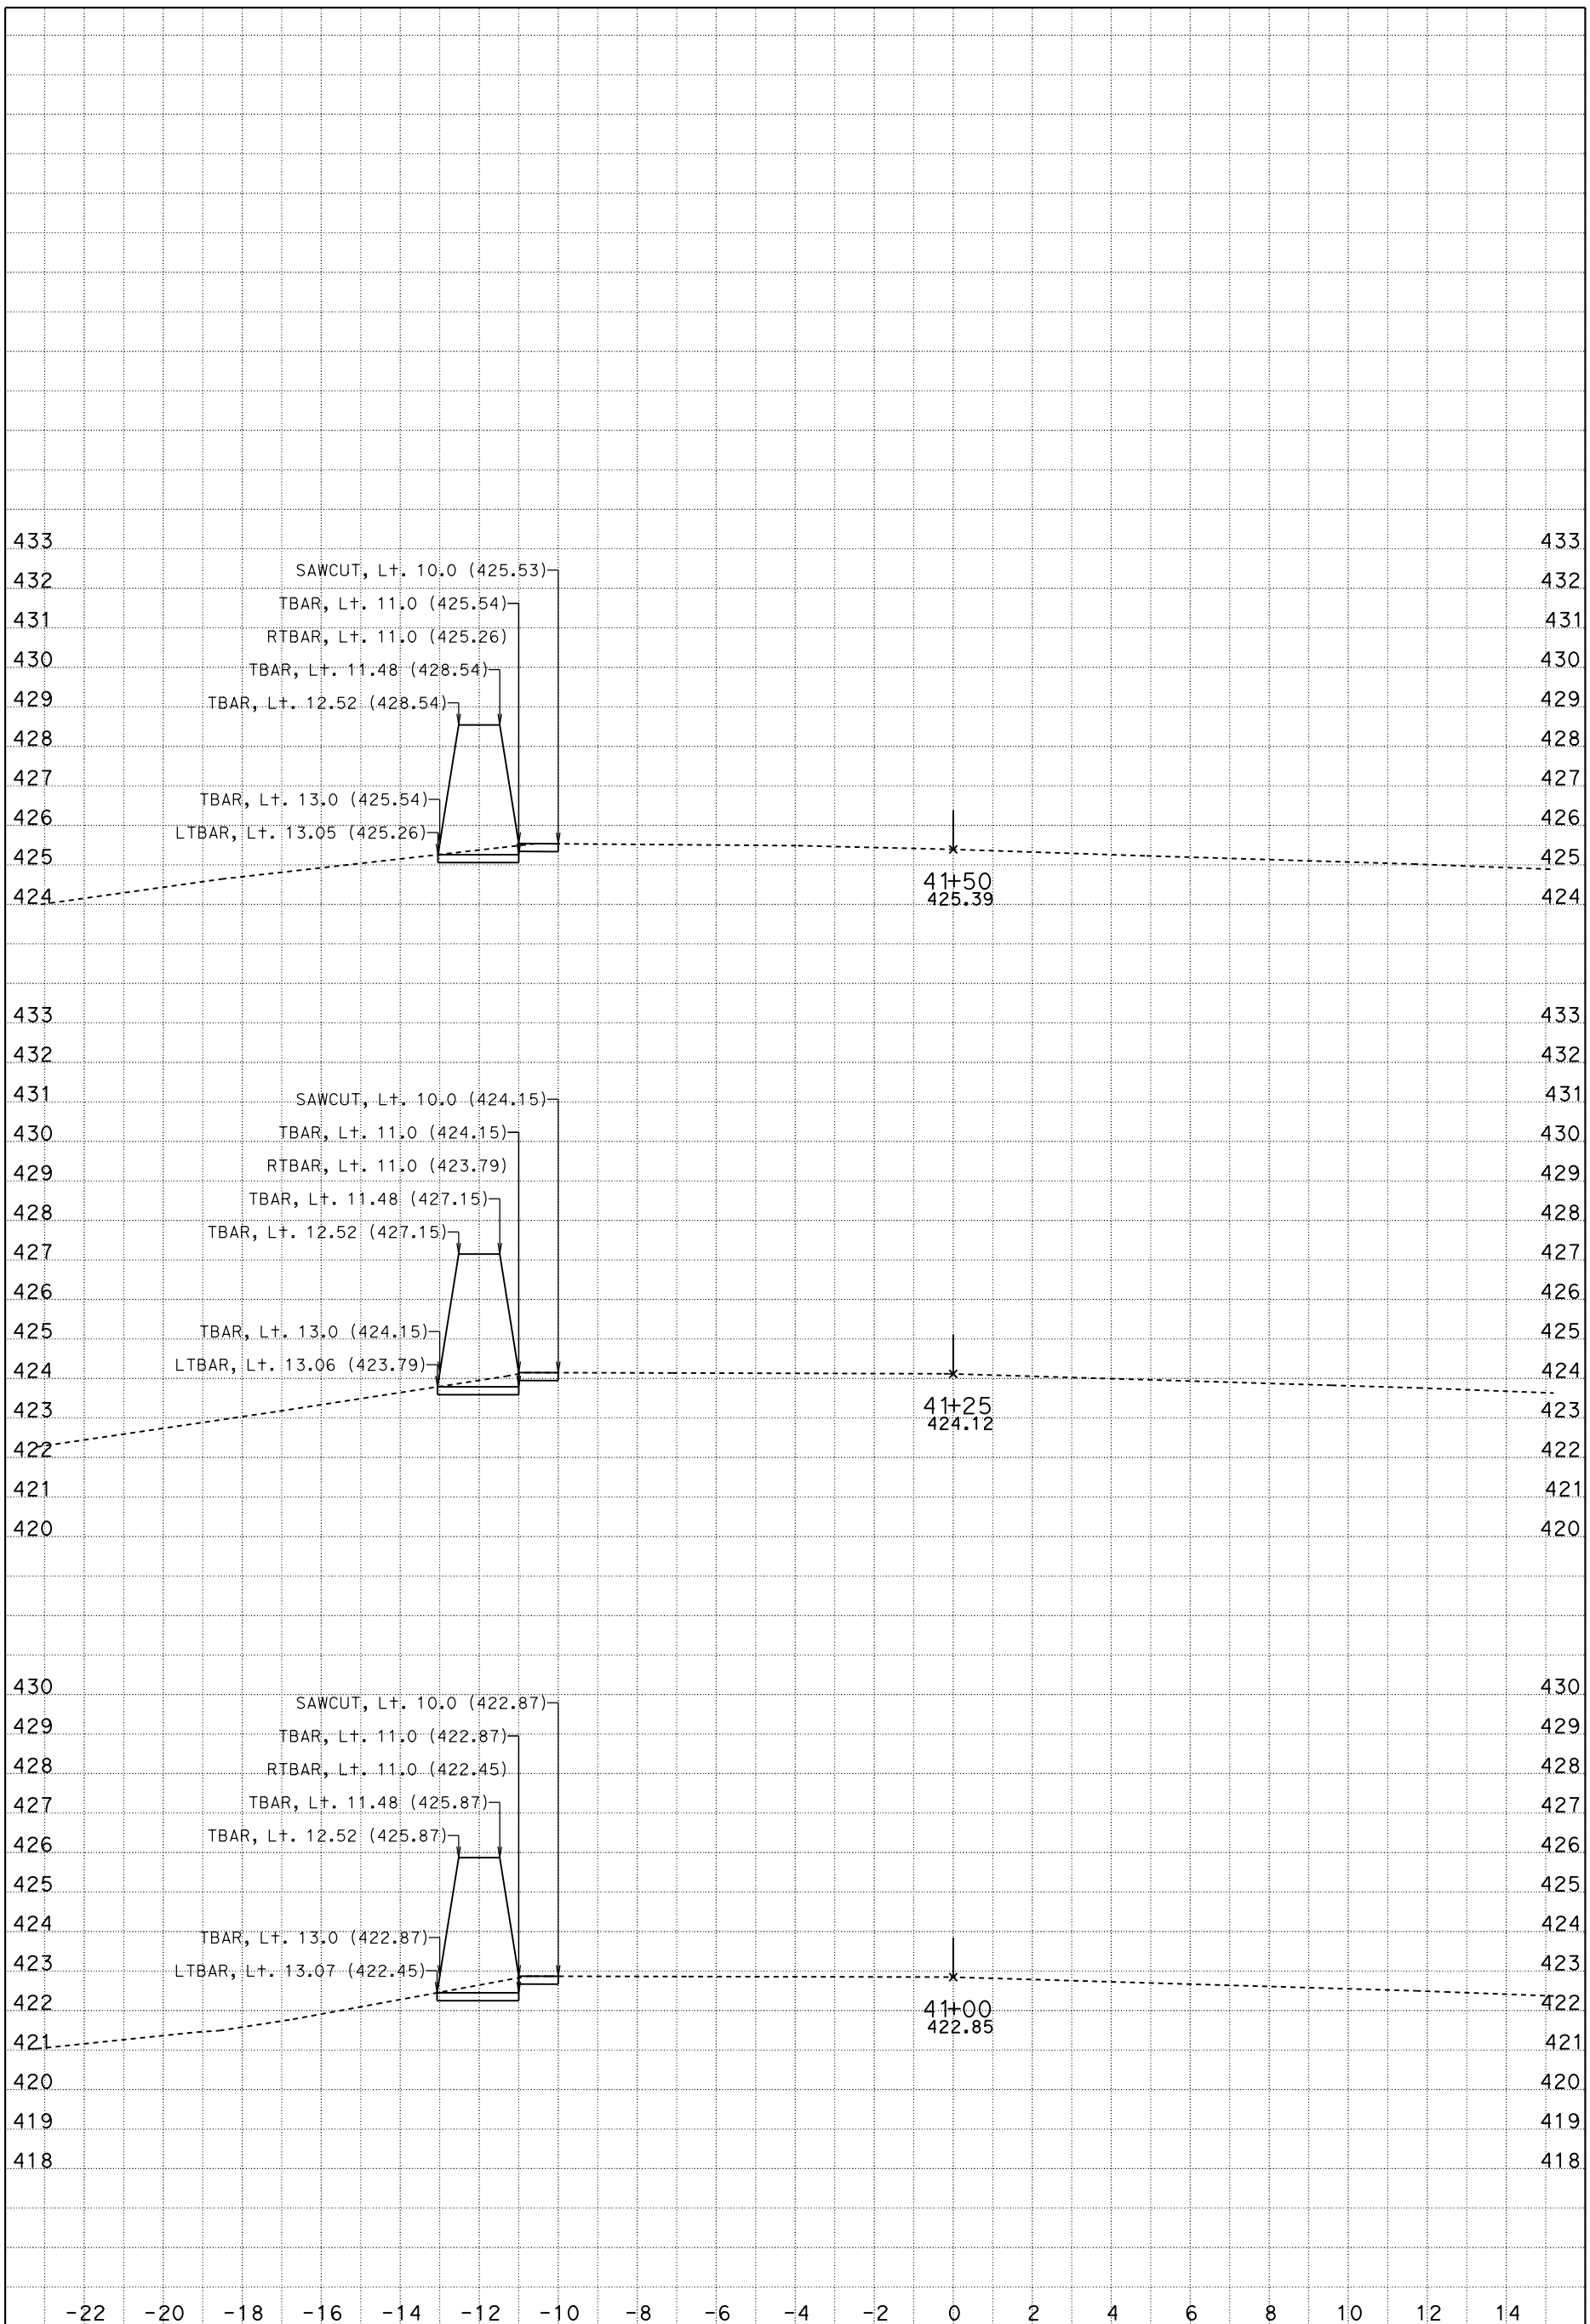

DATE: 4/20/2015

SCALE: 1" = 2' Horiz.
1" = 2' Vert.

A1
CROSS SECTIONS

KC Project: 121748 File: D:\PROJECTS*A3600\xsection05new\a1_apr_20_2015.ear SHEET 31 OF XXX

DESIGN STUDY ONLY

All Dimensions are U.S. Survey Feet

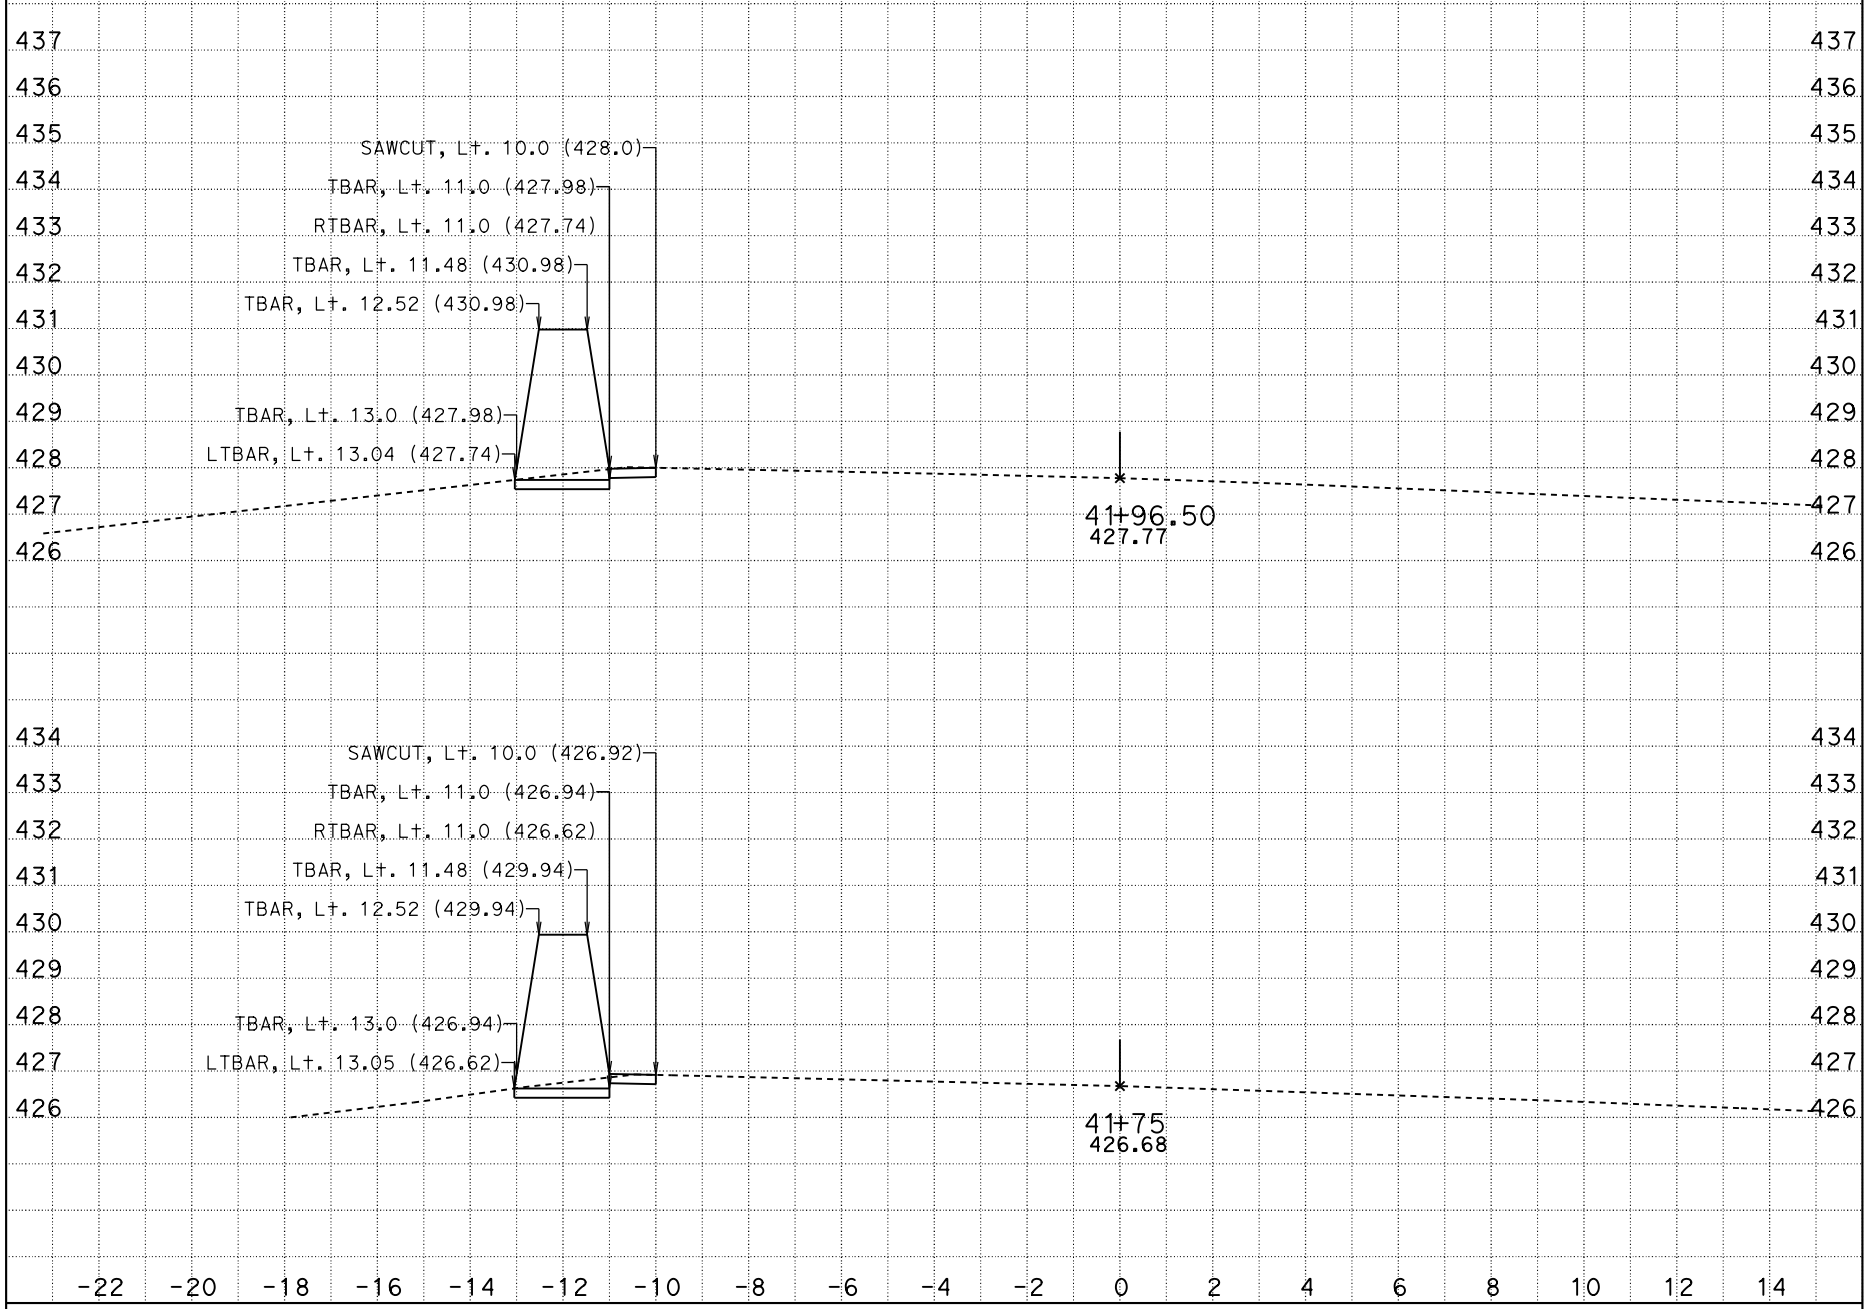

DATE: 4/20/2015

SCALE: 1" = 2' Horiz.
1" = 2' Vert.

A1
CROSS SECTIONS

KC Project: 121748 File: D:\PROJECTS*A3600\xsection05new\a1_apr_20_2015.ear SHEET 32 OF XXX