DESIGN STUDY ONLY

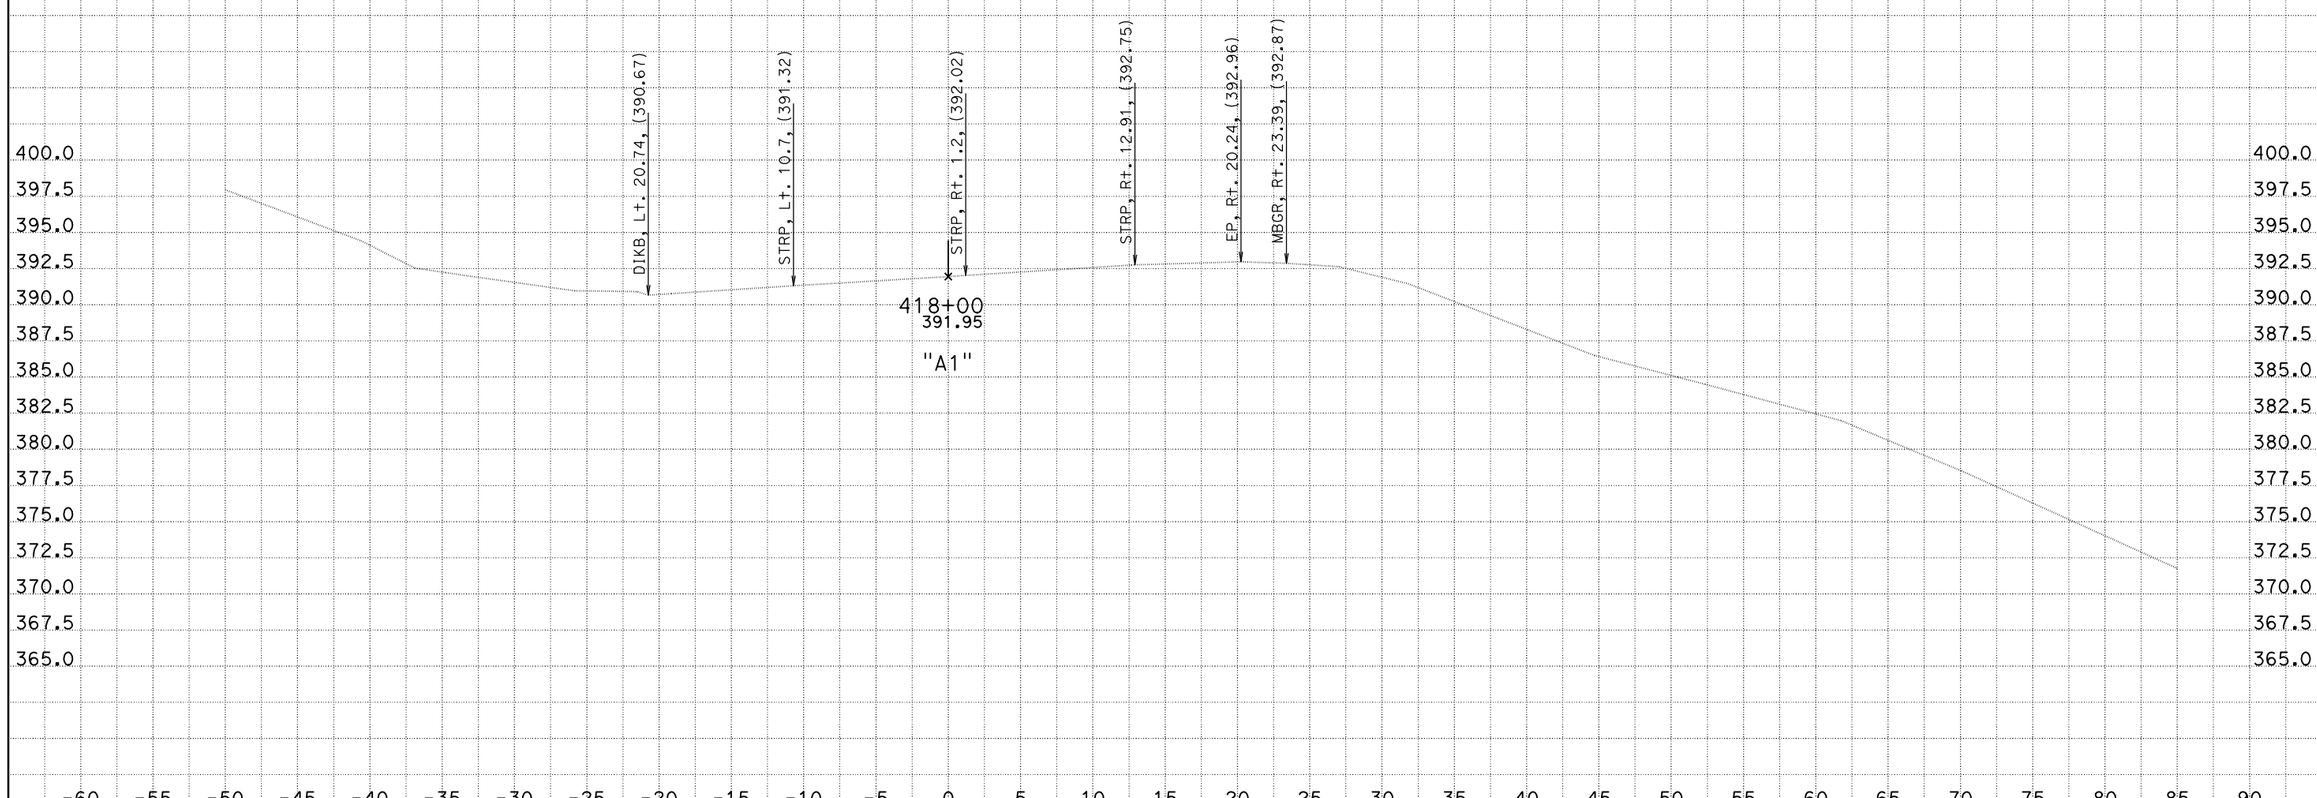

CREATED BY: Wes T.
DATE: 2/9/2012
KC Project: 570142

CONTRACT: 0C3301
DIST/CO/RTE/PM: 05-SLO-46-4.1

SCALE: 1" = 5' Horiz.
1" = 5' Vert.

All Dimensions are US Survey Feet

A1
CROSS SECTIONS
SHEET 1 OF 31

File: D:\PROJECTS\0C330\570142\X-Section\design.dgn PROJECT ID: Mueller's Slide Soldier Pile Retaining Wall

DESIGN STUDY ONLY

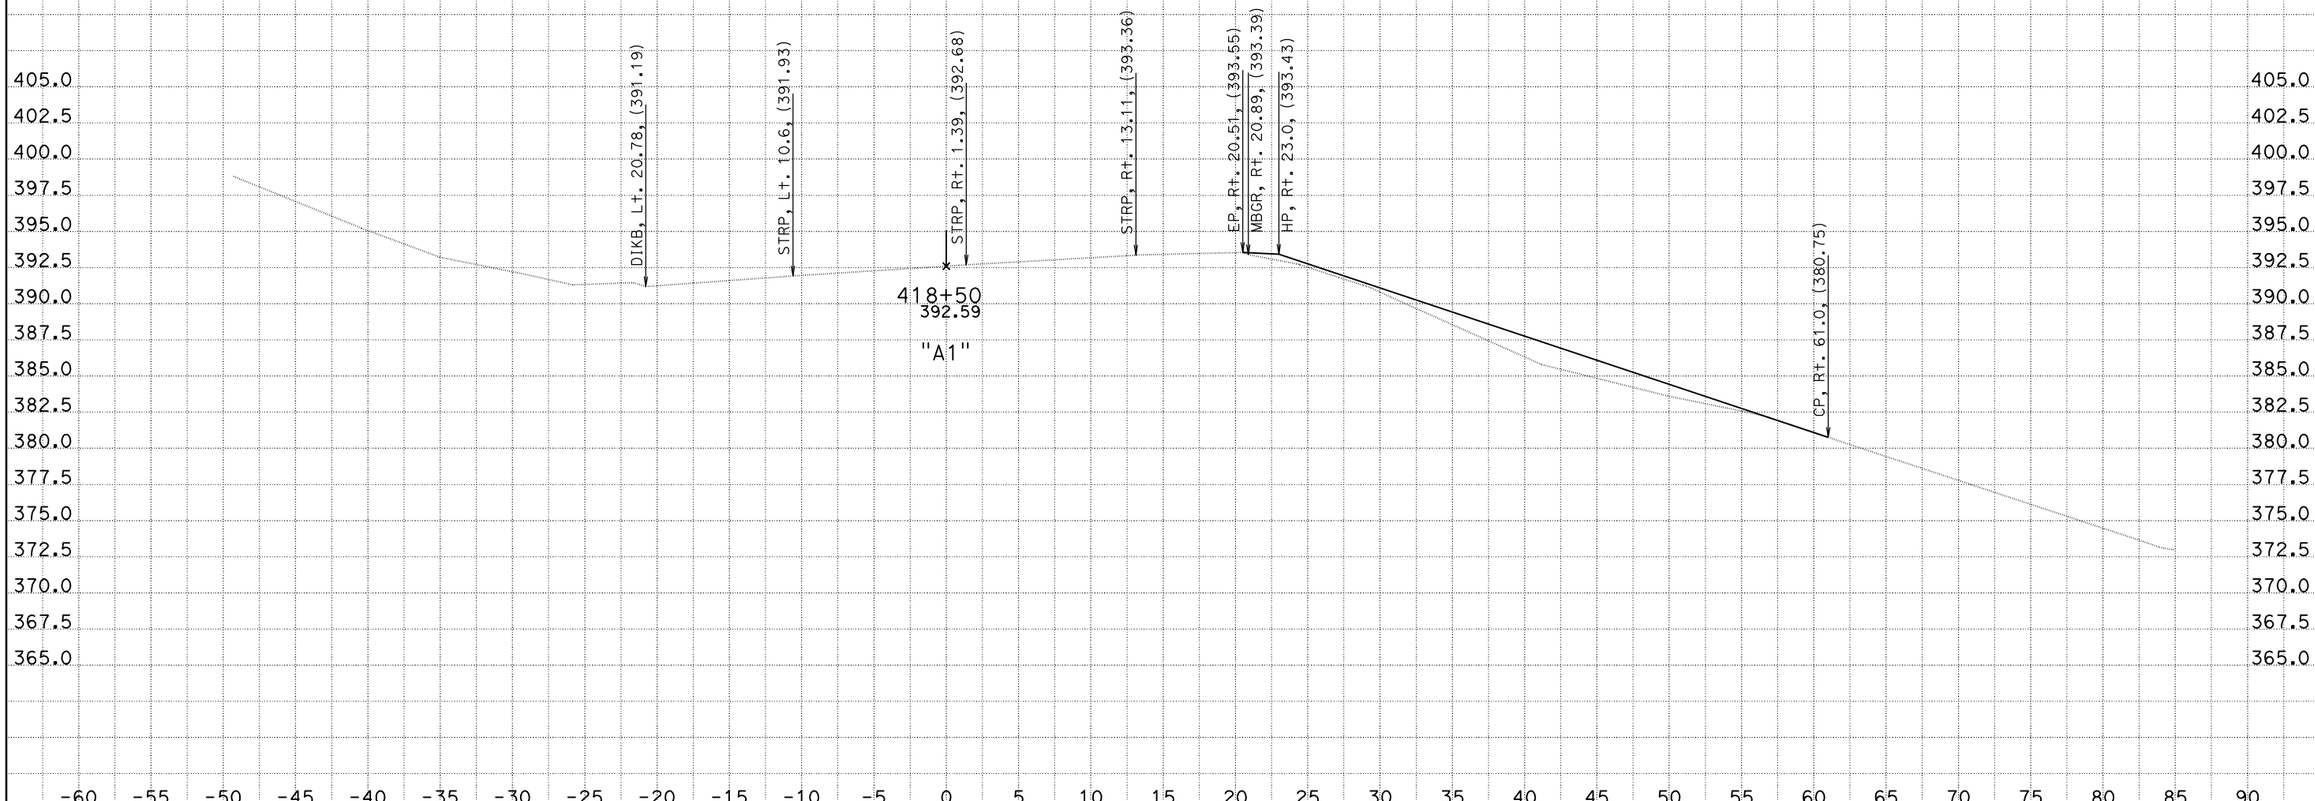

CREATED BY: Wes T.
DATE: 2/9/2012
KC Project: 570142

CONTRACT: 0C3301
DIST/CO/RTE/PM: 05-SLO-46-4.1

SCALE: 1" = 5' Horiz.
1" = 5' Vert.

All Dimensions are US Survey Feet

A1
CROSS SECTIONS
SHEET 2 OF 31

DESIGN STUDY ONLY

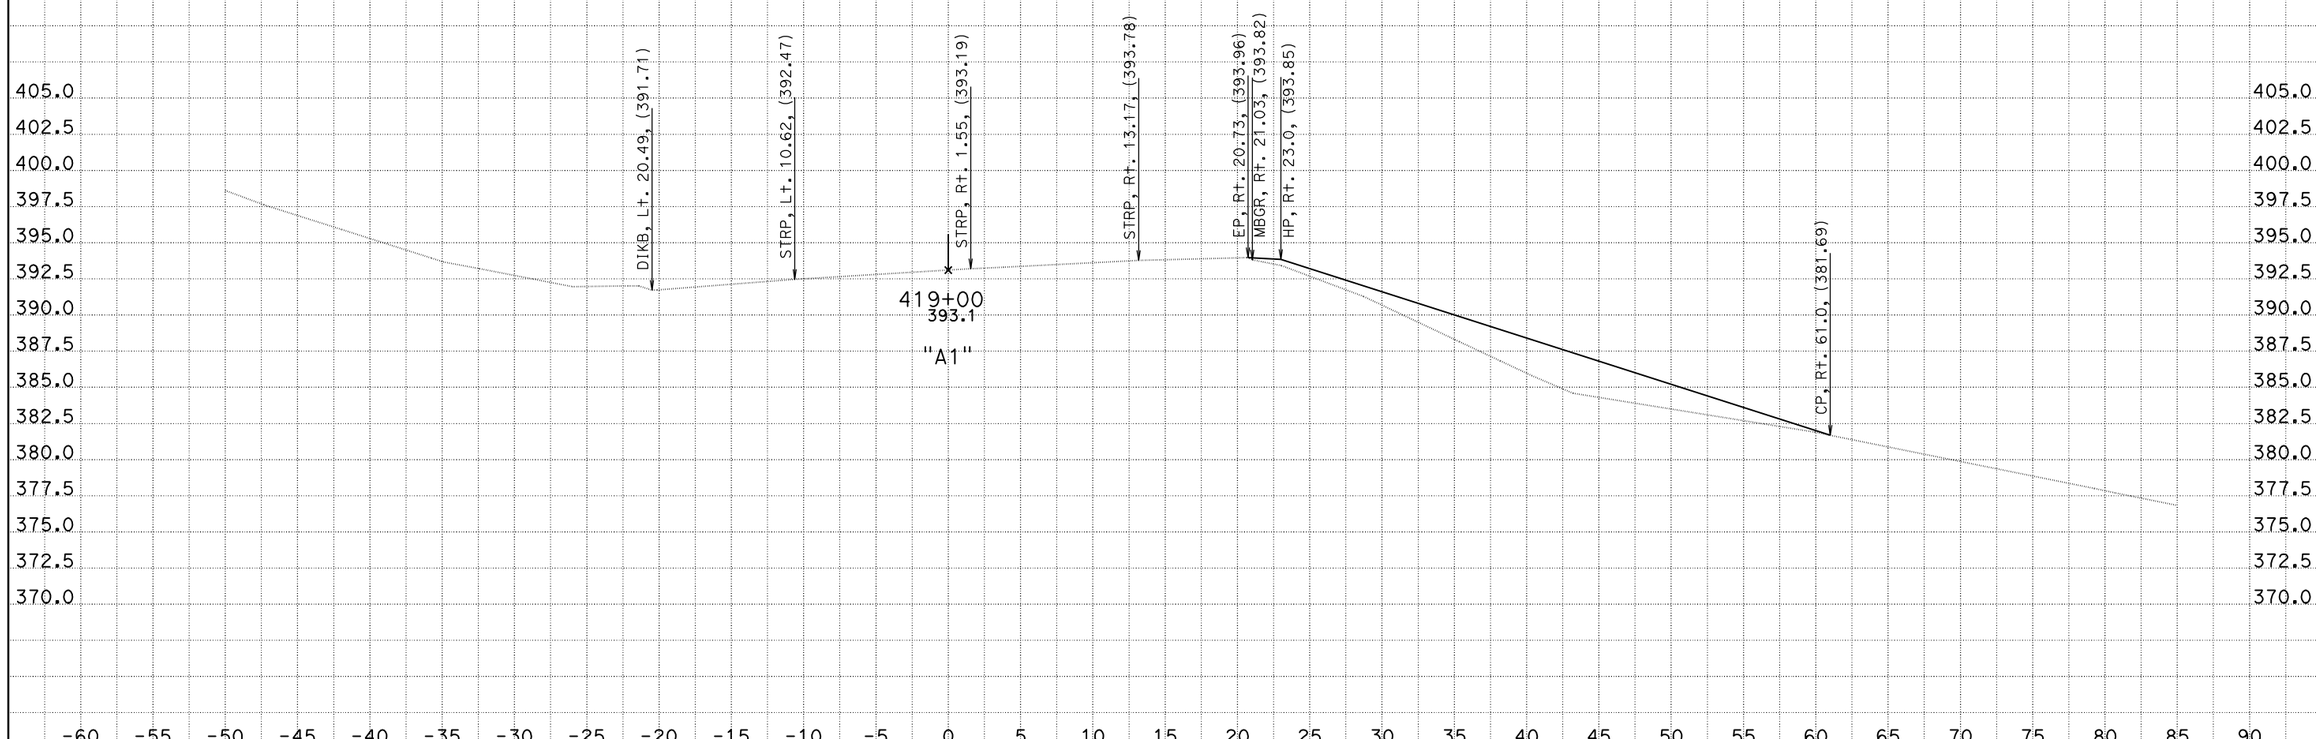

CREATED BY: Wes T.
DATE: 2/9/2012
KC Project: 570142

CONTRACT: 0C3301
DIST/CO/RTE/PM: 05-SLO-46-4.1
File: D:\PROJECTS\0C330\570142\X-Section\design\A1 PROJECT ID: Mueller's Slide Soldier Pile Retaining Wall

SCALE: 1" = 5' Horiz.
1" = 5' Vert.

All Dimensions are US Survey Feet

A1
CROSS SECTIONS
SHEET 3 OF 31

DESIGN STUDY ONLY

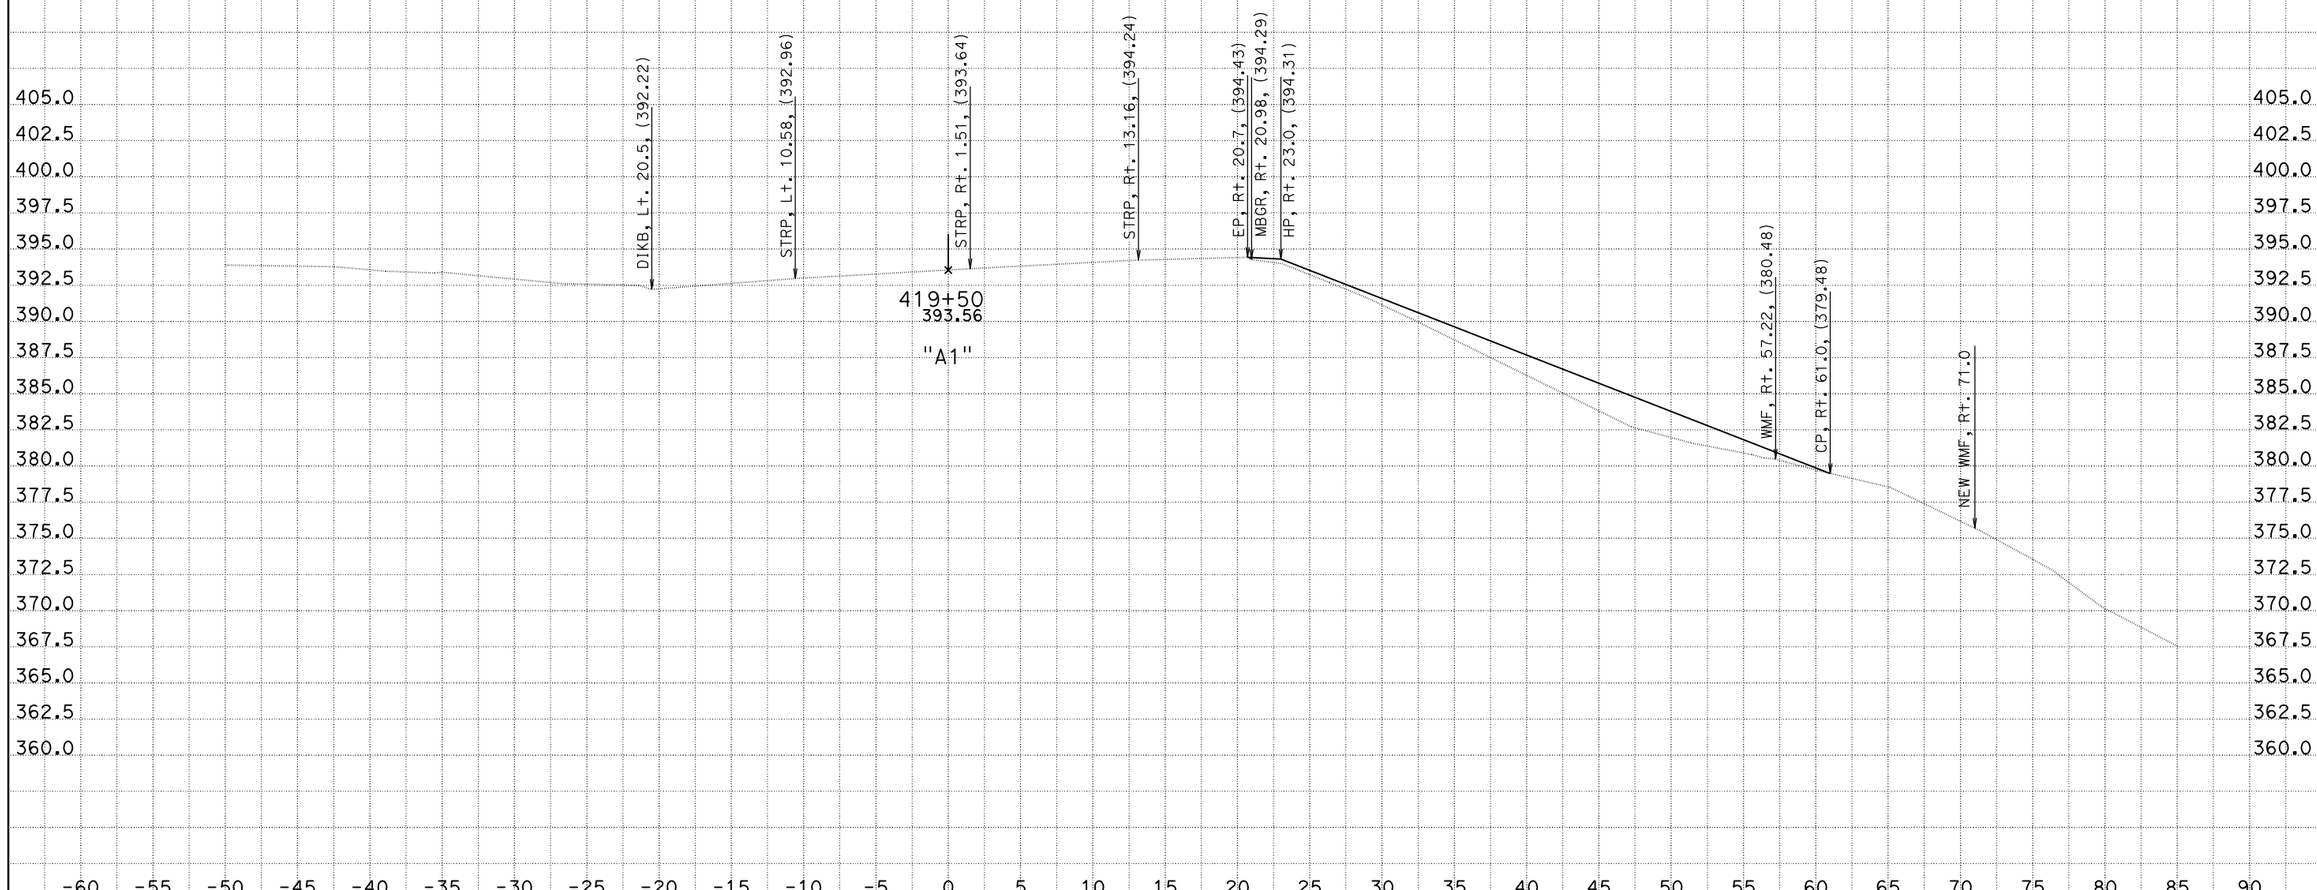

CREATED BY: Wes T.
DATE: 2/9/2012
KC Project: 570142

CONTRACT: 0C3301
DIST/CO/RTE/PM: 05-SLO-46-4.1

File: D:\PROJECTS\0C330\570142\X-Section\design.dgn

PROJECT ID: Mueller's Slide Soldier Pile Retaining Wall

SCALE: 1" = 5' Horiz.
1" = 5' Vert.

All Dimensions are US Survey Feet

A1
CROSS SECTIONS
SHEET 4 OF 31

DESIGN STUDY ONLY

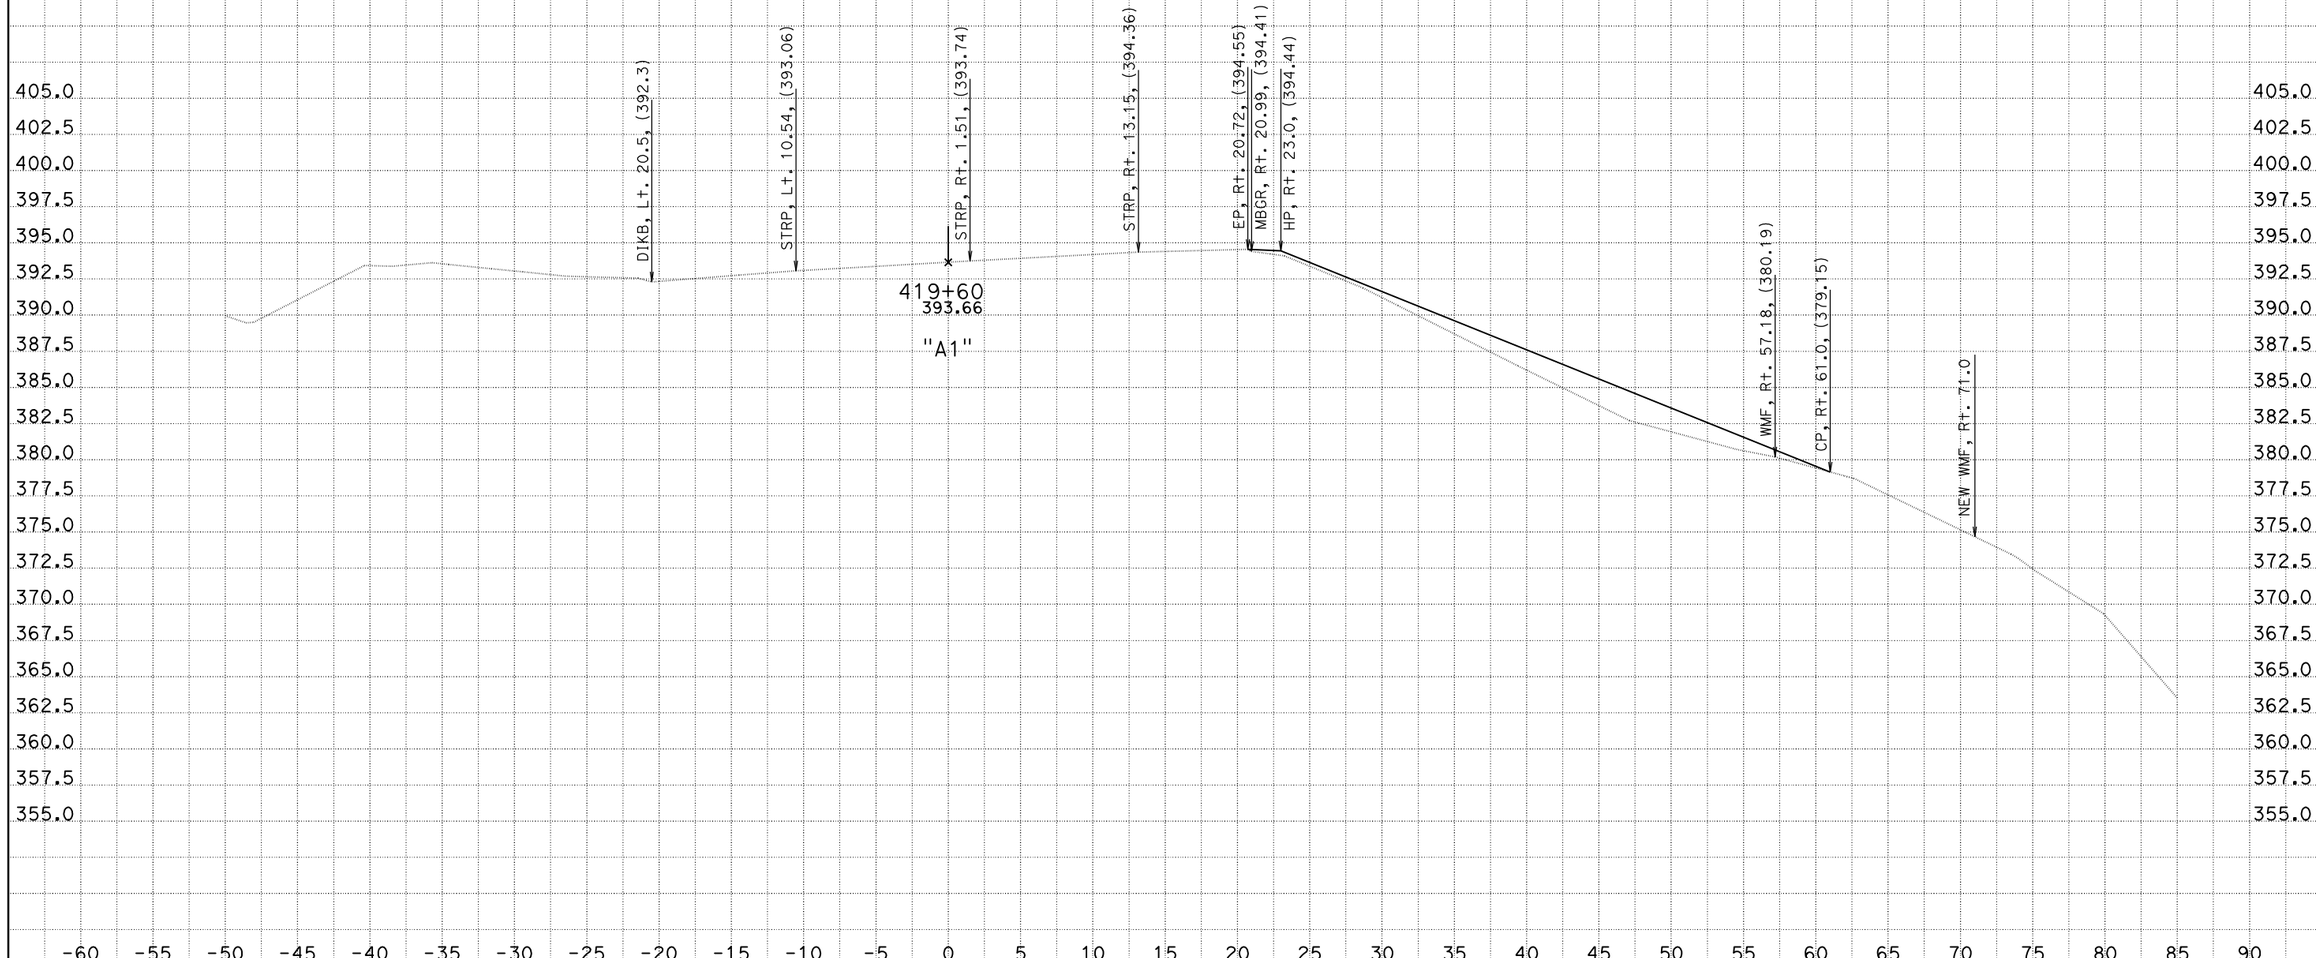

CREATED BY: Wes T.
DATE: 2/9/2012
KC Project: 570142

CONTRACT: 0C3301
DIST/CO/RTE/PM: 05-SLO-46-4.1

SCALE: 1" = 5' Horiz.
1" = 5' Vert.

A1
CROSS SECTIONS
SHEET 5 OF 31

File: D:\PROJECTS\0C330\570142\X-Section\design.dgn PROJECT ID: Mueller's Slide Soldier Pile Retaining Wall

All Dimensions are US Survey Feet

DESIGN STUDY ONLY

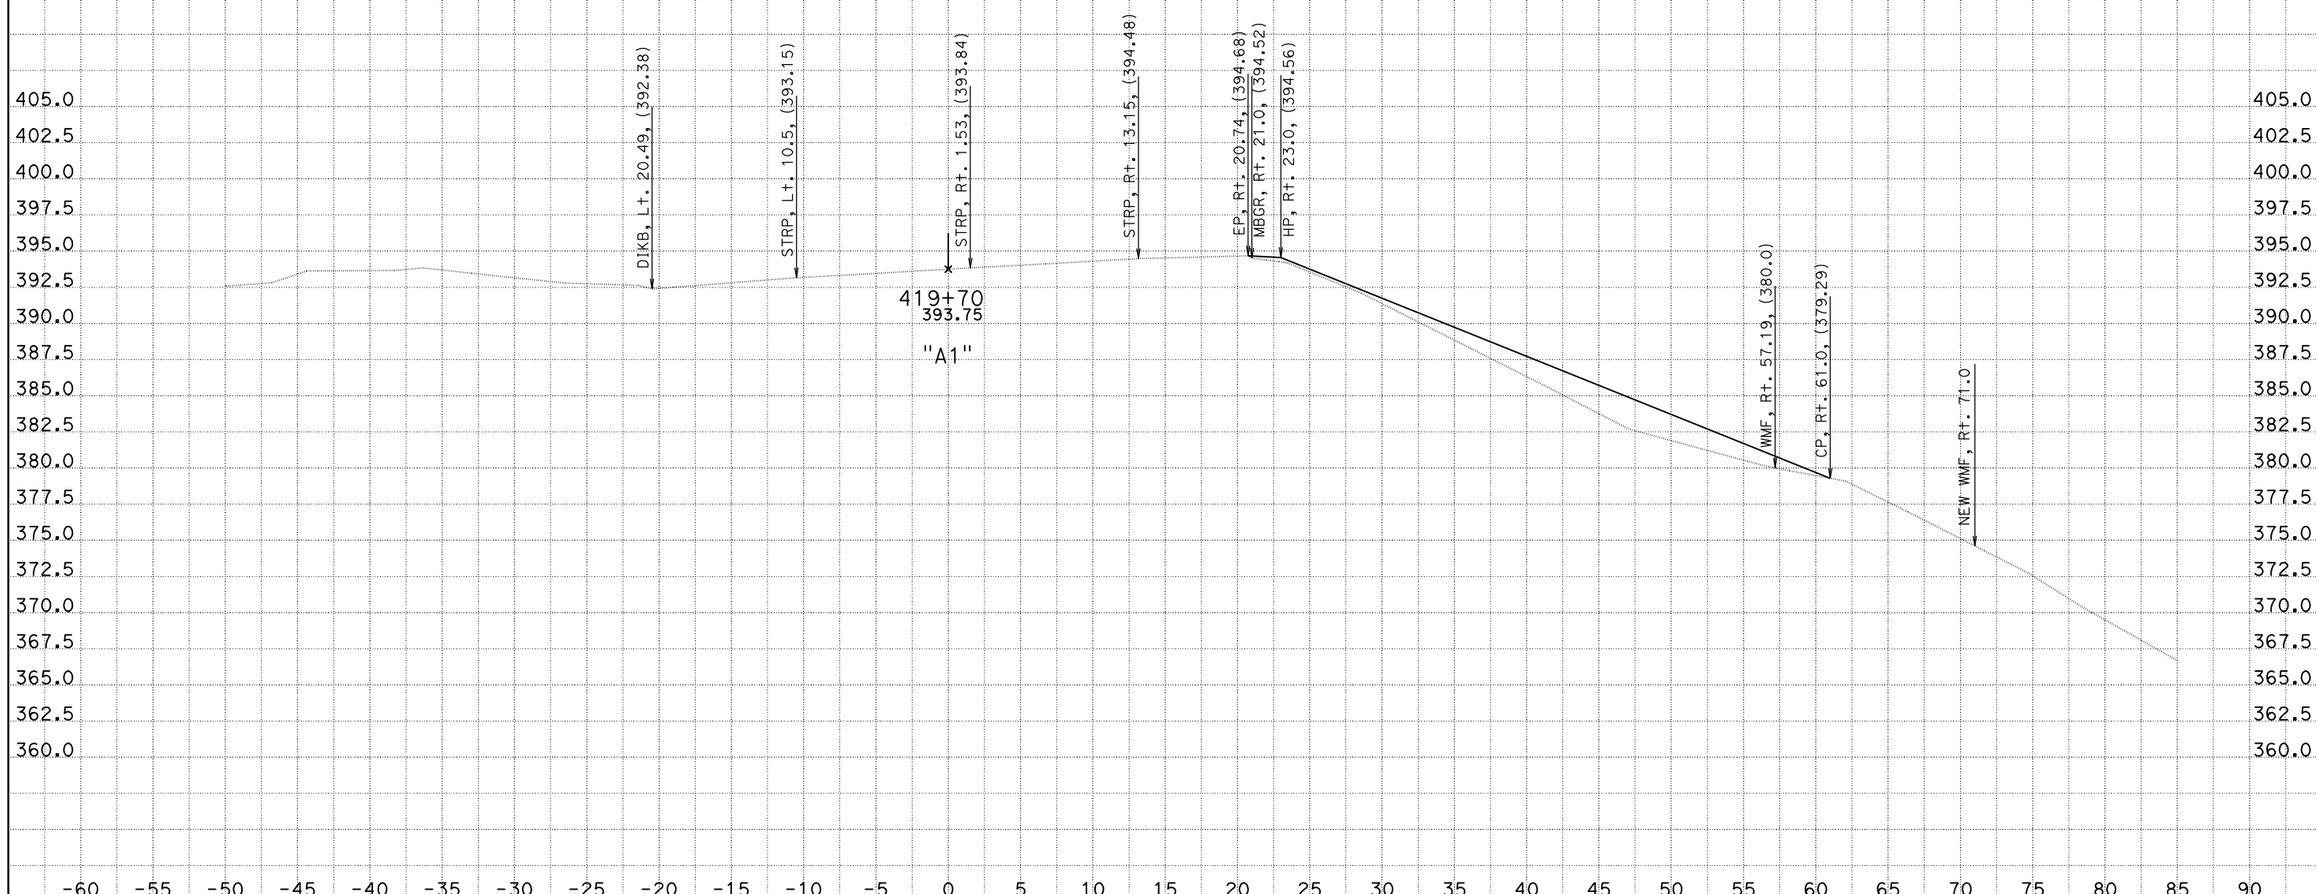

CREATED BY: Wes T.
DATE: 2/9/2012
KC Project: 570142

File: D:\PROJECTS\0C330\570142\X-Section\design.dgn

CONTRACT: 0C3301
DIST/CO/RTE/PM: 05-SLO-46-4.1
PROJECT ID: Mueller's Slide Soldier Pile Retaining Wall

SCALE: 1" = 5' Horiz.
1" = 5' Vert.

All Dimensions are US Survey Feet

A1
CROSS SECTIONS
SHEET 6 OF 31

DESIGN STUDY ONLY

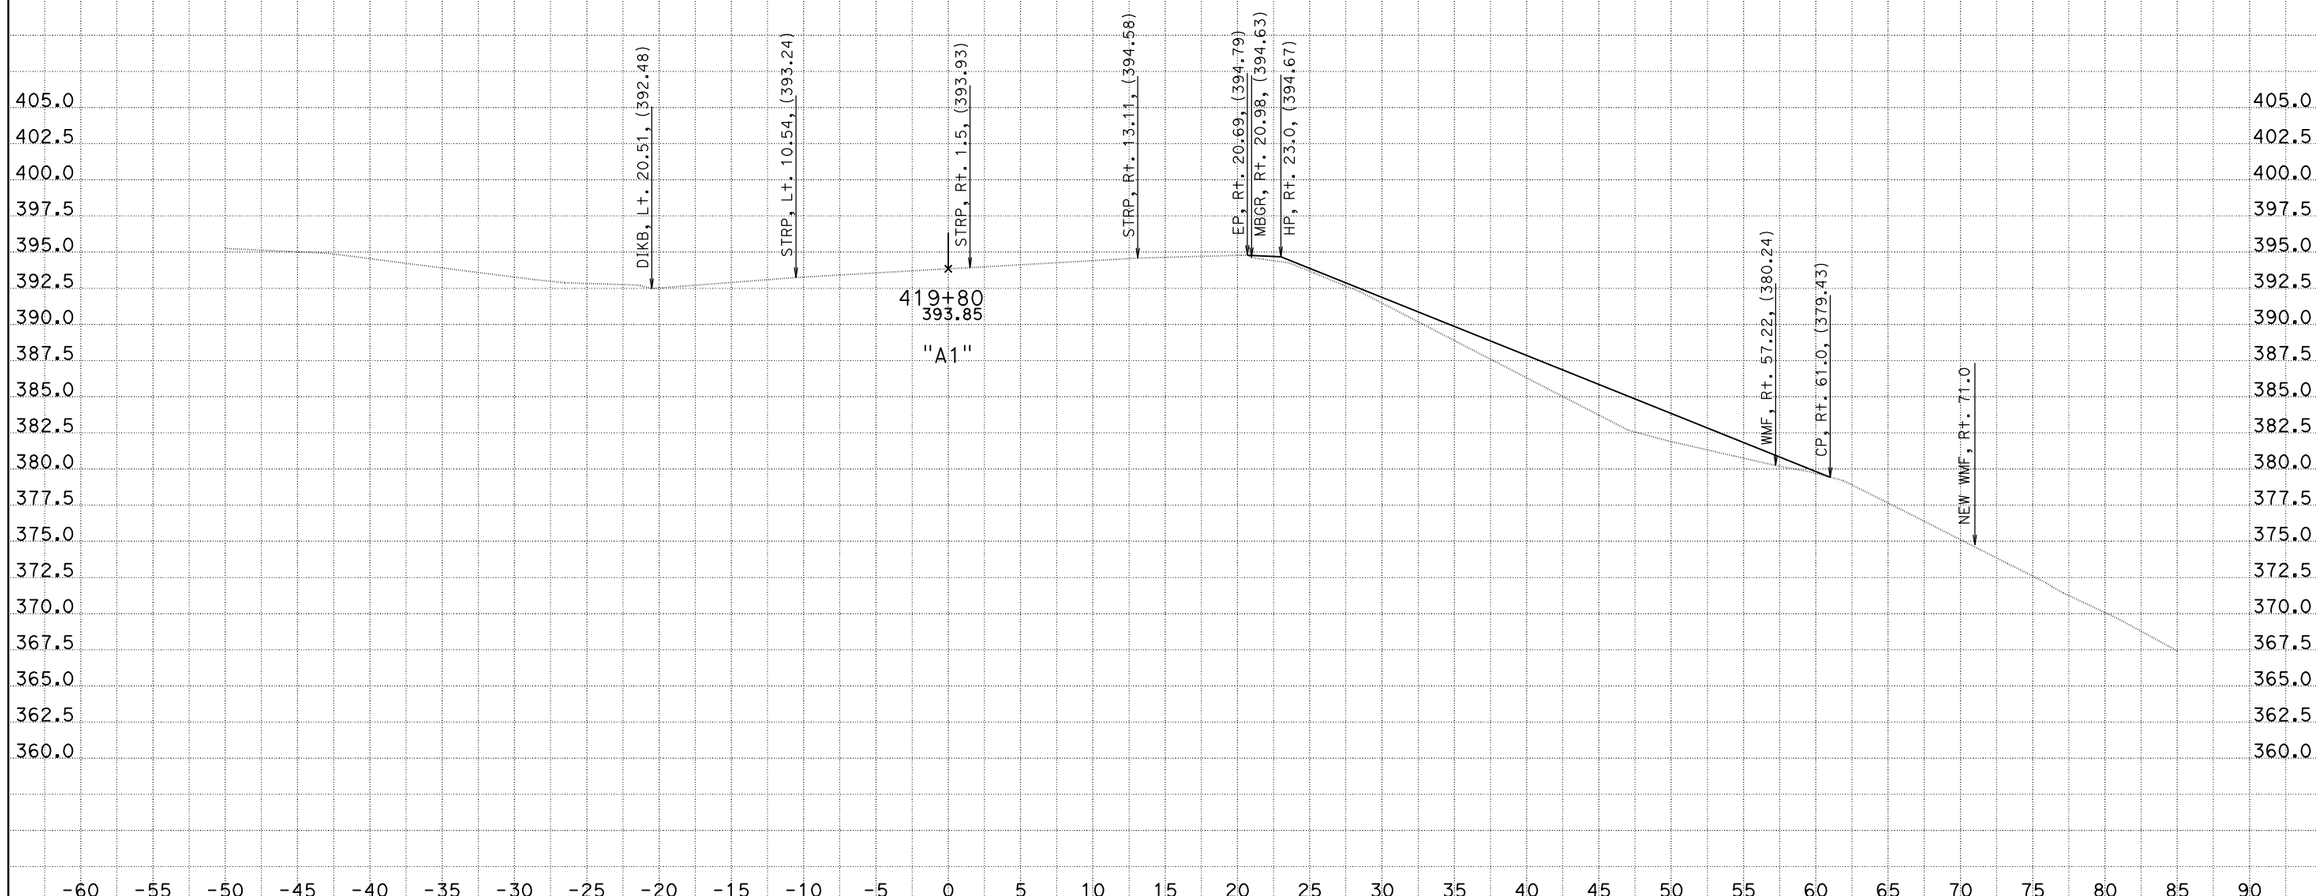

CREATED BY: Wes T.
DATE: 2/9/2012
KC Project: 570142

CONTRACT: 0C3301
DIST/CO/RTE/PM: 05-SLO-46-4.1
File: D:\PROJECTS\0C330\570142\X-Section\design.dgn
PROJECT ID: Mueller's Slide Soldier Pile Retaining Wall

SCALE: 1" = 5' Horiz.
1" = 5' Vert.

All Dimensions are US Survey Feet

A1
CROSS SECTIONS
SHEET 7 OF 31

DESIGN STUDY ONLY

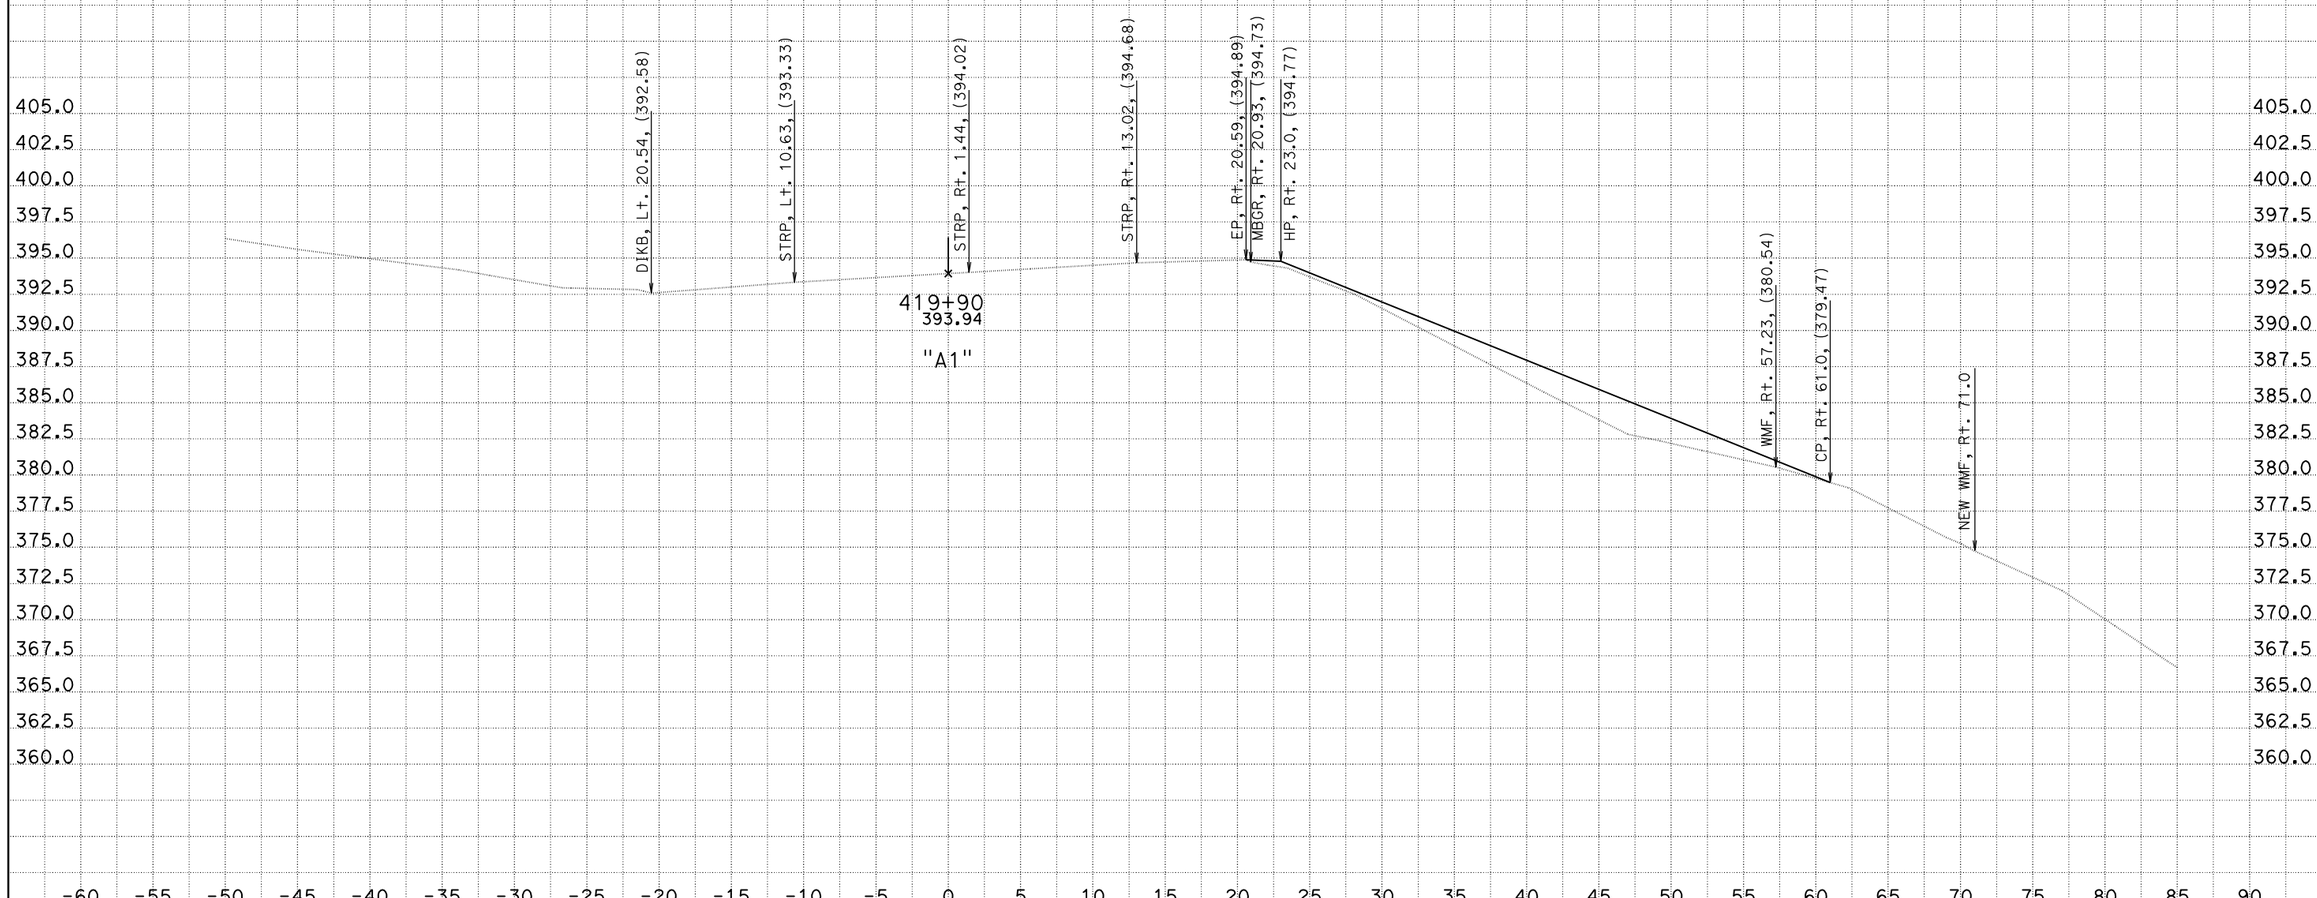

CREATED BY: Wes T.
DATE: 2/9/2012
KC Project: 570142

File: D:\PROJECTS\0C330\570142\X-Section\design.dgn

CONTRACT: 0C3301
DIST/CO/RTE/PM: 05-SLO-46-4.1
PROJECT ID: Mueller's Slide Soldier Pile Retaining Wall

SCALE: 1" = 5' Horiz.
1" = 5' Vert.

All Dimensions are US Survey Feet

A1
CROSS SECTIONS
SHEET 8 OF 31

DESIGN STUDY ONLY

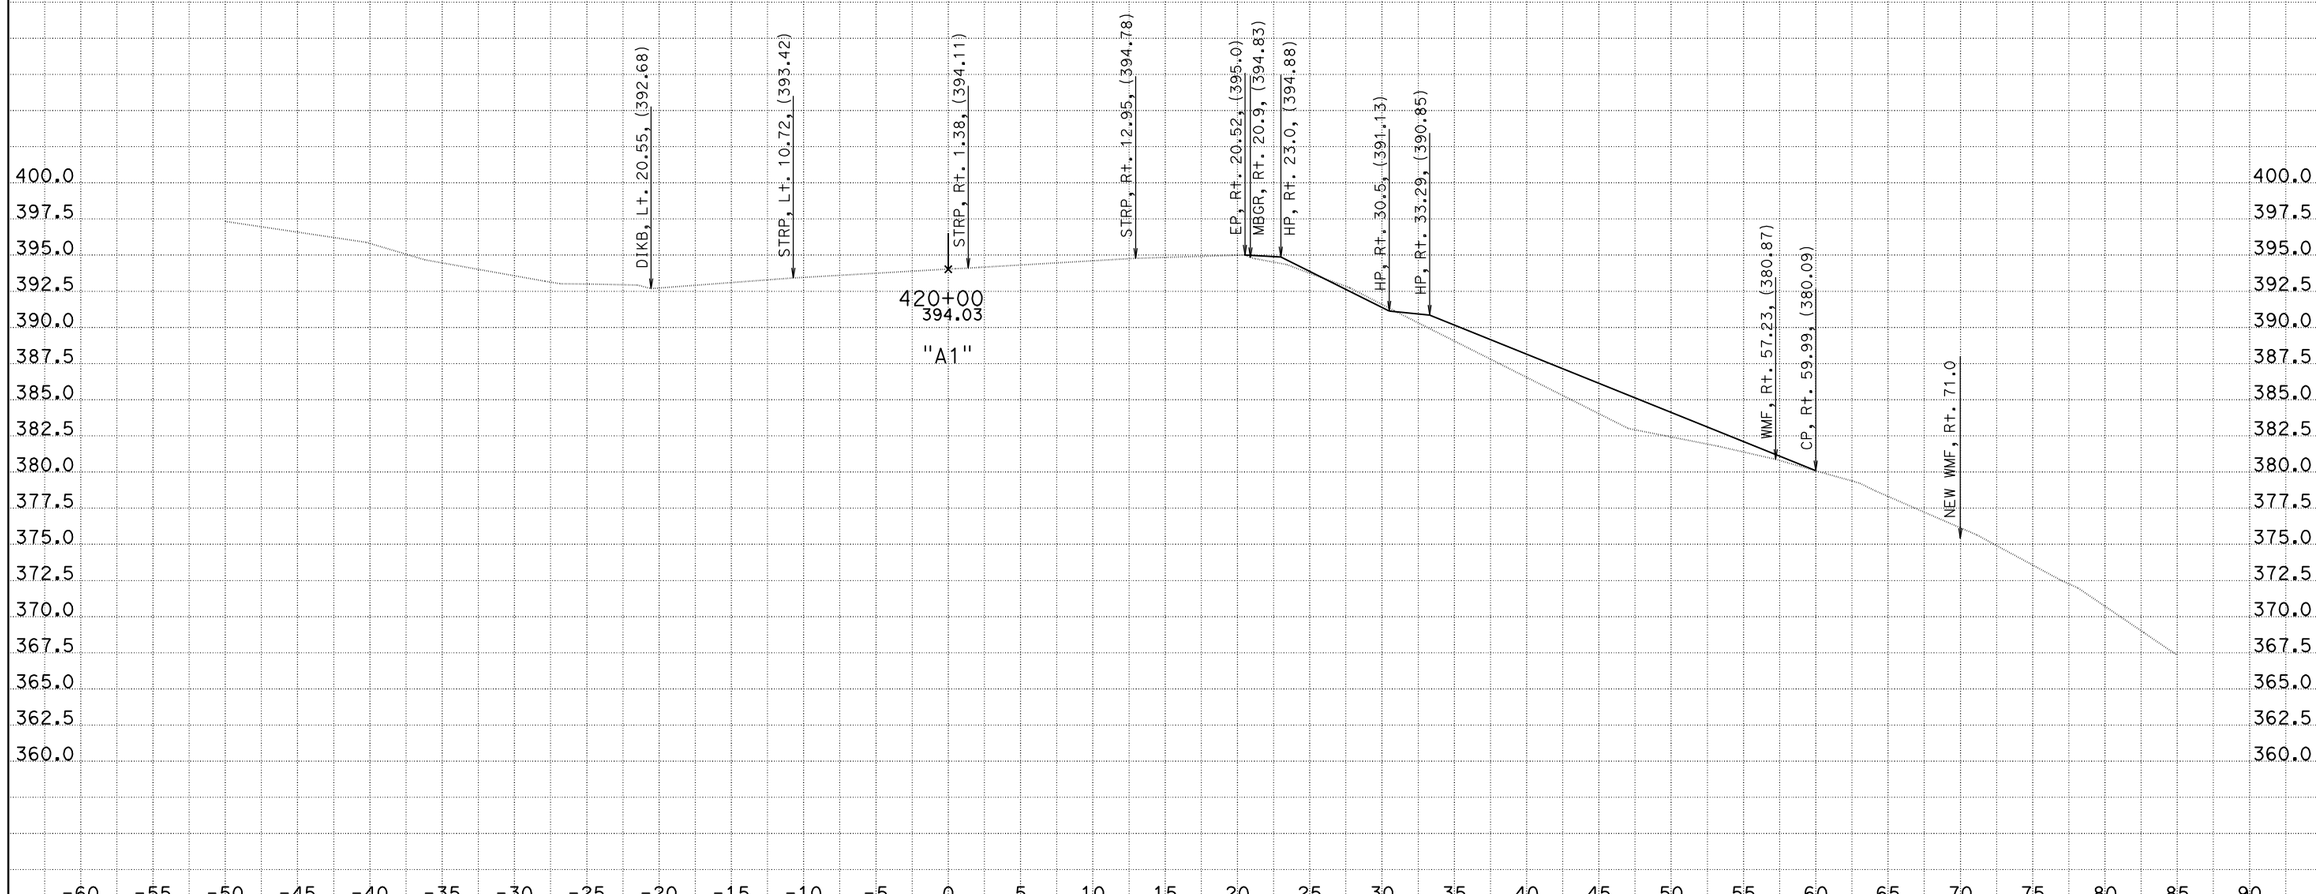

CREATED BY: Wes T.
DATE: 2/9/2012
KC Project: 570142

CONTRACT: 0C3301
DIST/CO/RTE/PM: 05-SLO-46-4.1

SCALE: 1" = 5' Horiz.
1" = 5' Vert.

All Dimensions are US Survey Feet

A1
CROSS SECTIONS
SHEET 9 OF 31

File: D:\PROJECTS\0C330\570142\X-Section\design.dgn PROJECT ID: Mueller's Slide Soldier Pile Retaining Wall

DESIGN STUDY ONLY

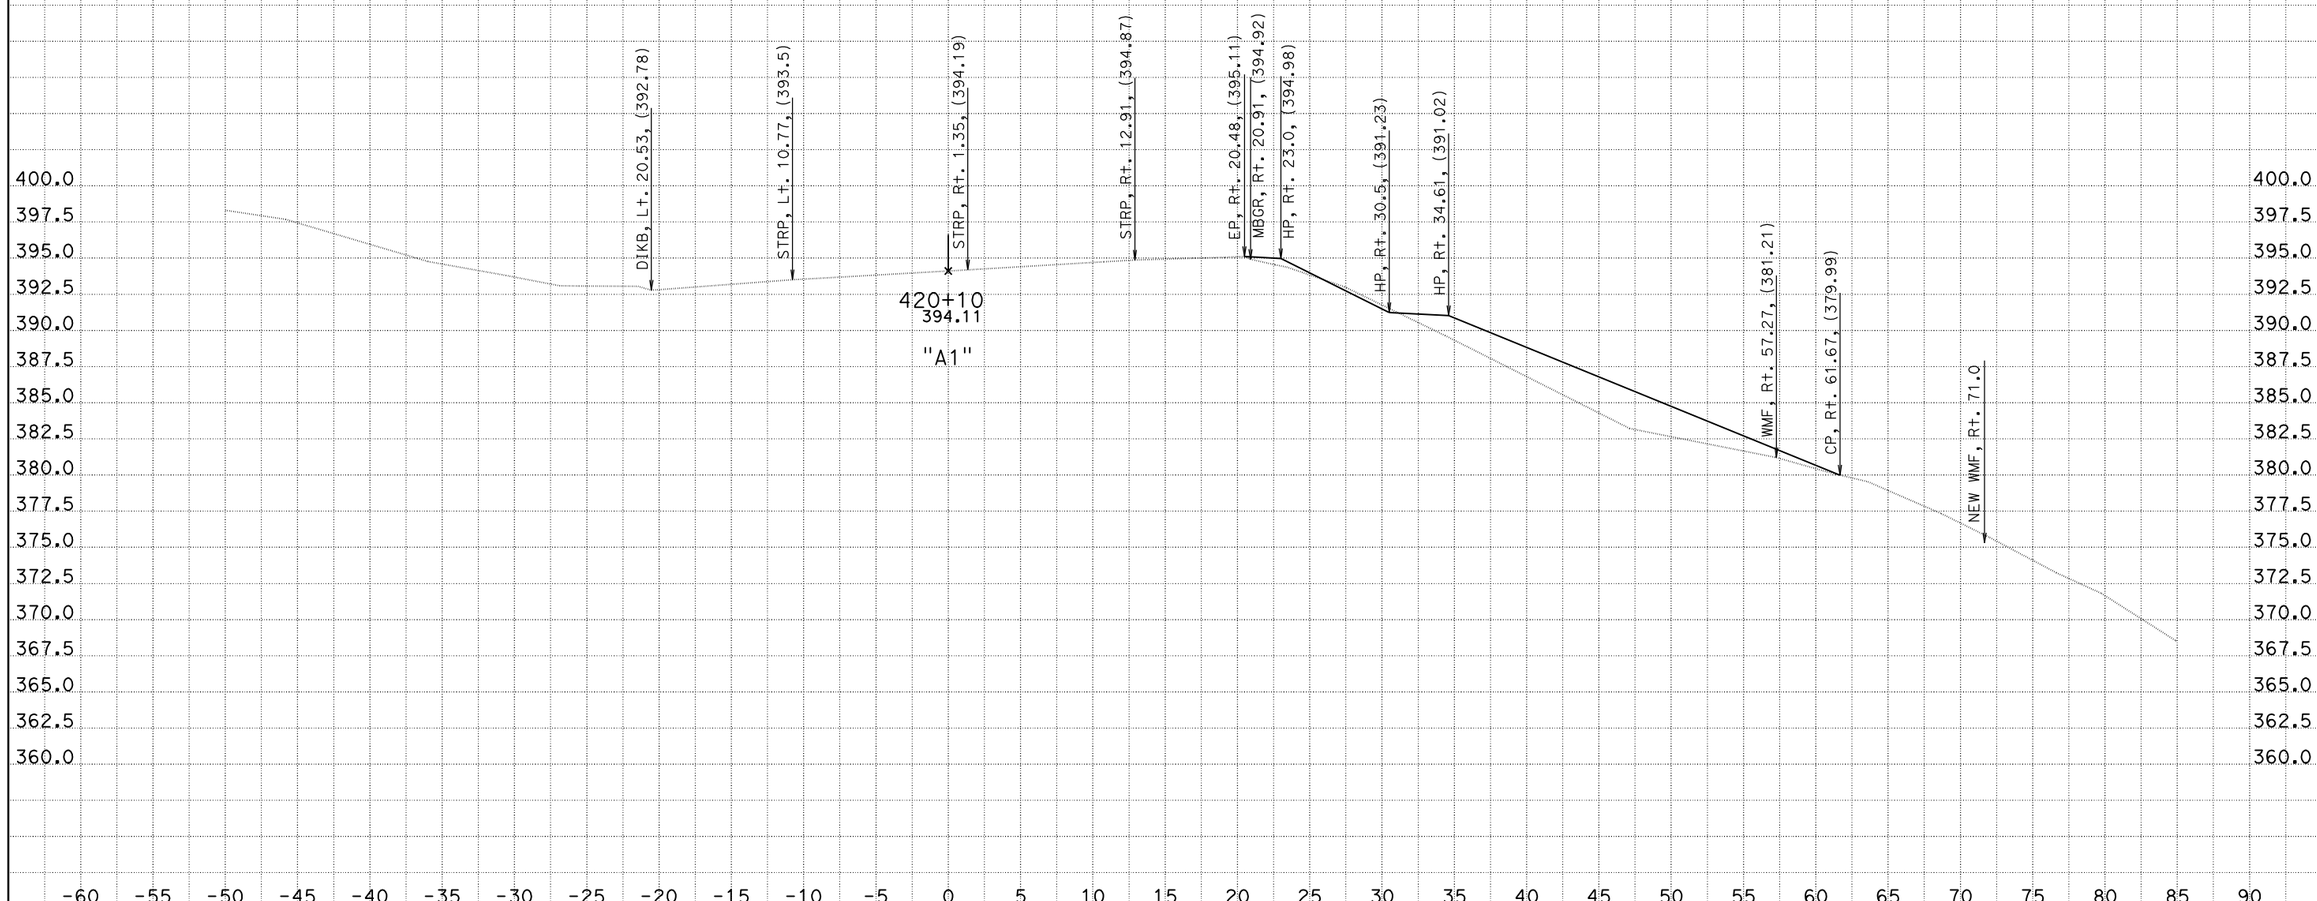

CREATED BY: Wes T.
DATE: 2/9/2012
KC Project: 570142

CONTRACT: 0C3301
DIST/CO/RTE/PM: 05-SLO-46-4.1
File: D:\PROJECTS\0C330\570142\X-Section\design.dgn PROJECT ID: Mueller's Slide Soldier Pile Retaining Wall

SCALE: 1" = 5' Horiz.
1" = 5' Vert.

All Dimensions are US Survey Feet

A1
CROSS SECTIONS
SHEET 10 OF 31

DESIGN STUDY ONLY

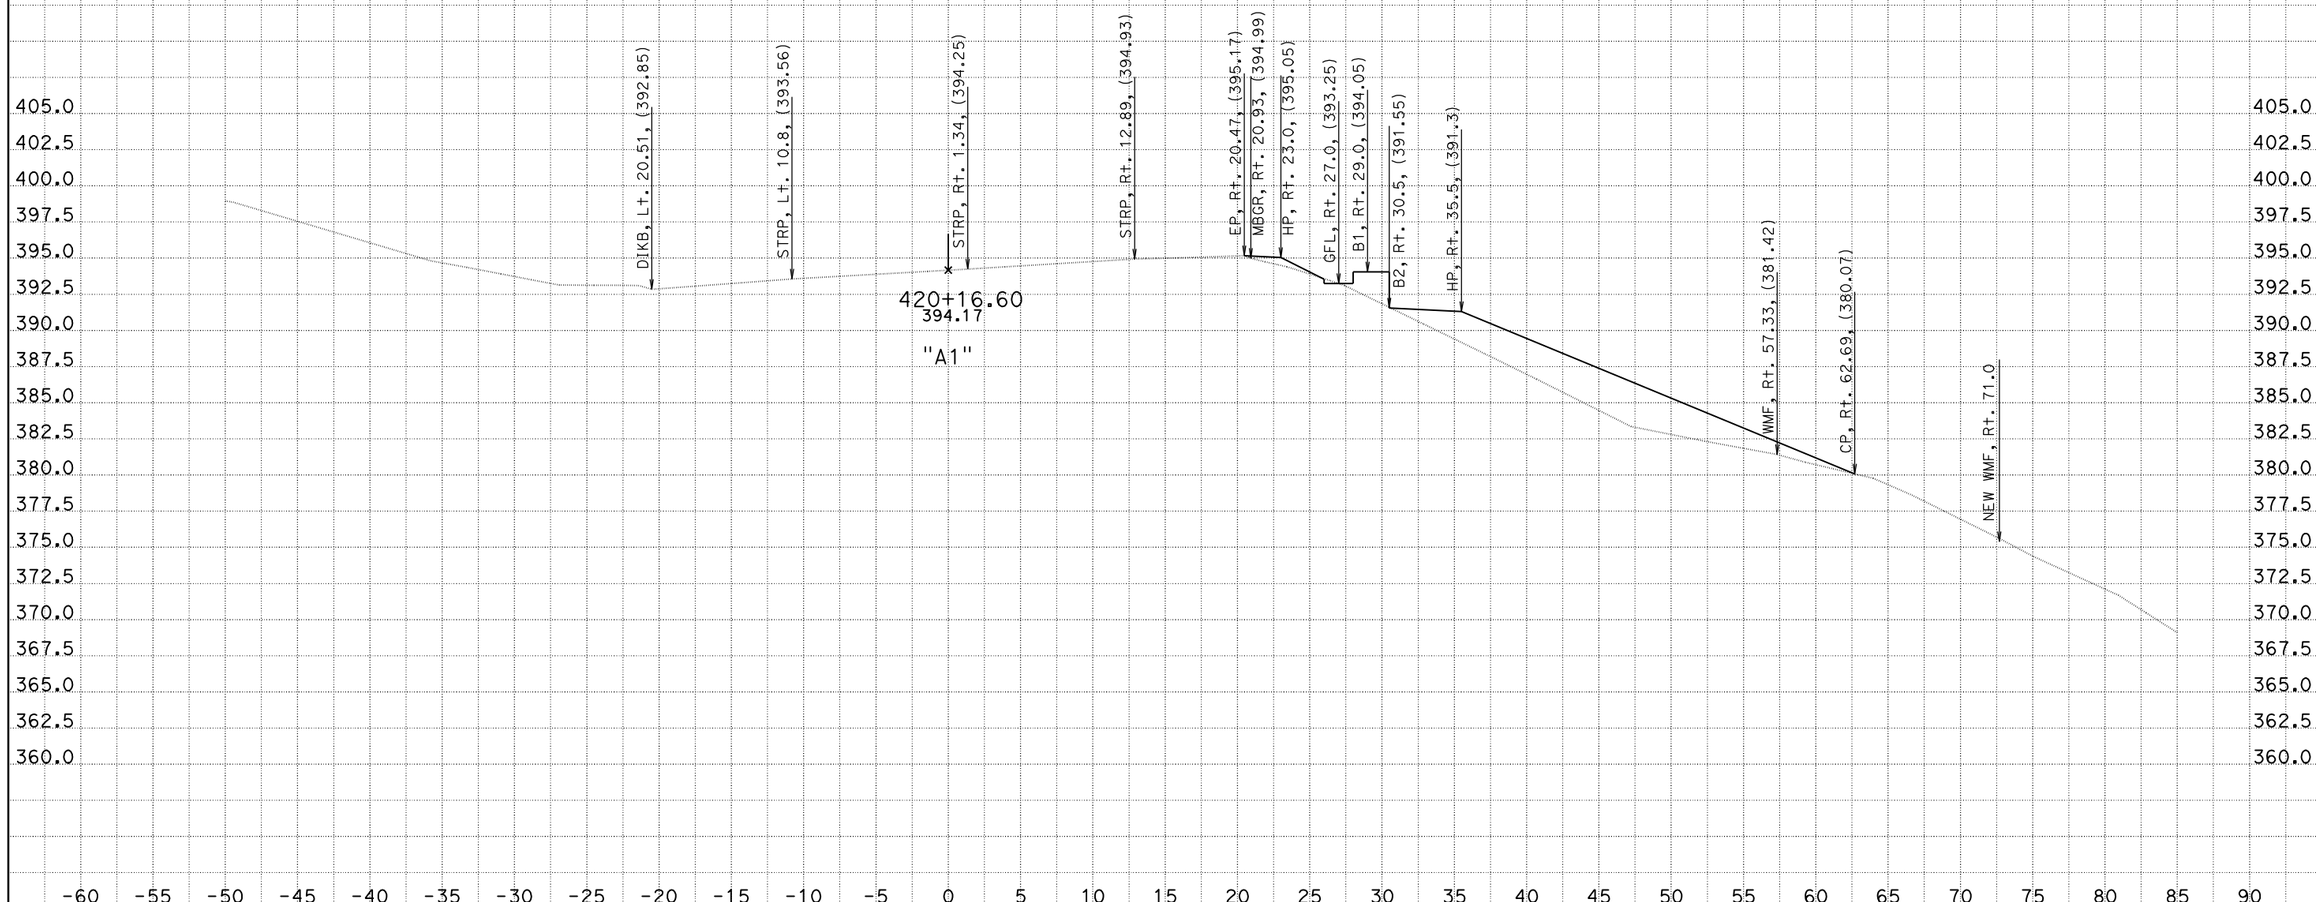

CREATED BY: Wes T.
DATE: 2/9/2012
KC Project: 570142

CONTRACT: 0C3301
DIST/CO/RTE/PM: 05-SLO-46-4.1
File: D:\PROJECTS\0C330\570142\X-Section\design.dgn PROJECT ID: Mueller's Slide Soldier Pile Retaining Wall

SCALE: 1" = 5' Horiz.
1" = 5' Vert.

All Dimensions are US Survey Feet

A1
CROSS SECTIONS
SHEET 11 OF 31

DESIGN STUDY ONLY

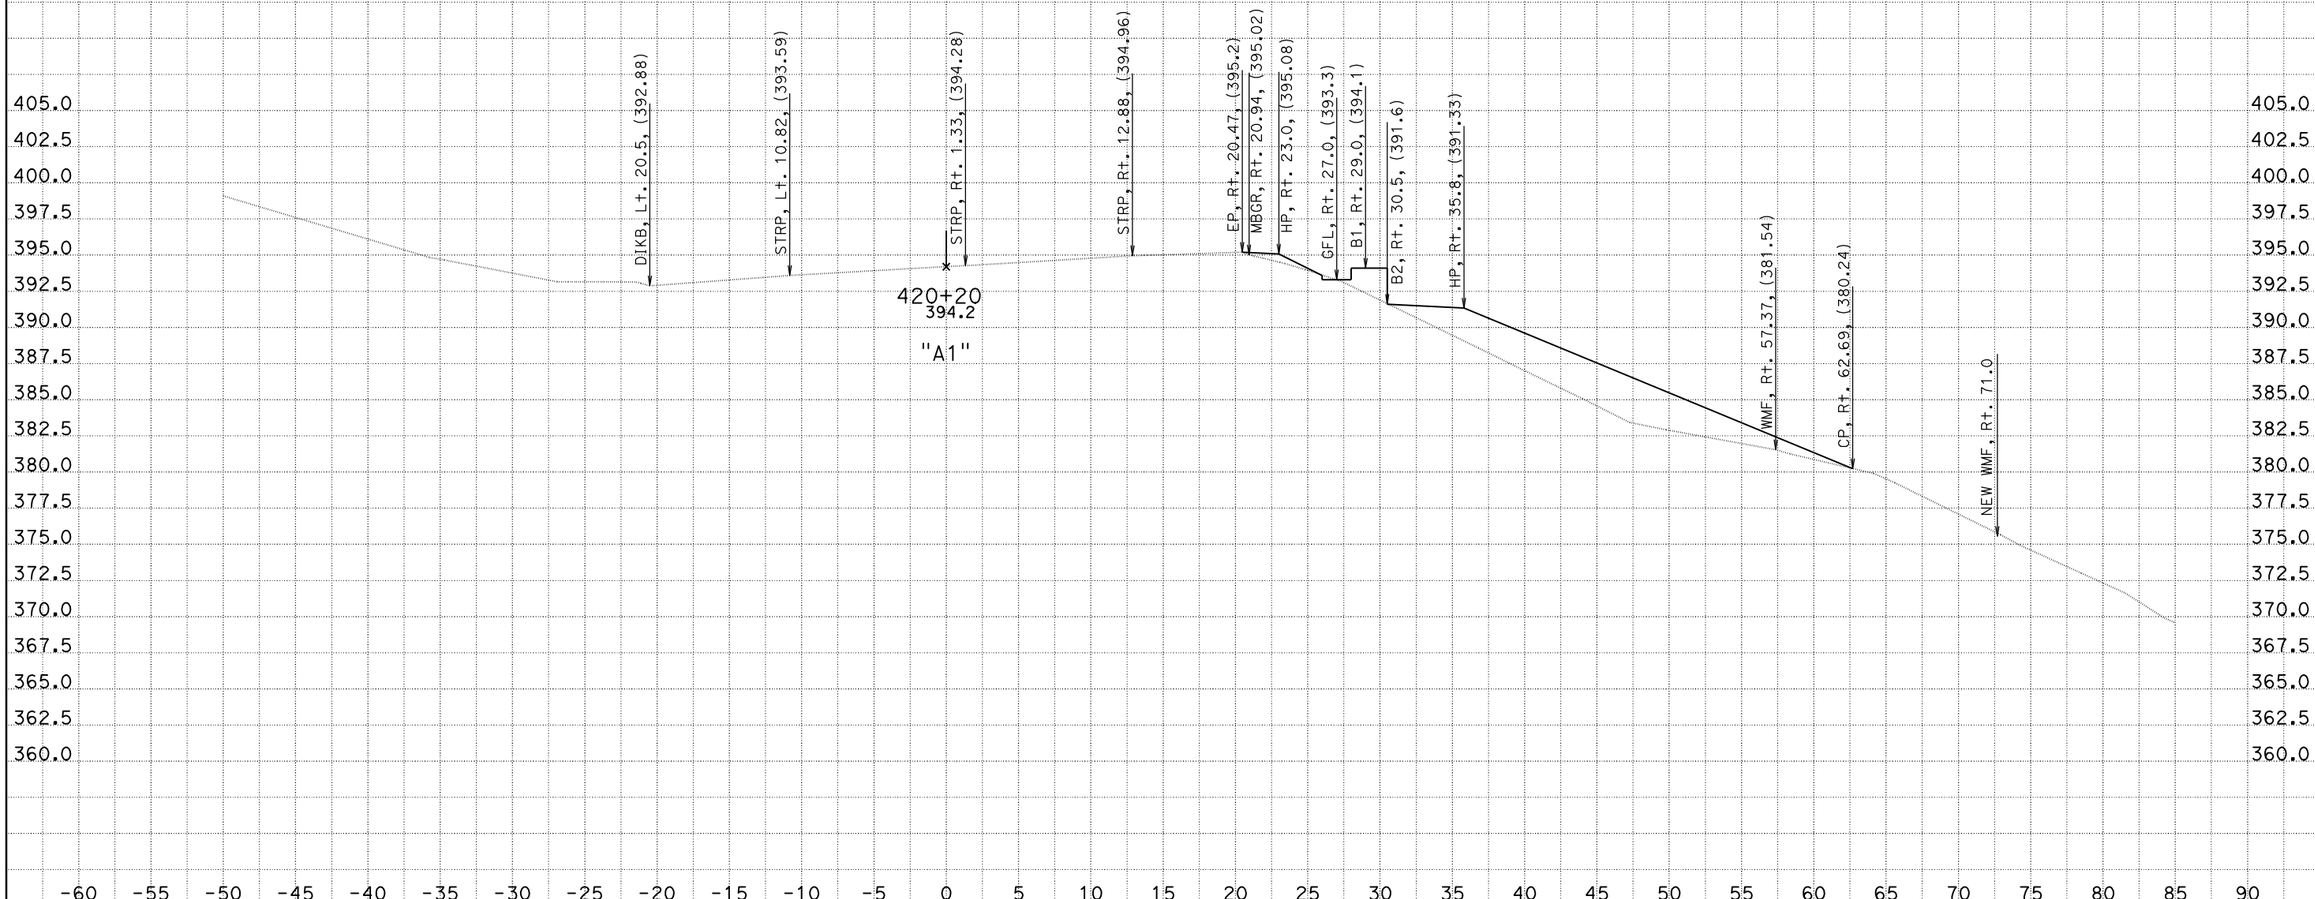

CREATED BY: Wes T.
DATE: 2/9/2012
KC Project: 570142

CONTRACT: 0C3301
DIST/CO/RTE/PM: 05-SLO-46-4.1
File: D:\PROJECTS\0C330\570142\X-Section\design.dgn PROJECT ID: Mueller's Slide Soldier Pile Retaining Wall

SCALE: 1" = 5' Horiz.
1" = 5' Vert.

All Dimensions are US Survey Feet

A1
CROSS SECTIONS
SHEET 12 OF 31

DESIGN STUDY ONLY

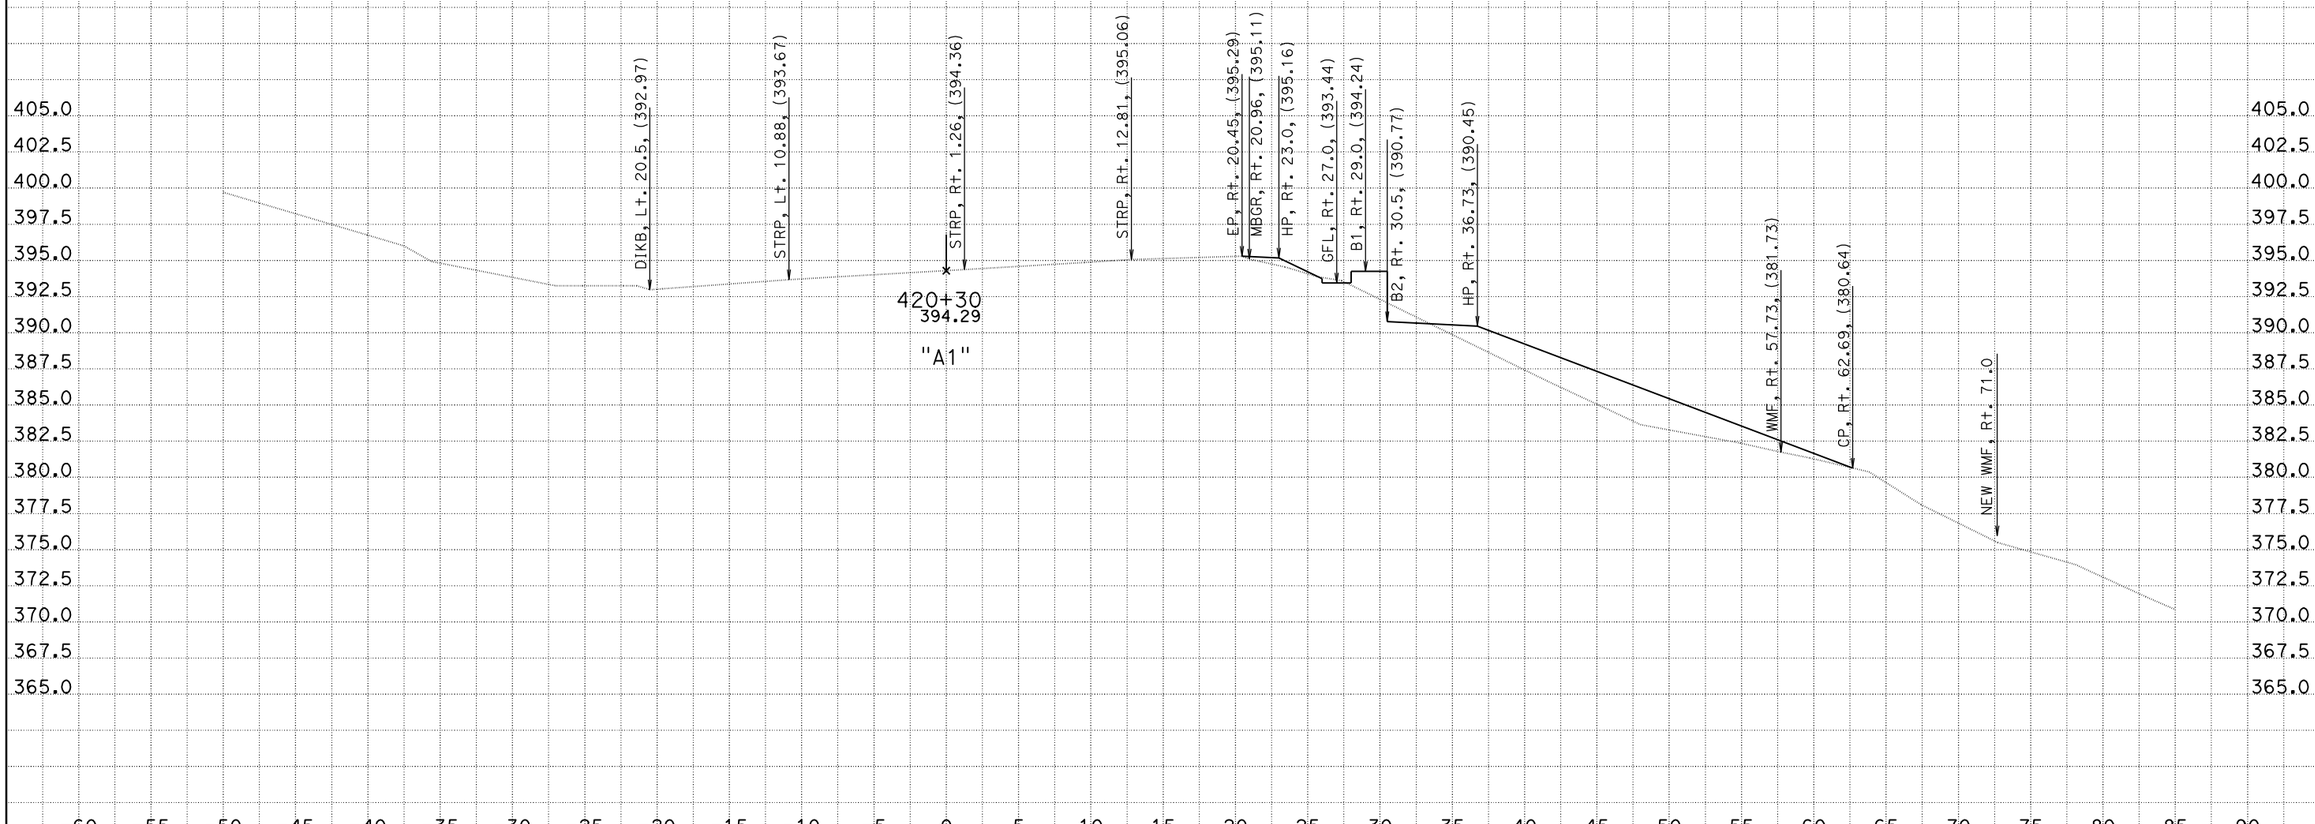

CREATED BY: Wes T.
DATE: 2/9/2012
KC Project: 570142

CONTRACT: 0C3301
DIST/CO/RTE/PM: 05-SLO-46-4.1

SCALE: 1" = 5' Horiz.
1" = 5' Vert.

A1
CROSS SECTIONS

File: D:\PROJECTS\0C330\570142\X-Section\design.dgn PROJECT ID: Mueller's Slide Soldier Pile Retaining Wall

All Dimensions are US Survey Feet

SHEET 13 OF 31

DESIGN STUDY ONLY

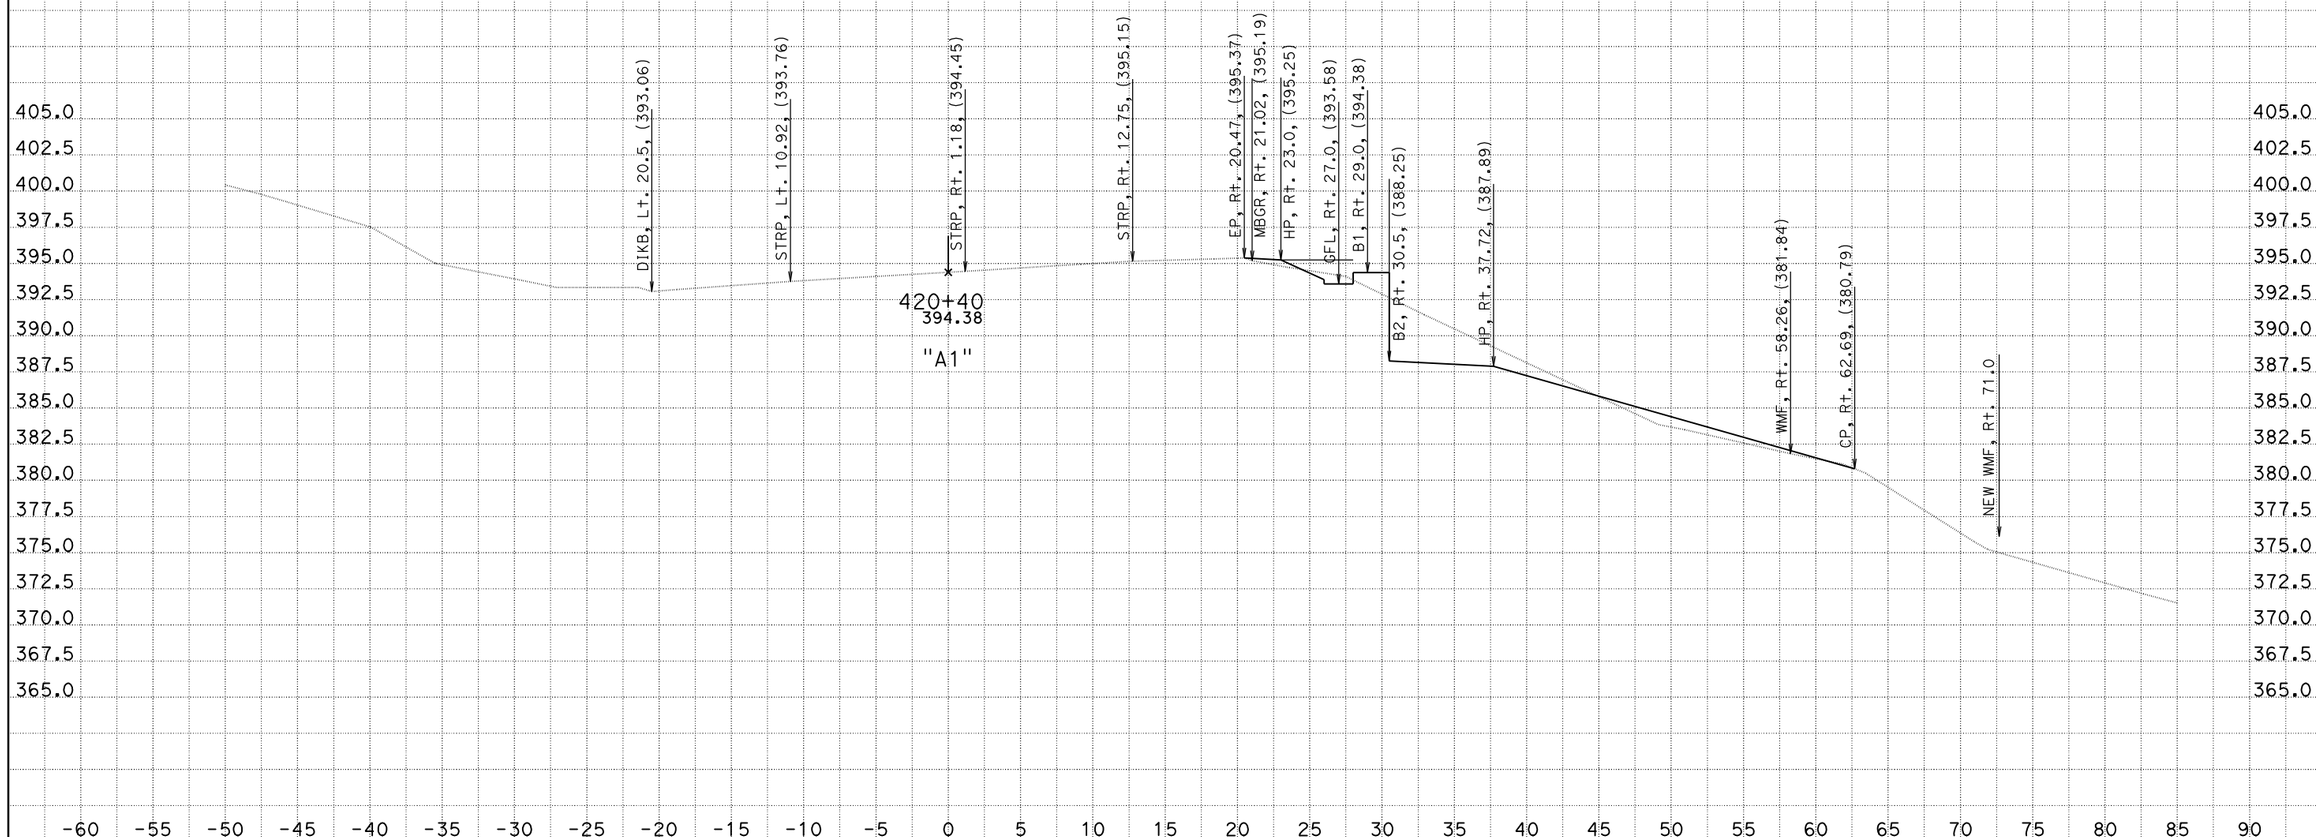

CREATED BY: Wes T.
DATE: 2/9/2012
KC Project: 570142

CONTRACT: 0C3301
DIST/CO/RTE/PM: 05-SLO-46-4.1

SCALE: 1" = 5' Horiz.
1" = 5' Vert.

A1
CROSS SECTIONS

File: D:\PROJECTS\0C330\570142\X-Section\design.dgn
PROJECT ID: Mueller's Slide Soldier Pile Retaining Wall

All Dimensions are US Survey Feet

SHEET 14 OF 31

DESIGN STUDY ONLY

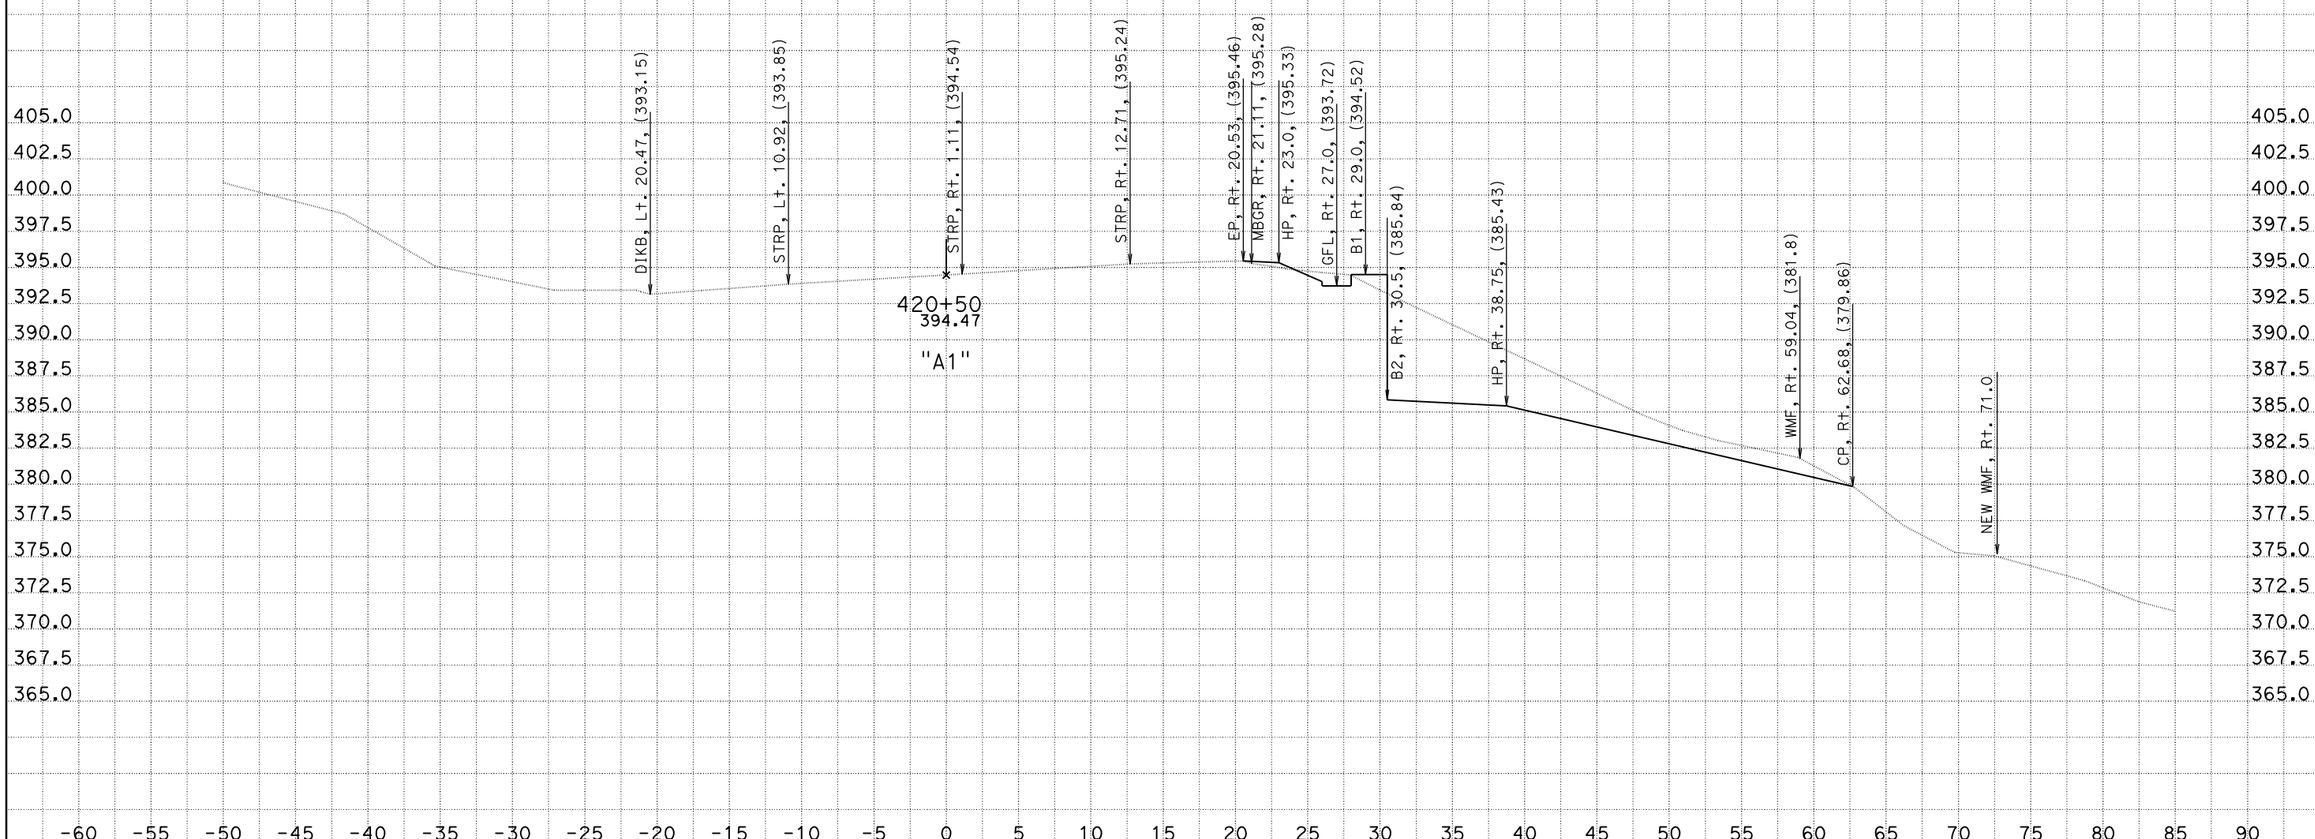

CREATED BY: Wes T.
DATE: 2/9/2012
KC Project: 570142

CONTRACT: 0C3301
DIST/CO/RTE/PM: 05-SLO-46-4.1

File: D:\PROJECTS\0C330\570142\X-Section\design\A1.dgn
PROJECT ID: Mueller's Slide Soldier Pile Retaining Wall

SCALE: 1" = 5' Horiz.
1" = 5' Vert.

All Dimensions are US Survey Feet

A1
CROSS SECTIONS
SHEET 15 OF 31

DESIGN STUDY ONLY

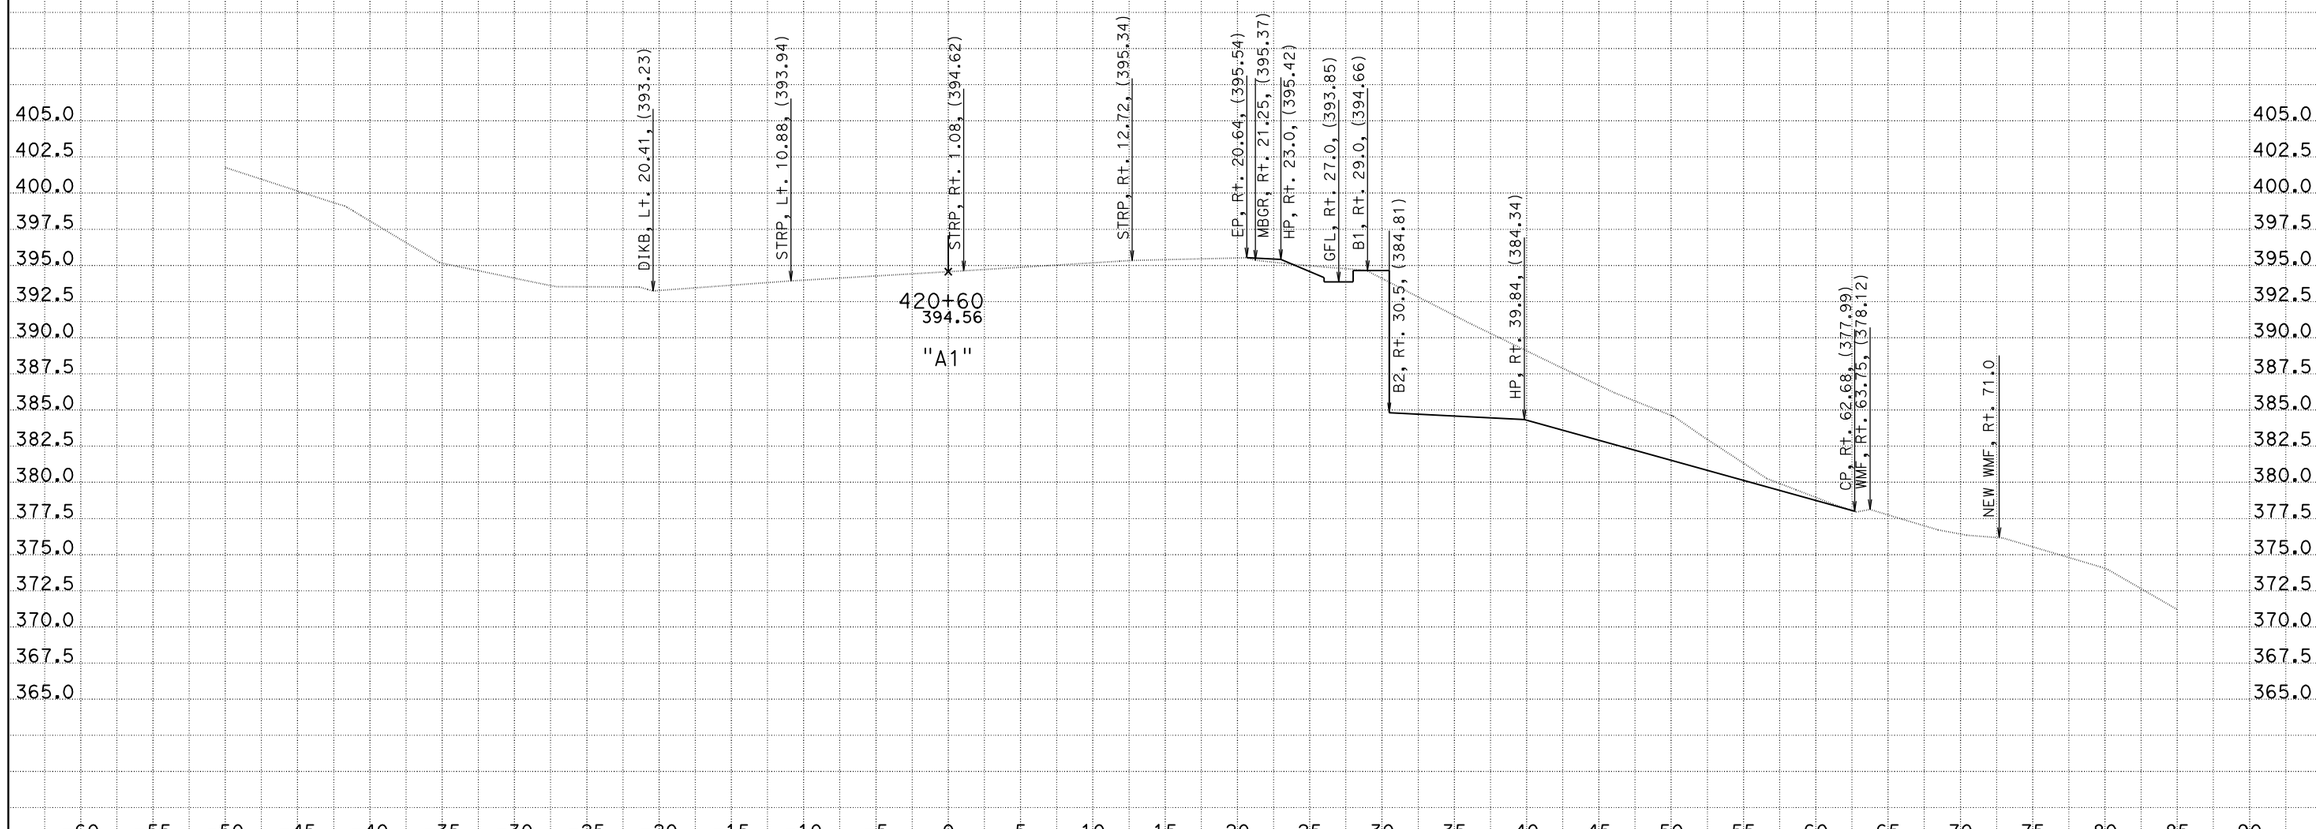

CREATED BY: Wes T.
DATE: 2/9/2012
KC Project: 570142

CONTRACT: 0C3301
DIST/CO/RTE/PM: 05-SLO-46-4.1

SCALE: 1" = 5' Horiz.
1" = 5' Vert.

All Dimensions are US Survey Feet

A1
CROSS SECTIONS
SHEET 16 OF 31

File: D:\PROJECTS\0C330\570142\X-Section\design\ID: Mueller's Slide Soldier Pile Retaining Wall

DESIGN STUDY ONLY

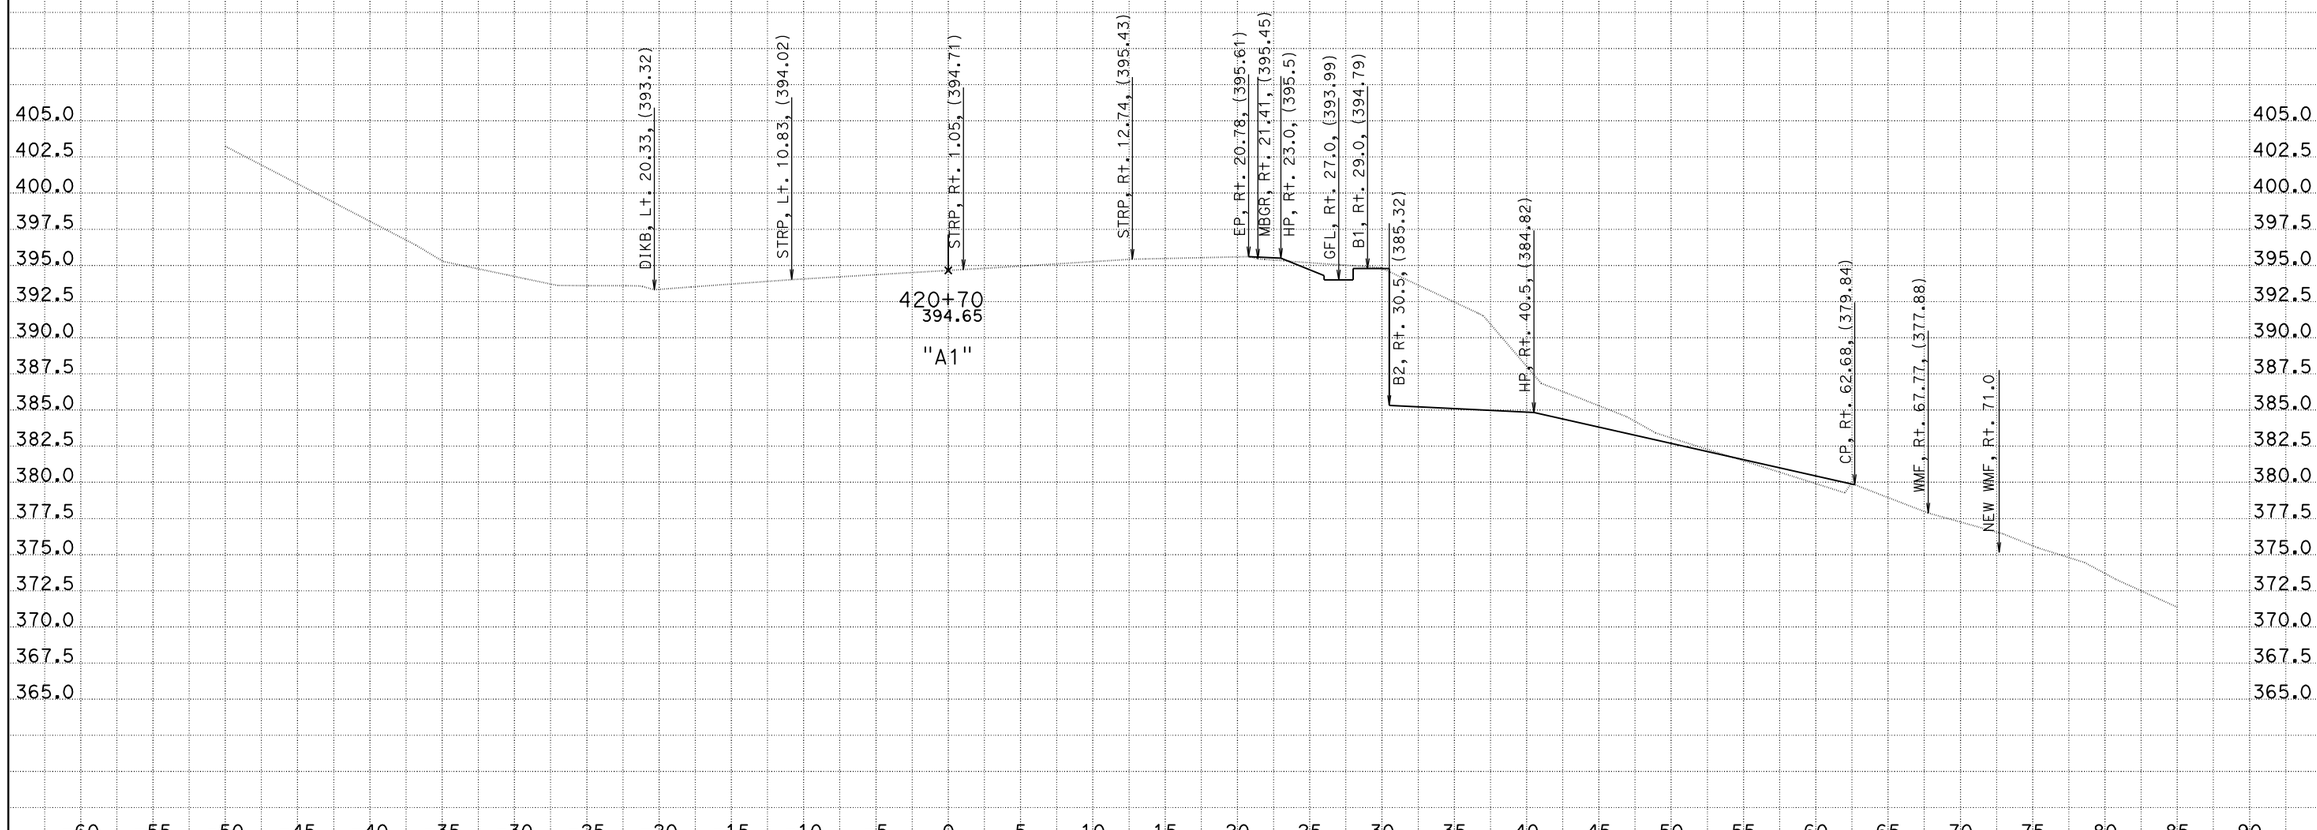

CREATED BY: Wes T.
DATE: 2/9/2012
KC Project: 570142

File: D:\PROJECTS\0C330\570142\X-Section\design.dgn

CONTRACT: 0C3301
DIST/CO/RTE/PM: 05-SLO-46-4.1
PROJECT ID: Mueller's Slide Soldier Pile Retaining Wall

SCALE: 1" = 5' Horiz.
1" = 5' Vert.

All Dimensions are US Survey Feet

A1
CROSS SECTIONS
SHEET 17 OF 31

DESIGN STUDY ONLY

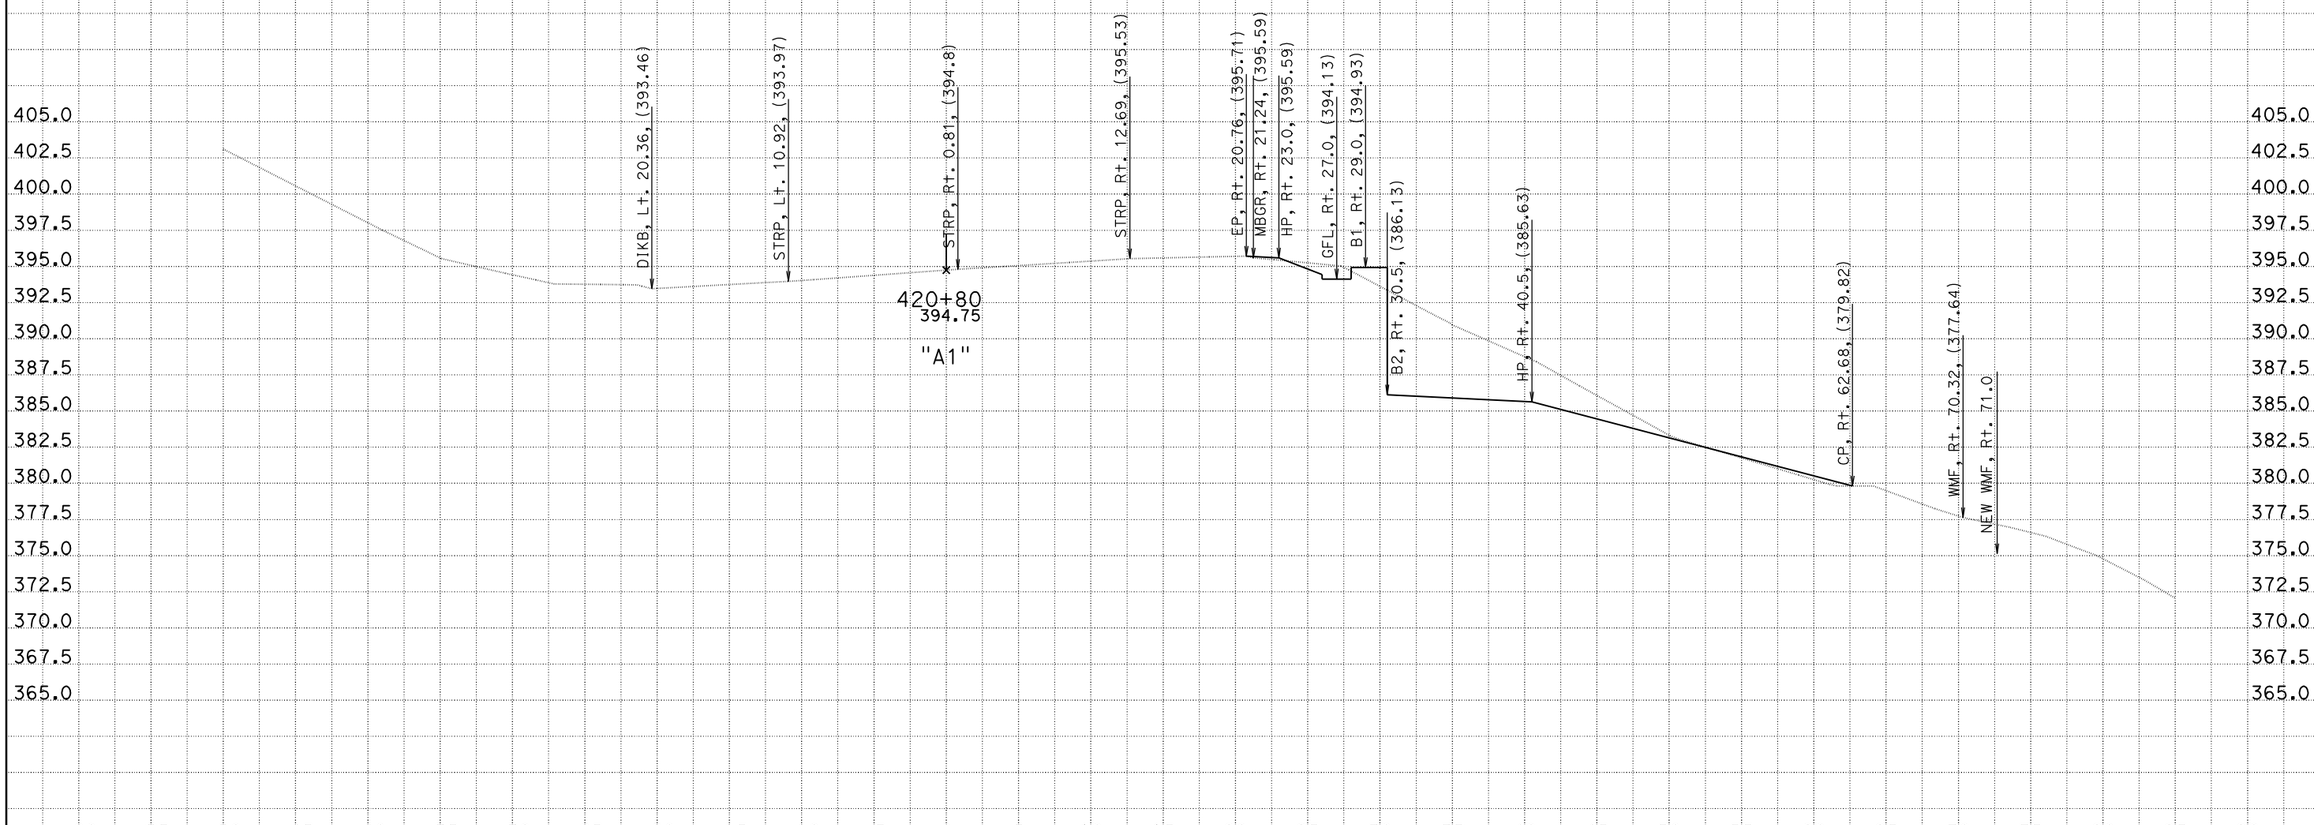

CREATED BY: Wes T.
DATE: 2/9/2012
KC Project: 570142

CONTRACT: 0C3301
DIST/CO/RTE/PM: 05-SLO-46-4.1
File: D:\PROJECTS\0C330\570142\X-Section\design\ PROJECT ID: Mueller's Slide Soldier Pile Retaining Wall

SCALE: 1" = 5' Horiz.
1" = 5' Vert.

All Dimensions are US Survey Feet

A1
CROSS SECTIONS
SHEET 18 OF 31

DESIGN STUDY ONLY

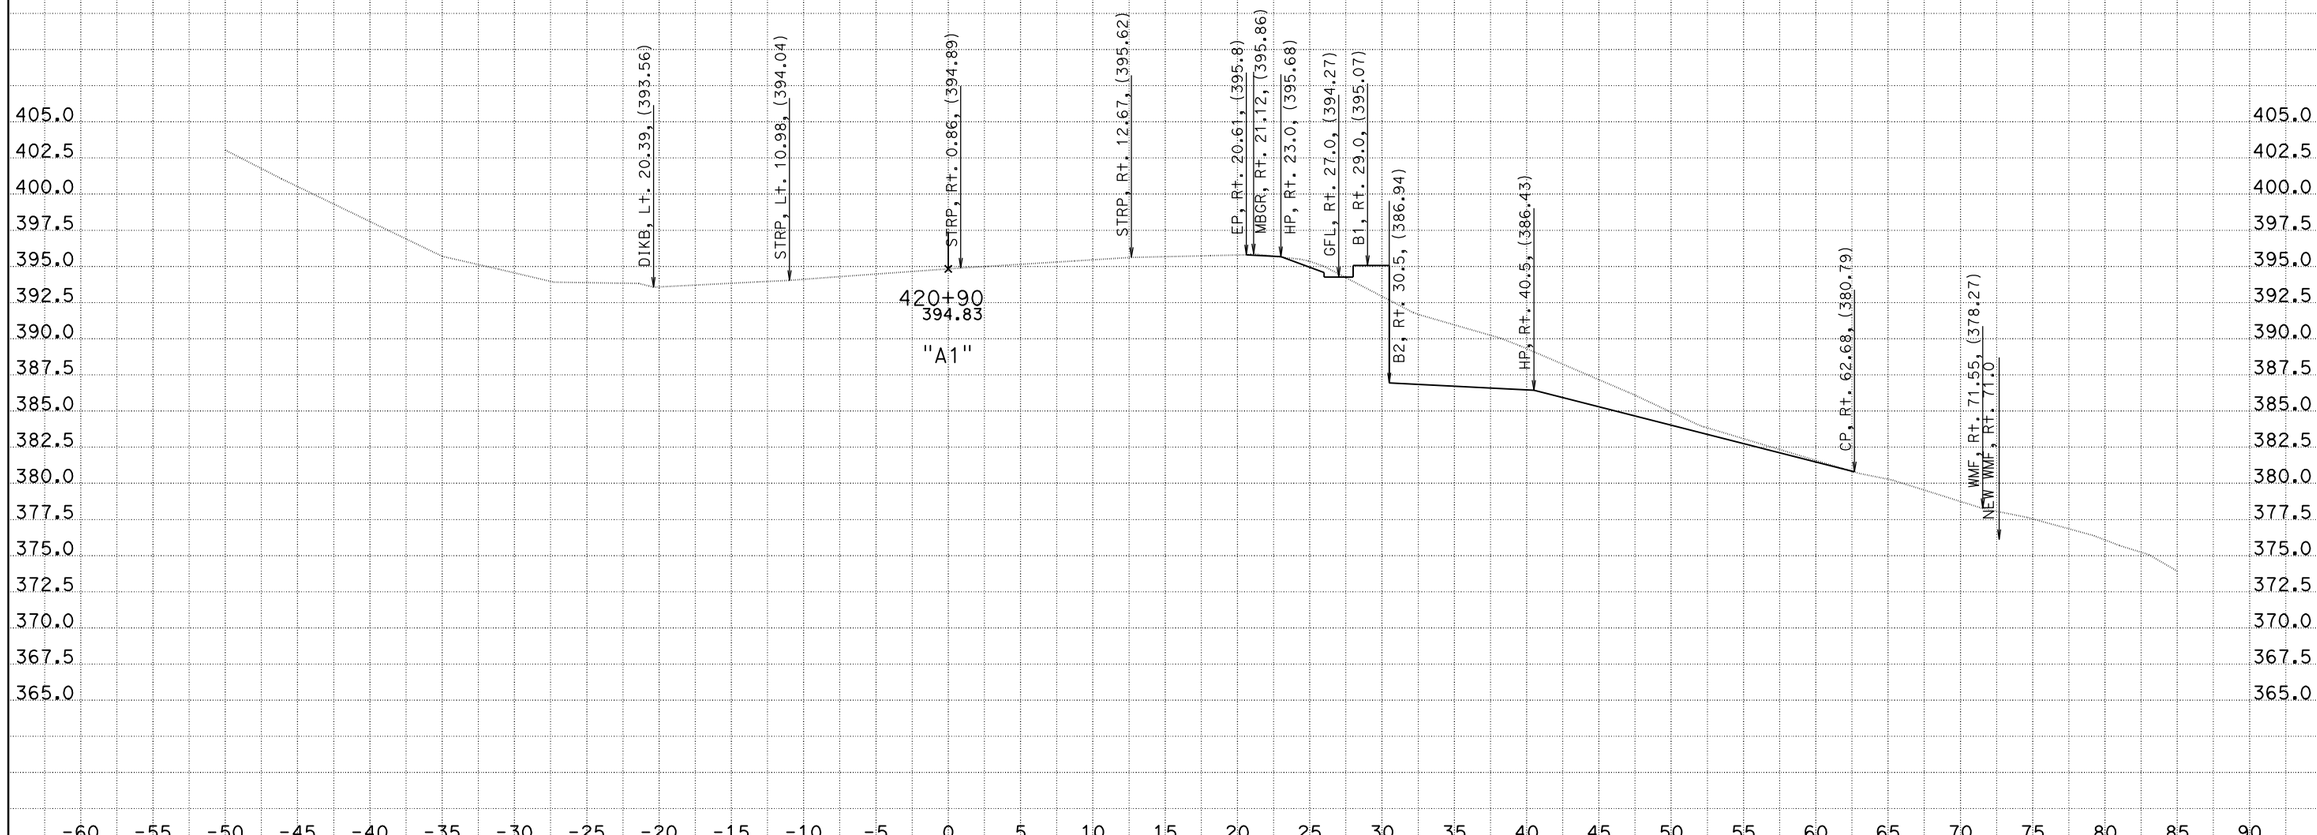

CREATED BY: Wes T.
DATE: 2/9/2012
KC Project: 570142

File: D:\PROJECTS\0C330\570142\X-Section\design.dgn

CONTRACT: 0C3301
DIST/CO/RTE/PM: 05-SLO-46-4.1
PROJECT ID: Mueller's Slide Soldier Pile Retaining Wall

SCALE: 1" = 5' Horiz.
1" = 5' Vert.

All Dimensions are US Survey Feet

A1
CROSS SECTIONS

DESIGN STUDY ONLY

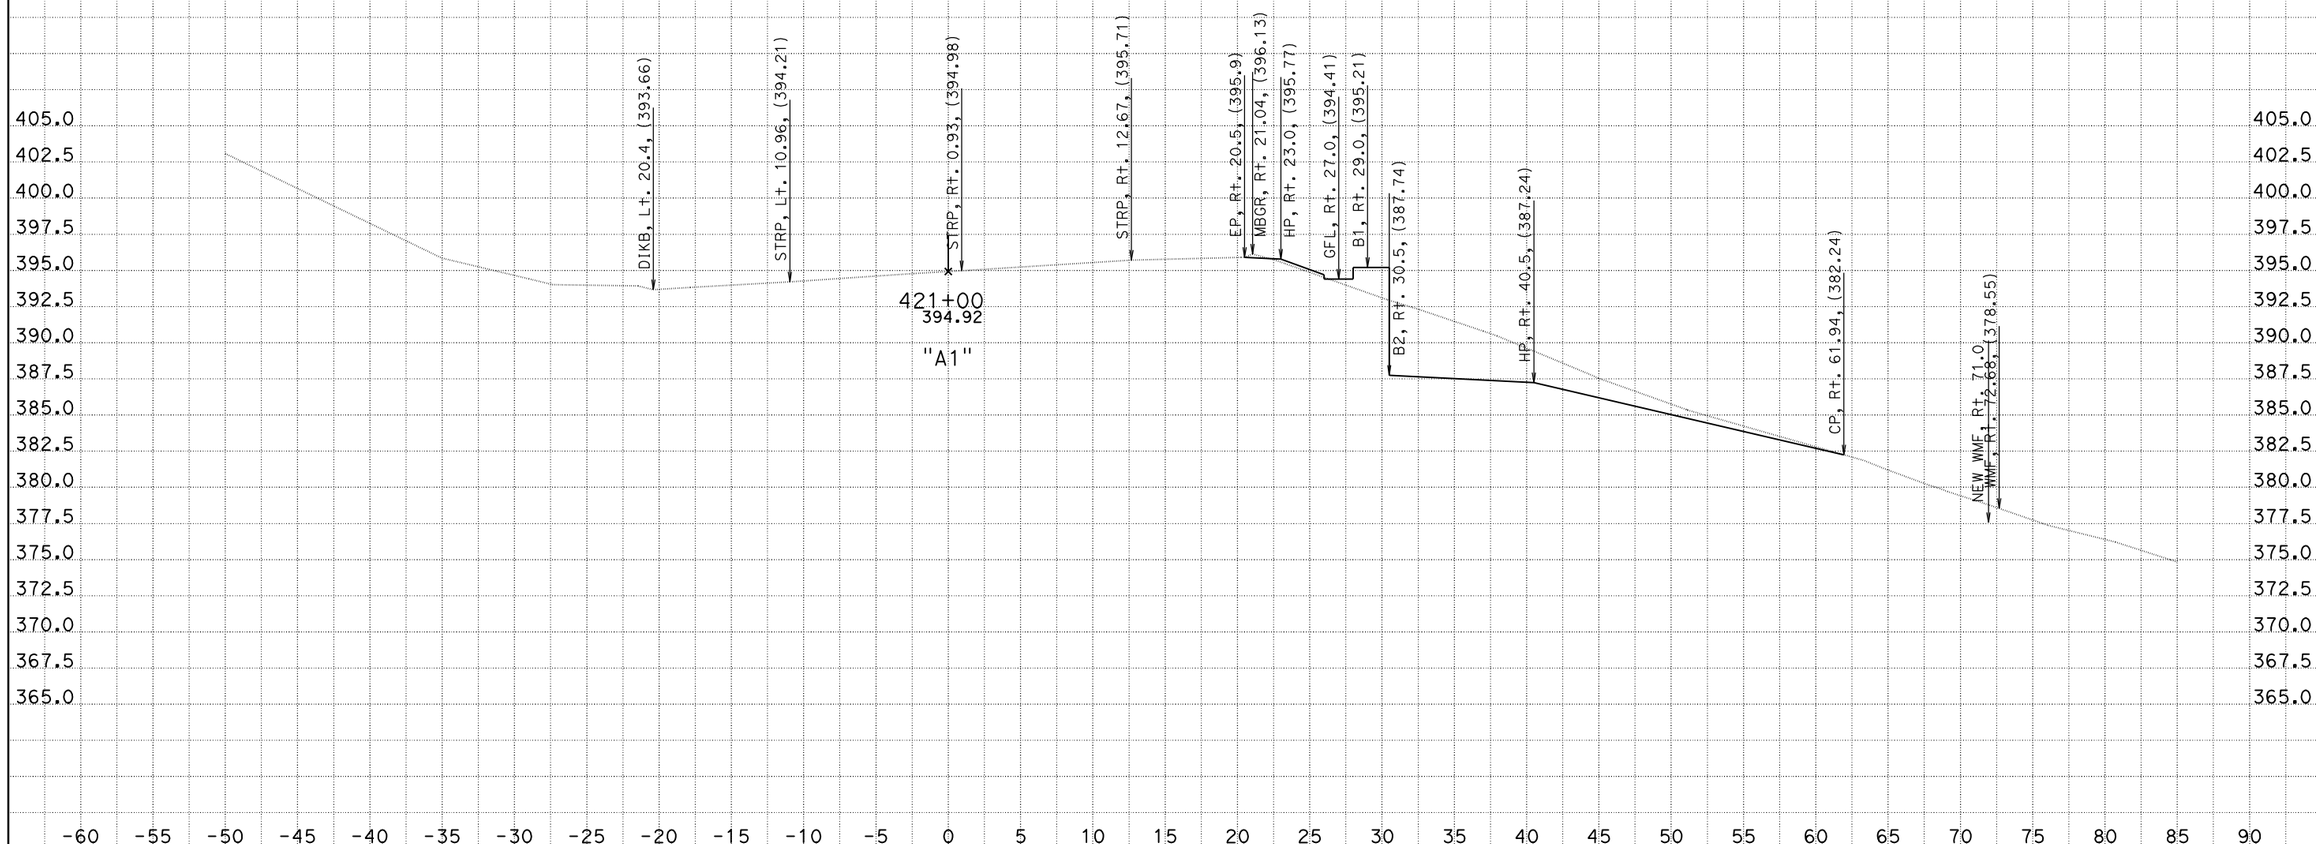

CREATED BY: Wes T.
DATE: 2/9/2012
KC Project: 570142

CONTRACT: 0C3301
DIST/CO/RTE/PM: 05-SLO-46-4.1

SCALE: 1" = 5' Horiz.
1" = 5' Vert.

All Dimensions are US Survey Feet

A1
CROSS SECTIONS
SHEET 20 OF 31

File: D:\PROJECTS\0C330\570142\X-Section\design\A1.dgn
PROJECT ID: Mueller's Slide Soldier Pile Retaining Wall

DESIGN STUDY ONLY

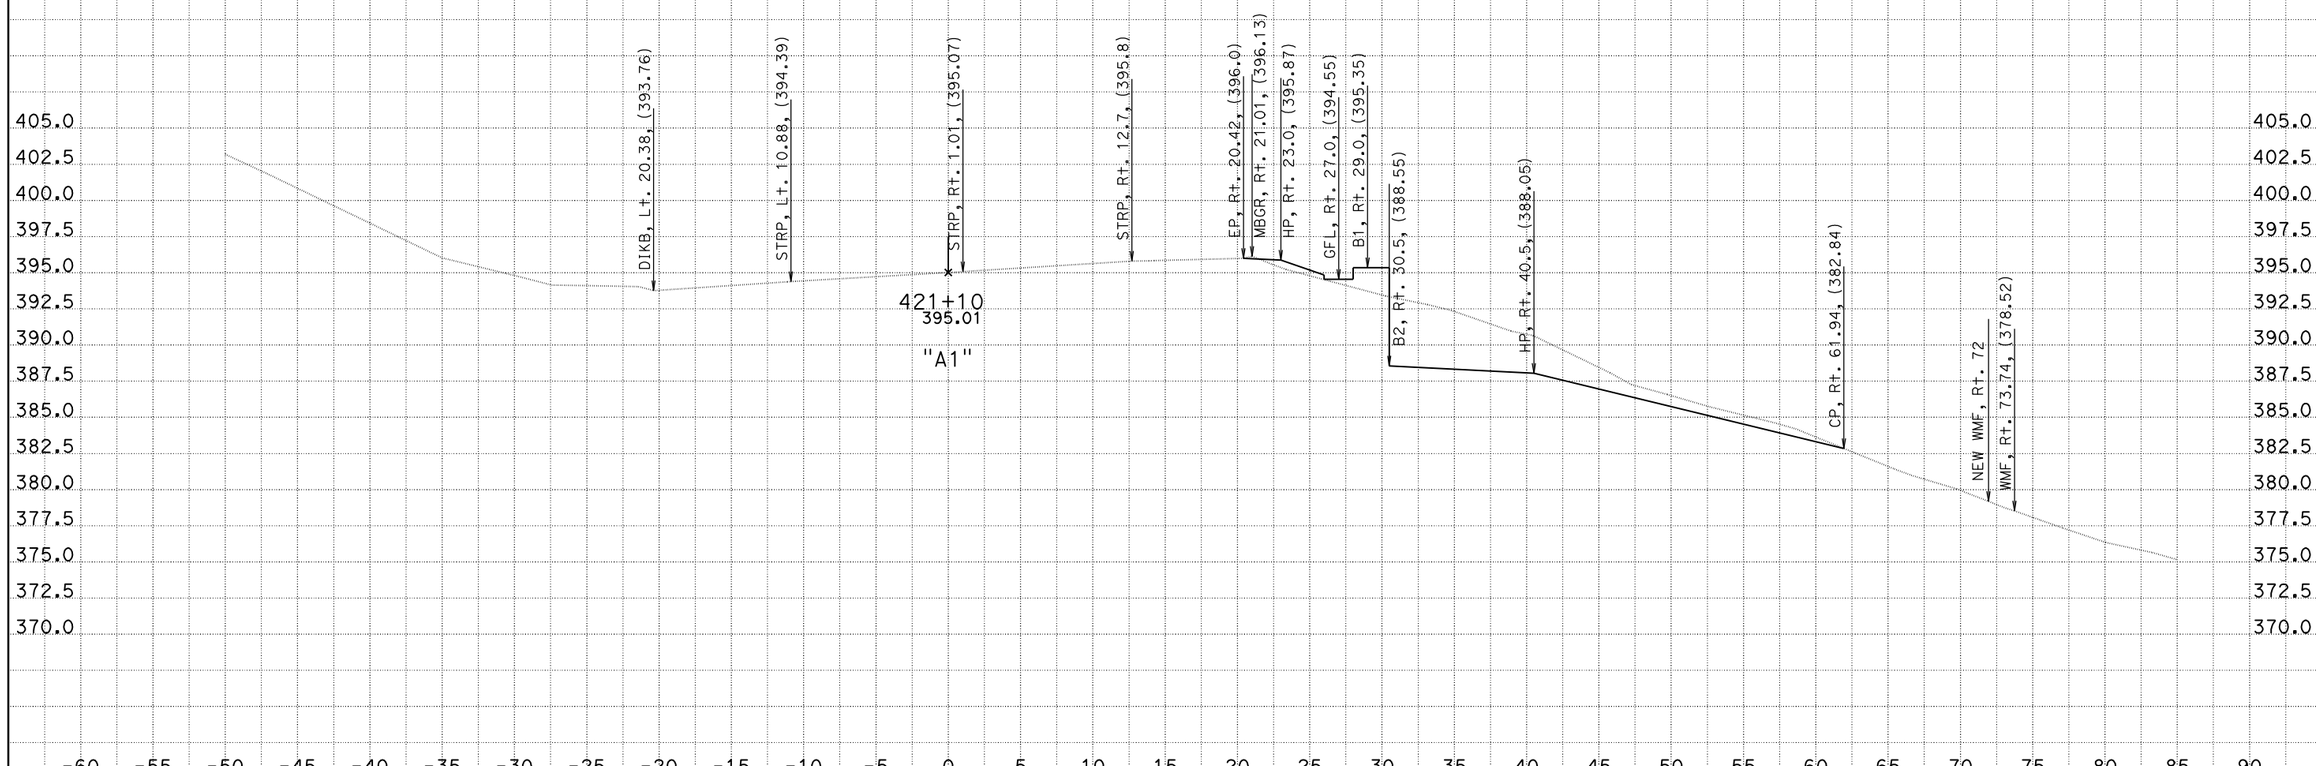

CREATED BY: Wes T.
DATE: 2/9/2012
KC Project: 570142

CONTRACT: OC3301
DIST/CO/RTE/PM: 05-SLO-46-4.1
File: D:\PROJECTS\OC330\570142\X-Section\design.dgn PROJECT ID: Mueller's Slide Soldier Pile Retaining Wall

SCALE: 1" = 5' Horiz.
1" = 5' Vert.

All Dimensions are US Survey Feet

A1
CROSS SECTIONS
SHEET 21 OF 31

DESIGN STUDY ONLY

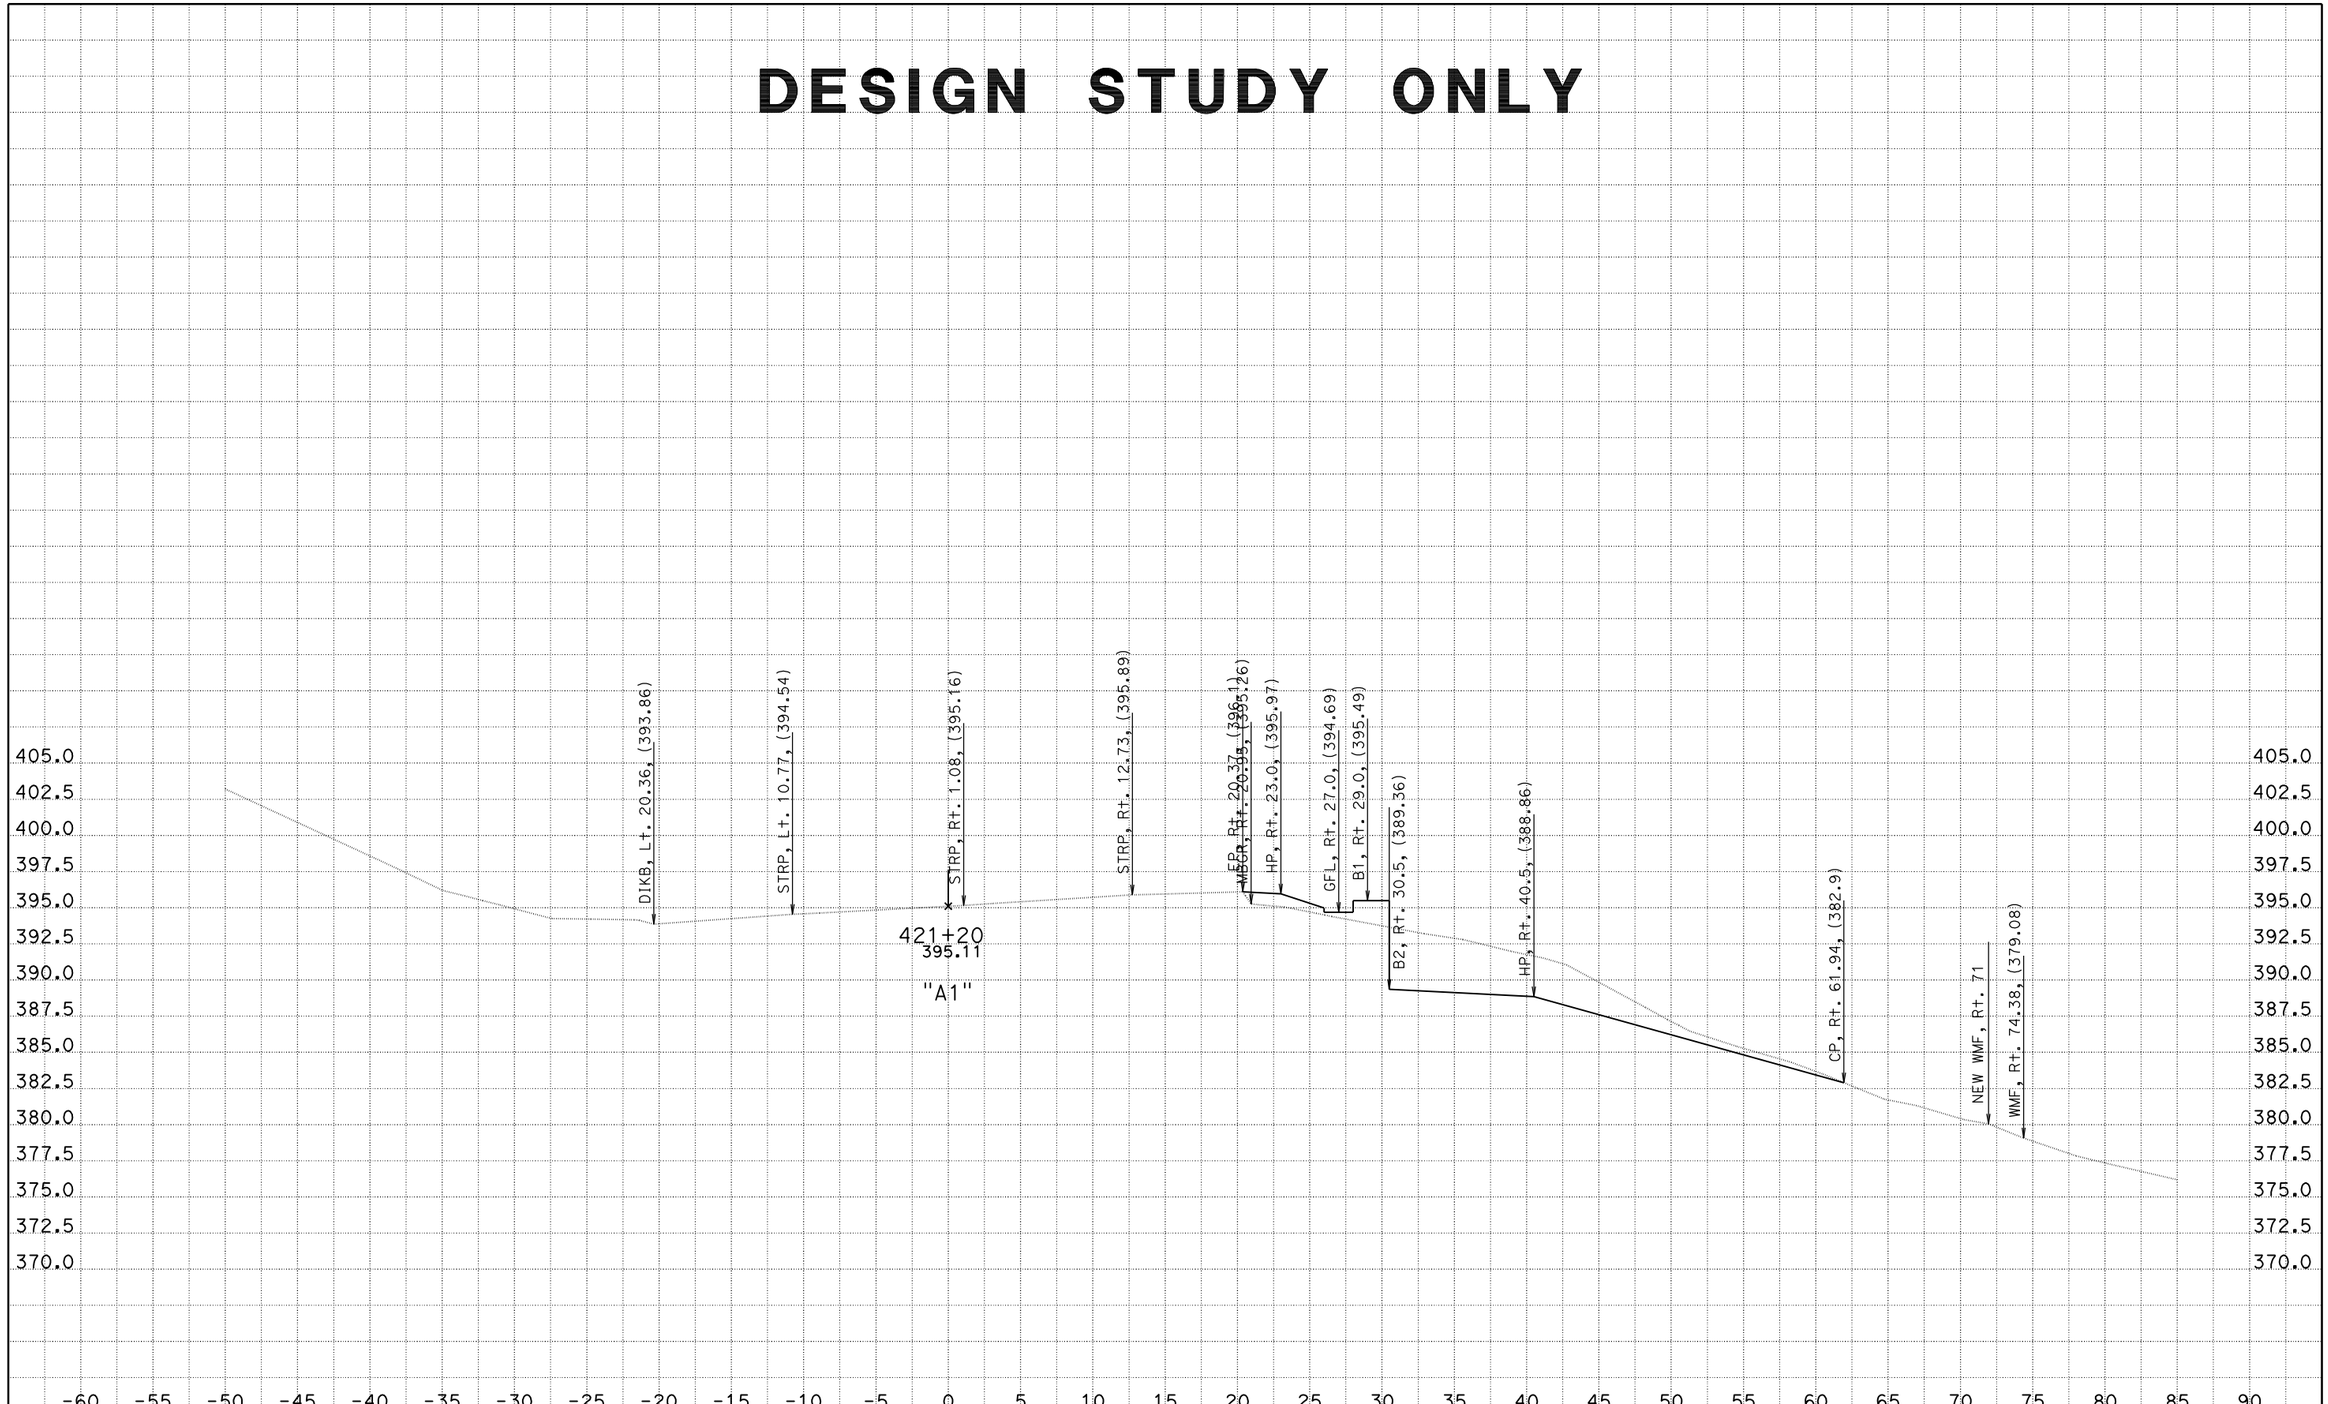

CREATED BY: Wes T.
DATE: 2/9/2012
KC Project: 570142

CONTRACT: 0C3301
DIST/CO/RTE/PM: 05-SLO-46-4.1
File: D:\PROJECTS\0C330\570142\X-Section\design\ PROJECT ID: Mueller's Slide Soldier Pile Retaining Wall

SCALE: 1" = 5' Horiz.
1" = 5' Vert.

All Dimensions are US Survey Feet

A1
CROSS SECTIONS
SHEET 22 OF 31

DESIGN STUDY ONLY

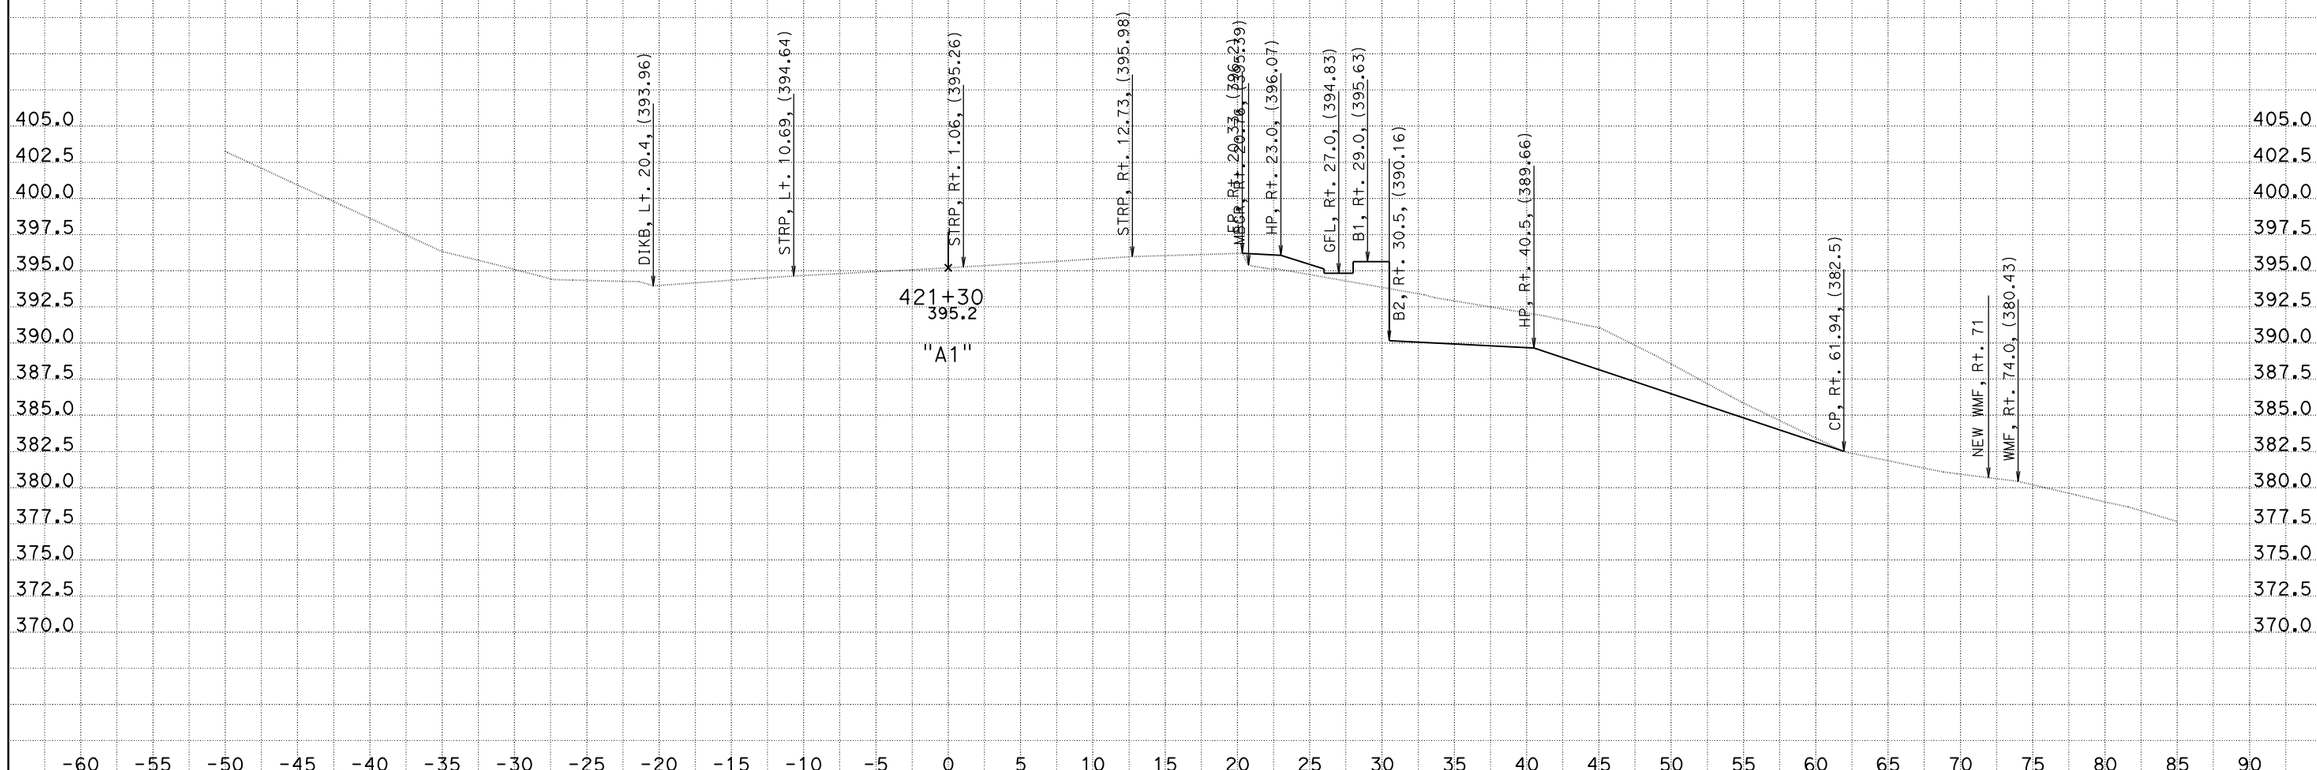

CREATED BY: Wes T.
DATE: 2/9/2012
KC Project: 570142

CONTRACT: 0C3301
DIST/CO/RTE/PM: 05-SLO-46-4.1

File: D:\PROJECTS\0C330\570142\X-Section\design\A1.dgn
PROJECT ID: Mueller's Slide Soldier Pile Retaining Wall

SCALE: 1" = 5' Horiz.
1" = 5' Vert.

All Dimensions are US Survey Feet

A1
CROSS SECTIONS
SHEET 23 OF 31

DESIGN STUDY ONLY

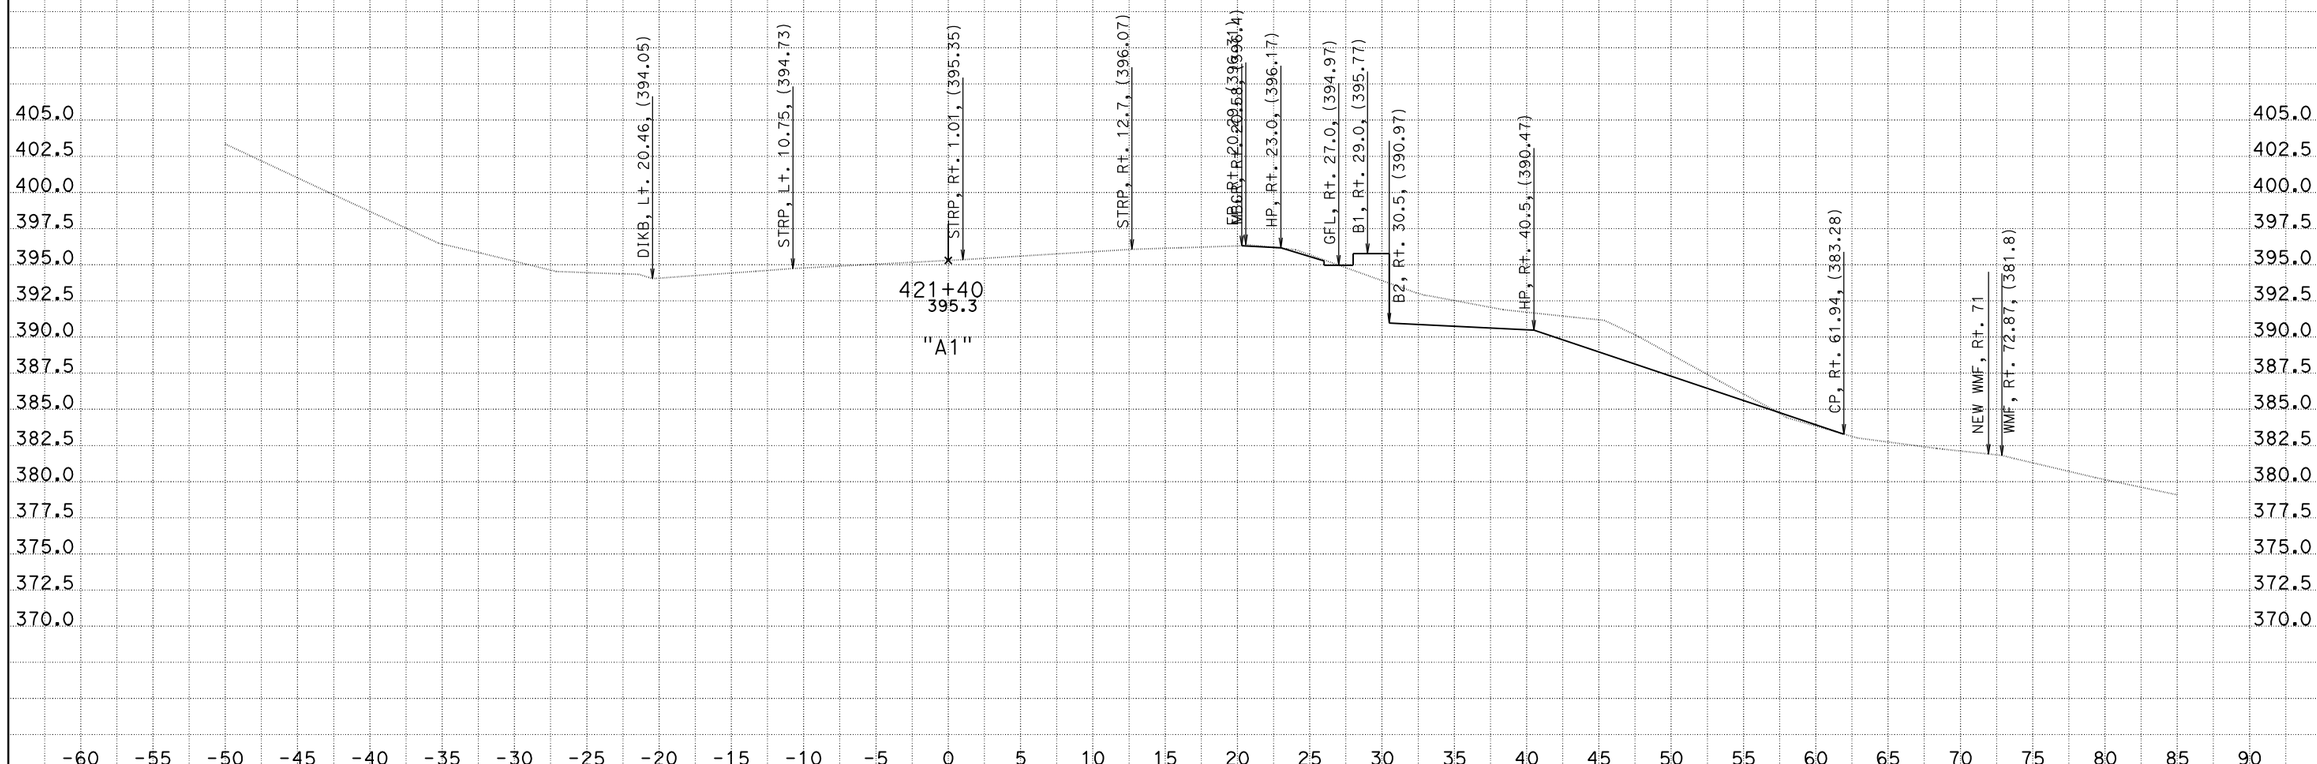

CREATED BY: Wes T.
DATE: 2/9/2012
KC Project: 570142

CONTRACT: 0C3301
DIST/CO/RTE/PM: 05-SLO-46-4.1
File: D:\PROJECTS\0C330\570142\X-Section\design.dgn PROJECT ID: Mueller's Slide Soldier Pile Retaining Wall

SCALE: 1" = 5' Horiz.
1" = 5' Vert.

All Dimensions are US Survey Feet

A1
CROSS SECTIONS
SHEET 24 OF 31

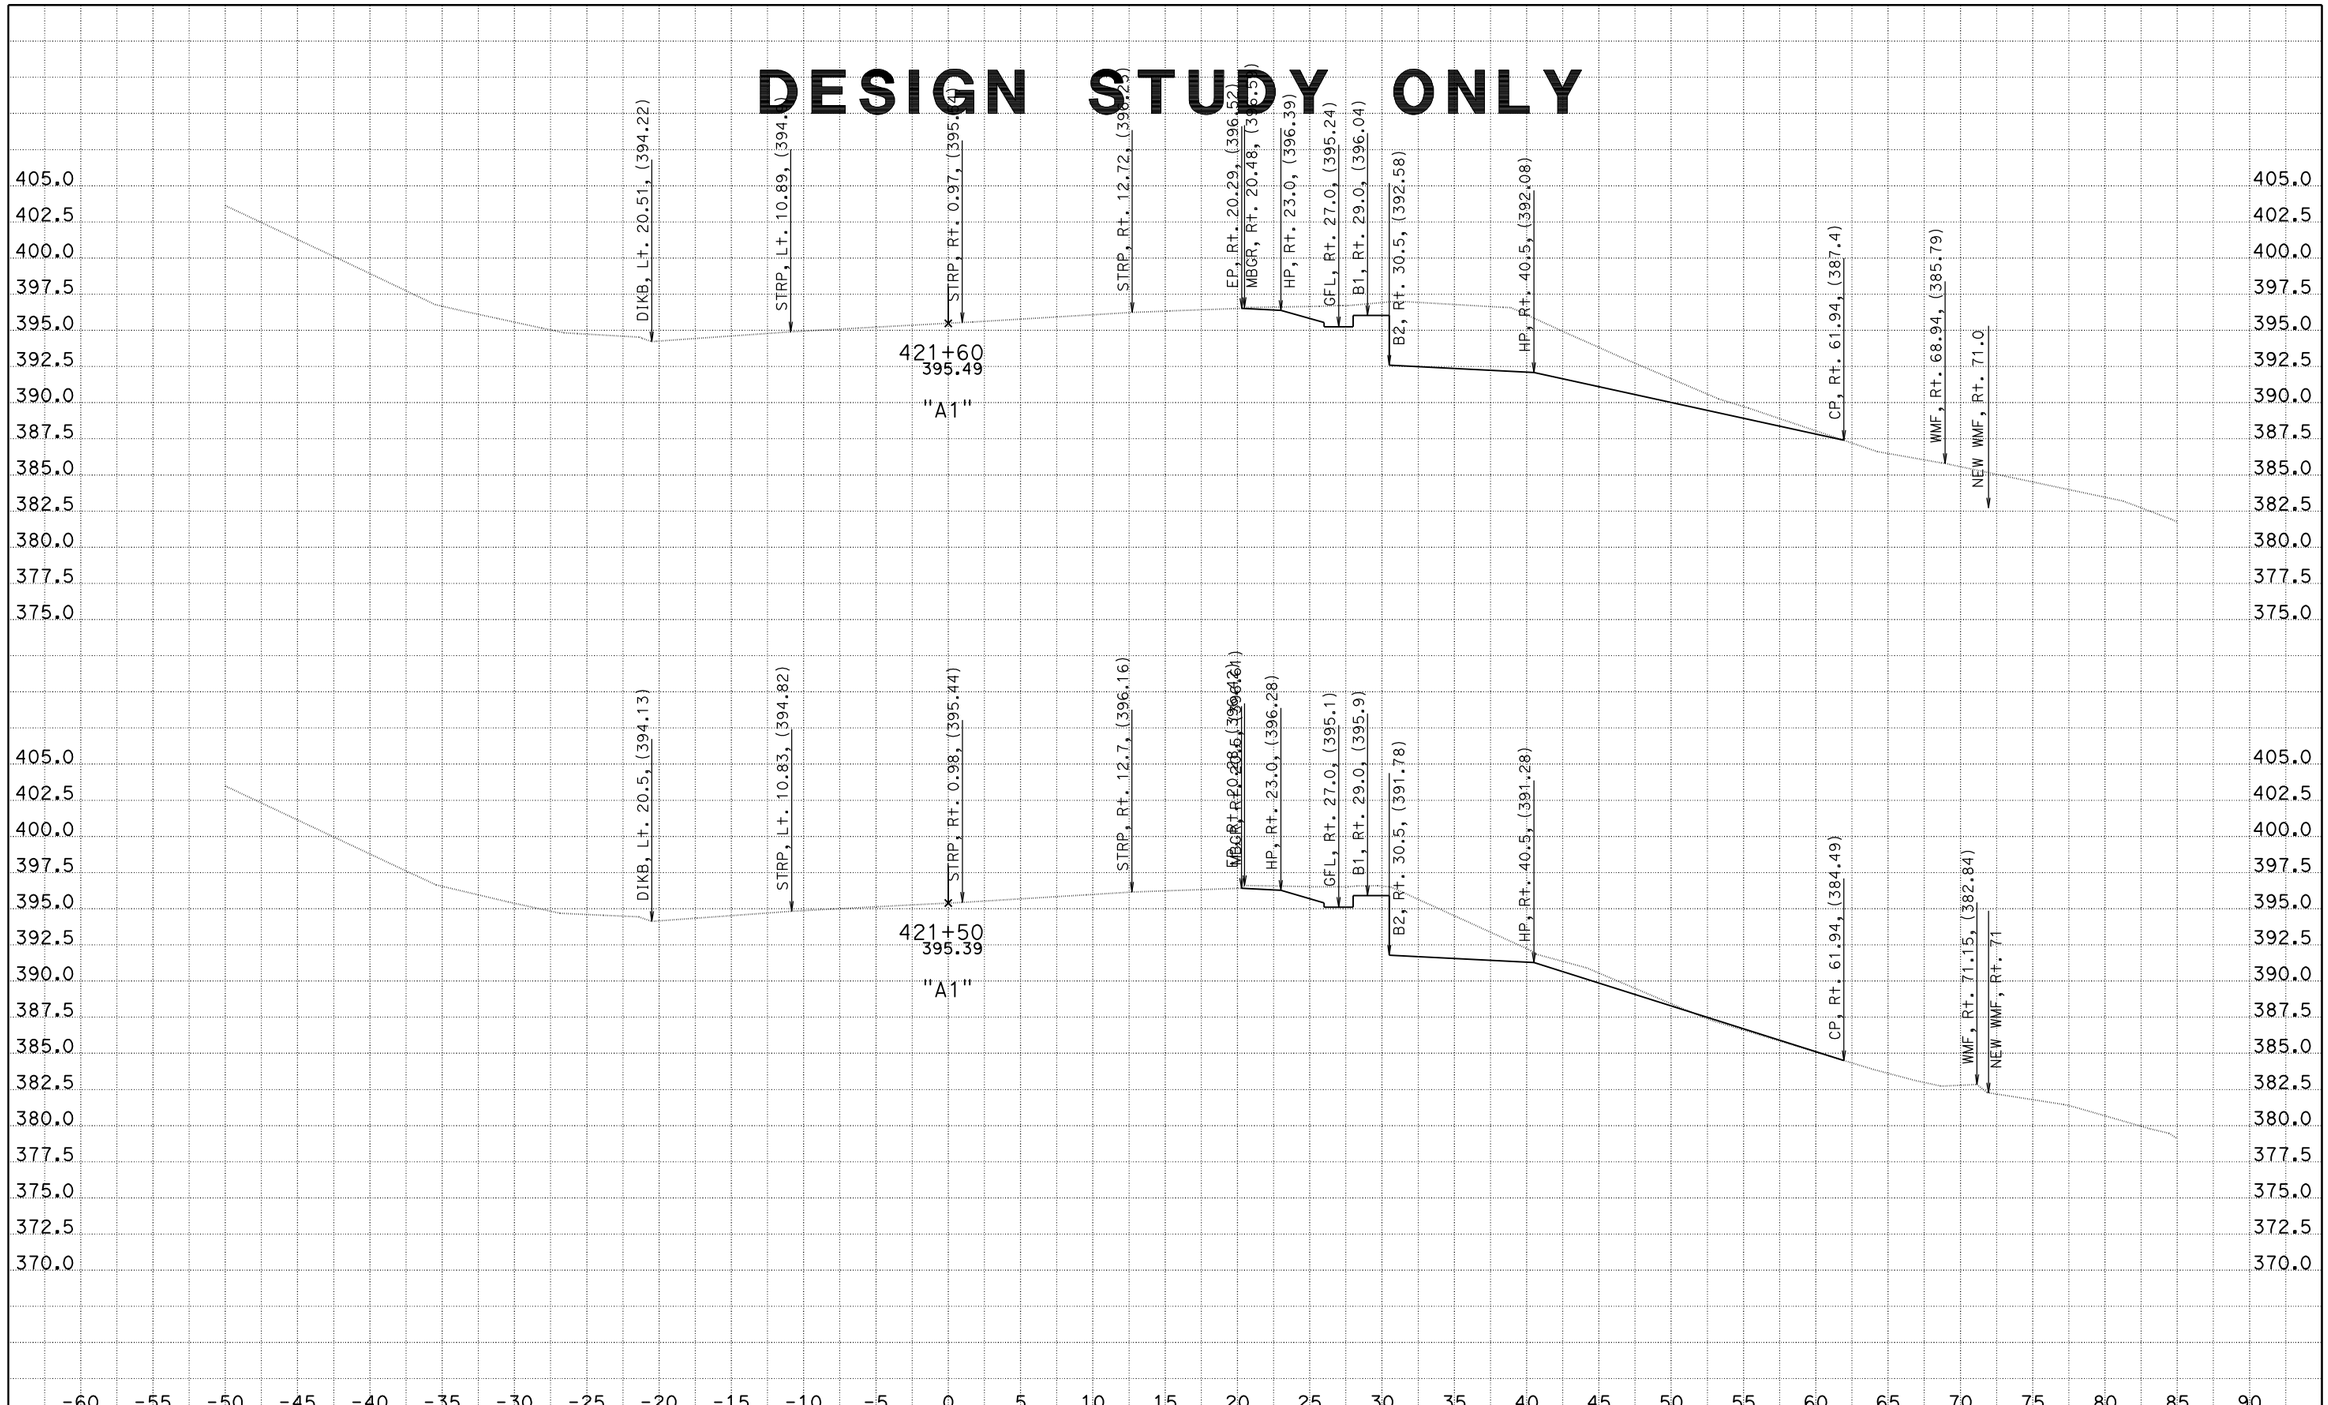

CREATED BY: Wes T.
DATE: 2/9/2012
KC Project: 570142

CONTRACT: 0C3301
DIST/CO/RTE/PM: 05-SLO-46-4.1
File: D:\PROJECTS\0C330\570142\X-Section\design\A1 PROJECT ID: Mueller's Slide Soldier Pile Retaining Wall

SCALE: 1" = 5' Horiz.
1" = 5' Vert.

All Dimensions are US Survey Feet

A1
CROSS SECTIONS
SHEET 25 OF 31

DESIGN STUDY ONLY

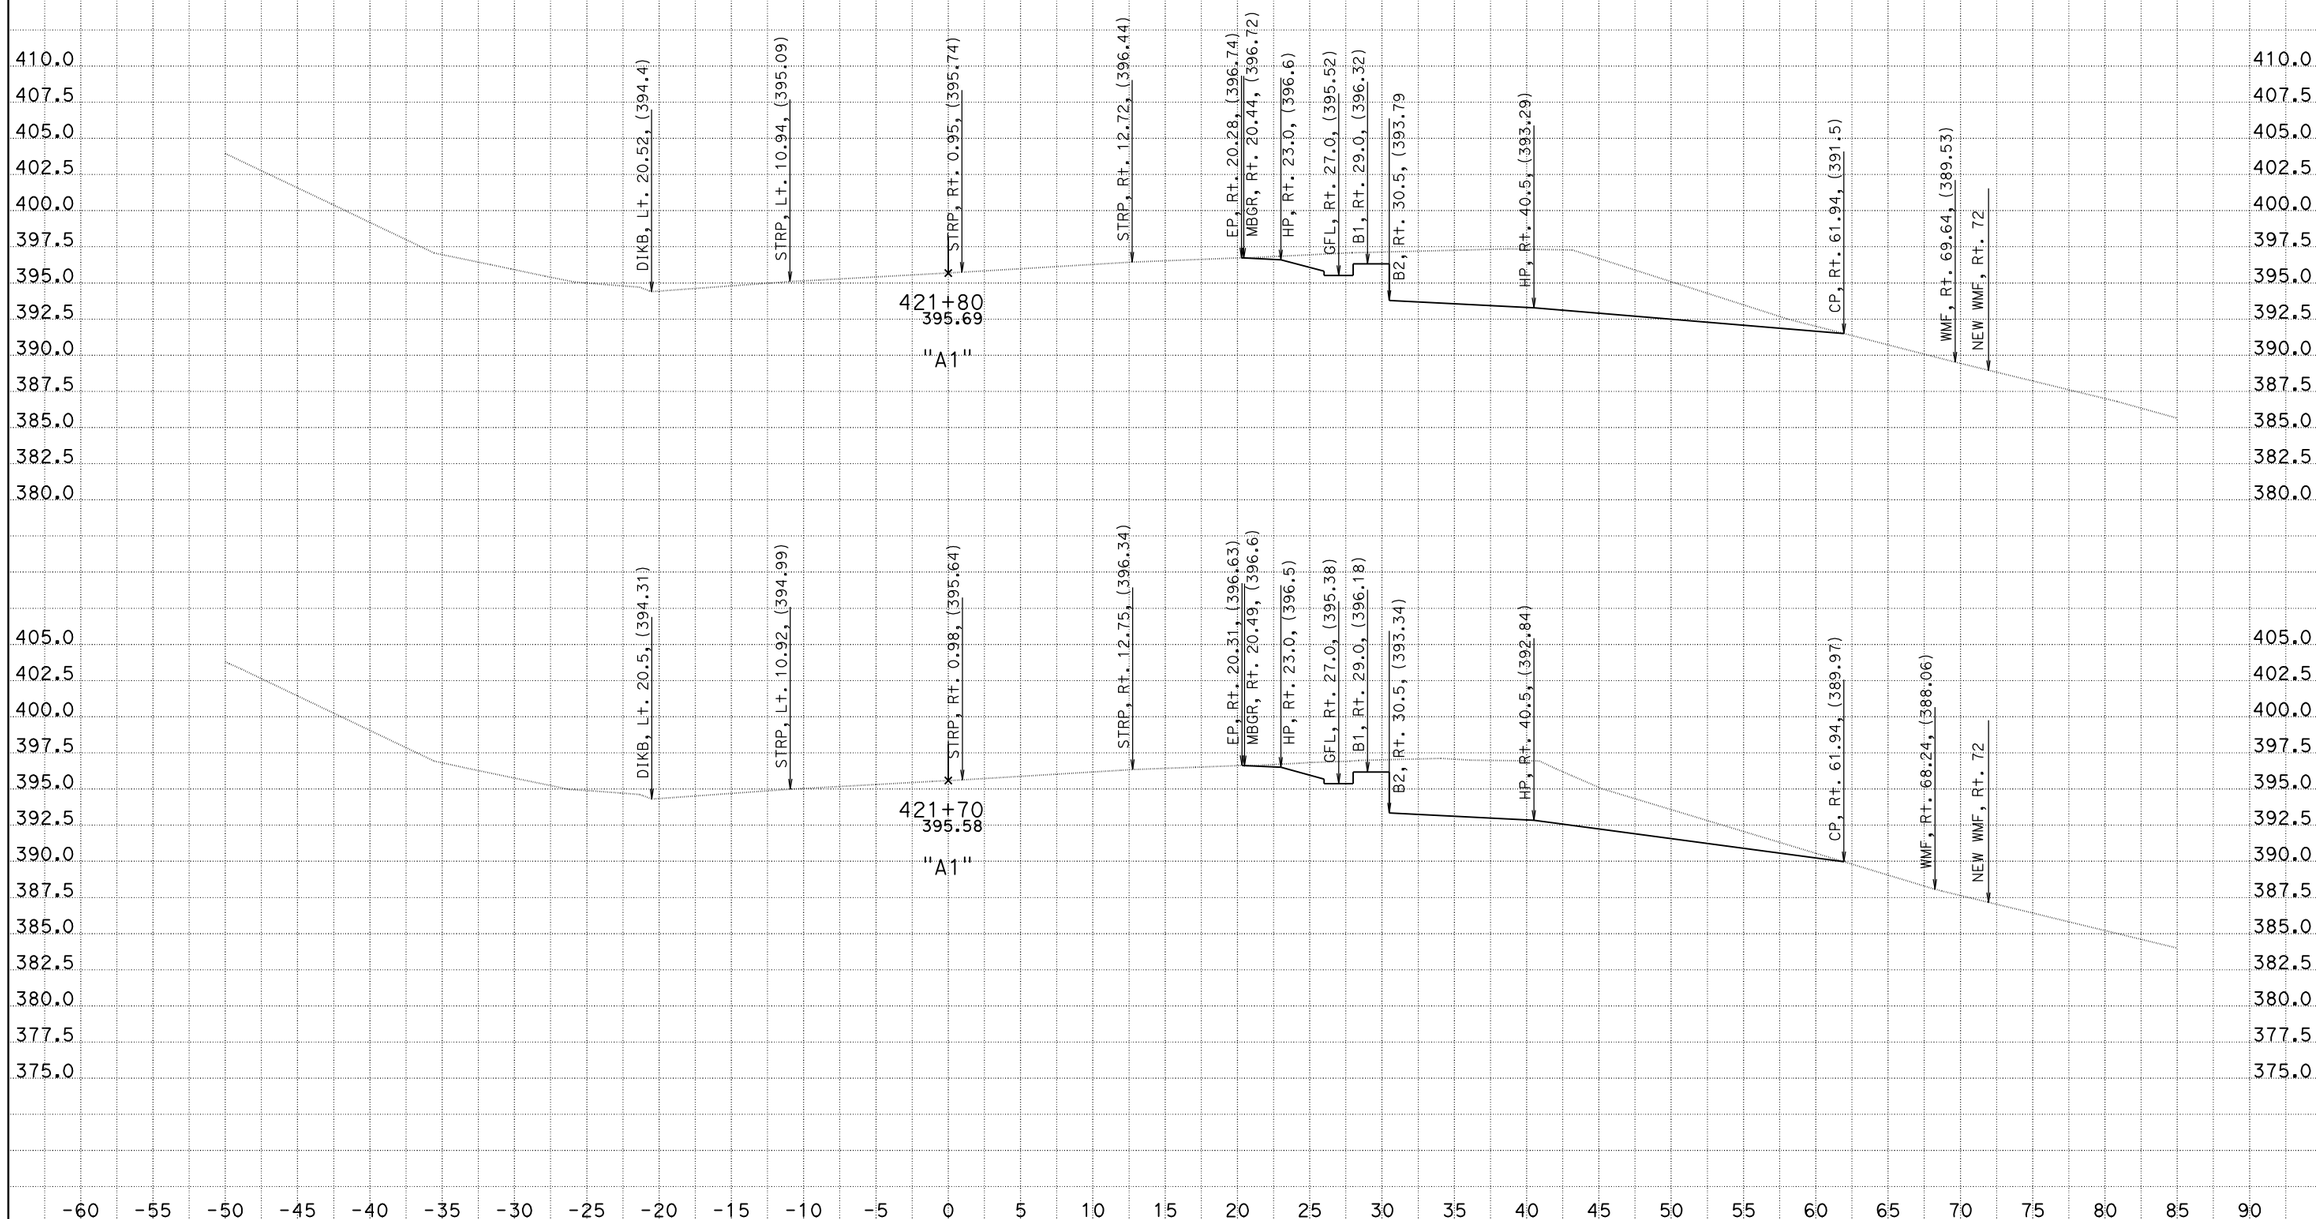

CREATED BY: Wes T.
DATE: 2/9/2012
KC Project: 570142

CONTRACT: 0C3301
DIST/CO/RTE/PM: 05-SLO-46-4.1

File: D:\PROJECTS\0C330\570142\X-Section\design\ECI

PROJECT ID: Mueller's Slide Soldier Pile Retaining Wall

SCALE: 1" = 5' Horiz.
1" = 5' Vert.

All Dimensions are US Survey Feet

A1
CROSS SECTIONS

DESIGN STUDY ONLY

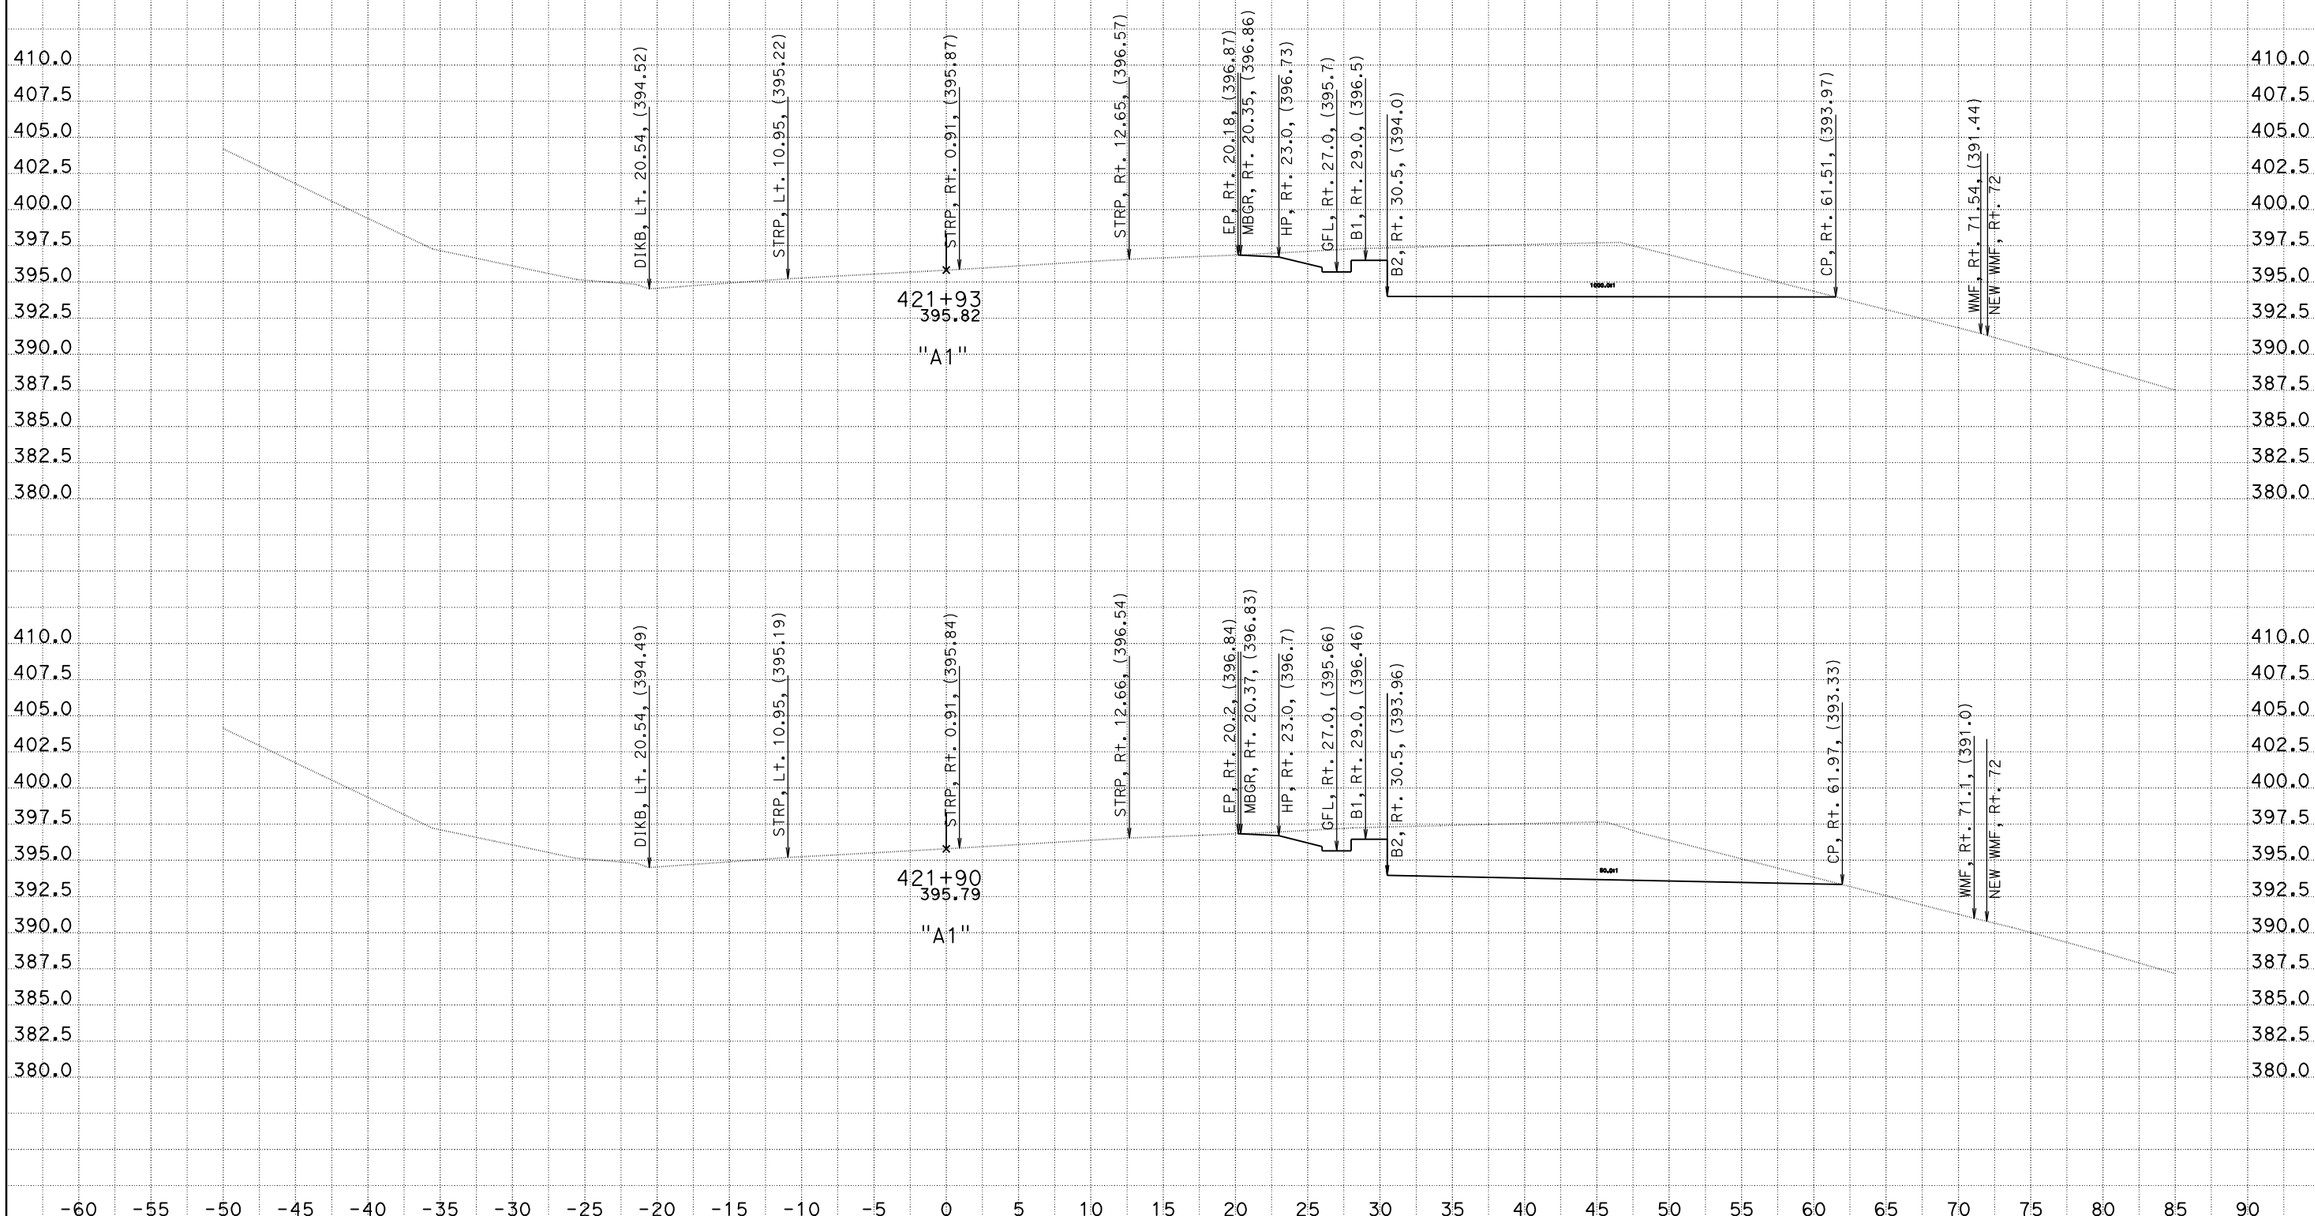

CREATED BY: Wes T.
DATE: 2/9/2012
KC Project: 570142

CONTRACT: 0C3301
DIST/CO/RTE/PM: 05-SLO-46-4.1
File: D:\PROJECTS\0C330\570142\X-Section\design.dgn PROJECT ID: Mueller's Slide Soldier Pile Retaining Wall

SCALE: 1" = 5' Horiz.
1" = 5' Vert.

All Dimensions are US Survey Feet

A1
CROSS SECTIONS
SHEET 27 OF31

DESIGN STUDY ONLY

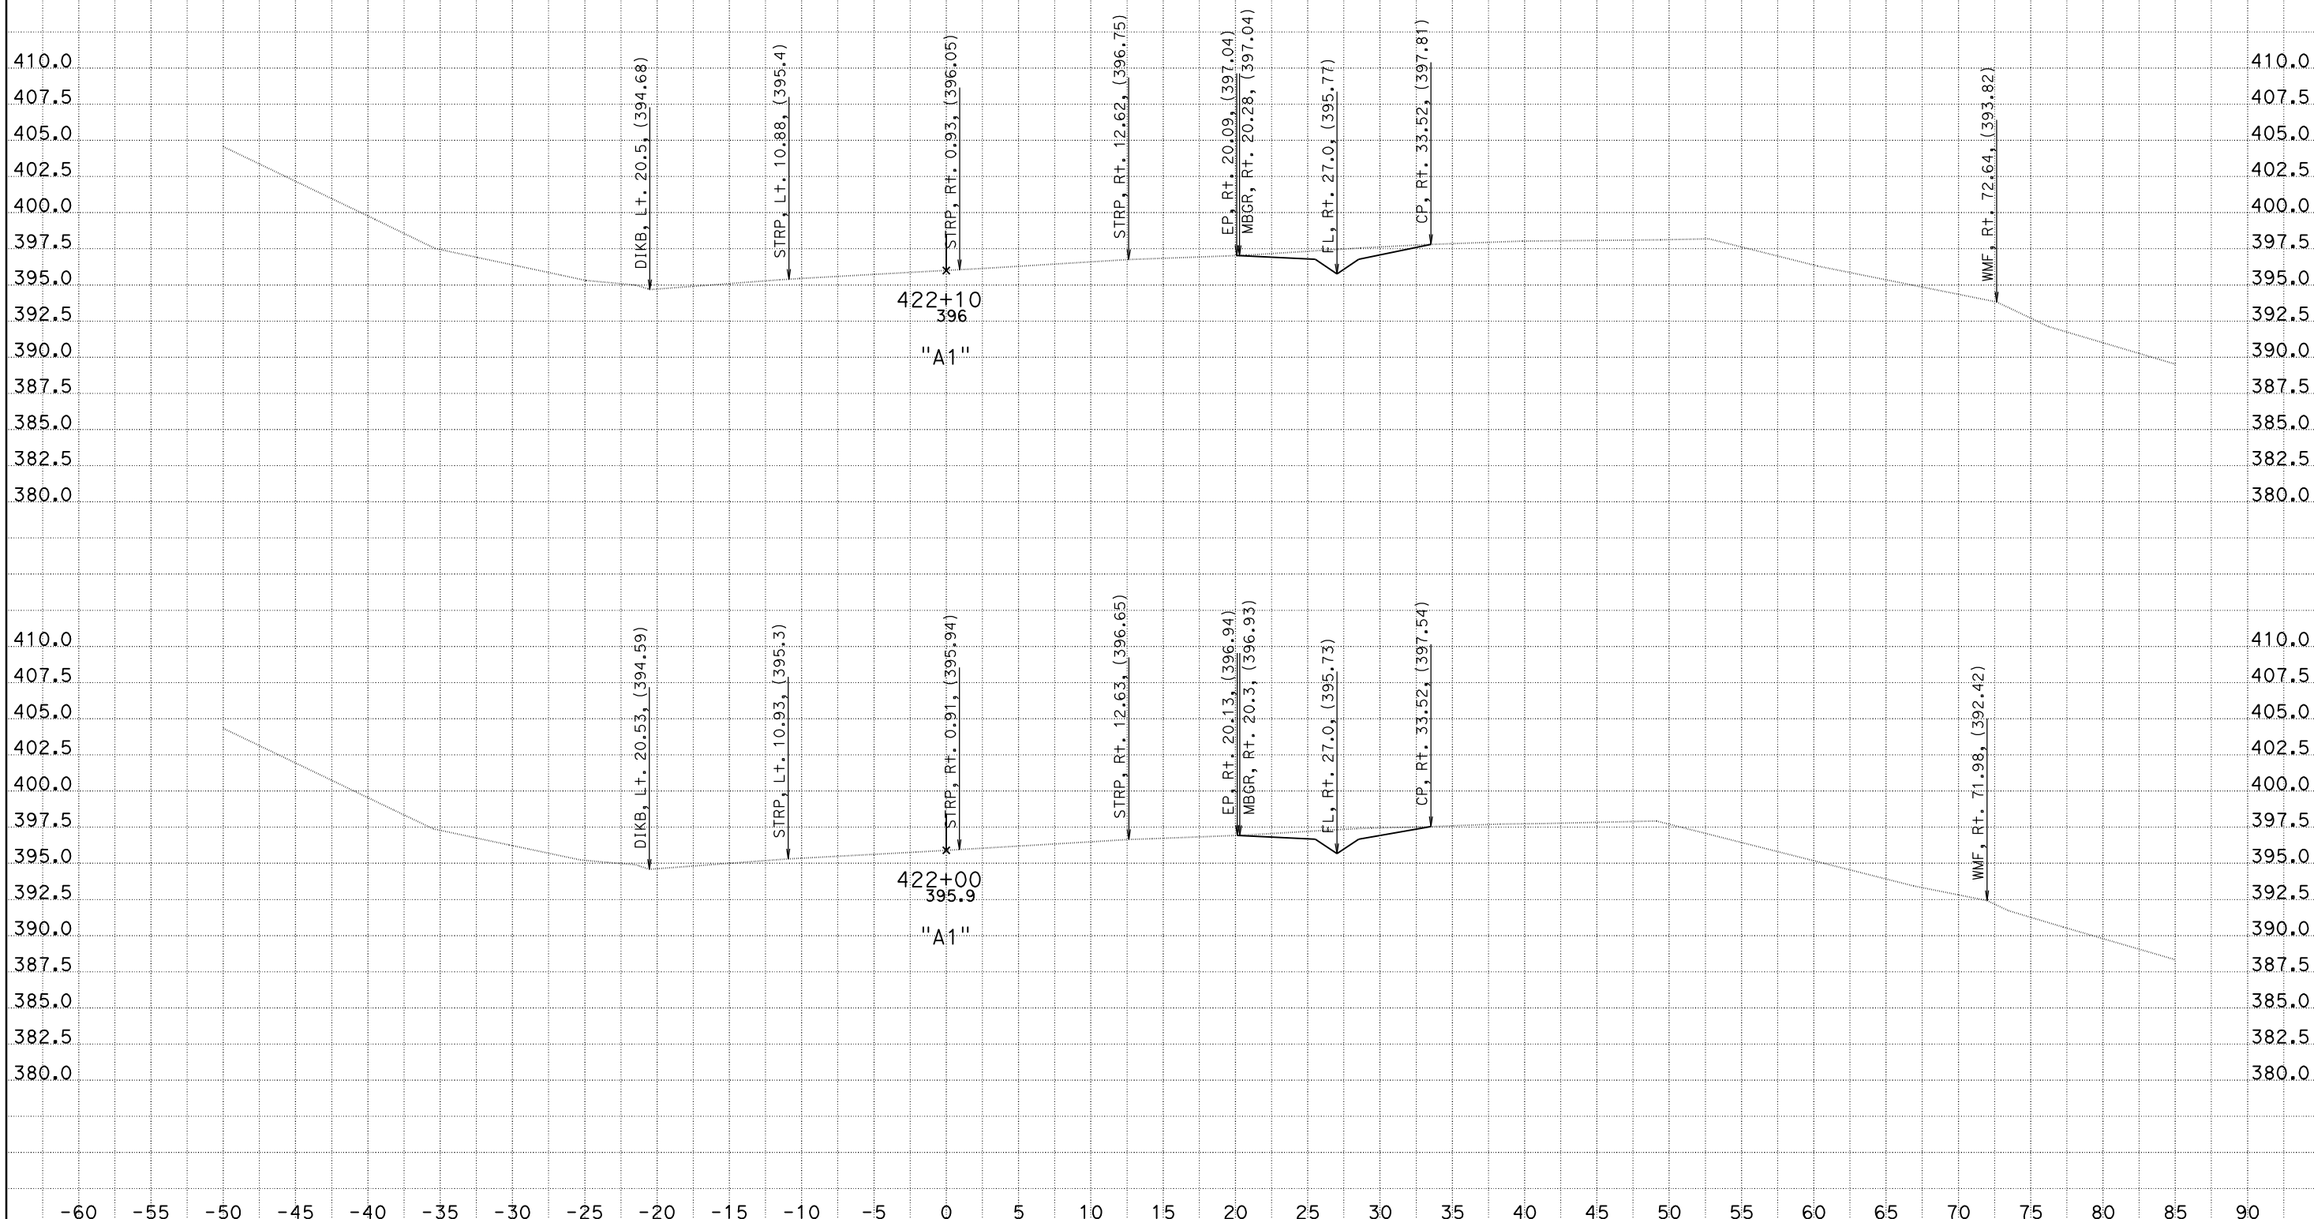

CREATED BY: Wes T.
DATE: 2/9/2012
KC Project: 570142

CONTRACT: 0C3301
DIST/CO/RTE/PM: 05-SLO-46-4.1
File: D:\PROJECTS\0C330\570142\X-Section\design.dgn PROJECT ID: Mueller's Slide Soldier Pile Retaining Wall

SCALE: 1" = 5' Horiz.
1" = 5' Vert.

All Dimensions are US Survey Feet

A1
CROSS SECTIONS
SHEET 28 OF 31

DESIGN STUDY ONLY

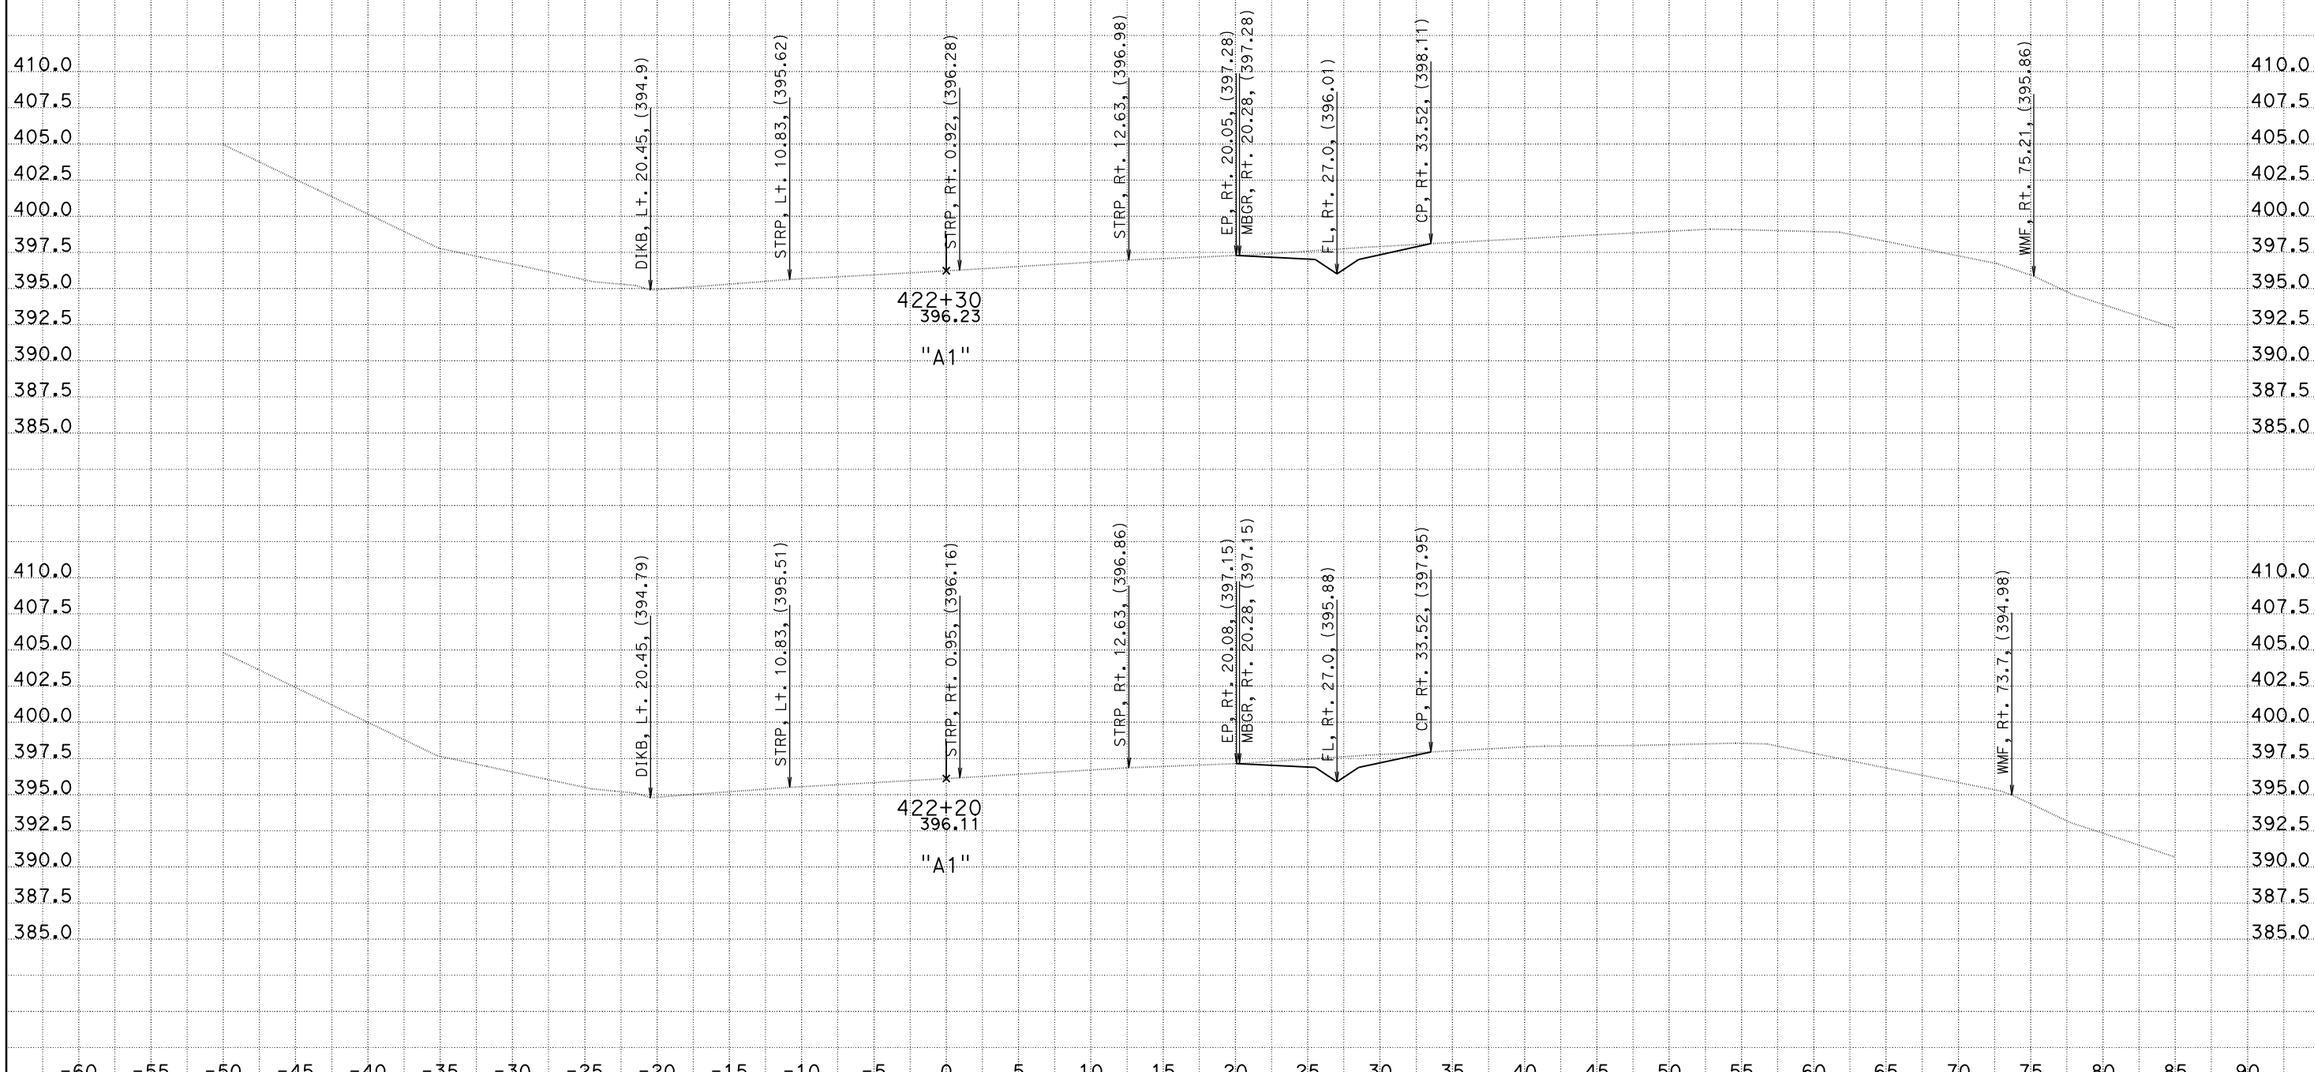

CREATED BY: Wes T.
DATE: 2/9/2012
KC Project: 570142

CONTRACT: OC3301
DIST/CO/RTE/PM: 05-SLO-46-4.1
PROJECT ID: Mueller's Slide Soldier Pile Retaining Wall

SCALE: 1" = 5' Horiz.
1" = 5' Vert.

All Dimensions are US Survey Feet

A1
CROSS SECTIONS

File: D:\PROJECTS\OC330\570142\X-Section\design.dgn

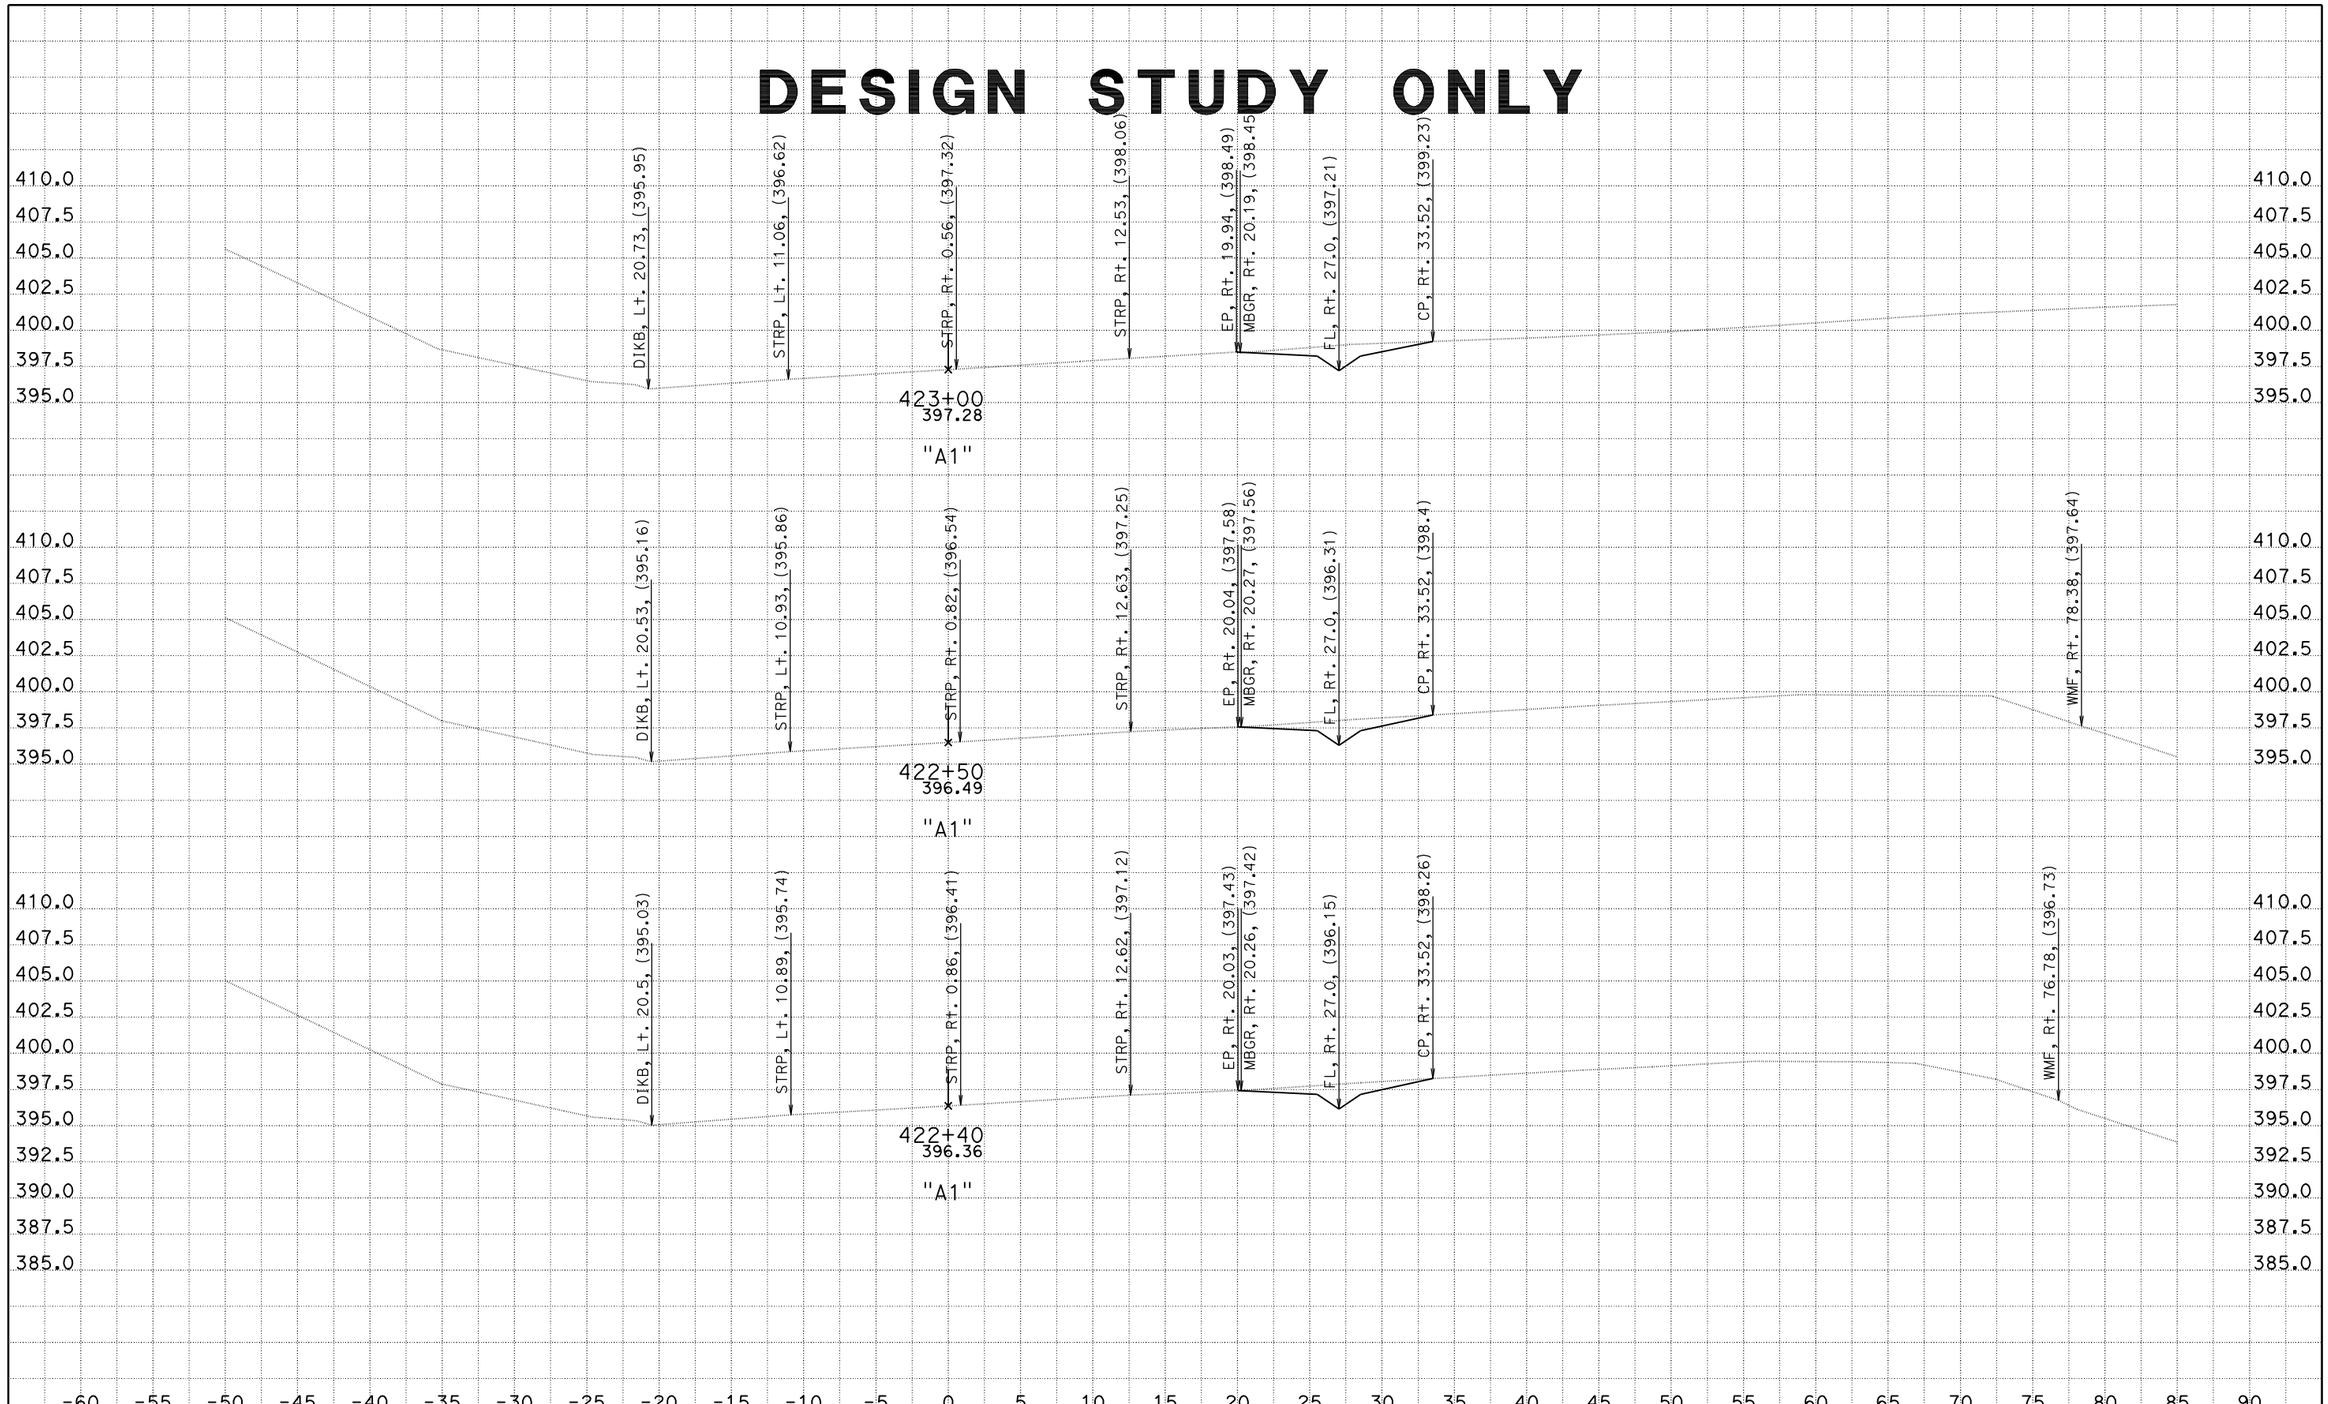

CREATED BY: Wes T.
DATE: 2/9/2012
KC Project: 570142

CONTRACT: 0C3301
DIST/CO/RTE/PM: 05-SLO-46-4.1
File: D:\PROJECTS\0C330\570142\X-Section\design\ PROJECT ID: Mueller's Slide Soldier Pile Retaining Wall

SCALE: 1" = 5' Horiz.
1" = 5' Vert.

All Dimensions are US Survey Feet

A1
CROSS SECTIONS
SHEET 30 OF 31

DESIGN STUDY ONLY

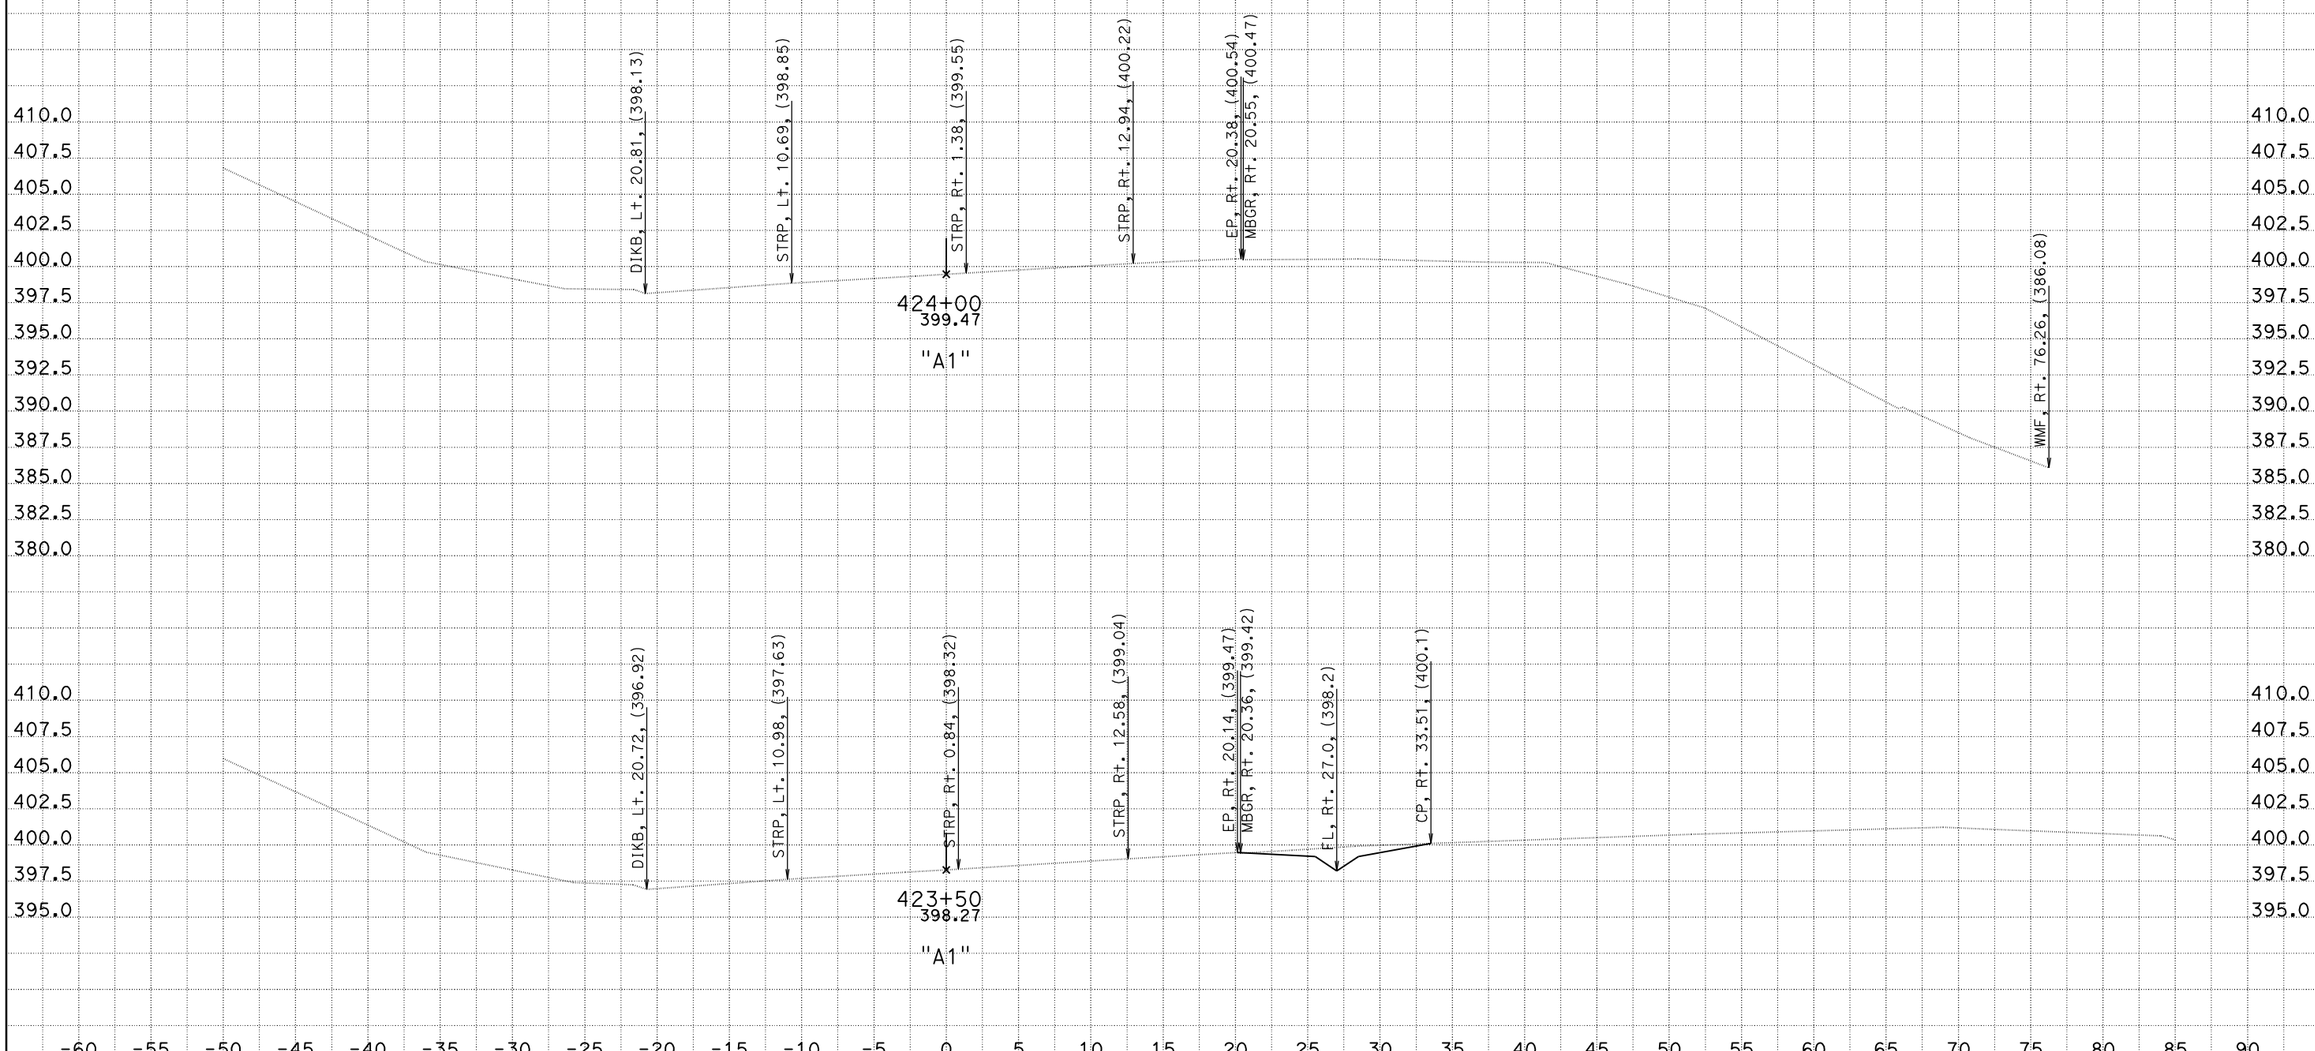

CREATED BY: Wes T.
DATE: 2/9/2012
KC Project: 570142

CONTRACT: OC3301
DIST/CO/RTE/PM: 05-SLO-46-4.1
File: D:\PROJECTS\OC330\570142\X-Section\design.dgn PROJECT ID: Mueller's Slide Soldier Pile Retaining Wall

SCALE: 1" = 5' Horiz.
1" = 5' Vert.

All Dimensions are US Survey Feet

A1
CROSS SECTIONS
SHEET 31 OF 31