BIDDER'S CROSS SECTIONS

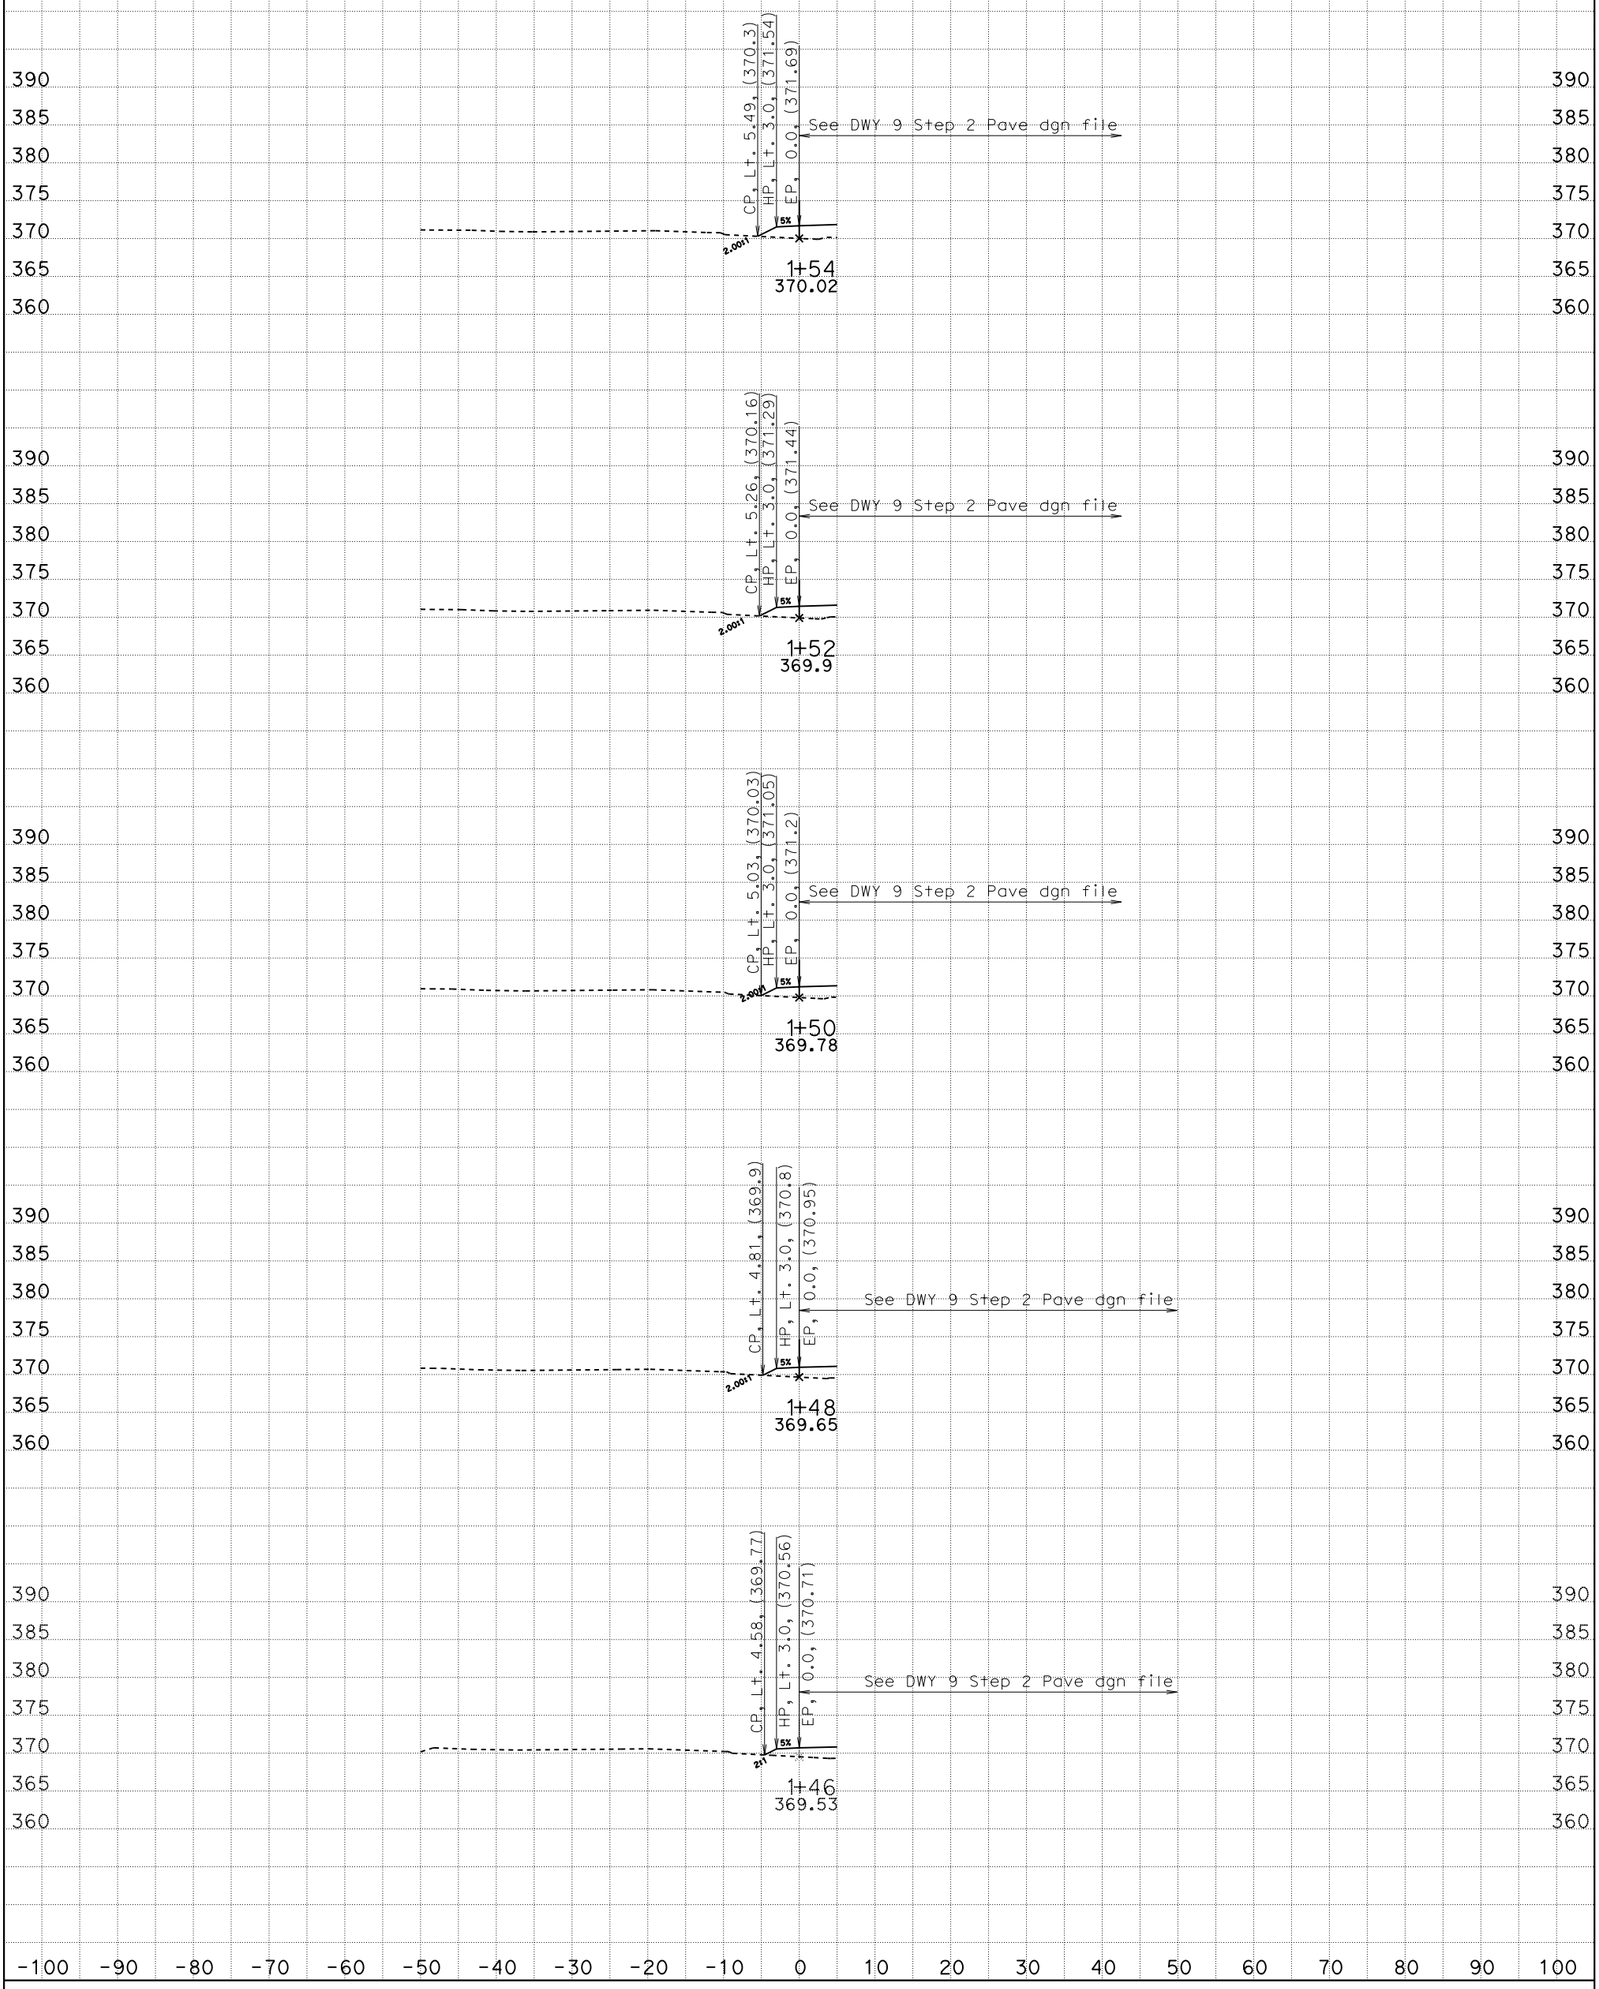

DATE: 10/7/2014

Driveway #9-Step 2 left slope

SCALE: 1" = 10' Horiz.
1" = 10' Vert.

All Dimensions are US Survey Feet

DWY9EP1
CROSS SECTIONS
SHEET 1 OF 12

KC Project: 0611 File: D:*-0c640\dwy9\DWY9C_LTEP_des.ear

BIDDER'S CROSS SECTIONS

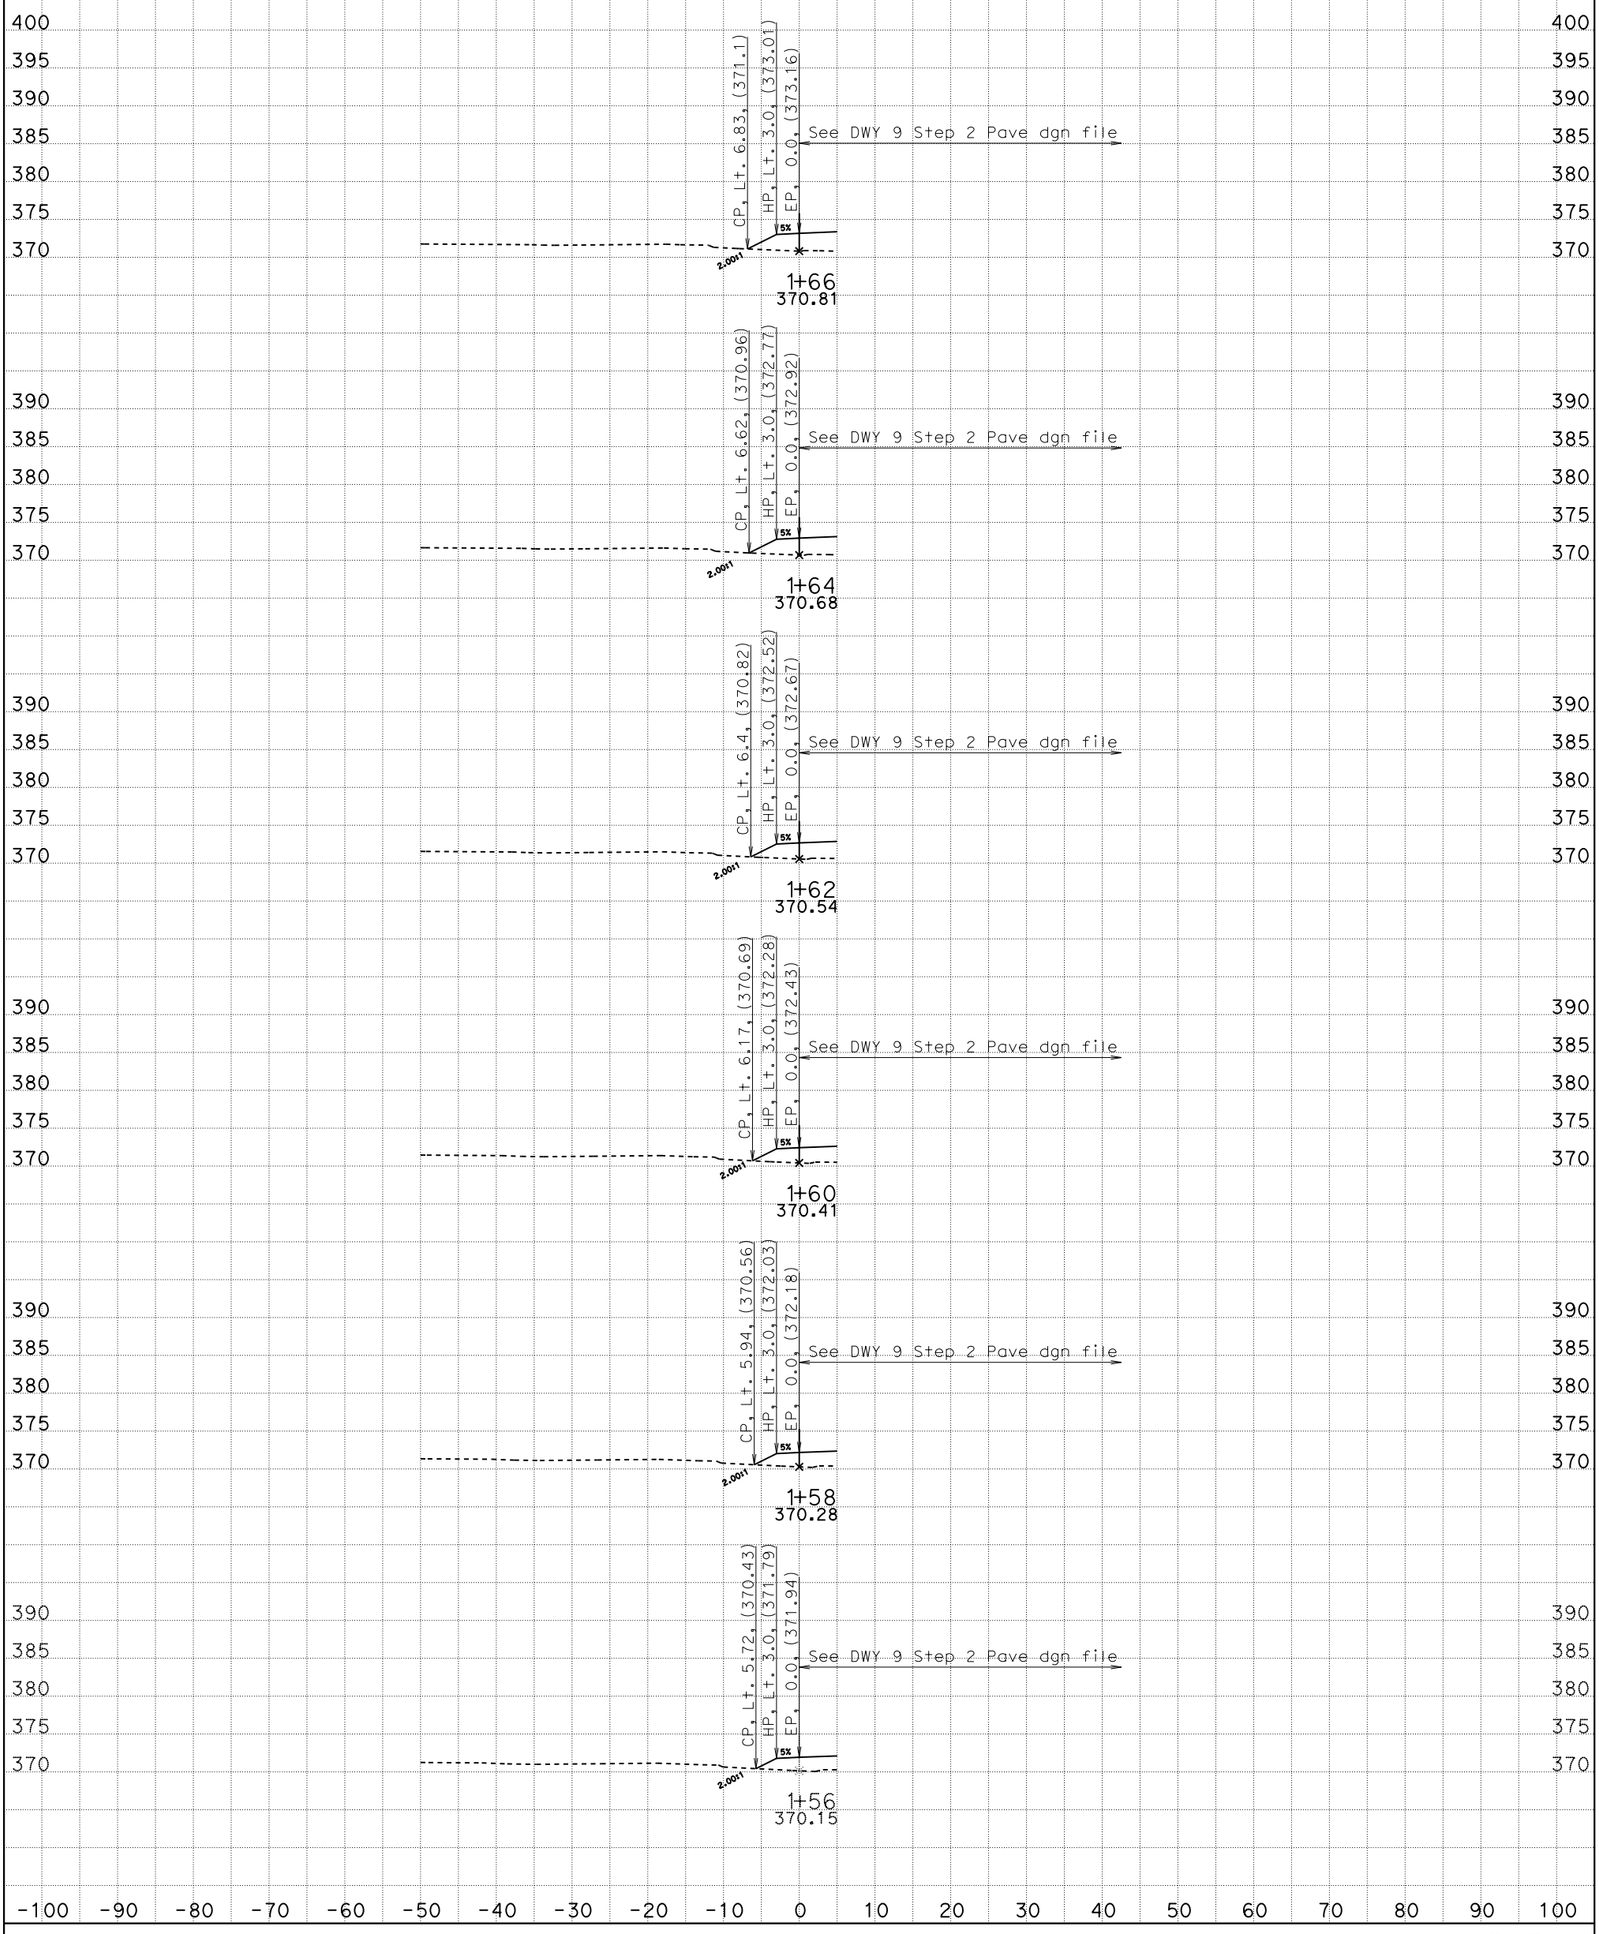

DATE: 10/7/2014

Driveway #9-Step 2 left slope

SCALE: 1" = 10' Horiz.
1" = 10' Vert.

All Dimensions are US Survey Feet

DWY9EP1
CROSS SECTIONS
SHEET 2 OF 12

KC Project: 0611 File: D:*-0c640\dwy9\DWY9C_LTEP_des.ear

BIDDER'S CROSS SECTIONS

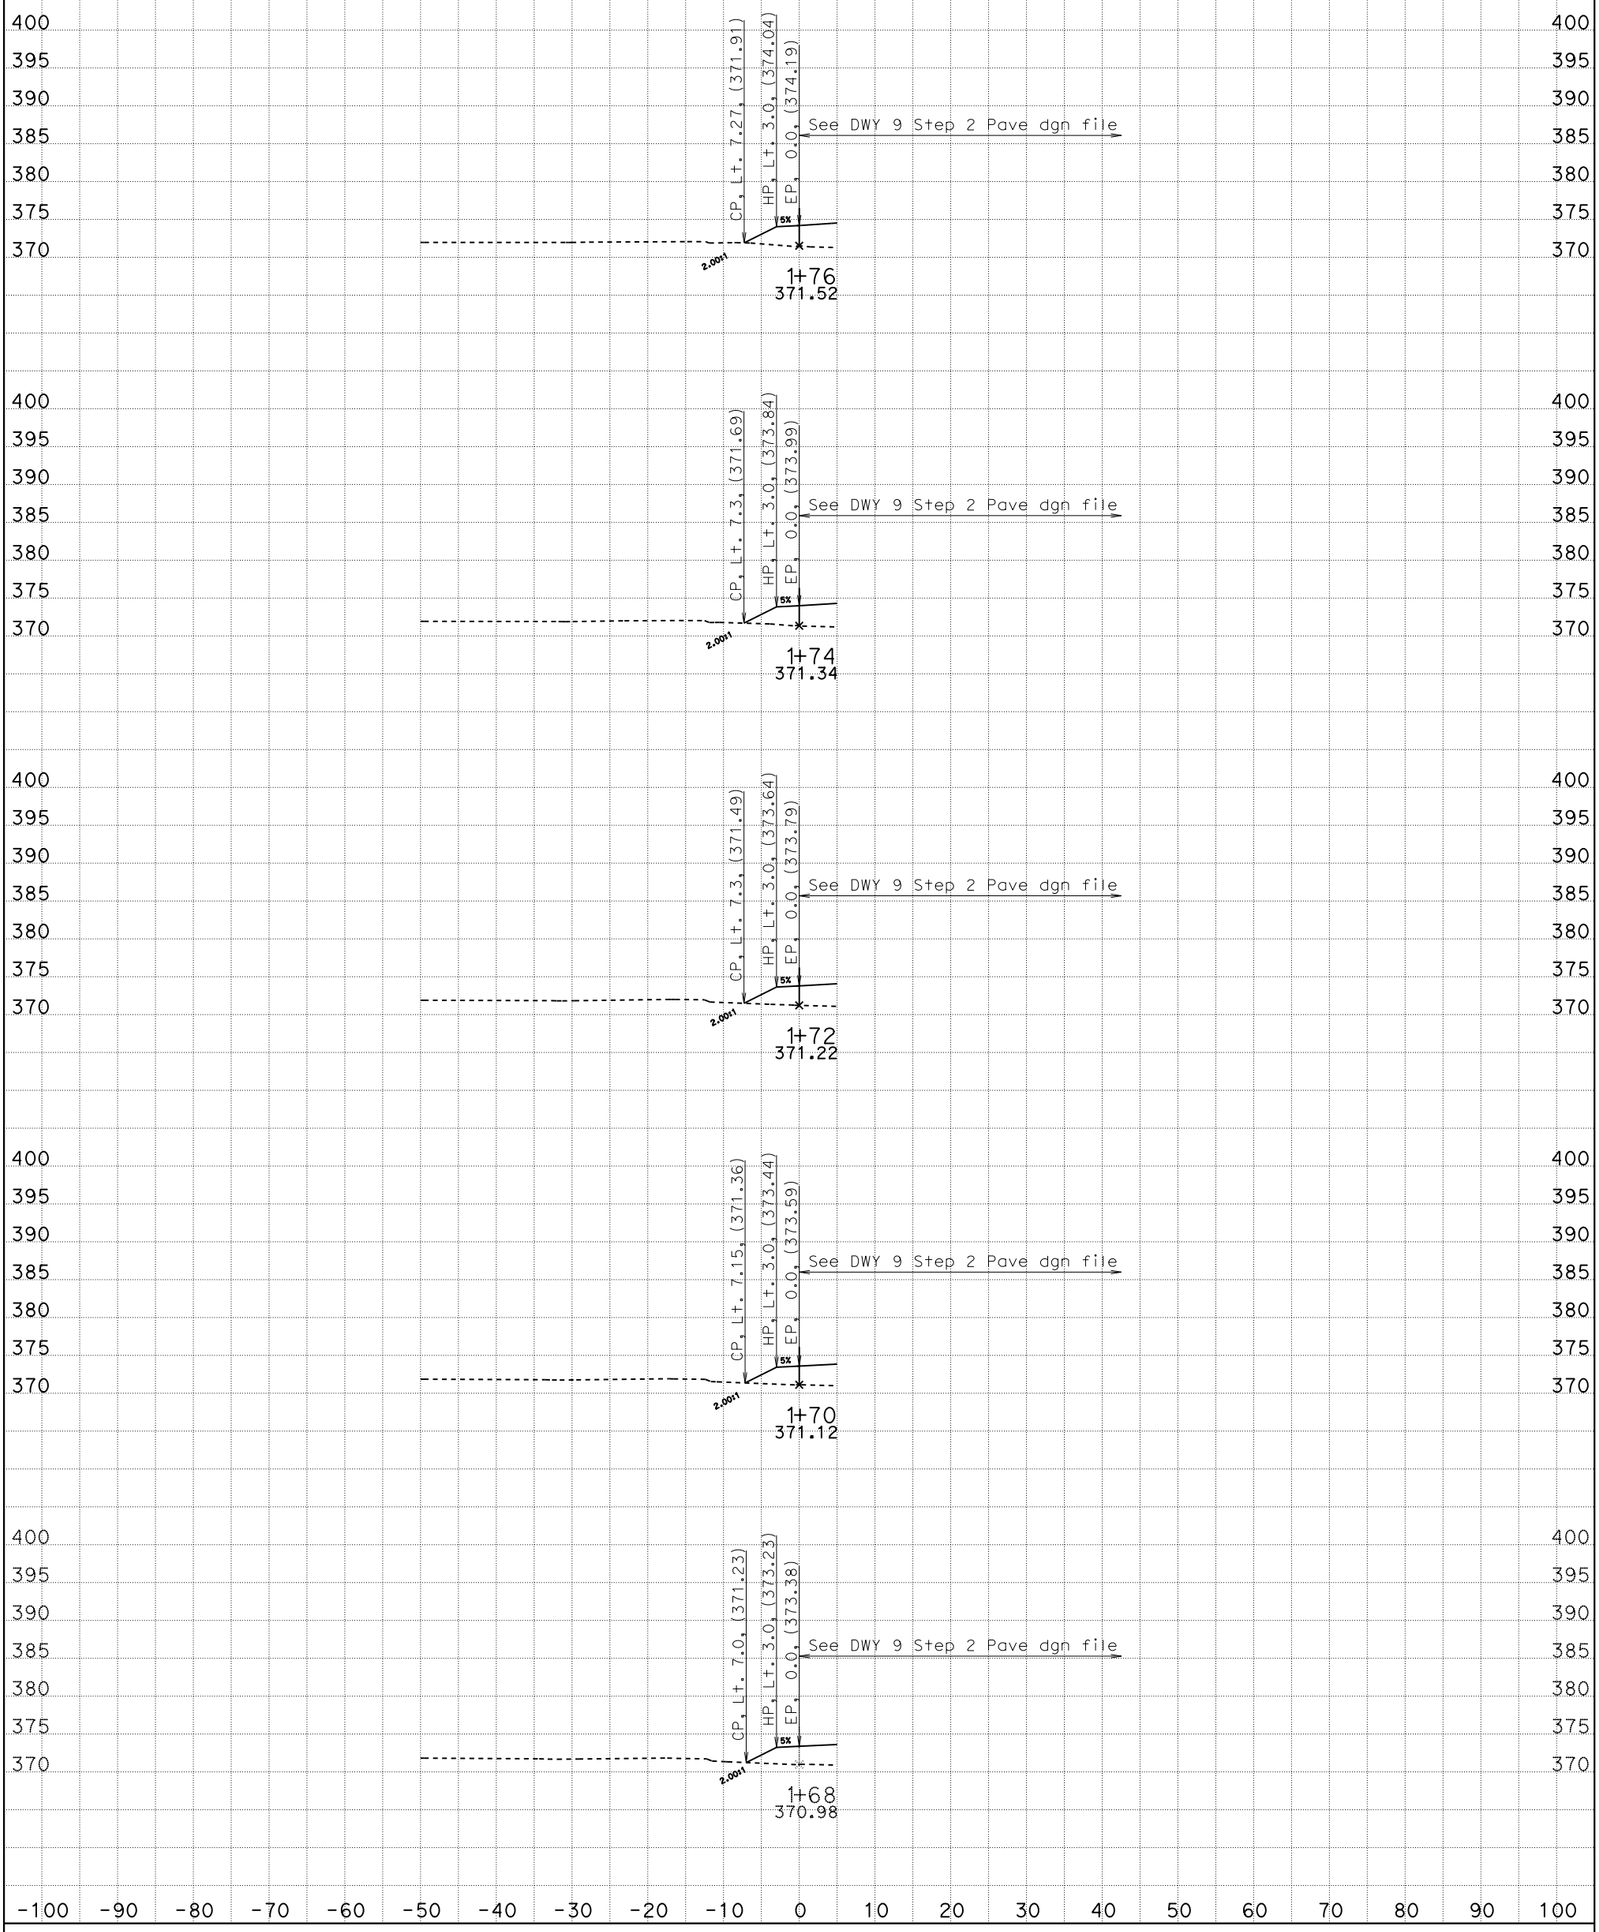

DATE: 10/7/2014

Driveway #9-Step 2 left slope

SCALE: 1" = 10' Horiz.
1" = 10' Vert.

All Dimensions are US Survey Feet

DWY9EP1
CROSS SECTIONS
SHEET 3 OF 12

KC Project: 0611 File: D:*-0c640\dwy9\DWY9C_LTEP_des.ear

BIDDER'S CROSS SECTIONS

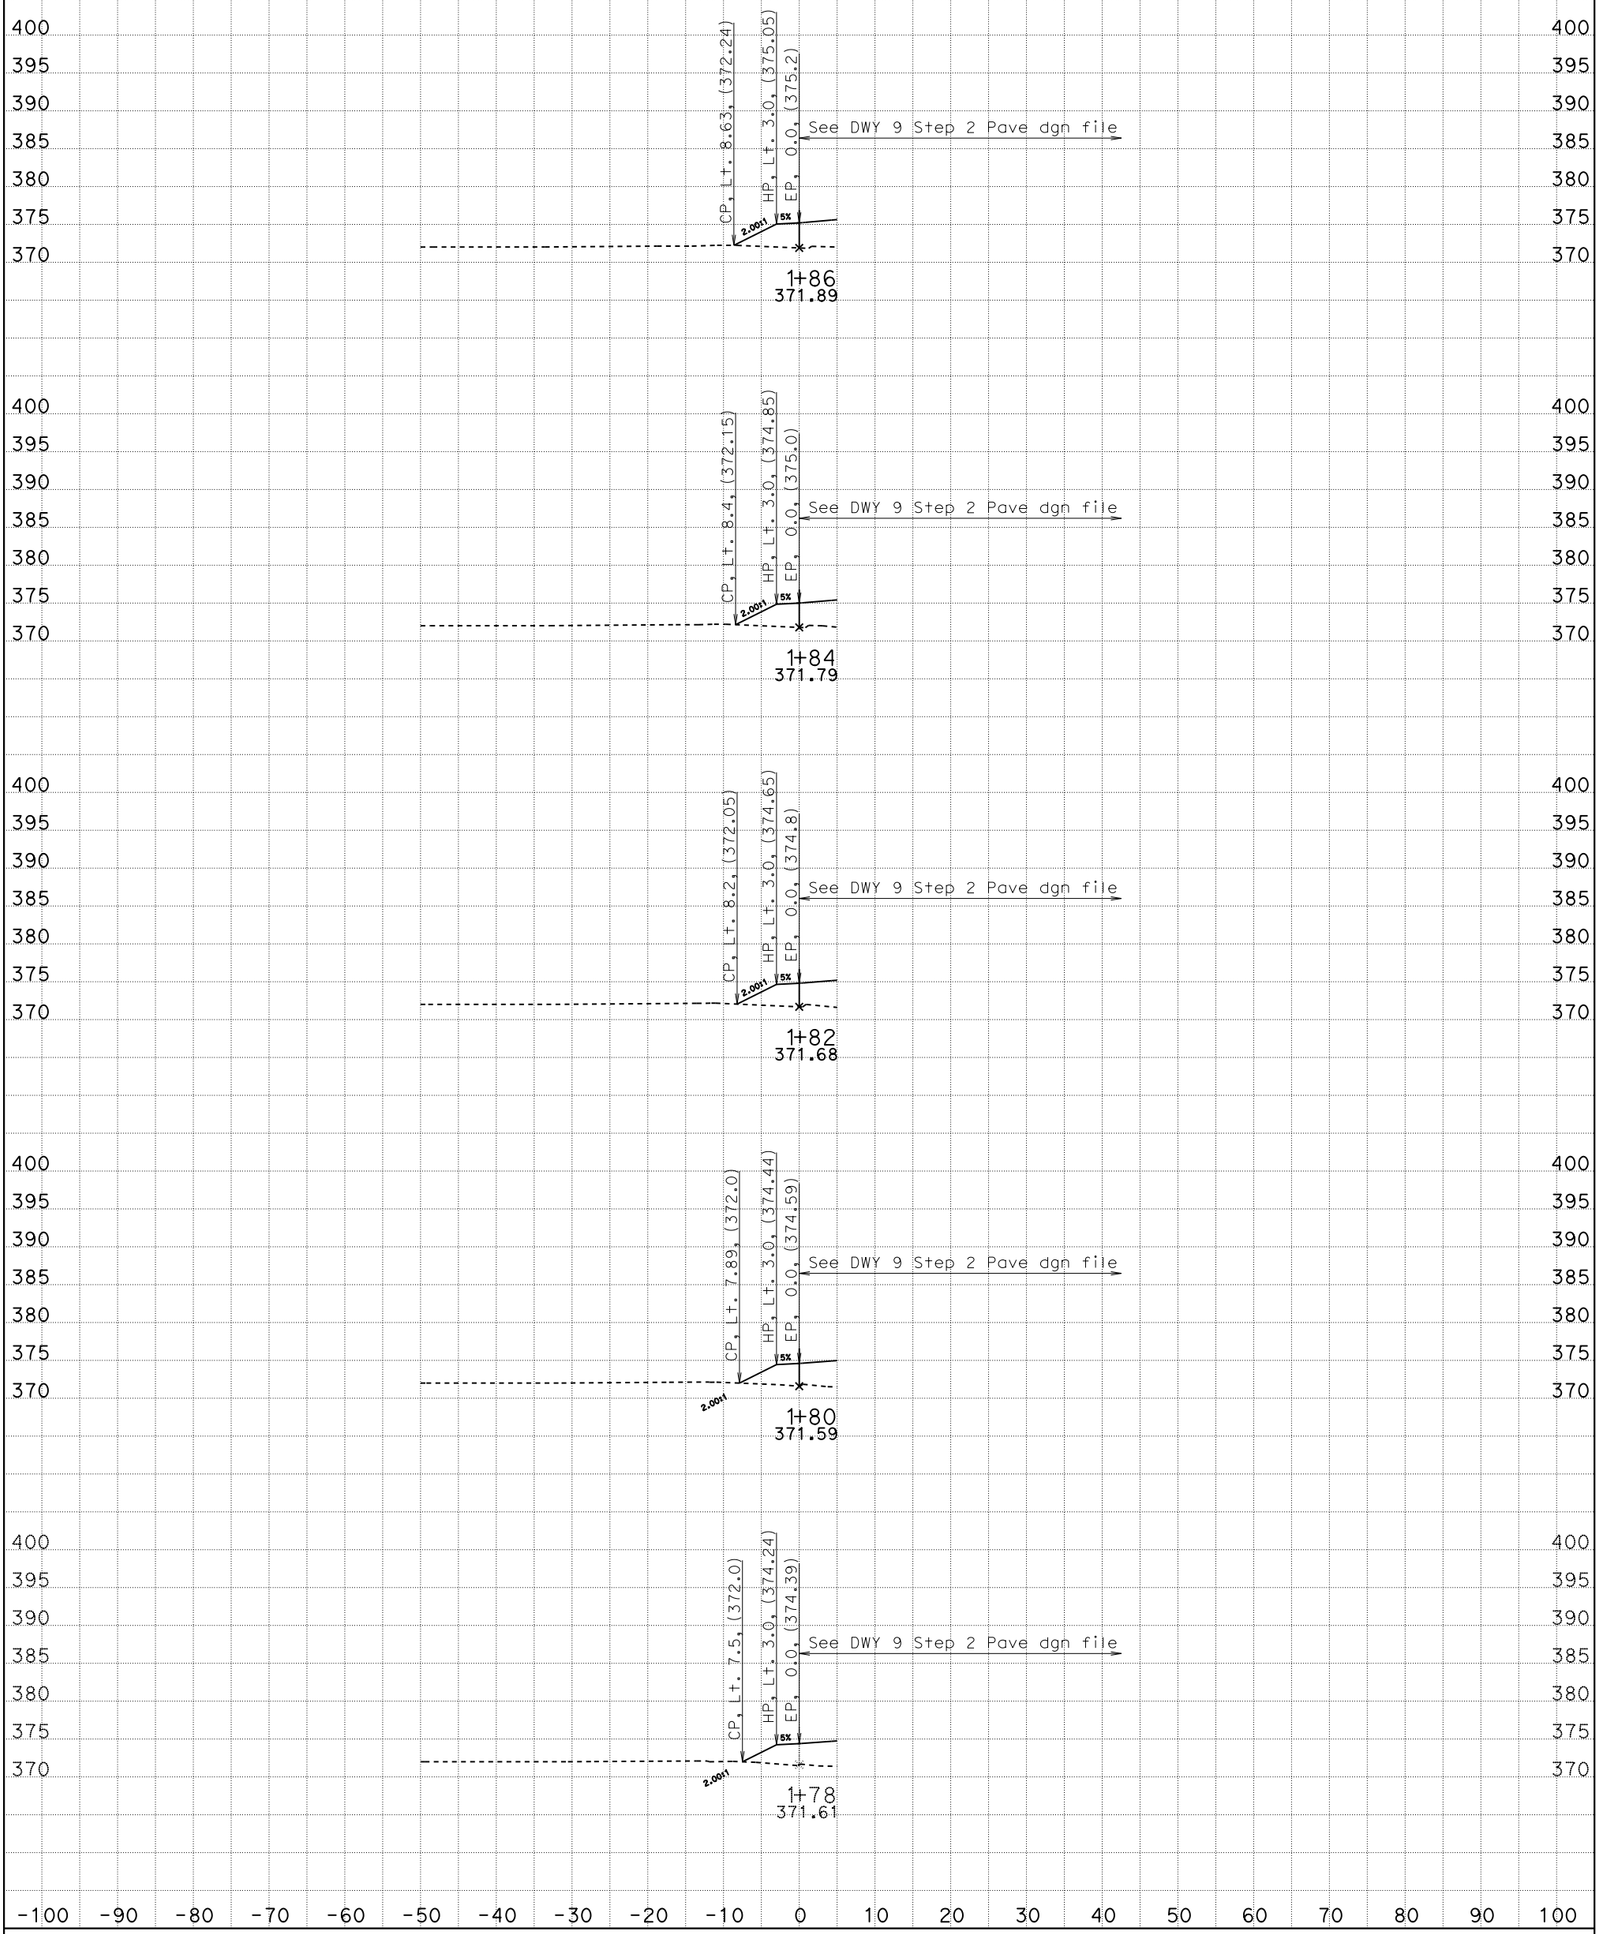

DATE: 10/7/2014

Driveway #9-Step 2 left slope

SCALE: 1" = 10' Horiz.
1" = 10' Vert.

All Dimensions are US Survey Feet

DWY9EP1
CROSS SECTIONS
SHEET 4 OF 12

KC Project: 0611 File: D:*-0c640\dwy9\DWY9C_LTEP_des.ear

BIDDER'S CROSS SECTIONS

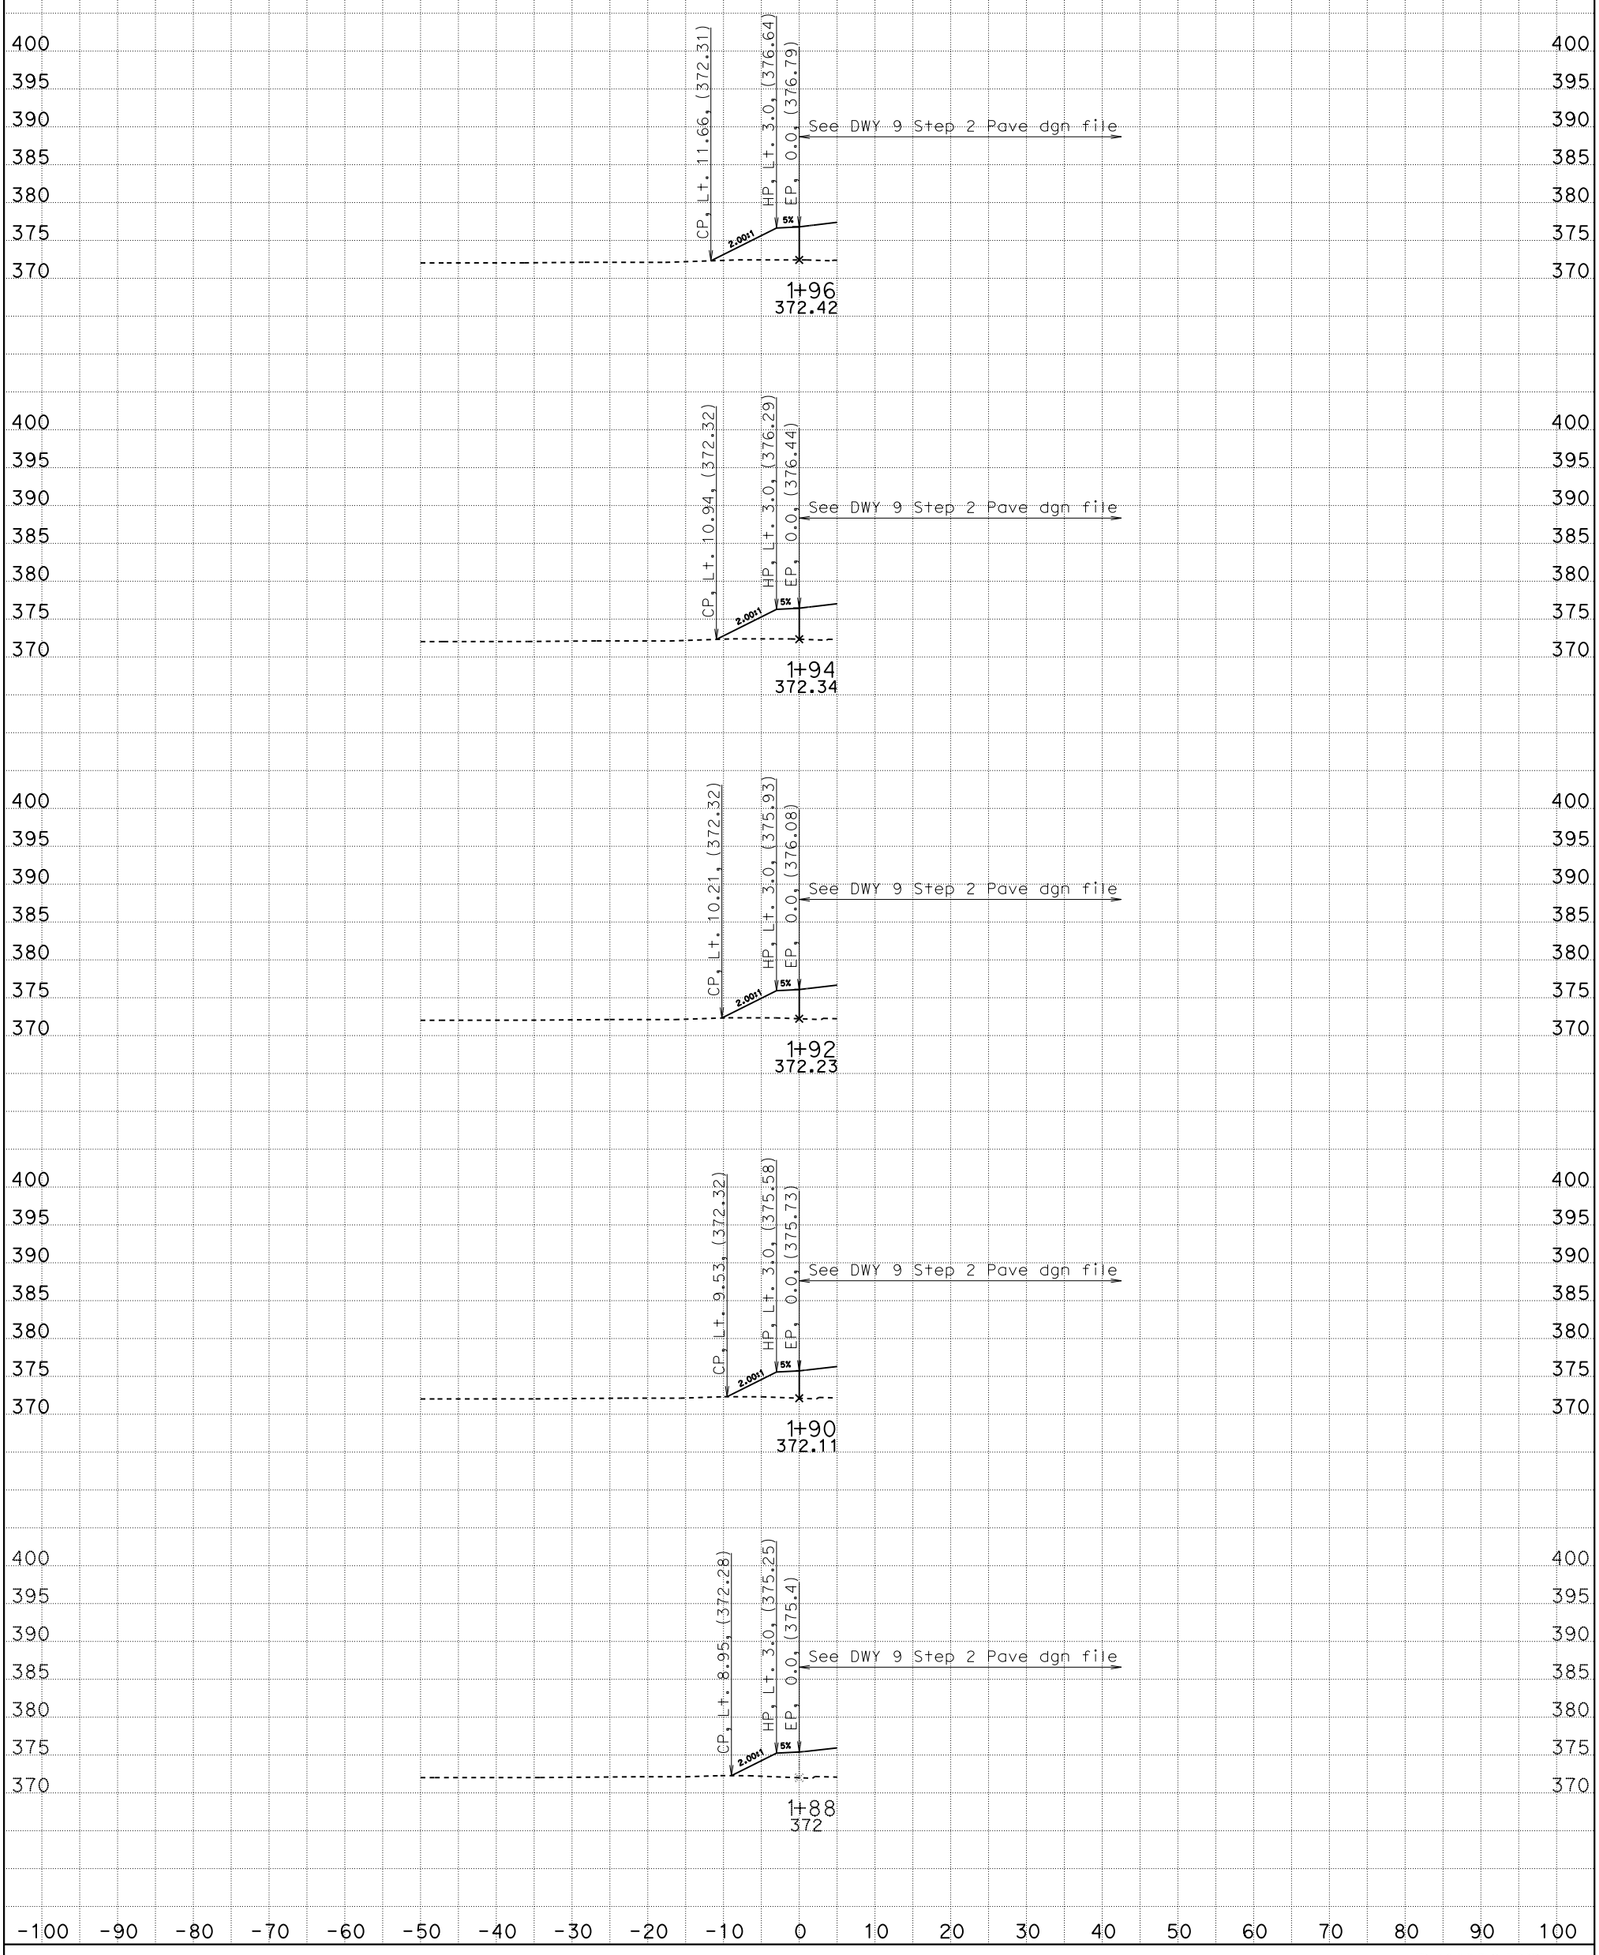

DATE: 10/7/2014

Driveway #9-Step 2 left slope

SCALE: 1" = 10' Horiz.
1" = 10' Vert.

All Dimensions are US Survey Feet

DWY9EP1
CROSS SECTIONS
SHEET 5 OF 12

KC Project: 0611 File: D:*-0c640\dwy9\DWY9C_LTEP_des.ear

BIDDER'S CROSS SECTIONS

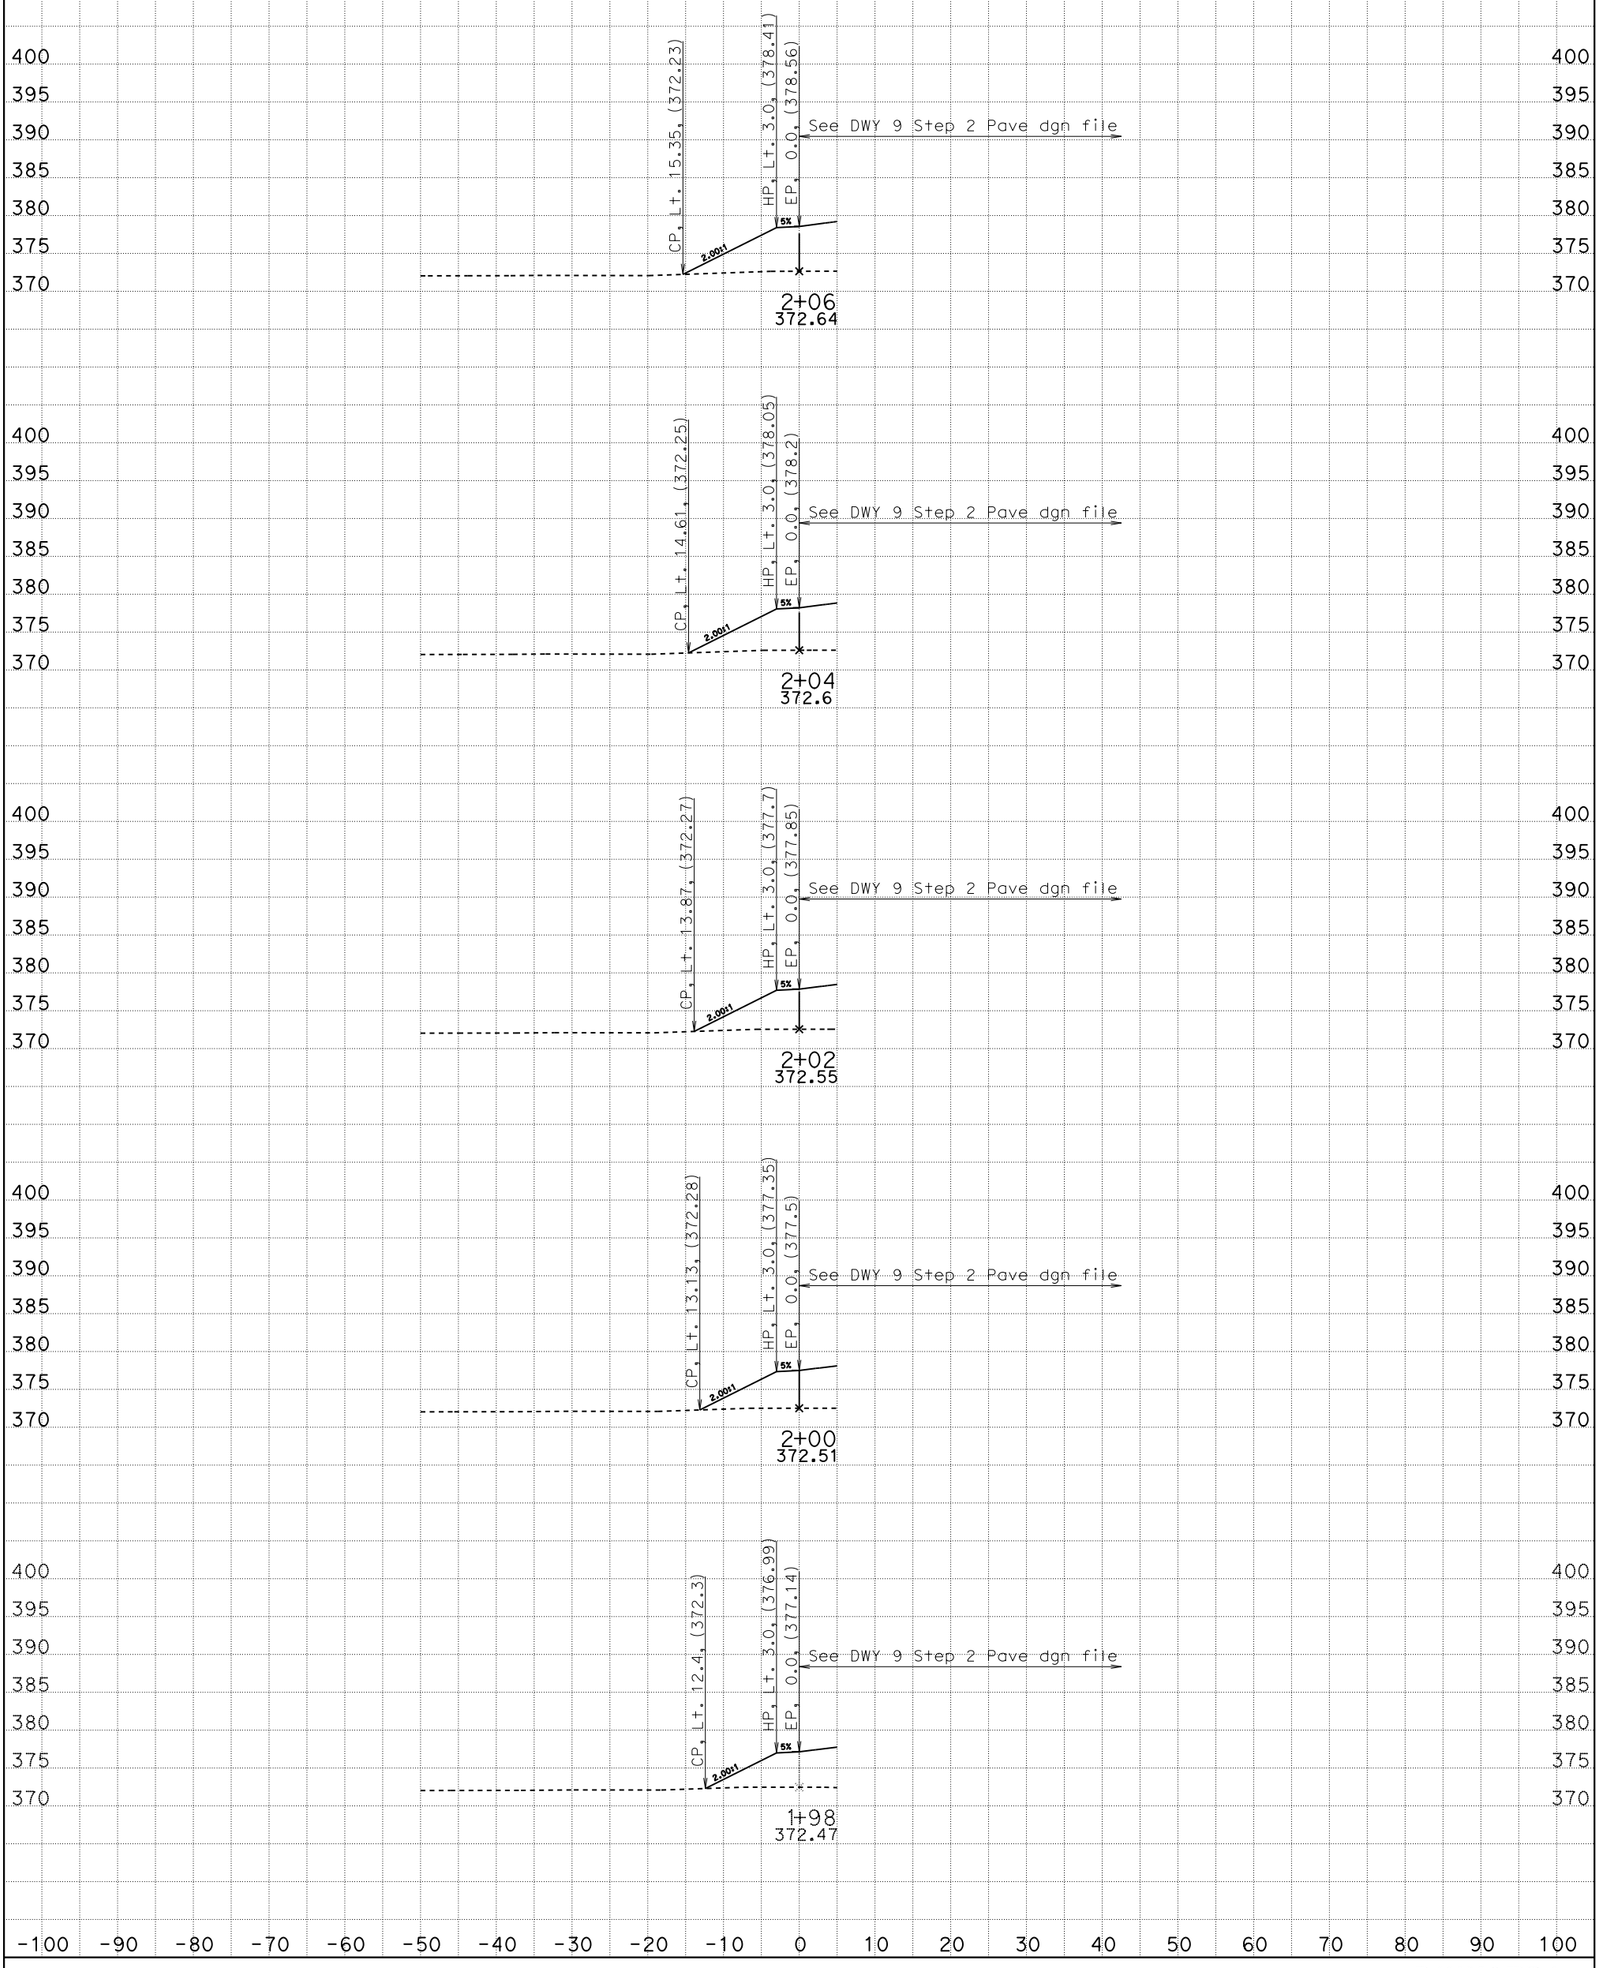

DATE: 10/7/2014

Driveway #9-Step 2 left slope

SCALE: 1" = 10' Horiz.
1" = 10' Vert.

All Dimensions are US Survey Feet

DWY9EP1
CROSS SECTIONS
SHEET 6 OF 12

KC Project: 0611 File: D:*-0c640\dwy9\DWY9C_LTEP_des.ear

BIDDER'S CROSS SECTIONS

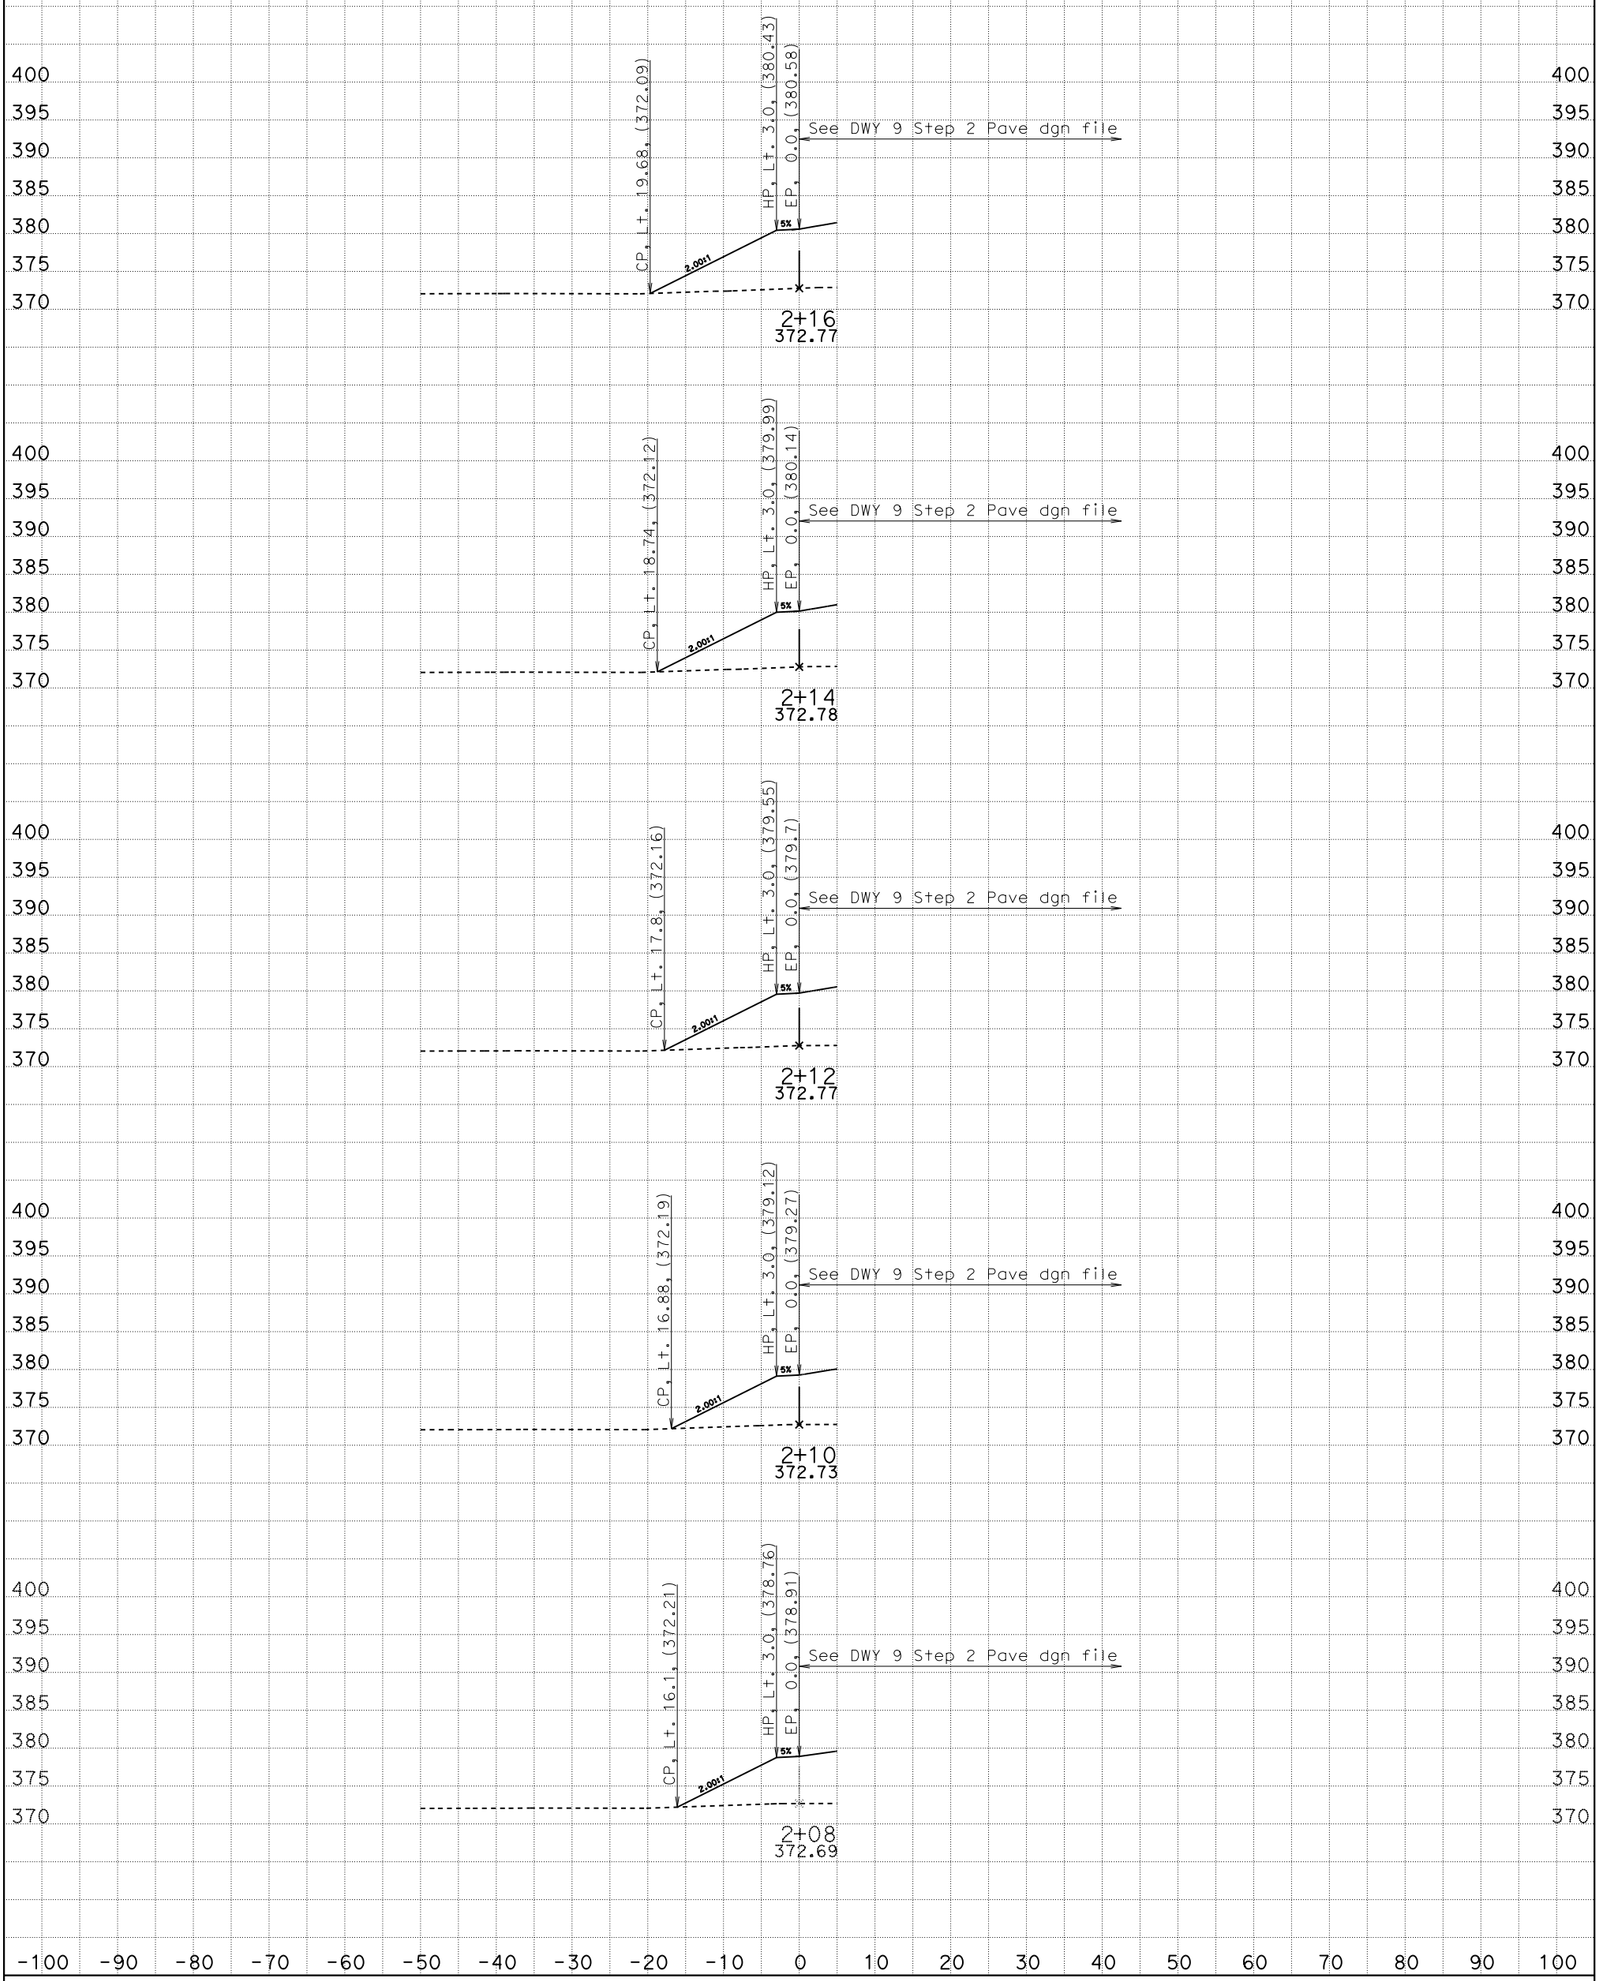

DATE: 10/7/2014

Driveway #9-Step 2 left slope

SCALE: 1" = 10' Horiz.
1" = 10' Vert.

All Dimensions are US Survey Feet

DWY9EP1
CROSS SECTIONS
SHEET 7 OF 12

KC Project: 0611 File: D:*-0c640\dwy9\DWY9C_LTEP_des.ear

BIDDER'S CROSS SECTIONS

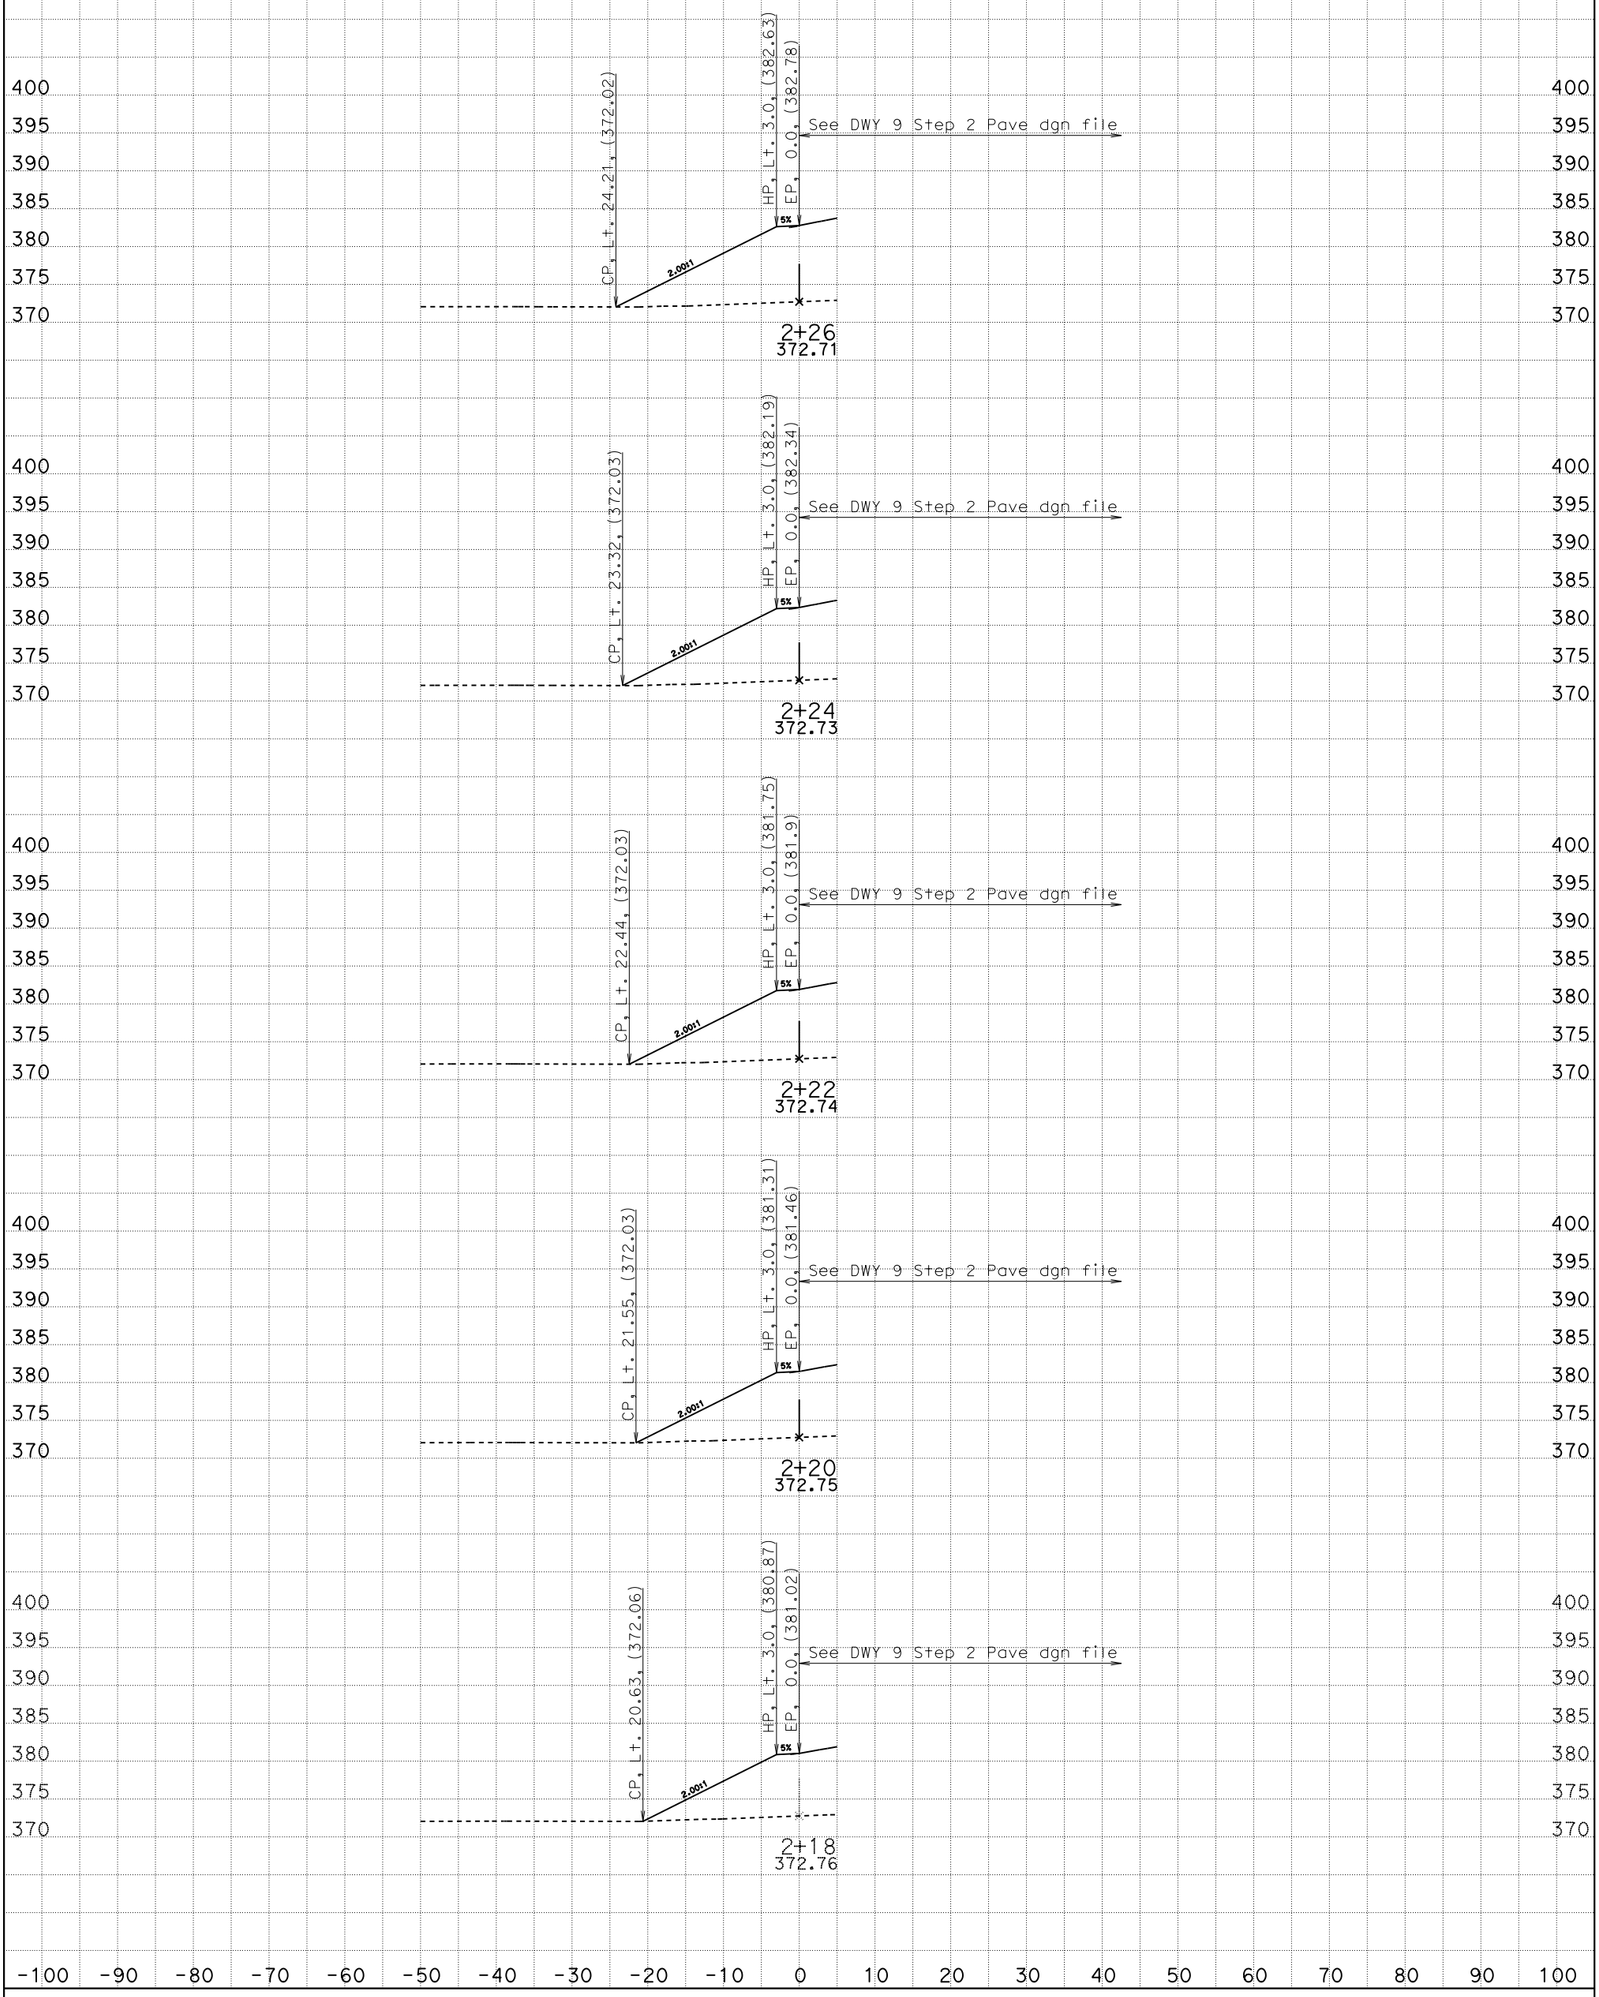

DATE: 10/7/2014

Driveway #9-Step 2 left slope

SCALE: 1" = 10' Horiz.
1" = 10' Vert.

All Dimensions are US Survey Feet

DWY9EP1
CROSS SECTIONS
SHEET 8 OF 12

KC Project: 0611 File: D:*-0c640\dwy9\DWY9C_LTEP_des.ear

BIDDER'S CROSS SECTIONS

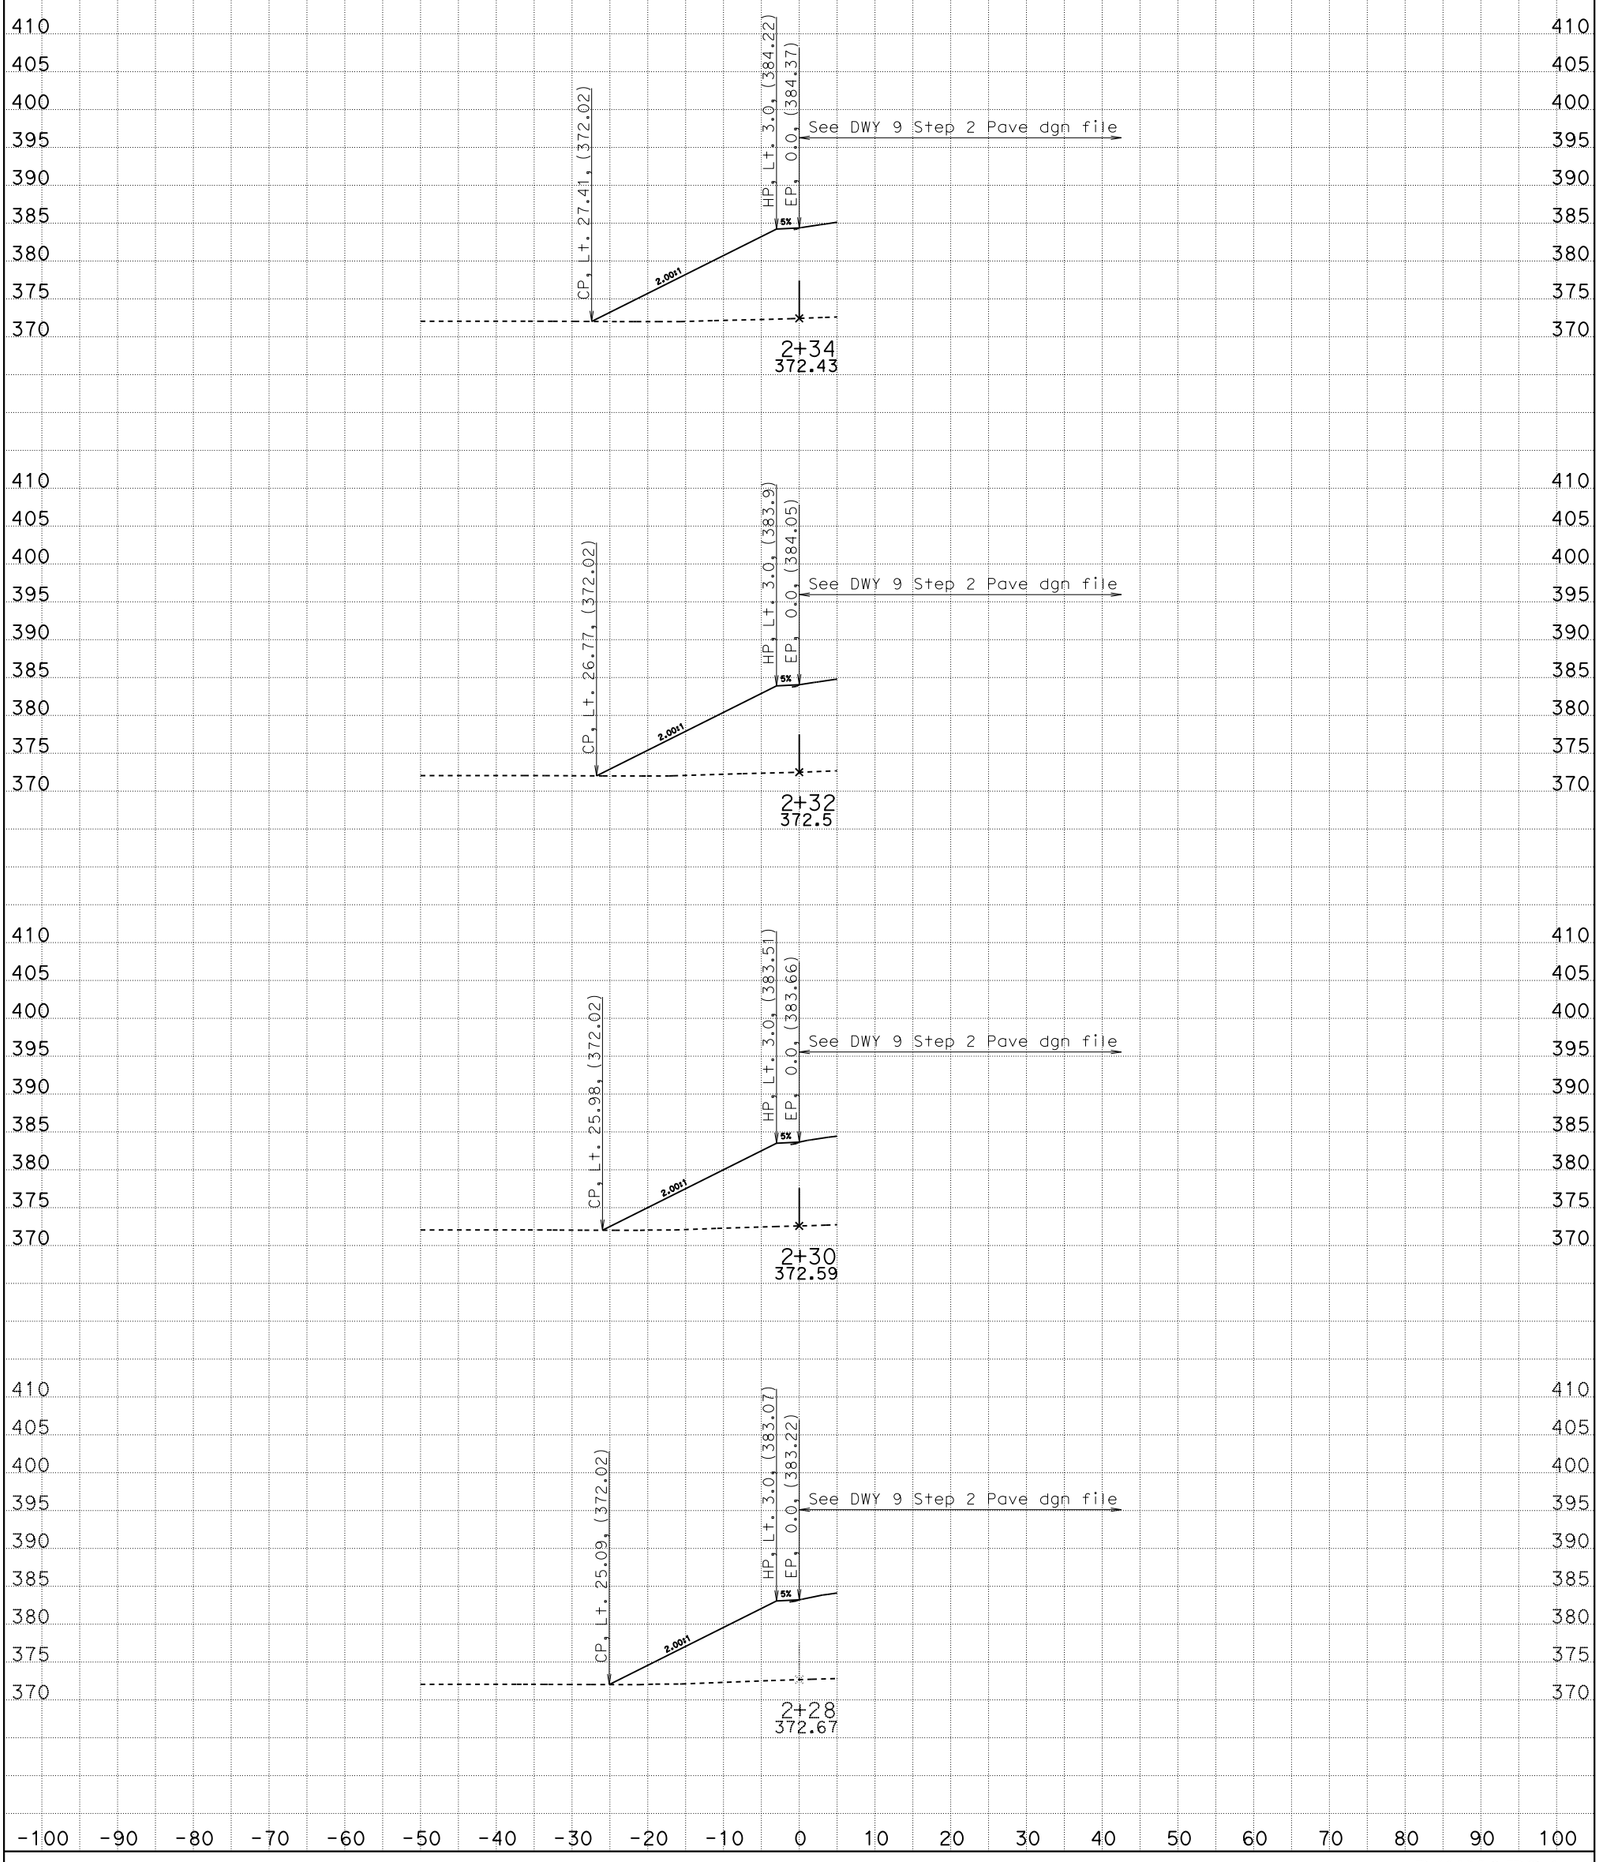

DATE: 10/7/2014

Driveway #9-Step 2 left slope

SCALE: 1" = 10' Horiz.
1" = 10' Vert.

All Dimensions are US Survey Feet

DWY9EP1
CROSS SECTIONS
SHEET 9 OF 12

KC Project: 0611 File: D:*-0c640\dwy9\DWY9C_LTEP_des.ear

BIDDER'S CROSS SECTIONS

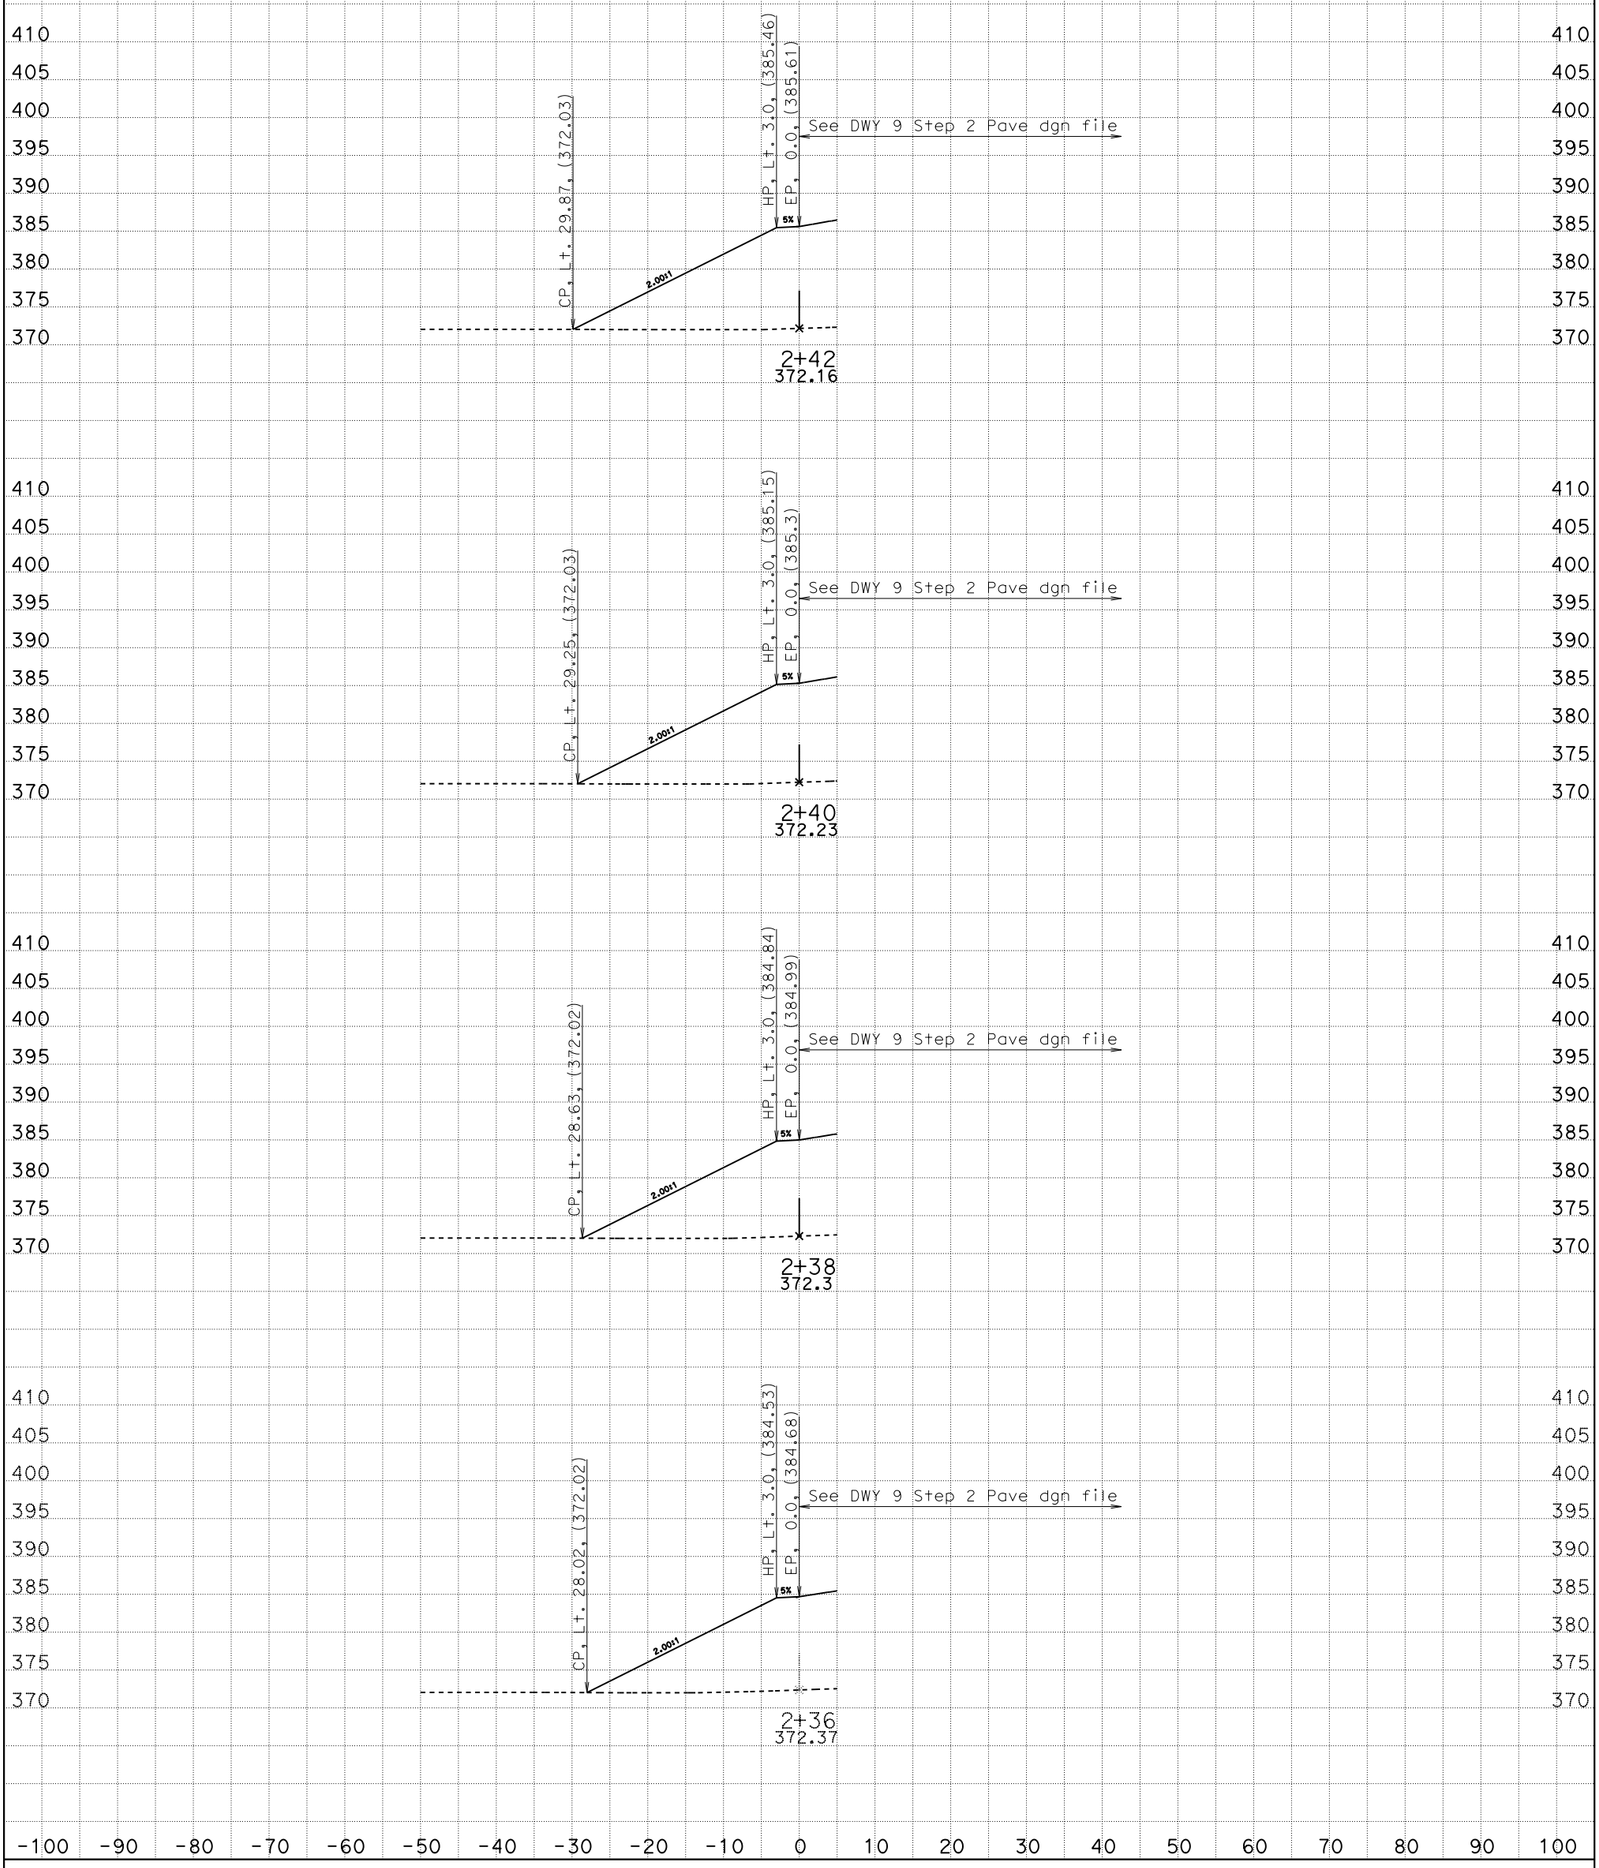

DATE: 10/7/2014

Driveway #9-Step 2 left slope

SCALE: 1" = 10' Horiz.
1" = 10' Vert.

All Dimensions are US Survey Feet

DWY9EP1
CROSS SECTIONS

KC Project: 0611 File: D:*-0c640\dwy9\DWY9C_LTEP_des.ear

BIDDER'S CROSS SECTIONS

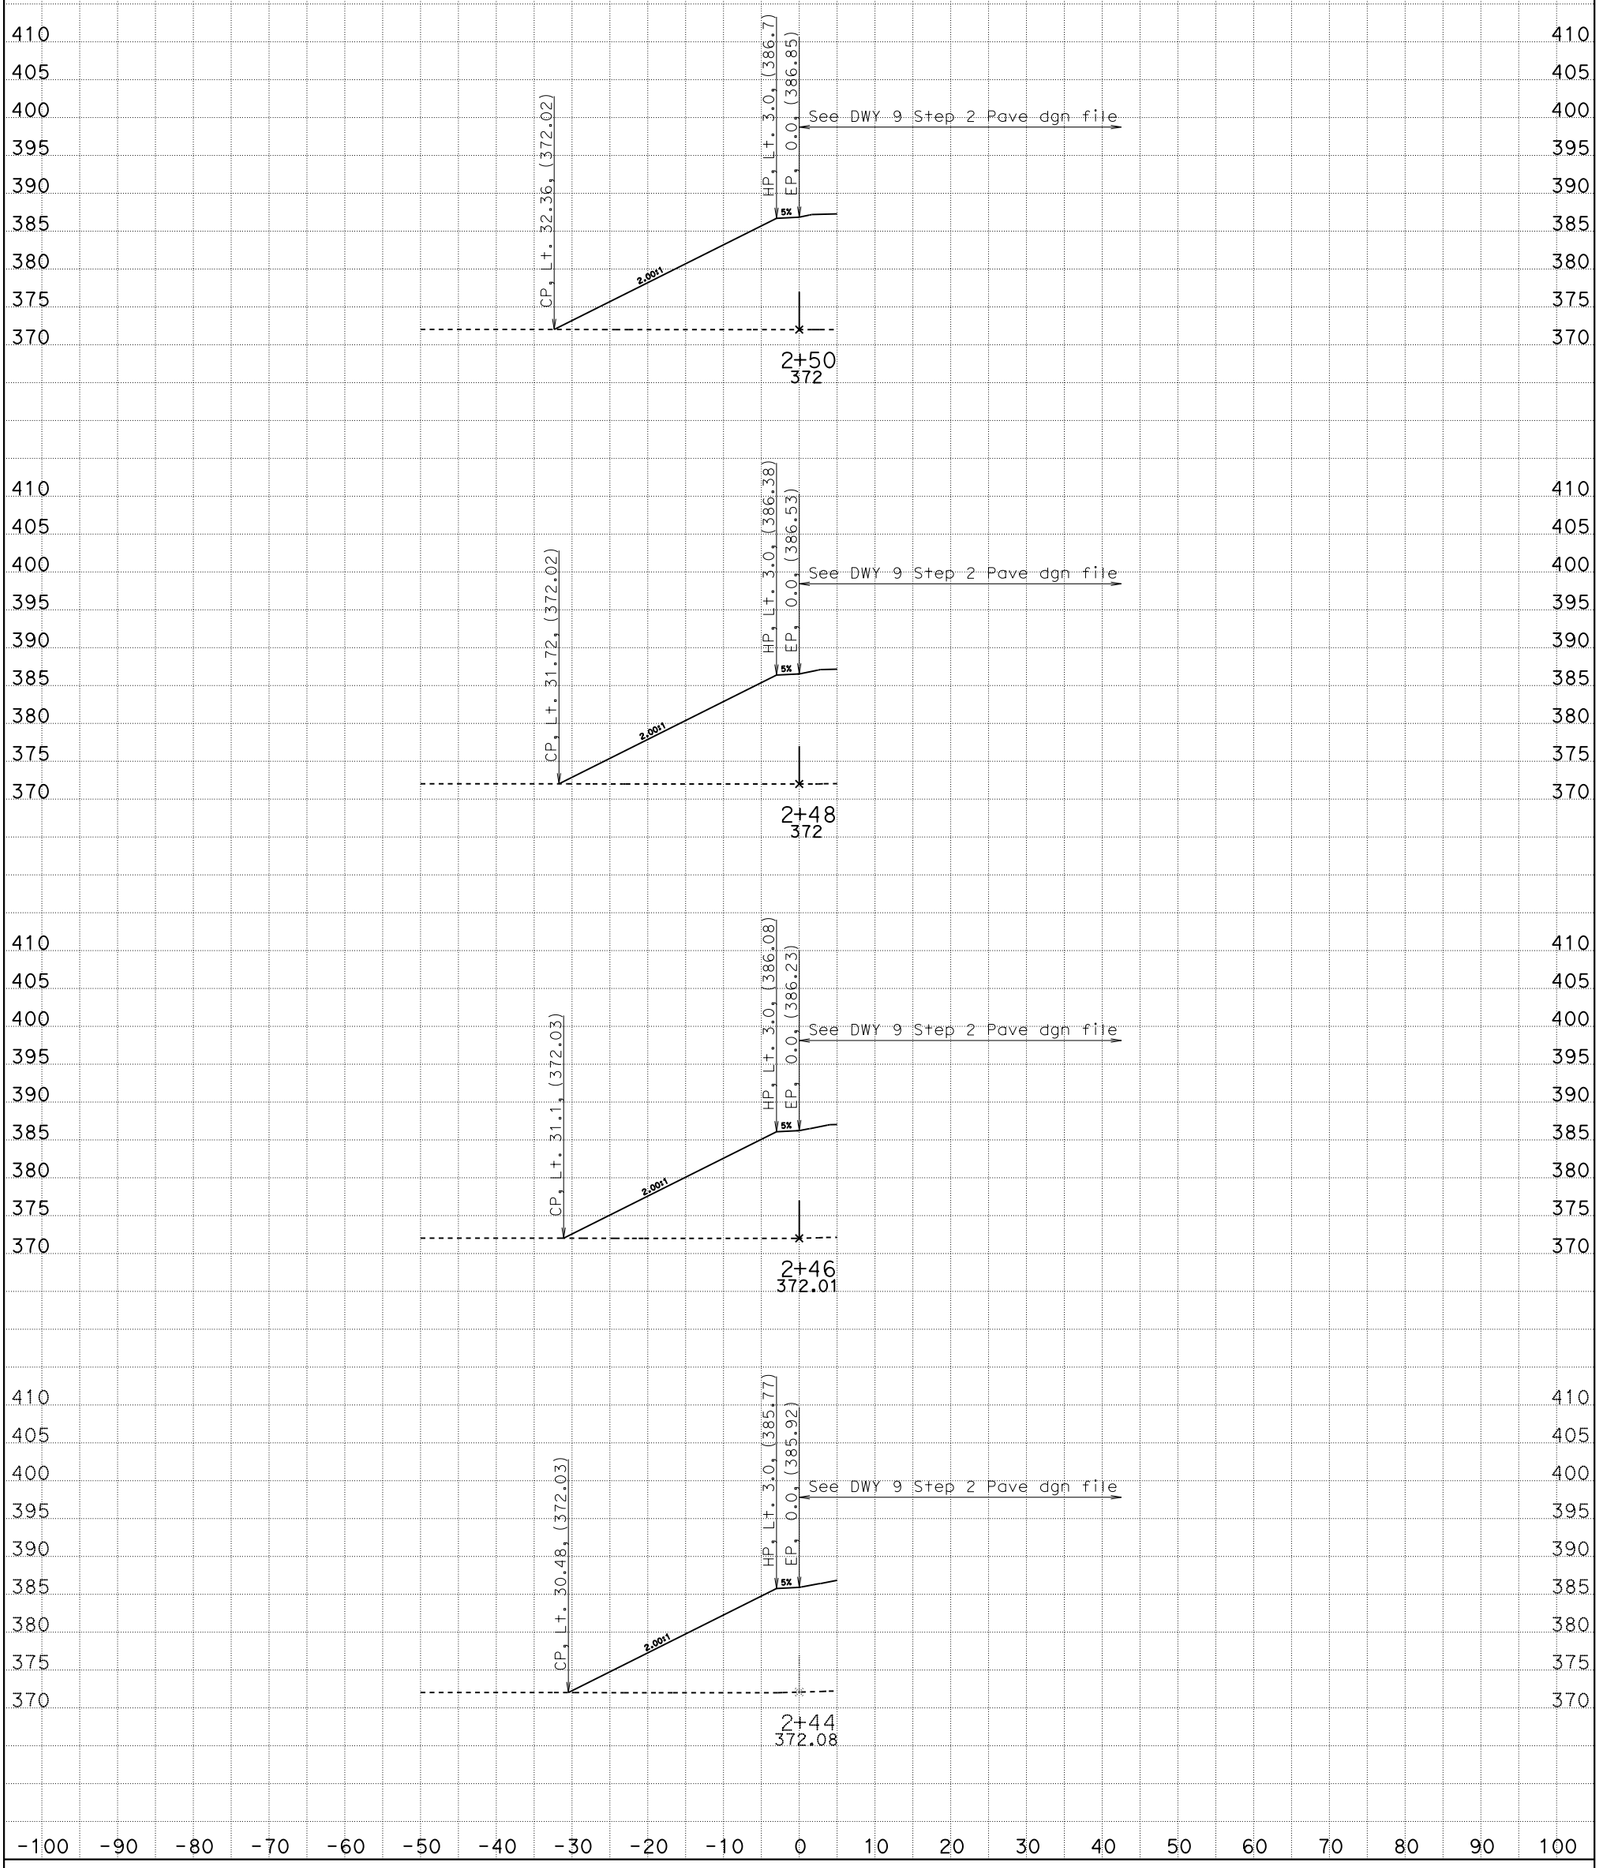

DATE: 10/7/2014

Driveway #9-Step 2 left slope

SCALE: 1" = 10' Horiz.
1" = 10' Vert.

All Dimensions are US Survey Feet

DWY9EP1
CROSS SECTIONS

SHEET 11 OF 12

KC Project: 0611 File: D:*-0c640\dwy9\DWY9C_LTEP_des.ear

BIDDER'S CROSS SECTIONS

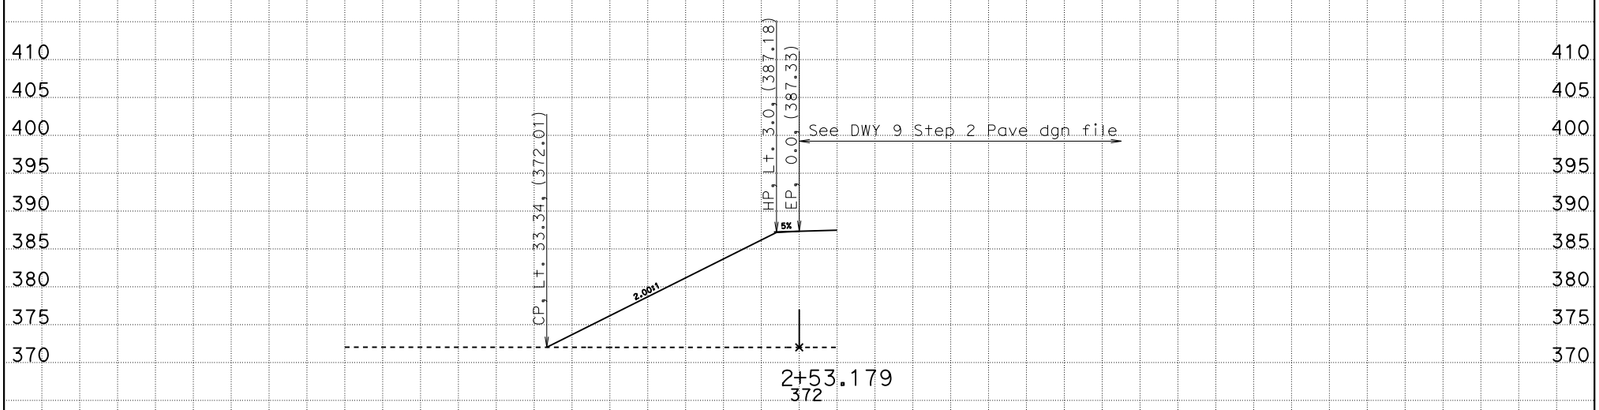

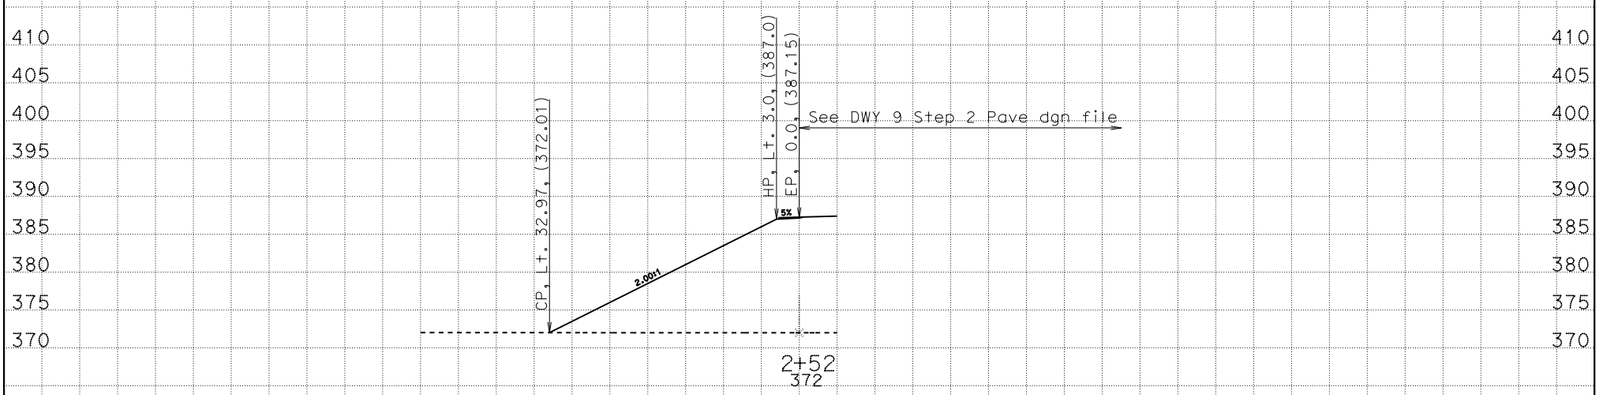

-100 -90 -80 -70 -60 -50 -40 -30 -20 -10 0 10 20 30 40 50 60 70 80 90 100

DATE: 10/7/2014

Driveway #9-Step 2 left slope

SCALE: 1" = 10' Horiz.
1" = 10' Vert.

All Dimensions are US Survey Feet

DWY9EP1
CROSS SECTIONS

SHEET 12 OF 12

KC Project: 0611 File: D:*-0c640\dwy9\DWY9C_LTEP_des.ear