BIDDER'S CROSS SECTION

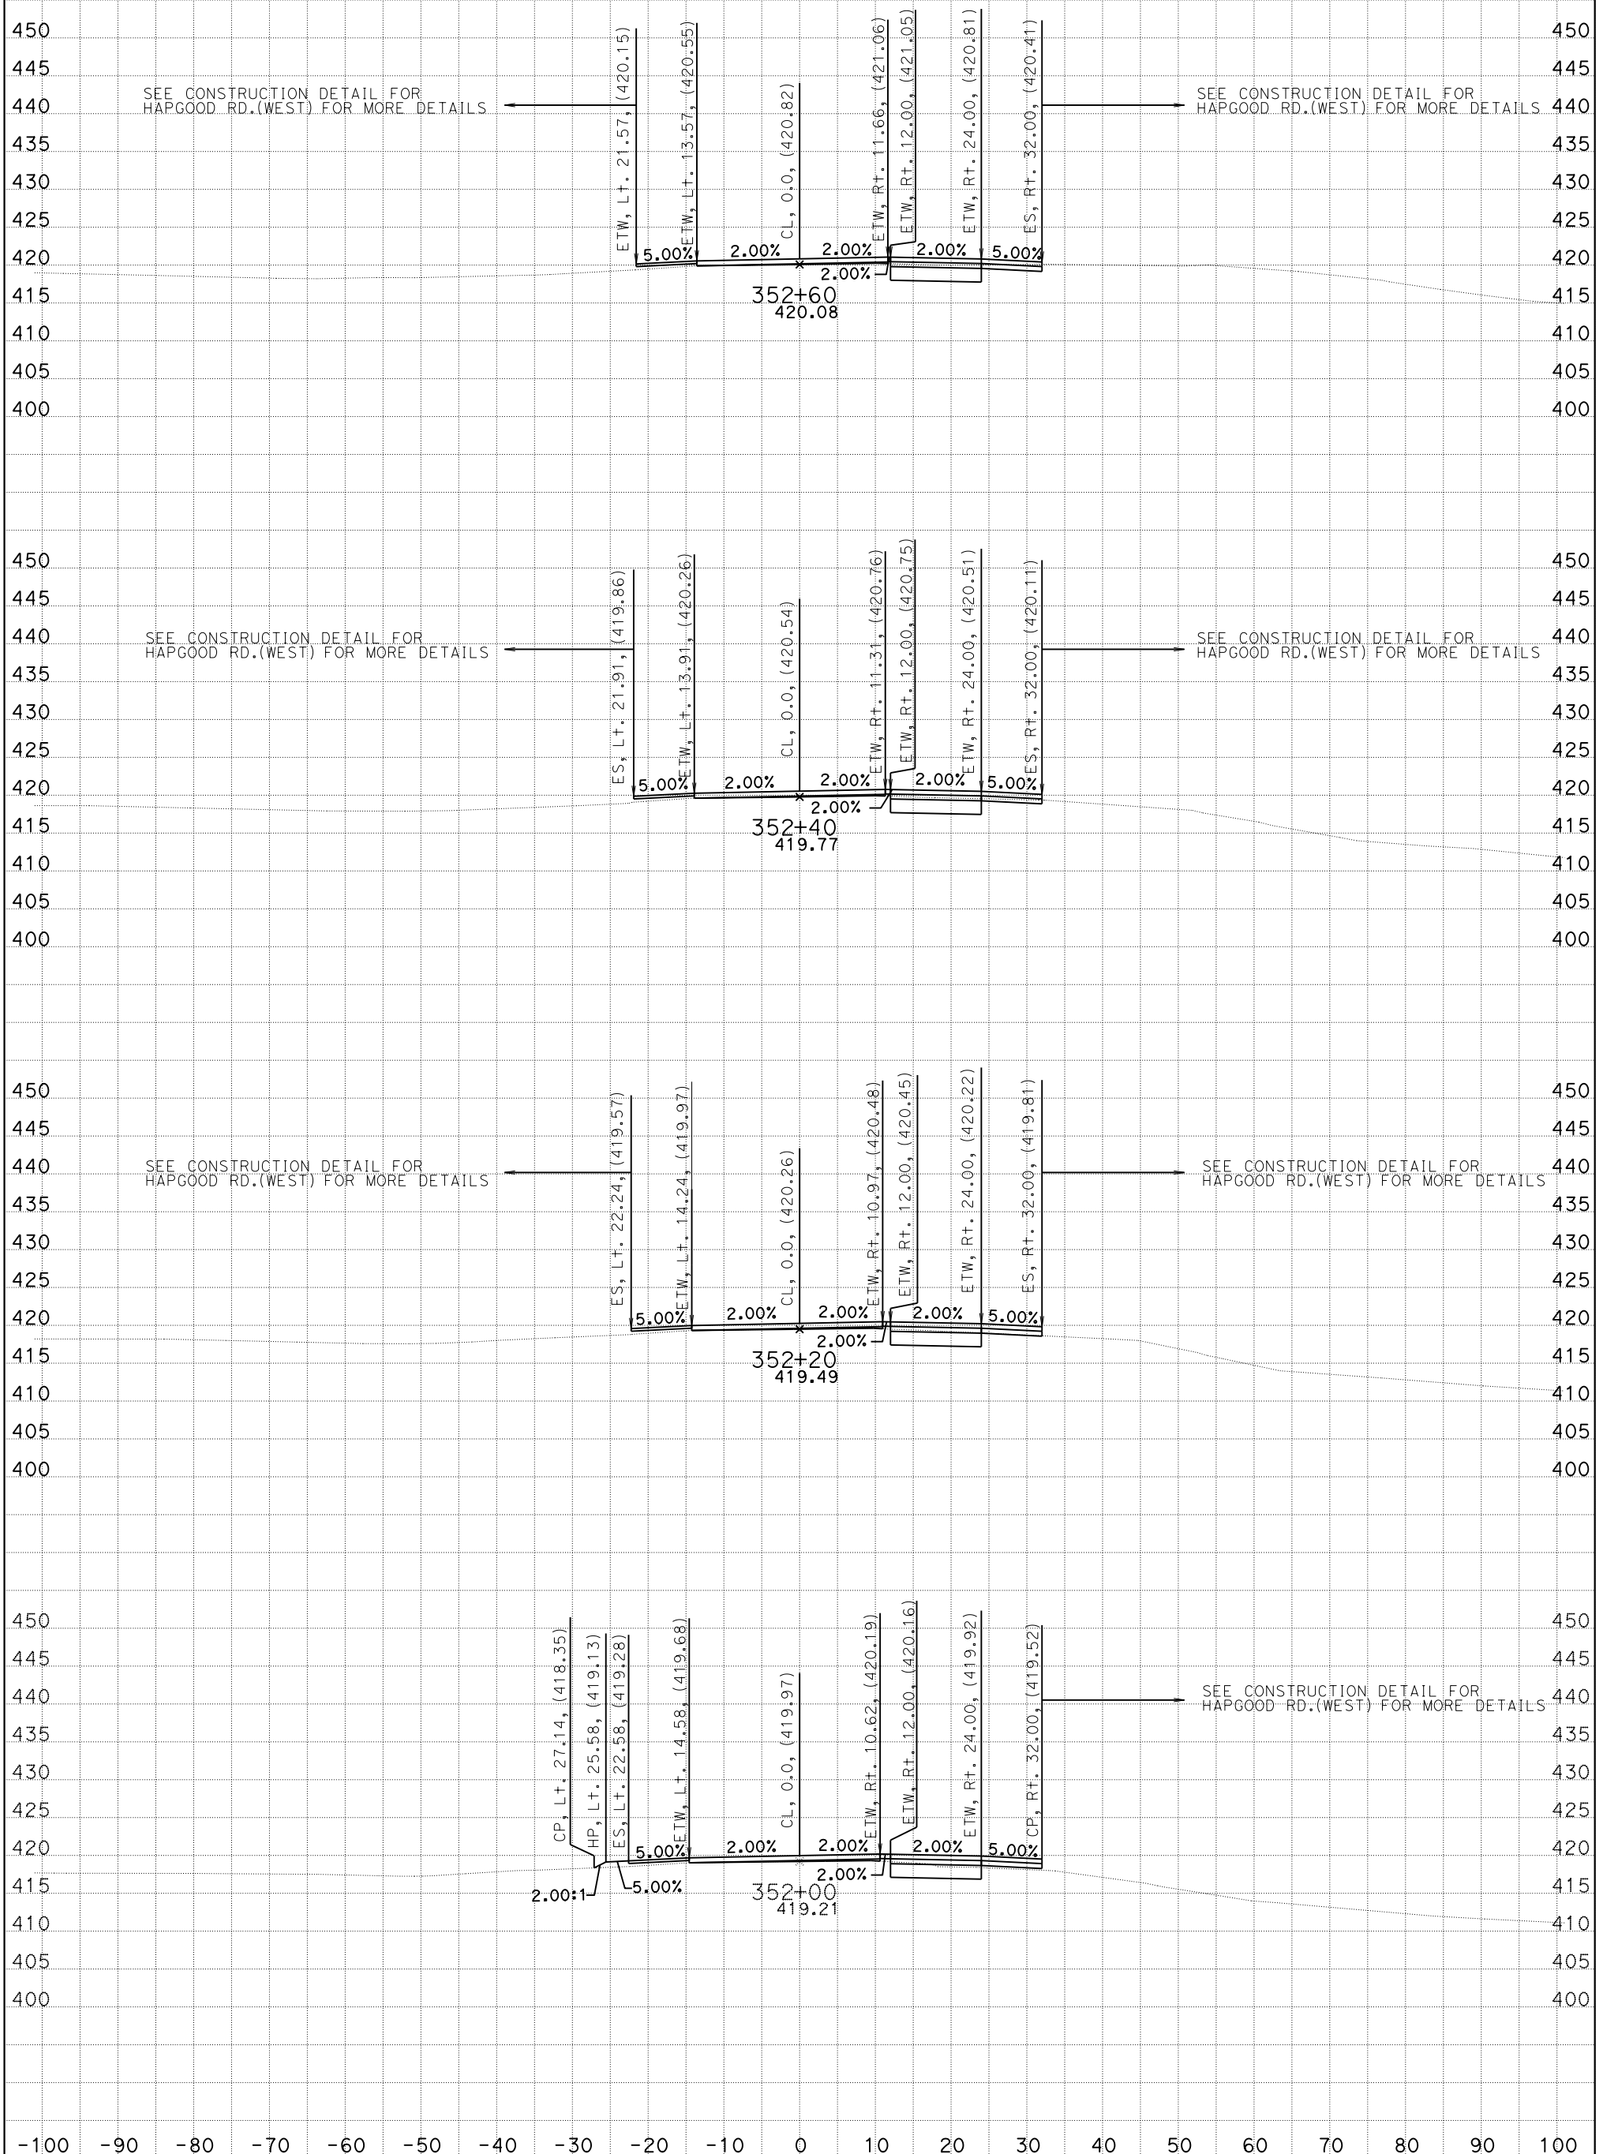

CREATED BY: G. GOMEZ CONTRACT: 05-0C640 SCALE: 1" = 10' Horiz. 1" = 10' Vert.

DATE: 2/25/2014 DIST/CO/RTE/PM: 05/SB/246/12.3-R16.7

STAGE 1 PHASE 1 PROJECT ID: 0500000021 **All Dimensions are US Survey Feet**

CL1

CROSS SECTIONS

SHEET 1 OF 36

KC Project: 0611 File: D:=1\DESIGN\STAGE01\PHASE01\S1P1_DES9/16226_s1p1_des.ear

BIDDER'S CROSS SECTION

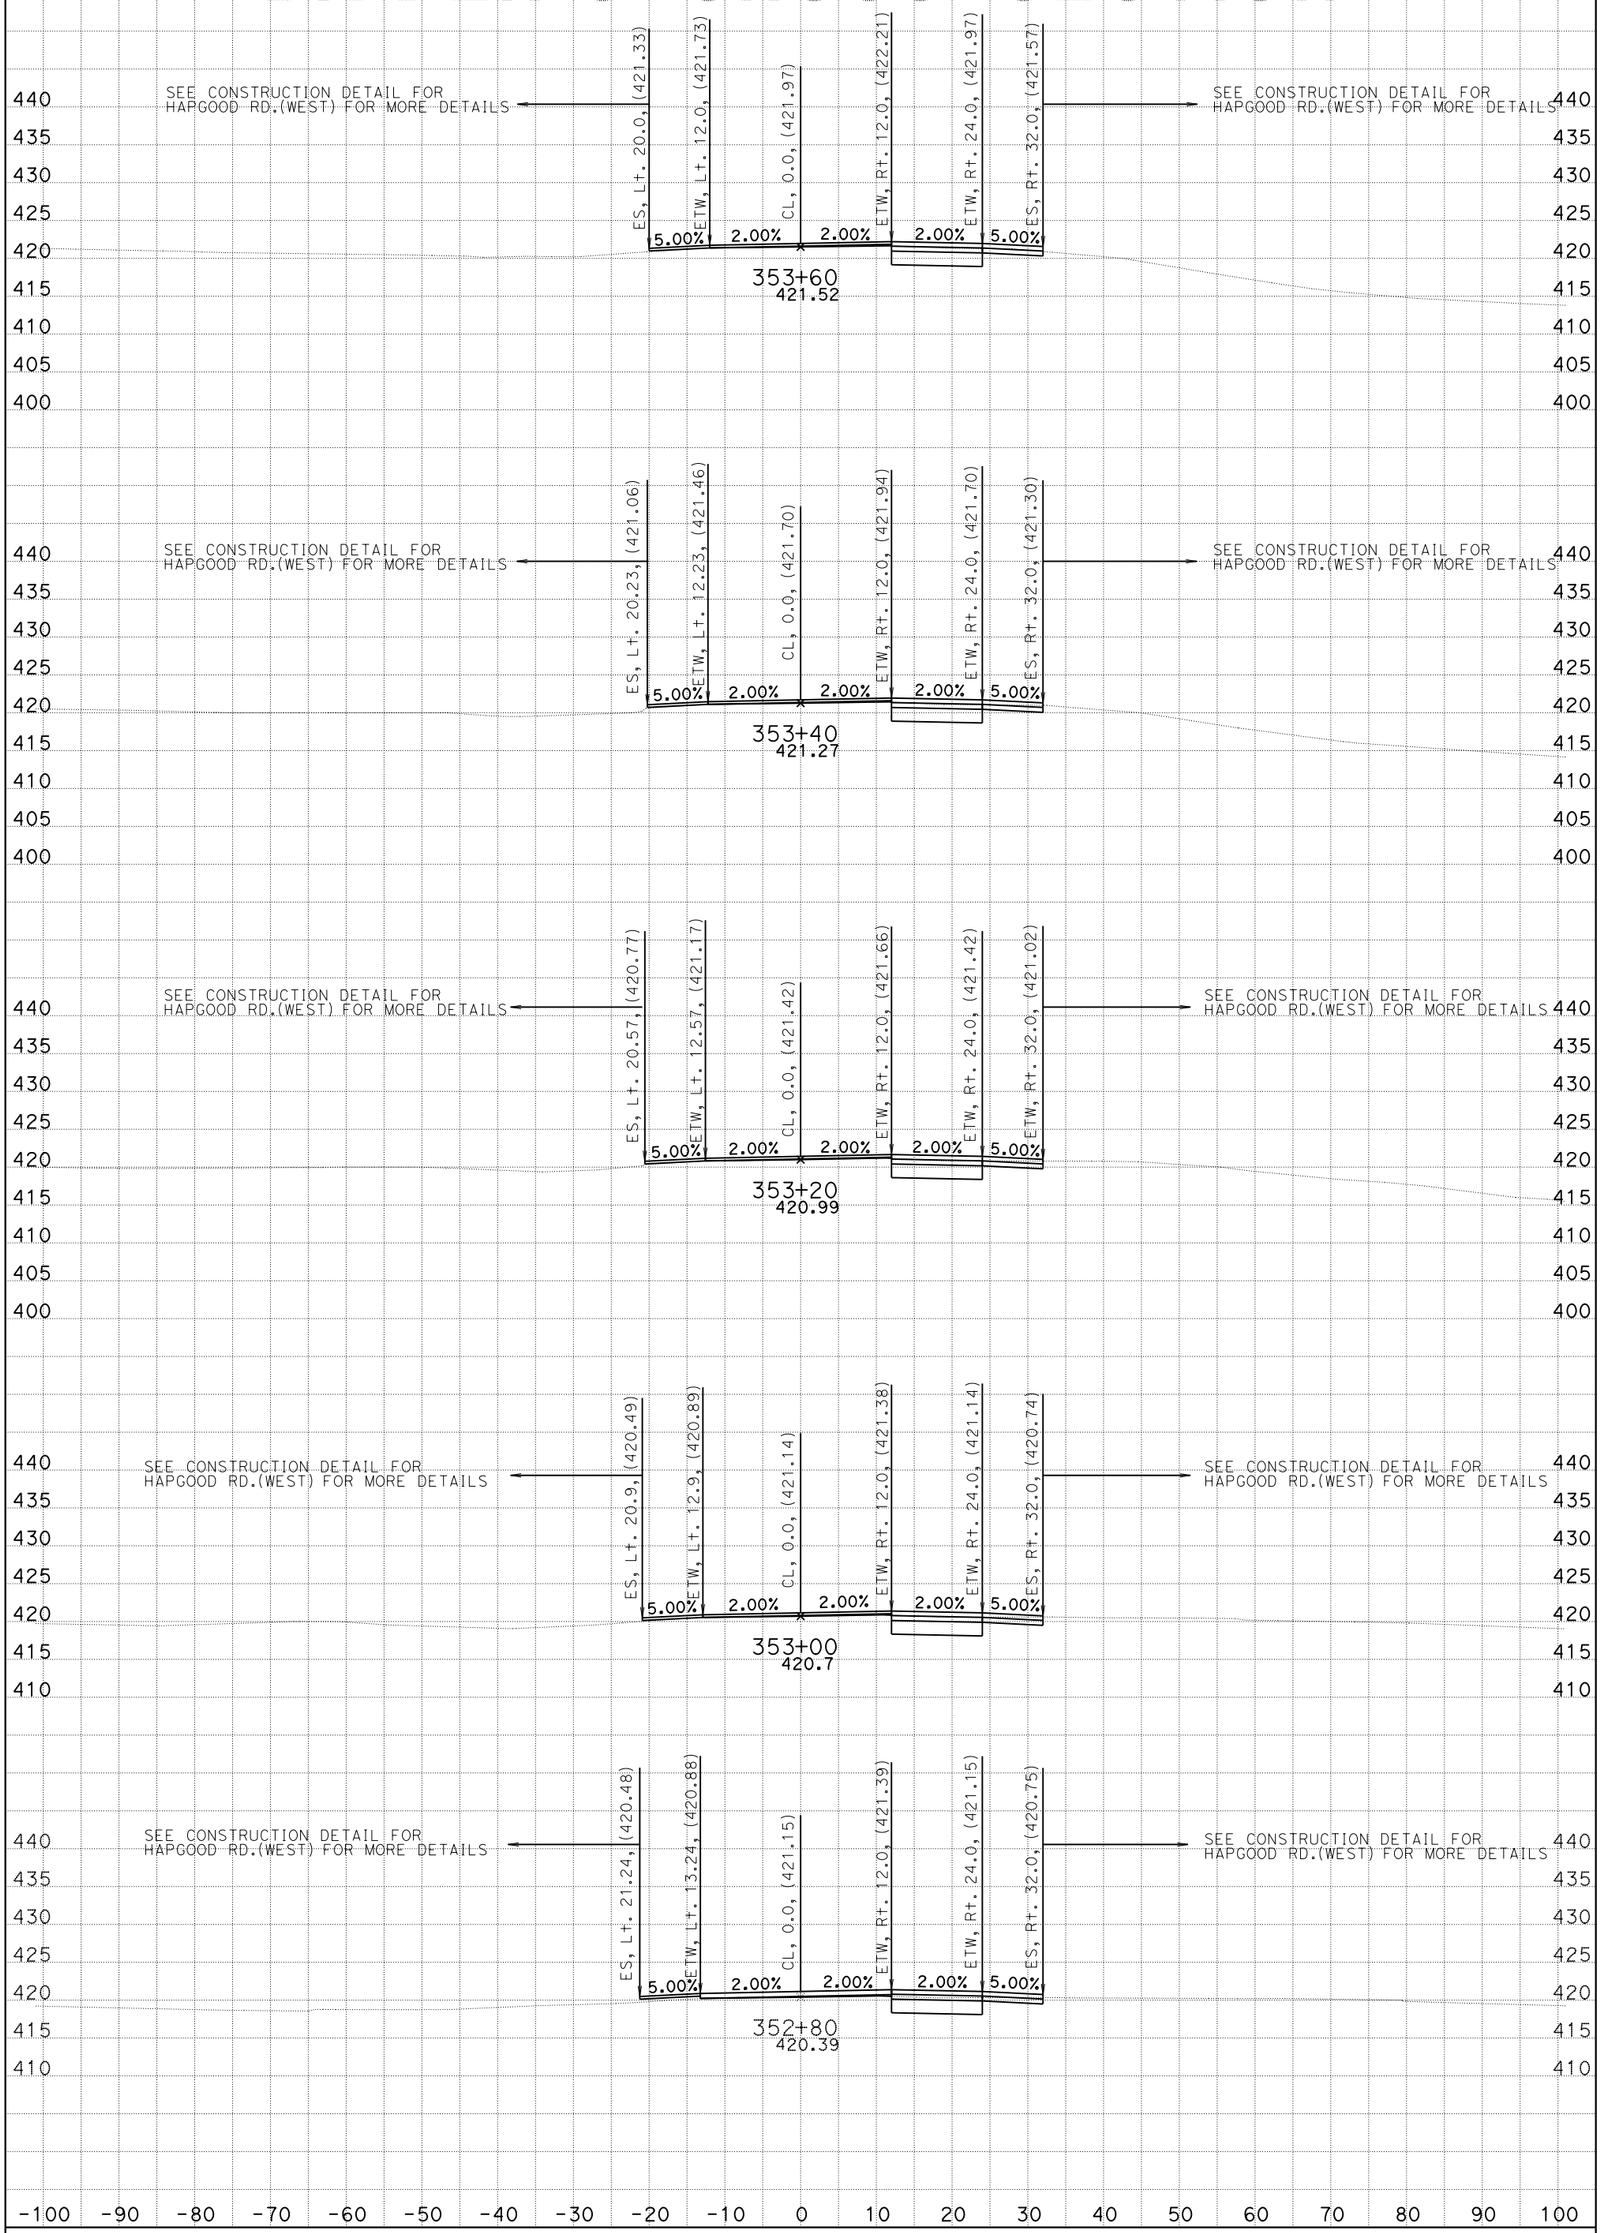

CREATED BY: G. GOMEZ CONTRACT: 05-0C640 SCALE: 1" = 10' Horiz. 1" = 10' Vert.

DATE: 2/25/2014 DIST/CO/RTE/PM: 05/SB/246/12.3-R16.7

STAGE 1 PHASE 1 PROJECT ID: 0500000021 **All Dimensions are US Survey Feet**

CL1

CROSS SECTIONS

SHEET 2 OF 36

KC Project: 0611 File: D:=1\DESIGN\STAGE01\PHASE01\S1P1_DES%16226_s1p1_des.ear

BIDDER'S CROSS SECTION

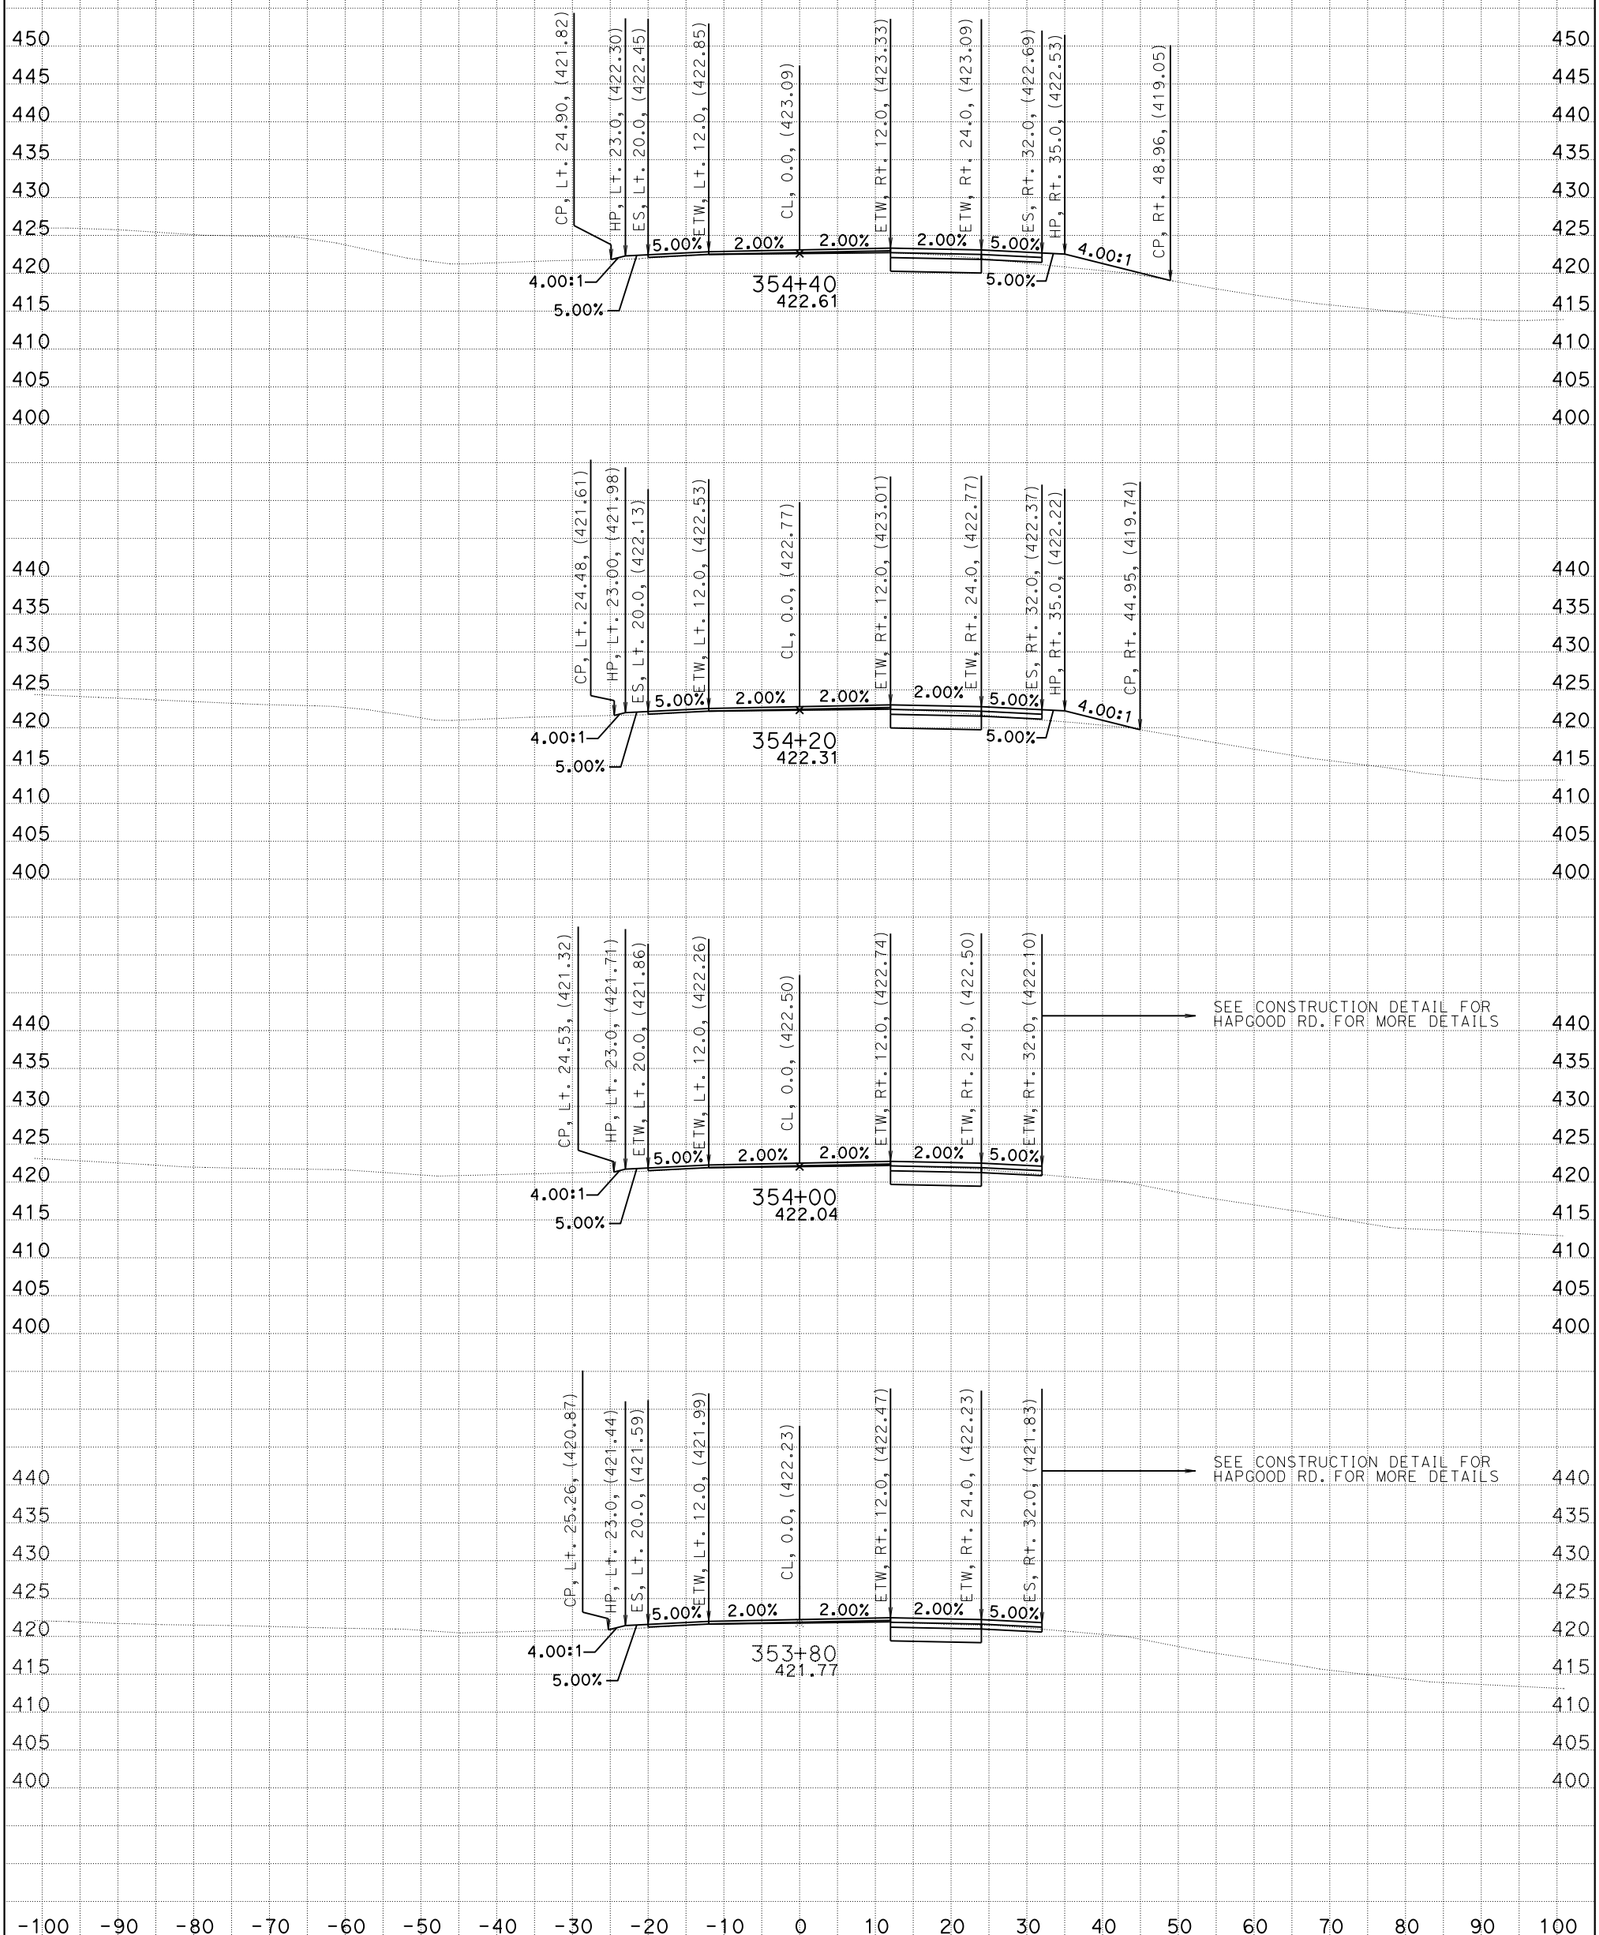

CREATED BY: G. GOMEZ CONTRACT: 05-0C640 SCALE: 1" = 10' Horiz. 1" = 10' Vert.

DATE: 2/25/2014 DIST/CO/RTE/PM: 05/SB/246/12.3-R16.7

STAGE 1 PHASE 1 PROJECT ID: 0500000021 **All Dimensions are US Survey Feet**

CL1

CROSS SECTIONS

SHEET 3 OF 36

KC Project: 0611 File: D:=1\DESIGN\STAGE01\PHASE01\S1P1_DES%16226_s1p1_des.ear

BIDDER'S CROSS SECTION

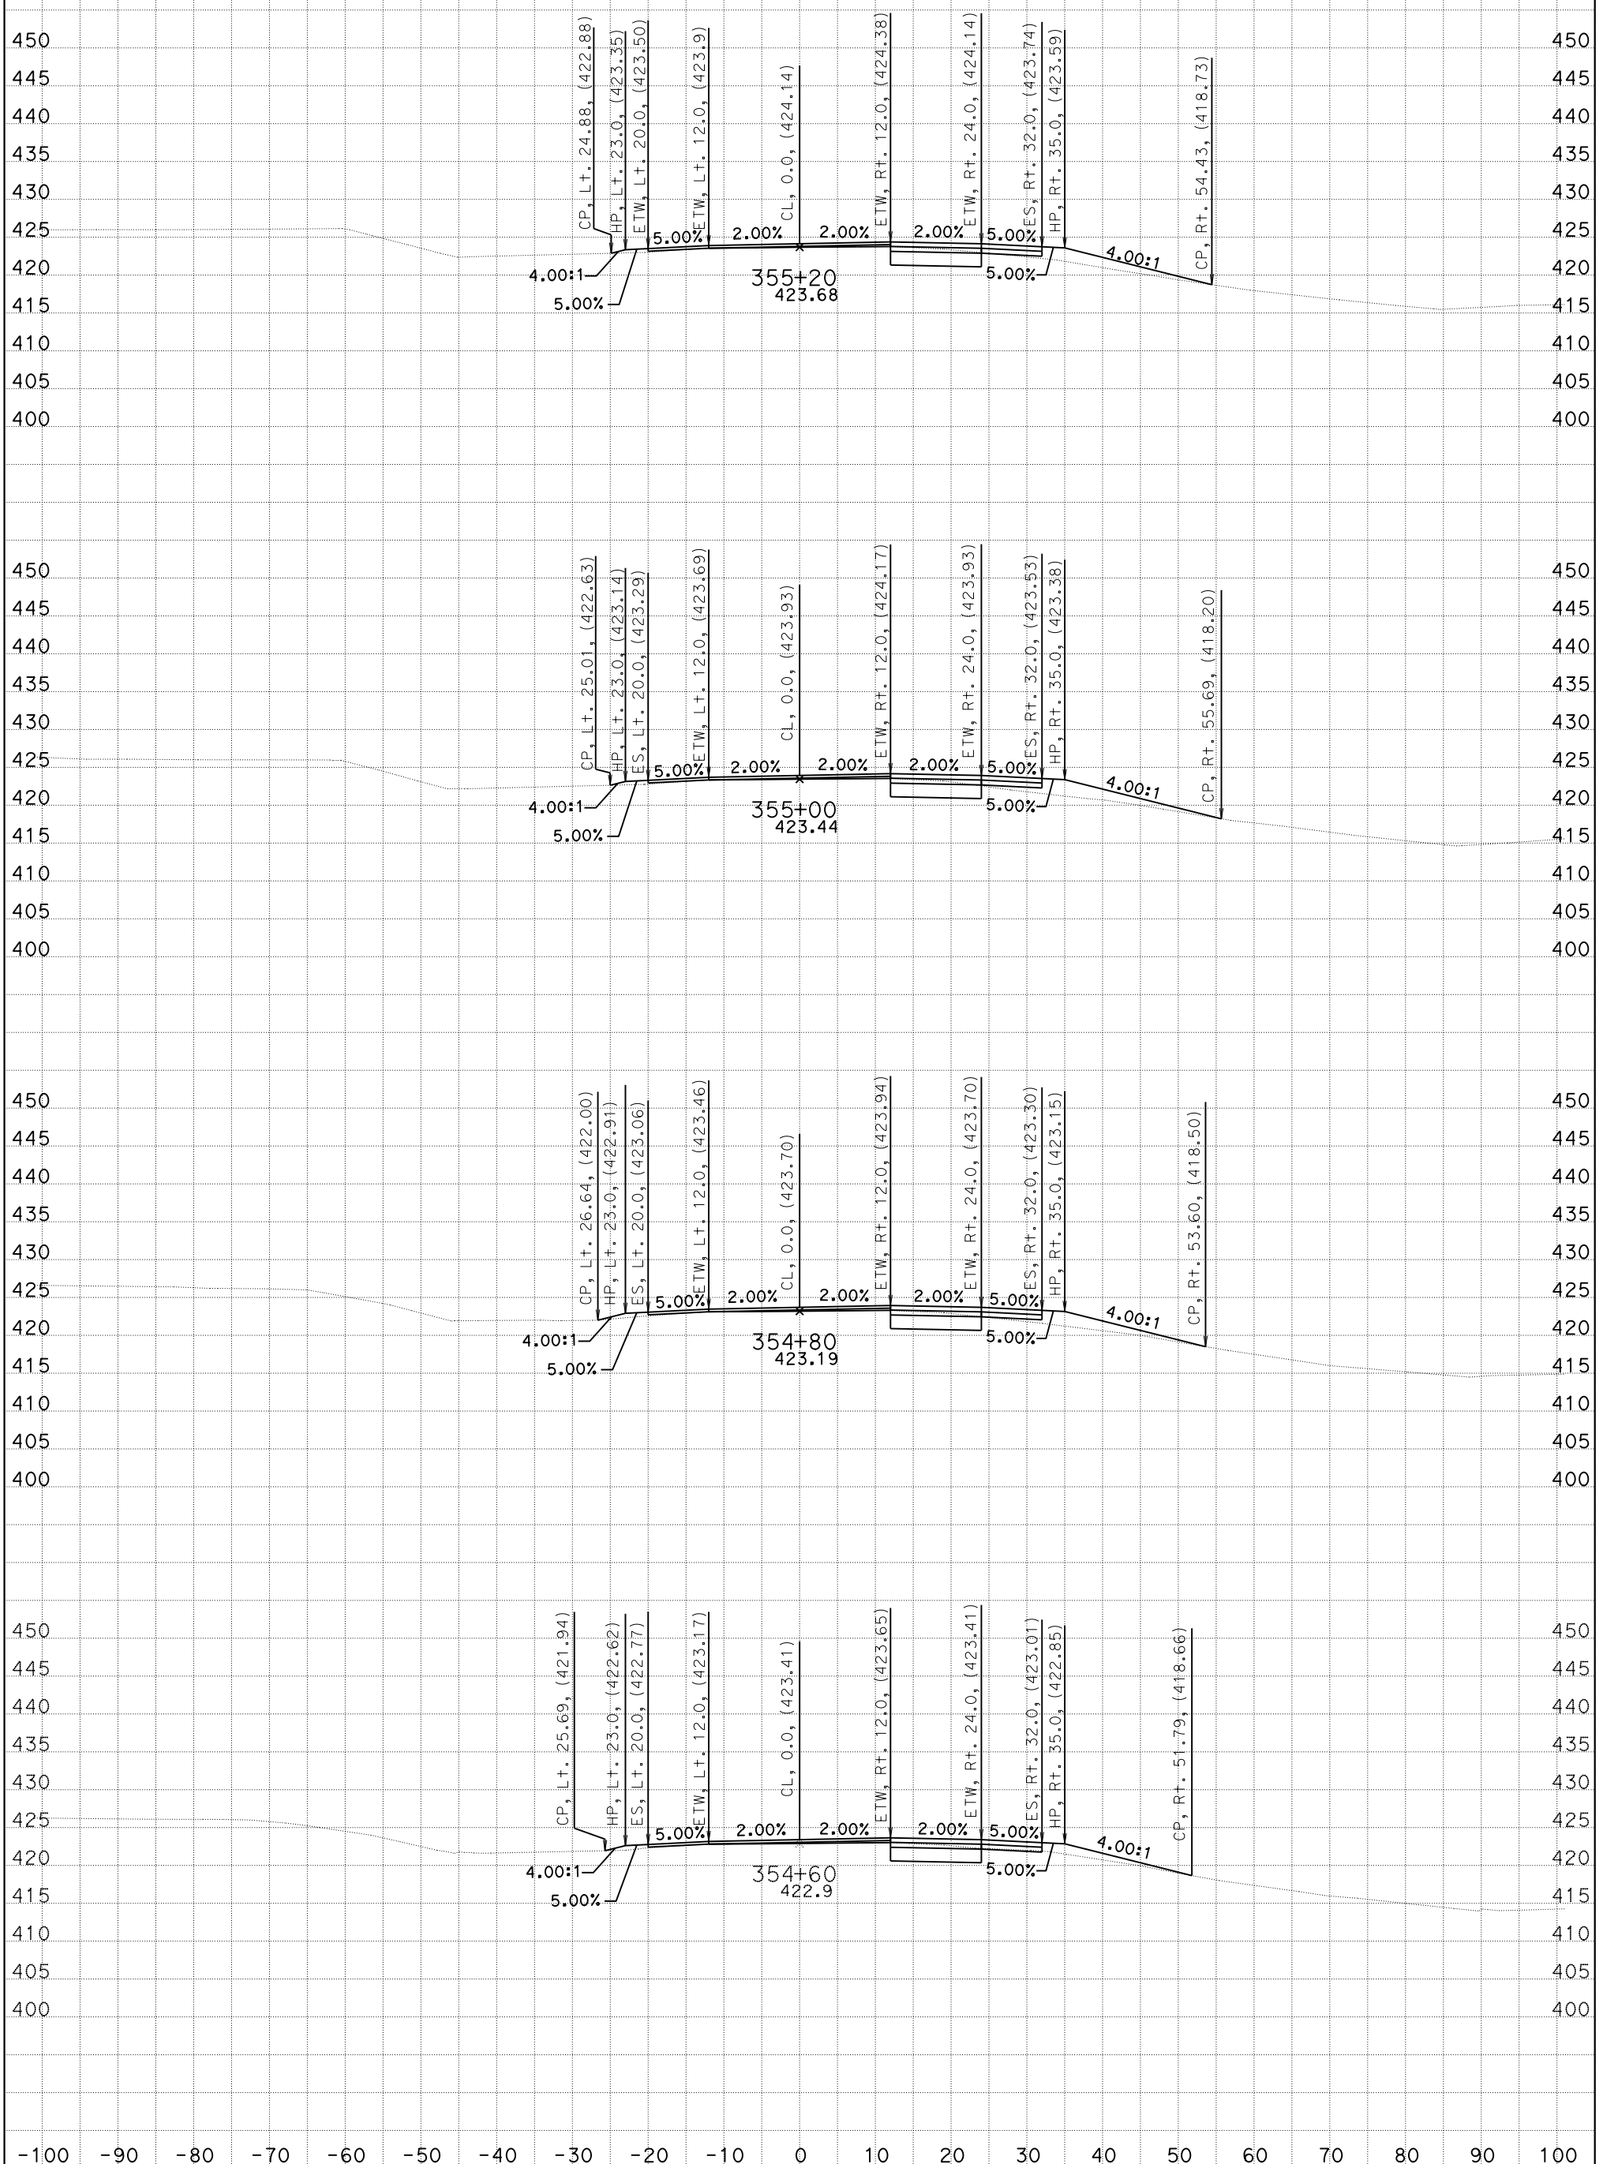

CREATED BY: G. GOMEZ CONTRACT: 05-0C640 SCALE: 1" = 10' Horiz. 1" = 10' Vert.

DATE: 2/25/2014 DIST/CO/RTE/PM: 05/SB/246/12.3-R16.7

STAGE 1 PHASE 1 PROJECT ID: 0500000021 **All Dimensions are US Survey Feet**

CL1

CROSS SECTIONS

SHEET 4 OF 36

KC Project: 0611 File: D:=1\DESIGN\STAGE01\PHASE01\S1P1_DES%16226_s1p1_des.ear

BIDDER'S CROSS SECTION

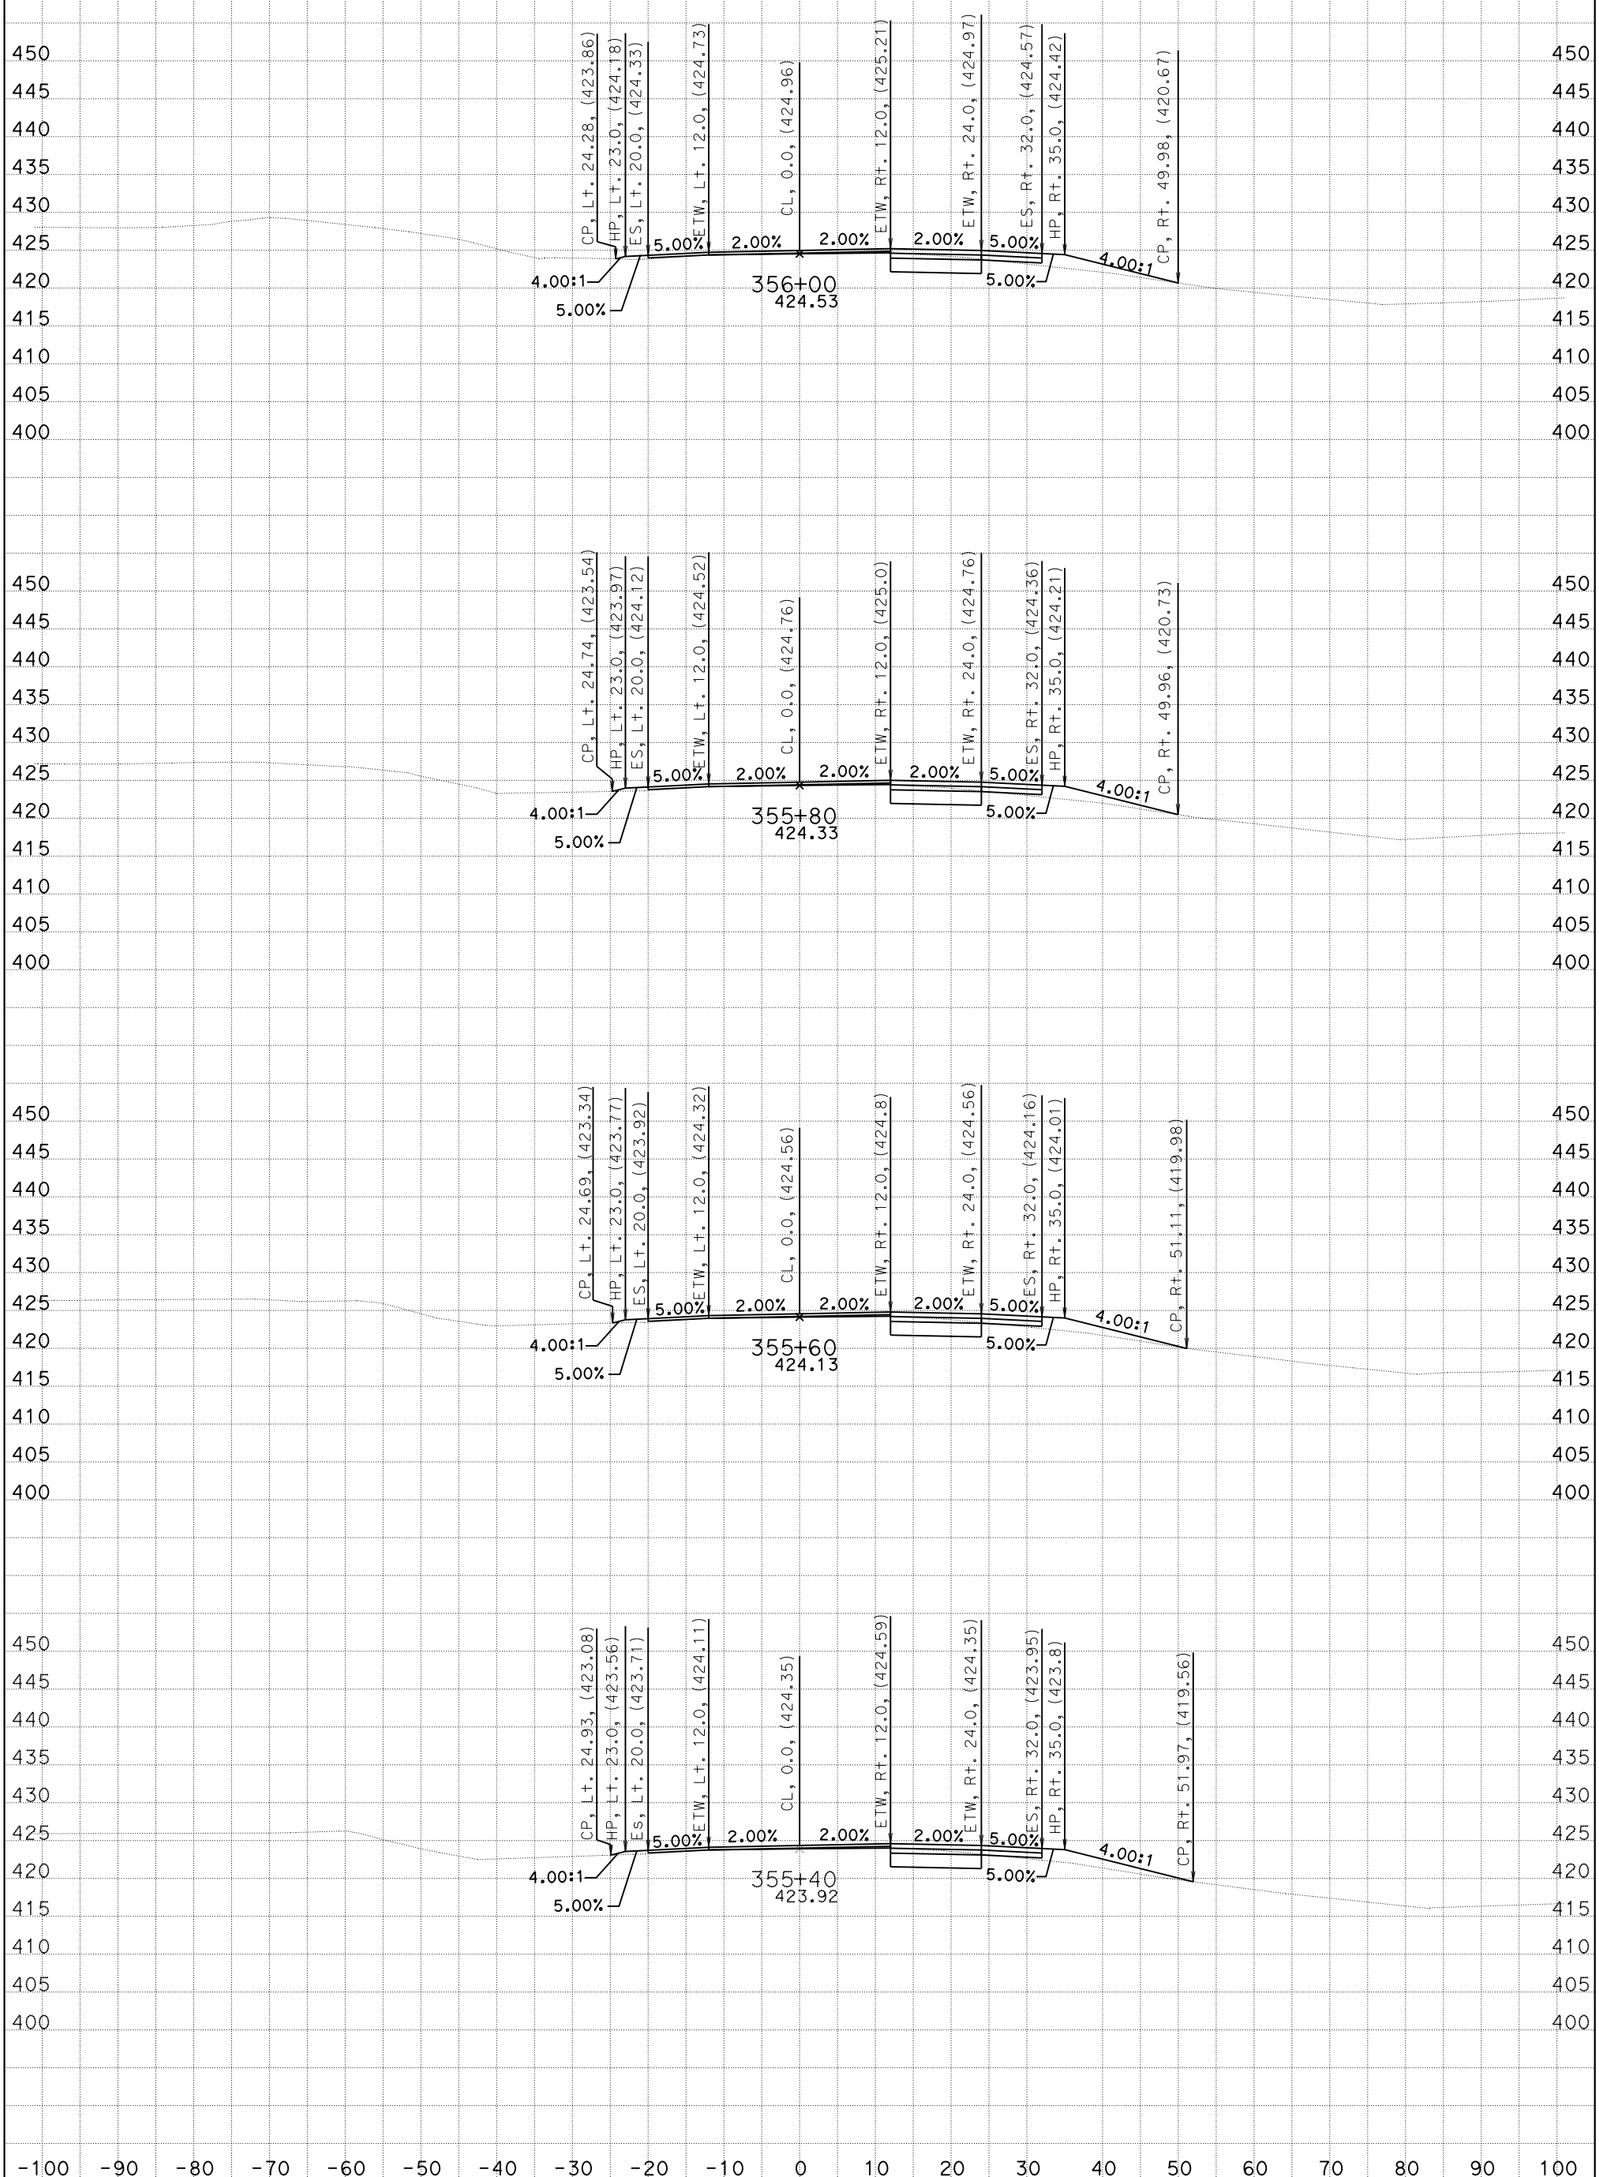

CREATED BY: G. GOMEZ CONTRACT: 05-0C640 SCALE: 1" = 10' Horiz.
1" = 10' Vert.

DATE: 2/25/2014 DIST/CO/RTE/PM: 05/SB/246/12.3-R16.7

STAGE 1 PHASE 1 PROJECT ID: 0500000021 **All Dimensions are US Survey Feet**

CL1
CROSS SECTIONS
SHEET 5 OF 36

KC Project: 0611 File: D:=1\DESIGN\STAGE01\PHASE01\S1P1_DES%16226_s1p1_des.ear

BIDDER'S CROSS SECTION

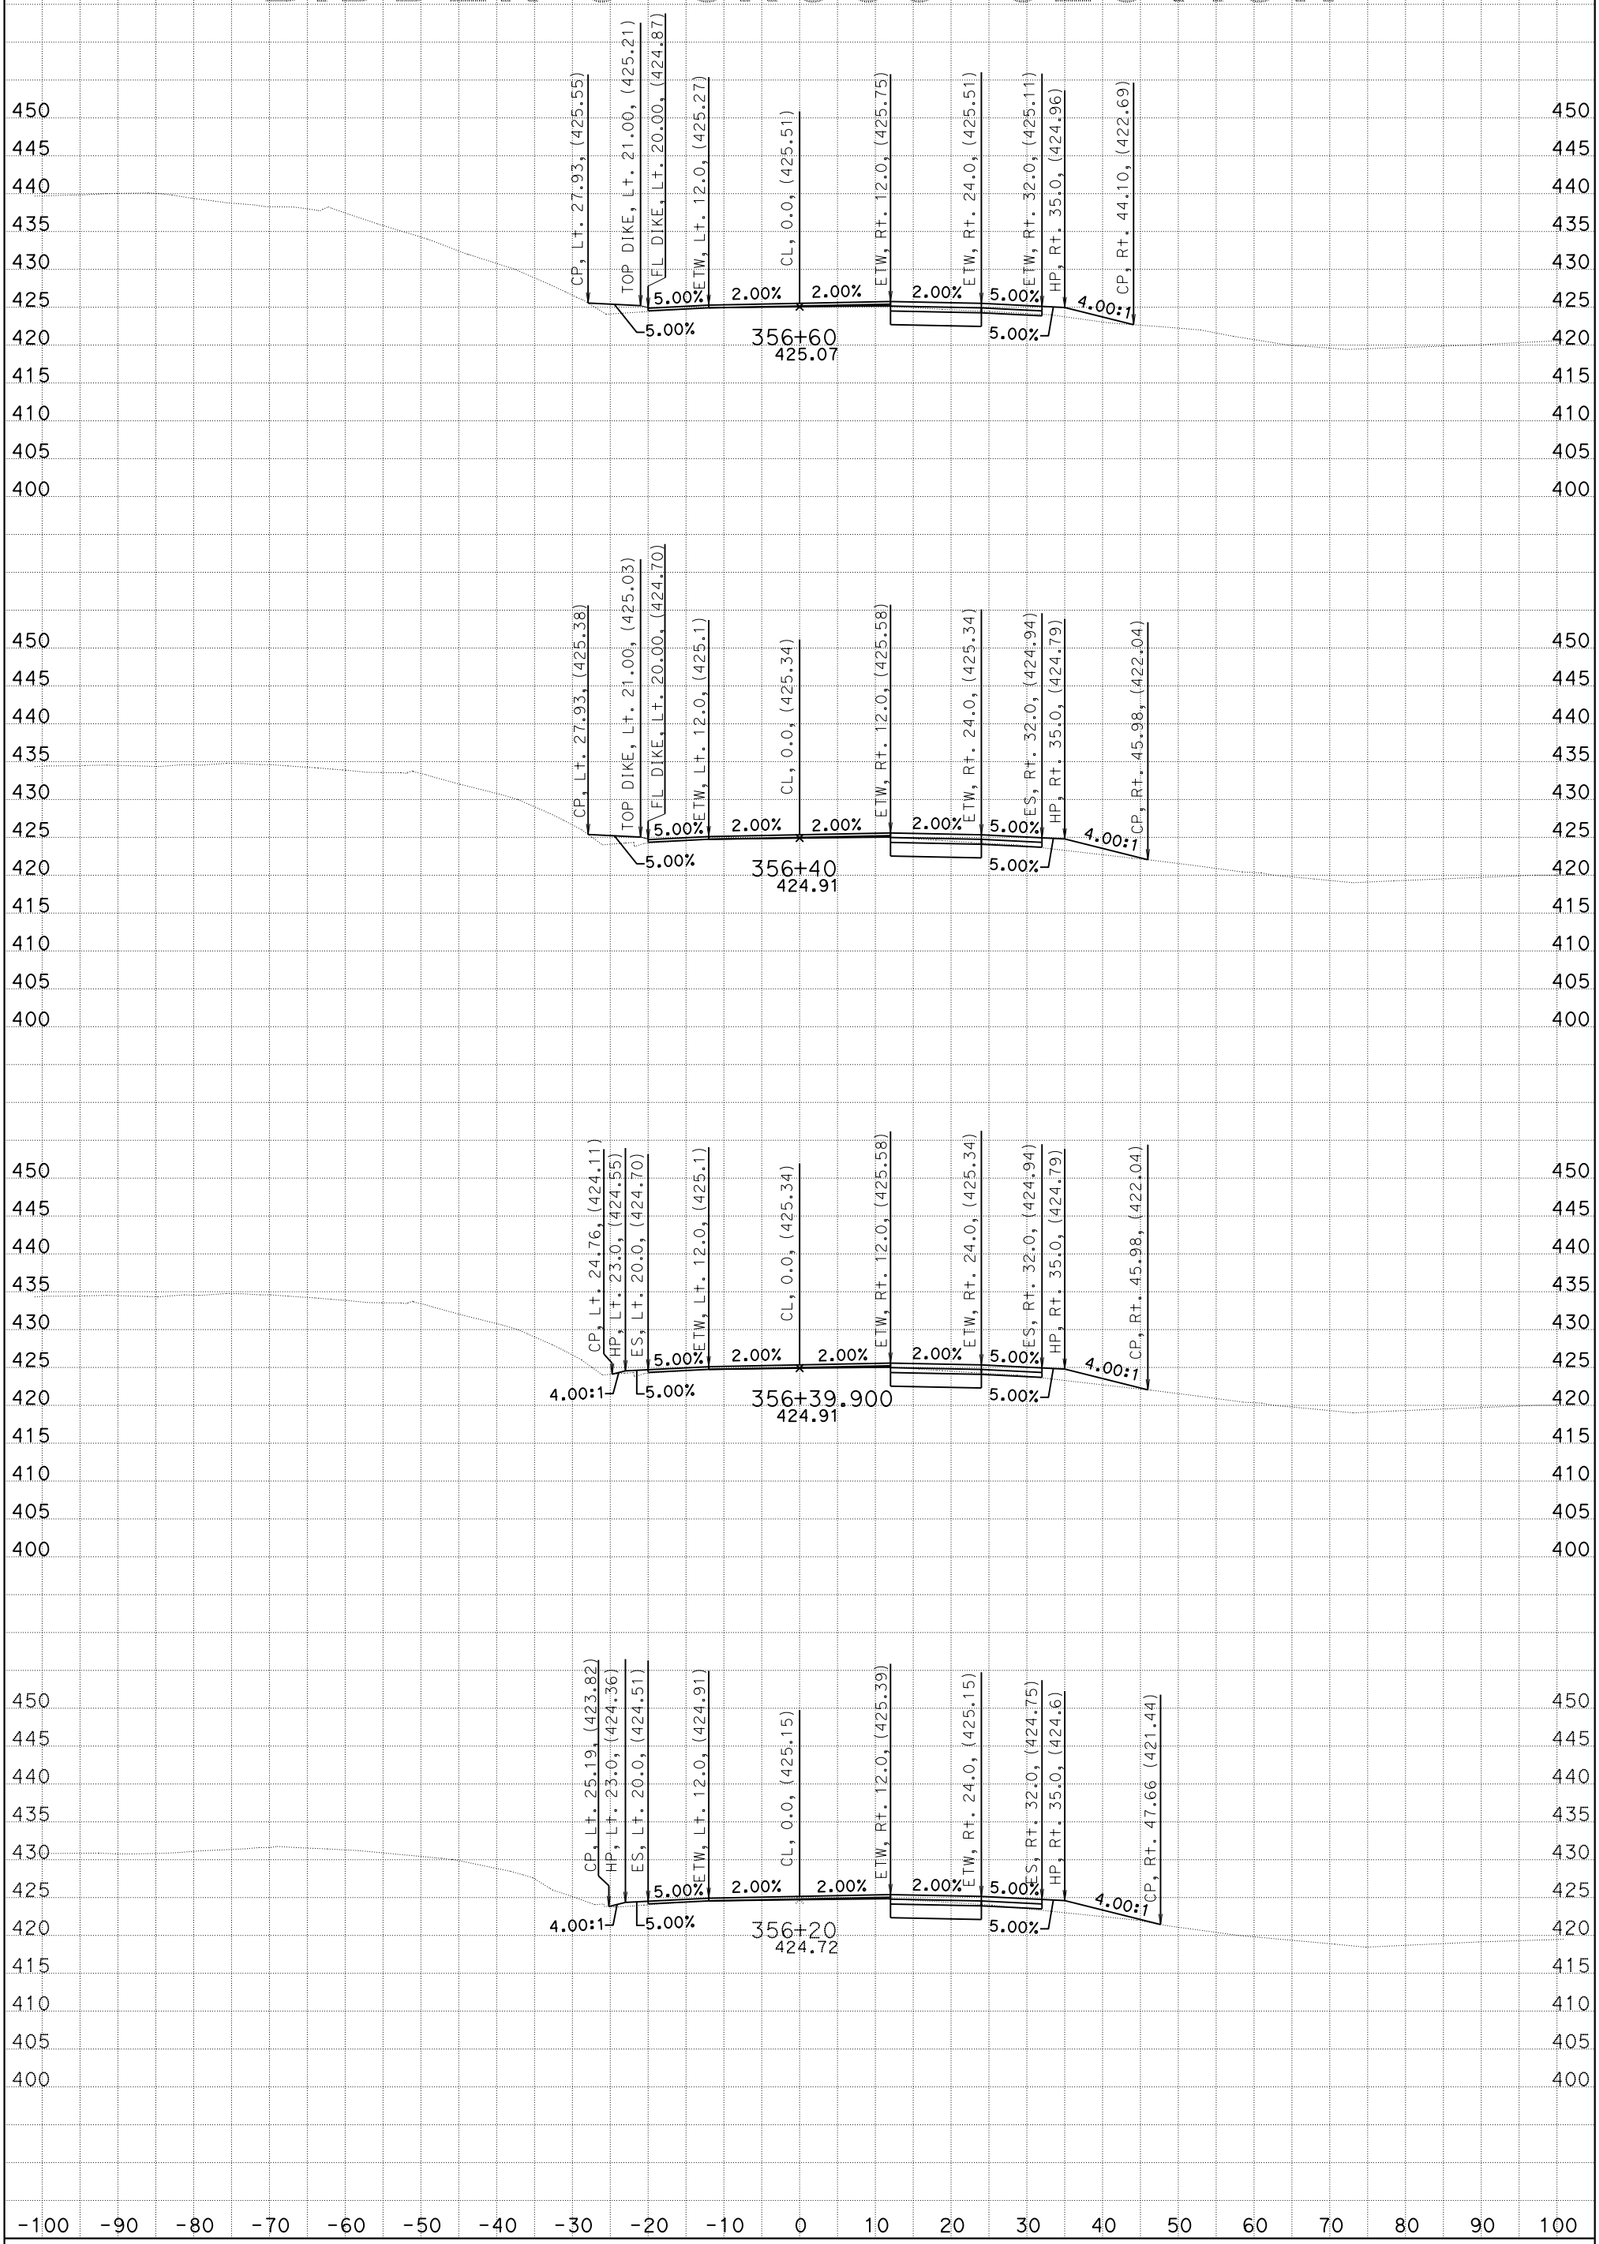

CREATED BY: G. GOMEZ CONTRACT: 05-0C640 SCALE: 1" = 10' Horiz. 1" = 10' Vert.

DATE: 2/25/2014 DIST/CO/RTE/PM: 05/SB/246/12.3-R16.7

STAGE 1 PHASE 1 PROJECT ID: 0500000021 **All Dimensions are US Survey Feet**

CL1

CROSS SECTIONS

SHEET 6 OF 36

KC Project: 0611 File: D:=1\DESIGN\STAGE01\PHASE01\S1P1_DES%16226_s1p1_des.ear

BIDDER'S CROSS SECTION

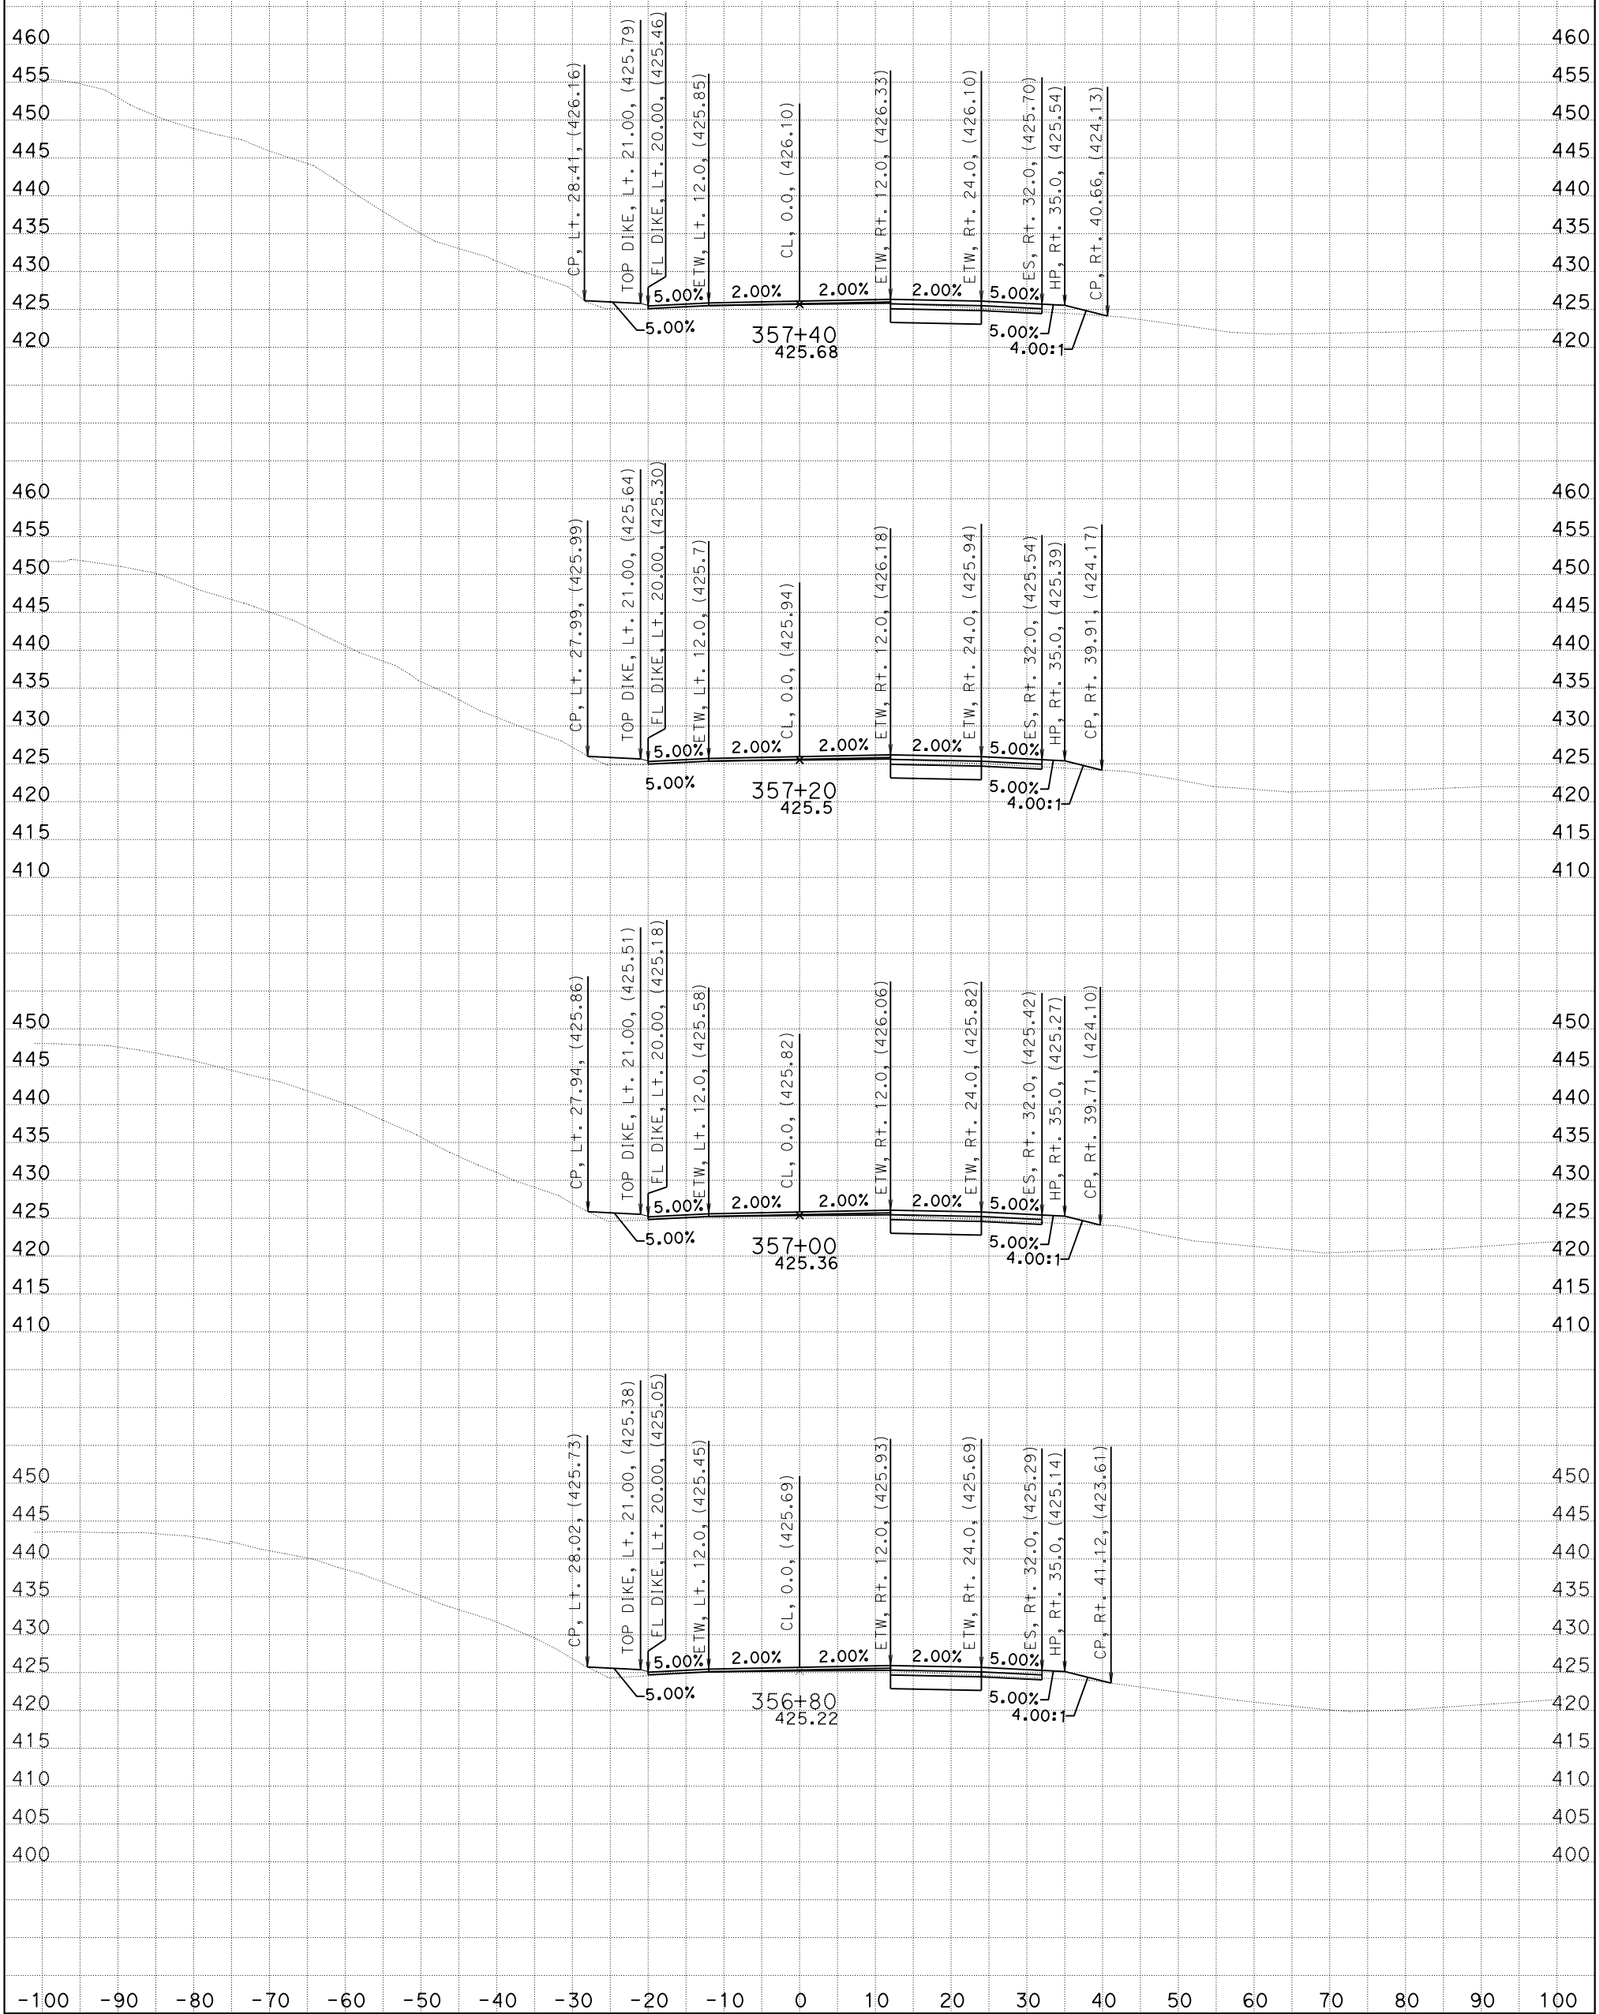

CREATED BY: G. GOMEZ CONTRACT: 05-0C640 SCALE: 1" = 10' Horiz. 1" = 10' Vert.

DATE: 2/25/2014 DIST/CO/RTE/PM: 05/SB/246/12.3-R16.7

STAGE 1 PHASE 1 PROJECT ID: 0500000021 **All Dimensions are US Survey Feet**

CL1

CROSS SECTIONS

SHEET 7 OF 36

KC Project: 0611 File: D:=1\DESIGN\STAGE01\PHASE01\S1P1_DES%16226_s1p1_des.ear

BIDDER'S CROSS SECTION

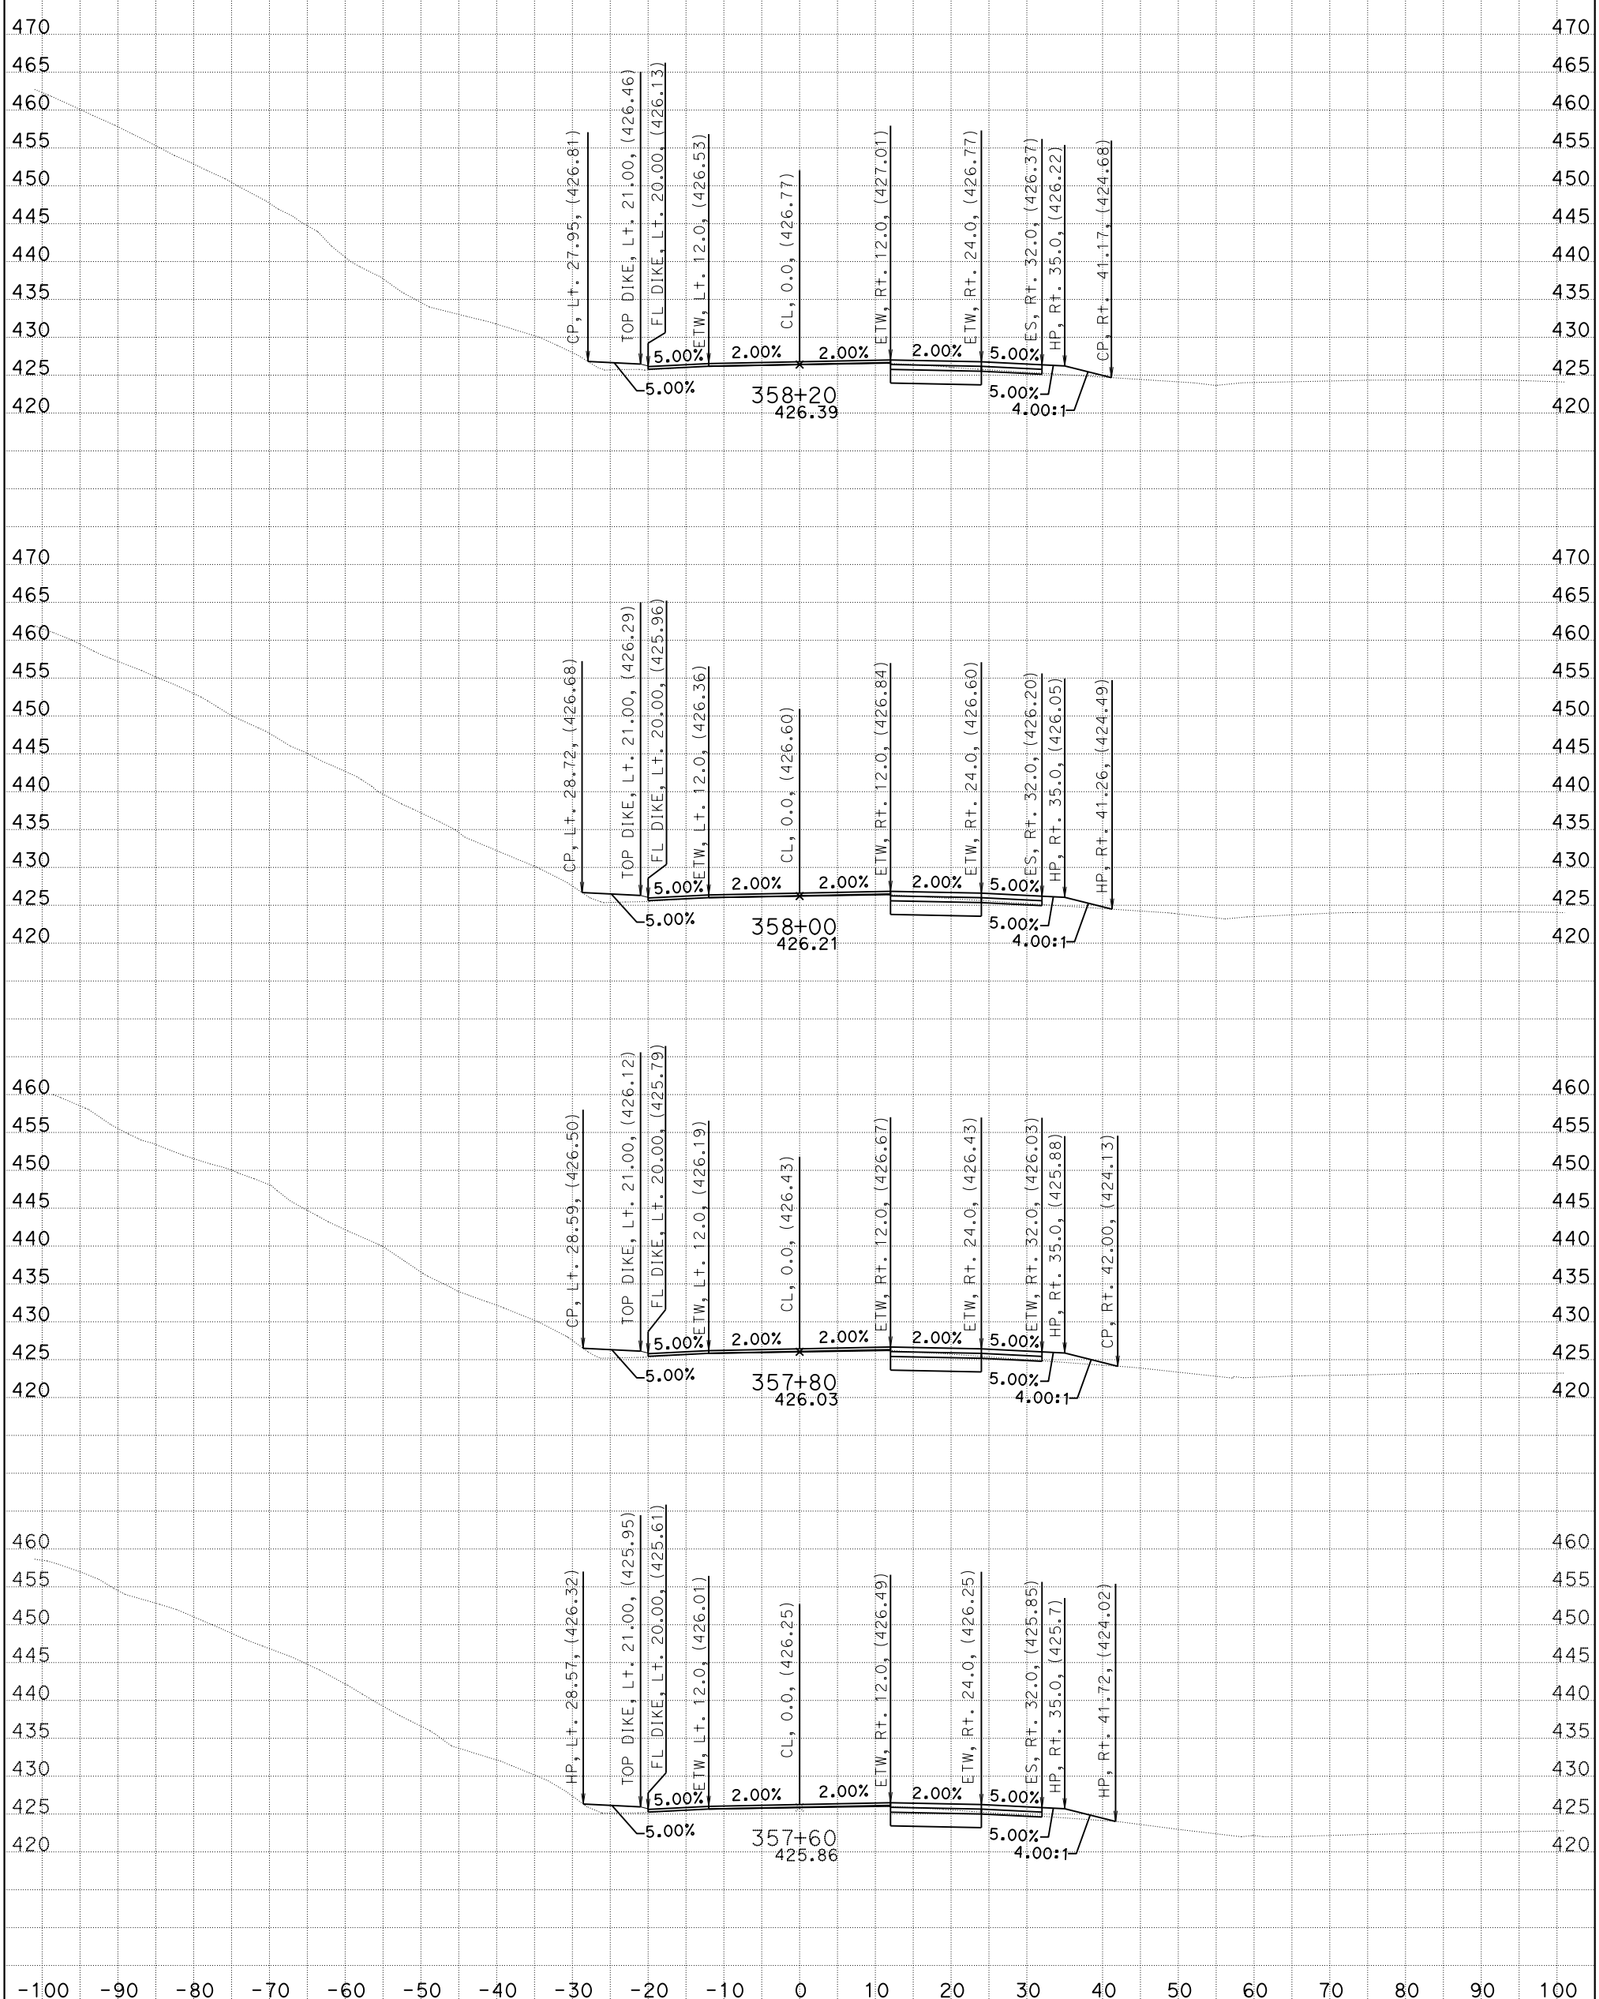

CREATED BY: G. GOMEZ CONTRACT: 05-0C640 SCALE: 1" = 10' Horiz. 1" = 10' Vert.

DATE: 2/25/2014 DIST/CO/RTE/PM: 05/SB/246/12.3-R16.7

STAGE 1 PHASE 1 PROJECT ID: 0500000021 **All Dimensions are US Survey Feet**

CL1

CROSS SECTIONS

SHEET 8 OF 36

KC Project: 0611 File: D:=1\DESIGN\STAGE01\PHASE01\S1P1_DES%16226_s1p1_des.ear

BIDDER'S CROSS SECTION

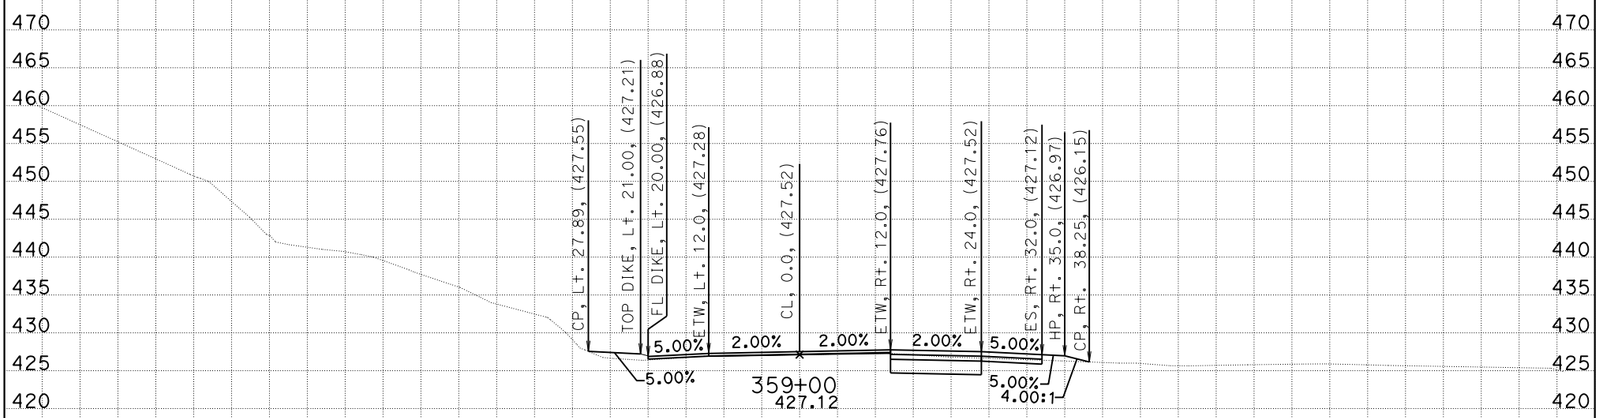

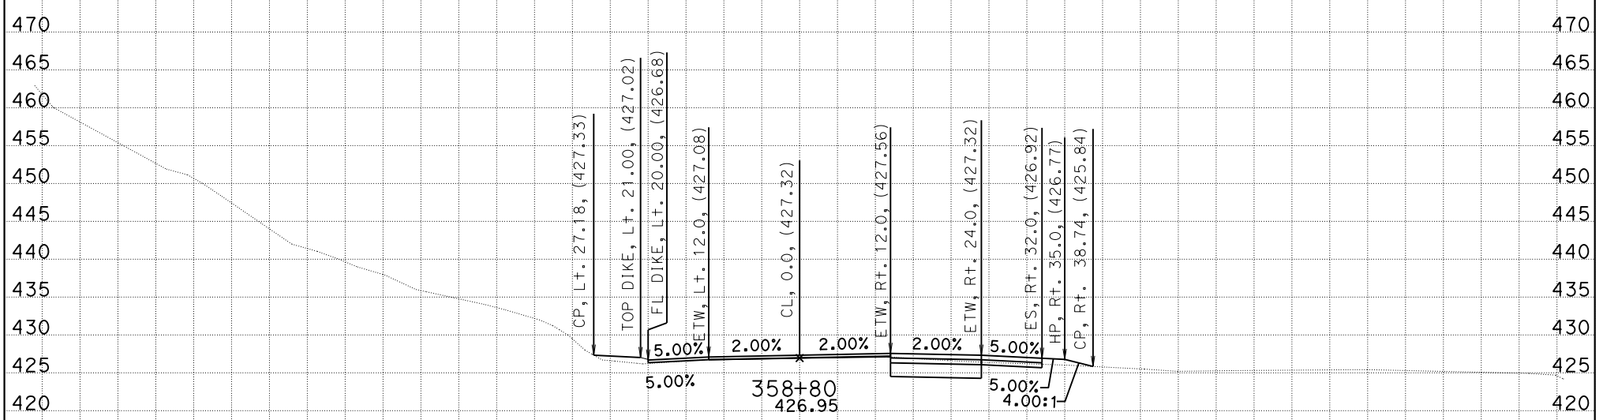

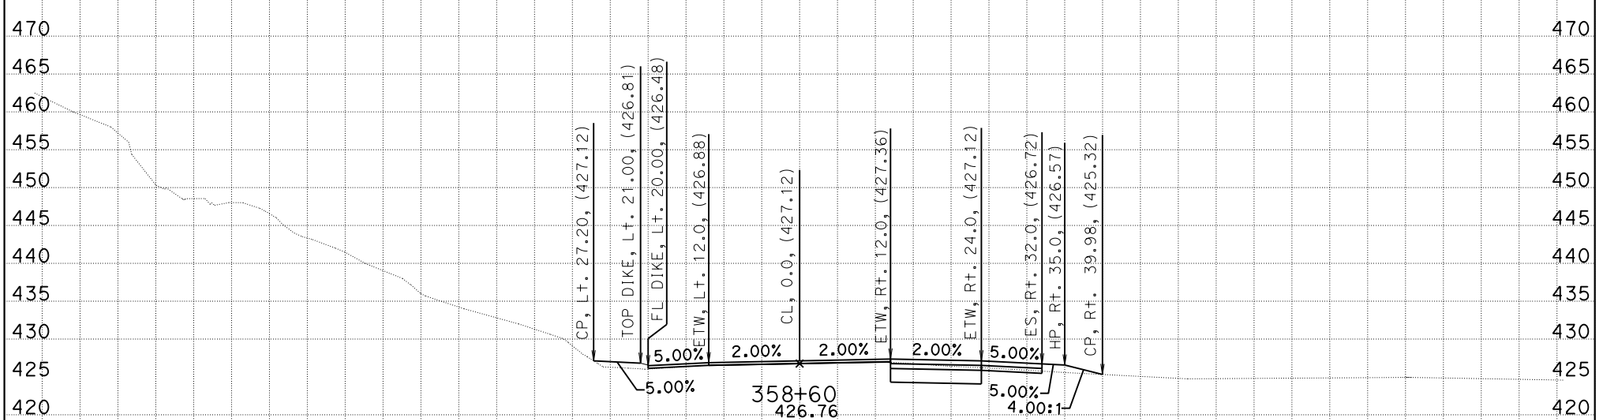

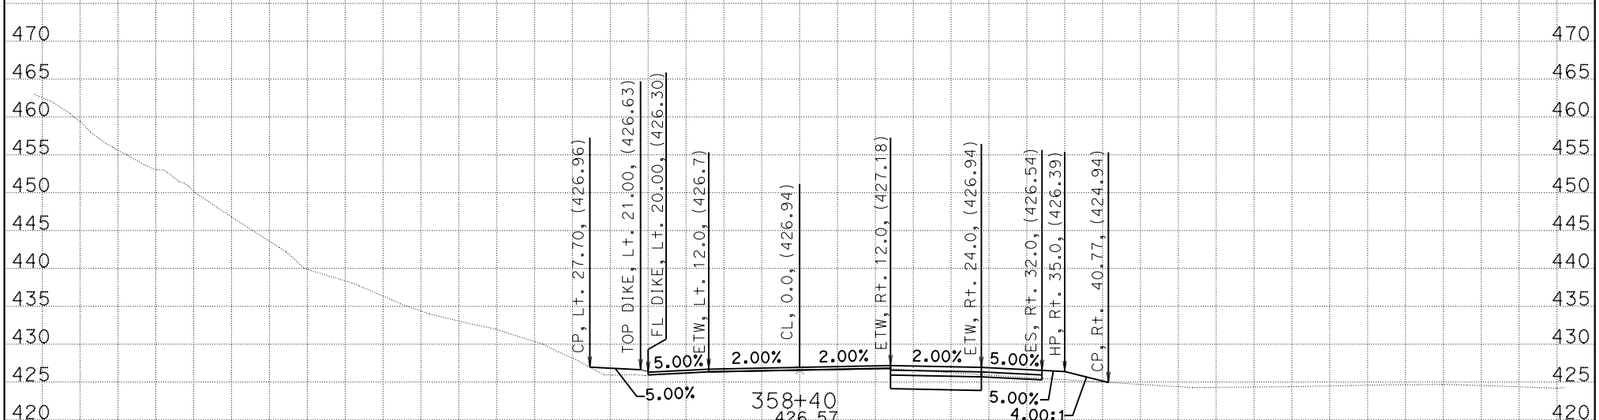

CREATED BY: G. GOMEZ CONTRACT: 05-0C640 SCALE: 1" = 10' Horiz. 1" = 10' Vert.

DATE: 2/25/2014 DIST/CO/RTE/PM: 05/SB/246/12.3-R16.7

STAGE 1 PHASE 1 PROJECT ID: 0500000021 **All Dimensions are US Survey Feet**

CL1
CROSS SECTIONS
SHEET 9 OF 36

KC Project: 0611 File: D:=1\DESIGN\STAGE01\PHASE01\S1P1_DES%16226_s1p1_des.ear

BIDDER'S CROSS SECTION

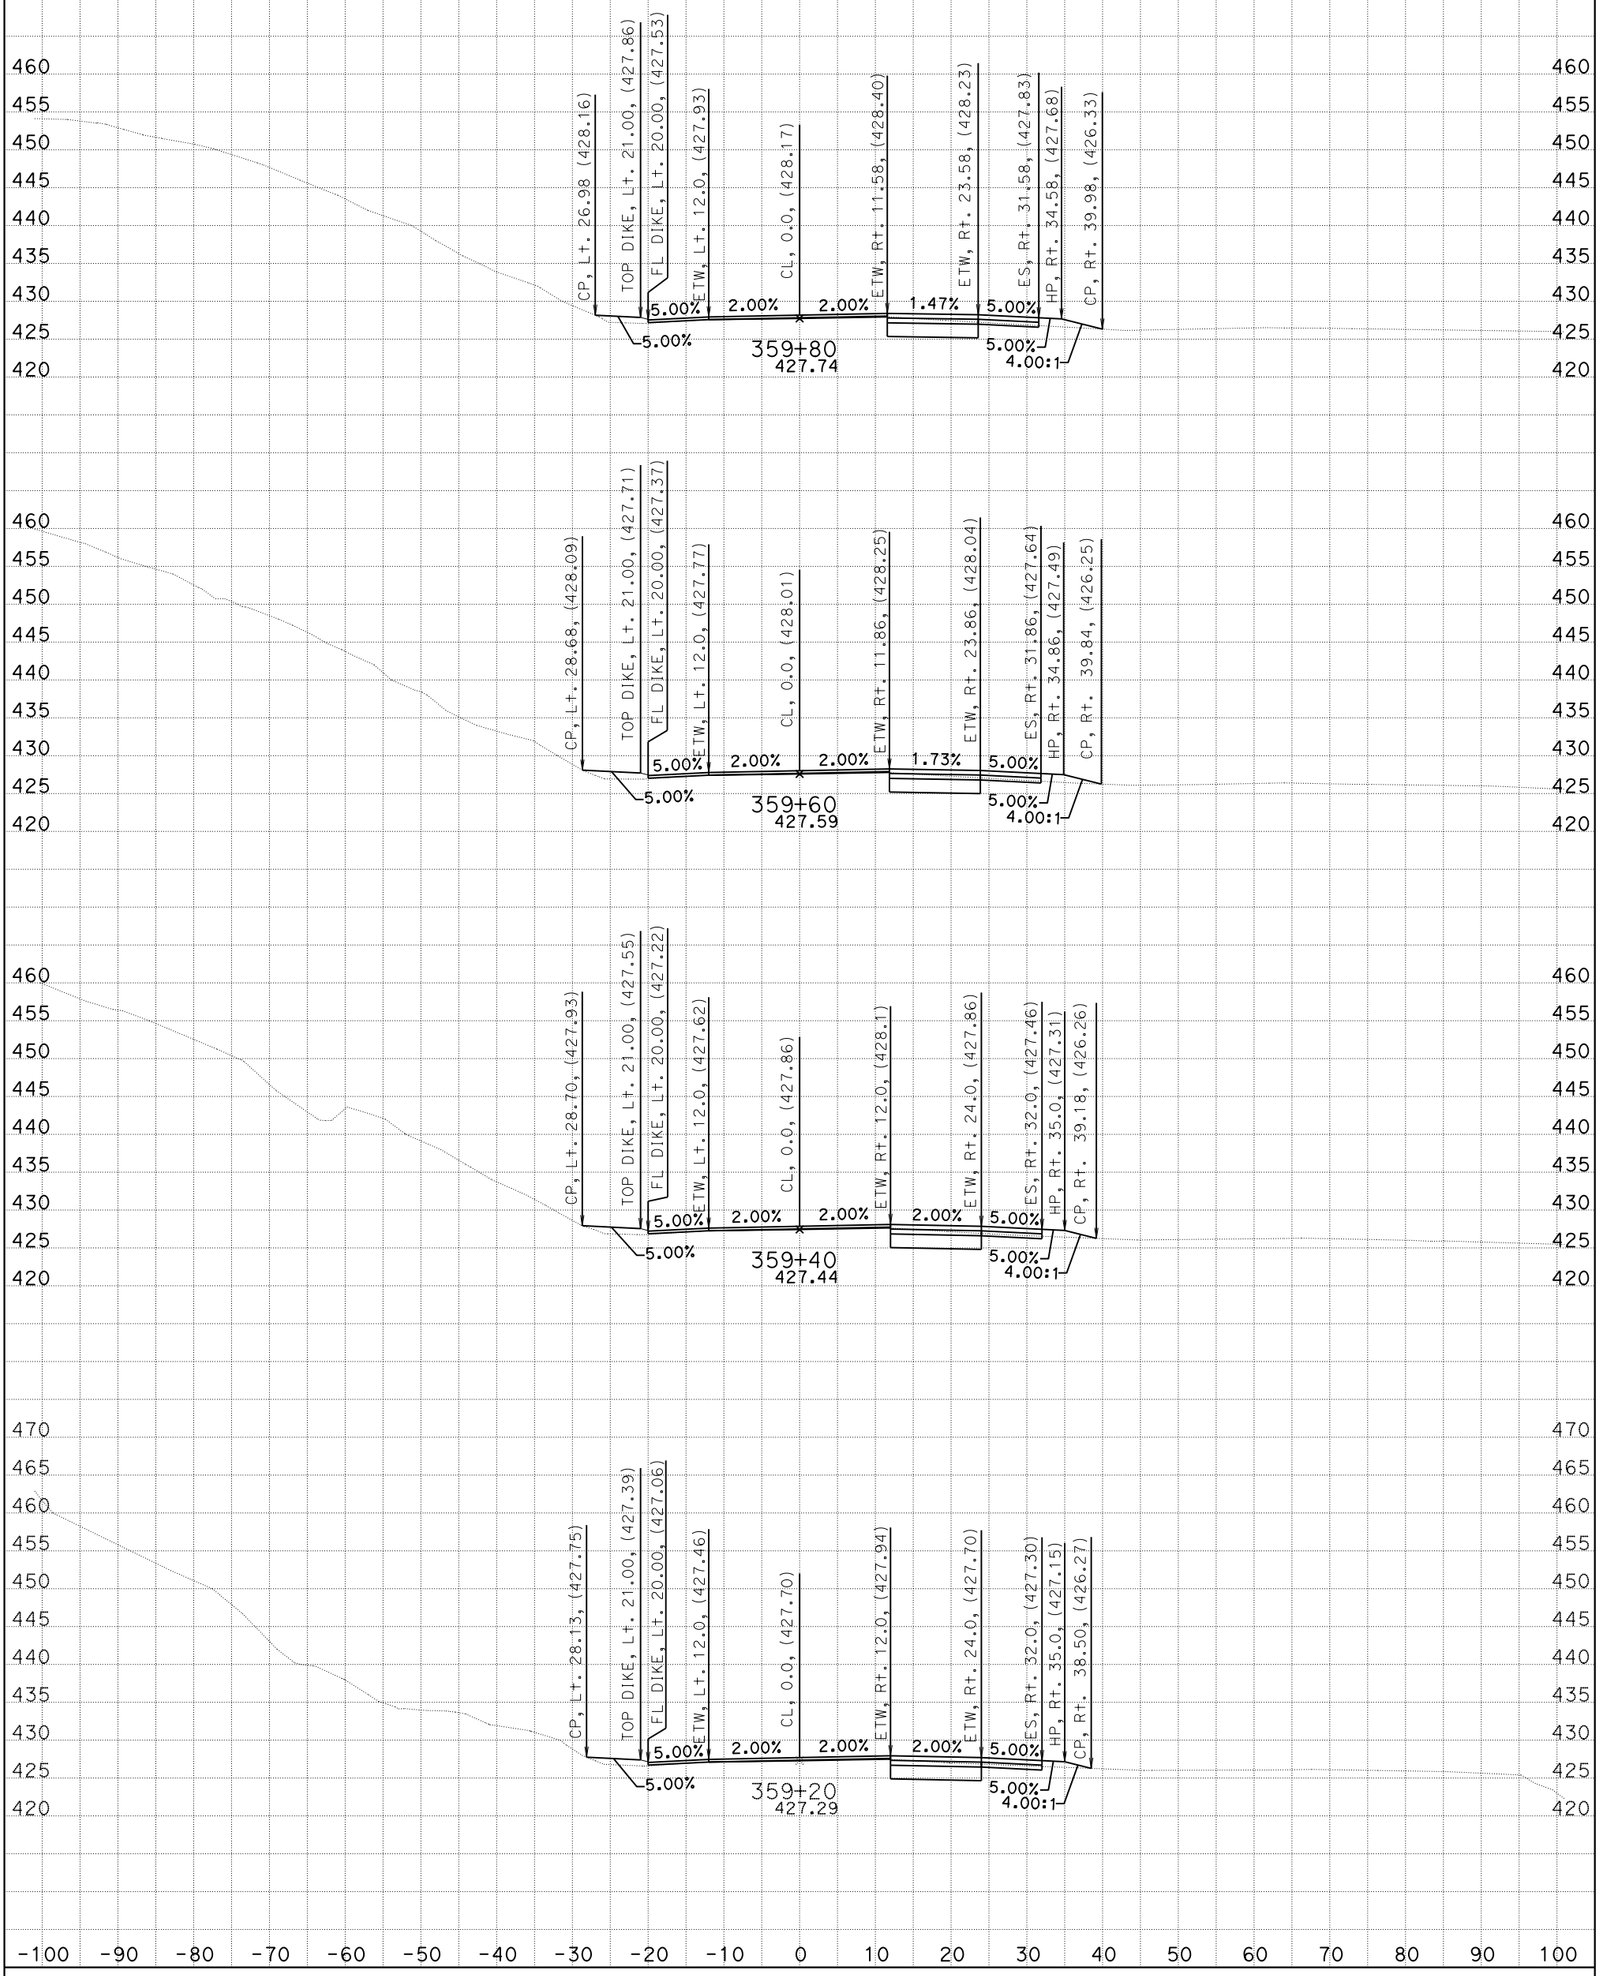

CREATED BY: G. GOMEZ CONTRACT: 05-0C640 SCALE: 1" = 10' Horiz. 1" = 10' Vert.

DATE: 2/25/2014 DIST/CO/RTE/PM: 05/SB/246/12.3-R16.7

STAGE 1 PHASE 1 PROJECT ID: 0500000021 **All Dimensions are US Survey Feet**

CL1

CROSS SECTIONS

SHEET 10 OF 36

KC Project: 0611 File: D:=1\DESIGN\STAGE01\PHASE01\S1P1_DES$^{9}/_{16}$226_s1p1_des.ear

BIDDER'S CROSS SECTION

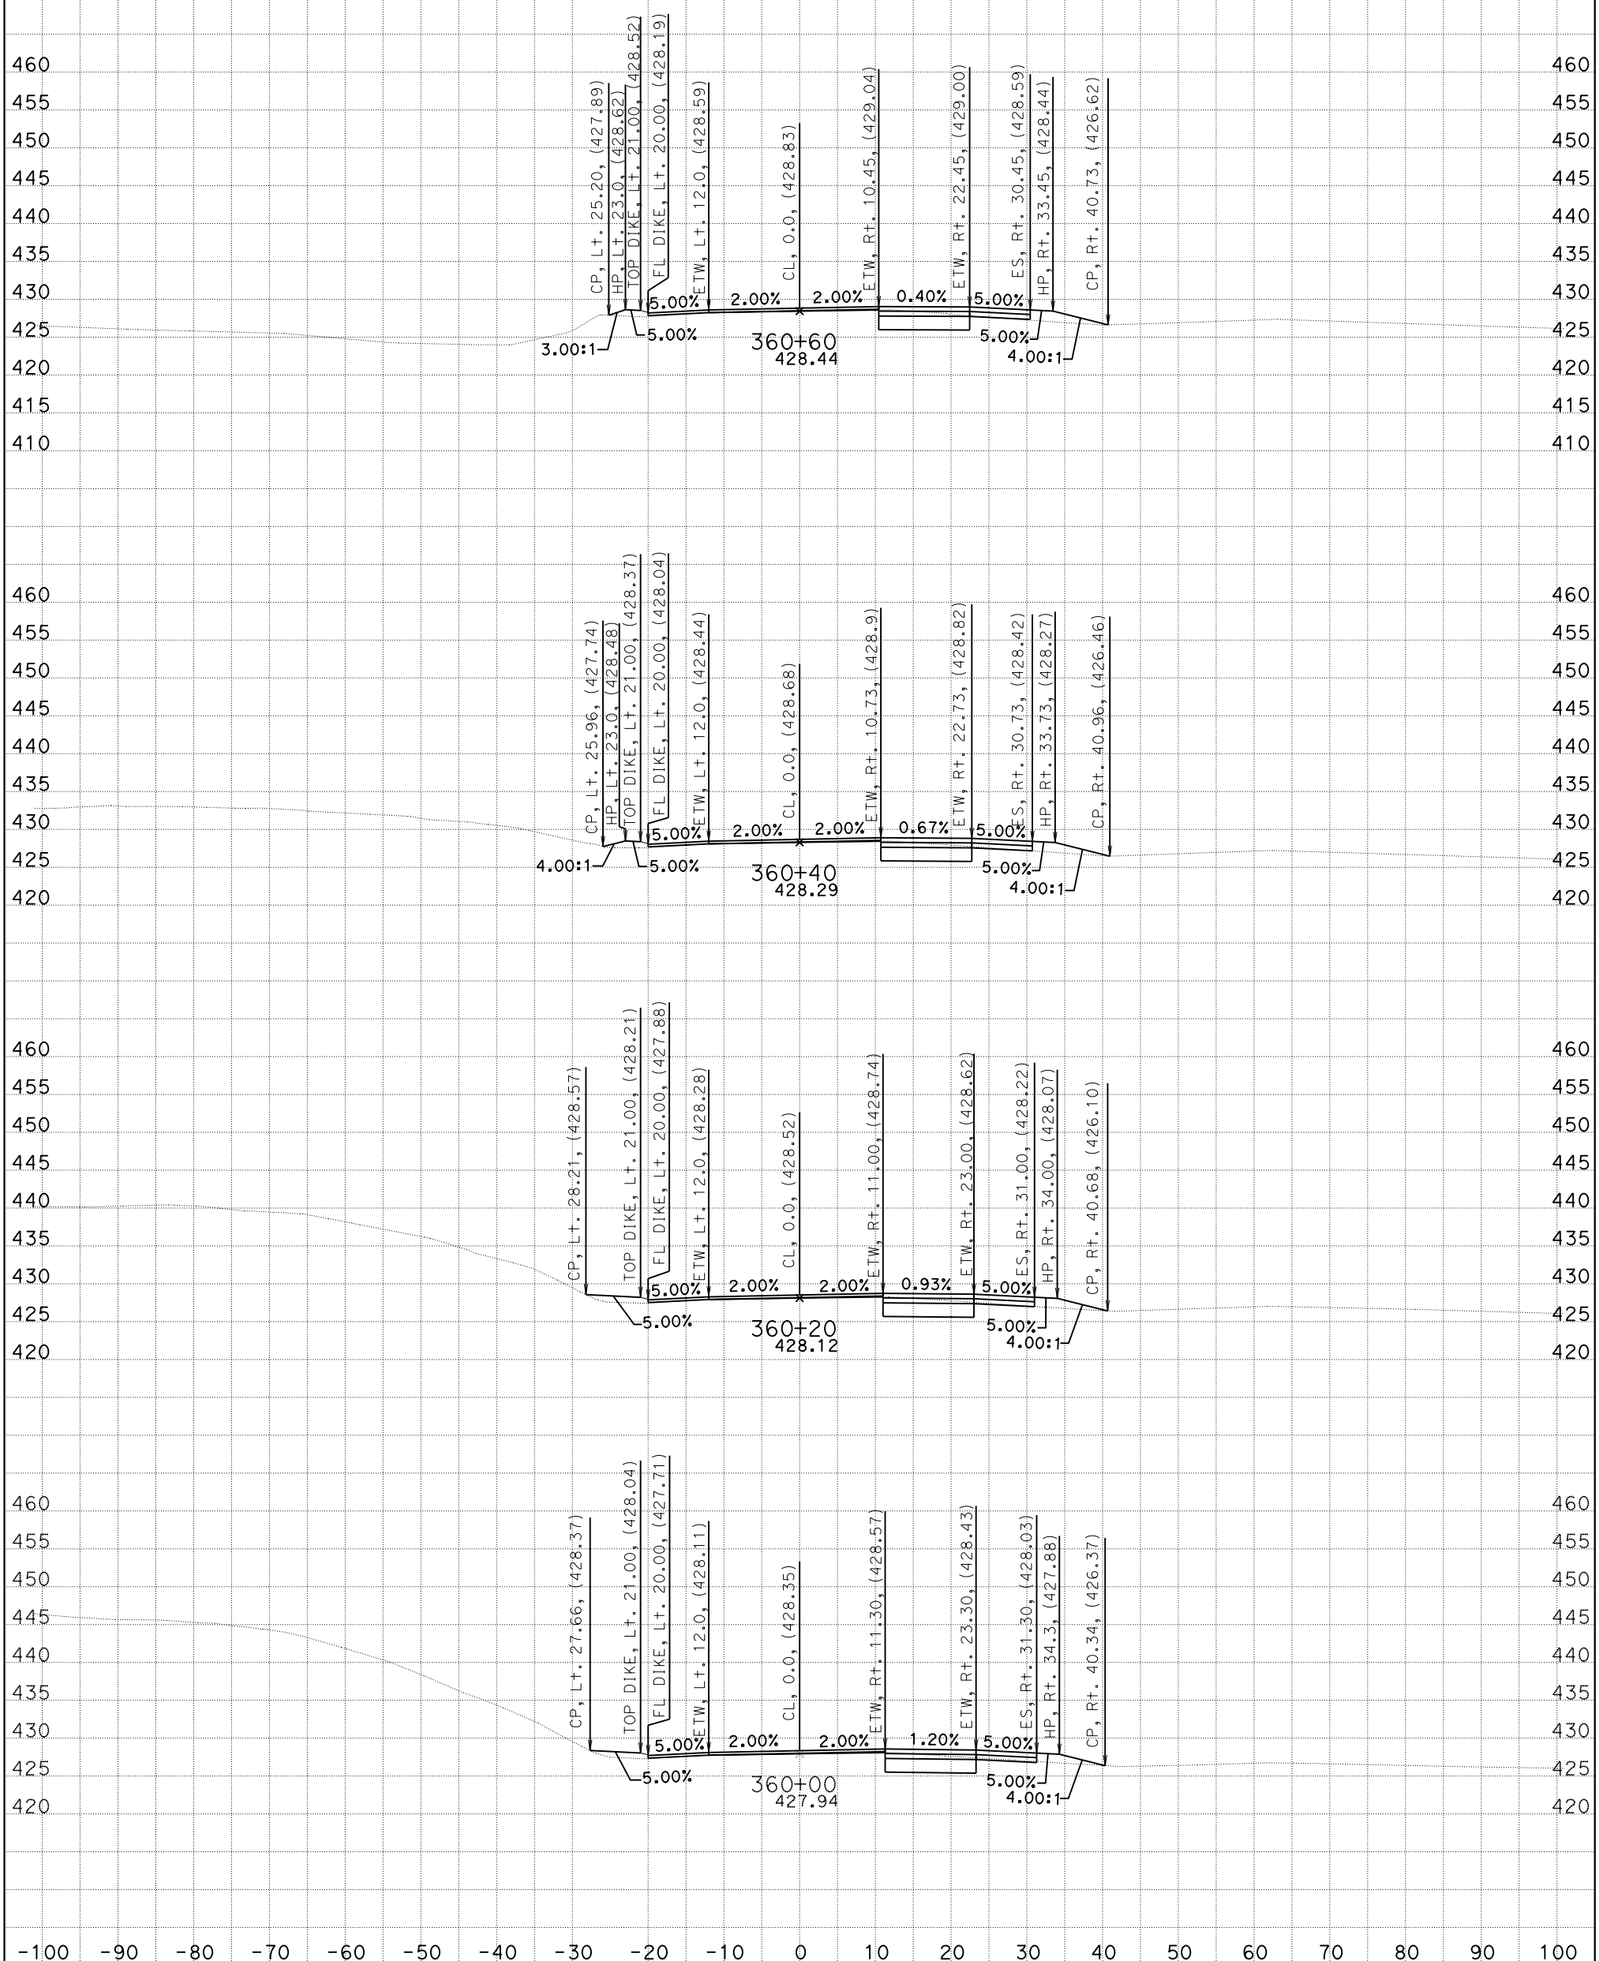

CREATED BY: G. GOMEZ CONTRACT: 05-0C640 SCALE: 1" = 10' Horiz. 1" = 10' Vert.

DATE: 2/25/2014 DIST/CO/RTE/PM: 05/SB/246/12.3-R16.7

STAGE 1 PHASE 1 PROJECT ID: 0500000021 **All Dimensions are US Survey Feet**

CL1

CROSS SECTIONS

SHEET 11 OF 36

KC Project: 0611 File: D:=1\DESIGN\STAGE01\PHASE01\S1P1_DES%16226_s1p1_des.ear

BIDDER'S CROSS SECTION

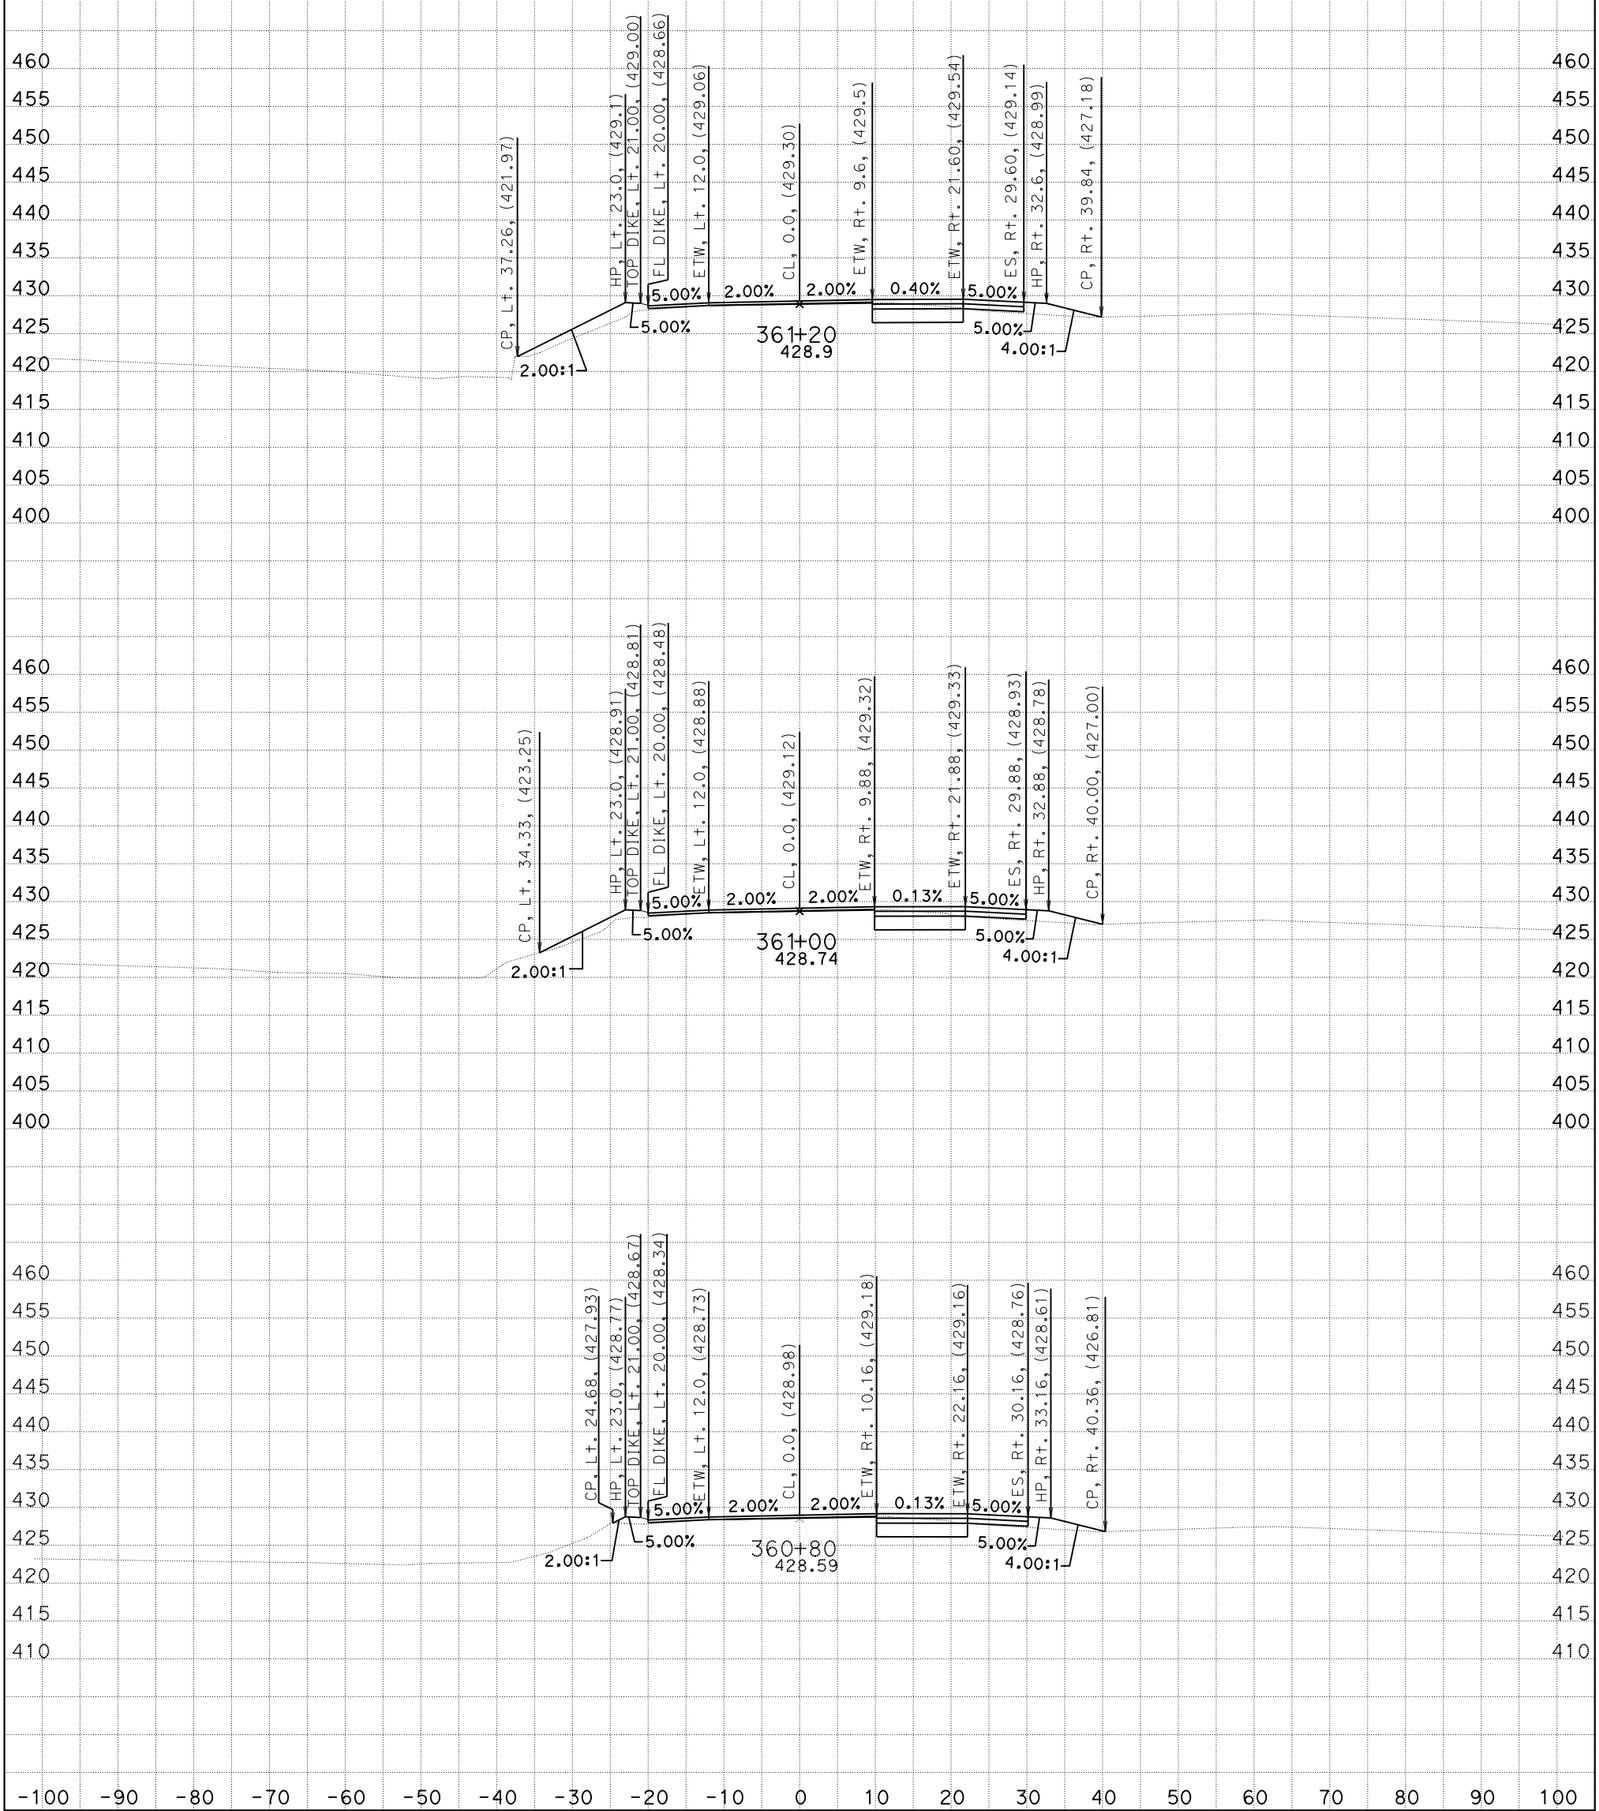

CREATED BY: G. GOMEZ CONTRACT: 05-0C640 SCALE: 1" = 10' Horiz. 1" = 10' Vert.

DATE: 2/25/2014 DIST/CO/RTE/PM: 05/SB/246/12.3-R16.7

STAGE 1 PHASE 1 PROJECT ID: 0500000021 **All Dimensions are US Survey Feet**

CL1

CROSS SECTIONS

SHEET 12 OF 36

KC Project: 0611 File: D:=1\DESIGN\STAGE01\PHASE01\S1P1_DES%16226_s1p1_des.ear

BIDDER'S CROSS SECTION

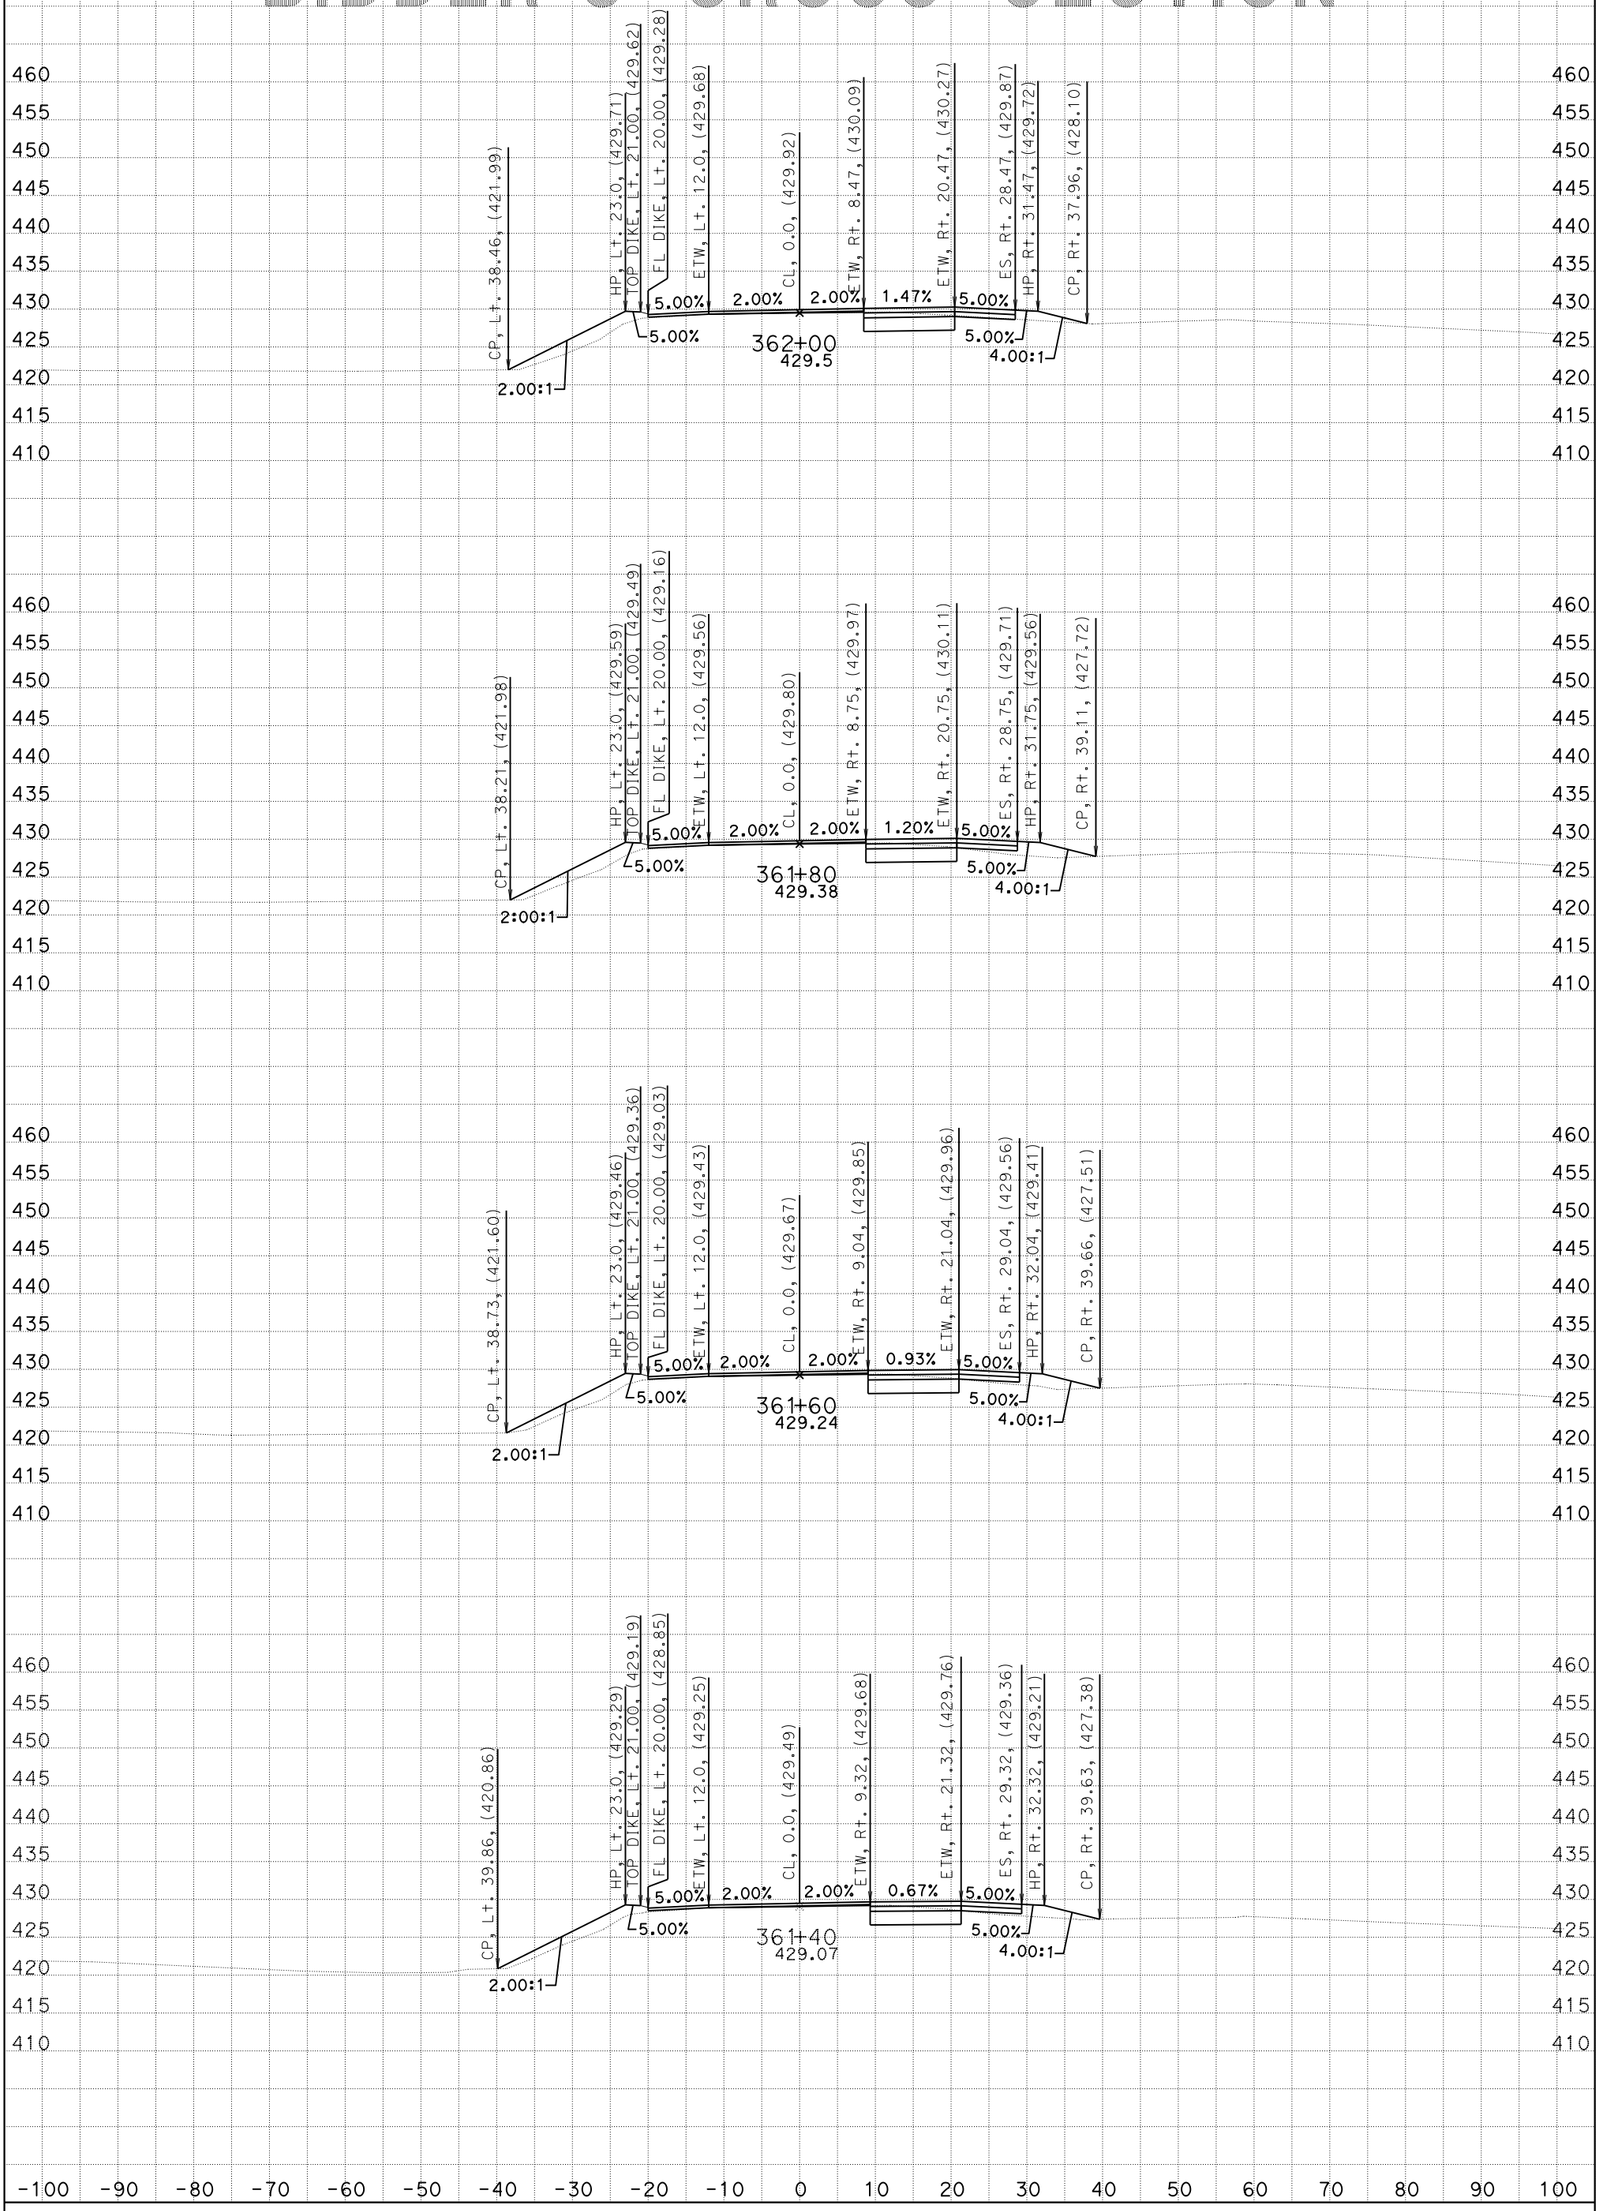

CREATED BY: G. GOMEZ CONTRACT: 05-0C640 SCALE: 1" = 10' Horiz. 1" = 10' Vert.

DATE: 2/25/2014 DIST/CO/RTE/PM: 05/SB/246/12.3-R16.7

STAGE 1 PHASE 1 PROJECT ID: 0500000021 **All Dimensions are US Survey Feet**

CL1

CROSS SECTIONS

SHEET 13 OF 36

KC Project: 0611 File: D:=1\DESIGN\STAGE01\PHASE01\S1P1_DES%16226_s1p1_des.ear

BIDDER'S CROSS SECTION

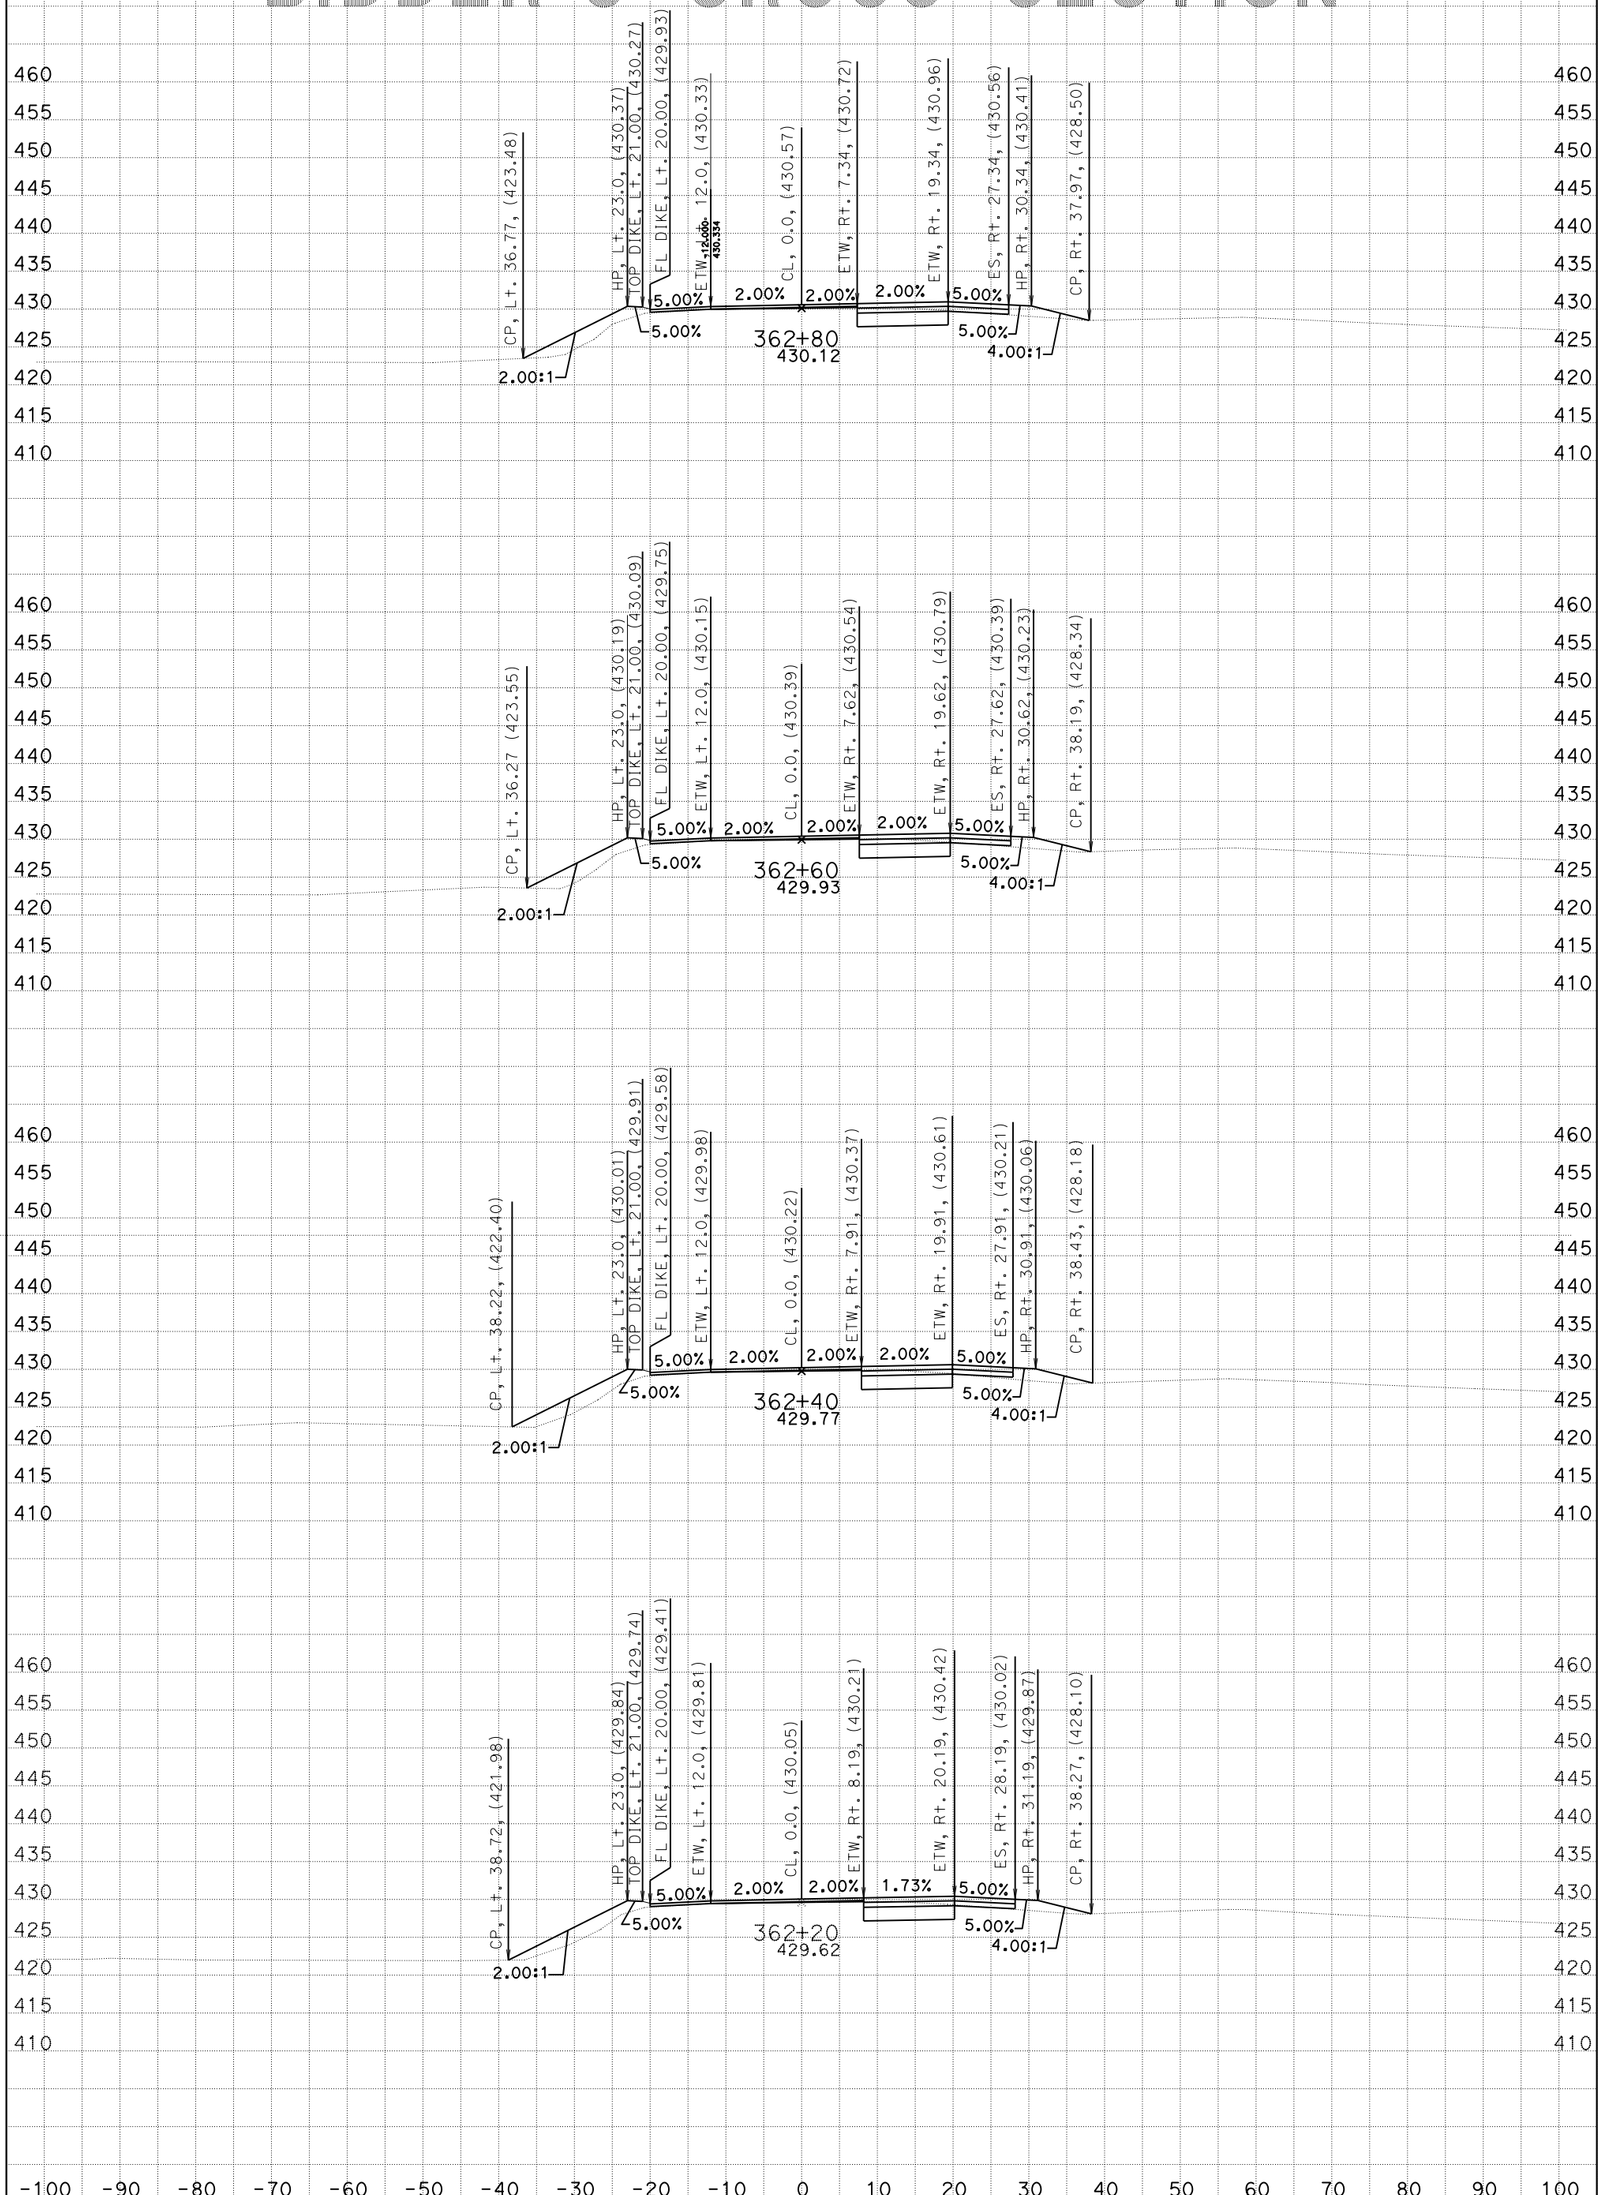

CREATED BY: G. GOMEZ CONTRACT: 05-0C640 SCALE: 1" = 10' Horiz. 1" = 10' Vert.

DATE: 2/25/2014 DIST/CO/RTE/PM: 05/SB/246/12.3-R16.7

STAGE 1 PHASE 1 PROJECT ID: 0500000021 **All Dimensions are US Survey Feet**

CL1

CROSS SECTIONS

SHEET 14 OF 36

KC Project: 0611 File: D:=1\DESIGN\STAGE01\PHASE01\S1P1_DES$^{9}/_{16}$226_s1p1_des.ear

BIDDER'S CROSS SECTION

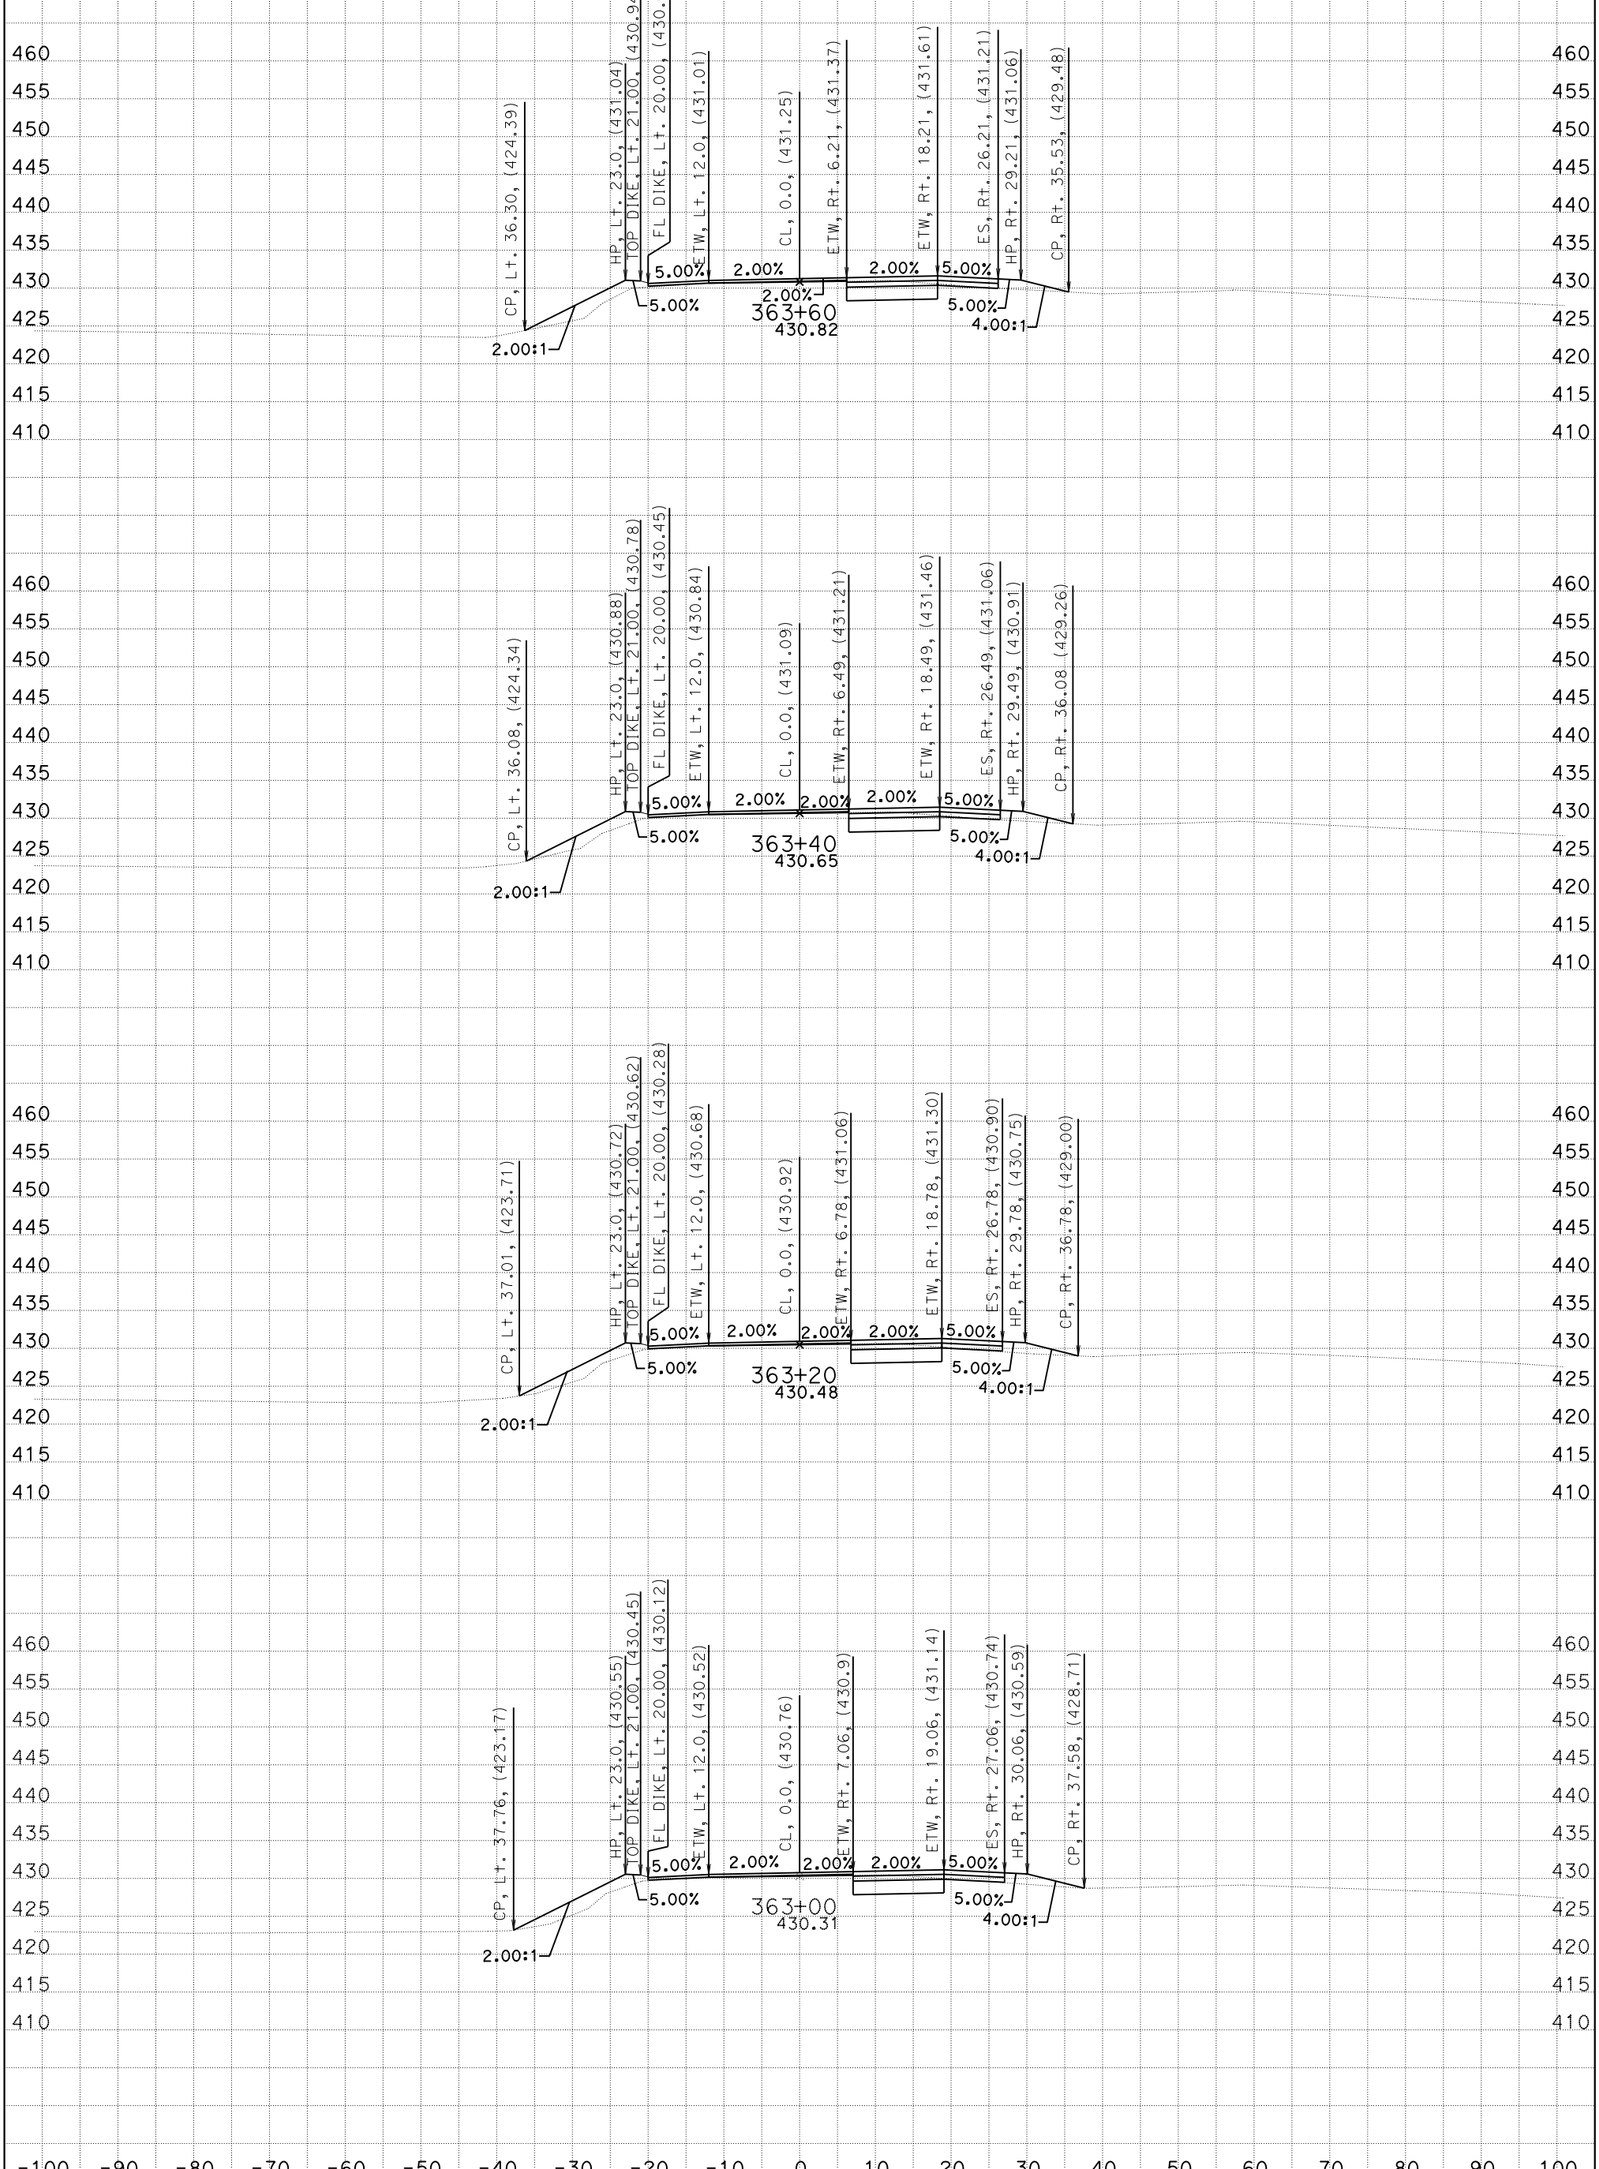

CREATED BY: G. GOMEZ CONTRACT: 05-0C640 SCALE: 1" = 10' Horiz. 1" = 10' Vert.

DATE: 2/25/2014 DIST/CO/RTE/PM: 05/SB/246/12.3-R16.7

STAGE 1 PHASE 1 PROJECT ID: 0500000021 **All Dimensions are US Survey Feet**

CL1

CROSS SECTIONS

SHEET 15 OF 36

KC Project: 0611 File: D:=1\DESIGN\STAGE01\PHASE01\S1P1_DES%16226_s1p1_des.ear

BIDDER'S CROSS SECTION

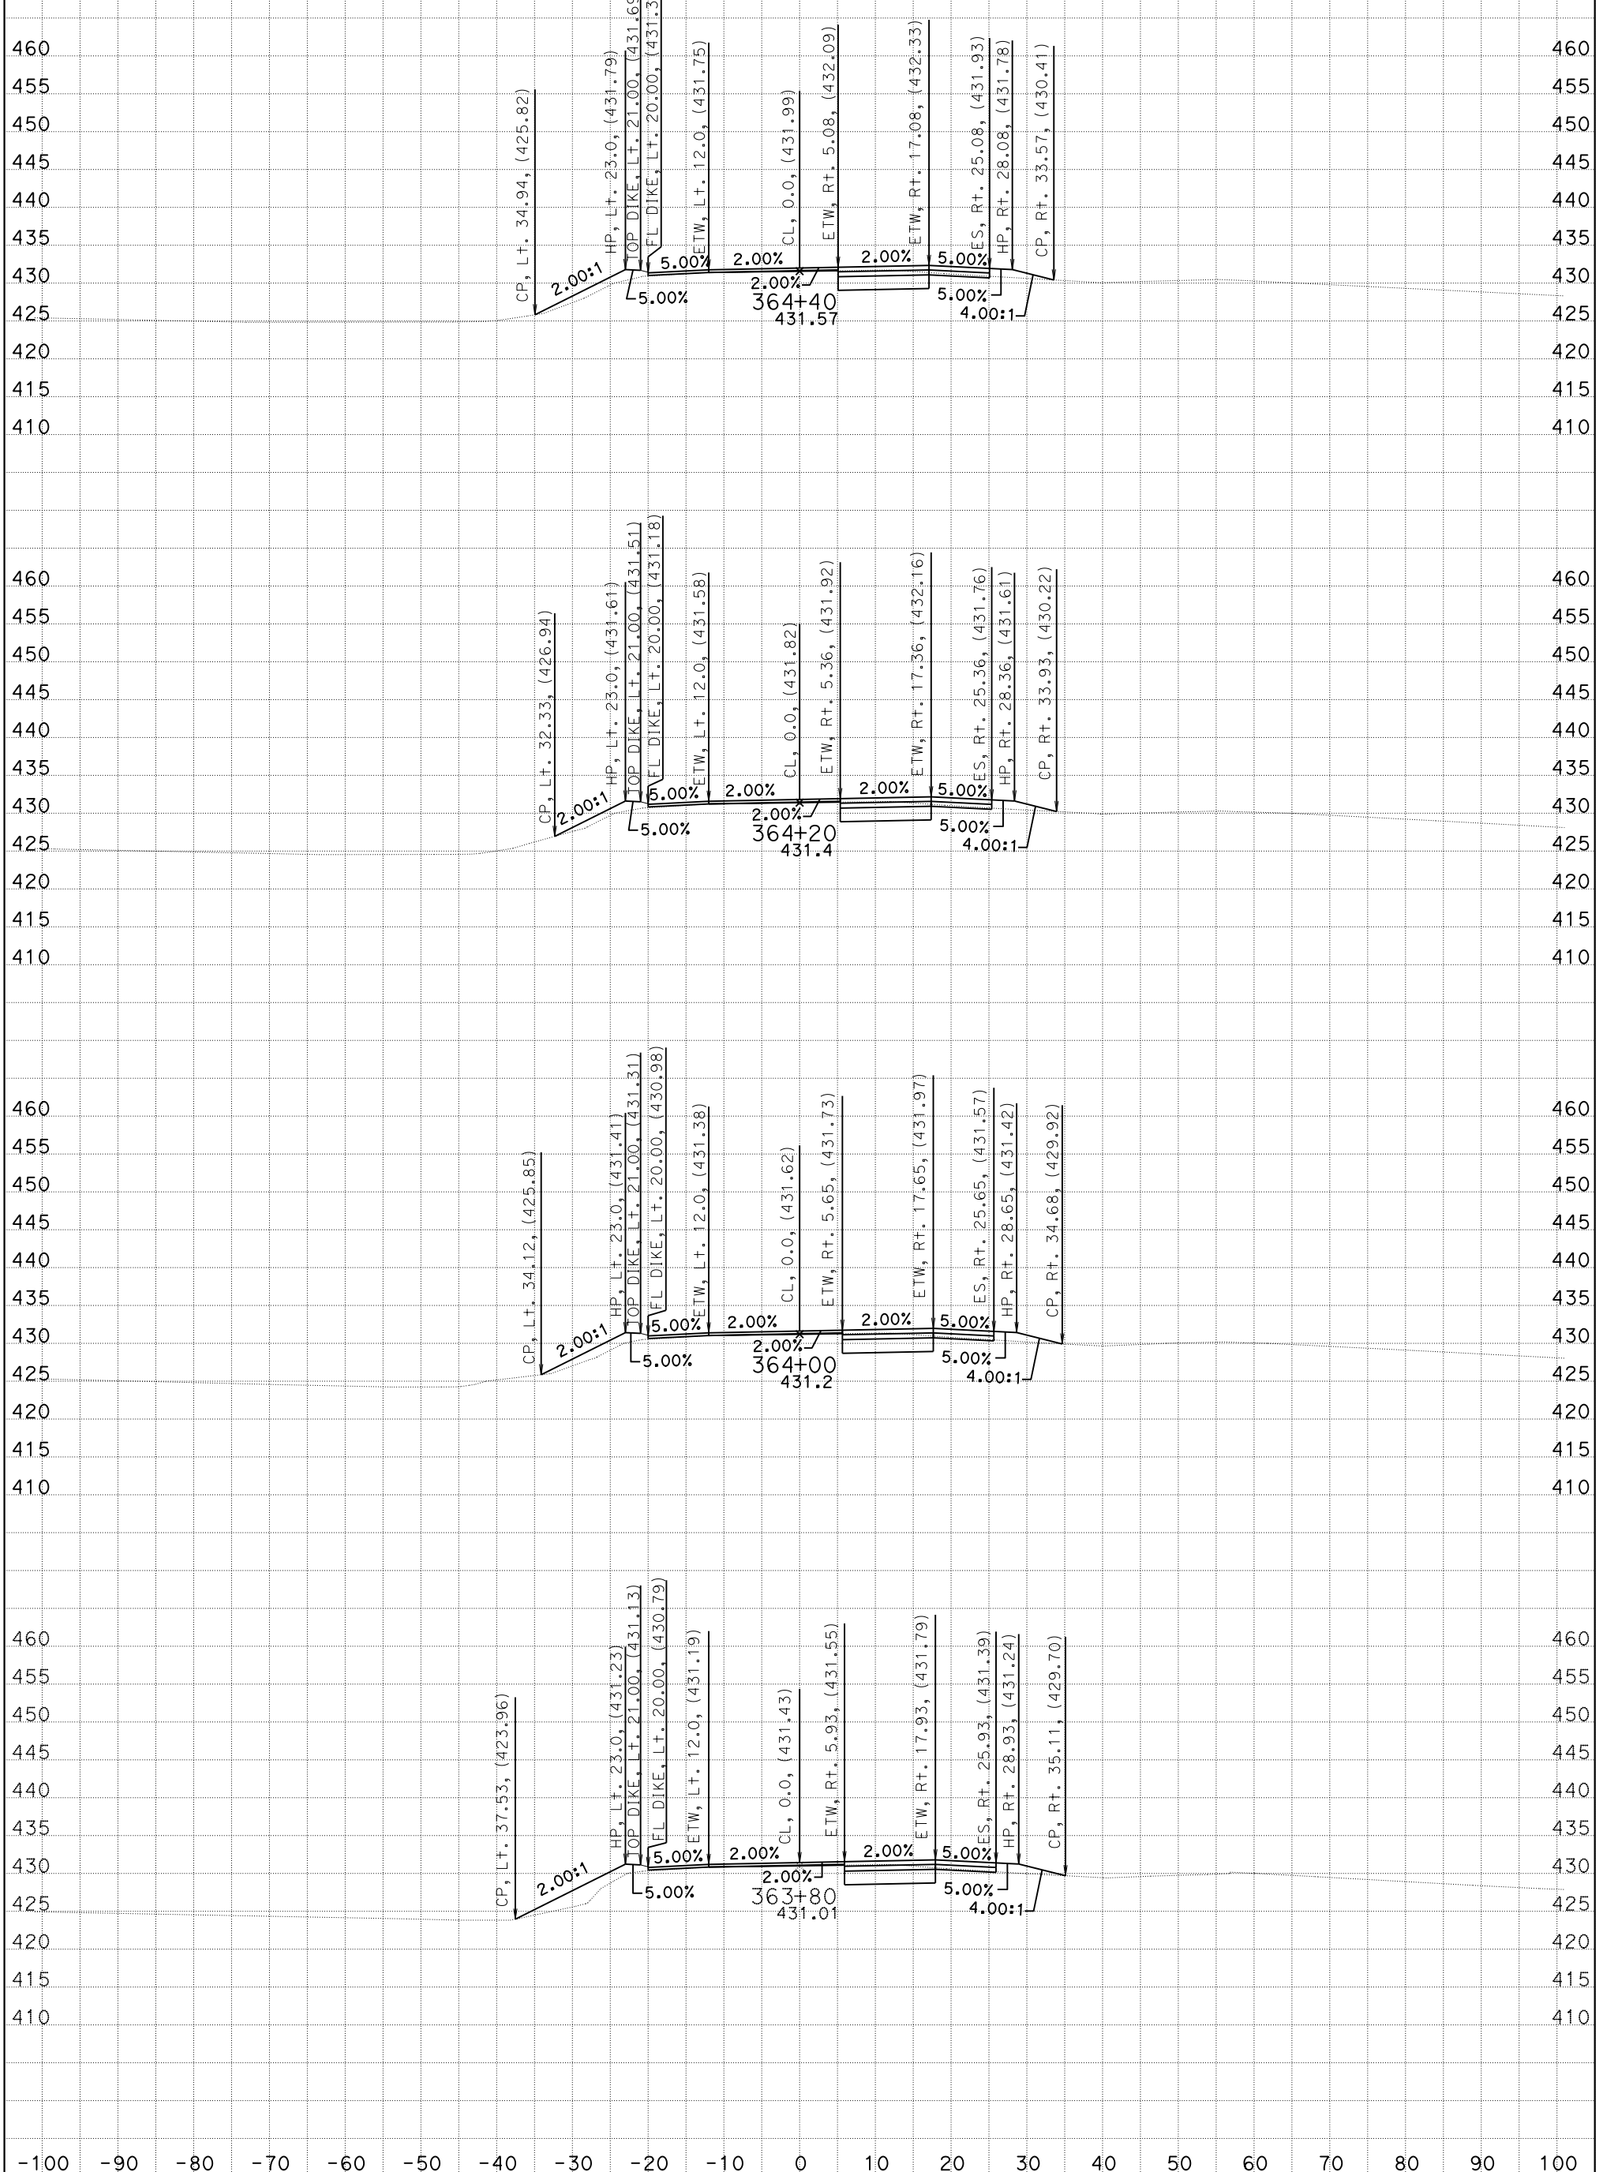

CREATED BY: G. GOMEZ CONTRACT: 05-0C640 SCALE: 1" = 10' Horiz. 1" = 10' Vert.

DATE: 2/25/2014 DIST/CO/RTE/PM: 05/SB/246/12.3-R16.7

STAGE 1 PHASE 1 PROJECT ID: 0500000021 **All Dimensions are US Survey Feet**

CL1

CROSS SECTIONS

SHEET 16 OF 36

KC Project: 0611 File: D:=1\DESIGN\STAGE01\PHASE01\S1P1_DES%16226_s1p1_des.ear

BIDDER'S CROSS SECTION

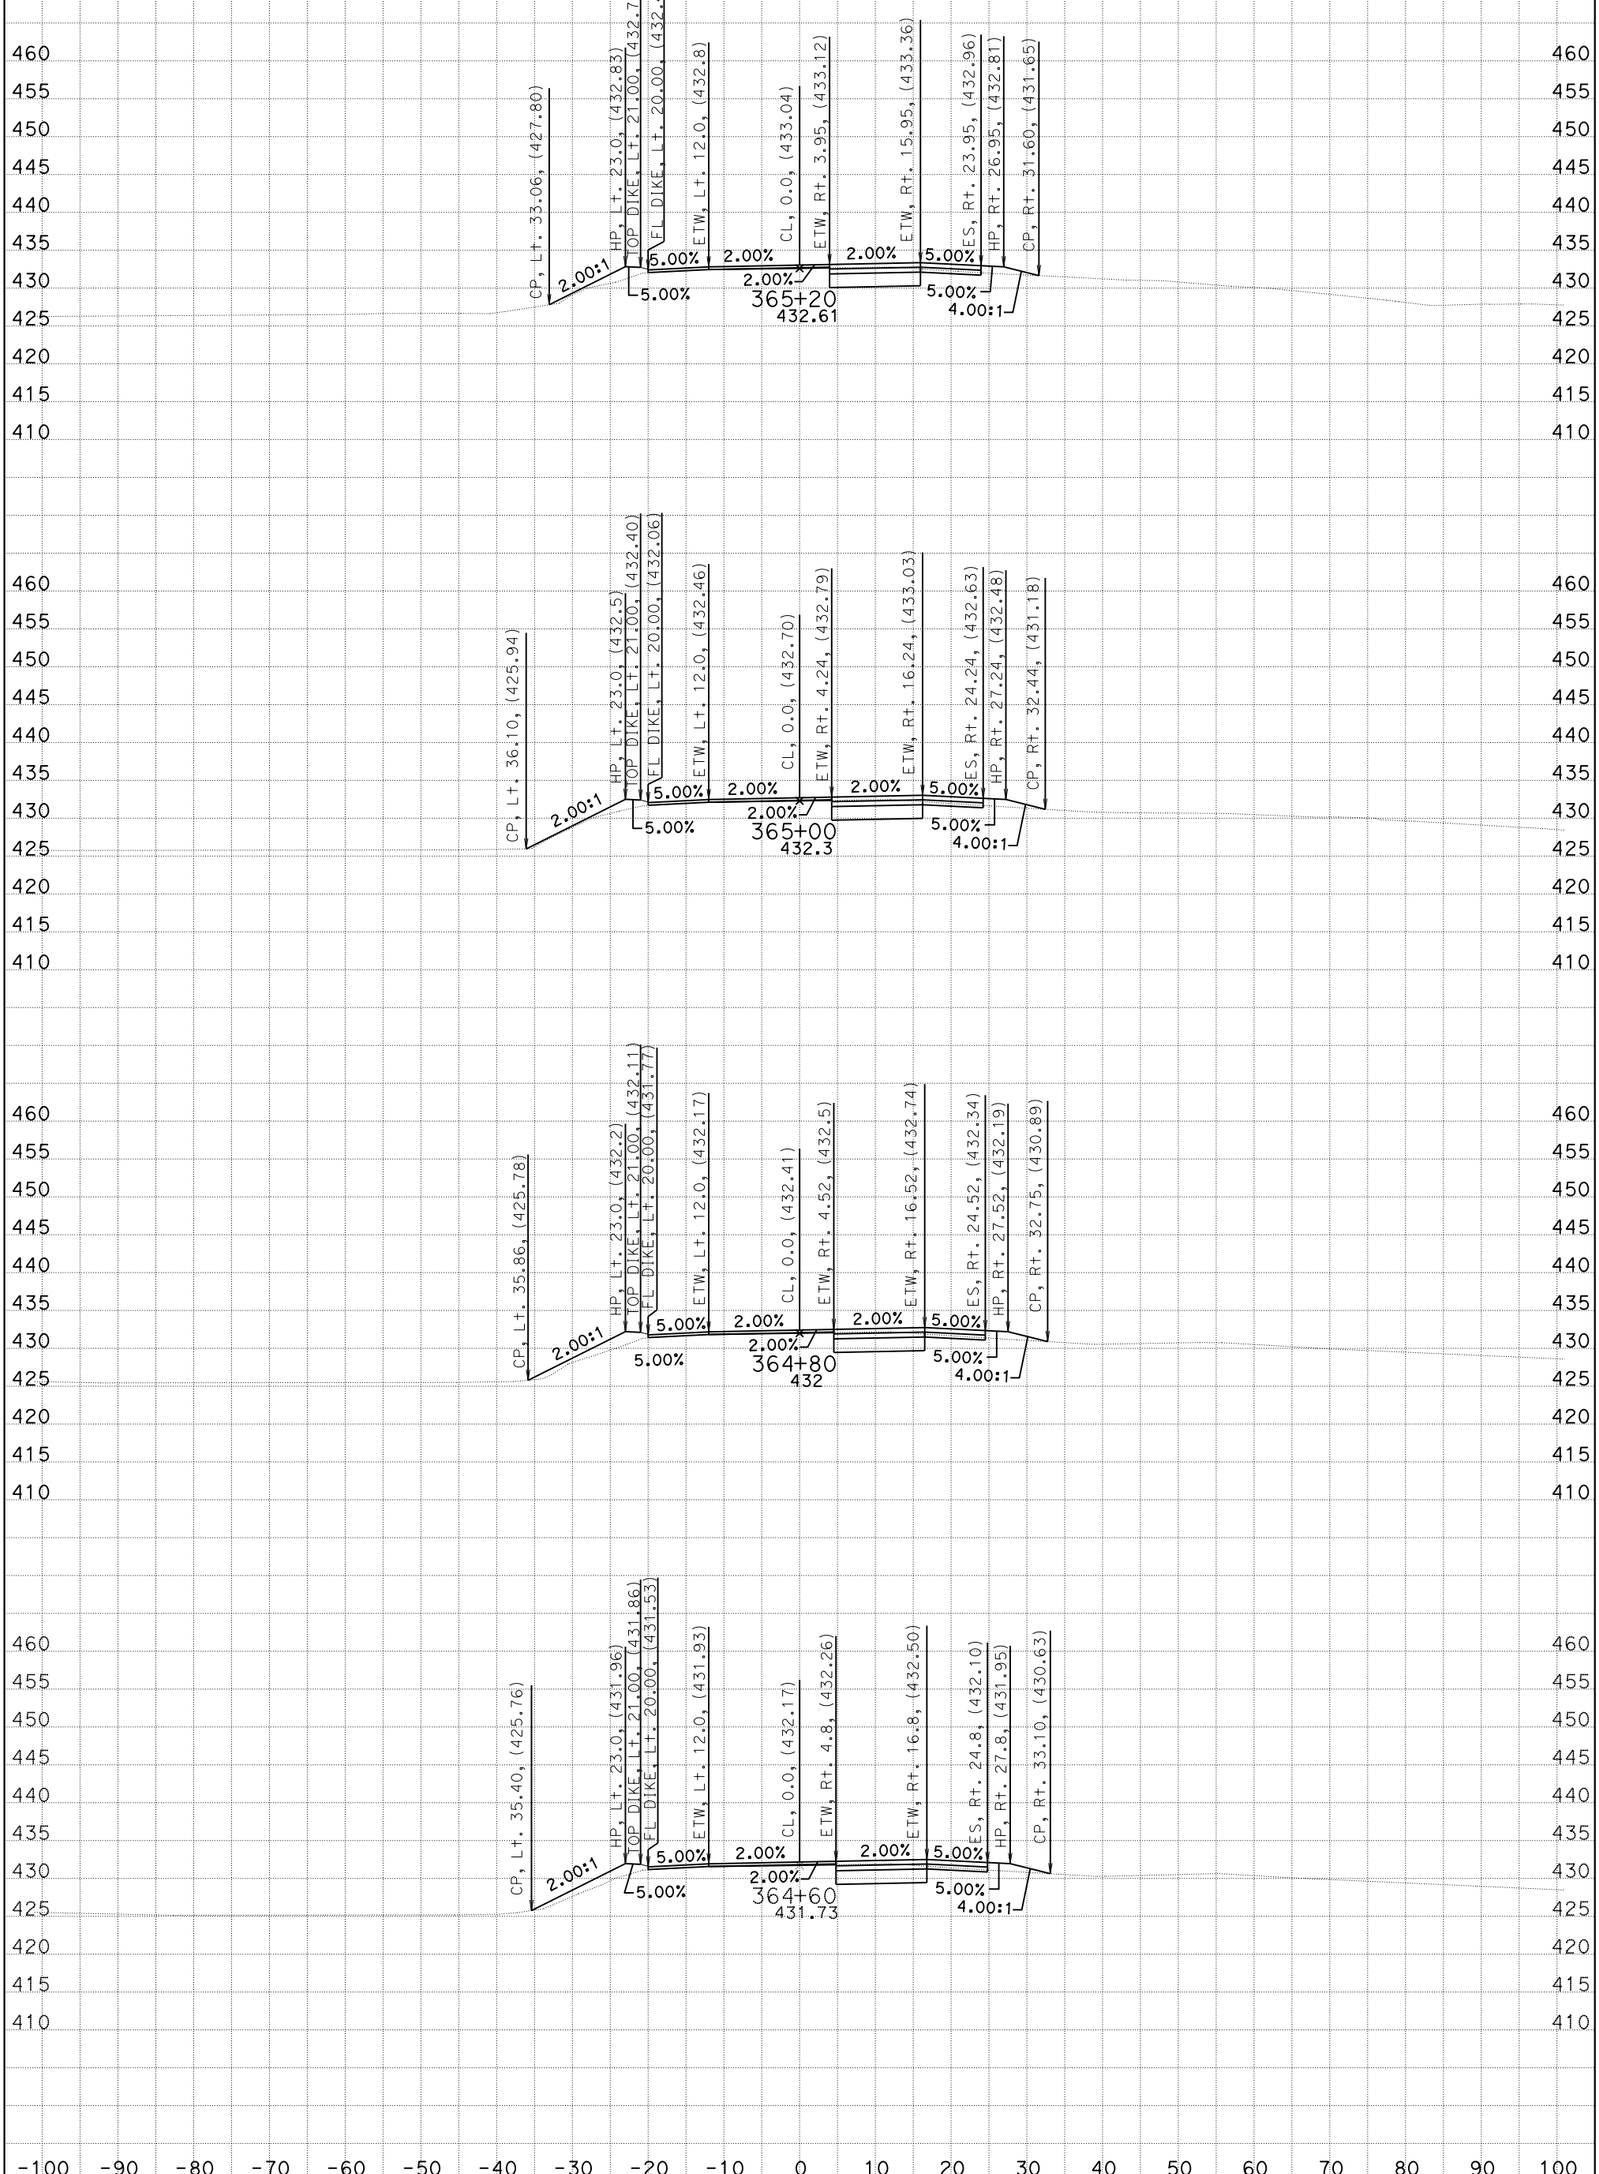

CREATED BY: G. GOMEZ CONTRACT: 05-0C640 SCALE: 1" = 10' Horiz. 1" = 10' Vert.

DATE: 2/25/2014 DIST/CO/RTE/PM: 05/SB/246/12.3-R16.7

STAGE 1 PHASE 1 PROJECT ID: 0500000021 **All Dimensions are US Survey Feet**

CL1

CROSS SECTIONS

SHEET 17 OF 36

KC Project: 0611 File: D:=1\DESIGN\STAGE01\PHASE01\S1P1_DES%16226_s1p1_des.ear

BIDDER'S CROSS SECTION

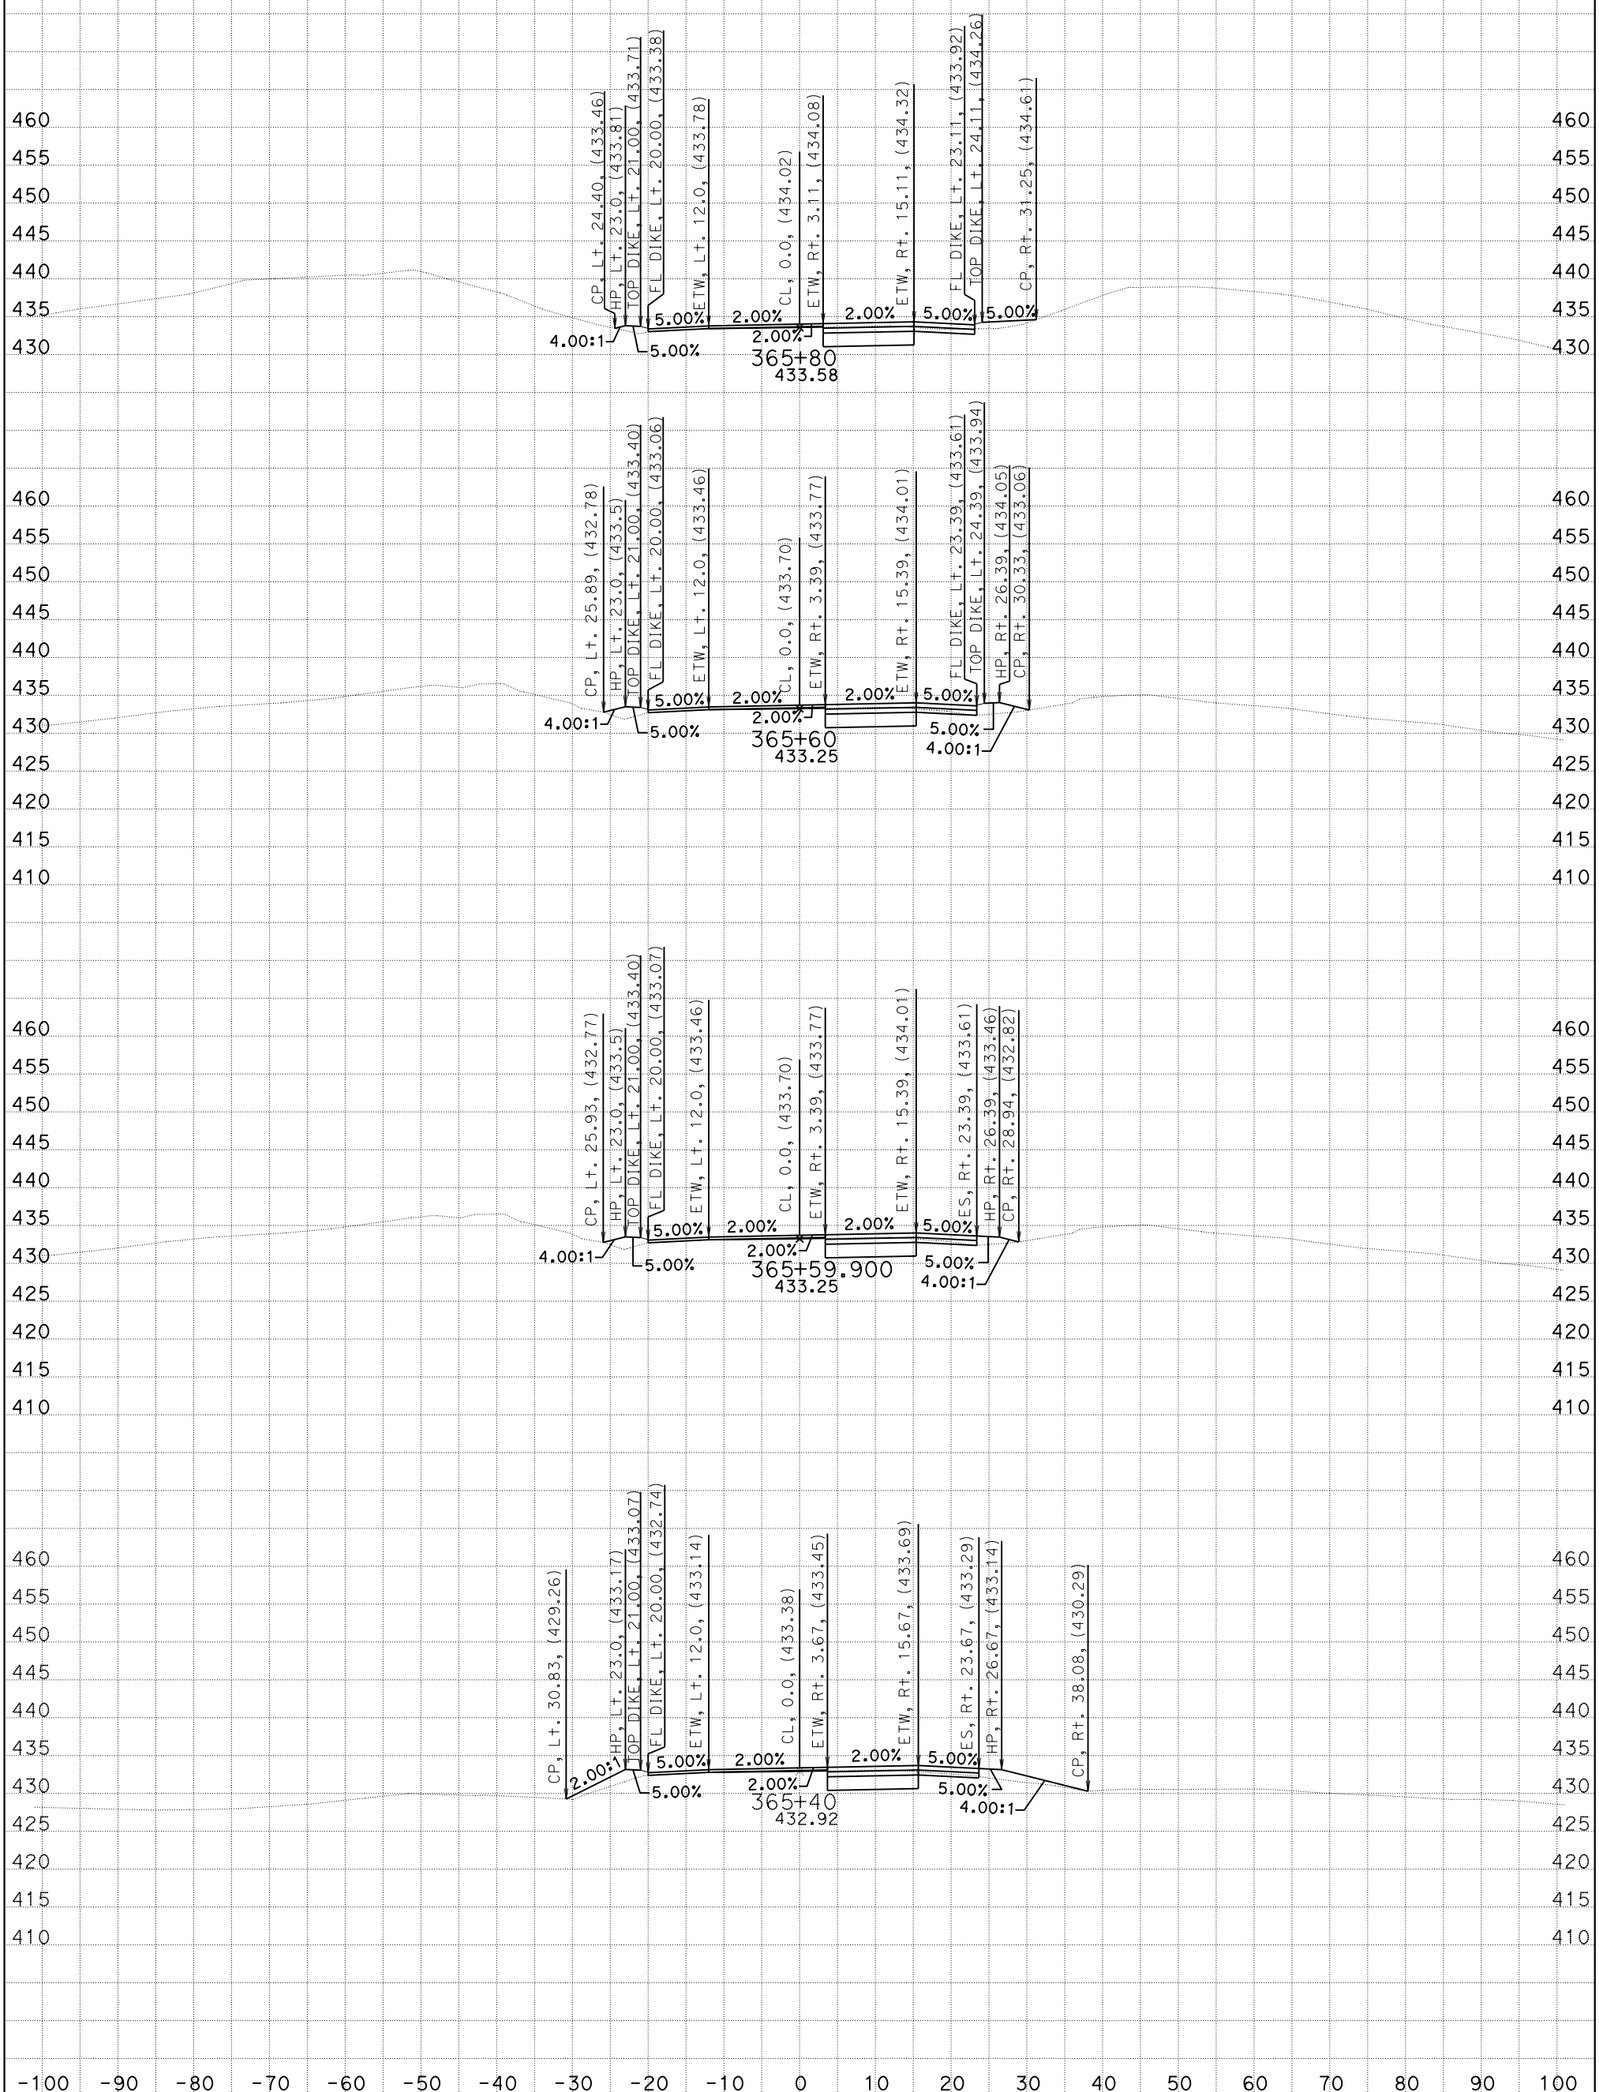

CREATED BY: G. GOMEZ CONTRACT: 05-0C640 SCALE: 1" = 10' Horiz. 1" = 10' Vert.

DATE: 2/25/2014 DIST/CO/RTE/PM: 05/SB/246/12.3-R16.7

STAGE 1 PHASE 1 PROJECT ID: 0500000021 **All Dimensions are US Survey Feet**

CL1

CROSS SECTIONS

SHEET 18 OF 36

KC Project: 0611 File: D:=1\DESIGN\STAGE01\PHASE01\S1P1_DES$^{9}/_{16}$226_s1p1_des.ear

BIDDER'S CROSS SECTION

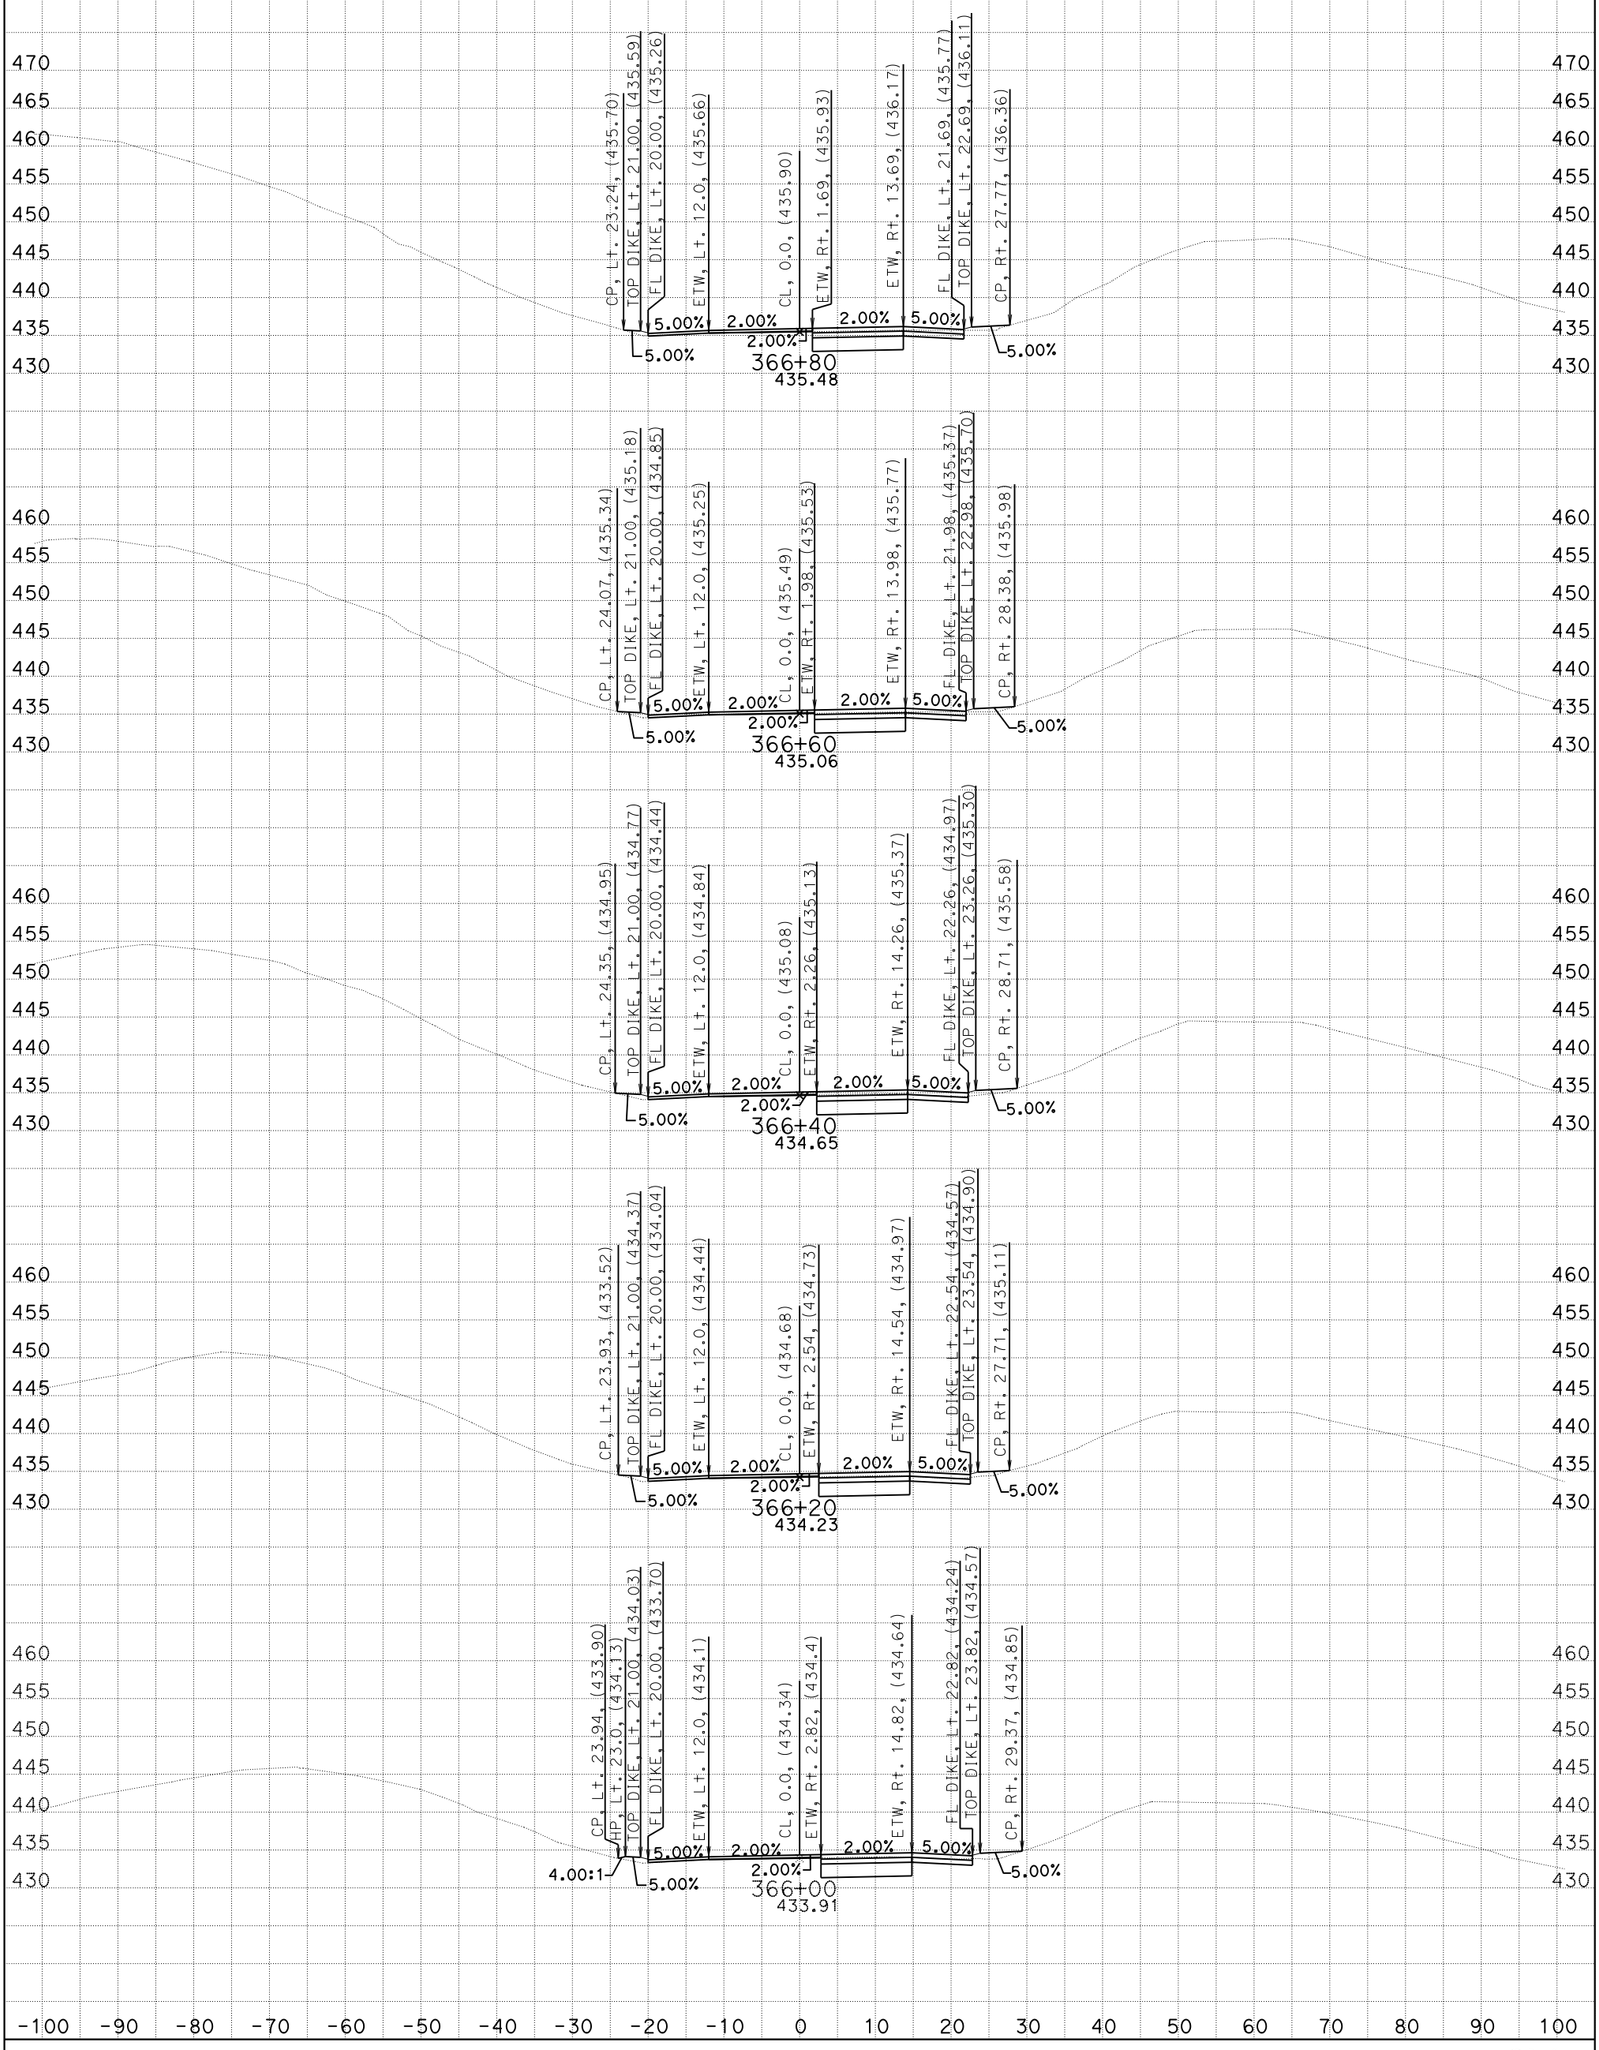

CREATED BY: G. GOMEZ CONTRACT: 05-0C640 SCALE: 1" = 10' Horiz. 1" = 10' Vert.

DATE: 2/25/2014 DIST/CO/RTE/PM: 05/SB/246/12.3-R16.7

STAGE 1 PHASE 1 PROJECT ID: 0500000021 **All Dimensions are US Survey Feet**

CL1

CROSS SECTIONS

SHEET 19 OF 36

KC Project: 0611 File: D:=1\DESIGN\STAGE01\PHASE01\S1P1_DES$^{9}/_{16}$226_s1p1_des.ear

BIDDER'S CROSS SECTION

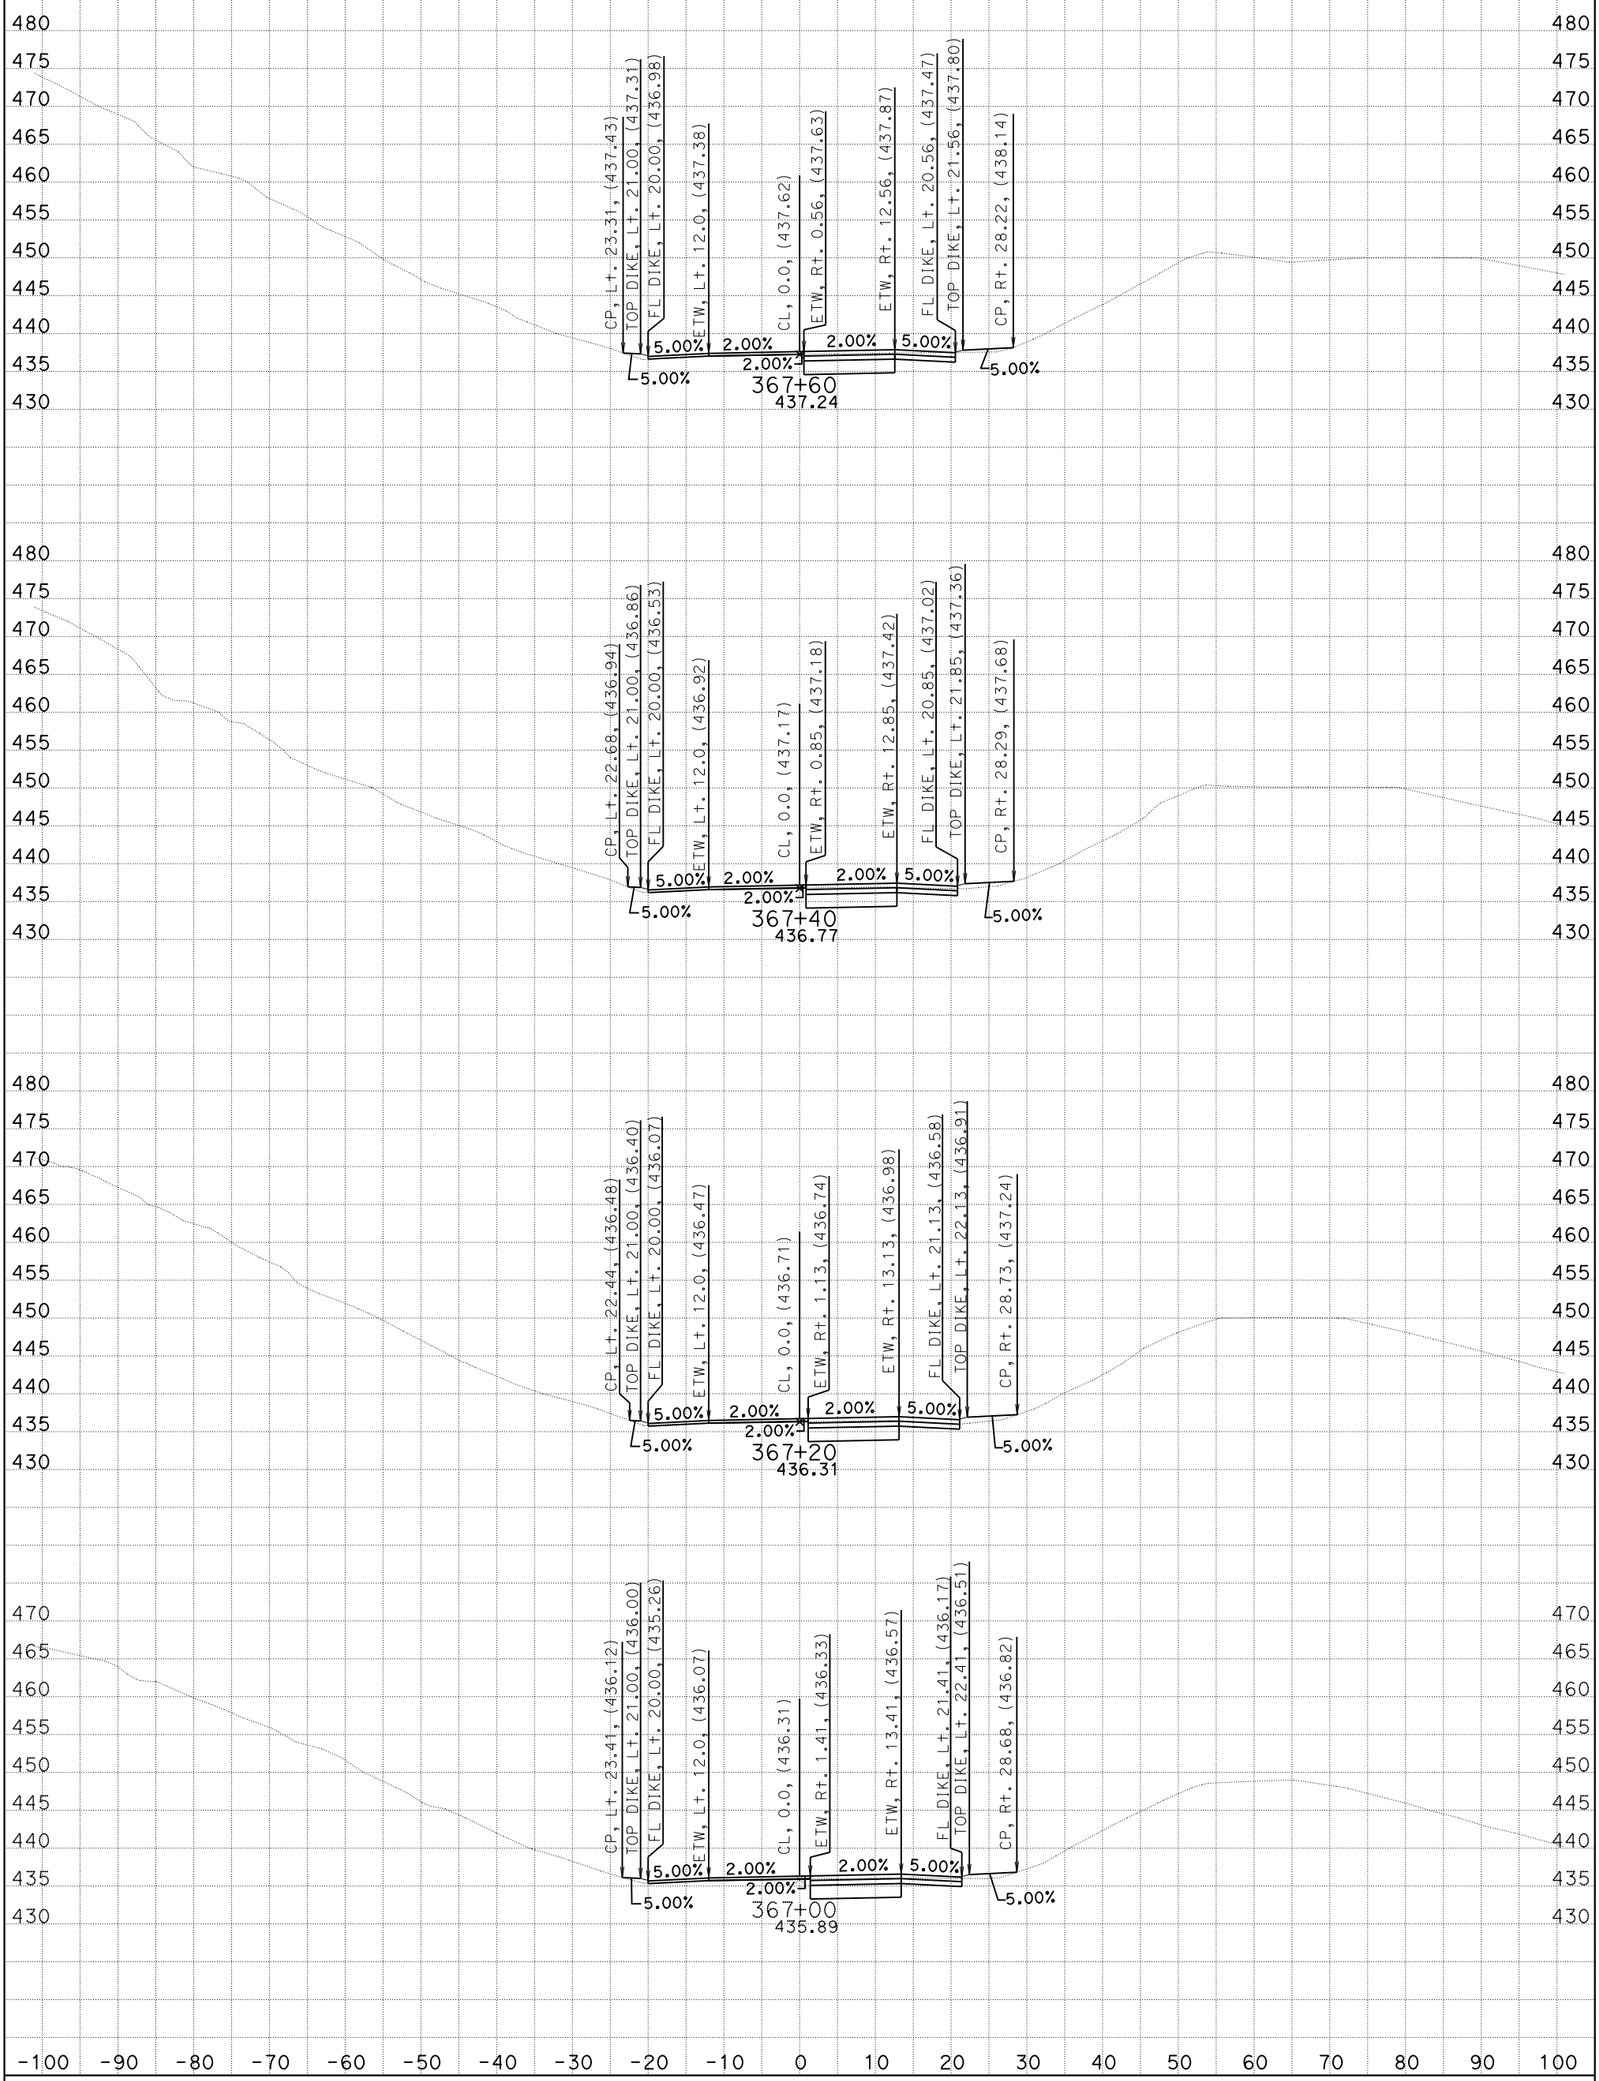

CREATED BY: G. GOMEZ CONTRACT: 05-0C640 SCALE: 1" = 10' Horiz.
DATE: 2/25/2014 DIST/CO/RTE/PM: 05/SB/246/12.3-R16.7 1" = 10' Vert.
STAGE 1 PHASE 1 PROJECT ID: 0500000021 **All Dimensions are US Survey Feet**

CL1
CROSS SECTIONS
SHEET 20 OF 36

KC Project: 0611 File: D:=1\DESIGN\STAGE01\PHASE01\S1P1_DES$^{9}/_{16}$226_s1p1_des.ear

BIDDER'S CROSS SECTION

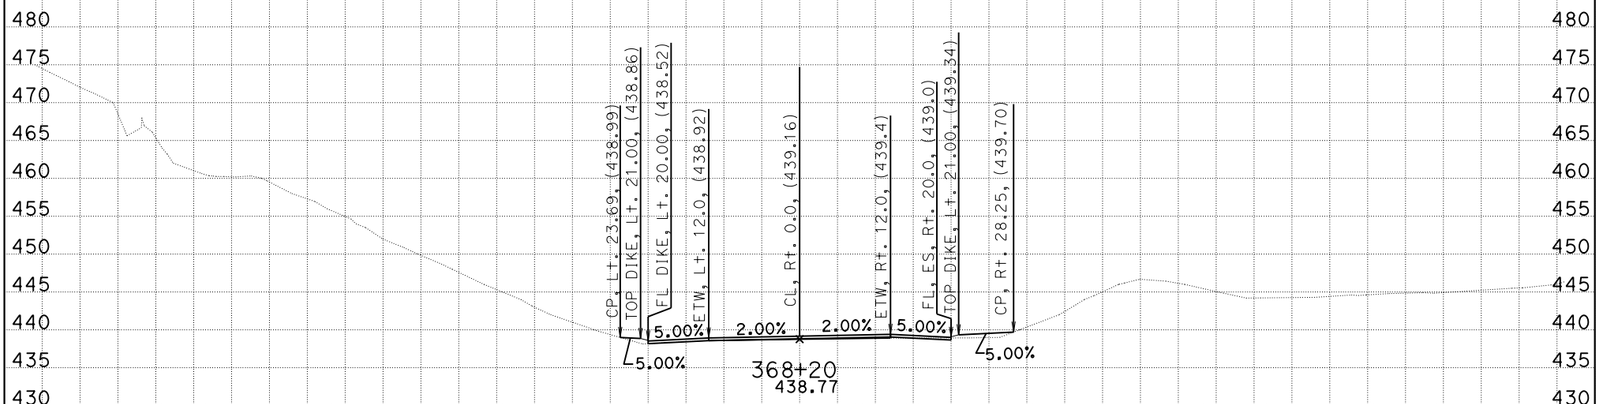

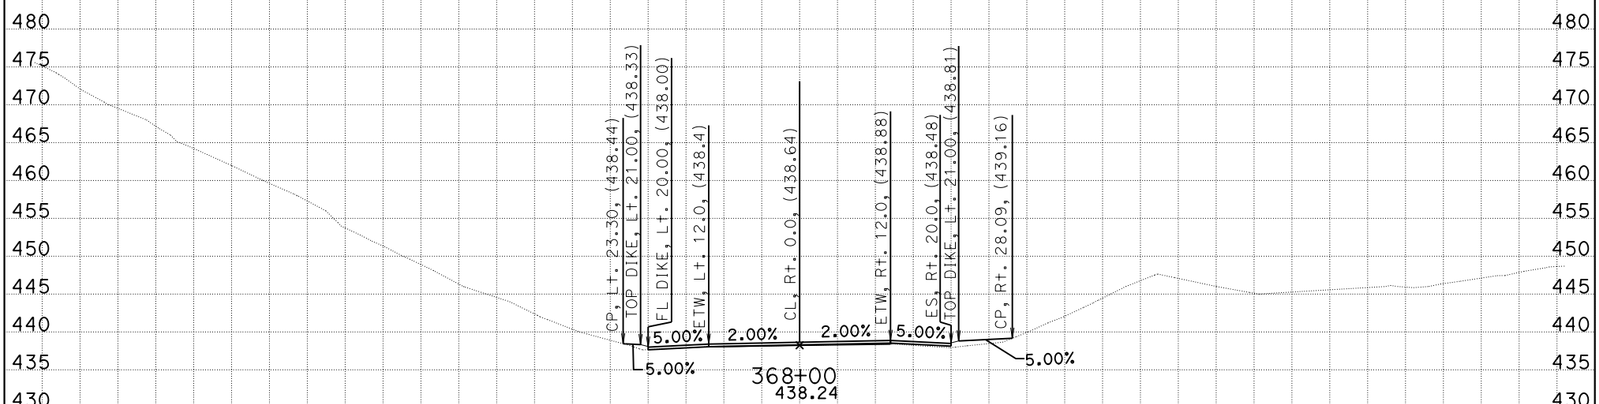

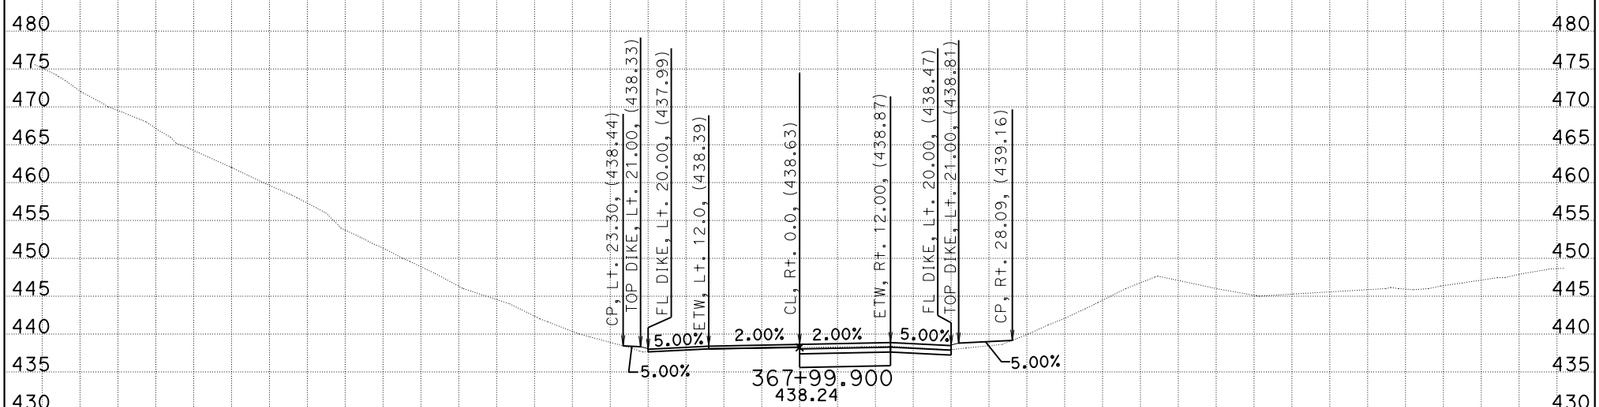

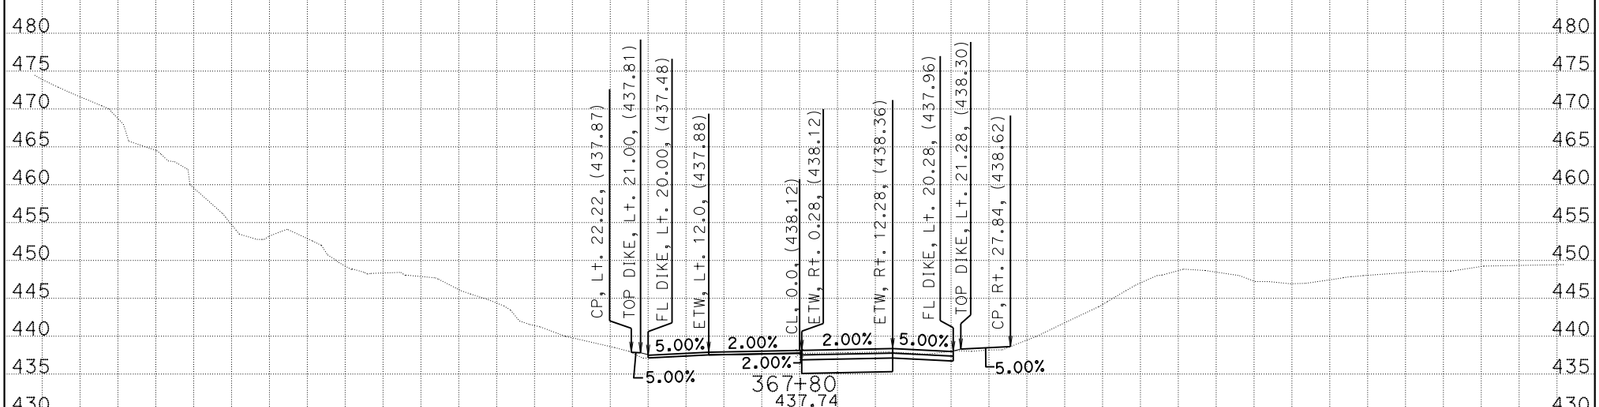

CREATED BY: G. GOMEZ CONTRACT: 05-0C640 SCALE: 1" = 10' Horiz. 1" = 10' Vert.

DATE: 2/25/2014 DIST/CO/RTE/PM: 05/SB/246/12.3-R16.7

STAGE 1 PHASE 1 PROJECT ID: 0500000021 **All Dimensions are US Survey Feet**

CL1

CROSS SECTIONS

SHEET 21 OF 36

KC Project: 0611 File: D:=1\DESIGN\STAGE01\PHASE01\S1P1_DES$^{9}/_{16}$226_s1p1_des.ear

BIDDER'S CROSS SECTION

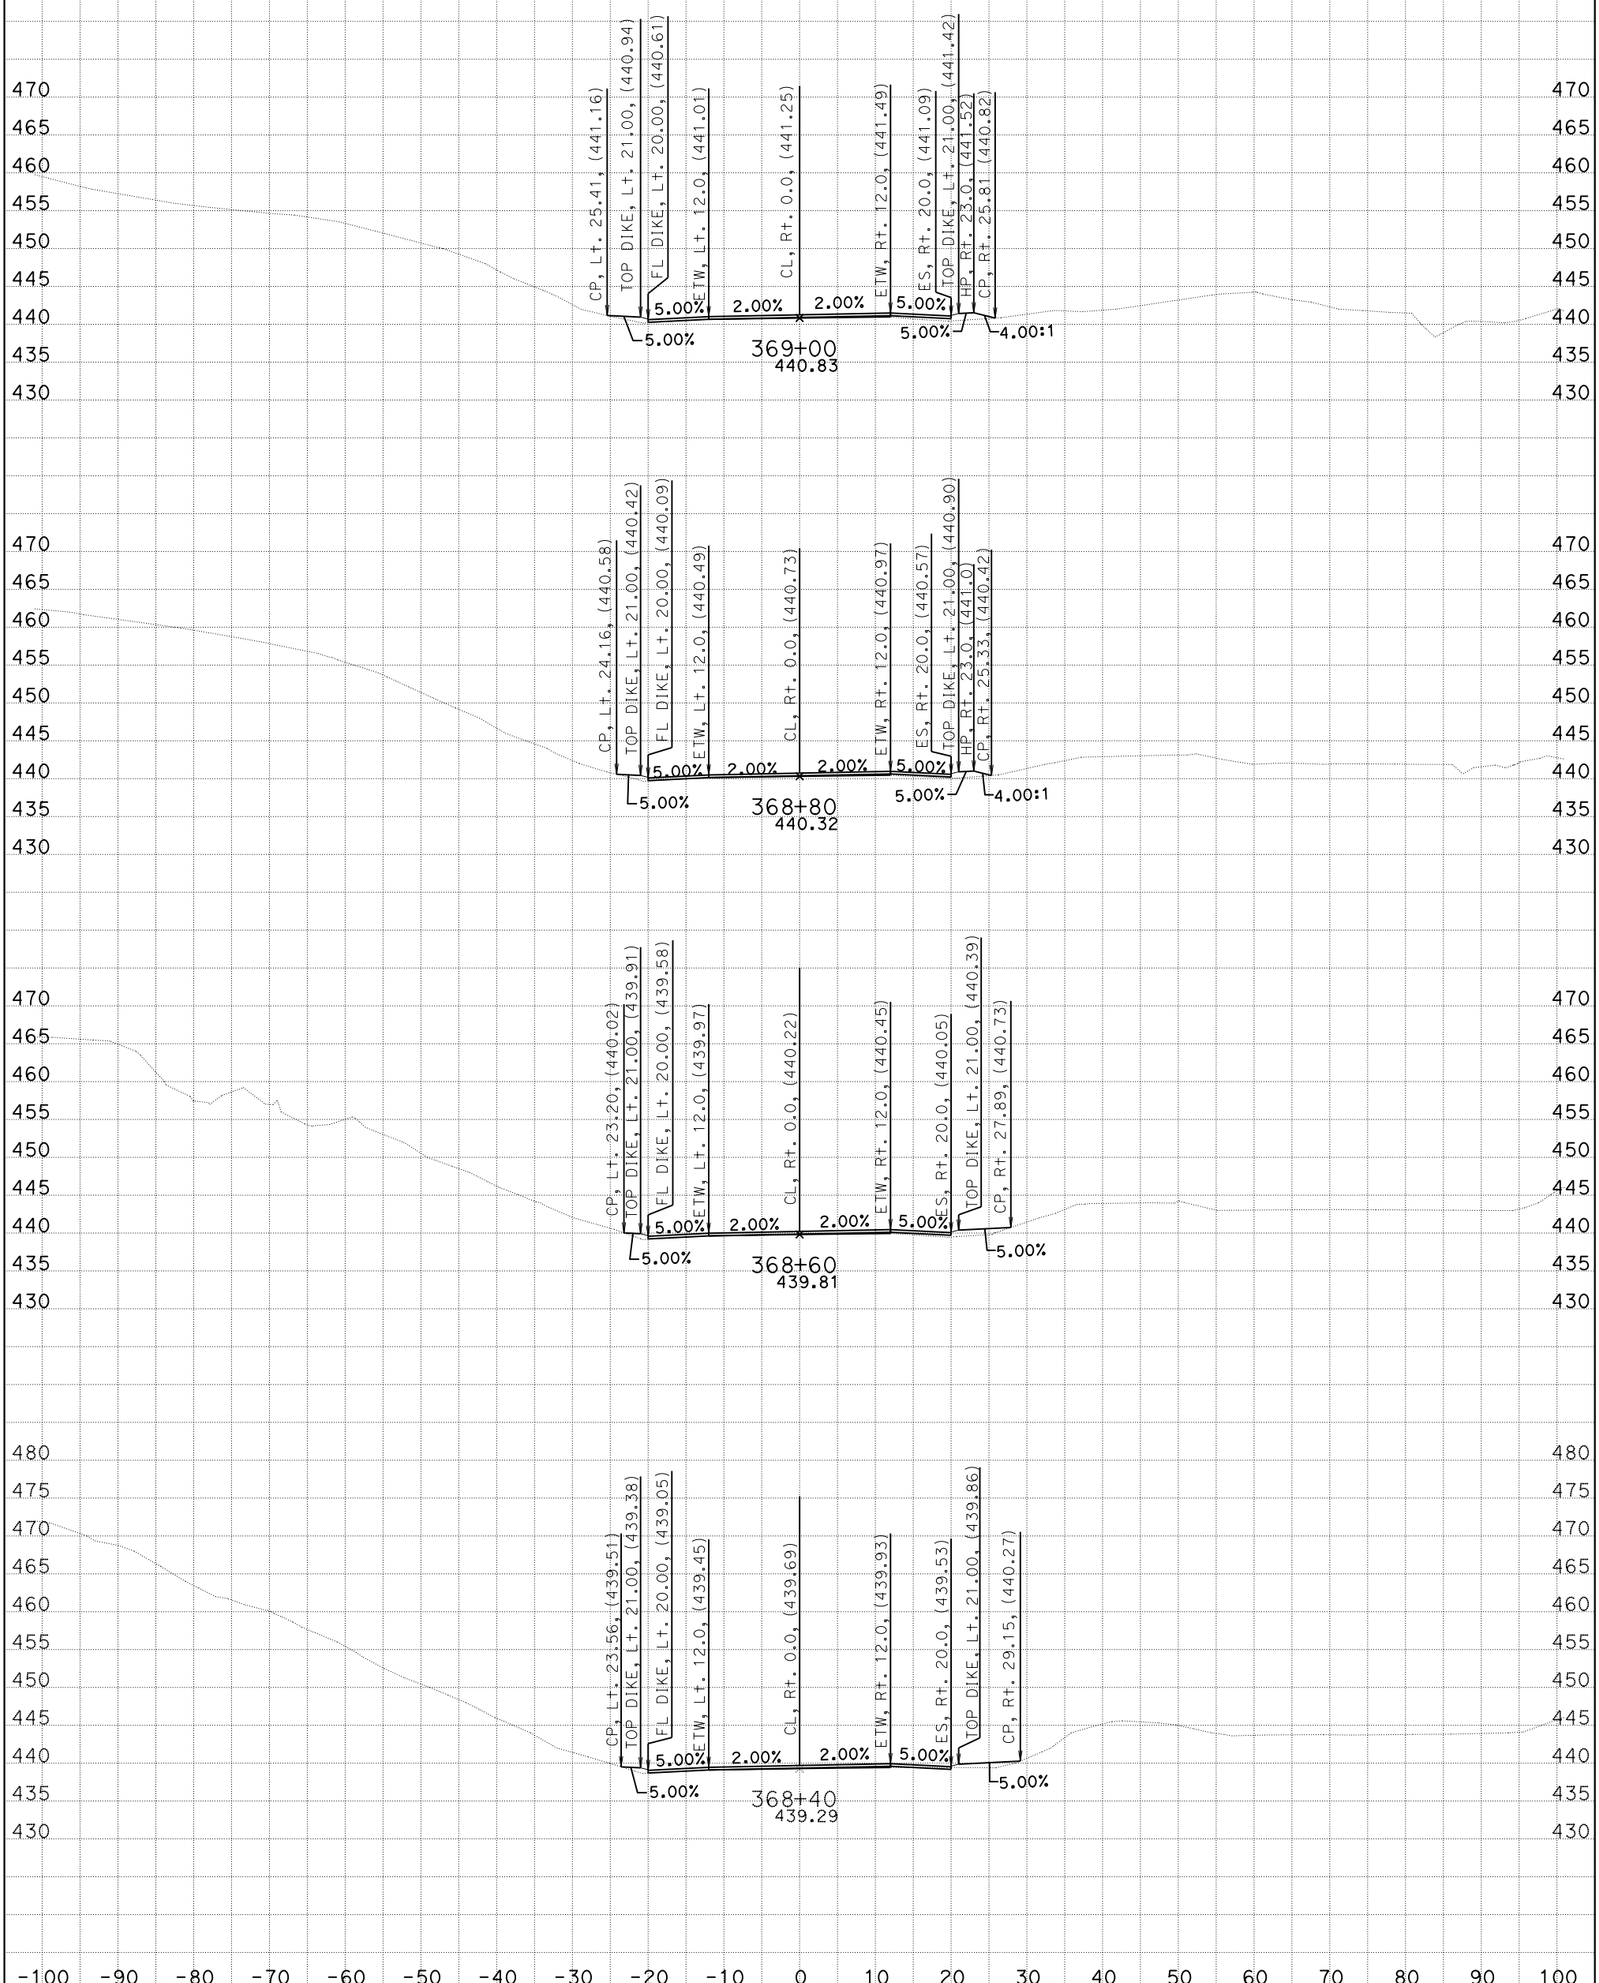

CREATED BY: G. GOMEZ CONTRACT: 05-0C640 SCALE: 1" = 10' Horiz. 1" = 10' Vert.

DATE: 2/25/2014 DIST/CO/RTE/PM: 05/SB/246/12.3-R16.7

STAGE 1 PHASE 1 PROJECT ID: 0500000021 **All Dimensions are US Survey Feet**

CL1

CROSS SECTIONS

SHEET 22 OF 36

KC Project: 0611 File: D:=1\DESIGN\STAGE01\PHASE01\S1P1_DES$^{9}/_{16}$226_s1p1_des.ear

BIDDER'S CROSS SECTION

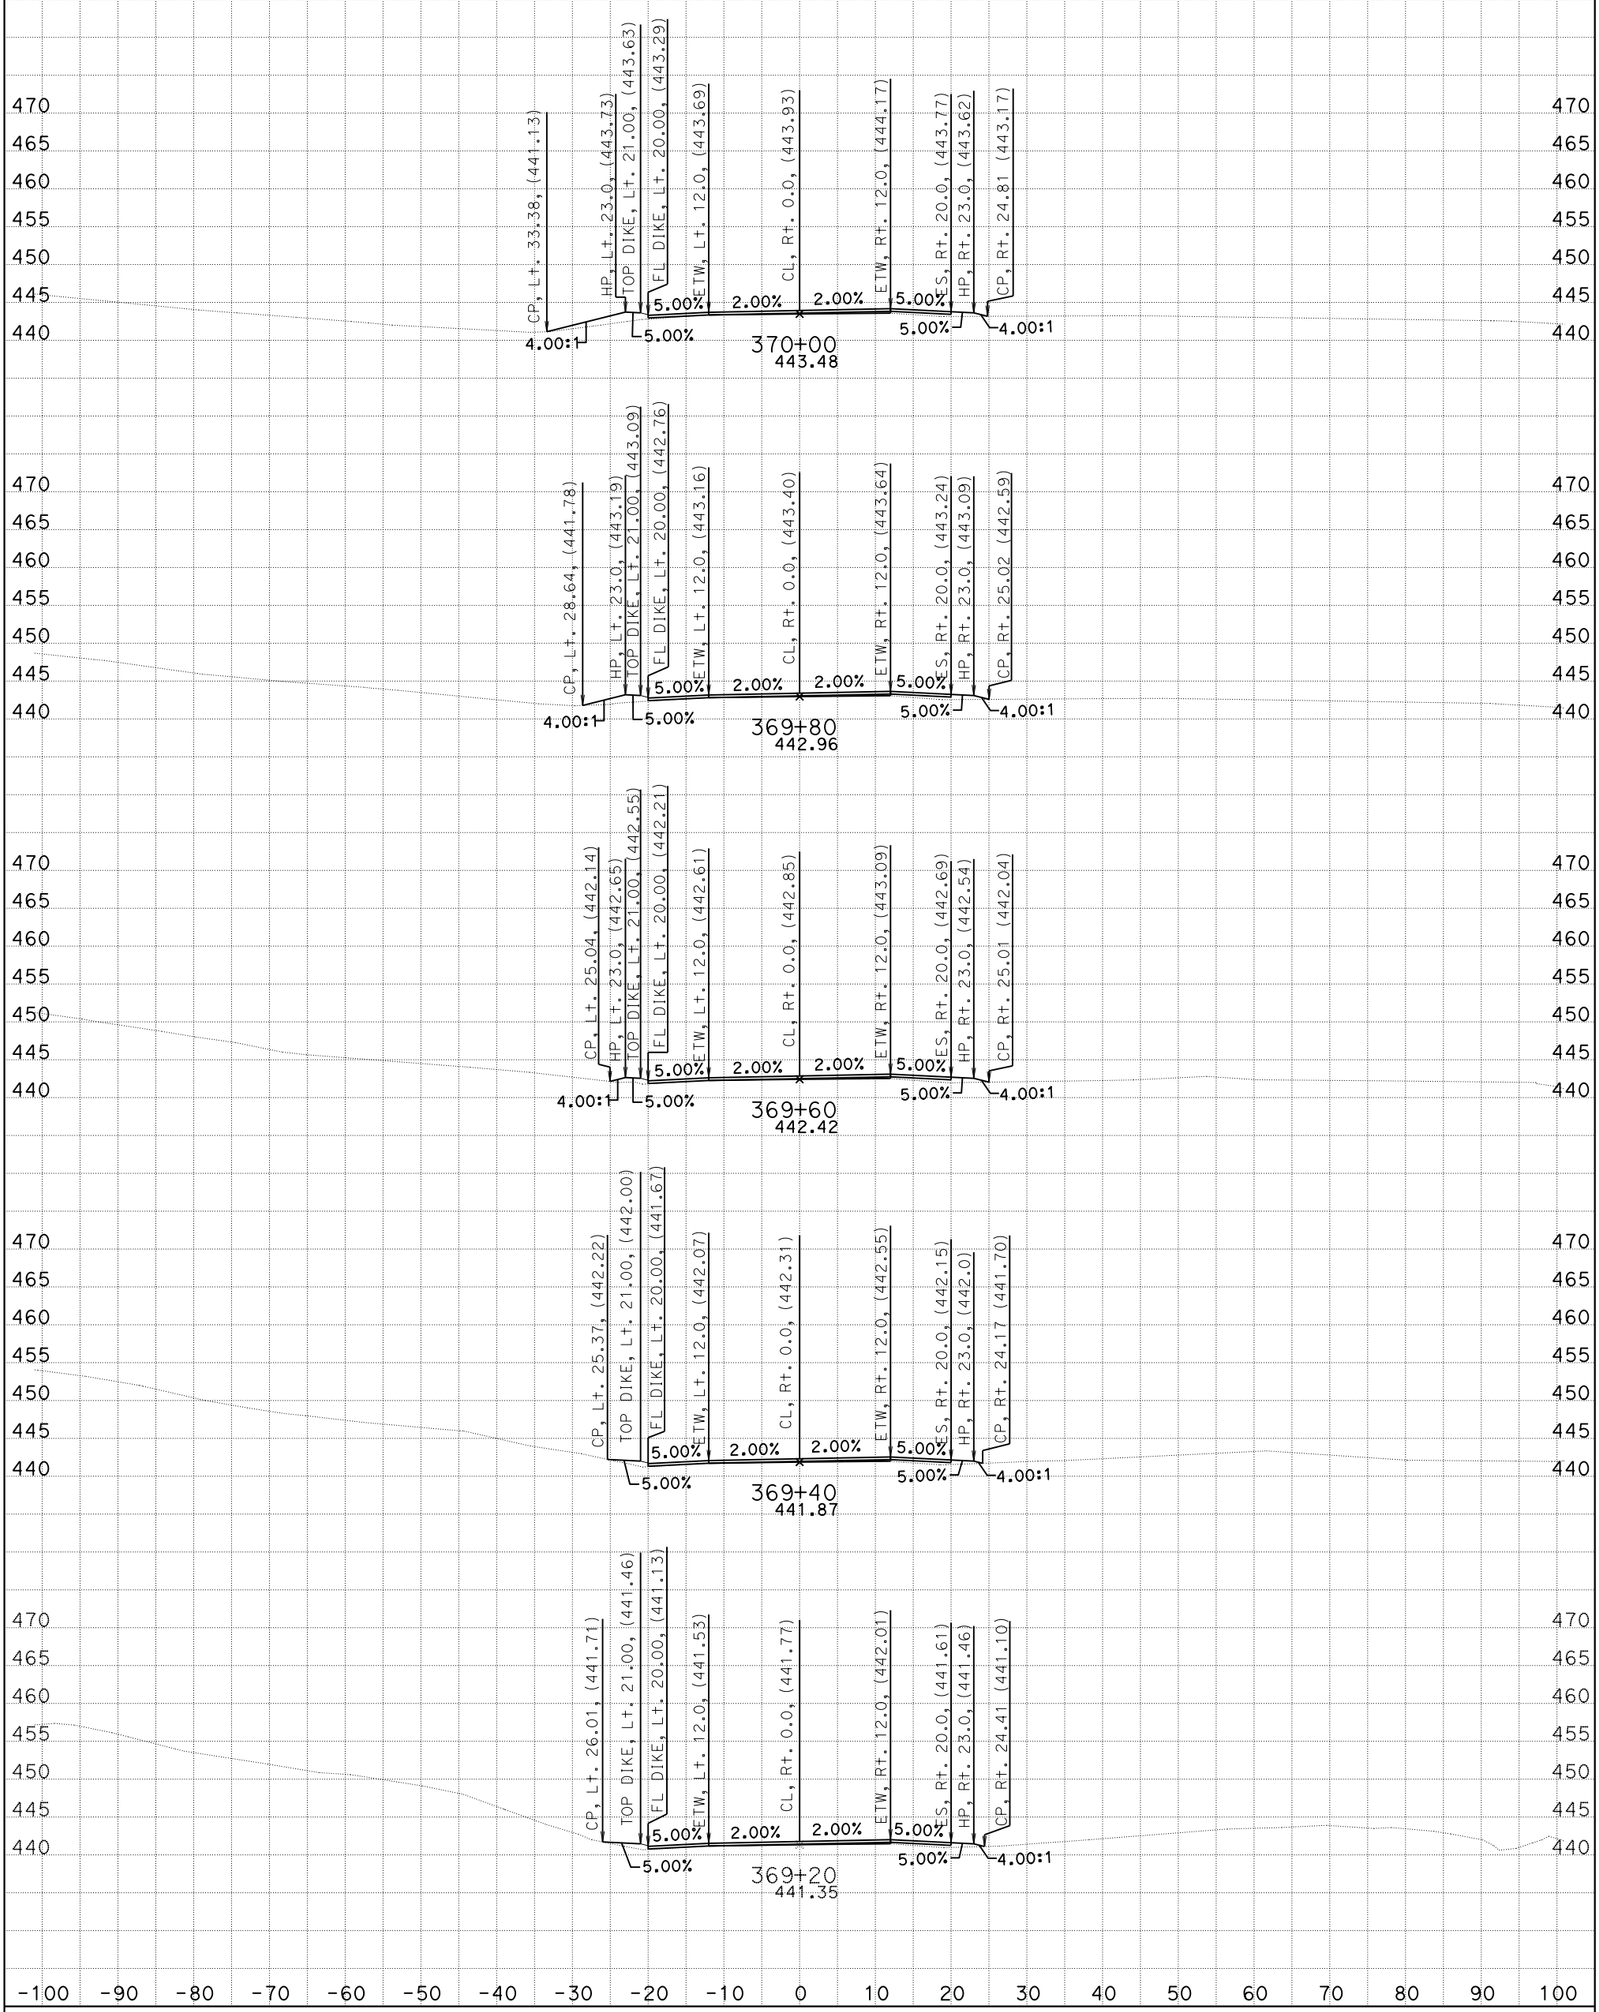

CREATED BY: G. GOMEZ CONTRACT: 05-0C640 SCALE: 1" = 10' Horiz. 1" = 10' Vert.

DATE: 2/25/2014 DIST/CO/RTE/PM: 05/SB/246/12.3-R16.7

STAGE 1 PHASE 1 PROJECT ID: 0500000021 **All Dimensions are US Survey Feet**

CL1

CROSS SECTIONS

SHEET 23 OF 36

KC Project: 0611 File: D:=1\DESIGN\STAGE01\PHASE01\S1P1_DES9/16226_s1p1_des.ear

BIDDER'S CROSS SECTION

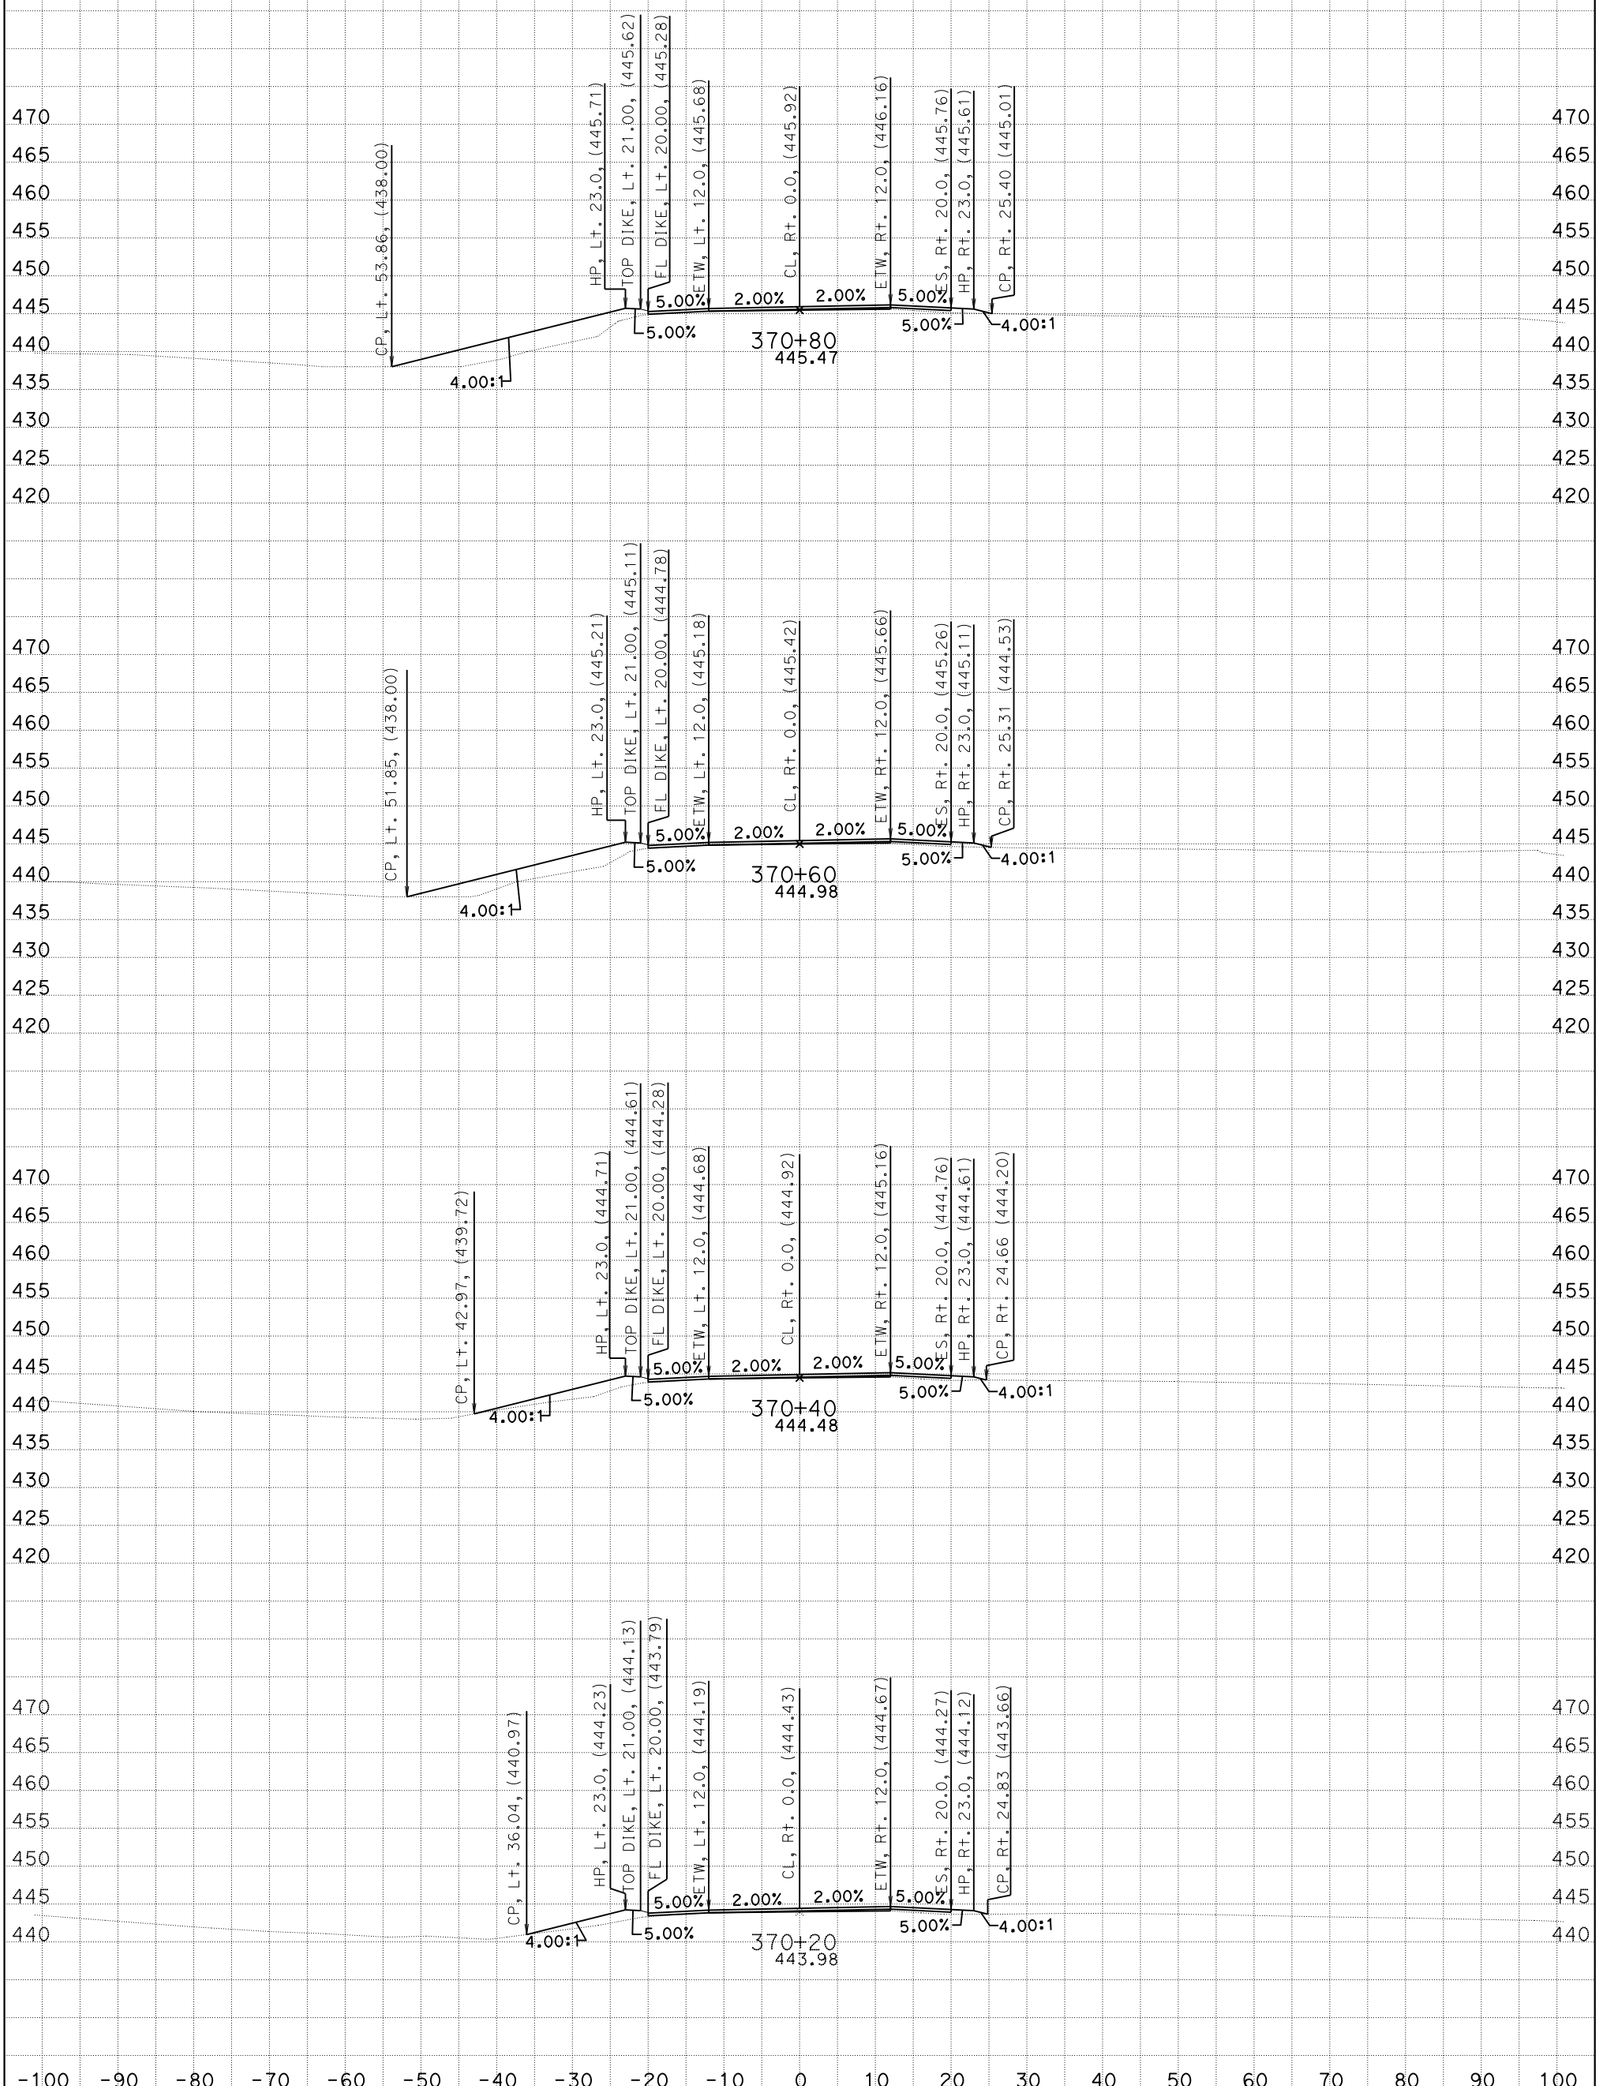

CREATED BY: G. GOMEZ CONTRACT: 05-0C640 SCALE: 1" = 10' Horiz. 1" = 10' Vert.

DATE: 2/25/2014 DIST/CO/RTE/PM: 05/SB/246/12.3-R16.7

STAGE 1 PHASE 1 PROJECT ID: 0500000021 **All Dimensions are US Survey Feet**

CL1

CROSS SECTIONS

SHEET 24 OF 36

KC Project: 0611 File: D:=1\DESIGN\STAGE01\PHASE01\S1P1_DES%16226_s1p1_des.ear

BIDDER'S CROSS SECTION

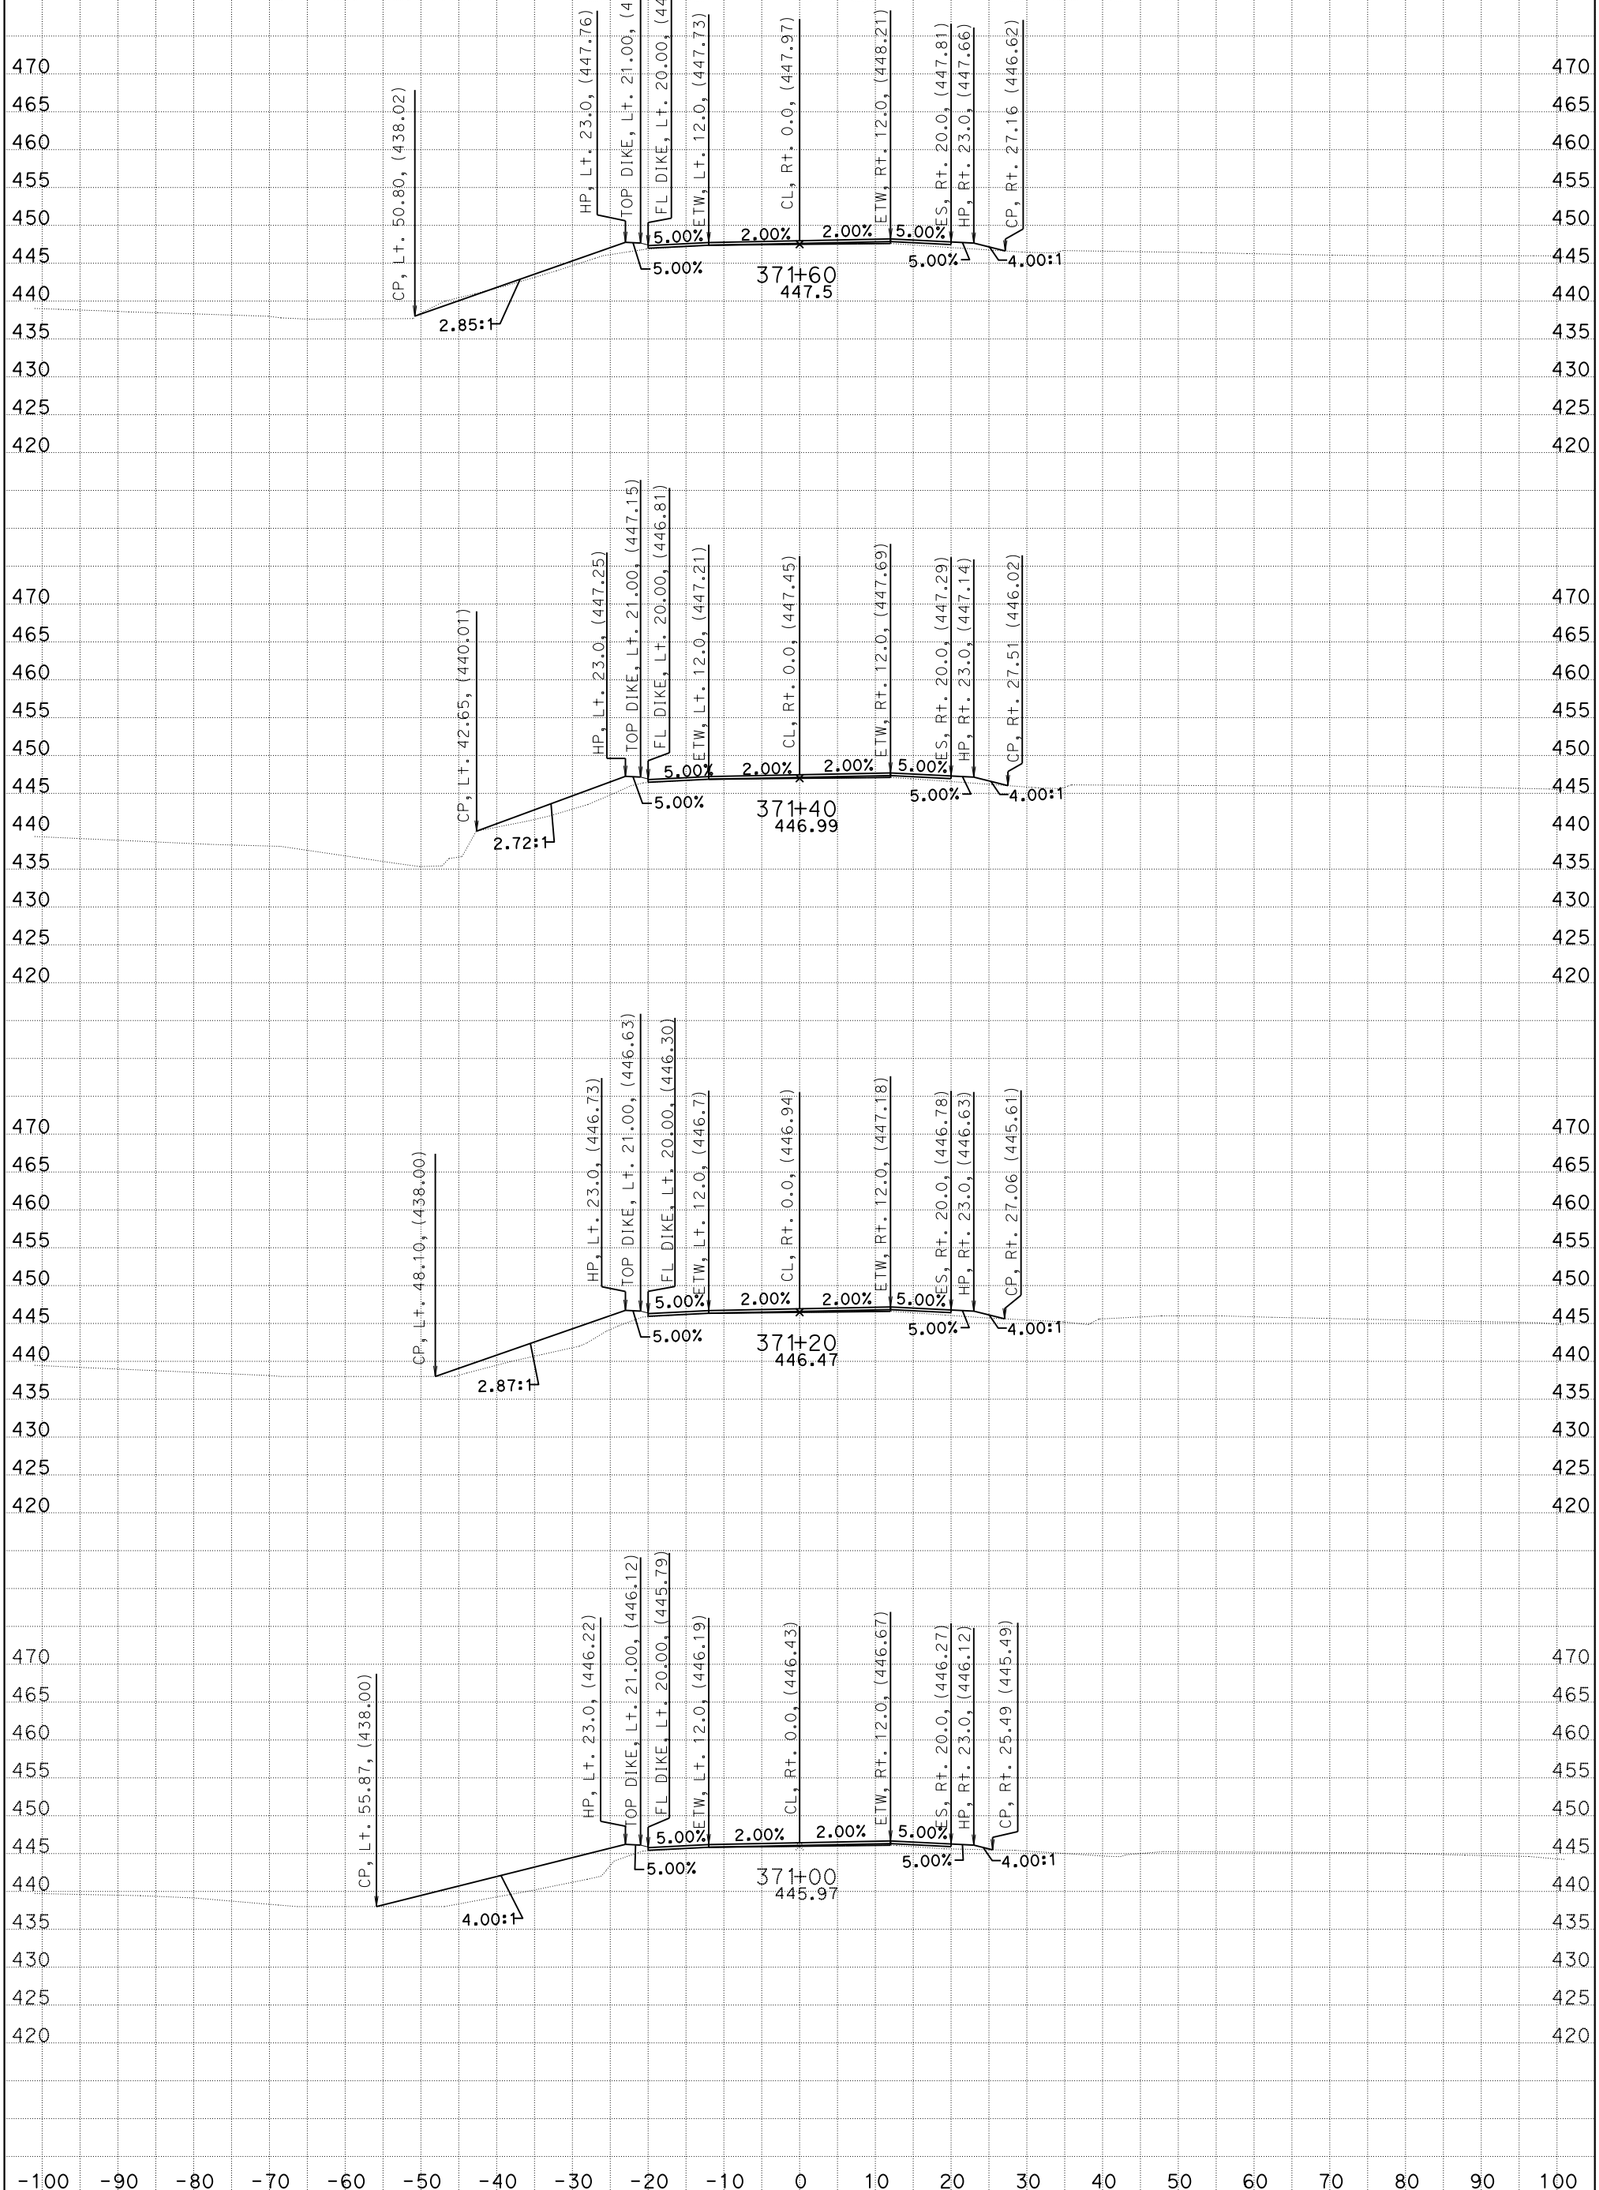

CREATED BY: G. GOMEZ CONTRACT: 05-0C640 SCALE: 1" = 10' Horiz. 1" = 10' Vert.

DATE: 2/25/2014 DIST/CO/RTE/PM: 05/SB/246/12.3-R16.7

STAGE 1 PHASE 1 PROJECT ID: 0500000021 **All Dimensions are US Survey Feet**

CL1

CROSS SECTIONS

SHEET 25 OF 36

KC Project: 0611 File: D:=1\DESIGN\STAGE01\PHASE01\S1P1_DES$^{9}/_{16}$226_s1p1_des.ear

BIDDER'S CROSS SECTION

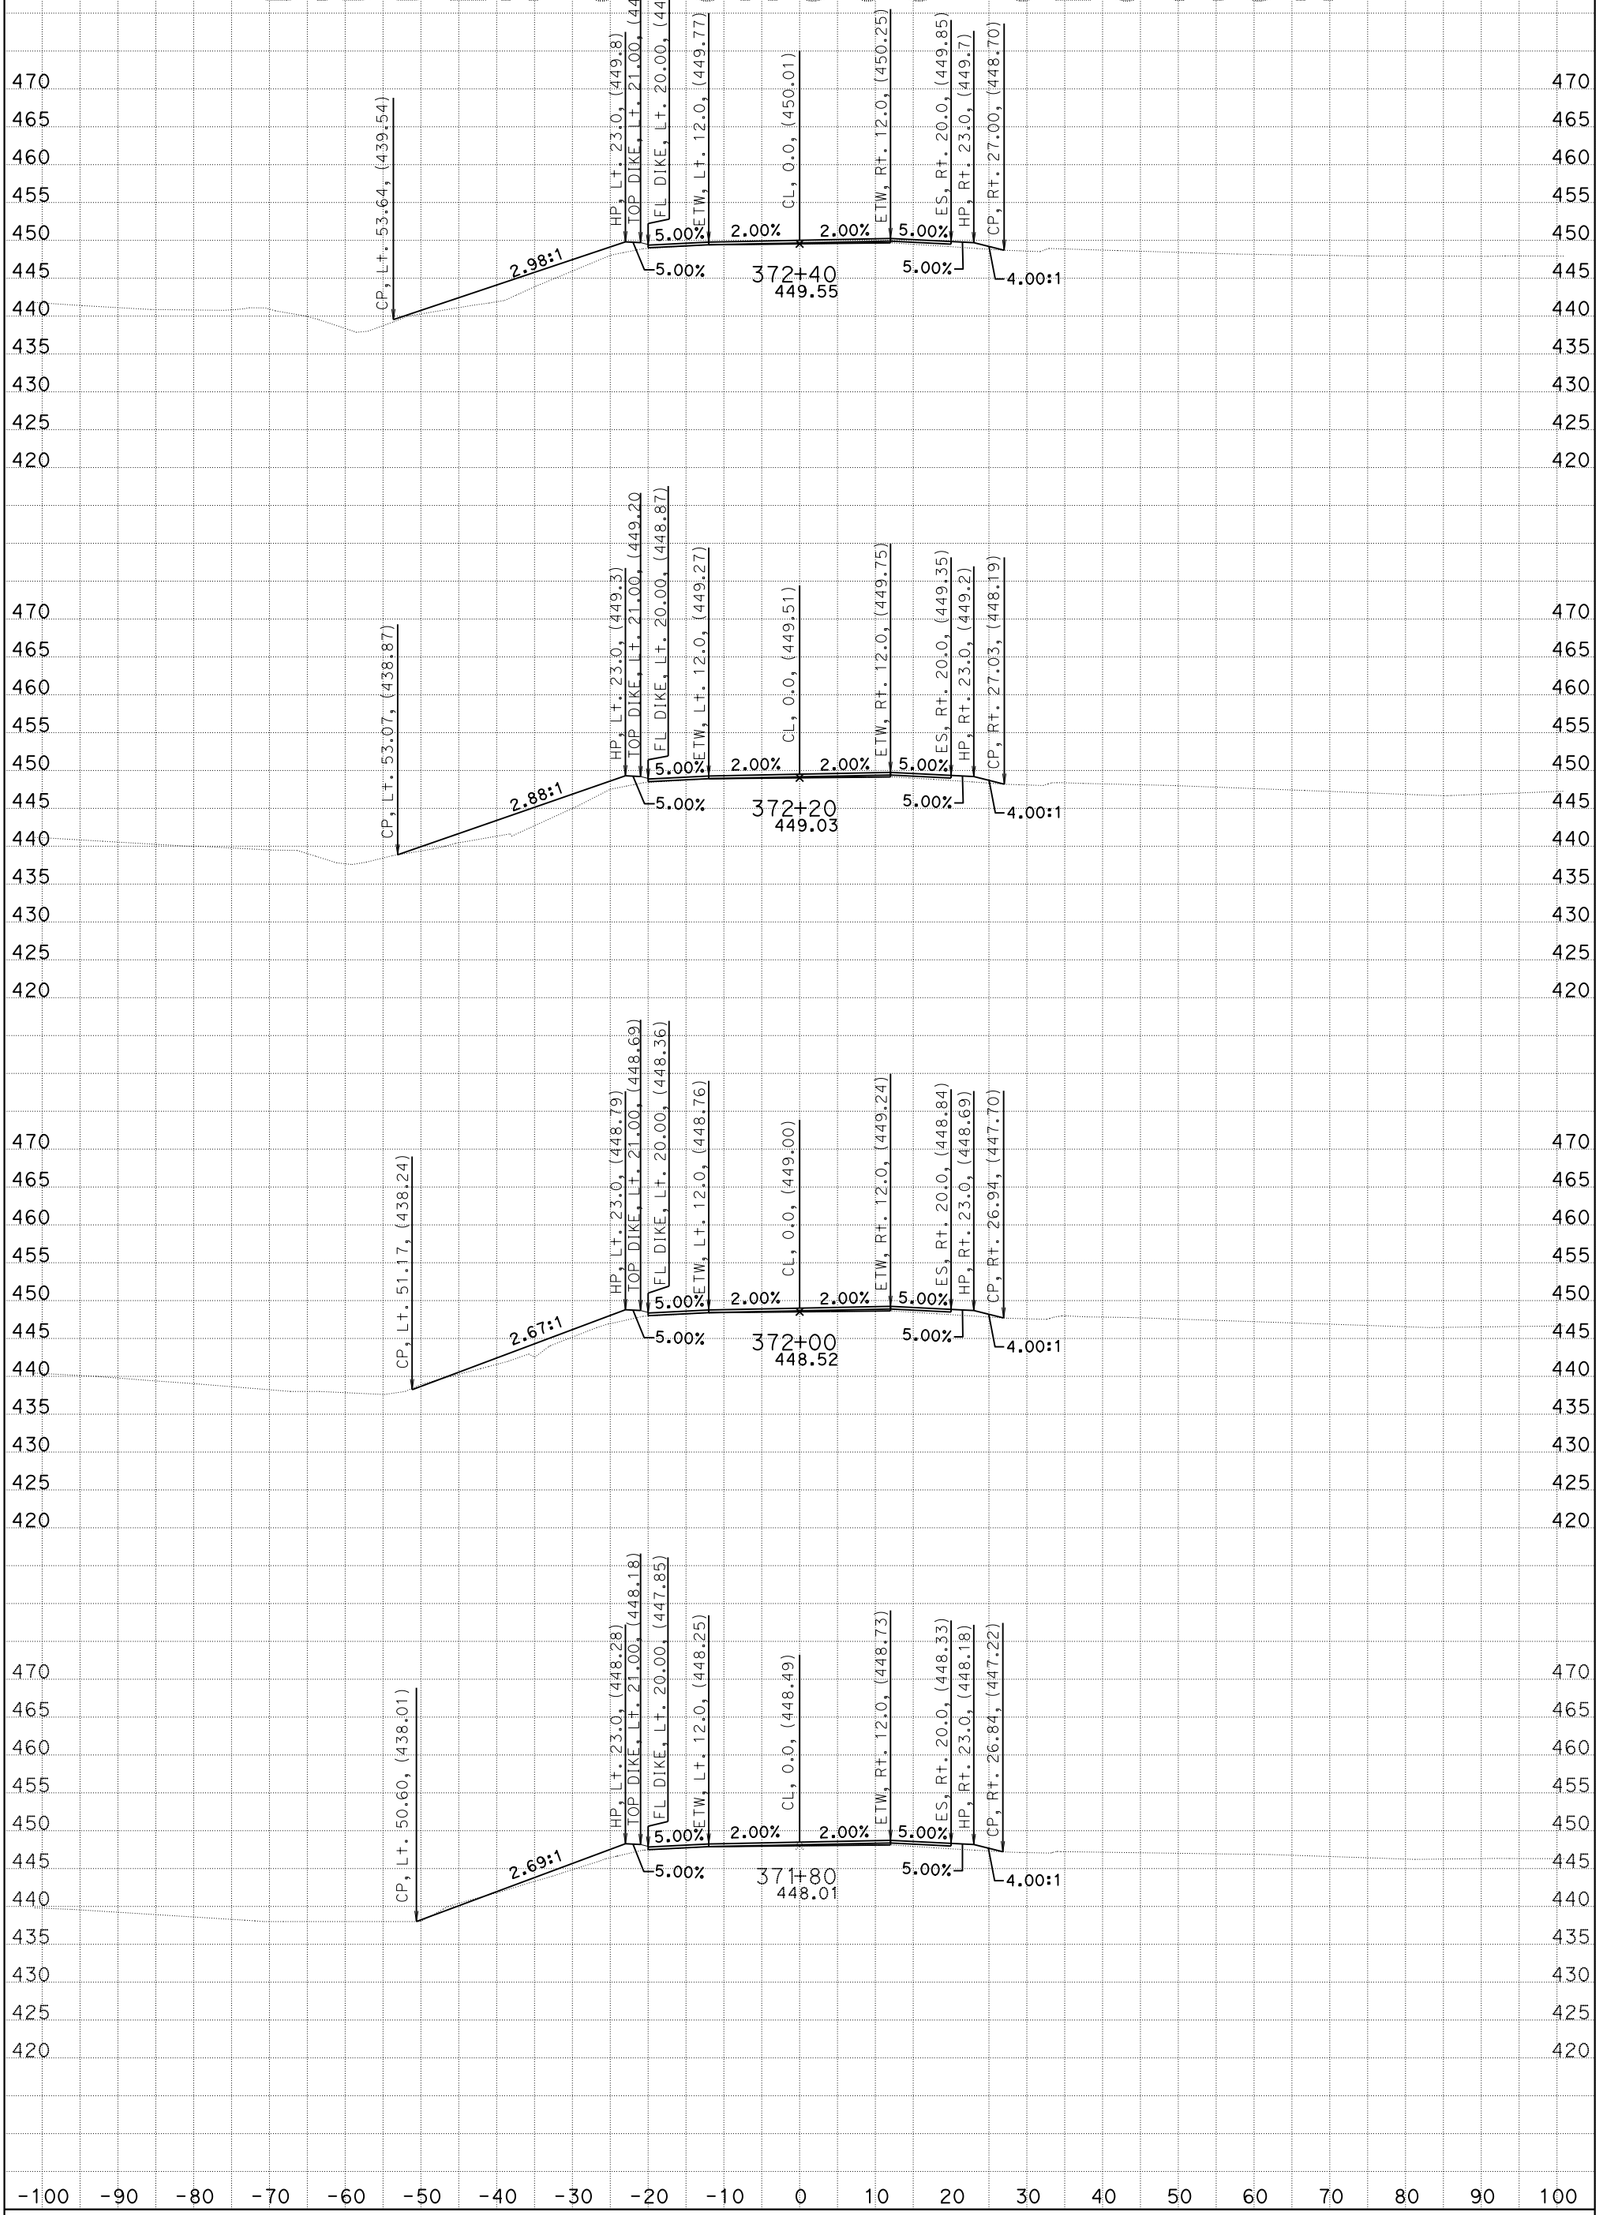

CREATED BY: G. GOMEZ CONTRACT: 05-0C640 SCALE: 1" = 10' Horiz. 1" = 10' Vert.

DATE: 2/25/2014 DIST/CO/RTE/PM: 05/SB/246/12.3-R16.7

STAGE 1 PHASE 1 PROJECT ID: 0500000021 **All Dimensions are US Survey Feet**

CL1

CROSS SECTIONS

SHEET 26 OF 36

KC Project: 0611 File: D:=1\DESIGN\STAGE01\PHASE01\S1P1_DES%16226_s1p1_des.ear

BIDDER'S CROSS SECTION

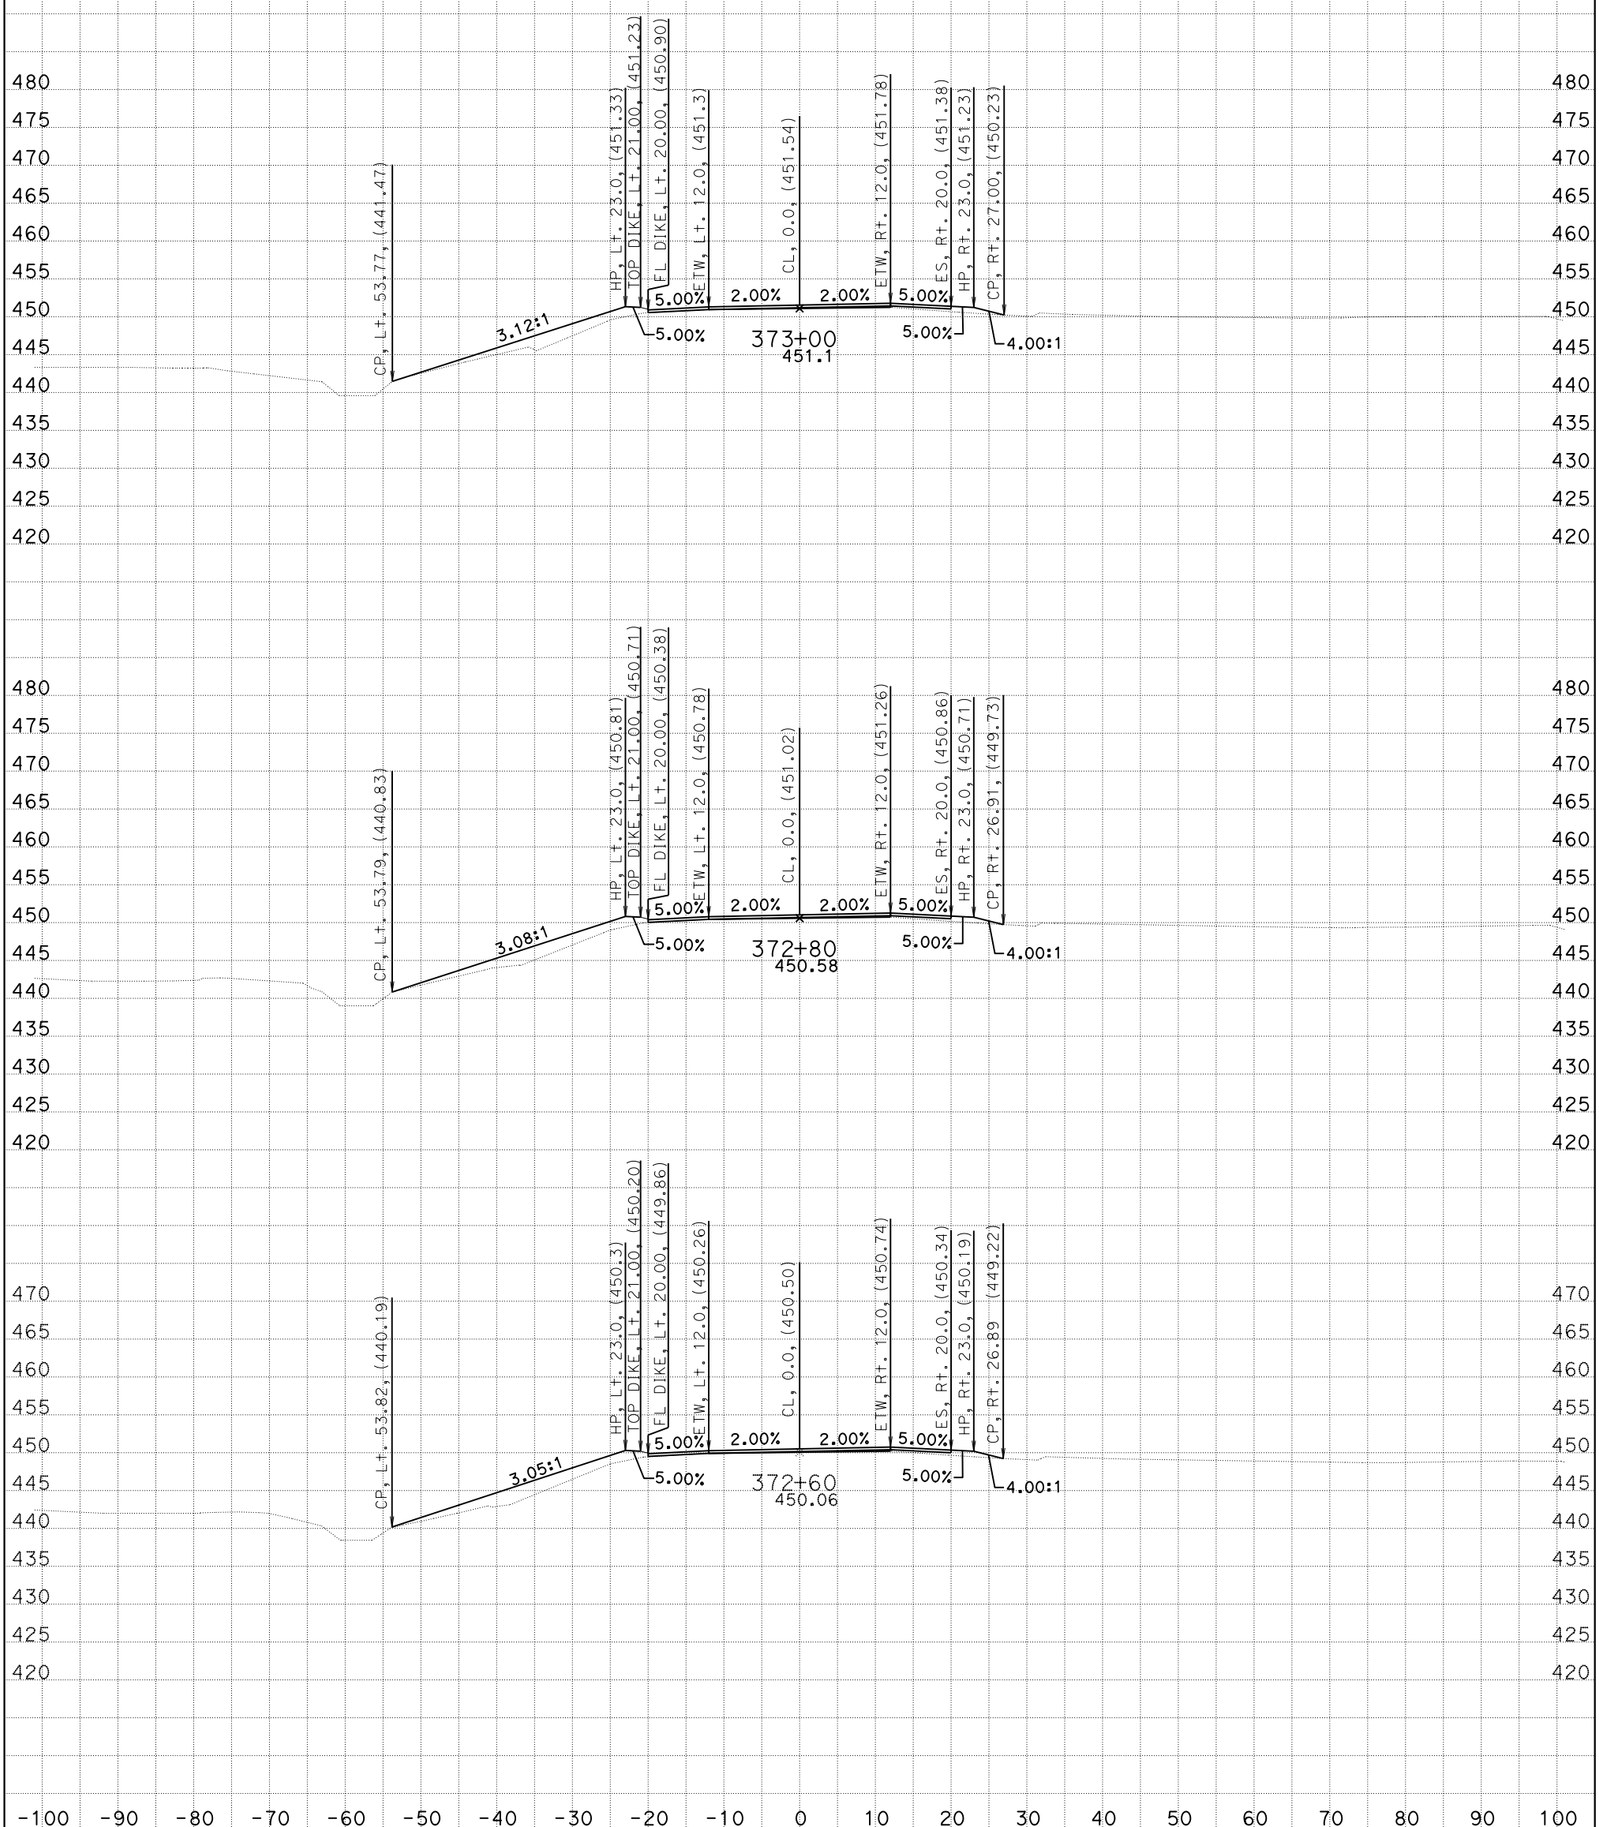

CREATED BY: G. GOMEZ CONTRACT: 05-0C640 SCALE: 1" = 10' Horiz. 1" = 10' Vert.

DATE: 2/25/2014 DIST/CO/RTE/PM: 05/SB/246/12.3-R16.7

STAGE 1 PHASE 1 PROJECT ID: 0500000021 **All Dimensions are US Survey Feet**

CL1

CROSS SECTIONS

SHEET 27 OF 36

KC Project: 0611 File: D:=1\DESIGN\STAGE01\PHASE01\S1P1_DES$^{9}/_{16}$226_s1p1_des.ear

BIDDER'S CROSS SECTION

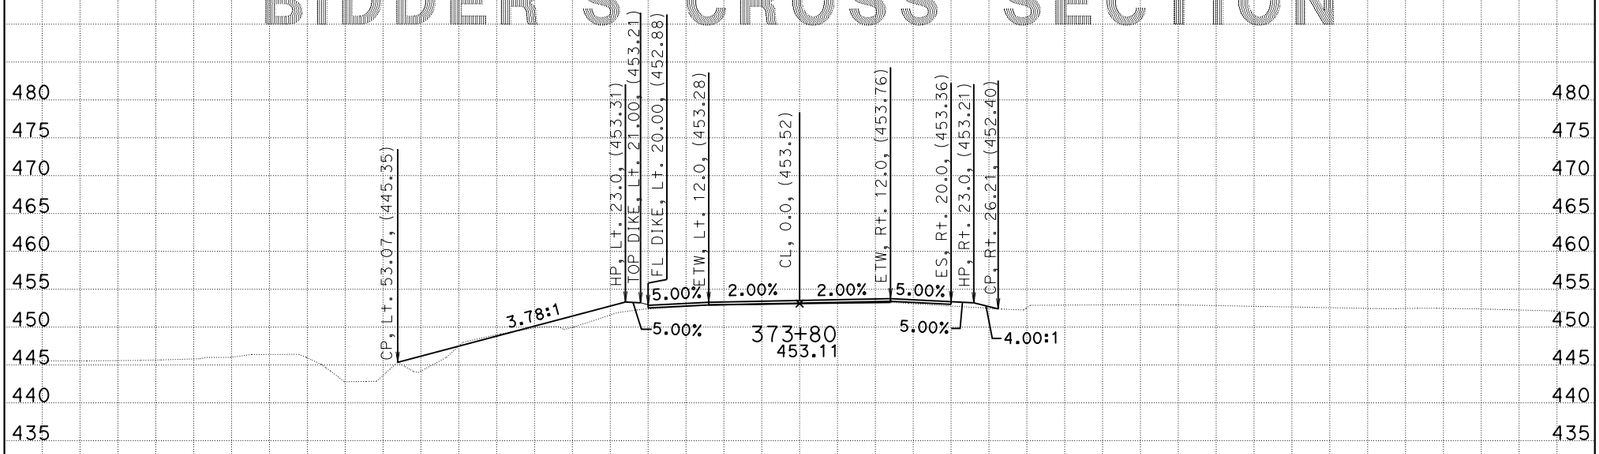

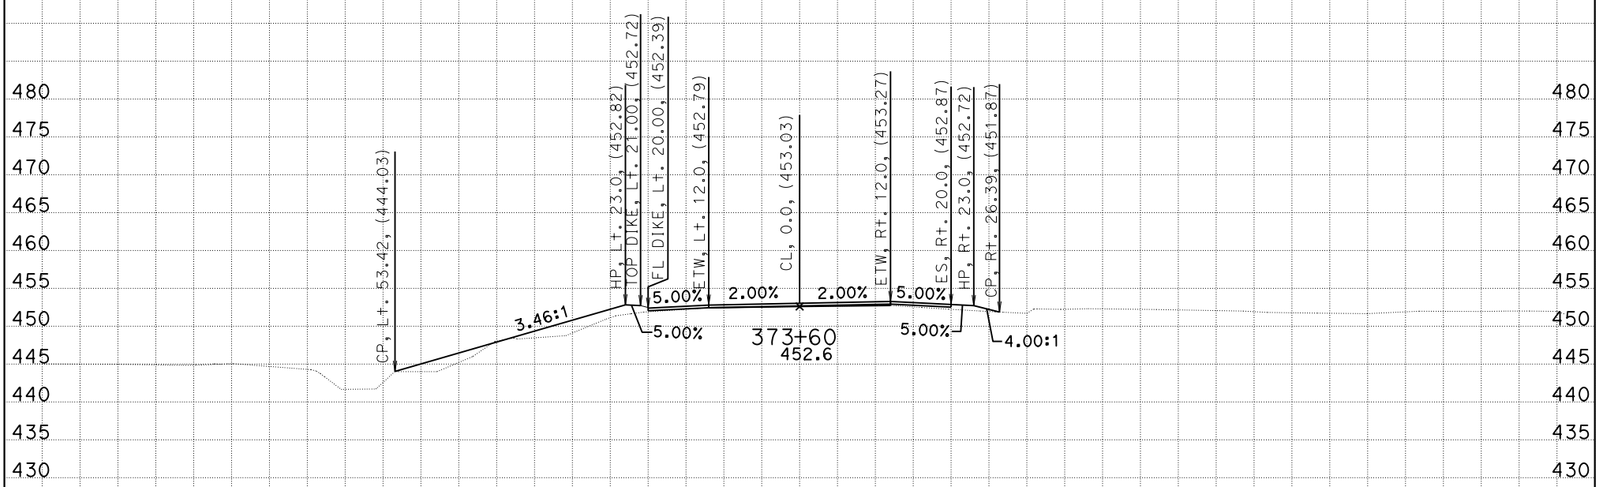

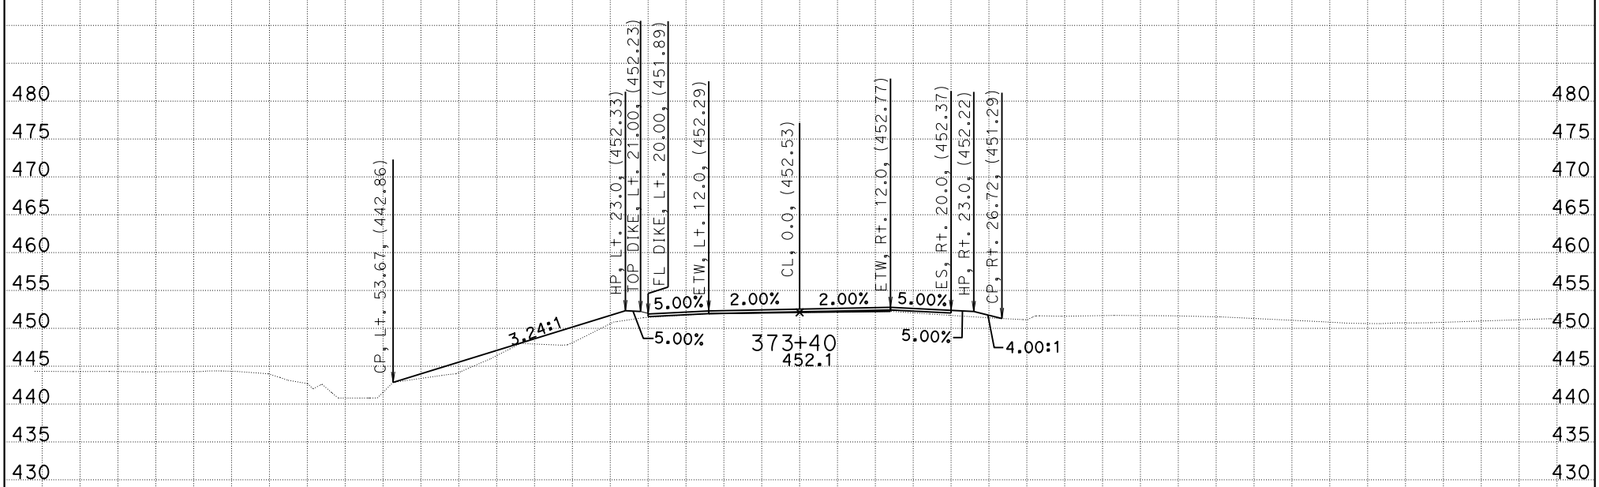

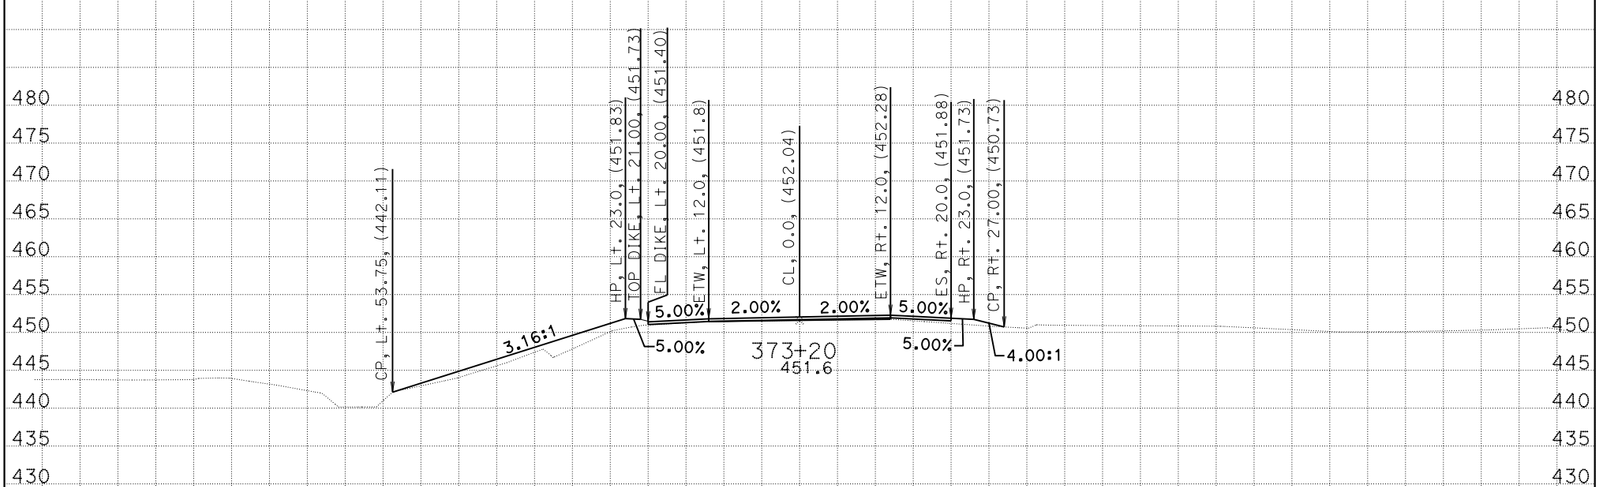

480 475 470 465 460 455 450 445 440 435 430

-100 -90 -80 -70 -60 -50 -40 -30 -20 -10 0 10 20 30 40 50 60 70 80 90 100

CREATED BY: G. GOMEZ
DATE: 2/25/2014
STAGE 1 PHASE 1

CONTRACT: 05-0C640
DIST/CO/RTE/PM: 05/SB/246/12.3-R16.7
PROJECT ID: 0500000021

SCALE: 1" = 10' Horiz.
1" = 10' Vert.

All Dimensions are US Survey Feet

CL1
CROSS SECTIONS
SHEET 28 OF 36

KC Project: 0611 File: D:=1\DESIGN\STAGE01\PHASE01\S1P1_DES%16226_s1p1_des.ear

BIDDER'S CROSS SECTION

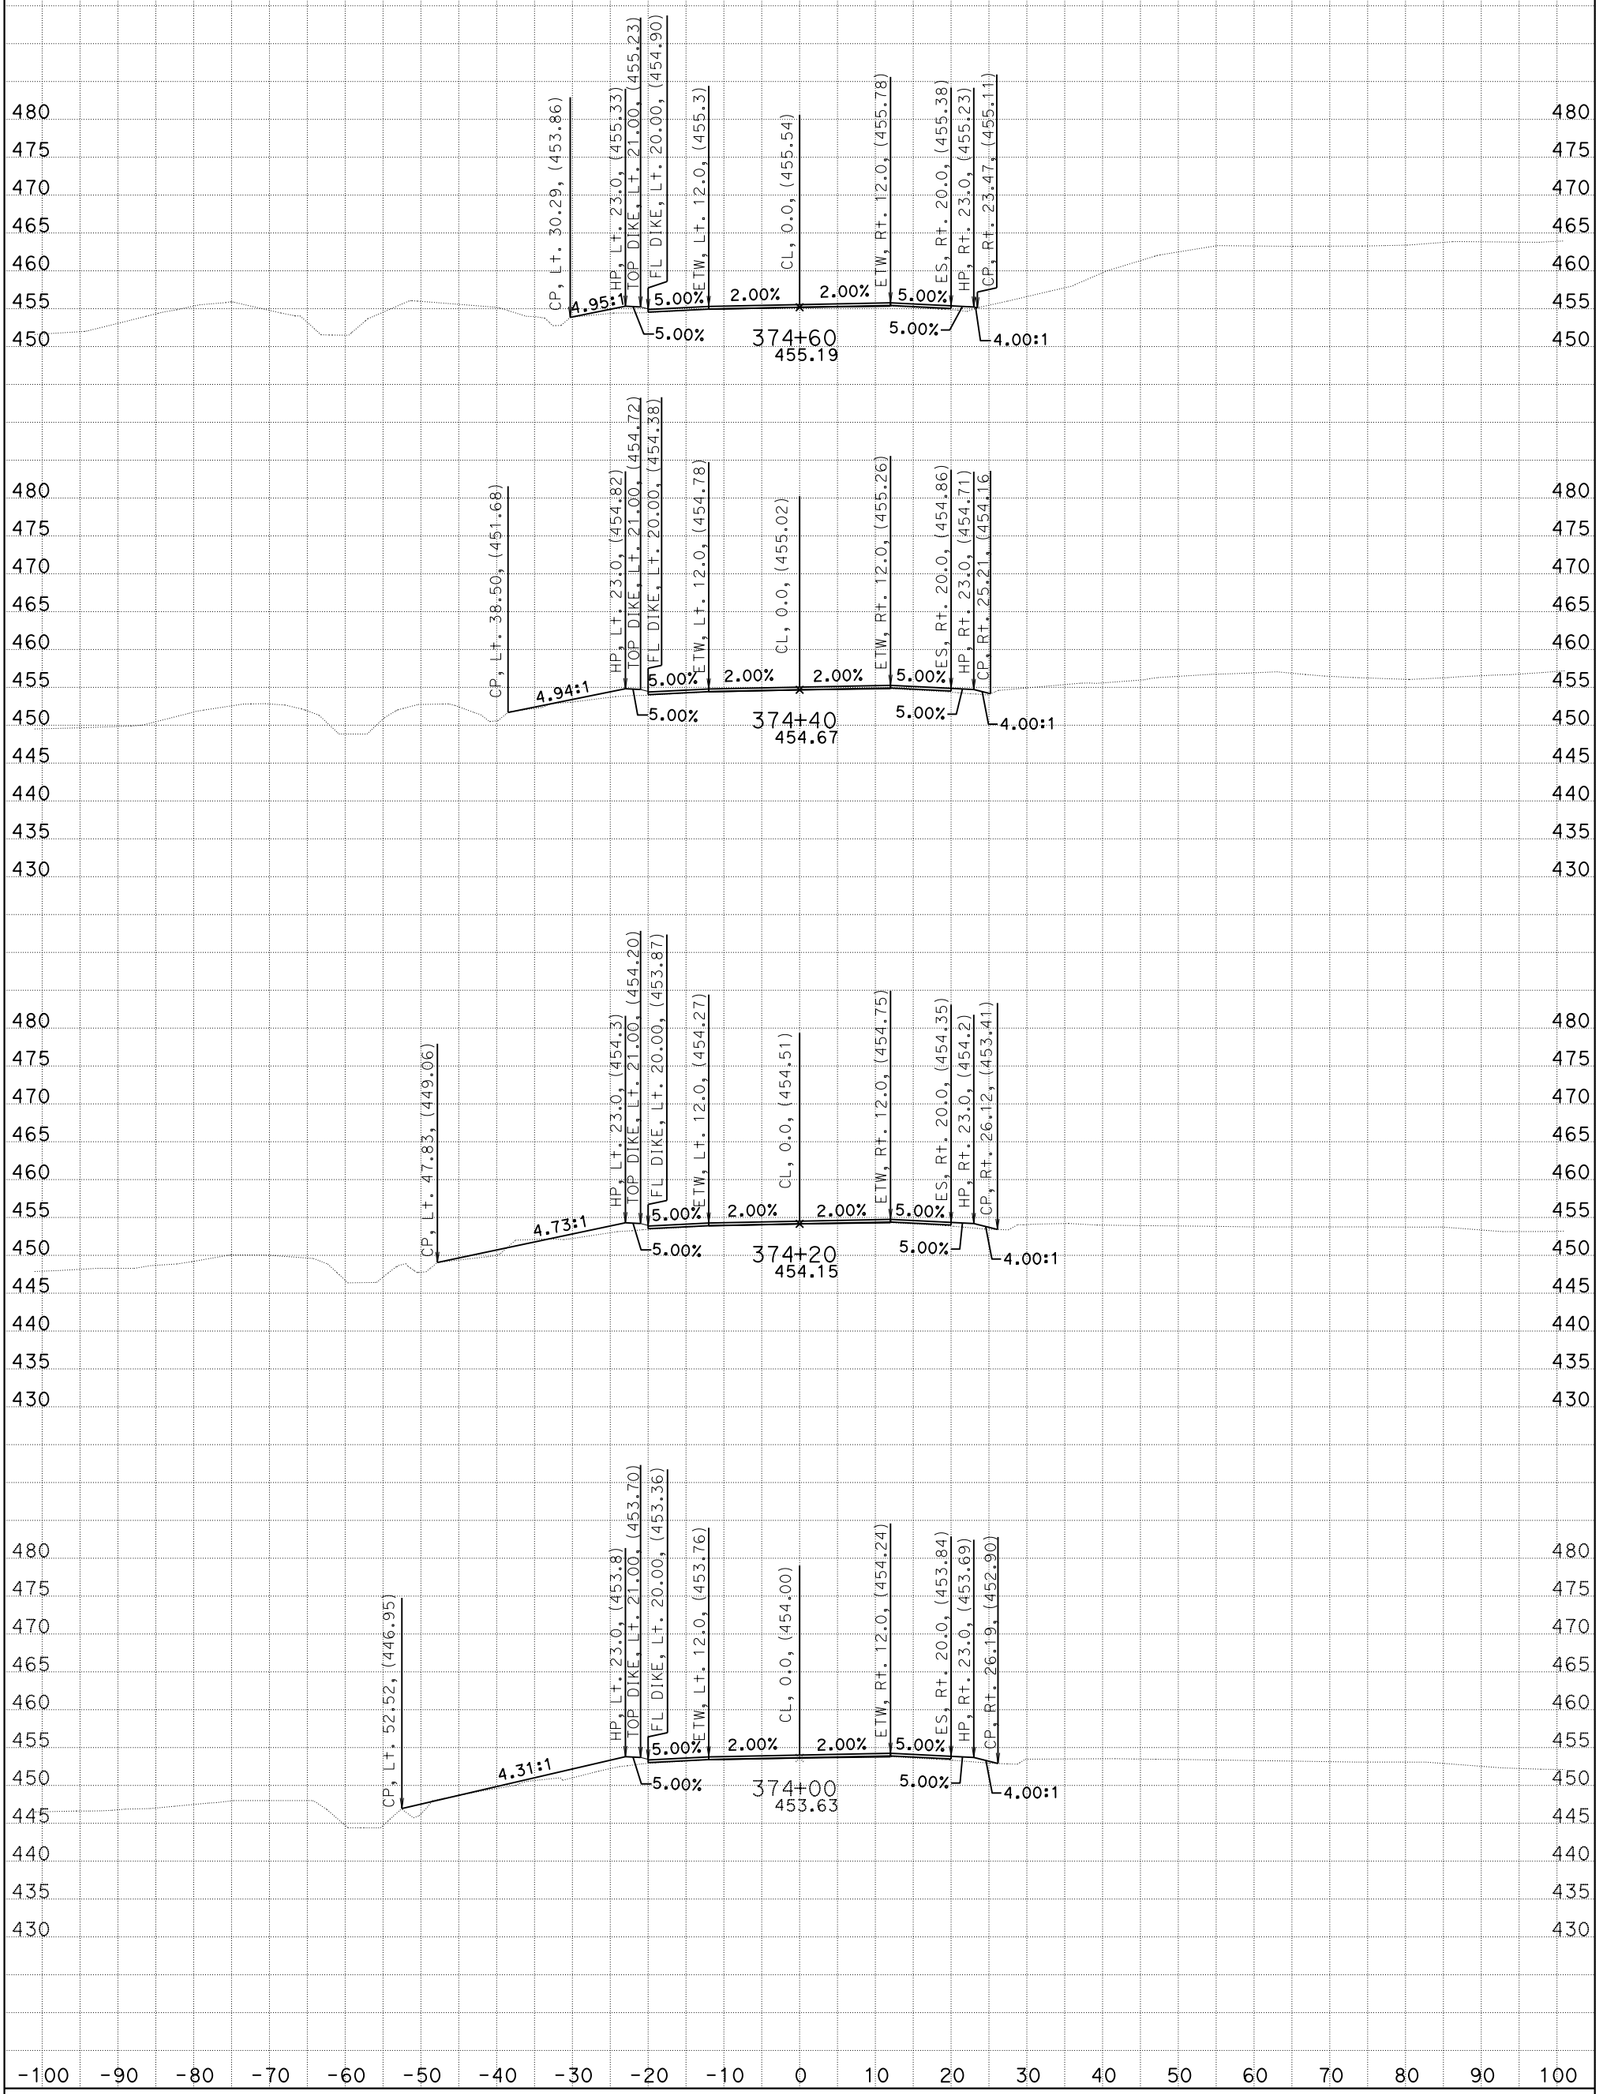

CREATED BY: G. GOMEZ CONTRACT: 05-0C640 SCALE: 1" = 10' Horiz.
DATE: 2/25/2014 DIST/CO/RTE/PM: 05/SB/246/12.3-R16.7 1" = 10' Vert.
STAGE 1 PHASE 1 PROJECT ID: 0500000021 **All Dimensions are US Survey Feet**

CL1
CROSS SECTIONS
SHEET 29 OF 36

KC Project: 0611 File: D:=1\DESIGN\STAGE01\PHASE01\S1P1_DES$^{9}/_{16}$226_s1p1_des.ear

BIDDER'S CROSS SECTION

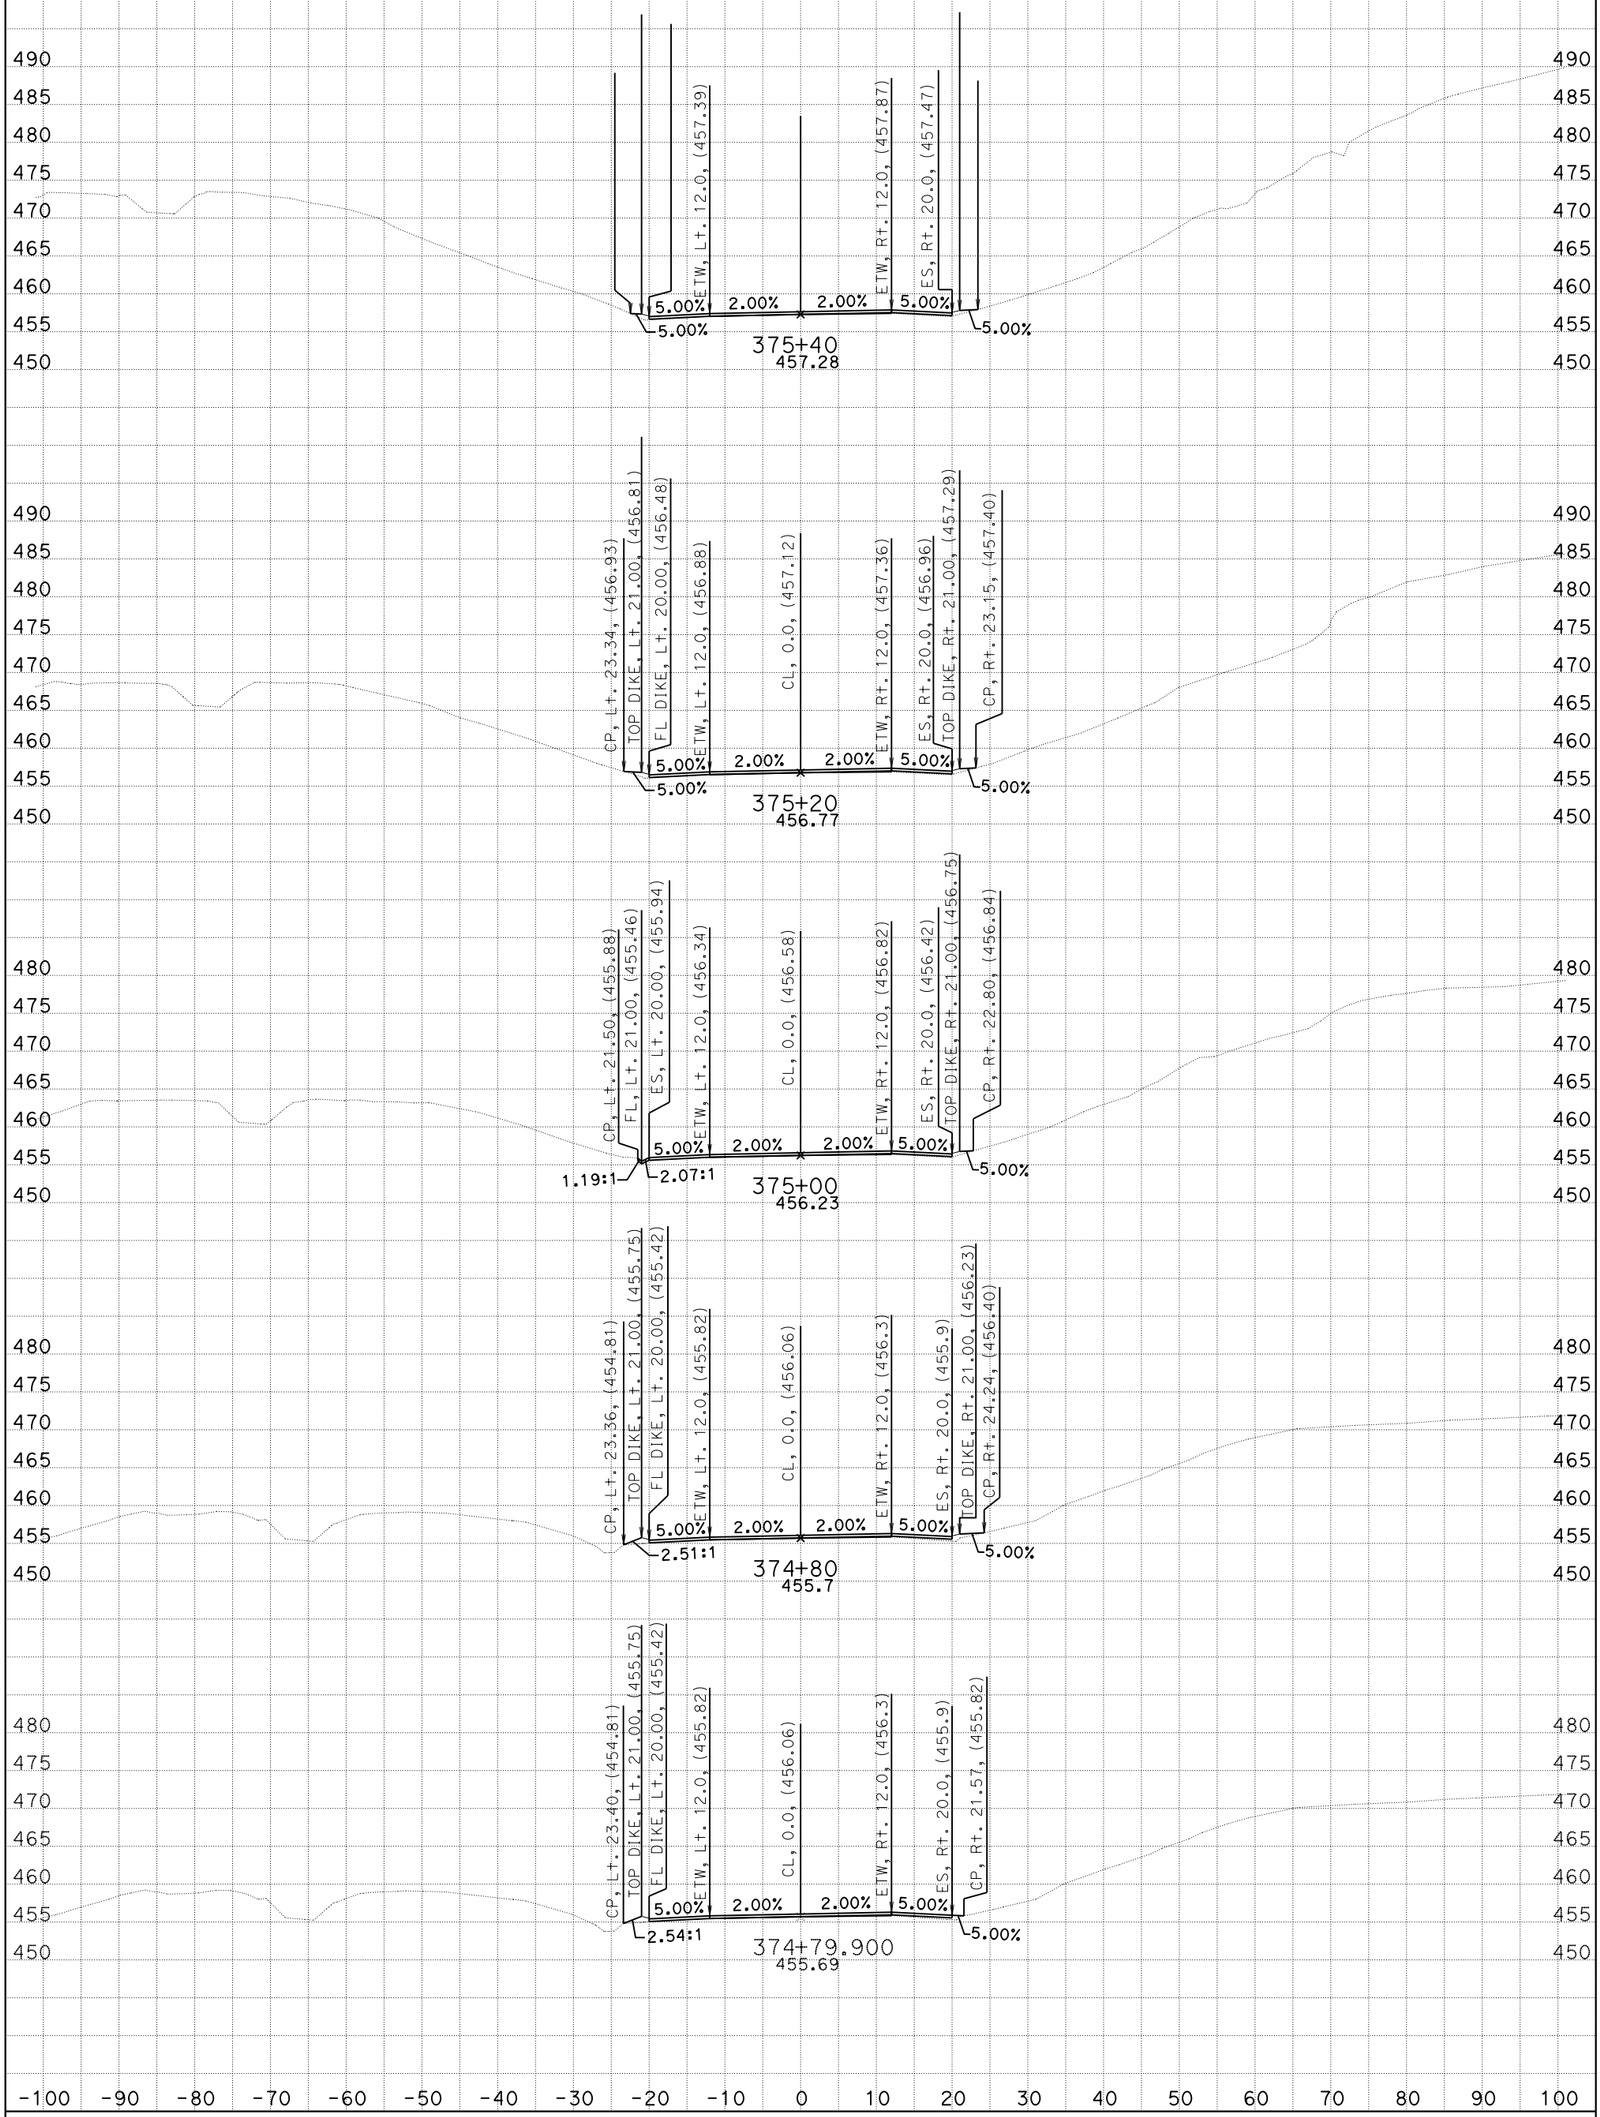

CREATED BY: G. GOMEZ CONTRACT: 05-0C640 SCALE: 1" = 10' Horiz. 1" = 10' Vert.

DATE: 2/25/2014 DIST/CO/RTE/PM: 05/SB/246/12.3-R16.7

STAGE 1 PHASE 1 PROJECT ID: 0500000021 **All Dimensions are US Survey Feet**

CL1

CROSS SECTIONS

SHEET 30 OF 36

KC Project: 0611 File: D:=1\DESIGN\STAGE01\PHASE01\S1P1_DES%16226_s1p1_des.ear

BIDDER'S CROSS SECTION

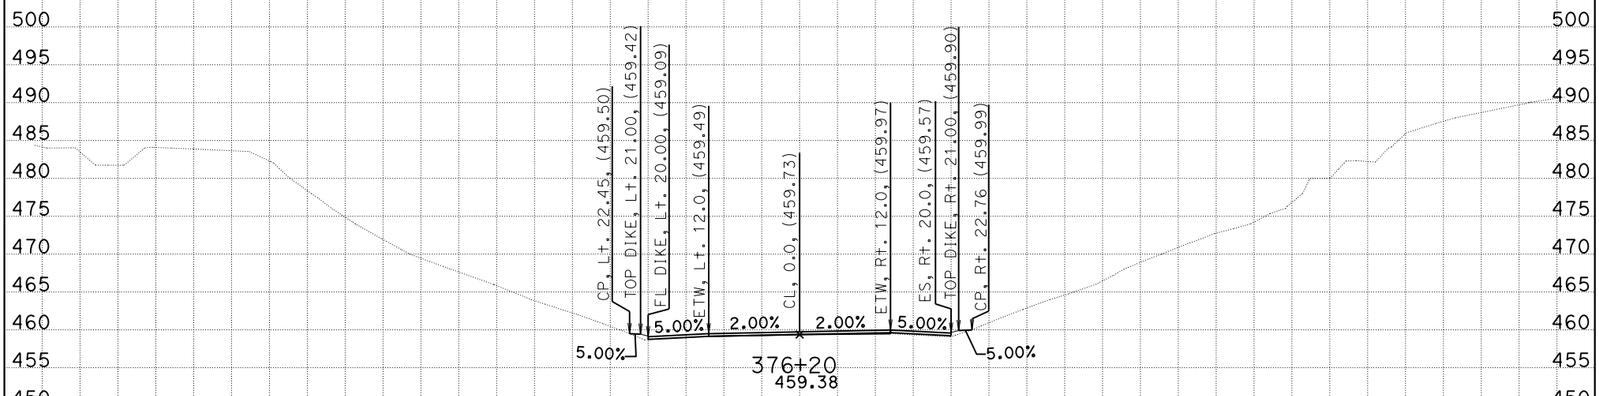

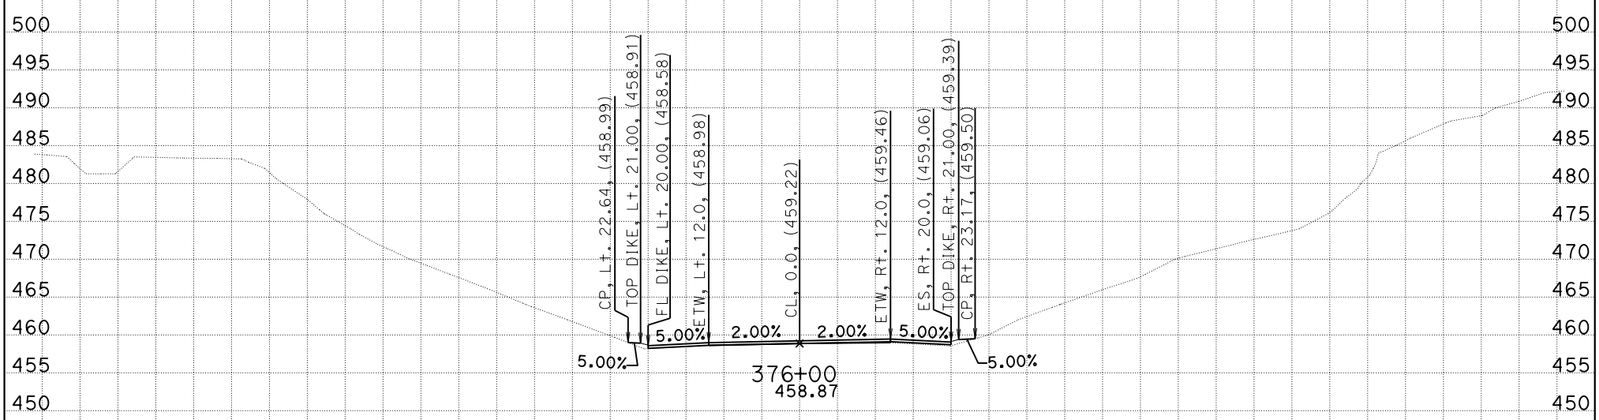

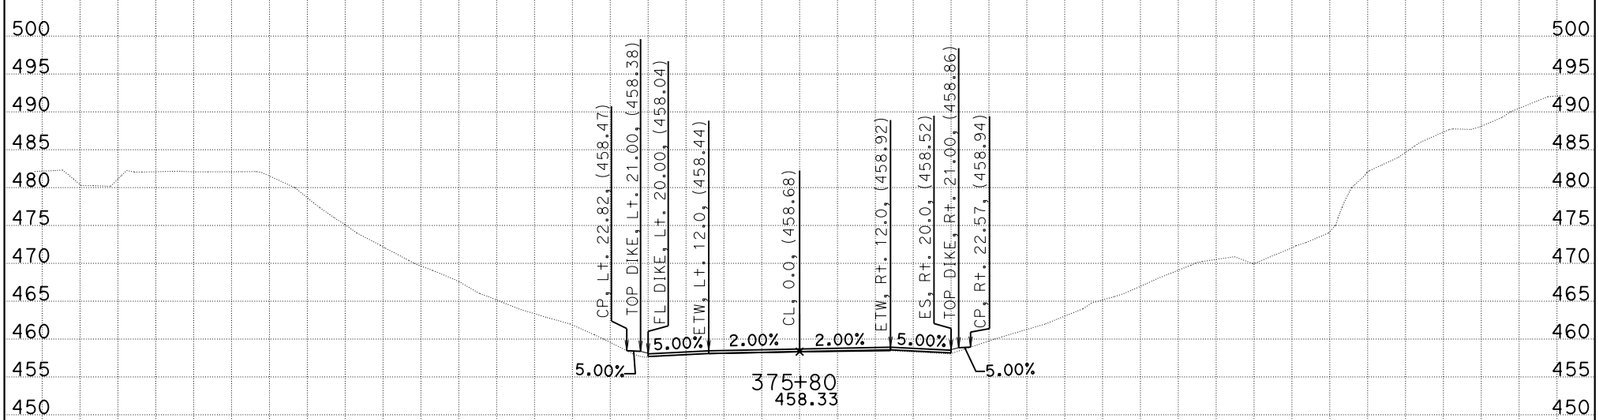

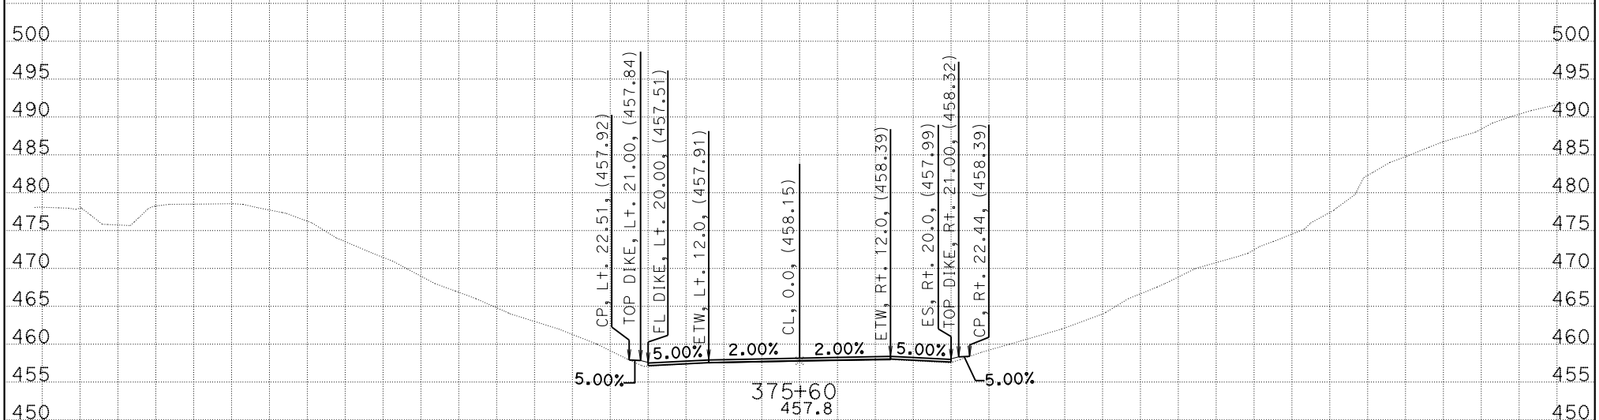

CREATED BY: G. GOMEZ CONTRACT: 05-0C640 SCALE: 1" = 10' Horiz. 1" = 10' Vert.

DATE: 2/25/2014 DIST/CO/RTE/PM: 05/SB/246/12.3-R16.7

STAGE 1 PHASE 1 PROJECT ID: 0500000021 **All Dimensions are US Survey Feet**

CL1

CROSS SECTIONS

SHEET 31 OF 36

KC Project: 0611 File: D:=1\DESIGN\STAGE01\PHASE01\S1P1_DES%16226_s1p1_des.ear

BIDDER'S CROSS SECTION

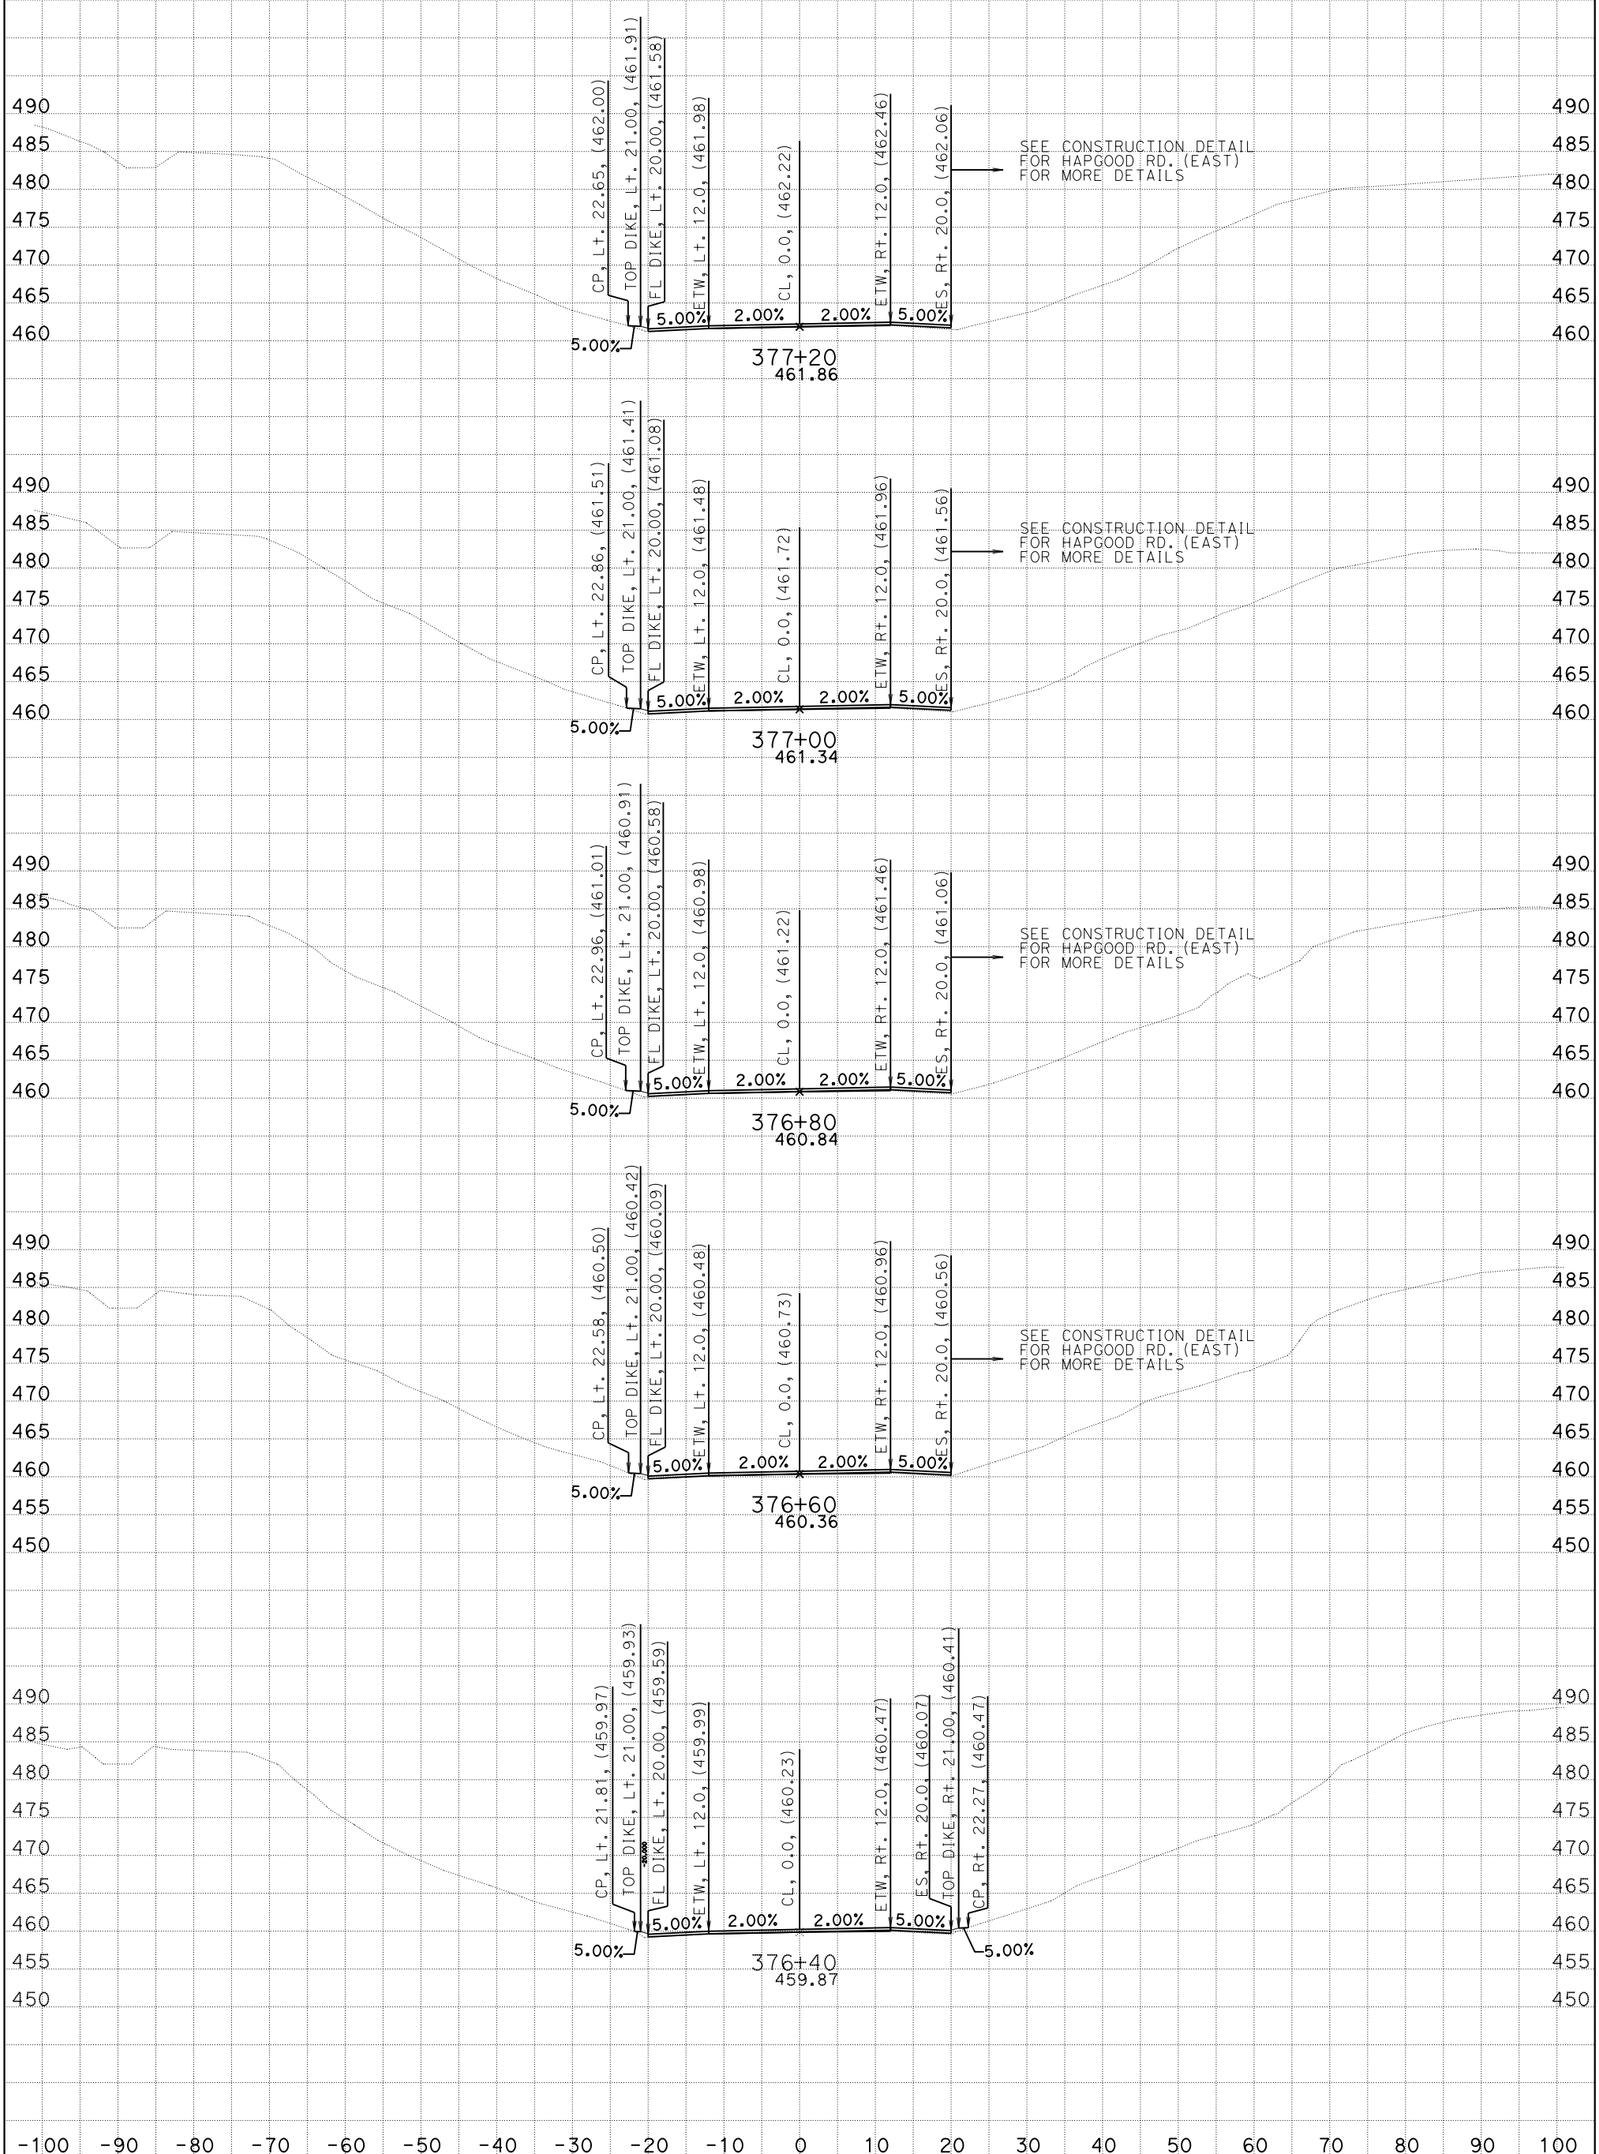

CREATED BY: G. GOMEZ CONTRACT: 05-0C640 SCALE: 1" = 10' Horiz. 1" = 10' Vert.

DATE: 2/25/2014 DIST/CO/RTE/PM: 05/SB/246/12.3-R16.7

STAGE 1 PHASE 1 PROJECT ID: 0500000021 **All Dimensions are US Survey Feet**

CL1

CROSS SECTIONS

SHEET 32 OF 36

KC Project: 0611 File: D:=1\DESIGN\STAGE01\PHASE01\S1P1_DES9/16226_s1p1_des.ear

BIDDER'S CROSS SECTION

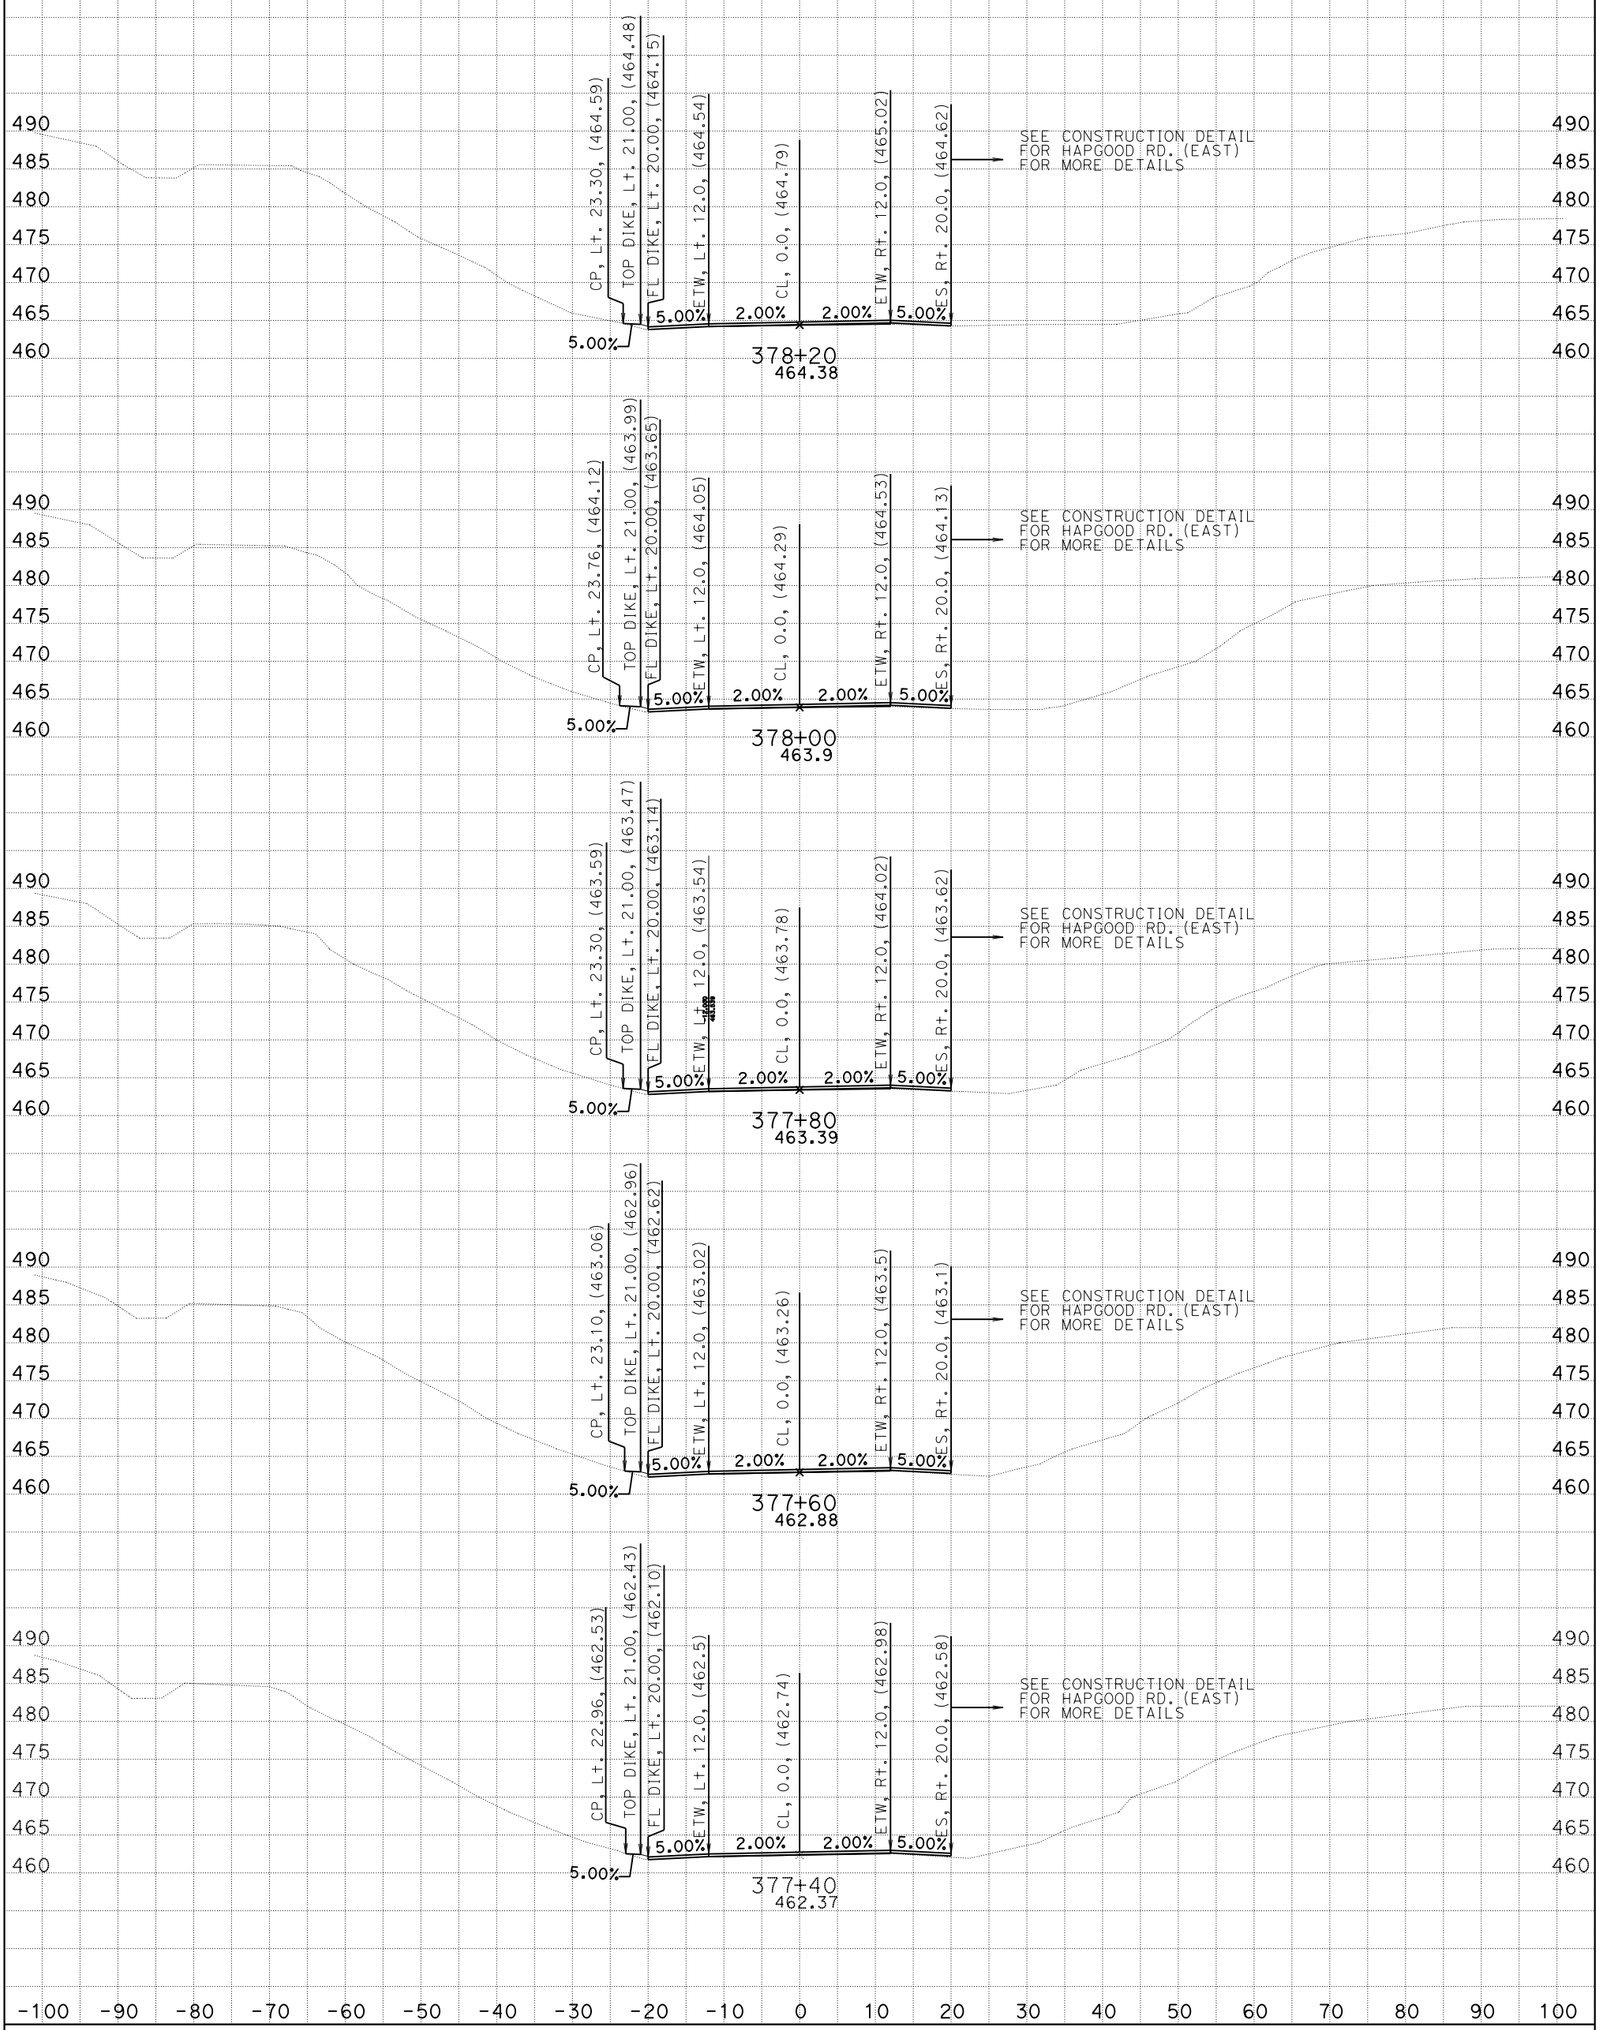

CREATED BY: G. GOMEZ CONTRACT: 05-0C640 SCALE: 1" = 10' Horiz. 1" = 10' Vert.

DATE: 2/25/2014 DIST/CO/RTE/PM: 05/SB/246/12.3-R16.7

STAGE 1 PHASE 1 PROJECT ID: 0500000021 **All Dimensions are US Survey Feet**

CL1

CROSS SECTIONS

SHEET 33 OF 36

KC Project: 0611 File: D:=1\DESIGN\STAGE01\PHASE01\S1P1_DES$^{9}/_{16}$226_s1p1_des.ear

BIDDER'S CROSS SECTION

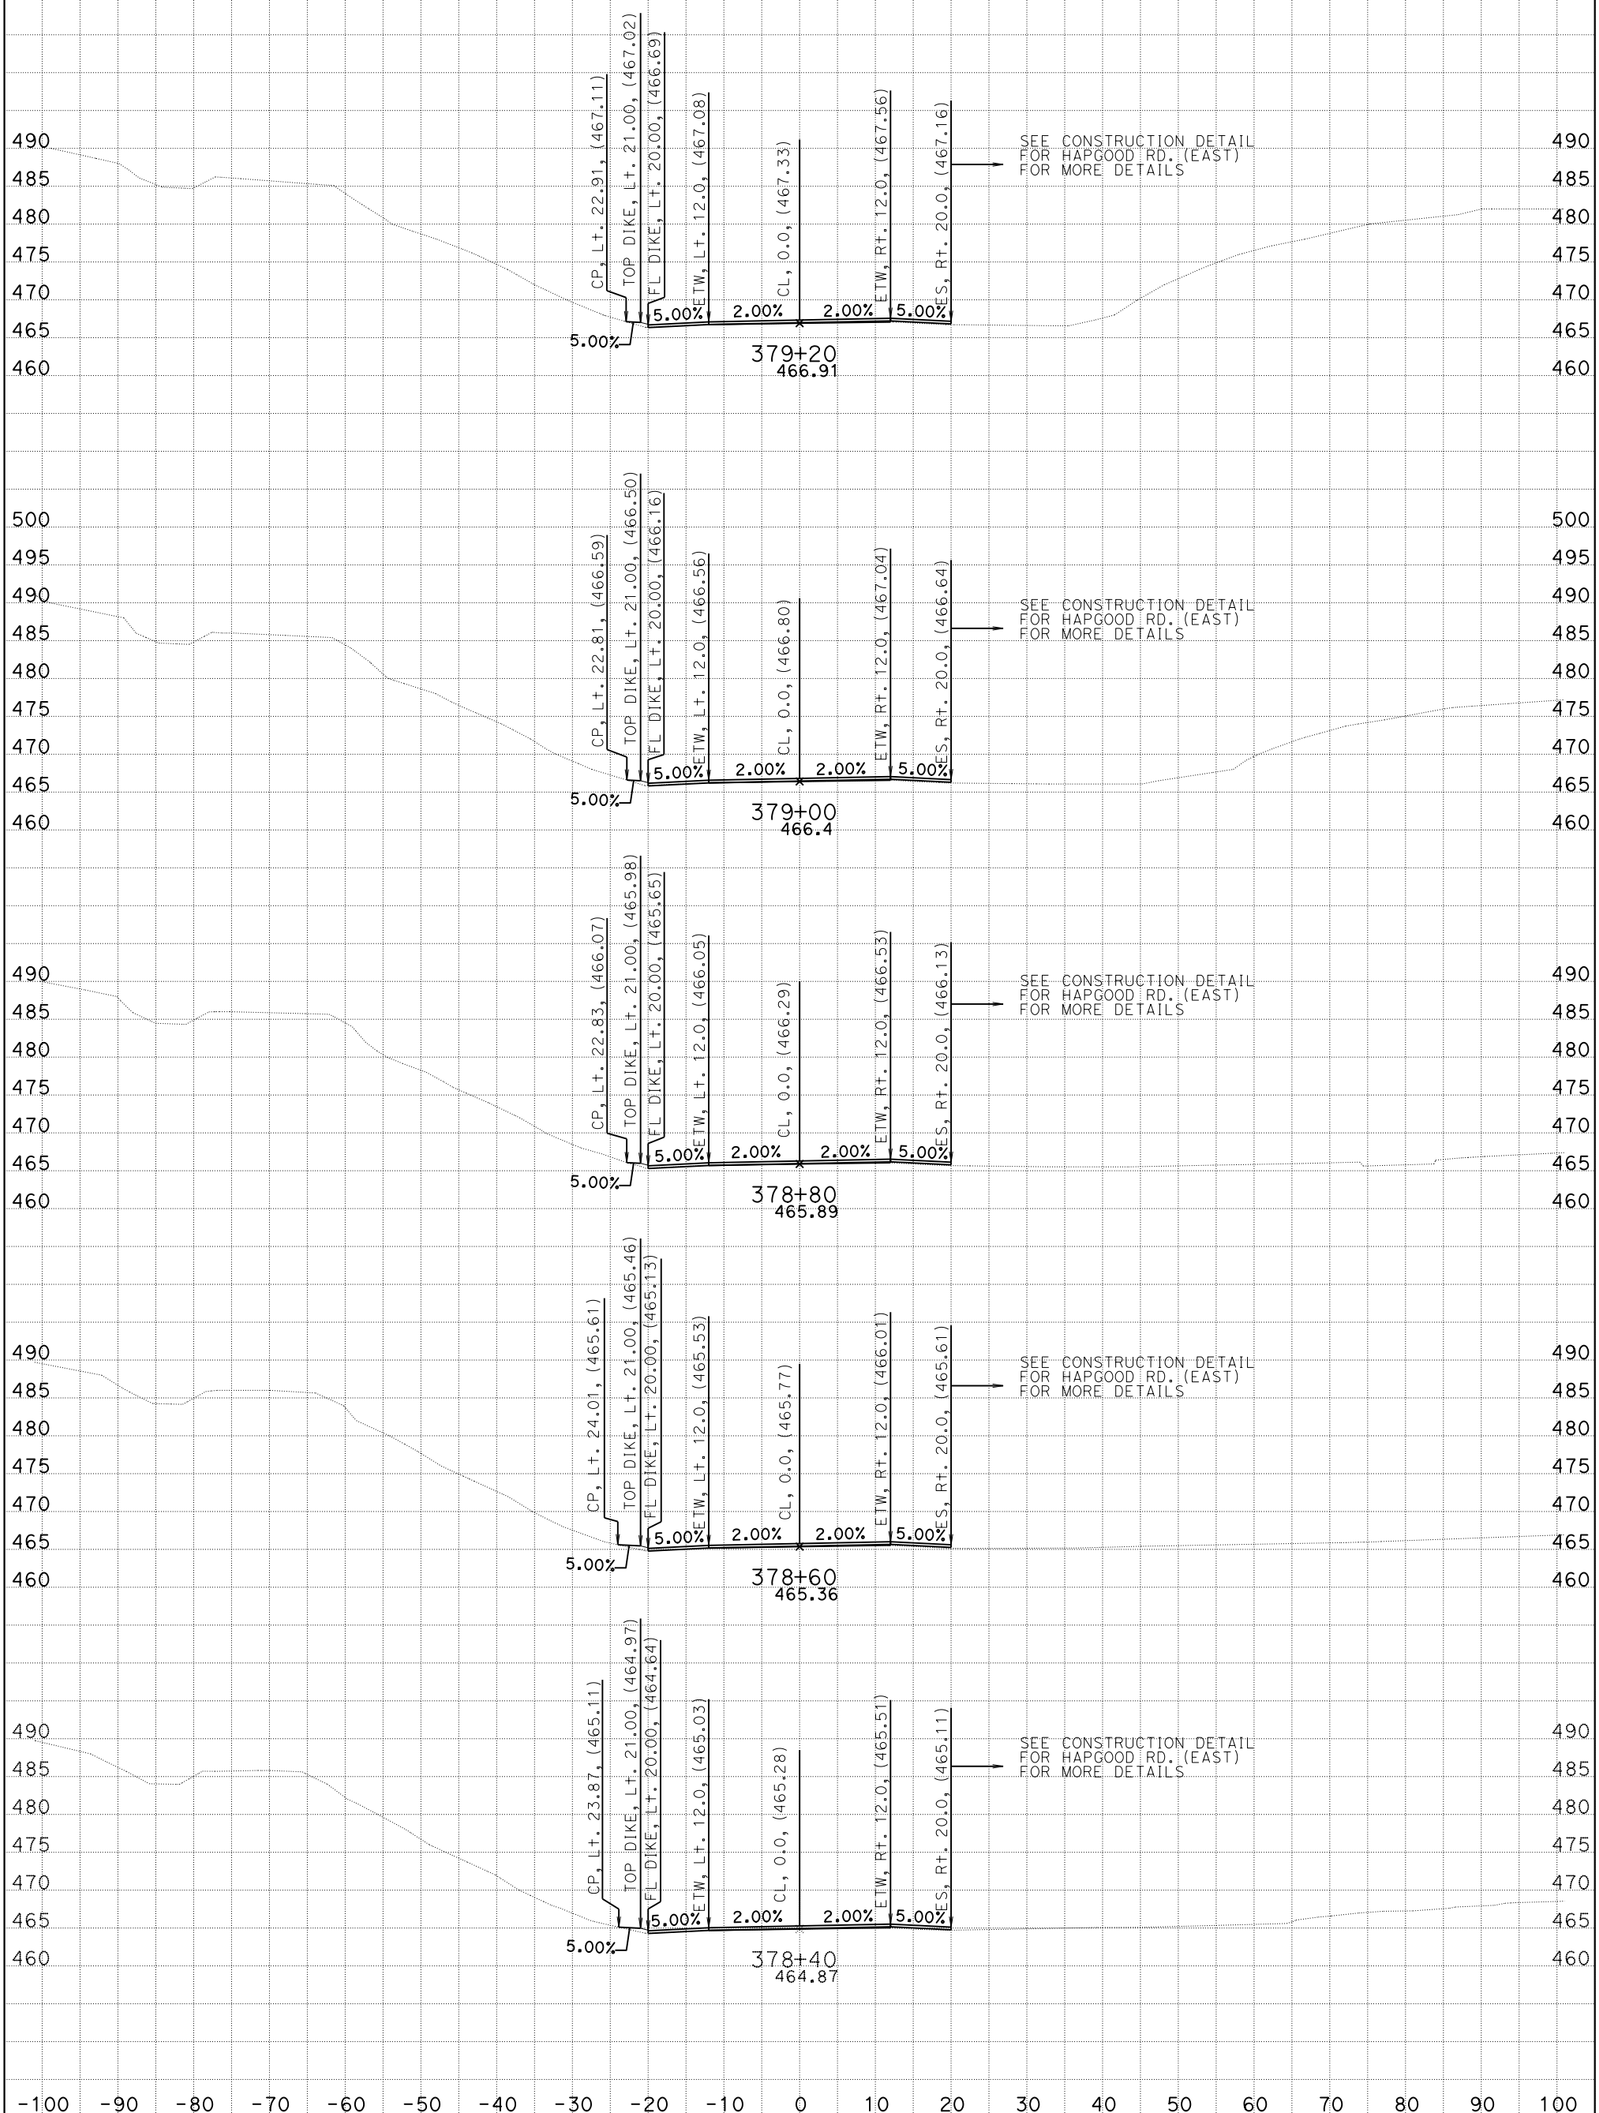

CREATED BY: G. GOMEZ CONTRACT: 05-0C640 SCALE: 1" = 10' Horiz. 1" = 10' Vert.

DATE: 2/25/2014 DIST/CO/RTE/PM: 05/SB/246/12.3-R16.7

STAGE 1 PHASE 1 PROJECT ID: 0500000021 **All Dimensions are US Survey Feet**

CL1

CROSS SECTIONS

SHEET 34 OF 36

KC Project: 0611 File: D:=1\DESIGN\STAGE01\PHASE01\S1P1_DES$^{9}/_{16}$226_s1p1_des.ear

BIDDER'S CROSS SECTION

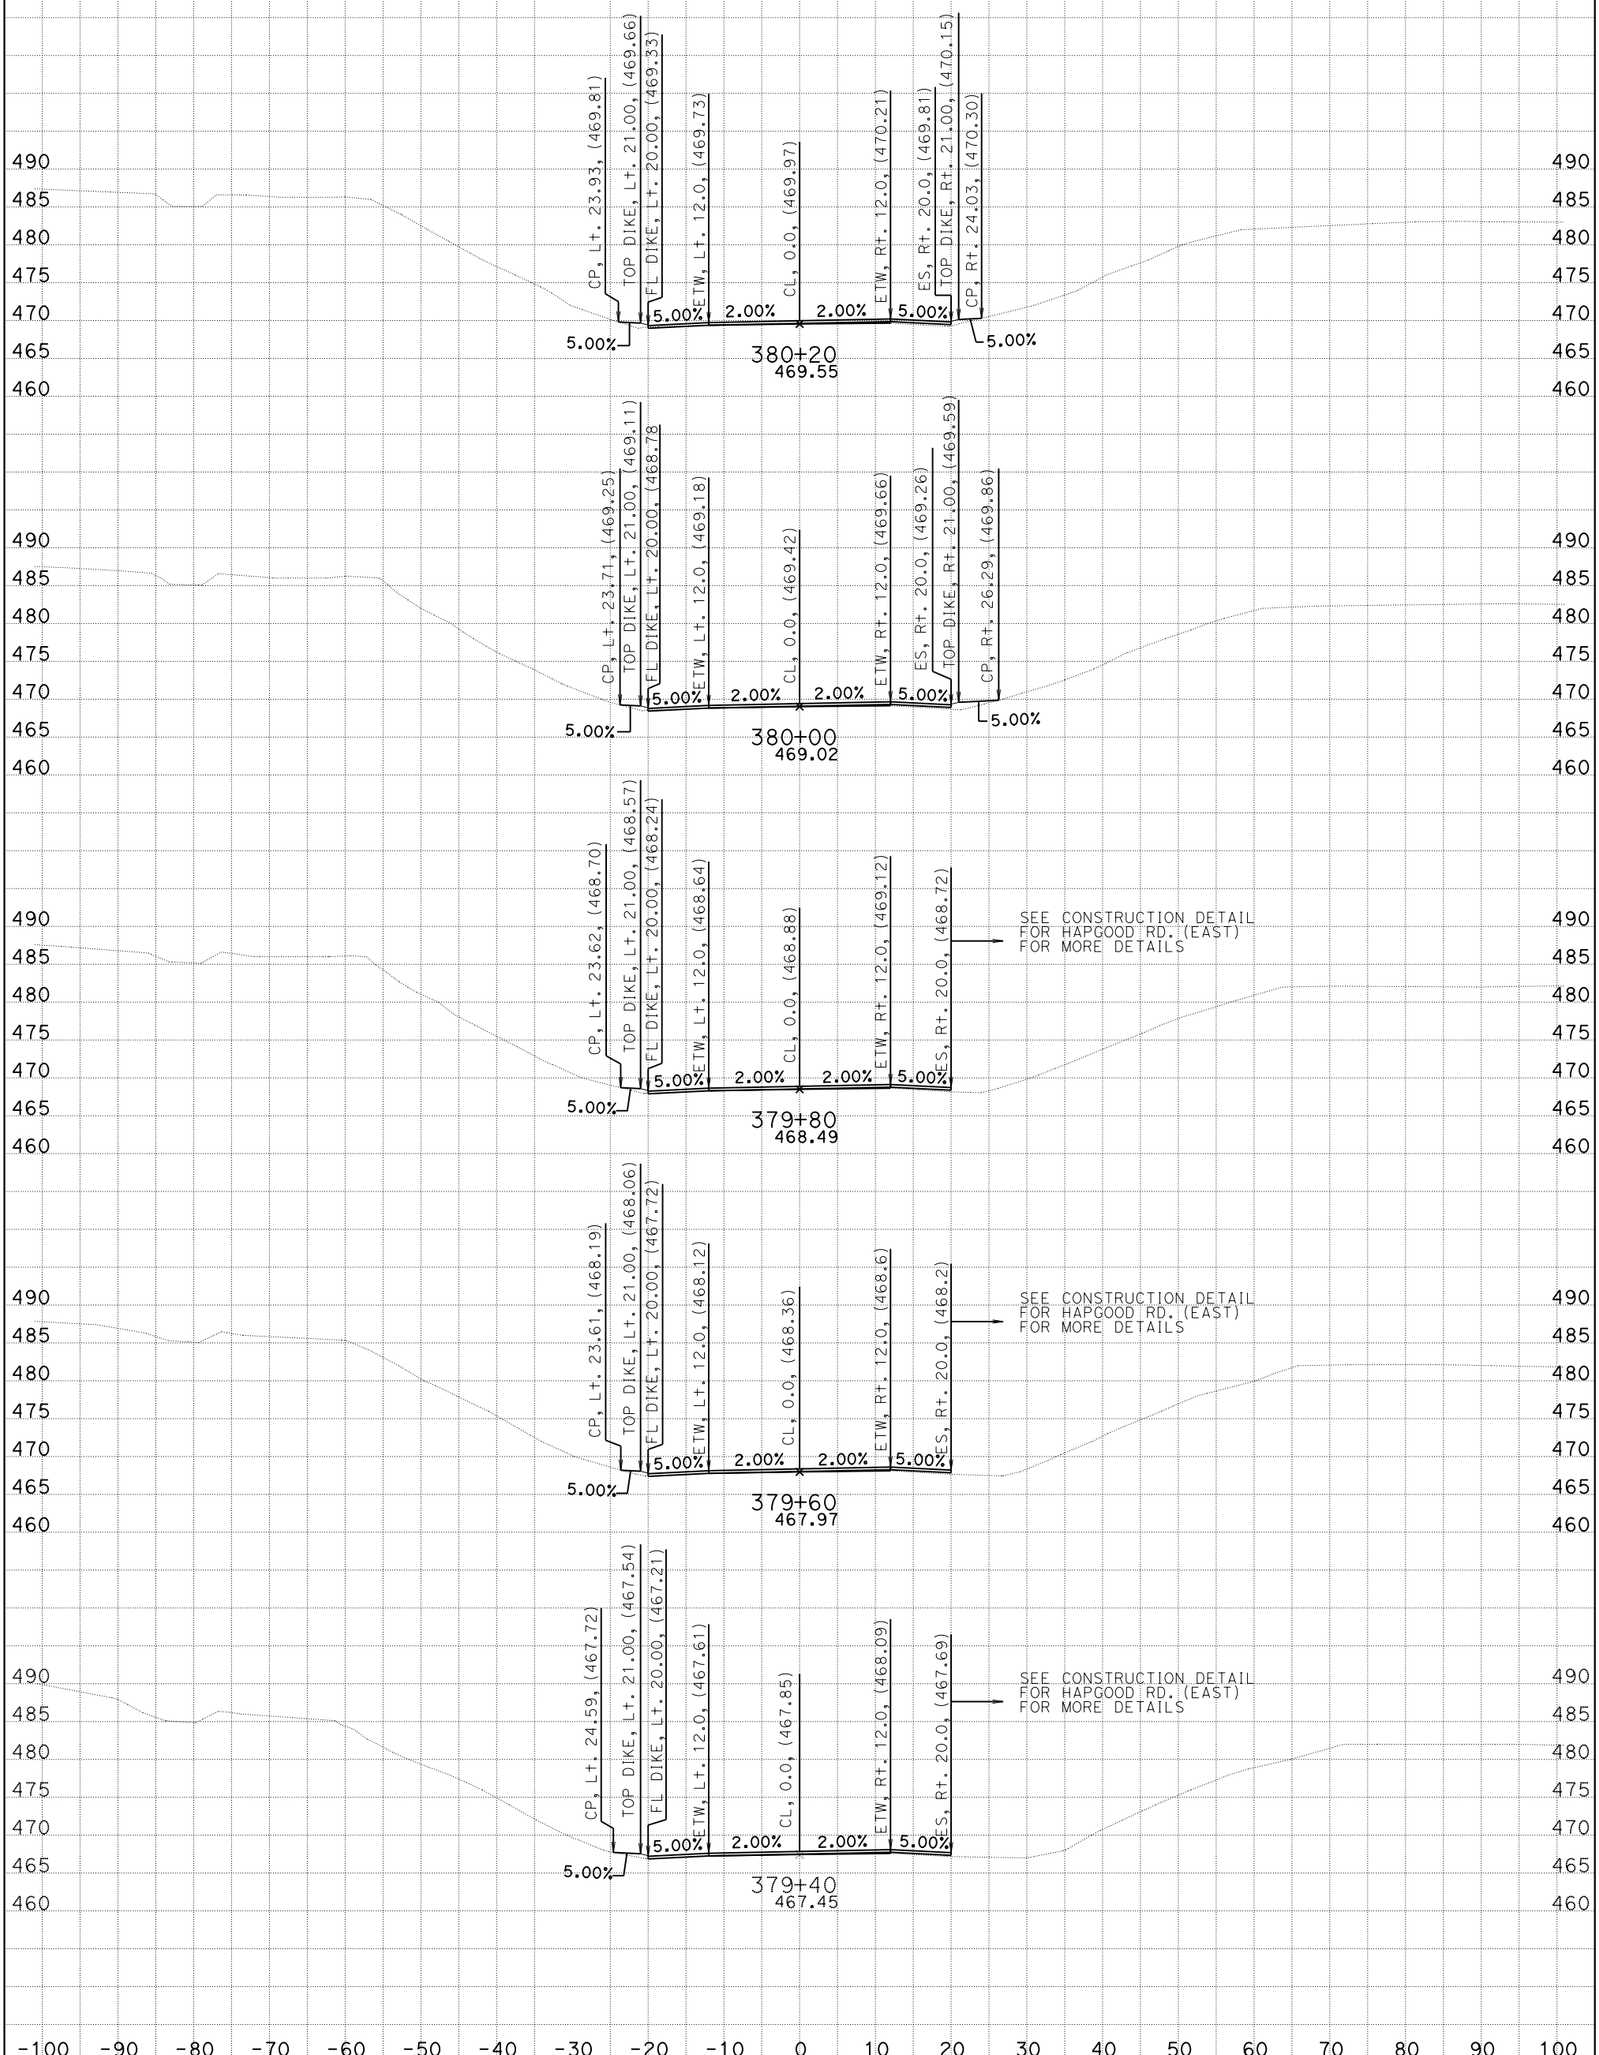

CREATED BY: G. GOMEZ CONTRACT: 05-0C640 SCALE: 1" = 10' Horiz. 1" = 10' Vert.

DATE: 2/25/2014 DIST/CO/RTE/PM: 05/SB/246/12.3-R16.7

STAGE 1 PHASE 1 PROJECT ID: 0500000021 **All Dimensions are US Survey Feet**

CL1

CROSS SECTIONS

SHEET 35 OF 36

KC Project: 0611 File: D:=1\DESIGN\STAGE01\PHASE01\S1P1_DES$^{9}/_{16}$226_s1p1_des.ear

BIDDER'S CROSS SECTION

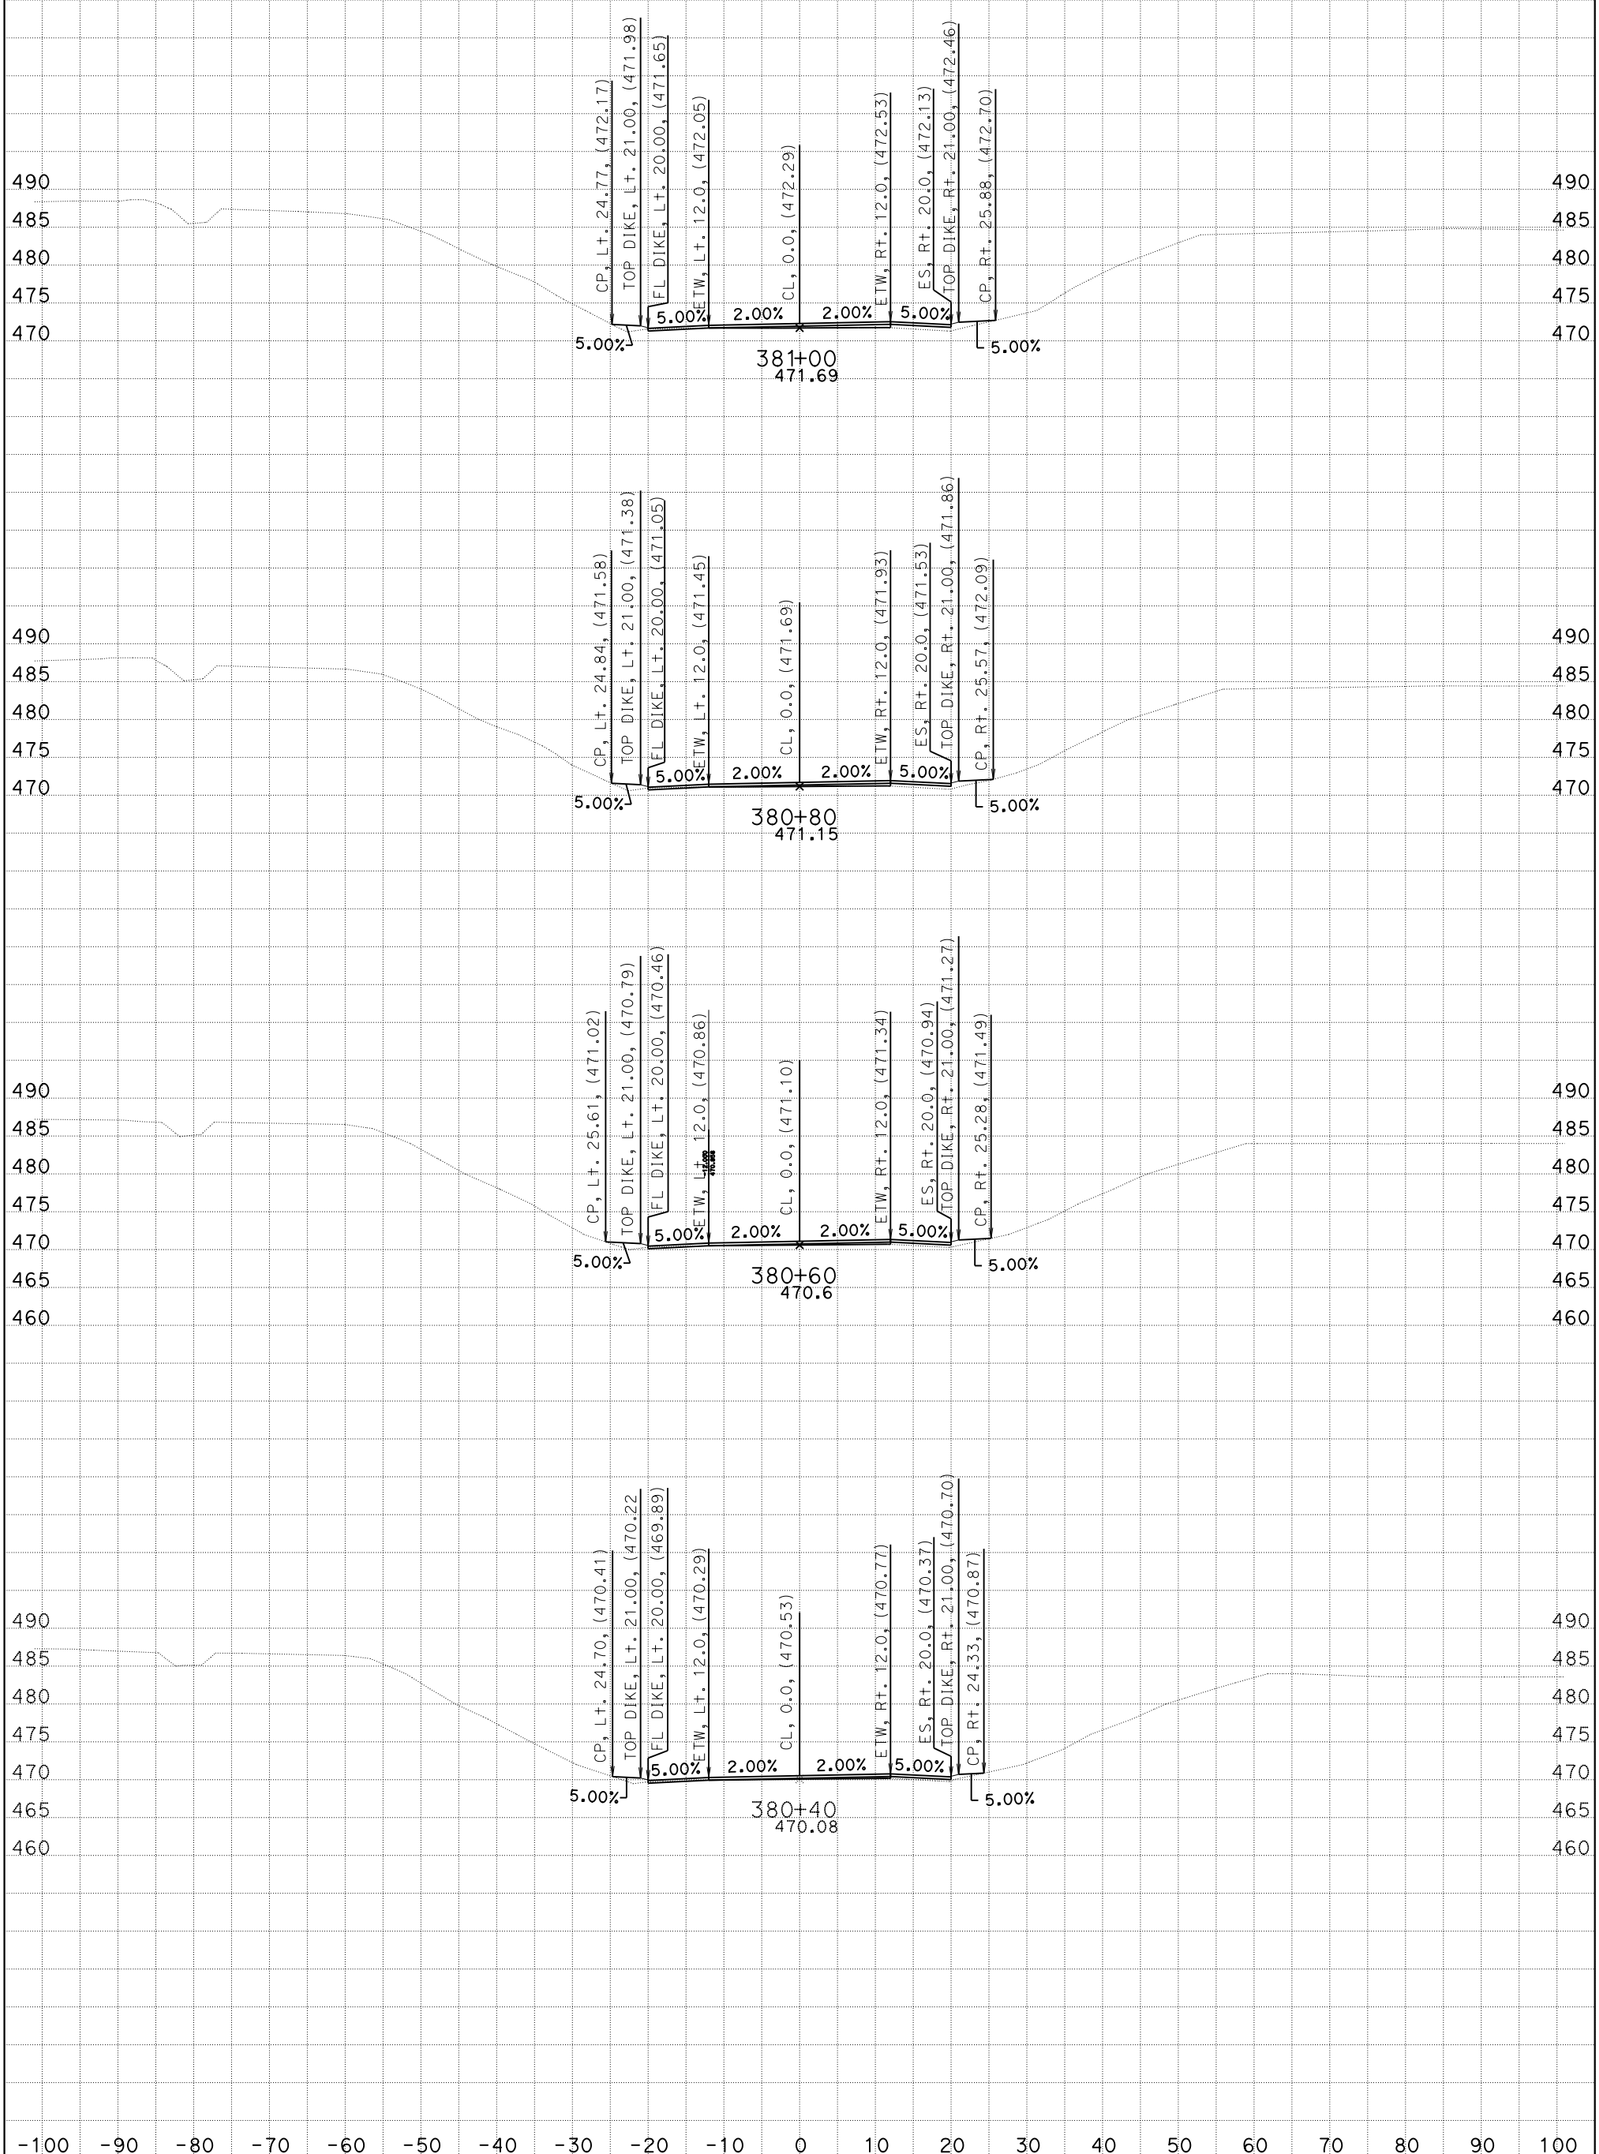

CREATED BY: G. GOMEZ CONTRACT: 05-0C640 SCALE: 1" = 10' Horiz. 1" = 10' Vert.

DATE: 2/25/2014 DIST/CO/RTE/PM: 05/SB/246/12.3-R16.7

STAGE 1 PHASE 1 PROJECT ID: 0500000021 **All Dimensions are US Survey Feet**

CL1

CROSS SECTIONS

SHEET 36 OF 36

KC Project: 0611 File: D:=1\DESIGN\STAGE01\PHASE01\S1P1_DES%16226_s1p1_des.ear