BIDDER'S CROSS SECTIONS

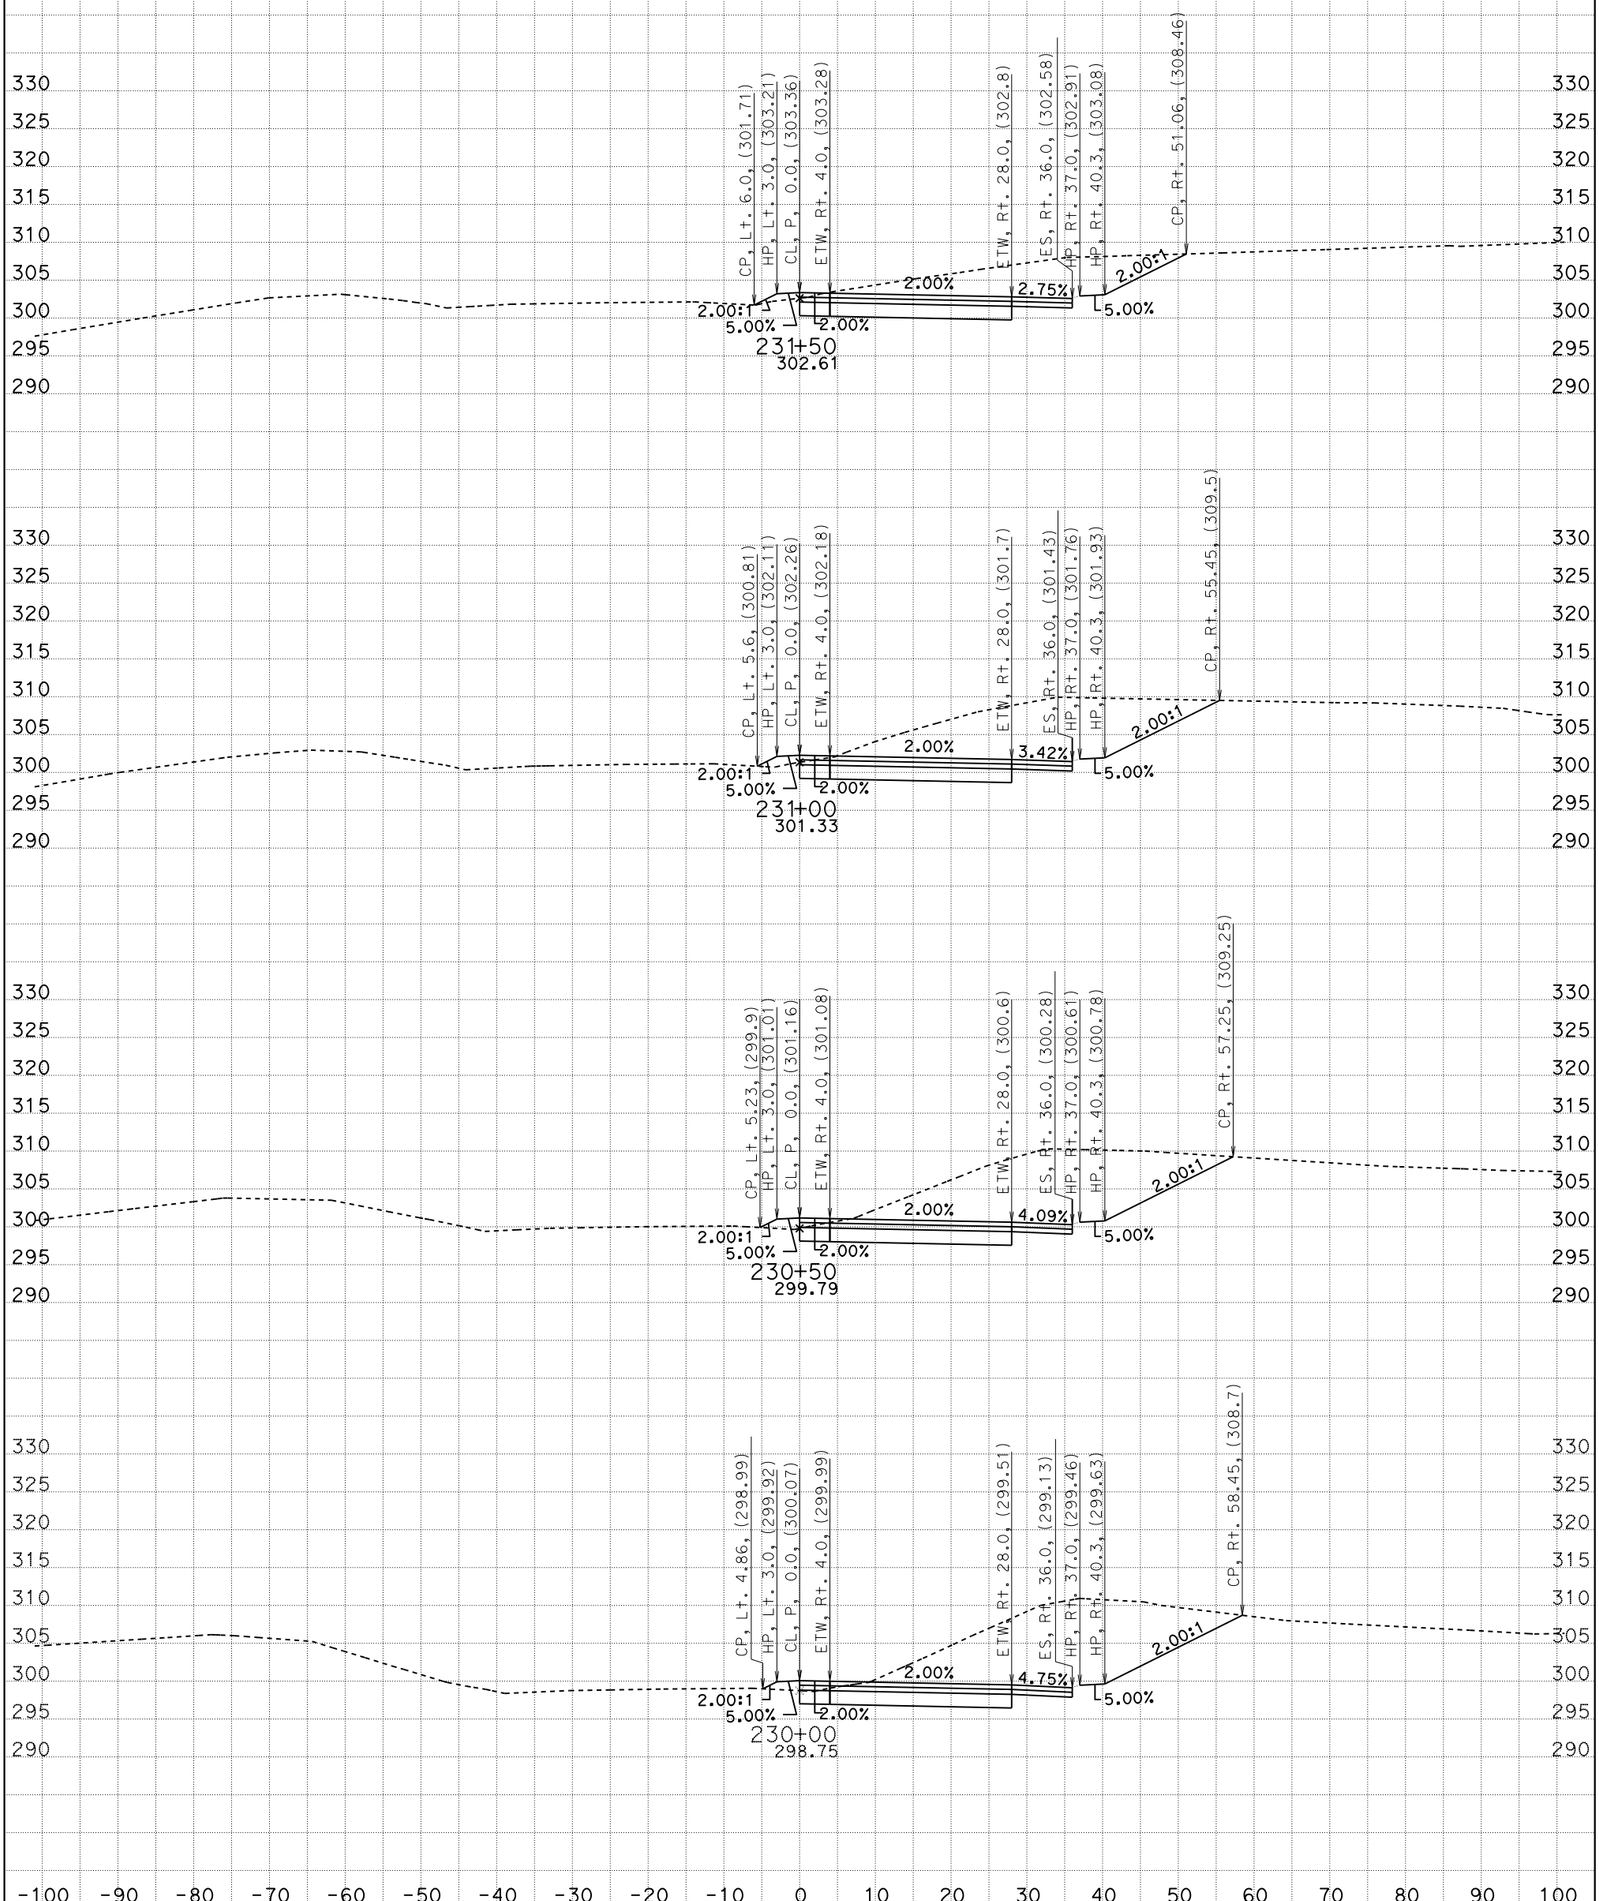

CREATED BY: G. GOMEZ CONTRACT: 05-0C640 SCALE: 1" = 10' Horiz. 1" = 10' Vert. CL1

DATE: 3/24/2014 DIST/CO/RTE/PM: 05/SB/246/12.3-R16.7 BIDDER'S CROSS SECTIONS

STAGE 1 PHASE 3 PROJECT ID: 0500000021 All Dimensions are US Survey Feet SHEET 1 OF 33

KC Project: 0611 File: D:=1\DESIGN\STAGE01\PHASE03\S1P3_DES%16324_s1p3_des.ear

BIDDER'S CROSS SECTIONS

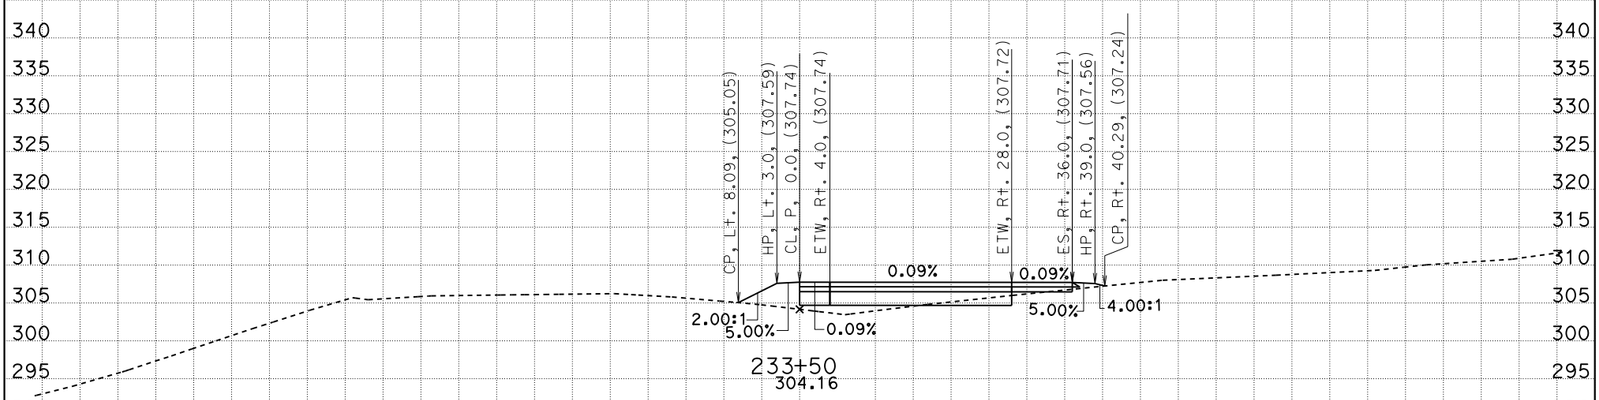

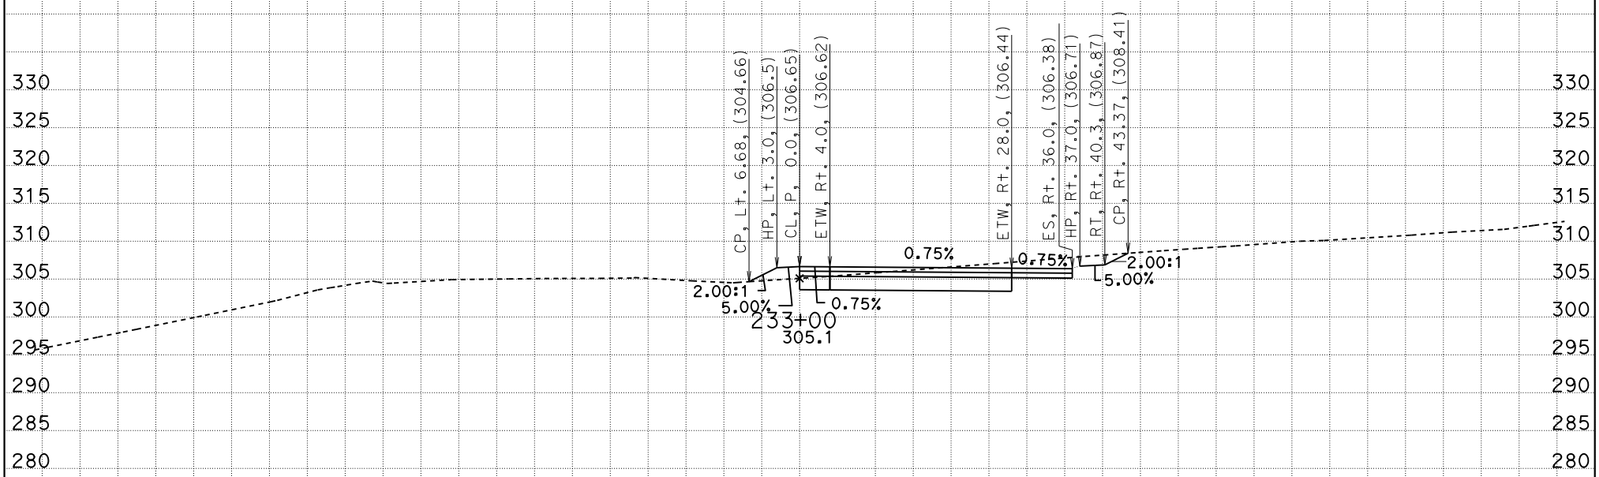

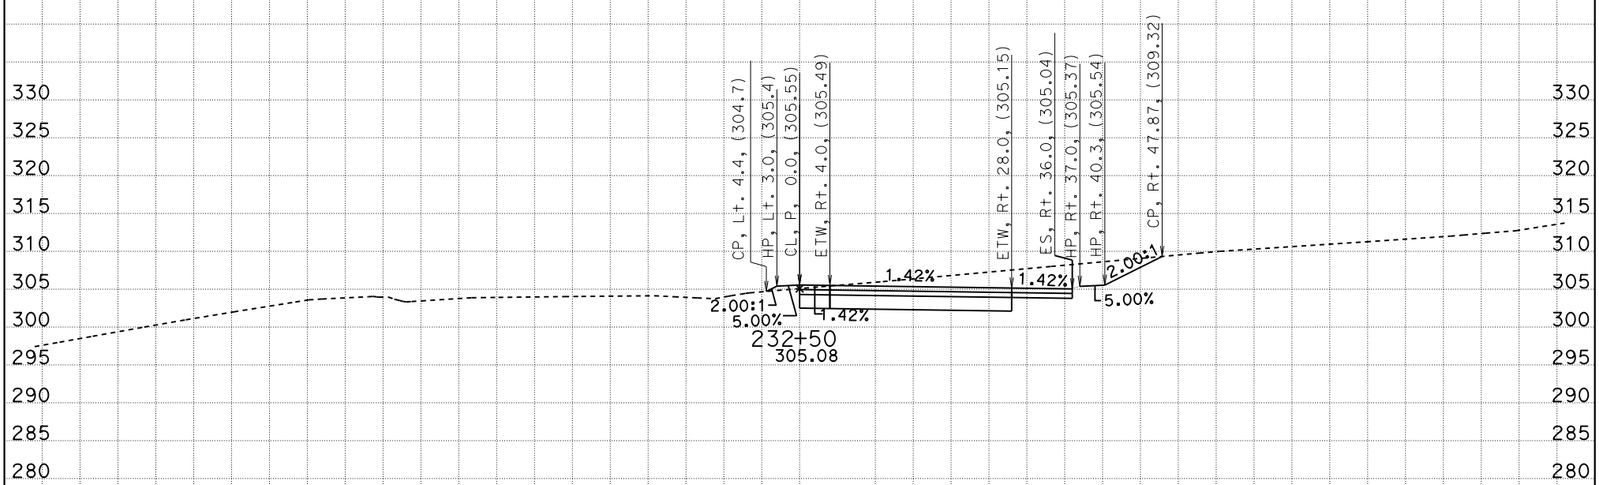

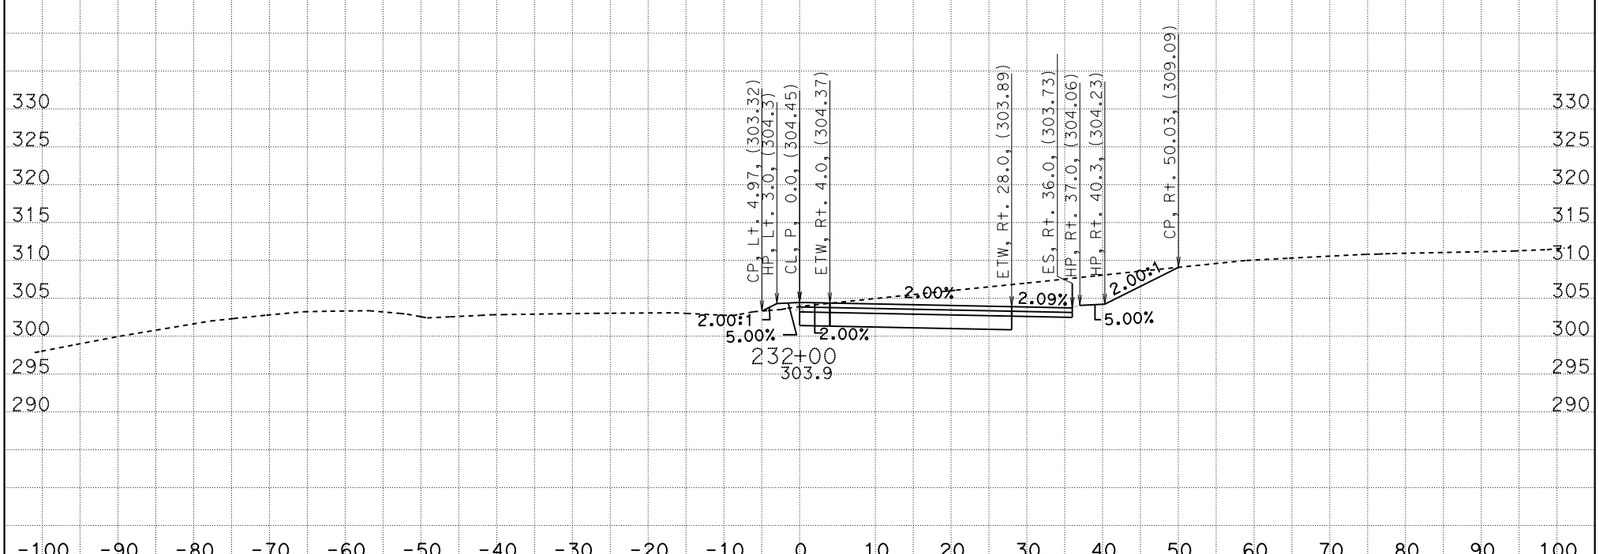

CREATED BY: G. GOMEZ CONTRACT: 05-0C640 SCALE: 1" = 10' Horiz. 1" = 10' Vert. **CL1**

DATE: 3/24/2014 DIST/CO/RTE/PM: 05/SB/246/12.3-R16.7 **BIDDER'S CROSS SECTIONS**

STAGE 1 PHASE 3 PROJECT ID: 0500000021 **All Dimensions are US Survey Feet** SHEET 2 OF 33

KC Project: 0611 File: D:=1\DESIGN\STAGE01\PHASE03\S1P3_DES%16324_s1p3_des.ear

BIDDER'S CROSS SECTIONS

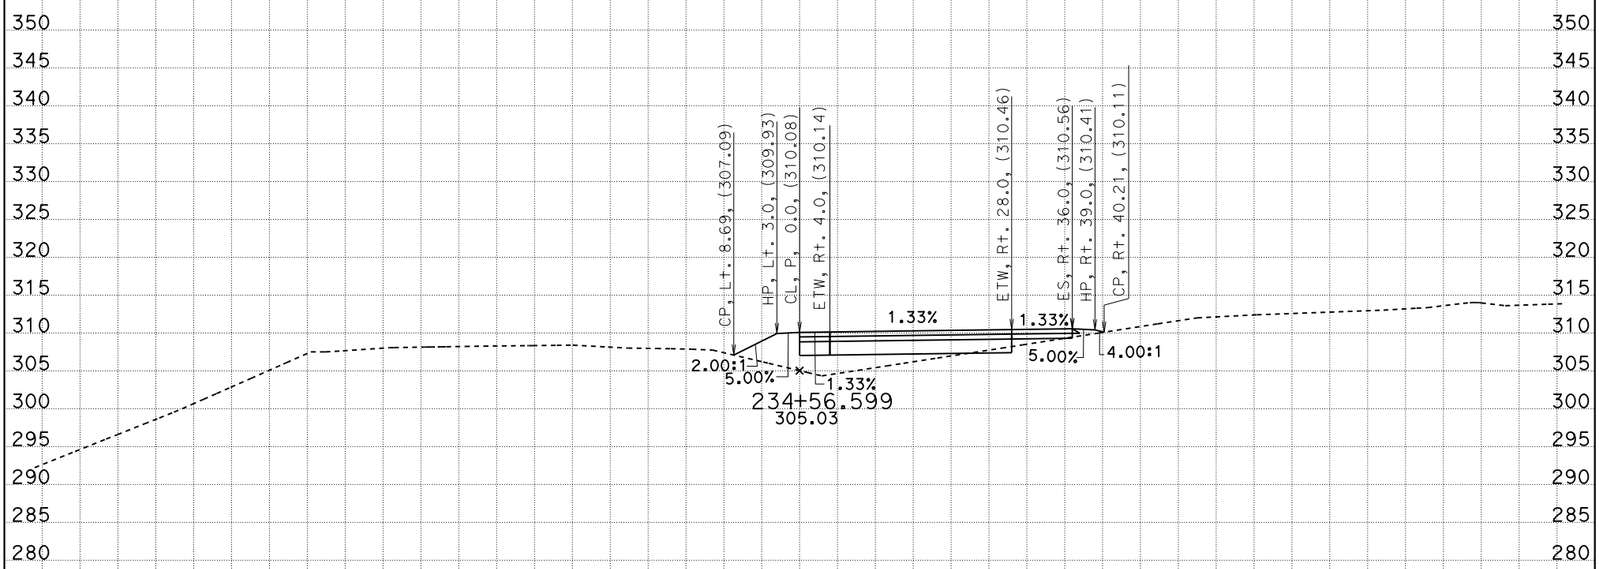

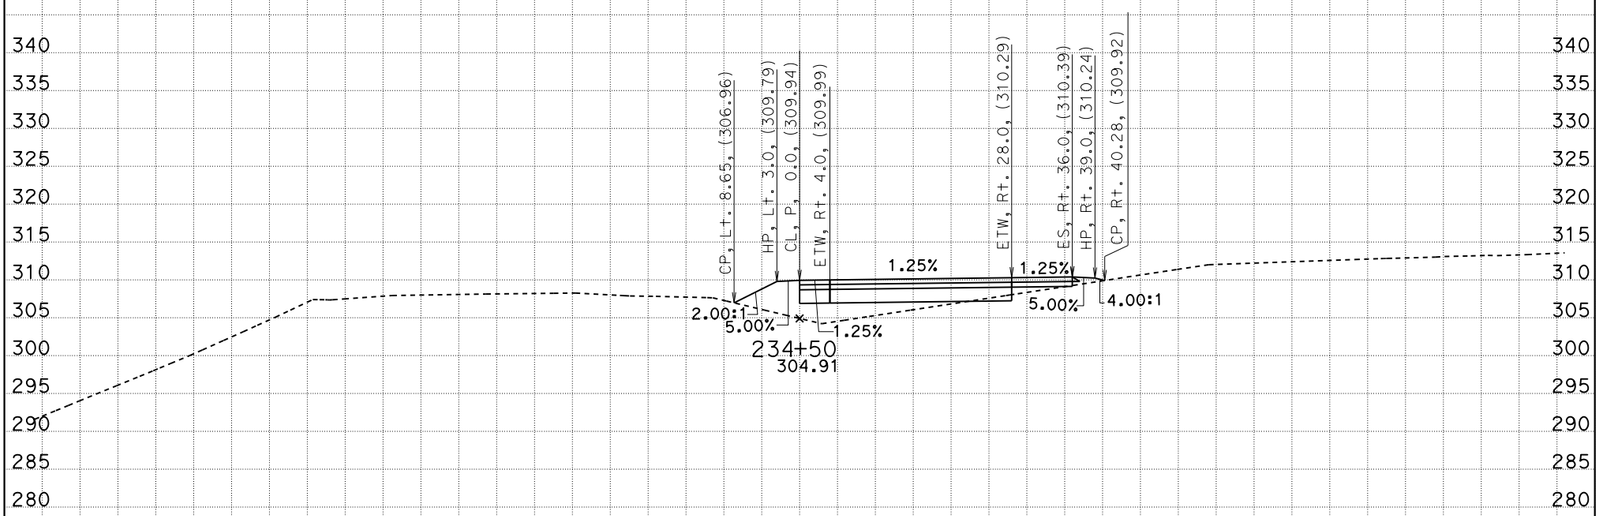

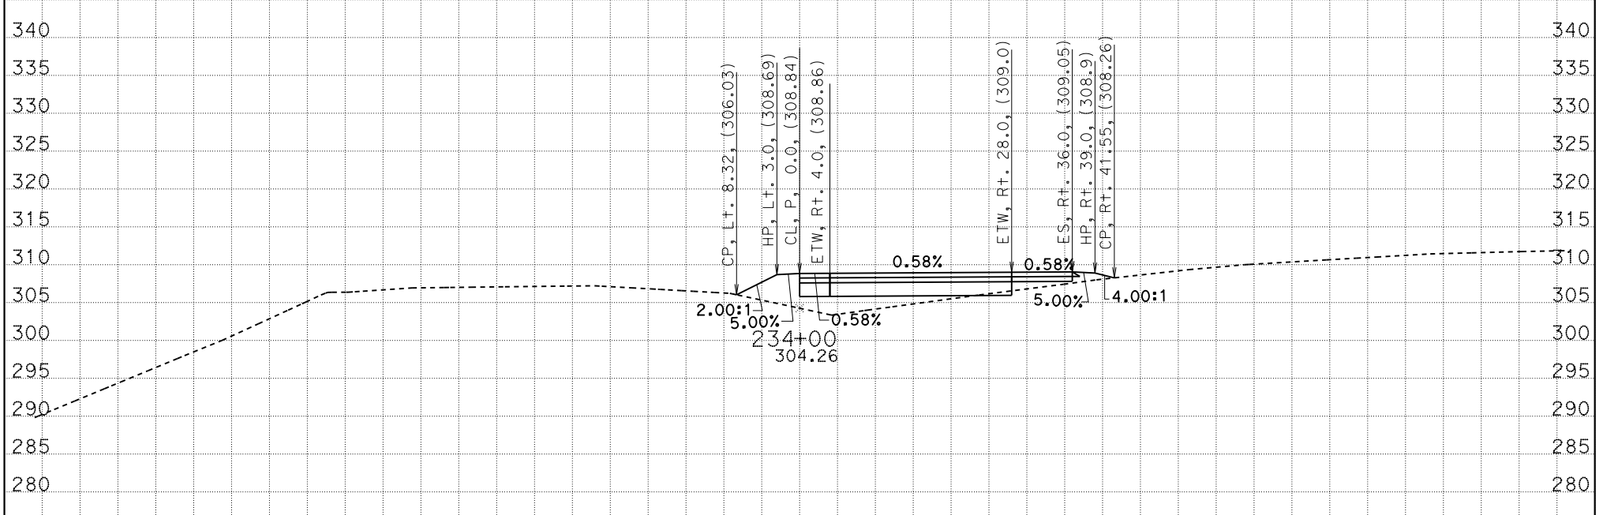

-100 -90 -80 -70 -60 -50 -40 -30 -20 -10 0 10 20 30 40 50 60 70 80 90 100

CREATED BY: G. GOMEZ CONTRACT: 05-0C640 SCALE: 1" = 10' Horiz. 1" = 10' Vert. CL1

DATE: 3/24/2014 DIST/CO/RTE/PM: 05/SB/246/12.3-R16.7 BIDDER'S CROSS SECTIONS

STAGE 1 PHASE 3 PROJECT ID: 0500000021 All Dimensions are US Survey Feet SHEET 3 OF 33

KC Project: 0611 File: D:=1\DESIGN\STAGE01\PHASE03\S1P3_DES9/16324_s1p3_des.ear

BIDDER'S CROSS SECTIONS

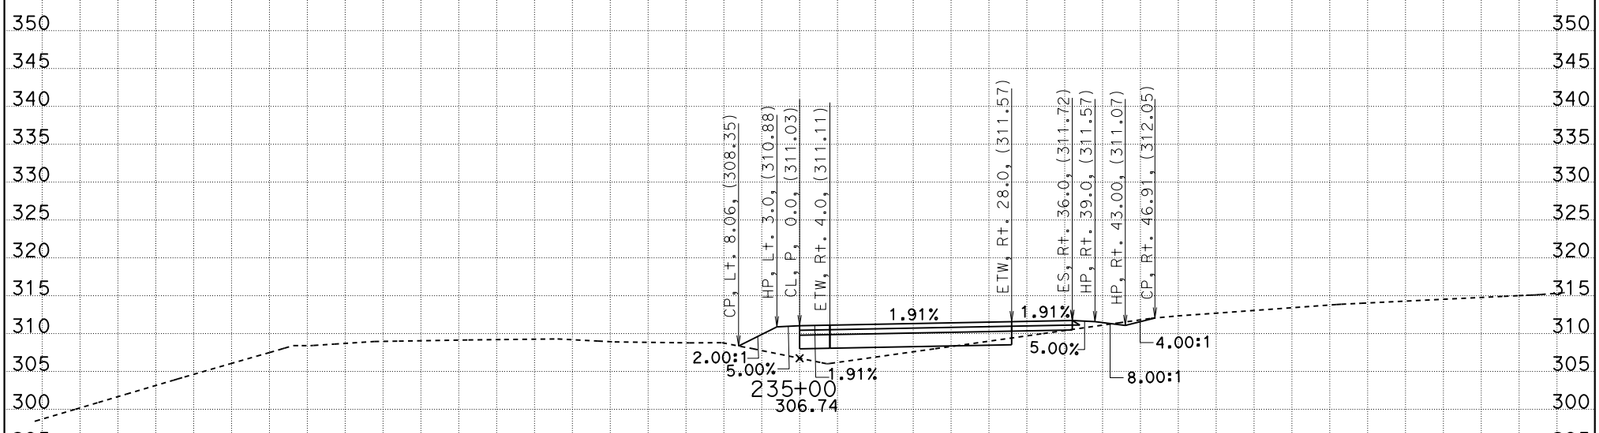

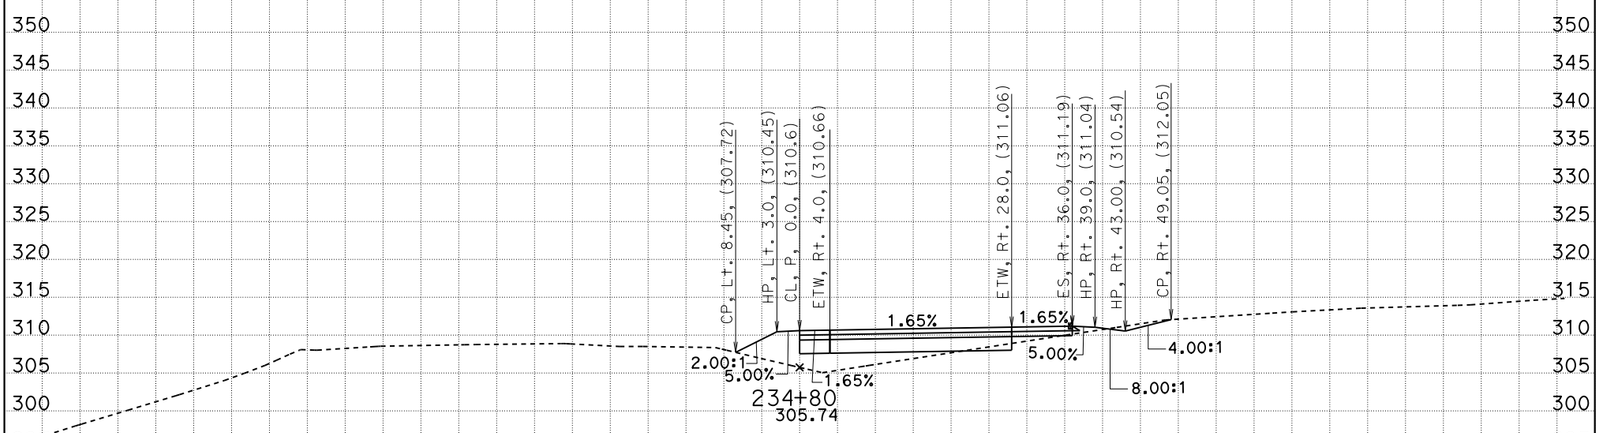

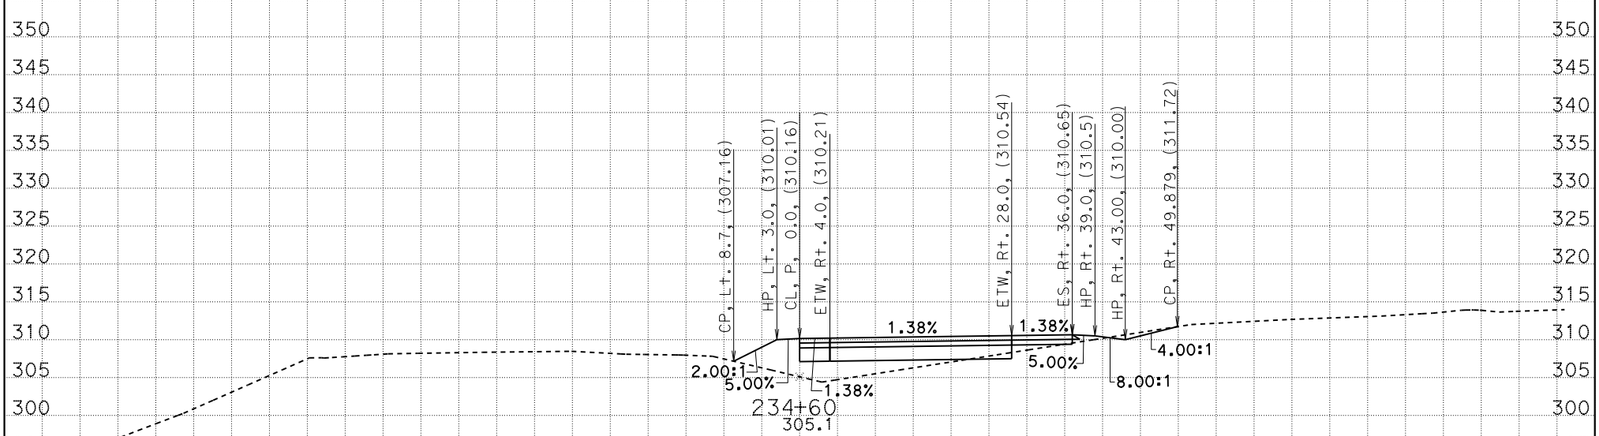

CREATED BY: G. GOMEZ CONTRACT: 05-0C640 SCALE: 1" = 10' Horiz. 1" = 10' Vert. **CL1**

DATE: 3/24/2014 DIST/CO/RTE/PM: 05/SB/246/12.3-R16.7 **BIDDER'S CROSS SECTIONS**

STAGE 1 PHASE 3 PROJECT ID: 0500000021 **All Dimensions are US Survey Feet** SHEET 4 OF 33

KC Project: 0611 File: D:=1\DESIGN\STAGE01\PHASE03\S1P3_DES%16324_s1p3_des.ear

BIDDER'S CROSS SECTIONS

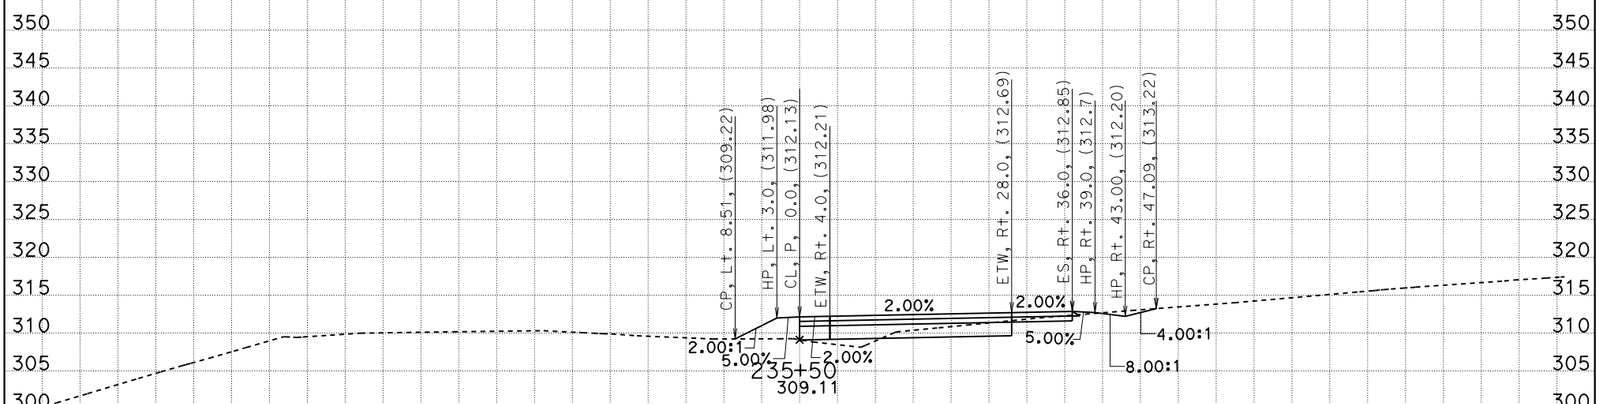

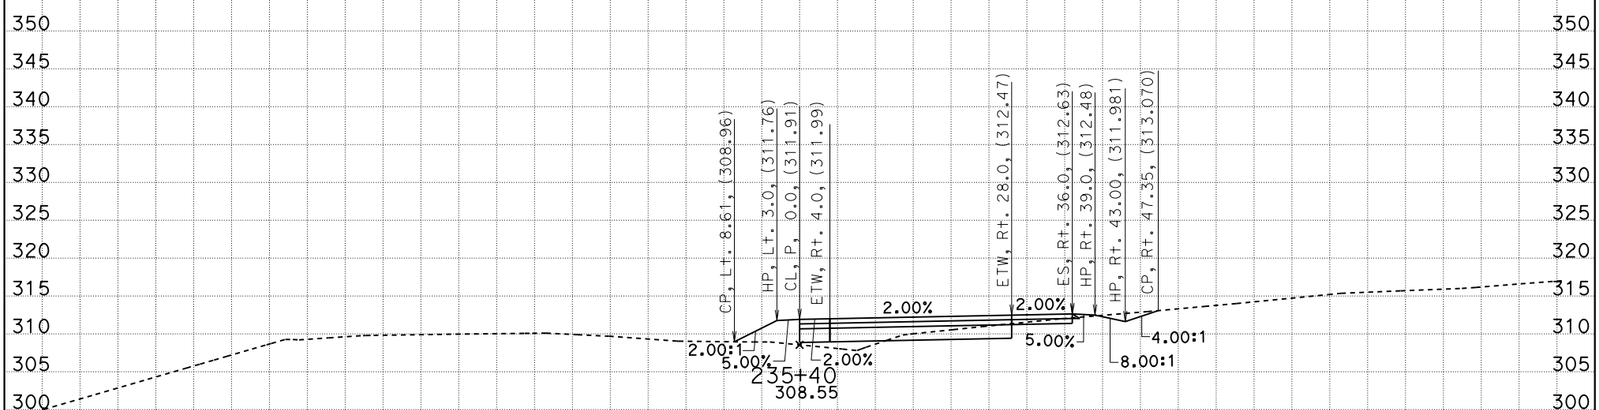

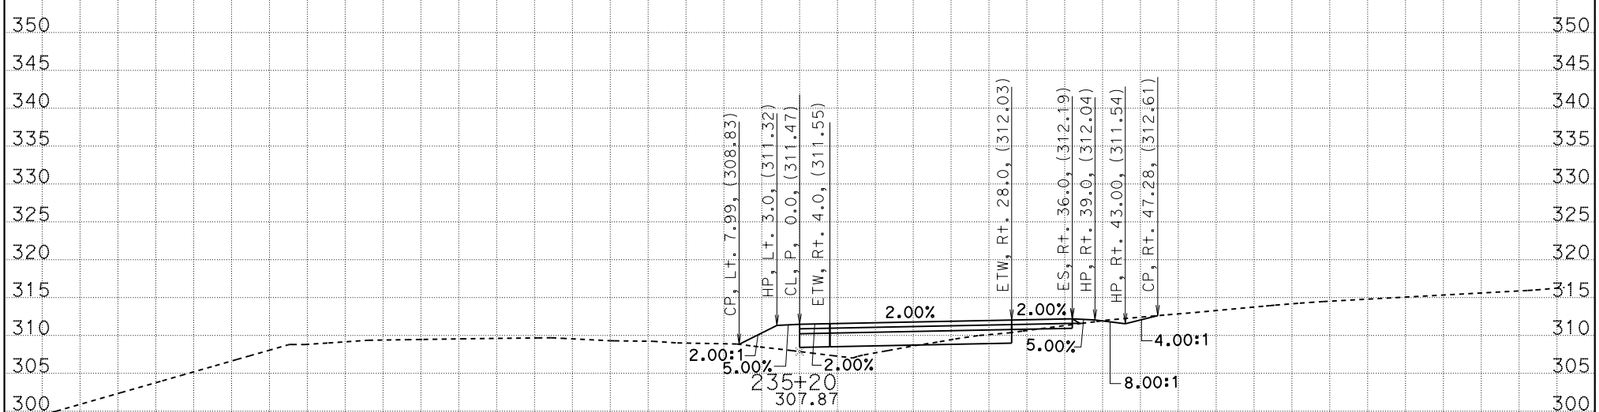

CREATED BY: G. GOMEZ CONTRACT: 05-0C640 SCALE: 1" = 10' Horiz. 1" = 10' Vert.

DATE: 3/24/2014 DIST/CO/RTE/PM: 05/SB/246/12.3-R16.7

STAGE 1 PHASE 3 PROJECT ID: 0500000021 **All Dimensions are US Survey Feet**

CL1

BIDDER'S CROSS SECTIONS

KC Project: 0611 File: D:=1\DESIGN\STAGE01\PHASE03\S1P3_DES%16324_s1p3_des.ear

BIDDER'S CROSS SECTIONS

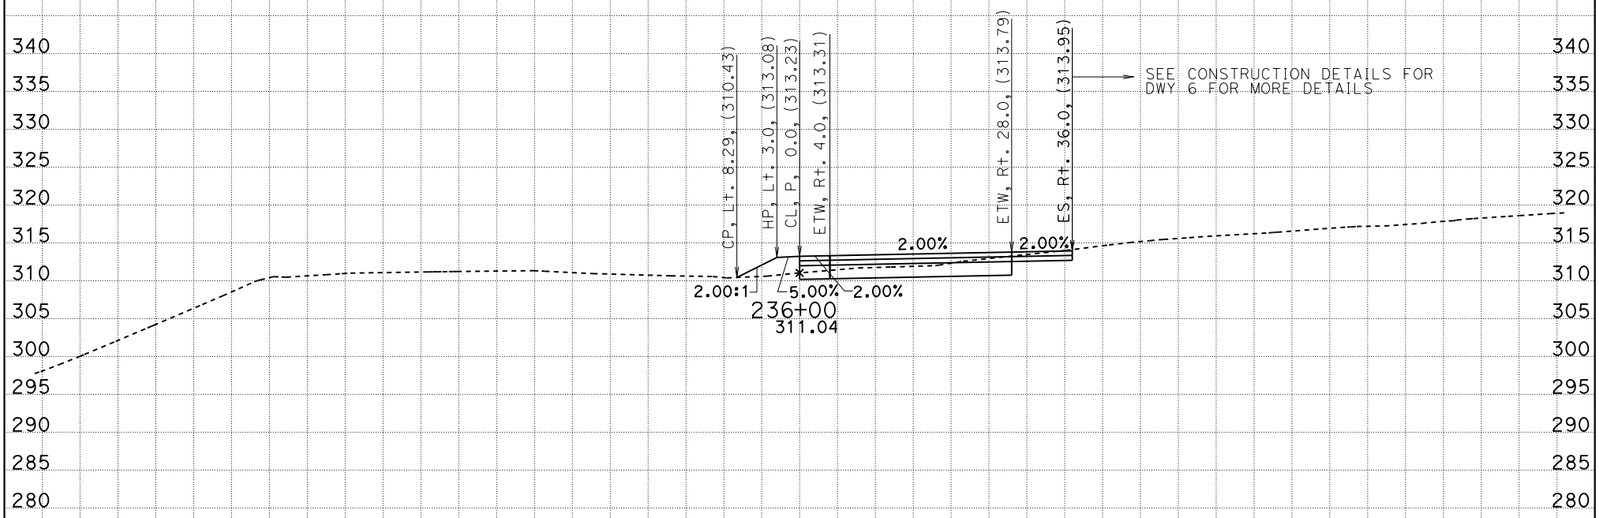

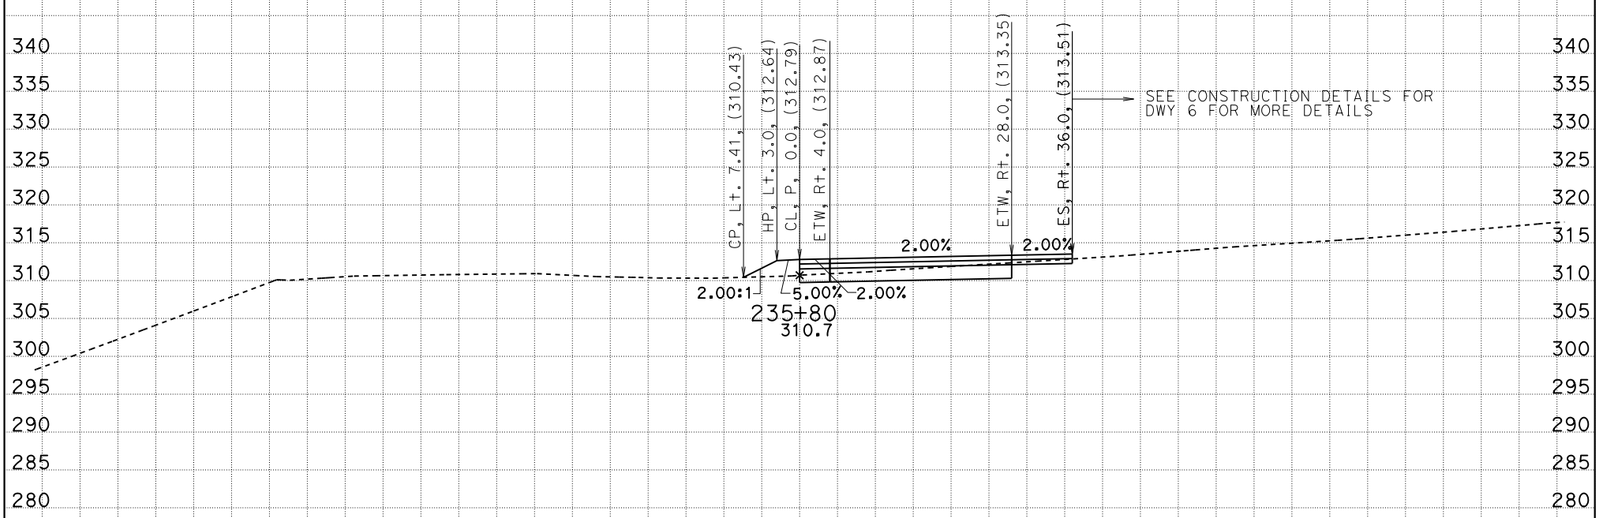

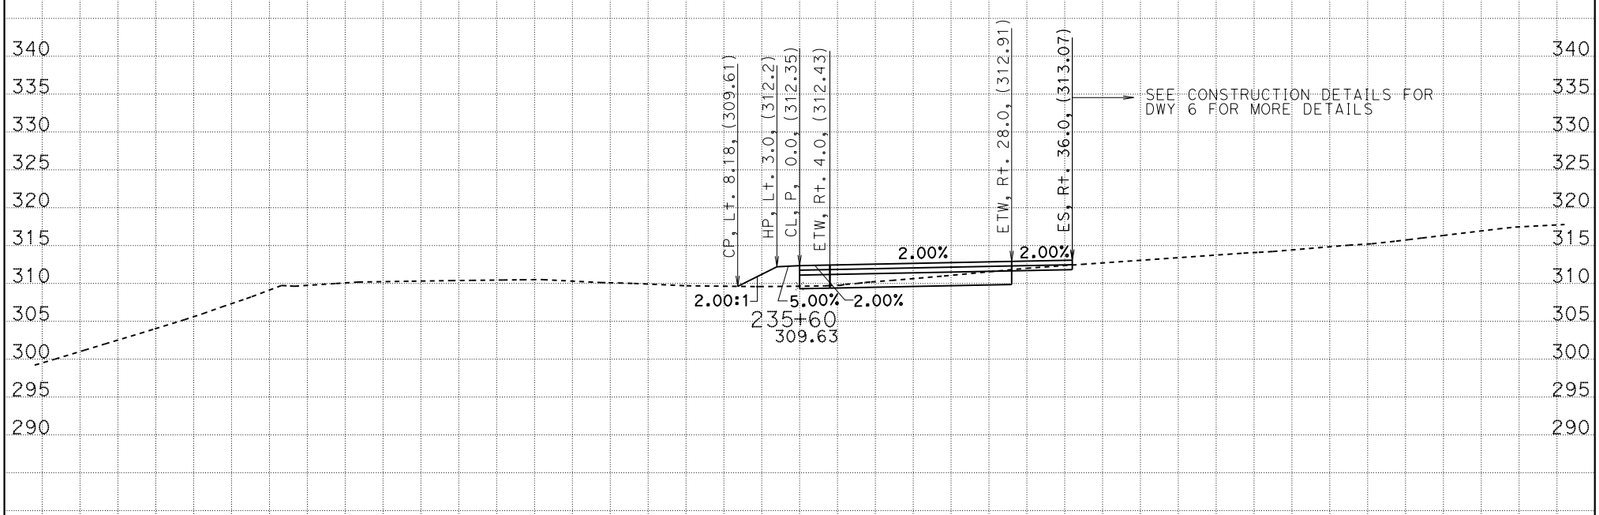

CREATED BY: G. GOMEZ CONTRACT: 05-0C640 SCALE: 1" = 10' Horiz. 1" = 10' Vert. CL1

DATE: 3/24/2014 DIST/CO/RTE/PM: 05/SB/246/12.3-R16.7 BIDDER'S CROSS SECTIONS

STAGE 1 PHASE 3 PROJECT ID: 0500000021 **All Dimensions are US Survey Feet** SHEET 6 OF 33

KC Project: 0611 File: D:=1\DESIGN\STAGE01\PHASE03\S1P3_DES9/16324_s1p3_des.ear

BIDDER'S CROSS SECTIONS

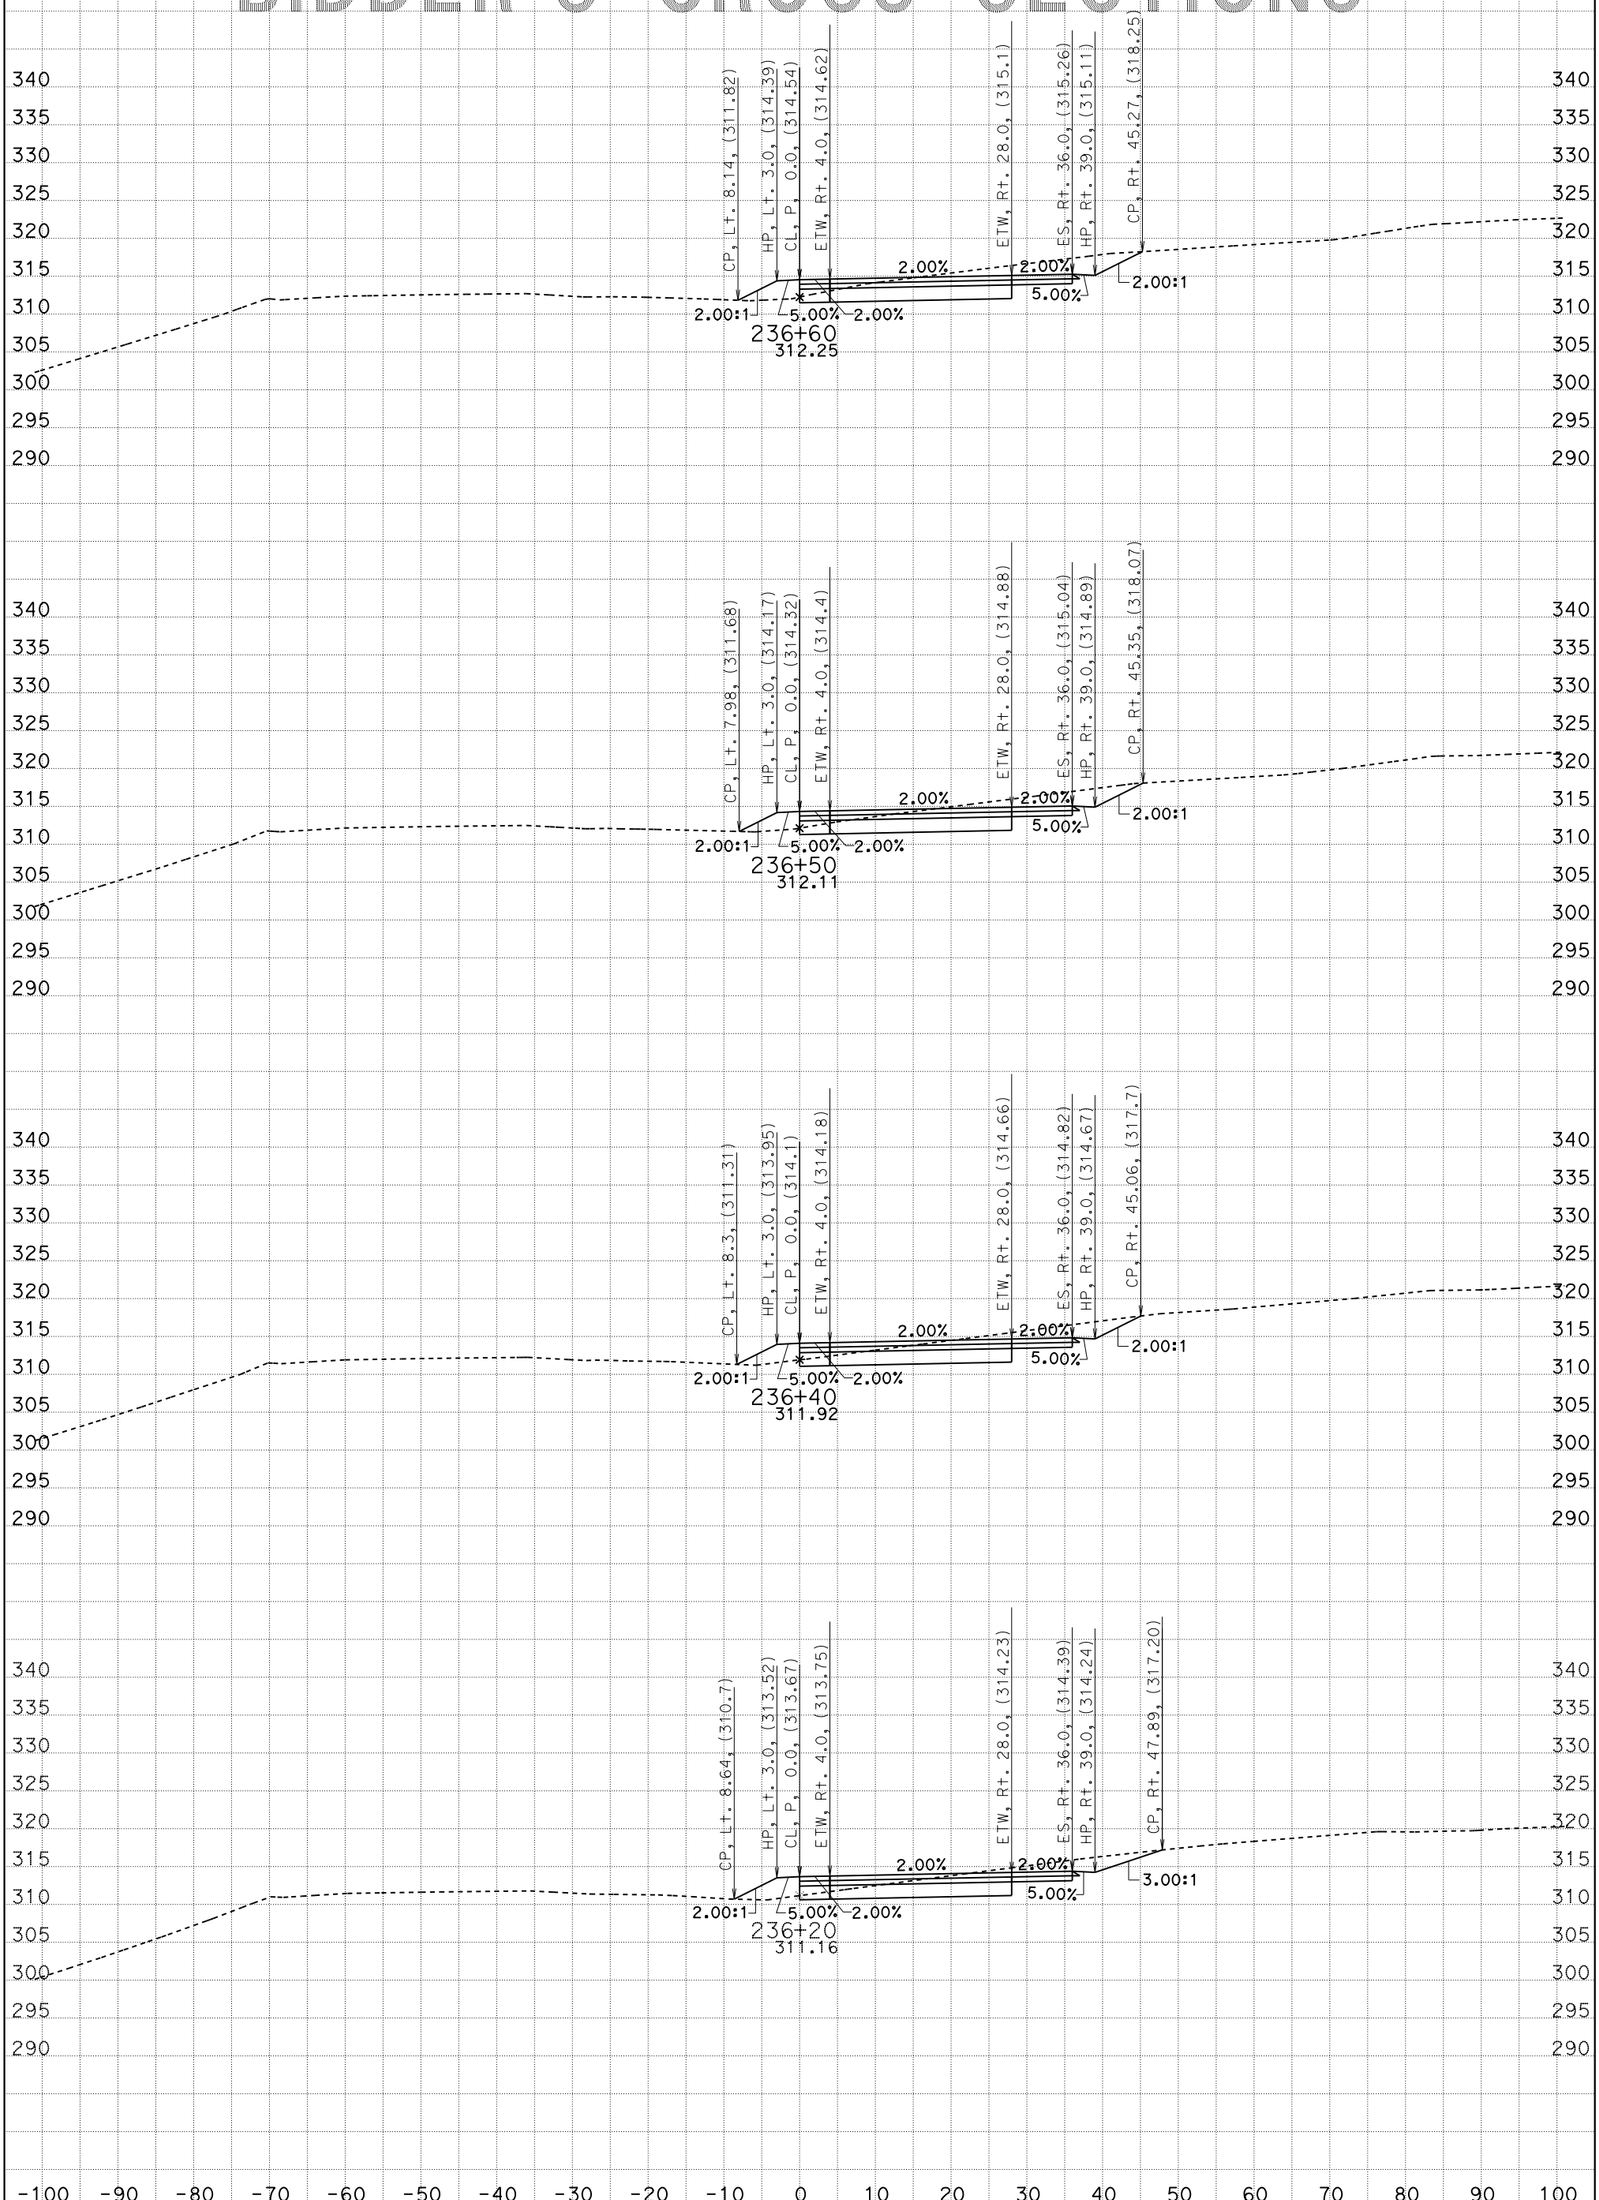

CREATED BY: G. GOMEZ CONTRACT: 05-0C640 SCALE: 1" = 10' Horiz. 1" = 10' Vert.

DATE: 3/24/2014 DIST/CO/RTE/PM: 05/SB/246/12.3-R16.7

STAGE 1 PHASE 3 PROJECT ID: 0500000021 **All Dimensions are US Survey Feet**

CL1

BIDDER'S CROSS SECTIONS

SHEET 7 OF 33

KC Project: 0611 File: D:=1\DESIGN\STAGE01\PHASE03\S1P3_DES$^{9}/_{16}$324_s1p3_des.ear

BIDDER'S CROSS SECTIONS

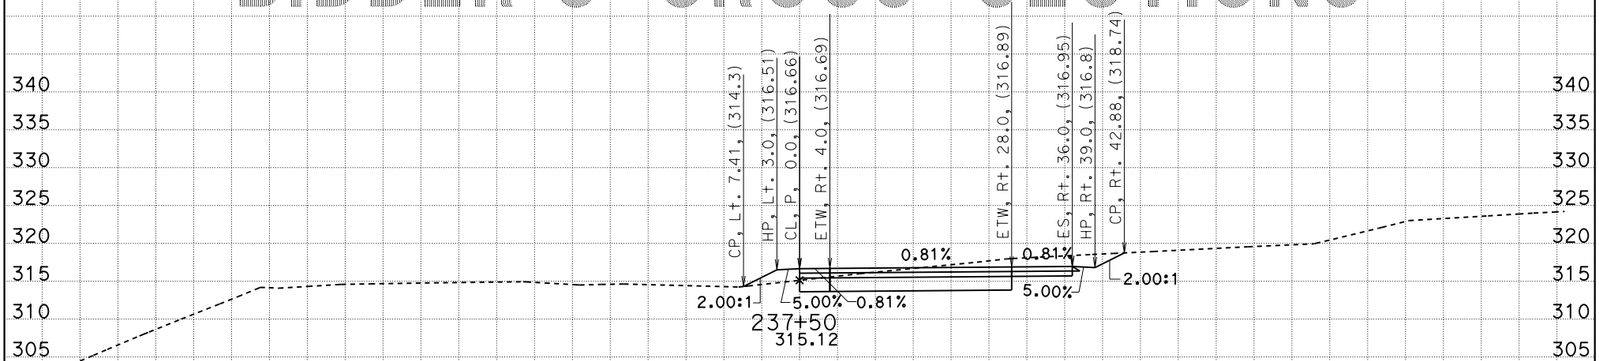

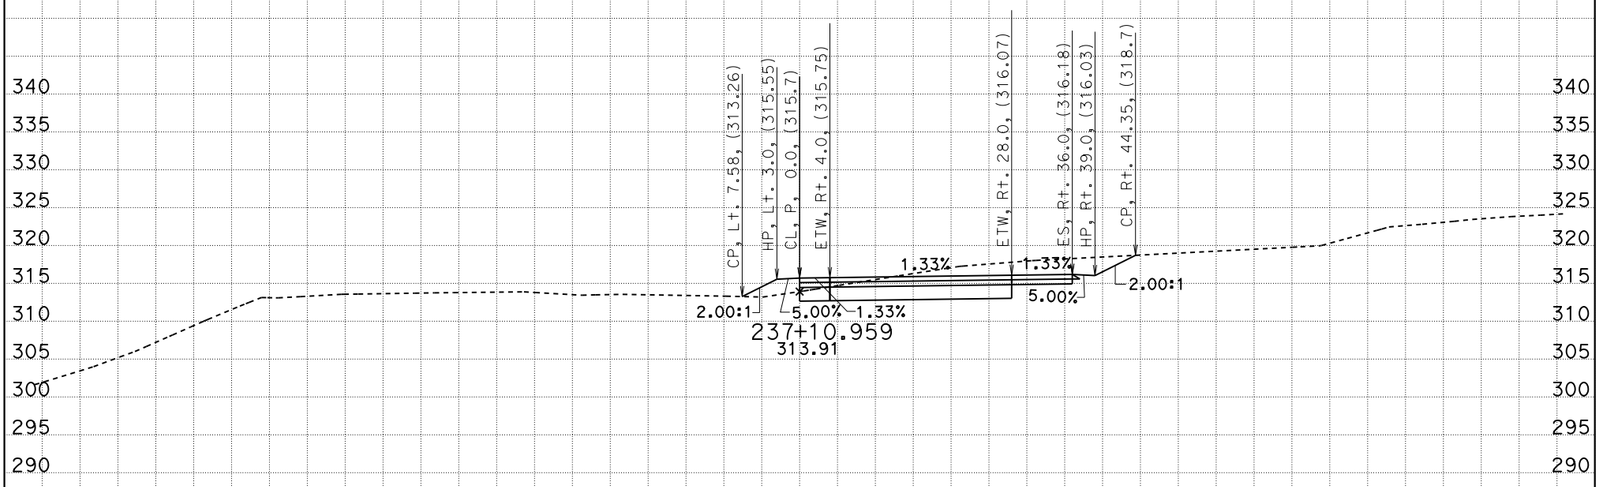

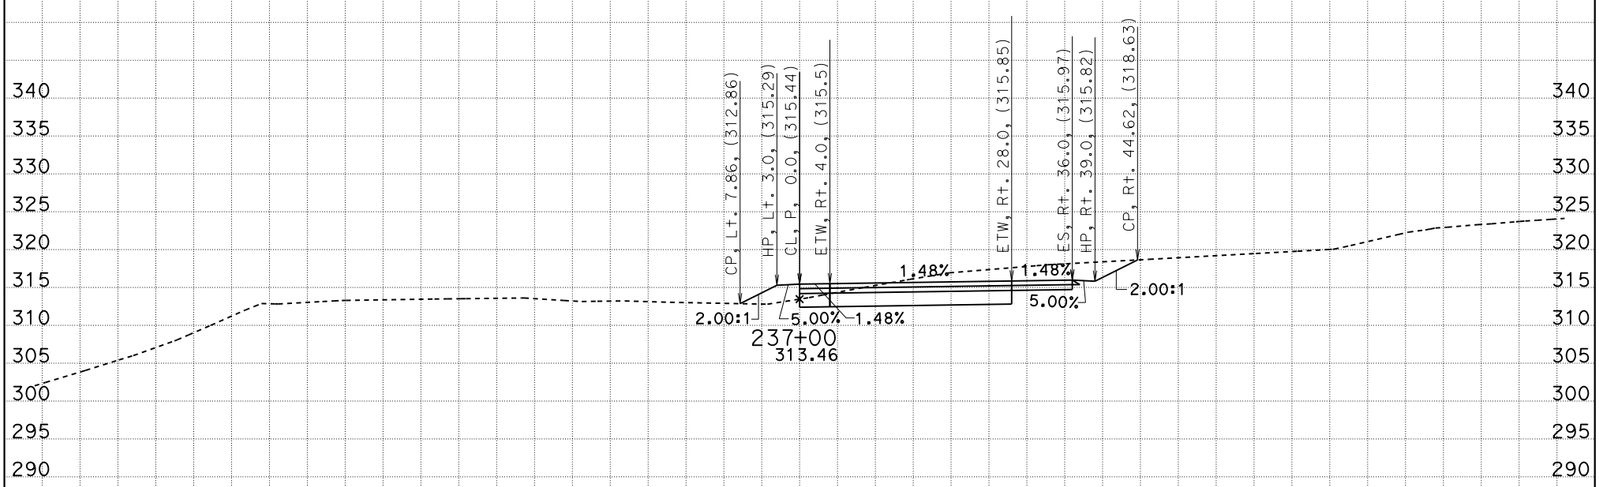

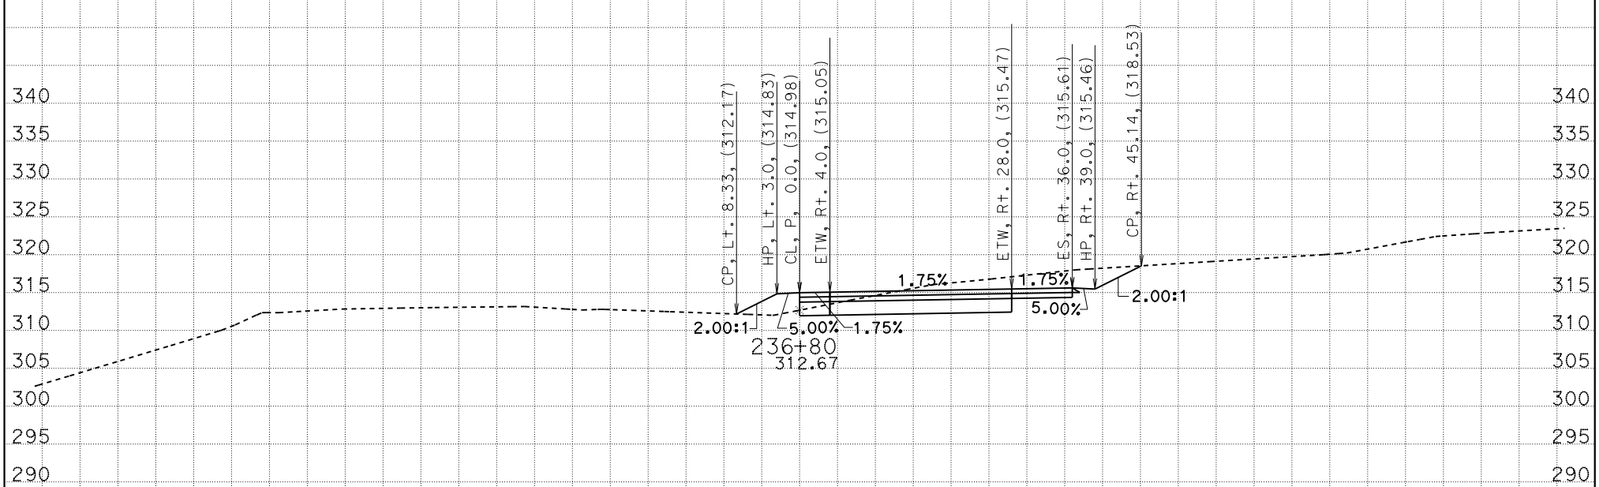

-100 -90 -80 -70 -60 -50 -40 -30 -20 -10 0 10 20 30 40 50 60 70 80 90 100

CREATED BY: G. GOMEZ CONTRACT: 05-0C640 SCALE: 1" = 10' Horiz. 1" = 10' Vert. CL1

DATE: 3/24/2014 DIST/CO/RTE/PM: 05/SB/246/12.3-R16.7 BIDDER'S CROSS SECTIONS

STAGE 1 PHASE 3 PROJECT ID: 0500000021 All Dimensions are US Survey Feet SHEET 8 OF 33

KC Project: 0611 File: D:=1\DESIGN\STAGE01\PHASE03\S1P3_DES%16324_s1p3_des.ear

BIDDER'S CROSS SECTIONS

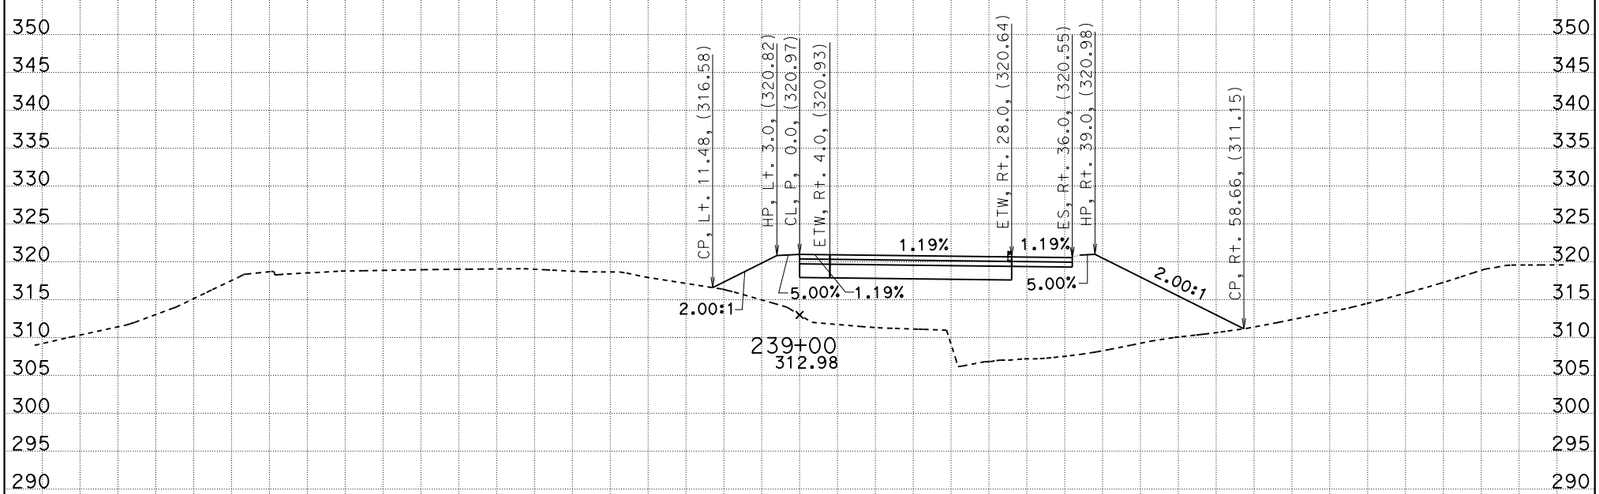

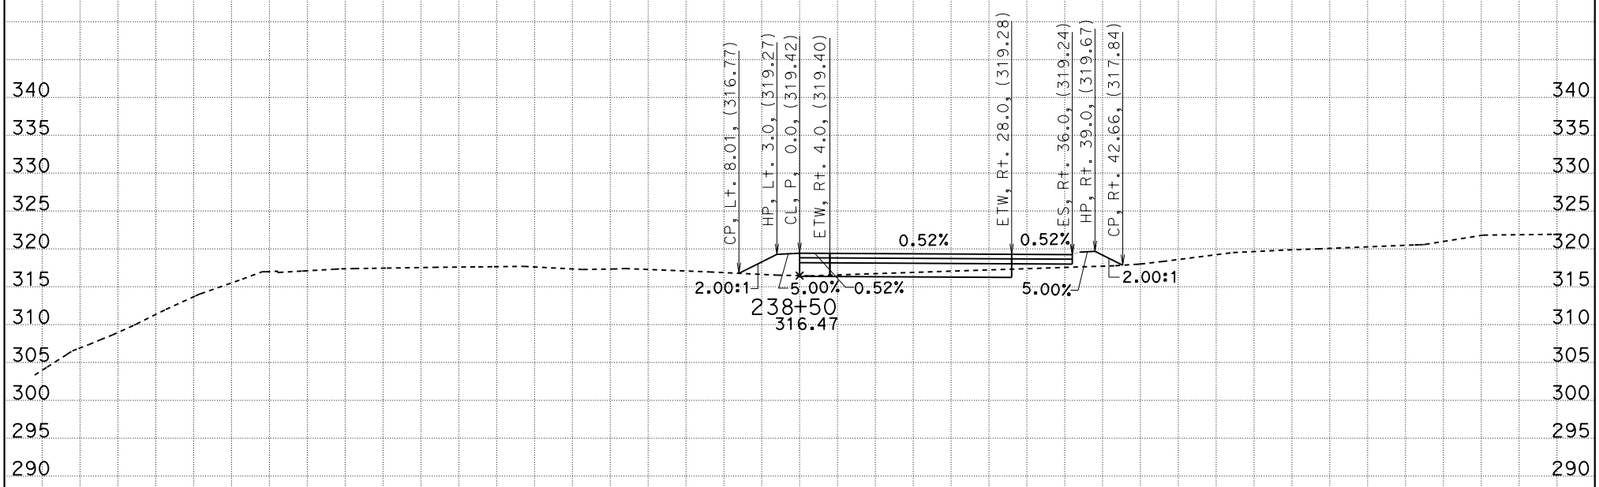

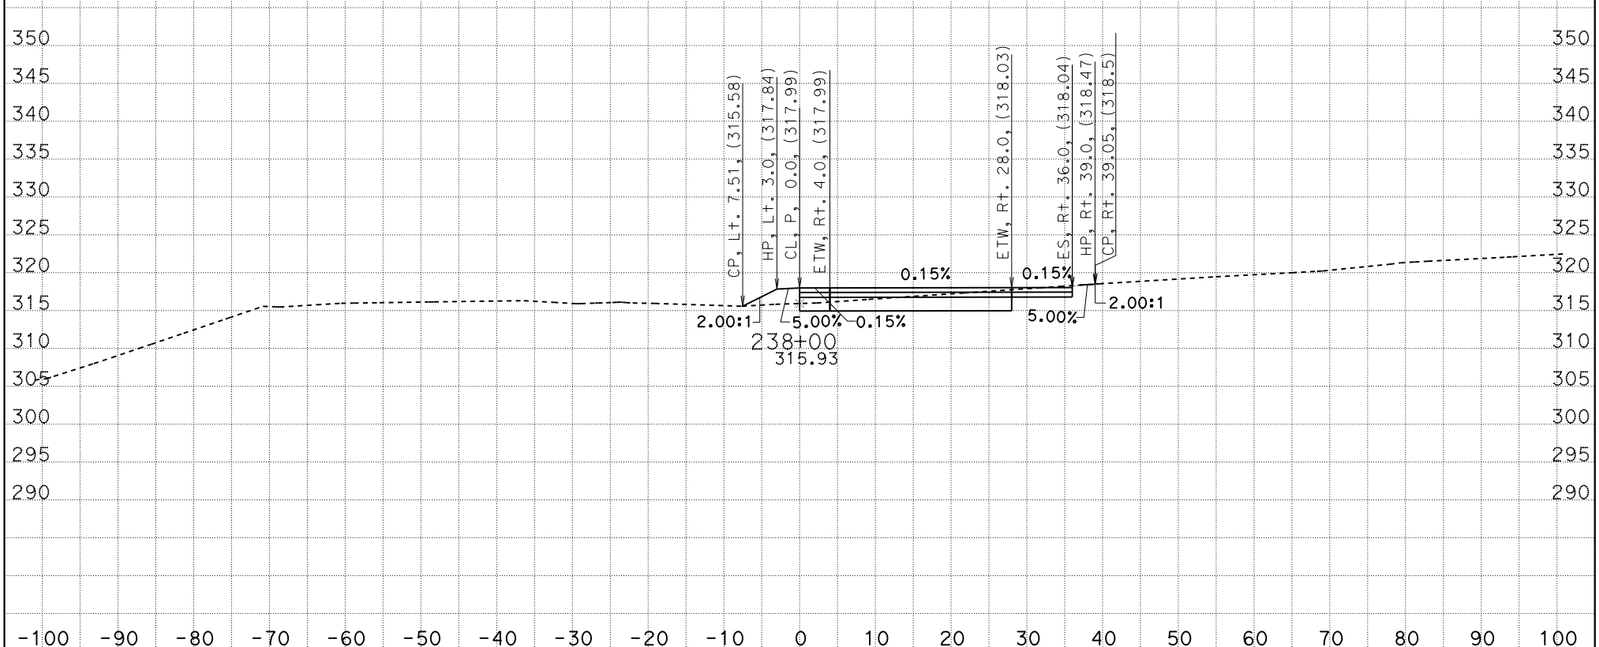

CREATED BY: G. GOMEZ CONTRACT: 05-0C640 SCALE: 1" = 10' Horiz. 1" = 10' Vert. CL1

DATE: 3/24/2014 DIST/CO/RTE/PM: 05/SB/246/12.3-R16.7 BIDDER'S CROSS SECTIONS

STAGE 1 PHASE 3 PROJECT ID: 0500000021 All Dimensions are US Survey Feet SHEET 9 OF 33

KC Project: 0611 File: D:=1\DESIGN\STAGE01\PHASE03\S1P3_DES9/16324_s1p3_des.ear

BIDDER'S CROSS SECTIONS

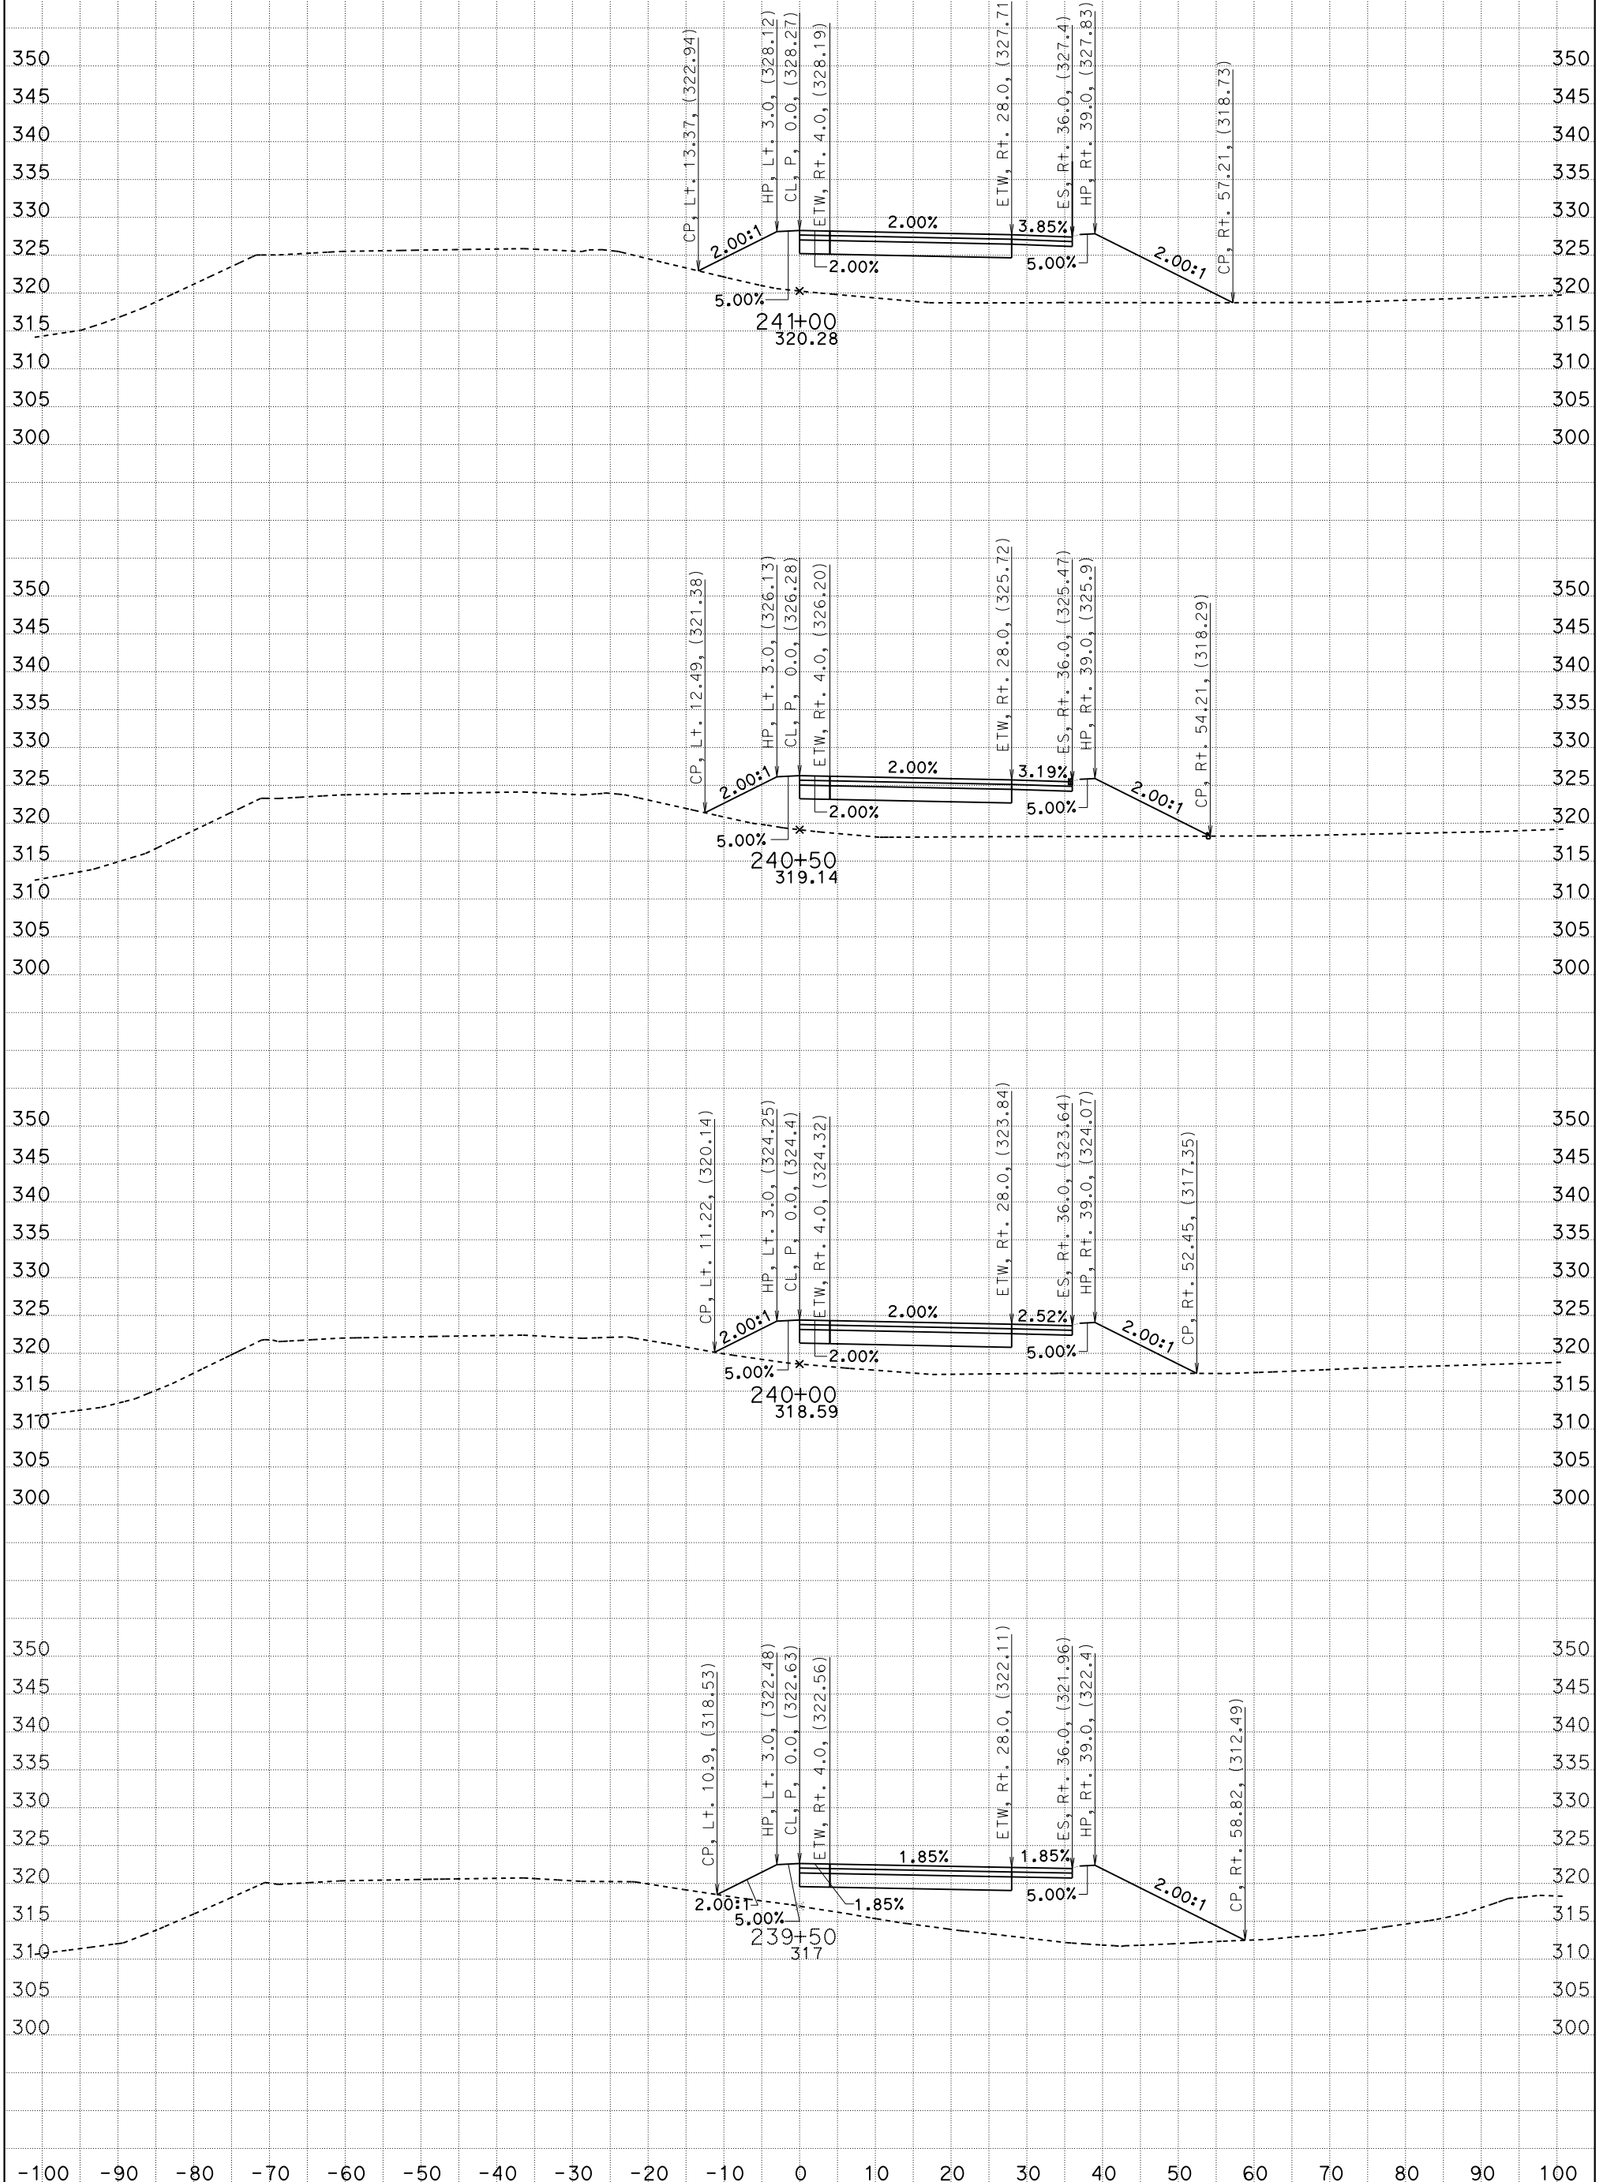

CREATED BY: G. GOMEZ CONTRACT: 05-0C640 SCALE: 1" = 10' Horiz. 1" = 10' Vert.

DATE: 3/24/2014 DIST/CO/RTE/PM: 05/SB/246/12.3-R16.7

STAGE 1 PHASE 3 PROJECT ID: 0500000021 **All Dimensions are US Survey Feet**

CL1

BIDDER'S CROSS SECTIONS

SHEET 10 OF 33

KC Project: 0611 File: D:=1\DESIGN\STAGE01\PHASE03\S1P3_DES%324_s1p3_des.ear

BIDDER'S CROSS SECTIONS

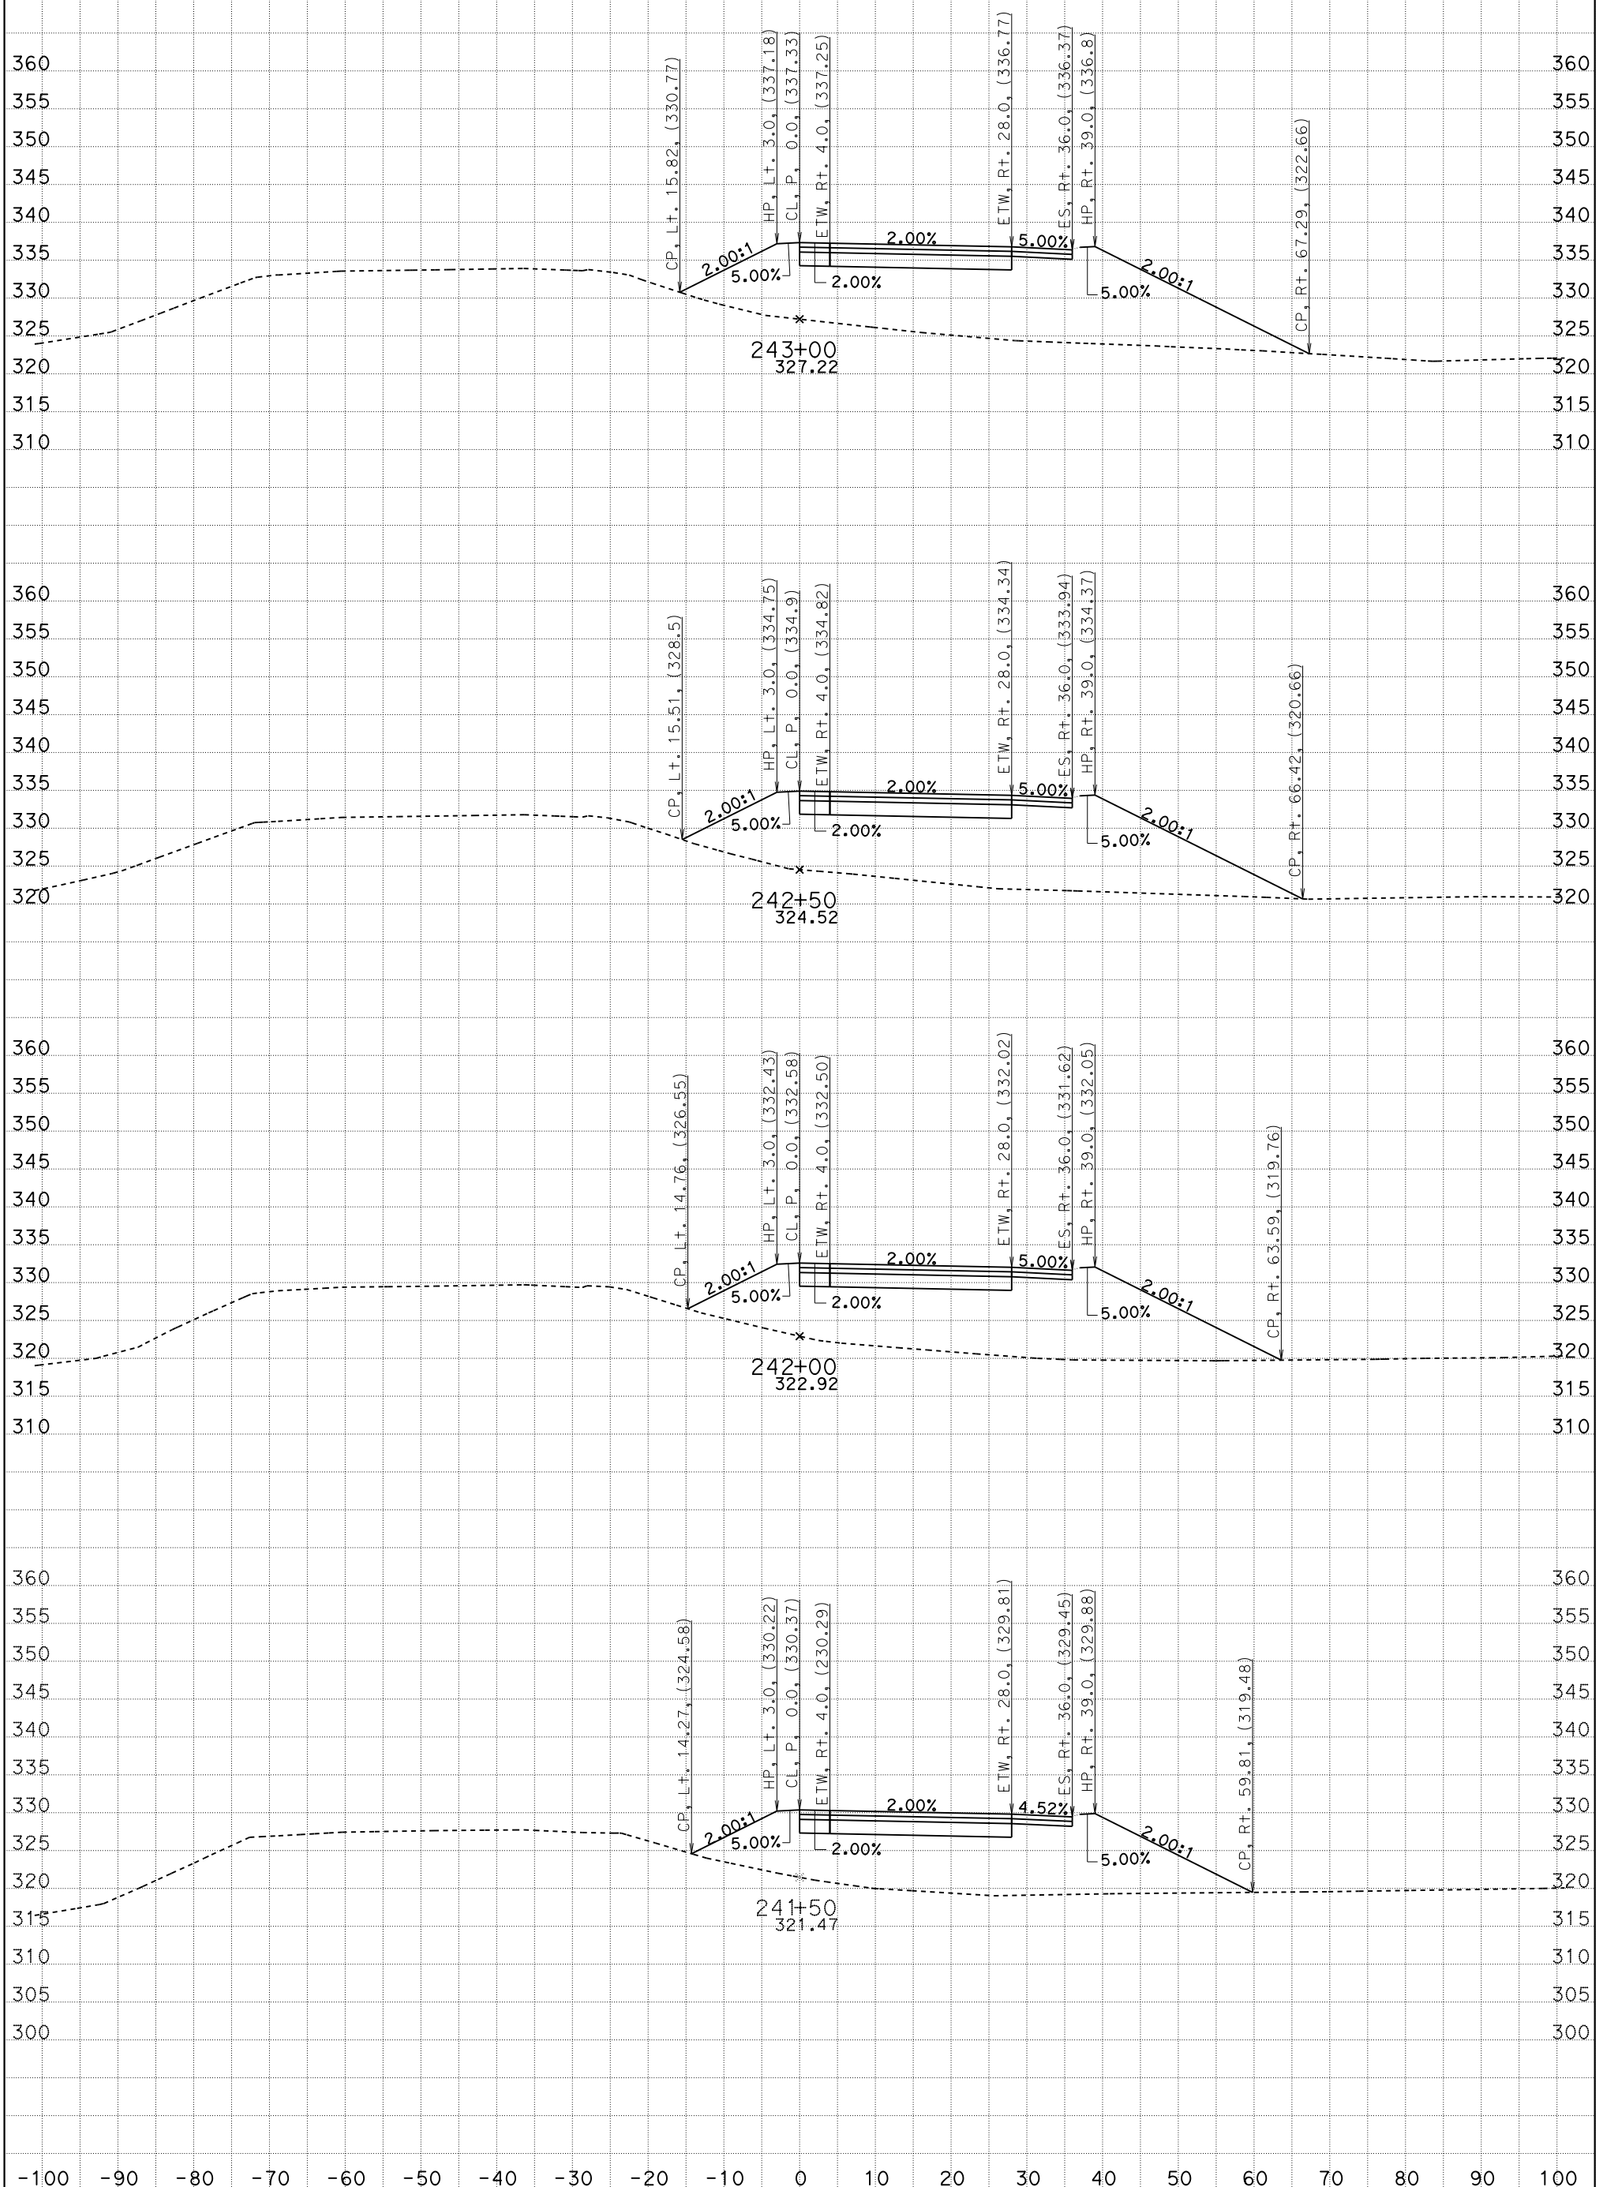

CREATED BY: G. GOMEZ CONTRACT: 05-0C640 SCALE: 1" = 10' Horiz. 1" = 10' Vert.

DATE: 3/24/2014 DIST/CO/RTE/PM: 05/SB/246/12.3-R16.7

STAGE 1 PHASE 3 PROJECT ID: 0500000021 **All Dimensions are US Survey Feet**

CL1

BIDDER'S CROSS SECTIONS

SHEET 11 OF 33

KC Project: 0611 File: D:=1\DESIGN\STAGE01\PHASE03\S1P3_DES9/16324_s1p3_des.ear

BIDDER'S CROSS SECTIONS

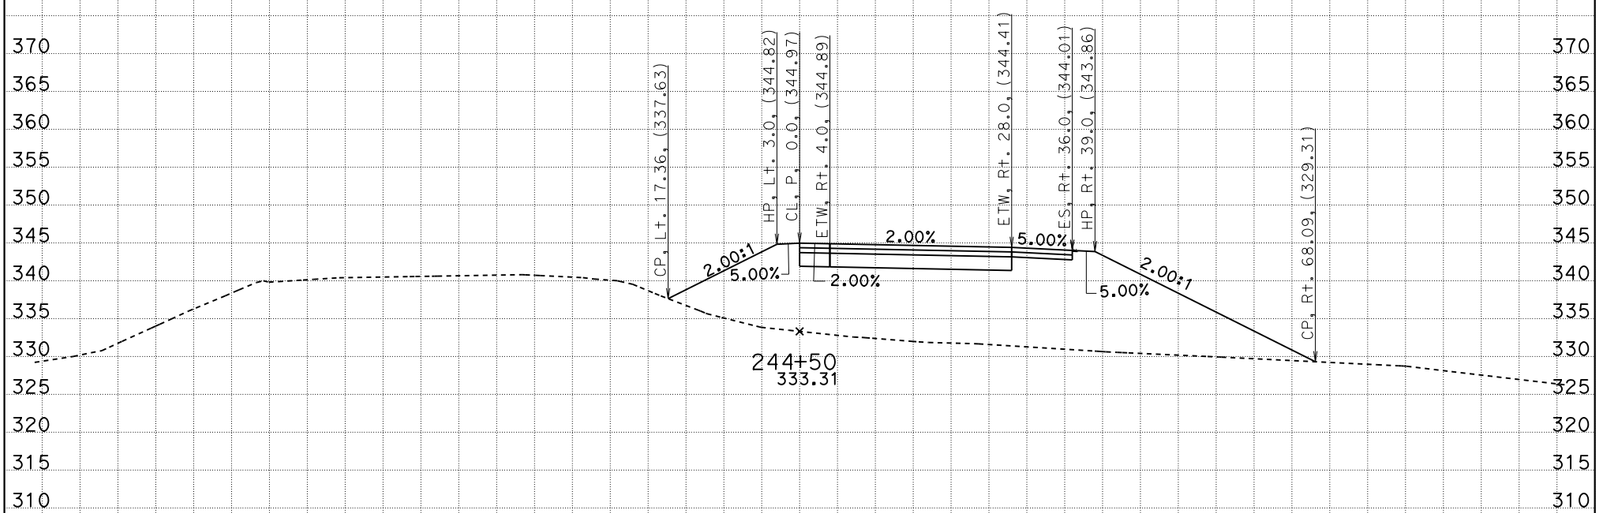

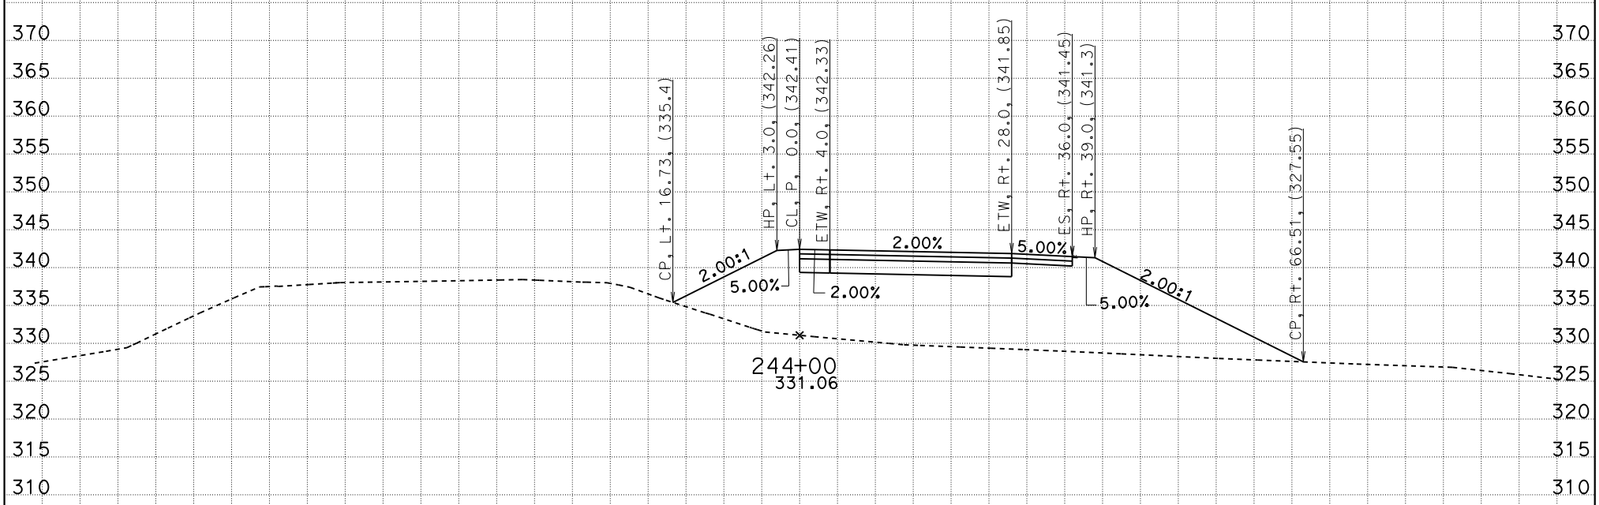

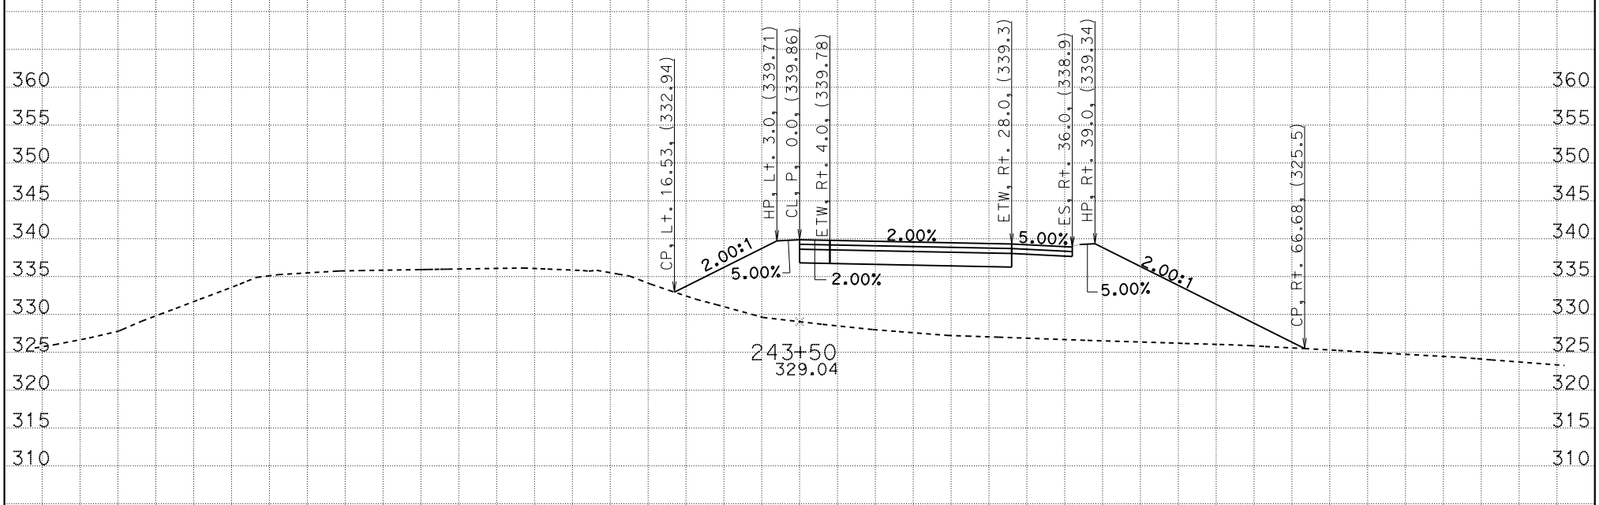

CREATED BY: G. GOMEZ CONTRACT: 05-0C640 SCALE: 1" = 10' Horiz. 1" = 10' Vert. **CL1**

DATE: 3/24/2014 DIST/CO/RTE/PM: 05/SB/246/12.3-R16.7 **BIDDER'S CROSS SECTIONS**

STAGE 1 PHASE 3 PROJECT ID: 0500000021 **All Dimensions are US Survey Feet** SHEET 12 OF 33

KC Project: 0611 File: D:=1\DESIGN\STAGE01\PHASE03\S1P3_DES%16324_s1p3_des.ear

BIDDER'S CROSS SECTIONS

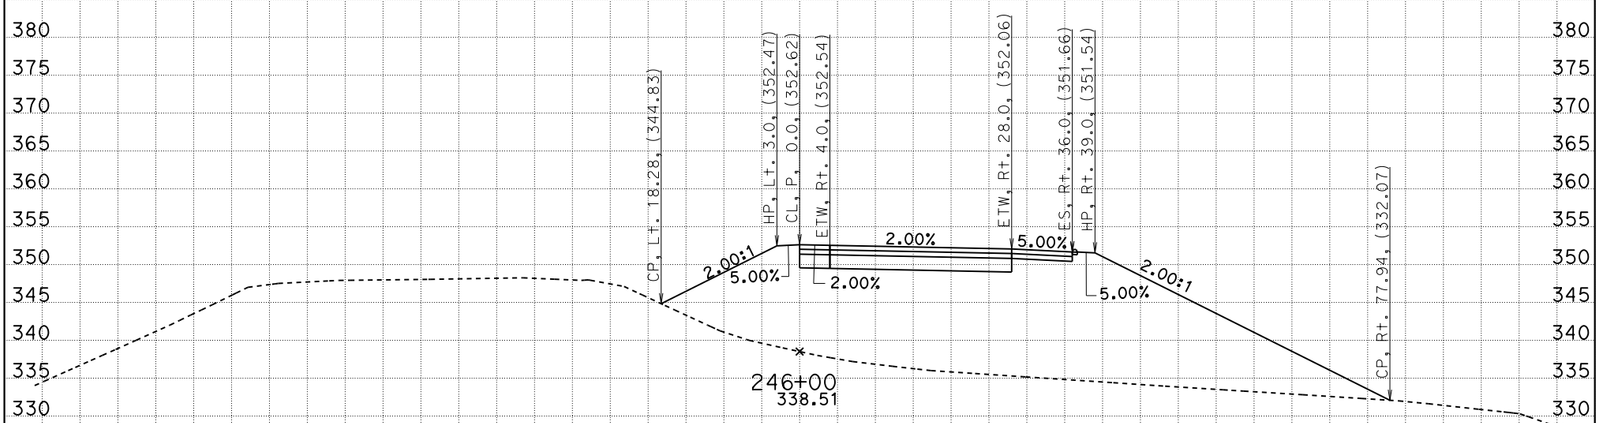

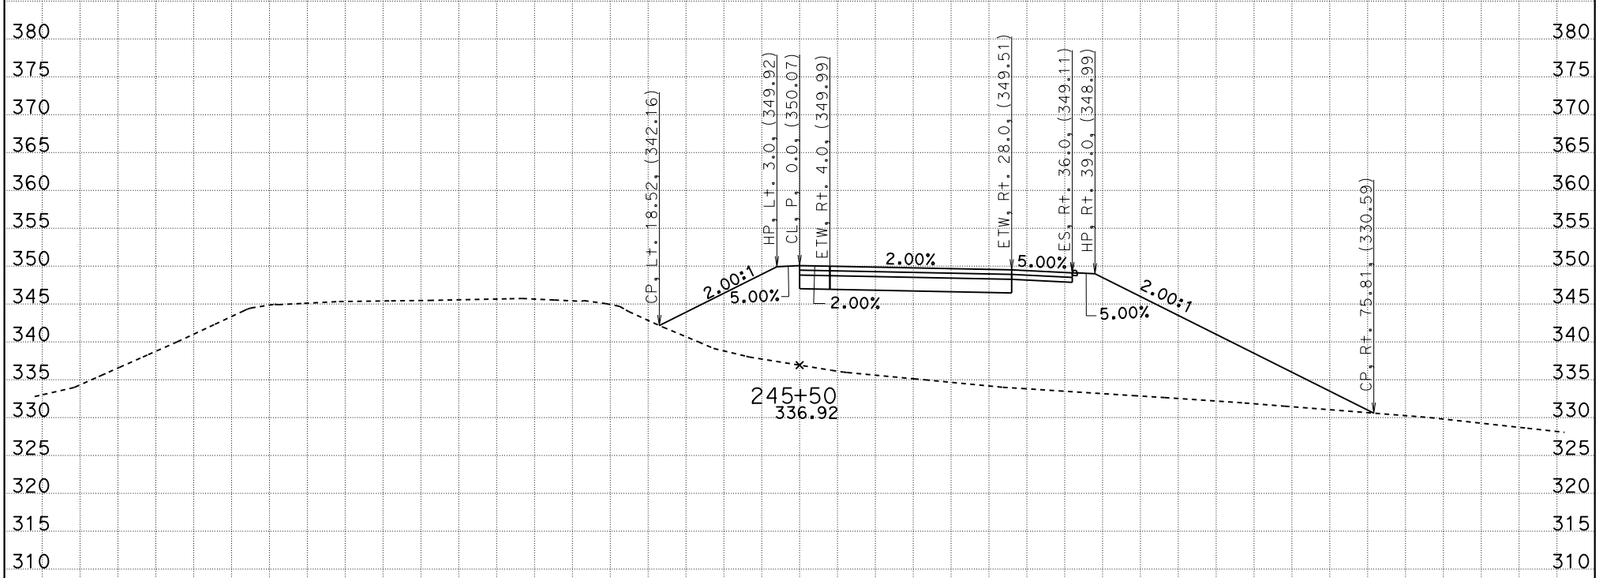

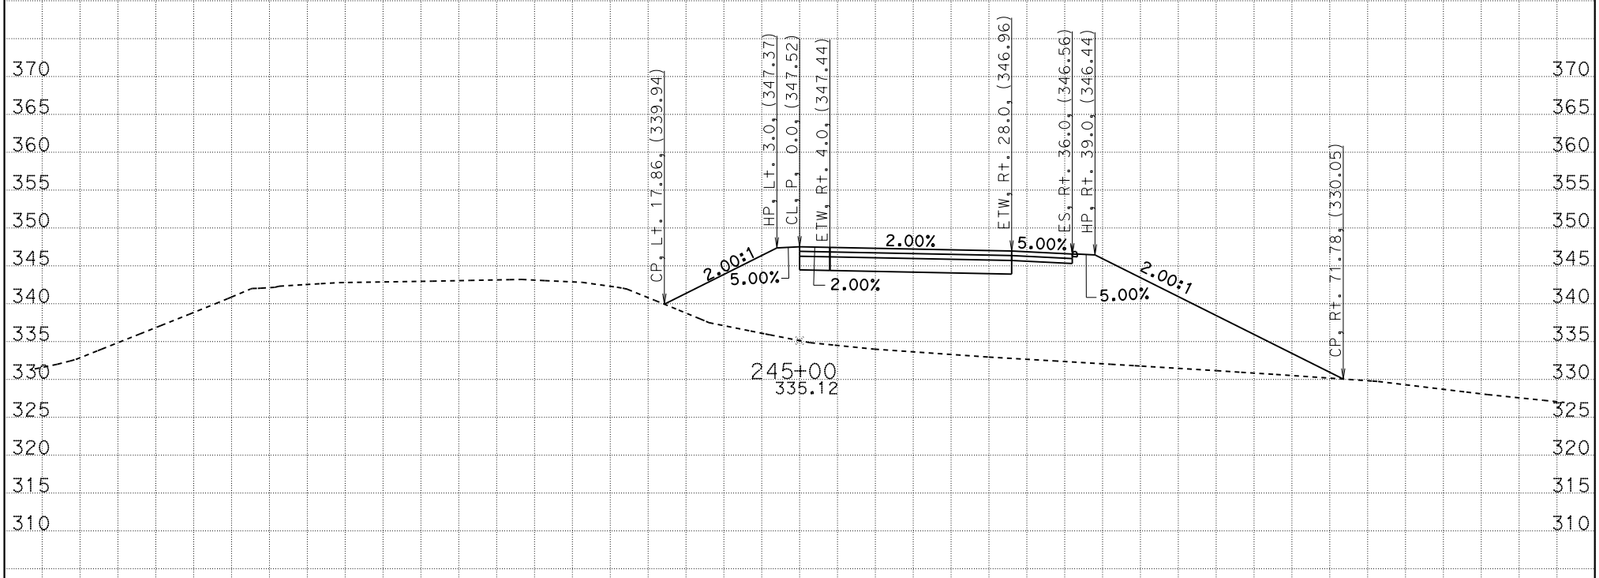

CREATED BY: G. GOMEZ CONTRACT: 05-0C640 SCALE: 1" = 10' Horiz. 1" = 10' Vert. CL1

DATE: 3/24/2014 DIST/CO/RTE/PM: 05/SB/246/12.3-R16.7 BIDDER'S CROSS SECTIONS

STAGE 1 PHASE 3 PROJECT ID: 0500000021 **All Dimensions are US Survey Feet** SHEET 13 OF 33

KC Project: 0611 File: D:=1\DESIGN\STAGE01\PHASE03\S1P3_DES%16324_s1p3_des.ear

BIDDER'S CROSS SECTIONS

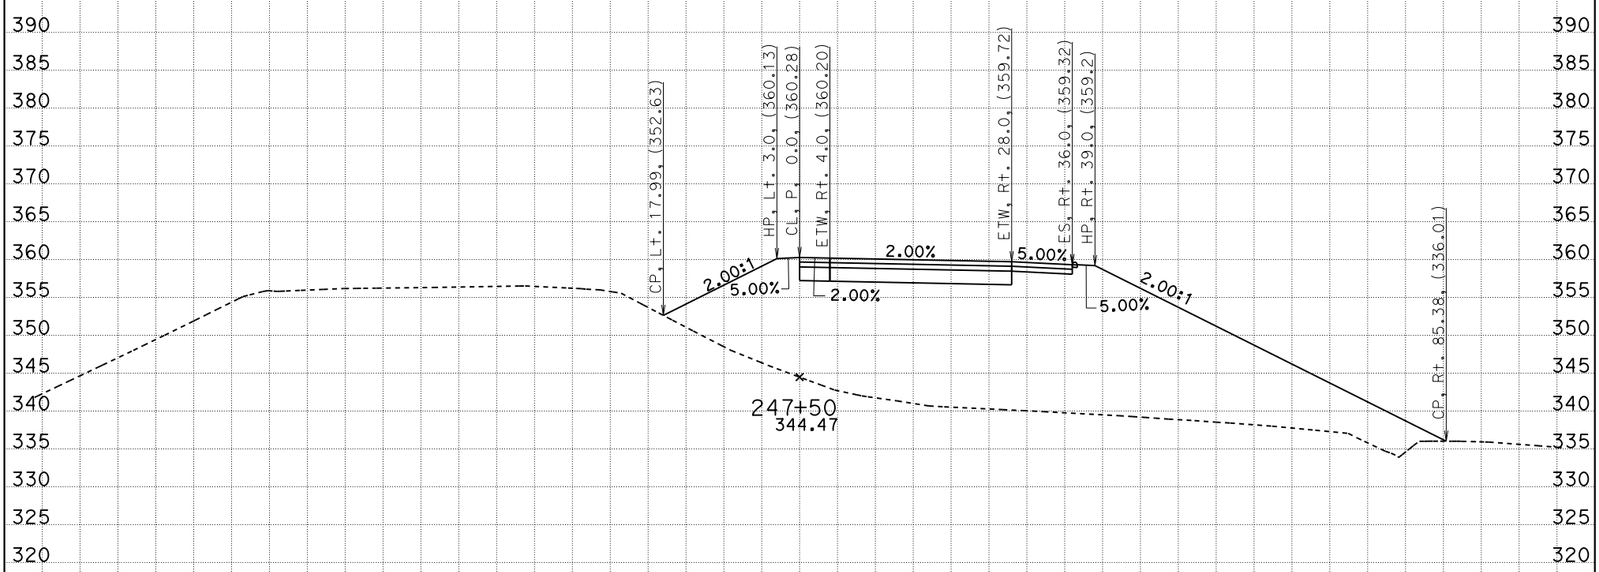

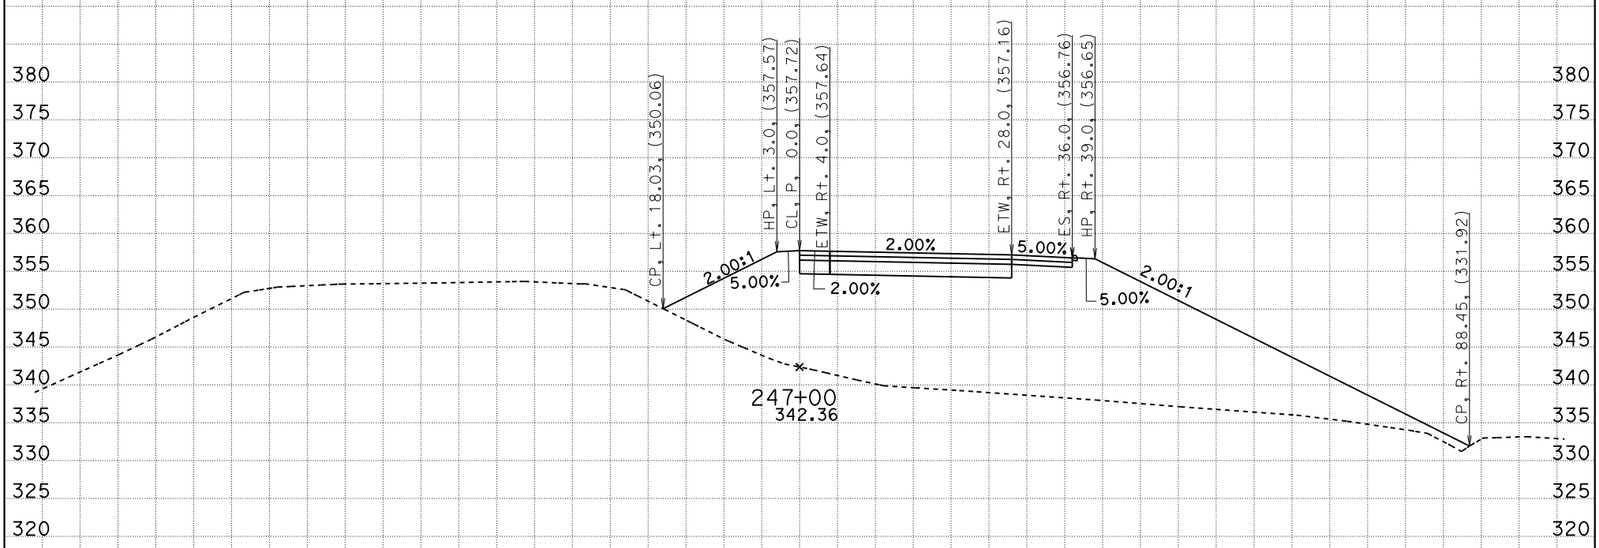

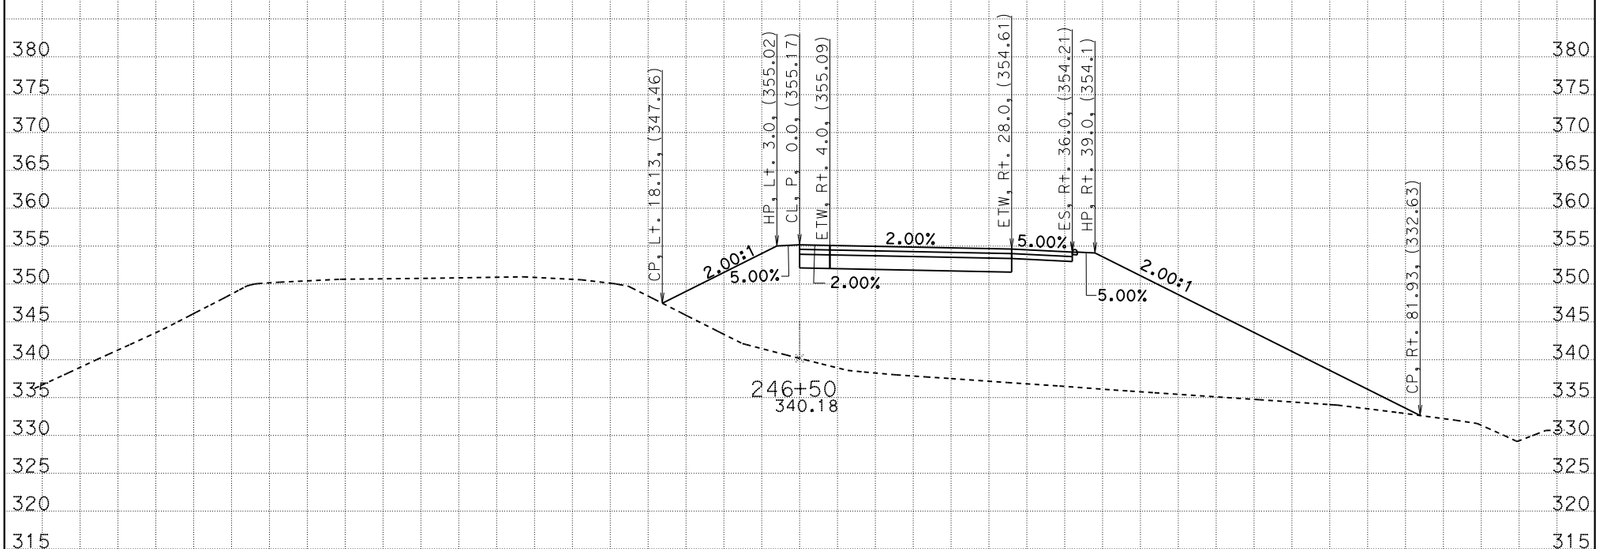

CREATED BY: G. GOMEZ CONTRACT: 05-0C640 SCALE: 1" = 10' Horiz. 1" = 10' Vert.

DATE: 3/24/2014 DIST/CO/RTE/PM: 05/SB/246/12.3-R16.7

STAGE 1 PHASE 3 PROJECT ID: 0500000021 **All Dimensions are US Survey Feet**

CL1

BIDDER'S CROSS SECTIONS

SHEET 14 OF 33

KC Project: 0611 File: D:=1\DESIGN\STAGE01\PHASE03\S1P3_DES%16324_s1p3_des.ear

BIDDER'S CROSS SECTIONS

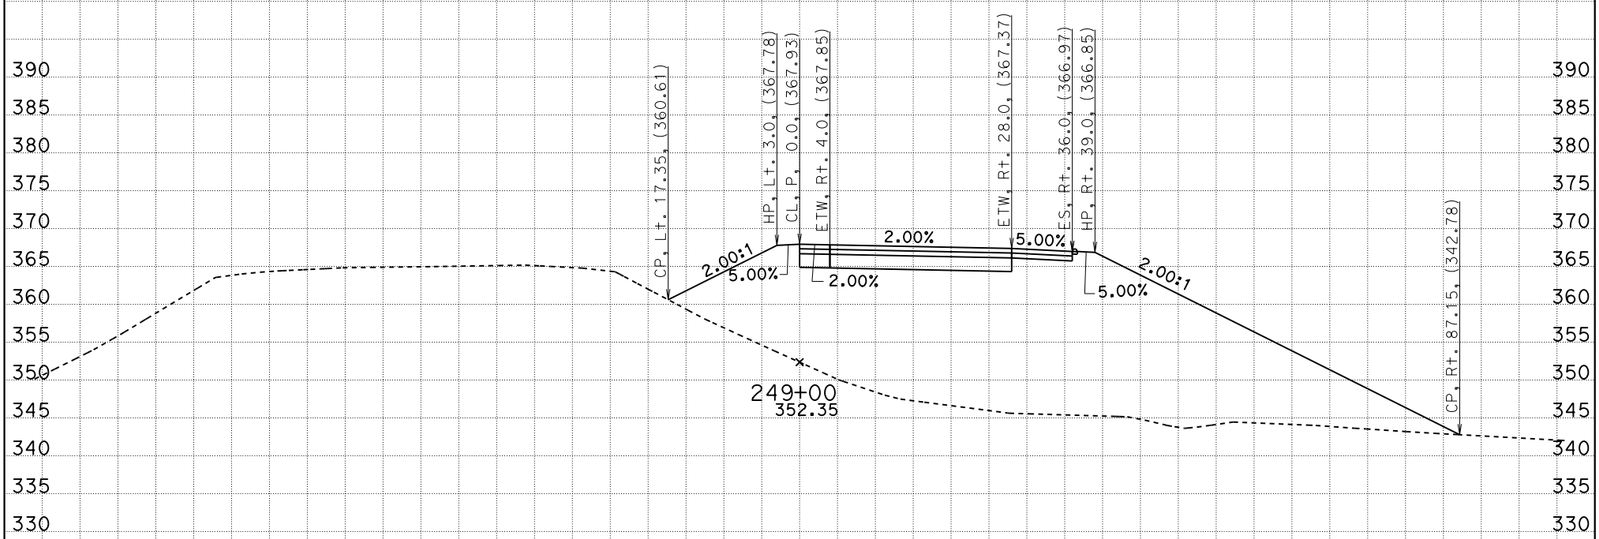

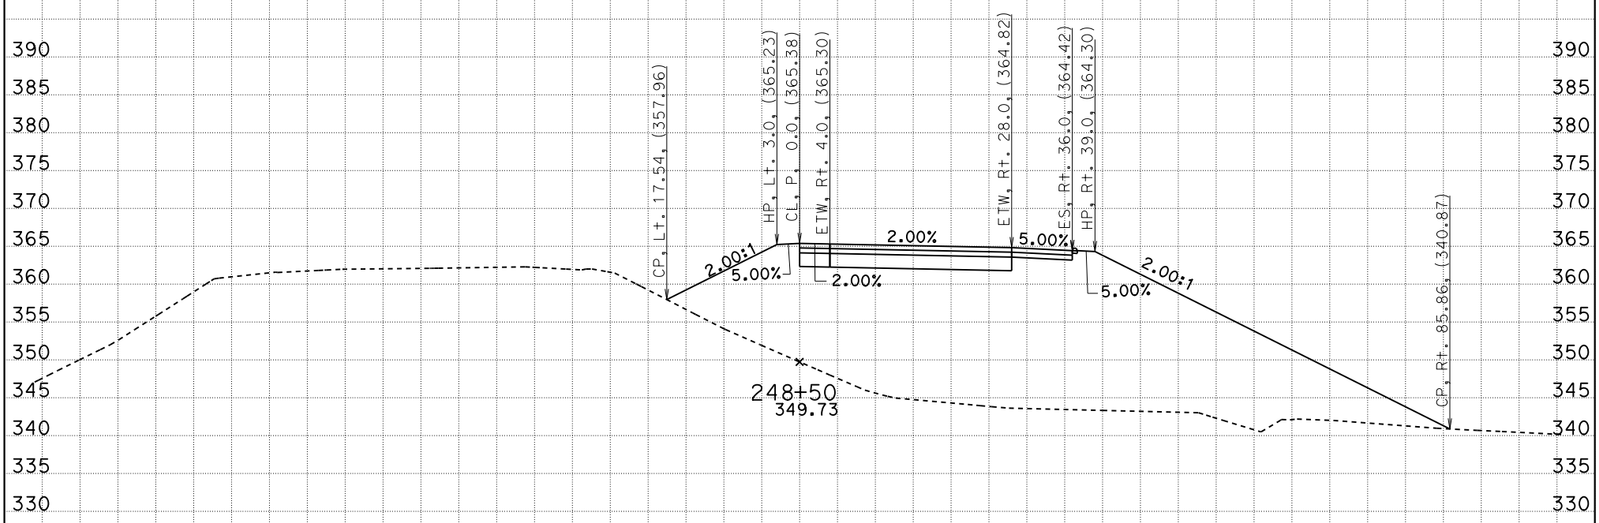

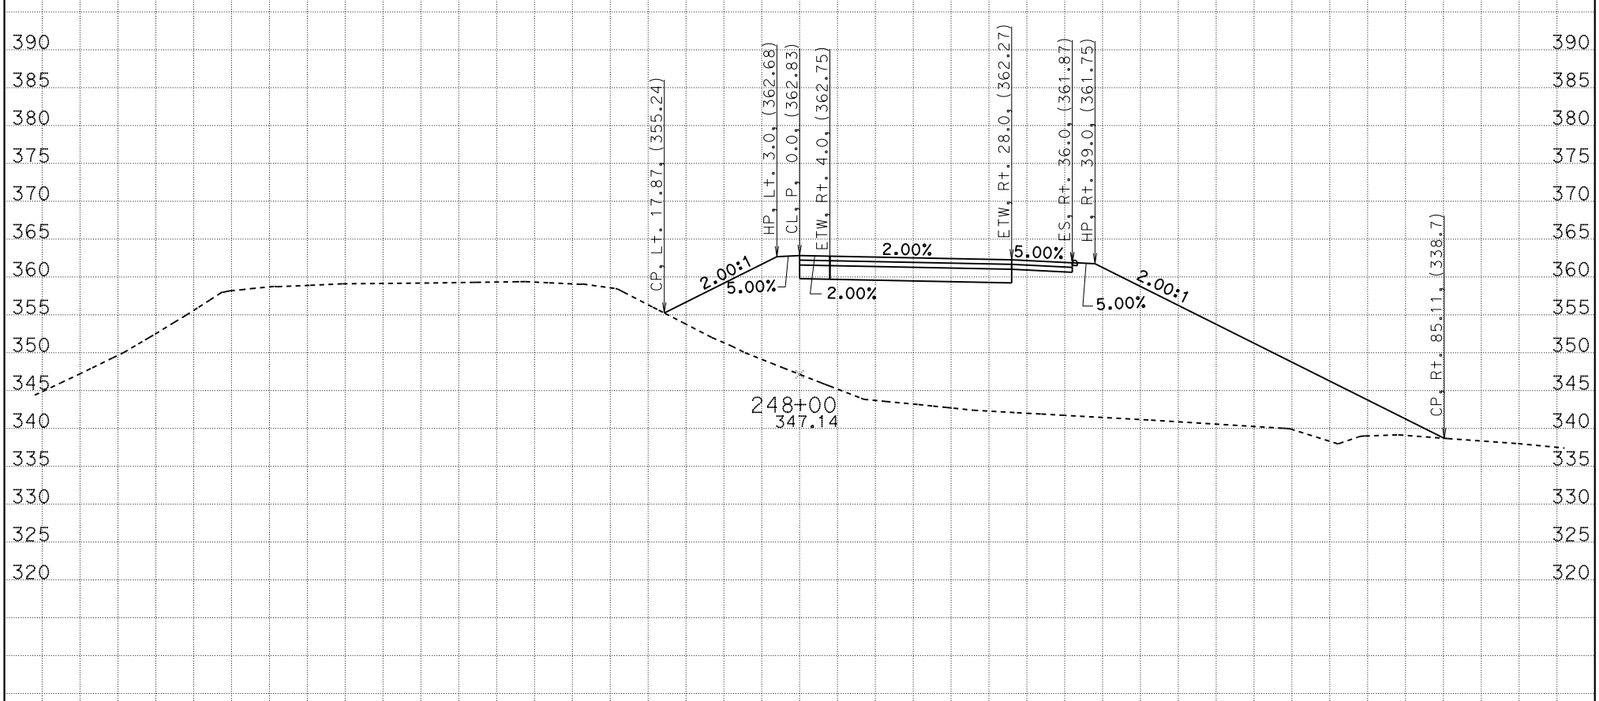

CREATED BY: G. GOMEZ CONTRACT: 05-0C640 SCALE: 1" = 10' Horiz. 1" = 10' Vert. **CL1**

DATE: 3/24/2014 DIST/CO/RTE/PM: 05/SB/246/12.3-R16.7 **BIDDER'S CROSS SECTIONS**

STAGE 1 PHASE 3 PROJECT ID: 0500000021 **All Dimensions are US Survey Feet** SHEET 15 OF 33

KC Project: 0611 File: D:=1\DESIGN\STAGE01\PHASE03\S1P3_DES%16324_s1p3_des.ear

BIDDER'S CROSS SECTIONS

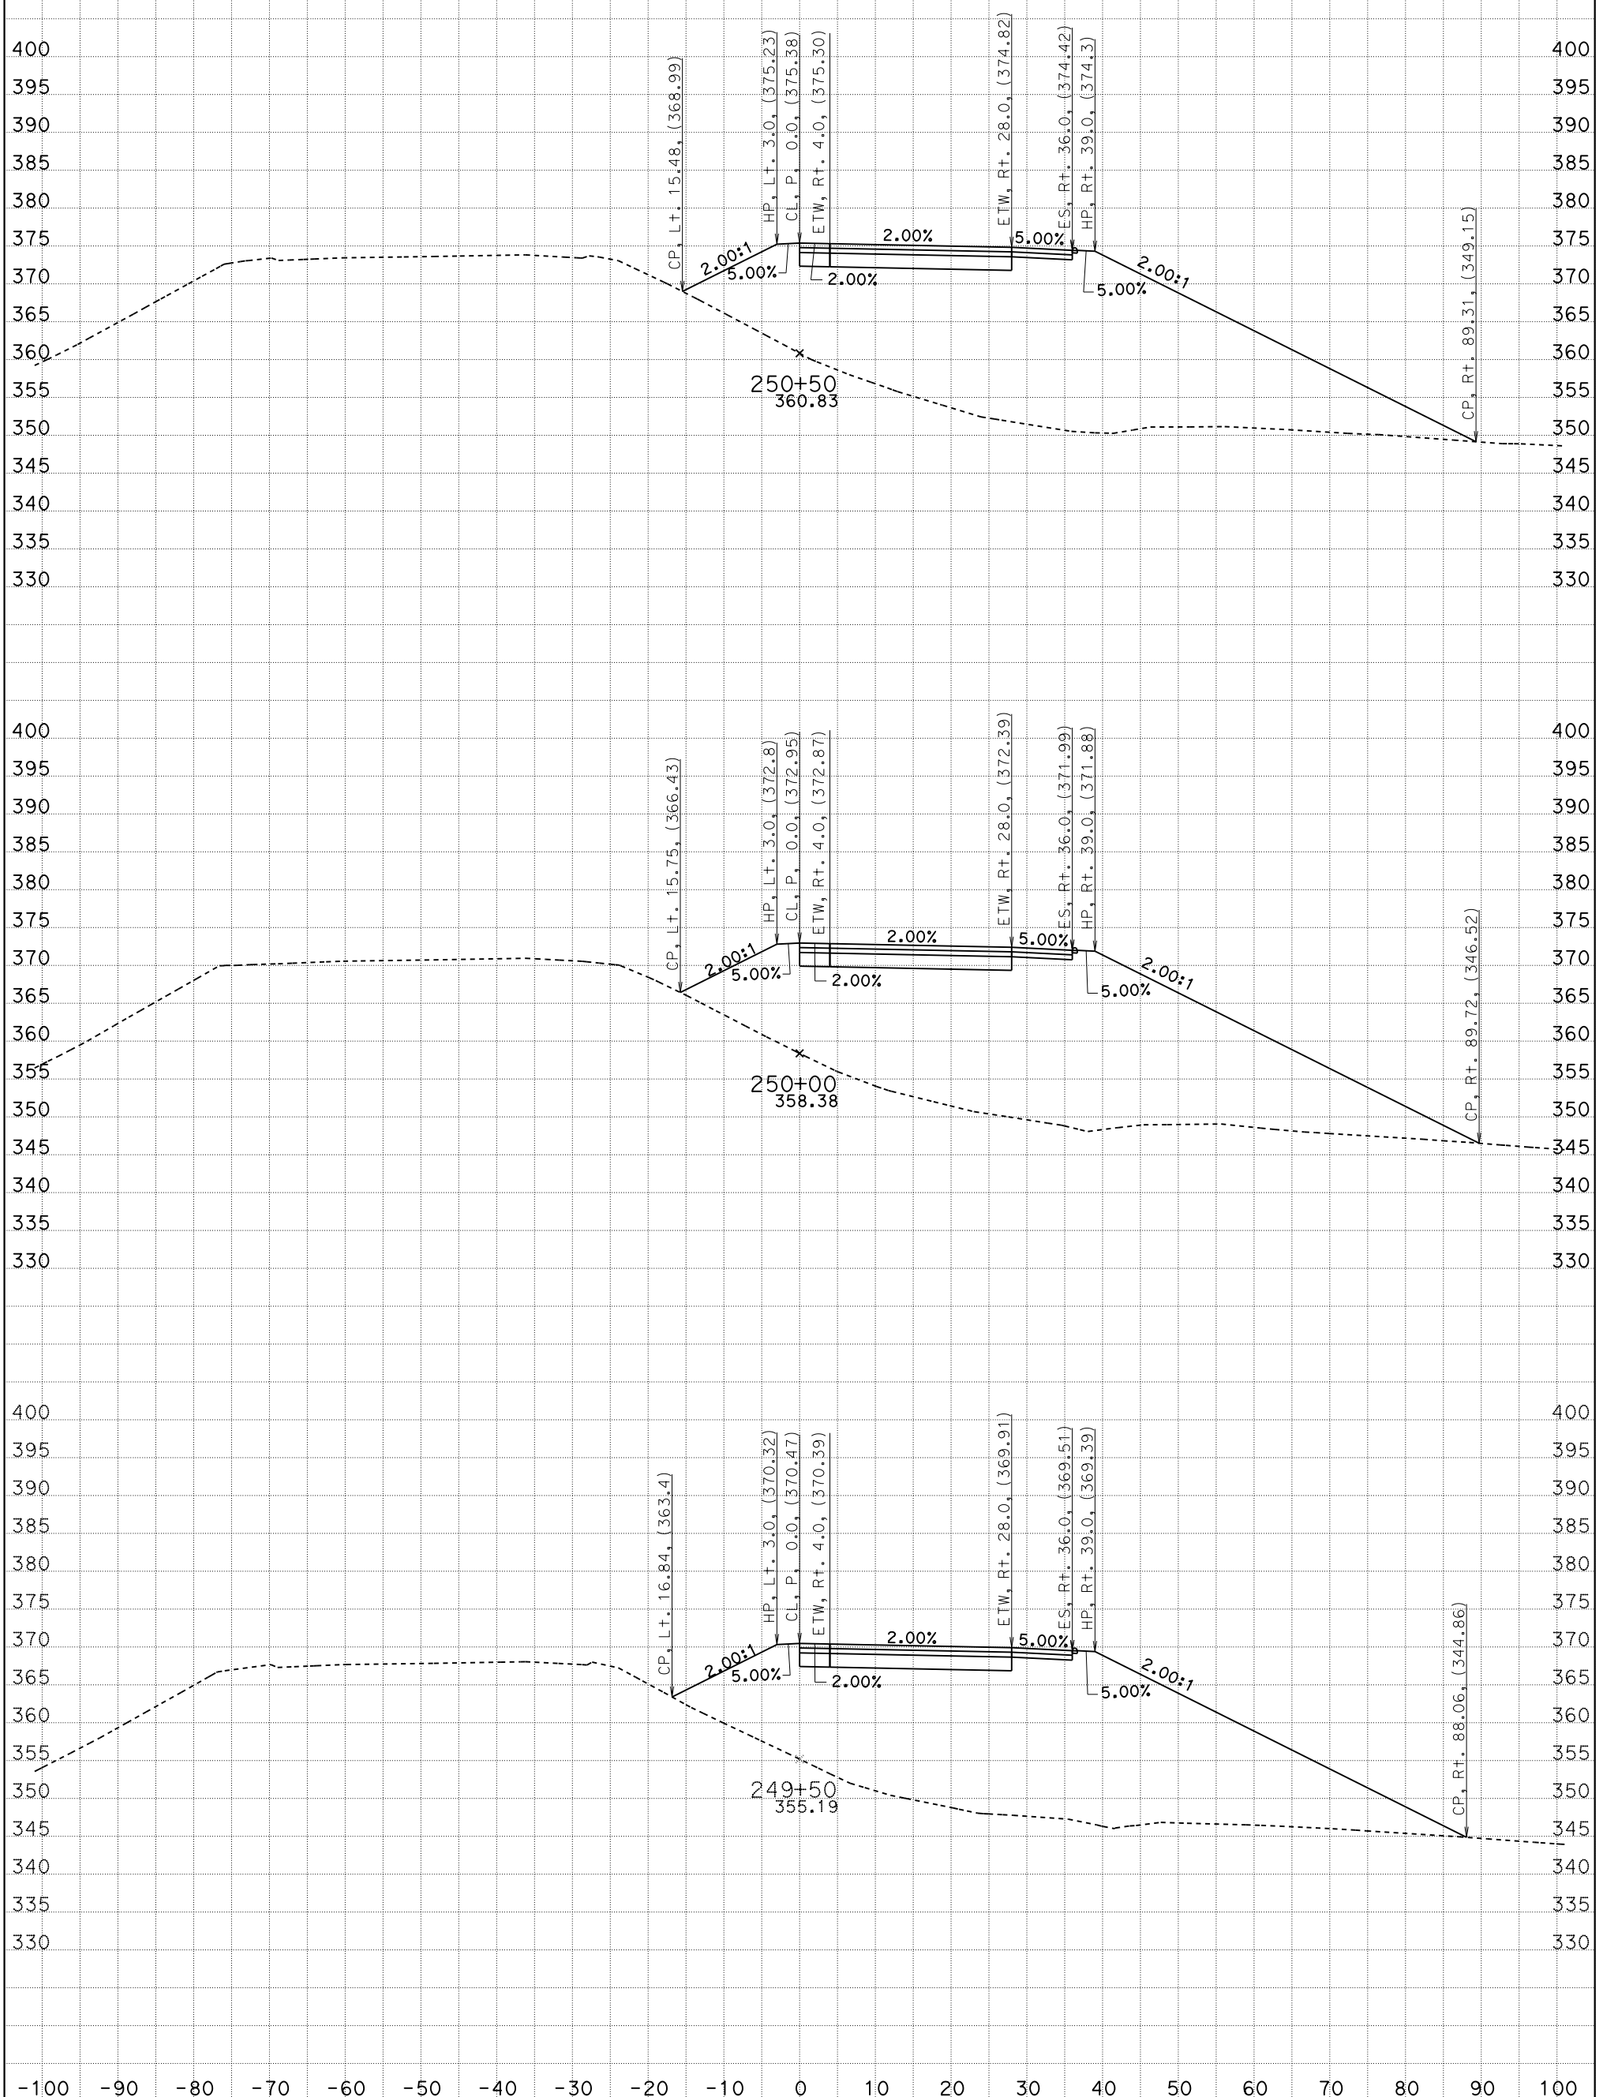

CREATED BY: G. GOMEZ CONTRACT: 05-0C640 SCALE: 1" = 10' Horiz. 1" = 10' Vert.

DATE: 3/24/2014 DIST/CO/RTE/PM: 05/SB/246/12.3-R16.7

STAGE 1 PHASE 3 PROJECT ID: 0500000021 **All Dimensions are US Survey Feet**

CL1

BIDDER'S CROSS SECTIONS

KC Project: 0611 File: D:=1\DESIGN\STAGE01\PHASE03\S1P3_DES%324_s1p3_des.ear

BIDDER'S CROSS SECTIONS

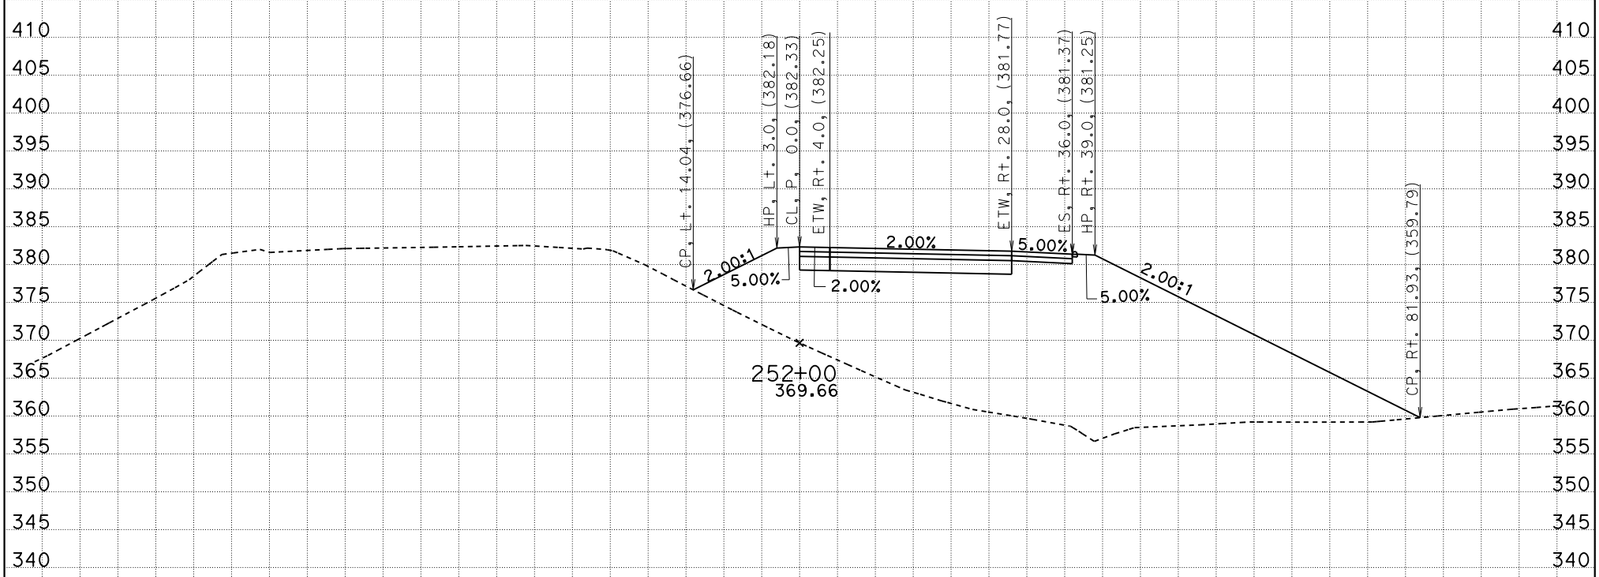

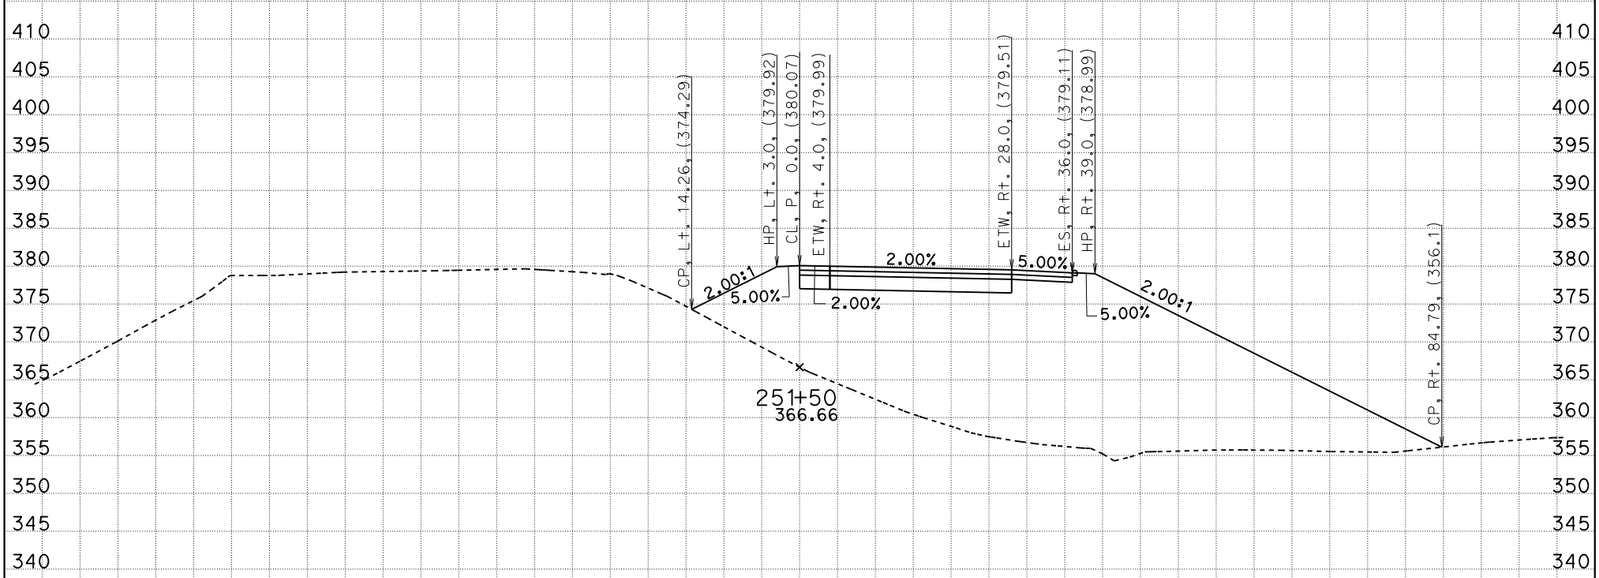

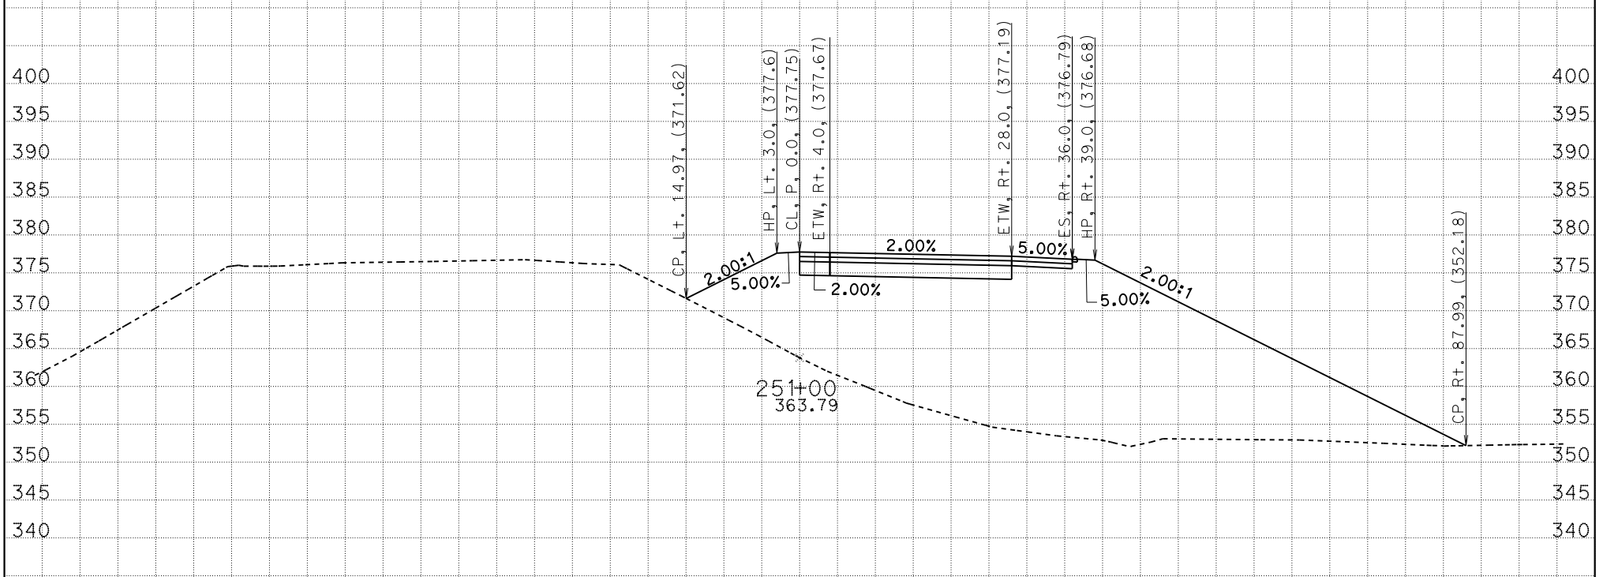

CREATED BY: G. GOMEZ CONTRACT: 05-0C640 SCALE: 1" = 10' Horiz. 1" = 10' Vert. **CL1**

DATE: 3/24/2014 DIST/CO/RTE/PM: 05/SB/246/12.3-R16.7 **BIDDER'S CROSS SECTIONS**

STAGE 1 PHASE 3 PROJECT ID: 0500000021 **All Dimensions are US Survey Feet** SHEET 17 OF 33

KC Project: 0611 File: D:=1\DESIGN\STAGE01\PHASE03\S1P3_DES%16324_s1p3_des.ear

BIDDER'S CROSS SECTIONS

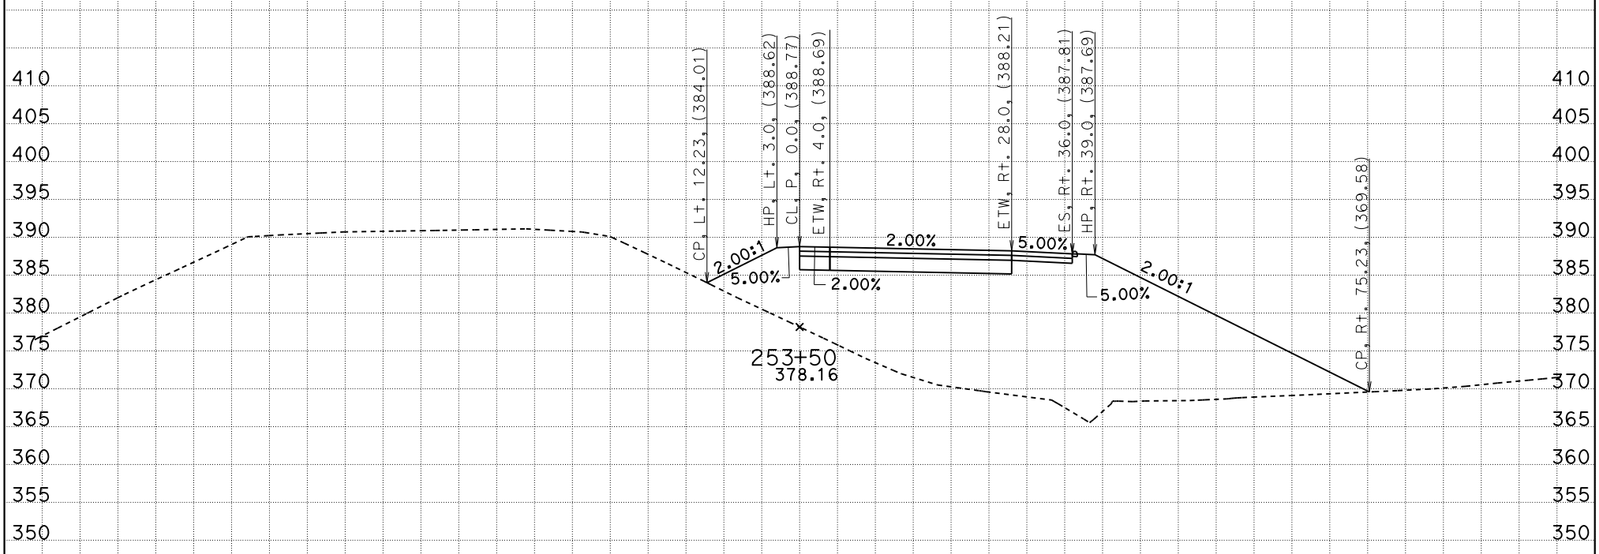

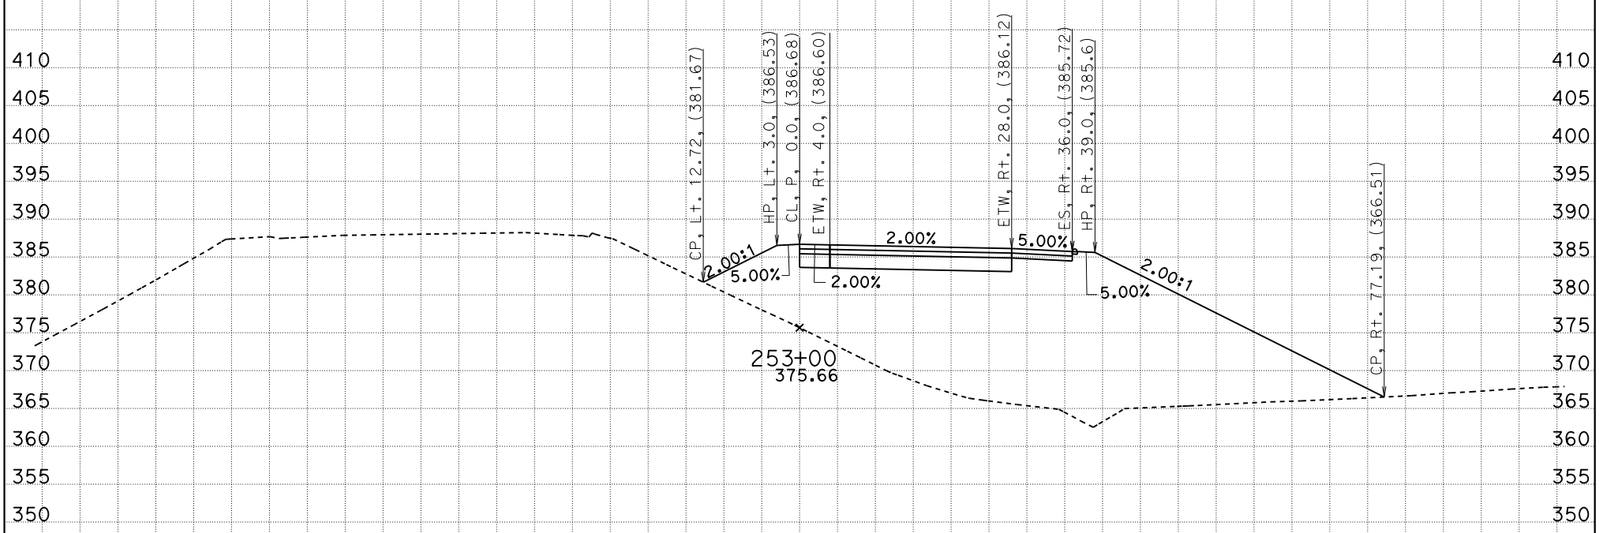

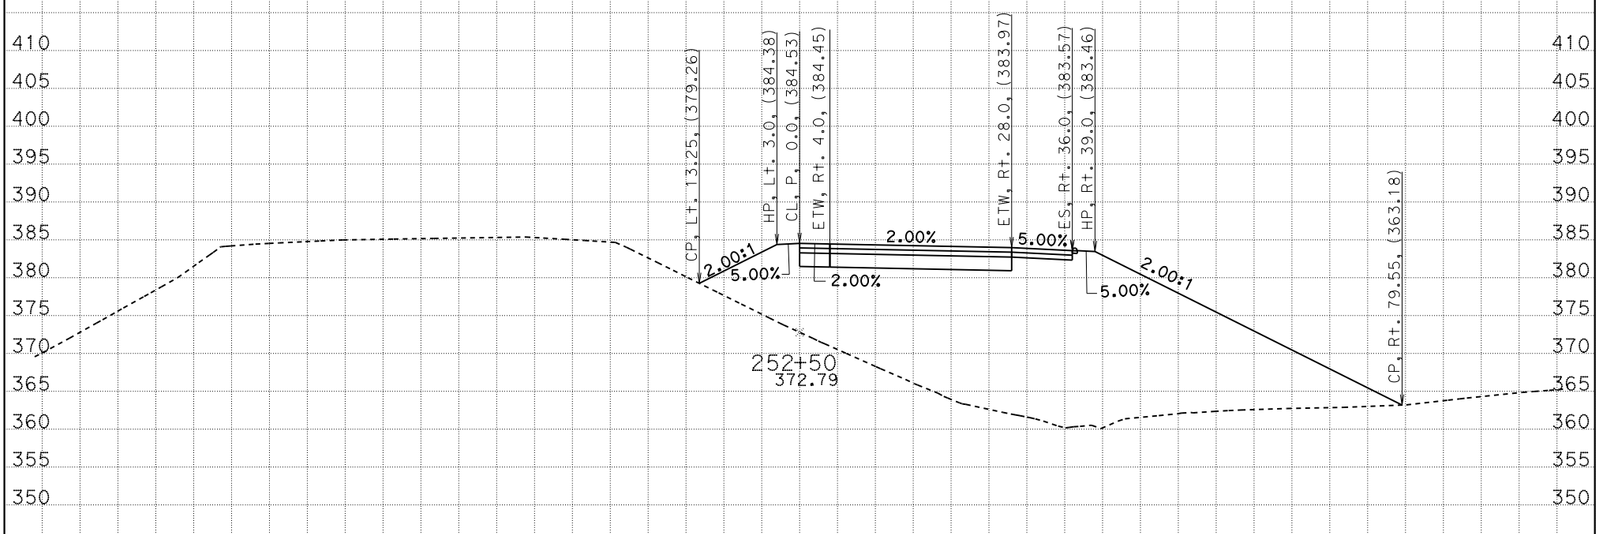

CREATED BY: G. GOMEZ CONTRACT: 05-0C640 SCALE: 1" = 10' Horiz. 1" = 10' Vert. CL1

DATE: 3/24/2014 DIST/CO/RTE/PM: 05/SB/246/12.3-R16.7 BIDDER'S CROSS SECTIONS

STAGE 1 PHASE 3 PROJECT ID: 0500000021 All Dimensions are US Survey Feet SHEET 18 OF 33

KC Project: 0611 File: D:=1\DESIGN\STAGE01\PHASE03\S1P3_DES%16324_s1p3_des.ear

BIDDER'S CROSS SECTIONS

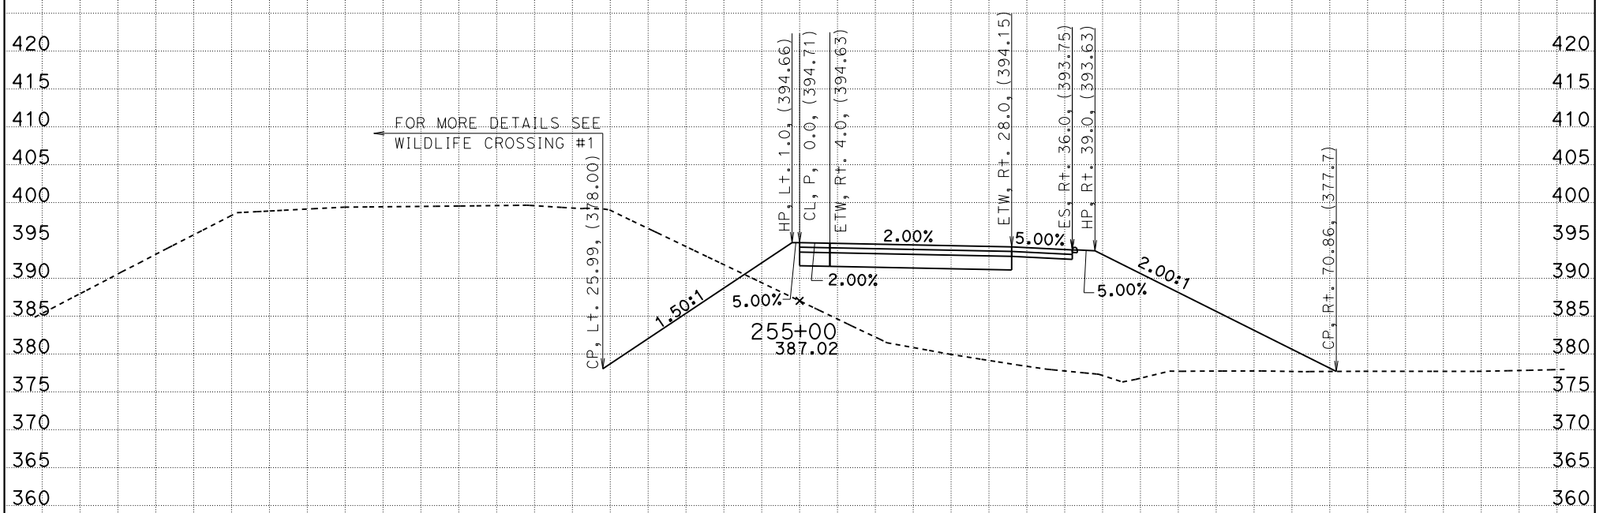

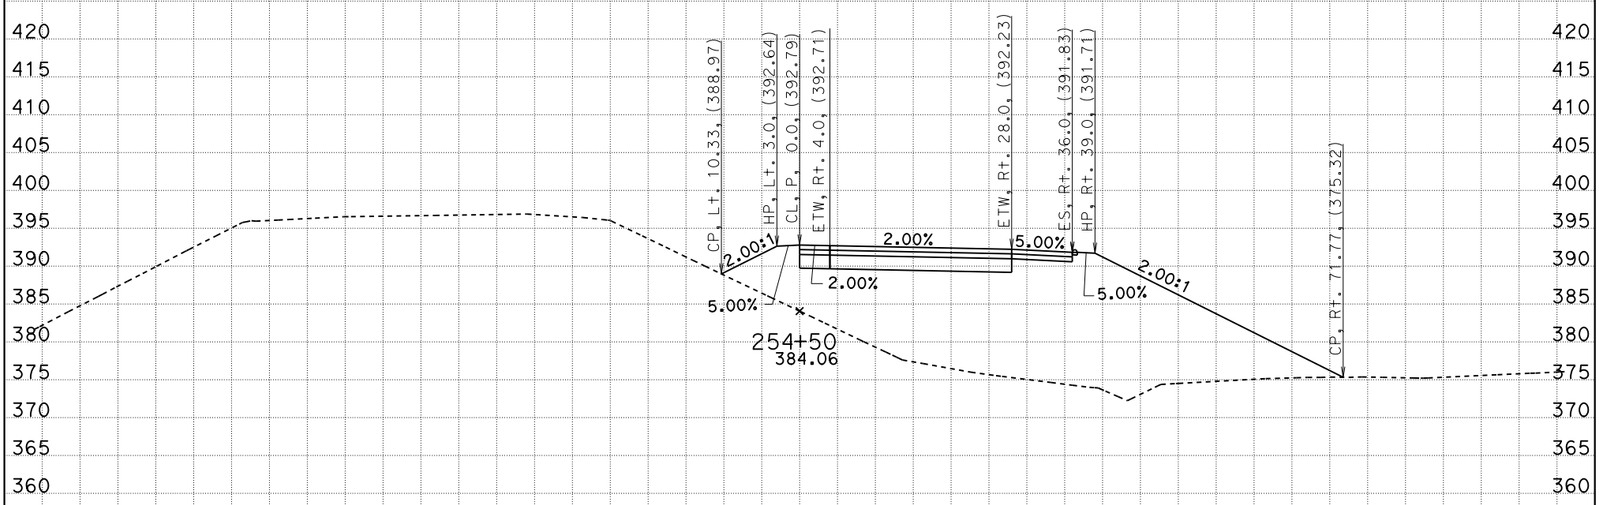

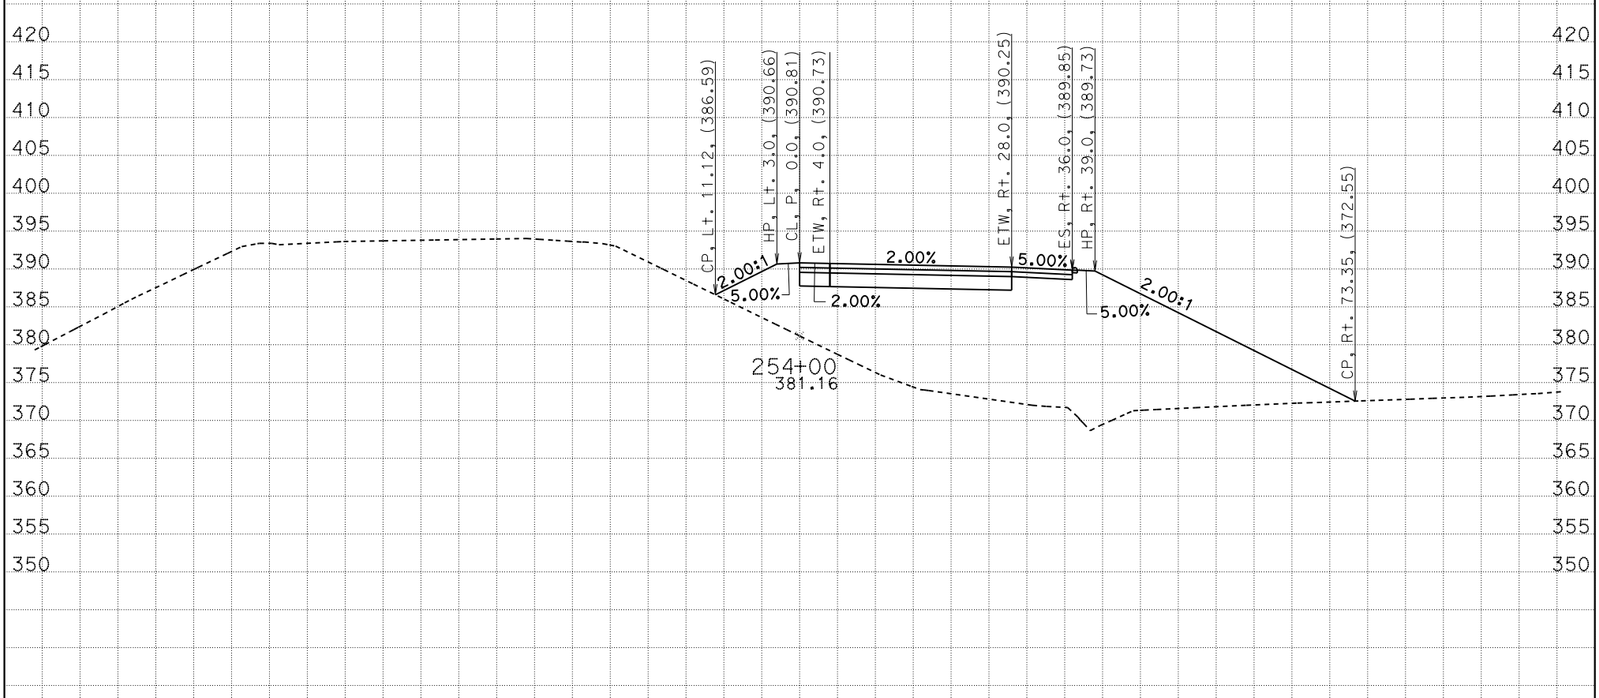

CREATED BY: G. GOMEZ CONTRACT: 05-0C640 SCALE: 1" = 10' Horiz. 1" = 10' Vert. **CL1**

DATE: 3/24/2014 DIST/CO/RTE/PM: 05/SB/246/12.3-R16.7 **BIDDER'S CROSS SECTIONS**

STAGE 1 PHASE 3 PROJECT ID: 0500000021 **All Dimensions are US Survey Feet** SHEET 19 OF 33

KC Project: 0611 File: D:=1\DESIGN\STAGE01\PHASE03\S1P3_DES$^{9}/_{16}$324_s1p3_des.ear

BIDDER'S CROSS SECTIONS

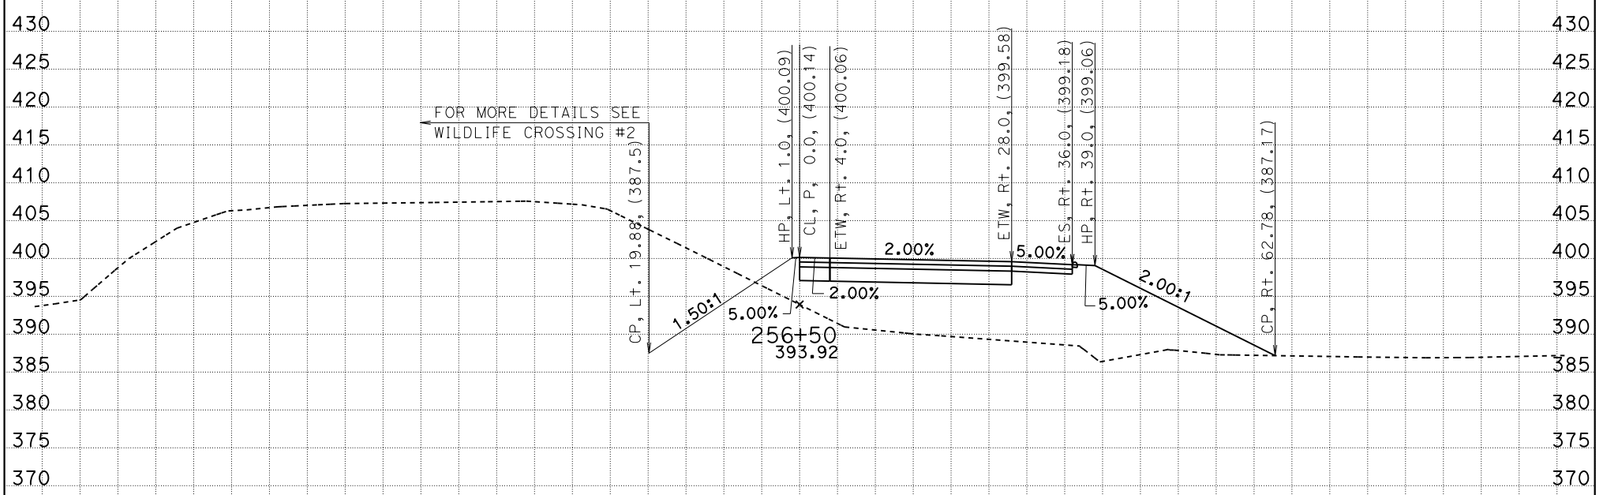

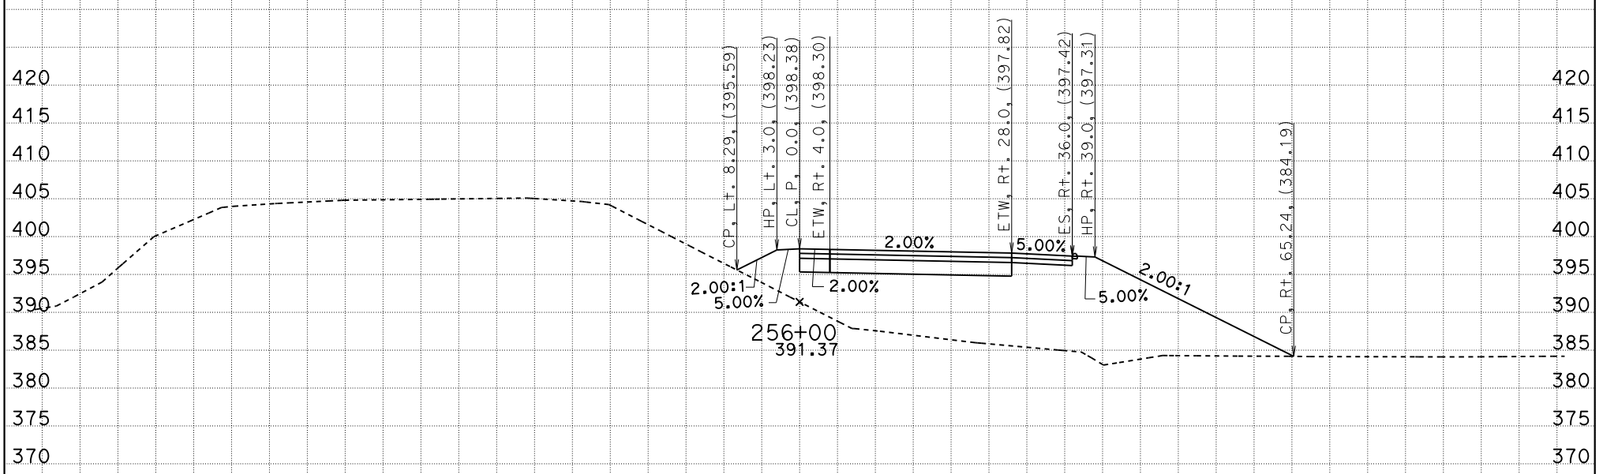

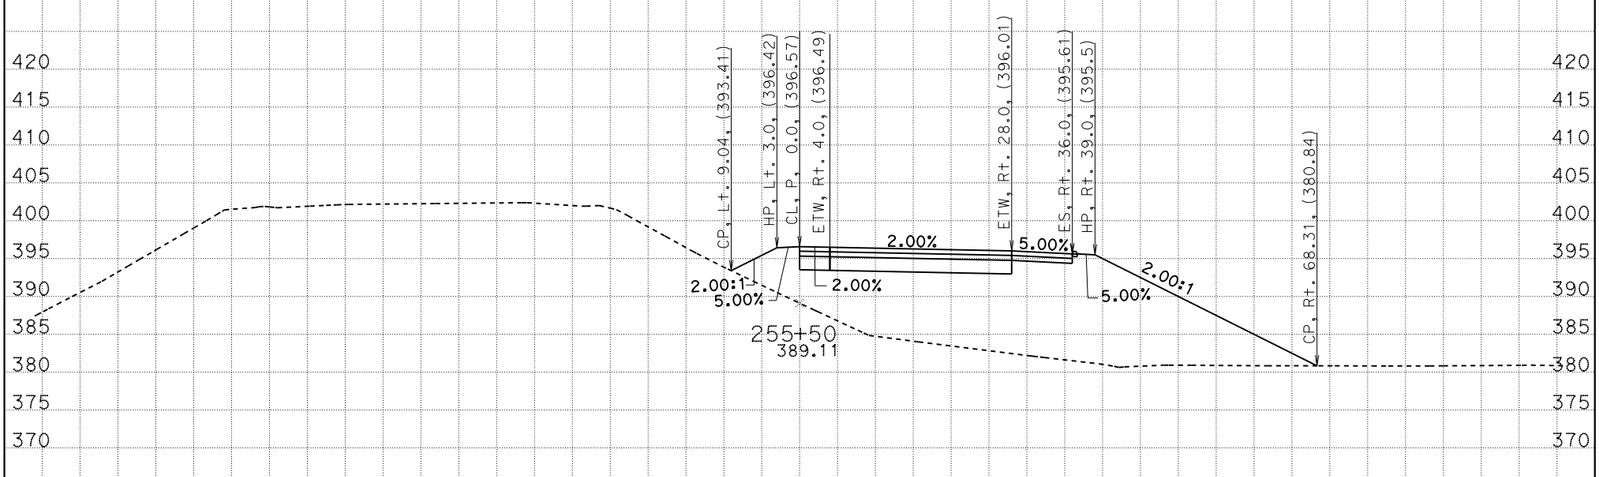

CREATED BY: G. GOMEZ CONTRACT: 05-0C640 SCALE: 1" = 10' Horiz. 1" = 10' Vert. CL1

DATE: 3/24/2014 DIST/CO/RTE/PM: 05/SB/246/12.3-R16.7 BIDDER'S CROSS SECTIONS

STAGE 1 PHASE 3 PROJECT ID: 0500000021 All Dimensions are US Survey Feet SHEET 20 OF 33

KC Project: 0611 File: D:=1\DESIGN\STAGE01\PHASE03\S1P3_DES%16324_s1p3_des.ear

BIDDER'S CROSS SECTIONS

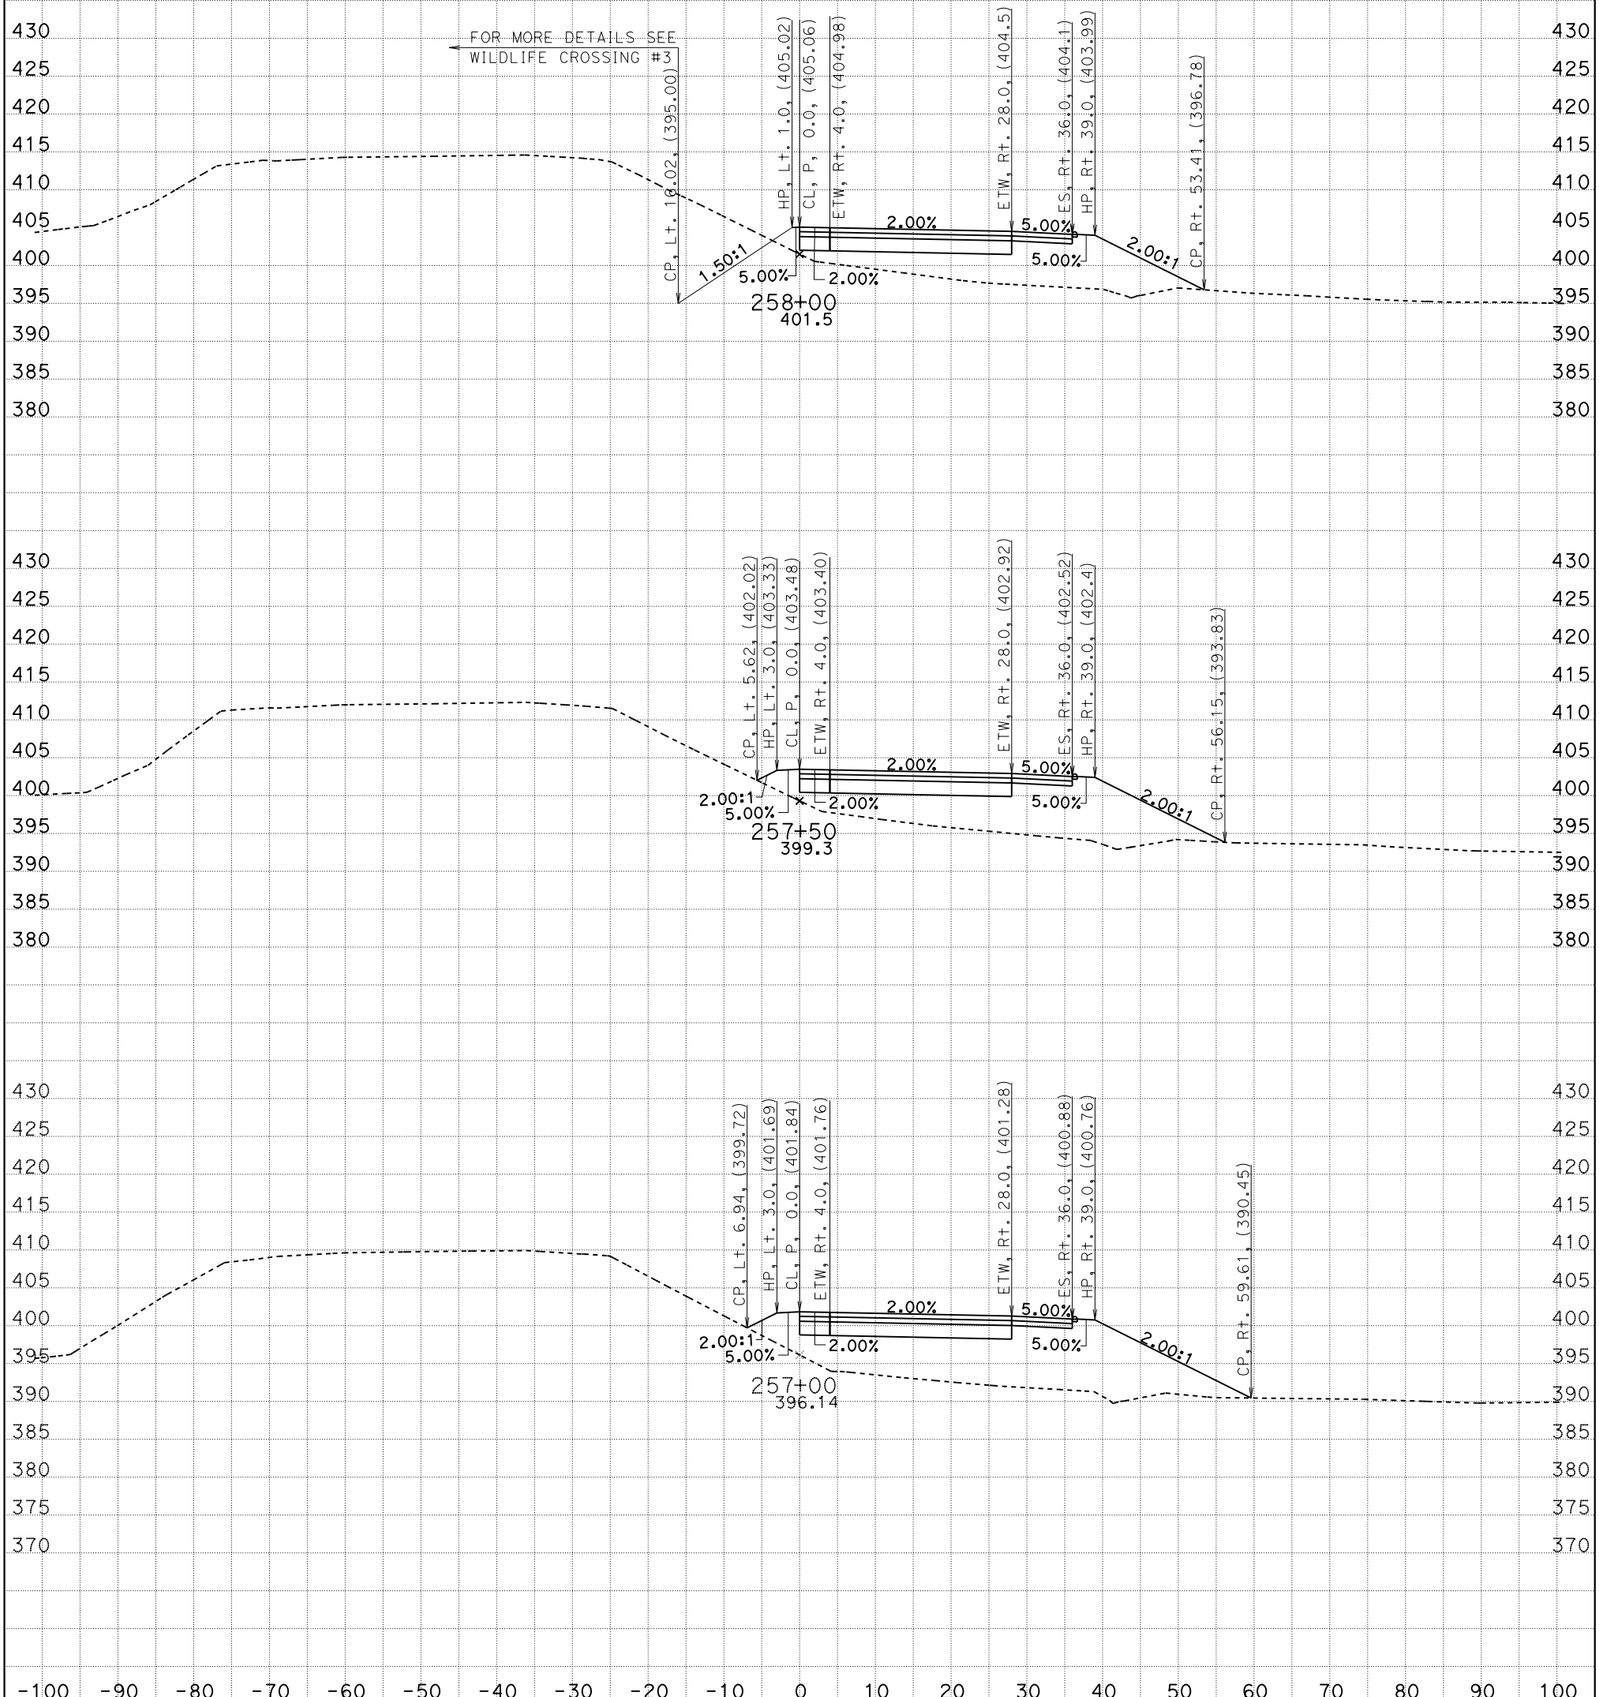

CREATED BY: G. GOMEZ CONTRACT: 05-0C640 SCALE: 1" = 10' Horiz. 1" = 10' Vert. **CL1**

DATE: 3/24/2014 DIST/CO/RTE/PM: 05/SB/246/12.3-R16.7 **BIDDER'S CROSS SECTIONS**

STAGE 1 PHASE 3 PROJECT ID: 0500000021 **All Dimensions are US Survey Feet** SHEET 21 OF 33

KC Project: 0611 File: D:=1\DESIGN\STAGE01\PHASE03\S1P3_DES%16324_s1p3_des.ear

BIDDER'S CROSS SECTIONS

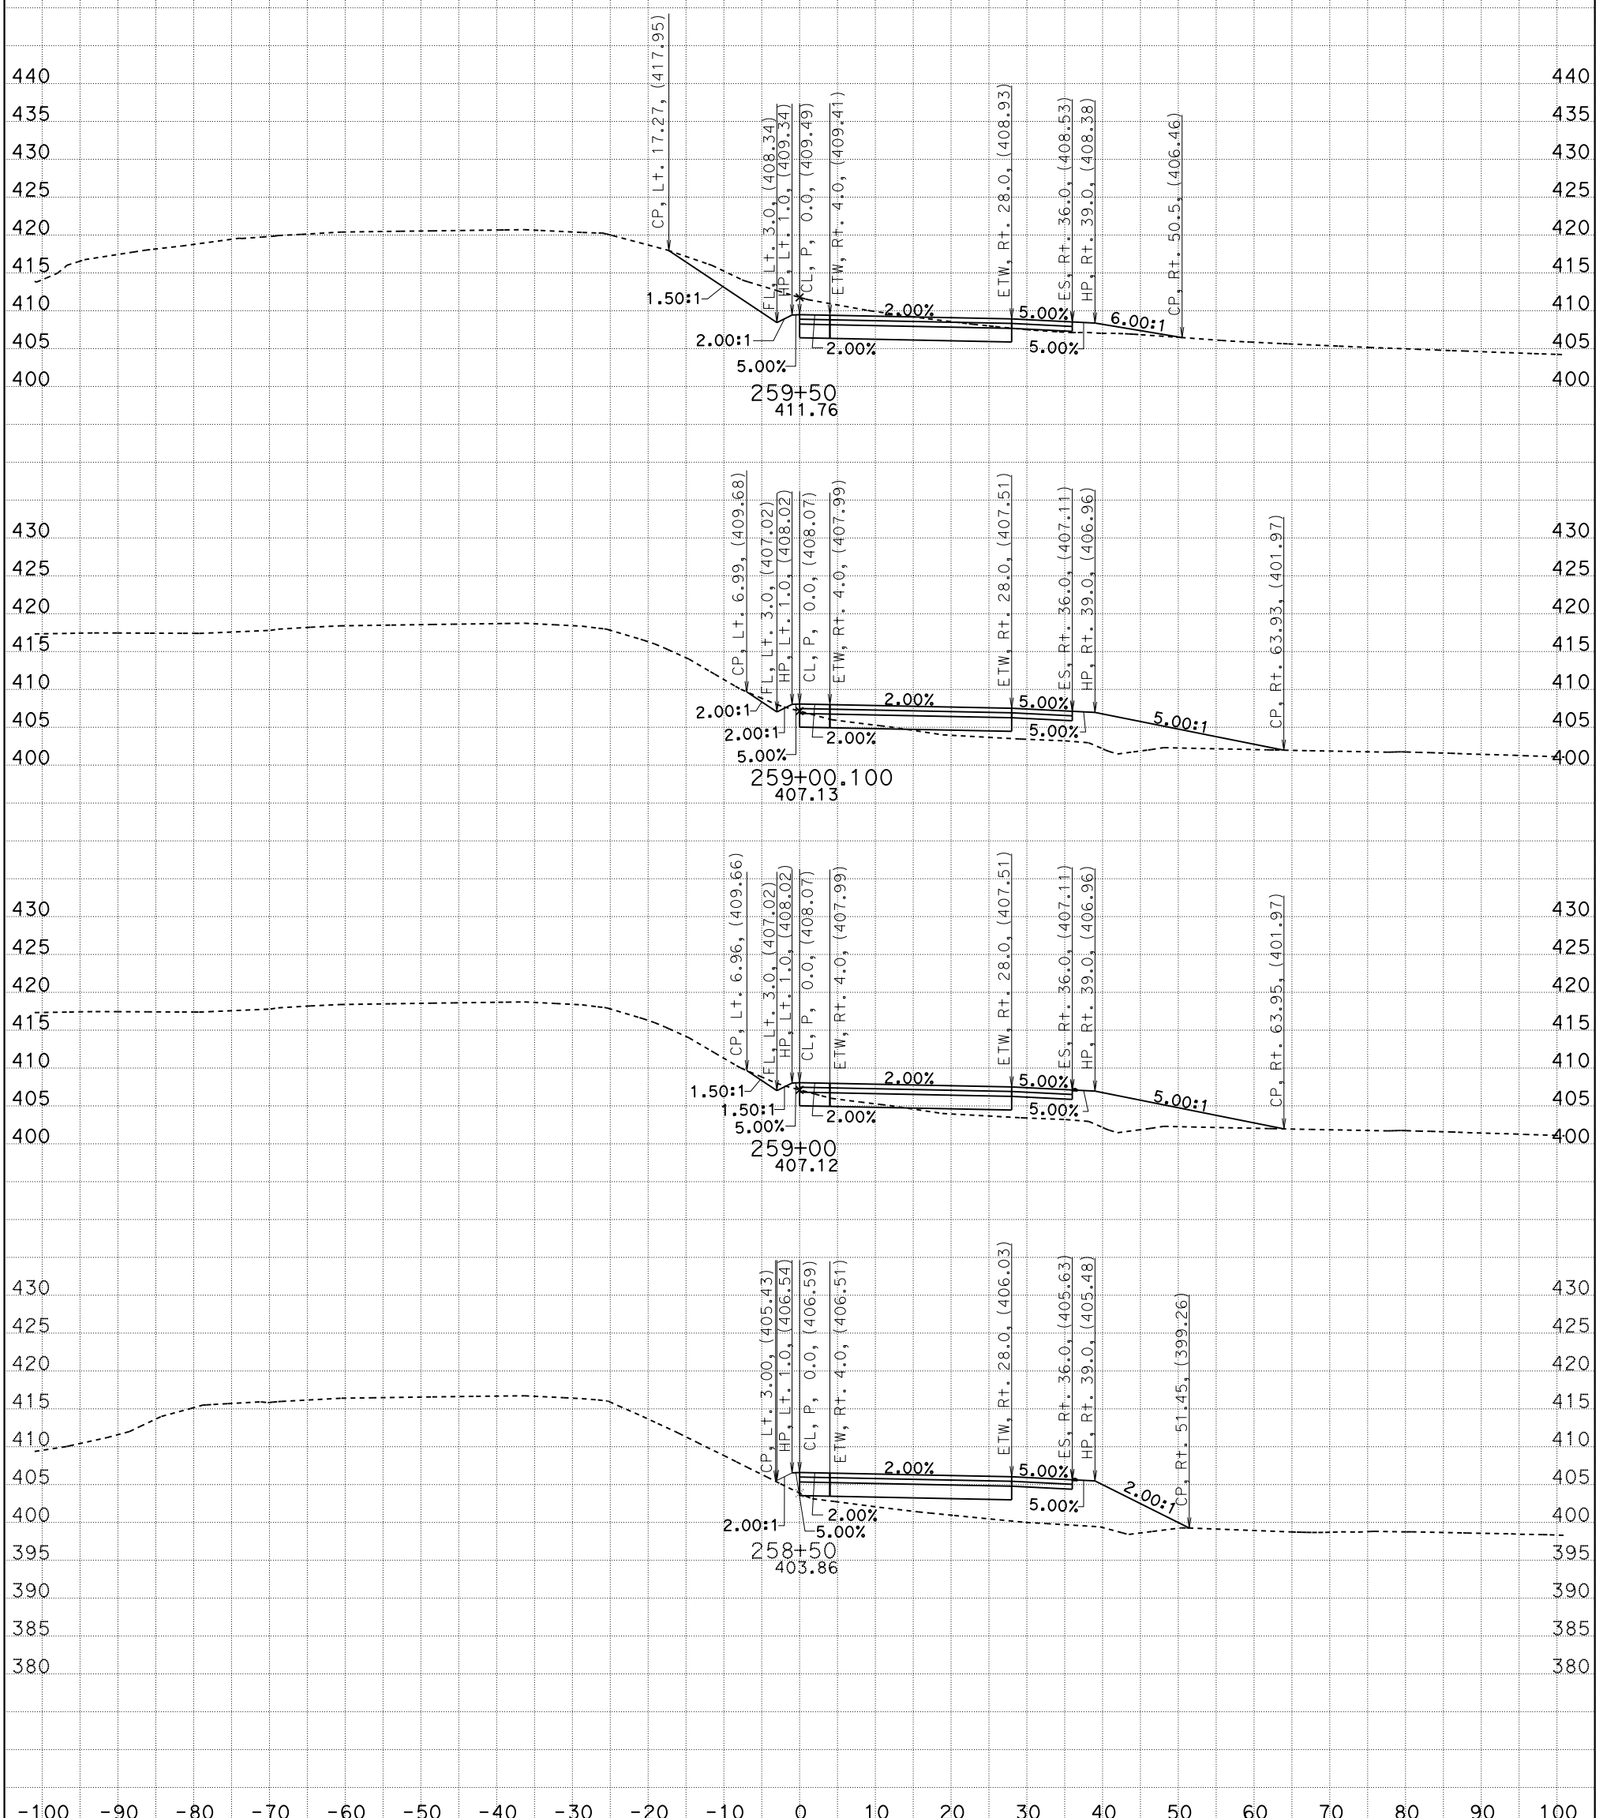

CREATED BY: G. GOMEZ CONTRACT: 05-0C640 SCALE: 1" = 10' Horiz. 1" = 10' Vert.

DATE: 3/24/2014 DIST/CO/RTE/PM: 05/SB/246/12.3-R16.7

STAGE 1 PHASE 3 PROJECT ID: 0500000021 **All Dimensions are US Survey Feet**

CL1

BIDDER'S CROSS SECTIONS

SHEET 22 OF 33

KC Project: 0611 File: D:=1\DESIGN\STAGE01\PHASE03\S1P3_DES9/16324_s1p3_des.ear

BIDDER'S CROSS SECTIONS

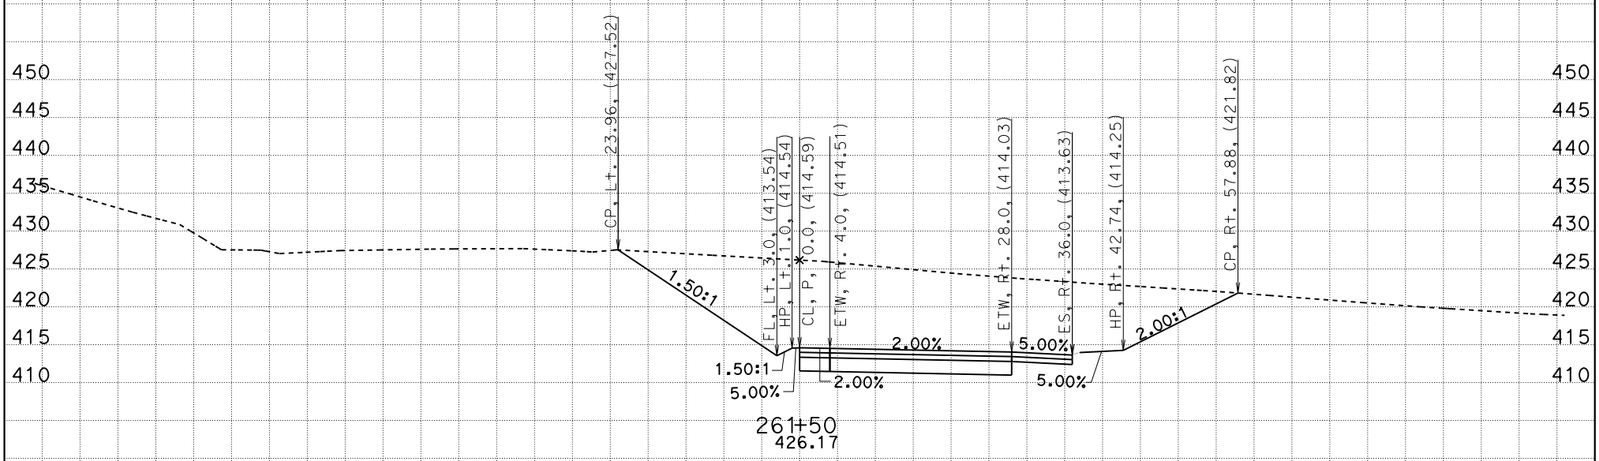

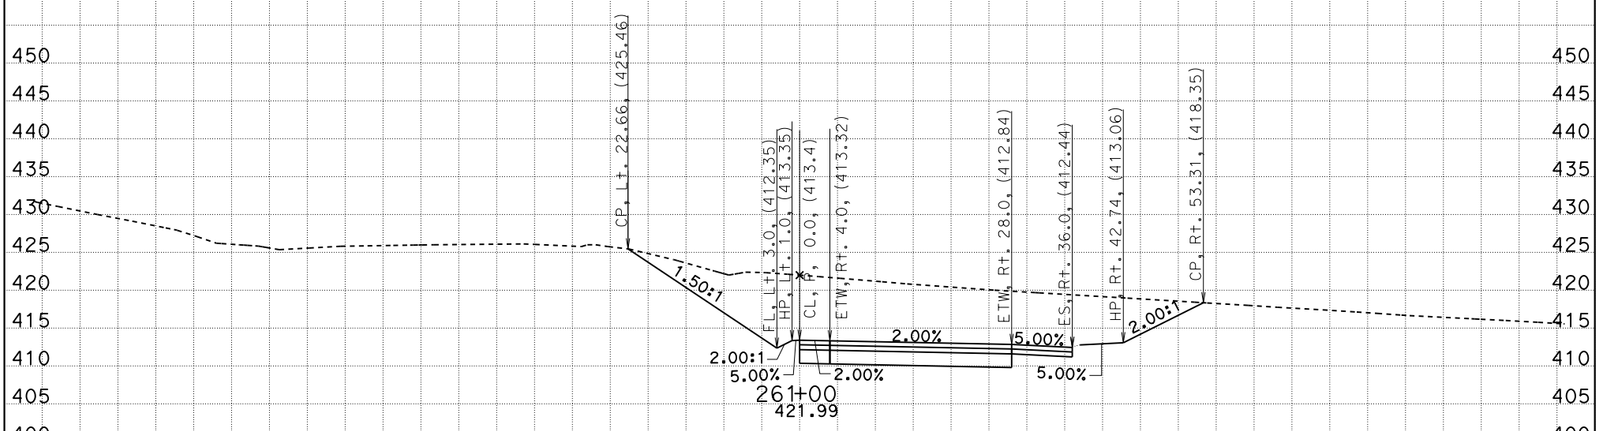

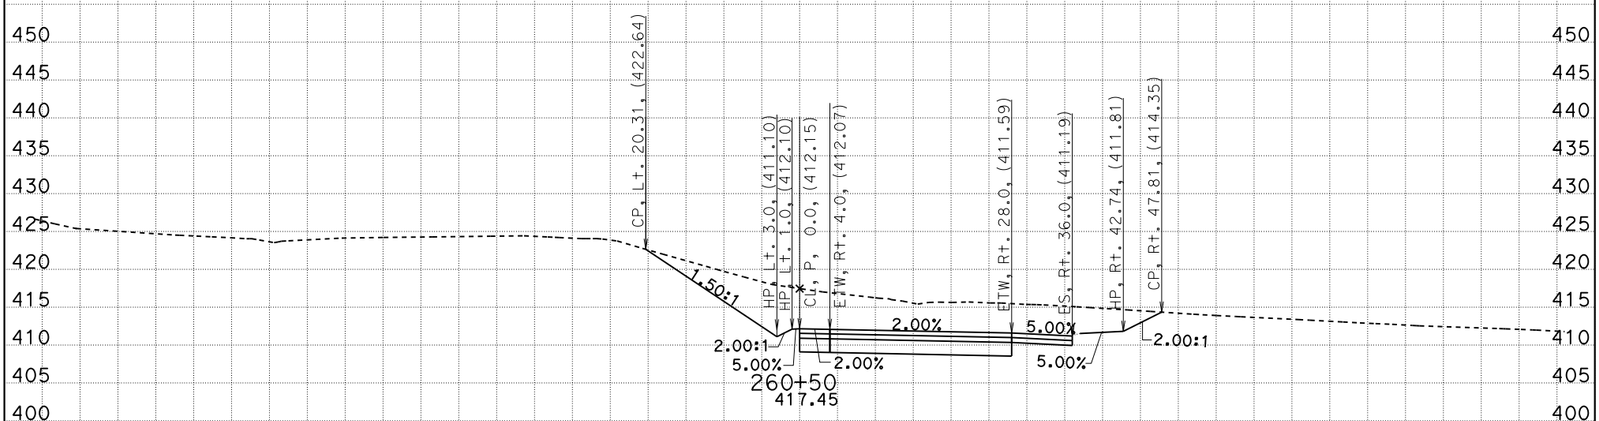

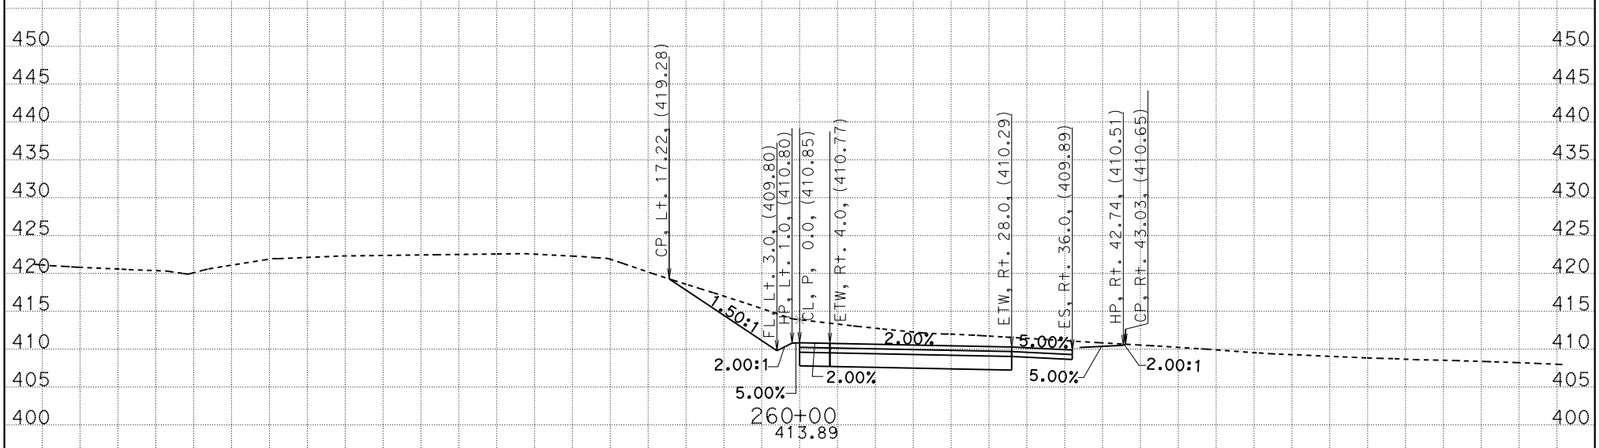

CREATED BY: G. GOMEZ CONTRACT: 05-0C640 SCALE: 1" = 10' Horiz. 1" = 10' Vert.

DATE: 3/24/2014 DIST/CO/RTE/PM: 05/SB/246/12.3-R16.7

STAGE 1 PHASE 3 PROJECT ID: 0500000021 **All Dimensions are US Survey Feet**

CL1

BIDDER'S CROSS SECTIONS

SHEET 23 OF 33

KC Project: 0611 File: D:=1\DESIGN\STAGE01\PHASE03\S1P3_DES%16324_s1p3_des.ear

BIDDER'S CROSS SECTIONS

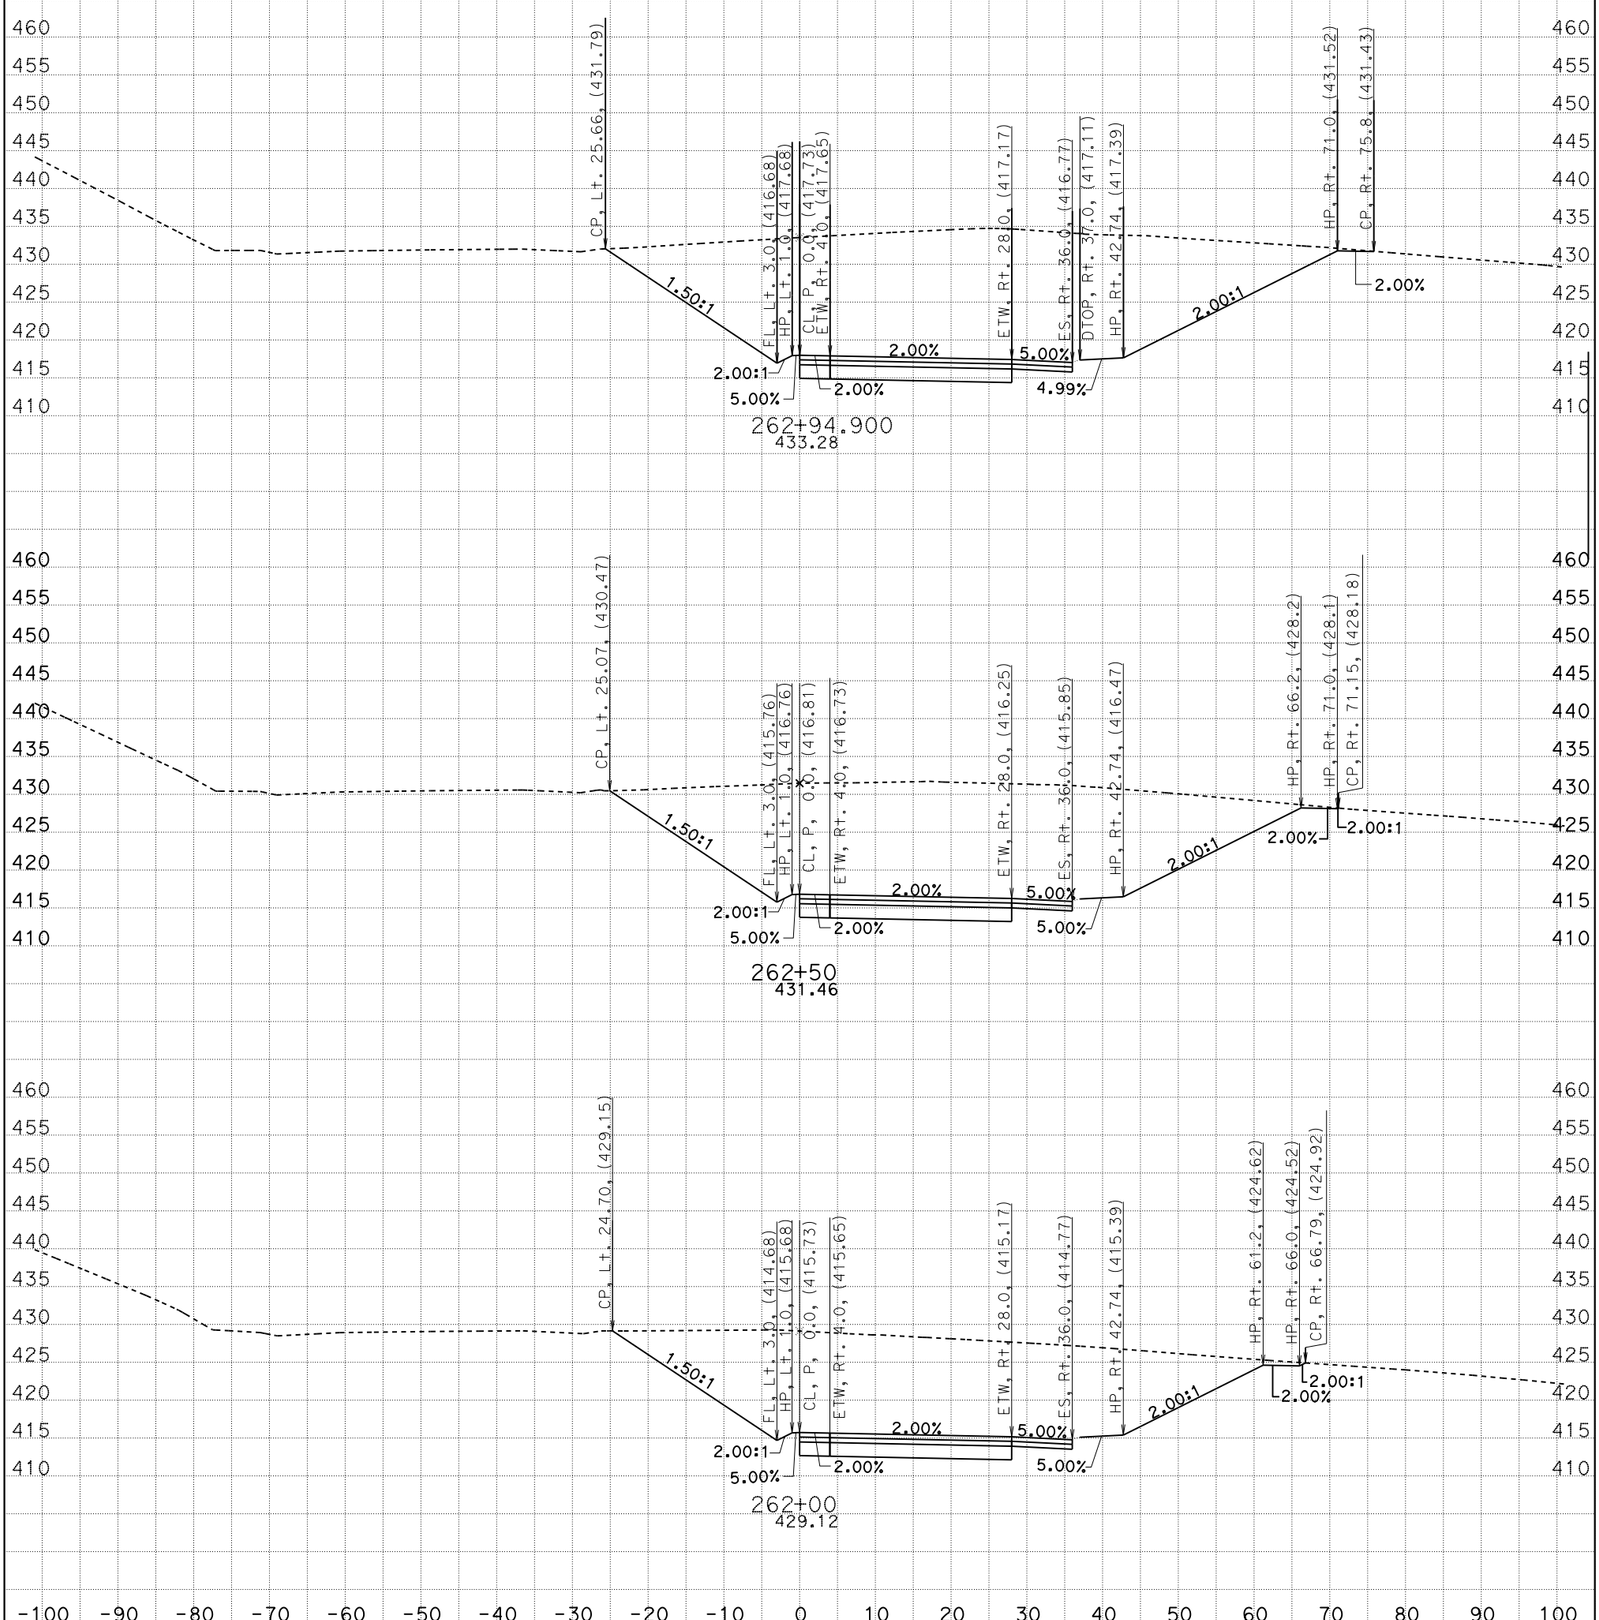

CREATED BY: G. GOMEZ CONTRACT: 05-0C640 SCALE: 1" = 10' Horiz. 1" = 10' Vert.

DATE: 3/24/2014 DIST/CO/RTE/PM: 05/SB/246/12.3-R16.7

STAGE 1 PHASE 3 PROJECT ID: 0500000021 **All Dimensions are US Survey Feet**

CL1

BIDDER'S CROSS SECTIONS

KC Project: 0611 File: D:=1\DESIGN\STAGE01\PHASE03\S1P3_DES%16324_s1p3_des.ear

BIDDER'S CROSS SECTIONS

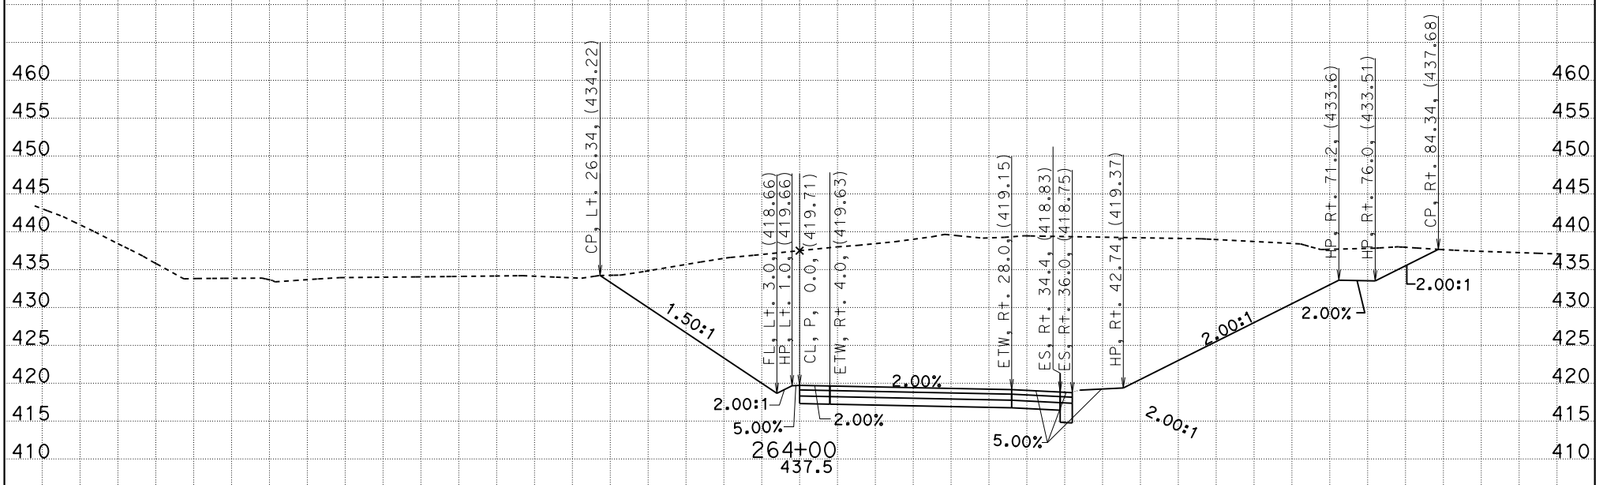

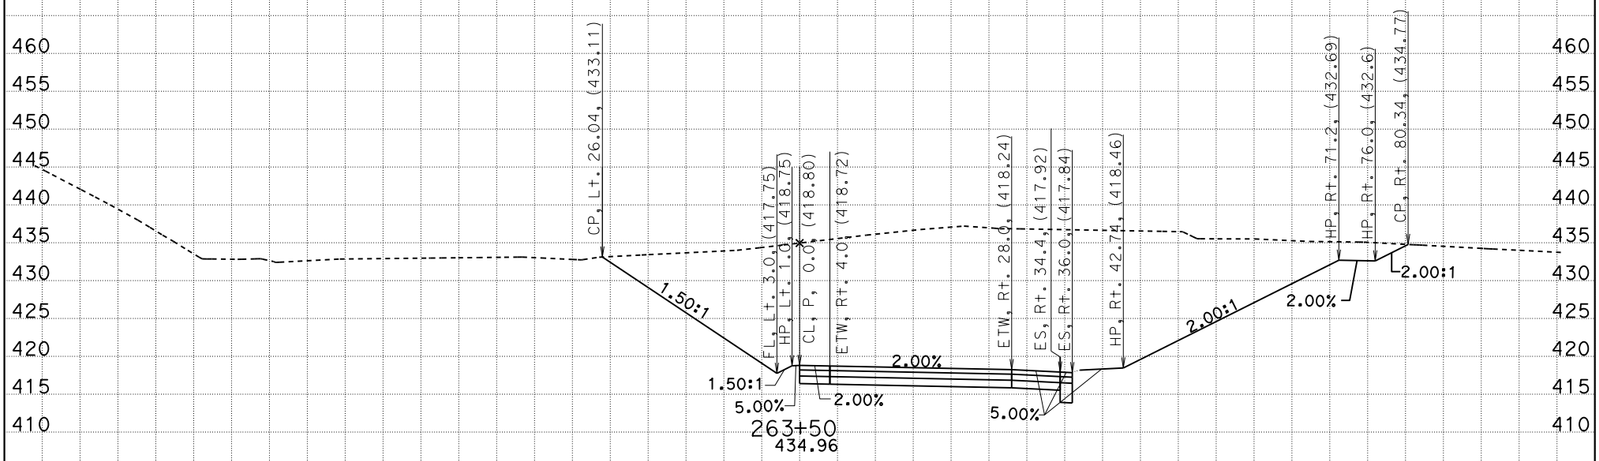

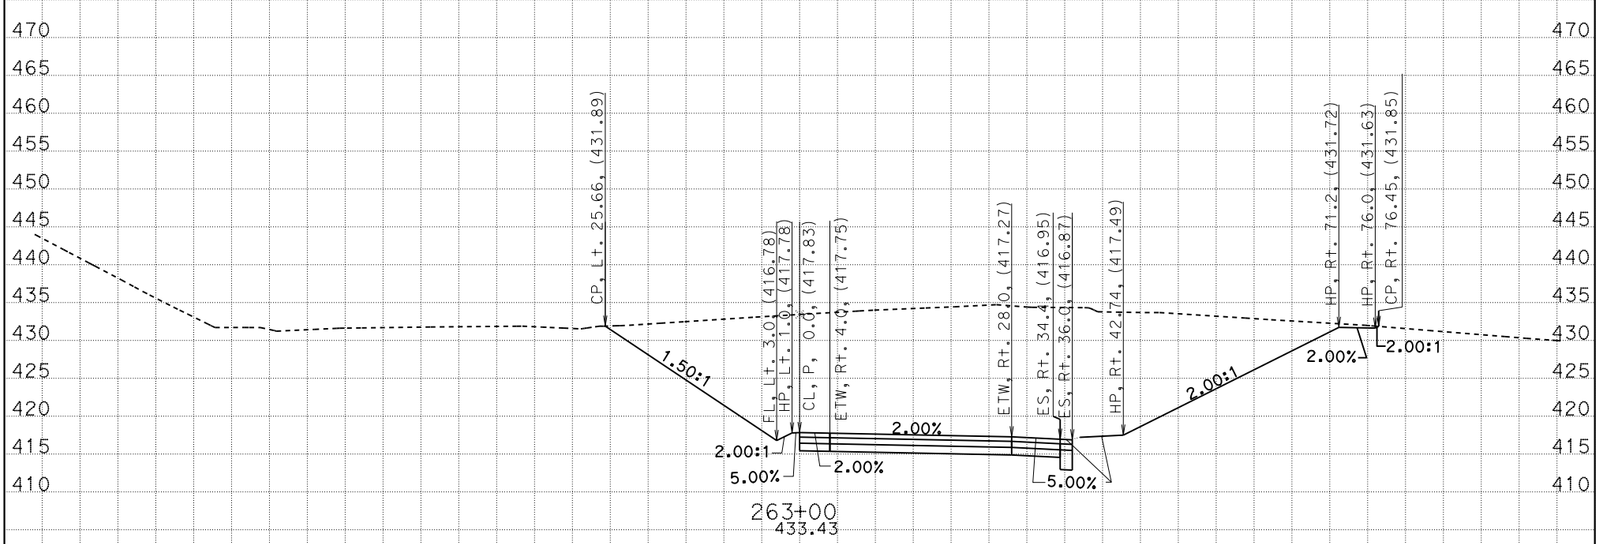

CREATED BY: G. GOMEZ CONTRACT: 05-0C640 SCALE: 1" = 10' Horiz. 1" = 10' Vert.

DATE: 3/24/2014 DIST/CO/RTE/PM: 05/SB/246/12.3-R16.7

STAGE 1 PHASE 3 PROJECT ID: 0500000021 **All Dimensions are US Survey Feet**

CL1

BIDDER'S CROSS SECTIONS

SHEET 25 OF 33

KC Project: 0611 File: D:=1\DESIGN\STAGE01\PHASE03\S1P3_DES%16324_s1p3_des.ear

BIDDER'S CROSS SECTIONS

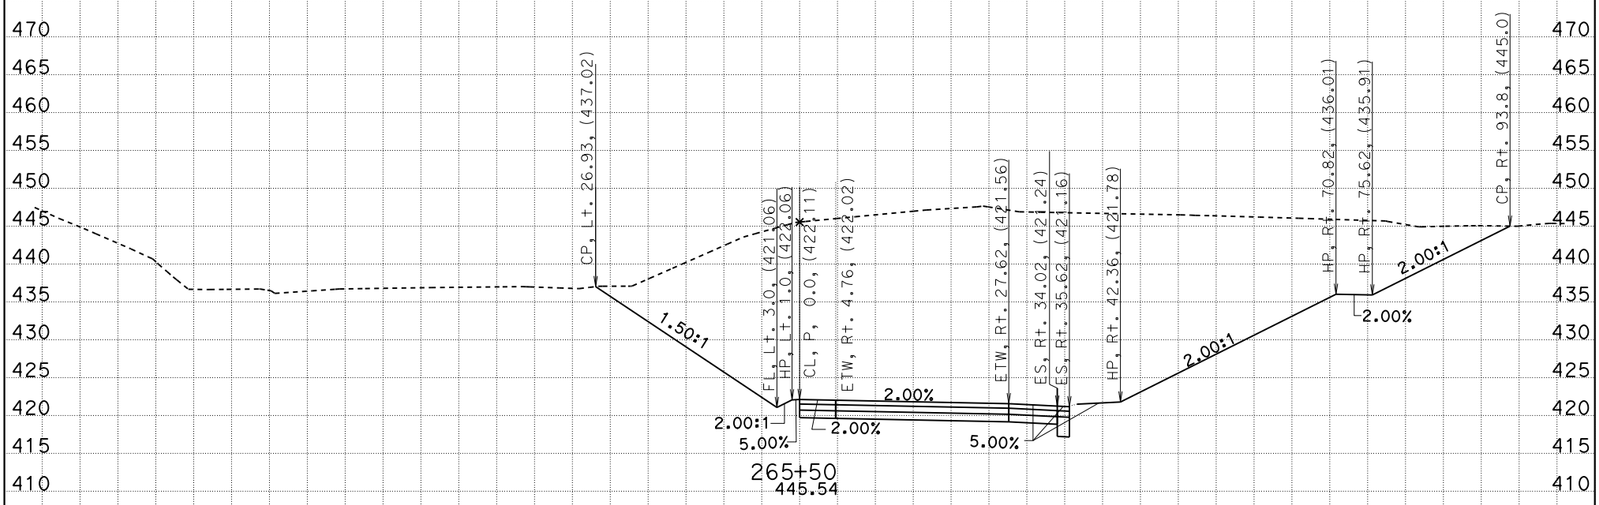

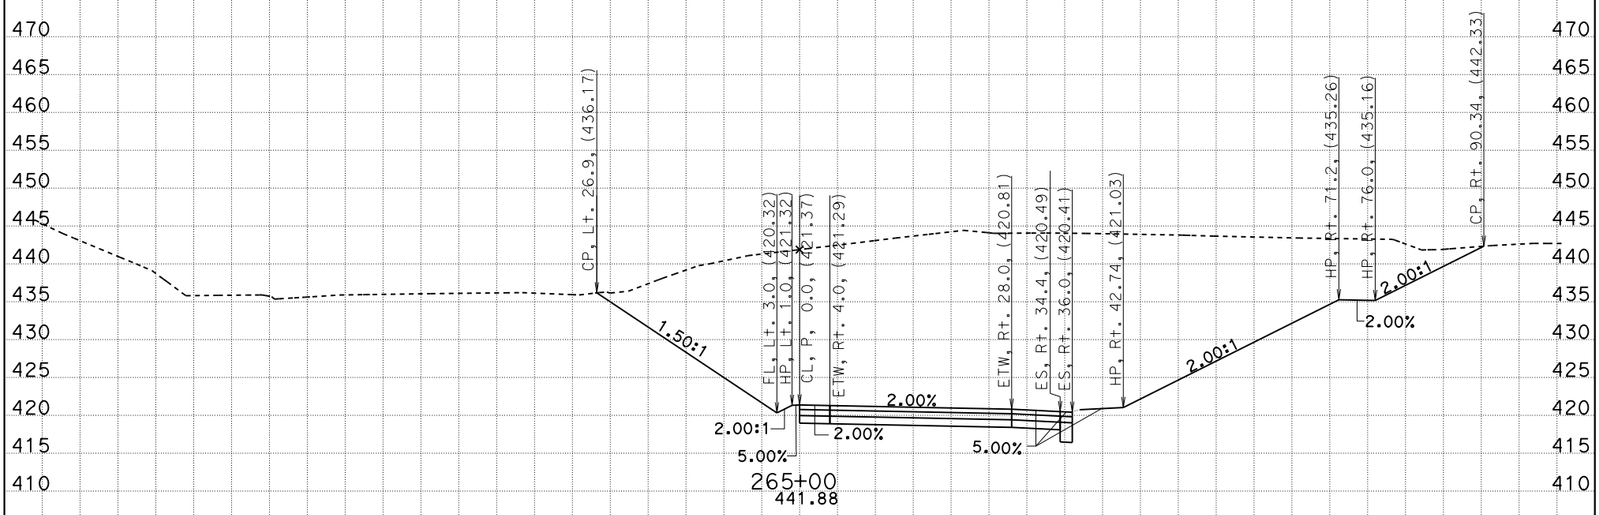

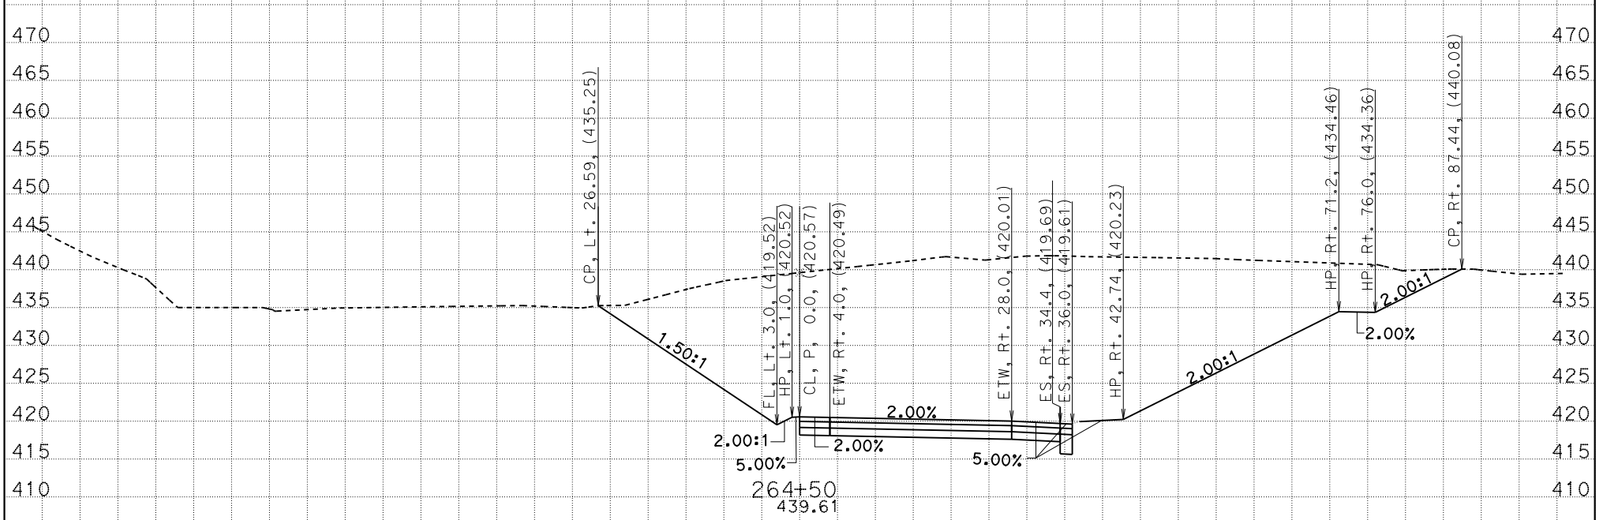

CREATED BY: G. GOMEZ CONTRACT: 05-0C640 SCALE: 1" = 10' Horiz. 1" = 10' Vert.

DATE: 3/24/2014 DIST/CO/RTE/PM: 05/SB/246/12.3-R16.7

STAGE 1 PHASE 3 PROJECT ID: 0500000021 **All Dimensions are US Survey Feet**

CL1

BIDDER'S CROSS SECTIONS

KC Project: 0611 File: D:=1\DESIGN\STAGE01\PHASE03\S1P3_DES%324_s1p3_des.ear

BIDDER'S CROSS SECTIONS

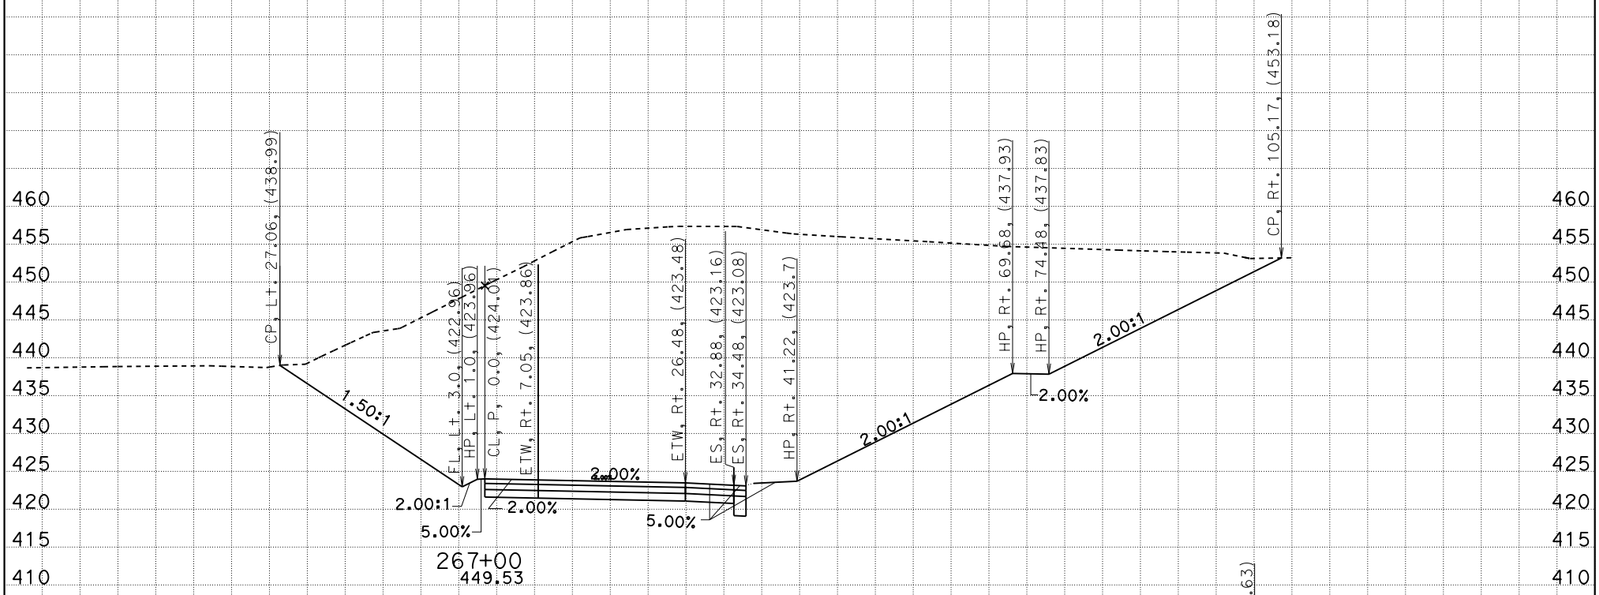

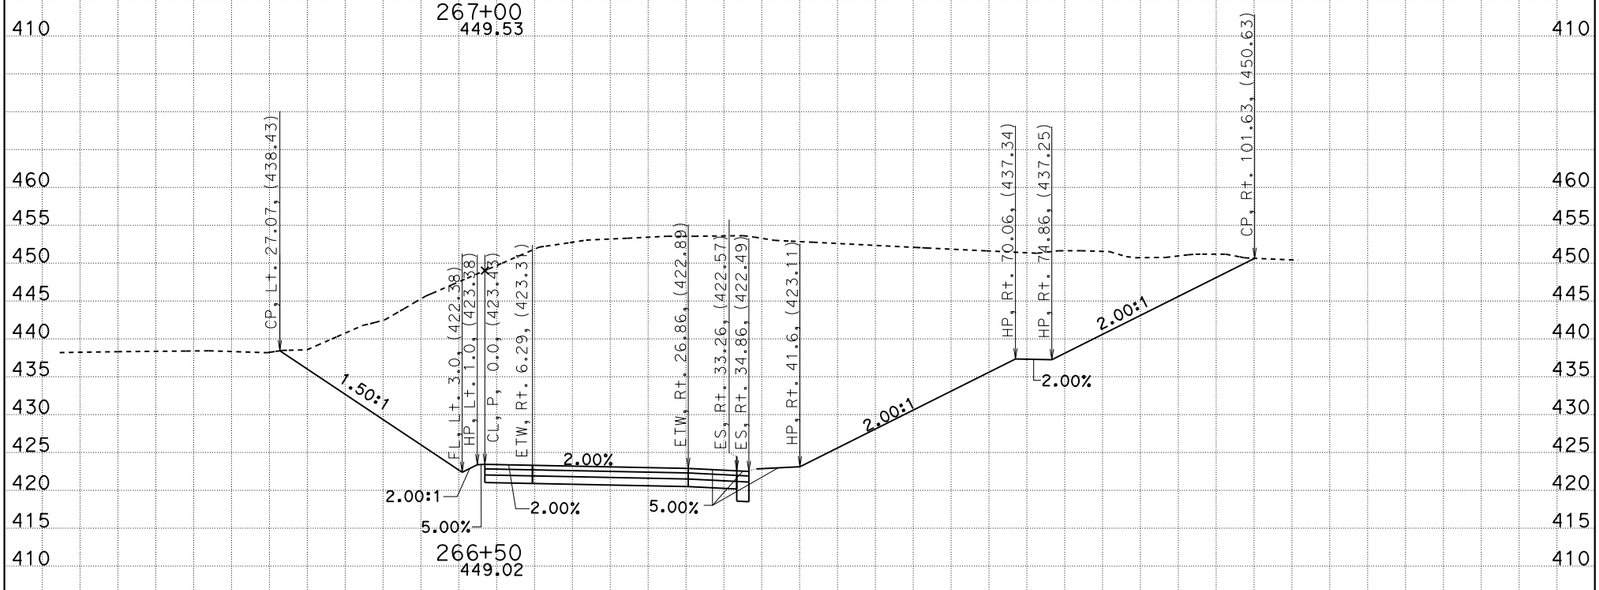

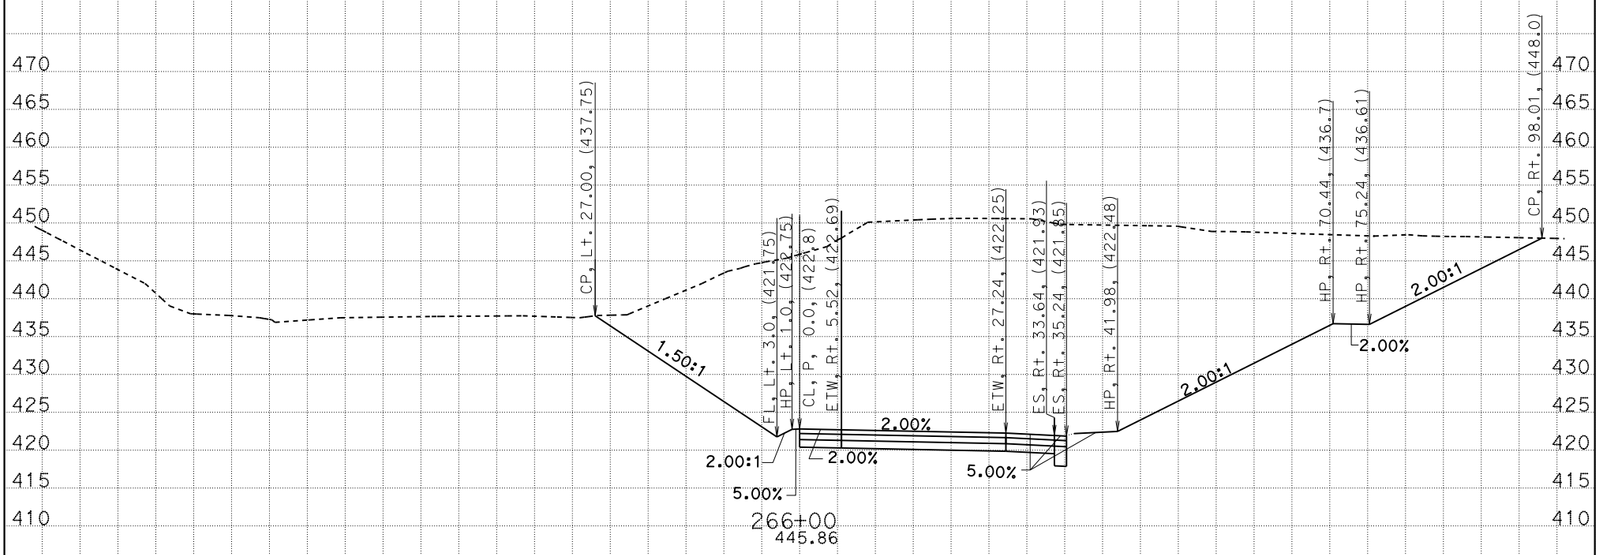

CREATED BY: G. GOMEZ CONTRACT: 05-0C640 SCALE: 1" = 10' Horiz. 1" = 10' Vert.

DATE: 3/24/2014 DIST/CO/RTE/PM: 05/SB/246/12.3-R16.7

STAGE 1 PHASE 3 PROJECT ID: 0500000021 **All Dimensions are US Survey Feet**

CL1

BIDDER'S CROSS SECTIONS

SHEET 27 OF 33

KC Project: 0611 File: D:=1\DESIGN\STAGE01\PHASE03\S1P3_DES%16324_s1p3_des.ear

BIDDER'S CROSS SECTIONS

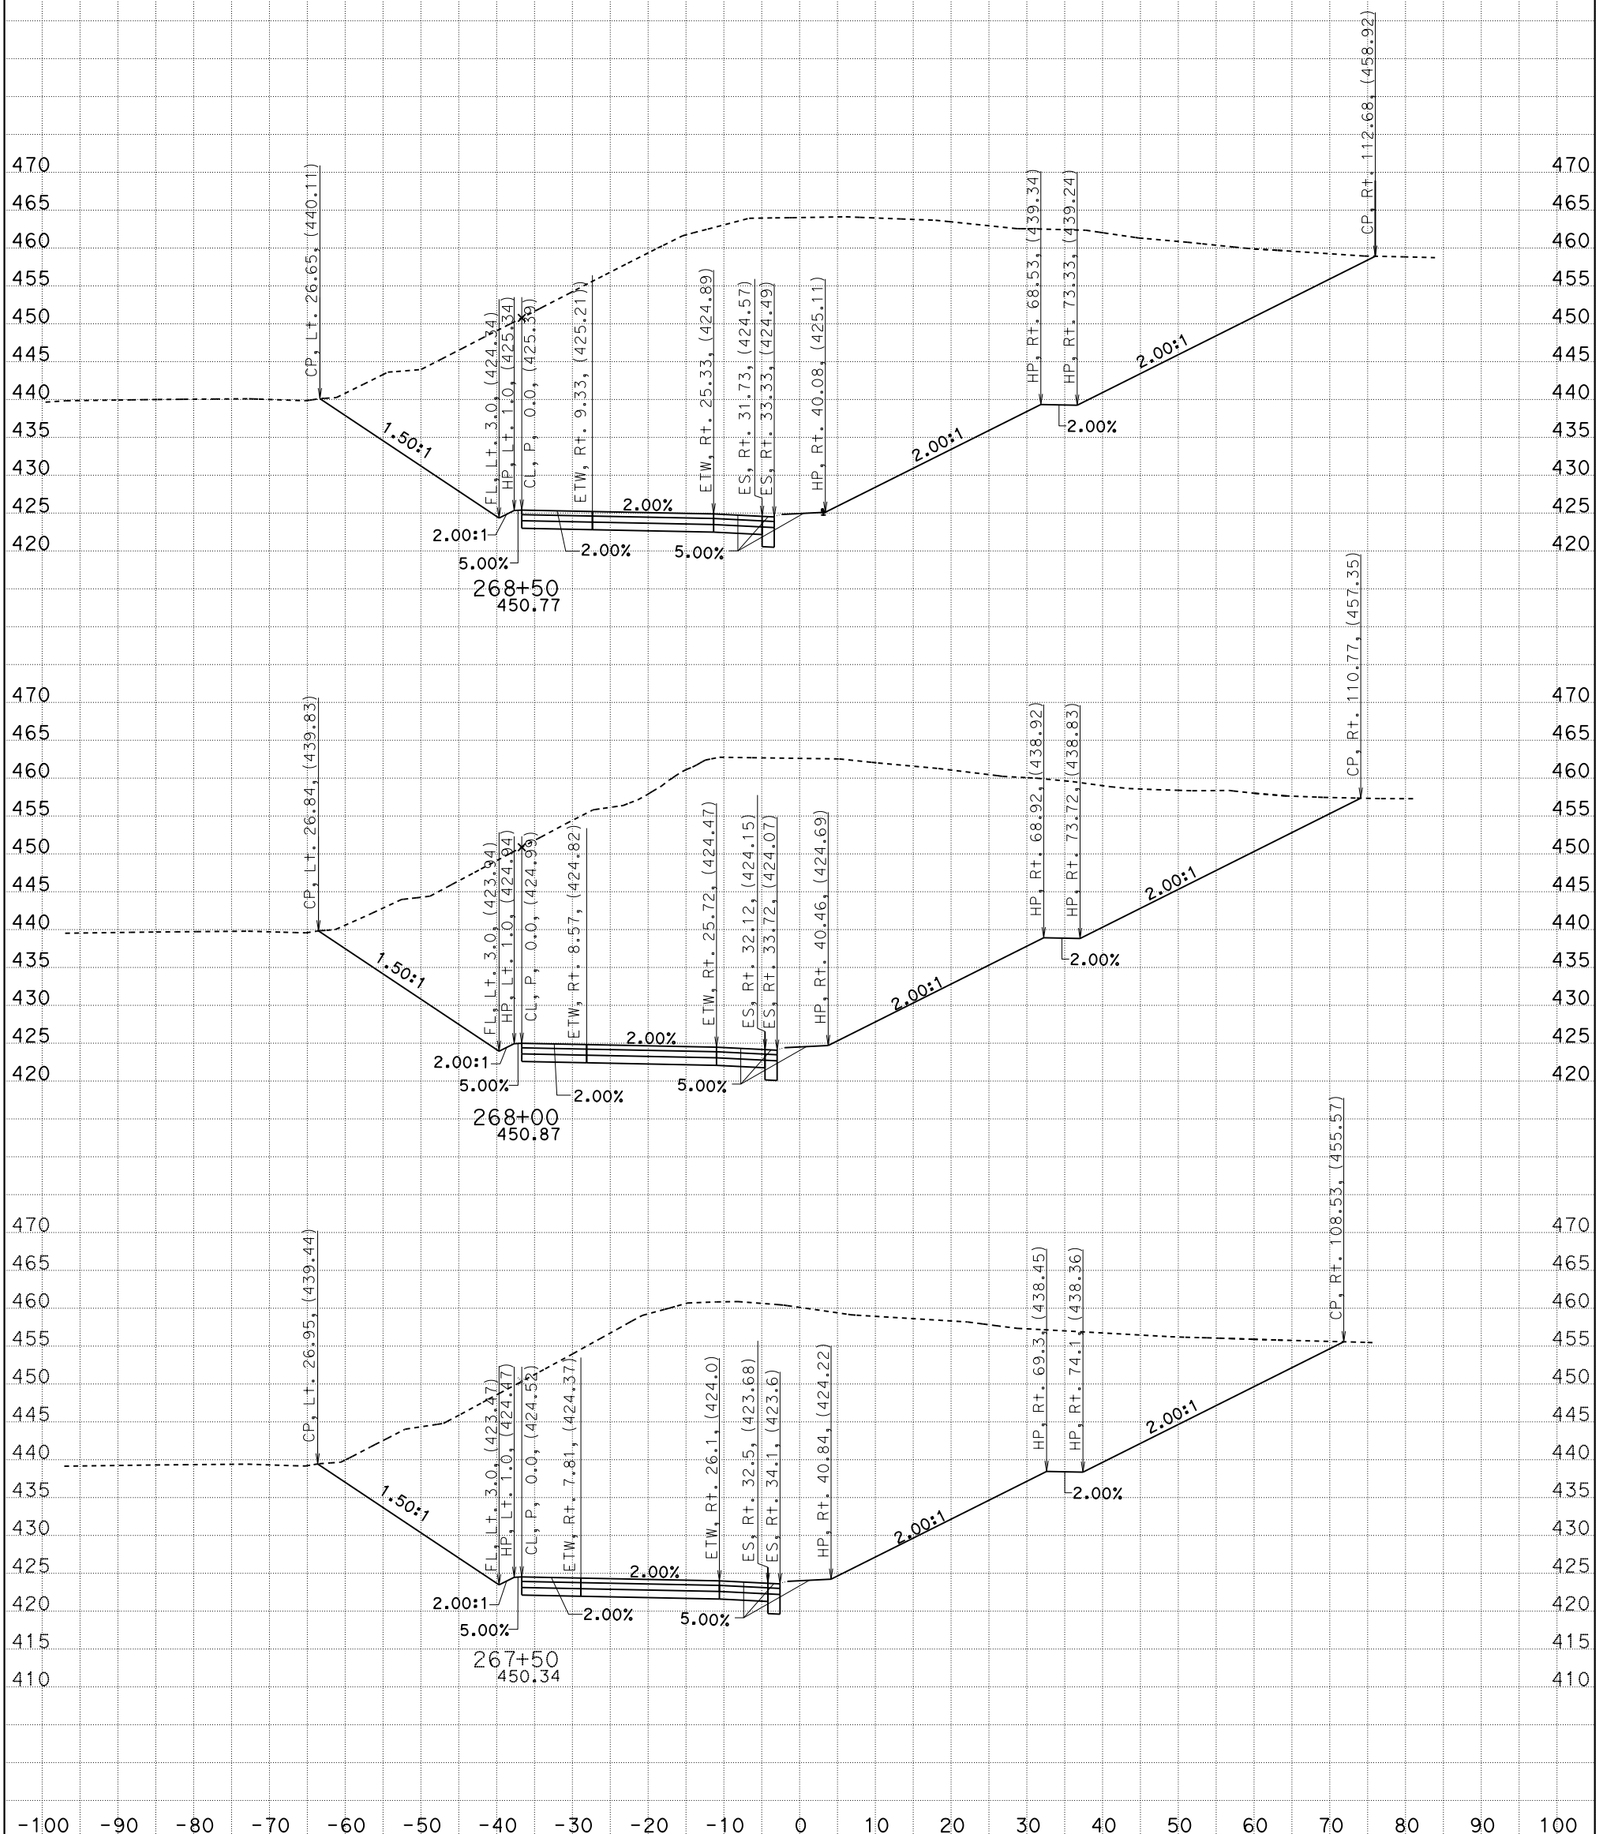

CREATED BY: G. GOMEZ CONTRACT: 05-0C640 SCALE: 1" = 10' Horiz. 1" = 10' Vert.

DATE: 3/24/2014 DIST/CO/RTE/PM: 05/SB/246/12.3-R16.7

STAGE 1 PHASE 3 PROJECT ID: 0500000021 **All Dimensions are US Survey Feet**

CL1

BIDDER'S CROSS SECTIONS

SHEET 28 OF 33

KC Project: 0611 File: D:=1\DESIGN\STAGE01\PHASE03\S1P3_DES%324_s1p3_des.ear

BIDDER'S CROSS SECTIONS

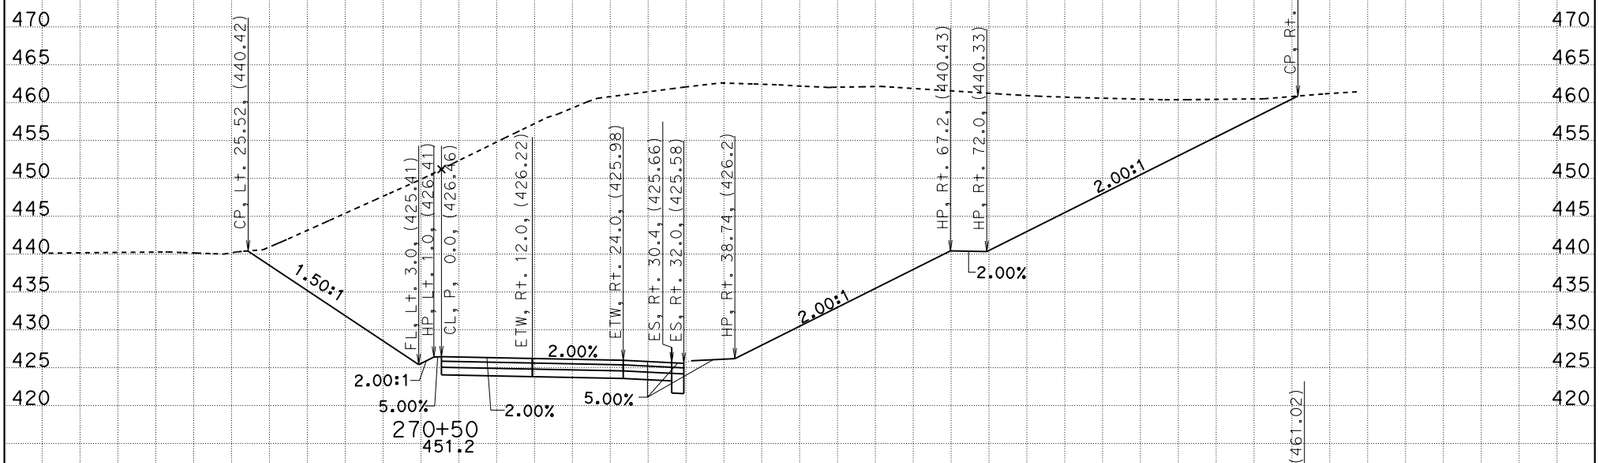

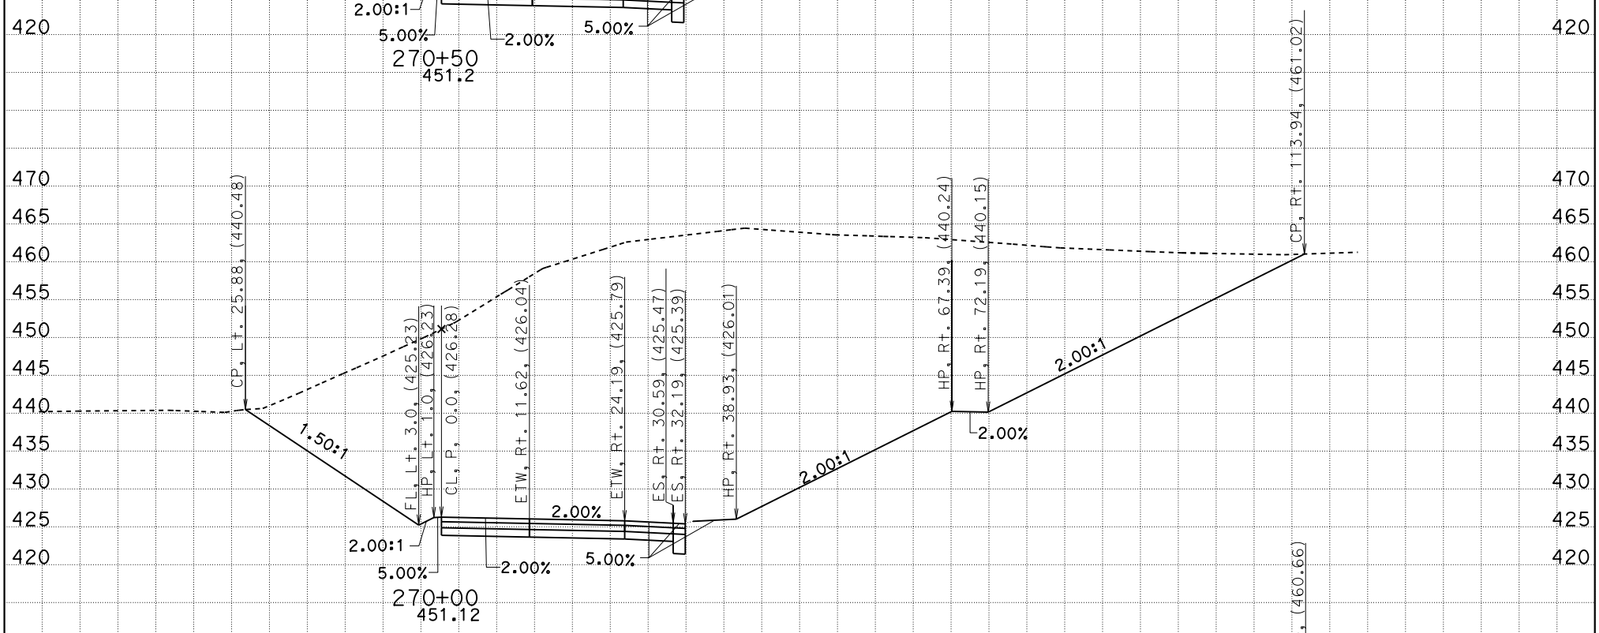

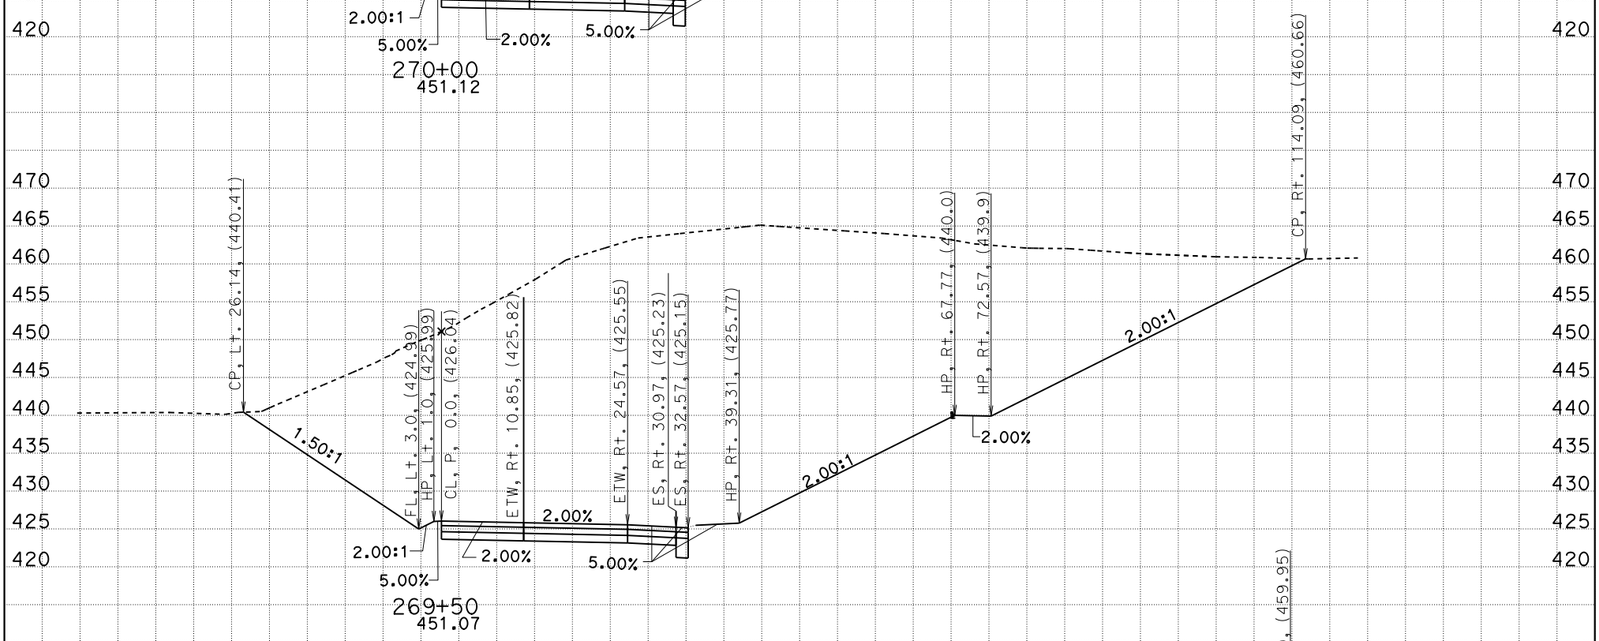

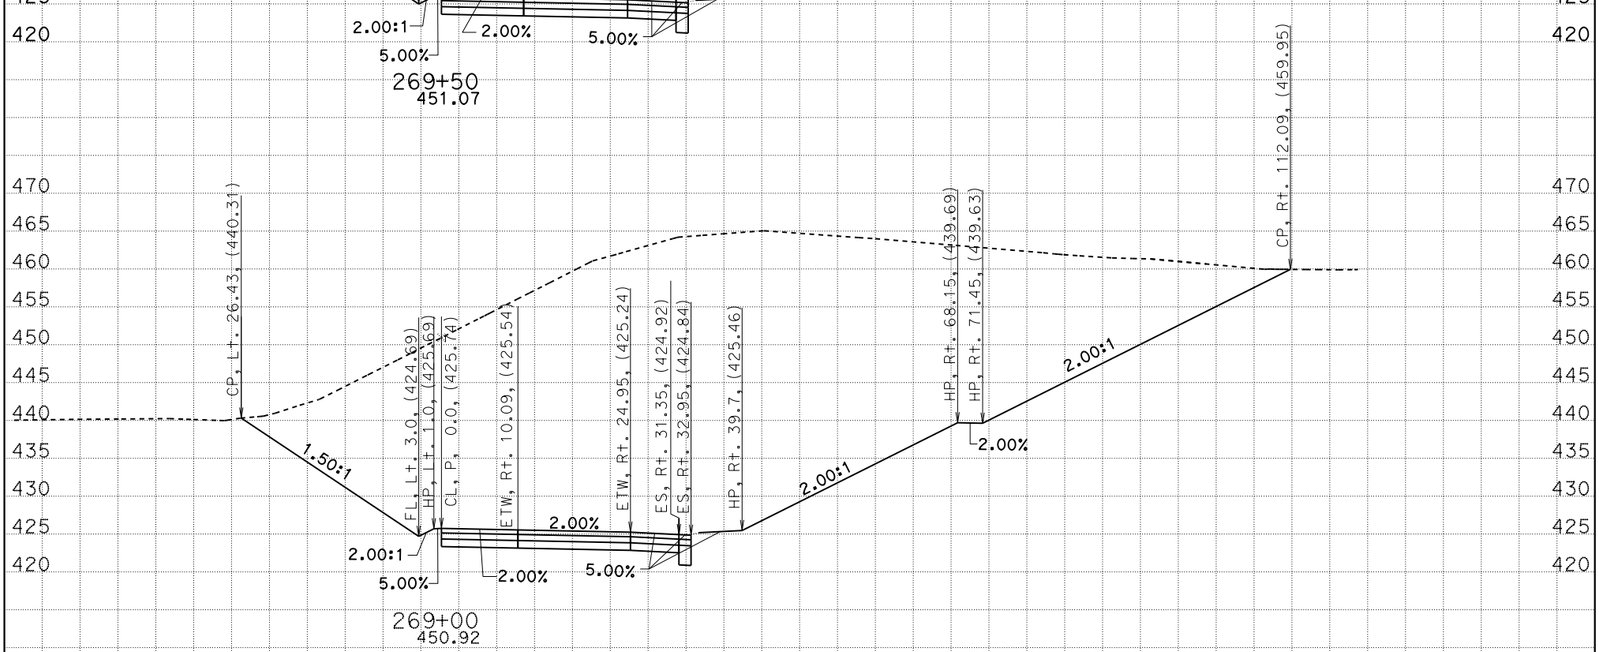

CREATED BY: G. GOMEZ CONTRACT: 05-0C640 SCALE: 1" = 10' Horiz. 1" = 10' Vert.

DATE: 3/24/2014 DIST/CO/RTE/PM: 05/SB/246/12.3-R16.7

STAGE 1 PHASE 3 PROJECT ID: 0500000021 **All Dimensions are US Survey Feet**

CL1

BIDDER'S CROSS SECTIONS

KC Project: 0611 File: D:=1\DESIGN\STAGE01\PHASE03\S1P3_DES%324_s1p3_des.ear

BIDDER'S CROSS SECTIONS

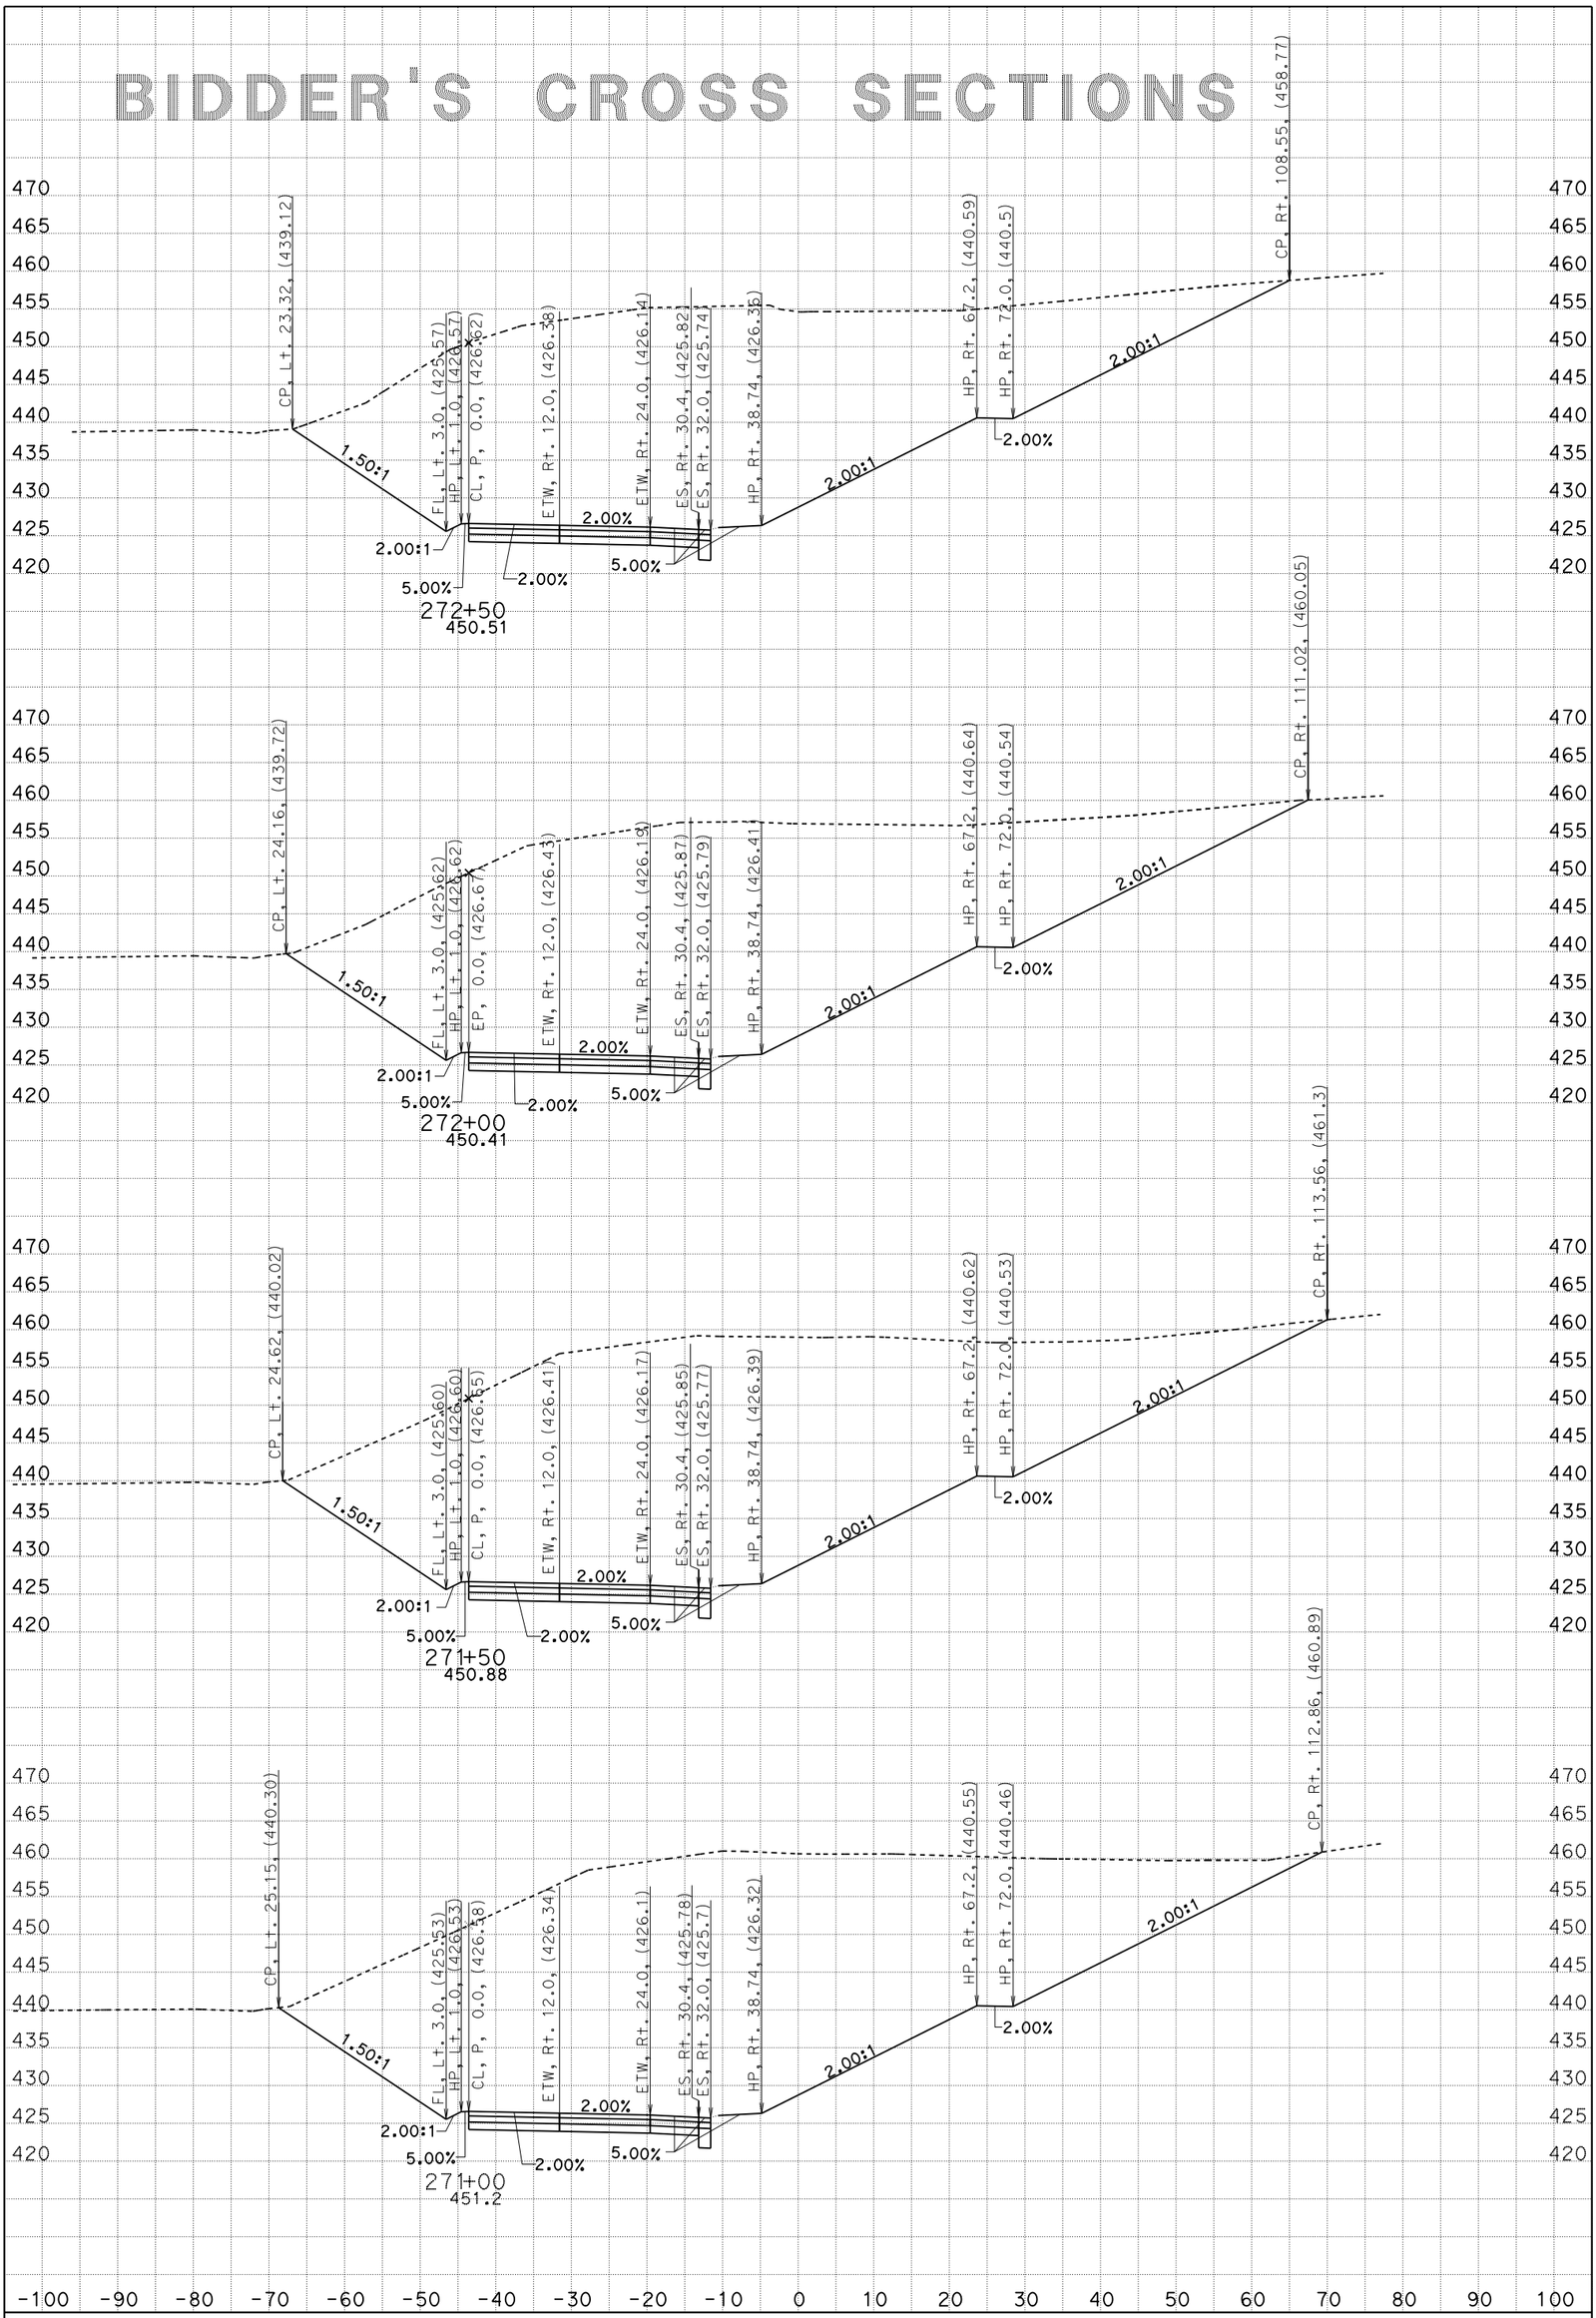

CREATED BY: G. GOMEZ CONTRACT: 05-0C640 SCALE: 1" = 10' Horiz. 1" = 10' Vert.

DATE: 3/24/2014 DIST/CO/RTE/PM: 05/SB/246/12.3-R16.7

STAGE 1 PHASE 3 PROJECT ID: 0500000021 **All Dimensions are US Survey Feet**

CL1

BIDDER'S CROSS SECTIONS

KC Project: 0611 File: D:=1\DESIGN\STAGE01\PHASE03\S1P3_DES%16324_s1p3_des.ear

BIDDER'S CROSS SECTIONS

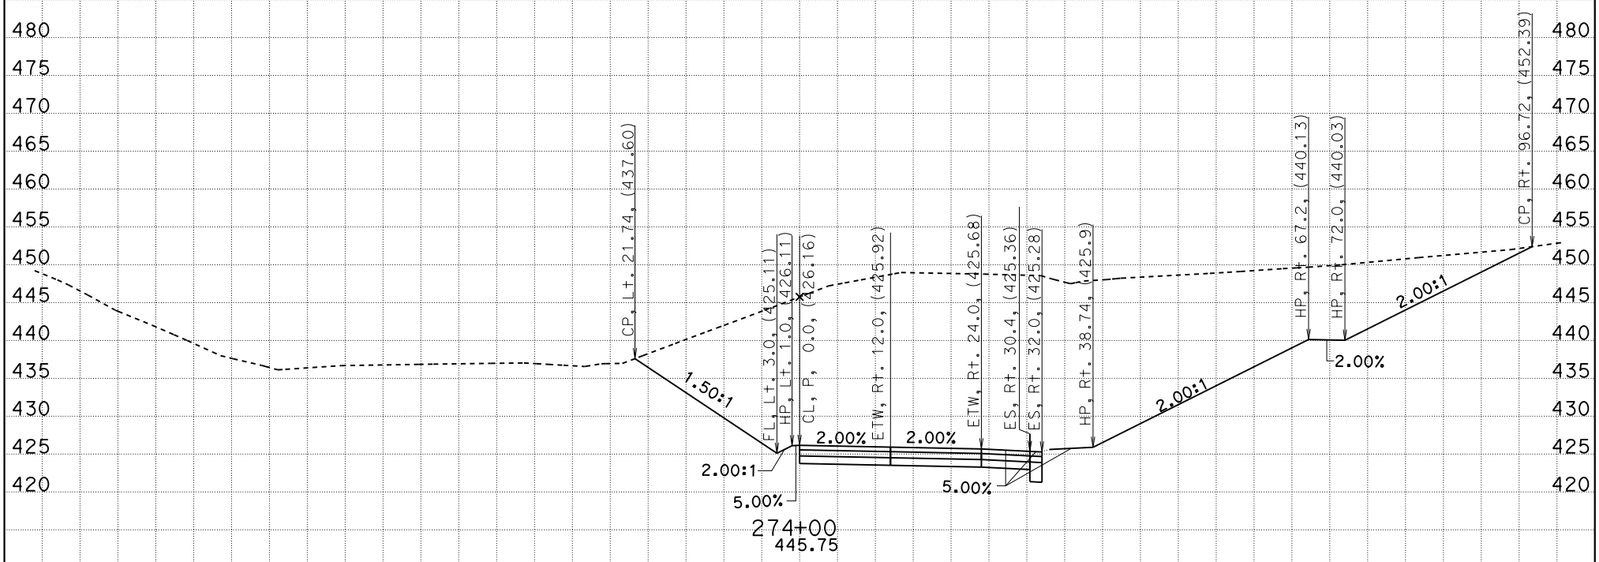

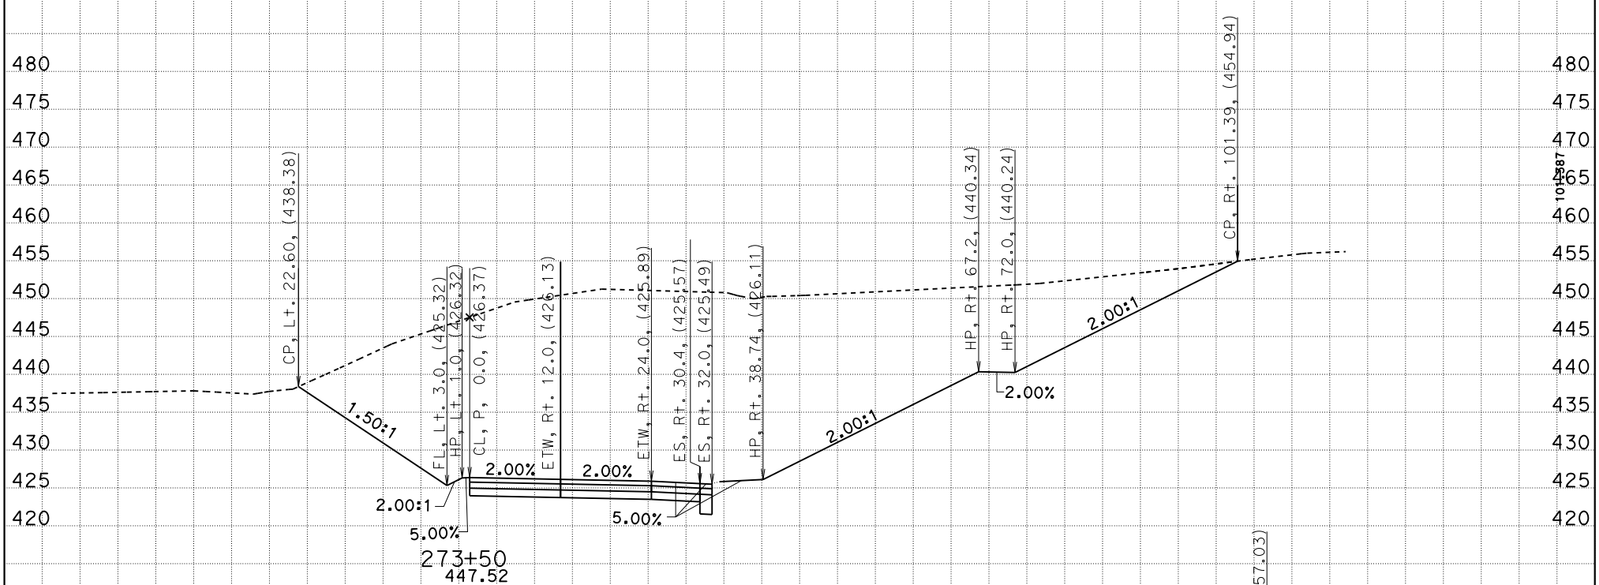

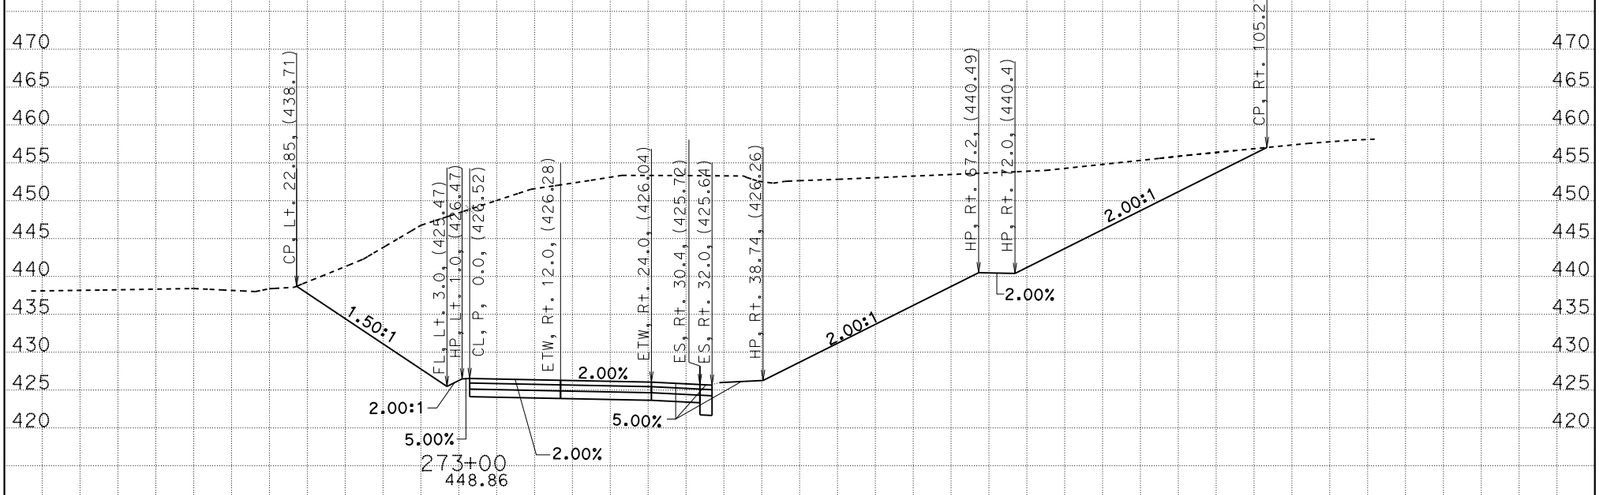

CREATED BY: G. GOMEZ CONTRACT: 05-0C640 SCALE: 1" = 10' Horiz. 1" = 10' Vert.

DATE: 3/24/2014 DIST/CO/RTE/PM: 05/SB/246/12.3-R16.7

STAGE 1 PHASE 3 PROJECT ID: 0500000021 **All Dimensions are US Survey Feet**

CL1

BIDDER'S CROSS SECTIONS

SHEET 31 OF 33

KC Project: 0611 File: D:=1\DESIGN\STAGE01\PHASE03\S1P3_DES%324_s1p3_des.ear

BIDDER'S CROSS SECTIONS

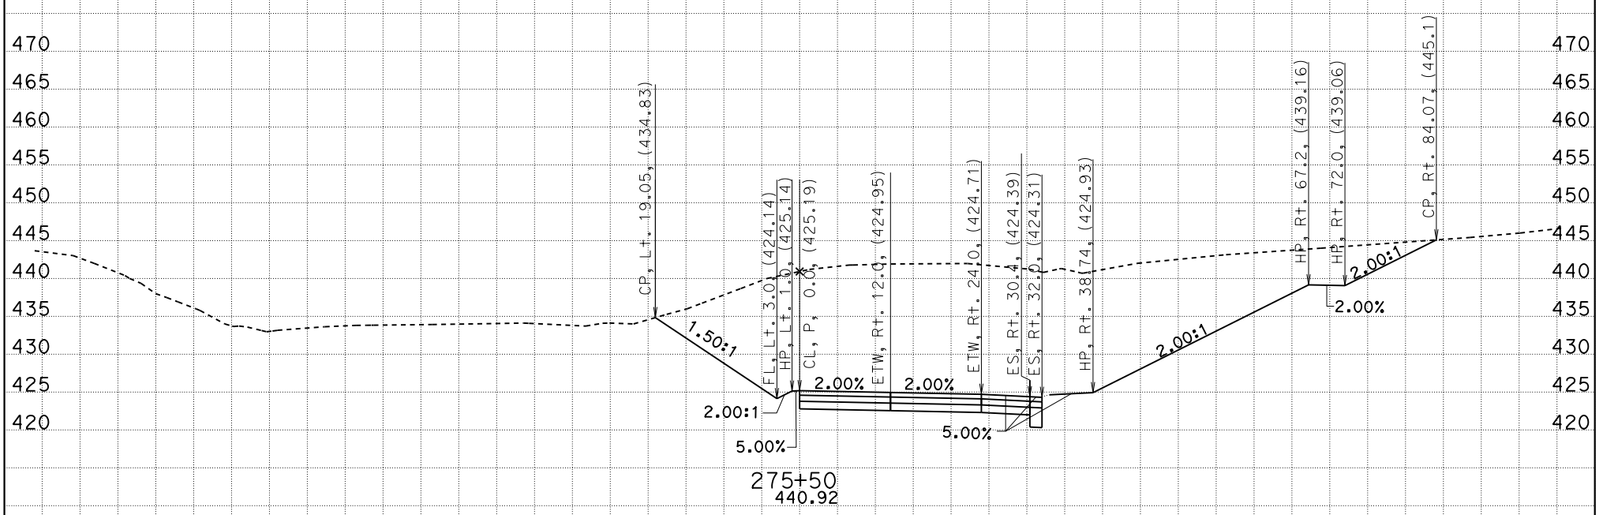

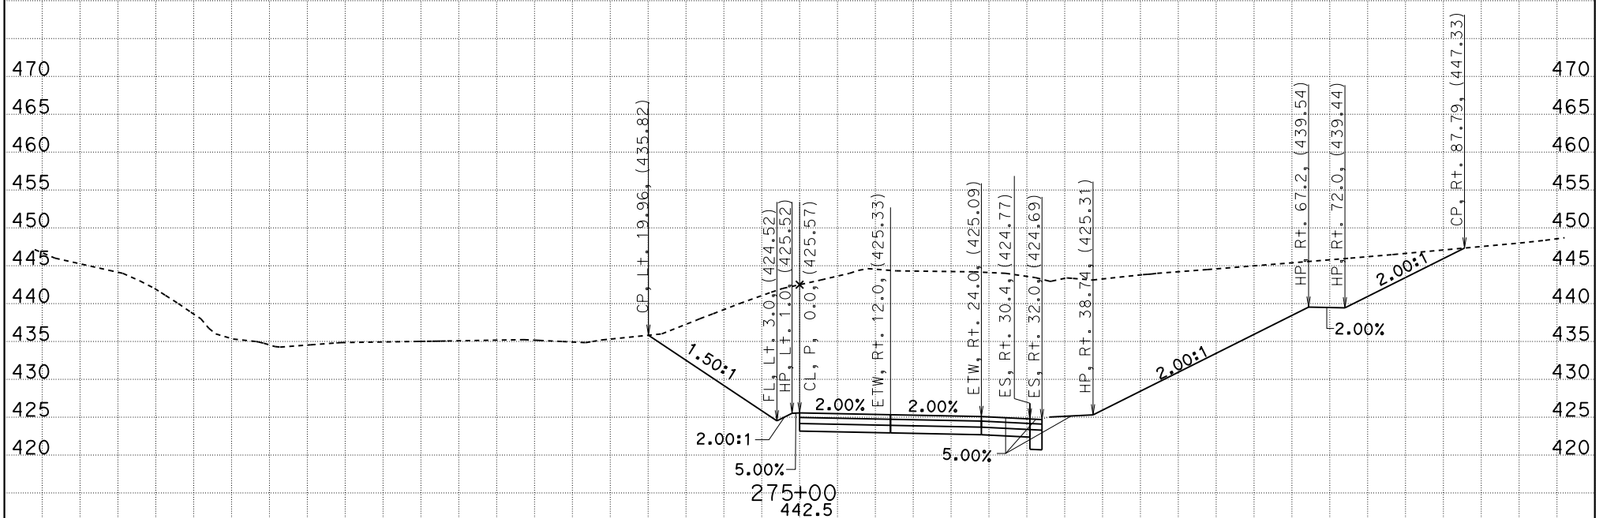

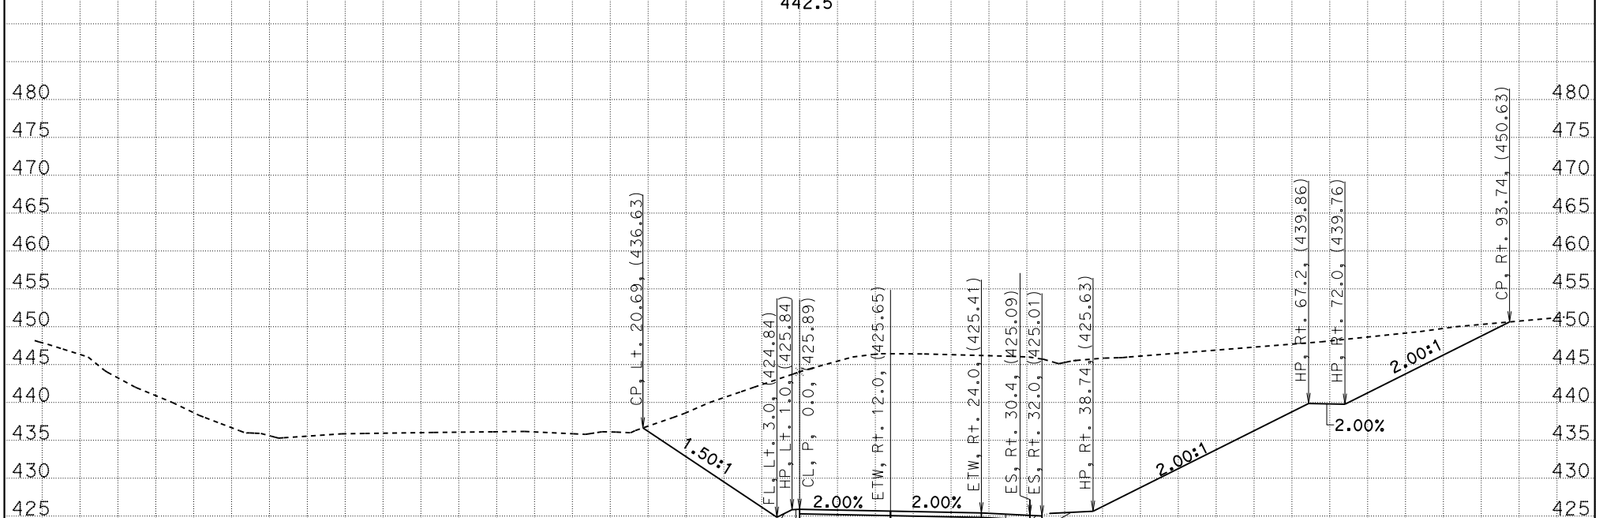

CREATED BY: G. GOMEZ CONTRACT: 05-0C640 SCALE: 1" = 10' Horiz. 1" = 10' Vert.

DATE: 3/24/2014 DIST/CO/RTE/PM: 05/SB/246/12.3-R16.7

STAGE 1 PHASE 3 PROJECT ID: 0500000021 **All Dimensions are US Survey Feet**

CL1

BIDDER'S CROSS SECTIONS

SHEET 32 OF 33

KC Project: 0611 File: D:=1\DESIGN\STAGE01\PHASE03\S1P3_DES%16324_s1p3_des.ear

BIDDER'S CROSS SECTIONS

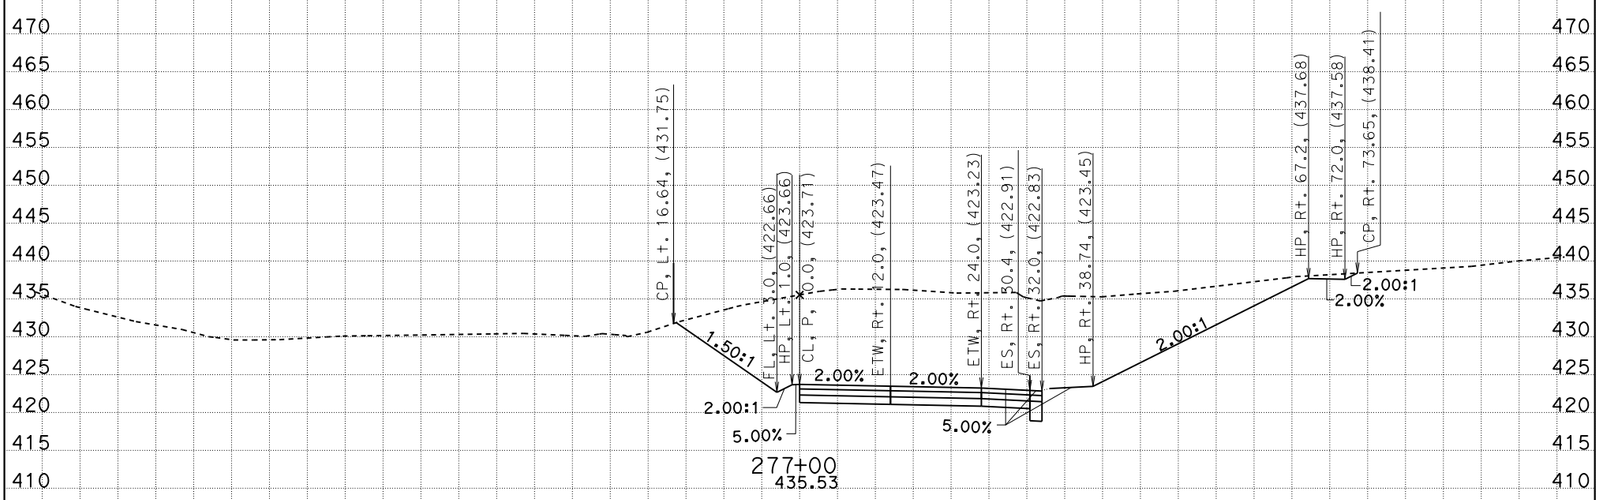

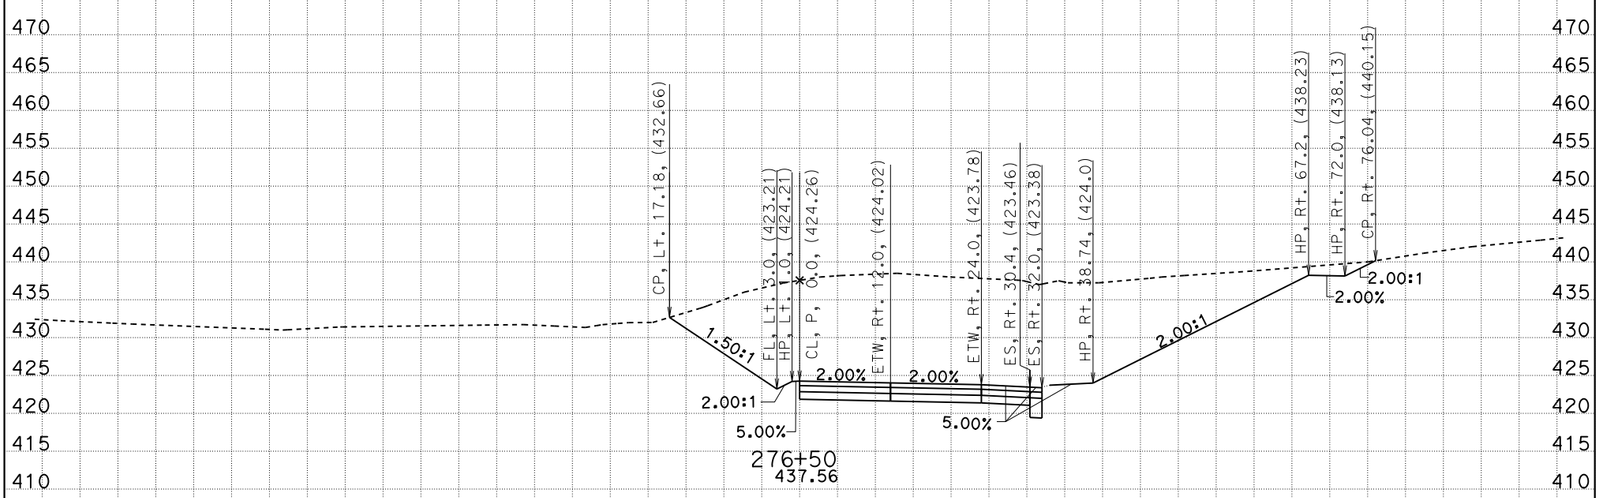

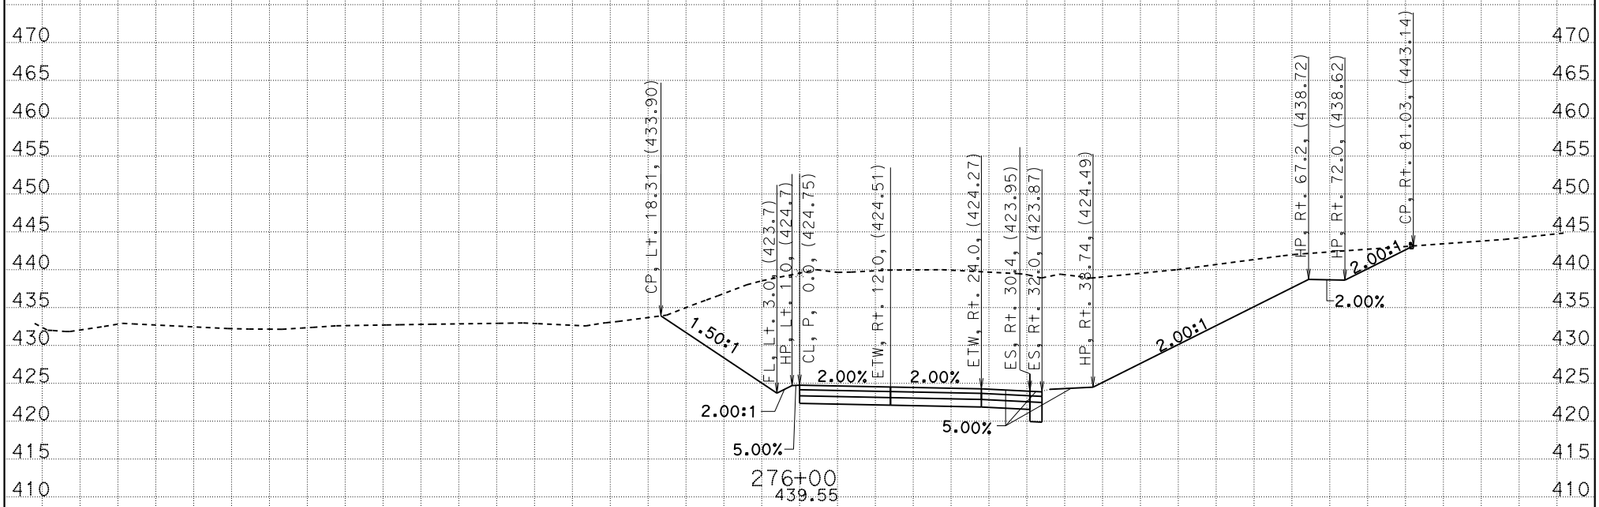

CREATED BY: G. GOMEZ CONTRACT: 05-0C640 SCALE: 1" = 10' Horiz. 1" = 10' Vert. CL1

DATE: 3/24/2014 DIST/CO/RTE/PM: 05/SB/246/12.3-R16.7 BIDDER'S CROSS SECTIONS

STAGE 1 PHASE 3 PROJECT ID: 0500000021 All Dimensions are US Survey Feet SHEET 33 OF 33

KC Project: 0611 File: D:=1\DESIGN\STAGE01\PHASE03\S1P3_DES%16324_s1p3_des.ear