BIDDER'S CROSS SECTIONS

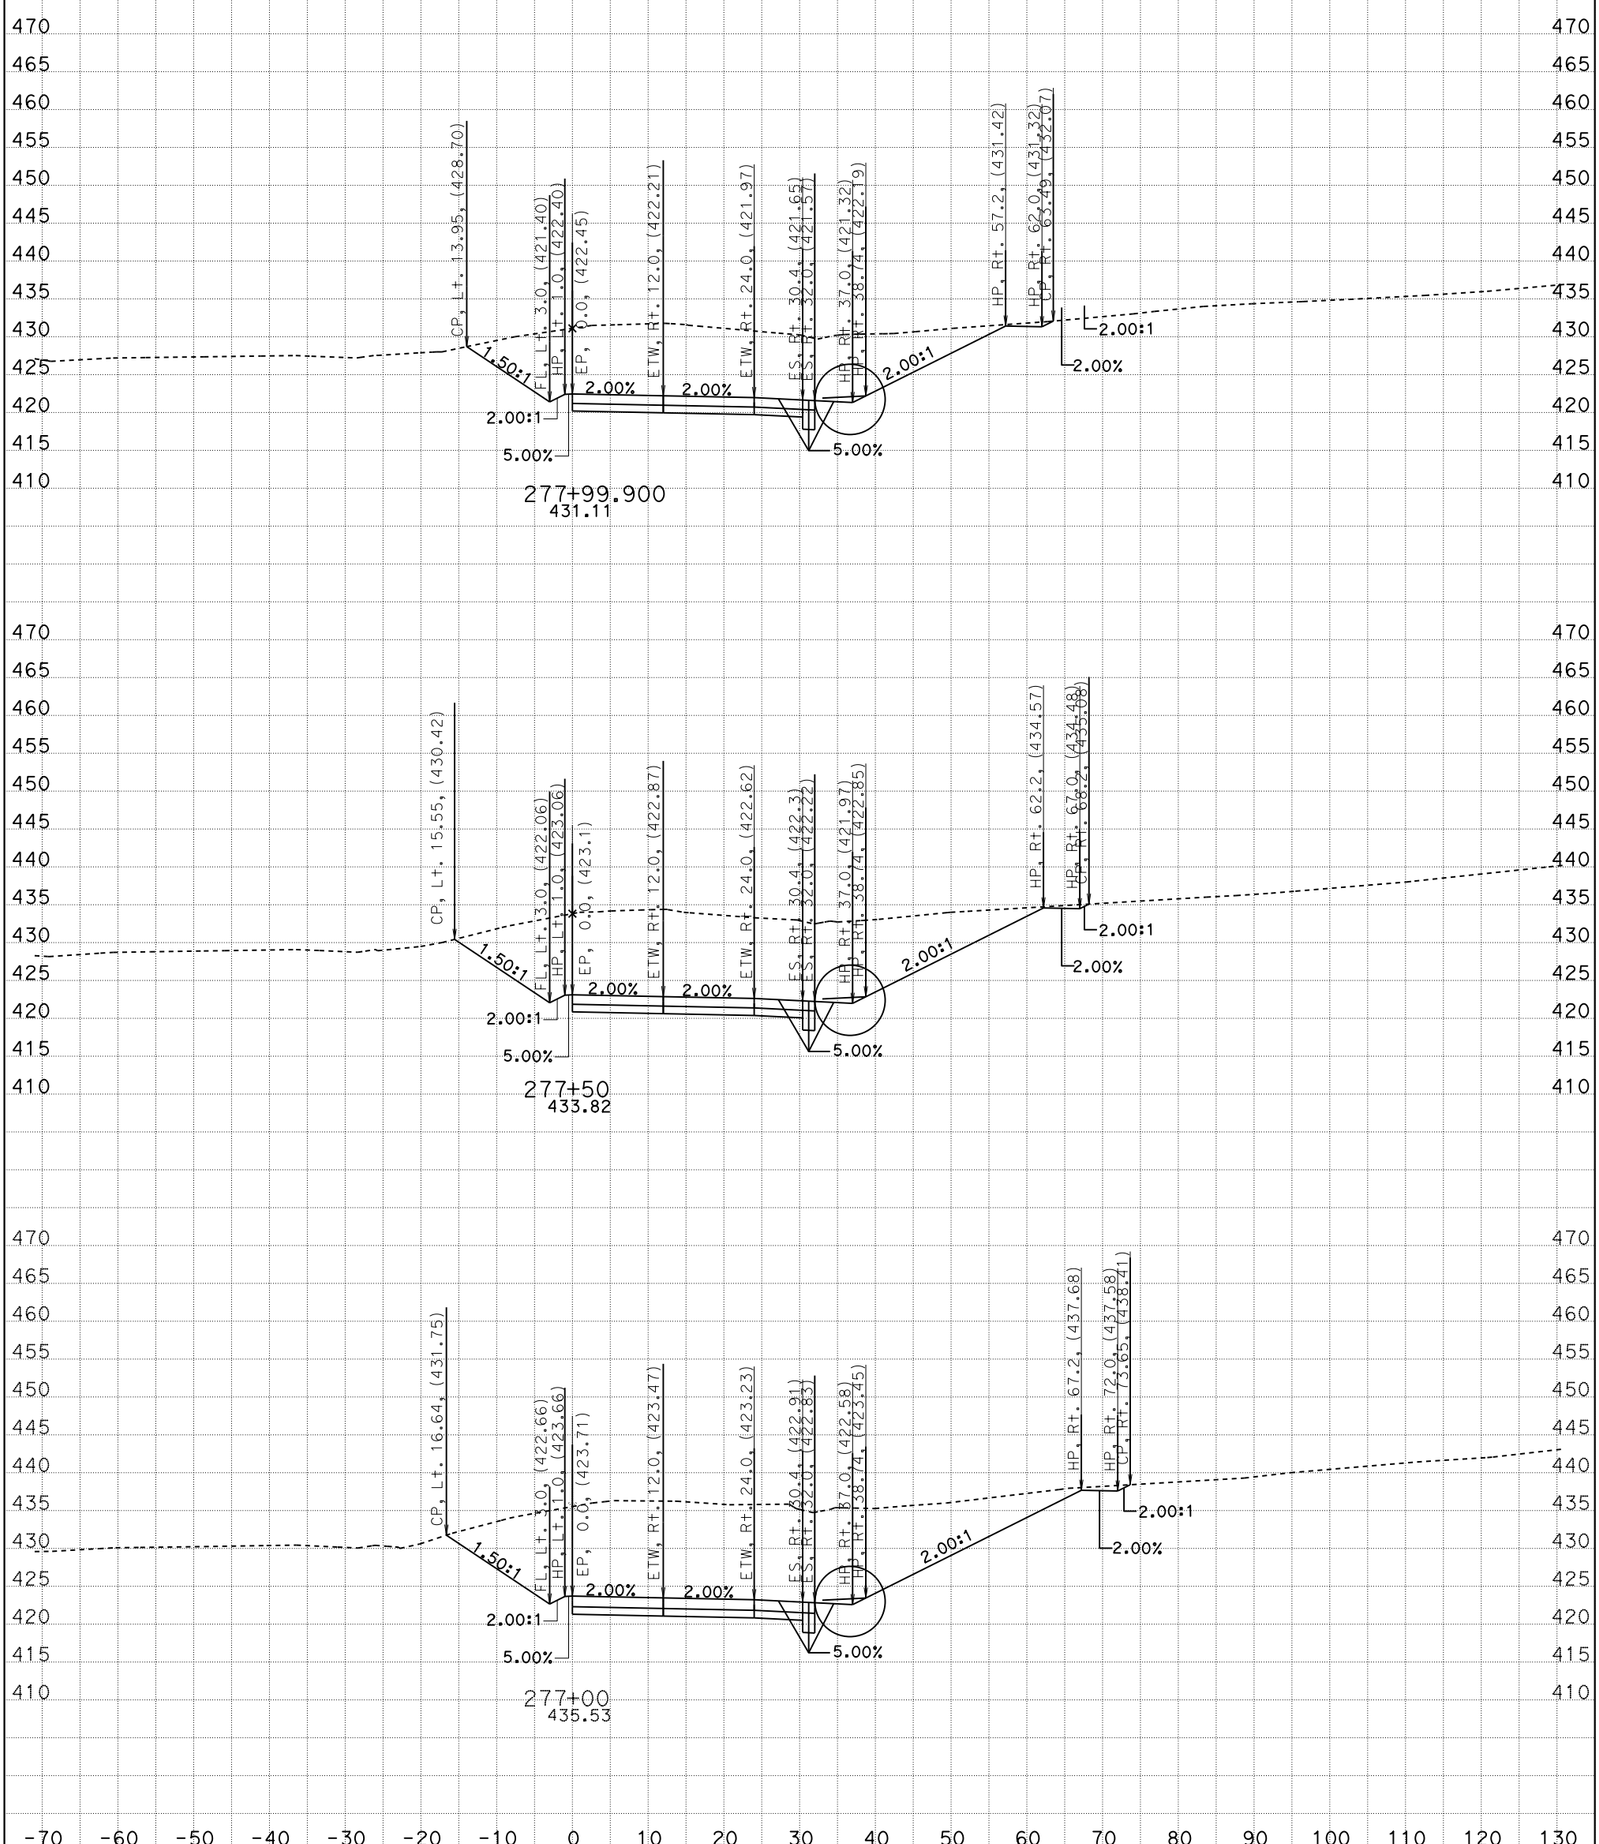

CREATED BY: G. GOMEZ CONTRACT: 05-0C640 SCALE: 1" = 10' Horiz. 1" = 10' Vert.

DATE: 8/28/2014 DIST/CO/RTE/PM: 05/SB/246/12.3-R16.7

STAGE 1 PHASE 3 PROJECT ID: 0500000021 **All Dimensions are US Survey Feet**

CL1
CROSS SECTIONS
SHEET 1 OF 53

KC Project: 0611 File: D:=1\DESIGN\STAGE01\PHASE03\S1P3_DES%%728_s1p3_des.ear

BIDDER'S CROSS SECTIONS

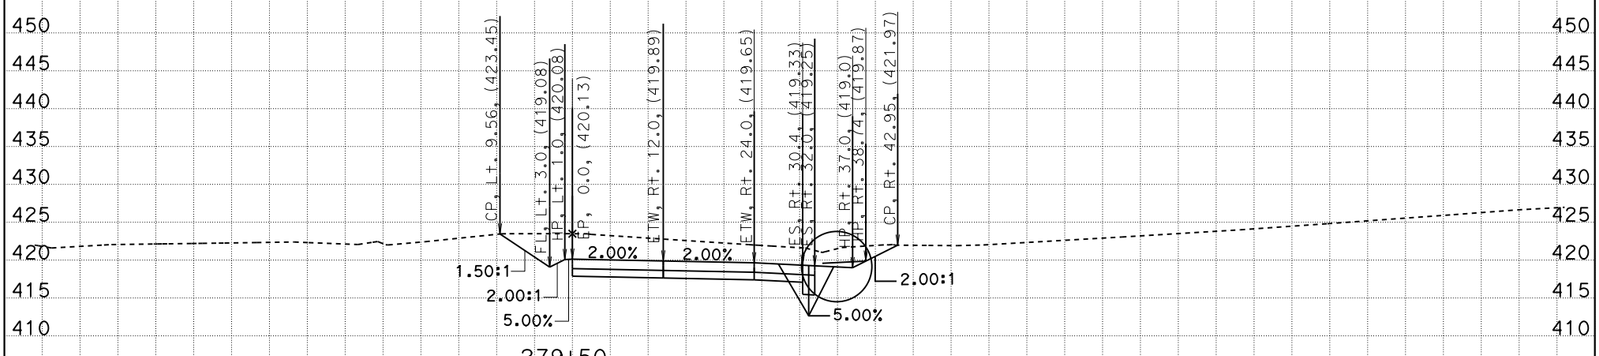

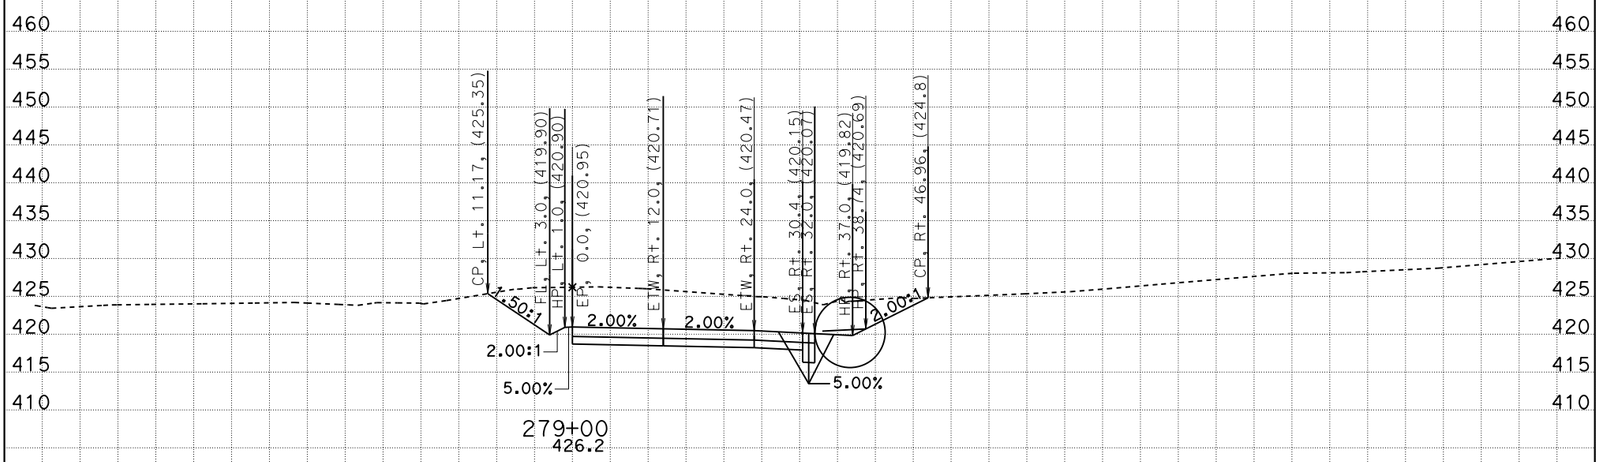

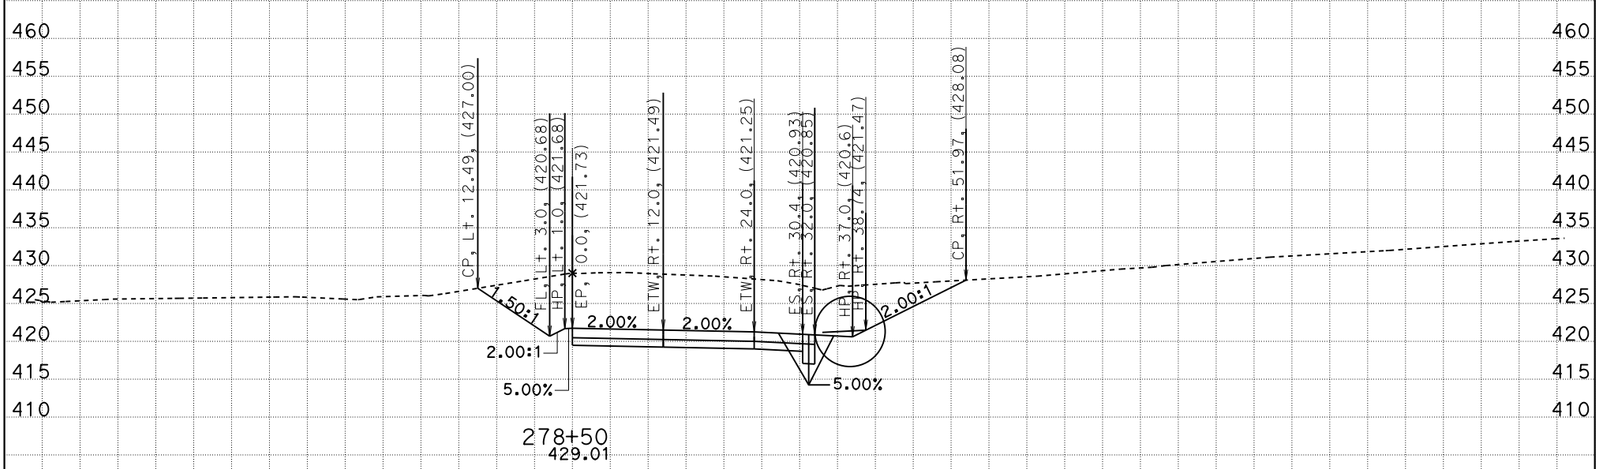

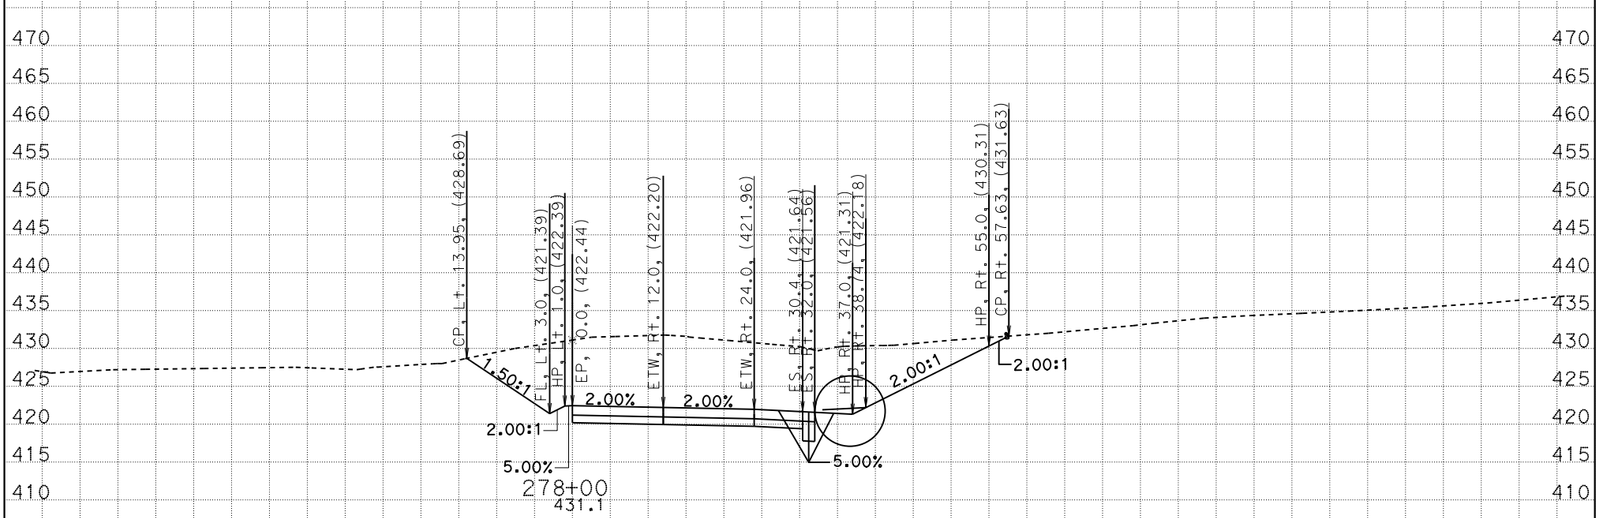

CREATED BY: G. GOMEZ CONTRACT: 05-0C640 SCALE: 1" = 10' Horiz. 1" = 10' Vert.

DATE: 8/28/2014 DIST/CO/RTE/PM: 05/SB/246/12.3-R16.7

STAGE 1 PHASE 3 PROJECT ID: 0500000021 **All Dimensions are US Survey Feet**

CL1
CROSS SECTIONS
SHEET 2 OF 53

KC Project: 0611 File: D:=1\DESIGN\STAGE01\PHASE03\S1P3_DES$^{9}/_{16}$728_s1p3_des.ear

BIDDER'S CROSS SECTIONS

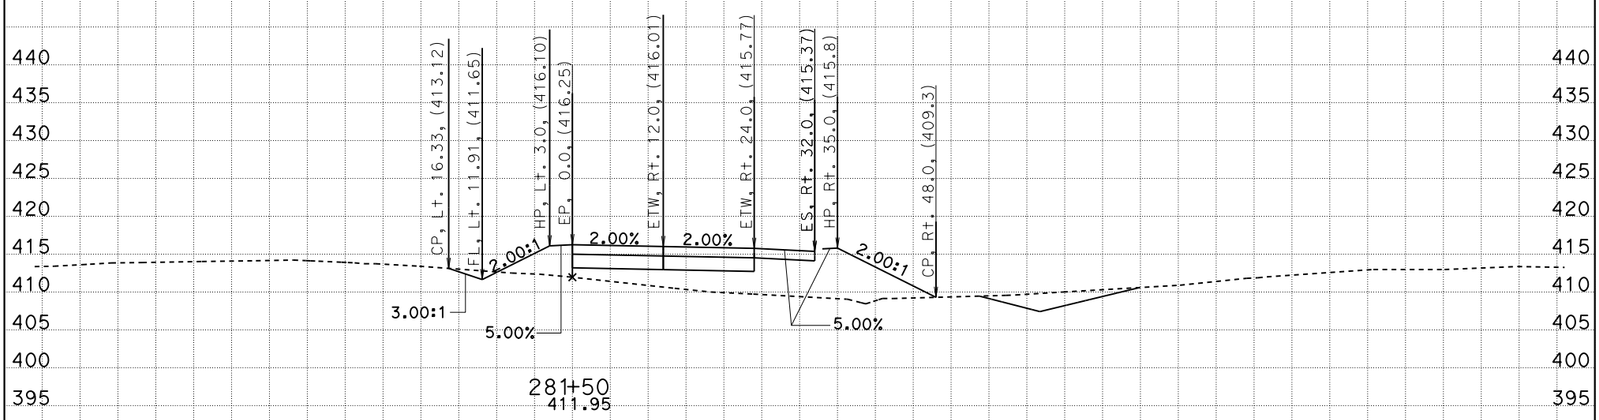

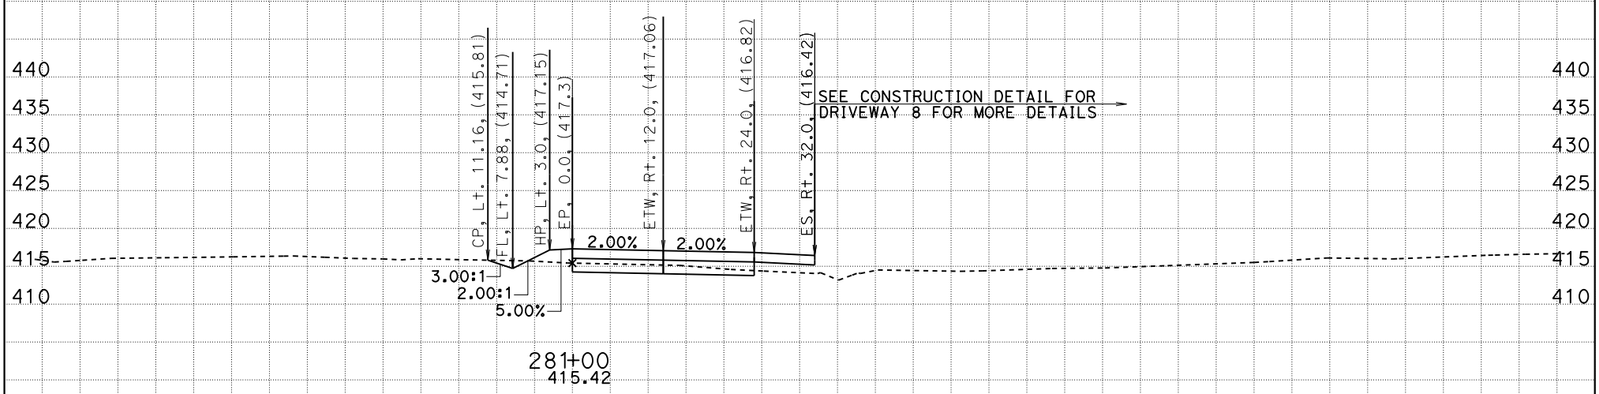

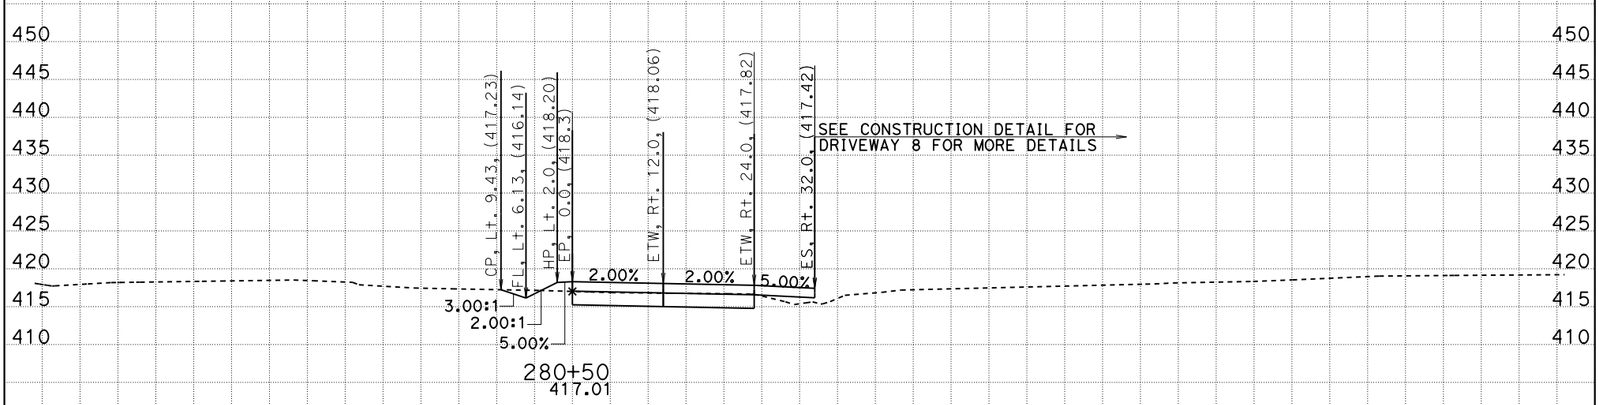

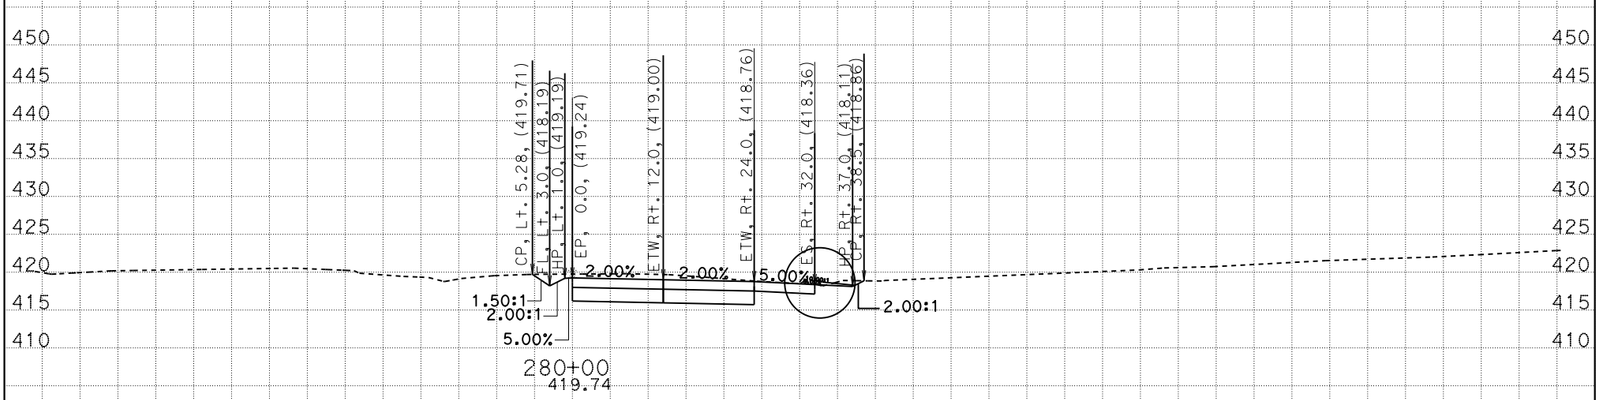

-70 -60 -50 -40 -30 -20 -10 0 10 20 30 40 50 60 70 80 90 100 110 120 130

CREATED BY: G. GOMEZ CONTRACT: 05-0C640 SCALE: 1" = 10' Horiz. 1" = 10' Vert.

DATE: 8/28/2014 DIST/CO/RTE/PM: 05/SB/246/12.3-R16.7

STAGE 1 PHASE 3 PROJECT ID: 0500000021 **All Dimensions are US Survey Feet**

CL1
CROSS SECTIONS
SHEET 3 OF 53

KC Project: 0611 File: D:=1\DESIGN\STAGE01\PHASE03\S1P3_DES9/16728_s1p3_des.ear

BIDDER'S CROSS SECTIONS

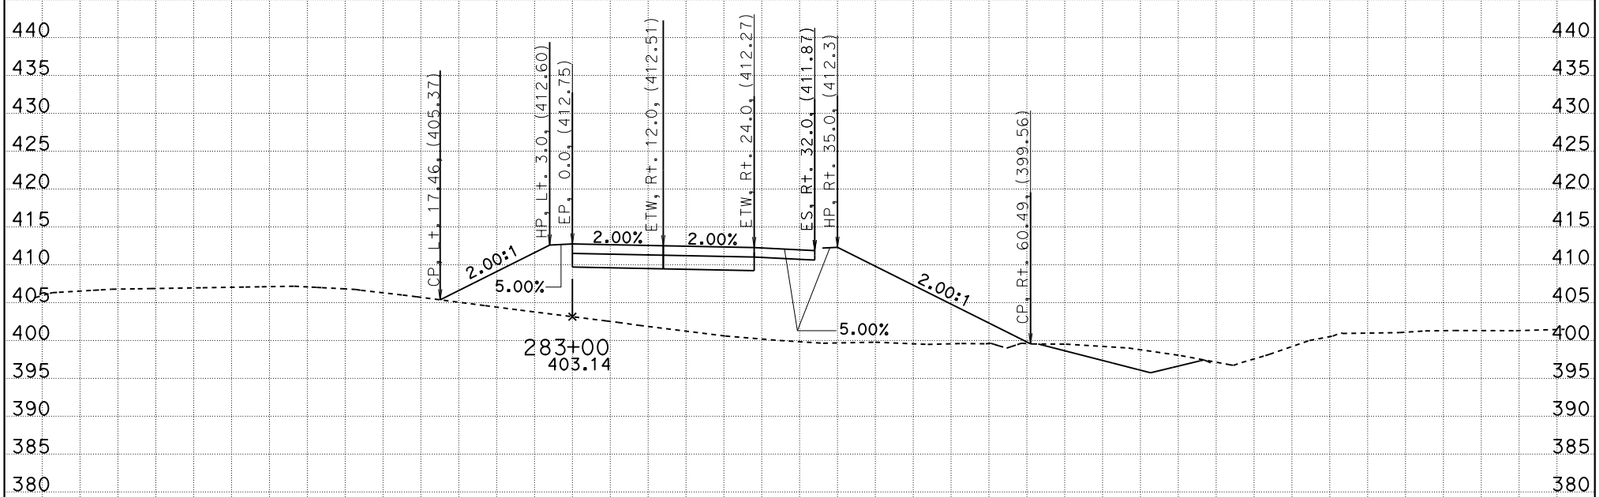

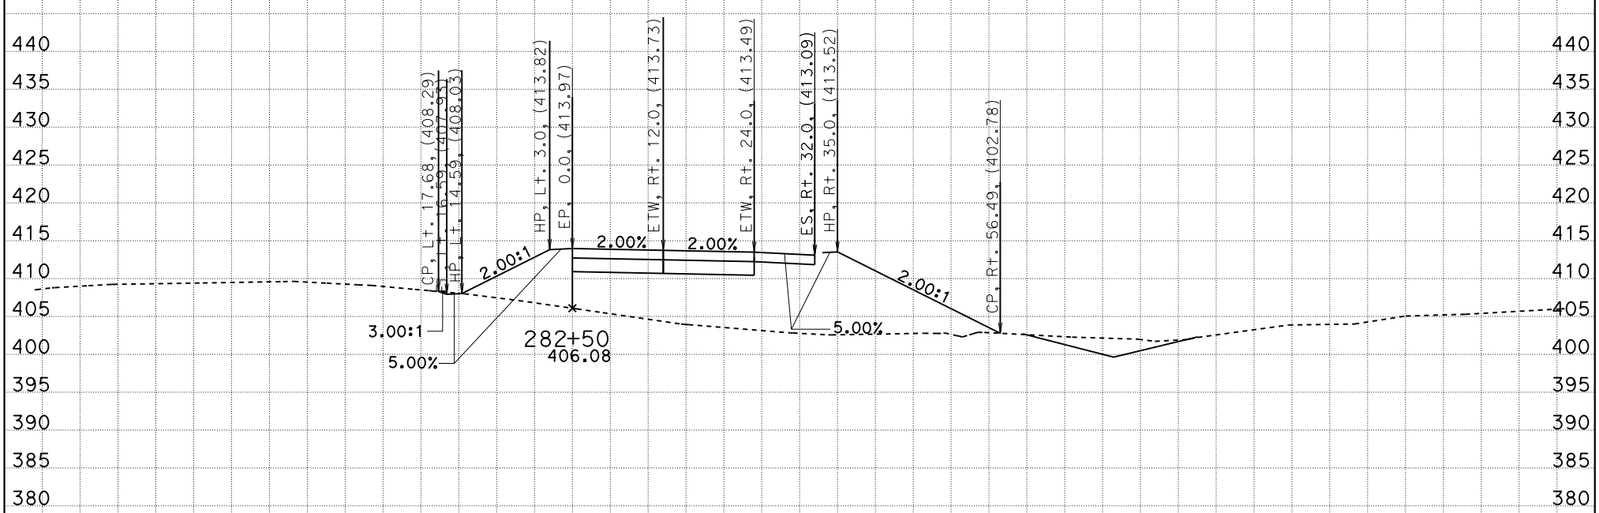

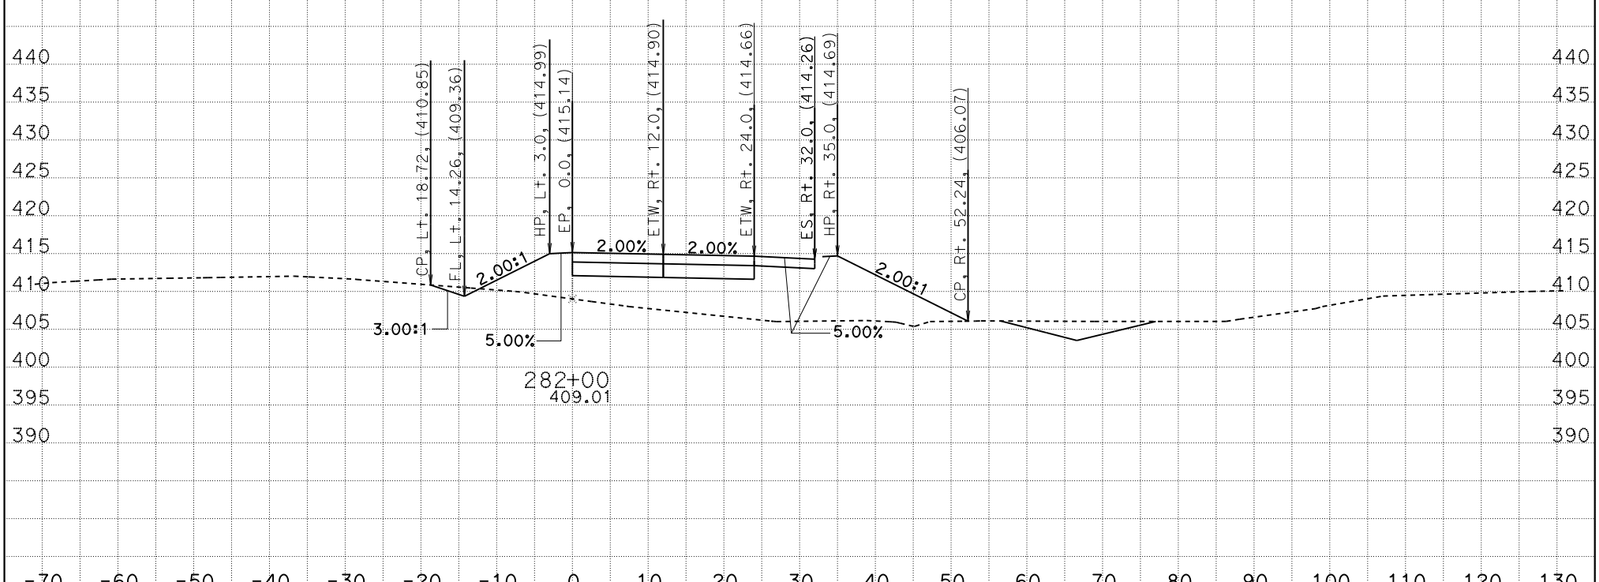

CREATED BY: G. GOMEZ CONTRACT: 05-0C640 SCALE: 1" = 10' Horiz. 1" = 10' Vert.

DATE: 8/28/2014 DIST/CO/RTE/PM: 05/SB/246/12.3-R16.7

STAGE 1 PHASE 3 PROJECT ID: 0500000021 **All Dimensions are US Survey Feet**

CL1
CROSS SECTIONS
SHEET 4 OF 53

KC Project: 0611 File: D:=1\DESIGN\STAGE01\PHASE03\S1P3_DES$^{9}/_{16}$728_s1p3_des.ear

BIDDER'S CROSS SECTIONS

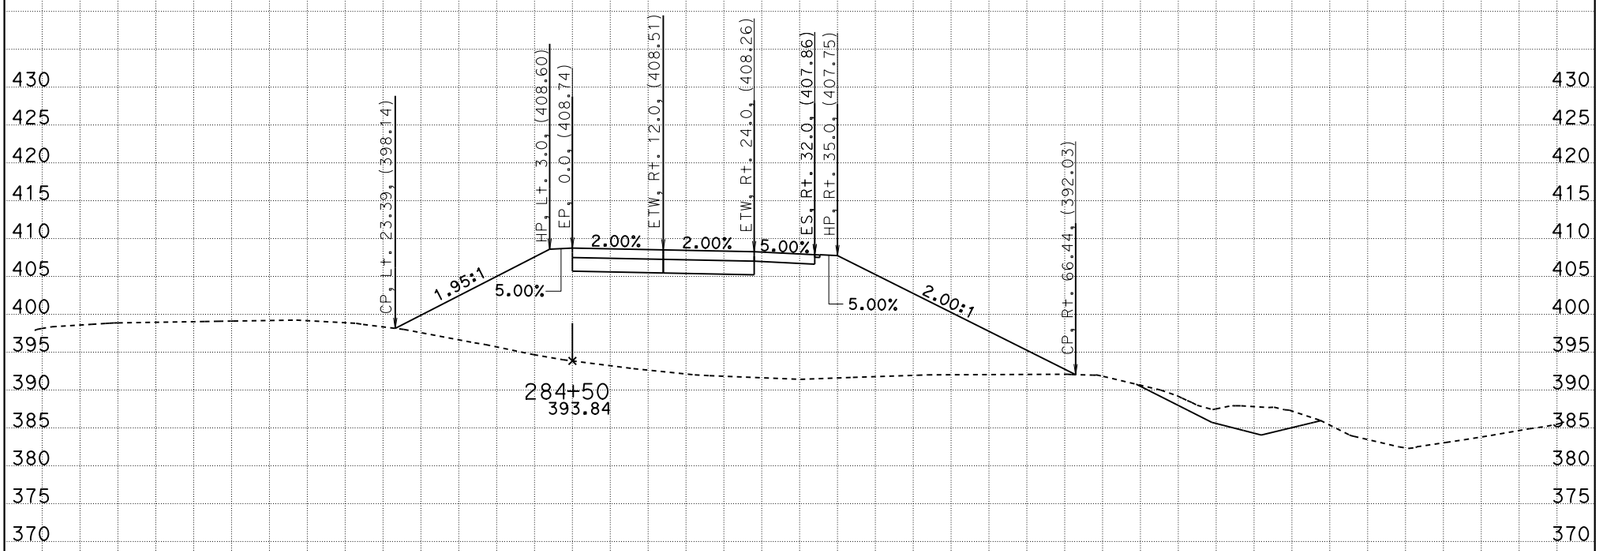

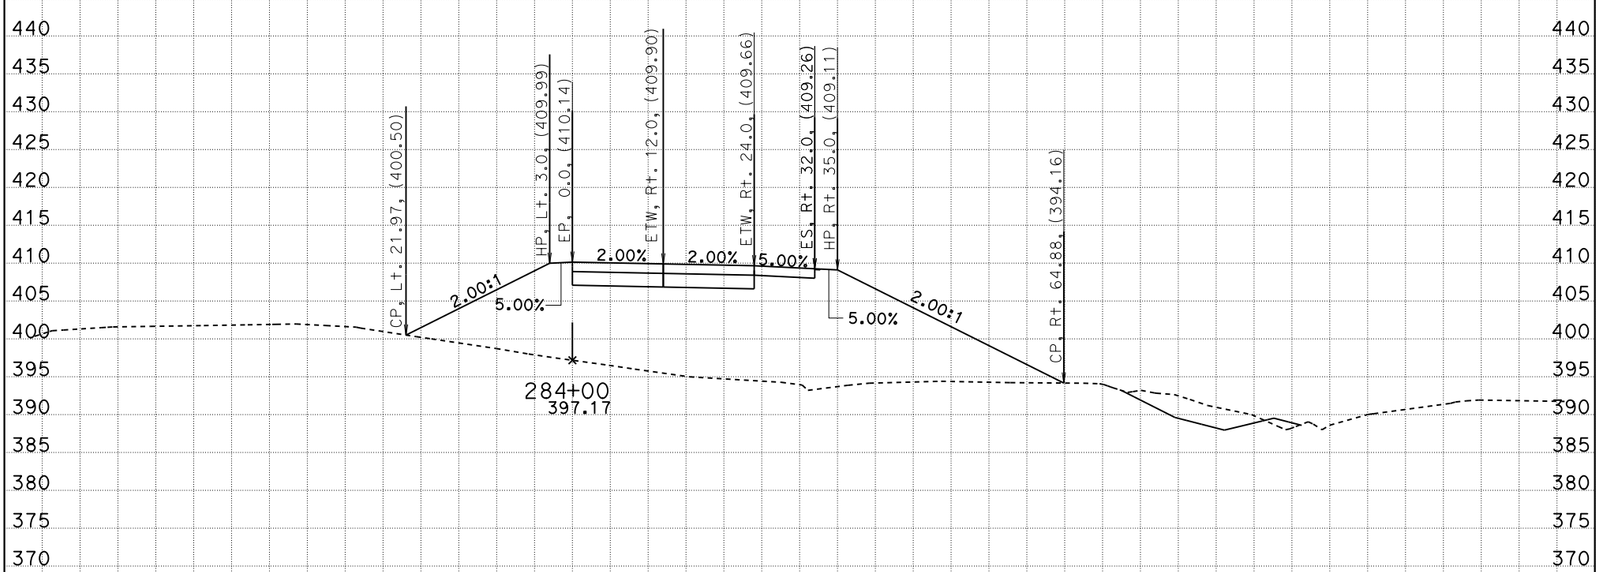

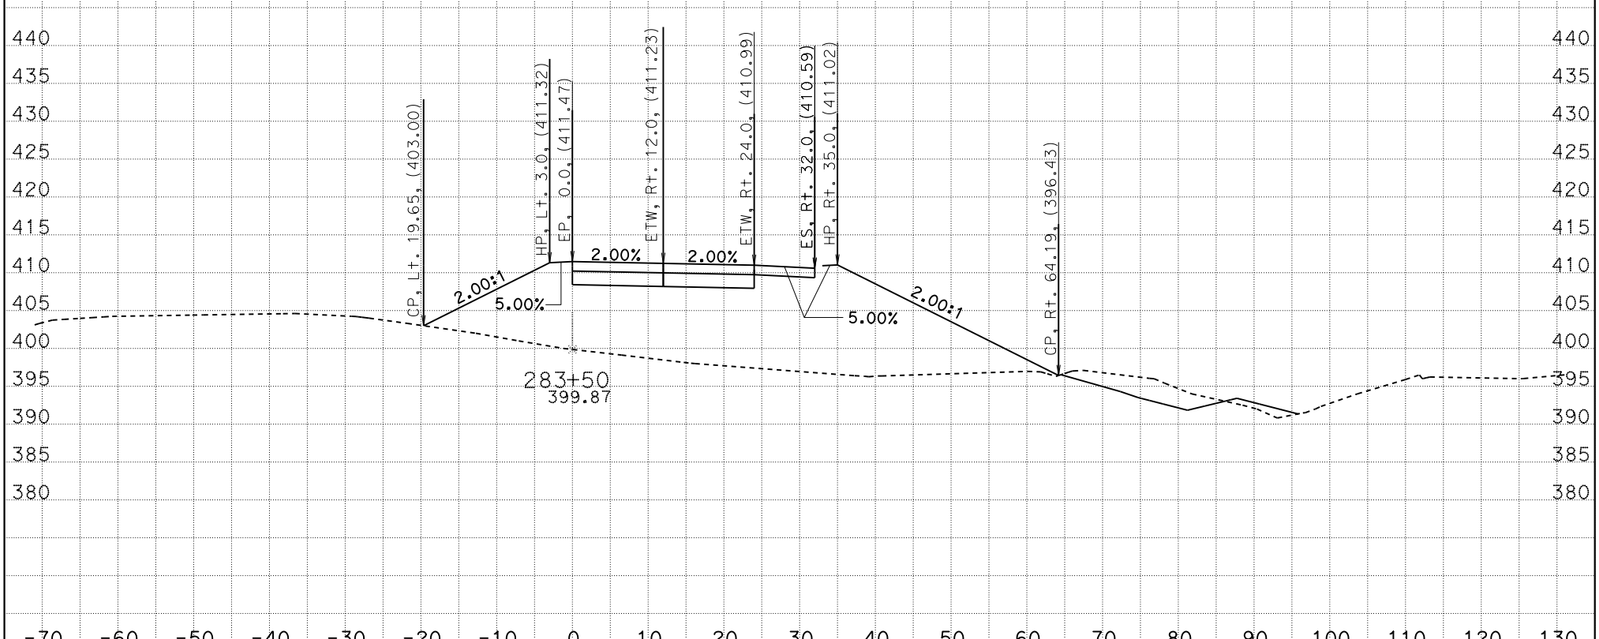

CREATED BY: G. GOMEZ CONTRACT: 05-0C640 SCALE: 1" = 10' Horiz. 1" = 10' Vert.

DATE: 8/28/2014 DIST/CO/RTE/PM: 05/SB/246/12.3-R16.7

STAGE 1 PHASE 3 PROJECT ID: 0500000021 **All Dimensions are US Survey Feet**

CL1
CROSS SECTIONS
SHEET 5 OF 53

KC Project: 0611 File: D:=1\DESIGN\STAGE01\PHASE03\S1P3_DES$^{9}/_{16}$728_s1p3_des.ear

BIDDER'S CROSS SECTIONS

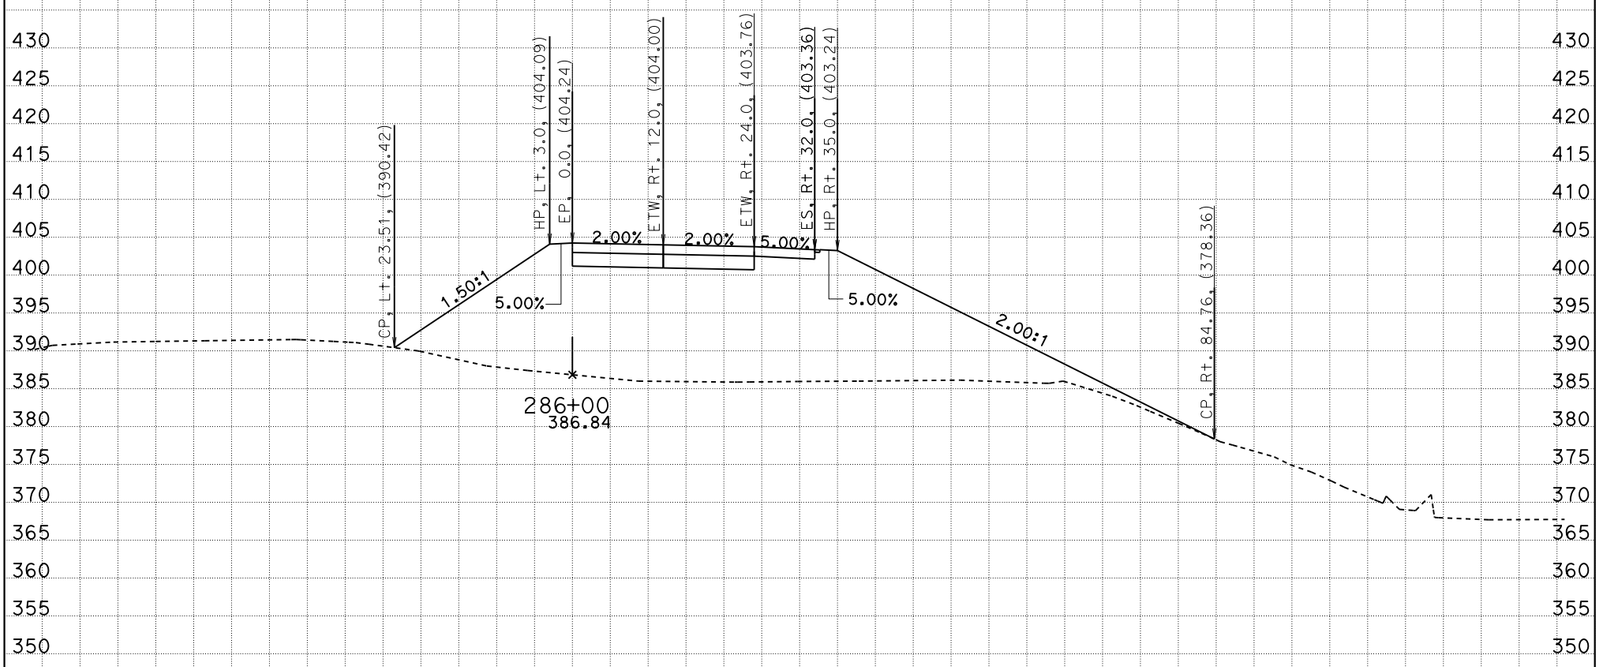

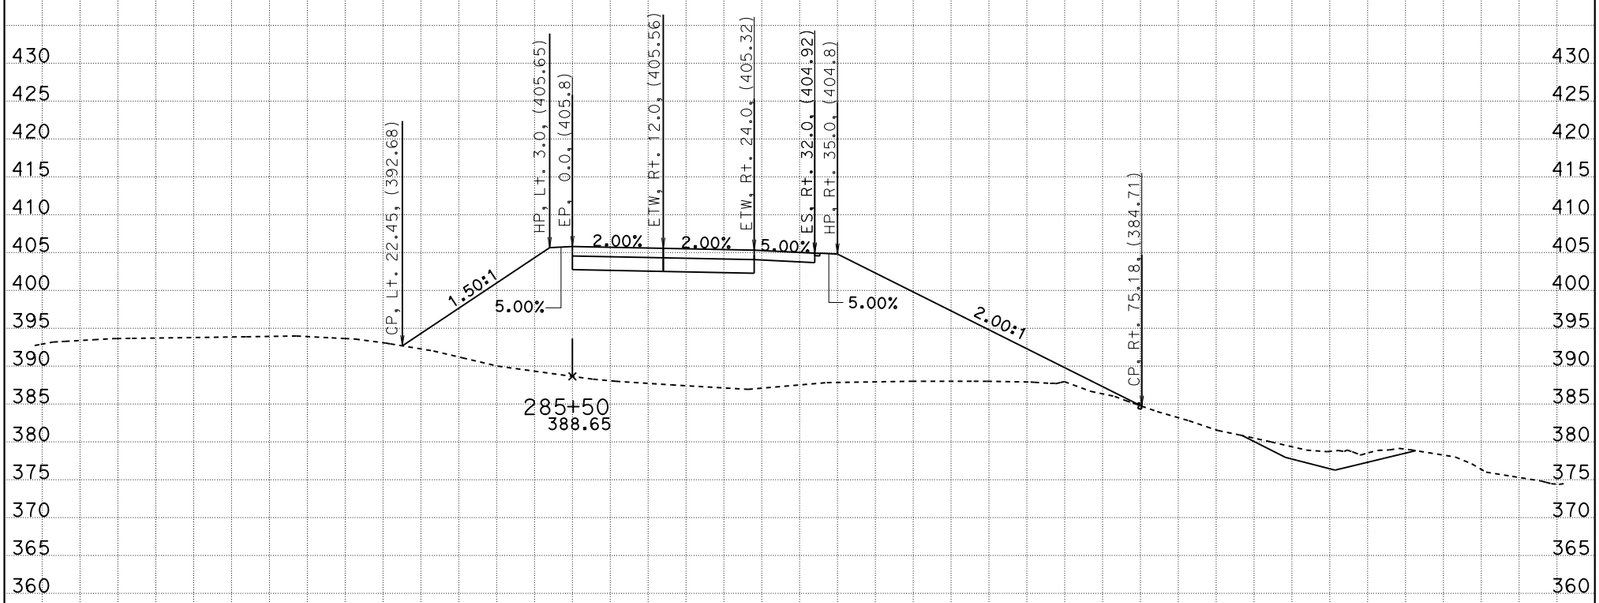

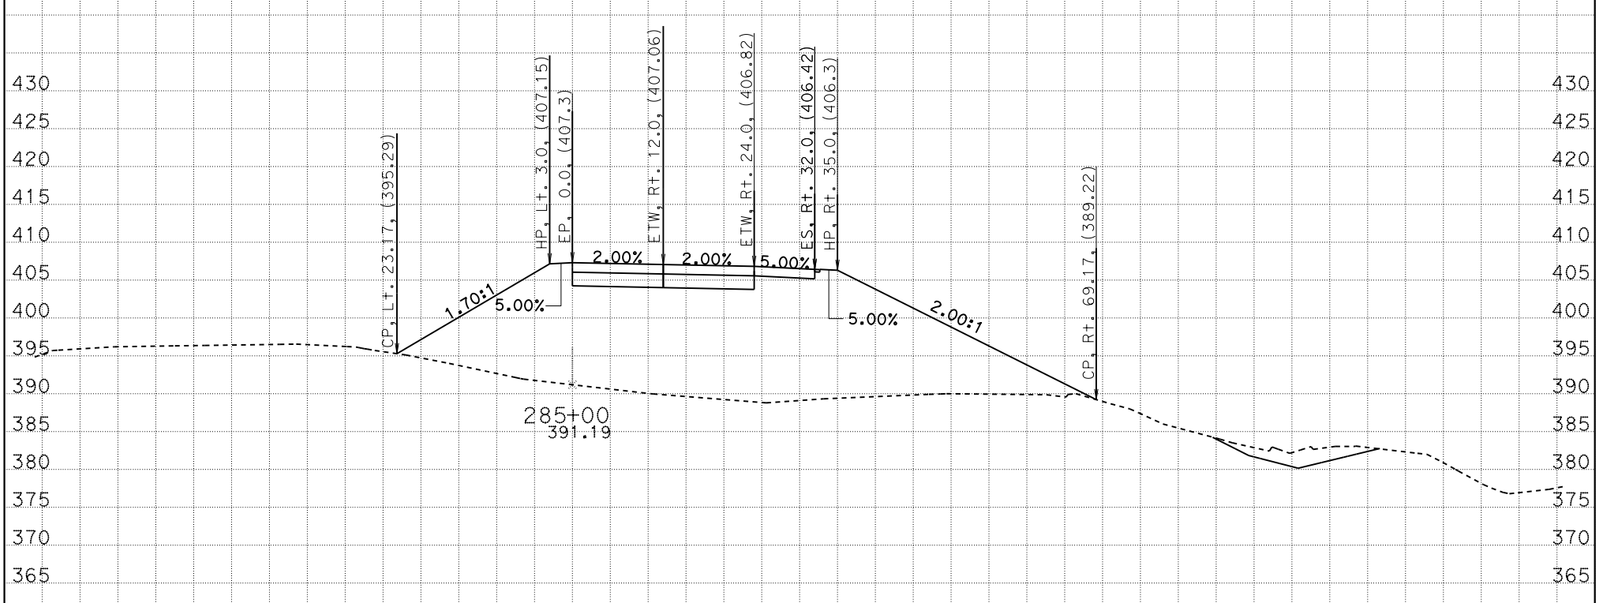

CREATED BY: G. GOMEZ CONTRACT: 05-0C640 SCALE: 1" = 10' Horiz. 1" = 10' Vert.

DATE: 8/28/2014 DIST/CO/RTE/PM: 05/SB/246/12.3-R16.7

STAGE 1 PHASE 3 PROJECT ID: 0500000021 **All Dimensions are US Survey Feet**

CL1
CROSS SECTIONS
SHEET 6 OF 53

KC Project: 0611 File: D:=1\DESIGN\STAGE01\PHASE03\S1P3_DES%728_s1p3_des.ear

BIDDER'S CROSS SECTIONS

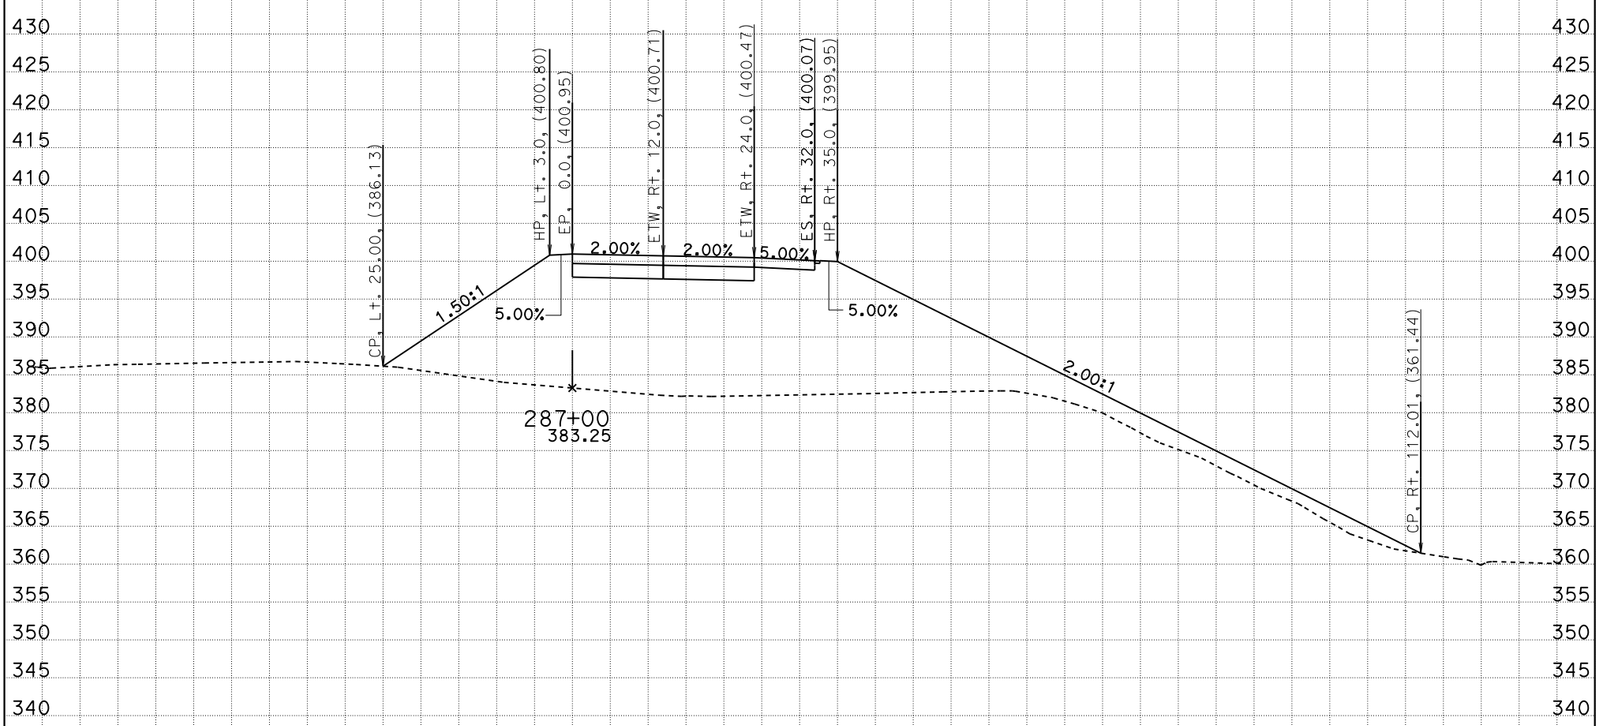

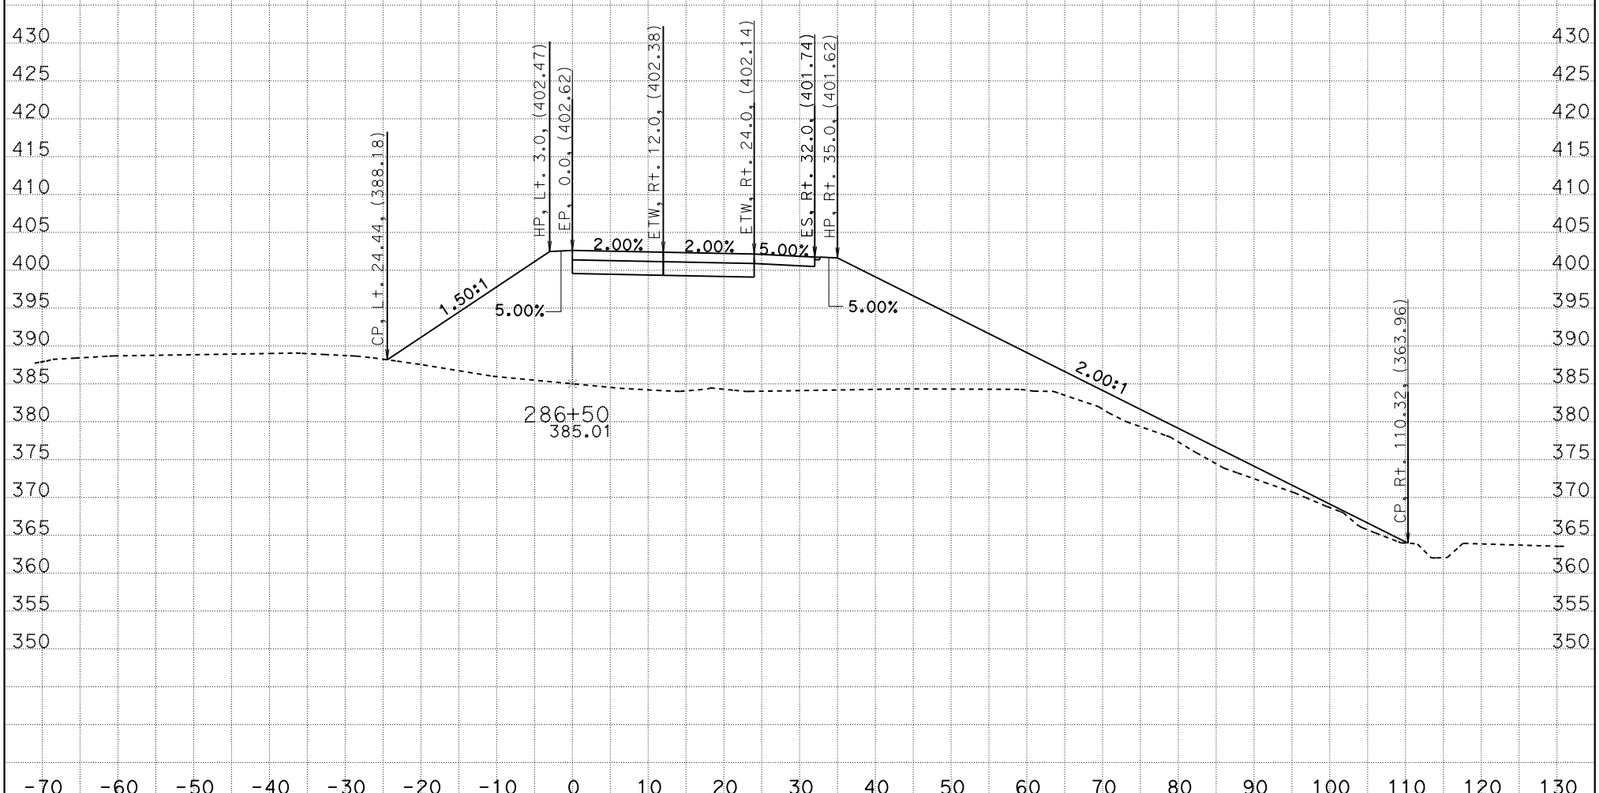

CREATED BY: G. GOMEZ CONTRACT: 05-0C640 SCALE: 1" = 10' Horiz. 1" = 10' Vert.

DATE: 8/28/2014 DIST/CO/RTE/PM: 05/SB/246/12.3-R16.7

STAGE 1 PHASE 3 PROJECT ID: 0500000021 **All Dimensions are US Survey Feet**

CL1
CROSS SECTIONS
SHEET 7 OF 53

KC Project: 0611 File: D:=1\DESIGN\STAGE01\PHASE03\S1P3_DES%728_s1p3_des.ear

BIDDER'S CROSS SECTIONS

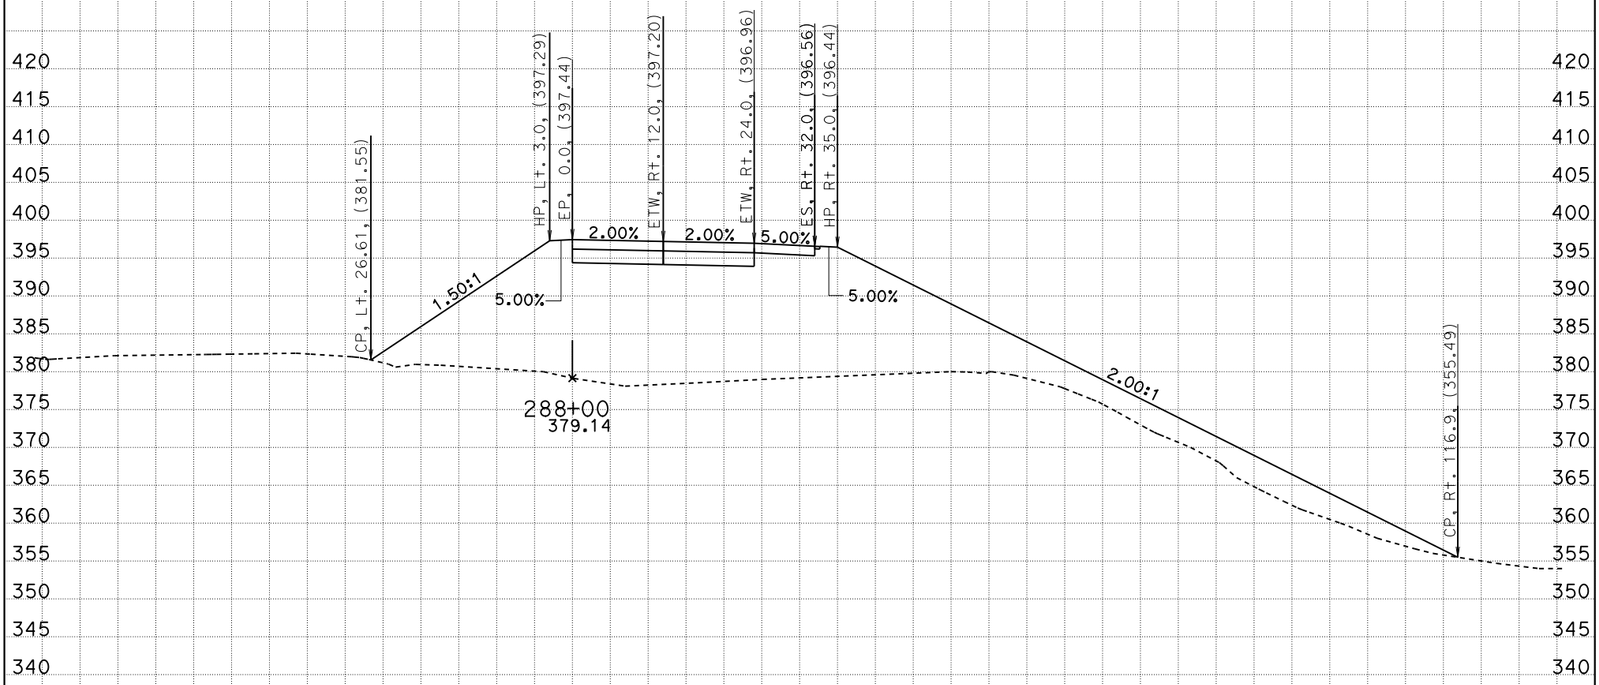

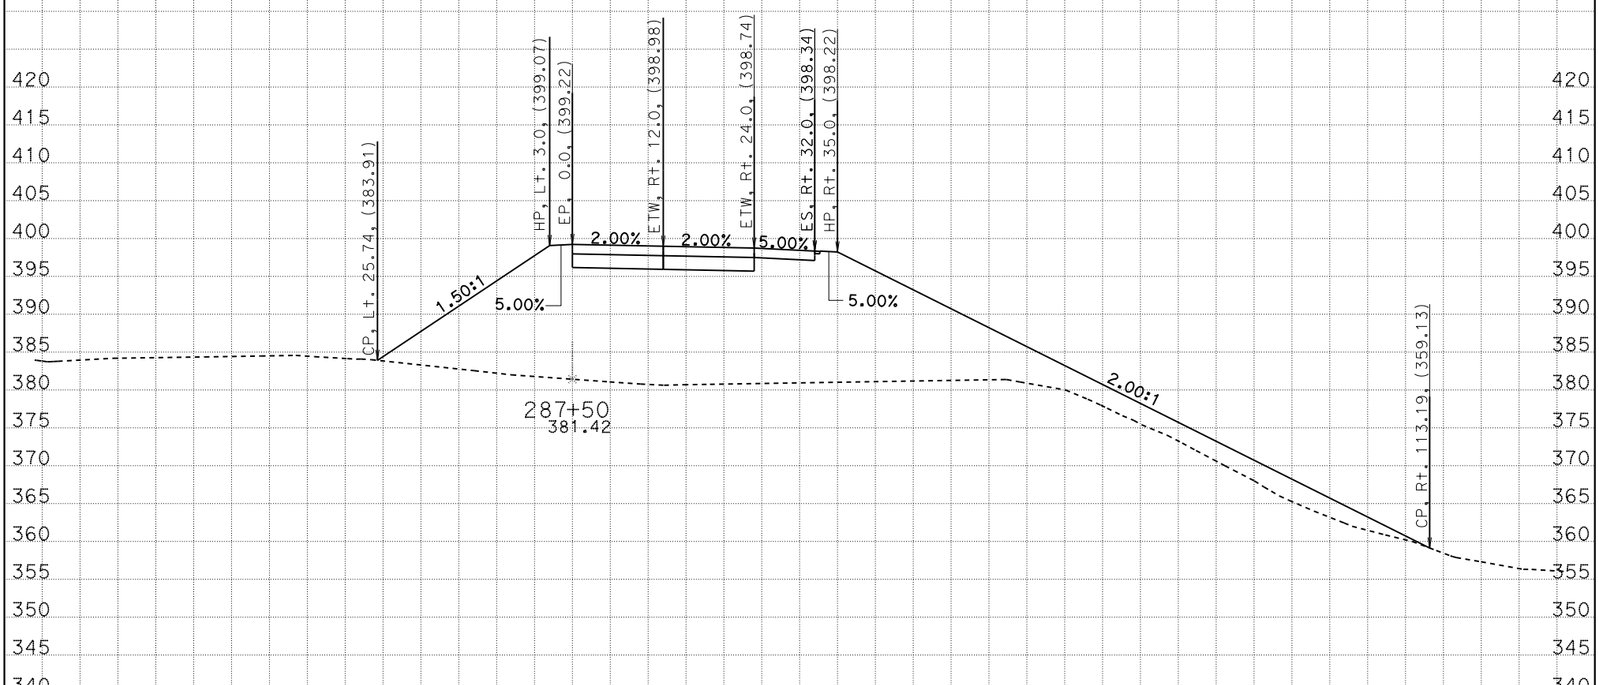

CREATED BY: G. GOMEZ CONTRACT: 05-0C640 SCALE: 1" = 10' Horiz. 1" = 10' Vert.

DATE: 8/28/2014 DIST/CO/RTE/PM: 05/SB/246/12.3-R16.7

STAGE 1 PHASE 3 PROJECT ID: 0500000021 **All Dimensions are US Survey Feet**

CL1

CROSS SECTIONS

SHEET 8 OF 53

KC Project: 0611 File: D:=1\DESIGN\STAGE01\PHASE03\S1P3_DES9/16728_s1p3_des.ear

BIDDER'S CROSS SECTIONS

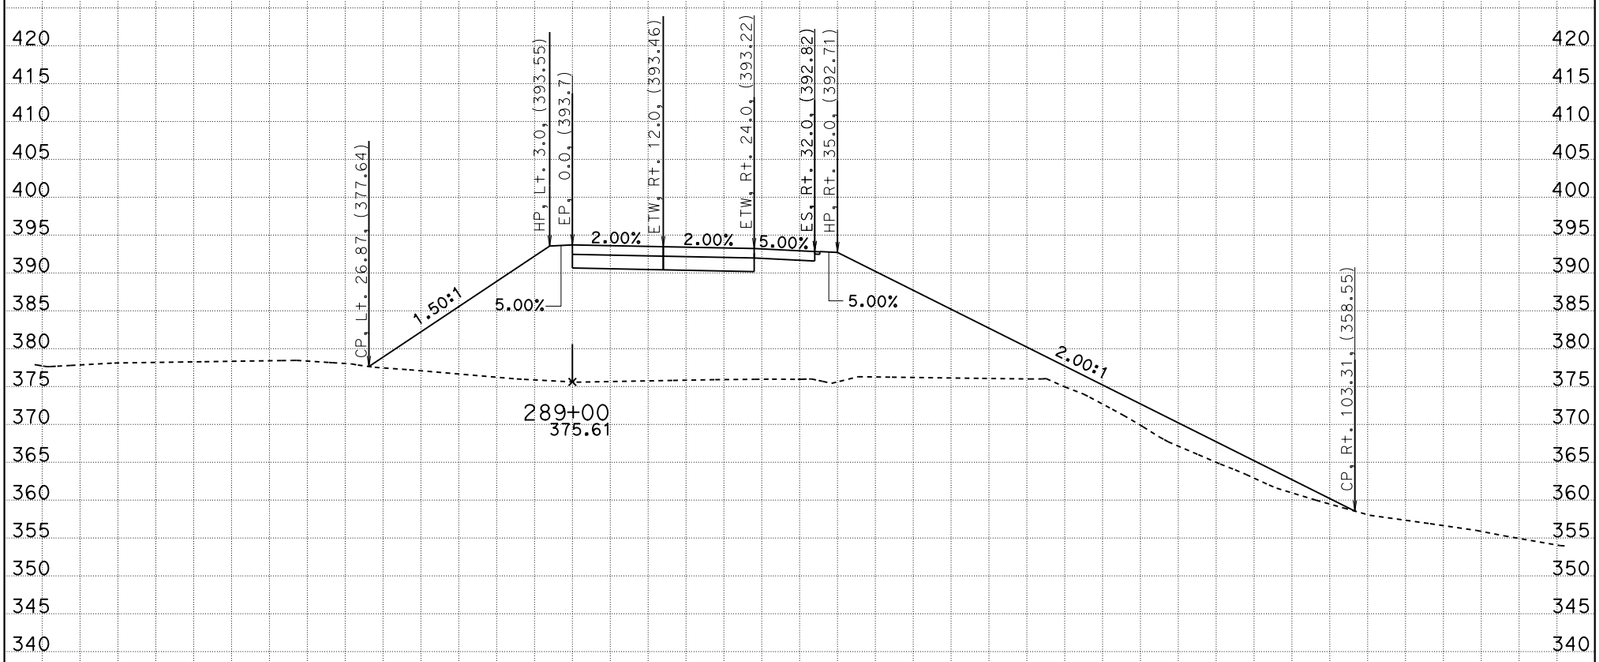

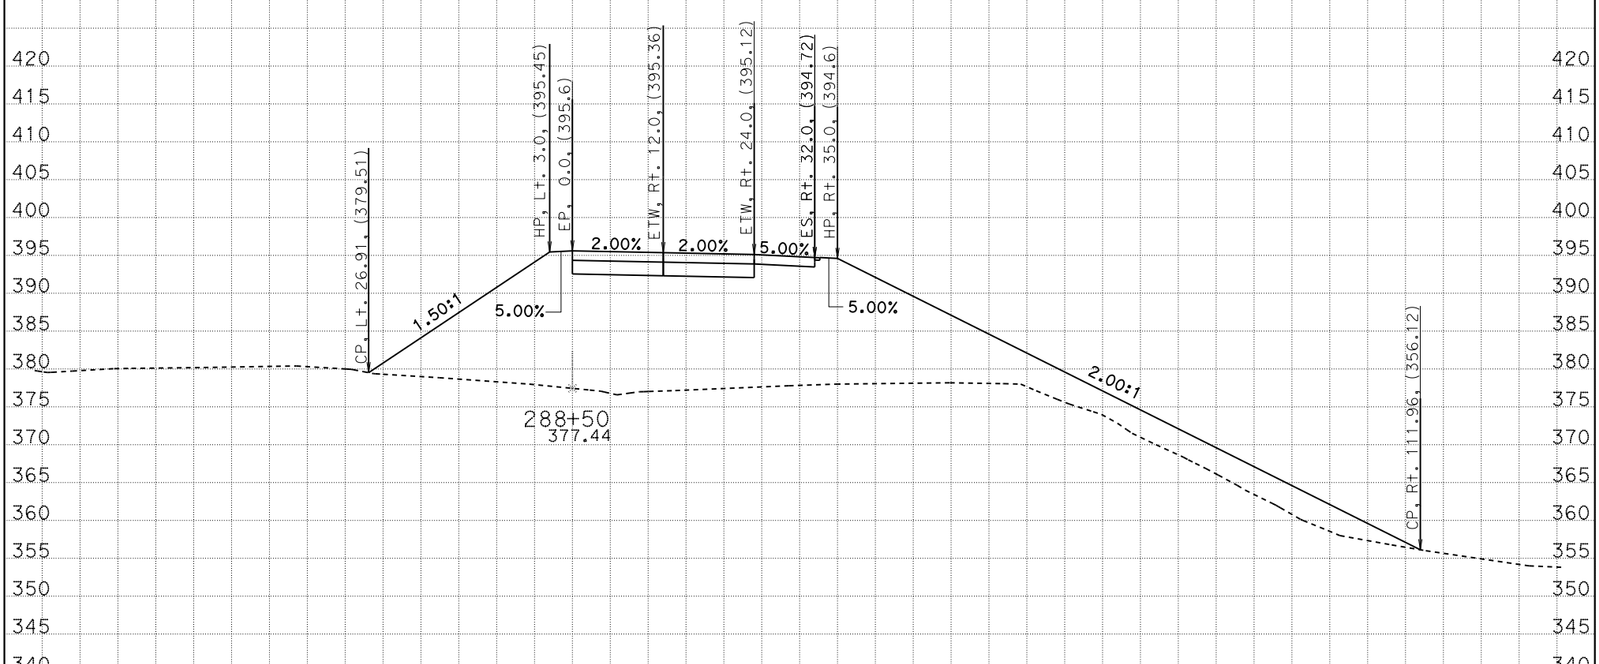

CREATED BY: G. GOMEZ CONTRACT: 05-0C640 SCALE: 1" = 10' Horiz. 1" = 10' Vert.

DATE: 8/28/2014 DIST/CO/RTE/PM: 05/SB/246/12.3-R16.7

STAGE 1 PHASE 3 PROJECT ID: 0500000021 **All Dimensions are US Survey Feet**

CL1
CROSS SECTIONS
SHEET 9 OF 53

KC Project: 0611 File: D:=1\DESIGN\STAGE01\PHASE03\S1P3_DES%728_s1p3_des.ear

BIDDER'S CROSS SECTIONS

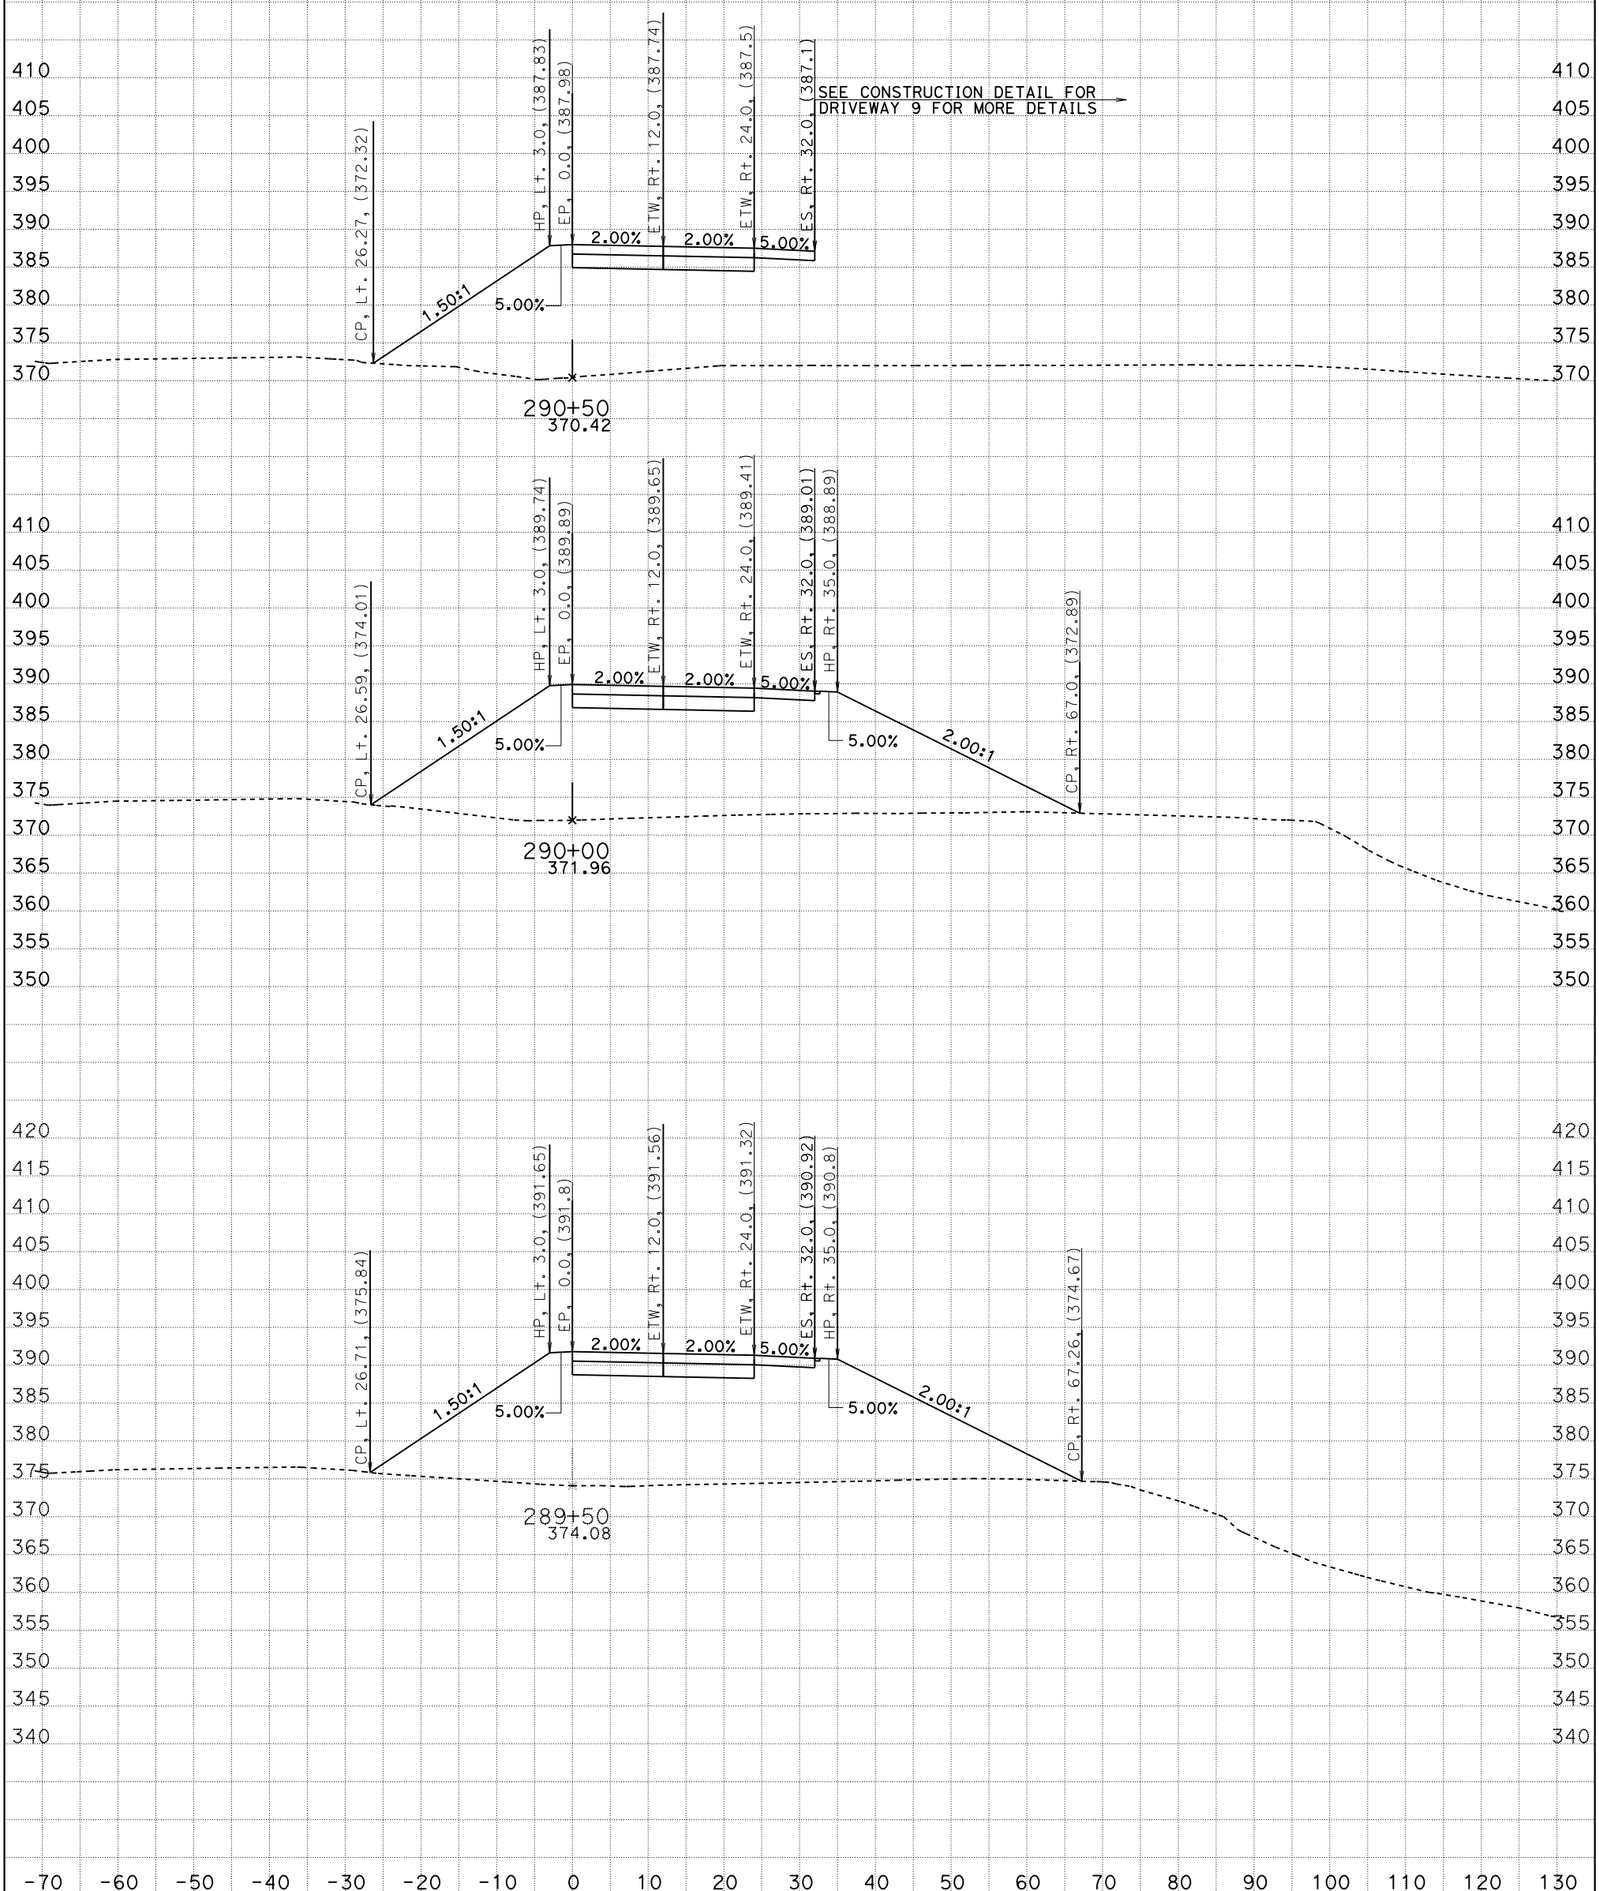

CREATED BY: G. GOMEZ CONTRACT: 05-0C640 SCALE: 1" = 10' Horiz. 1" = 10' Vert.

DATE: 8/28/2014 DIST/CO/RTE/PM: 05/SB/246/12.3-R16.7

STAGE 1 PHASE 3 PROJECT ID: 0500000021 **All Dimensions are US Survey Feet**

CL1

CROSS SECTIONS

SHEET 10 OF 53

KC Project: 0611 File: D:=1\DESIGN\STAGE01\PHASE03\S1P3_DES%728_s1p3_des.ear

BIDDER'S CROSS SECTIONS

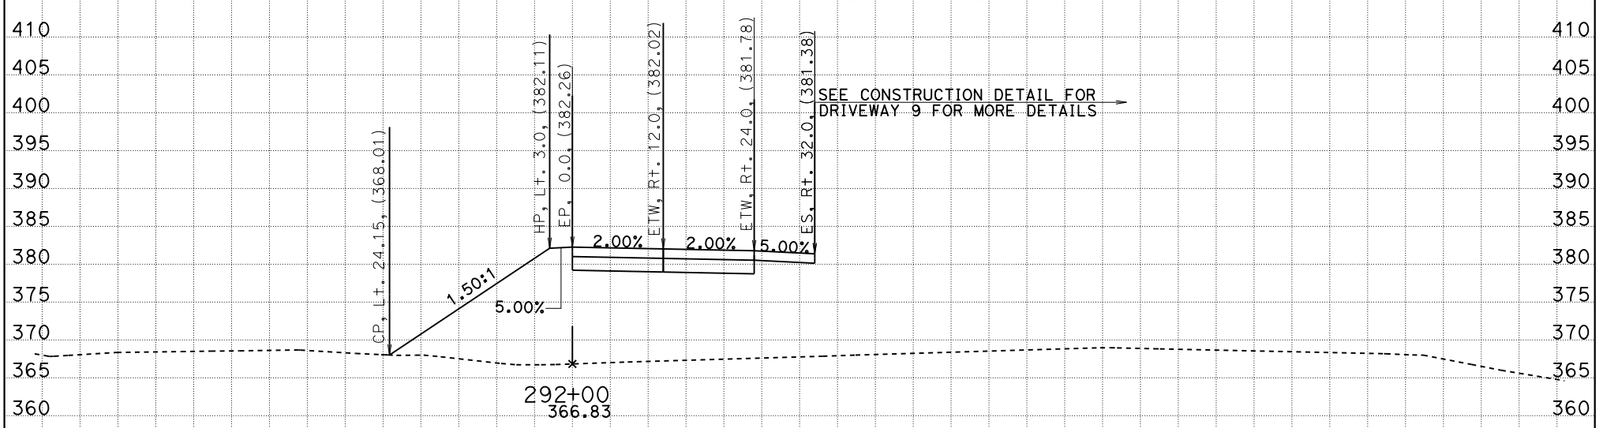

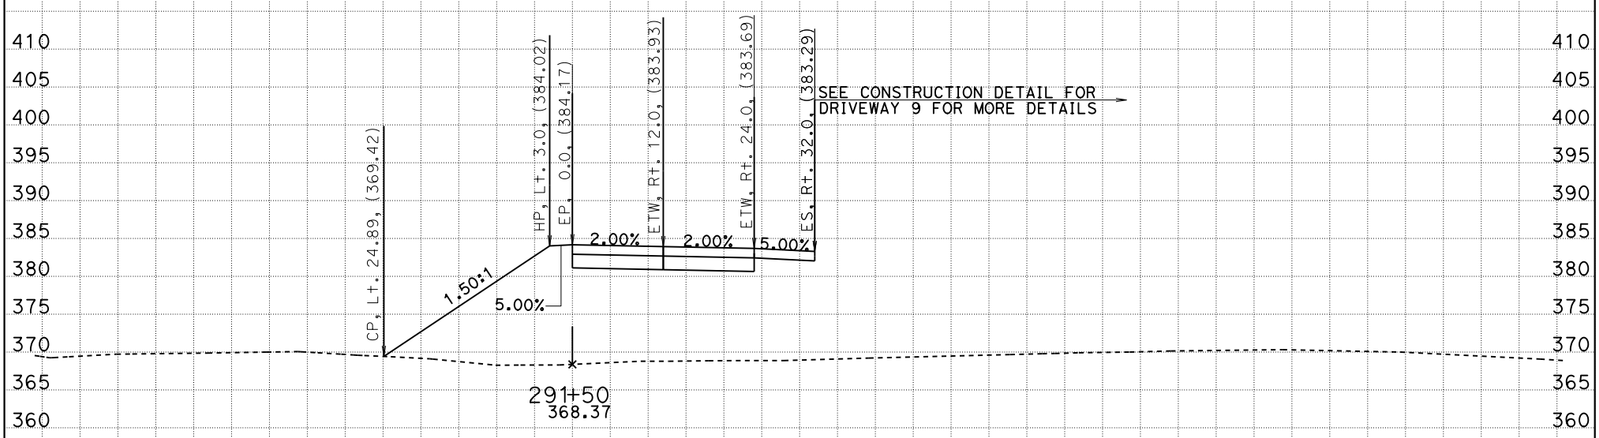

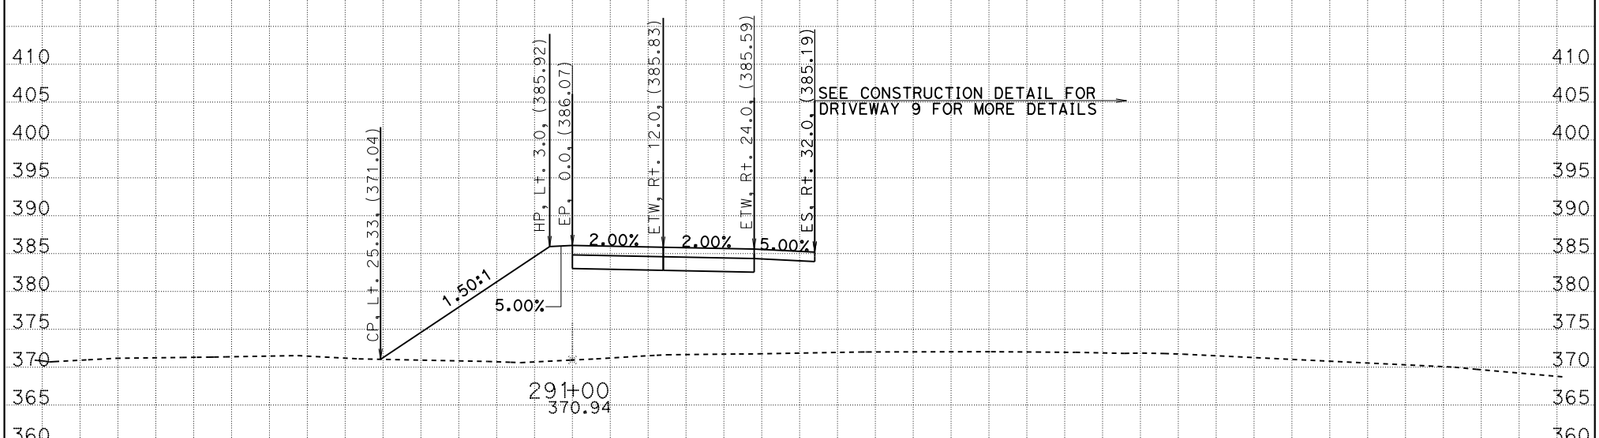

CREATED BY: G. GOMEZ CONTRACT: 05-0C640 SCALE: 1" = 10' Horiz. 1" = 10' Vert.

DATE: 8/28/2014 DIST/CO/RTE/PM: 05/SB/246/12.3-R16.7

STAGE 1 PHASE 3 PROJECT ID: 0500000021 **All Dimensions are US Survey Feet**

CL1

CROSS SECTIONS

SHEET 11 OF 53

KC Project: 0611 File: D:=1\DESIGN\STAGE01\PHASE03\S1P3_DES9/16728_s1p3_des.ear

BIDDER'S CROSS SECTIONS

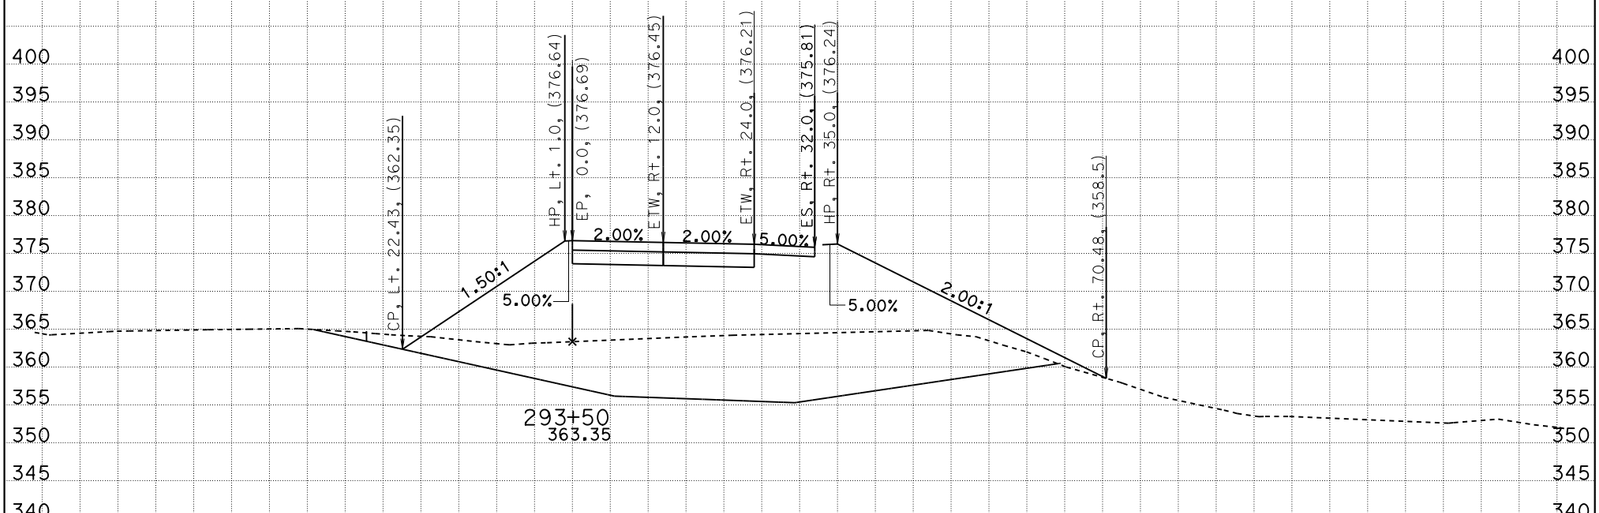

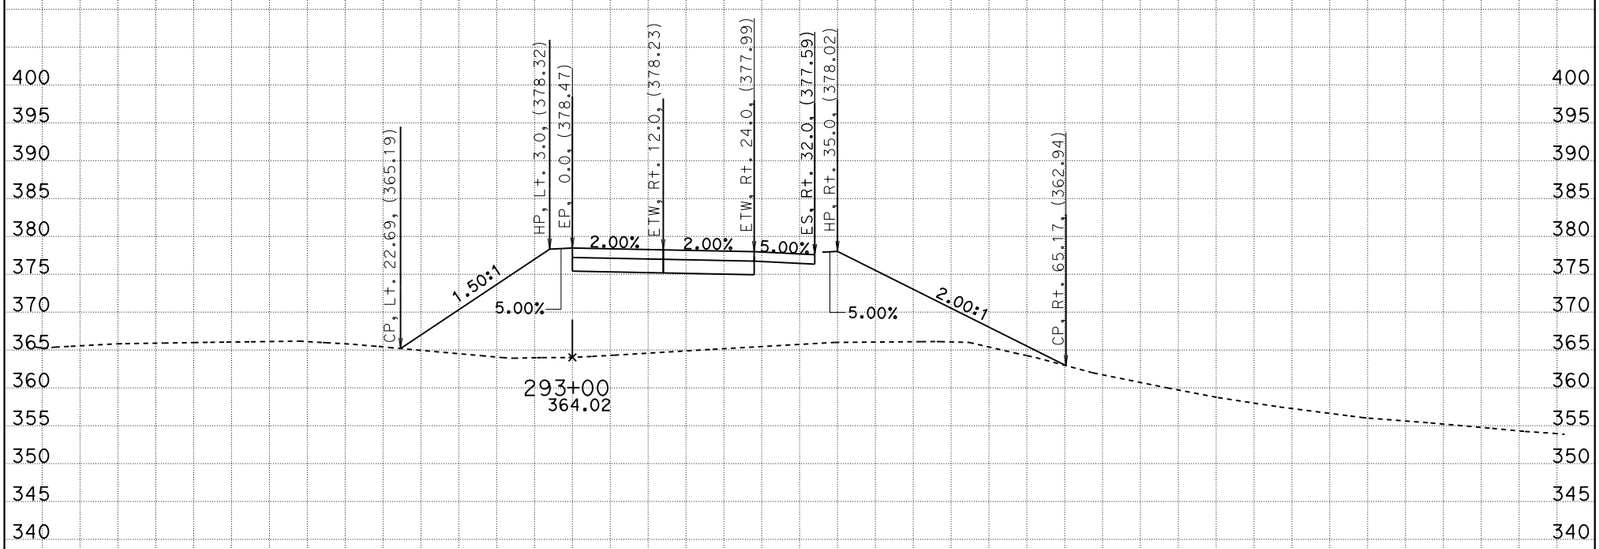

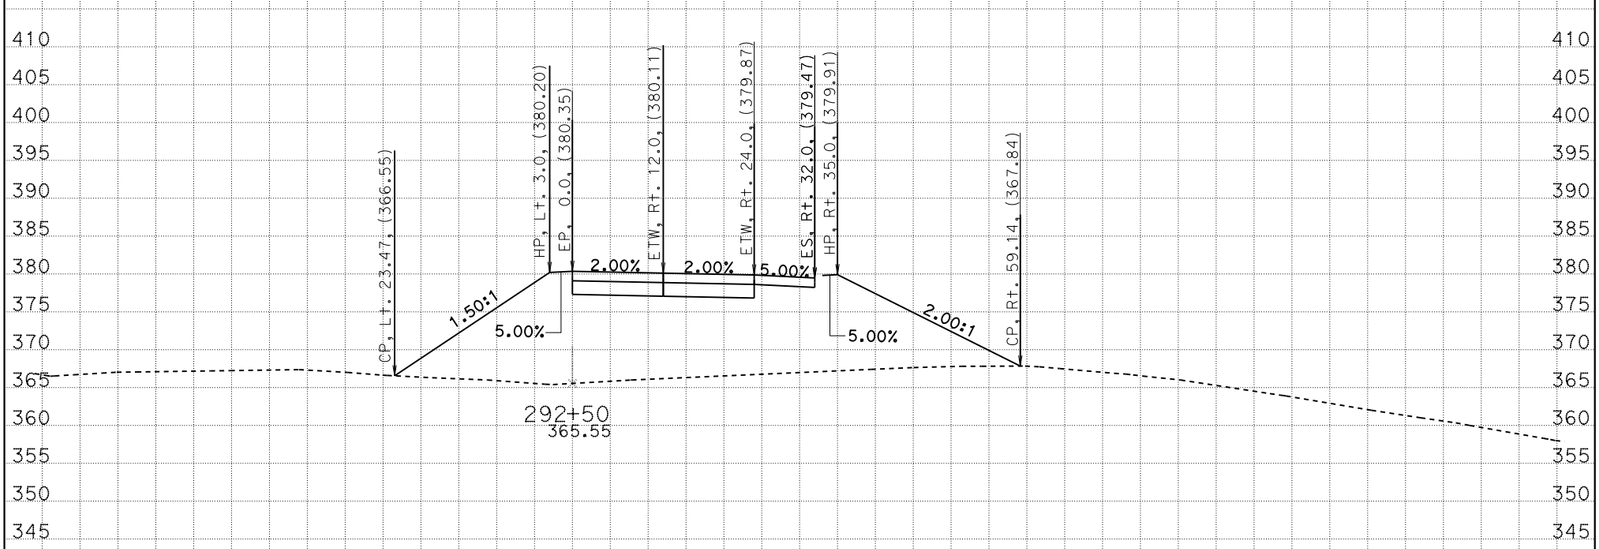

CREATED BY: G. GOMEZ CONTRACT: 05-0C640 SCALE: 1" = 10' Horiz. 1" = 10' Vert.

DATE: 8/28/2014 DIST/CO/RTE/PM: 05/SB/246/12.3-R16.7

STAGE 1 PHASE 3 PROJECT ID: 0500000021 **All Dimensions are US Survey Feet**

CL1

CROSS SECTIONS

SHEET 12 OF 53

KC Project: 0611 File: D:=1\DESIGN\STAGE01\PHASE03\S1P3_DES%728_s1p3_des.ear

BIDDER'S CROSS SECTIONS

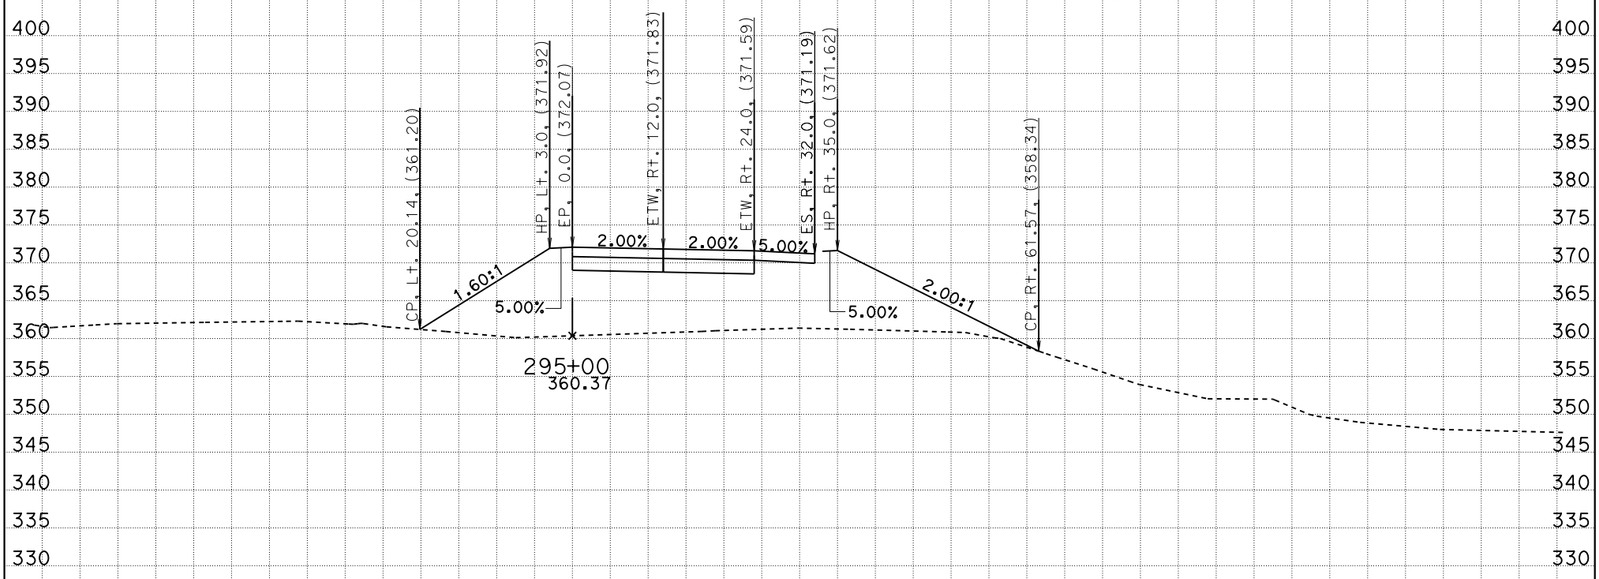

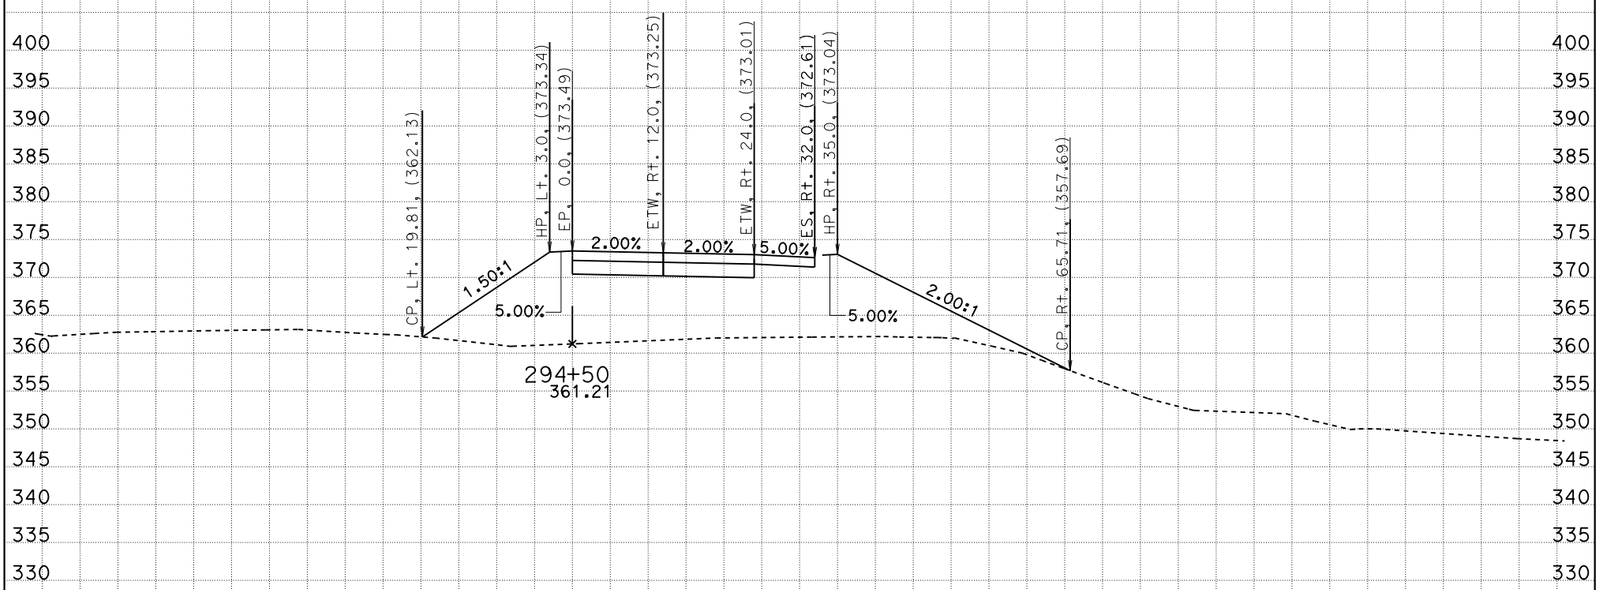

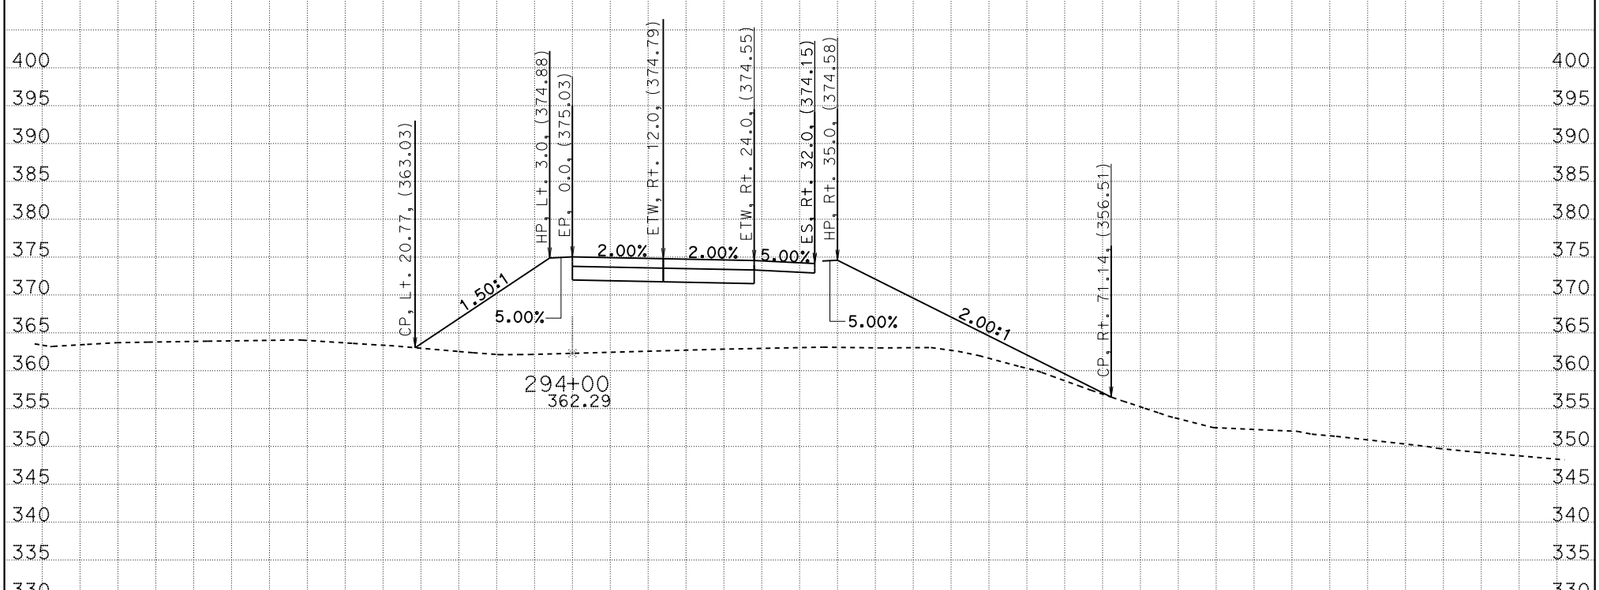

CREATED BY: G. GOMEZ CONTRACT: 05-0C640 SCALE: 1" = 10' Horiz. 1" = 10' Vert.

DATE: 8/28/2014 DIST/CO/RTE/PM: 05/SB/246/12.3-R16.7

STAGE 1 PHASE 3 PROJECT ID: 0500000021 **All Dimensions are US Survey Feet**

CL1
CROSS SECTIONS
SHEET 13 OF 53

KC Project: 0611 File: D:=1\DESIGN\STAGE01\PHASE03\S1P3_DES%%728_s1p3_des.ear

BIDDER'S CROSS SECTIONS

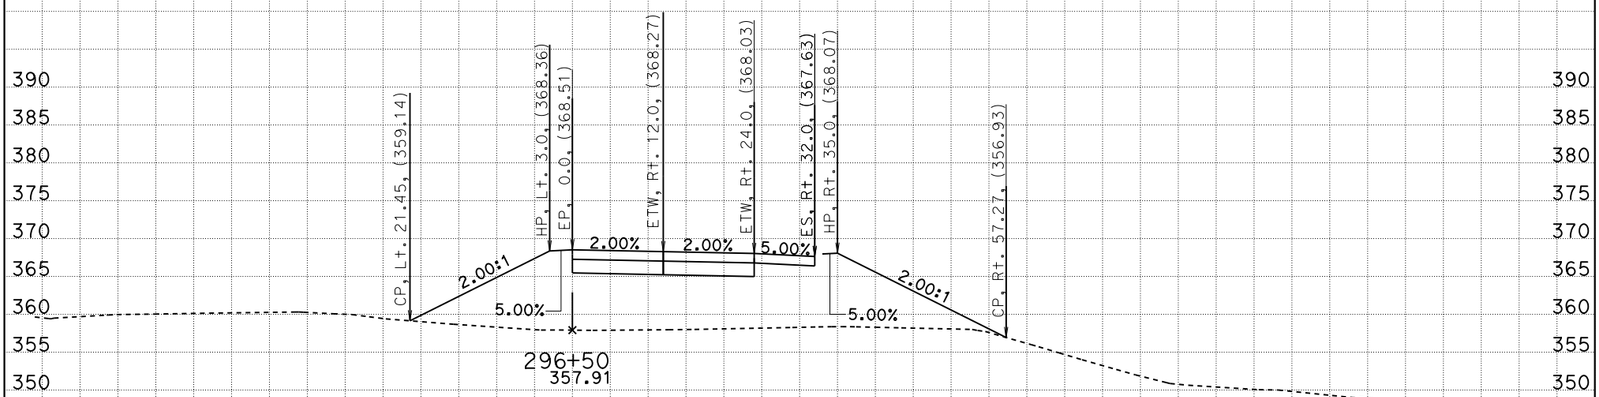

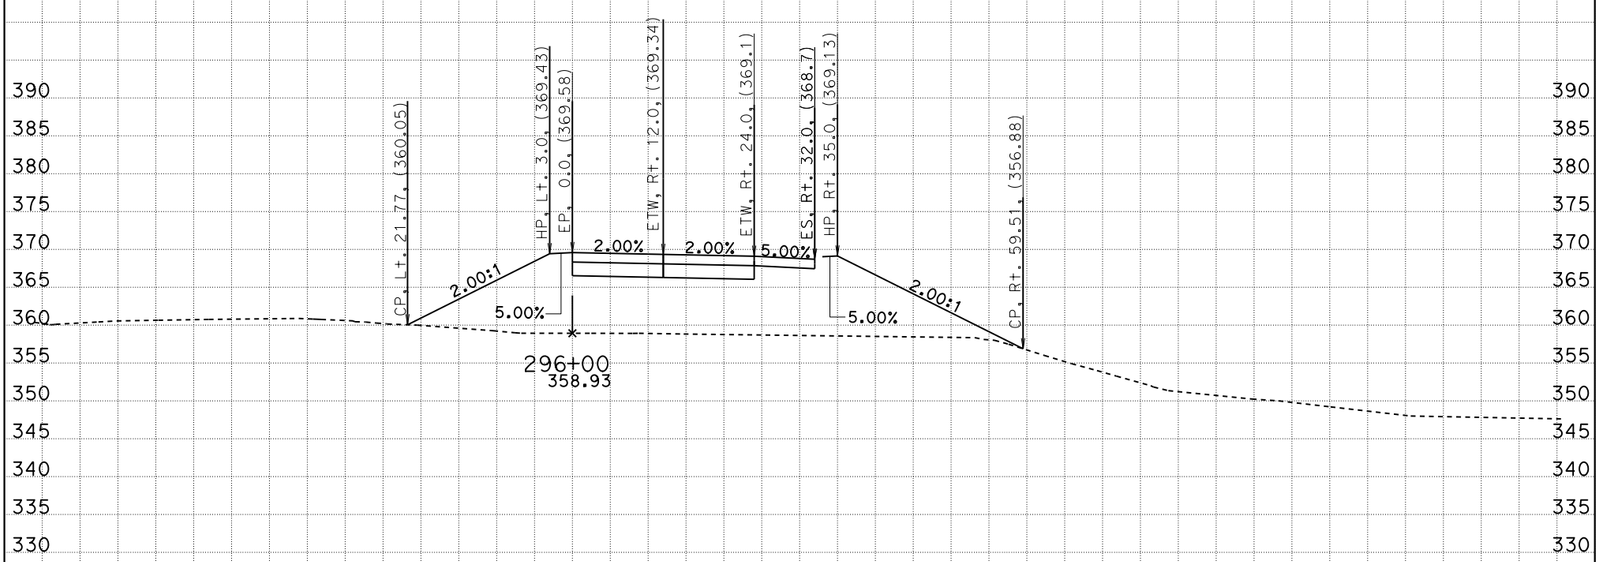

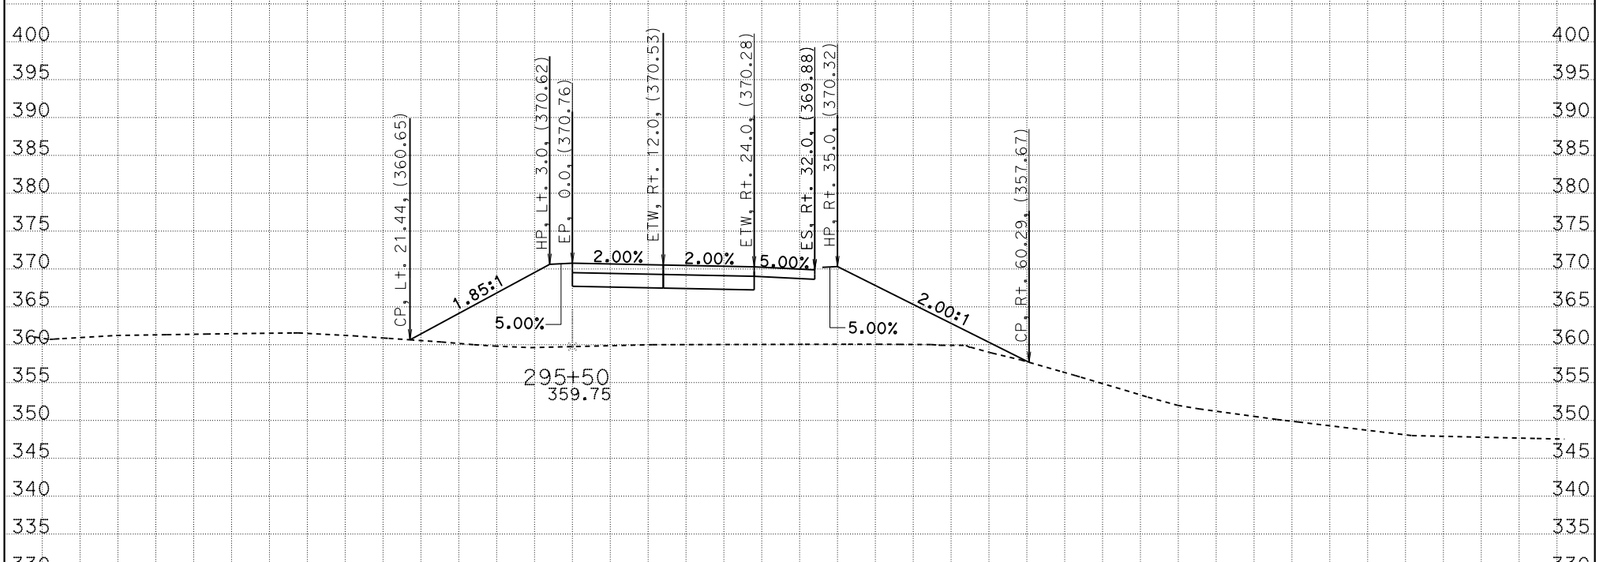

CREATED BY: G. GOMEZ CONTRACT: 05-0C640 SCALE: 1" = 10' Horiz. 1" = 10' Vert.

DATE: 8/28/2014 DIST/CO/RTE/PM: 05/SB/246/12.3-R16.7

STAGE 1 PHASE 3 PROJECT ID: 0500000021 **All Dimensions are US Survey Feet**

CL1
CROSS SECTIONS
SHEET 14 OF 53

KC Project: 0611 File: D:=1\DESIGN\STAGE01\PHASE03\S1P3_DES%16728_s1p3_des.ear

BIDDER'S CROSS SECTIONS

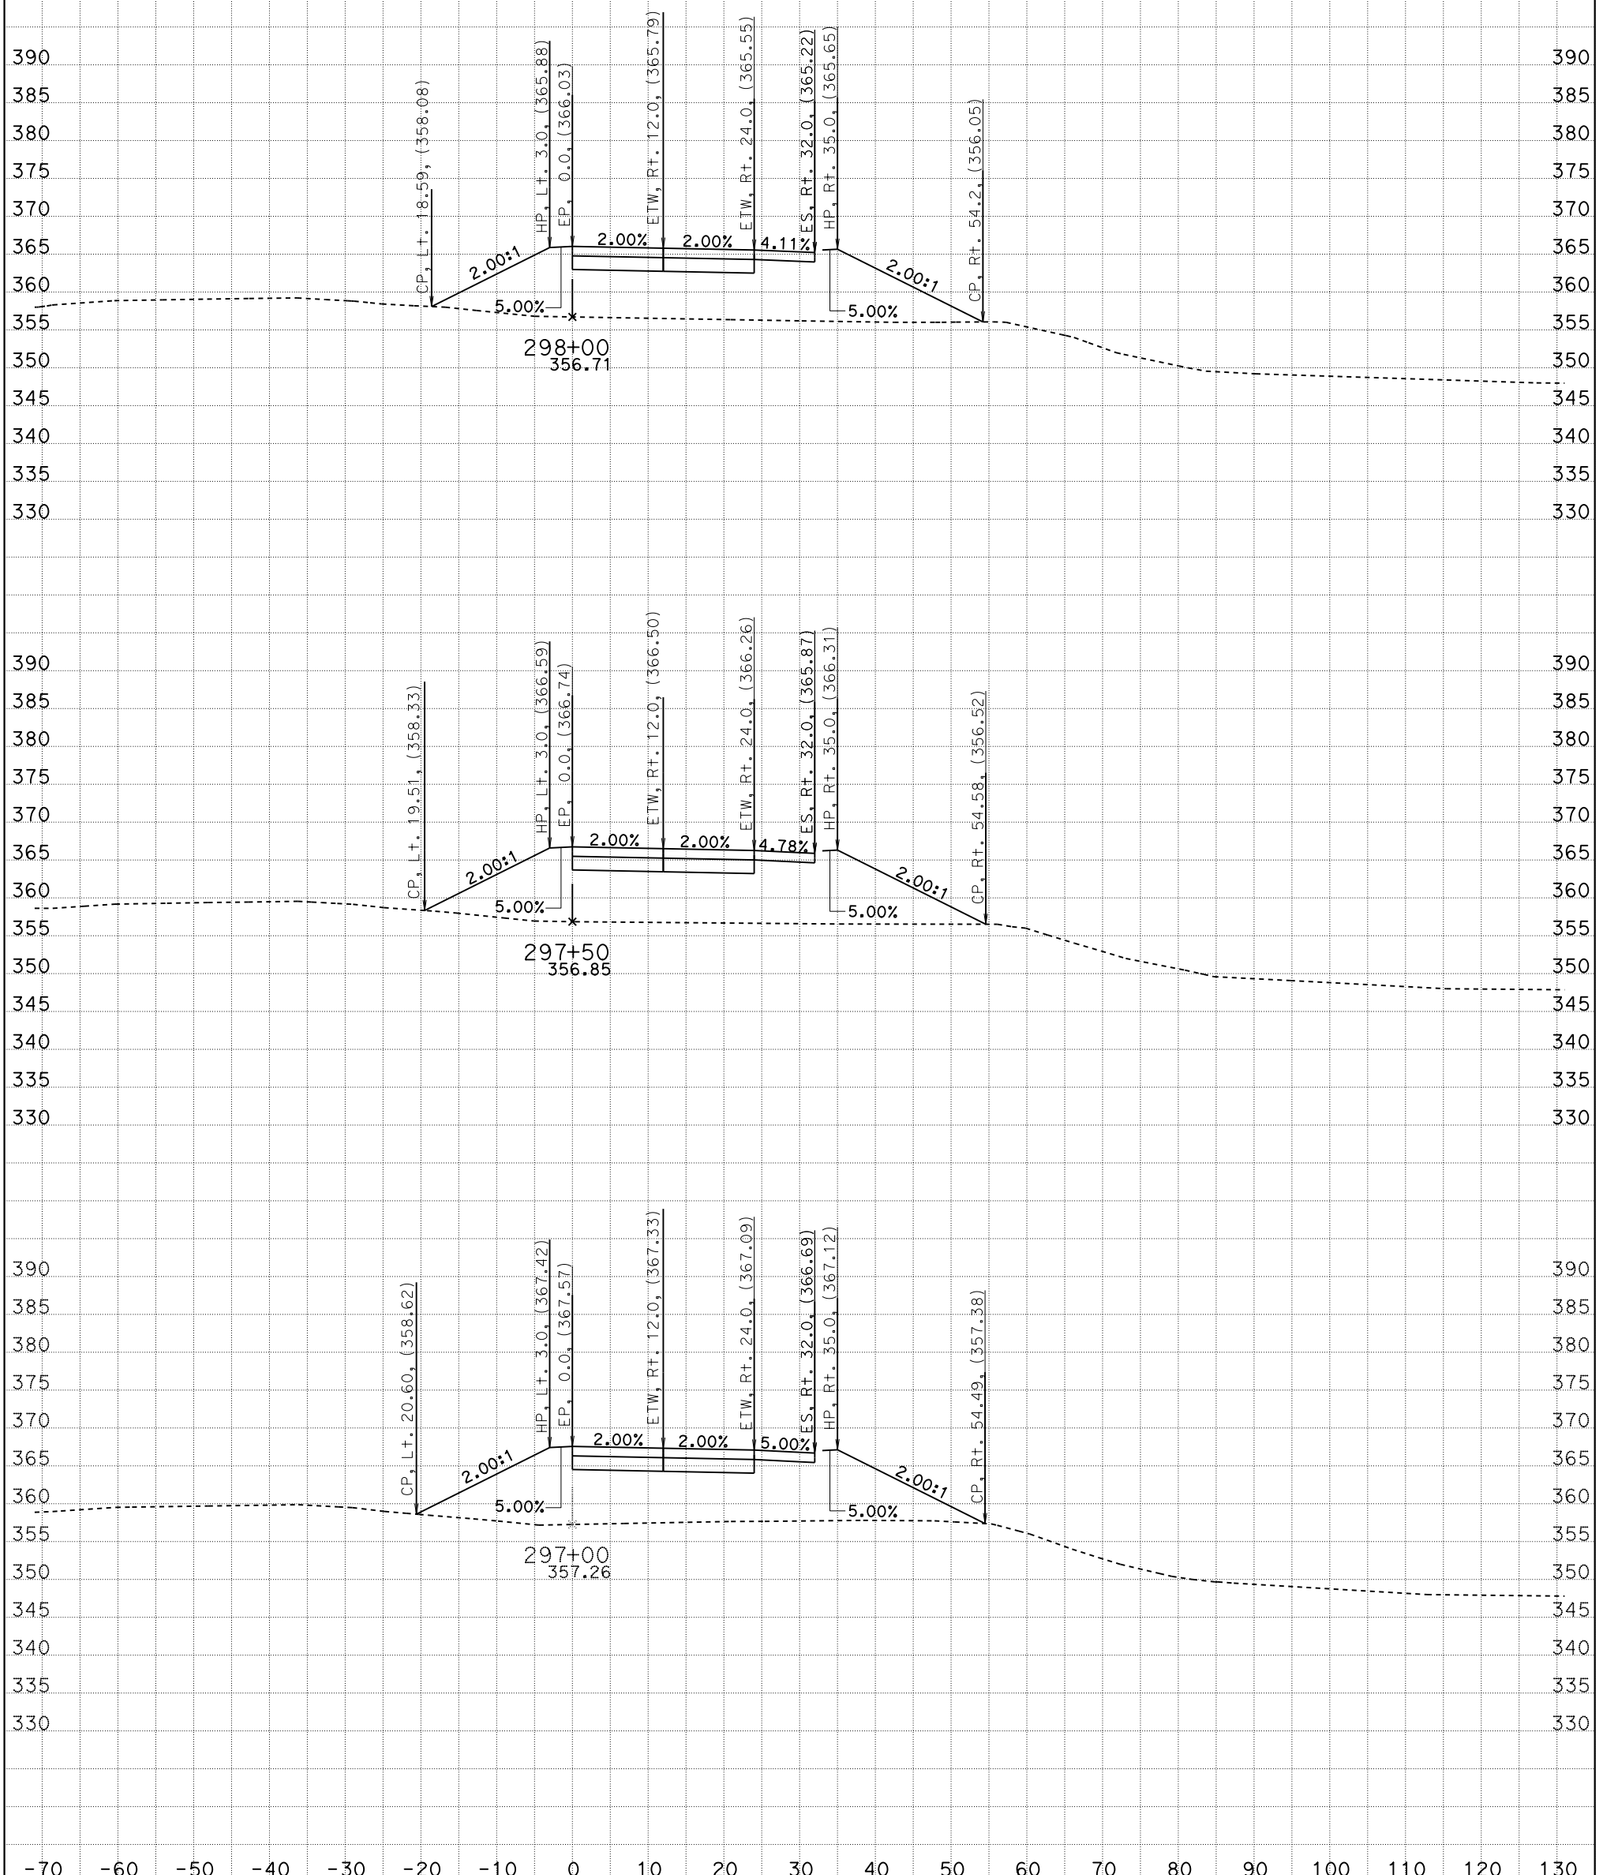

CREATED BY: G. GOMEZ CONTRACT: 05-0C640 SCALE: 1" = 10' Horiz. 1" = 10' Vert.

DATE: 8/28/2014 DIST/CO/RTE/PM: 05/SB/246/12.3-R16.7

STAGE 1 PHASE 3 PROJECT ID: 0500000021 **All Dimensions are US Survey Feet**

CL1

CROSS SECTIONS

SHEET 15 OF 53

KC Project: 0611 File: D:=1\DESIGN\STAGE01\PHASE03\S1P3_DES%16728_s1p3_des.ear

BIDDER'S CROSS SECTIONS

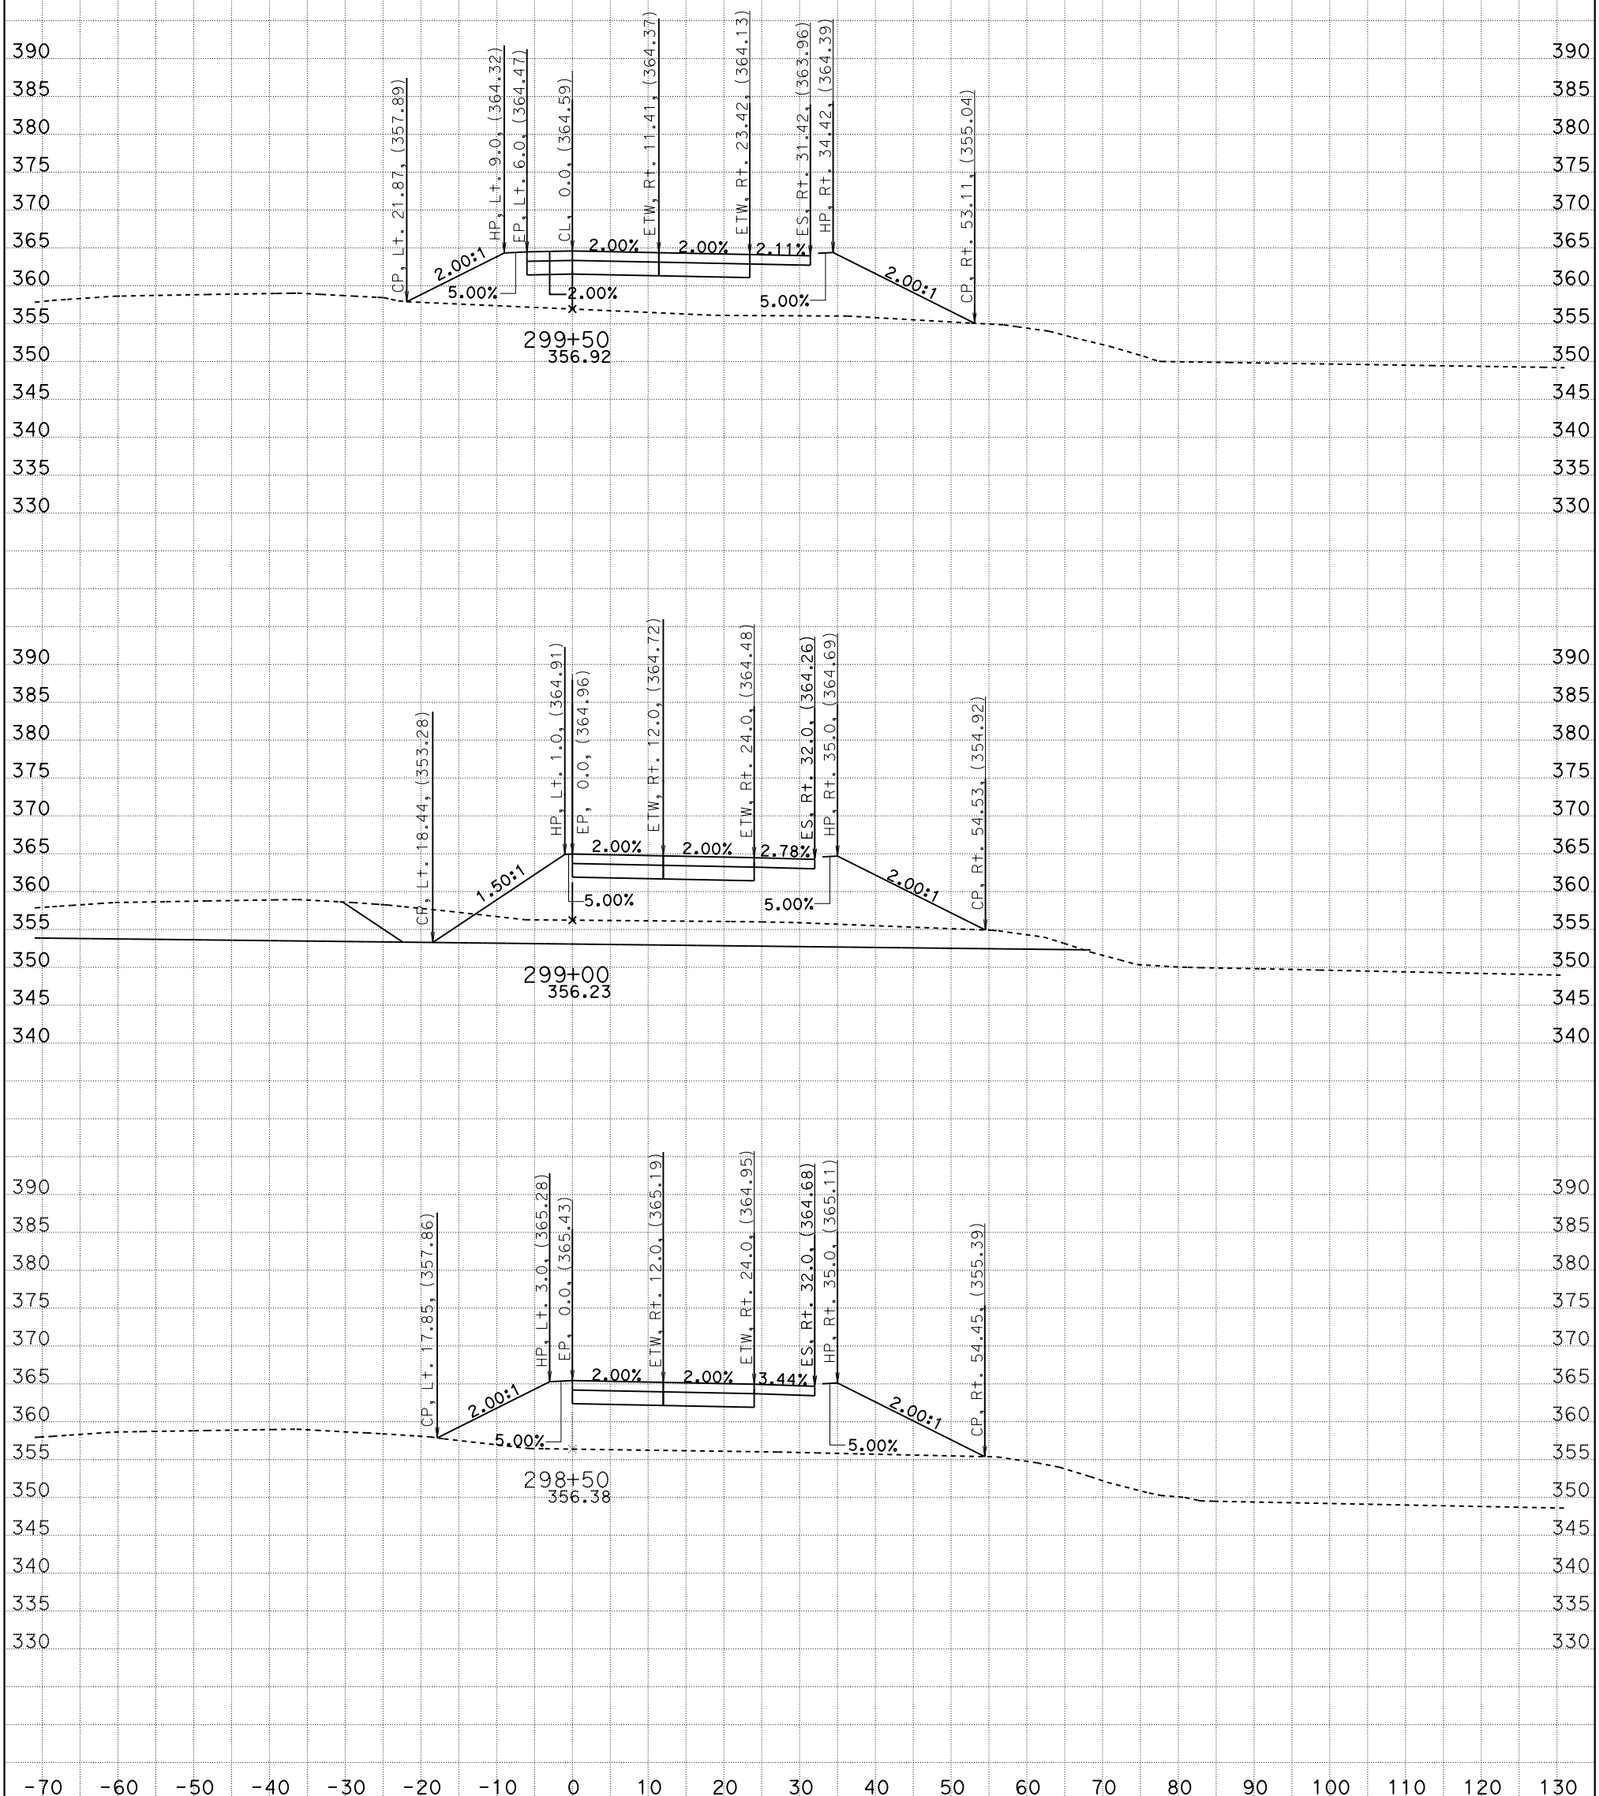

CREATED BY: G. GOMEZ CONTRACT: 05-0C640 SCALE: 1" = 10' Horiz. 1" = 10' Vert.

DATE: 8/28/2014 DIST/CO/RTE/PM: 05/SB/246/12.3-R16.7

STAGE 1 PHASE 3 PROJECT ID: 0500000021 **All Dimensions are US Survey Feet**

CL1

CROSS SECTIONS

SHEET 16 OF 53

KC Project: 0611 File: D:=1\DESIGN\STAGE01\PHASE03\S1P3_DES$^{9}/_{16}$728_s1p3_des.ear

BIDDER'S CROSS SECTIONS

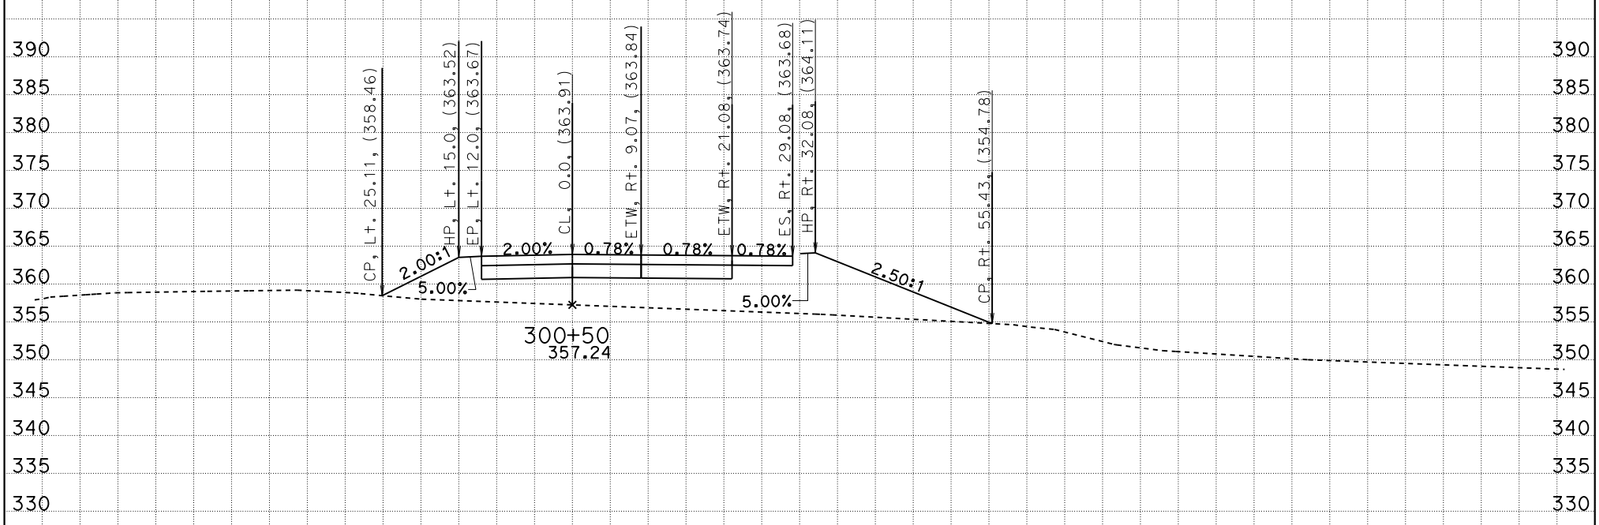

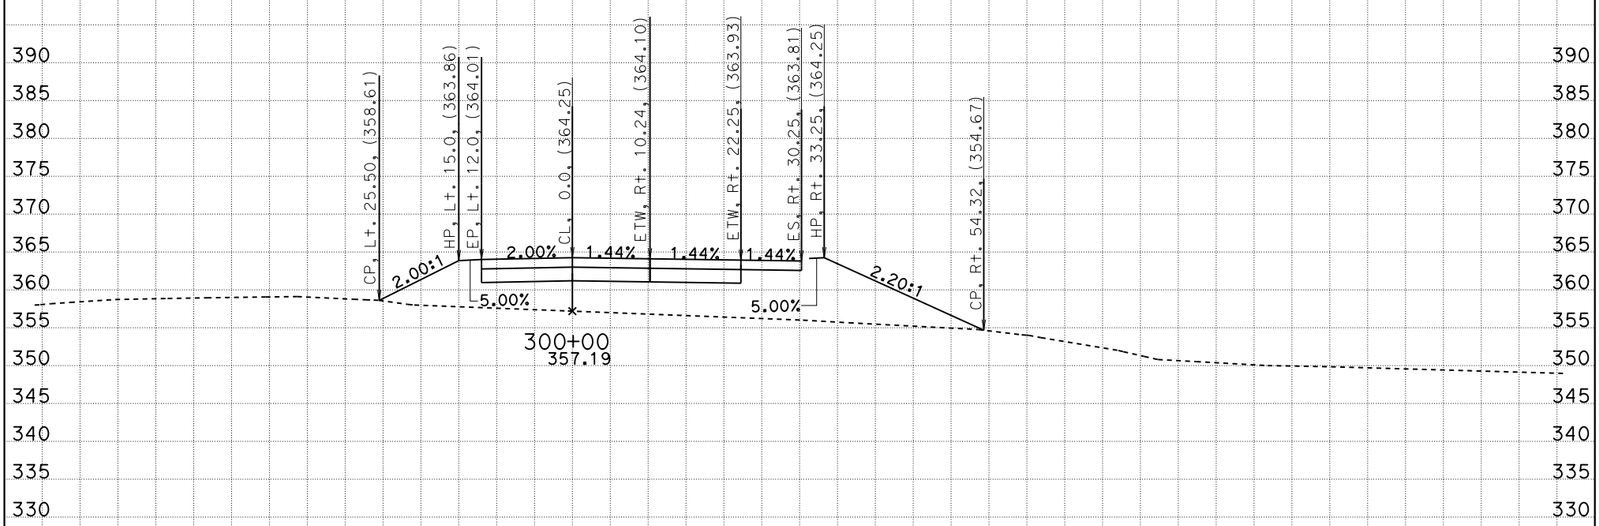

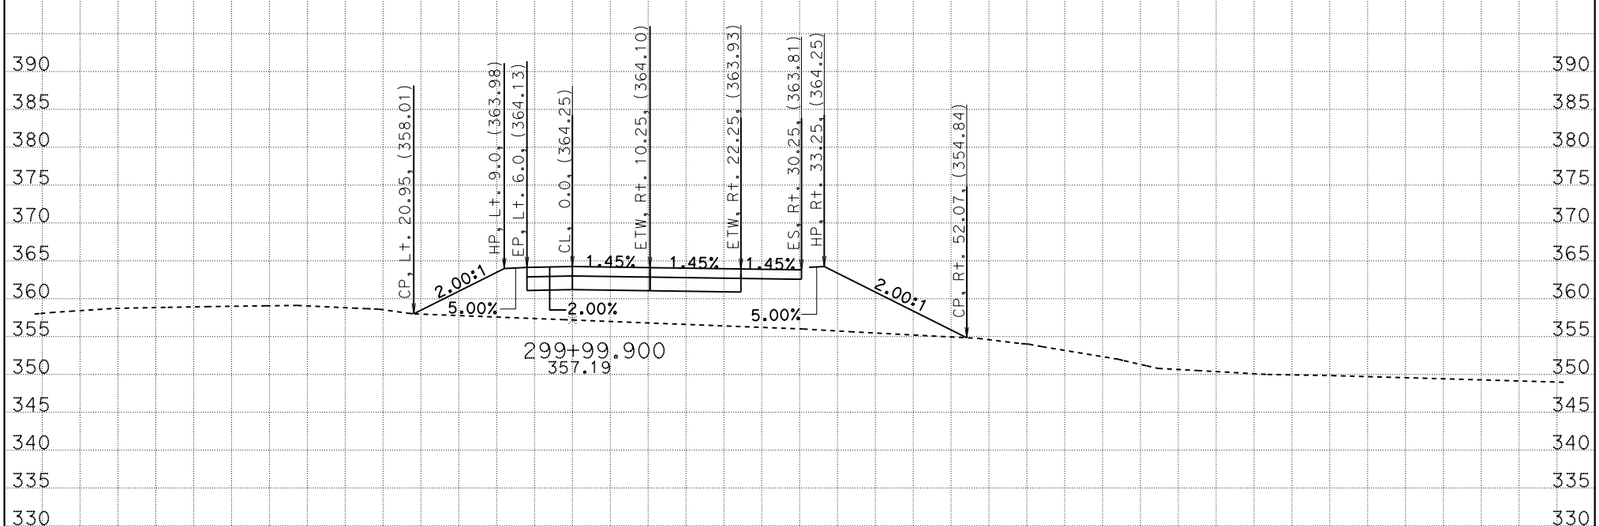

CREATED BY: G. GOMEZ CONTRACT: 05-0C640 SCALE: 1" = 10' Horiz. 1" = 10' Vert.

DATE: 8/28/2014 DIST/CO/RTE/PM: 05/SB/246/12.3-R16.7

STAGE 1 PHASE 3 PROJECT ID: 0500000021 **All Dimensions are US Survey Feet**

CL1
CROSS SECTIONS
SHEET 17 OF 53

KC Project: 0611 File: D:=1\DESIGN\STAGE01\PHASE03\S1P3_DES%16728_s1p3_des.ear

BIDDER'S CROSS SECTIONS

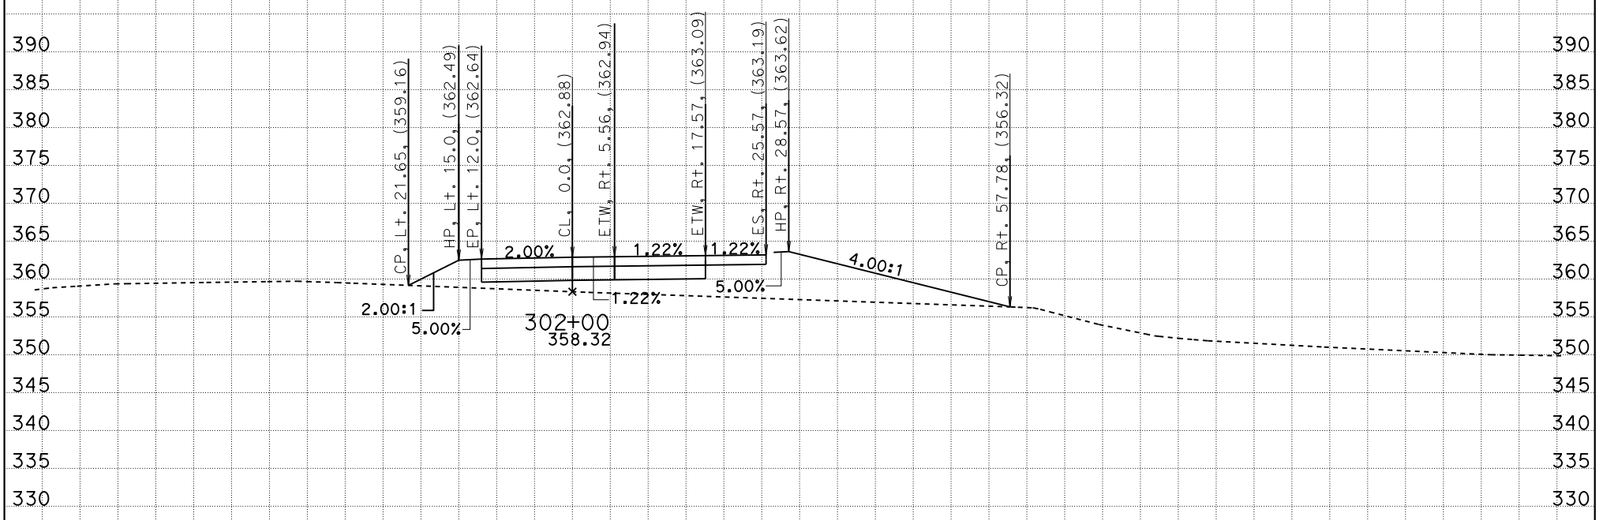

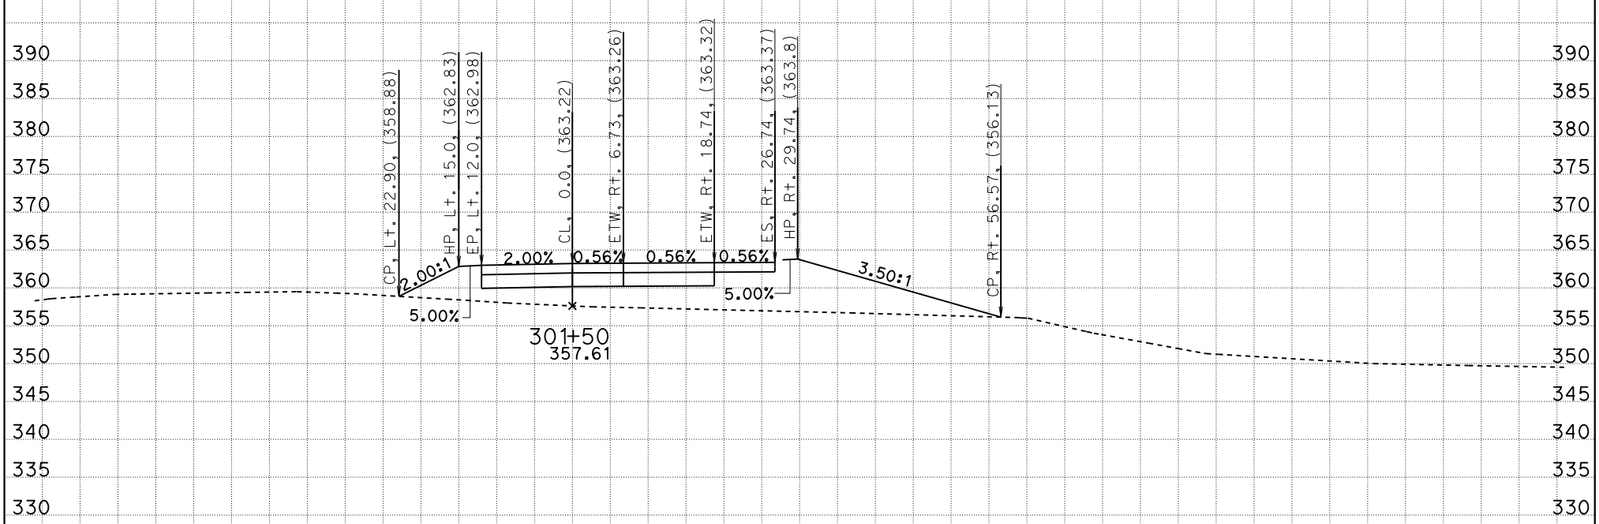

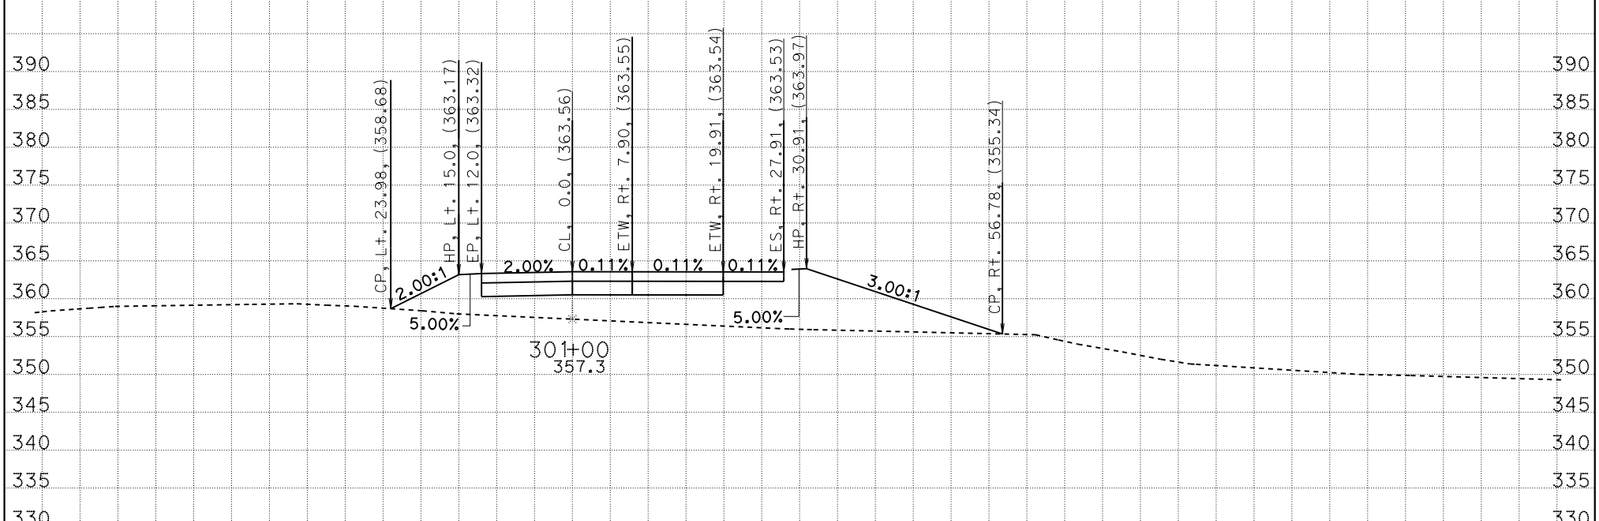

CREATED BY: G. GOMEZ CONTRACT: 05-0C640 SCALE: 1" = 10' Horiz. 1" = 10' Vert.

DATE: 8/28/2014 DIST/CO/RTE/PM: 05/SB/246/12.3-R16.7

STAGE 1 PHASE 3 PROJECT ID: 0500000021 **All Dimensions are US Survey Feet**

CL1
CROSS SECTIONS
SHEET 18 OF 53

KC Project: 0611 File: D:=1\DESIGN\STAGE01\PHASE03\S1P3_DES$^{9}/_{16}$728_s1p3_des.ear

BIDDER'S CROSS SECTIONS

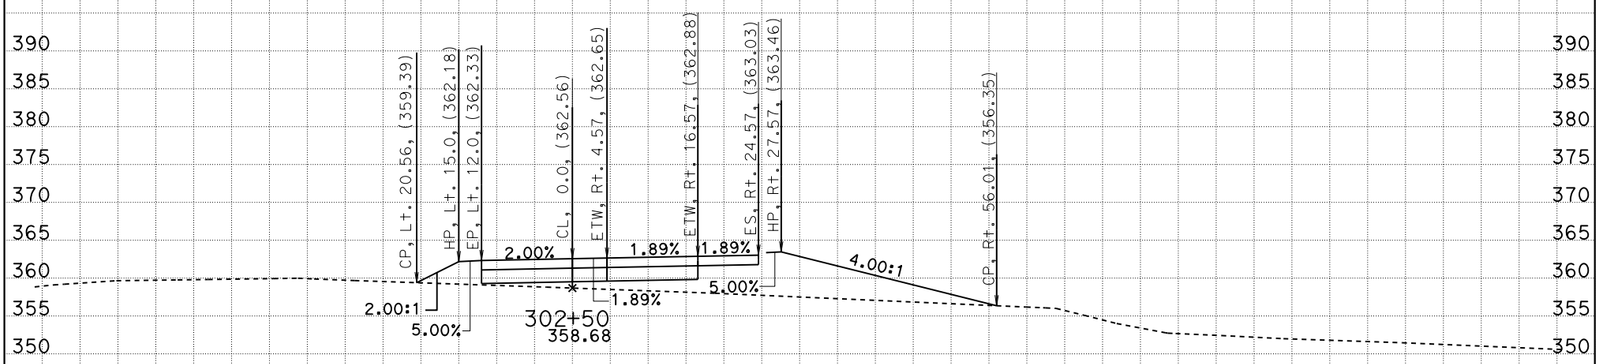

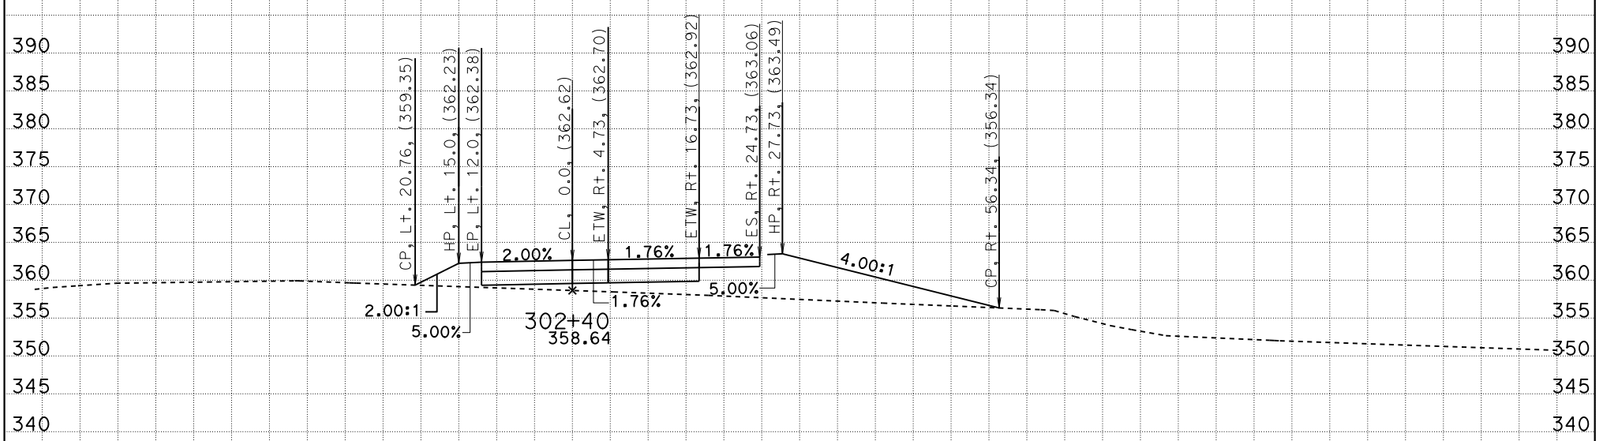

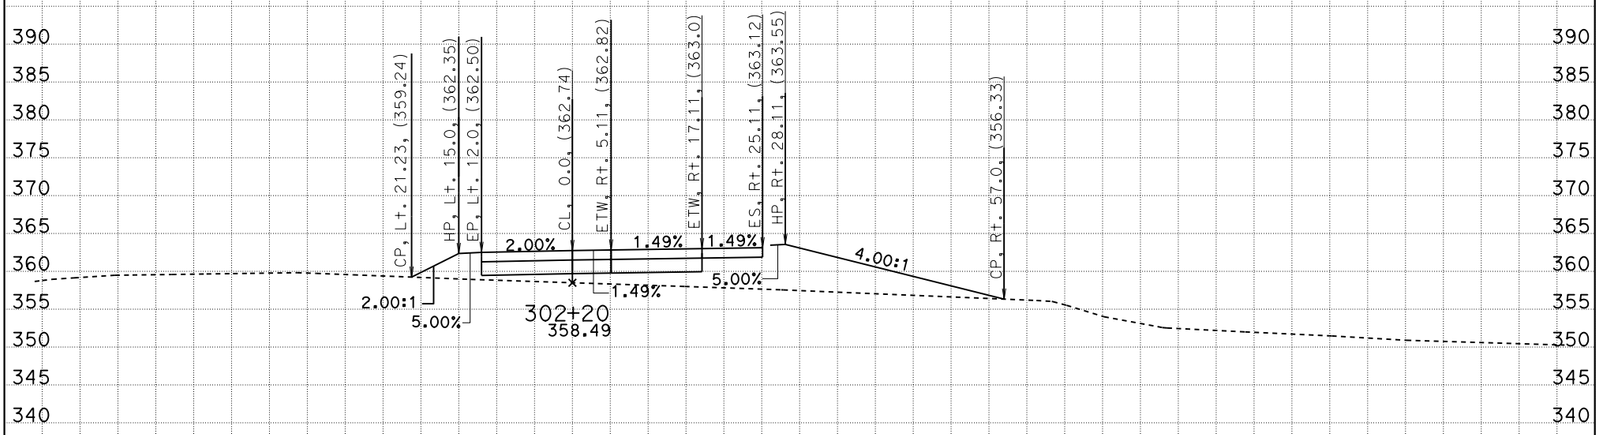

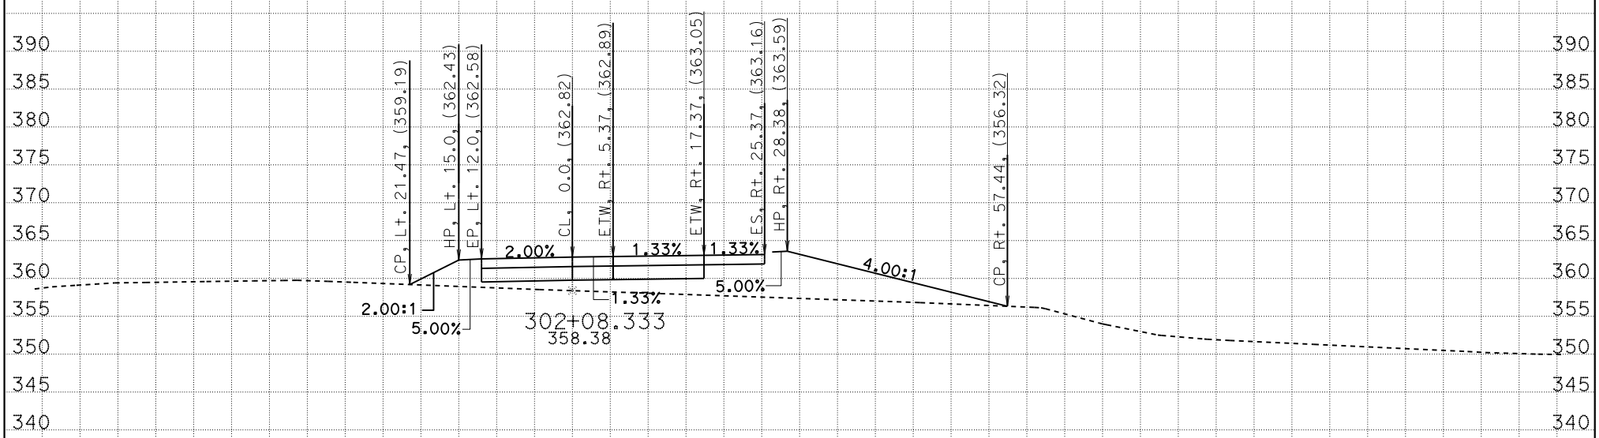

CREATED BY: G. GOMEZ CONTRACT: 05-0C640 SCALE: 1" = 10' Horiz. 1" = 10' Vert.

DATE: 8/28/2014 DIST/CO/RTE/PM: 05/SB/246/12.3-R16.7

STAGE 1 PHASE 3 PROJECT ID: 0500000021 **All Dimensions are US Survey Feet**

CL1
CROSS SECTIONS
SHEET 19 OF 53

KC Project: 0611 File: D:=1\DESIGN\STAGE01\PHASE03\S1P3_DES%728_s1p3_des.ear

BIDDER'S CROSS SECTIONS

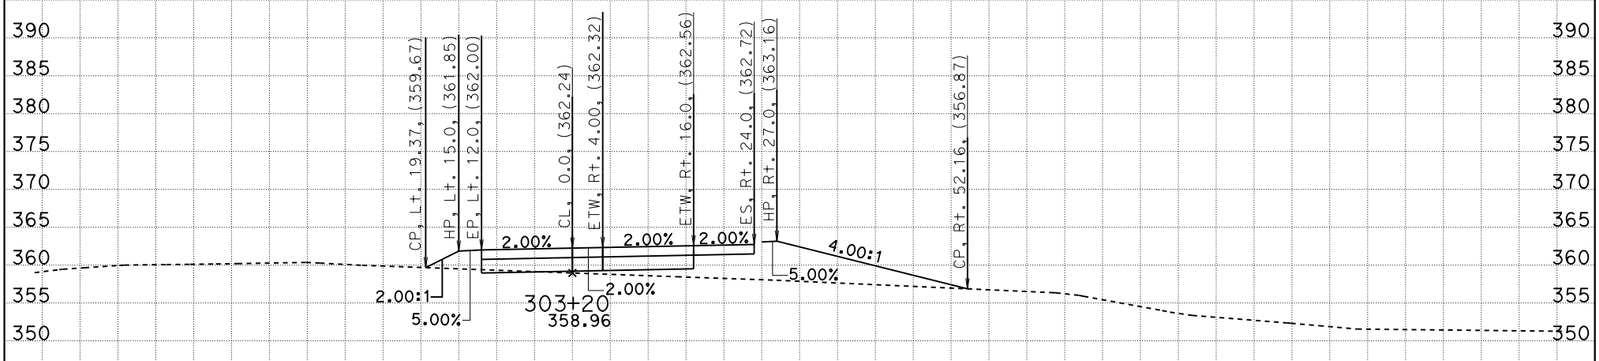

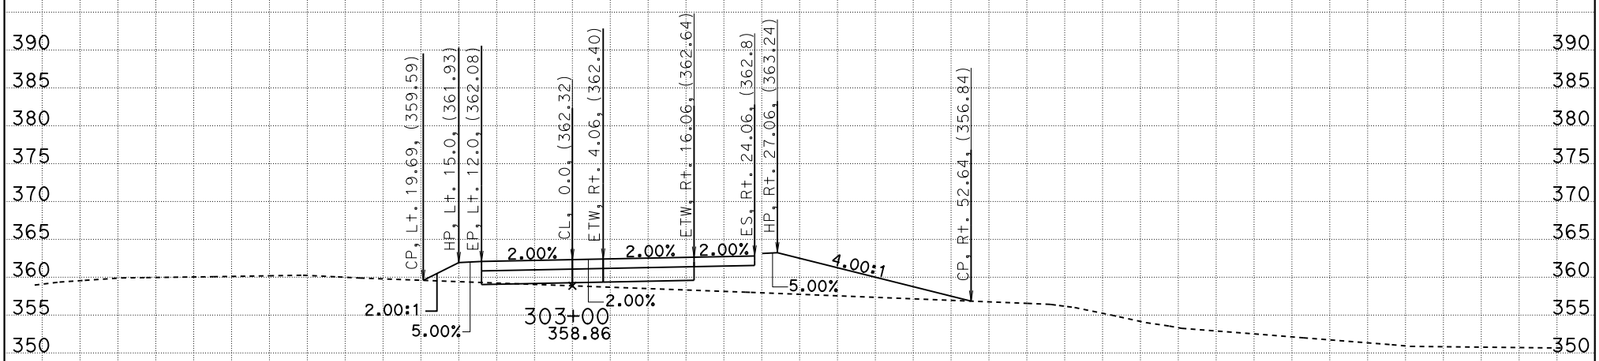

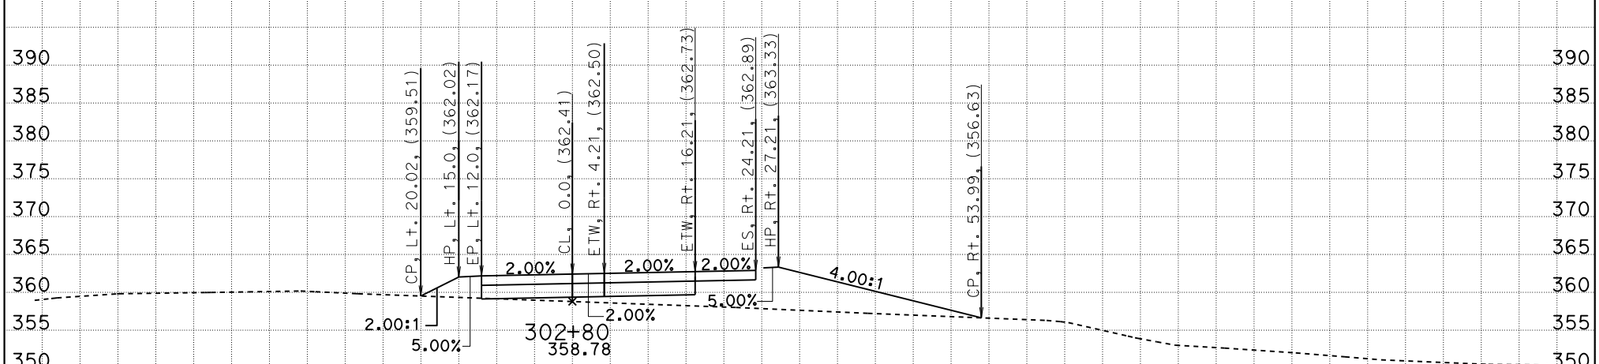

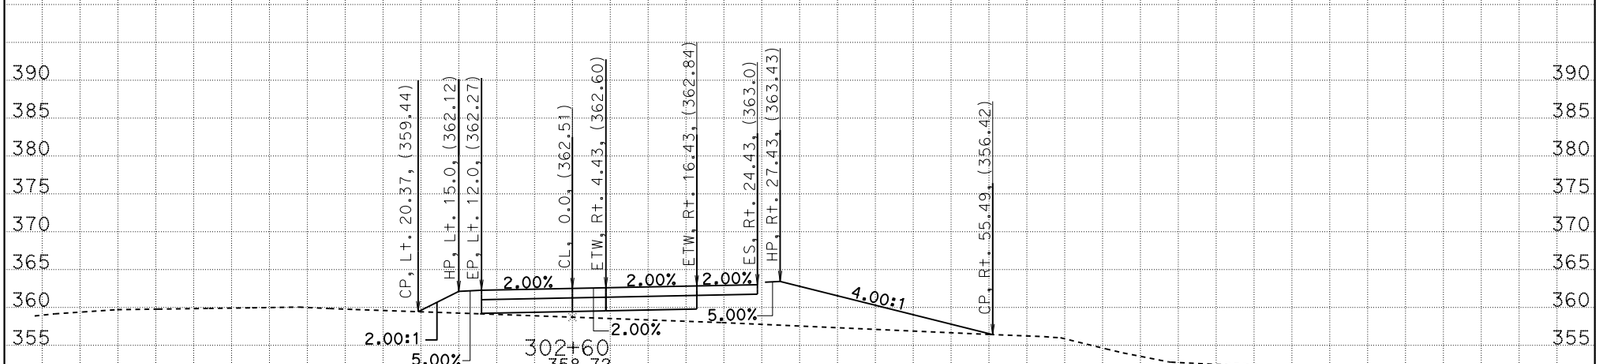

CREATED BY: G. GOMEZ CONTRACT: 05-0C640 SCALE: 1" = 10' Horiz. 1" = 10' Vert.

DATE: 8/28/2014 DIST/CO/RTE/PM: 05/SB/246/12.3-R16.7

STAGE 1 PHASE 3 PROJECT ID: 0500000021 **All Dimensions are US Survey Feet**

CL1
CROSS SECTIONS
SHEET 20 OF 53

KC Project: 0611 File: D:=1\DESIGN\STAGE01\PHASE03\S1P3_DES9/16728_s1p3_des.ear

BIDDER'S CROSS SECTIONS

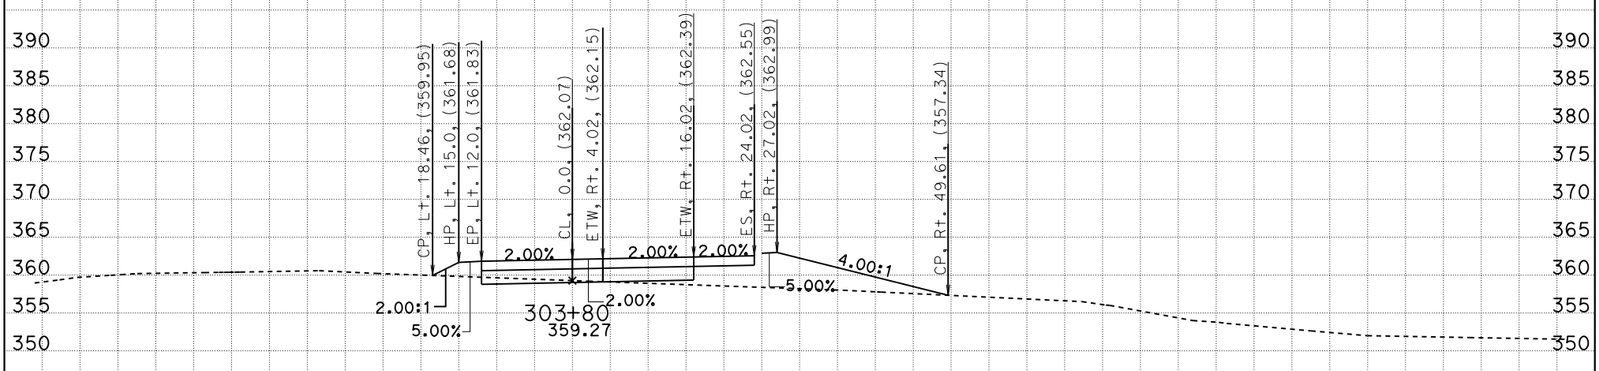

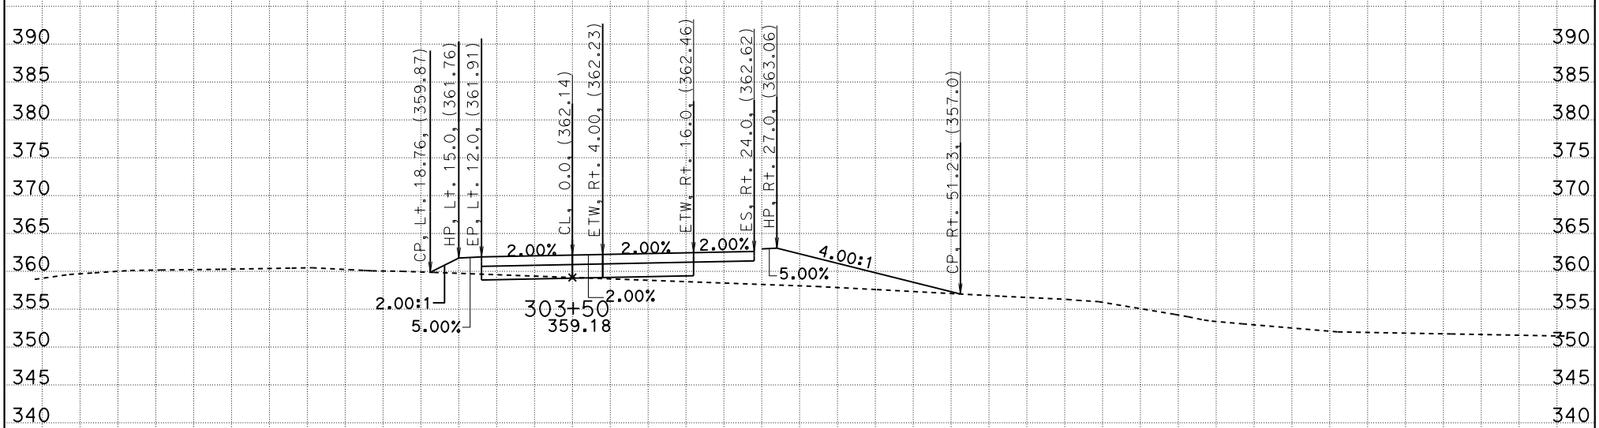

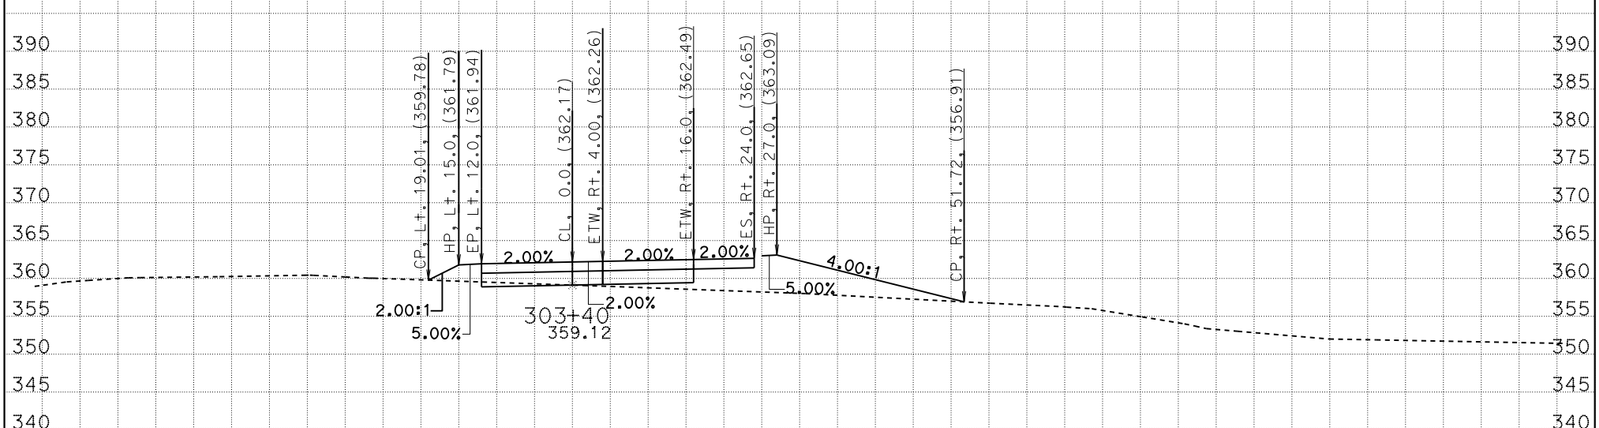

CREATED BY: G. GOMEZ CONTRACT: 05-0C640 SCALE: 1" = 10' Horiz. 1" = 10' Vert.

DATE: 8/28/2014 DIST/CO/RTE/PM: 05/SB/246/12.3-R16.7

STAGE 1 PHASE 3 PROJECT ID: 0500000021 **All Dimensions are US Survey Feet**

CL1
CROSS SECTIONS
SHEET 21 OF 53

KC Project: 0611 File: D:=1\DESIGN\STAGE01\PHASE03\S1P3_DES9/16728_s1p3_des.ear

BIDDER'S CROSS SECTIONS

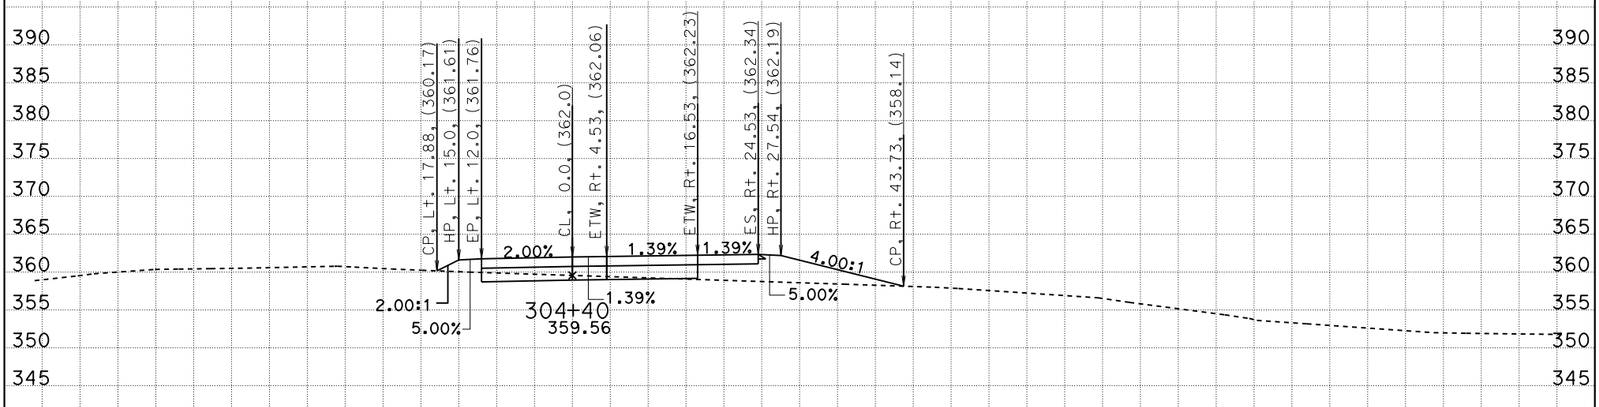

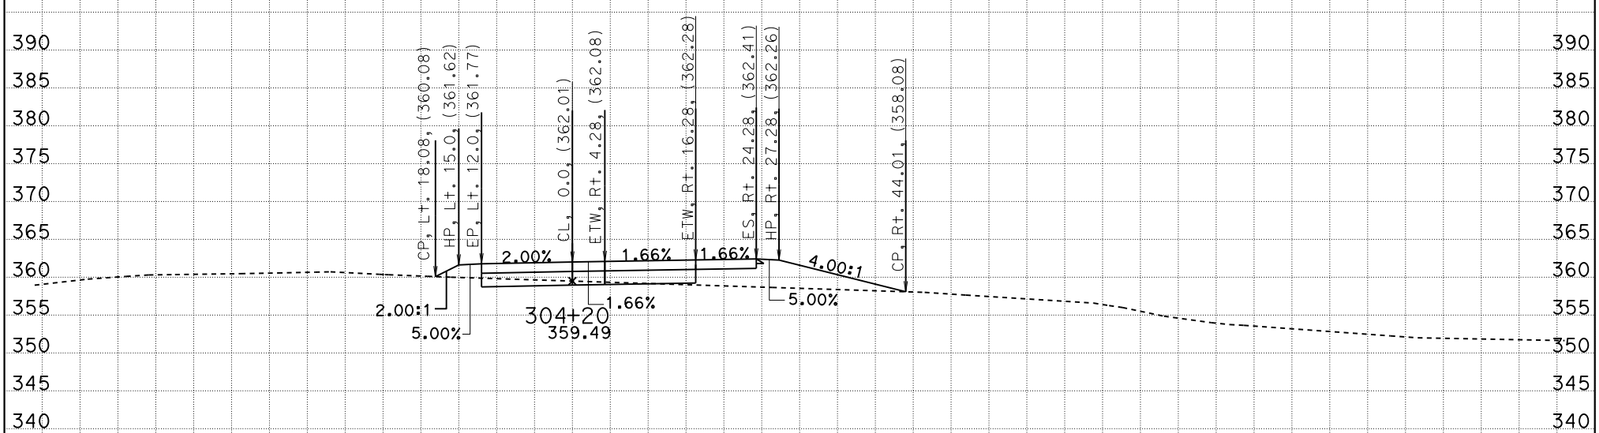

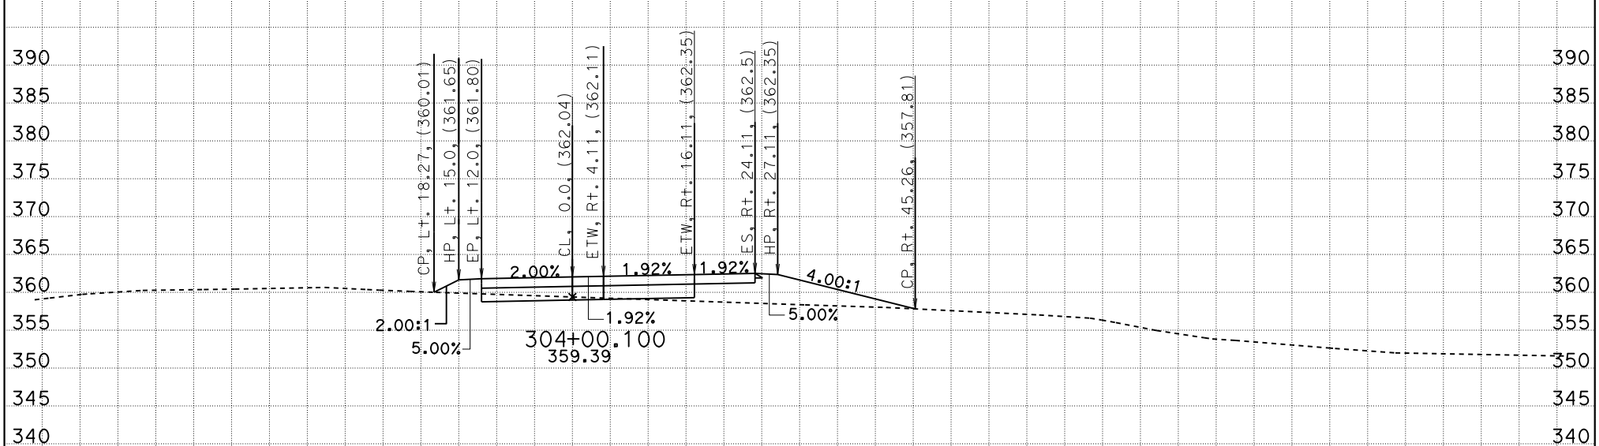

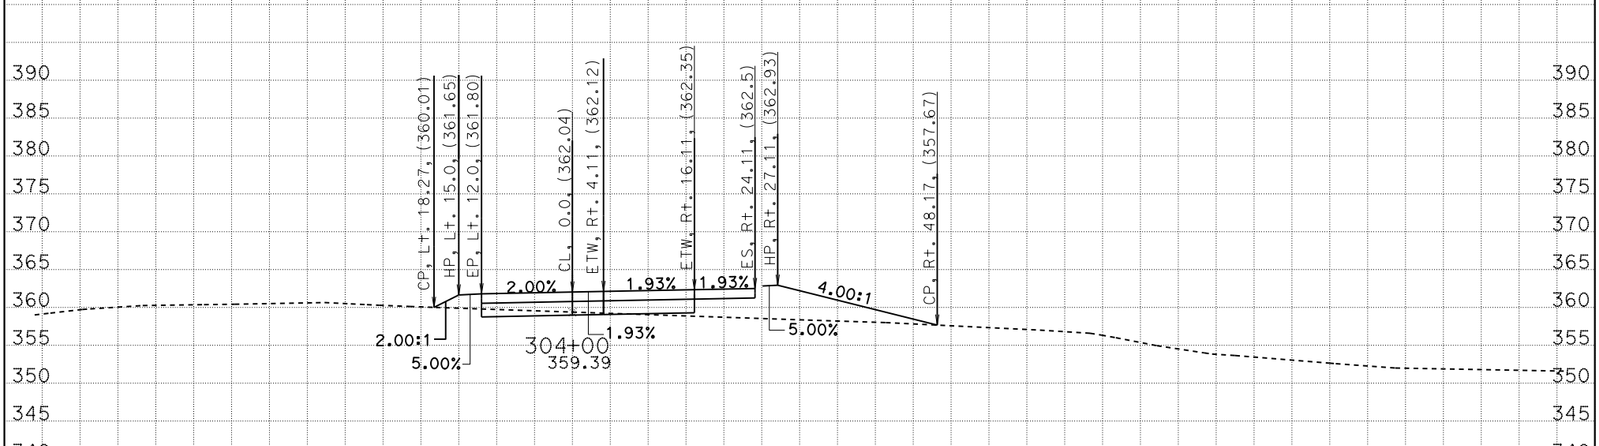

CREATED BY: G. GOMEZ CONTRACT: 05-0C640 SCALE: 1" = 10' Horiz. 1" = 10' Vert.

DATE: 8/28/2014 DIST/CO/RTE/PM: 05/SB/246/12.3-R16.7

STAGE 1 PHASE 3 PROJECT ID: 0500000021 **All Dimensions are US Survey Feet**

CL1
CROSS SECTIONS
SHEET 22 OF 53

KC Project: 0611 File: D:=1\DESIGN\STAGE01\PHASE03\S1P3_DES$^{9}/_{16}$728_s1p3_des.ear

BIDDER'S CROSS SECTIONS

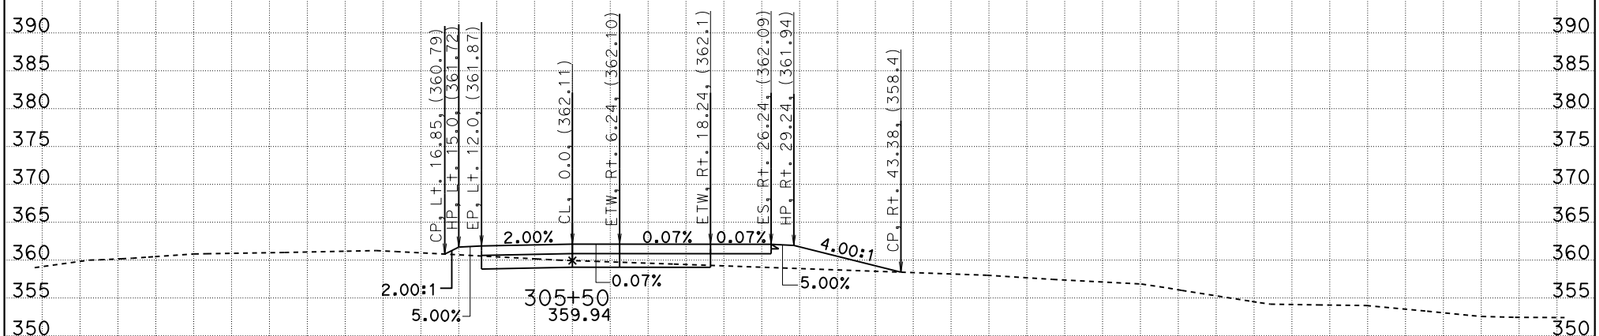

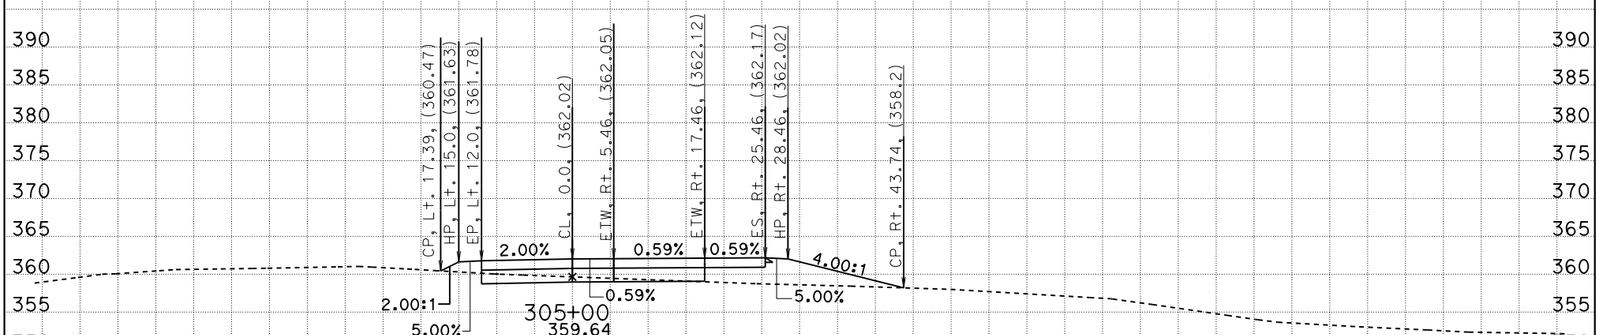

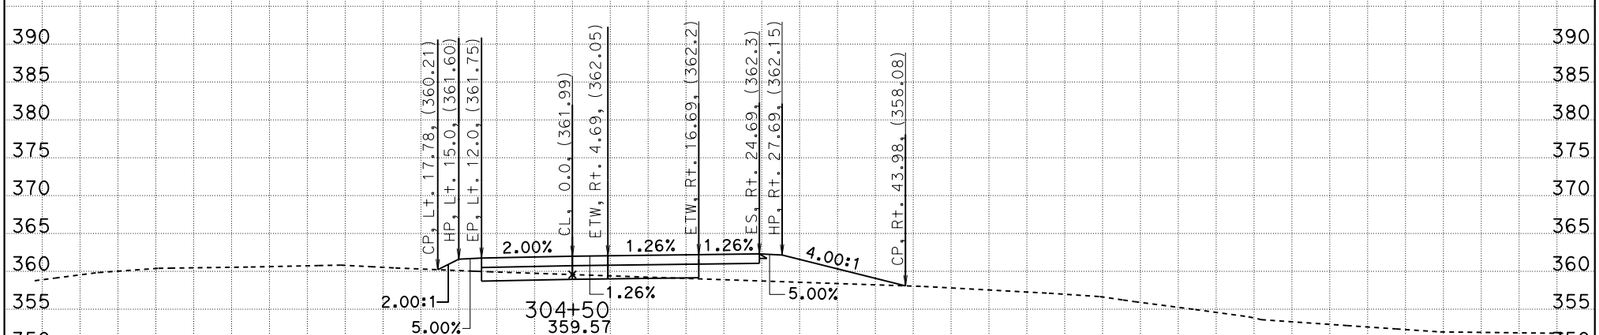

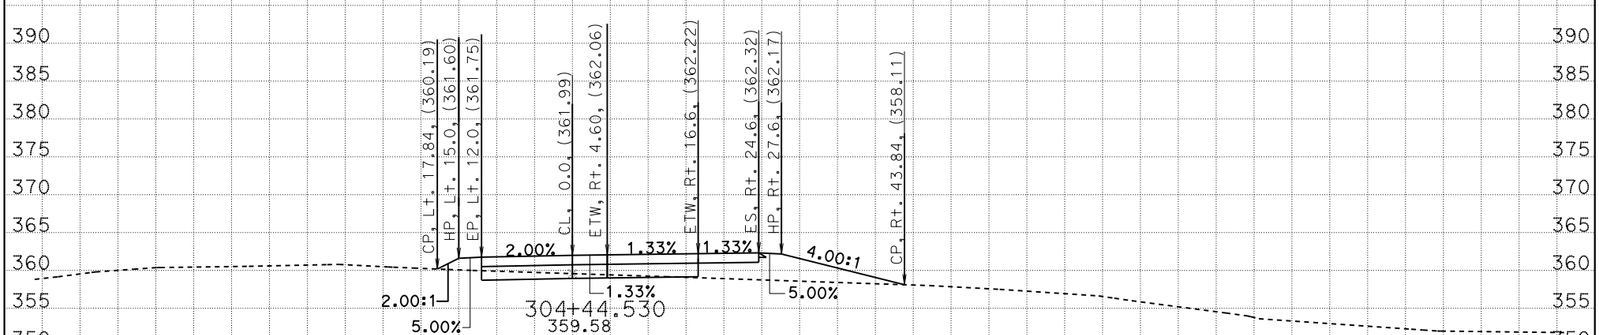

CREATED BY: G. GOMEZ CONTRACT: 05-0C640 SCALE: 1" = 10' Horiz. 1" = 10' Vert.

DATE: 8/28/2014 DIST/CO/RTE/PM: 05/SB/246/12.3-R16.7

STAGE 1 PHASE 3 PROJECT ID: 0500000021 **All Dimensions are US Survey Feet**

CL1
CROSS SECTIONS
SHEET 23 OF 53

KC Project: 0611 File: D:=1\DESIGN\STAGE01\PHASE03\S1P3_DES%728_s1p3_des.ear

BIDDER'S CROSS SECTIONS

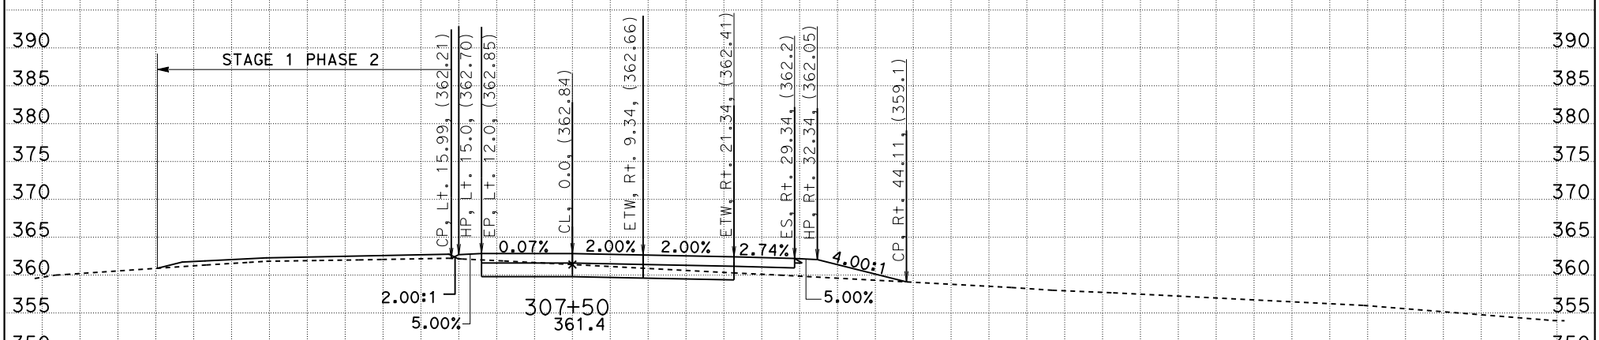

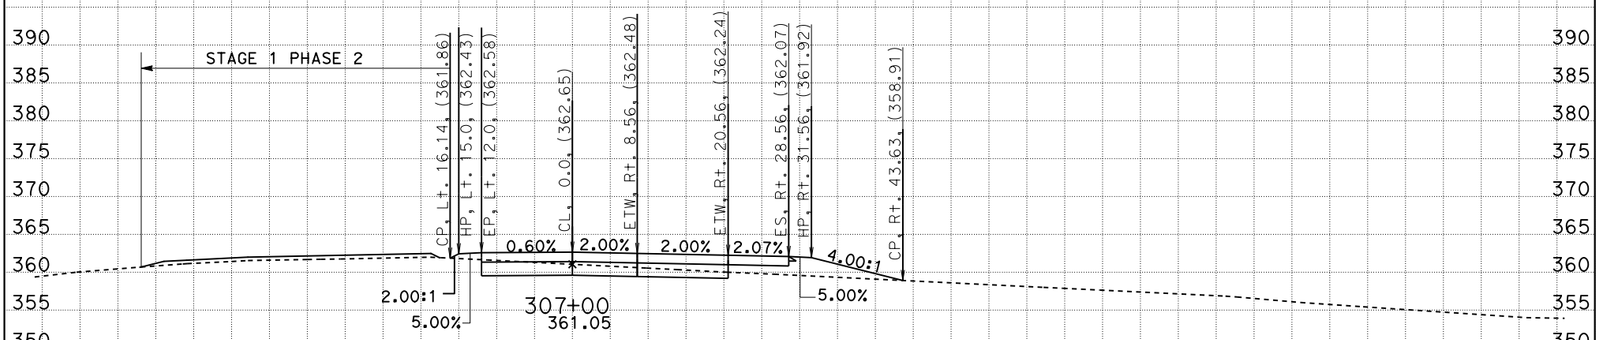

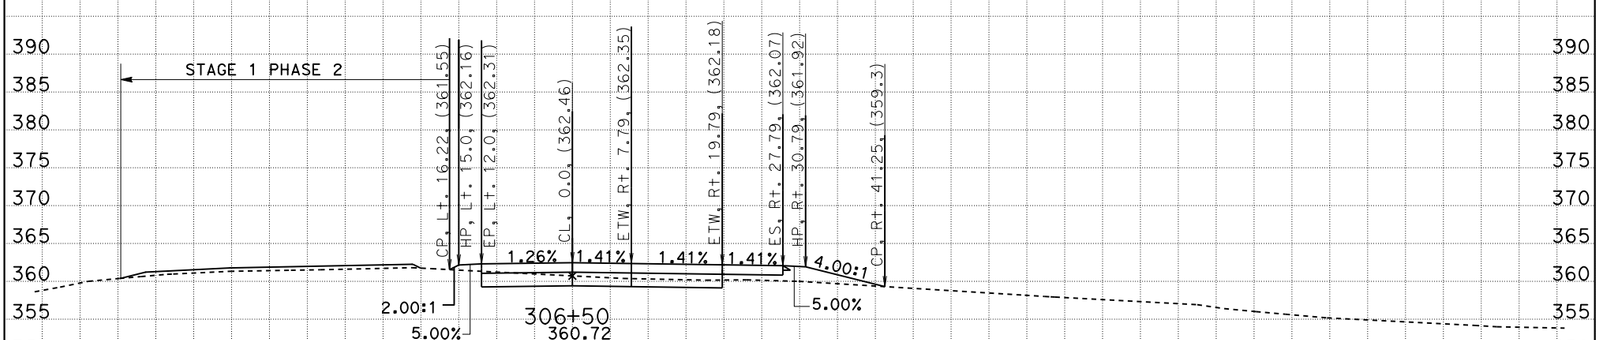

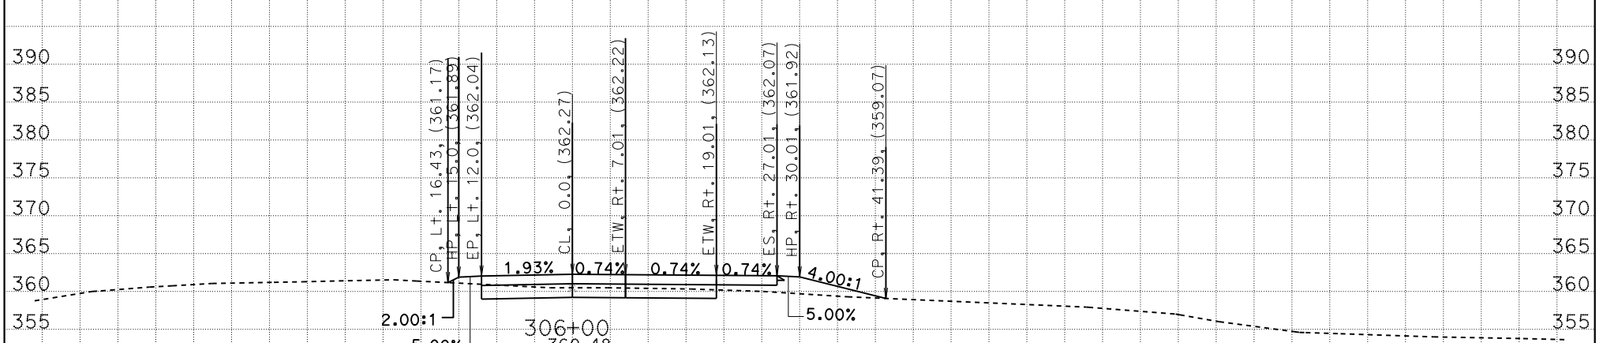

CREATED BY: G. GOMEZ CONTRACT: 05-0C640 SCALE: 1" = 10' Horiz. 1" = 10' Vert.

DATE: 8/28/2014 DIST/CO/RTE/PM: 05/SB/246/12.3-R16.7

STAGE 1 PHASE 3 PROJECT ID: 0500000021 **All Dimensions are US Survey Feet**

CL1
CROSS SECTIONS
SHEET 24 OF 53

KC Project: 0611 File: D:=1\DESIGN\STAGE01\PHASE03\S1P3_DES%728_s1p3_des.ear

BIDDER'S CROSS SECTIONS

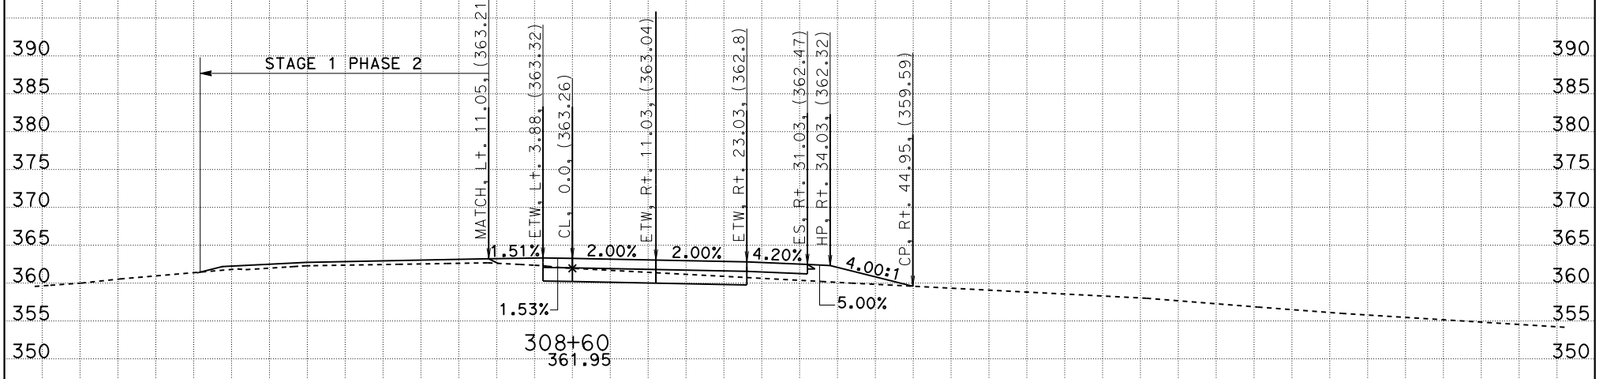

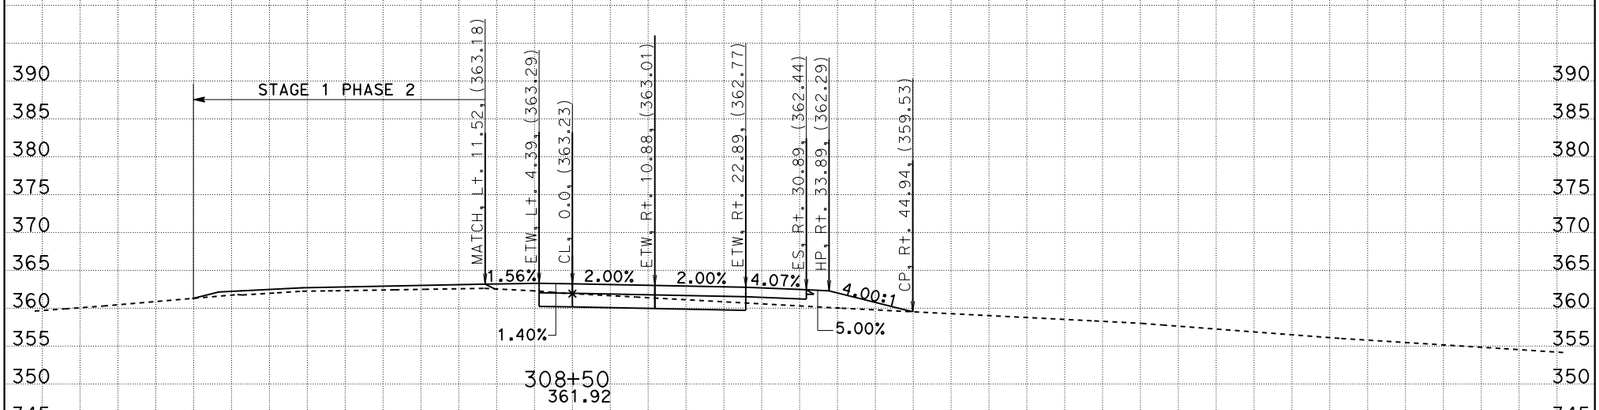

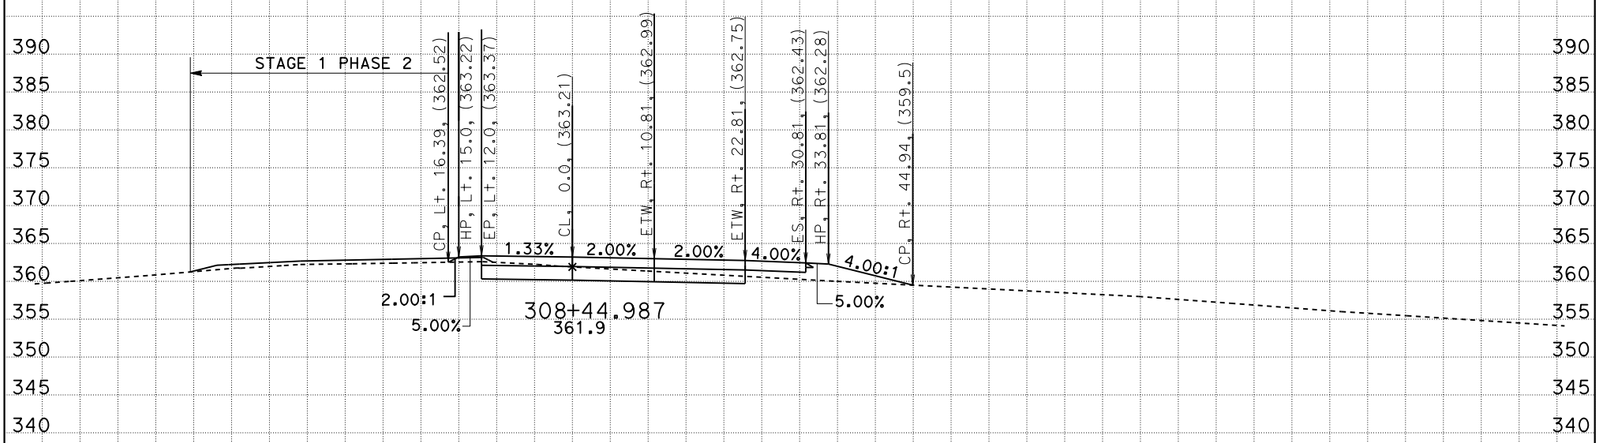

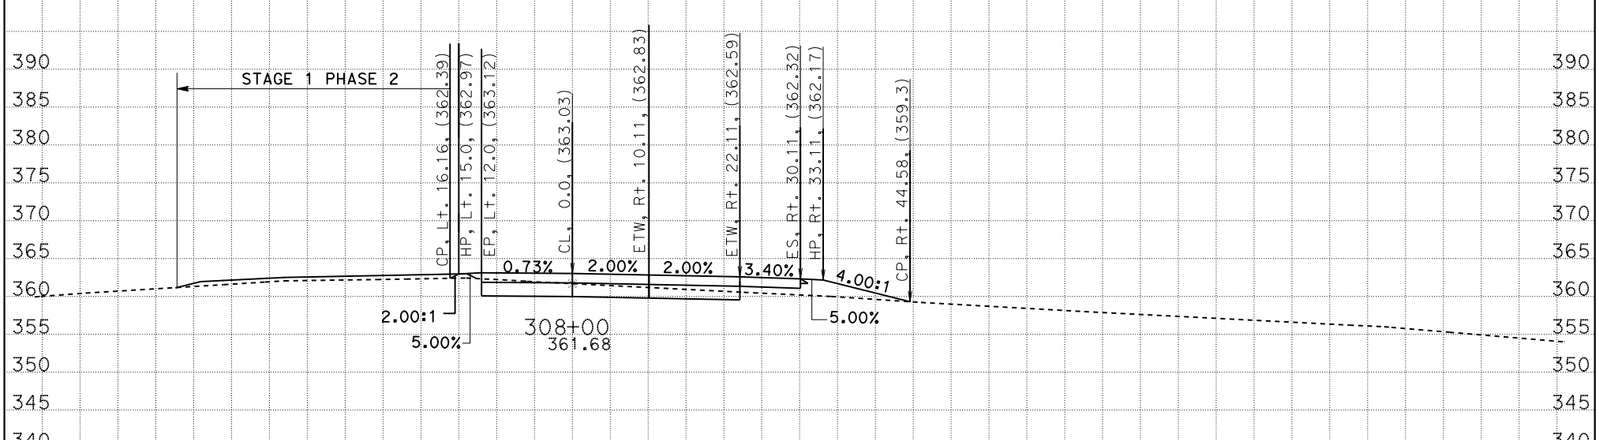

CREATED BY: G. GOMEZ CONTRACT: 05-0C640 SCALE: 1" = 10' Horiz. 1" = 10' Vert.

DATE: 8/28/2014 DIST/CO/RTE/PM: 05/SB/246/12.3-R16.7

STAGE 1 PHASE 3 PROJECT ID: 0500000021 **All Dimensions are US Survey Feet**

CL1
CROSS SECTIONS
SHEET 25 OF 53

KC Project: 0611 File: D:=1\DESIGN\STAGE01\PHASE03\S1P3_DES%16728_s1p3_des.ear

BIDDER'S CROSS SECTIONS

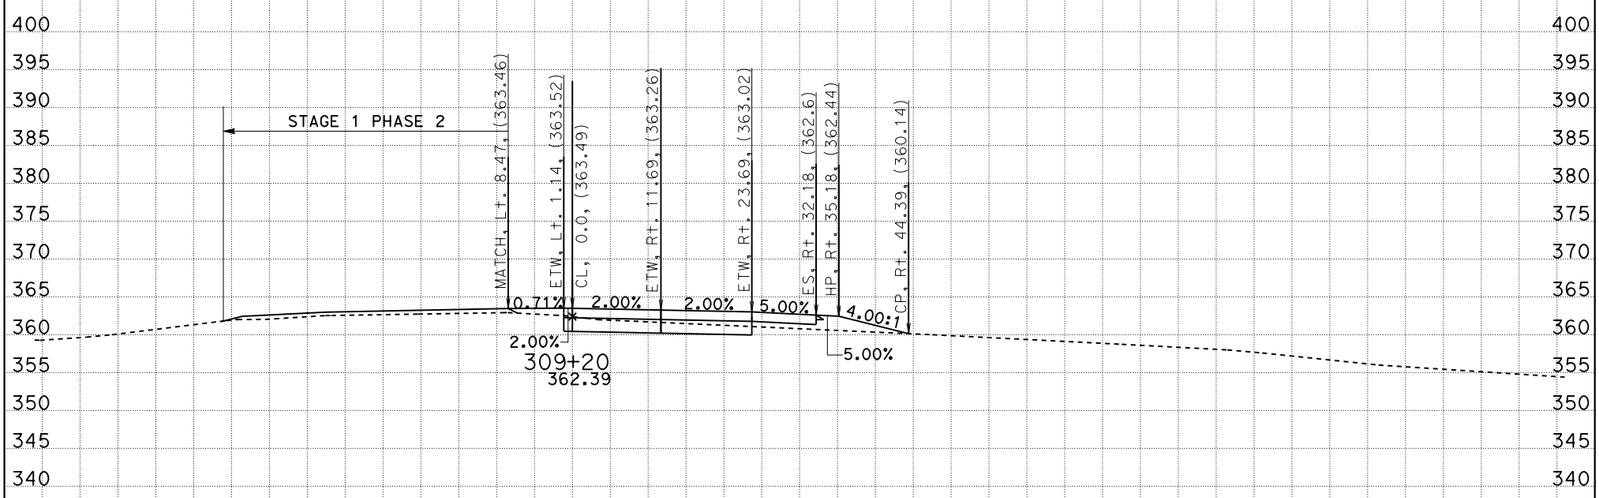

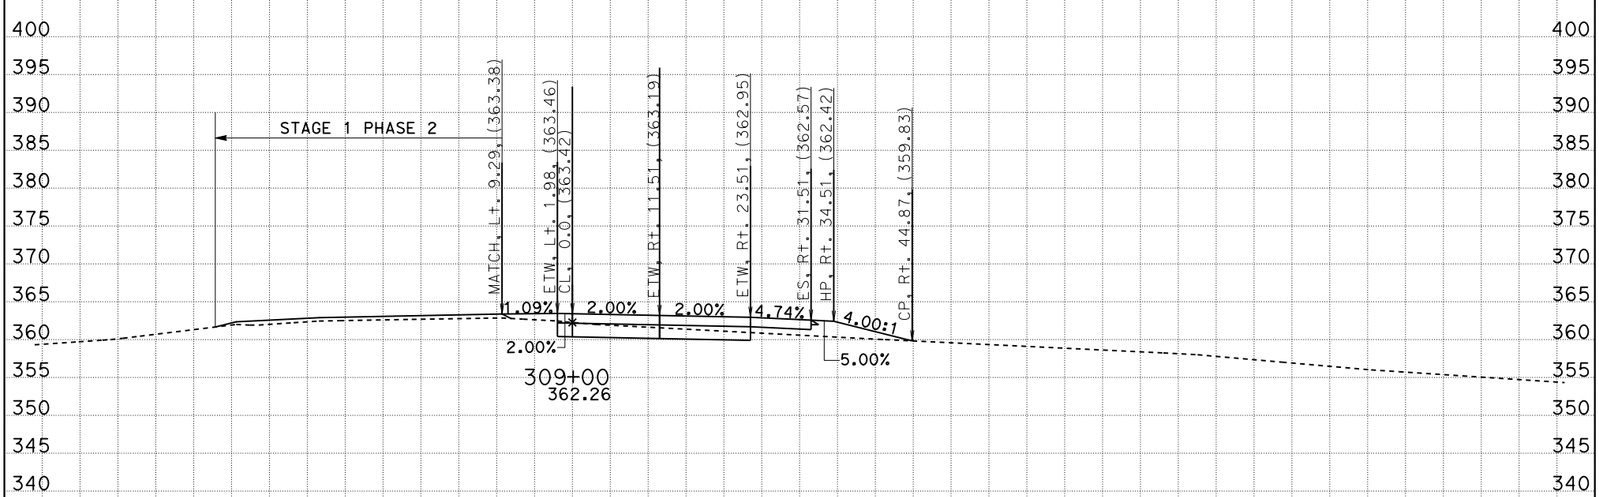

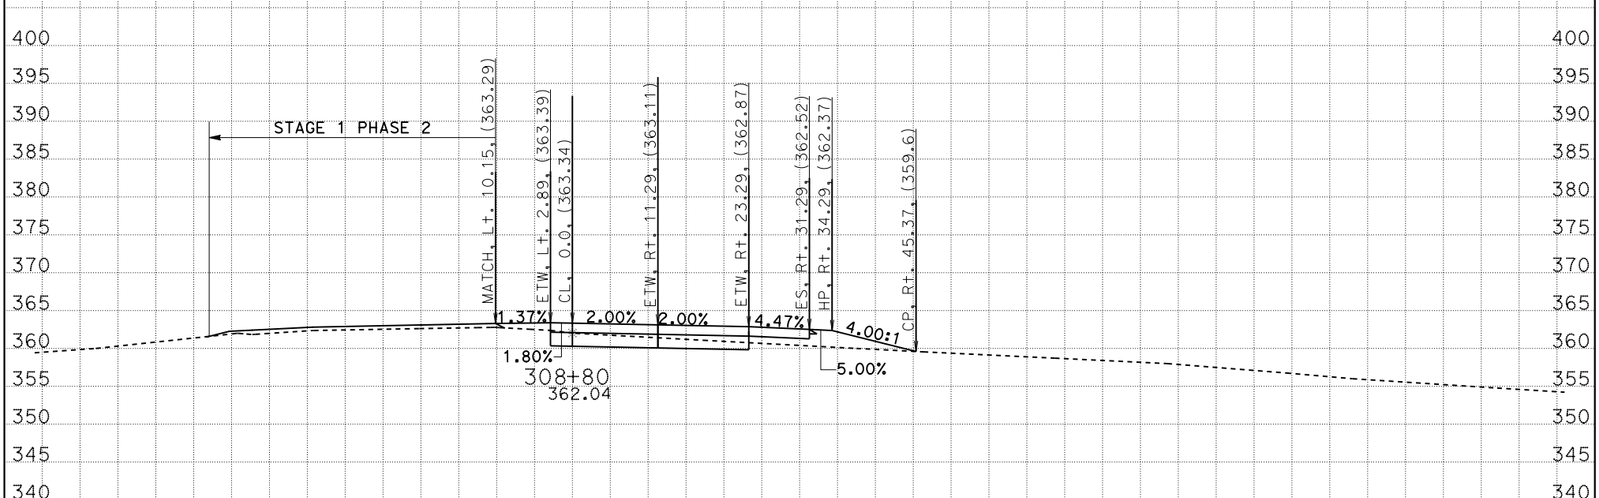

CREATED BY: G. GOMEZ CONTRACT: 05-0C640 SCALE: 1" = 10' Horiz. 1" = 10' Vert.

DATE: 8/28/2014 DIST/CO/RTE/PM: 05/SB/246/12.3-R16.7

STAGE 1 PHASE 3 PROJECT ID: 0500000021 **All Dimensions are US Survey Feet**

CL1
CROSS SECTIONS
SHEET 26 OF 53

KC Project: 0611 File: D:=1\DESIGN\STAGE01\PHASE03\S1P3_DES%16728_s1p3_des.ear

BIDDER'S CROSS SECTIONS

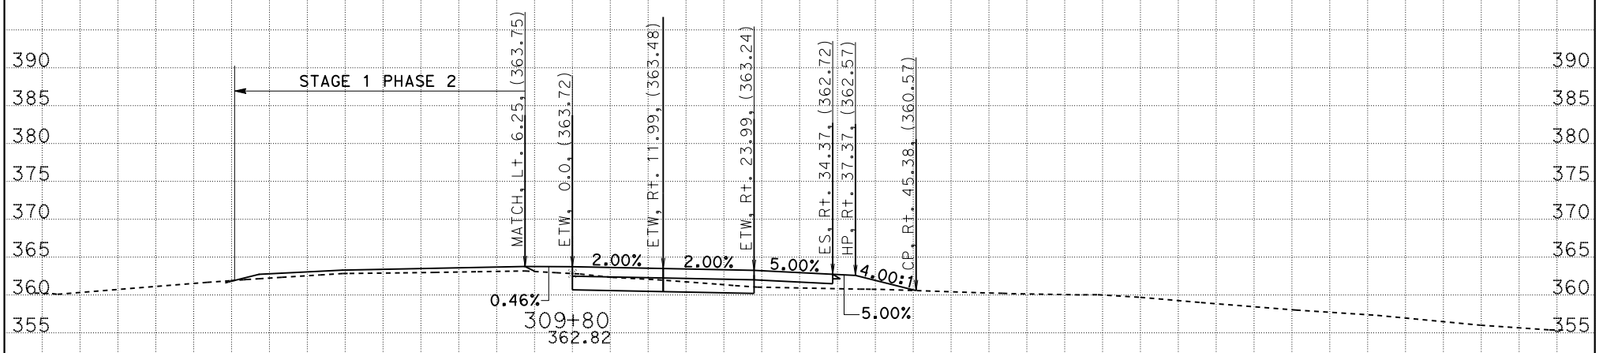

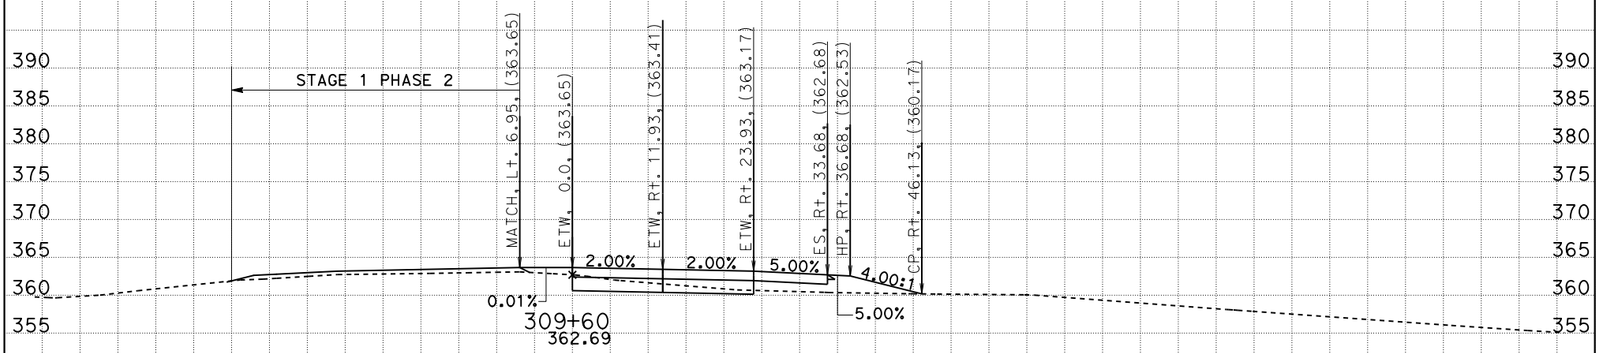

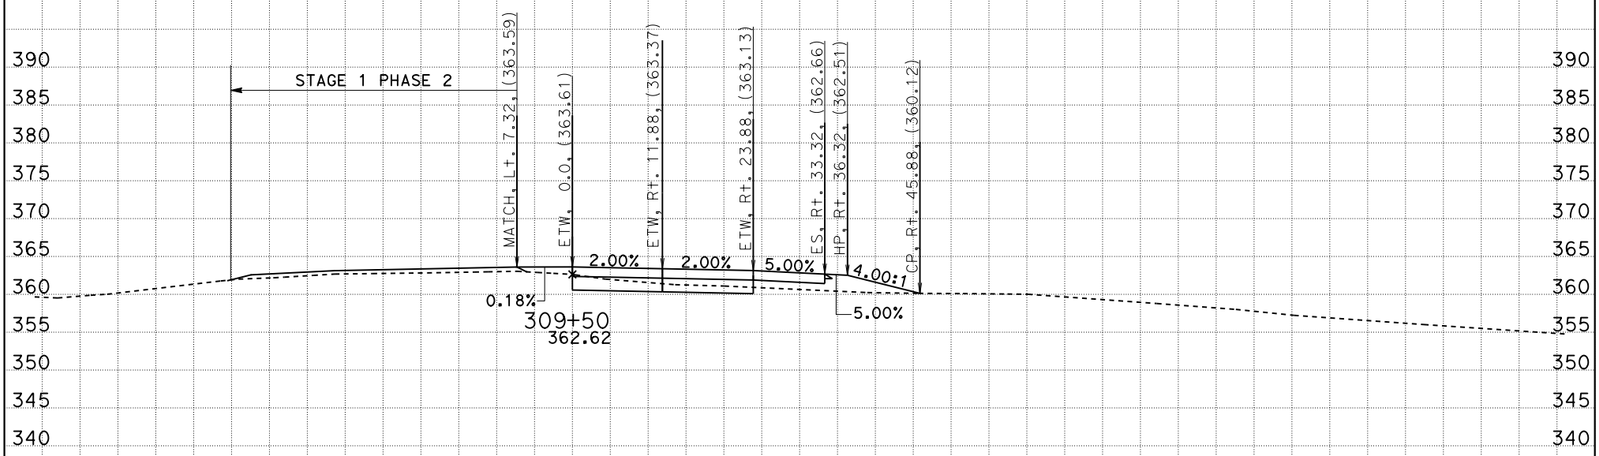

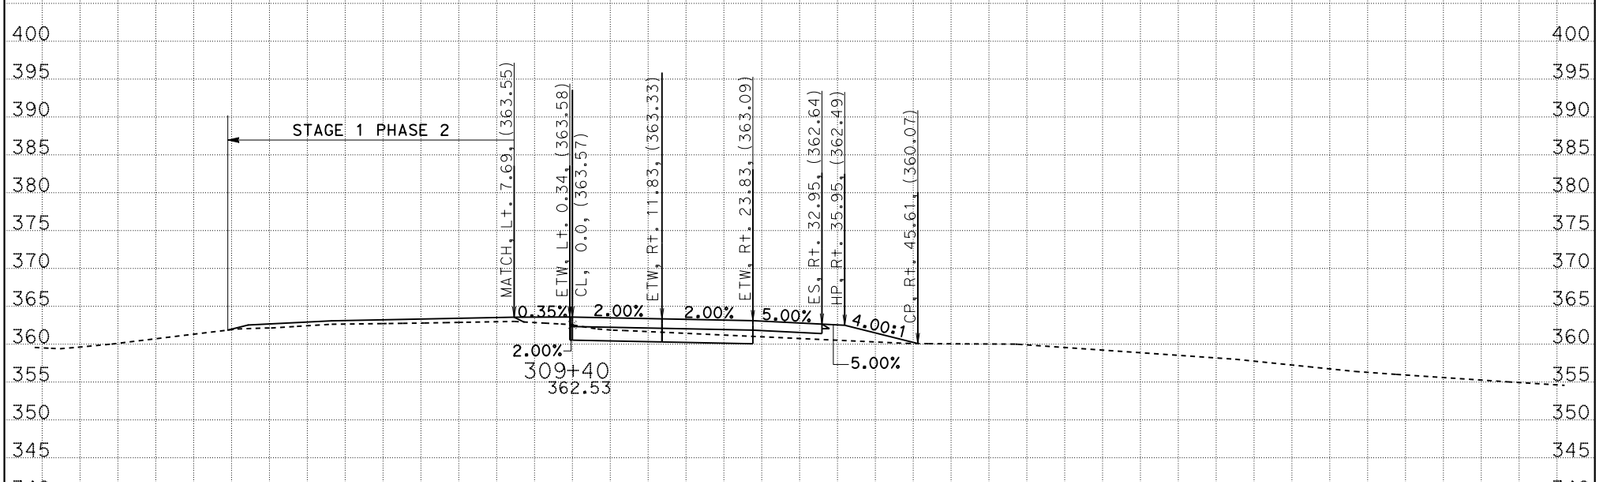

CREATED BY: G. GOMEZ CONTRACT: 05-0C640 SCALE: 1" = 10' Horiz. 1" = 10' Vert.

DATE: 8/28/2014 DIST/CO/RTE/PM: 05/SB/246/12.3-R16.7

STAGE 1 PHASE 3 PROJECT ID: 0500000021 **All Dimensions are US Survey Feet**

CL1
CROSS SECTIONS
SHEET 27 OF 53

KC Project: 0611 File: D:=1\DESIGN\STAGE01\PHASE03\S1P3_DES9/16728_s1p3_des.ear

BIDDER'S CROSS SECTIONS

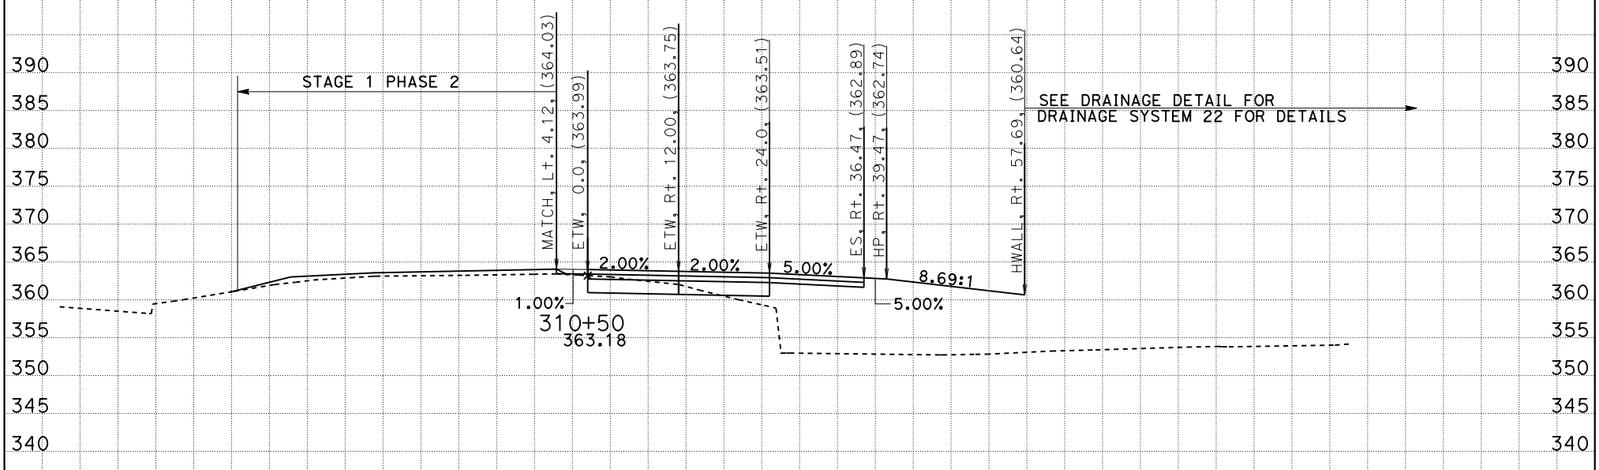

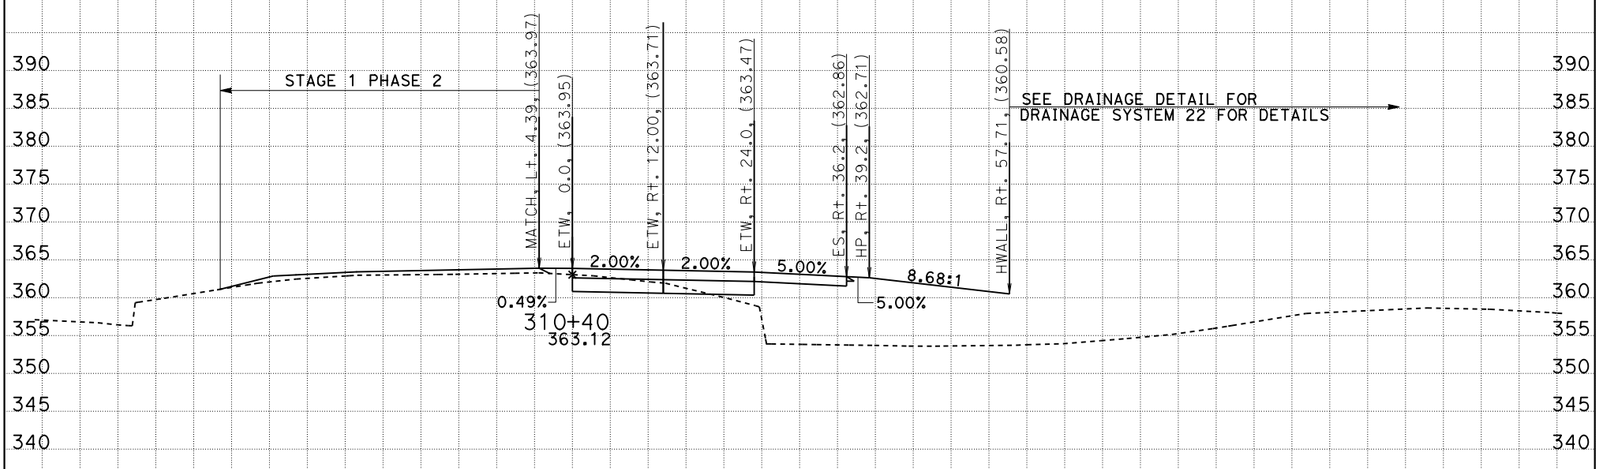

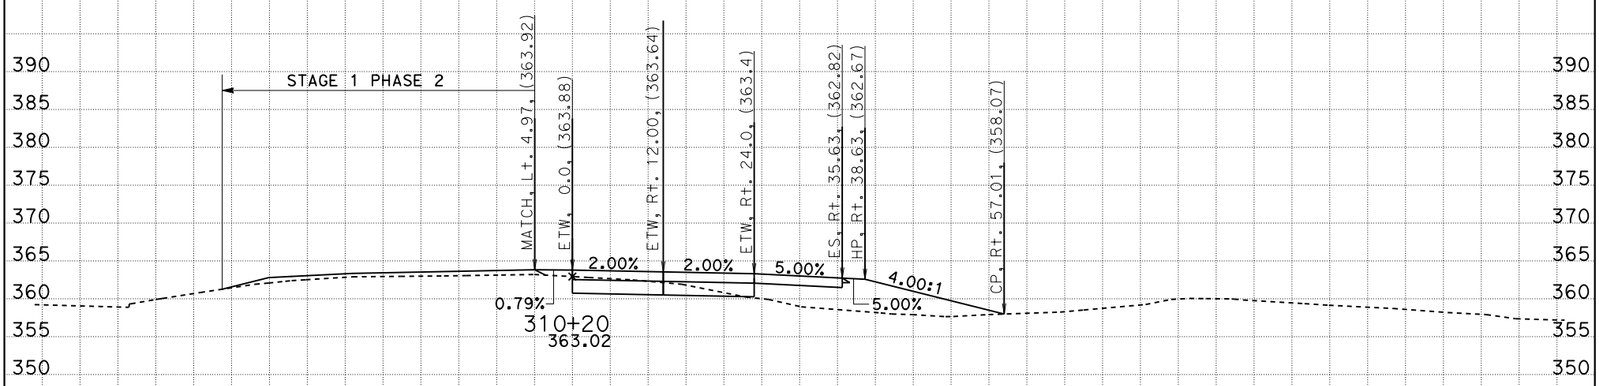

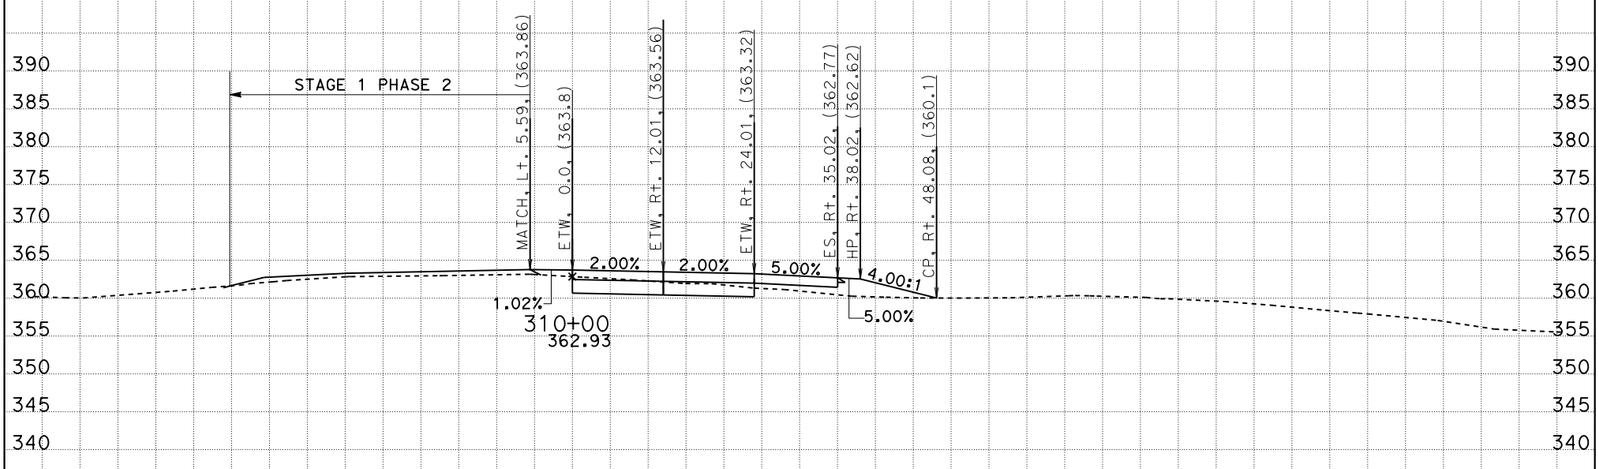

CREATED BY: G. GOMEZ CONTRACT: 05-0C640 SCALE: 1" = 10' Horiz. 1" = 10' Vert.

DATE: 8/28/2014 DIST/CO/RTE/PM: 05/SB/246/12.3-R16.7

STAGE 1 PHASE 3 PROJECT ID: 0500000021 **All Dimensions are US Survey Feet**

CL1
CROSS SECTIONS
SHEET 28 OF 53

KC Project: 0611 File: D:=1\DESIGN\STAGE01\PHASE03\S1P3_DES%16728_s1p3_des.ear

BIDDER'S CROSS SECTIONS

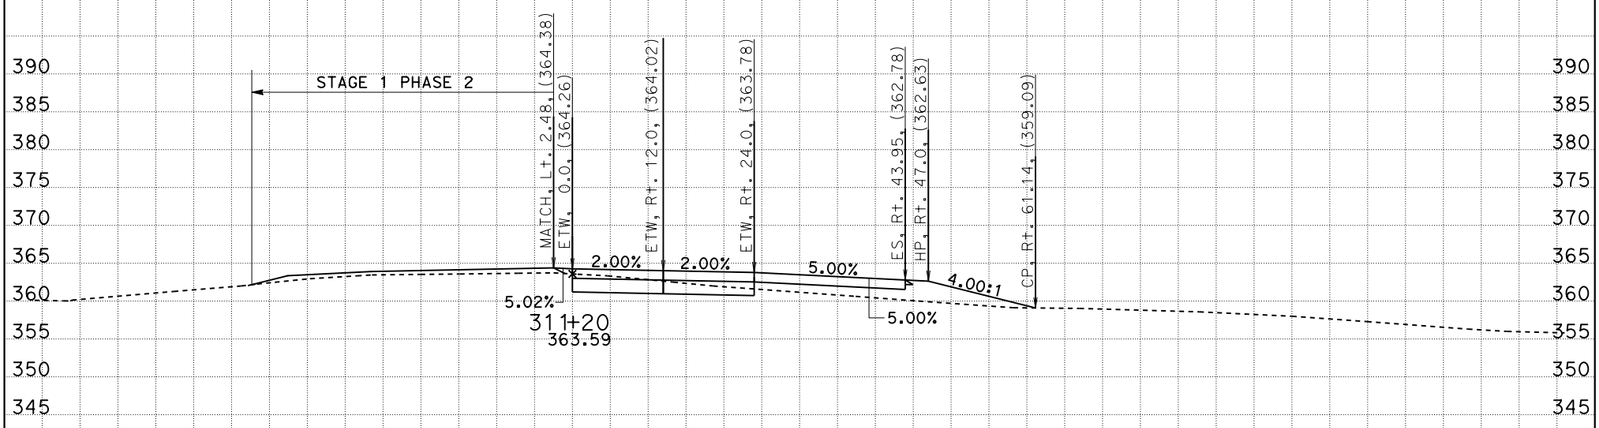

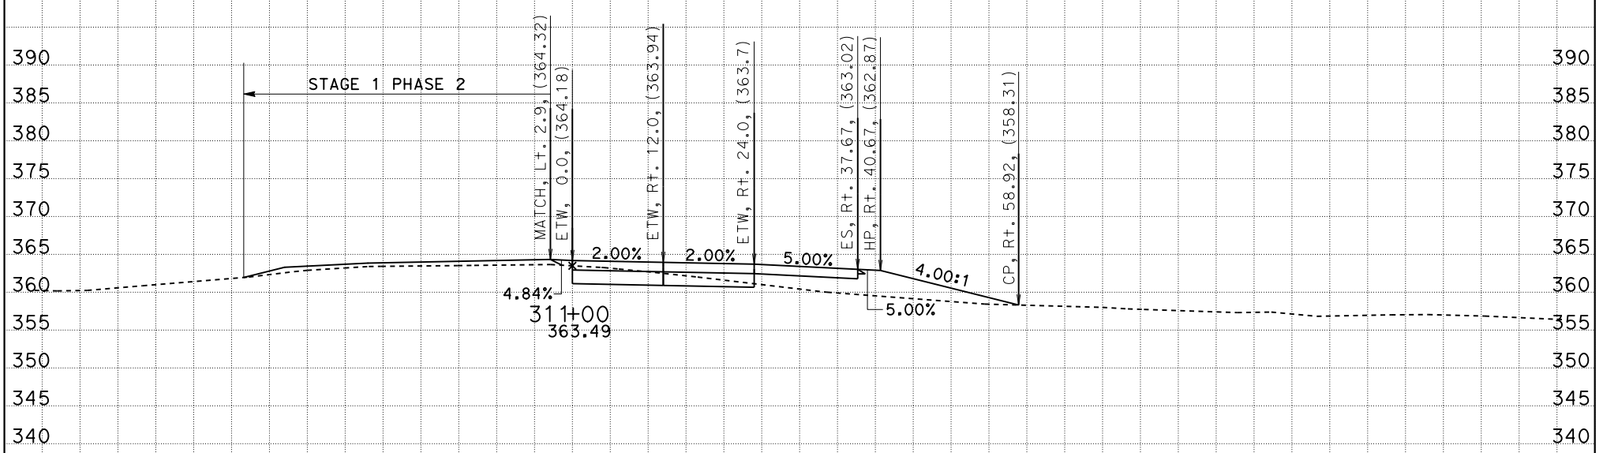

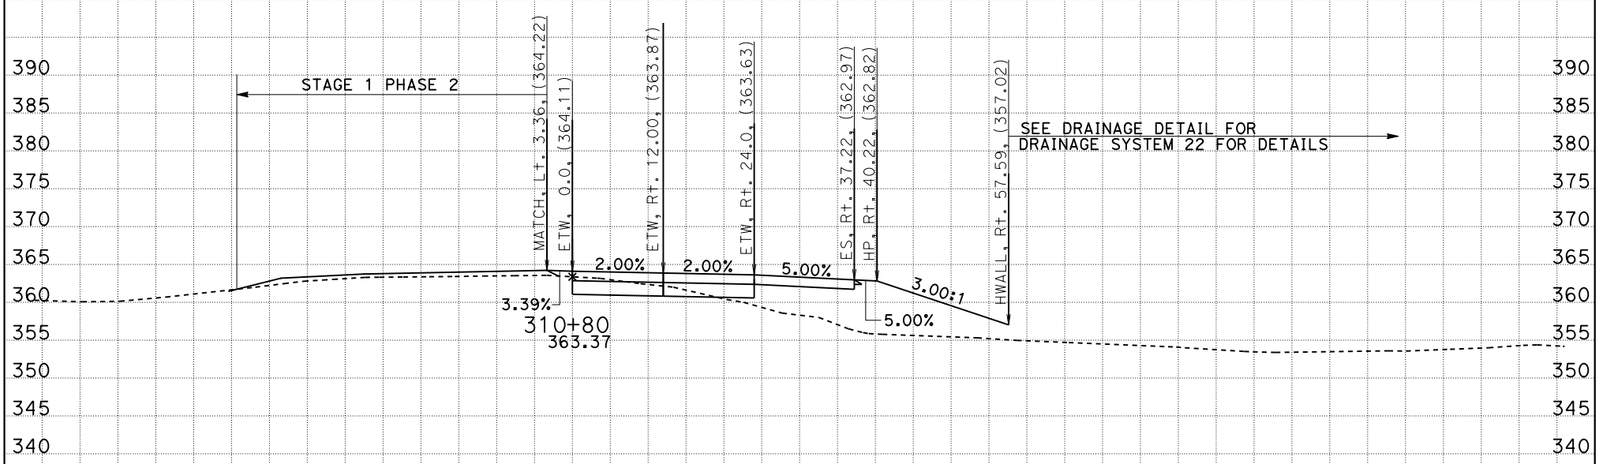

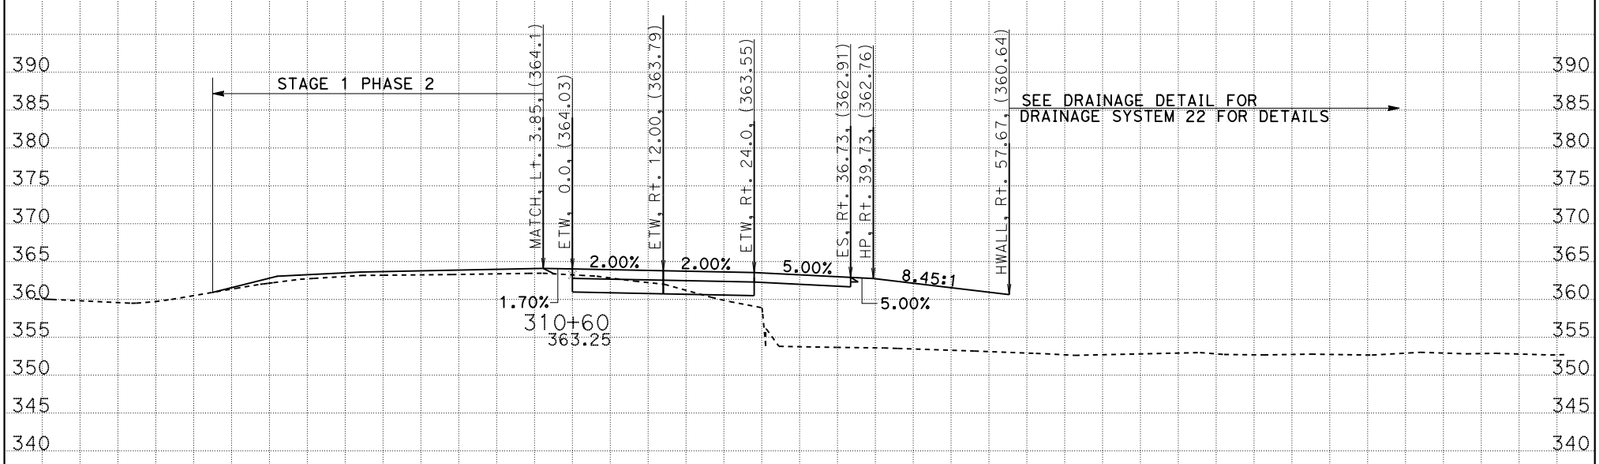

CREATED BY: G. GOMEZ CONTRACT: 05-0C640 SCALE: 1" = 10' Horiz. 1" = 10' Vert.

DATE: 8/28/2014 DIST/CO/RTE/PM: 05/SB/246/12.3-R16.7

STAGE 1 PHASE 3 PROJECT ID: 0500000021 **All Dimensions are US Survey Feet**

CL1
CROSS SECTIONS
SHEET 29 OF 53

KC Project: 0611 File: D:=1\DESIGN\STAGE01\PHASE03\S1P3_DES%16728_s1p3_des.ear

BIDDER'S CROSS SECTIONS

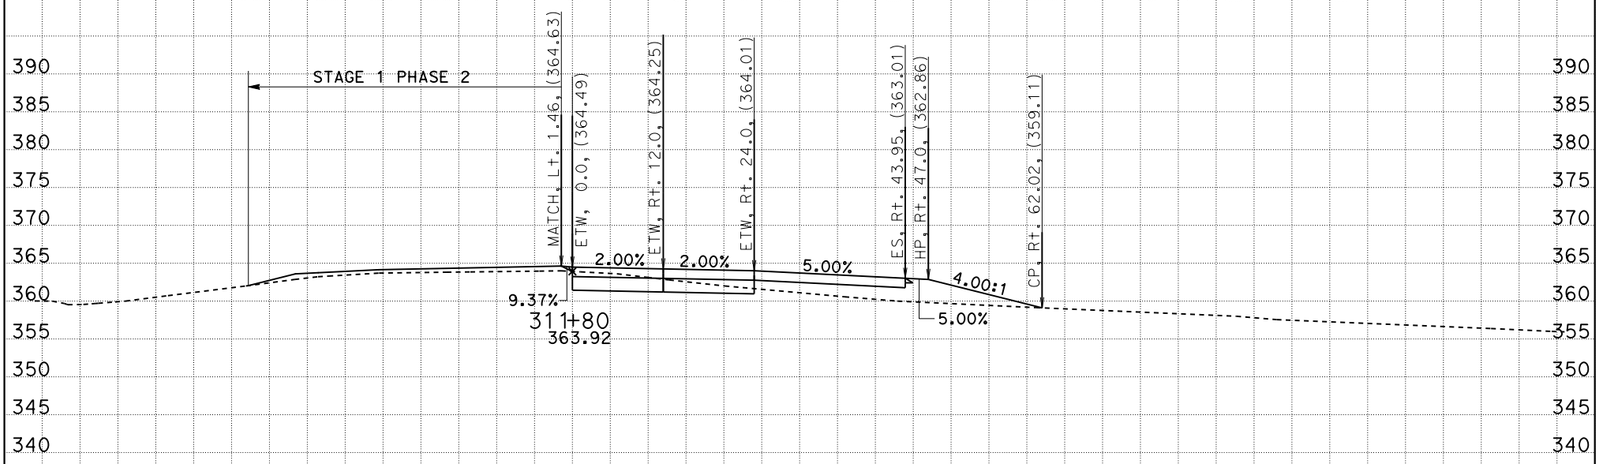

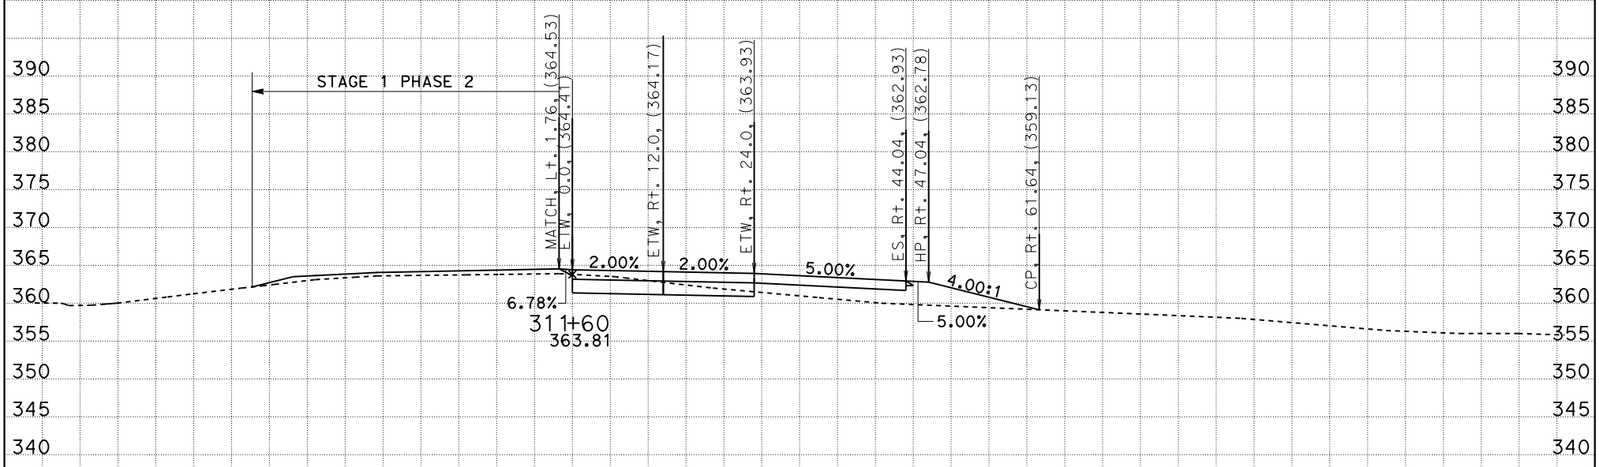

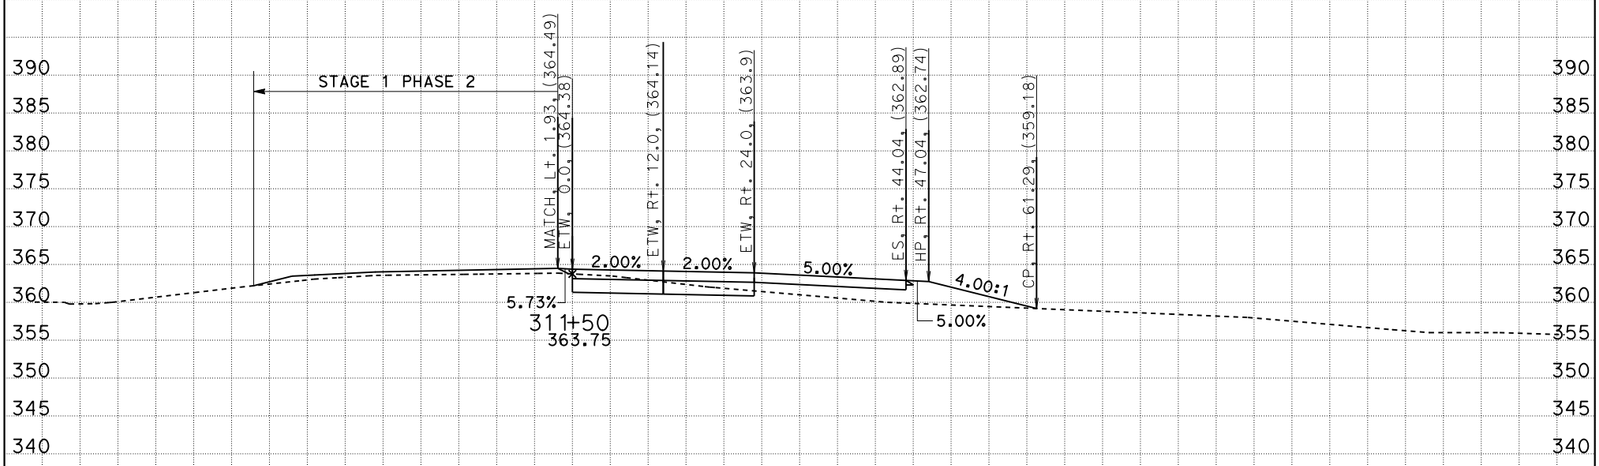

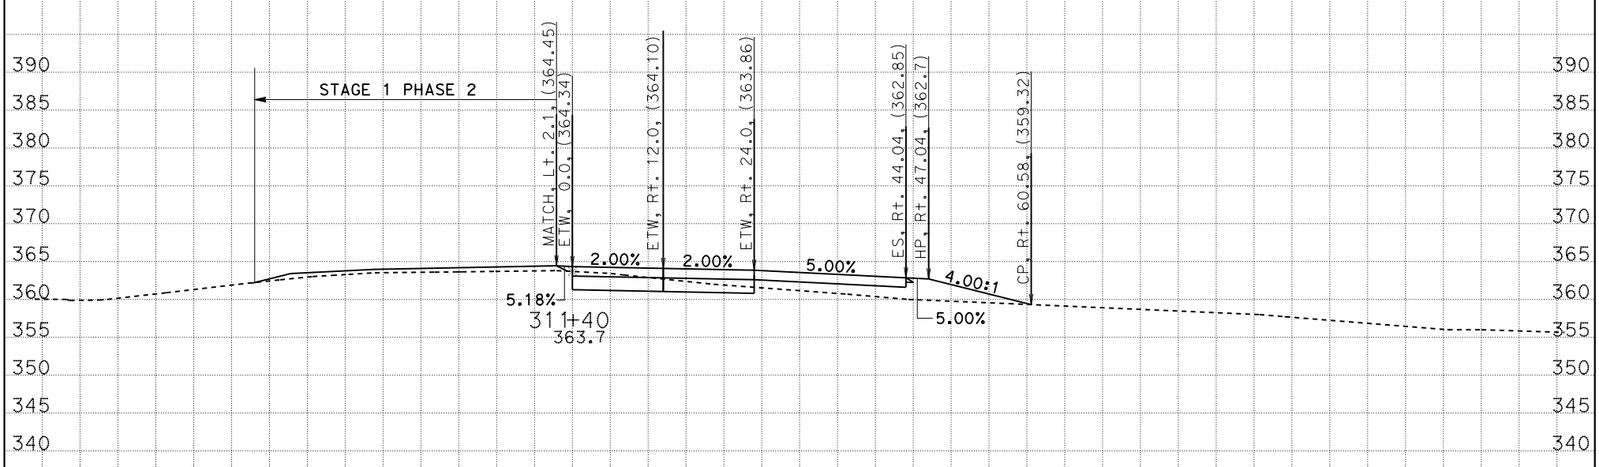

CREATED BY: G. GOMEZ CONTRACT: 05-0C640 SCALE: 1" = 10' Horiz. 1" = 10' Vert.

DATE: 8/28/2014 DIST/CO/RTE/PM: 05/SB/246/12.3-R16.7

STAGE 1 PHASE 3 PROJECT ID: 0500000021 **All Dimensions are US Survey Feet**

CL1
CROSS SECTIONS
SHEET 30 OF 53

KC Project: 0611 File: D:=1\DESIGN\STAGE01\PHASE03\S1P3_DES%728_s1p3_des.ear

BIDDER'S CROSS SECTIONS

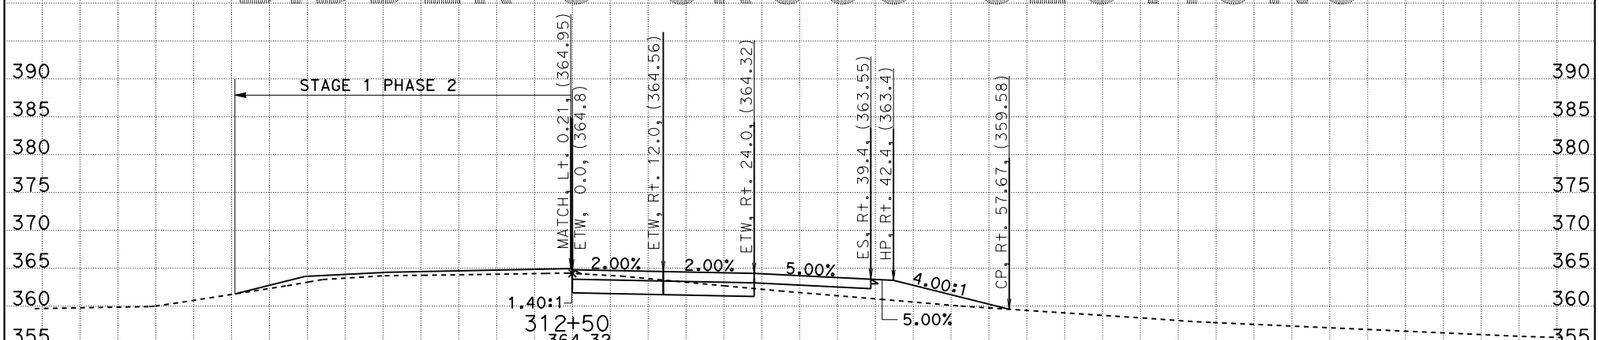

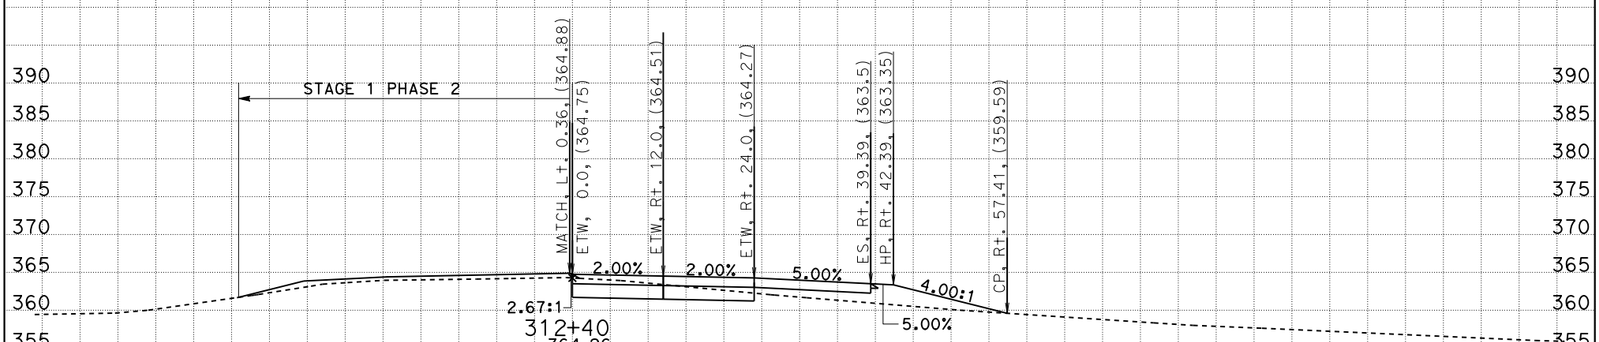

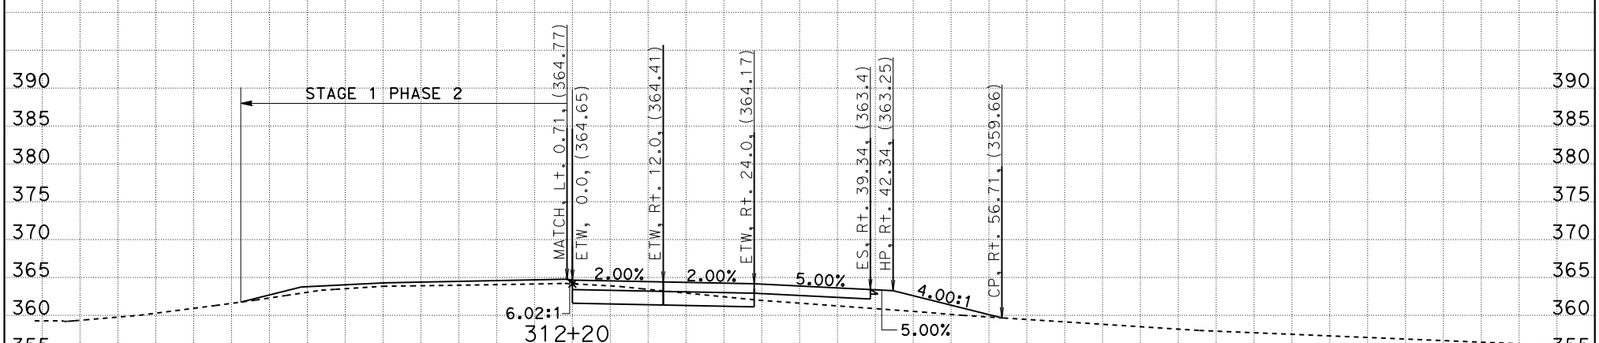

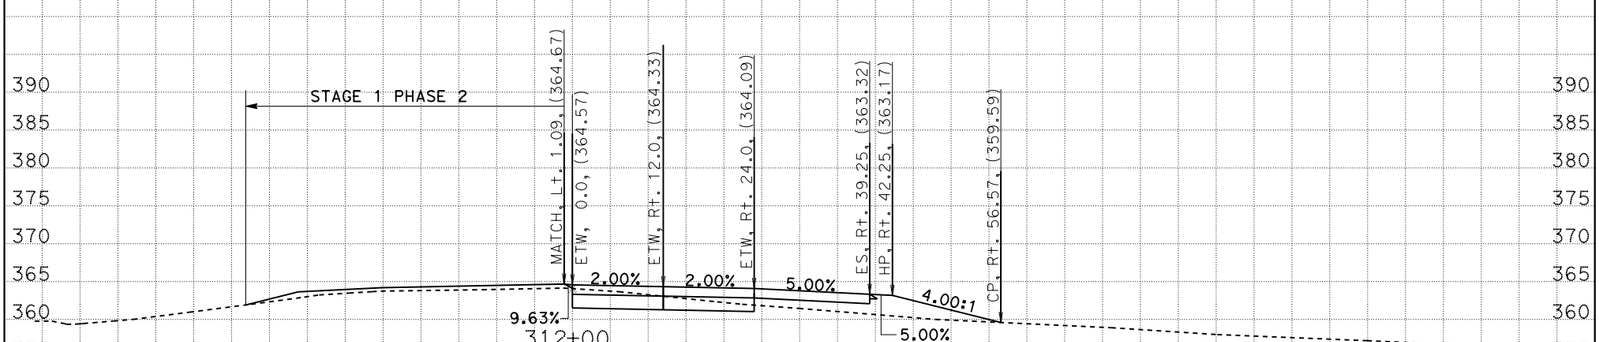

CREATED BY: G. GOMEZ CONTRACT: 05-0C640 SCALE: 1" = 10' Horiz. 1" = 10' Vert.

DATE: 8/28/2014 DIST/CO/RTE/PM: 05/SB/246/12.3-R16.7

STAGE 1 PHASE 3 PROJECT ID: 0500000021 **All Dimensions are US Survey Feet**

CL1
CROSS SECTIONS
SHEET 31 OF 53

KC Project: 0611 File: D:=1\DESIGN\STAGE01\PHASE03\S1P3_DES$^{9}/_{16}$728_s1p3_des.ear

BIDDER'S CROSS SECTIONS

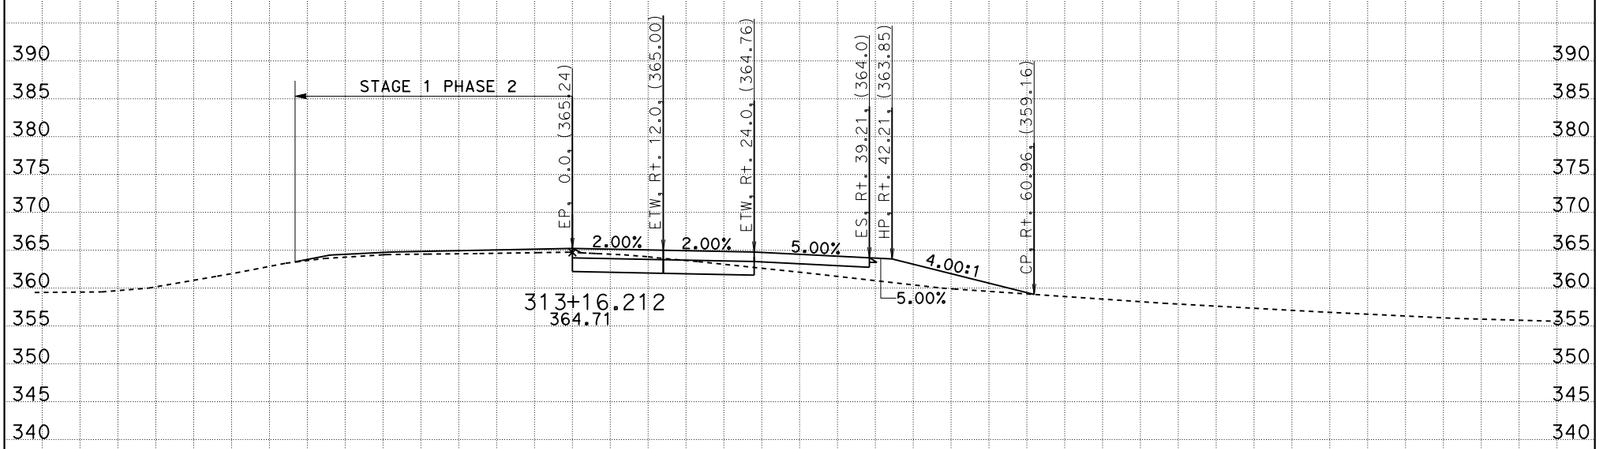

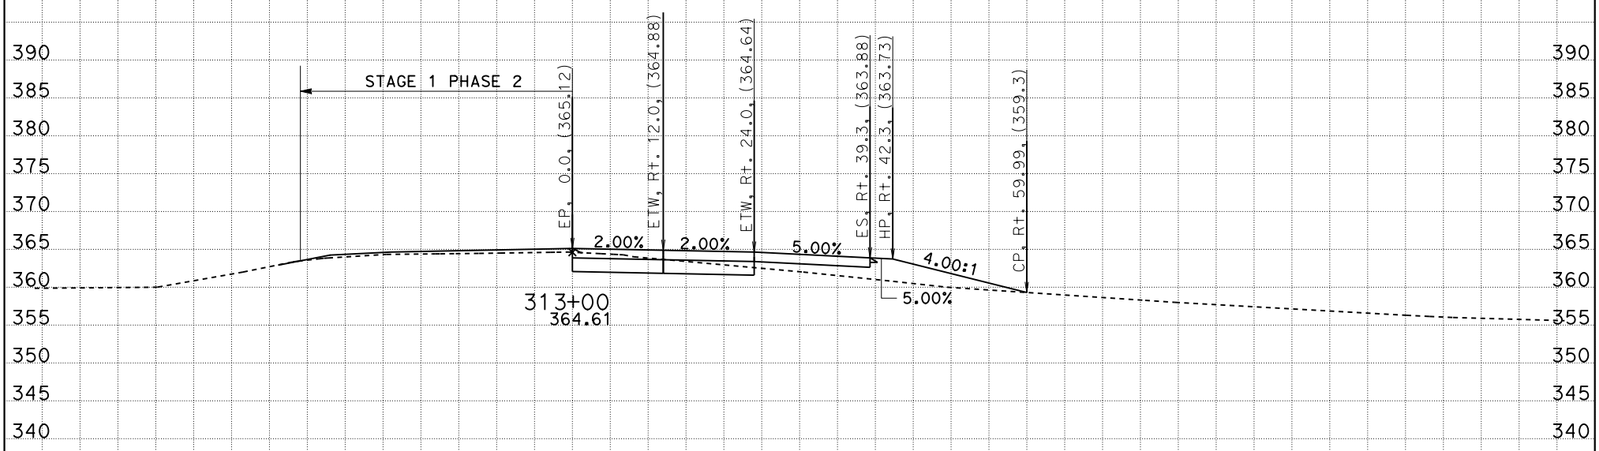

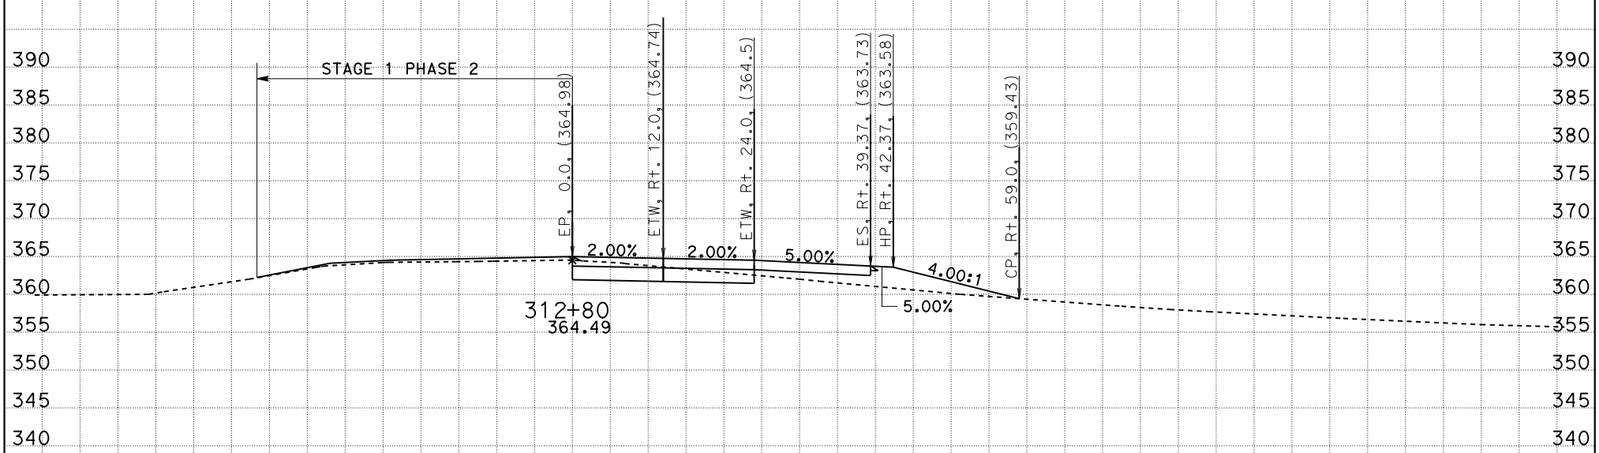

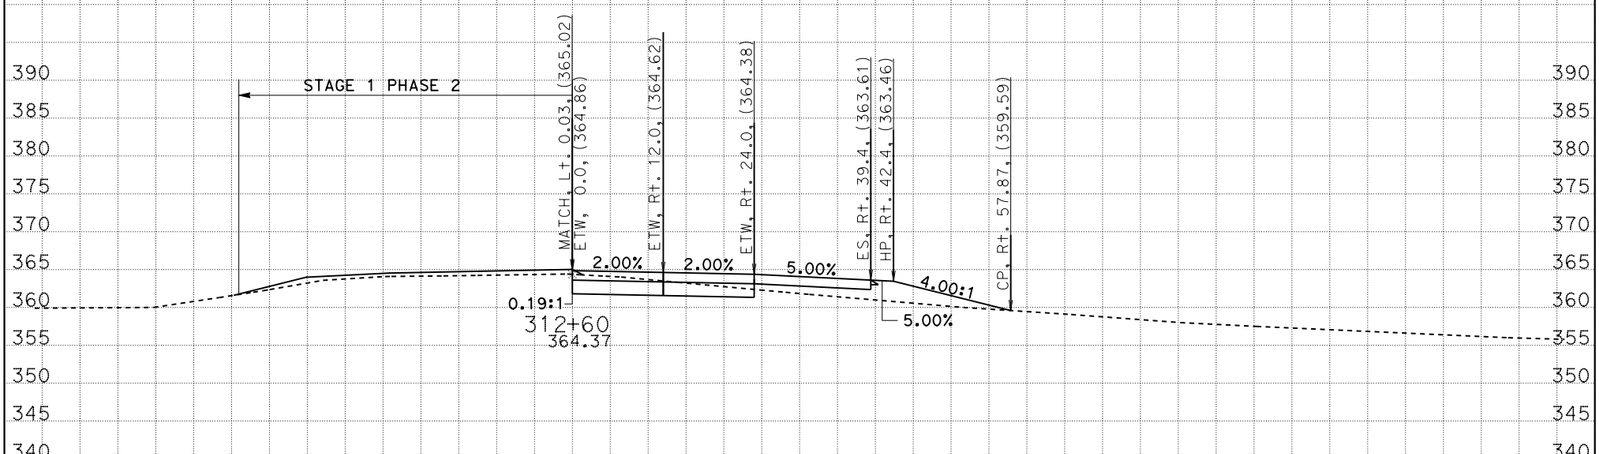

CREATED BY: G. GOMEZ CONTRACT: 05-0C640 SCALE: 1" = 10' Horiz. 1" = 10' Vert.

DATE: 8/28/2014 DIST/CO/RTE/PM: 05/SB/246/12.3-R16.7

STAGE 1 PHASE 3 PROJECT ID: 0500000021 **All Dimensions are US Survey Feet**

CL1
CROSS SECTIONS
SHEET 32 OF 53

KC Project: 0611 File: D:=1\DESIGN\STAGE01\PHASE03\S1P3_DES%16728_s1p3_des.ear

BIDDER'S CROSS SECTIONS

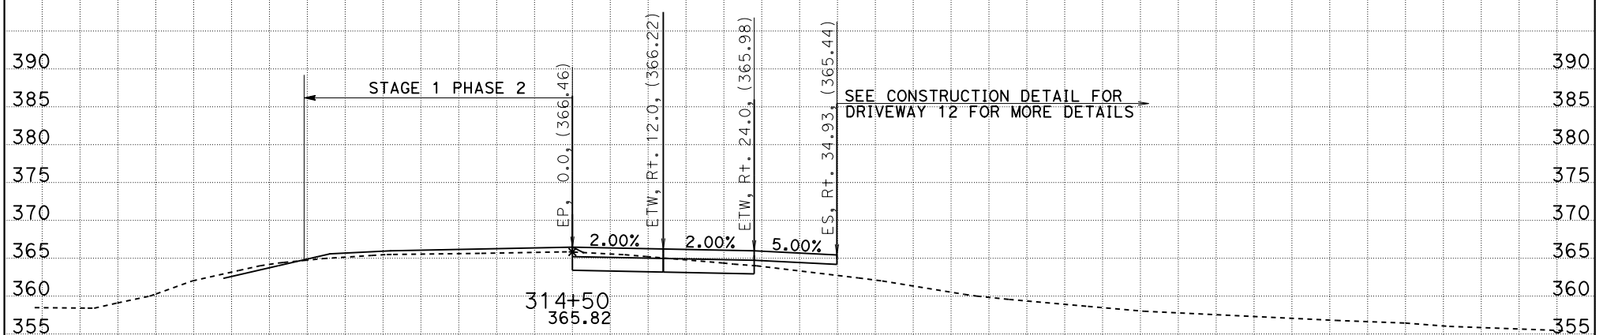

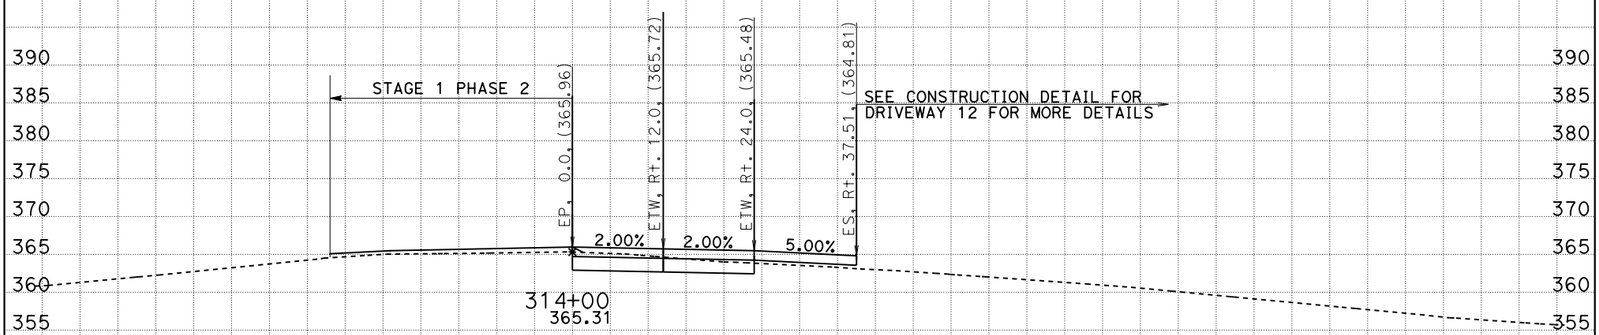

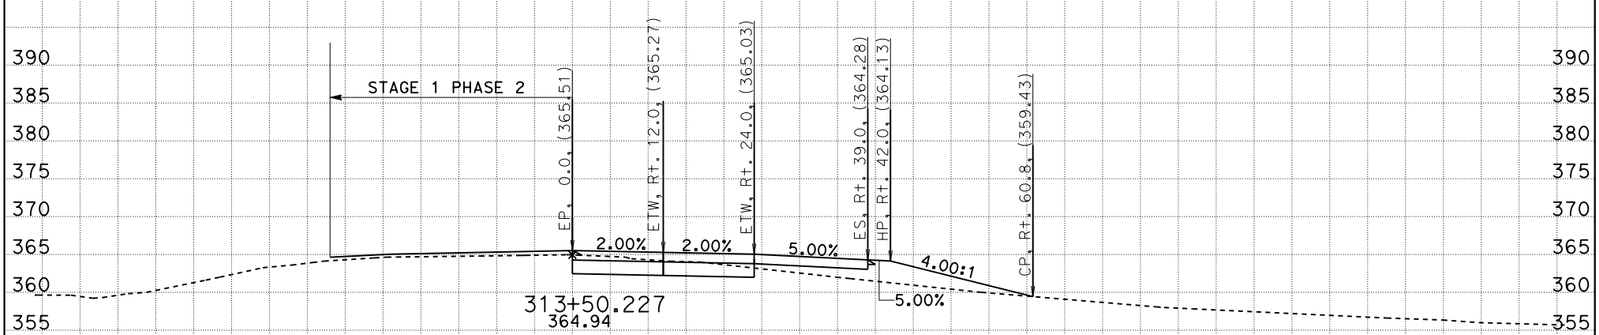

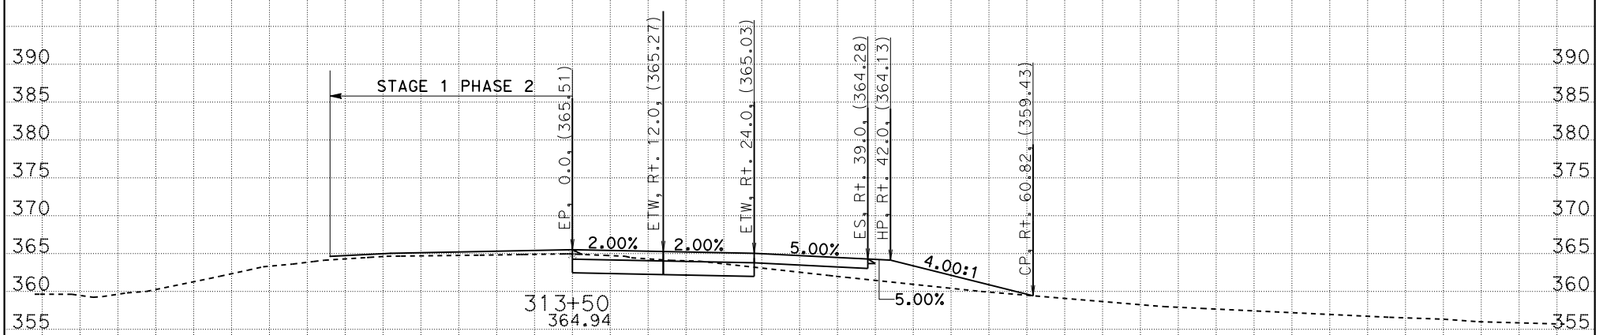

CREATED BY: G. GOMEZ CONTRACT: 05-0C640 SCALE: 1" = 10' Horiz. 1" = 10' Vert.

DATE: 8/28/2014 DIST/CO/RTE/PM: 05/SB/246/12.3-R16.7

STAGE 1 PHASE 3 PROJECT ID: 0500000021 **All Dimensions are US Survey Feet**

CL1
CROSS SECTIONS
SHEET 33 OF 53

KC Project: 0611 File: D:=1\DESIGN\STAGE01\PHASE03\S1P3_DES9/16728_s1p3_des.ear

BIDDER'S CROSS SECTIONS

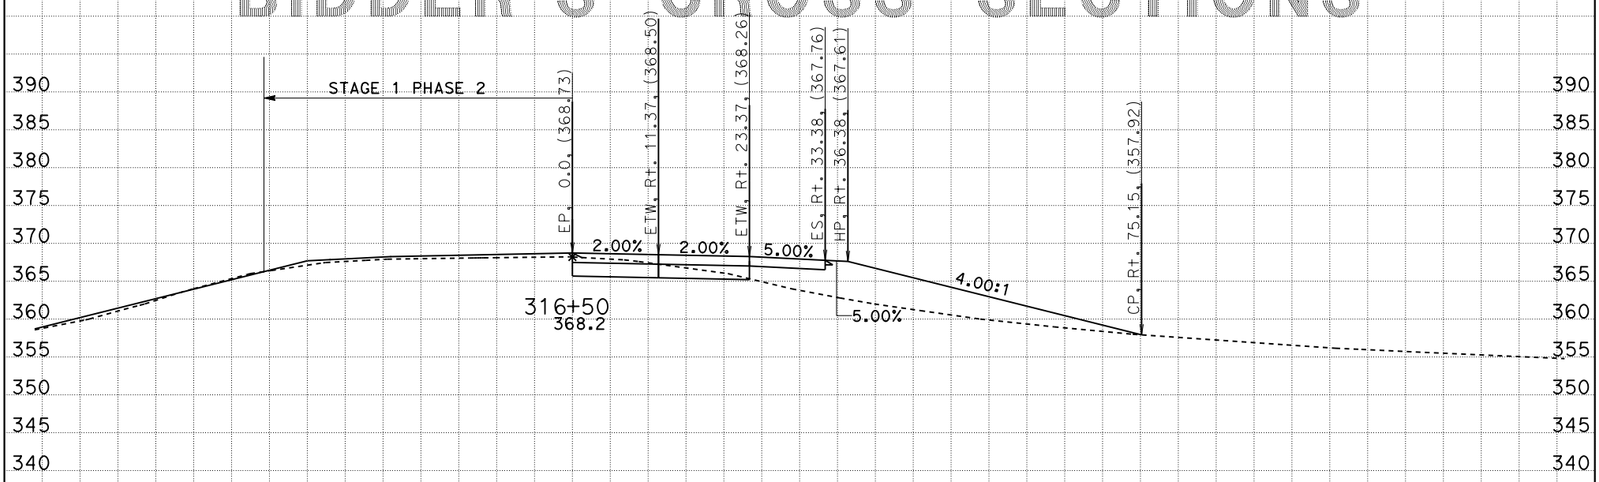

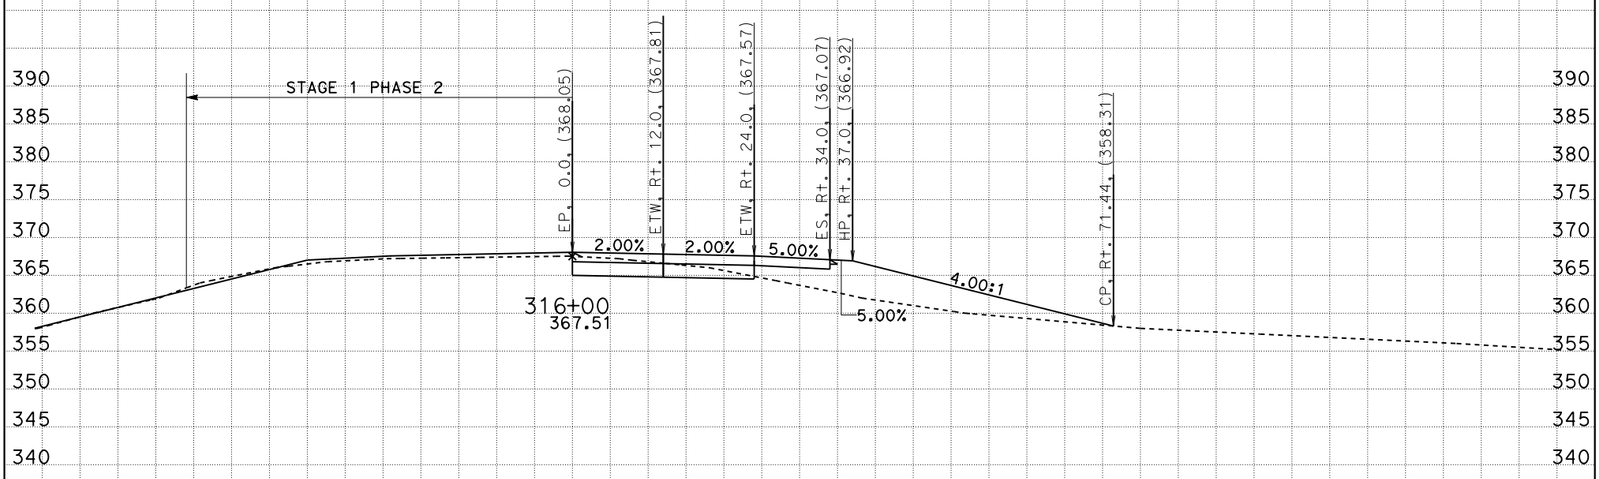

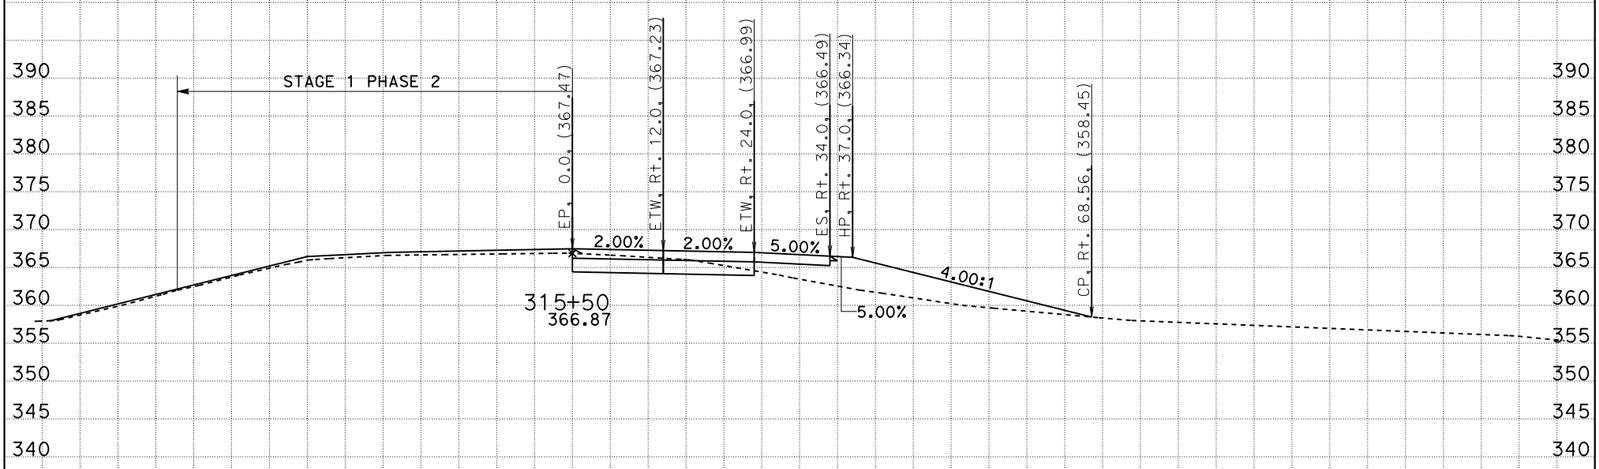

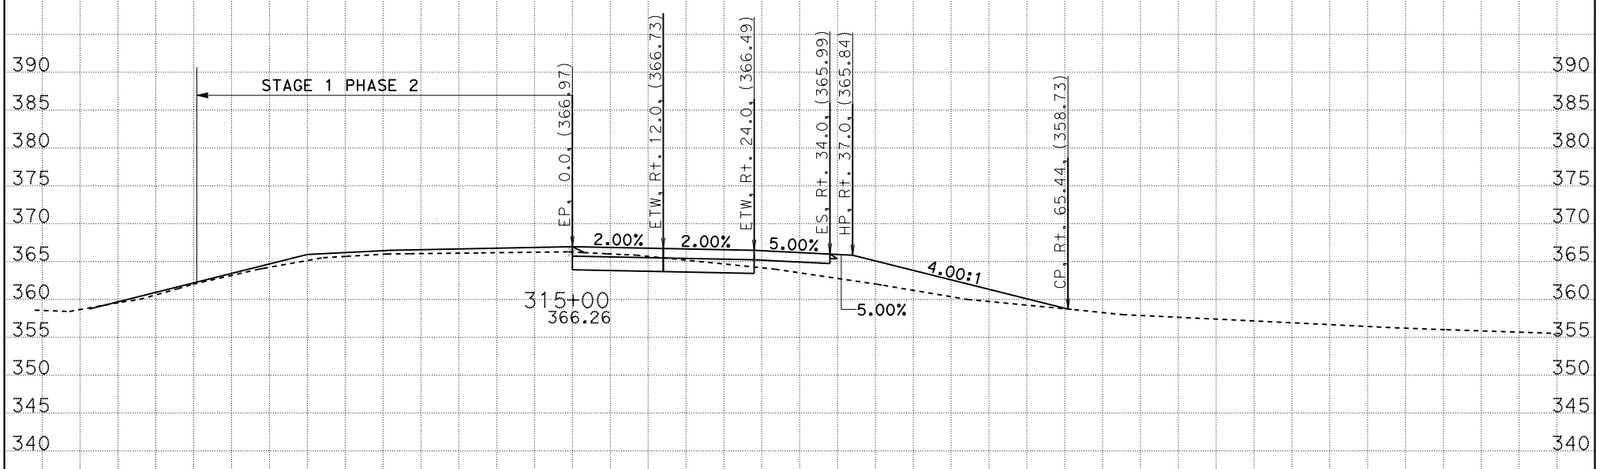

CREATED BY: G. GOMEZ CONTRACT: 05-0C640 SCALE: 1" = 10' Horiz. 1" = 10' Vert.

DATE: 8/28/2014 DIST/CO/RTE/PM: 05/SB/246/12.3-R16.7

STAGE 1 PHASE 3 PROJECT ID: 0500000021 **All Dimensions are US Survey Feet**

CL1
CROSS SECTIONS
SHEET 34 OF 53

KC Project: 0611 File: D:=1\DESIGN\STAGE01\PHASE03\S1P3_DES9/16728_s1p3_des.ear

BIDDER'S CROSS SECTIONS

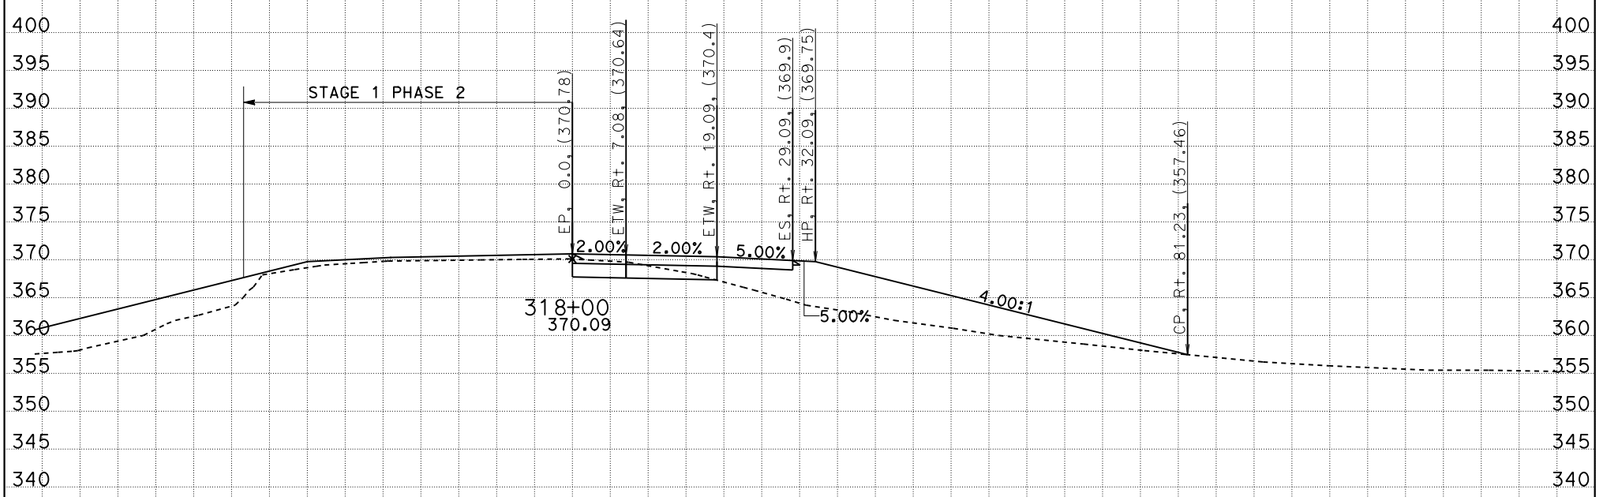

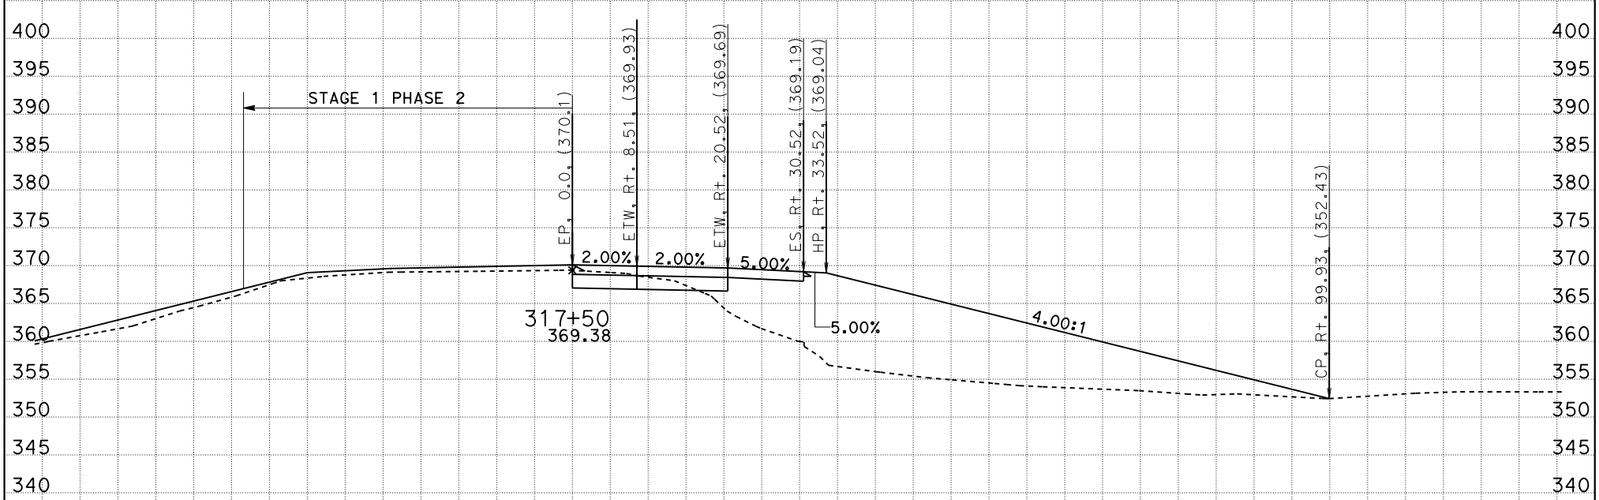

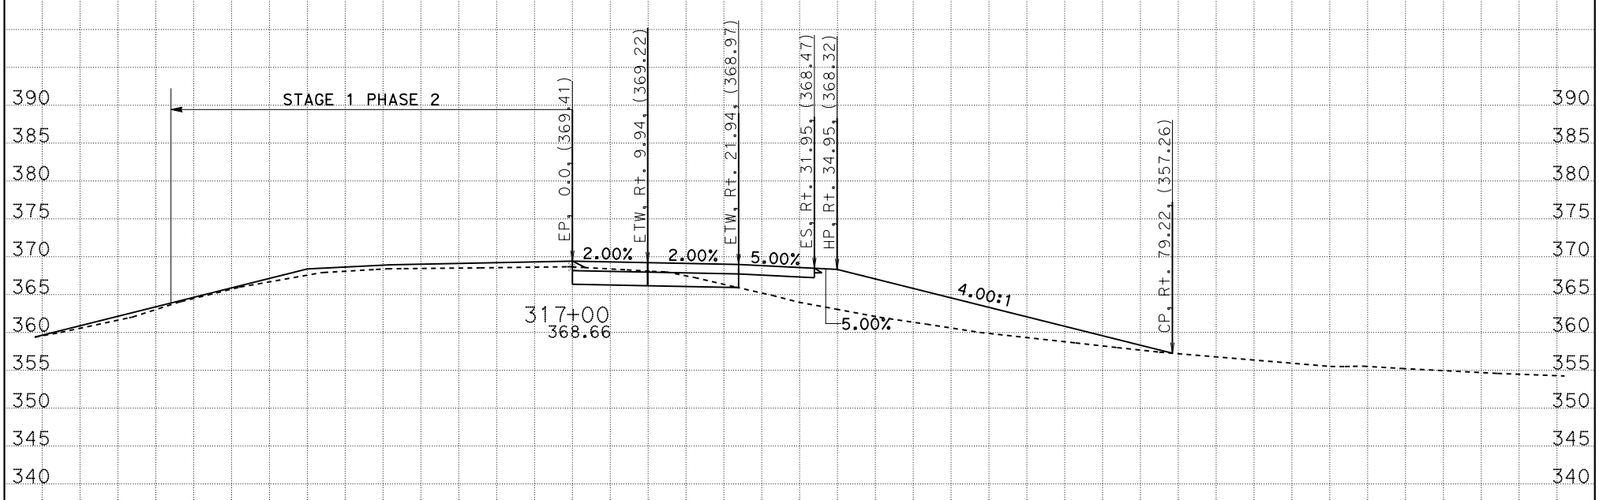

CREATED BY: G. GOMEZ CONTRACT: 05-0C640 SCALE: 1" = 10' Horiz. 1" = 10' Vert.

DATE: 8/28/2014 DIST/CO/RTE/PM: 05/SB/246/12.3-R16.7

STAGE 1 PHASE 3 PROJECT ID: 0500000021 **All Dimensions are US Survey Feet**

CL1
CROSS SECTIONS
SHEET 35 OF 53

KC Project: 0611 File: D:=1\DESIGN\STAGE01\PHASE03\S1P3_DES$^{9}/_{16}$728_s1p3_des.ear

BIDDER'S CROSS SECTIONS

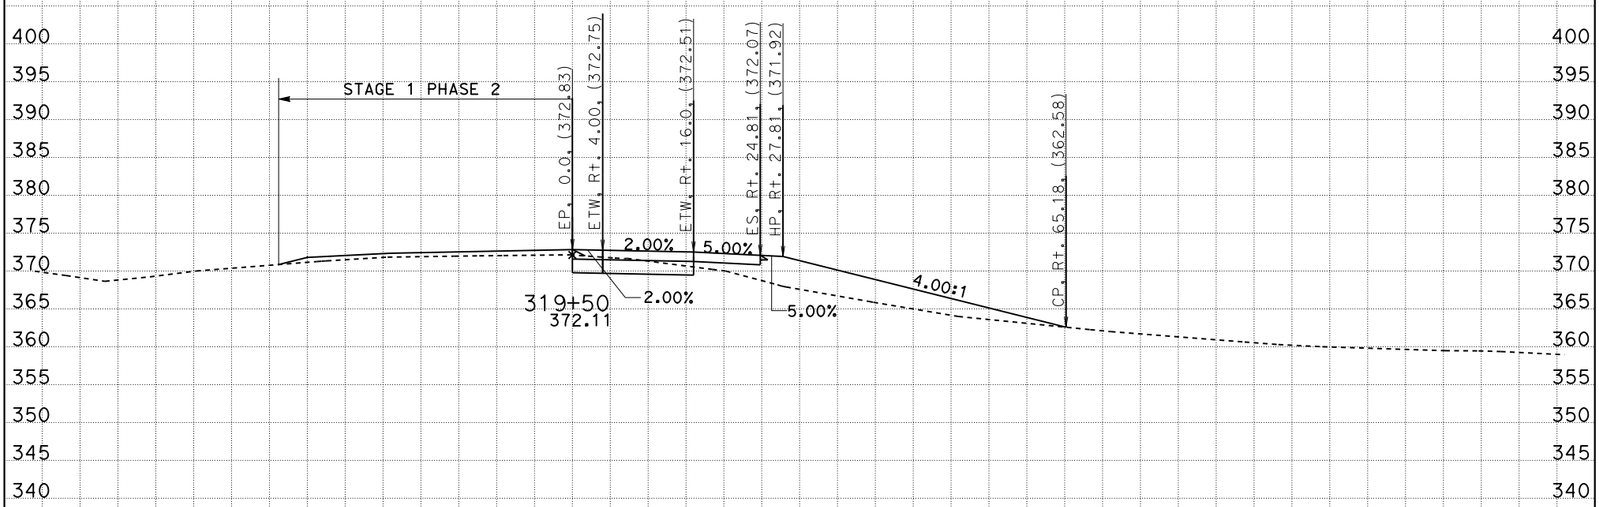

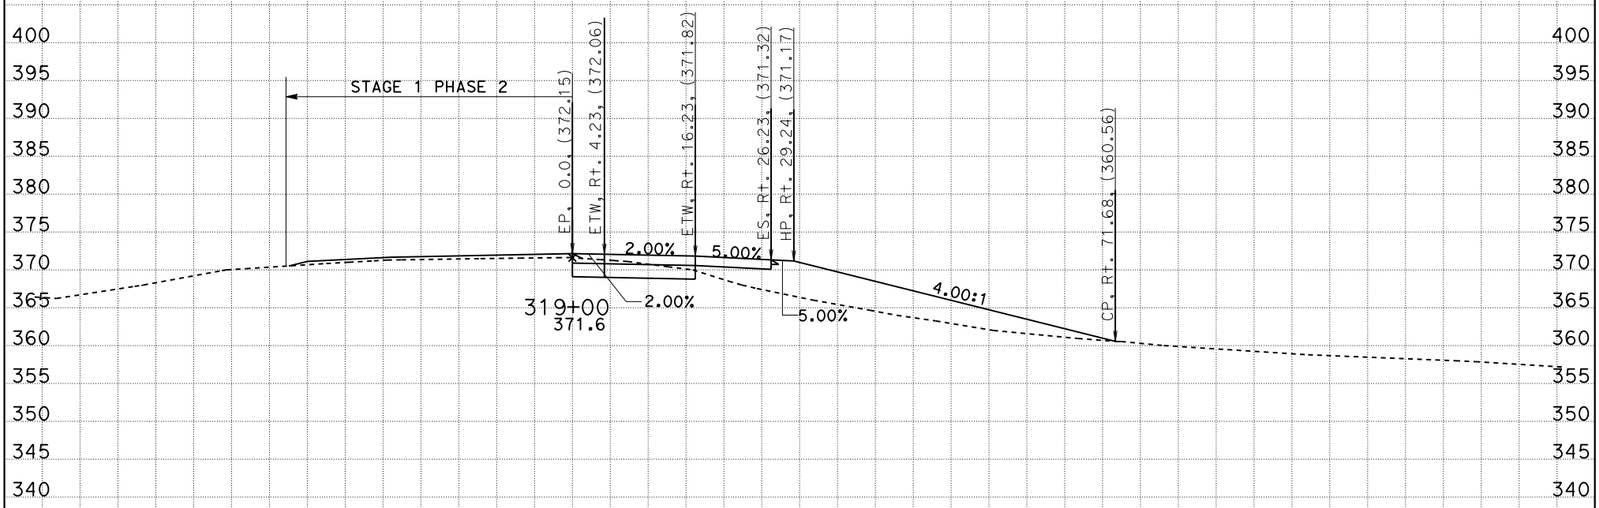

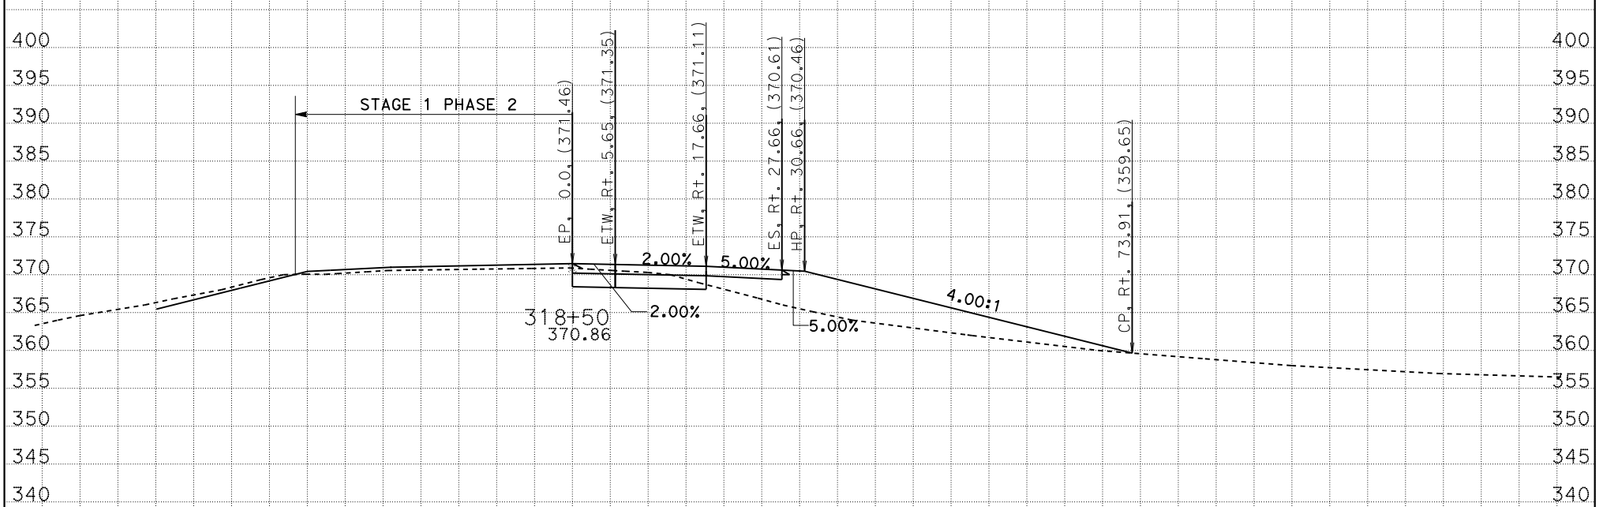

CREATED BY: G. GOMEZ CONTRACT: 05-0C640 SCALE: 1" = 10' Horiz. 1" = 10' Vert.

DATE: 8/28/2014 DIST/CO/RTE/PM: 05/SB/246/12.3-R16.7

STAGE 1 PHASE 3 PROJECT ID: 0500000021 **All Dimensions are US Survey Feet**

CL1
CROSS SECTIONS
SHEET 36 OF 53

KC Project: 0611 File: D:=1\DESIGN\STAGE01\PHASE03\S1P3_DES%16728_s1p3_des.ear

BIDDER'S CROSS SECTIONS

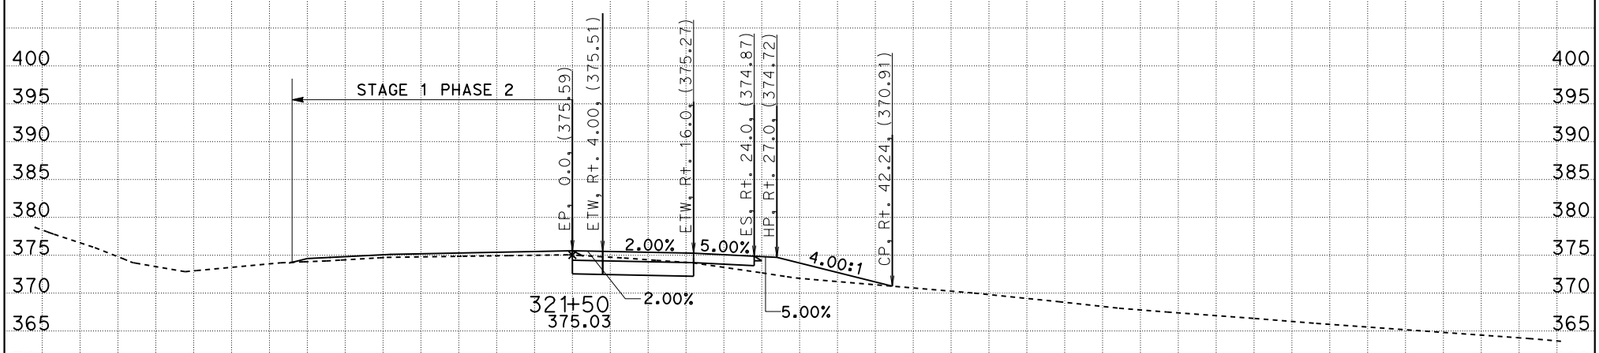

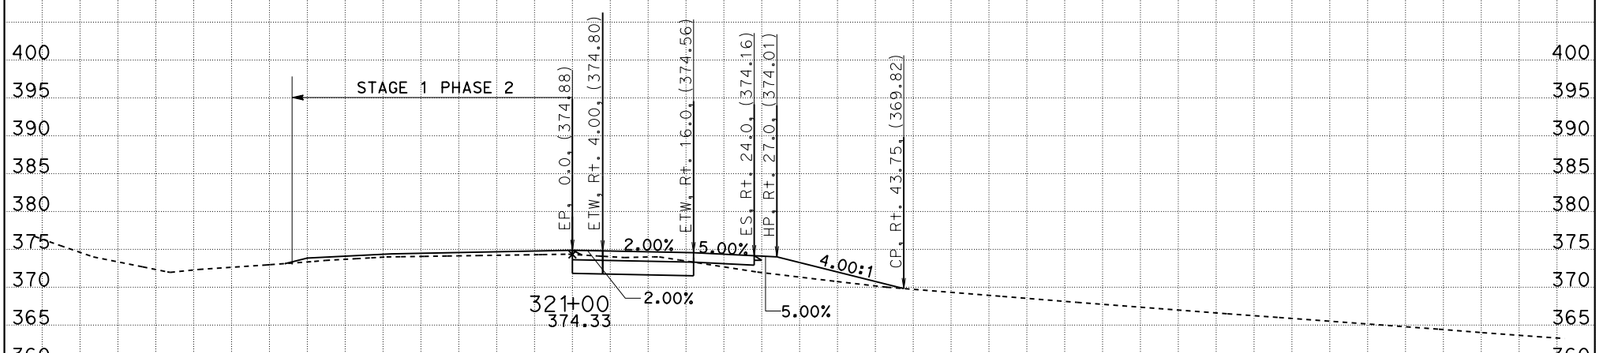

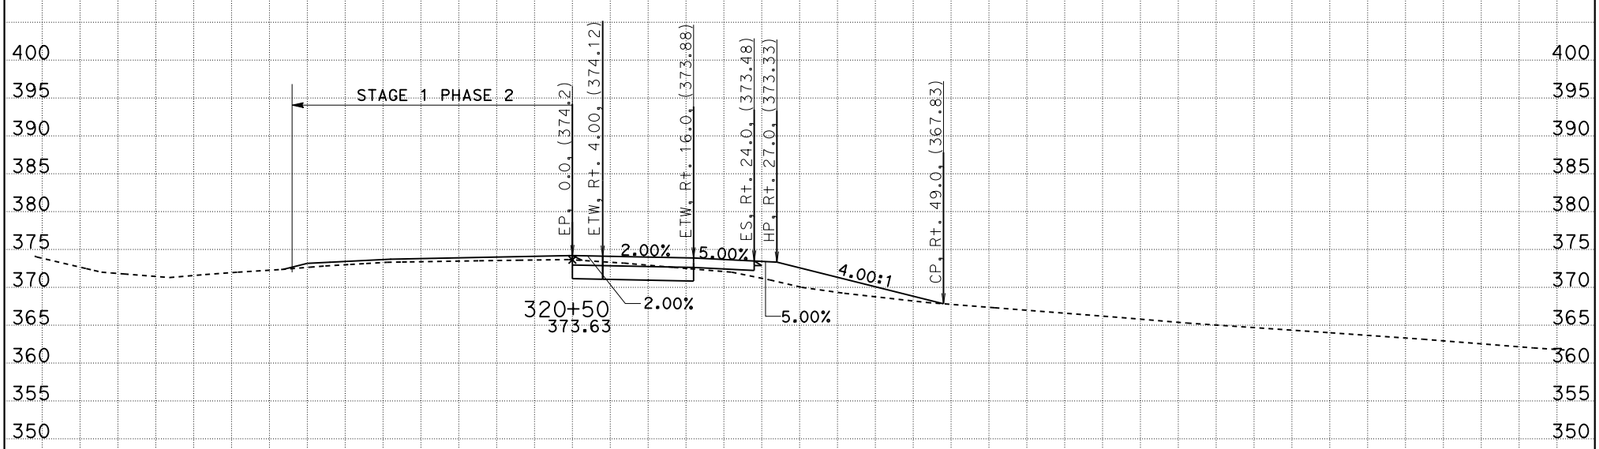

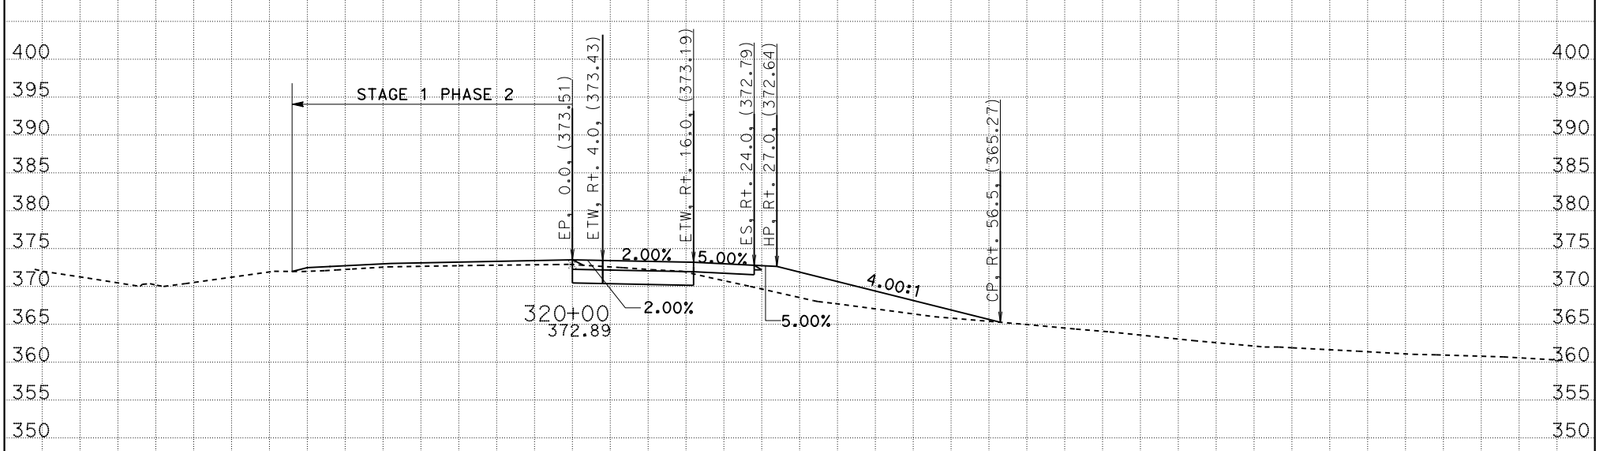

-70 -60 -50 -40 -30 -20 -10 0 10 20 30 40 50 60 70 80 90 100 110 120 130

CREATED BY: G. GOMEZ CONTRACT: 05-0C640 SCALE: 1" = 10' Horiz. 1" = 10' Vert.

DATE: 8/28/2014 DIST/CO/RTE/PM: 05/SB/246/12.3-R16.7

STAGE 1 PHASE 3 PROJECT ID: 0500000021 **All Dimensions are US Survey Feet**

CL1
CROSS SECTIONS
SHEET 37 OF 53

KC Project: 0611 File: D:=1\DESIGN\STAGE01\PHASE03\S1P3_DES%728_s1p3_des.ear

BIDDER'S CROSS SECTIONS

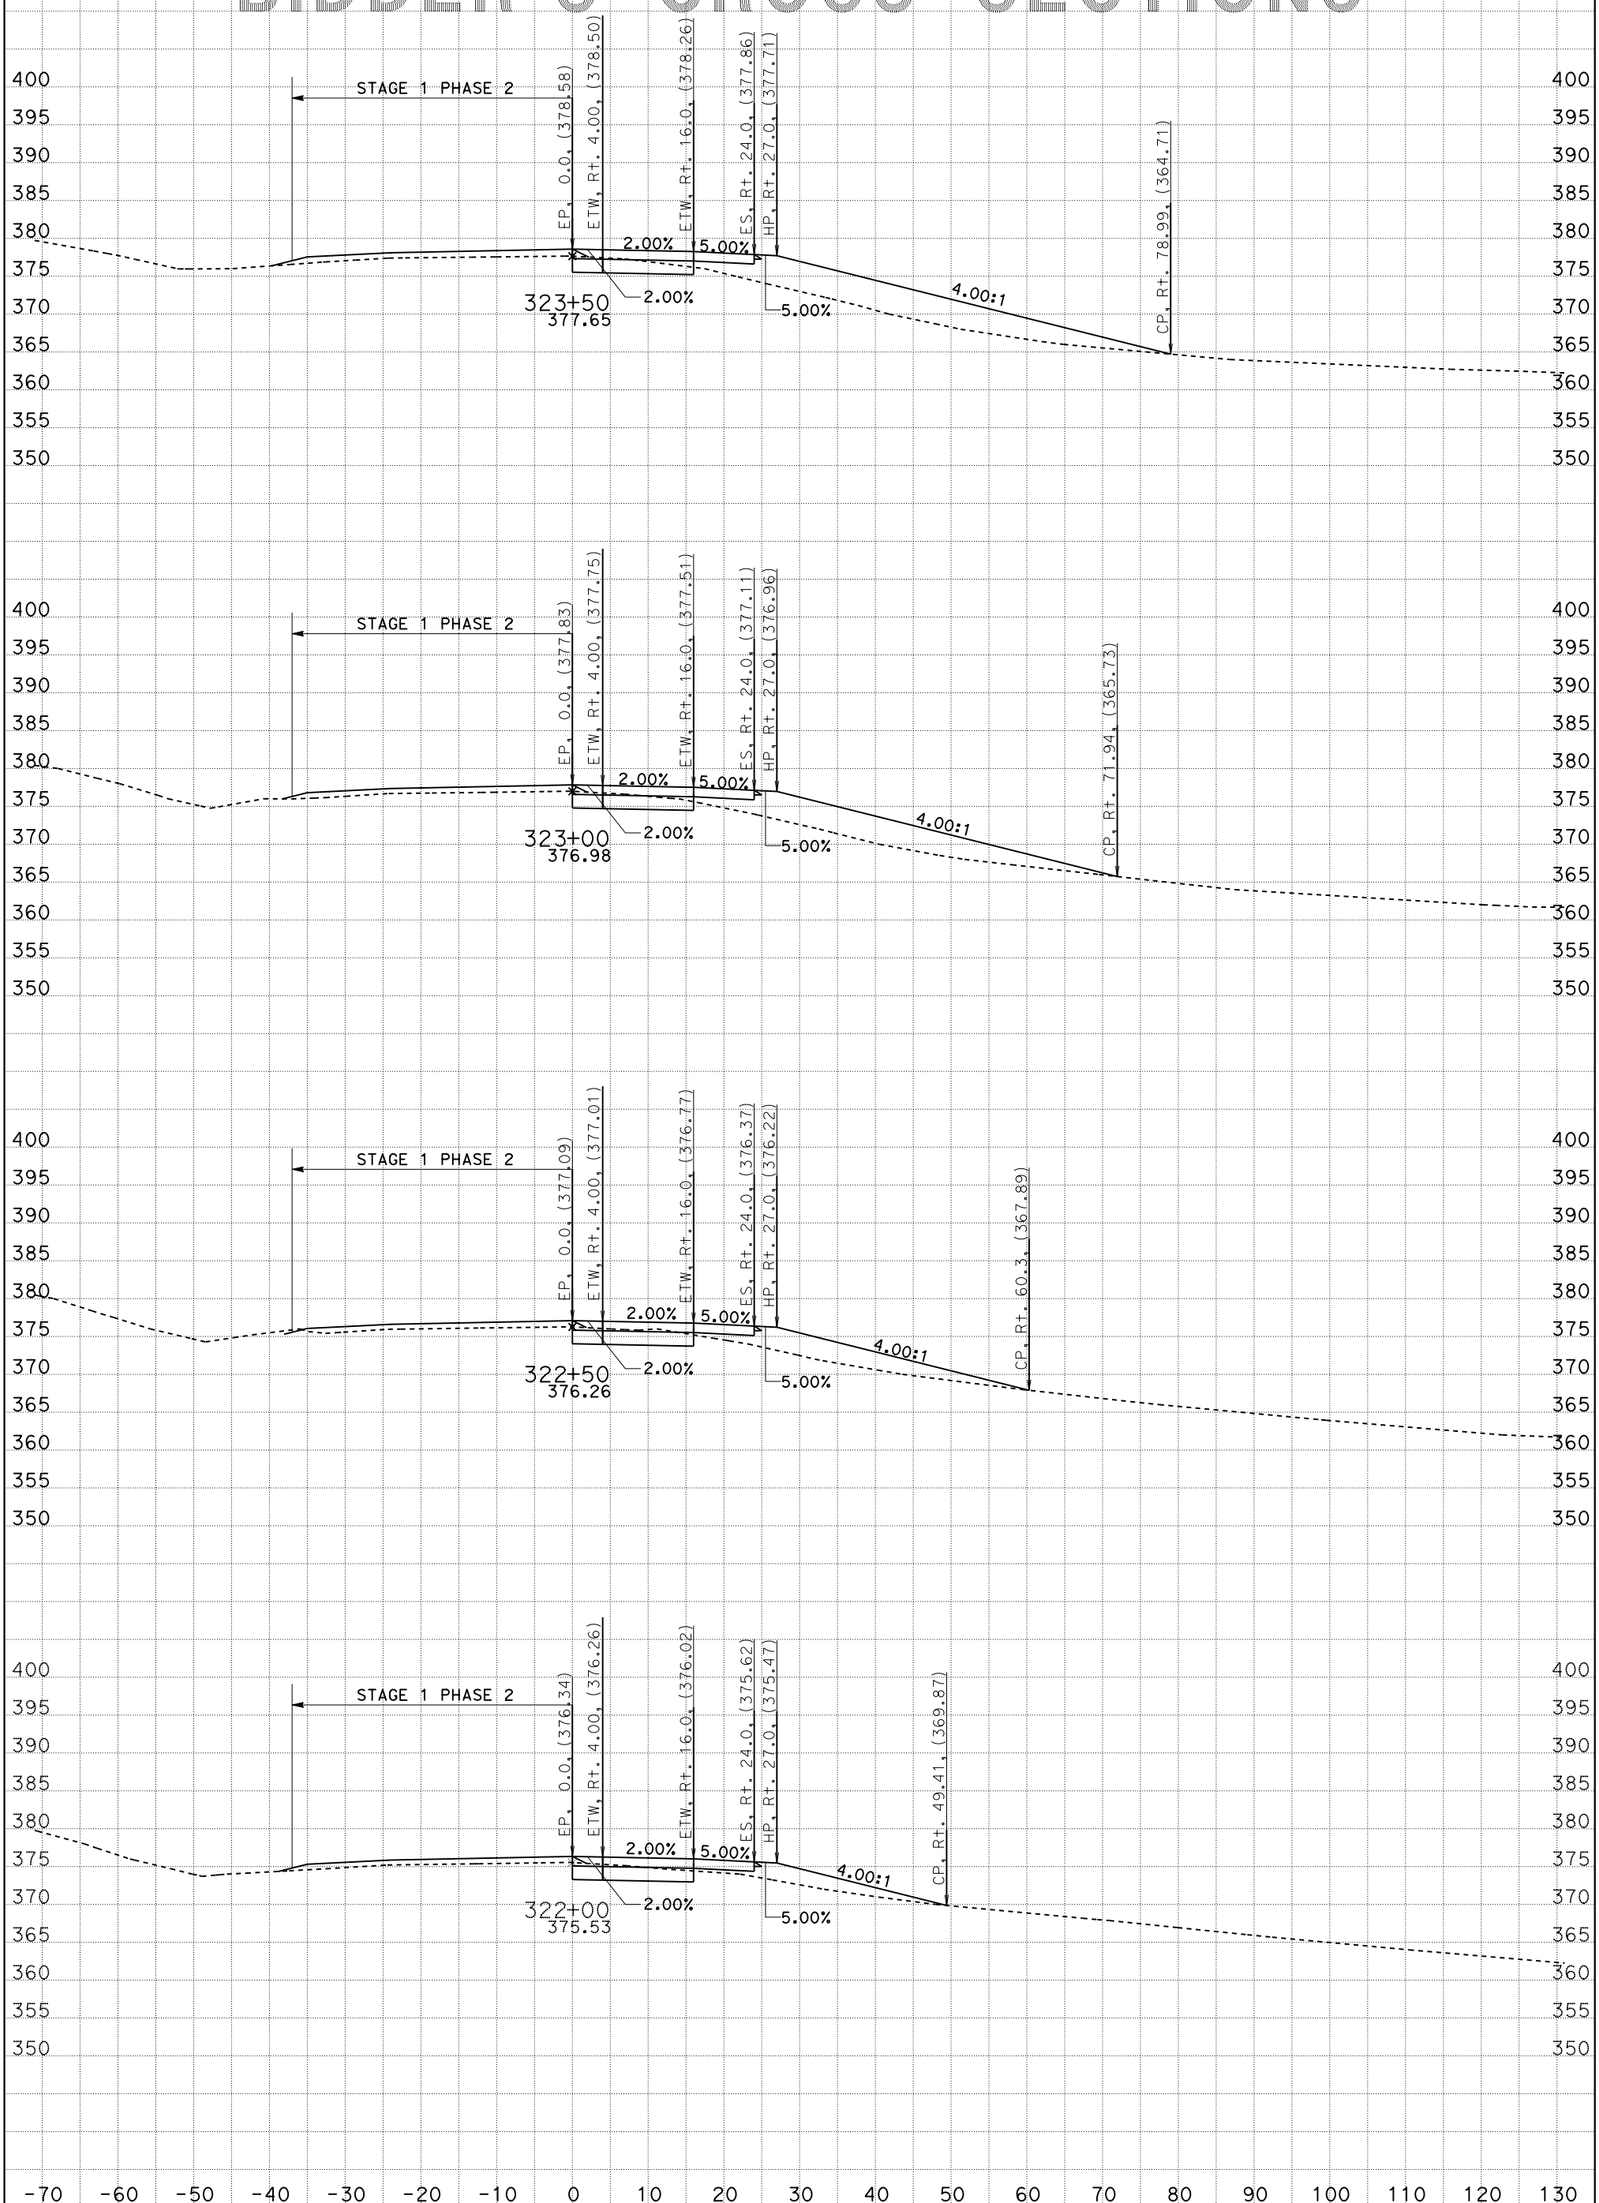

CREATED BY: G. GOMEZ CONTRACT: 05-0C640 SCALE: 1" = 10' Horiz. 1" = 10' Vert.

DATE: 8/28/2014 DIST/CO/RTE/PM: 05/SB/246/12.3-R16.7

STAGE 1 PHASE 3 PROJECT ID: 0500000021 **All Dimensions are US Survey Feet**

CL1

CROSS SECTIONS

SHEET 38 OF 53

KC Project: 0611 File: D:=1\DESIGN\STAGE01\PHASE03\S1P3_DES%728_s1p3_des.ear

BIDDER'S CROSS SECTIONS

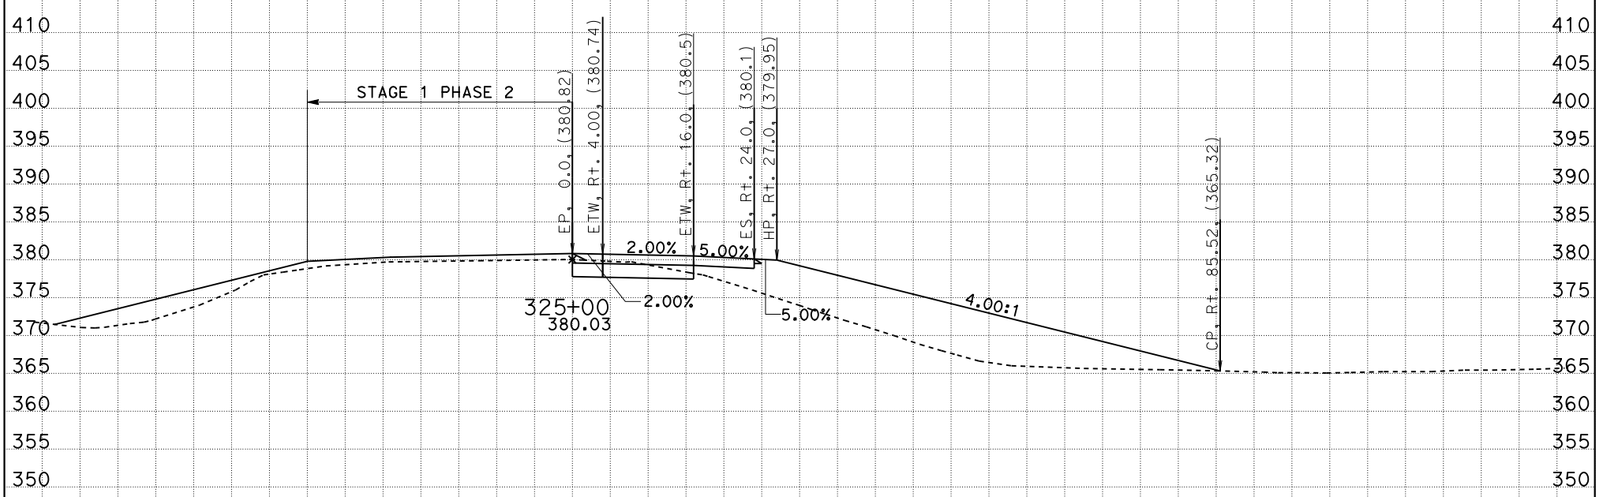

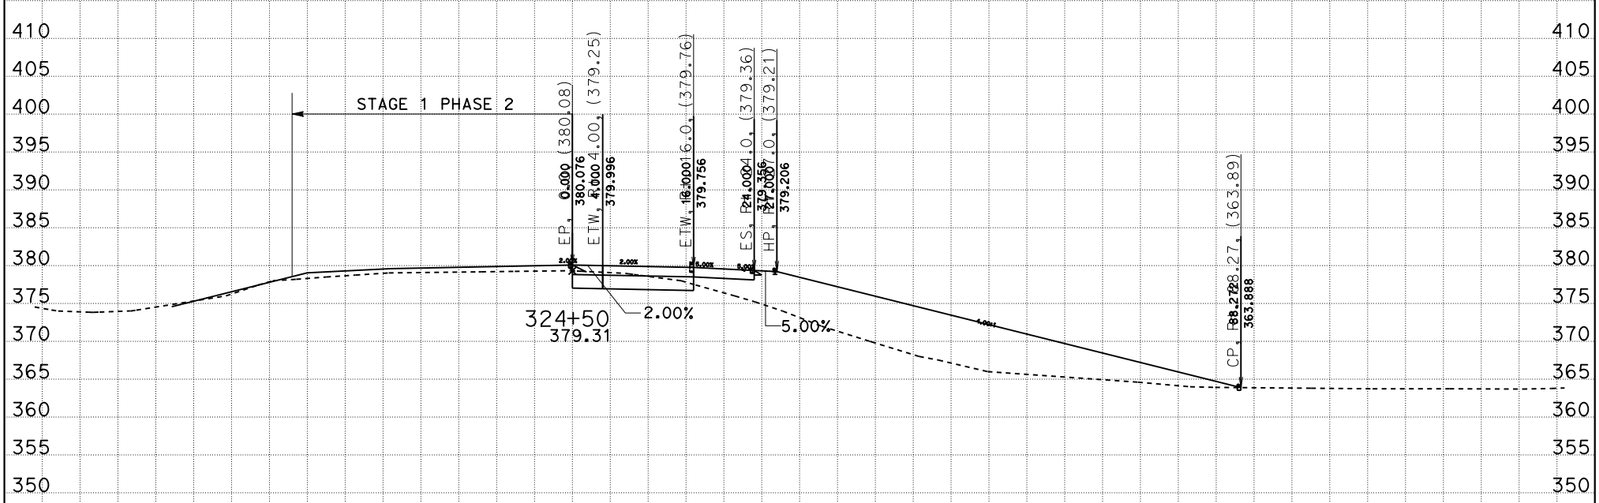

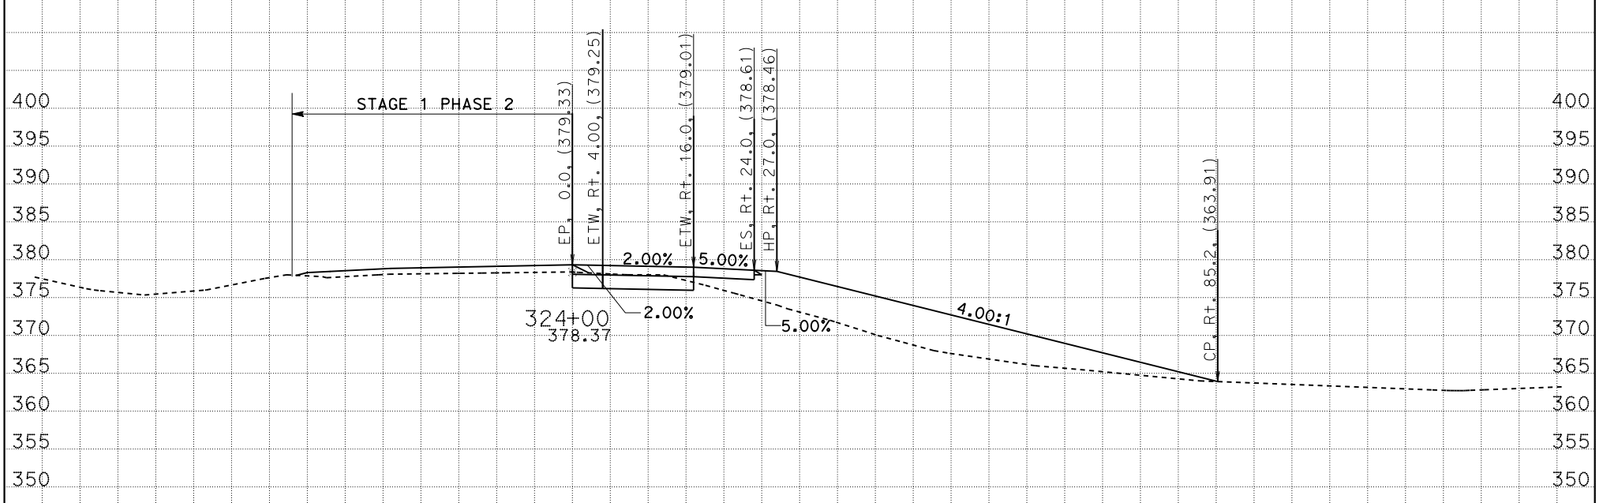

-70 -60 -50 -40 -30 -20 -10 0 10 20 30 40 50 60 70 80 90 100 110 120 130

CREATED BY: G. GOMEZ CONTRACT: 05-0C640 SCALE: 1" = 10' Horiz. 1" = 10' Vert.

DATE: 8/28/2014 DIST/CO/RTE/PM: 05/SB/246/12.3-R16.7

STAGE 1 PHASE 3 PROJECT ID: 0500000021 **All Dimensions are US Survey Feet**

CL1

CROSS SECTIONS

SHEET 39 OF 53

KC Project: 0611 File: D:=1\DESIGN\STAGE01\PHASE03\S1P3_DES$^{9}/_{16}$728_s1p3_des.ear

BIDDER'S CROSS SECTIONS

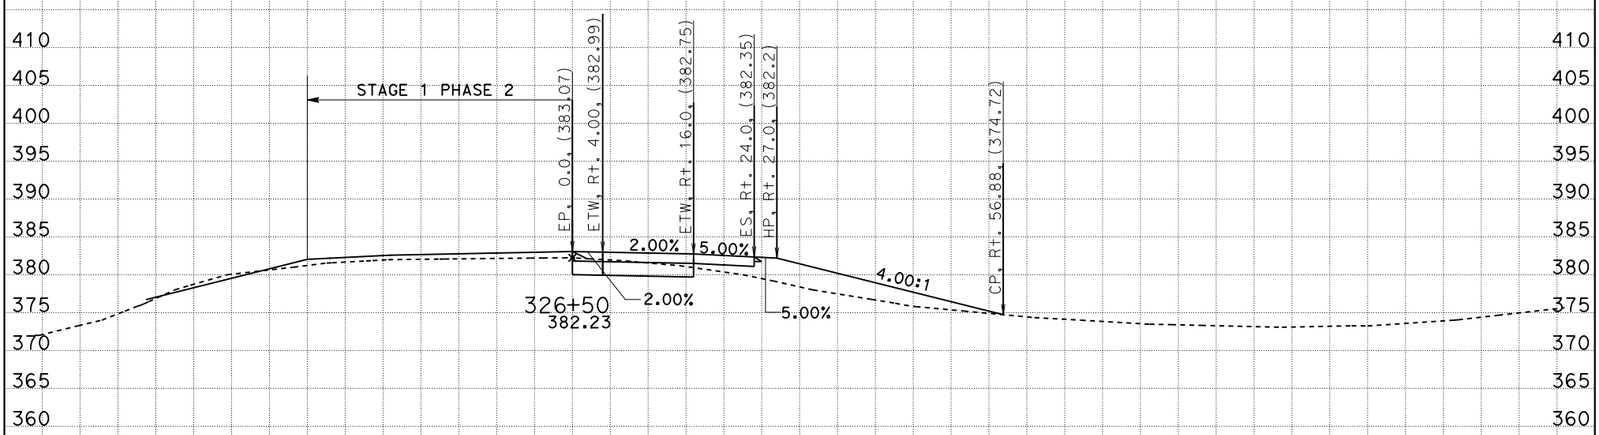

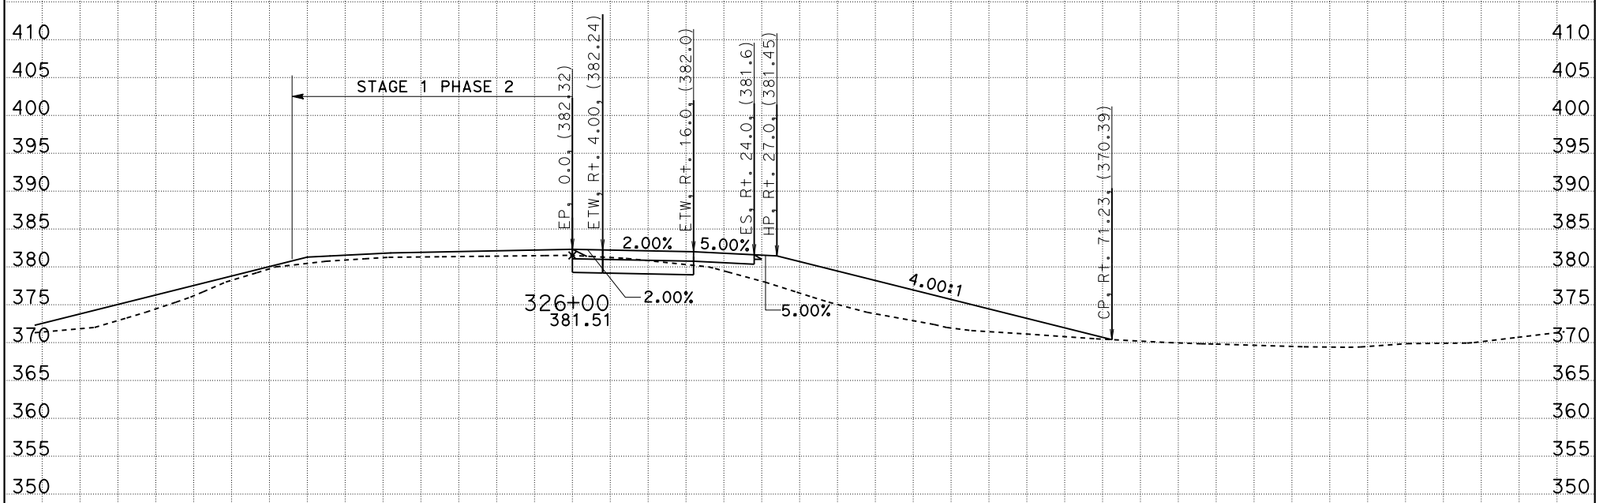

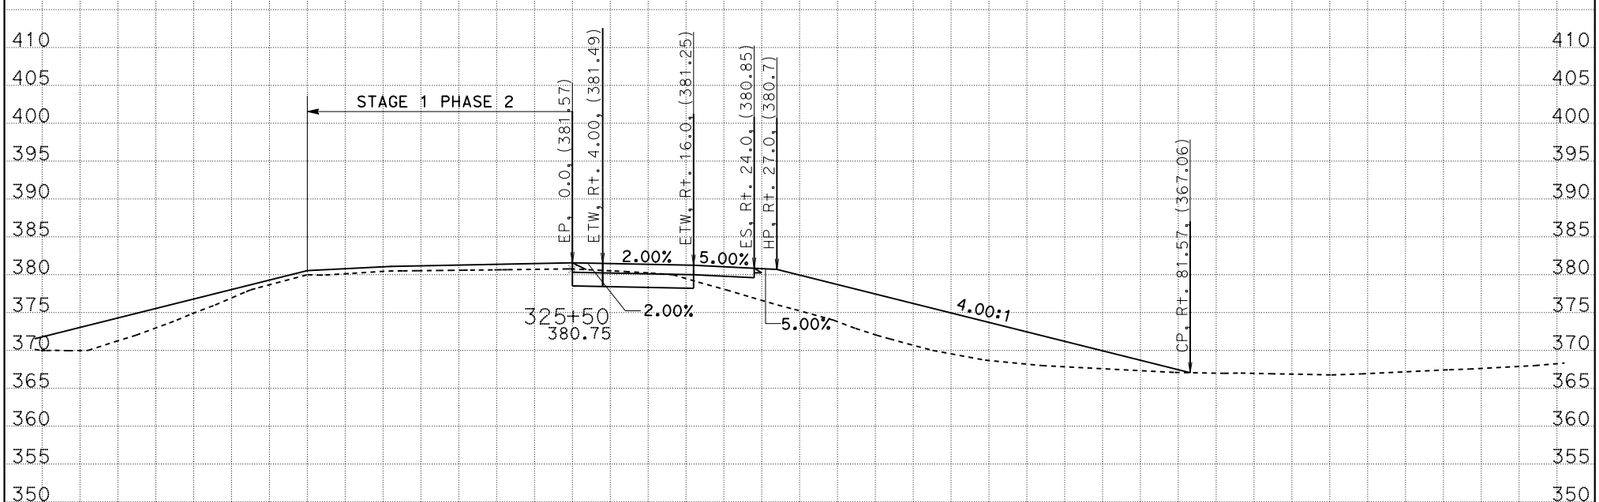

CREATED BY: G. GOMEZ CONTRACT: 05-0C640 SCALE: 1" = 10' Horiz. 1" = 10' Vert.

DATE: 8/28/2014 DIST/CO/RTE/PM: 05/SB/246/12.3-R16.7

STAGE 1 PHASE 3 PROJECT ID: 0500000021 **All Dimensions are US Survey Feet**

CL1
CROSS SECTIONS
SHEET 40 OF 53

KC Project: 0611 File: D:=1\DESIGN\STAGE01\PHASE03\S1P3_DES9/16728_s1p3_des.ear

BIDDER'S CROSS SECTIONS

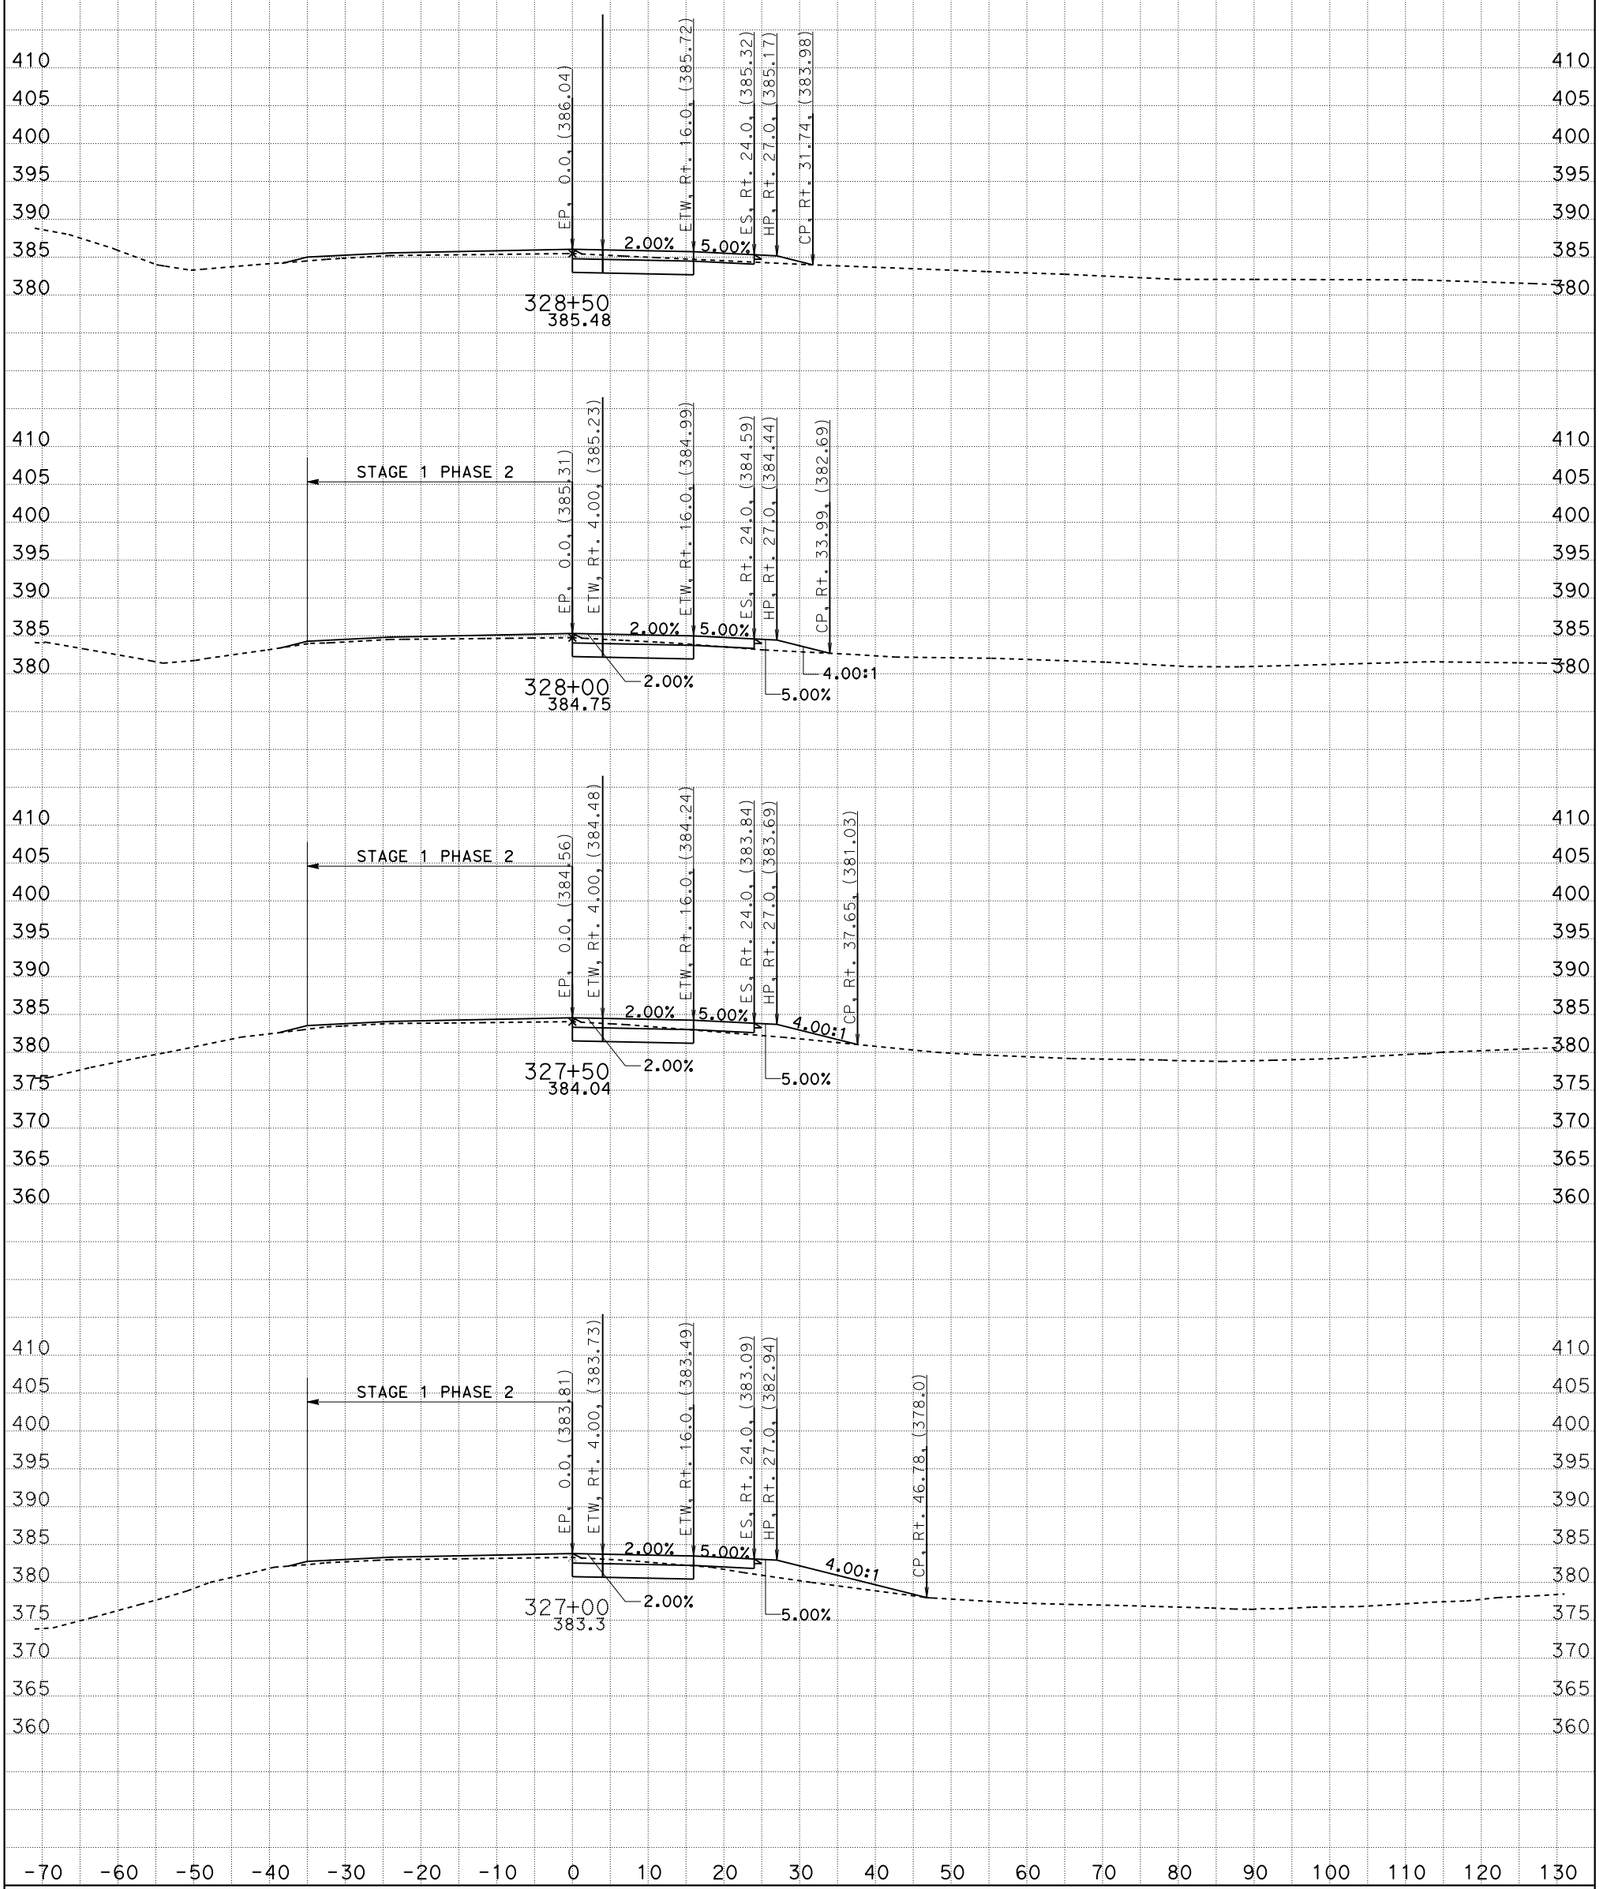

CREATED BY: G. GOMEZ CONTRACT: 05-0C640 SCALE: 1" = 10' Horiz. 1" = 10' Vert.

DATE: 8/28/2014 DIST/CO/RTE/PM: 05/SB/246/12.3-R16.7

STAGE 1 PHASE 3 PROJECT ID: 0500000021 **All Dimensions are US Survey Feet**

CL1
CROSS SECTIONS
SHEET 41 OF 53

KC Project: 0611 File: D:=1\DESIGN\STAGE01\PHASE03\S1P3_DES%728_s1p3_des.ear

BIDDER'S CROSS SECTIONS

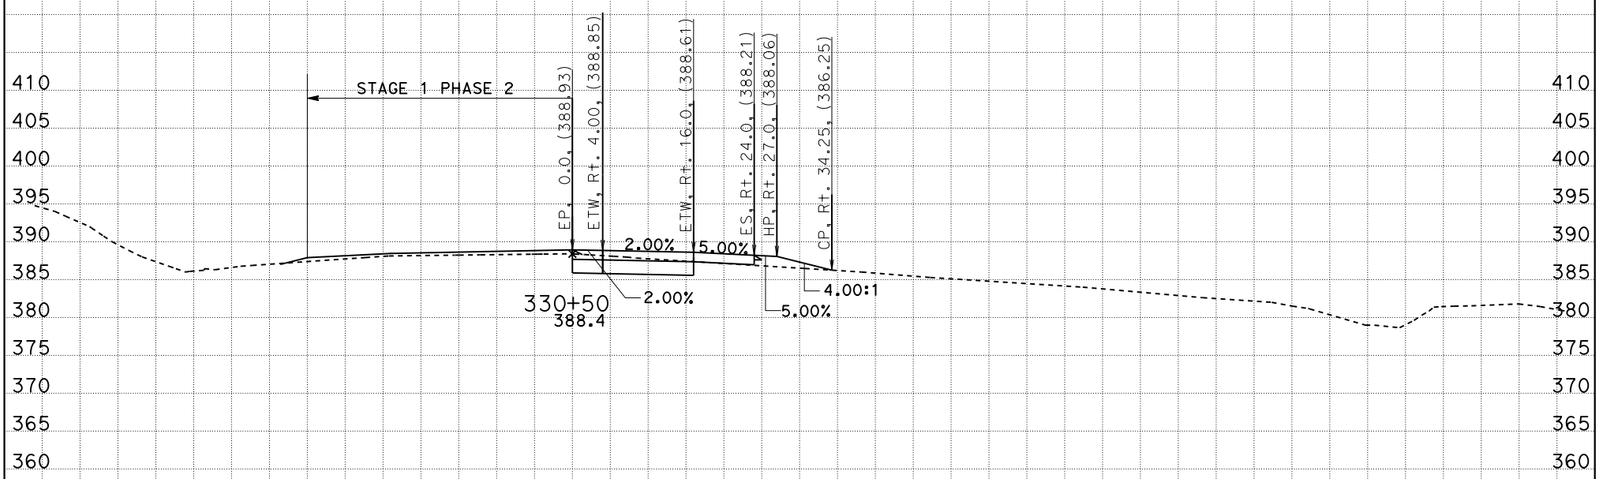

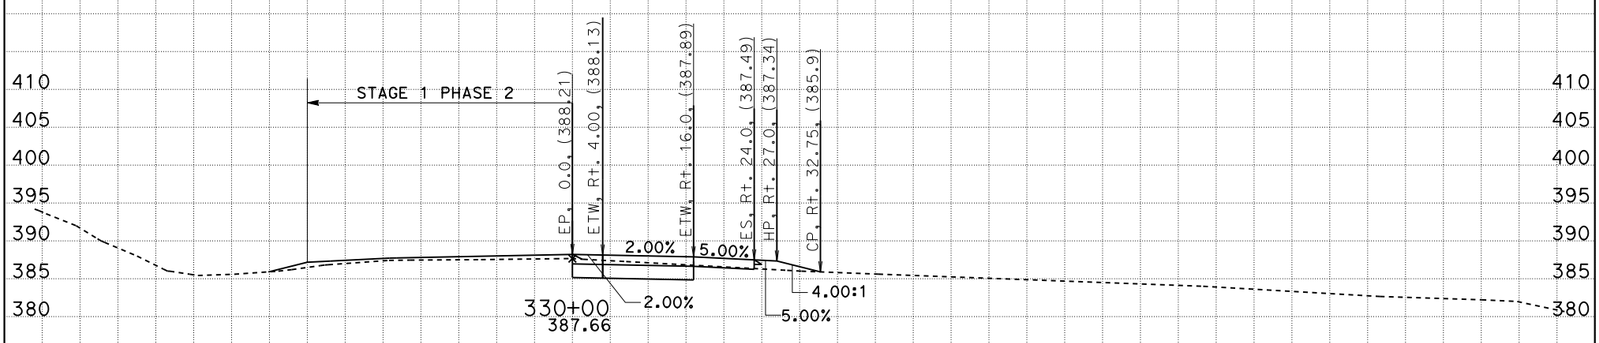

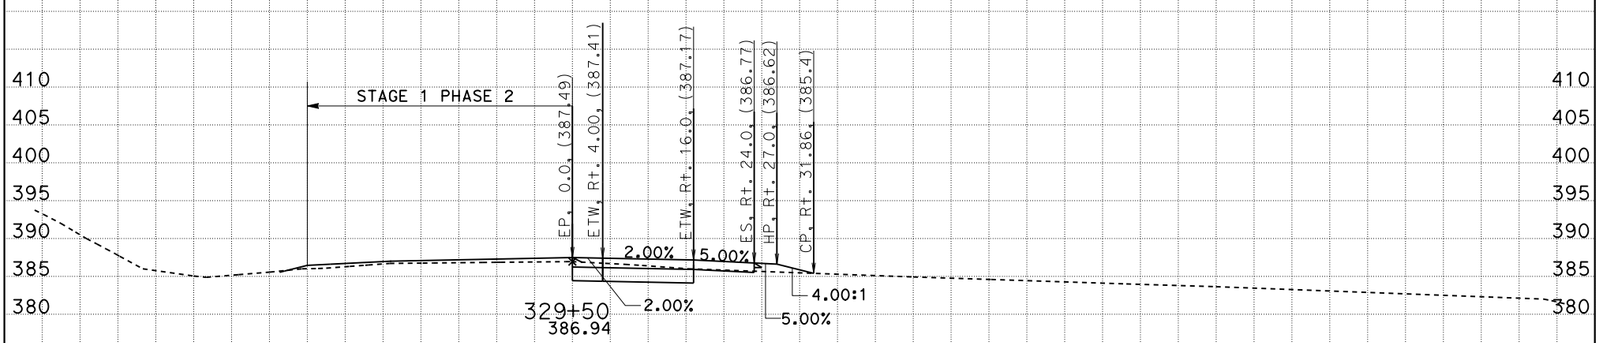

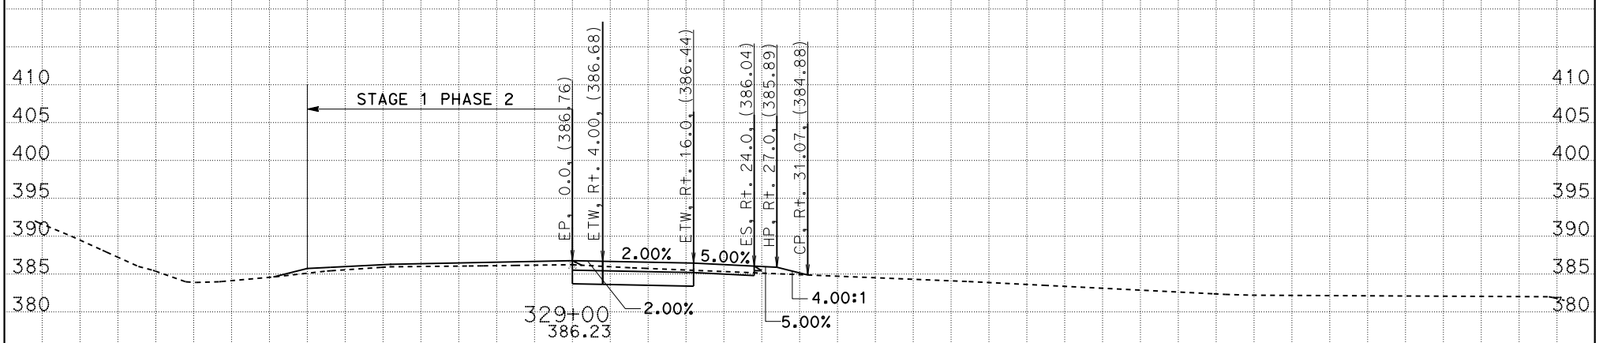

CREATED BY: G. GOMEZ CONTRACT: 05-0C640 SCALE: 1" = 10' Horiz. 1" = 10' Vert.

DATE: 8/28/2014 DIST/CO/RTE/PM: 05/SB/246/12.3-R16.7

STAGE 1 PHASE 3 PROJECT ID: 0500000021 **All Dimensions are US Survey Feet**

CL1
CROSS SECTIONS
SHEET 42 OF 53

KC Project: 0611 File: D:=1\DESIGN\STAGE01\PHASE03\S1P3_DES9/16728_s1p3_des.ear

BIDDER'S CROSS SECTIONS

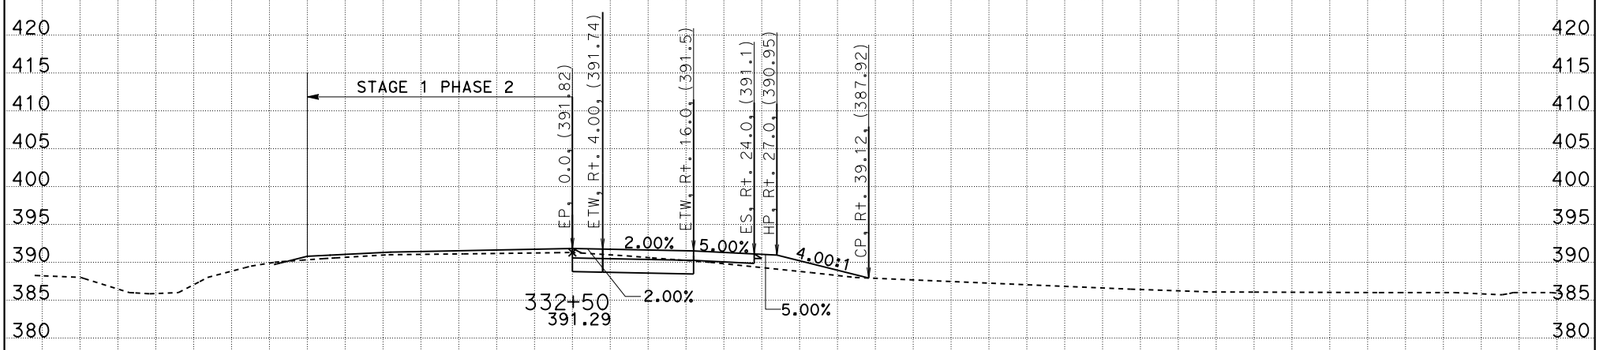

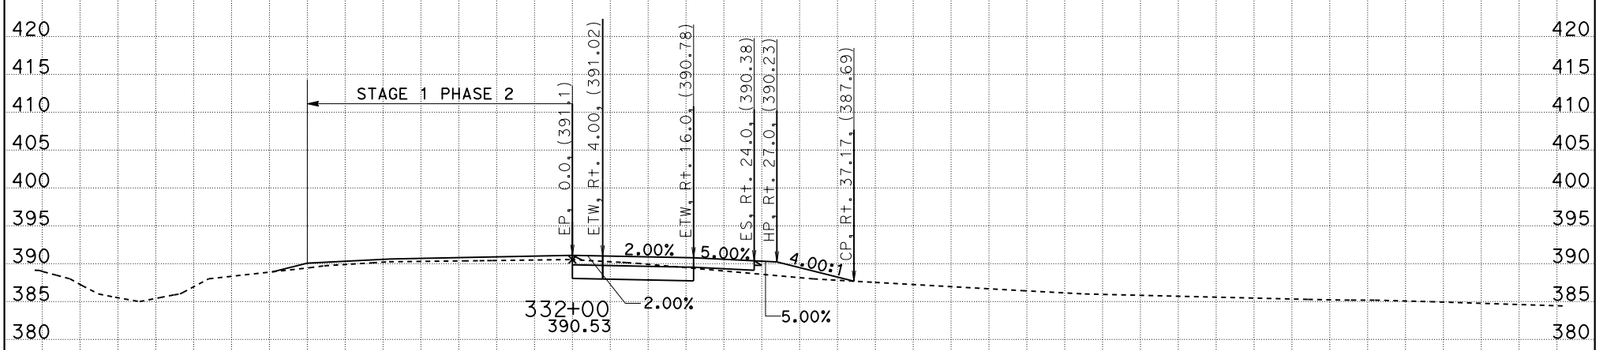

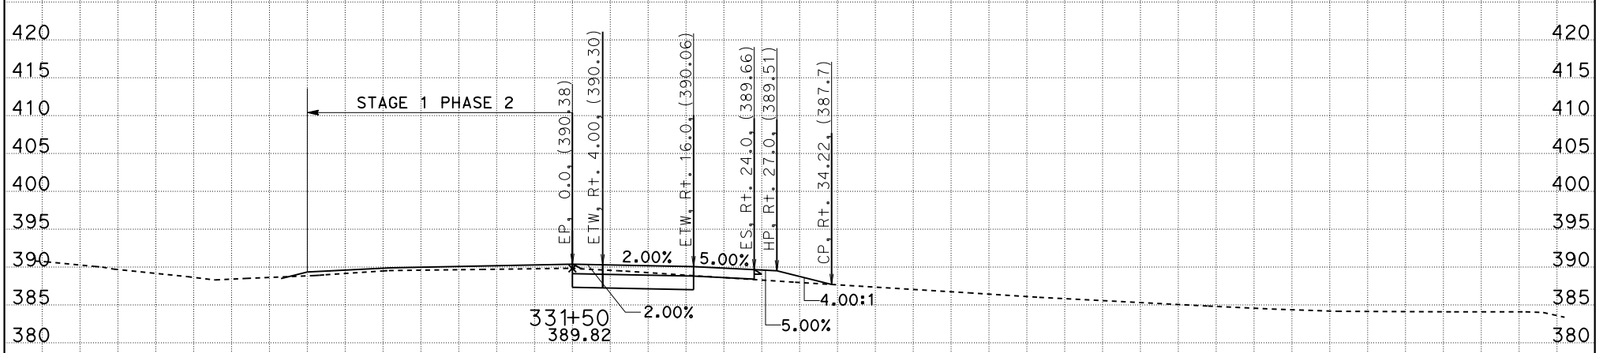

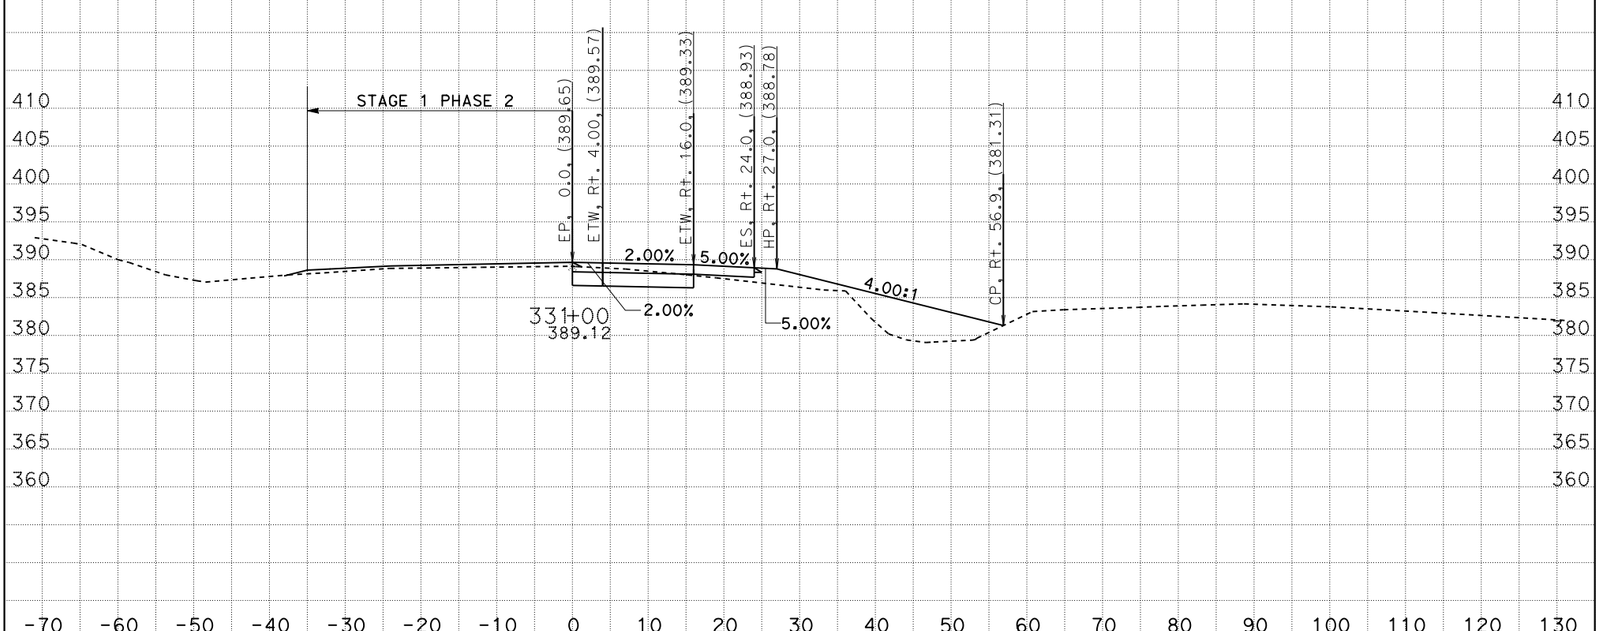

CREATED BY: G. GOMEZ CONTRACT: 05-0C640 SCALE: 1" = 10' Horiz. 1" = 10' Vert.

DATE: 8/28/2014 DIST/CO/RTE/PM: 05/SB/246/12.3-R16.7

STAGE 1 PHASE 3 PROJECT ID: 0500000021 **All Dimensions are US Survey Feet**

CL1
CROSS SECTIONS
SHEET 43 OF 53

KC Project: 0611 File: D:=1\DESIGN\STAGE01\PHASE03\S1P3_DES%%728_s1p3_des.ear

BIDDER'S CROSS SECTIONS

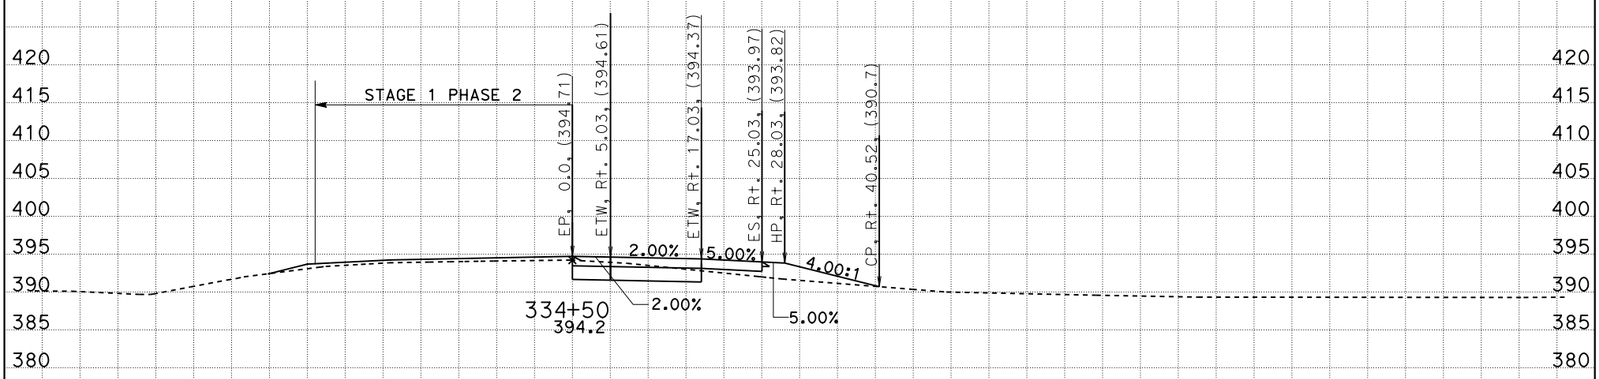

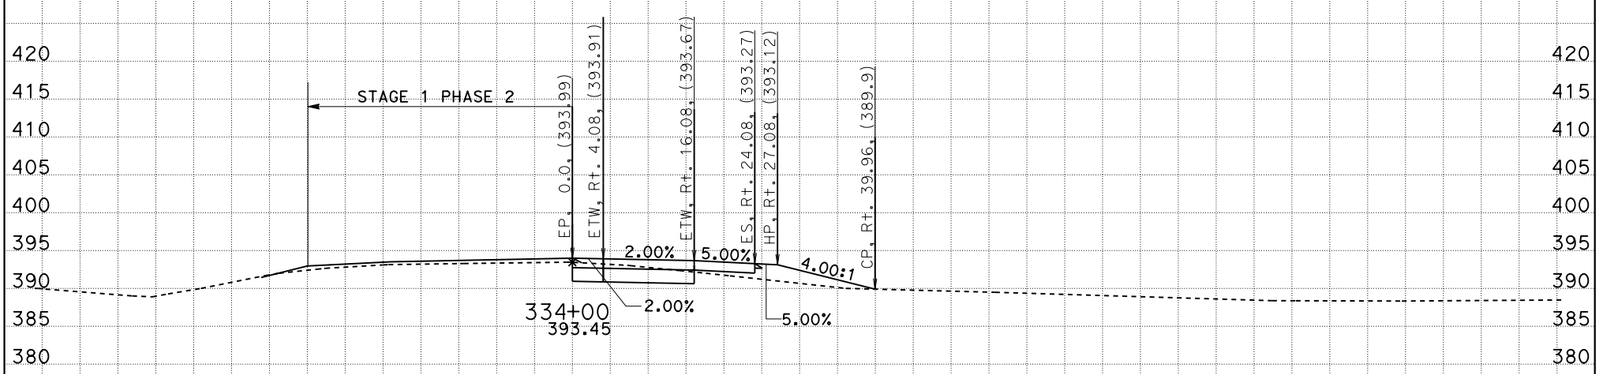

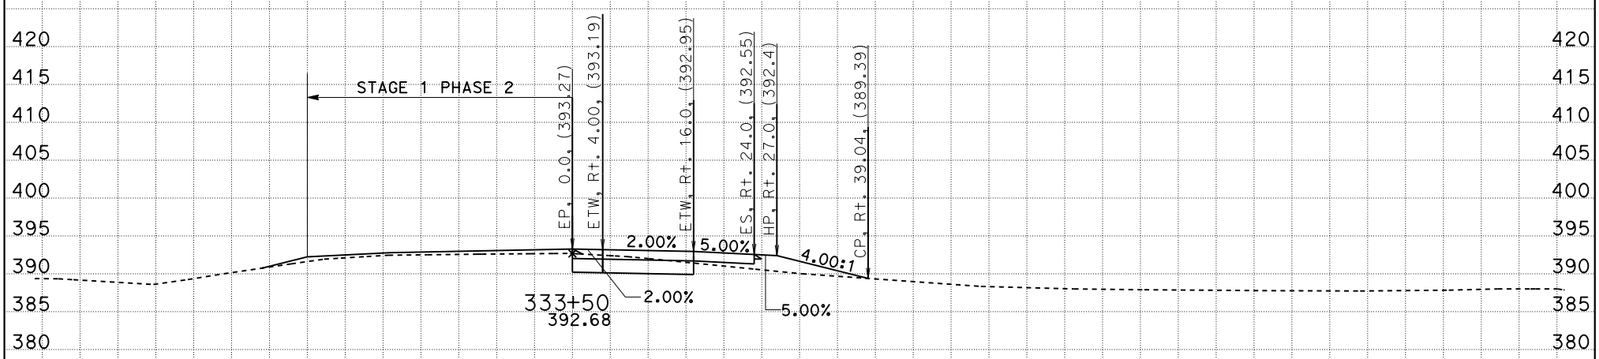

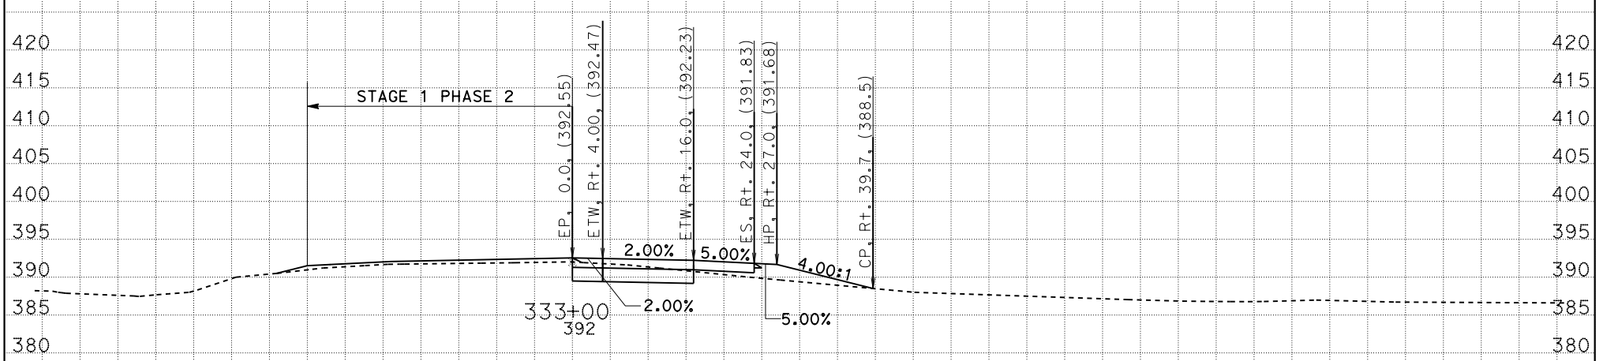

CREATED BY: G. GOMEZ CONTRACT: 05-0C640 SCALE: 1" = 10' Horiz. 1" = 10' Vert.

DATE: 8/28/2014 DIST/CO/RTE/PM: 05/SB/246/12.3-R16.7

STAGE 1 PHASE 3 PROJECT ID: 0500000021 **All Dimensions are US Survey Feet**

CL1
CROSS SECTIONS
SHEET 44 OF 53

KC Project: 0611 File: D:=1\DESIGN\STAGE01\PHASE03\S1P3_DES9/16728_s1p3_des.ear

BIDDER'S CROSS SECTIONS

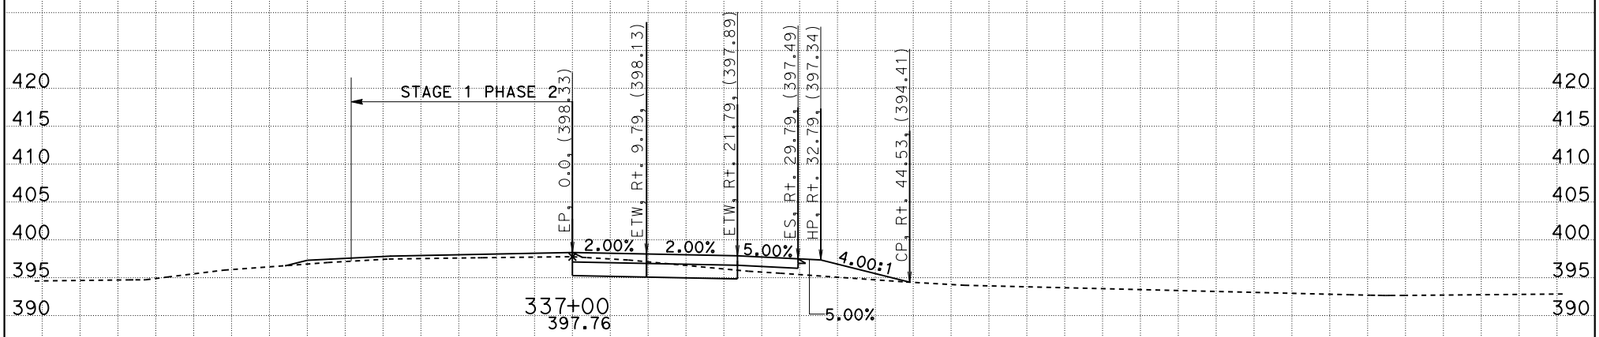

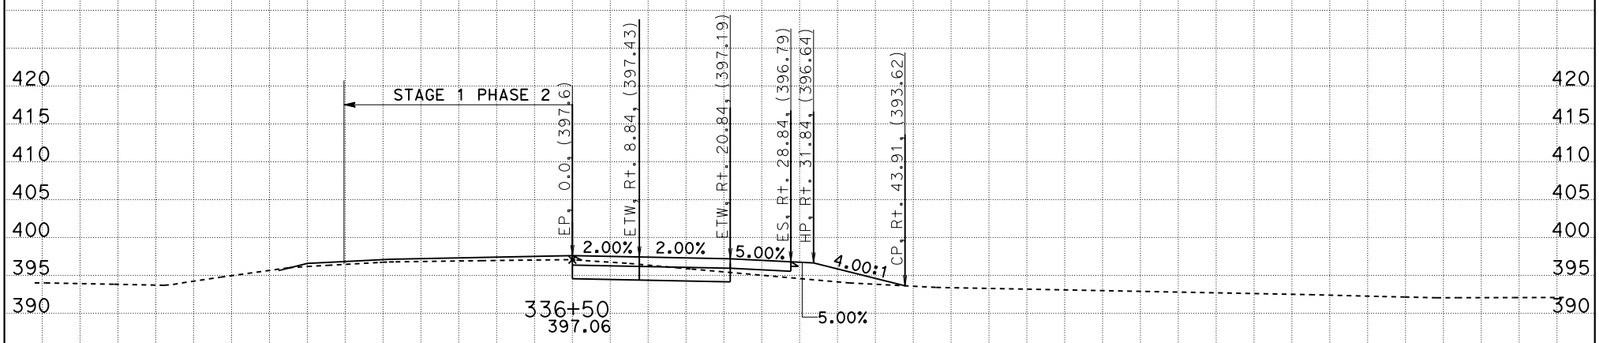

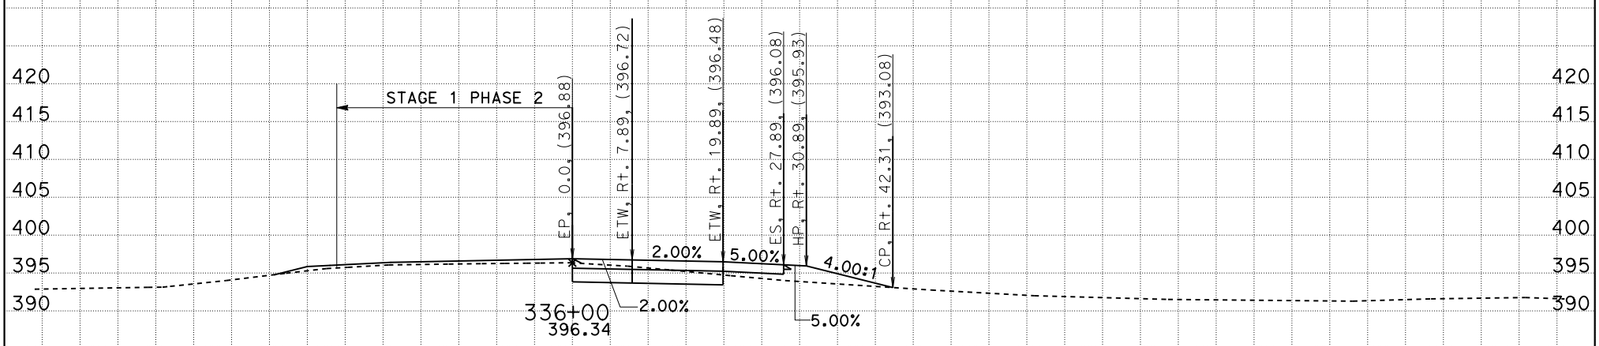

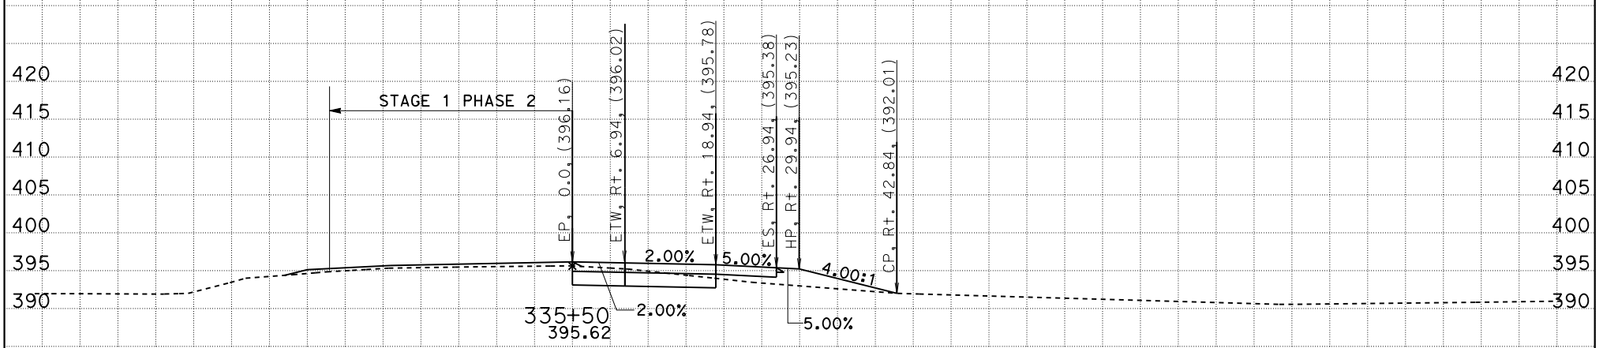

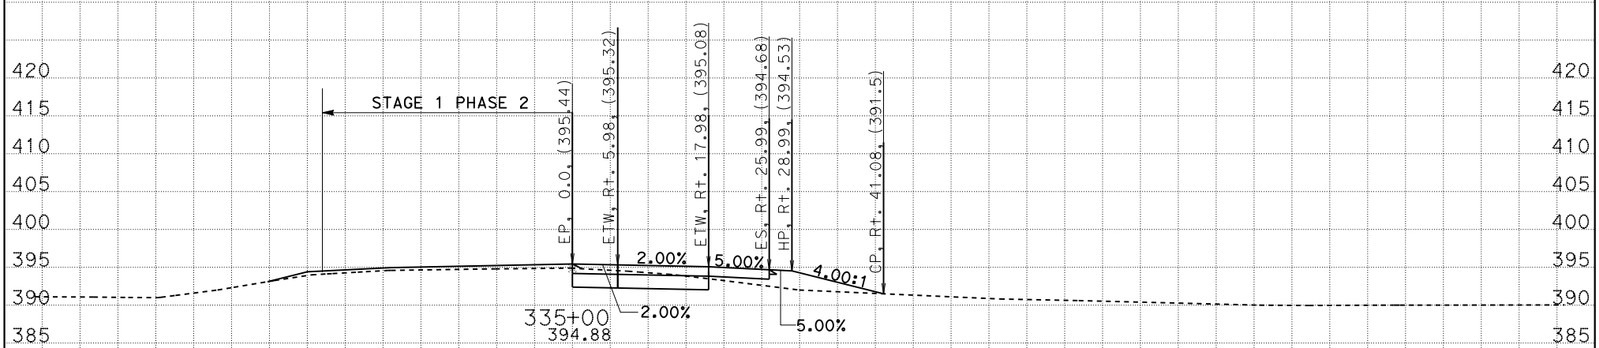

CREATED BY: G. GOMEZ CONTRACT: 05-0C640 SCALE: 1" = 10' Horiz. 1" = 10' Vert.

DATE: 8/28/2014 DIST/CO/RTE/PM: 05/SB/246/12.3-R16.7

STAGE 1 PHASE 3 PROJECT ID: 0500000021 **All Dimensions are US Survey Feet**

CL1
CROSS SECTIONS
SHEET 45 OF 53

KC Project: 0611 File: D:=1\DESIGN\STAGE01\PHASE03\S1P3_DES9/16728_s1p3_des.ear

BIDDER'S CROSS SECTIONS

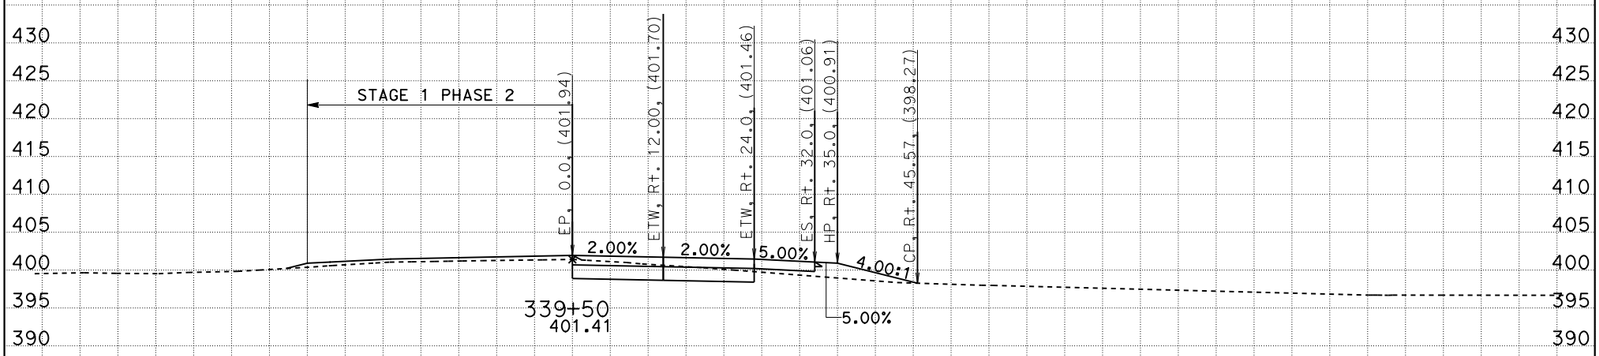

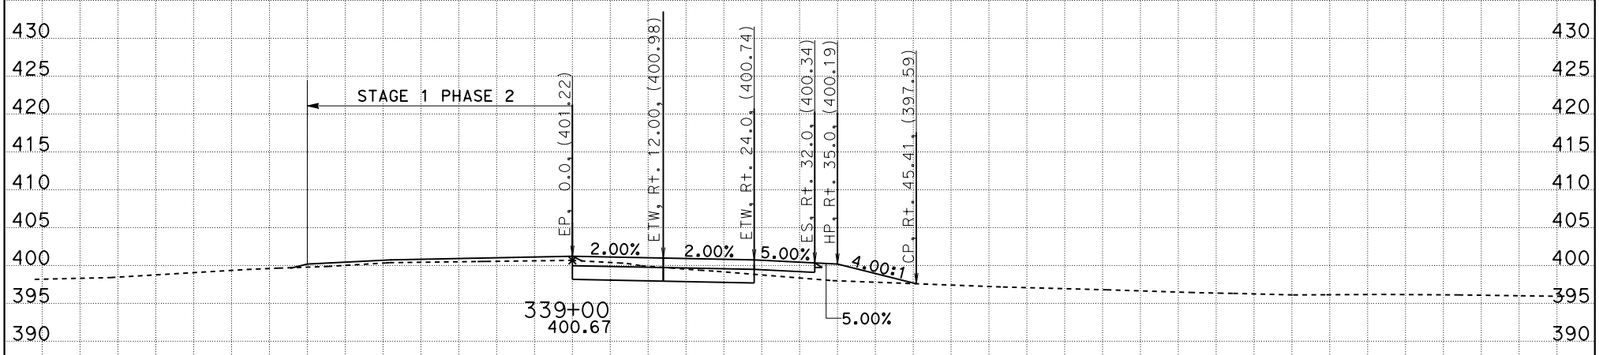

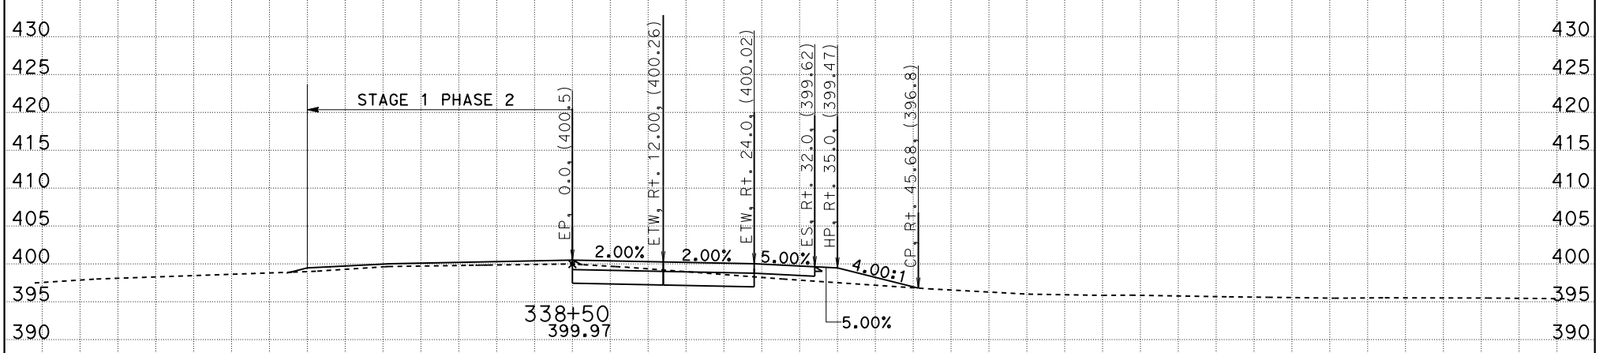

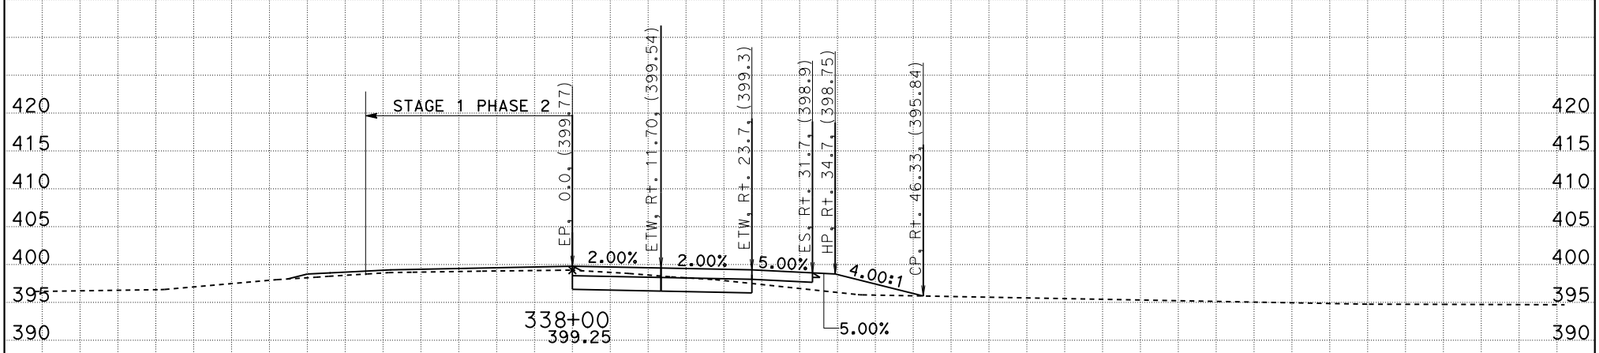

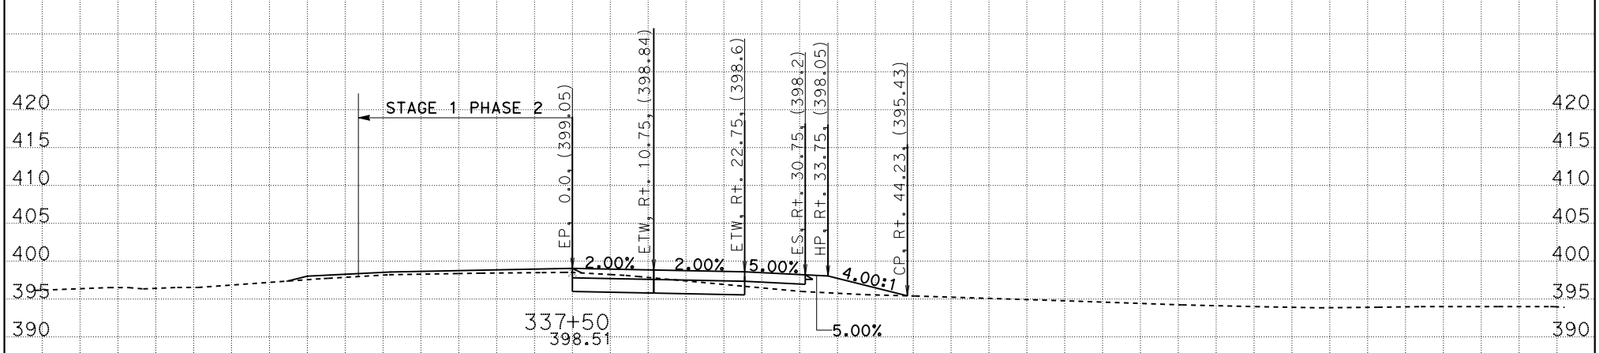

-70 -60 -50 -40 -30 -20 -10 0 10 20 30 40 50 60 70 80 90 100 110 120 130

CREATED BY: G. GOMEZ CONTRACT: 05-0C640 SCALE: 1" = 10' Horiz. 1" = 10' Vert.

DATE: 8/28/2014 DIST/CO/RTE/PM: 05/SB/246/12.3-R16.7

STAGE 1 PHASE 3 PROJECT ID: 0500000021 **All Dimensions are US Survey Feet**

CL1
CROSS SECTIONS
SHEET 46 OF 53

KC Project: 0611 File: D:=1\DESIGN\STAGE01\PHASE03\S1P3_DES$^{9}/_{16}$728_s1p3_des.ear

BIDDER'S CROSS SECTIONS

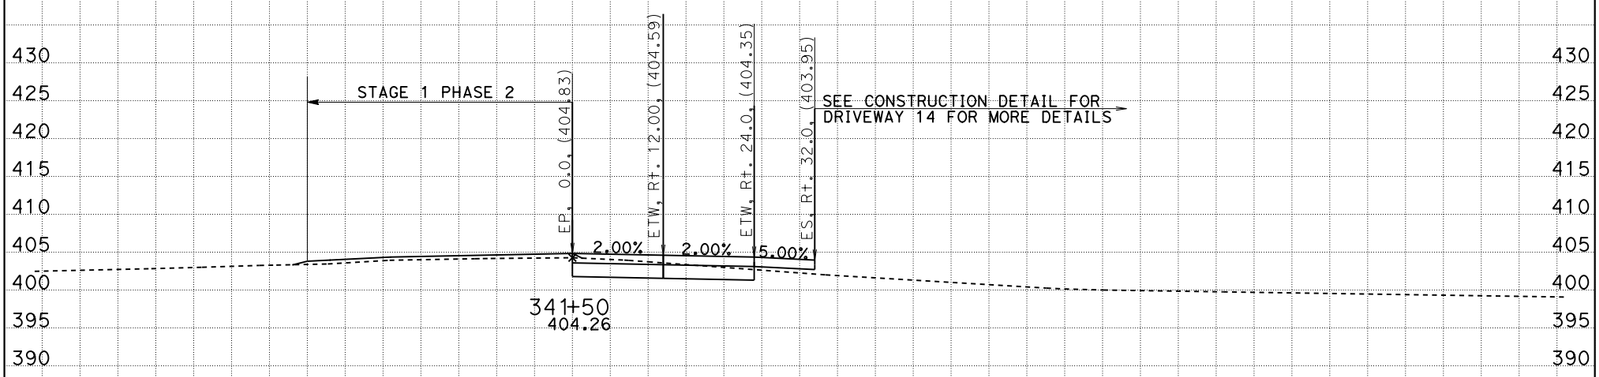

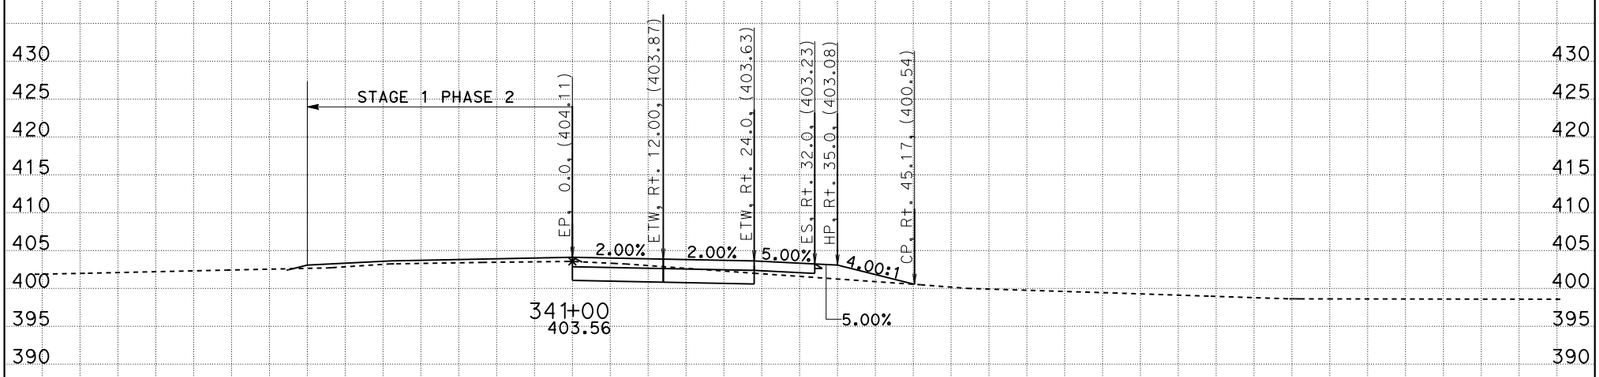

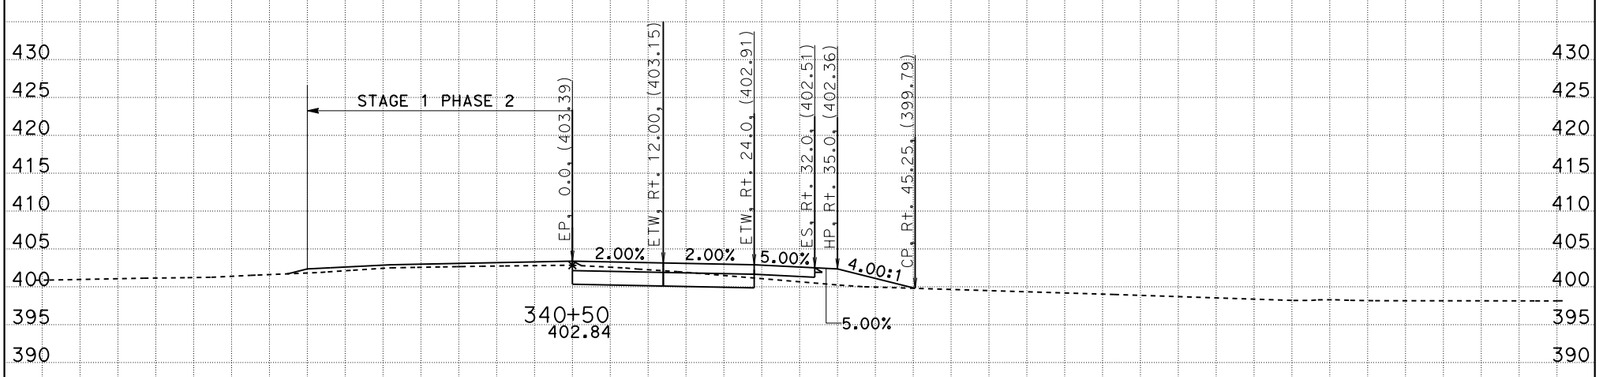

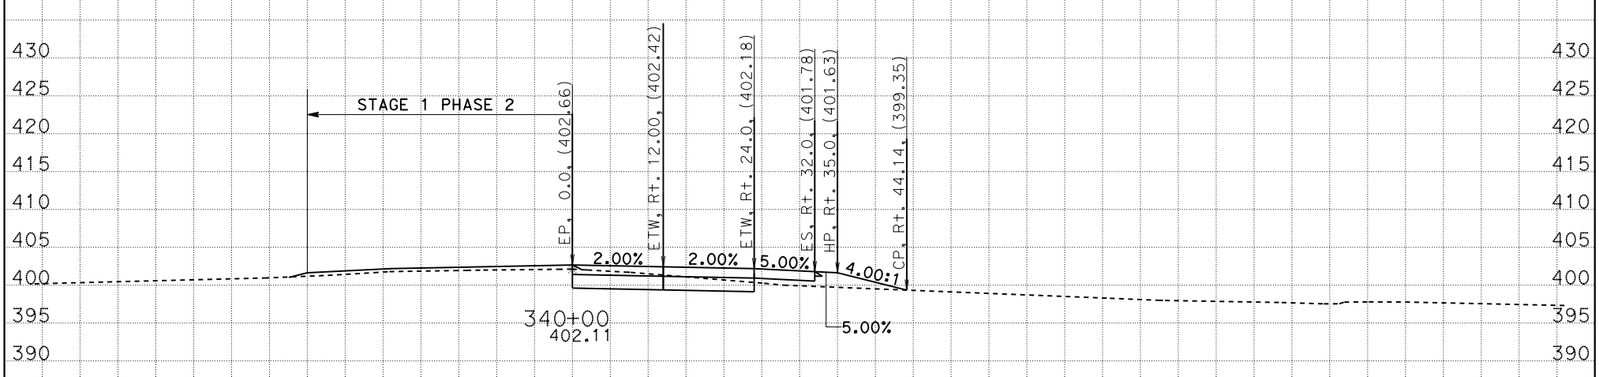

CREATED BY: G. GOMEZ CONTRACT: 05-0C640 SCALE: 1" = 10' Horiz. 1" = 10' Vert.

DATE: 8/28/2014 DIST/CO/RTE/PM: 05/SB/246/12.3-R16.7

STAGE 1 PHASE 3 PROJECT ID: 0500000021 **All Dimensions are US Survey Feet**

CL1
CROSS SECTIONS
SHEET 47 OF 53

KC Project: 0611 File: D:=1\DESIGN\STAGE01\PHASE03\S1P3_DES9/16728_s1p3_des.ear

BIDDER'S CROSS SECTIONS

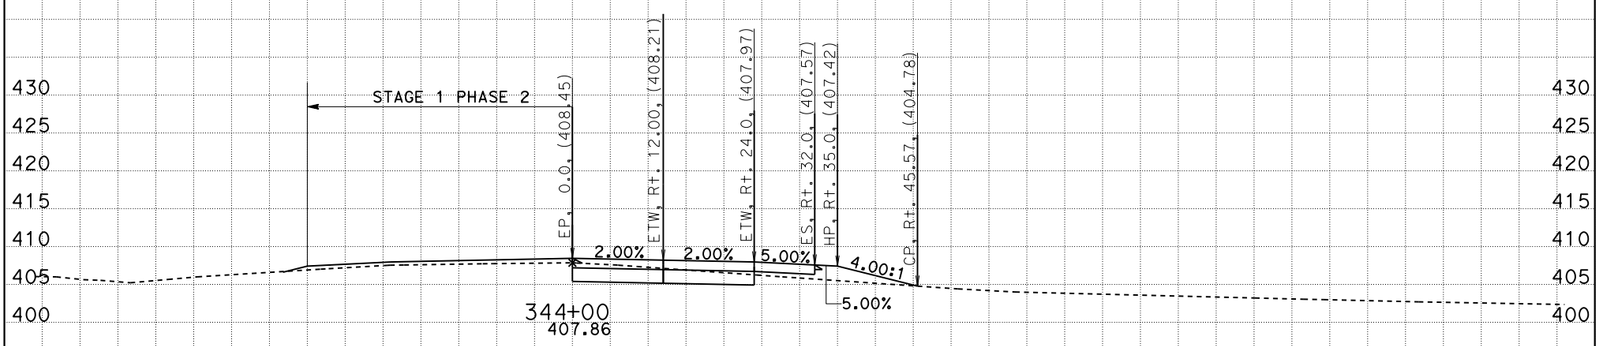

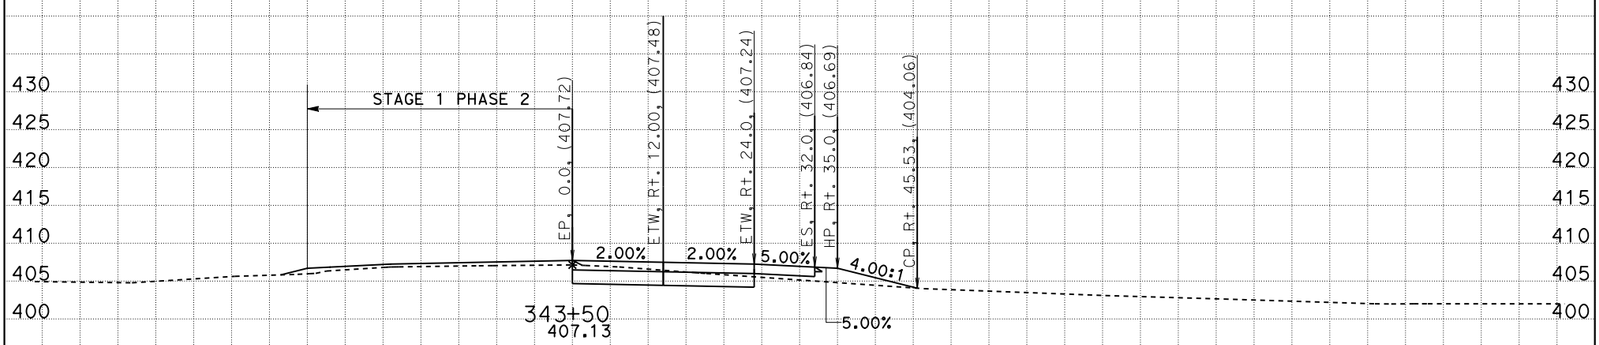

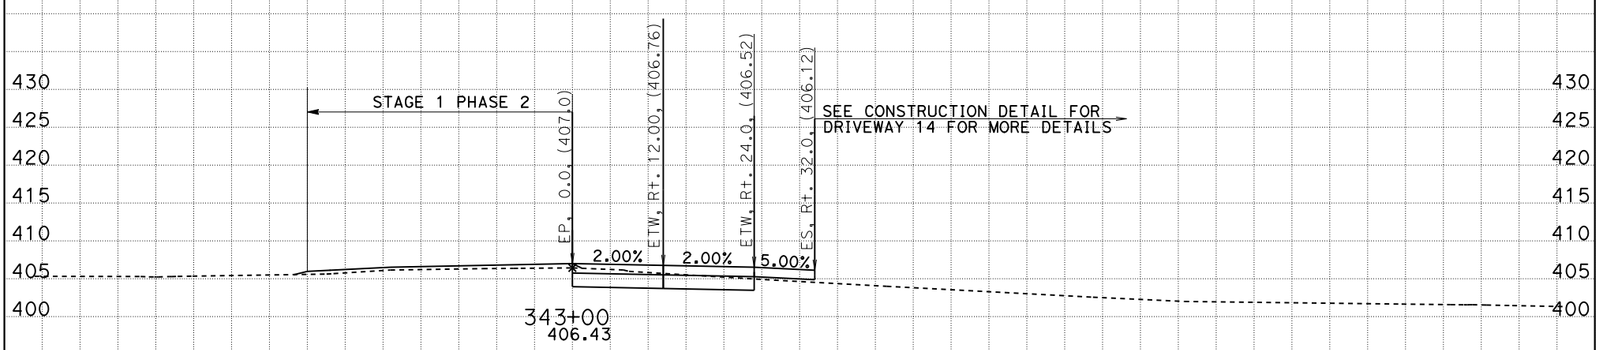

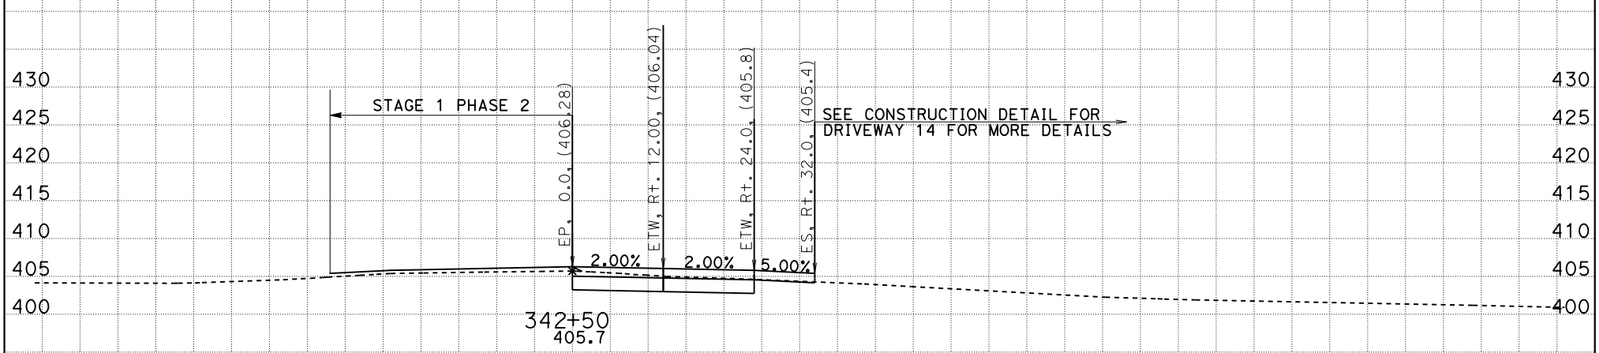

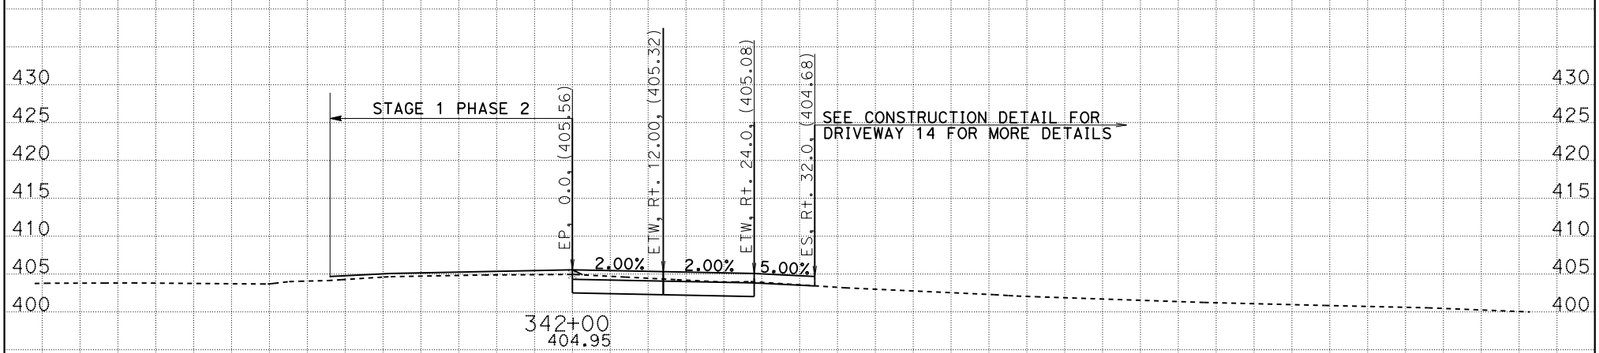

CREATED BY: G. GOMEZ CONTRACT: 05-0C640 SCALE: 1" = 10' Horiz. 1" = 10' Vert.

DATE: 8/28/2014 DIST/CO/RTE/PM: 05/SB/246/12.3-R16.7

STAGE 1 PHASE 3 PROJECT ID: 0500000021 **All Dimensions are US Survey Feet**

CL1
CROSS SECTIONS
SHEET 48 OF 53

KC Project: 0611 File: D:=1\DESIGN\STAGE01\PHASE03\S1P3_DES9/16728_s1p3_des.ear

BIDDER'S CROSS SECTIONS

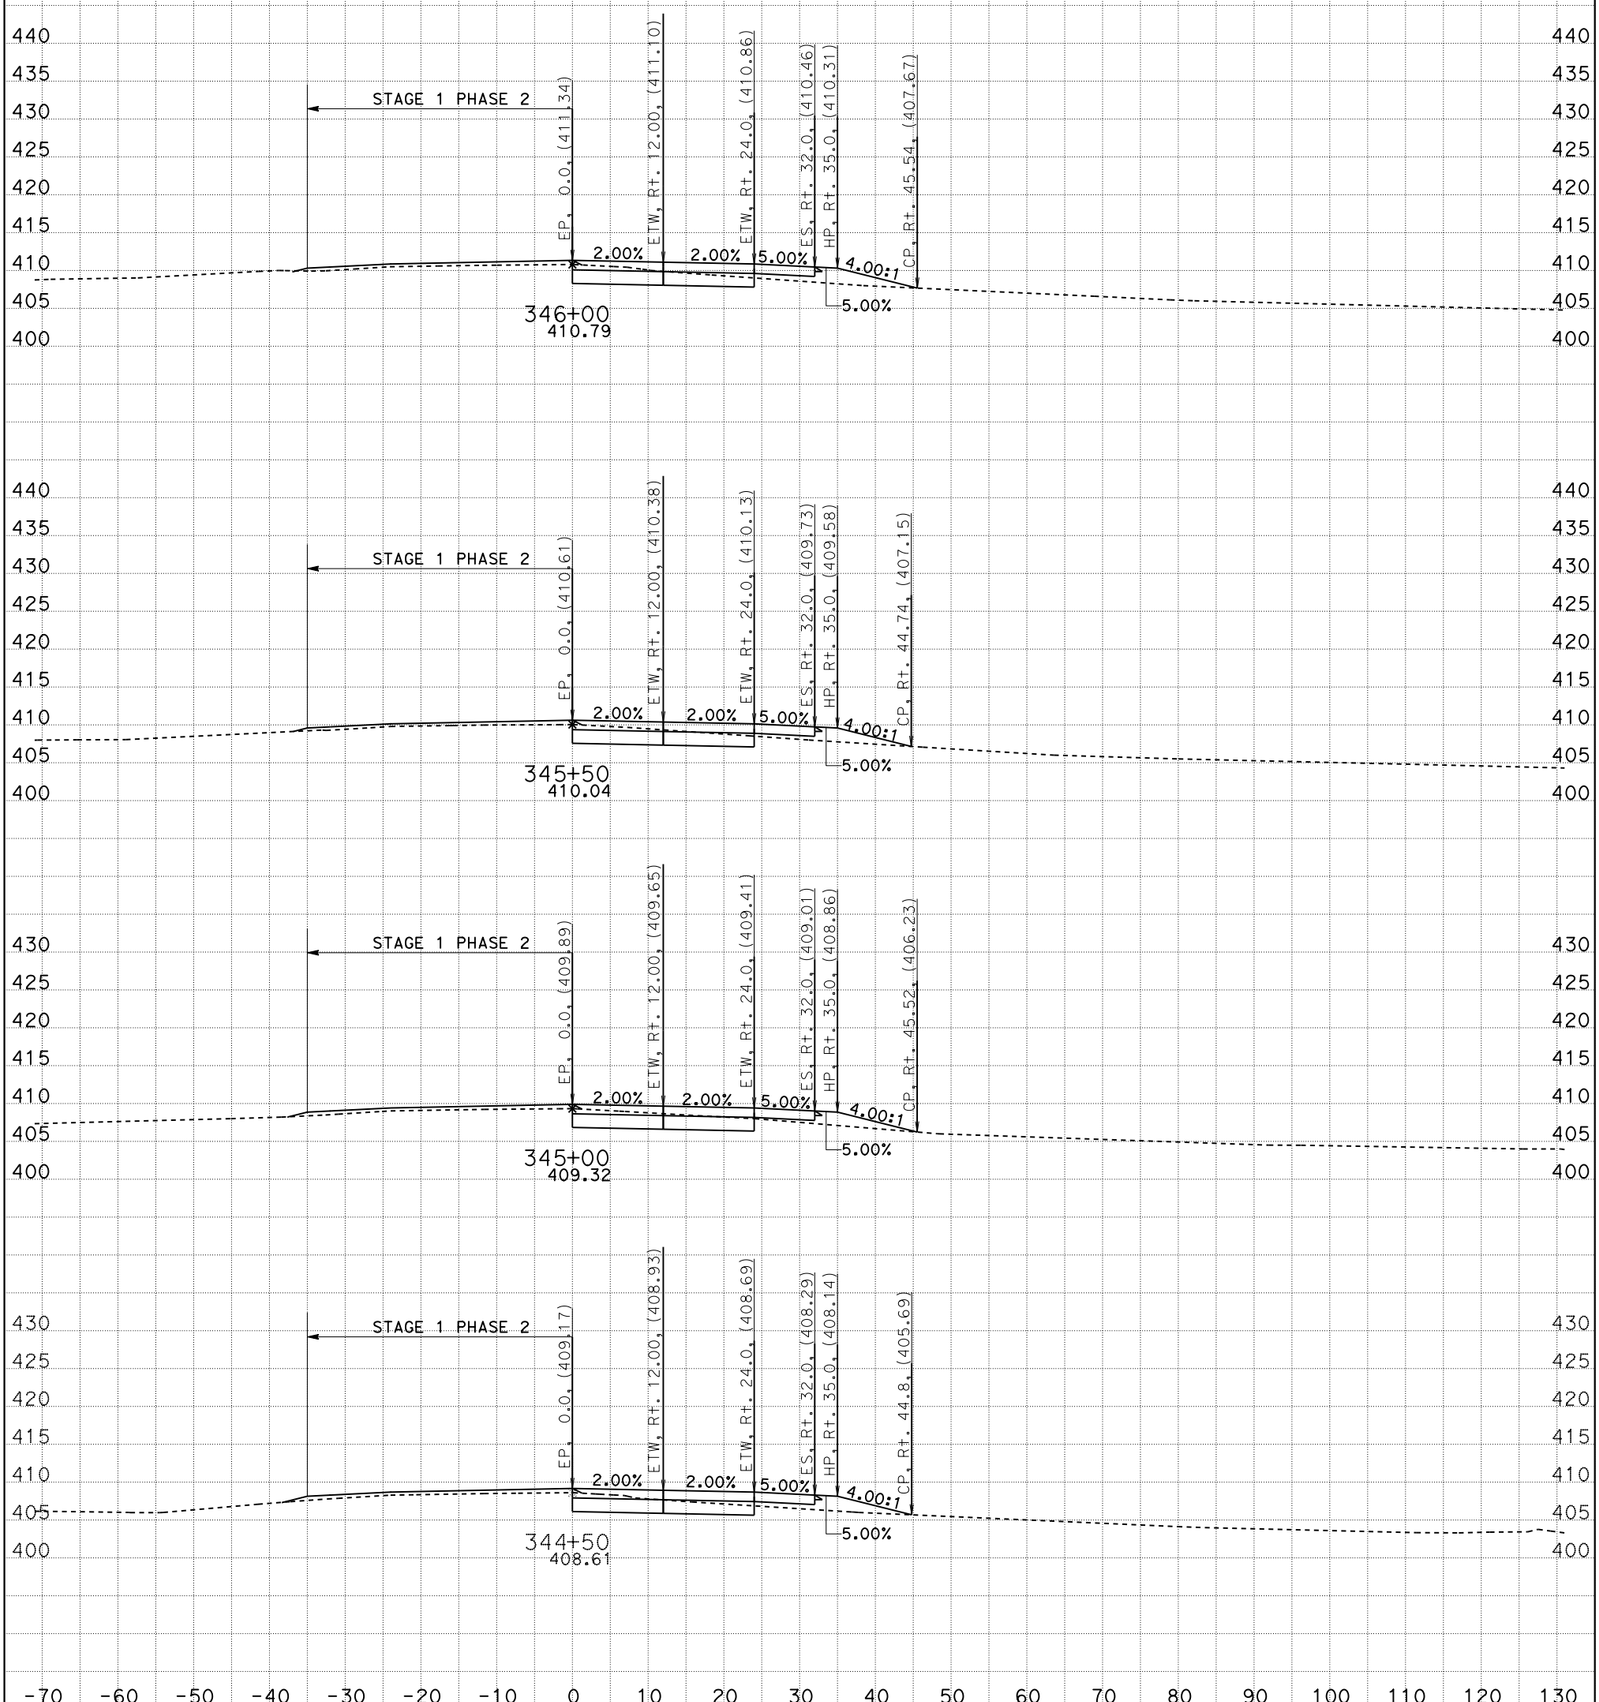

CREATED BY: G. GOMEZ CONTRACT: 05-0C640 SCALE: 1" = 10' Horiz. 1" = 10' Vert.

DATE: 8/28/2014 DIST/CO/RTE/PM: 05/SB/246/12.3-R16.7

STAGE 1 PHASE 3 PROJECT ID: 0500000021 **All Dimensions are US Survey Feet**

CL1

CROSS SECTIONS

SHEET 49 OF 53

KC Project: 0611 File: D:=1\DESIGN\STAGE01\PHASE03\S1P3_DES%16728_s1p3_des.ear

BIDDER'S CROSS SECTIONS

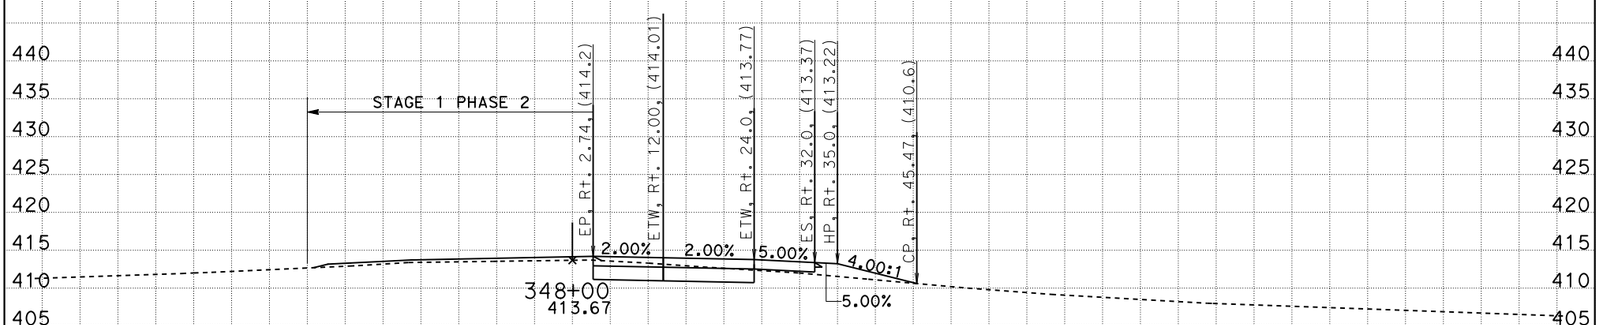

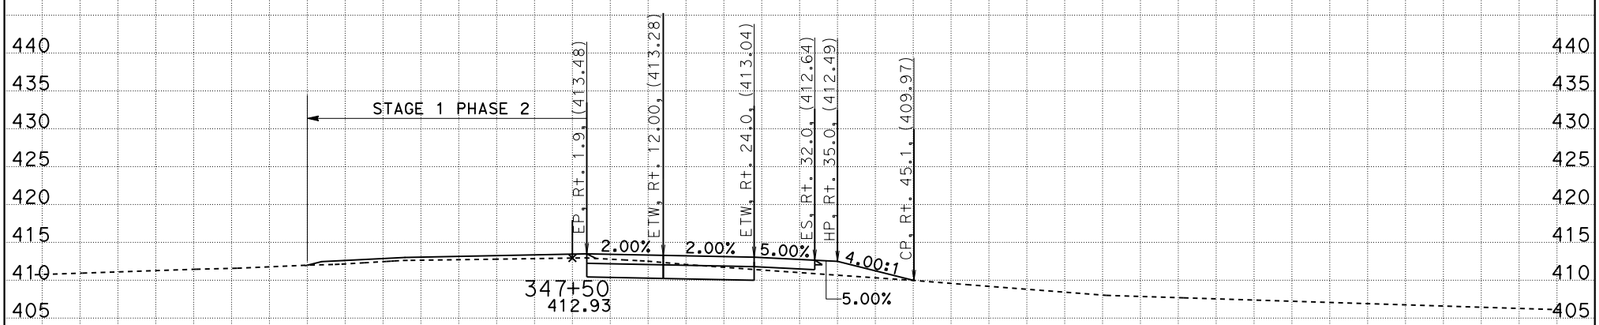

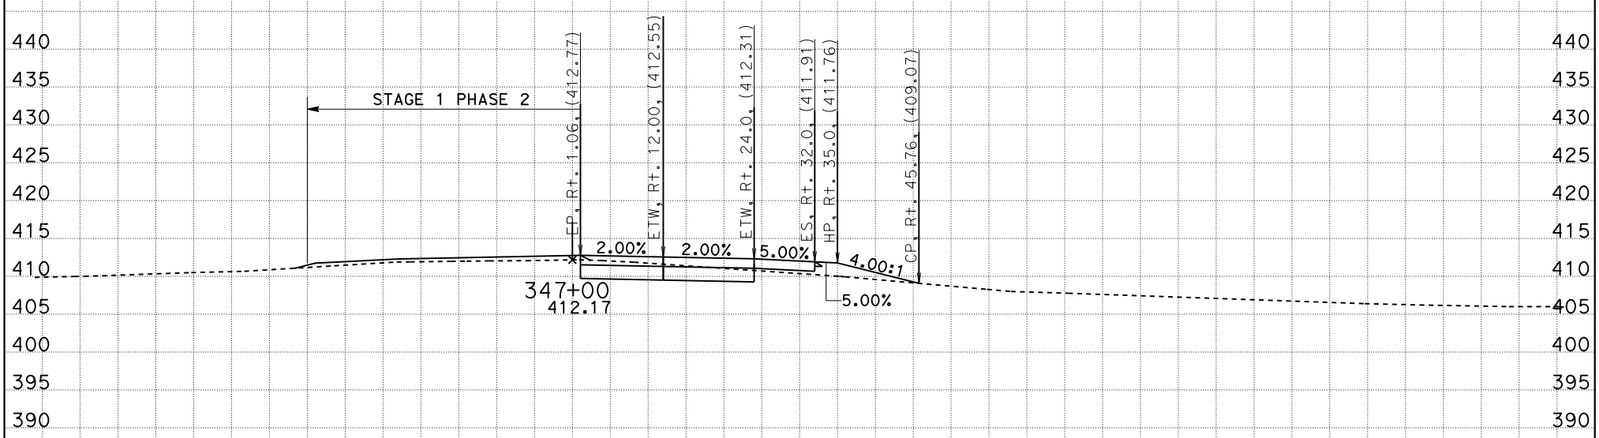

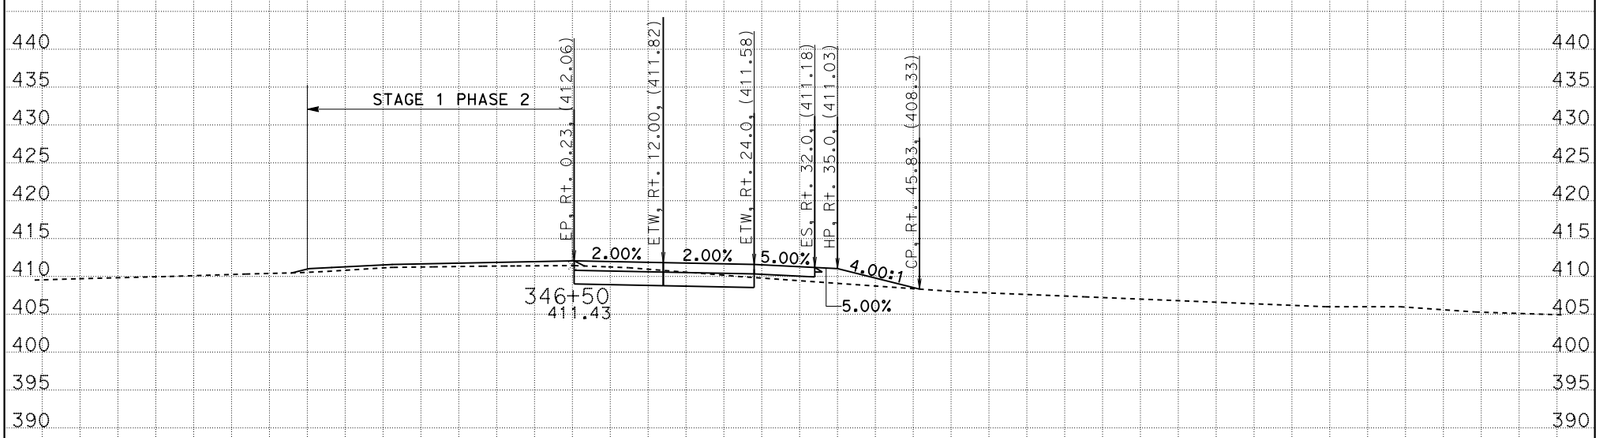

CREATED BY: G. GOMEZ CONTRACT: 05-0C640 SCALE: 1" = 10' Horiz. 1" = 10' Vert.

DATE: 8/28/2014 DIST/CO/RTE/PM: 05/SB/246/12.3-R16.7

STAGE 1 PHASE 3 PROJECT ID: 0500000021 **All Dimensions are US Survey Feet**

CL1
CROSS SECTIONS
SHEET 50 OF 53

KC Project: 0611 File: D:=1\DESIGN\STAGE01\PHASE03\S1P3_DES%728_s1p3_des.ear

BIDDER'S CROSS SECTIONS

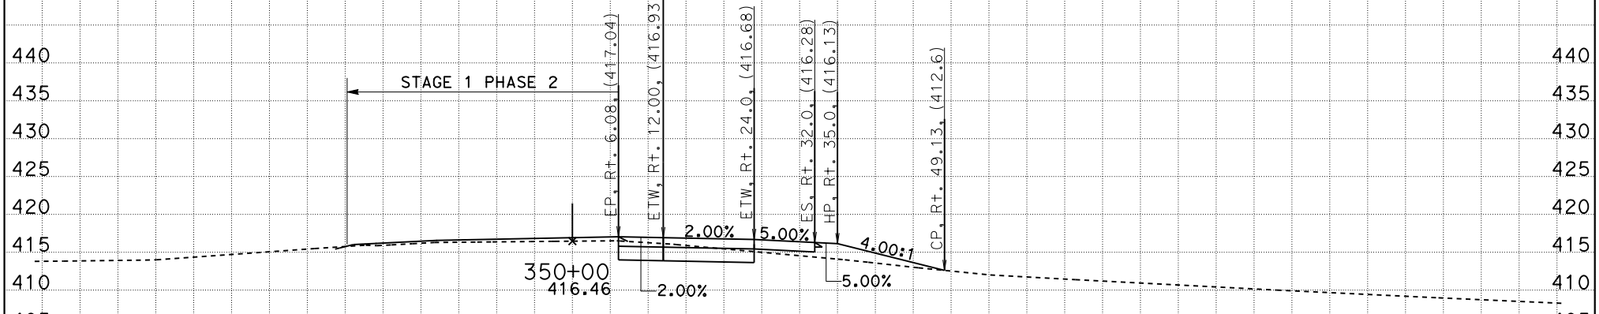

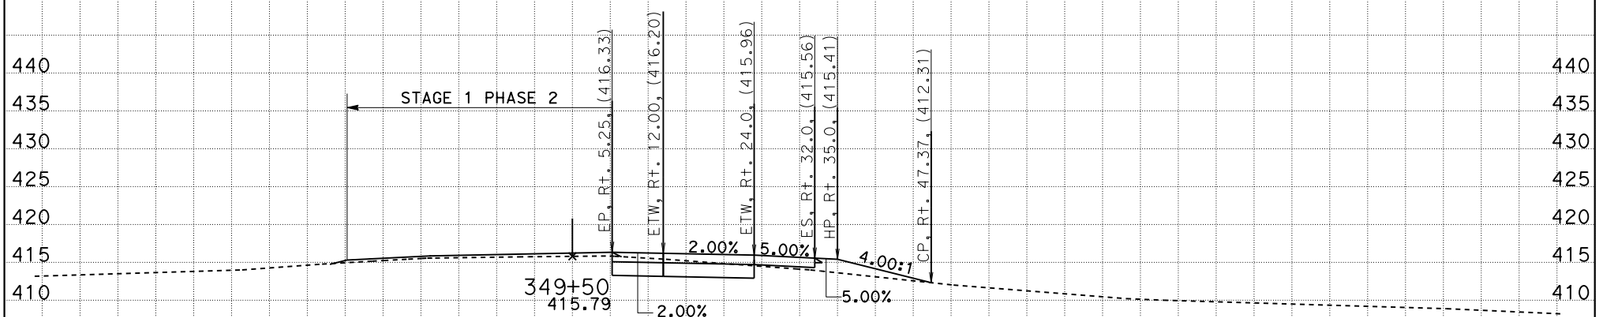

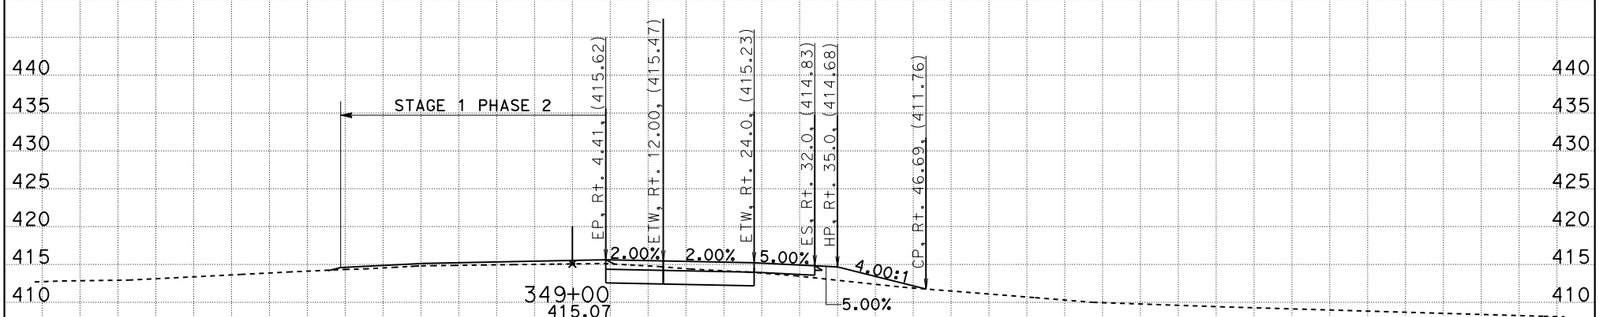

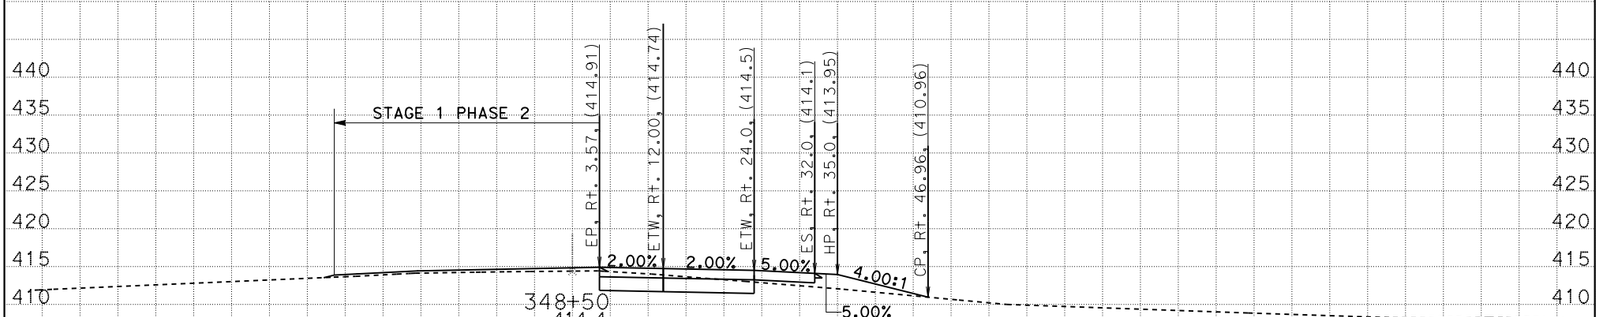

CREATED BY: G. GOMEZ CONTRACT: 05-0C640 SCALE: 1" = 10' Horiz. 1" = 10' Vert.

DATE: 8/28/2014 DIST/CO/RTE/PM: 05/SB/246/12.3-R16.7

STAGE 1 PHASE 3 PROJECT ID: 0500000021 **All Dimensions are US Survey Feet**

CL1
CROSS SECTIONS
SHEET 51 OF 53

KC Project: 0611 File: D:=1\DESIGN\STAGE01\PHASE03\S1P3_DES%16728_s1p3_des.ear

BIDDER'S CROSS SECTIONS

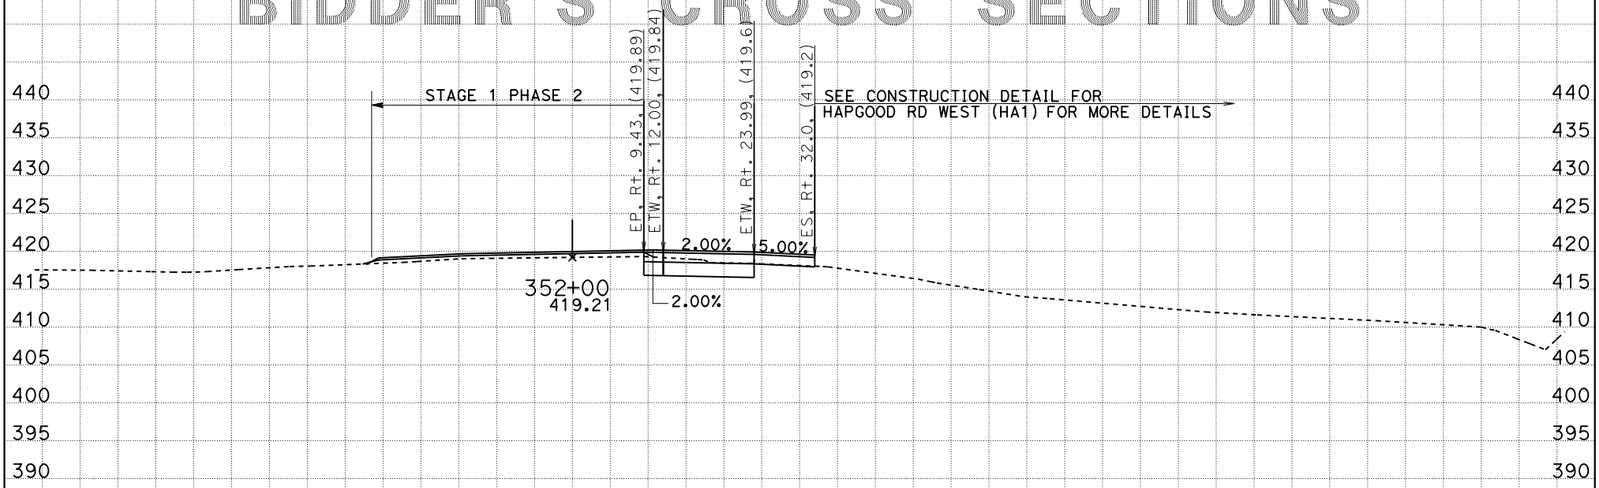

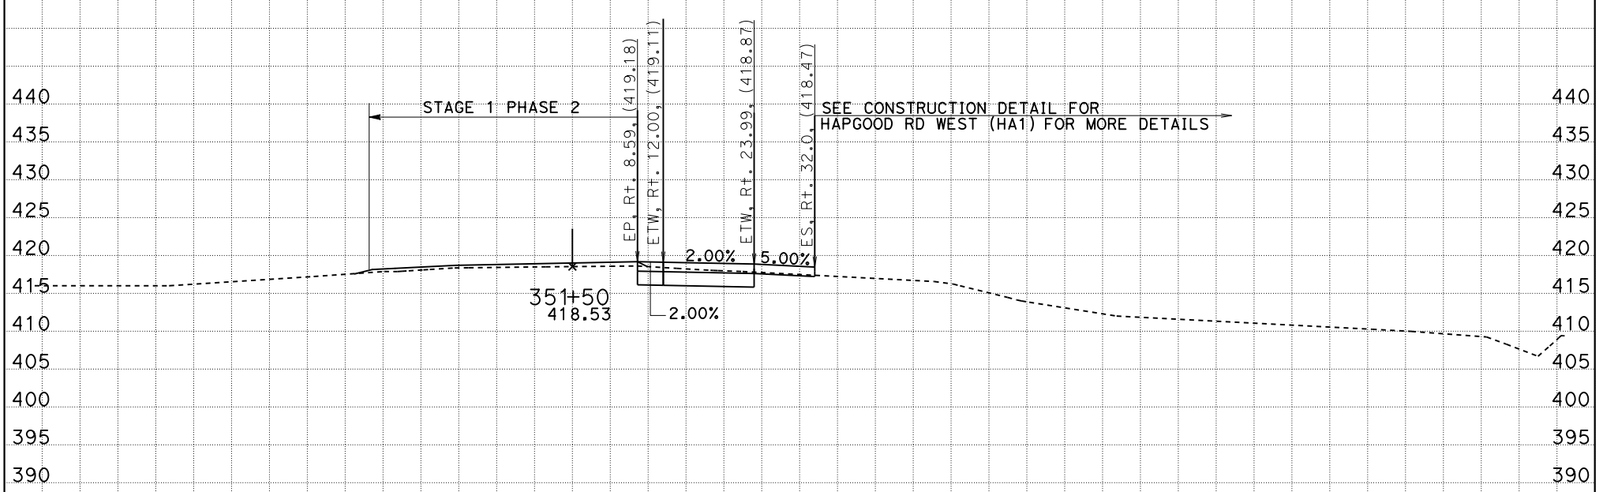

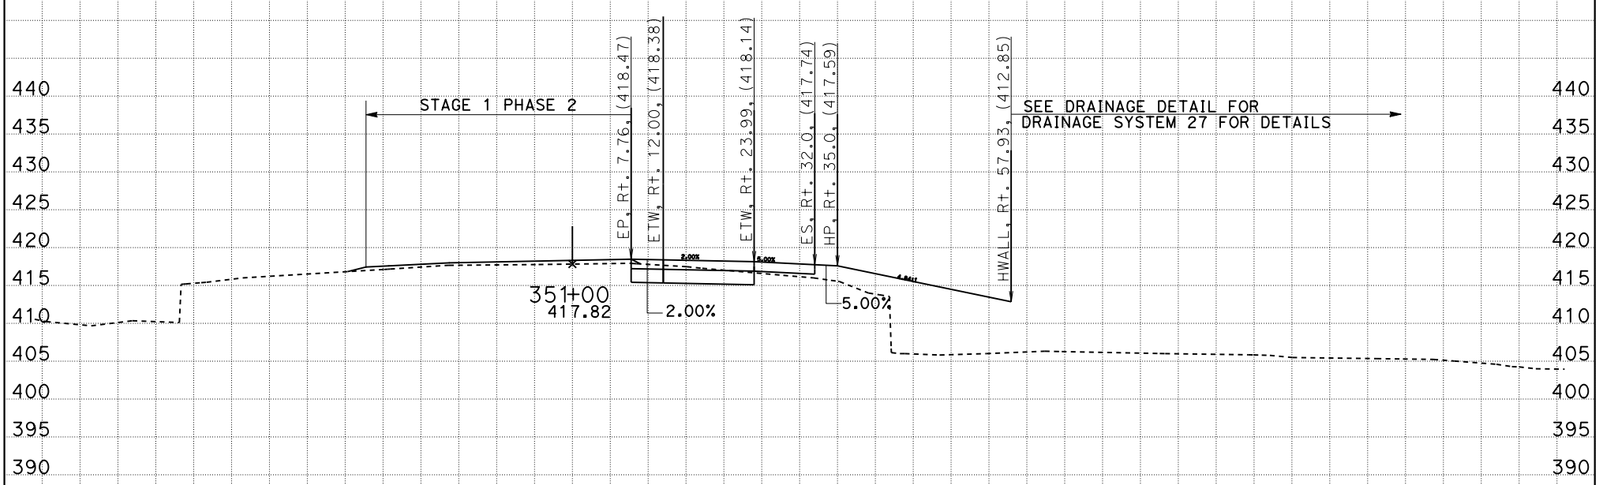

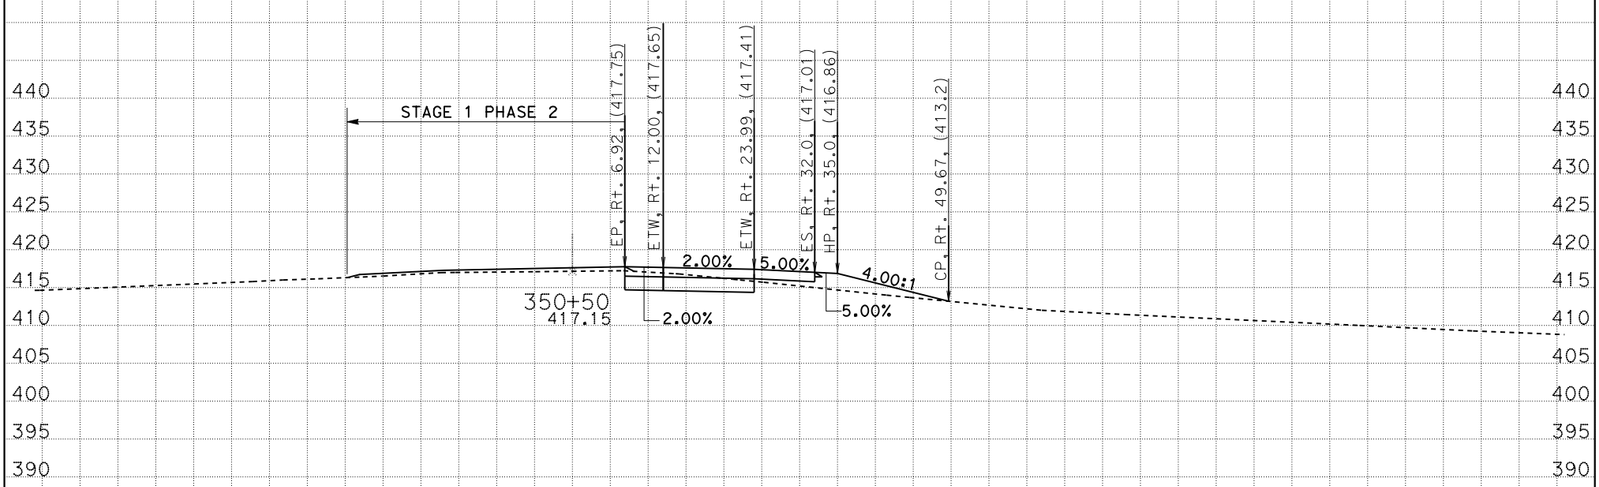

-70 -60 -50 -40 -30 -20 -10 0 10 20 30 40 50 60 70 80 90 100 110 120 130

CREATED BY: G. GOMEZ CONTRACT: 05-0C640 SCALE: 1" = 10' Horiz. 1" = 10' Vert.

DATE: 8/28/2014 DIST/CO/RTE/PM: 05/SB/246/12.3-R16.7

STAGE 1 PHASE 3 PROJECT ID: 0500000021 **All Dimensions are US Survey Feet**

CL1

CROSS SECTIONS

SHEET 52 OF 53

KC Project: 0611 File: D:=1\DESIGN\STAGE01\PHASE03\S1P3_DES%16728_s1p3_des.ear

BIDDER'S CROSS SECTIONS

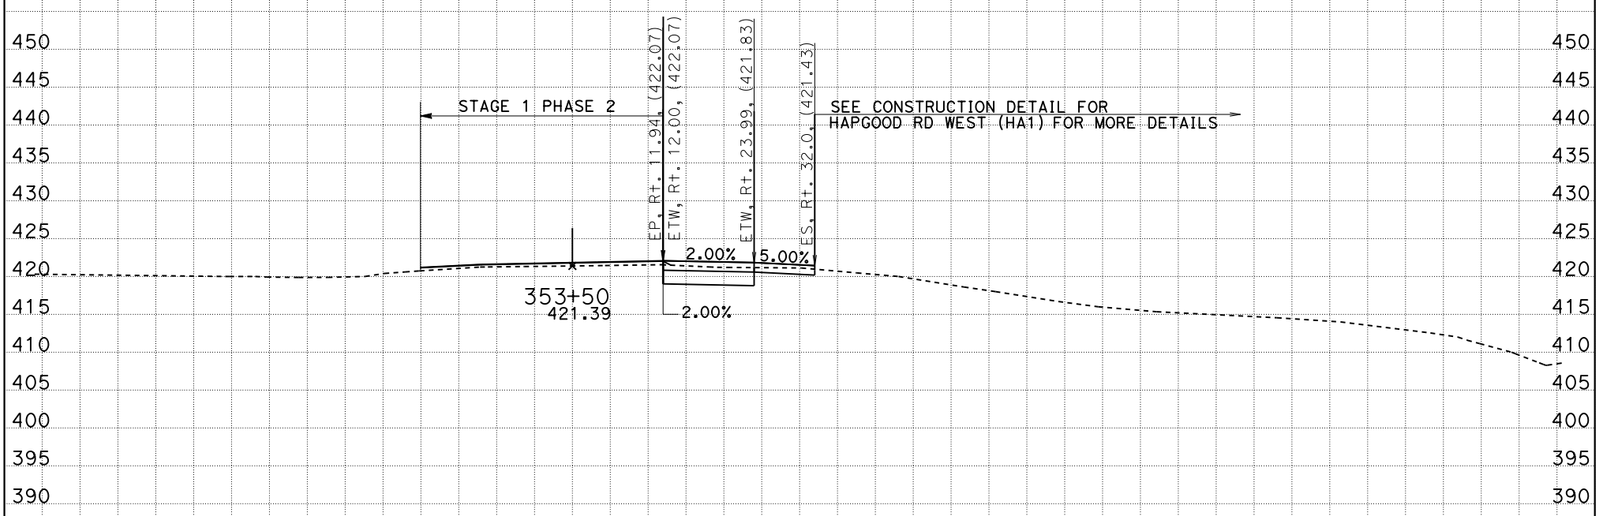

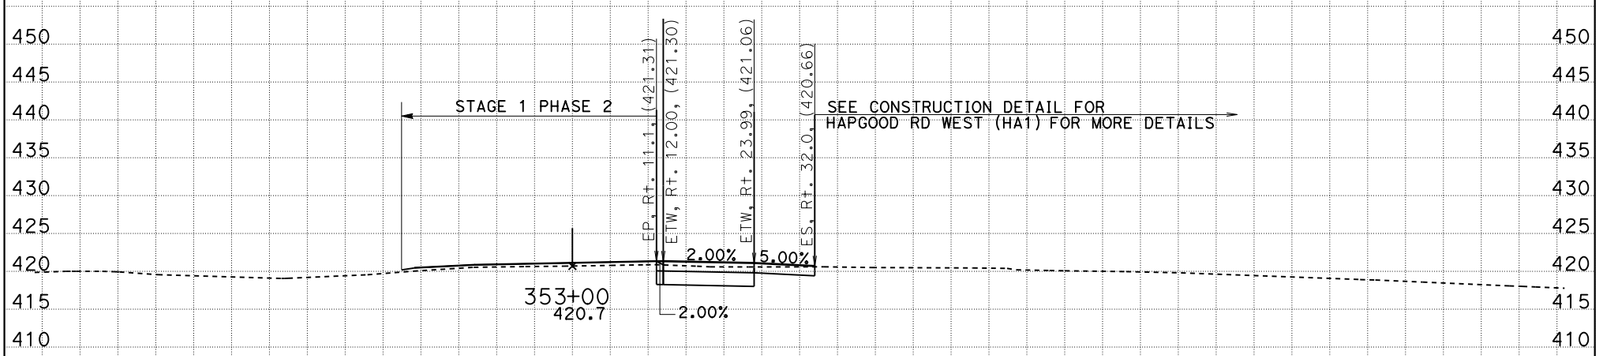

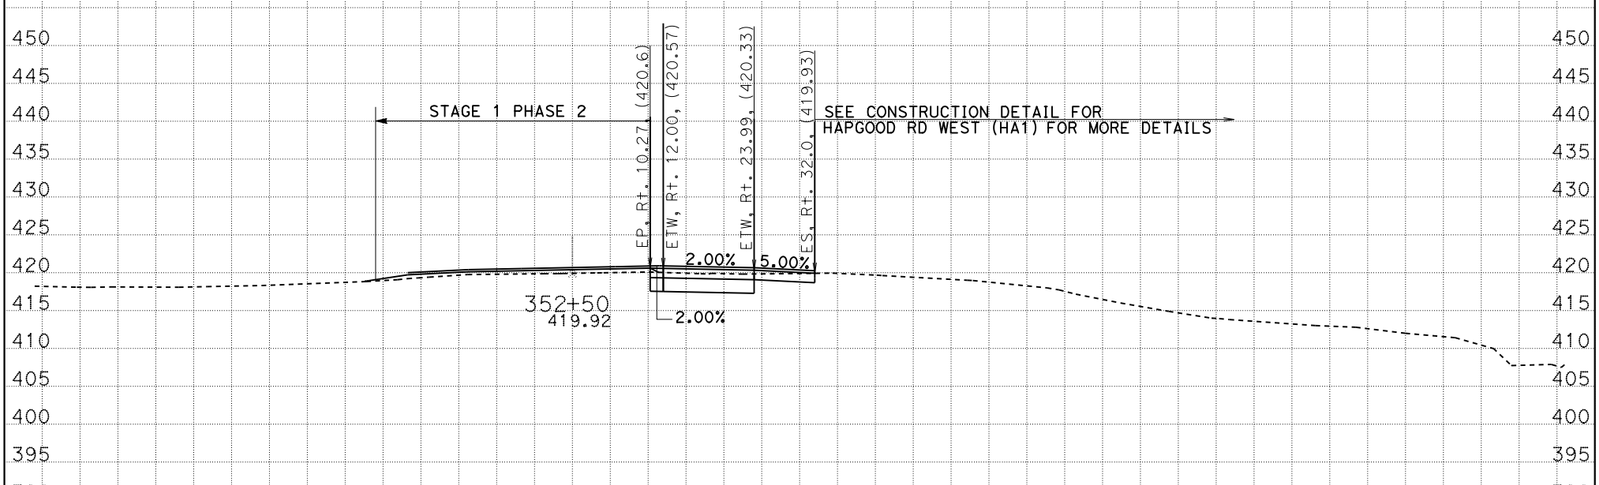

-70 -60 -50 -40 -30 -20 -10 0 10 20 30 40 50 60 70 80 90 100 110 120 130

CREATED BY: G. GOMEZ CONTRACT: 05-0C640 SCALE: 1" = 10' Horiz. 1" = 10' Vert.

DATE: 8/28/2014 DIST/CO/RTE/PM: 05/SB/246/12.3-R16.7

STAGE 1 PHASE 3 PROJECT ID: 0500000021 **All Dimensions are US Survey Feet**

CL1
CROSS SECTIONS
SHEET 53 OF 53

KC Project: 0611 File: D:=1\DESIGN\STAGE01\PHASE03\S1P3_DES%16728_s1p3_des.ear