FOR EARTHWORK DEVELOPMENT ONLY

All Dimensions are US Survey Feet

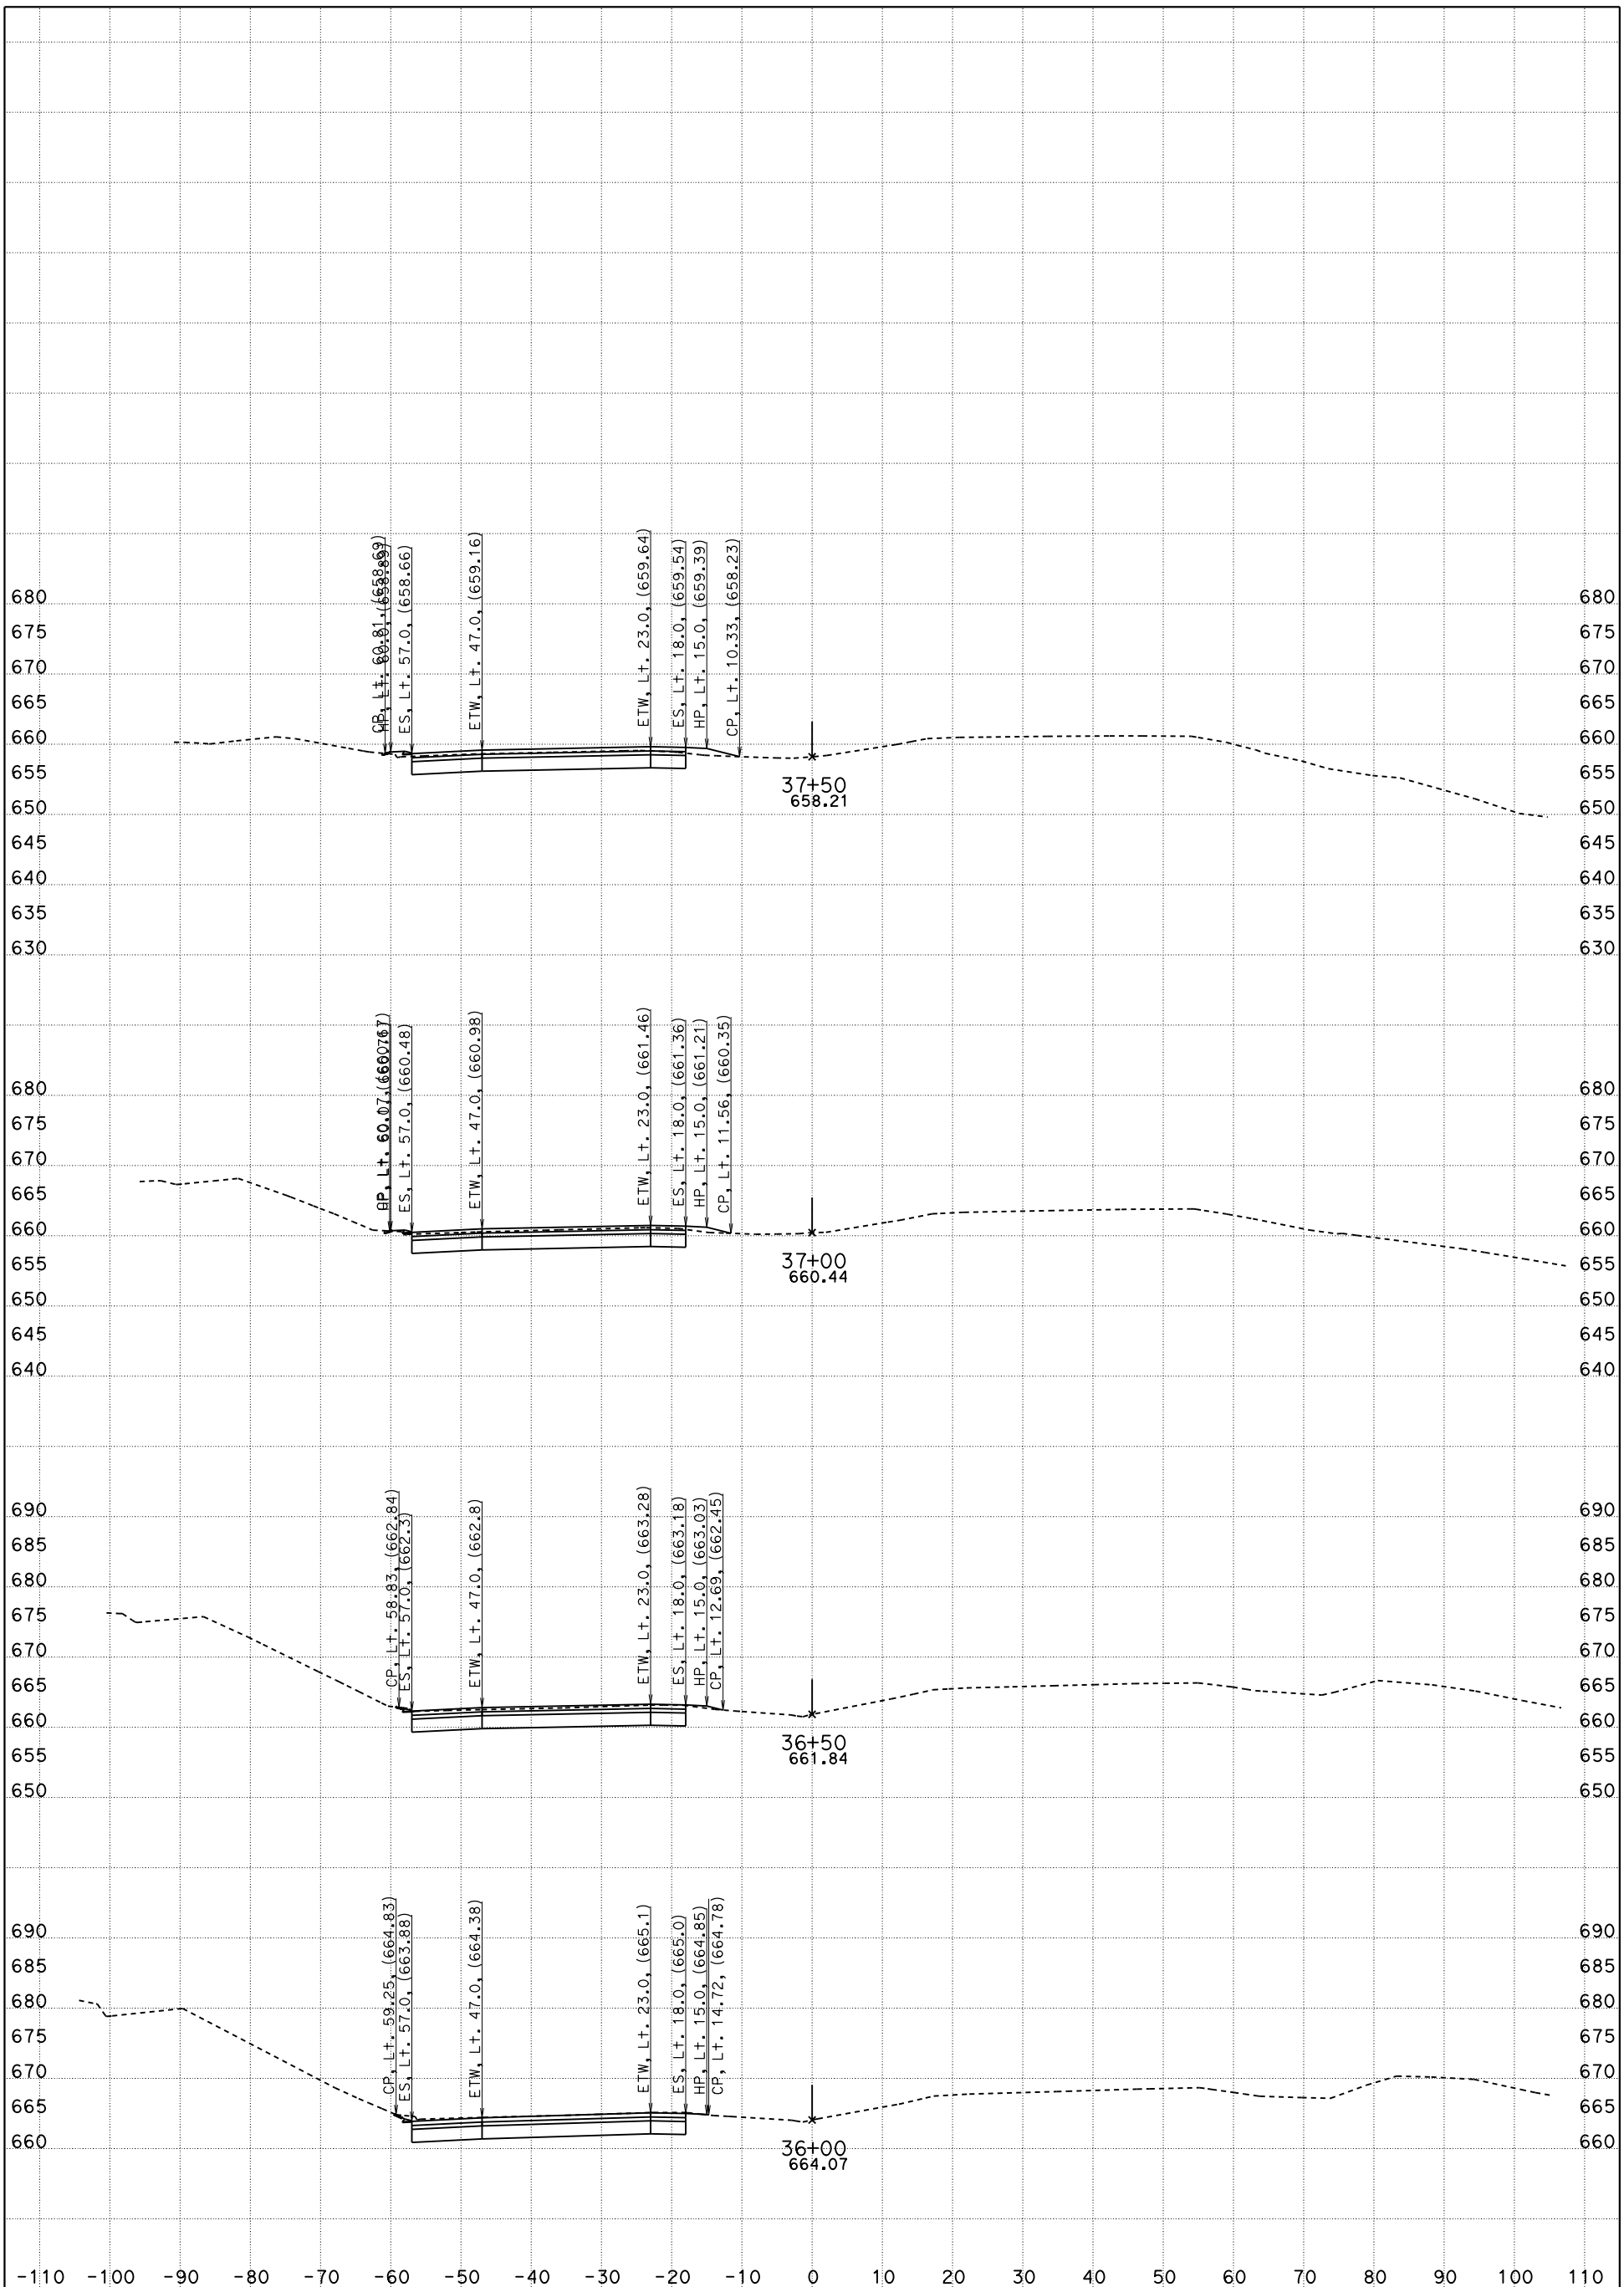

CONTRACT: 05-0G0404

DIST/CO/RTE/PM: 05/SLO/Mon

DATE: 5/6/2016 KC Project: 5130078

SB-101, "A1" 36+00 TO 67+00 X-Sec "A1" LINE

A1

SCALE: 1" = 10' Horiz.
1" = 10' Vert.

File: D:\PROJECTSeSep\5130078\Peter_SanMarcos_Ck\SMC_Main\Revised VRS Files\a1_sb_3600 to 6700_des.ear

FOR EARTHWORK DEVELOPMENT ONLY

All Dimensions are US Survey Feet

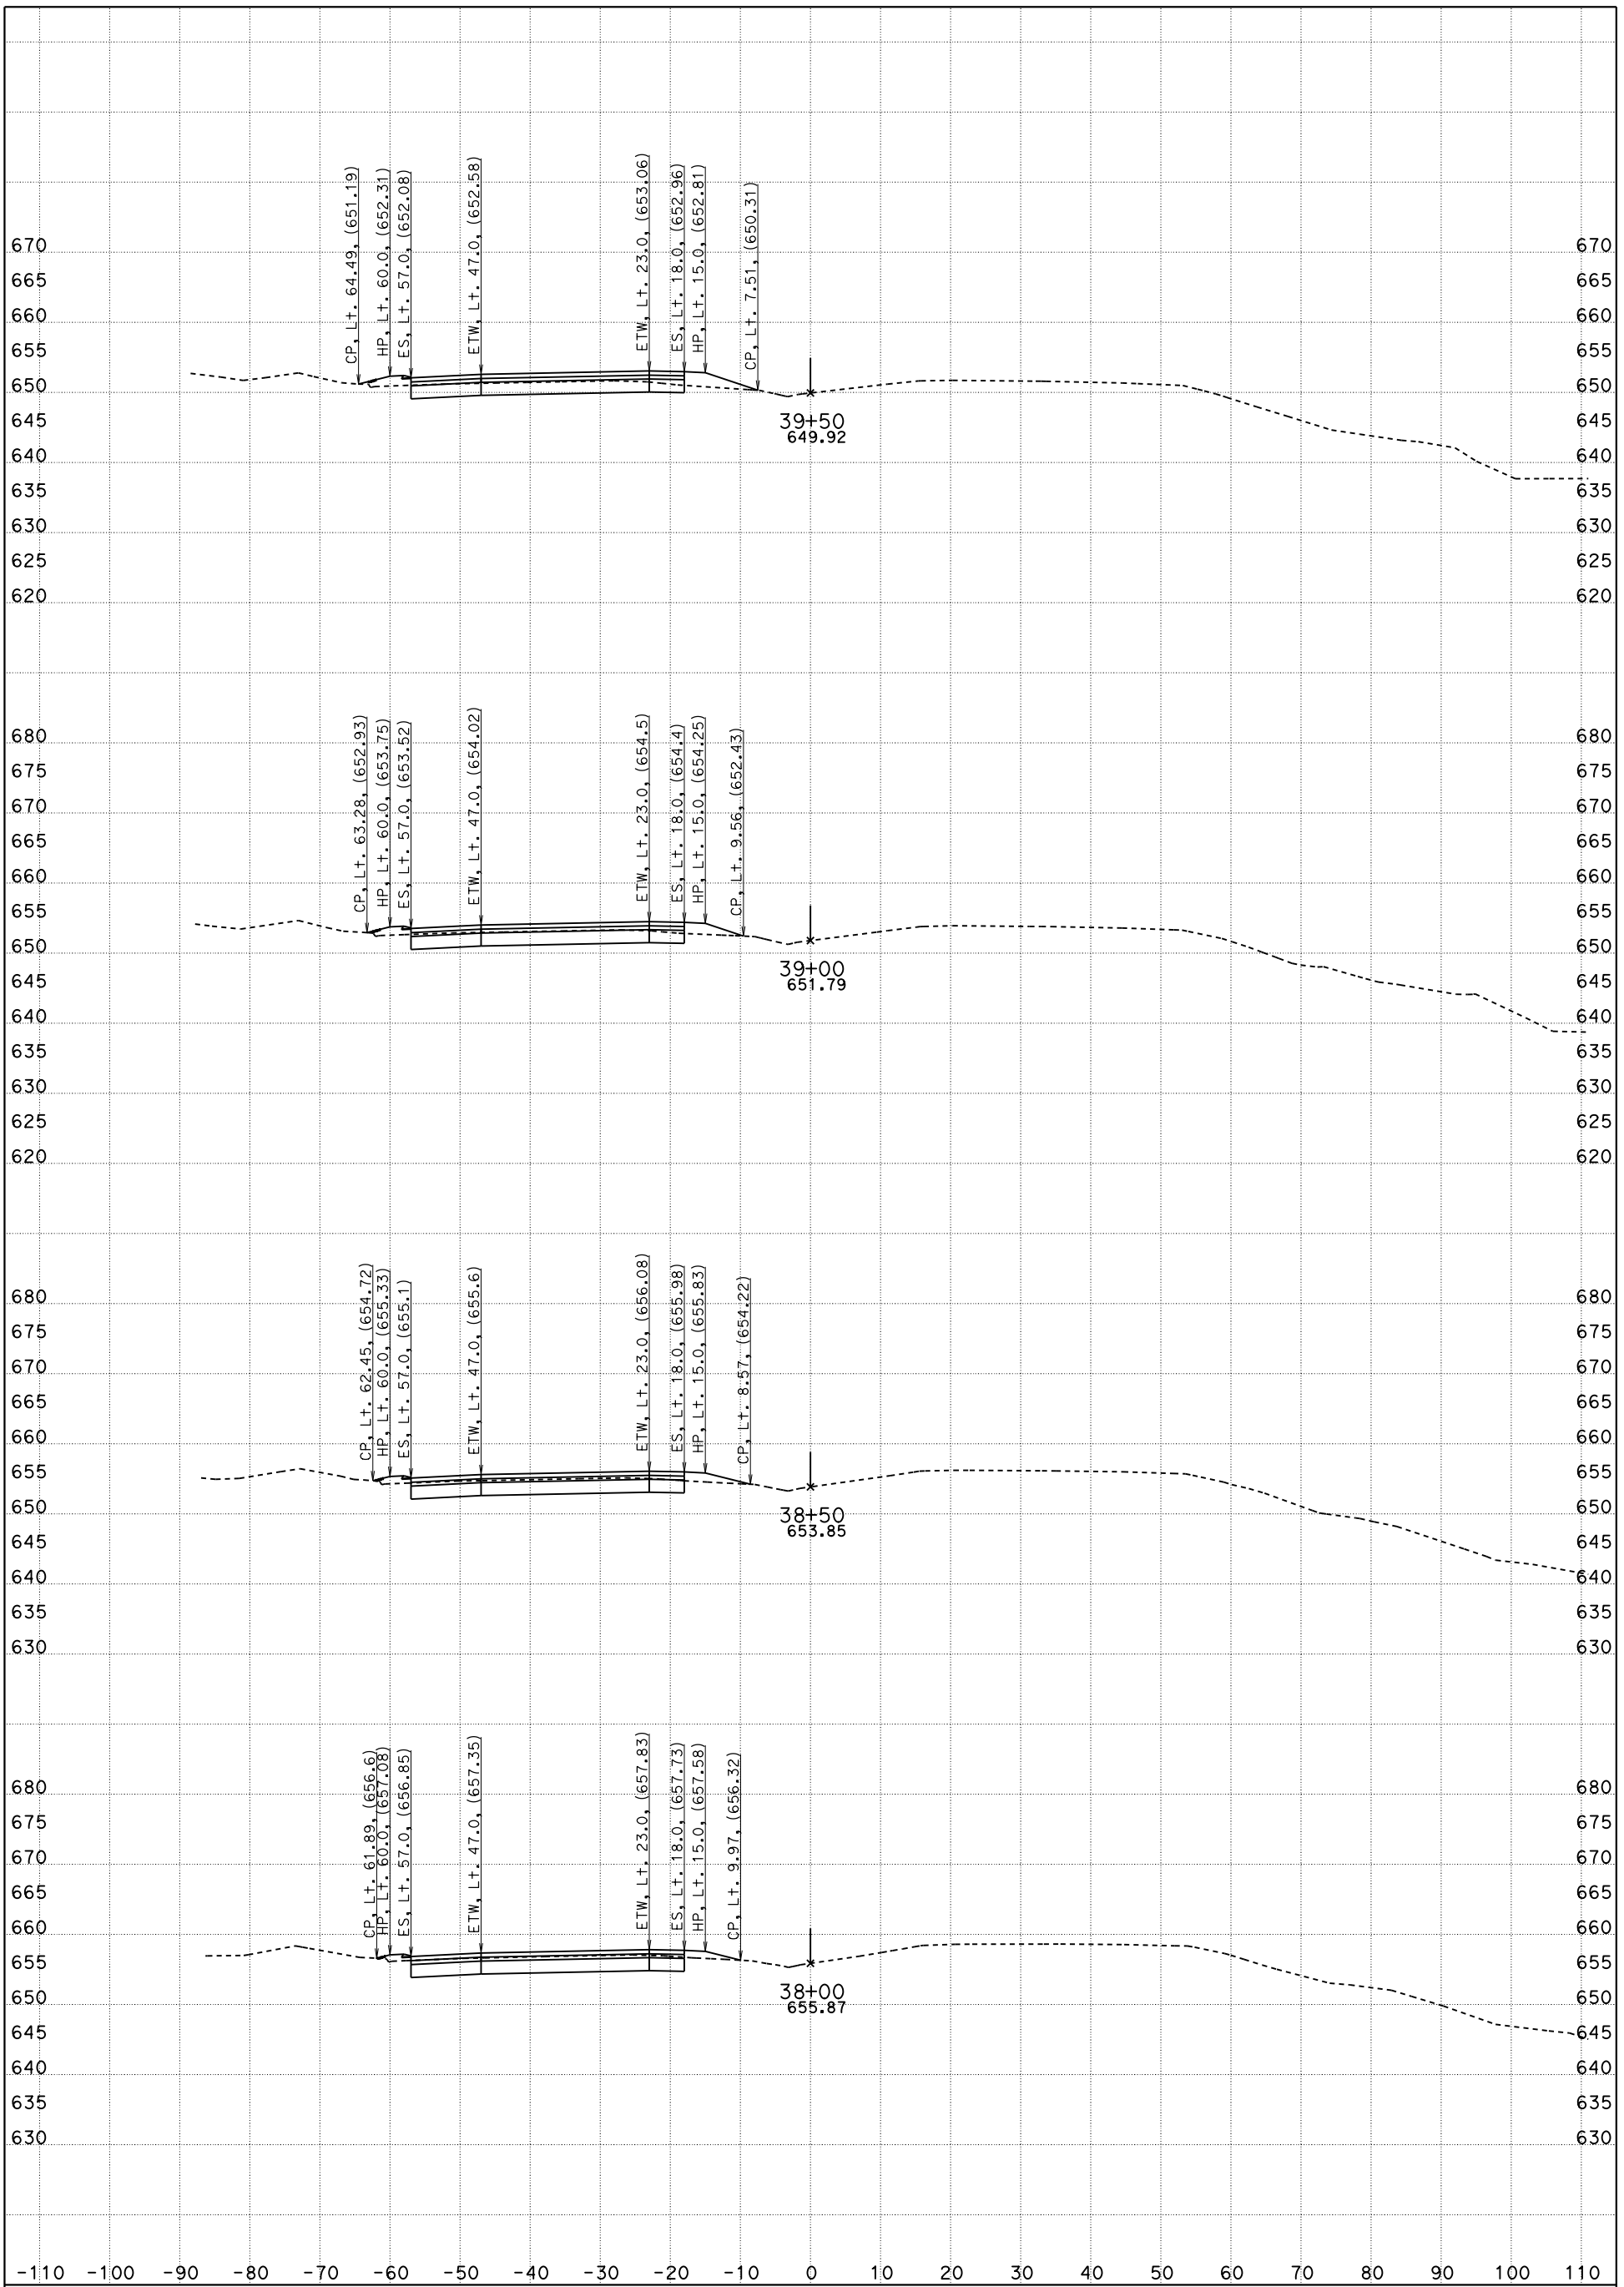

CONTRACT: 05-0G0404

DIST/CO/RTE/PM: 05/SLO/Mon

DATE: 5/6/2016 KC Project: 5130078 File: D:\PROJECTSeSep\5130078\Peter_SanMarcos_Ck\SMC_Main\Revised VRS Files\a1_sb_3600 to 6700_des.ear

SB-101, "A1" 36+00 TO 67+00 X-Sec A1

"A1" LINE

SCALE: 1" = 10' Horiz.
1" = 10' Vert.

FOR EARTHWORK DEVELOPMENT ONLY

All Dimensions are US Survey Feet

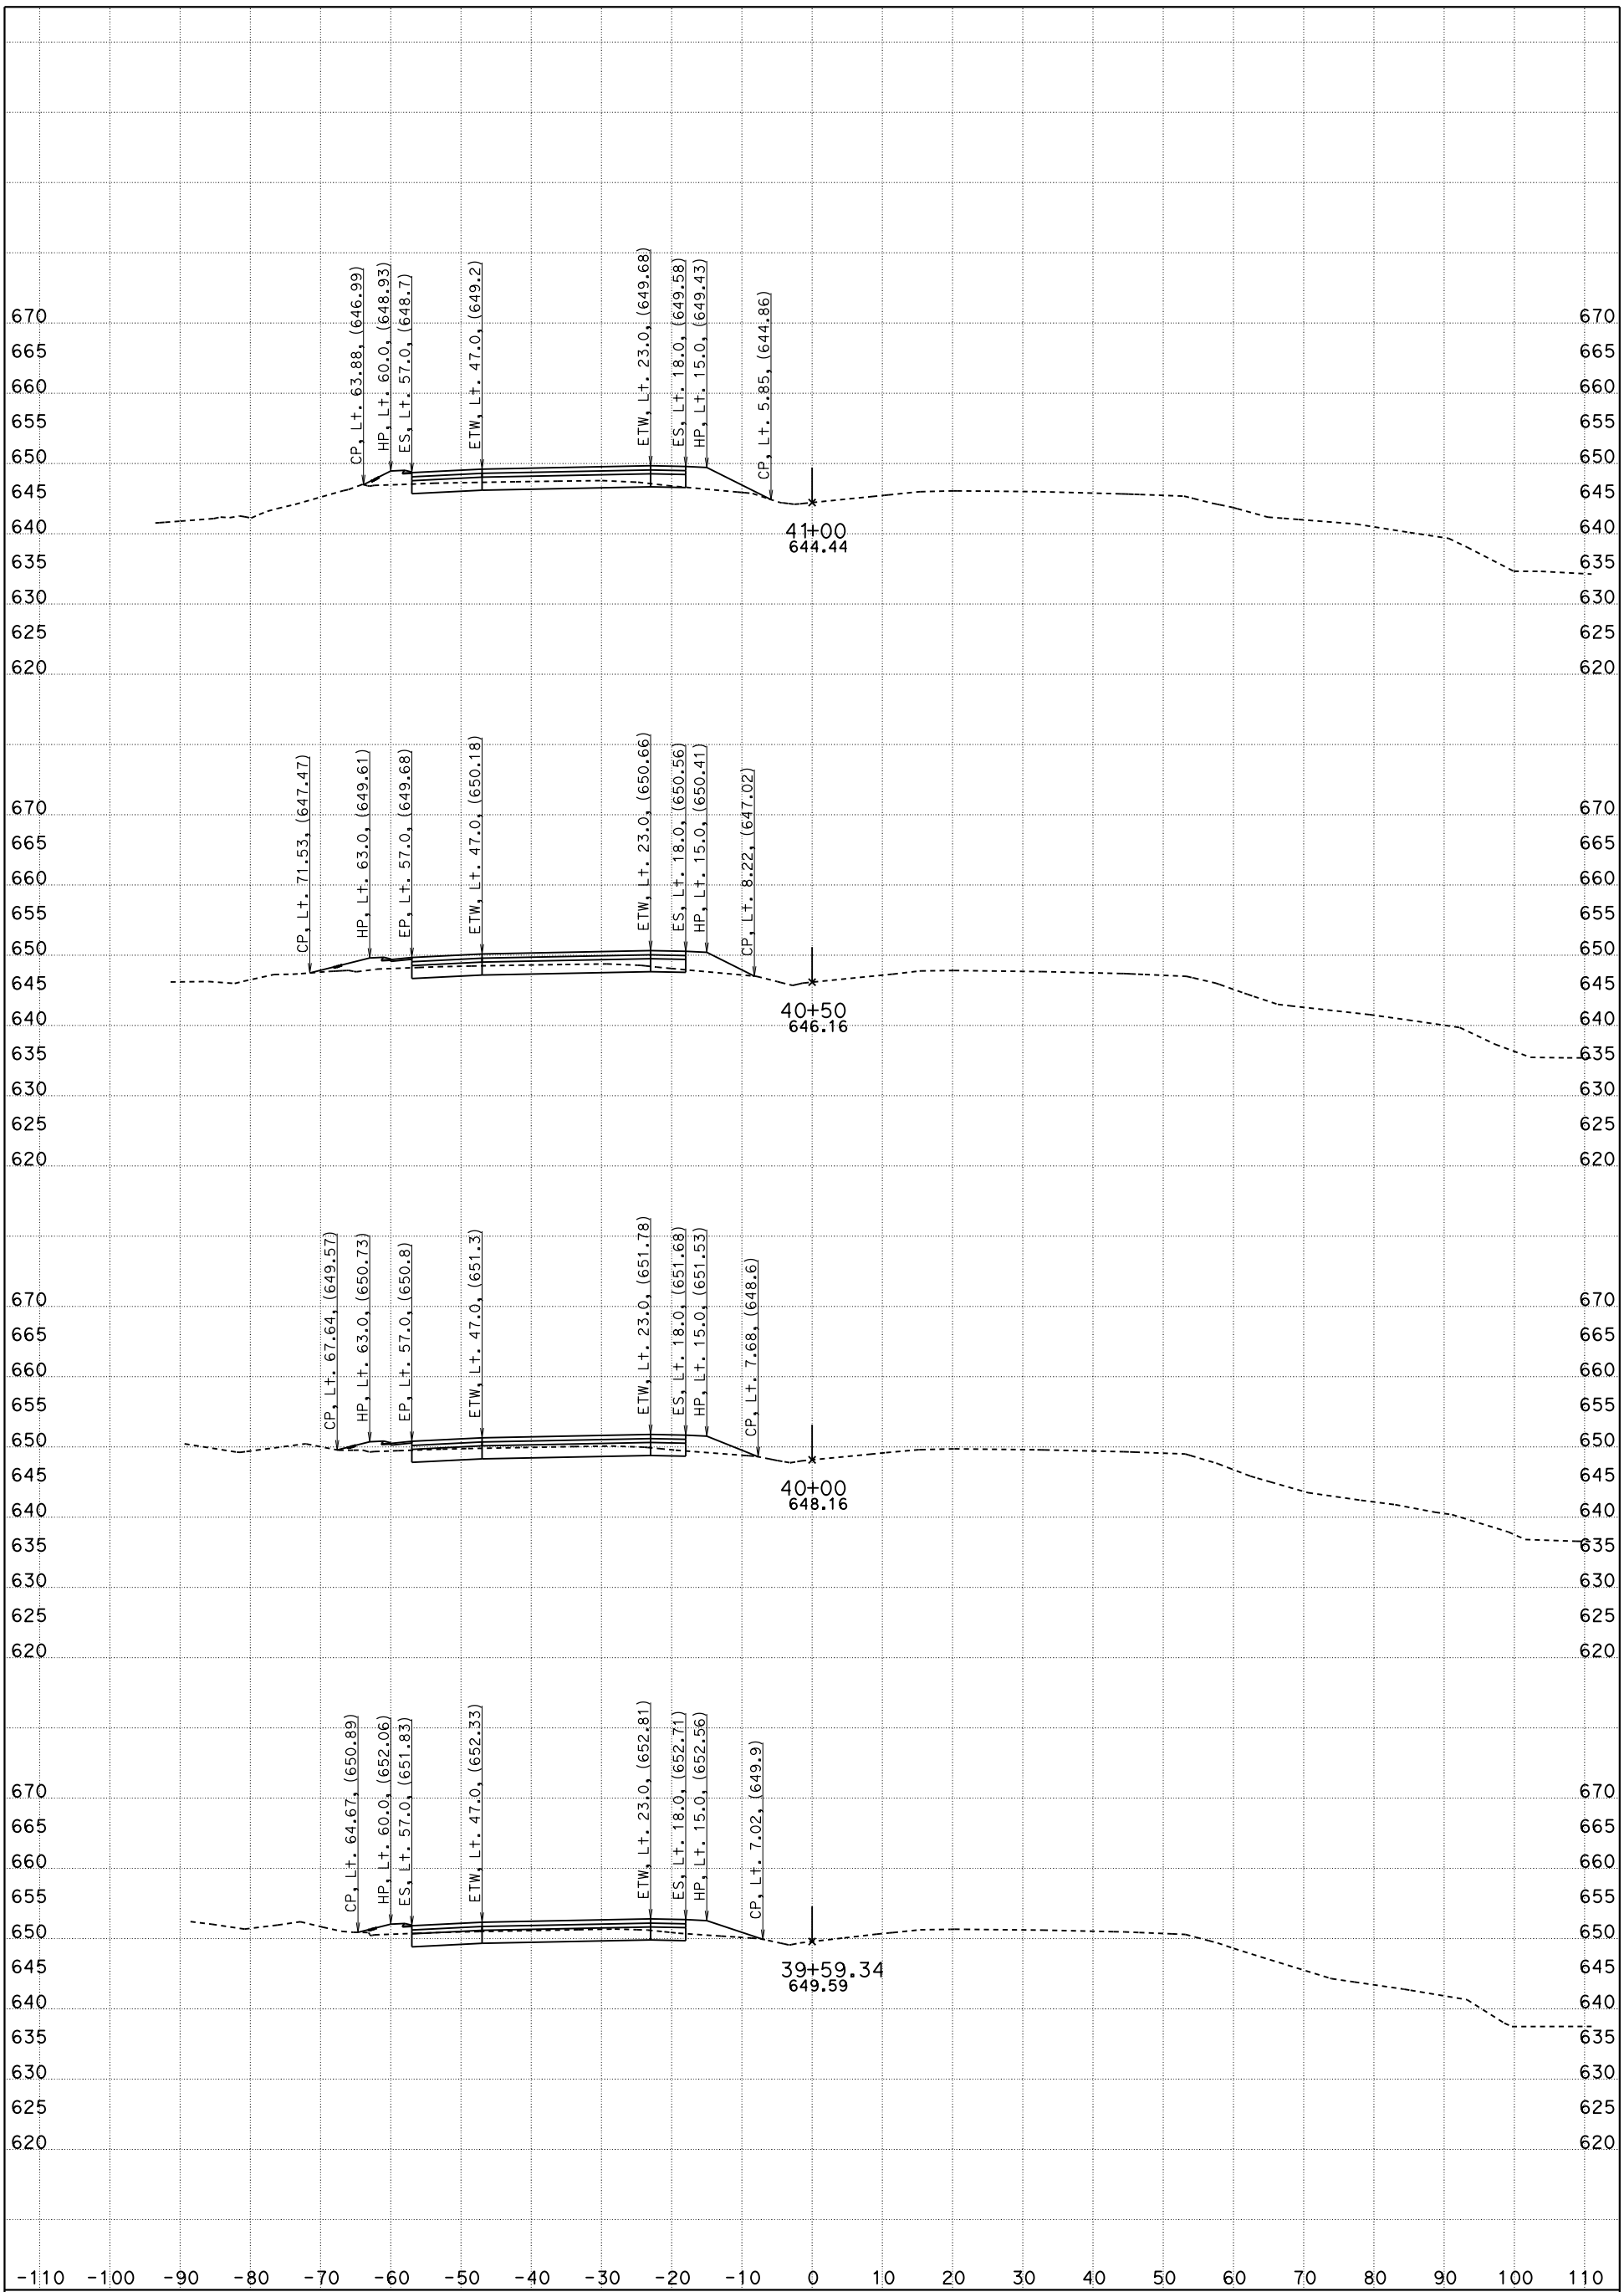

CONTRACT: 05-0G0404

DIST/CO/RTE/PM: 05/SLO/Mon

DATE: 5/6/2016 KC Project: 5130078 File: D:\PROJECTSeSep\5130078\Peter_SanMarcos_Ck\SMC_Main\Revised VRS Files\a1_sb_3600 to 6700_des.ear

SB-101, "A1" 36+00 TO 67+00 X-Sec A1

"A1" LINE

SCALE: 1" = 10' Horiz.
1" = 10' Vert.

FOR EARTHWORK DEVELOPMENT ONLY

All Dimensions are US Survey Feet

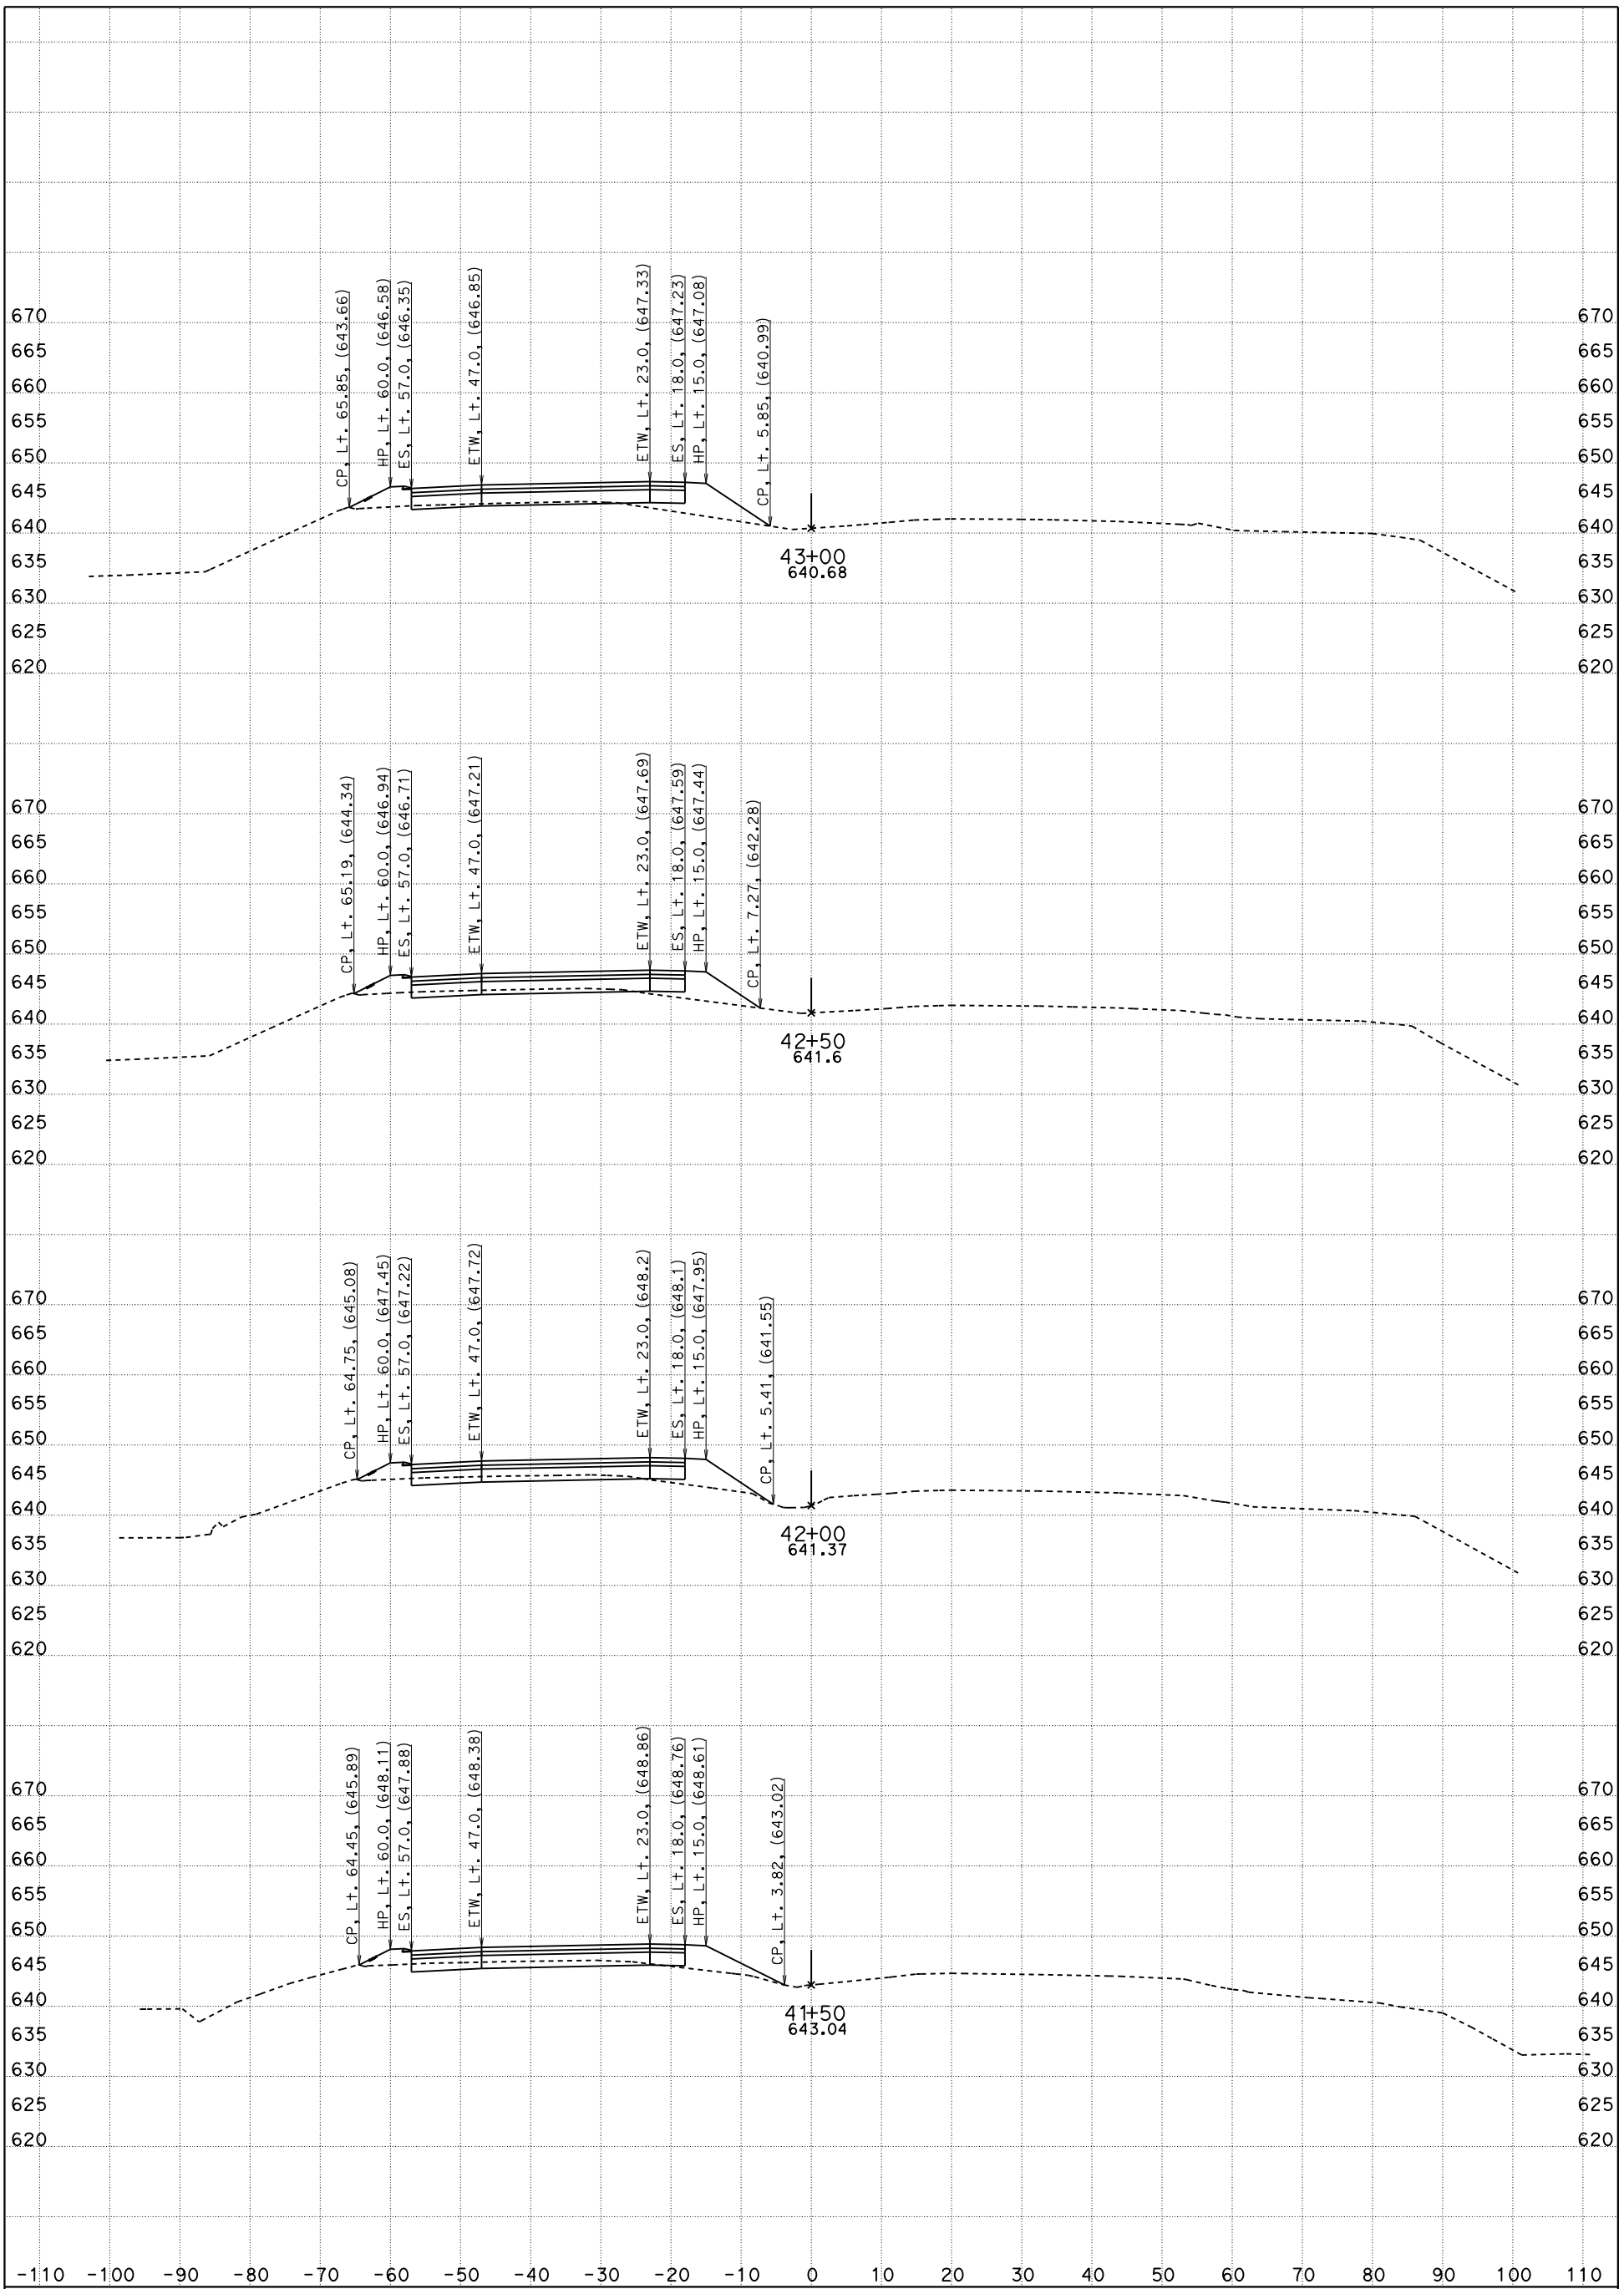

CONTRACT: 05-0G0404

DIST/CO/RTE/PM: 05/SLO/Mon

DATE: 5/6/2016 KC Project: 5130078 File: D:\PROJECTSeSep\5130078\Peter_SanMarcos_Ck\SMC_Main\Revised VRS Files\a1_sb_3600 to 6700_des.ear

SB-101, "A1" 36+00 TO 67+00 X-Sec A1

"A1" LINE

SCALE: 1" = 10' Horiz.
1" = 10' Vert.

FOR EARTHWORK DEVELOPMENT ONLY

All Dimensions are US Survey Feet

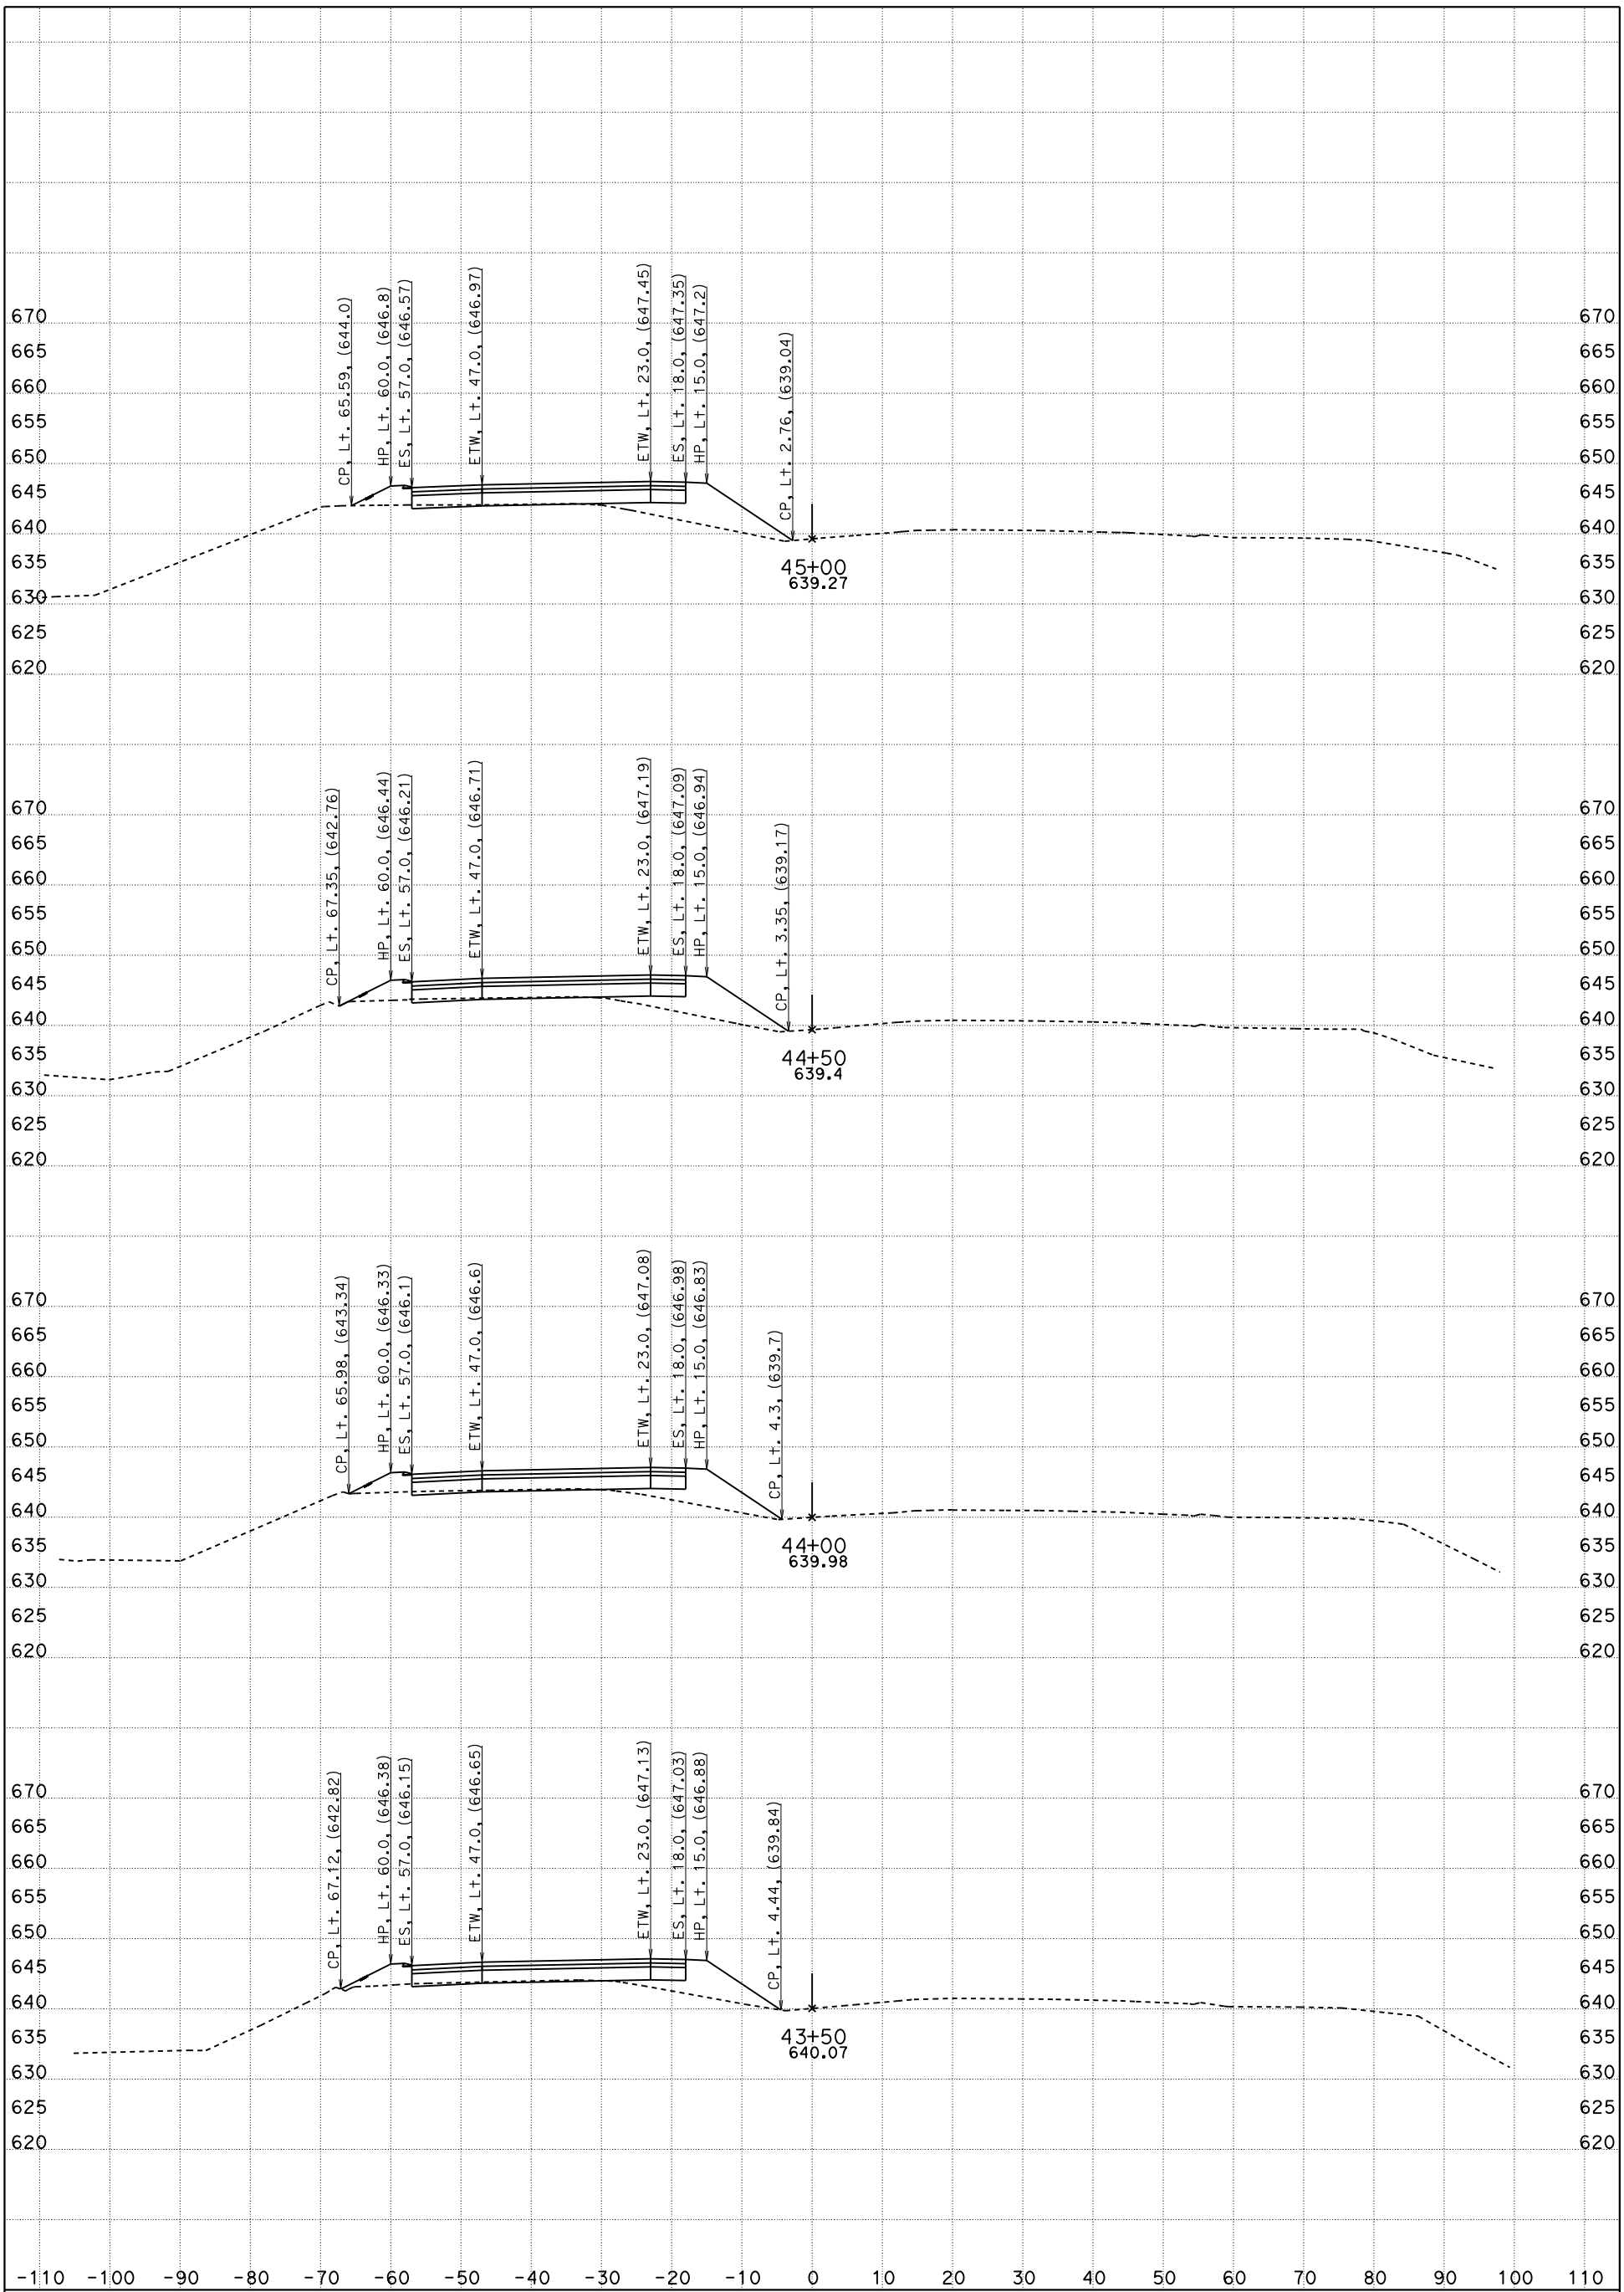

CONTRACT: 05-0G0404

DIST/CO/RTE/PM: 05/SLO/Mon

DATE: 5/6/2016 KC Project: 5130078 File: D:\PROJECTSeSep\5130078\Peter_SanMarcos_Ck\SMC_Main\Revised VRS Files\a1_sb_3600 to 6700_des.ear

SB-101, "A1" 36+00 TO 67+00 X-Sec A1

"A1" LINE

SCALE: 1" = 10' Horiz.
1" = 10' Vert.

FOR EARTHWORK DEVELOPMENT ONLY

All Dimensions are US Survey Feet

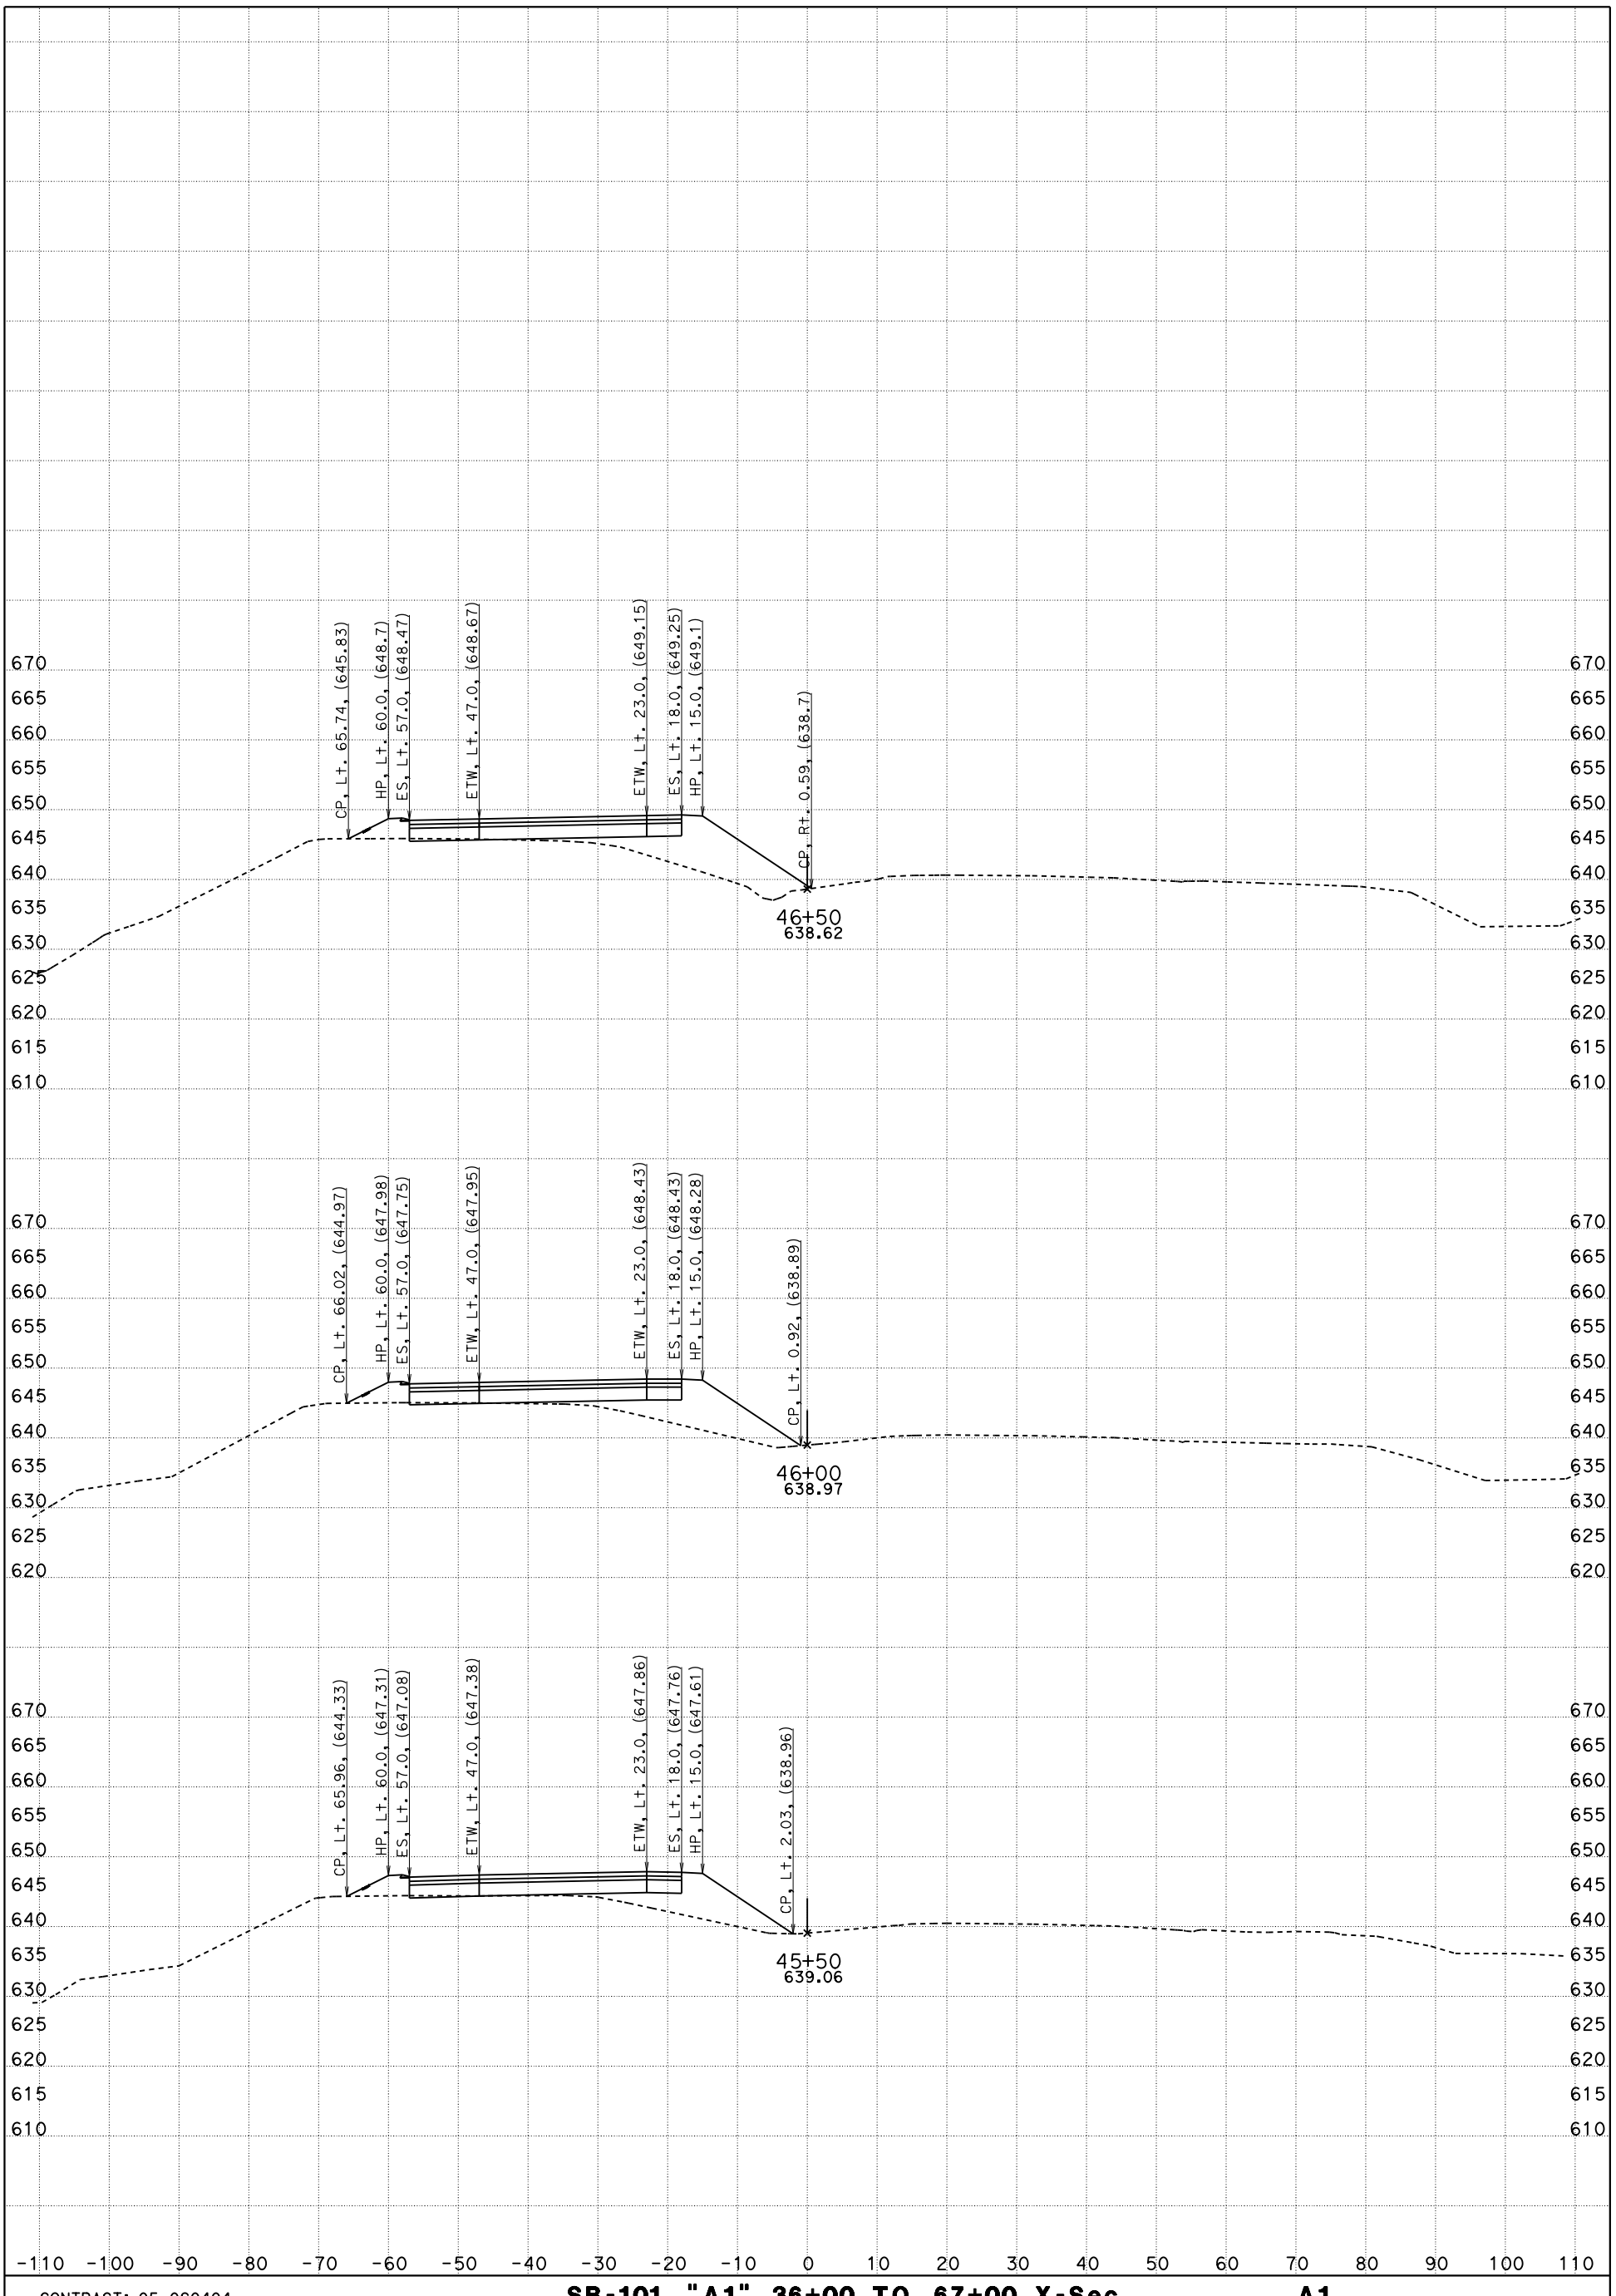

CONTRACT: 05-0G0404

DIST/CO/RTE/PM: 05/SLO/Mon

DATE: 5/6/2016 KC Project: 5130078

SB-101, "A1" 36+00 TO 67+00 X-Sec A1

"A1" LINE

SCALE: 1" = 10' Horiz.
1" = 10' Vert.

File: D:\PROJECTSeSep\5130078\Peter_SanMarcos_Ck\SMC_Main\Revised VRS Files\a1_sb_3600 to 6700_des.ear

FOR EARTHWORK DEVELOPMENT ONLY

All Dimensions are US Survey Feet

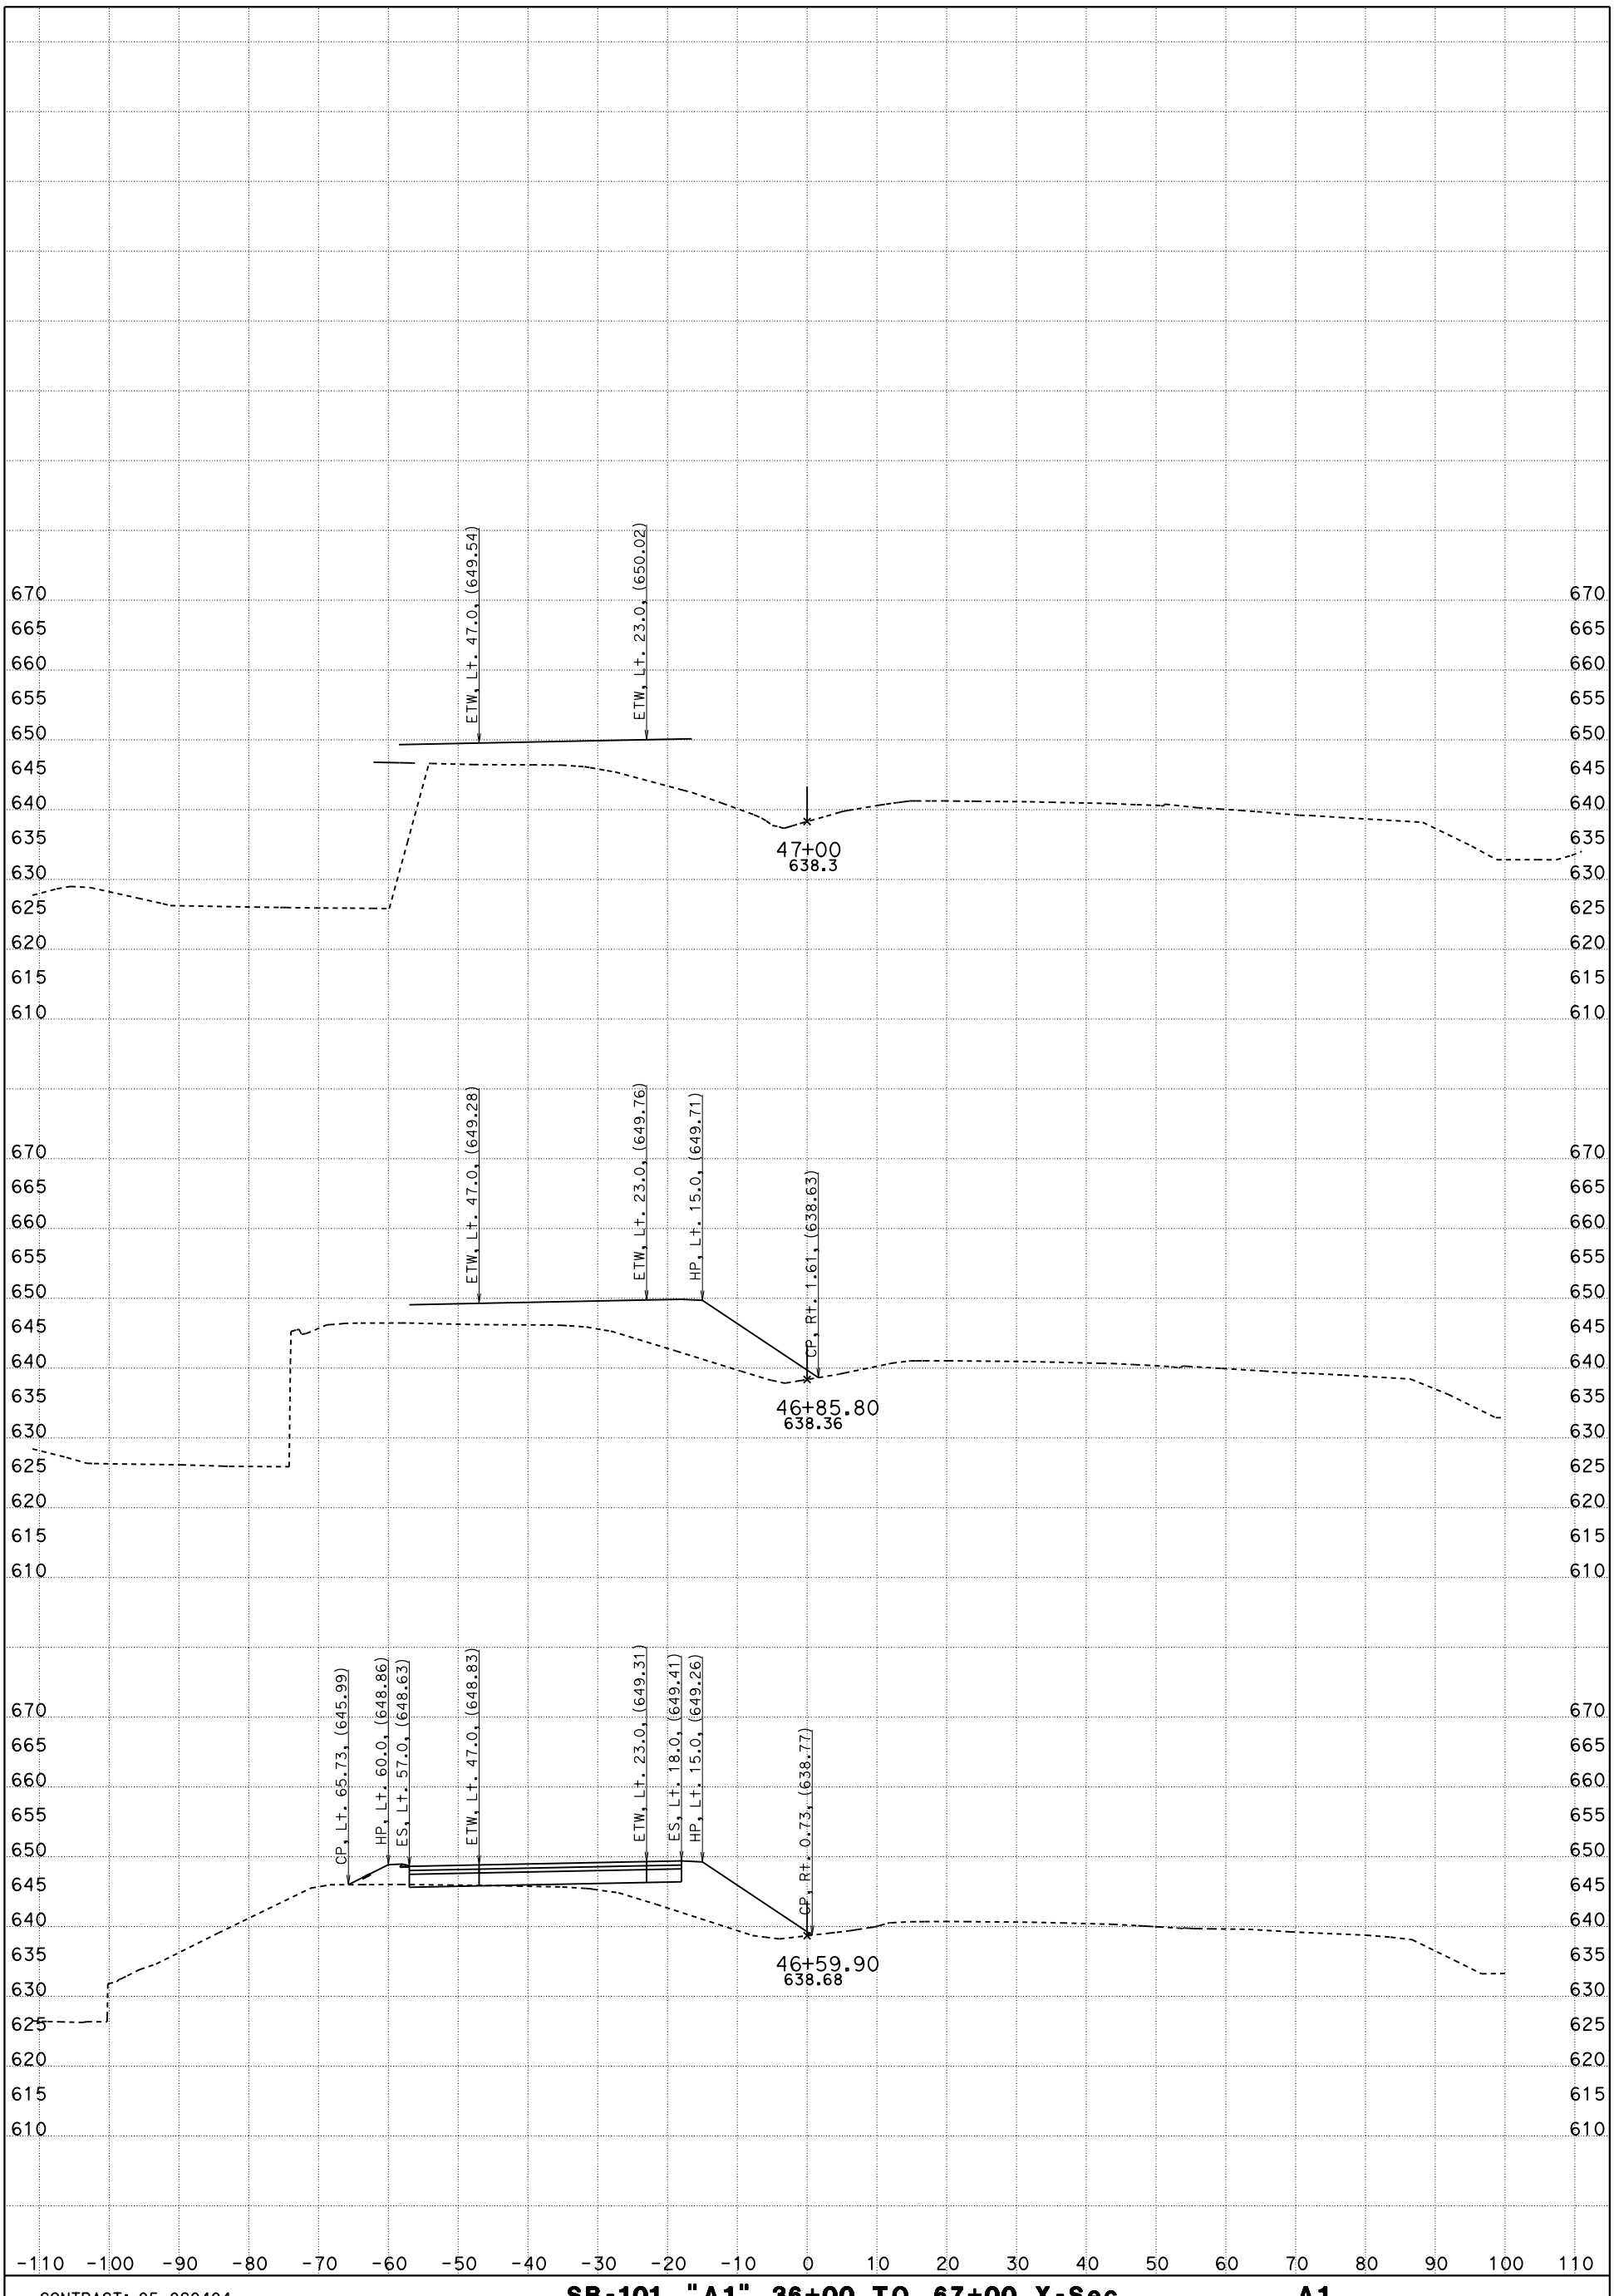

CONTRACT: 05-0G0404

DIST/CO/RTE/PM: 05/SLO/Mon

DATE: 5/6/2016 KC Project: 5130078

SB-101, "A1" 36+00 TO 67+00 X-Sec A1

"A1" LINE

SCALE: 1" = 10' Horiz.
1" = 10' Vert.

File: D:\PROJECTSeSep\5130078\Peter_SanMarcos_Ck\SMC_Main\Revised VRS Files\a1_sb_3600 to 6700_des.ear

FOR EARTHWORK DEVELOPMENT ONLY

All Dimensions are US Survey Feet

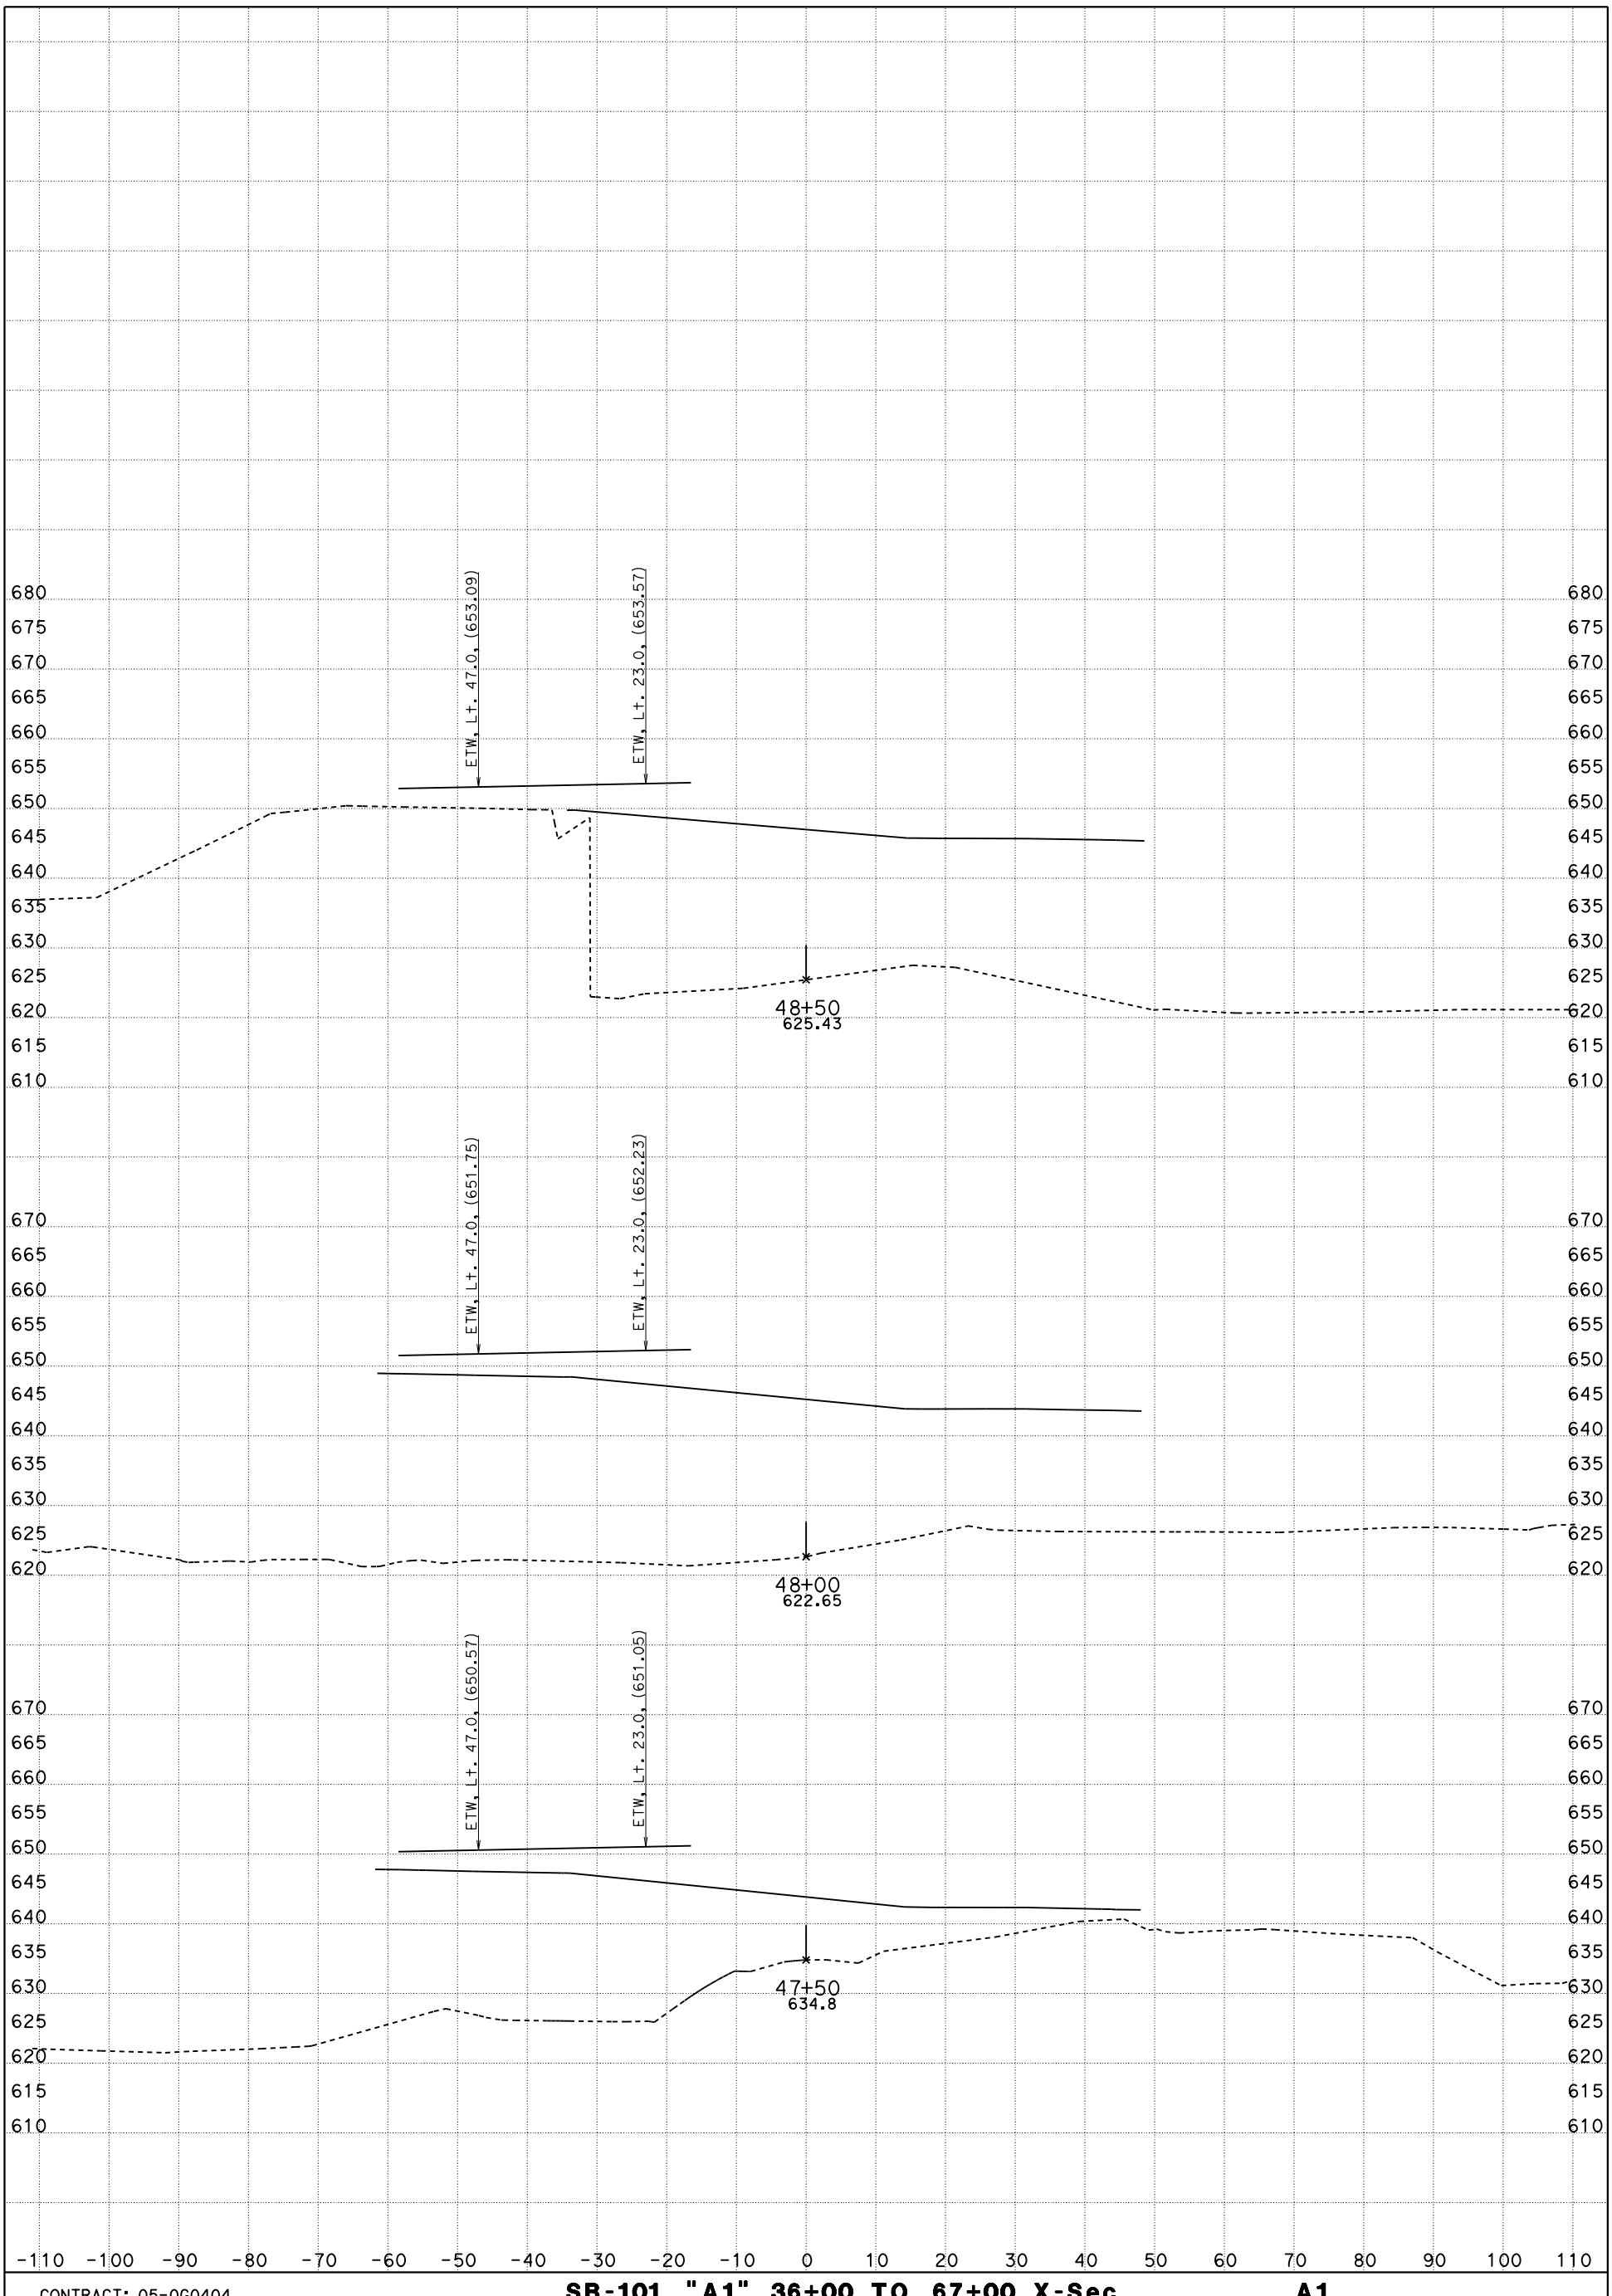

CONTRACT: 05-0G0404

DIST/CO/RTE/PM: 05/SLO/Mon

DATE: 5/6/2016 KC Project: 5130078

SB-101, "A1" 36+00 TO 67+00 X-Sec A1

"A1" LINE

SCALE: 1" = 10' Horiz.
1" = 10' Vert.

File: D:\PROJECTSeSep\5130078\Peter_SanMarcos_Ck\SMC_Main\Revised VRS Files\a1_sb_3600 to 6700_des.ear

FOR EARTHWORK DEVELOPMENT ONLY

All Dimensions are US Survey Feet

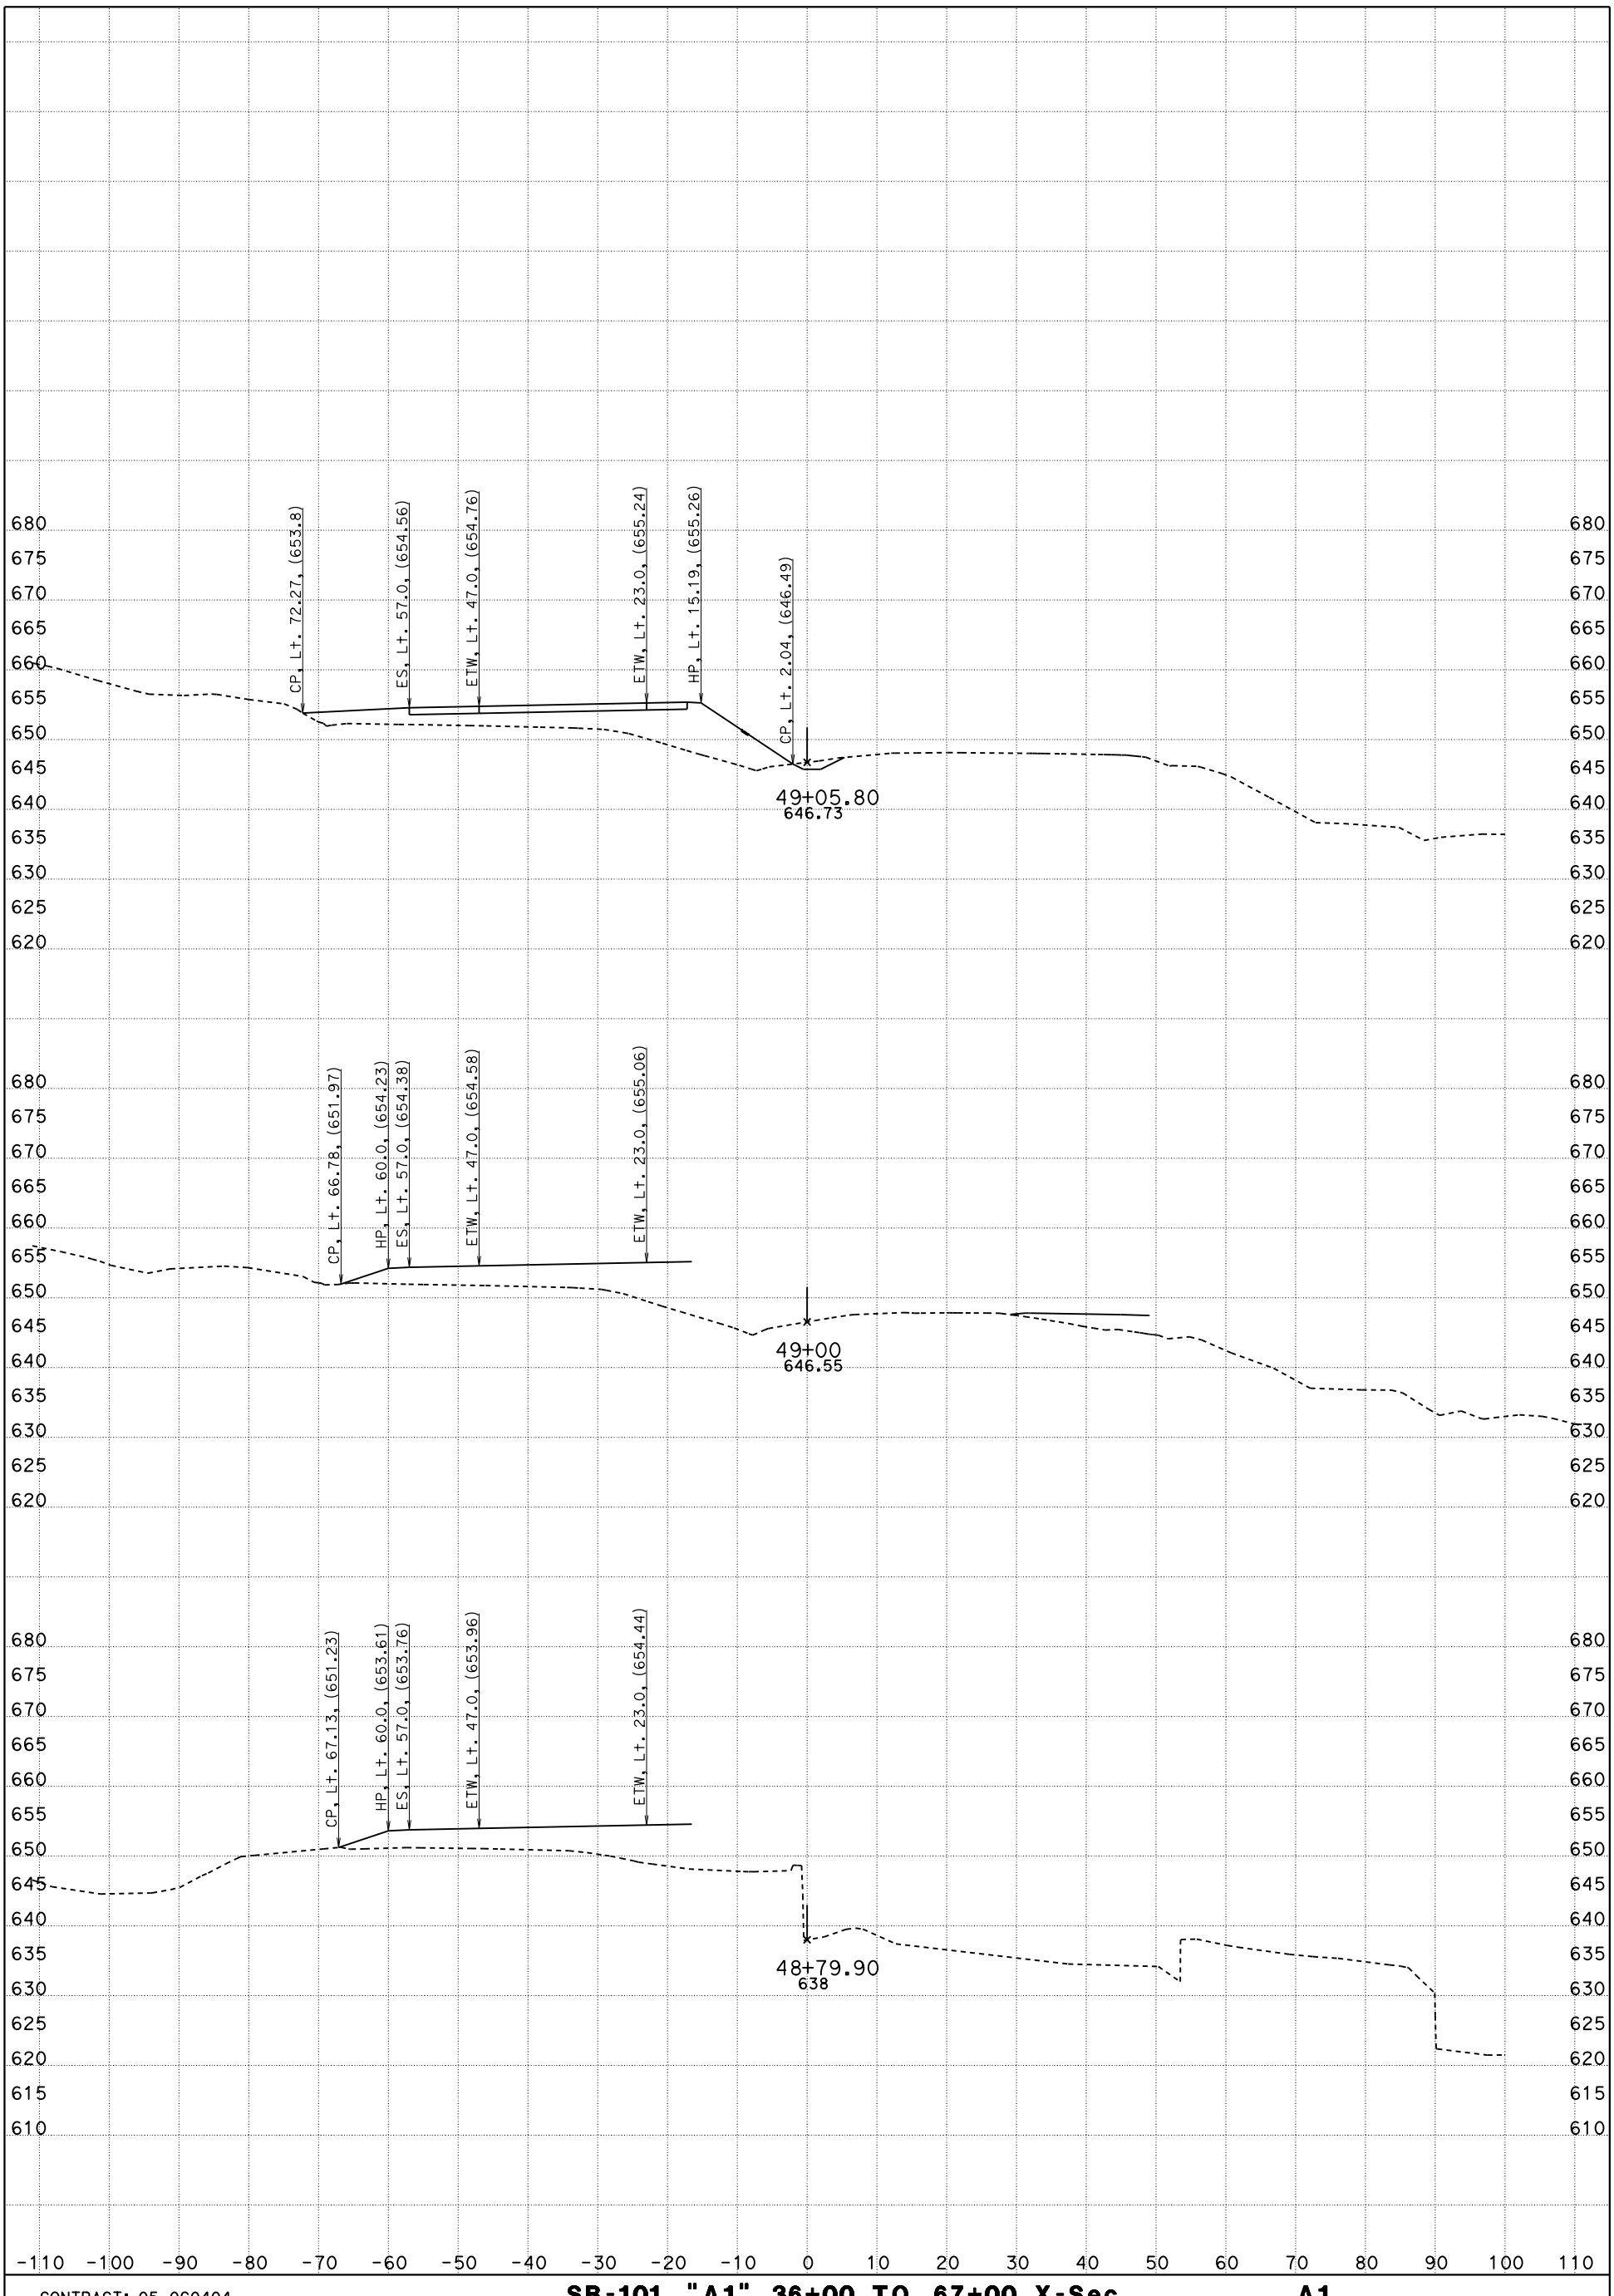

CONTRACT: 05-0G0404

DIST/CO/RTE/PM: 05/SLO/Mon

DATE: 5/6/2016 KC Project: 5130078

SB-101, "A1" 36+00 TO 67+00 X-Sec A1

"A1" LINE

SCALE: 1" = 10' Horiz.
1" = 10' Vert.

File: D:\PROJECTSeSep\5130078\Peter_SanMarcos_Ck\SMC_Main\Revised VRS Files\a1_sb_3600 to 6700_des.ear

FOR EARTHWORK DEVELOPMENT ONLY

All Dimensions are US Survey Feet

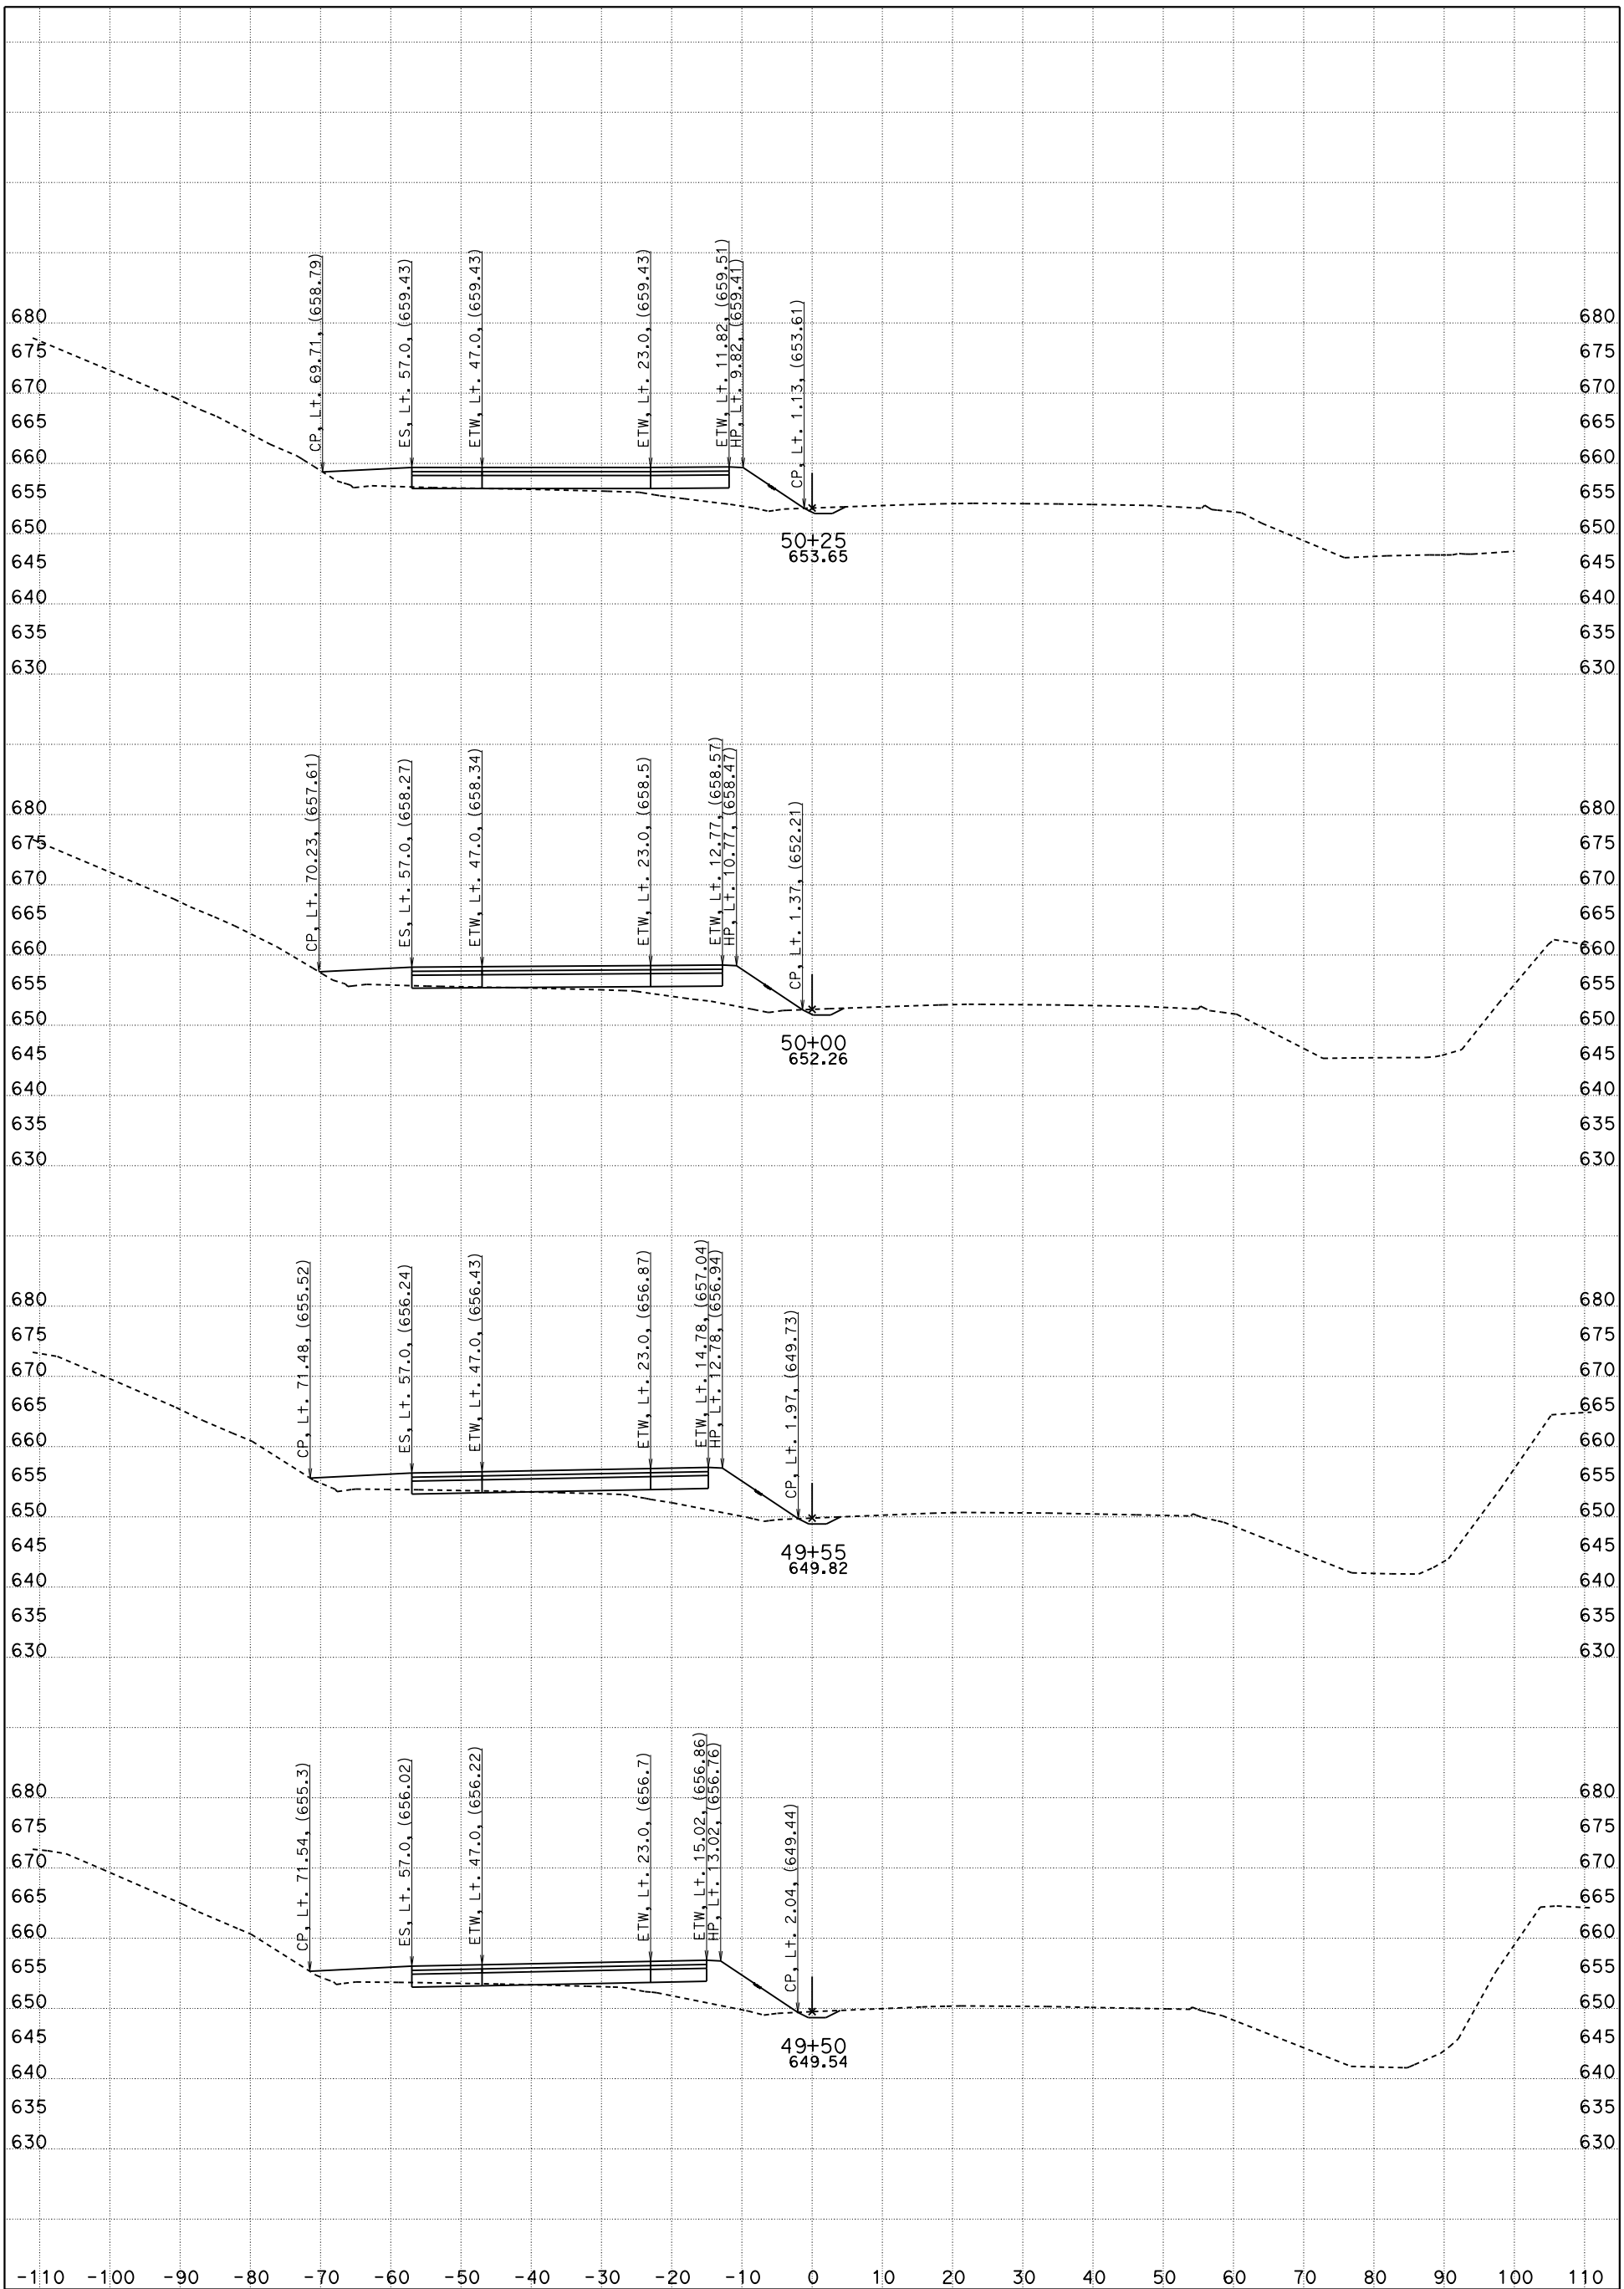

CONTRACT: 05-0G0404

DIST/CO/RTE/PM: 05/SLO/Mon

DATE: 5/6/2016 KC Project: 5130078

SB-101, "A1" 36+00 TO 67+00 X-Sec A1

"A1" LINE

SCALE: 1" = 10' Horiz.
1" = 10' Vert.

File: D:\PROJECTSeSep\5130078\Peter_SanMarcos_Ck\SMC_Main\Revised VRS Files\a1_sb_3600 to 6700_des.ear

FOR EARTHWORK DEVELOPMENT ONLY

All Dimensions are US Survey Feet

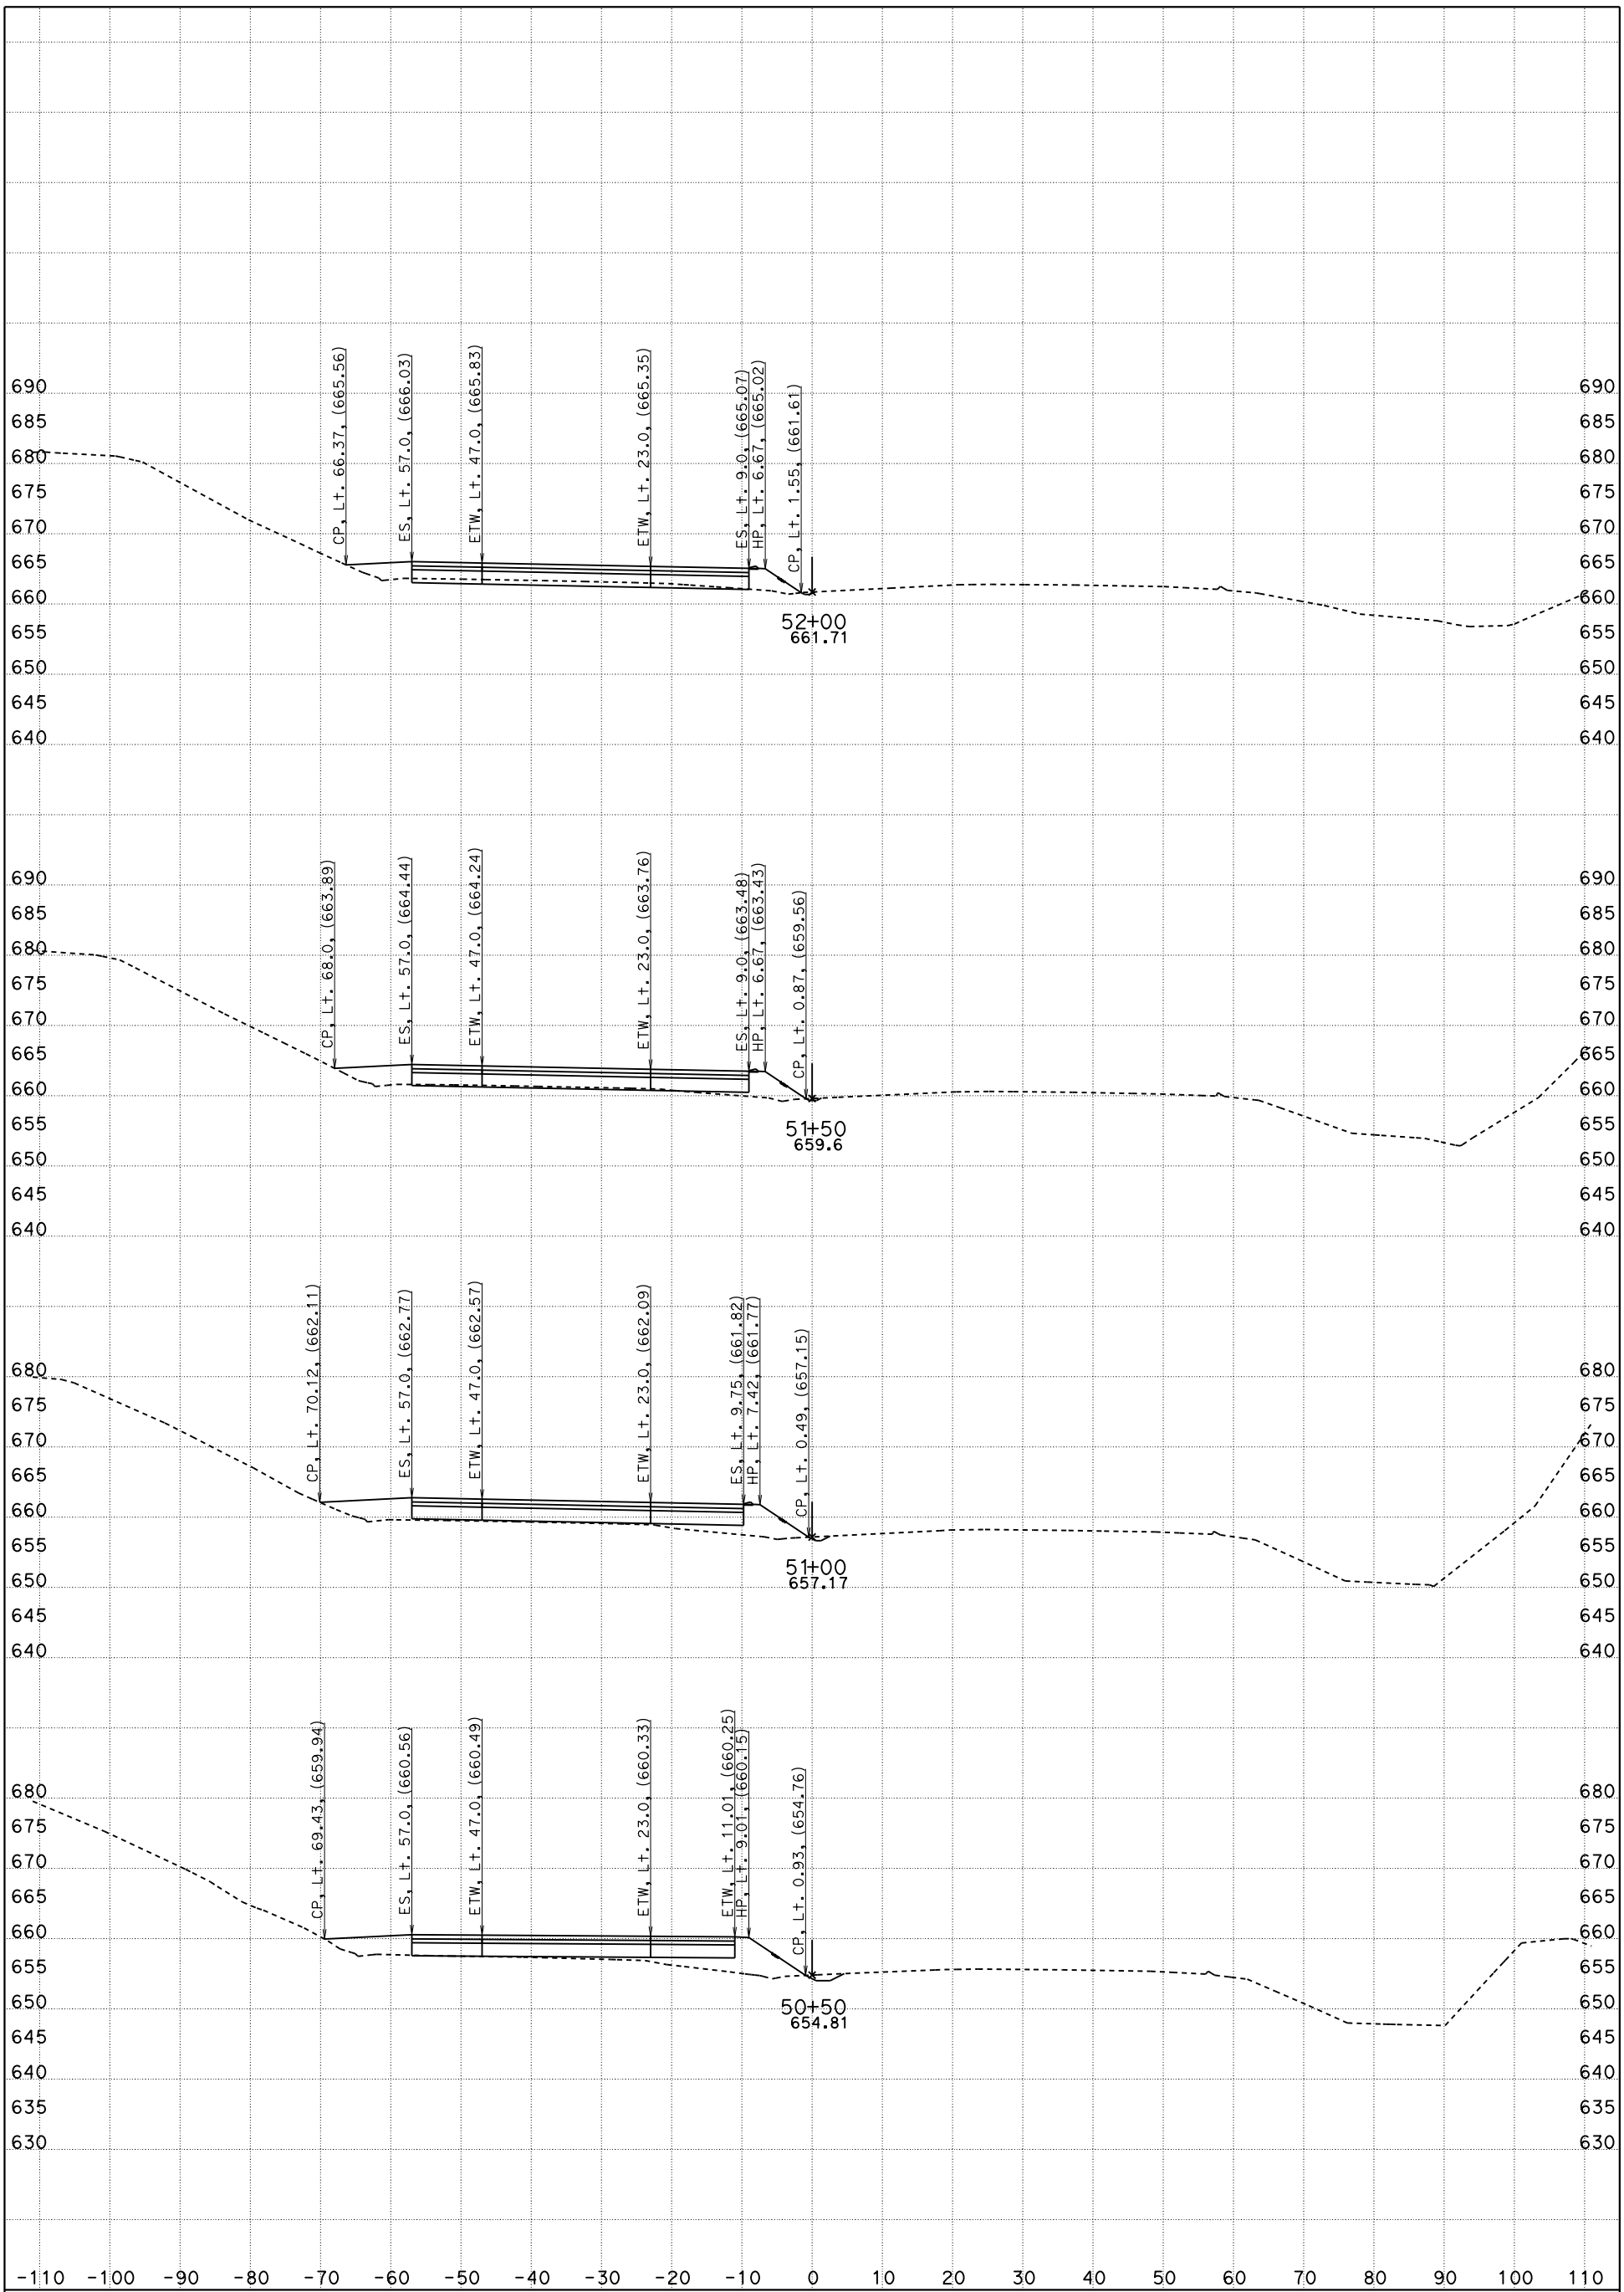

CONTRACT: 05-0G0404

DIST/CO/RTE/PM: 05/SLO/Mon

DATE: 5/6/2016 KC Project: 5130078 File: D:\PROJECTSeSep\5130078\Peter_SanMarcos_Ck\SMC_Main\Revised VRS Files\a1_sb_3600 to 6700_des.ear

SB-101, "A1" 36+00 TO 67+00 X-Sec A1

"A1" LINE

SCALE: 1" = 10' Horiz.
1" = 10' Vert.

FOR EARTHWORK DEVELOPMENT ONLY

All Dimensions are US Survey Feet

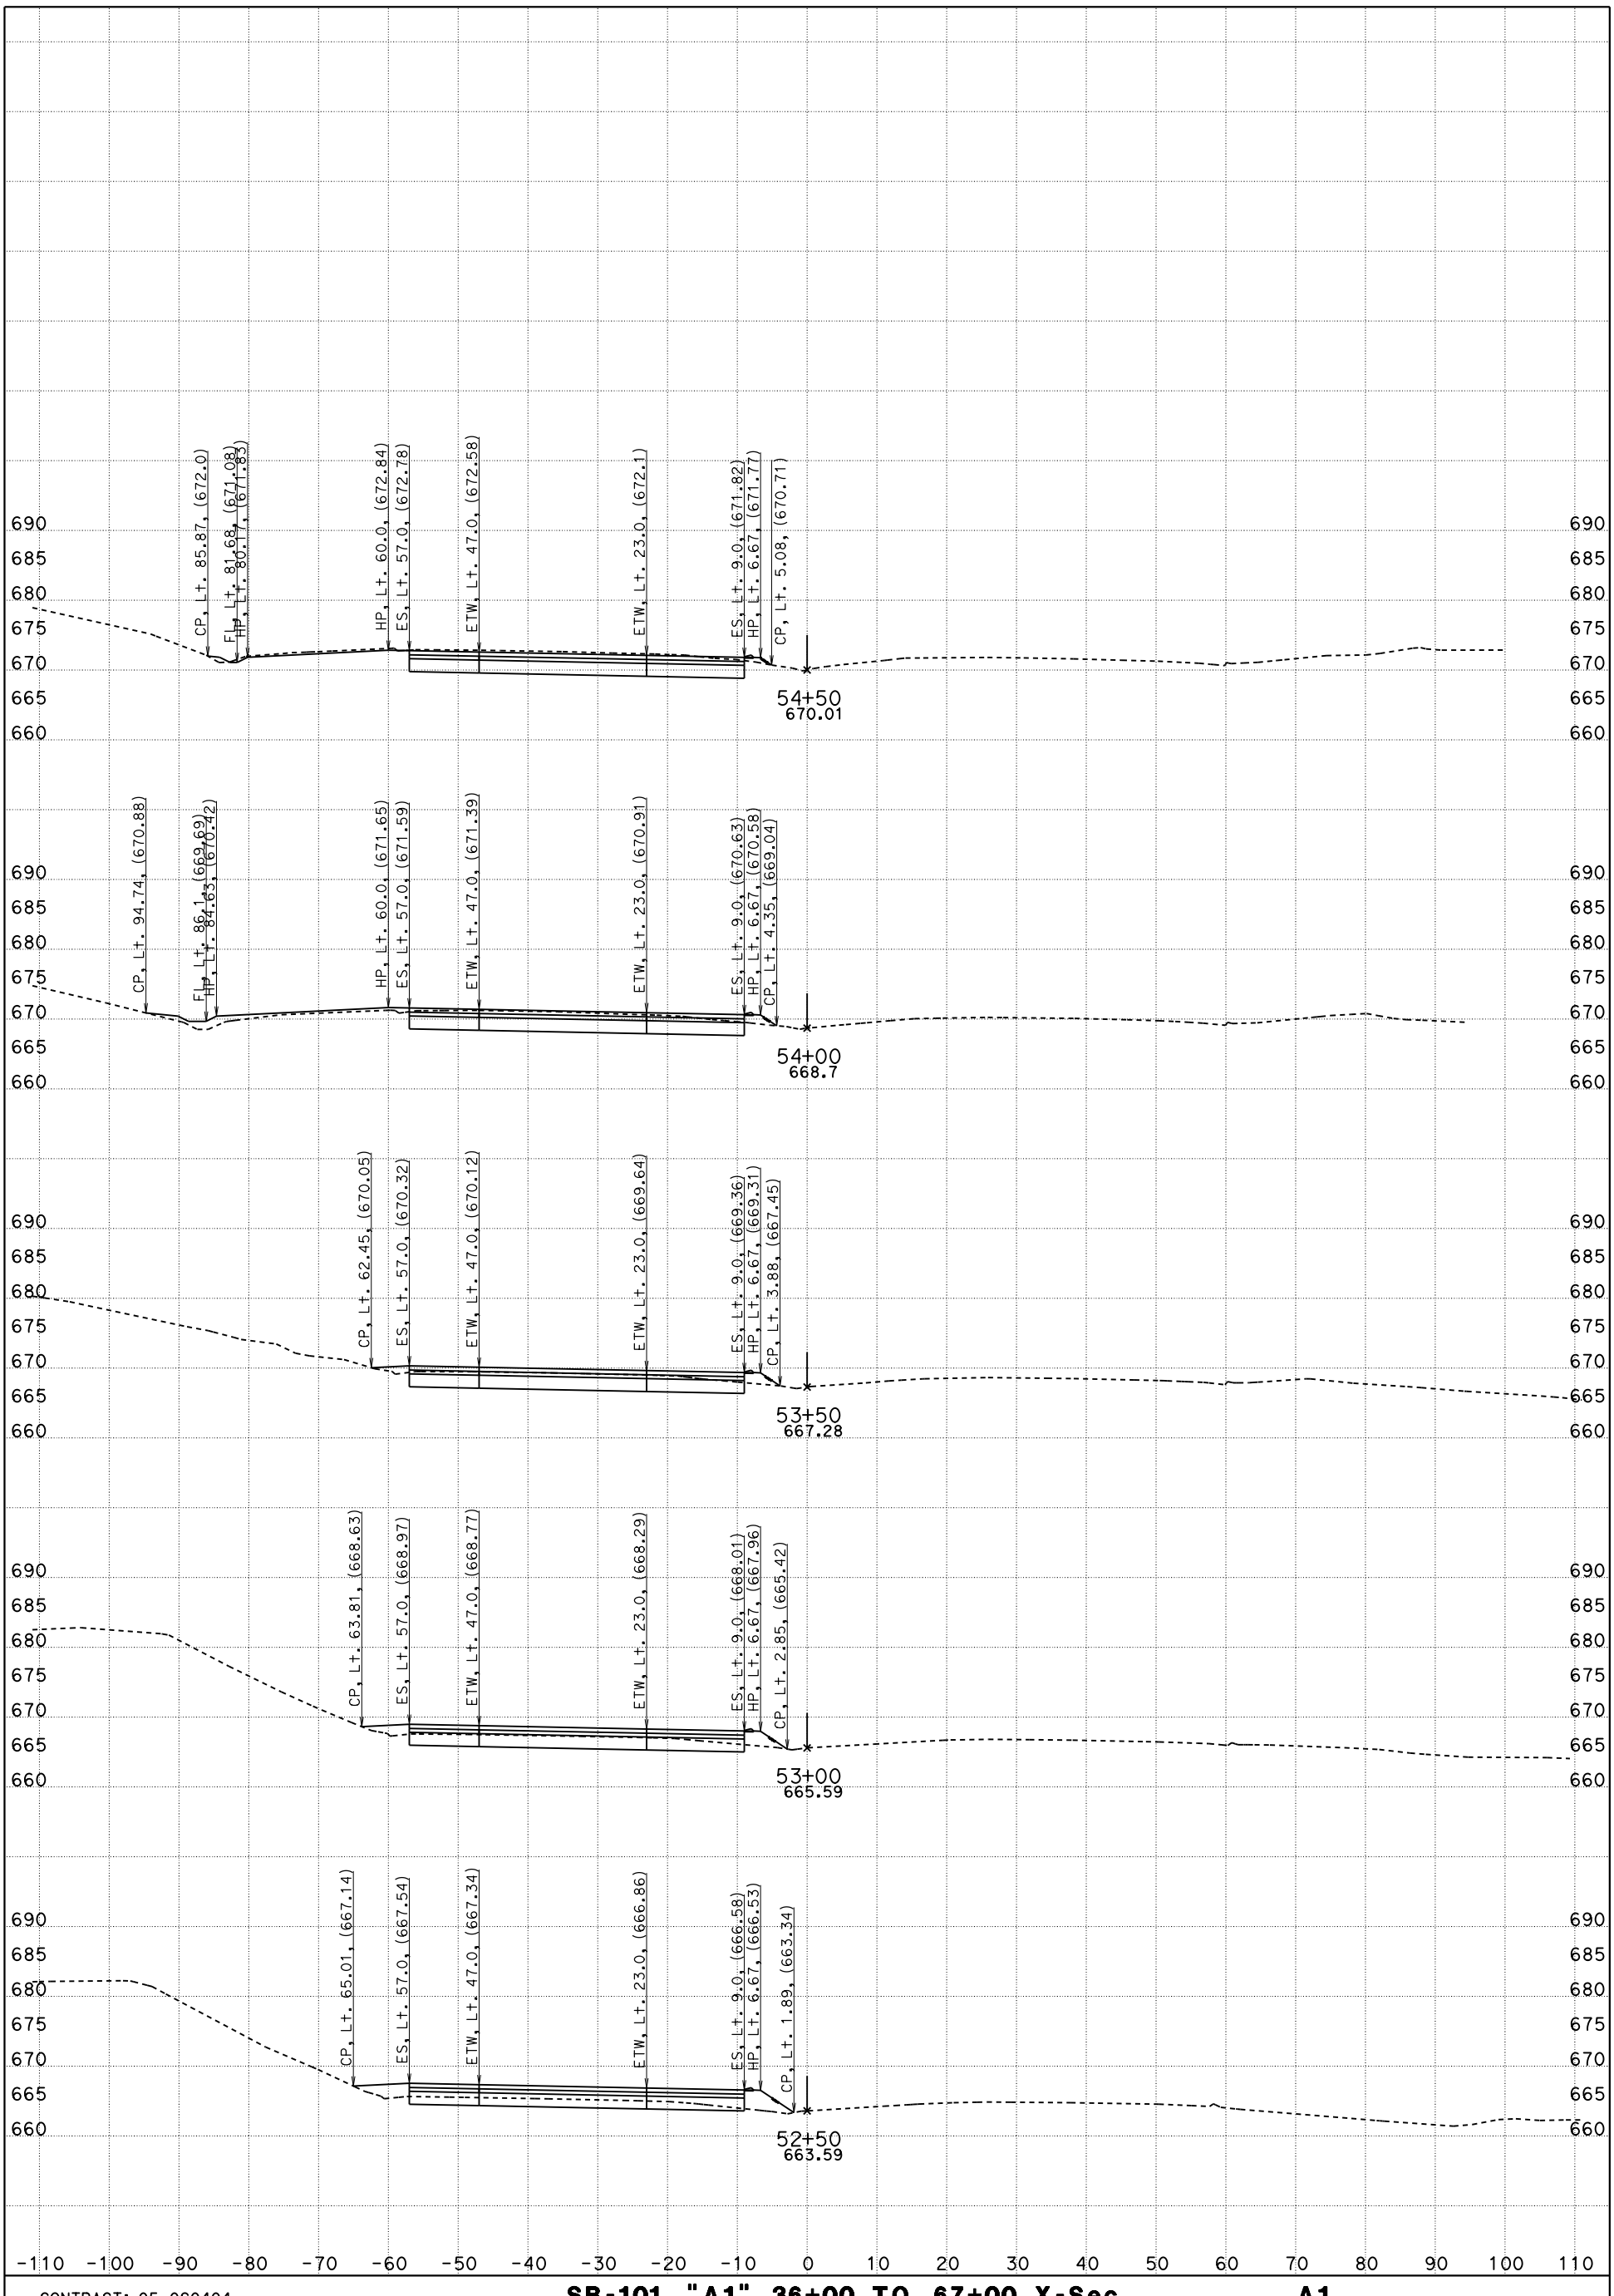

CONTRACT: 05-0G0404

DIST/CO/RTE/PM: 05/SLO/Mon

DATE: 5/6/2016 KC Project: 5130078

SB-101, "A1" 36+00 TO 67+00 X-Sec A1

"A1" LINE

SCALE: 1" = 10' Horiz.
1" = 10' Vert.

File: D:\PROJECTSeSep\5130078\Peter_SanMarcos_Ck\SMC_Main\Revised VRS Files\a1_sb_3600 to 6700_des.egr

FOR EARTHWORK DEVELOPMENT ONLY

All Dimensions are US Survey Feet

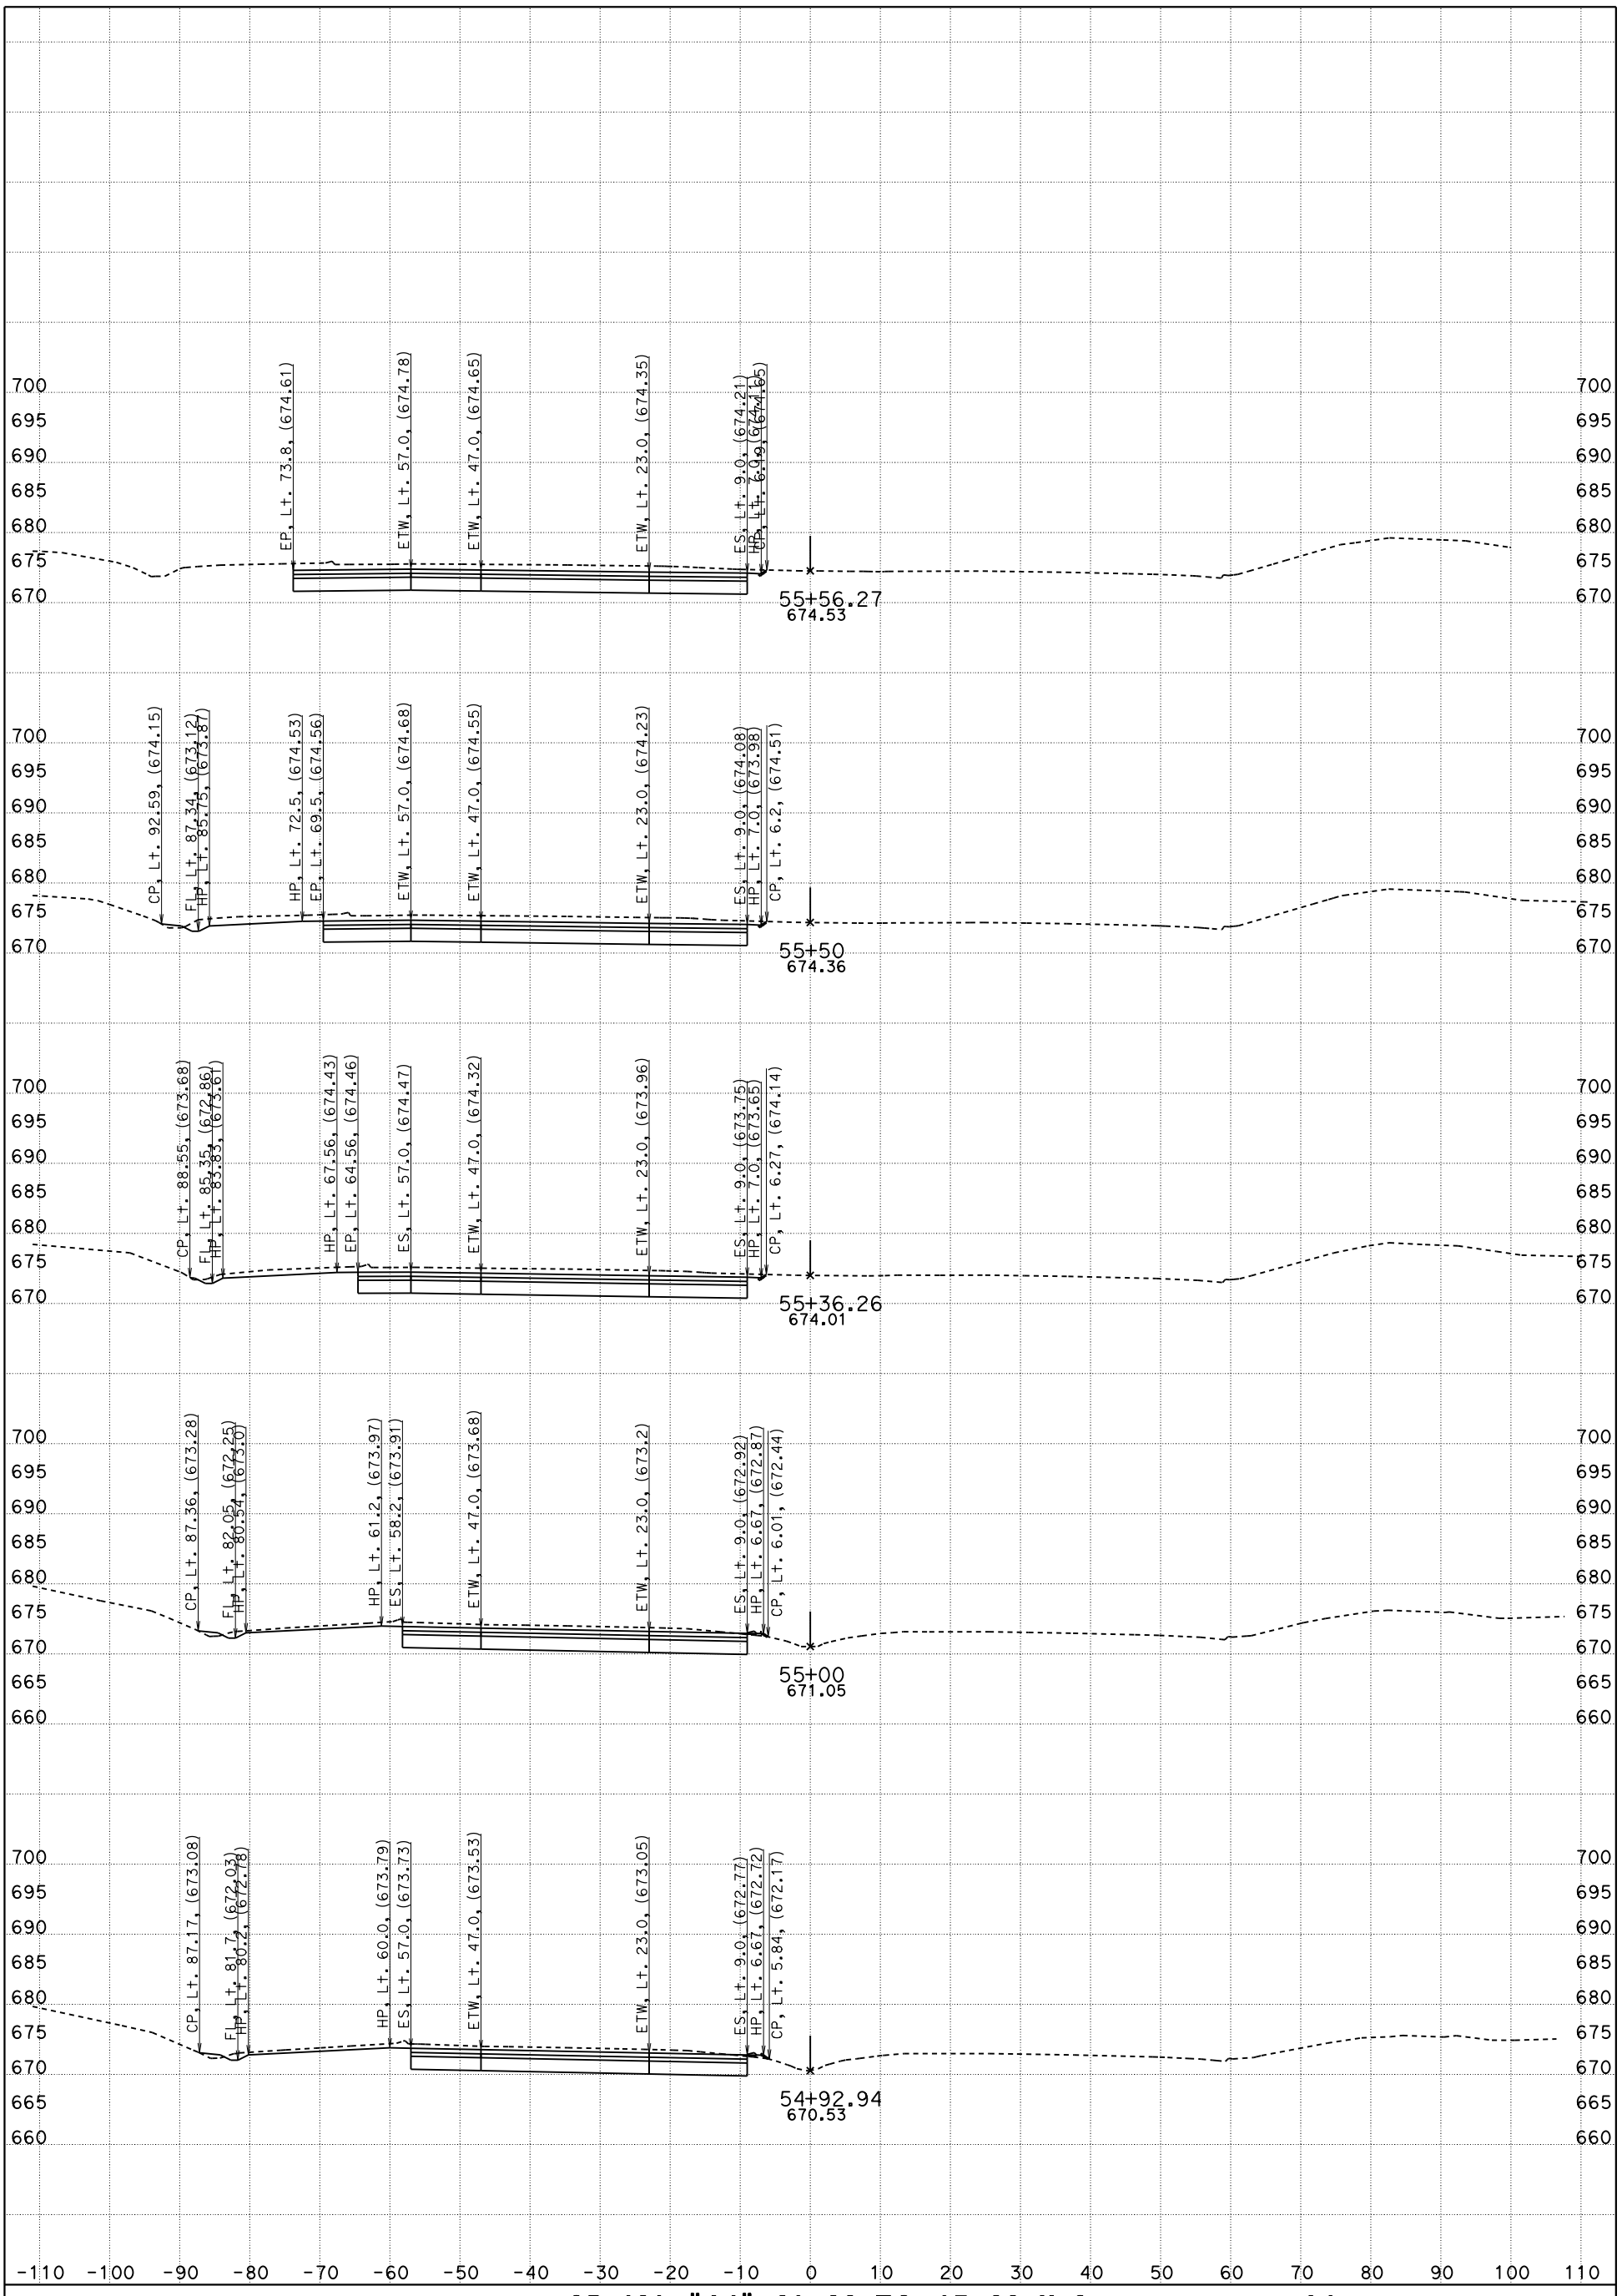

CONTRACT: 05-0G0404

DIST/CO/RTE/PM: 05/SLO/Mon

DATE: 5/6/2016 KC Project: 5130078 File: D:\PROJECTSeSep\5130078\Peter_SanMarcos_Ck\SMC_Main\Revised VRS Files\a1_sb_3600 to 6700_des.egr

SB-101, "A1" 36+00 TO 67+00 X-Sec A1

"A1" LINE

SCALE: 1" = 10' Horiz.
1" = 10' Vert.

FOR EARTHWORK DEVELOPMENT ONLY

All Dimensions are US Survey Feet

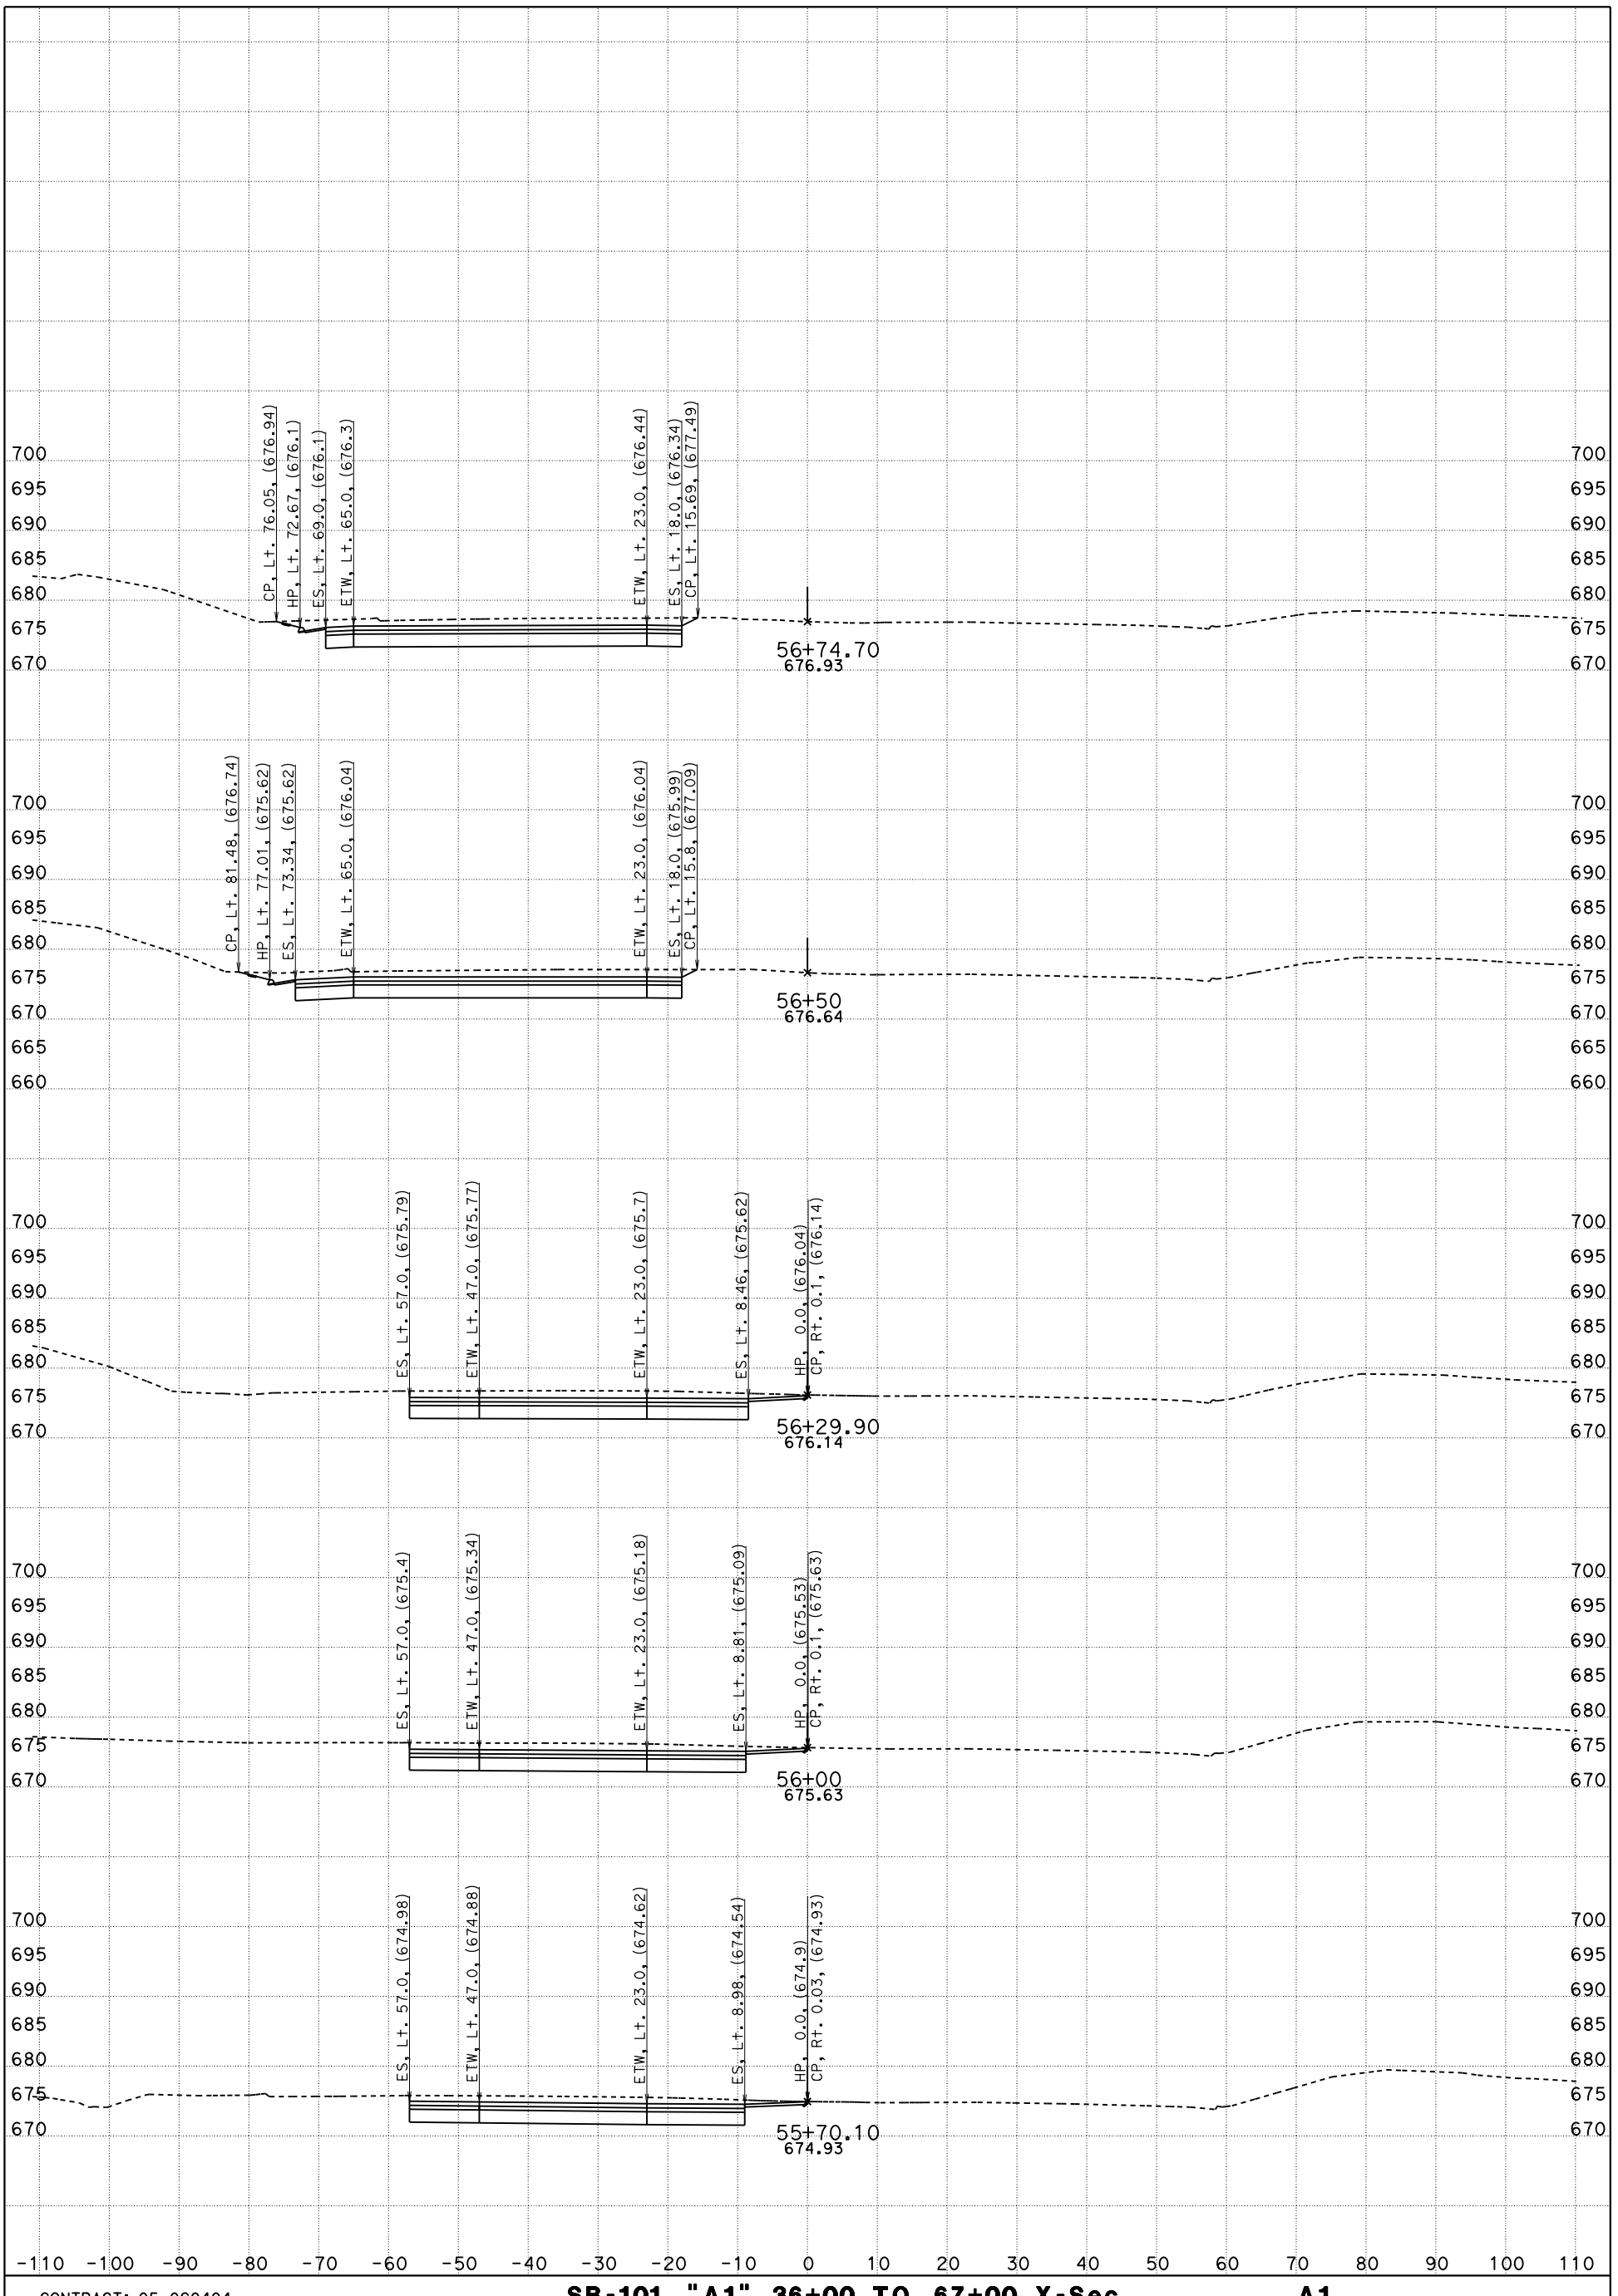

CONTRACT: 05-0G0404

DIST/CO/RTE/PM: 05/SLO/Mon

DATE: 5/6/2016 KC Project: 5130078

SB-101, "A1" 36+00 TO 67+00 X-Sec A1

"A1" LINE

SCALE: 1" = 10' Horiz.
1" = 10' Vert.

File: D:\PROJECTSeSep\5130078\Peter_SanMarcos_Ck\SMC_Main\Revised VRS Files\a1_sb_3600 to 6700_des.egr

FOR EARTHWORK DEVELOPMENT ONLY

All Dimensions are US Survey Feet

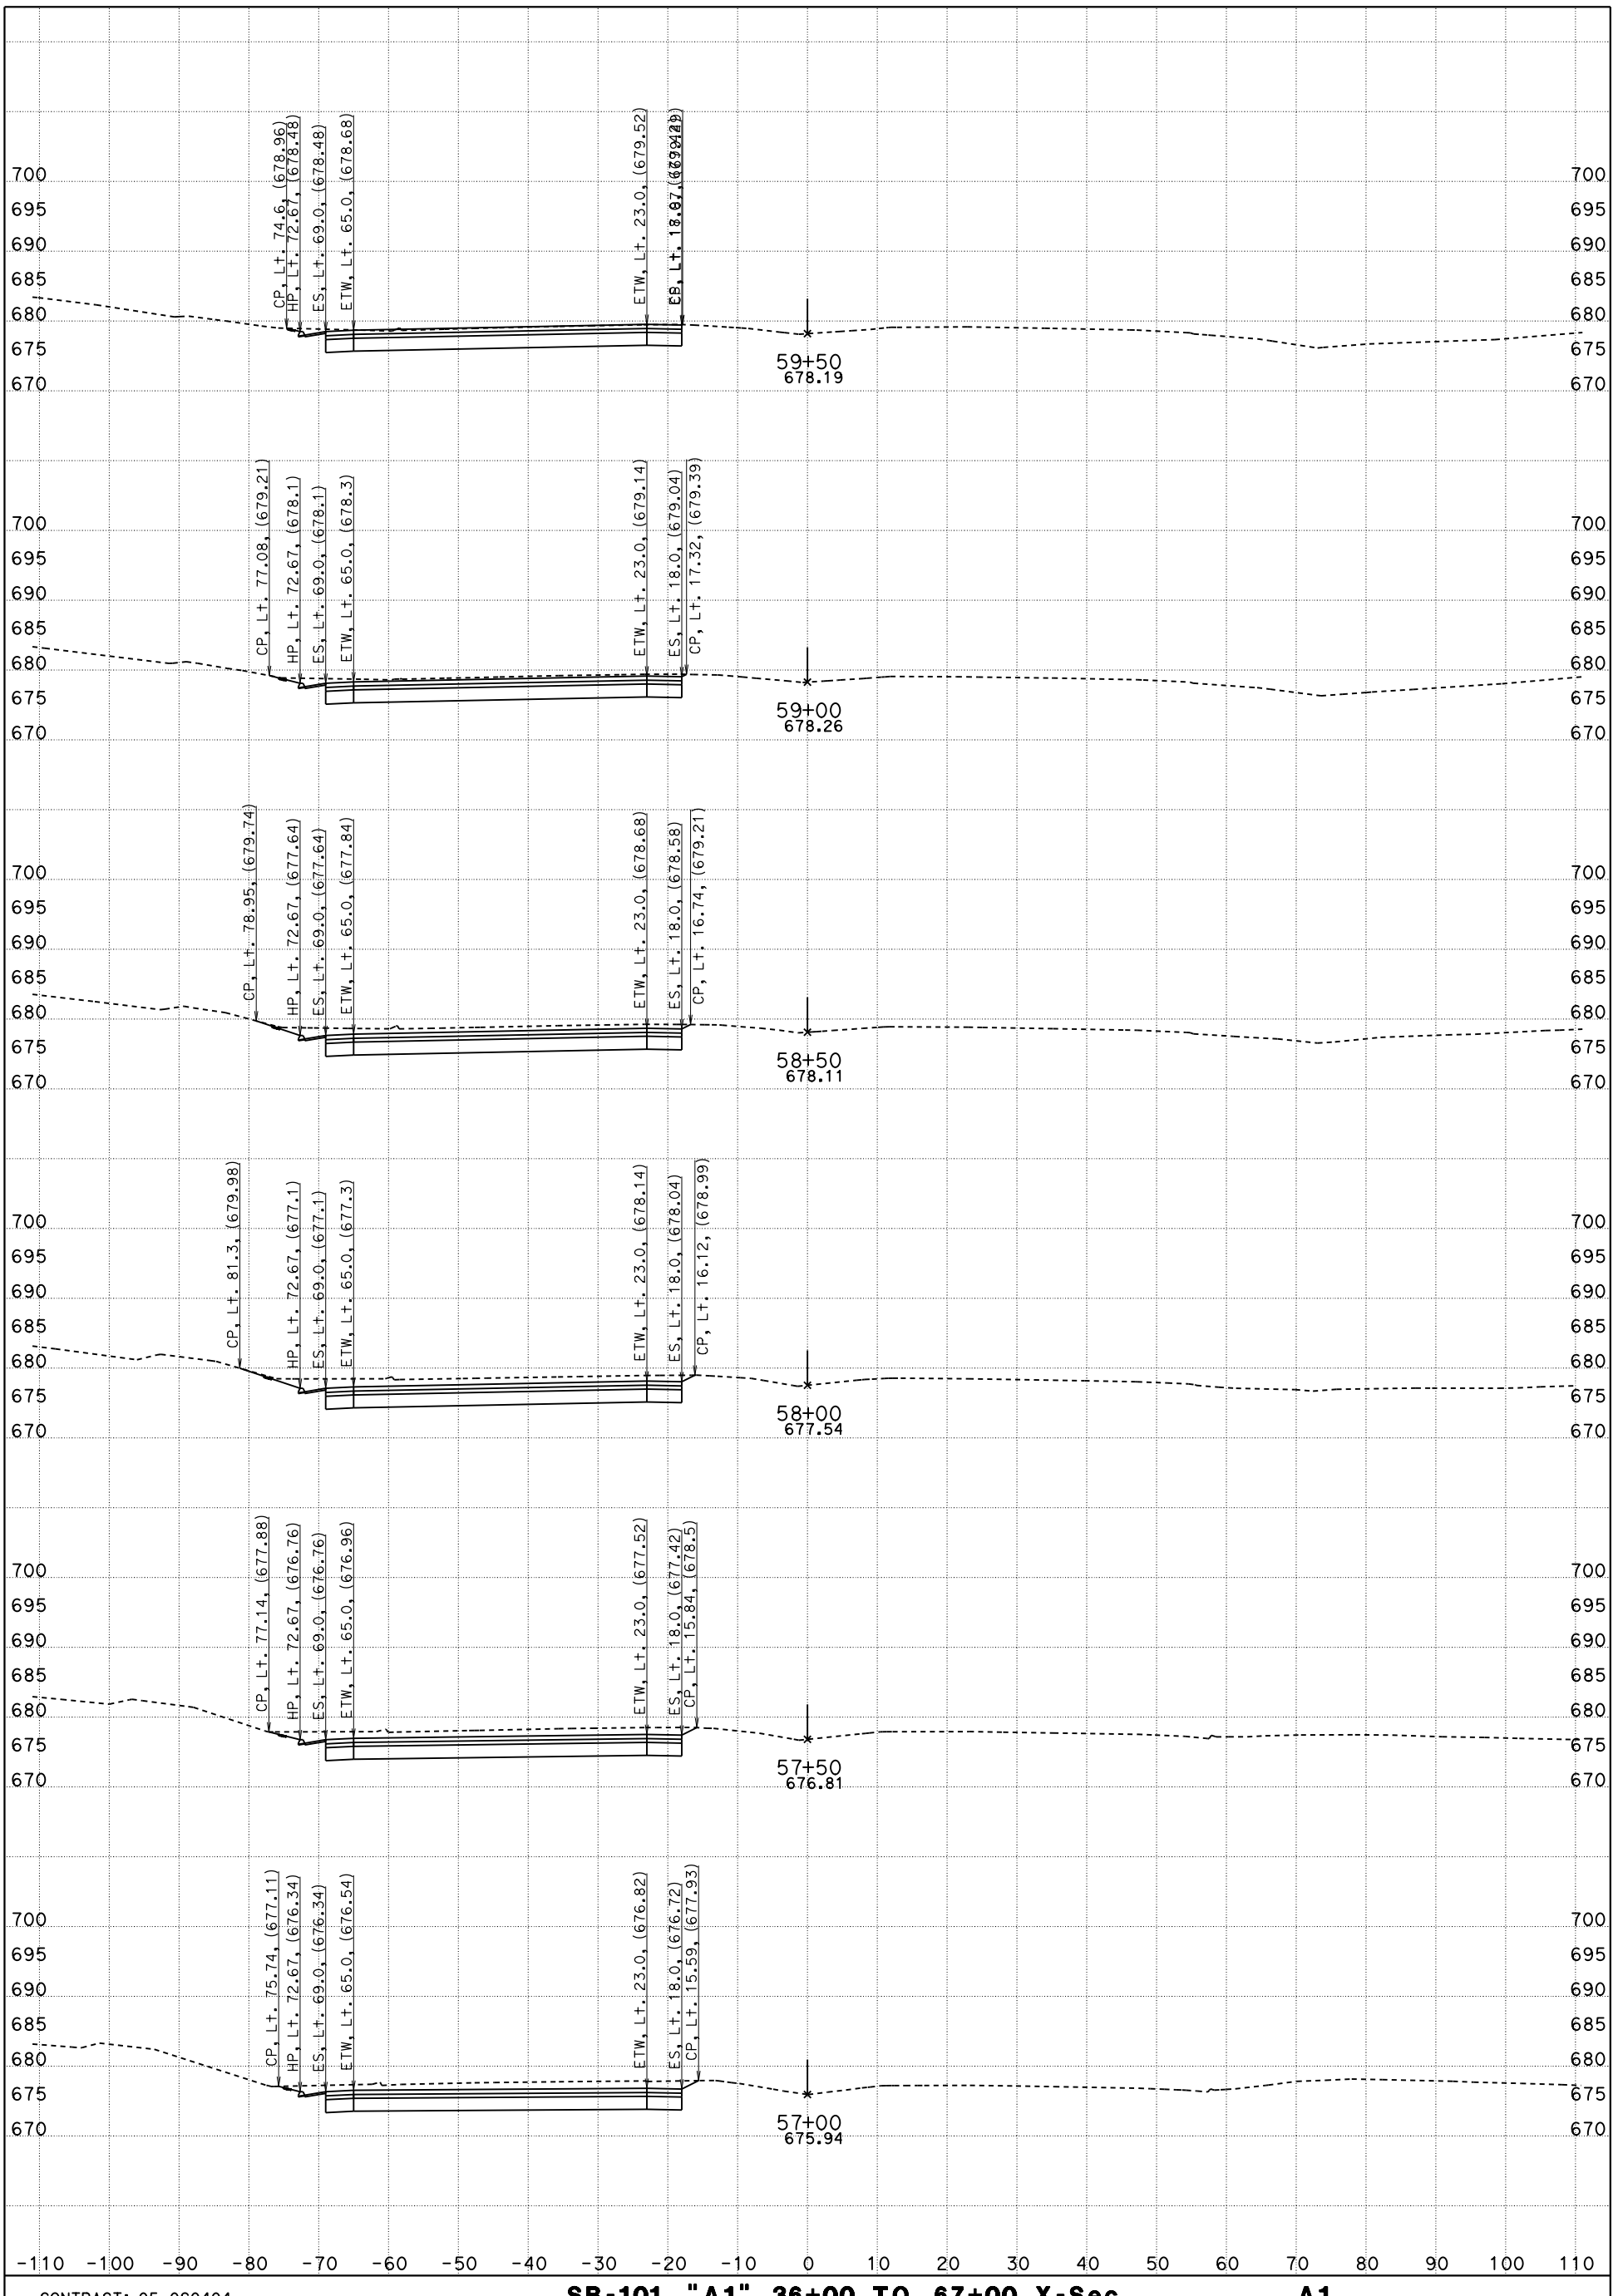

CONTRACT: 05-0G0404

DIST/CO/RTE/PM: 05/SLO/Mon

DATE: 5/6/2016 KC Project: 5130078

SB-101, "A1" 36+00 TO 67+00 X-Sec A1

"A1" LINE

SCALE: 1" = 10' Horiz.
1" = 10' Vert.

File: D:\PROJECTSeSep\5130078\Peter_SanMarcos_Ck\SMC_Main\Revised VRS Files\a1_sb_3600 to 6700_des.egr

FOR EARTHWORK DEVELOPMENT ONLY

All Dimensions are US Survey Feet

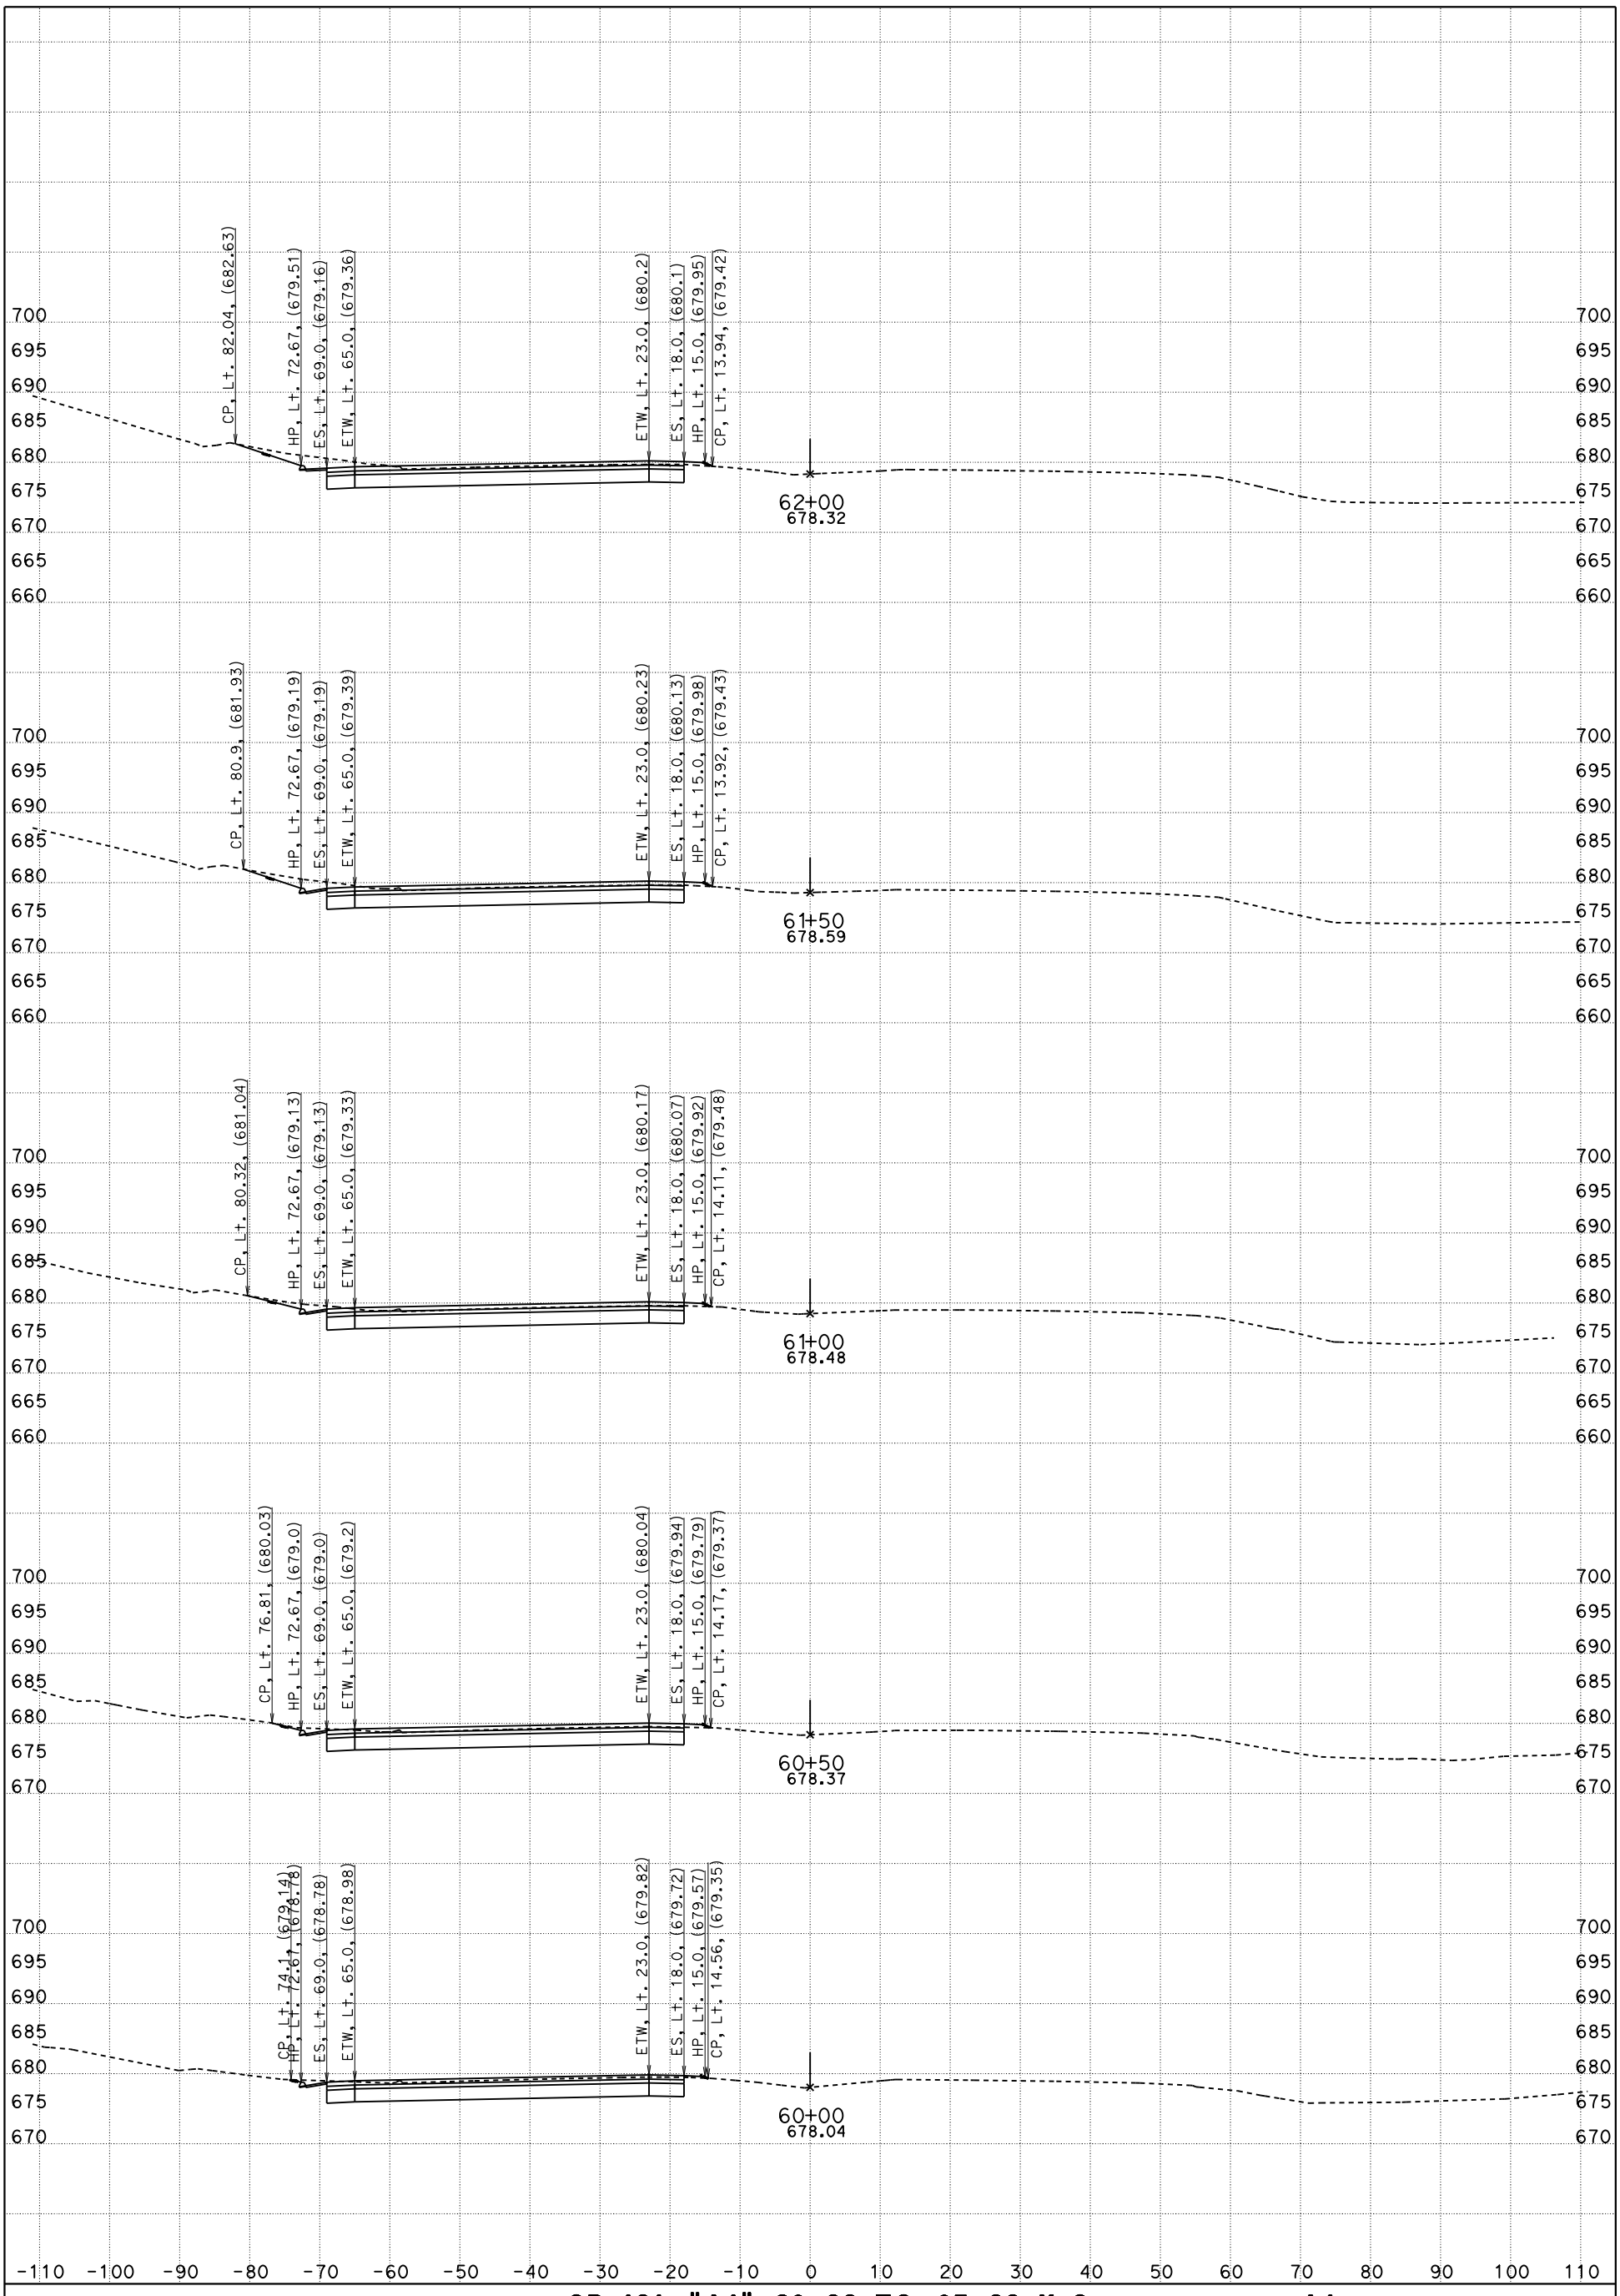

CONTRACT: 05-0G0404

DIST/CO/RTE/PM: 05/SLO/Mon

DATE: 5/6/2016 KC Project: 5130078 File: D:\PROJECTSeSep\5130078\Peter_SanMarcos_Ck\SMC_Main\Revised VRS Files\a1_sb_3600 to 6700_des.egr

SB-101, "A1" 36+00 TO 67+00 X-Sec A1

"A1" LINE

SCALE: 1" = 10' Horiz.
1" = 10' Vert.

FOR EARTHWORK DEVELOPMENT ONLY

All Dimensions are US Survey Feet

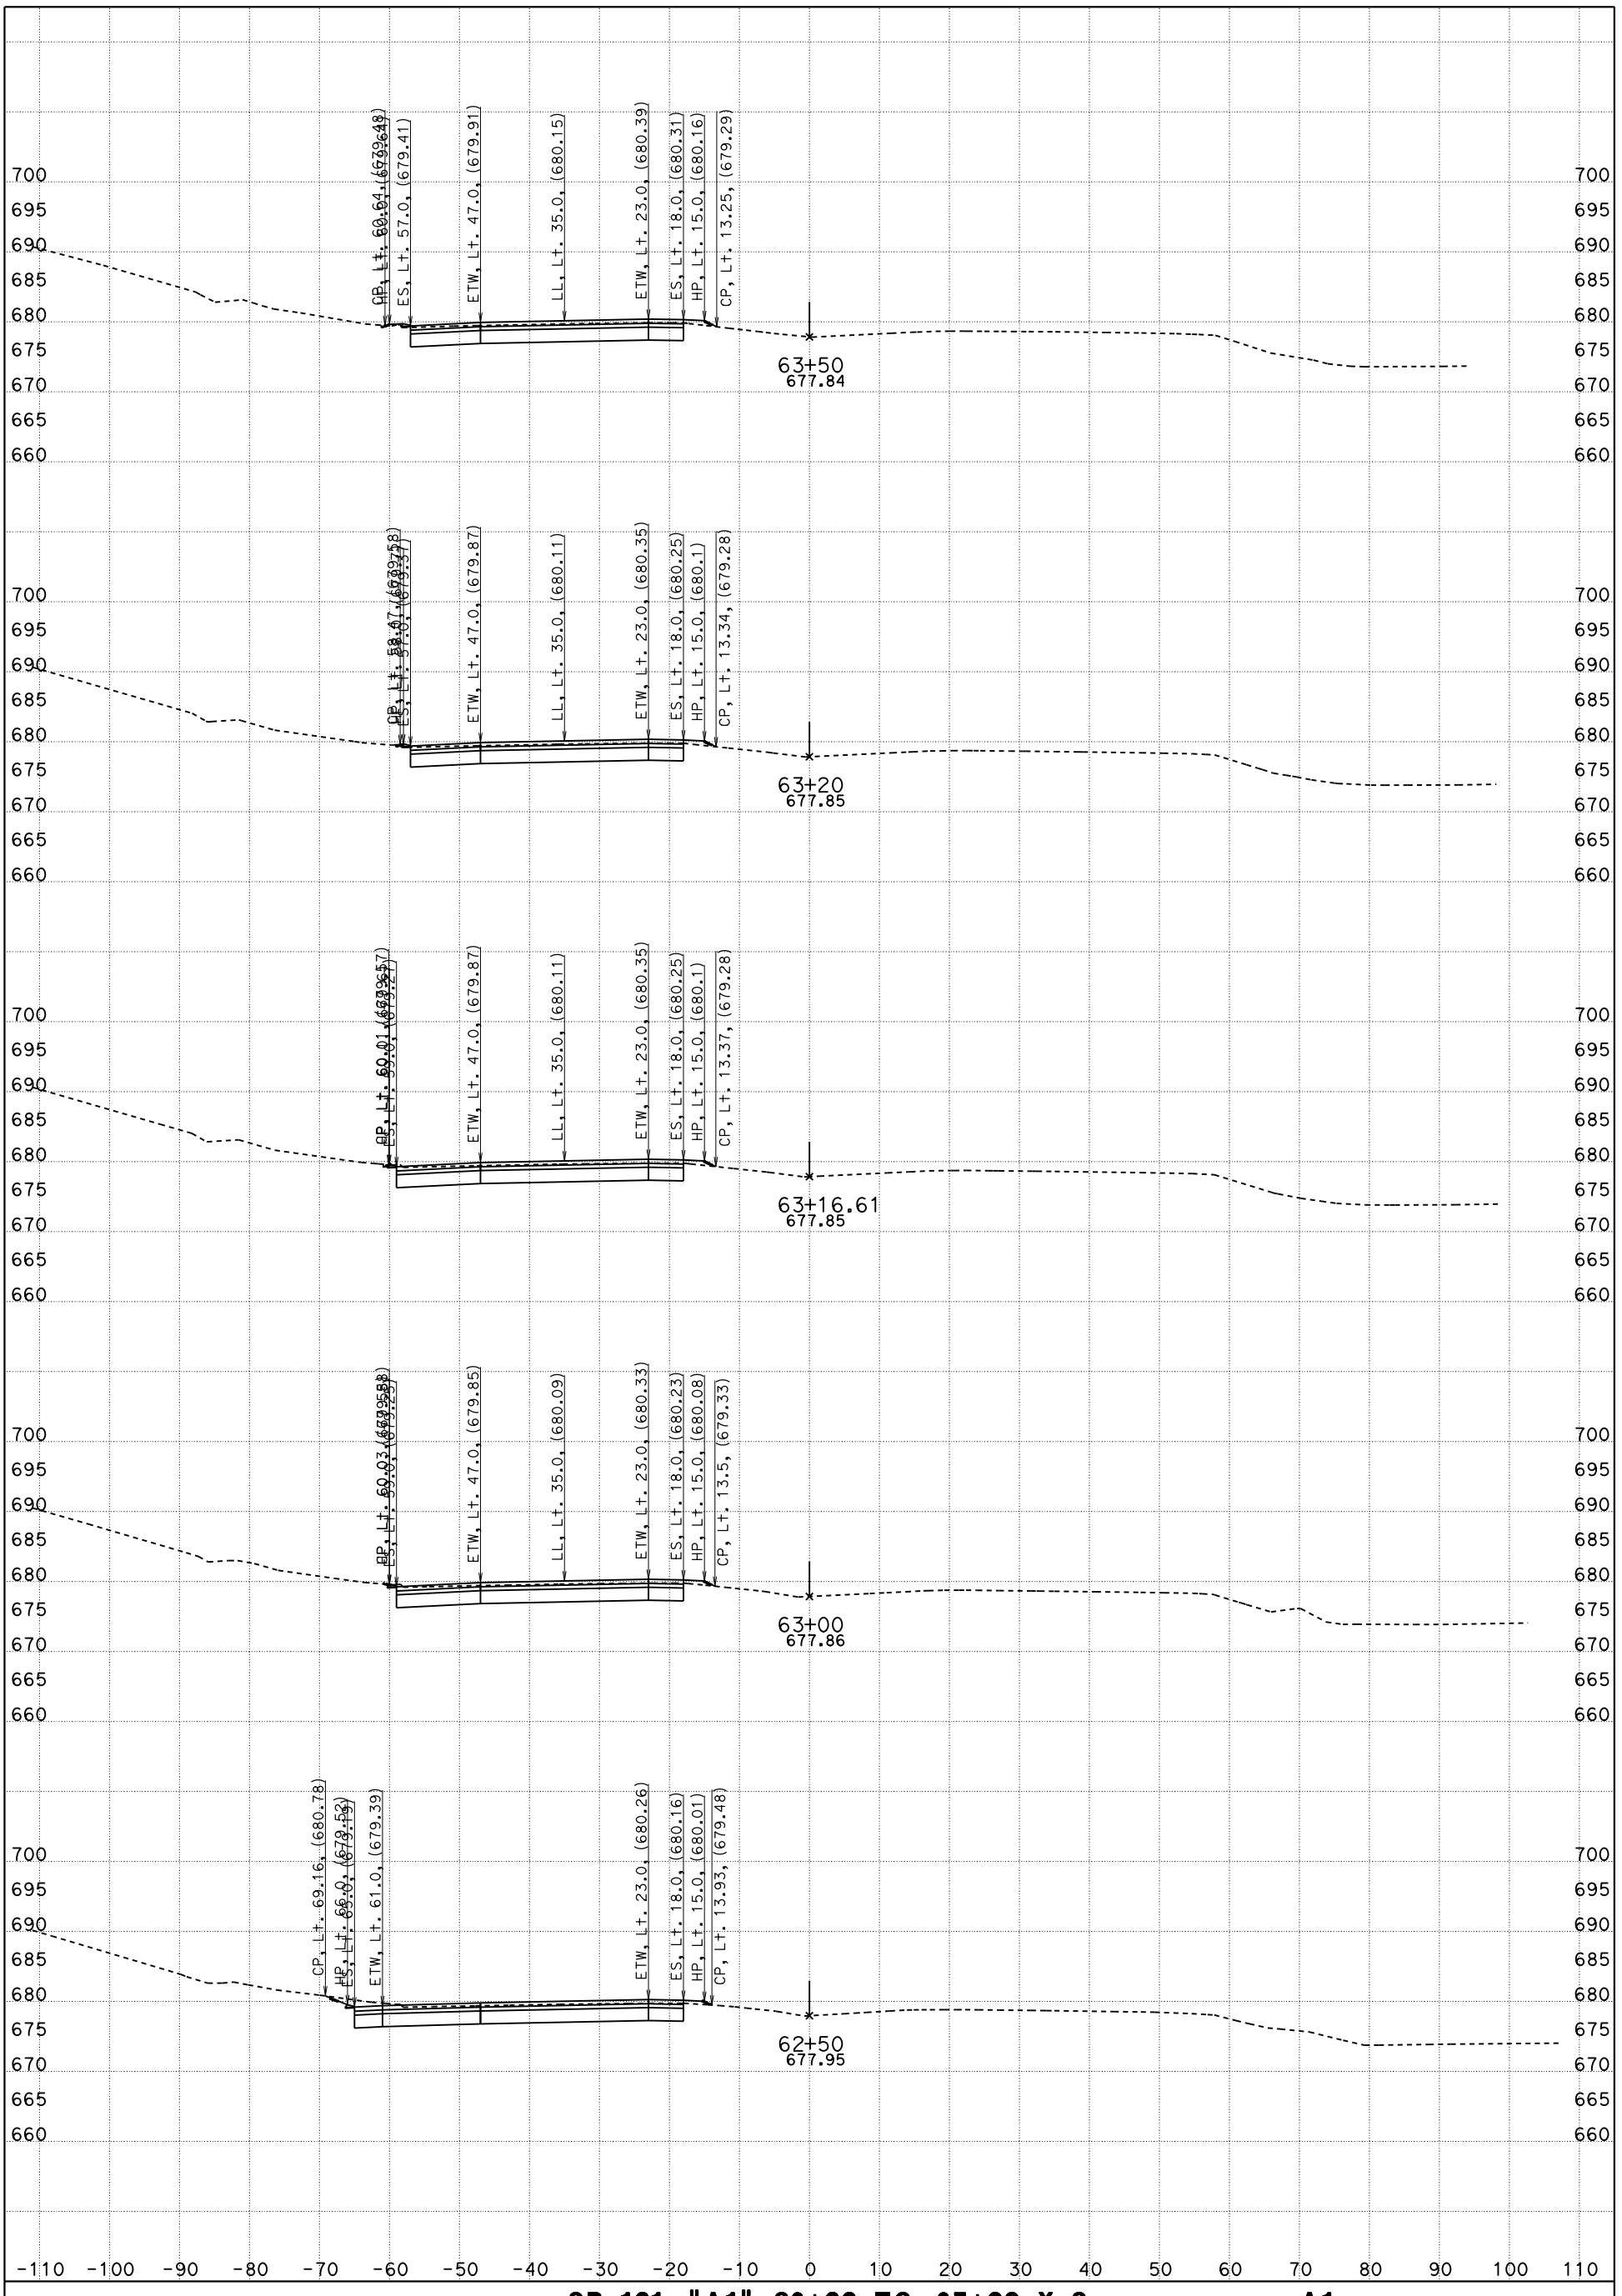

CONTRACT: 05-0G0404

DIST/CO/RTE/PM: 05/SLO/Mon

DATE: 5/6/2016 KC Project: 5130078

SB-101, "A1" 36+00 TO 67+00 X-Sec A1

"A1" LINE

SCALE: 1" = 10' Horiz.
1" = 10' Vert.

File: D:\PROJECTSeSep\5130078\Peter_SanMarcos_Ck\SMC_Main\Revised VRS Files\a1_sb_3600 to 6700_des.egr

FOR EARTHWORK DEVELOPMENT ONLY

All Dimensions are US Survey Feet

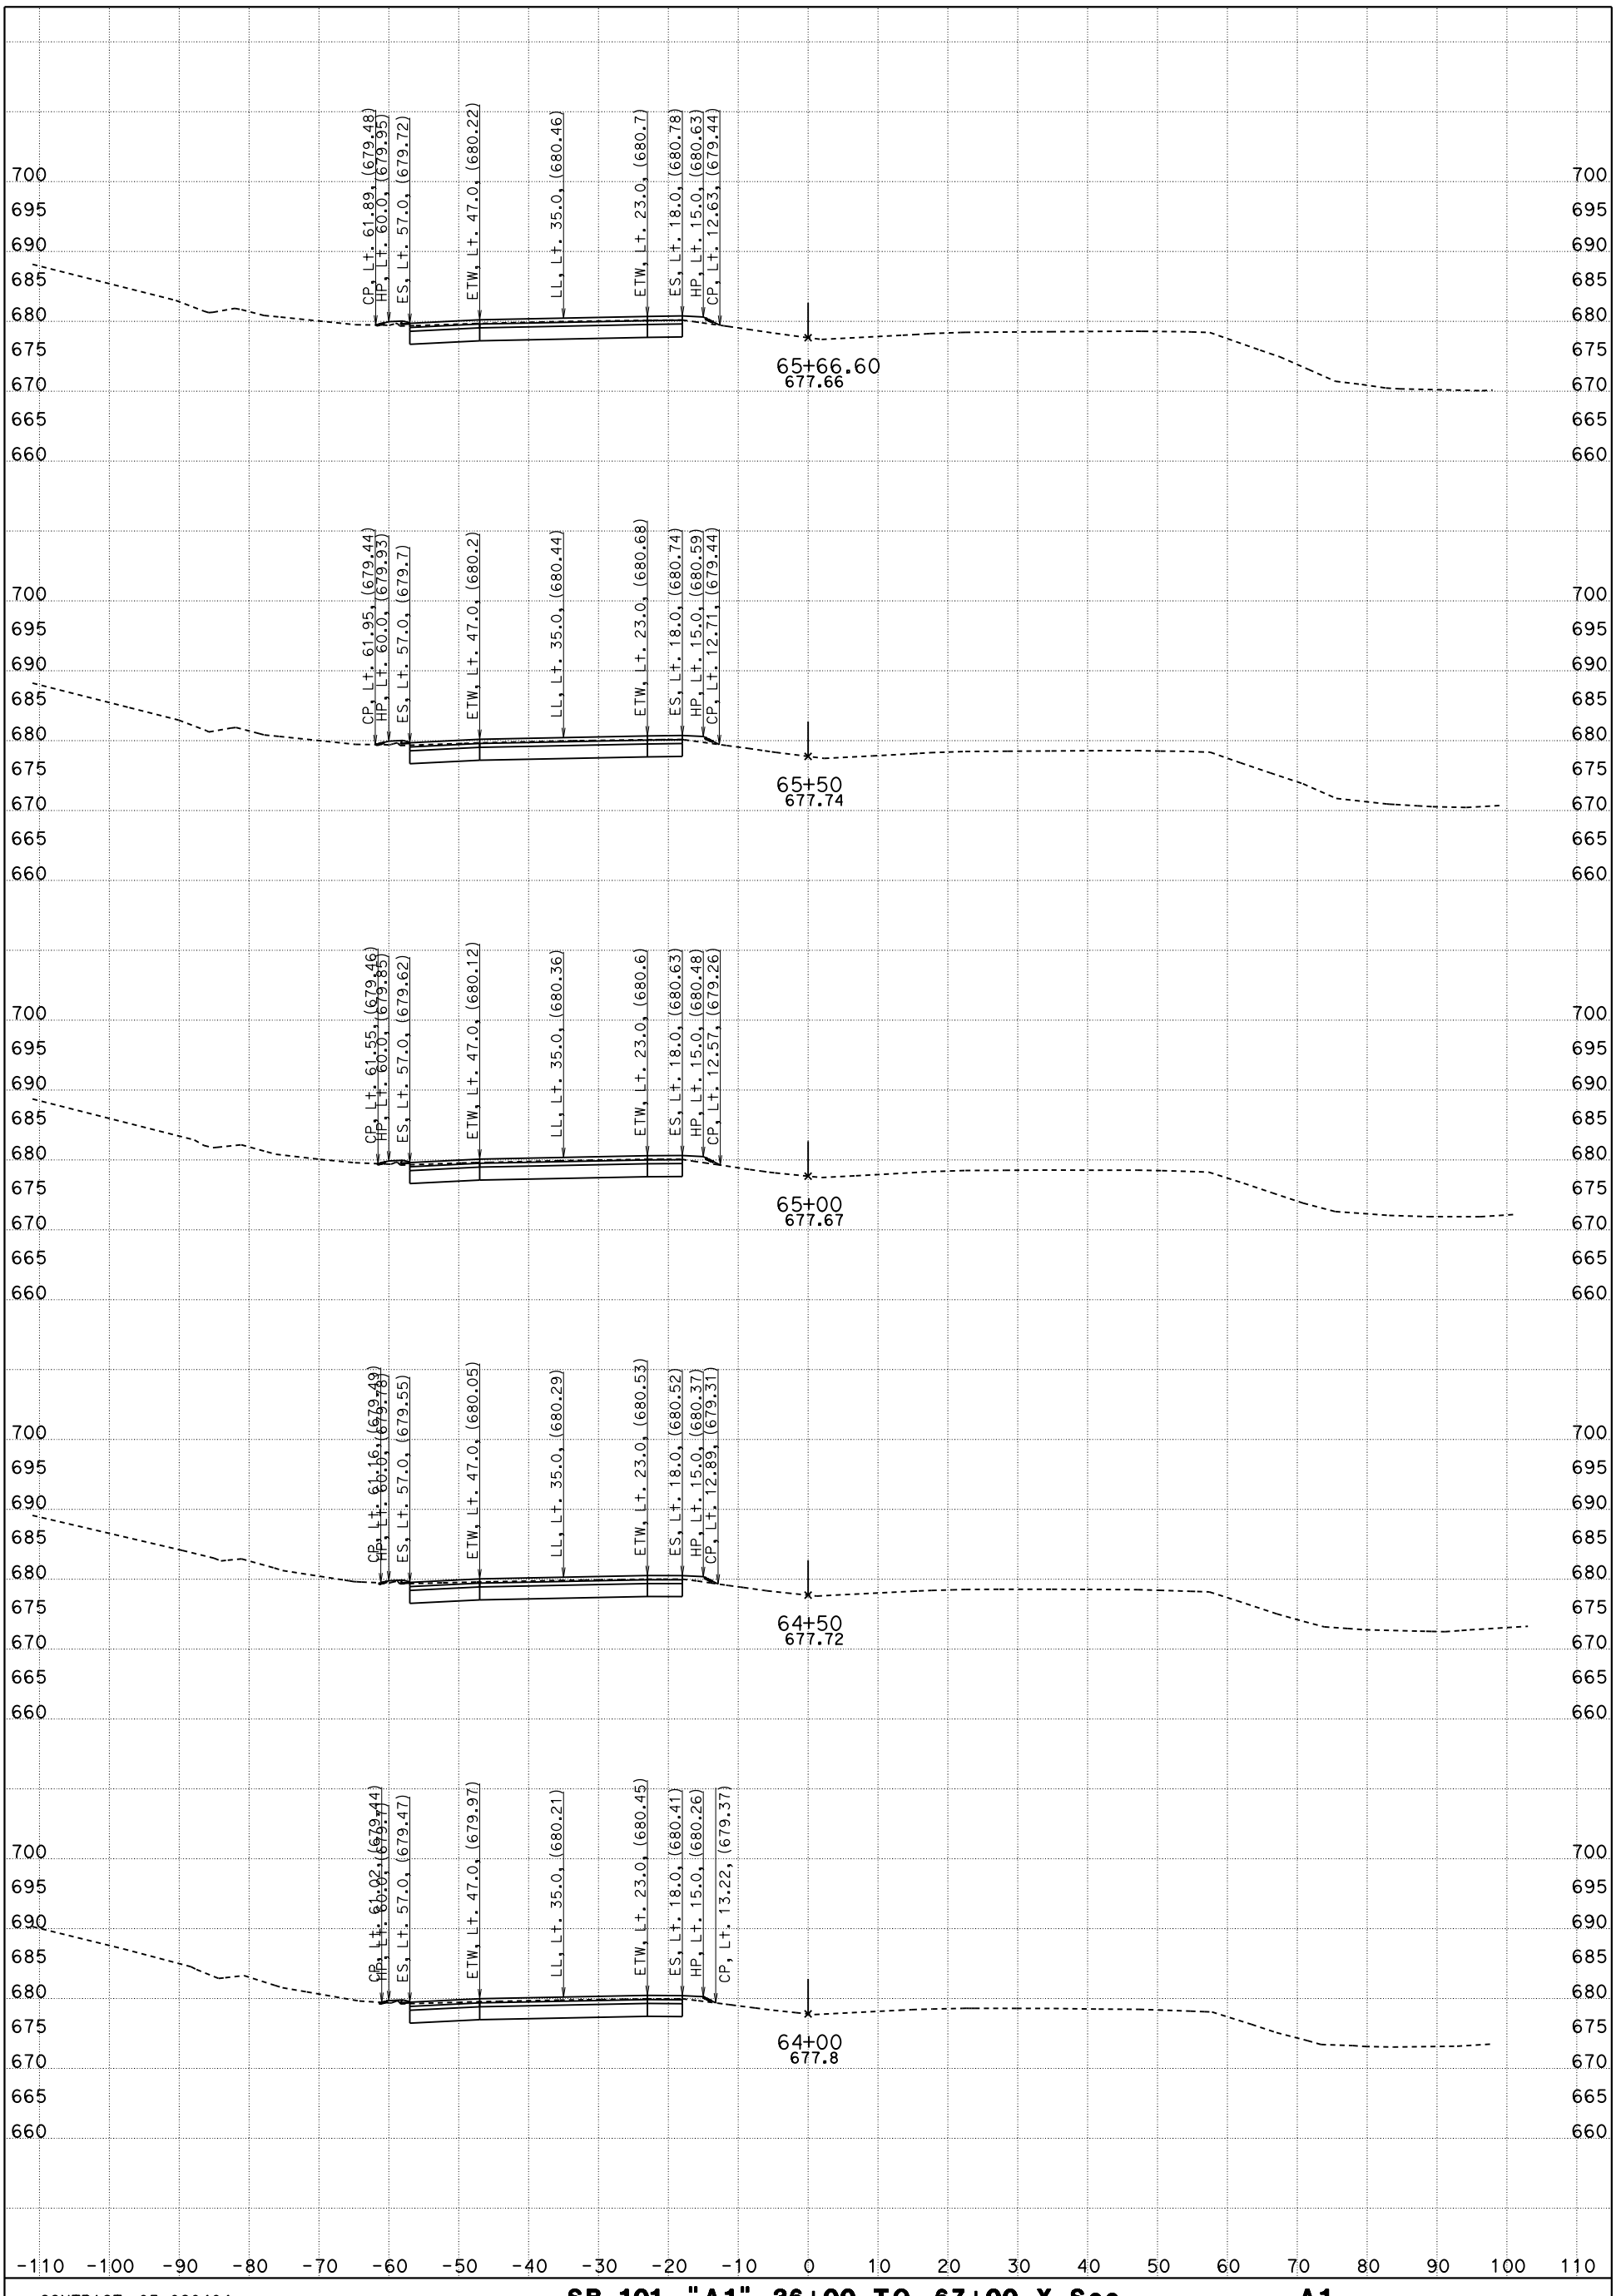

CONTRACT: 05-0G0404

DIST/CO/RTE/PM: 05/SLO/Mon

DATE: 5/6/2016 KC Project: 5130078

SB-101, "A1" 36+00 TO 67+00 X-Sec A1

"A1" LINE

SCALE: 1" = 10' Horiz.
1" = 10' Vert.

File: D:\PROJECTSeSep\5130078\Peter_SanMarcos_Ck\SMC_Main\Revised VRS Files\a1_sb_3600 to 6700_des.egr

FOR EARTHWORK DEVELOPMENT ONLY

All Dimensions are US Survey Feet

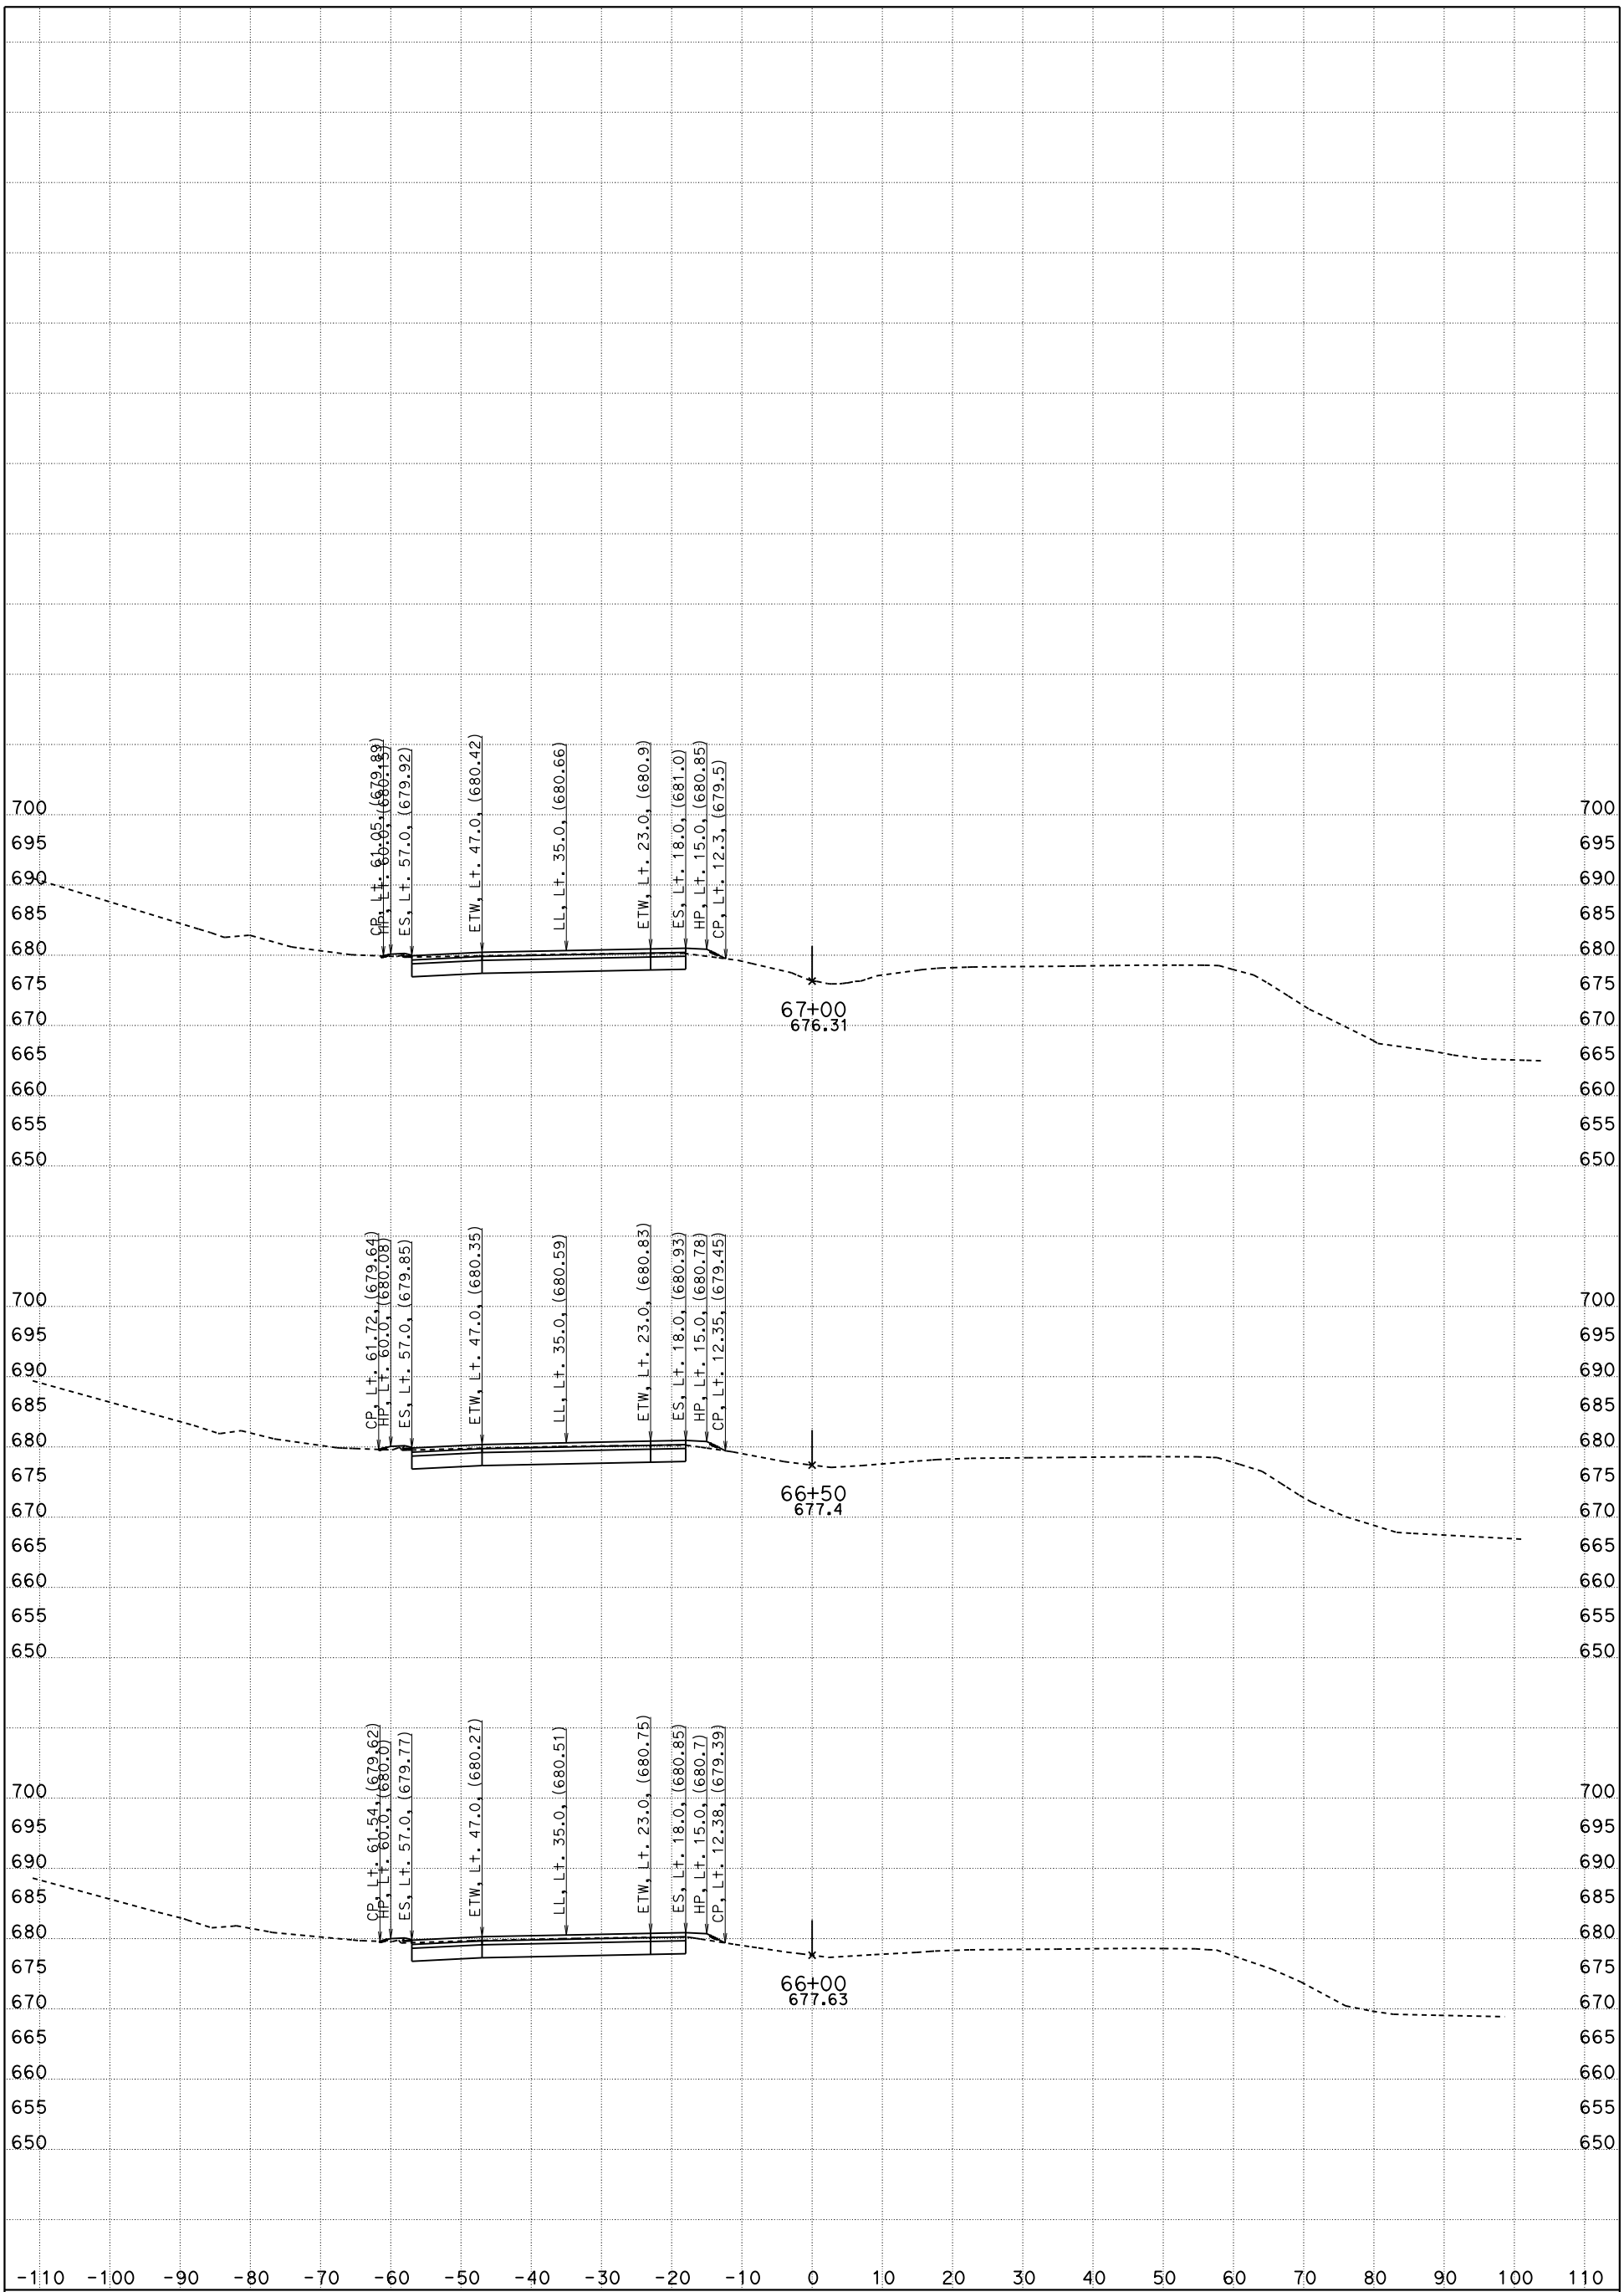

CONTRACT: 05-0G0404

DIST/CO/RTE/PM: 05/SLO/Mon

DATE: 5/6/2016 KC Project: 5130078 File: D:\PROJECTSeSep\5130078\Peter_SanMarcos_Ck\SMC_Main\Revised VRS Files\a1_sb_3600 to 6700_des.ear

SB-101, "A1" 36+00 TO 67+00 X-Sec A1

"A1" LINE

SCALE: 1" = 10' Horiz.
1" = 10' Vert.