FOR EARTHWORK DEVELOPMENT ONLY

All Dimensions are US Survey Feet

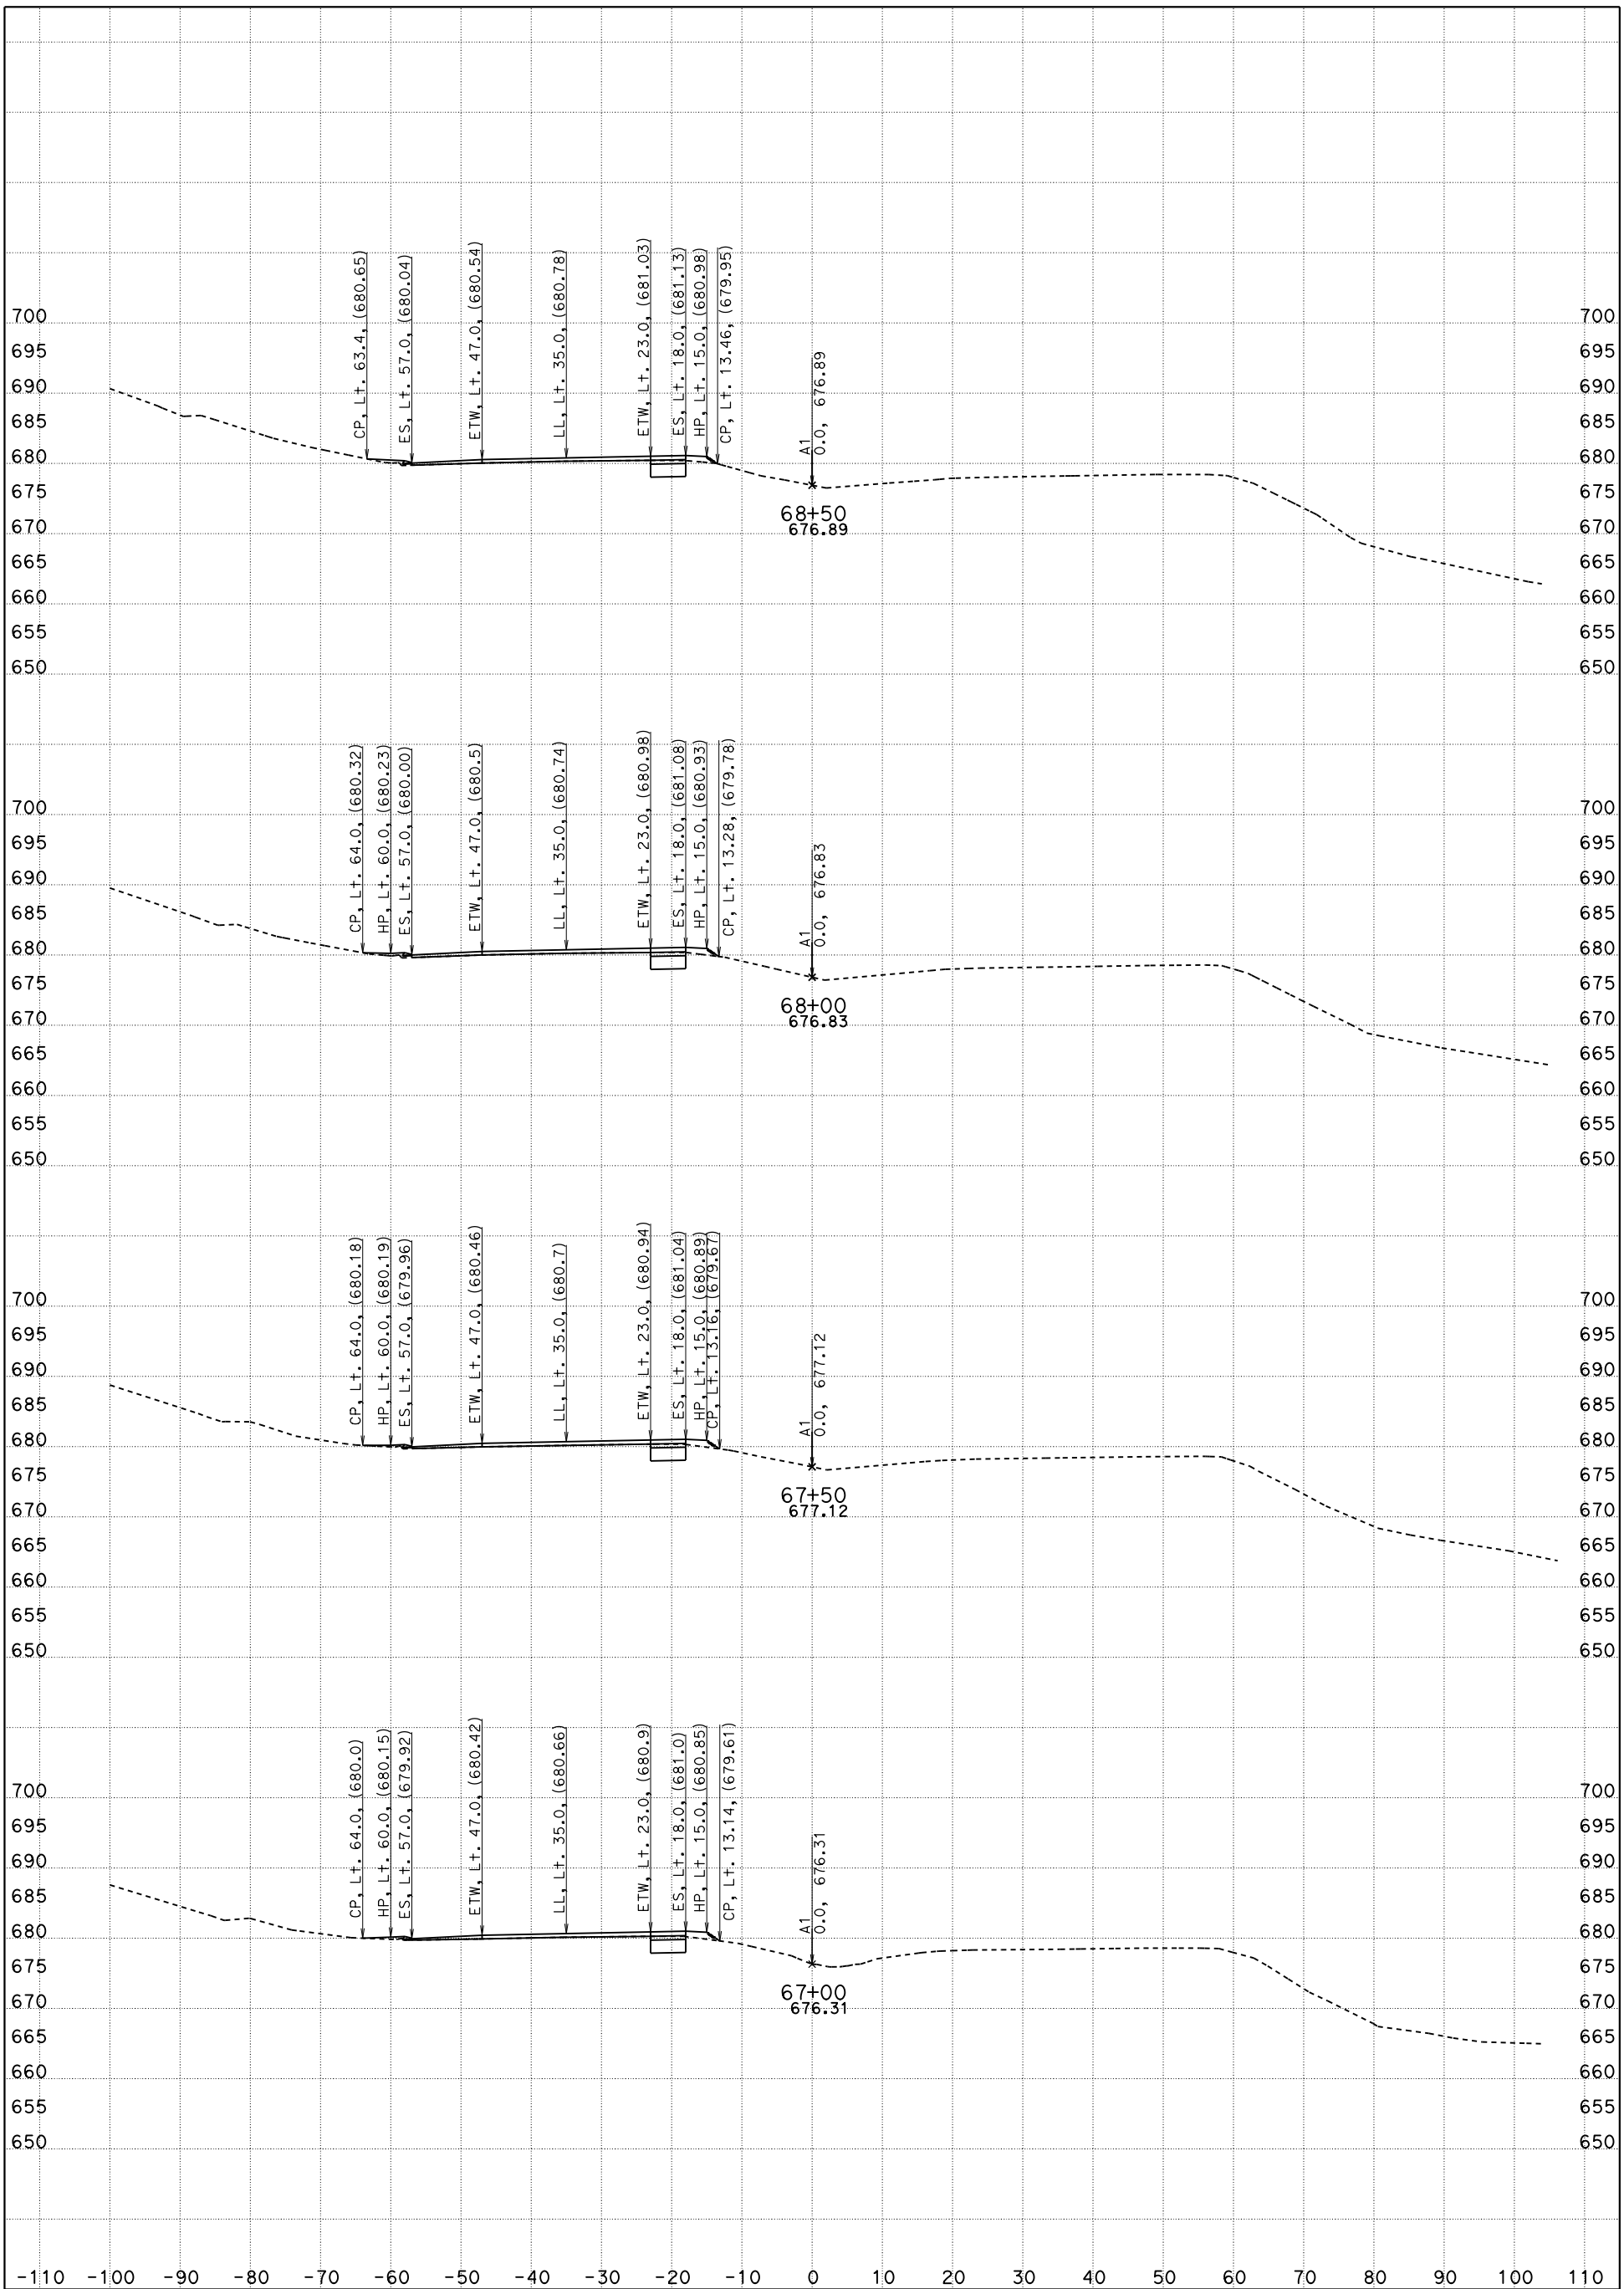

CONTRACT: 05-0G0404

DIST/CO/RTE/PM: 05/SLO/Mon

DATE: 5/9/2016 KC Project: 5130078 File: D:\PROJECTSeSep\5130078\Peter_SMC_to_SSM\Revised\sb_a1 67+00 to 106+50_des.ear

SB-101, "A1" 67+00 TO 106+50 X-Sec A1

"A1" LINE

SCALE: 1" = 10' Horiz.
1" = 10' Vert.

SHEET 1 OF 29

FOR EARTHWORK DEVELOPMENT ONLY

All Dimensions are US Survey Feet

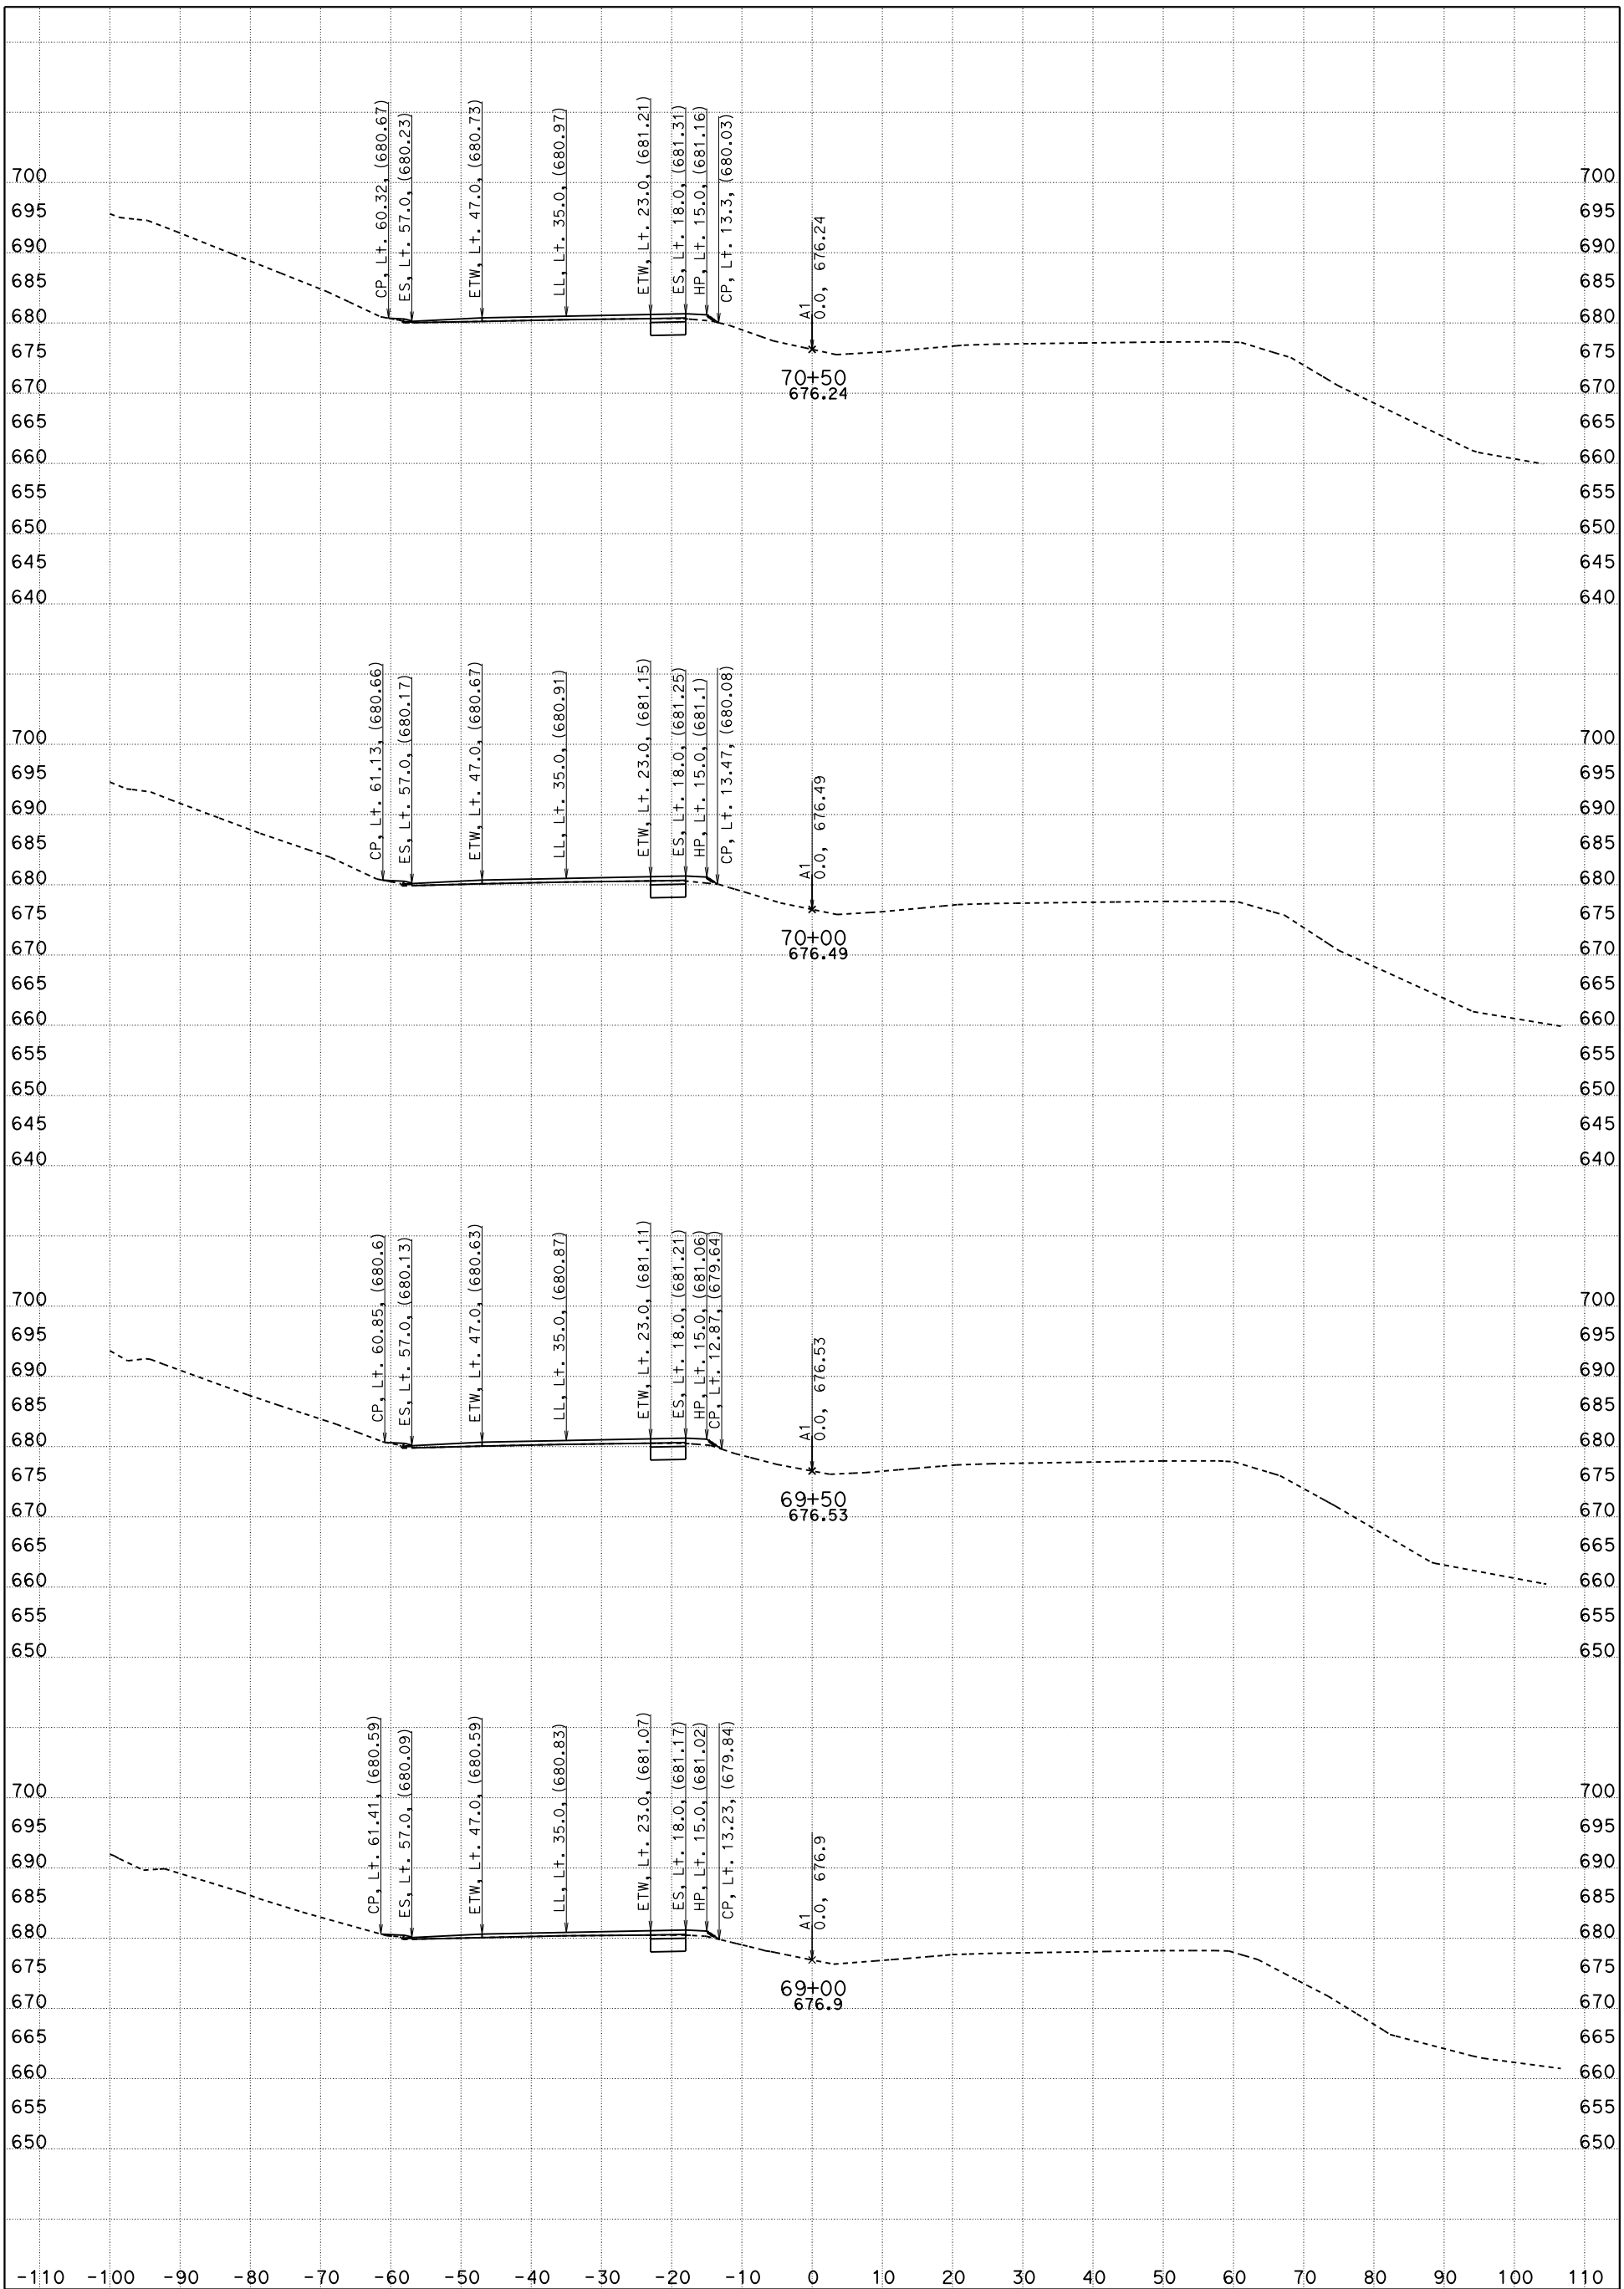

CONTRACT: 05-0G0404

DIST/CO/RTE/PM: 05/SLO/Mon

DATE: 5/9/2016 KC Project: 5130078 File: D:\PROJECTSeSep\5130078\Peter_SMC_to_SSM\Revised\sb_a1 67+00 to 106+50_des.ear

SB-101, "A1" 67+00 TO 106+50 X-Sec A1

"A1" LINE

SCALE: 1" = 10' Horiz.
1" = 10' Vert.

FOR EARTHWORK DEVELOPMENT ONLY

All Dimensions are US Survey Feet

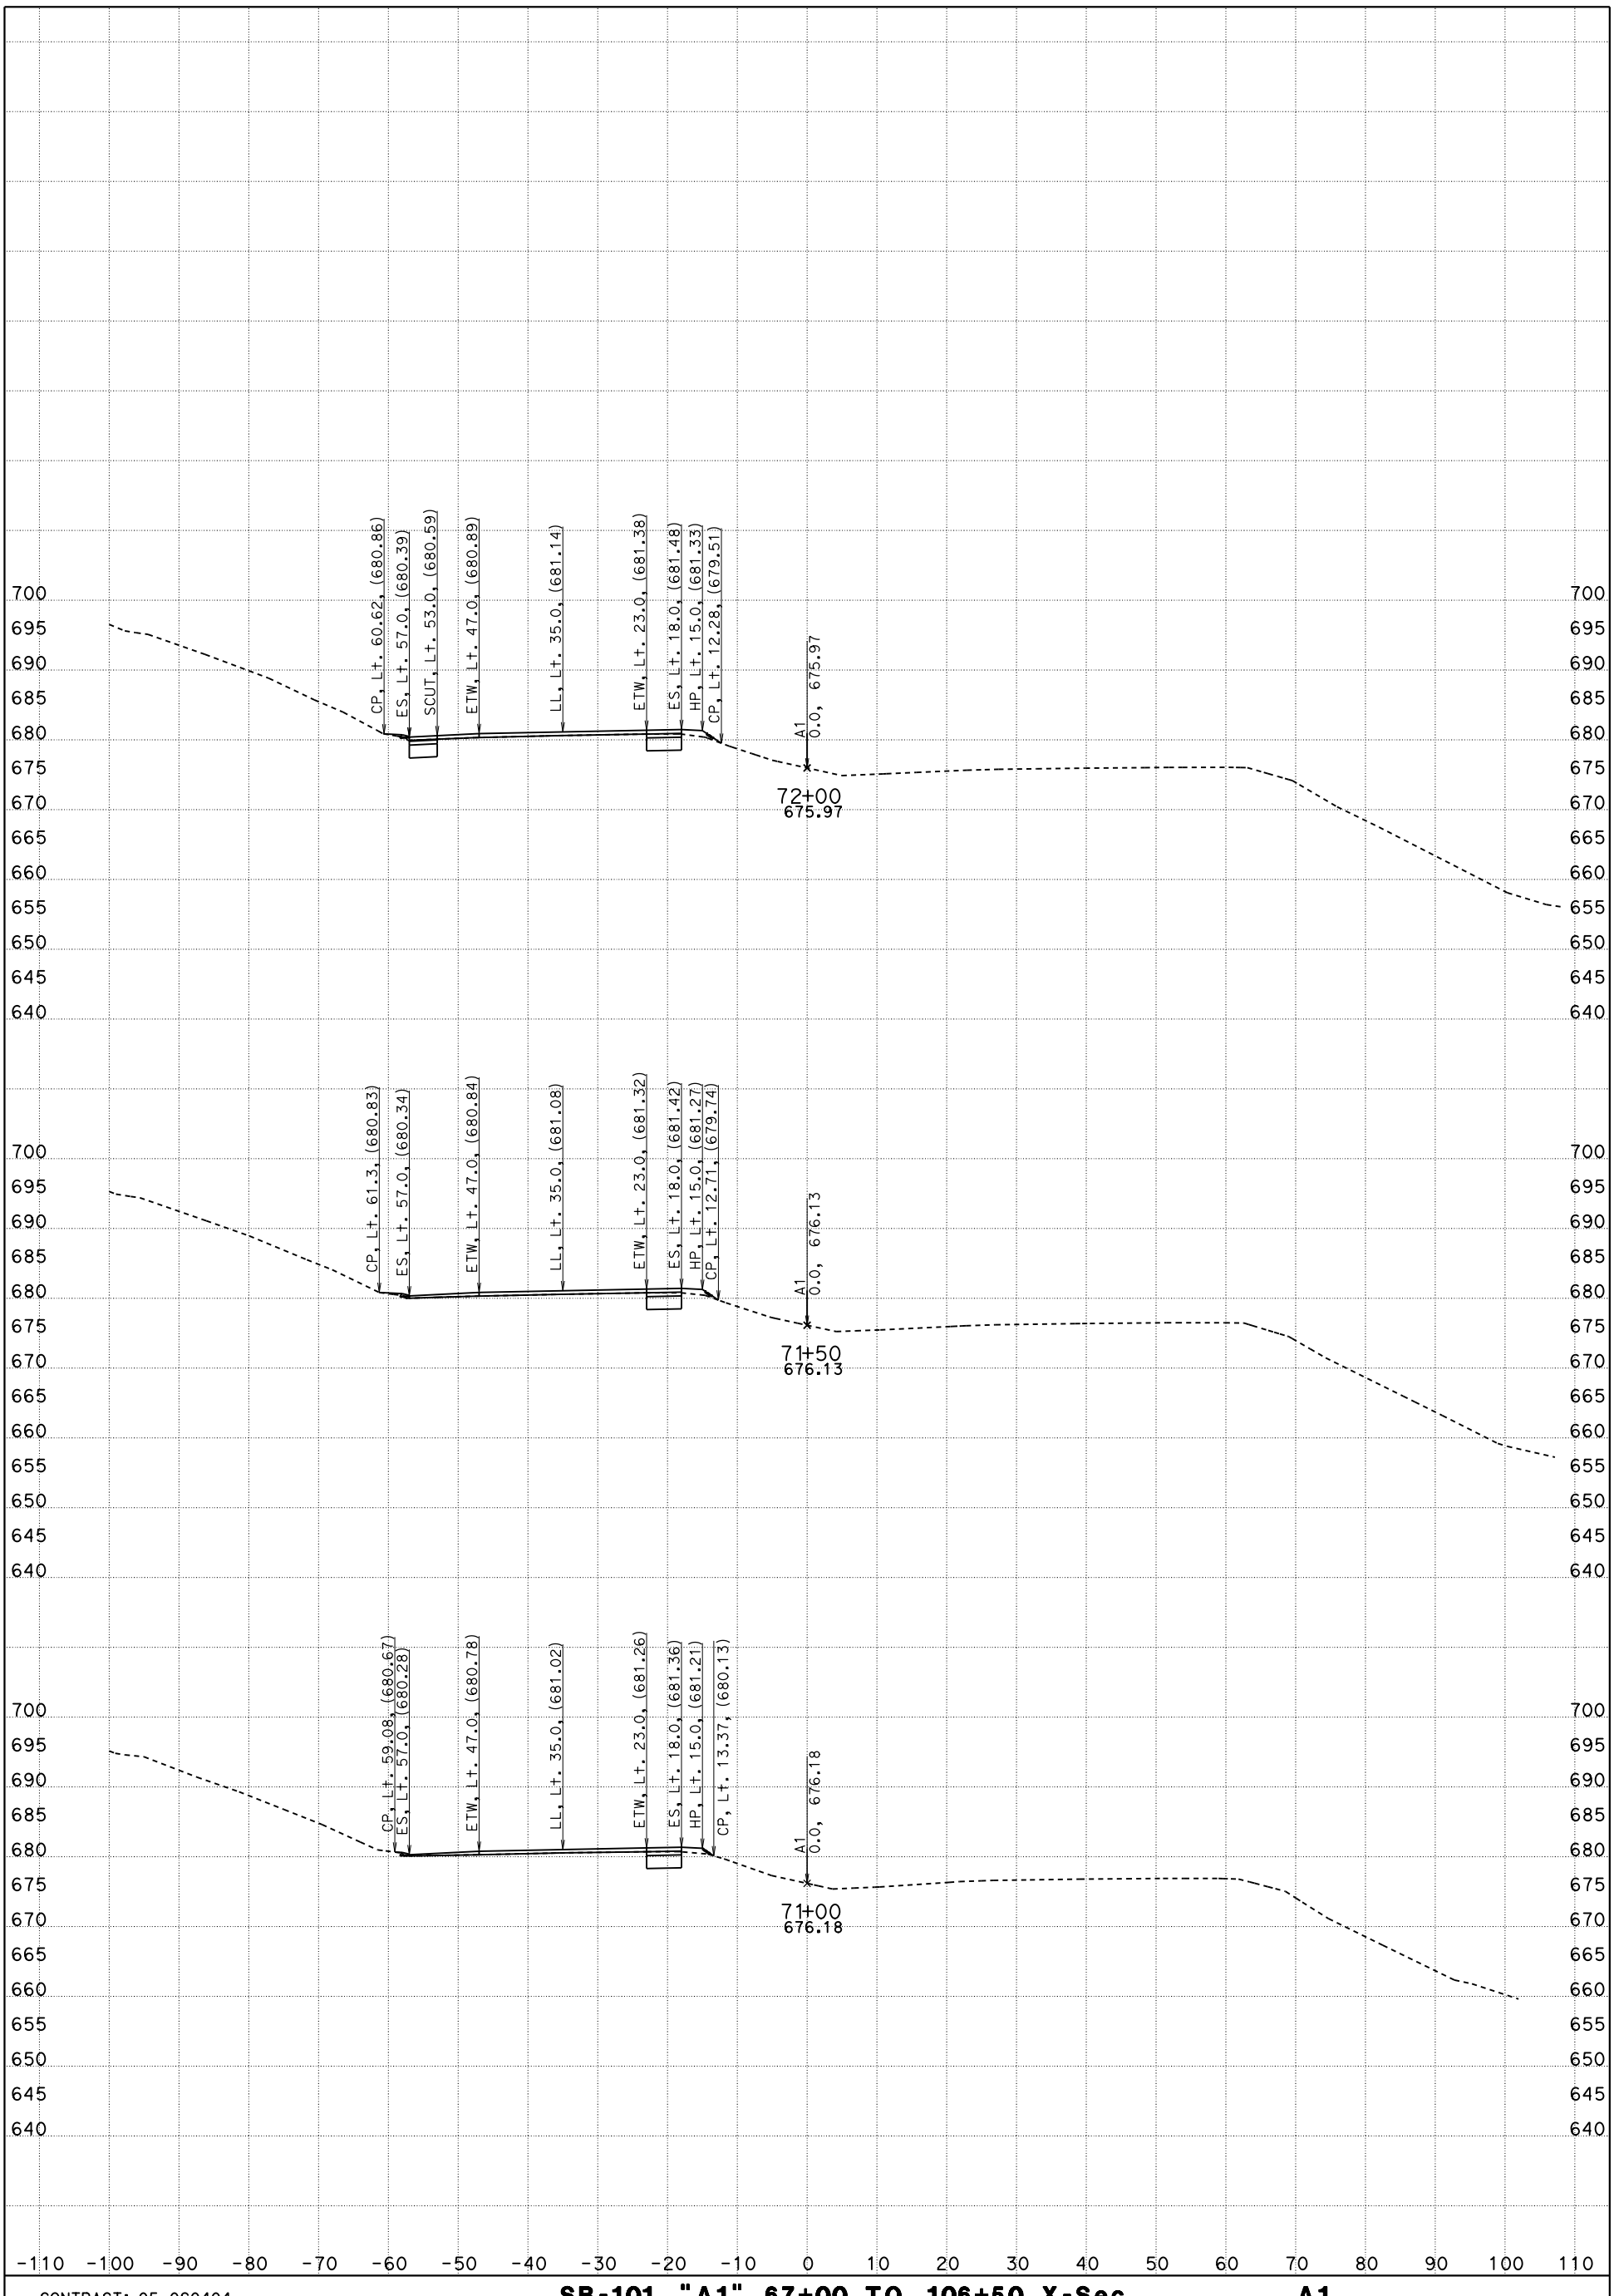

CONTRACT: 05-0G0404

DIST/CO/RTE/PM: 05/SLO/Mon

DATE: 5/9/2016 KC Project: 5130078 File: D:\PROJECTSeSep\5130078\Peter_SMC_to_SSM\Revised\sb_a1 67+00 to 106+50_des.ear

SB-101, "A1" 67+00 TO 106+50 X-Sec A1

"A1" LINE

SCALE: 1" = 10' Horiz.
1" = 10' Vert.

FOR EARTHWORK DEVELOPMENT ONLY

All Dimensions are US Survey Feet

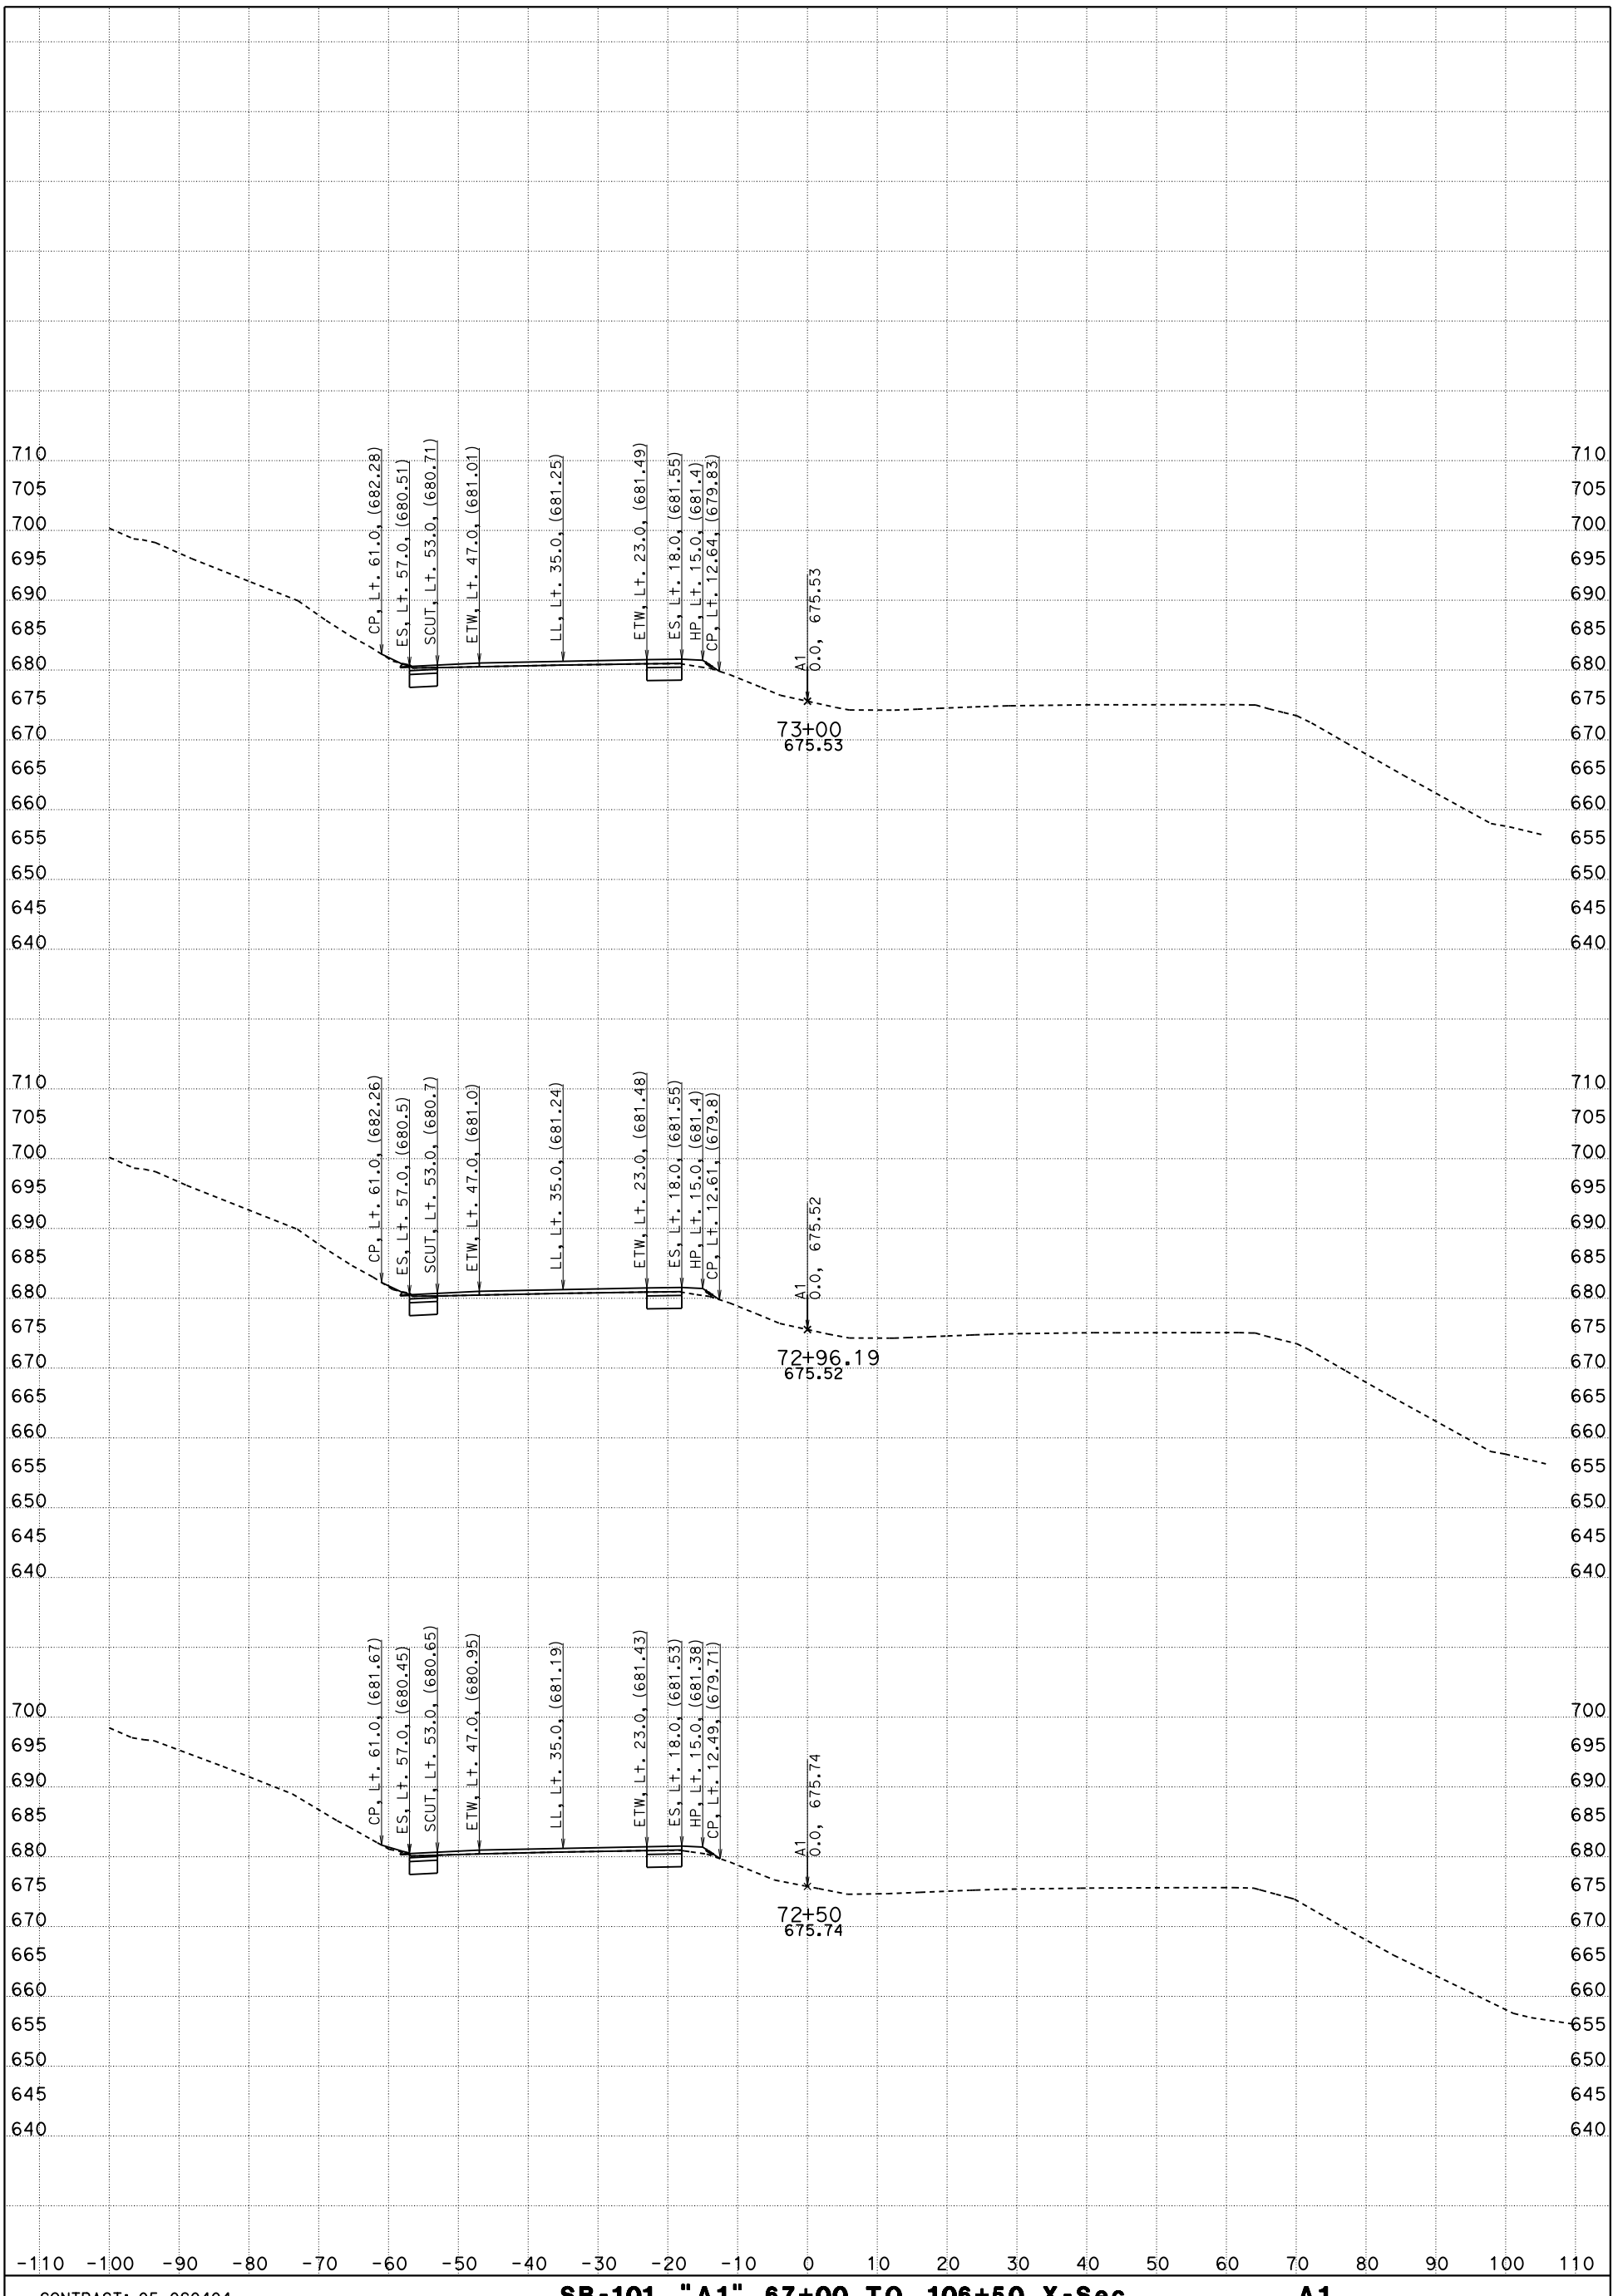

CONTRACT: 05-0G0404

DIST/CO/RTE/PM: 05/SLO/Mon

DATE: 5/9/2016 KC Project: 5130078 File: D:\PROJECTSeSep\5130078\Peter_SMC_to_SSM\Revised\sb_a1 67+00 to 106+50_des.ear

SB-101, "A1" 67+00 TO 106+50 X-Sec A1

"A1" LINE

SCALE: 1" = 10' Horiz.
1" = 10' Vert.

FOR EARTHWORK DEVELOPMENT ONLY

All Dimensions are US Survey Feet

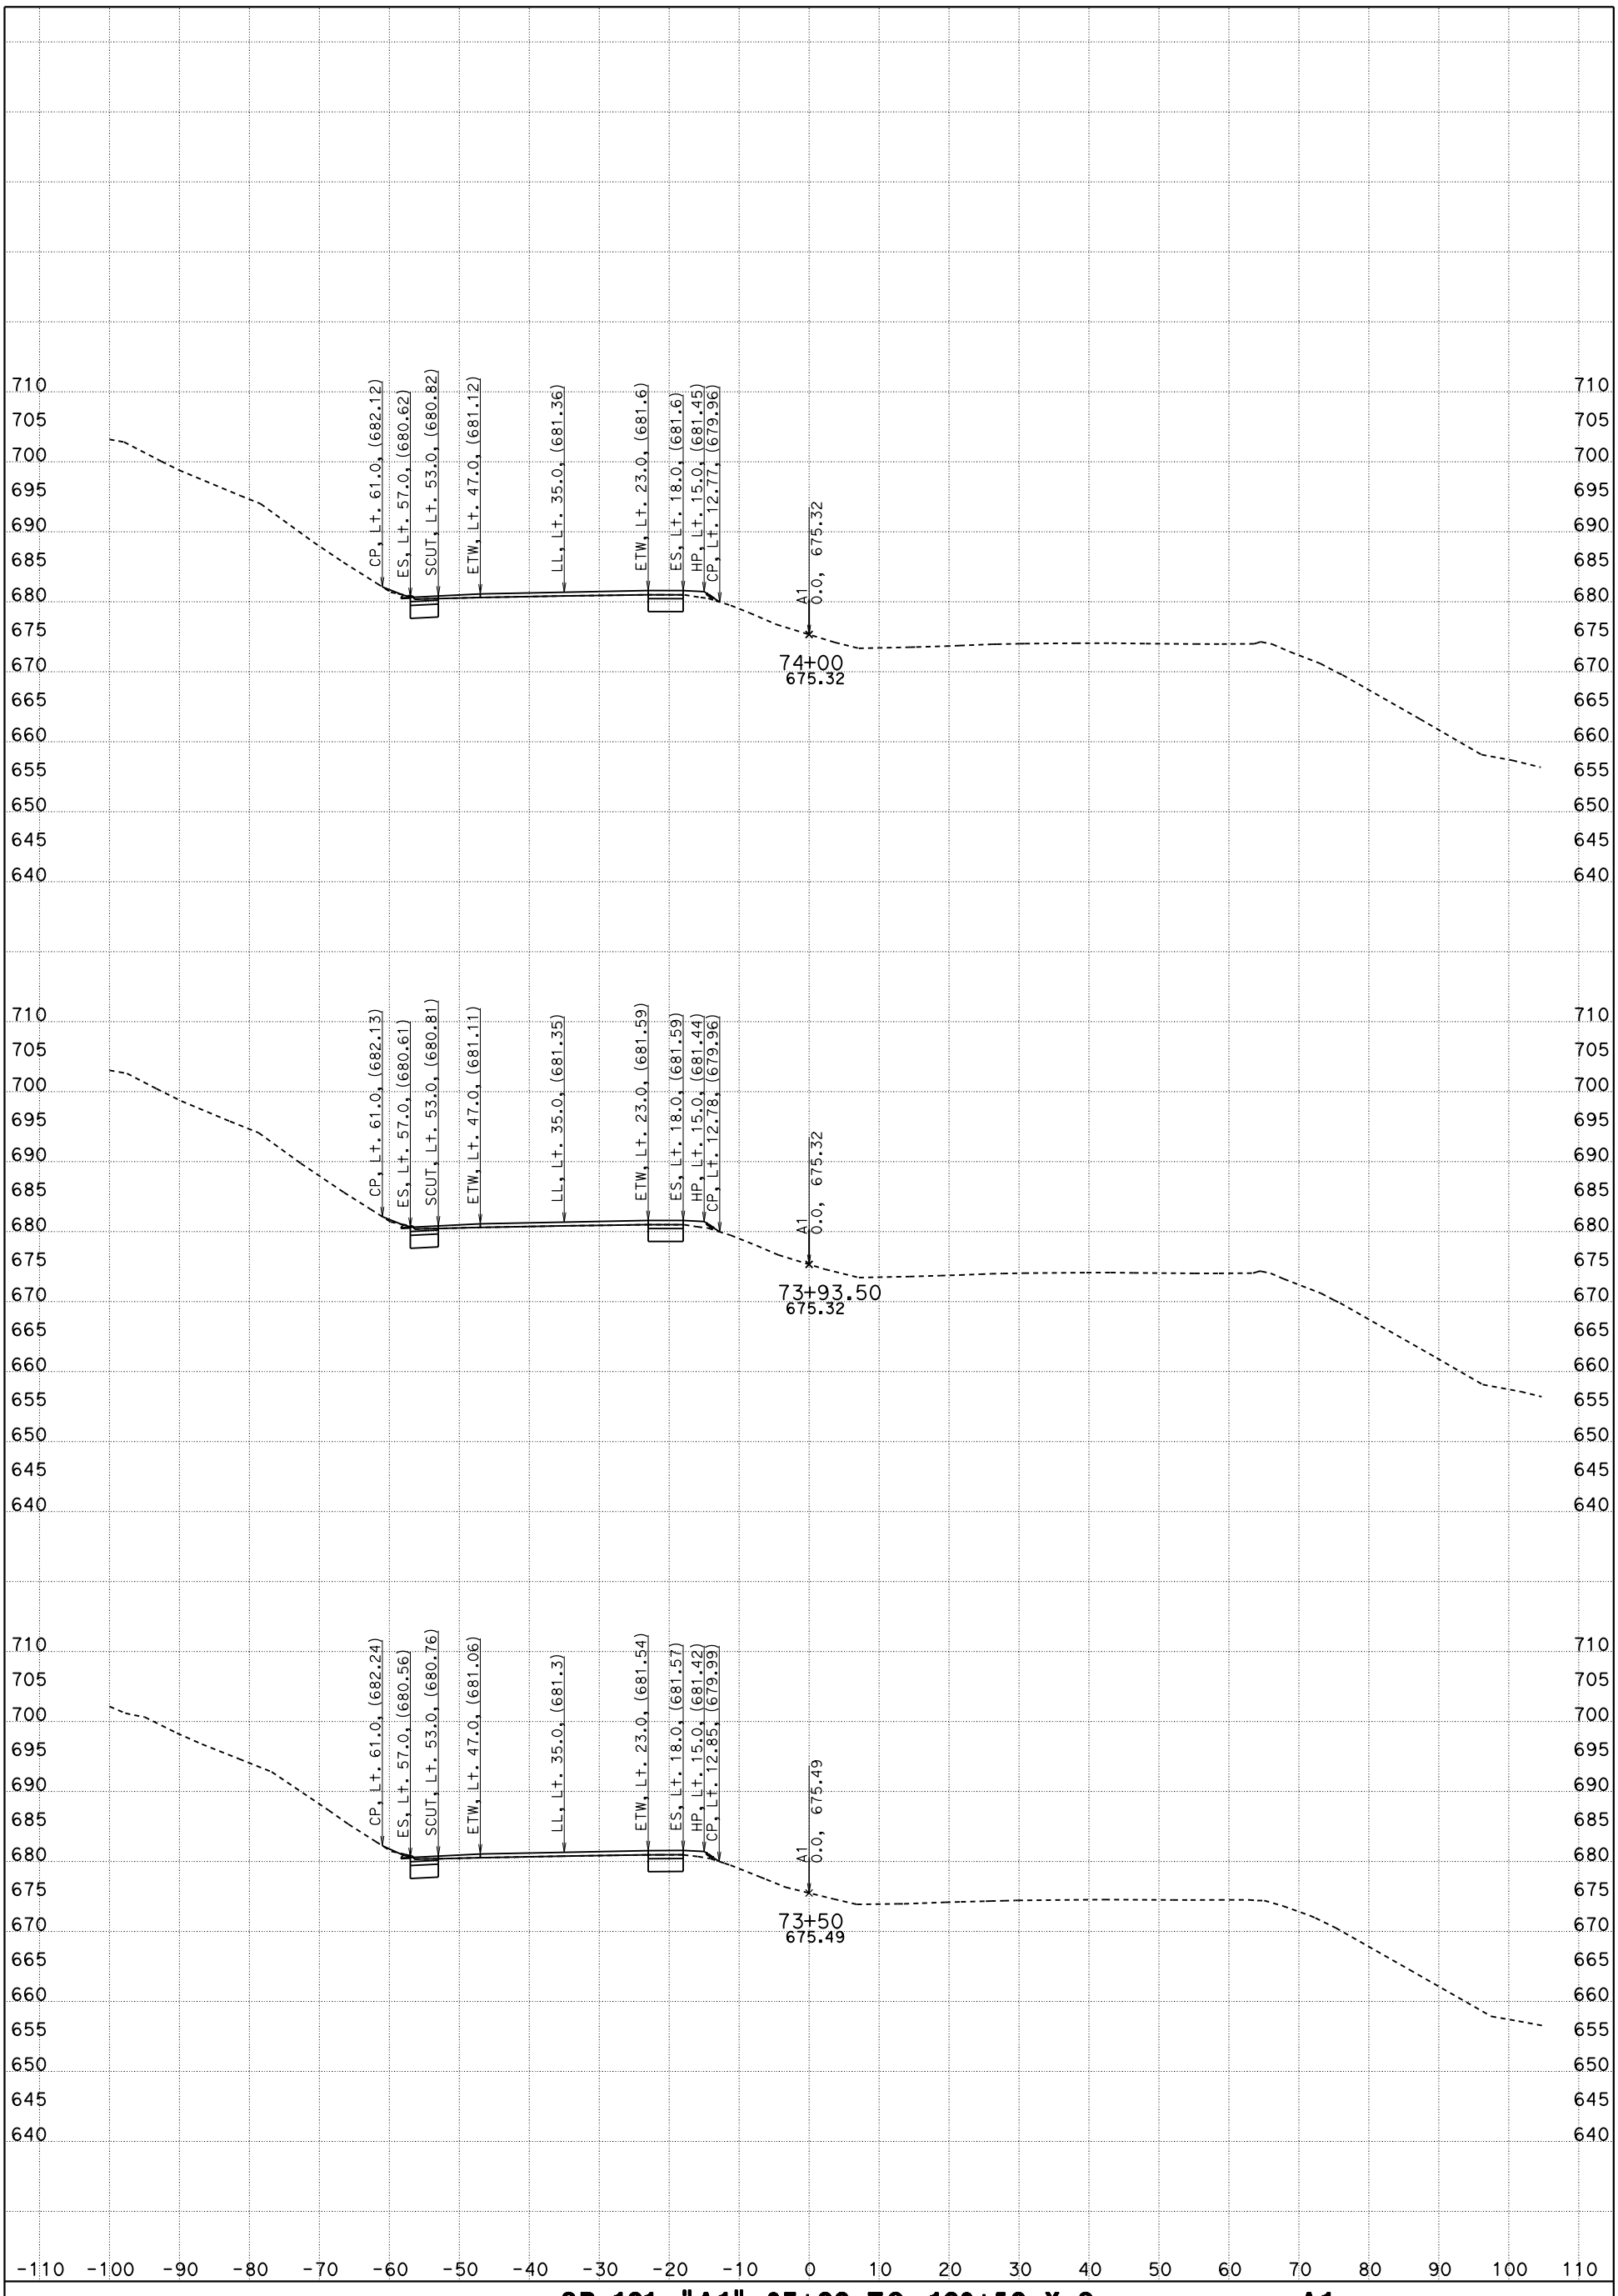

CONTRACT: 05-0G0404

DIST/CO/RTE/PM: 05/SLO/Mon

DATE: 5/9/2016 KC Project: 5130078 File: D:\PROJECTSeSep\5130078\Peter_SMC_to_SSM\Revised\sb_a1 67+00 to 106+50_des.ear

SB-101, "A1" 67+00 TO 106+50 X-Sec A1

"A1" LINE

SCALE: 1" = 10' Horiz.
1" = 10' Vert.

FOR EARTHWORK DEVELOPMENT ONLY

All Dimensions are US Survey Feet

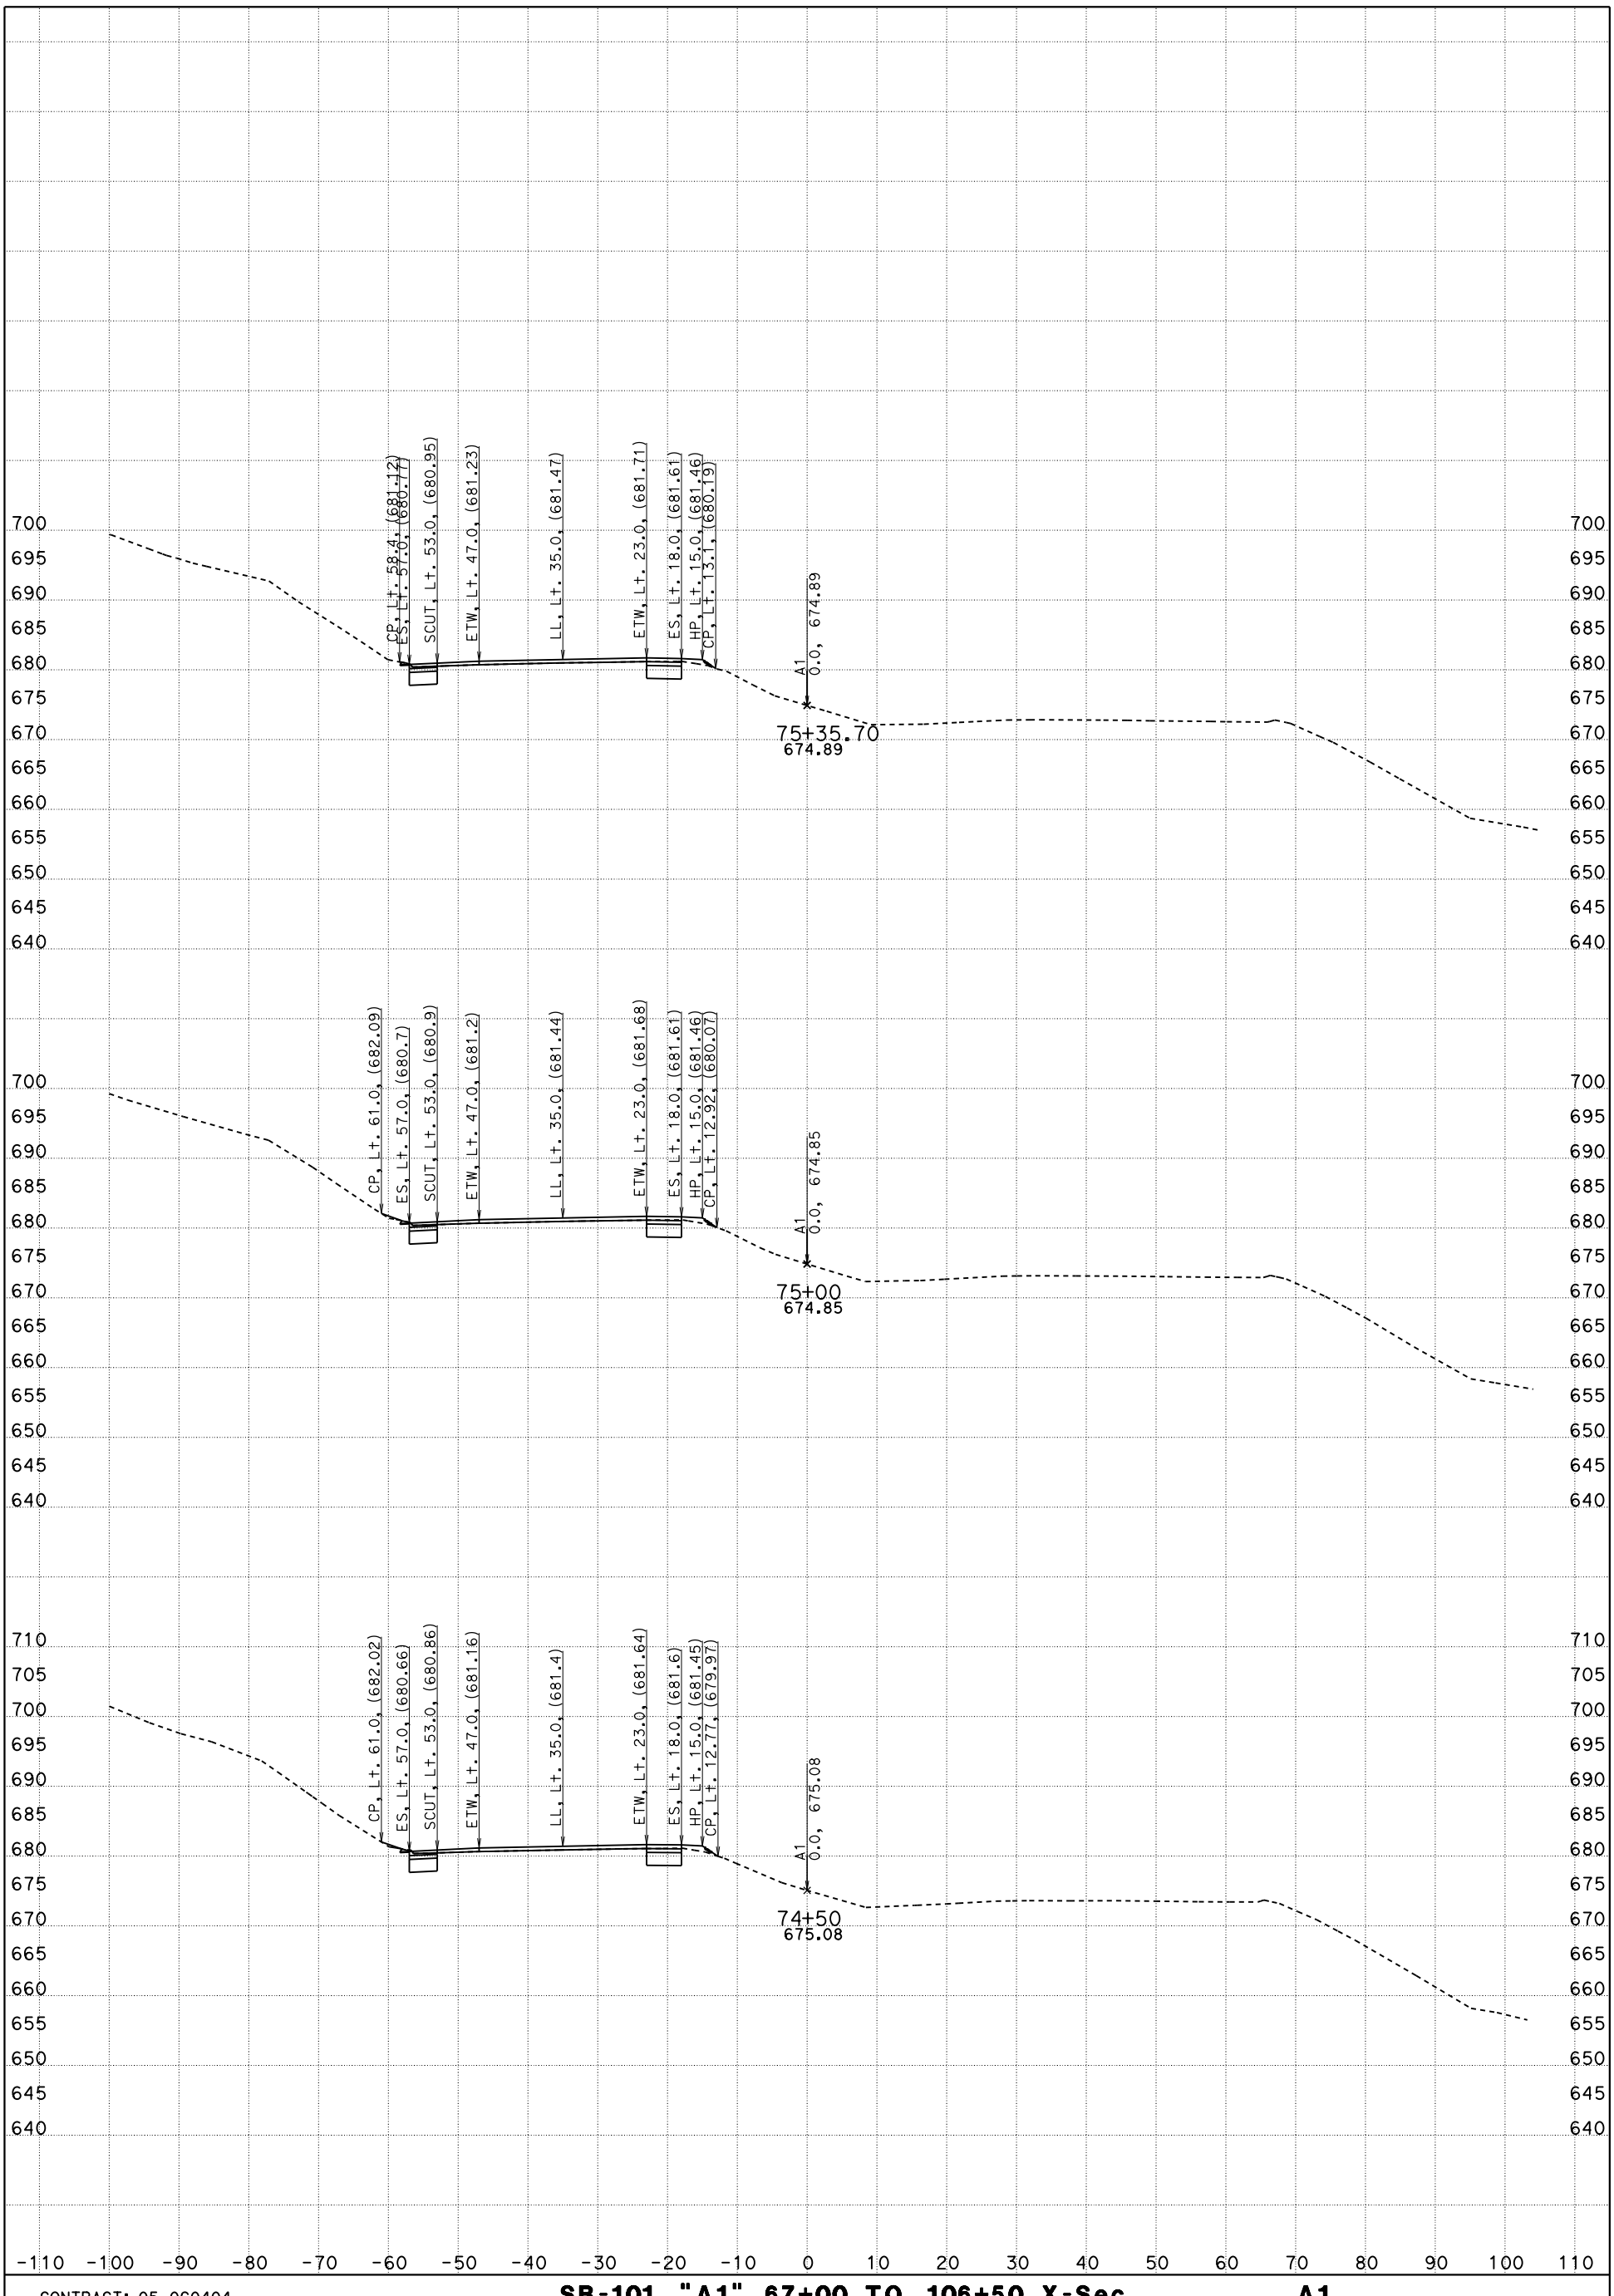

CONTRACT: 05-0G0404

DIST/CO/RTE/PM: 05/SLO/Mon

DATE: 5/9/2016 KC Project: 5130078 File: D:\PROJECTSeSep\5130078\Peter_SMC_to_SSM\Revised\sb_a1 67+00 to 106+50_des.ear

SB-101, "A1" 67+00 TO 106+50 X-Sec A1

"A1" LINE

SCALE: 1" = 10' Horiz.
1" = 10' Vert.

FOR EARTHWORK DEVELOPMENT ONLY

All Dimensions are US Survey Feet

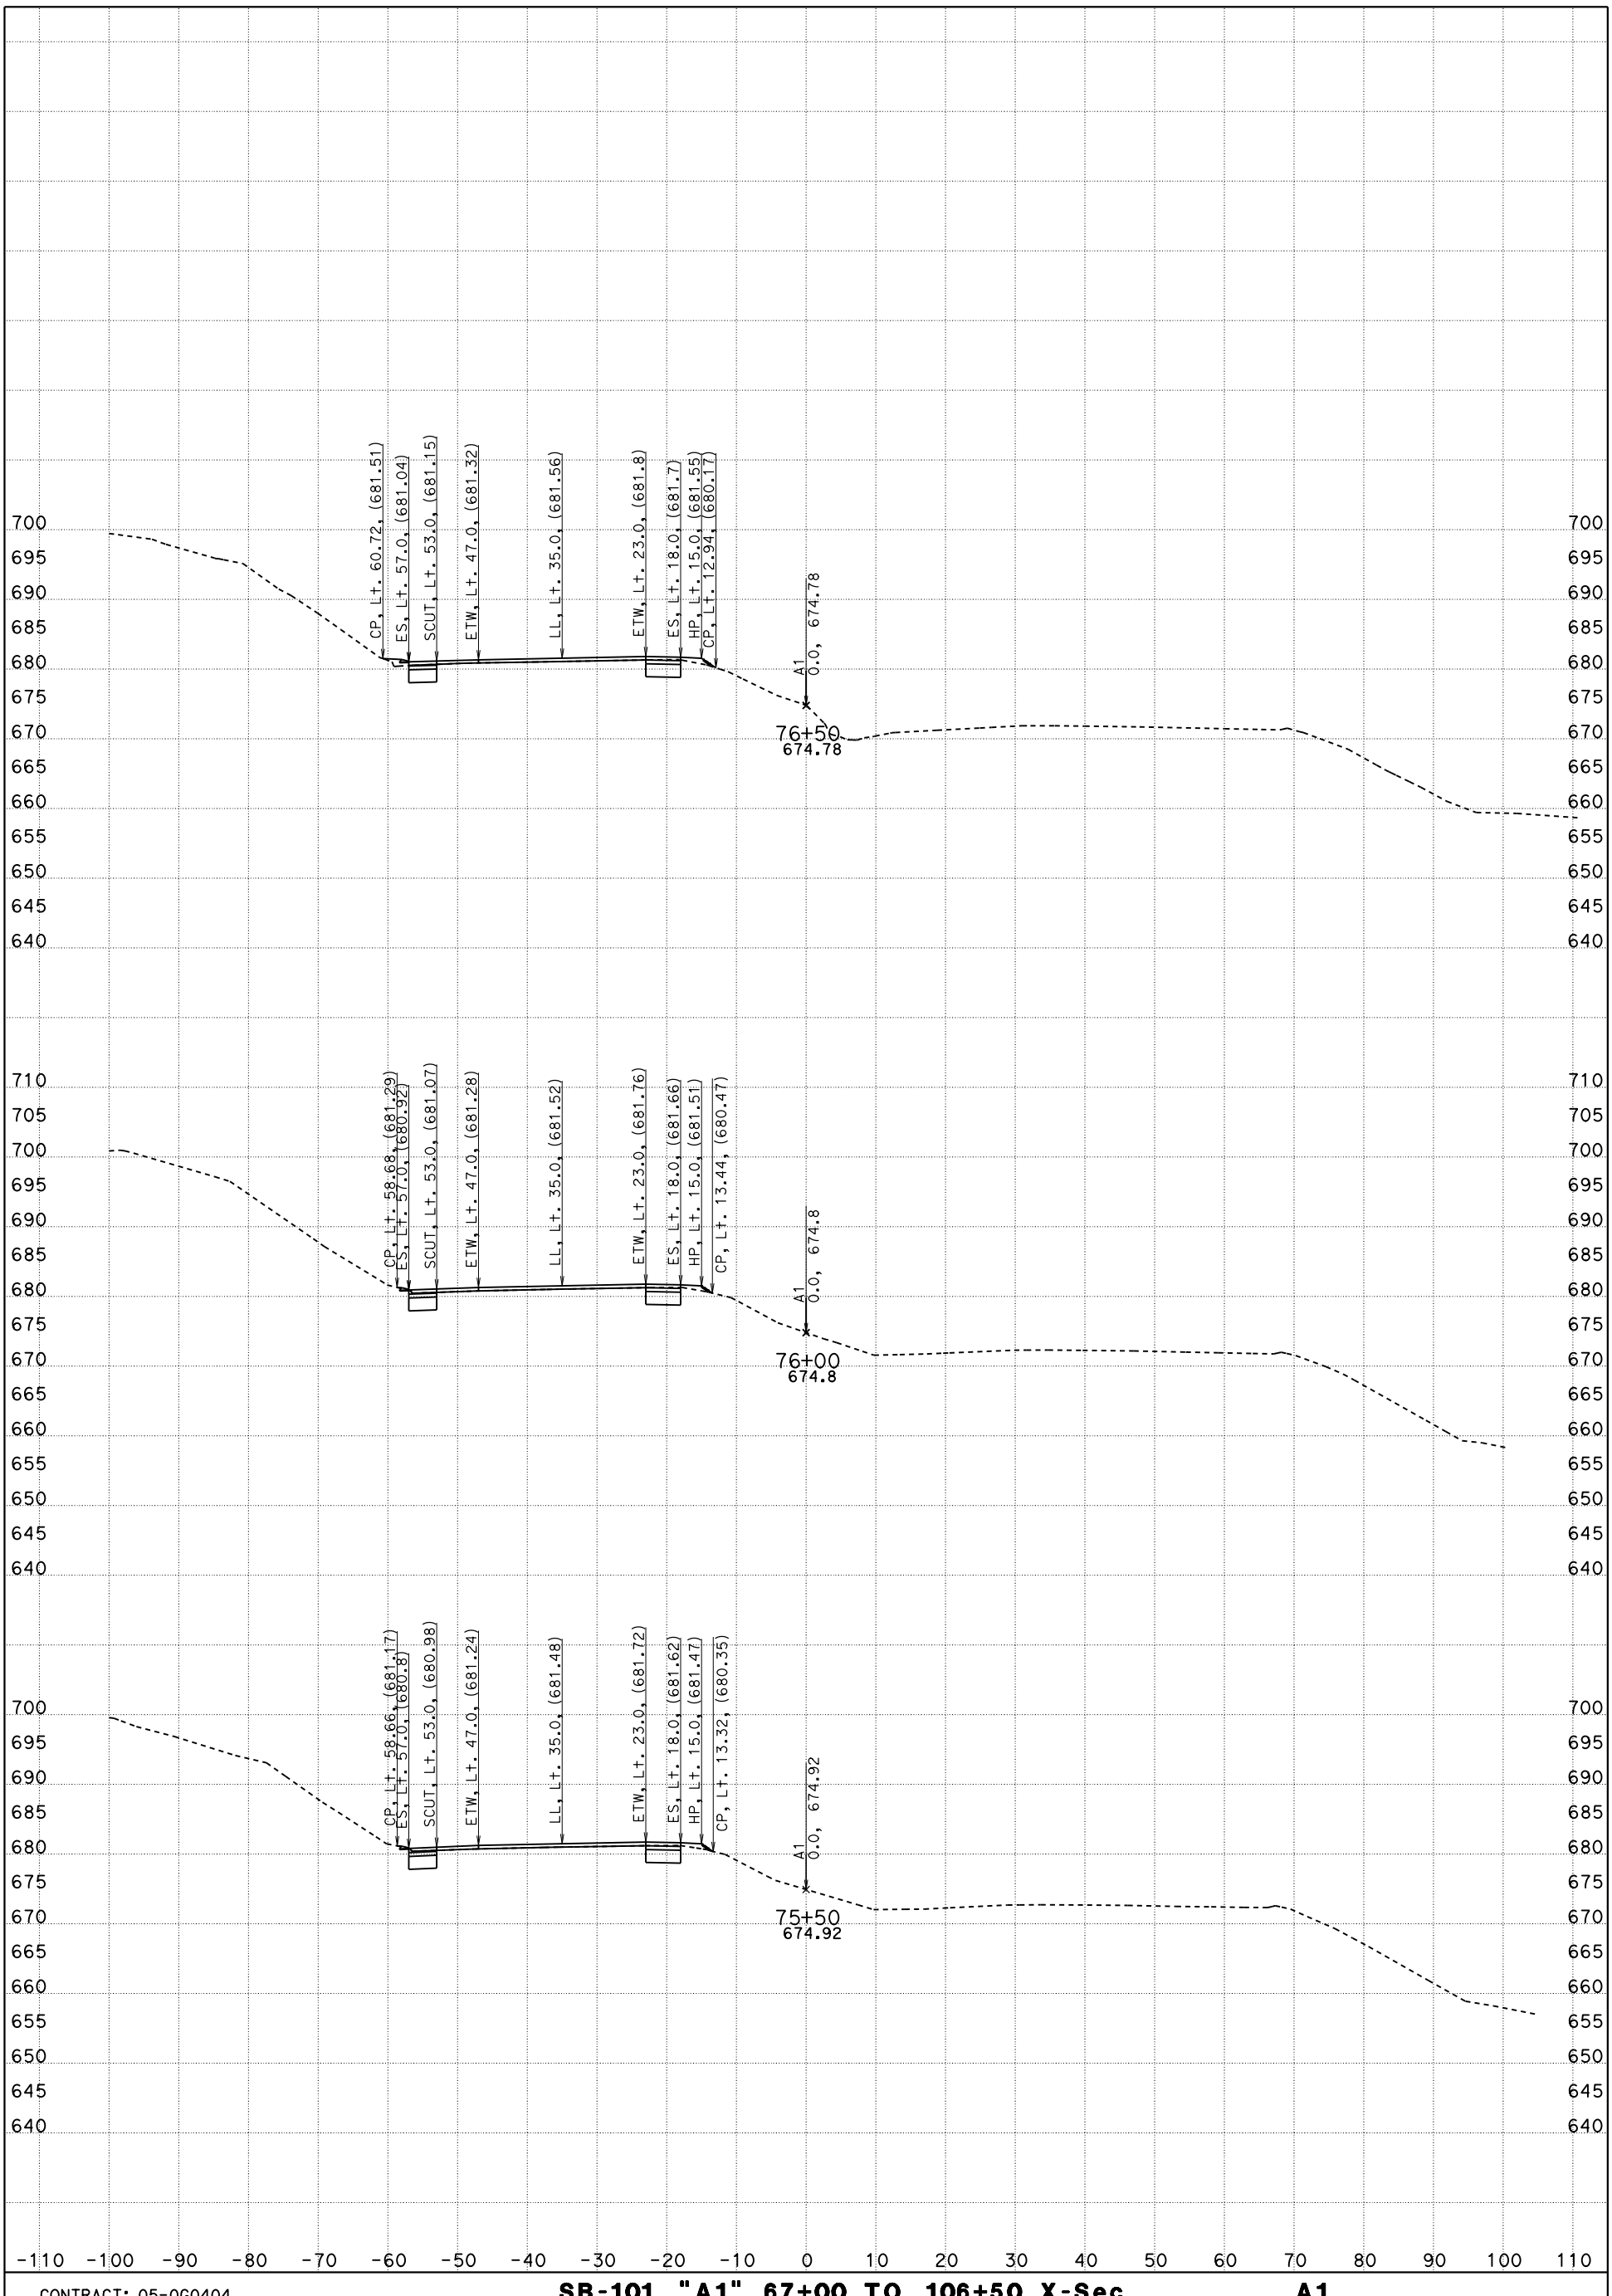

CONTRACT: 05-0G0404

DIST/CO/RTE/PM: 05/SLO/Mon

DATE: 5/9/2016 KC Project: 5130078 File: D:\PROJECTSeSep\5130078\Peter_SMC_to_SSM\Revised\sb_a1 67+00 to 106+50_des.ear

SB-101, "A1" 67+00 TO 106+50 X-Sec A1

"A1" LINE

SCALE: 1" = 10' Horiz.
1" = 10' Vert.

FOR EARTHWORK DEVELOPMENT ONLY

All Dimensions are US Survey Feet

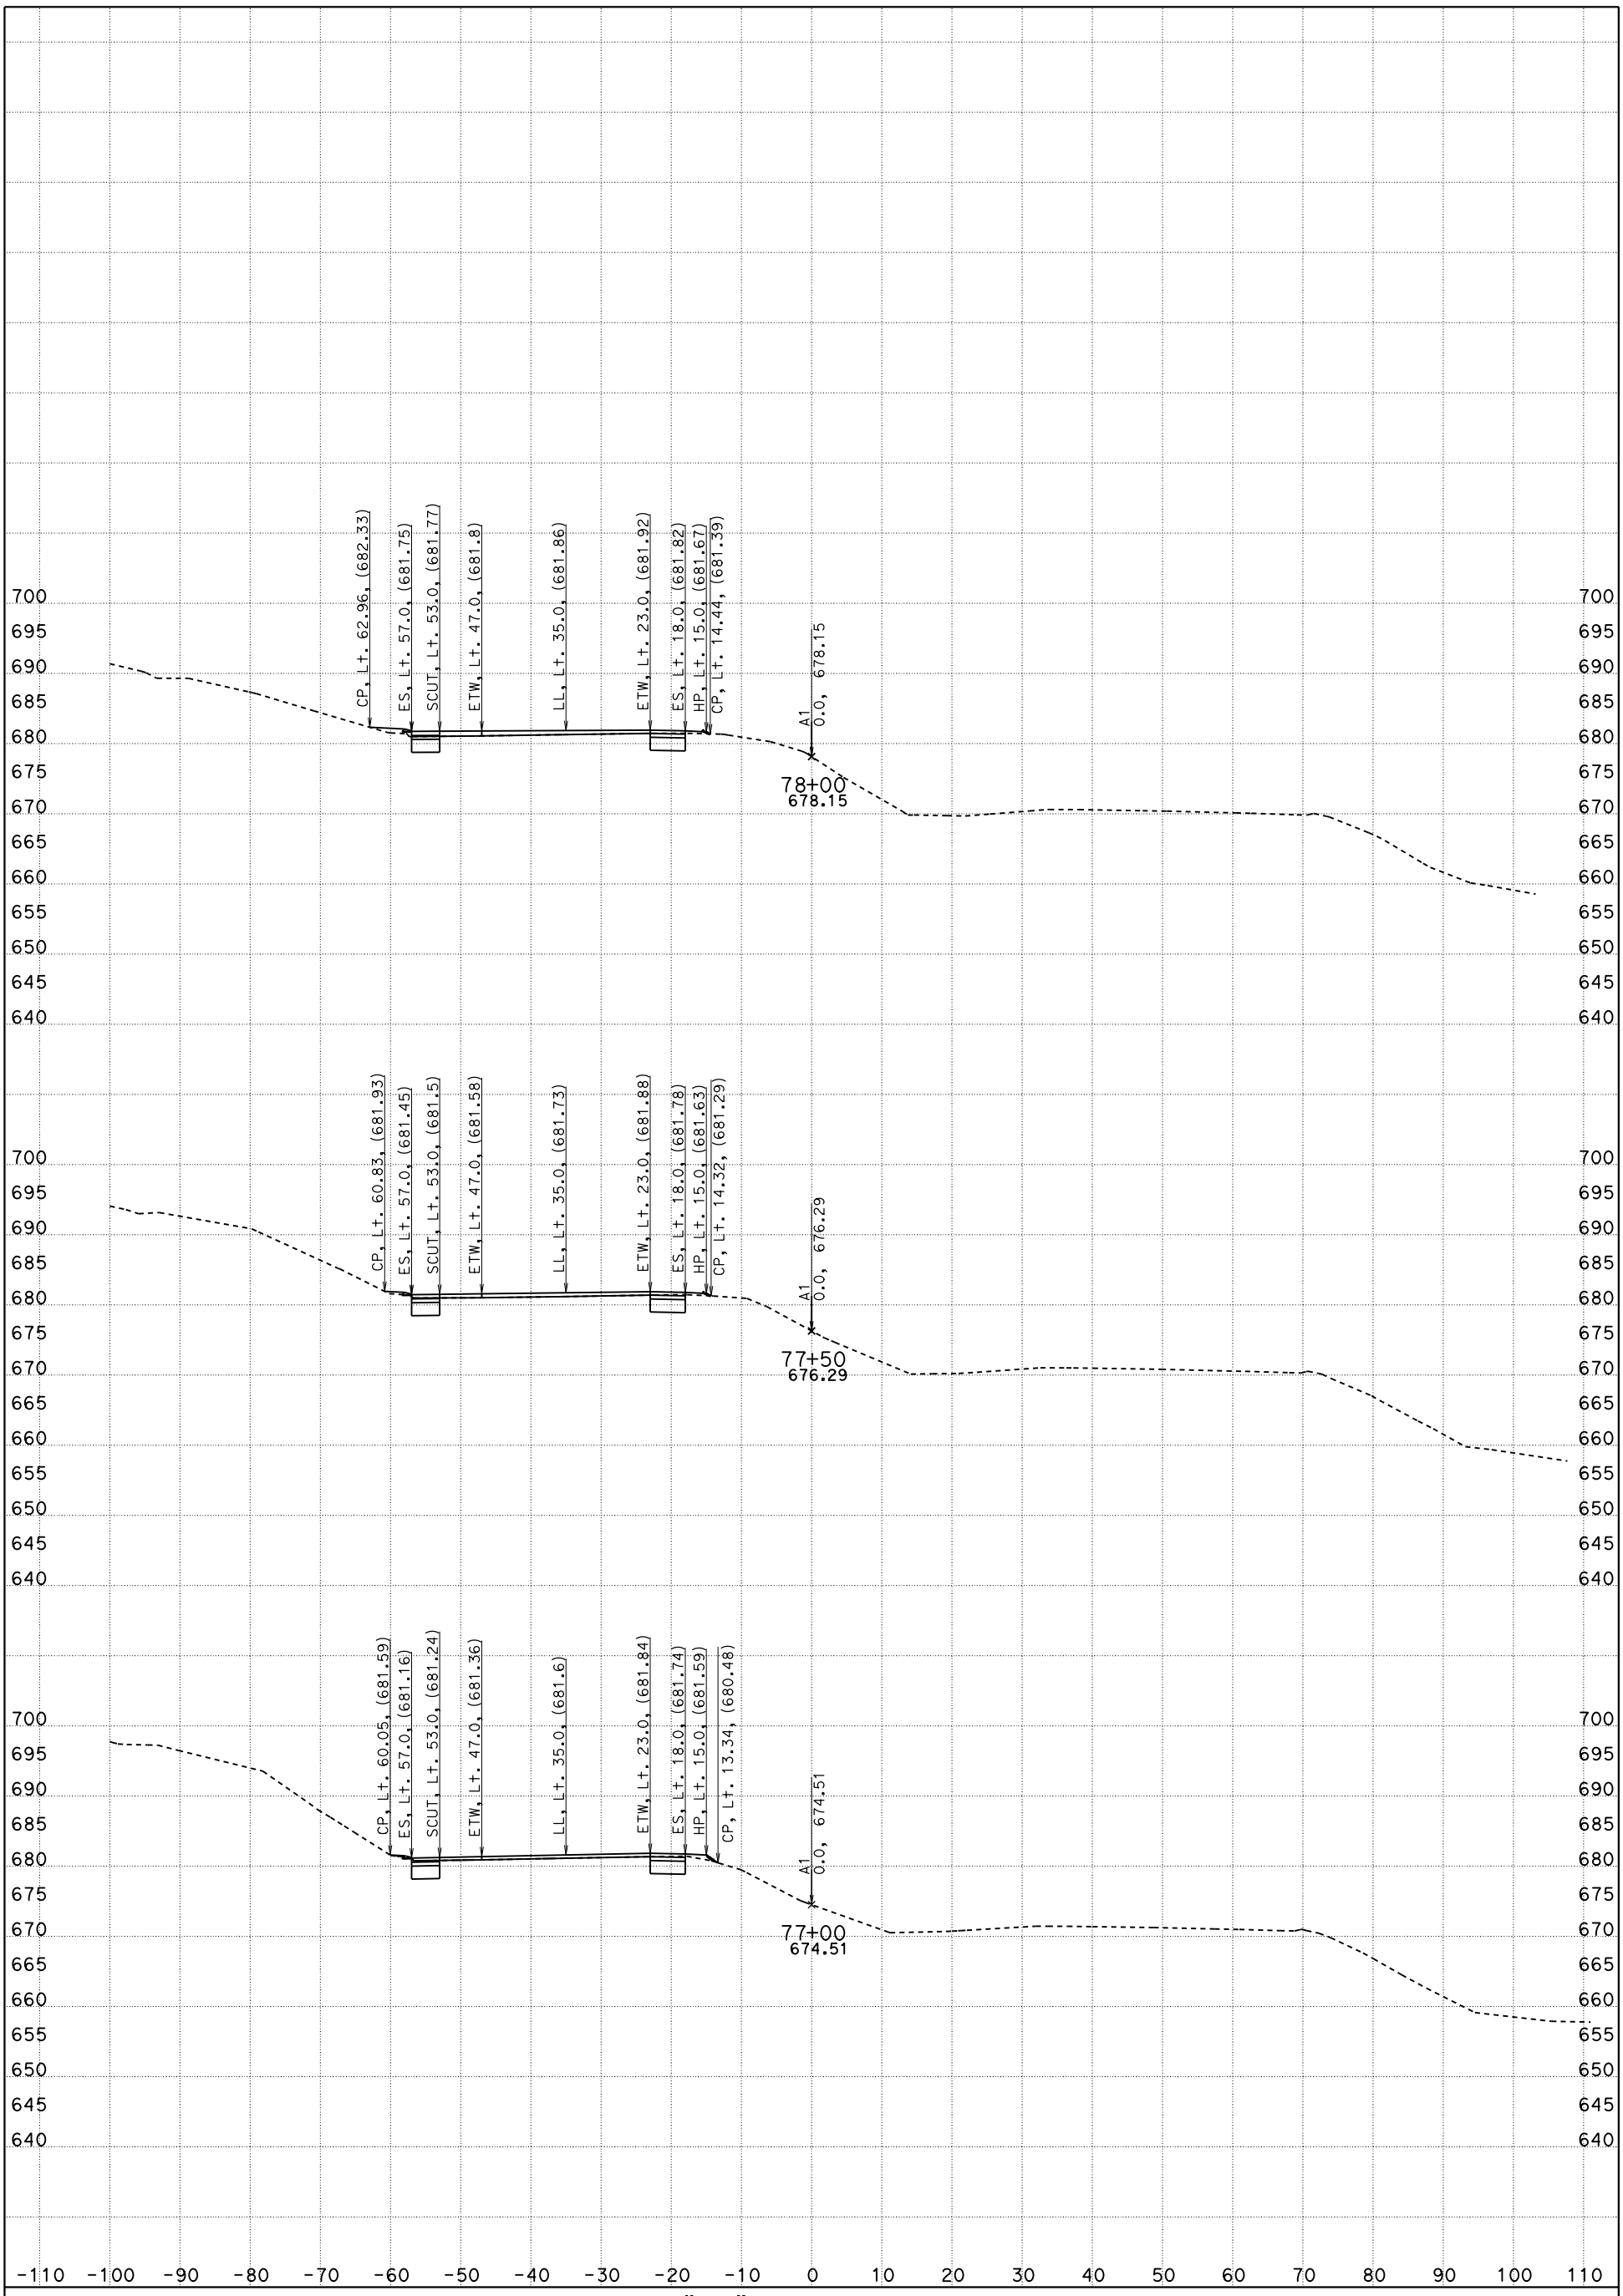

CONTRACT: 05-0G0404

DIST/CO/RTE/PM: 05/SLO/Mon

DATE: 5/9/2016 KC Project: 5130078 File: D:\PROJECTSeSep\5130078\Peter_SMC_to_SSM\Revised\sb_a1 67+00 to 106+50_des.ear

SB-101, "A1" 67+00 TO 106+50 X-Sec A1

"A1" LINE

SCALE: 1" = 10' Horiz.
1" = 10' Vert.

FOR EARTHWORK DEVELOPMENT ONLY

All Dimensions are US Survey Feet

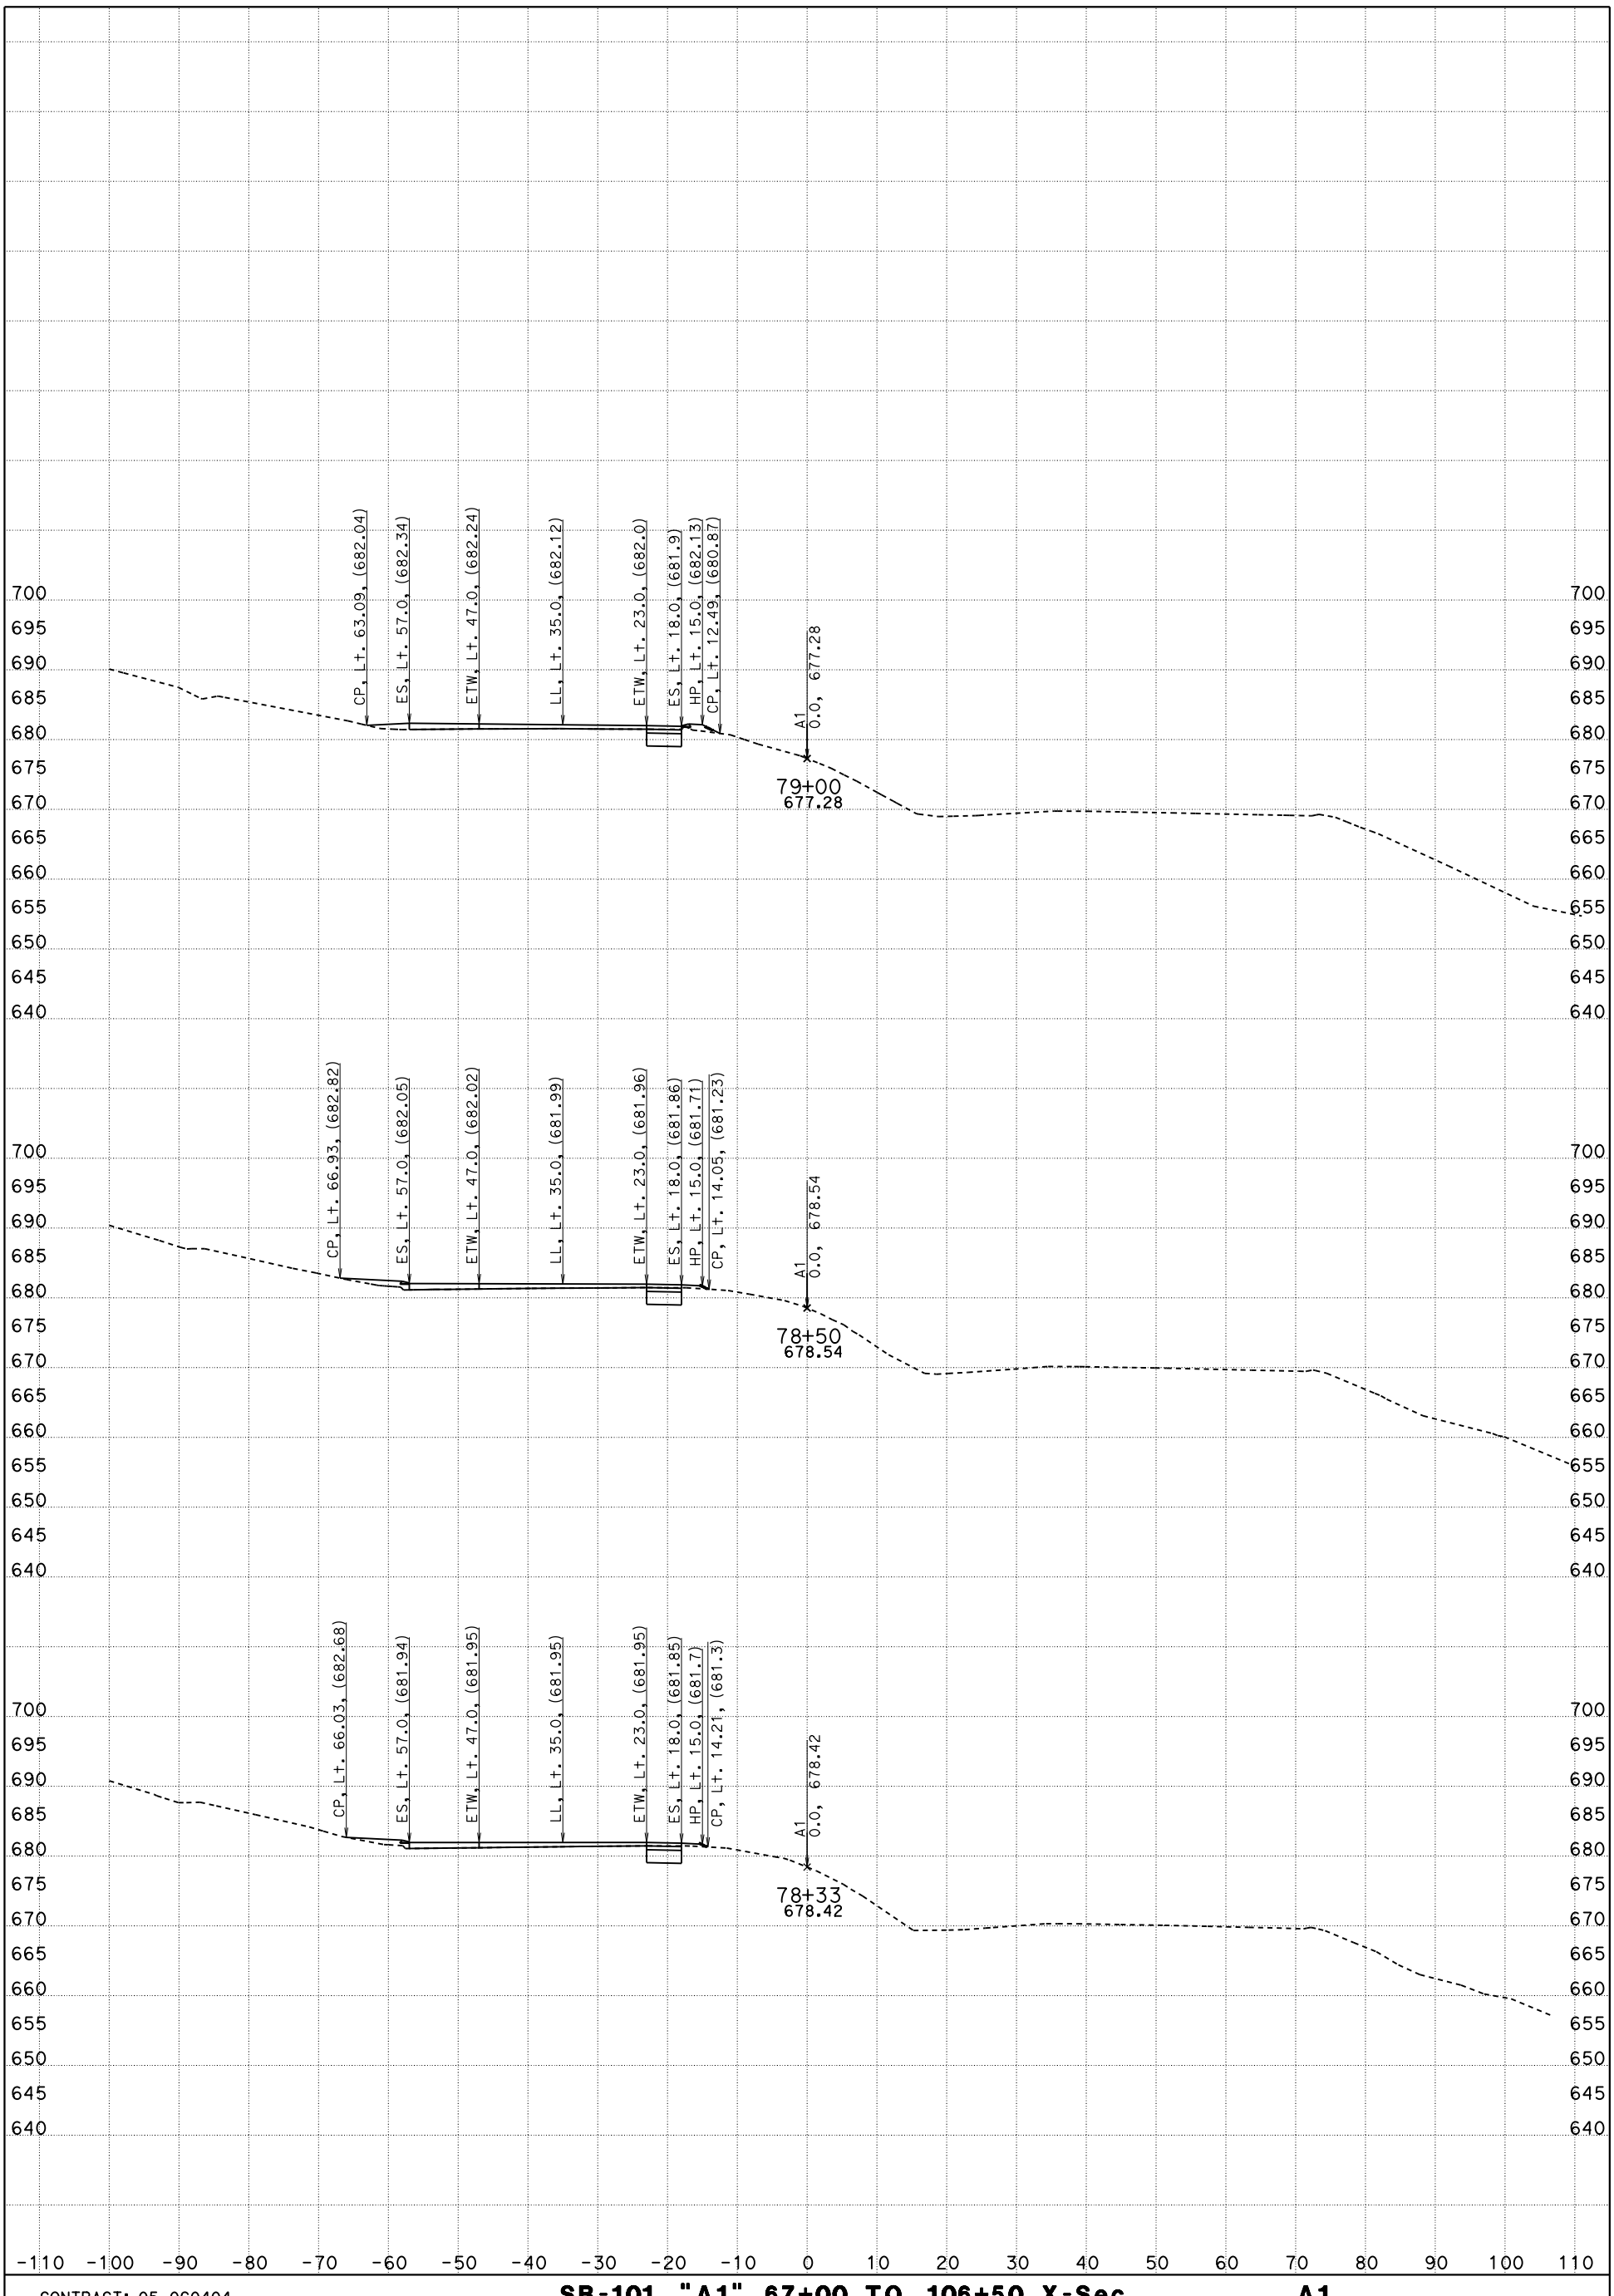

CONTRACT: 05-0G0404

DIST/CO/RTE/PM: 05/SLO/Mon

DATE: 5/9/2016 KC Project: 5130078 File: D:\PROJECTSeSep\5130078\Peter_SMC_to_SSM\Revised\sb_a1 67+00 to 106+50_des.ear

SB-101, "A1" 67+00 TO 106+50 X-Sec A1

"A1" LINE

SCALE: 1" = 10' Horiz.
1" = 10' Vert.

SHEET 9 OF 29

FOR EARTHWORK DEVELOPMENT ONLY

All Dimensions are US Survey Feet

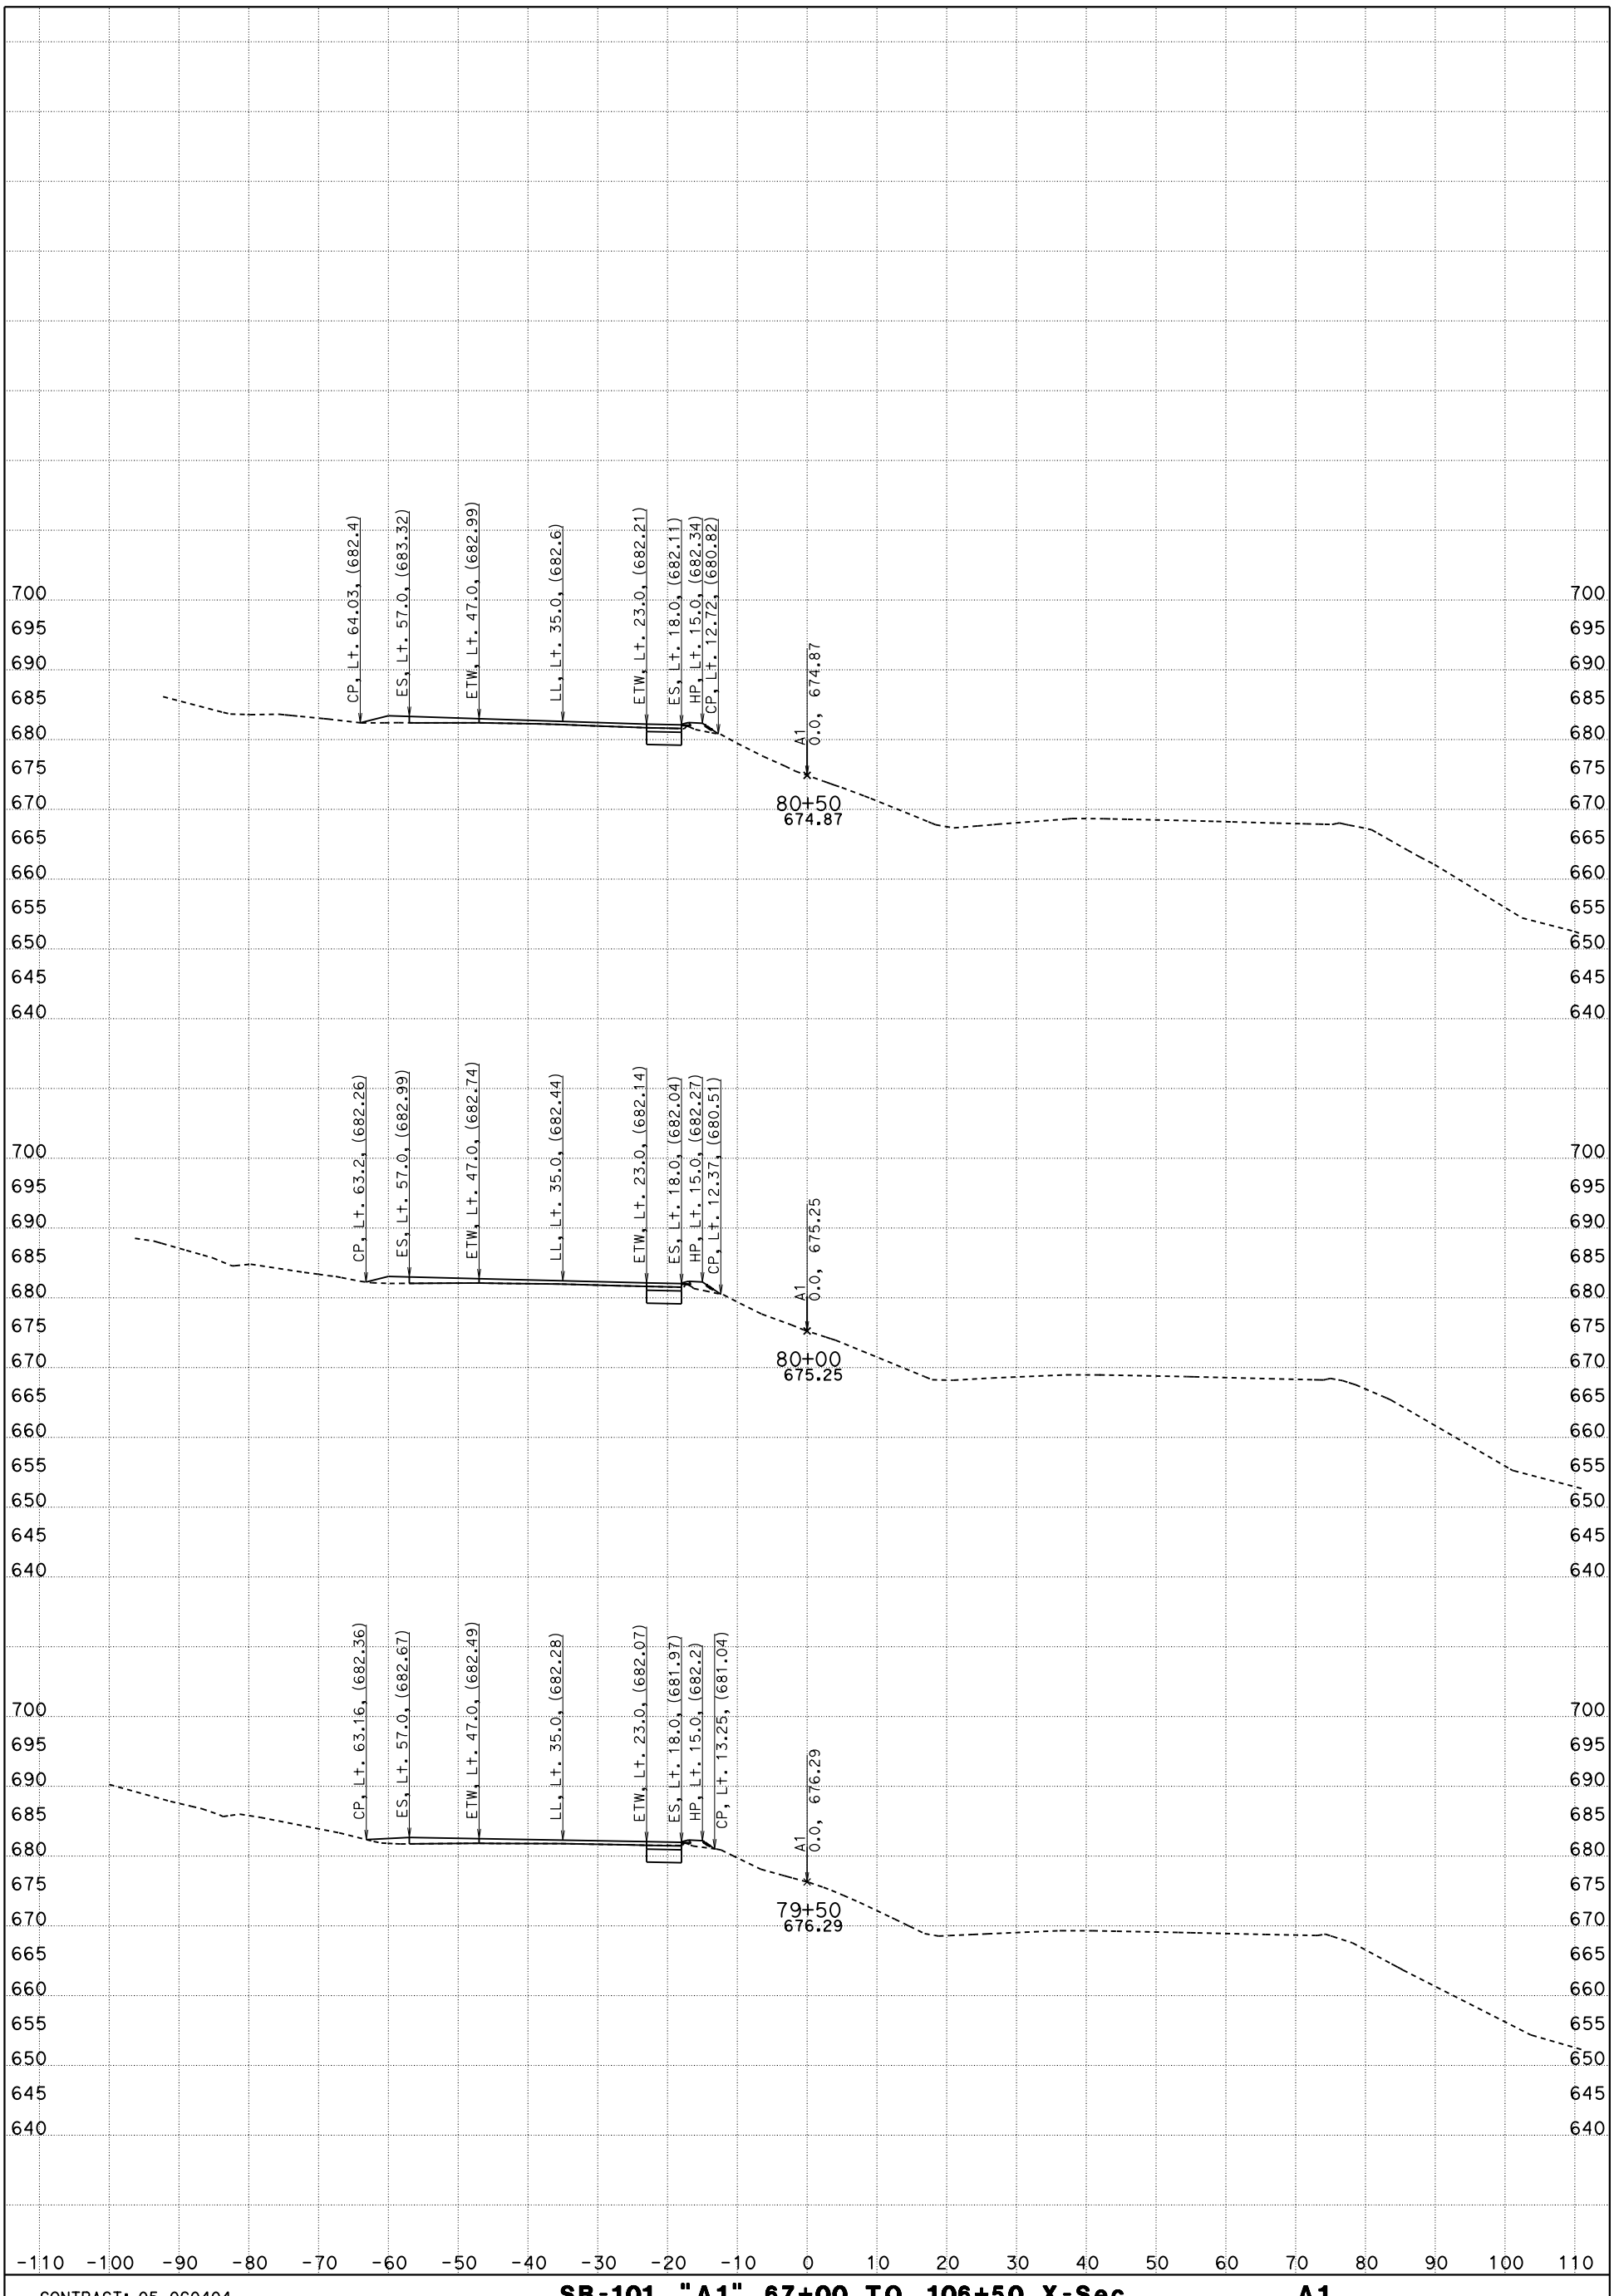

CONTRACT: 05-0G0404

DIST/CO/RTE/PM: 05/SLO/Mon

DATE: 5/9/2016 KC Project: 5130078 File: D:\PROJECTSeSep\5130078\Peter_SMC_to_SSM\Revised\sb_a1 67+00 to 106+50_des.ear

SB-101, "A1" 67+00 TO 106+50 X-Sec A1

"A1" LINE

SCALE: 1" = 10' Horiz.
1" = 10' Vert.

SHEET 10 OF 29

FOR EARTHWORK DEVELOPMENT ONLY

All Dimensions are US Survey Feet

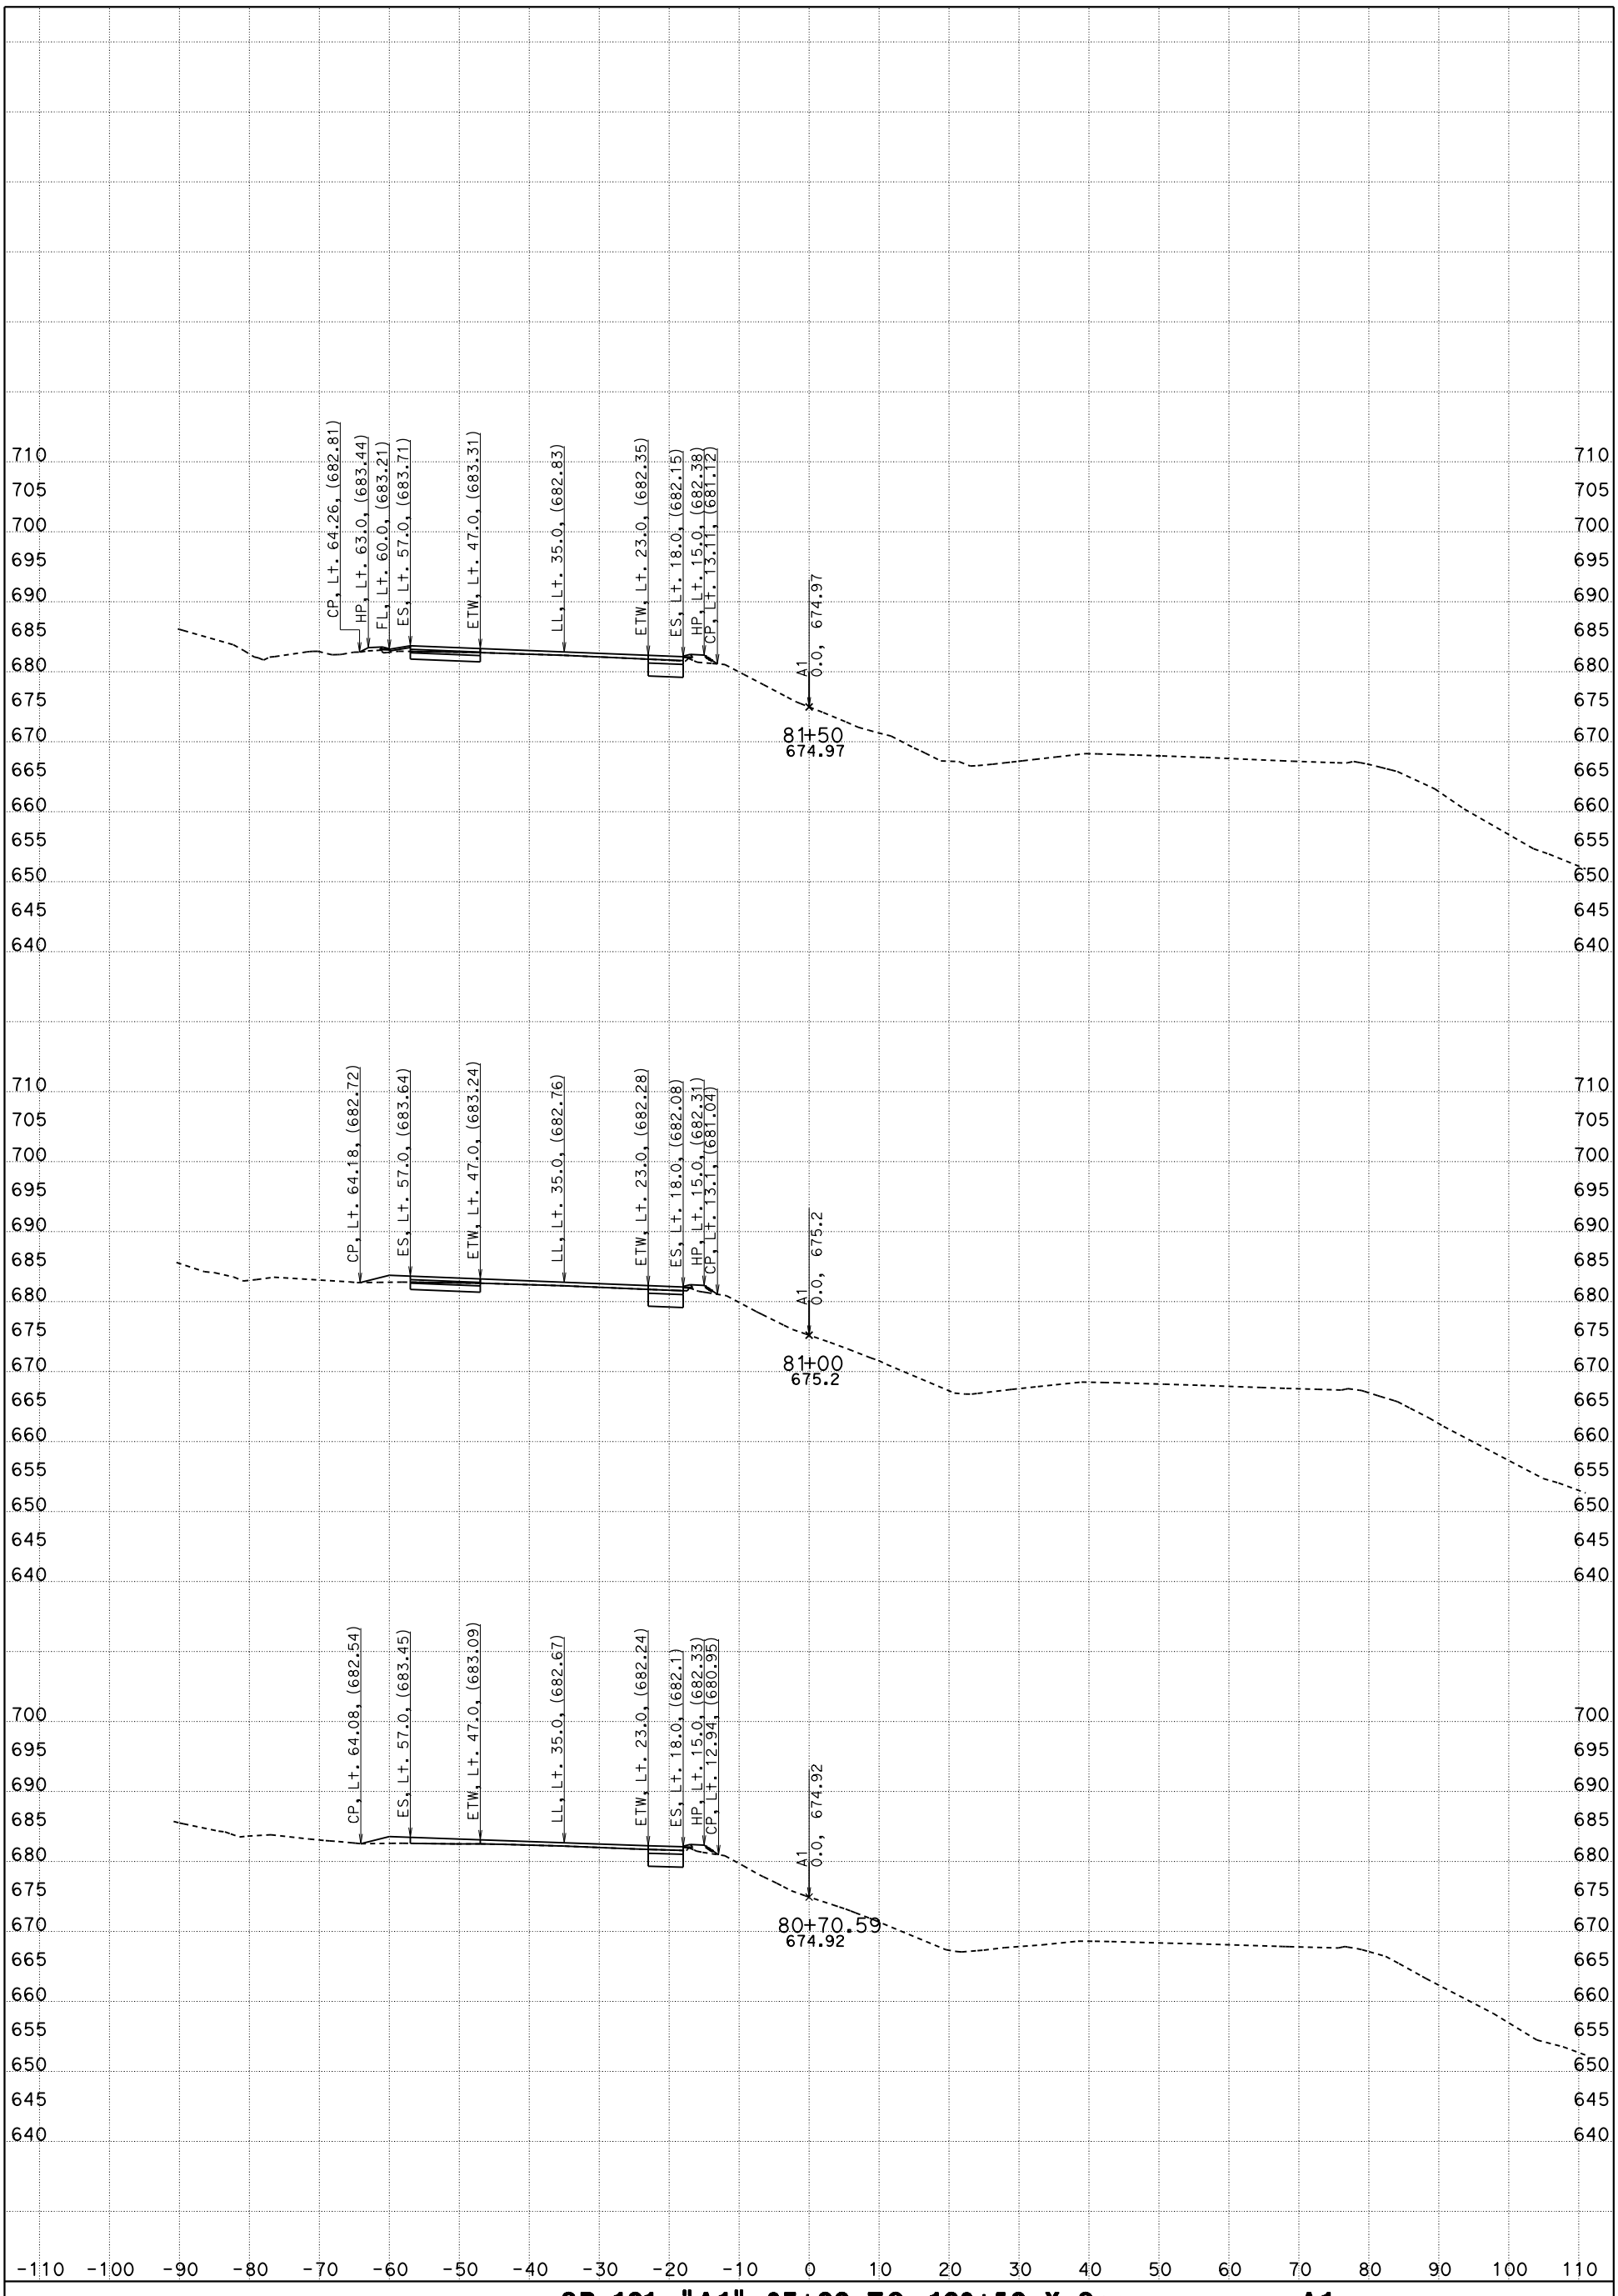

CONTRACT: 05-0G0404

DIST/CO/RTE/PM: 05/SLO/Mon

DATE: 5/9/2016 KC Project: 5130078 File: D:\PROJECTSeSep\5130078\Peter_SMC_to_SSM\Revised\sb_a1 67+00 to 106+50_des.ear

SB-101, "A1" 67+00 TO 106+50 X-Sec A1

"A1" LINE

SCALE: 1" = 10' Horiz.
1" = 10' Vert.

SHEET 11 OF 29

FOR EARTHWORK DEVELOPMENT ONLY

All Dimensions are US Survey Feet

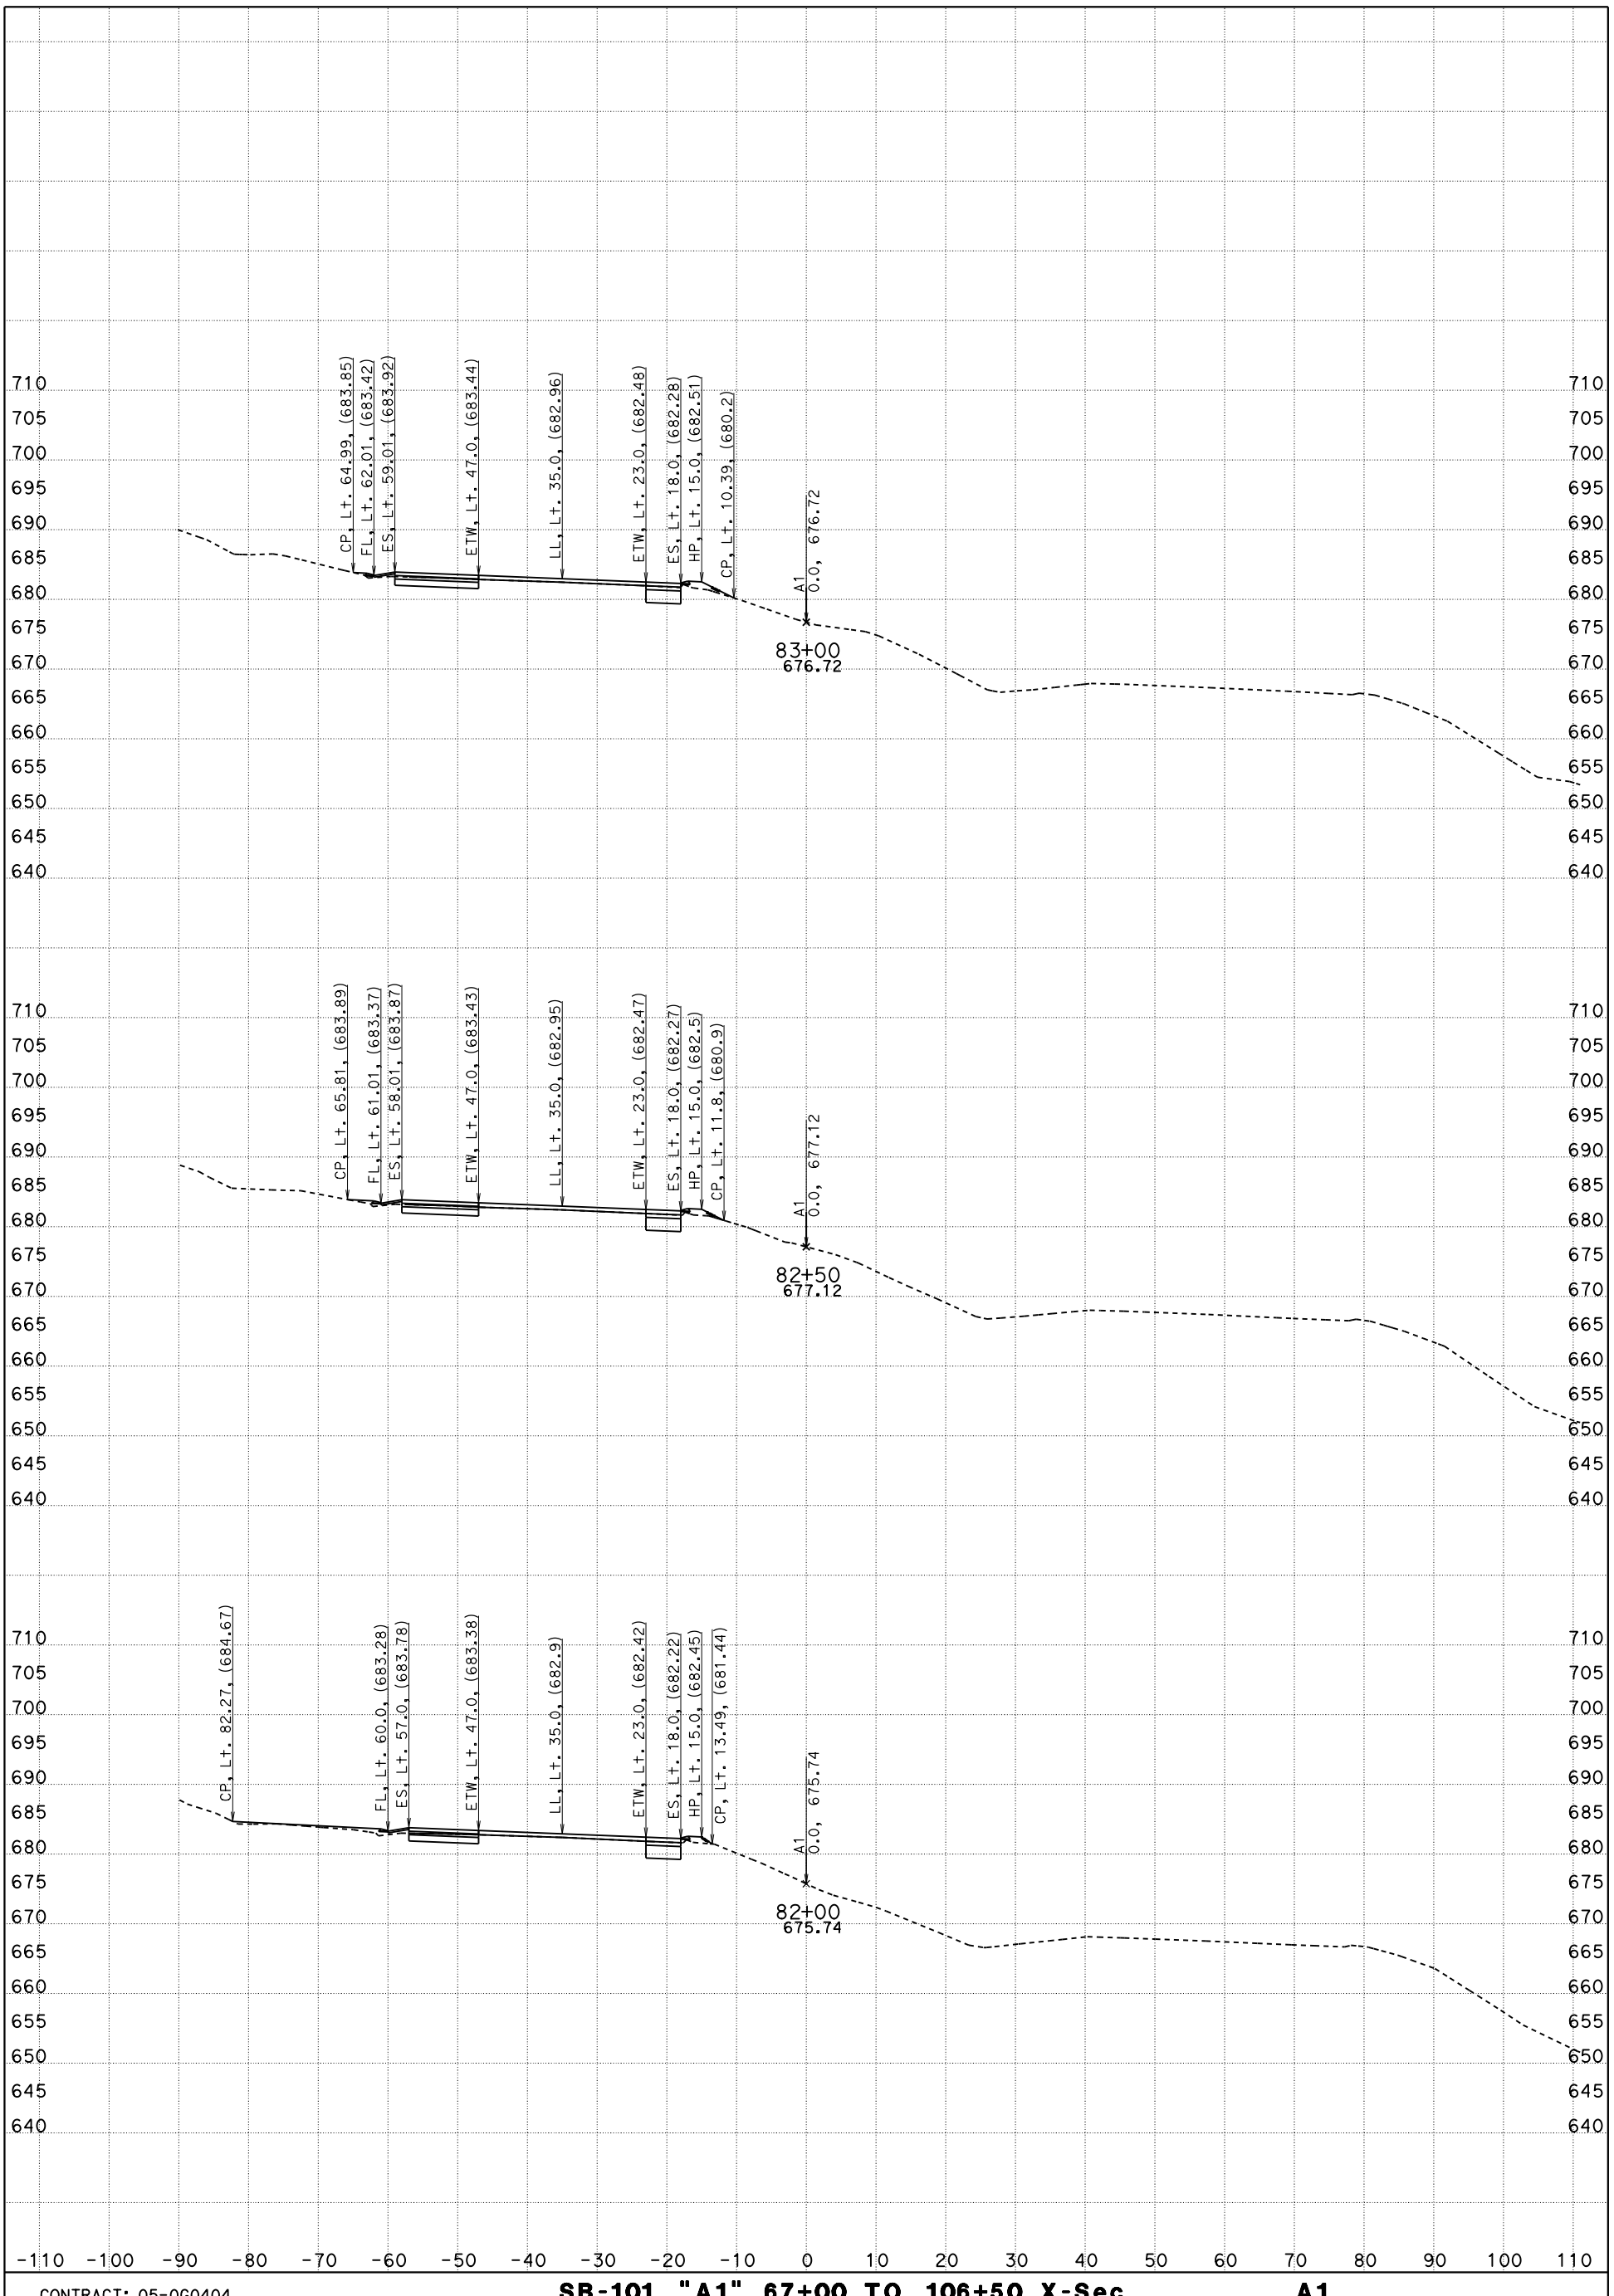

CONTRACT: 05-0G0404

DIST/CO/RTE/PM: 05/SLO/Mon

DATE: 5/9/2016 KC Project: 5130078 File: D:\PROJECTSeSep\5130078\Peter_SMC_to_SSM\Revised\sb_a1 67+00 to 106+50_des.ear

SB-101, "A1" 67+00 TO 106+50 X-Sec A1

"A1" LINE

SCALE: 1" = 10' Horiz.
1" = 10' Vert.

FOR EARTHWORK DEVELOPMENT ONLY

All Dimensions are US Survey Feet

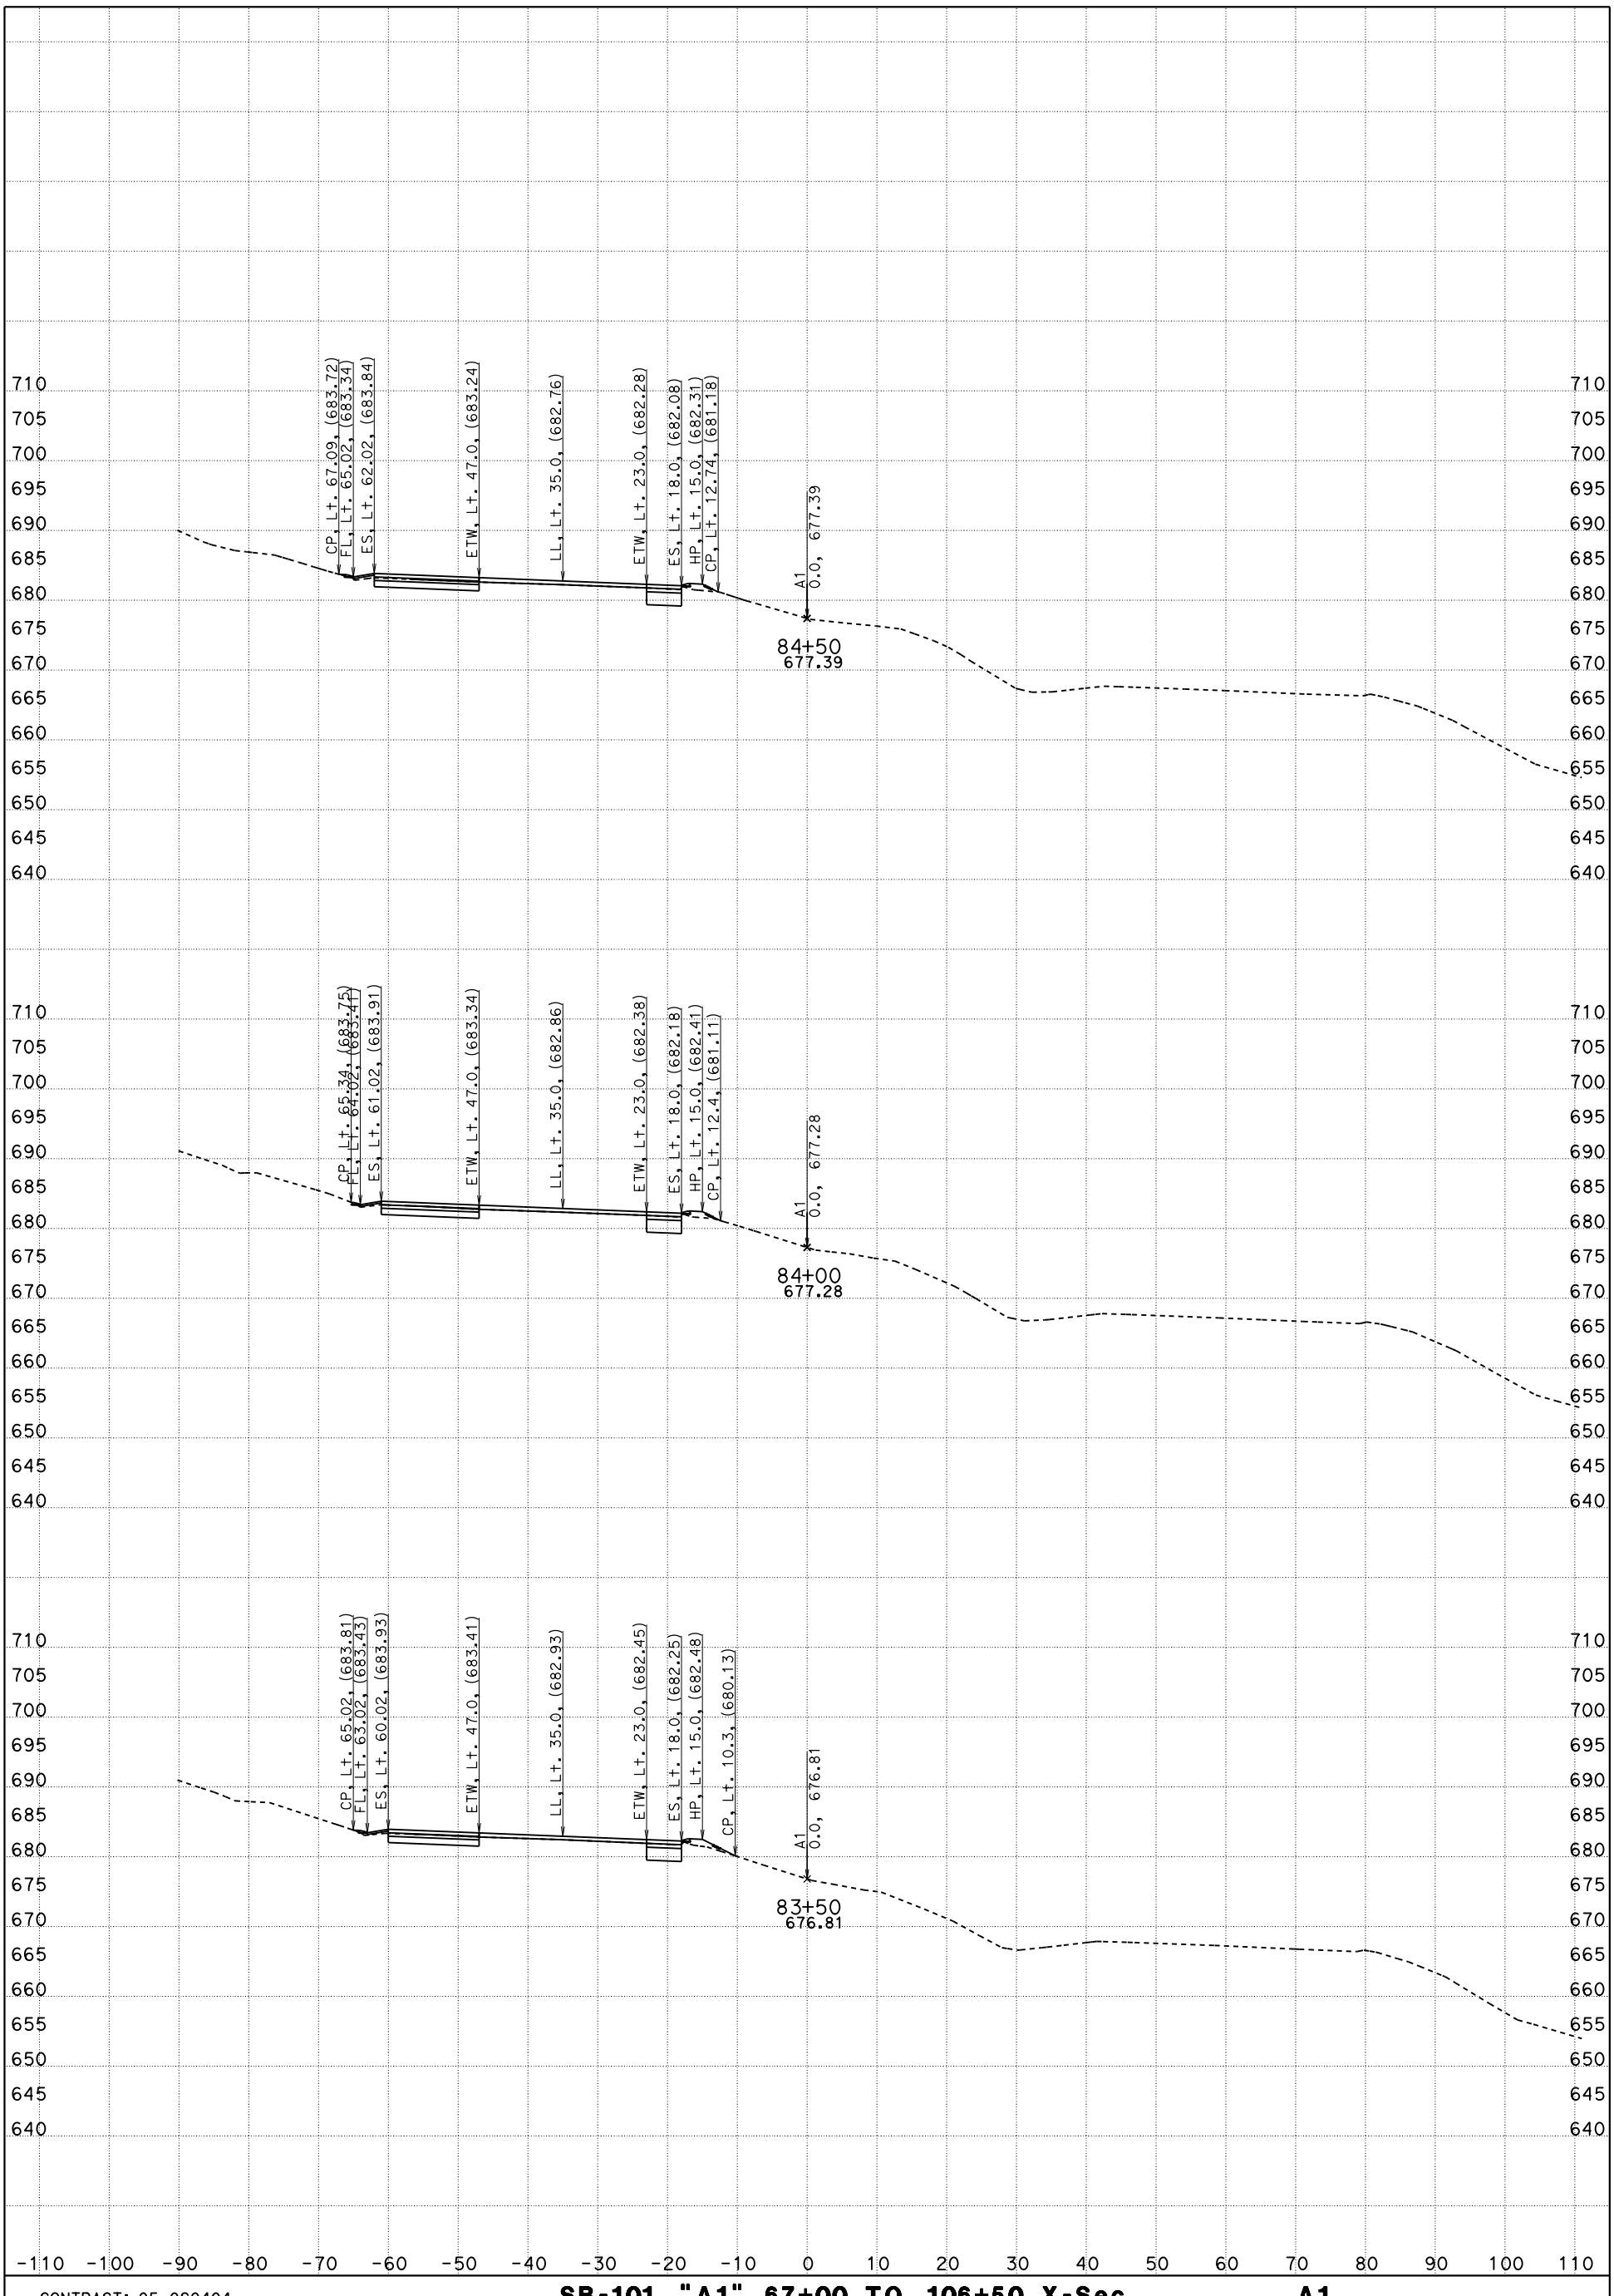

CONTRACT: 05-0G0404

DIST/CO/RTE/PM: 05/SLO/Mon

DATE: 5/9/2016 KC Project: 5130078 File: D:\PROJECTSeSep\5130078\Peter_SMC_to_SSM\Revised\sb_a1 67+00 to 106+50_des.ear

SB-101, "A1" 67+00 TO 106+50 X-Sec A1

"A1" LINE

SCALE: 1" = 10' Horiz.
1" = 10' Vert.

FOR EARTHWORK DEVELOPMENT ONLY

All Dimensions are US Survey Feet

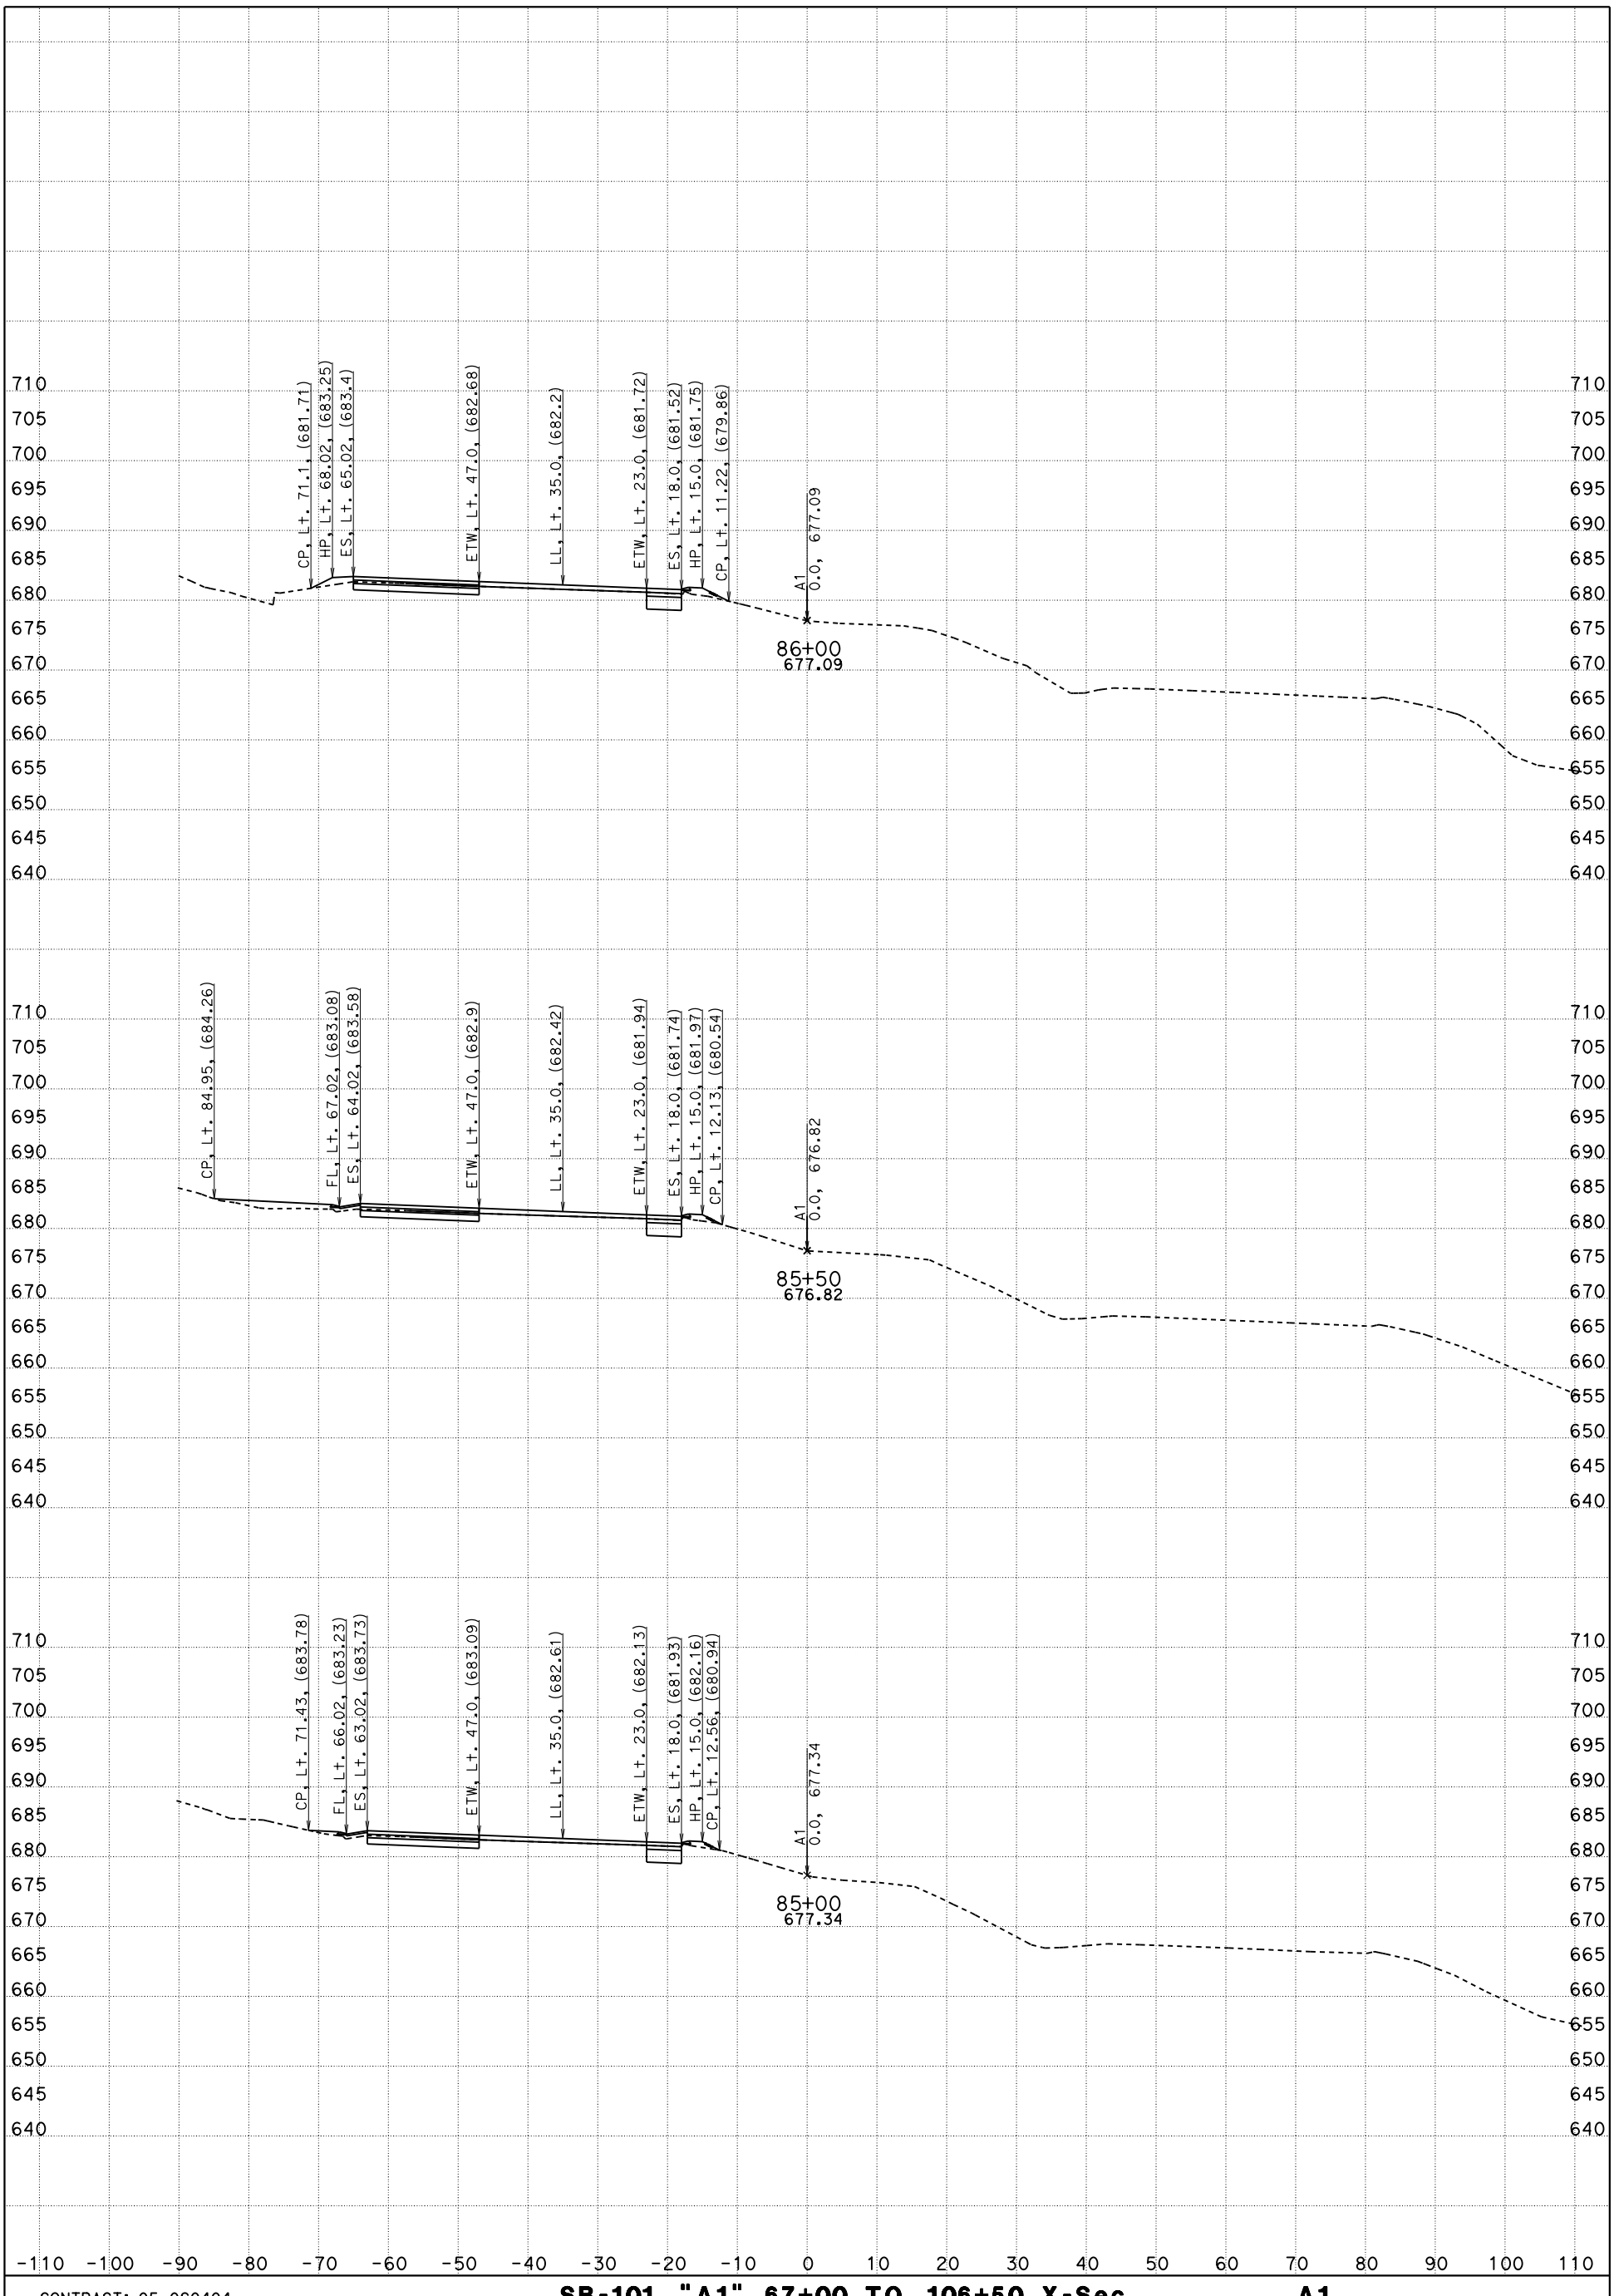

CONTRACT: 05-0G0404

DIST/CO/RTE/PM: 05/SLO/Mon

DATE: 5/9/2016 KC Project: 5130078 File: D:\PROJECTSeSep\5130078\Peter_SMC_to_SSM\Revised\sb_a1 67+00 to 106+50_des.ear

SB-101, "A1" 67+00 TO 106+50 X-Sec A1

"A1" LINE

SCALE: 1" = 10' Horiz.
1" = 10' Vert.

FOR EARTHWORK DEVELOPMENT ONLY

All Dimensions are US Survey Feet

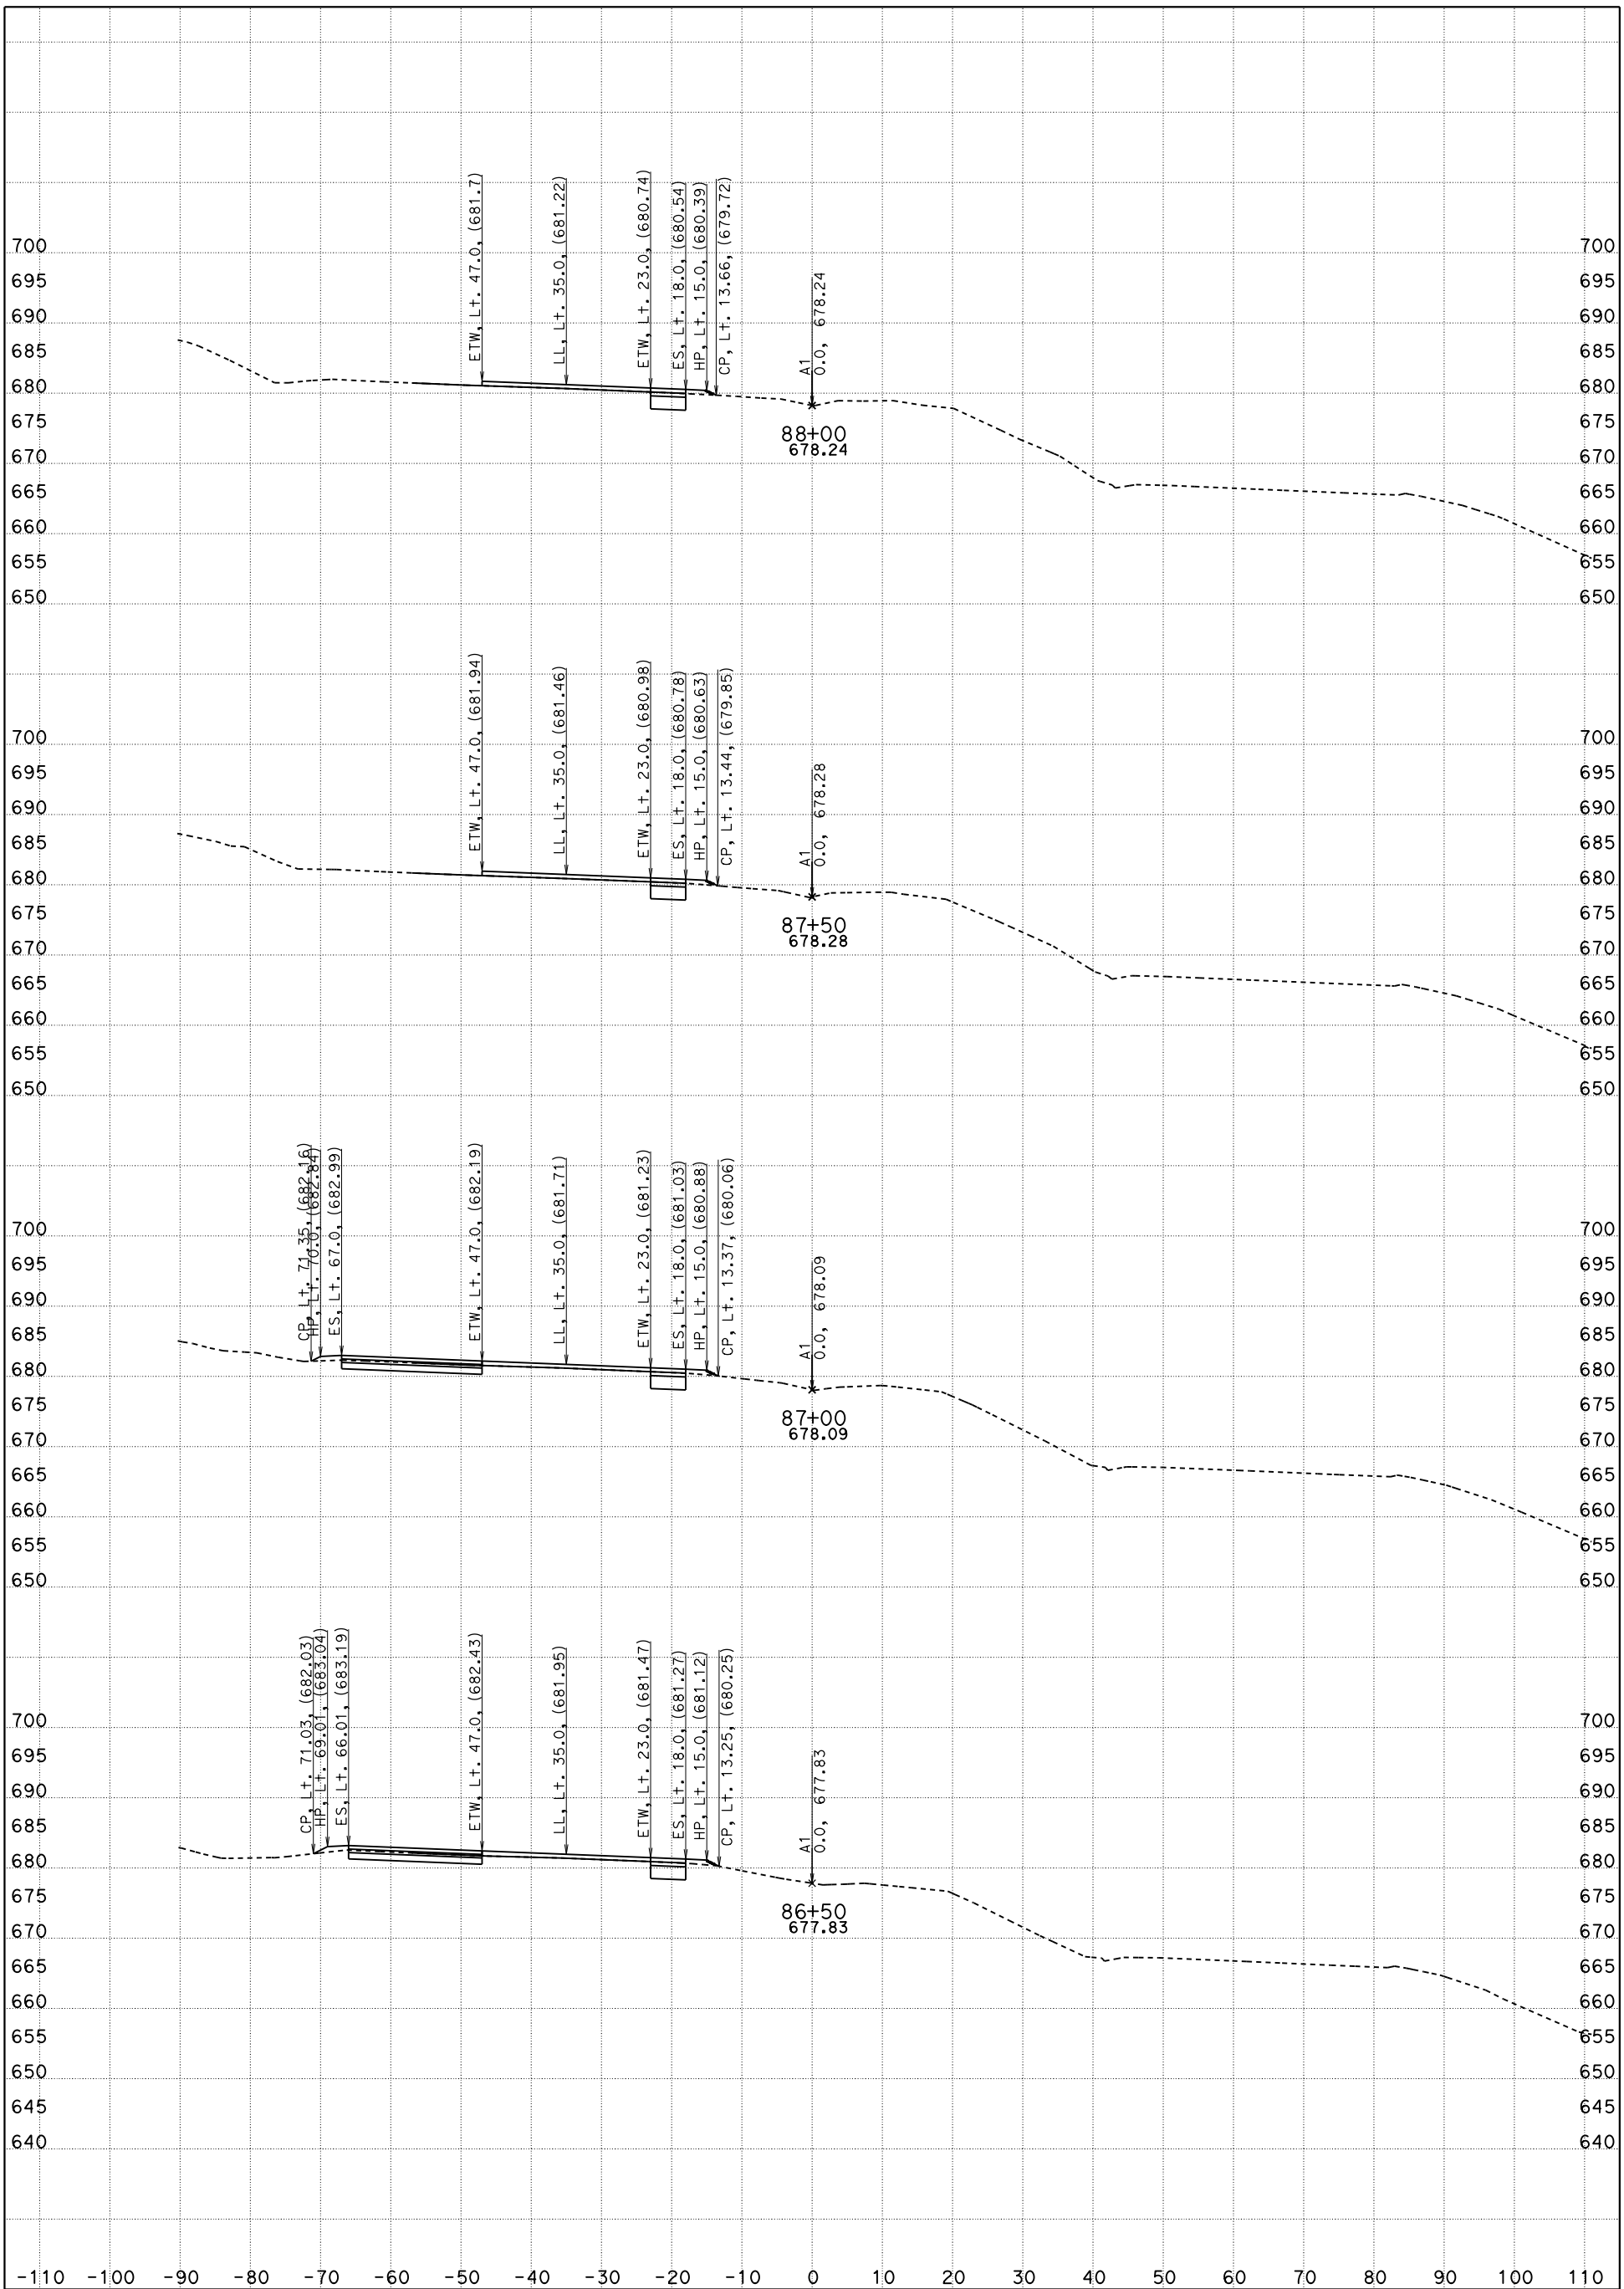

CONTRACT: 05-0G0404

DIST/CO/RTE/PM: 05/SLO/Mon

DATE: 5/9/2016

KC Project: 5130078

File: D:\PROJECTSeSep\5130078\Peter_SMC_to_SSM\Revised\sb_a1 67+00 to 106+50_des.ear

SB-101, "A1" 67+00 TO 106+50 X-Sec A1

"A1" LINE

SCALE: 1" = 10' Horiz.
1" = 10' Vert.

FOR EARTHWORK DEVELOPMENT ONLY

All Dimensions are US Survey Feet

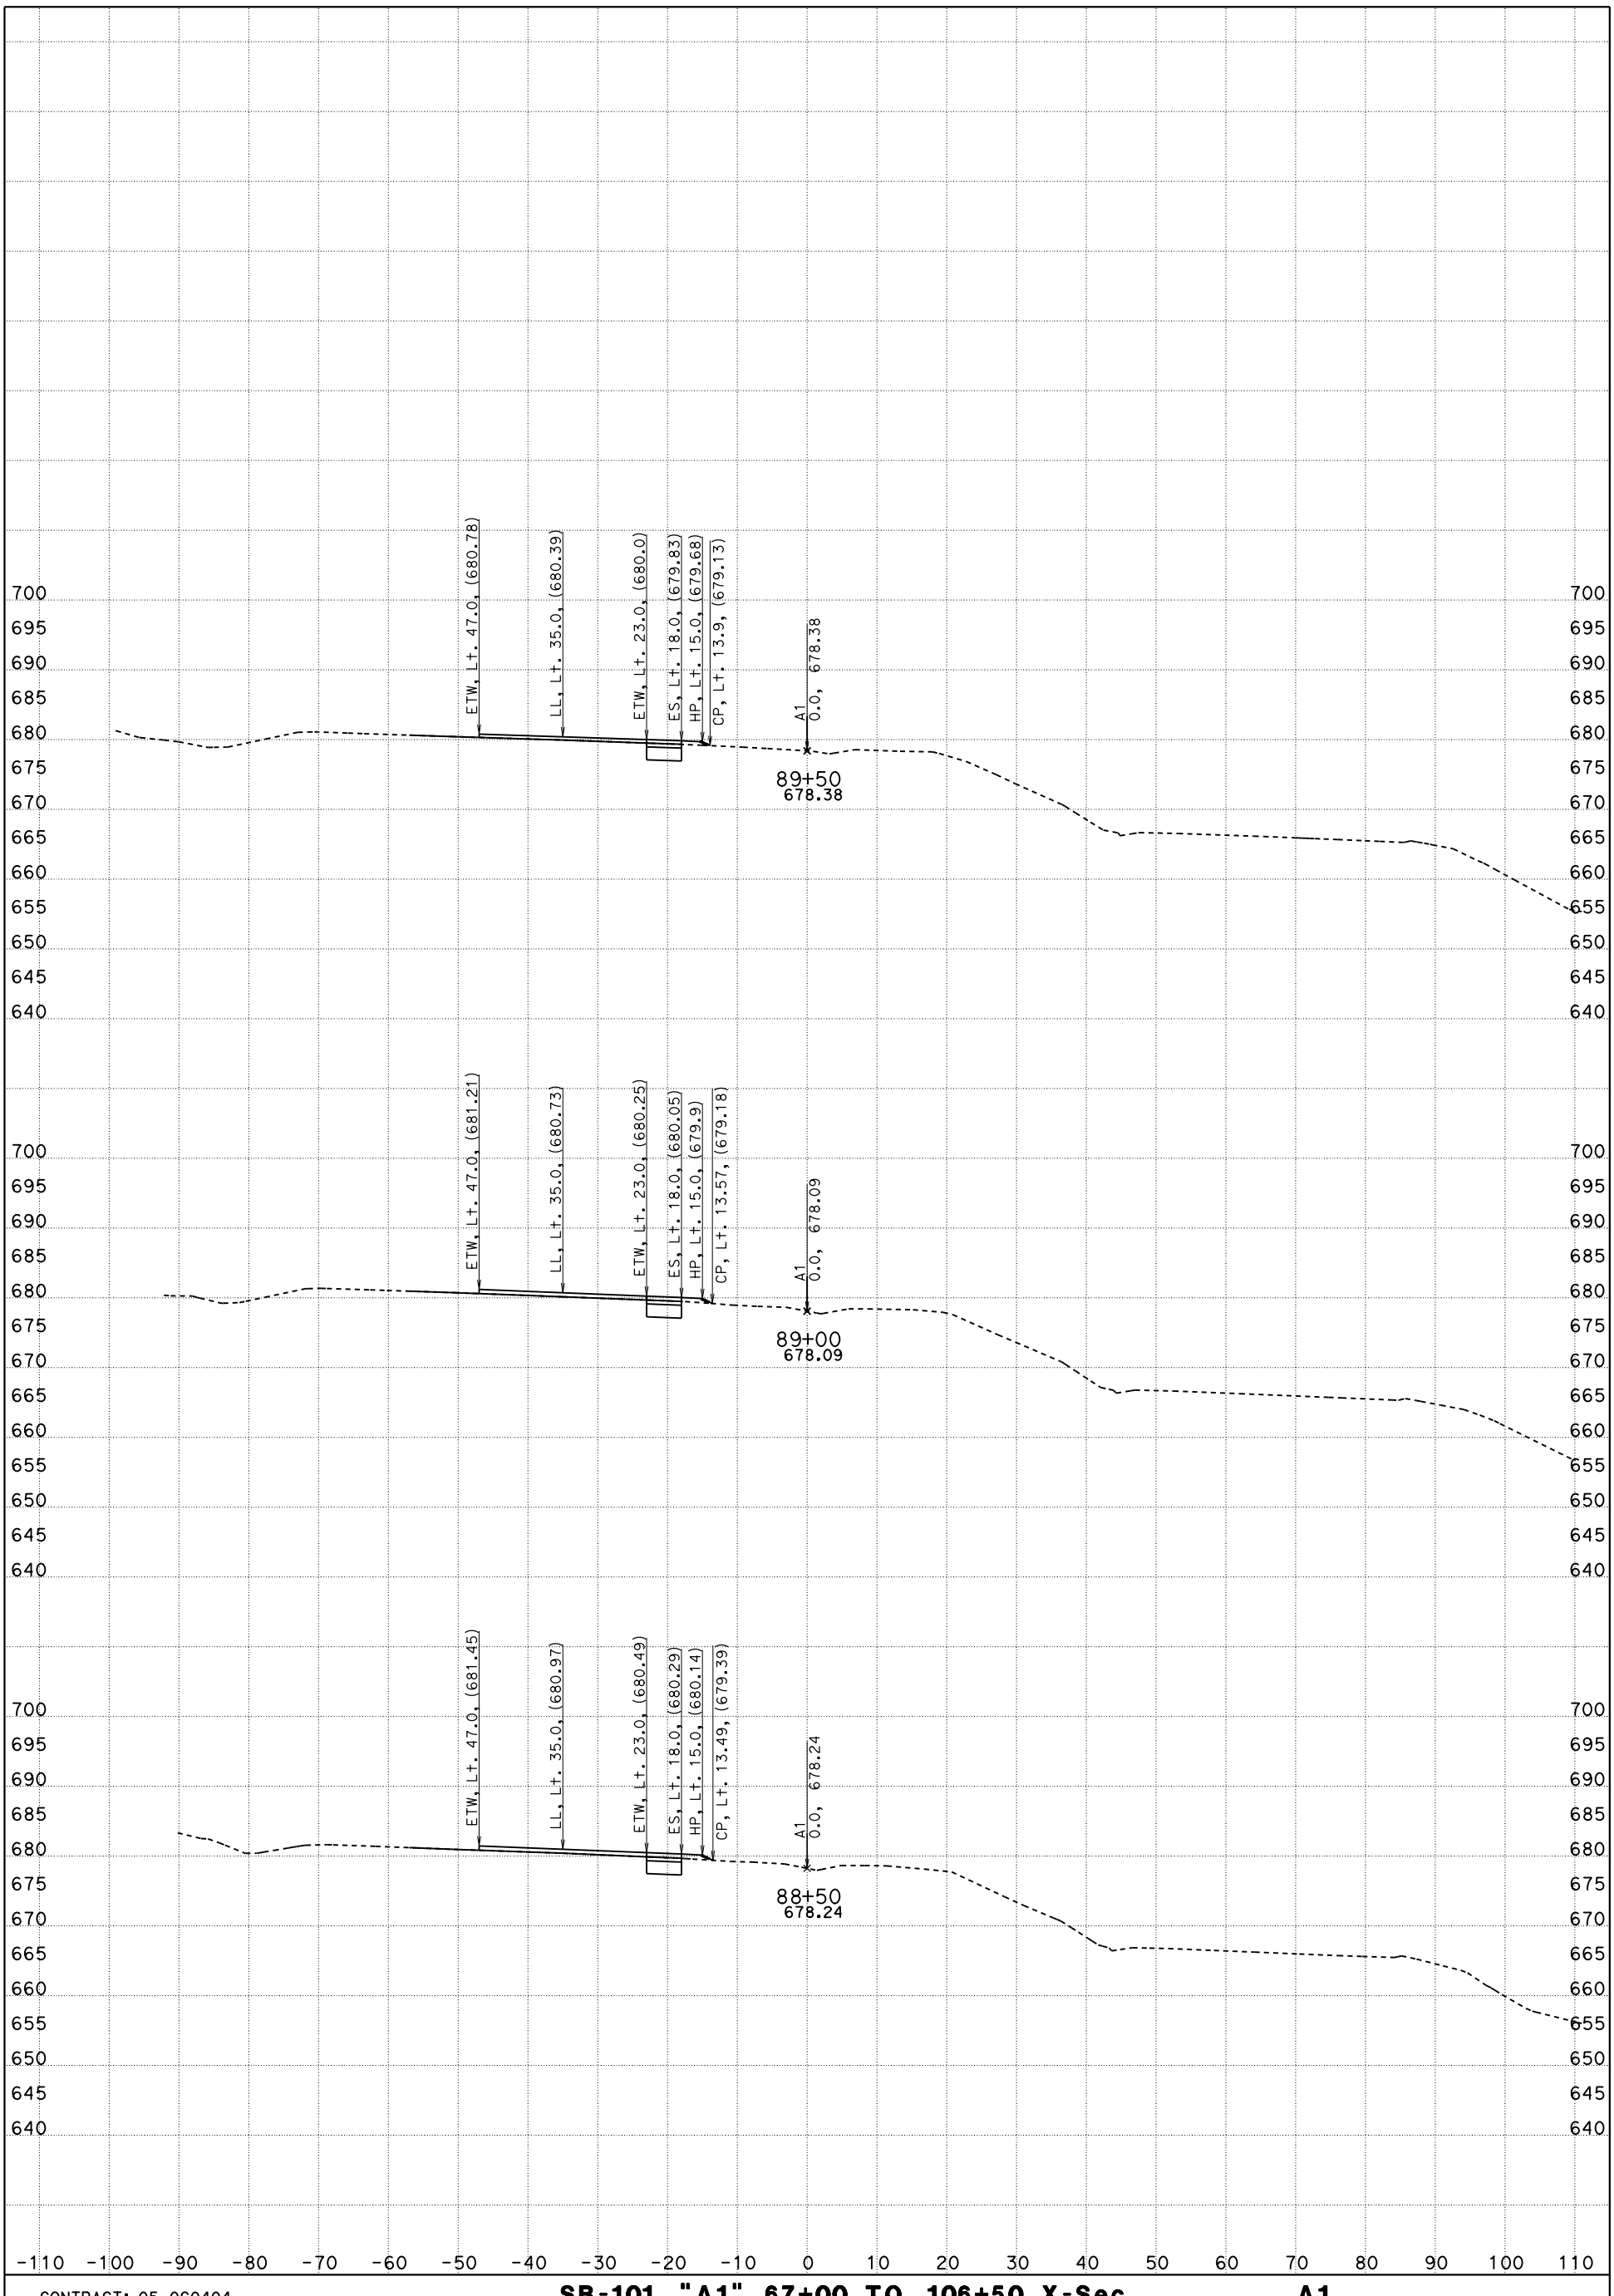

CONTRACT: 05-0G0404

DIST/CO/RTE/PM: 05/SLO/Mon

DATE: 5/9/2016 KC Project: 5130078 File: D:\PROJECTSeSep\5130078\Peter_SMC_to_SSM\Revised\sb_a1 67+00 to 106+50_des.ear

SB-101, "A1" 67+00 TO 106+50 X-Sec A1

"A1" LINE

SCALE: 1" = 10' Horiz.
1" = 10' Vert.

SHEET 16 OF 29

FOR EARTHWORK DEVELOPMENT ONLY

All Dimensions are US Survey Feet

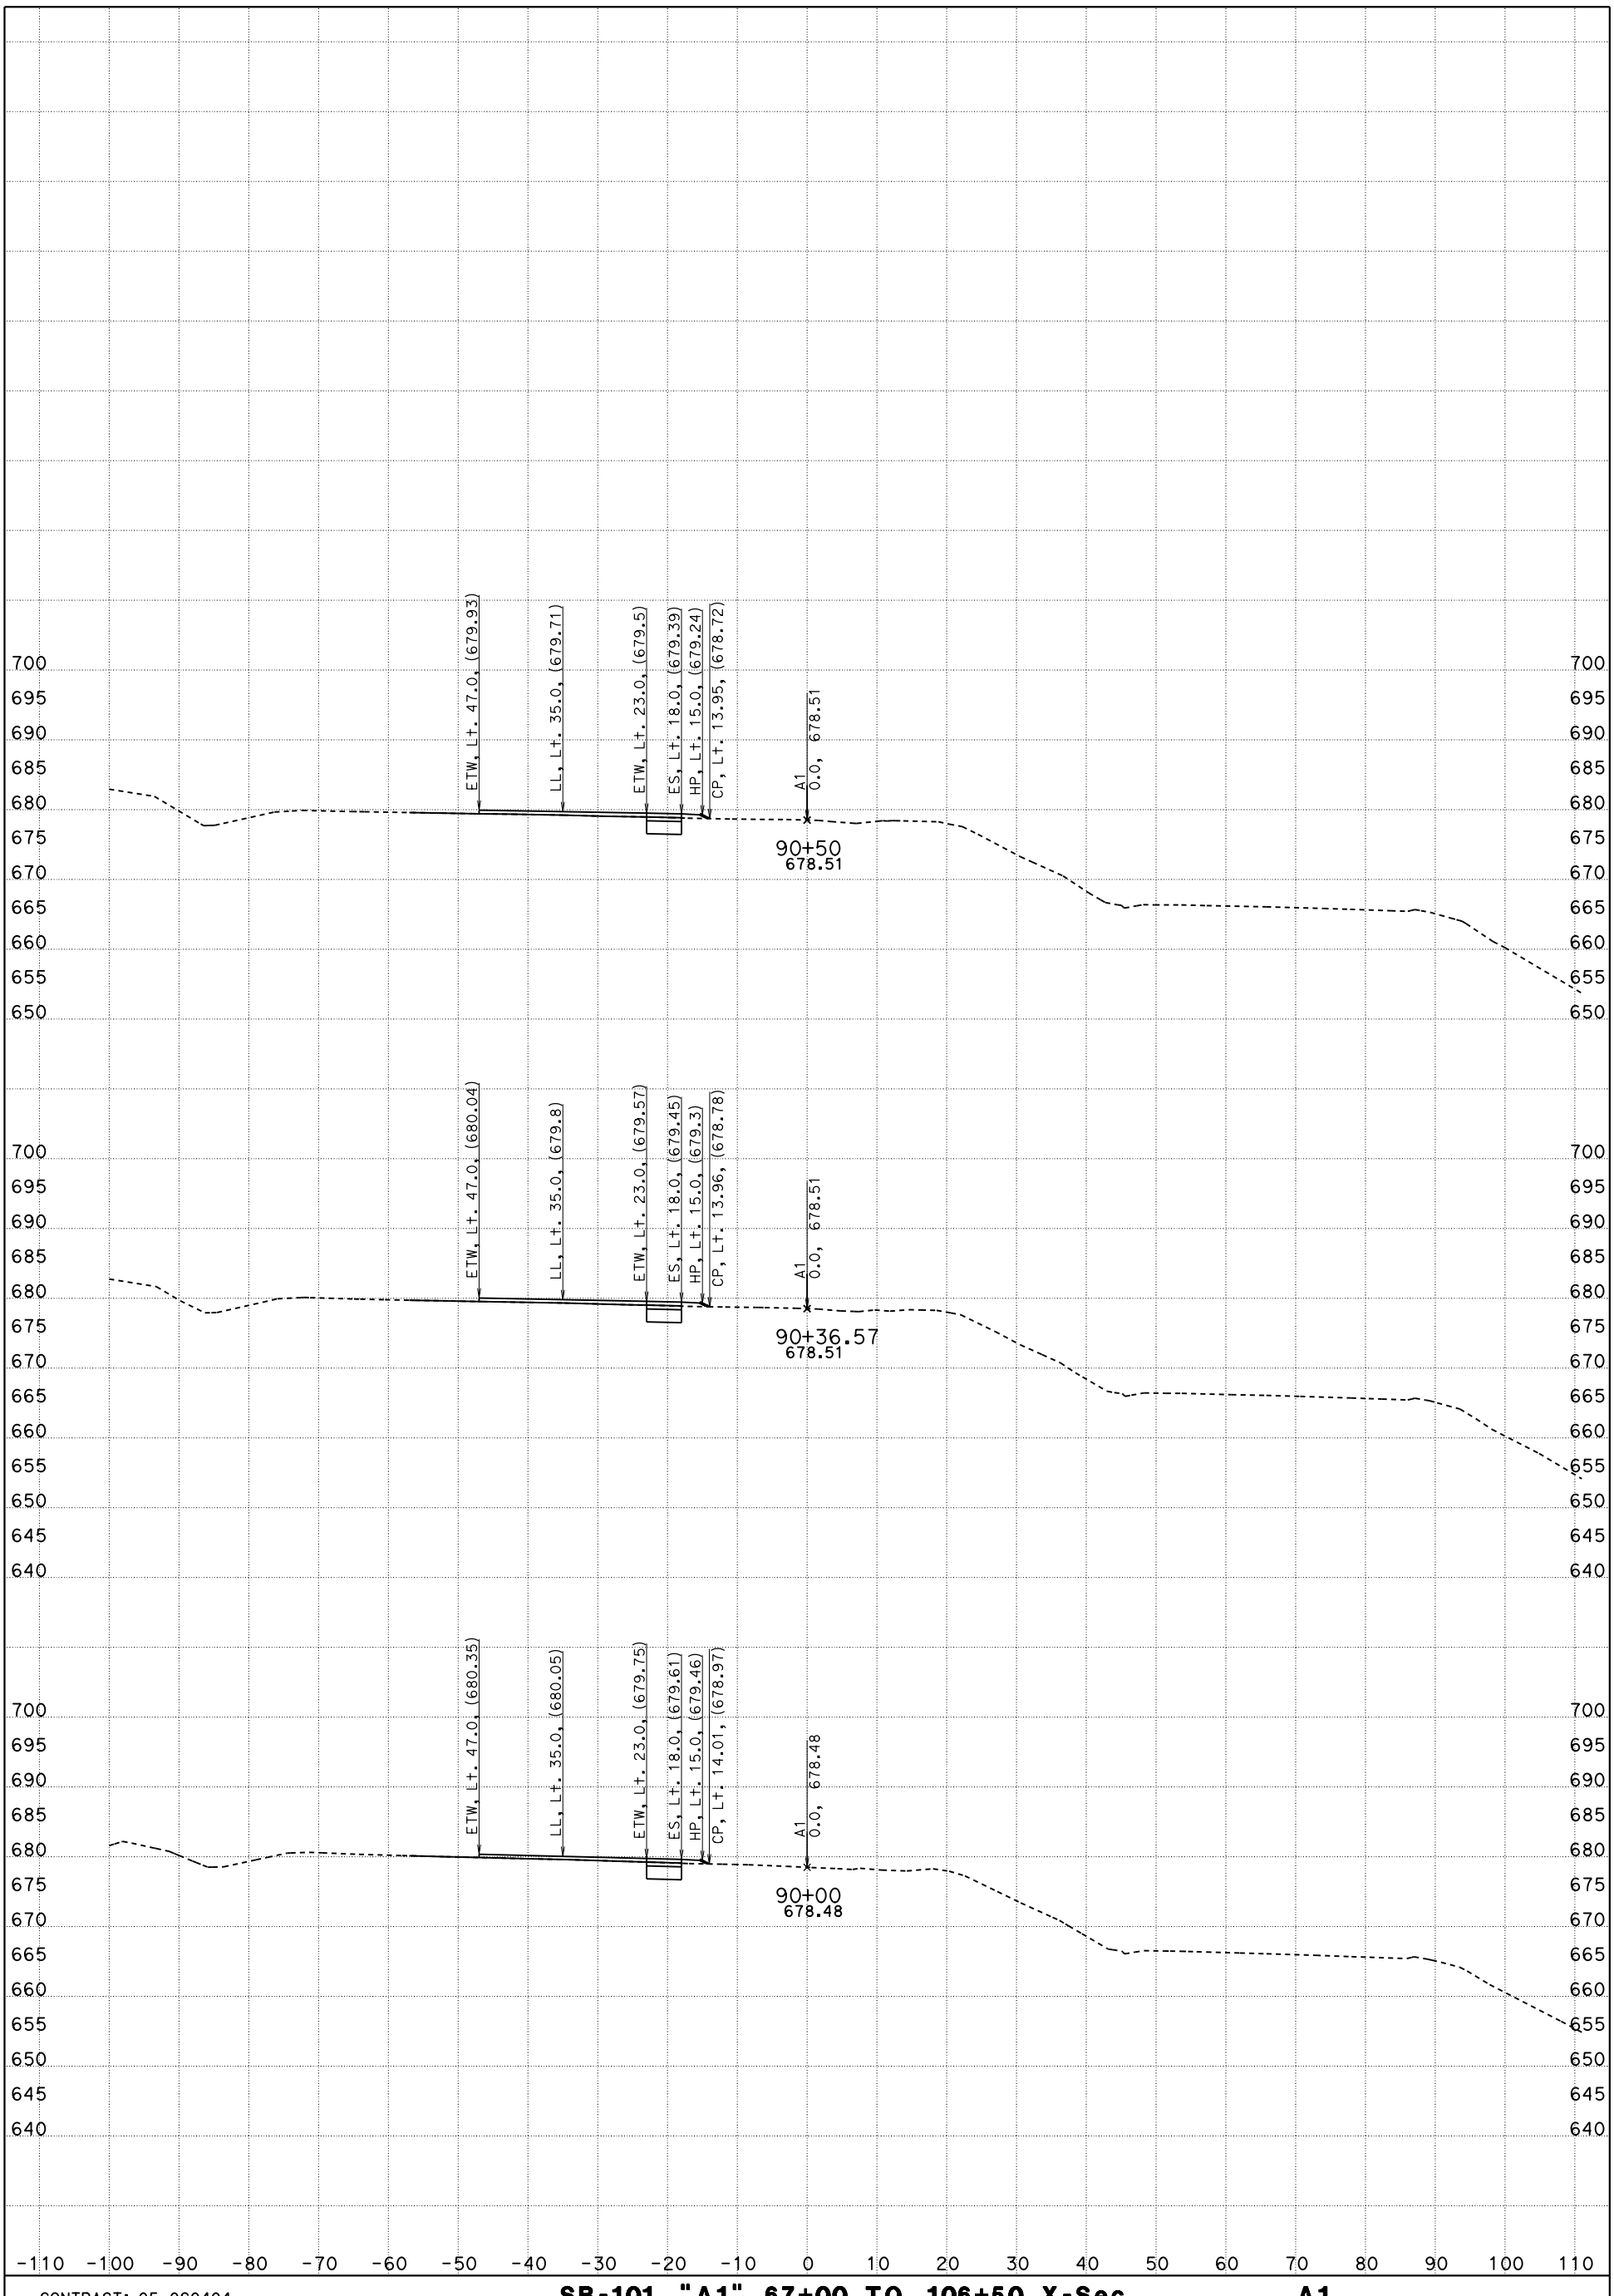

CONTRACT: 05-0G0404

DIST/CO/RTE/PM: 05/SLO/Mon

DATE: 5/9/2016

KC Project: 5130078

File: D:\PROJECTSeSep\5130078\Peter_SMC_to_SSM\Revised\sb_a1 67+00 to 106+50_des.ear

SB-101, "A1" 67+00 TO 106+50 X-Sec

"A1" LINE

A1

SCALE: 1" = 10' Horiz.
1" = 10' Vert.

FOR EARTHWORK DEVELOPMENT ONLY

All Dimensions are US Survey Feet

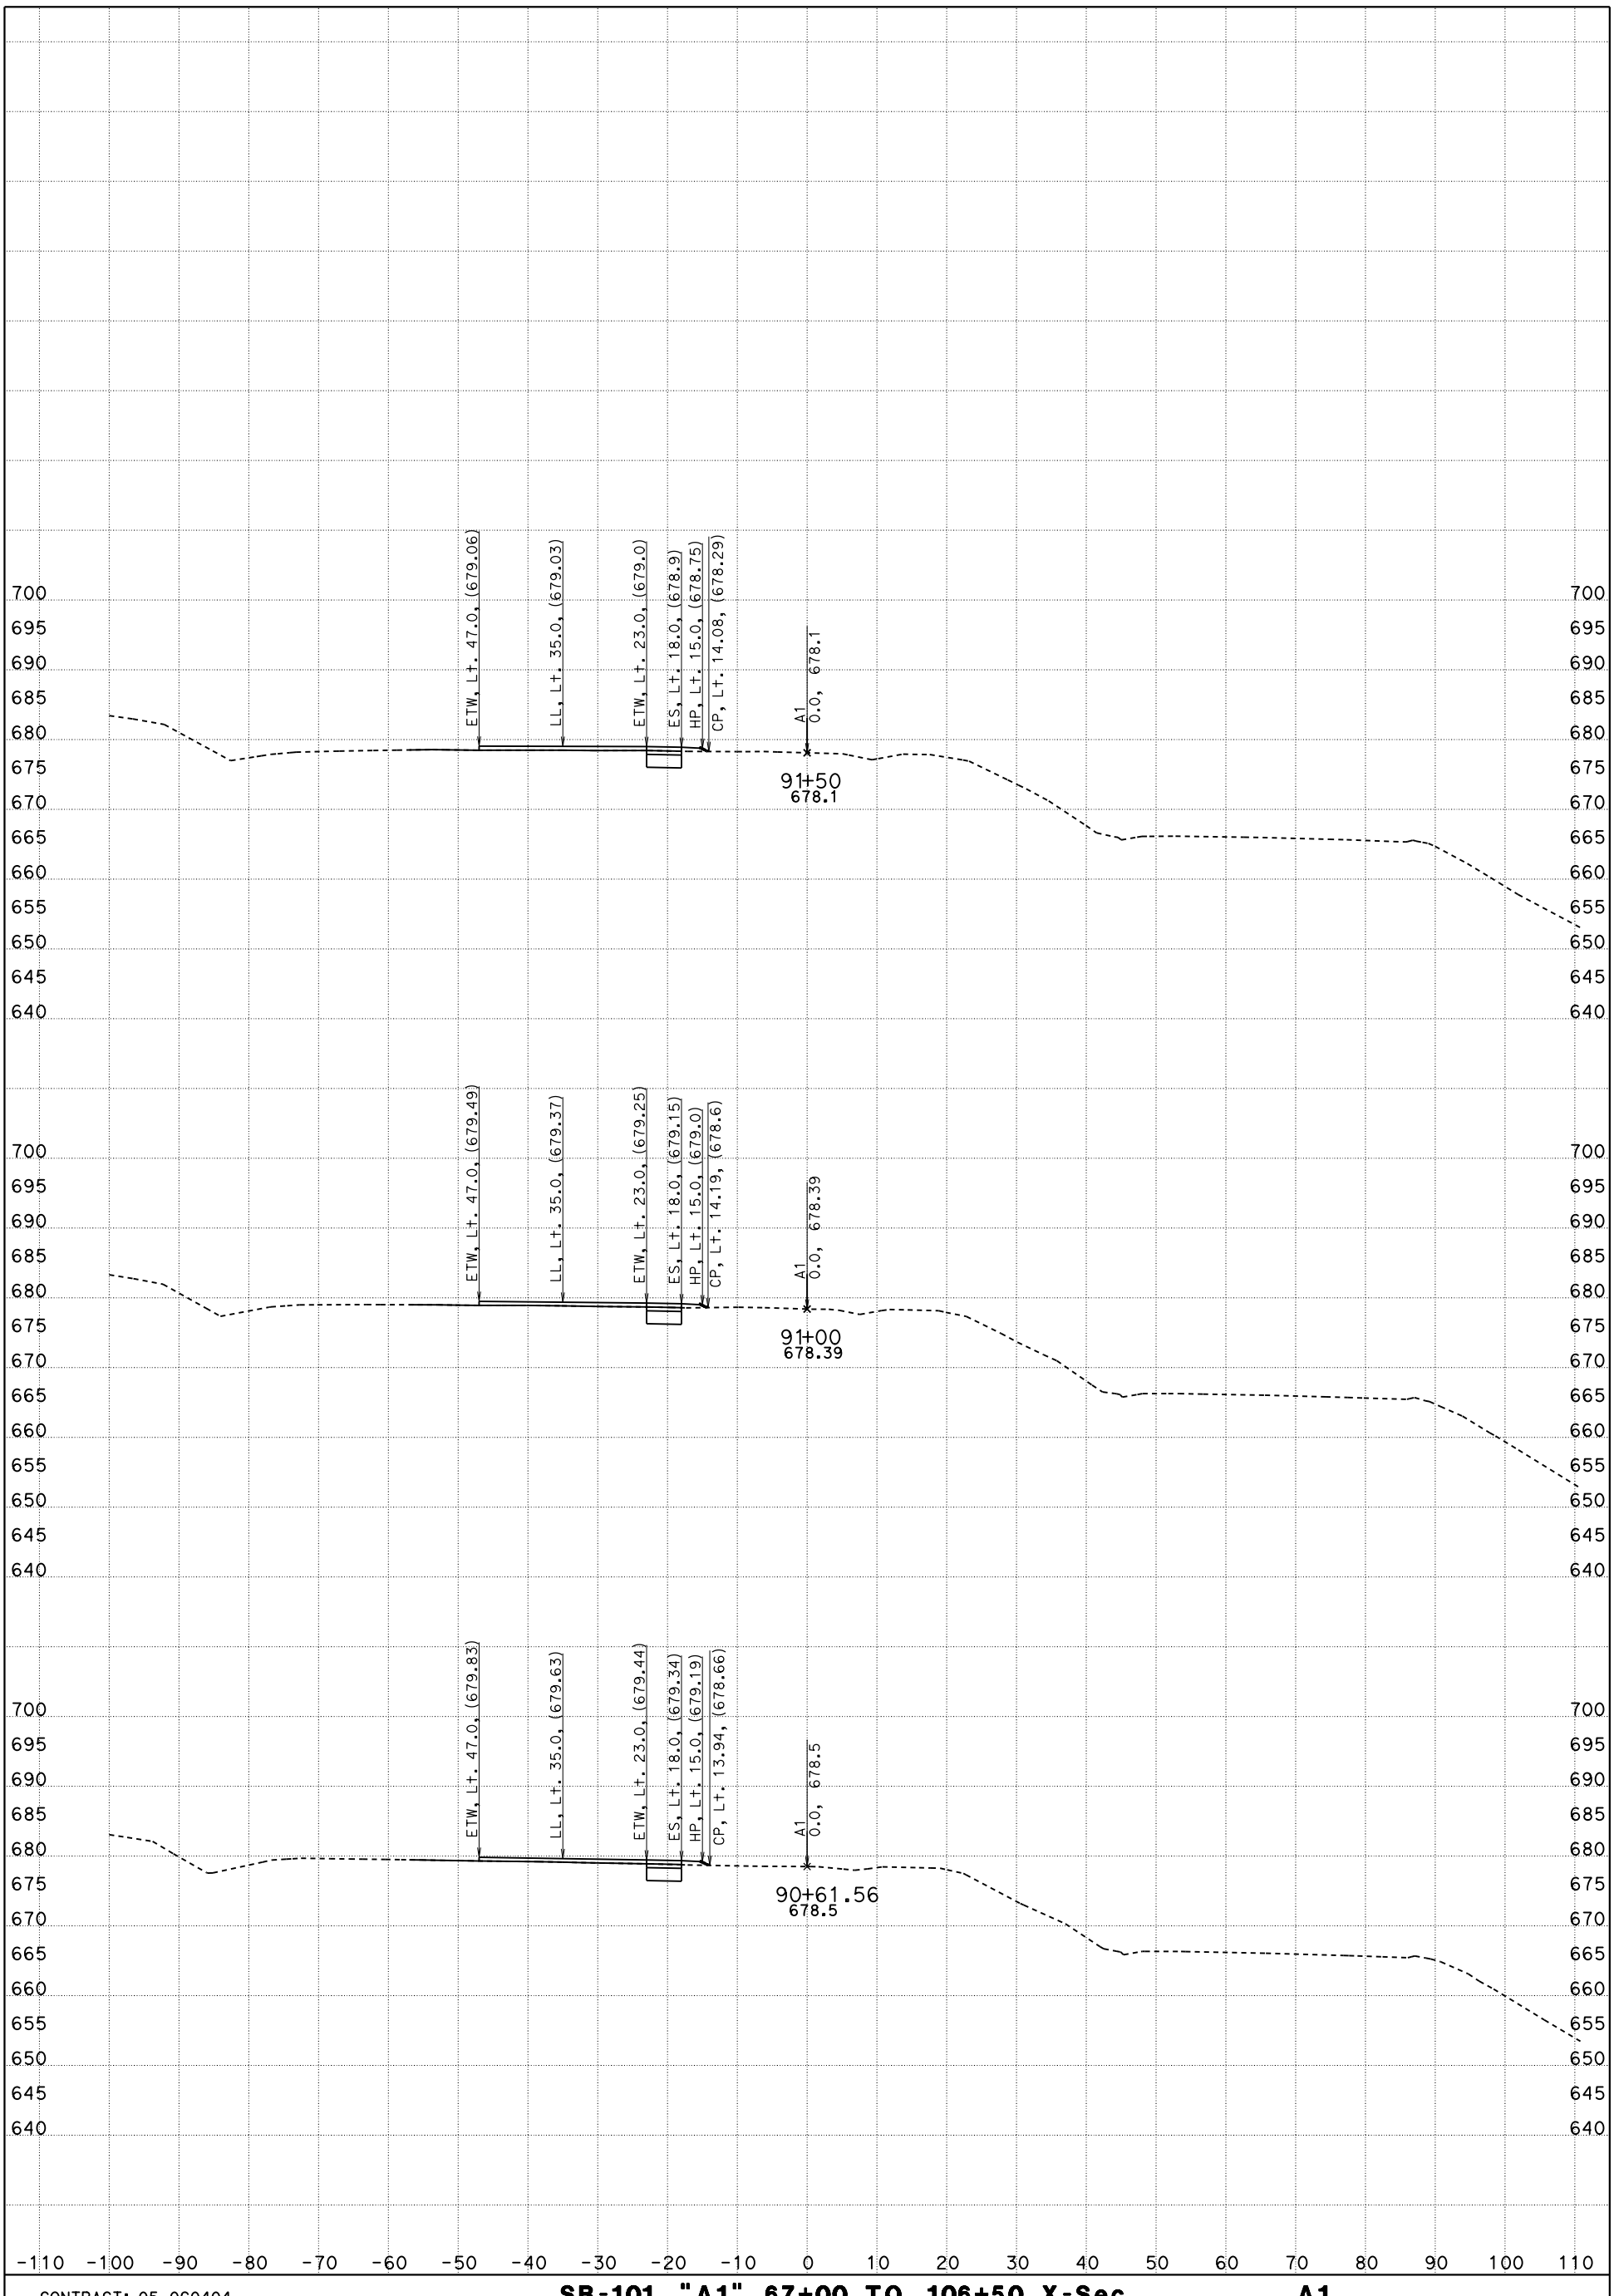

CONTRACT: 05-0G0404

DIST/CO/RTE/PM: 05/SLO/Mon

DATE: 5/9/2016 KC Project: 5130078 File: D:\PROJECTSeSep\5130078\Peter_SMC_to_SSM\Revised\sb_a1 67+00 to 106+50_des.ear

SB-101, "A1" 67+00 TO 106+50 X-Sec A1

"A1" LINE

SCALE: 1" = 10' Horiz.
1" = 10' Vert.

FOR EARTHWORK DEVELOPMENT ONLY

All Dimensions are US Survey Feet

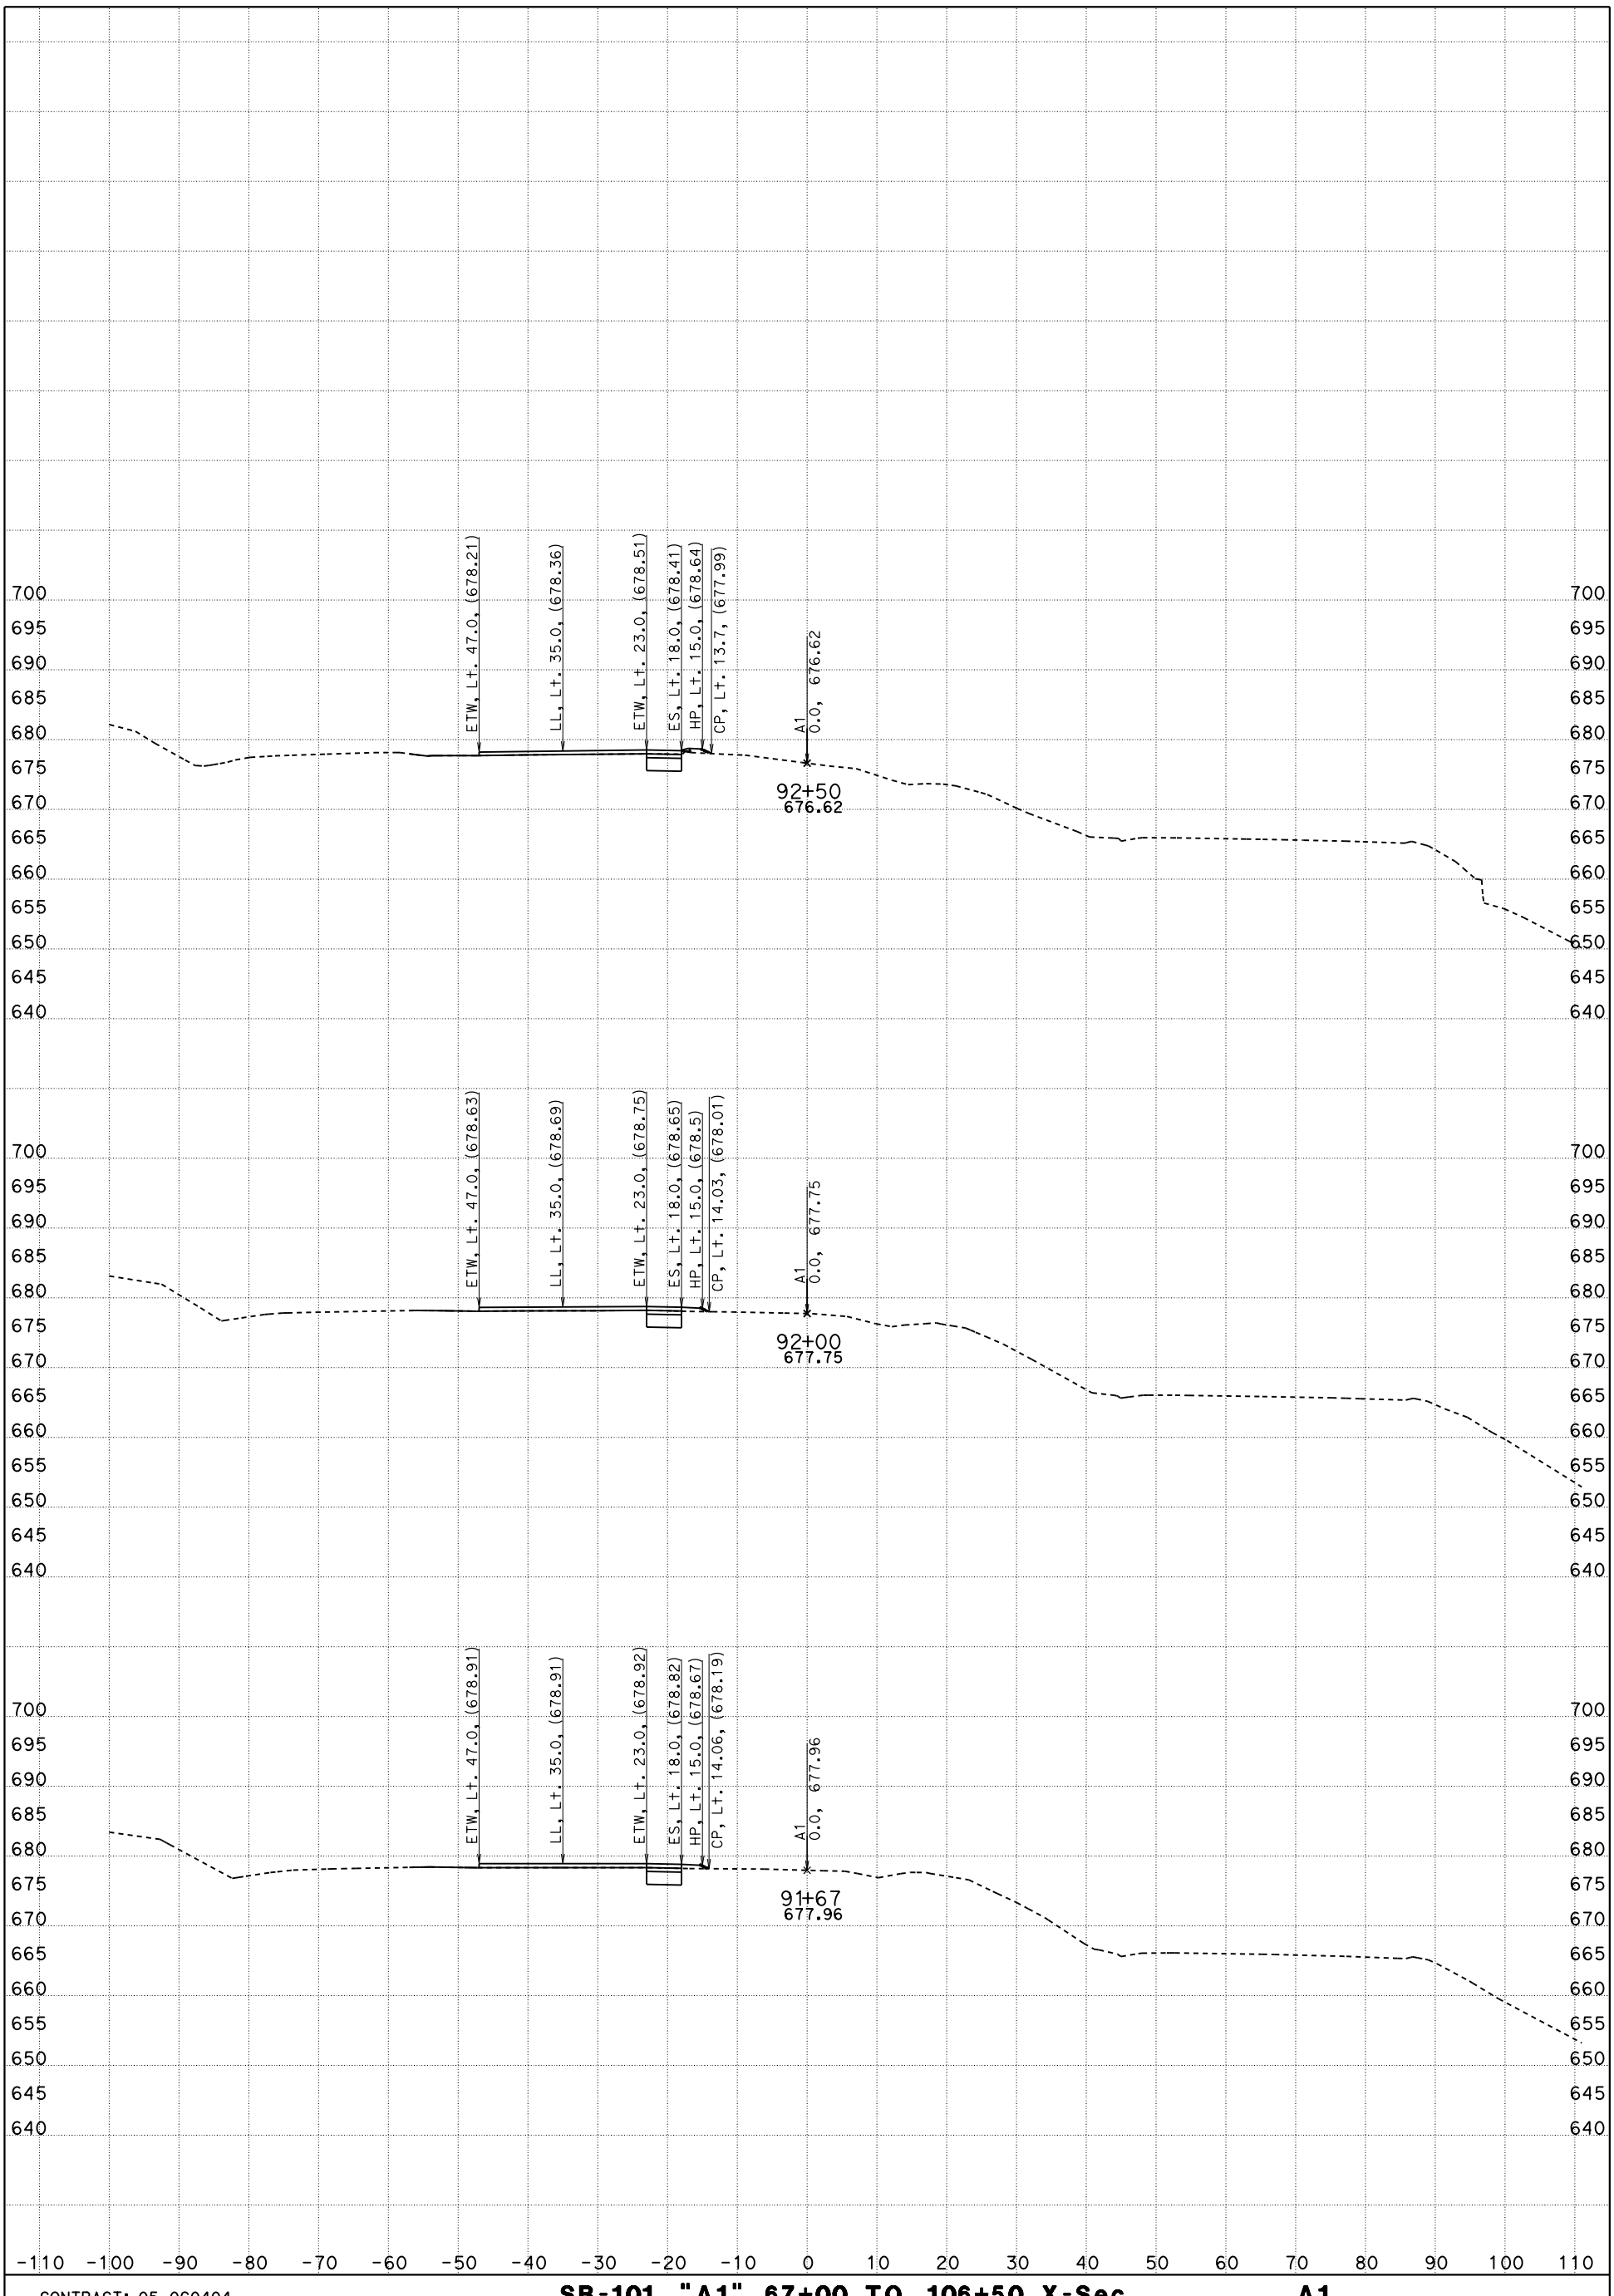

CONTRACT: 05-0G0404

DIST/CO/RTE/PM: 05/SLO/Mon

DATE: 5/9/2016 KC Project: 5130078 File: D:\PROJECTSeSep\5130078\Peter_SMC_to_SSM\Revised\sb_a1 67+00 to 106+50_des.ear

SB-101, "A1" 67+00 TO 106+50 X-Sec A1

"A1" LINE

SCALE: 1" = 10' Horiz.
1" = 10' Vert.

FOR EARTHWORK DEVELOPMENT ONLY

All Dimensions are US Survey Feet

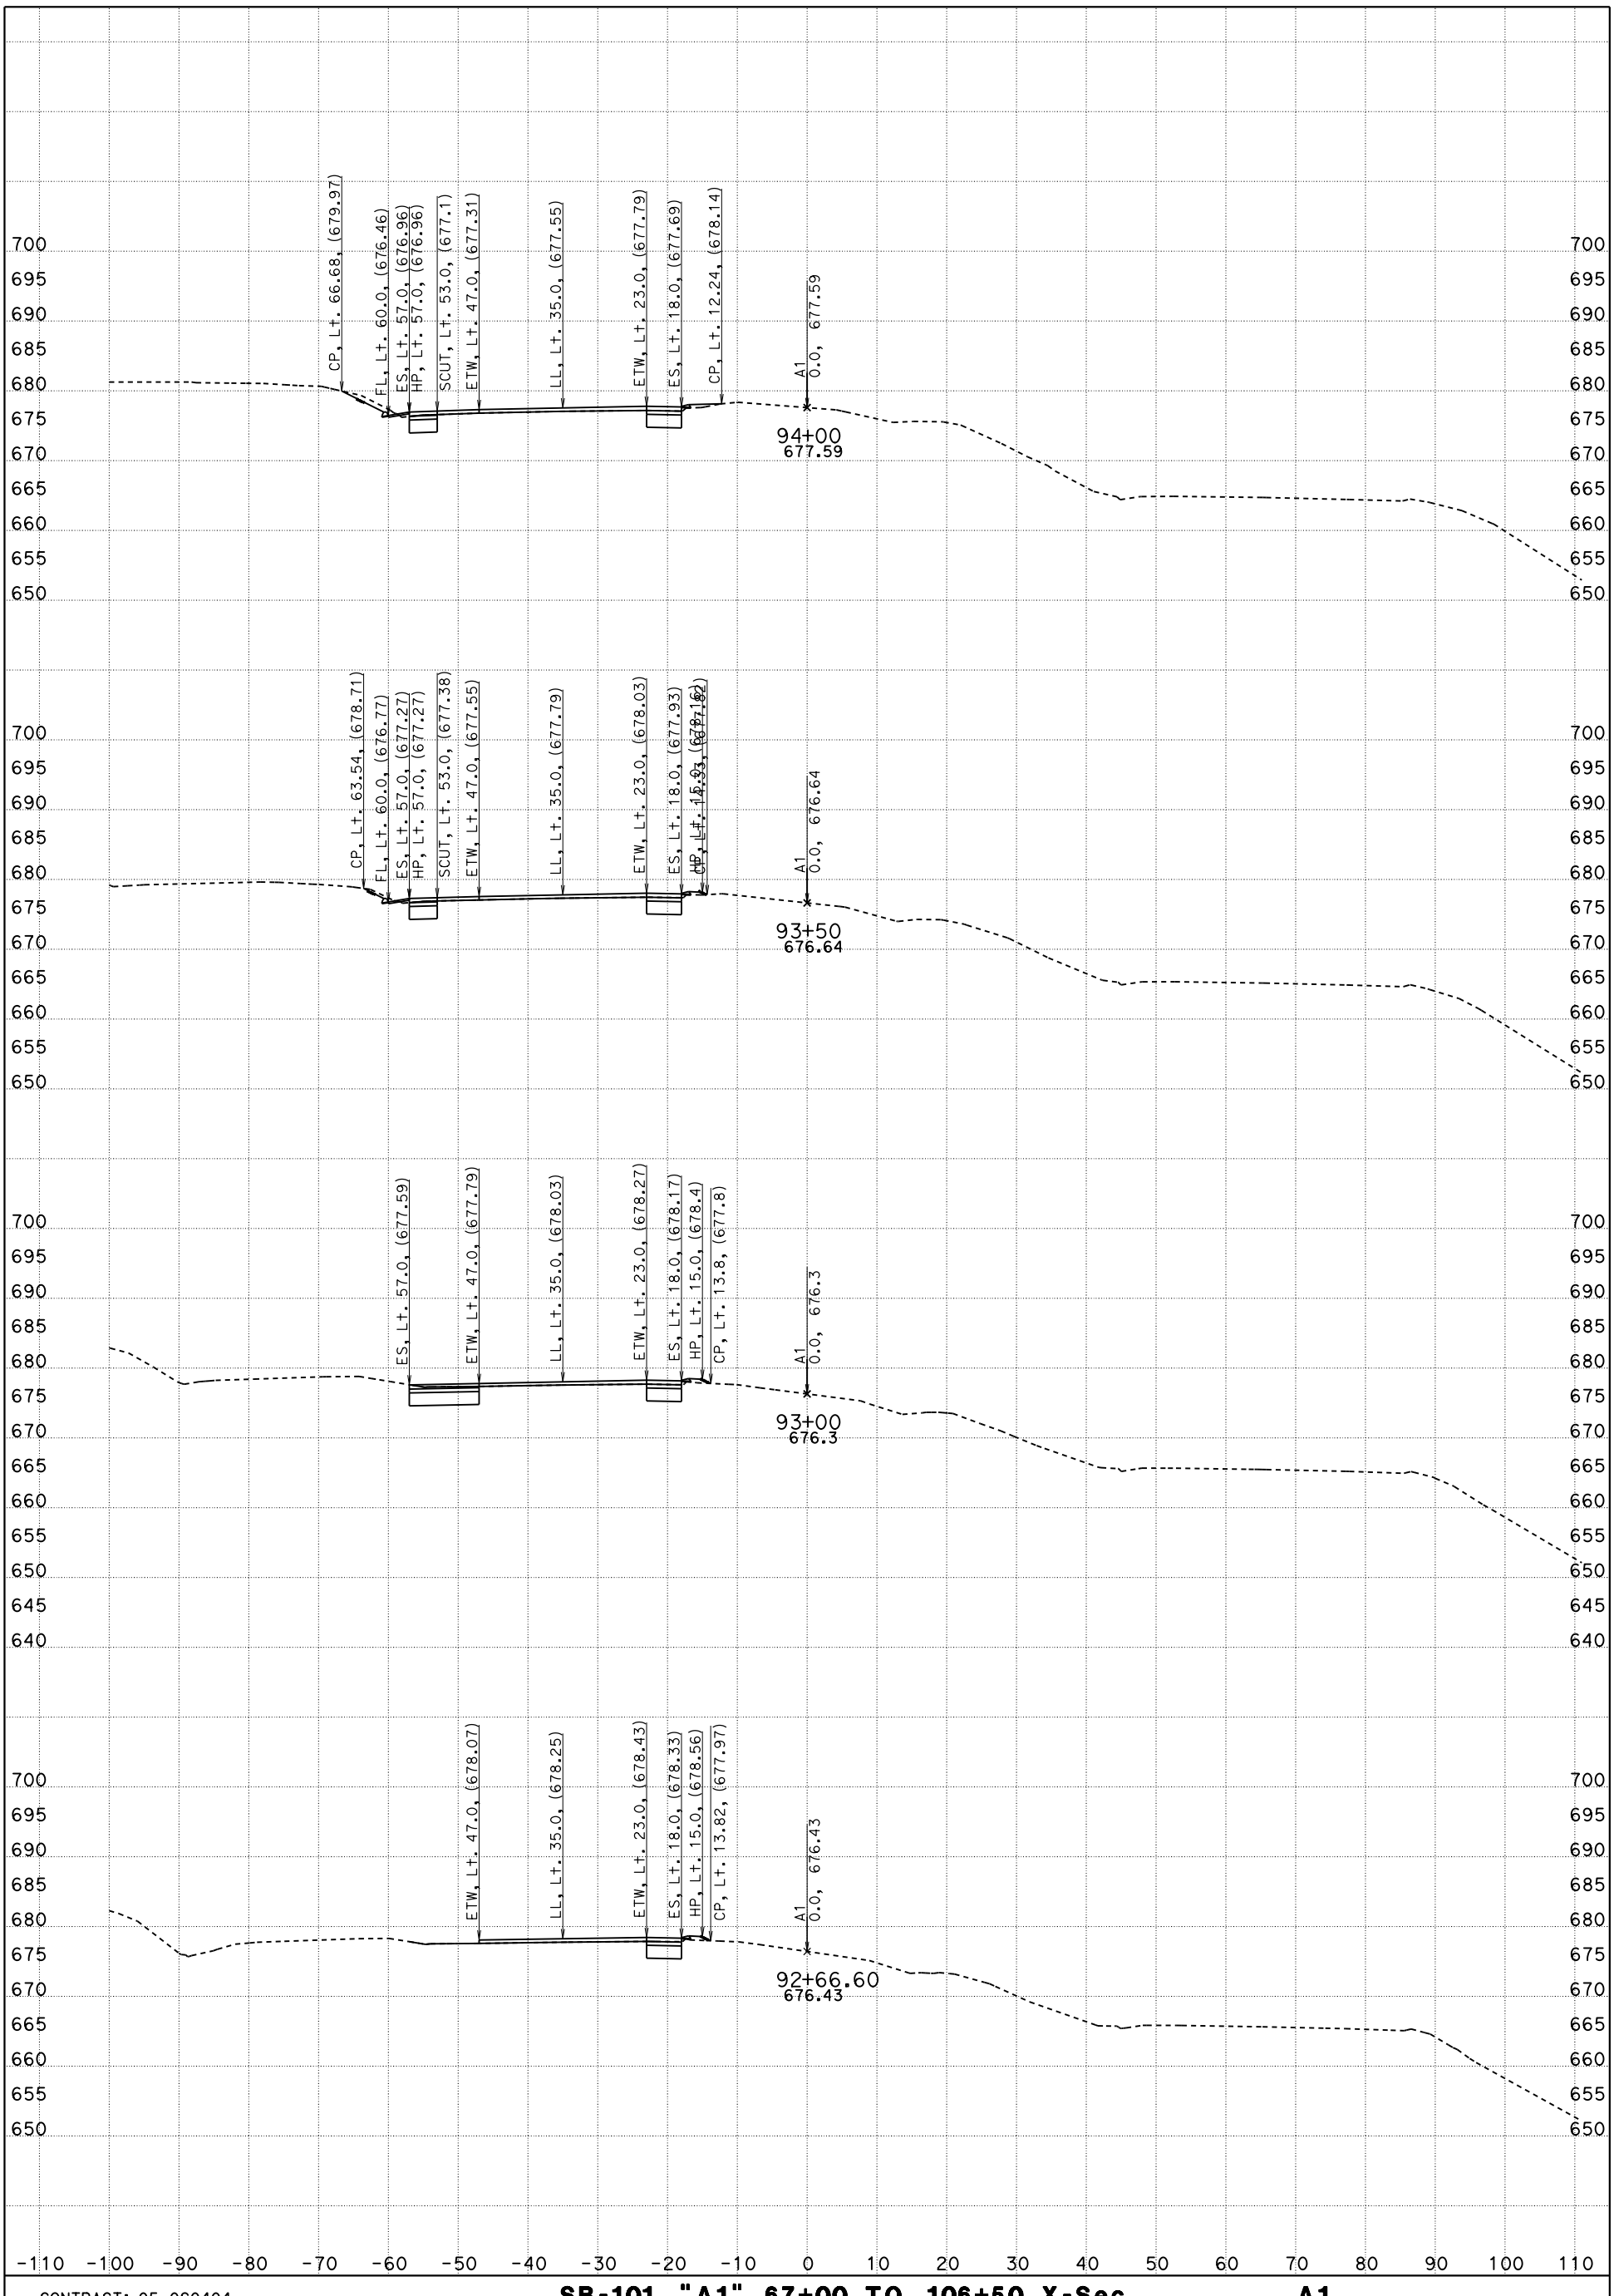

CONTRACT: 05-0G0404

DIST/CO/RTE/PM: 05/SLO/Mon

DATE: 5/9/2016 KC Project: 5130078 File: D:\PROJECTSeSep\5130078\Peter_SMC_to_SSM\Revised\sb_a1 67+00 to 106+50_des.ear

SB-101, "A1" 67+00 TO 106+50 X-Sec A1

"A1" LINE

SCALE: 1" = 10' Horiz.
1" = 10' Vert.

FOR EARTHWORK DEVELOPMENT ONLY

All Dimensions are US Survey Feet

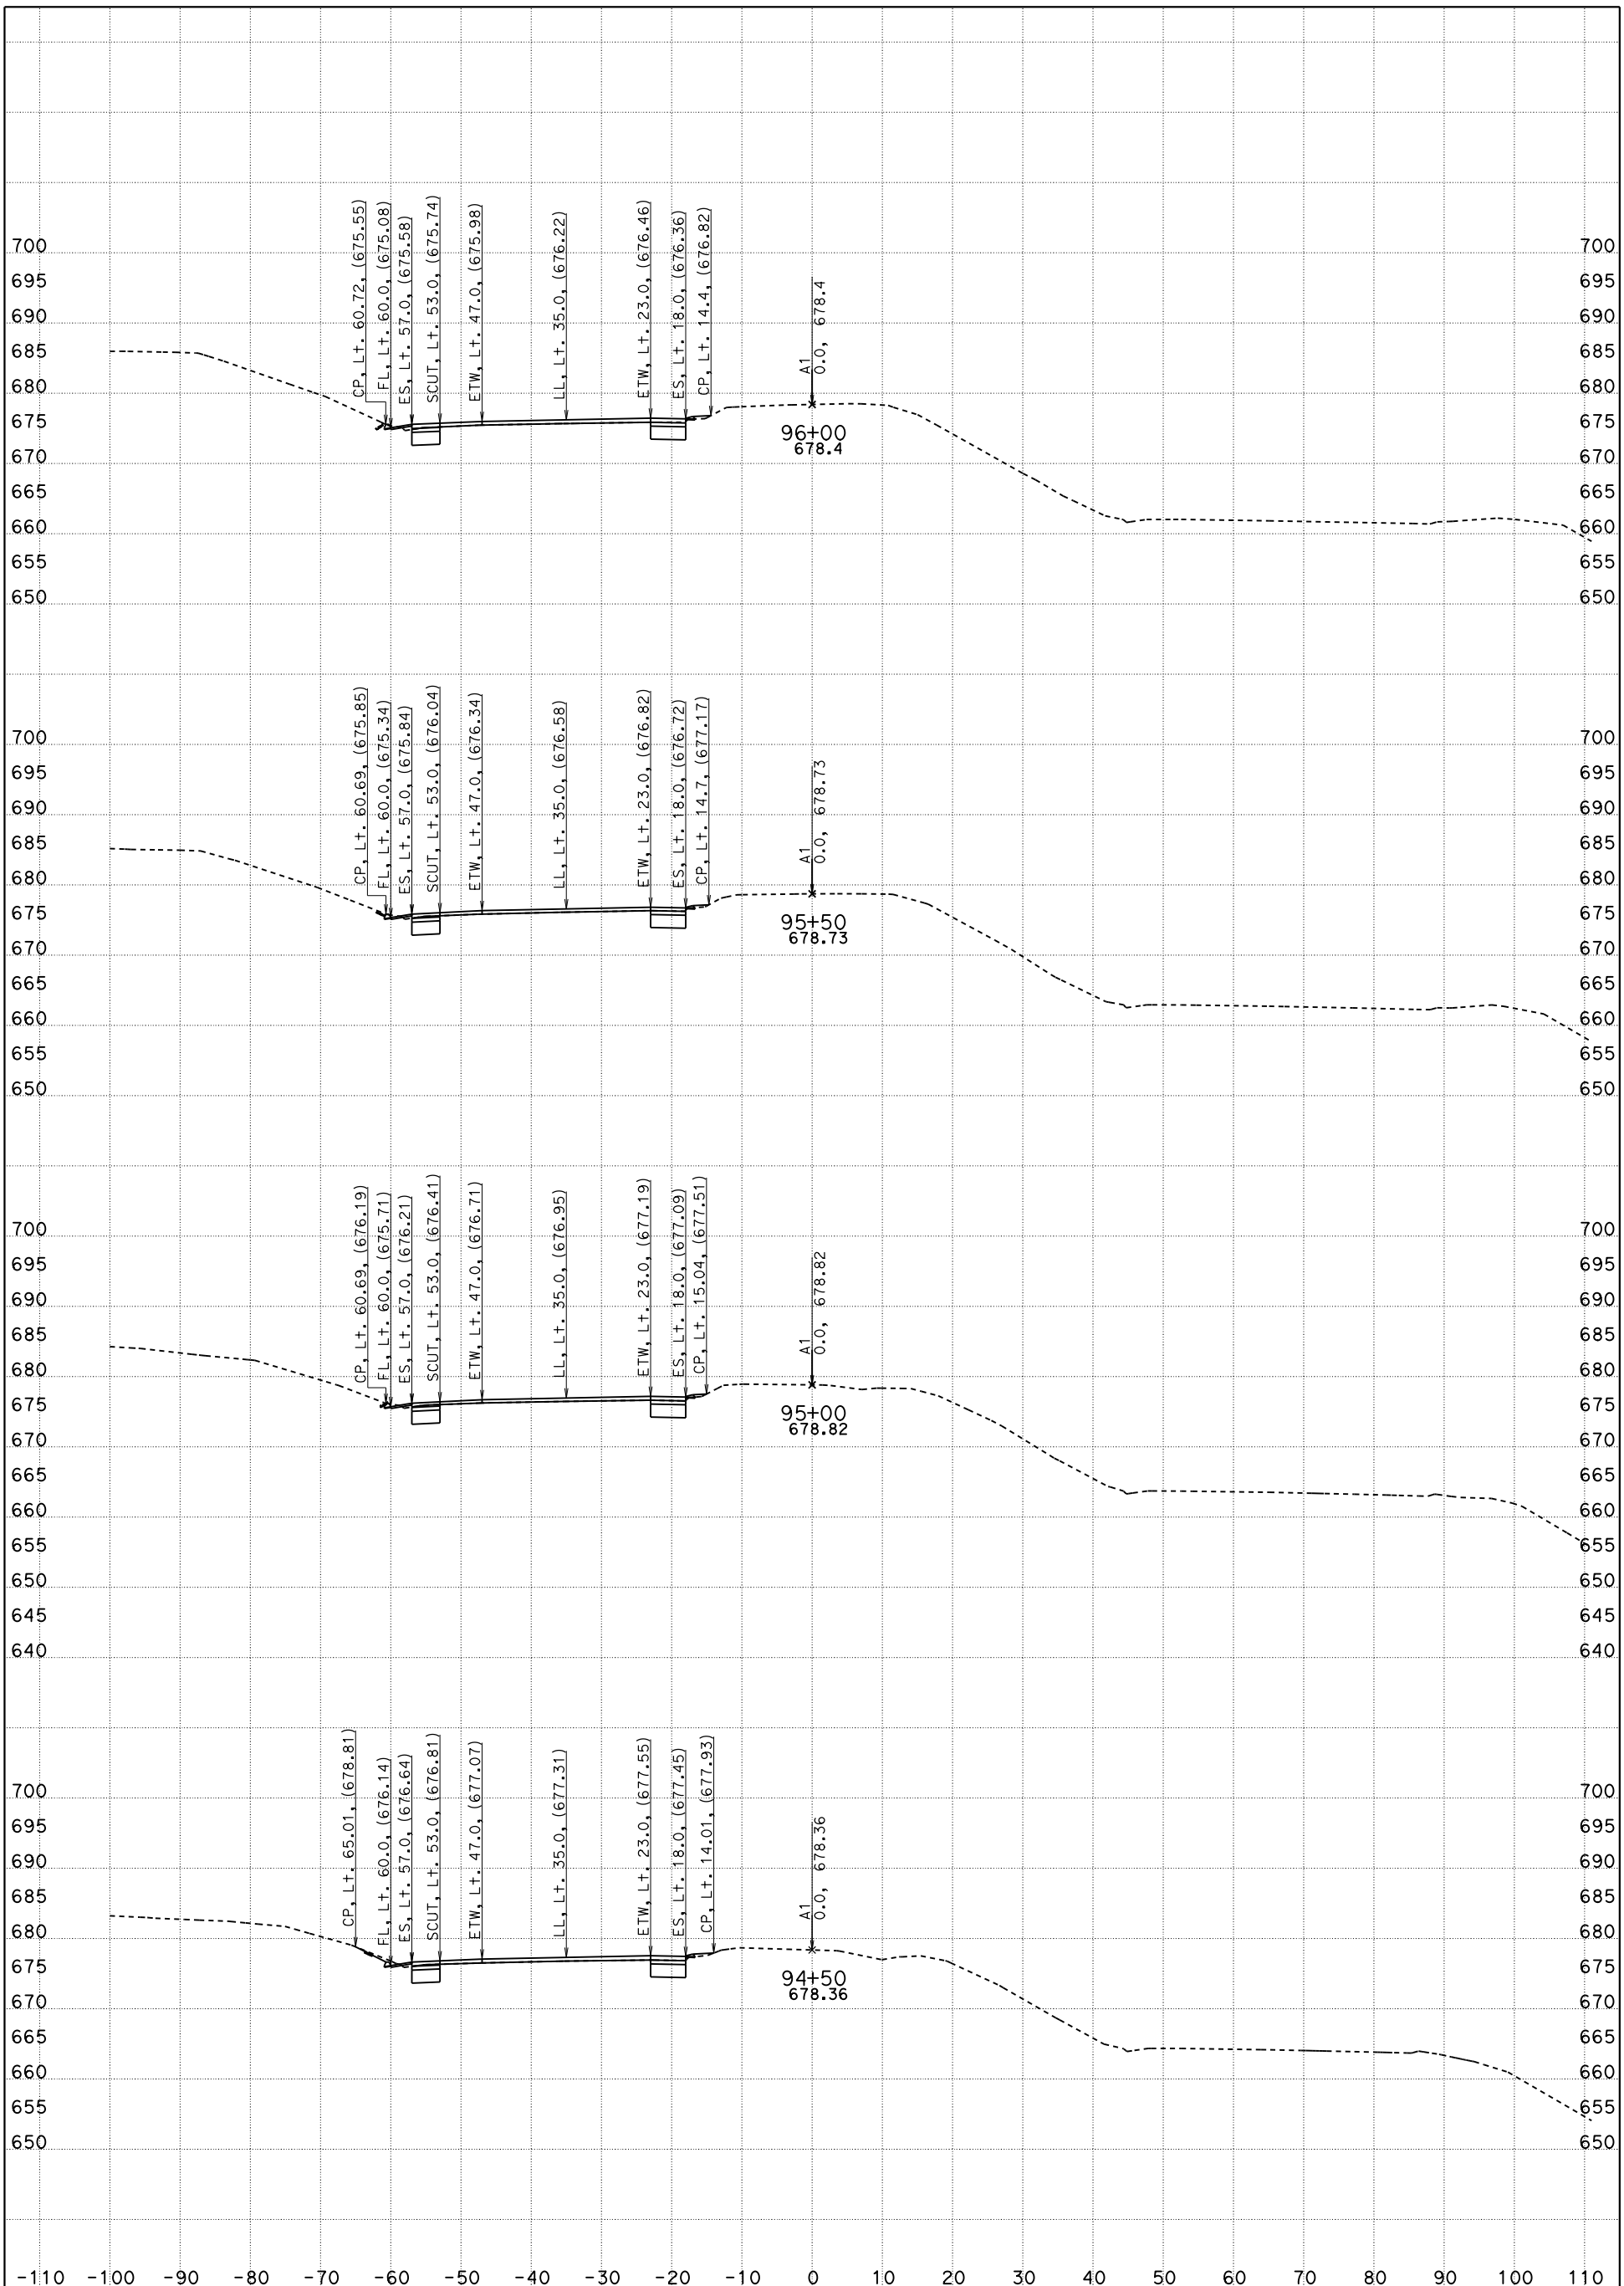

CONTRACT: 05-0G0404

DIST/CO/RTE/PM: 05/SLO/Mon

DATE: 5/9/2016 KC Project: 5130078 File: D:\PROJECTSeSep\5130078\Peter_SMC_to_SSM\Revised\sb_a1 67+00 to 106+50_des.ear

SB-101, "A1" 67+00 TO 106+50 X-Sec A1

"A1" LINE

SCALE: 1" = 10' Horiz.
1" = 10' Vert.

SHEET 21 OF 29

FOR EARTHWORK DEVELOPMENT ONLY

All Dimensions are US Survey Feet

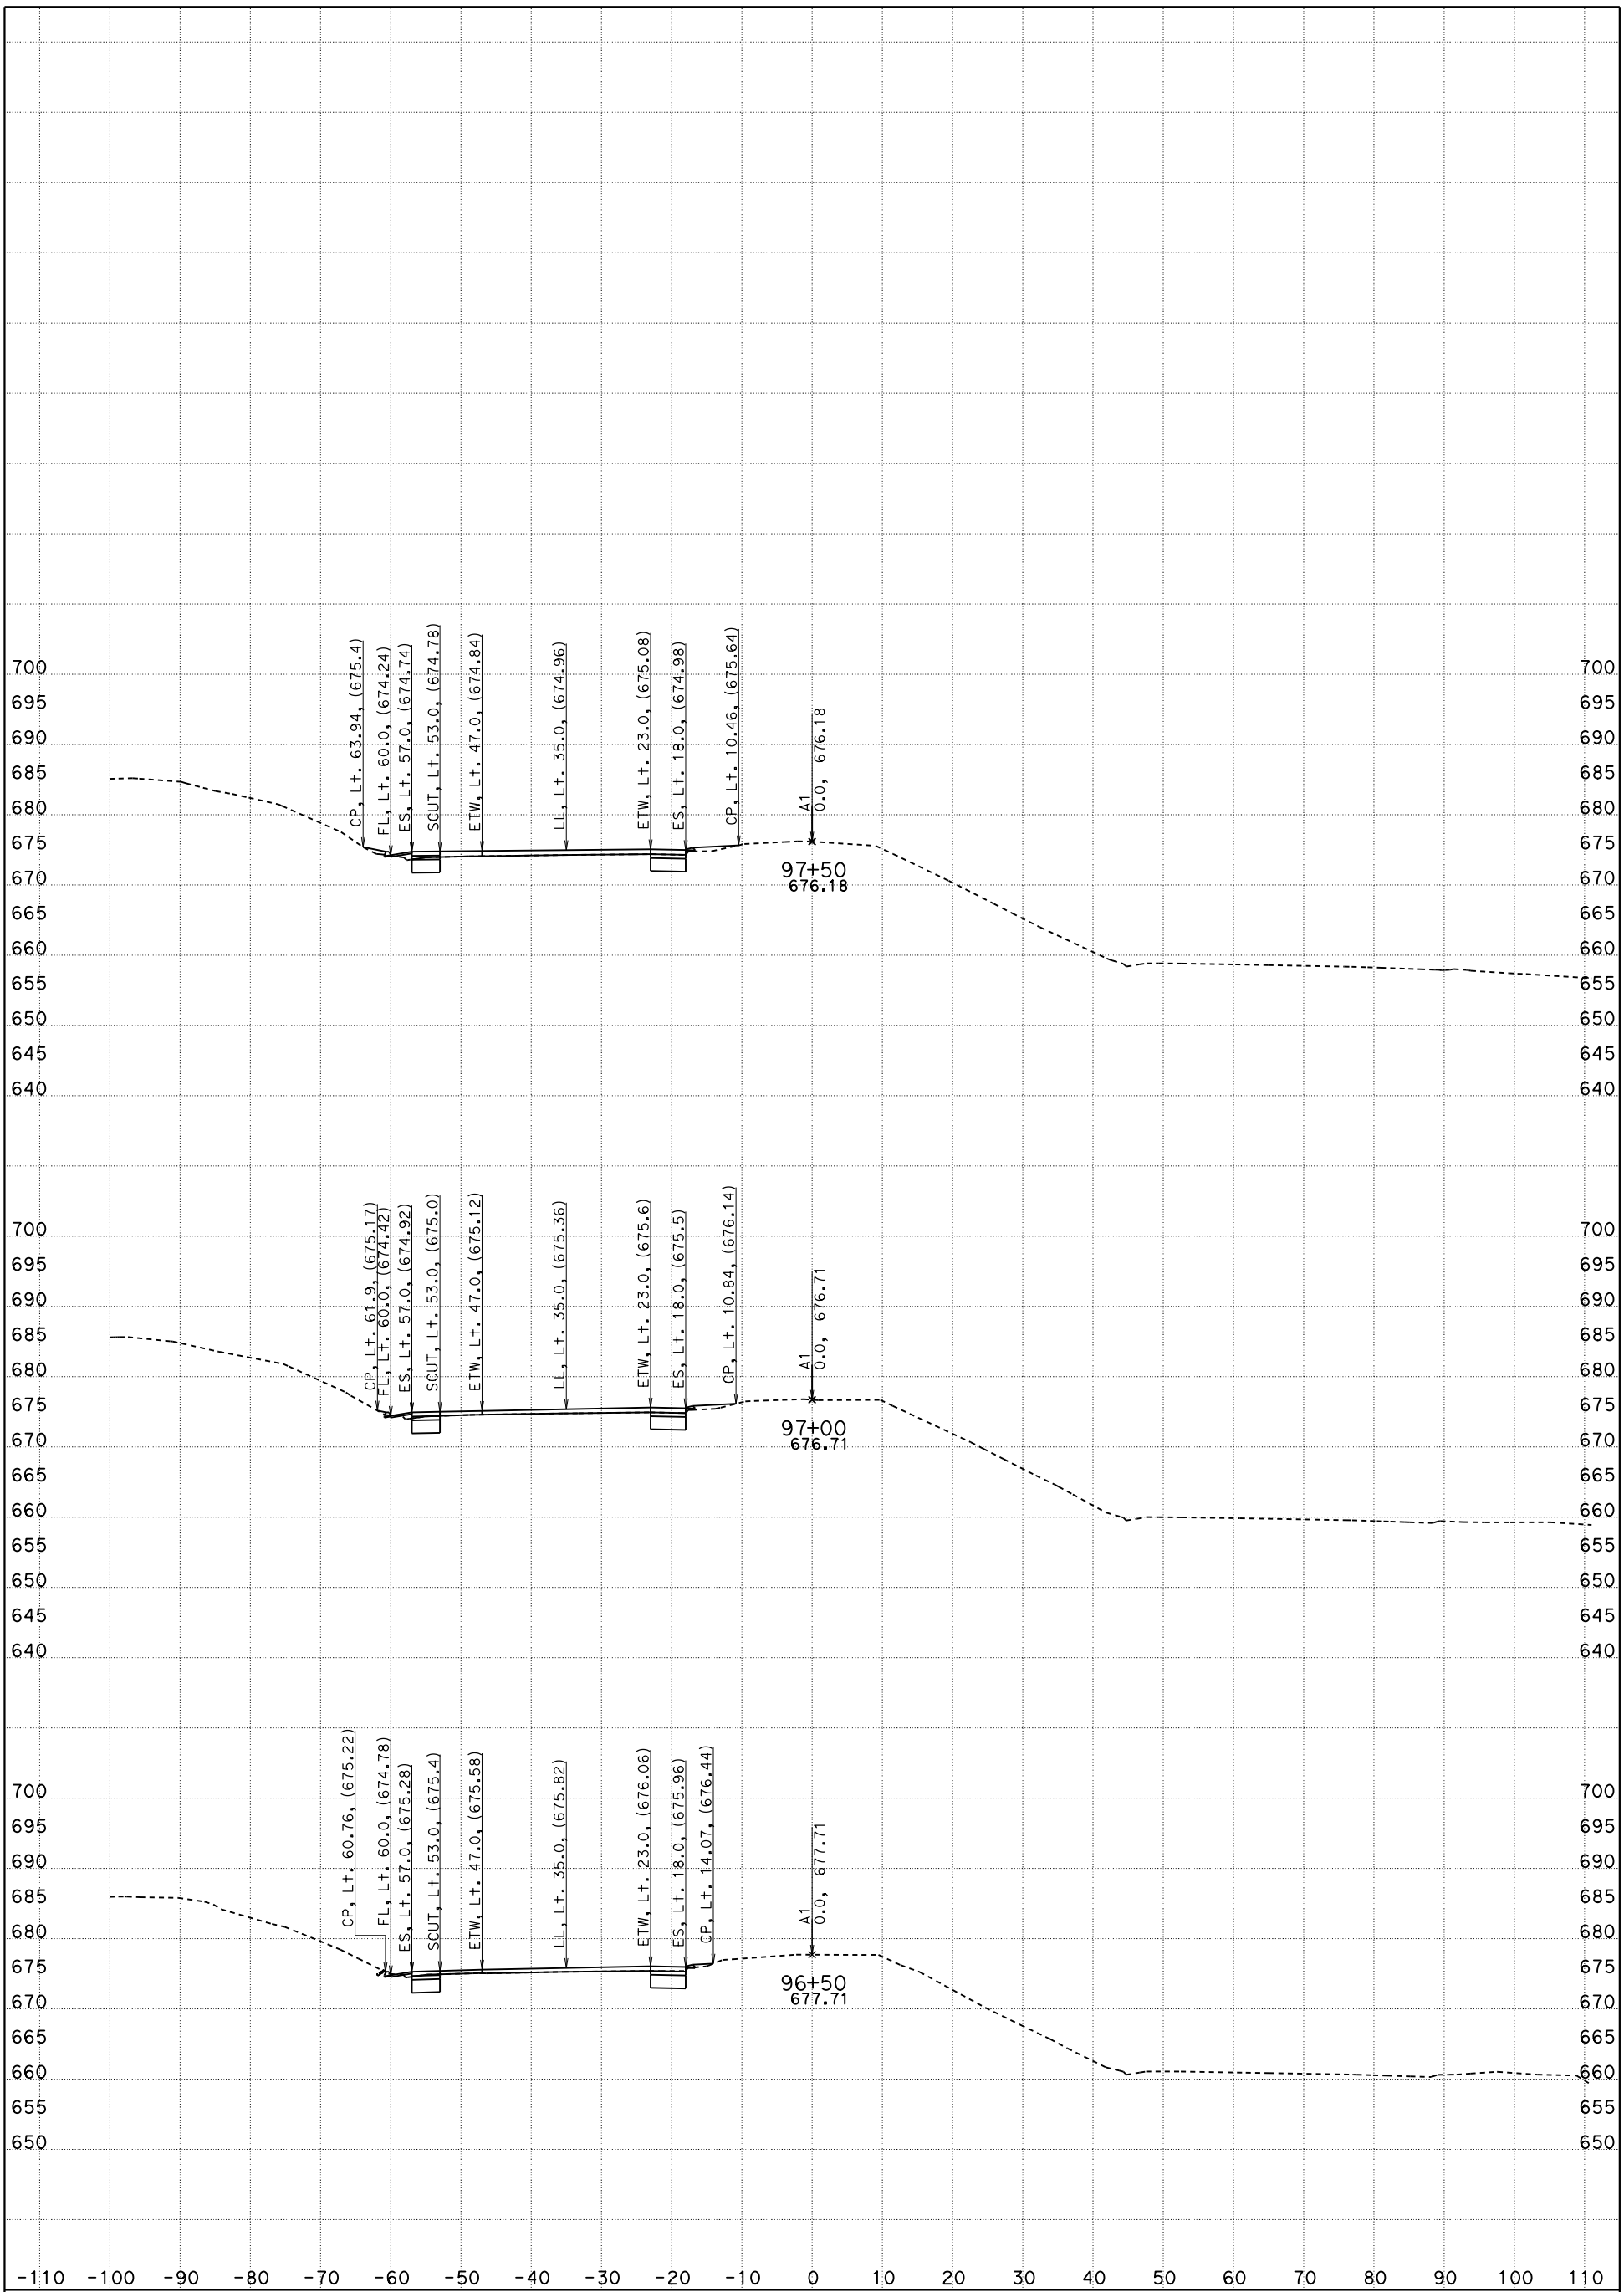

CONTRACT: 05-0G0404

DIST/CO/RTE/PM: 05/SLO/Mon

DATE: 5/9/2016 KC Project: 5130078 File: D:\PROJECTSeSep\5130078\Peter_SMC_to_SSM\Revised\sb_a1 67+00 to 106+50_des.ear

SB-101, "A1" 67+00 TO 106+50 X-Sec A1

"A1" LINE

SCALE: 1" = 10' Horiz.
1" = 10' Vert.

FOR EARTHWORK DEVELOPMENT ONLY

All Dimensions are US Survey Feet

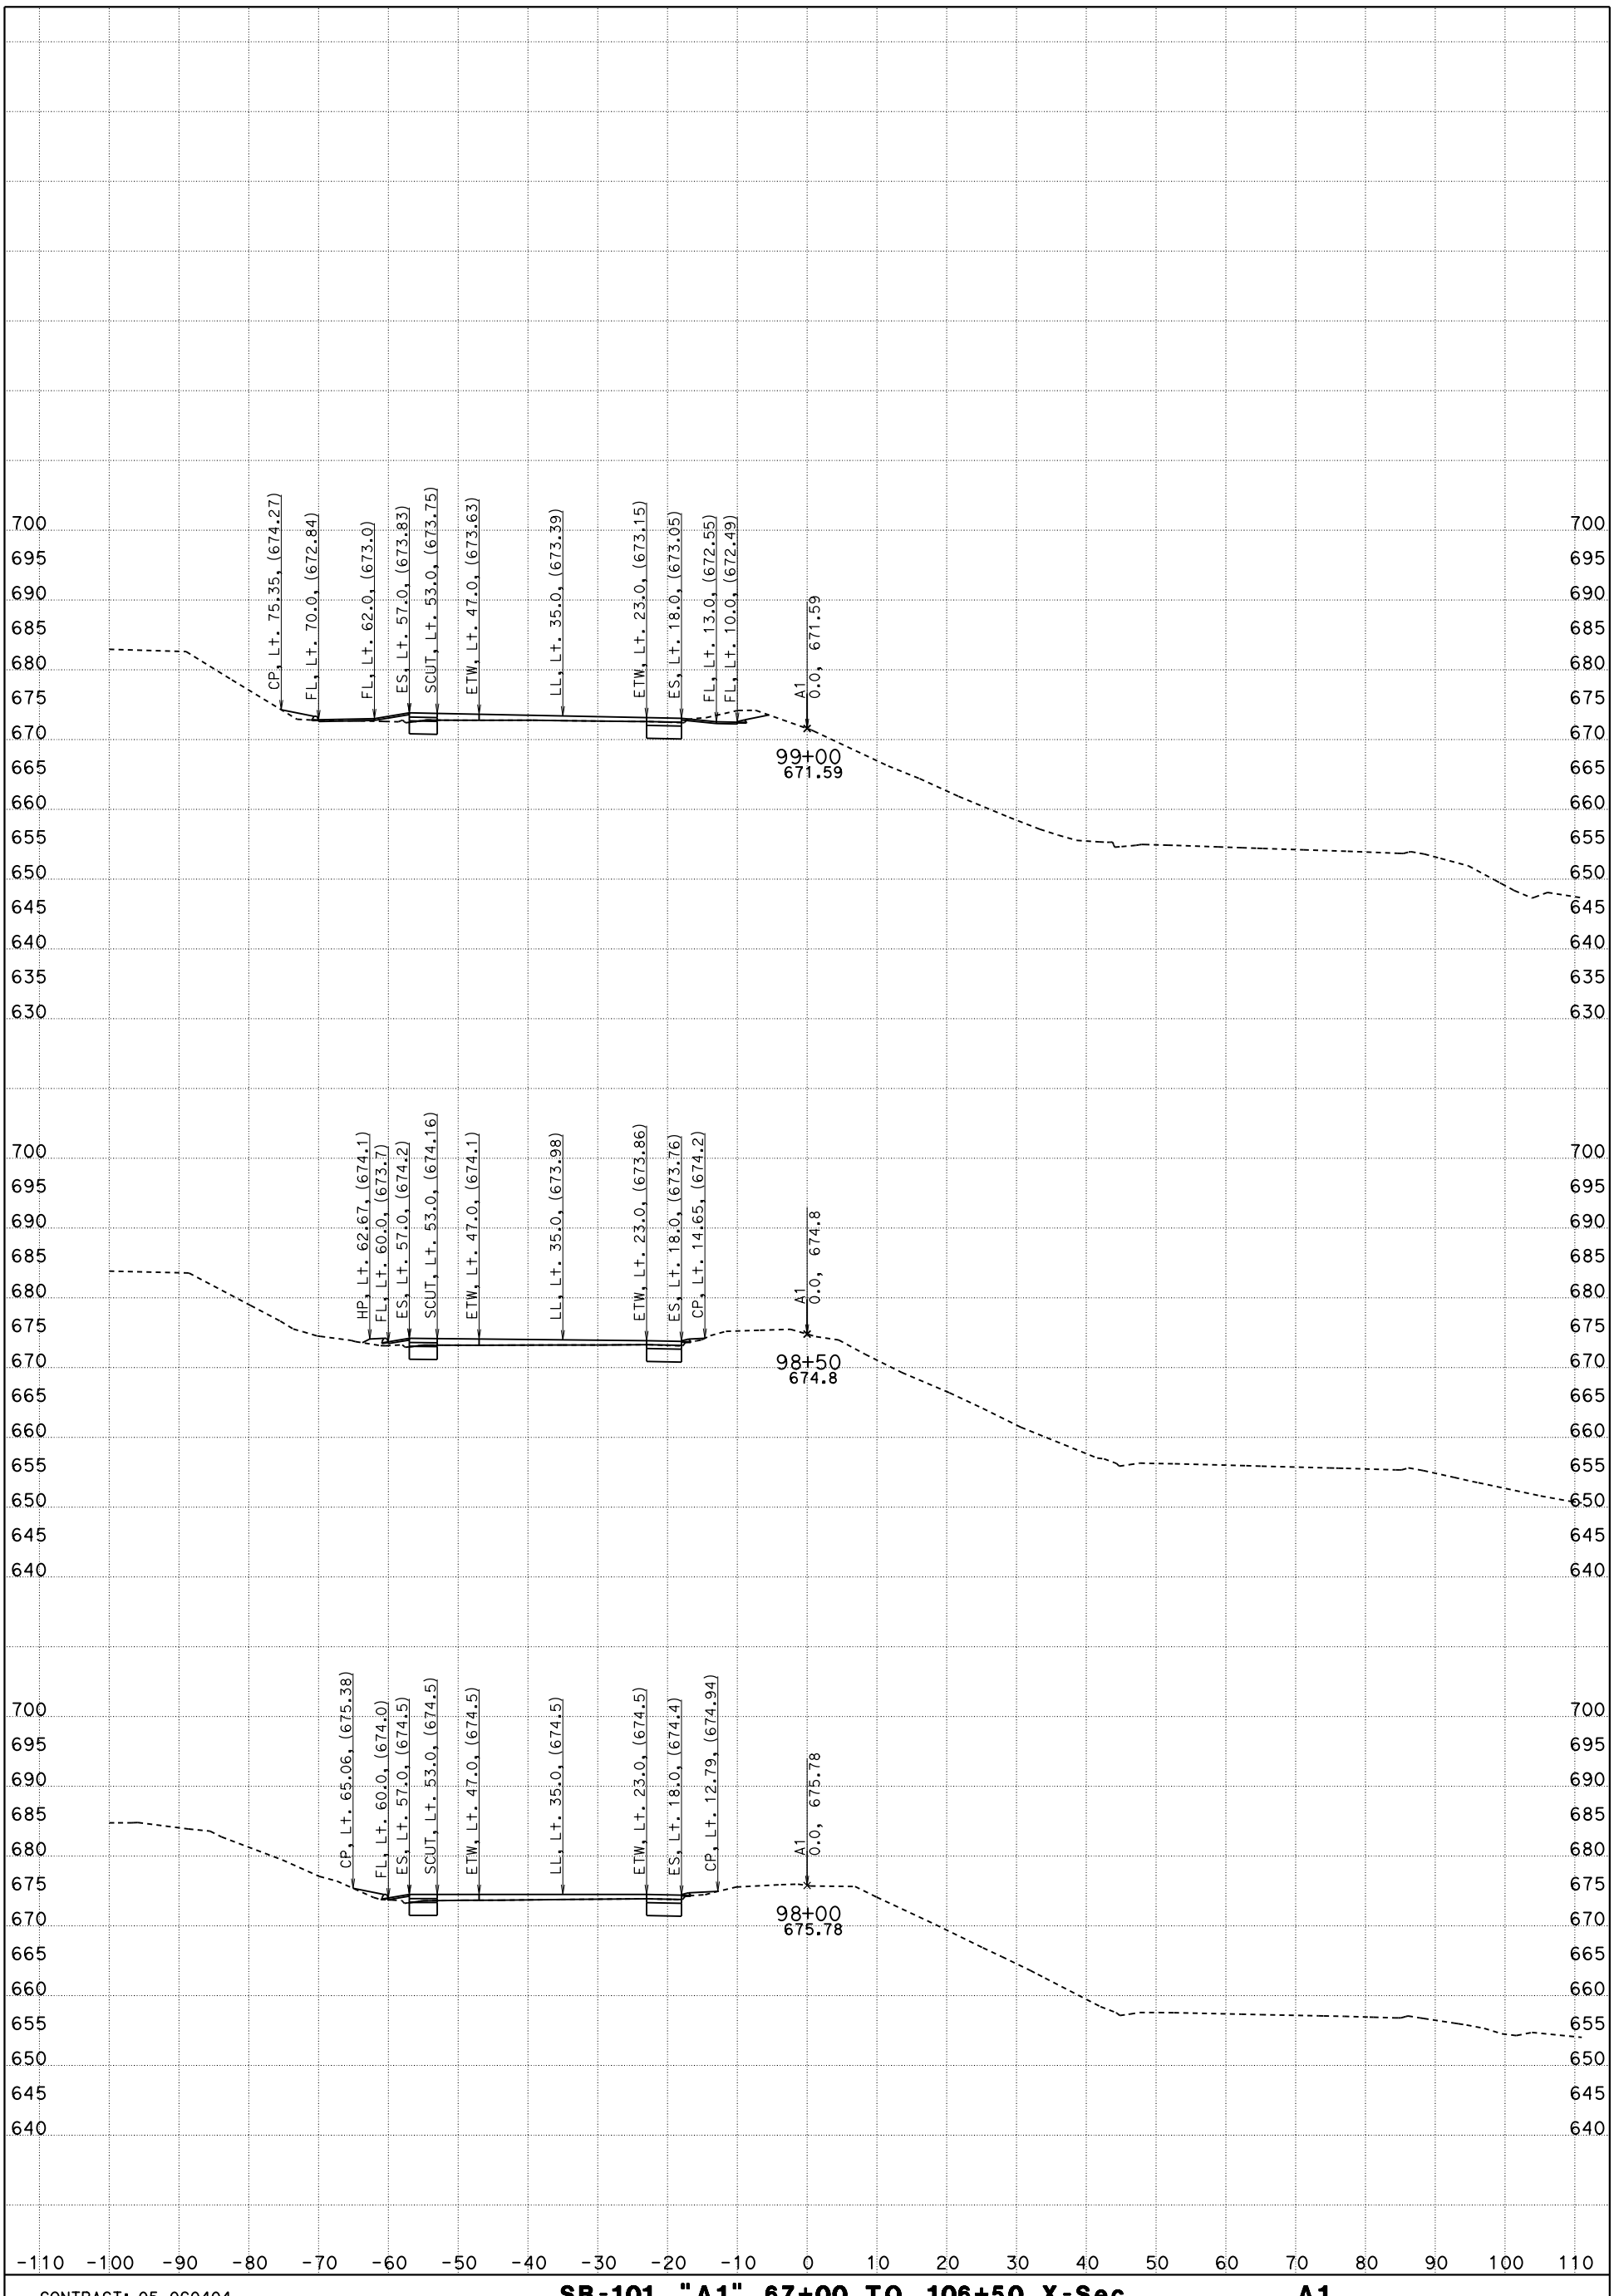

CONTRACT: 05-0G0404

DIST/CO/RTE/PM: 05/SLO/Mon

DATE: 5/9/2016 KC Project: 5130078 File: D:\PROJECTSeSep\5130078\Peter_SMC_to_SSM\Revised\sb_a1 67+00 to 106+50_des.ear

SB-101, "A1" 67+00 TO 106+50 X-Sec A1

"A1" LINE

SCALE: 1" = 10' Horiz.
1" = 10' Vert.

FOR EARTHWORK DEVELOPMENT ONLY

All Dimensions are US Survey Feet

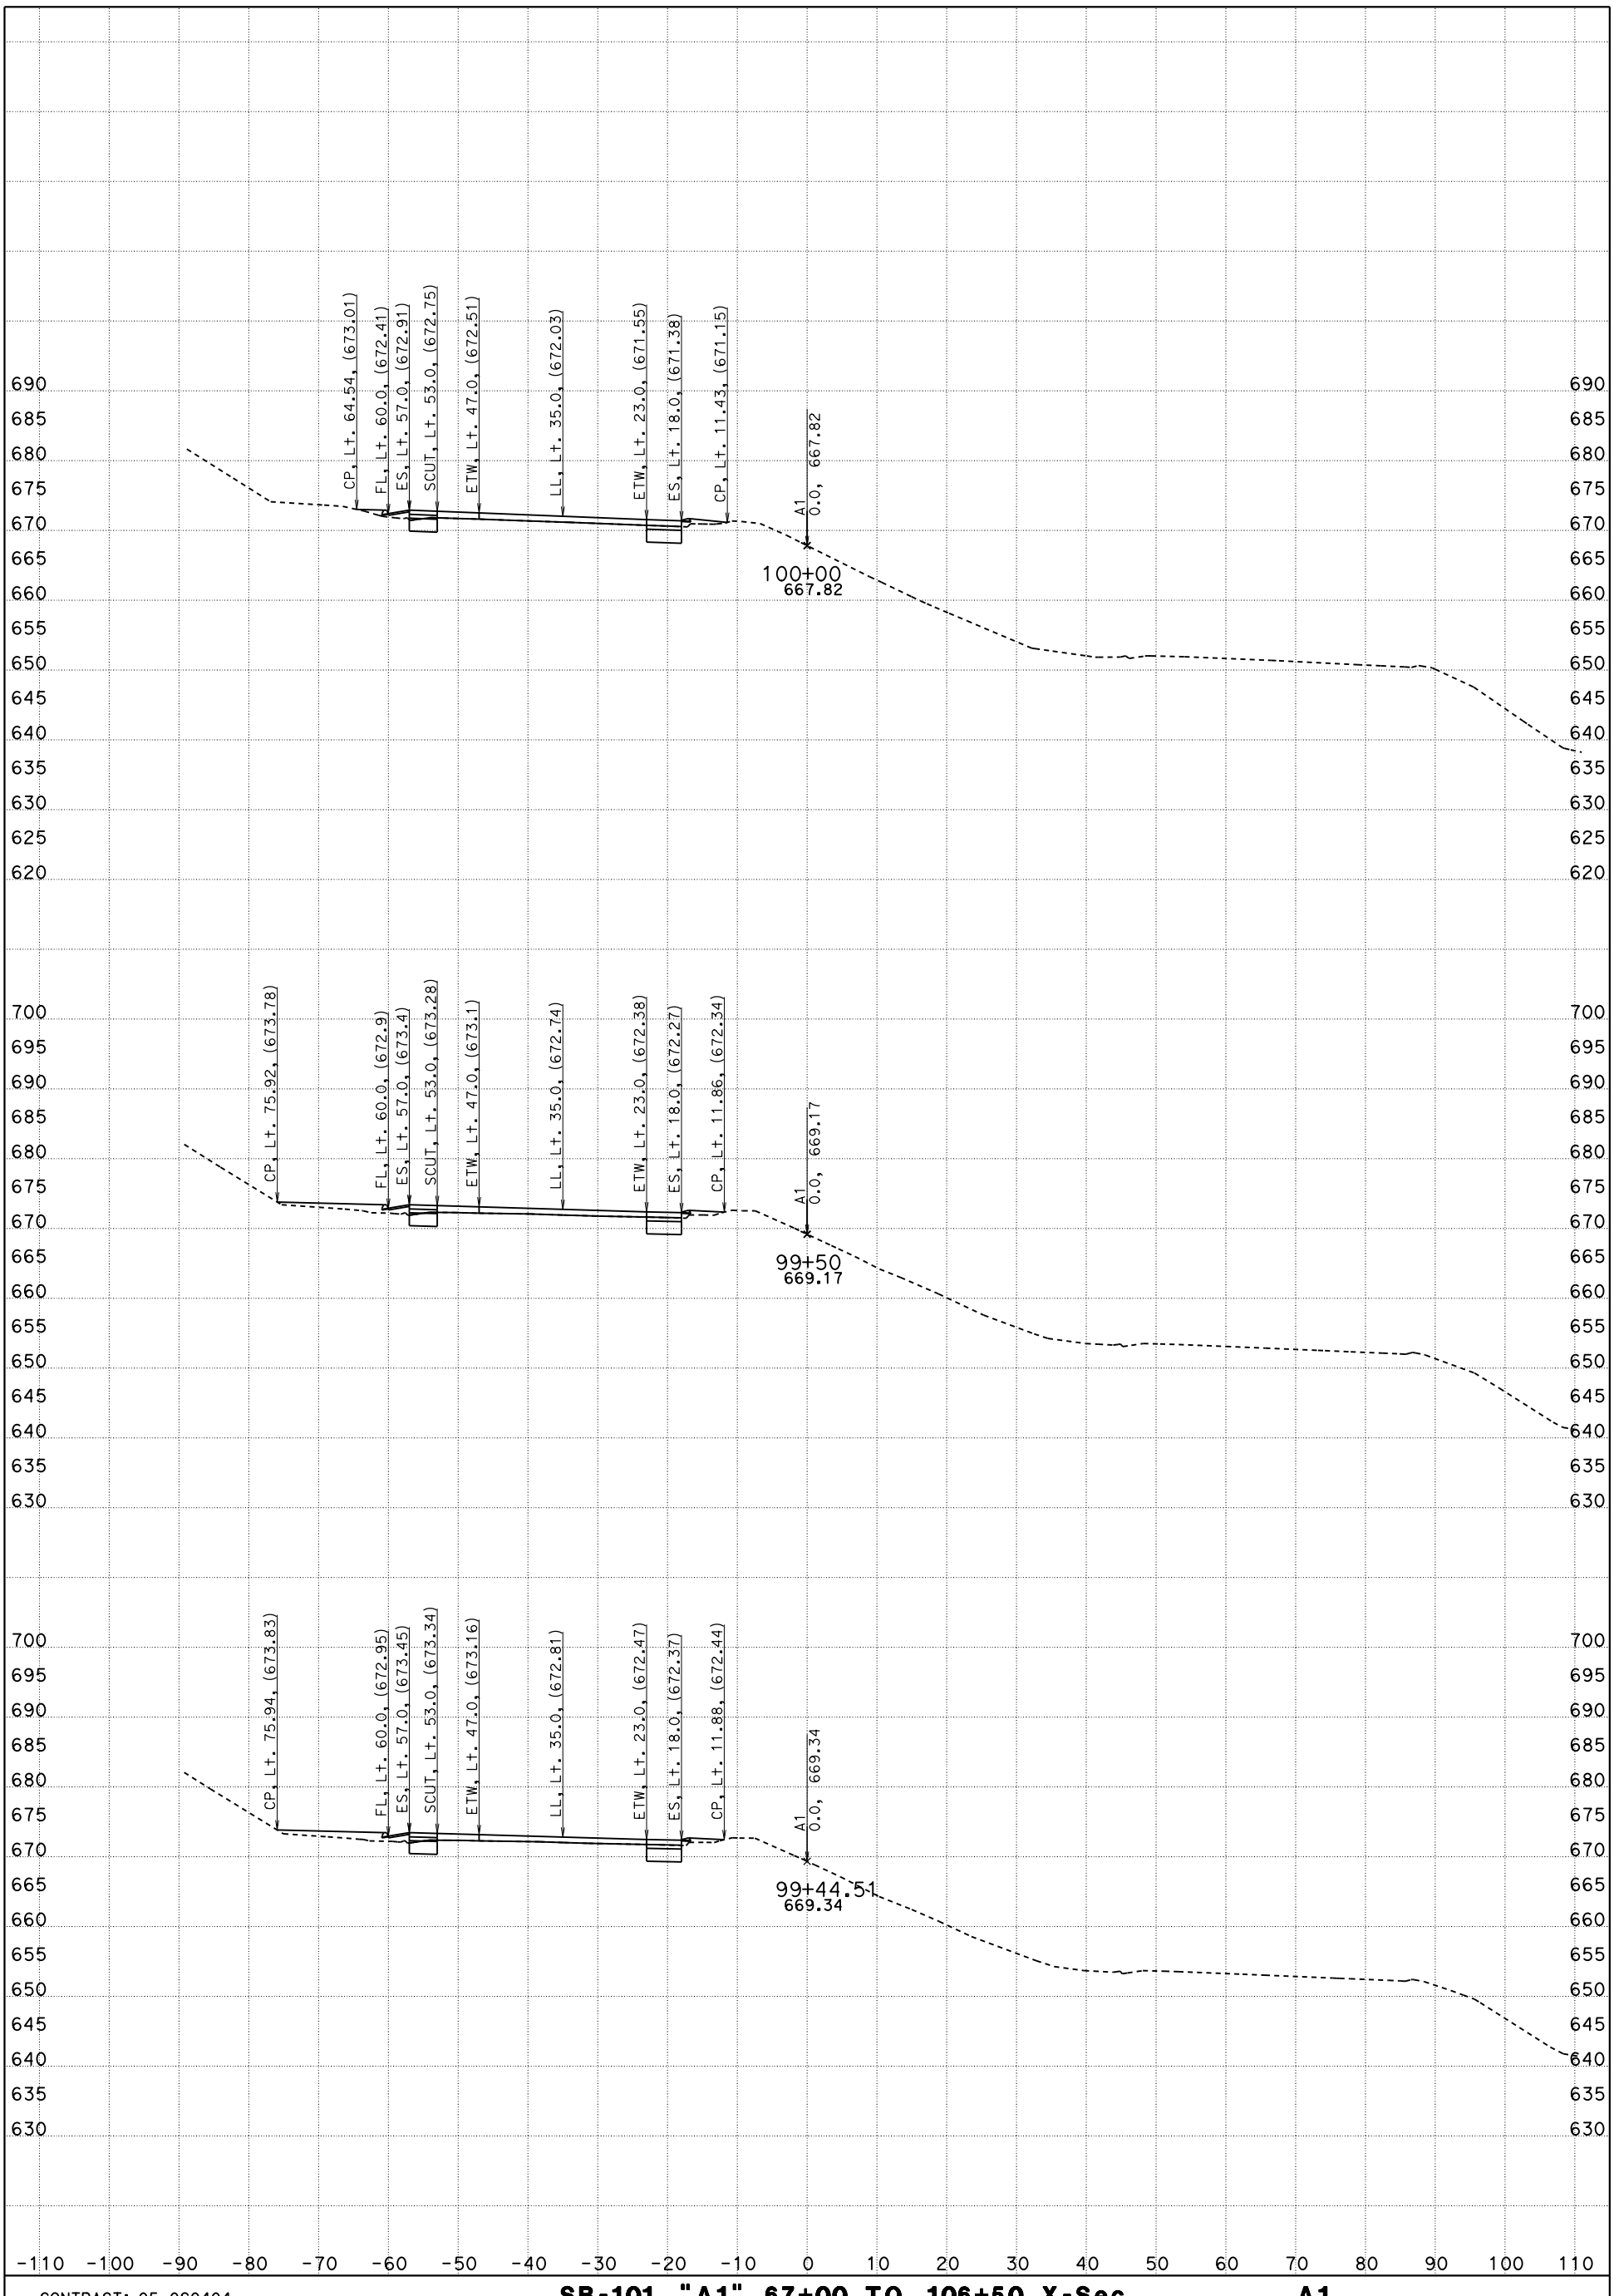

CONTRACT: 05-0G0404

DIST/CO/RTE/PM: 05/SLO/Mon

DATE: 5/9/2016 KC Project: 5130078 File: D:\PROJECTSeSep\5130078\Peter_SMC_to_SSM\Revised\sb_a1 67+00 to 106+50_des.ear

SB-101, "A1" 67+00 TO 106+50 X-Sec A1

"A1" LINE

SCALE: 1" = 10' Horiz.
1" = 10' Vert.

FOR EARTHWORK DEVELOPMENT ONLY

All Dimensions are US Survey Feet

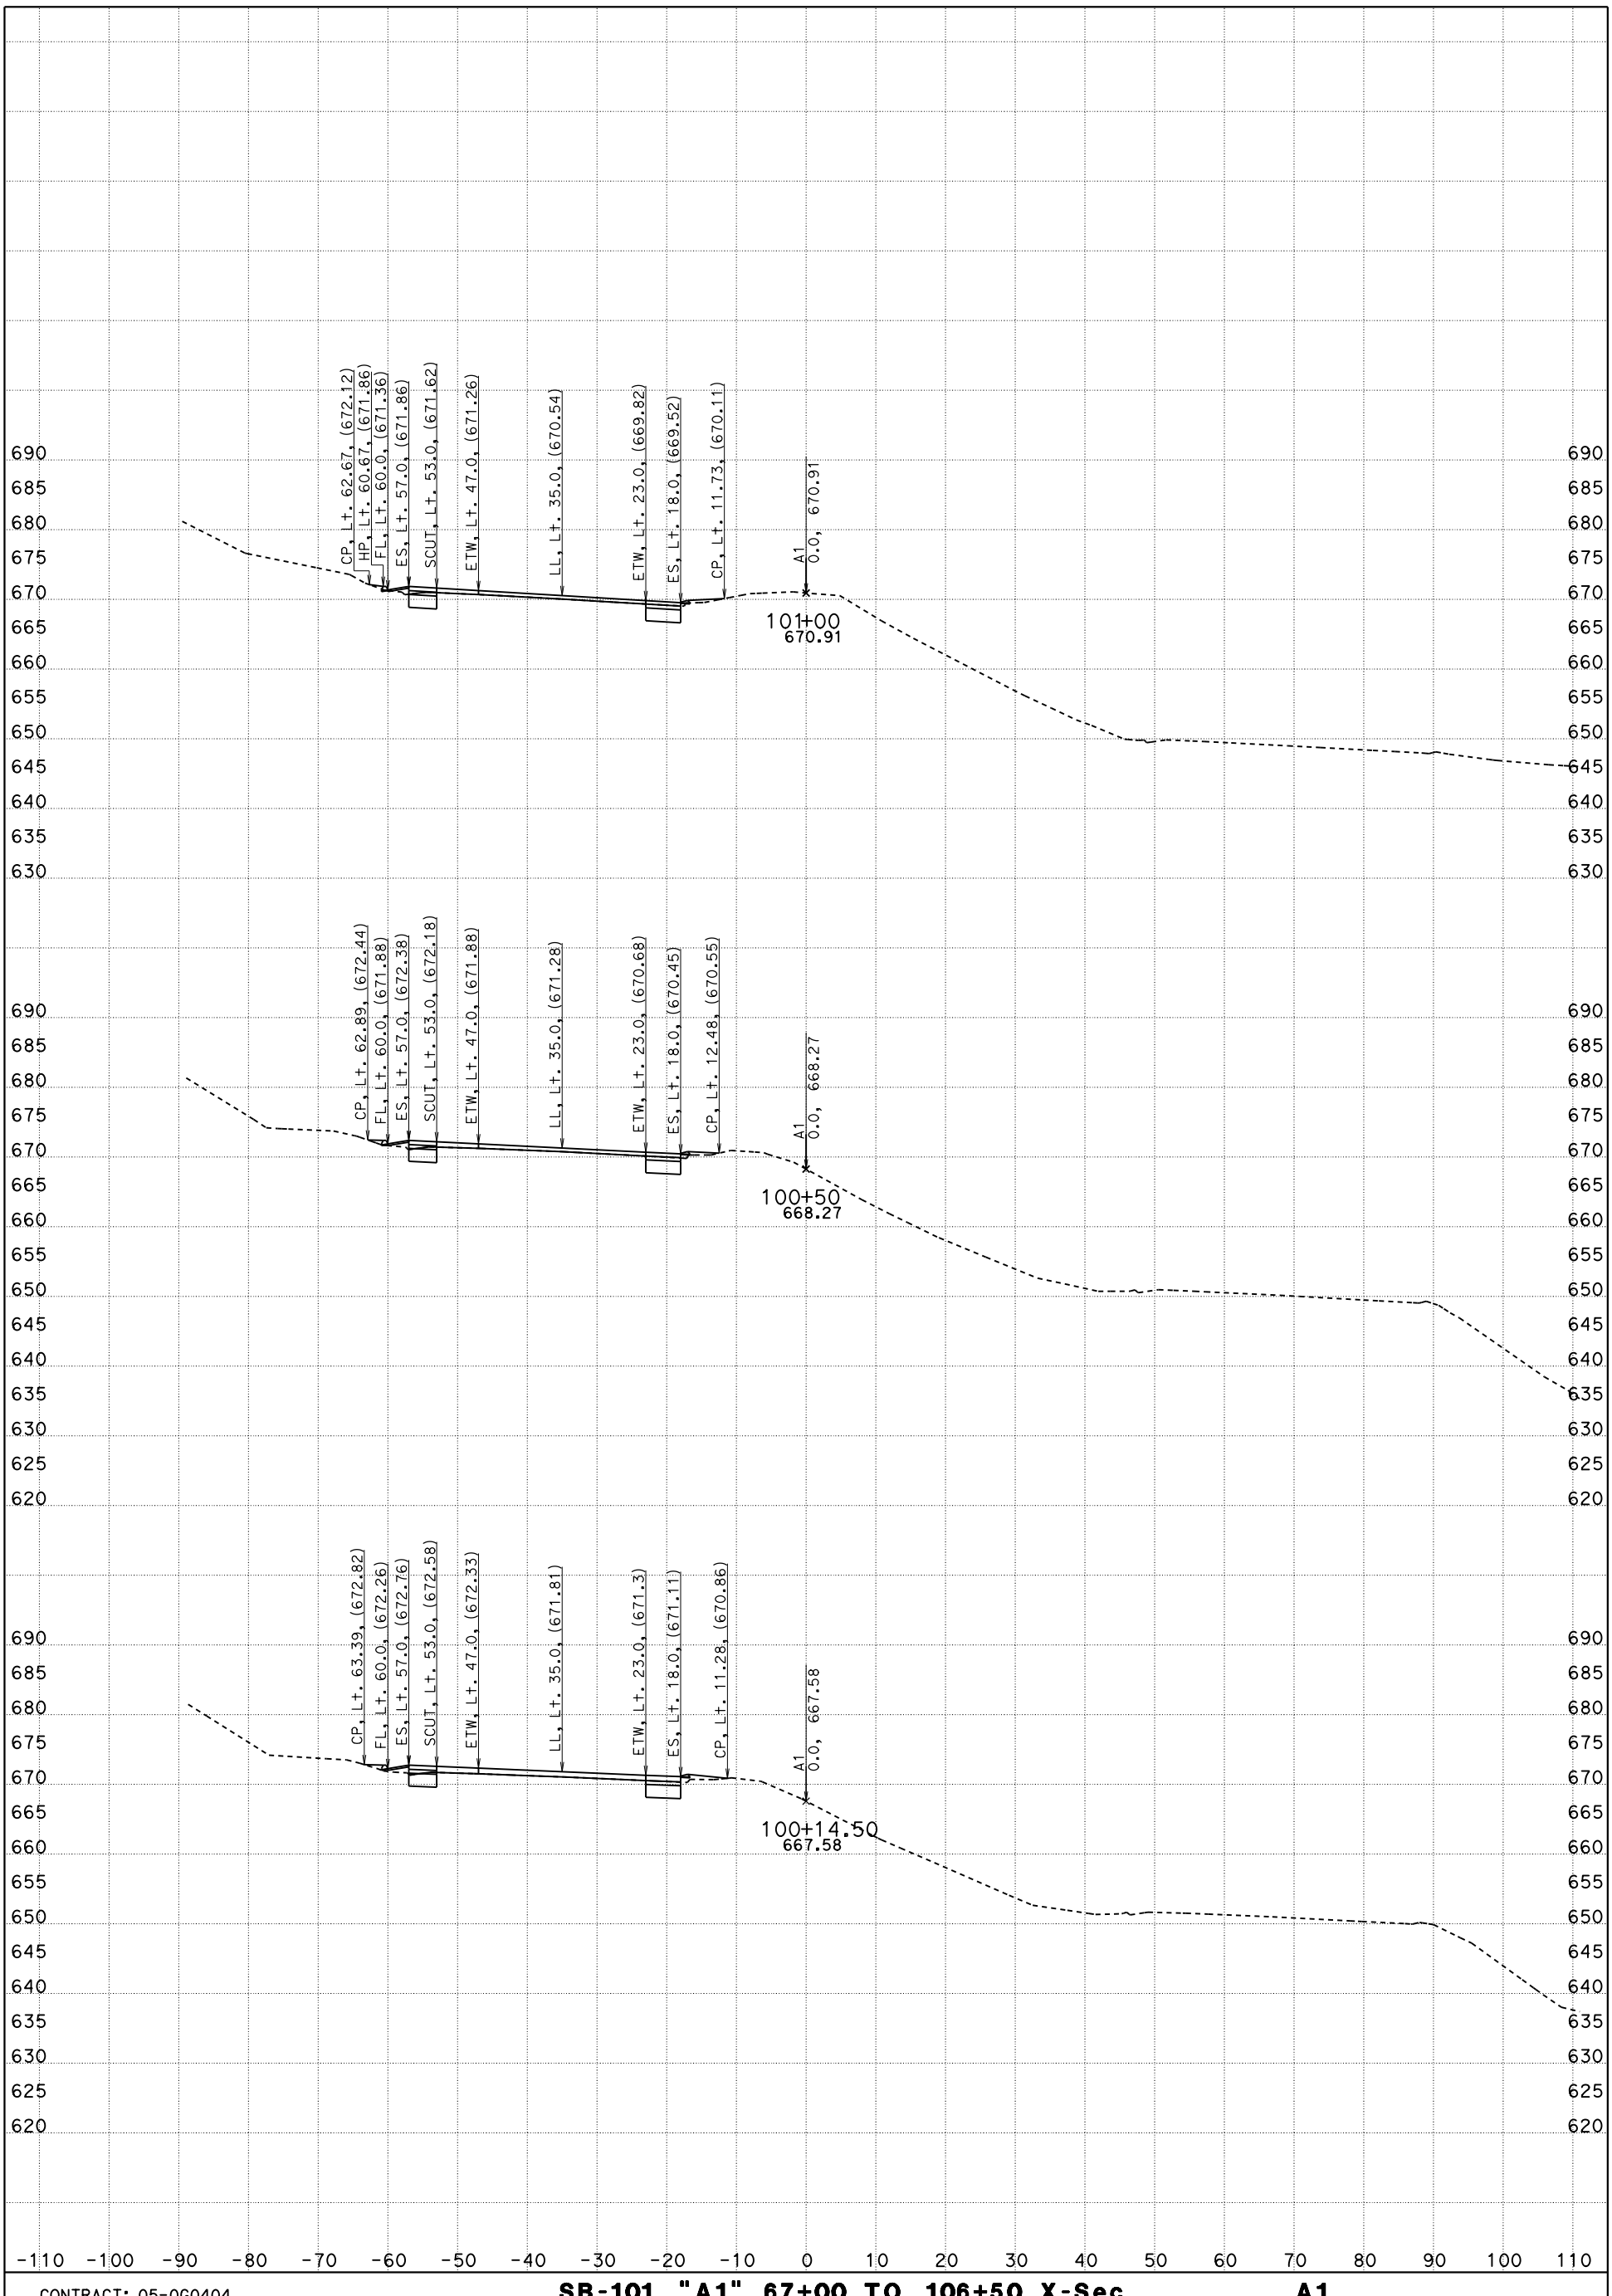

CONTRACT: 05-0G0404

DIST/CO/RTE/PM: 05/SLO/Mon

DATE: 5/9/2016 KC Project: 5130078 File: D:\PROJECTSeSep\5130078\Peter_SMC_to_SSM\Revised\sb_a1 67+00 to 106+50_des.ear

SB-101, "A1" 67+00 TO 106+50 X-Sec A1

"A1" LINE

SCALE: 1" = 10' Horiz.
1" = 10' Vert.

FOR EARTHWORK DEVELOPMENT ONLY

All Dimensions are US Survey Feet

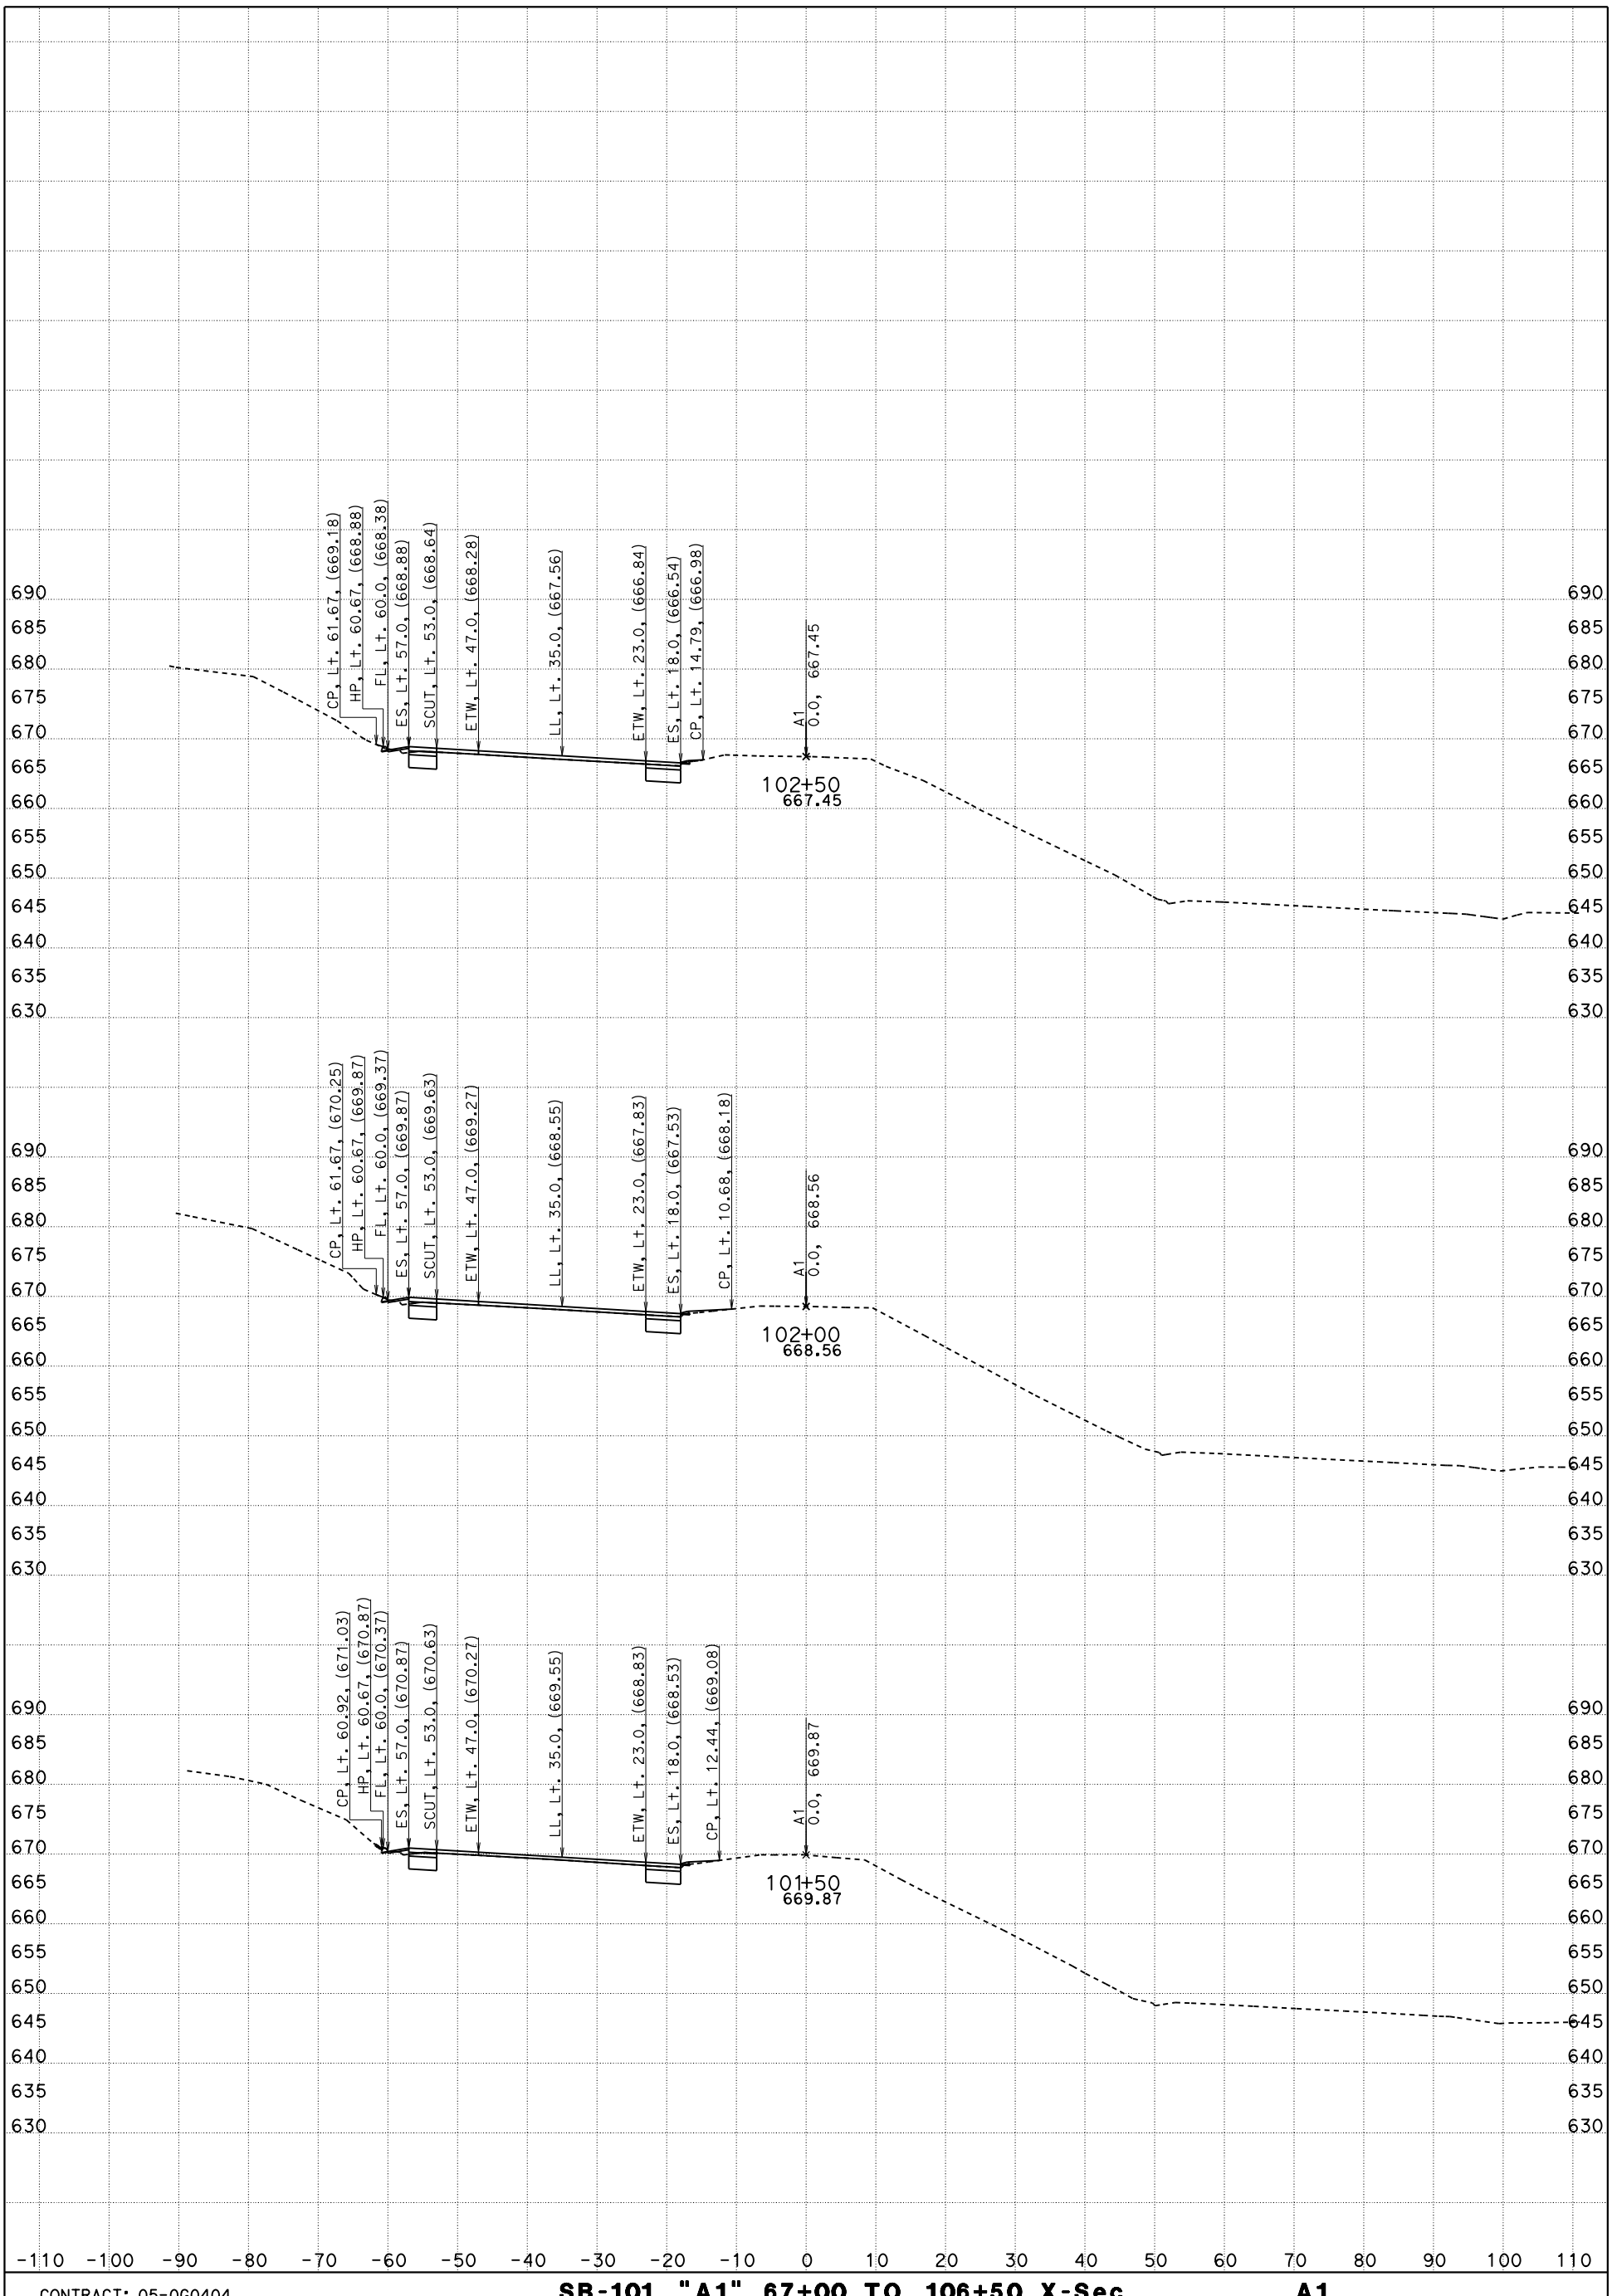

CONTRACT: 05-0G0404

DIST/CO/RTE/PM: 05/SLO/Mon

DATE: 5/9/2016

KC Project: 5130078

File: D:\PROJECTSeSep\5130078\Peter_SMC_to_SSM\Revised\sb_a1 67+00 to 106+50_des.ear

SB-101, "A1" 67+00 TO 106+50 X-Sec A1

"A1" LINE

SCALE: 1" = 10' Horiz.
1" = 10' Vert.

FOR EARTHWORK DEVELOPMENT ONLY

All Dimensions are US Survey Feet

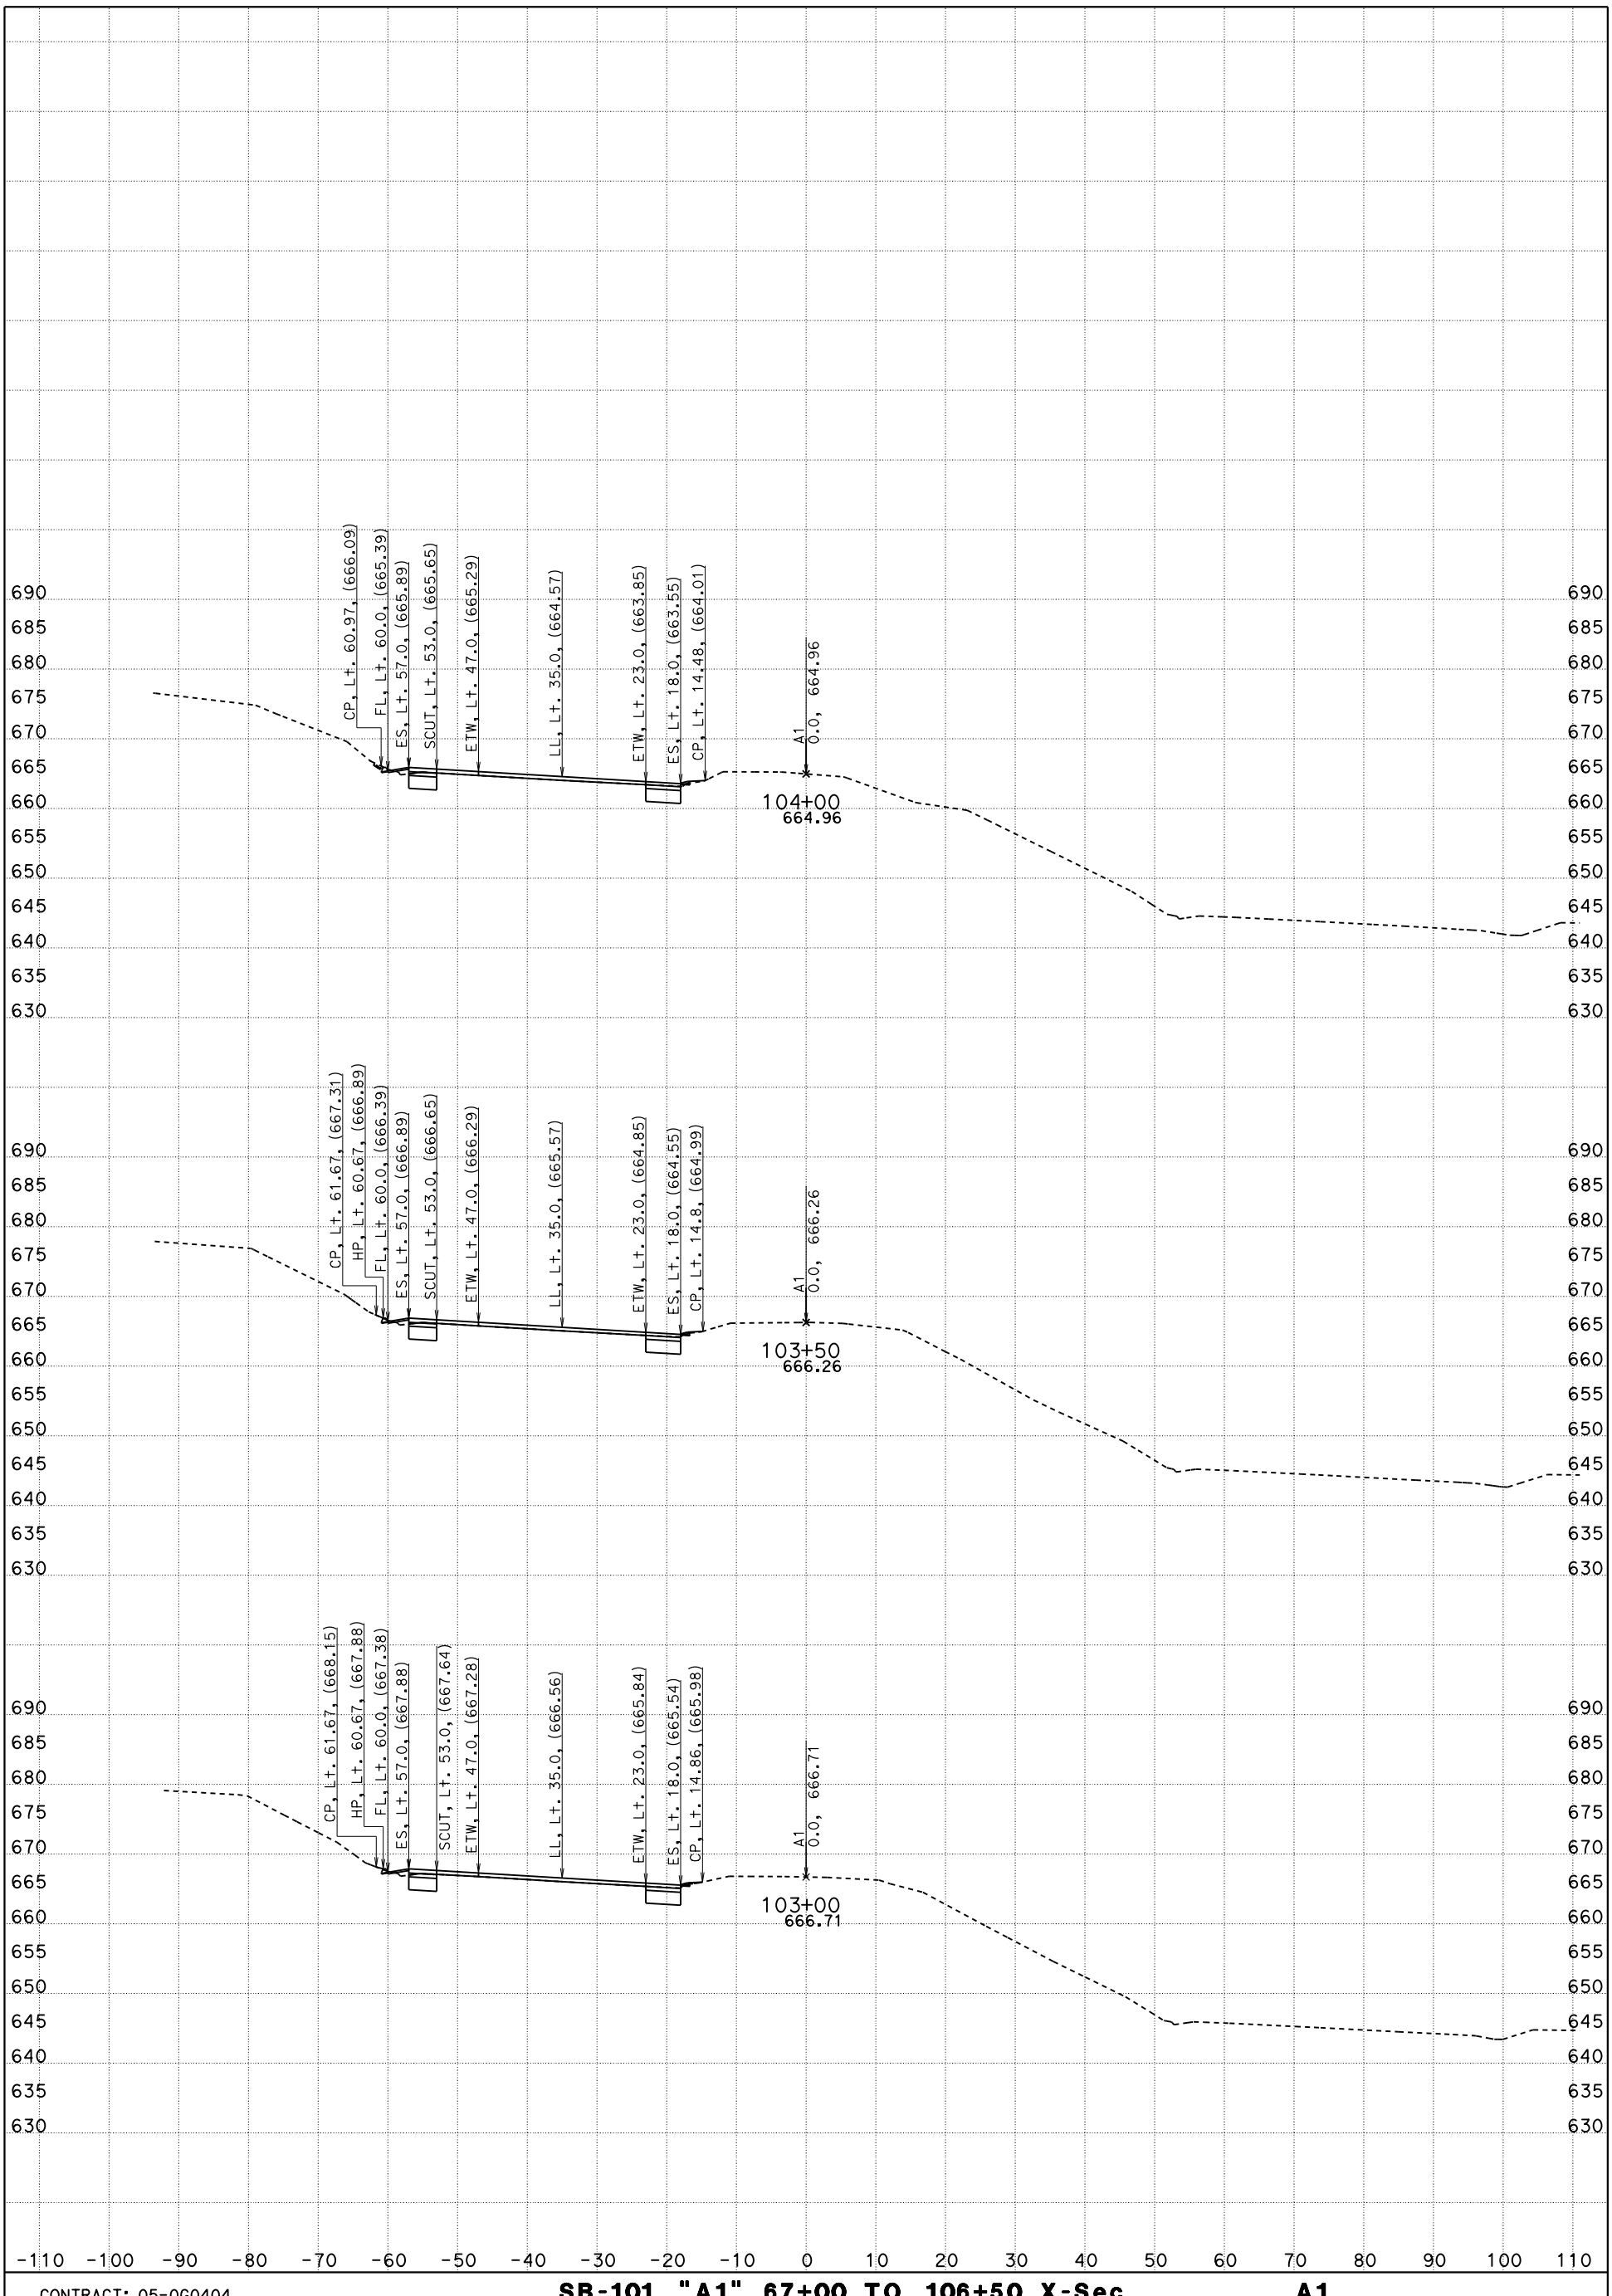

CONTRACT: 05-0G0404

DIST/CO/RTE/PM: 05/SLO/Mon

DATE: 5/9/2016 KC Project: 5130078 File: D:\PROJECTSeSep\5130078\Peter_SMC_to_SSM\Revised\sb_a1 67+00 to 106+50_des.ear

SB-101, "A1" 67+00 TO 106+50 X-Sec A1

"A1" LINE

SCALE: 1" = 10' Horiz.
1" = 10' Vert.

FOR EARTHWORK DEVELOPMENT ONLY

All Dimensions are US Survey Feet

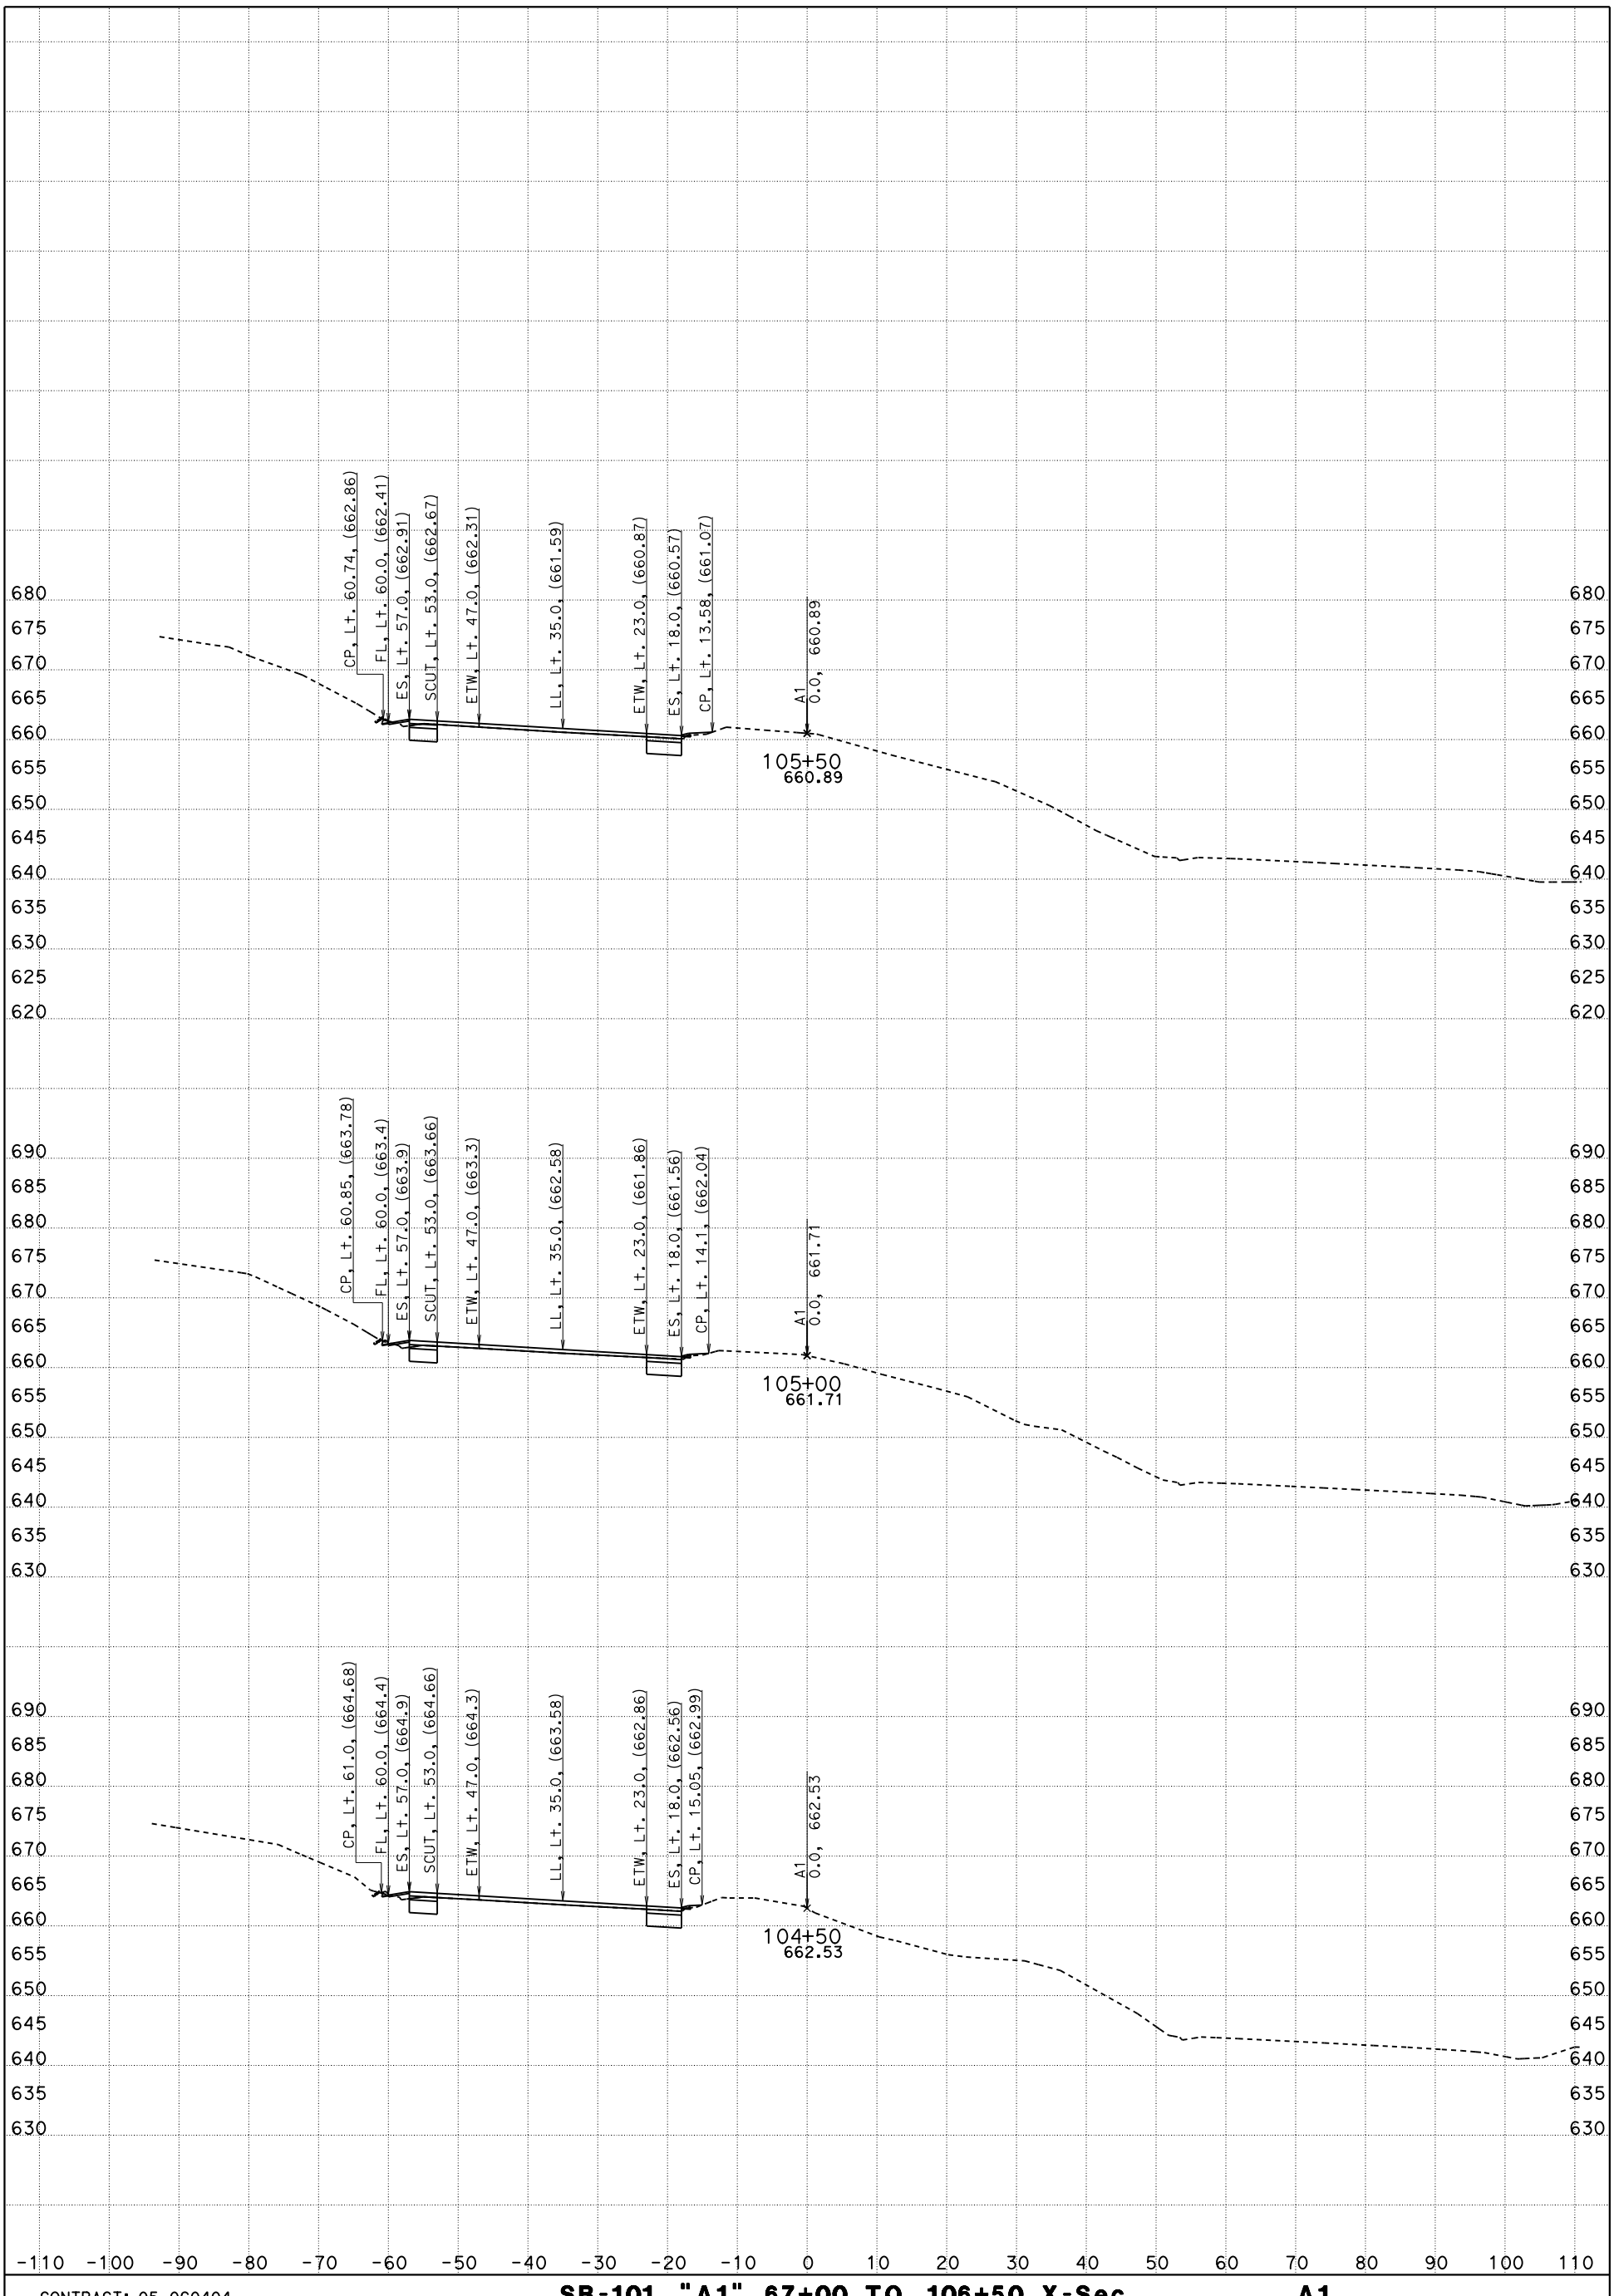

CONTRACT: 05-0G0404

DIST/CO/RTE/PM: 05/SLO/Mon

DATE: 5/9/2016 KC Project: 5130078 File: D:\PROJECTSeSep\5130078\Peter_SMC_to_SSM\Revised\sb_a1 67+00 to 106+50_des.ear

SB-101, "A1" 67+00 TO 106+50 X-Sec A1

"A1" LINE

SCALE: 1" = 10' Horiz.
1" = 10' Vert.

FOR EARTHWORK DEVELOPMENT ONLY

All Dimensions are US Survey Feet

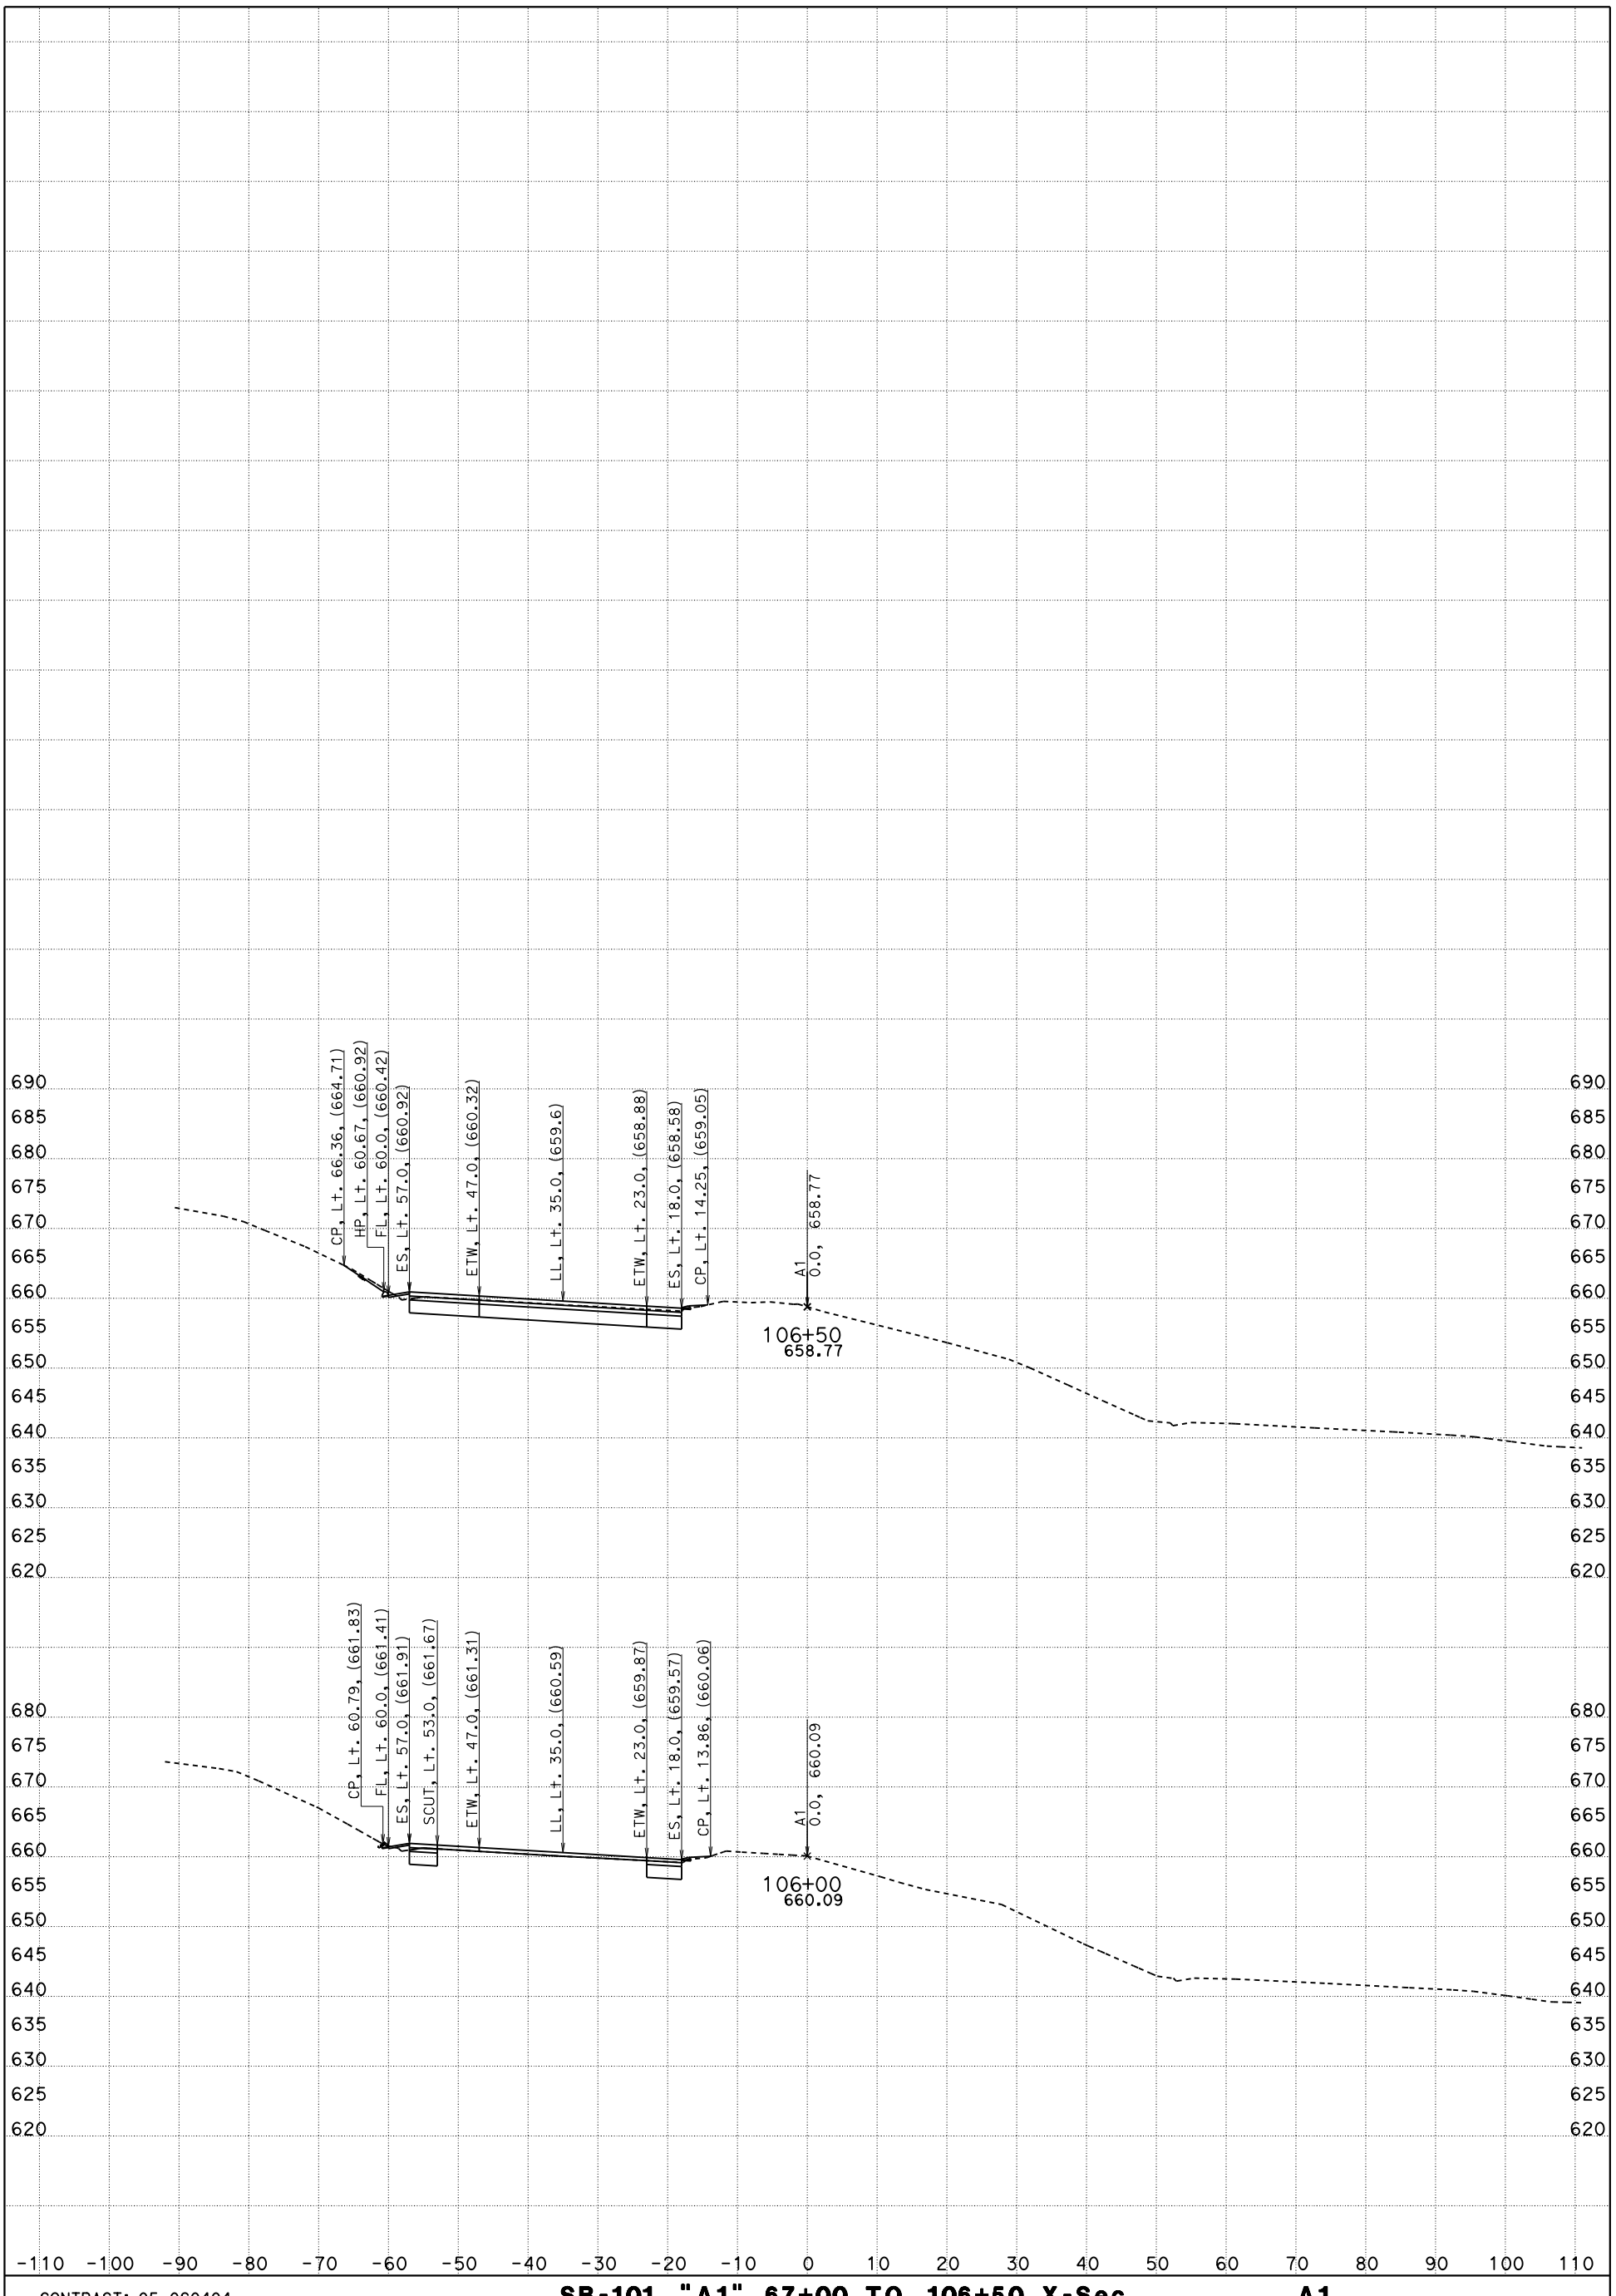

CONTRACT: 05-0G0404

DIST/CO/RTE/PM: 05/SLO/Mon

DATE: 5/9/2016 KC Project: 5130078 File: D:\PROJECTSeSep\5130078\Peter_SMC_to_SSM\Revised\sb_a1 67+00 to 106+50_des.ear

SB-101, "A1" 67+00 TO 106+50 X-Sec A1

"A1" LINE

SCALE: 1" = 10' Horiz.
1" = 10' Vert.