FOR EARTHWORK DEVELOPMENT ONLY

All Dimensions are US Survey Feet

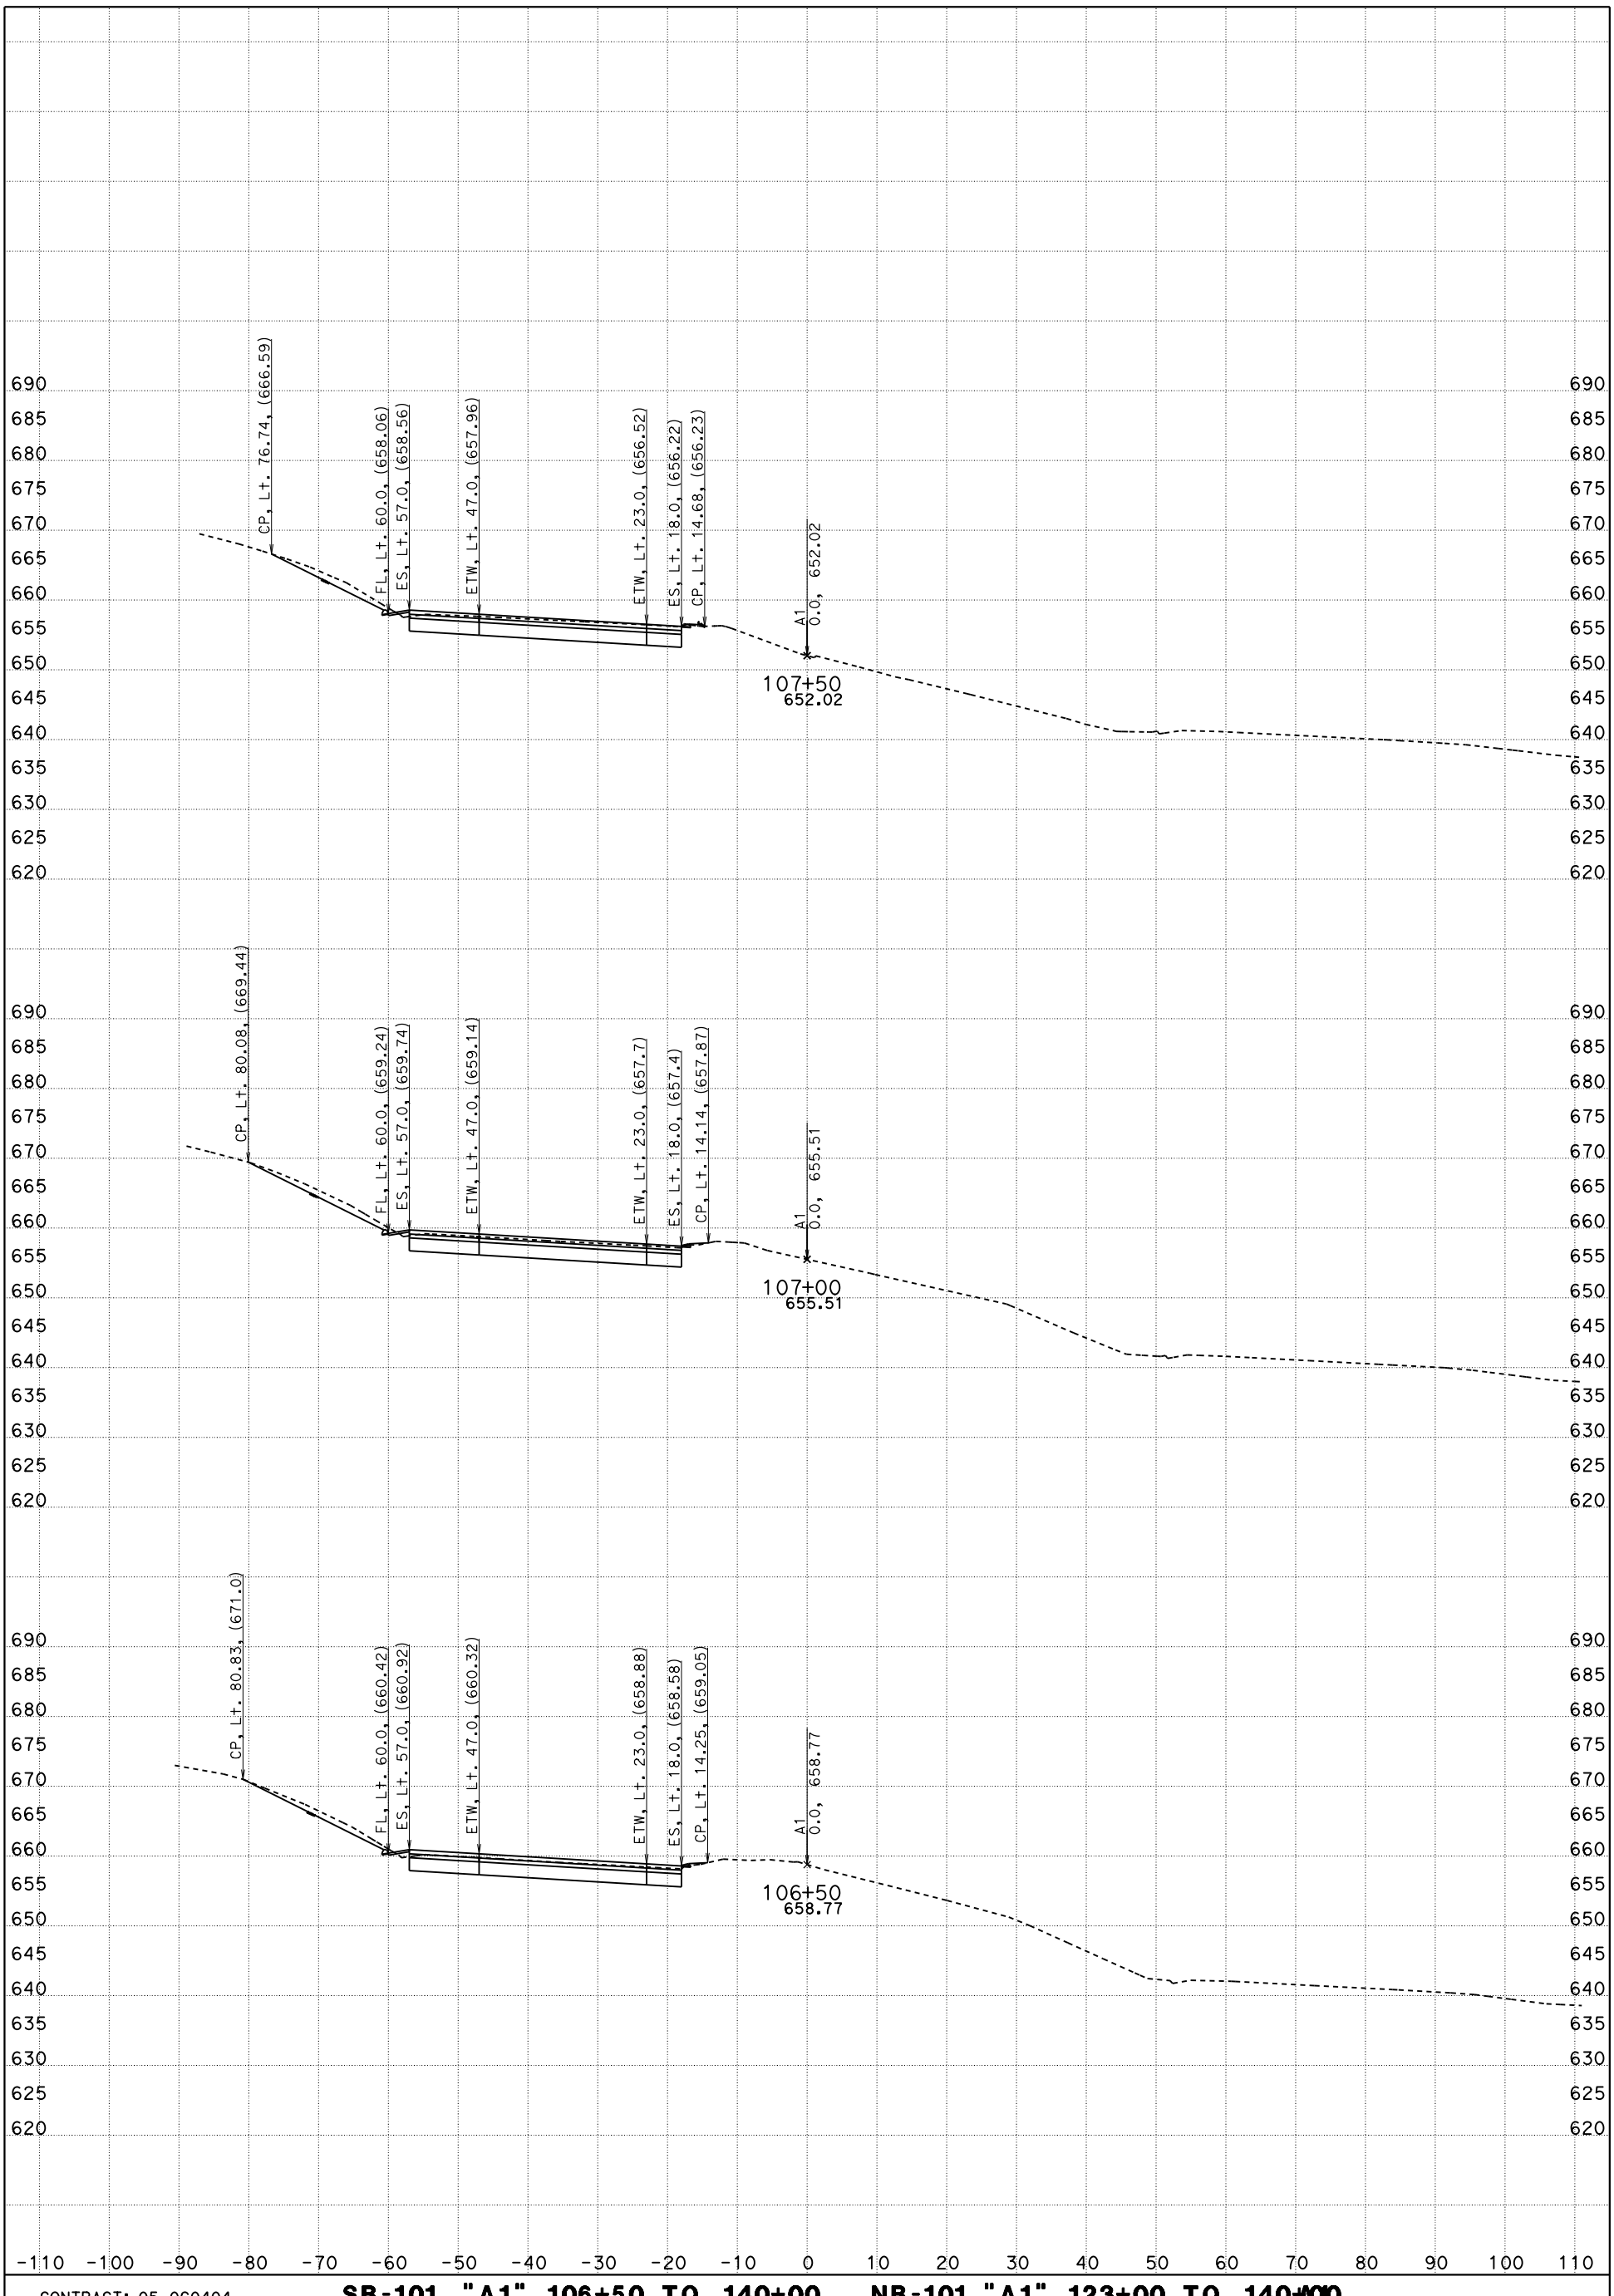

CONTRACT: 05-0G0404

DIST/CO/RTE/PM: 05/SLO/Mon

DATE: 5/12/2016

SB-101, "A1" 106+50 TO 140+00 _ NB-101 "A1" 123+00 TO 140+00

"A1" LINE

KC Project: 5130078

File: D:\PROJECTSeSep\5130078\Peter_SSM\Revised\ssm_des.ear

SCALE: 1" = 10' Horiz.
1" = 10' Vert.

FOR EARTHWORK DEVELOPMENT ONLY

All Dimensions are US Survey Feet

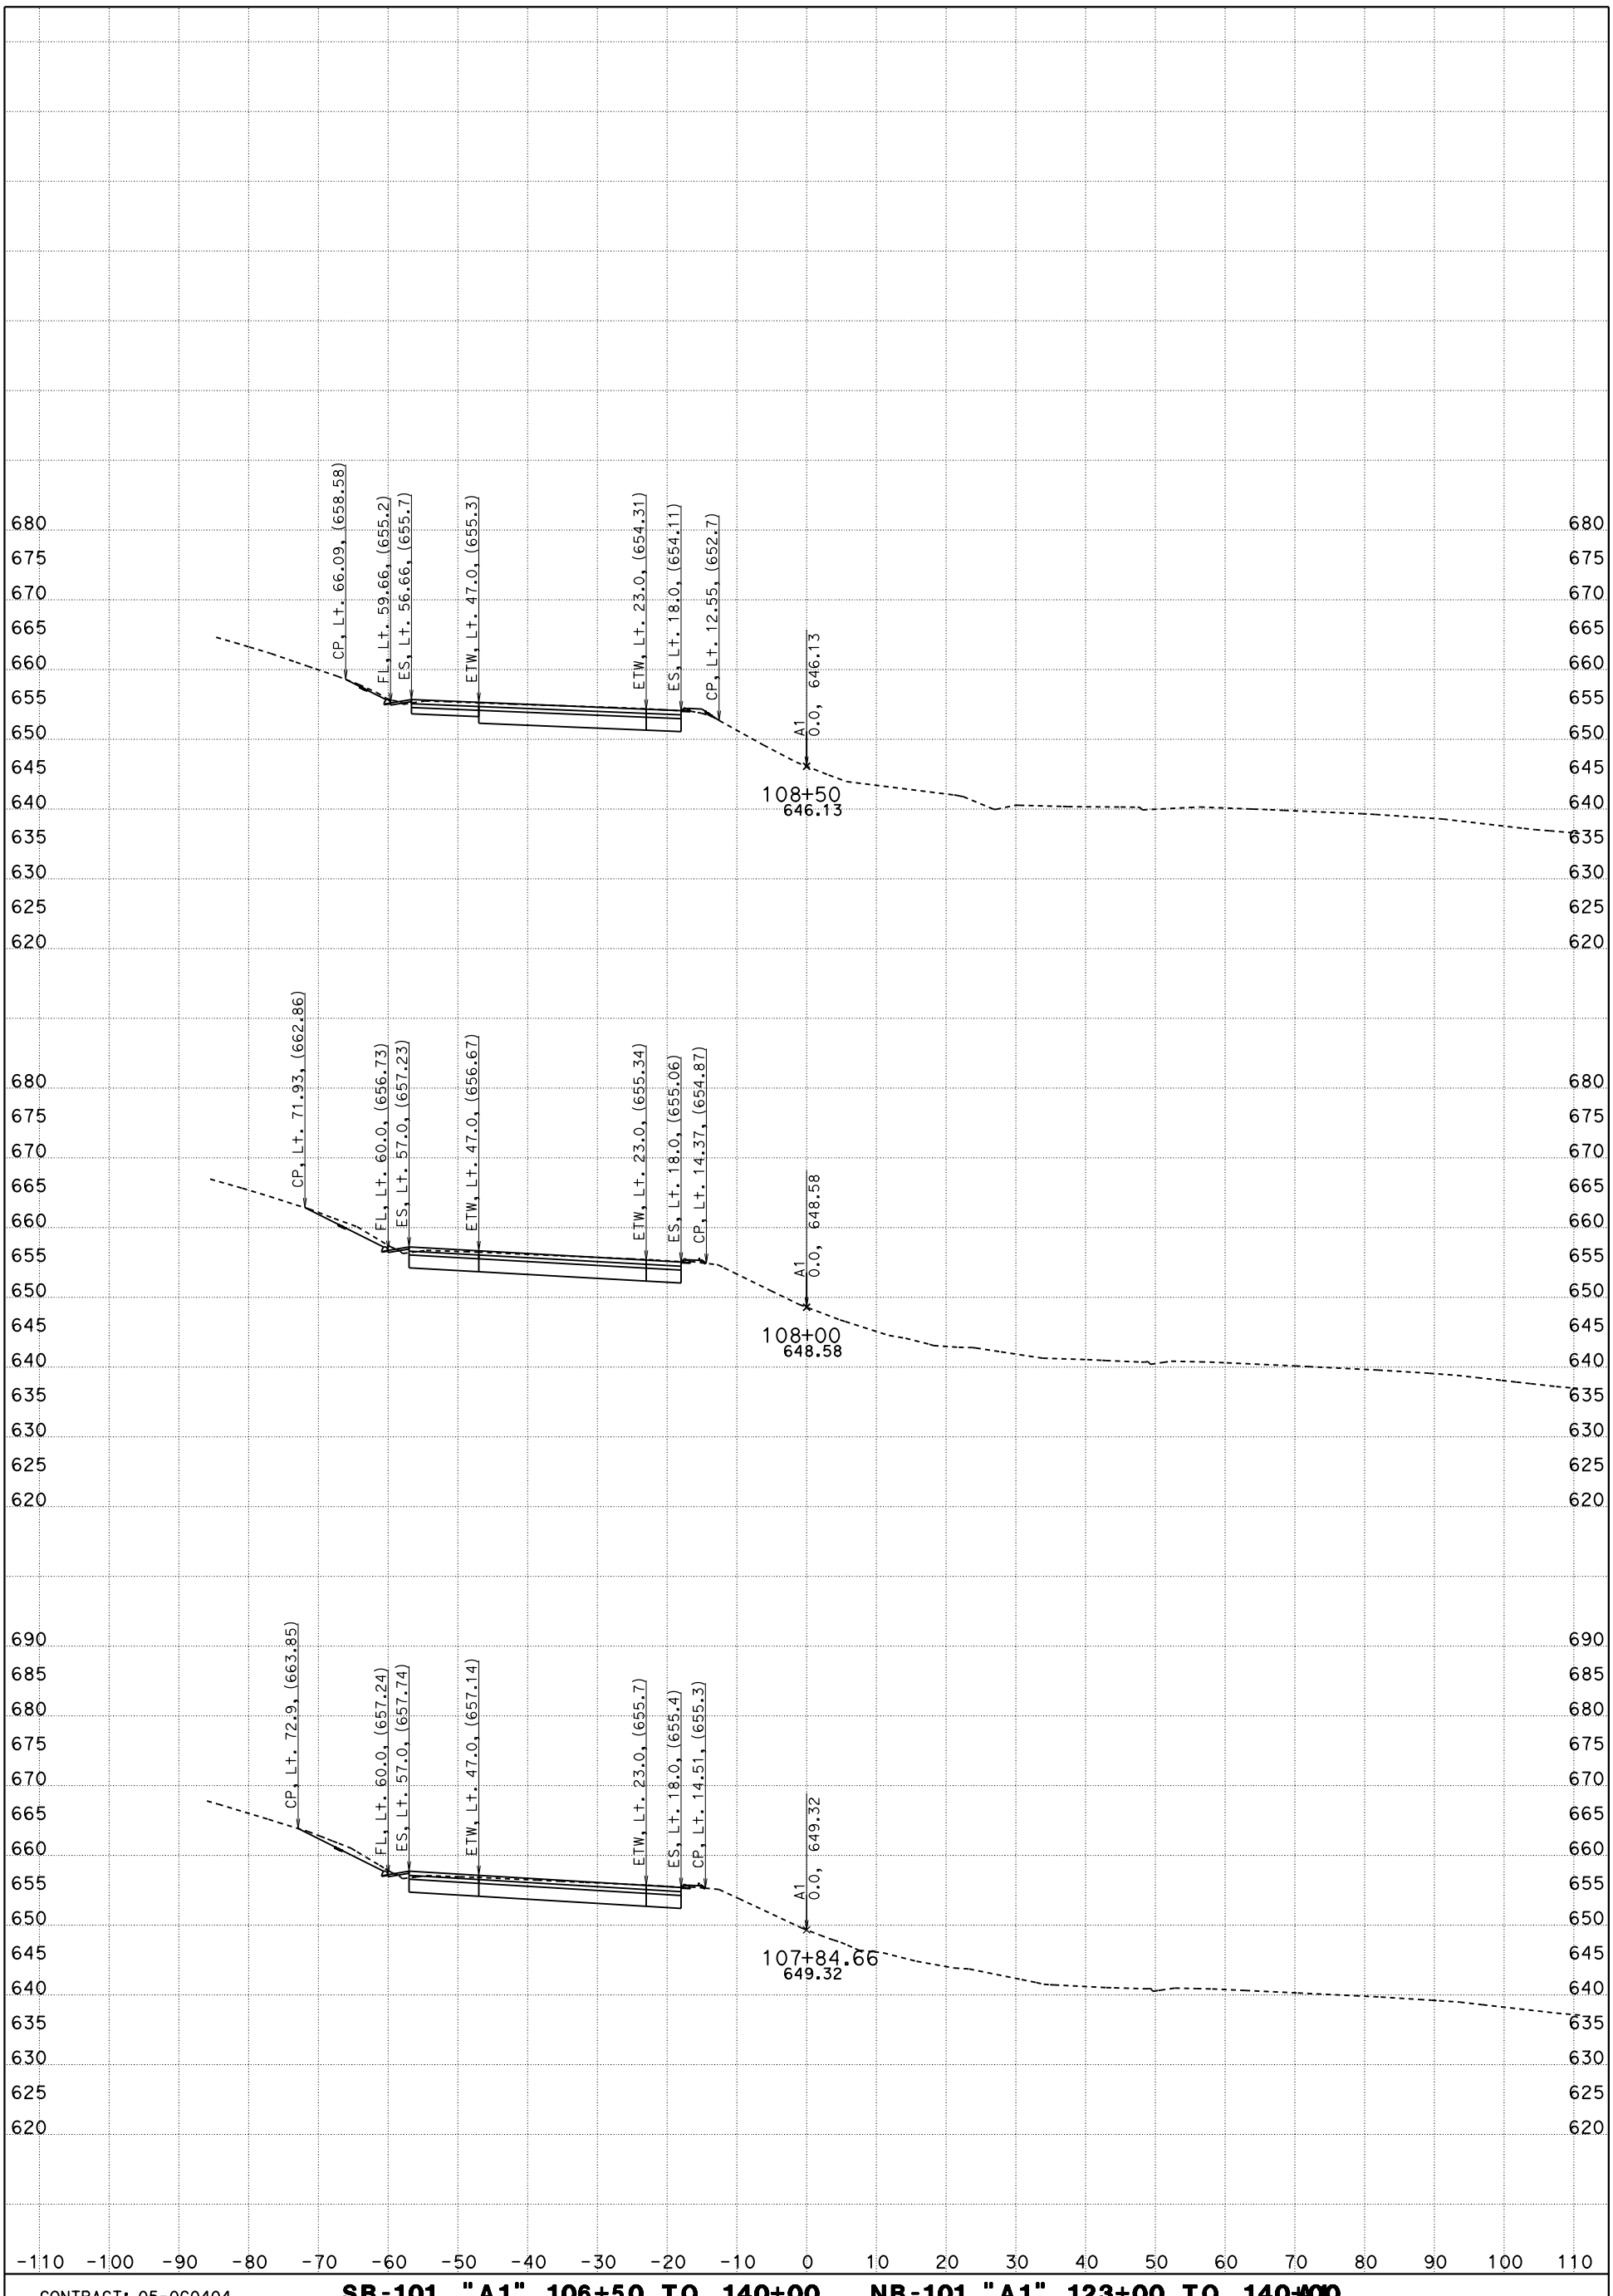

CONTRACT: 05-0G0404

DIST/CO/RTE/PM: 05/SLO/Mon

DATE: 5/12/2016

SB-101, "A1" 106+50 TO 140+00 _ NB-101 "A1" 123+00 TO 140+00
"A1" LINE

KC Project: 5130078

File: D:\PROJECTSeSep\5130078\Peter_SSM\Revised\ssm_des.ear

SCALE: 1" = 10' Horiz.
1" = 10' Vert.

FOR EARTHWORK DEVELOPMENT ONLY

All Dimensions are US Survey Feet

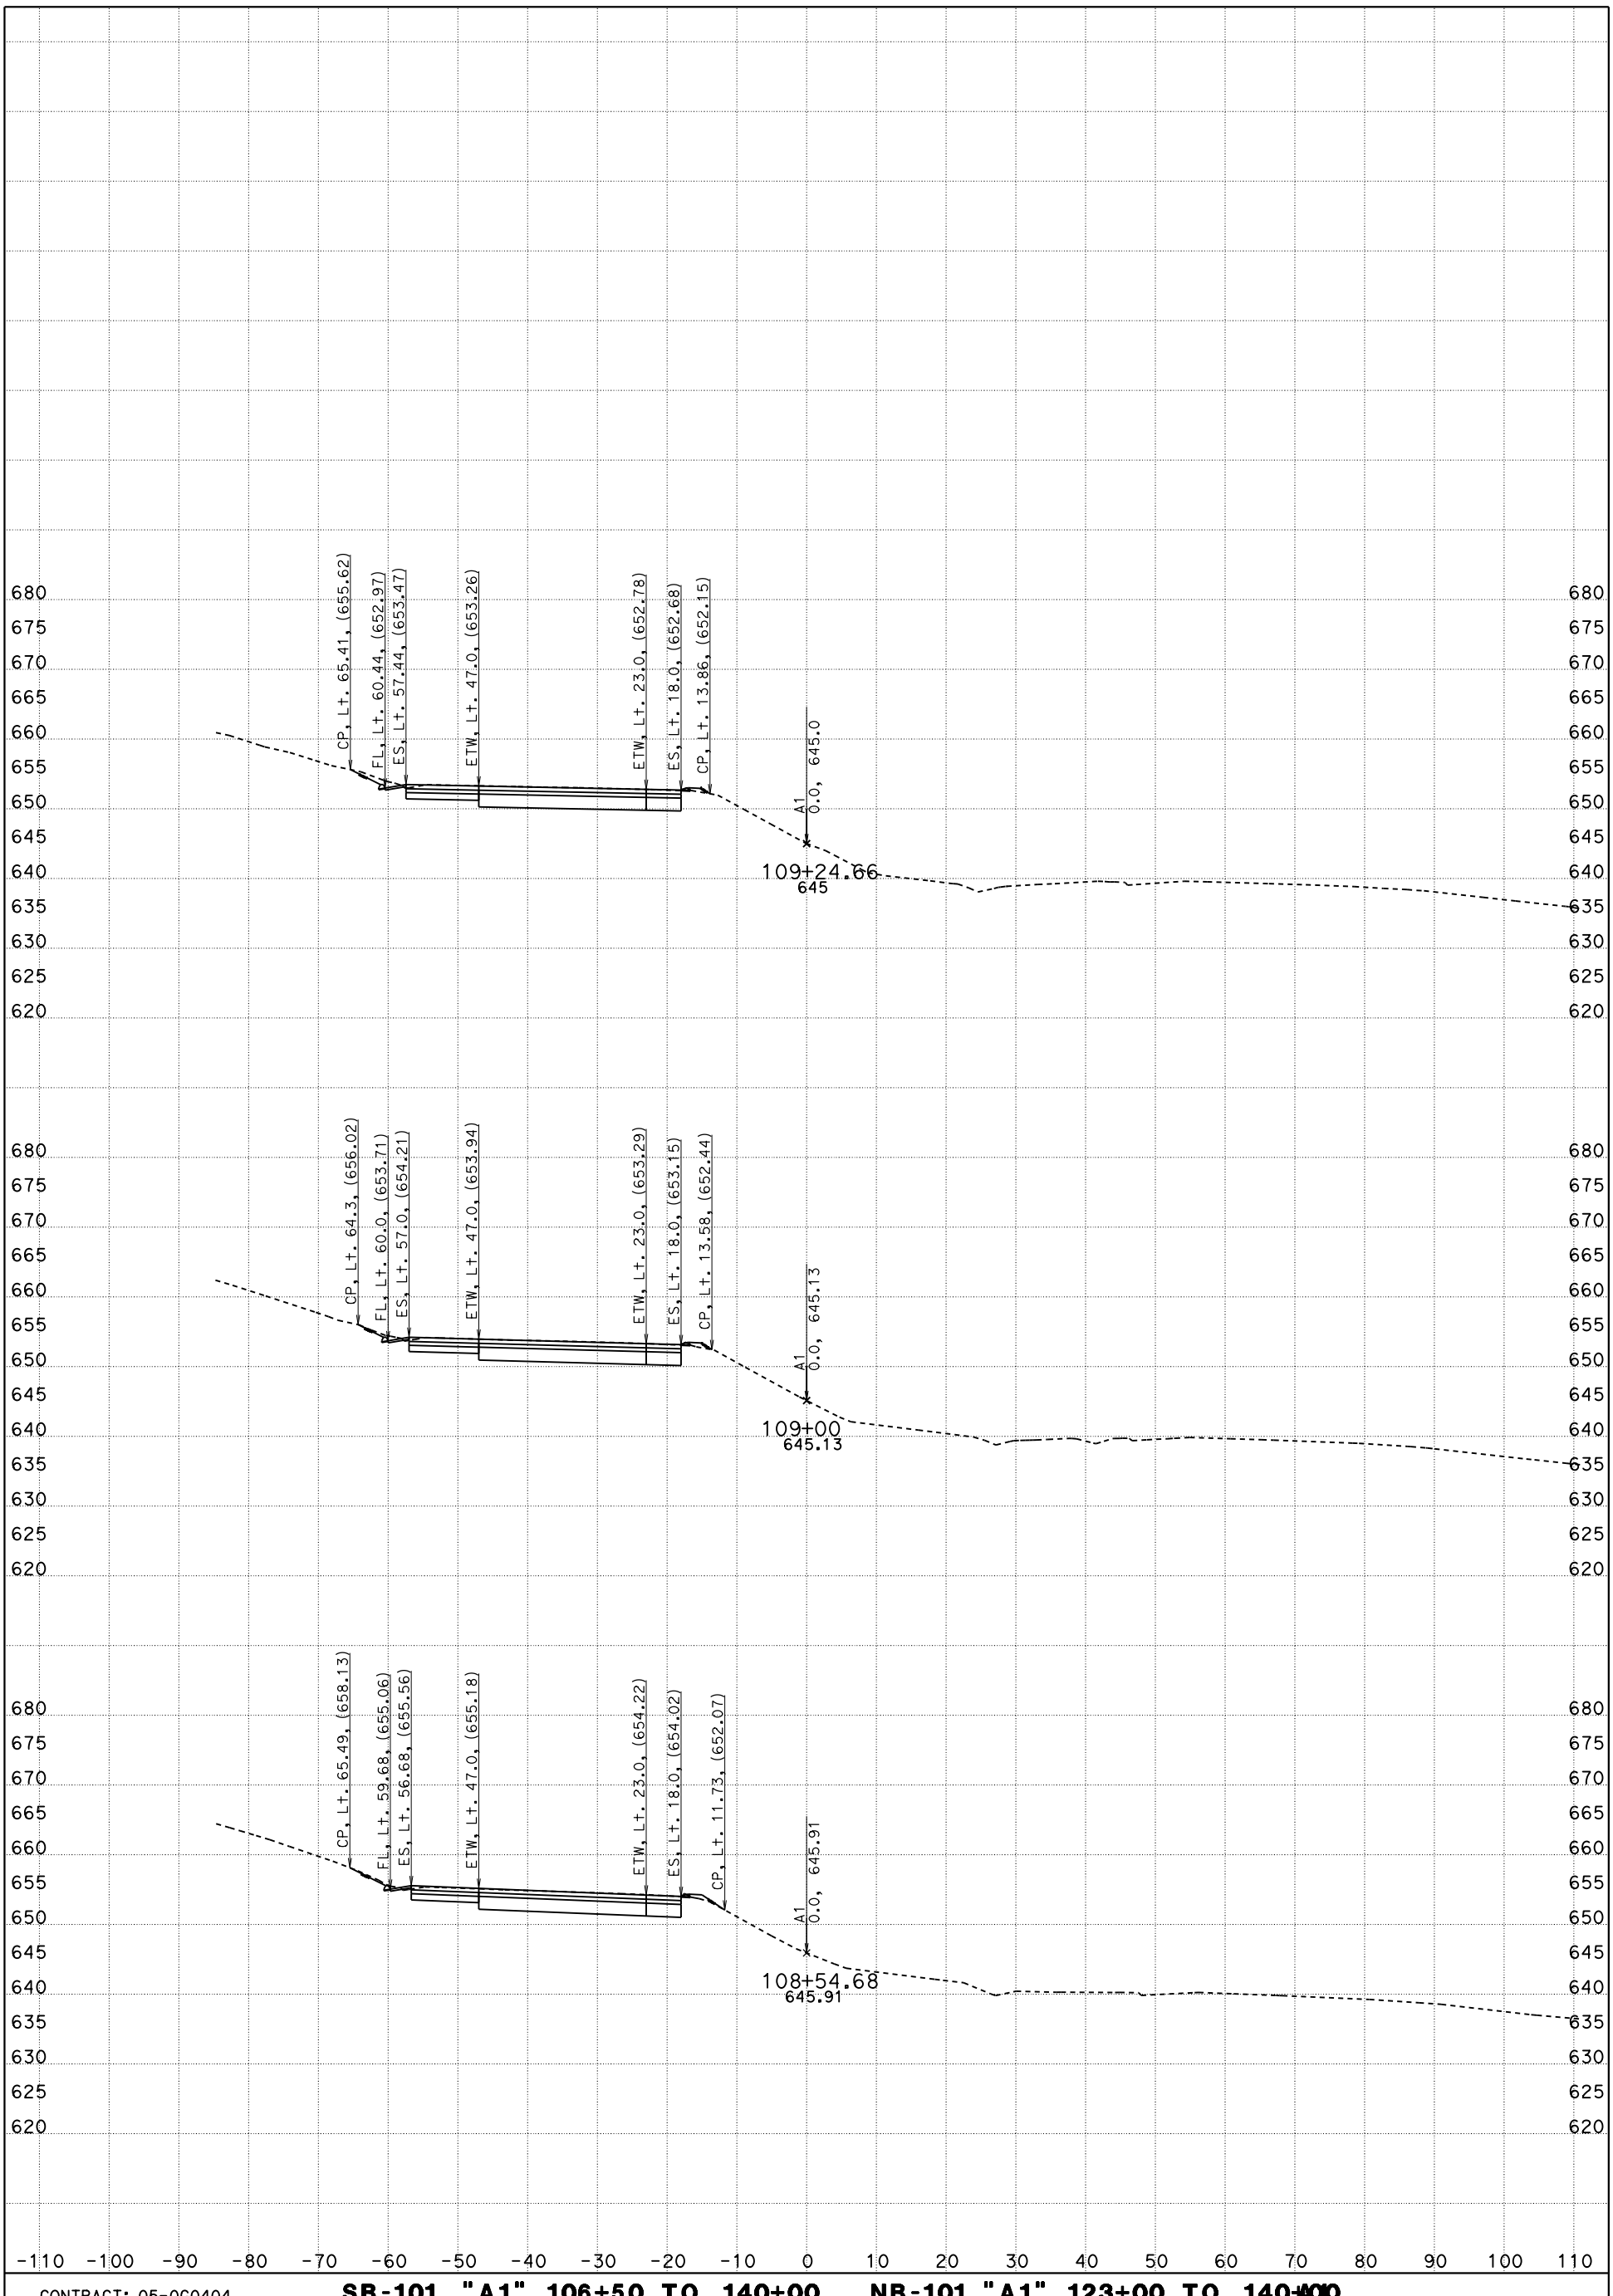

CONTRACT: 05-0G0404

DIST/CO/RTE/PM: 05/SLO/Mon

DATE: 5/12/2016

SB-101, "A1" 106+50 TO 140+00 _ NB-101 "A1" 123+00 TO 140+00

"A1" LINE

KC Project: 5130078

File: D:\PROJECTSeSep\5130078\Peter_SSM\Revised\ssm_des.ear

SCALE: 1" = 10' Horiz.
1" = 10' Vert.

FOR EARTHWORK DEVELOPMENT ONLY

All Dimensions are US Survey Feet

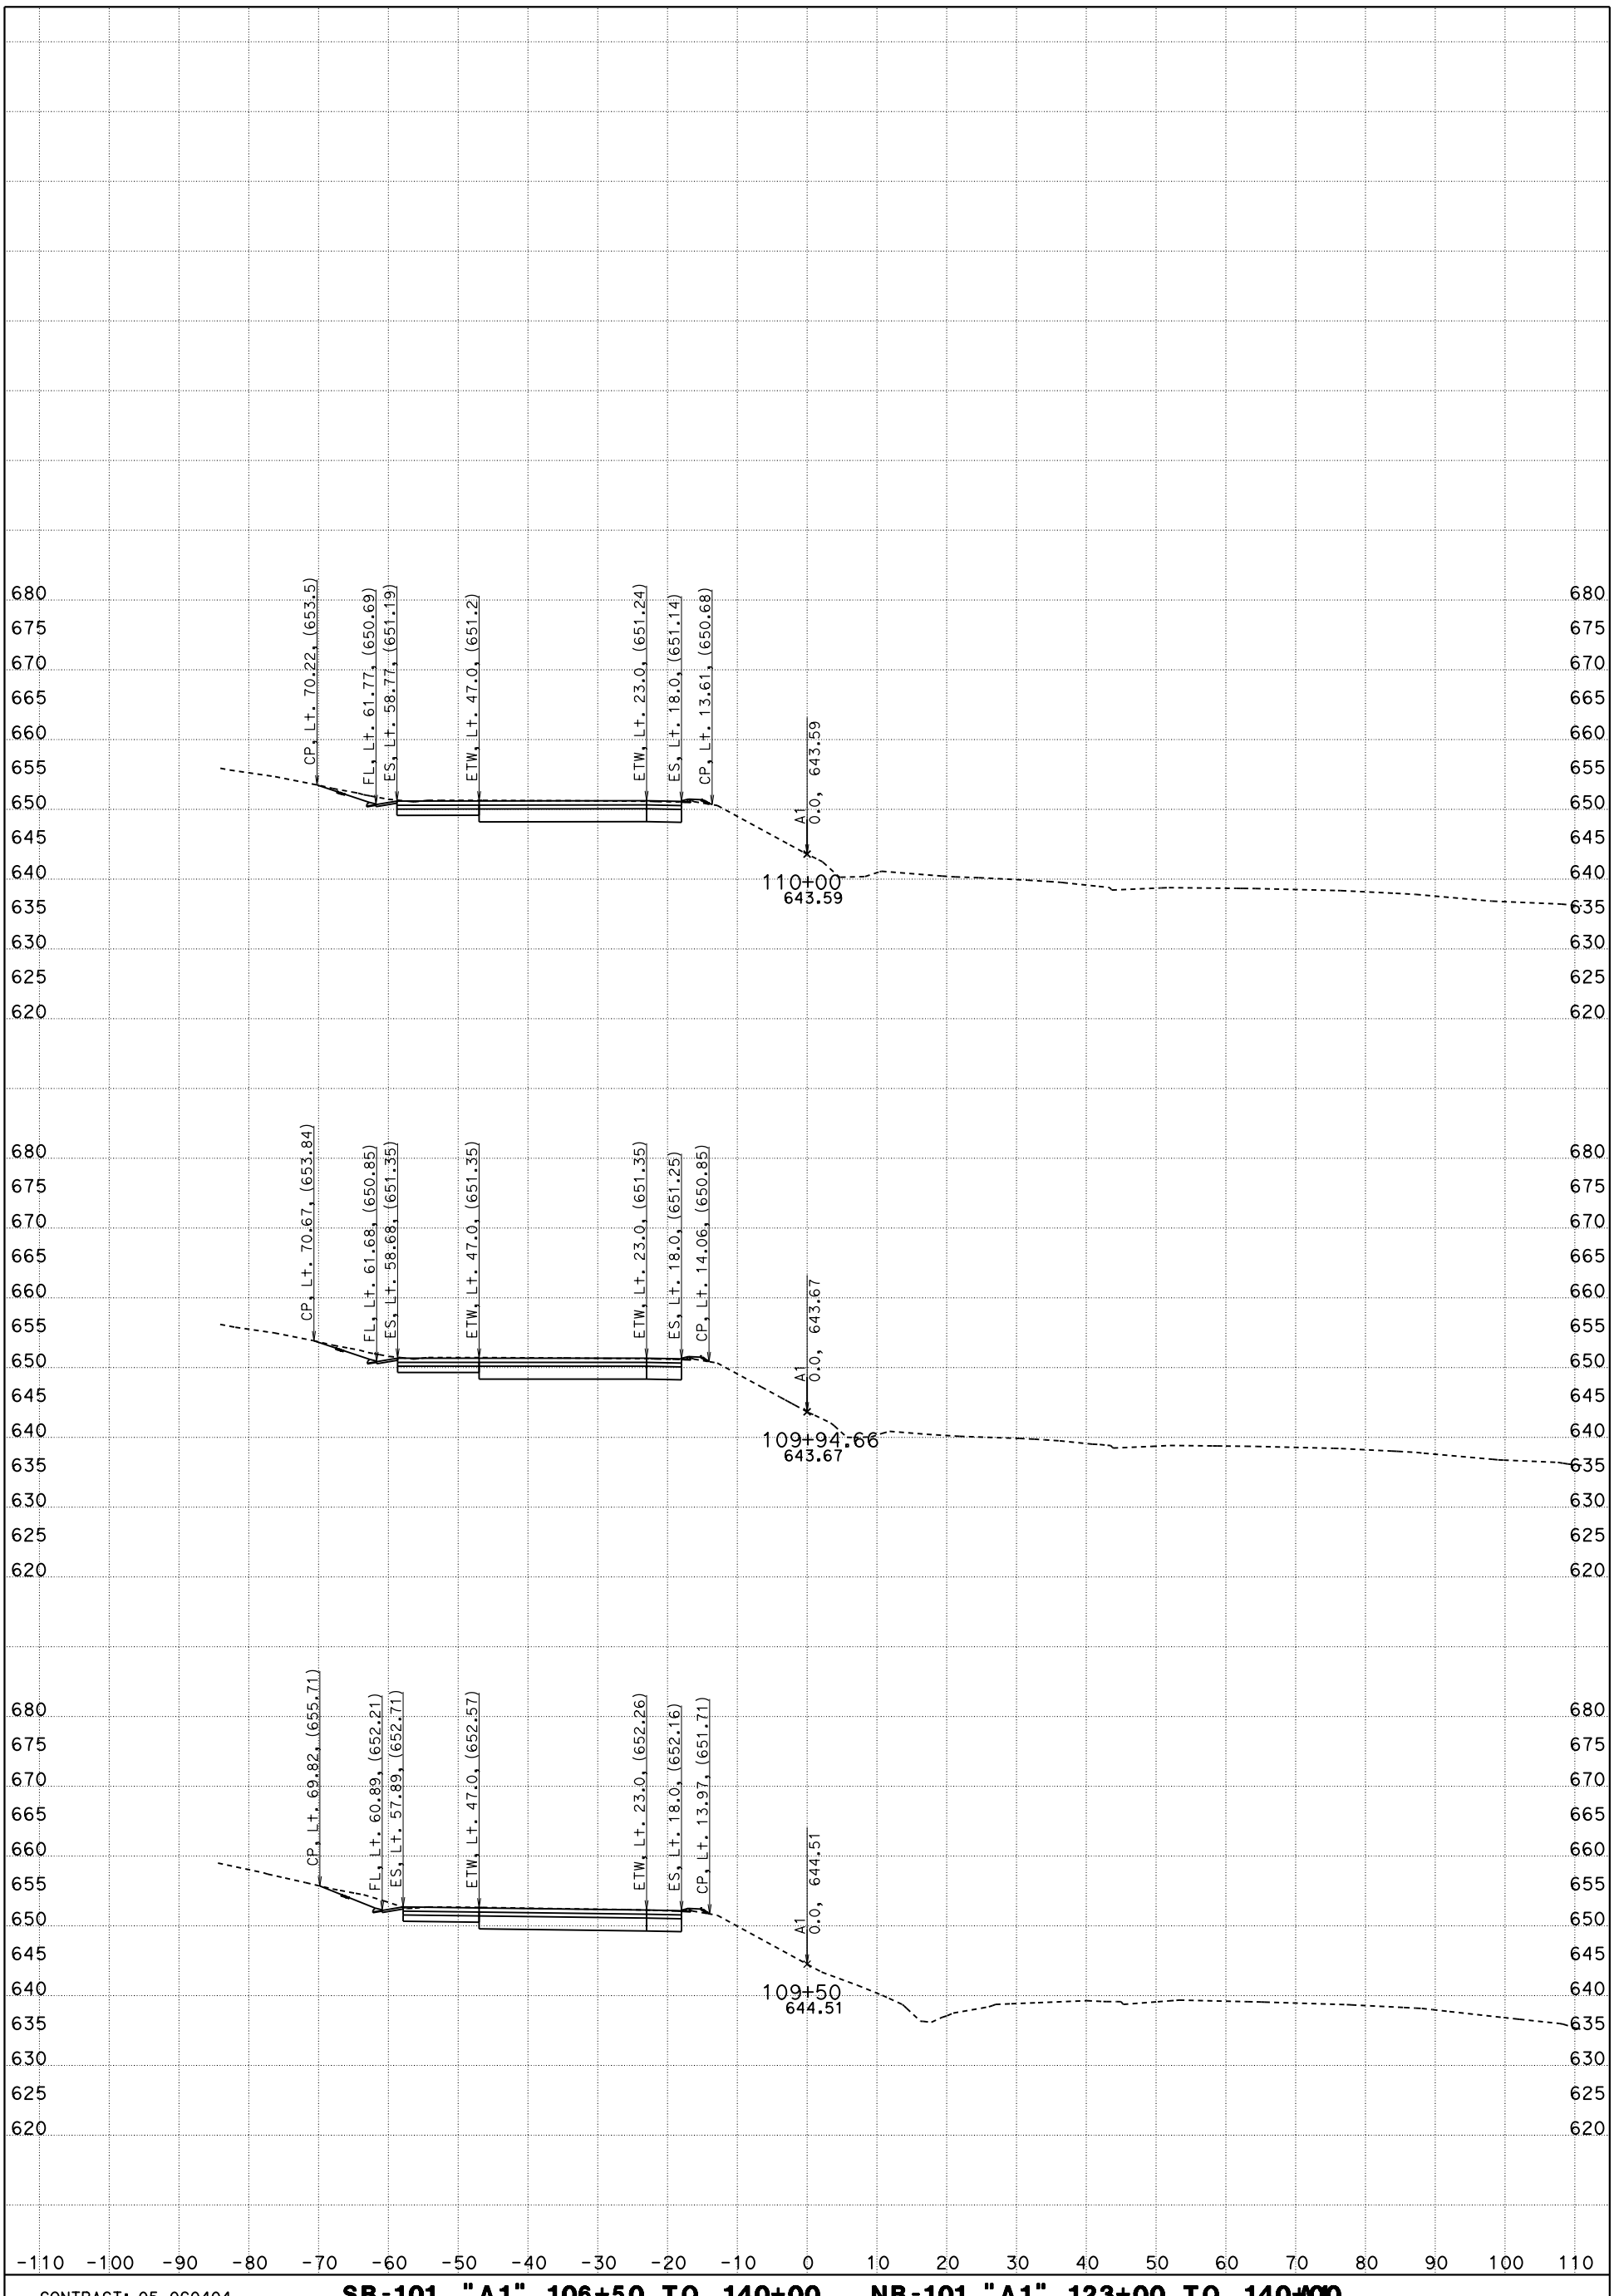

CONTRACT: 05-0G0404

DIST/CO/RTE/PM: 05/SLO/Mon

DATE: 5/12/2016

SB-101, "A1" 106+50 TO 140+00 _ NB-101 "A1" 123+00 TO 140+00
"A1" LINE

KC Project: 5130078

File: D:\PROJECTSeSep\5130078\Peter_SSM\Revised\ssm_des.ear

SCALE: 1" = 10' Horiz.
1" = 10' Vert.

FOR EARTHWORK DEVELOPMENT ONLY

All Dimensions are US Survey Feet

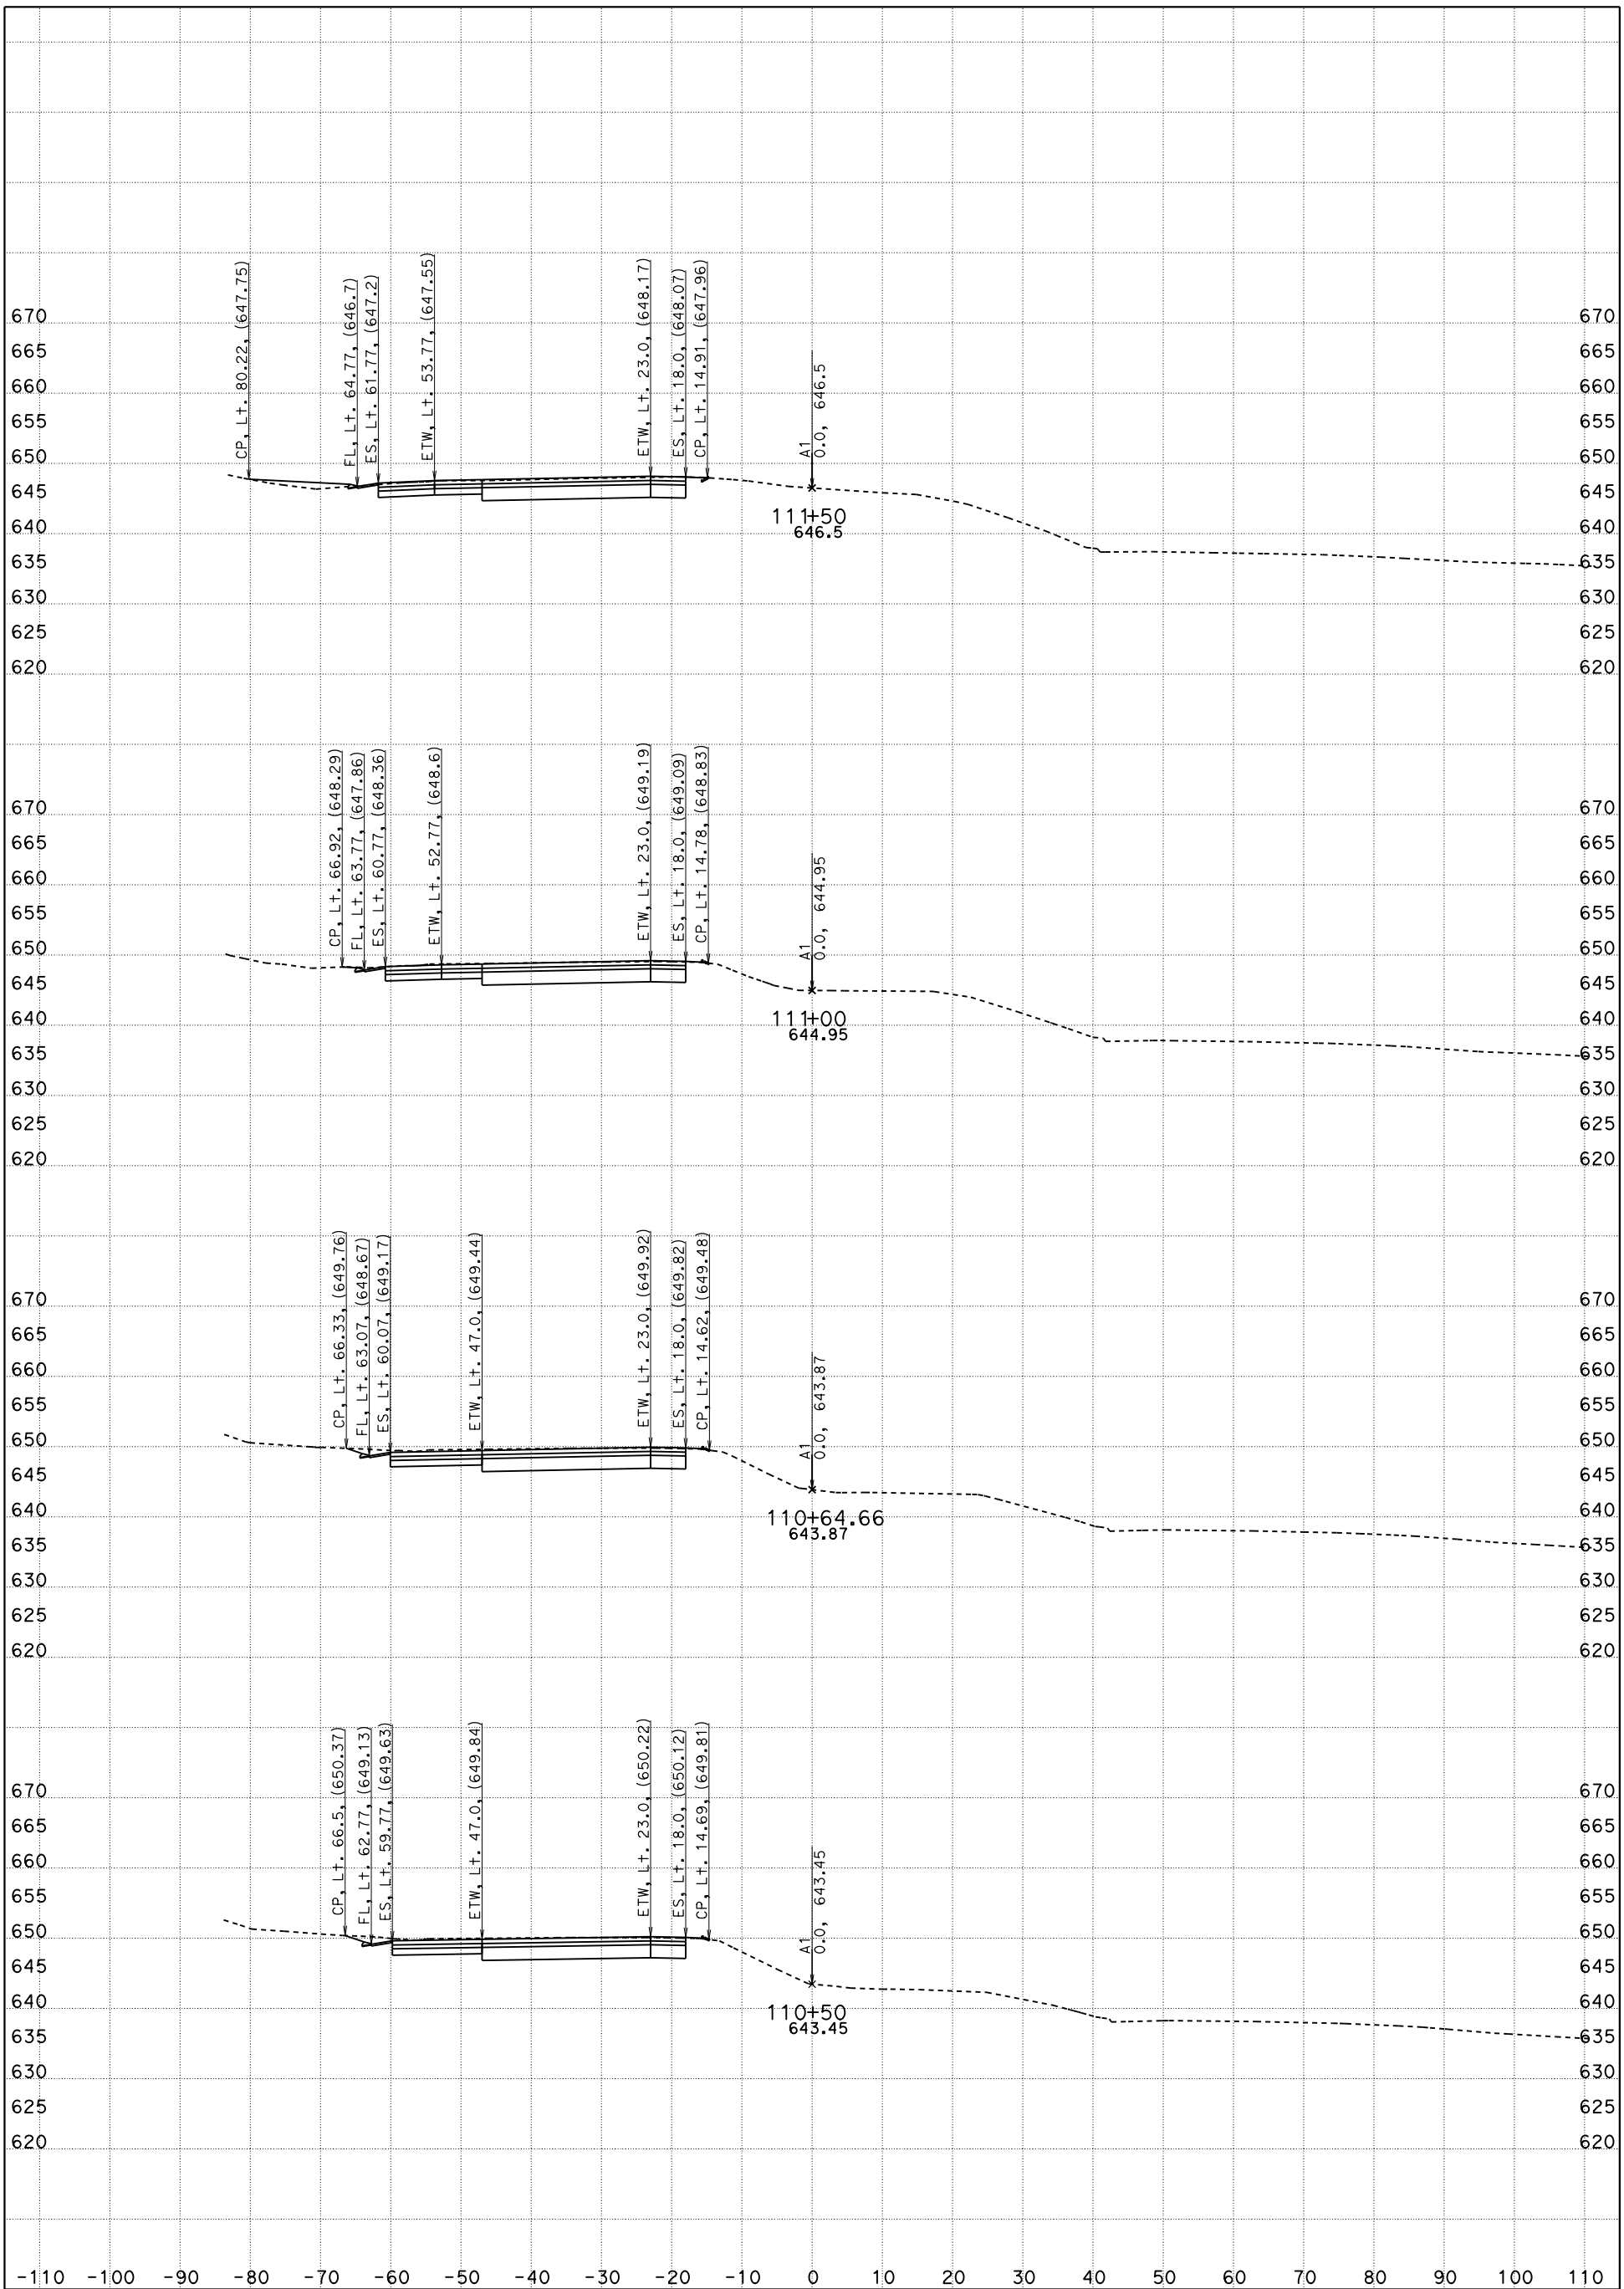

CONTRACT: 05-0G0404

DIST/CO/RTE/PM: 05/SLO/Mon

DATE: 5/12/2016

SB-101, "A1" 106+50 TO 140+00 _ NB-101 "A1" 123+00 TO 140+00
"A1" LINE

KC Project: 5130078

File: D:\PROJECTSeSep\5130078\Peter_SSM\Revised\ssm_des.ear

SCALE: 1" = 10' Horiz.
1" = 10' Vert.

FOR EARTHWORK DEVELOPMENT ONLY

All Dimensions are US Survey Feet

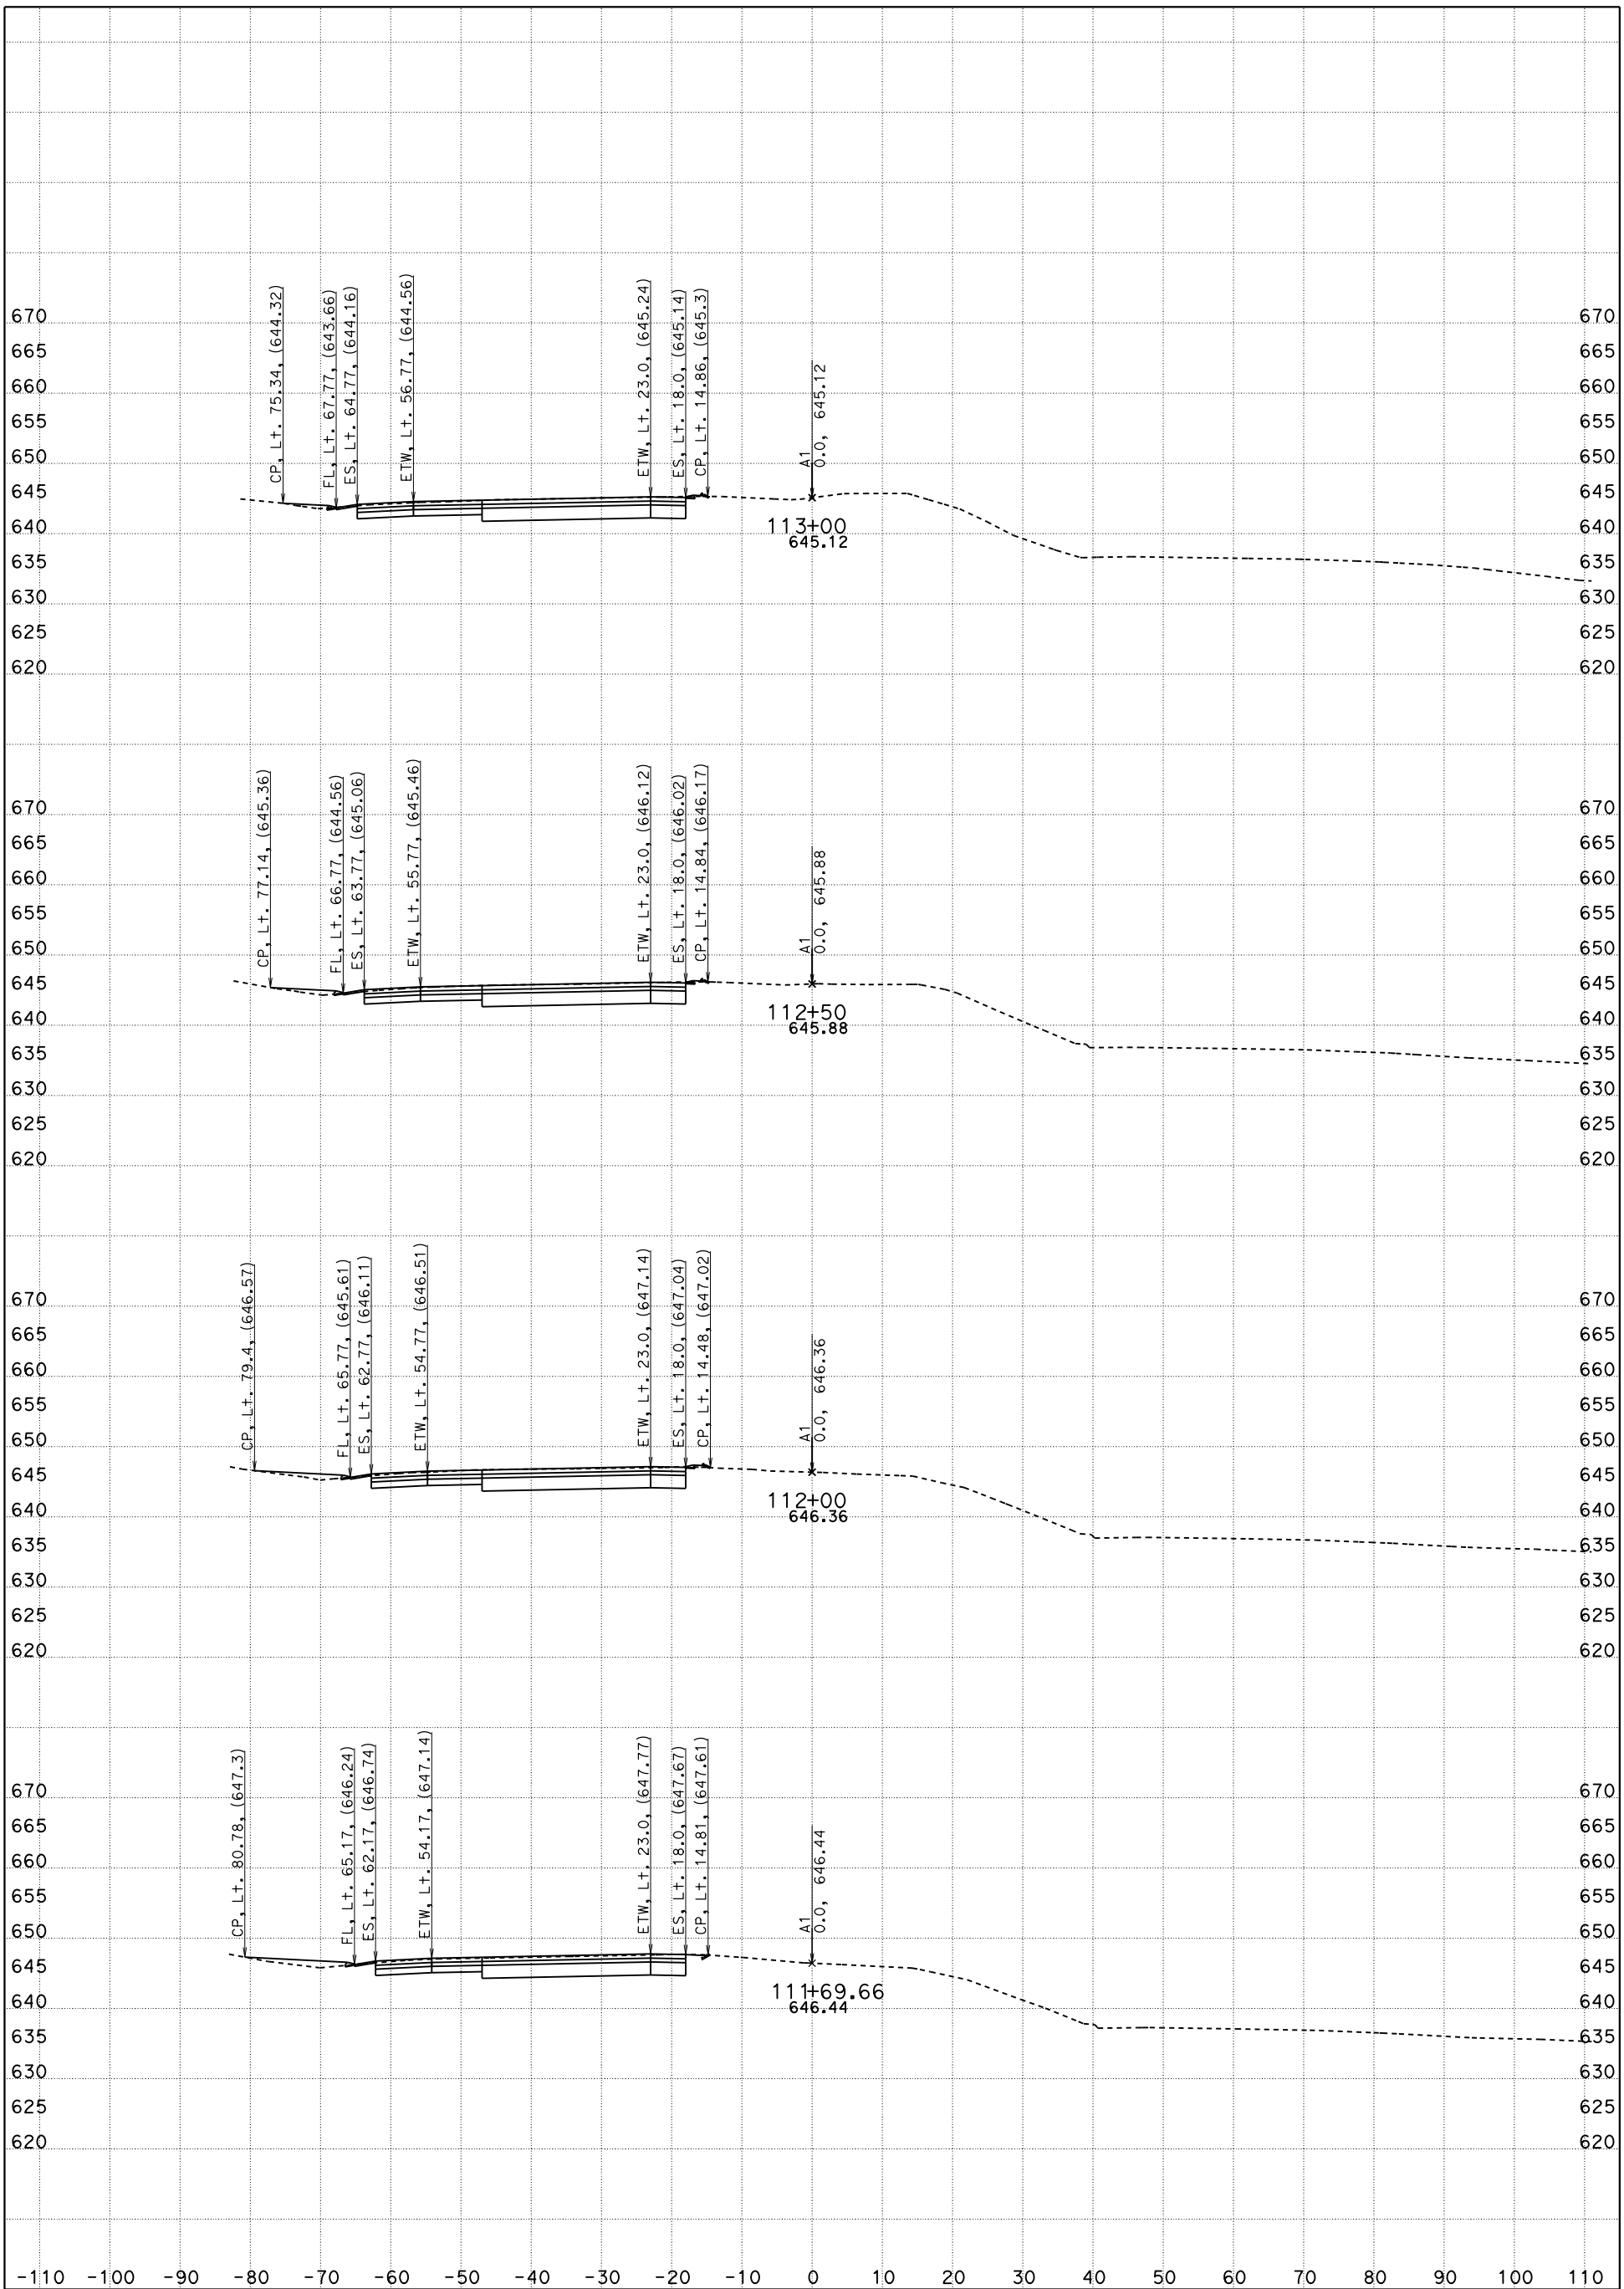

CONTRACT: 05-0G0404

DIST/CO/RTE/PM: 05/SLO/Mon

DATE: 5/12/2016

SB-101, "A1" 106+50 TO 140+00 _ NB-101 "A1" 123+00 TO 140+00
"A1" LINE

KC Project: 5130078

File: D:\PROJECTSeSep\5130078\Peter_SSM\Revised\ssm_des.ear

SCALE: 1" = 10' Horiz.
1" = 10' Vert.

FOR EARTHWORK DEVELOPMENT ONLY

All Dimensions are US Survey Feet

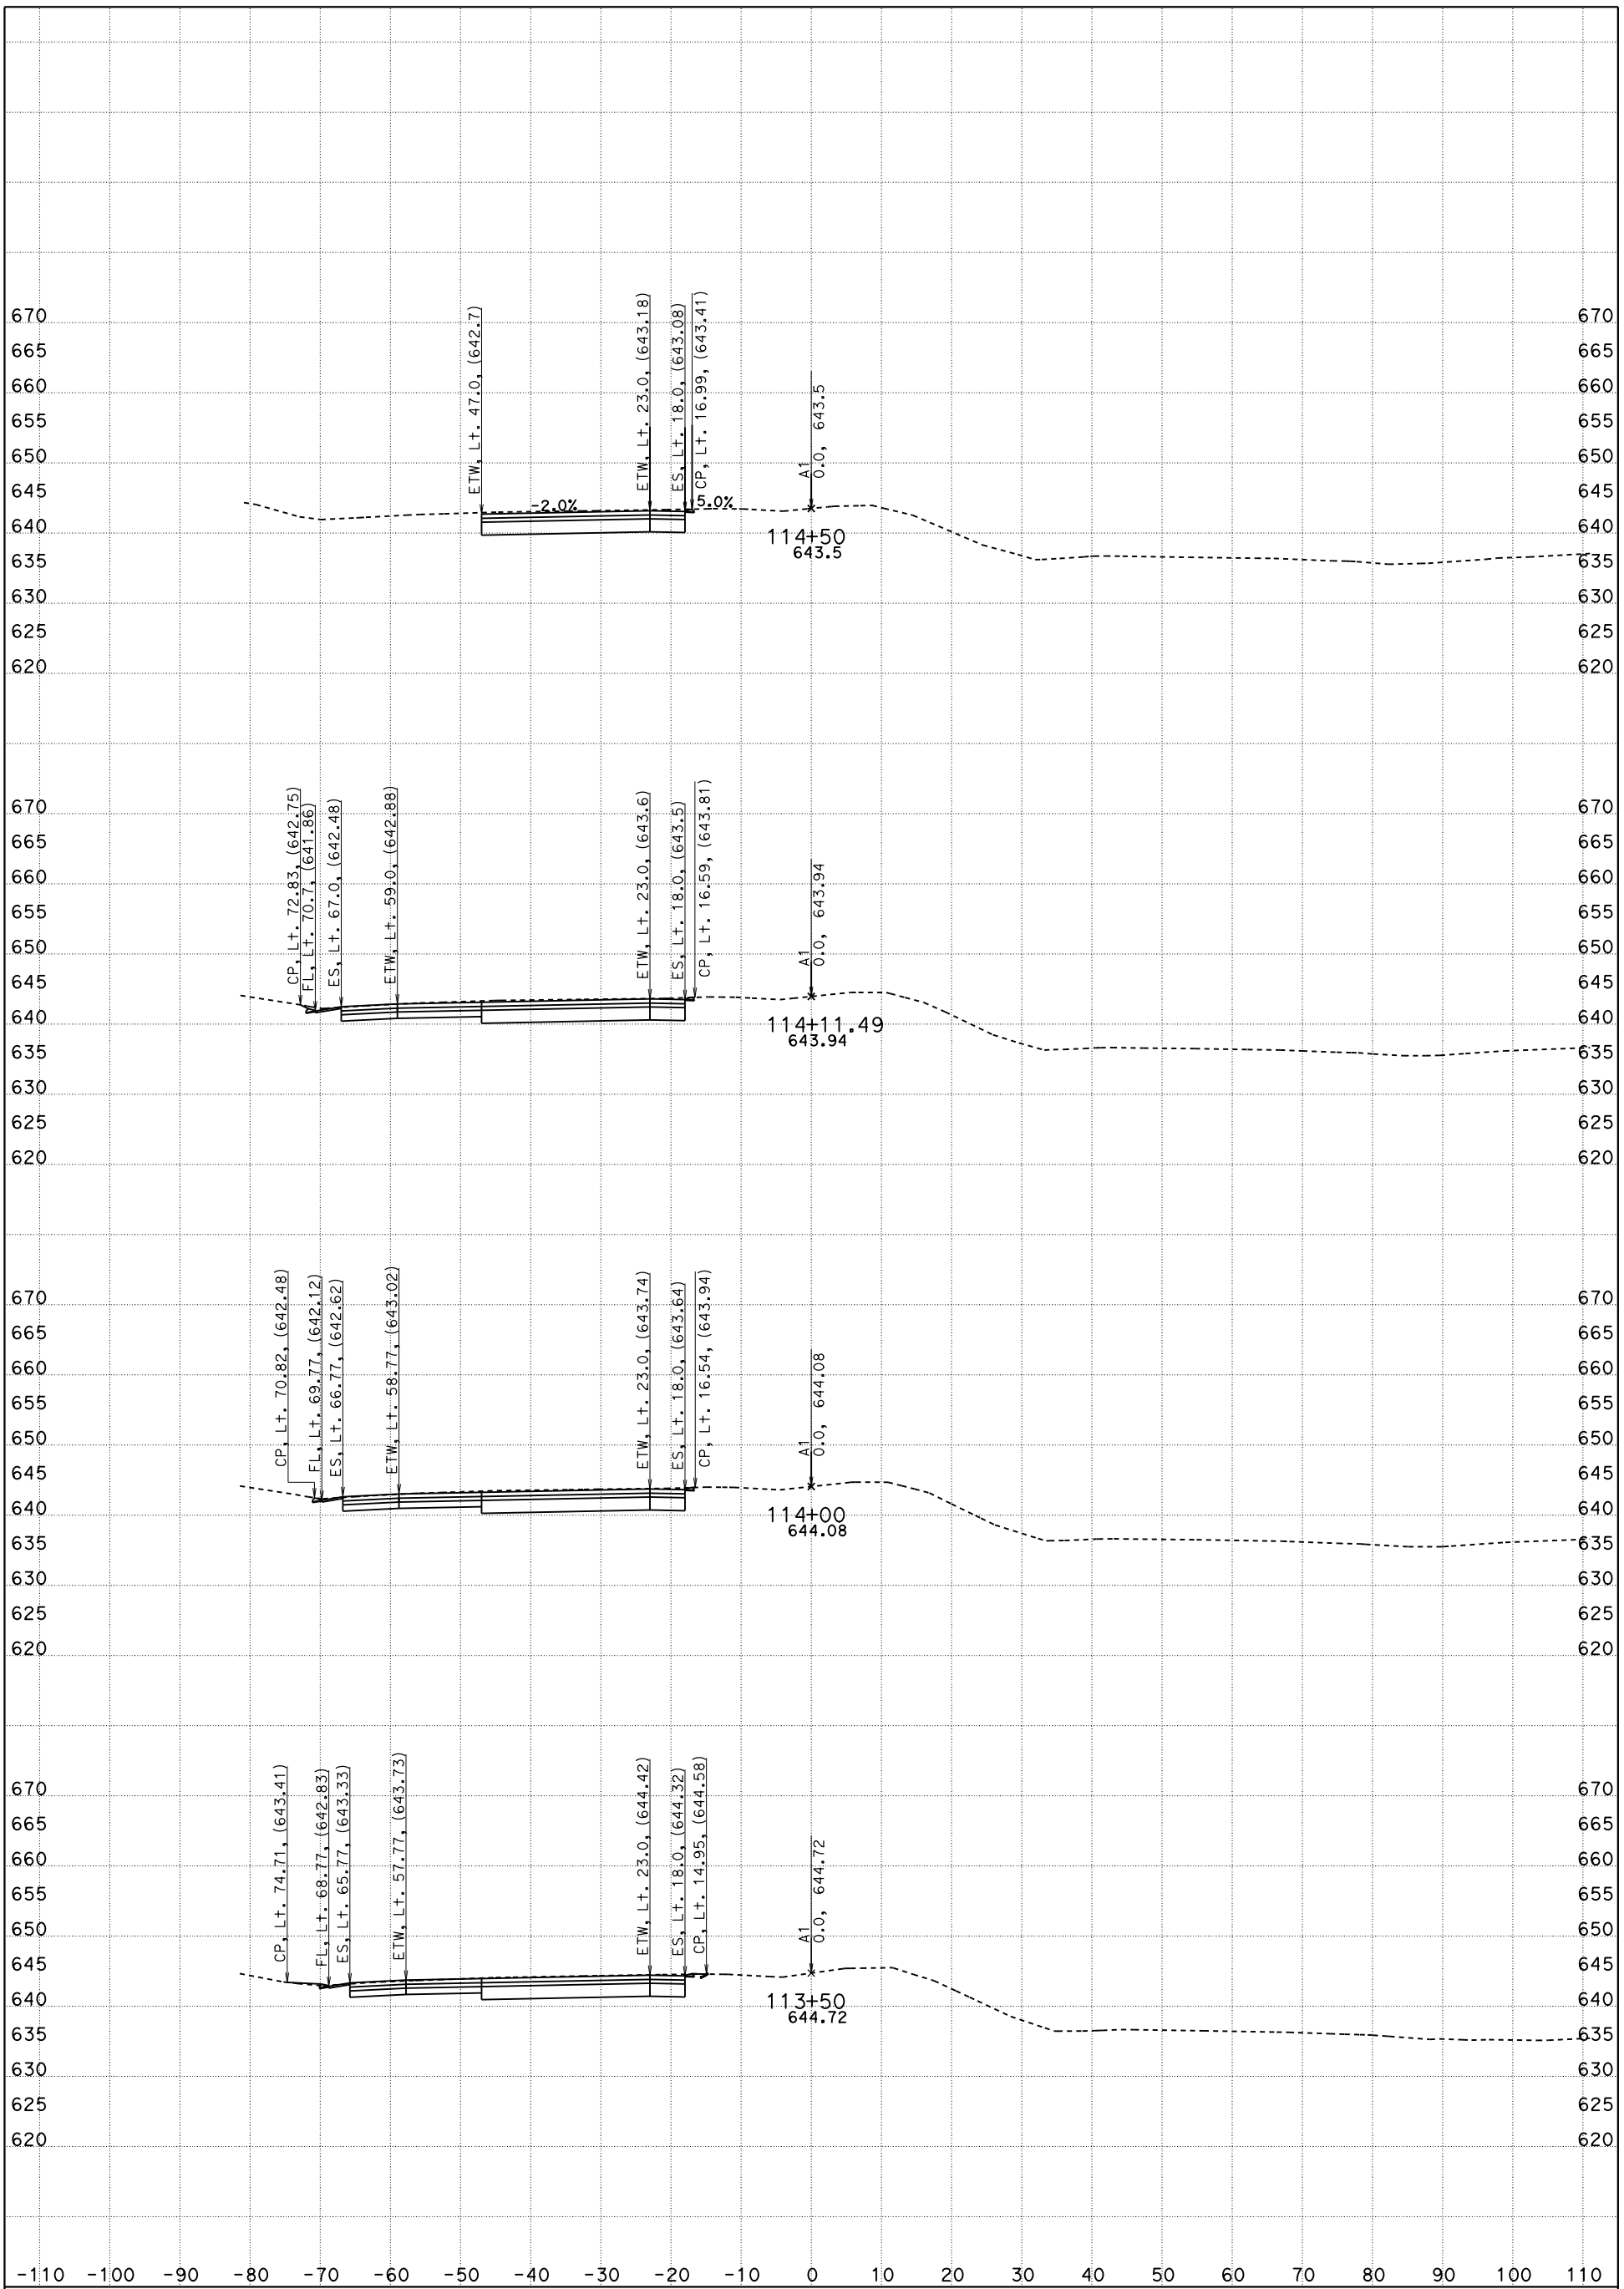

CONTRACT: 05-0G0404

DIST/CO/RTE/PM: 05/SLO/Mon

DATE: 5/12/2016

SB-101, "A1" 106+50 TO 140+00 _ NB-101 "A1" 123+00 TO 140+00 "A1" LINE

KC Project: 5130078

File: D:\PROJECTSeSep\5130078\Peter_SSM\Revised\ssm_des.ear

SCALE: 1" = 10' Horiz.
1" = 10' Vert.

FOR EARTHWORK DEVELOPMENT ONLY

All Dimensions are US Survey Feet

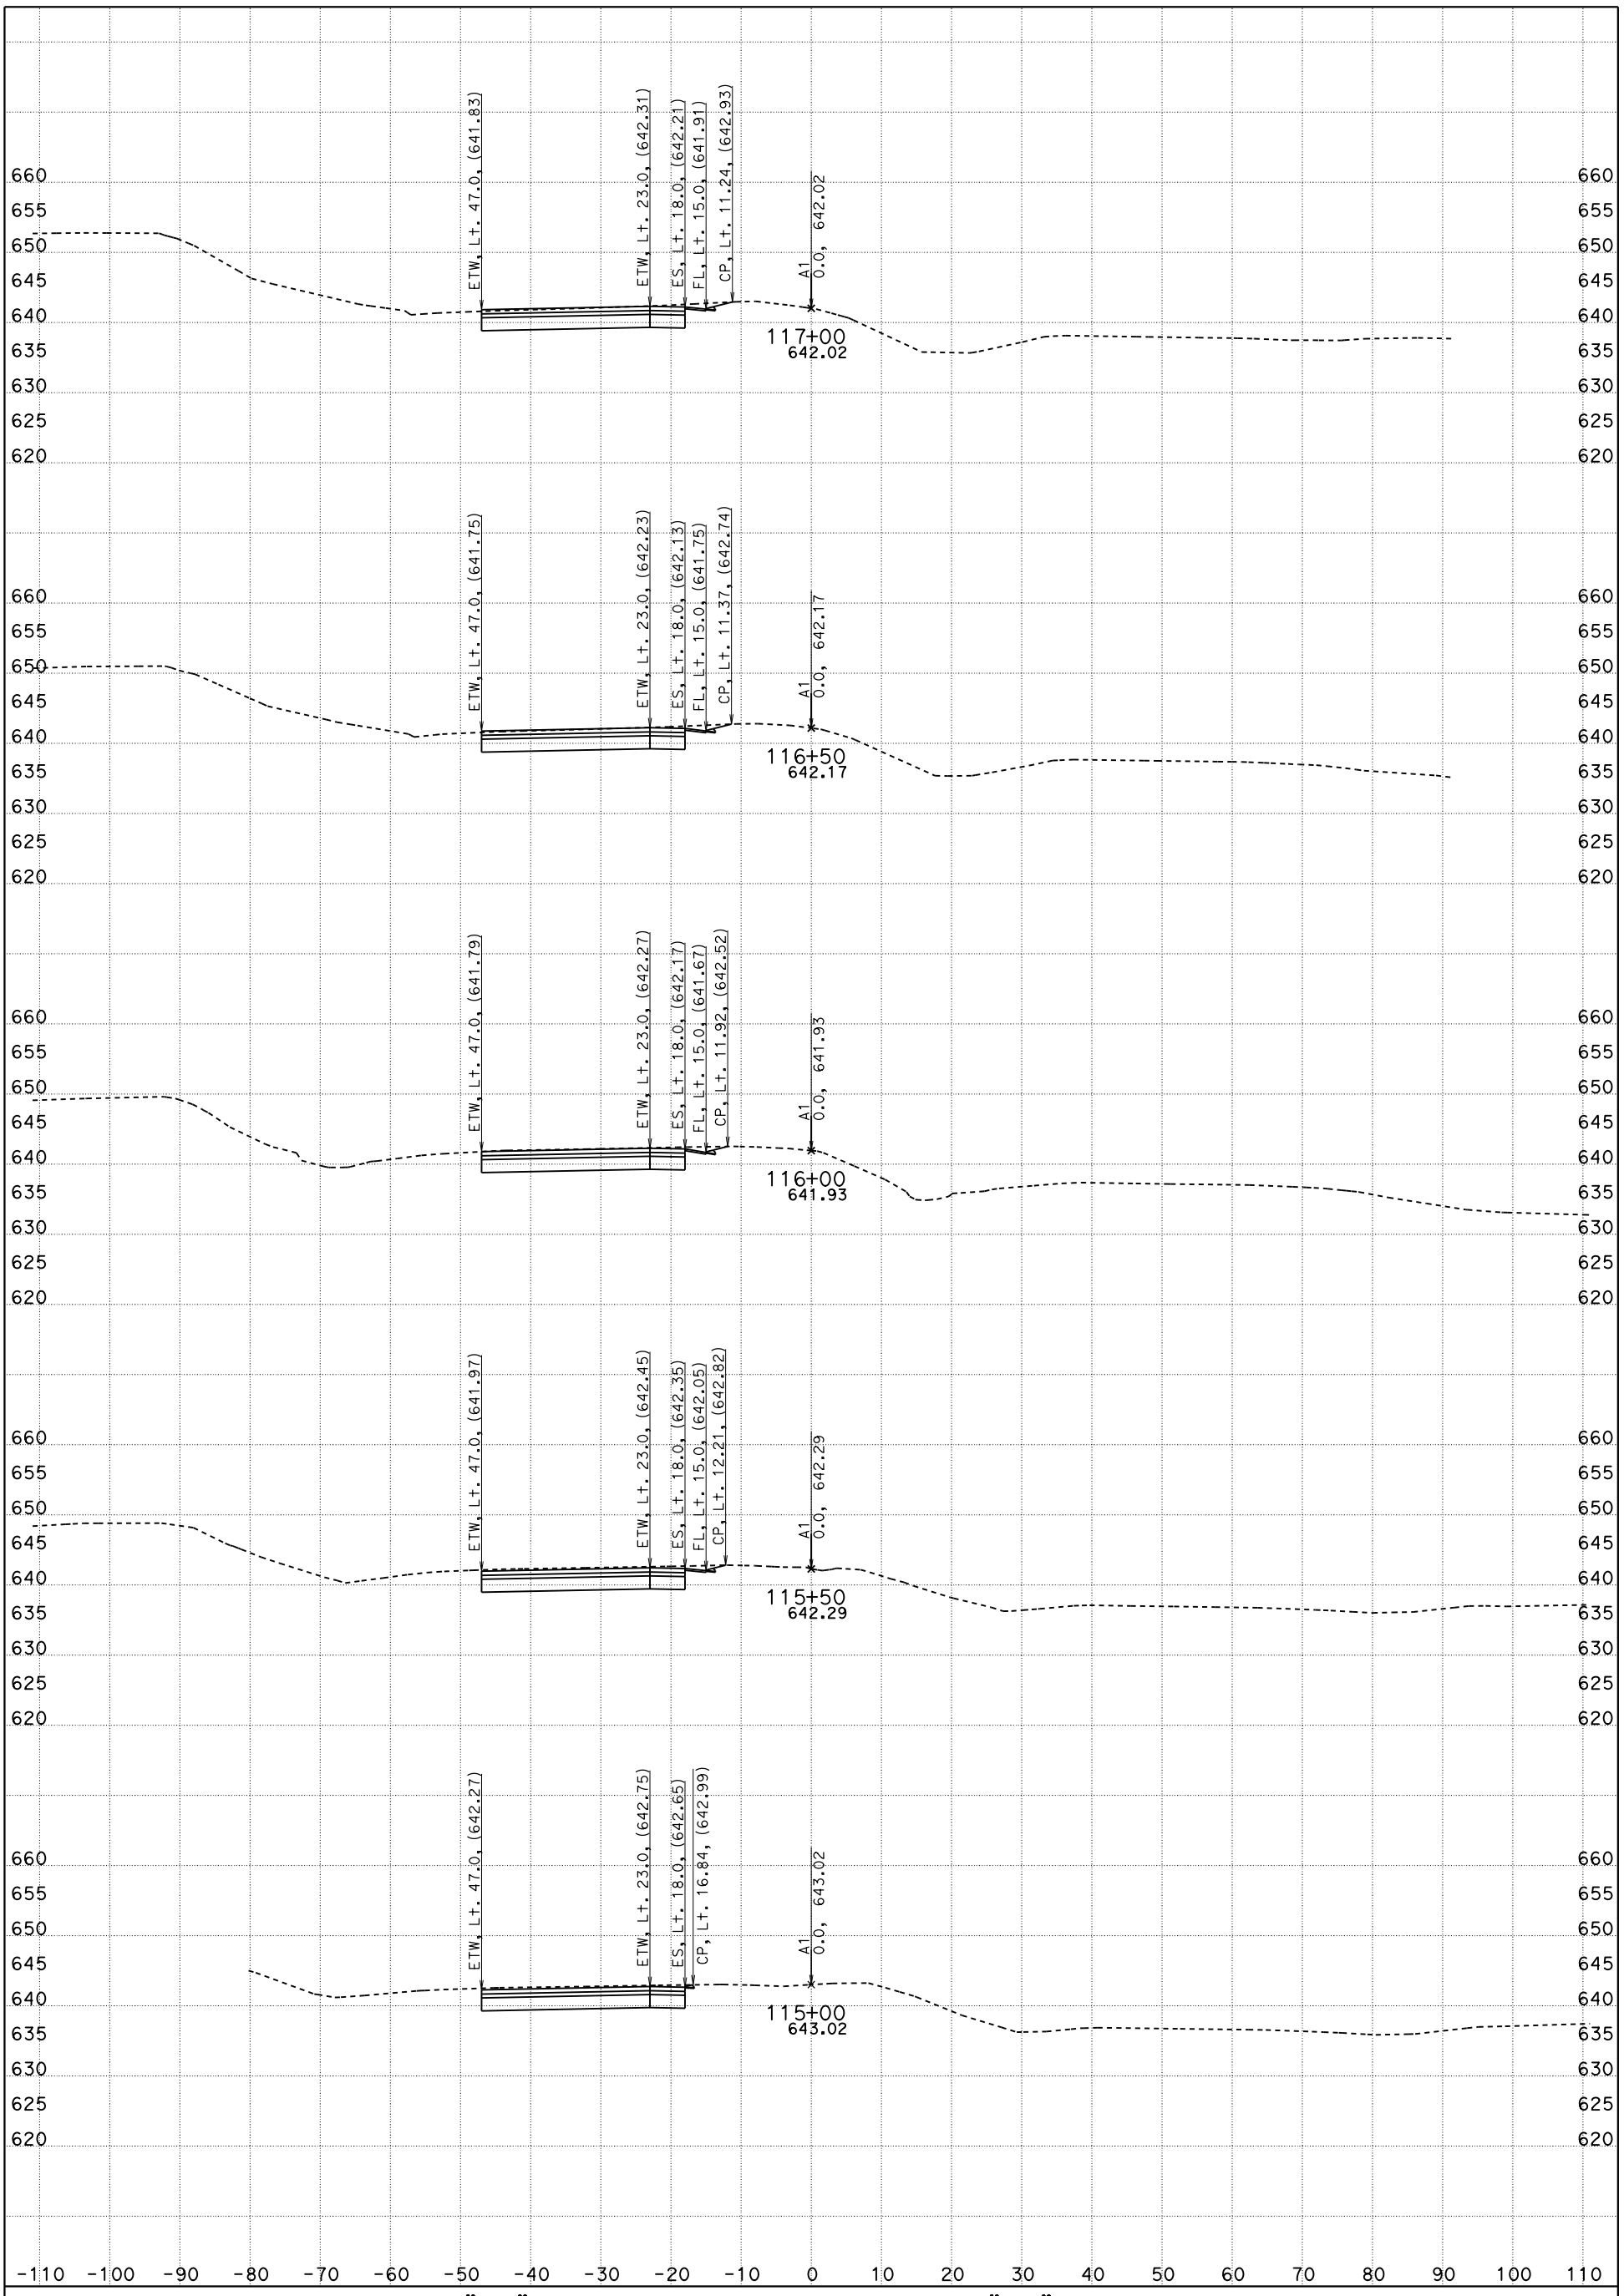

CONTRACT: 05-0G0404

DIST/CO/RTE/PM: 05/SLO/Mon

DATE: 5/12/2016

SB-101, "A1" 106+50 TO 140+00 _ NB-101 "A1" 123+00 TO 140+00

"A1" LINE

KC Project: 5130078

File: D:\PROJECTSeSep\5130078\Peter_SSM\Revised\ssm_des.ear

SCALE: 1" = 10' Horiz.
1" = 10' Vert.

SHEET 8 OF 26

FOR EARTHWORK DEVELOPMENT ONLY

All Dimensions are US Survey Feet

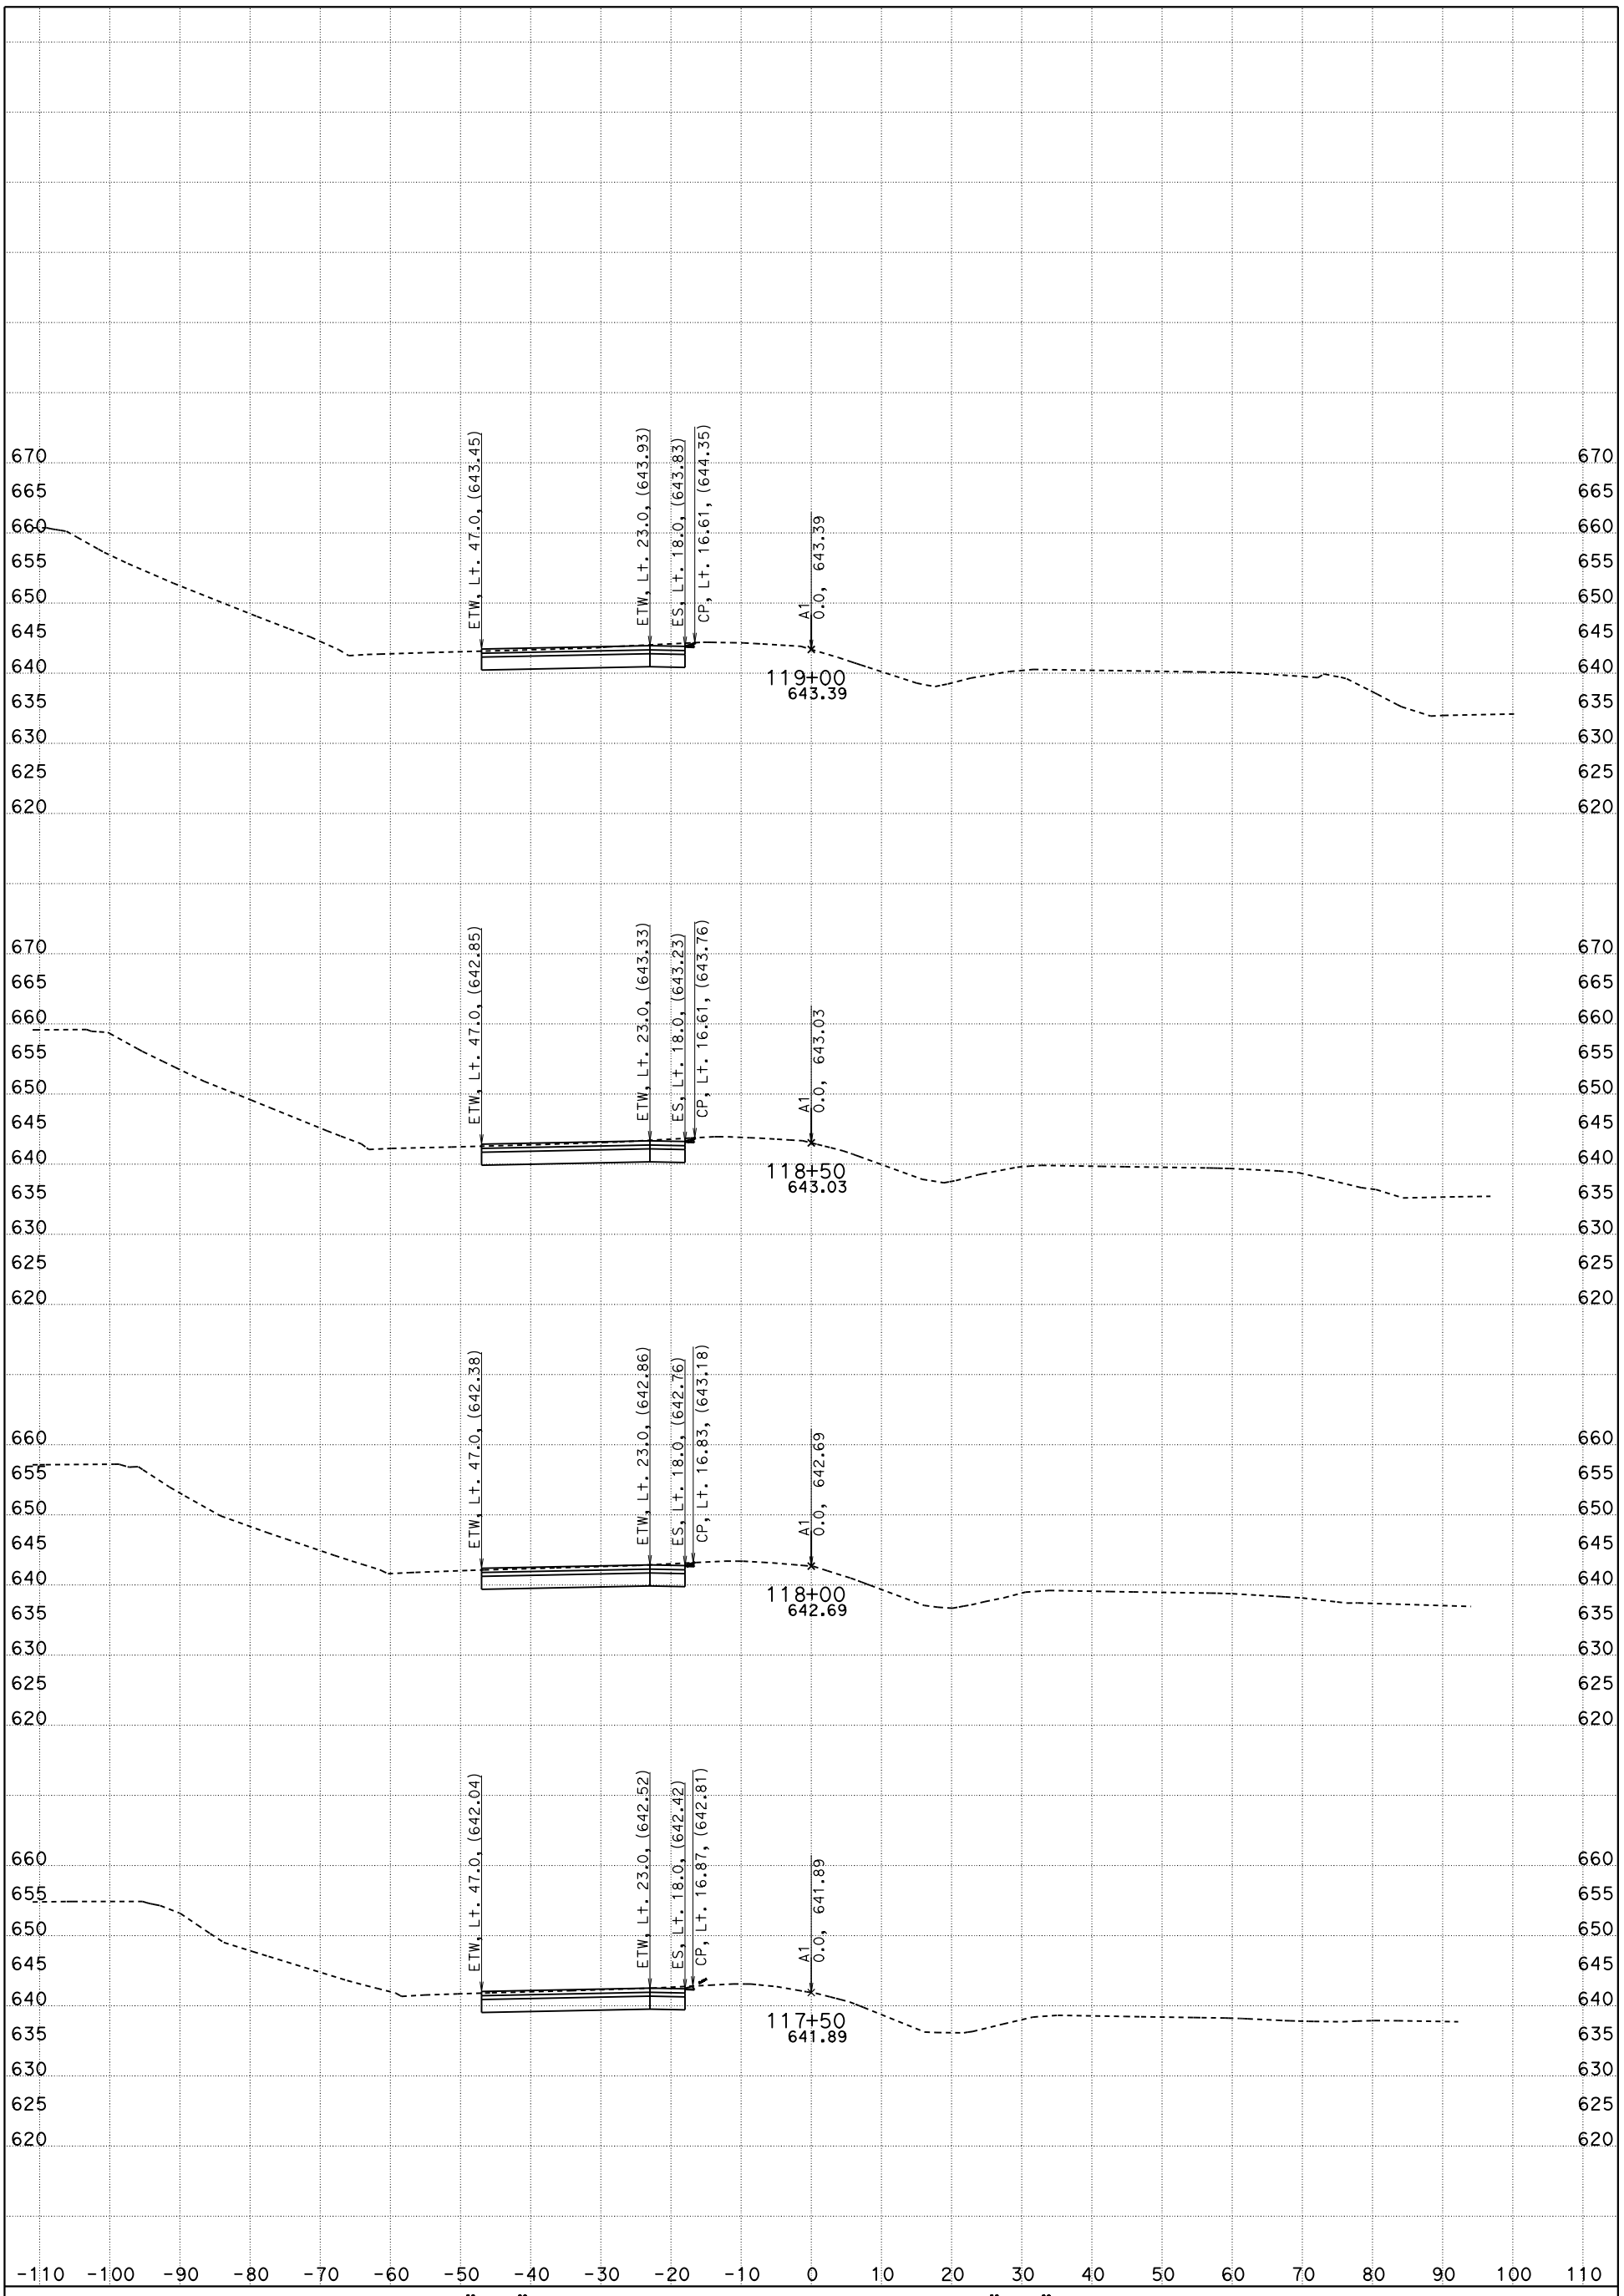

CONTRACT: 05-0G0404

DIST/CO/RTE/PM: 05/SLO/Mon

DATE: 5/12/2016

SB-101, "A1" 106+50 TO 140+00 _ NB-101 "A1" 123+00 TO 140+00

"A1" LINE

KC Project: 5130078

File: D:\PROJECTSeSep\5130078\Peter_SSM\Revised\ssm_des.ear

SCALE: 1" = 10' Horiz.
1" = 10' Vert.

FOR EARTHWORK DEVELOPMENT ONLY

All Dimensions are US Survey Feet

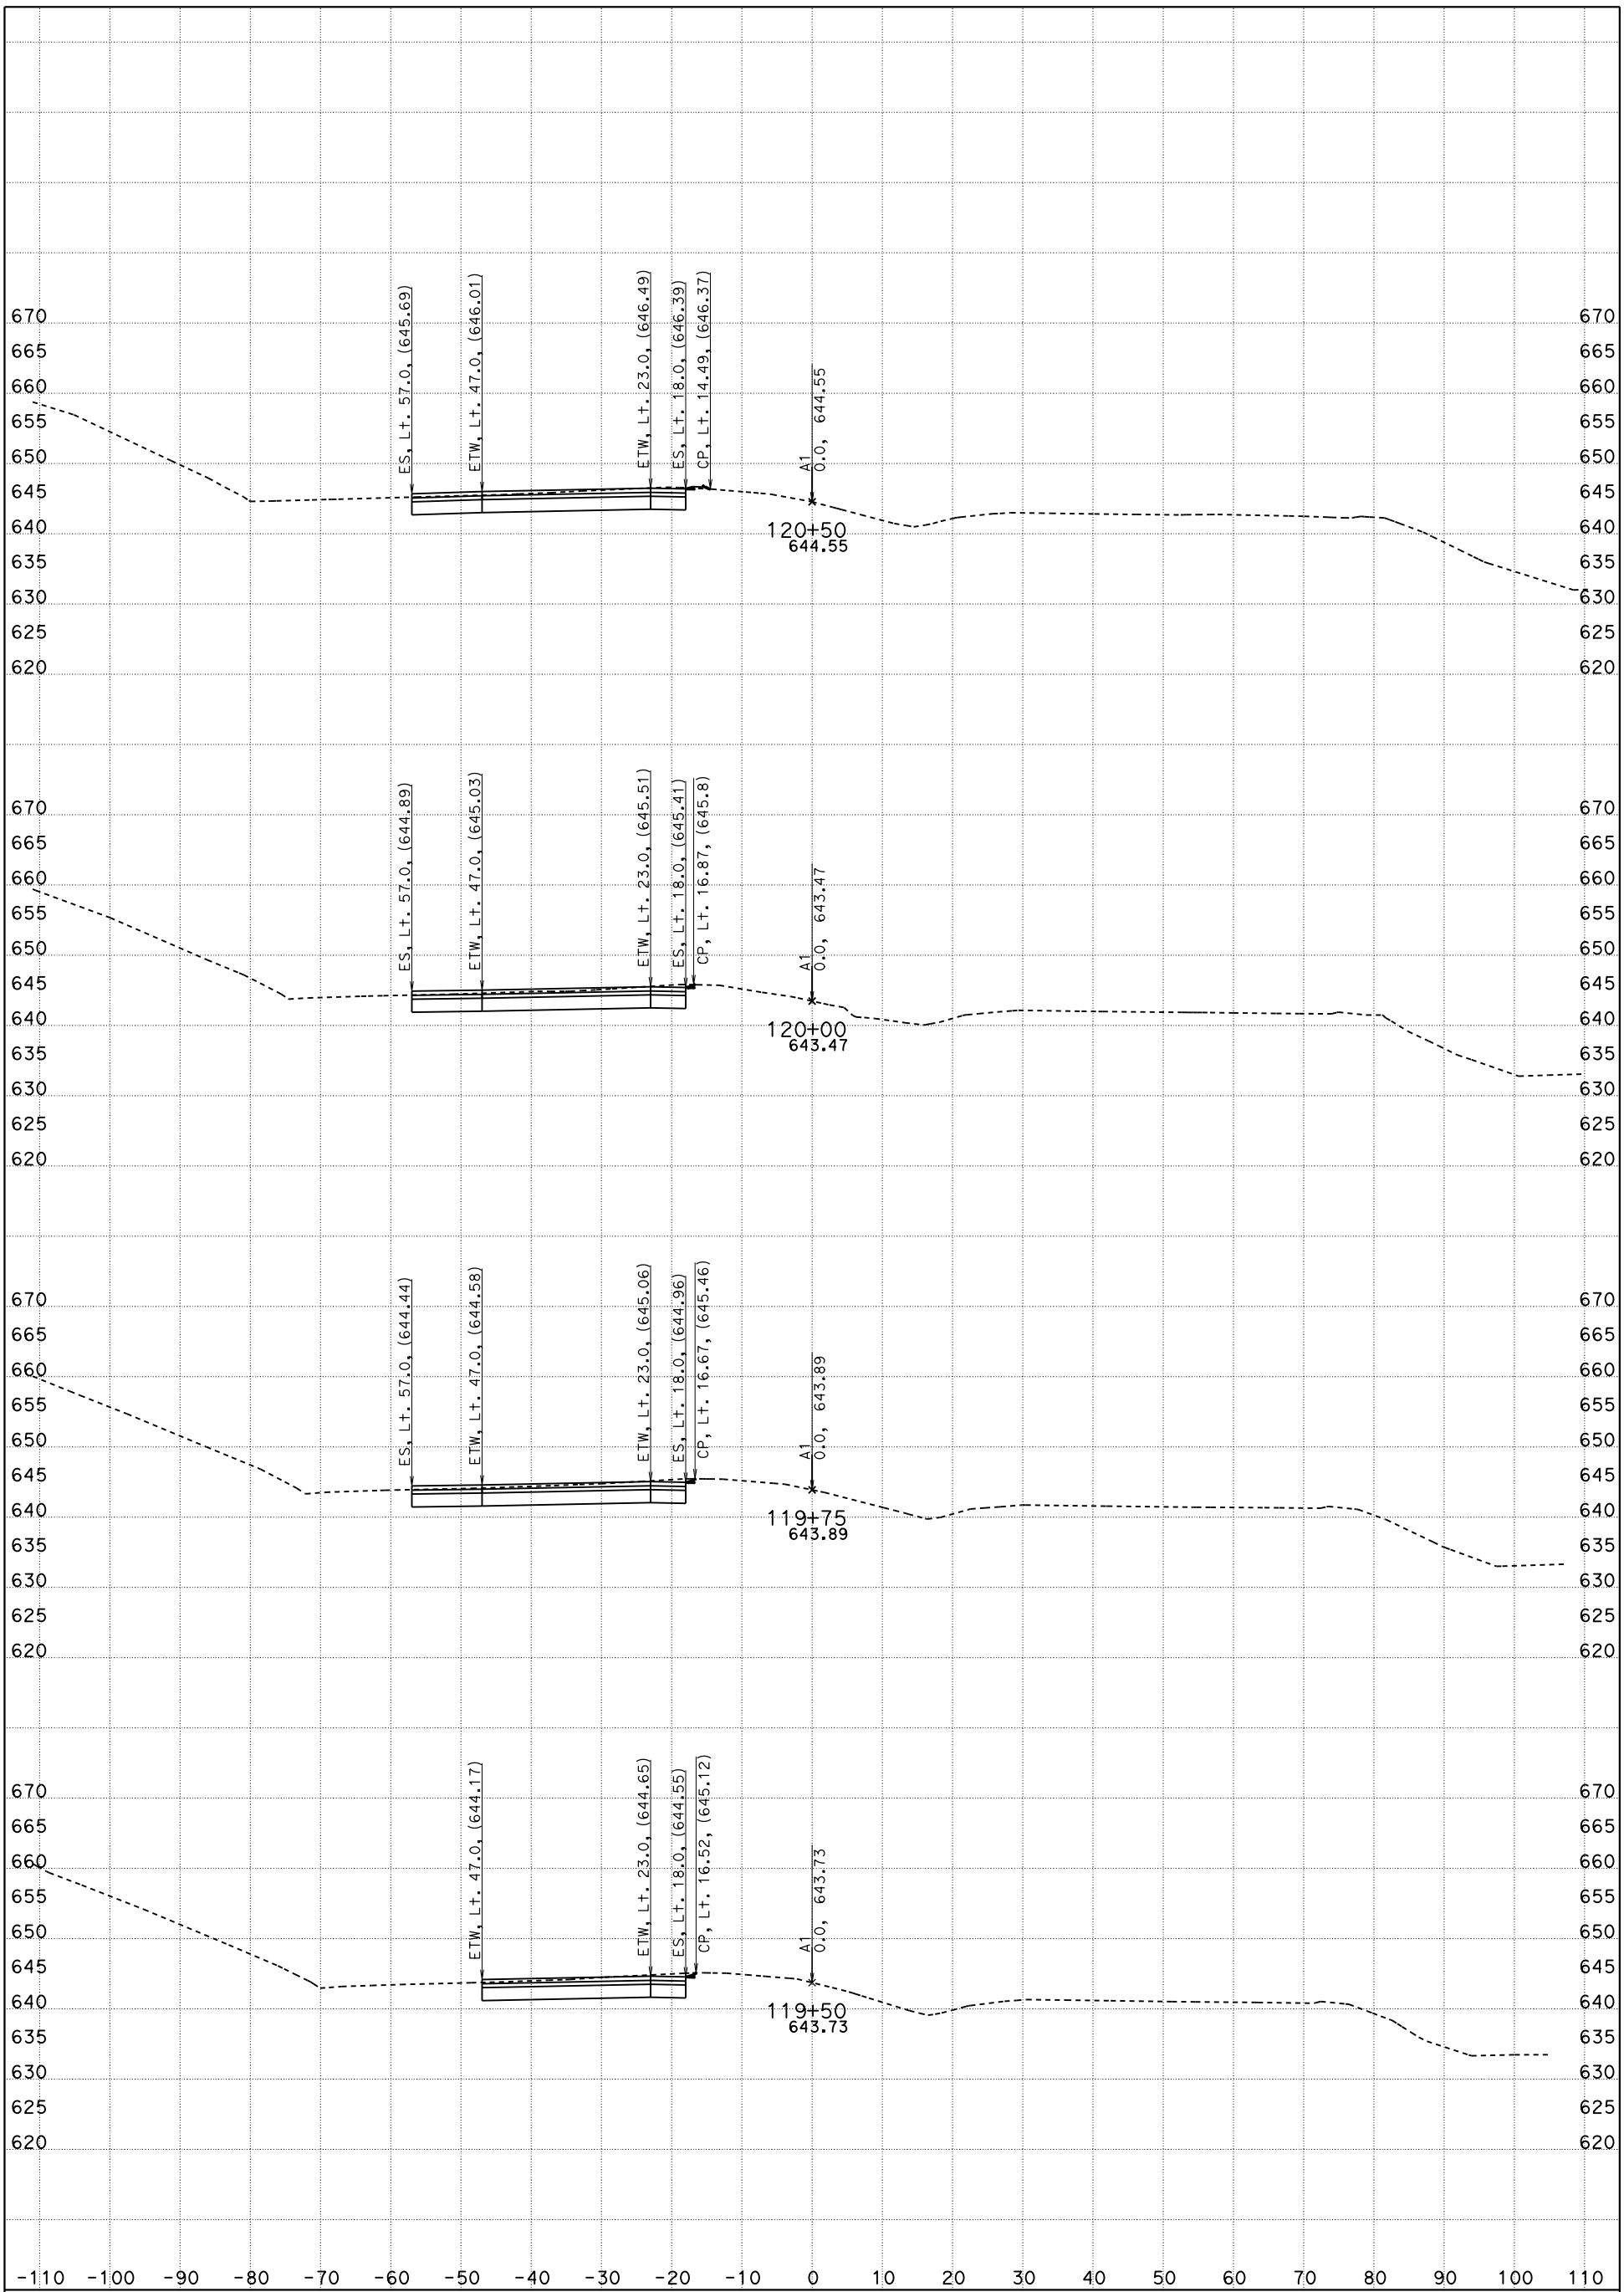

CONTRACT: 05-0G0404

DIST/CO/RTE/PM: 05/SLO/Mon

DATE: 5/12/2016

SB-101, "A1" 106+50 TO 140+00 _ NB-101 "A1" 123+00 TO 140+00

"A1" LINE

KC Project: 5130078

File: D:\PROJECTSeSep\5130078\Peter_SSM\Revised\ssm_des.ear

SCALE: 1" = 10' Horiz.
1" = 10' Vert.

FOR EARTHWORK DEVELOPMENT ONLY

All Dimensions are US Survey Feet

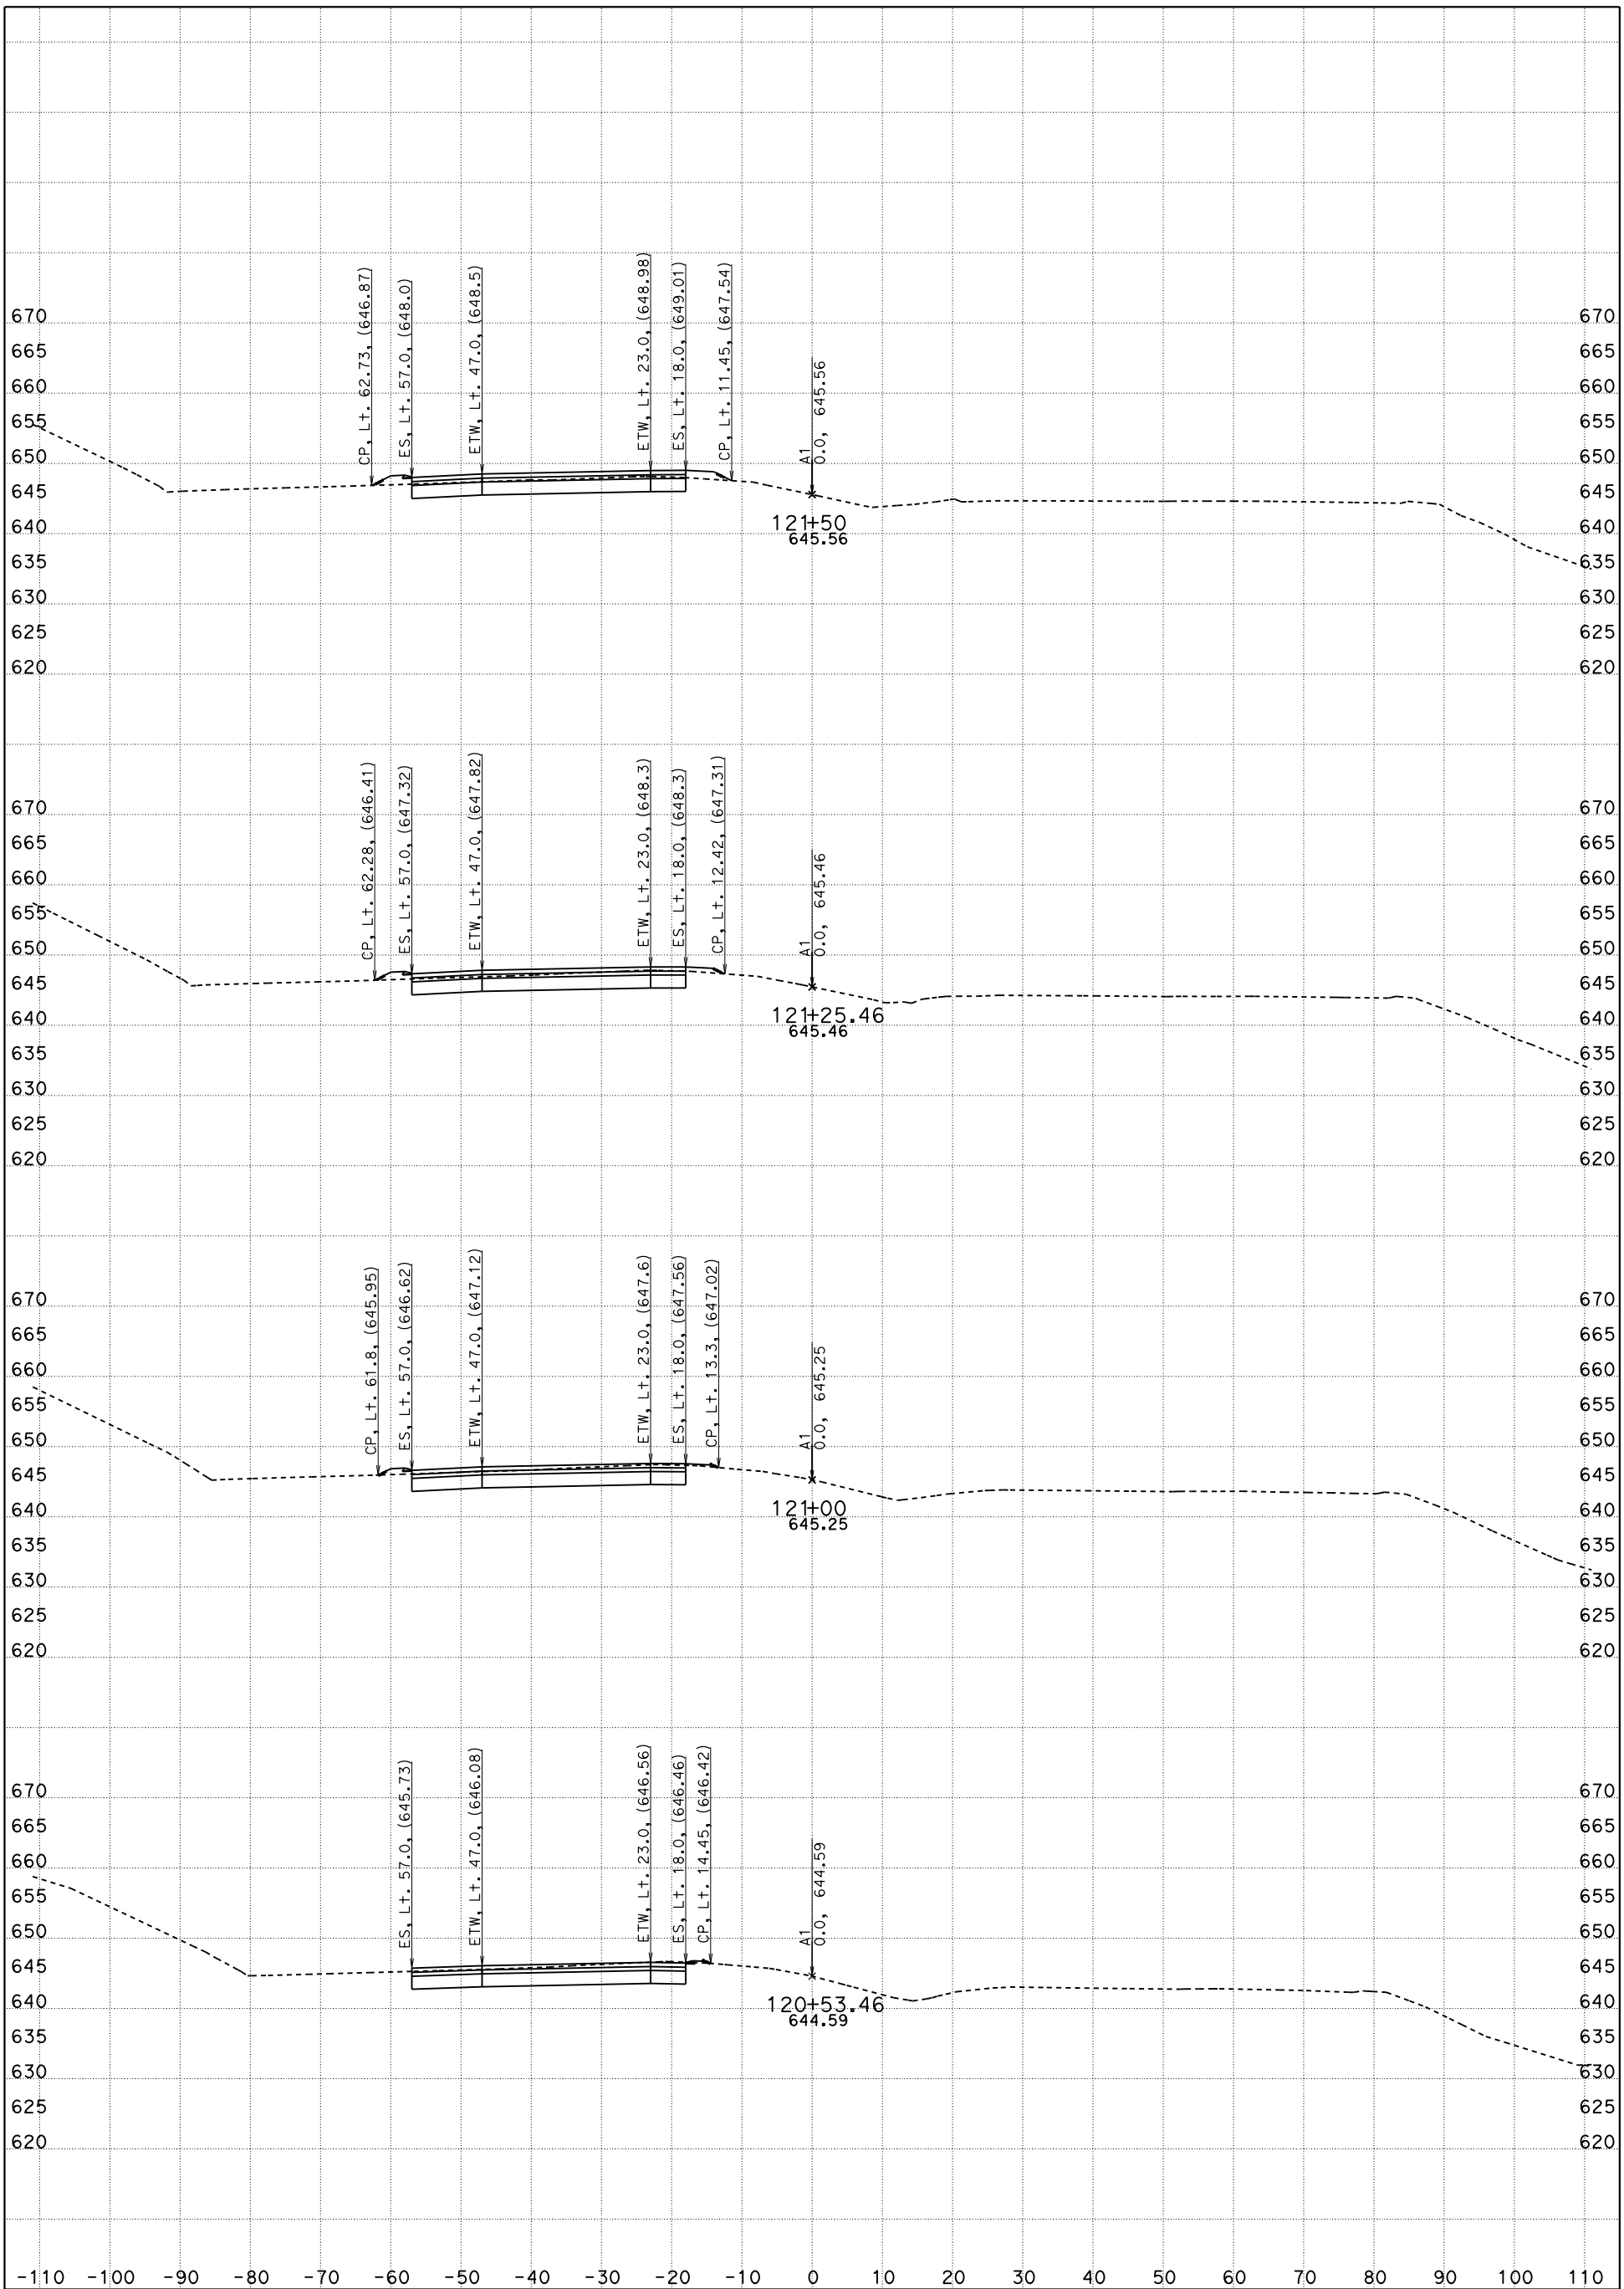

CONTRACT: 05-0G0404

DIST/CO/RTE/PM: 05/SLO/Mon

DATE: 5/12/2016

SB-101, "A1" 106+50 TO 140+00 _ NB-101 "A1" 123+00 TO 140+00
"A1" LINE

KC Project: 5130078

File: D:\PROJECTSeSep\5130078\Peter_SSM\Revised\ssm_des.ear

SCALE: 1" = 10' Horiz.
1" = 10' Vert.

FOR EARTHWORK DEVELOPMENT ONLY

All Dimensions are US Survey Feet

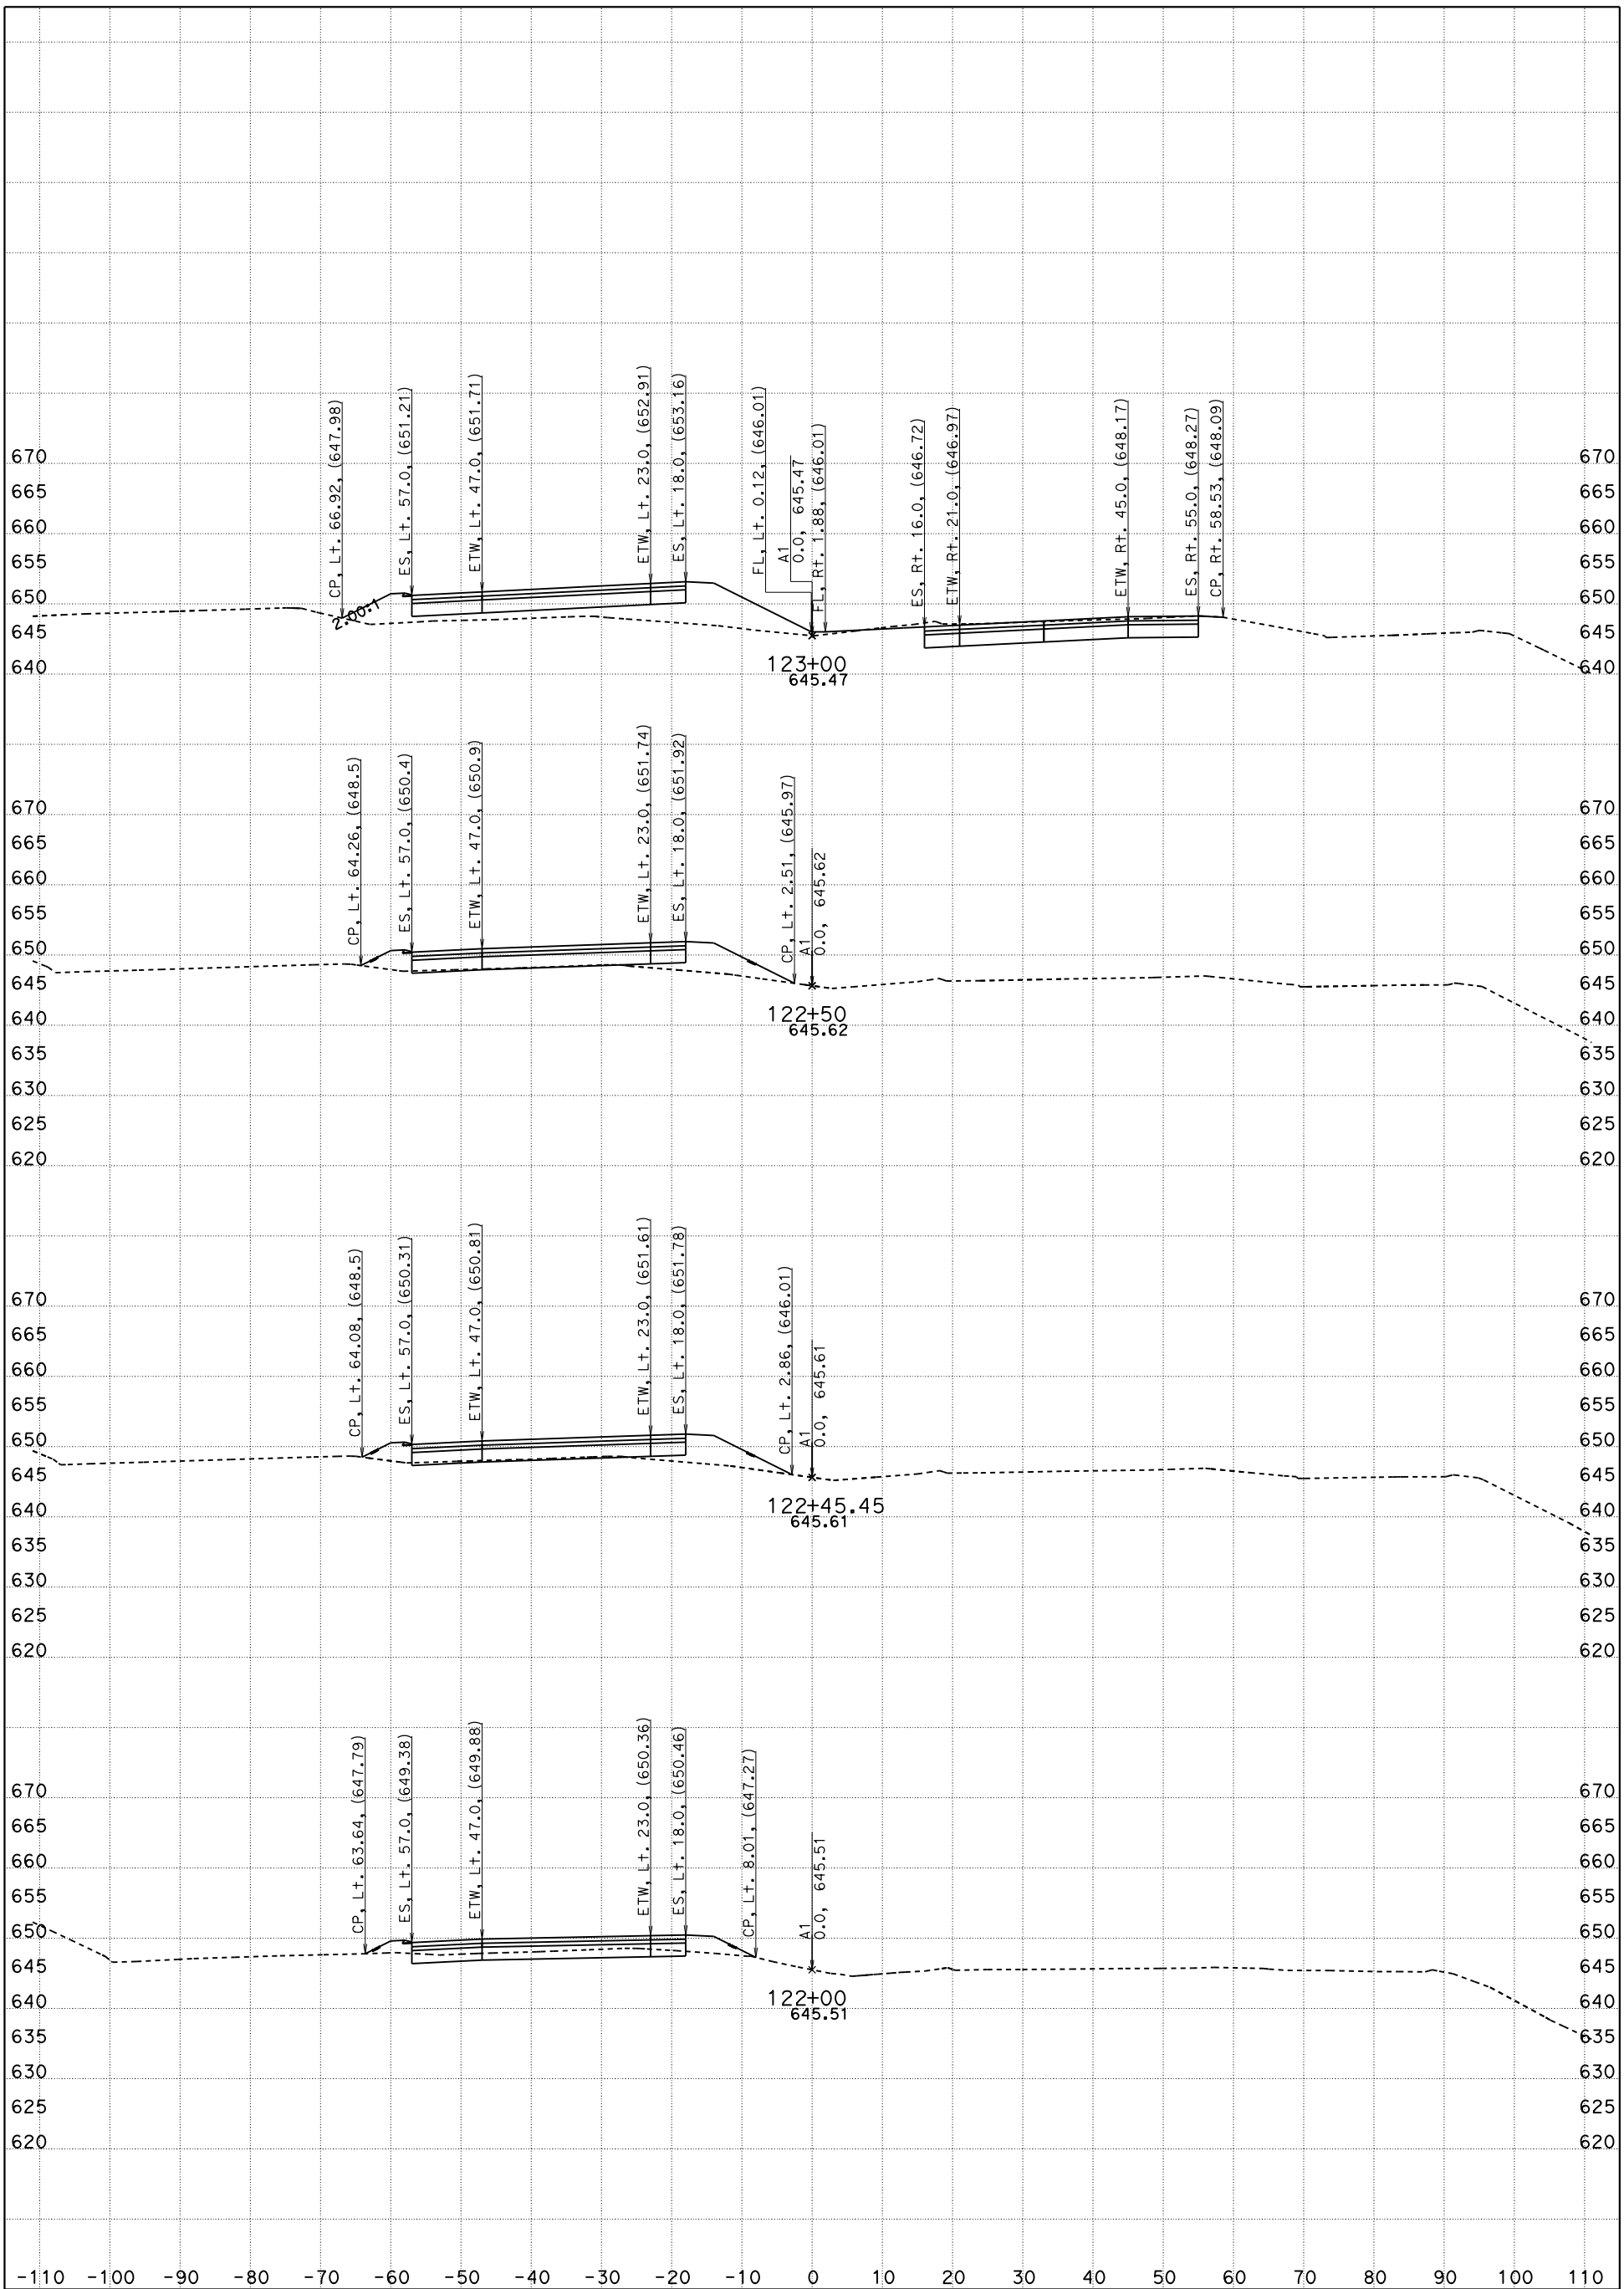

CONTRACT: 05-0G0404

DIST/CO/RTE/PM: 05/SLO/Mon

DATE: 5/12/2016

SB-101, "A1" 106+50 TO 140+00 _ NB-101 "A1" 123+00 TO 140+00
"A1" LINE

KC Project: 5130078

File: D:\PROJECTSeSep\5130078\Peter_SSM\Revised\ssm_des.ear

SCALE: 1" = 10' Horiz.
1" = 10' Vert.

FOR EARTHWORK DEVELOPMENT ONLY

All Dimensions are US Survey Feet

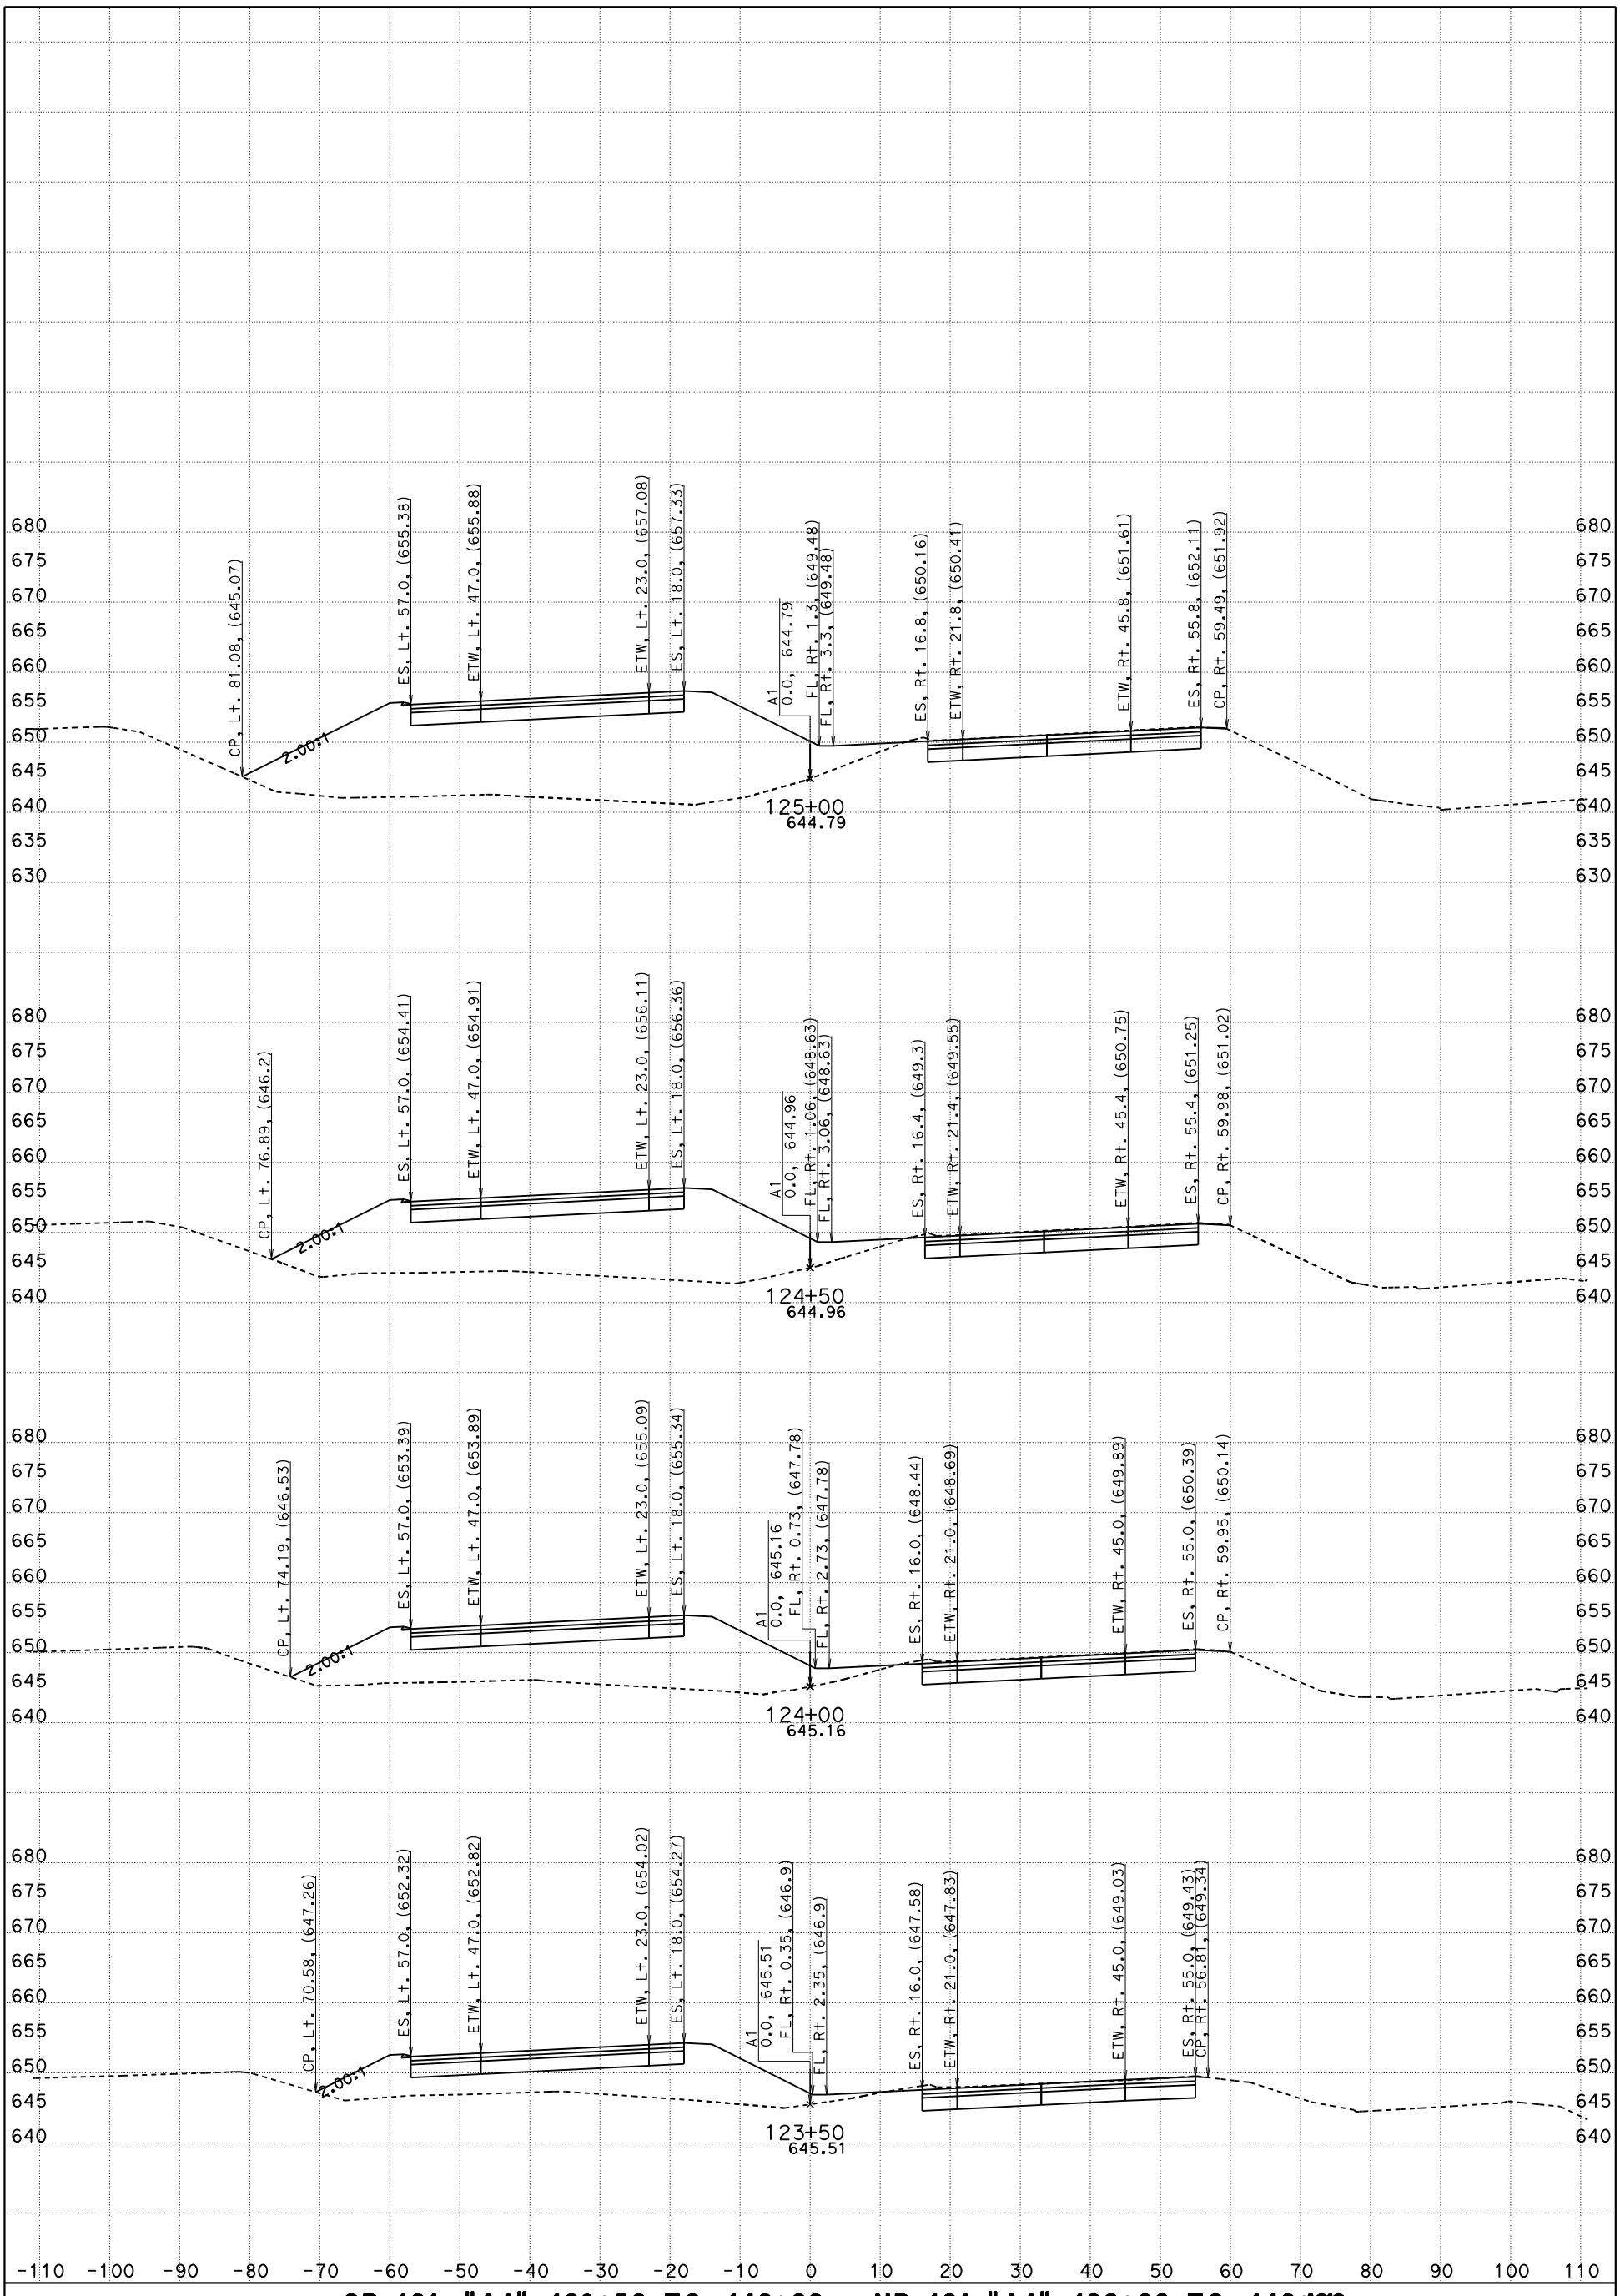

CONTRACT: 05-0G0404

DIST/CO/RTE/PM: 05/SLO/Mon

DATE: 5/12/2016

SB-101, "A1" 106+50 TO 140+00 _ NB-101 "A1" 123+00 TO 140+00

"A1" LINE

KC Project: 5130078

File: D:\PROJECTSeSep\5130078\Peter_SSM\Revised\ssm_des.ear

SCALE: 1" = 10' Horiz.
1" = 10' Vert.

FOR EARTHWORK DEVELOPMENT ONLY

All Dimensions are US Survey Feet

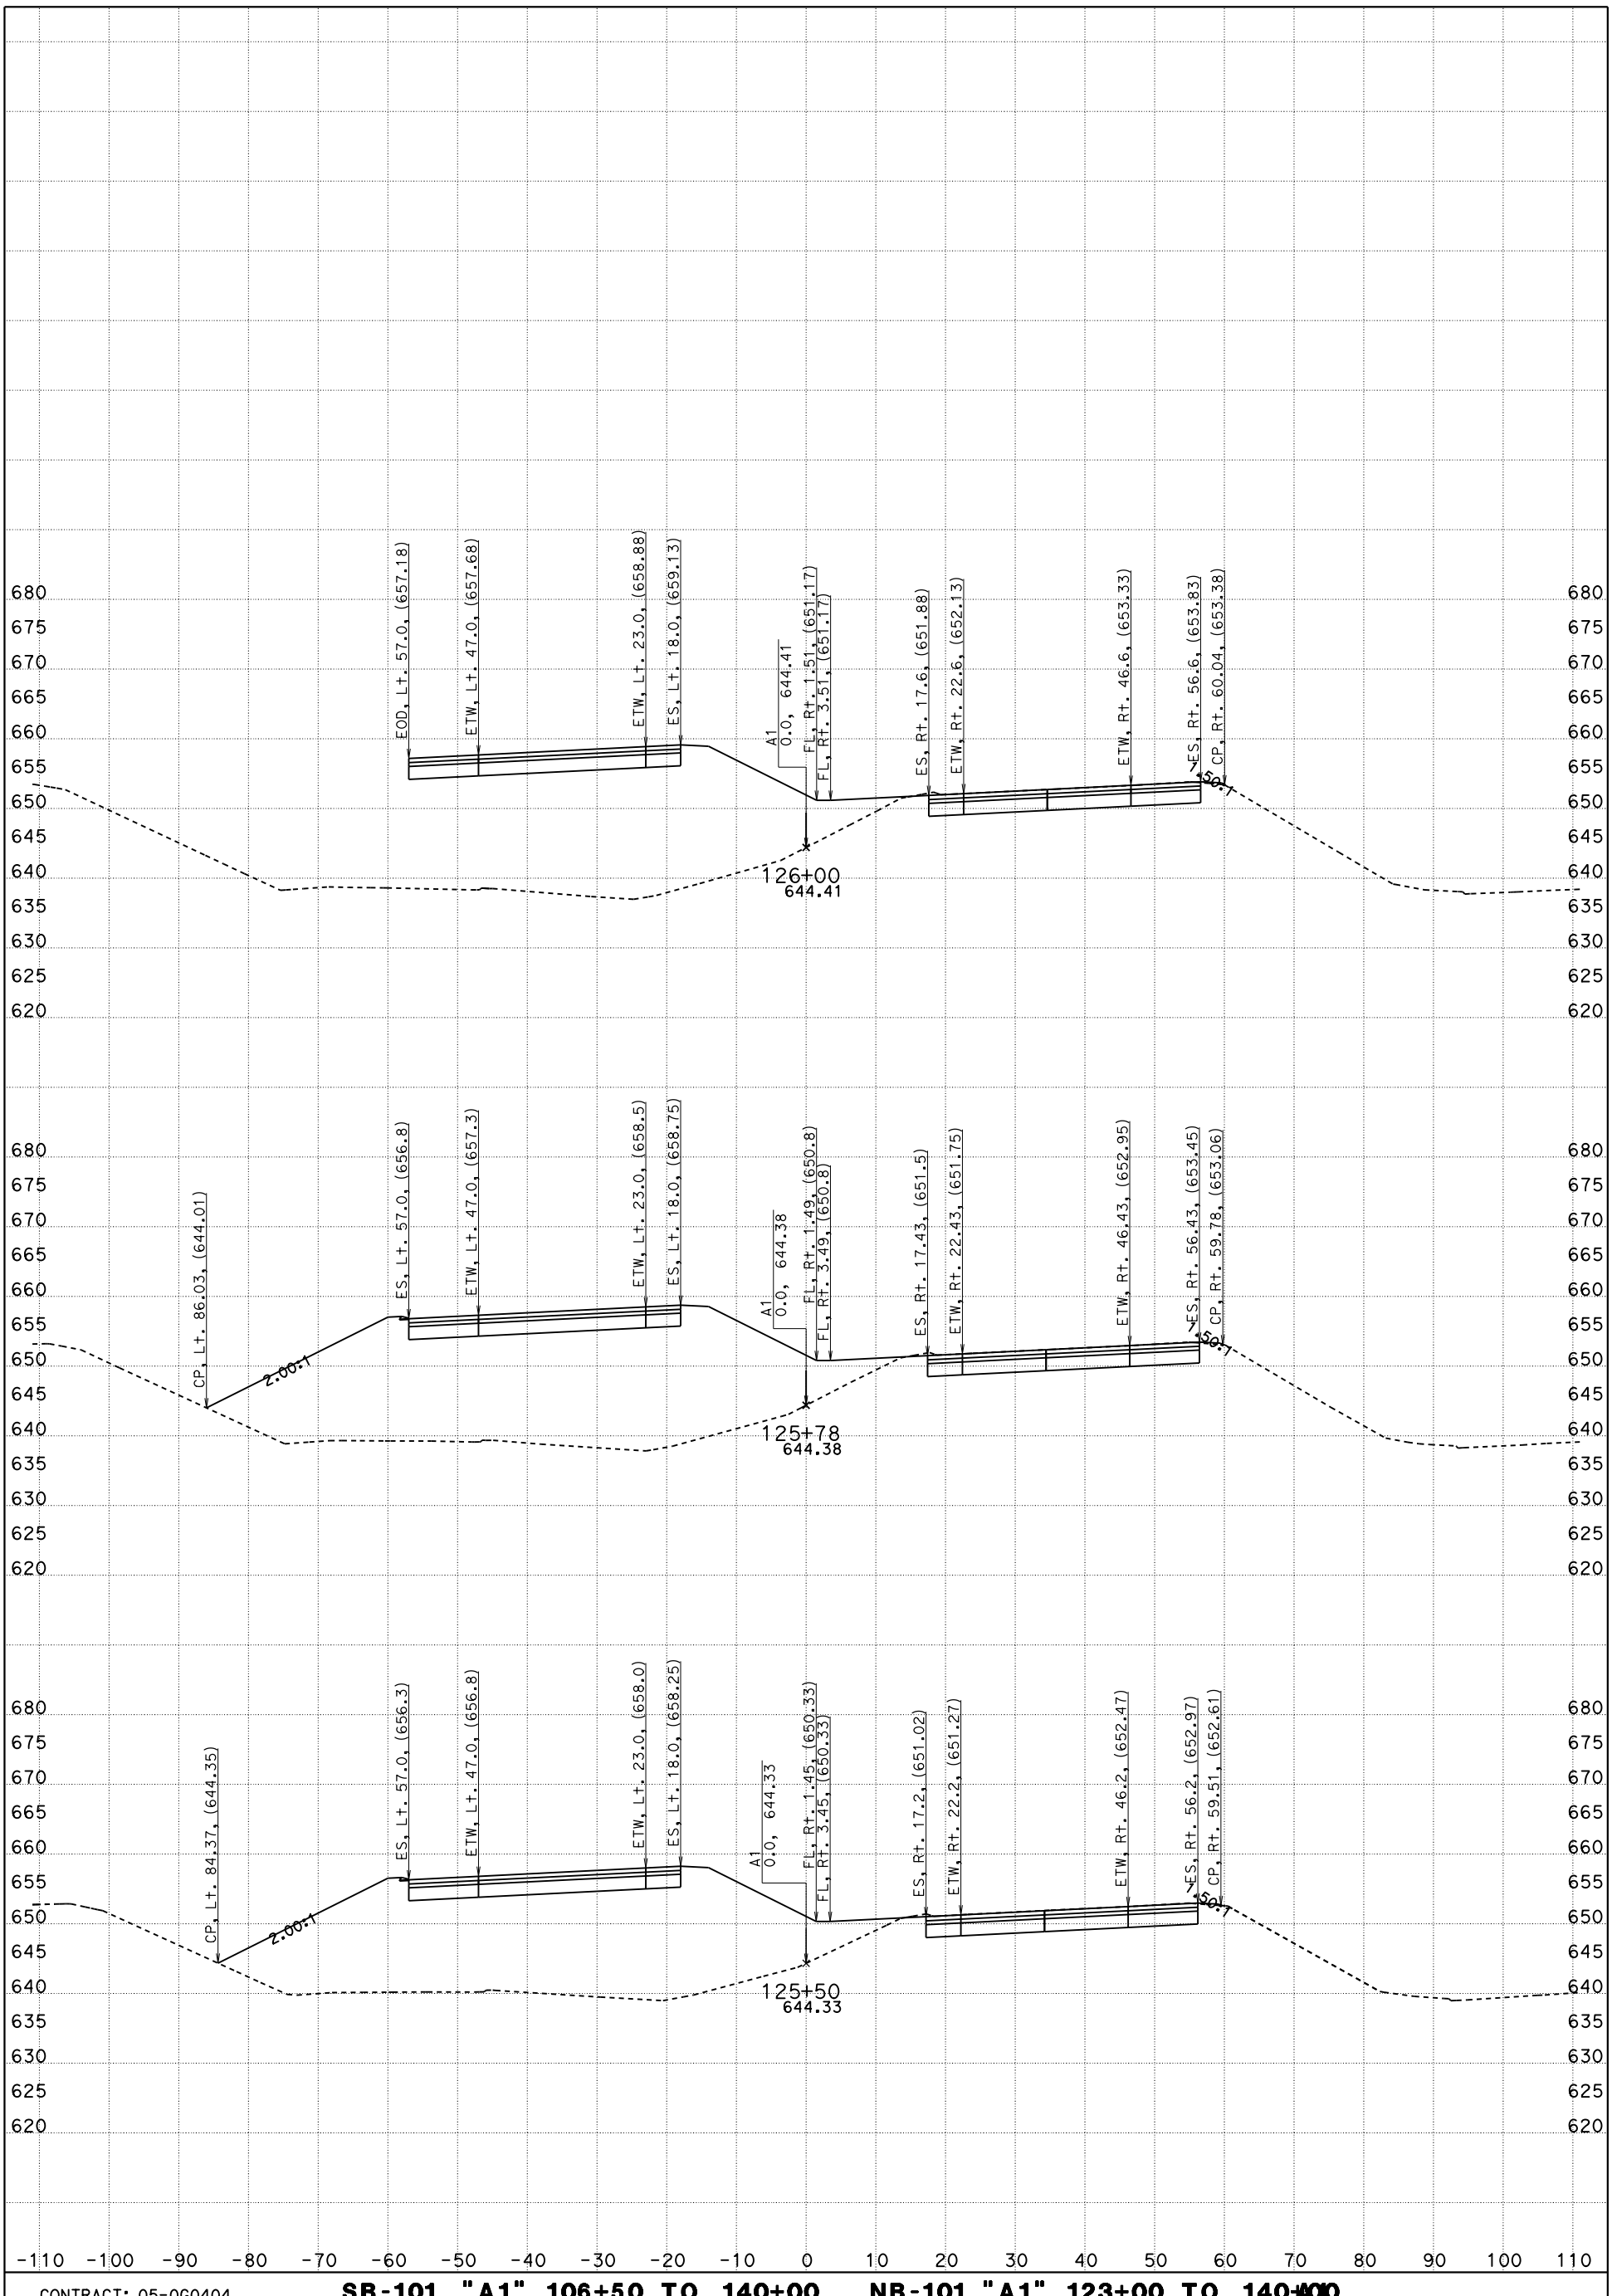

CONTRACT: 05-0G0404

DIST/CO/RTE/PM: 05/SLO/Mon

DATE: 5/12/2016

SB-101, "A1" 106+50 TO 140+00 _ NB-101 "A1" 123+00 TO 140+00 "A1" LINE

KC Project: 5130078

File: D:\PROJECTSeSep\5130078\Peter_SSM\Revised\ssm_des.ear

SCALE: 1" = 10' Horiz.
1" = 10' Vert.

FOR EARTHWORK DEVELOPMENT ONLY

All Dimensions are US Survey Feet

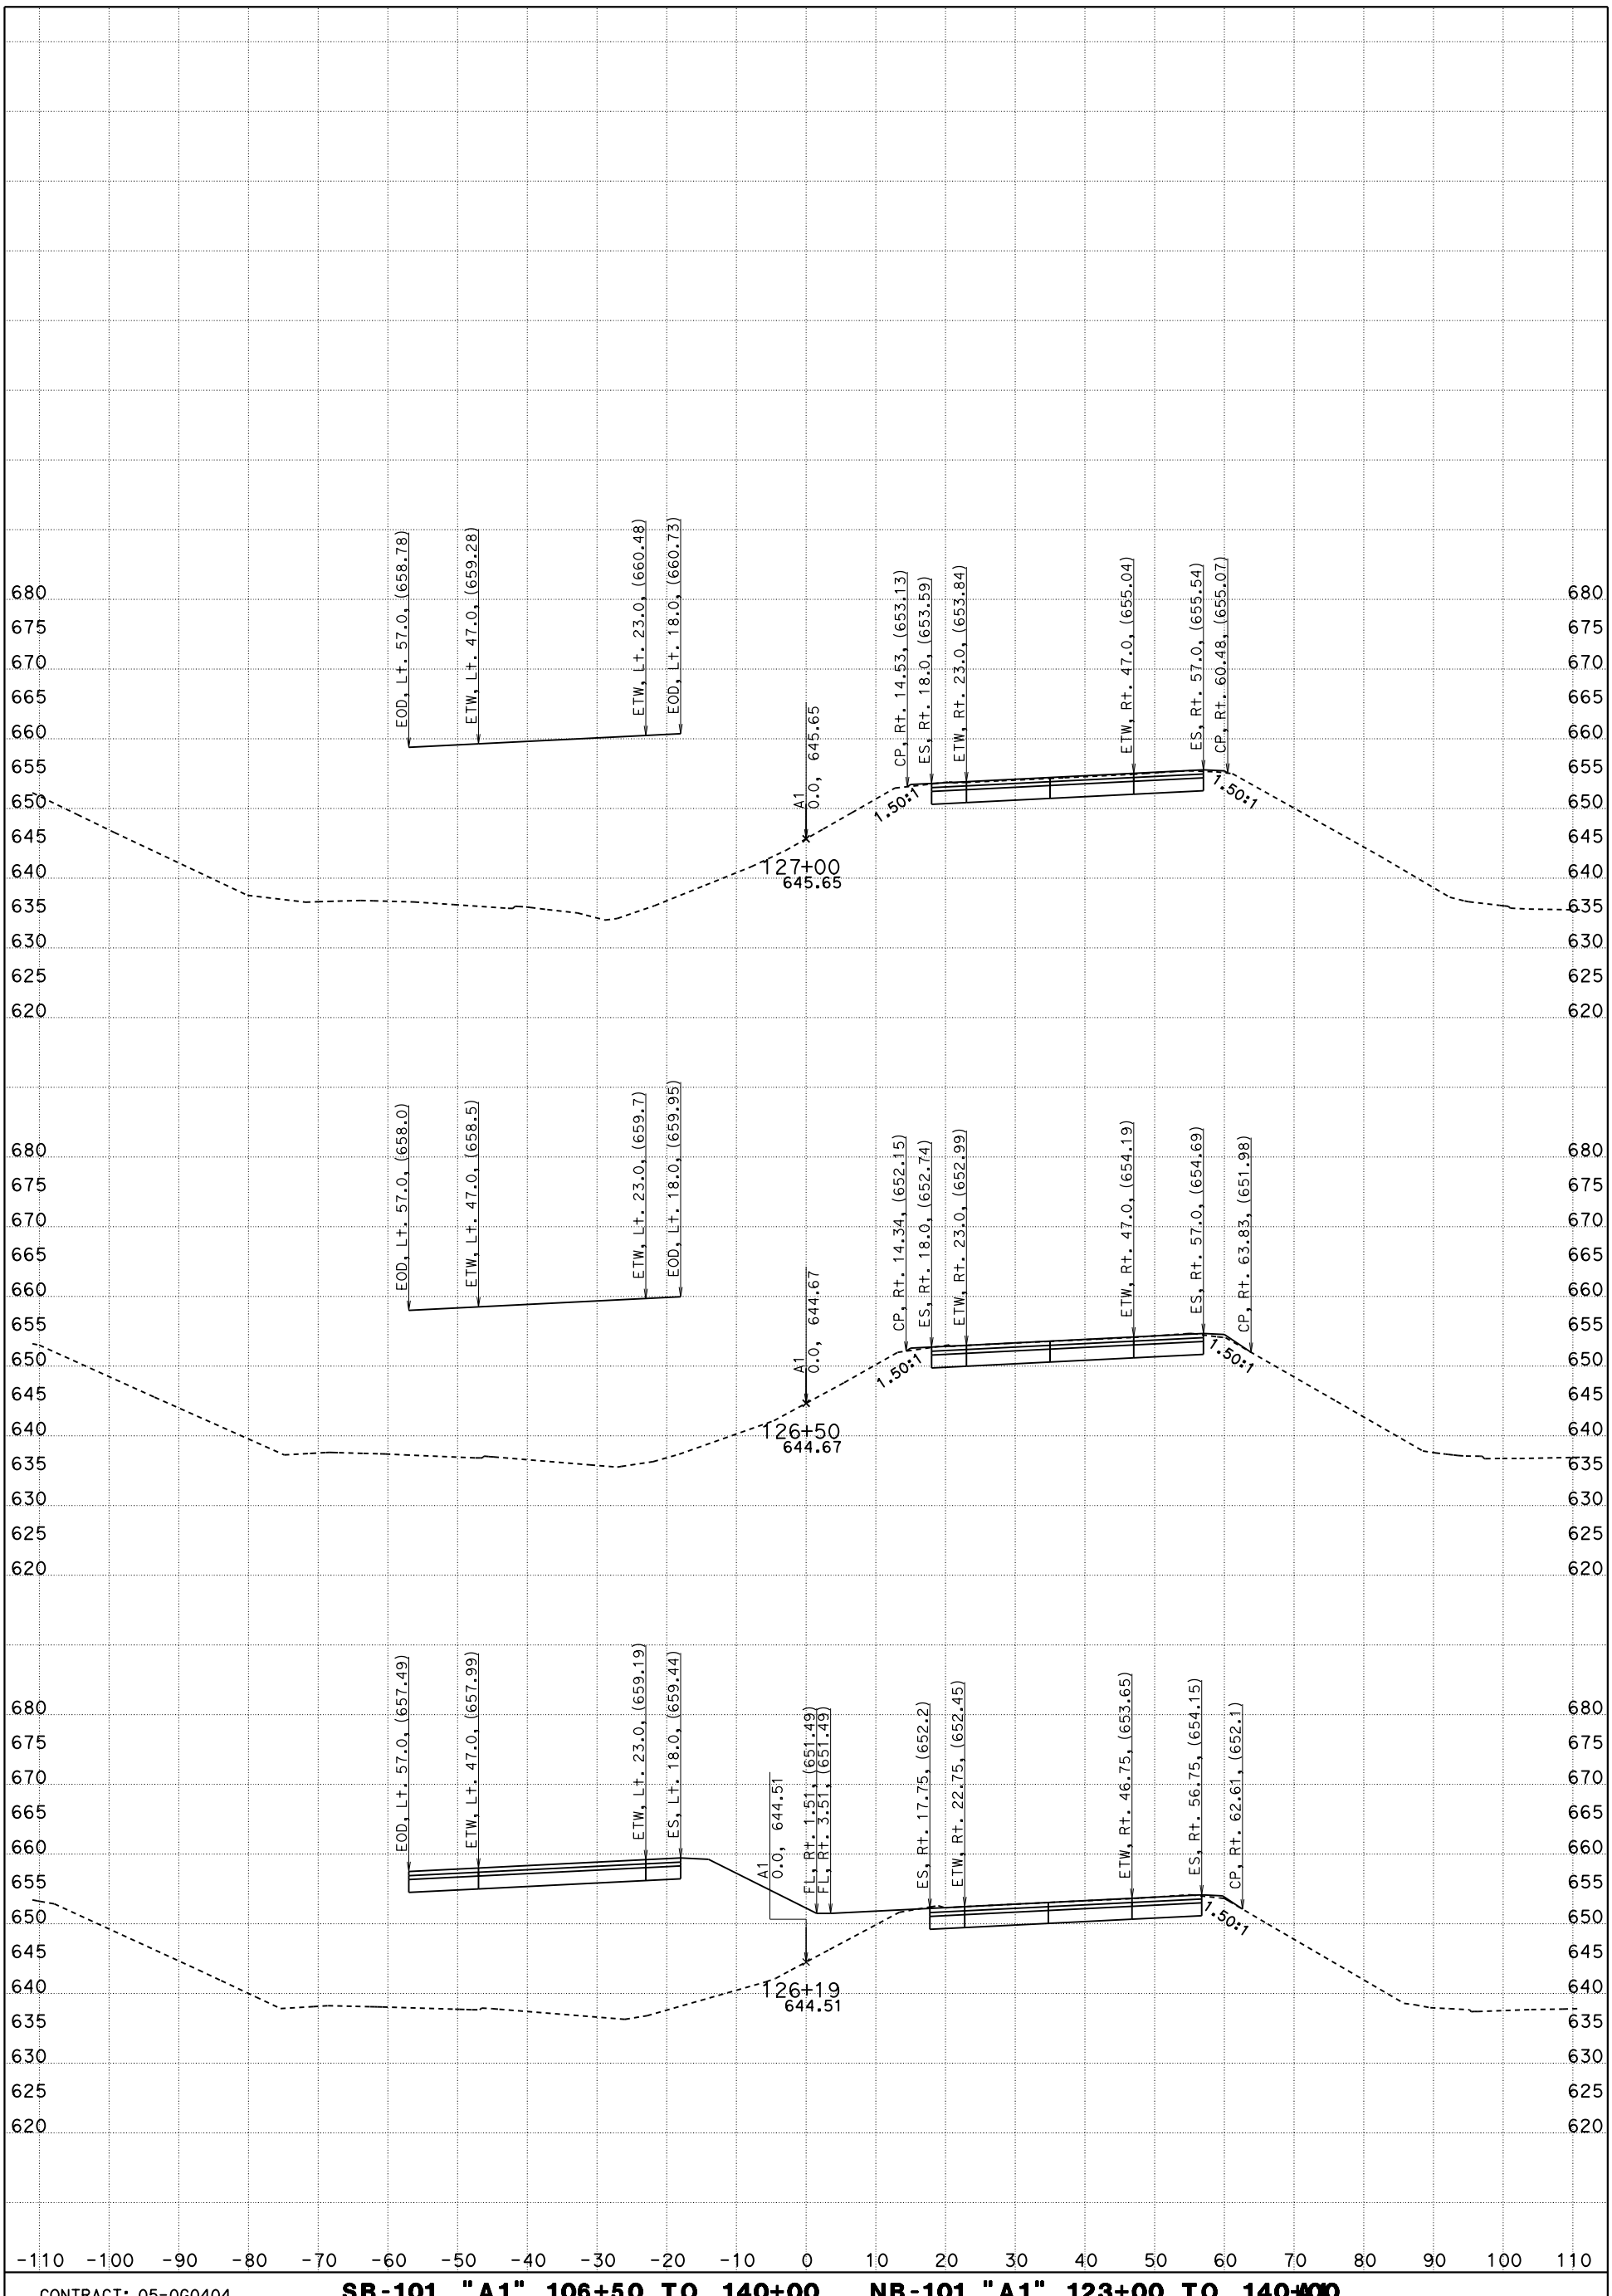

CONTRACT: 05-0G0404

DIST/CO/RTE/PM: 05/SLO/Mon

DATE: 5/12/2016

SB-101, "A1" 106+50 TO 140+00 _ NB-101 "A1" 123+00 TO 140+00
"A1" LINE

KC Project: 5130078

File: D:\PROJECTSeSep\5130078\Peter_SSM\Revised\ssm_des.ear

SCALE: 1" = 10' Horiz.
1" = 10' Vert.

FOR EARTHWORK DEVELOPMENT ONLY

All Dimensions are US Survey Feet

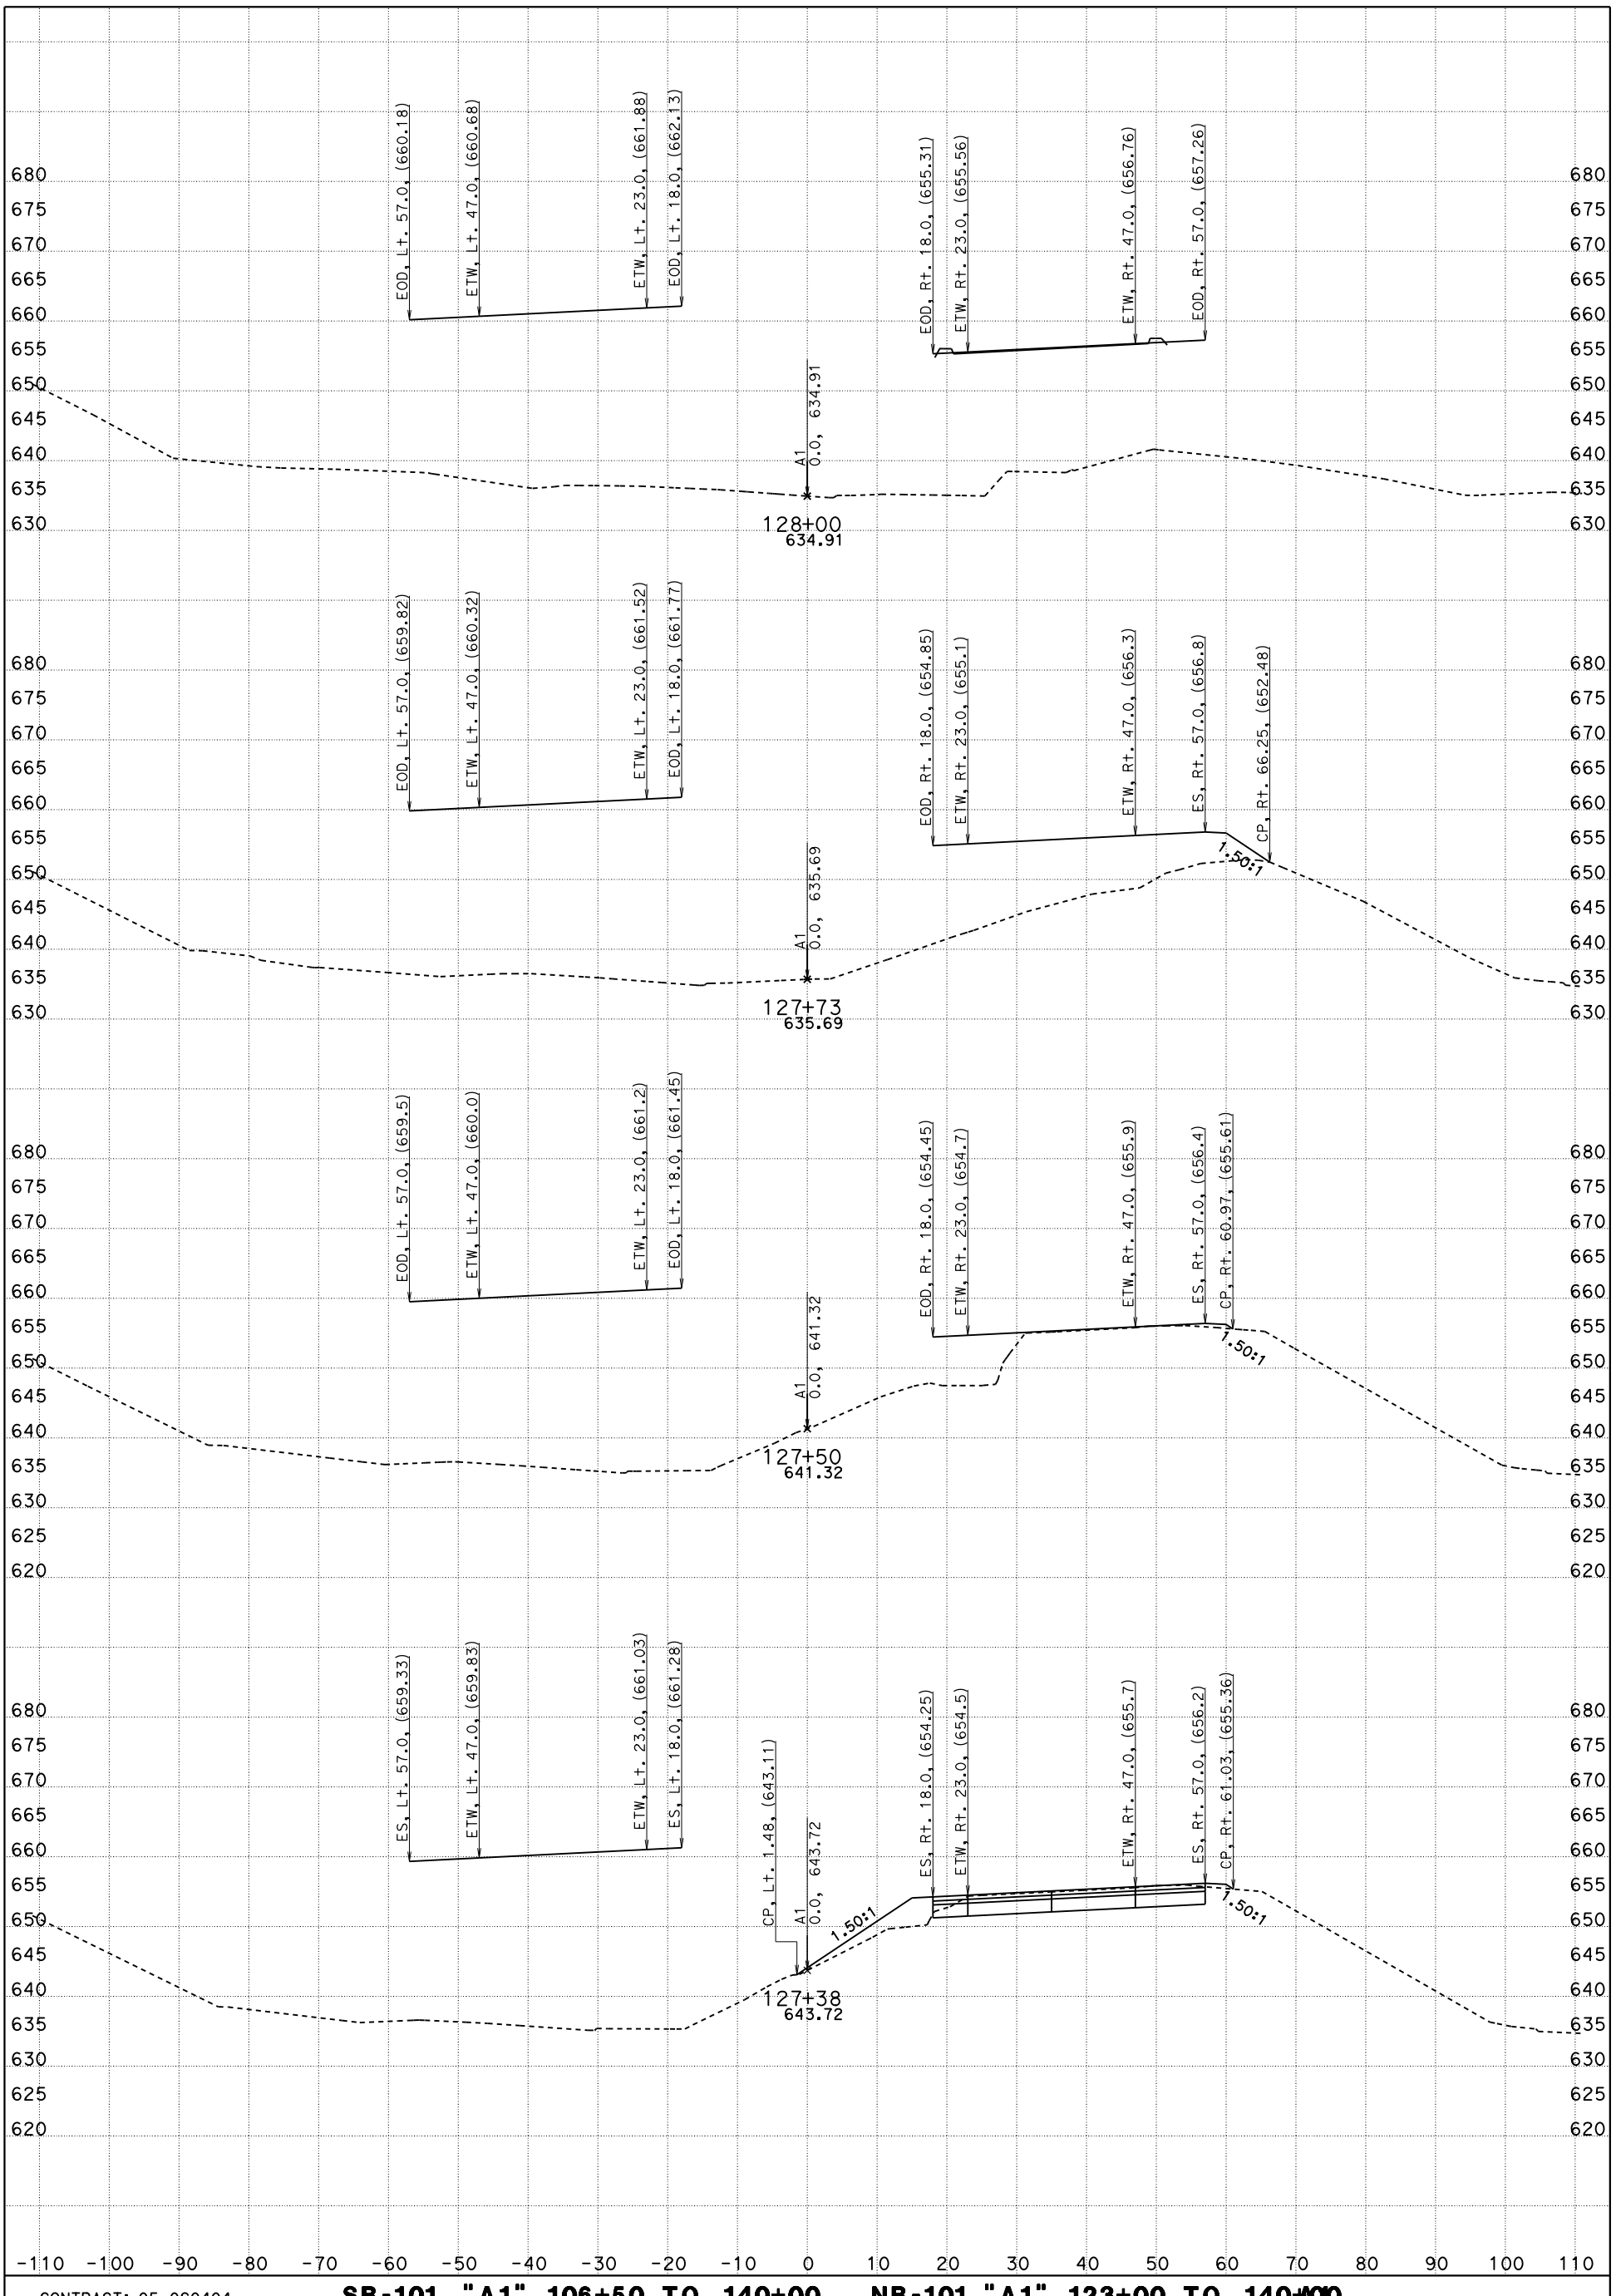

CONTRACT: 05-0G0404

DIST/CO/RTE/PM: 05/SLO/Mon

DATE: 5/12/2016

SB-101, "A1" 106+50 TO 140+00 _ NB-101 "A1" 123+00 TO 140+00
"A1" LINE

KC Project: 5130078

File: D:\PROJECTSeSep\5130078\Peter_SSM\Revised\ssm_des.ear

SCALE: 1" = 10' Horiz.
1" = 10' Vert.

FOR EARTHWORK DEVELOPMENT ONLY

All Dimensions are US Survey Feet

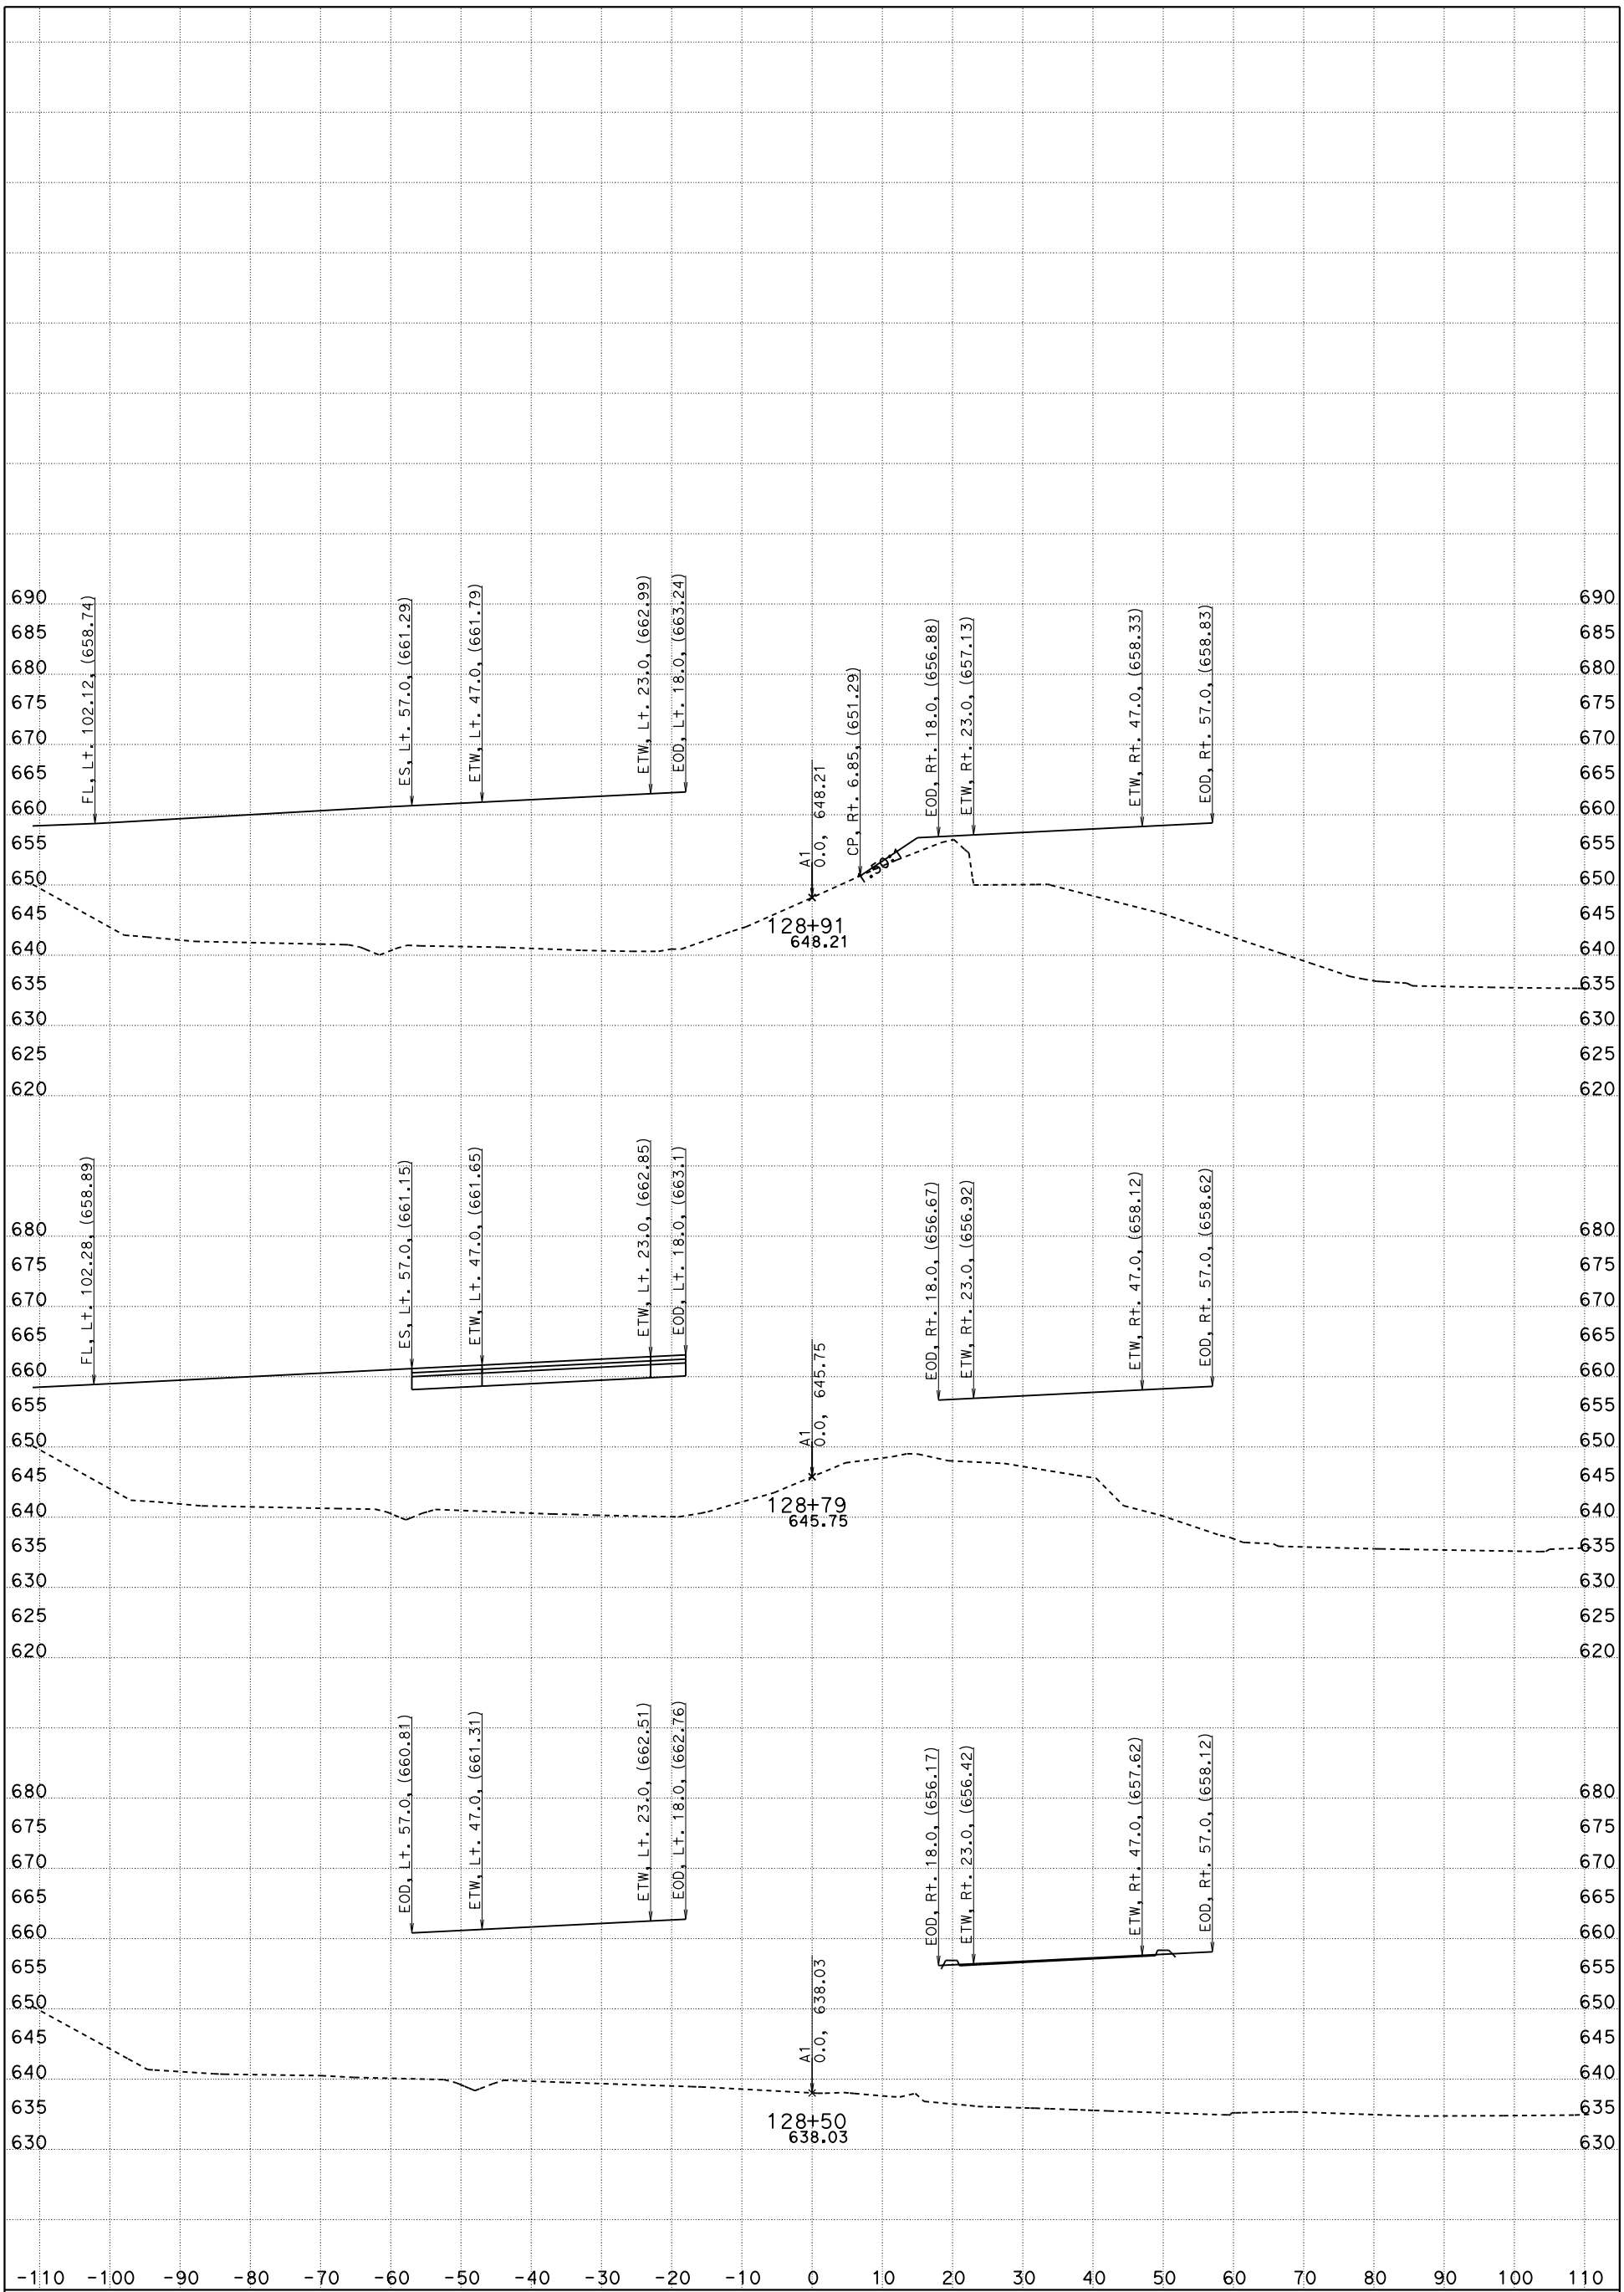

CONTRACT: 05-0G0404

DIST/CO/RTE/PM: 05/SLO/Mon

DATE: 5/12/2016

SB-101, "A1" 106+50 TO 140+00 _ NB-101 "A1" 123+00 TO 140+00
"A1" LINE

KC Project: 5130078

File: D:\PROJECTSeSep\5130078\Peter_SSM\Revised\ssm_des.ear

SCALE: 1" = 10' Horiz.
1" = 10' Vert.

FOR EARTHWORK DEVELOPMENT ONLY

All Dimensions are US Survey Feet

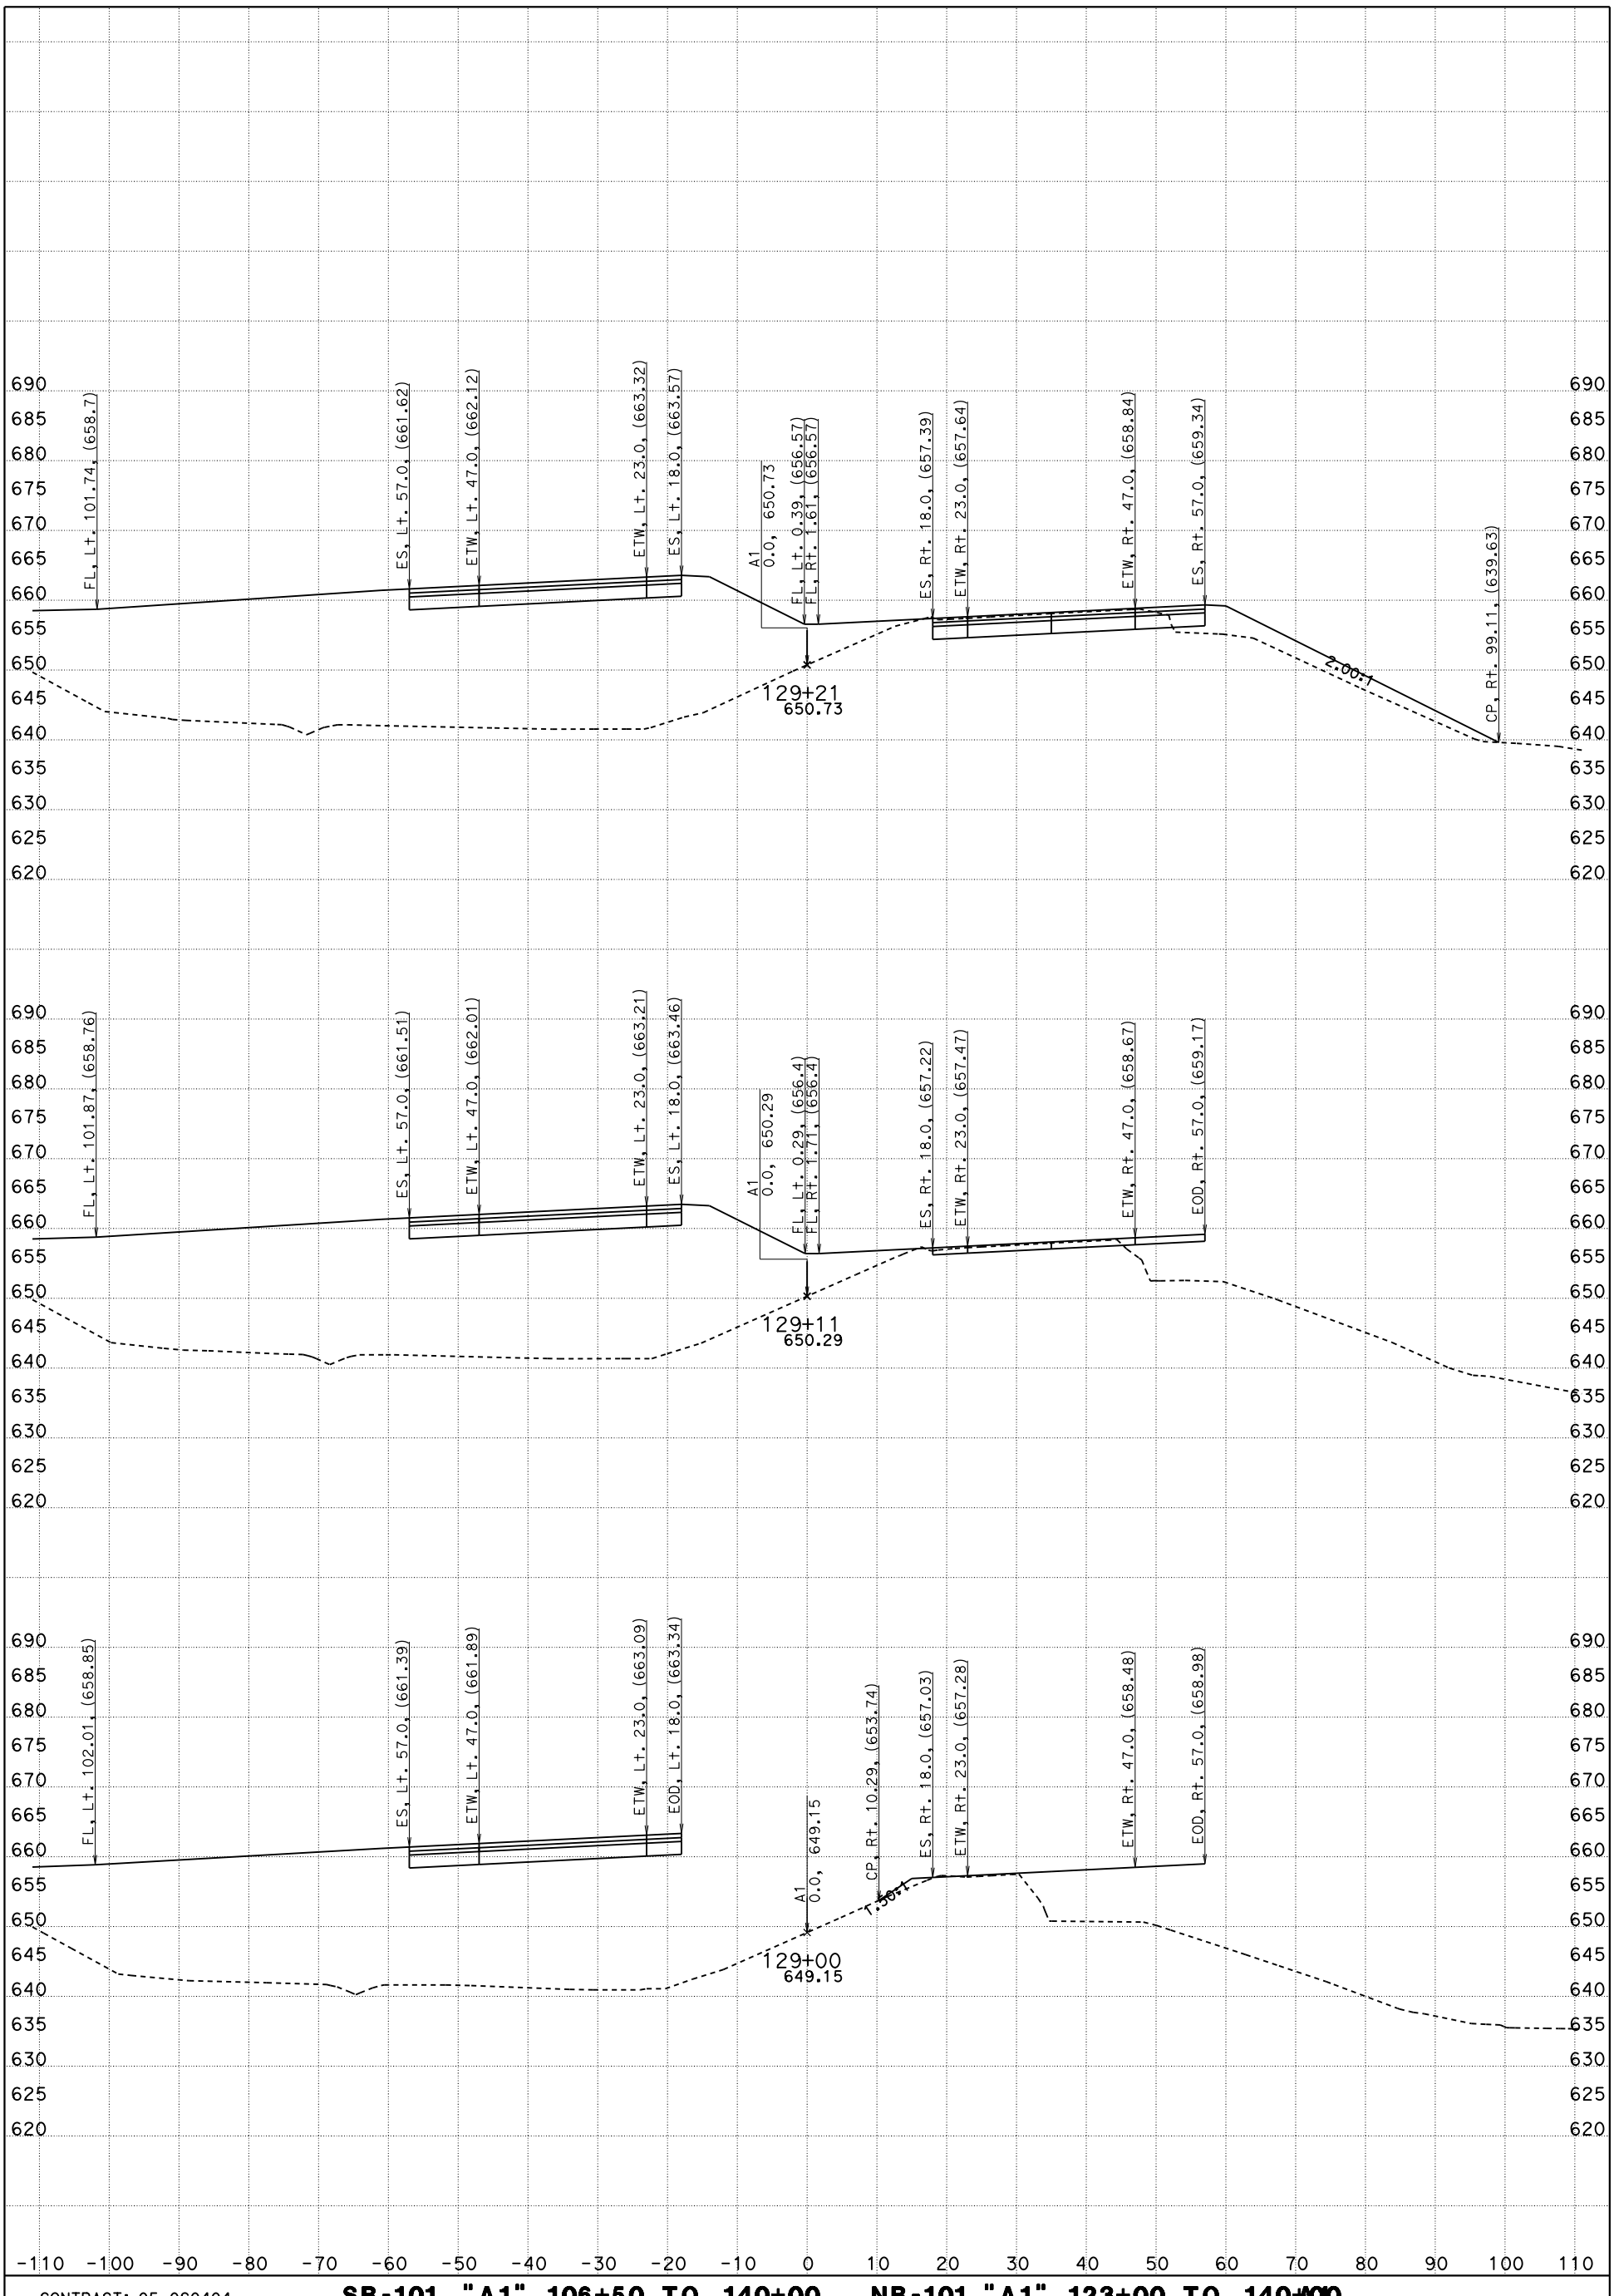

CONTRACT: 05-0G0404

DIST/CO/RTE/PM: 05/SLO/Mon

DATE: 5/12/2016

SB-101, "A1" 106+50 TO 140+00 _ NB-101 "A1" 123+00 TO 140+00
"A1" LINE

KC Project: 5130078

File: D:\PROJECTSeSep\5130078\Peter_SSM\Revised\ssm_des.ear

SCALE: 1" = 10' Horiz.
1" = 10' Vert.

FOR EARTHWORK DEVELOPMENT ONLY

All Dimensions are US Survey Feet

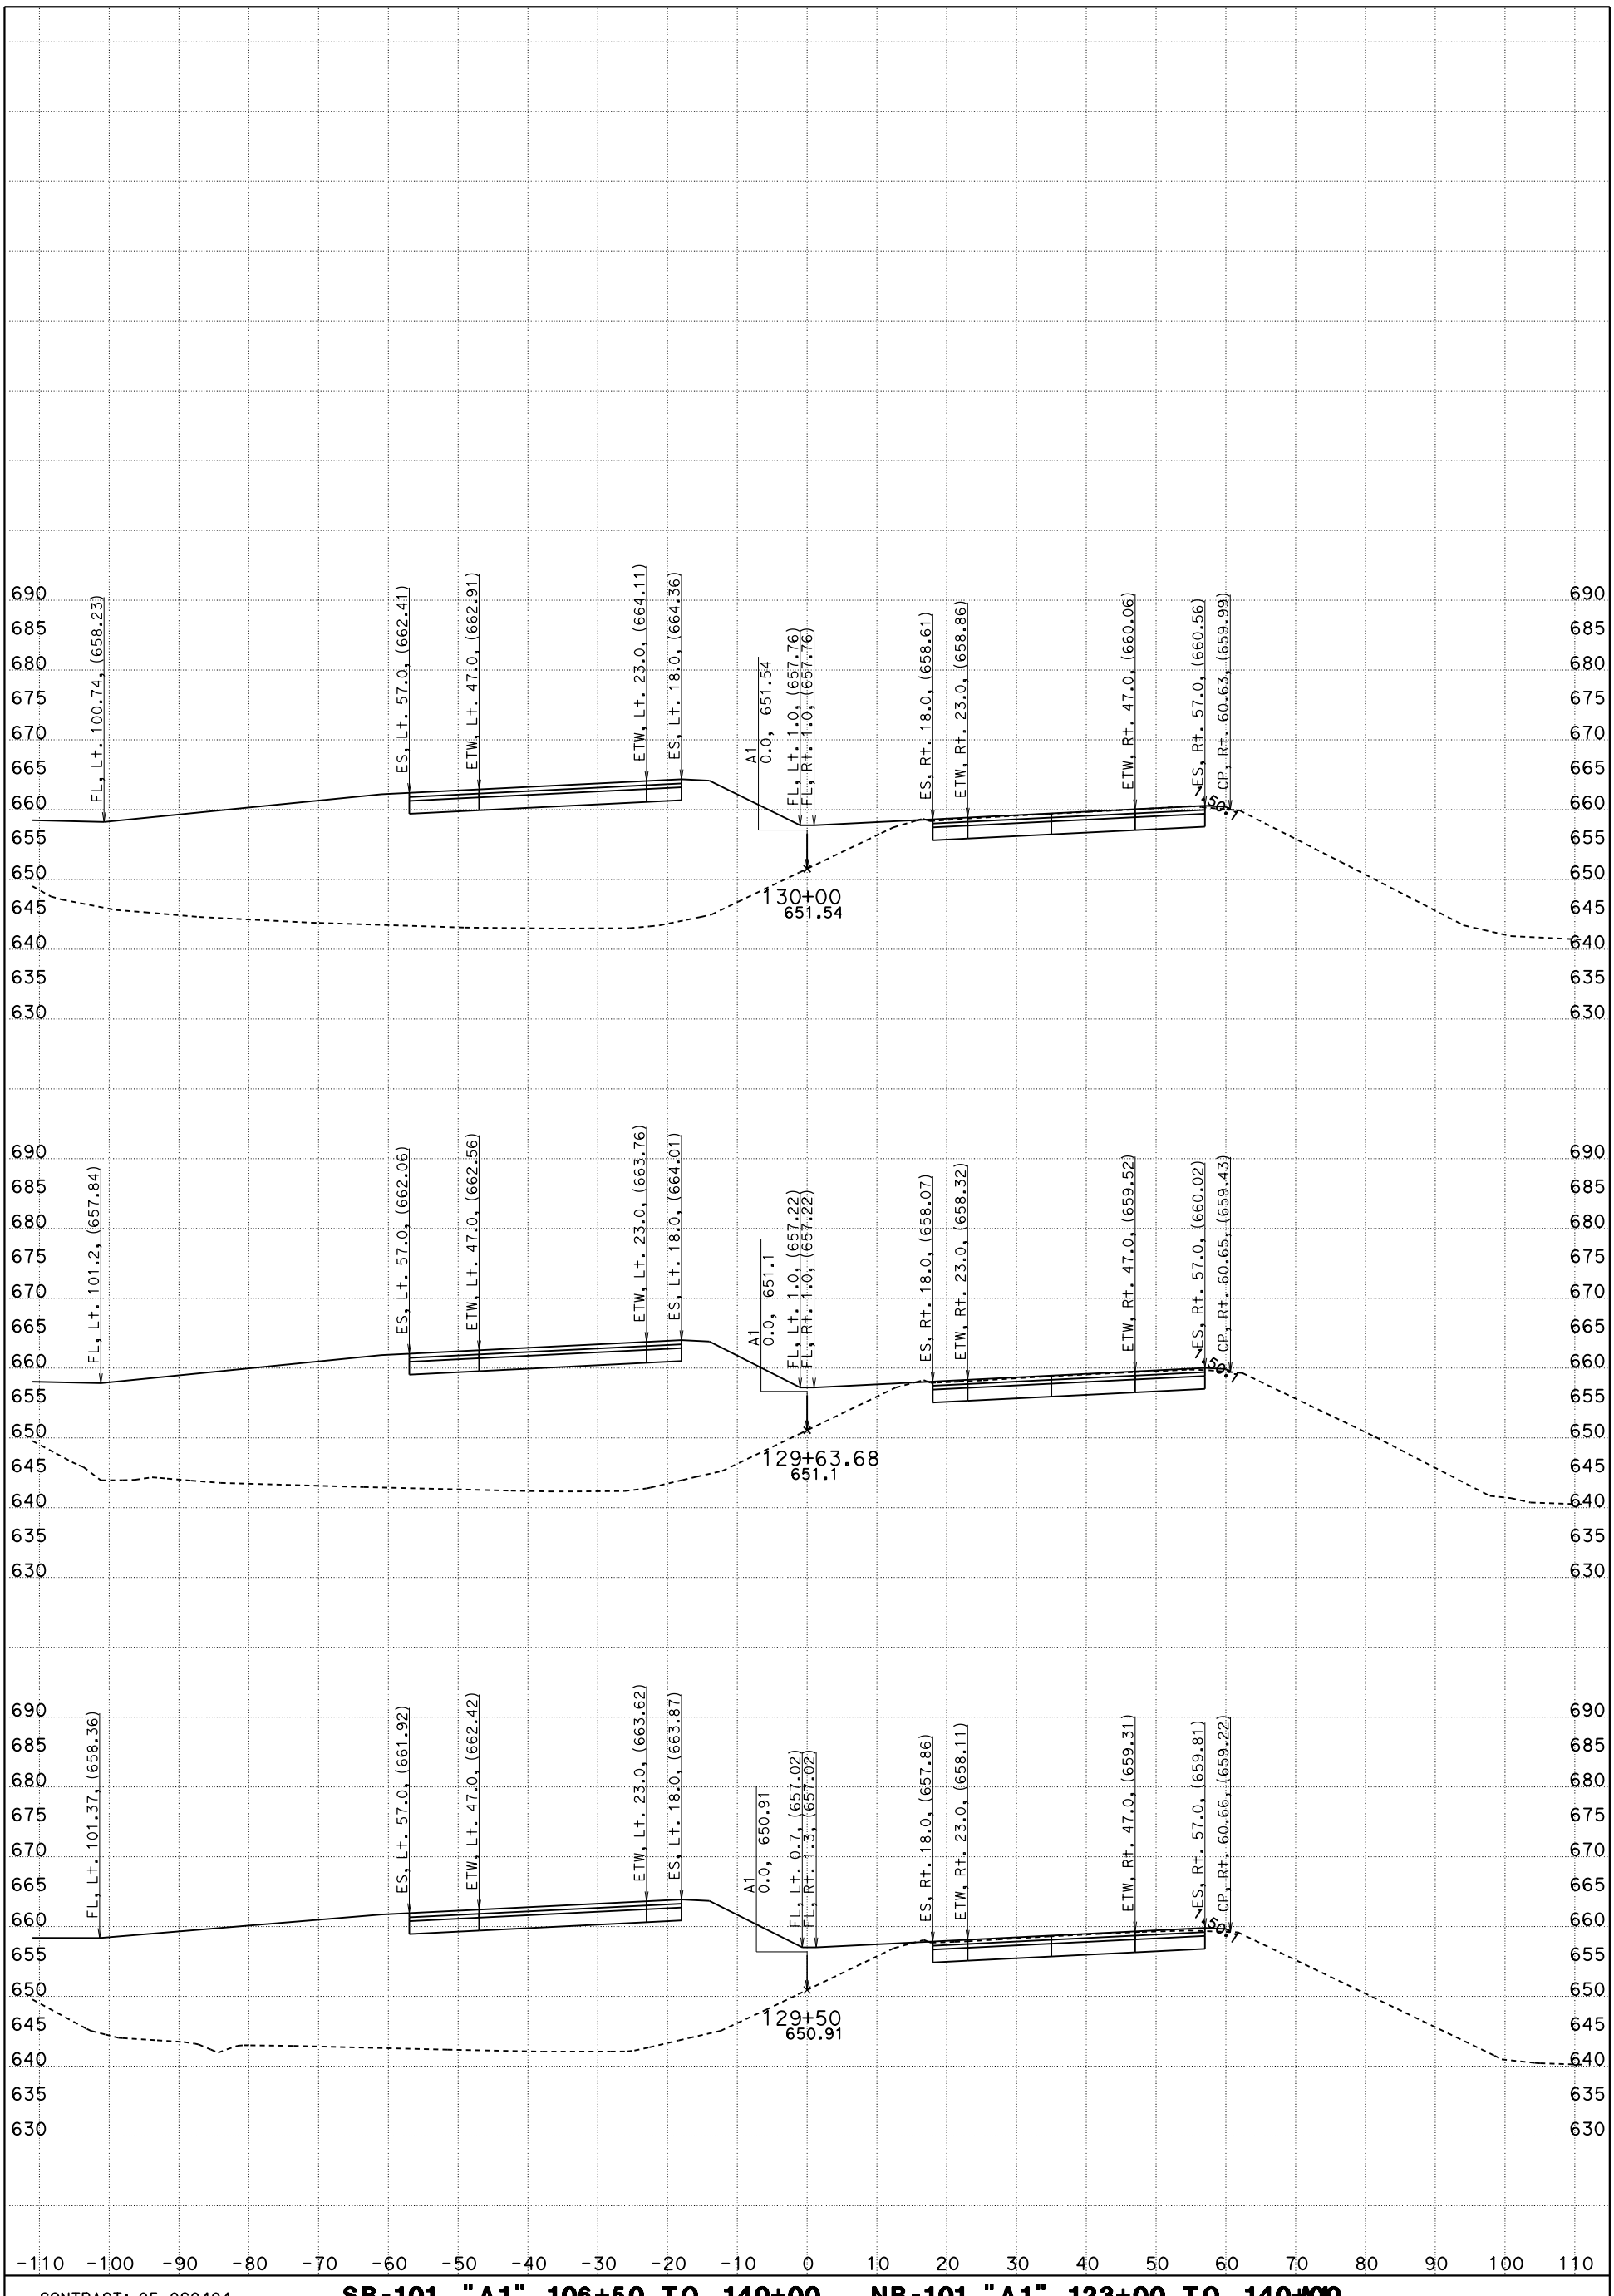

CONTRACT: 05-0G0404

DIST/CO/RTE/PM: 05/SLO/Mon

DATE: 5/12/2016

SB-101, "A1" 106+50 TO 140+00 _ NB-101 "A1" 123+00 TO 140+00 "A1" LINE

KC Project: 5130078

File: D:\PROJECTSeSep\5130078\Peter_SSM\Revised\ssm_des.ear

SCALE: 1" = 10' Horiz.
1" = 10' Vert.

FOR EARTHWORK DEVELOPMENT ONLY

All Dimensions are US Survey Feet

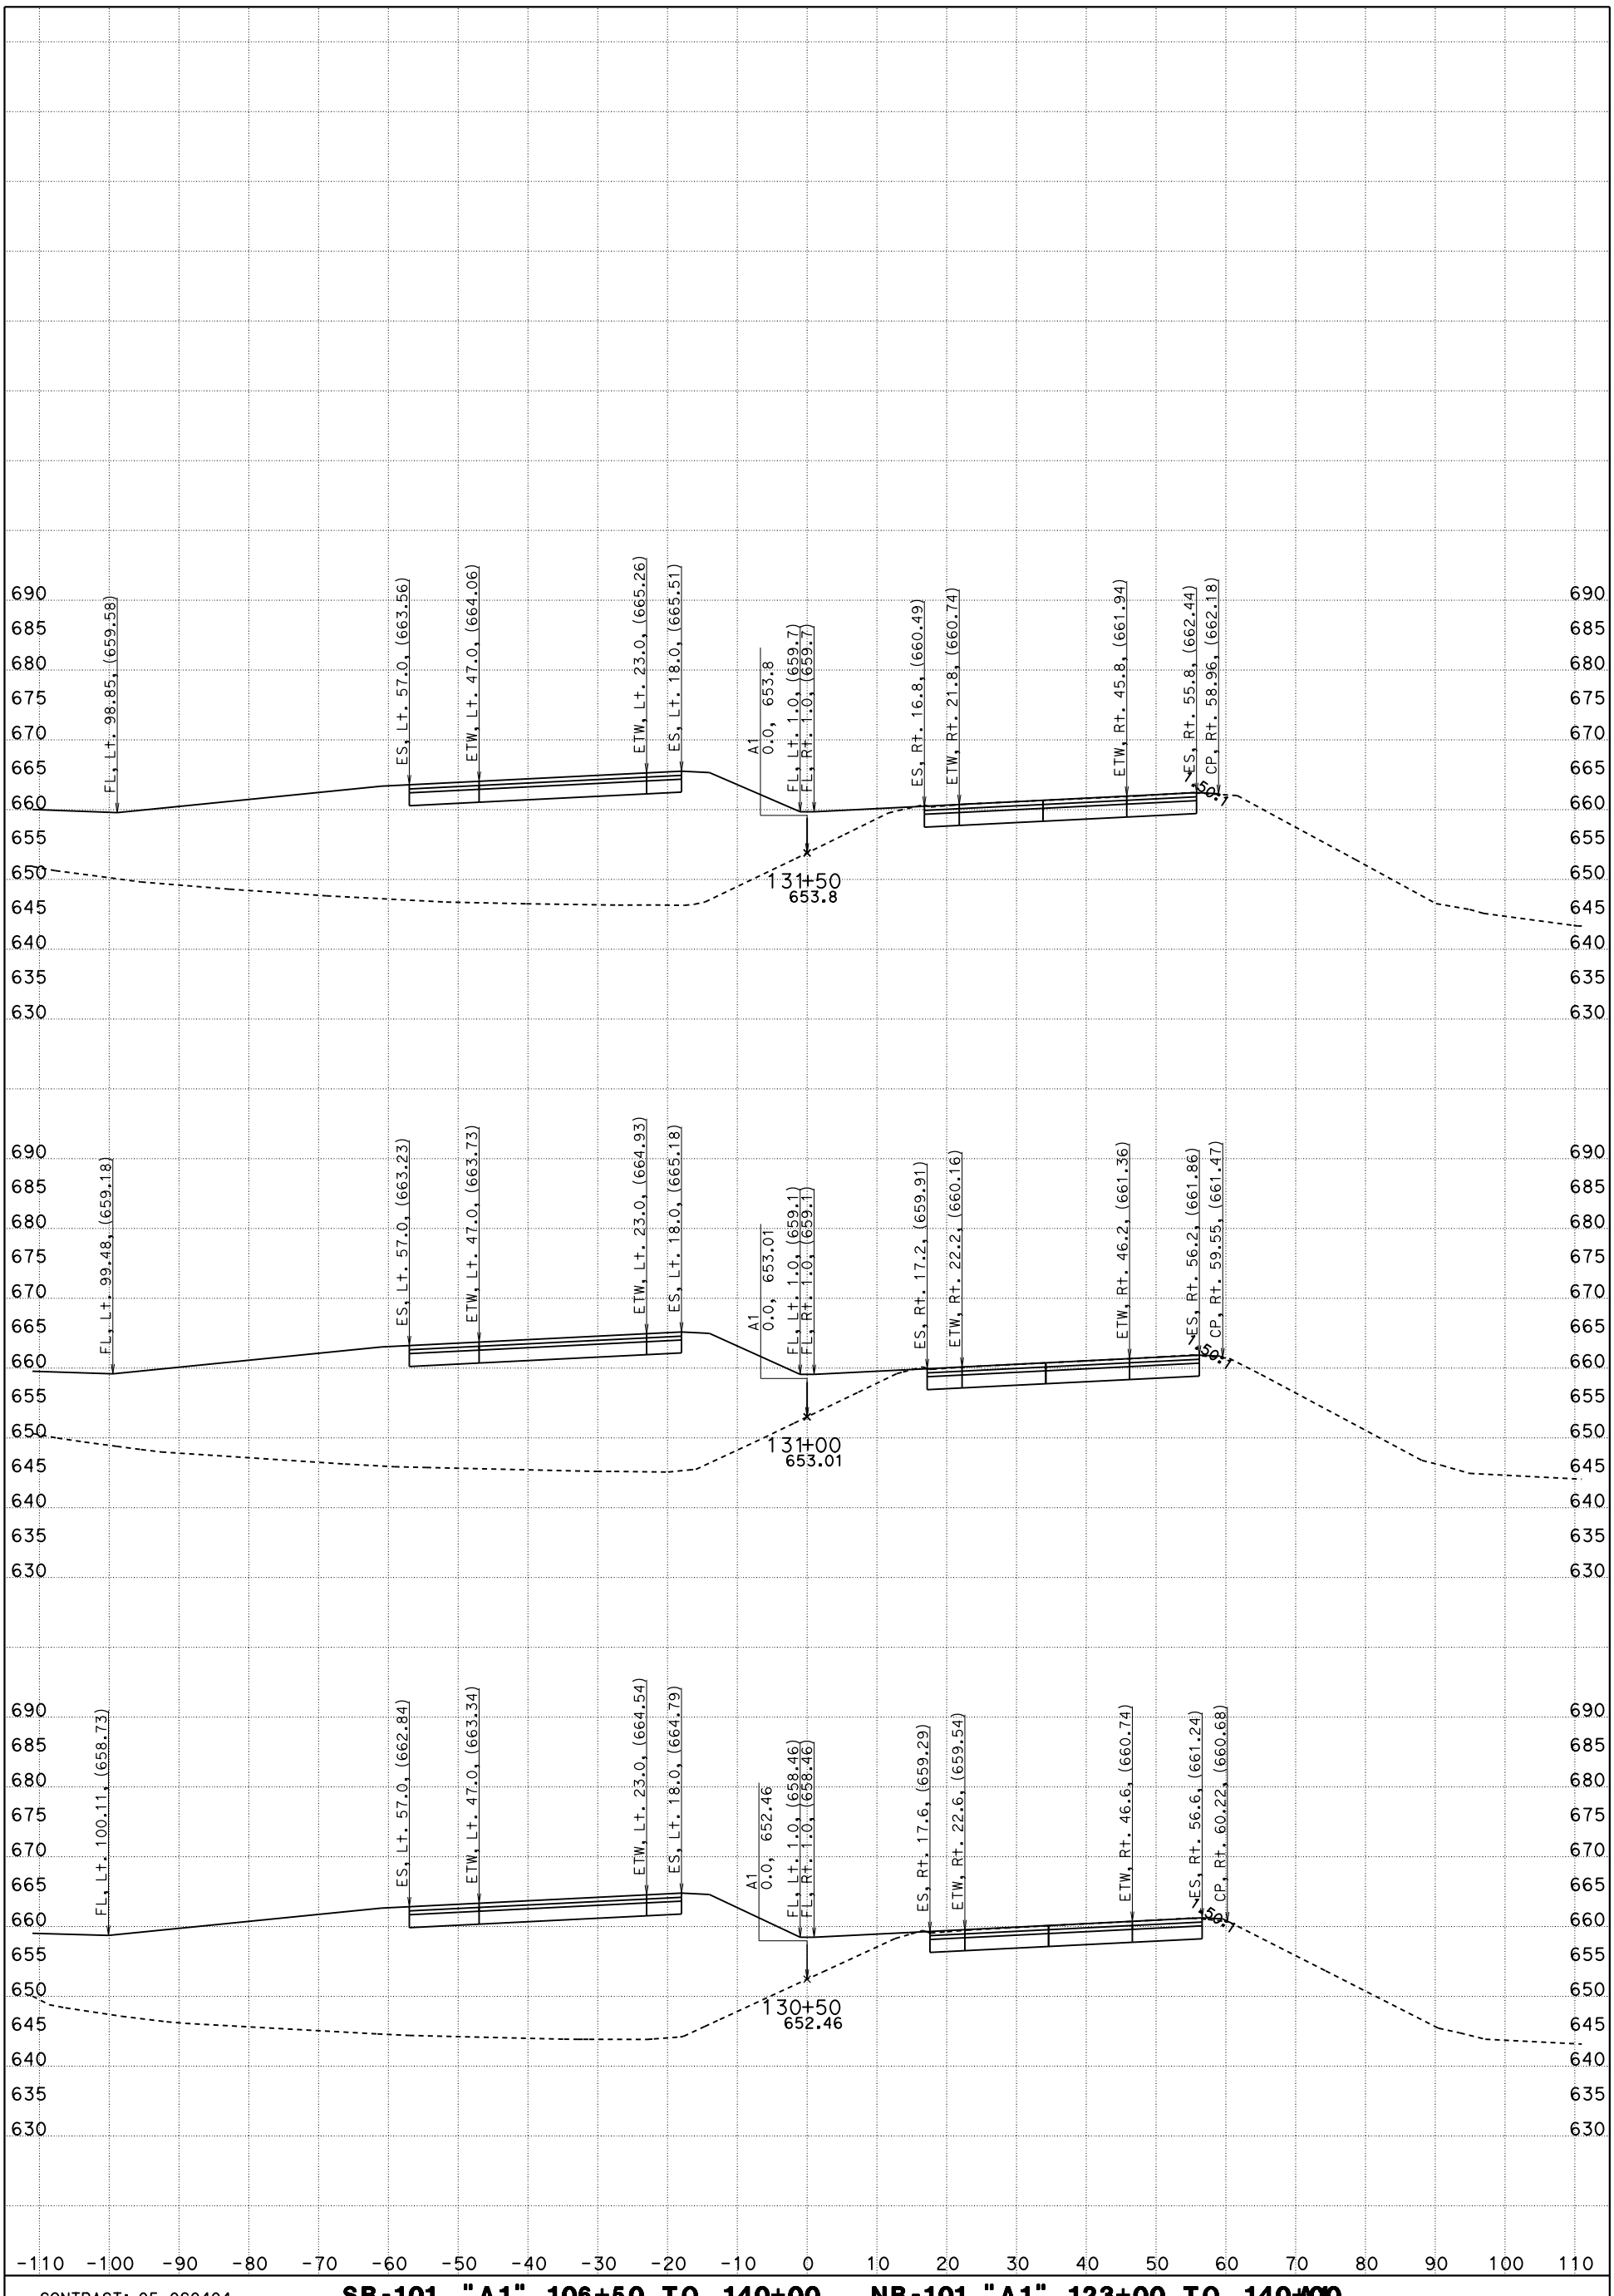

CONTRACT: 05-0G0404

DIST/CO/RTE/PM: 05/SLO/Mon

DATE: 5/12/2016

SB-101, "A1" 106+50 TO 140+00 _ NB-101 "A1" 123+00 TO 140+00
"A1" LINE

KC Project: 5130078

File: D:\PROJECTSeSep\5130078\Peter_SSM\Revised\ssm_des.ear

SCALE: 1" = 10' Horiz.
1" = 10' Vert.

FOR EARTHWORK DEVELOPMENT ONLY

All Dimensions are US Survey Feet

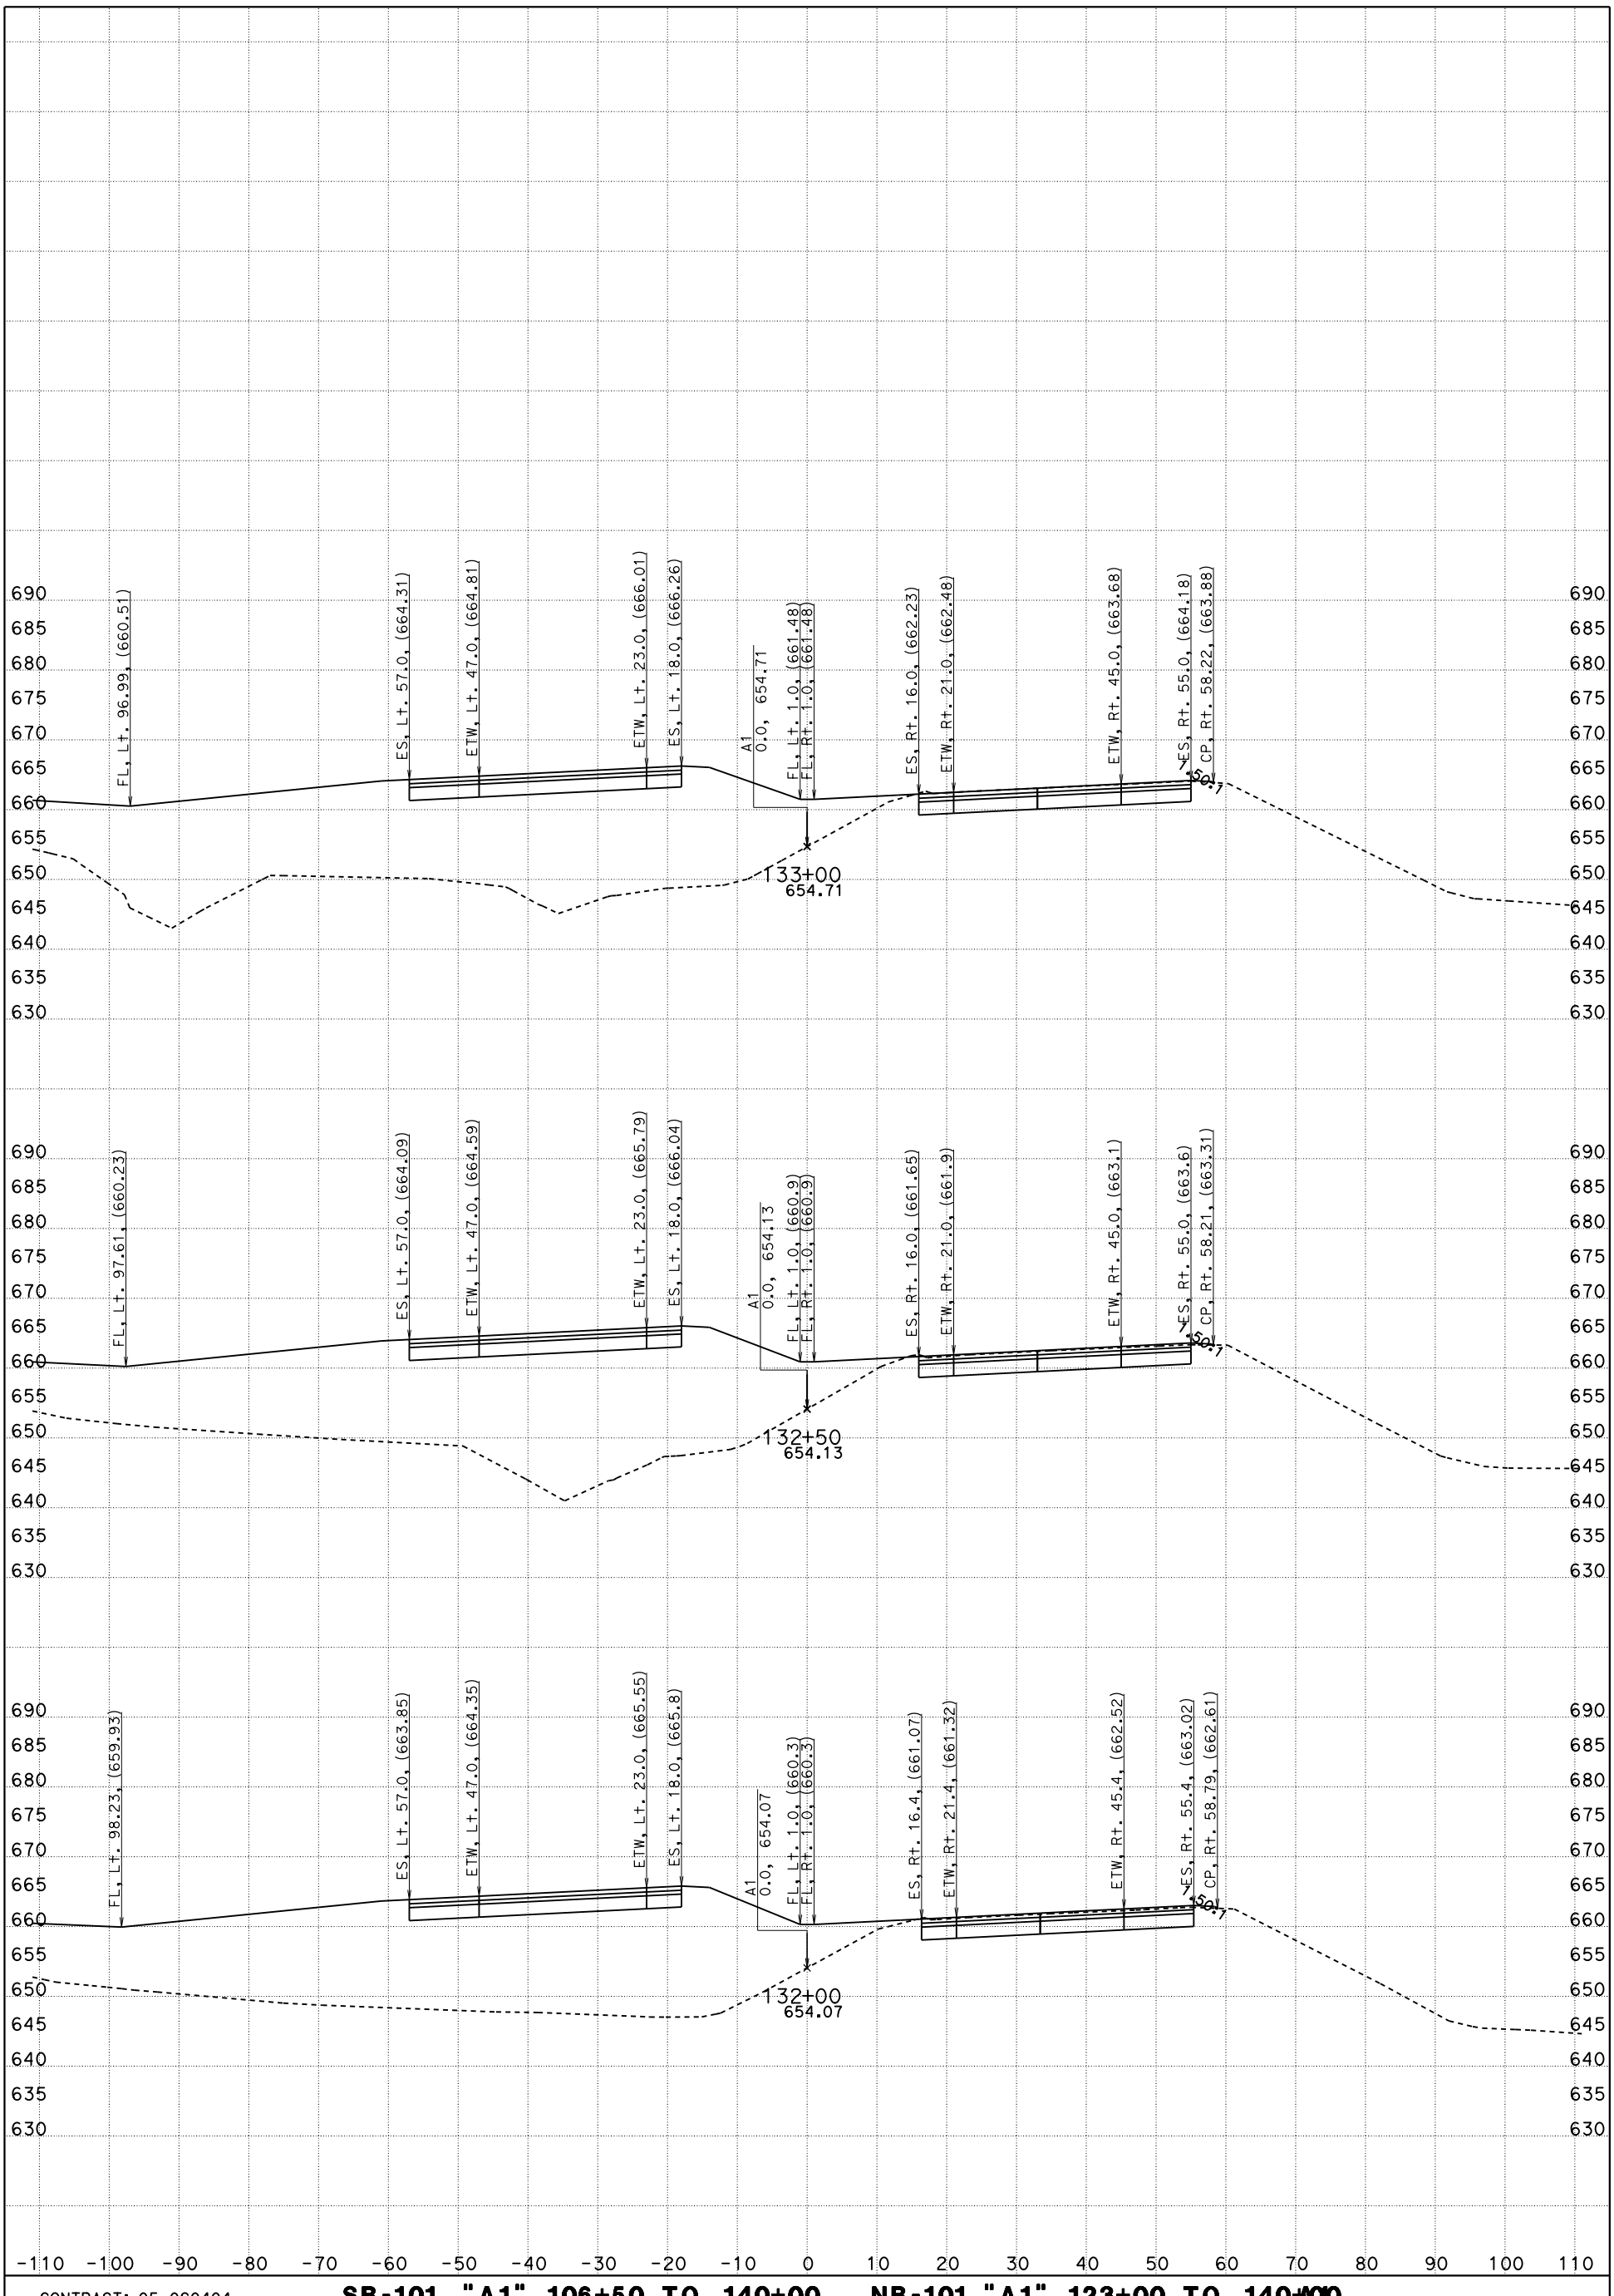

CONTRACT: 05-0G0404

DIST/CO/RTE/PM: 05/SLO/Mon

DATE: 5/12/2016

SB-101, "A1" 106+50 TO 140+00 _ NB-101 "A1" 123+00 TO 140+00
"A1" LINE

KC Project: 5130078

File: D:\PROJECTSeSep\5130078\Peter_SSM\Revised\ssm_des.ear

SCALE: 1" = 10' Horiz.
1" = 10' Vert.

FOR EARTHWORK DEVELOPMENT ONLY

All Dimensions are US Survey Feet

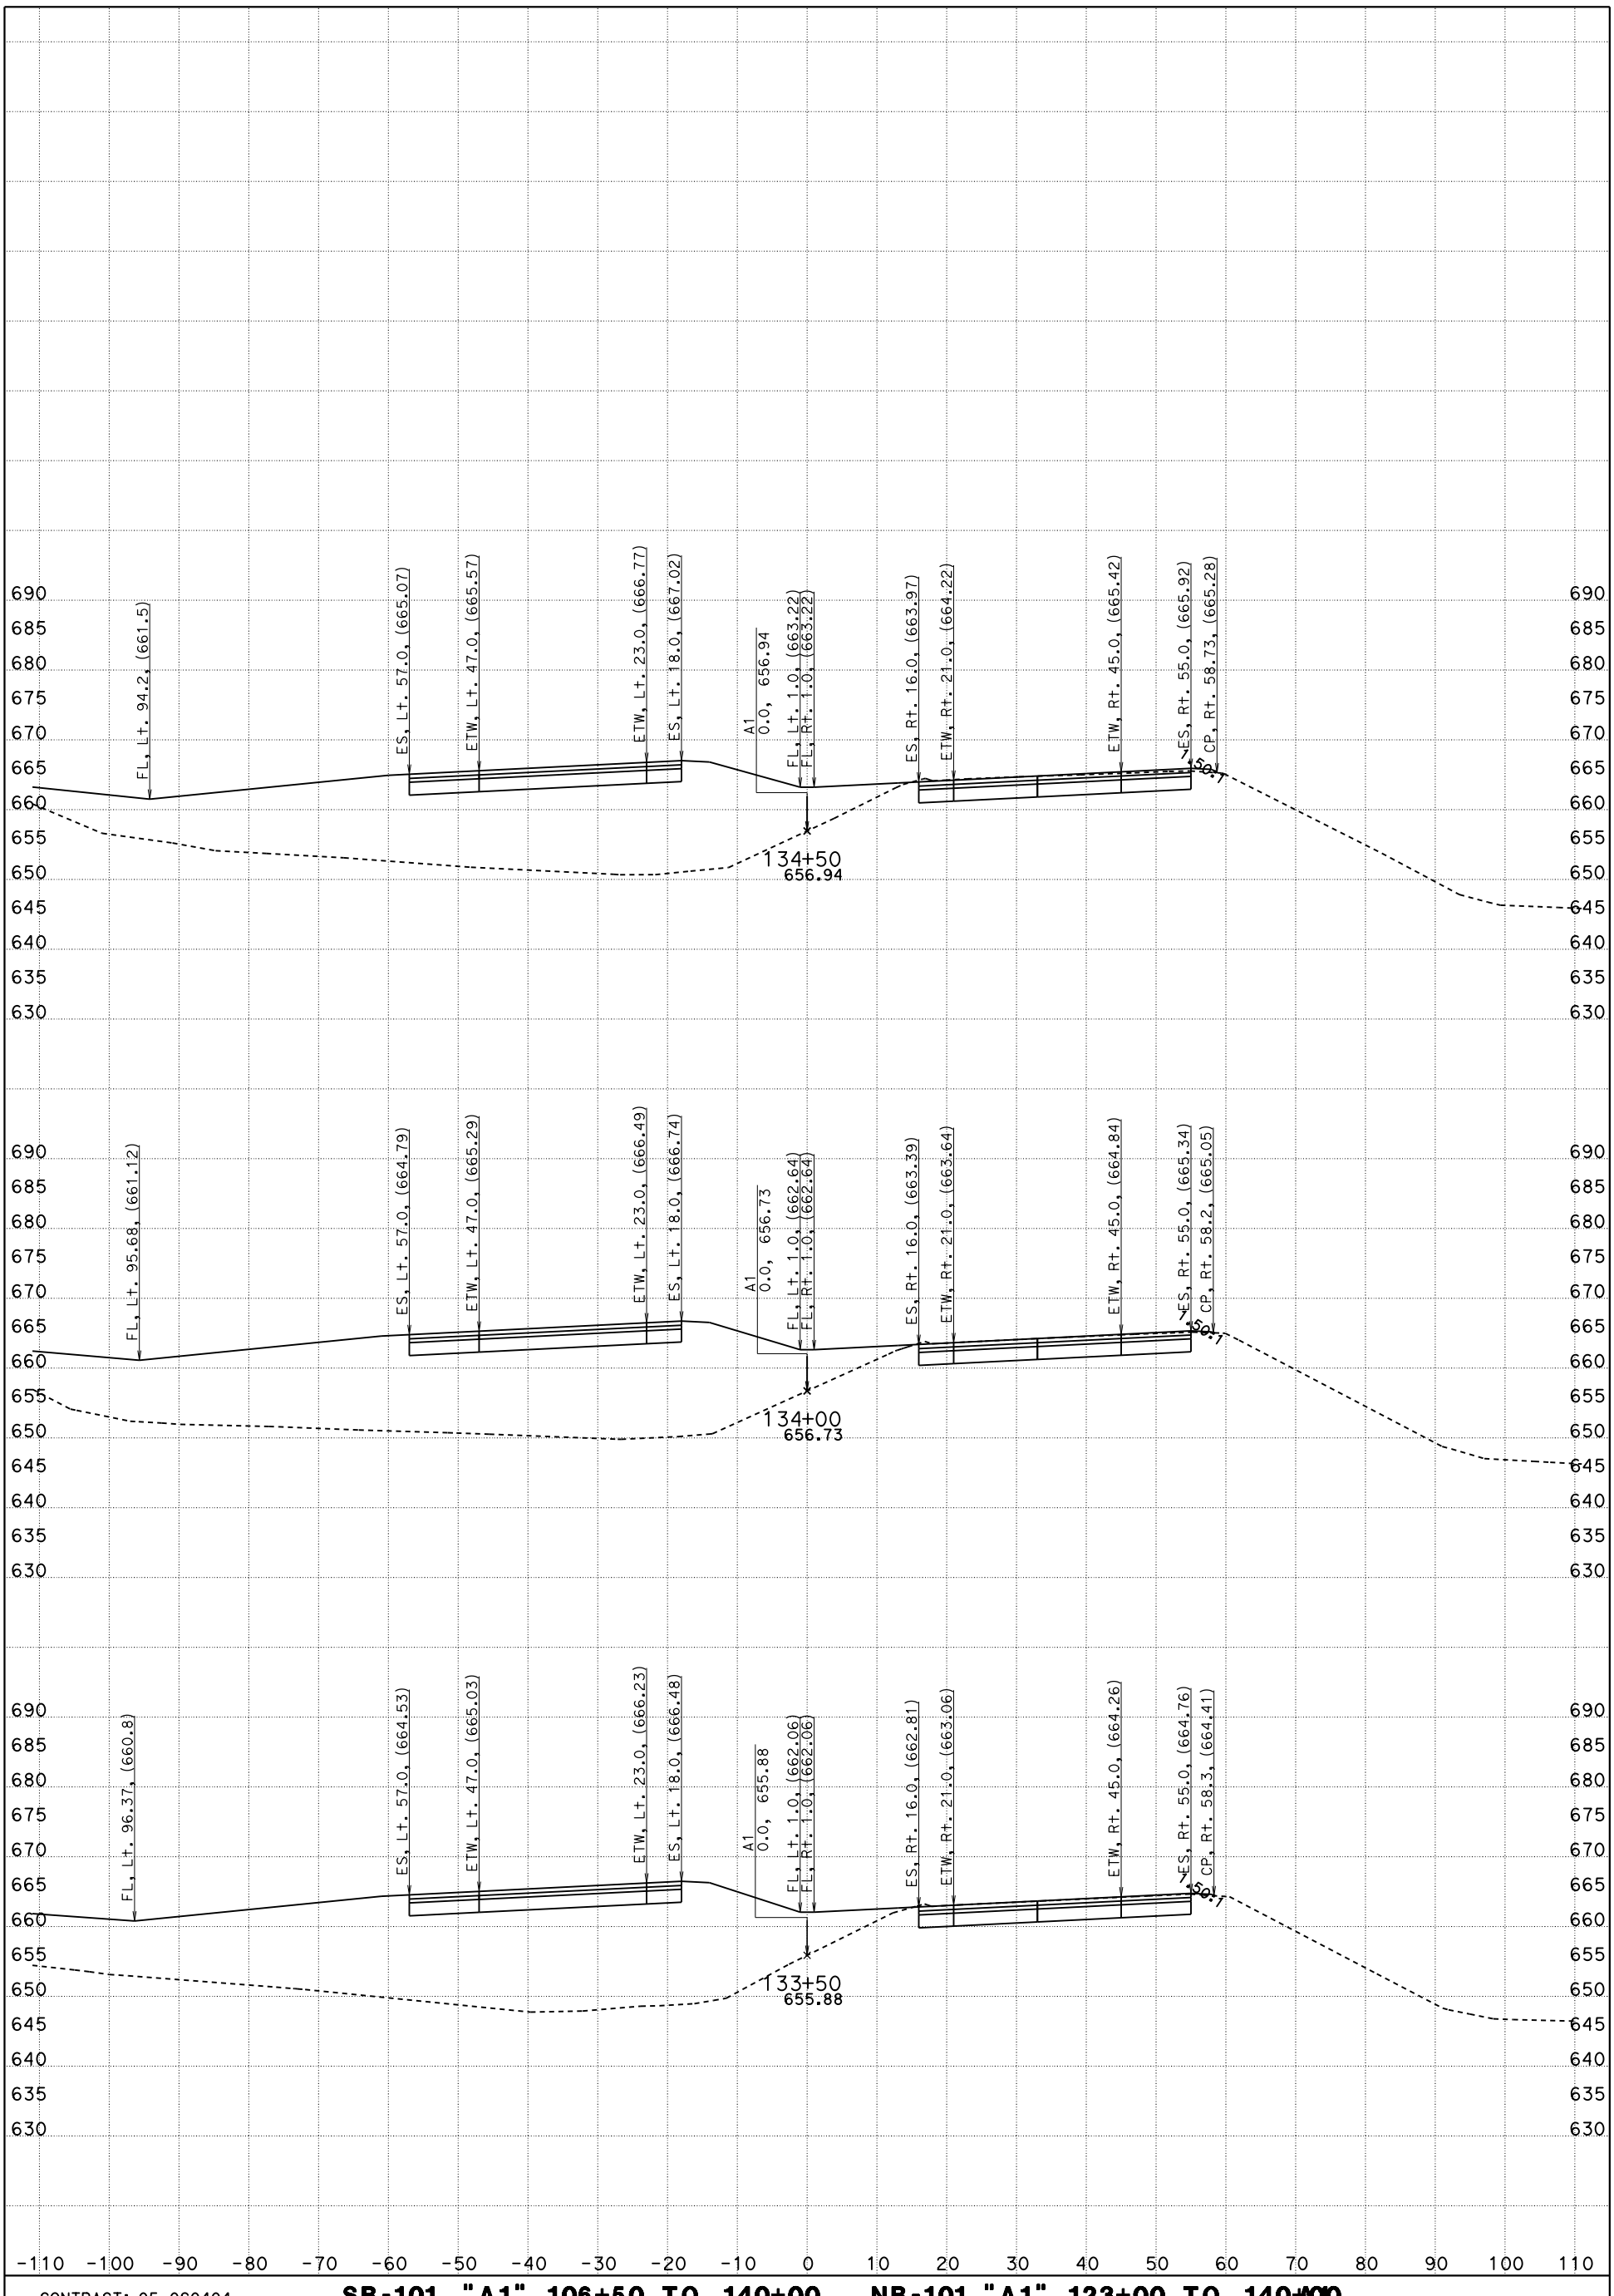

CONTRACT: 05-0G0404

DIST/CO/RTE/PM: 05/SLO/Mon

DATE: 5/12/2016

SB-101, "A1" 106+50 TO 140+00 _ NB-101 "A1" 123+00 TO 140+00

"A1" LINE

KC Project: 5130078

File: D:\PROJECTSeSep\5130078\Peter_SSM\Revised\ssm_des.ear

SCALE: 1" = 10' Horiz.
1" = 10' Vert.

FOR EARTHWORK DEVELOPMENT ONLY

All Dimensions are US Survey Feet

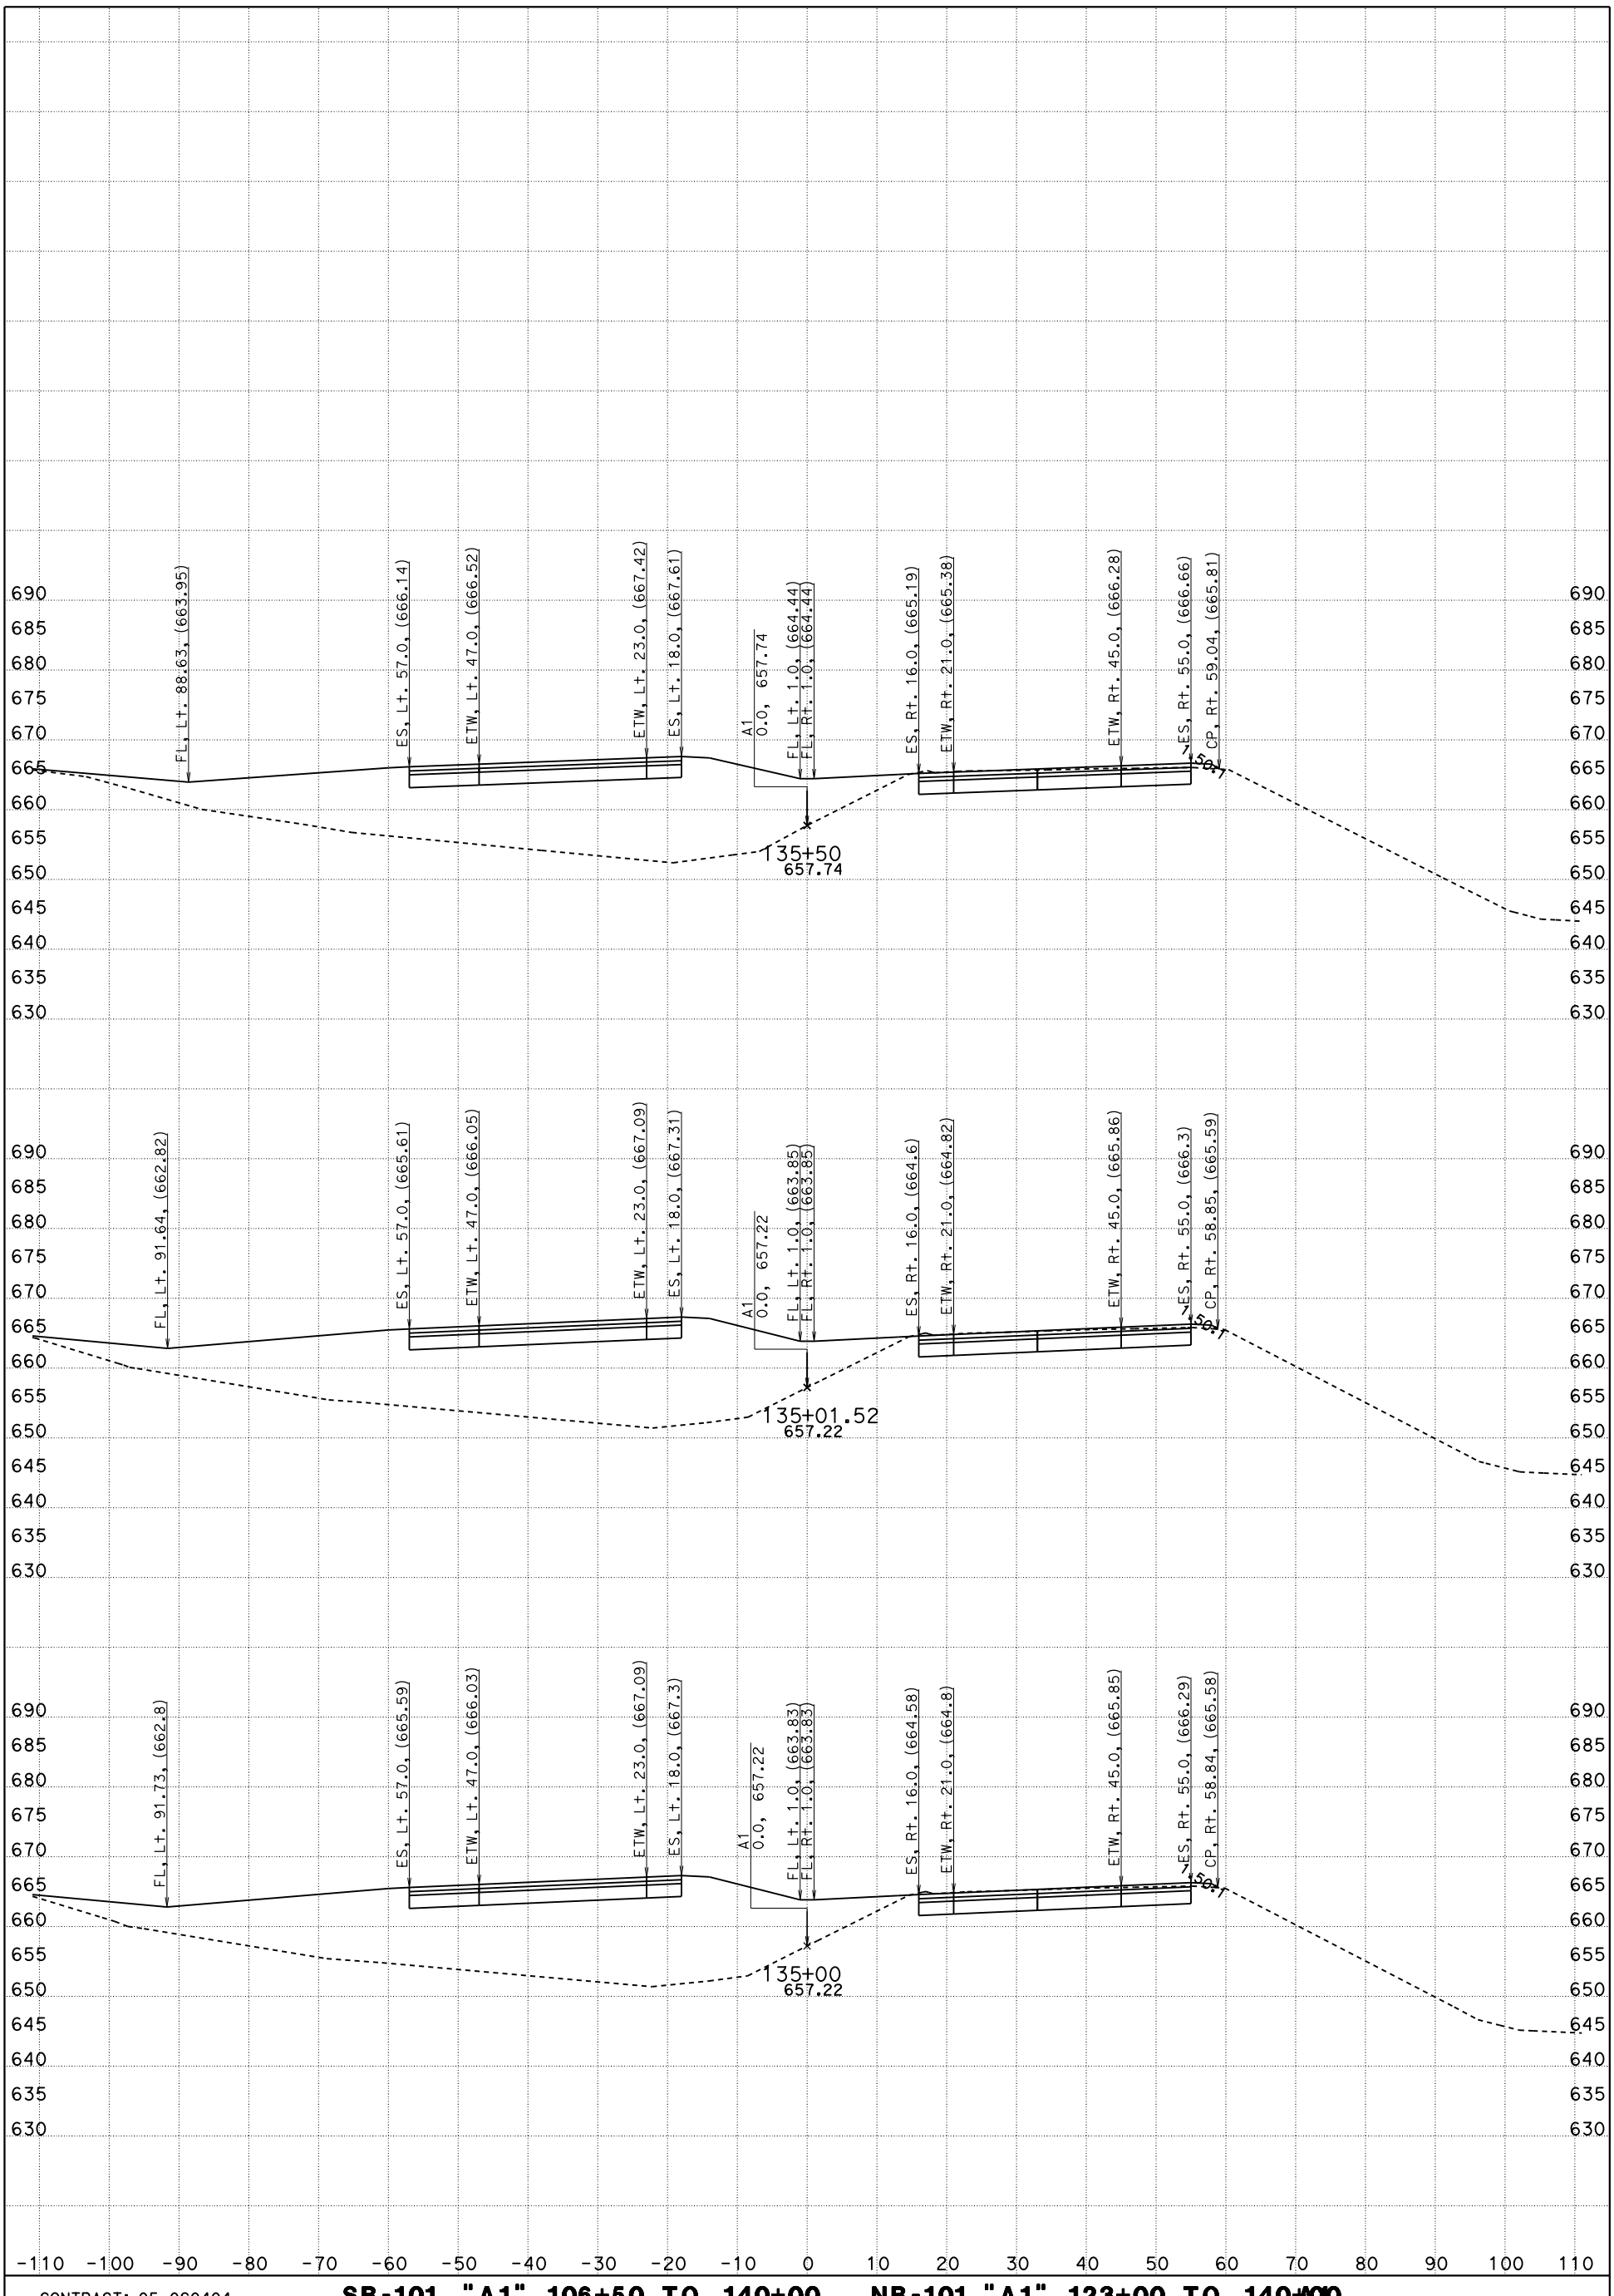

CONTRACT: 05-0G0404

DIST/CO/RTE/PM: 05/SLO/Mon

DATE: 5/12/2016

SB-101, "A1" 106+50 TO 140+00 _ NB-101 "A1" 123+00 TO 140+00
"A1" LINE

KC Project: 5130078

File: D:\PROJECTSeSep\5130078\Peter_SSM\Revised\ssm_des.ear

SCALE: 1" = 10' Horiz.
1" = 10' Vert.

FOR EARTHWORK DEVELOPMENT ONLY

All Dimensions are US Survey Feet

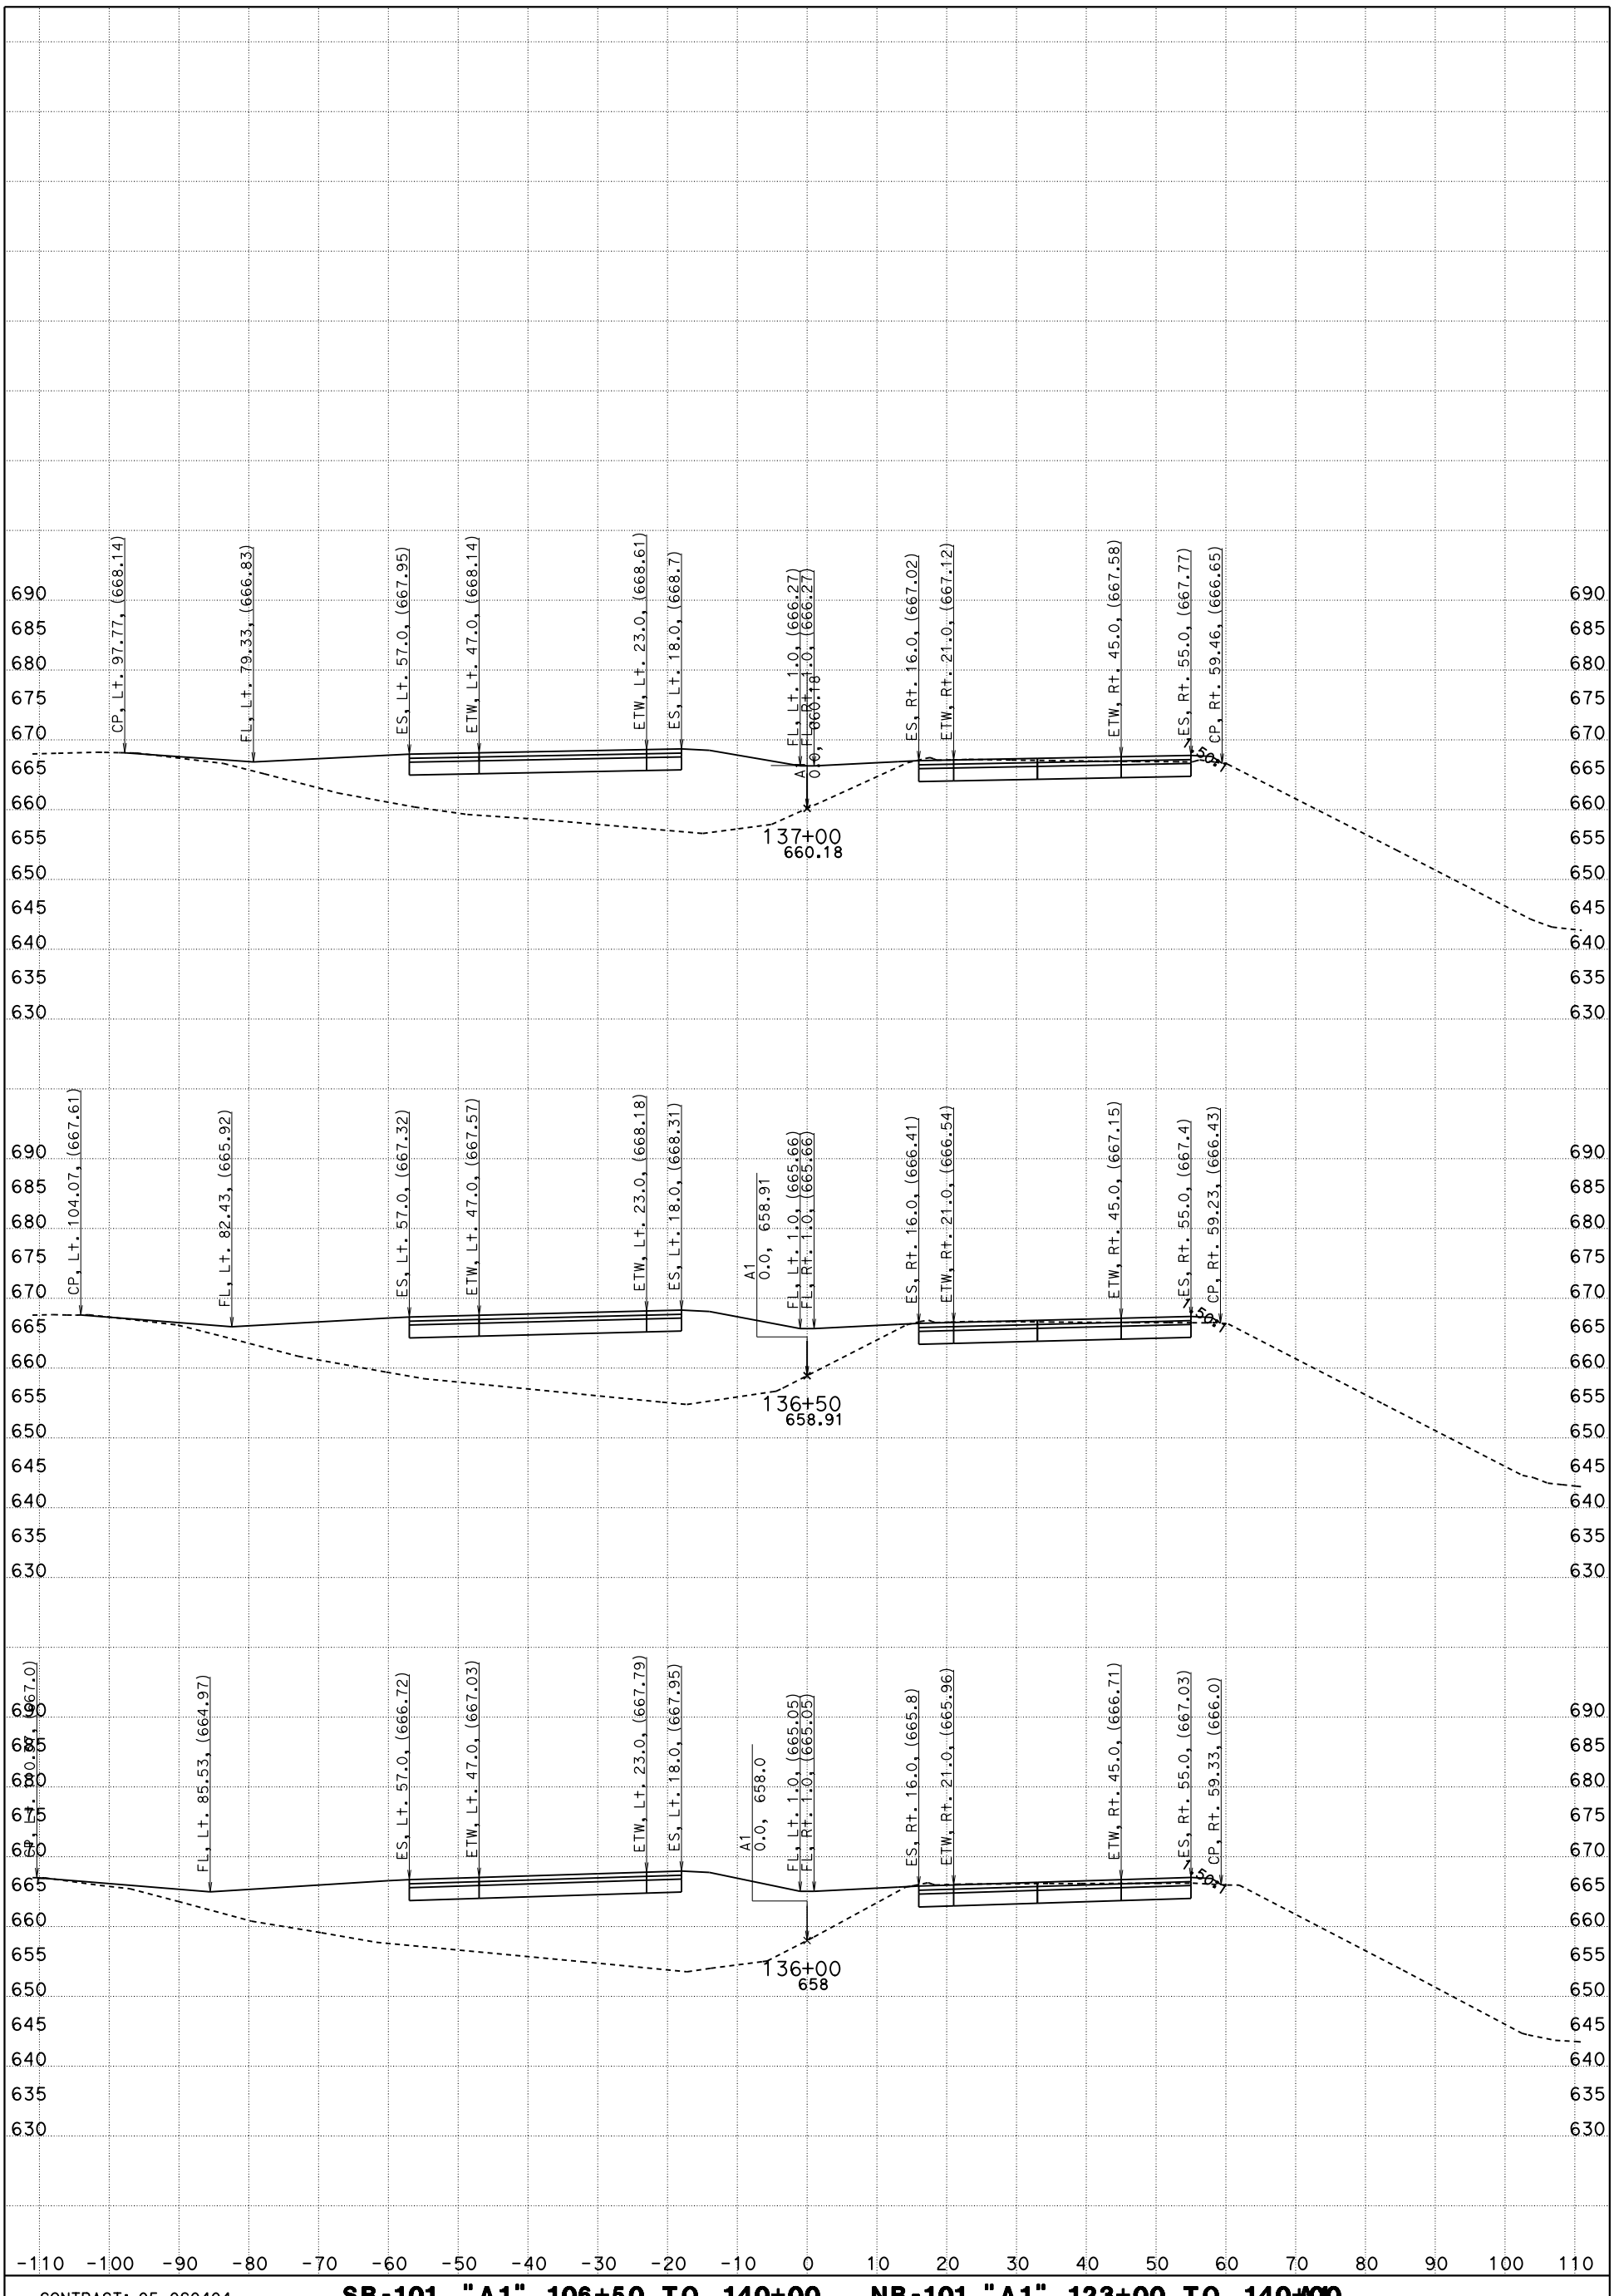

CONTRACT: 05-0G0404

DIST/CO/RTE/PM: 05/SLO/Mon

DATE: 5/12/2016

SB-101, "A1" 106+50 TO 140+00 _ NB-101 "A1" 123+00 TO 140+00
"A1" LINE

KC Project: 5130078

File: D:\PROJECTSeSep\5130078\Peter_SSM\Revised\ssm_des.ear

SCALE: 1" = 10' Horiz.
1" = 10' Vert.

FOR EARTHWORK DEVELOPMENT ONLY

All Dimensions are US Survey Feet

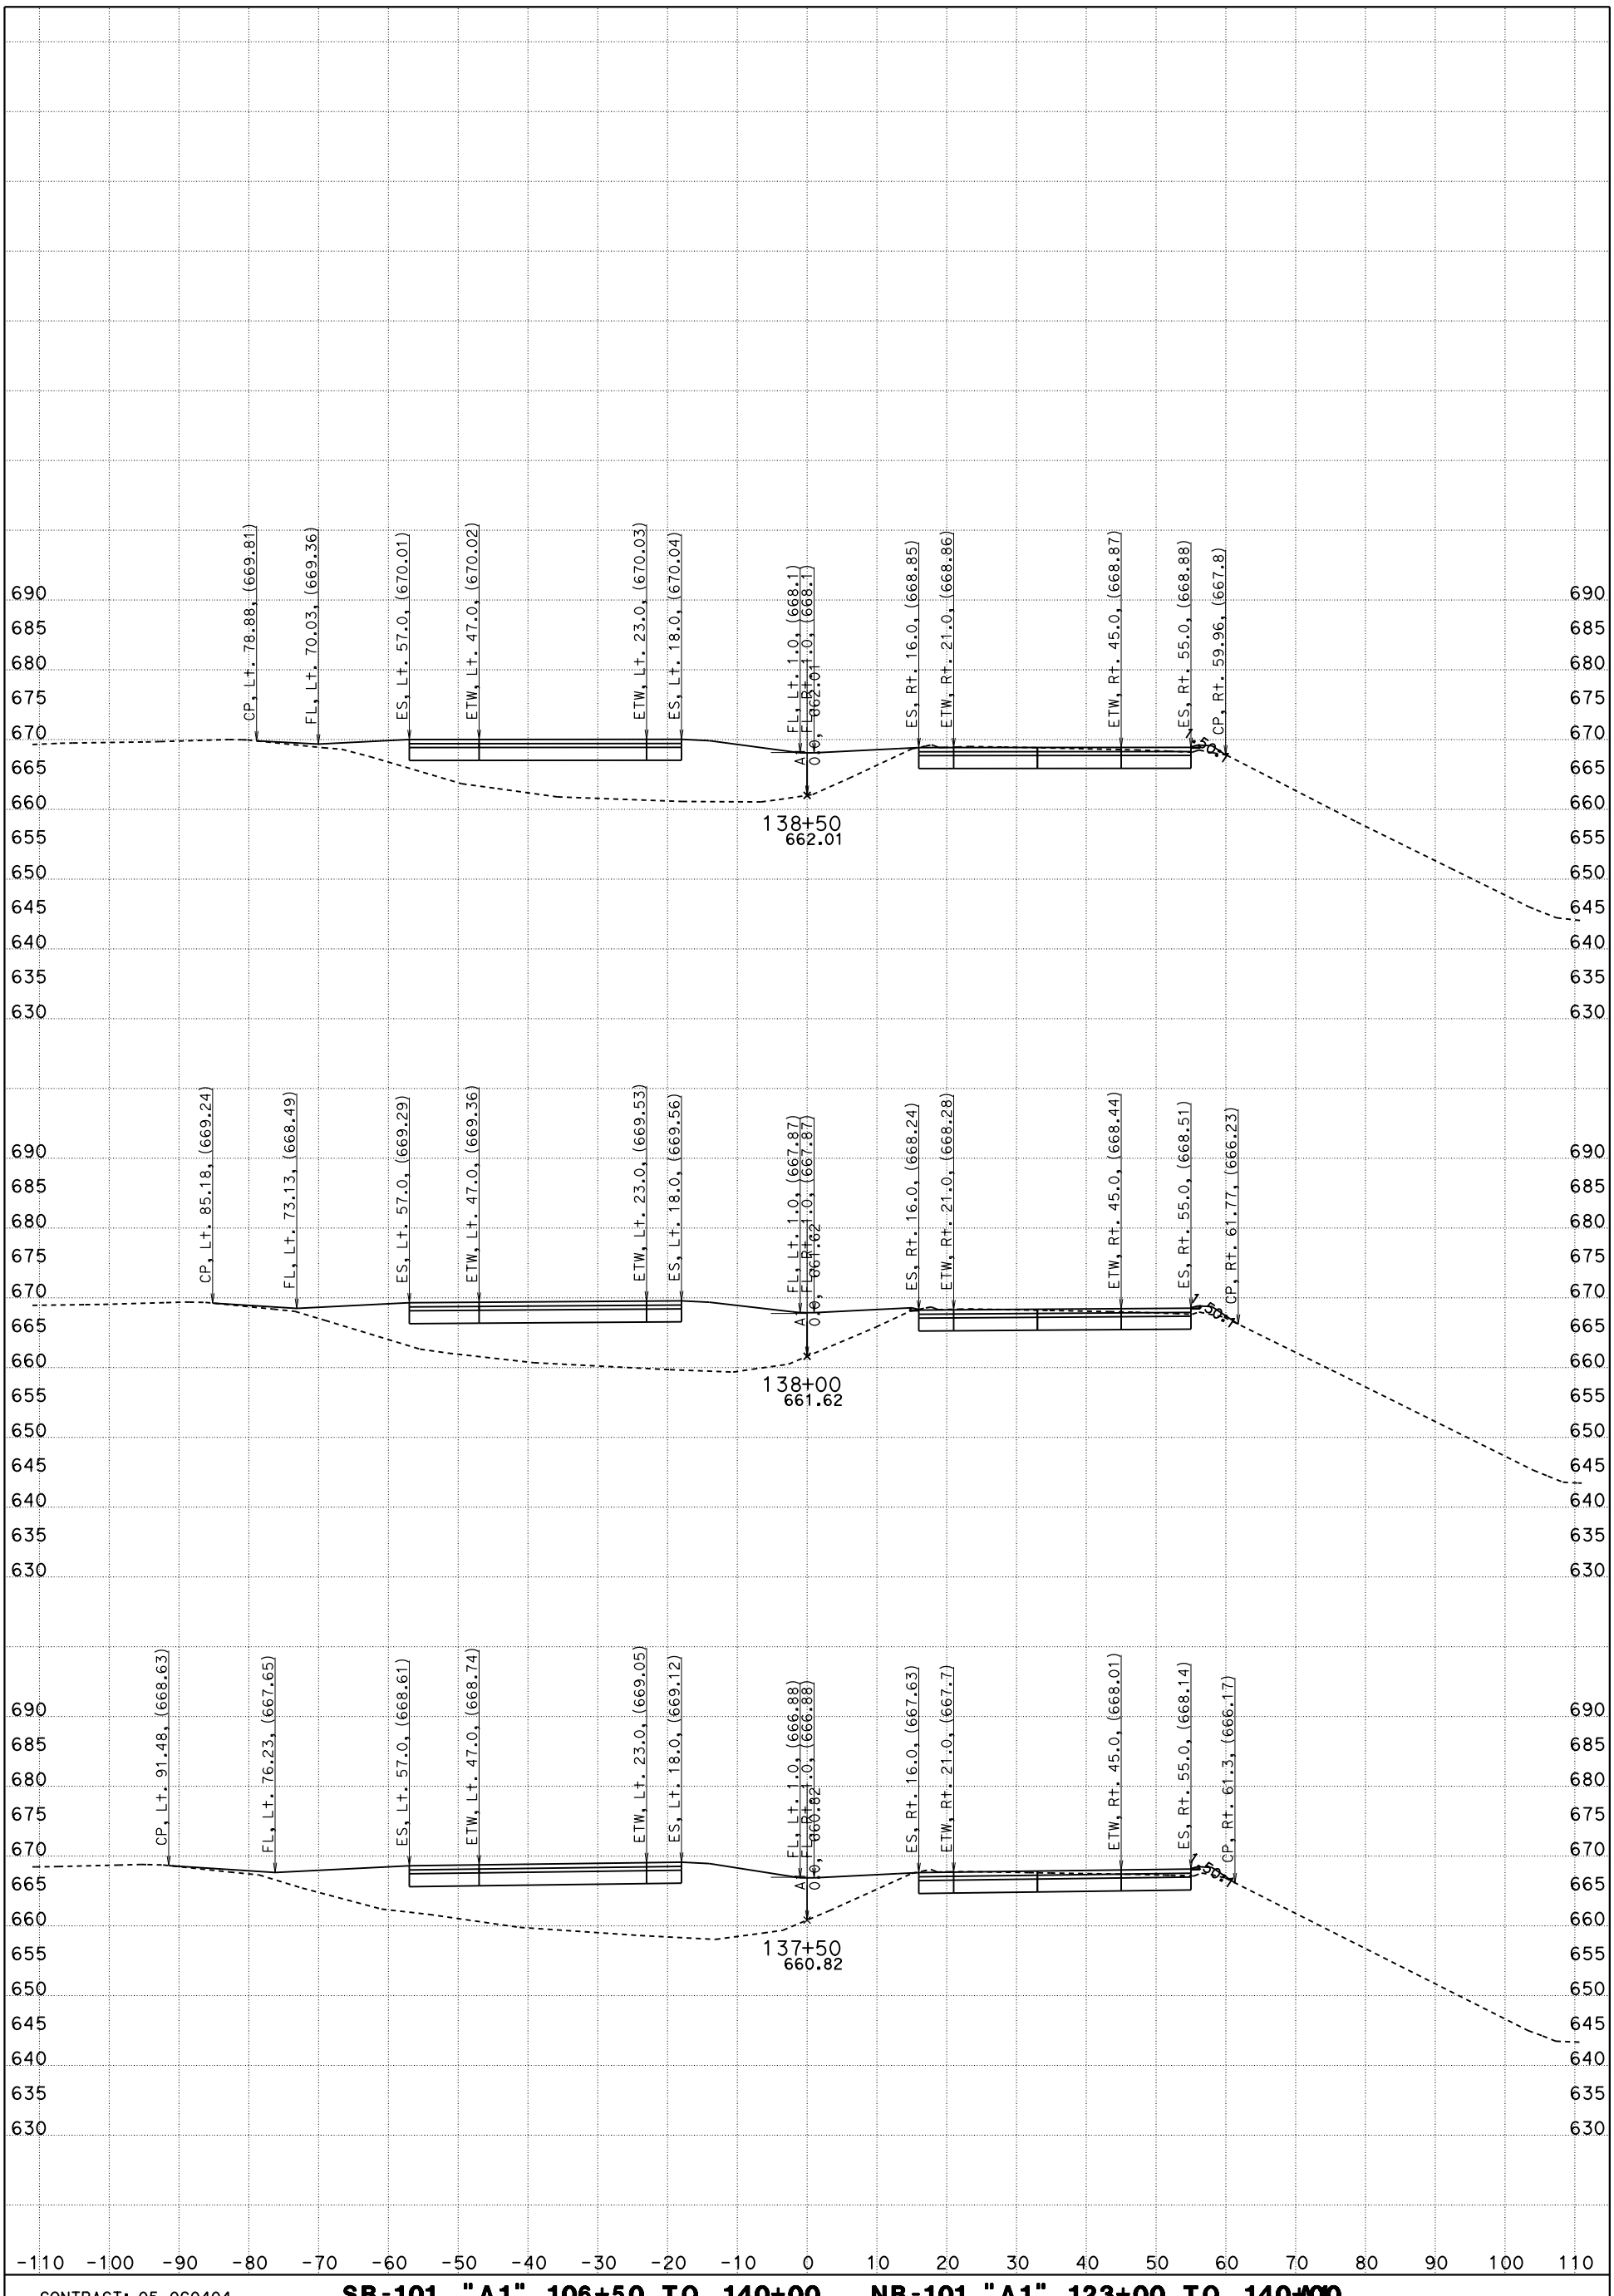

CONTRACT: 05-0G0404

DIST/CO/RTE/PM: 05/SLO/Mon

DATE: 5/12/2016

SB-101, "A1" 106+50 TO 140+00 _ NB-101 "A1" 123+00 TO 140+00

"A1" LINE

KC Project: 5130078

File: D:\PROJECTSeSep\5130078\Peter_SSM\Revised\ssm_des.ear

SCALE: 1" = 10' Horiz.
1" = 10' Vert.

FOR EARTHWORK DEVELOPMENT ONLY

All Dimensions are US Survey Feet

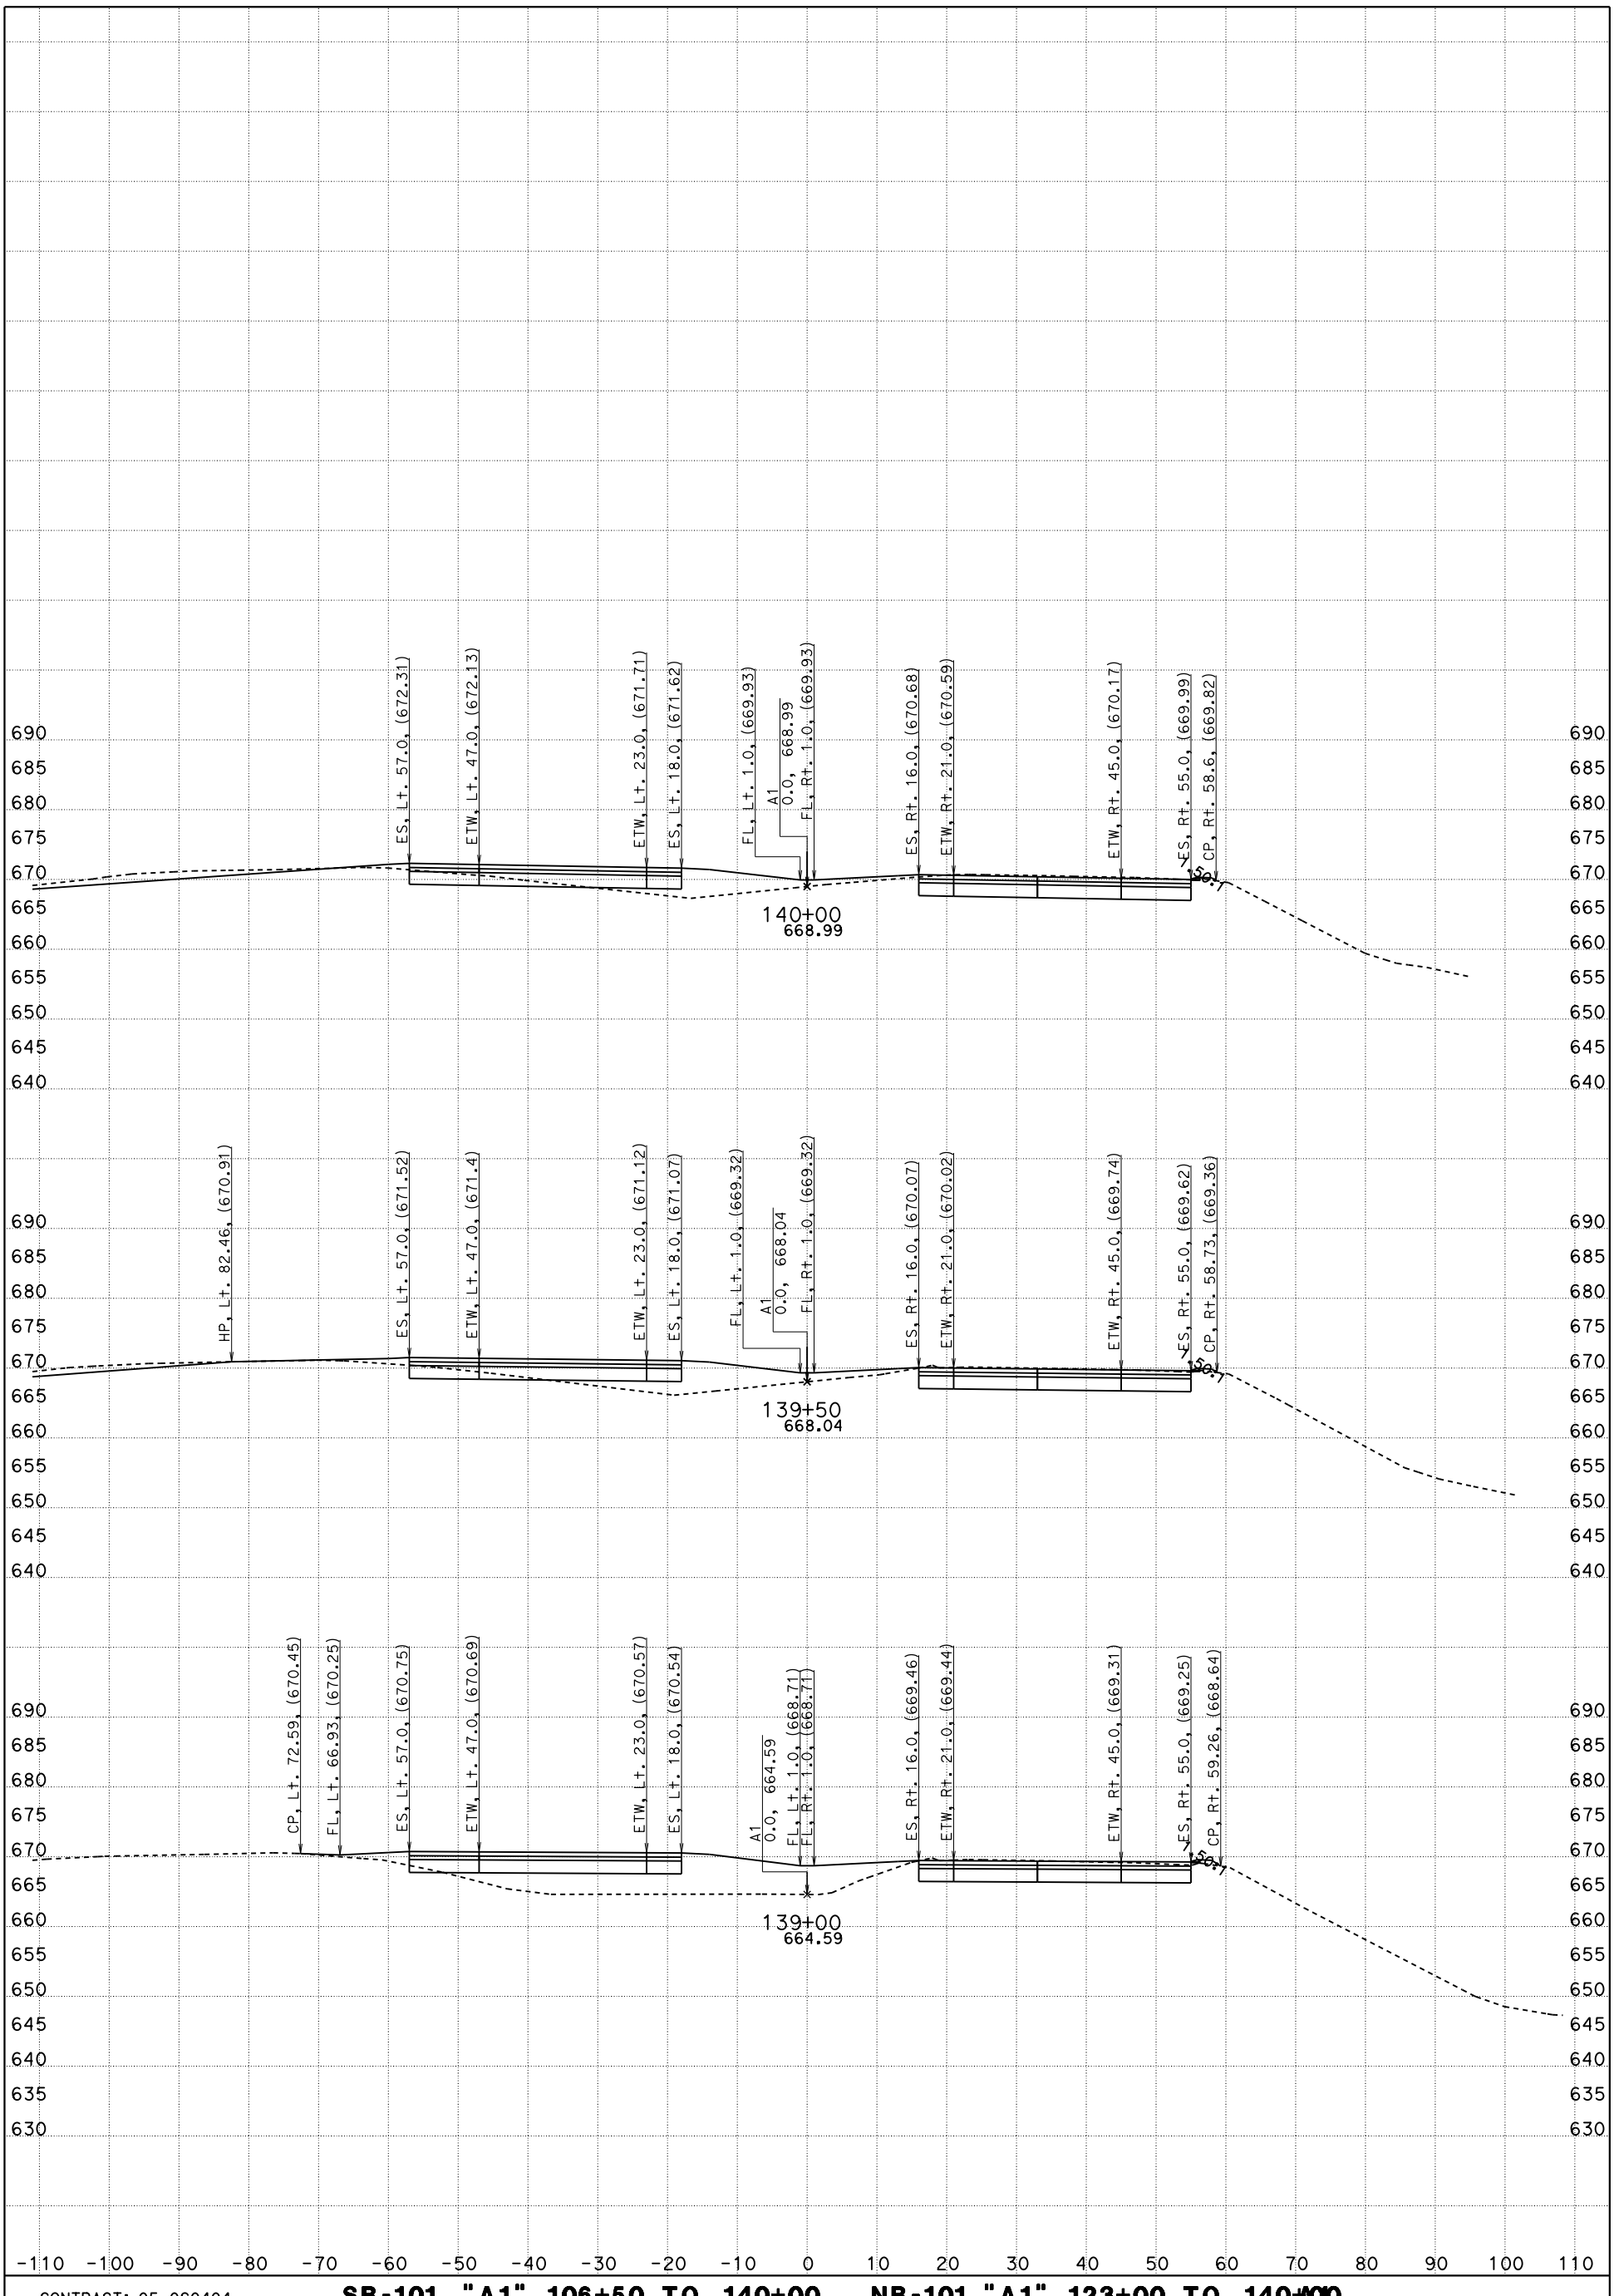

CONTRACT: 05-0G0404

DIST/CO/RTE/PM: 05/SLO/Mon

DATE: 5/12/2016

SB-101, "A1" 106+50 TO 140+00 _ NB-101 "A1" 123+00 TO 140+00
"A1" LINE

KC Project: 5130078

File: D:\PROJECTSeSep\5130078\Peter_SSM\Revised\ssm_des.ear

SCALE: 1" = 10' Horiz.
1" = 10' Vert.