FOR EARTHWORK DEVELOPMENT ONLY

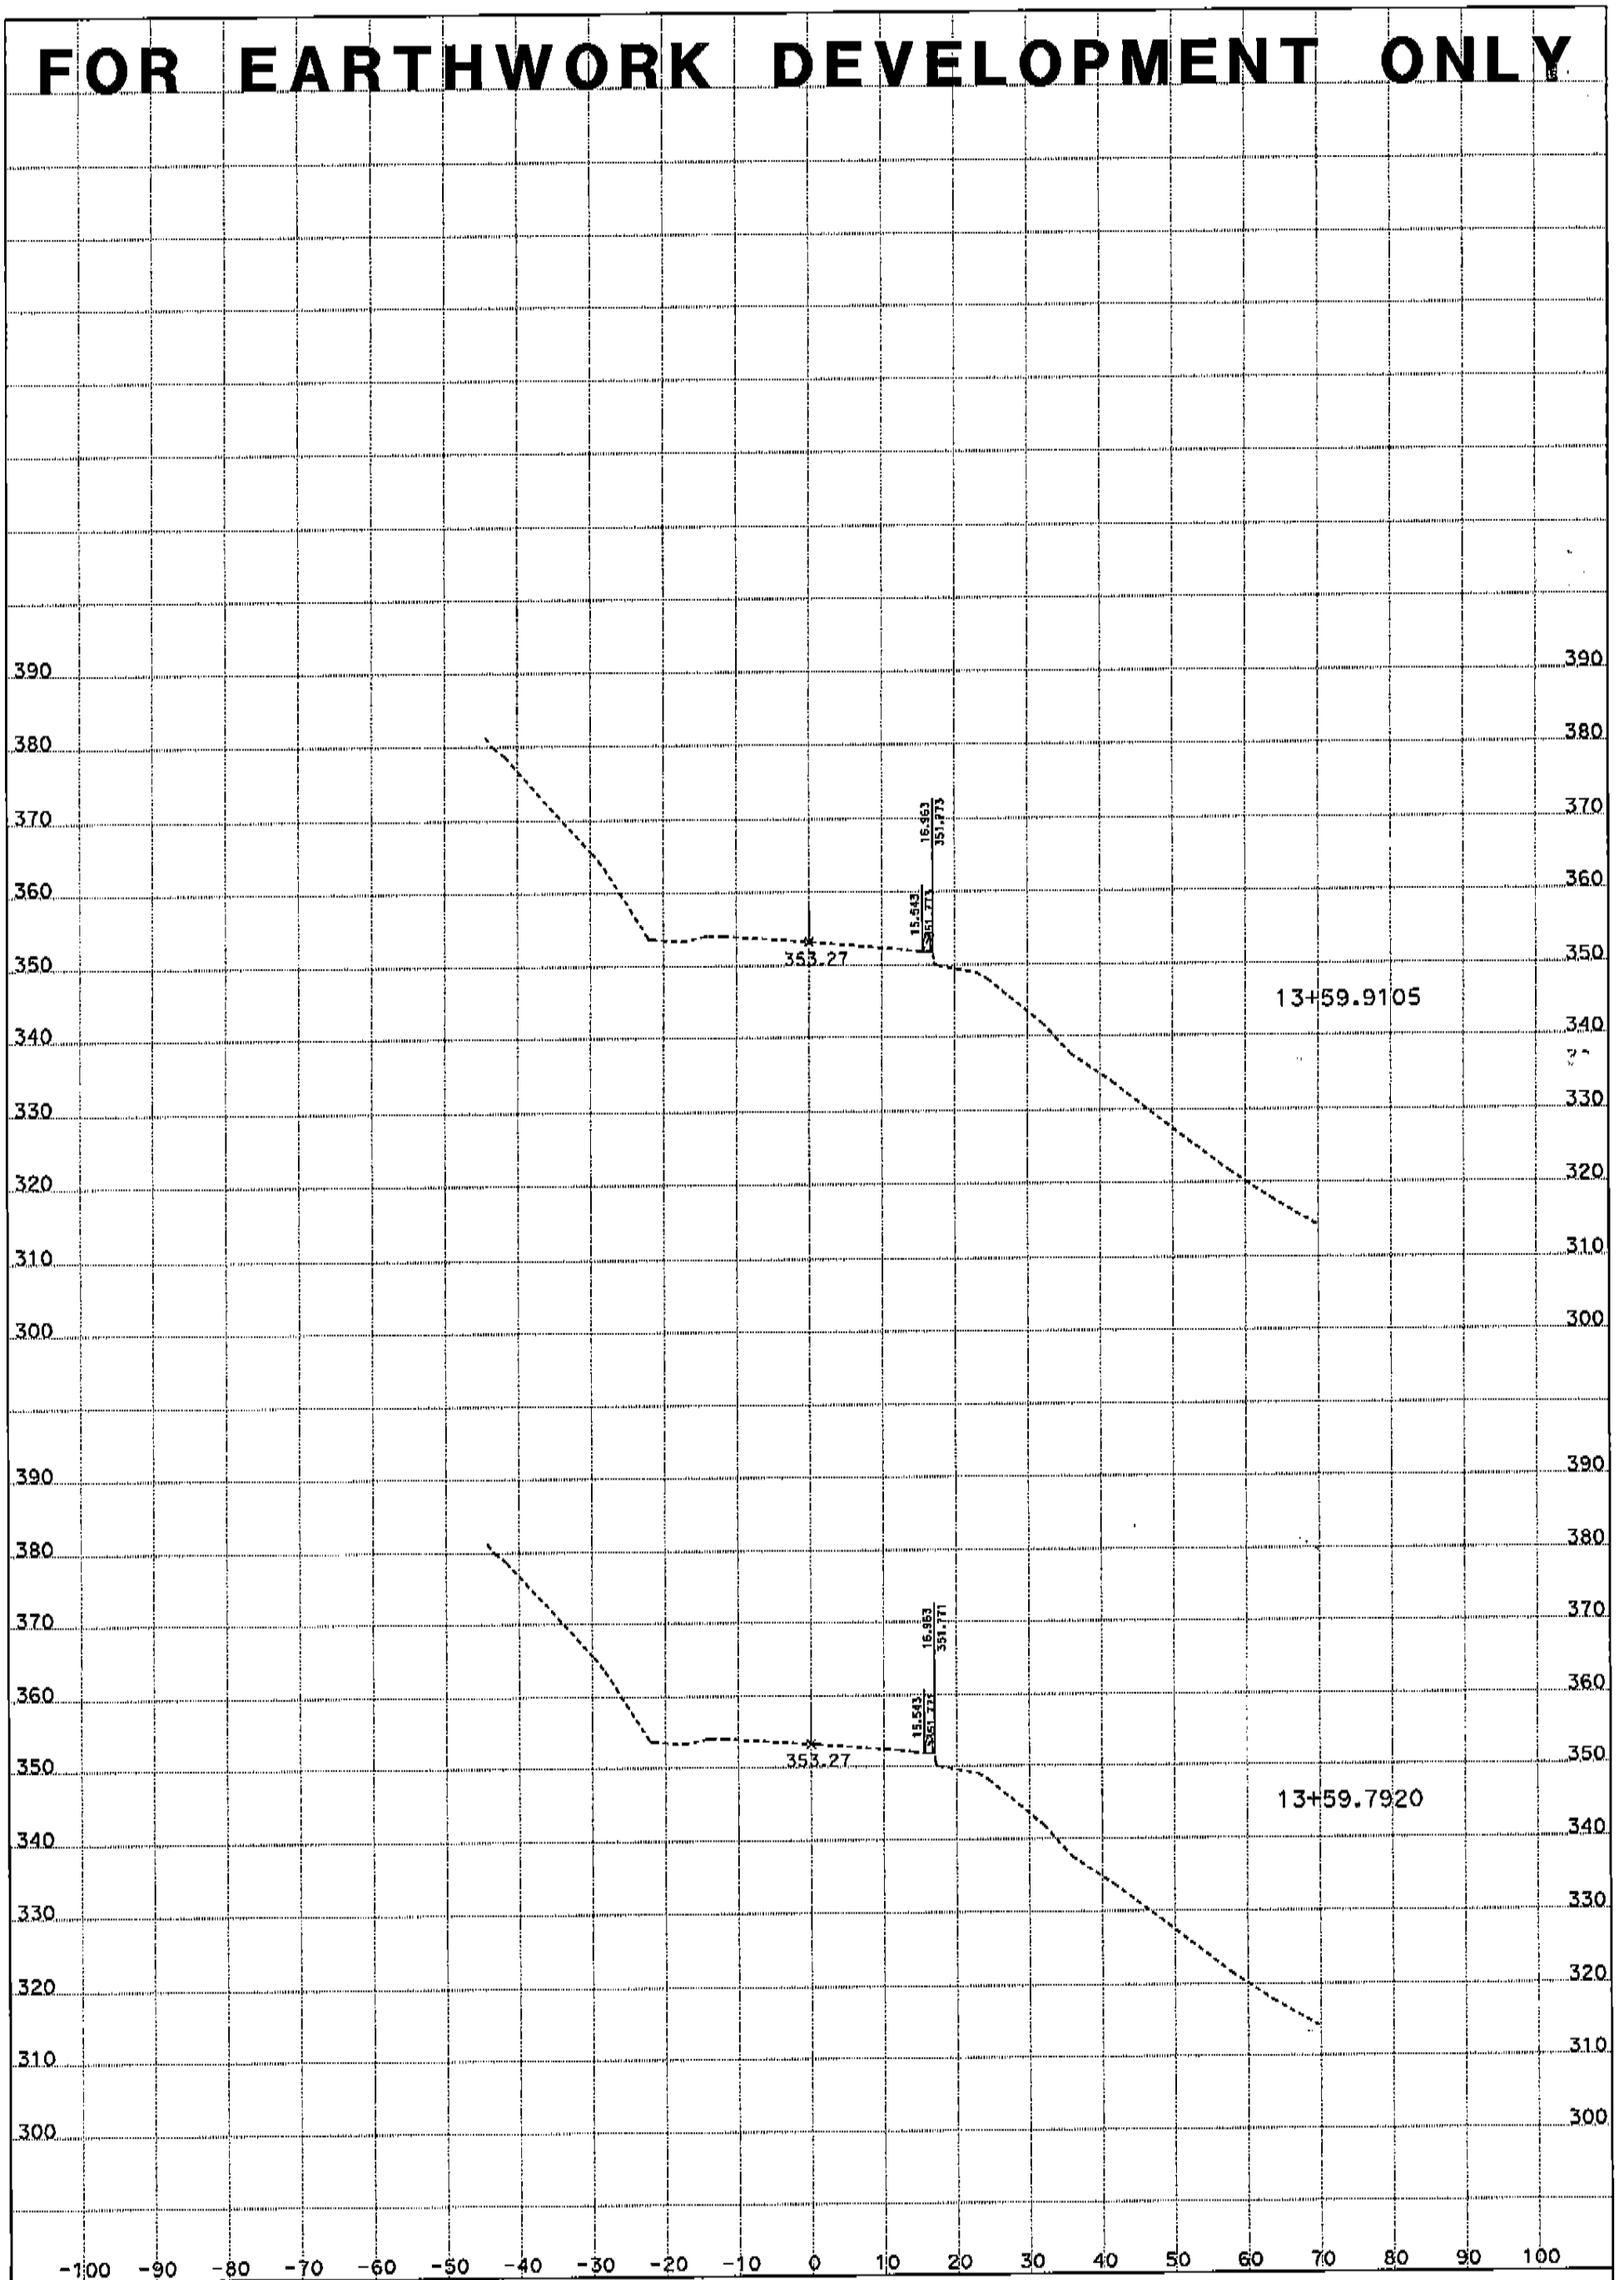

ALL DIMENSIONS ARE US SURVEY FEET

CREATED BY: Jonathan Gledhill

DATE: 12/15/2011

KC Project: 580089 File: D:*-0k230\vicente\PD\580089\jdg\cl1desjdg.ear

CONTRACT: 05-0K230 SCALE: 1" = 10' Horiz.
1" = 10' Vert.

CL1
CROSS SECTIONS

SHEET 1 OF 17

FOR EARTHWORK DEVELOPMENT ONLY

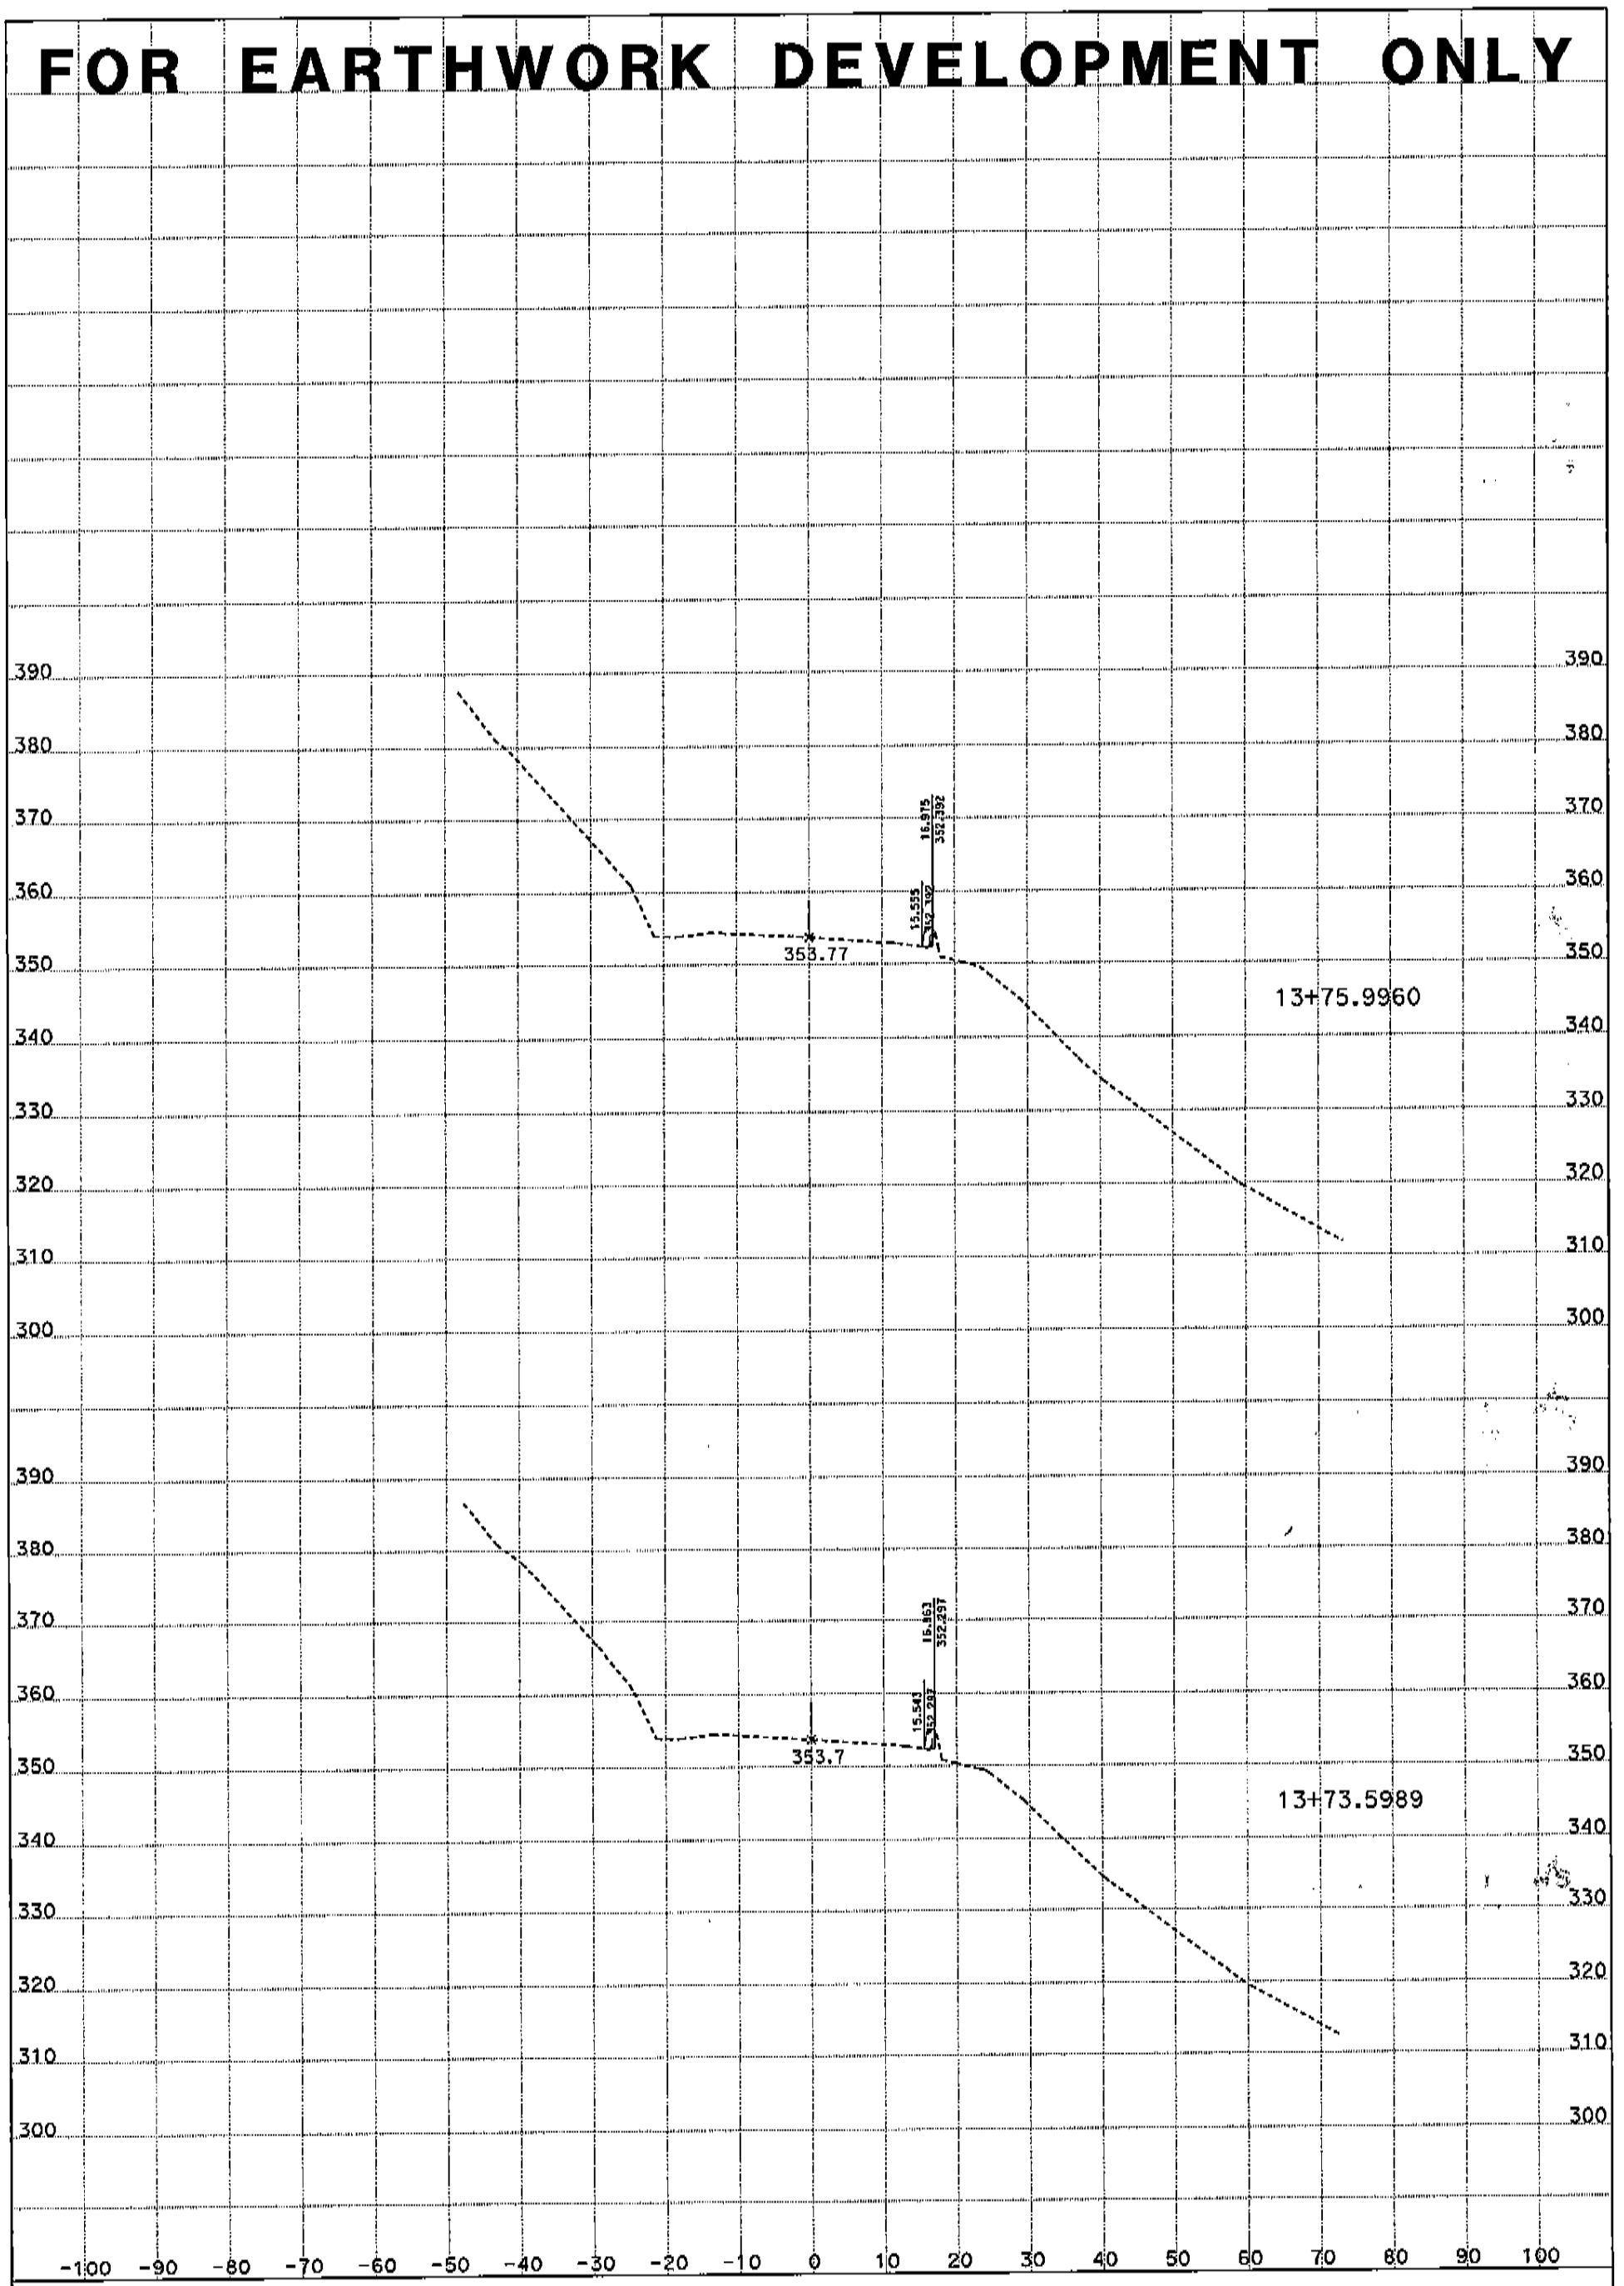

ALL DIMENSIONS ARE US SURVEY FEET

CREATED BY: Jonathan Gledhill

DATE: 12/15/2011

KC Project: 580089 File: D:*-0k230\vicente\PD\580089\jdg\cl1desjdg.ear

CONTRACT: 05-0K230 SCALE: 1" = 10' Horiz.
1" = 10' Vert.

CL1
CROSS SECTIONS

SHEET 2 OF 17

FOR EARTHWORK DEVELOPMENT ONLY

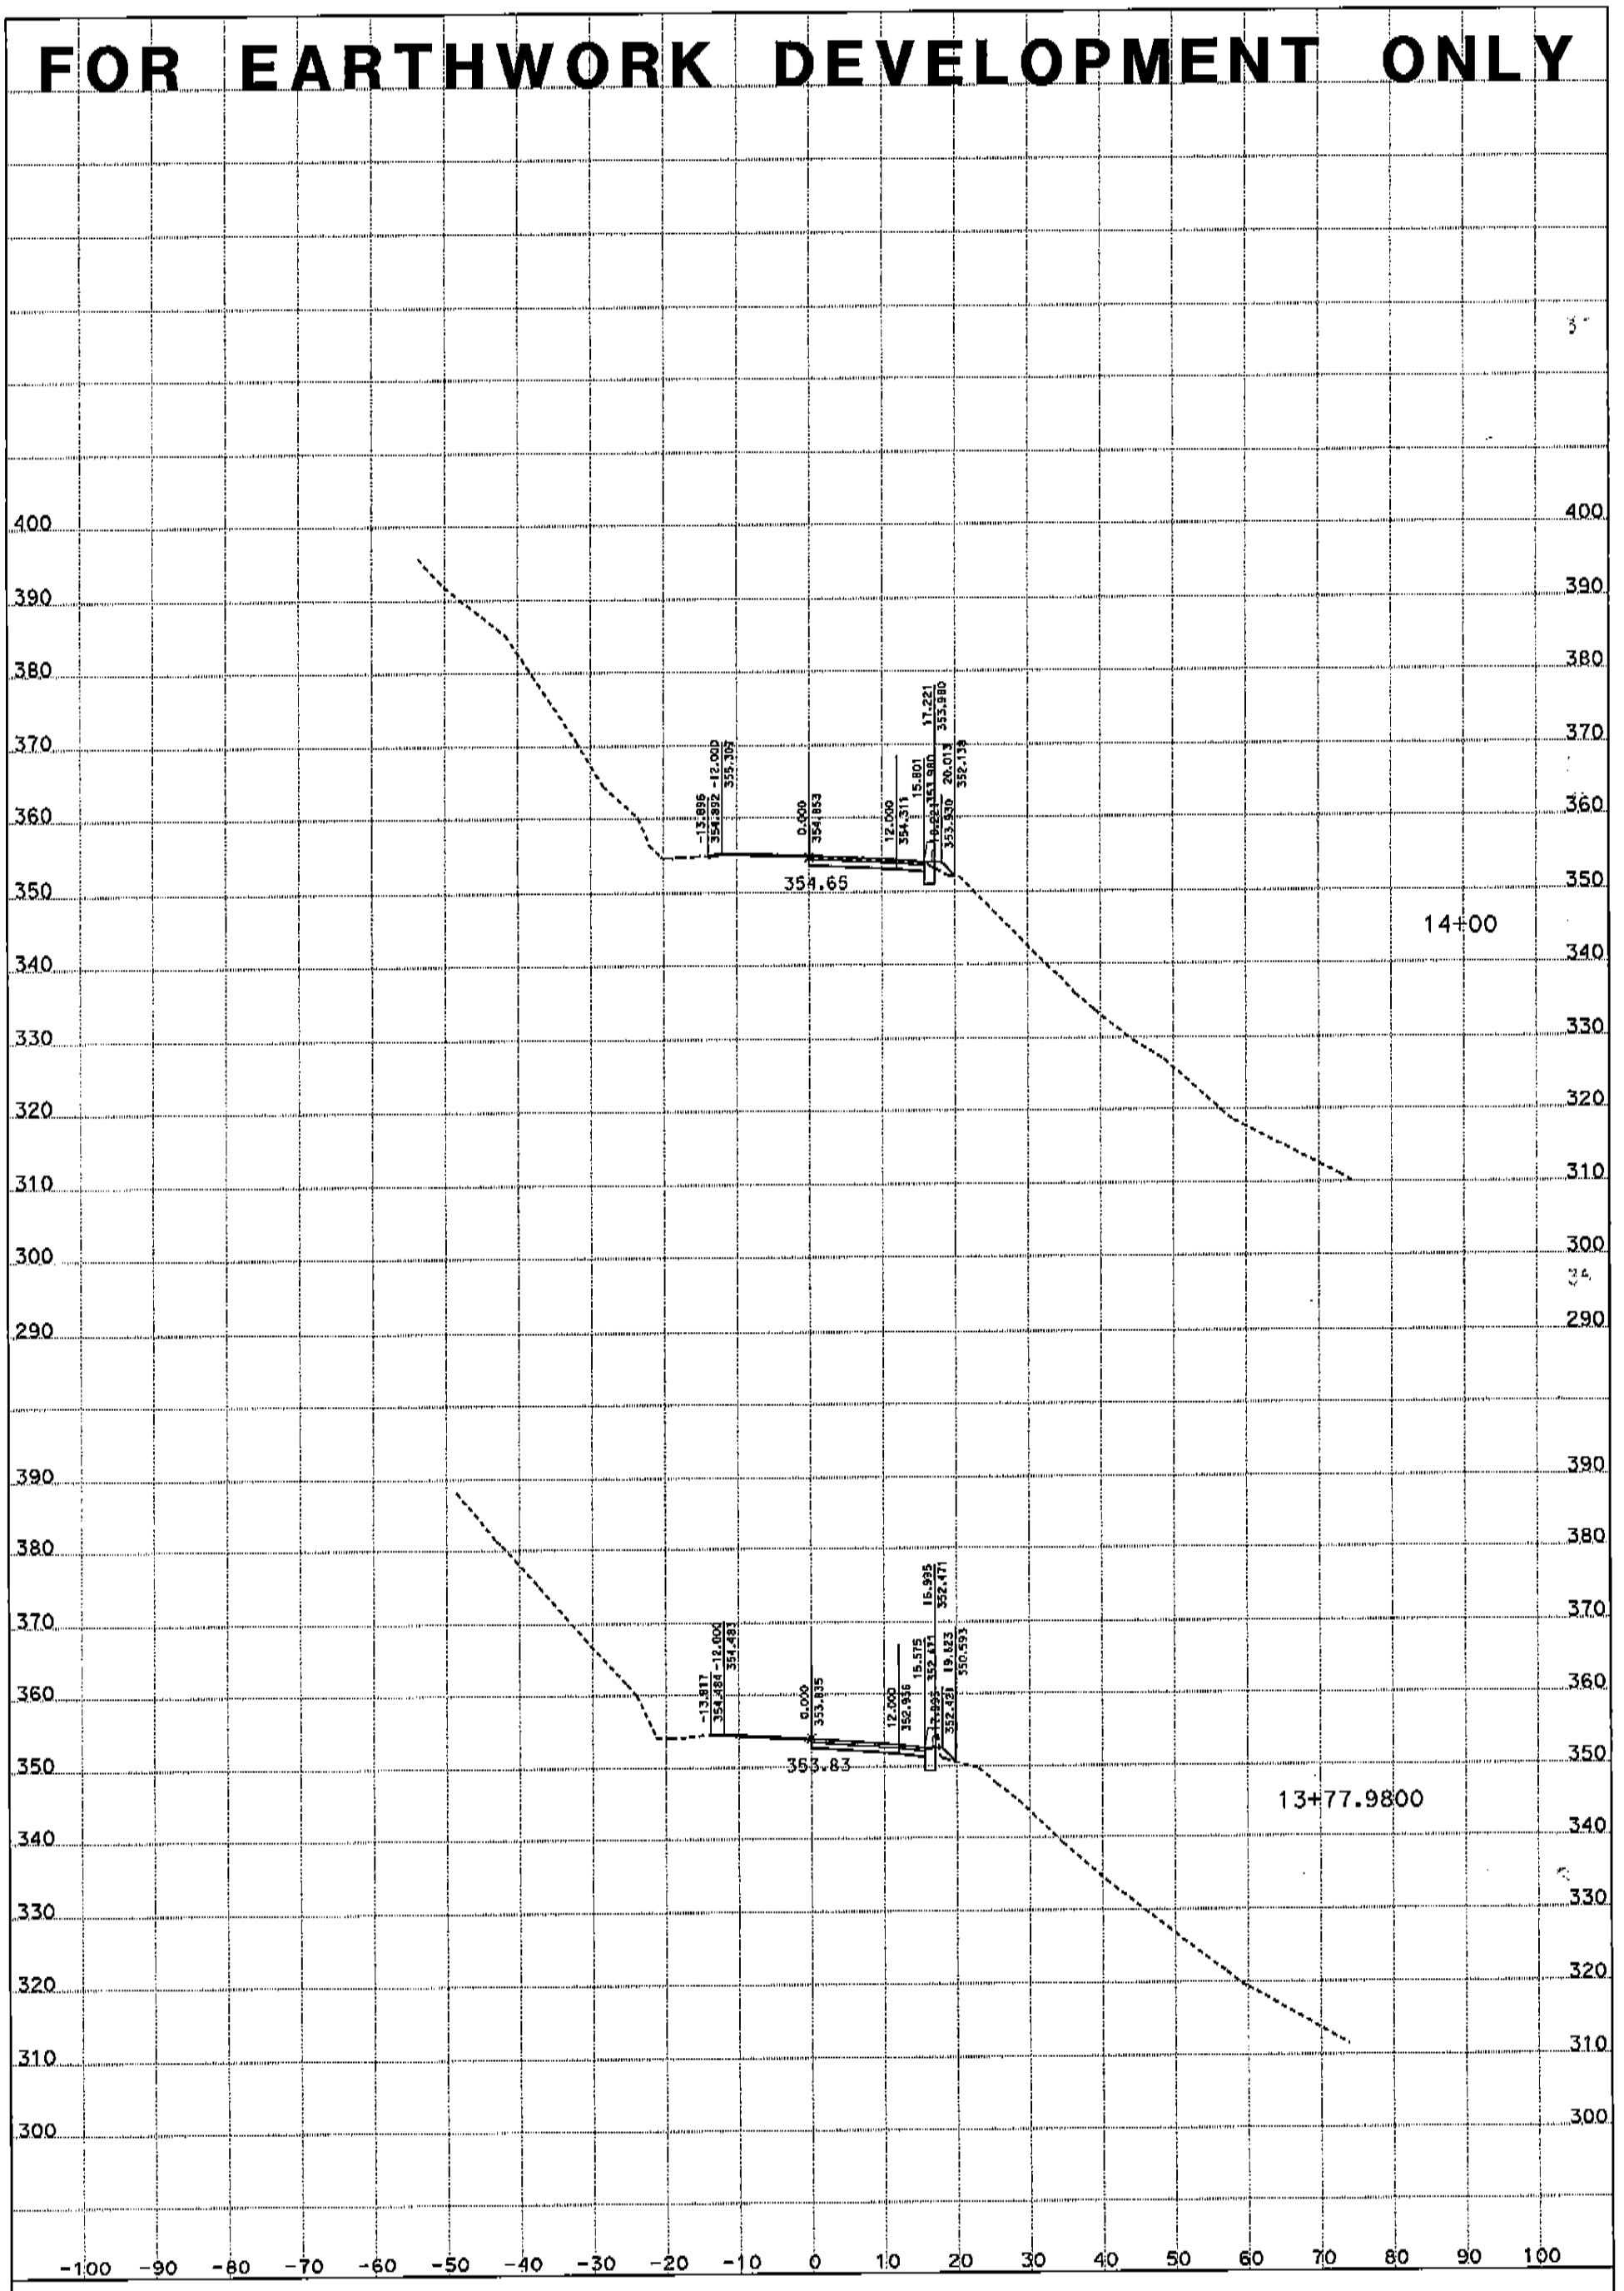

ALL DIMENSIONS ARE US SURVEY FEET

CREATED BY: Jonathan Gledhill

DATE: 12/15/2011

KC Project: 580089 File: D:*-0k230\vicente\PD\580089\jdg\cl1desjdg.ear

CONTRACT: 05-0K230 SCALE: 1" = 10' Horiz.
1" = 10' Vert.

CL1
CROSS SECTIONS

SHEET 3 OF 17

FOR EARTHWORK DEVELOPMENT ONLY

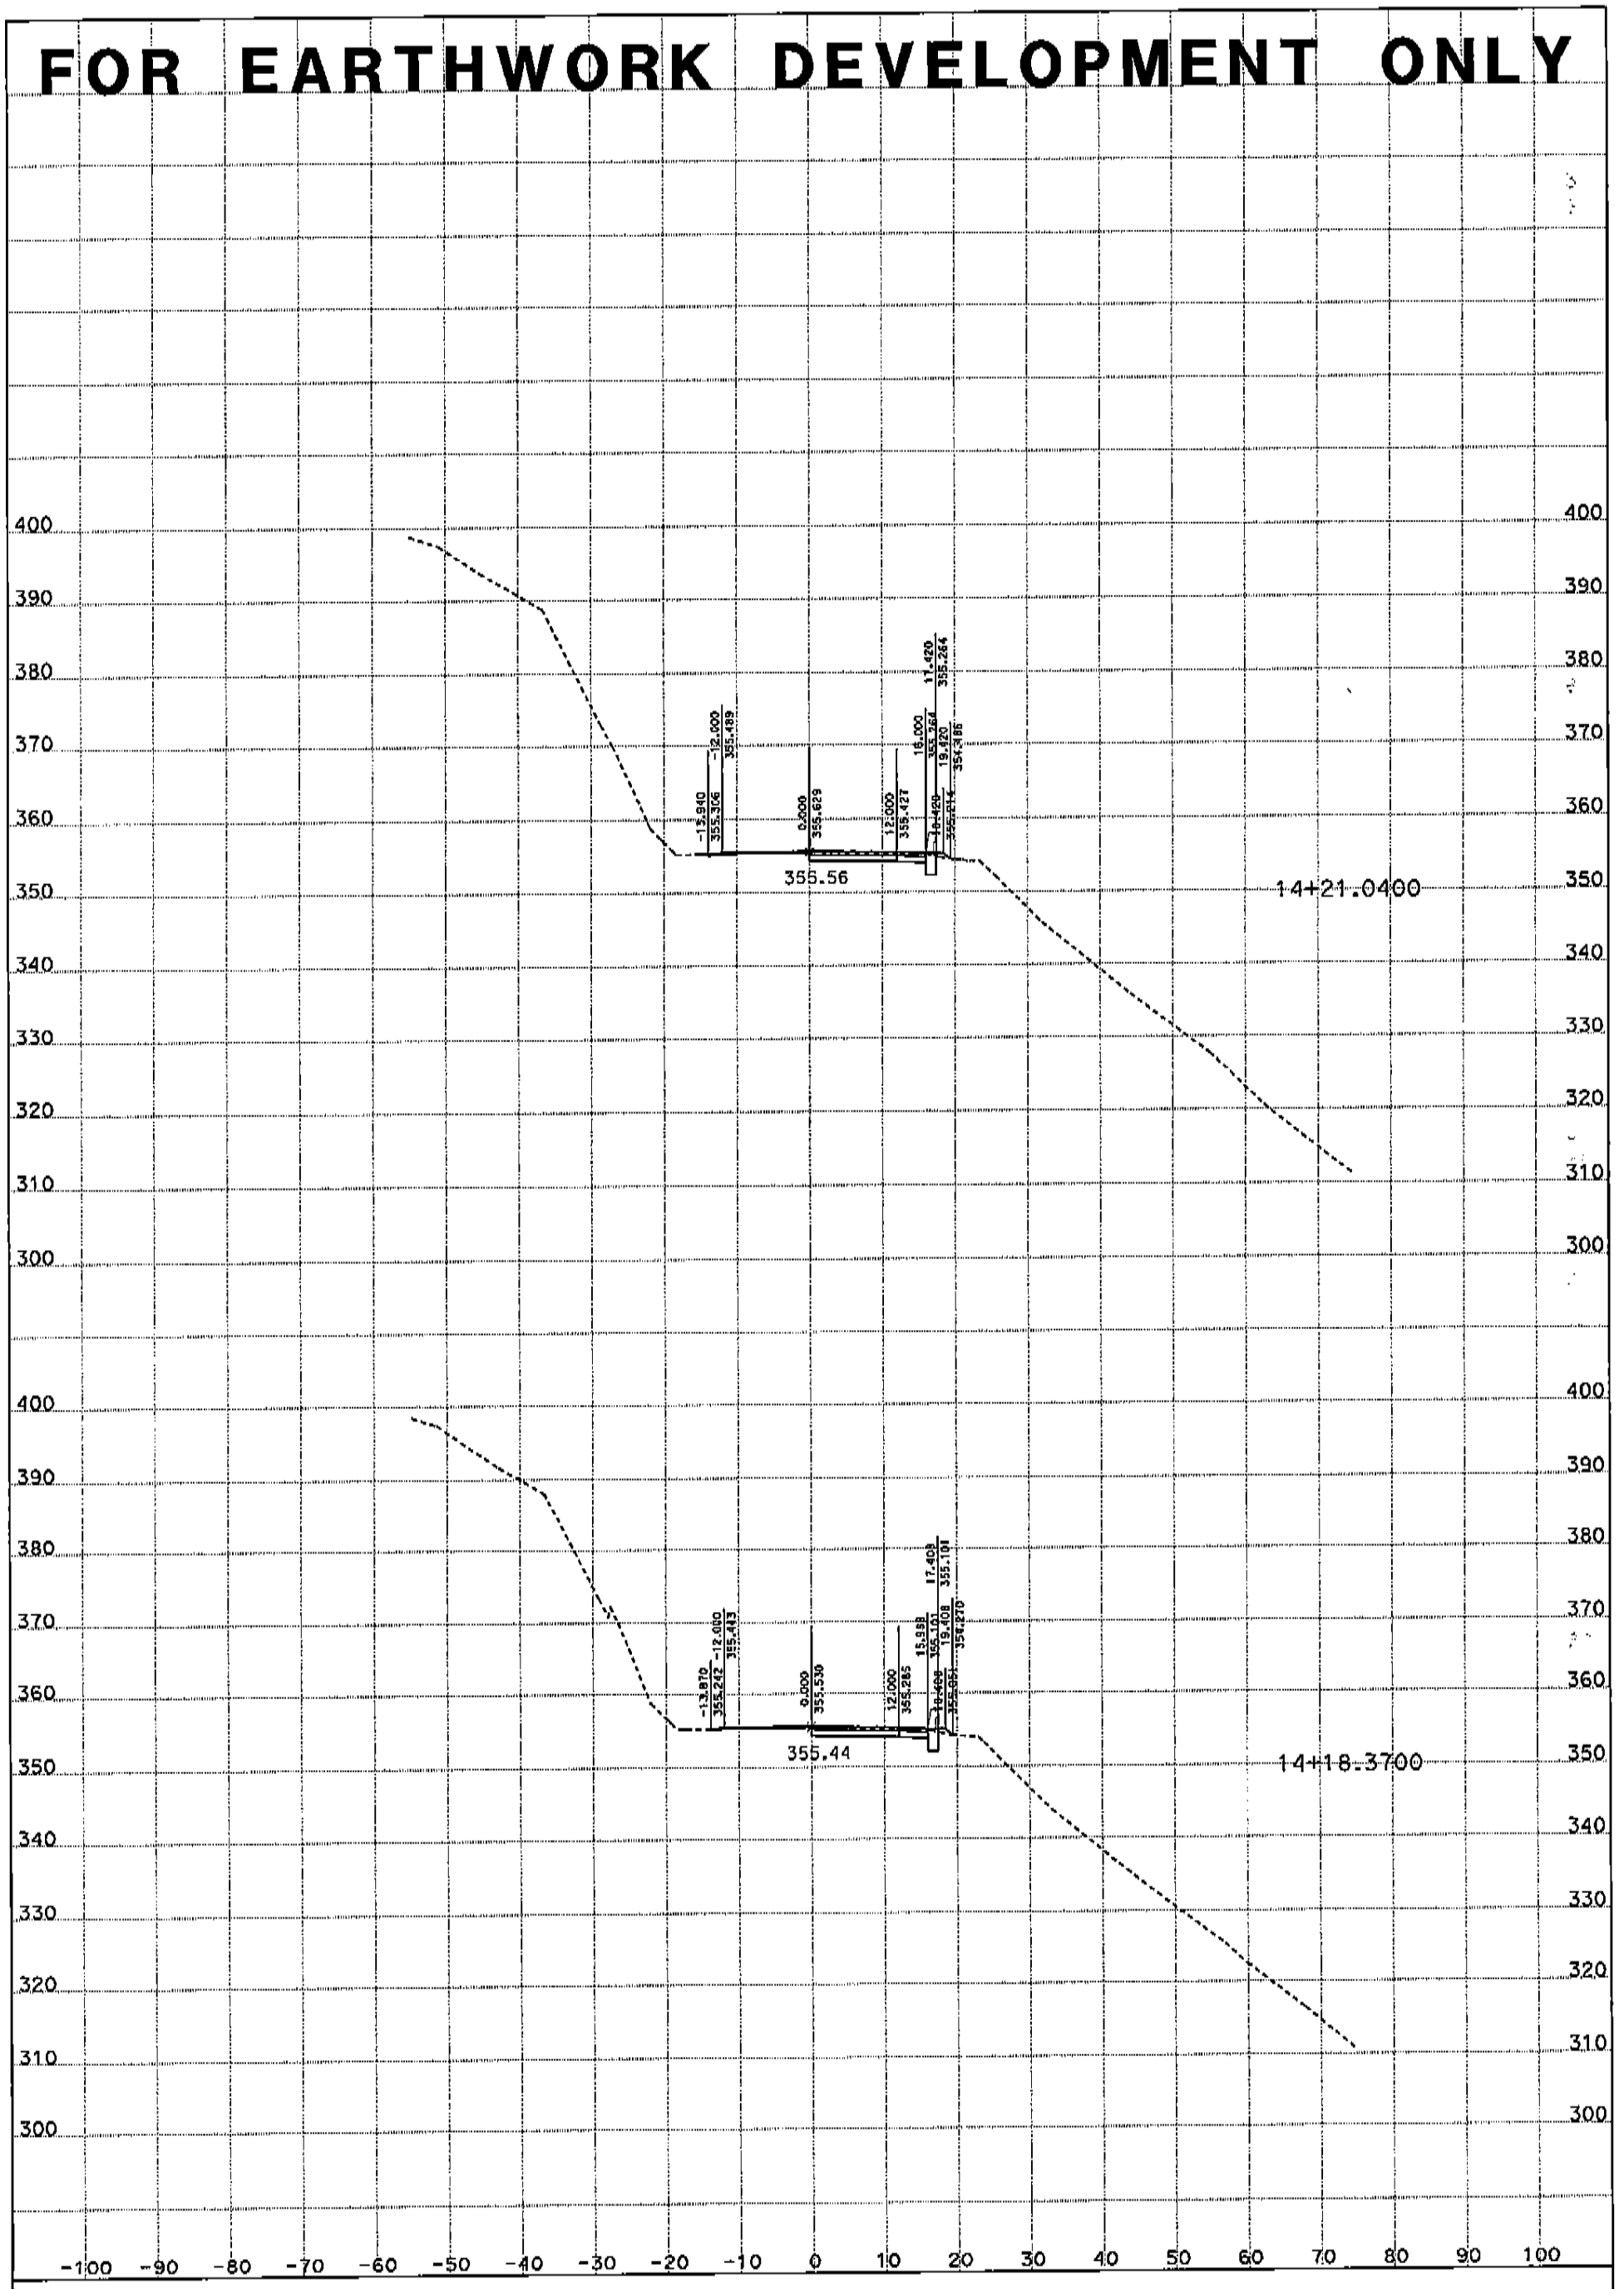

ALL DIMENSIONS ARE US SURVEY FEET

CREATED BY: Jonathan Gledhill

DATE: 12/15/2011

KC Project: 580089 File: D:*-0k230\vicente\PD\580089\jdg\cl1desjdg.ear

CONTRACT: 05-0K230 SCALE: 1" = 10' Horiz. 1" = 10' Vert.

CL1
CROSS SECTIONS

SHEET 4 OF 17

FOR EARTHWORK DEVELOPMENT ONLY

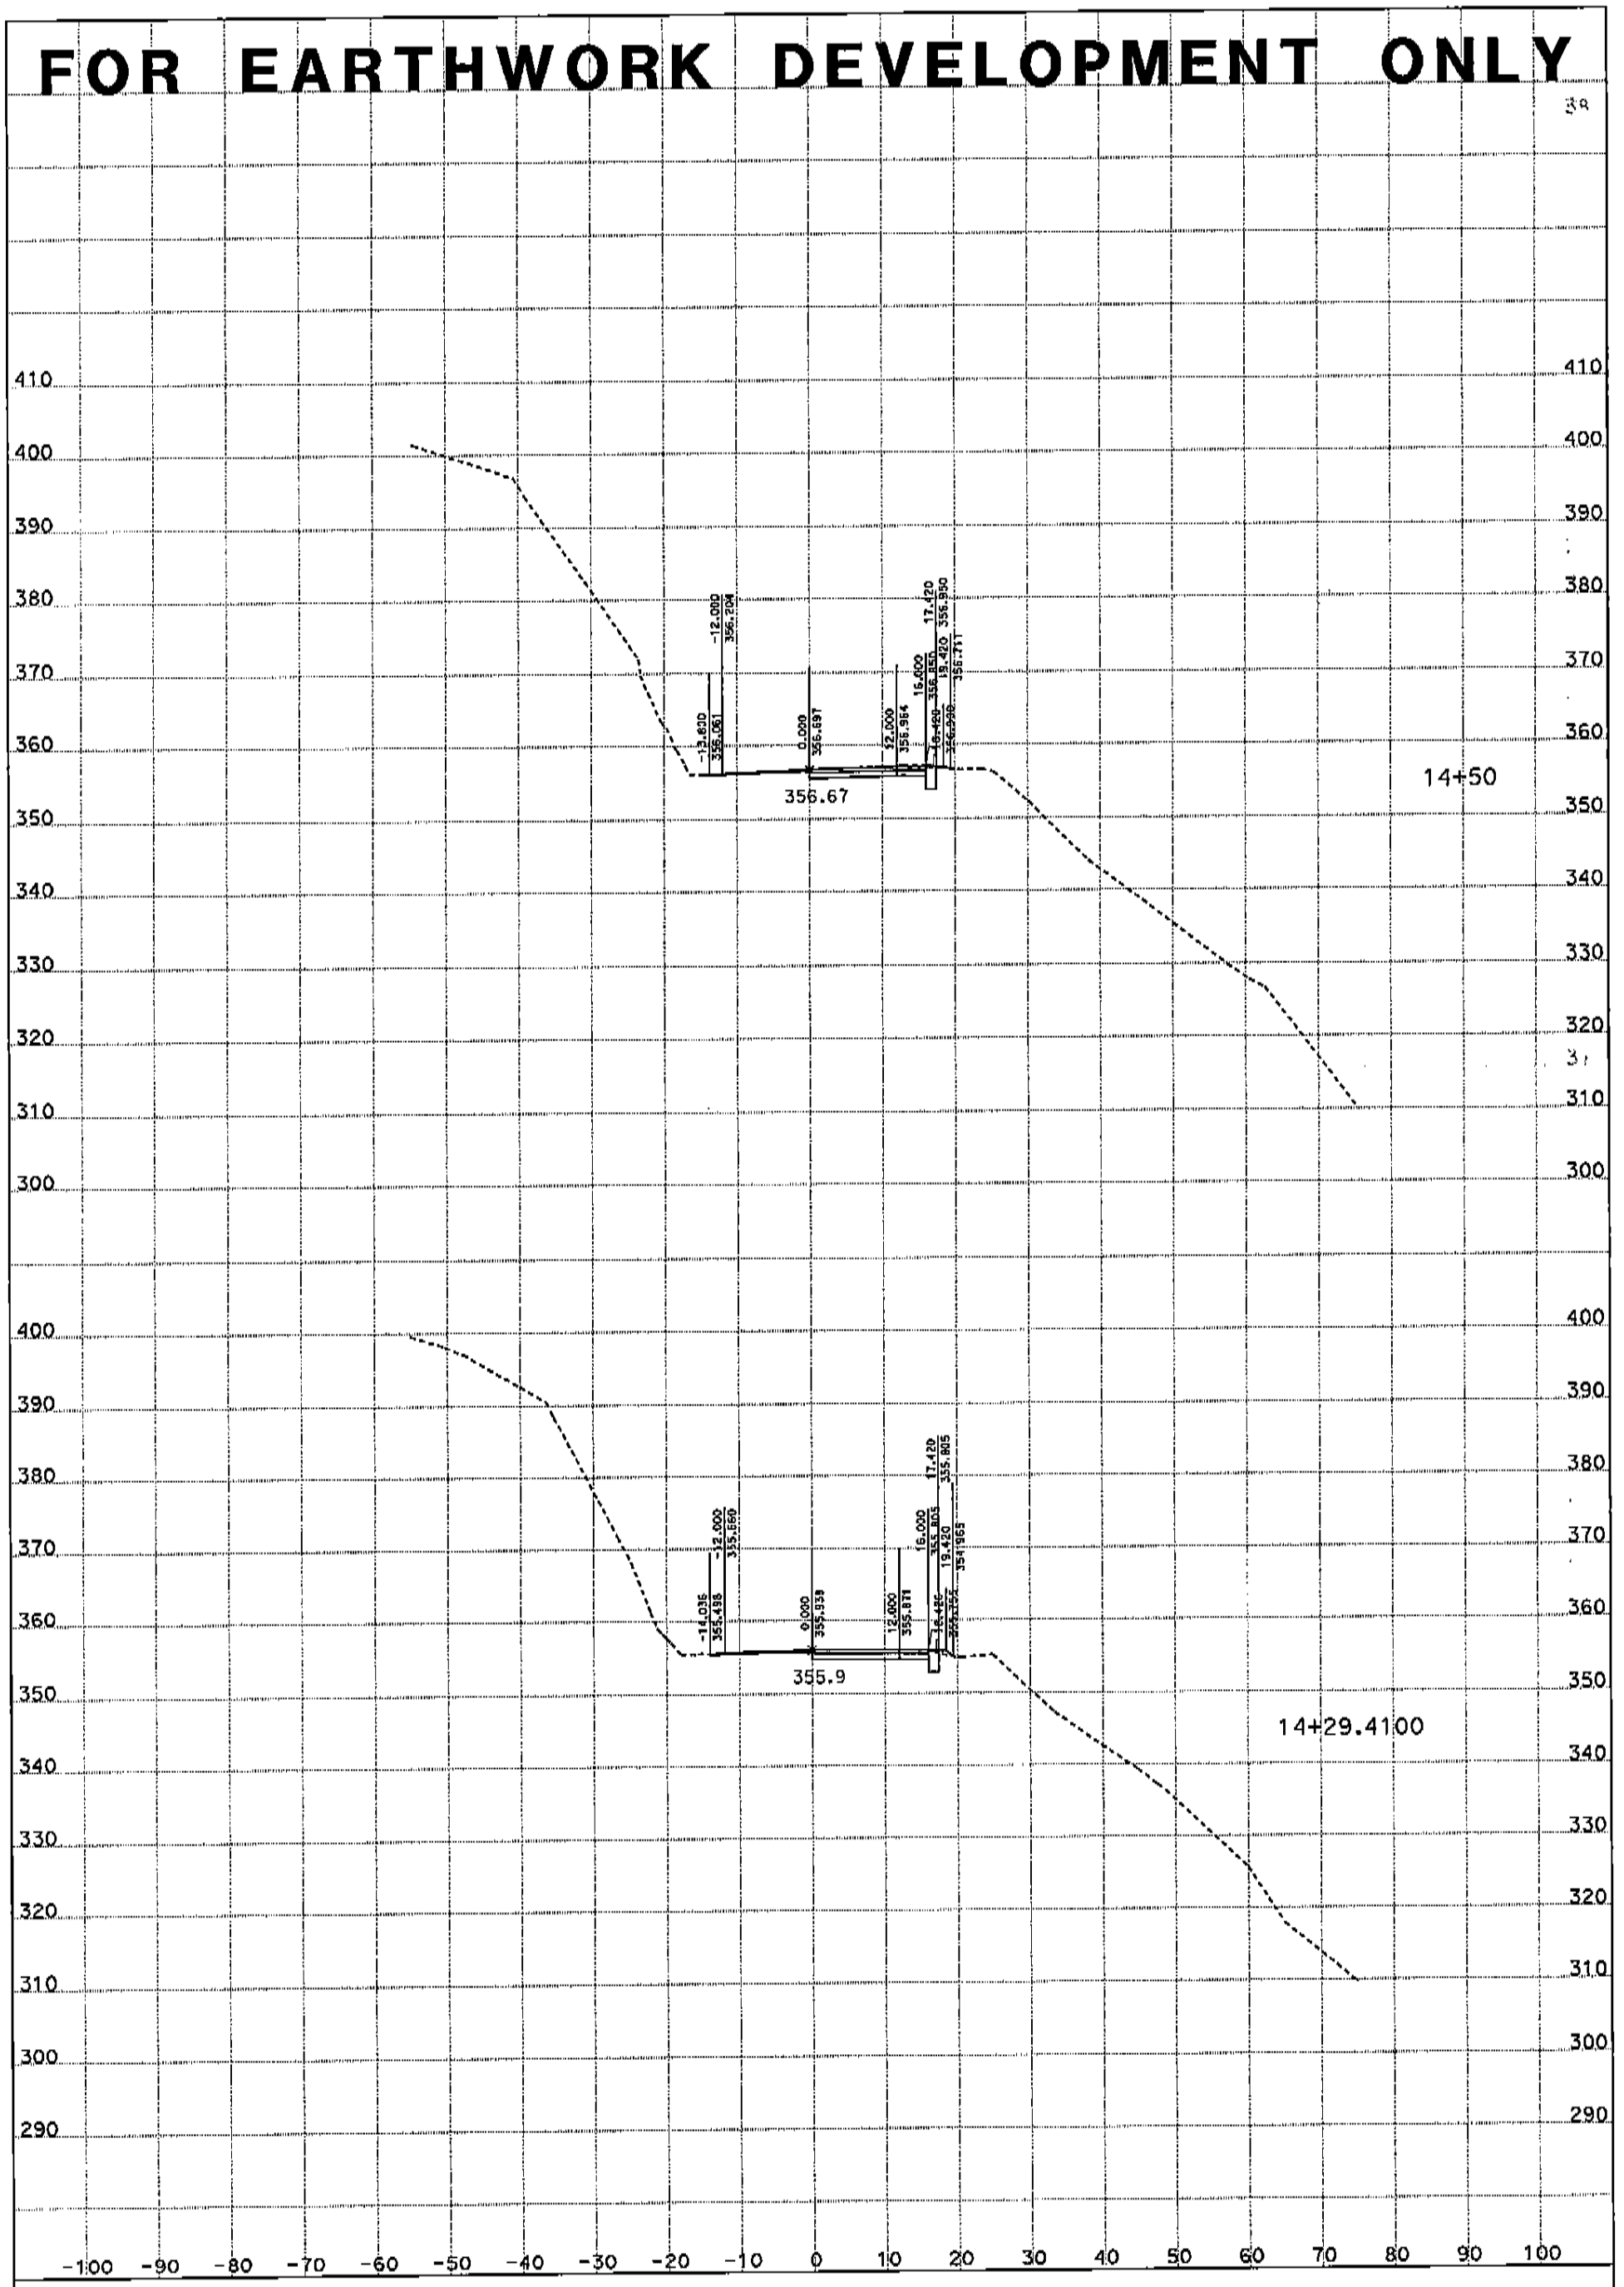

ALL DIMENSIONS ARE US SURVEY FEET

CREATED BY: Jonathan Gledhill

DATE: 12/15/2011

KC Project: 580089 File: D:*-0K230\vicente\PD\580089\jdg\cl1desjdg.ear

CONTRACT: 05-0K230 SCALE: 1" = 10' Horiz.
1" = 10' Vert.

CL1
CROSS SECTIONS

SHEET 5 OF 17

FOR EARTHWORK DEVELOPMENT ONLY

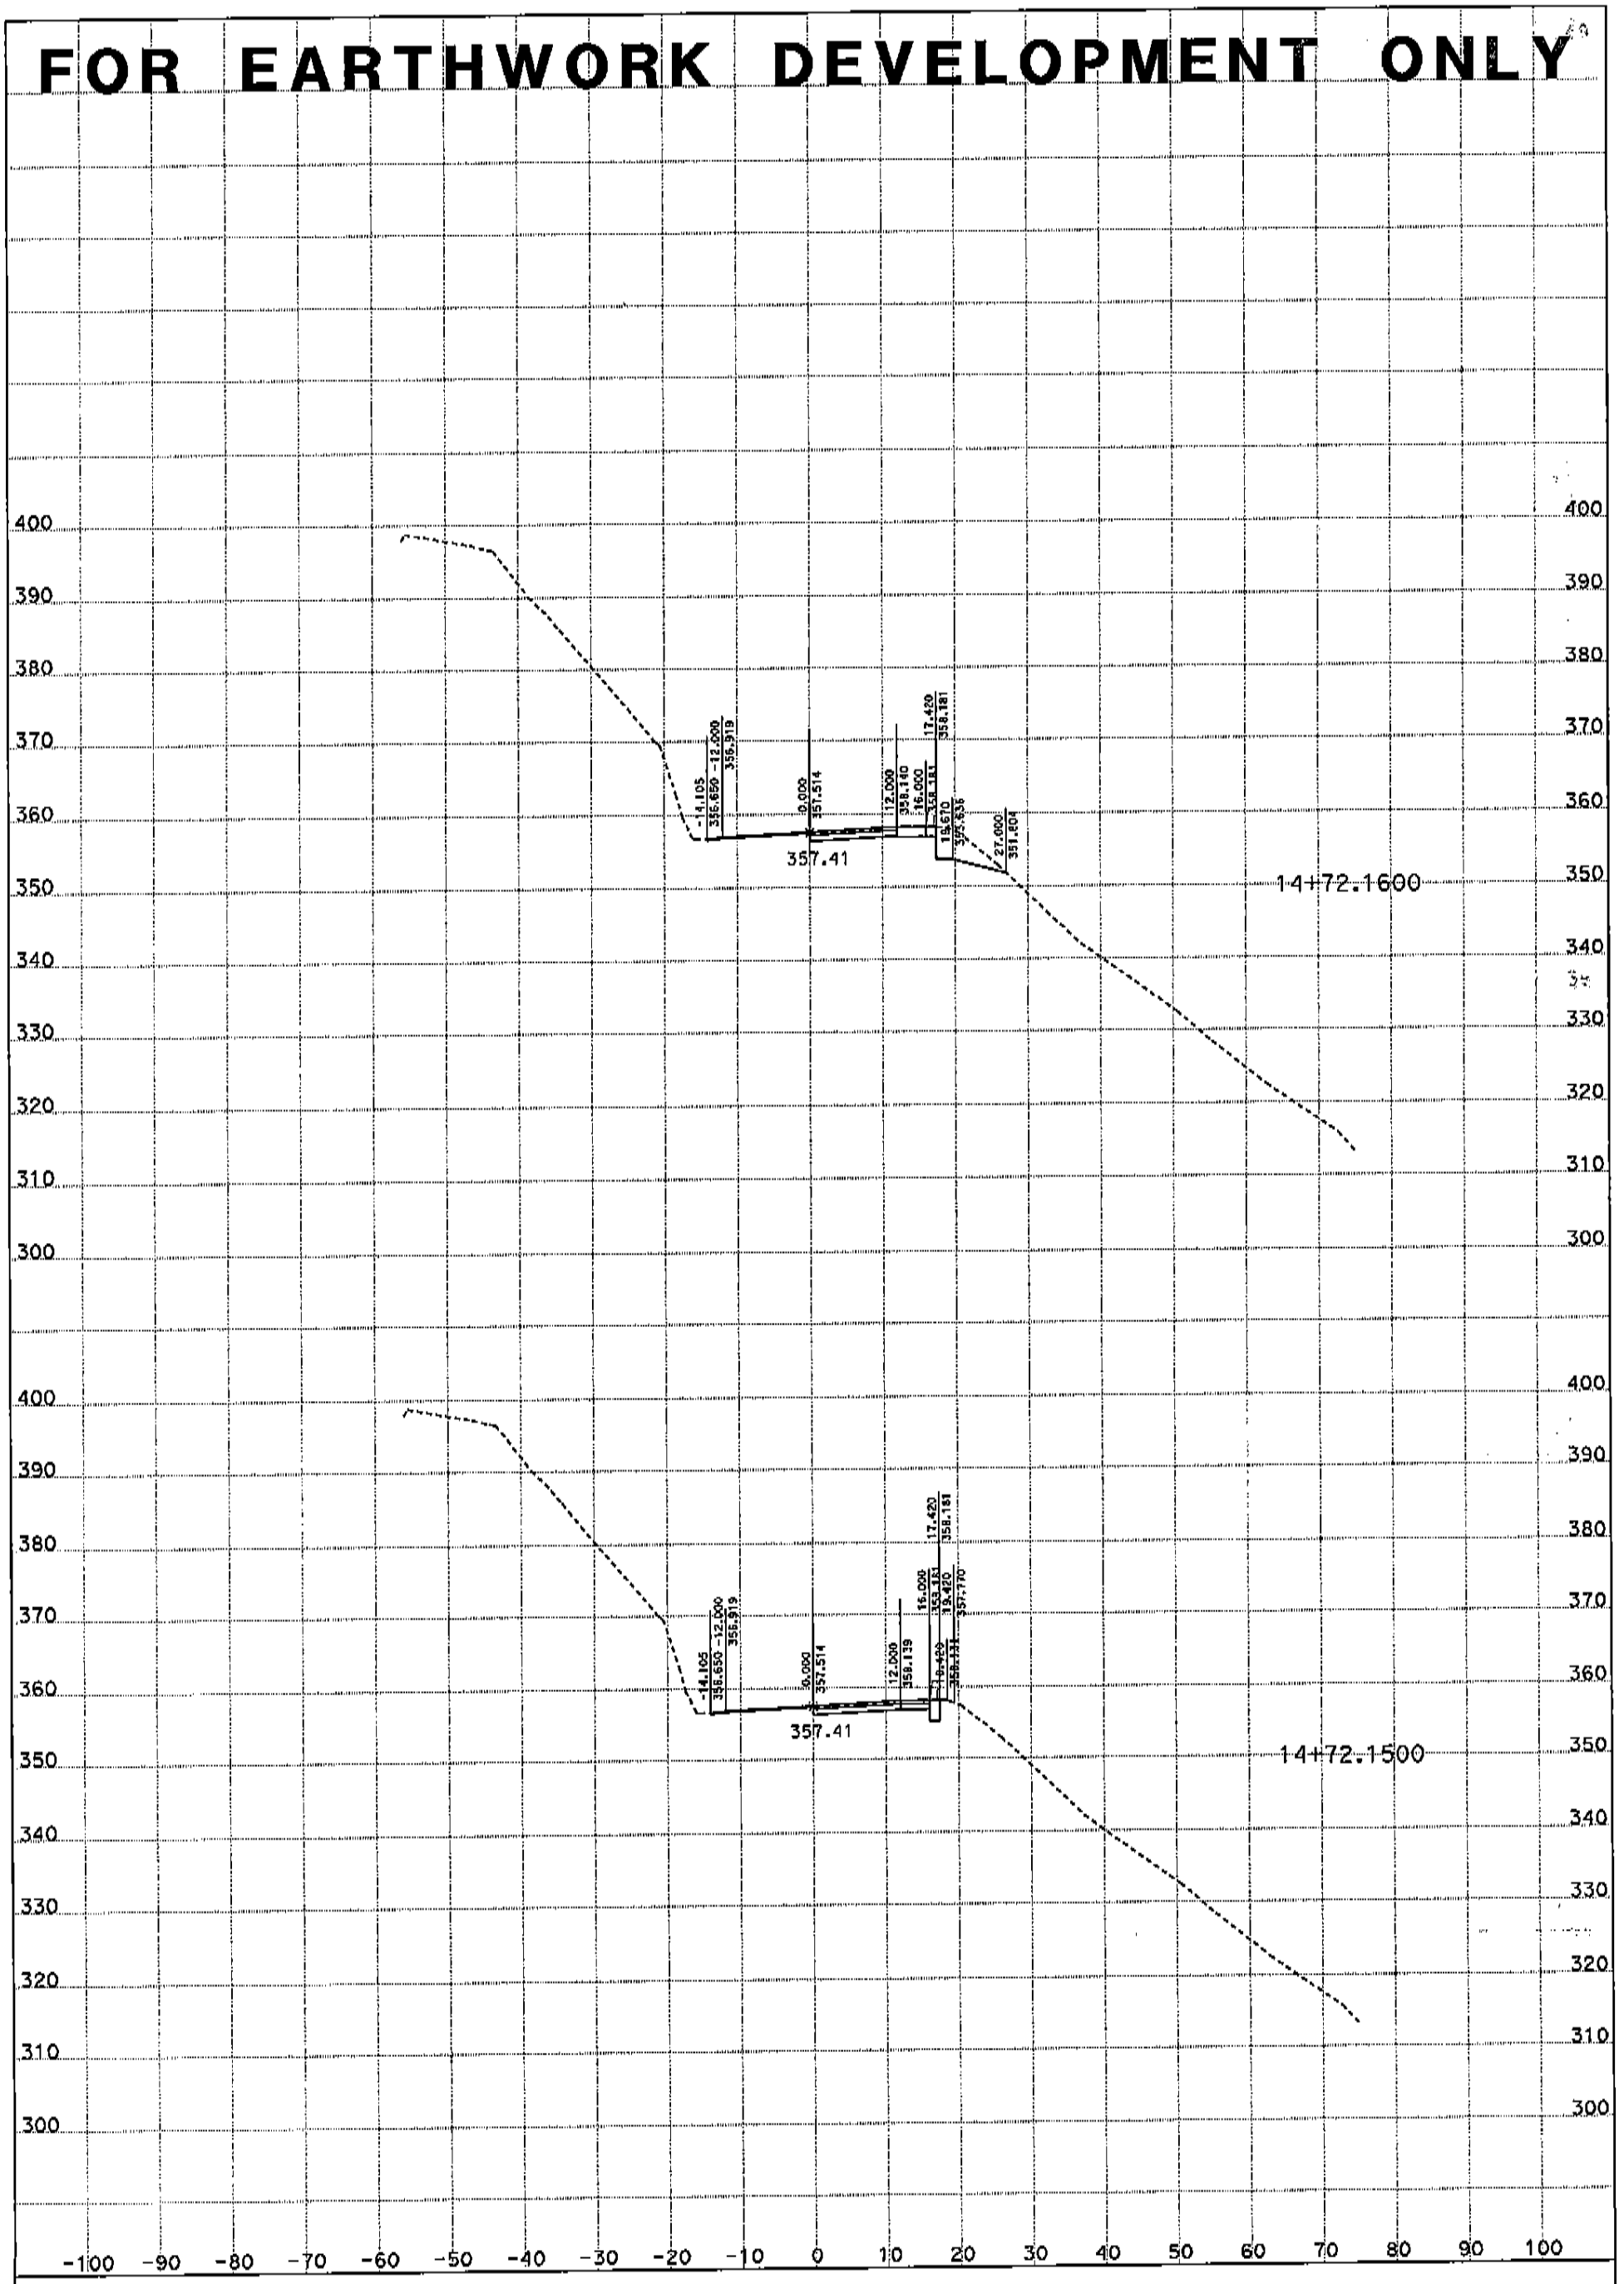

ALL DIMENSIONS ARE US SURVEY FEET

CREATED BY: Jonathan Gledhill

DATE: 12/15/2011

KC Project: 580089 File: D:*-0k230\vicente\PD\580089\jdg\cl1desjdg.ear

CONTRACT: 05-0K230 SCALE: 1" = 10' Horiz.
1" = 10' Vert.

CL1
CROSS SECTIONS

SHEET 6 OF 17

FOR EARTHWORK DEVELOPMENT ONLY

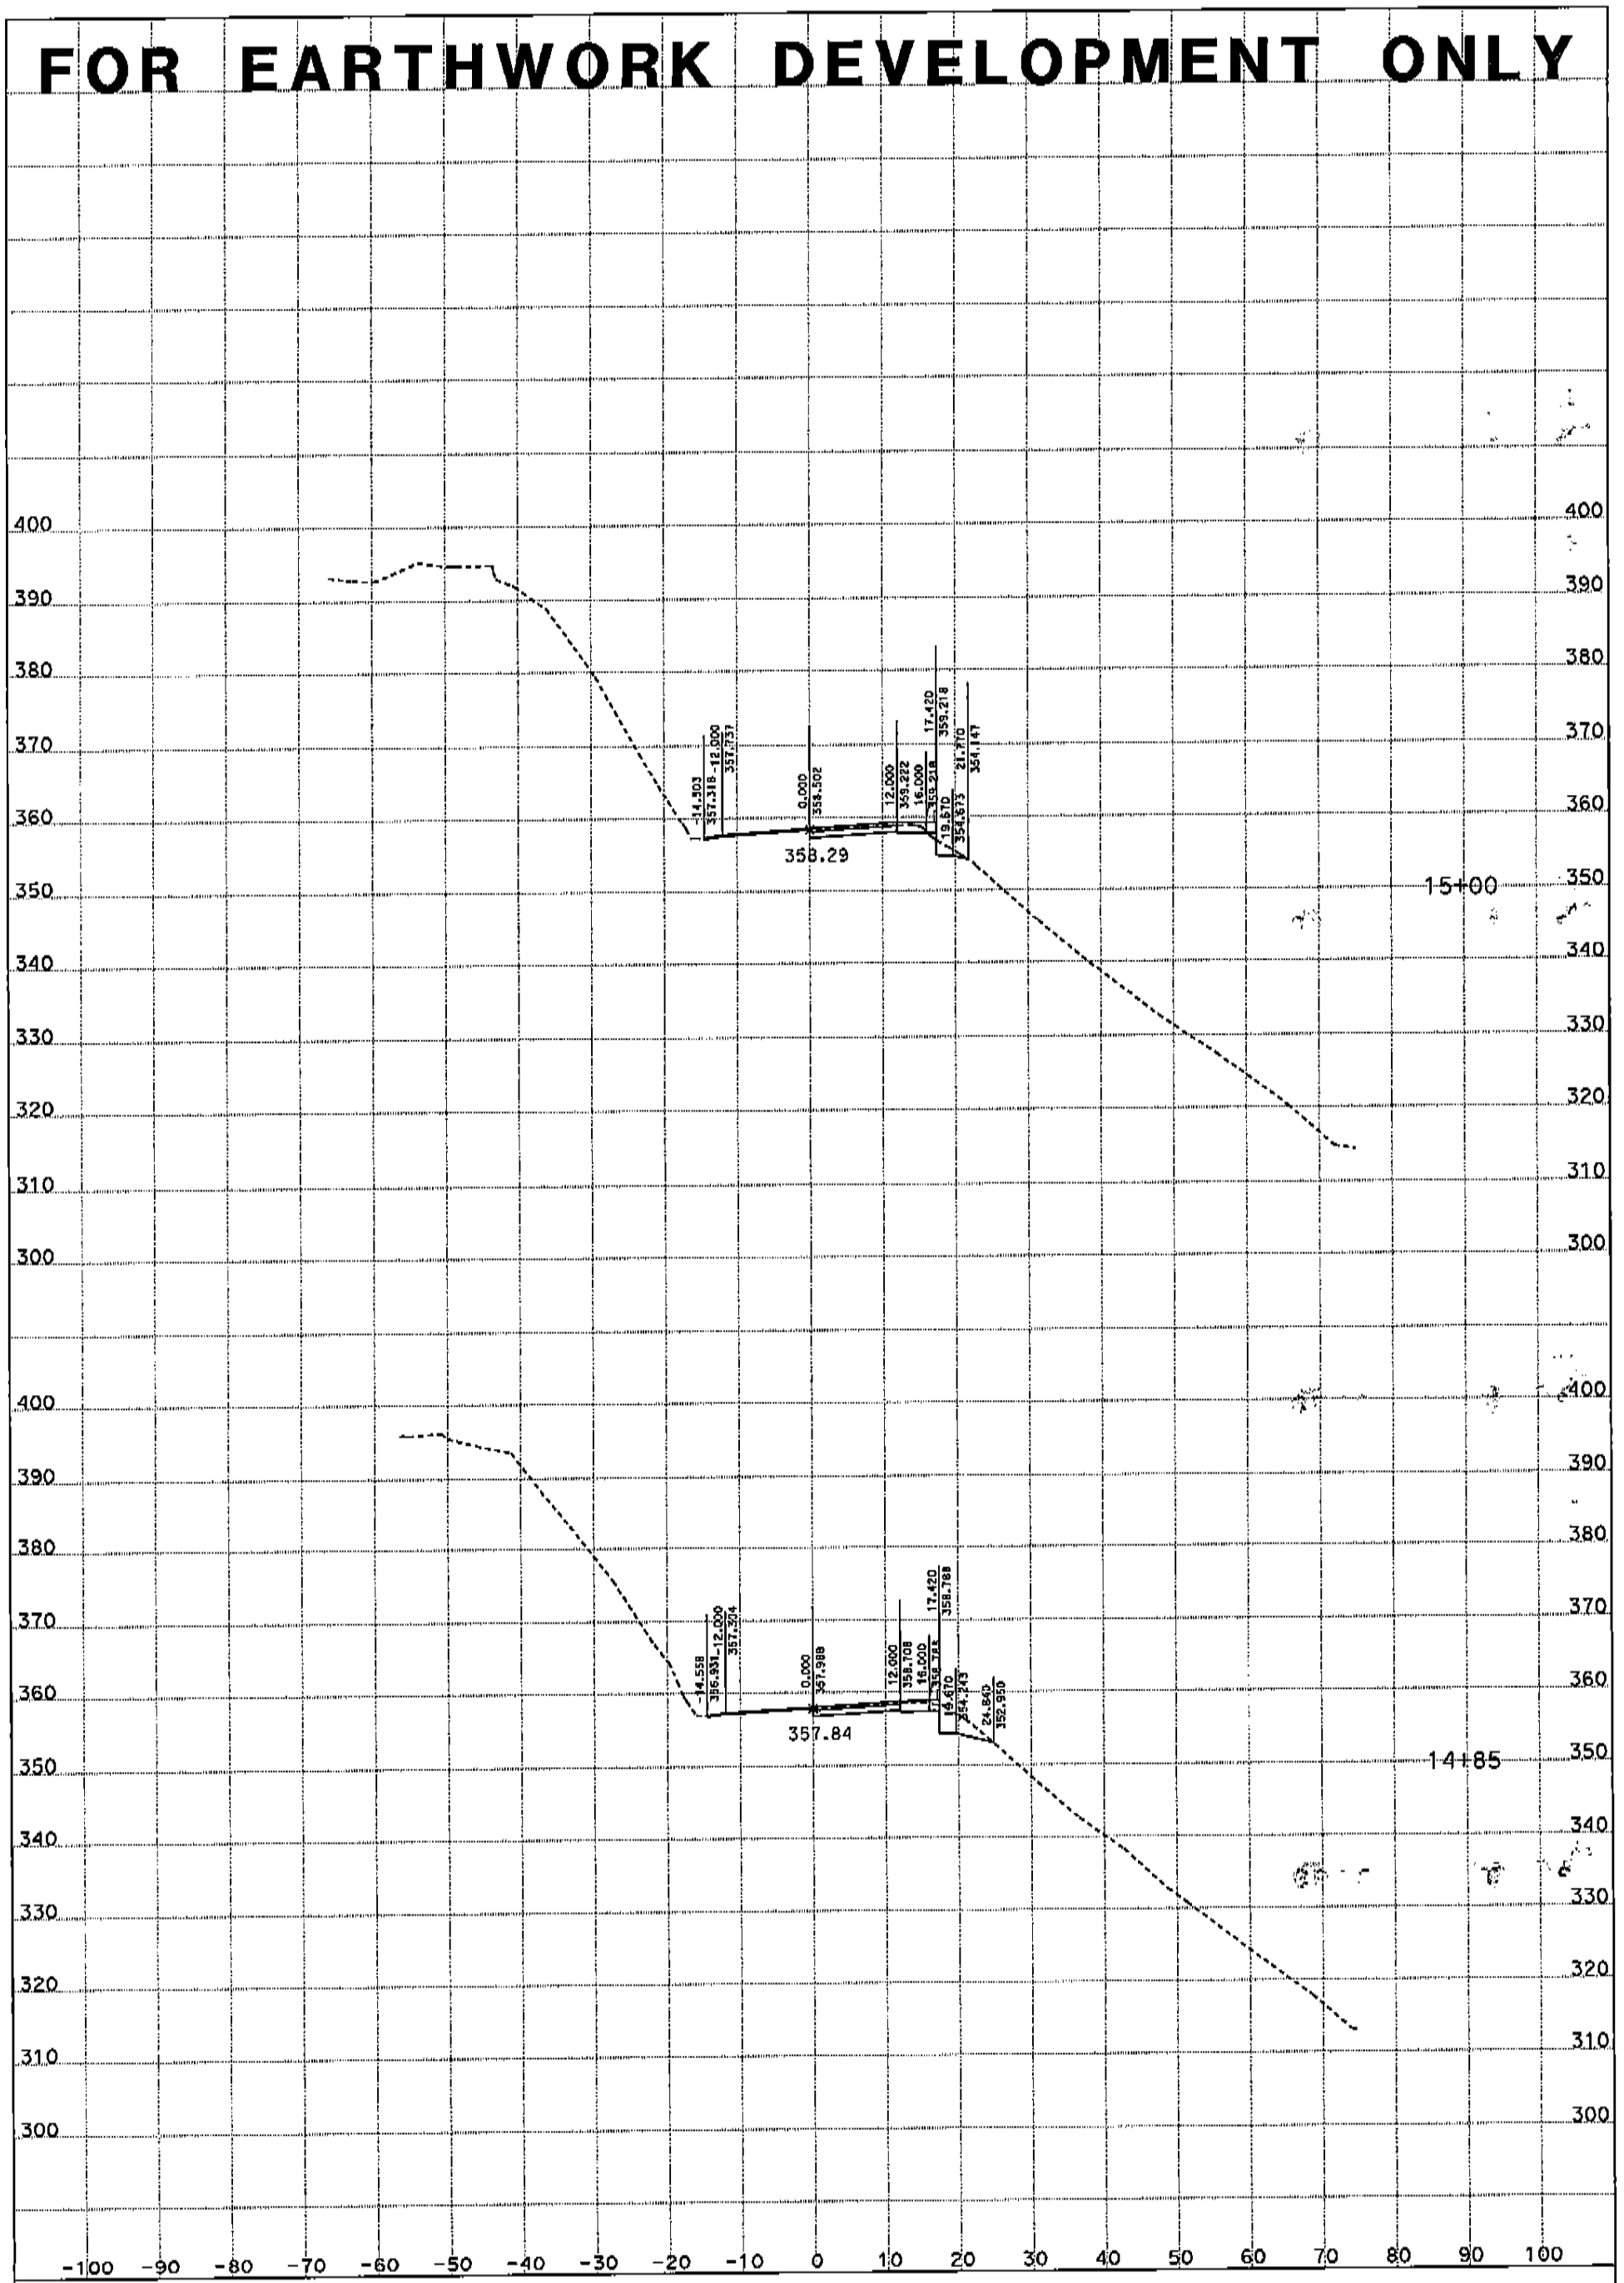

ALL DIMENSIONS ARE US SURVEY FEET

CREATED BY: Jonathan Gledhill

DATE: 12/15/2011

KC Project: 580089 File: D:*-0k230\vicente\PD\580089\jdg\cl1desjdg.ear

CONTRACT: 05-0K230 SCALE: 1" = 10' Horiz.
1" = 10' Vert.

CL1
CROSS SECTIONS

SHEET 7 OF 17

FOR EARTHWORK DEVELOPMENT ONLY

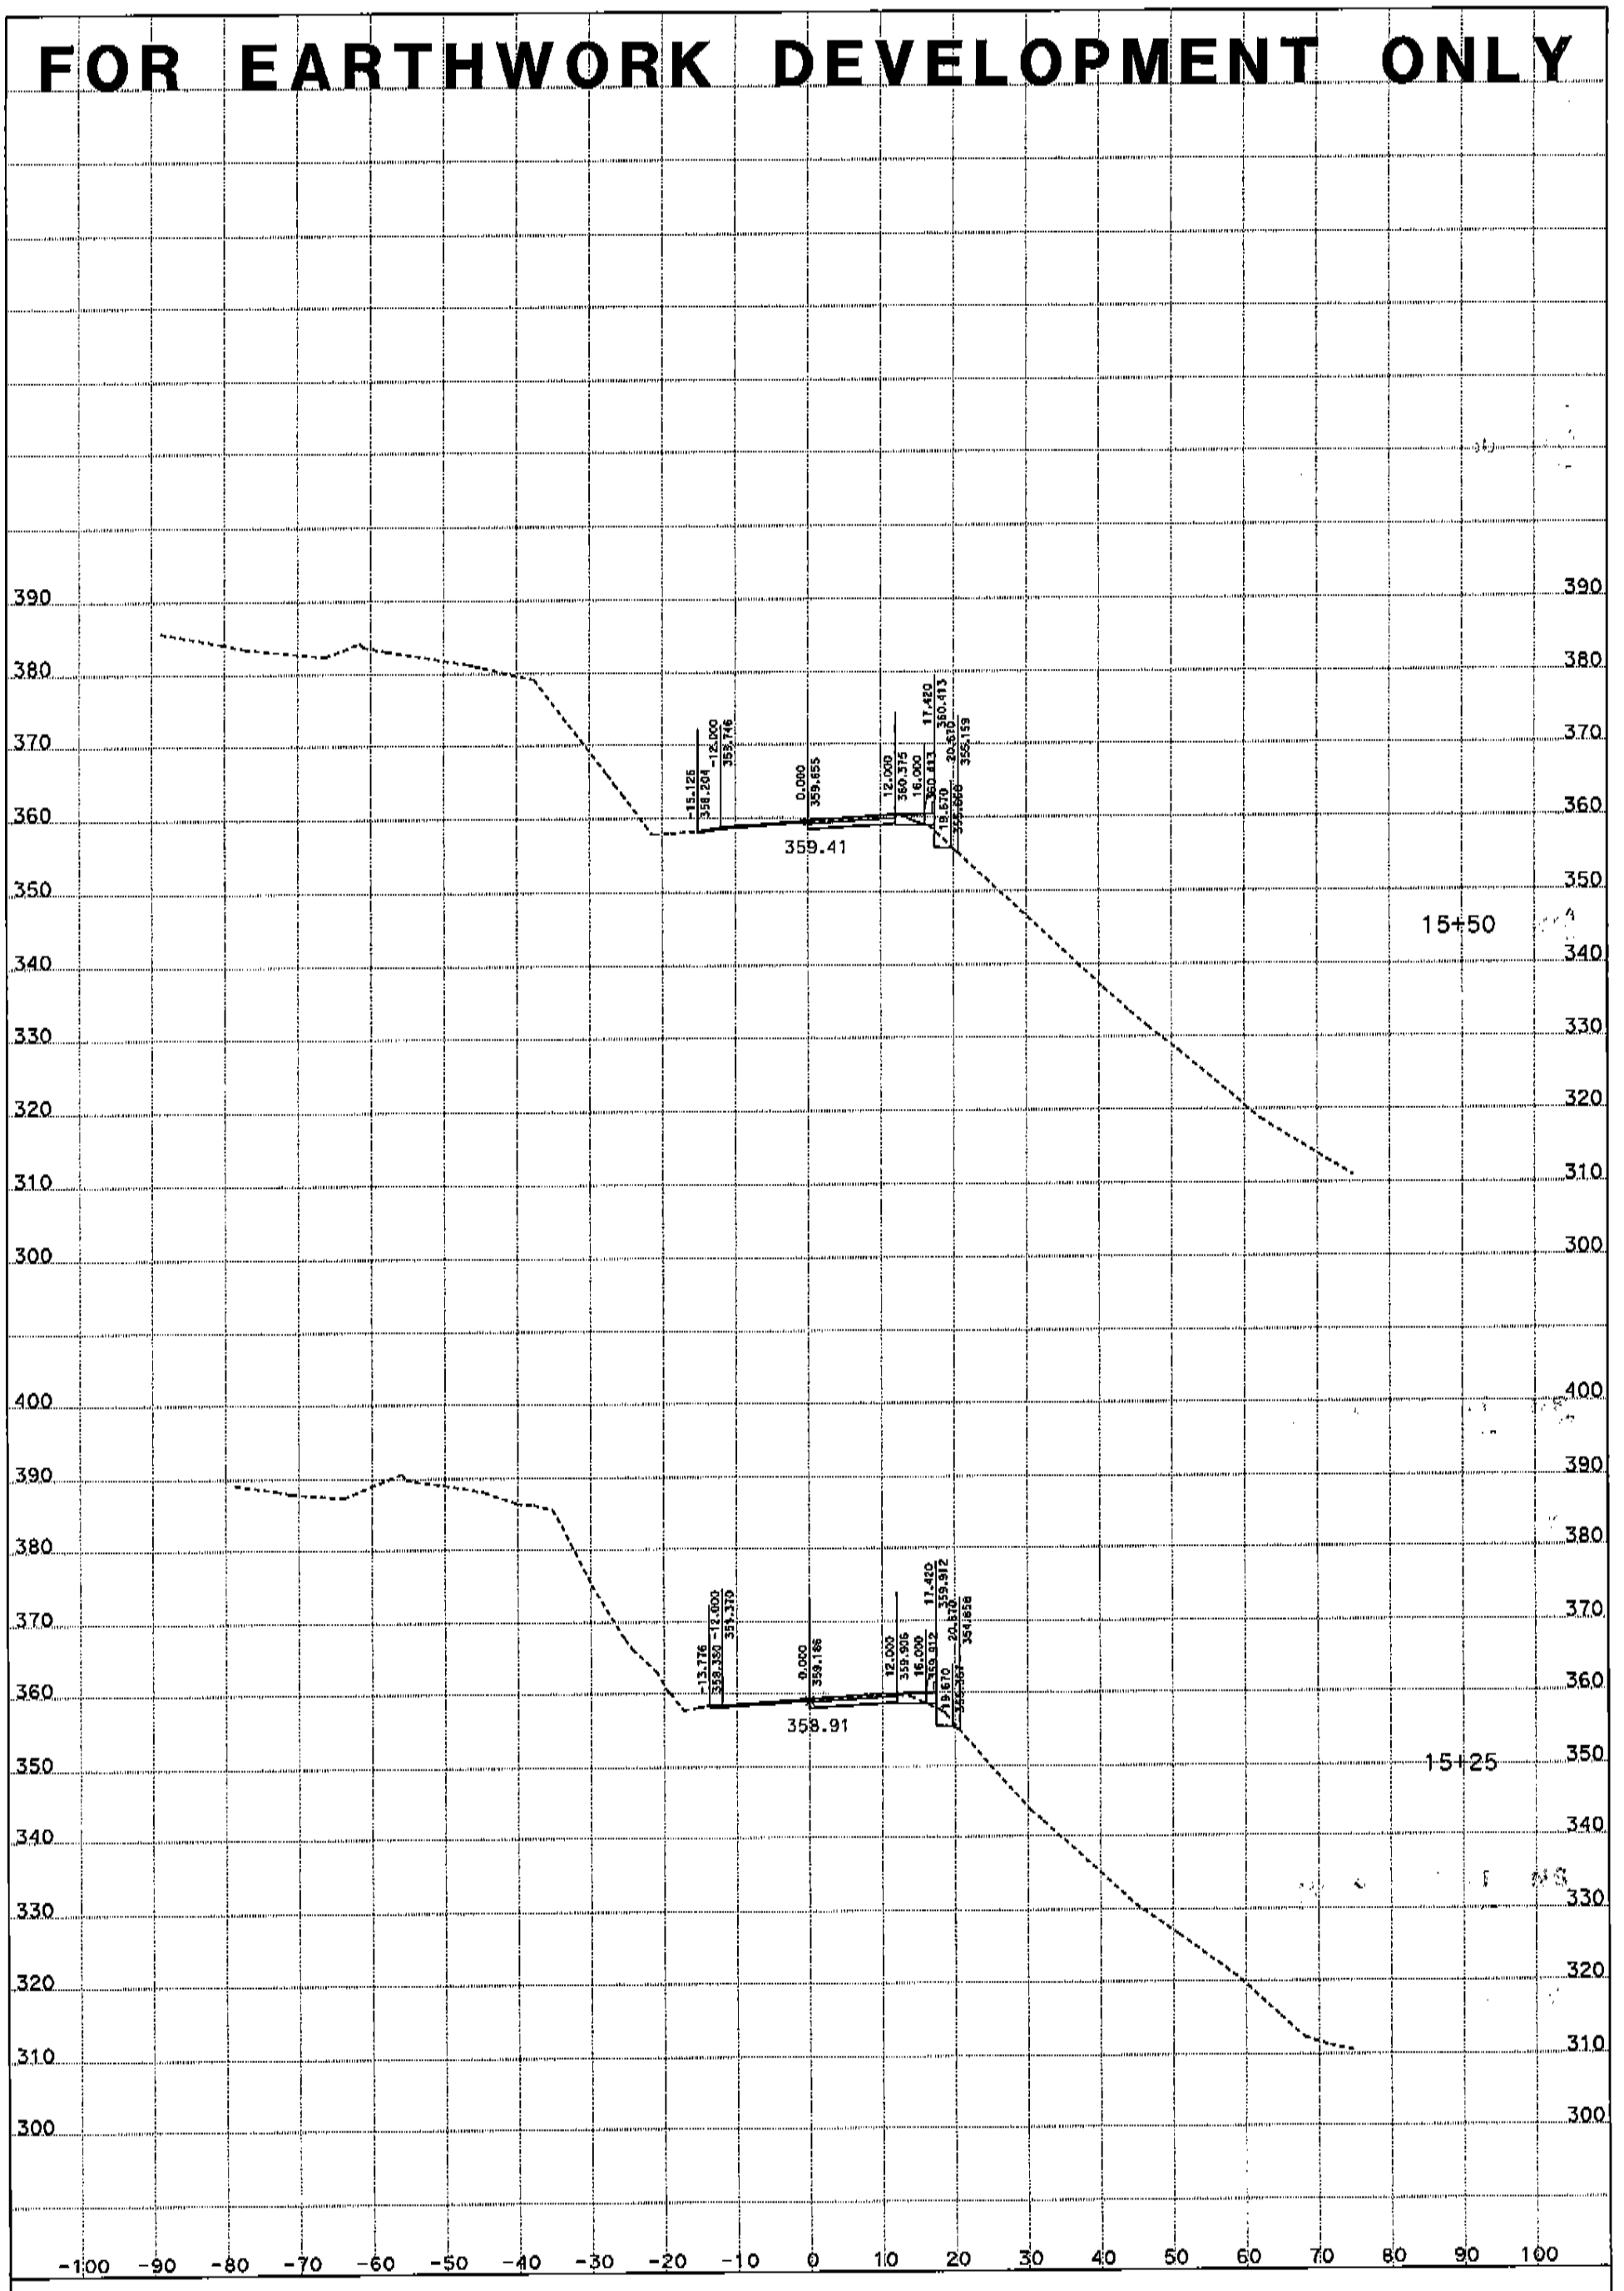

ALL DIMENSIONS ARE US SURVEY FEET

CREATED BY: Jonathan Gledhill

DATE: 12/15/2011

KC Project: 580089 File: D:*-0k230\vicente\PD\580089\jdg\cl1desjdg.ear

CONTRACT: 05-0K230 SCALE: 1" = 10' Horiz.
1" = 10' Vert.

CL1
CROSS SECTIONS
SHEET 8 OF 17

FOR EARTHWORK DEVELOPMENT ONLY

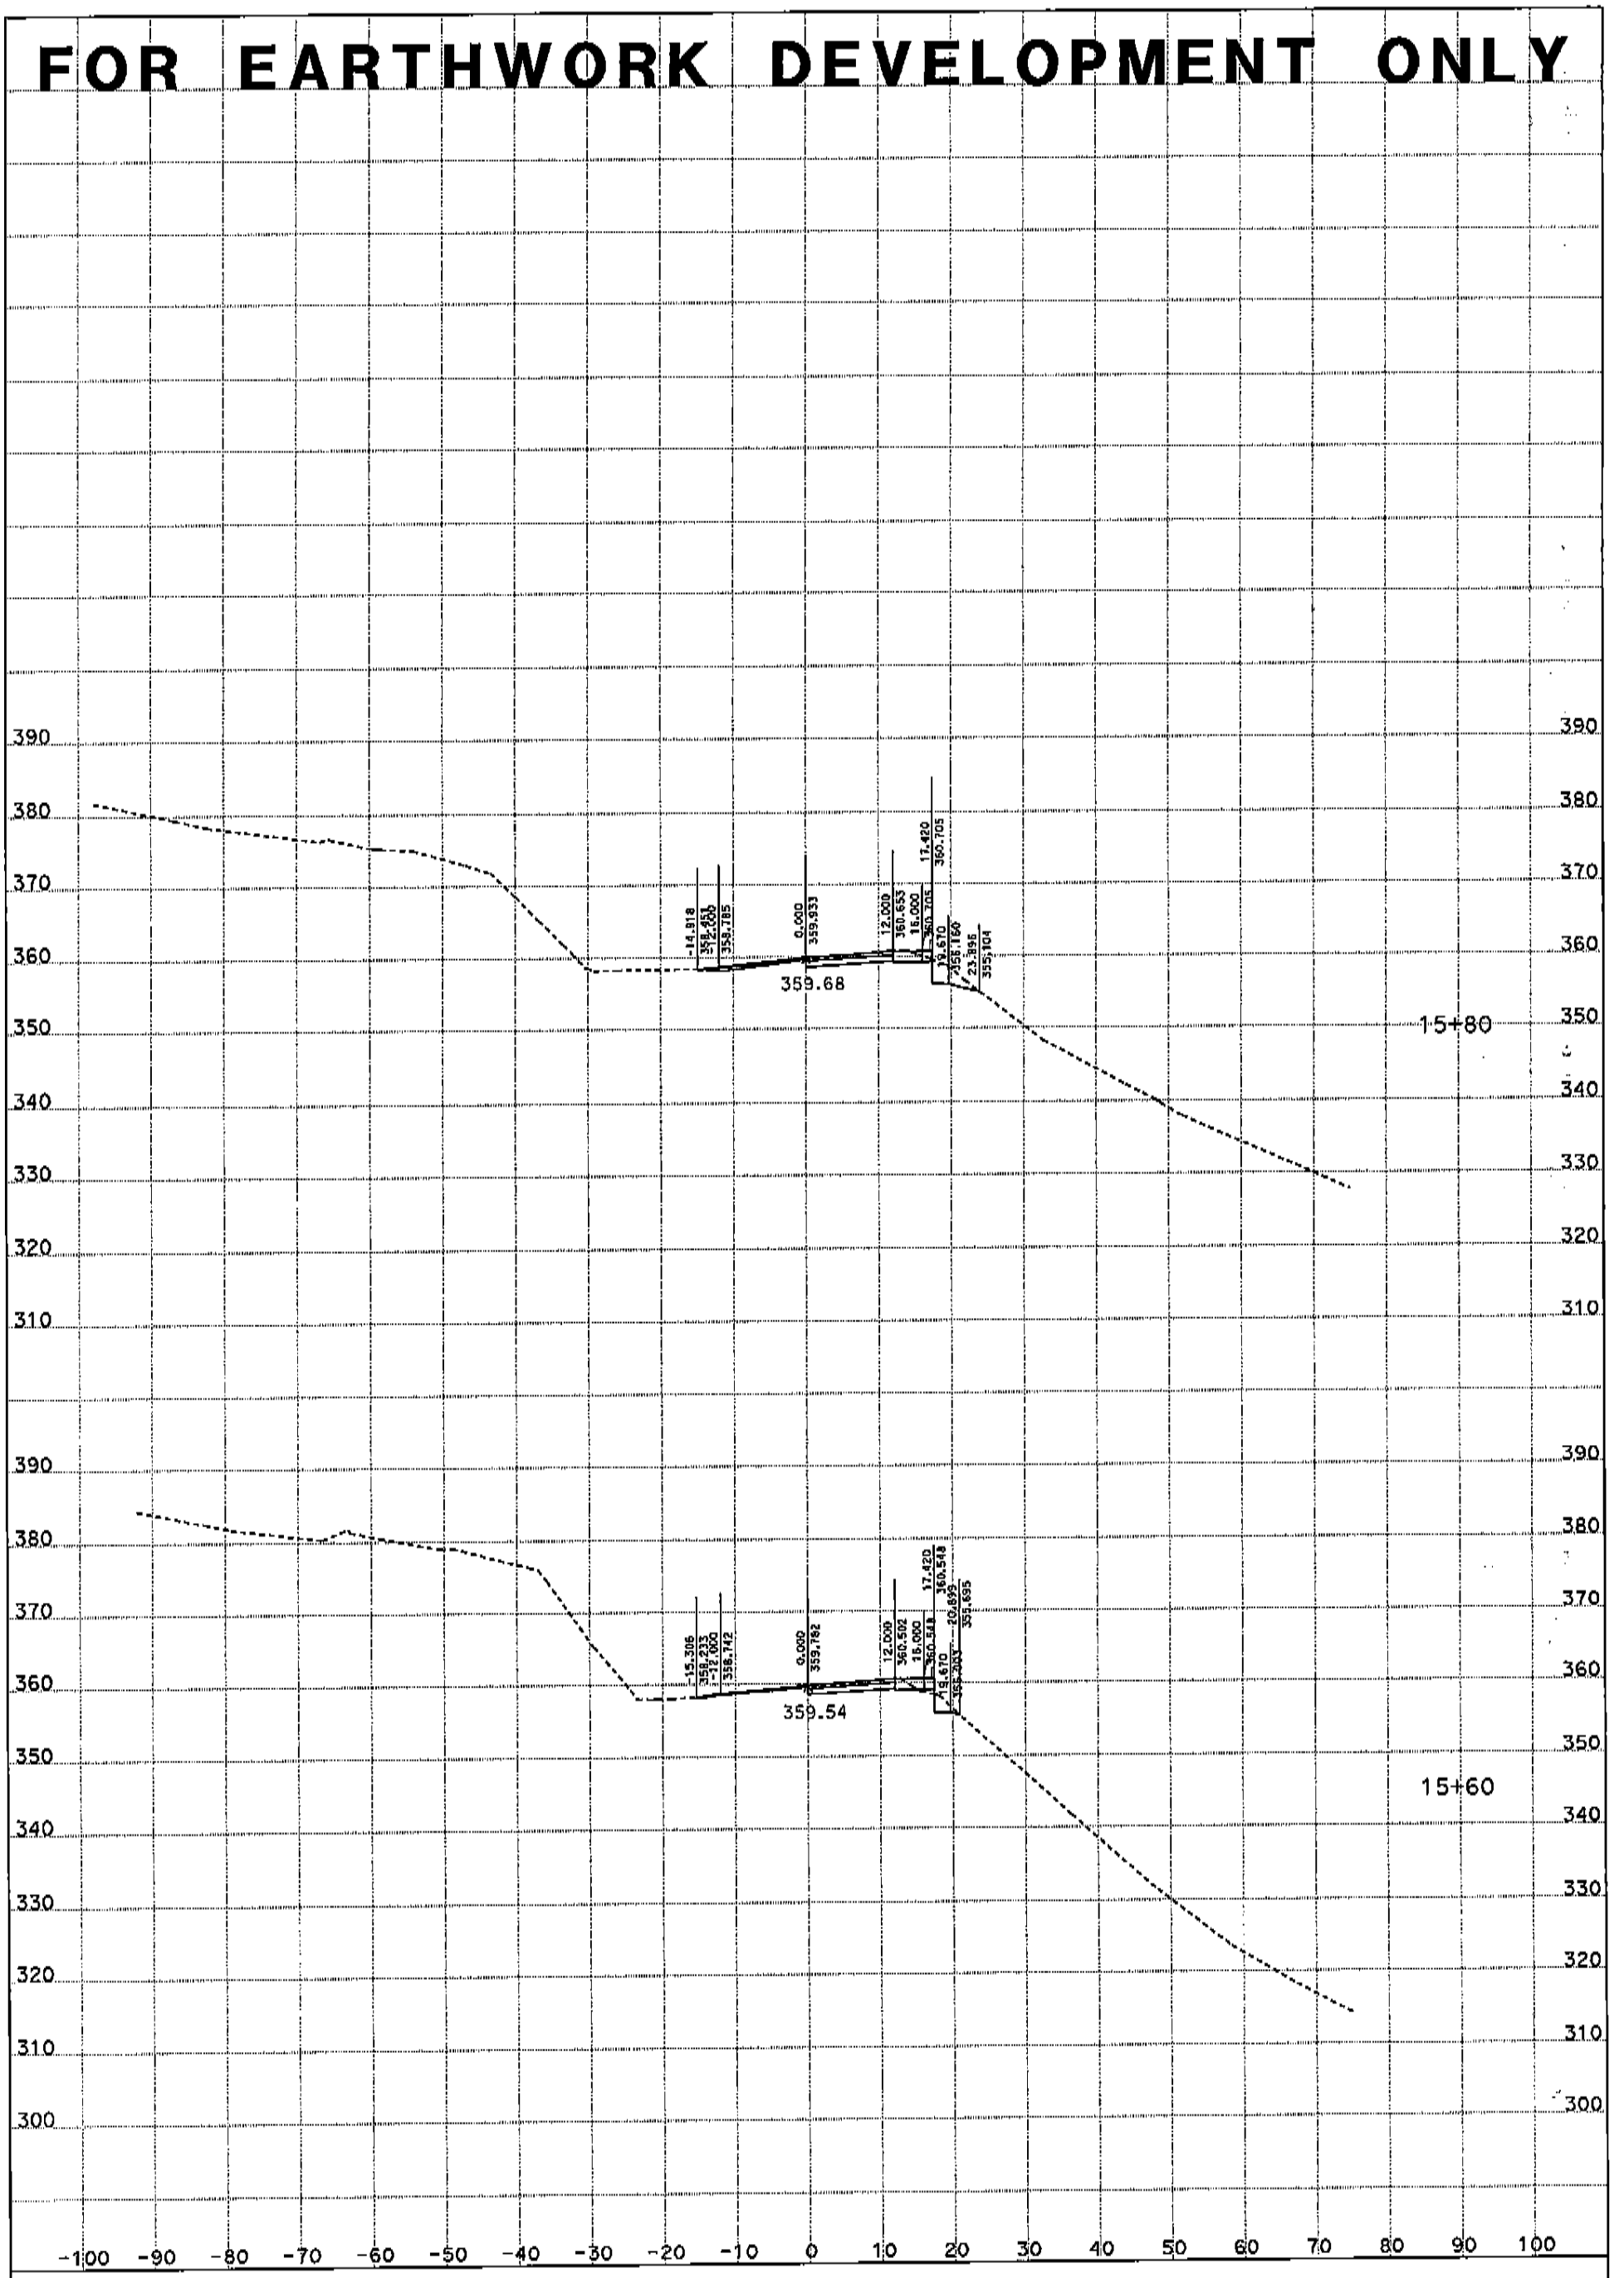

ALL DIMENSIONS ARE US SURVEY FEET

CREATED BY: Jonathan Gledhill

DATE: 12/15/2011

KC Project: 580089 File: D:*-0k230\vicente\PD\580089\jdg\cl1desjdg.ear

CONTRACT: 05-0K230 SCALE: 1" = 10' Horiz.
1" = 10' Vert.

CL1
CROSS SECTIONS

SHEET 9 OF 17

FOR EARTHWORK DEVELOPMENT ONLY

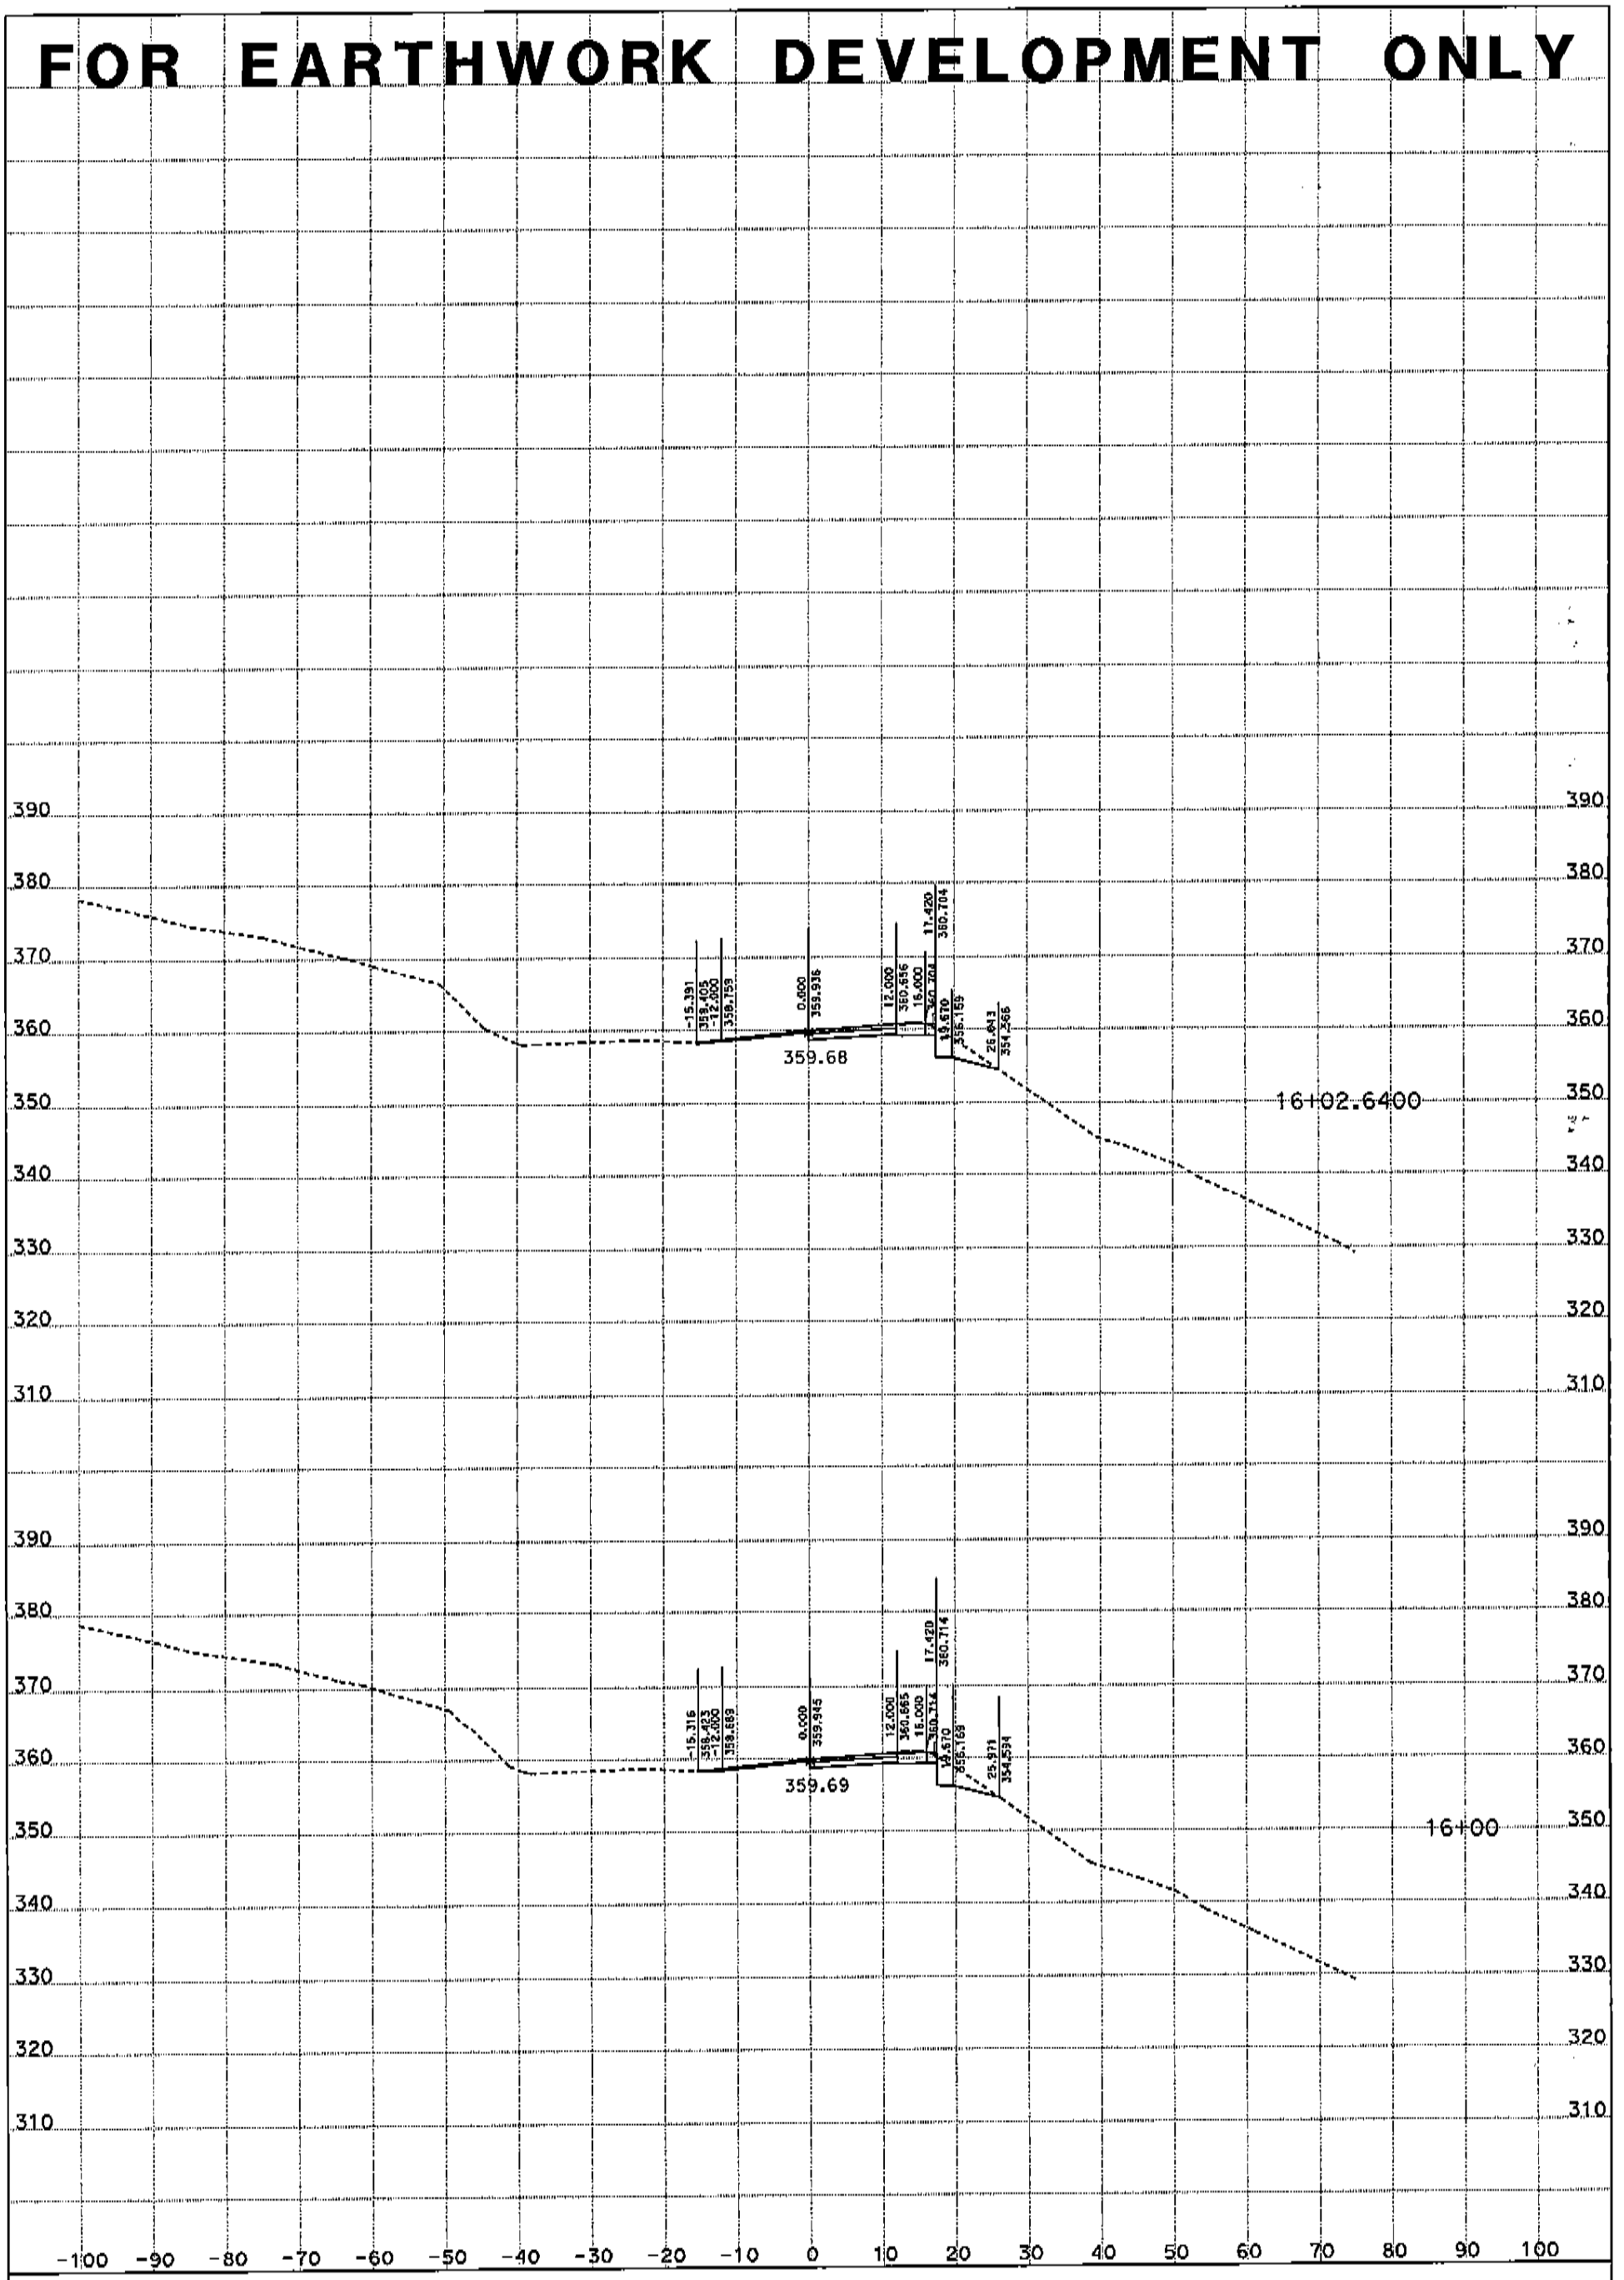

ALL DIMENSIONS ARE US SURVEY FEET

CREATED BY: Jonathan Gledhill

DATE: 12/15/2011

KC Project: 580089 File: D:*-0k230\vicente\PD\580089\jdg\cl1desjdg.ear

CONTRACT: 05-0K230 SCALE: 1" = 10' Horiz. 1" = 10' Vert.

CL1
CROSS SECTIONS

SHEET 10 OF 17

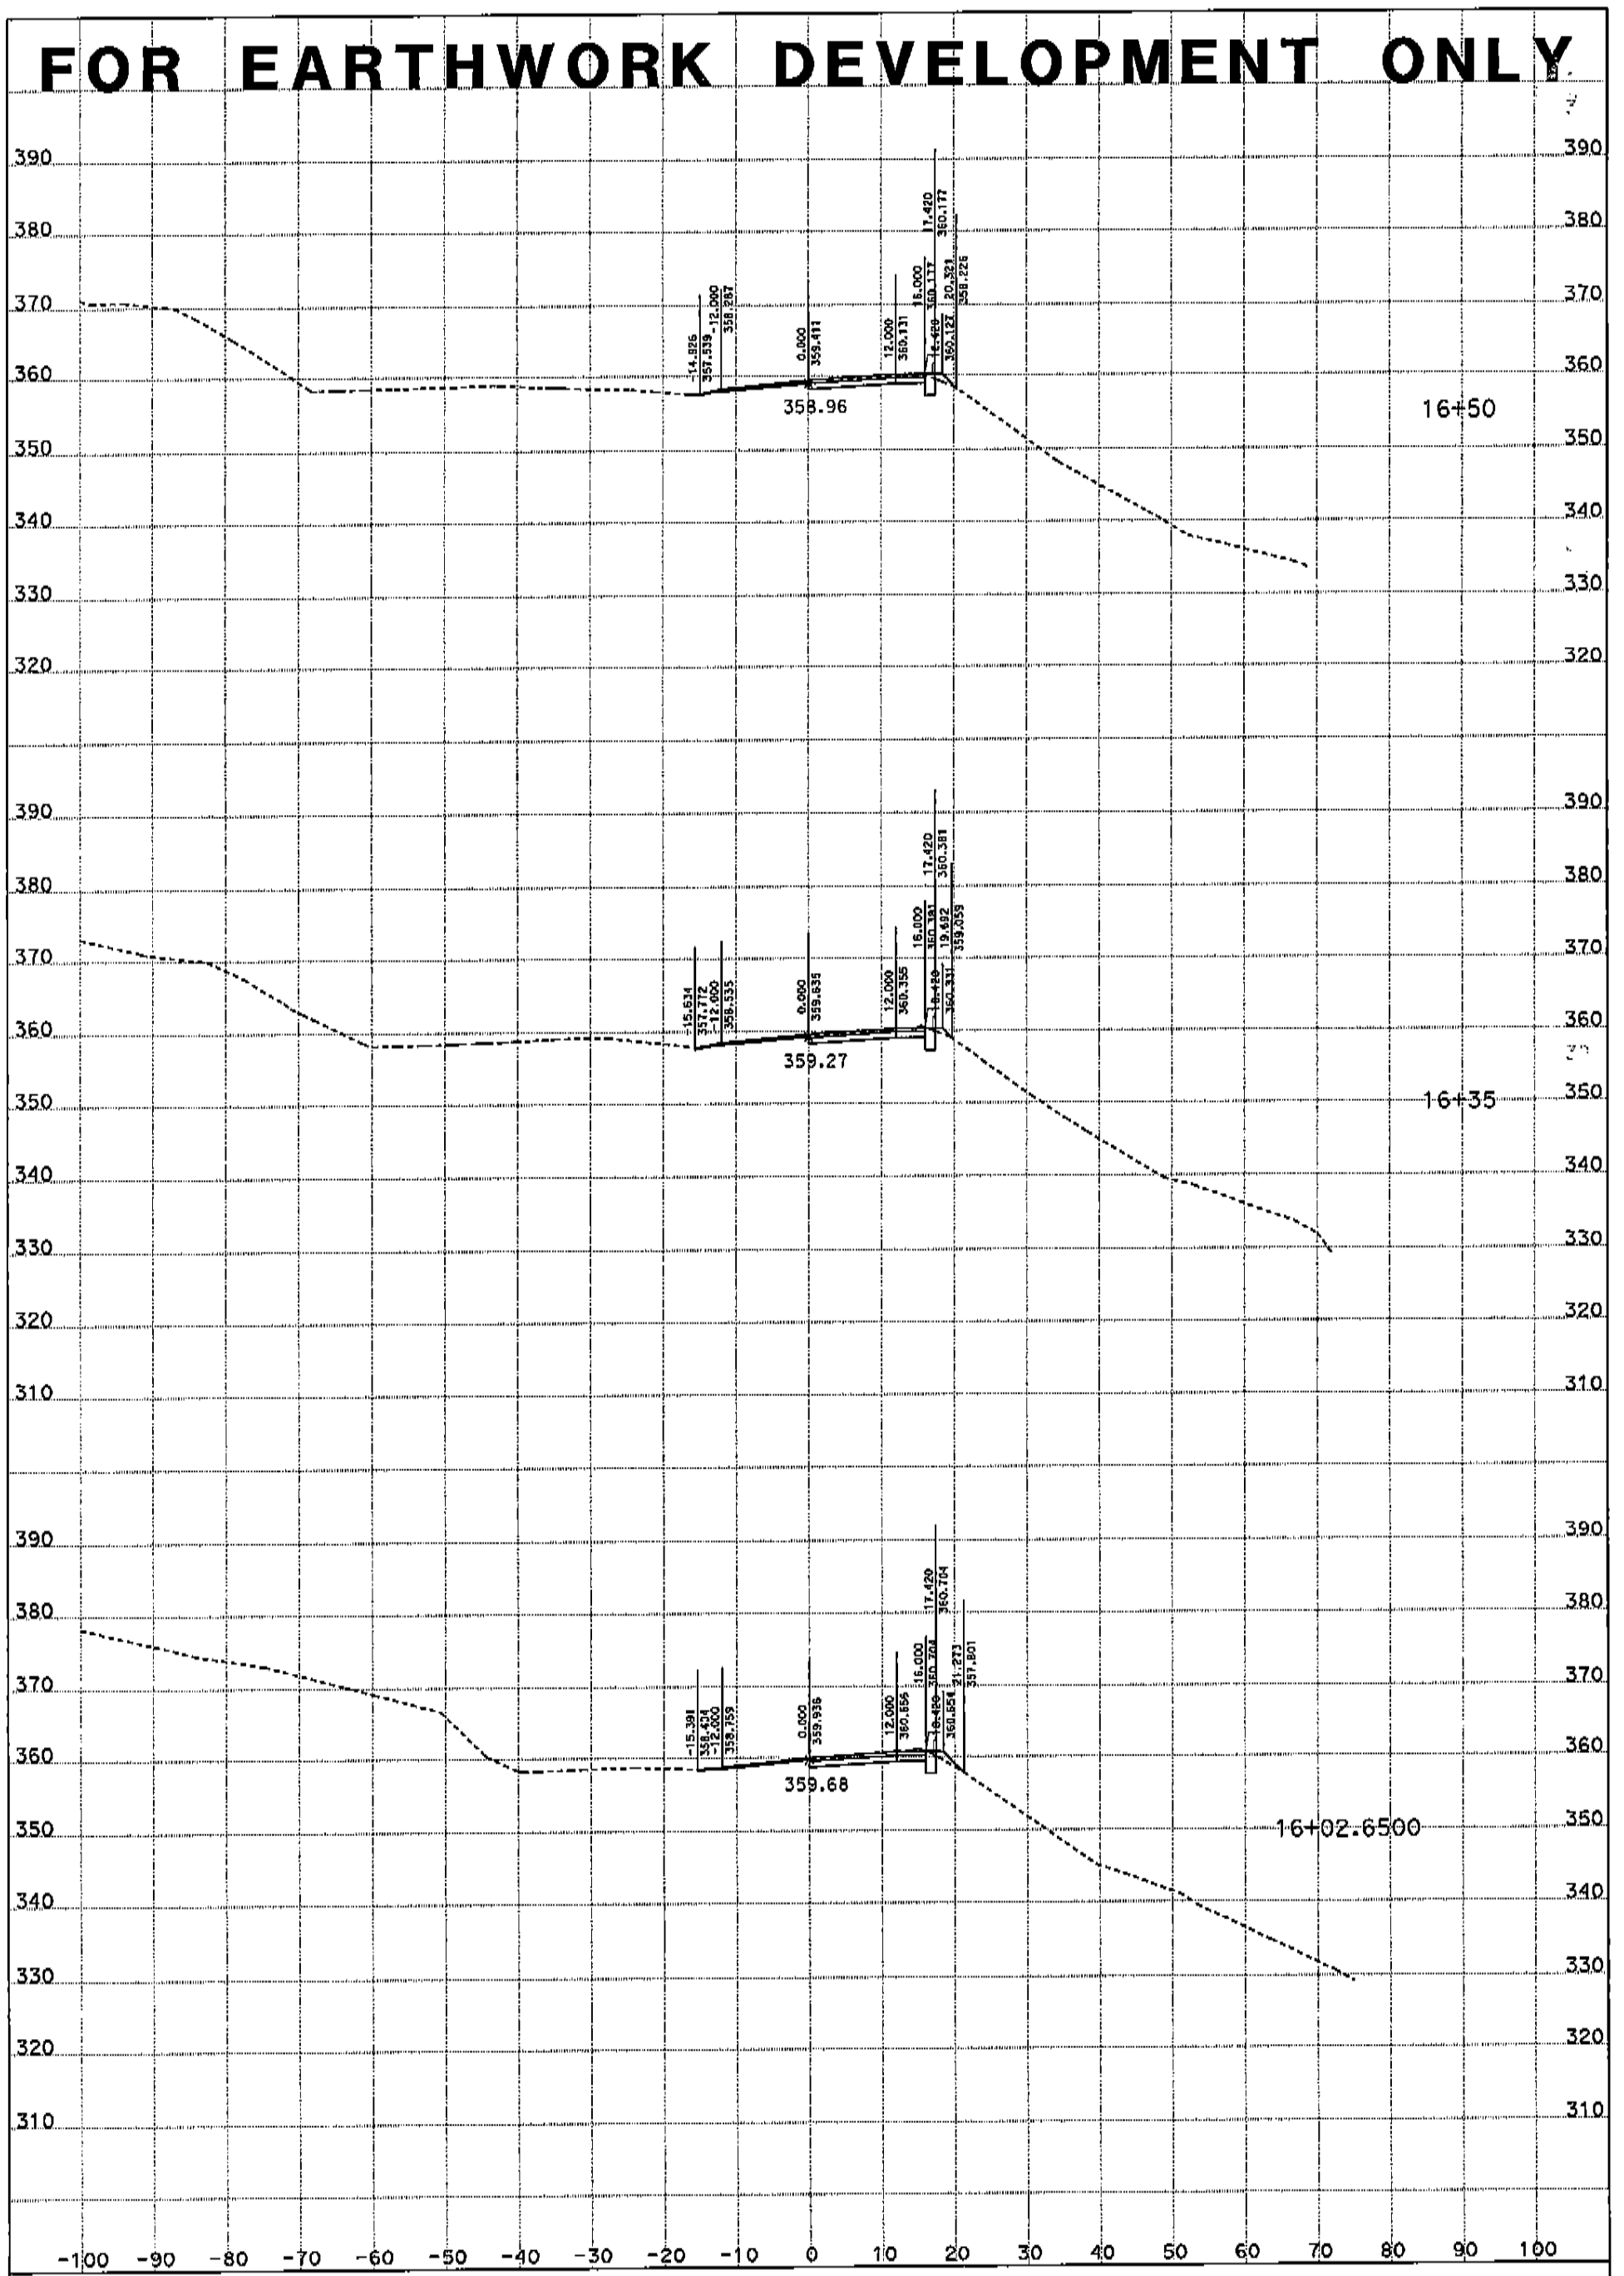

ALL DIMENSIONS ARE US SURVEY FEET

CREATED BY: Jonathan Gledhill

DATE: 12/15/2011

KC Project: 580089 File: D:*-0k230\vicente\PD\580089\jdg\cl1desjdg.ear

CONTRACT: 05-0K230

SCALE: 1" = 10' Horiz.
1" = 10' Vert.

CL1
CROSS SECTIONS

SHEET 11 OF 17

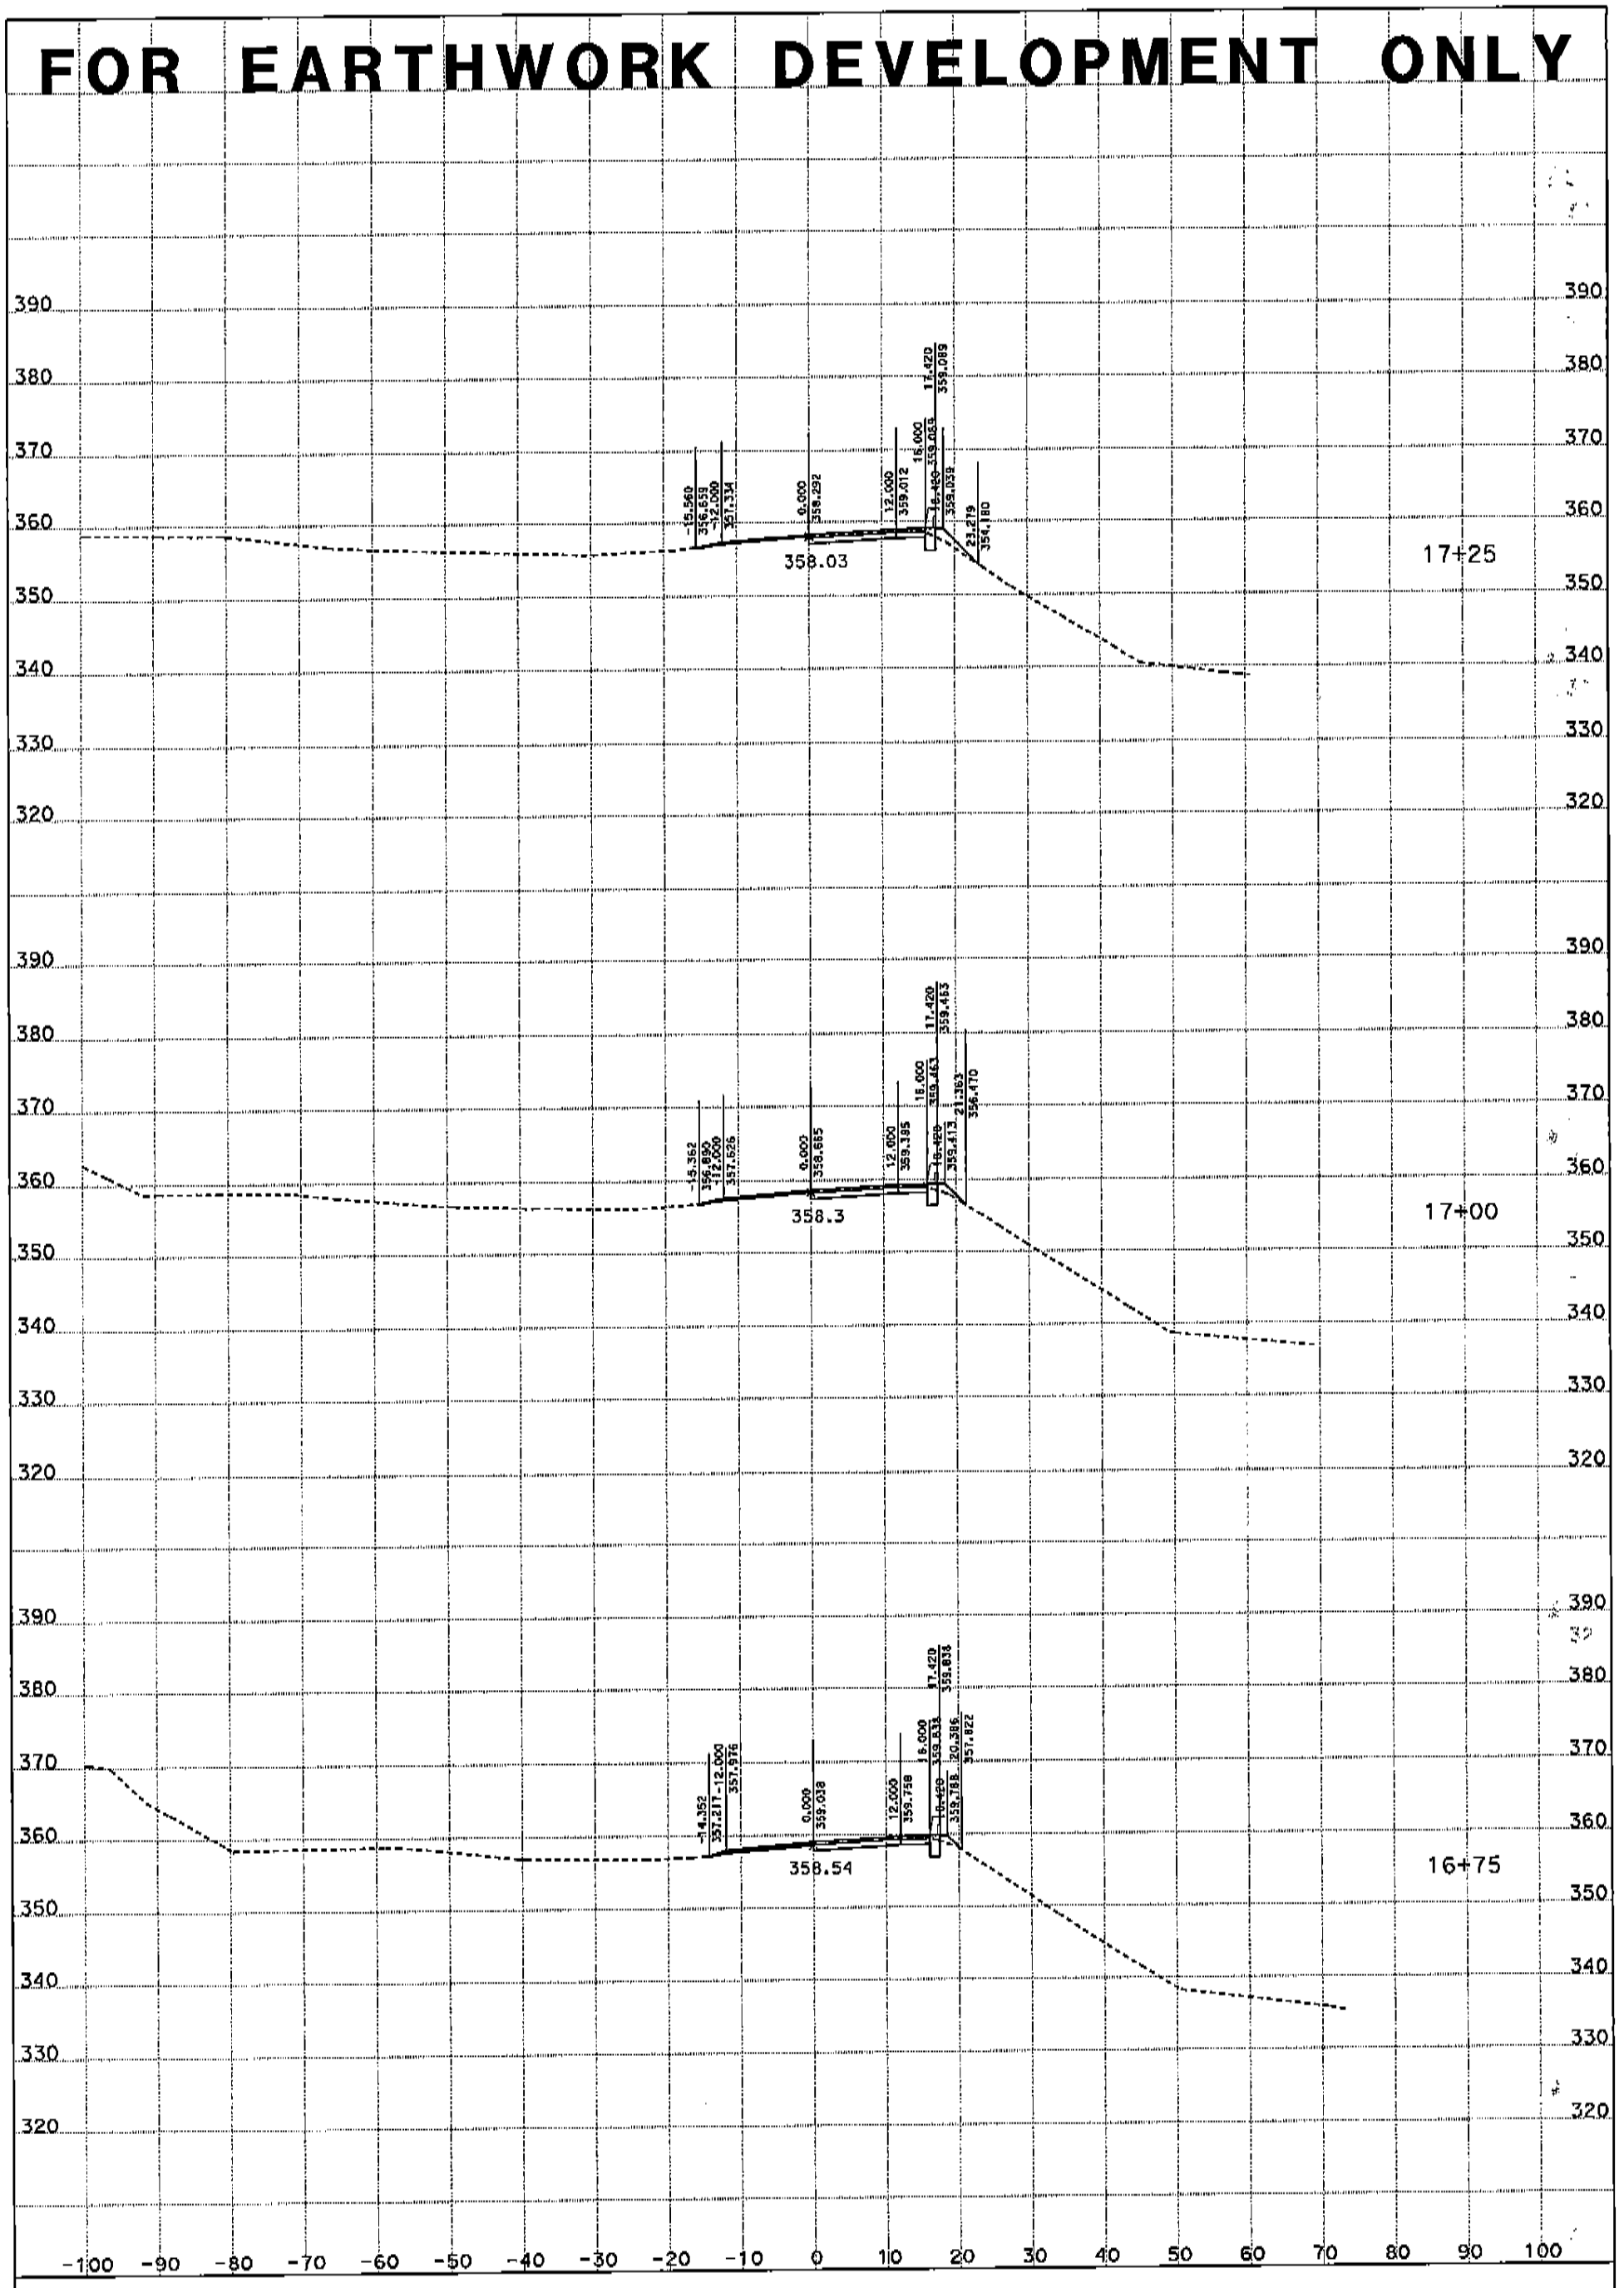

ALL DIMENSIONS ARE US SURVEY FEET

CREATED BY: Jonathan Gledhill

DATE: 12/15/2011

KC Project: 580089 File: D:\k-0k230\vicente\PD\580089\jdg\cl1desjdg.ear

CONTRACT: 05-0K230 SCALE: 1" = 10' Horiz.
1" = 10' Vert.

CL1
CROSS SECTIONS

SHEET 12 OF 17

FOR EARTHWORK DEVELOPMENT ONLY

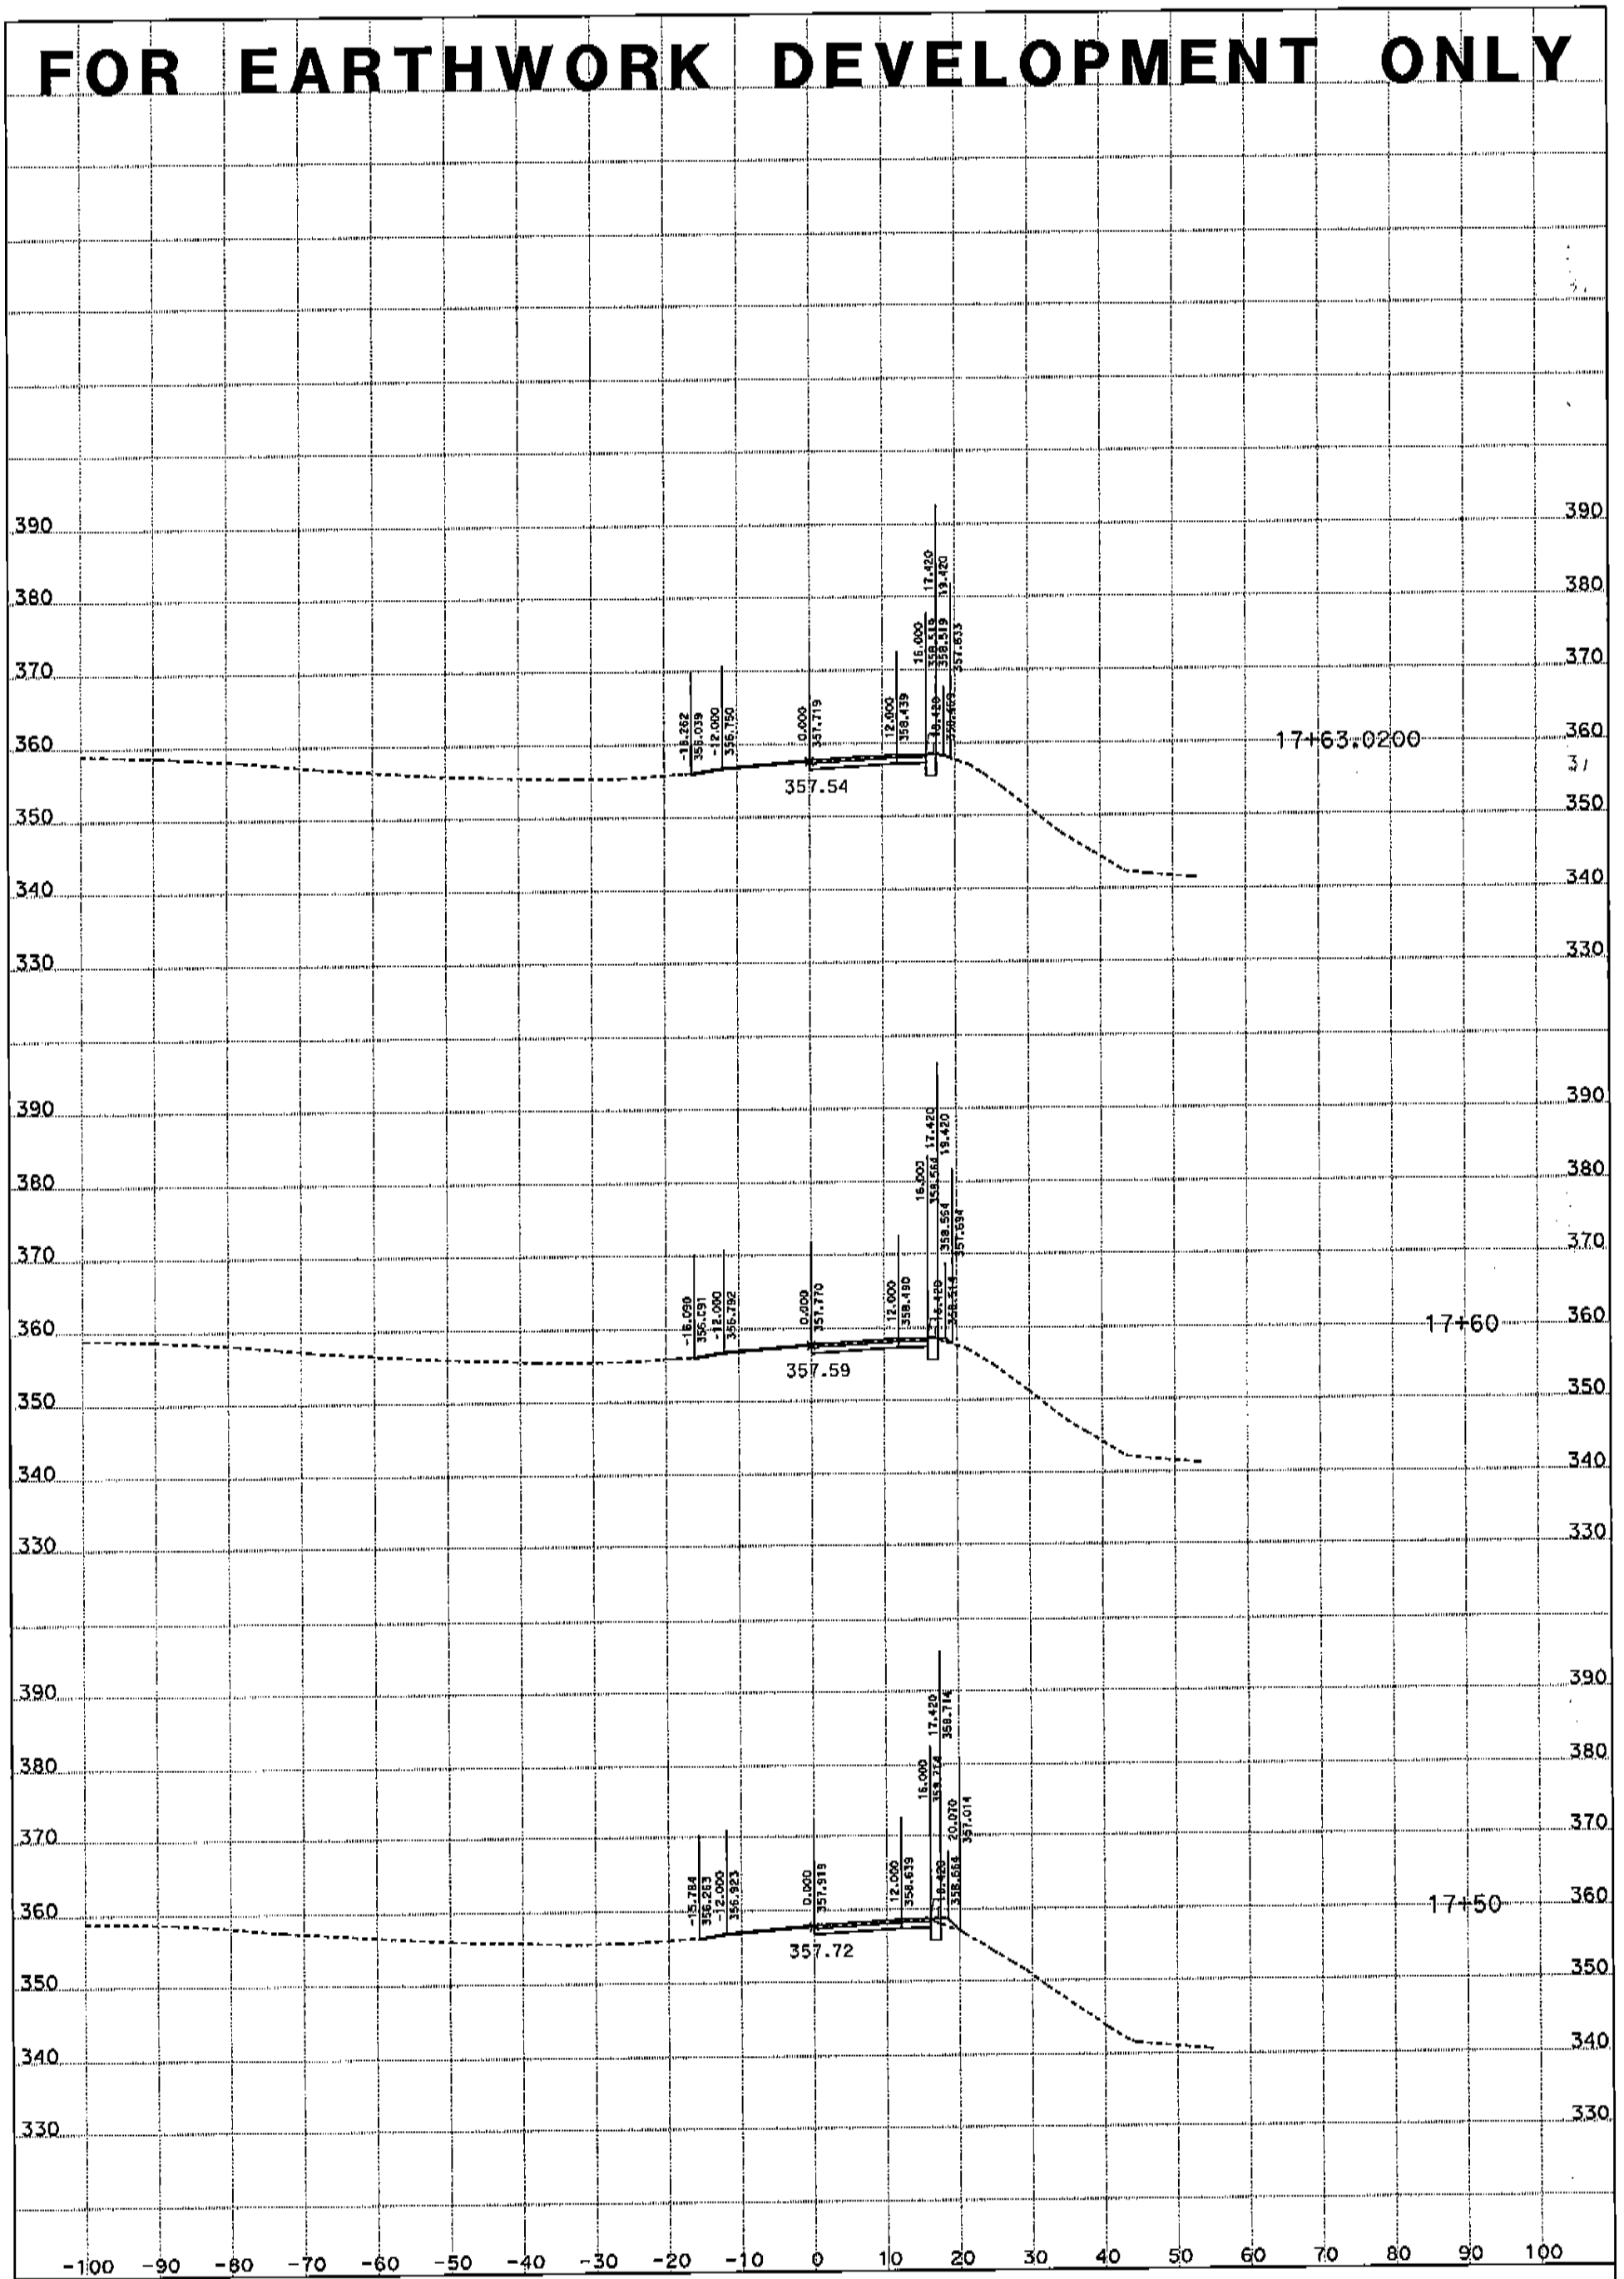

ALL DIMENSIONS ARE US SURVEY FEET

CREATED BY: Jonathan Gledhill

DATE: 12/15/2011

KC Project: 580089 File: D:*-Ok230\vicente\PD\580089\jdg\cl1desjdg.ear

CONTRACT: 05-OK230 SCALE: 1" = 10' Horiz.
1" = 10' Vert.

CL1
CROSS SECTIONS

SHEET 13 OF 17

FOR EARTHWORK DEVELOPMENT ONLY

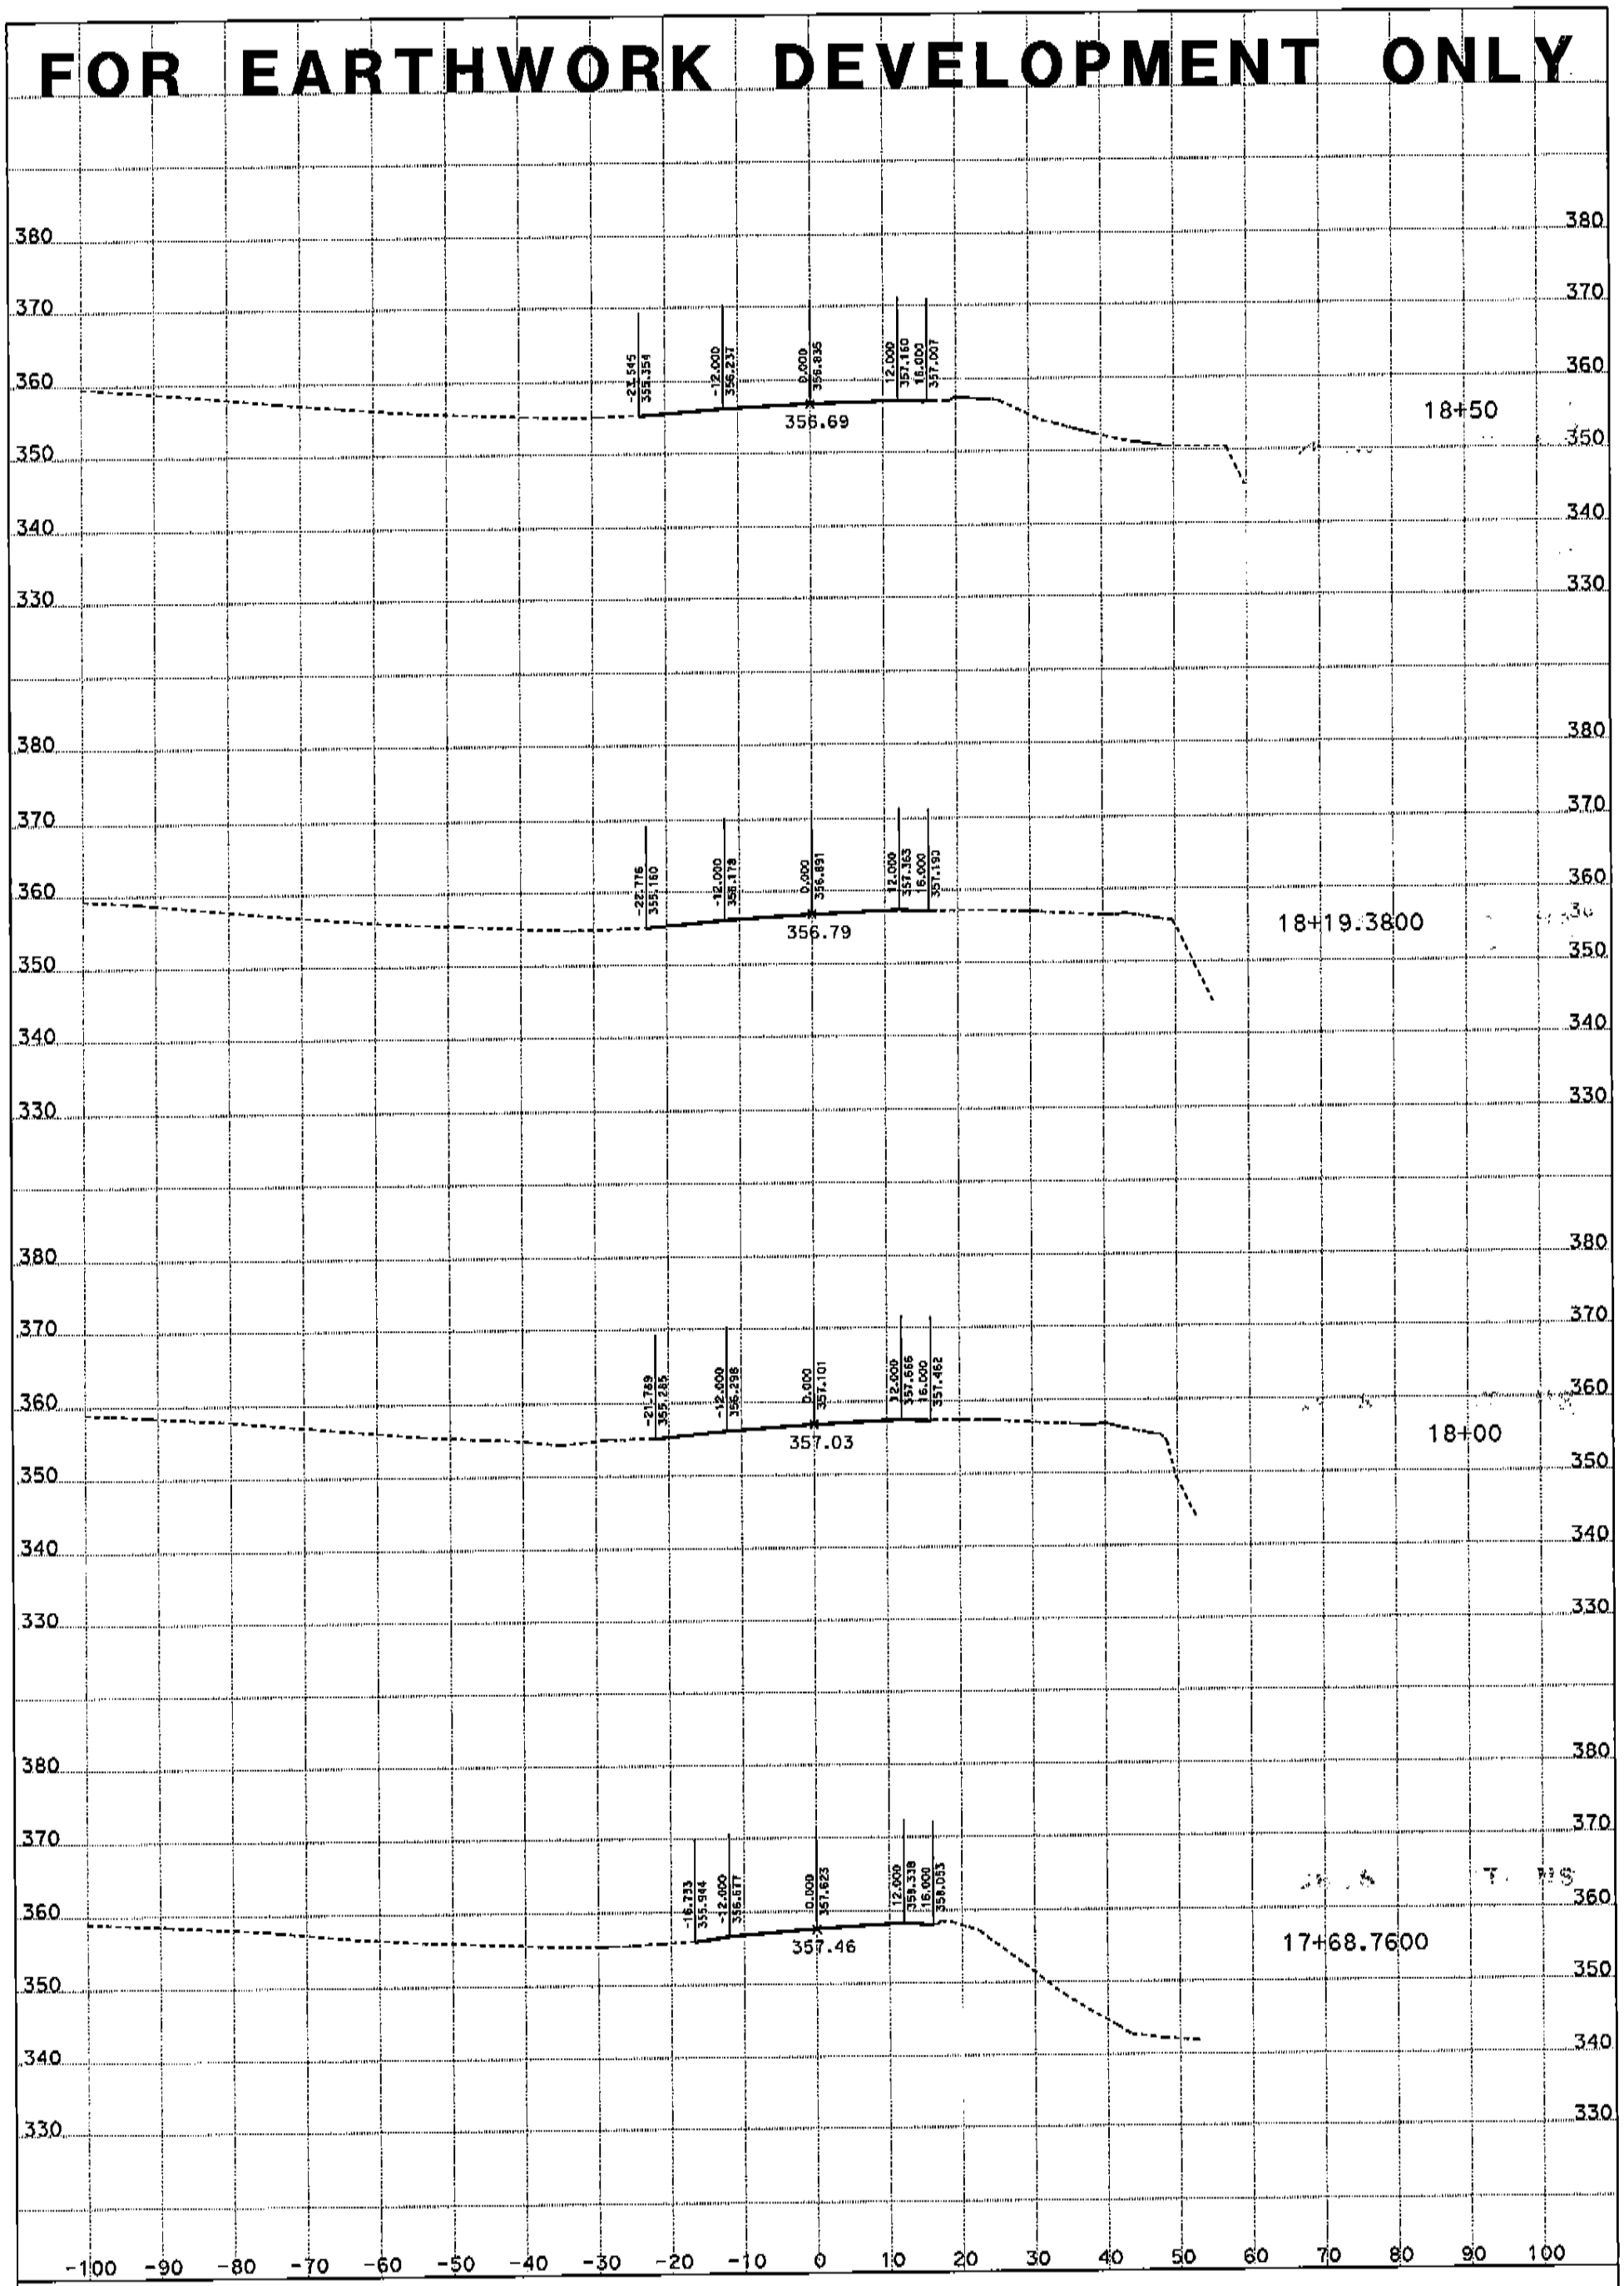

ALL DIMENSIONS ARE US SURVEY FEET

CREATED BY: Jonathan Gledhill

DATE: 12/15/2011

KC Project: 580089 File: D:*-0k230\vicente\PD\580089\jdg\cl1desjdg.ear

CONTRACT: 05-0K230 SCALE: 1" = 10' Horiz.
1" = 10' Vert.

CL1
CROSS SECTIONS
SHEET 14 OF 17

FOR EARTHWORK DEVELOPMENT ONLY

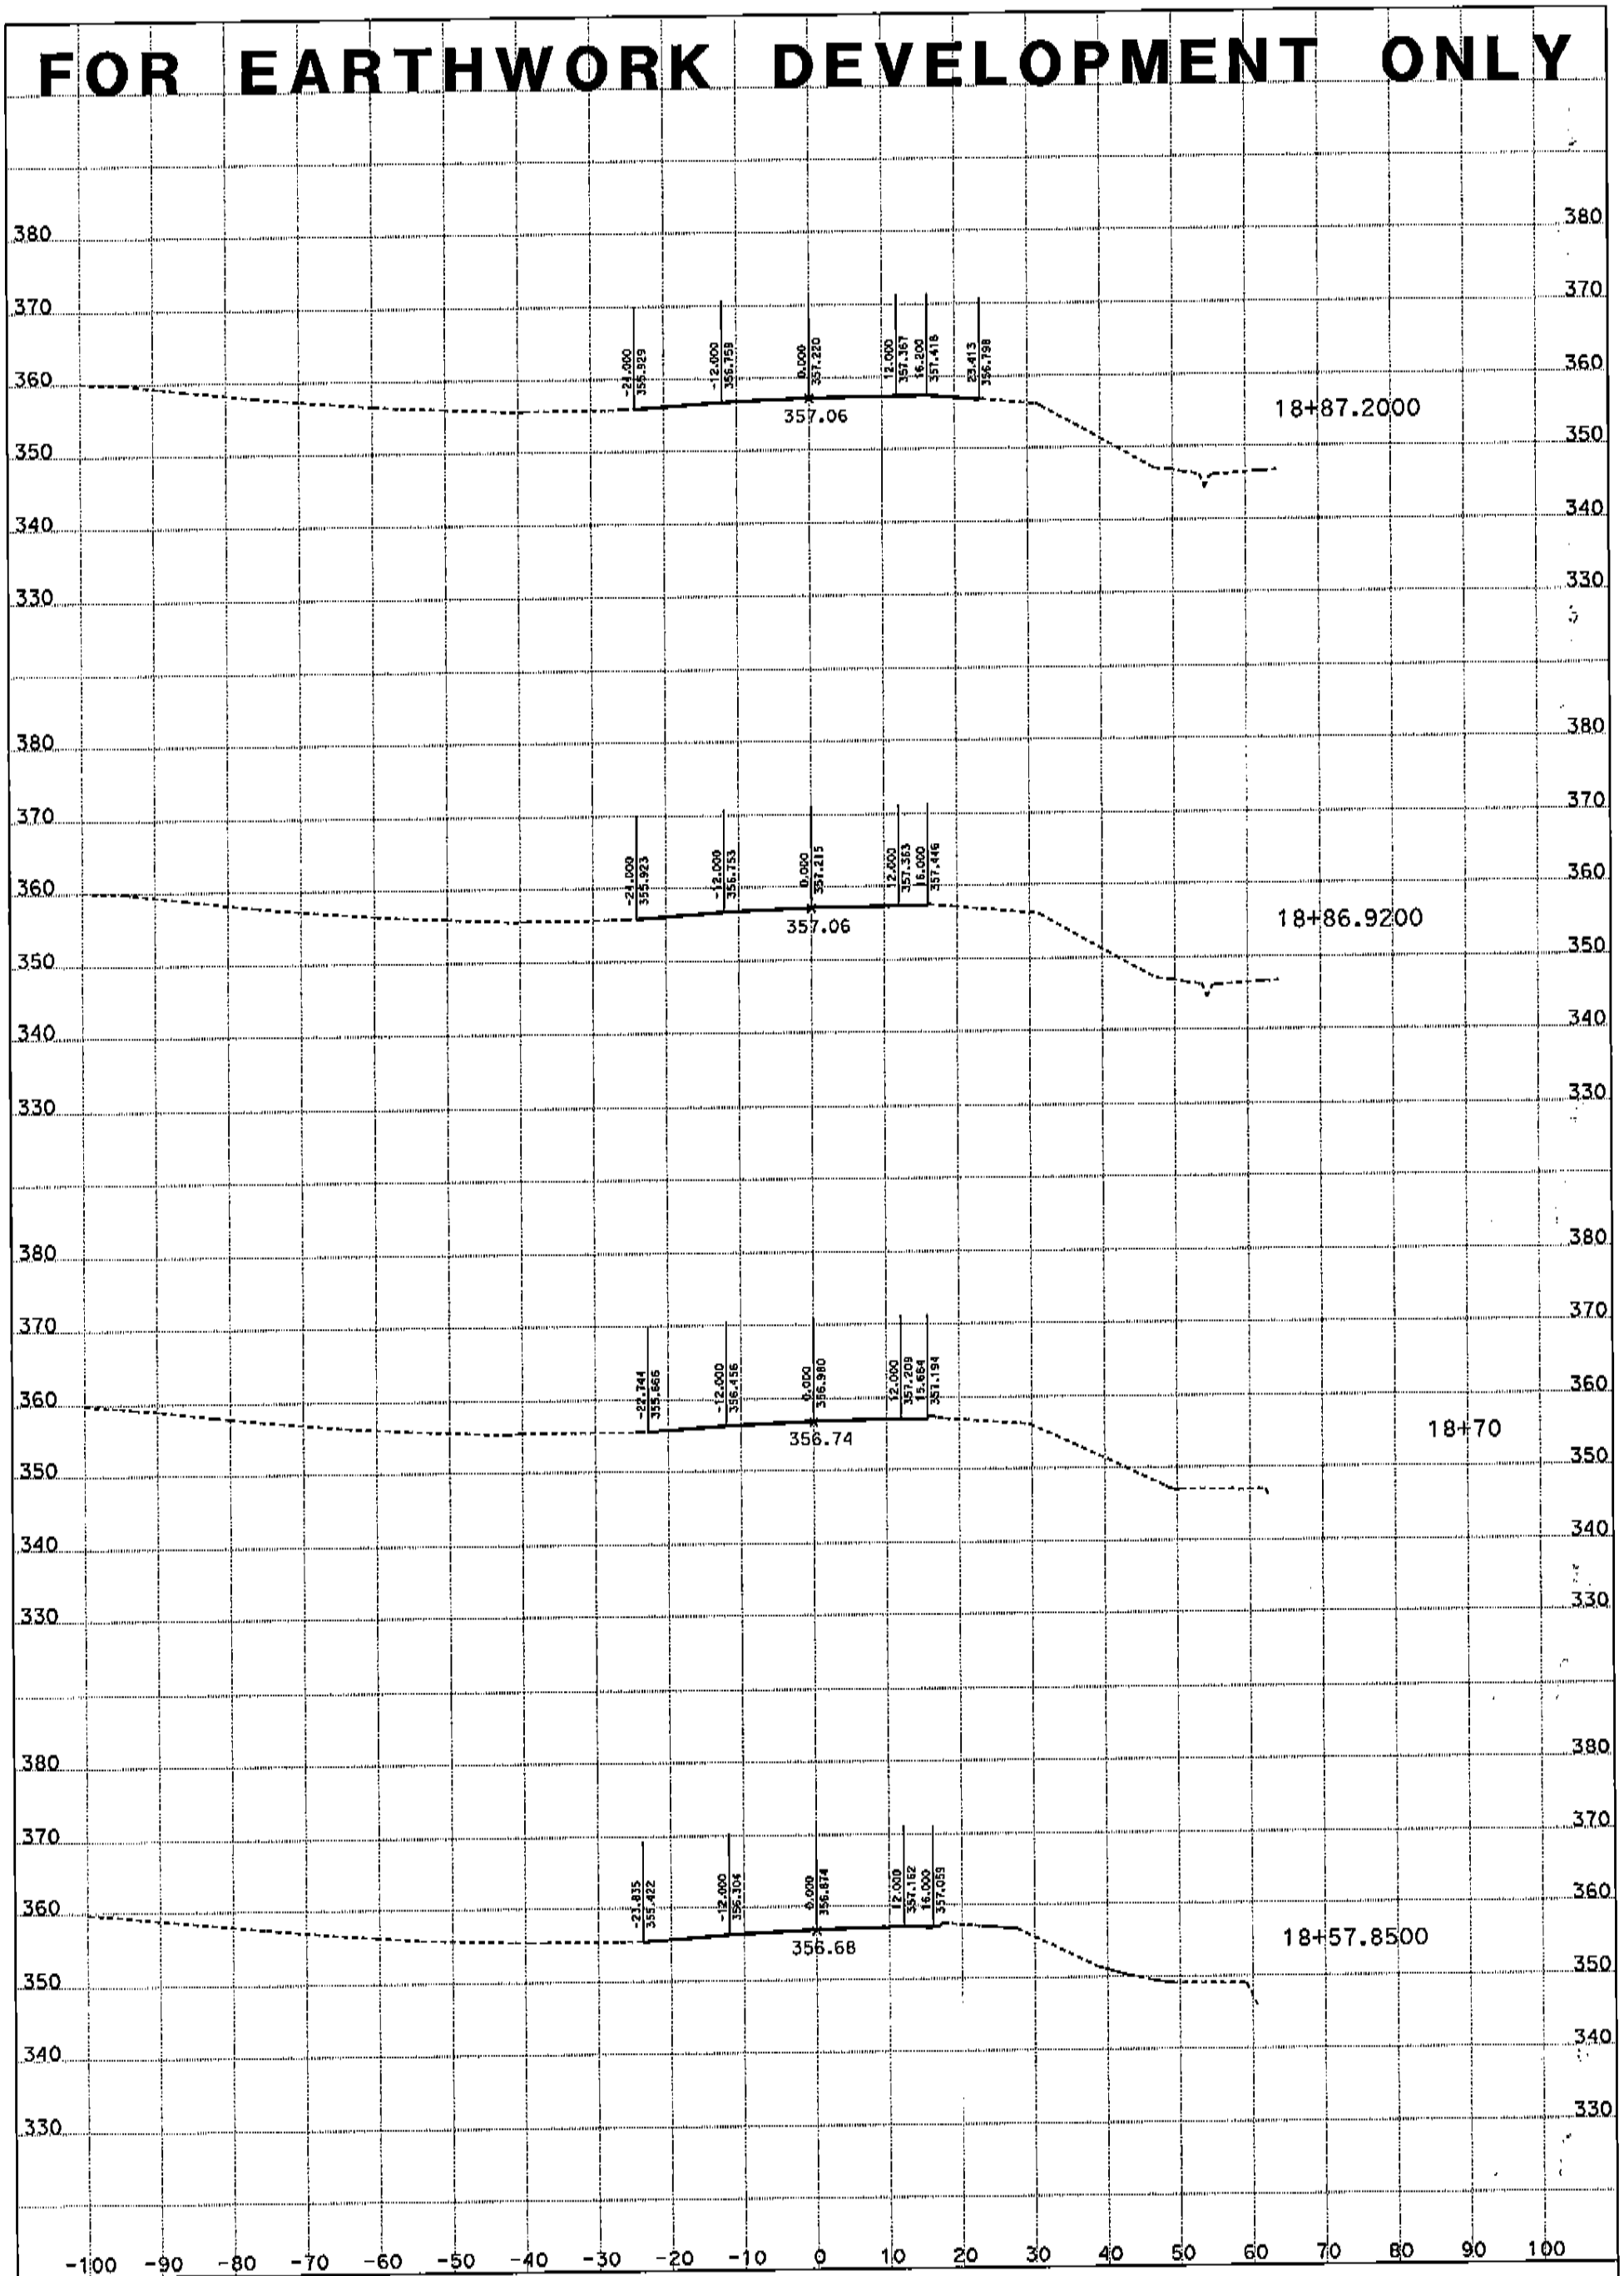

ALL DIMENSIONS ARE US SURVEY FEET

CREATED BY: Jonathan Gledhill

DATE: 12/15/2011

KC Project: 580089 File: D:*-Ok230\vicente\PD\580089\jdg\cl1desjdg.ear

CONTRACT: 05-0K230

SCALE: 1" = 10' Horiz.
1" = 10' Vert.

CL1
CROSS SECTIONS

SHEET 15 OF 17

FOR EARTHWORK DEVELOPMENT ONLY

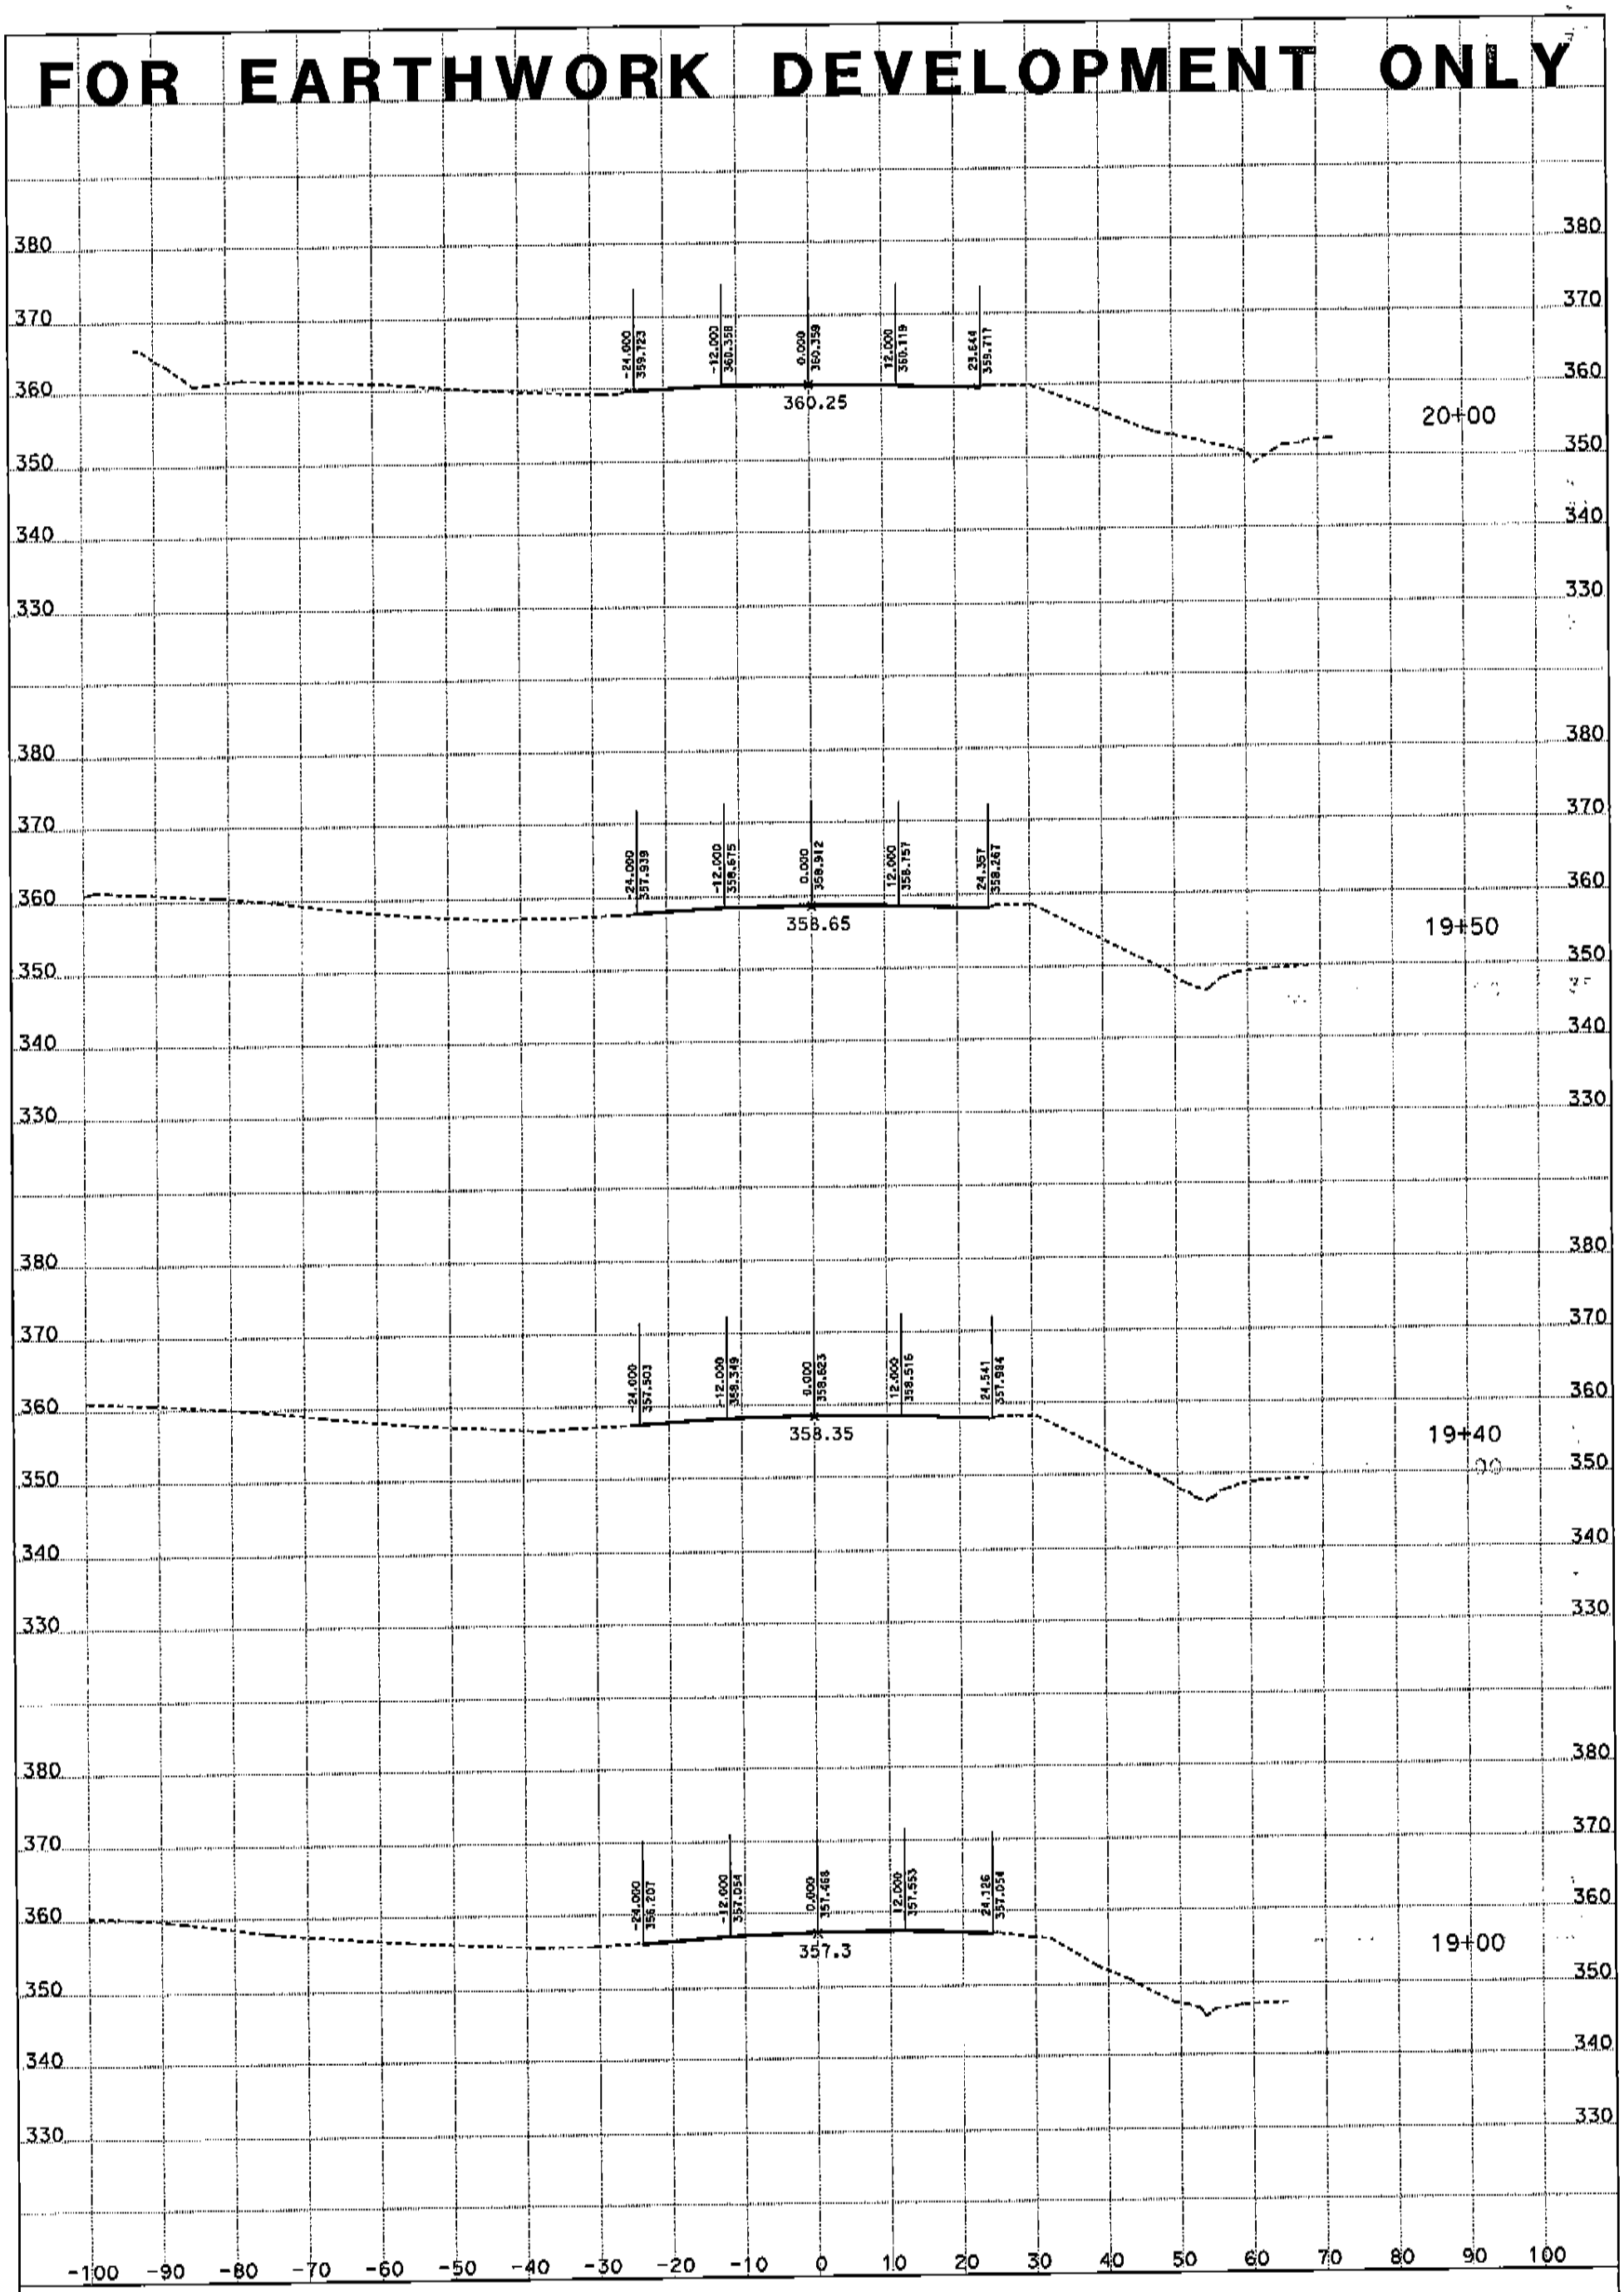

ALL DIMENSIONS ARE US SURVEY FEET

CREATED BY: Jonathan Gledhill

DATE: 12/15/2011

KC Project: 580089 File: D:*-0k230\vicente\PD\580089\jdg\cl1desjdg.ear

CONTRACT: 05-0K230

SCALE: 1" = 10' Horiz.
1" = 10' Vert.

CL1
CROSS SECTIONS

SHEET 16 OF 17

FOR EARTHWORK DEVELOPMENT ONLY

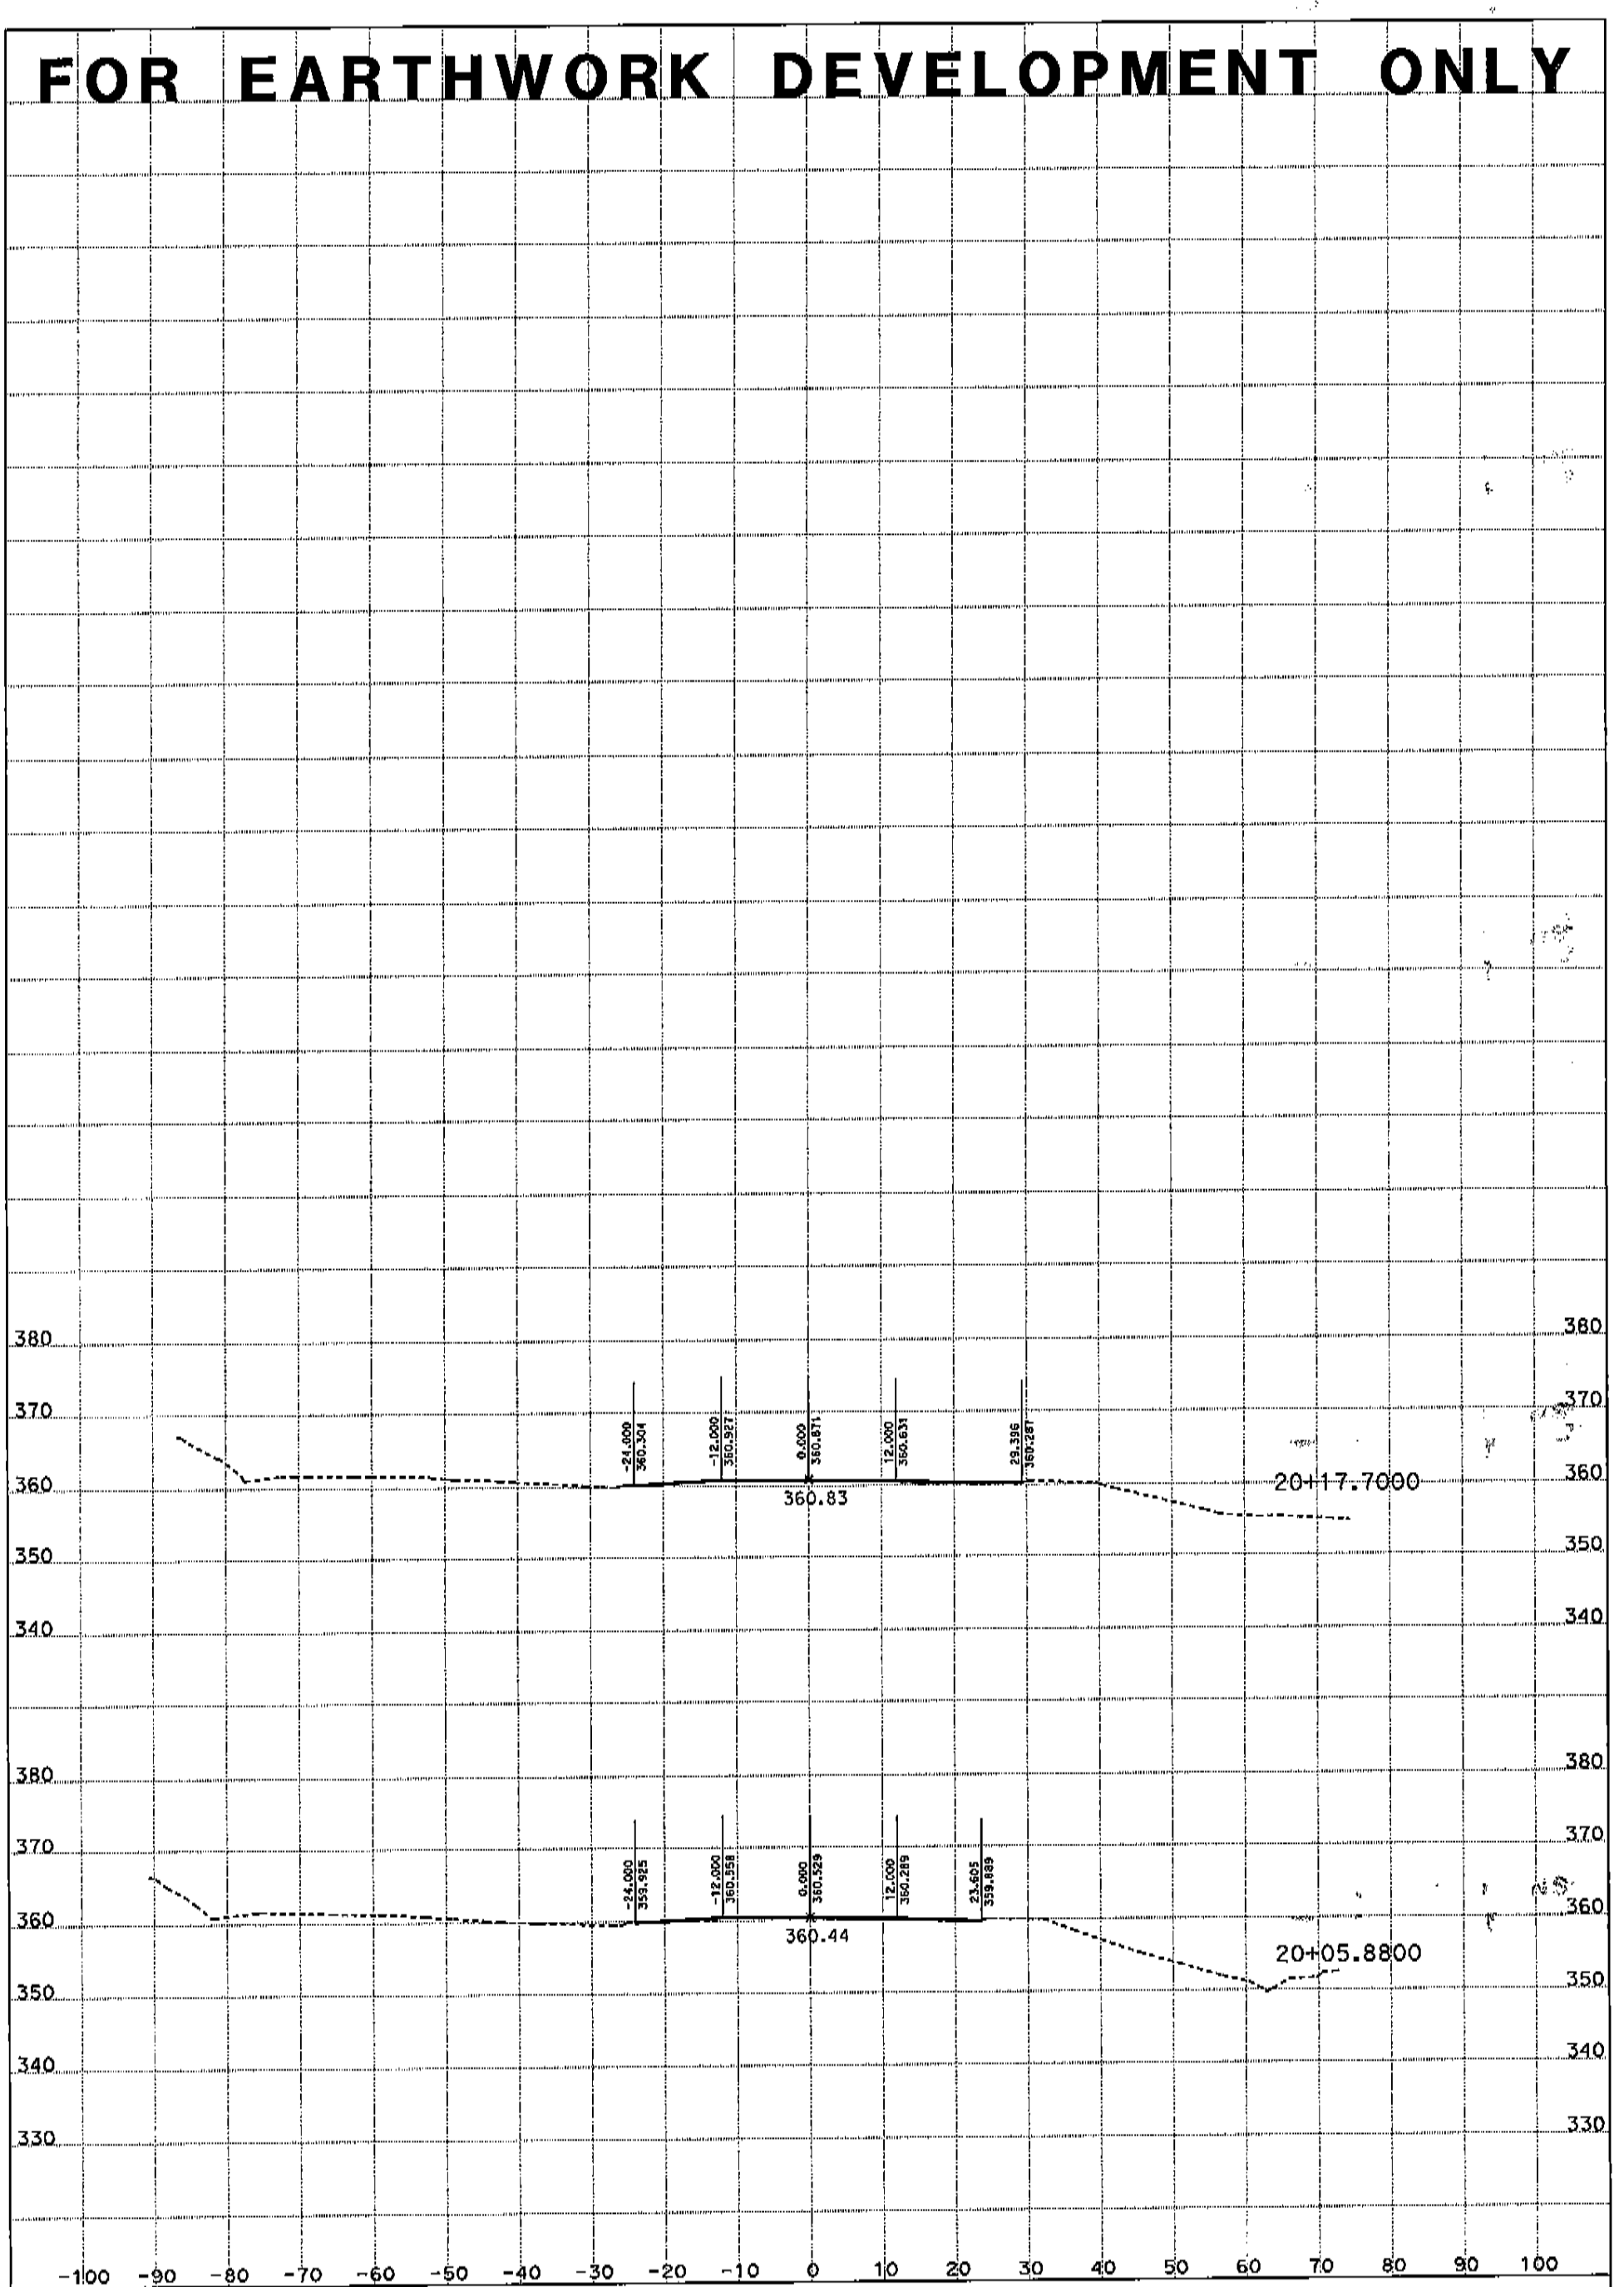

ALL DIMENSIONS ARE US SURVEY FEET

CREATED BY: Jonathan Gledhill

DATE: 12/15/2011

KC Project: 580089 File: D:\—0k230\vicente\PD\580089\jdg\cl1desjdg.ear

CONTRACT: 05-0K230 SCALE: 1" = 10' Horiz.
1" = 10' Vert.

CL1
CROSS SECTIONS
SHEET 17 OF 17