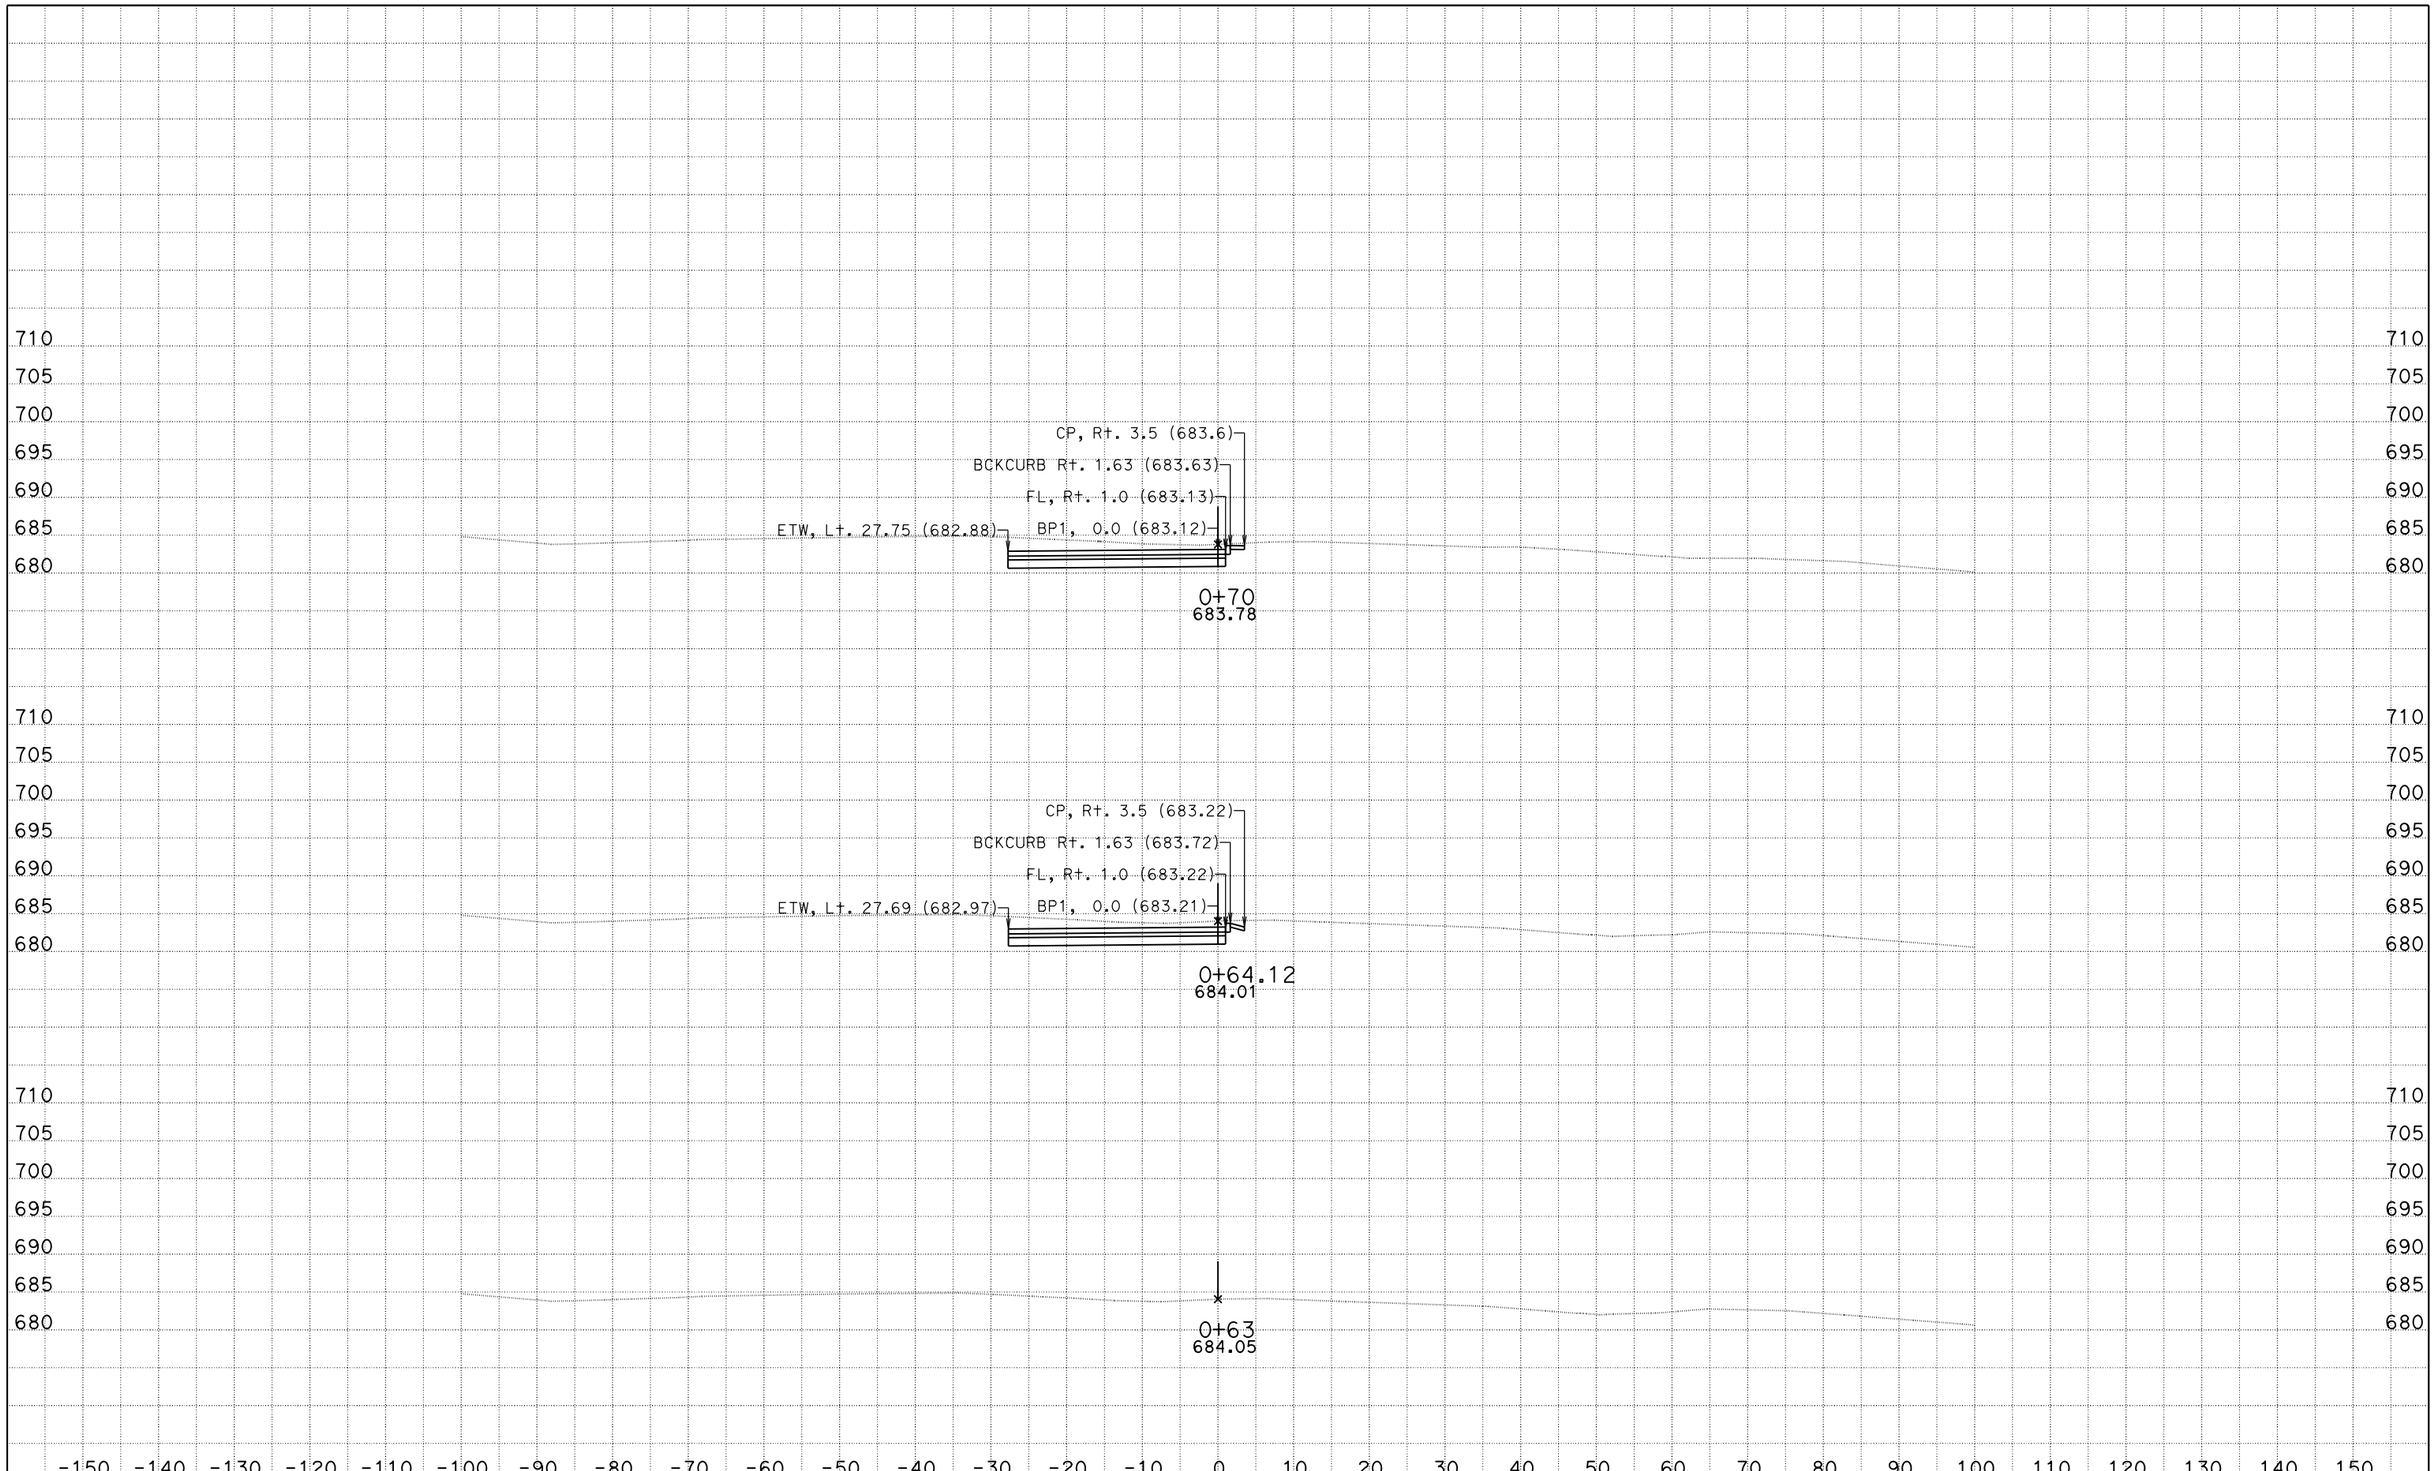

0500000474 SB-154-R7.8/R8.3 154/246 Roundabout
DATE: 1/3/2013
KC Project: 5110016 File: D:\Projects\5110016\design_bp1.ear

SCALE: 1" = 10' Horiz.
1" = 10' Vert.

All Dimensions are US Survey Feet

BP1
CROSS SECTIONS
SHEET 1 OF 13

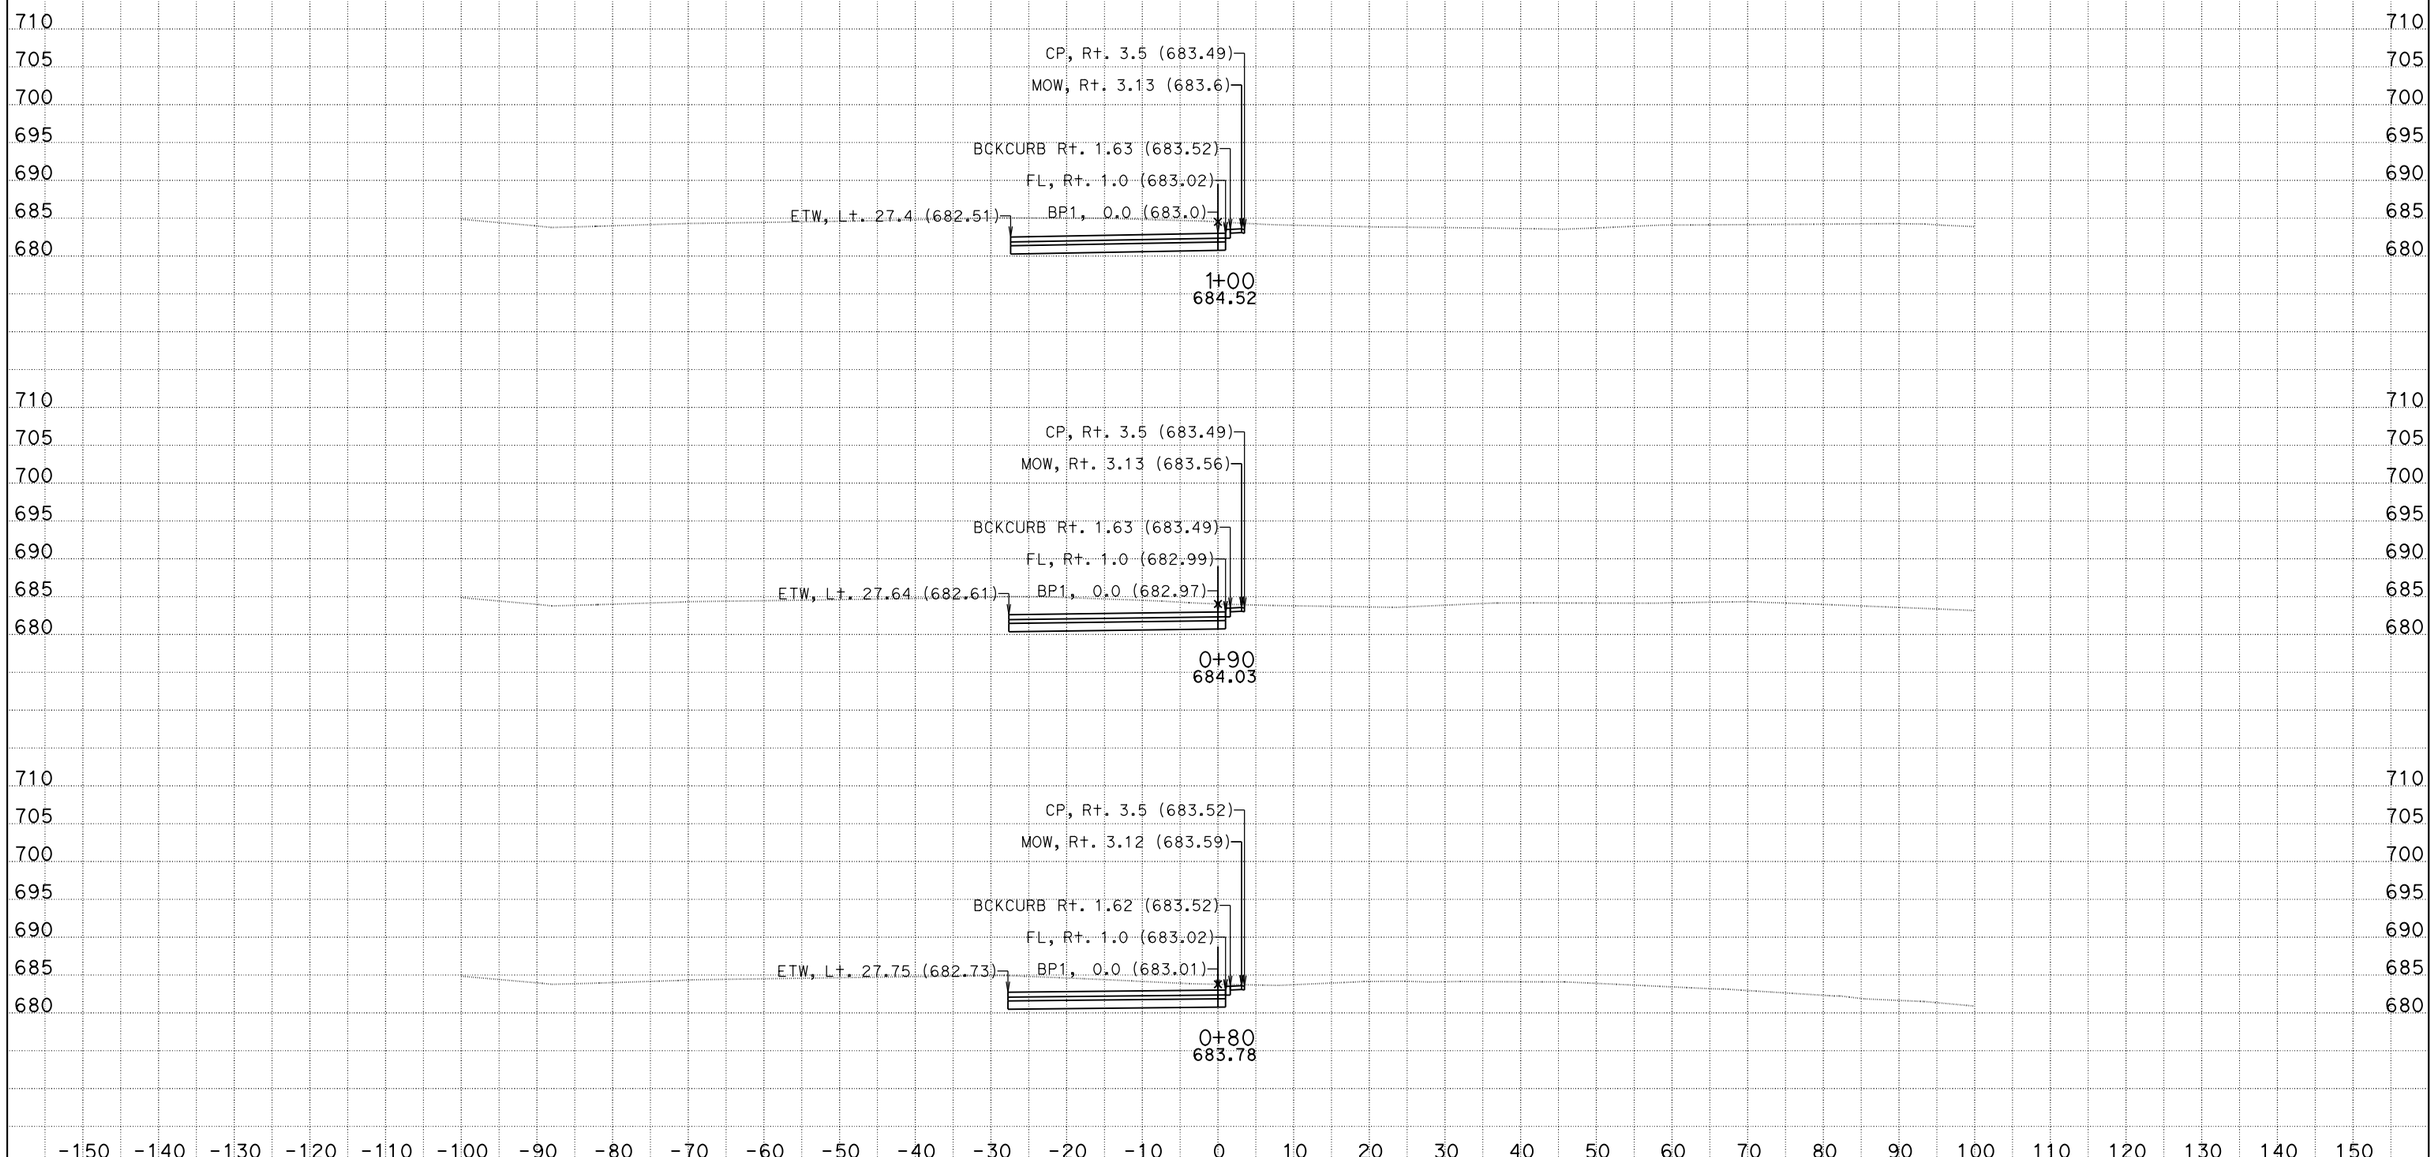

0500000474 SB-154-R7.8/R8.3 154/246 Roundabout

DATE: 1/3/2013

KC Project: 5110016 File: D:\Projects\5110016\design_bp1.ear

SCALE: 1" = 10' Horiz.
1" = 10' Vert.

All Dimensions are US Survey Feet

BP1
CROSS SECTIONS

SHEET 2 OF 13

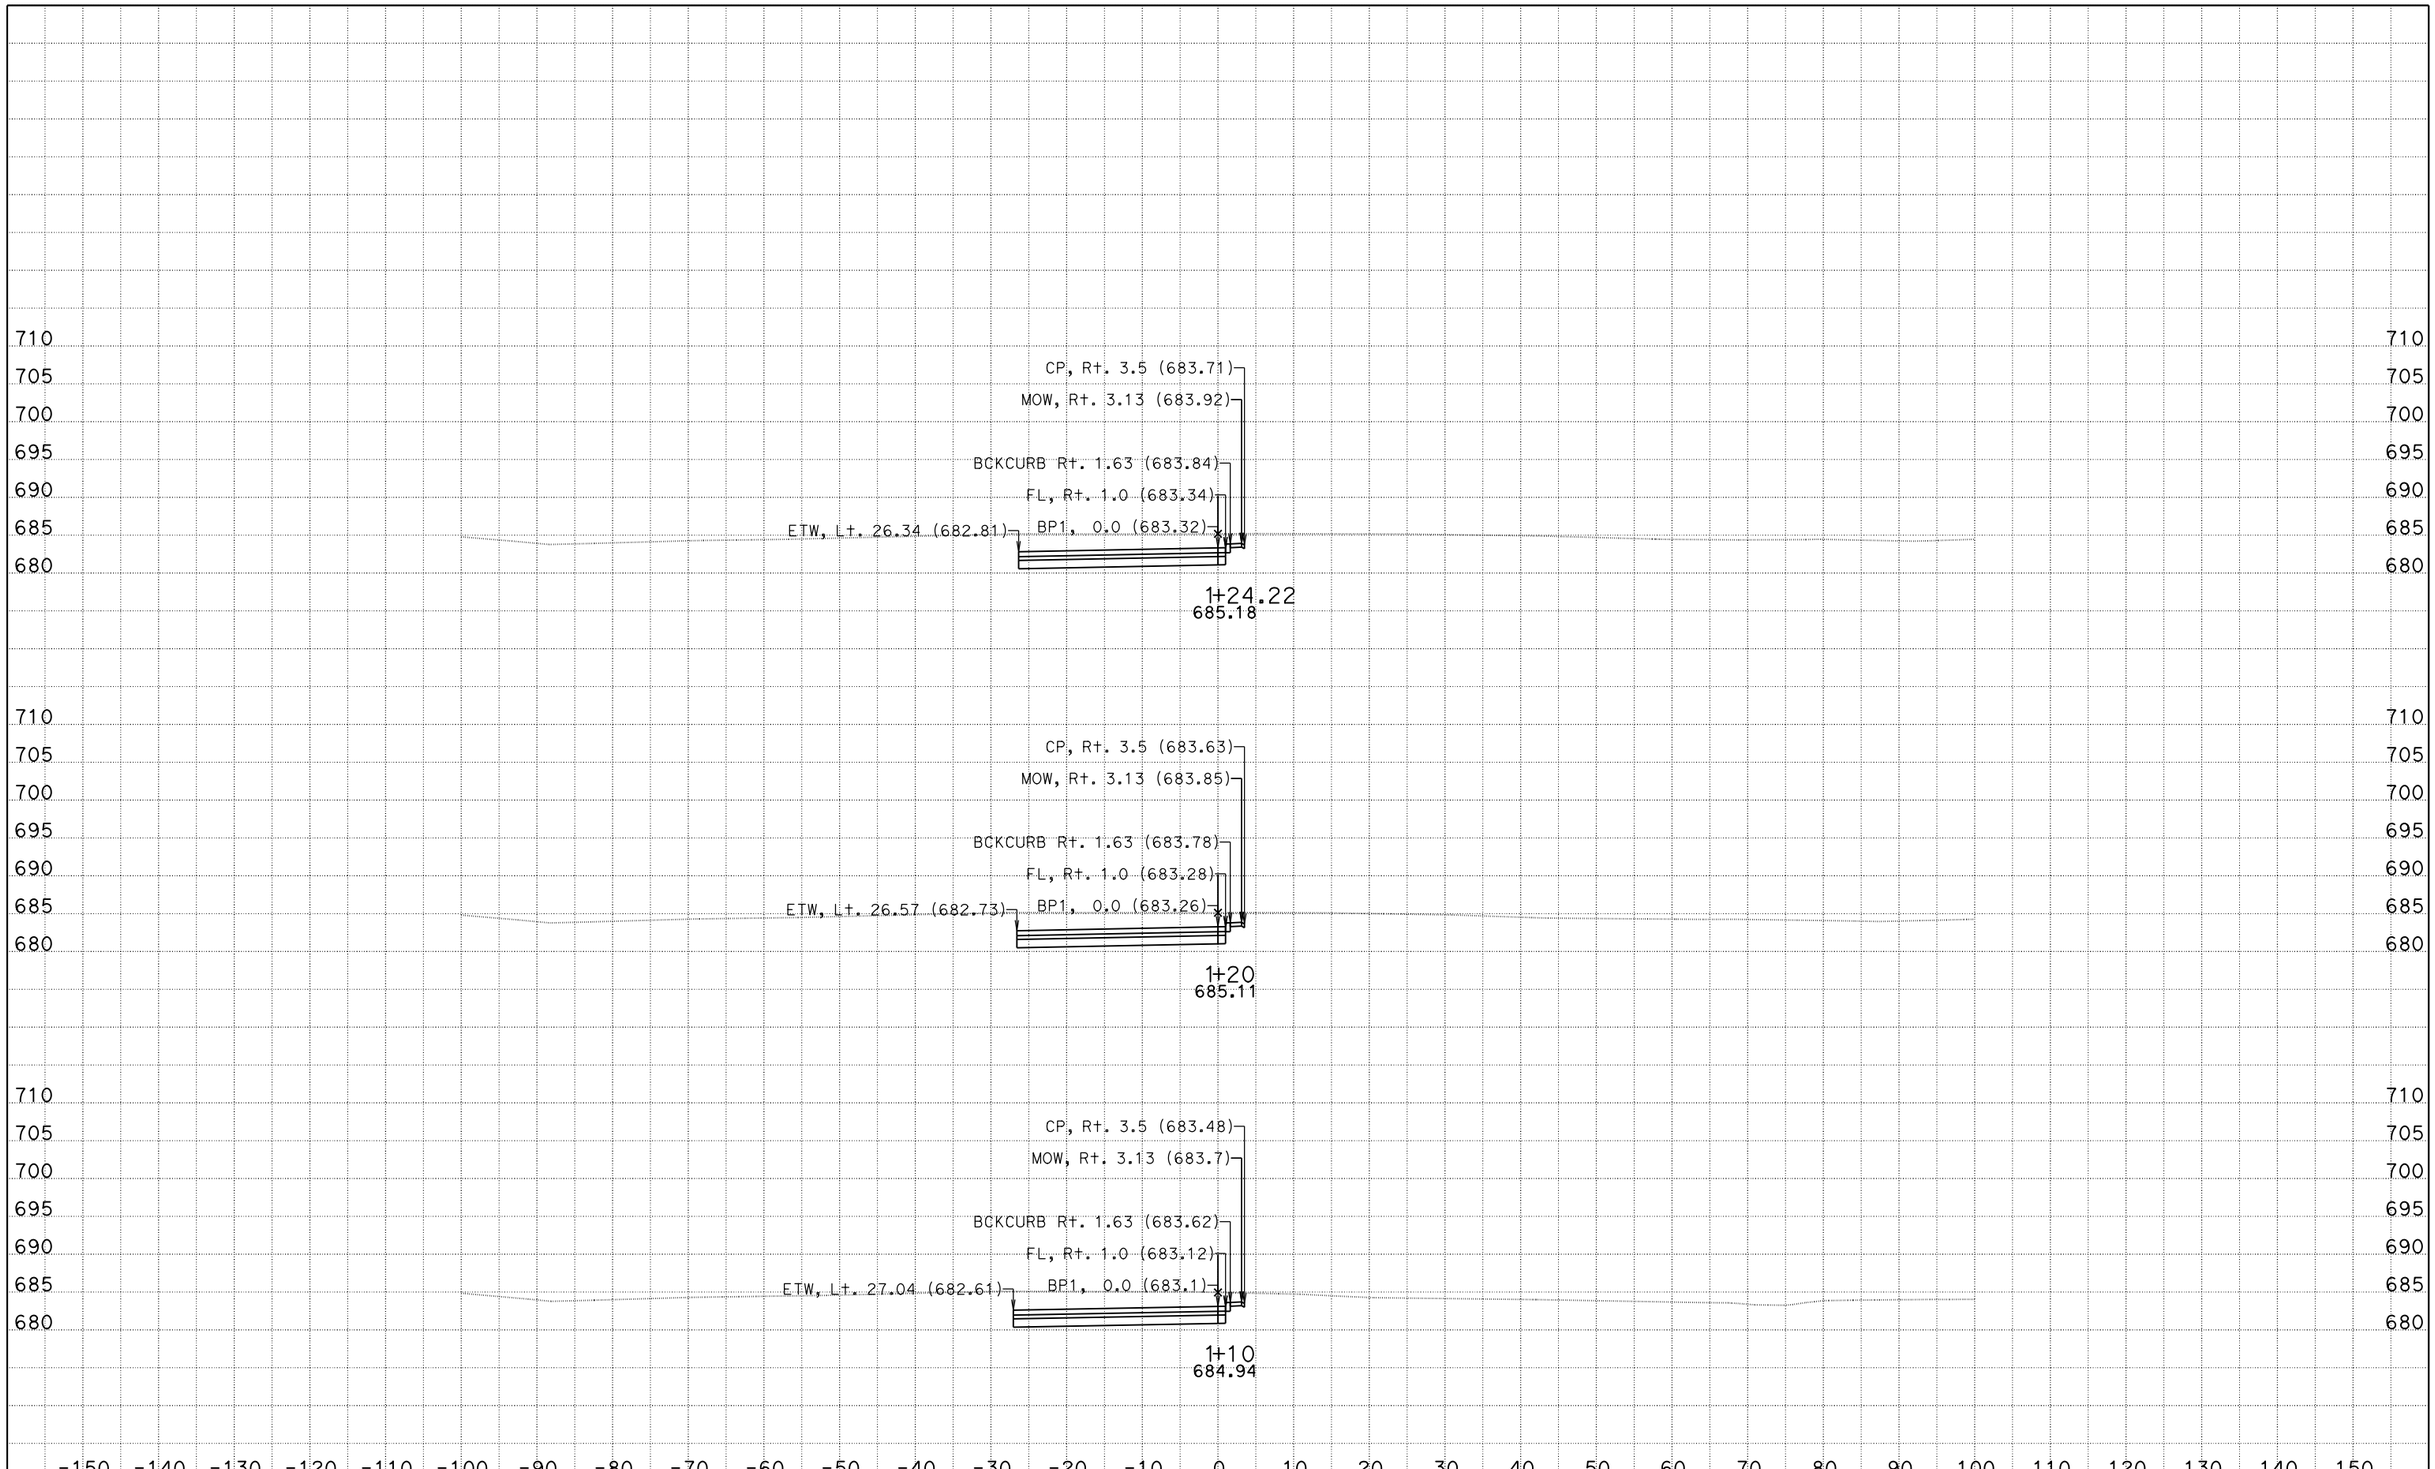

0500000474 SB-154-R7.8/R8.3 154/246 Roundabout
DATE: 1/3/2013
KC Project: 5110016 File: D:\Projects\5110016\design_bp1.ear

SCALE: 1" = 10' Horiz.
1" = 10' Vert.

All Dimensions are US Survey Feet

BP1
CROSS SECTIONS
SHEET 3 OF 13

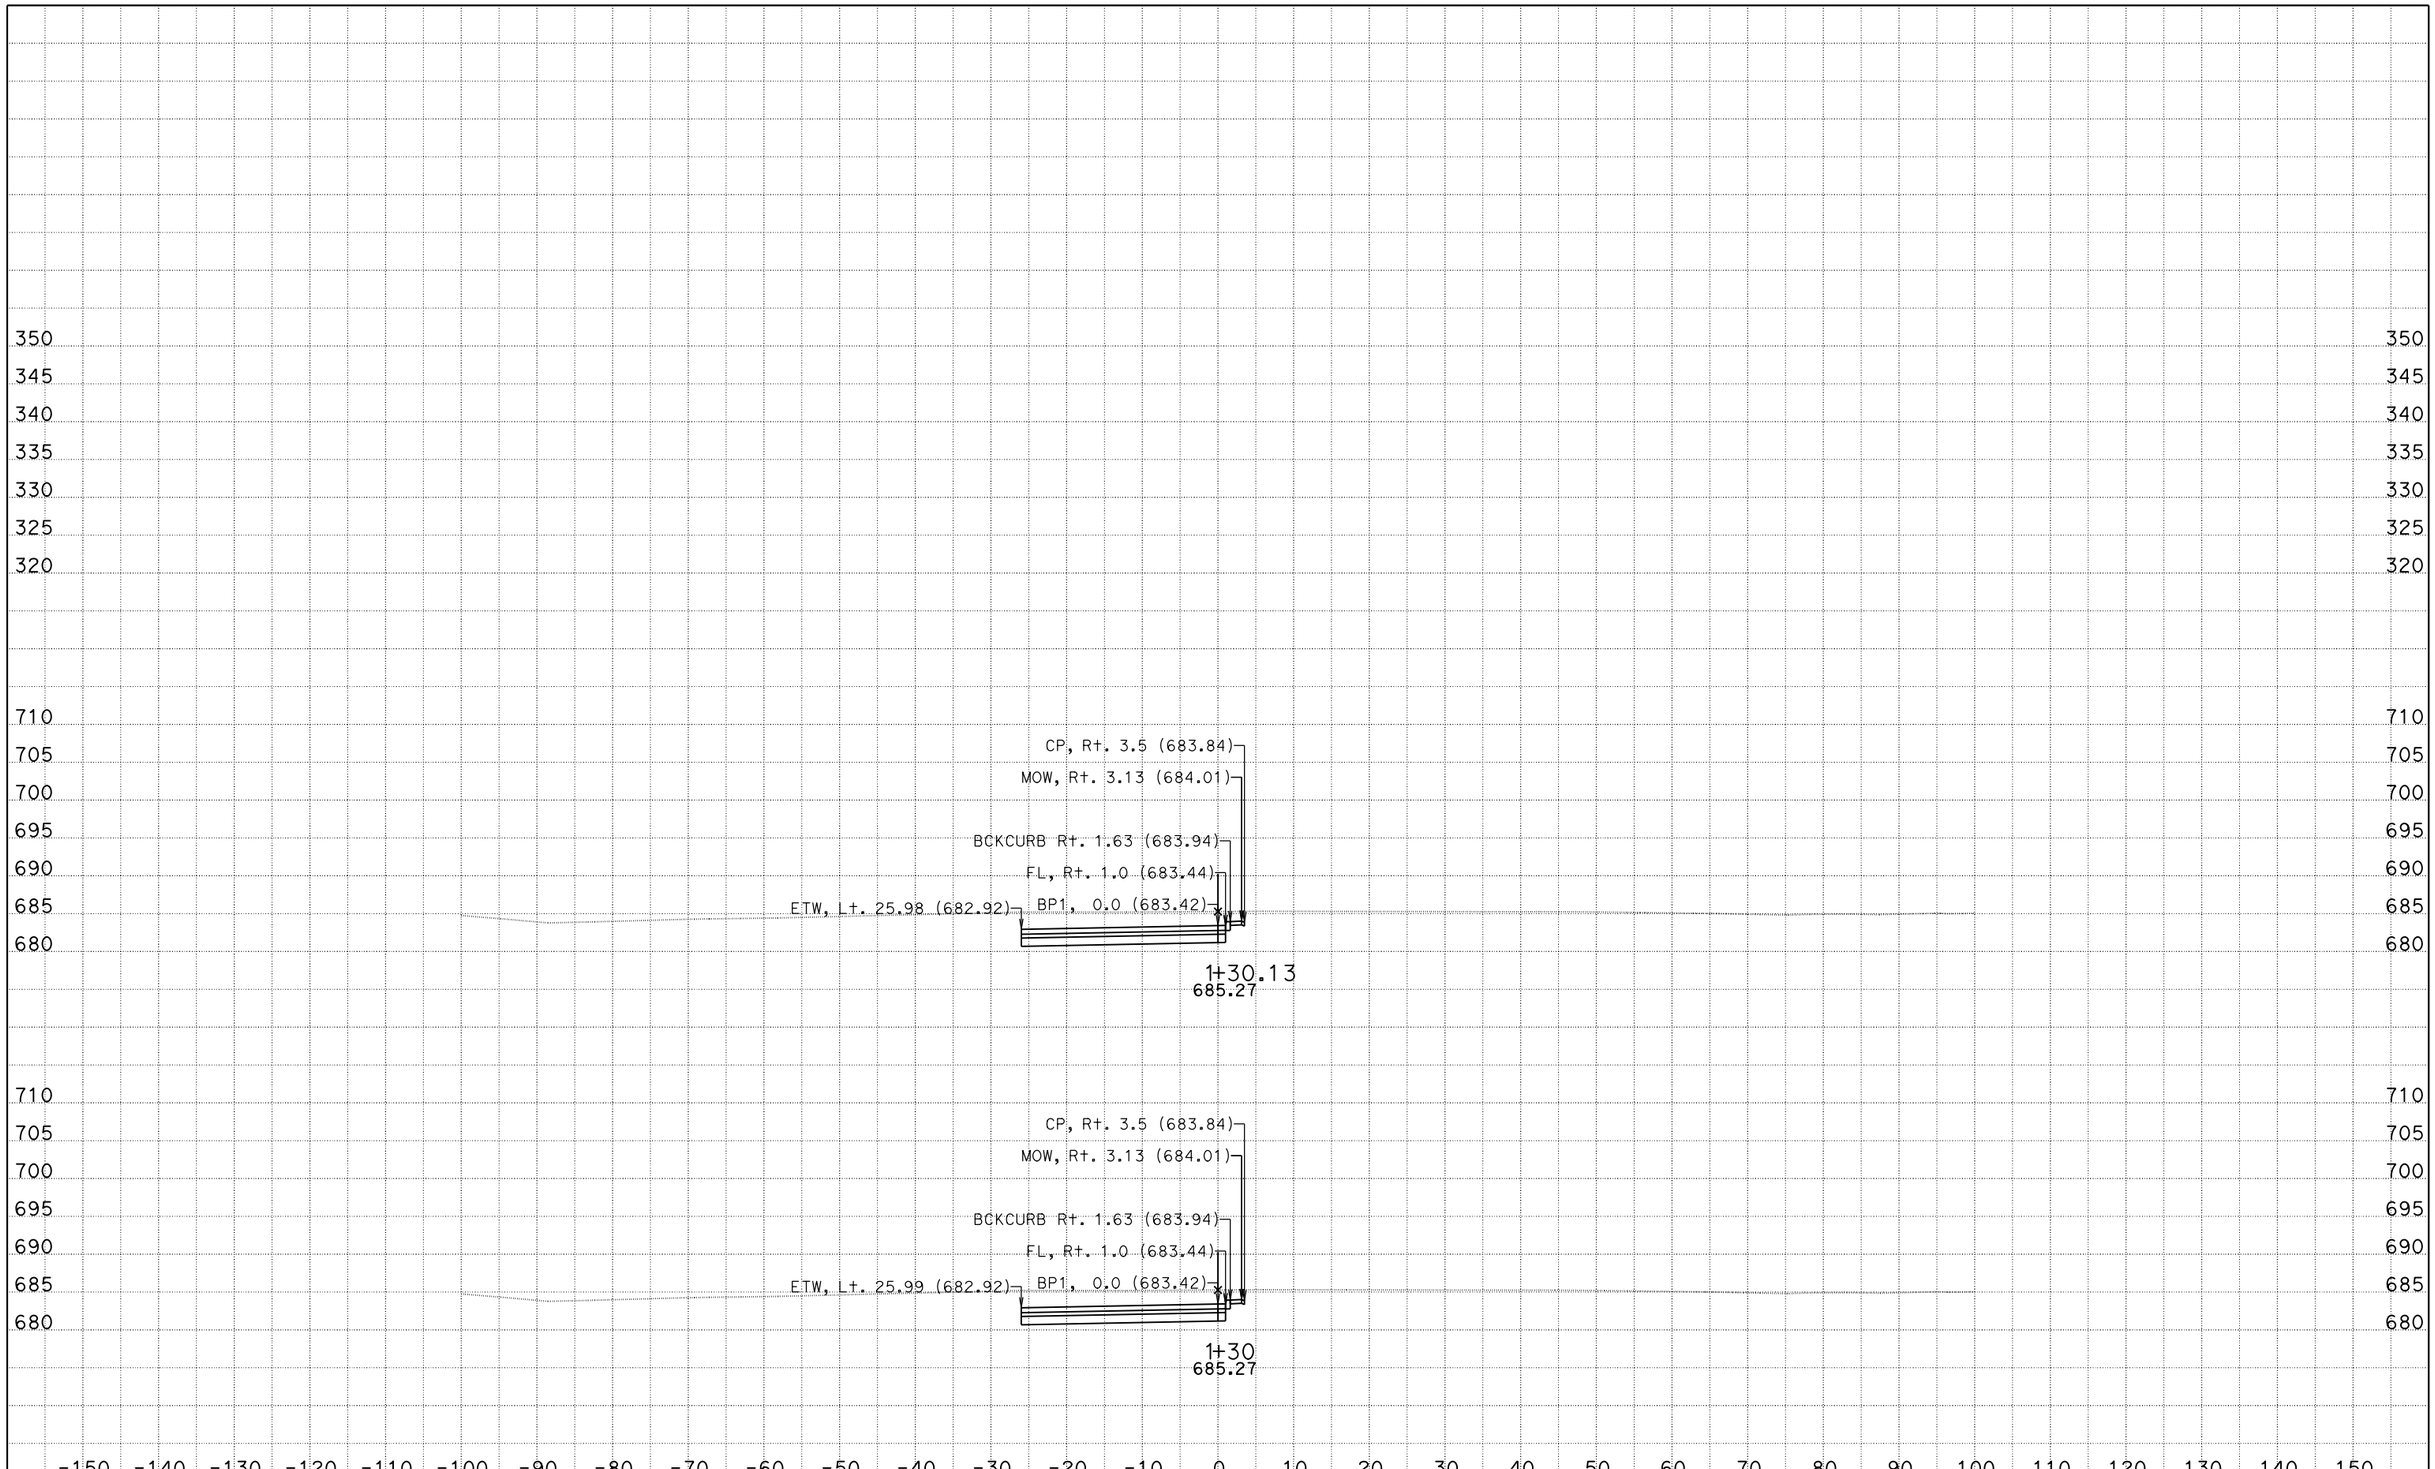

0500000474 SB-154-R7.8/R8.3 154/246 Roundabout

DATE: 1/3/2013

KC Project: 5110016 File: D:\Projects\5110016\design_bp1.ear

SCALE: 1" = 10' Horiz.
1" = 10' Vert.

All Dimensions are US Survey Feet

BP1
CROSS SECTIONS

SHEET 4 OF 13

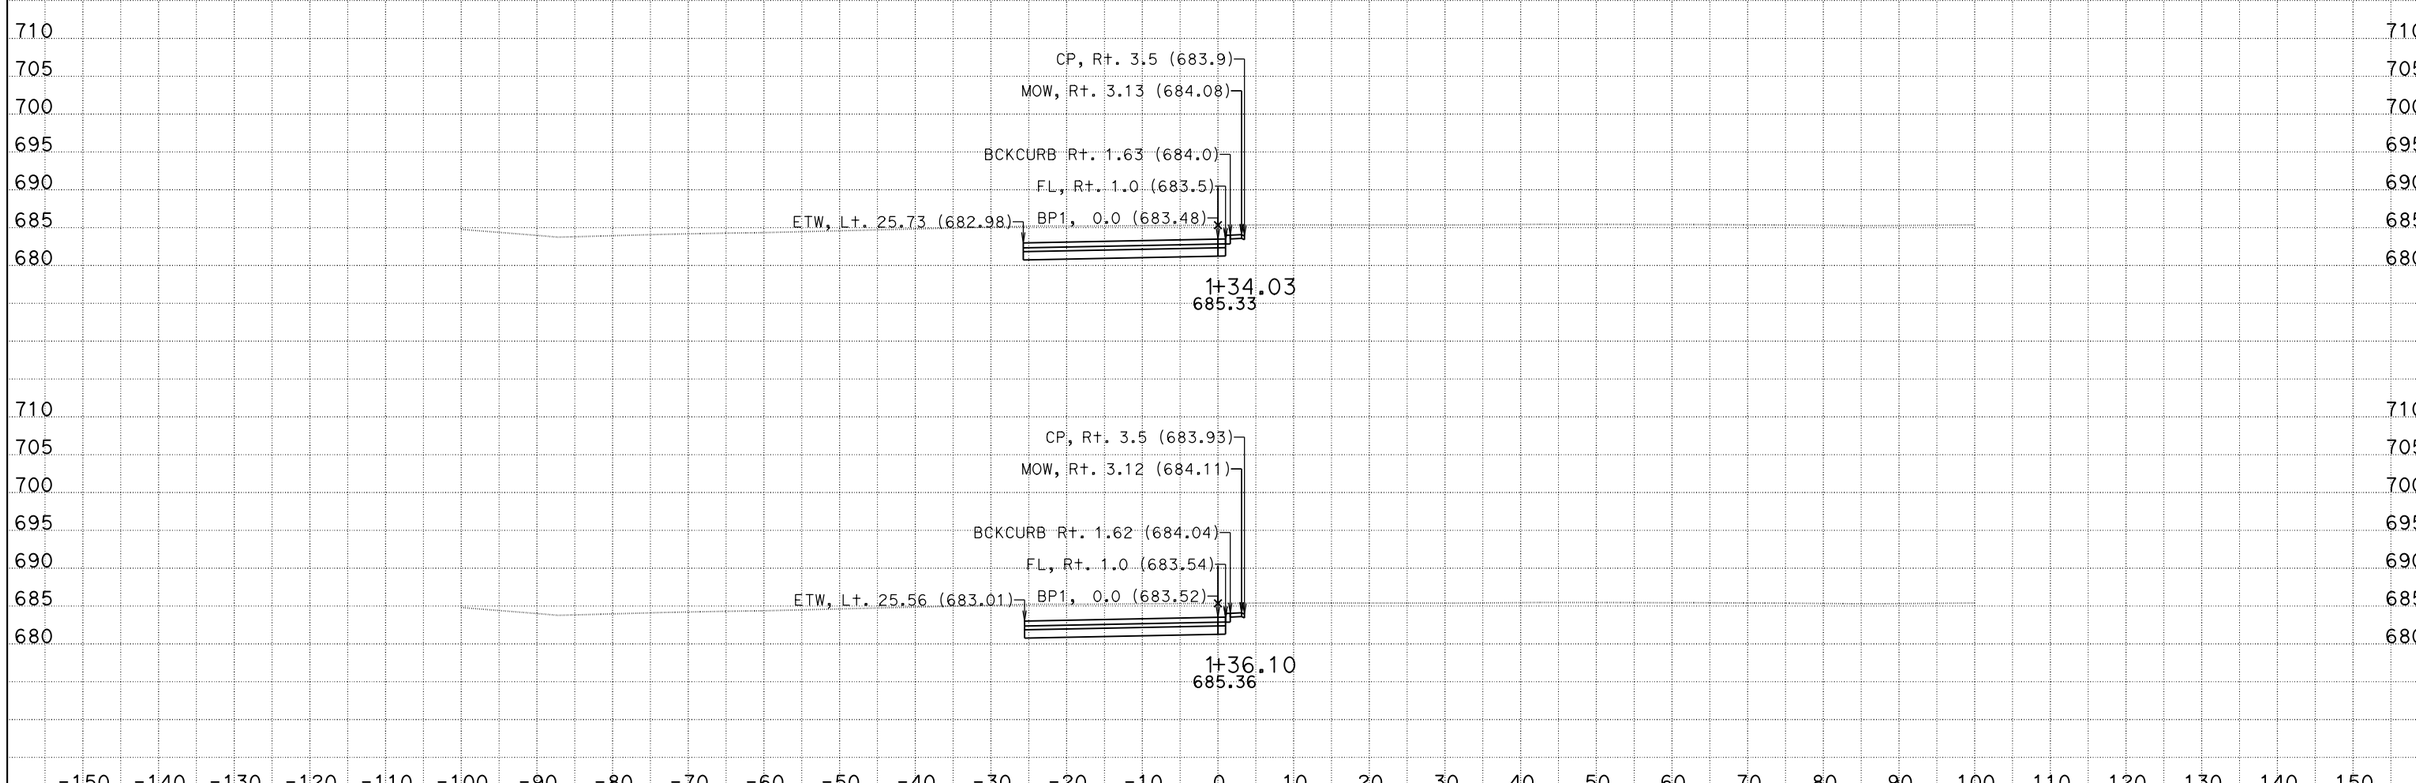

0500000474 SB-154-R7.8/R8.3 154/246 Roundabout
DATE: 1/3/2013
KC Project: 5110016 File: D:\Projects\5110016\design_bp1.ear

SCALE: 1" = 10' Horiz.
1" = 10' Vert.

All Dimensions are US Survey Feet

BP1
CROSS SECTIONS

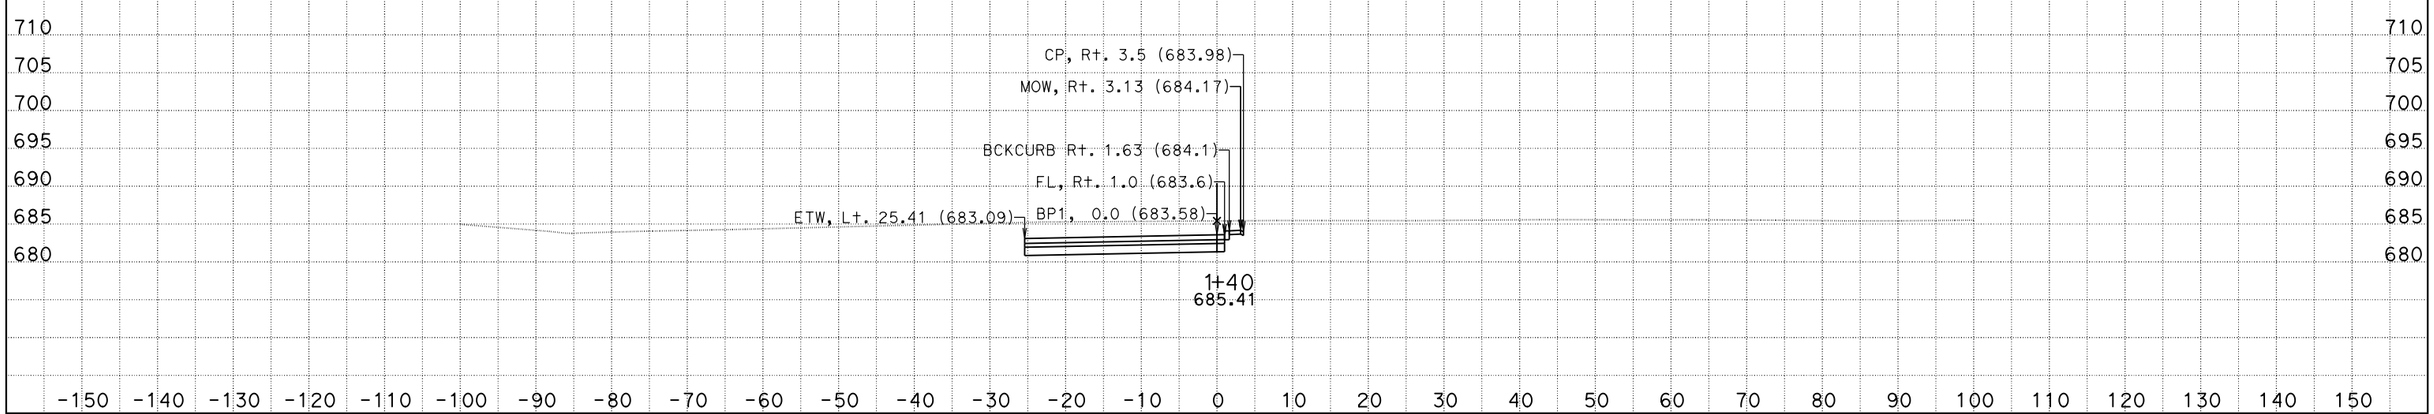

0500000474 SB-154-R7.8/R8.3 154/246 Roundabout
DATE: 1/3/2013
KC Project: 5110016 File: D:\Projects\5110016\design_bp1.ear

SCALE: 1" = 10' Horiz.
1" = 10' Vert.

All Dimensions are US Survey Feet

BP1
CROSS SECTIONS
SHEET 6 OF 13

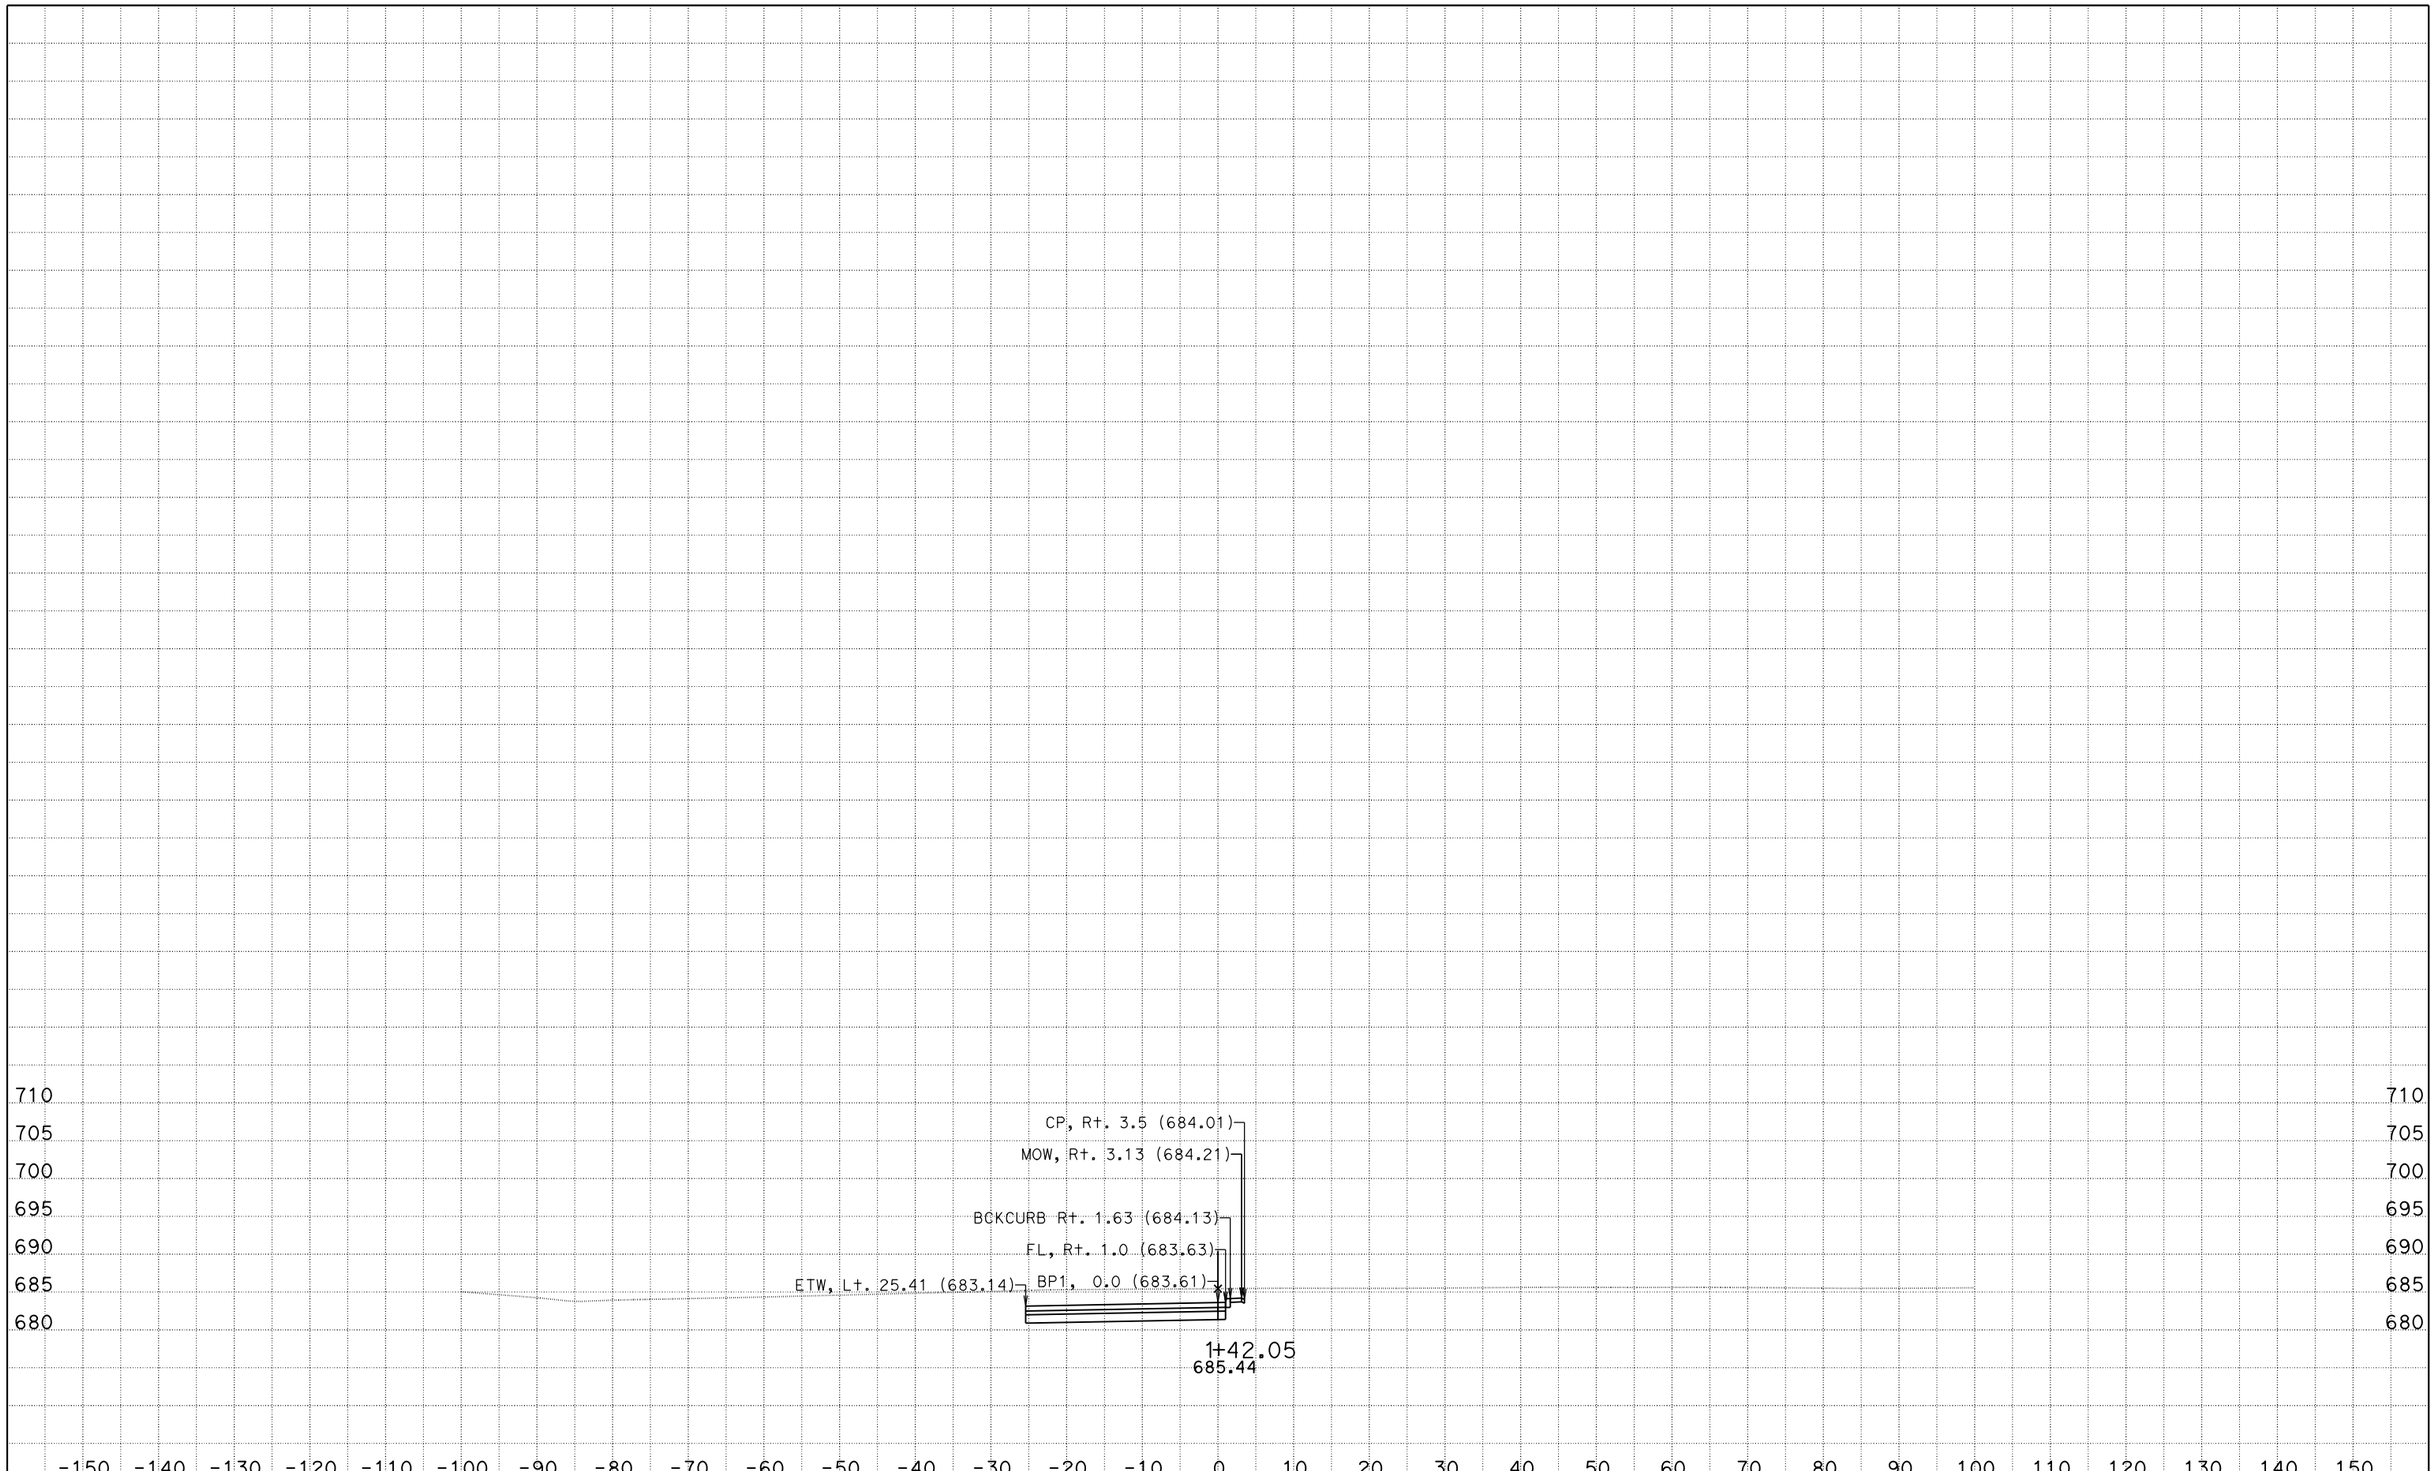

0500000474 SB-154-R7.8/R8.3 154/246 Roundabout
DATE: 1/3/2013
KC Project: 5110016 File: D:\Projects\5110016\design_bp1.ear

SCALE: 1" = 10' Horiz.
1" = 10' Vert.

All Dimensions are US Survey Feet

BP1
CROSS SECTIONS
SHEET 7 OF 13

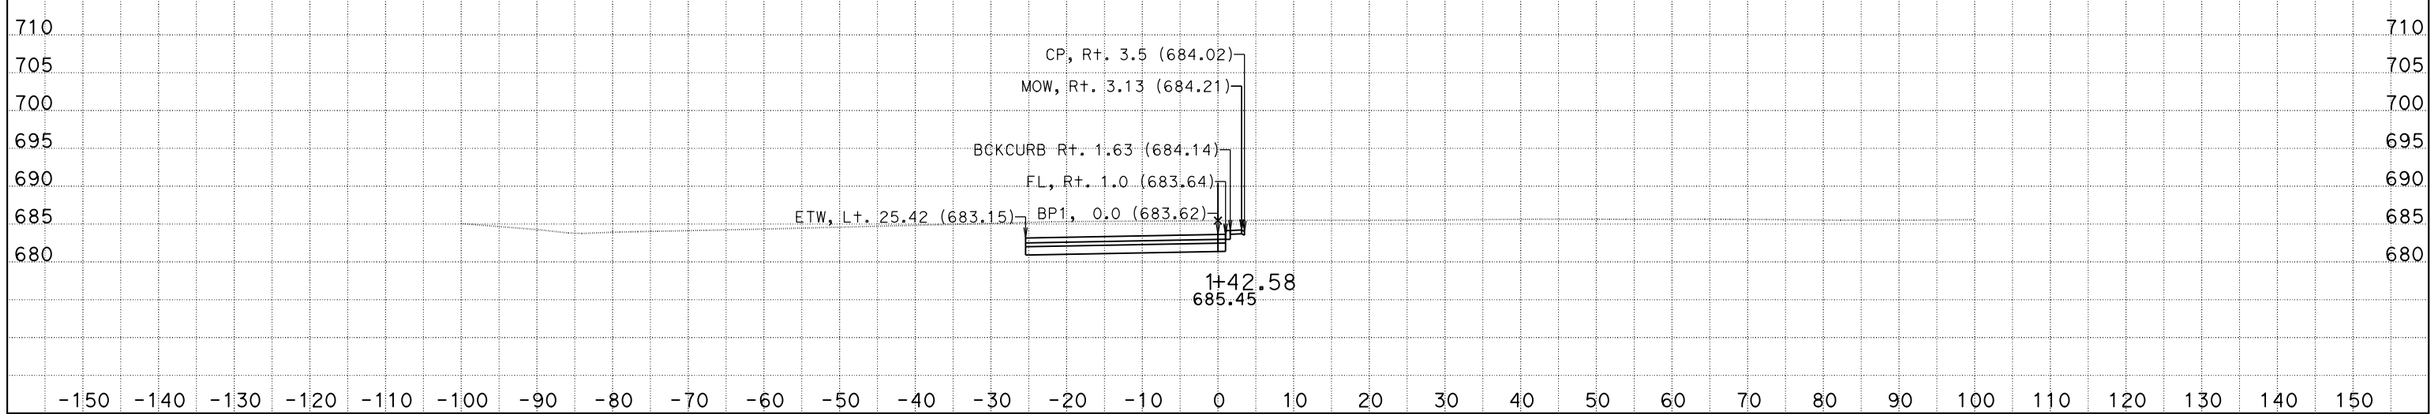

0500000474 SB-154-R7.8/R8.3 154/246 Roundabout
DATE: 1/3/2013
KC Project: 5110016 File: D:\Projects\5110016\design_bp1.ear

SCALE: 1" = 10' Horiz.
1" = 10' Vert.

All Dimensions are US Survey Feet

BP1
CROSS SECTIONS
SHEET 8 OF 13

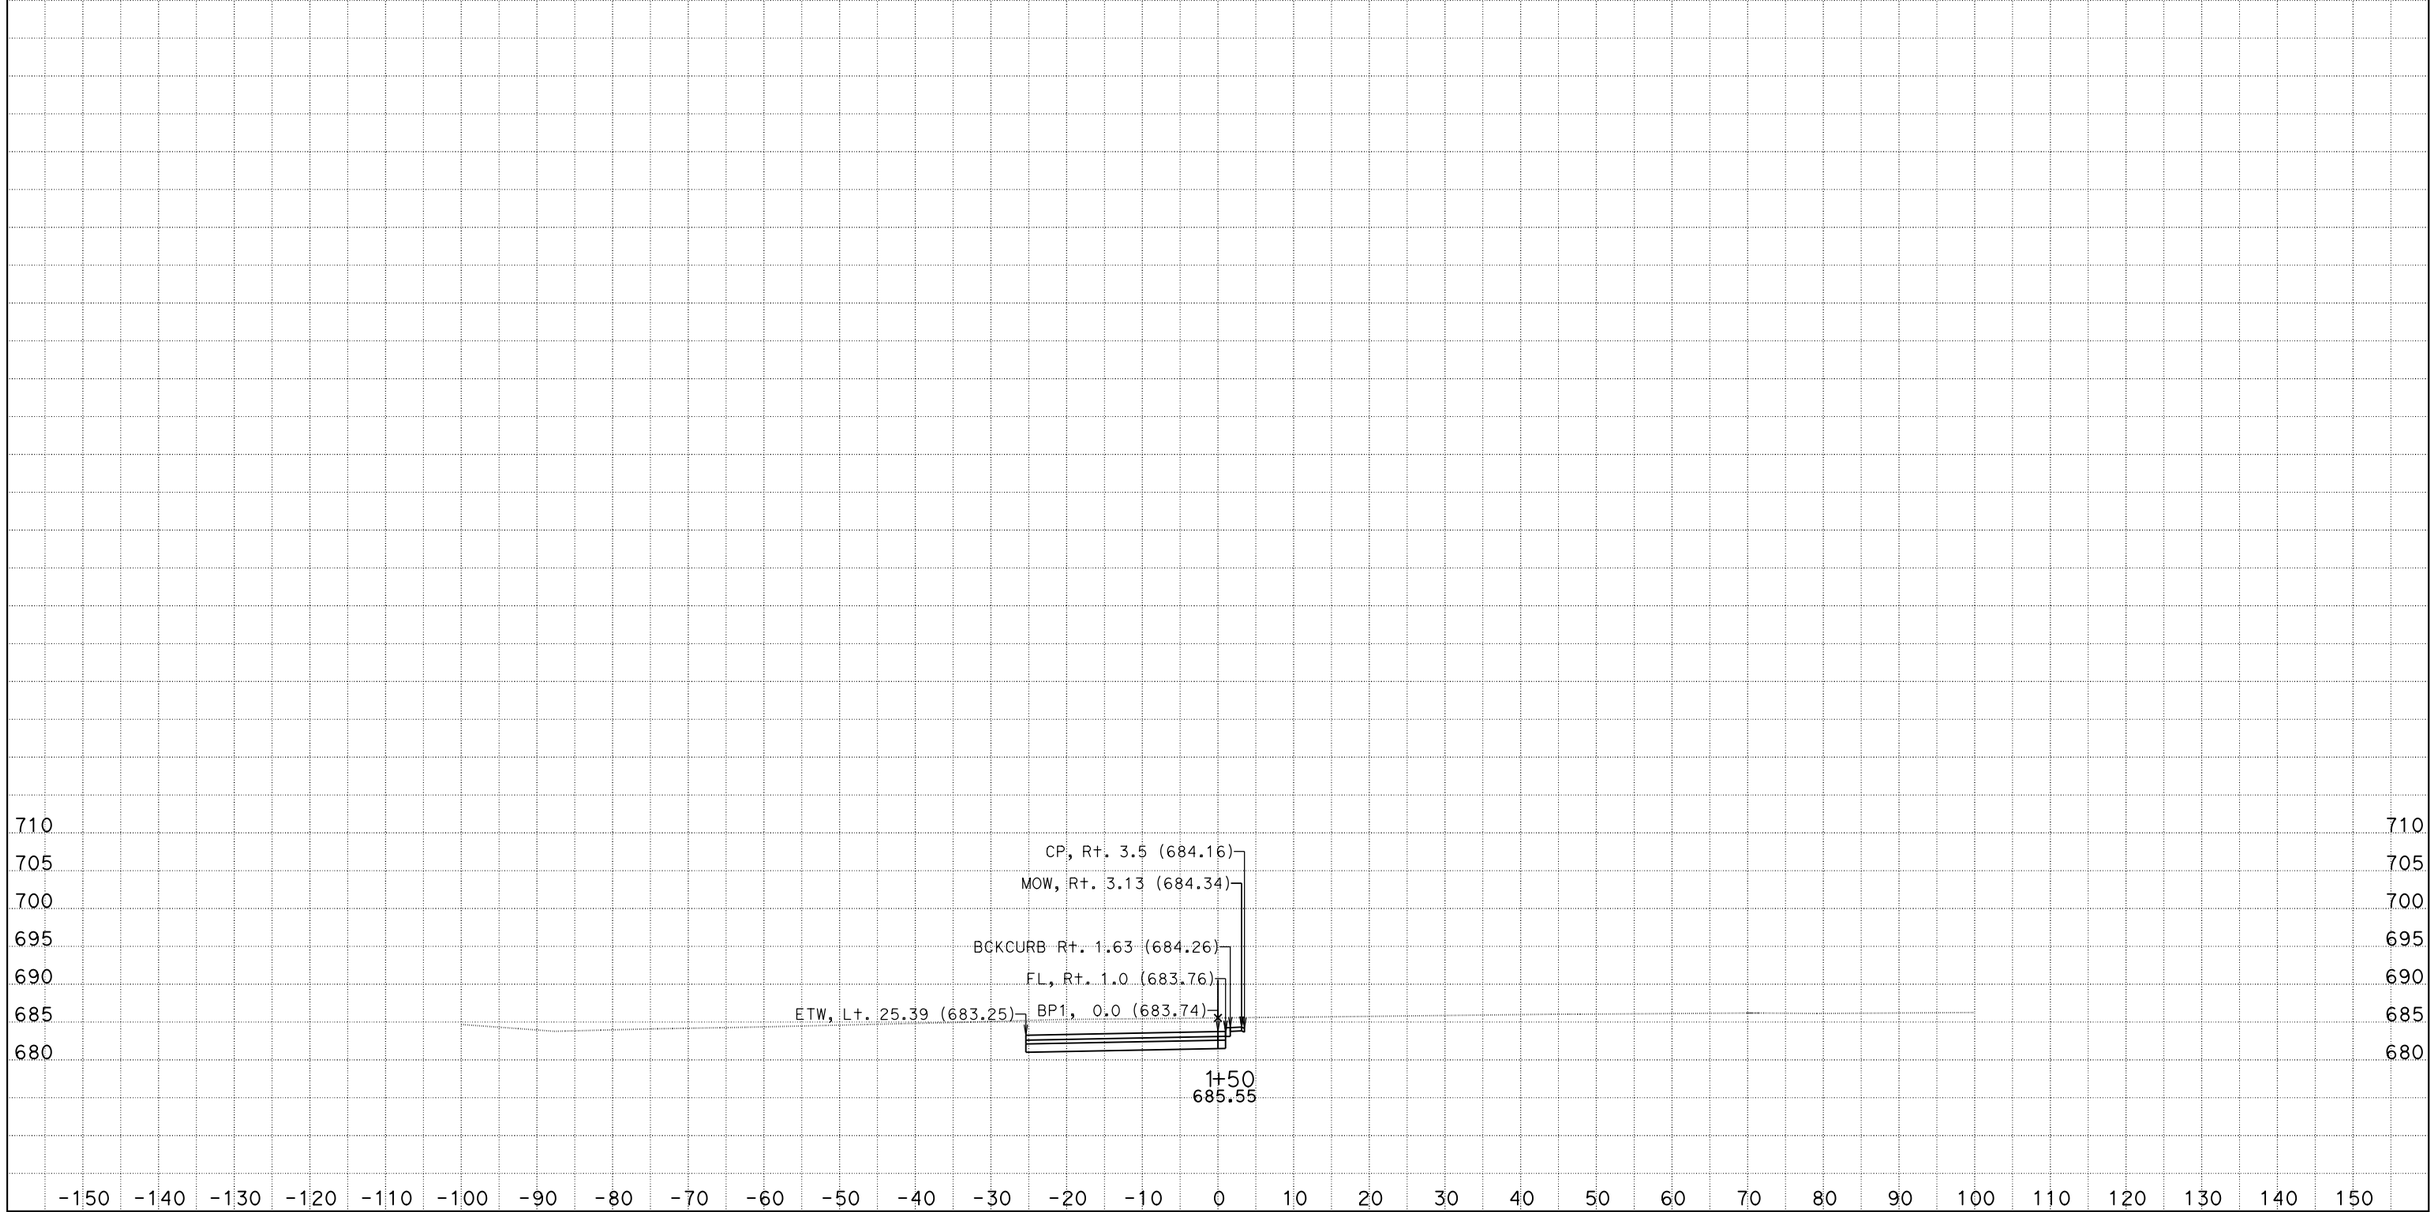

0500000474 SB-154-R7.8/R8.3 154/246 Roundabout
DATE: 1/3/2013
KC Project: 5110016 File: D:\Projects\5110016\design_bp1.ear

SCALE: 1" = 10' Horiz.
1" = 10' Vert.

All Dimensions are US Survey Feet

BP1
CROSS SECTIONS

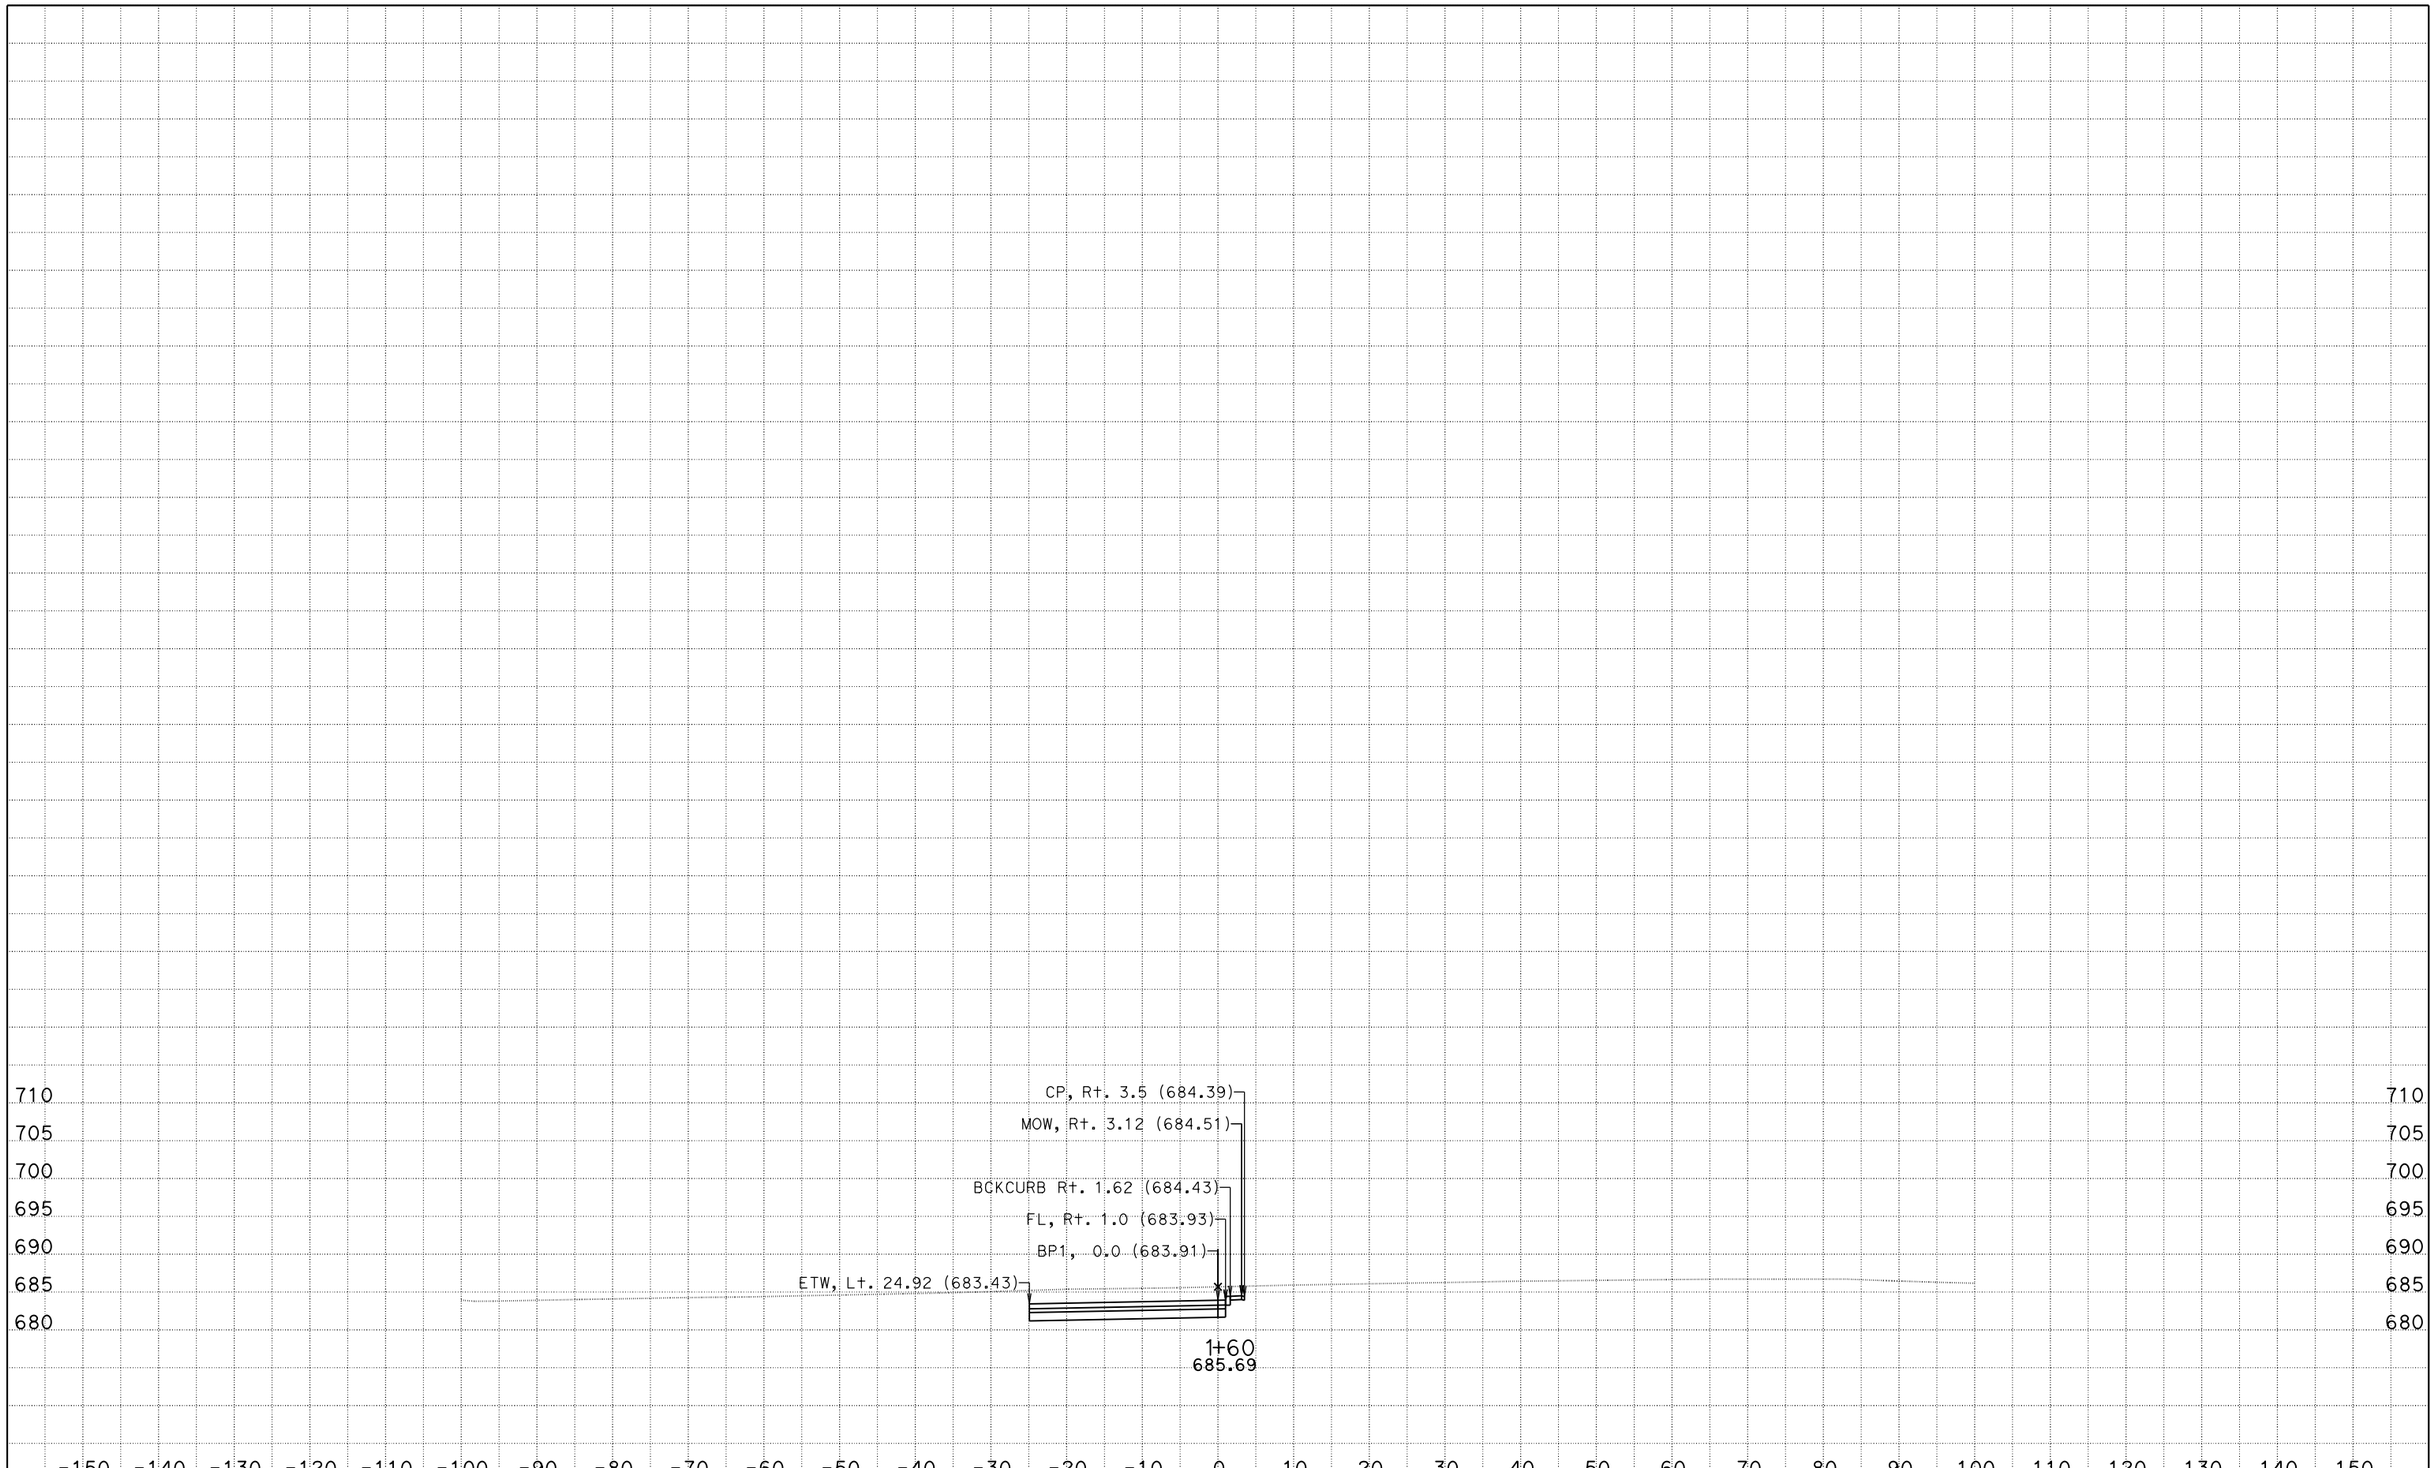

0500000474 SB-154-R7.8/R8.3 154/246 Roundabout
DATE: 1/3/2013
KC Project: 5110016 File: D:\Projects\5110016\design_bp1.ear

SCALE: 1" = 10' Horiz.
1" = 10' Vert.

All Dimensions are US Survey Feet

BP1
CROSS SECTIONS
SHEET 10 OF 13

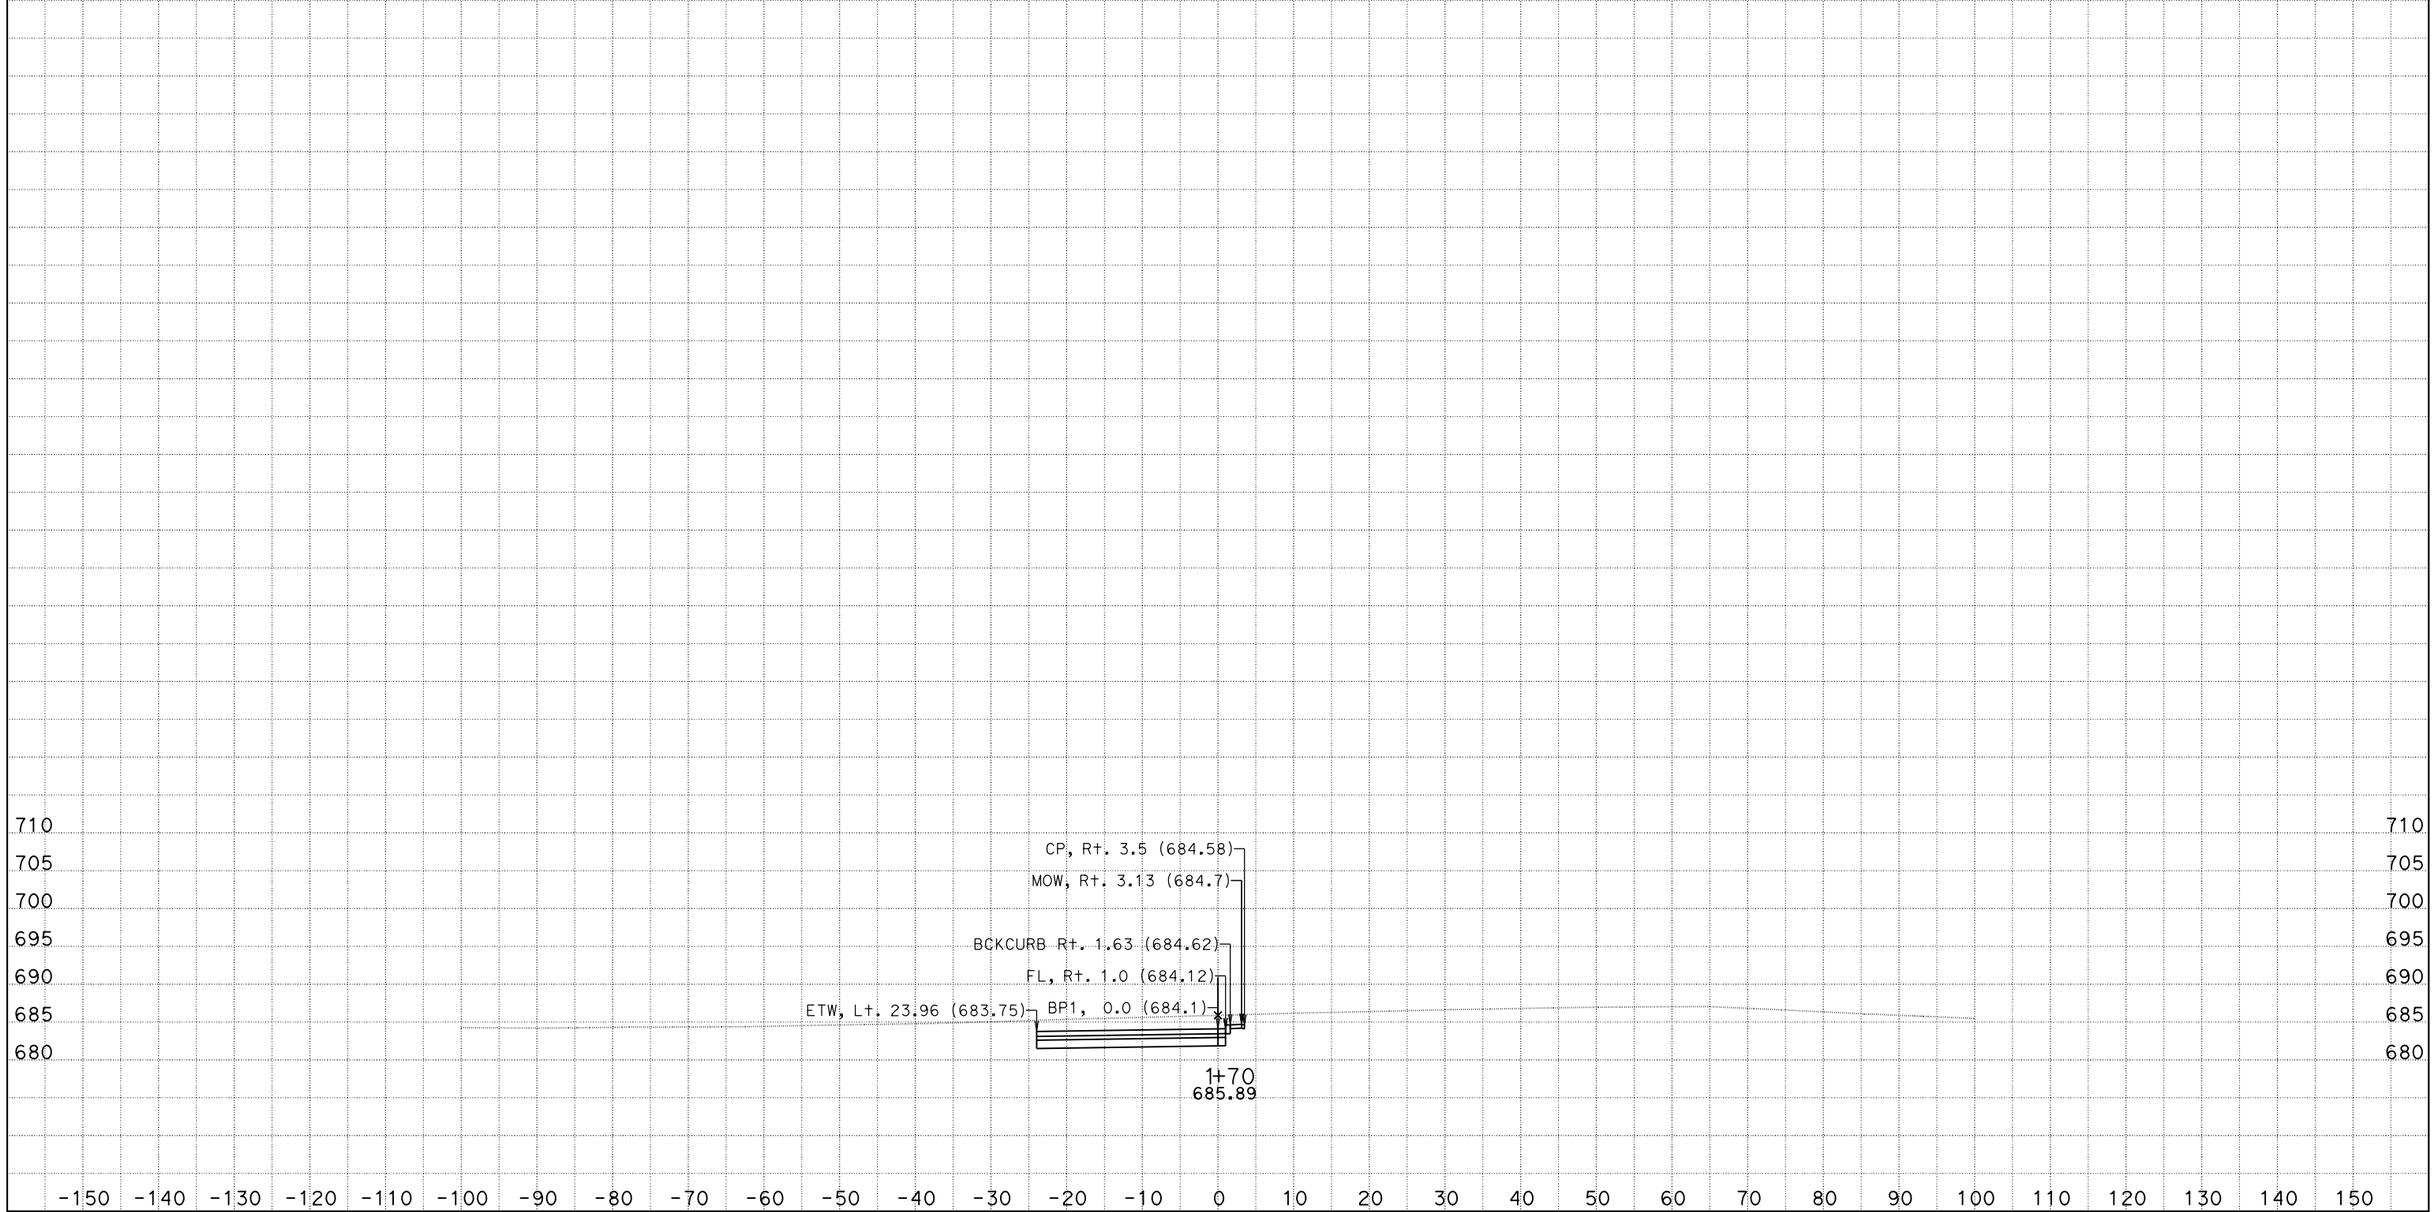

0500000474 SB-154-R7.8/R8.3 154/246 Roundabout
DATE: 1/3/2013
KC Project: 5110016 File: D:\Projects\5110016\design_bp1.ear

SCALE: 1" = 10' Horiz.
1" = 10' Vert.

All Dimensions are US Survey Feet

BP1
CROSS SECTIONS

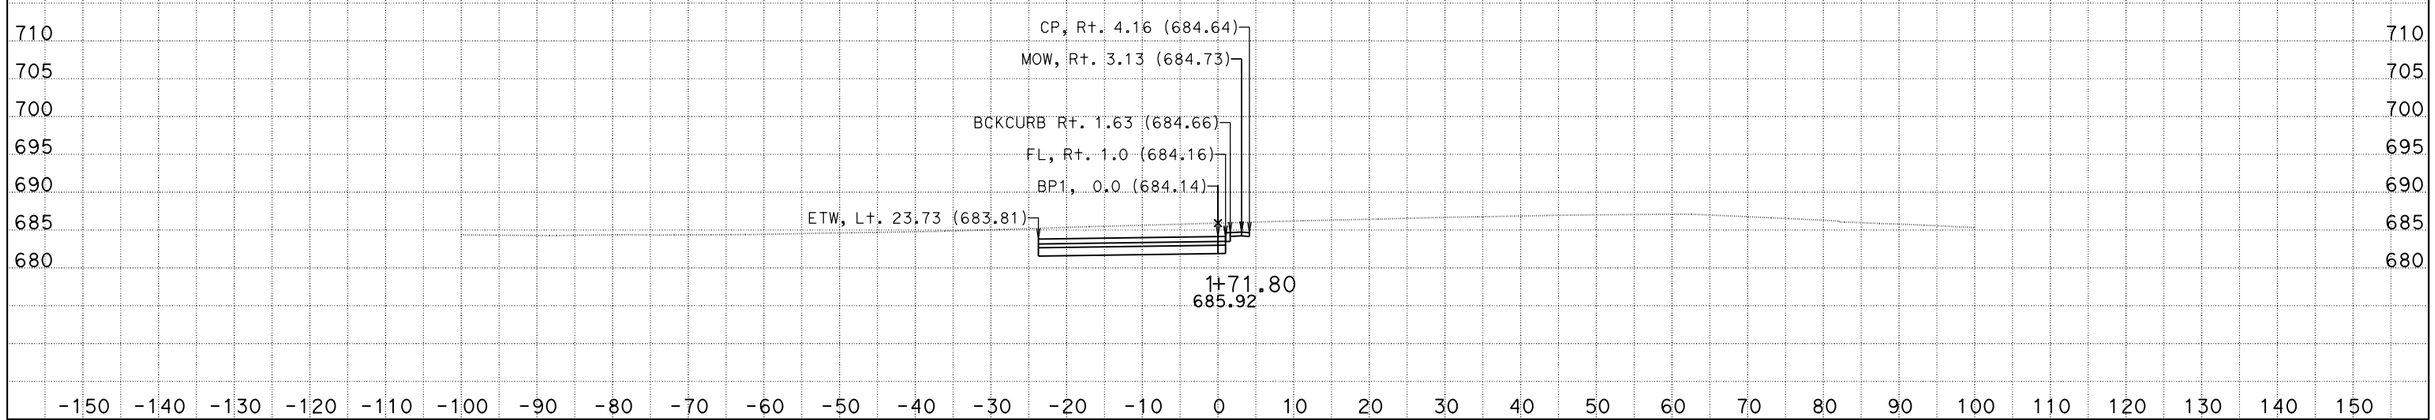

0500000474 SB-154-R7.8/R8.3 154/246 Roundabout
DATE: 1/3/2013
KC Project: 5110016 File: D:\Projects\5110016\design_bp1.ear

SCALE: 1" = 10' Horiz.
1" = 10' Vert.

All Dimensions are US Survey Feet

BP1
CROSS SECTIONS
SHEET 12 OF 13

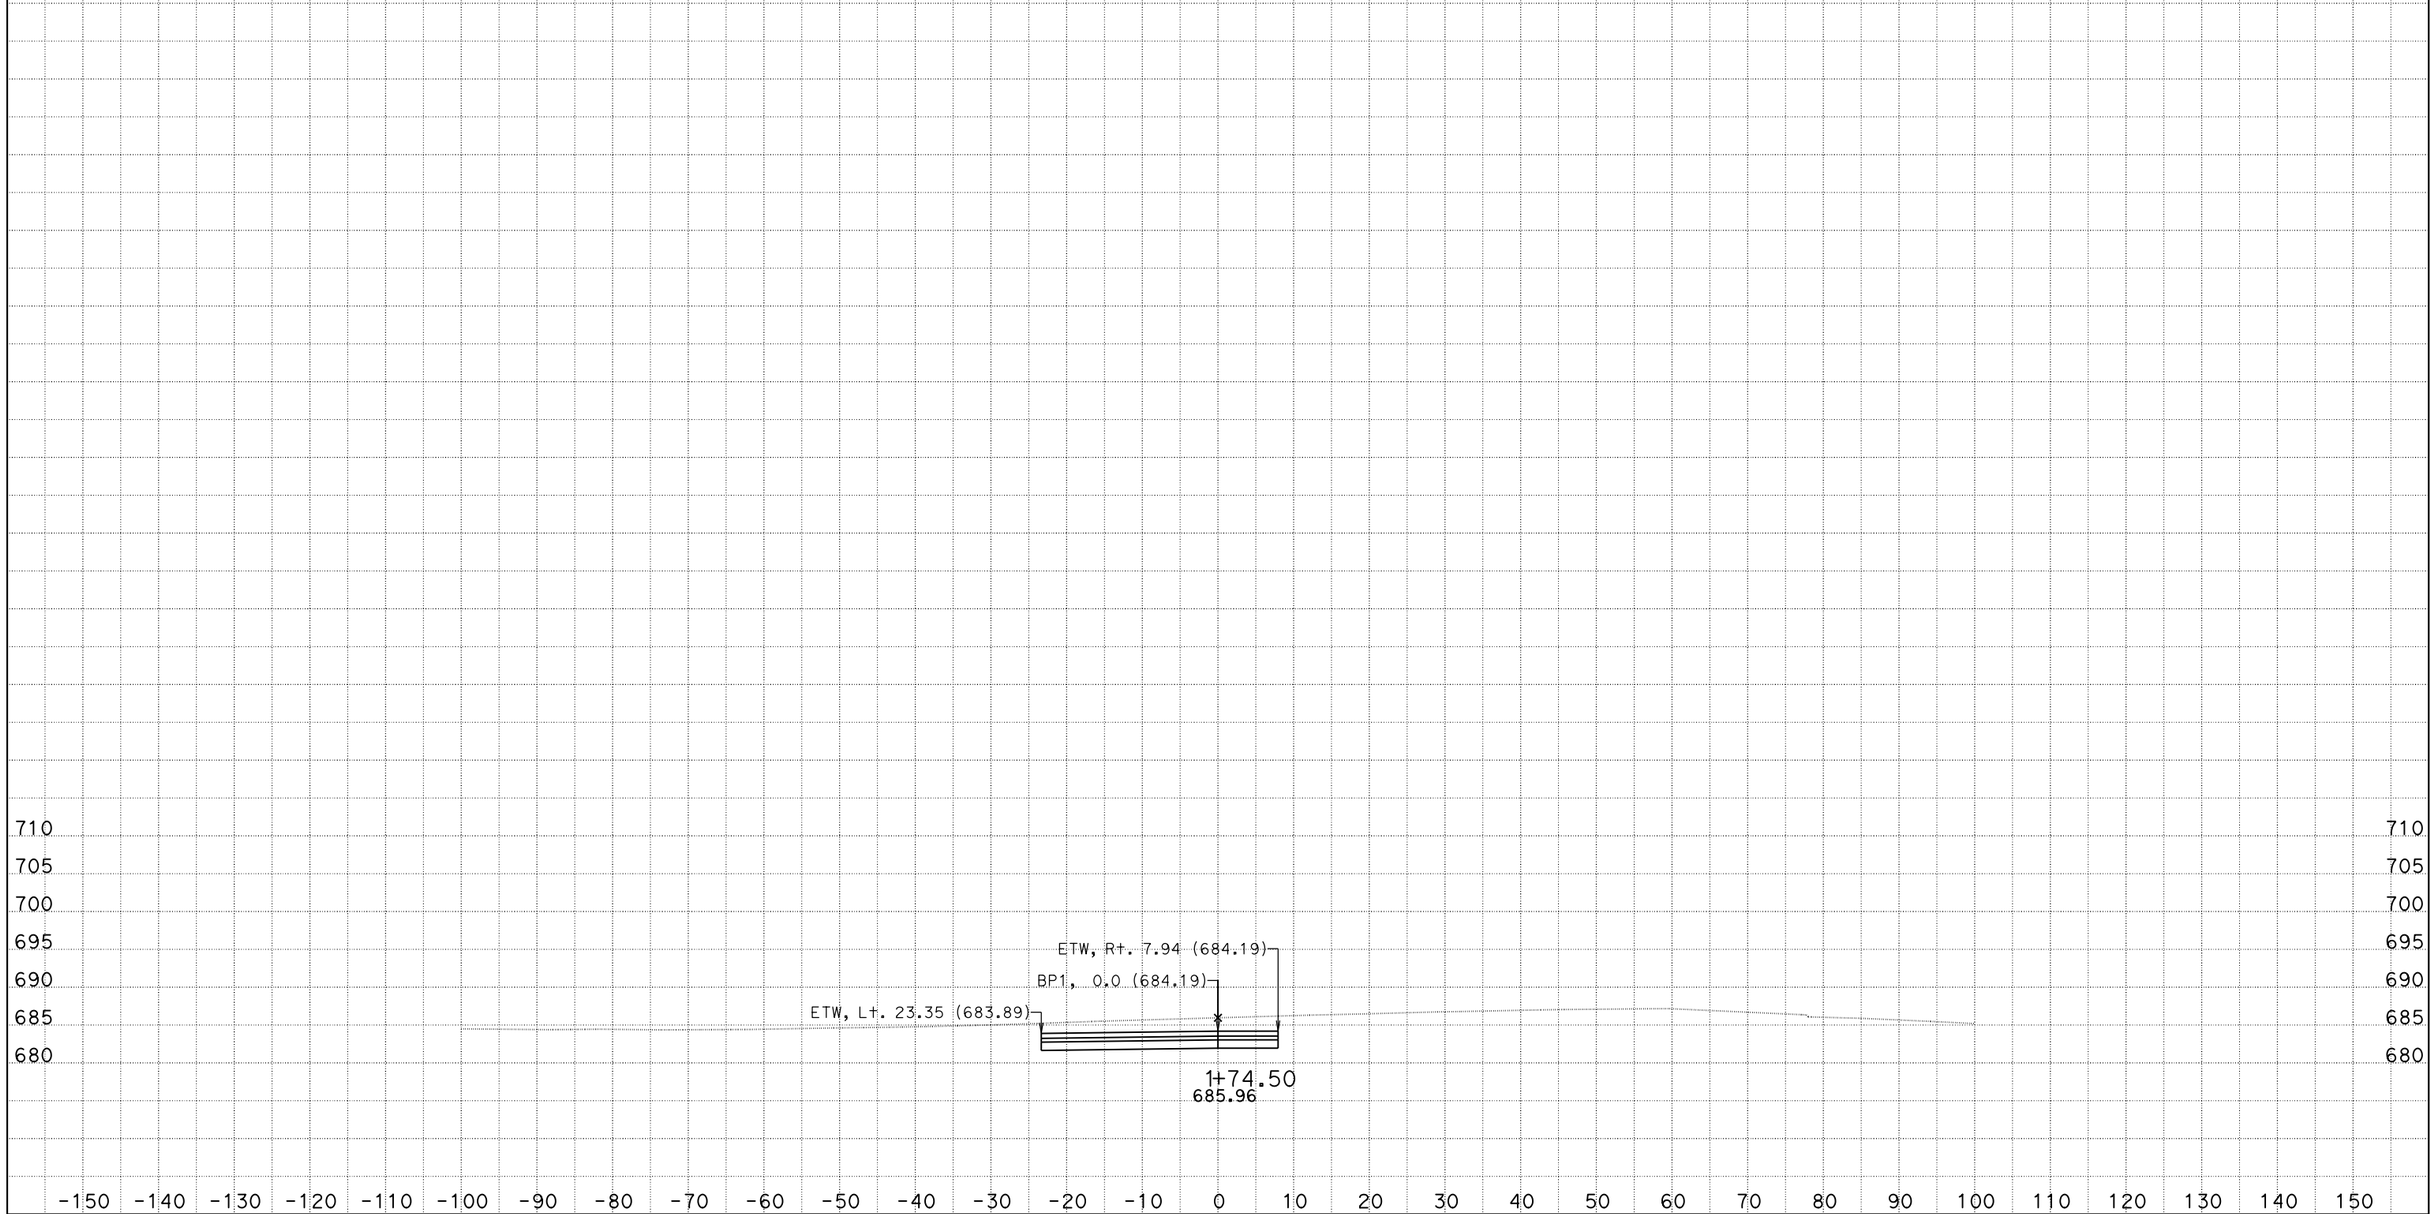

0500000474 SB-154-R7.8/R8.3 154/246 Roundabout
DATE: 1/3/2013
KC Project: 5110016 File: D:\Projects\5110016\design_bp1.ear

SCALE: 1" = 10' Horiz.
1" = 10' Vert.

All Dimensions are US Survey Feet

BP1
CROSS SECTIONS
SHEET 13 OF 13