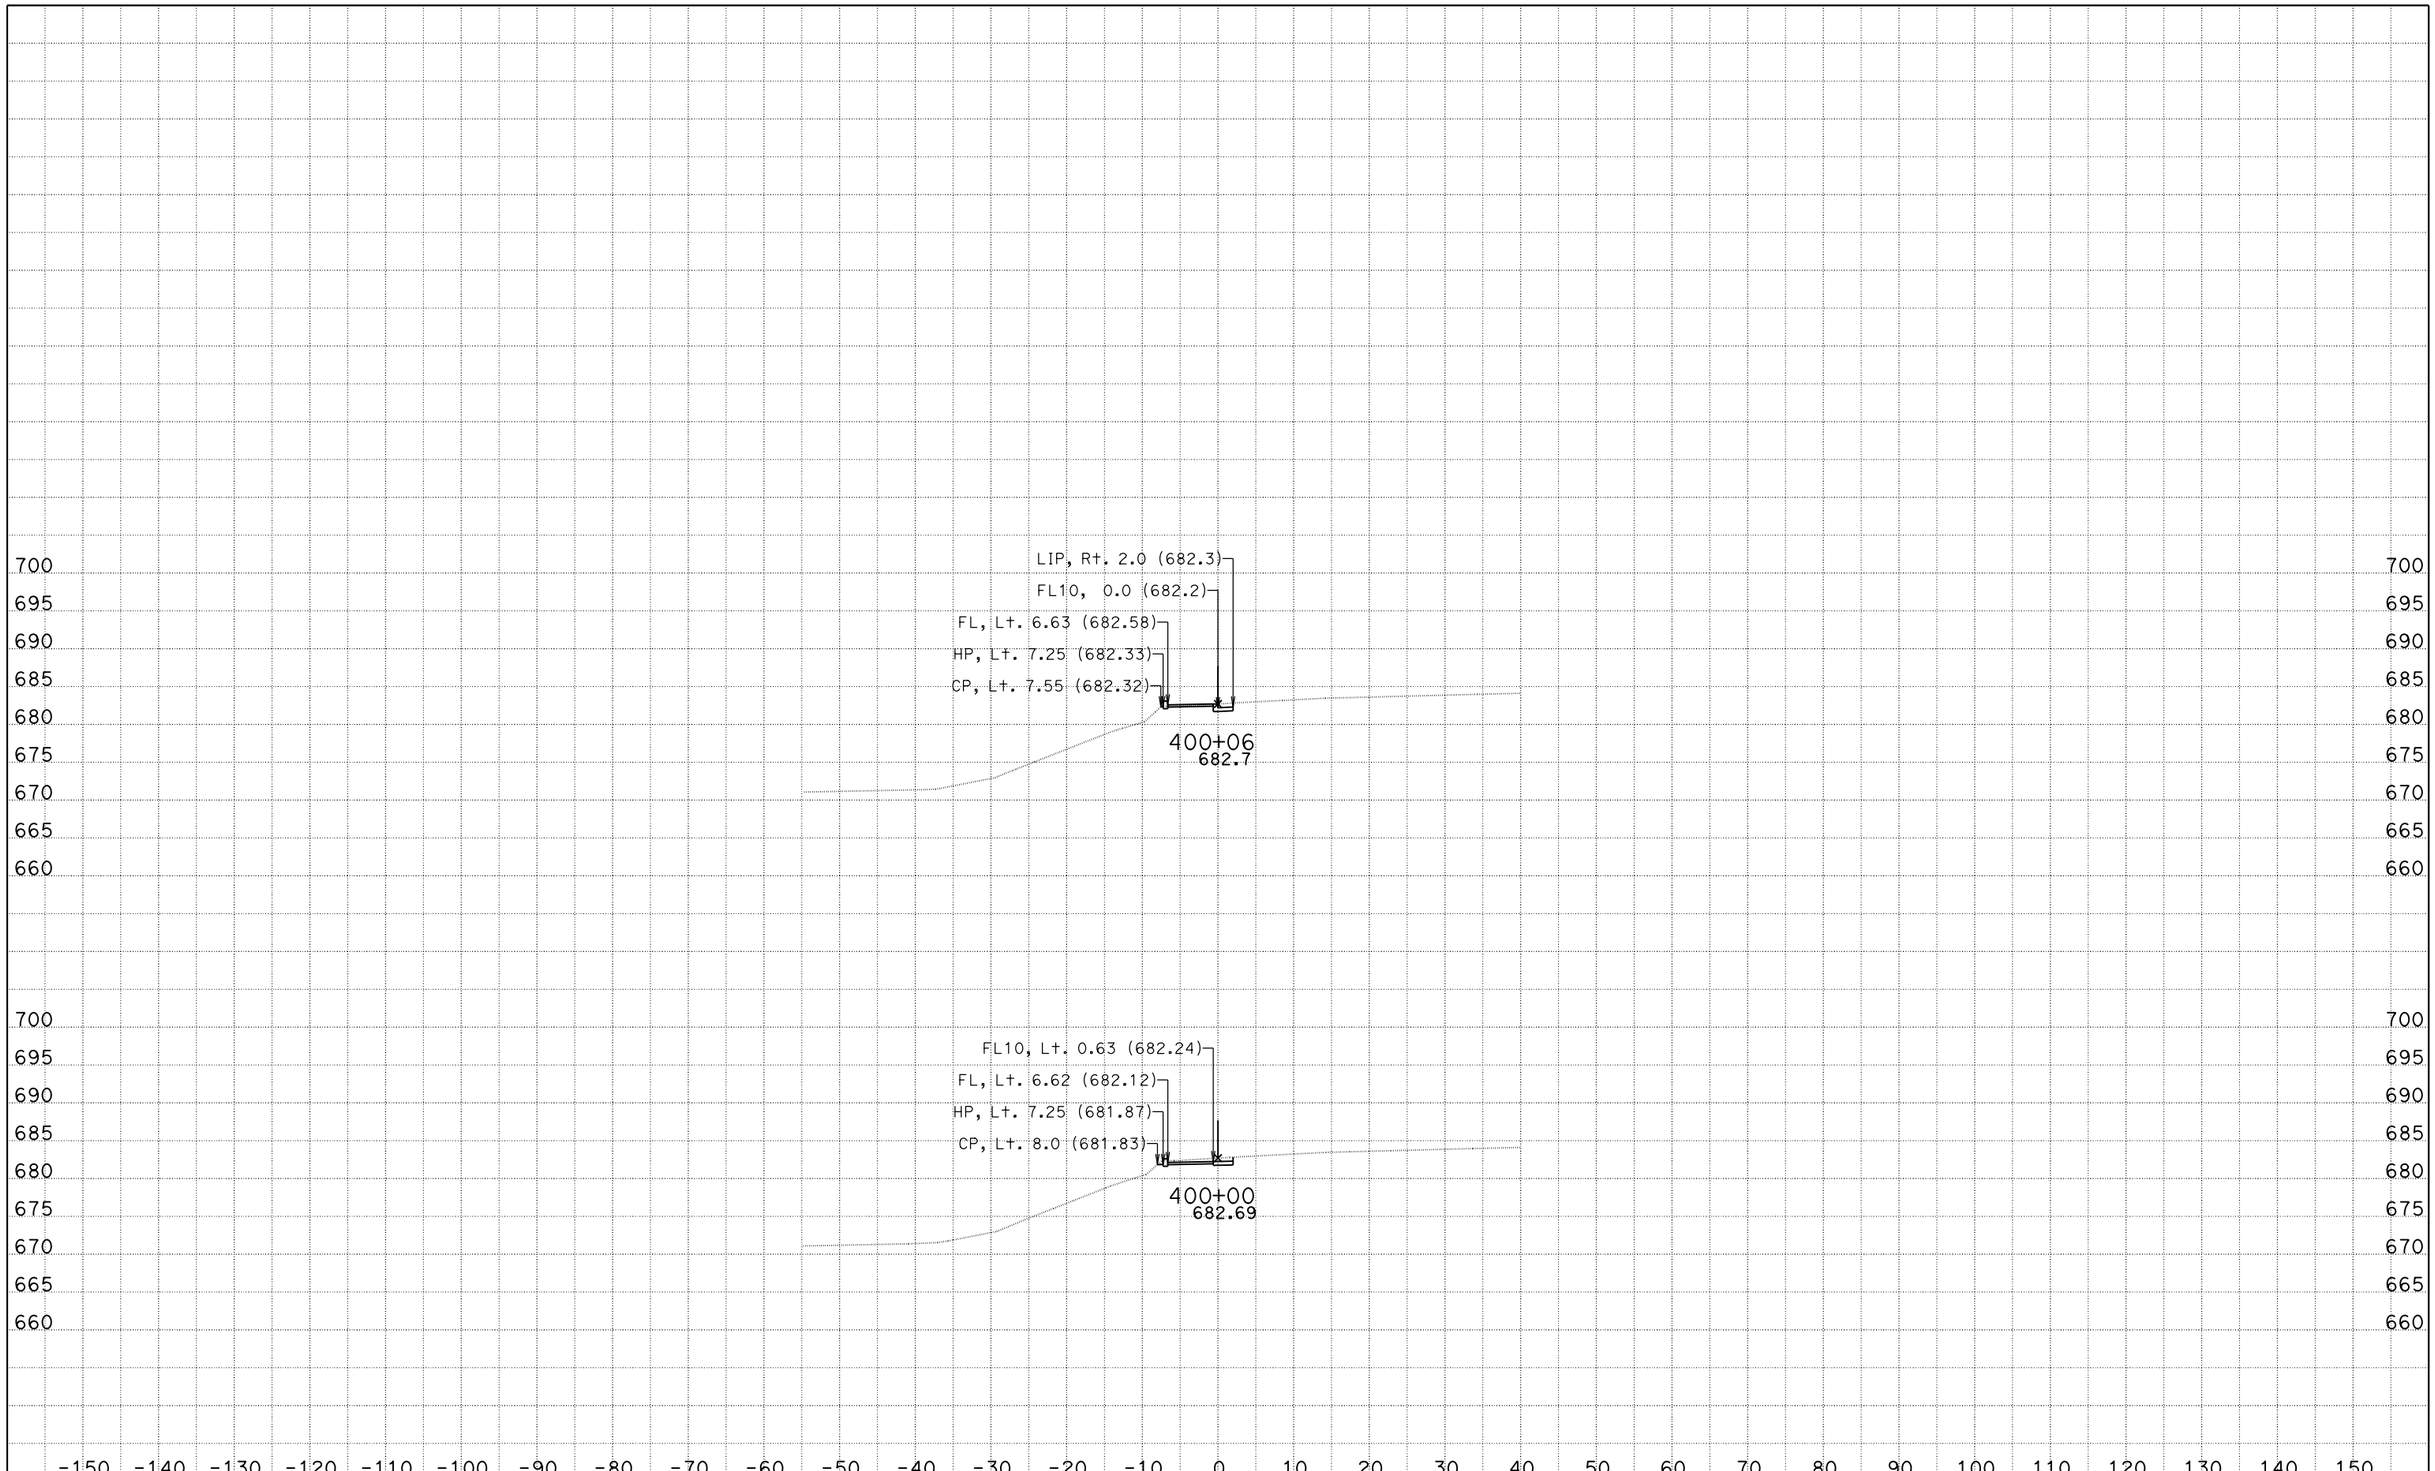

0500000474 SB-154-R7.8/R8.3 154/246 Roundabout
DATE: 1/4/2013
KC Project: 5110016 File: D:\Projects\5110016\design_fl10a.ear

SCALE: 1" = 10' Horiz.
1" = 10' Vert.

All Dimensions are US Survey Feet

FL10
CROSS SECTIONS

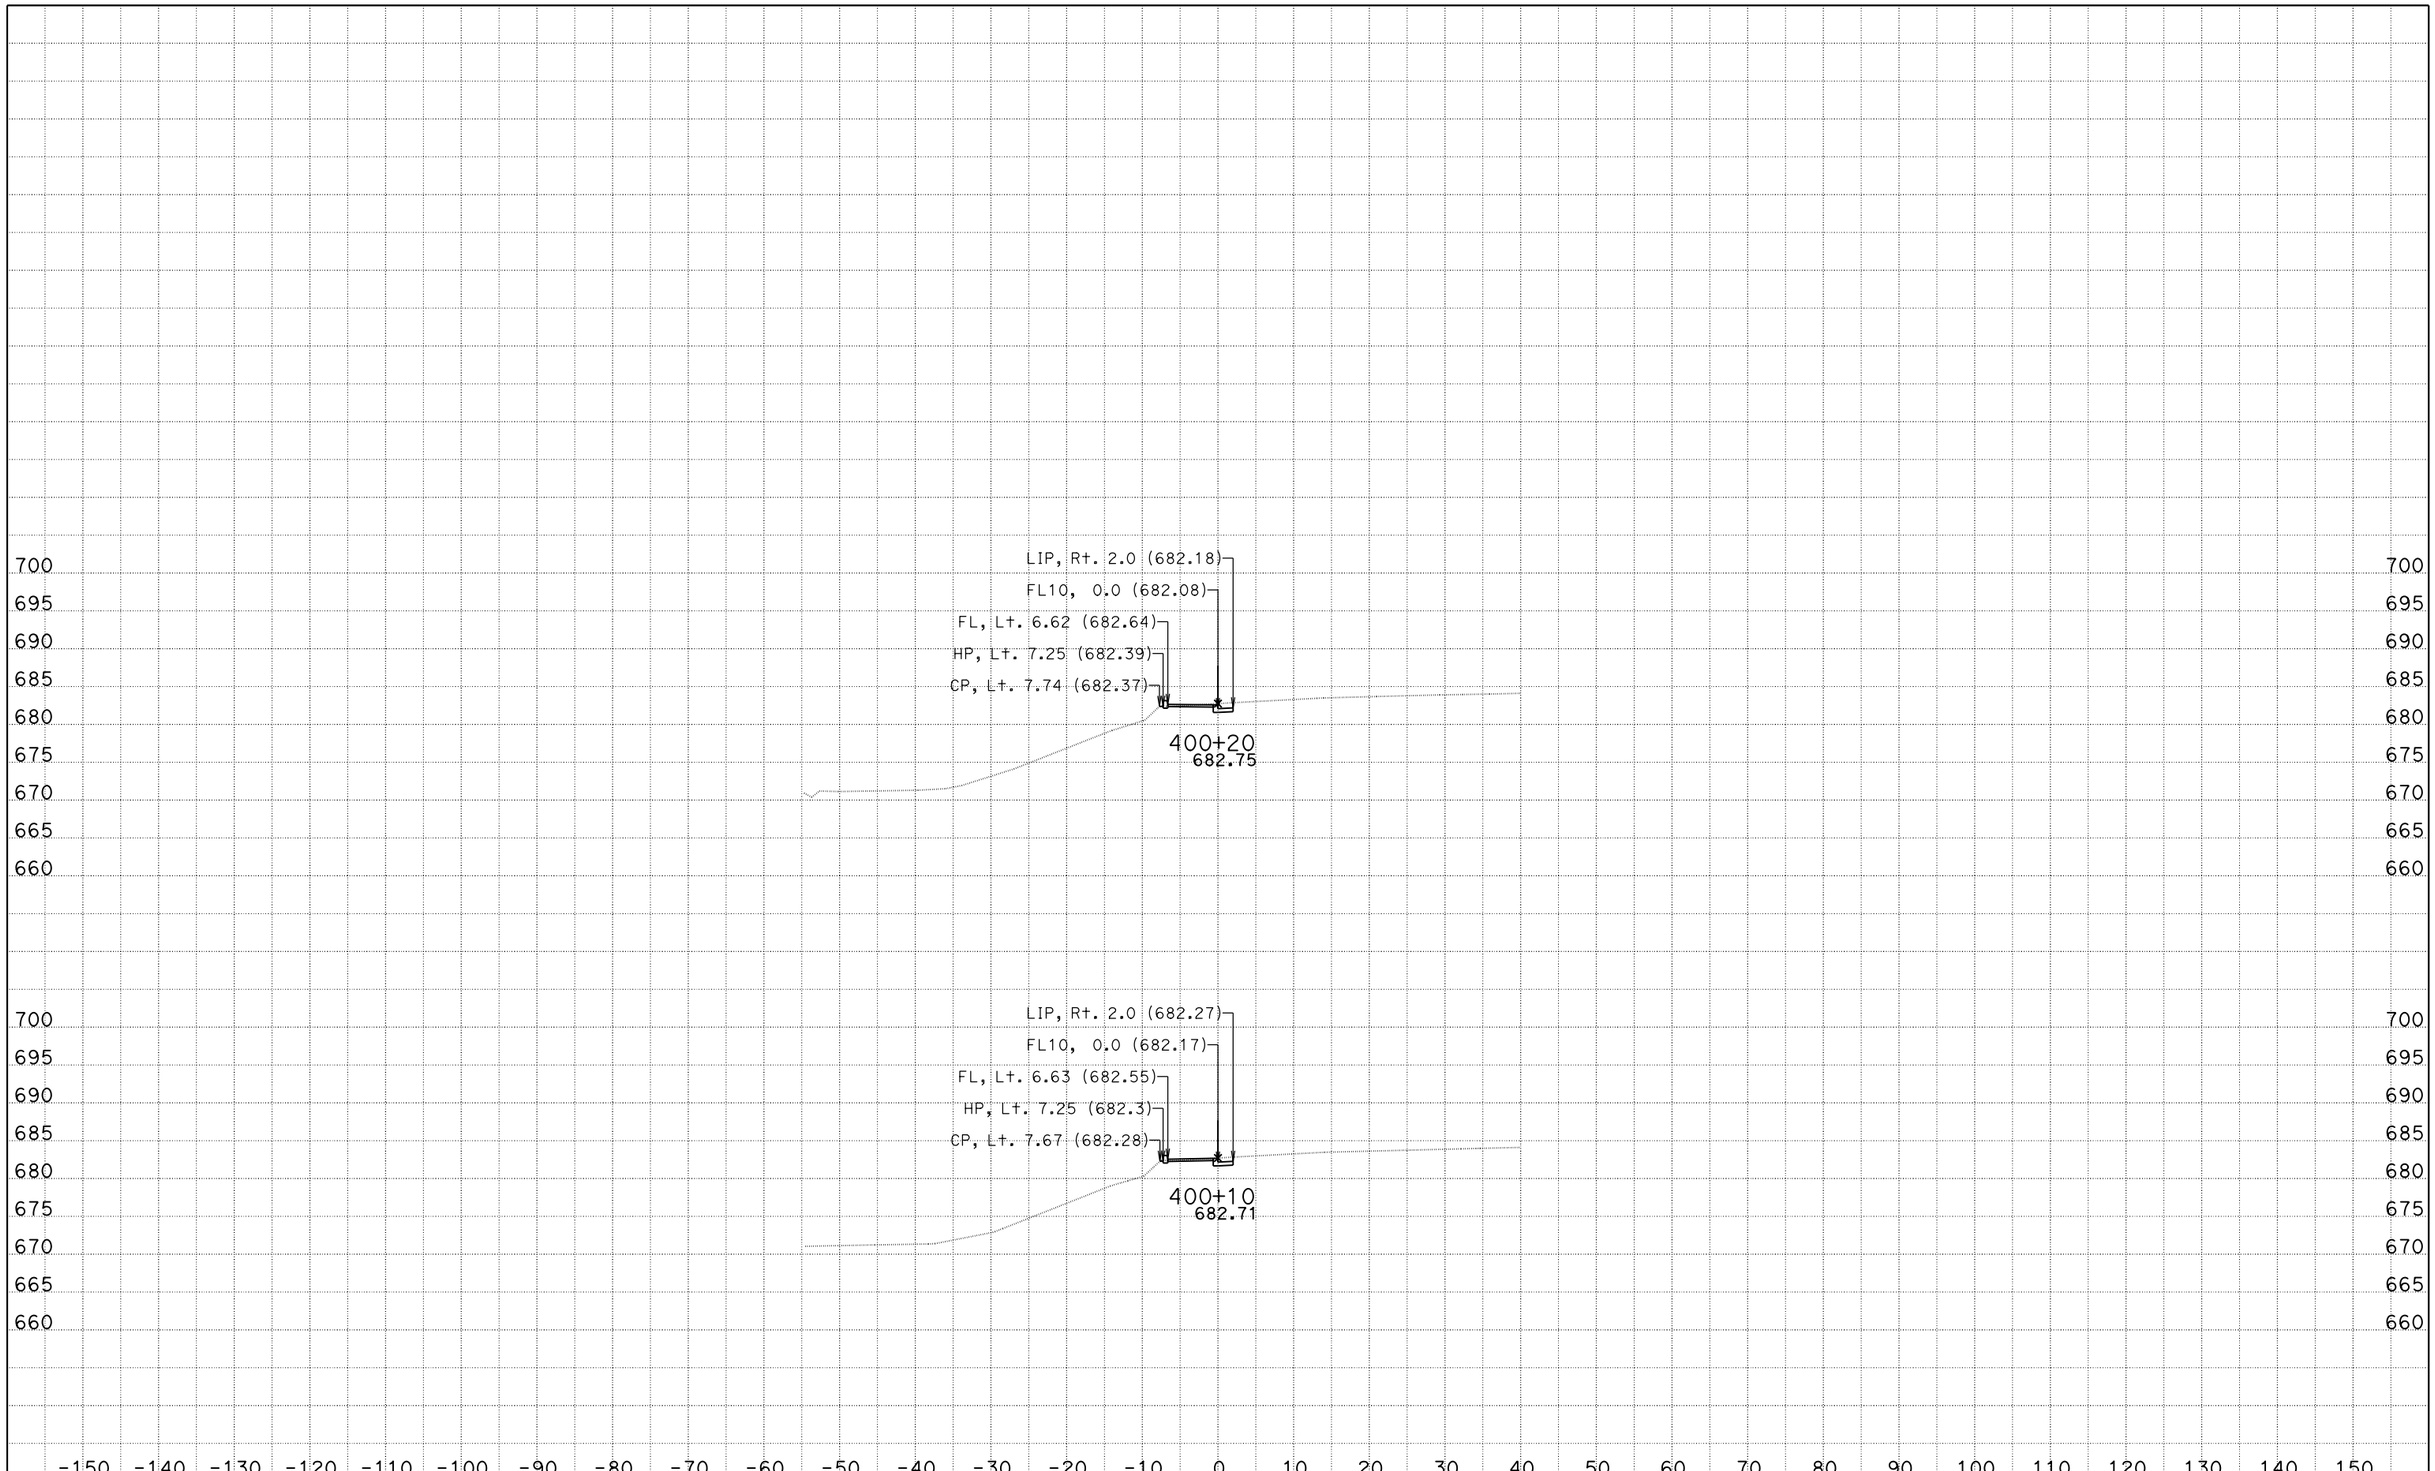

0500000474 SB-154-R7.8/R8.3 154/246 Roundabout
DATE: 1/4/2013
KC Project: 5110016 File: D:\Projects\5110016\design_fl10a.ear

SCALE: 1" = 10' Horiz.
1" = 10' Vert.

All Dimensions are US Survey Feet

FL10
CROSS SECTIONS

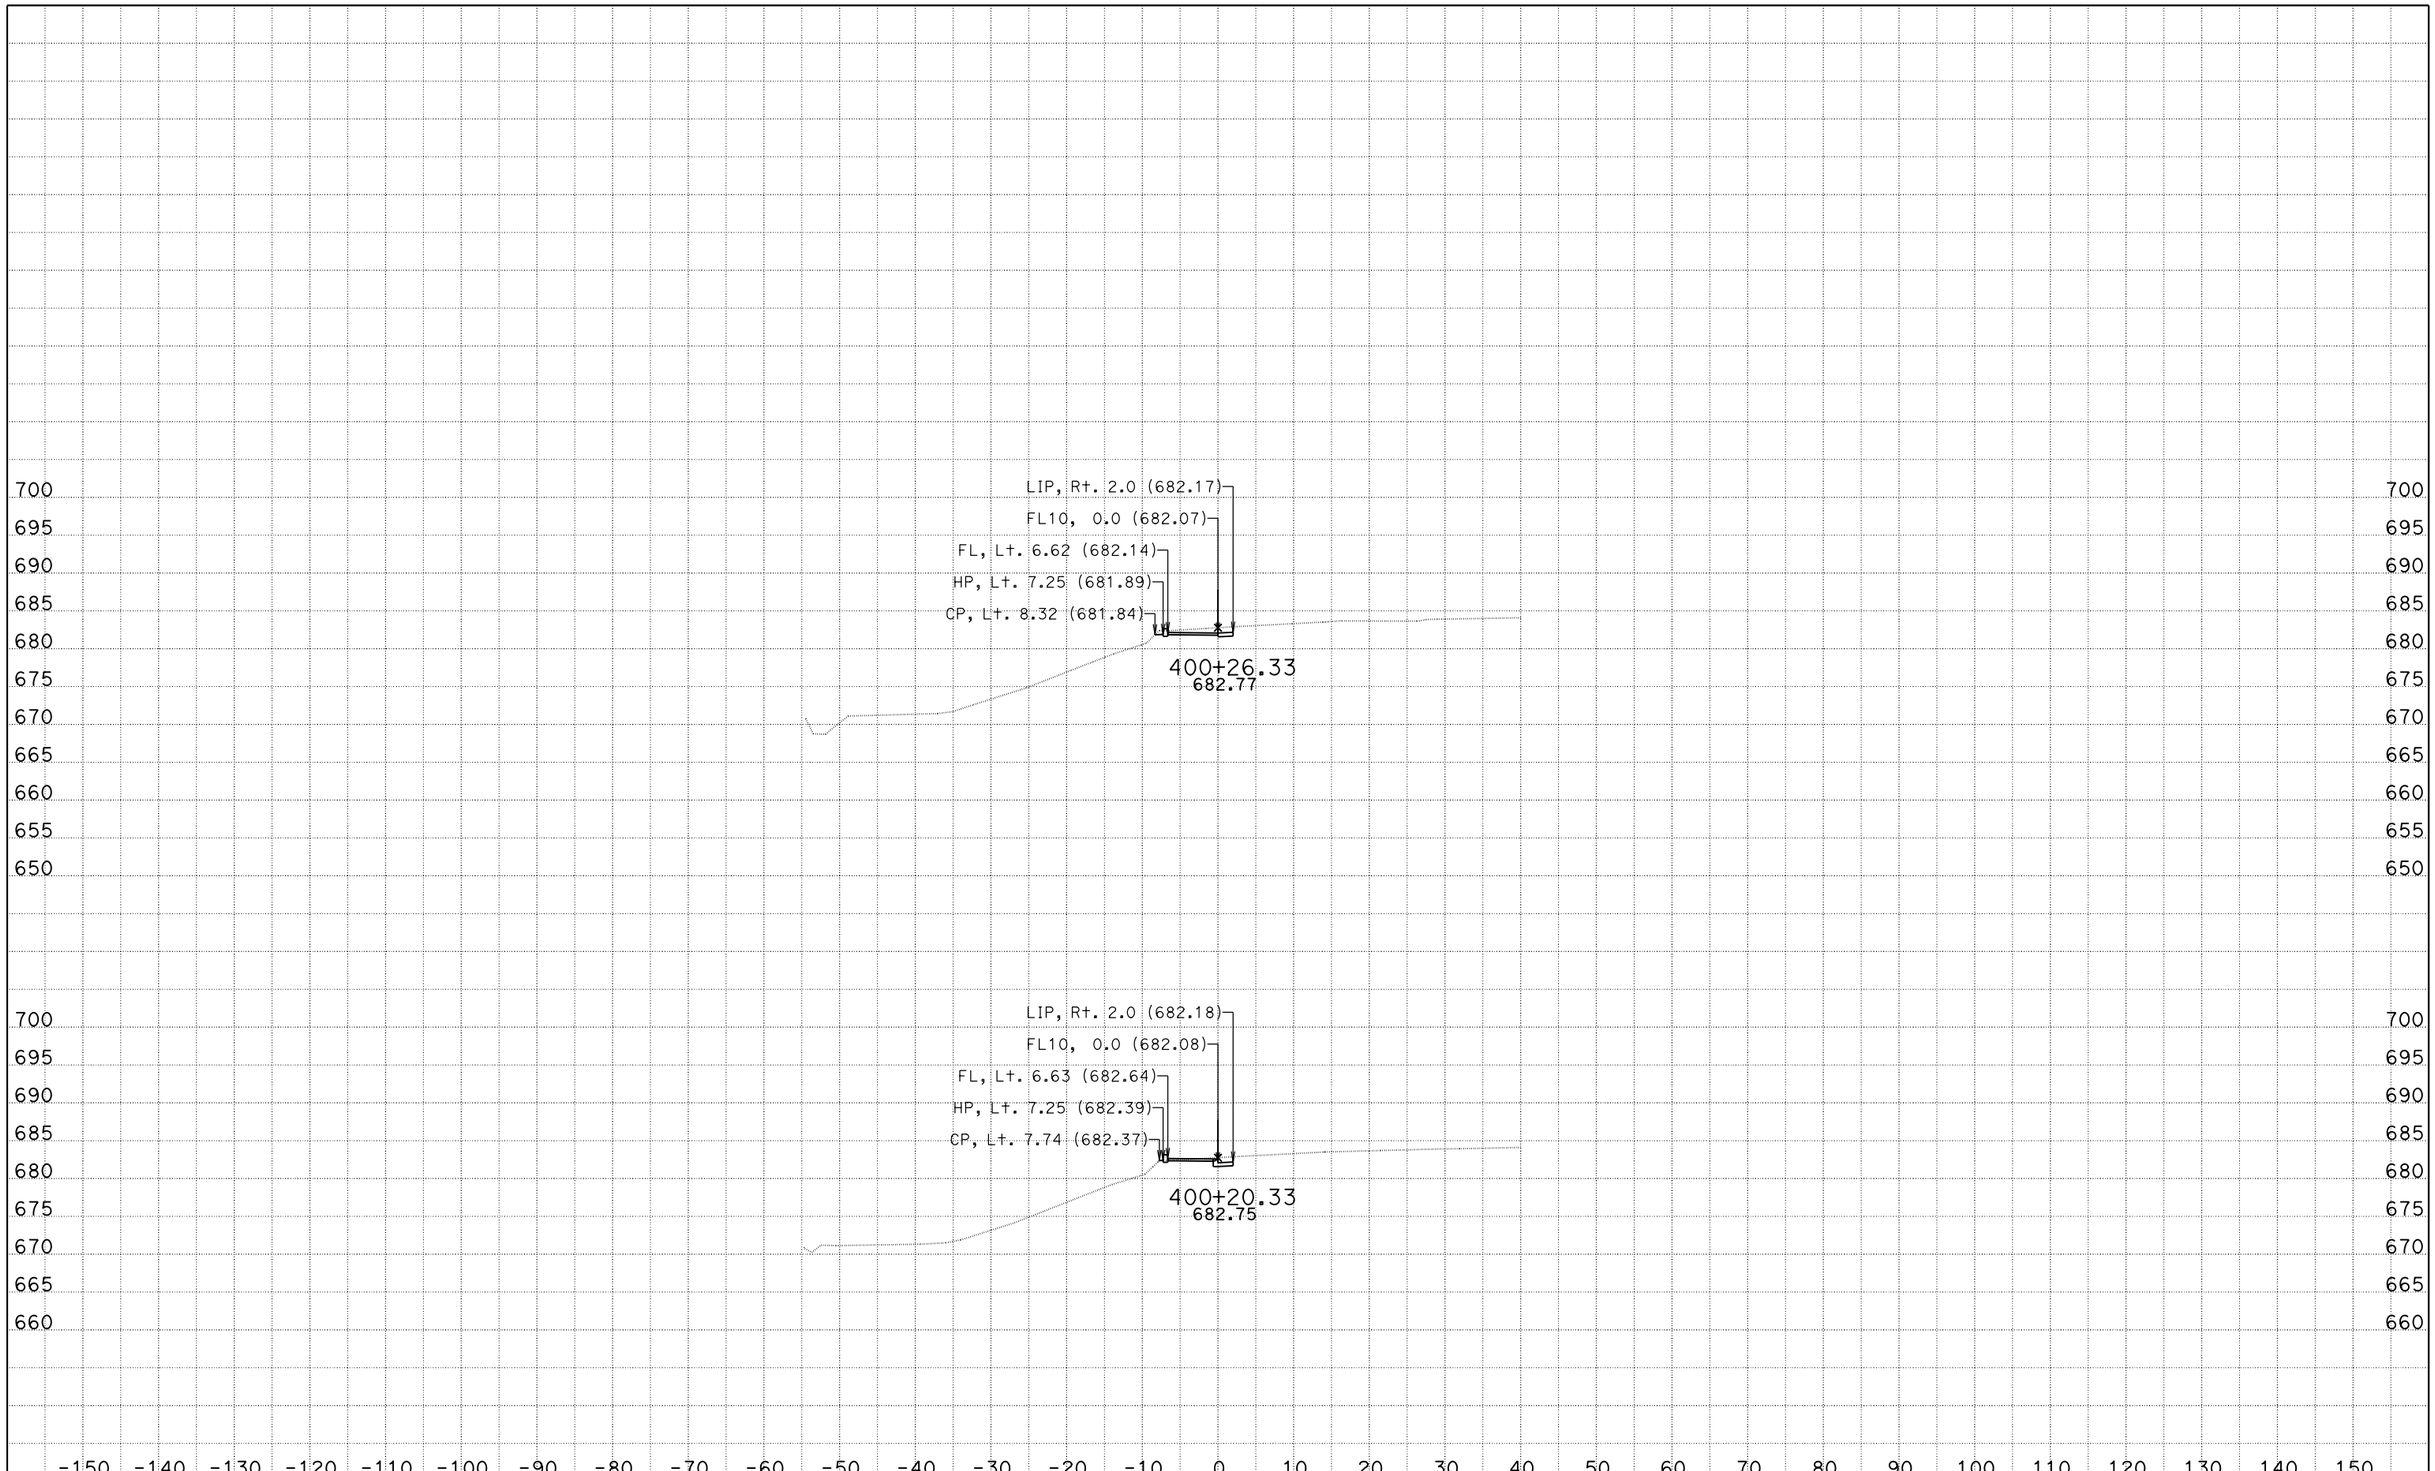

0500000474 SB-154-R7.8/R8.3 154/246 Roundabout
DATE: 1/4/2013
KC Project: 5110016 File: D:\Projects\5110016\design_fl10a.ear

SCALE: 1" = 10' Horiz.
1" = 10' Vert.

All Dimensions are US Survey Feet

FL10
CROSS SECTIONS

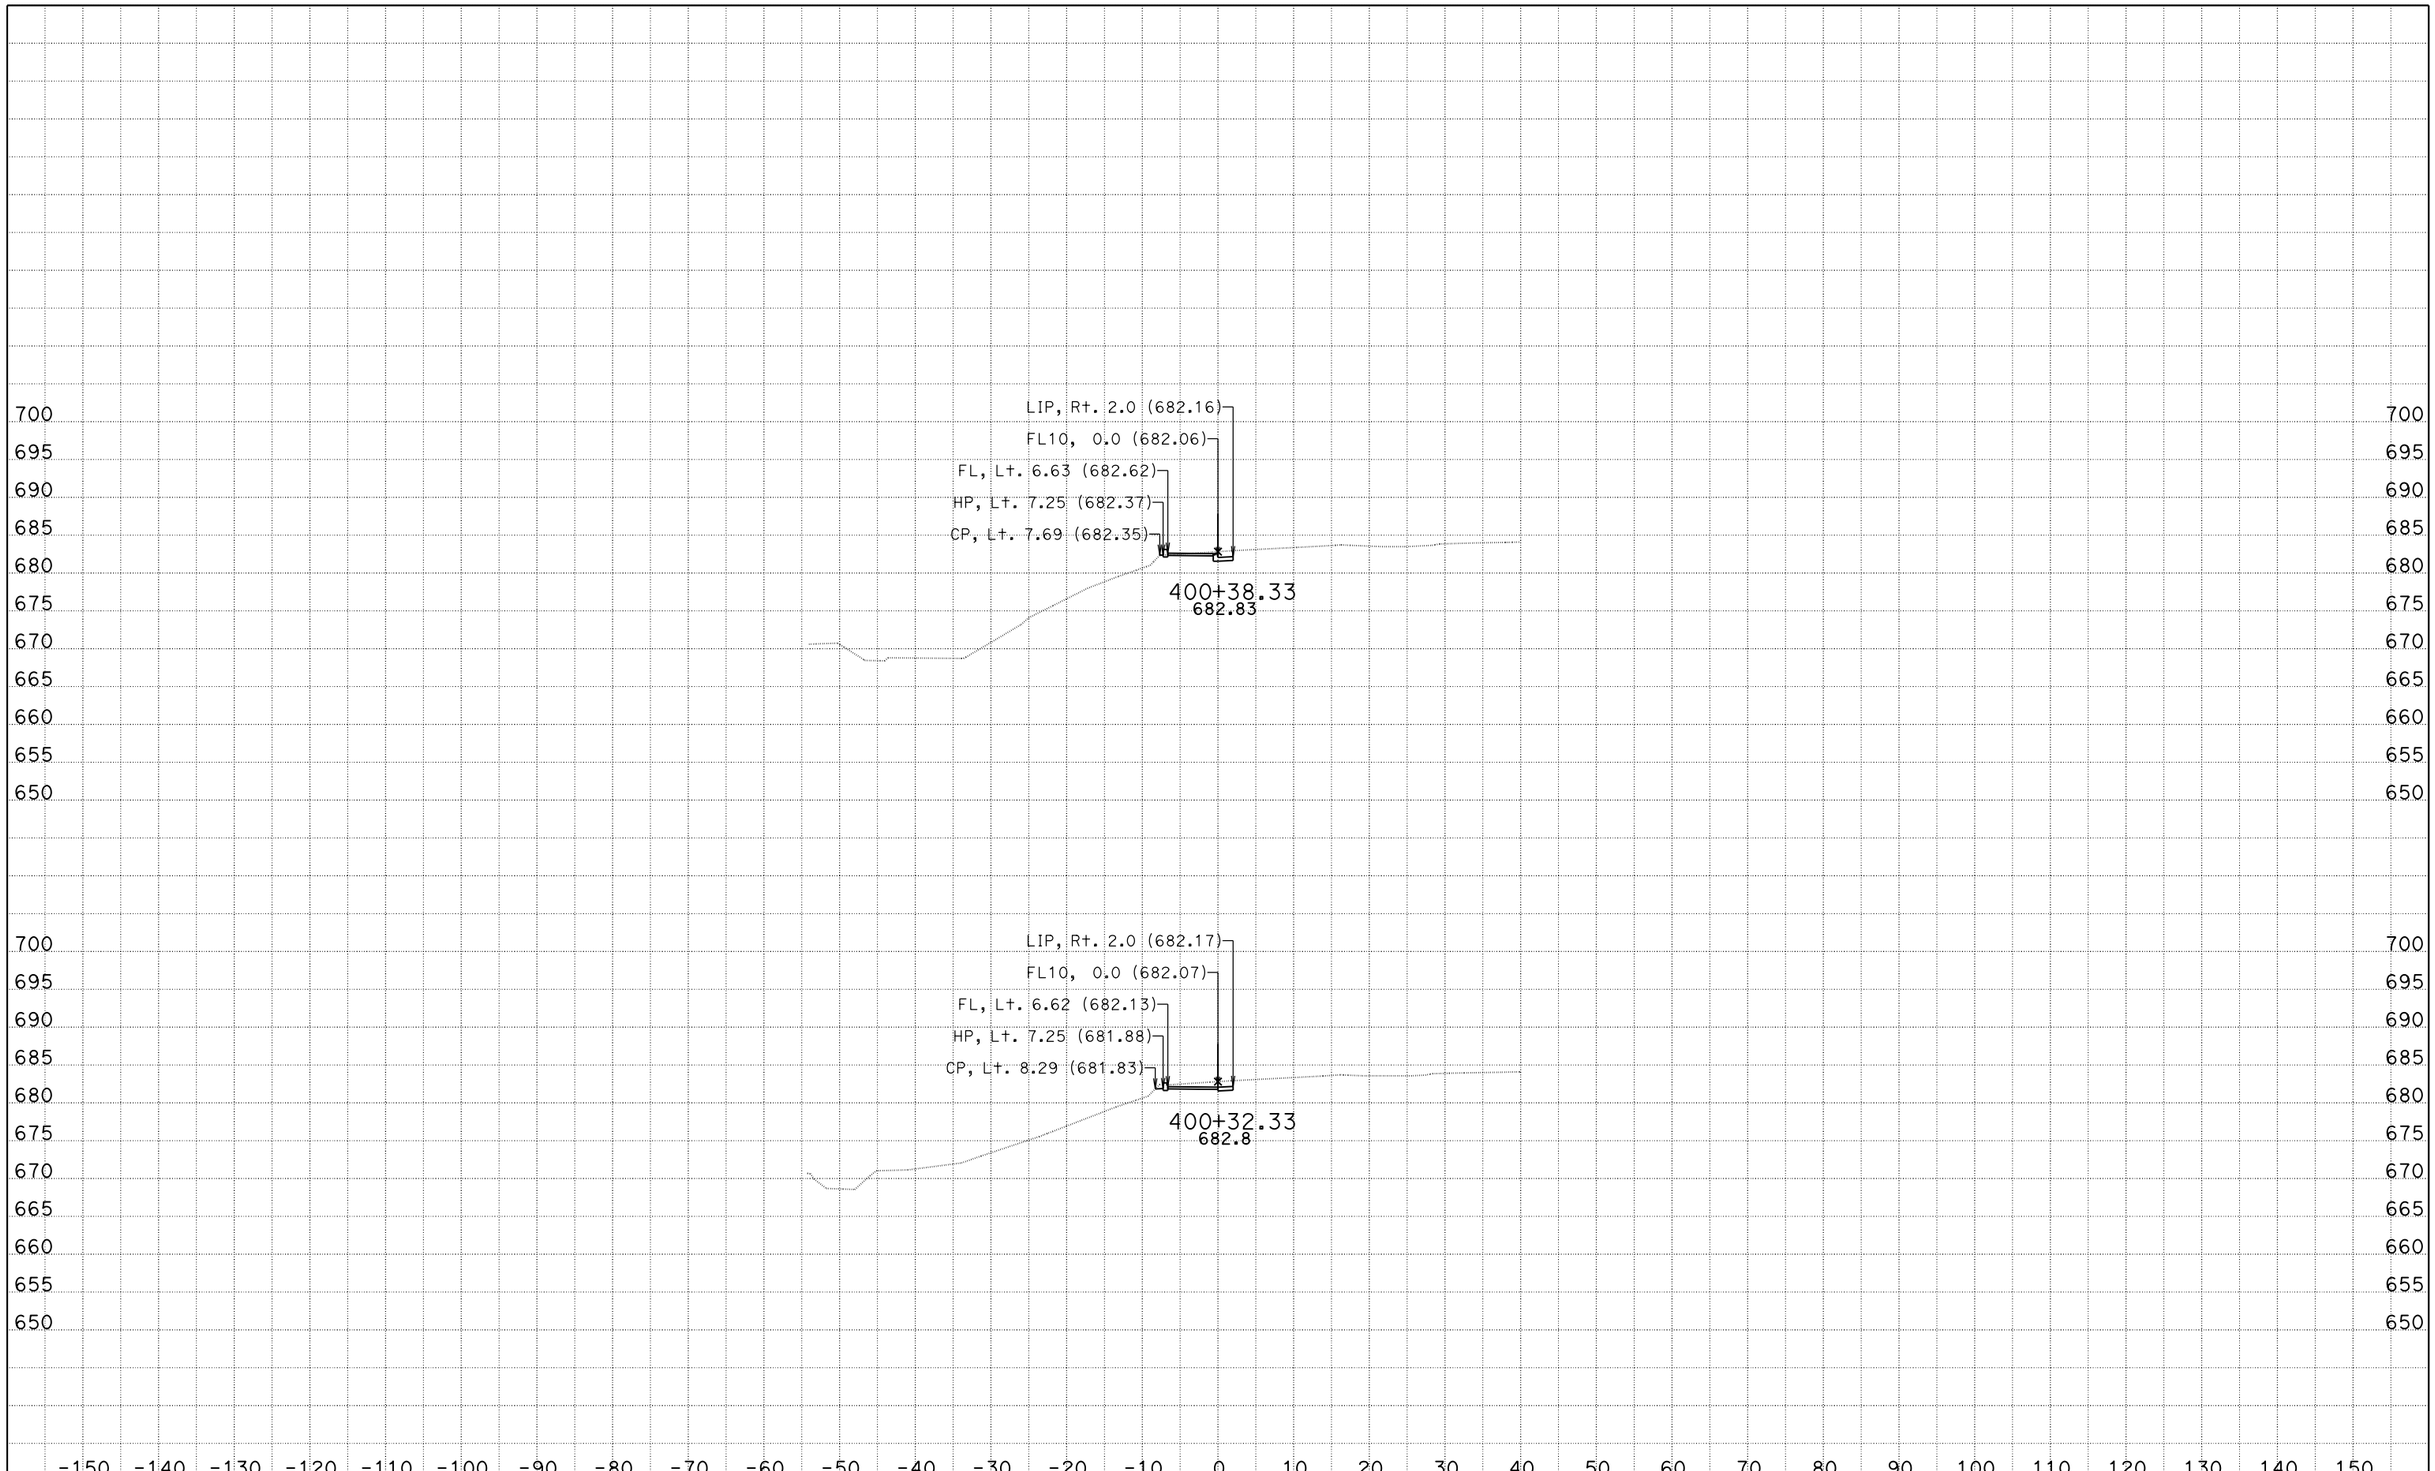

0500000474 SB-154-R7.8/R8.3 154/246 Roundabout
DATE: 1/4/2013
KC Project: 5110016 File: D:\Projects\5110016\design_fl10a.ear

SCALE: 1" = 10' Horiz.
1" = 10' Vert.

All Dimensions are US Survey Feet

FL10
CROSS SECTIONS

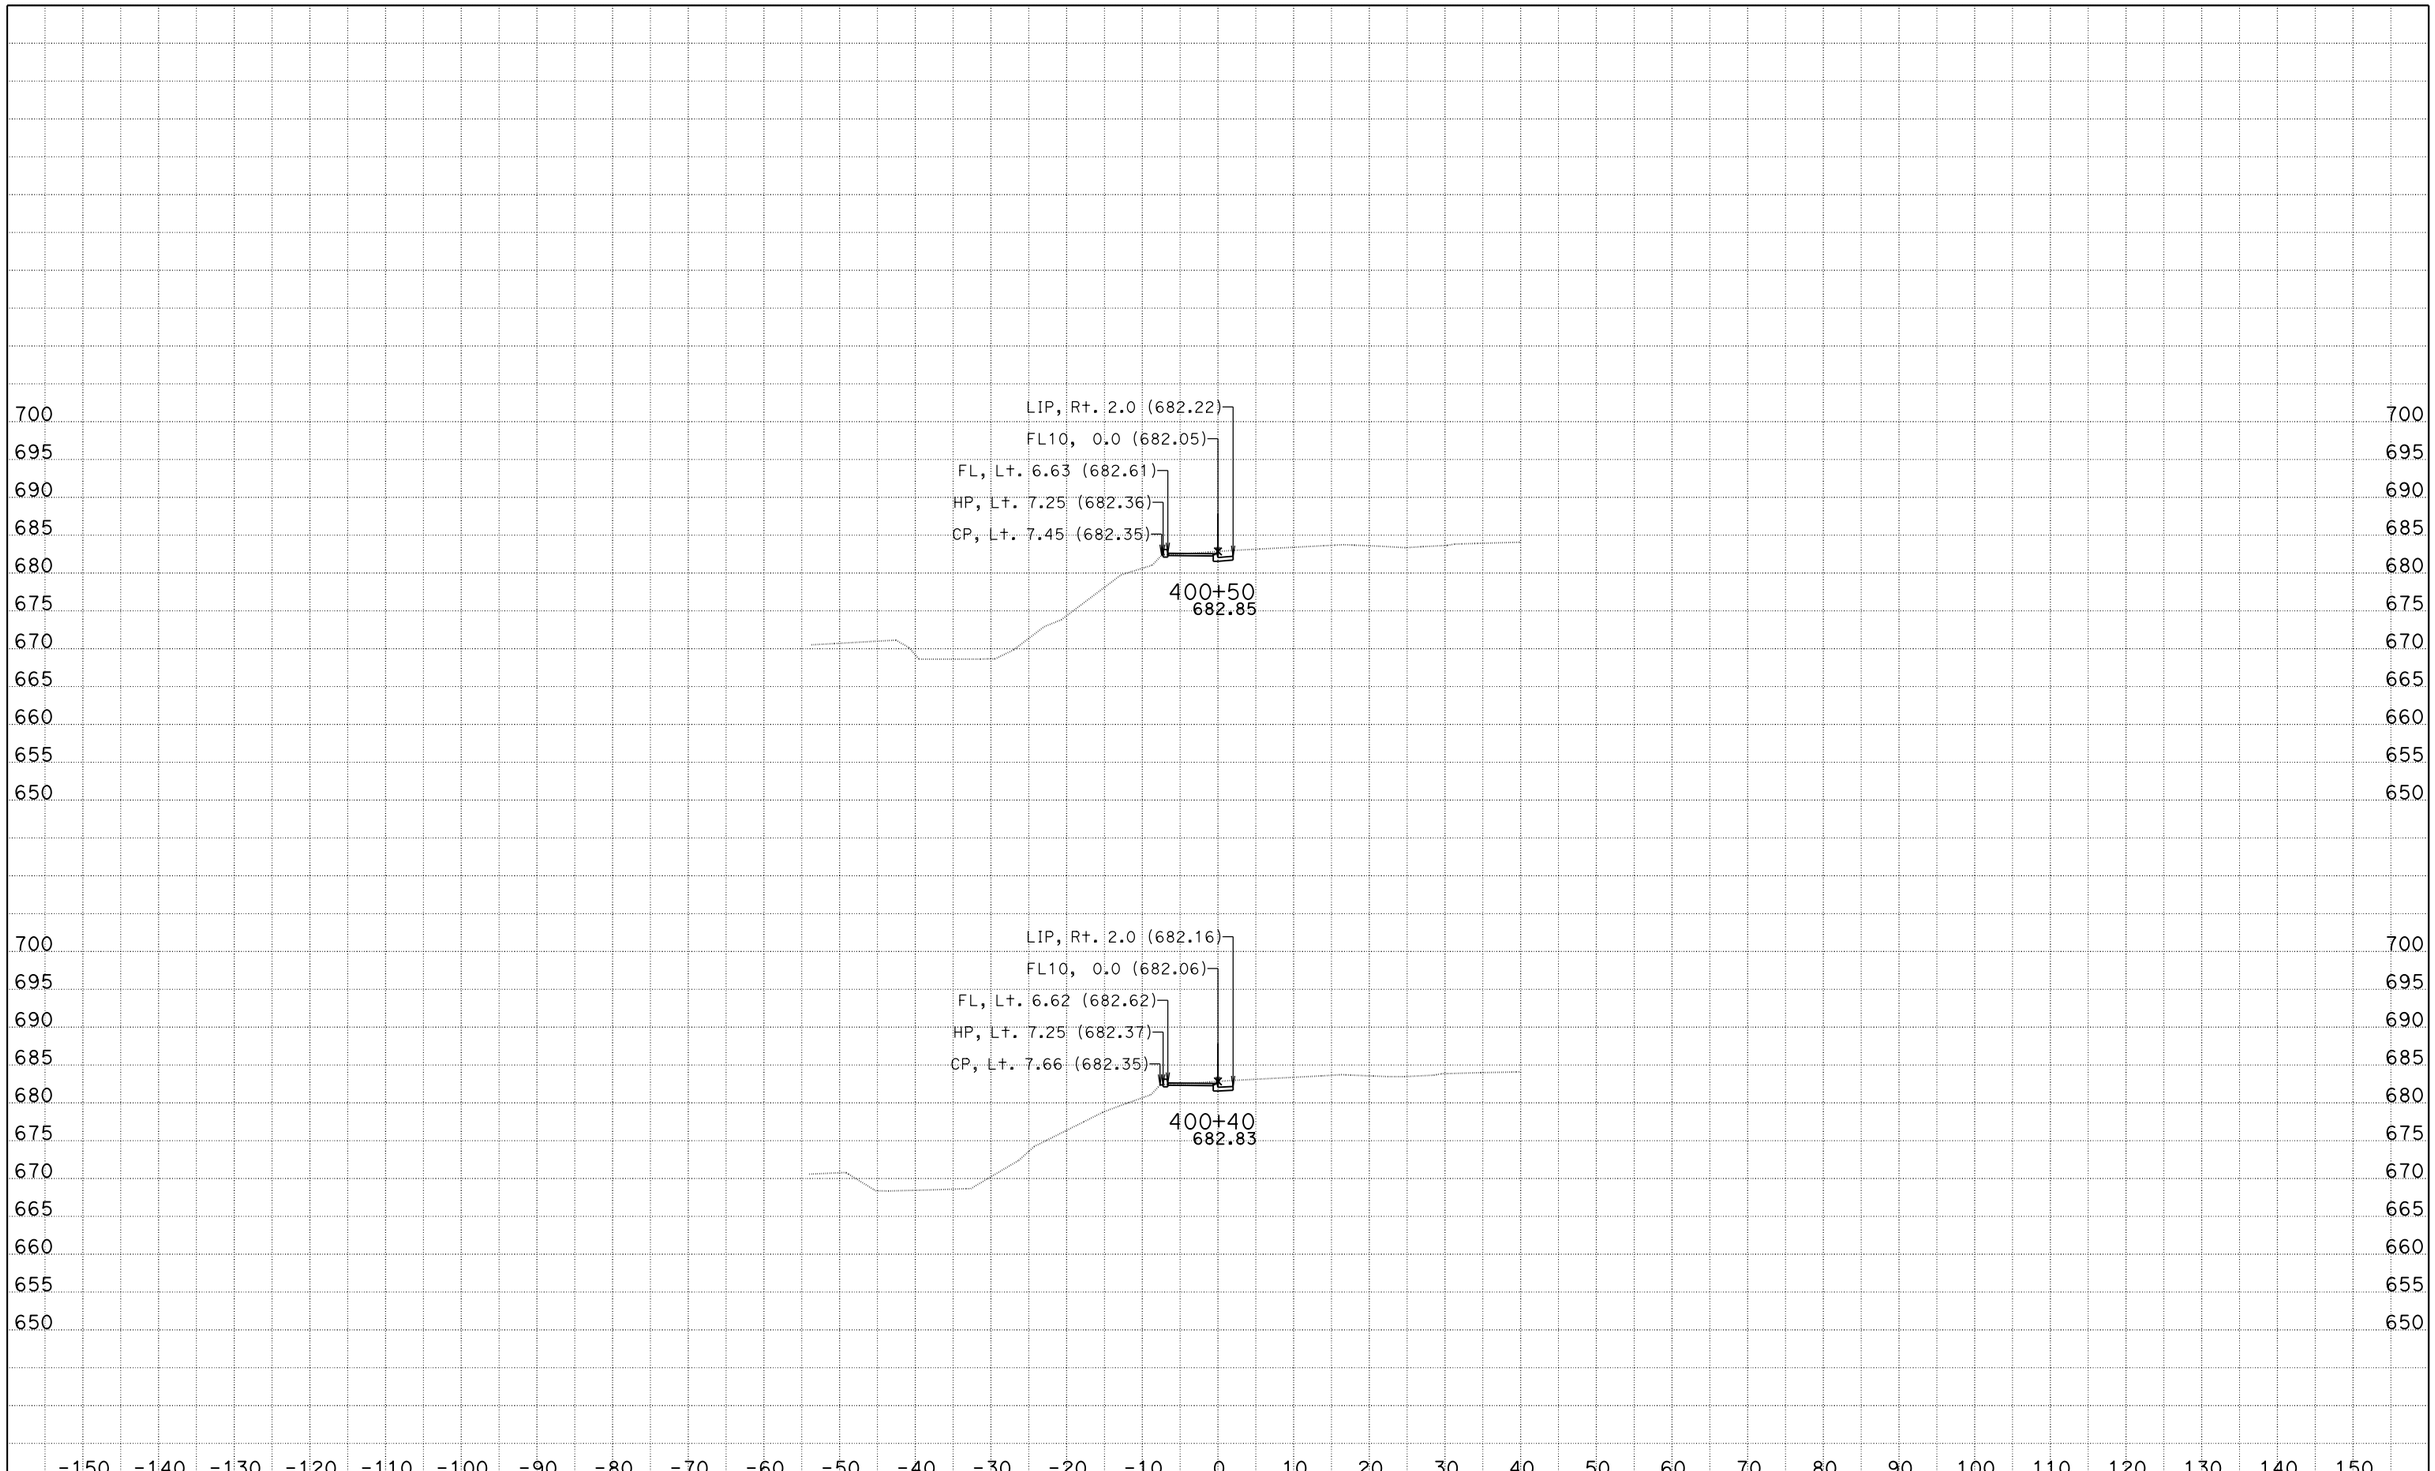

0500000474 SB-154-R7.8/R8.3 154/246 Roundabout
DATE: 1/4/2013
KC Project: 5110016 File: D:\Projects\5110016\design_fl10a.ear

SCALE: 1" = 10' Horiz.
1" = 10' Vert.

All Dimensions are US Survey Feet

FL10
CROSS SECTIONS

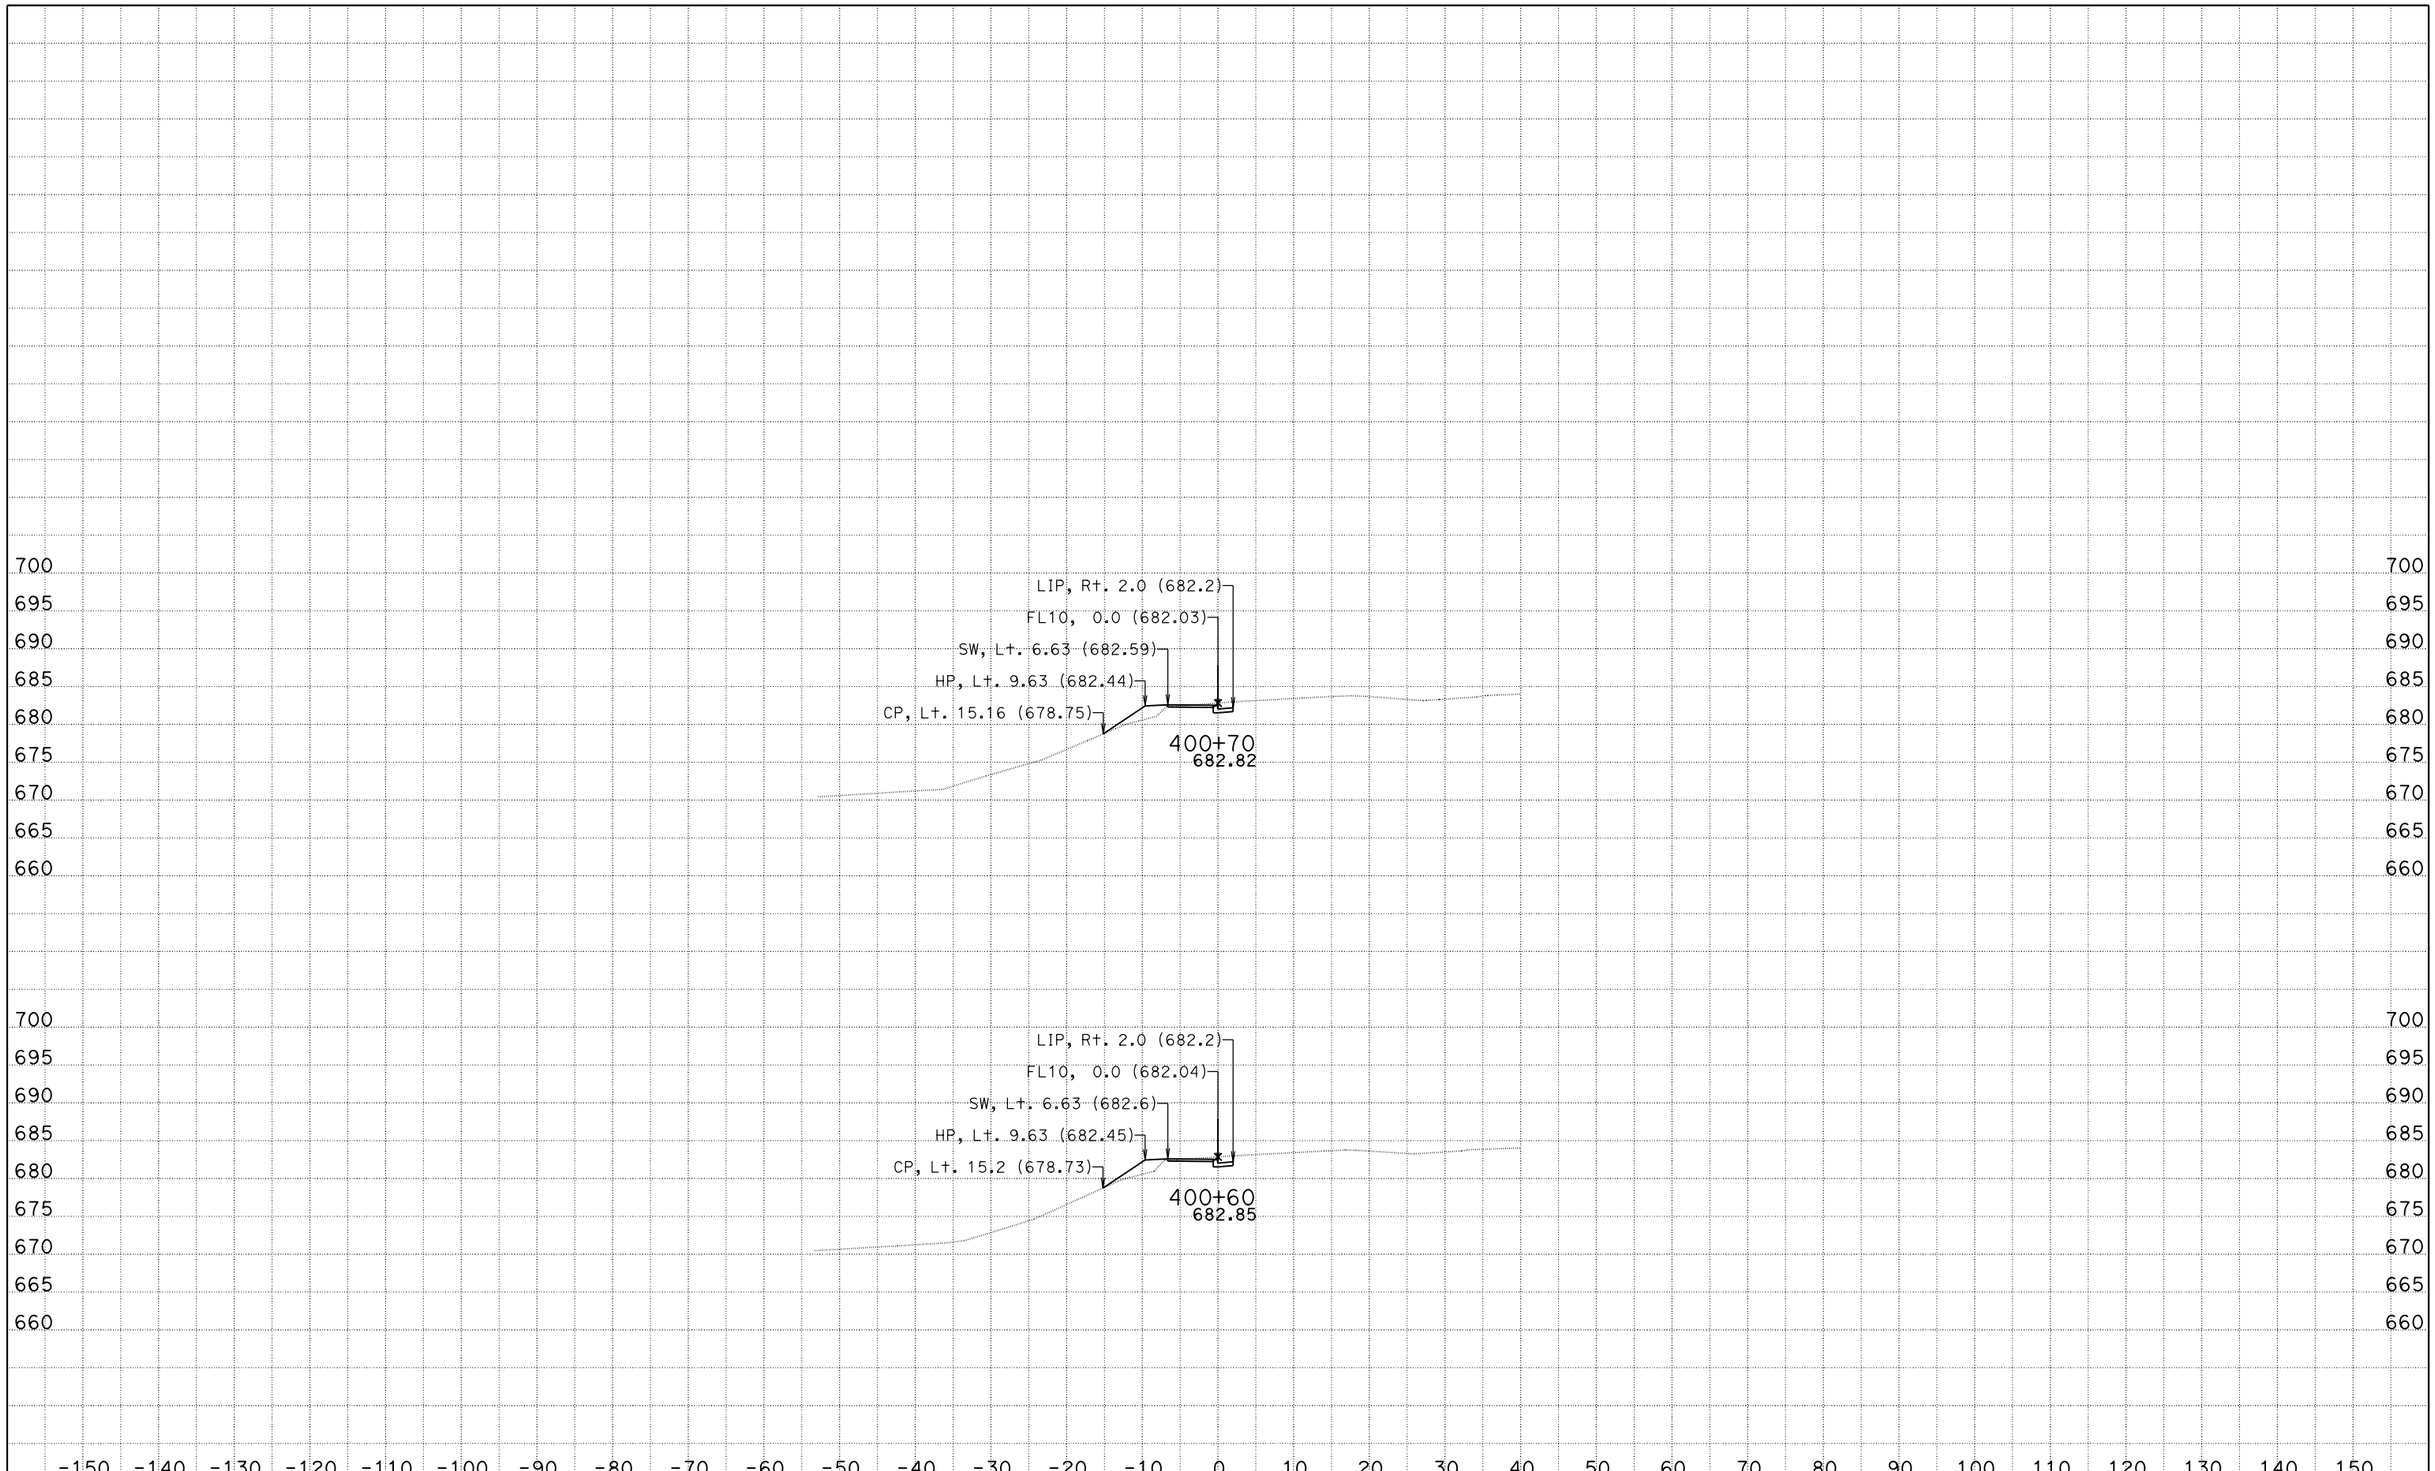

0500000474 SB-154-R7.8/R8.3 154/246 Roundabout
DATE: 1/4/2013
KC Project: 5110016 File: D:\Projects\5110016\design_fl10a.ear

SCALE: 1" = 10' Horiz.
1" = 10' Vert.

All Dimensions are US Survey Feet

FL10
CROSS SECTIONS

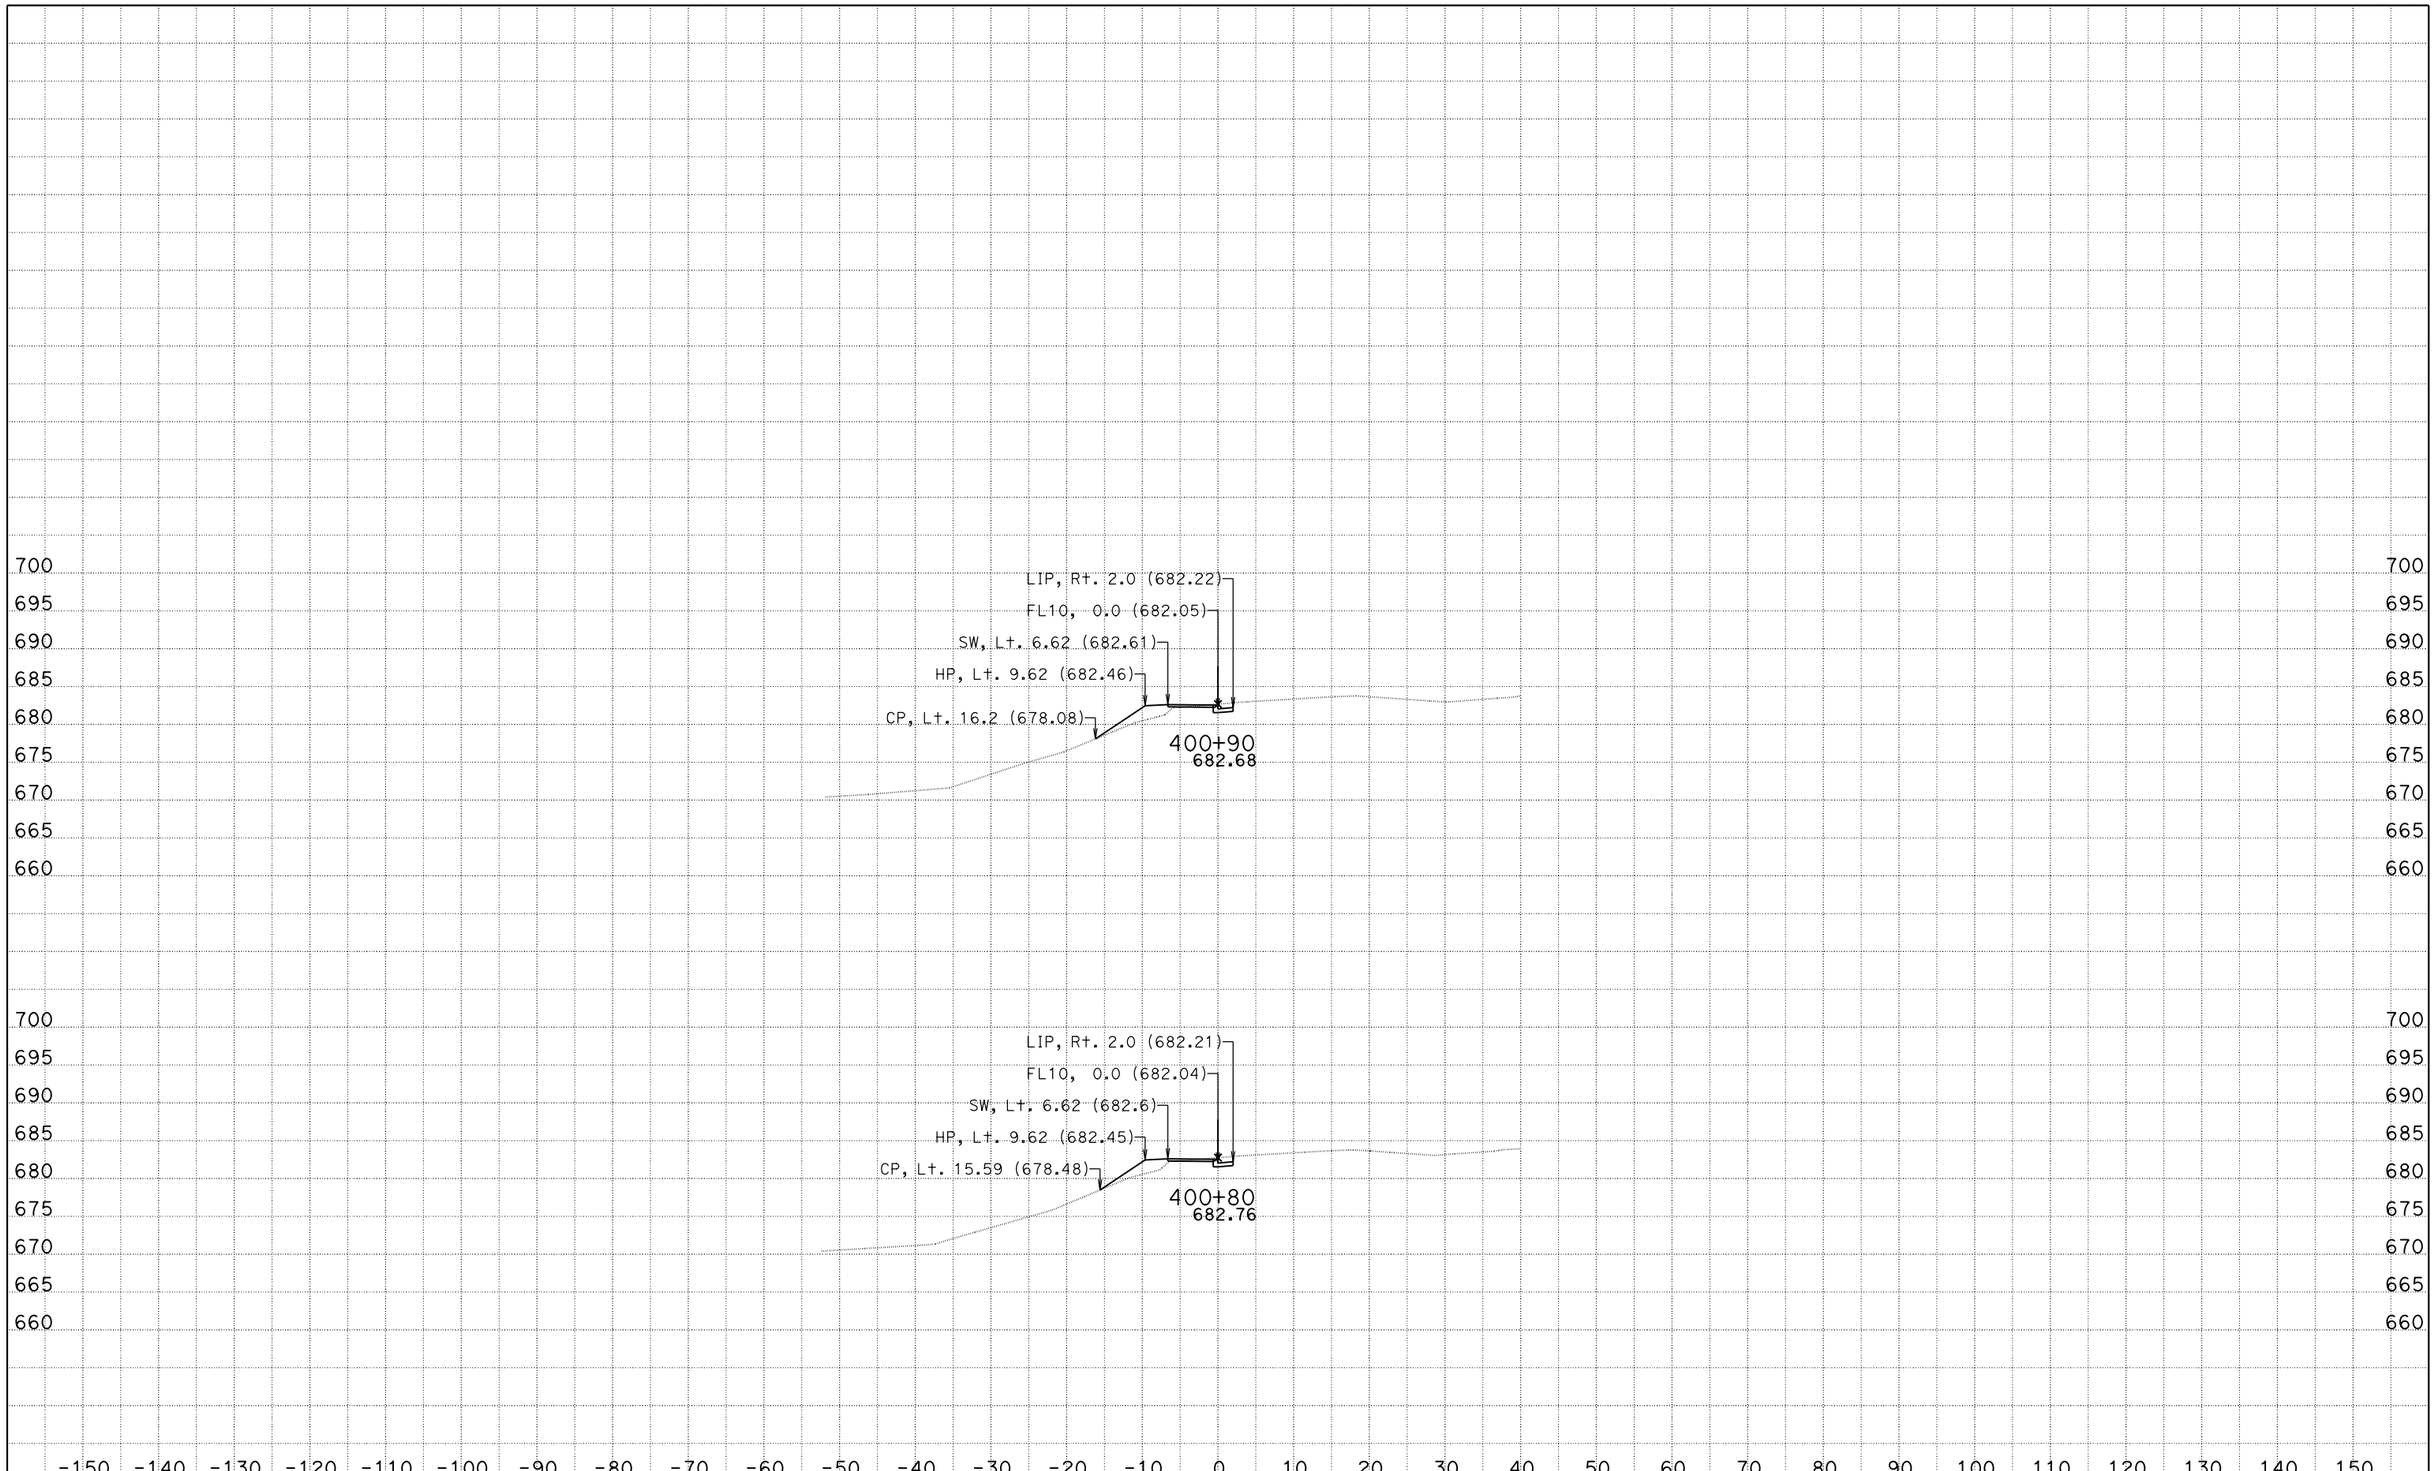

0500000474 SB-154-R7.8/R8.3 154/246 Roundabout
DATE: 1/4/2013
KC Project: 5110016 File: D:\Projects\5110016\design_fl10a.ear

SCALE: 1" = 10' Horiz.
1" = 10' Vert.

All Dimensions are US Survey Feet

FL10
CROSS SECTIONS

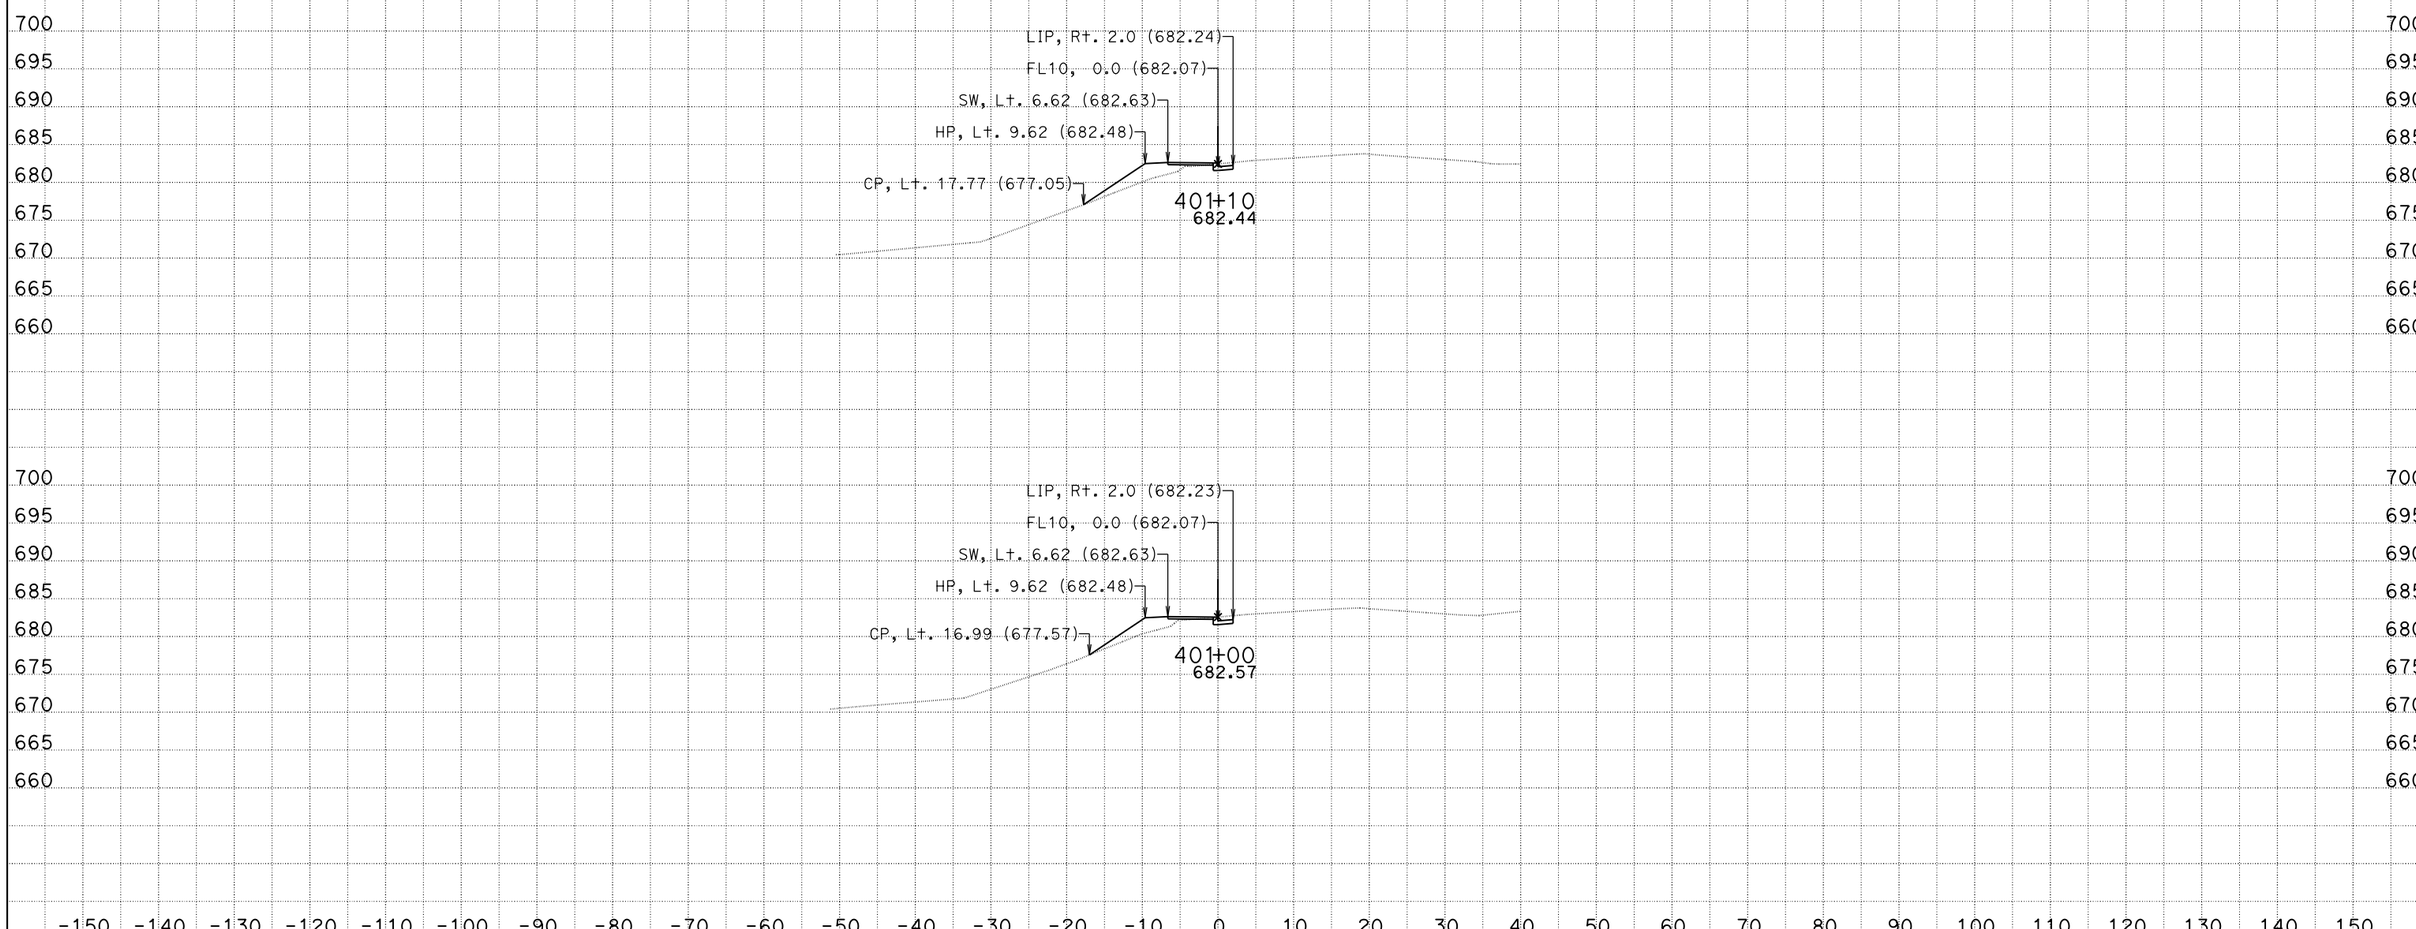

0500000474 SB-154-R7.8/R8.3 154/246 Roundabout
DATE: 1/4/2013
KC Project: 5110016 File: D:\Projects\5110016\design_fl10a.ear

SCALE: 1" = 10' Horiz.
1" = 10' Vert.

All Dimensions are US Survey Feet

FL10
CROSS SECTIONS

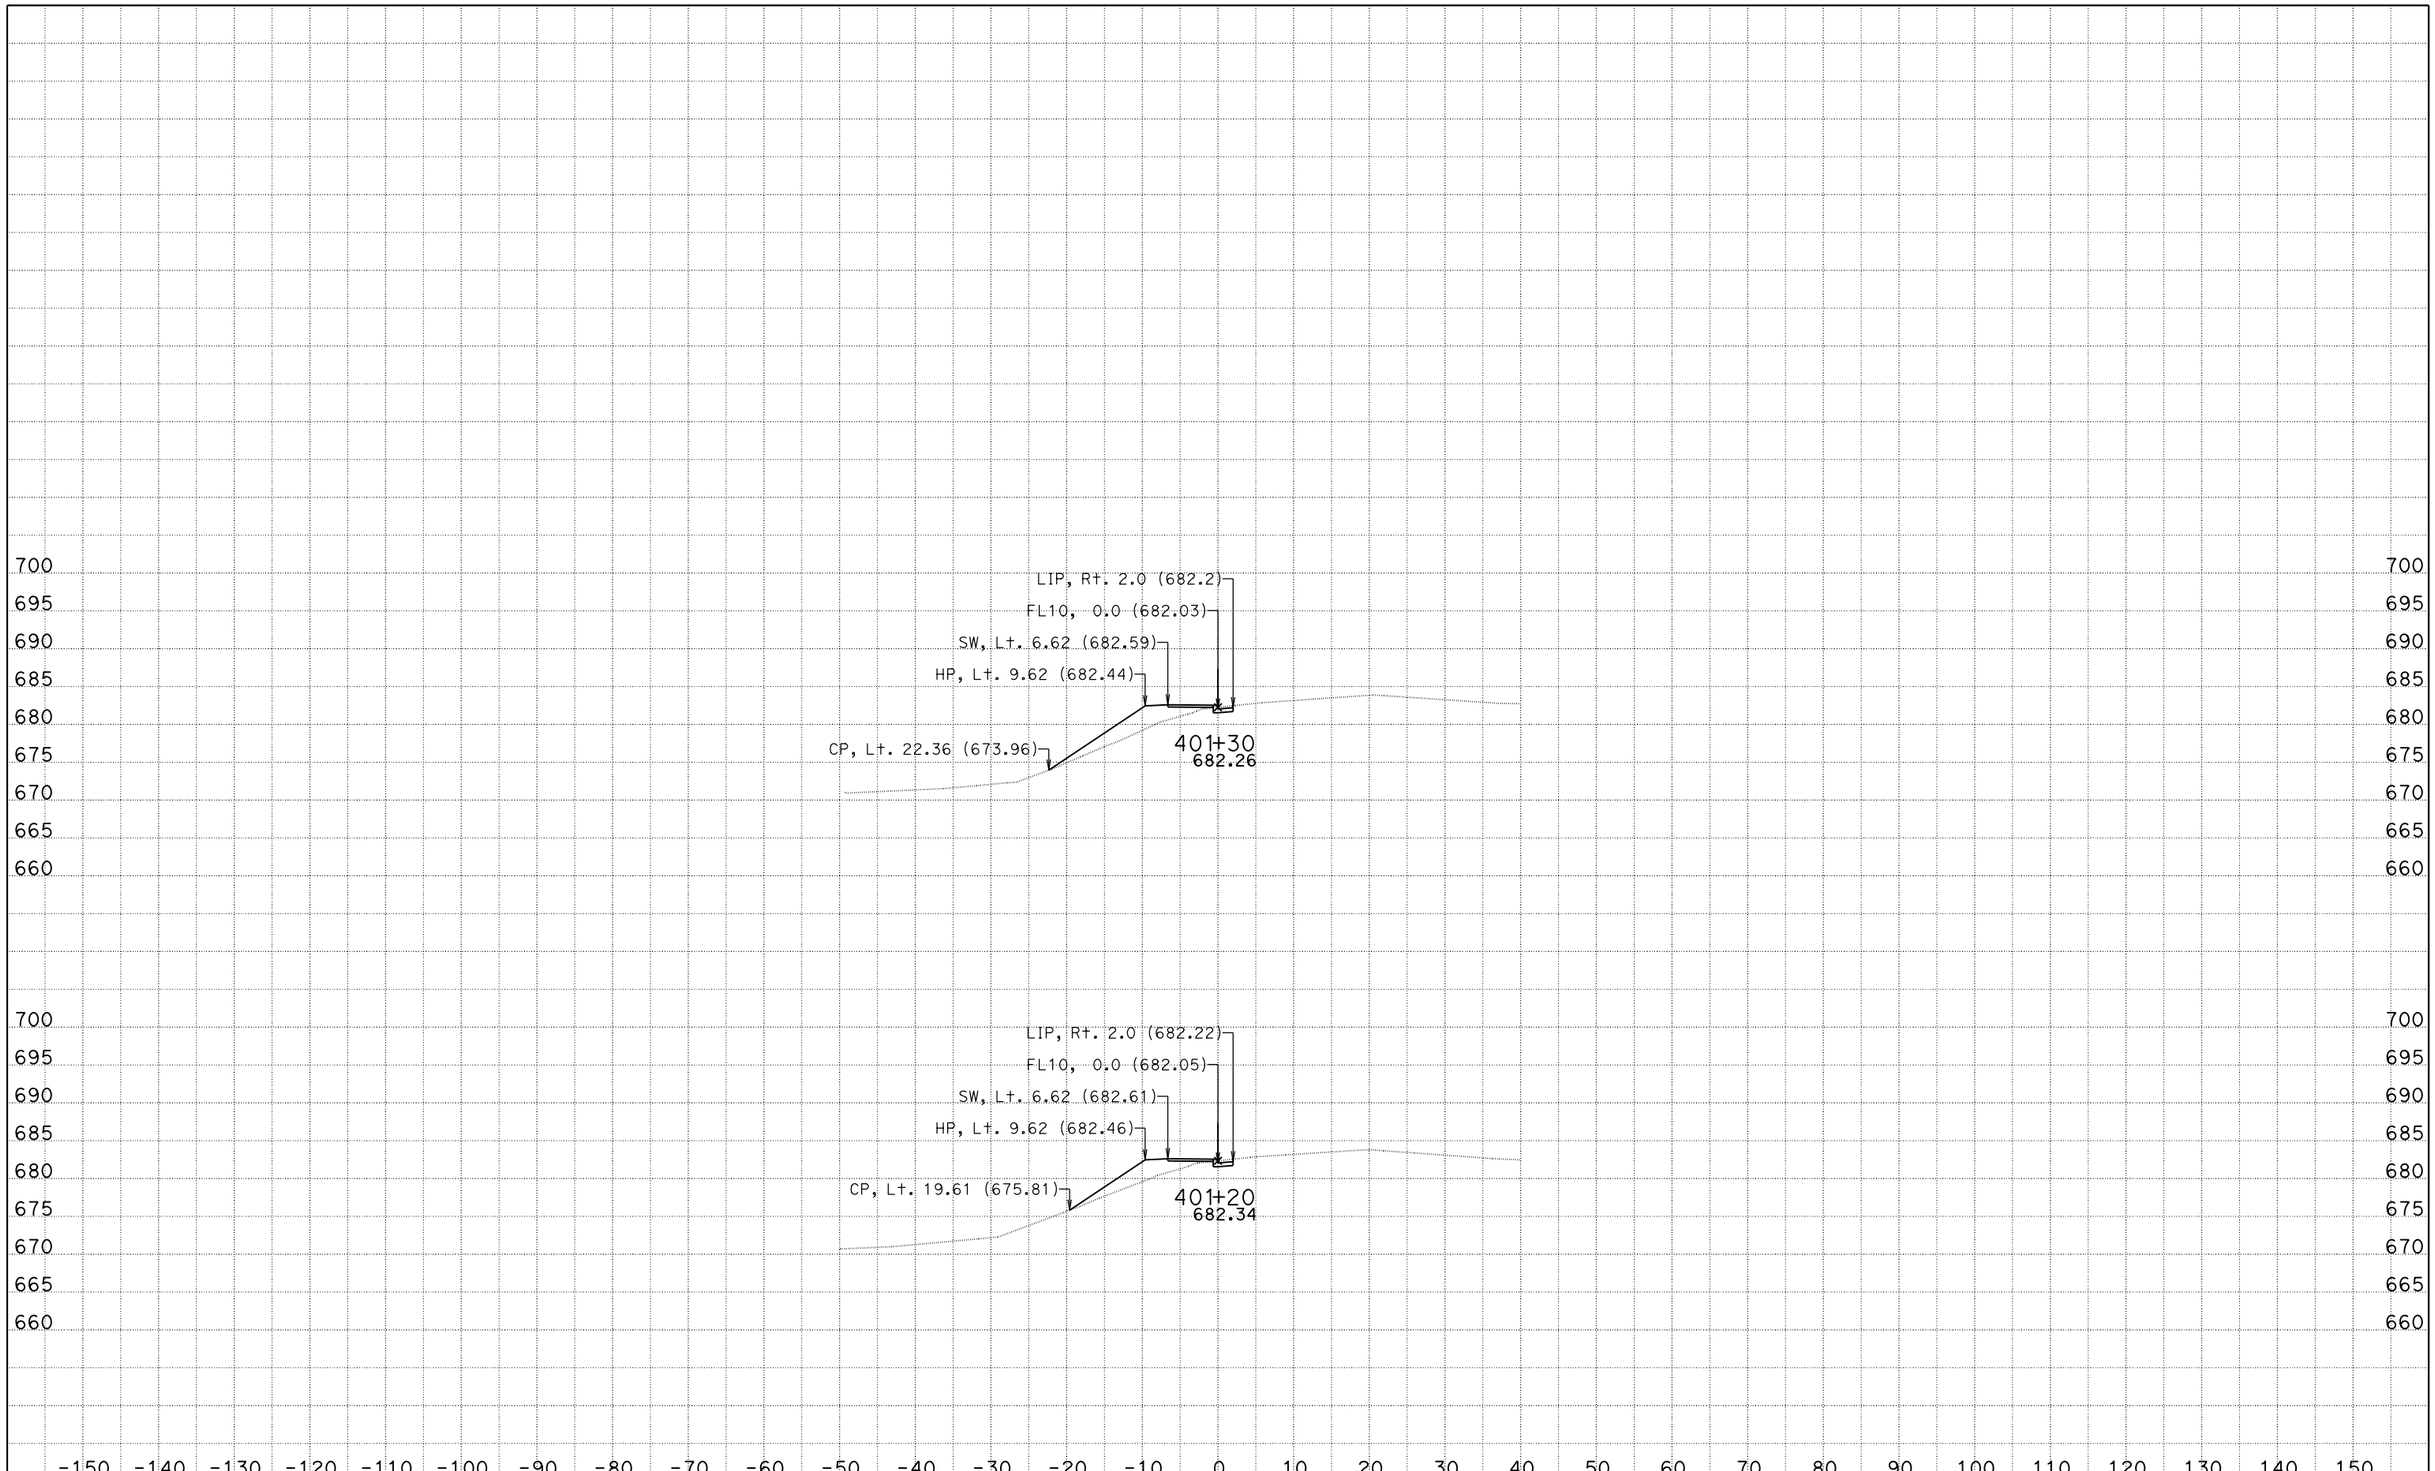

0500000474 SB-154-R7.8/R8.3 154/246 Roundabout
DATE: 1/4/2013
KC Project: 5110016 File: D:\Projects\5110016\design_fl10a.ear

SCALE: 1" = 10' Horiz.
1" = 10' Vert.

All Dimensions are US Survey Feet

FL10
CROSS SECTIONS

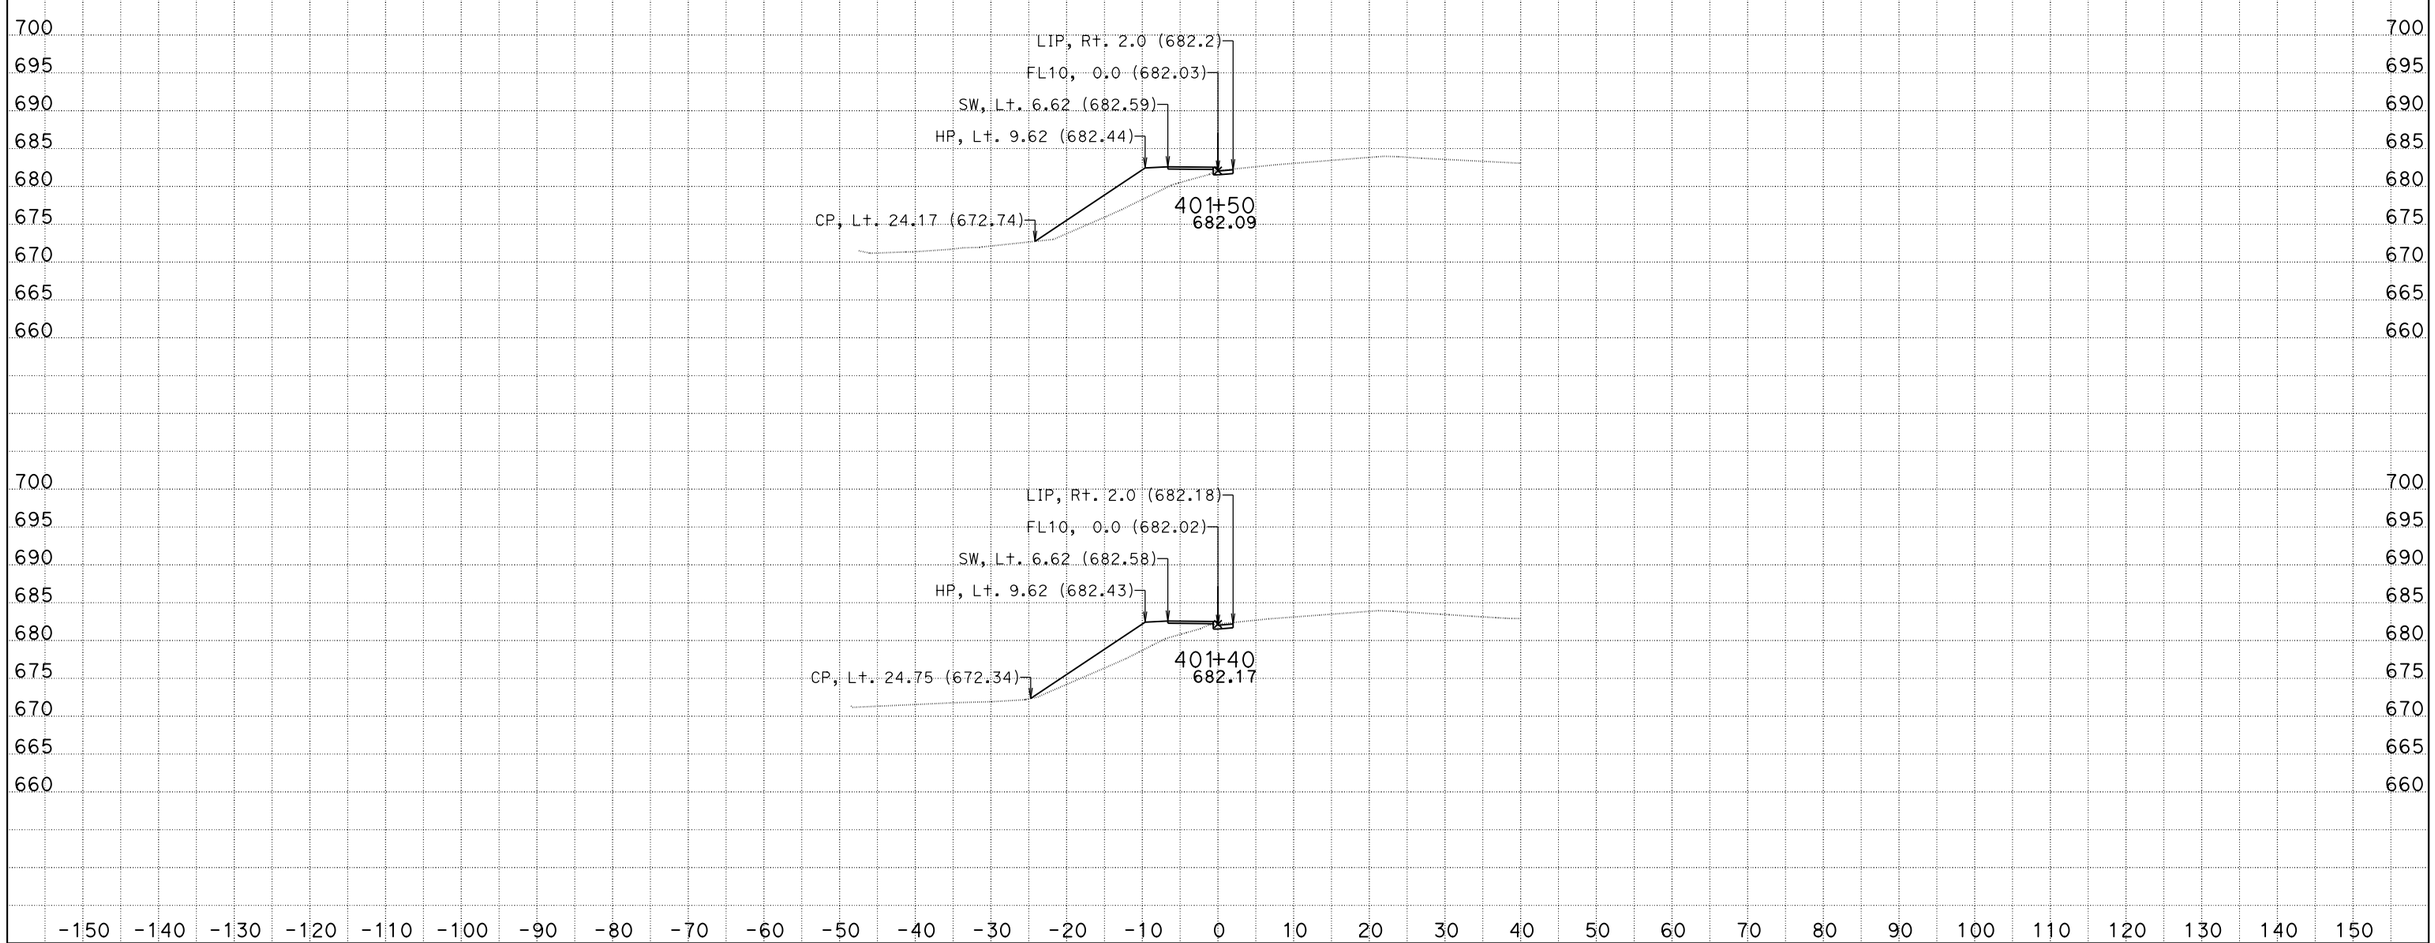

0500000474 SB-154-R7.8/R8.3 154/246 Roundabout
DATE: 1/4/2013
KC Project: 5110016 File: D:\Projects\5110016\design_fl10a.ear

SCALE: 1" = 10' Horiz.
1" = 10' Vert.

All Dimensions are US Survey Feet

FL10
CROSS SECTIONS

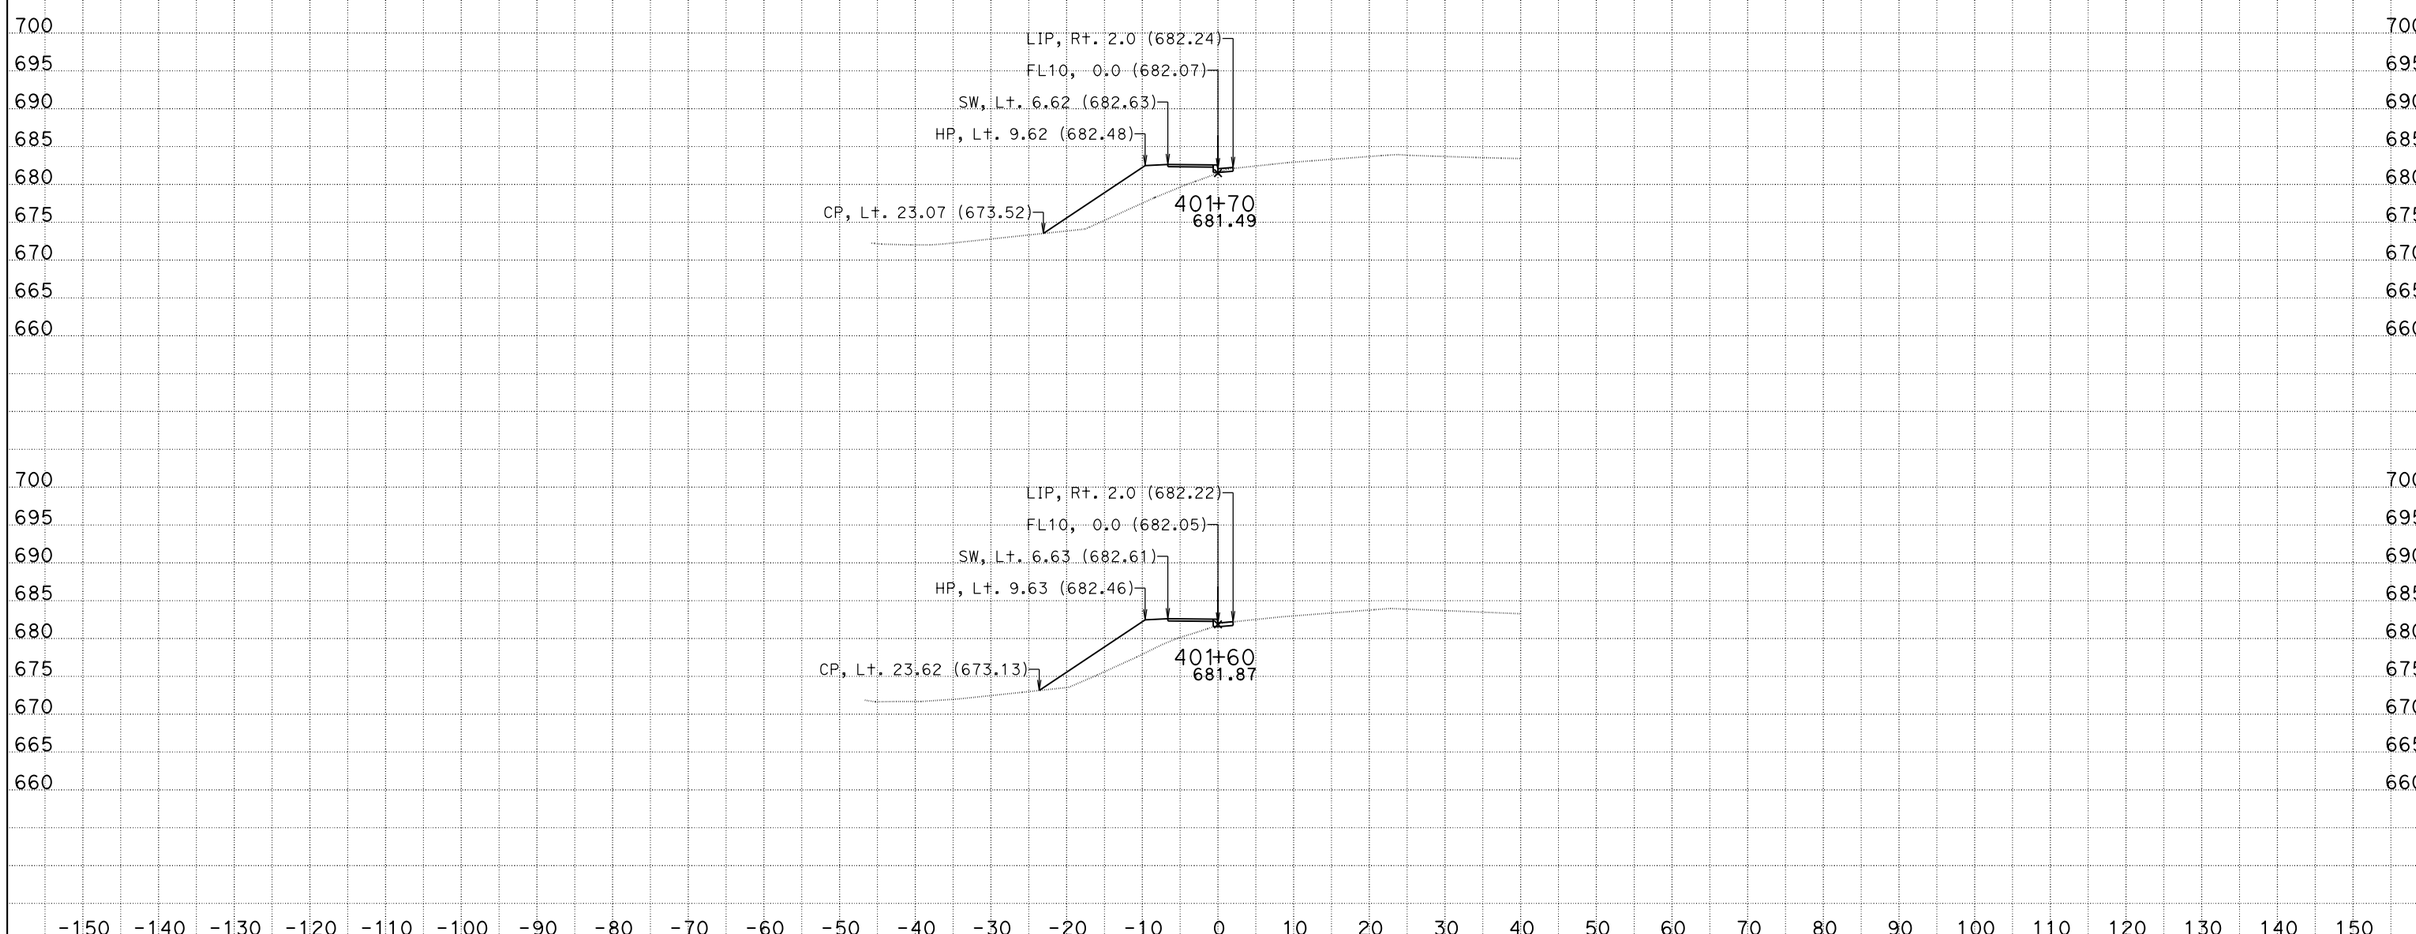

0500000474 SB-154-R7.8/R8.3 154/246 Roundabout
DATE: 1/4/2013
KC Project: 5110016 File: D:\Projects\5110016\design_fl10a.ear

SCALE: 1" = 10' Horiz.
1" = 10' Vert.

All Dimensions are US Survey Feet

FL10
CROSS SECTIONS

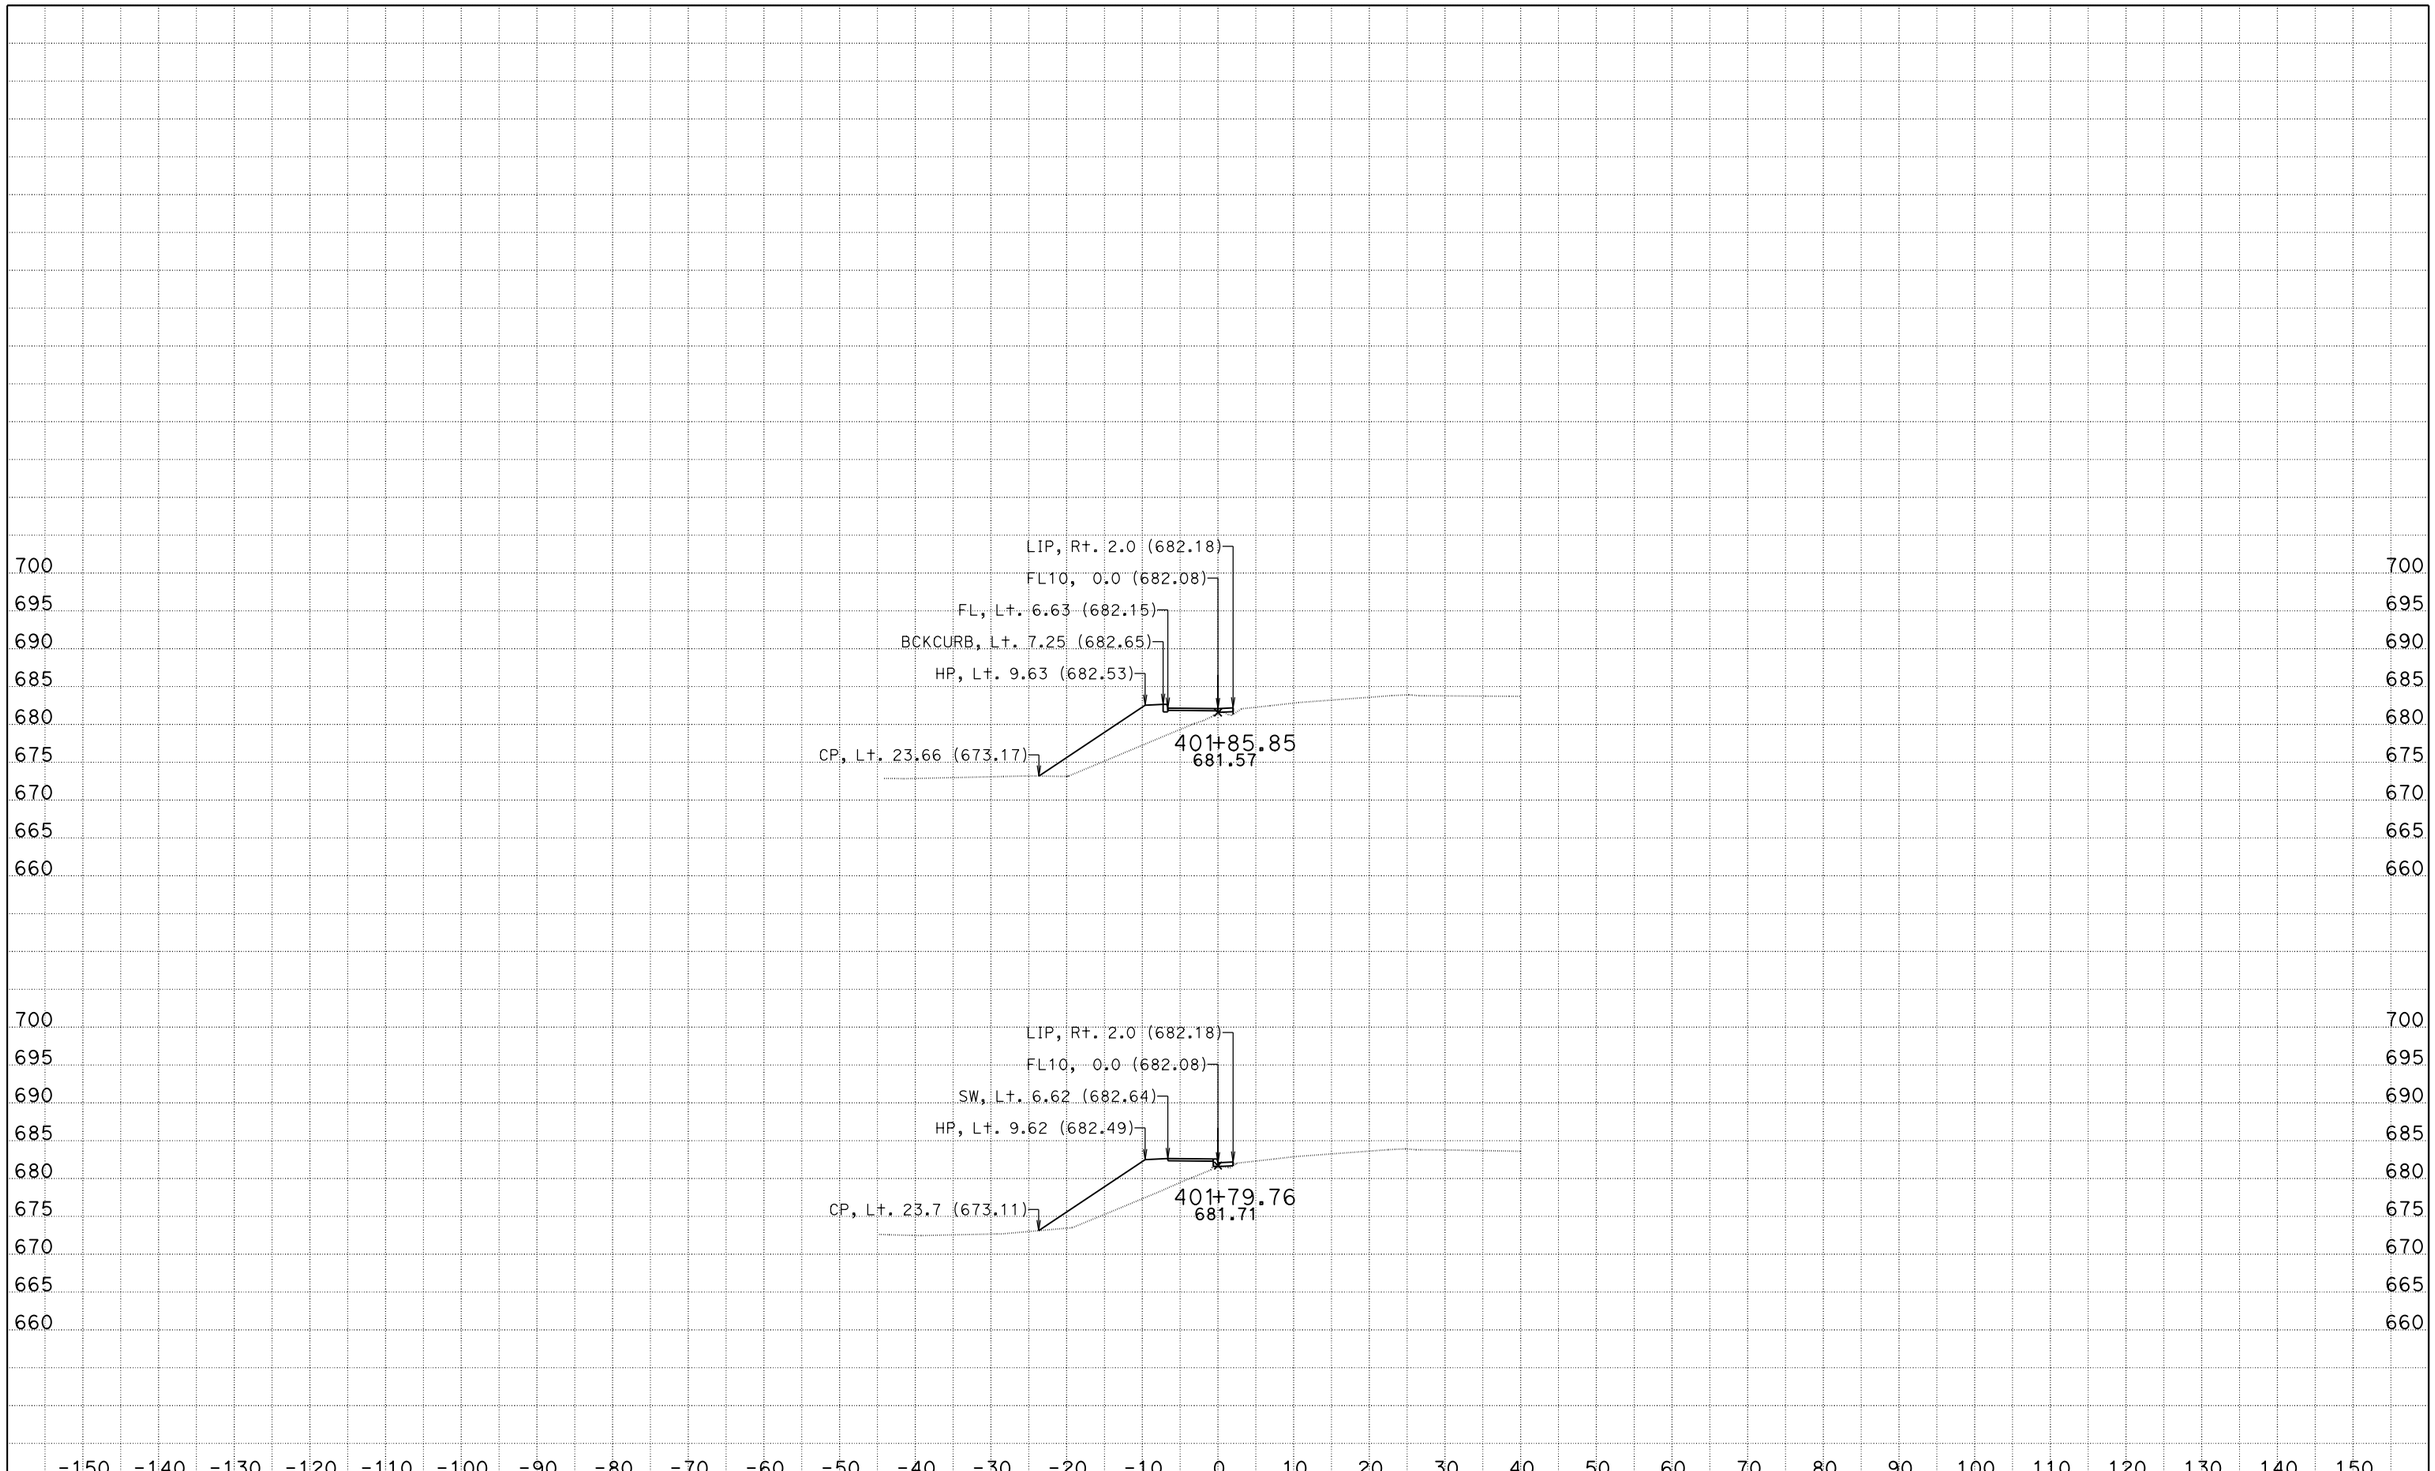

0500000474 SB-154-R7.8/R8.3 154/246 Roundabout
DATE: 1/4/2013
KC Project: 5110016 File: D:\Projects\5110016\design_fl10a.ear

SCALE: 1" = 10' Horiz.
1" = 10' Vert.

All Dimensions are US Survey Feet

FL10
CROSS SECTIONS

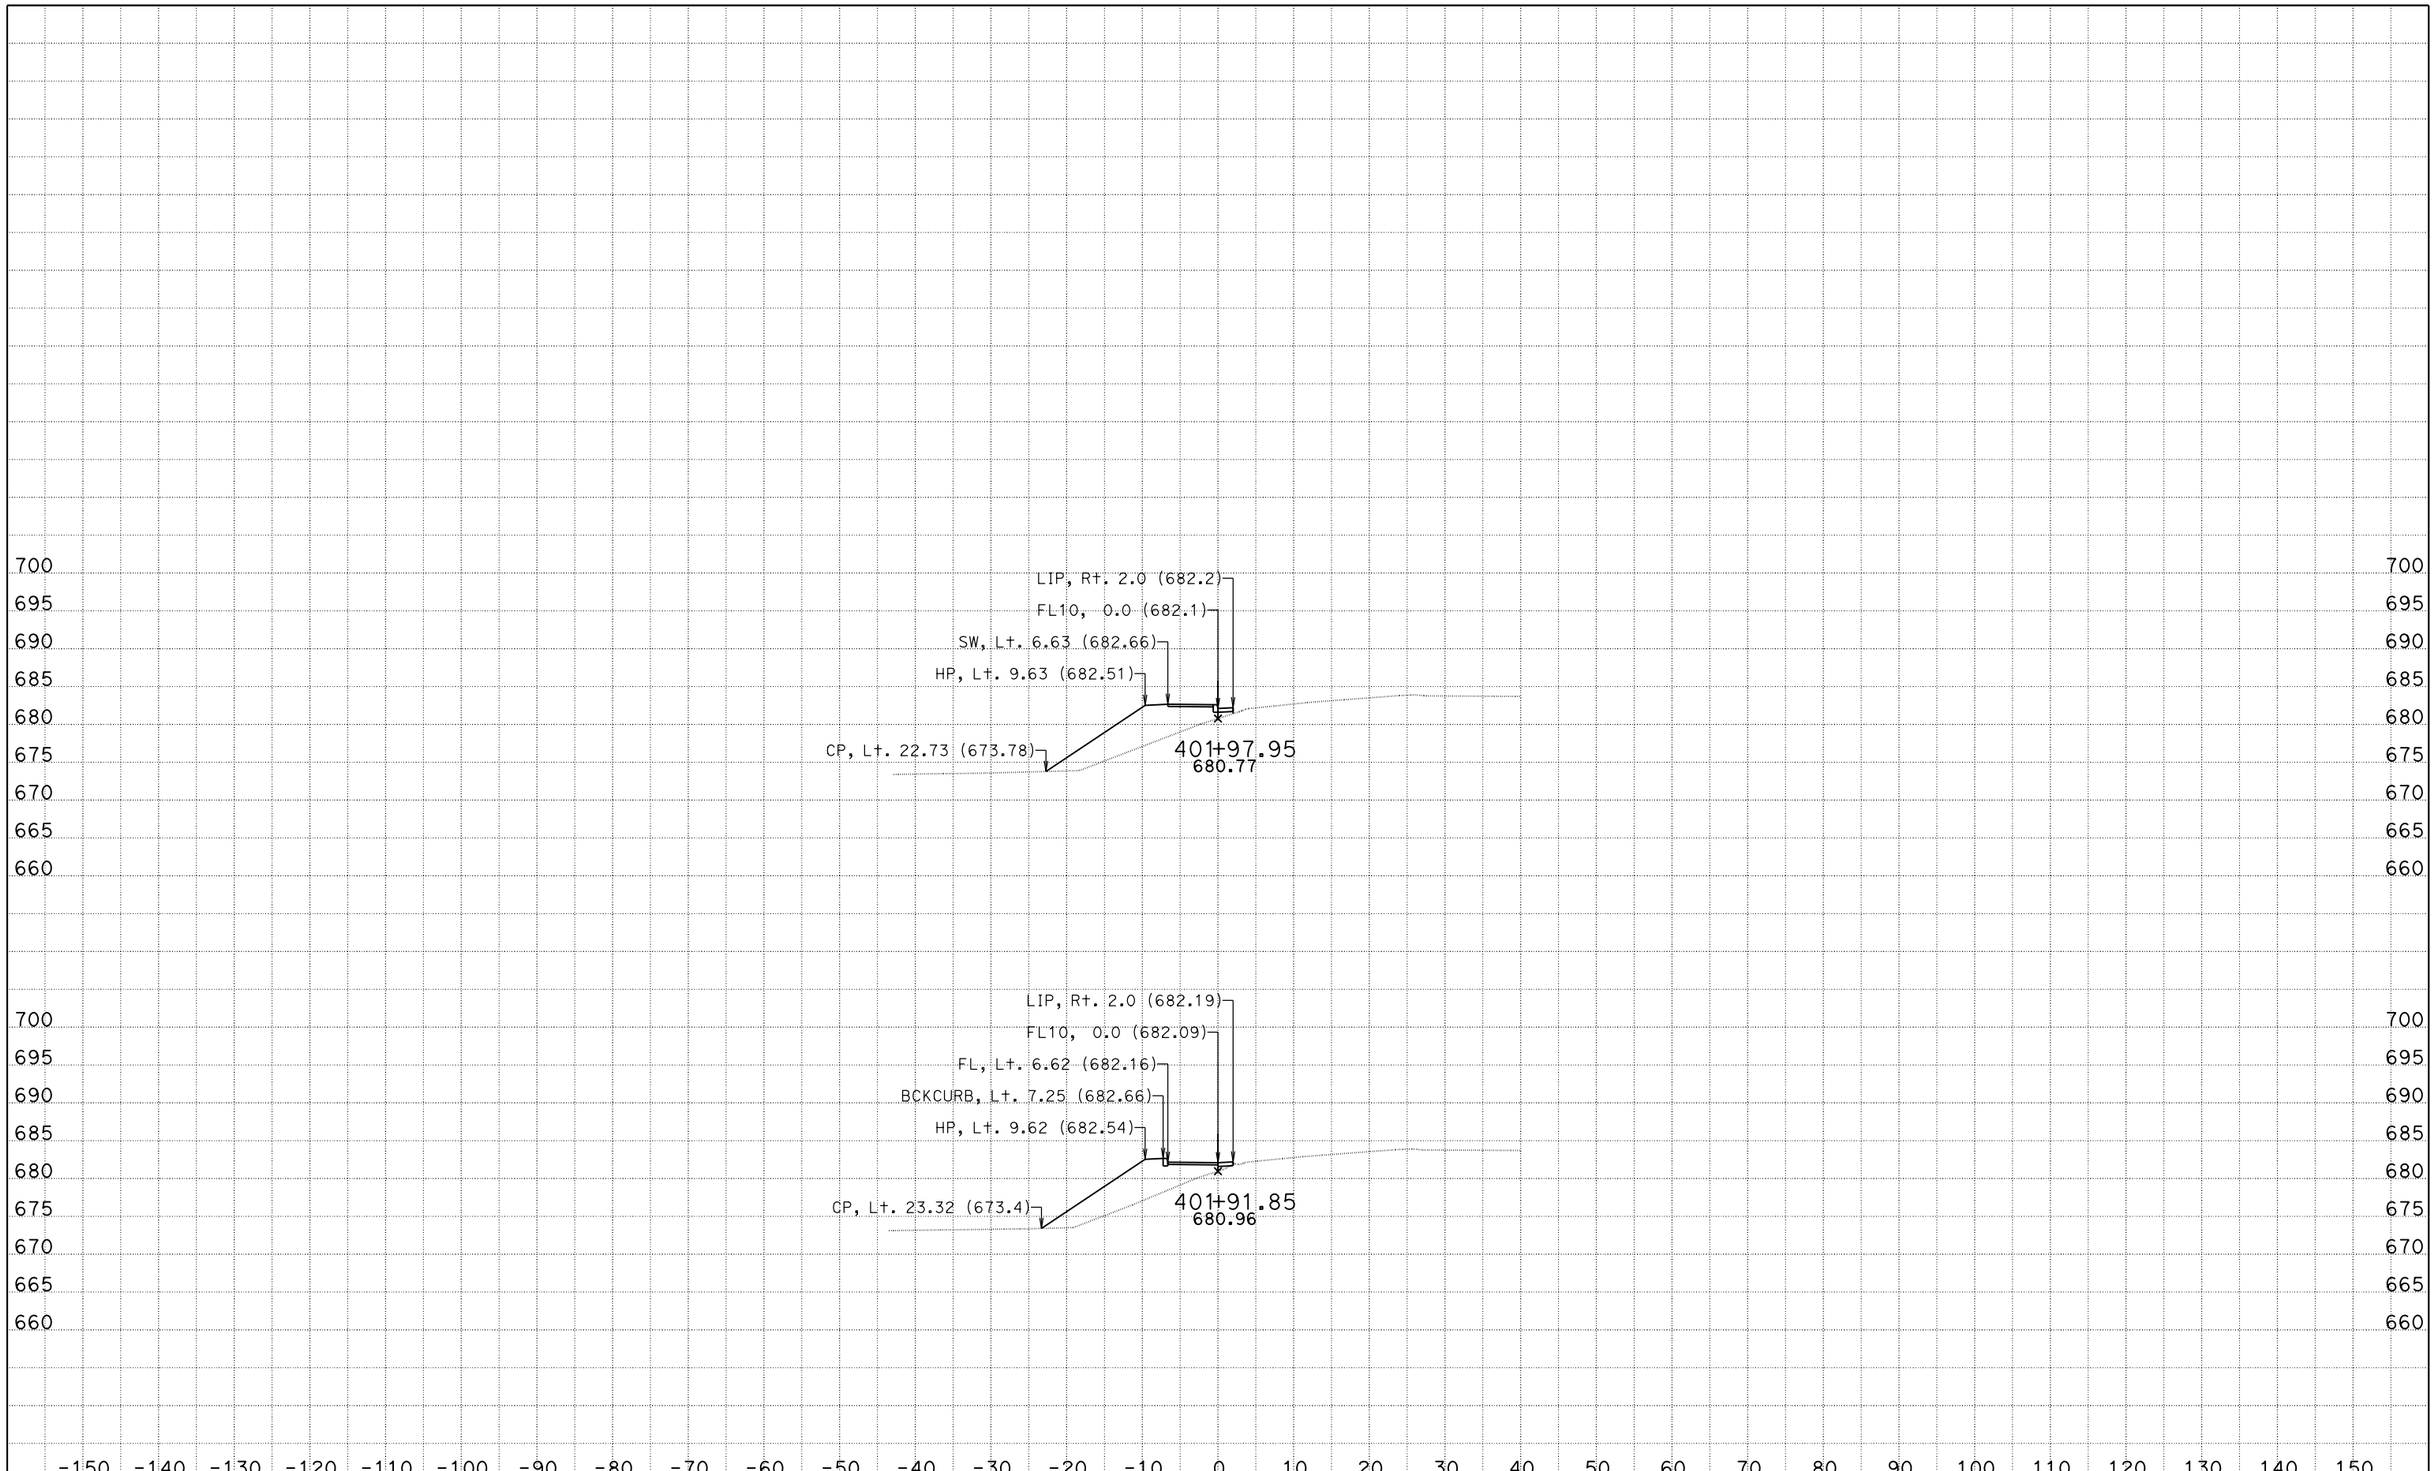

0500000474 SB-154-R7.8/R8.3 154/246 Roundabout
DATE: 1/4/2013
KC Project: 5110016 File: D:\Projects\5110016\design_fl10a.ear

SCALE: 1" = 10' Horiz.
1" = 10' Vert.

All Dimensions are US Survey Feet

FL10
CROSS SECTIONS

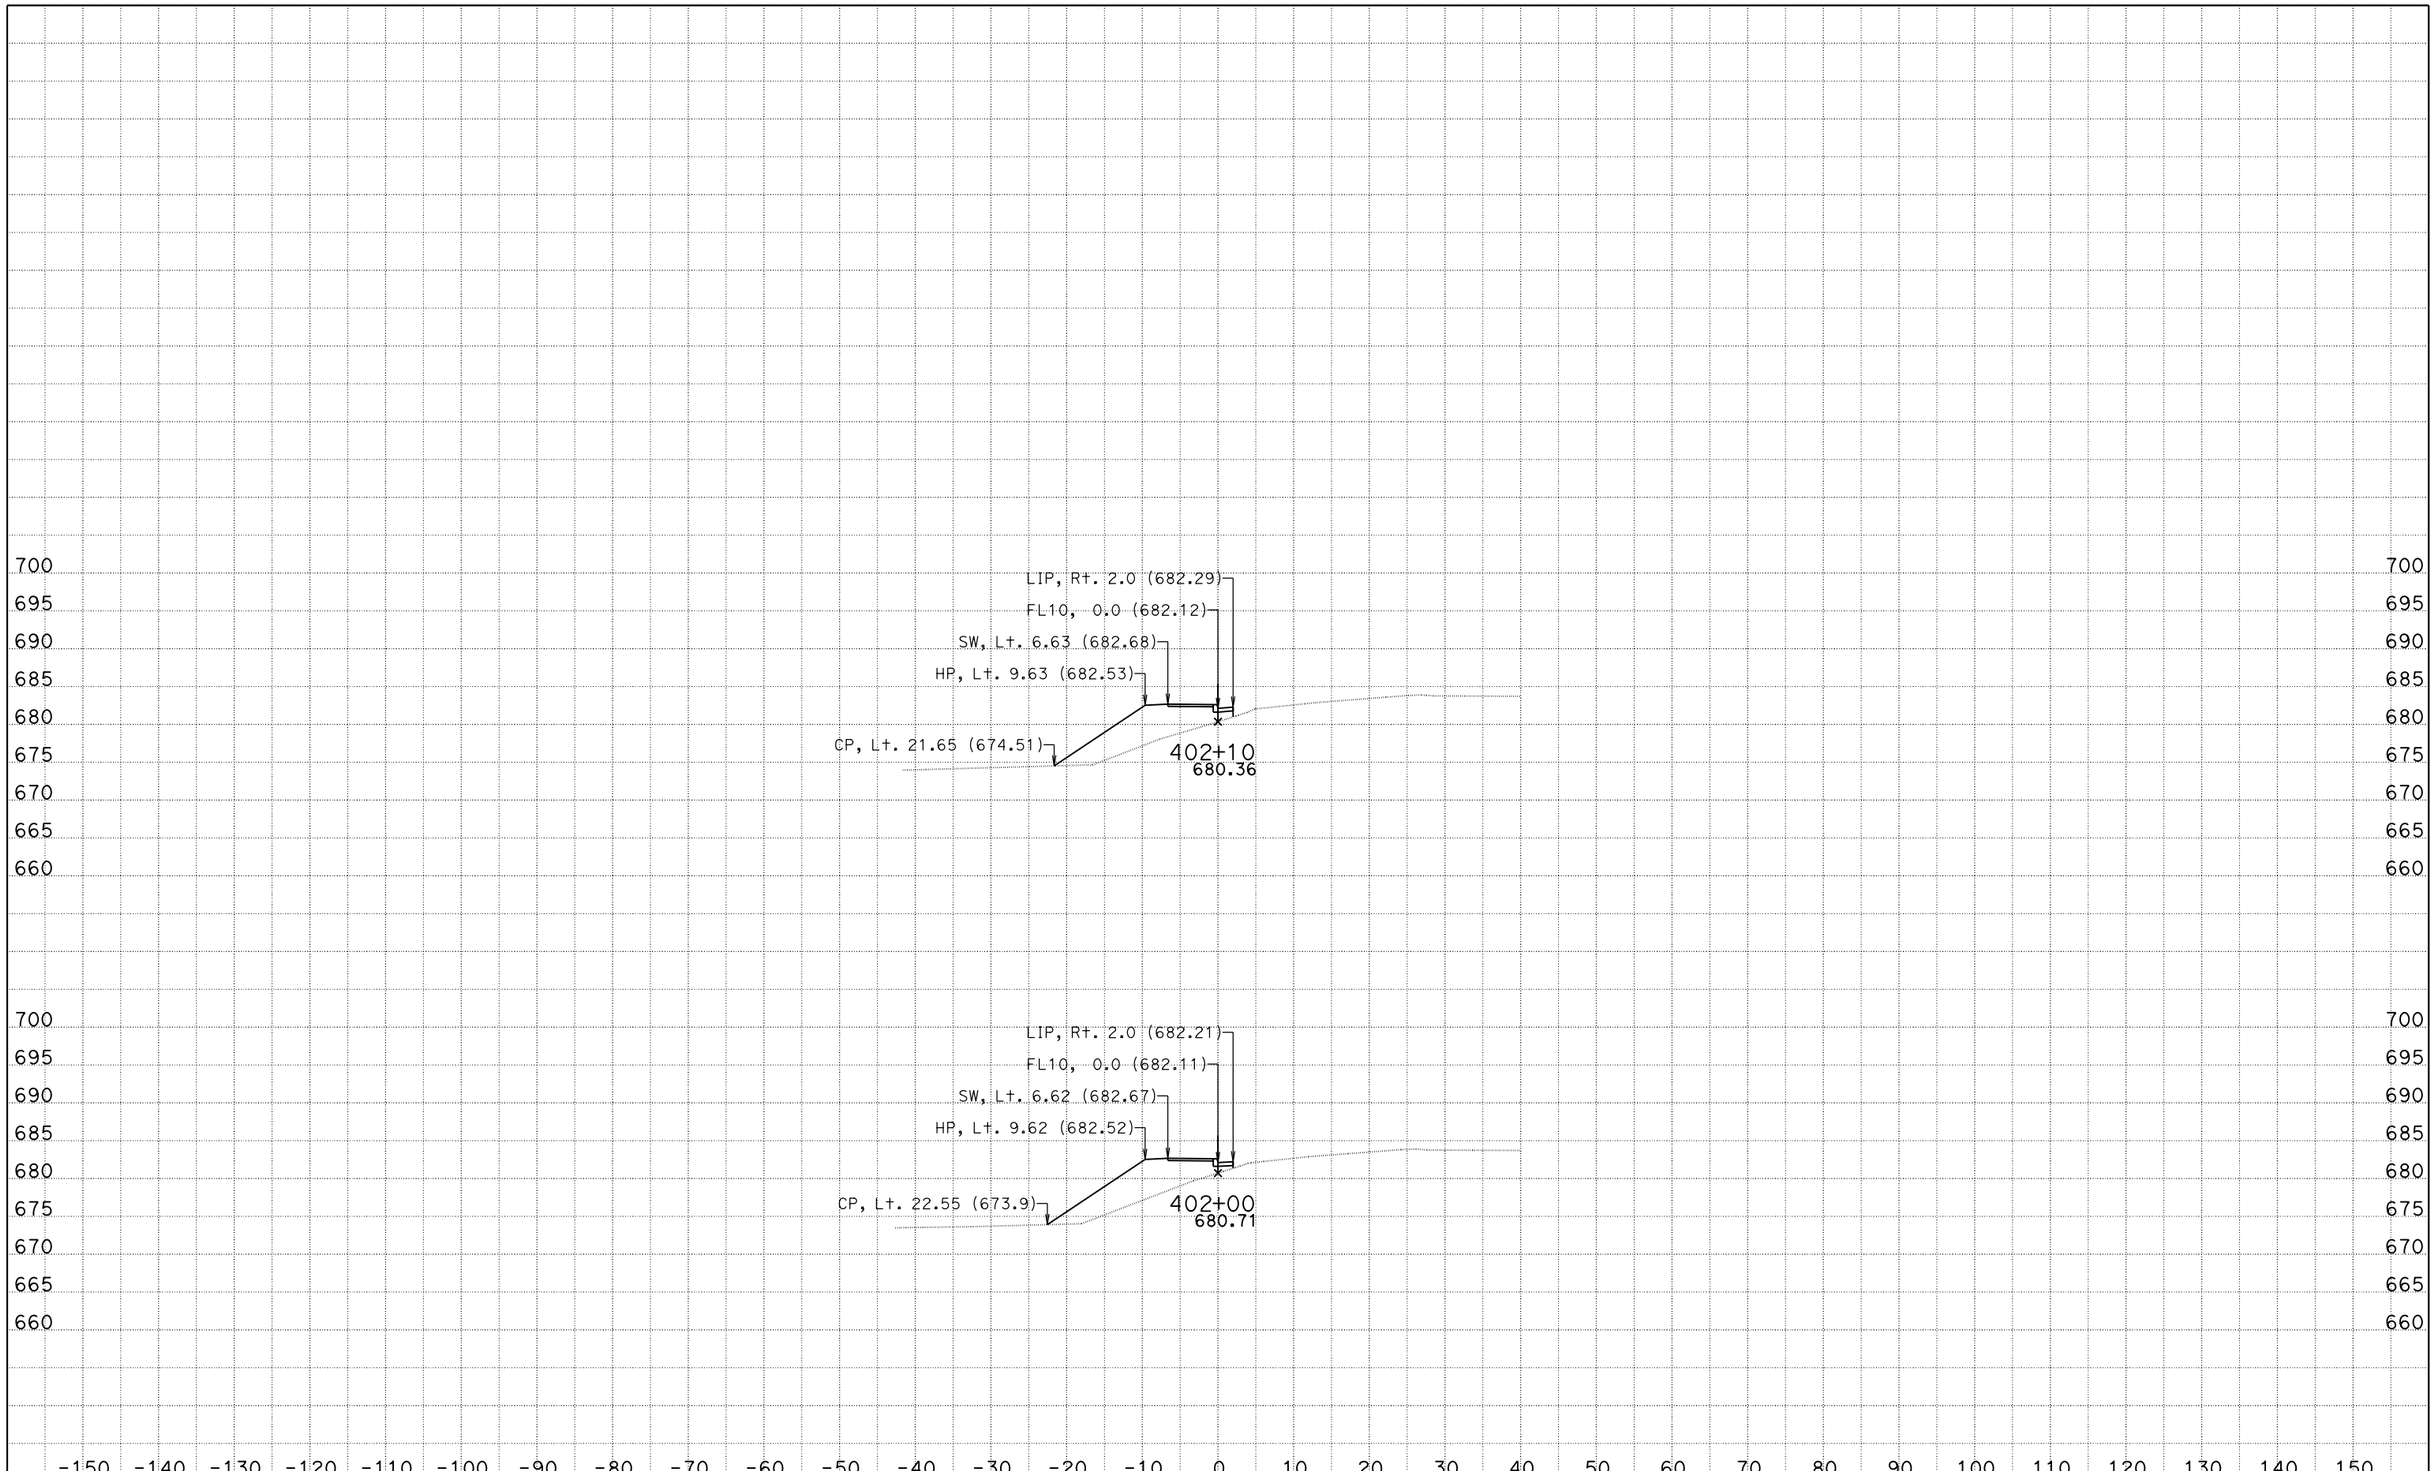

0500000474 SB-154-R7.8/R8.3 154/246 Roundabout
DATE: 1/4/2013
KC Project: 5110016 File: D:\Projects\5110016\design_fl10a.ear

SCALE: 1" = 10' Horiz.
1" = 10' Vert.

All Dimensions are US Survey Feet

FL10
CROSS SECTIONS

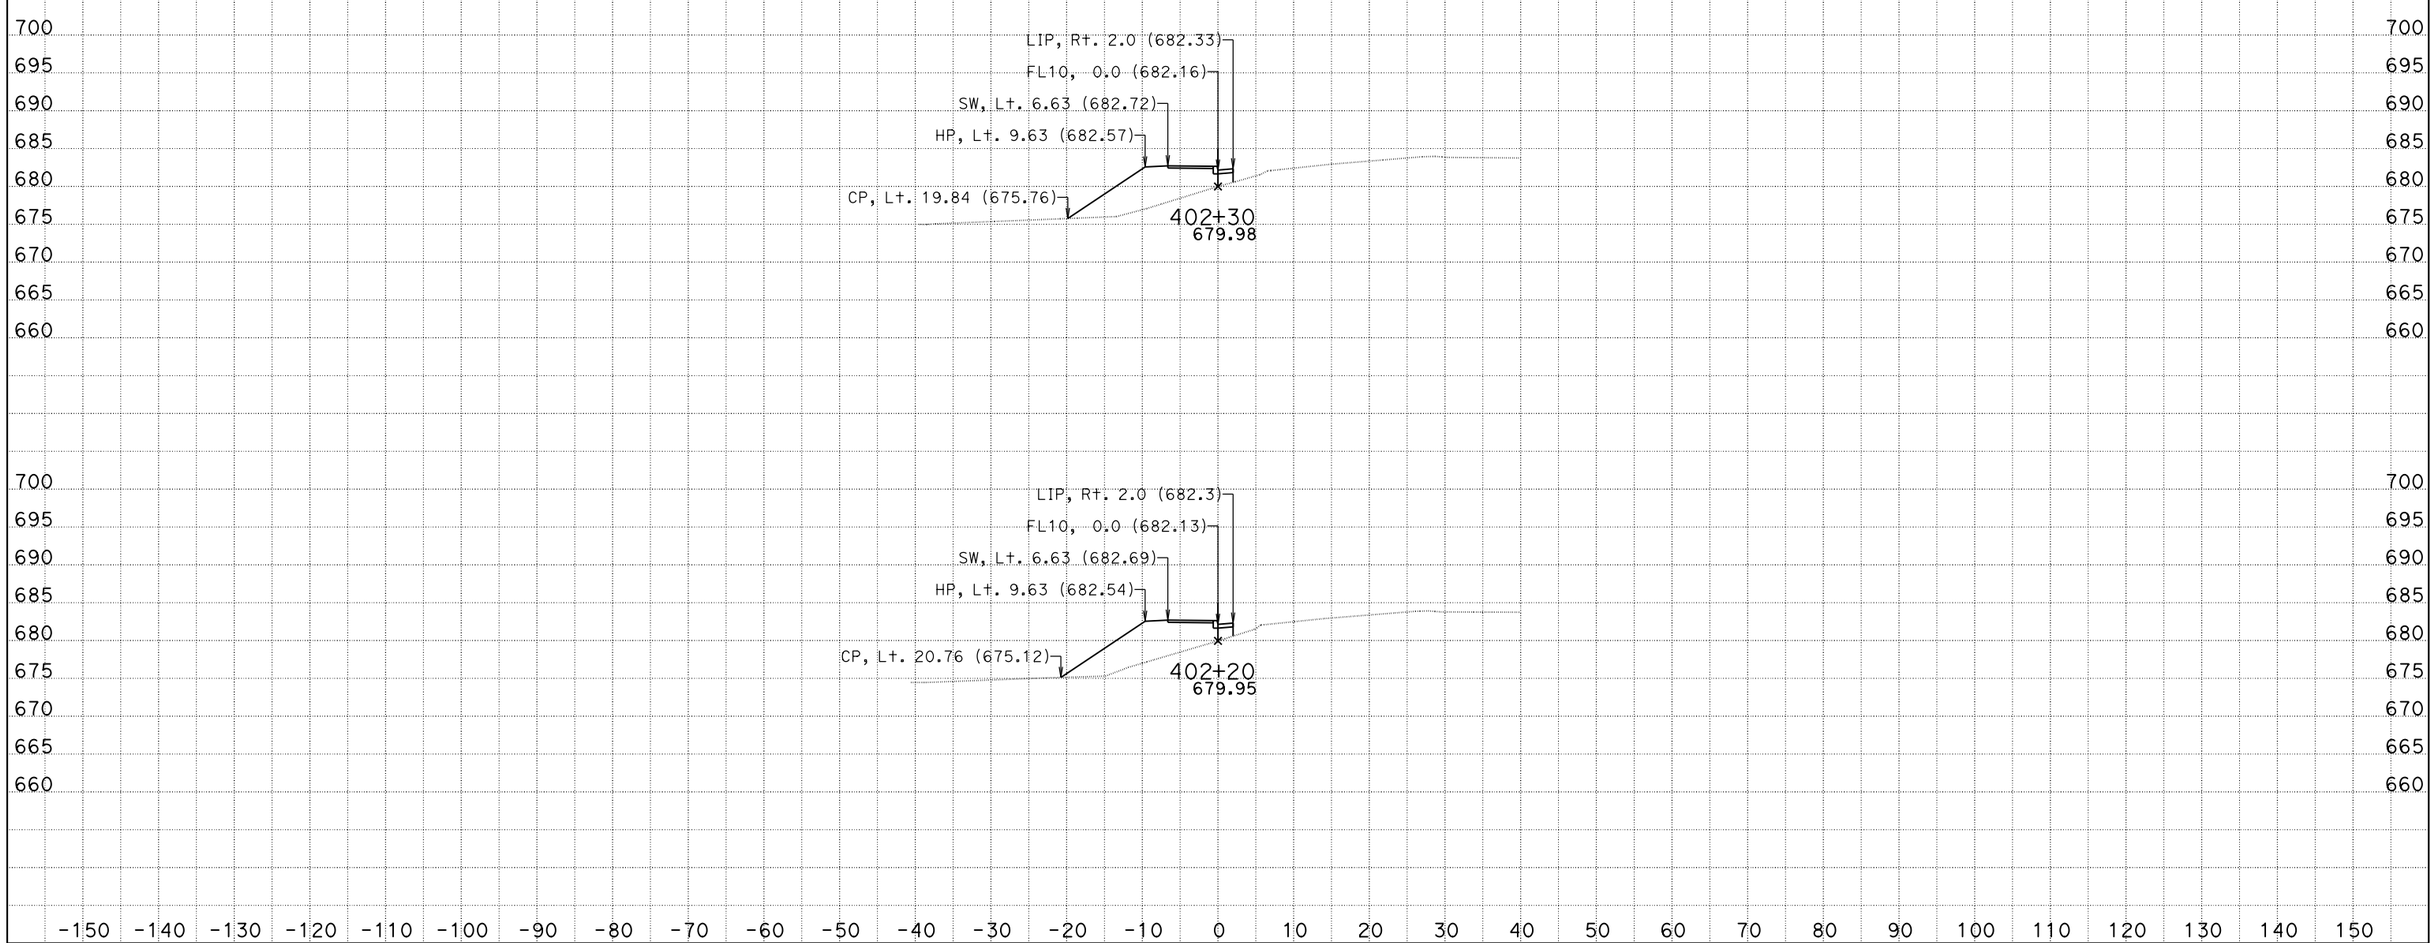

0500000474 SB-154-R7.8/R8.3 154/246 Roundabout
DATE: 1/4/2013
KC Project: 5110016 File: D:\Projects\5110016\design_fl10a.ear

SCALE: 1" = 10' Horiz.
1" = 10' Vert.

All Dimensions are US Survey Feet

FL10
CROSS SECTIONS

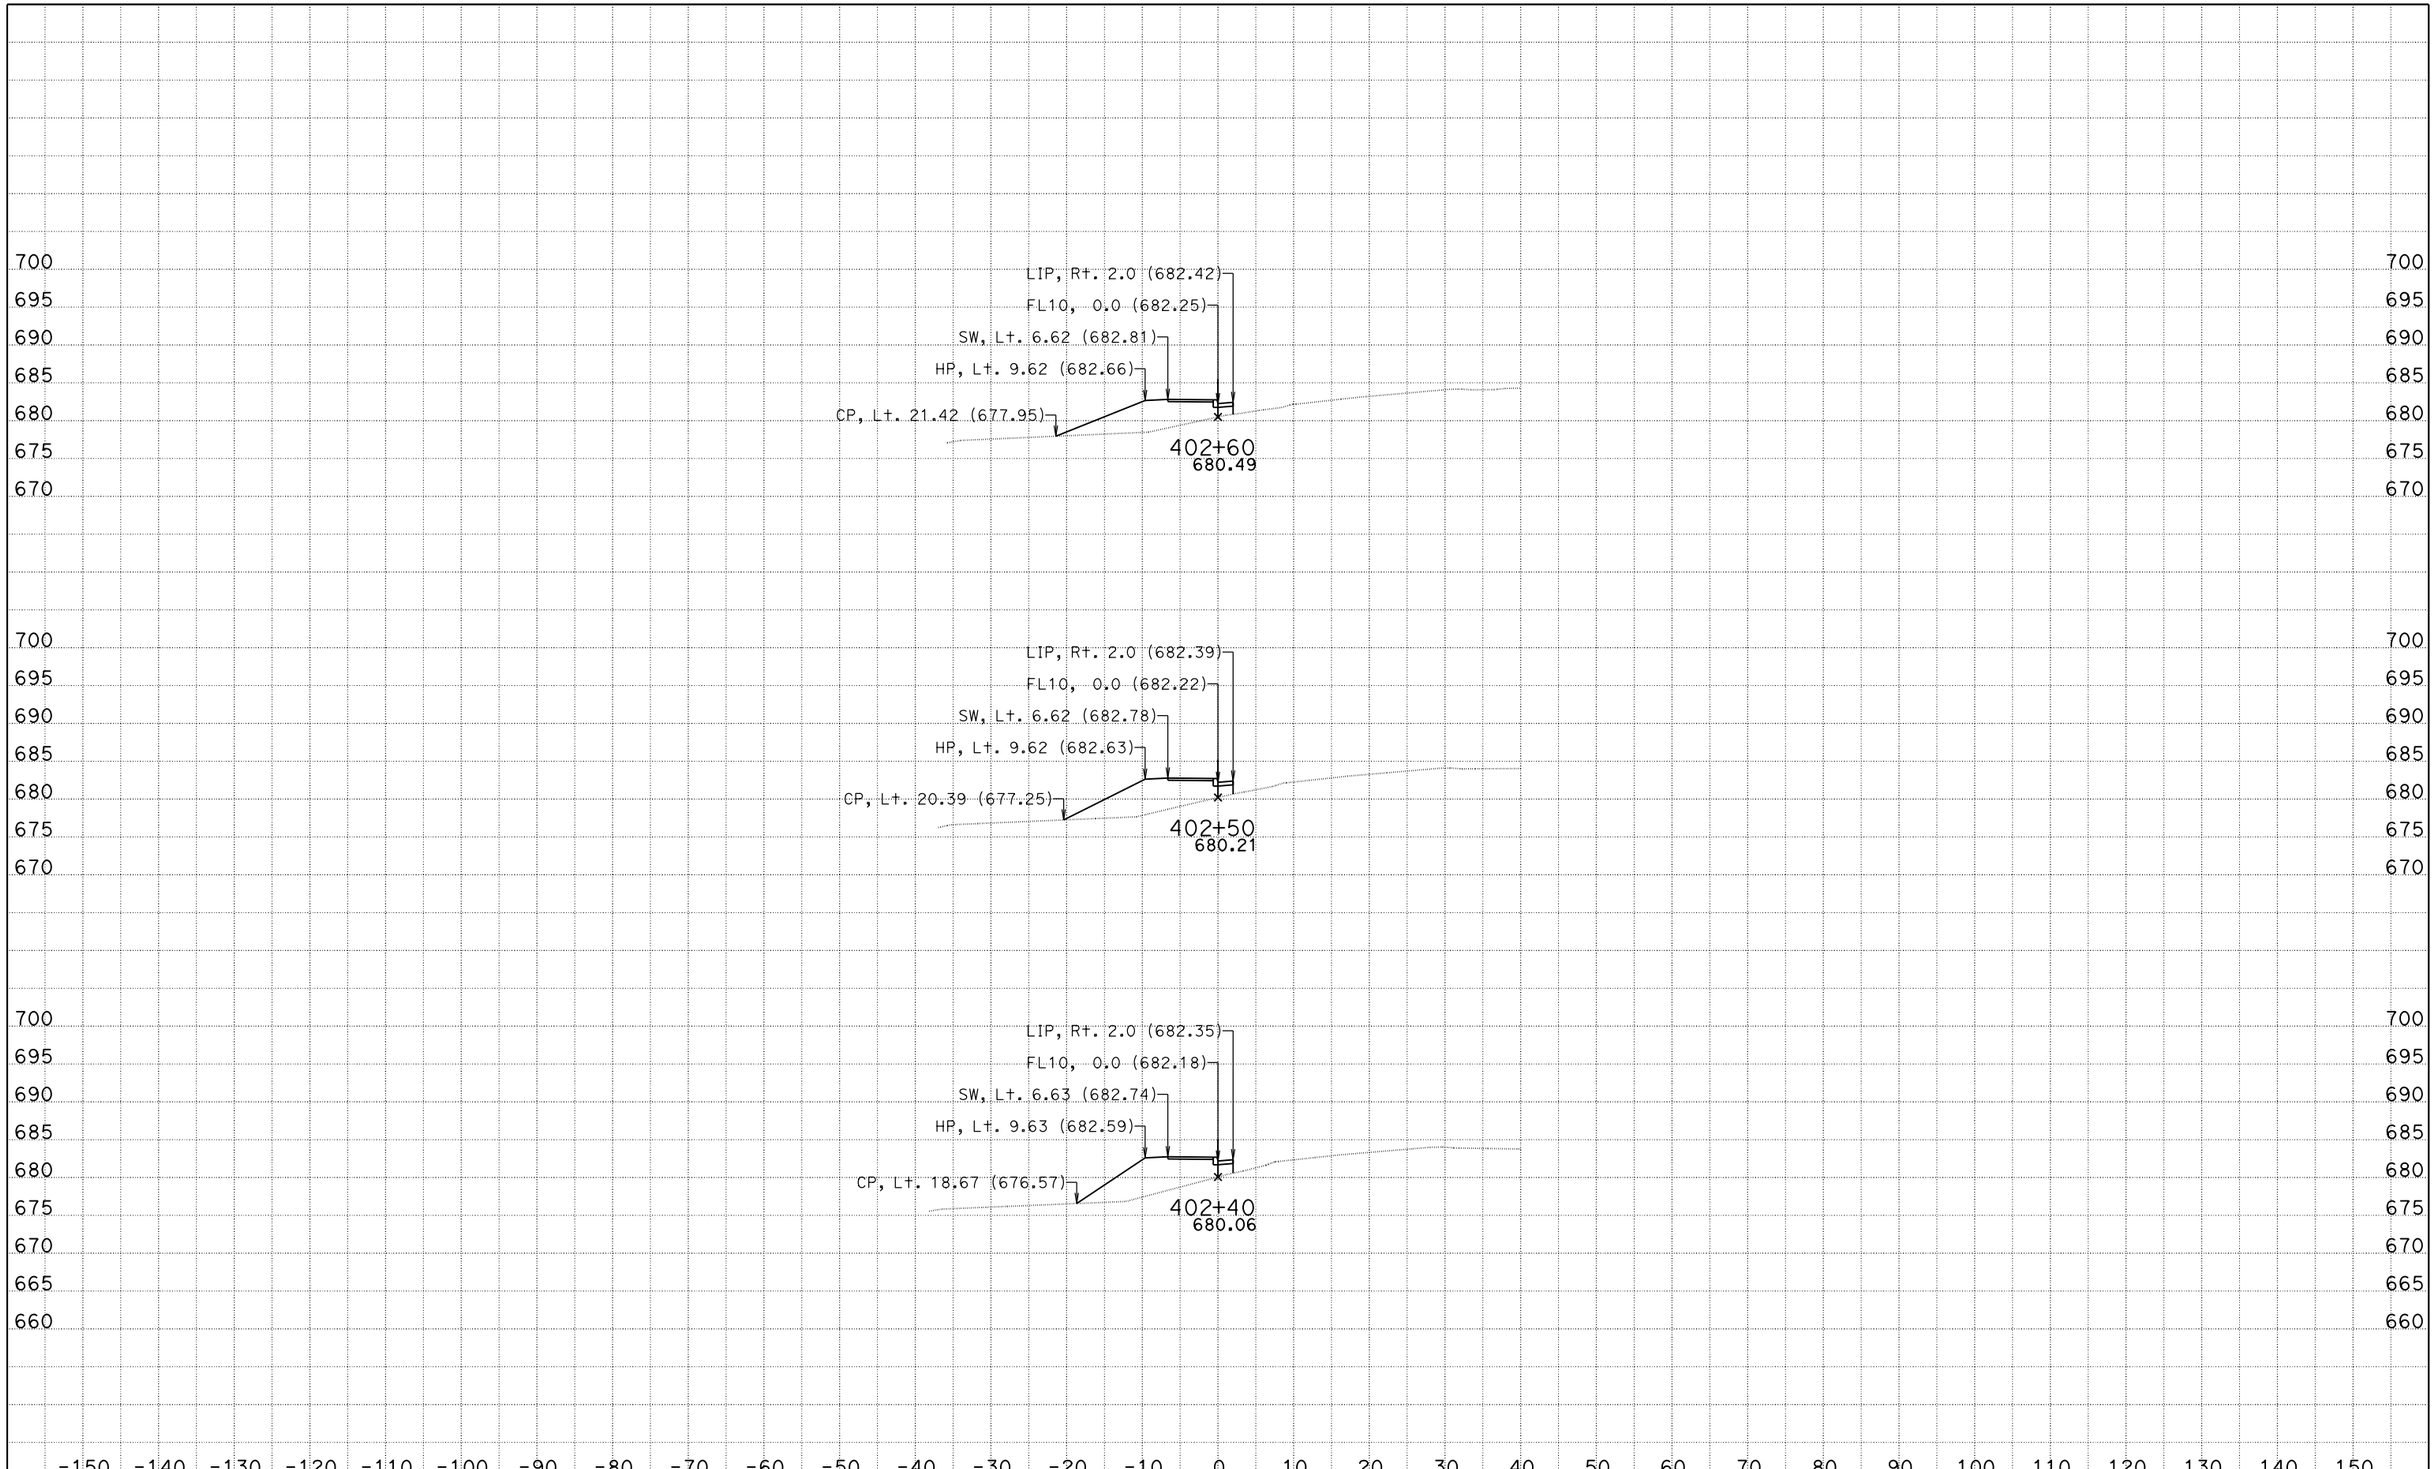

0500000474 SB-154-R7.8/R8.3 154/246 Roundabout
DATE: 1/4/2013
KC Project: 5110016 File: D:\Projects\5110016\design_fl10a.ear

SCALE: 1" = 10' Horiz.
1" = 10' Vert.

All Dimensions are US Survey Feet

FL10
CROSS SECTIONS

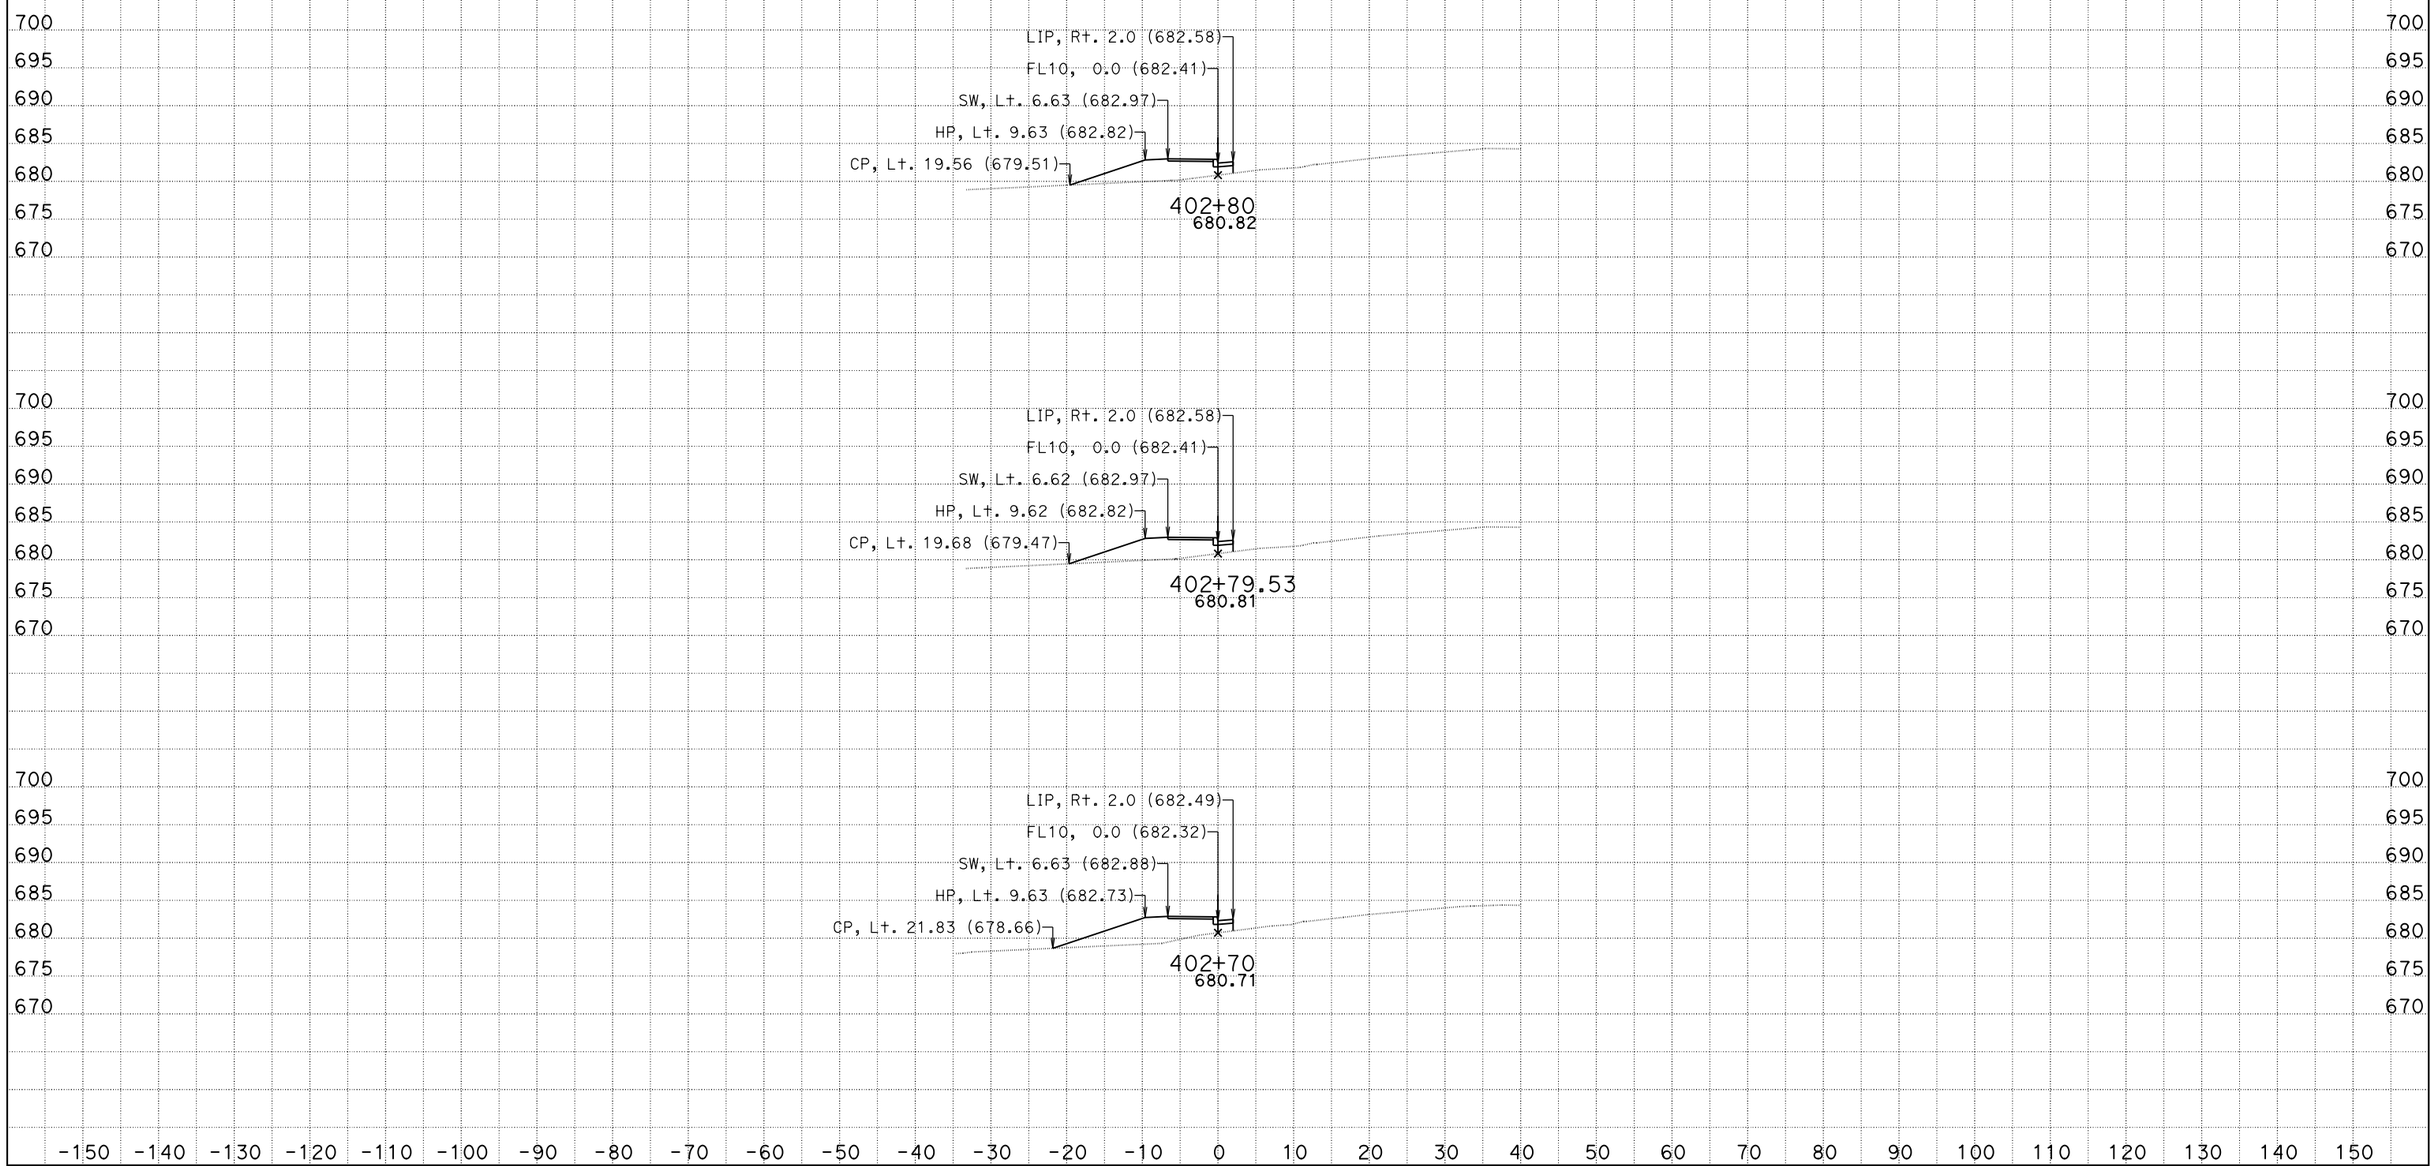

0500000474 SB-154-R7.8/R8.3 154/246 Roundabout
DATE: 1/4/2013
KC Project: 5110016 File: D:\Projects\5110016\design_fl10a.ear

SCALE: 1" = 10' Horiz.
1" = 10' Vert.

All Dimensions are US Survey Feet

FL10
CROSS SECTIONS

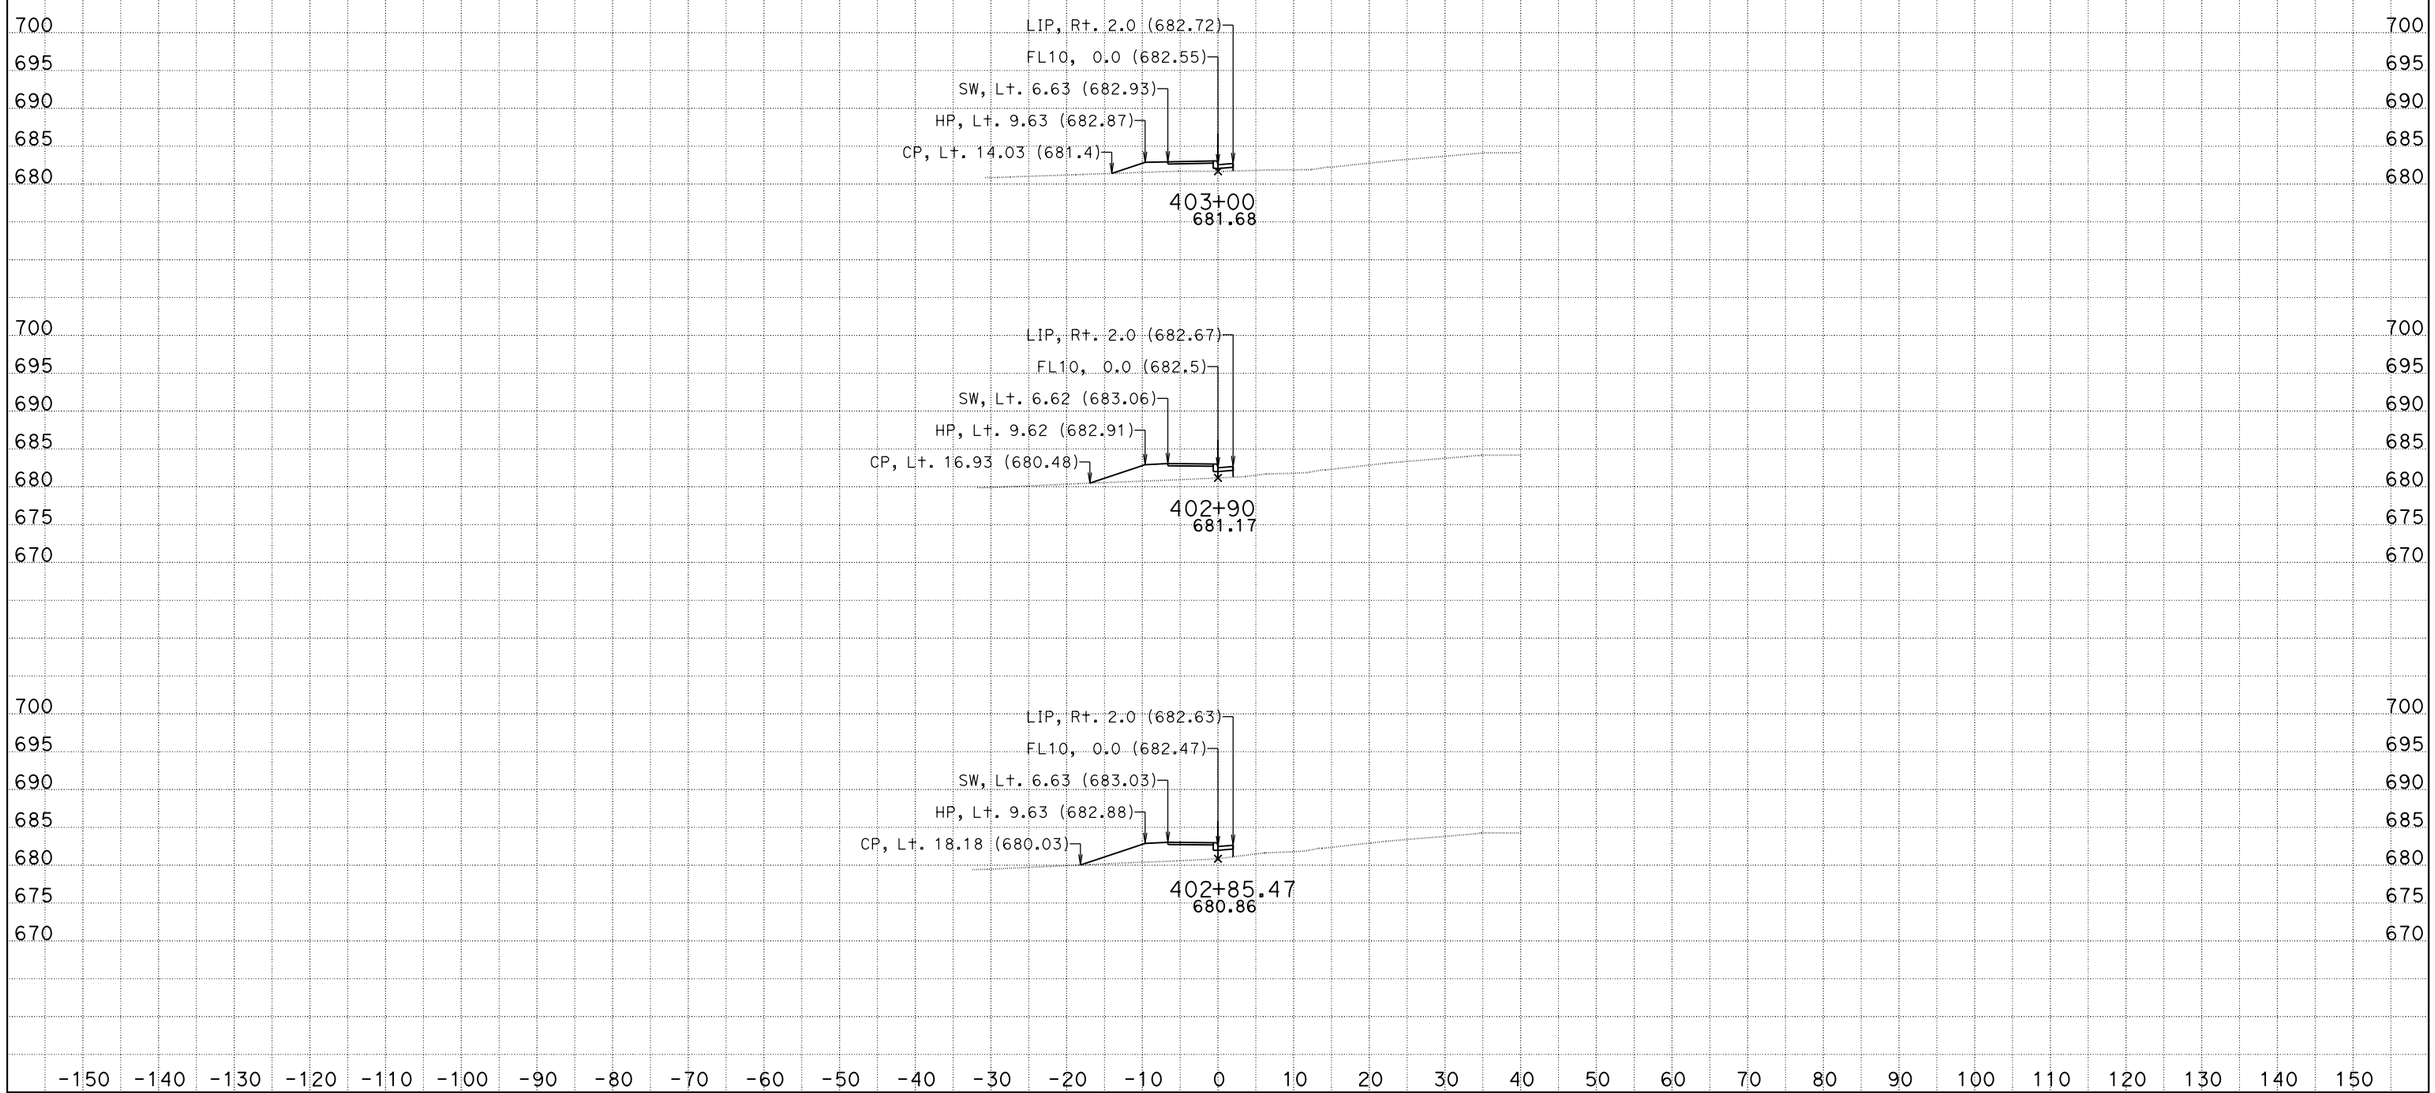

0500000474 SB-154-R7.8/R8.3 154/246 Roundabout
DATE: 1/4/2013
KC Project: 5110016 File: D:\Projects\5110016\design_fl10a.ear

SCALE: 1" = 10' Horiz.
1" = 10' Vert.

All Dimensions are US Survey Feet

FL10
CROSS SECTIONS

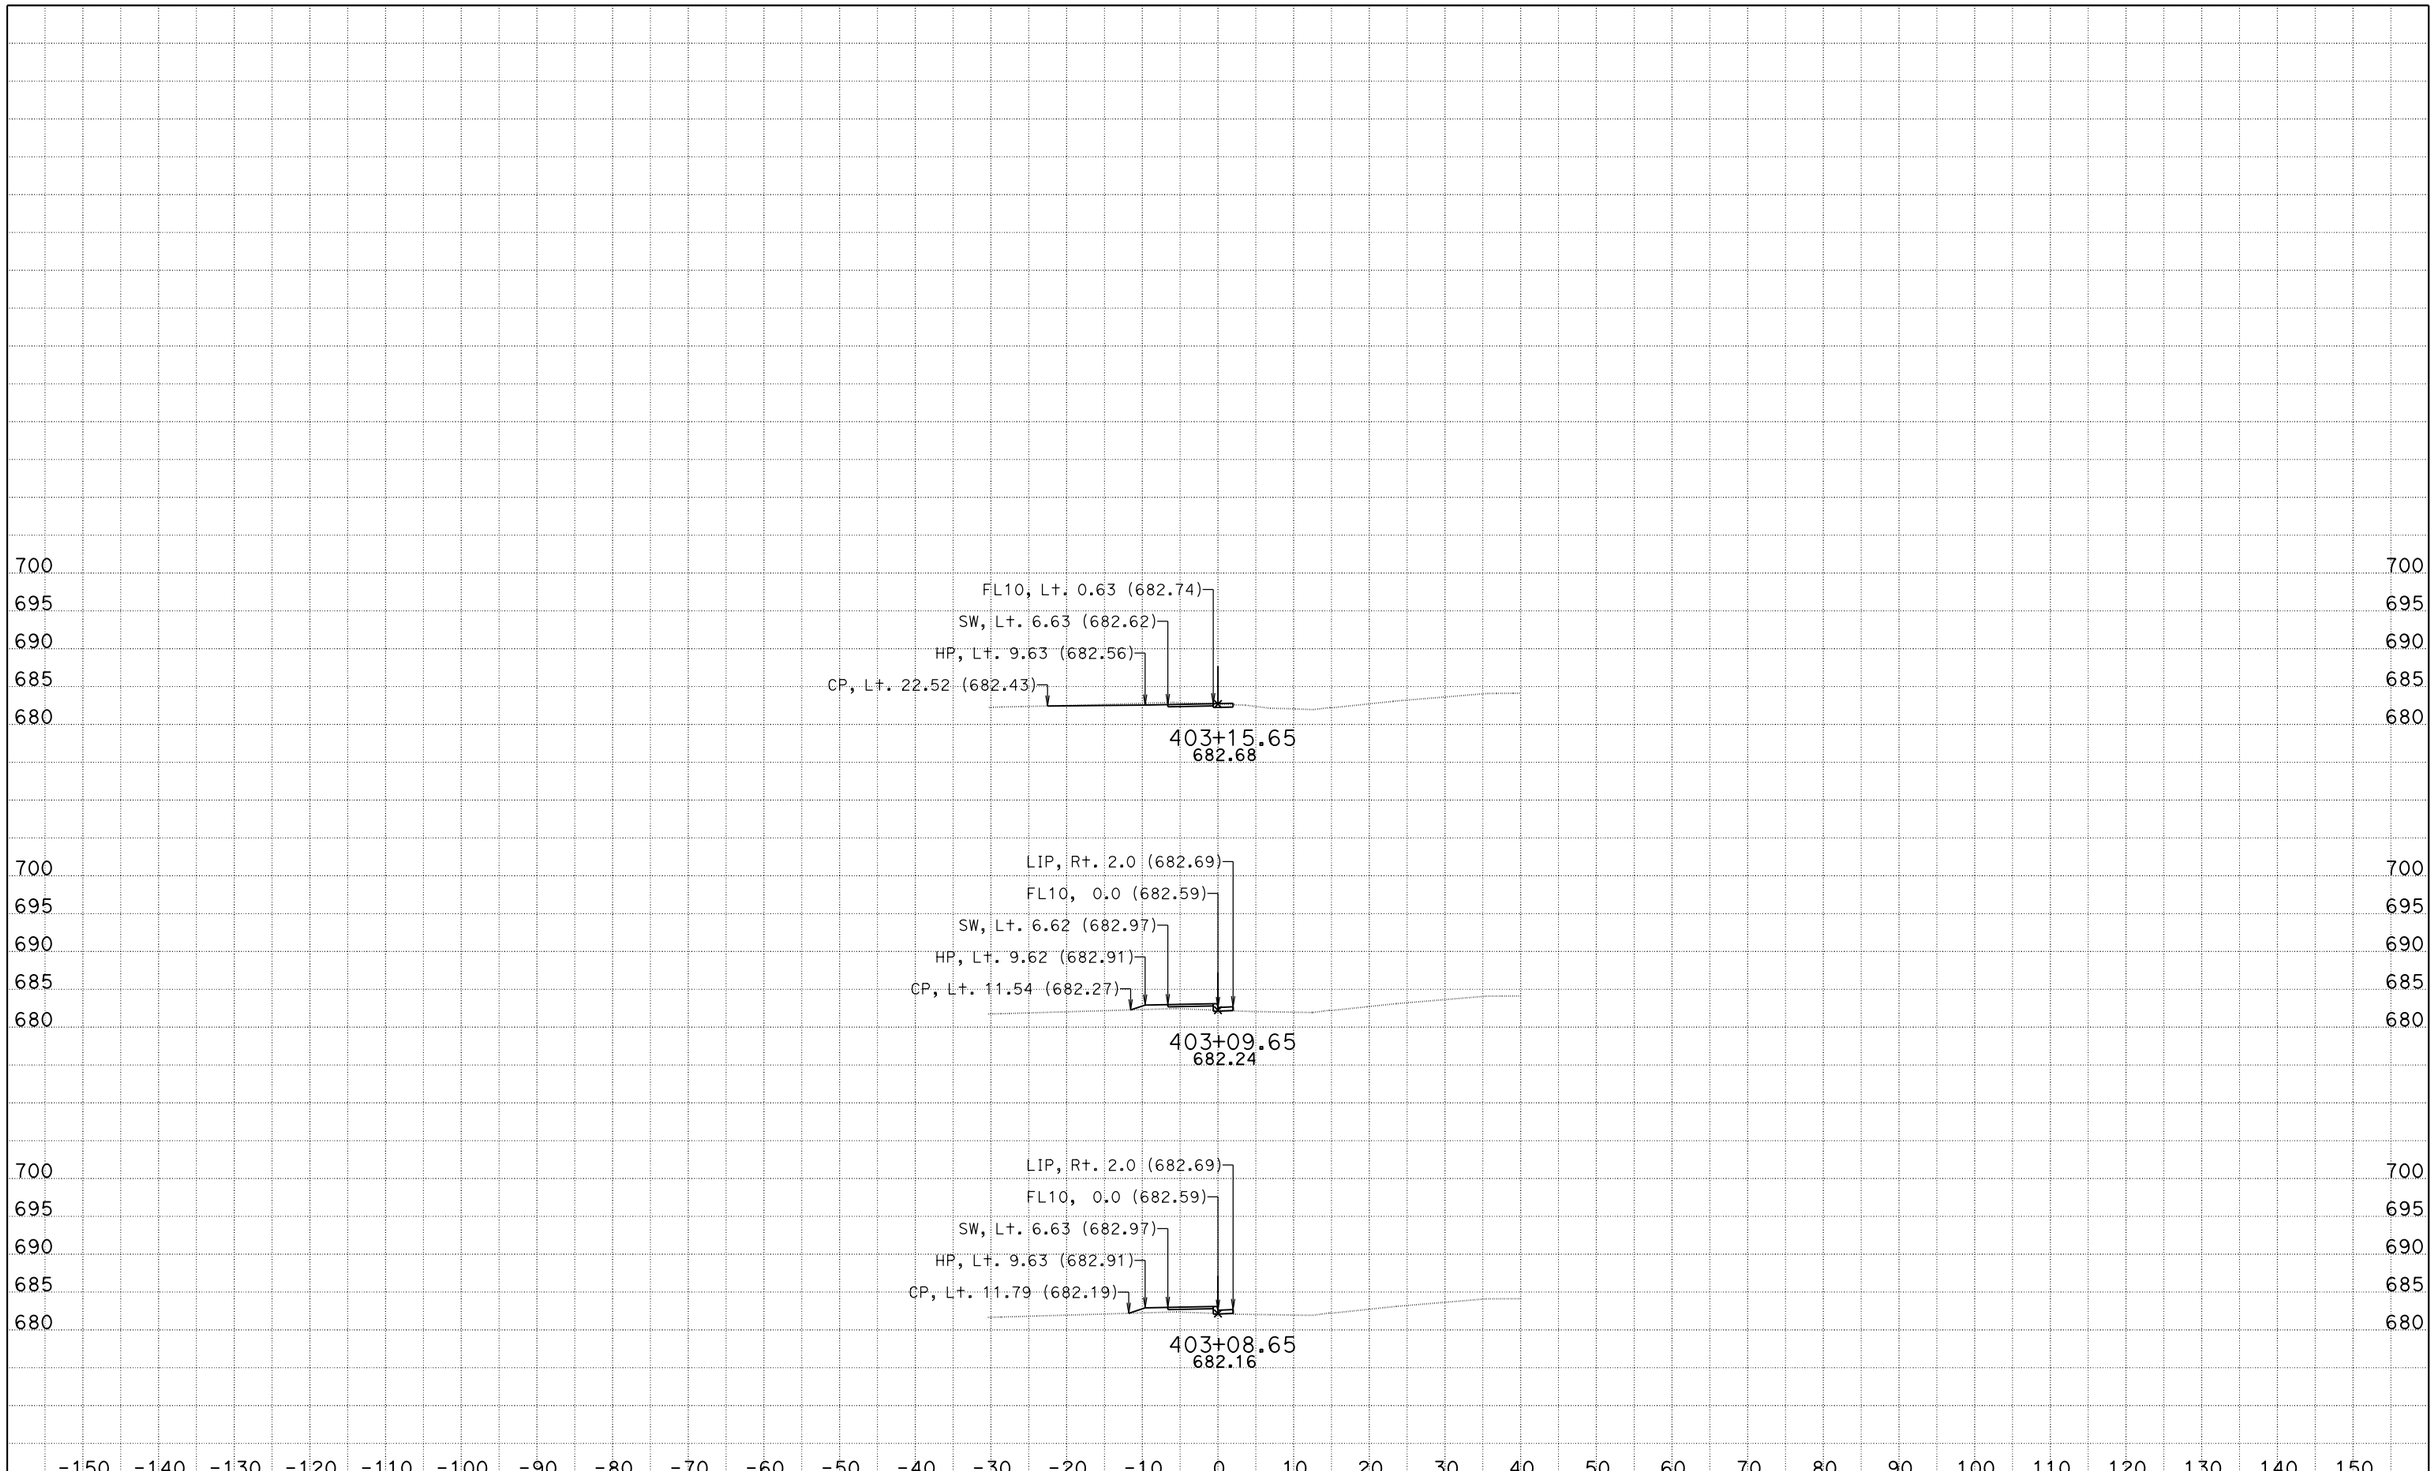

0500000474 SB-154-R7.8/R8.3 154/246 Roundabout
DATE: 1/4/2013
KC Project: 5110016 File: D:\Projects\5110016\design_fl10a.ear

SCALE: 1" = 10' Horiz.
1" = 10' Vert.

All Dimensions are US Survey Feet

FL10
CROSS SECTIONS