DESIGN STUDY ONLY

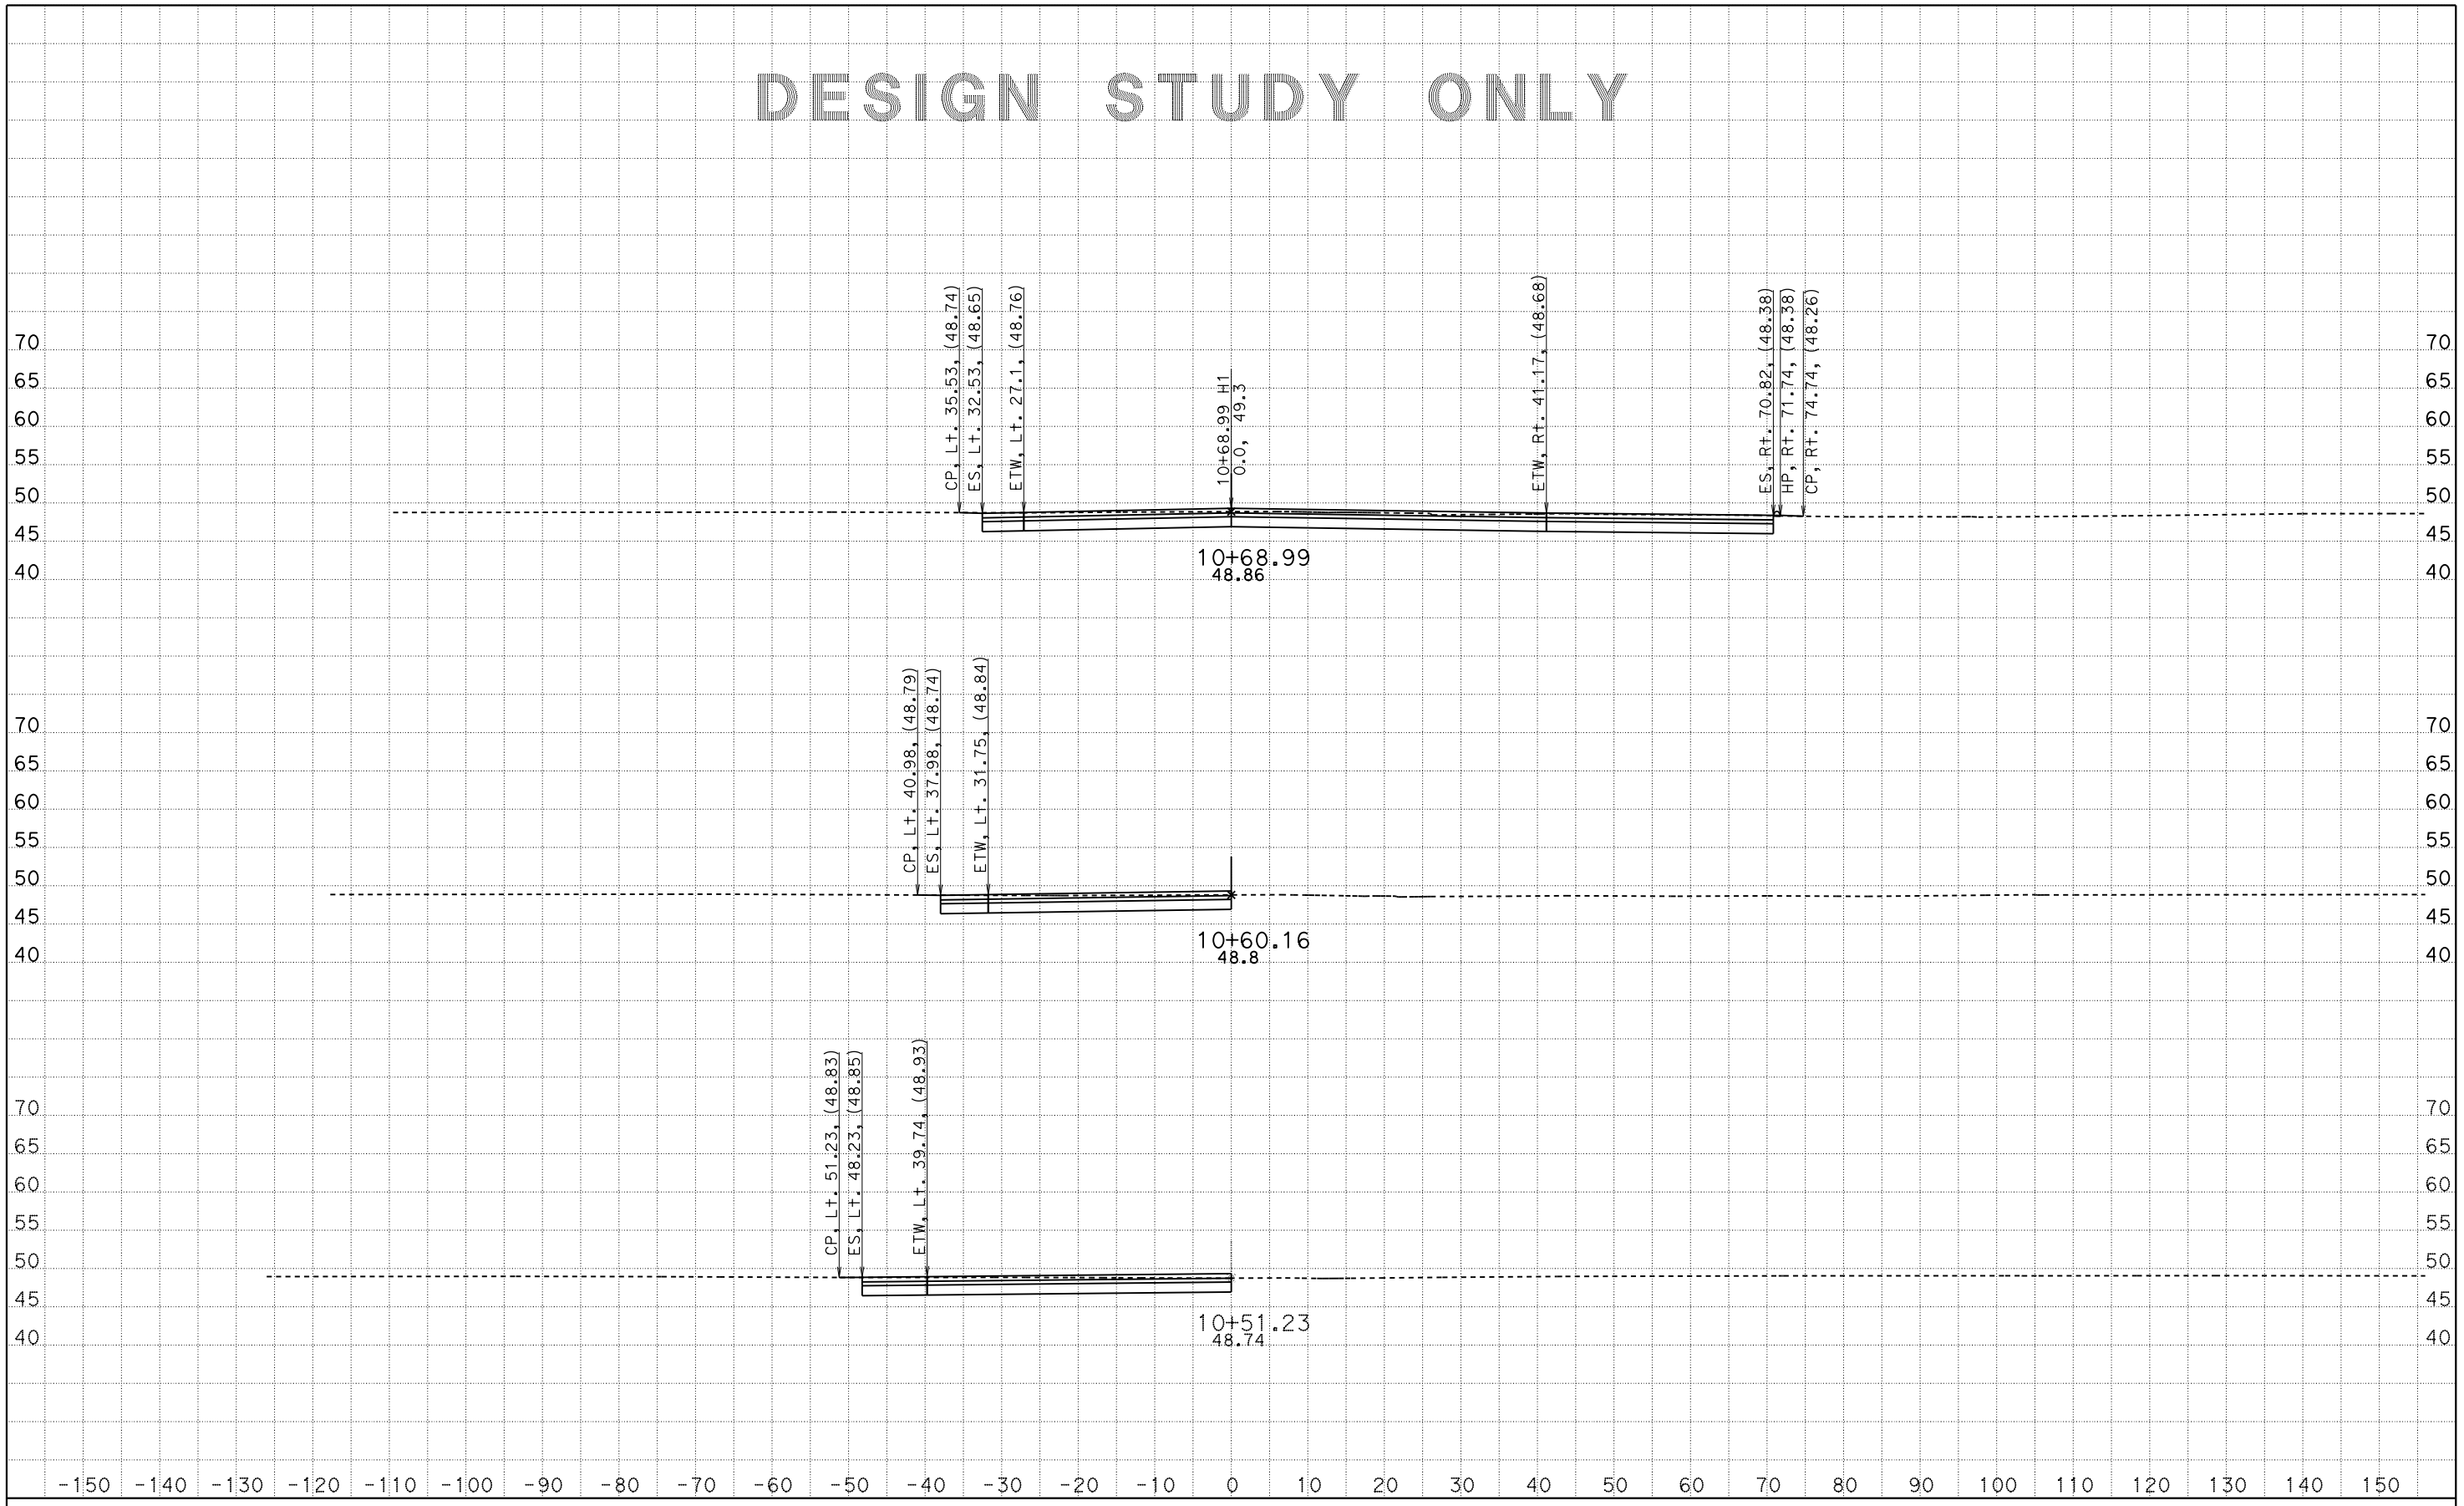

CREATED BY: Abrana Naranjo
DATE: 1/23/2015 PROJECT ID: 0500000833
KC Project: 5120118 File: S:*-0T270\500 Contract Preparation\PS&E Processing\5120118\ear\h1_finish_cd.ear

CONTRACT: 05-0T2701
DIST/CO/RTE/PM: 05/Mon/PM 19.0-19.3

SCALE: 1" = 10' Horiz.
1" = 10' Vert.

All Dimensions are US Survey Feet

H1
CROSS SECTIONS
SHEET 1 OF 9

DESIGN STUDY ONLY

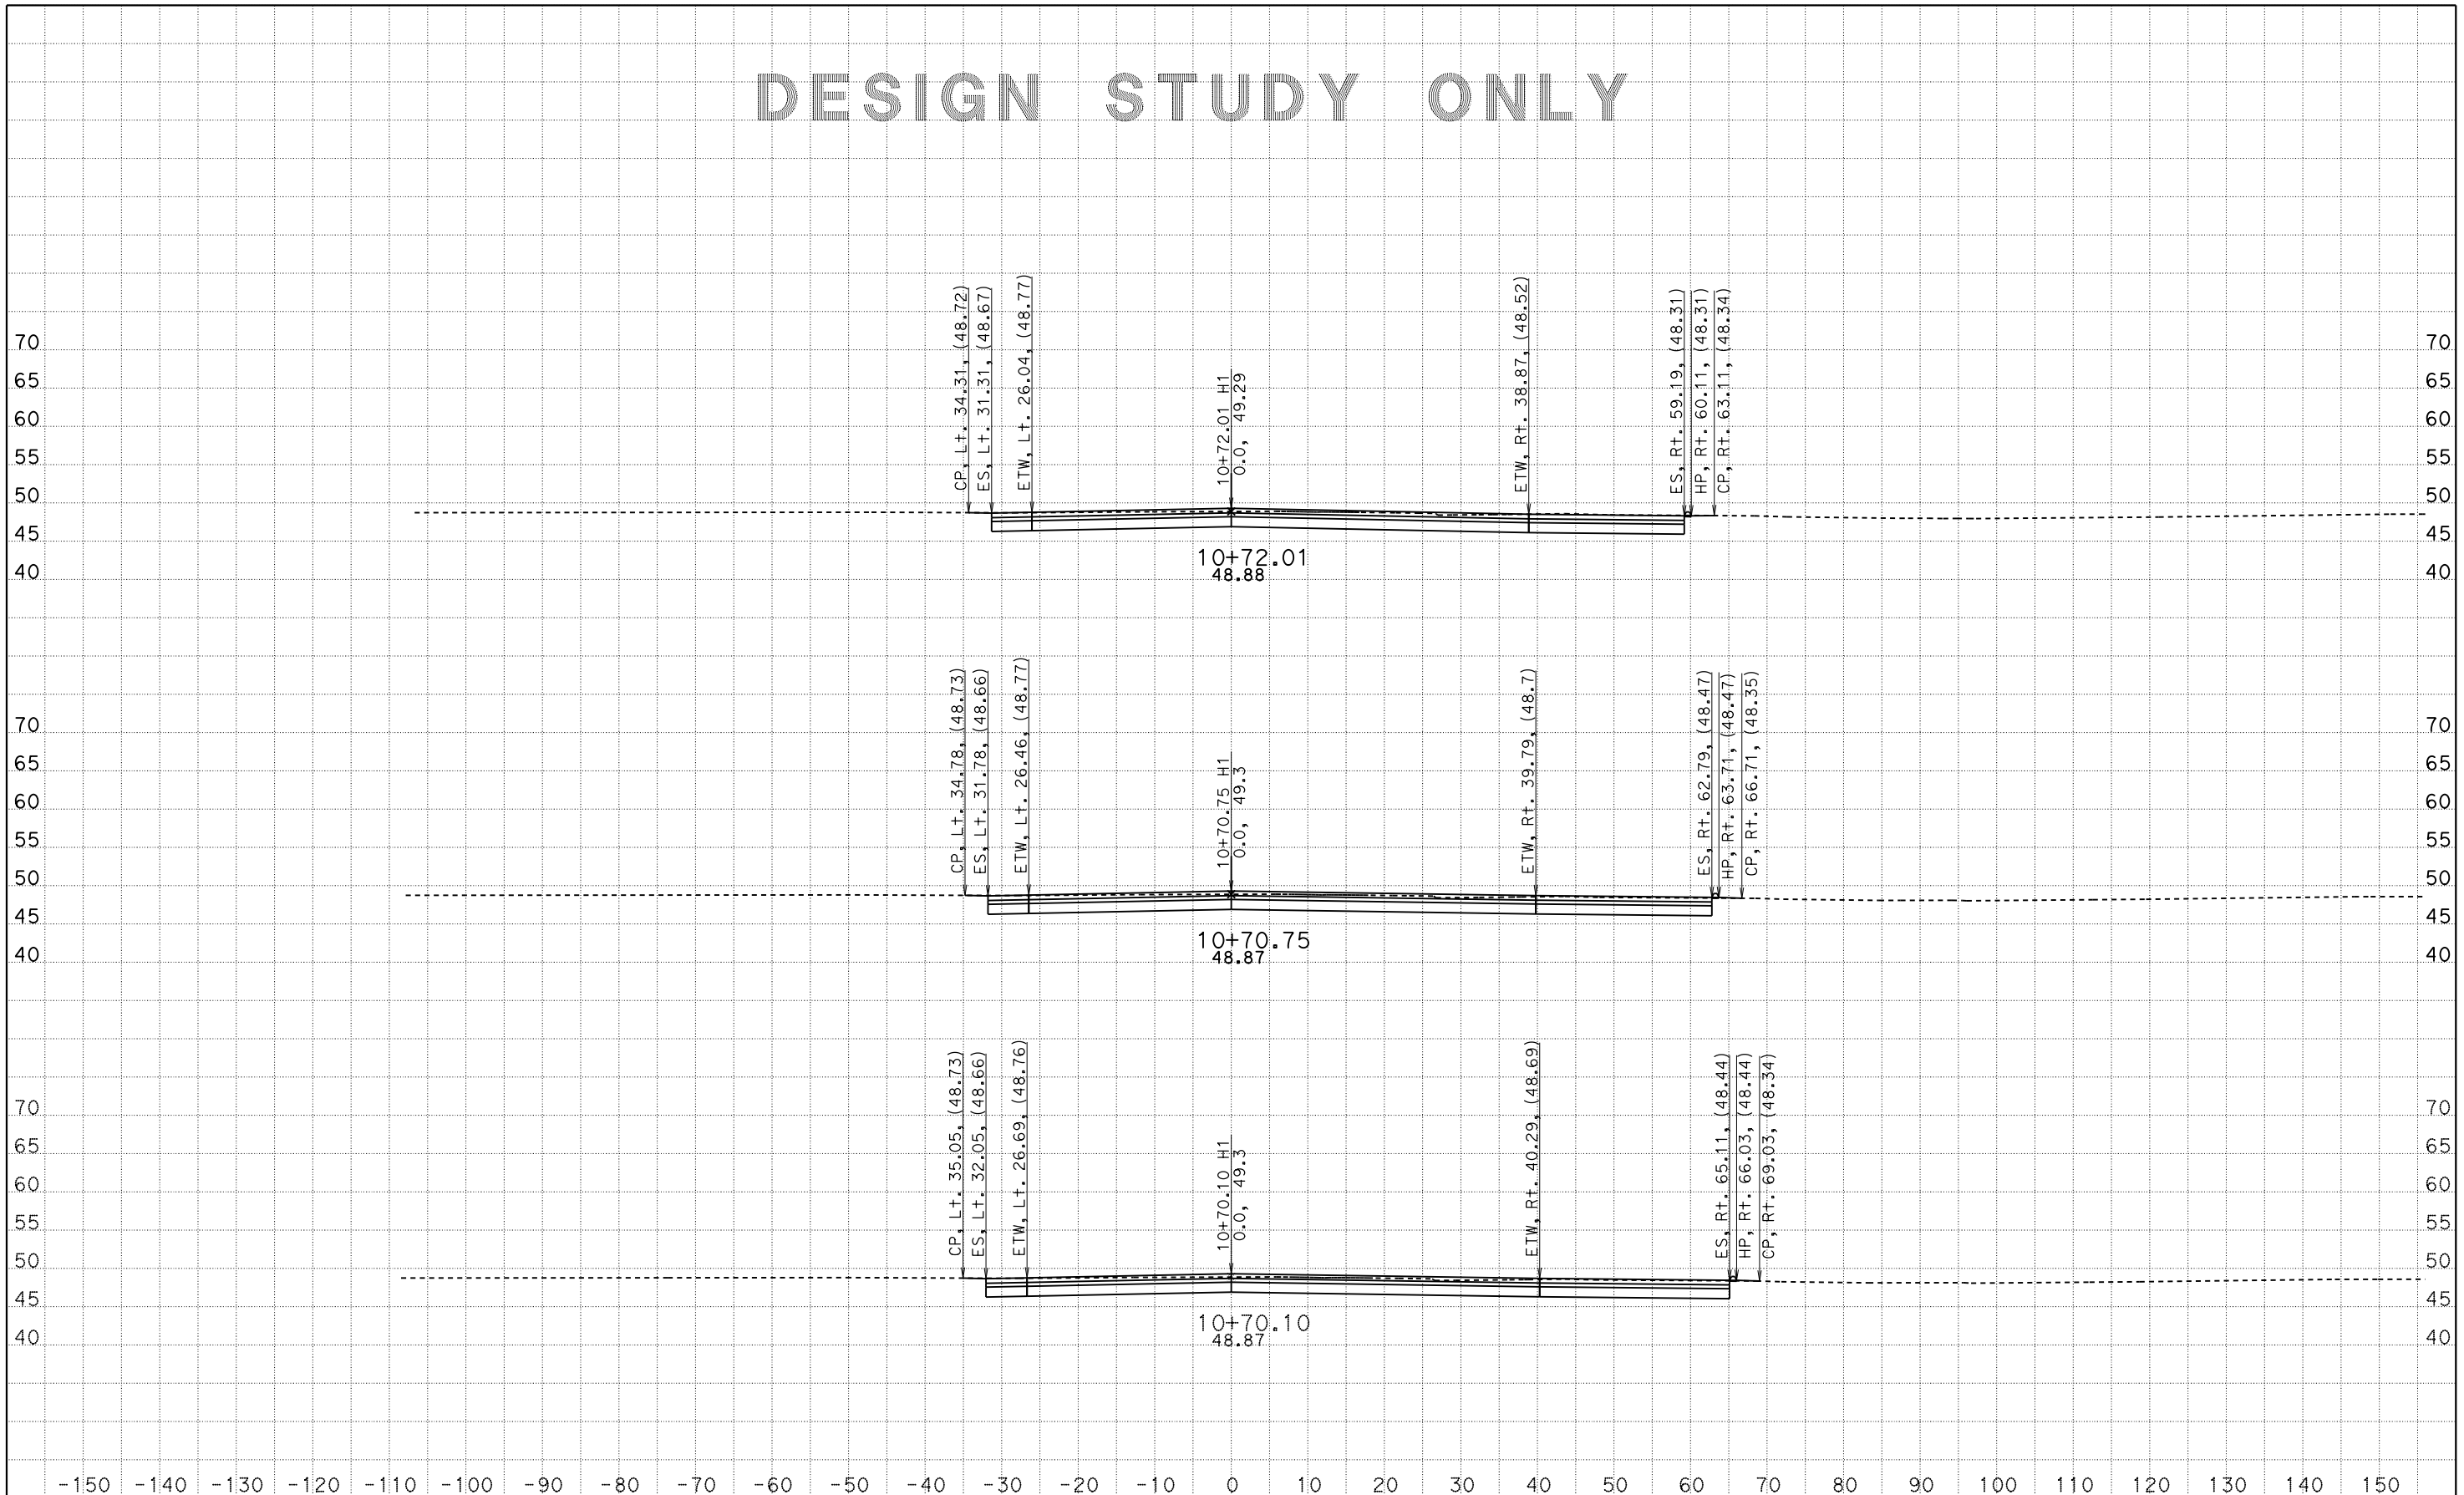

CREATED BY: Abrana Naranjo
DATE: 1/23/2015 PROJECT ID: 0500000833
KC Project: 5120118 File: S:\X-0T270\500 Contract Preparation\PS&E Processing\5120118\ear\h1_finish_cd.ear

CONTRACT: 05-0T2701
DIST/CO/RTE/PM: 05/Mon/PM 19.0-19.3

SCALE: 1" = 10' Horiz.
1" = 10' Vert.

All Dimensions are US Survey Feet

H1
CROSS SECTIONS
SHEET 2 OF 9

DESIGN STUDY ONLY

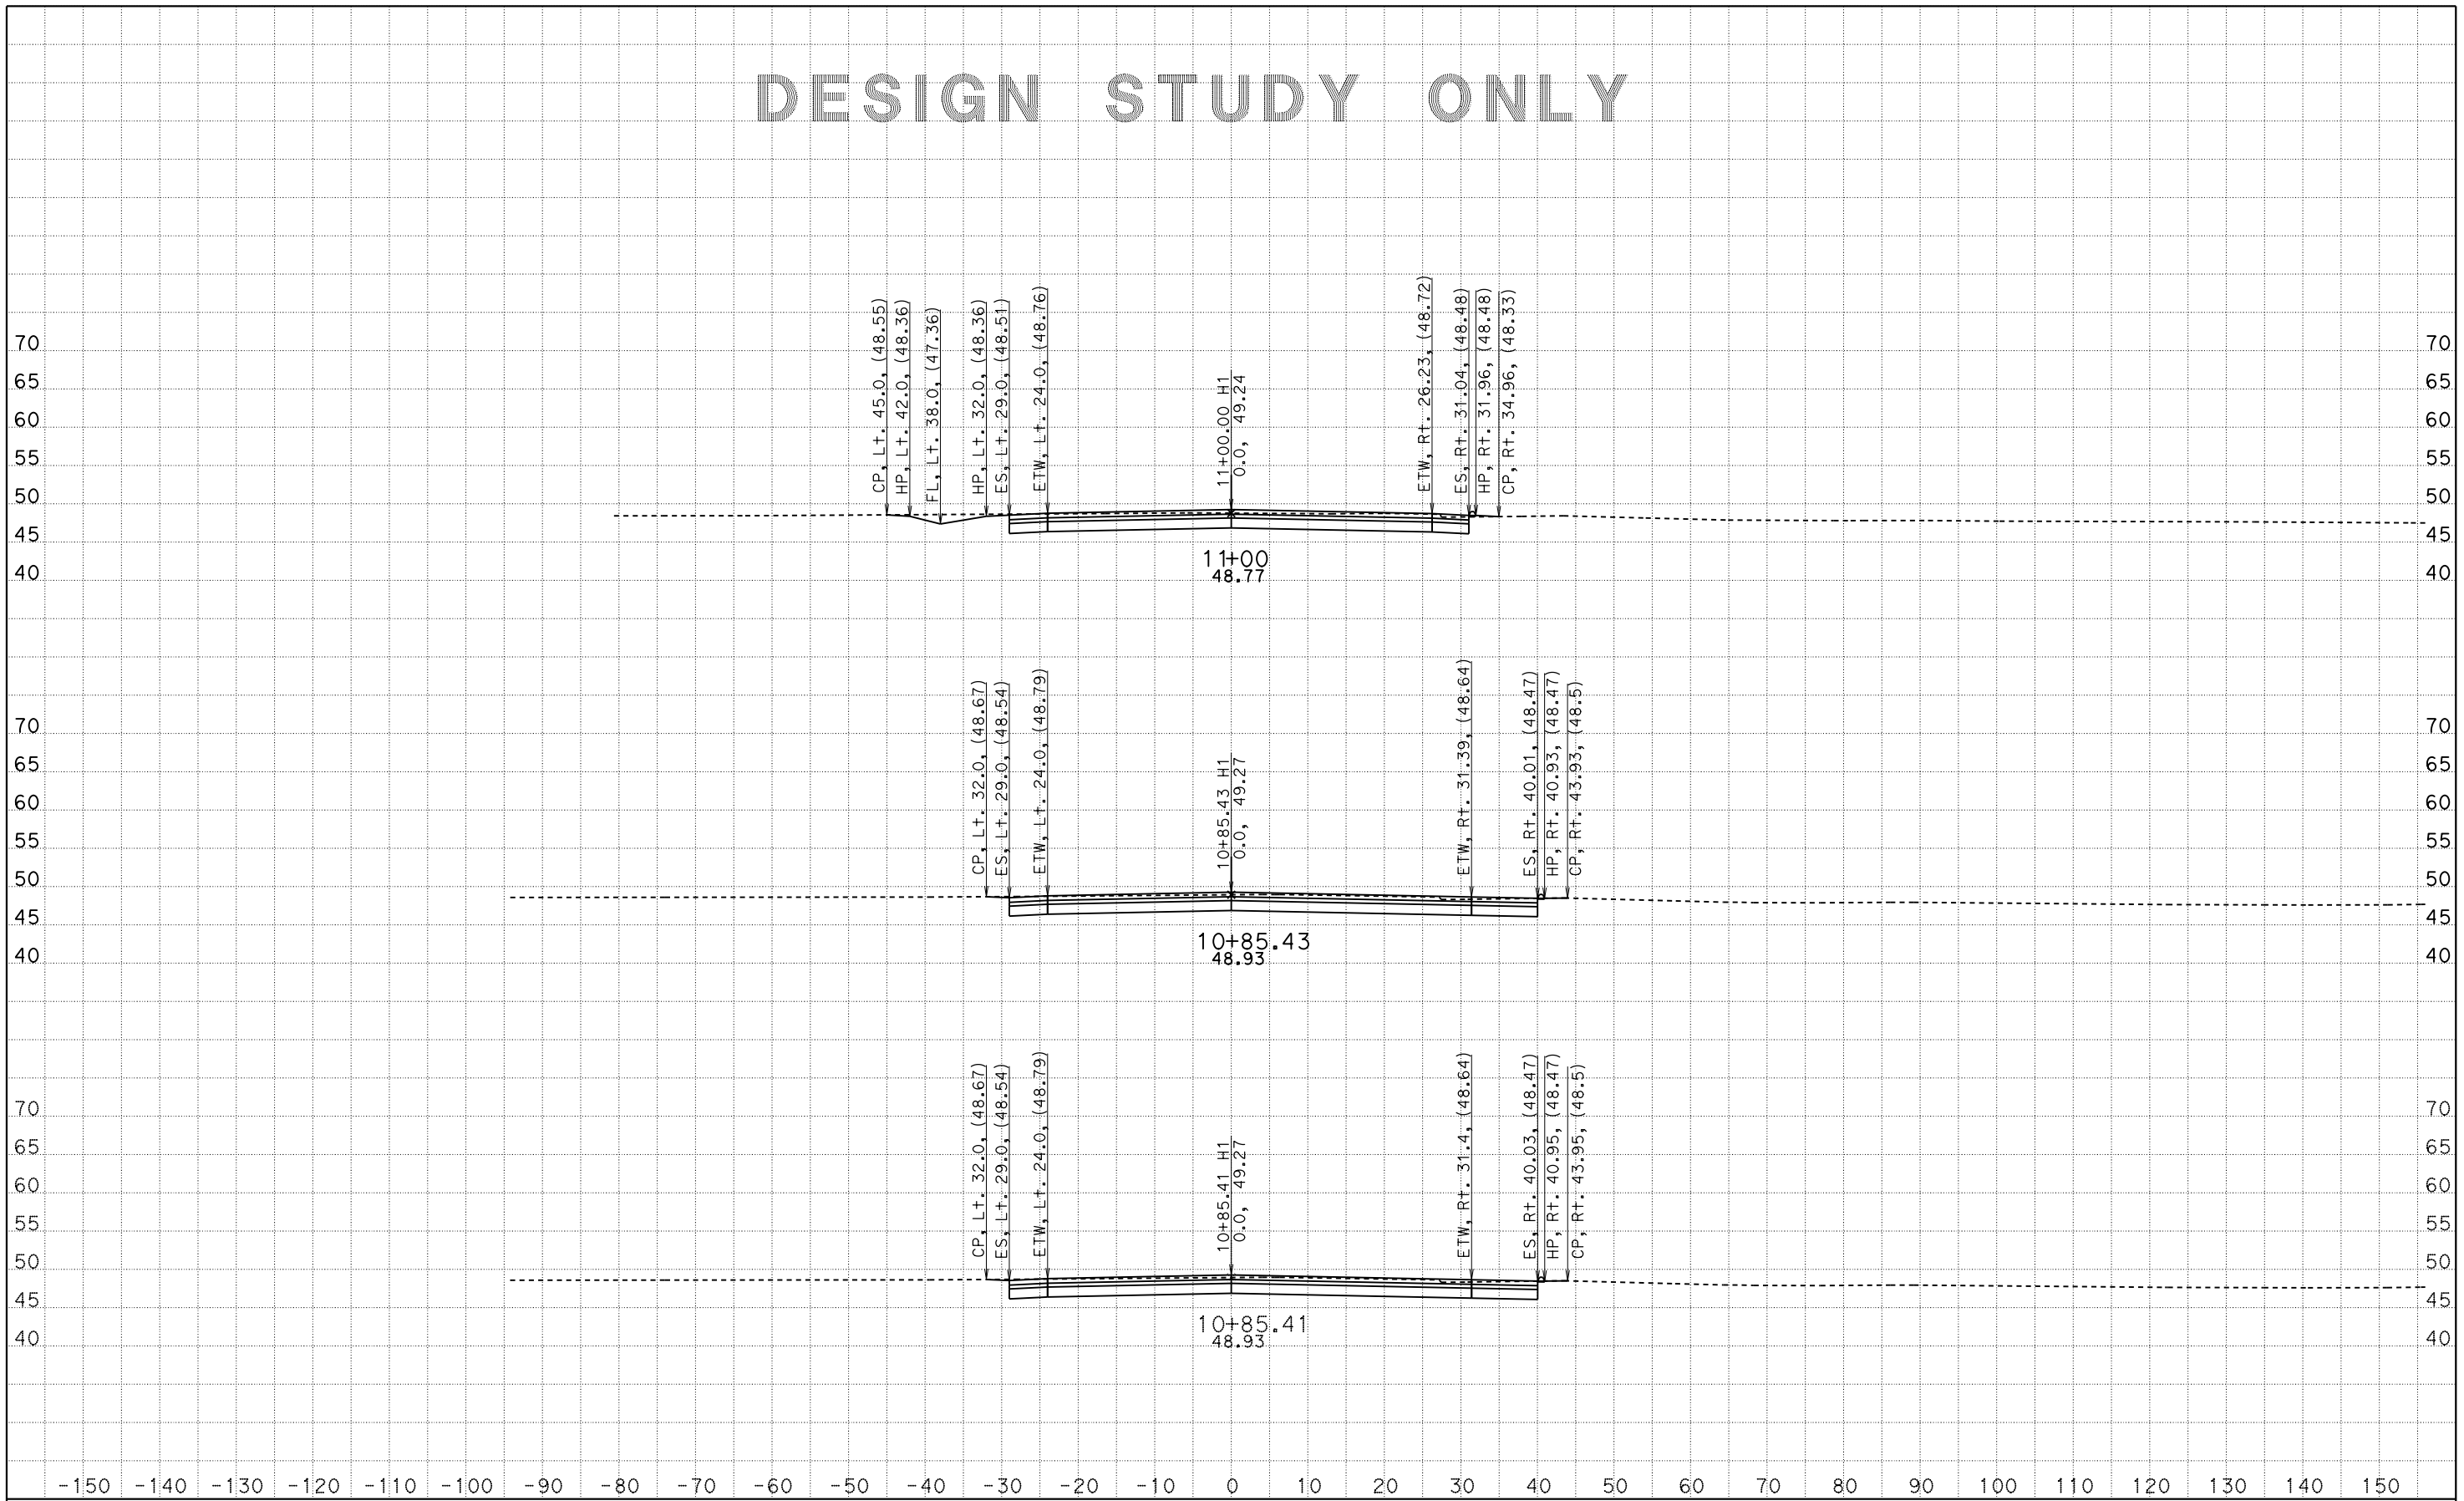

CREATED BY: Abrana Naranjo
DATE: 1/23/2015 PROJECT ID: 0500000833
KC Project: 5120118 File: S:*-0T270\500 Contract Preparation\PS&E Processing\5120118\ear\h1_finish_cd.ear

CONTRACT: 05-0T2701
DIST/CO/RTE/PM: 05/Mon/PM 19.0-19.3

SCALE: 1" = 10' Horiz.
1" = 10' Vert.

All Dimensions are US Survey Feet

H1
CROSS SECTIONS
SHEET 3 OF 9

DESIGN STUDY ONLY

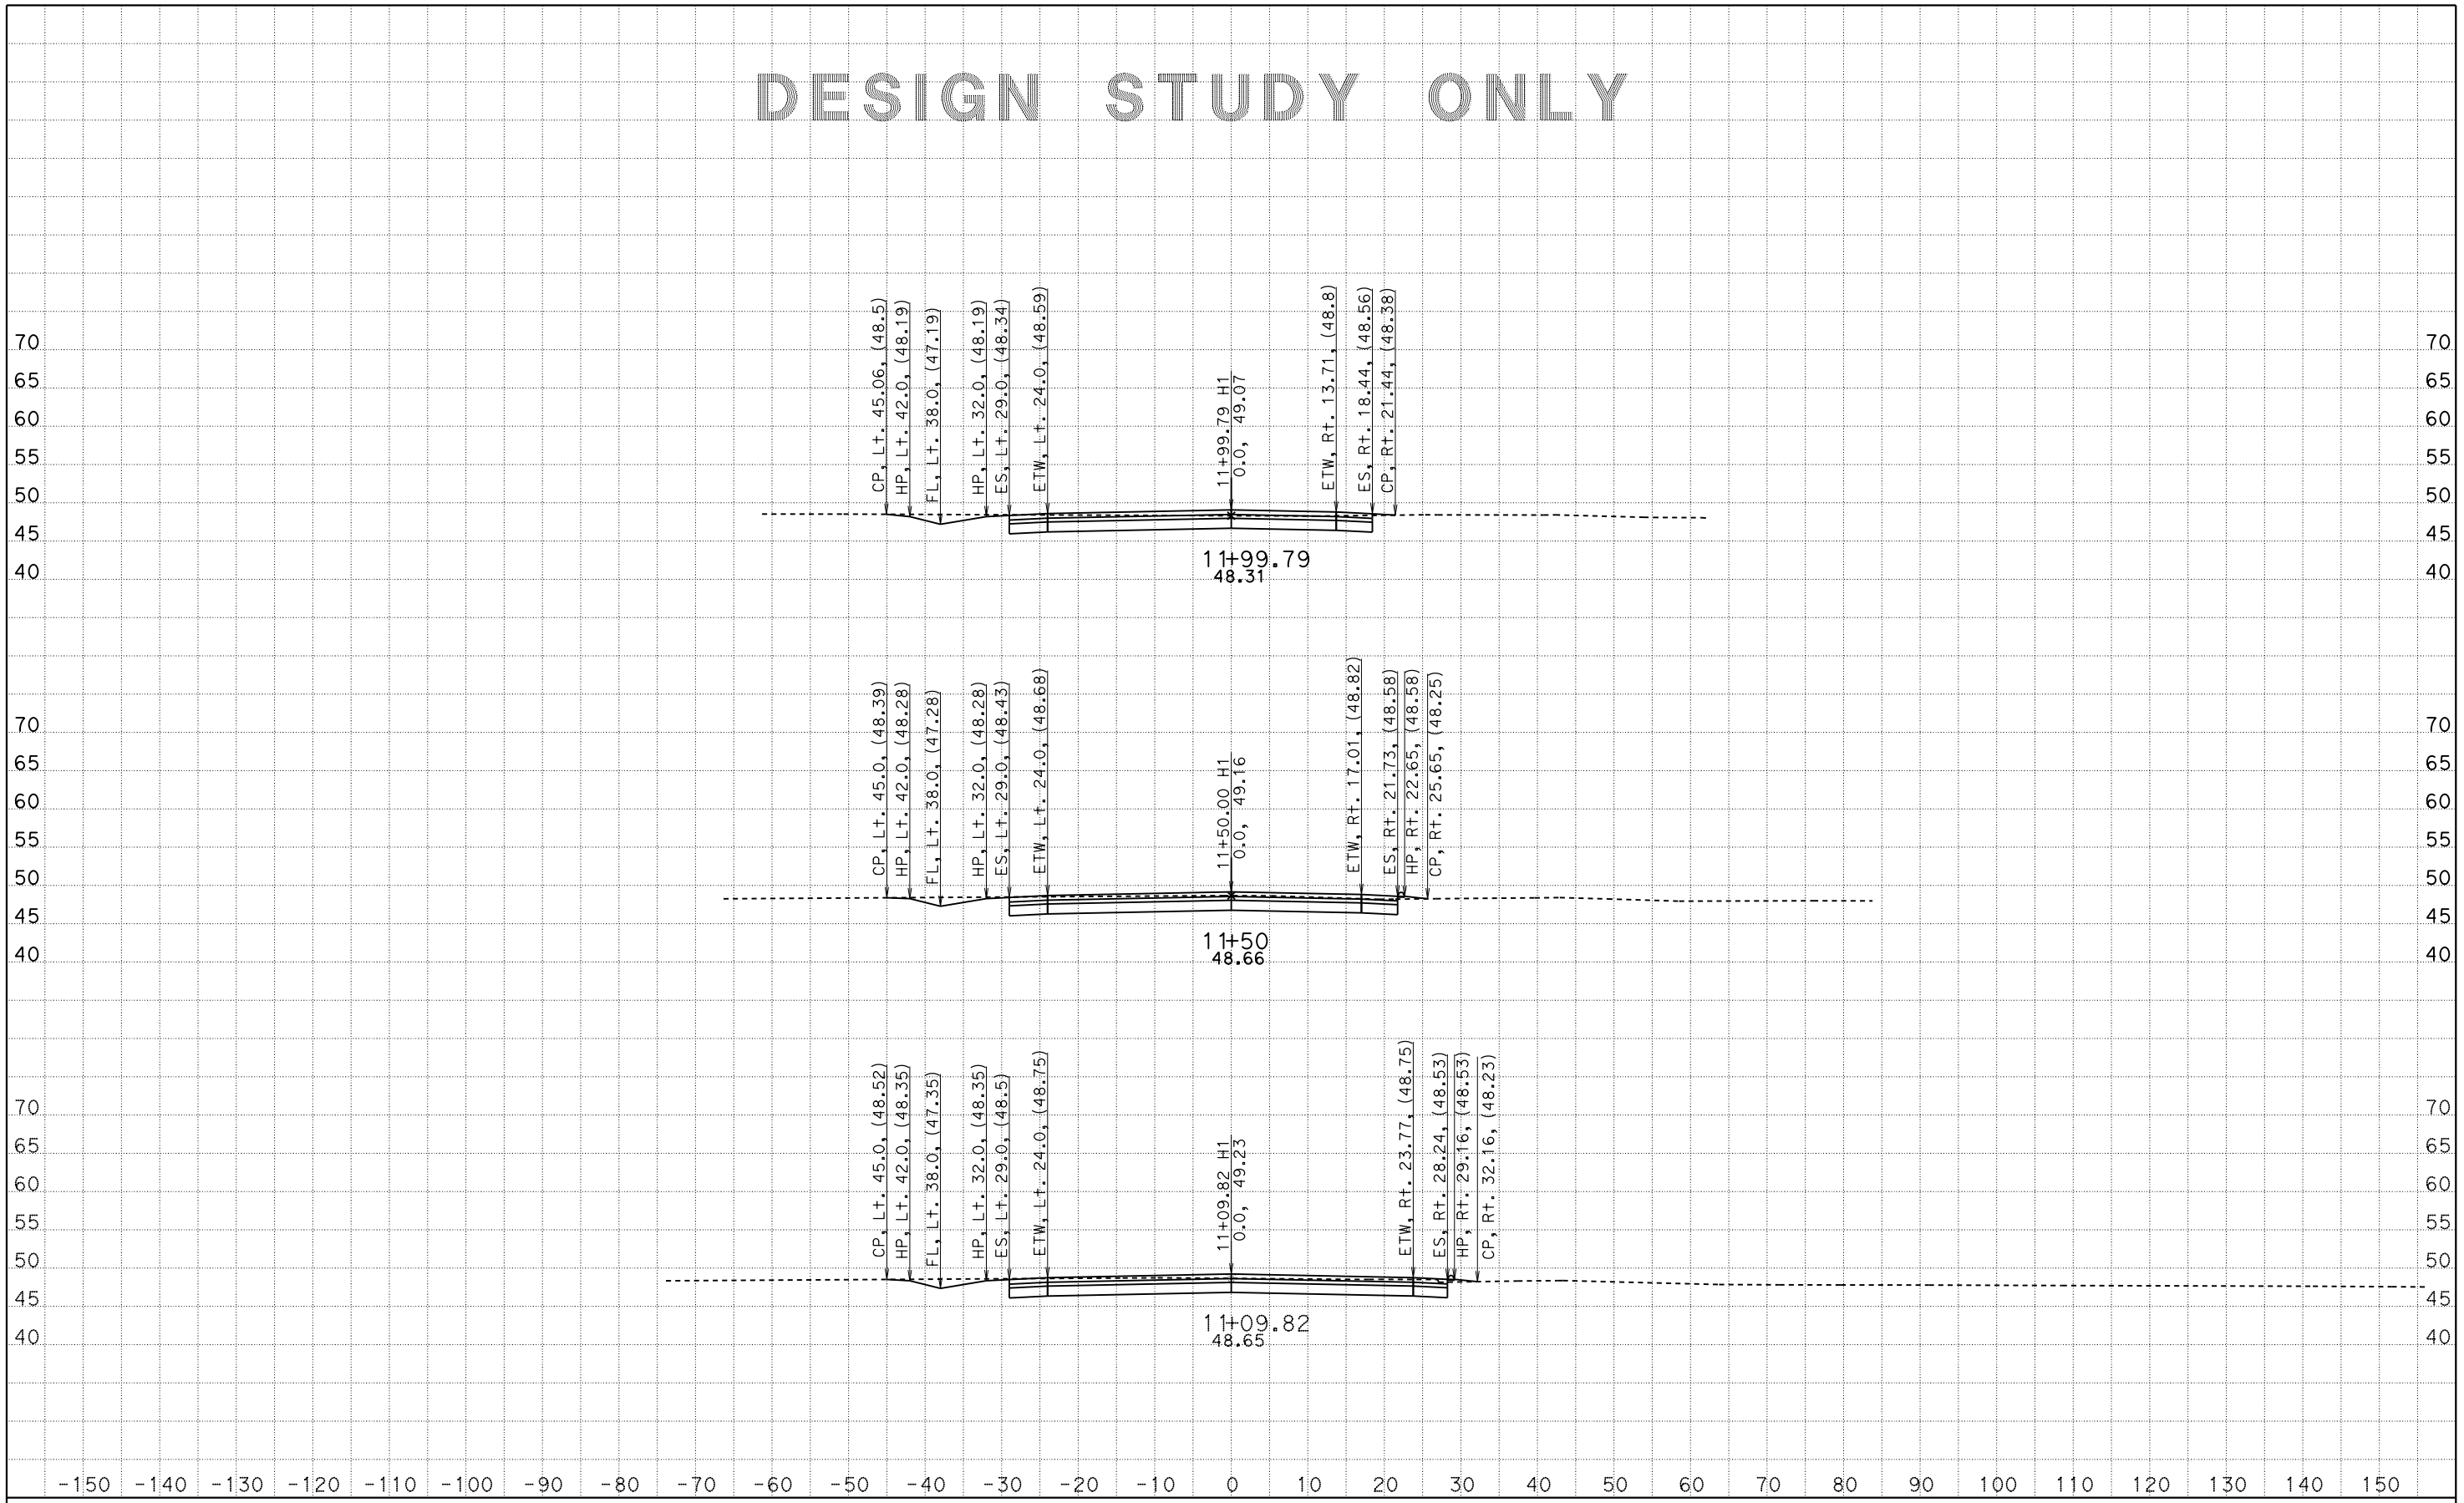

CREATED BY: Abrana Naranjo
DATE: 1/23/2015 PROJECT ID: 0500000833
KC Project: 5120118 File: S:*-0T270\500 Contract Preparation\PS&E Processing\5120118\ear\h1_finish_cd.ear

CONTRACT: 05-0T2701
DIST/CO/RTE/PM: 05/Mon/PM 19.0-19.3

SCALE: 1" = 10' Horiz.
1" = 10' Vert.

All Dimensions are US Survey Feet

H1
CROSS SECTIONS
SHEET 4 OF 9

DESIGN STUDY ONLY

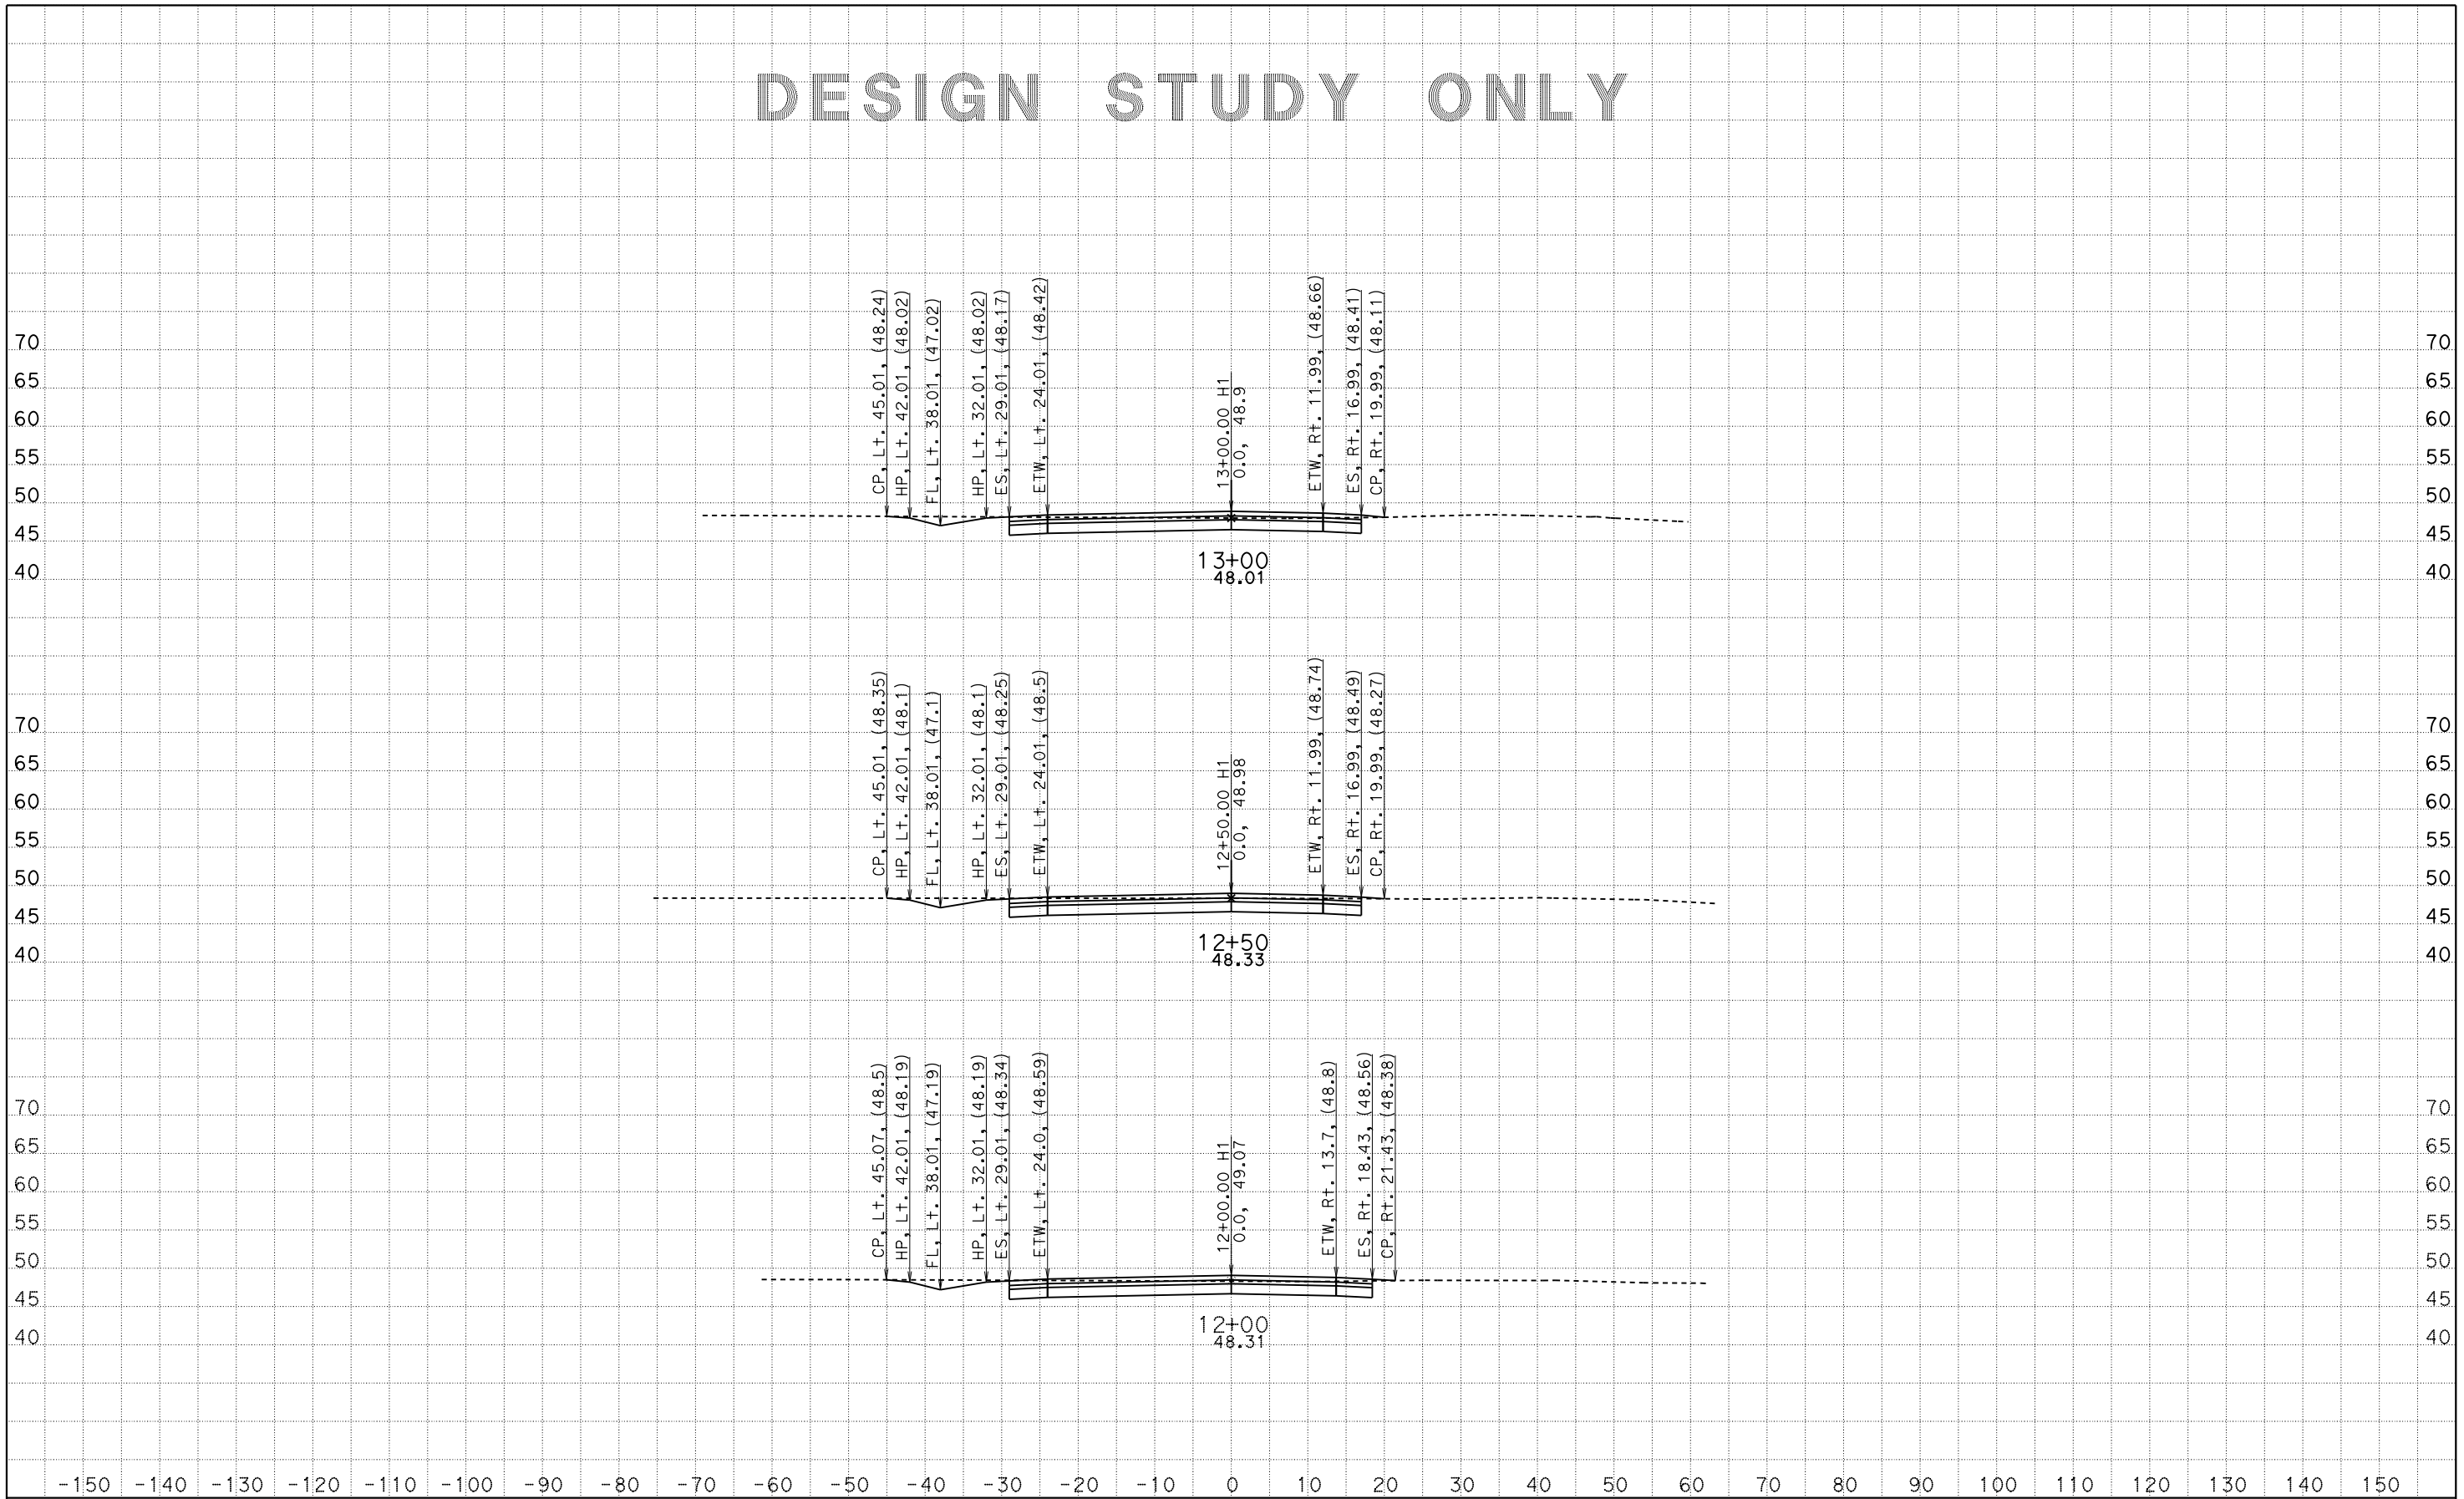

CREATED BY: Abrana Naranjo
DATE: 1/23/2015 PROJECT ID: 0500000833
KC Project: 5120118 File: S:*-0T270\500 Contract Preparation\PS&E Processing\5120118\ear\h1_finish_cd.ear

CONTRACT: 05-0T2701
DIST/CO/RTE/PM: 05/Mon/PM 19.0-19.3

SCALE: 1" = 10' Horiz.
1" = 10' Vert.

All Dimensions are US Survey Feet

H1
CROSS SECTIONS
SHEET 5 OF 9

DESIGN STUDY ONLY

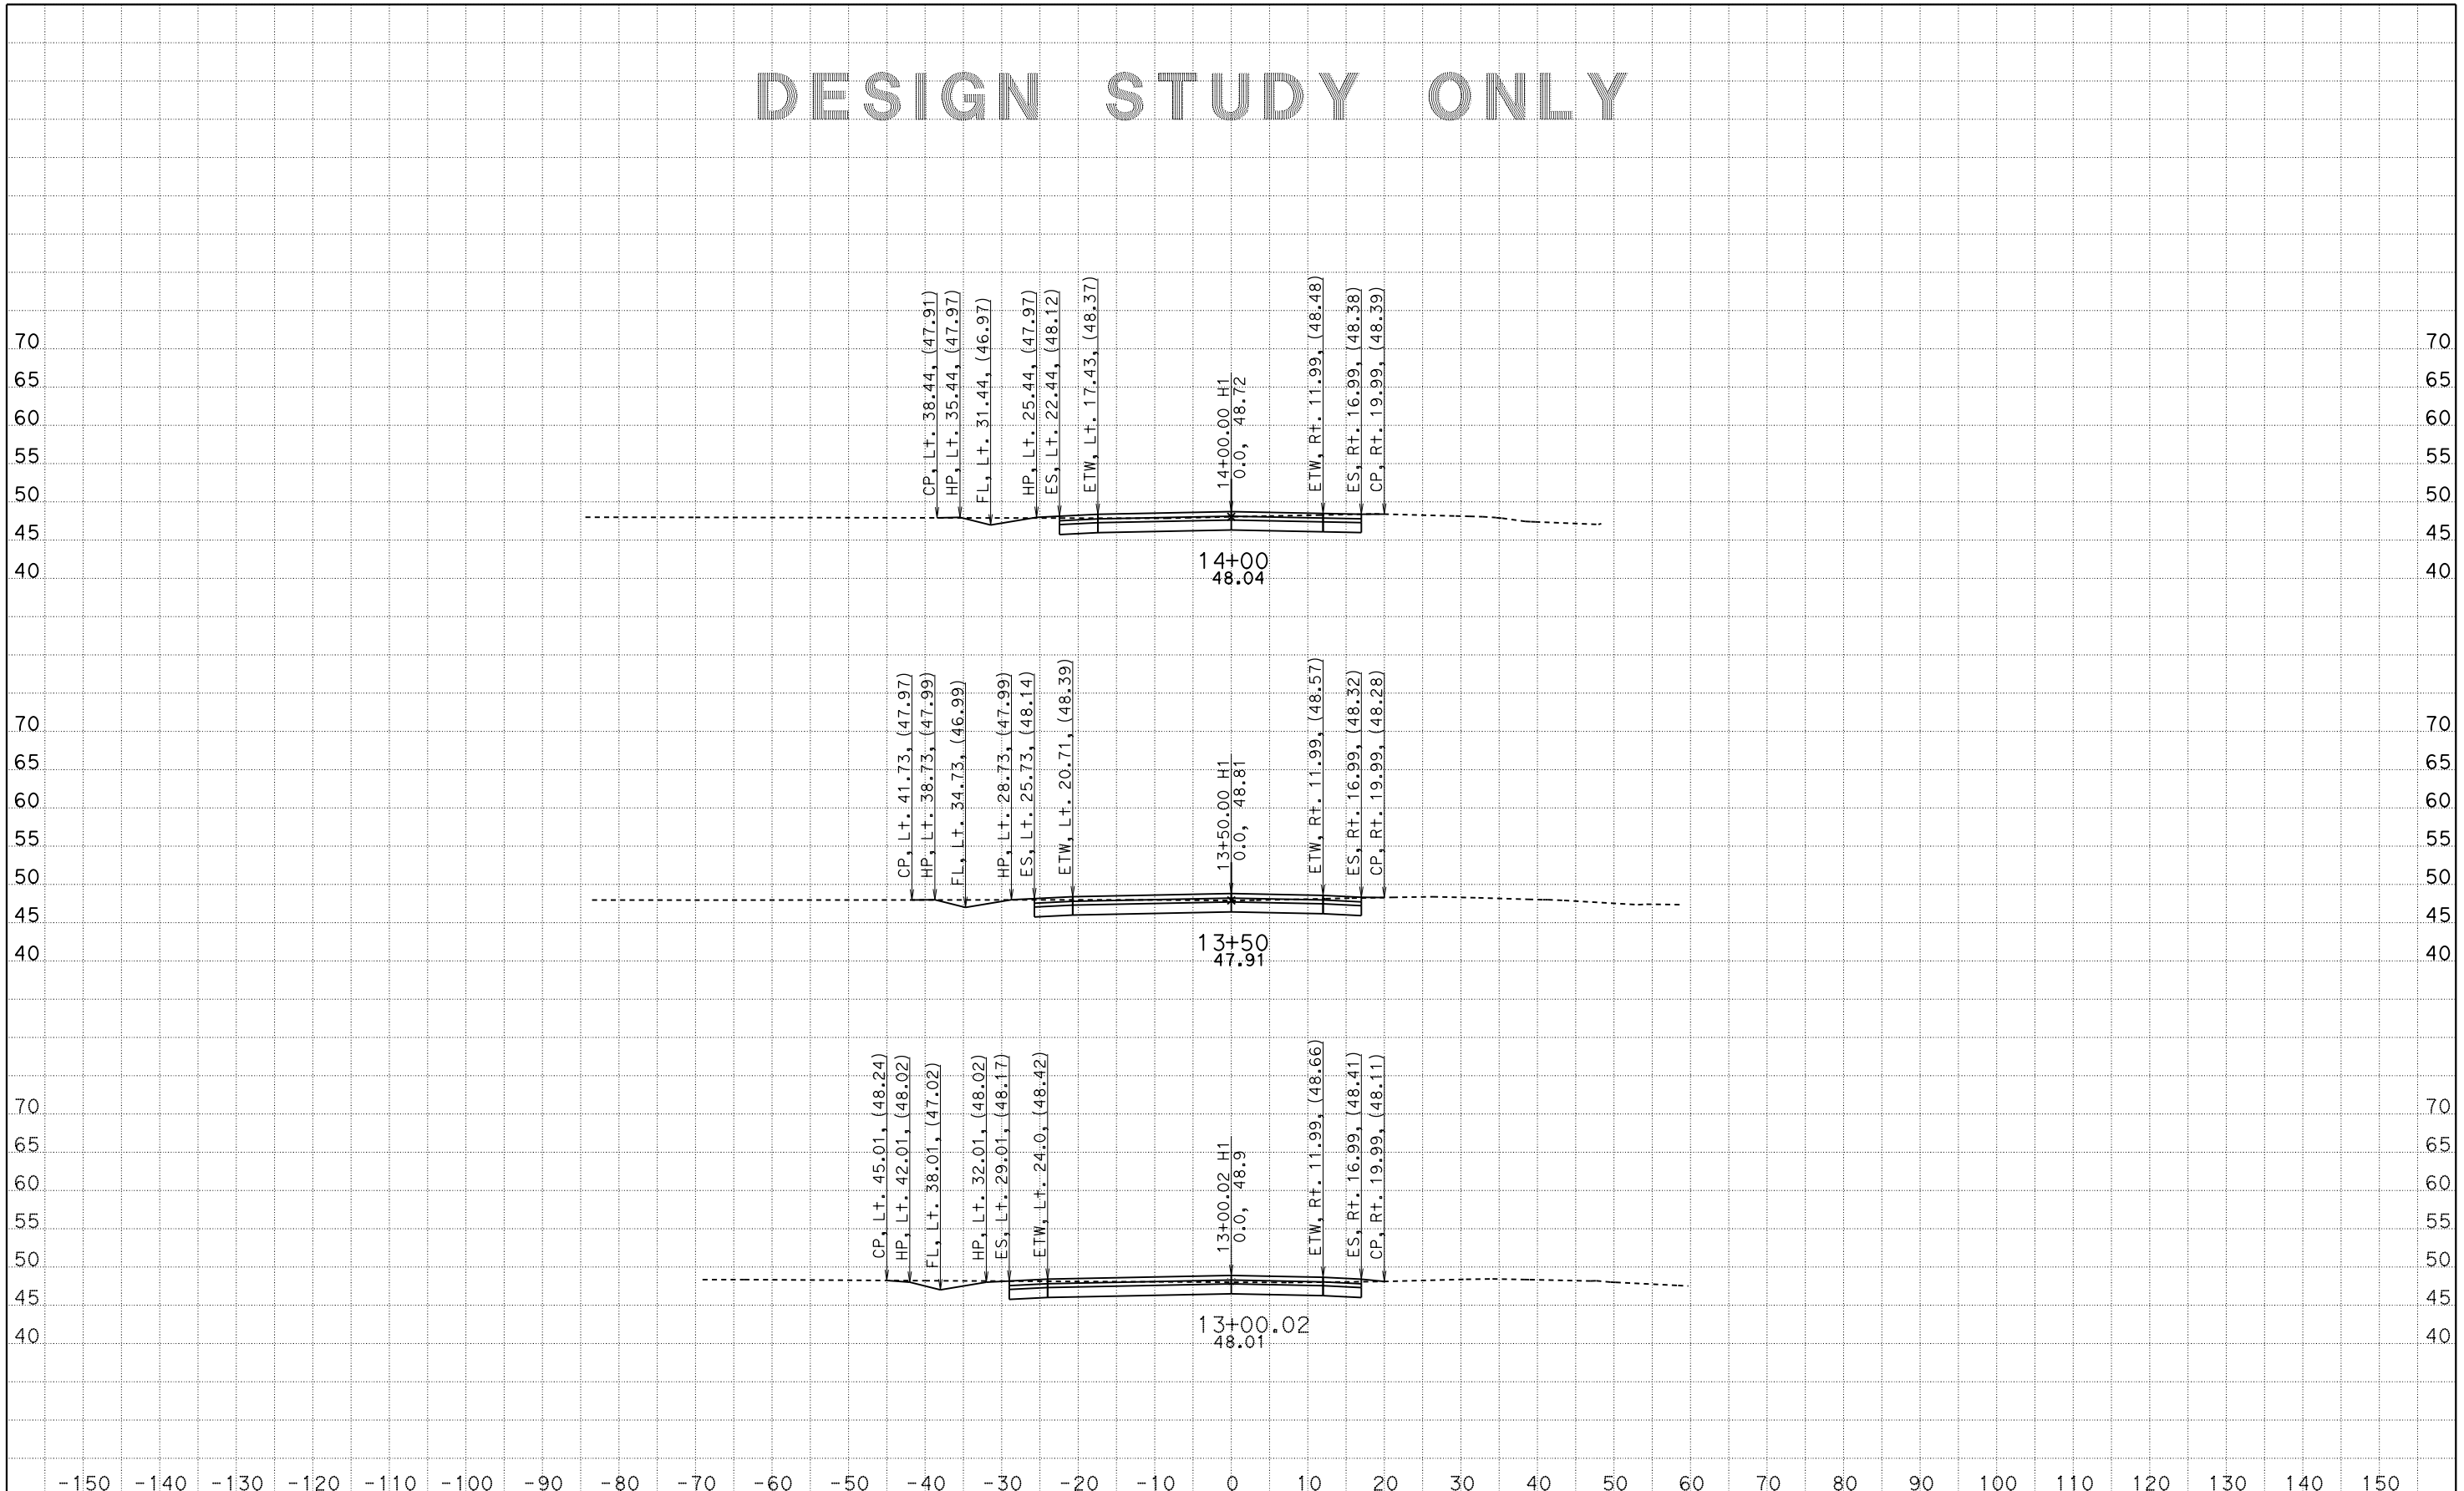

CREATED BY: Abrana Naranjo
DATE: 1/23/2015 PROJECT ID: 0500000833
KC Project: 5120118 File: S:*-0T270\500 Contract Preparation\PS&E Processing\5120118\ear\h1_finish_cd.ear

CONTRACT: 05-0T2701
DIST/CO/RTE/PM: 05/Mon/PM 19.0-19.3

SCALE: 1" = 10' Horiz.
1" = 10' Vert.

All Dimensions are US Survey Feet

H1
CROSS SECTIONS
SHEET 6 OF 9

DESIGN STUDY ONLY

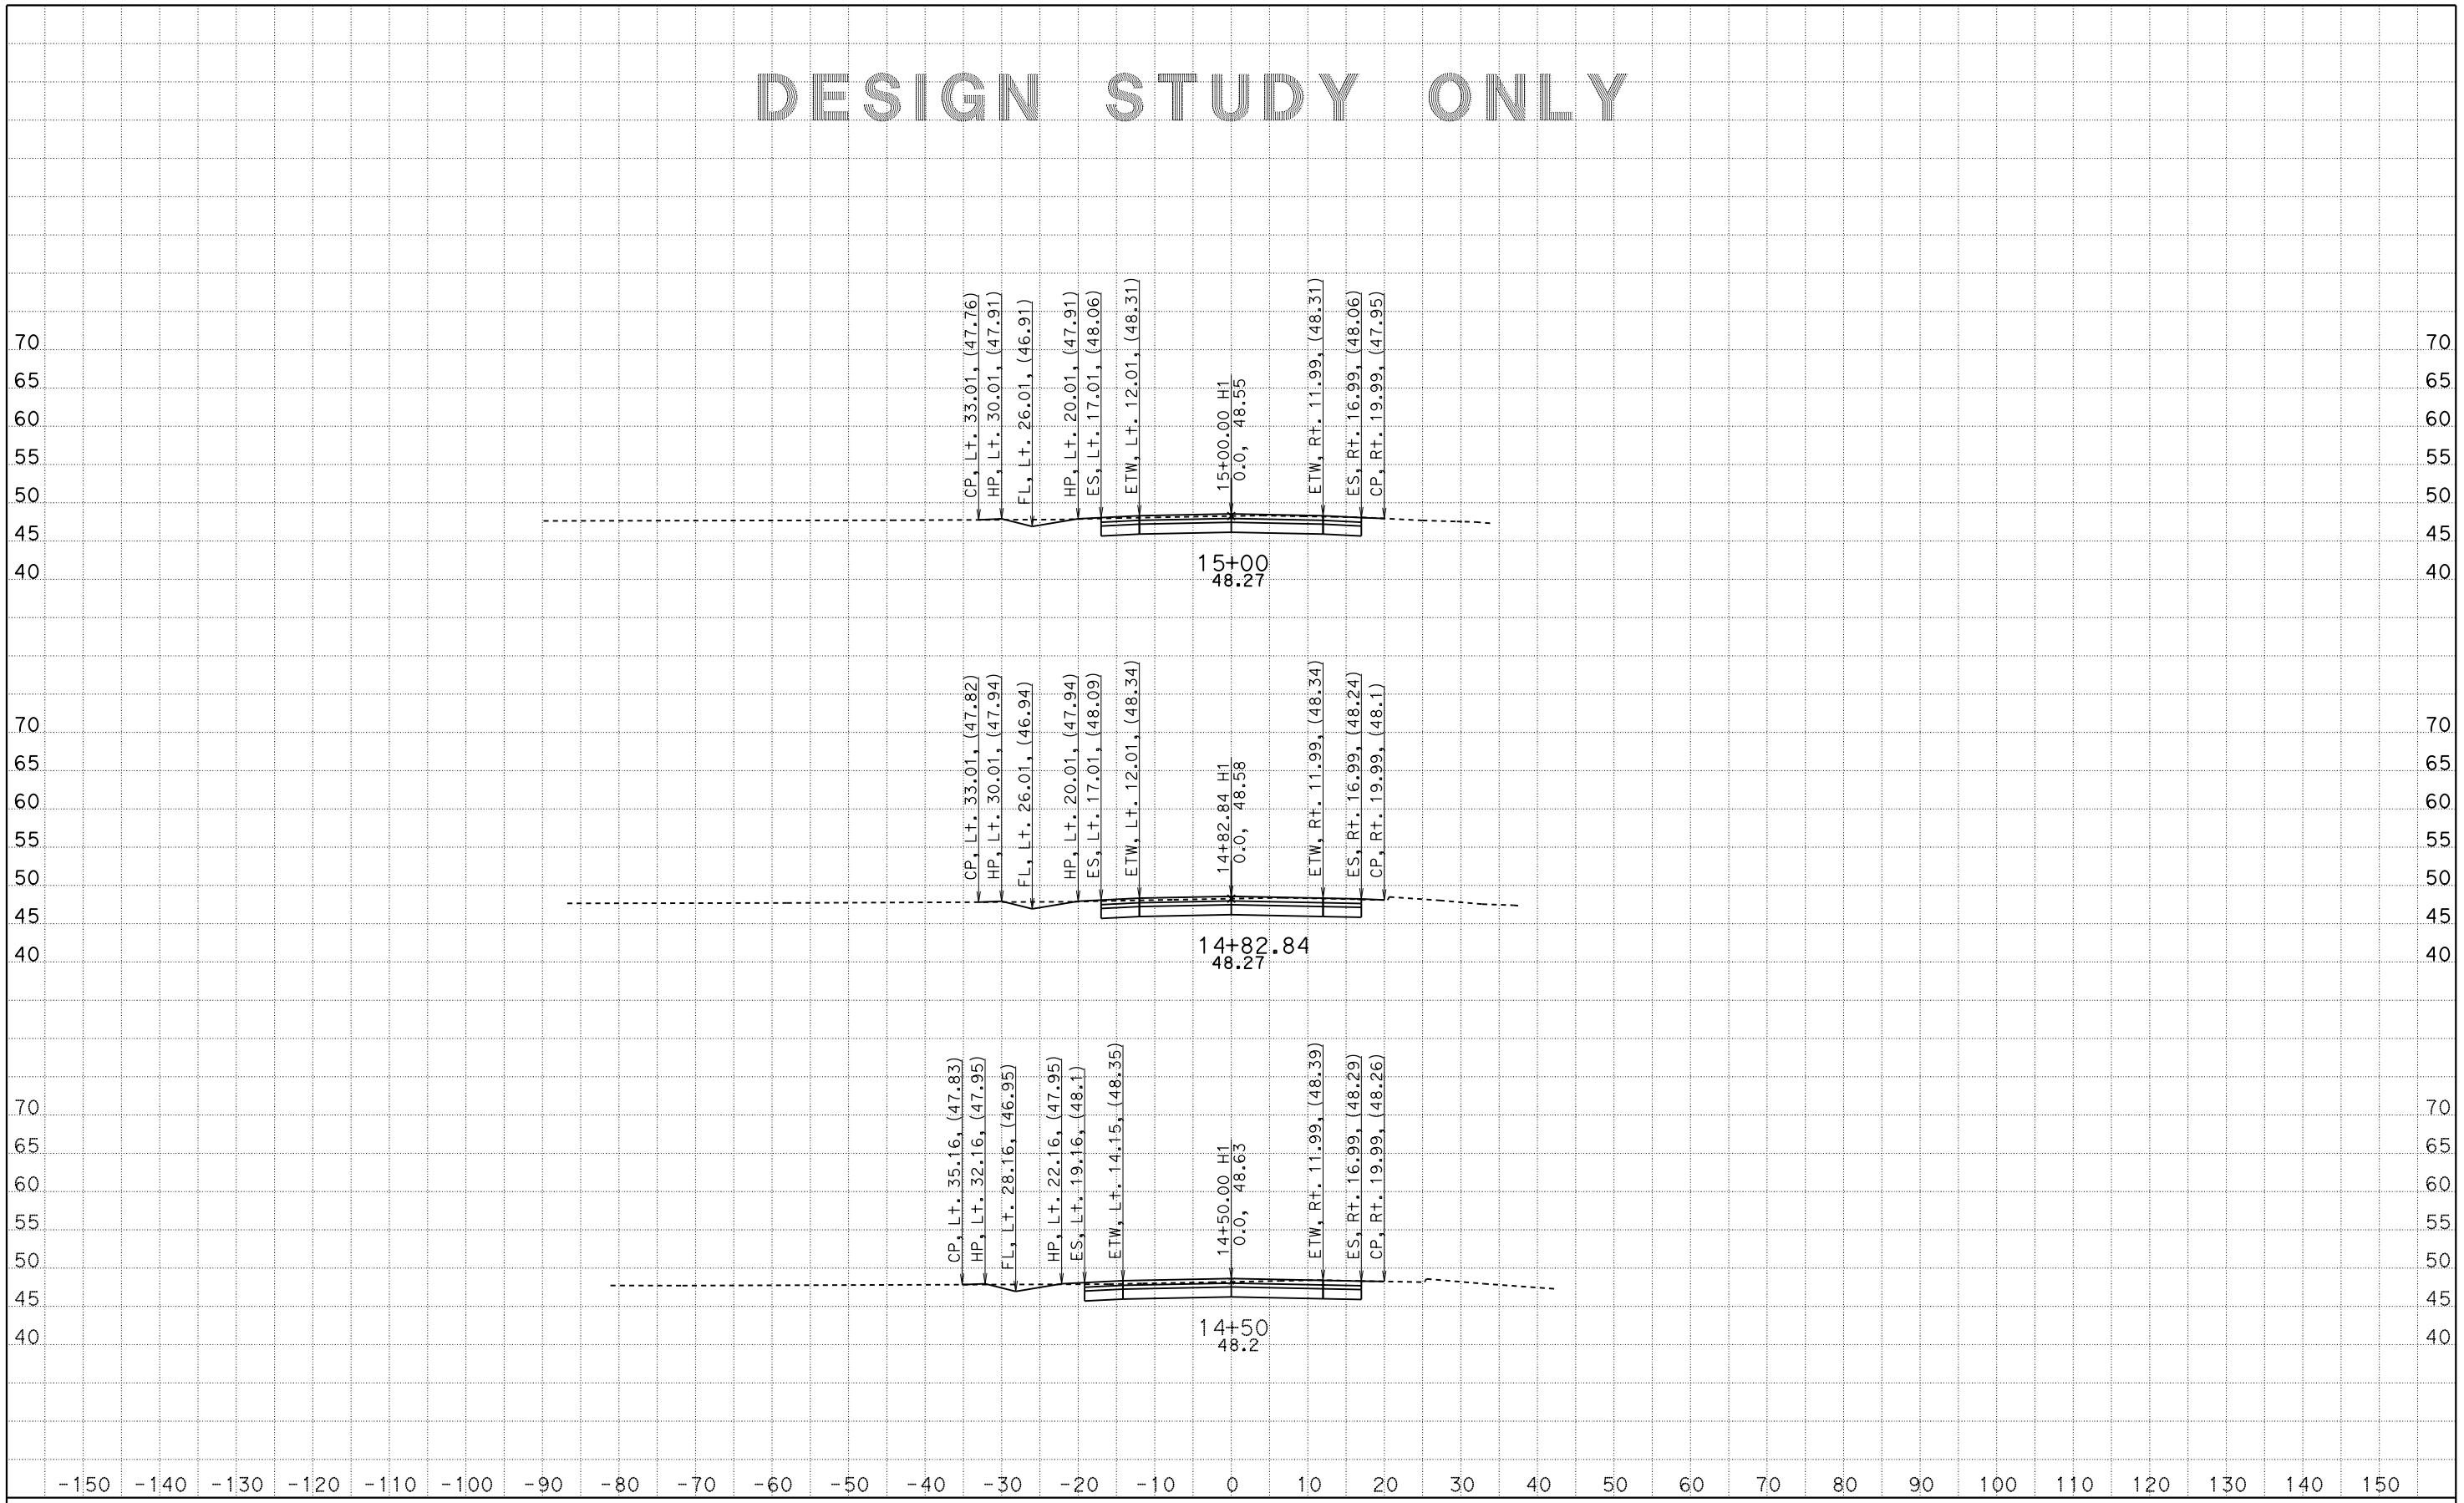

CREATED BY: Abrana Naranjo
DATE: 1/23/2015 PROJECT ID: 0500000833
KC Project: 5120118 File: S:✕-0T270\500 Contract Preparation\PS&E Processing\5120118\ear\h1_finish_cd.ear

CONTRACT: 05-0T2701
DIST/CO/RTE/PM: 05/Mon/PM 19.0-19.3

SCALE: 1" = 10' Horiz.
1" = 10' Vert.

All Dimensions are US Survey Feet

H1
CROSS SECTIONS
SHEET 7 OF 9

DESIGN STUDY ONLY

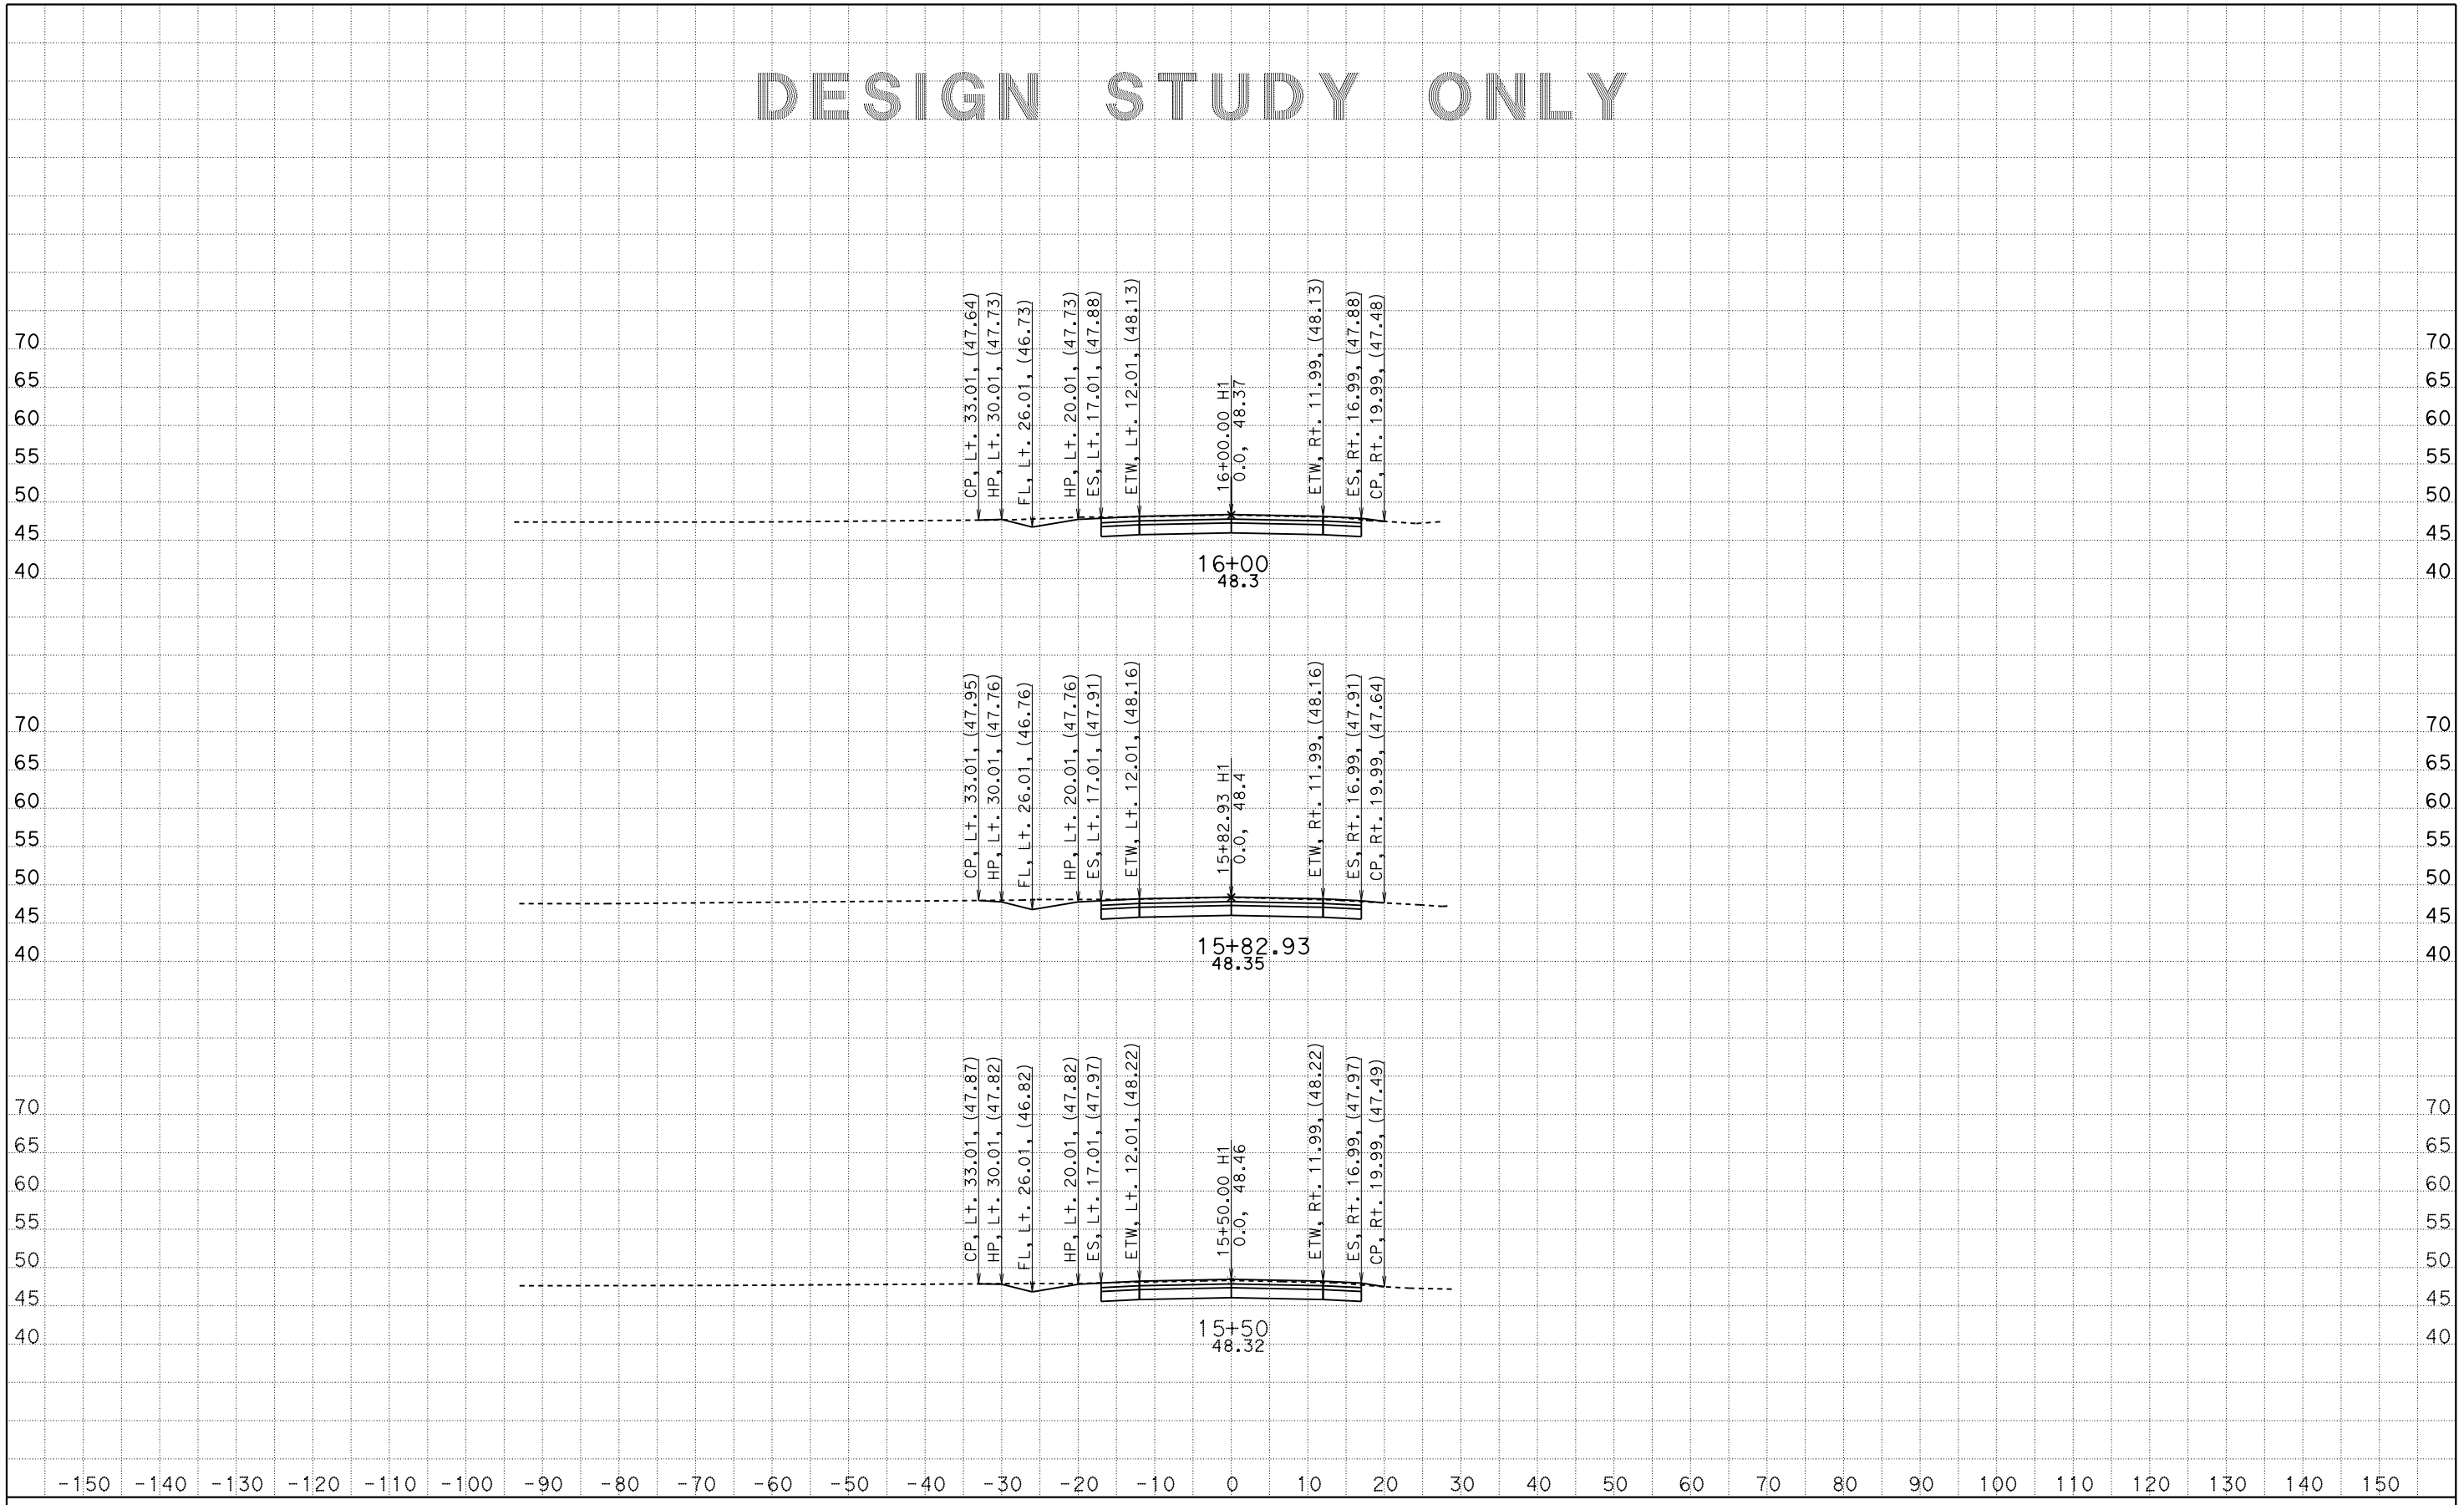

CREATED BY: Abrana Naranjo
DATE: 1/23/2015 PROJECT ID: 0500000833
KC Project: 5120118 File: S:*-0T270\500 Contract Preparation\PS&E Processing\5120118\ear\h1_finish_cd.ear

CONTRACT: 05-0T2701
DIST/CO/RTE/PM: 05/Mon/PM 19.0-19.3

SCALE: 1" = 10' Horiz.
1" = 10' Vert.

All Dimensions are US Survey Feet

H1
CROSS SECTIONS
SHEET 8 OF 9

DESIGN STUDY ONLY

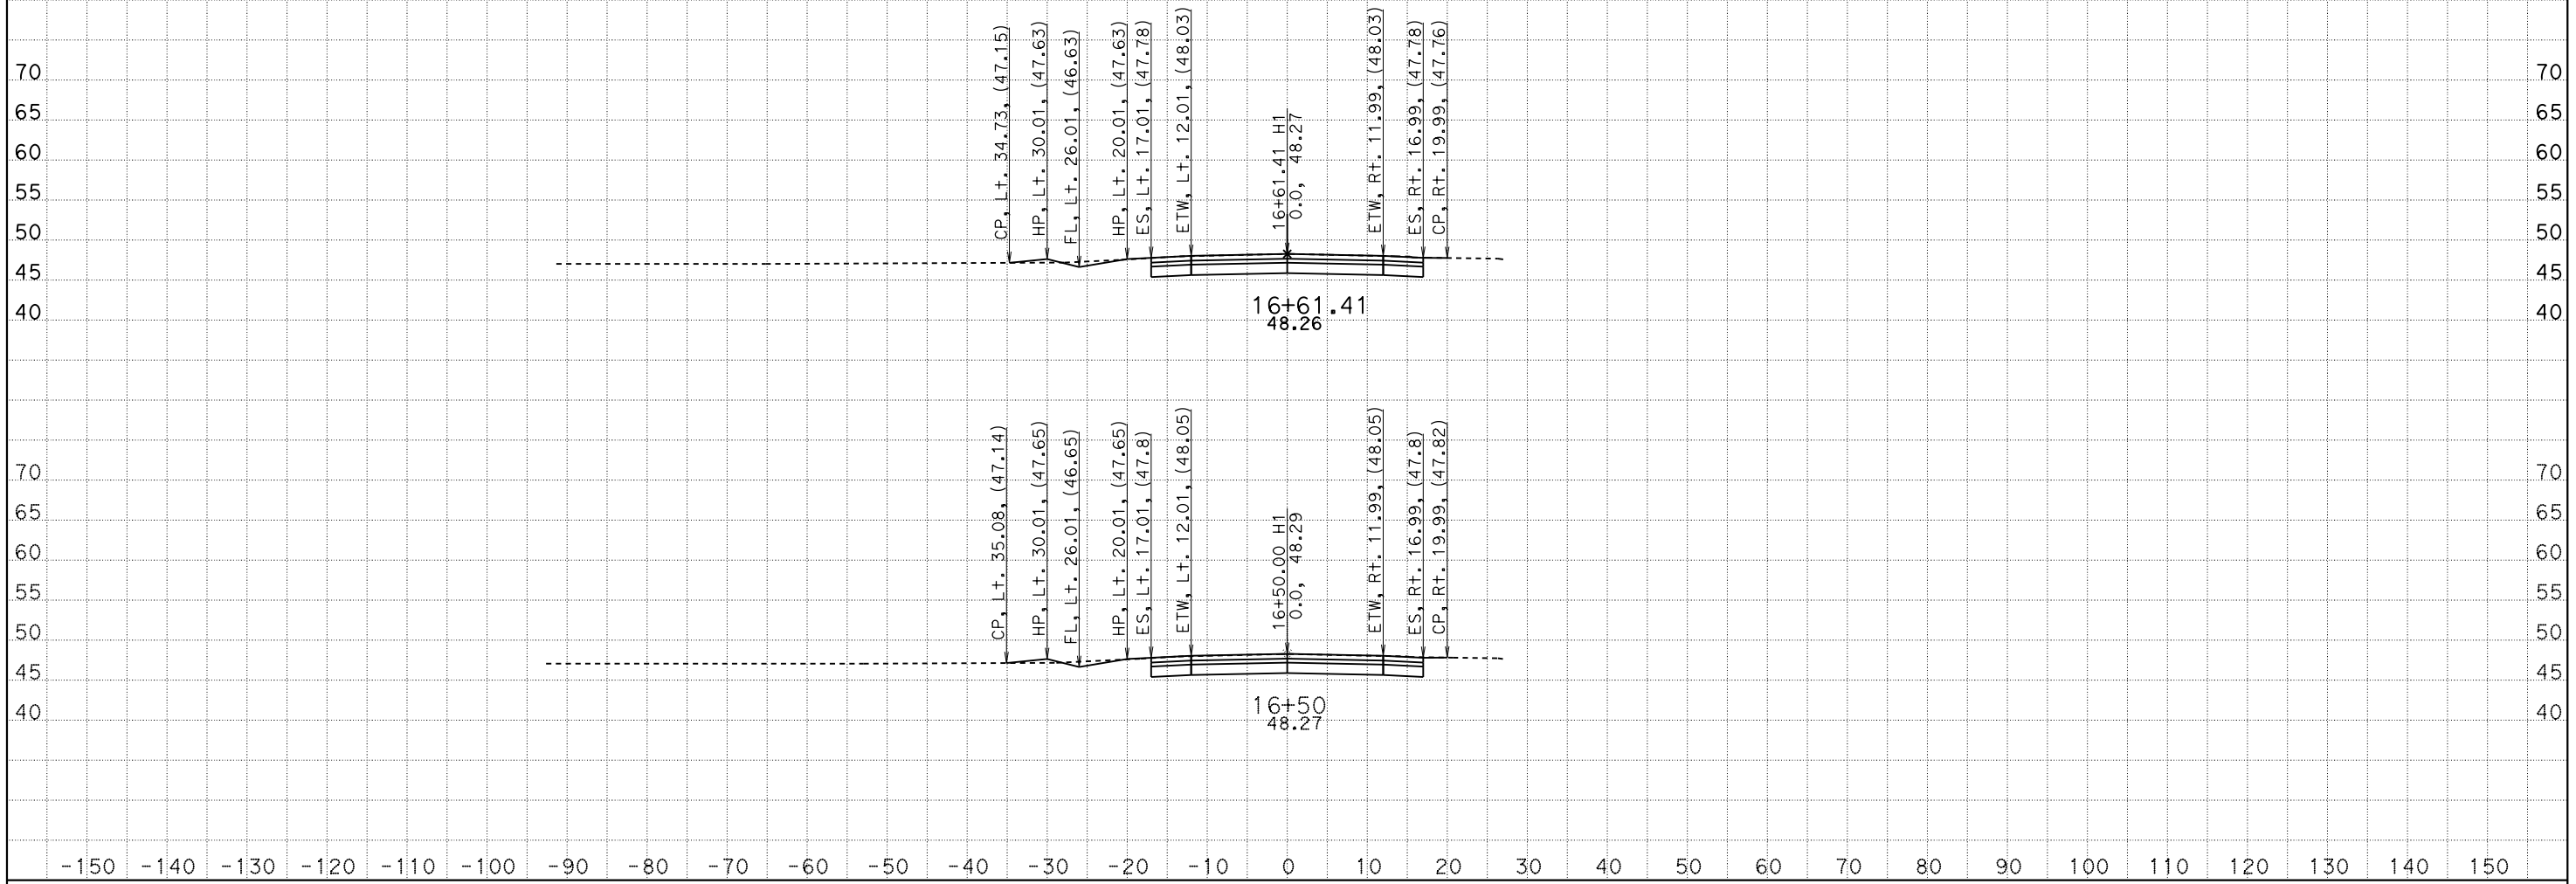

CREATED BY: Abrana Naranjo
DATE: 1/23/2015 PROJECT ID: 0500000833
KC Project: 5120118 File: S:*-OT270\500 Contract Preparation\PS&E Processing\5120118\ear\h1_finish_cd.ear

CONTRACT: 05-OT2701
DIST/CO/RTE/PM: 05/Mon/PM 19.0-19.3

SCALE: 1" = 10' Horiz.
1" = 10' Vert.

All Dimensions are US Survey Feet

H1
CROSS SECTIONS
SHEET 9 OF 9