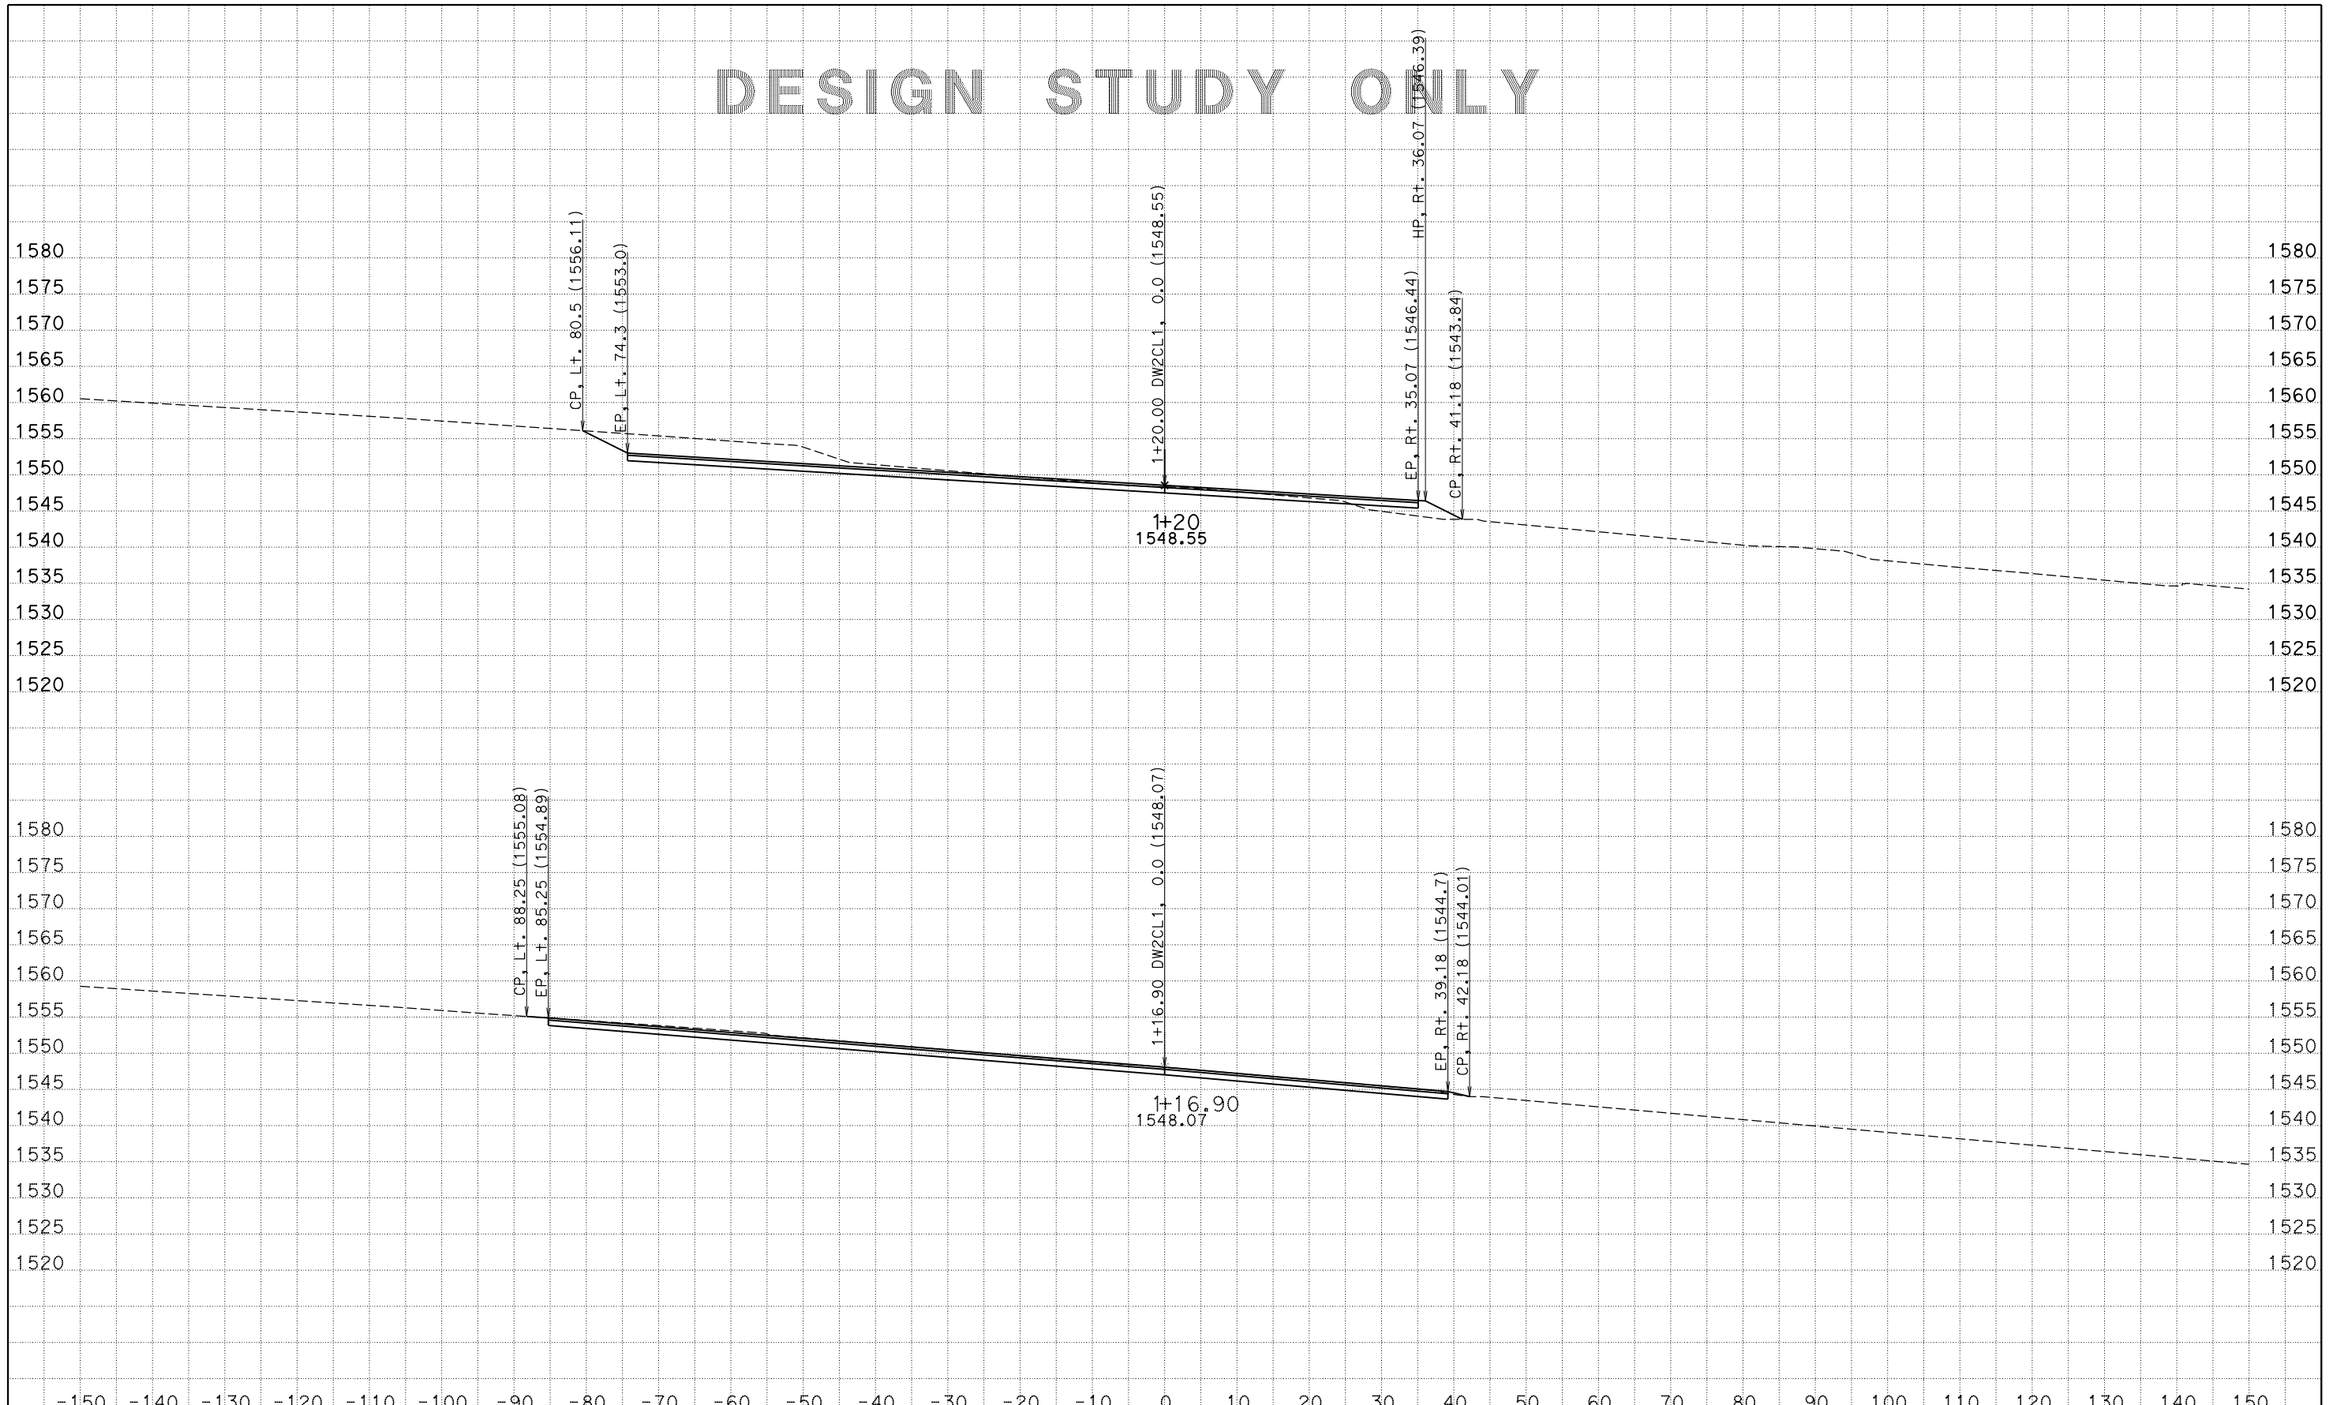

CREATED BY: Sal Jaramillo
DATE: 6/19/2014
KC Project: 5110057 File: D:\Aziz\5110057\EAR\Driveway\dw2cl1finish.ear

CONTRACT: 05-0T6401
DIST/CO/RTE/PM: 05/SBt/25/PM18.8/19.5
PROJECT ID: 05000200301

SCALE: 1" = 10' Horiz.
1" = 10' Vert.

All Dimensions are US Survey Feet

DW2CL1
CROSS SECTIONS
SHEET 1 OF 3

DESIGN STUDY ONLY

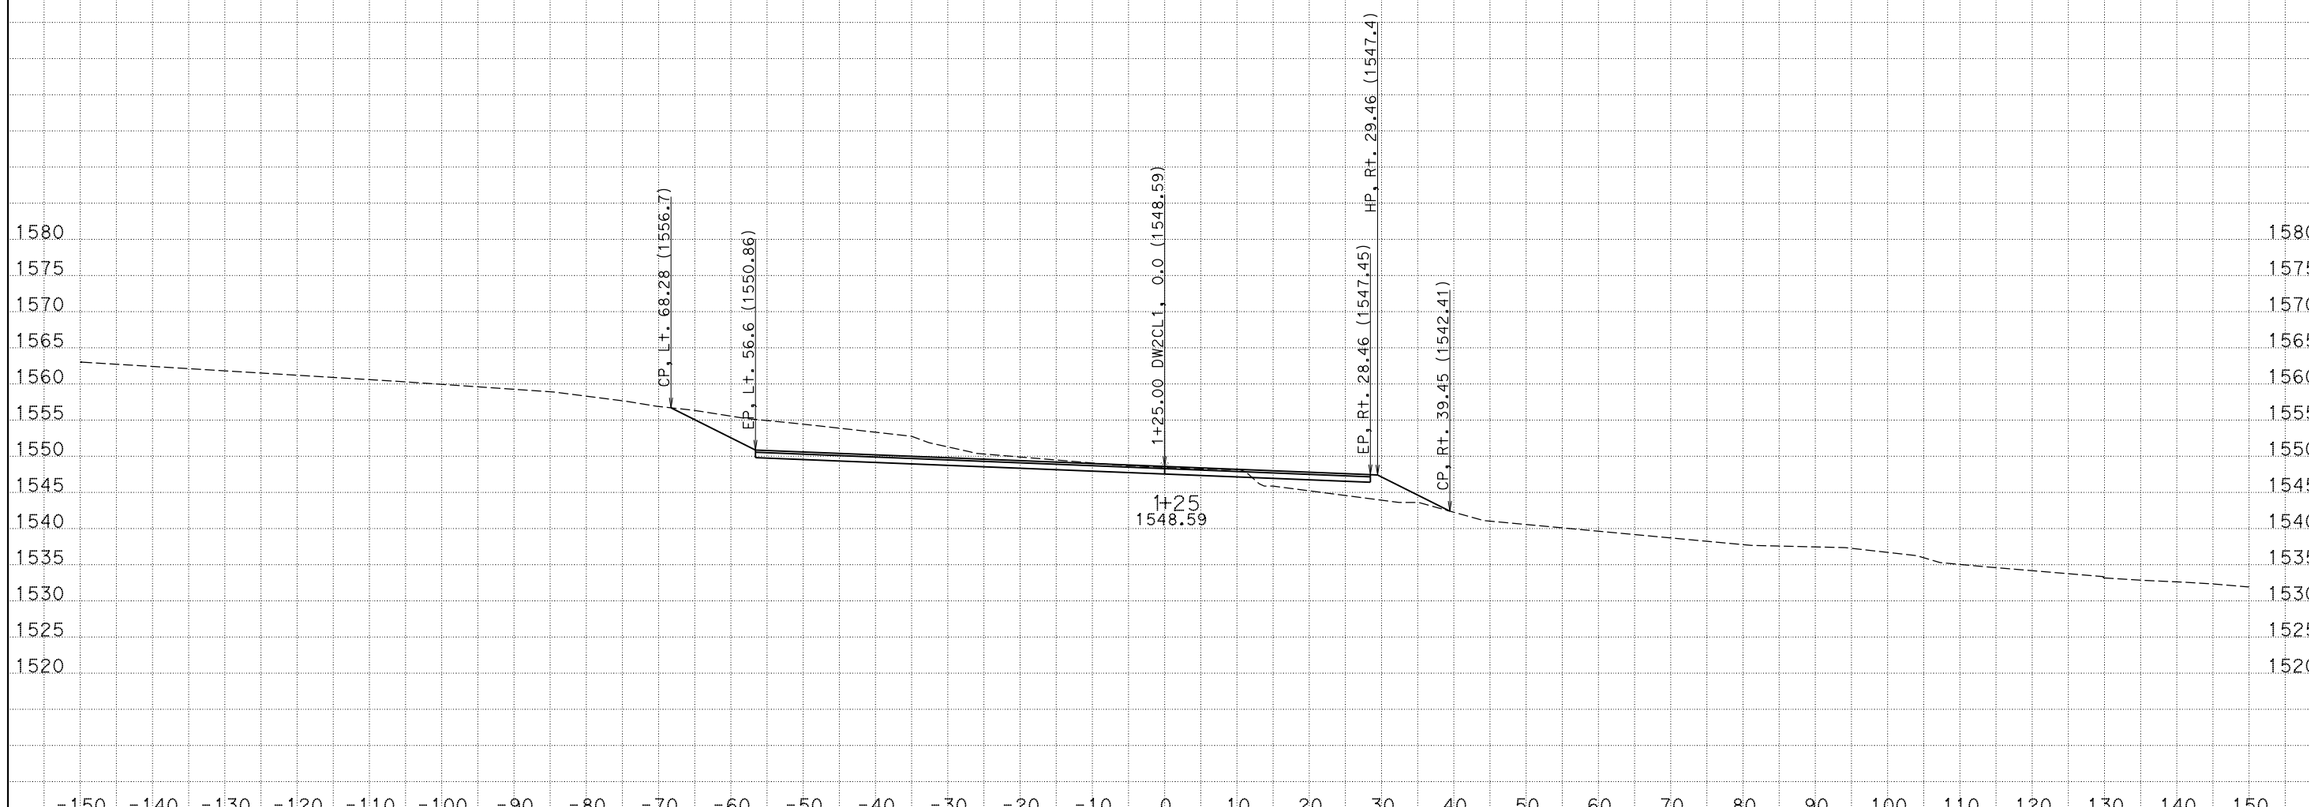

CREATED BY: Sal Jaramillo
DATE: 6/19/2014
KC Project: 5110057 File: D:\Aziz\5110057\EAR\Driveway\dw2cl1finish.ear

CONTRACT: 05-0T6401
DIST/CO/RTE/PM: 05/SBt/25/PM18.8/19.5
PROJECT ID: 05000200301

SCALE: 1" = 10' Horiz.
1" = 10' Vert.

All Dimensions are US Survey Feet

DW2CL1
CROSS SECTIONS
SHEET 2 OF 3

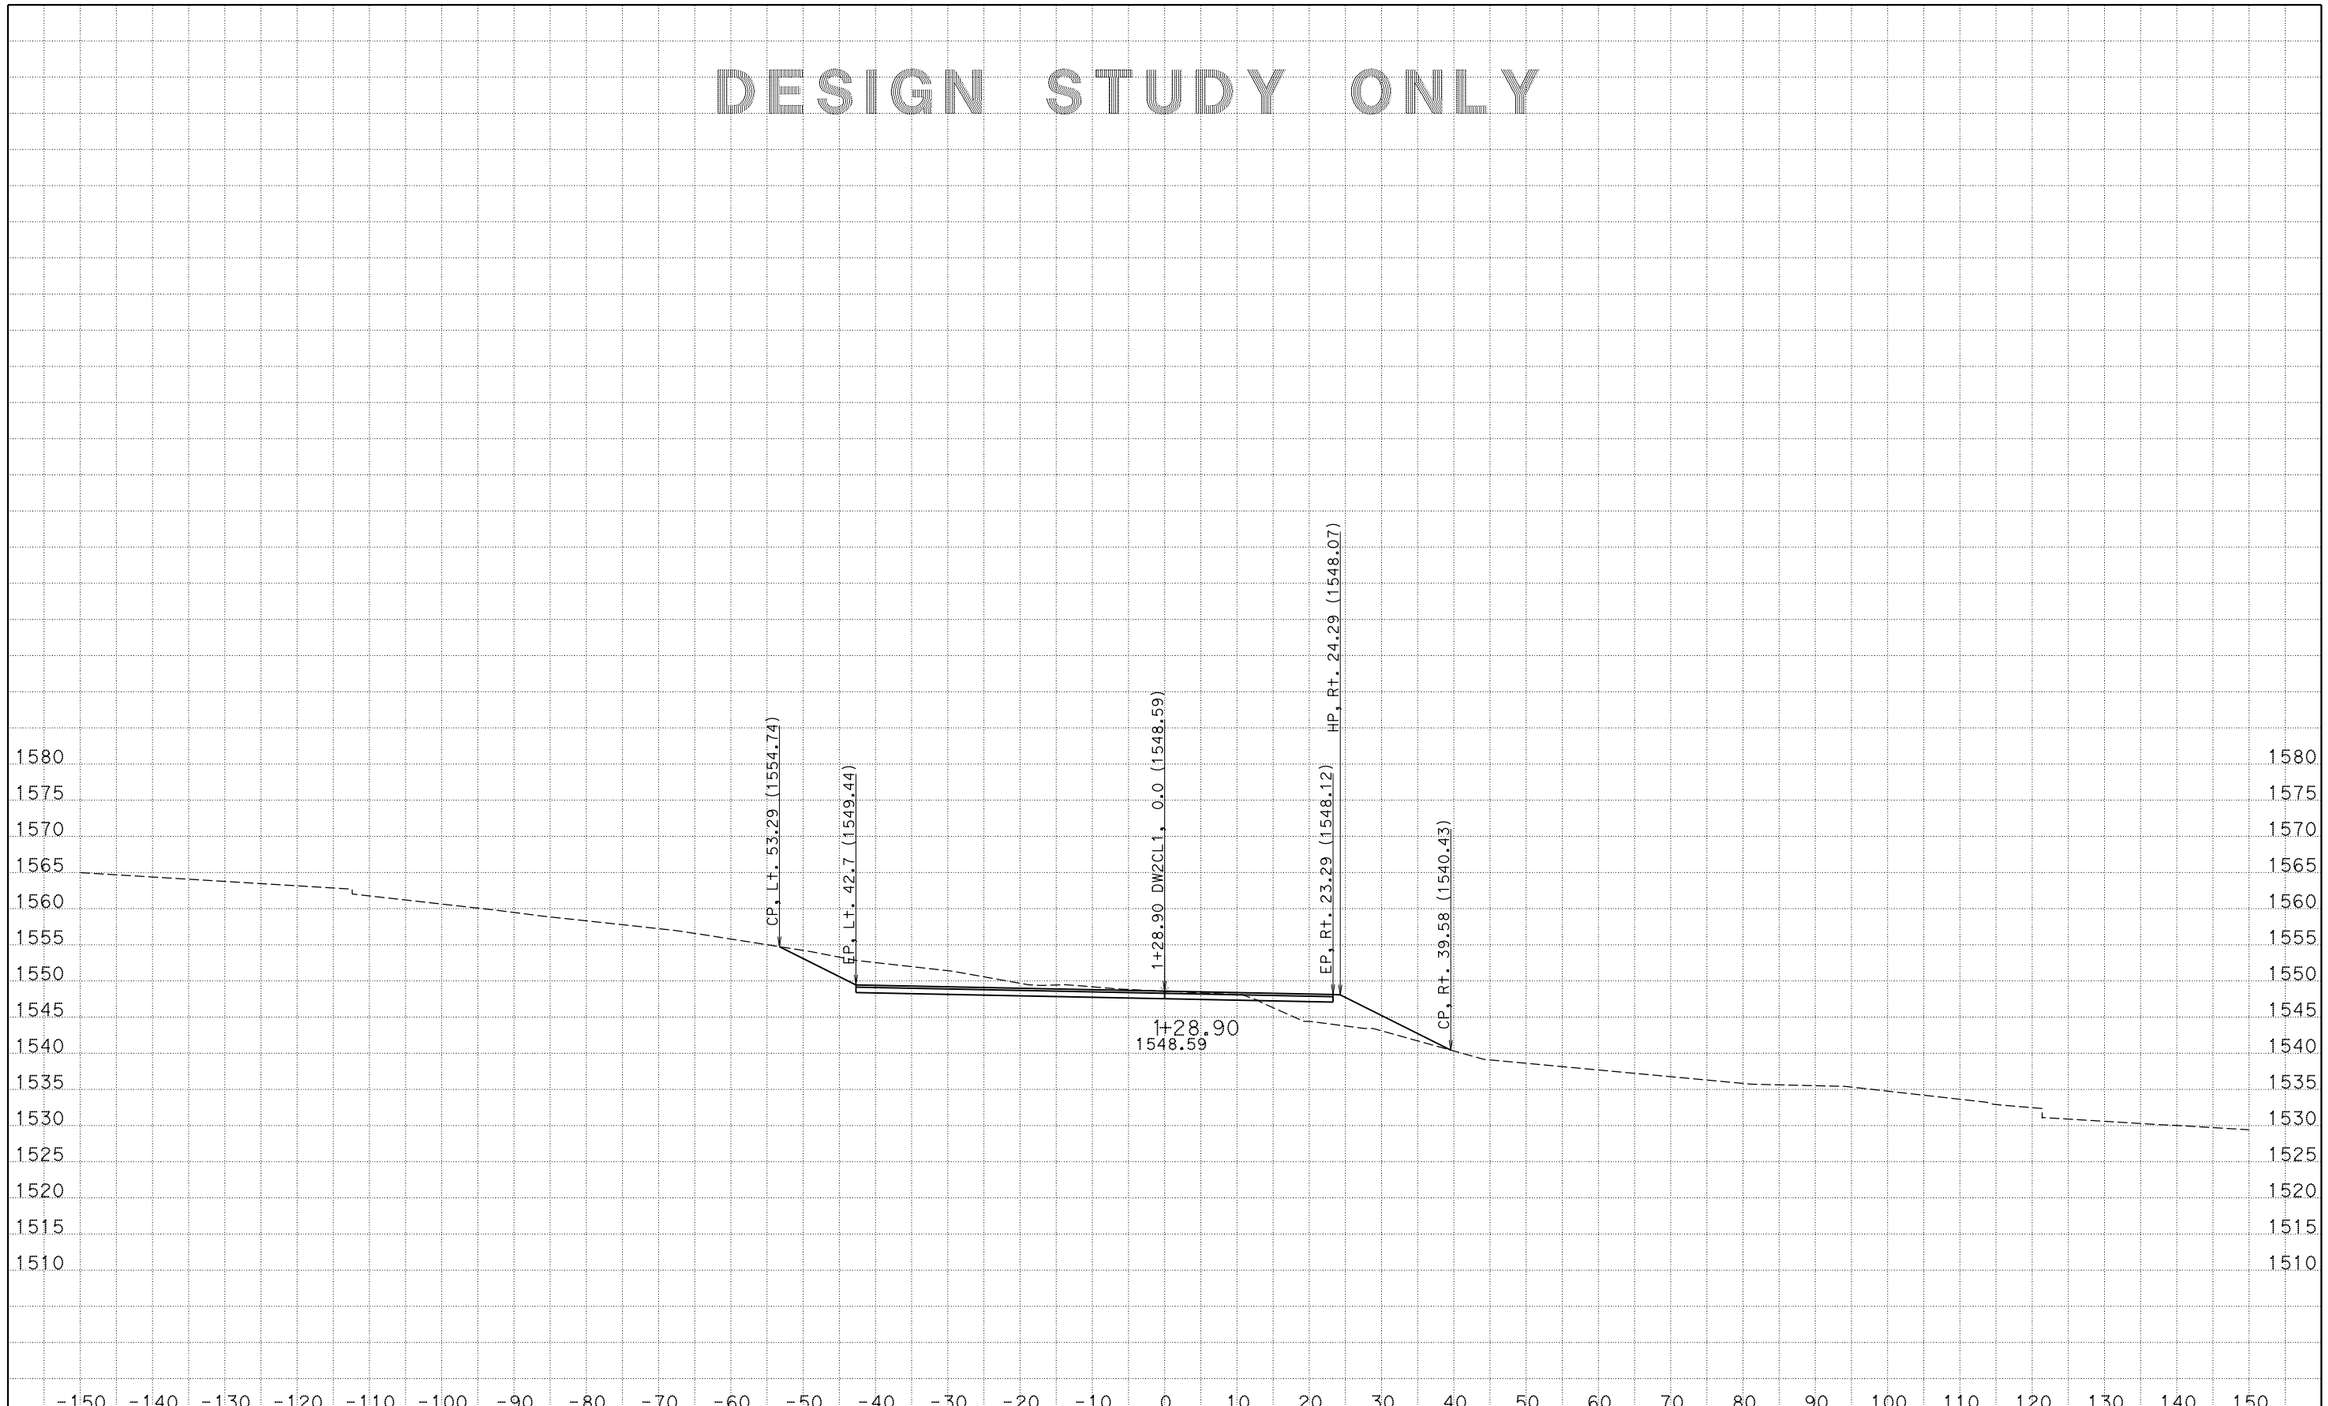

CREATED BY: Sal Jaramillo
DATE: 6/19/2014
KC Project: 5110057 File: D:\Aziz\5110057\EAR\Driveway\dw2cl1finish.ear

CONTRACT: 05-0T6401
DIST/CO/RTE/PM: 05/SBt/25/PM18.8/19.5
PROJECT ID: 05000200301

SCALE: 1" = 10' Horiz.
1" = 10' Vert.

All Dimensions are US Survey Feet

DW2CL1
CROSS SECTIONS
SHEET 3 OF 3