DESIGN STUDY ONLY

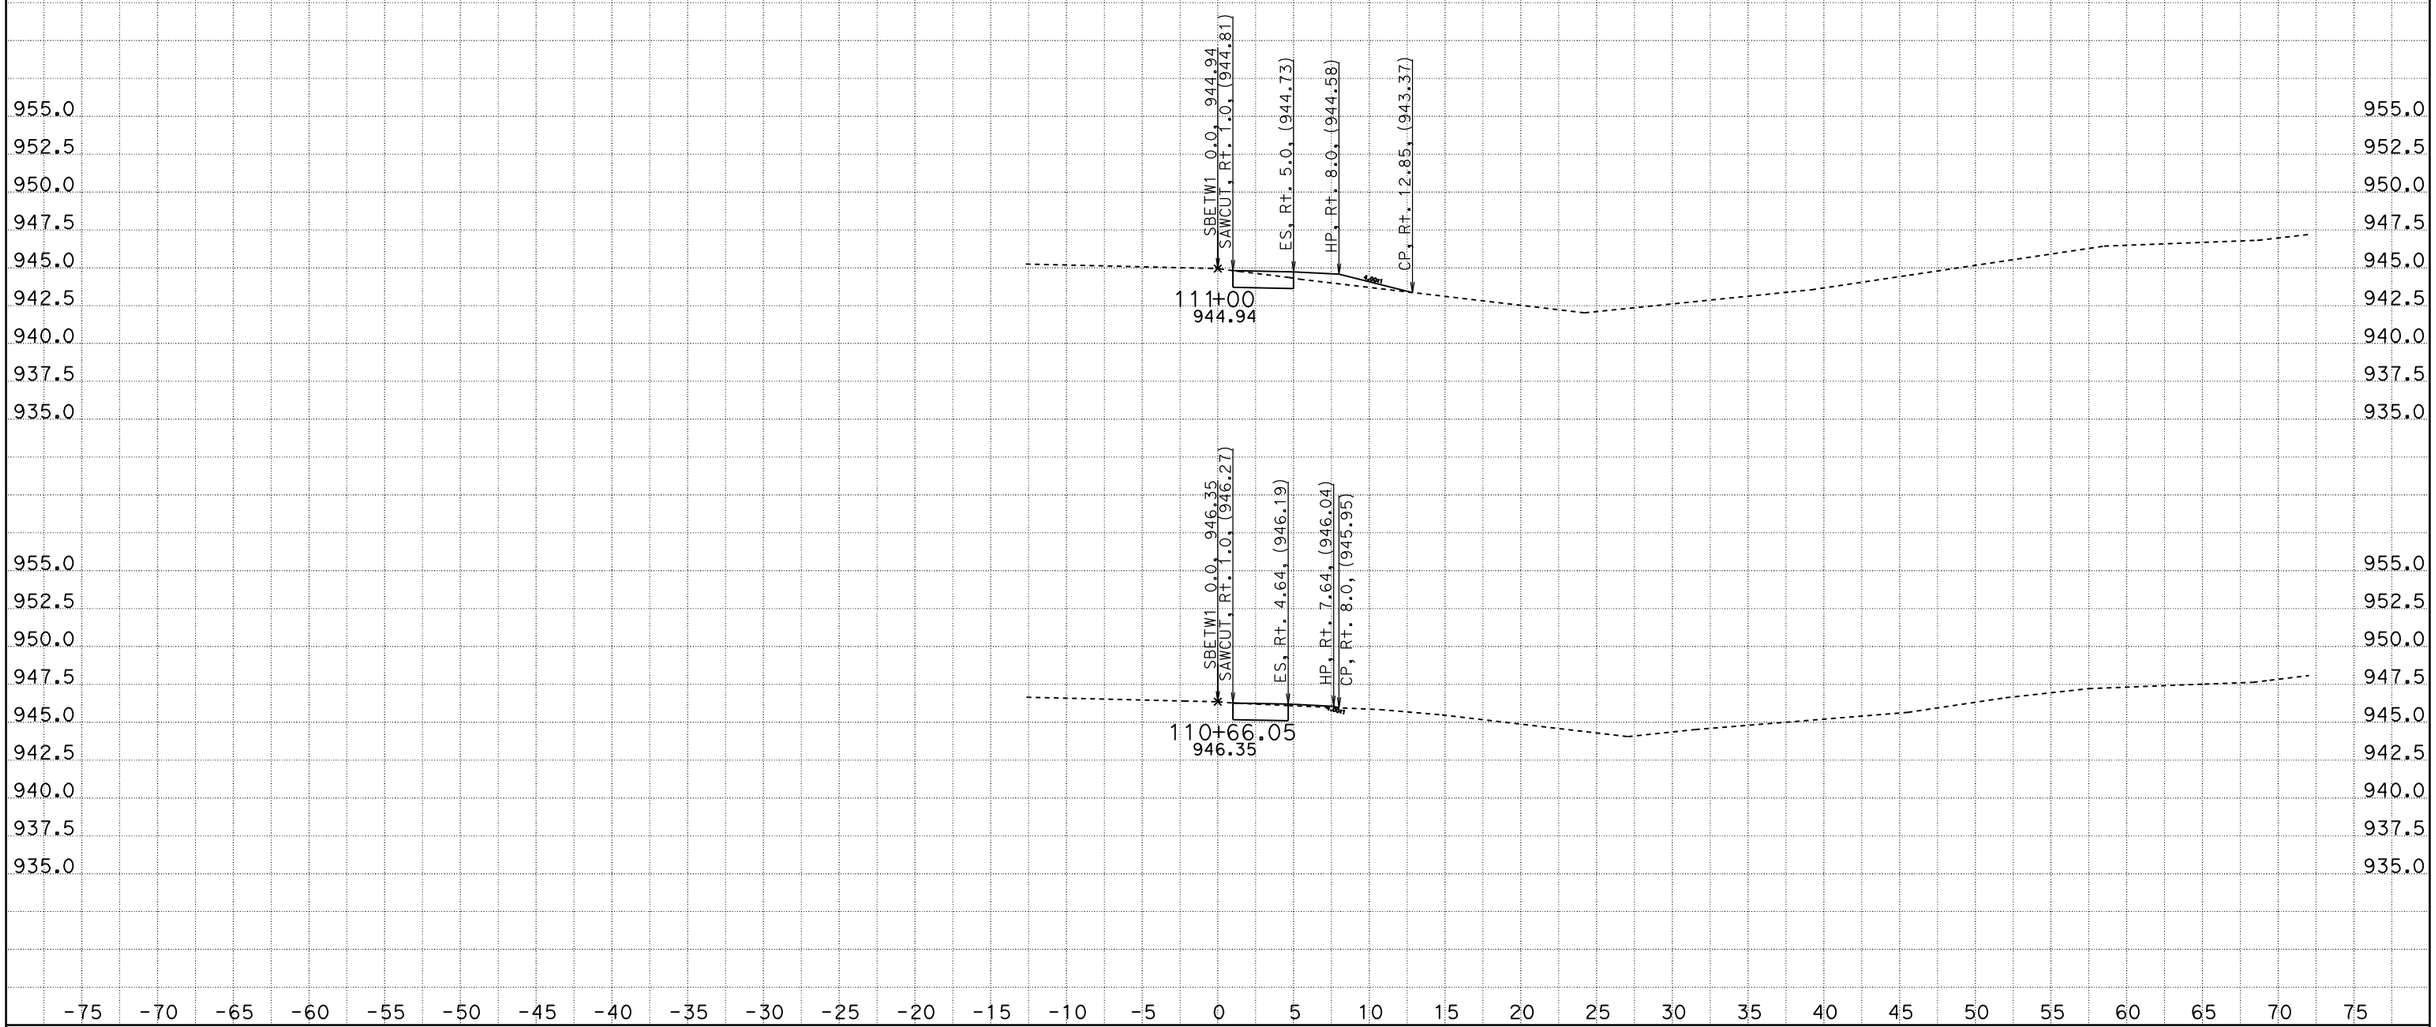

CREATED BY: SCOTT KIRKISH
DATE: 1/13/2012
KC Project: 5110005 File: D:\kcdata\5110005\design2.ear

CONTRACT: 05000203031 (05-1A2201)
DIST/CO/RTE/PM: 05-SB-101-78.4/82.2
PROJECT ID: 101 ORCUTT SHOULDER WIDENING

SCALE: 1" = 5' Horiz.
1" = 5' Vert.

All Dimensions are US Survey Feet

SBETW1
CROSS SECTIONS

DESIGN STUDY ONLY

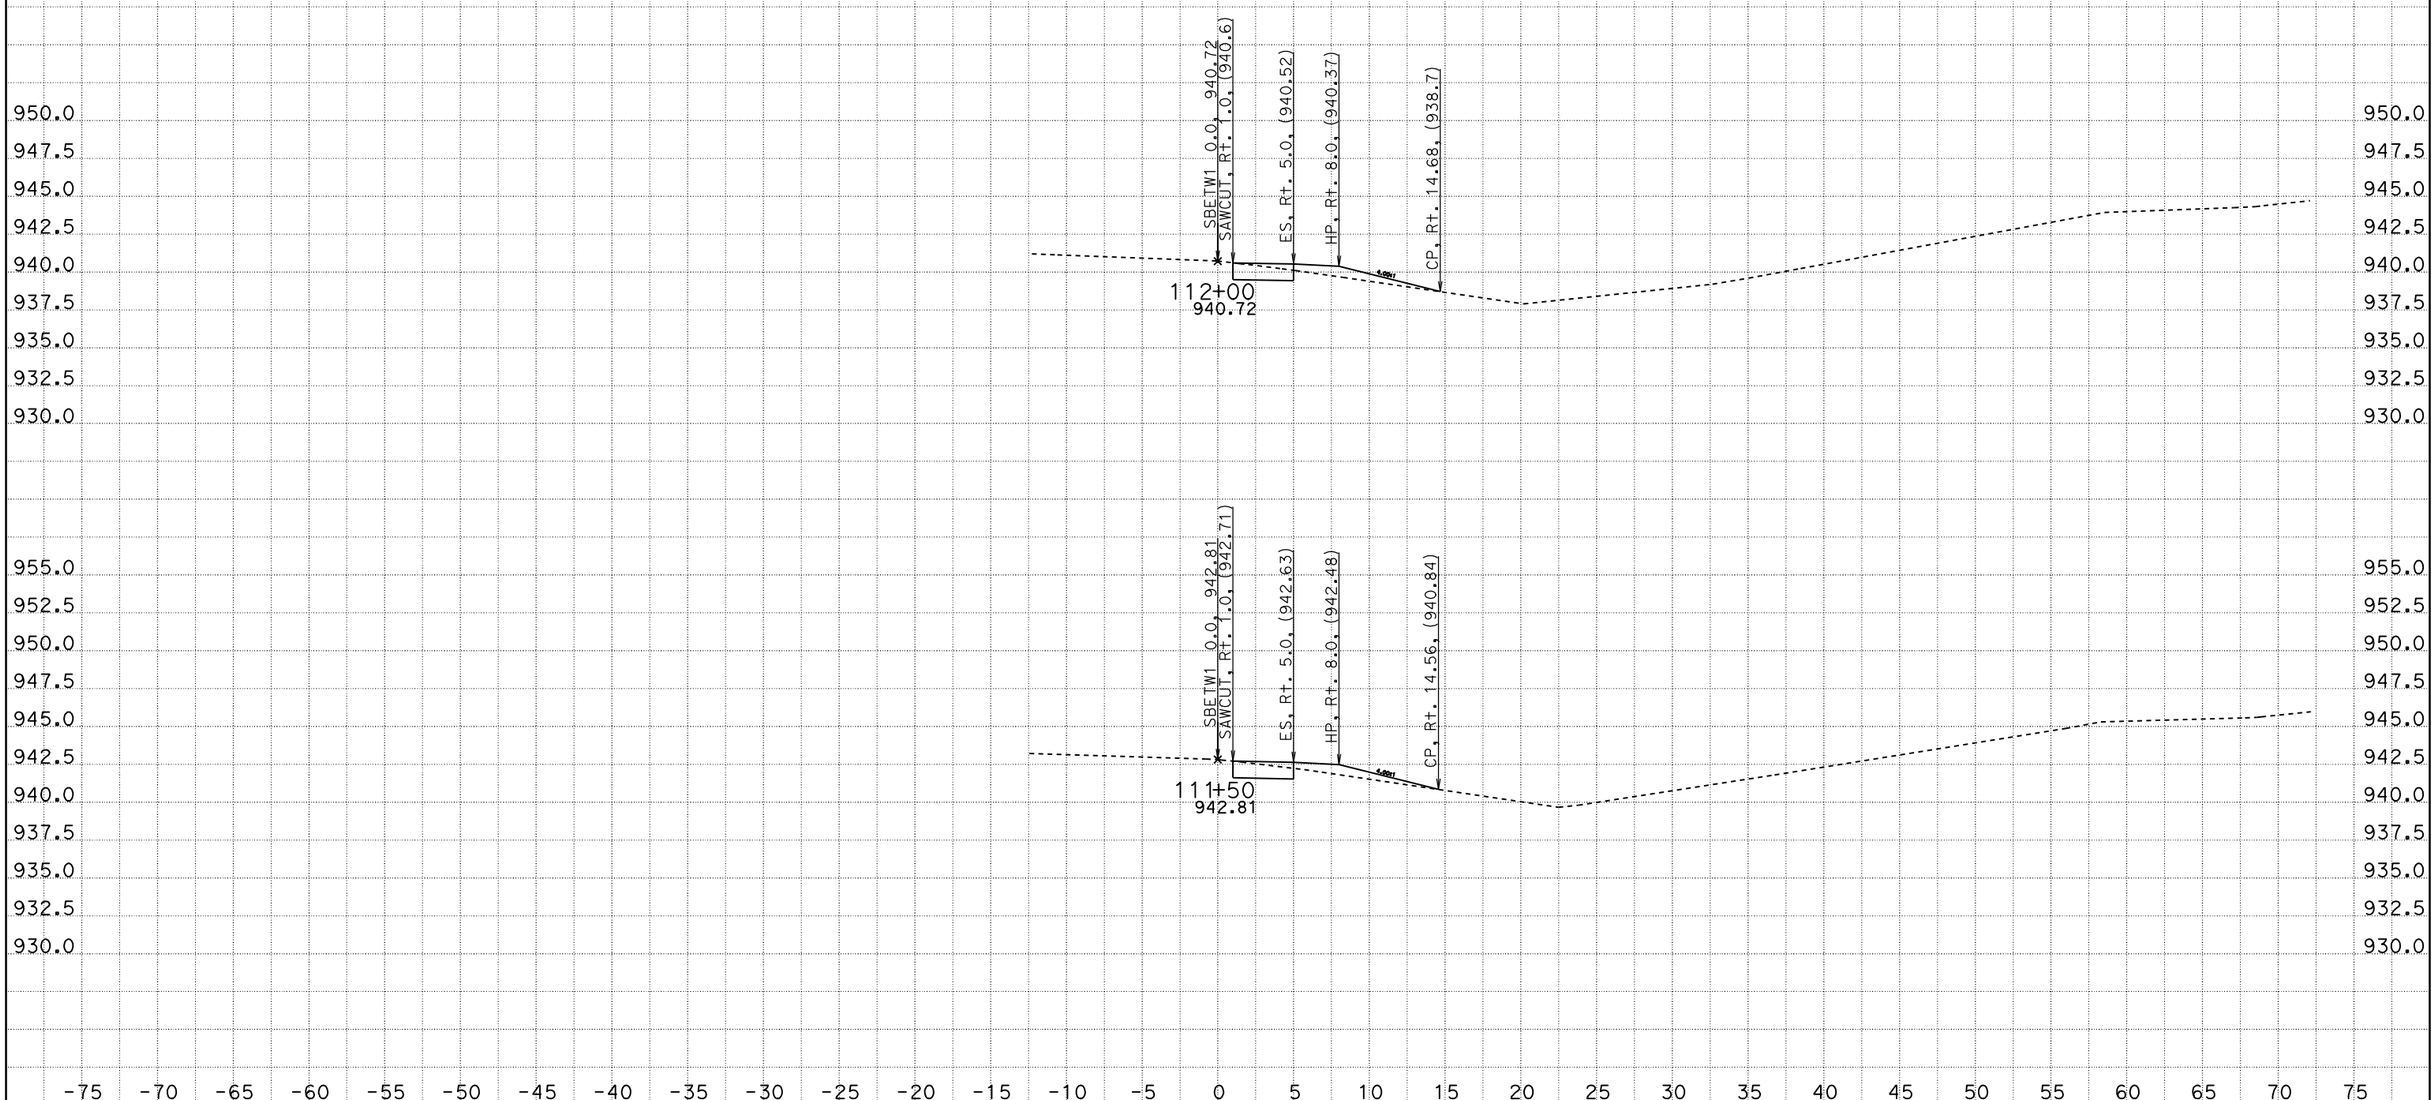

CREATED BY: SCOTT KIRKISH
DATE: 1/13/2012
KC Project: 5110005 File: D:\kcdata\5110005\design2.ear

CONTRACT: 05000203031 (05-1A2201)
DIST/CO/RTE/PM: 05-SB-101-78.4/82.2
PROJECT ID: 101 ORCUTT SHOULDER WIDENING

SCALE: 1" = 5' Horiz.
1" = 5' Vert.

All Dimensions are US Survey Feet

SBETW1
CROSS SECTIONS

DESIGN STUDY ONLY

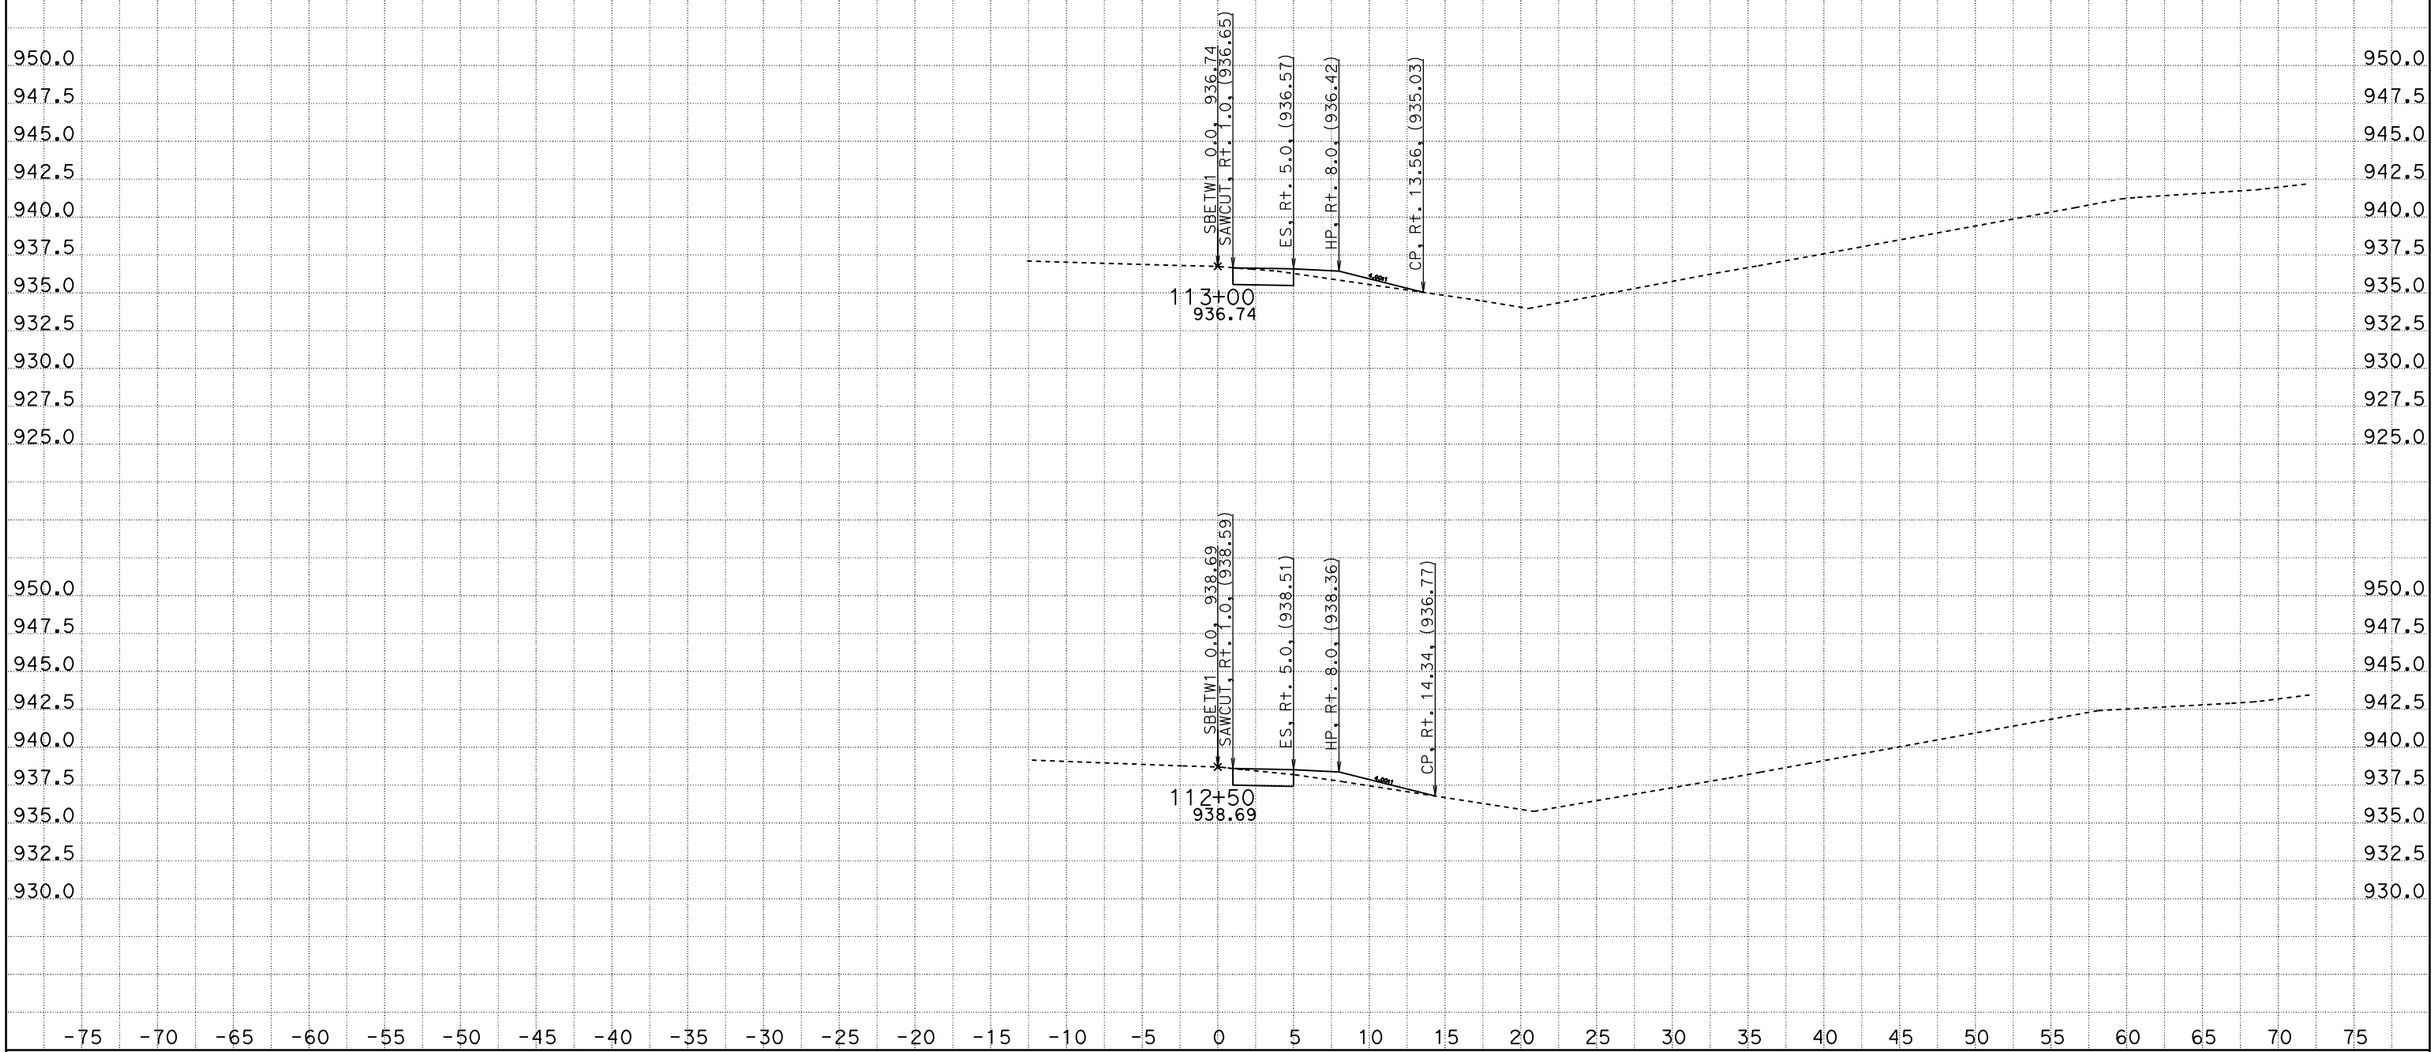

CREATED BY: SCOTT KIRKISH
DATE: 1/13/2012
KC Project: 5110005 File: D:\kcdata\5110005\design2.ear

CONTRACT: 05000203031 (05-1A2201)
DIST/CO/RTE/PM: 05-SB-101-78.4/82.2
PROJECT ID: 101 ORCUTT SHOULDER WIDENING

SCALE: 1" = 5' Horiz.
1" = 5' Vert.

All Dimensions are US Survey Feet

SBETW1
CROSS SECTIONS

DESIGN STUDY ONLY

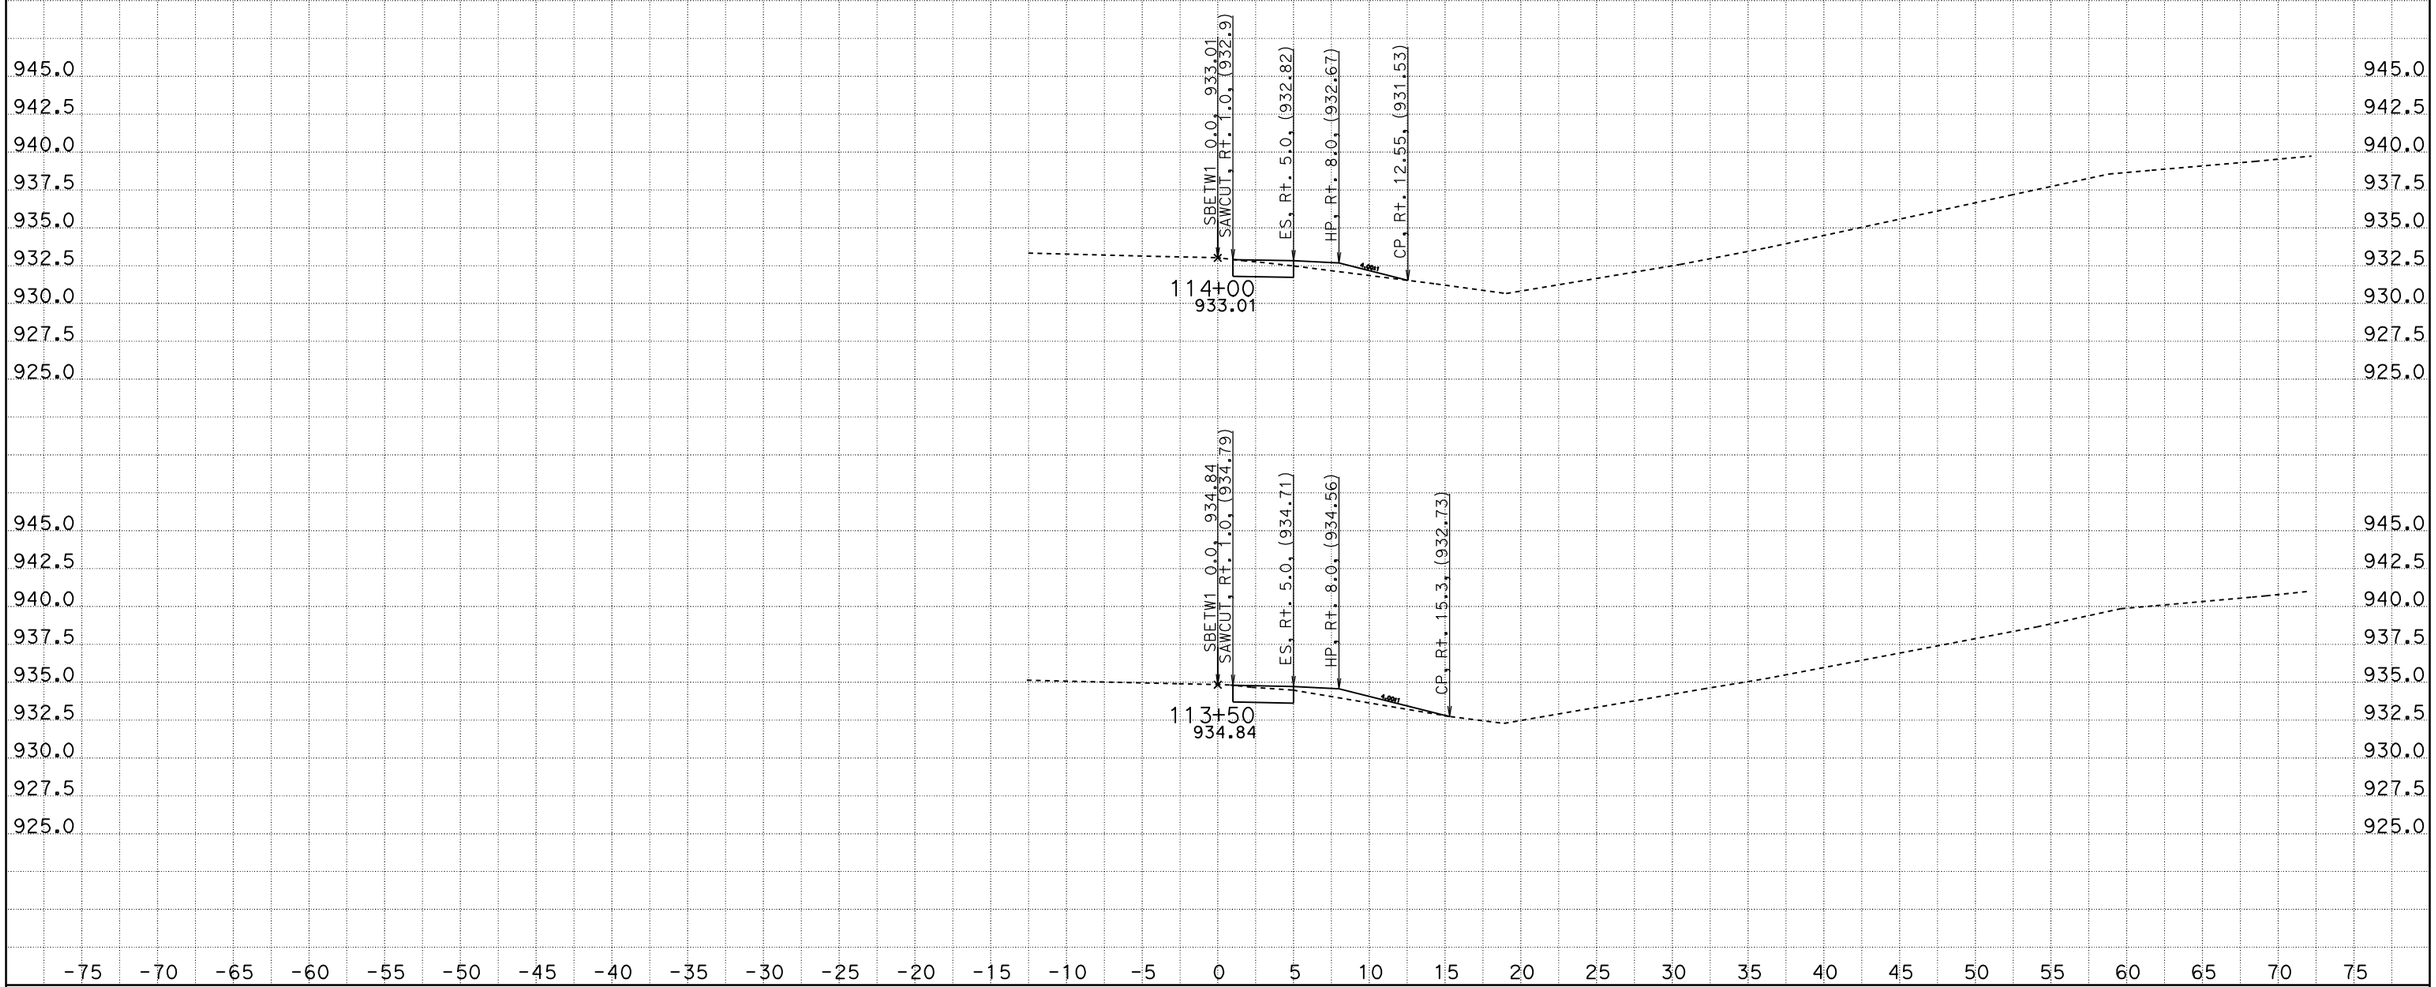

CREATED BY: SCOTT KIRKISH
DATE: 1/13/2012
KC Project: 5110005 File: D:\kcdata\5110005\design2.ear

CONTRACT: 05000203031 (05-1A2201)
DIST/CO/RTE/PM: 05-SB-101-78.4/82.2
PROJECT ID: 101 ORCUTT SHOULDER WIDENING

SCALE: 1" = 5' Horiz.
1" = 5' Vert.

All Dimensions are US Survey Feet

SBETW1
CROSS SECTIONS

DESIGN STUDY ONLY

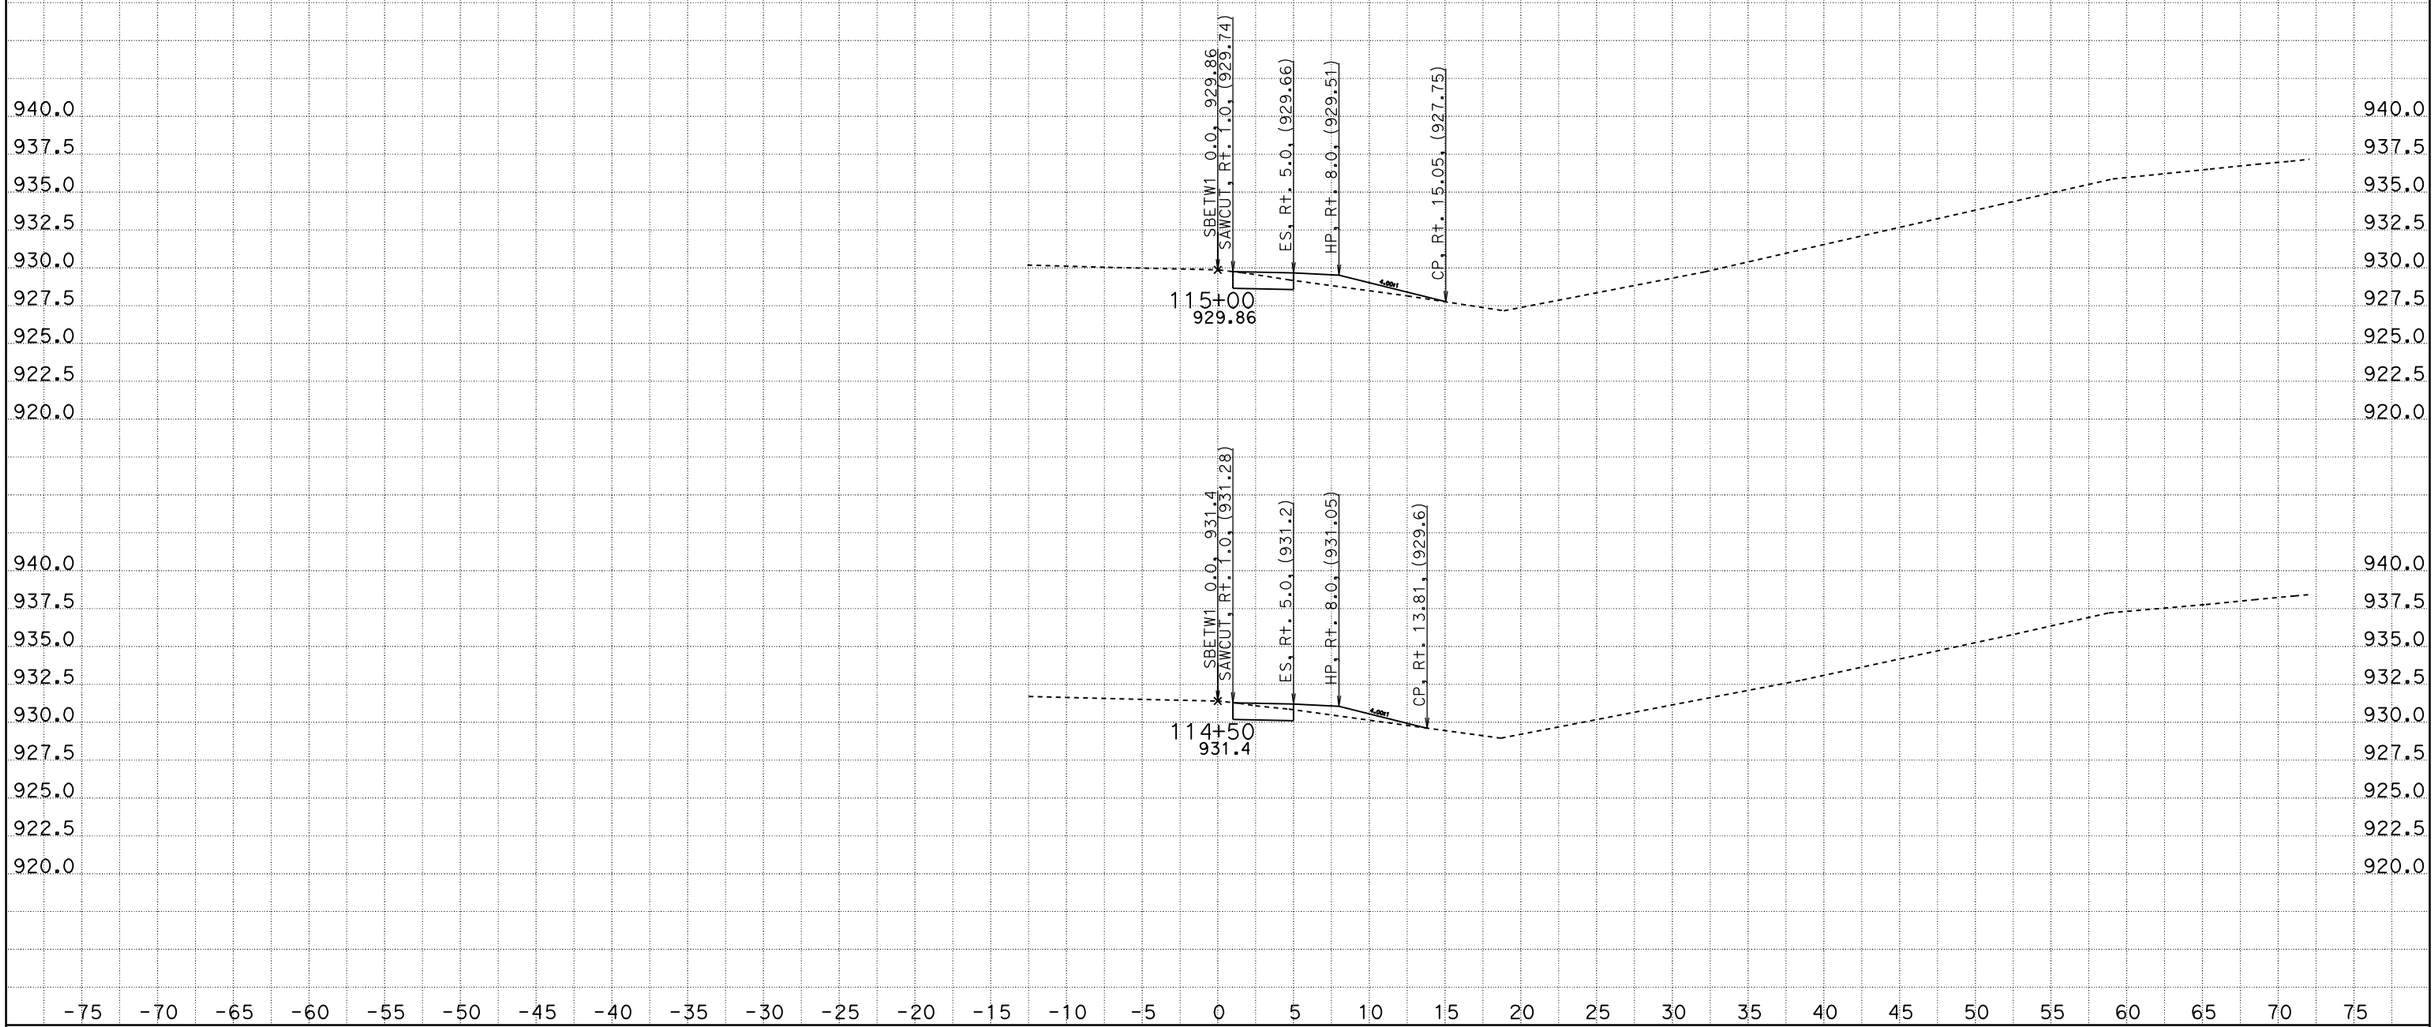

CREATED BY: SCOTT KIRKISH
DATE: 1/13/2012
KC Project: 5110005 File: D:\kcdata\5110005\design2.ear

CONTRACT: 05000203031 (05-1A2201)
DIST/CO/RTE/PM: 05-SB-101-78.4/82.2
PROJECT ID: 101 ORCUTT SHOULDER WIDENING

SCALE: 1" = 5' Horiz.
1" = 5' Vert.

All Dimensions are US Survey Feet

SBETW1
CROSS SECTIONS

DESIGN STUDY ONLY

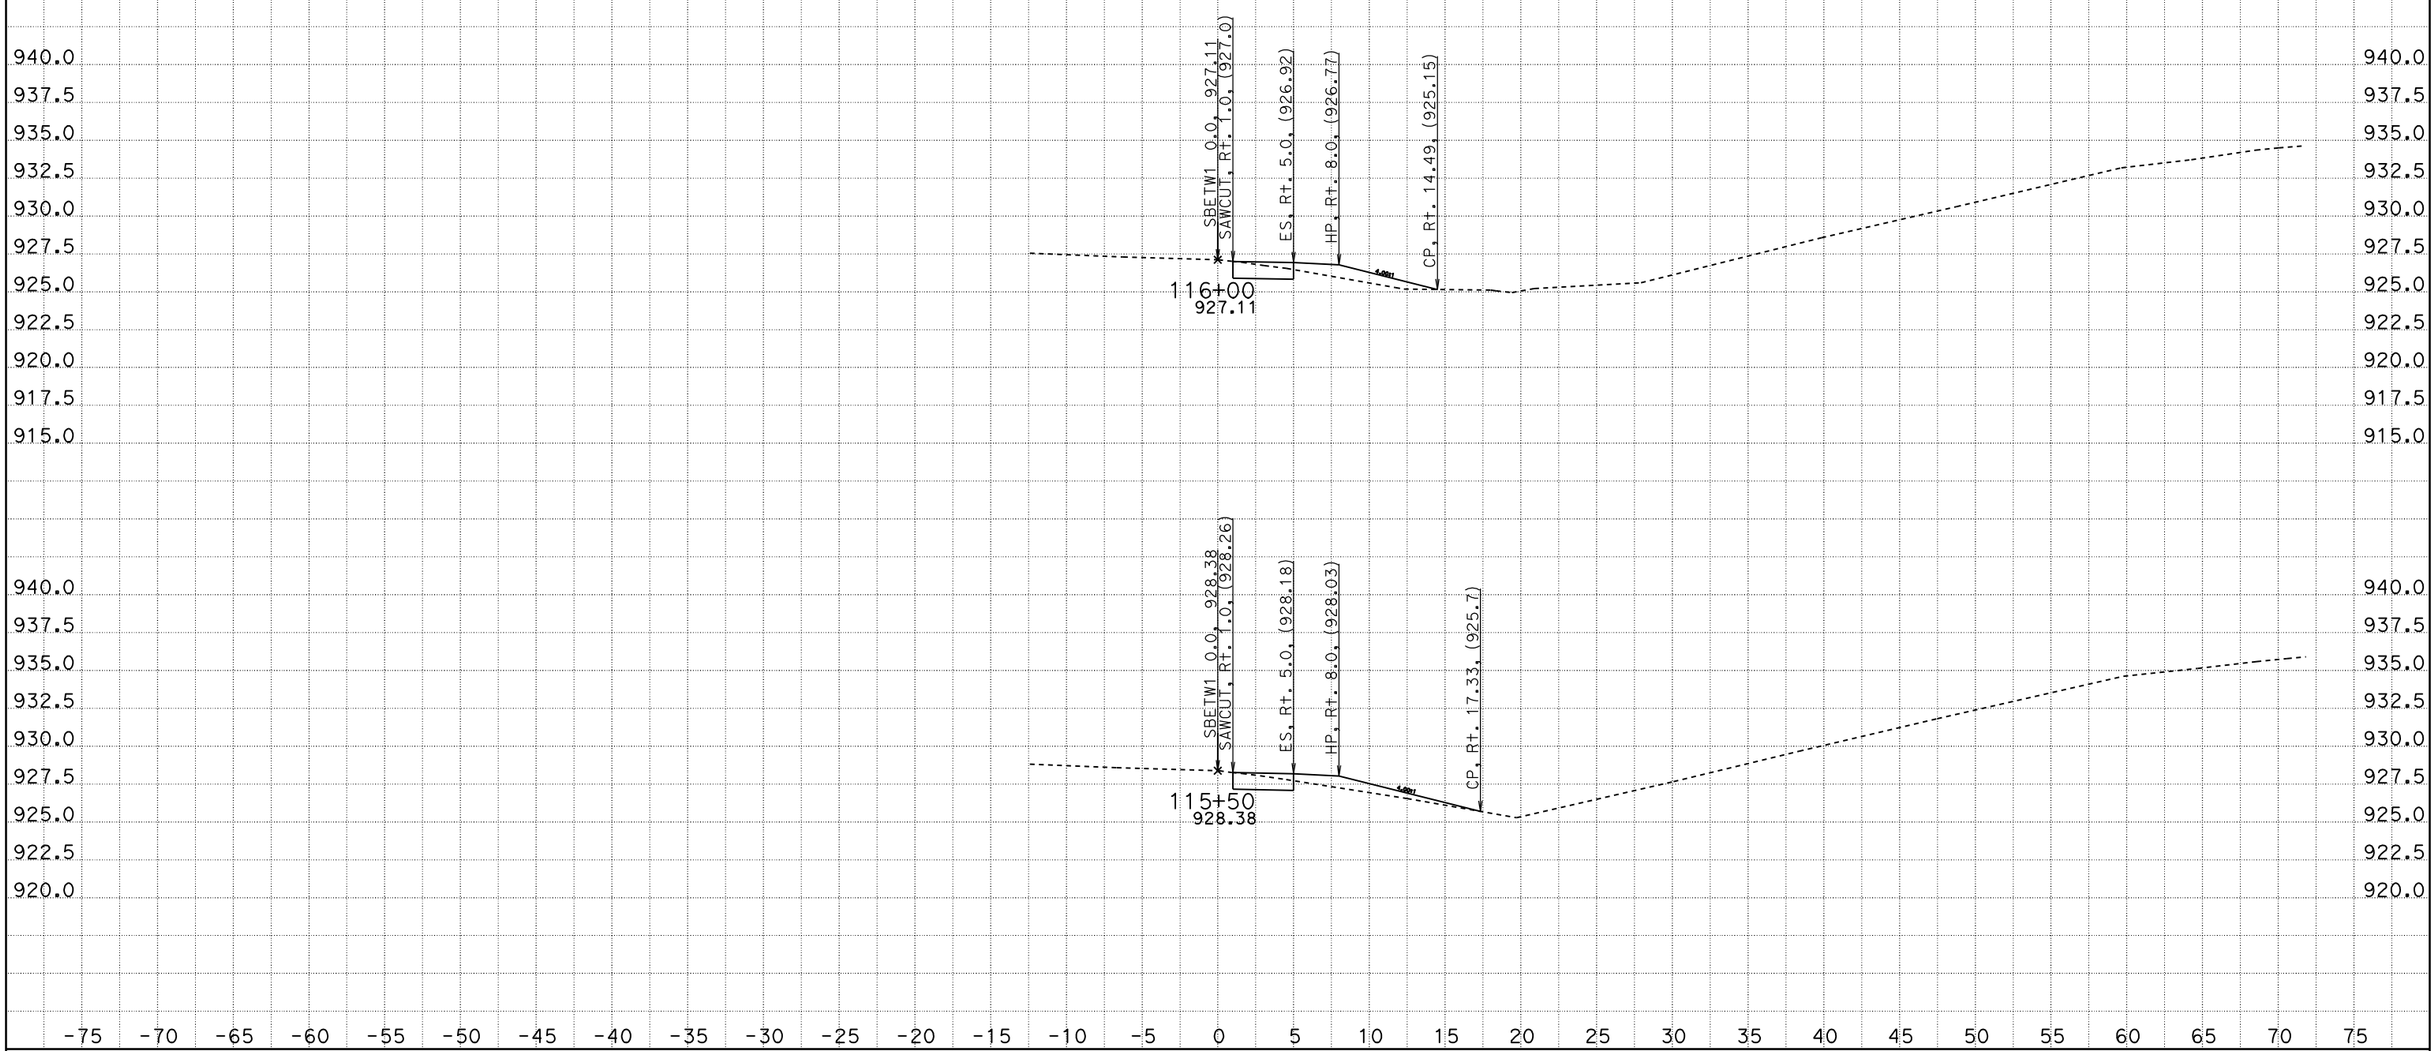

CREATED BY: SCOTT KIRKISH
DATE: 1/13/2012
KC Project: 5110005 File: D:\kcdata\5110005\design2.ear

CONTRACT: 05000203031 (05-1A2201)
DIST/CO/RTE/PM: 05-SB-101-78.4/82.2
PROJECT ID: 101 ORCUTT SHOULDER WIDENING

SCALE: 1" = 5' Horiz.
1" = 5' Vert.

All Dimensions are US Survey Feet

SBETW1
CROSS SECTIONS

DESIGN STUDY ONLY

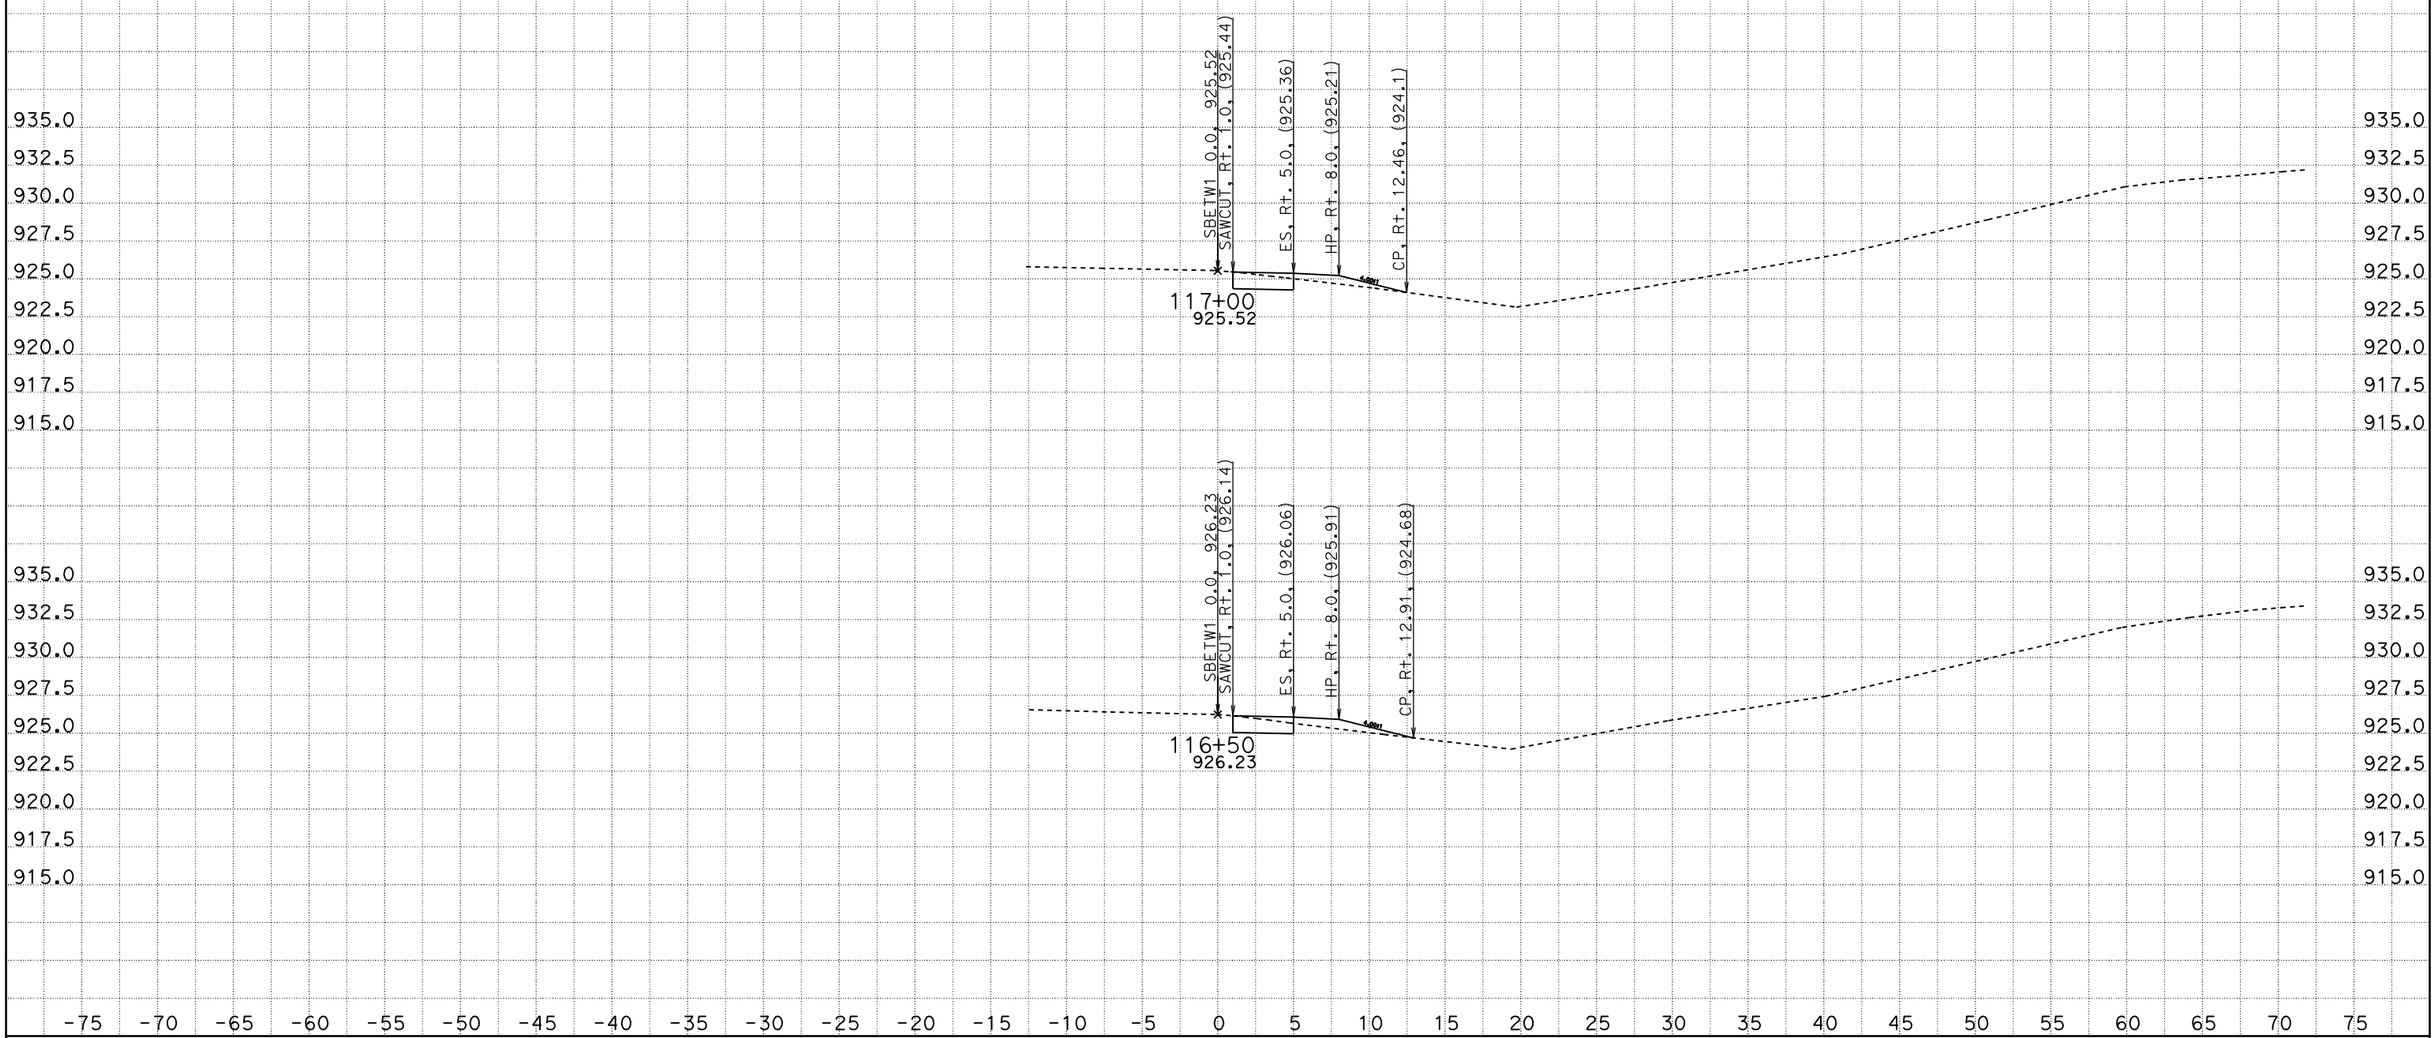

CREATED BY: SCOTT KIRKISH
DATE: 1/13/2012
KC Project: 5110005 File: D:\kcdata\5110005\design2.ear

CONTRACT: 05000203031 (05-1A2201)
DIST/CO/RTE/PM: 05-SB-101-78.4/82.2
PROJECT ID: 101 ORCUTT SHOULDER WIDENING

SCALE: 1" = 5' Horiz.
1" = 5' Vert.

All Dimensions are US Survey Feet

SBETW1
CROSS SECTIONS

DESIGN STUDY ONLY

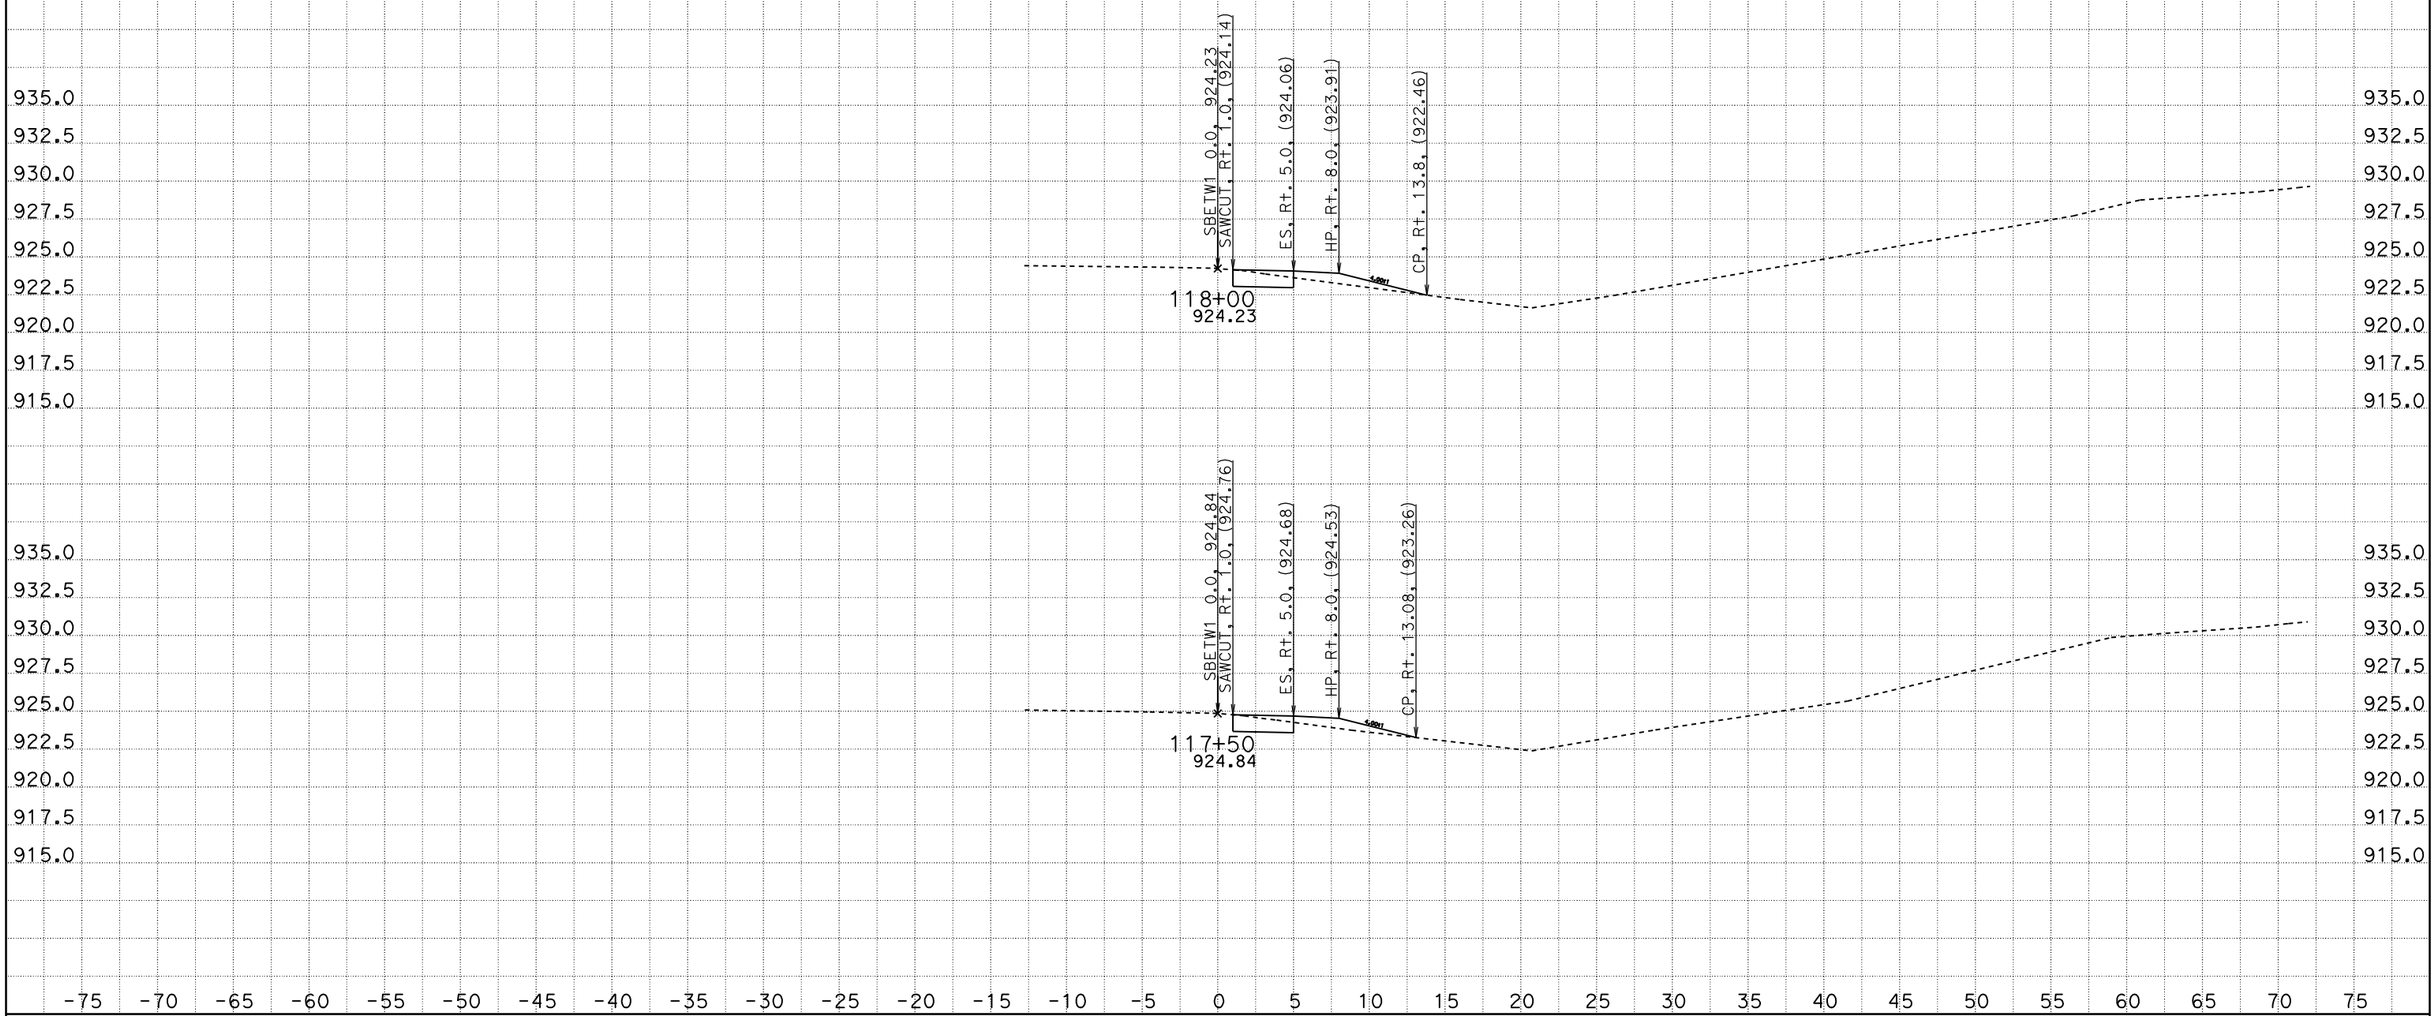

CREATED BY: SCOTT KIRKISH
DATE: 1/13/2012
KC Project: 5110005 File: D:\kcdata\5110005\design2.ear

CONTRACT: 05000203031 (05-1A2201)
DIST/CO/RTE/PM: 05-SB-101-78.4/82.2
PROJECT ID: 101 ORCUTT SHOULDER WIDENING

SCALE: 1" = 5' Horiz.
1" = 5' Vert.

All Dimensions are US Survey Feet

SBETW1
CROSS SECTIONS

DESIGN STUDY ONLY

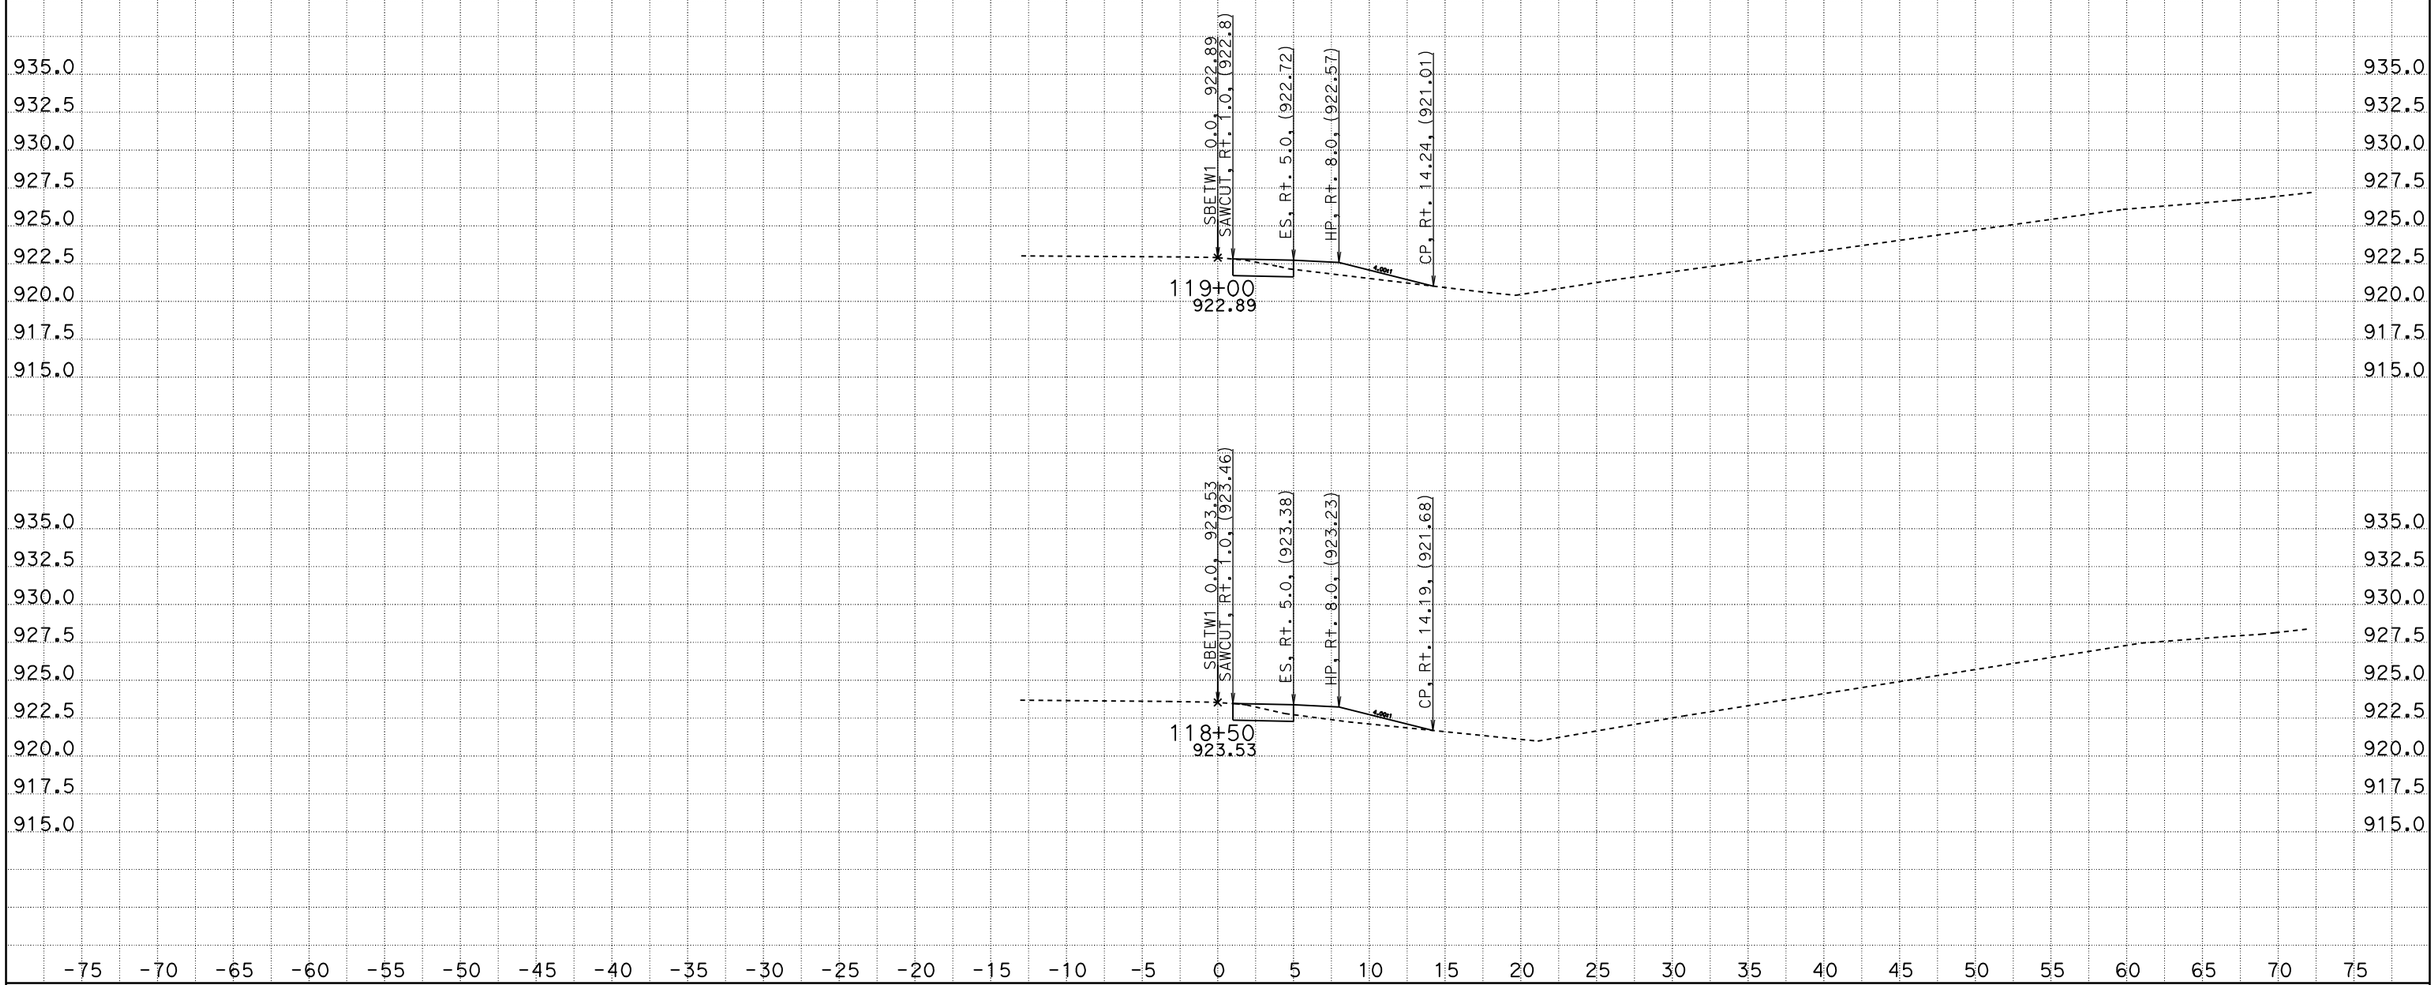

CREATED BY: SCOTT KIRKISH
DATE: 1/13/2012
KC Project: 5110005 File: D:\kcdata\5110005\design2.ear

CONTRACT: 05000203031 (05-1A2201)
DIST/CO/RTE/PM: 05-SB-101-78.4/82.2
PROJECT ID: 101 ORCUTT SHOULDER WIDENING

SCALE: 1" = 5' Horiz.
1" = 5' Vert.

All Dimensions are US Survey Feet

SBETW1
CROSS SECTIONS

DESIGN STUDY ONLY

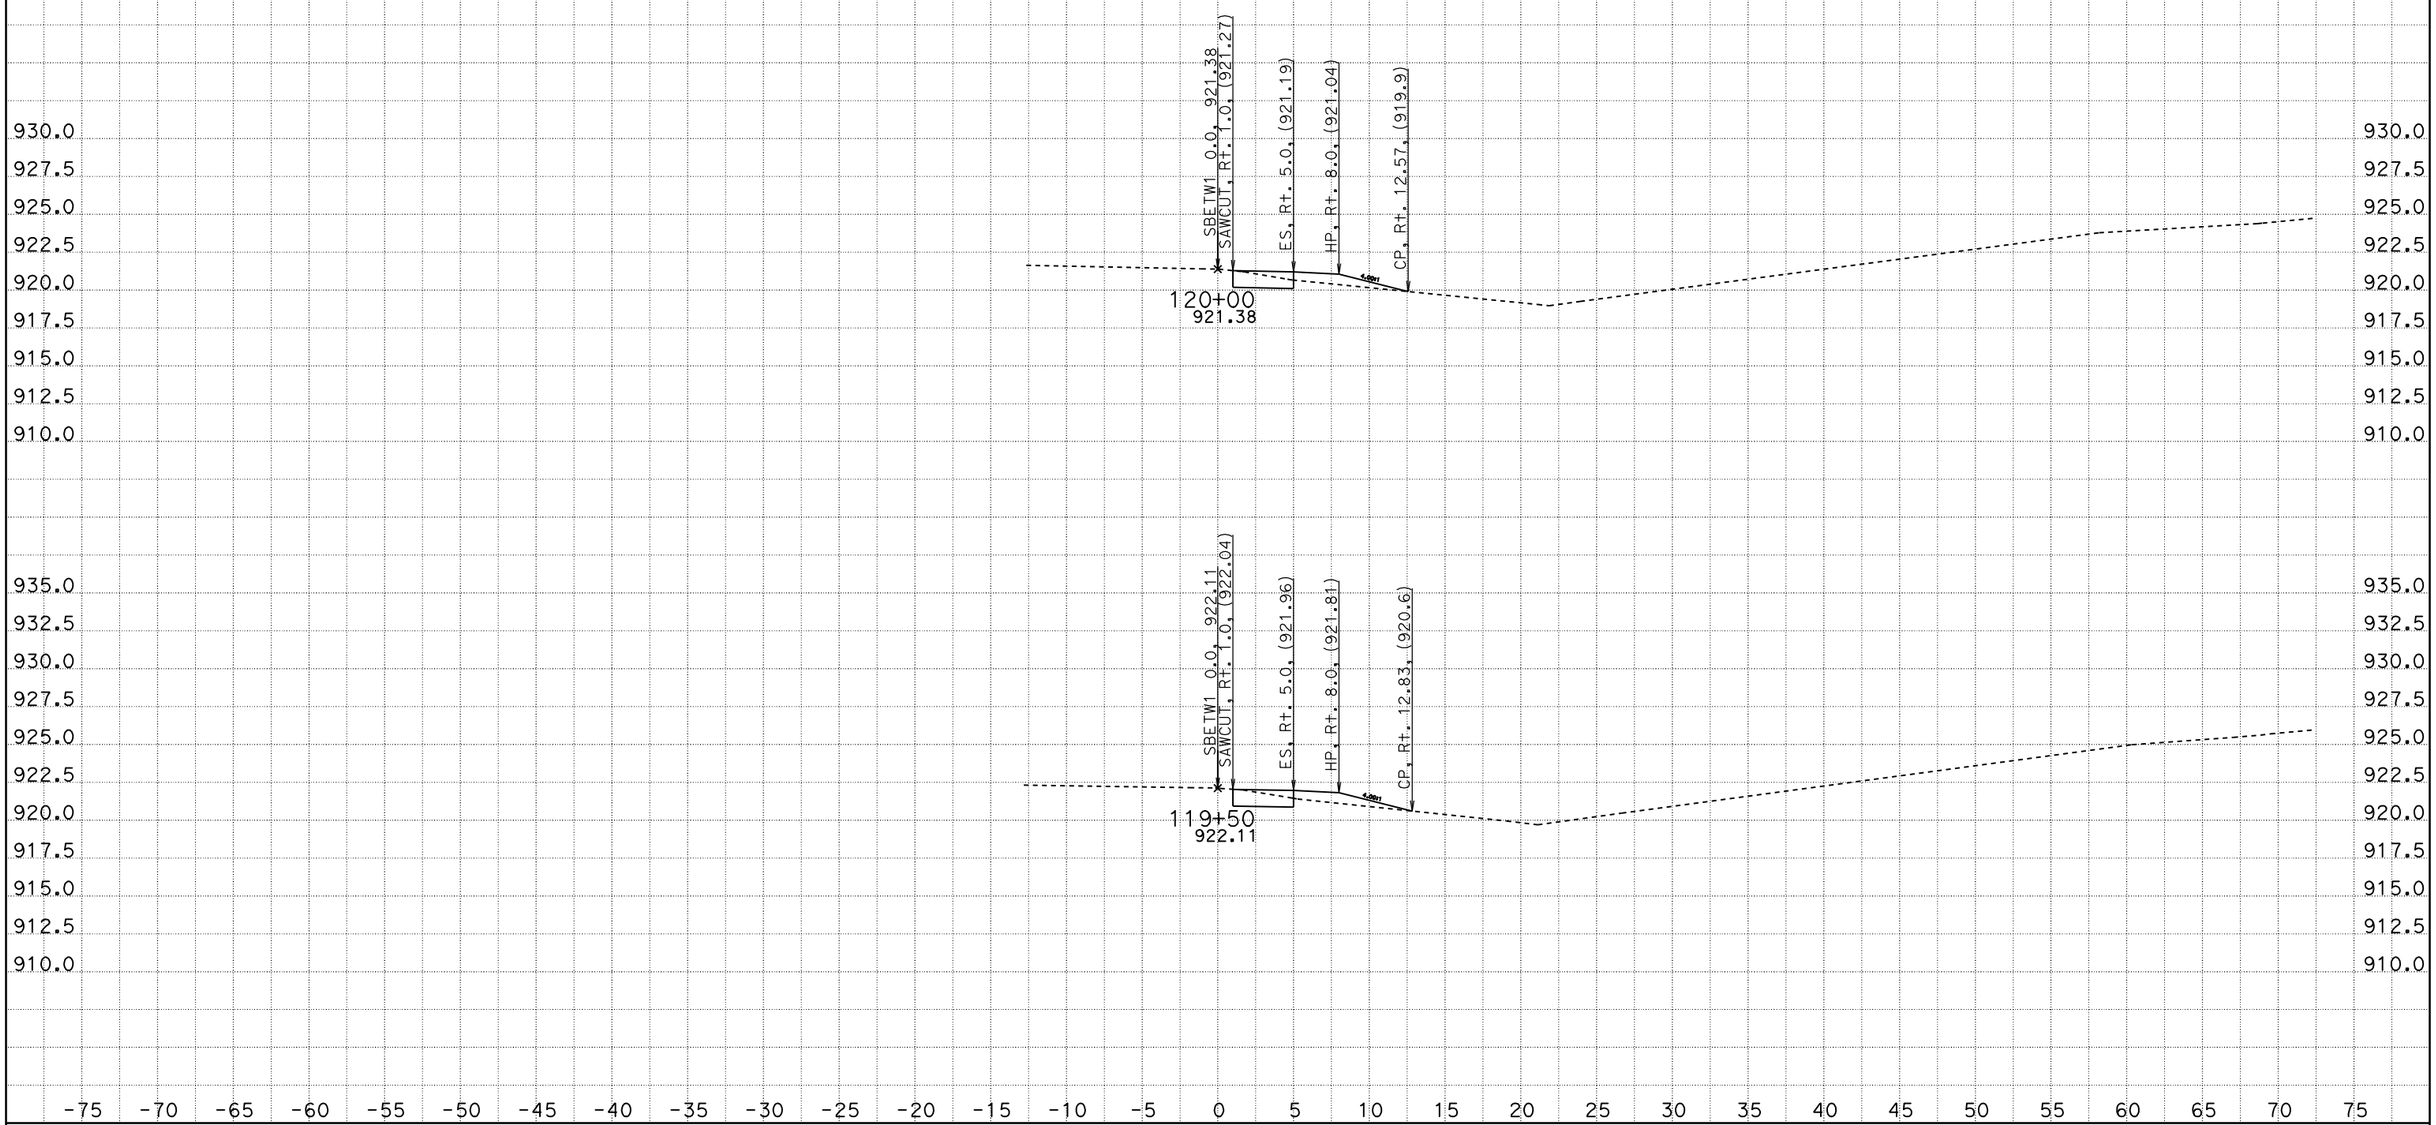

CREATED BY: SCOTT KIRKISH
DATE: 1/13/2012
KC Project: 5110005 File: D:\kcdata\5110005\design2.ear

CONTRACT: 05000203031 (05-1A2201)
DIST/CO/RTE/PM: 05-SB-101-78.4/82.2
PROJECT ID: 101 ORCUTT SHOULDER WIDENING

SCALE: 1" = 5' Horiz.
1" = 5' Vert.

All Dimensions are US Survey Feet

SBETW1
CROSS SECTIONS

DESIGN STUDY ONLY

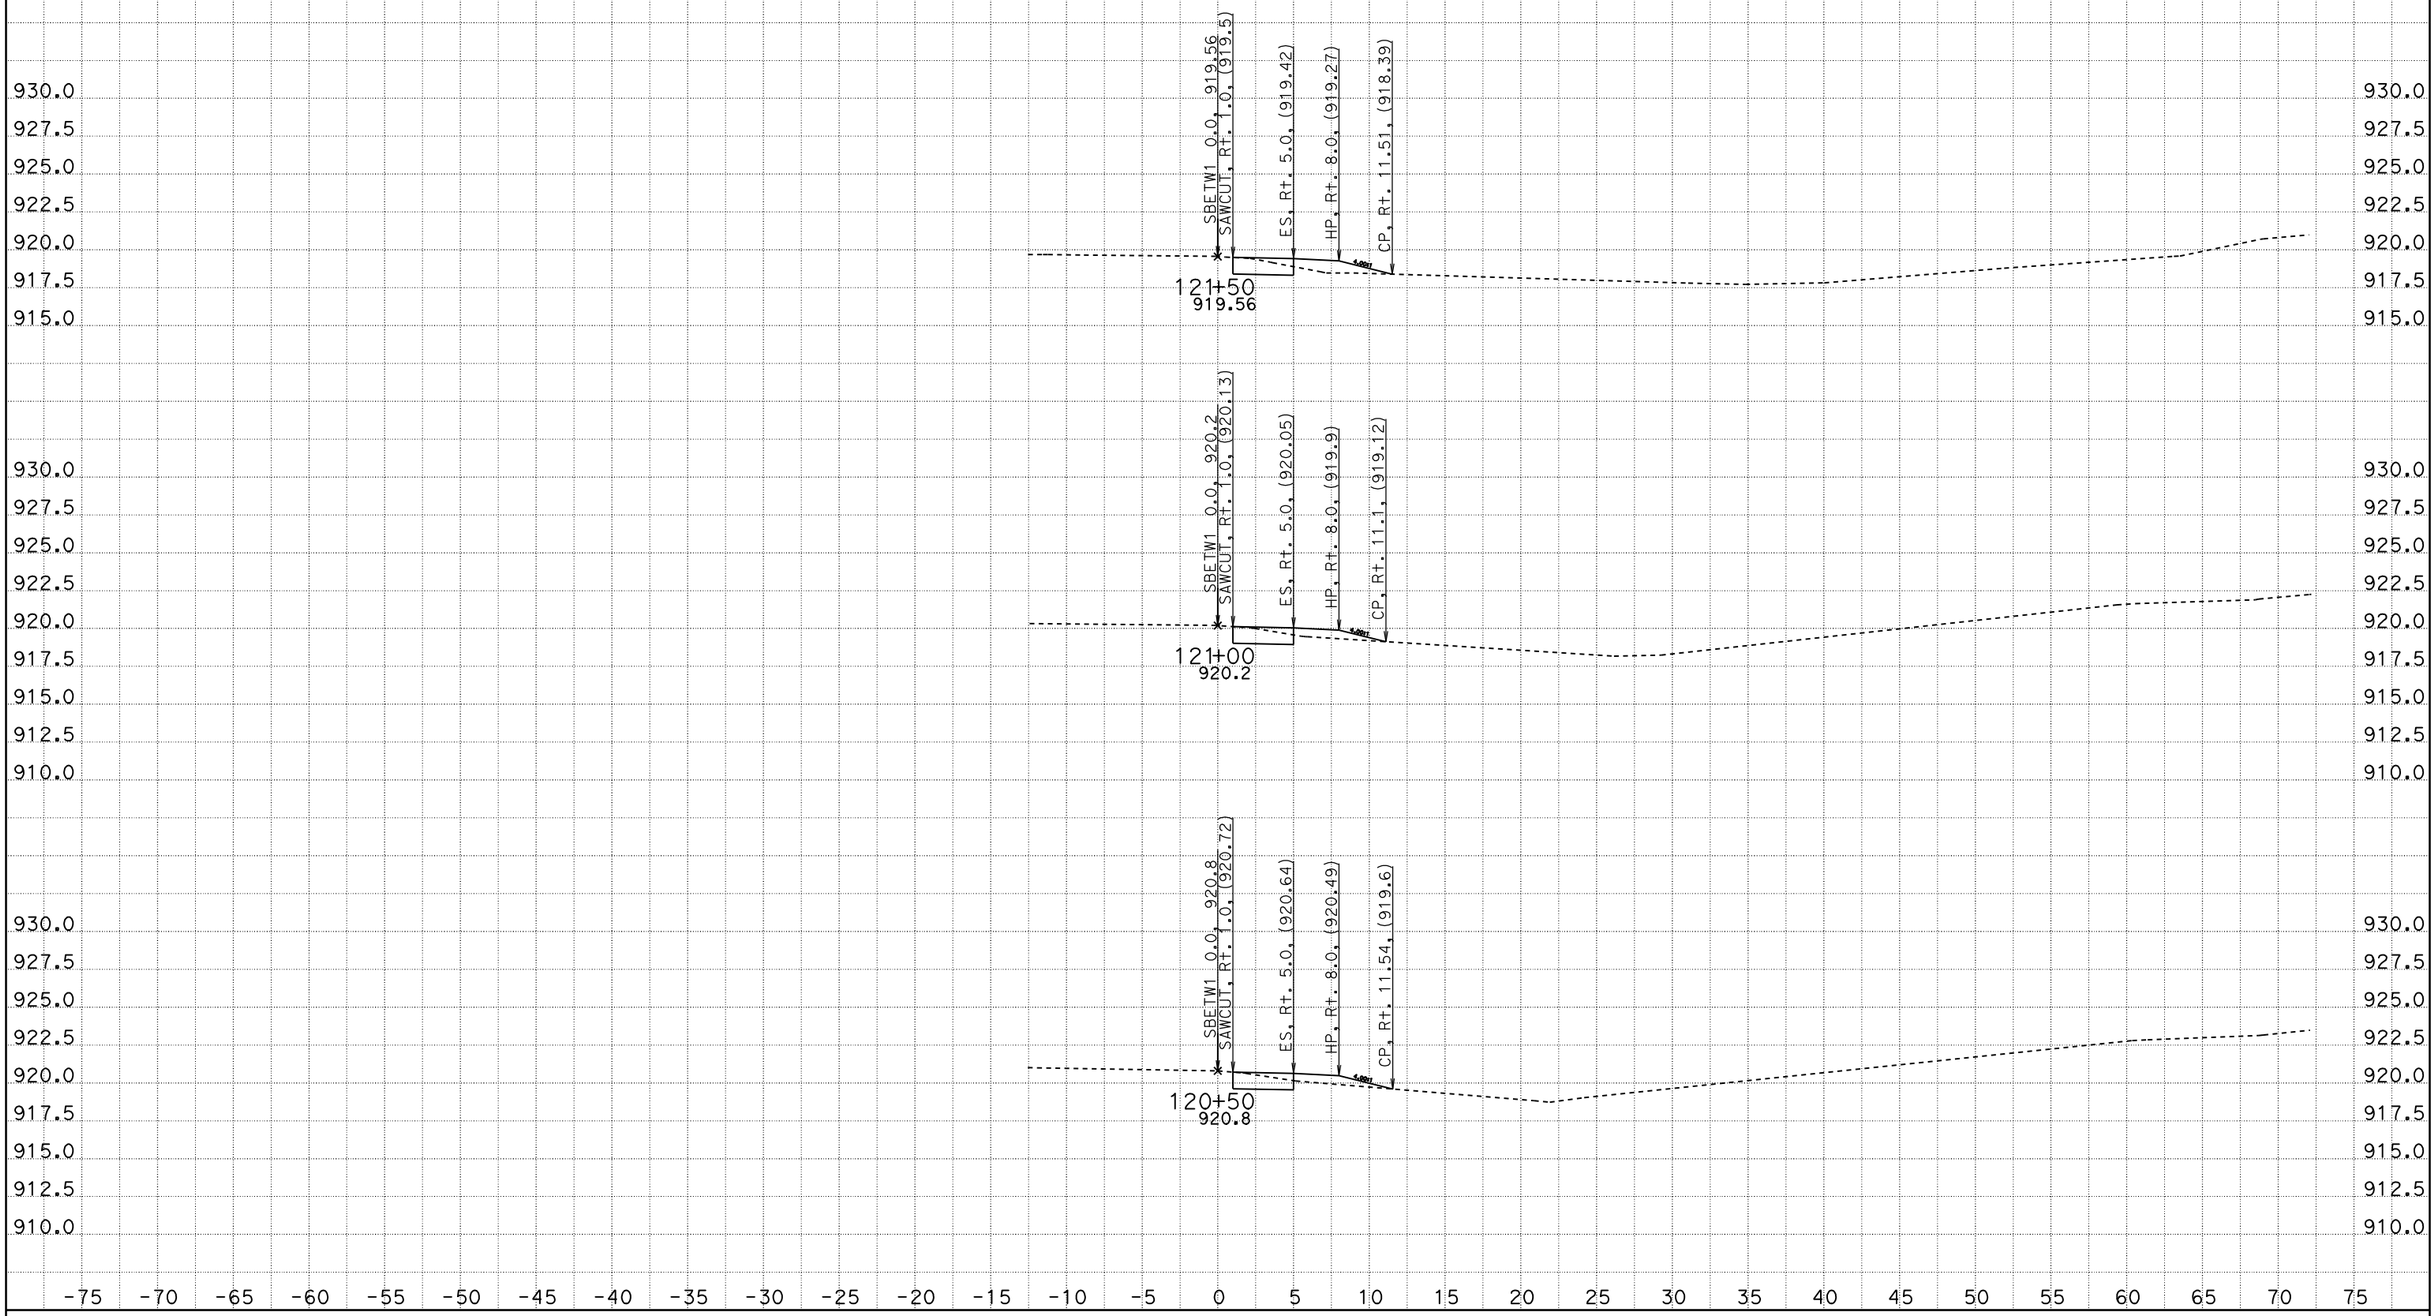

CREATED BY: SCOTT KIRKISH
DATE: 1/13/2012
KC Project: 5110005 File: D:\kcdata\5110005\design2.ear

CONTRACT: 05000203031 (05-1A2201)
DIST/CO/RTE/PM: 05-SB-101-78.4/82.2
PROJECT ID: 101 ORCUTT SHOULDER WIDENING

SCALE: 1" = 5' Horiz.
1" = 5' Vert.

All Dimensions are US Survey Feet

SBETW1
CROSS SECTIONS

DESIGN STUDY ONLY

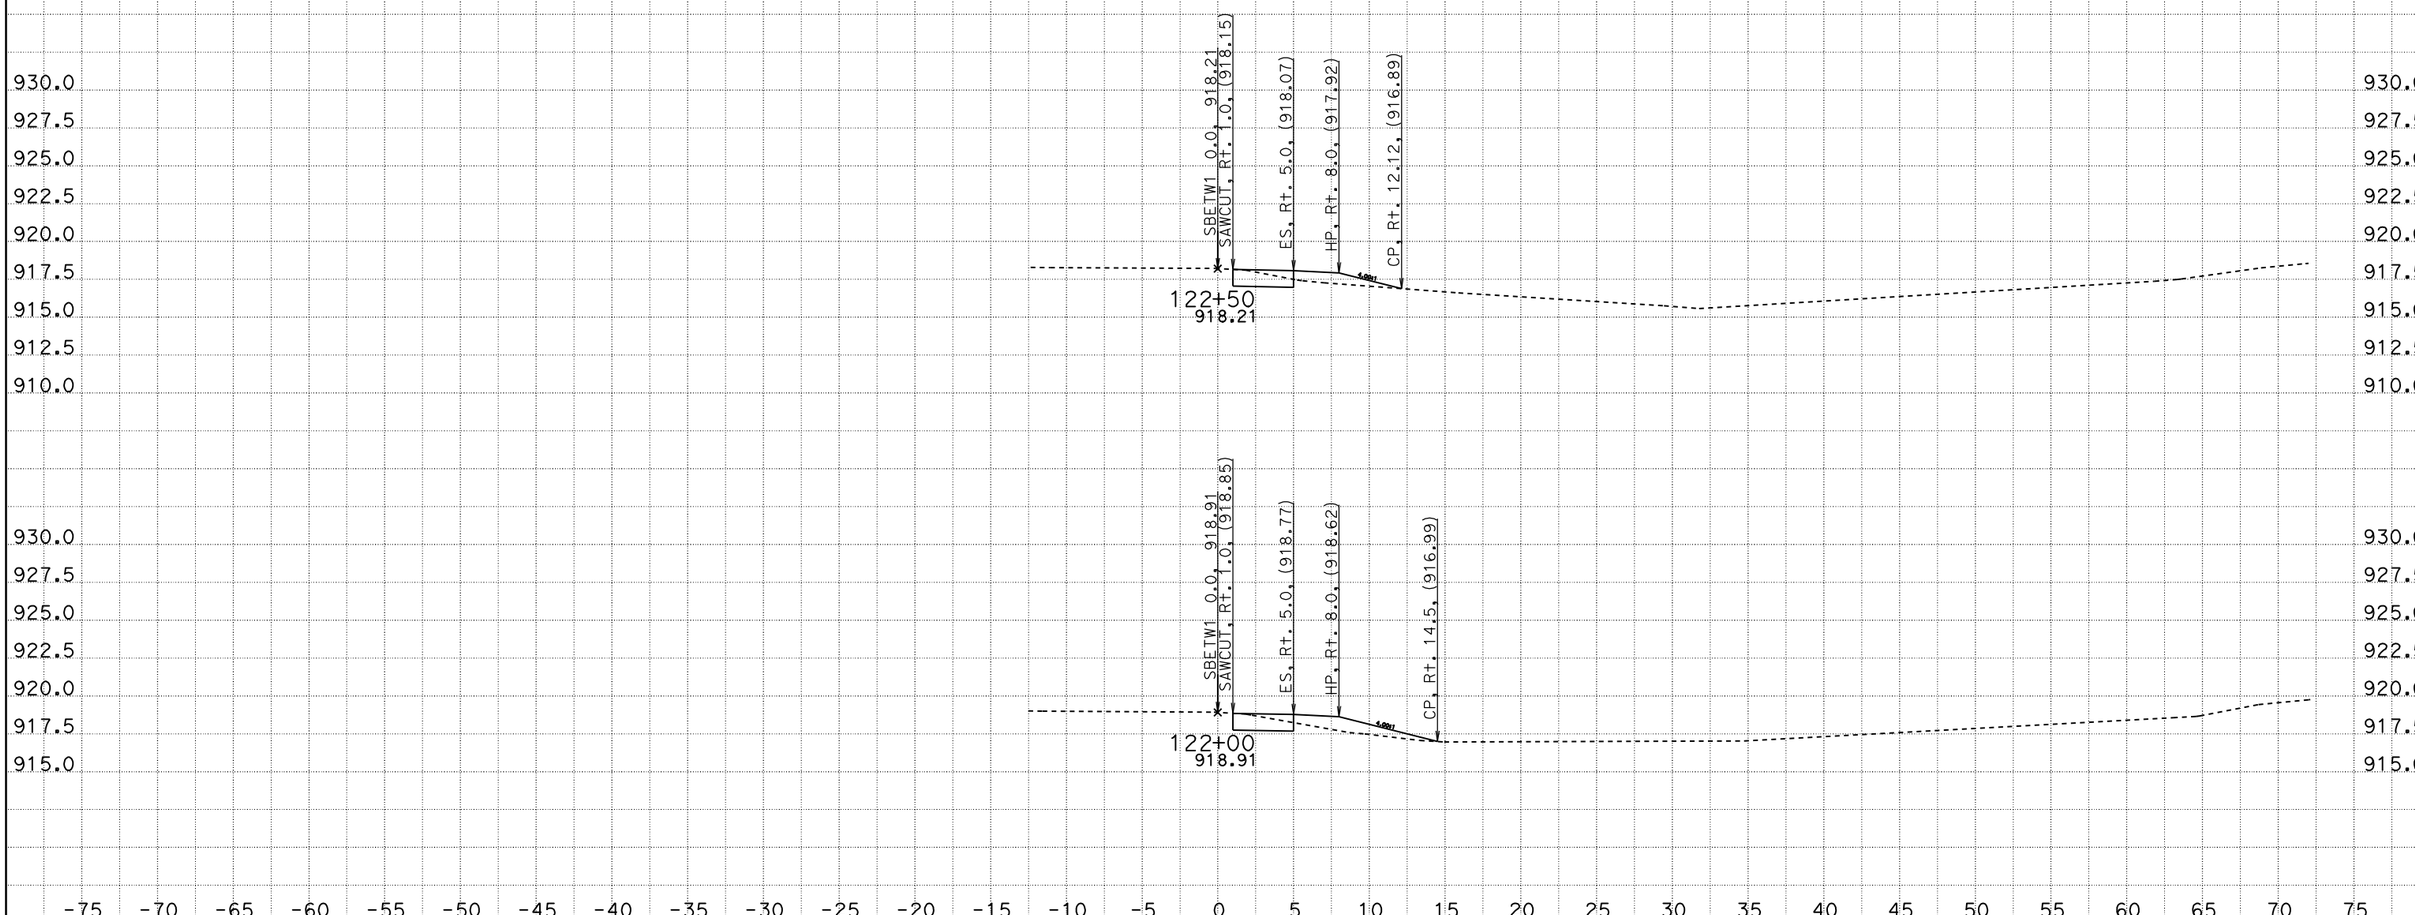

CREATED BY: SCOTT KIRKISH
DATE: 1/13/2012
KC Project: 5110005 File: D:\kcdata\5110005\design2.ear

CONTRACT: 05000203031 (05-1A2201)
DIST/CO/RTE/PM: 05-SB-101-78.4/82.2
PROJECT ID: 101 ORCUTT SHOULDER WIDENING

SCALE: 1" = 5' Horiz.
1" = 5' Vert.

All Dimensions are US Survey Feet

SBETW1
CROSS SECTIONS

DESIGN STUDY ONLY

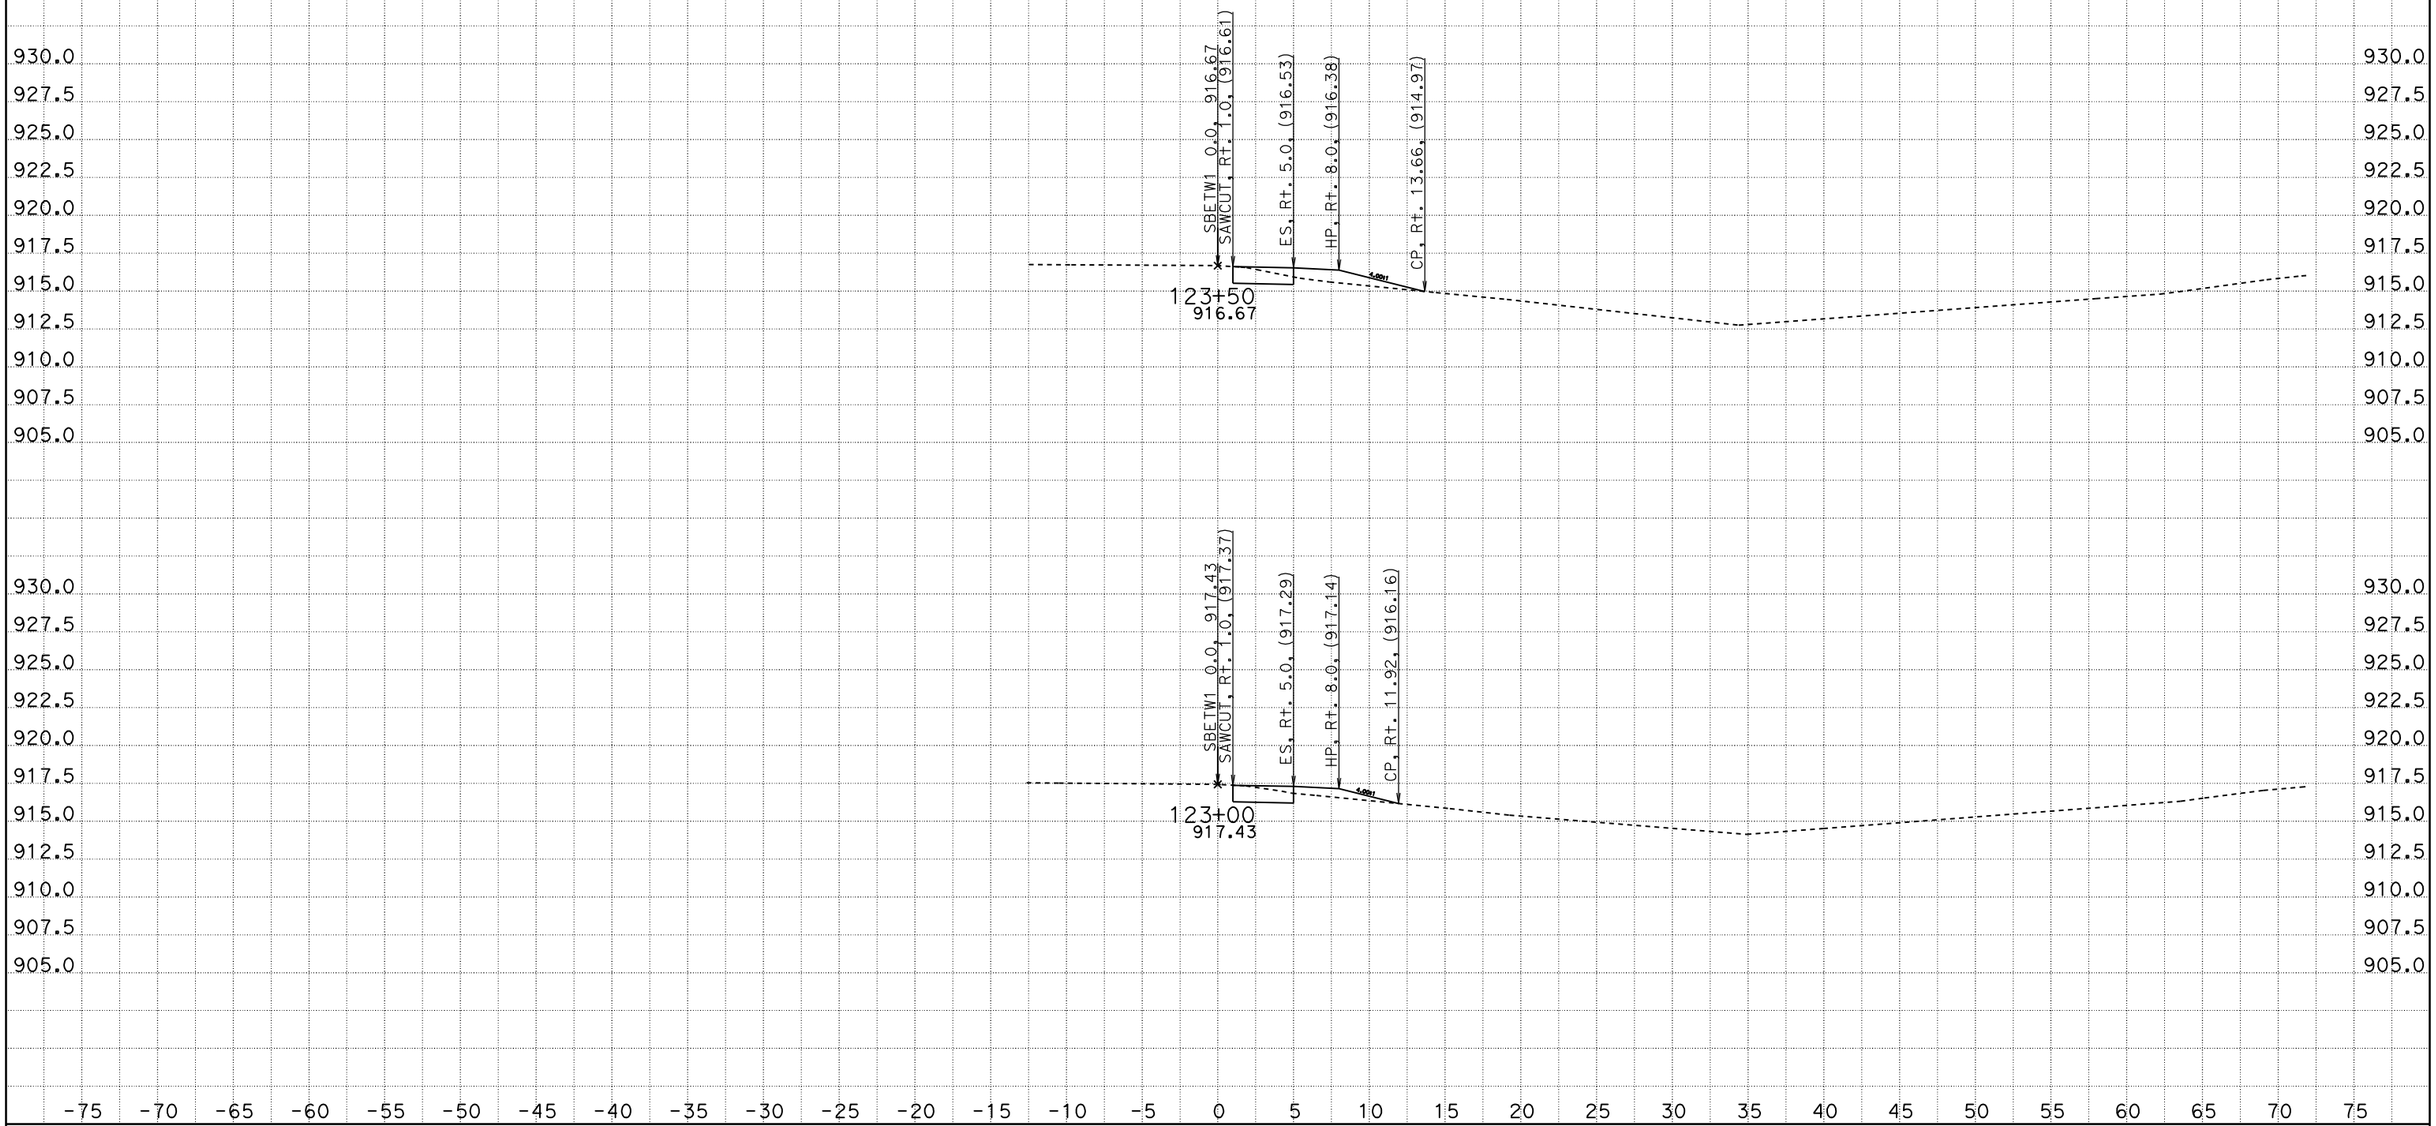

CREATED BY: SCOTT KIRKISH
DATE: 1/13/2012
KC Project: 5110005 File: D:\kcdata\5110005\design2.ear

CONTRACT: 05000203031 (05-1A2201)
DIST/CO/RTE/PM: 05-SB-101-78.4/82.2
PROJECT ID: 101 ORCUTT SHOULDER WIDENING

SCALE: 1" = 5' Horiz.
1" = 5' Vert.

All Dimensions are US Survey Feet

SBETW1
CROSS SECTIONS

DESIGN STUDY ONLY

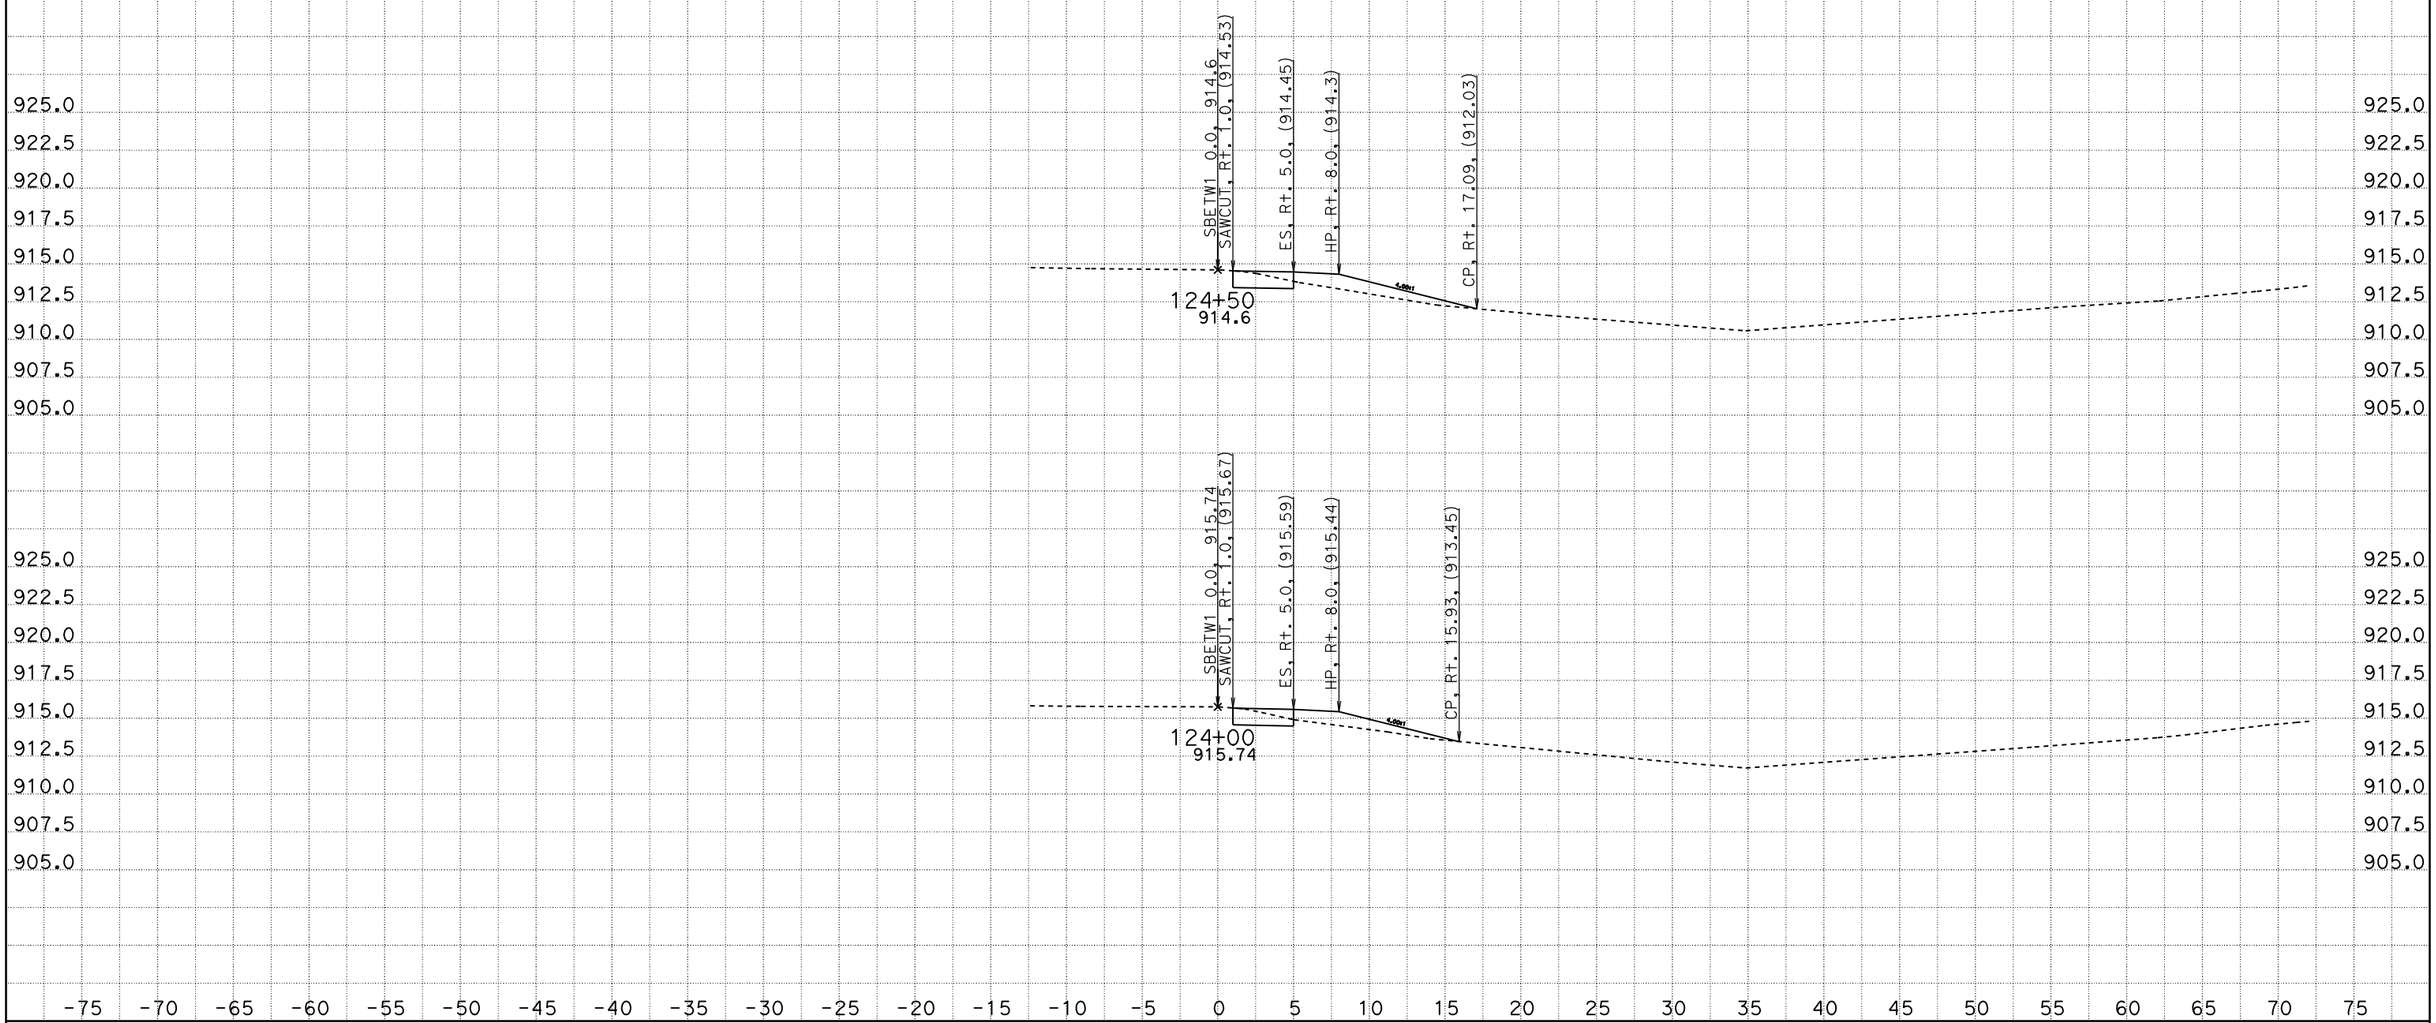

CREATED BY: SCOTT KIRKISH
DATE: 1/13/2012
KC Project: 5110005 File: D:\kcdata\5110005\design2.ear

CONTRACT: 05000203031 (05-1A2201)
DIST/CO/RTE/PM: 05-SB-101-78.4/82.2
PROJECT ID: 101 ORCUTT SHOULDER WIDENING

SCALE: 1" = 5' Horiz.
1" = 5' Vert.

All Dimensions are US Survey Feet

SBETW1
CROSS SECTIONS

DESIGN STUDY ONLY

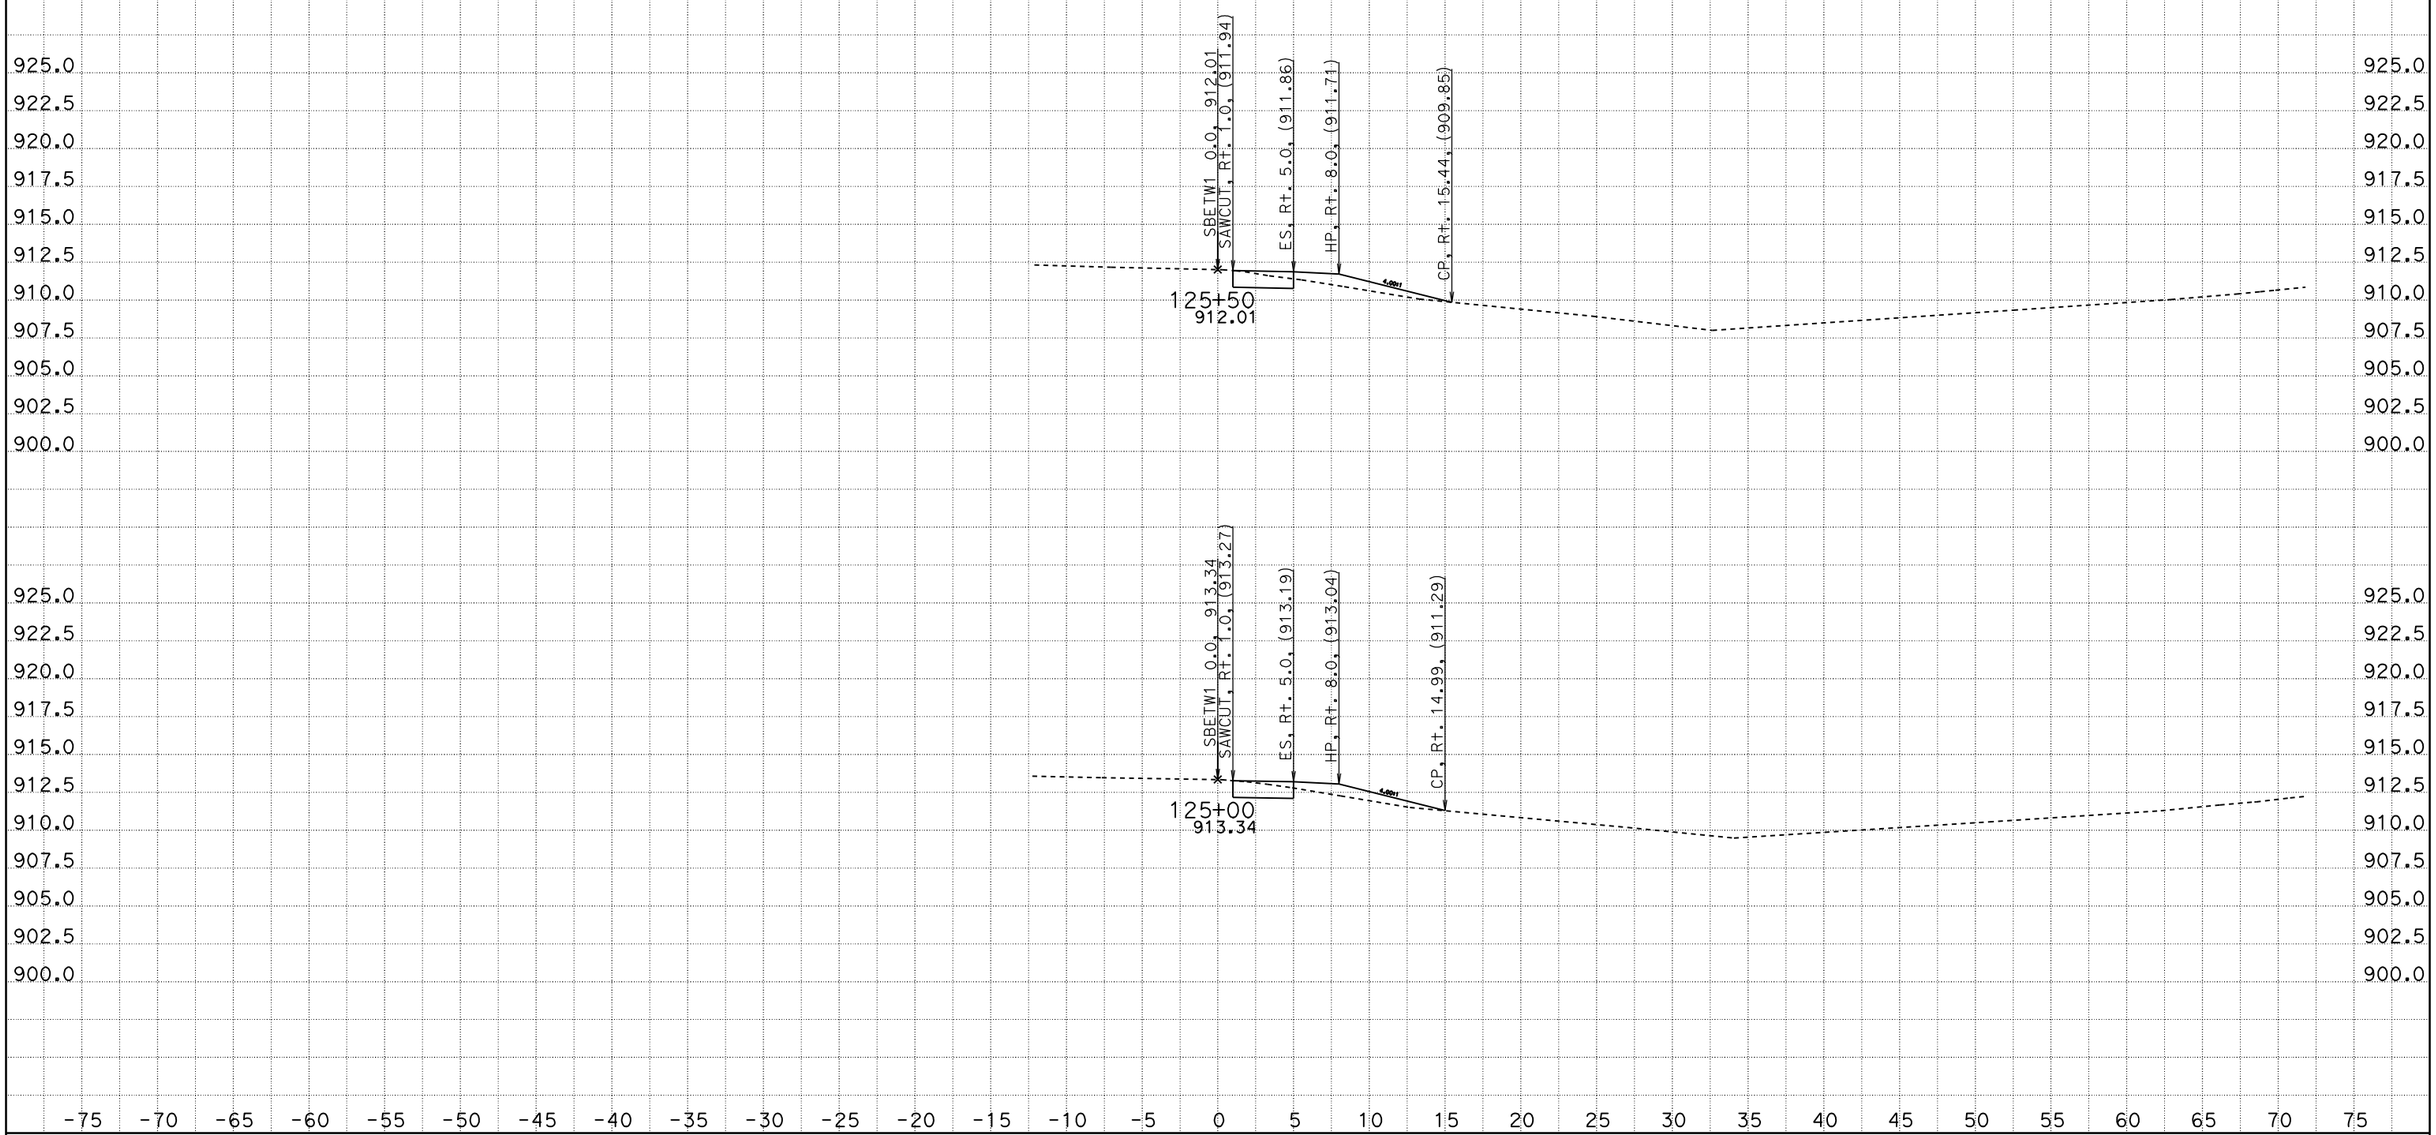

CREATED BY: SCOTT KIRKISH
DATE: 1/13/2012
KC Project: 5110005 File: D:\kcdata\5110005\design2.ear

CONTRACT: 05000203031 (05-1A2201)
DIST/CO/RTE/PM: 05-SB-101-78.4/82.2
PROJECT ID: 101 ORCUTT SHOULDER WIDENING

SCALE: 1" = 5' Horiz.
1" = 5' Vert.

All Dimensions are US Survey Feet

SBETW1
CROSS SECTIONS

DESIGN STUDY ONLY

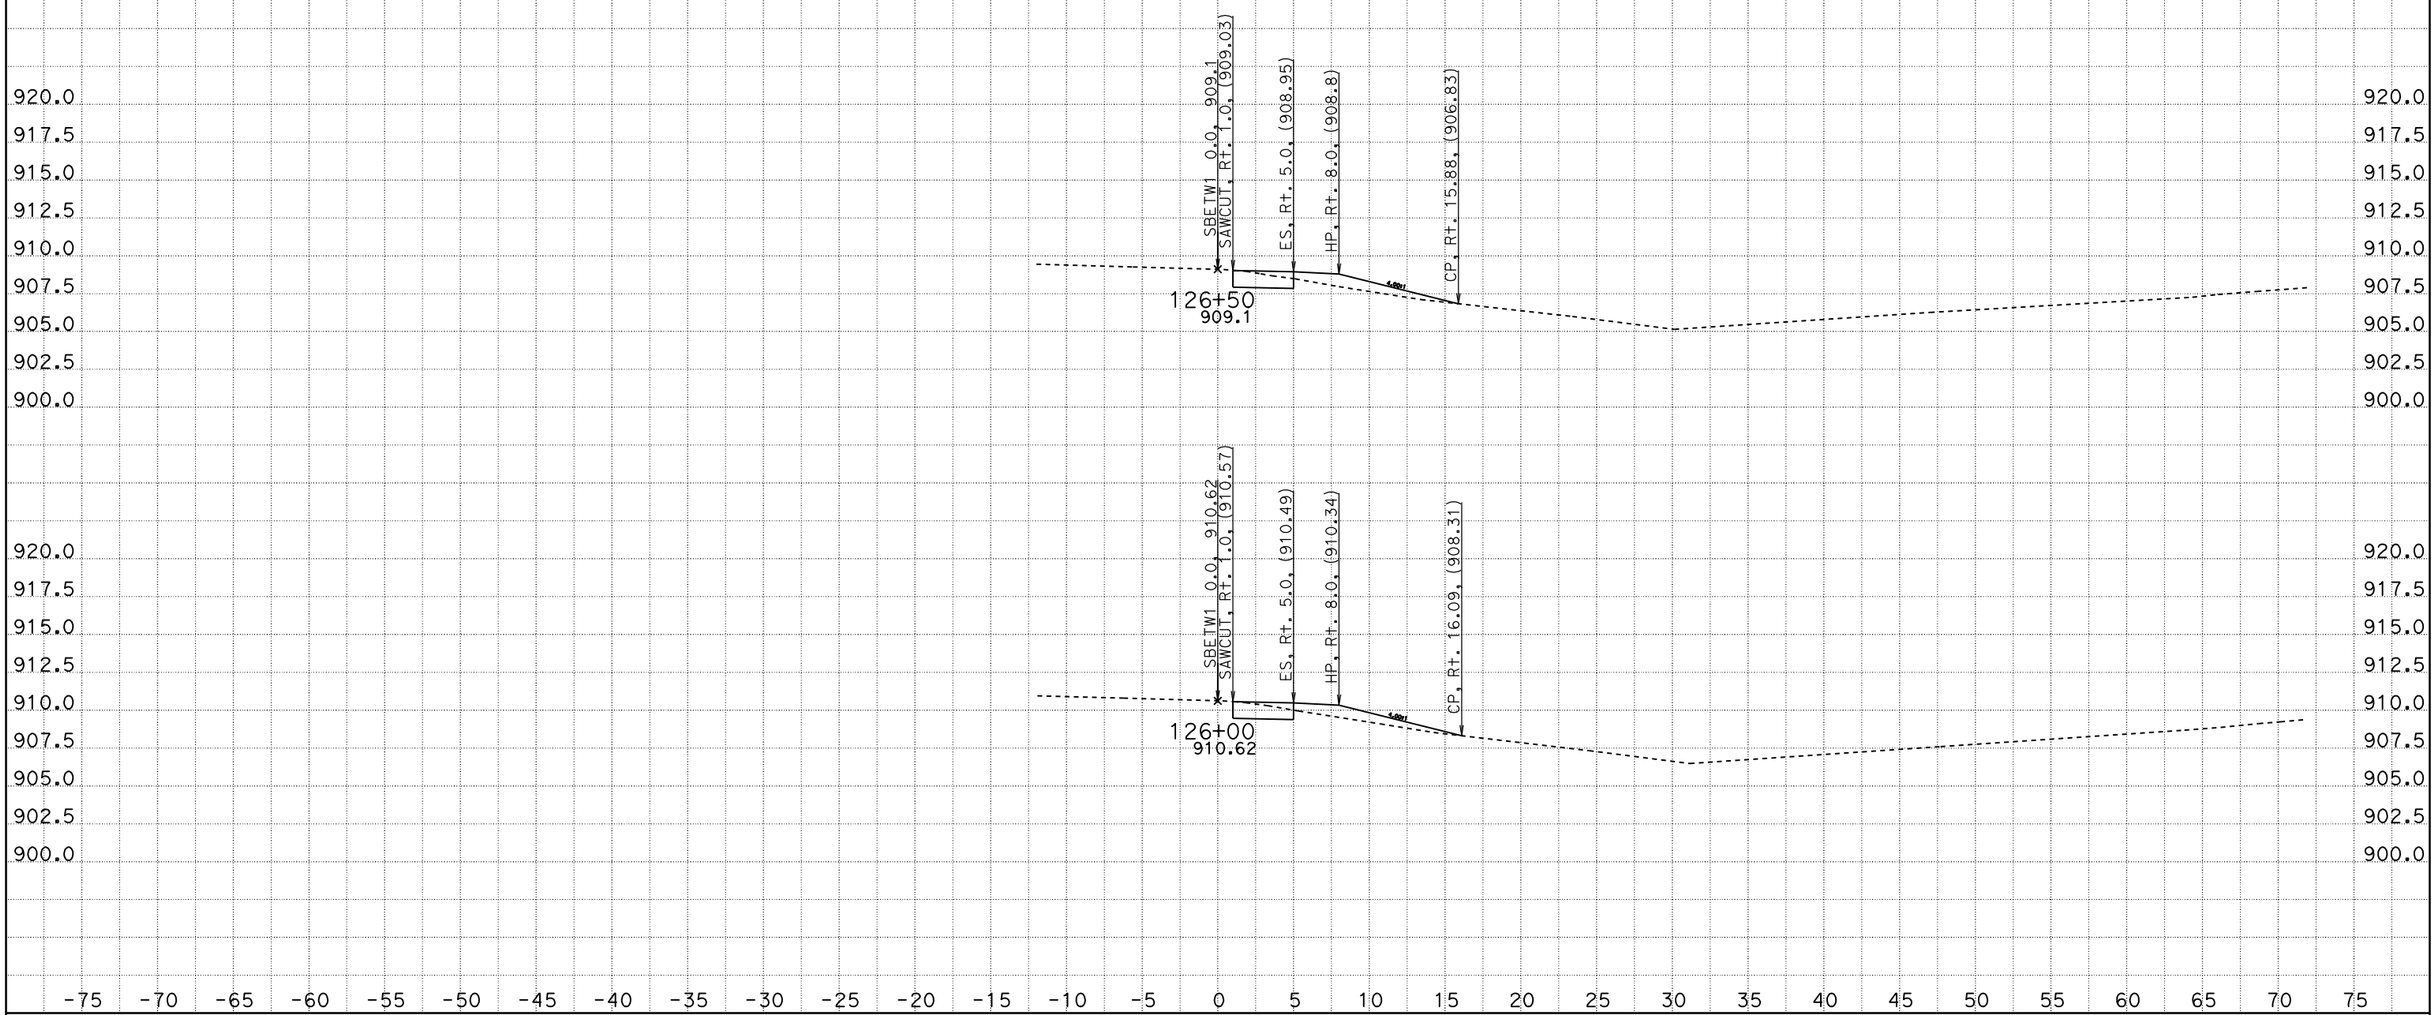

CREATED BY: SCOTT KIRKISH
DATE: 1/13/2012
KC Project: 5110005 File: D:\kcdata\5110005\design2.ear

CONTRACT: 05000203031 (05-1A2201)
DIST/CO/RTE/PM: 05-SB-101-78.4/82.2
PROJECT ID: 101 ORCUTT SHOULDER WIDENING

SCALE: 1" = 5' Horiz.
1" = 5' Vert.

All Dimensions are US Survey Feet

SBETW1
CROSS SECTIONS

DESIGN STUDY ONLY

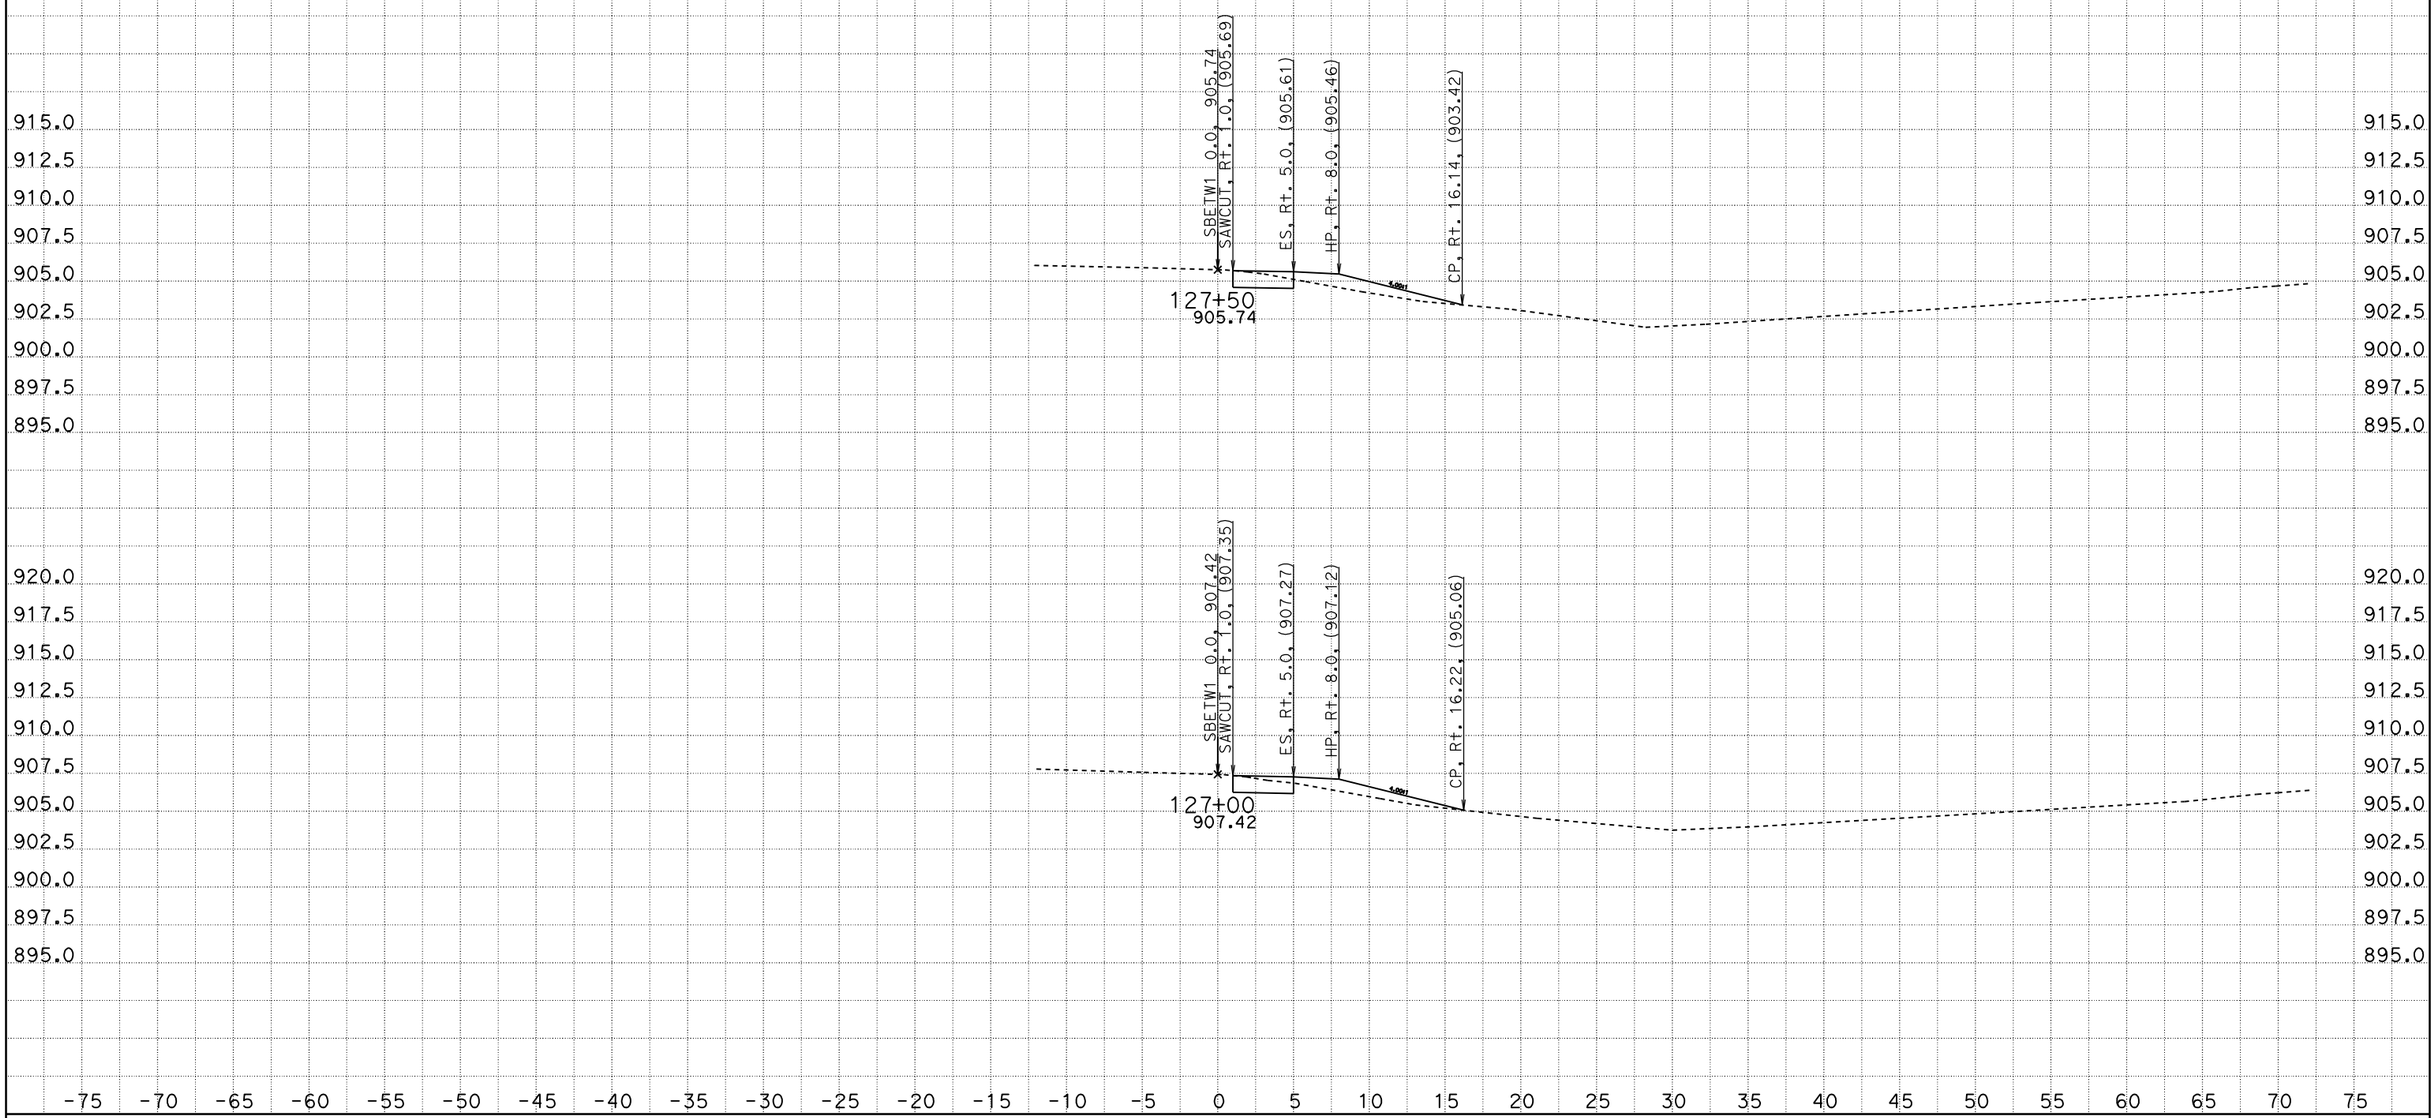

CREATED BY: SCOTT KIRKISH
DATE: 1/13/2012
KC Project: 5110005 File: D:\kcdata\5110005\design2.ear

CONTRACT: 05000203031 (05-1A2201)
DIST/CO/RTE/PM: 05-SB-101-78.4/82.2
PROJECT ID: 101 ORCUTT SHOULDER WIDENING

SCALE: 1" = 5' Horiz.
1" = 5' Vert.

All Dimensions are US Survey Feet

SBETW1
CROSS SECTIONS

DESIGN STUDY ONLY

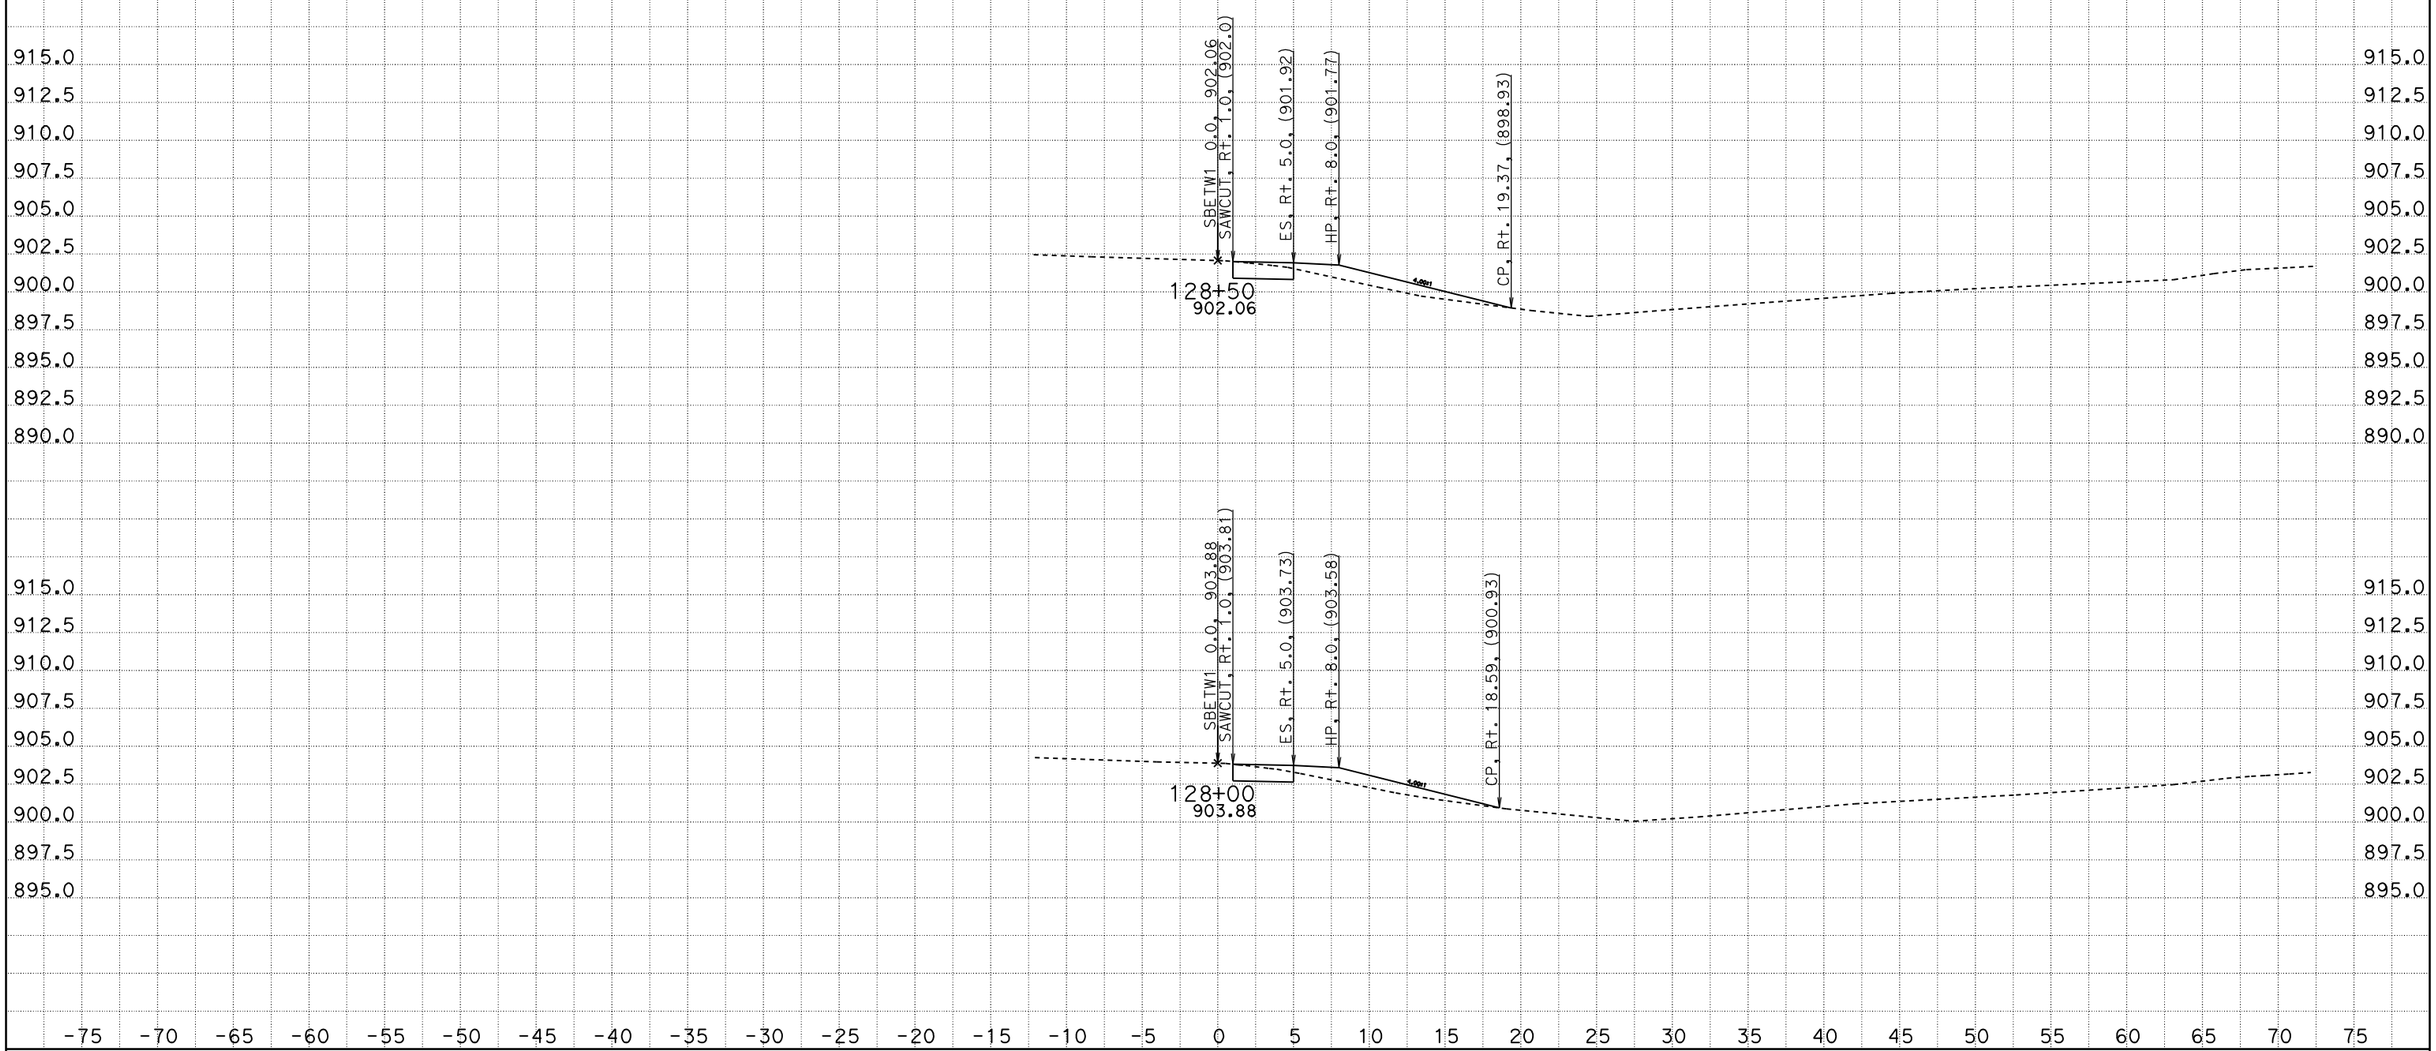

CREATED BY: SCOTT KIRKISH
DATE: 1/13/2012
KC Project: 5110005 File: D:\kcdata\5110005\design2.ear

CONTRACT: 05000203031 (05-1A2201)
DIST/CO/RTE/PM: 05-SB-101-78.4/82.2
PROJECT ID: 101 ORCUTT SHOULDER WIDENING

SCALE: 1" = 5' Horiz.
1" = 5' Vert.

All Dimensions are US Survey Feet

SBETW1
CROSS SECTIONS

DESIGN STUDY ONLY

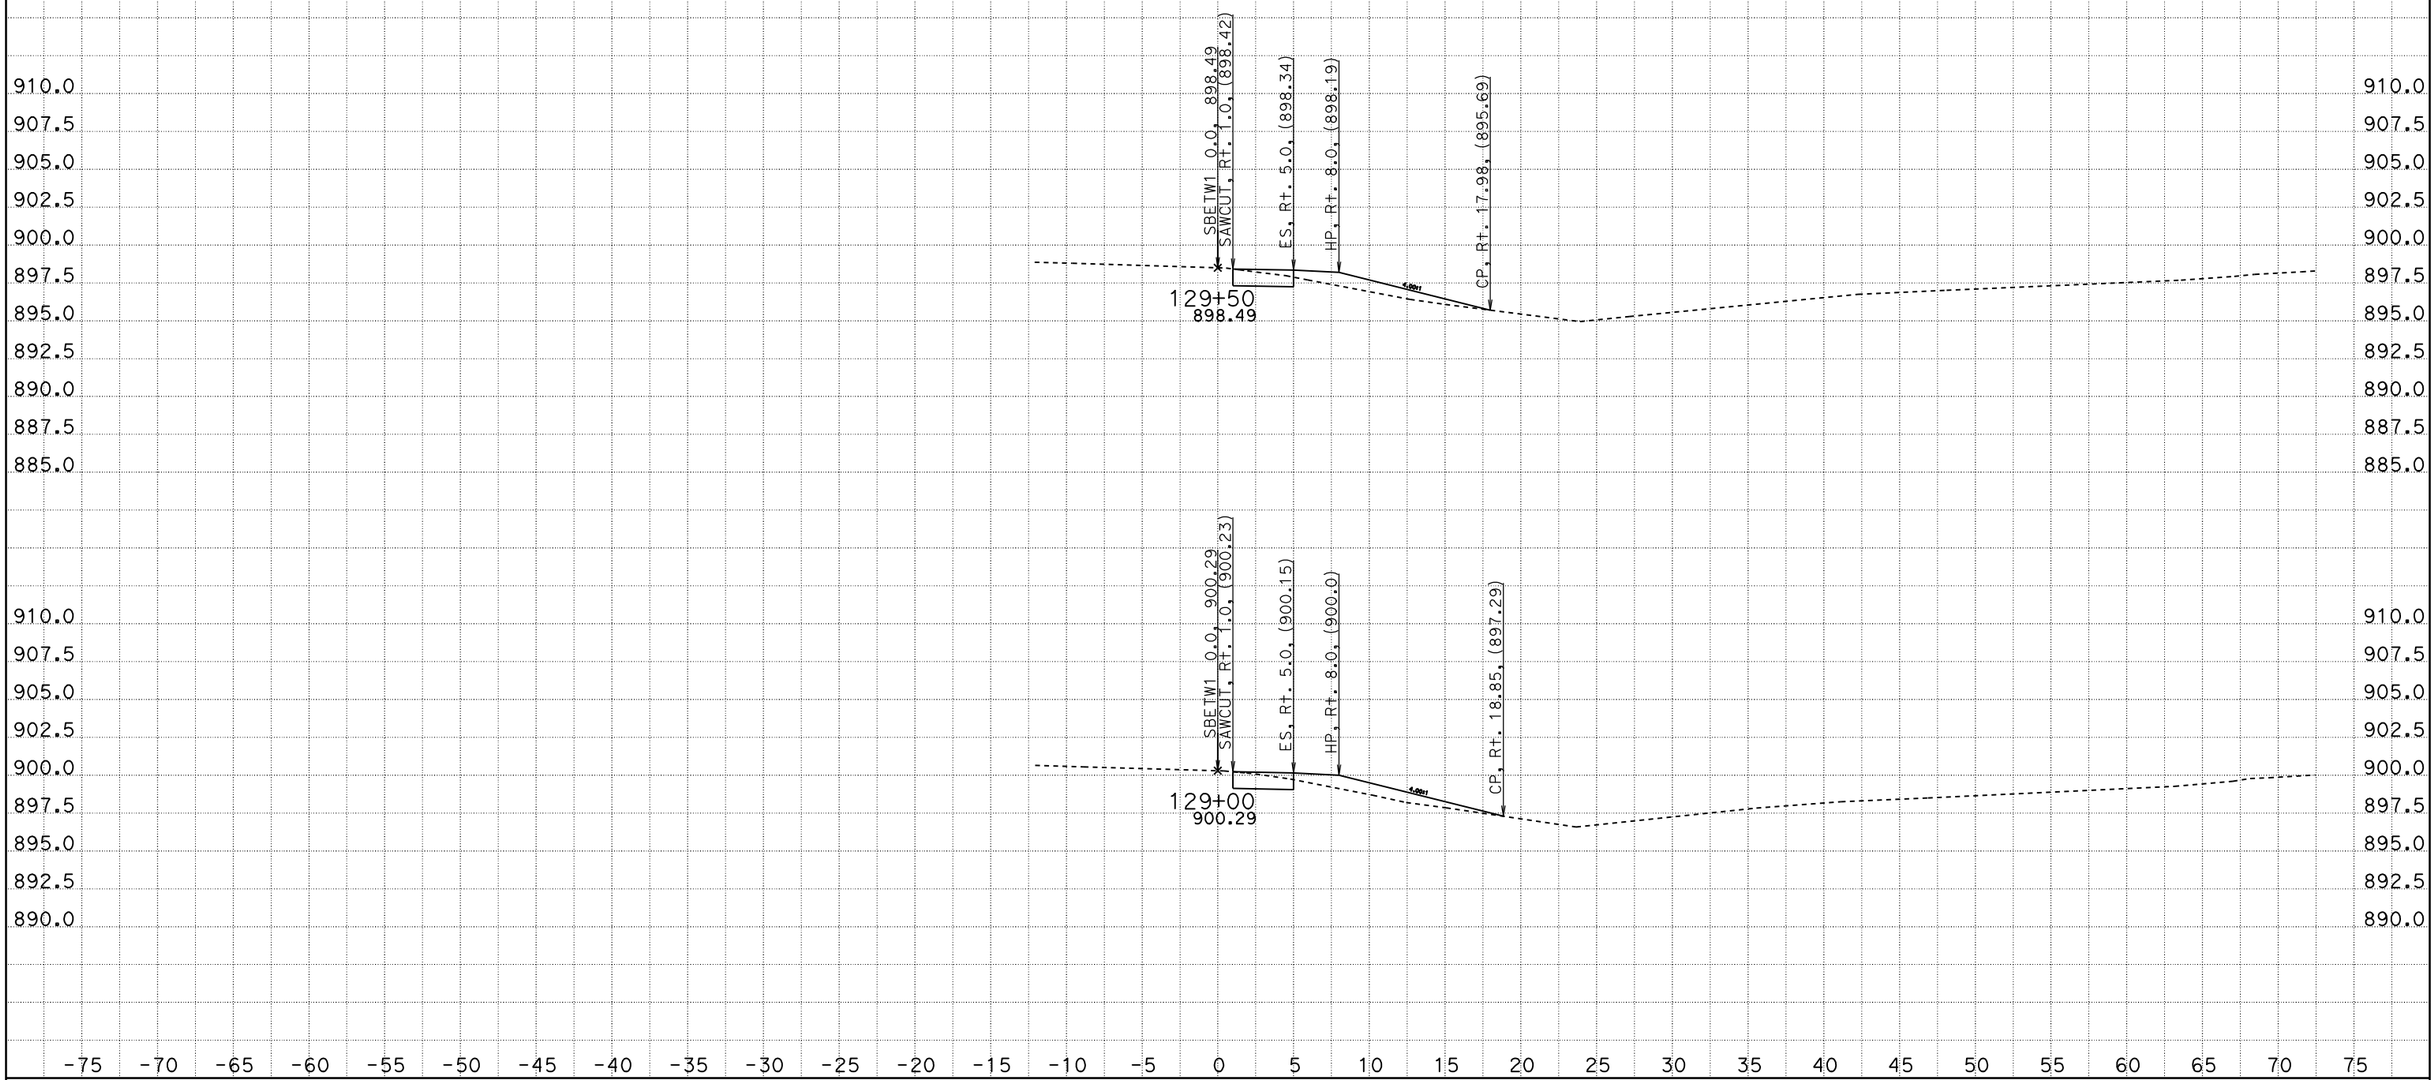

CREATED BY: SCOTT KIRKISH
DATE: 1/13/2012
KC Project: 5110005 File: D:\kcdata\5110005\design2.ear

CONTRACT: 05000203031 (05-1A2201)
DIST/CO/RTE/PM: 05-SB-101-78.4/82.2
PROJECT ID: 101 ORCUTT SHOULDER WIDENING

SCALE: 1" = 5' Horiz.
1" = 5' Vert.

All Dimensions are US Survey Feet

SBETW1
CROSS SECTIONS

DESIGN STUDY ONLY

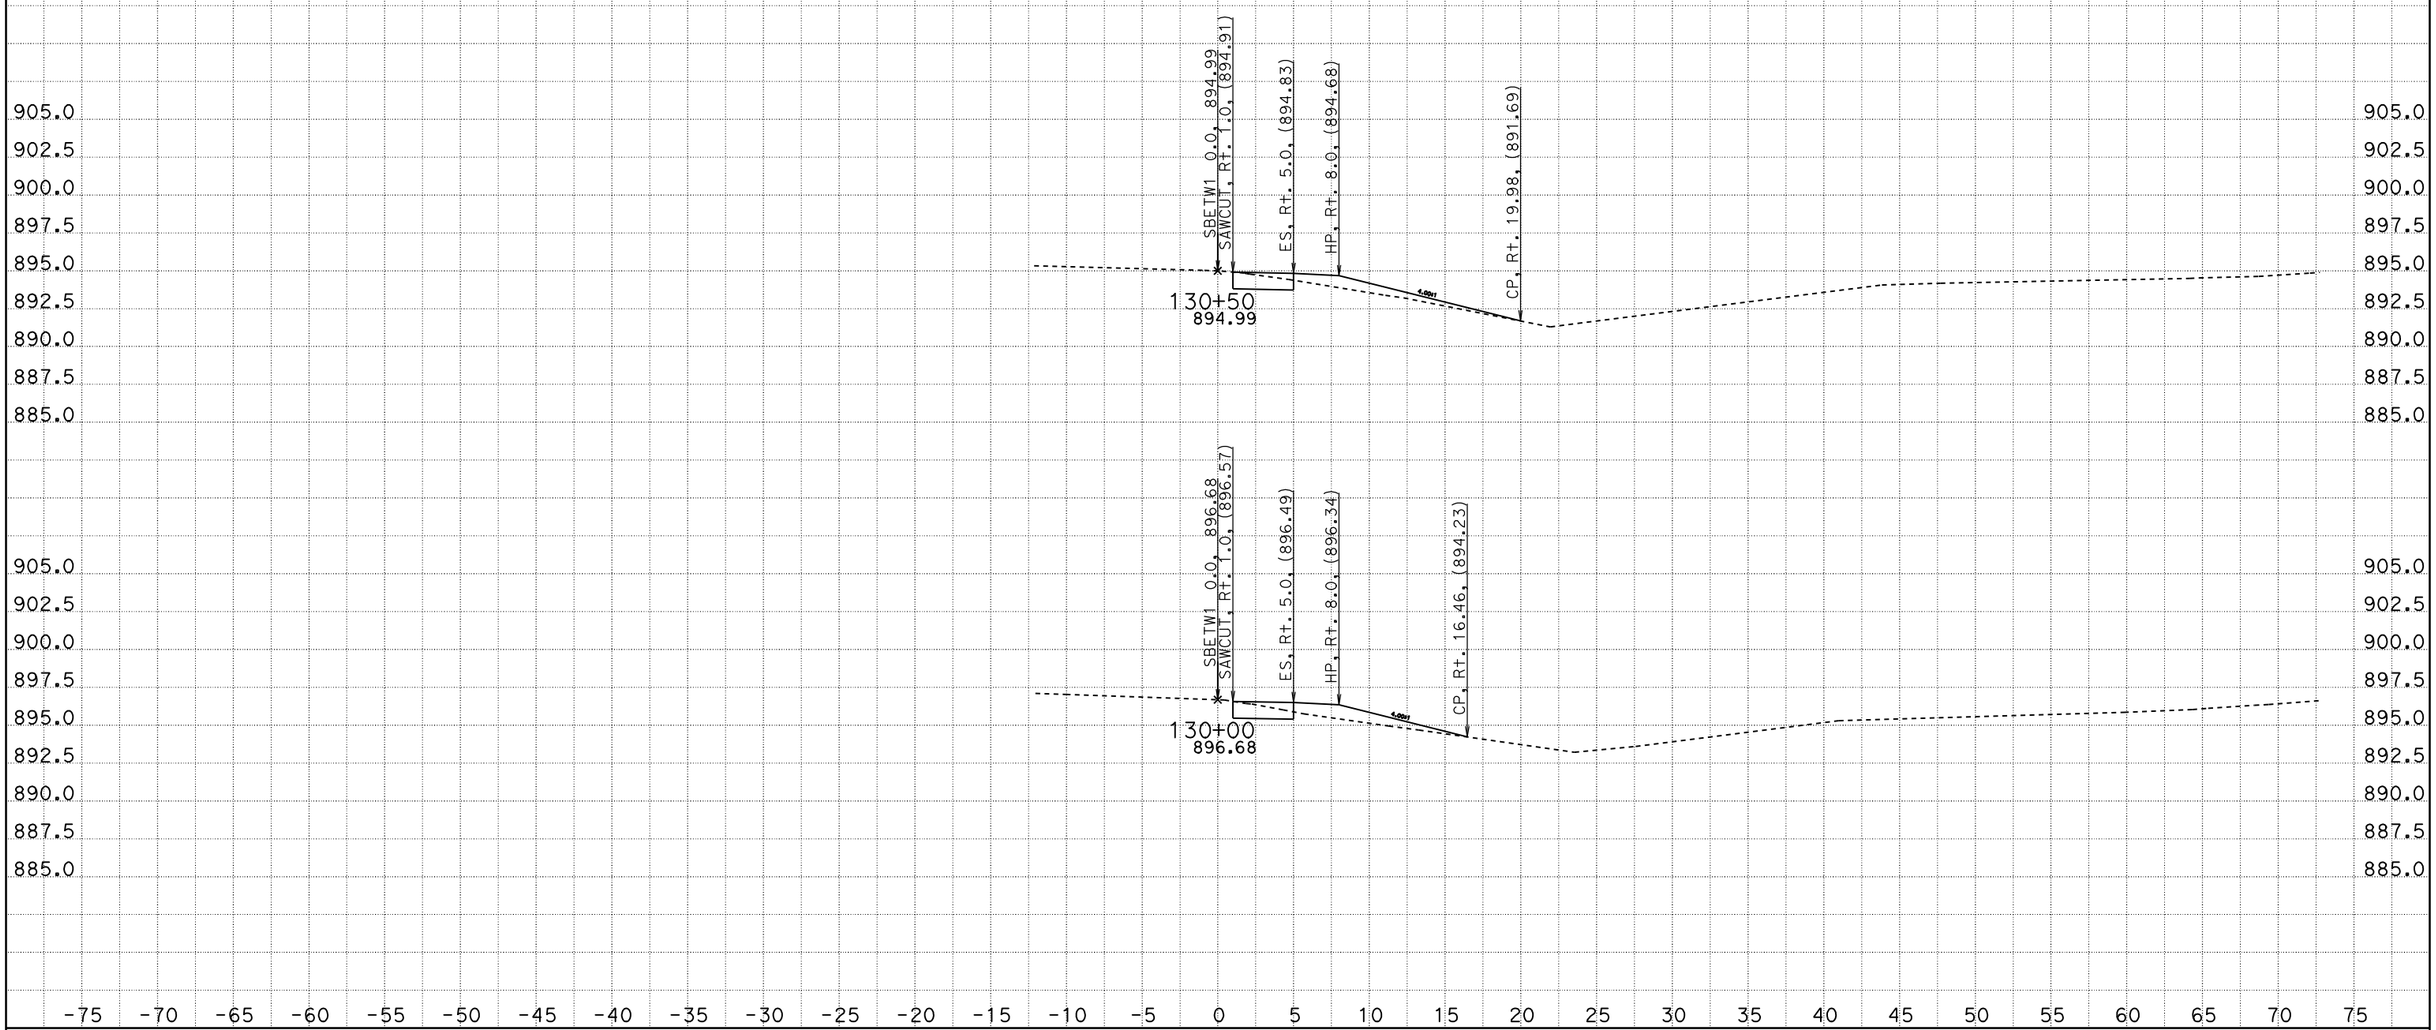

CREATED BY: SCOTT KIRKISH
DATE: 1/13/2012
KC Project: 5110005 File: D:\kcdata\5110005\design2.ear

CONTRACT: 05000203031 (05-1A2201)
DIST/CO/RTE/PM: 05-SB-101-78.4/82.2
PROJECT ID: 101 ORCUTT SHOULDER WIDENING

SCALE: 1" = 5' Horiz.
1" = 5' Vert.

All Dimensions are US Survey Feet

SBETW1
CROSS SECTIONS

DESIGN STUDY ONLY

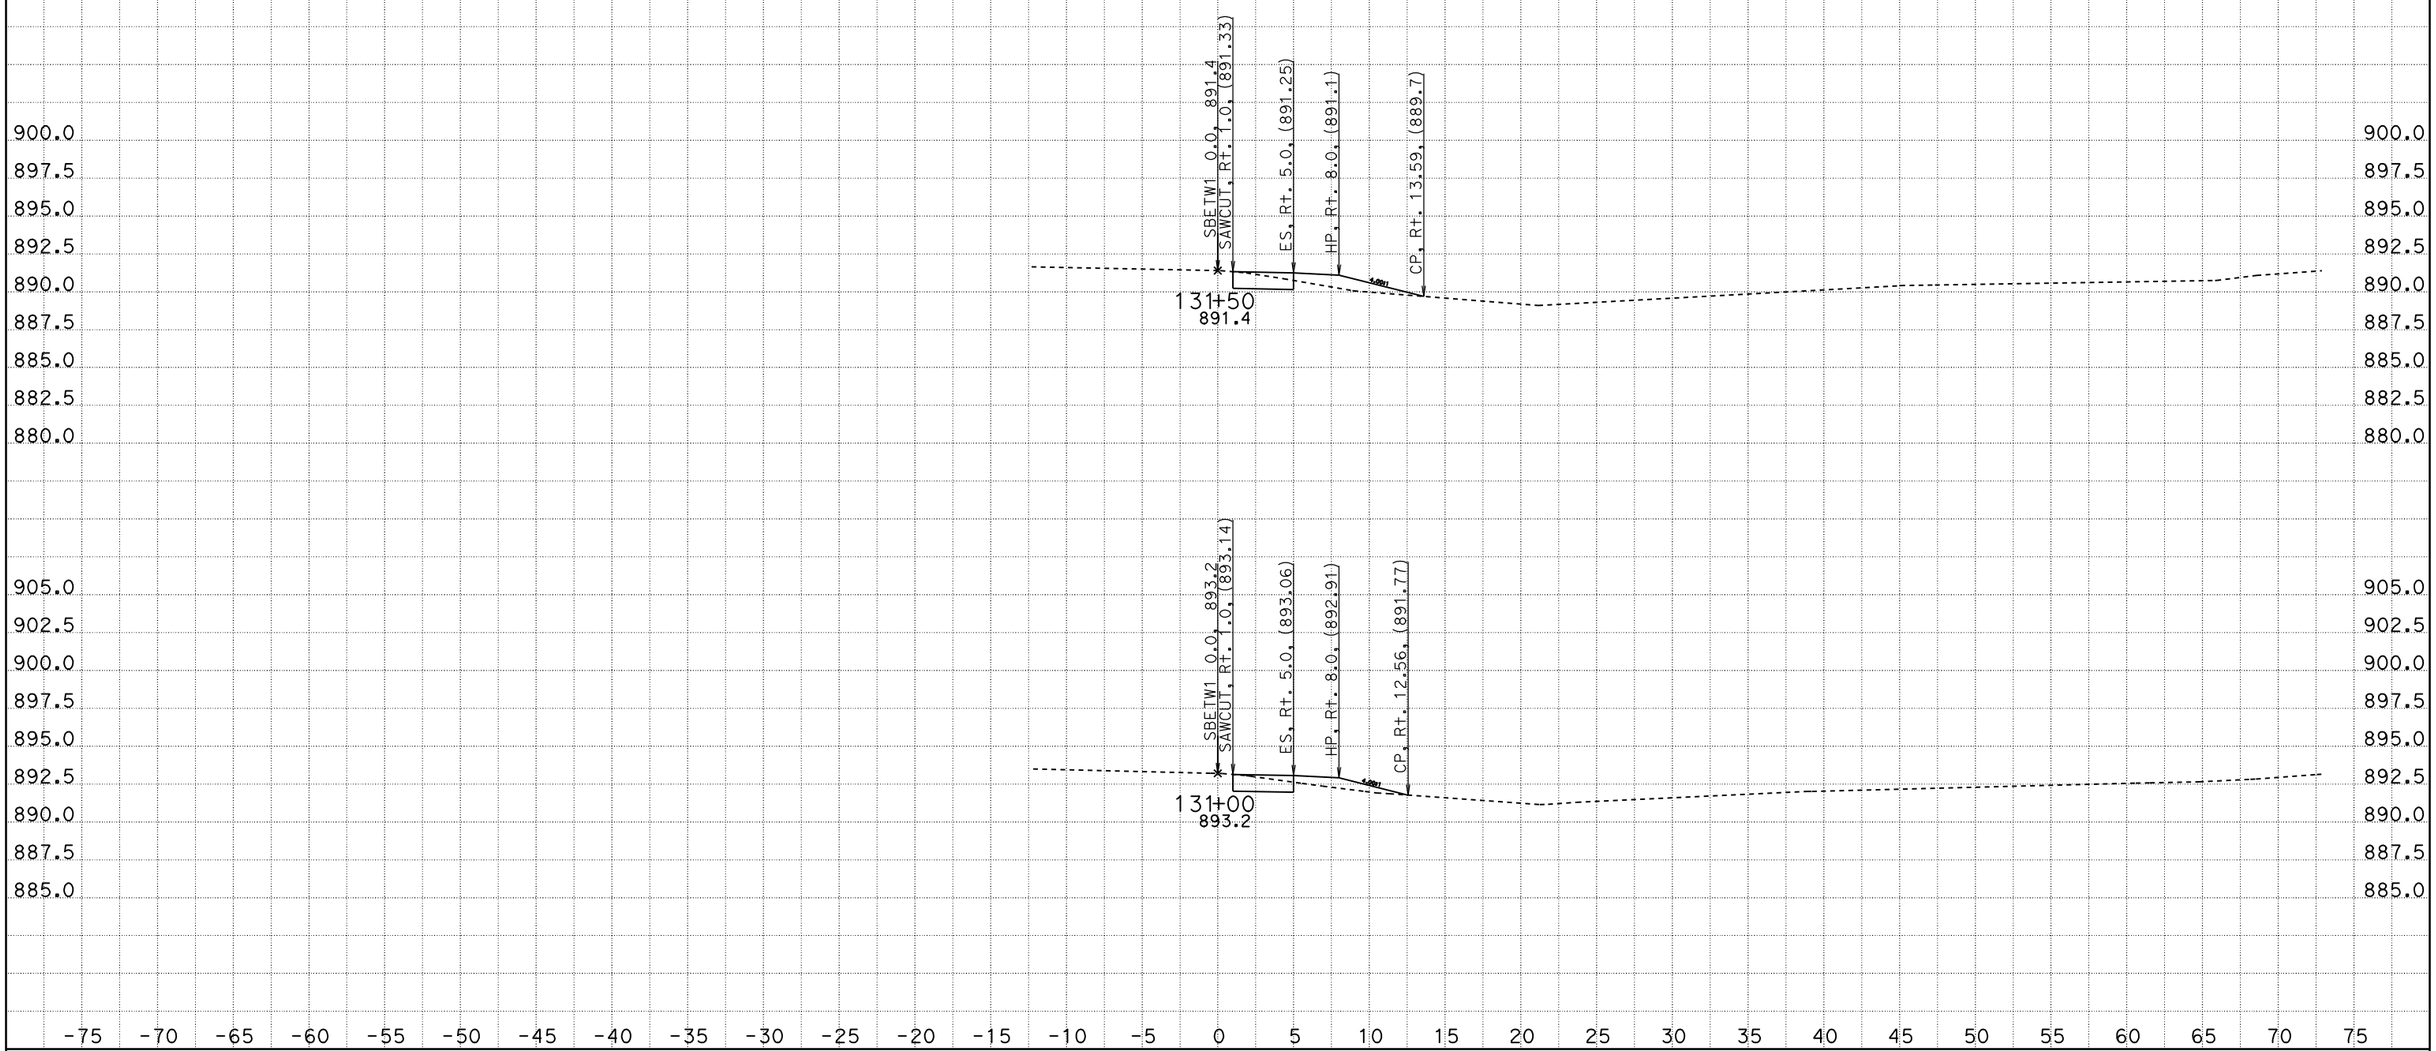

CREATED BY: SCOTT KIRKISH
DATE: 1/13/2012
KC Project: 5110005 File: D:\kcdata\5110005\design2.ear

CONTRACT: 05000203031 (05-1A2201)
DIST/CO/RTE/PM: 05-SB-101-78.4/82.2
PROJECT ID: 101 ORCUTT SHOULDER WIDENING

SCALE: 1" = 5' Horiz.
1" = 5' Vert.

All Dimensions are US Survey Feet

SBETW1
CROSS SECTIONS

DESIGN STUDY ONLY

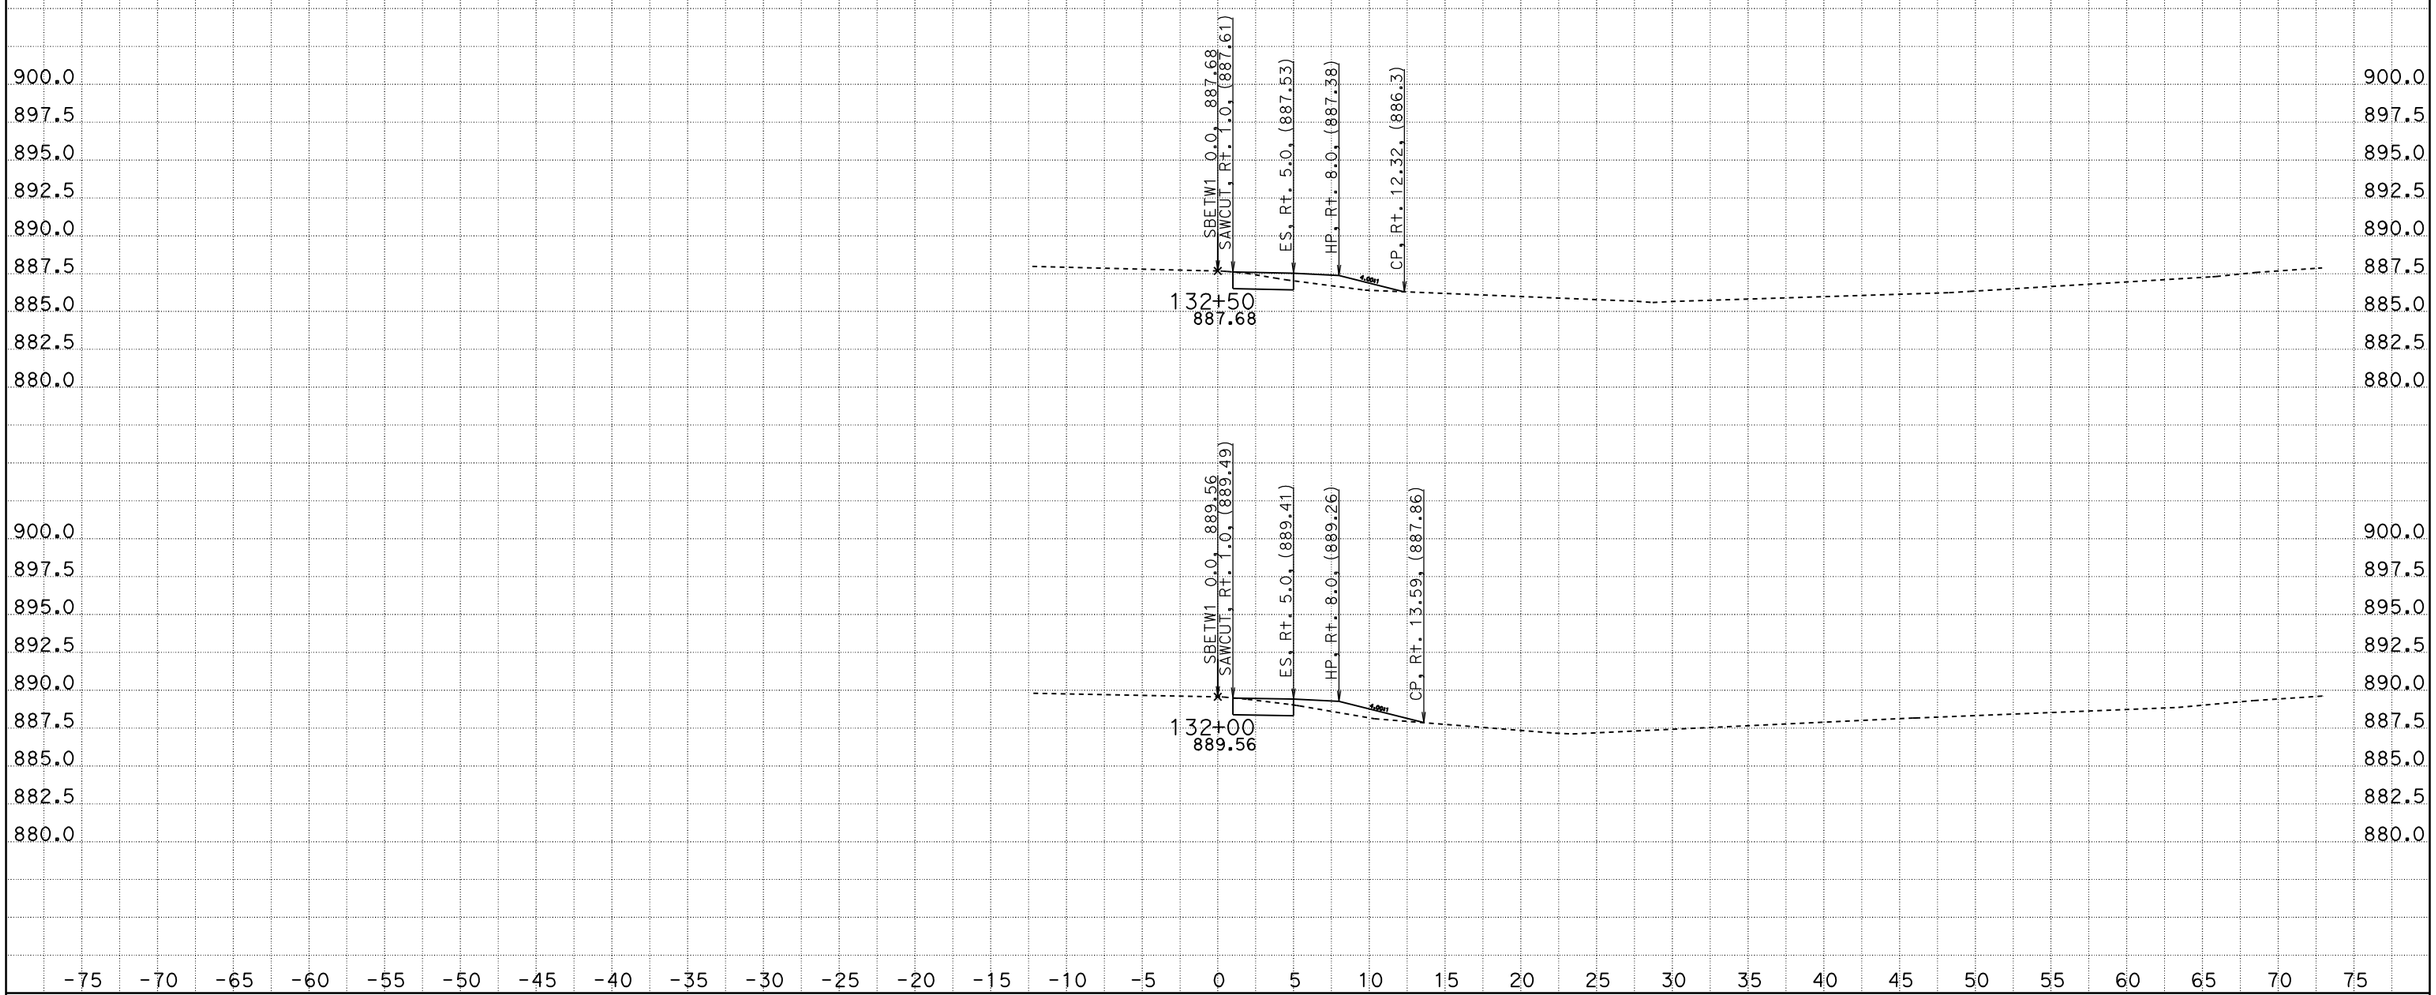

CREATED BY: SCOTT KIRKISH
DATE: 1/13/2012
KC Project: 5110005 File: D:\kcdata\5110005\design2.ear

CONTRACT: 05000203031 (05-1A2201)
DIST/CO/RTE/PM: 05-SB-101-78.4/82.2
PROJECT ID: 101 ORCUTT SHOULDER WIDENING

SCALE: 1" = 5' Horiz.
1" = 5' Vert.

All Dimensions are US Survey Feet

SBETW1
CROSS SECTIONS

DESIGN STUDY ONLY

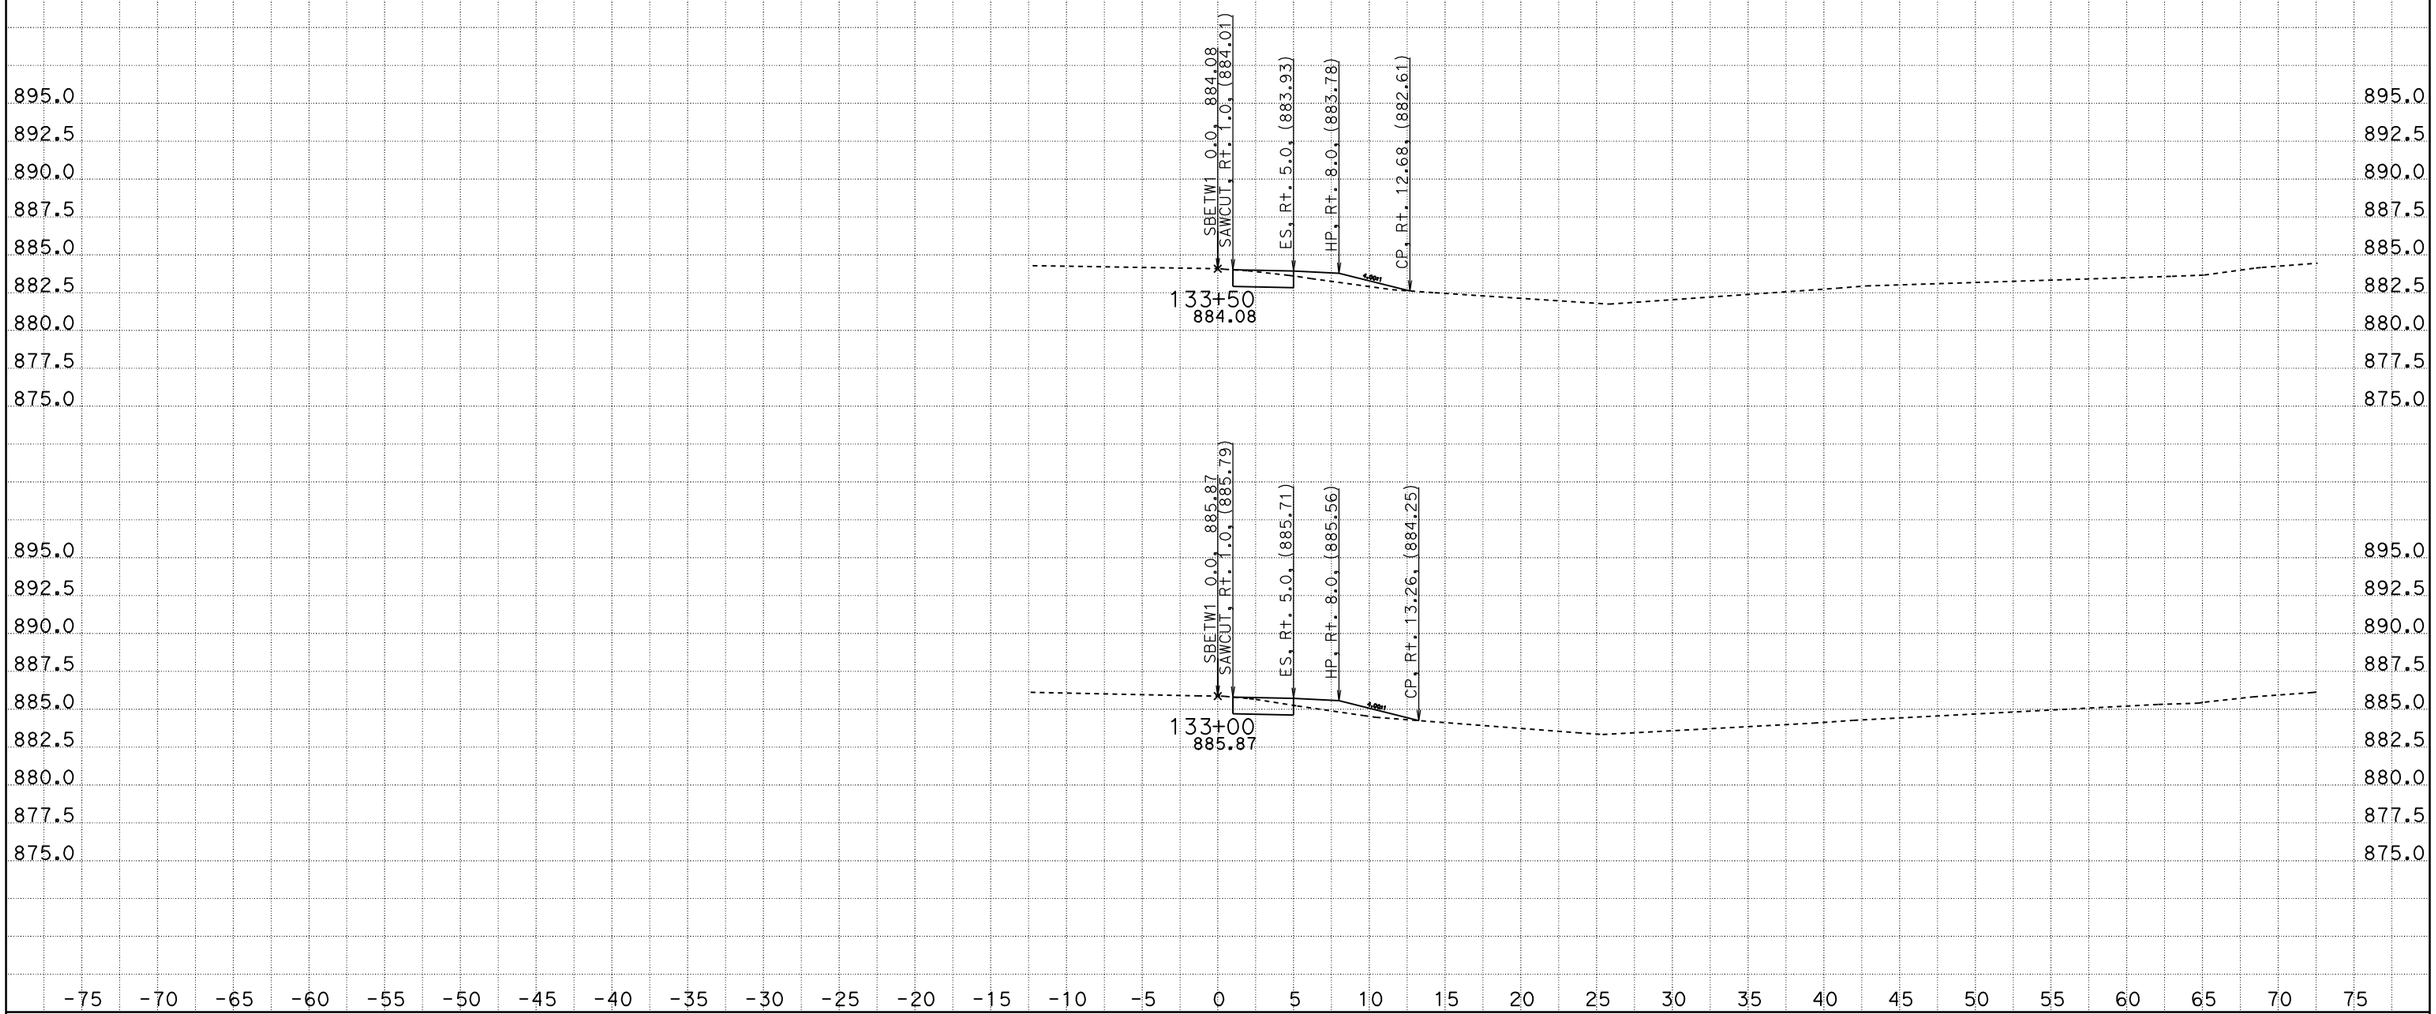

CREATED BY: SCOTT KIRKISH
DATE: 1/13/2012
KC Project: 5110005 File: D:\kcdata\5110005\design2.ear

CONTRACT: 05000203031 (05-1A2201)
DIST/CO/RTE/PM: 05-SB-101-78.4/82.2
PROJECT ID: 101 ORCUTT SHOULDER WIDENING

SCALE: 1" = 5' Horiz.
1" = 5' Vert.

All Dimensions are US Survey Feet

SBETW1
CROSS SECTIONS

DESIGN STUDY ONLY

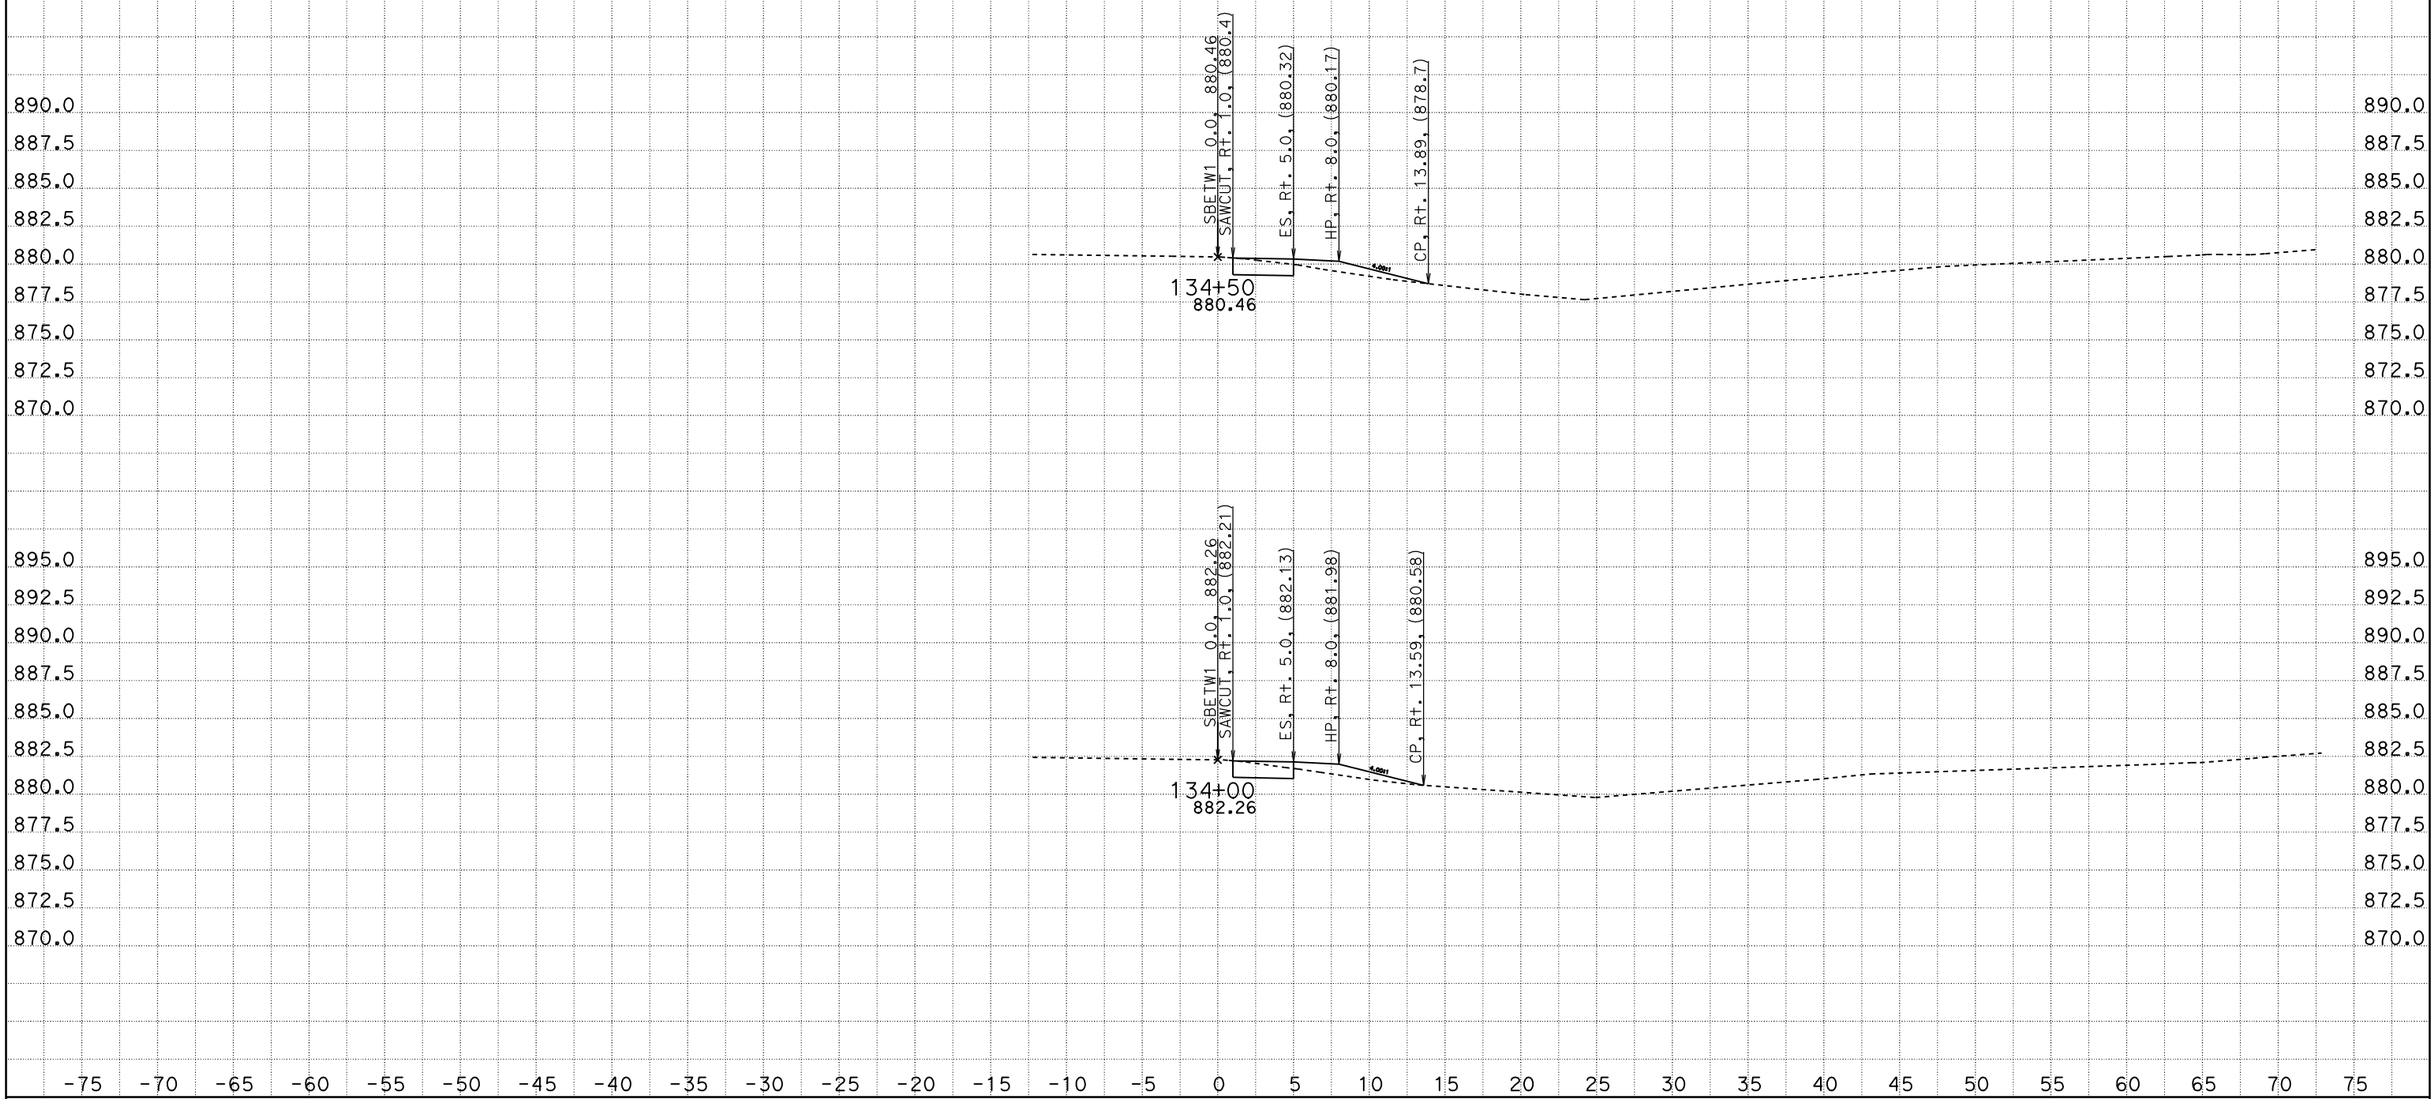

CREATED BY: SCOTT KIRKISH
DATE: 1/13/2012
KC Project: 5110005 File: D:\kcdata\5110005\design2.ear

CONTRACT: 05000203031 (05-1A2201)
DIST/CO/RTE/PM: 05-SB-101-78.4/82.2
PROJECT ID: 101 ORCUTT SHOULDER WIDENING

SCALE: 1" = 5' Horiz.
1" = 5' Vert.

All Dimensions are US Survey Feet

SBETW1
CROSS SECTIONS

DESIGN STUDY ONLY

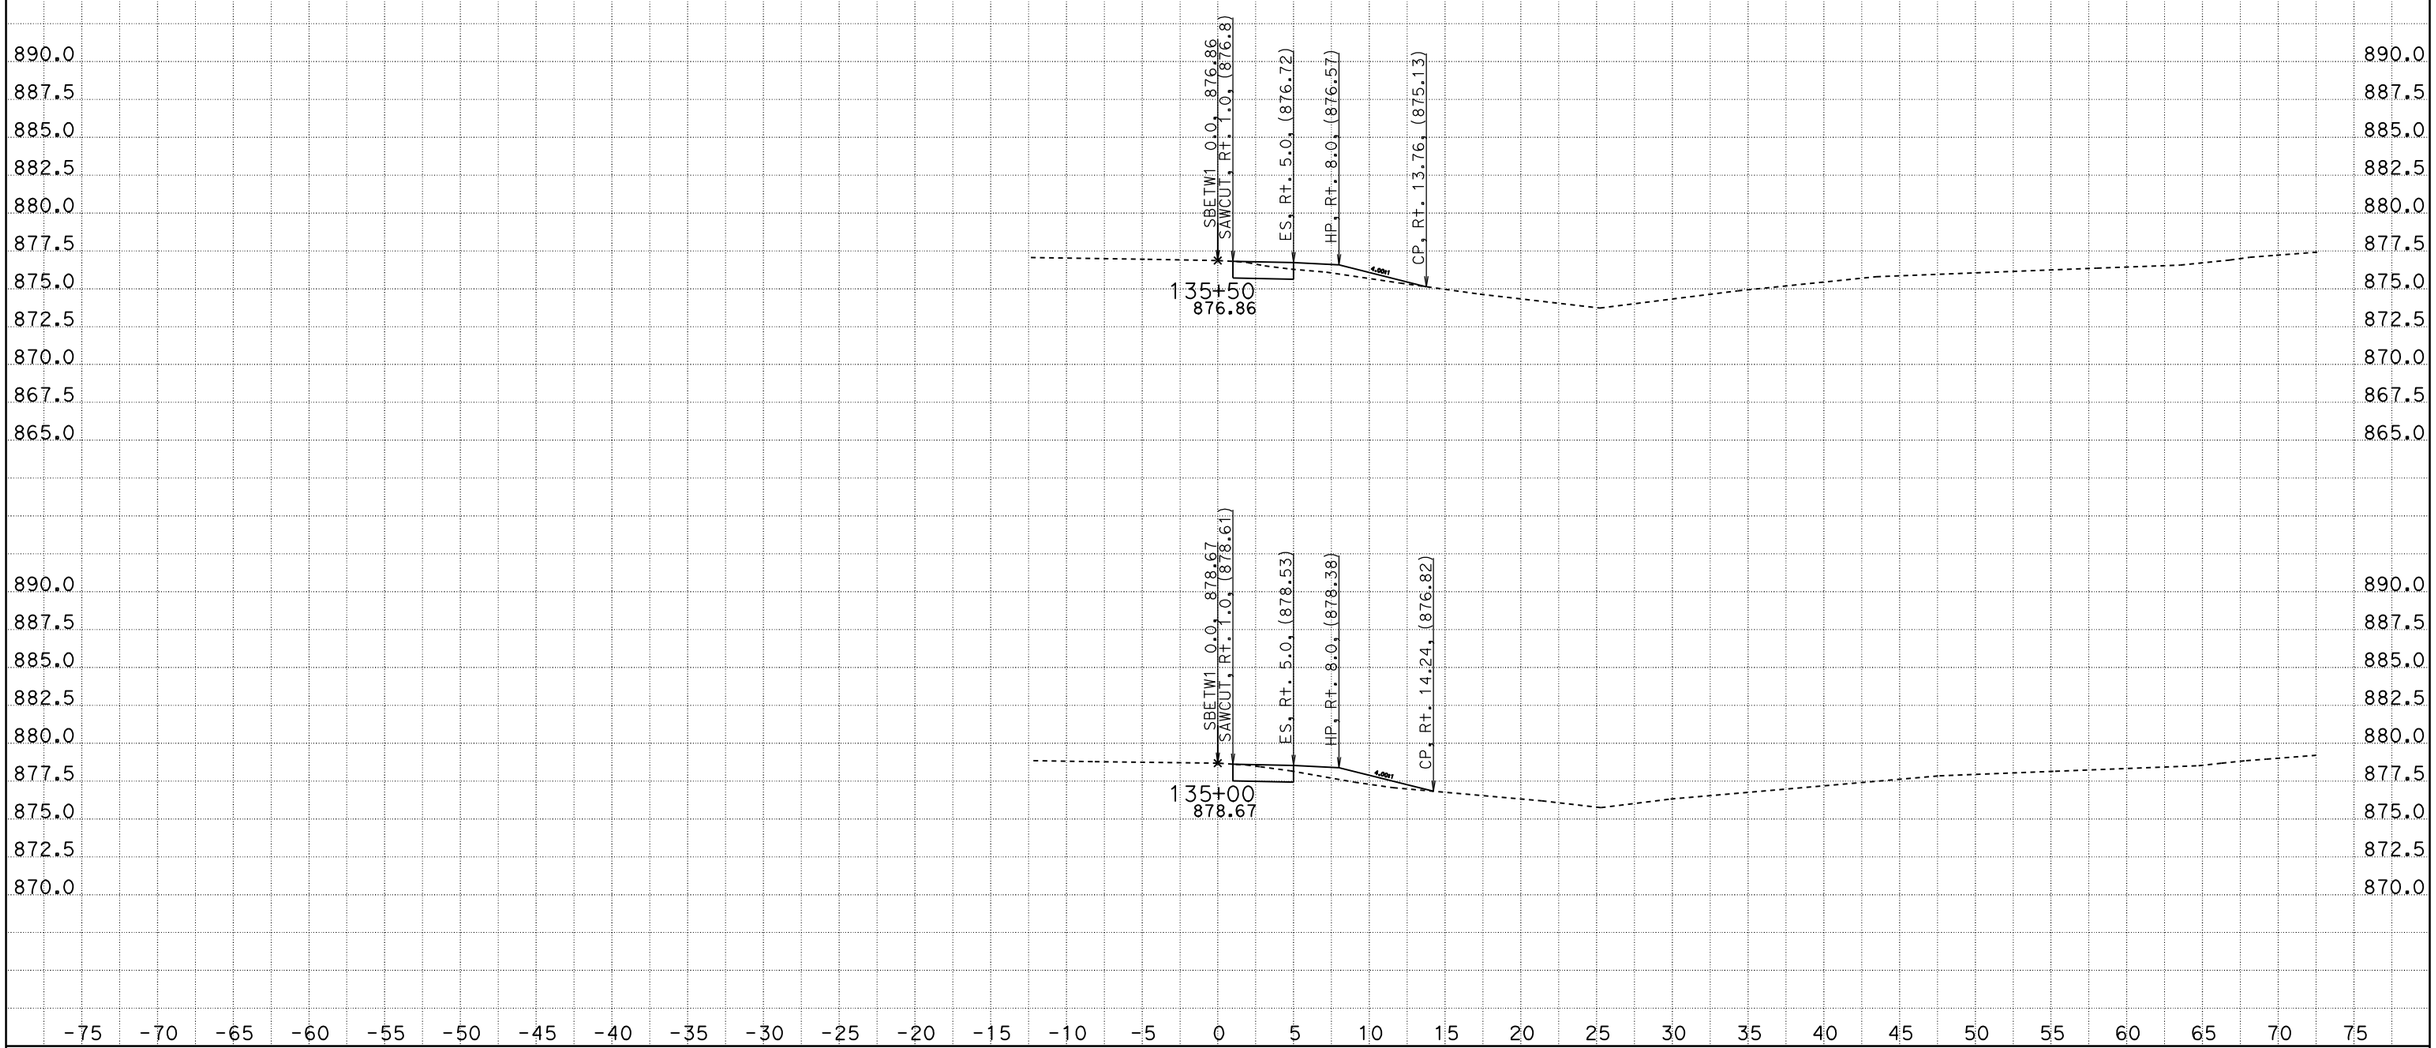

CREATED BY: SCOTT KIRKISH
DATE: 1/13/2012
KC Project: 5110005 File: D:\kcdata\5110005\design2.ear

CONTRACT: 05000203031 (05-1A2201)
DIST/CO/RTE/PM: 05-SB-101-78.4/82.2
PROJECT ID: 101 ORCUTT SHOULDER WIDENING

SCALE: 1" = 5' Horiz.
1" = 5' Vert.

All Dimensions are US Survey Feet

SBETW1
CROSS SECTIONS

DESIGN STUDY ONLY

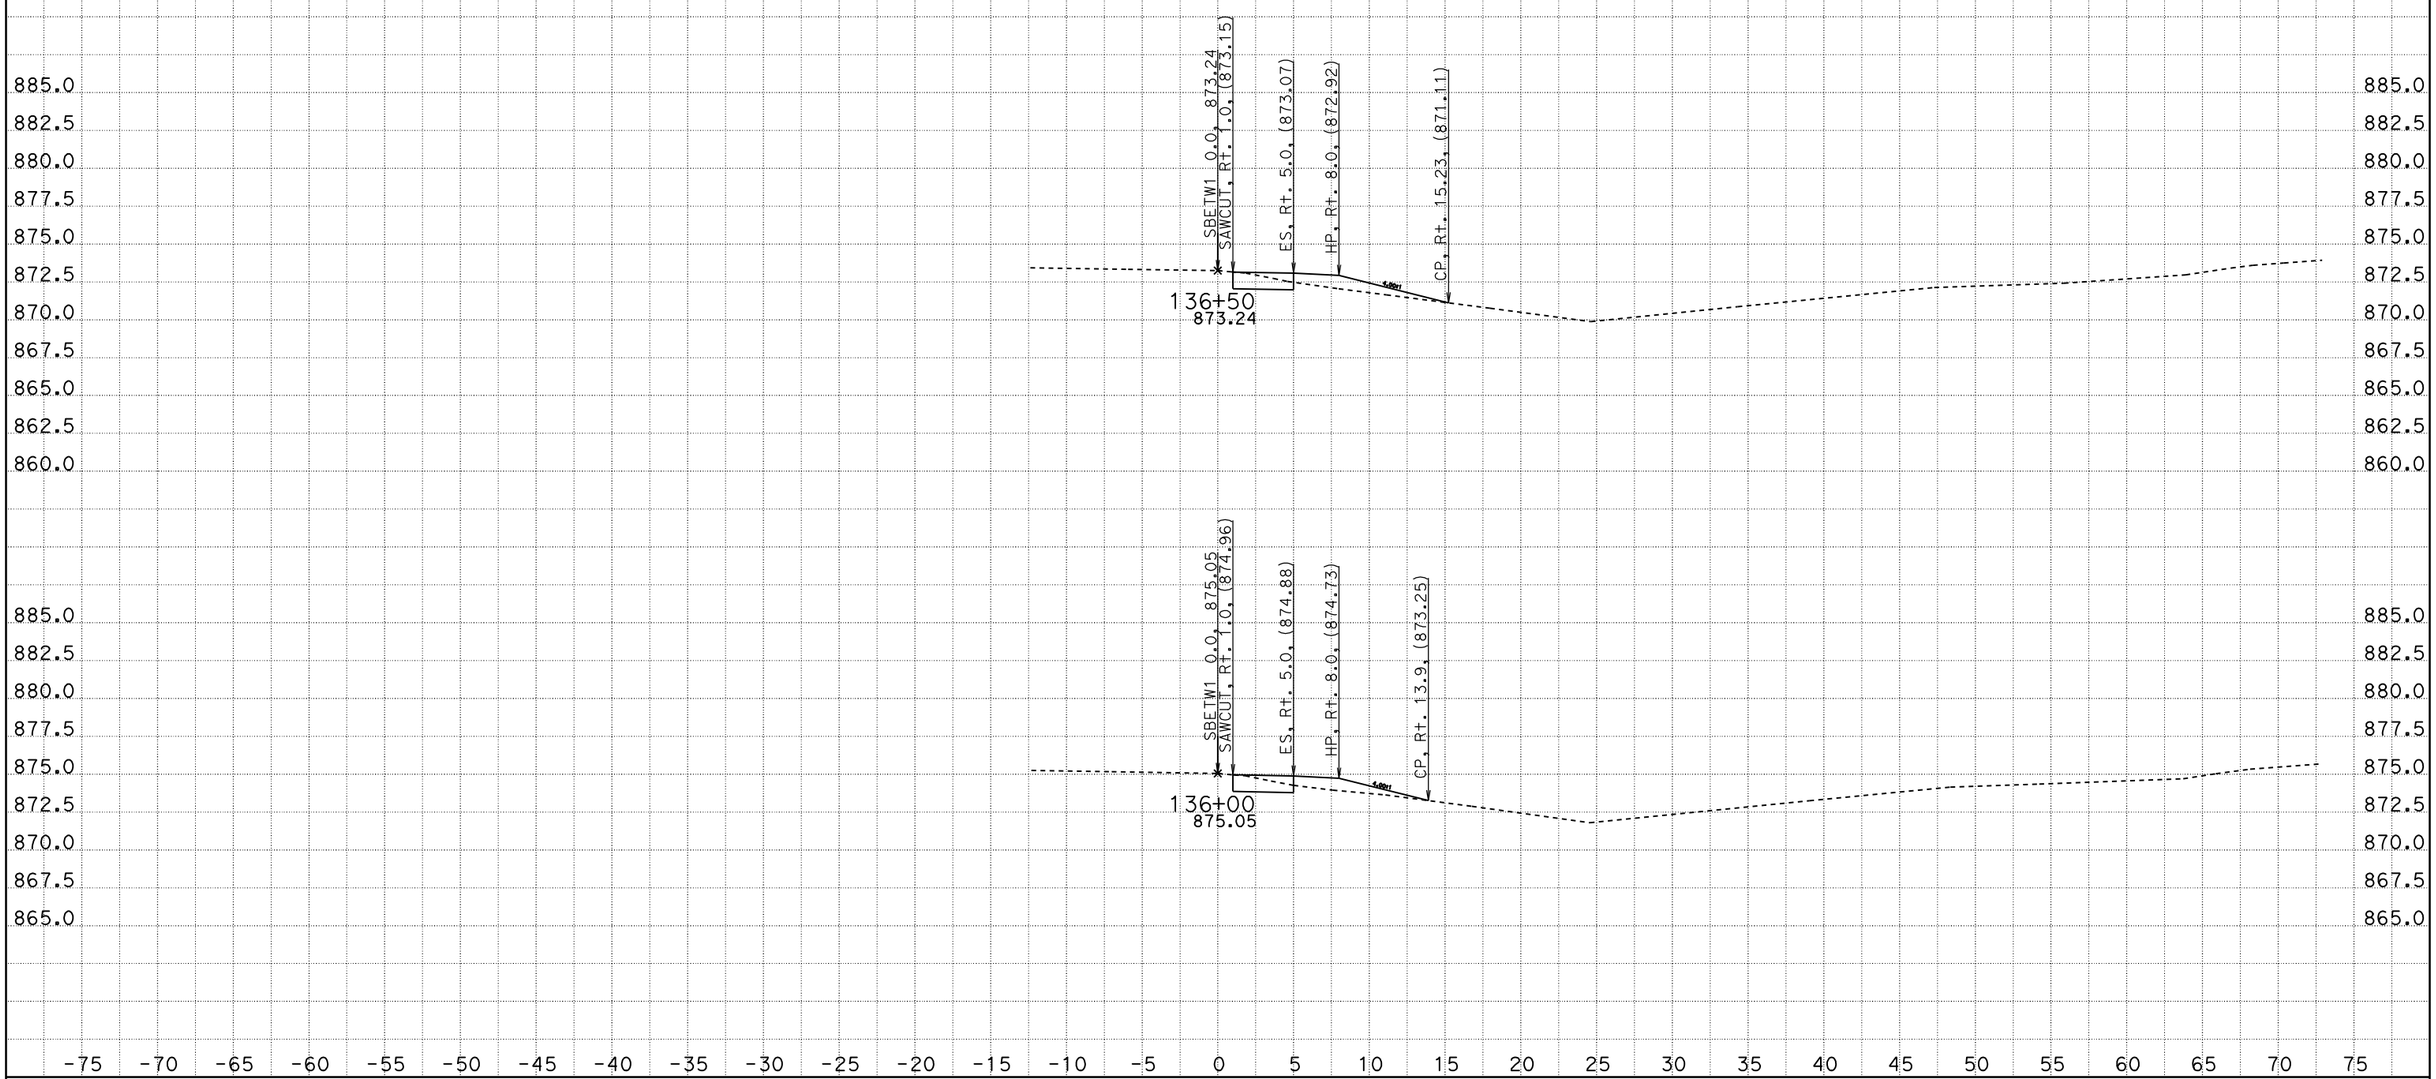

CREATED BY: SCOTT KIRKISH
DATE: 1/13/2012
KC Project: 5110005 File: D:\kcdata\5110005\design2.ear

CONTRACT: 05000203031 (05-1A2201)
DIST/CO/RTE/PM: 05-SB-101-78.4/82.2
PROJECT ID: 101 ORCUTT SHOULDER WIDENING

SCALE: 1" = 5' Horiz.
1" = 5' Vert.

All Dimensions are US Survey Feet

SBETW1
CROSS SECTIONS

DESIGN STUDY ONLY

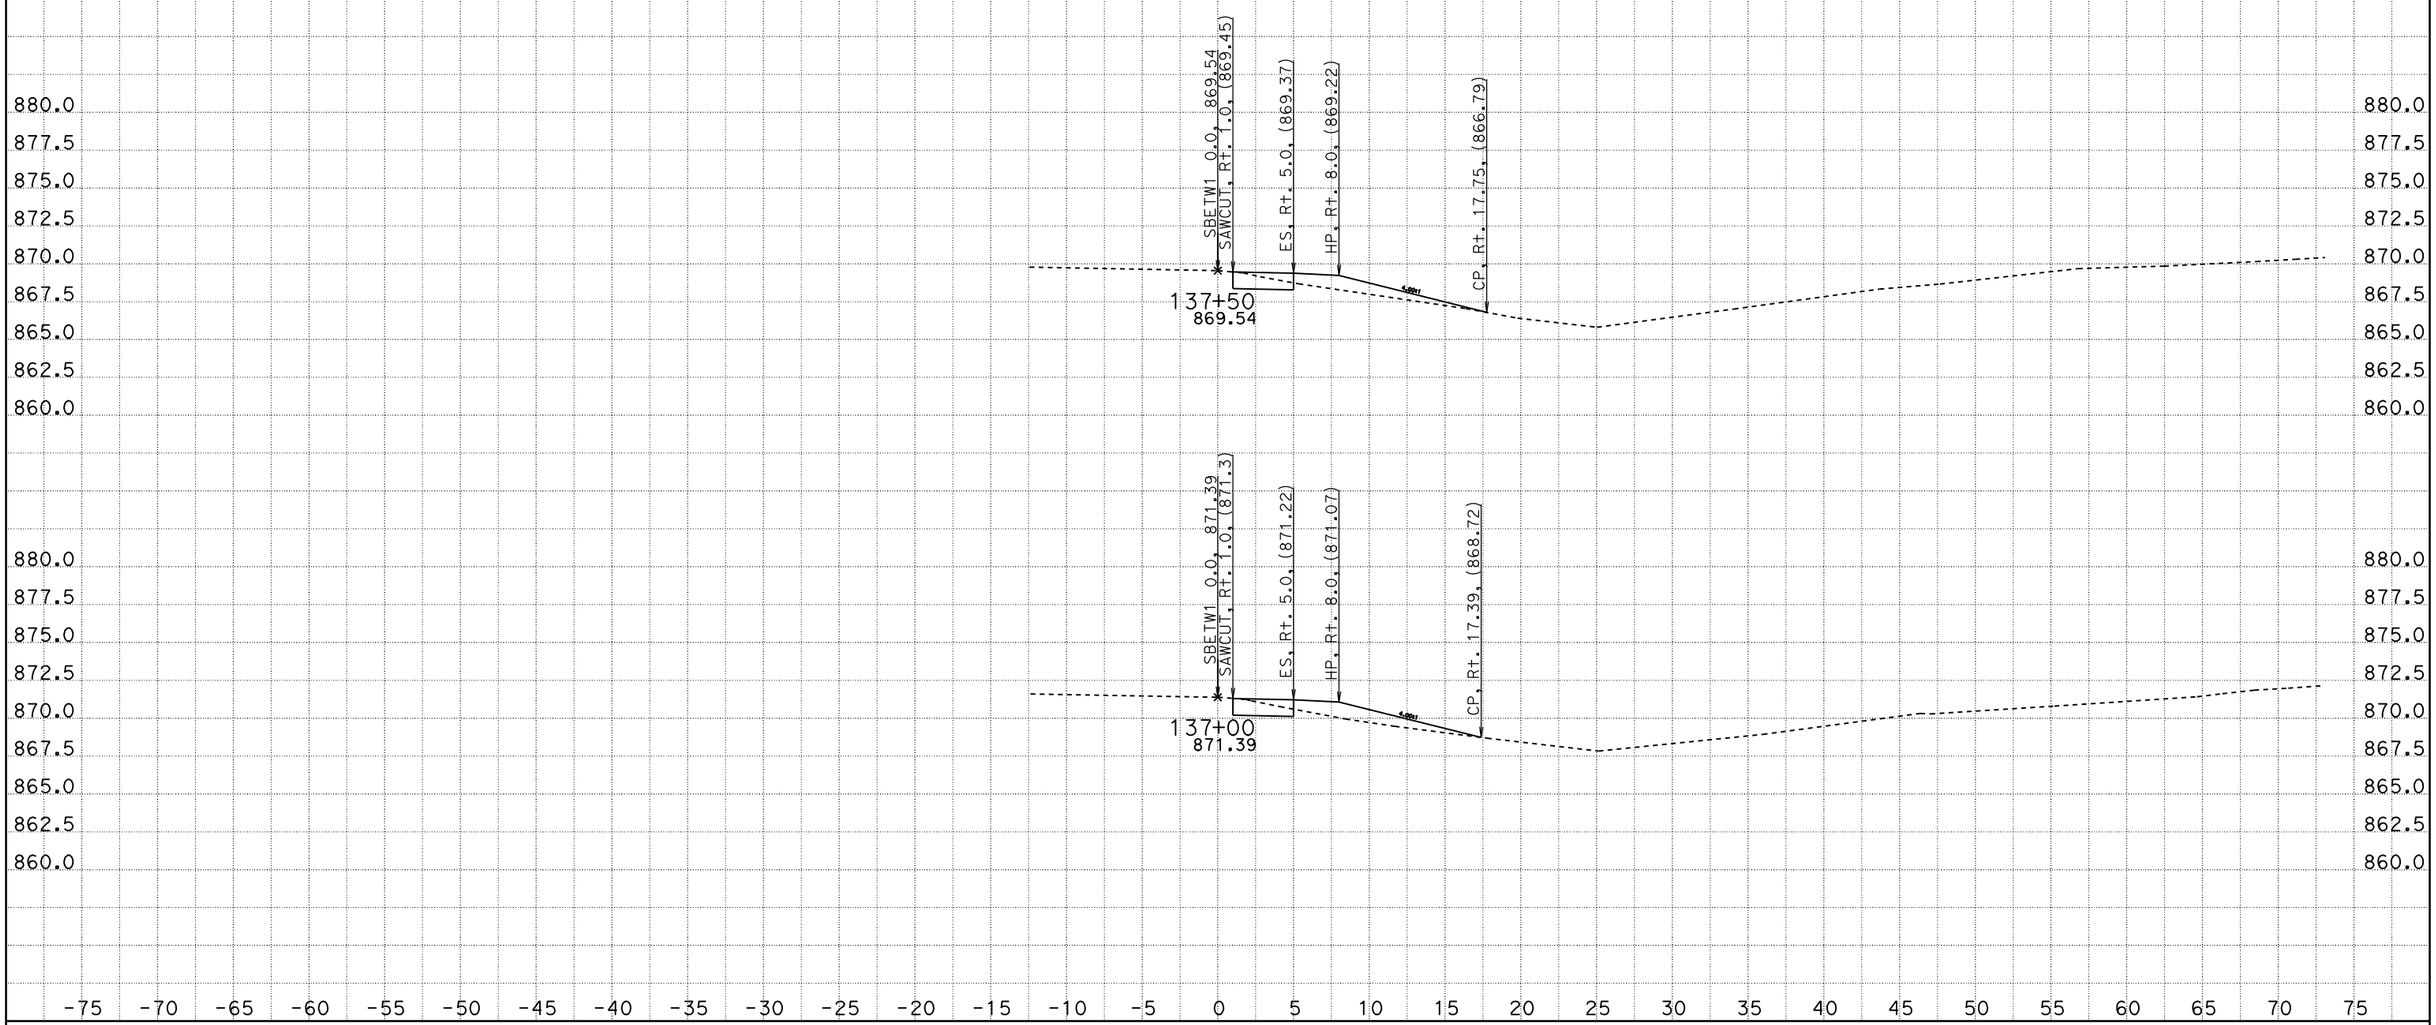

CREATED BY: SCOTT KIRKISH
DATE: 1/13/2012
KC Project: 5110005 File: D:\kcdata\5110005\design2.ear

CONTRACT: 05000203031 (05-1A2201)
DIST/CO/RTE/PM: 05-SB-101-78.4/82.2
PROJECT ID: 101 ORCUTT SHOULDER WIDENING

SCALE: 1" = 5' Horiz.
1" = 5' Vert.

All Dimensions are US Survey Feet

SBETW1
CROSS SECTIONS

DESIGN STUDY ONLY

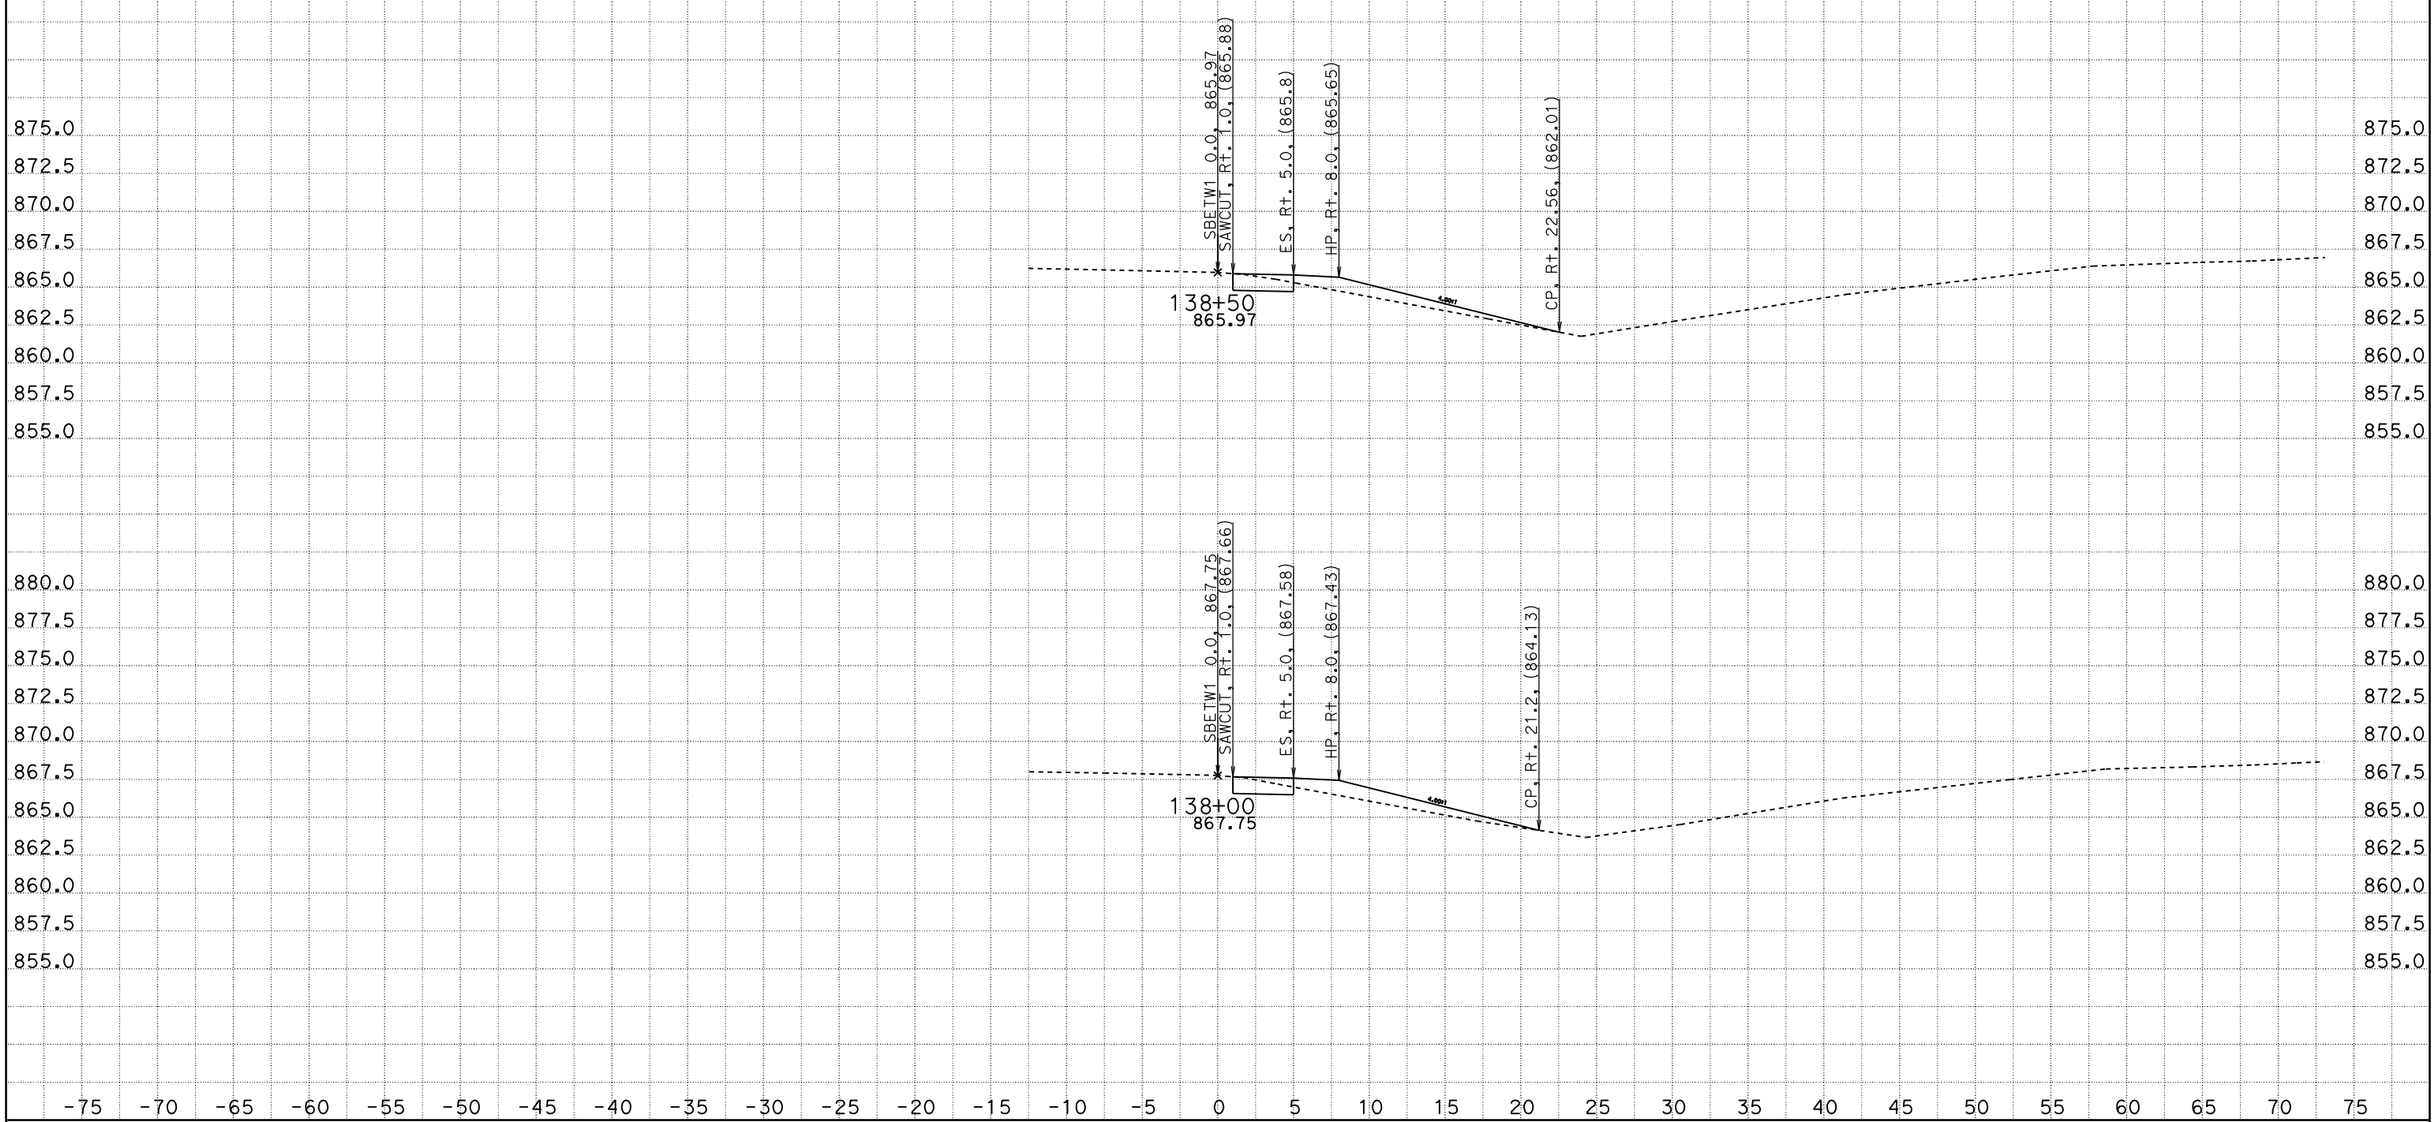

CREATED BY: SCOTT KIRKISH
DATE: 1/13/2012
KC Project: 5110005 File: D:\kcdata\5110005\design2.ear

CONTRACT: 05000203031 (05-1A2201)
DIST/CO/RTE/PM: 05-SB-101-78.4/82.2
PROJECT ID: 101 ORCUTT SHOULDER WIDENING

SCALE: 1" = 5' Horiz.
1" = 5' Vert.

All Dimensions are US Survey Feet

SBETW1
CROSS SECTIONS

DESIGN STUDY ONLY

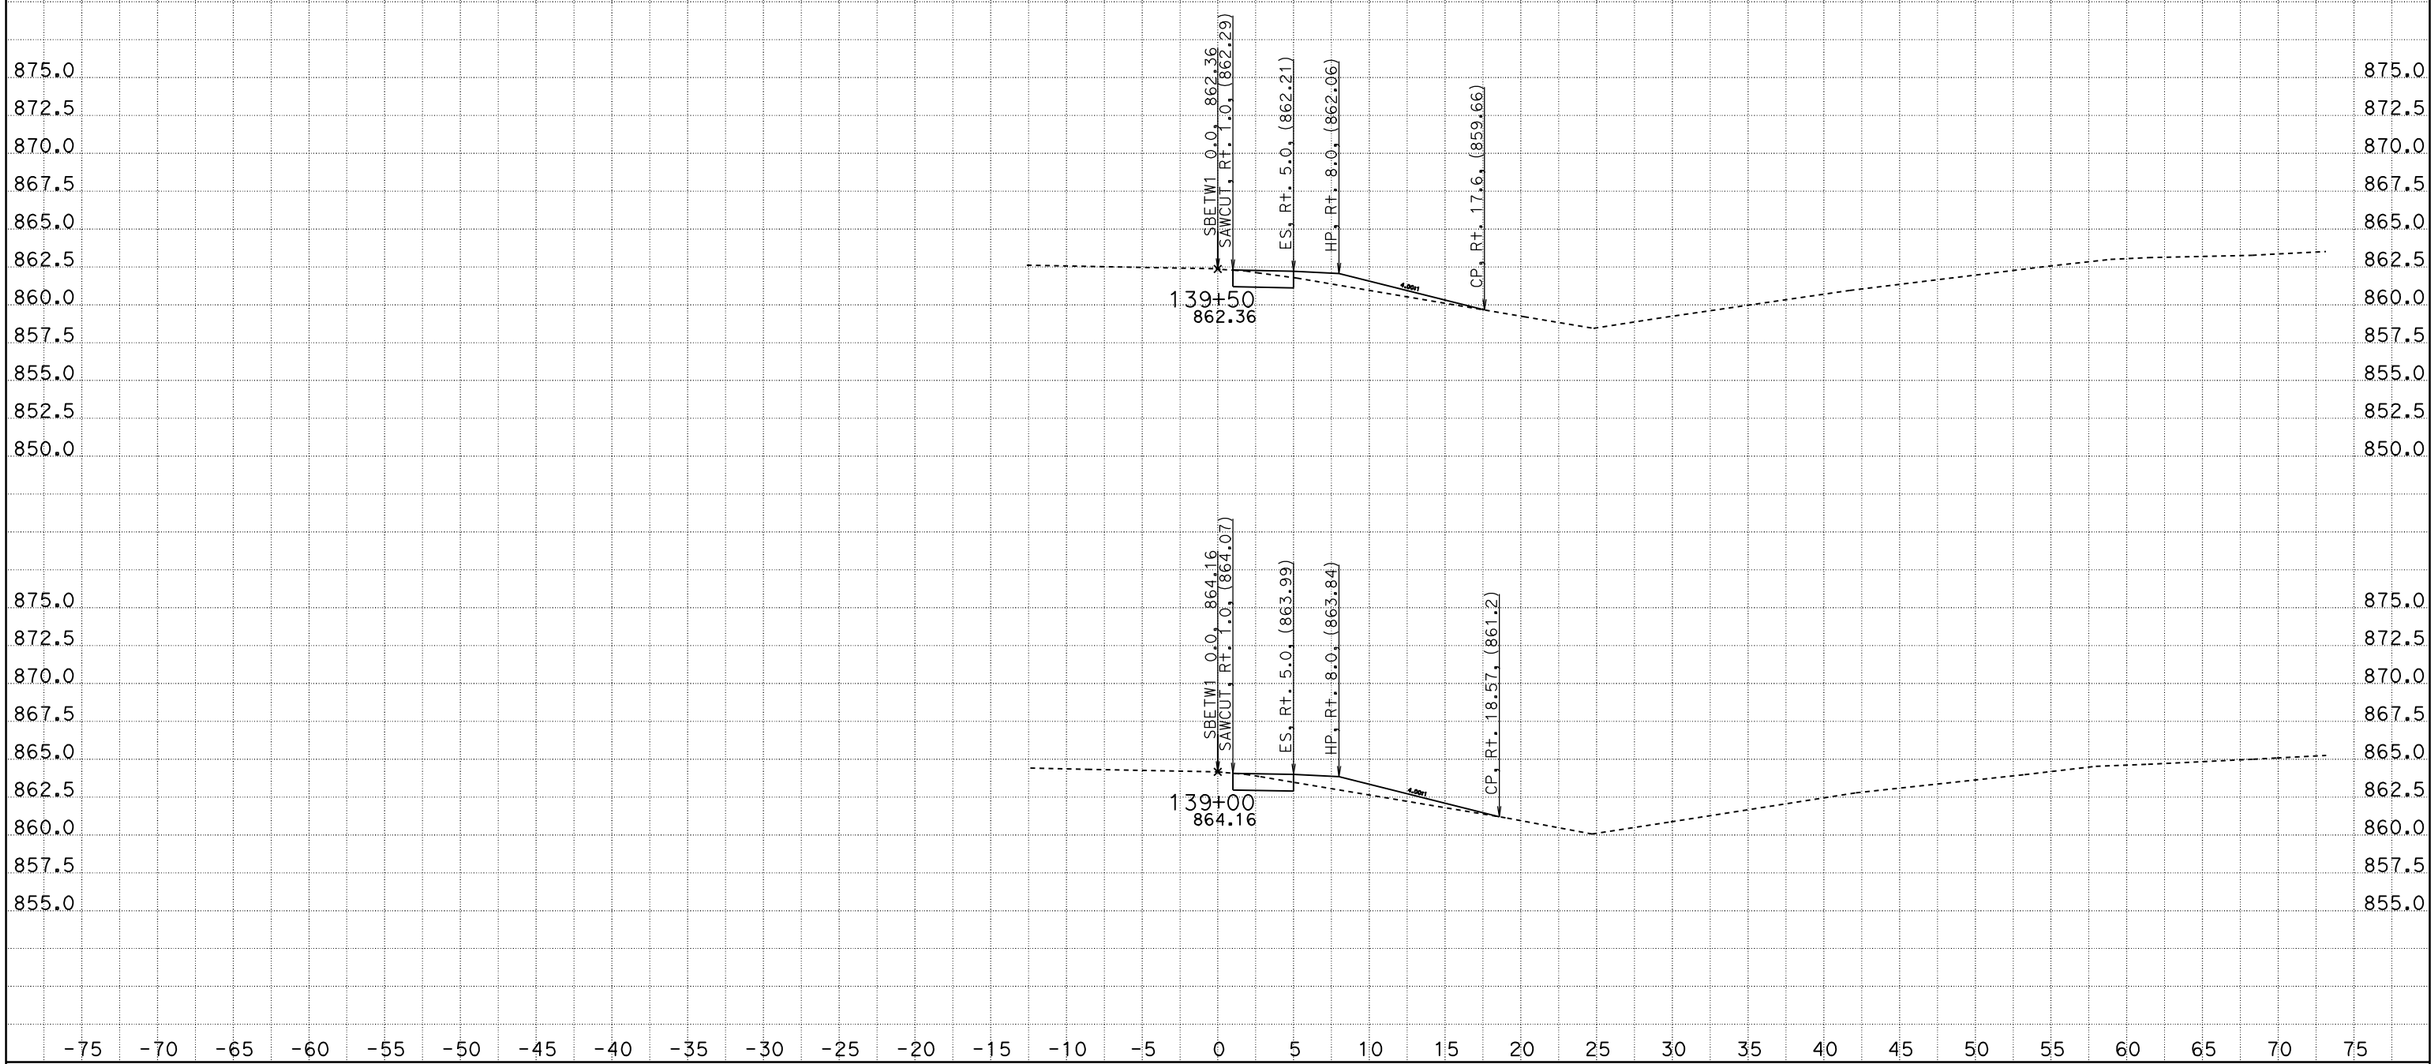

CREATED BY: SCOTT KIRKISH
DATE: 1/13/2012
KC Project: 5110005 File: D:\kcdata\5110005\design2.ear

CONTRACT: 05000203031 (05-1A2201)
DIST/CO/RTE/PM: 05-SB-101-78.4/82.2
PROJECT ID: 101 ORCUTT SHOULDER WIDENING

SCALE: 1" = 5' Horiz.
1" = 5' Vert.

All Dimensions are US Survey Feet

SBETW1
CROSS SECTIONS

DESIGN STUDY ONLY

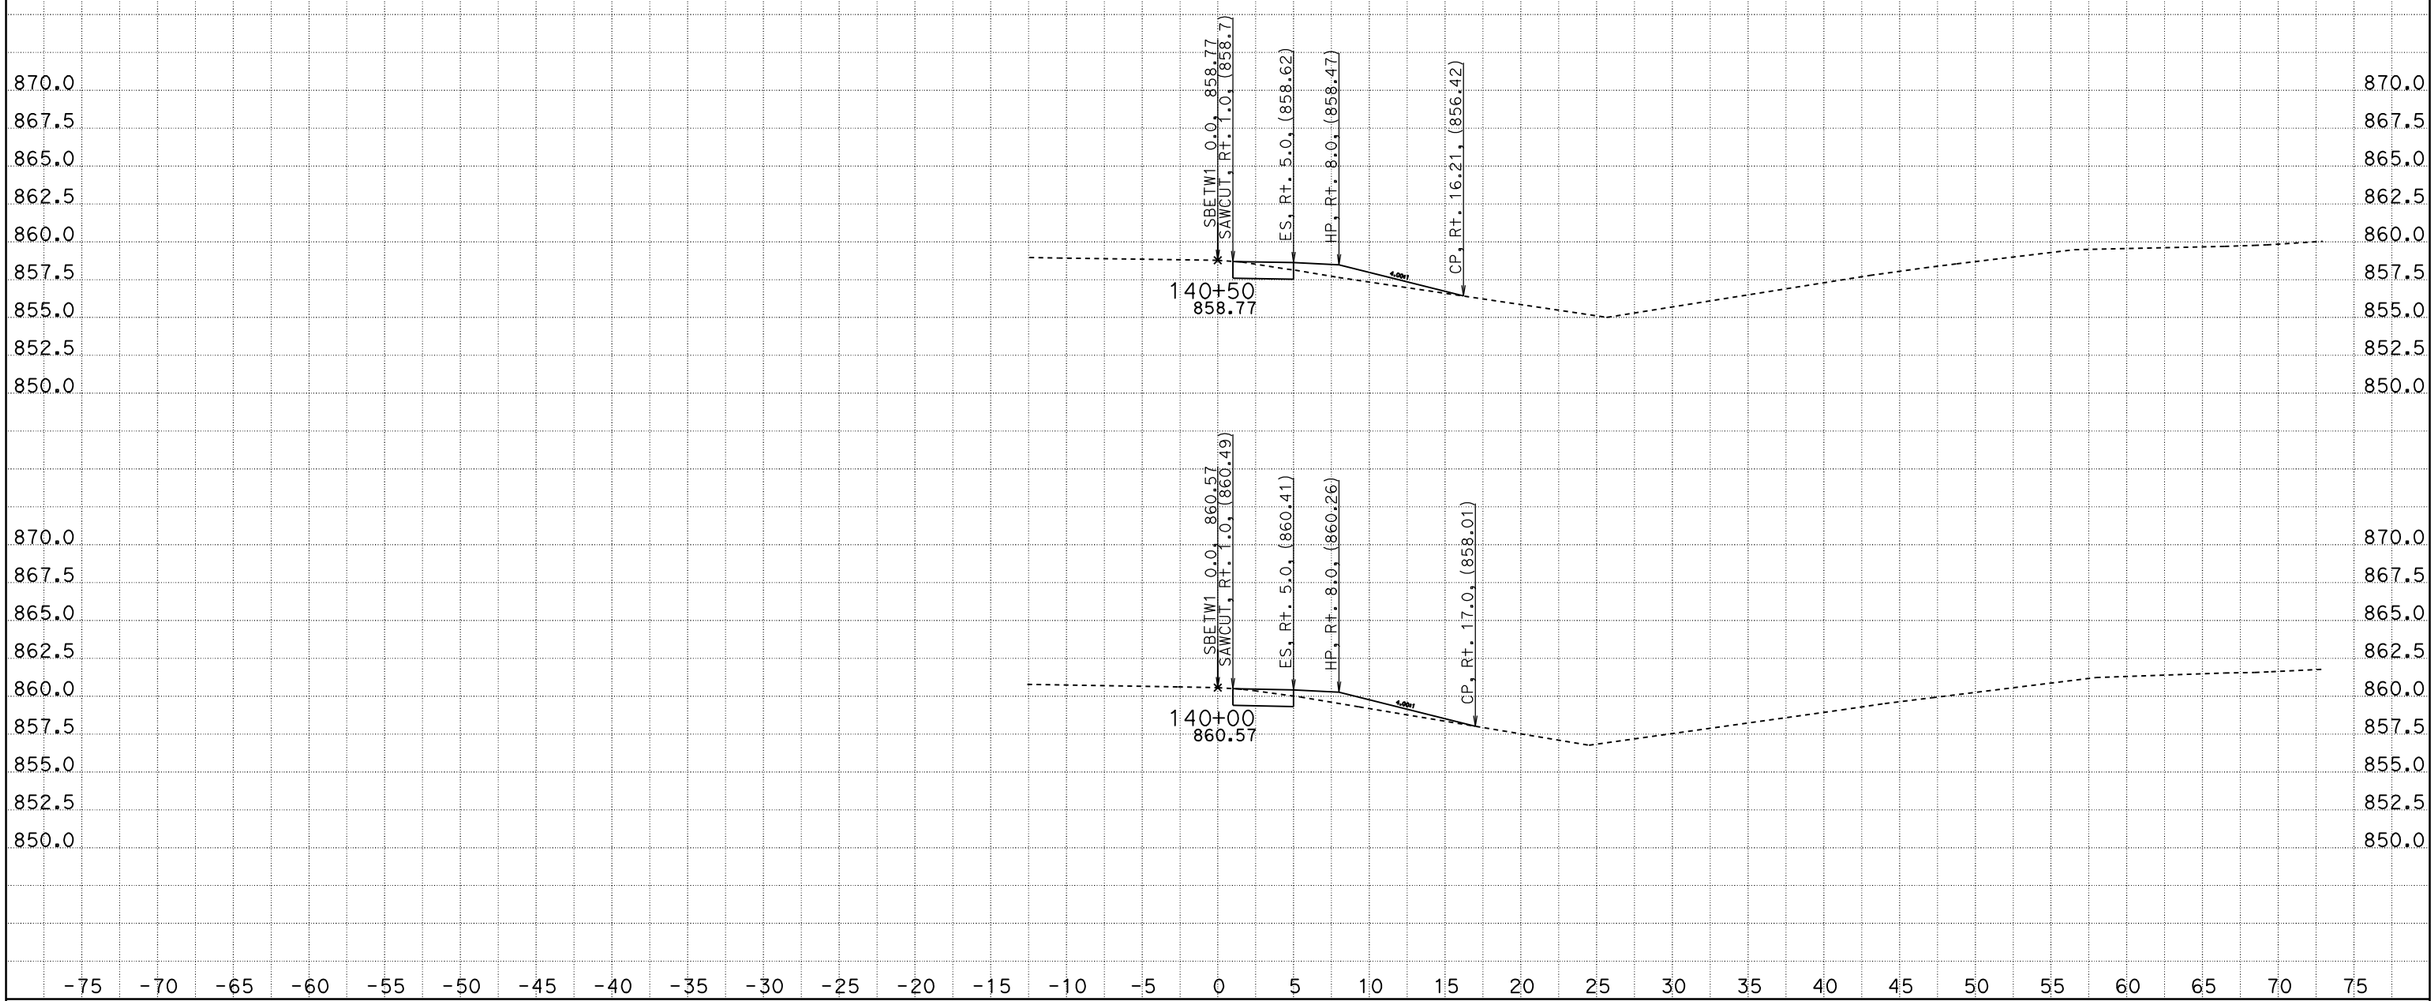

CREATED BY: SCOTT KIRKISH
DATE: 1/13/2012
KC Project: 5110005 File: D:\kcdata\5110005\design2.ear

CONTRACT: 05000203031 (05-1A2201)
DIST/CO/RTE/PM: 05-SB-101-78.4/82.2
PROJECT ID: 101 ORCUTT SHOULDER WIDENING

SCALE: 1" = 5' Horiz.
1" = 5' Vert.

All Dimensions are US Survey Feet

SBETW1
CROSS SECTIONS

DESIGN STUDY ONLY

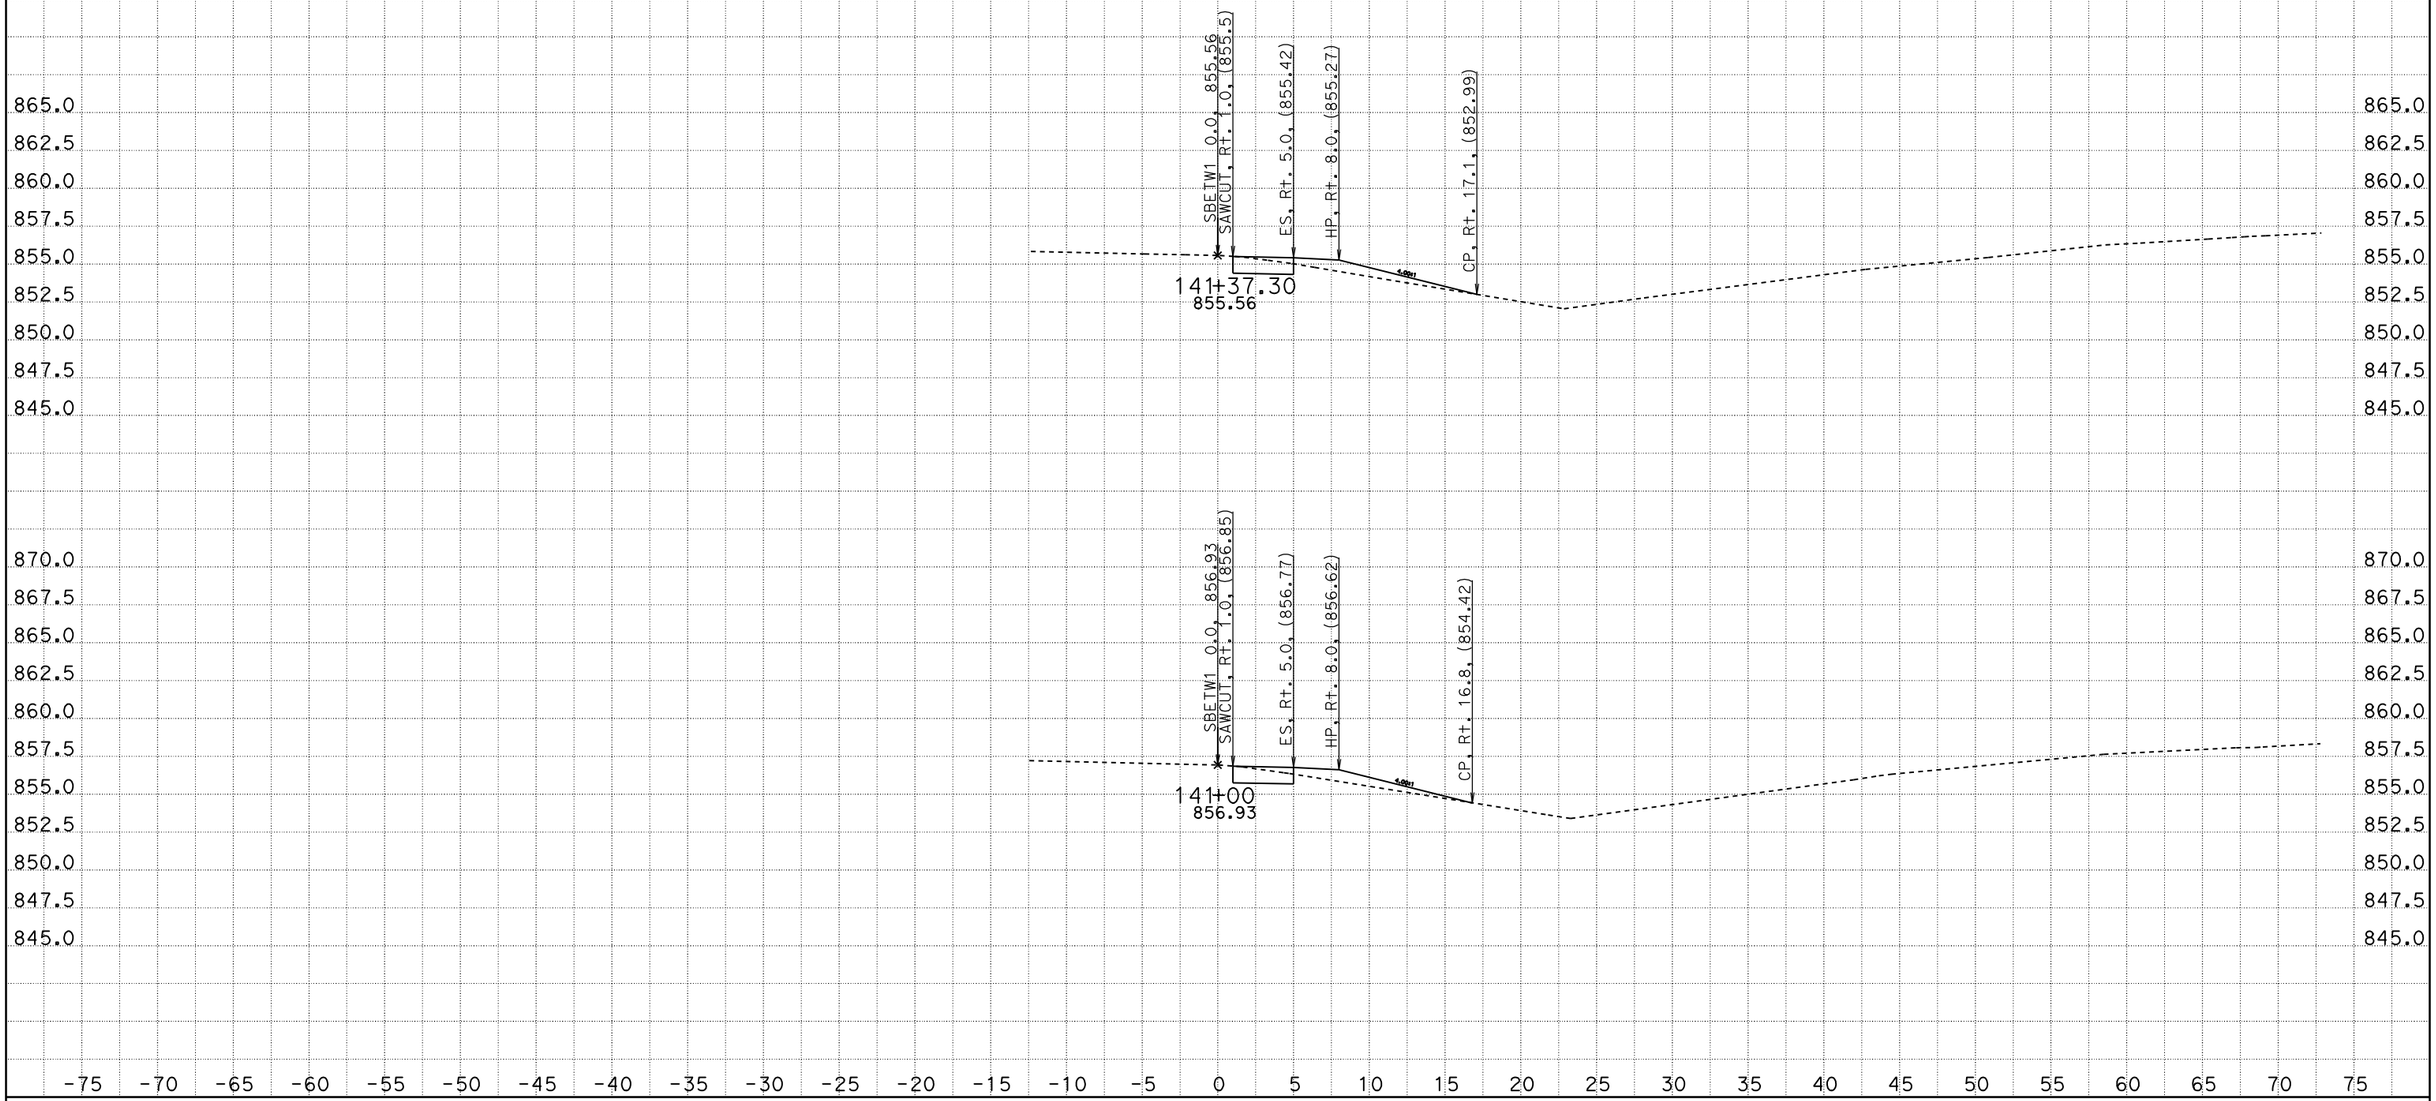

CREATED BY: SCOTT KIRKISH
DATE: 1/13/2012
KC Project: 5110005 File: D:\kcdata\5110005\design2.ear

CONTRACT: 05000203031 (05-1A2201)
DIST/CO/RTE/PM: 05-SB-101-78.4/82.2
PROJECT ID: 101 ORCUTT SHOULDER WIDENING

SCALE: 1" = 5' Horiz.
1" = 5' Vert.

All Dimensions are US Survey Feet

SBETW1
CROSS SECTIONS

DESIGN STUDY ONLY

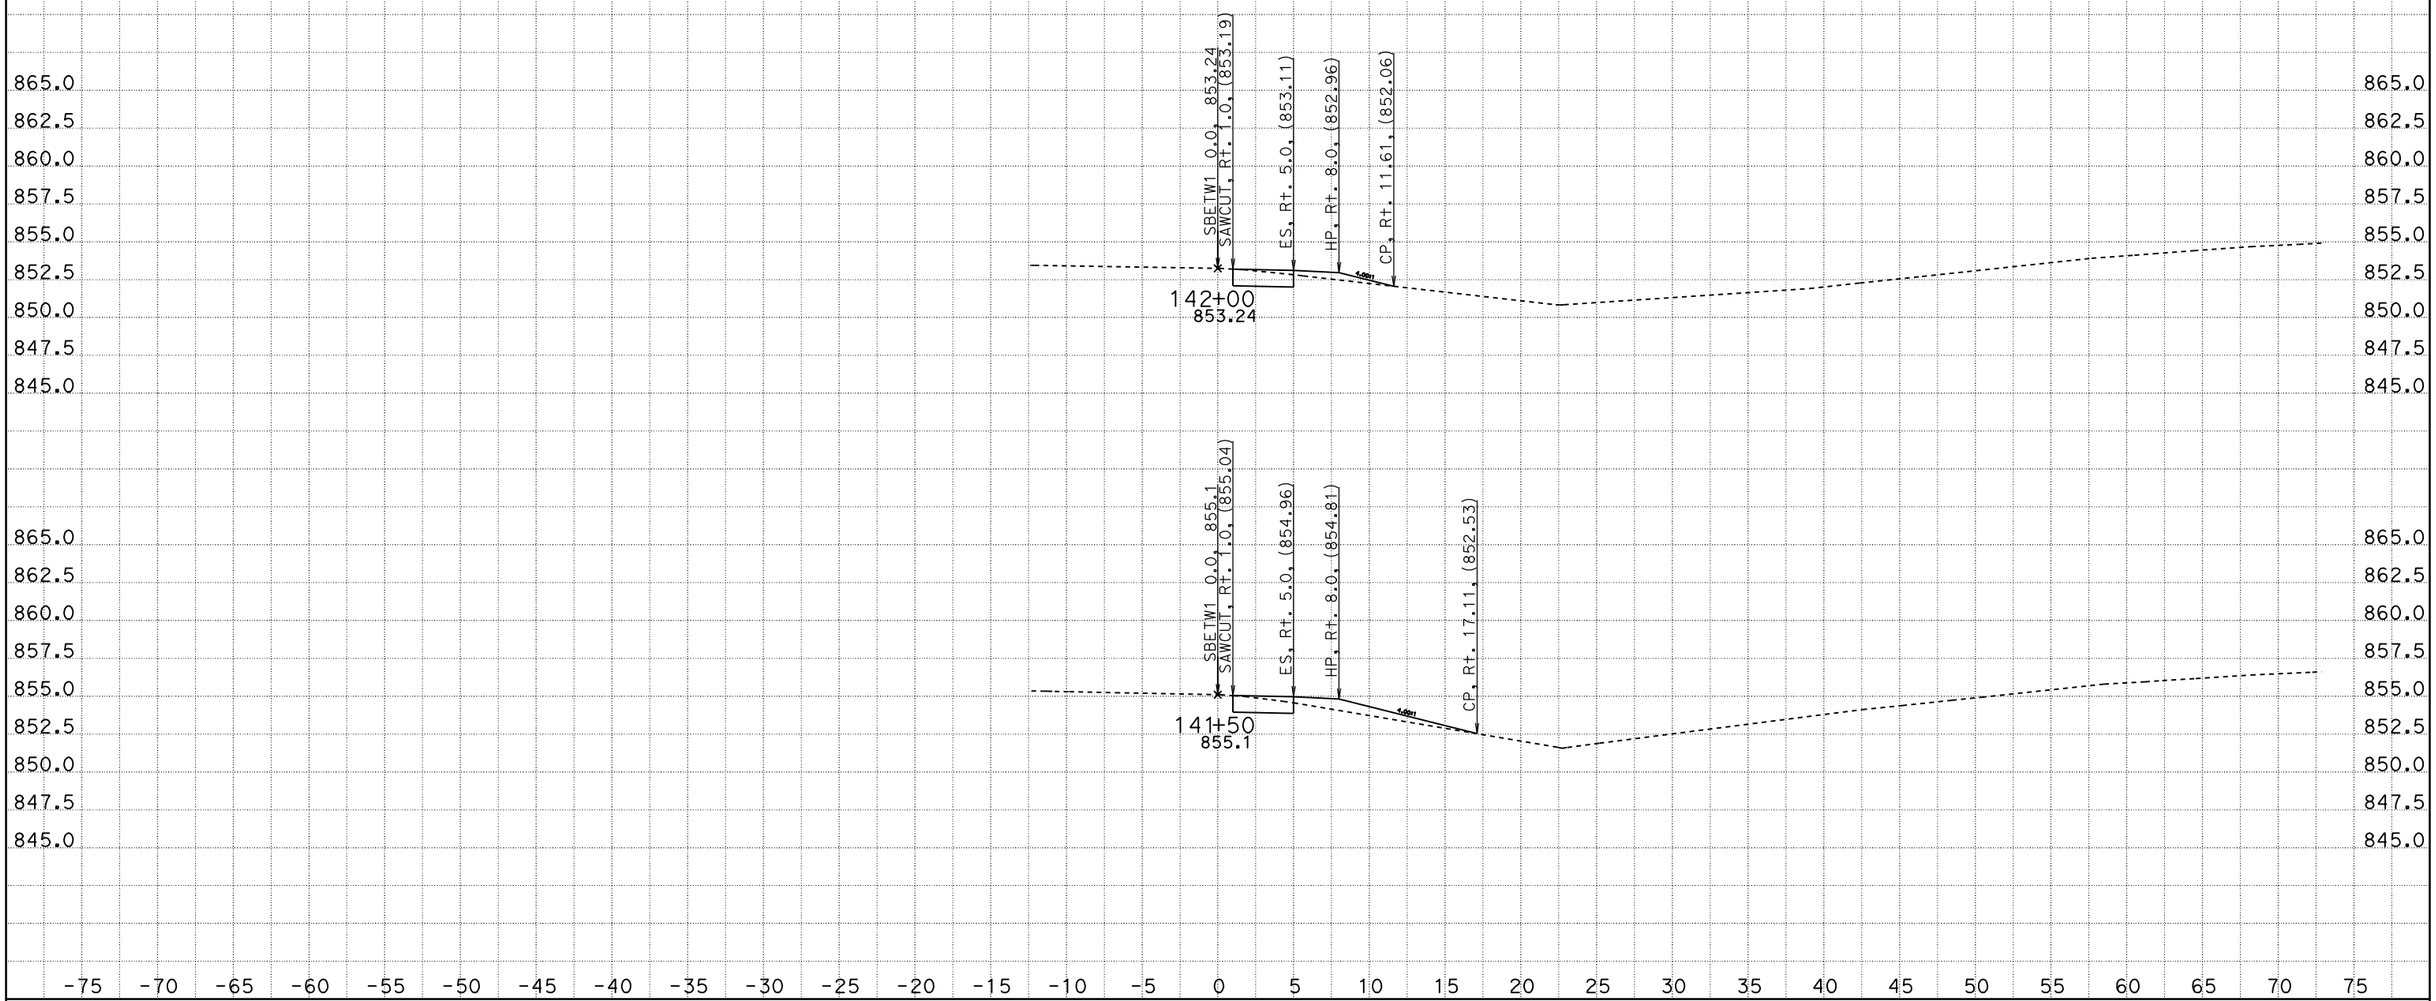

CREATED BY: SCOTT KIRKISH
DATE: 1/13/2012
KC Project: 5110005 File: D:\kcdata\5110005\design2.ear

CONTRACT: 05000203031 (05-1A2201)
DIST/CO/RTE/PM: 05-SB-101-78.4/82.2
PROJECT ID: 101 ORCUTT SHOULDER WIDENING

SCALE: 1" = 5' Horiz.
1" = 5' Vert.

All Dimensions are US Survey Feet

SBETW1
CROSS SECTIONS

DESIGN STUDY ONLY

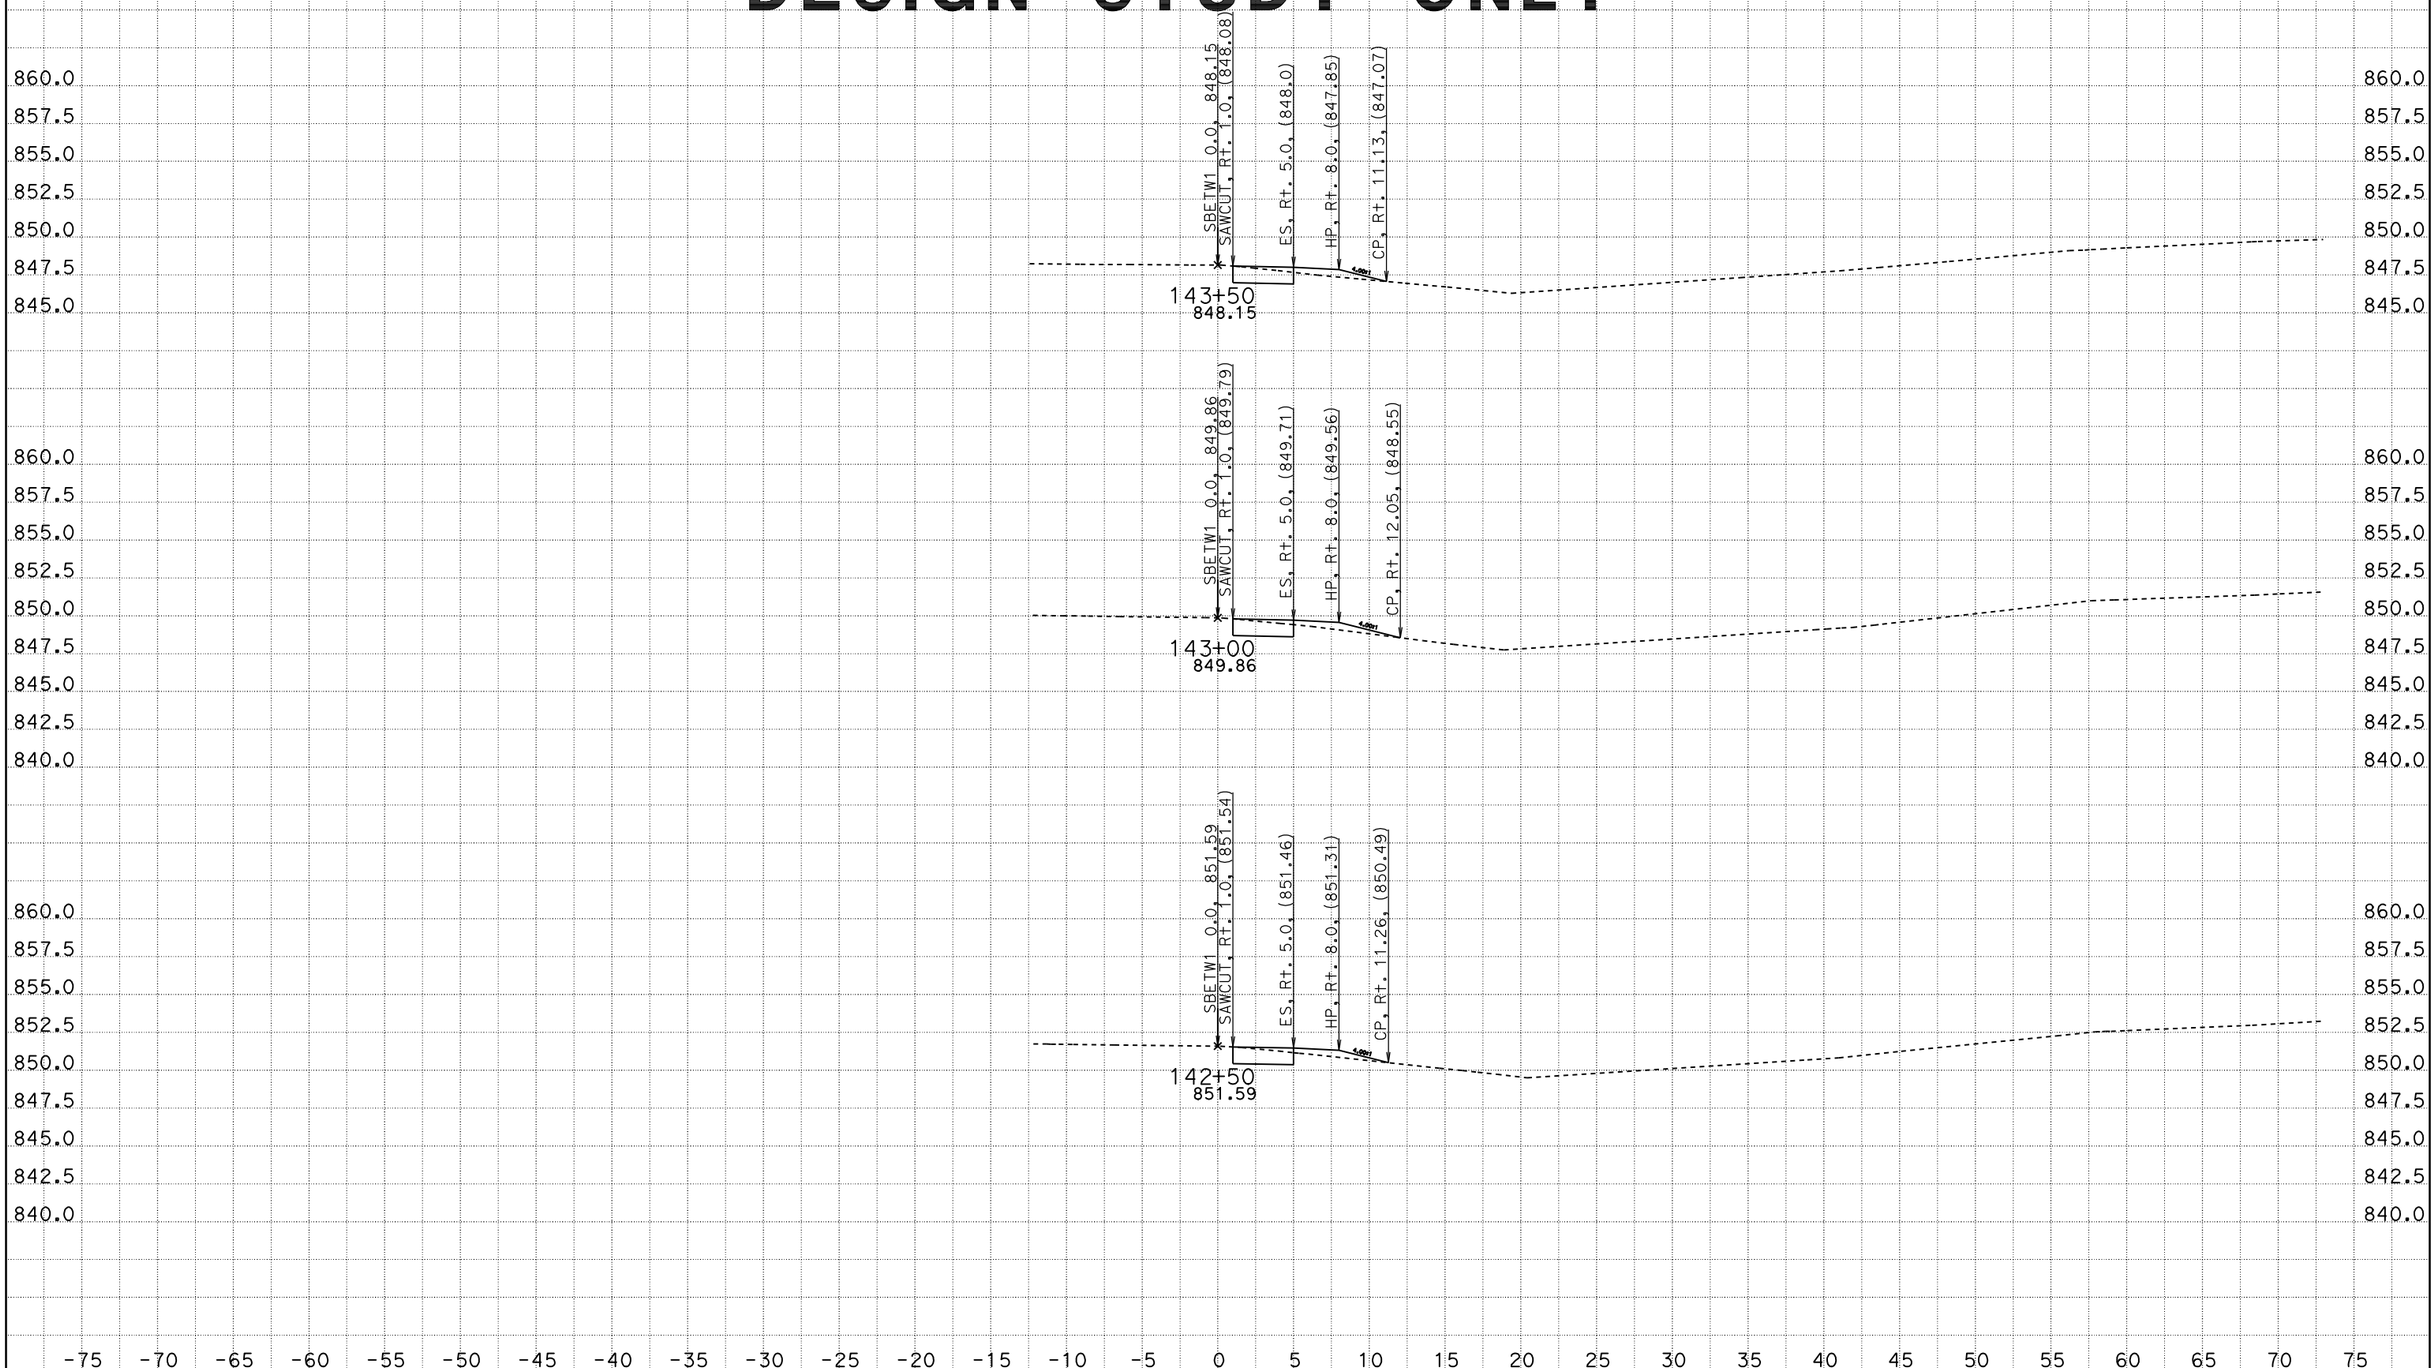

CREATED BY: SCOTT KIRKISH
DATE: 1/13/2012
KC Project: 5110005 File: D:\kcdata\5110005\design2.ear

CONTRACT: 05000203031 (05-1A2201)
DIST/CO/RTE/PM: 05-SB-101-78.4/82.2
PROJECT ID: 101 ORCUTT SHOULDER WIDENING

SCALE: 1" = 5' Horiz.
1" = 5' Vert.

All Dimensions are US Survey Feet

SBETW1
CROSS SECTIONS

DESIGN STUDY ONLY

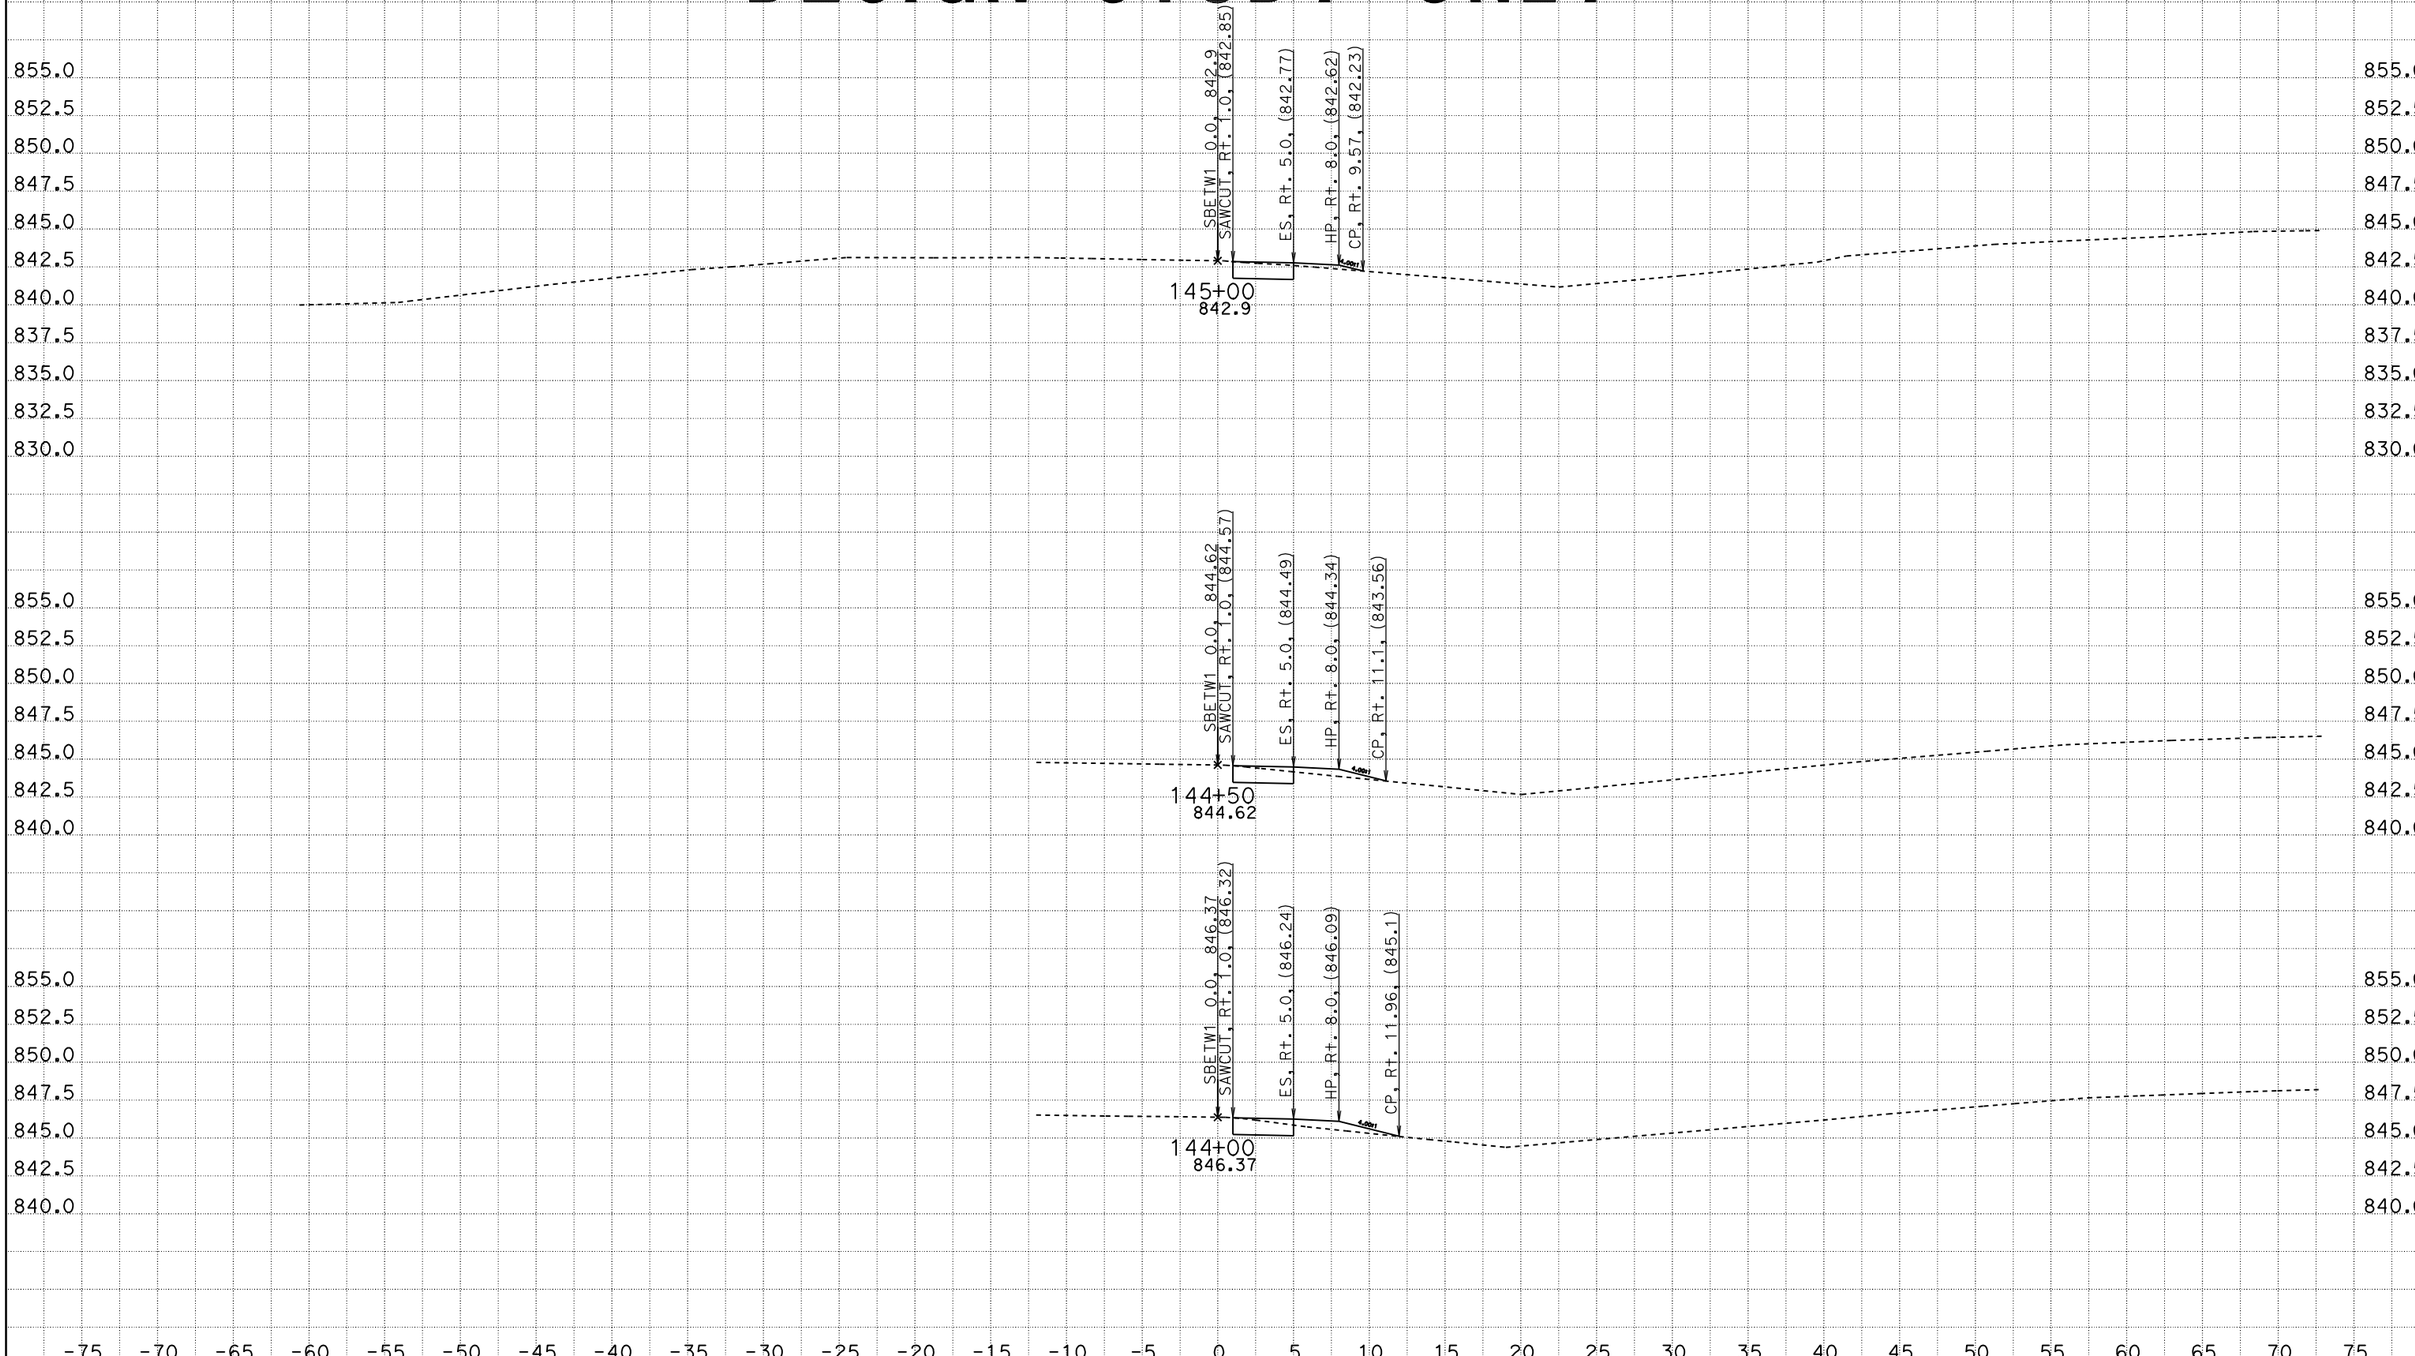

CREATED BY: SCOTT KIRKISH
DATE: 1/13/2012
KC Project: 5110005 File: D:\kcdata\5110005\design2.ear

CONTRACT: 05000203031 (05-1A2201)
DIST/CO/RTE/PM: 05-SB-101-78.4/82.2
PROJECT ID: 101 ORCUTT SHOULDER WIDENING

SCALE: 1" = 5' Horiz.
1" = 5' Vert.

All Dimensions are US Survey Feet

SBETW1
CROSS SECTIONS

DESIGN STUDY ONLY

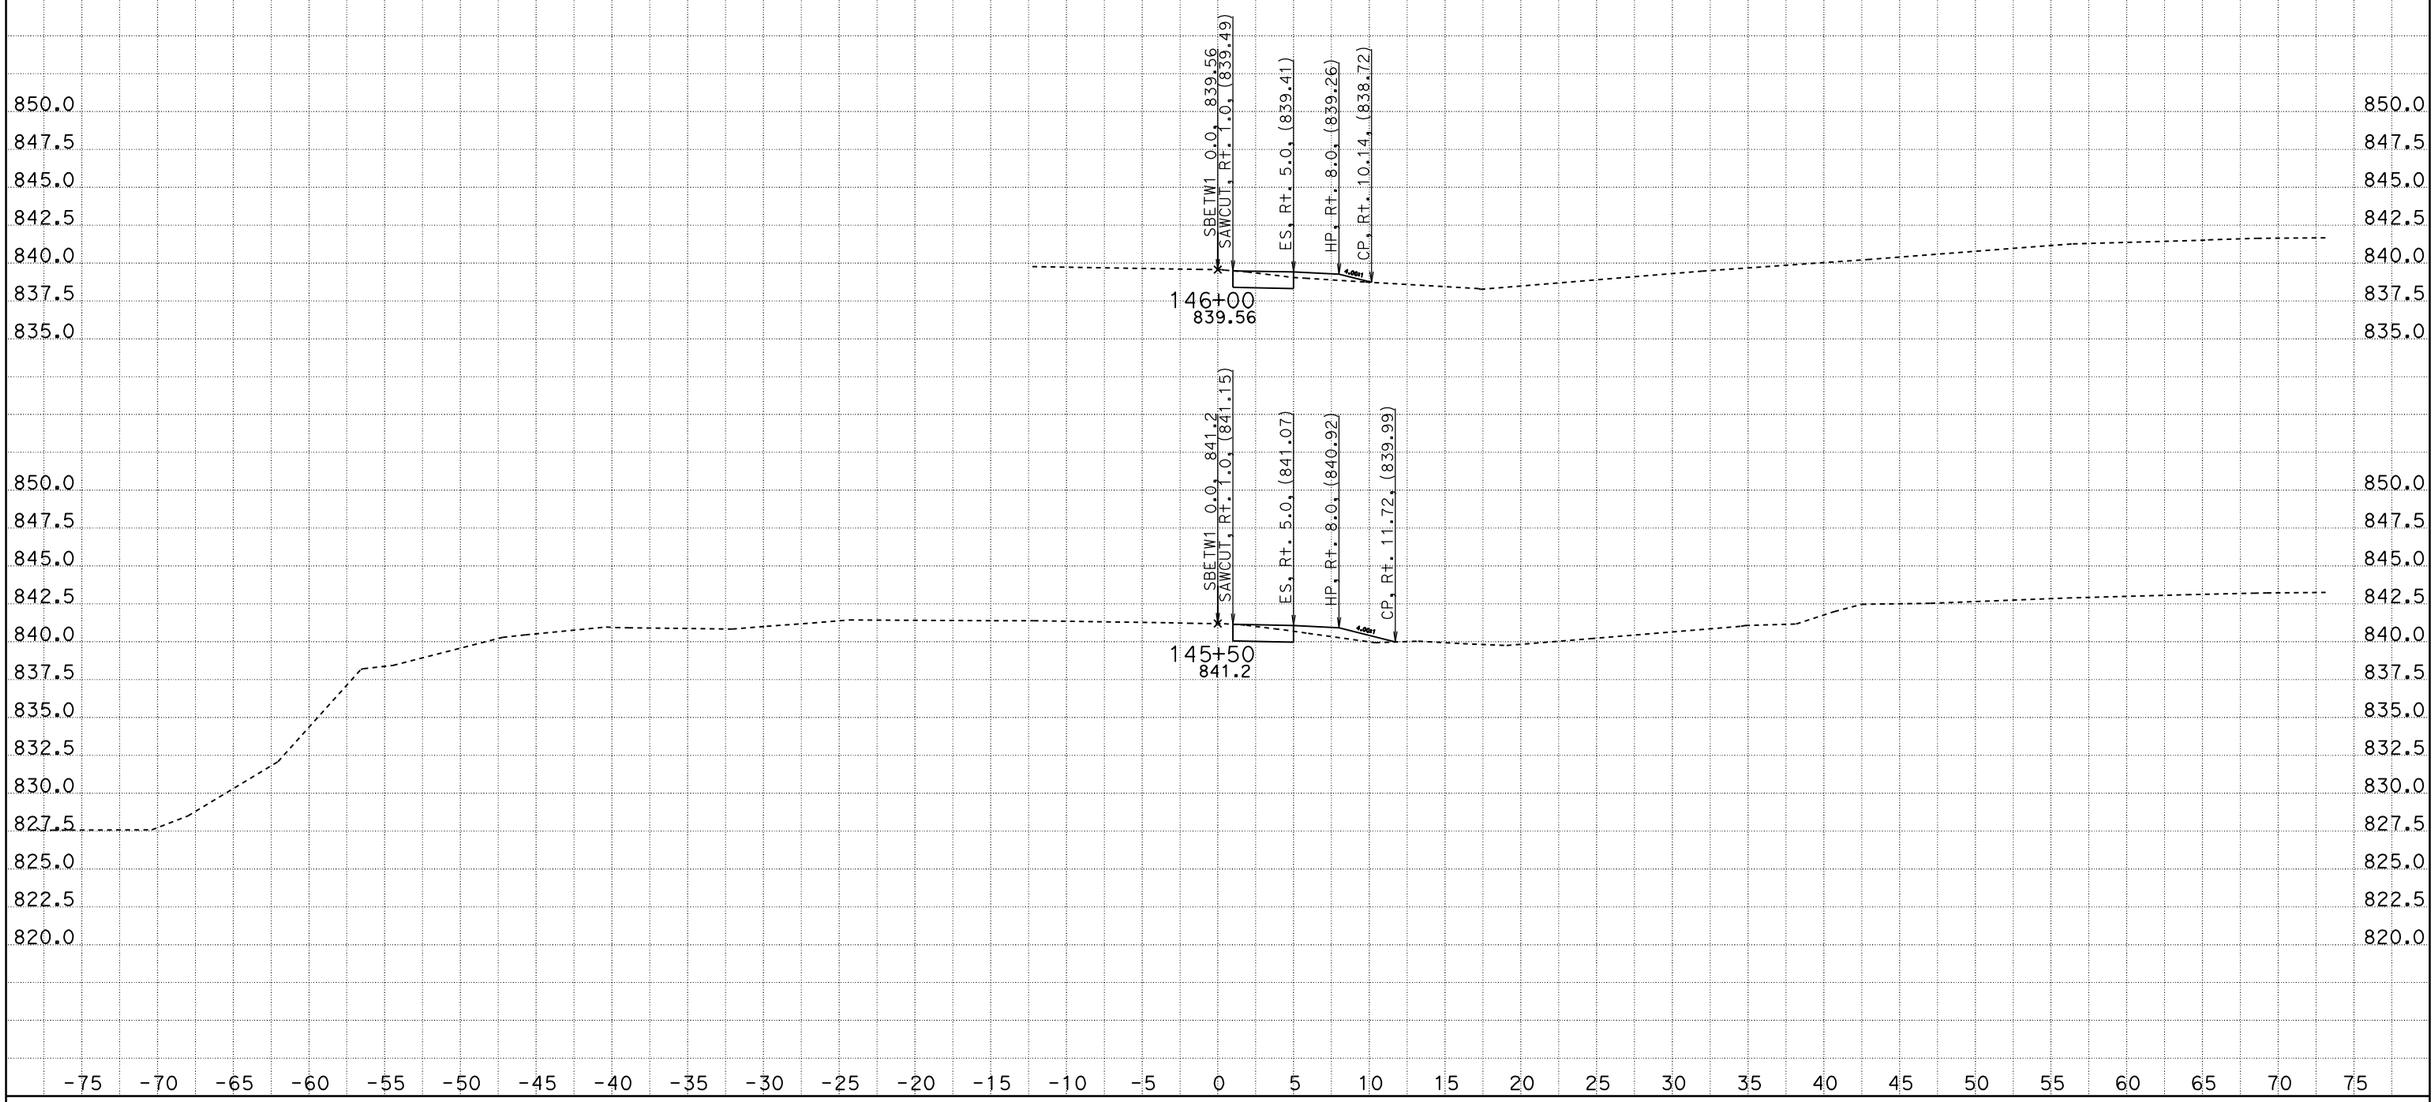

CREATED BY: SCOTT KIRKISH
DATE: 1/13/2012
KC Project: 5110005 File: D:\kcdata\5110005\design2.ear

CONTRACT: 05000203031 (05-1A2201)
DIST/CO/RTE/PM: 05-SB-101-78.4/82.2
PROJECT ID: 101 ORCUTT SHOULDER WIDENING

SCALE: 1" = 5' Horiz.
1" = 5' Vert.

All Dimensions are US Survey Feet

SBETW1
CROSS SECTIONS

DESIGN STUDY ONLY

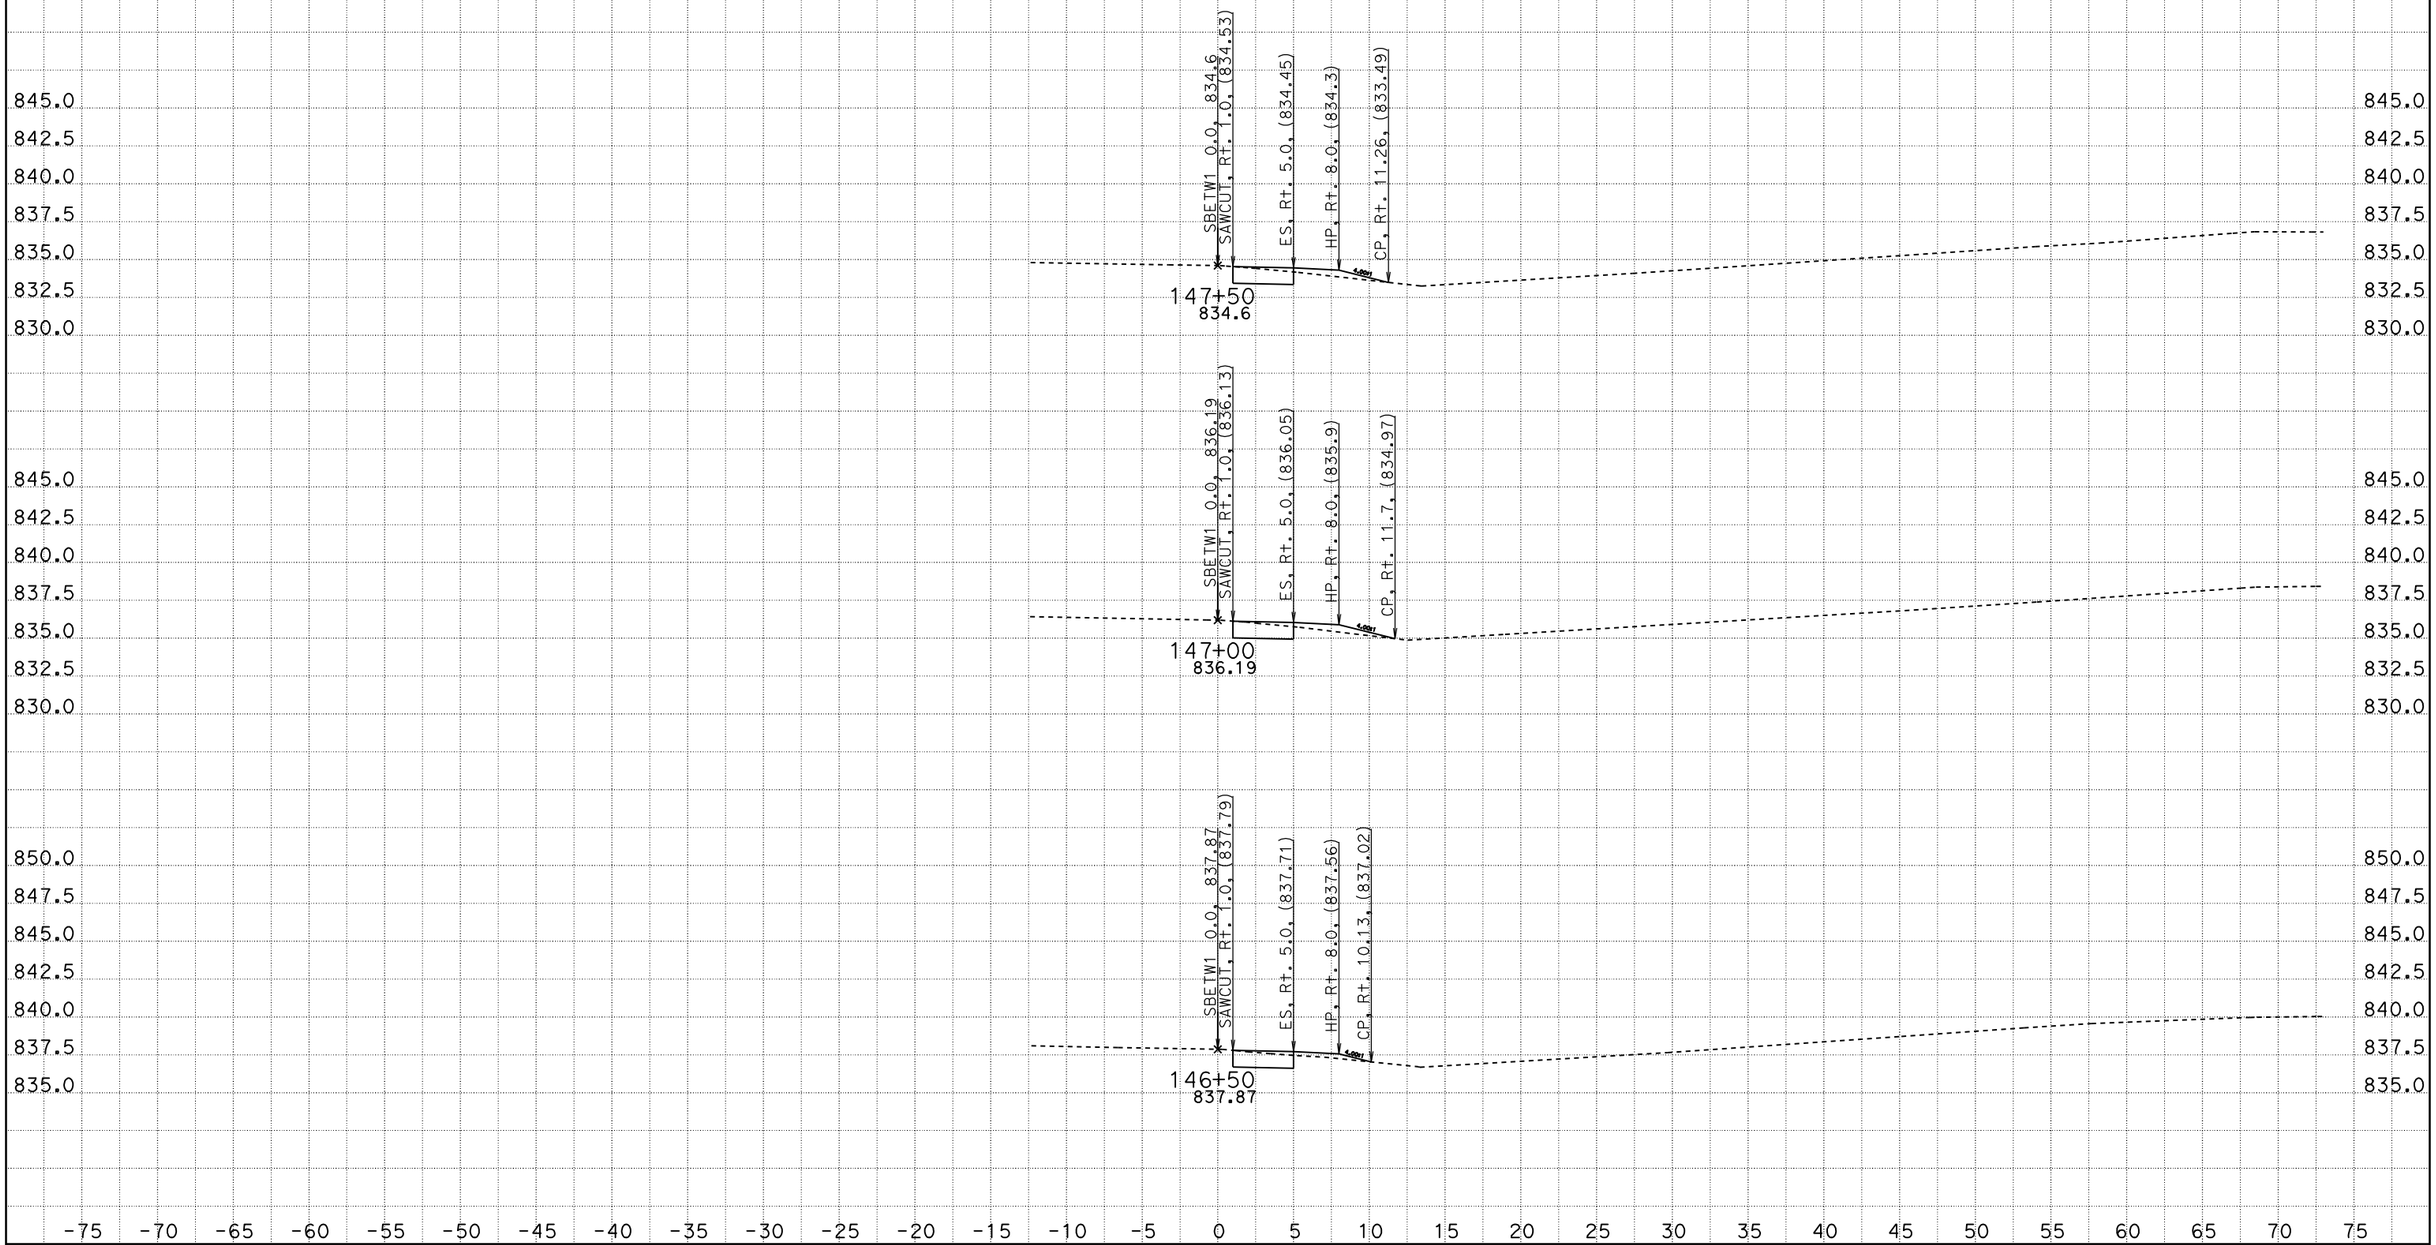

CREATED BY: SCOTT KIRKISH
DATE: 1/13/2012
KC Project: 5110005 File: D:\kcdata\5110005\design2.ear

CONTRACT: 05000203031 (05-1A2201)
DIST/CO/RTE/PM: 05-SB-101-78.4/82.2
PROJECT ID: 101 ORCUTT SHOULDER WIDENING

SCALE: 1" = 5' Horiz.
1" = 5' Vert.

All Dimensions are US Survey Feet

SBETW1
CROSS SECTIONS

DESIGN STUDY ONLY

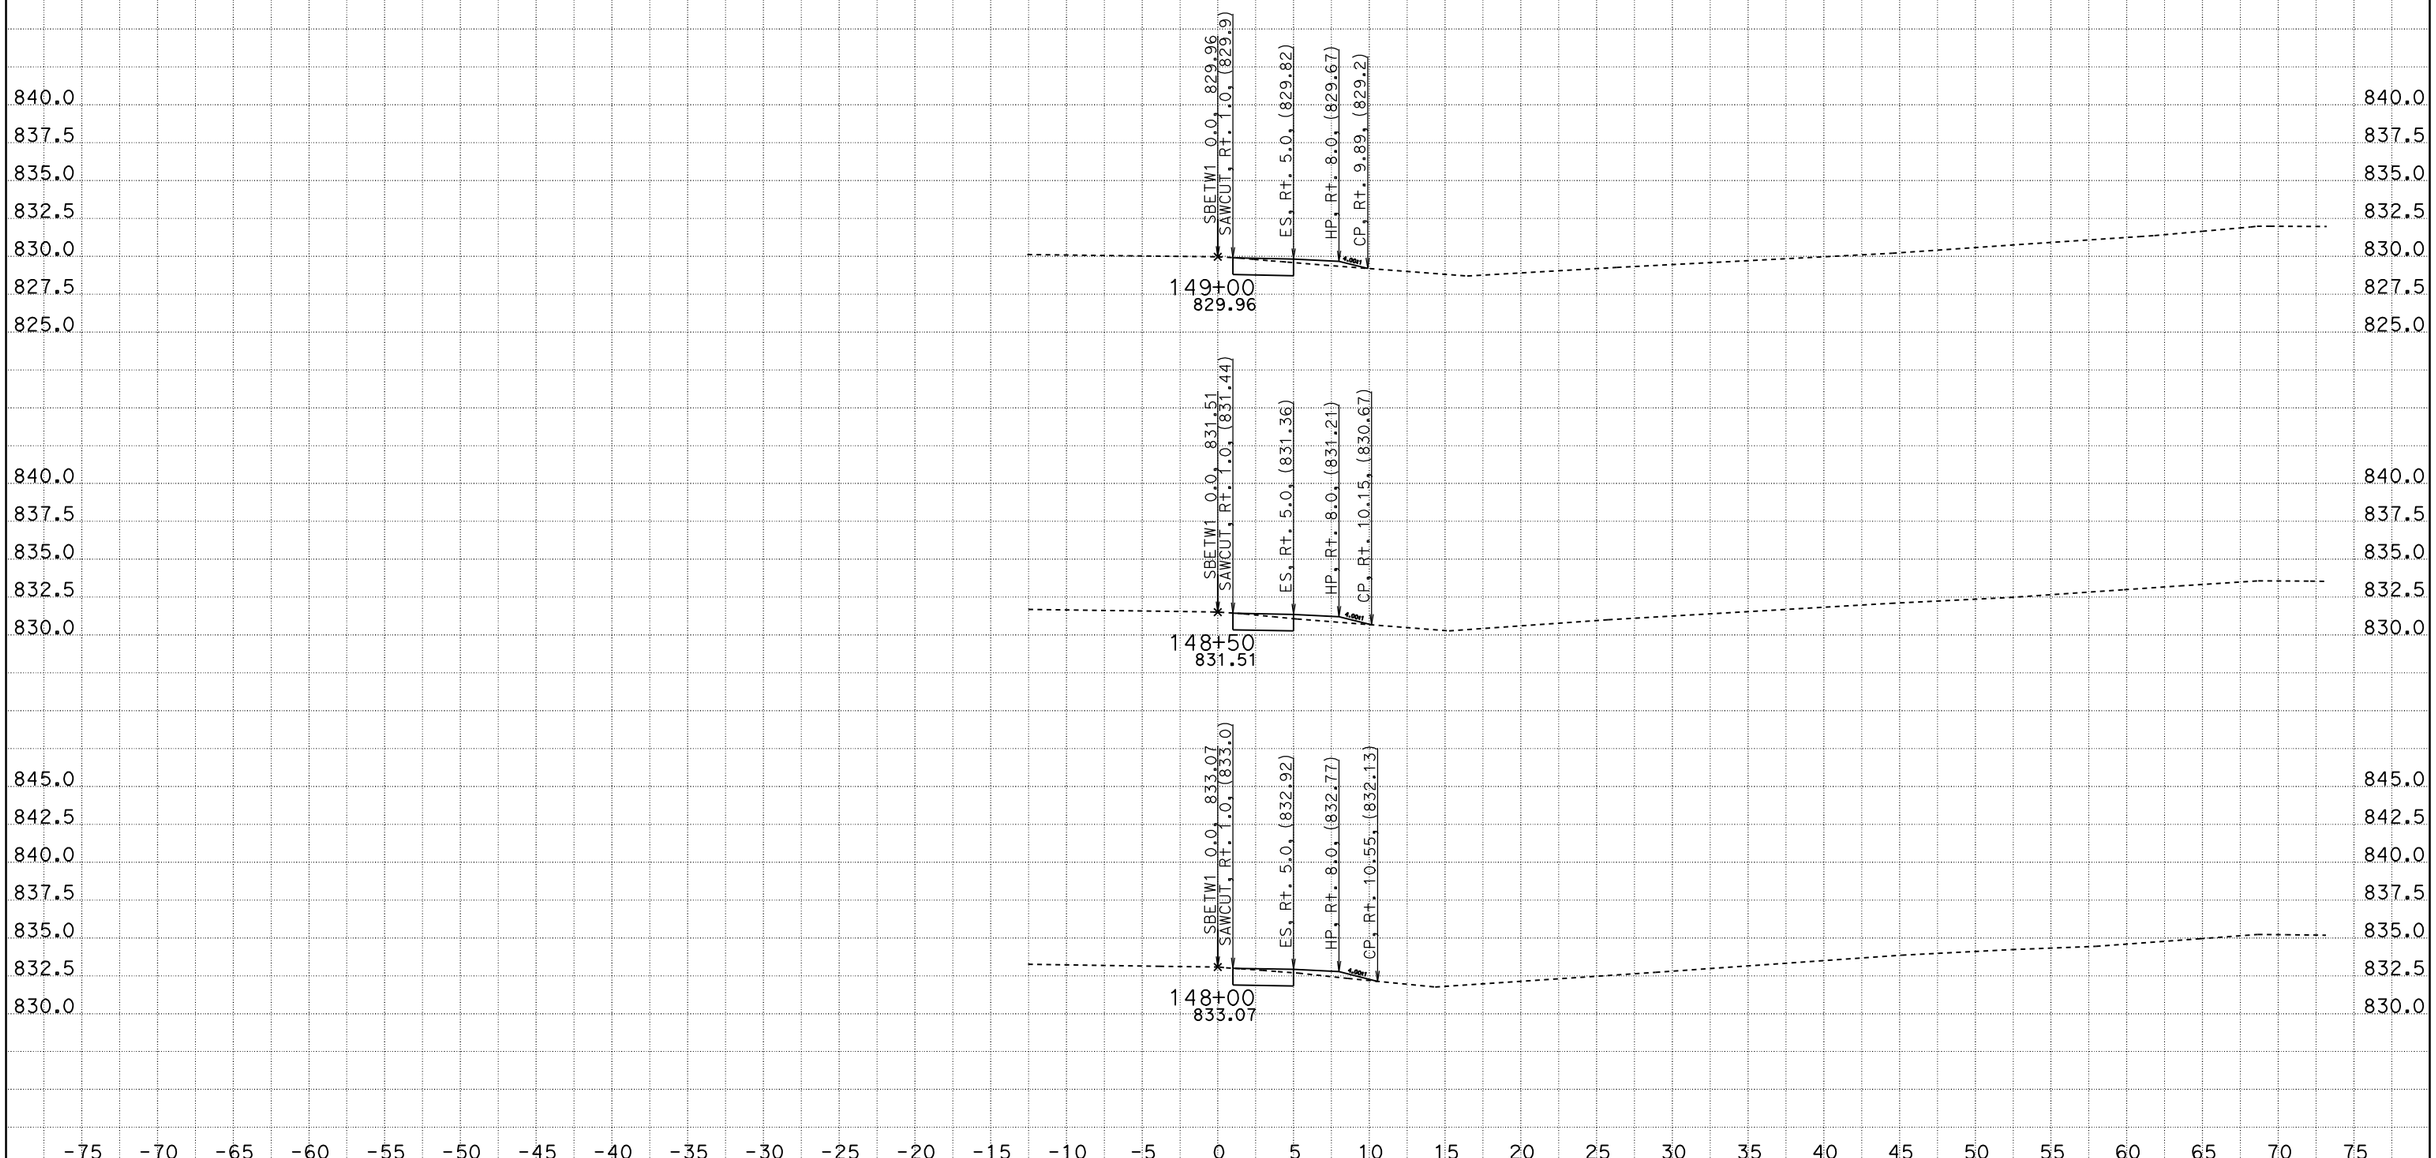

CREATED BY: SCOTT KIRKISH
DATE: 1/13/2012
KC Project: 5110005 File: D:\kcdata\5110005\design2.ear

CONTRACT: 05000203031 (05-1A2201)
DIST/CO/RTE/PM: 05-SB-101-78.4/82.2
PROJECT ID: 101 ORCUTT SHOULDER WIDENING

SCALE: 1" = 5' Horiz.
1" = 5' Vert.

All Dimensions are US Survey Feet

SBETW1
CROSS SECTIONS

DESIGN STUDY ONLY

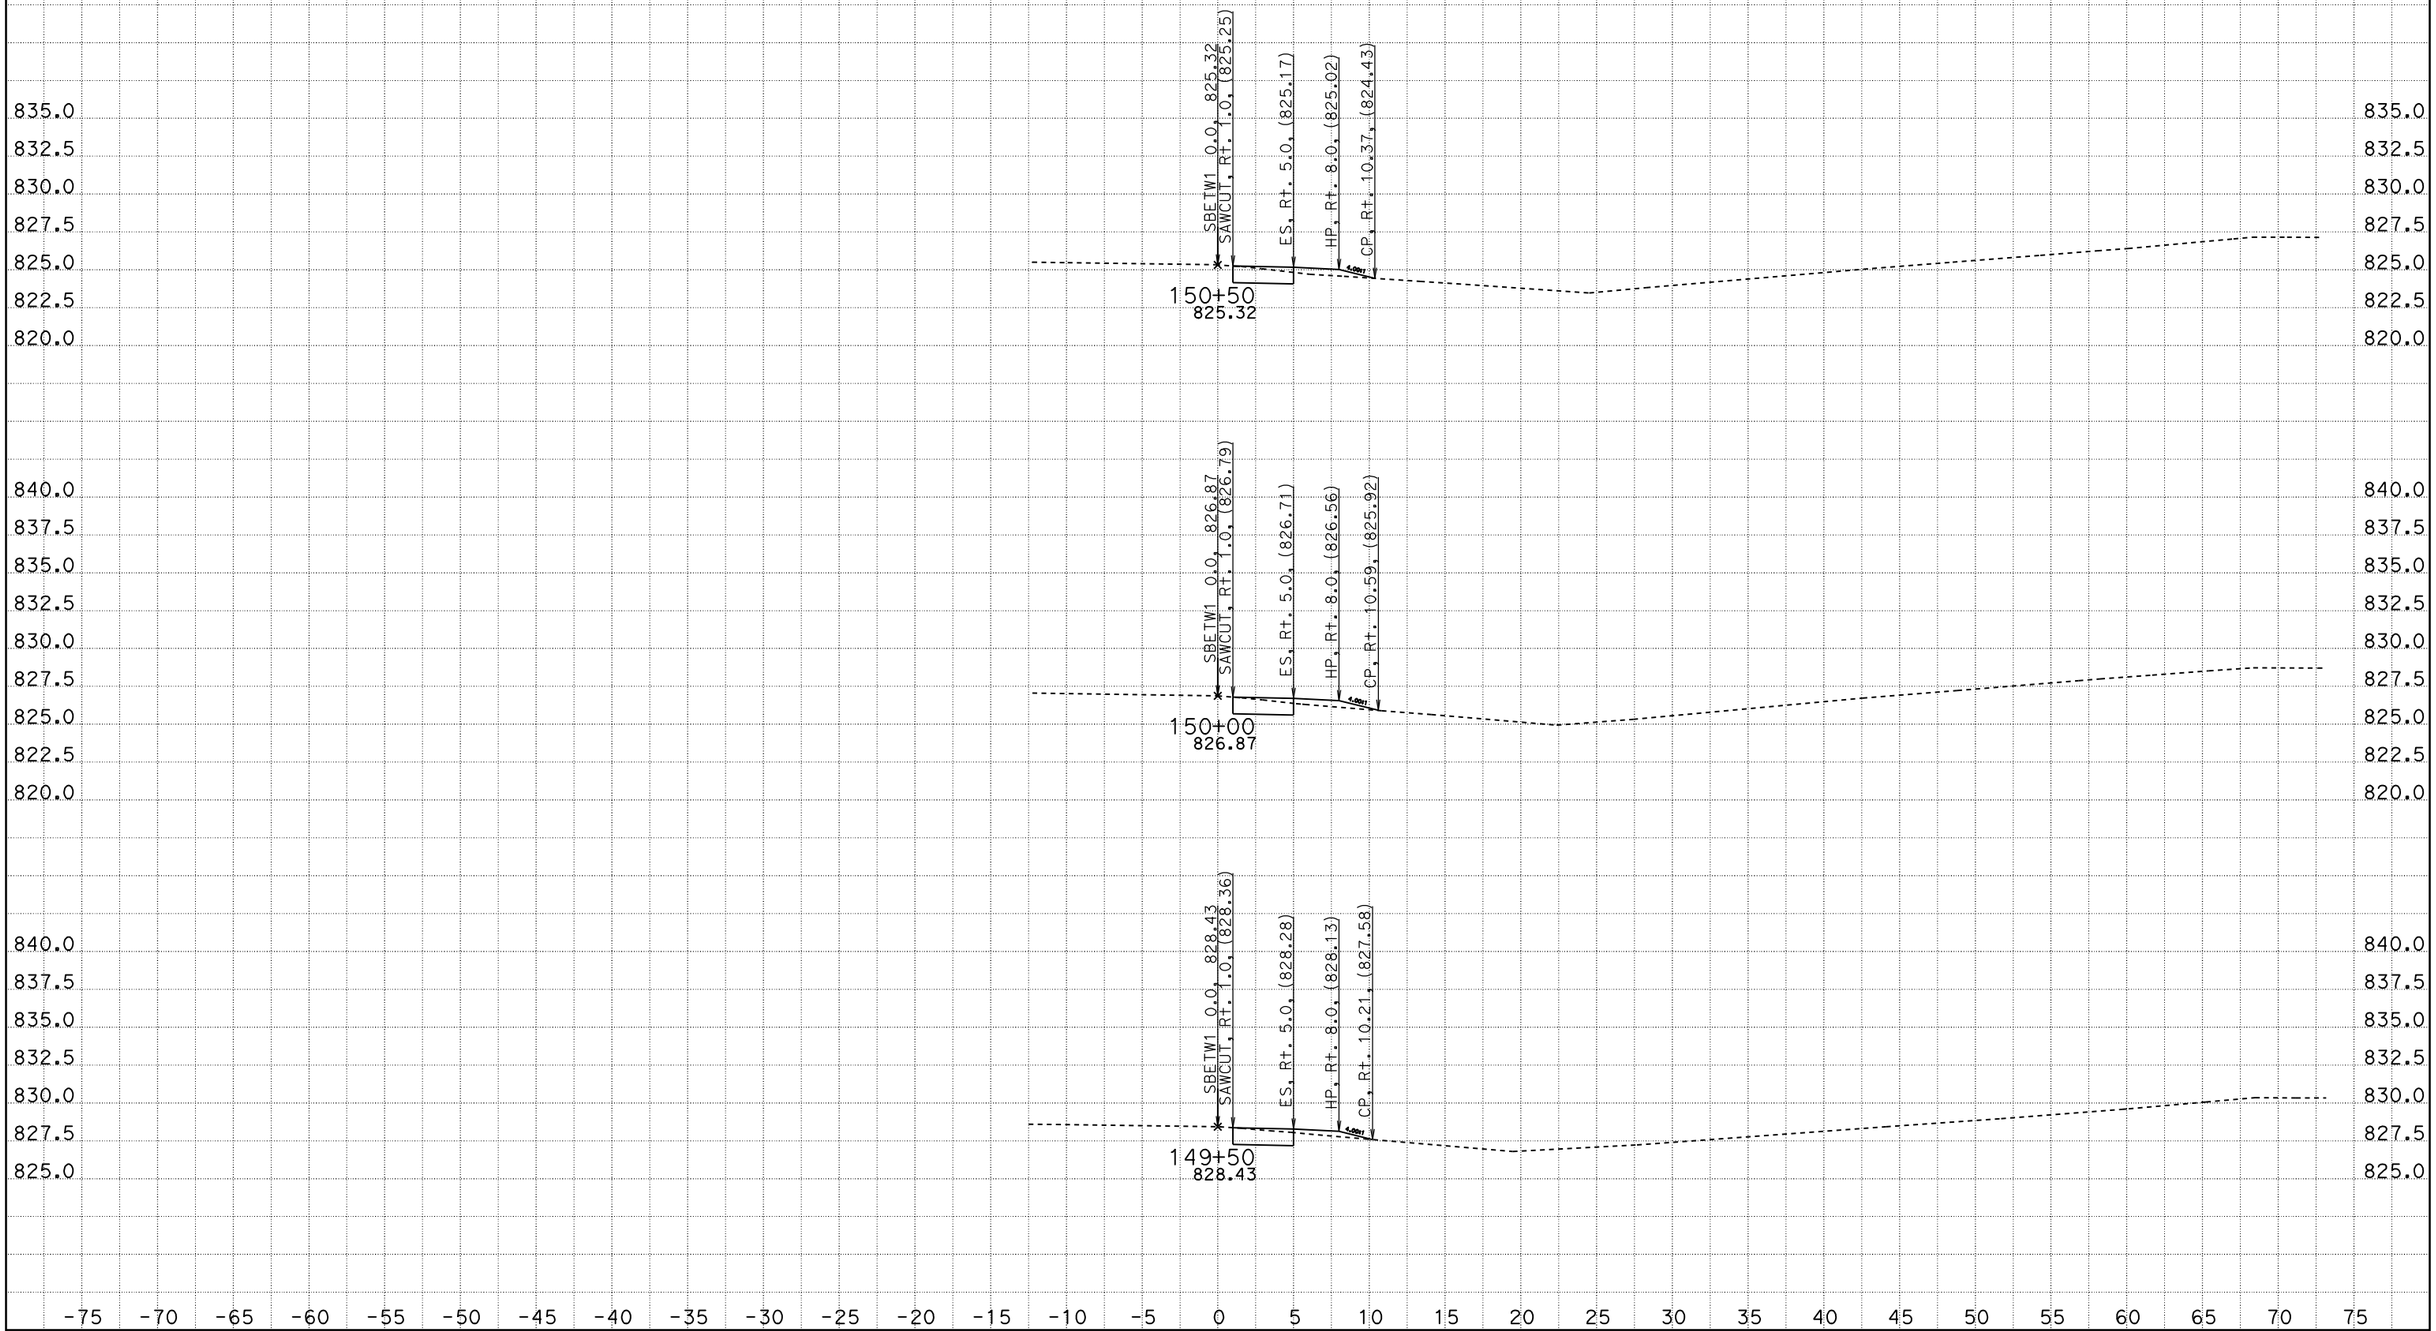

CREATED BY: SCOTT KIRKISH
DATE: 1/13/2012
KC Project: 5110005 File: D:\kcdata\5110005\design2.ear

CONTRACT: 05000203031 (05-1A2201)
DIST/CO/RTE/PM: 05-SB-101-78.4/82.2
PROJECT ID: 101 ORCUTT SHOULDER WIDENING

SCALE: 1" = 5' Horiz.
1" = 5' Vert.

All Dimensions are US Survey Feet

SBETW1
CROSS SECTIONS

DESIGN STUDY ONLY

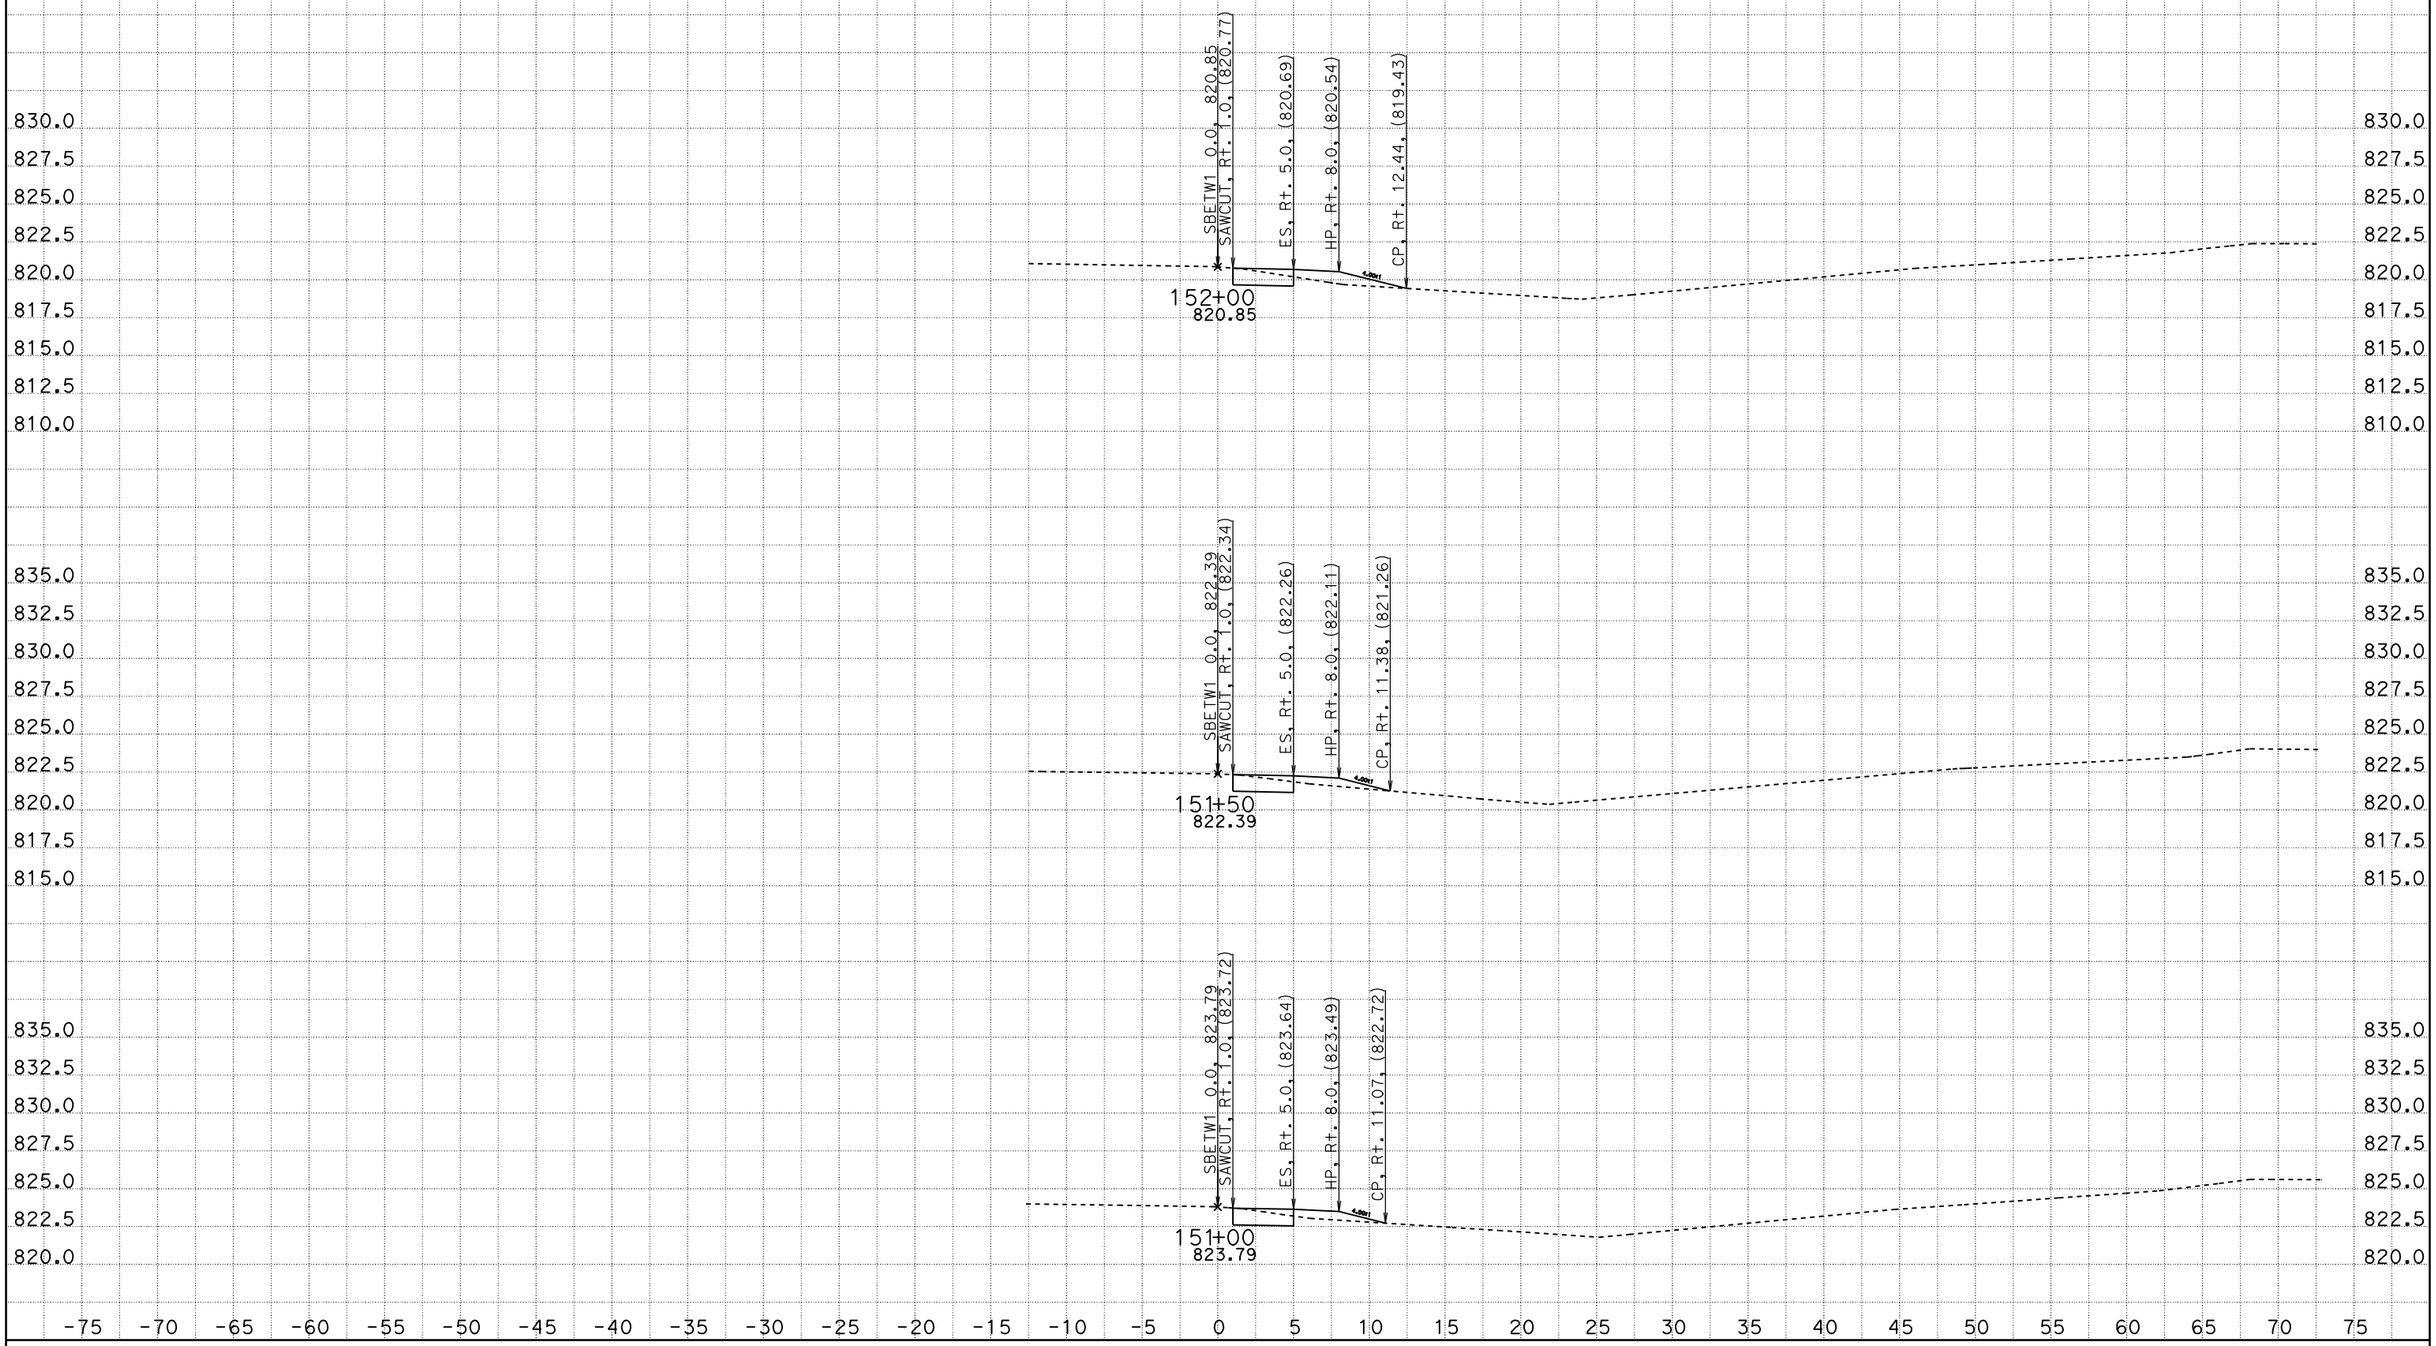

CREATED BY: SCOTT KIRKISH
DATE: 1/13/2012
KC Project: 5110005 File: D:\kcdata\5110005\design2.ear

CONTRACT: 05000203031 (05-1A2201)
DIST/CO/RTE/PM: 05-SB-101-78.4/82.2
PROJECT ID: 101 ORCUTT SHOULDER WIDENING

SCALE: 1" = 5' Horiz.
1" = 5' Vert.

All Dimensions are US Survey Feet

SBETW1
CROSS SECTIONS

DESIGN STUDY ONLY

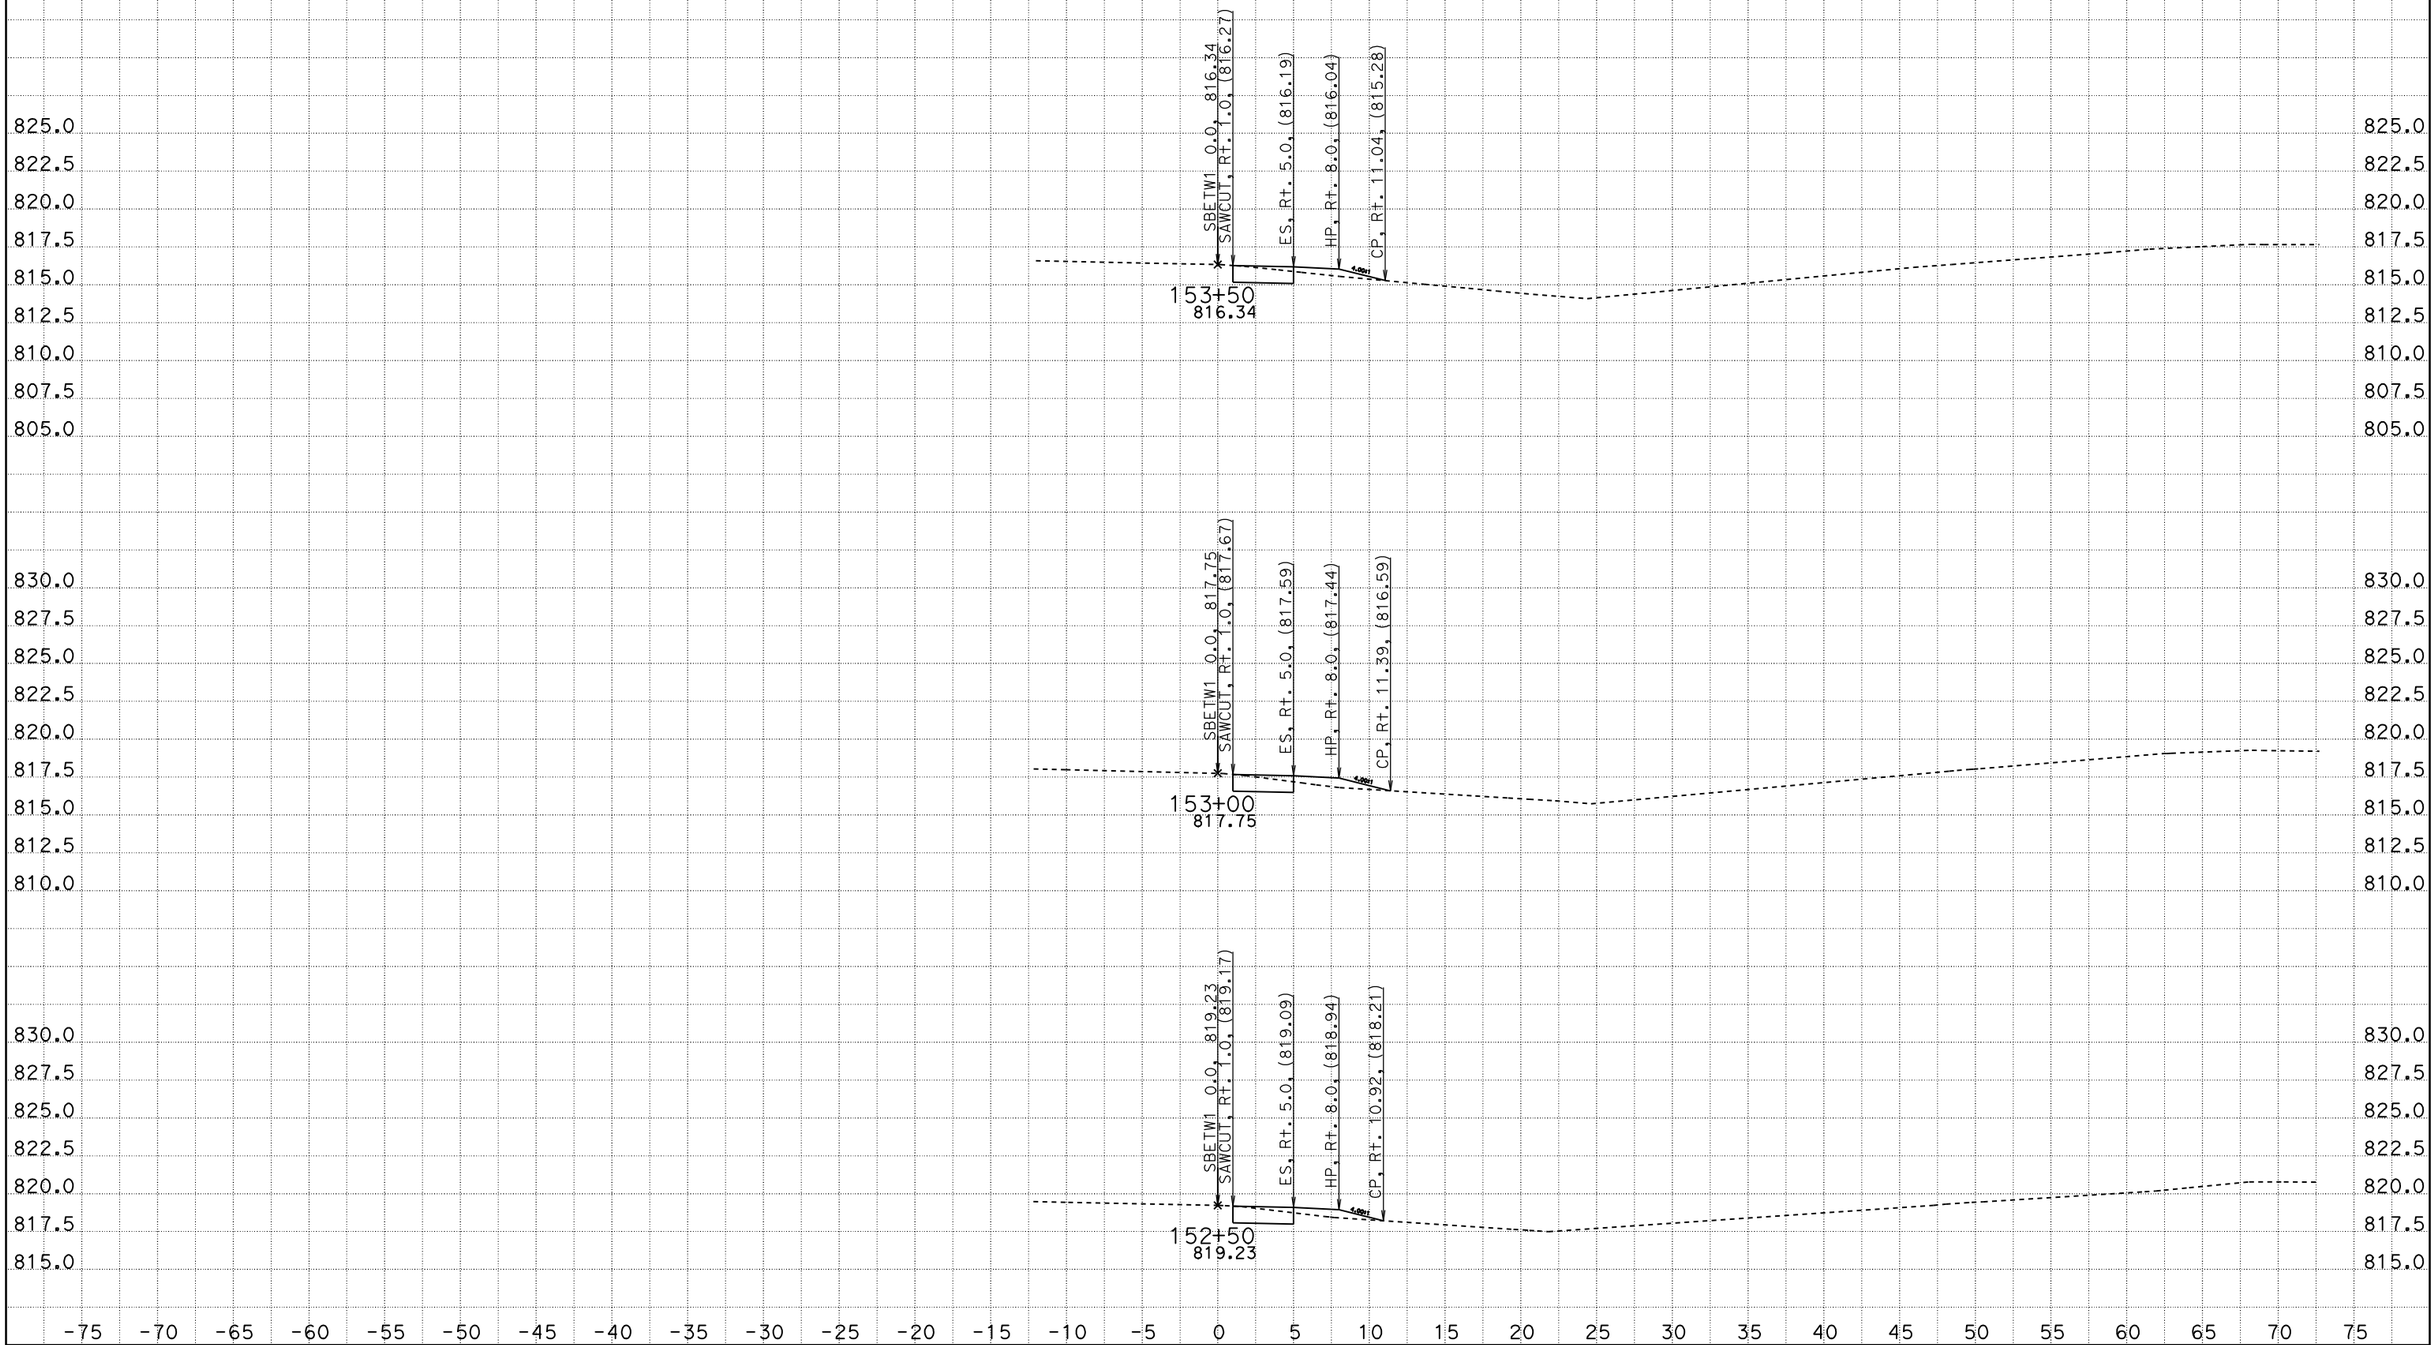

CREATED BY: SCOTT KIRKISH
DATE: 1/13/2012
KC Project: 5110005 File: D:\kcdata\5110005\design2.ear

CONTRACT: 05000203031 (05-1A2201)
DIST/CO/RTE/PM: 05-SB-101-78.4/82.2
PROJECT ID: 101 ORCUTT SHOULDER WIDENING

SCALE: 1" = 5' Horiz.
1" = 5' Vert.

All Dimensions are US Survey Feet

SBETW1
CROSS SECTIONS

DESIGN STUDY ONLY

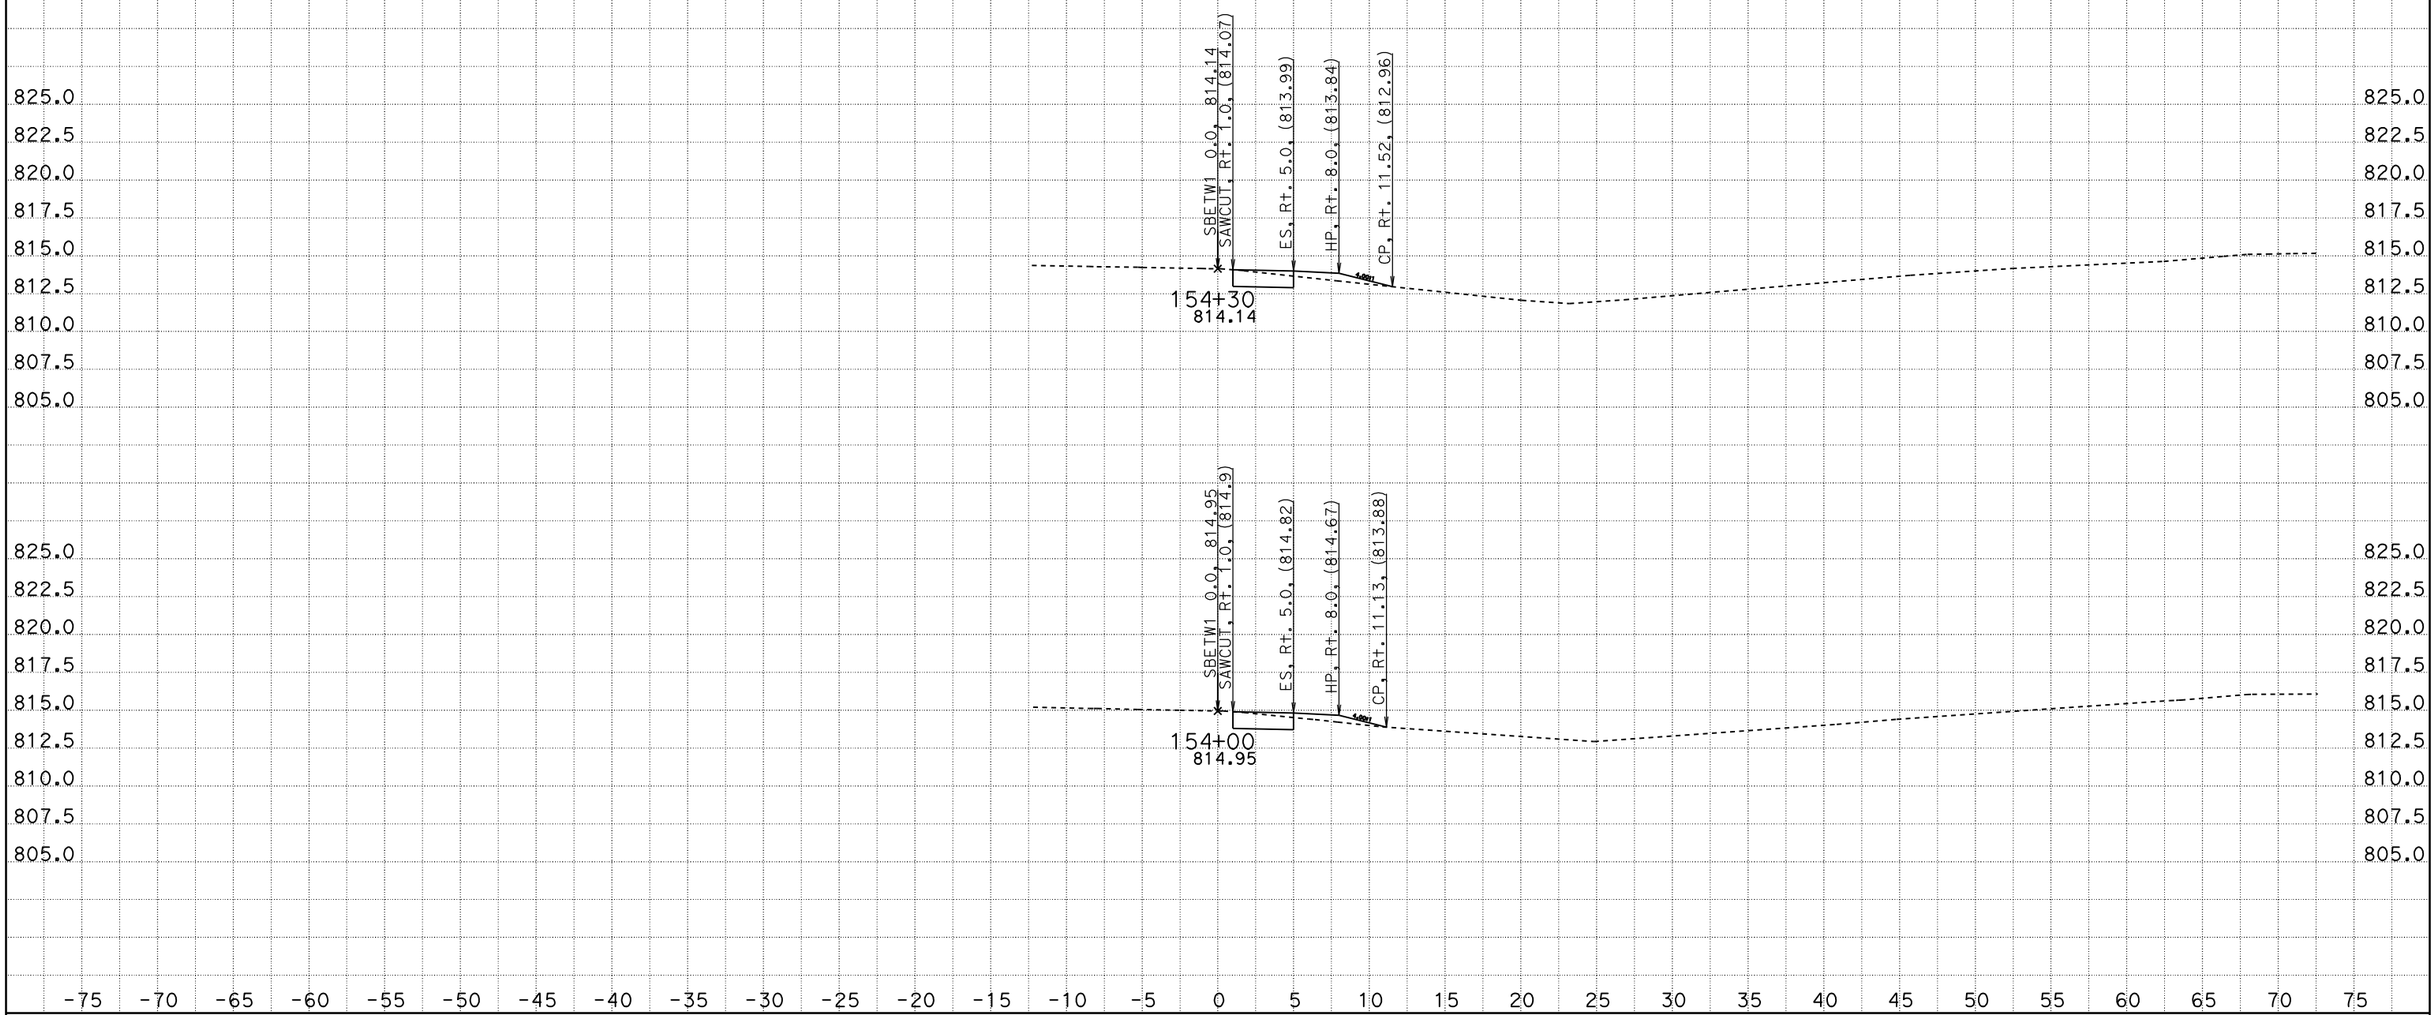

CREATED BY: SCOTT KIRKISH
DATE: 1/13/2012
KC Project: 5110005 File: D:\kcdata\5110005\design2.ear

CONTRACT: 05000203031 (05-1A2201)
DIST/CO/RTE/PM: 05-SB-101-78.4/82.2
PROJECT ID: 101 ORCUTT SHOULDER WIDENING

SCALE: 1" = 5' Horiz.
1" = 5' Vert.

All Dimensions are US Survey Feet

SBETW1
CROSS SECTIONS

DESIGN STUDY ONLY

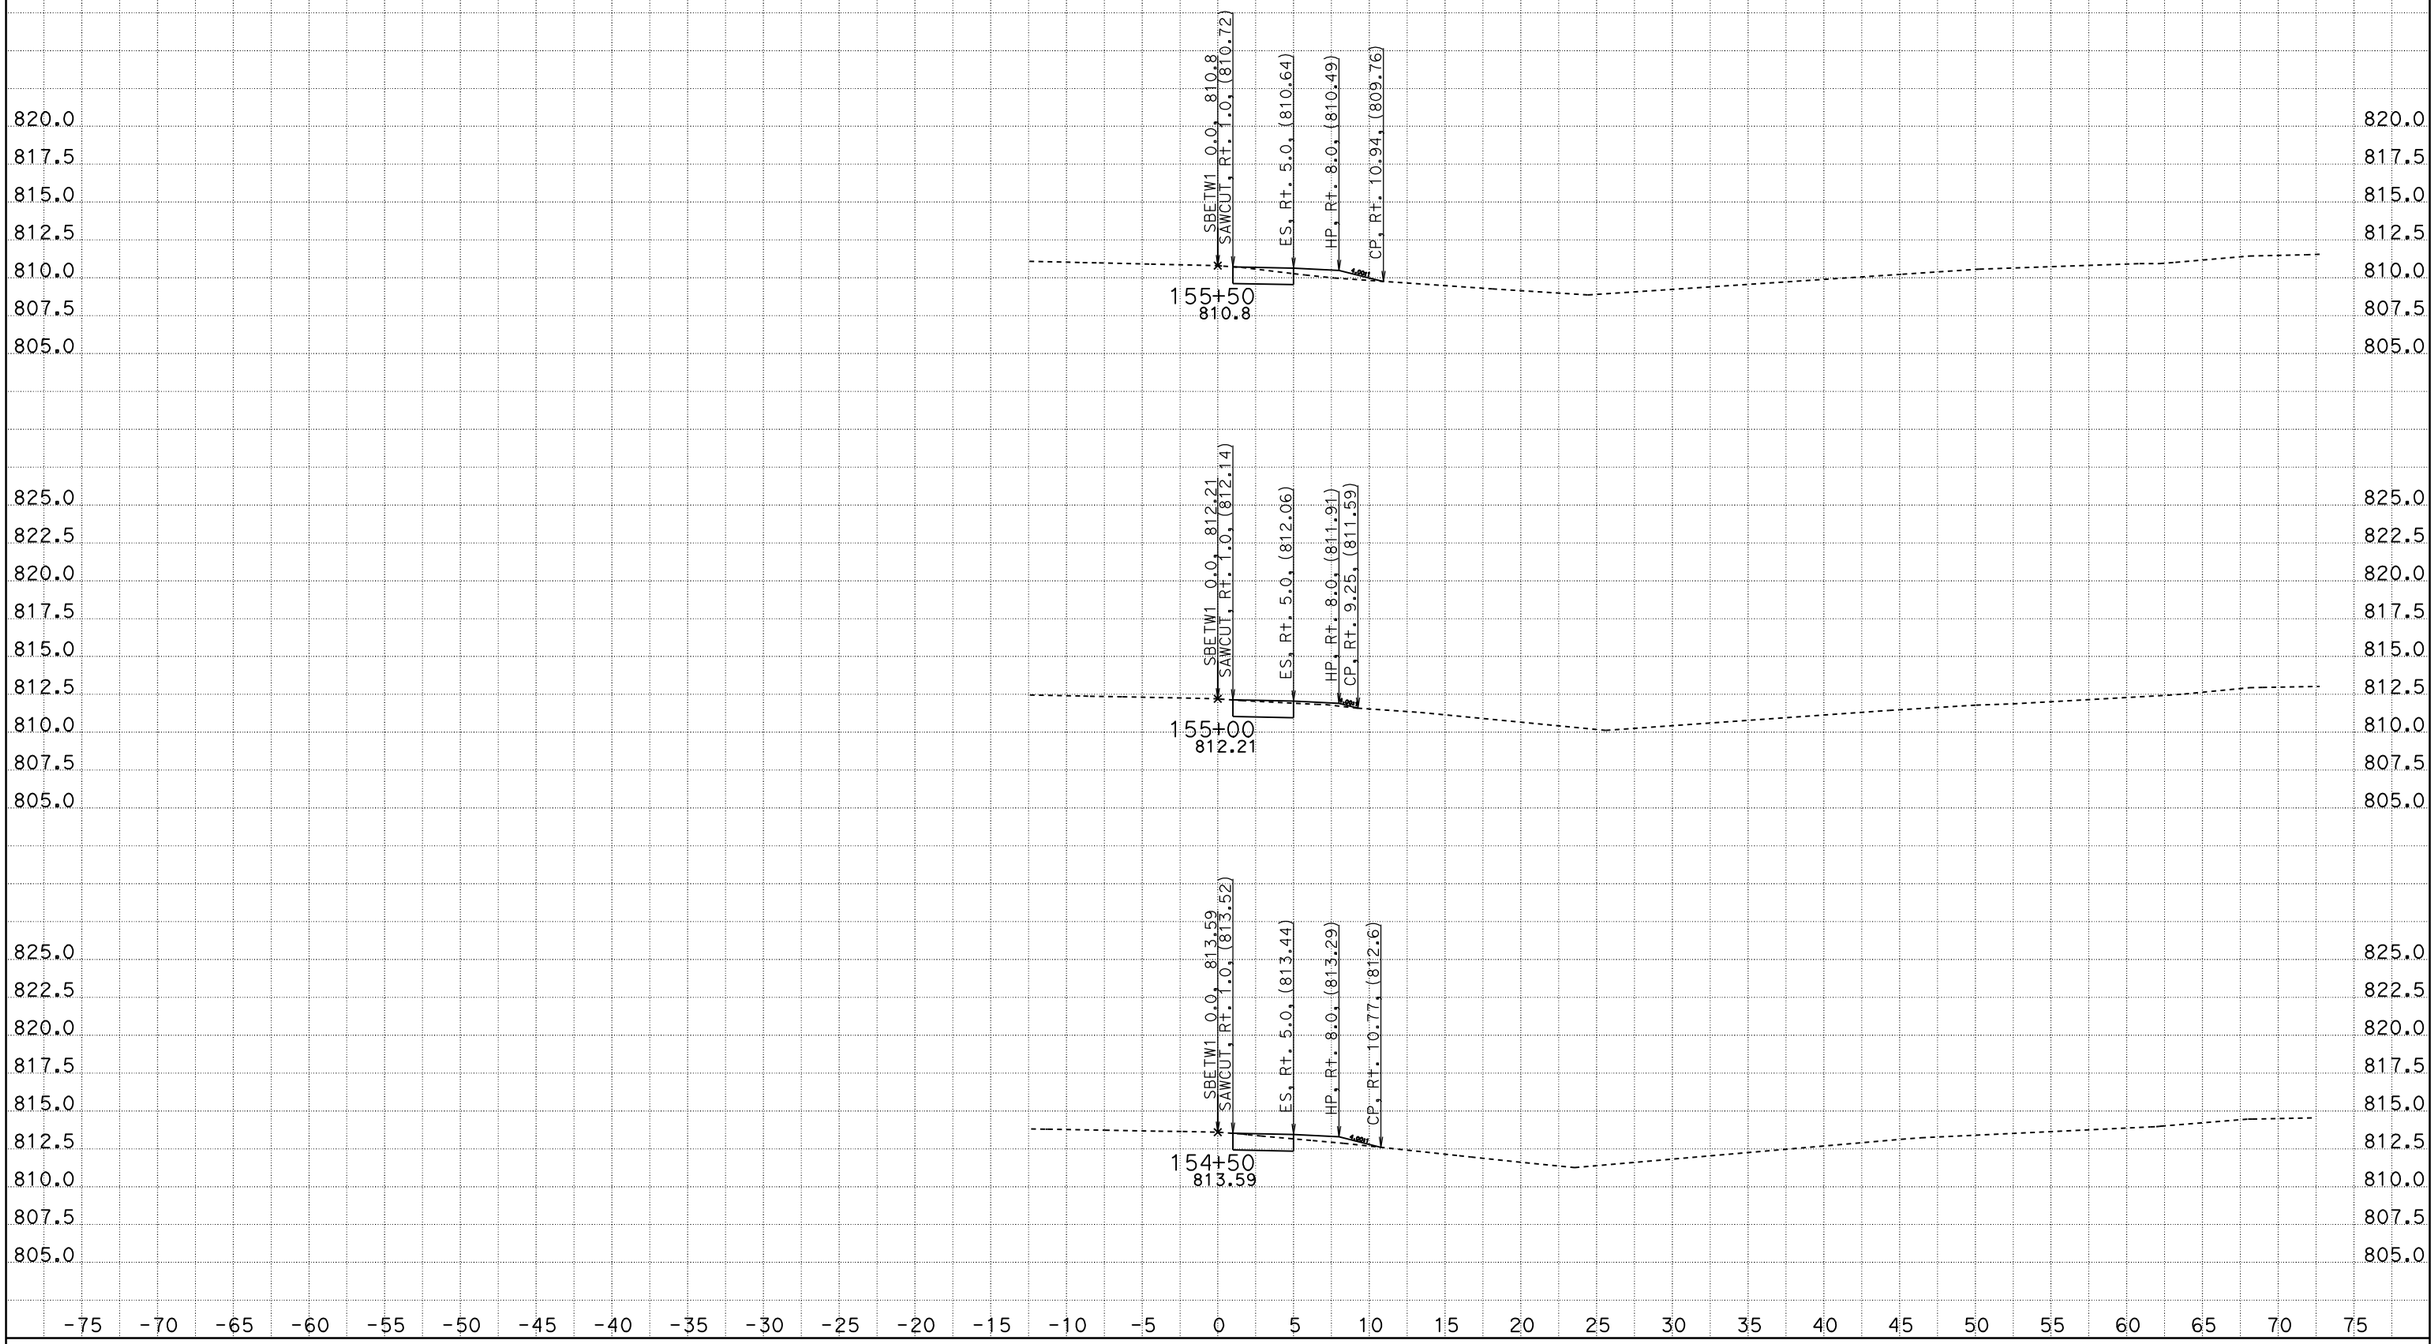

CREATED BY: SCOTT KIRKISH
DATE: 1/13/2012
KC Project: 5110005 File: D:\kcdata\5110005\design2.ear

CONTRACT: 05000203031 (05-1A2201)
DIST/CO/RTE/PM: 05-SB-101-78.4/82.2
PROJECT ID: 101 ORCUTT SHOULDER WIDENING

SCALE: 1" = 5' Horiz.
1" = 5' Vert.

All Dimensions are US Survey Feet

SBETW1
CROSS SECTIONS

DESIGN STUDY ONLY

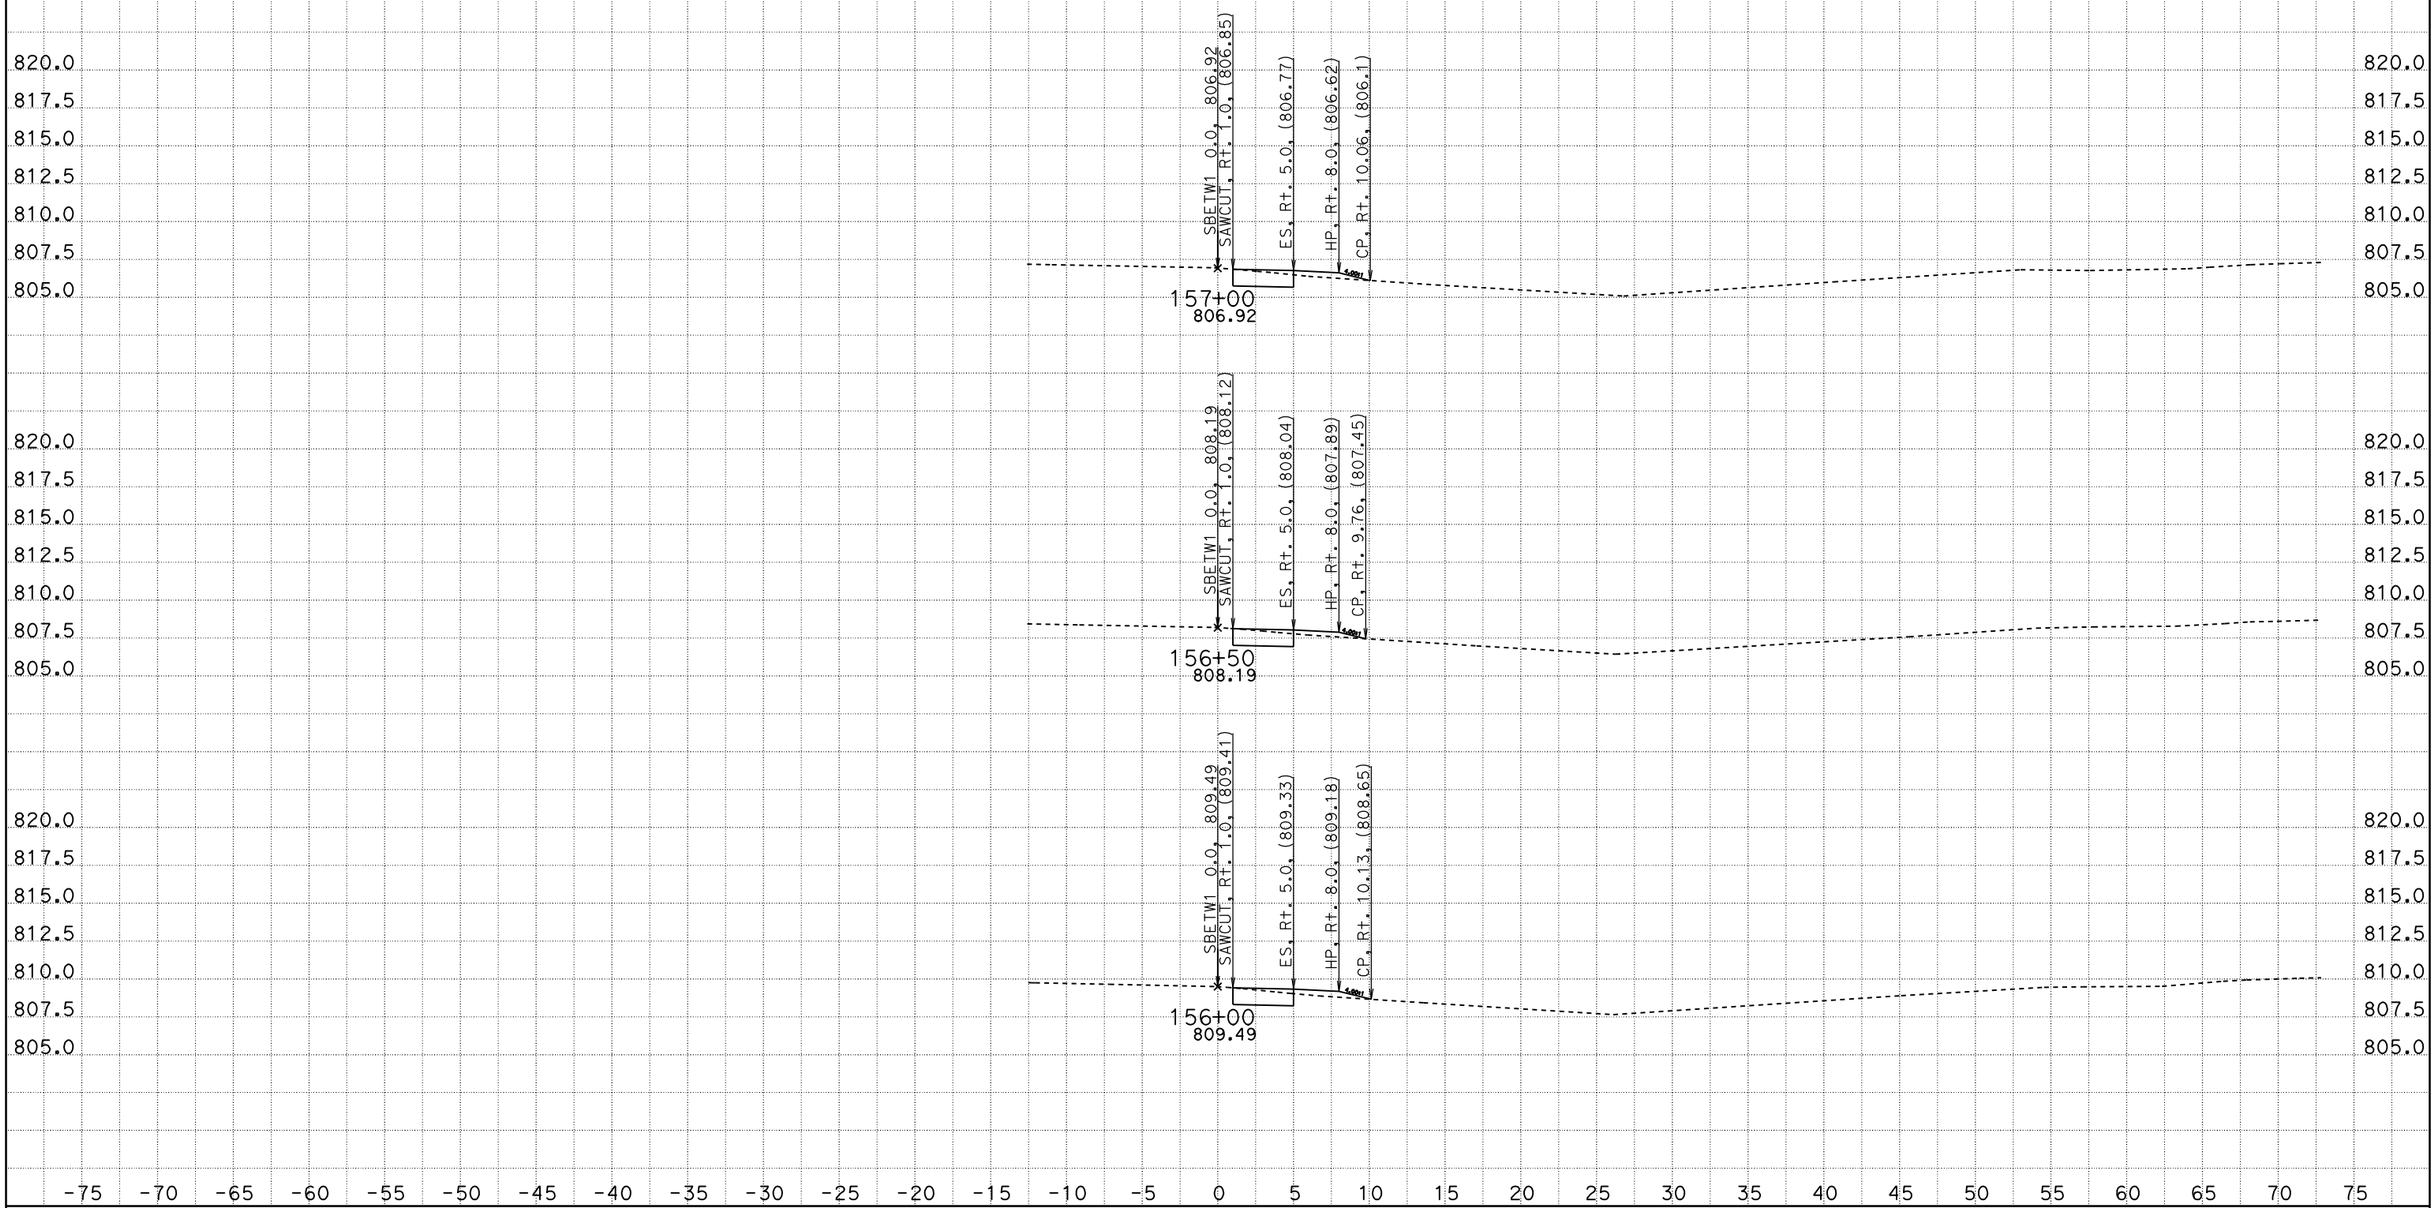

CREATED BY: SCOTT KIRKISH
DATE: 1/13/2012
KC Project: 5110005 File: D:\kcdata\5110005\design2.ear

CONTRACT: 05000203031 (05-1A2201)
DIST/CO/RTE/PM: 05-SB-101-78.4/82.2
PROJECT ID: 101 ORCUTT SHOULDER WIDENING

SCALE: 1" = 5' Horiz.
1" = 5' Vert.

All Dimensions are US Survey Feet

SBETW1
CROSS SECTIONS

DESIGN STUDY ONLY

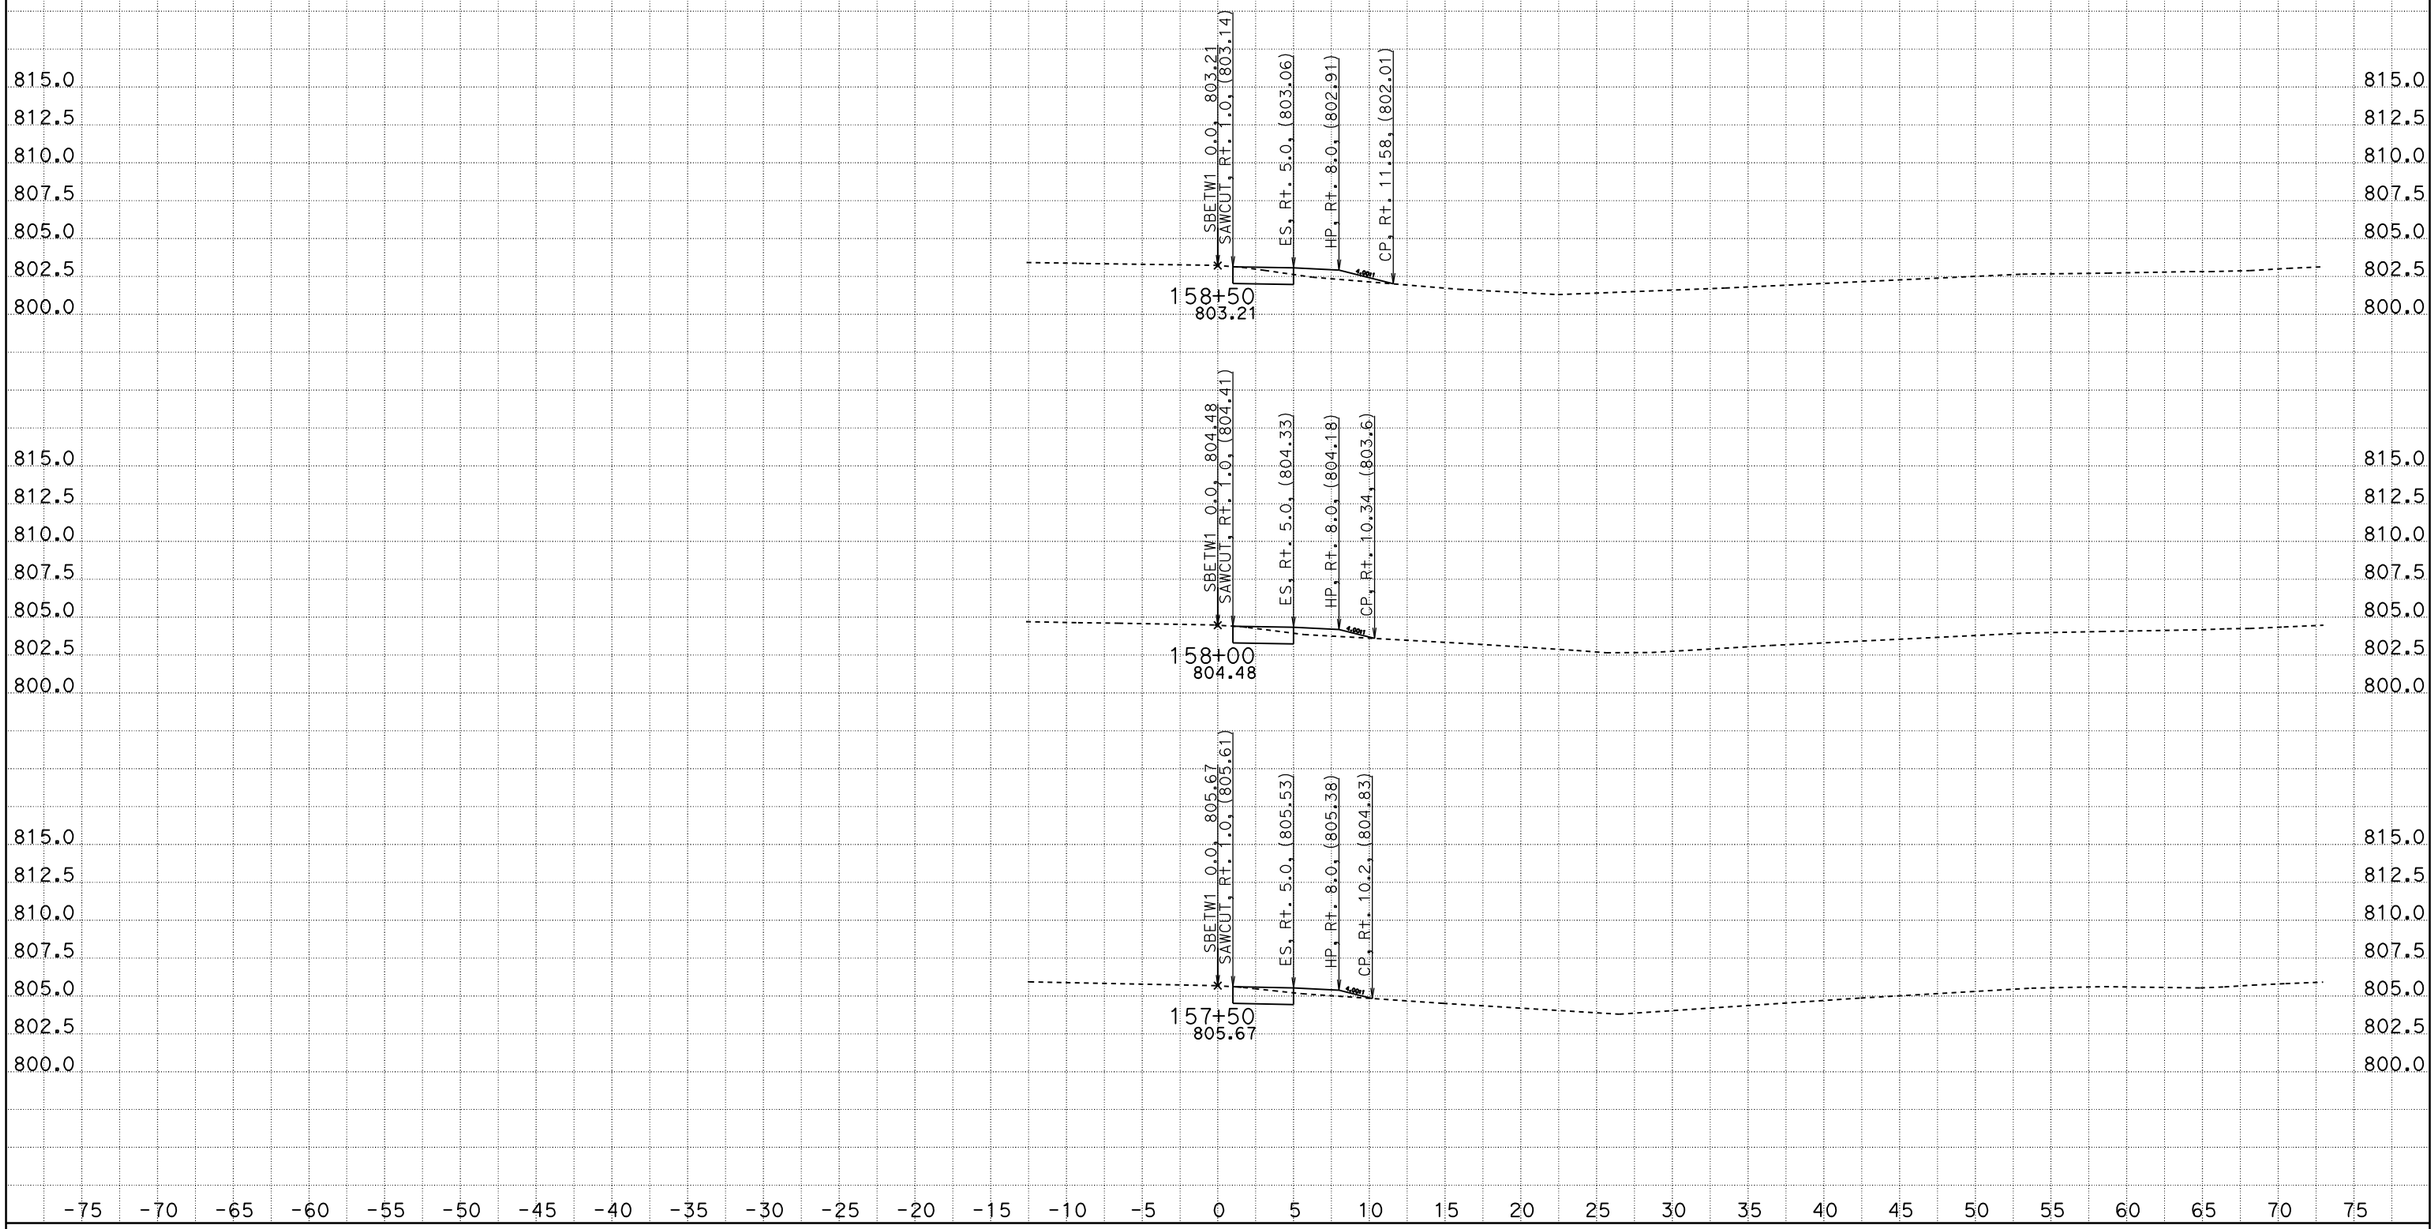

CREATED BY: SCOTT KIRKISH
DATE: 1/13/2012
KC Project: 5110005 File: D:\kcdata\5110005\design2.ear

CONTRACT: 05000203031 (05-1A2201)
DIST/CO/RTE/PM: 05-SB-101-78.4/82.2
PROJECT ID: 101 ORCUTT SHOULDER WIDENING

SCALE: 1" = 5' Horiz.
1" = 5' Vert.

All Dimensions are US Survey Feet

SBETW1
CROSS SECTIONS

DESIGN STUDY ONLY

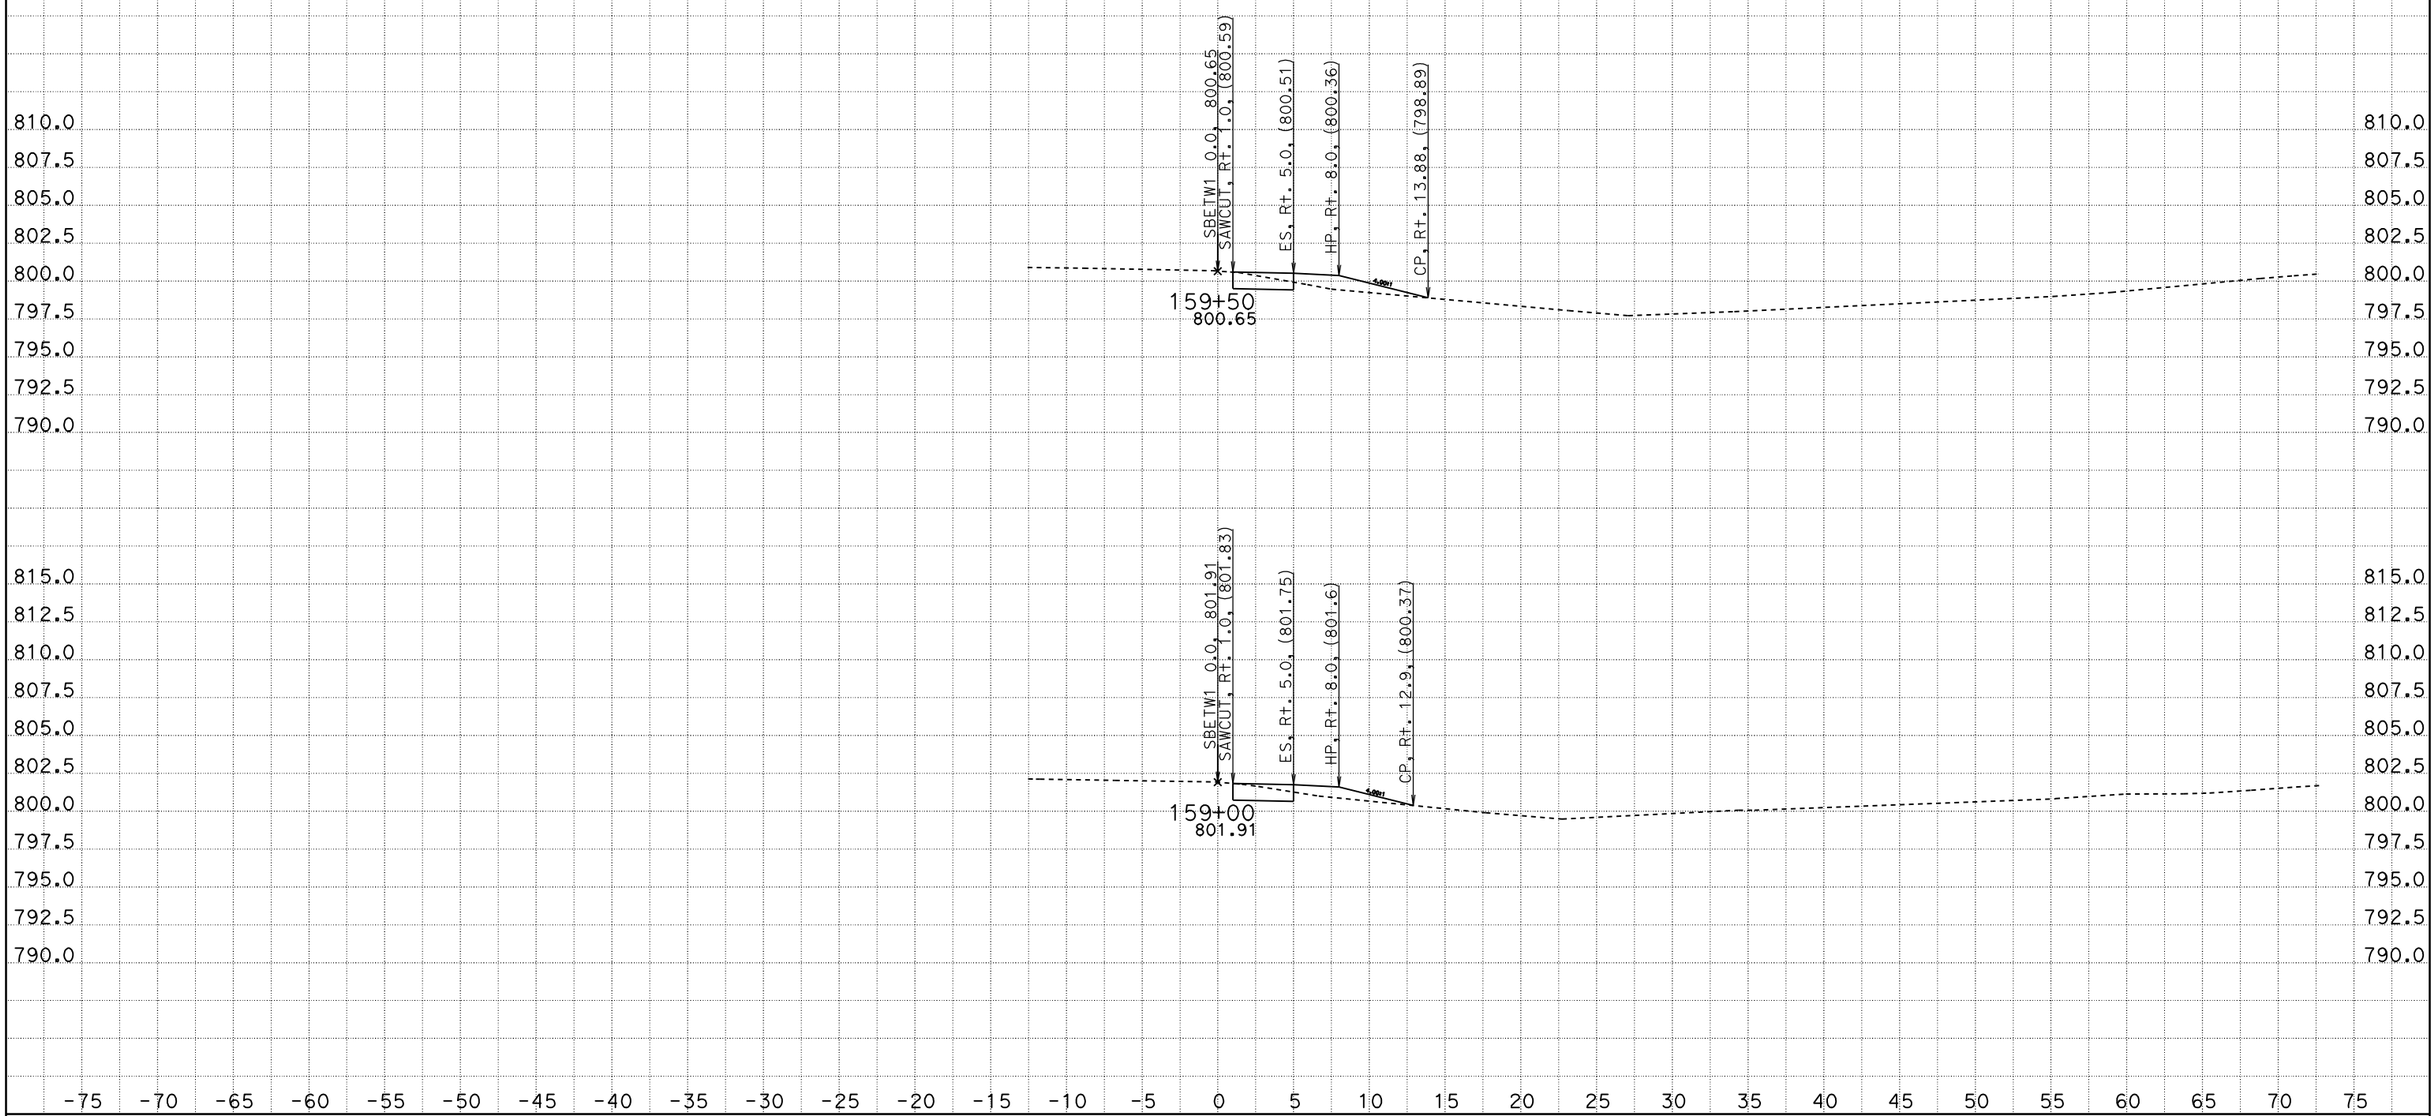

CREATED BY: SCOTT KIRKISH
DATE: 1/13/2012
KC Project: 5110005 File: D:\kcdata\5110005\design2.ear

CONTRACT: 05000203031 (05-1A2201)
DIST/CO/RTE/PM: 05-SB-101-78.4/82.2
PROJECT ID: 101 ORCUTT SHOULDER WIDENING

SCALE: 1" = 5' Horiz.
1" = 5' Vert.

All Dimensions are US Survey Feet

SBETW1
CROSS SECTIONS

DESIGN STUDY ONLY

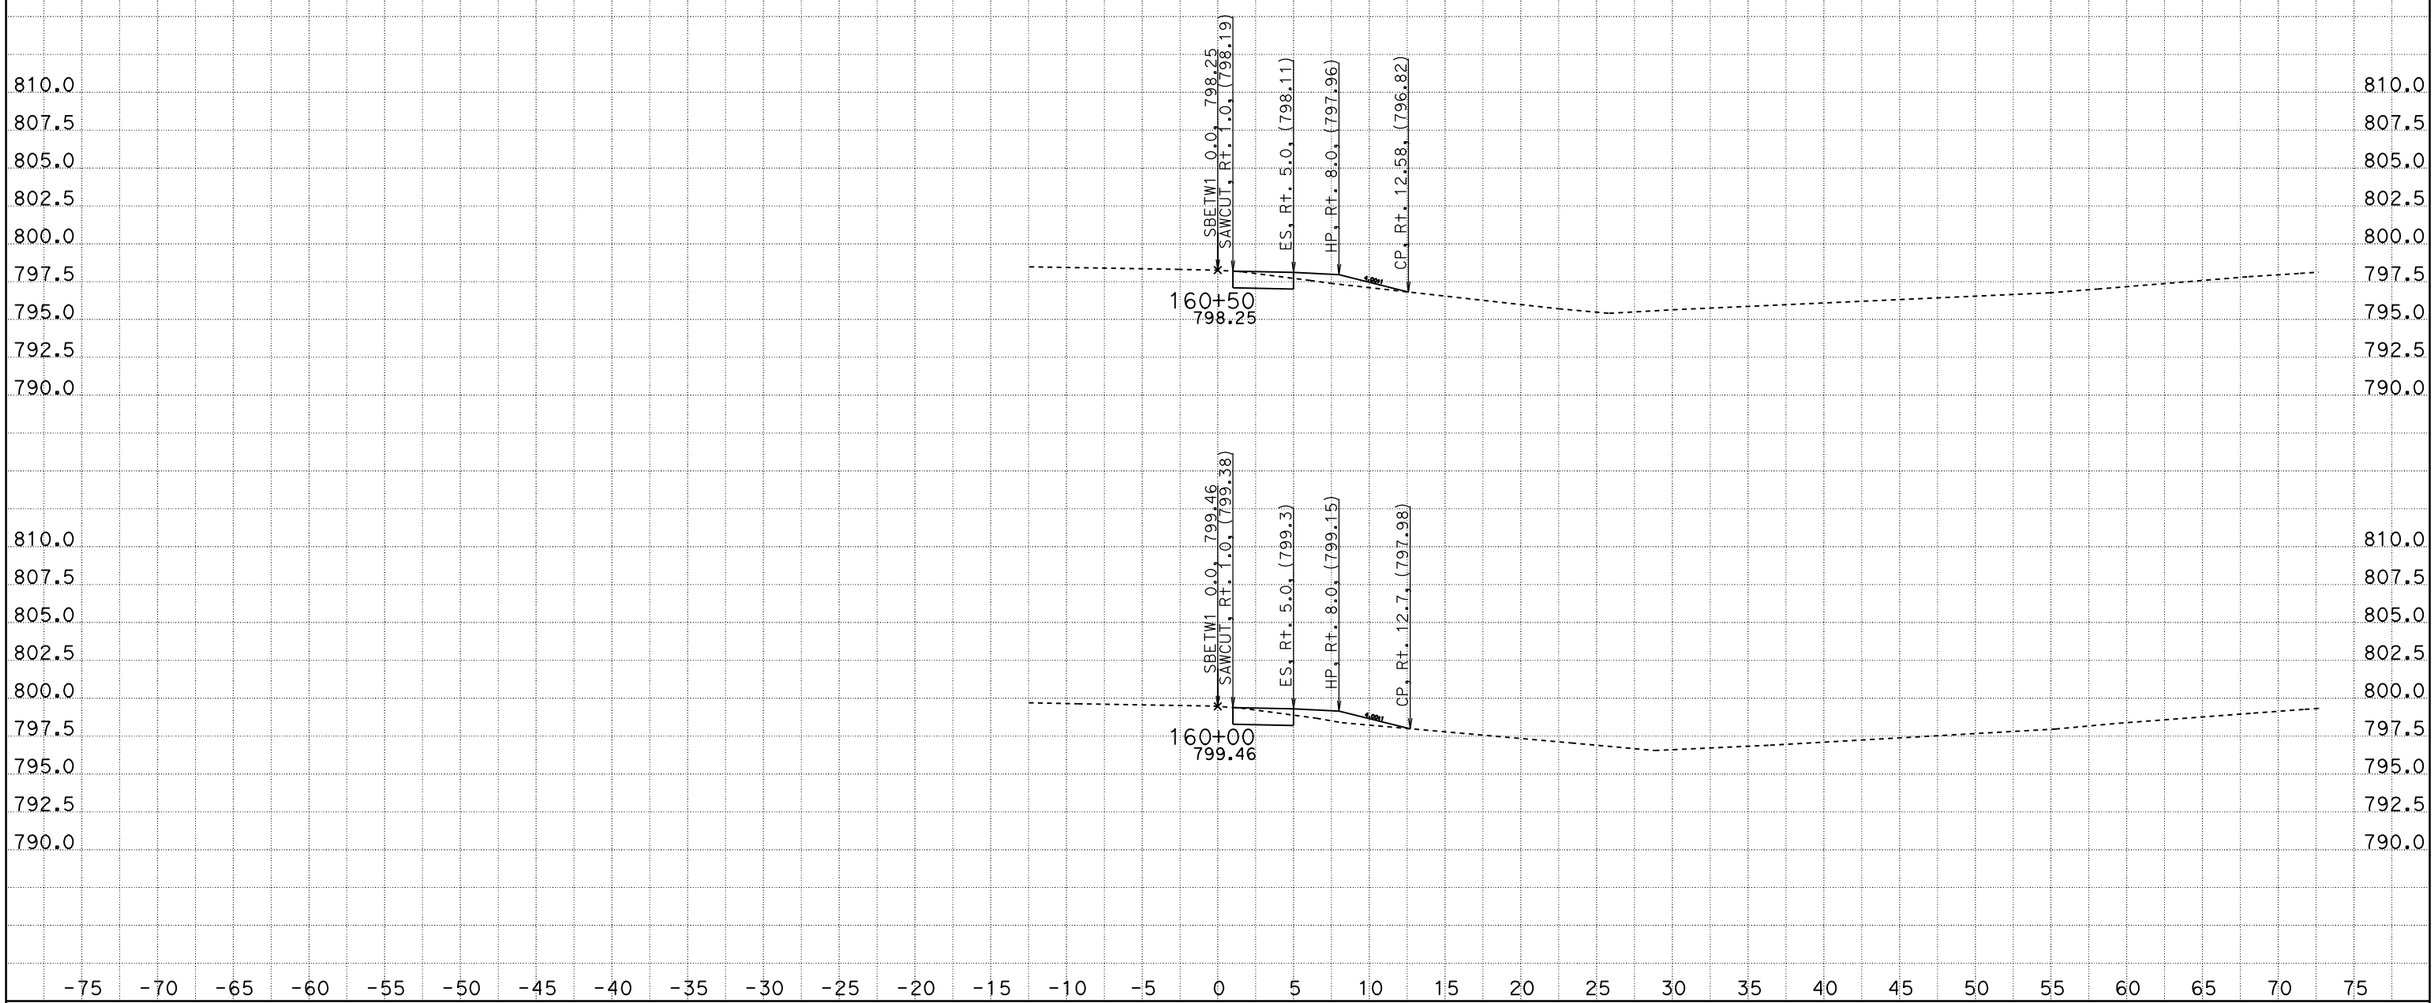

CREATED BY: SCOTT KIRKISH
DATE: 1/13/2012
KC Project: 5110005 File: D:\kcdata\5110005\design2.ear

CONTRACT: 05000203031 (05-1A2201)
DIST/CO/RTE/PM: 05-SB-101-78.4/82.2
PROJECT ID: 101 ORCUTT SHOULDER WIDENING

SCALE: 1" = 5' Horiz.
1" = 5' Vert.

All Dimensions are US Survey Feet

SBETW1
CROSS SECTIONS

DESIGN STUDY ONLY

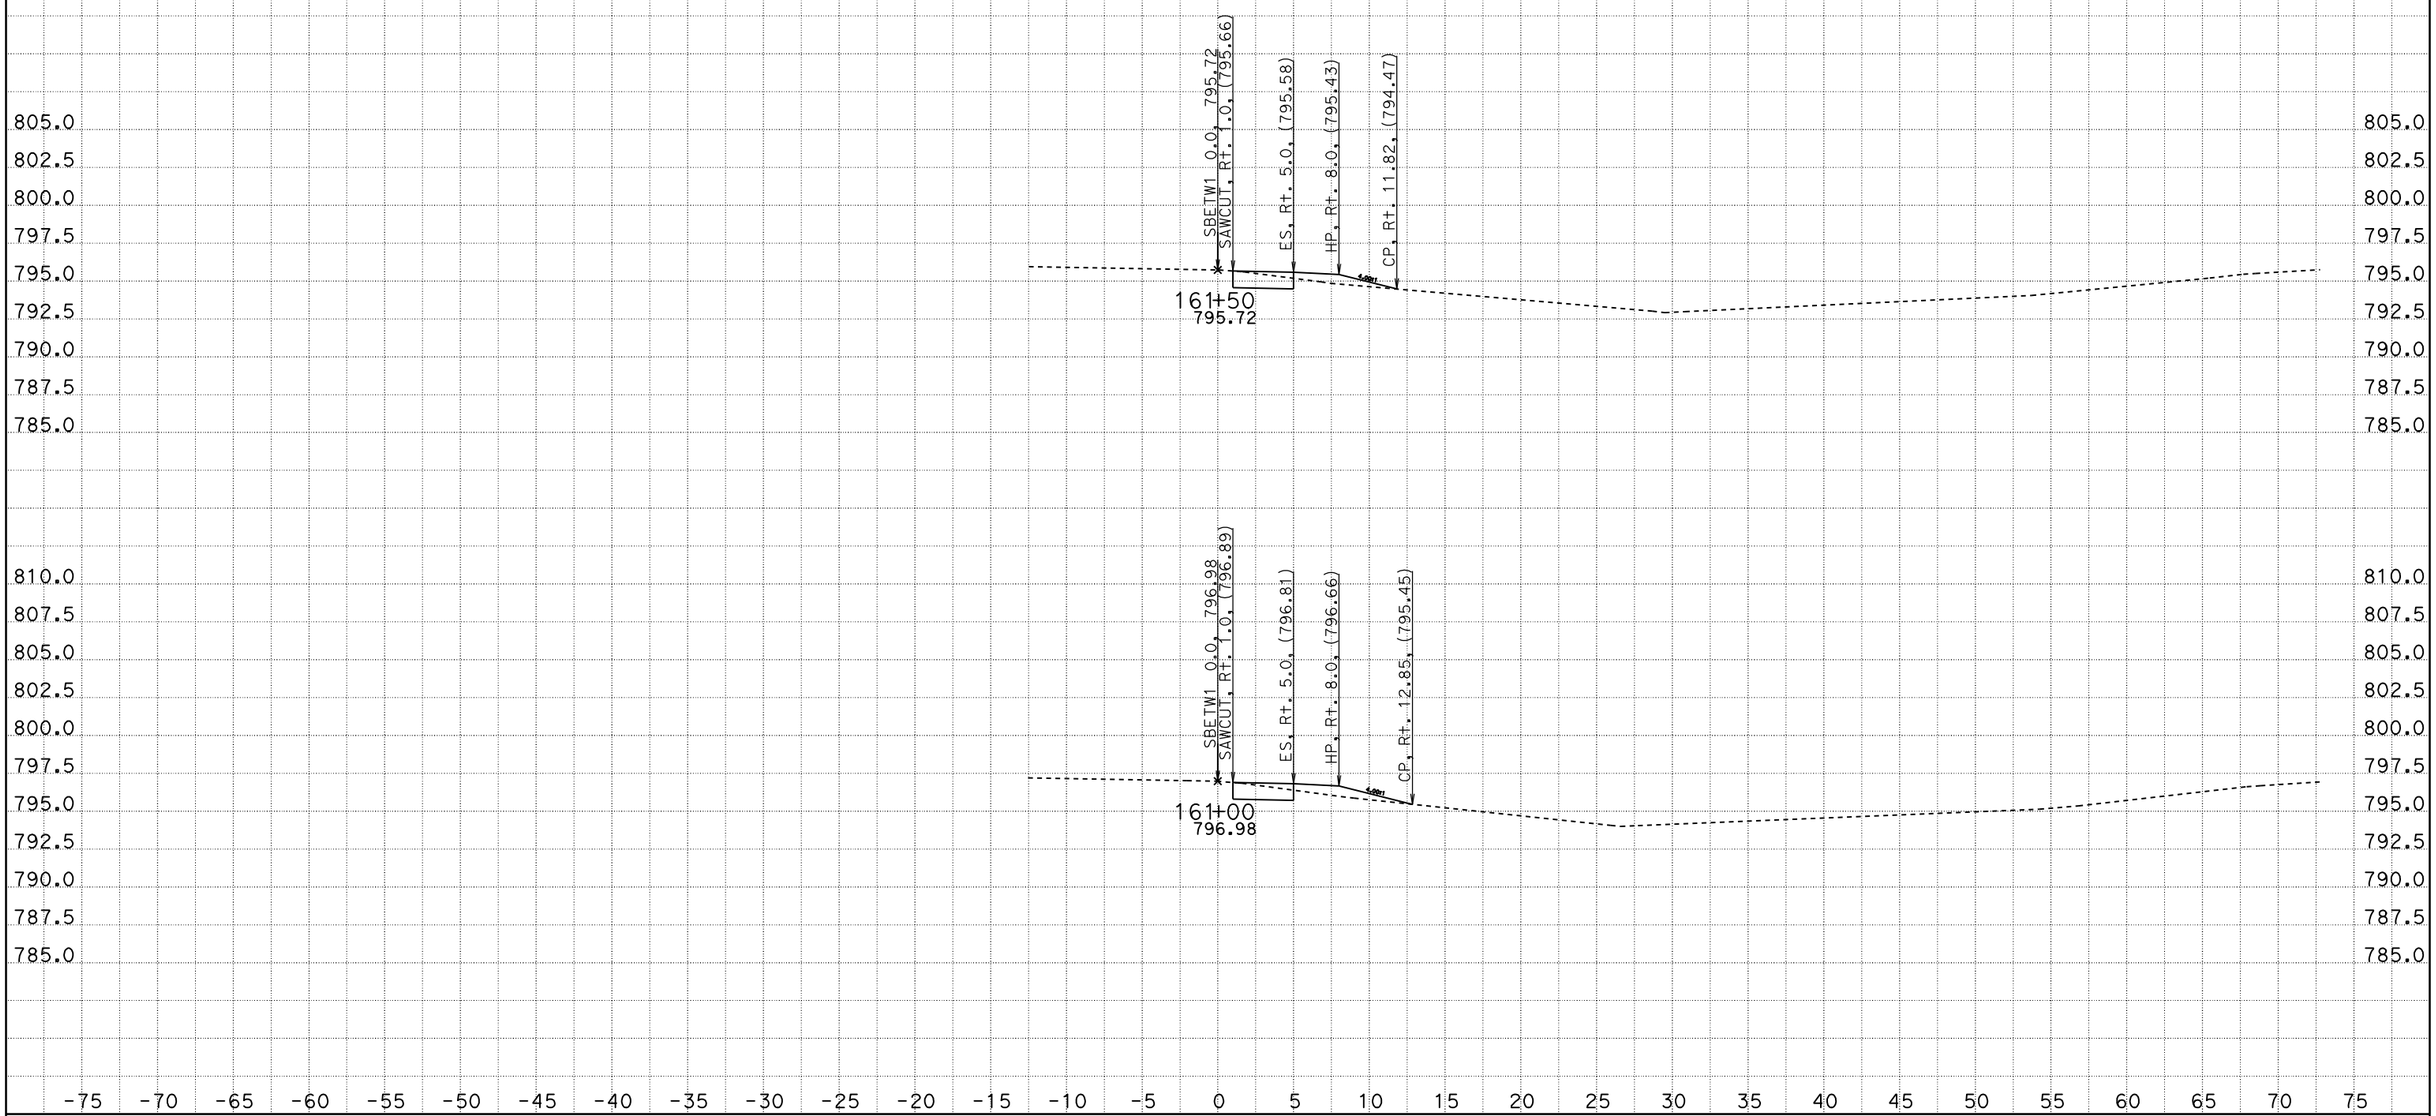

CREATED BY: SCOTT KIRKISH
DATE: 1/13/2012
KC Project: 5110005 File: D:\kcdata\5110005\design2.ear

CONTRACT: 05000203031 (05-1A2201)
DIST/CO/RTE/PM: 05-SB-101-78.4/82.2
PROJECT ID: 101 ORCUTT SHOULDER WIDENING

SCALE: 1" = 5' Horiz.
1" = 5' Vert.

All Dimensions are US Survey Feet

SBETW1
CROSS SECTIONS

DESIGN STUDY ONLY

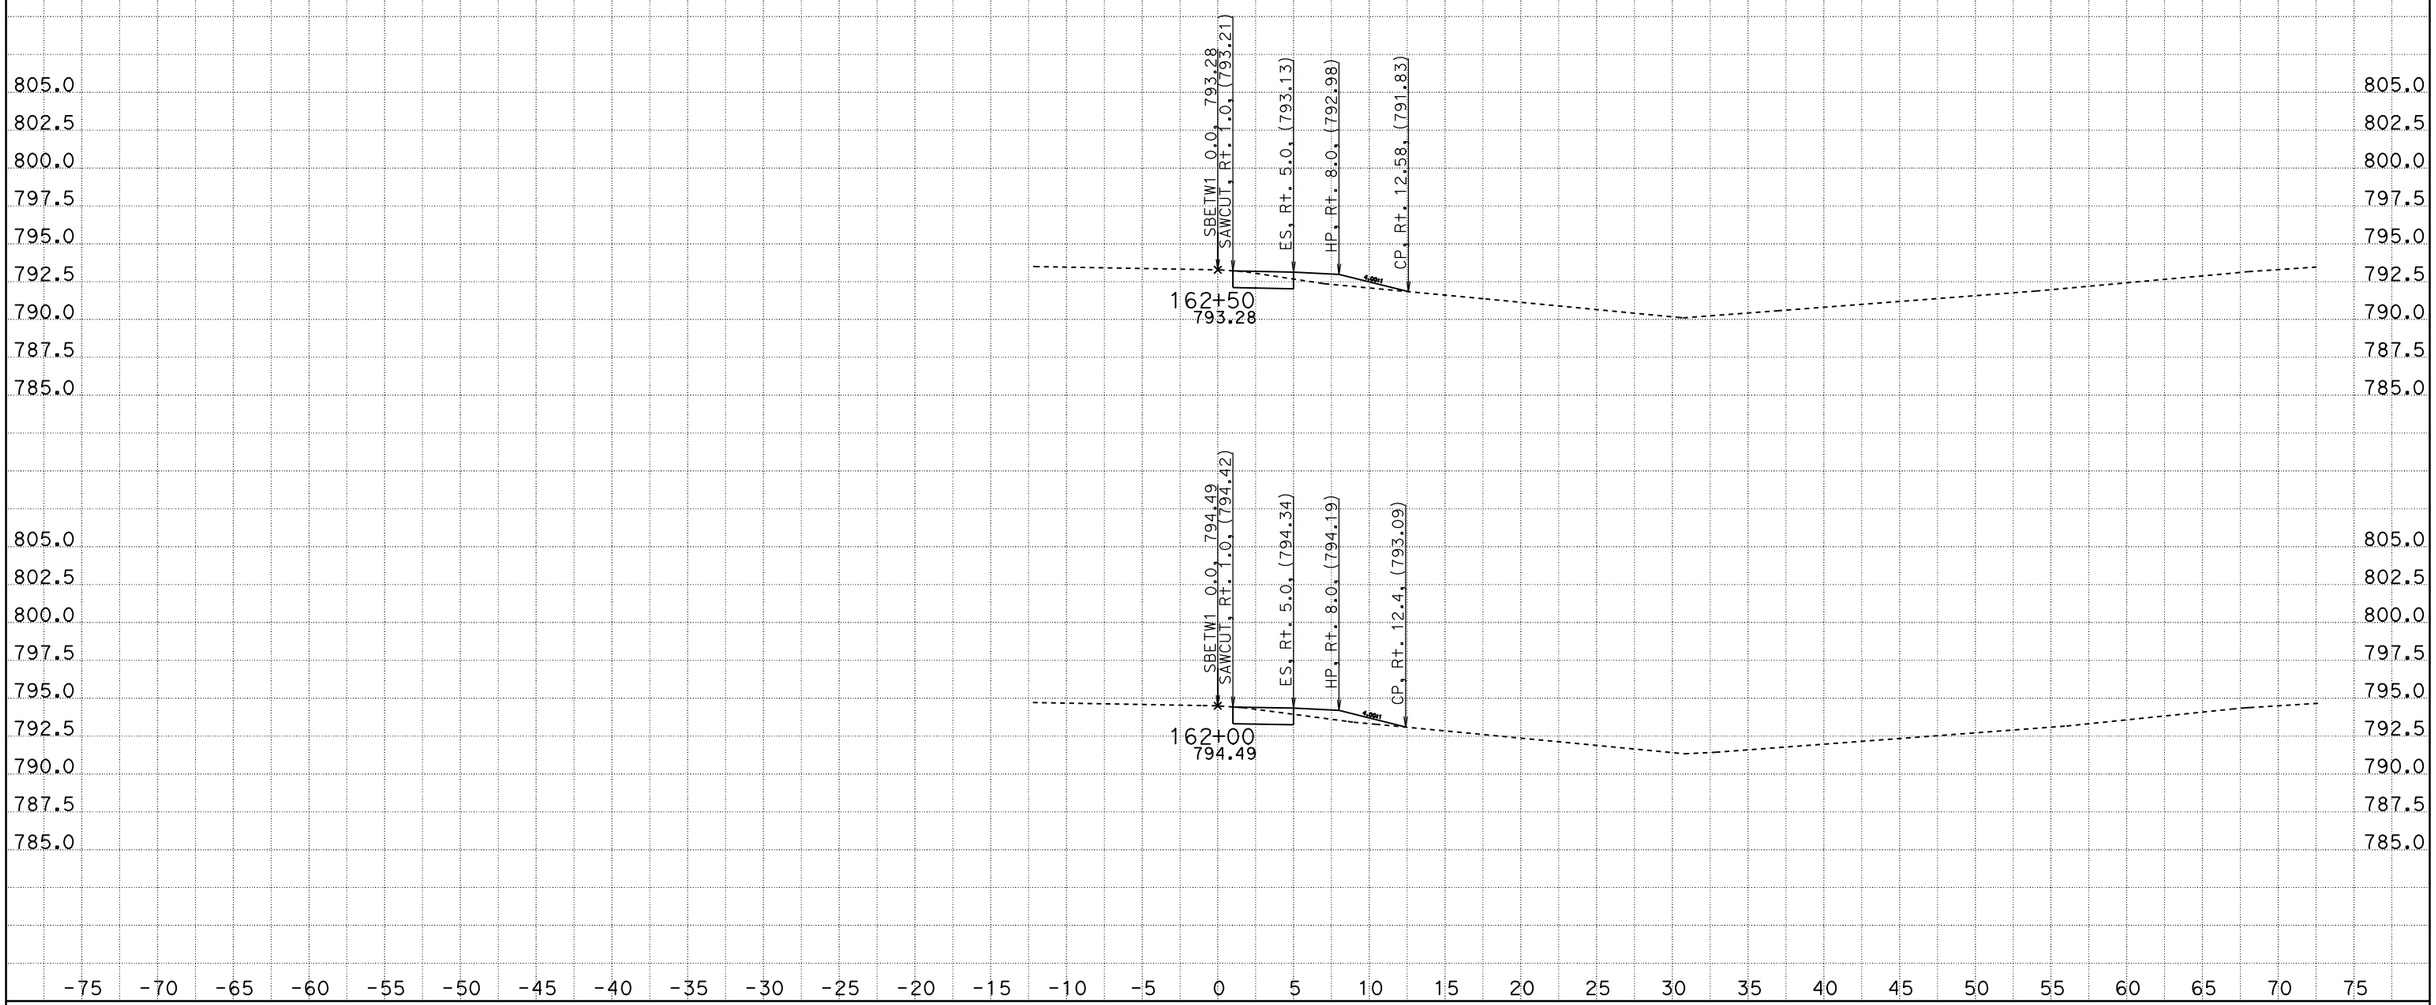

CREATED BY: SCOTT KIRKISH
DATE: 1/13/2012
KC Project: 5110005 File: D:\kcdata\5110005\design2.ear

CONTRACT: 05000203031 (05-1A2201)
DIST/CO/RTE/PM: 05-SB-101-78.4/82.2
PROJECT ID: 101 ORCUTT SHOULDER WIDENING

SCALE: 1" = 5' Horiz.
1" = 5' Vert.

All Dimensions are US Survey Feet

SBETW1
CROSS SECTIONS

DESIGN STUDY ONLY

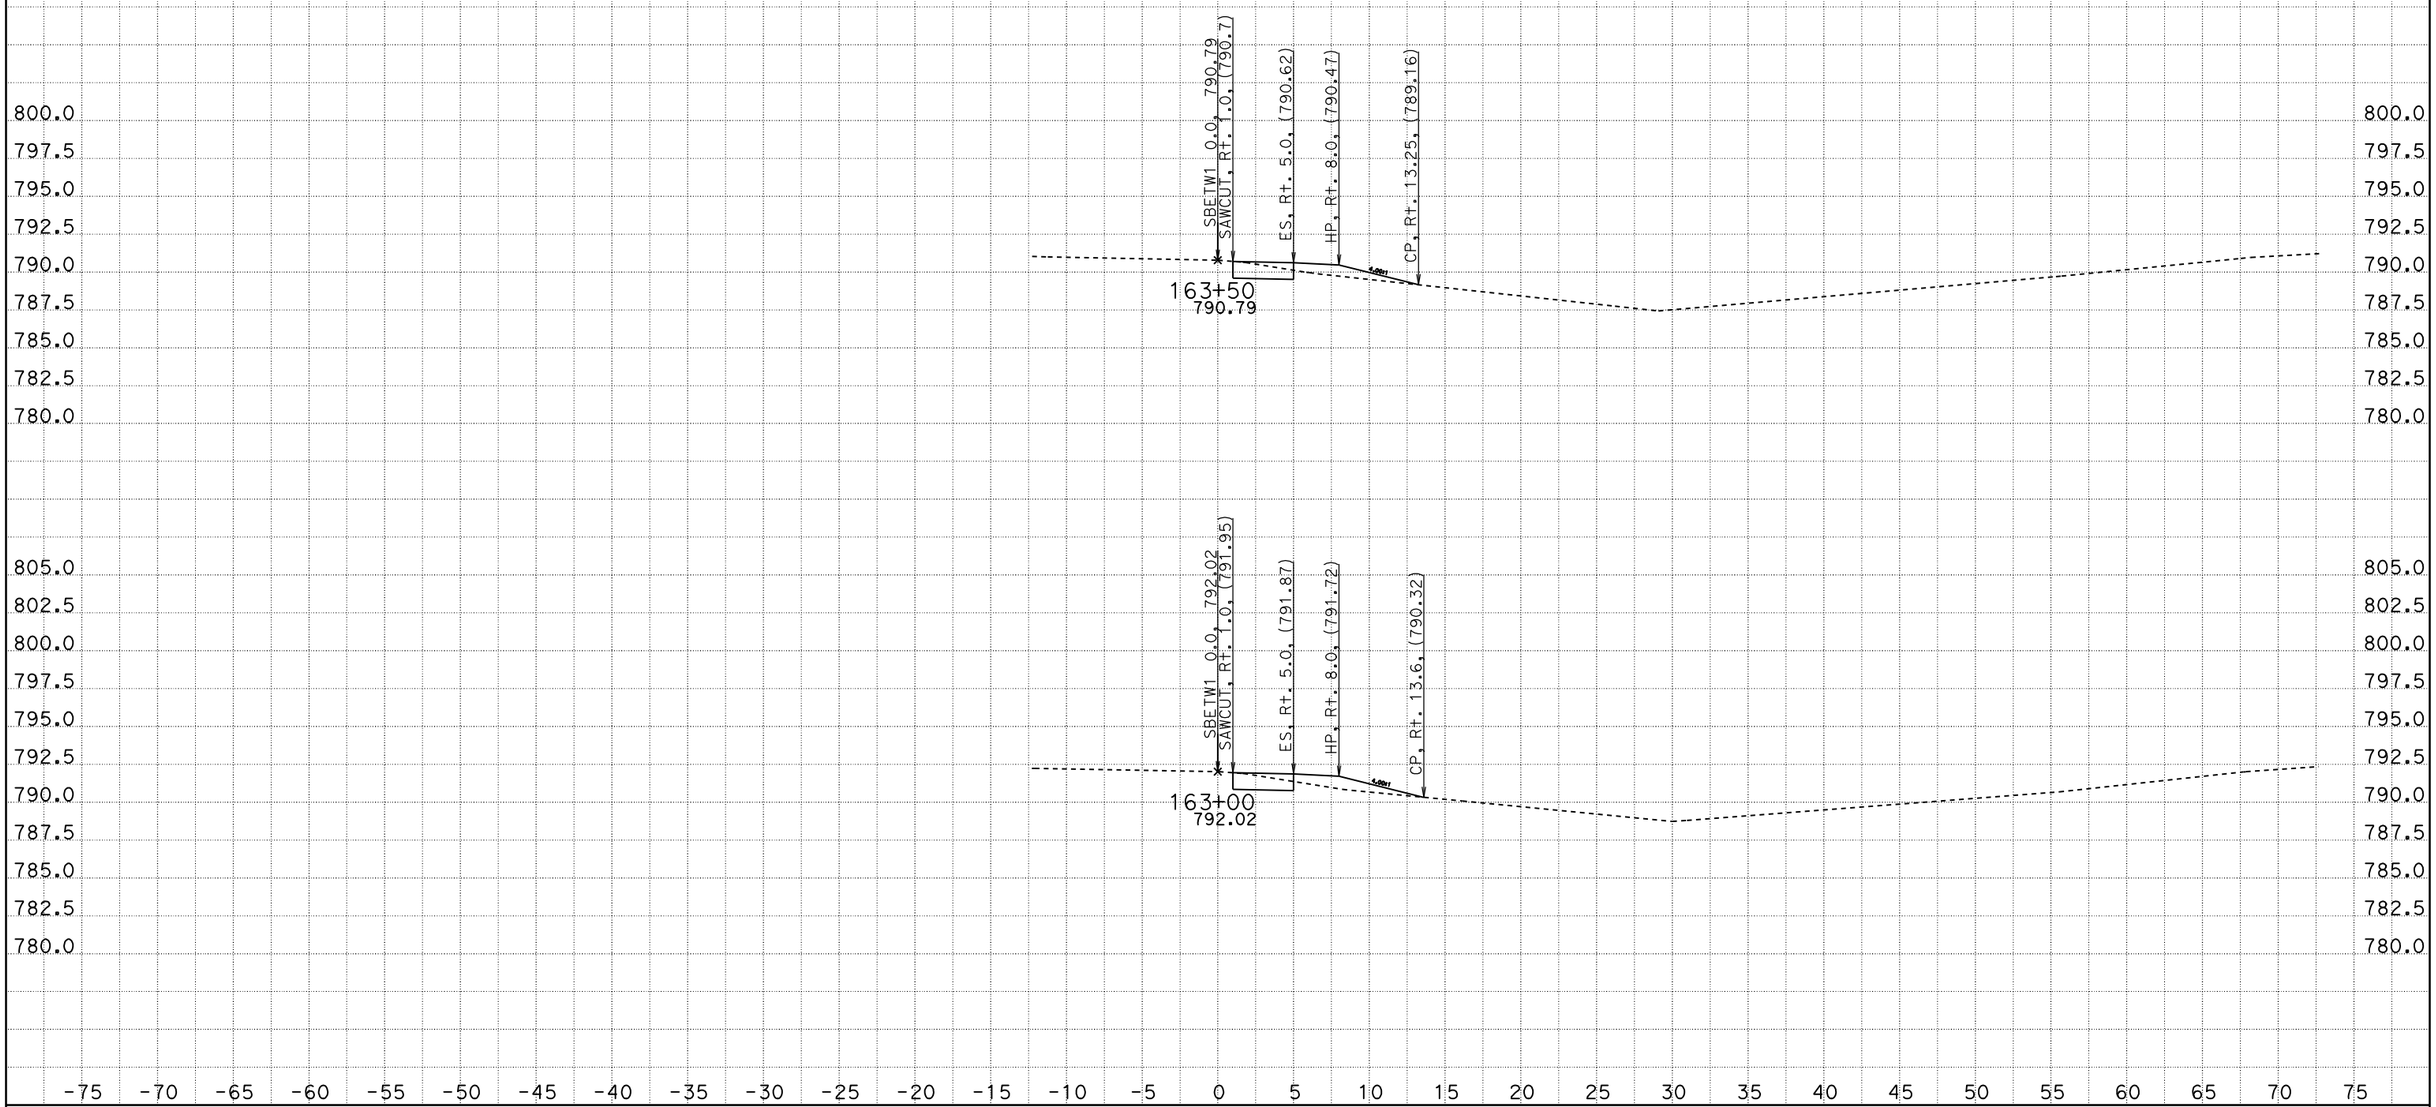

CREATED BY: SCOTT KIRKISH
DATE: 1/13/2012
KC Project: 5110005 File: D:\kcdata\5110005\design2.ear

CONTRACT: 05000203031 (05-1A2201)
DIST/CO/RTE/PM: 05-SB-101-78.4/82.2
PROJECT ID: 101 ORCUTT SHOULDER WIDENING

SCALE: 1" = 5' Horiz.
1" = 5' Vert.

All Dimensions are US Survey Feet

SBETW1
CROSS SECTIONS

DESIGN STUDY ONLY

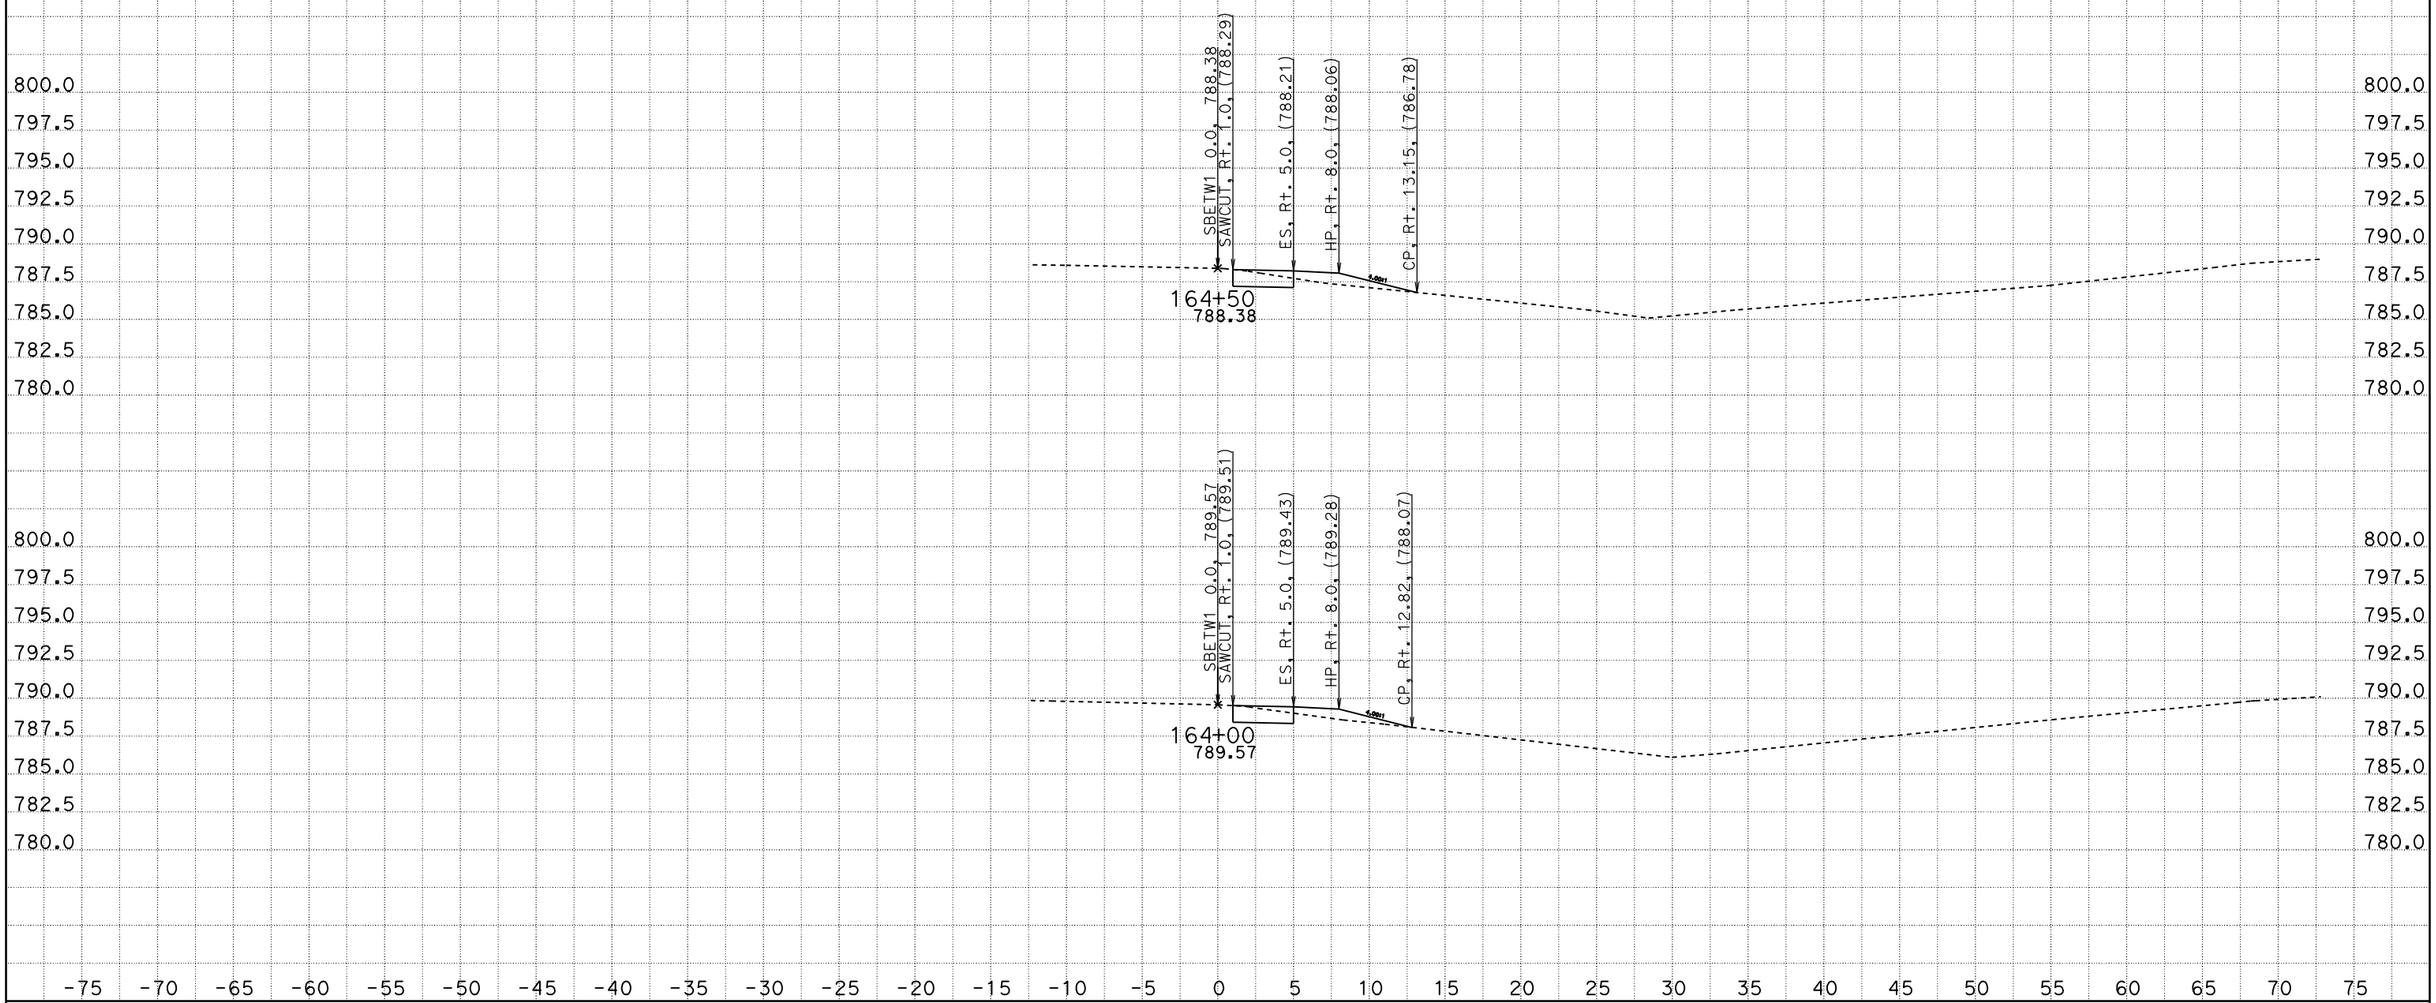

CREATED BY: SCOTT KIRKISH
DATE: 1/13/2012
KC Project: 5110005 File: D:\kcdata\5110005\design2.ear

CONTRACT: 05000203031 (05-1A2201)
DIST/CO/RTE/PM: 05-SB-101-78.4/82.2
PROJECT ID: 101 ORCUTT SHOULDER WIDENING

SCALE: 1" = 5' Horiz.
1" = 5' Vert.

All Dimensions are US Survey Feet

SBETW1
CROSS SECTIONS

DESIGN STUDY ONLY

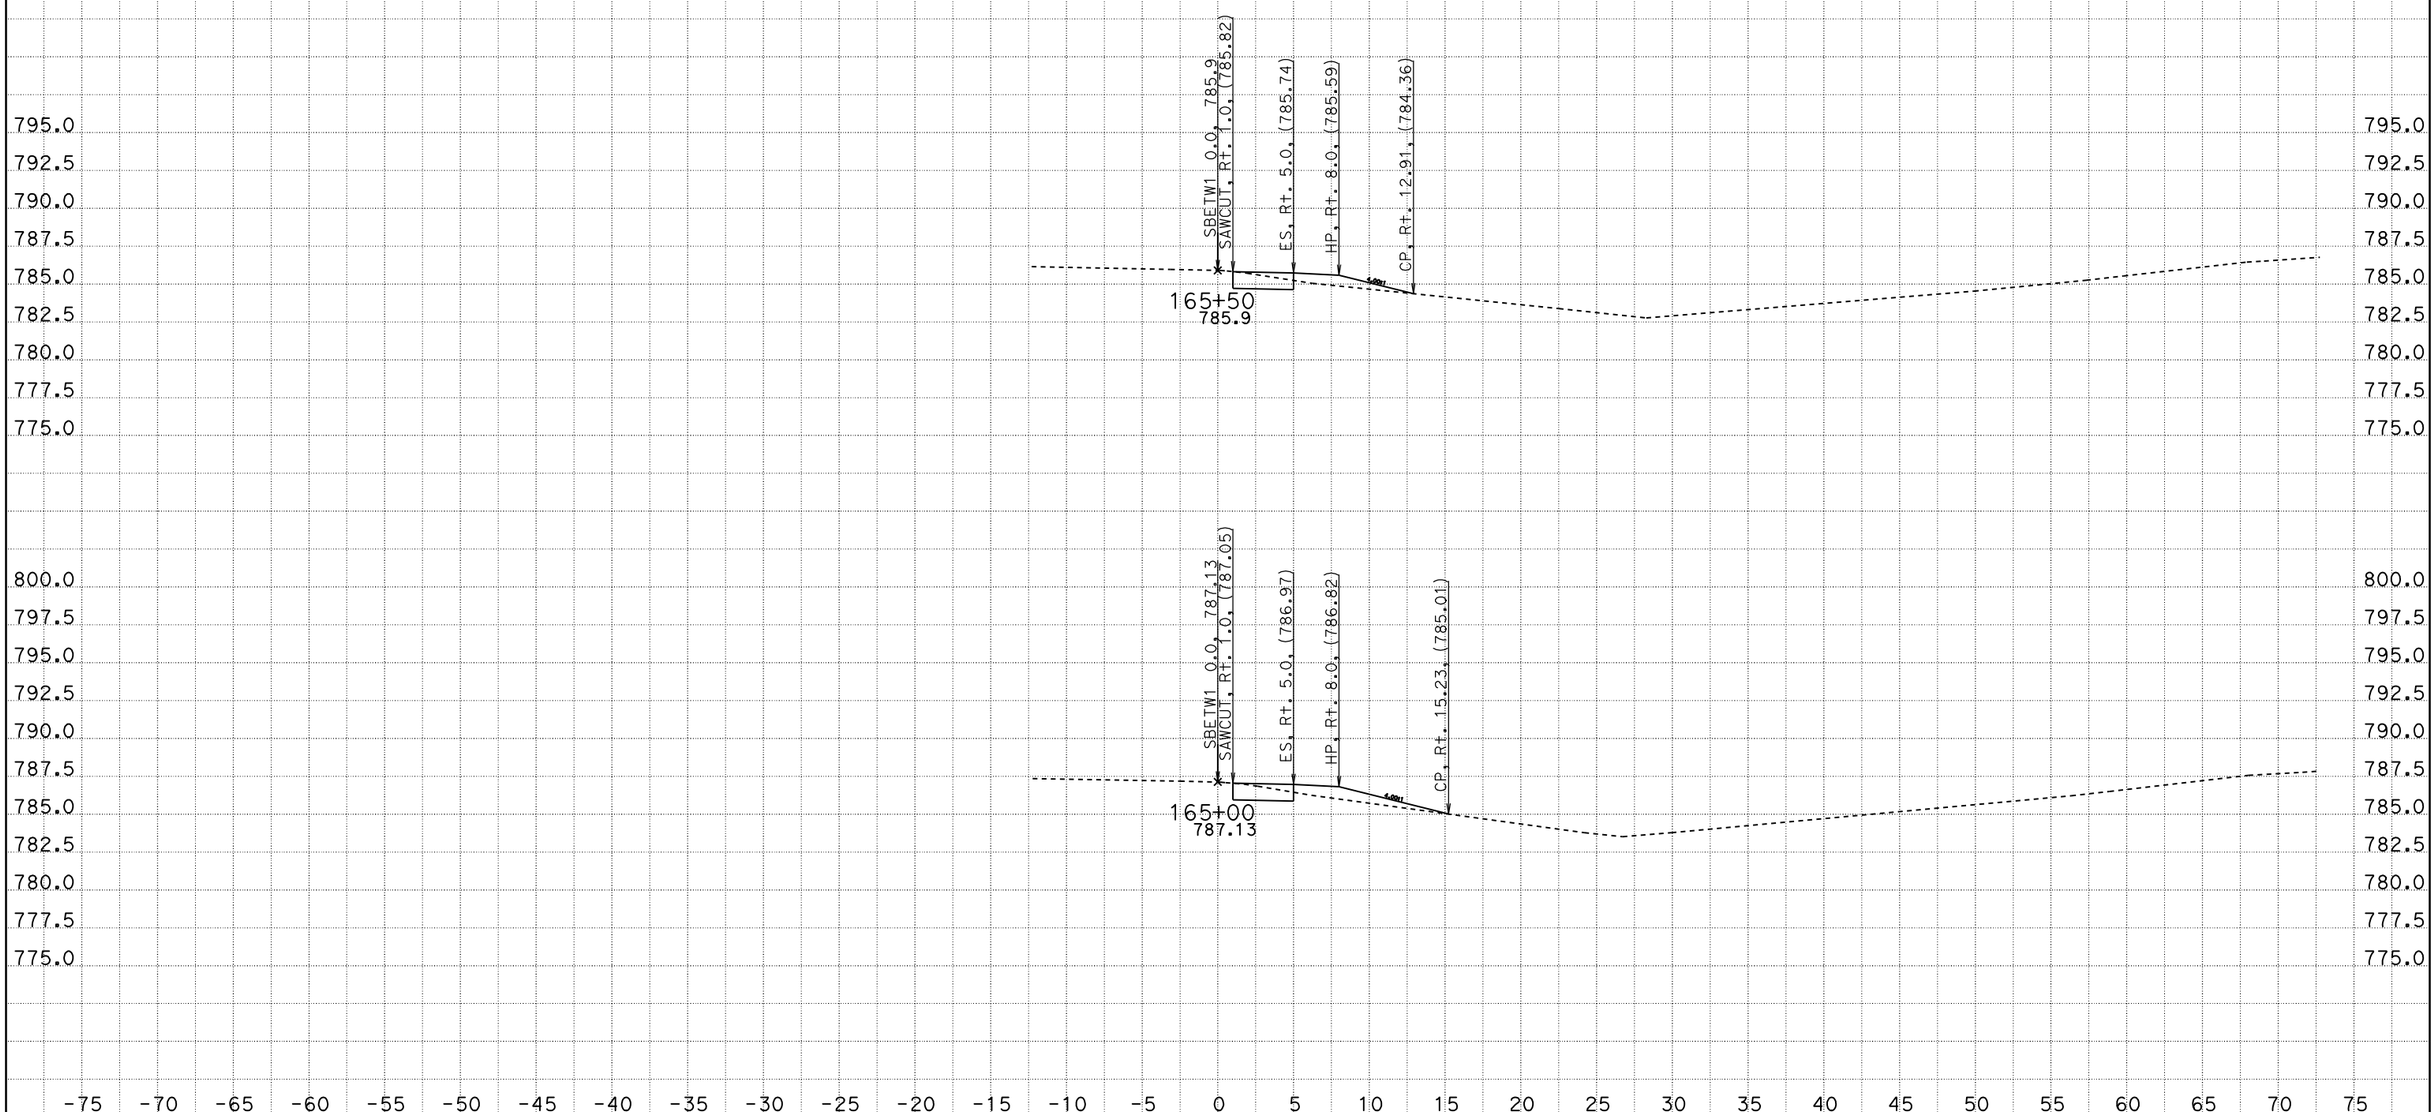

CREATED BY: SCOTT KIRKISH
DATE: 1/13/2012
KC Project: 5110005 File: D:\kcdata\5110005\design2.ear

CONTRACT: 05000203031 (05-1A2201)
DIST/CO/RTE/PM: 05-SB-101-78.4/82.2
PROJECT ID: 101 ORCUTT SHOULDER WIDENING

SCALE: 1" = 5' Horiz.
1" = 5' Vert.

All Dimensions are US Survey Feet

SBETW1
CROSS SECTIONS

DESIGN STUDY ONLY

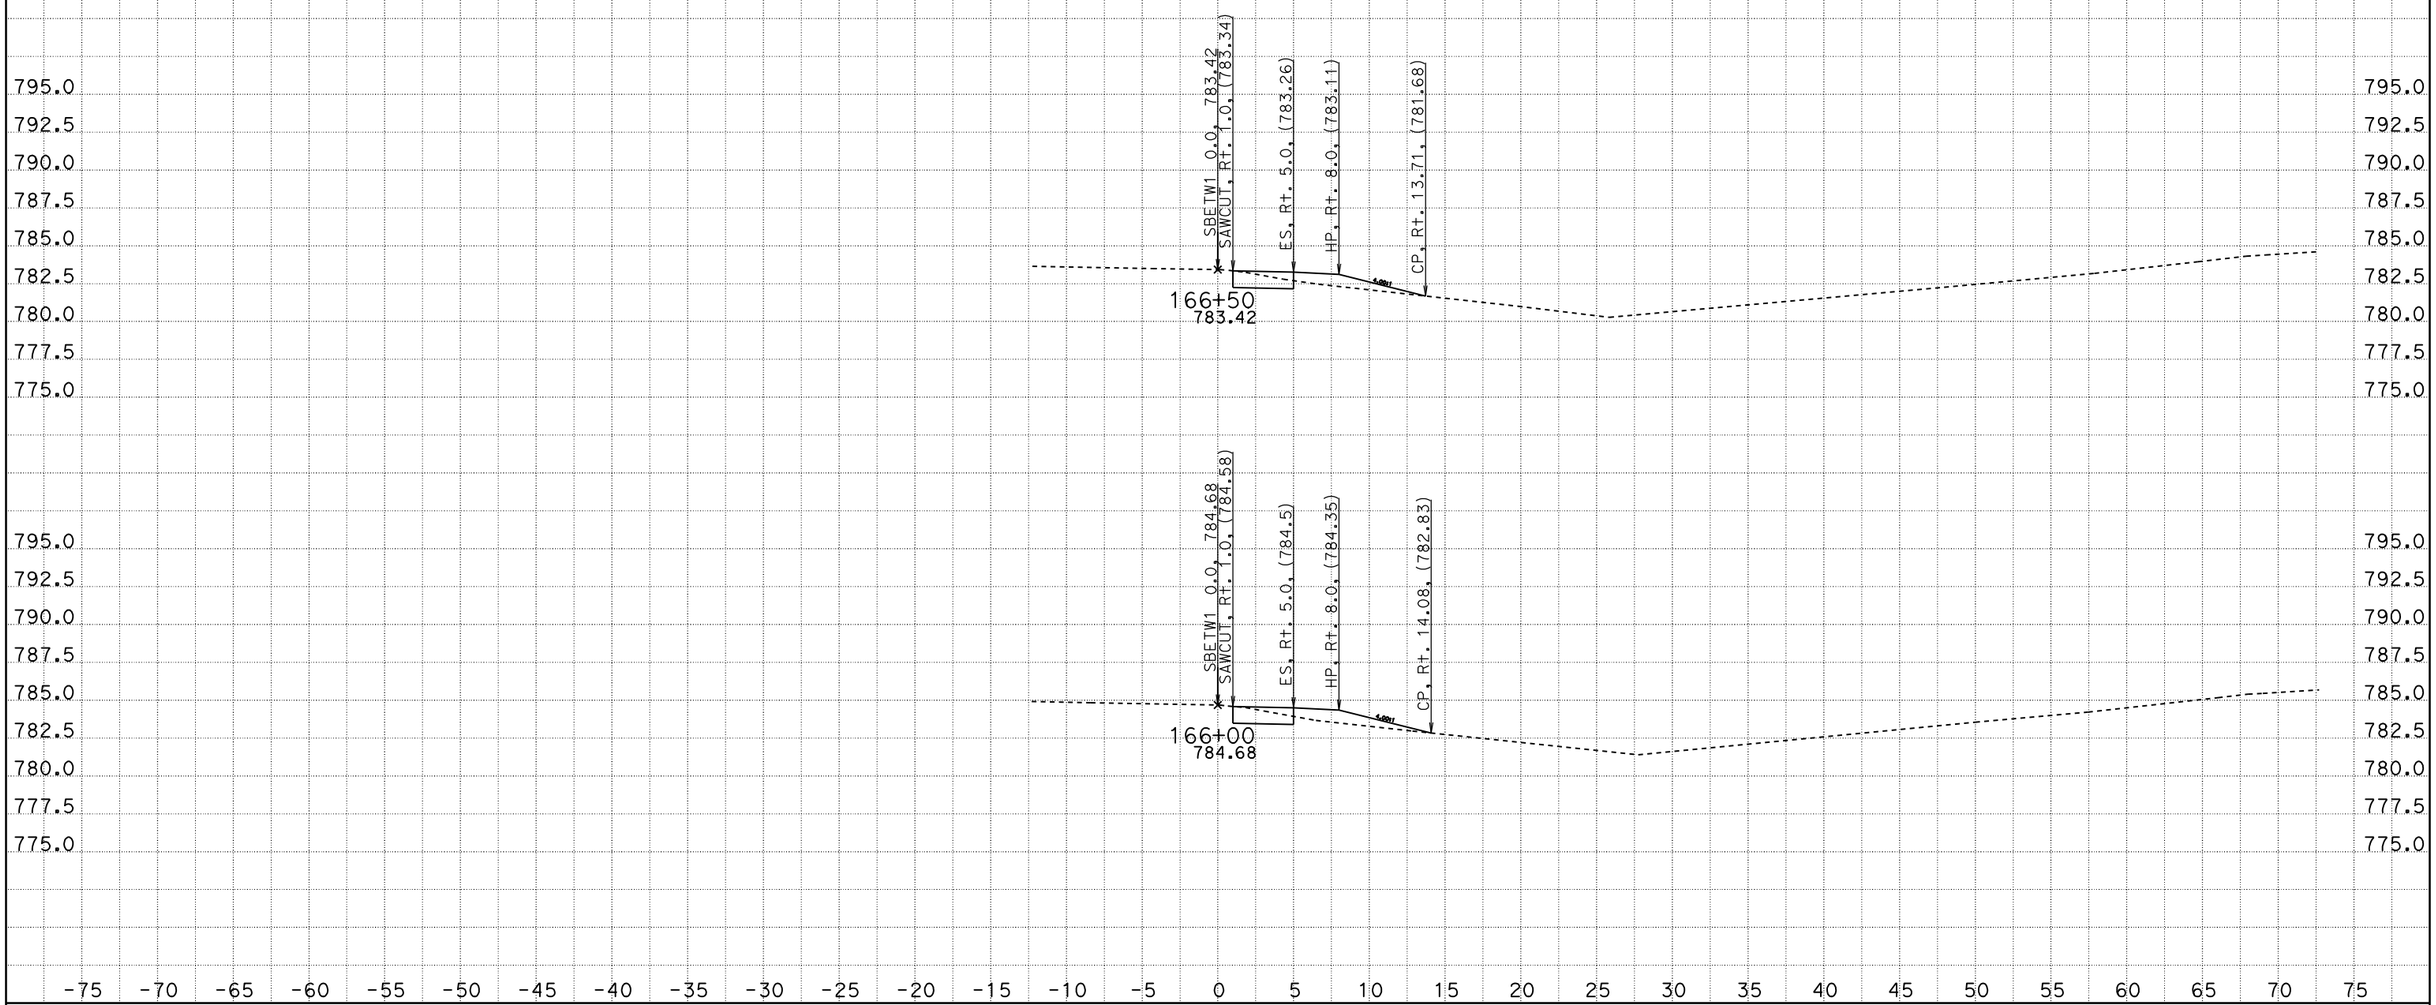

CREATED BY: SCOTT KIRKISH
DATE: 1/13/2012
KC Project: 5110005 File: D:\kcdata\5110005\design2.ear

CONTRACT: 05000203031 (05-1A2201)
DIST/CO/RTE/PM: 05-SB-101-78.4/82.2
PROJECT ID: 101 ORCUTT SHOULDER WIDENING

SCALE: 1" = 5' Horiz.
1" = 5' Vert.

All Dimensions are US Survey Feet

SBETW1
CROSS SECTIONS

DESIGN STUDY ONLY

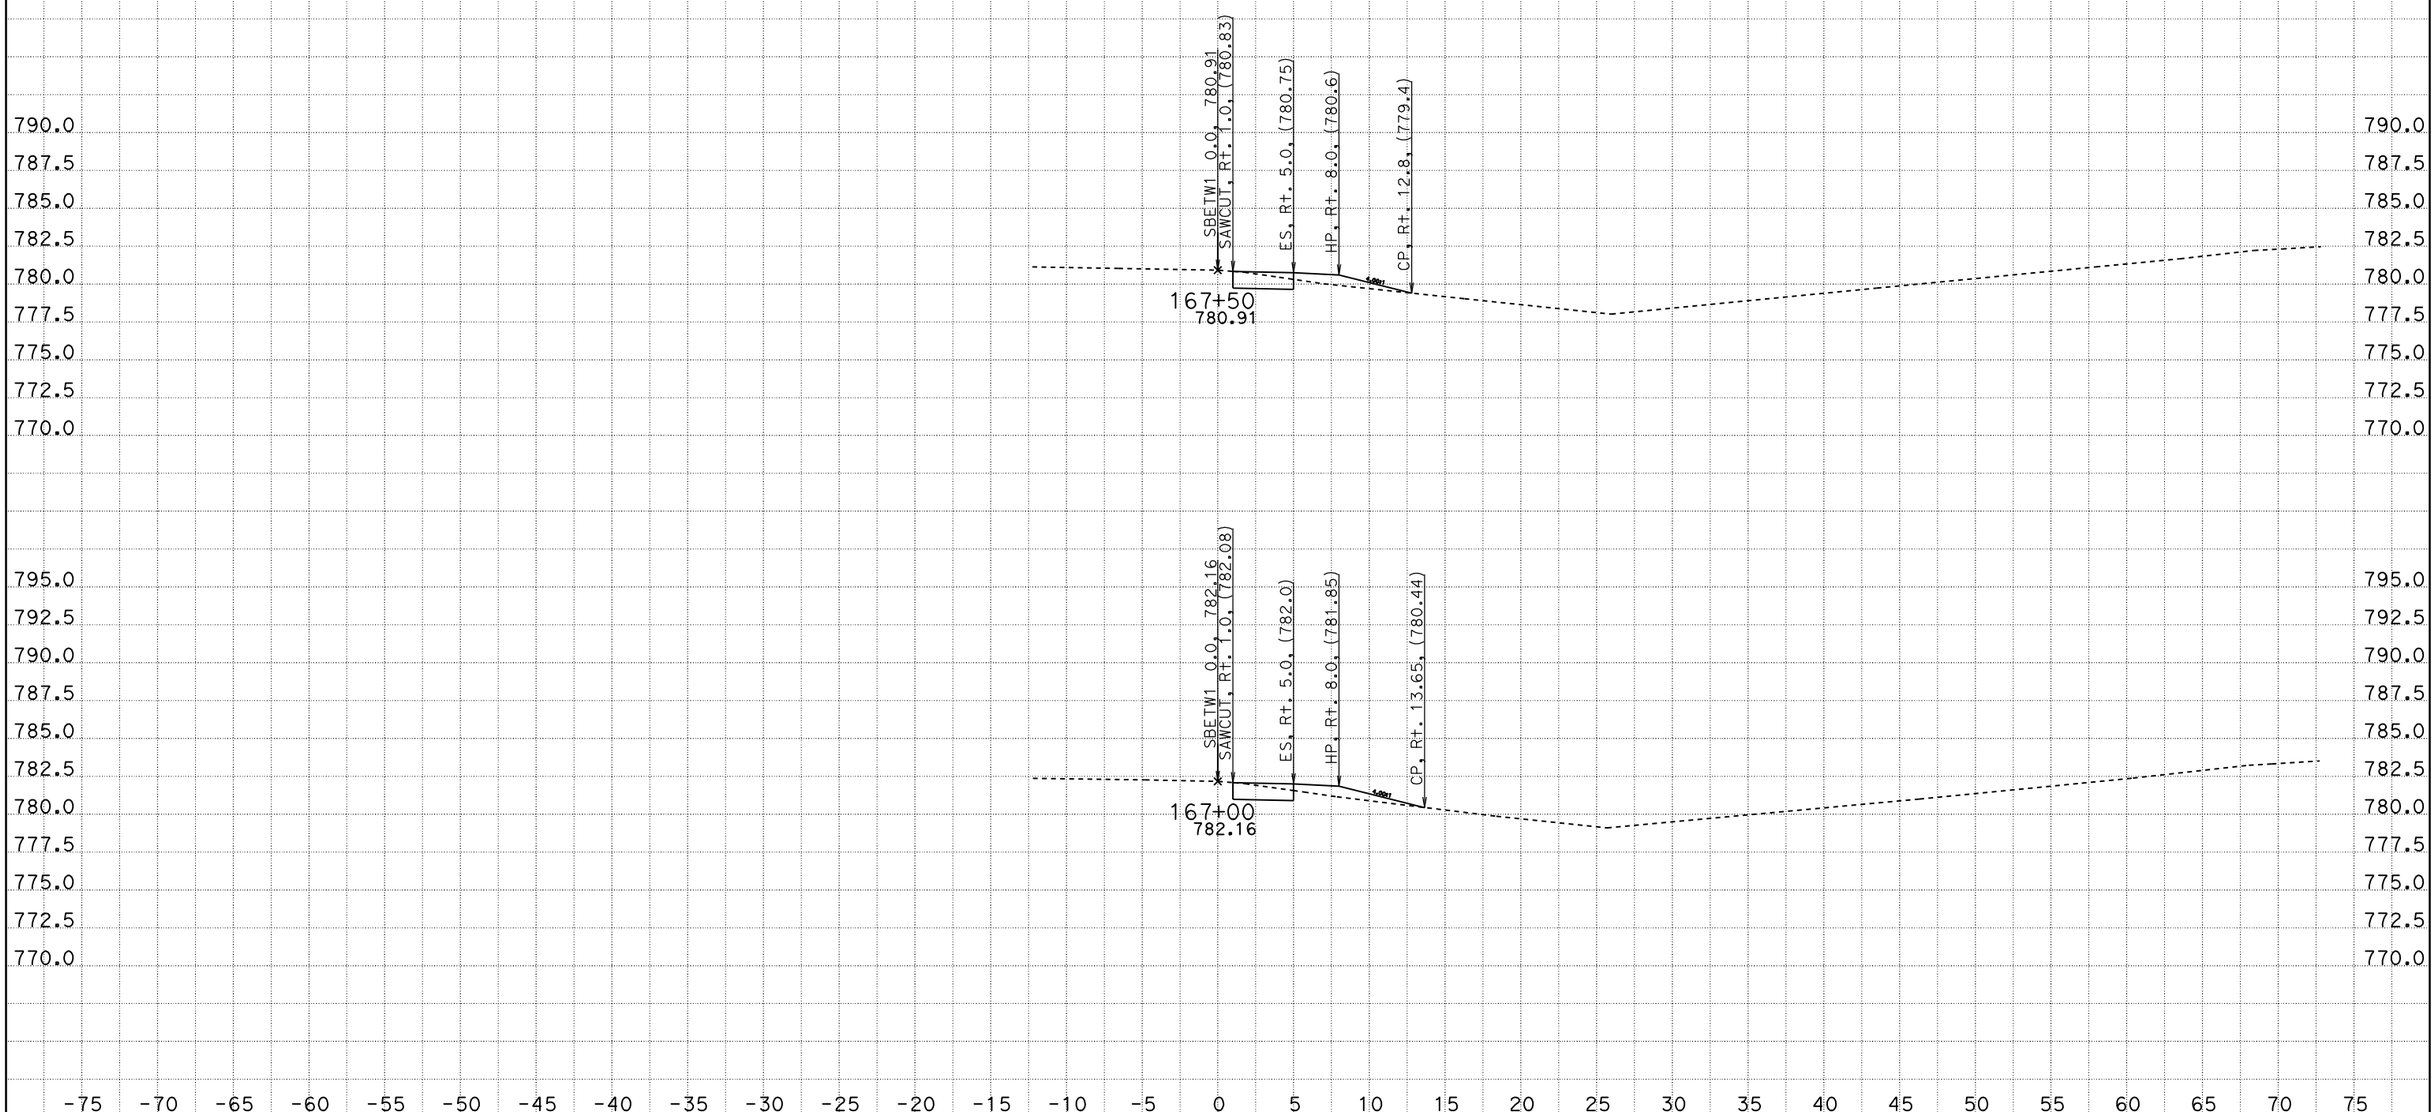

CREATED BY: SCOTT KIRKISH
DATE: 1/13/2012
KC Project: 5110005 File: D:\kcdata\5110005\design2.ear

CONTRACT: 05000203031 (05-1A2201)
DIST/CO/RTE/PM: 05-SB-101-78.4/82.2
PROJECT ID: 101 ORCUTT SHOULDER WIDENING

SCALE: 1" = 5' Horiz.
1" = 5' Vert.

All Dimensions are US Survey Feet

SBETW1
CROSS SECTIONS

DESIGN STUDY ONLY

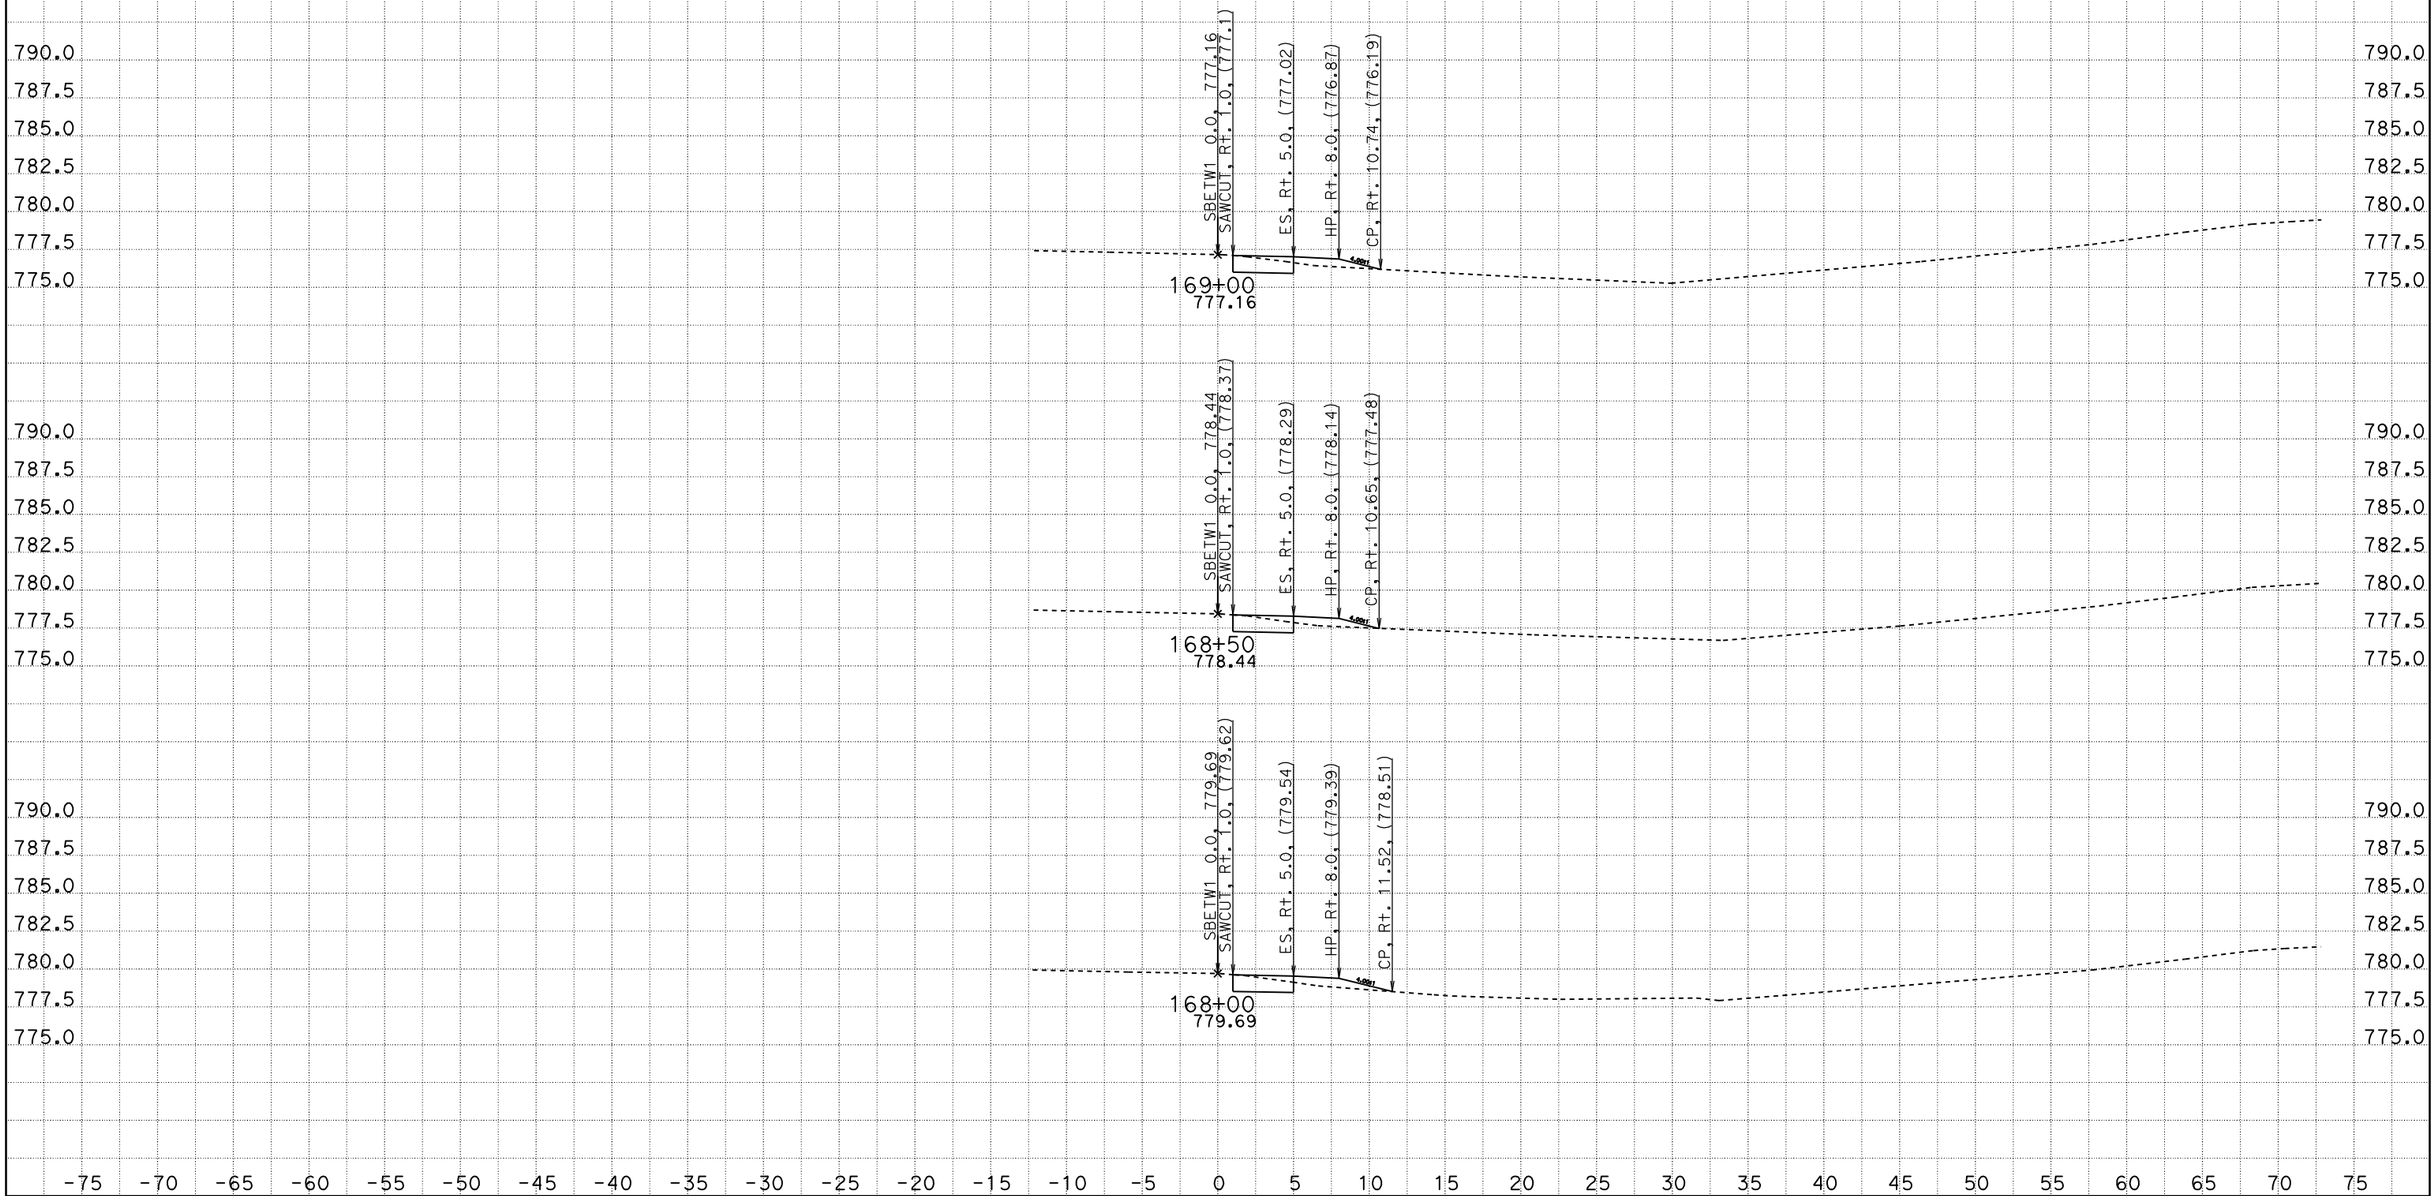

CREATED BY: SCOTT KIRKISH
DATE: 1/13/2012
KC Project: 5110005 File: D:\kcdata\5110005\design2.ear

CONTRACT: 05000203031 (05-1A2201)
DIST/CO/RTE/PM: 05-SB-101-78.4/82.2
PROJECT ID: 101 ORCUTT SHOULDER WIDENING

SCALE: 1" = 5' Horiz.
1" = 5' Vert.

All Dimensions are US Survey Feet

SBETW1
CROSS SECTIONS

DESIGN STUDY ONLY

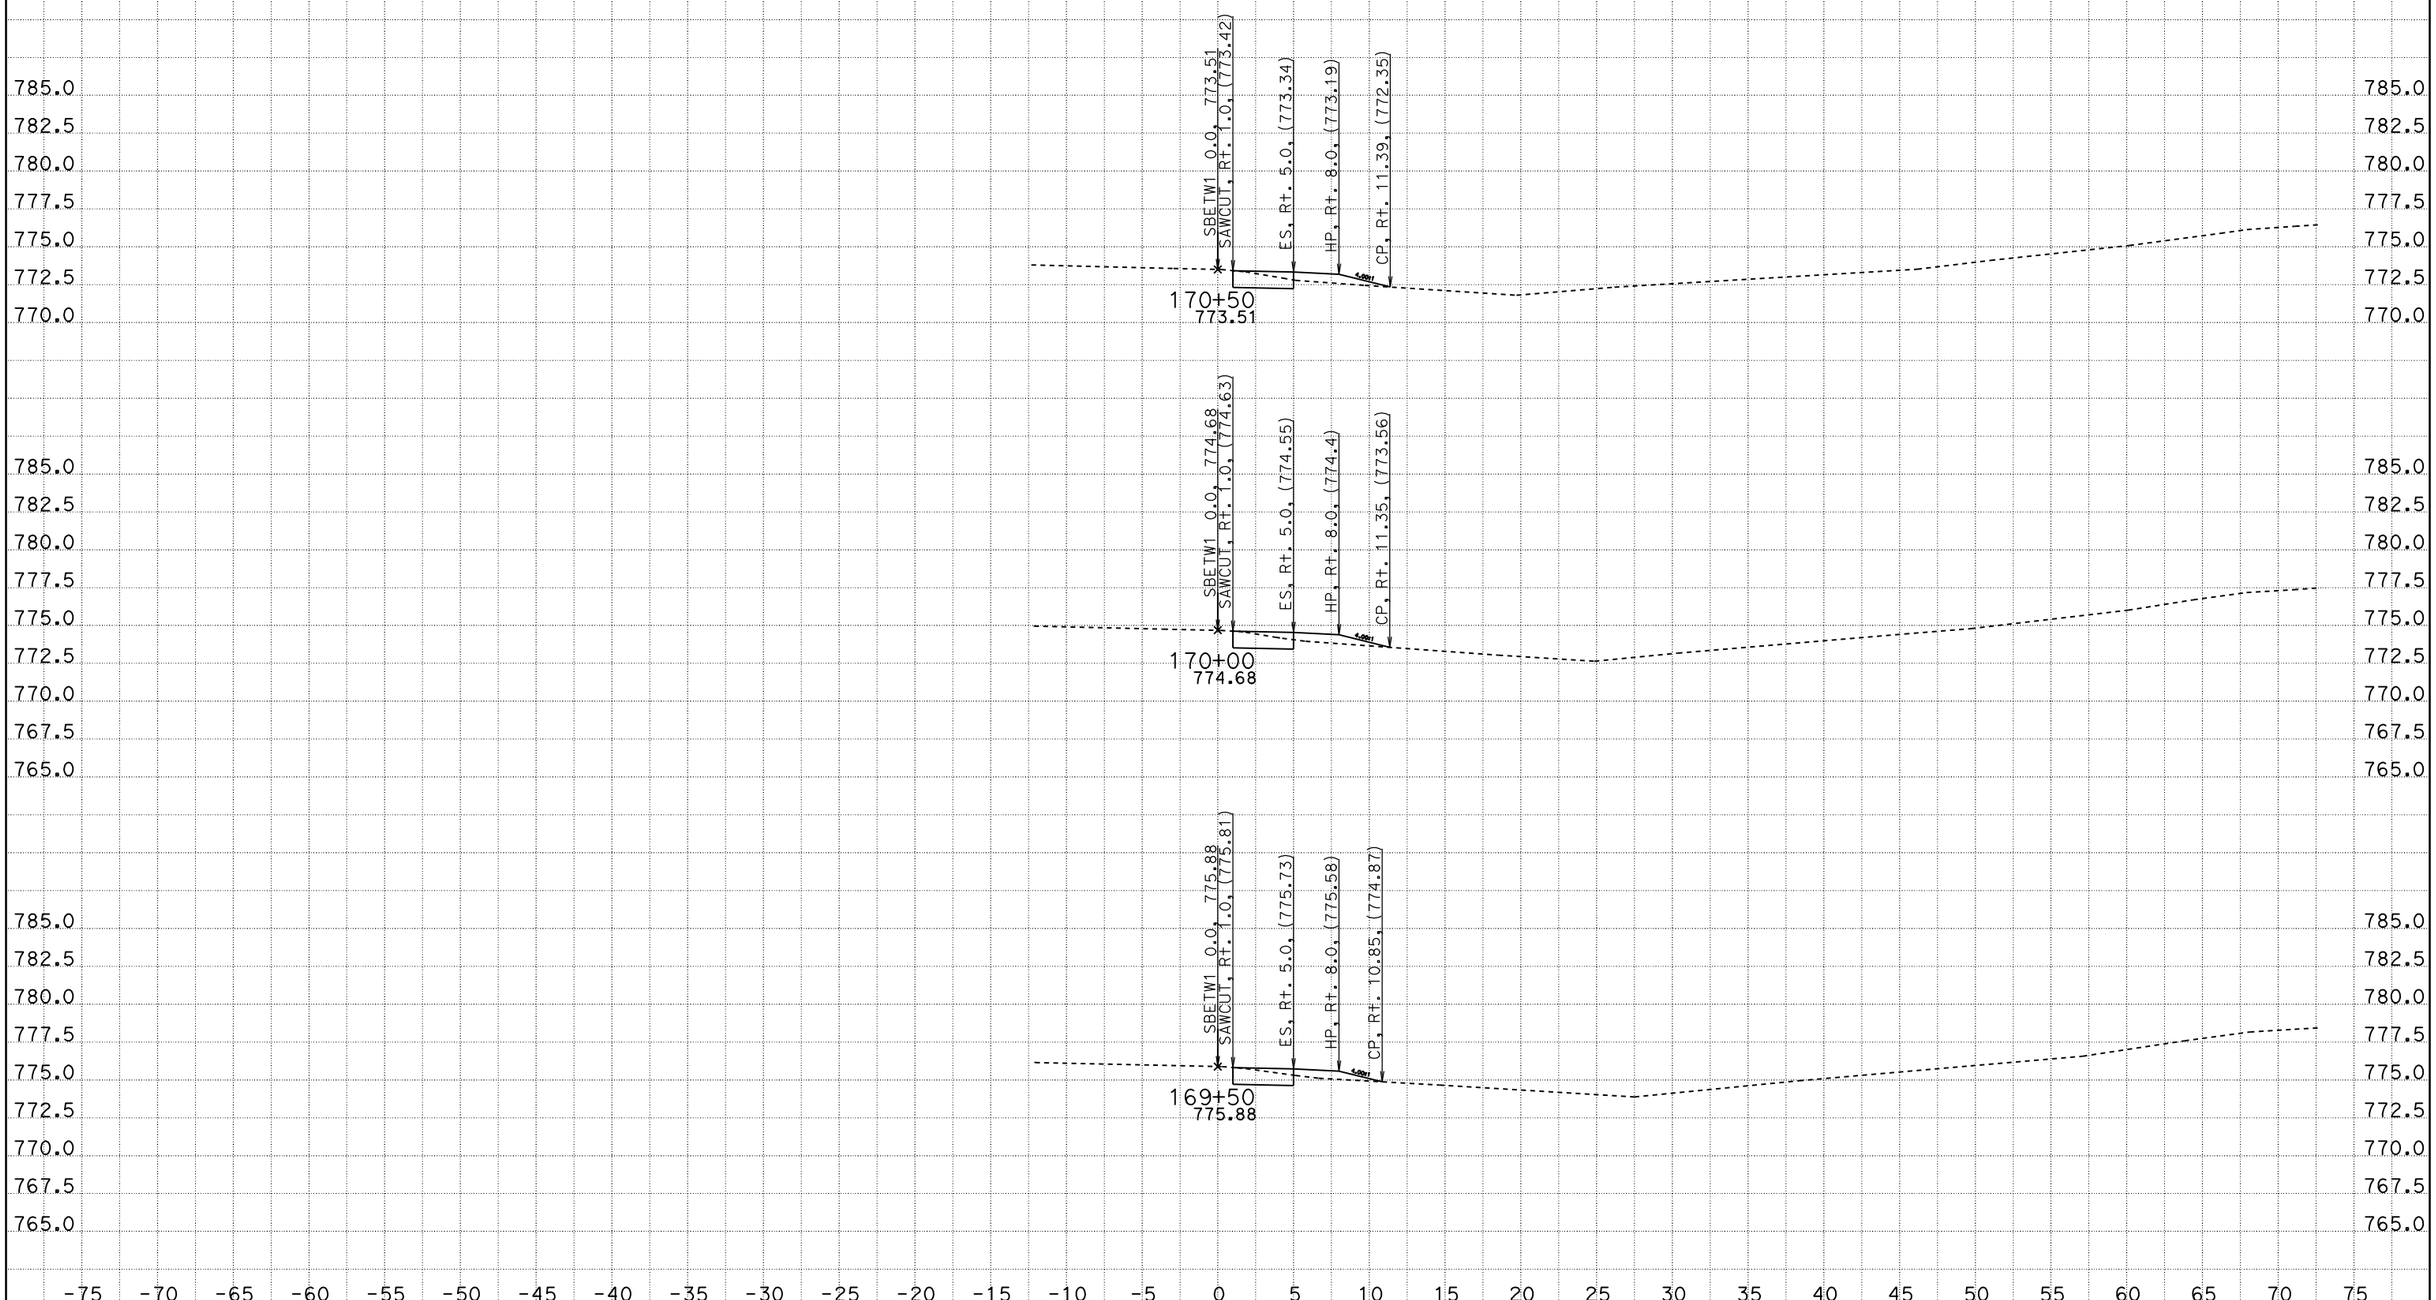

CREATED BY: SCOTT KIRKISH
DATE: 1/13/2012
KC Project: 5110005 File: D:\kcdata\5110005\design2.ear

CONTRACT: 05000203031 (05-1A2201)
DIST/CO/RTE/PM: 05-SB-101-78.4/82.2
PROJECT ID: 101 ORCUTT SHOULDER WIDENING

SCALE: 1" = 5' Horiz.
1" = 5' Vert.

All Dimensions are US Survey Feet

SBETW1
CROSS SECTIONS

DESIGN STUDY ONLY

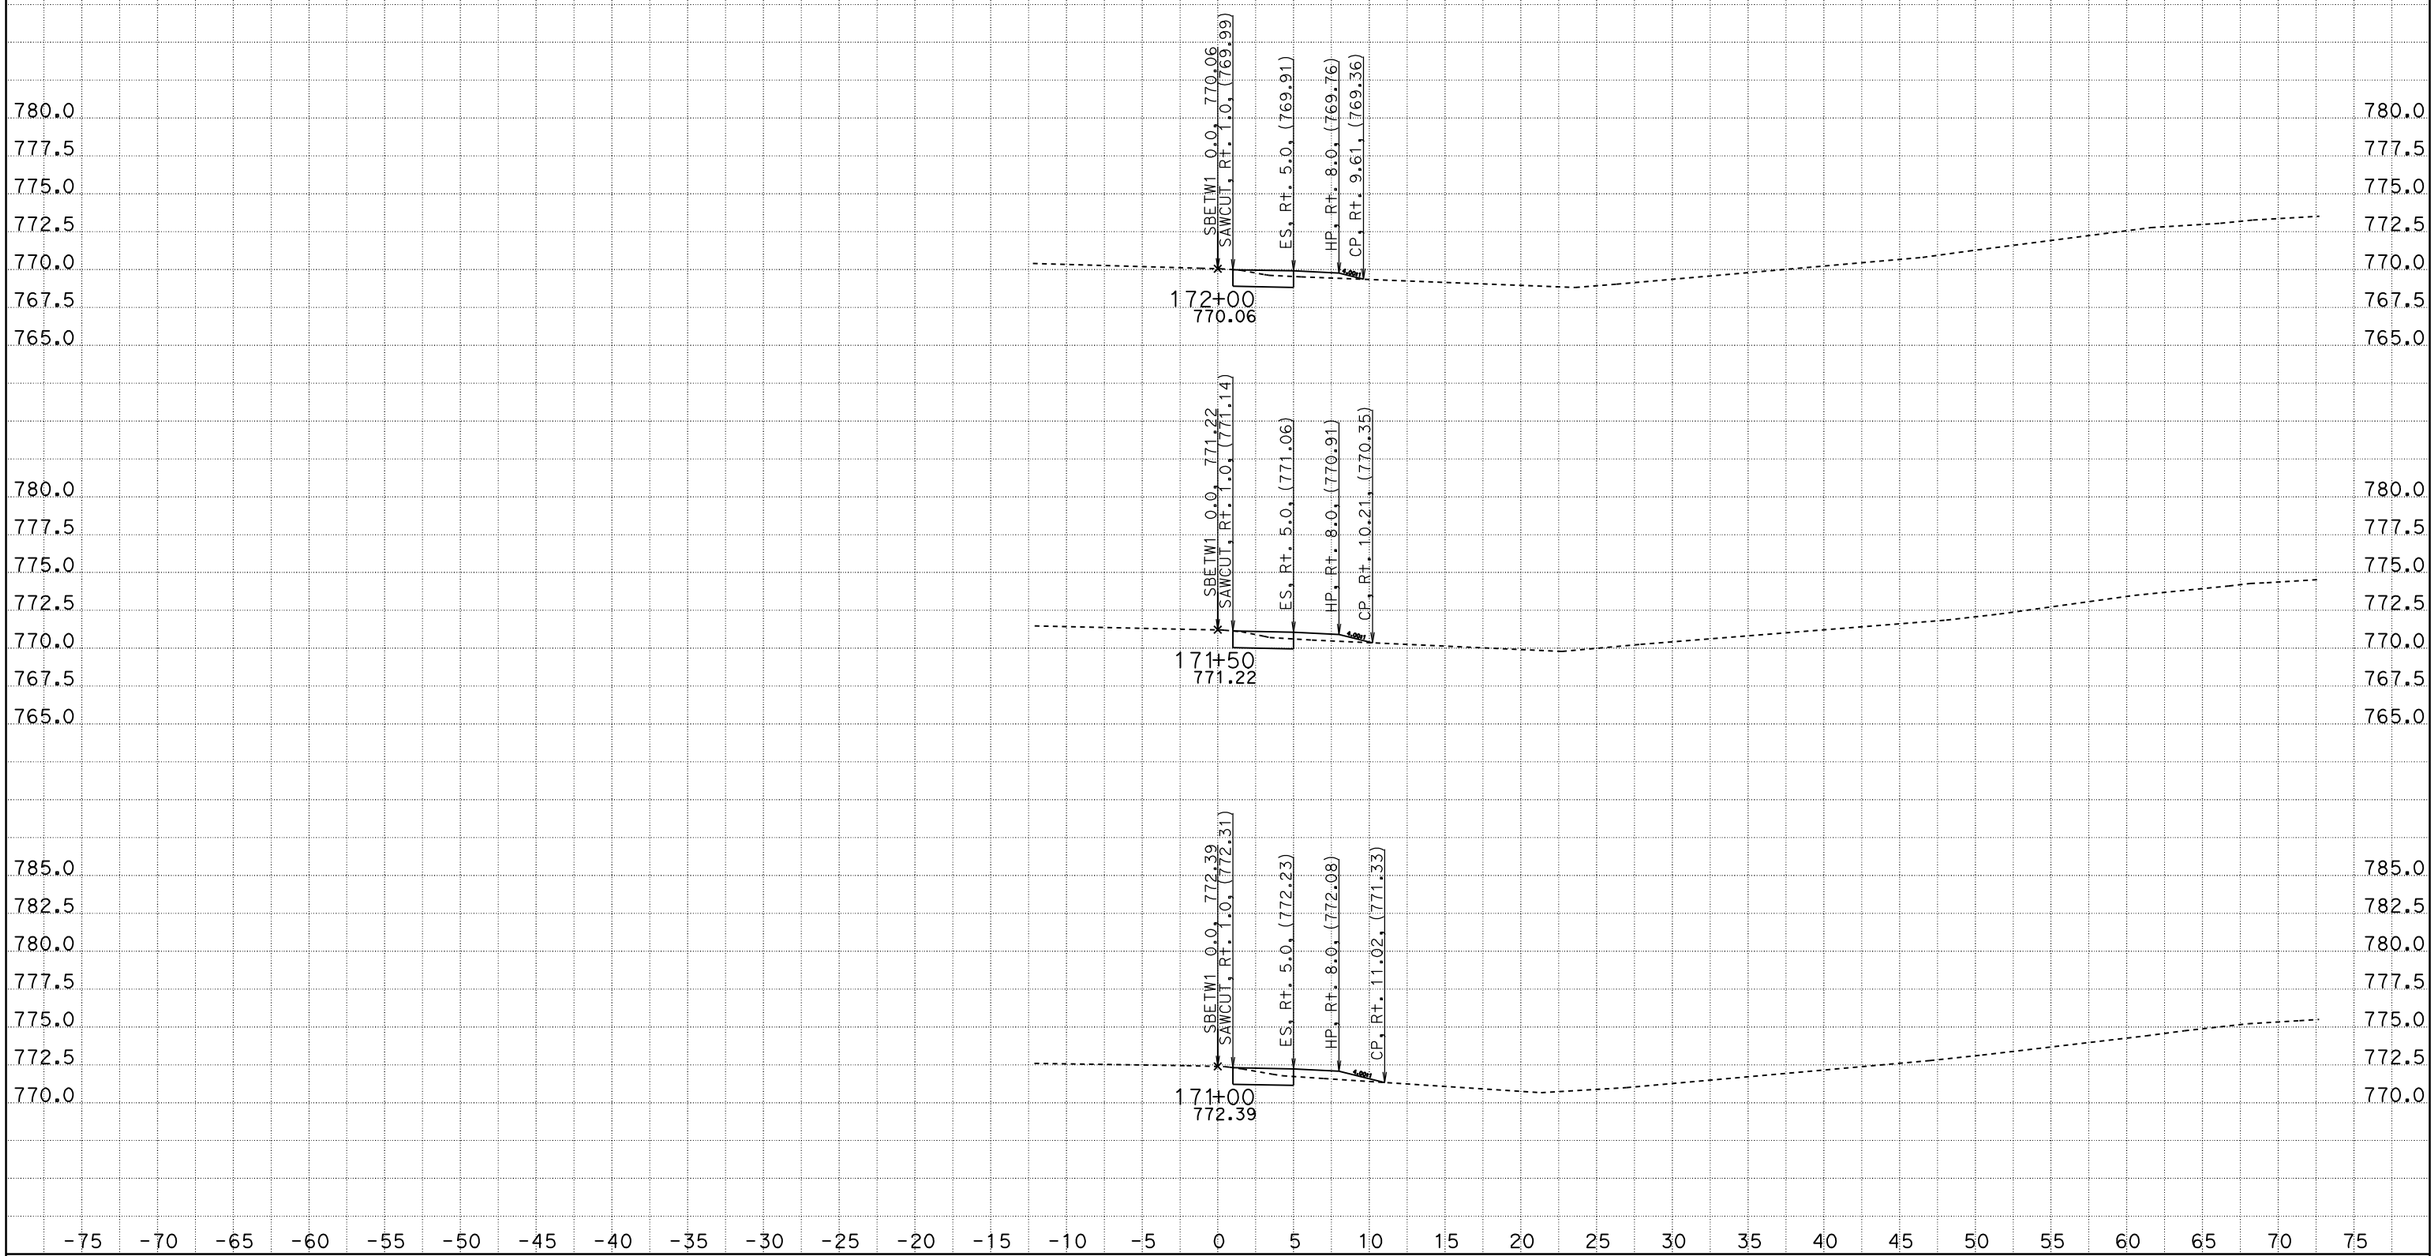

CREATED BY: SCOTT KIRKISH
DATE: 1/13/2012
KC Project: 5110005 File: D:\kcdata\5110005\design2.ear

CONTRACT: 05000203031 (05-1A2201)
DIST/CO/RTE/PM: 05-SB-101-78.4/82.2
PROJECT ID: 101 ORCUTT SHOULDER WIDENING

SCALE: 1" = 5' Horiz.
1" = 5' Vert.

All Dimensions are US Survey Feet

SBETW1
CROSS SECTIONS

DESIGN STUDY ONLY

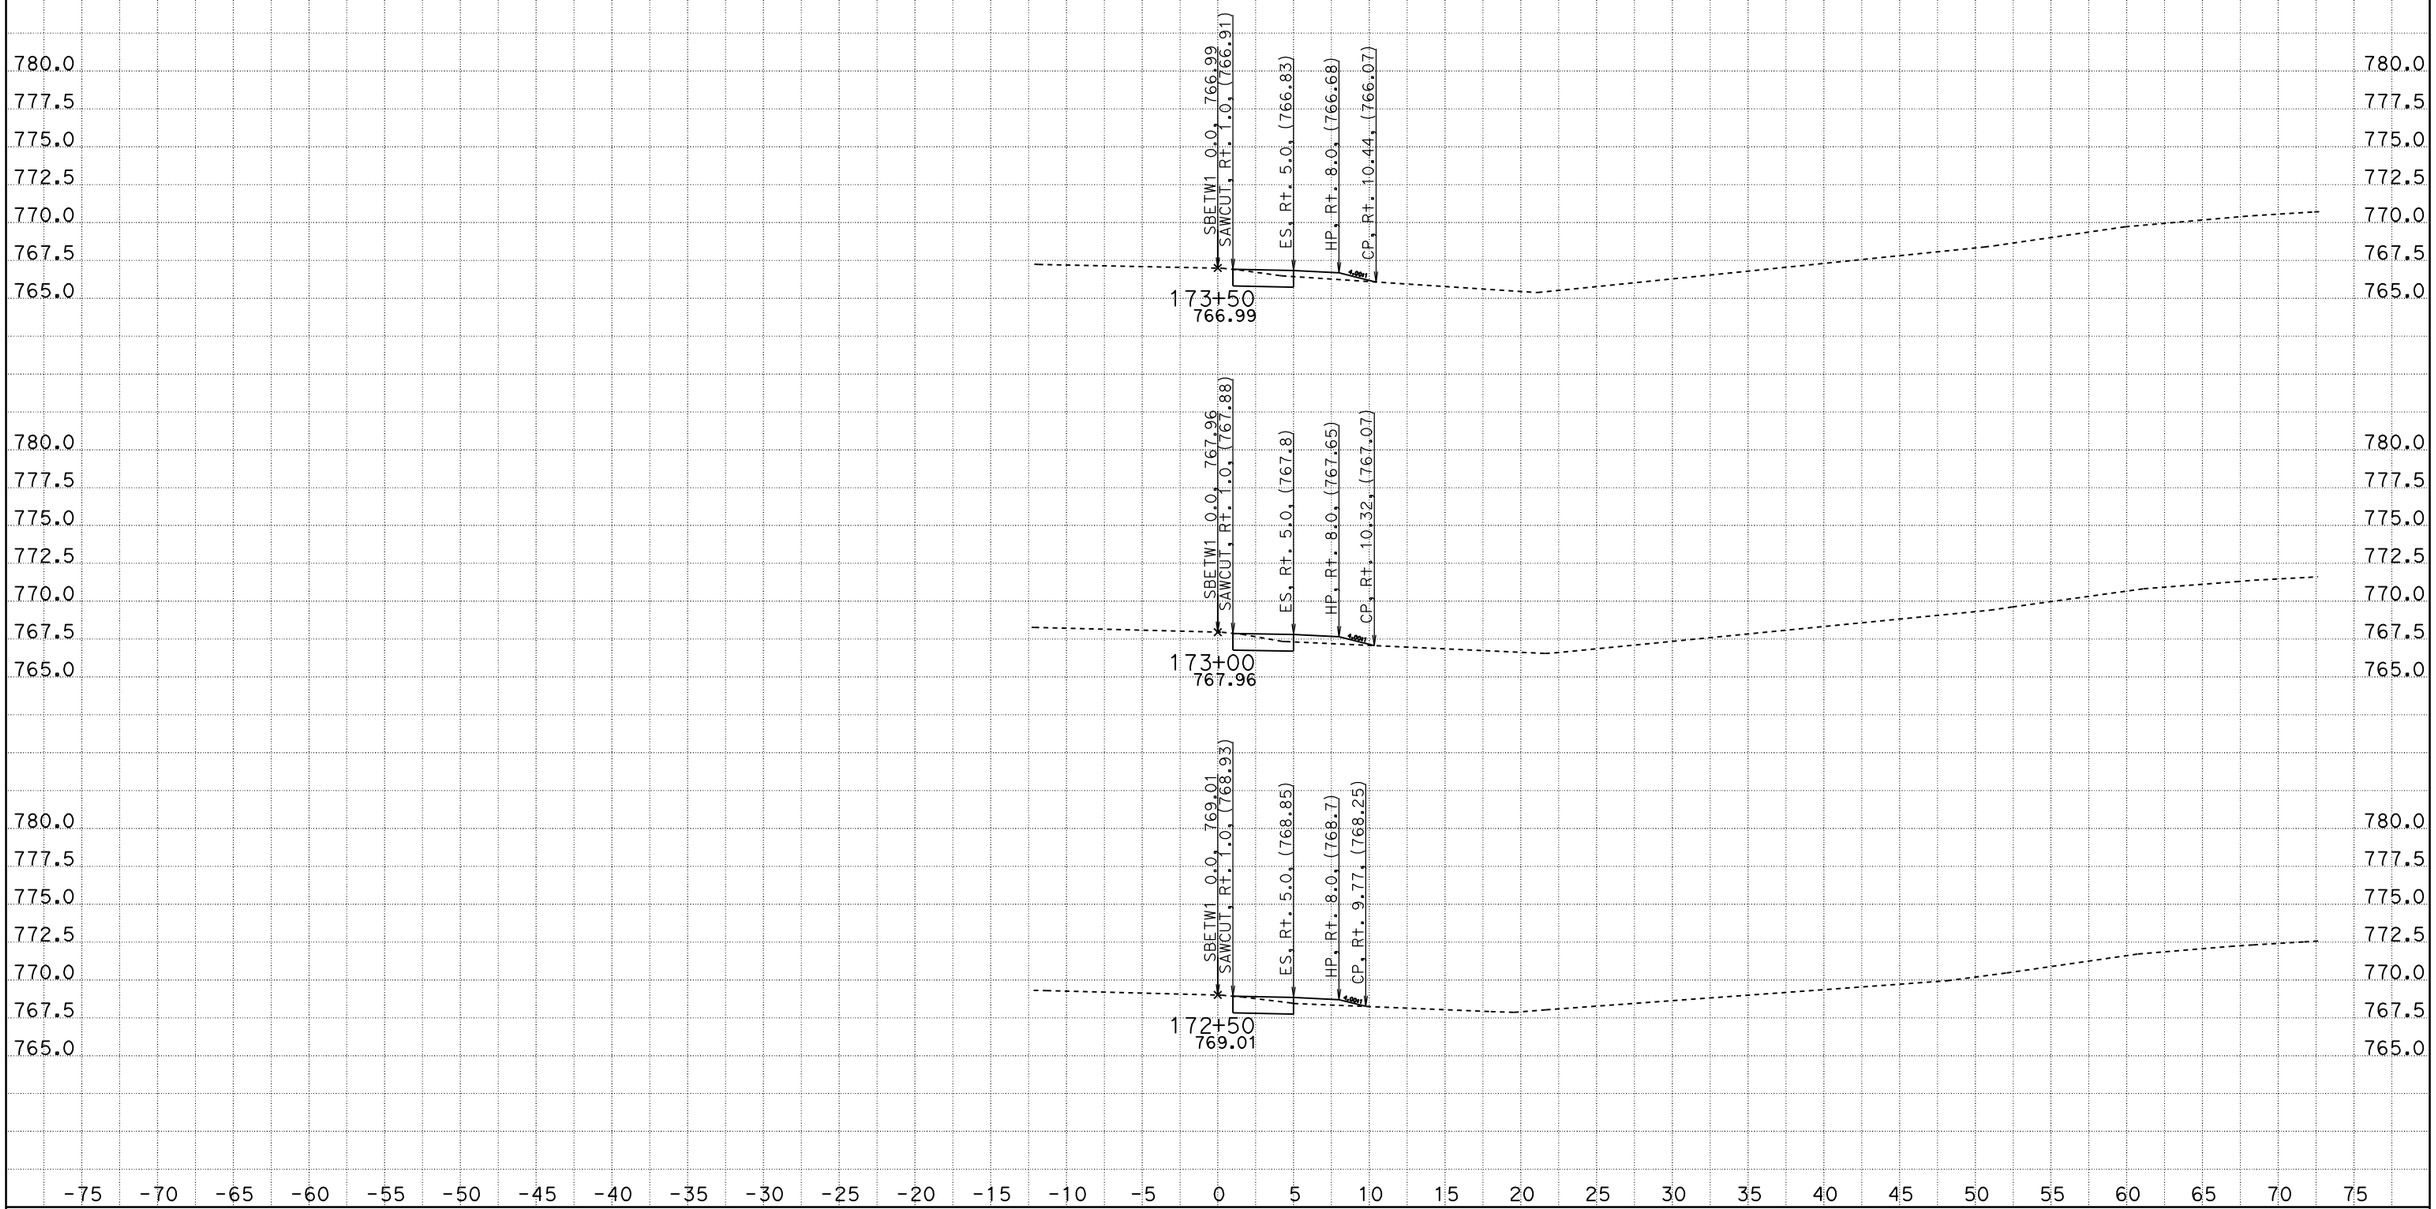

CREATED BY: SCOTT KIRKISH
DATE: 1/13/2012
KC Project: 5110005 File: D:\kcdata\5110005\design2.ear

CONTRACT: 05000203031 (05-1A2201)
DIST/CO/RTE/PM: 05-SB-101-78.4/82.2
PROJECT ID: 101 ORCUTT SHOULDER WIDENING

SCALE: 1" = 5' Horiz.
1" = 5' Vert.

All Dimensions are US Survey Feet

SBETW1
CROSS SECTIONS

DESIGN STUDY ONLY

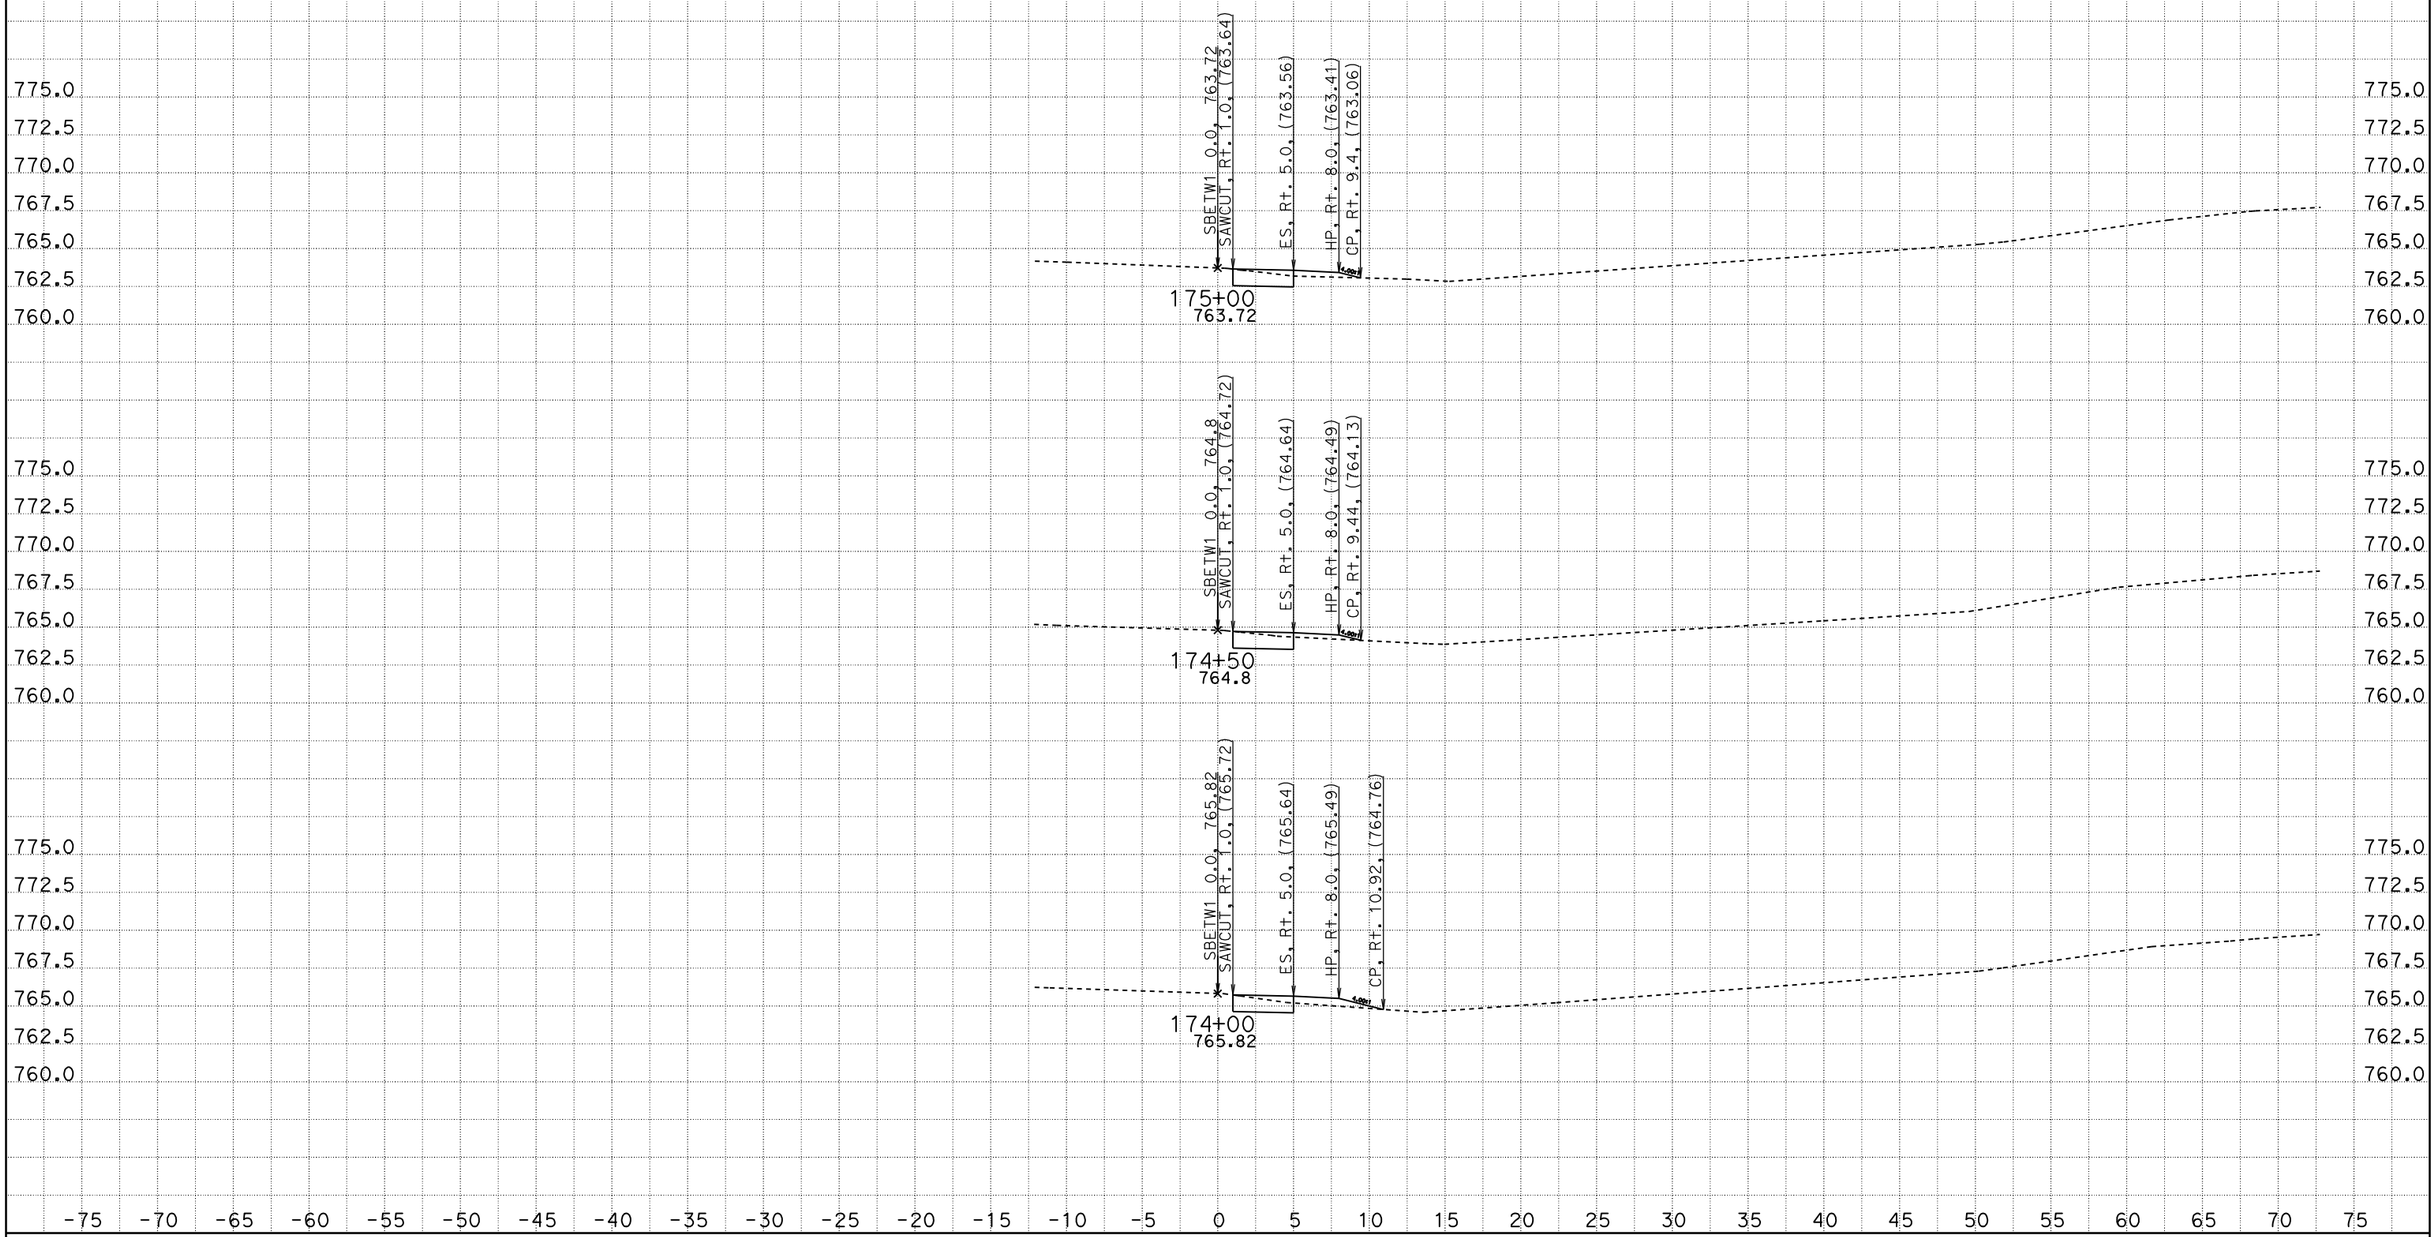

CREATED BY: SCOTT KIRKISH
DATE: 1/13/2012
KC Project: 5110005 File: D:\kcdata\5110005\design2.ear

CONTRACT: 05000203031 (05-1A2201)
DIST/CO/RTE/PM: 05-SB-101-78.4/82.2
PROJECT ID: 101 ORCUTT SHOULDER WIDENING

SCALE: 1" = 5' Horiz.
1" = 5' Vert.

All Dimensions are US Survey Feet

SBETW1
CROSS SECTIONS

DESIGN STUDY ONLY

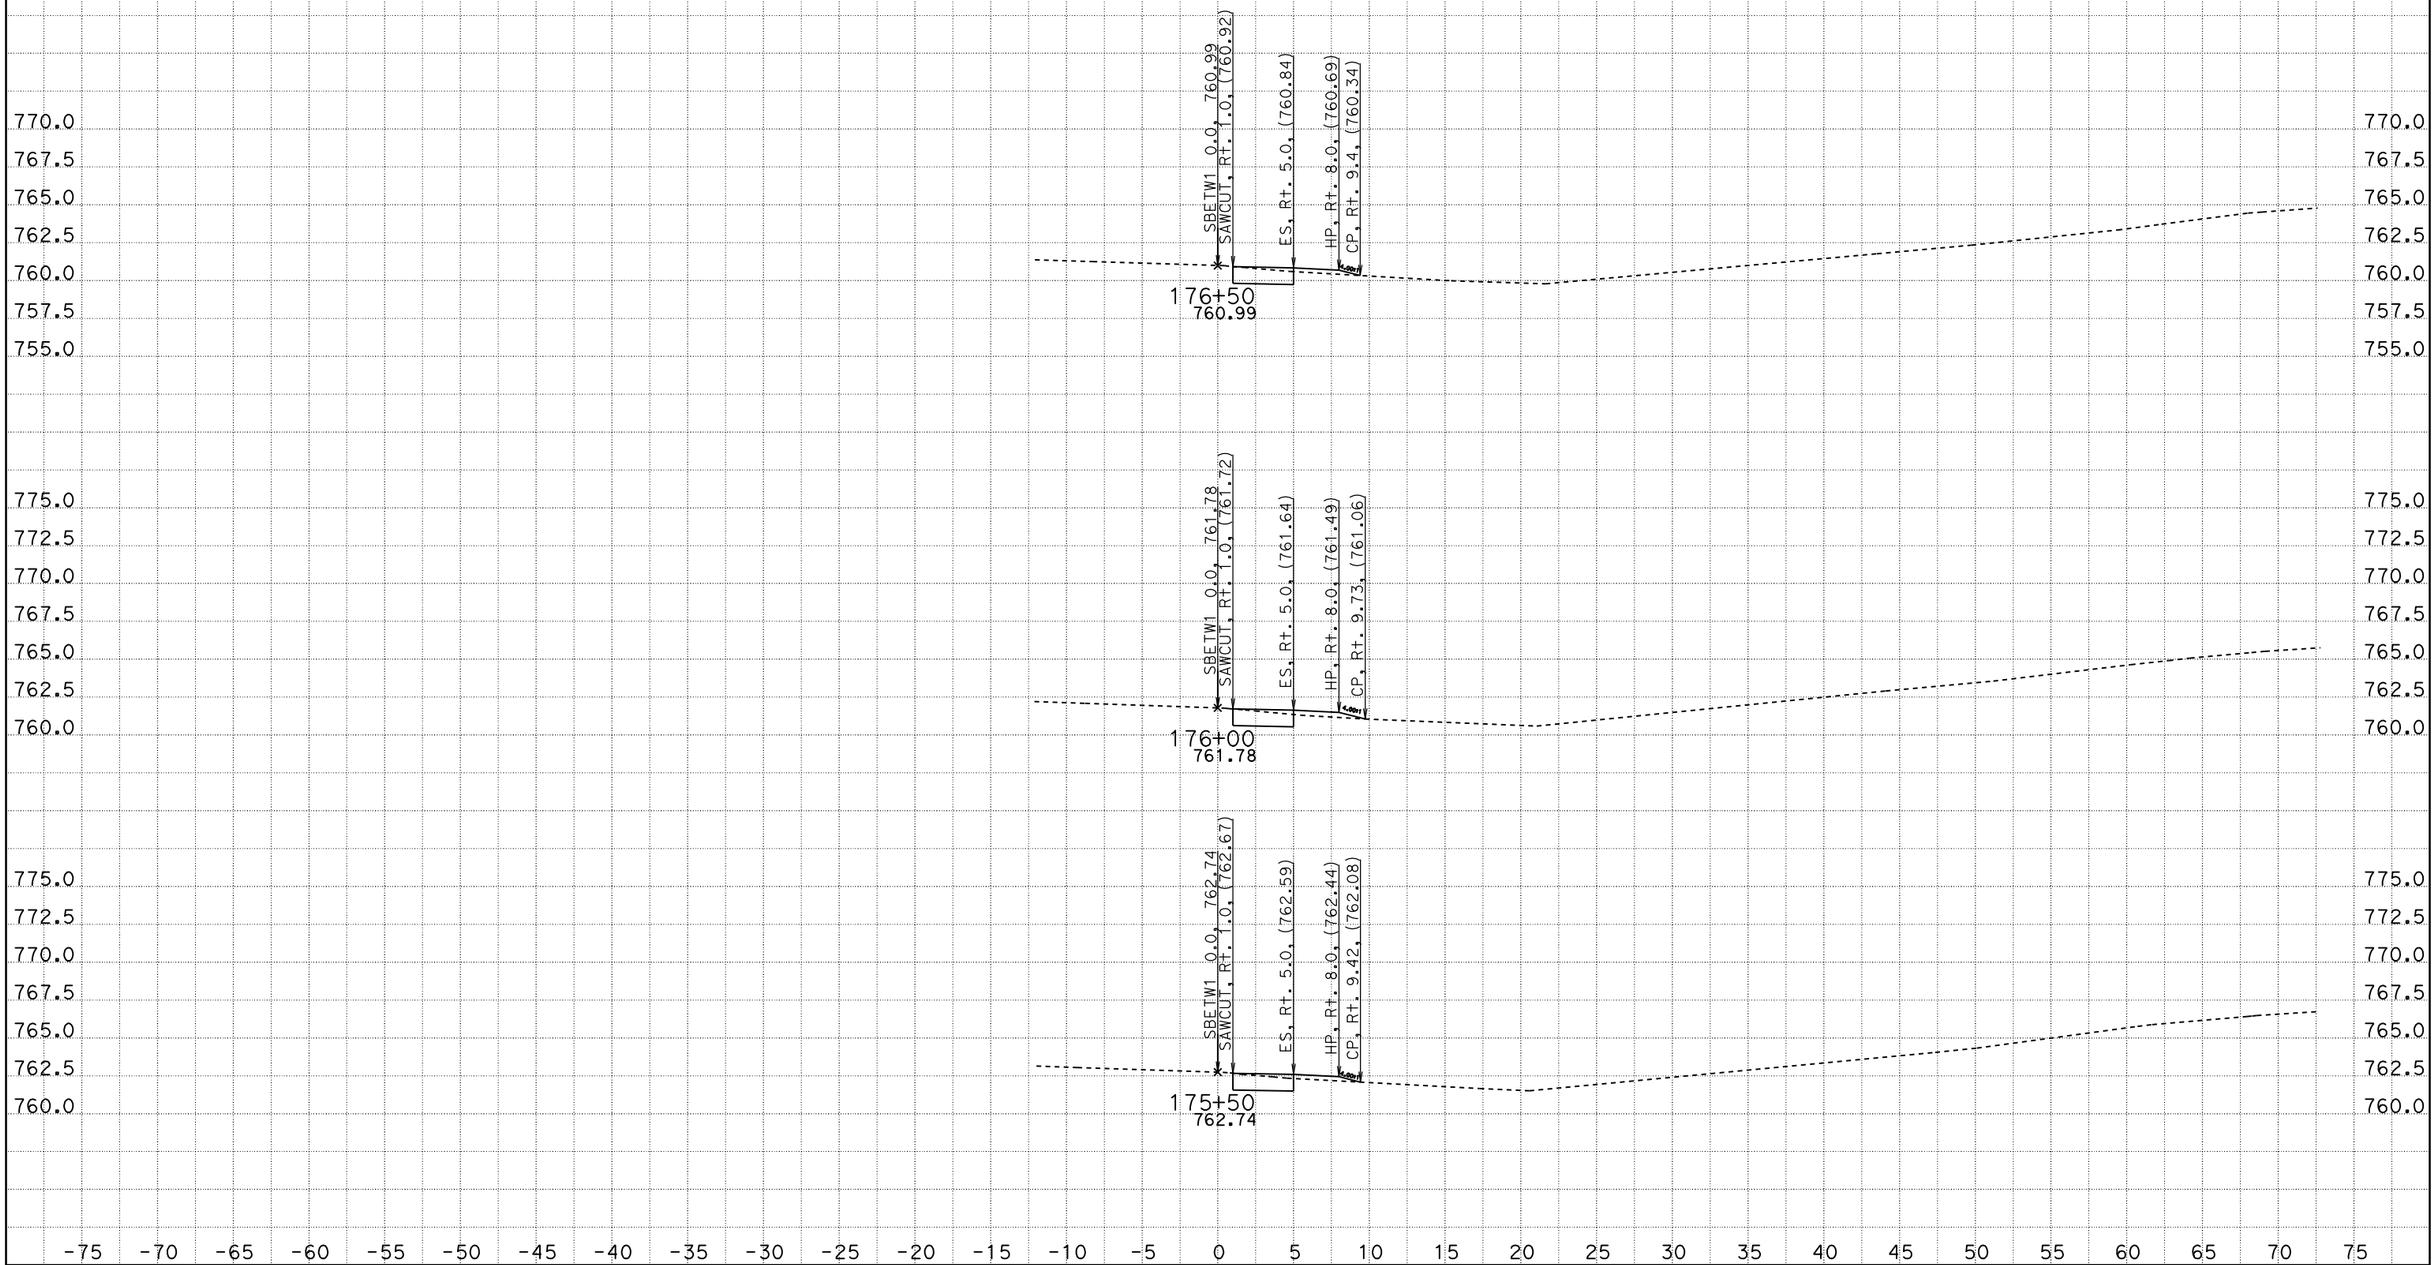

CREATED BY: SCOTT KIRKISH
DATE: 1/13/2012
KC Project: 5110005 File: D:\kcdata\5110005\design2.ear

CONTRACT: 05000203031 (05-1A2201)
DIST/CO/RTE/PM: 05-SB-101-78.4/82.2
PROJECT ID: 101 ORCUTT SHOULDER WIDENING

SCALE: 1" = 5' Horiz.
1" = 5' Vert.

All Dimensions are US Survey Feet

SBETW1
CROSS SECTIONS

DESIGN STUDY ONLY

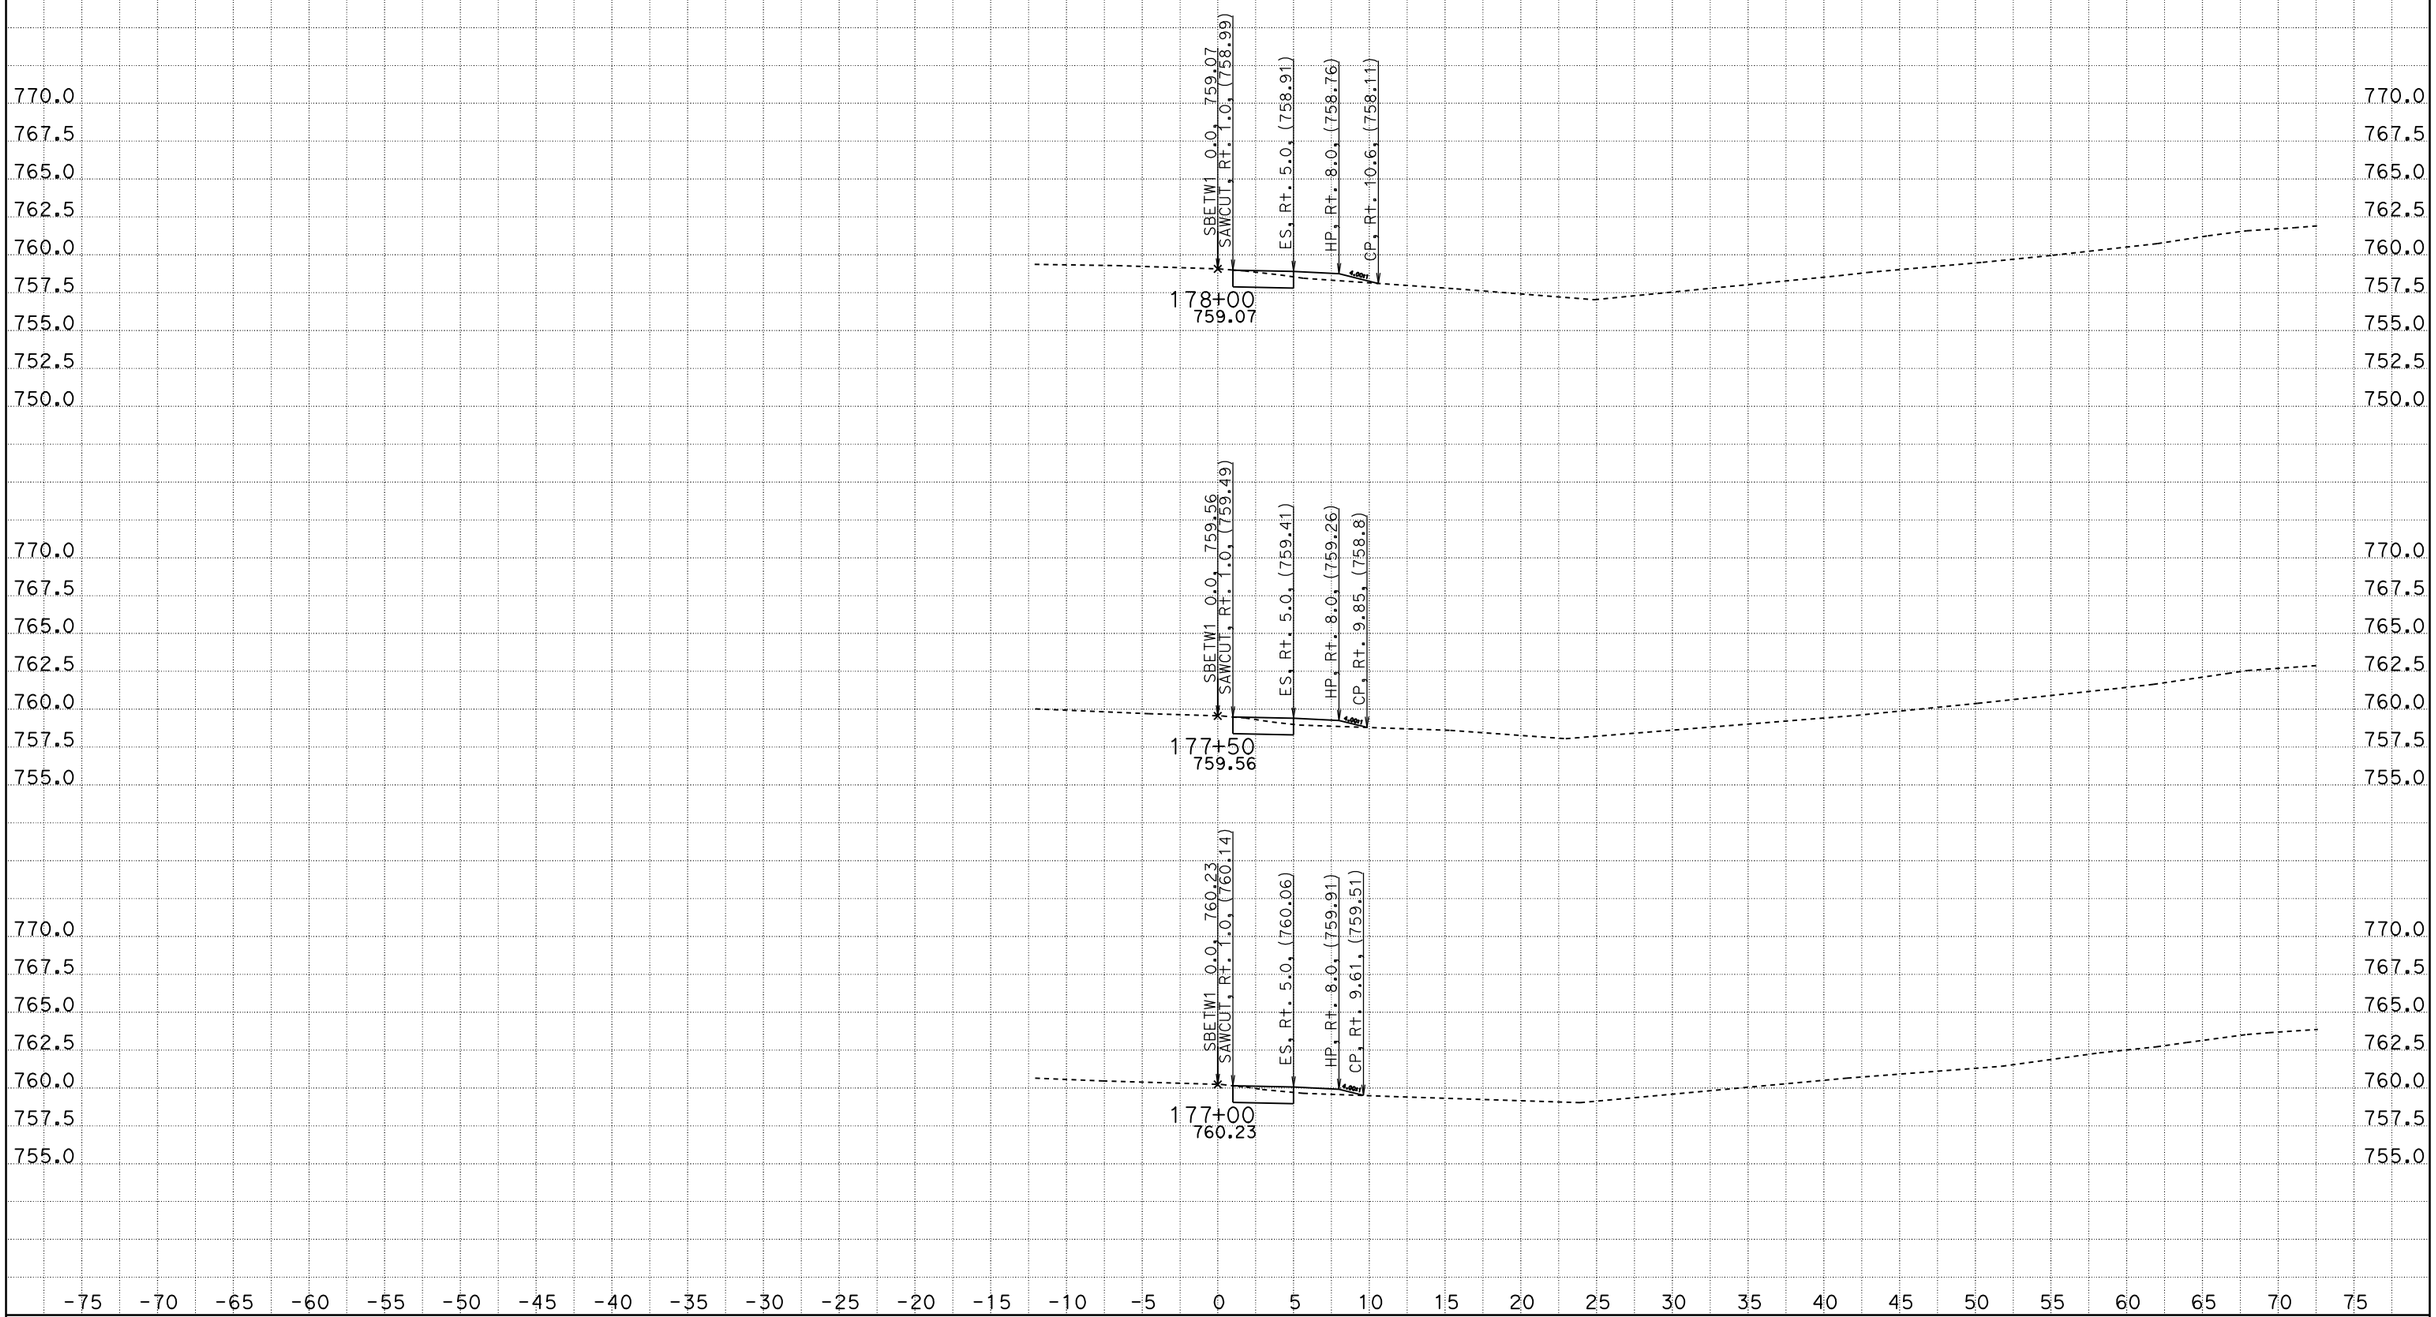

CREATED BY: SCOTT KIRKISH
DATE: 1/13/2012
KC Project: 5110005 File: D:\kcdata\5110005\design2.ear

CONTRACT: 05000203031 (05-1A2201)
DIST/CO/RTE/PM: 05-SB-101-78.4/82.2
PROJECT ID: 101 ORCUTT SHOULDER WIDENING

SCALE: 1" = 5' Horiz.
1" = 5' Vert.

All Dimensions are US Survey Feet

SBETW1
CROSS SECTIONS

DESIGN STUDY ONLY

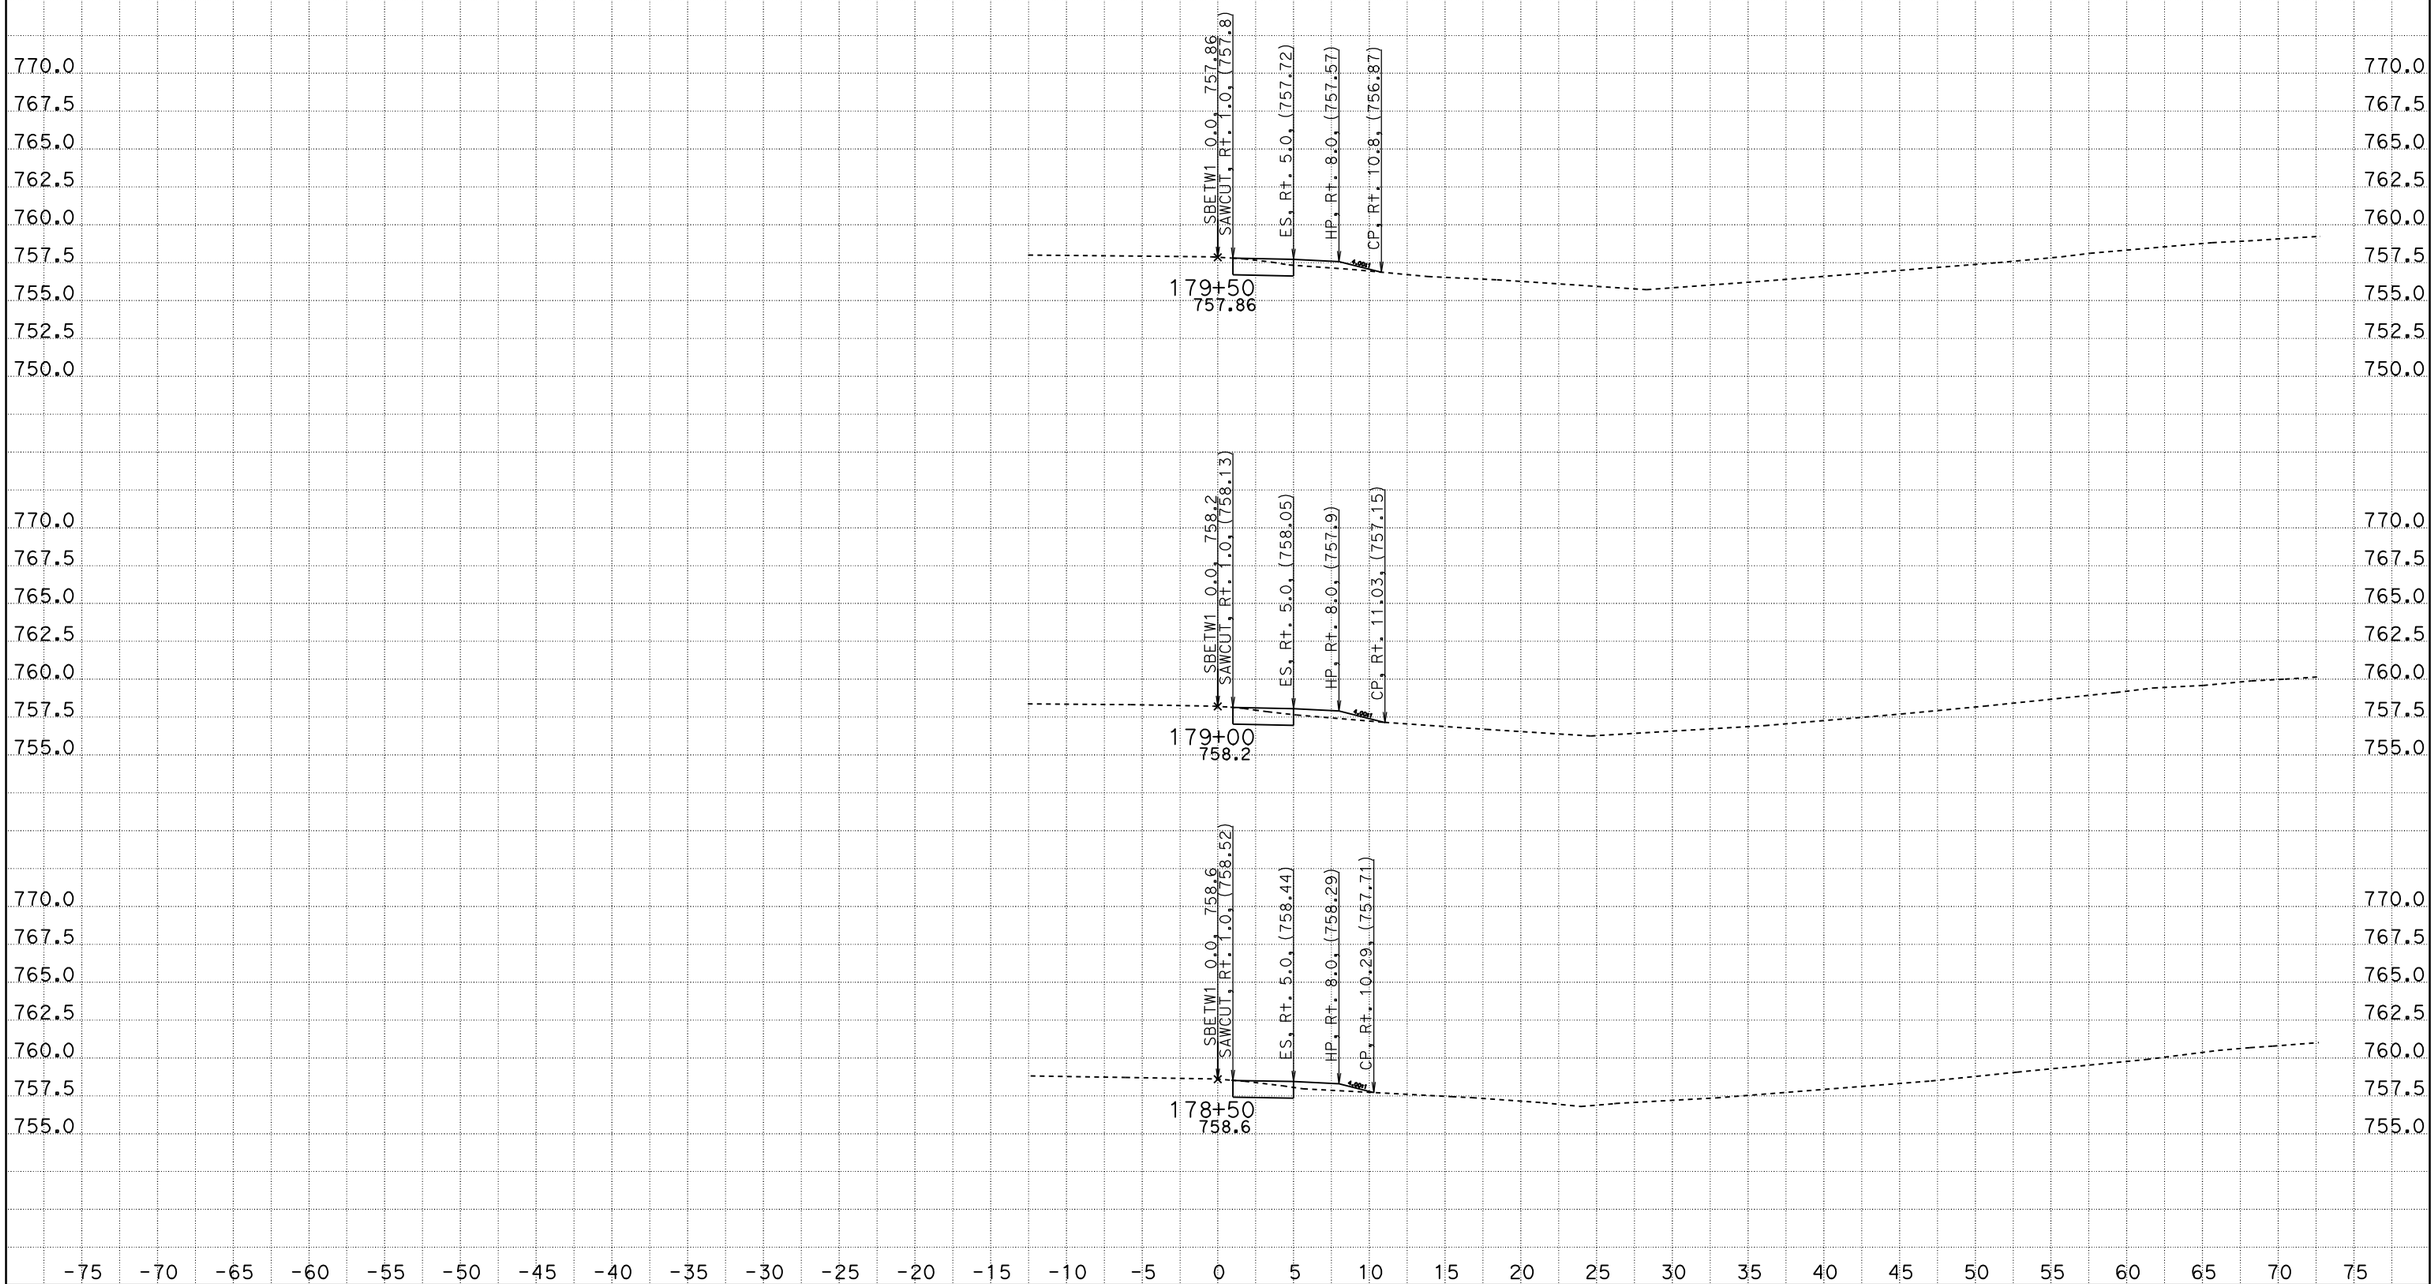

CREATED BY: SCOTT KIRKISH
DATE: 1/13/2012
KC Project: 5110005 File: D:\kcdata\5110005\design2.ear

CONTRACT: 05000203031 (05-1A2201)
DIST/CO/RTE/PM: 05-SB-101-78.4/82.2
PROJECT ID: 101 ORCUTT SHOULDER WIDENING

SCALE: 1" = 5' Horiz.
1" = 5' Vert.

All Dimensions are US Survey Feet

SBETW1
CROSS SECTIONS

DESIGN STUDY ONLY

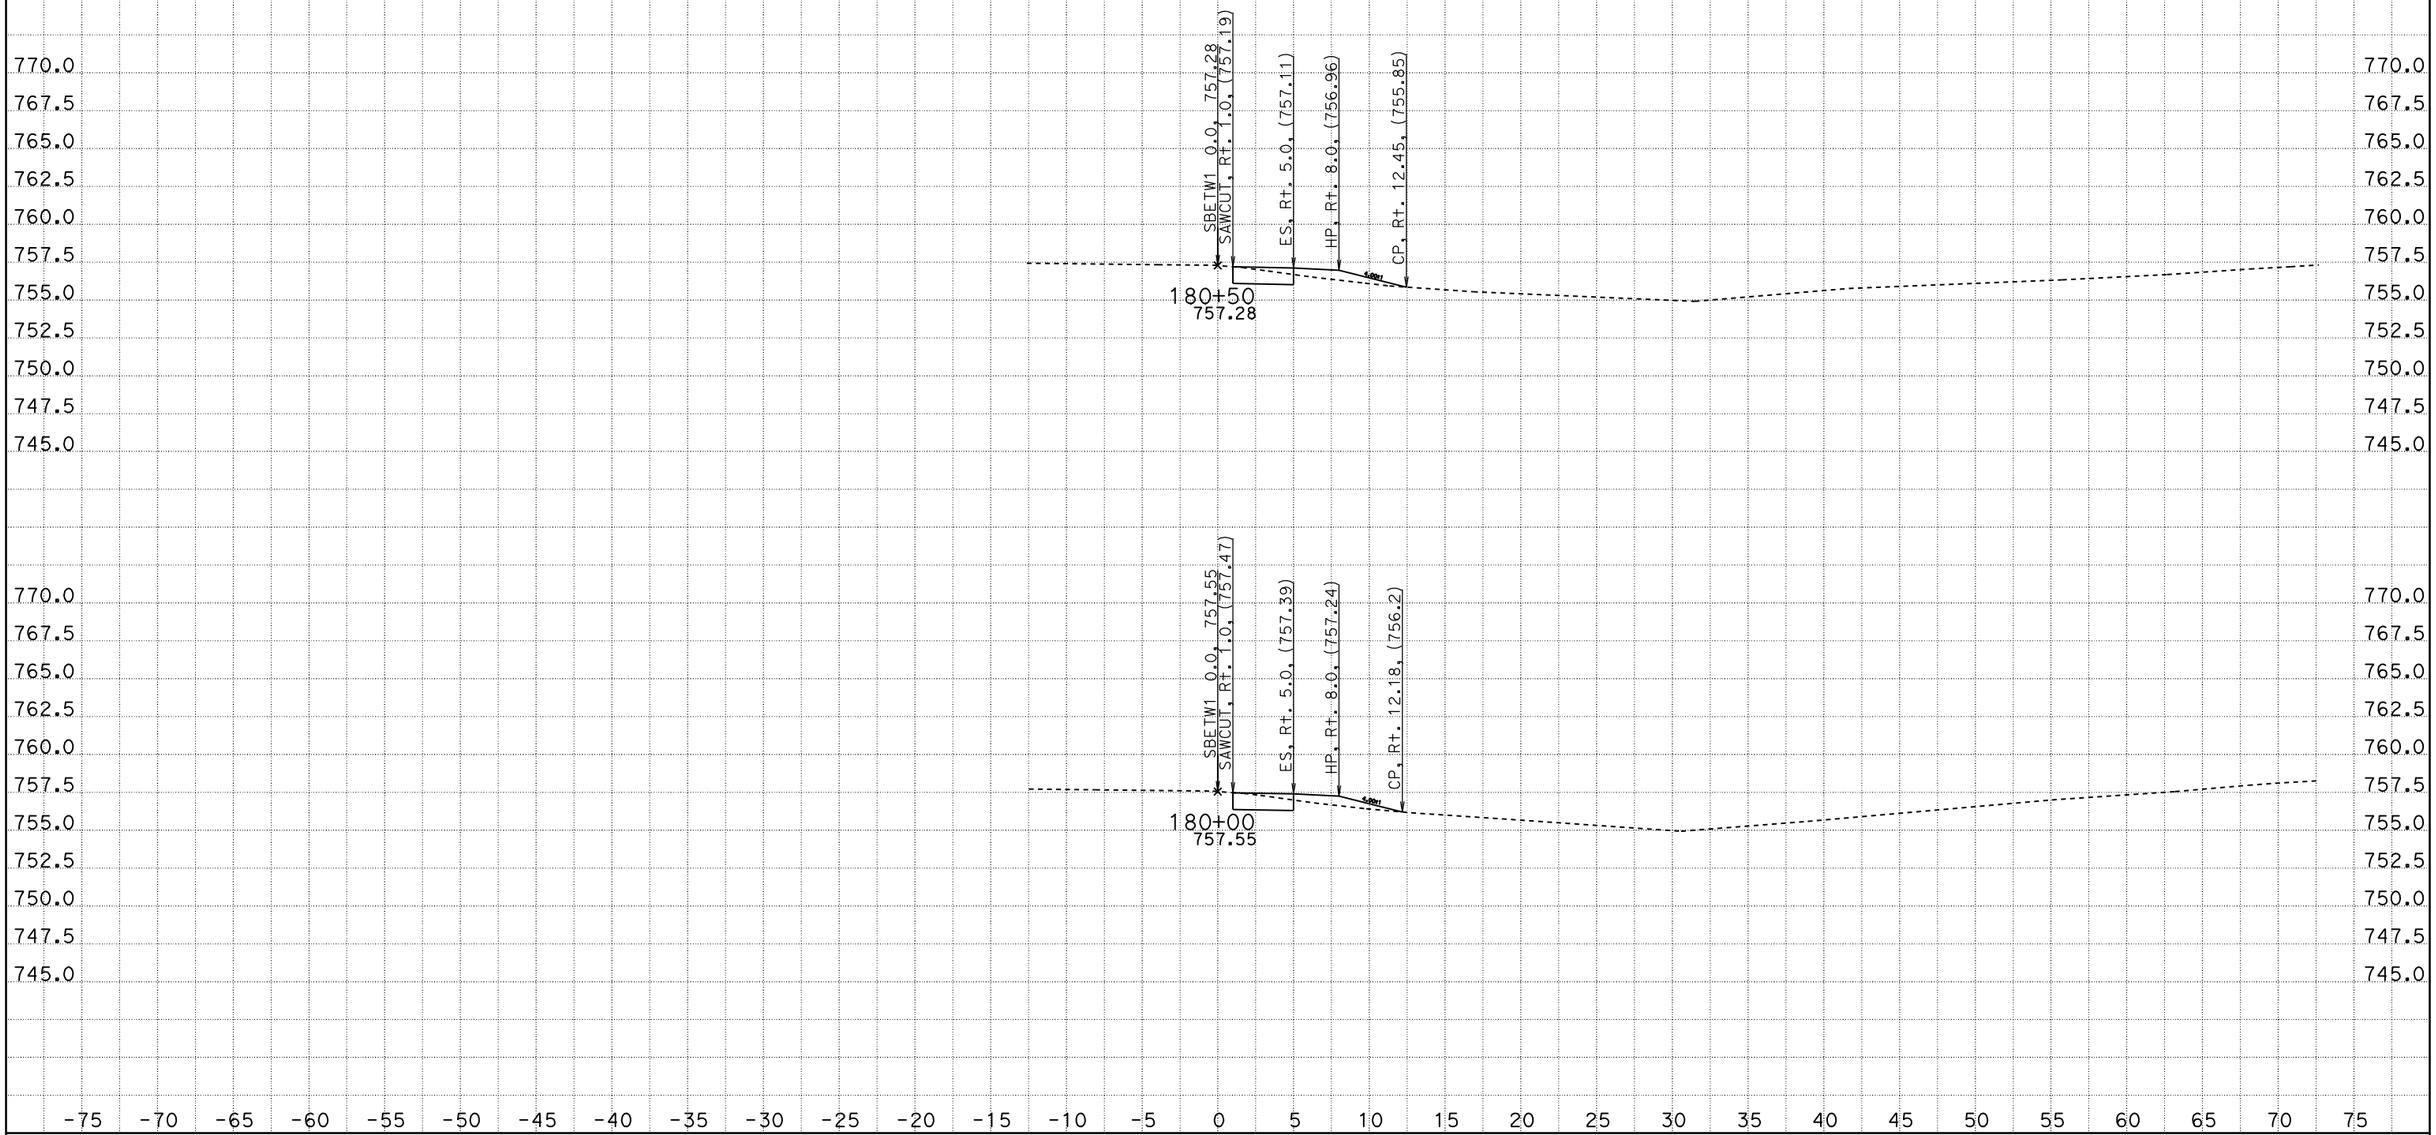

CREATED BY: SCOTT KIRKISH
DATE: 1/13/2012
KC Project: 5110005 File: D:\kcdata\5110005\design2.ear

CONTRACT: 05000203031 (05-1A2201)
DIST/CO/RTE/PM: 05-SB-101-78.4/82.2
PROJECT ID: 101 ORCUTT SHOULDER WIDENING

SCALE: 1" = 5' Horiz.
1" = 5' Vert.

All Dimensions are US Survey Feet

SBETW1
CROSS SECTIONS

DESIGN STUDY ONLY

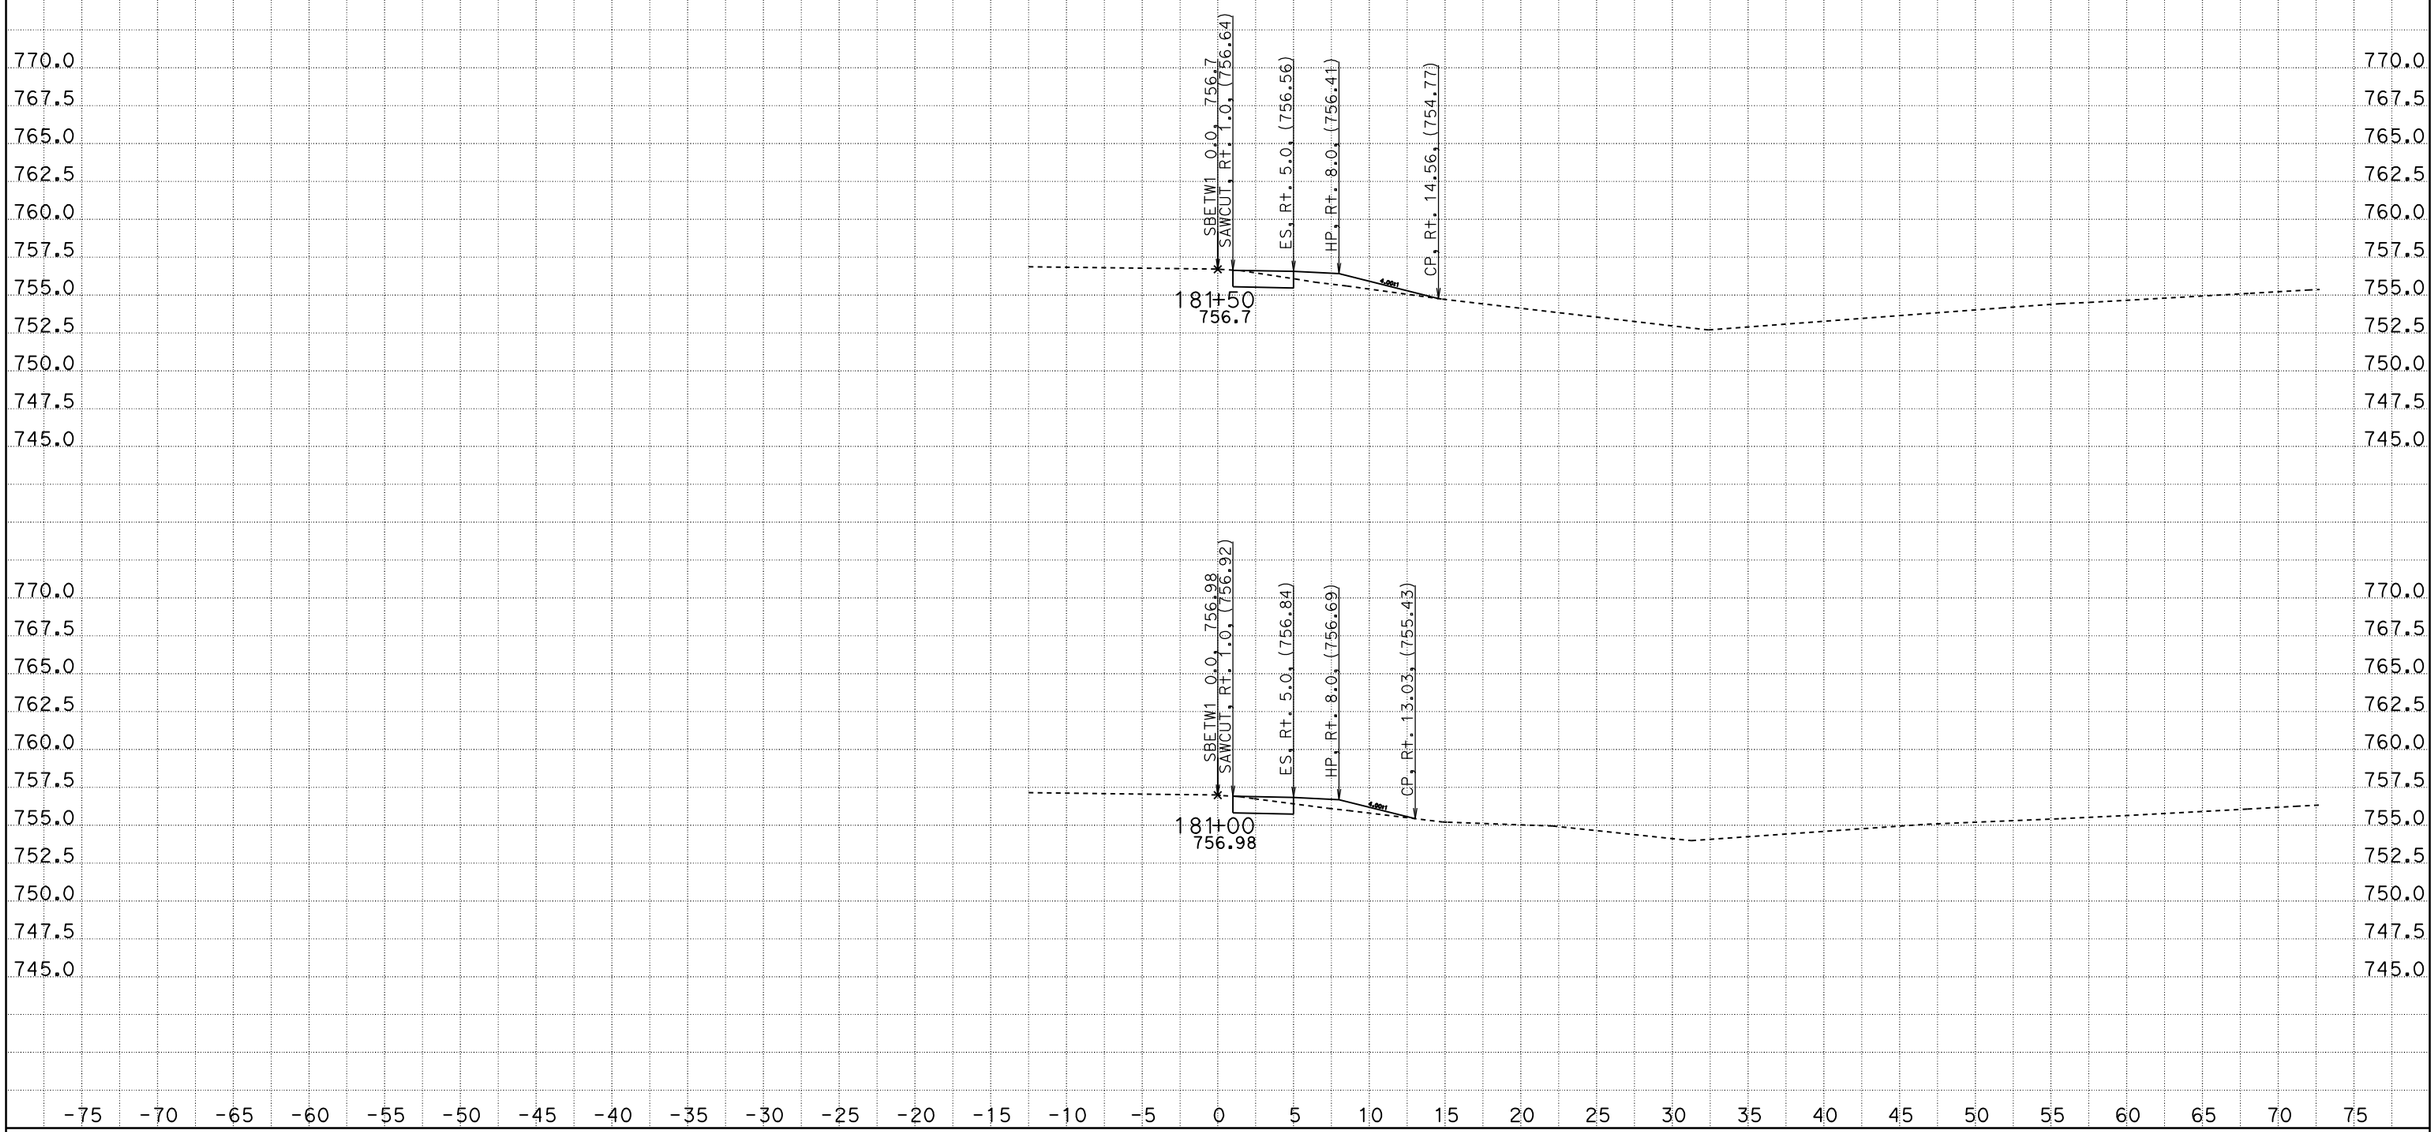

CREATED BY: SCOTT KIRKISH
DATE: 1/13/2012
KC Project: 5110005 File: D:\kcdata\5110005\design2.ear

CONTRACT: 05000203031 (05-1A2201)
DIST/CO/RTE/PM: 05-SB-101-78.4/82.2
PROJECT ID: 101 ORCUTT SHOULDER WIDENING

SCALE: 1" = 5' Horiz.
1" = 5' Vert.

All Dimensions are US Survey Feet

SBETW1
CROSS SECTIONS

DESIGN STUDY ONLY

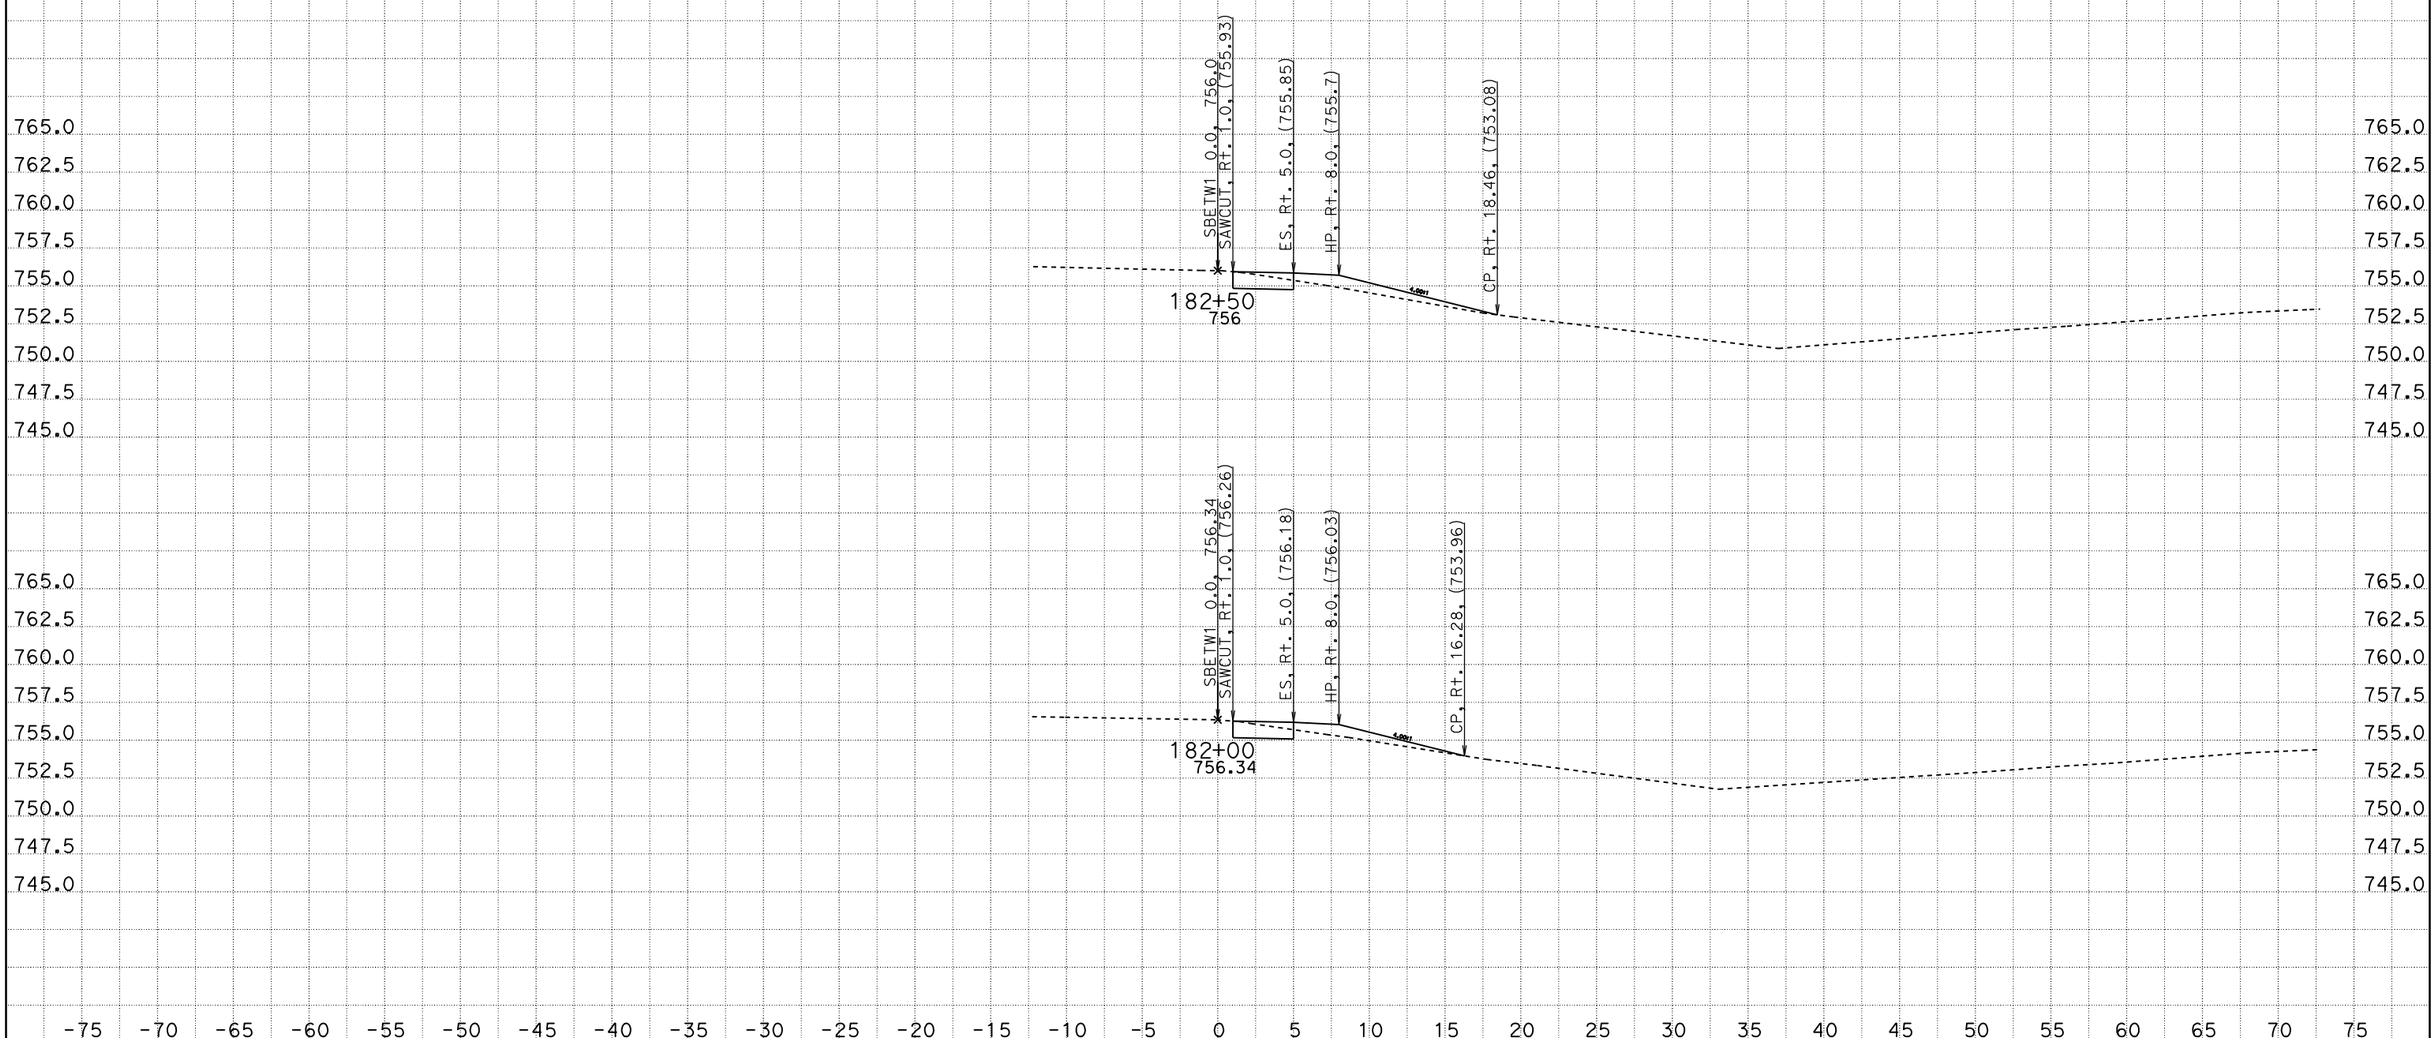

CREATED BY: SCOTT KIRKISH
DATE: 1/13/2012
KC Project: 5110005 File: D:\kcdata\5110005\design2.ear

CONTRACT: 05000203031 (05-1A2201)
DIST/CO/RTE/PM: 05-SB-101-78.4/82.2
PROJECT ID: 101 ORCUTT SHOULDER WIDENING

SCALE: 1" = 5' Horiz.
1" = 5' Vert.

All Dimensions are US Survey Feet

SBETW1
CROSS SECTIONS

DESIGN STUDY ONLY

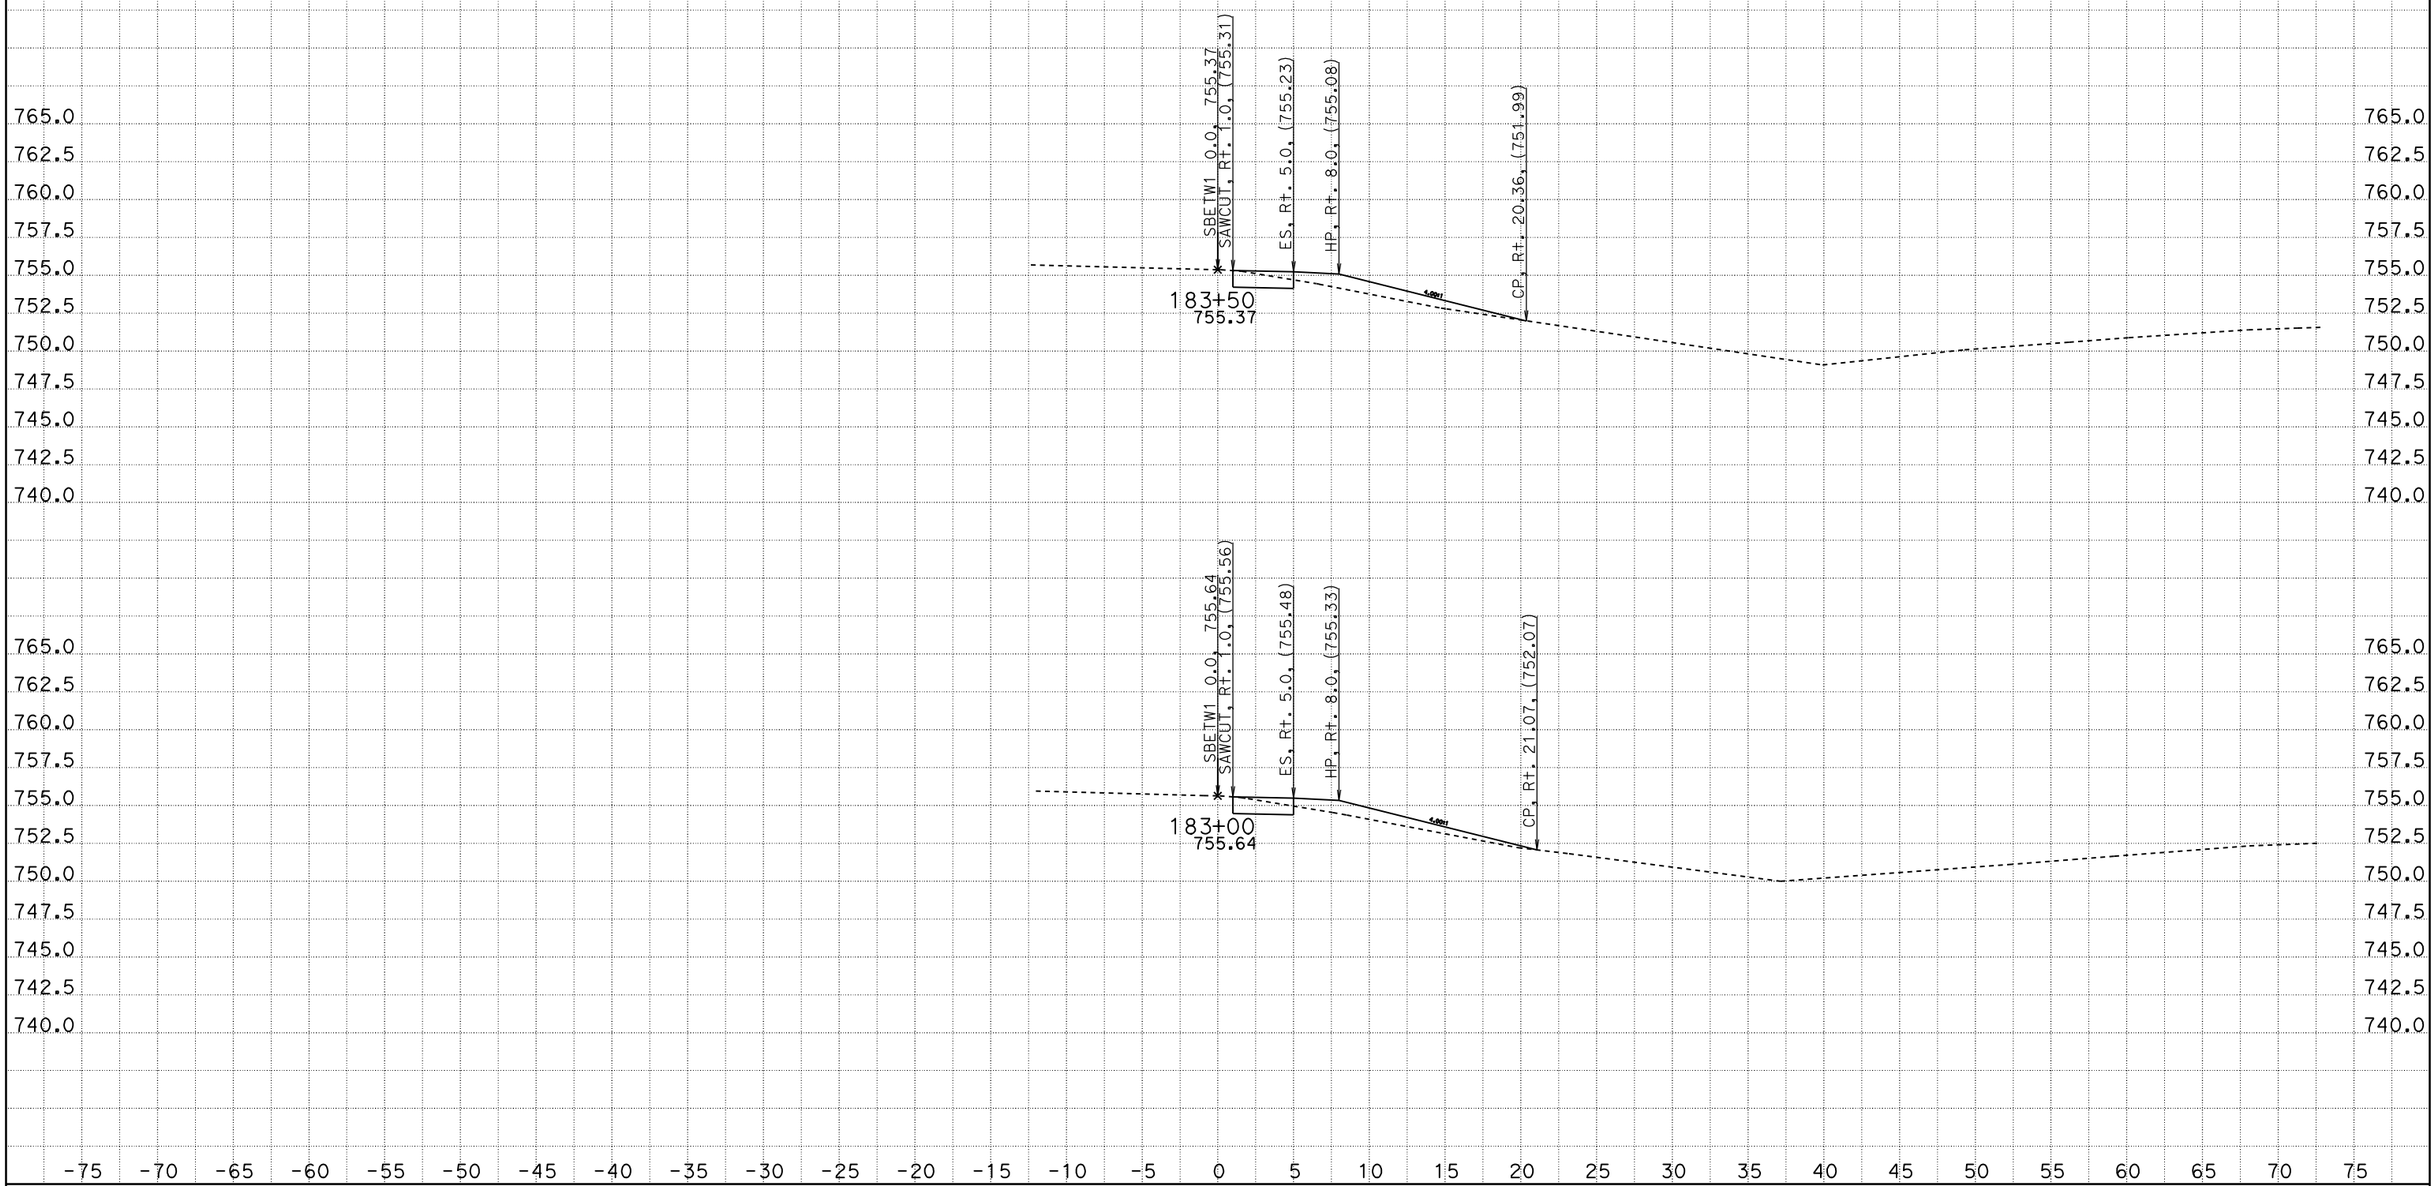

CREATED BY: SCOTT KIRKISH
DATE: 1/13/2012
KC Project: 5110005 File: D:\kcdata\5110005\design2.ear

CONTRACT: 05000203031 (05-1A2201)
DIST/CO/RTE/PM: 05-SB-101-78.4/82.2
PROJECT ID: 101 ORCUTT SHOULDER WIDENING

SCALE: 1" = 5' Horiz.
1" = 5' Vert.

All Dimensions are US Survey Feet

SBETW1
CROSS SECTIONS

DESIGN STUDY ONLY

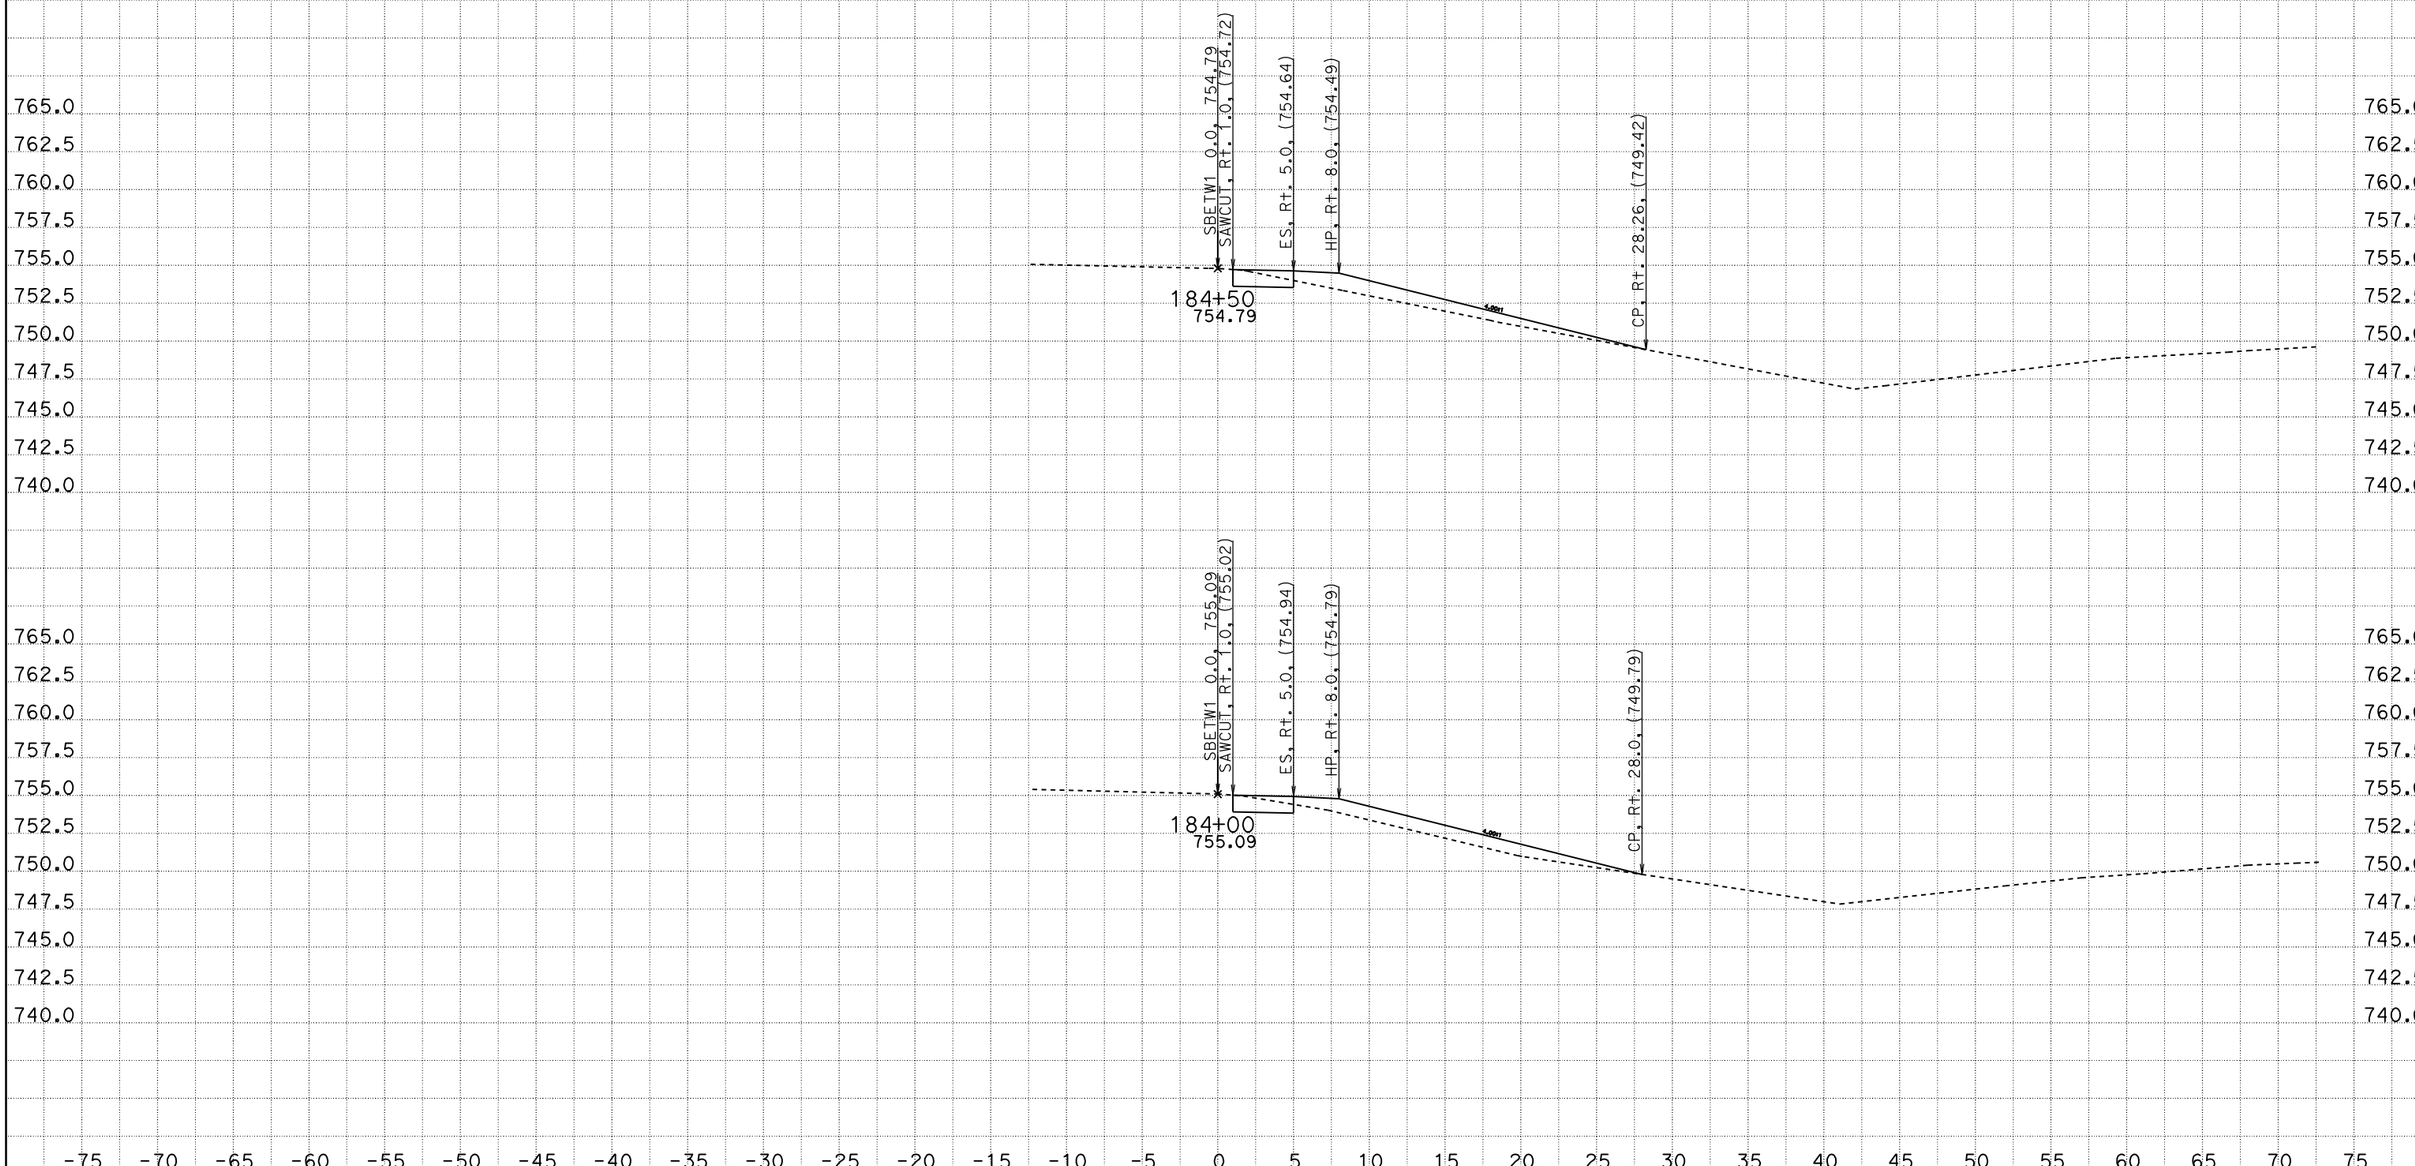

CREATED BY: SCOTT KIRKISH
DATE: 1/13/2012
KC Project: 5110005 File: D:\kcdata\5110005\design2.ear

CONTRACT: 05000203031 (05-1A2201)
DIST/CO/RTE/PM: 05-SB-101-78.4/82.2
PROJECT ID: 101 ORCUTT SHOULDER WIDENING

SCALE: 1" = 5' Horiz.
1" = 5' Vert.

All Dimensions are US Survey Feet

SBETW1
CROSS SECTIONS

DESIGN STUDY ONLY

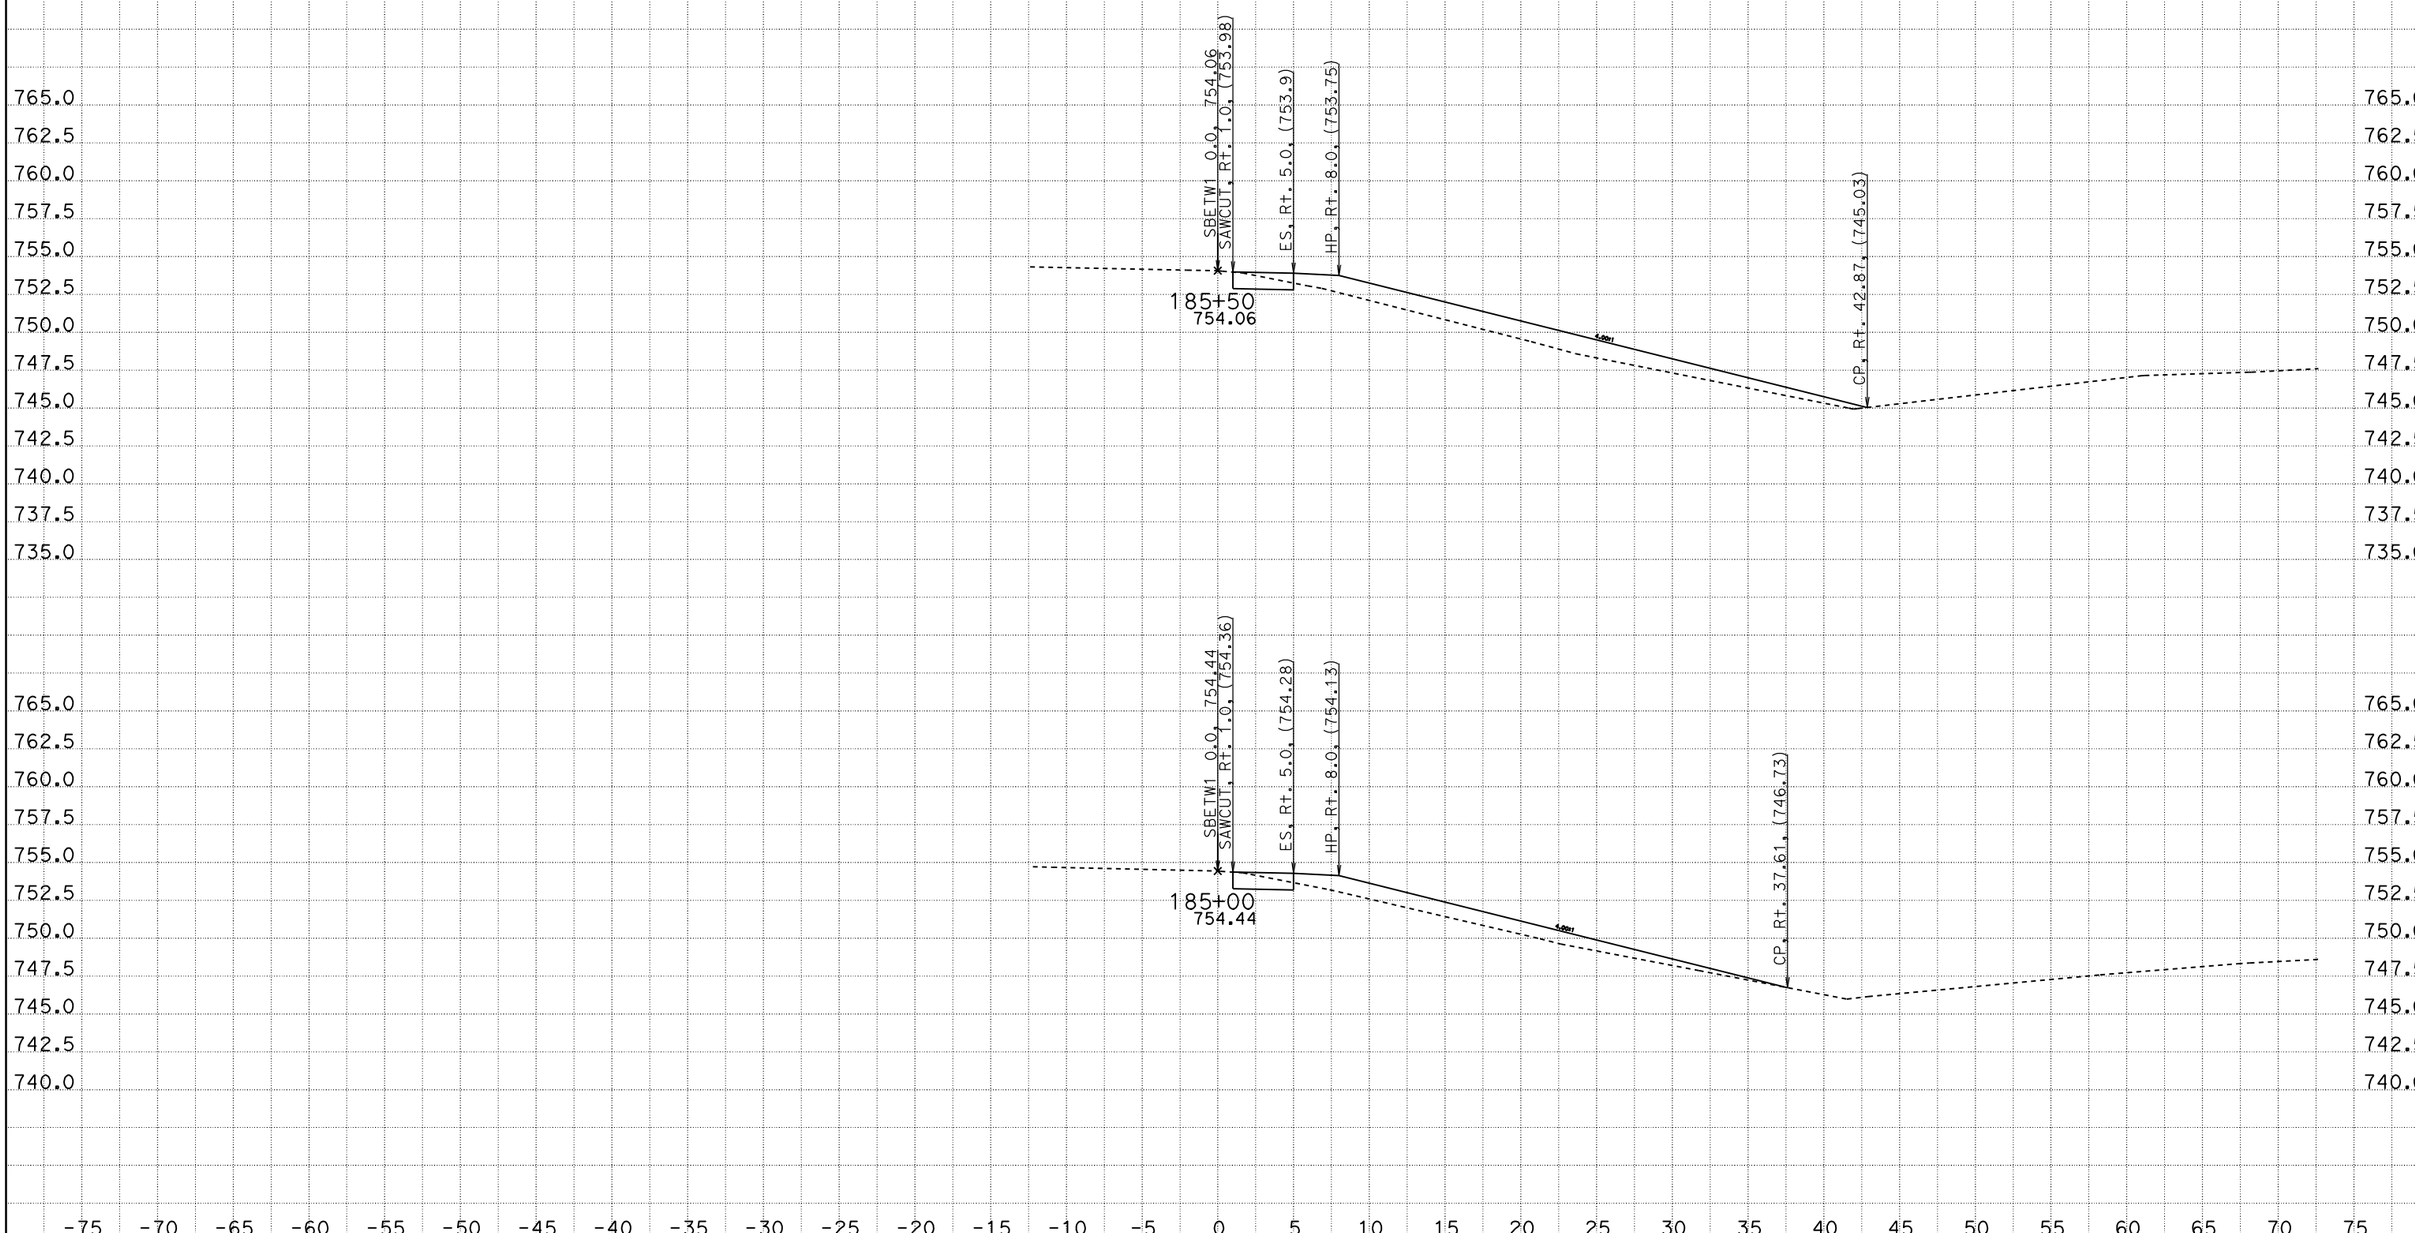

CREATED BY: SCOTT KIRKISH
DATE: 1/13/2012
KC Project: 5110005 File: D:\kcdata\5110005\design2.ear

CONTRACT: 05000203031 (05-1A2201)
DIST/CO/RTE/PM: 05-SB-101-78.4/82.2
PROJECT ID: 101 ORCUTT SHOULDER WIDENING

SCALE: 1" = 5' Horiz.
1" = 5' Vert.

All Dimensions are US Survey Feet

SBETW1
CROSS SECTIONS

DESIGN STUDY ONLY

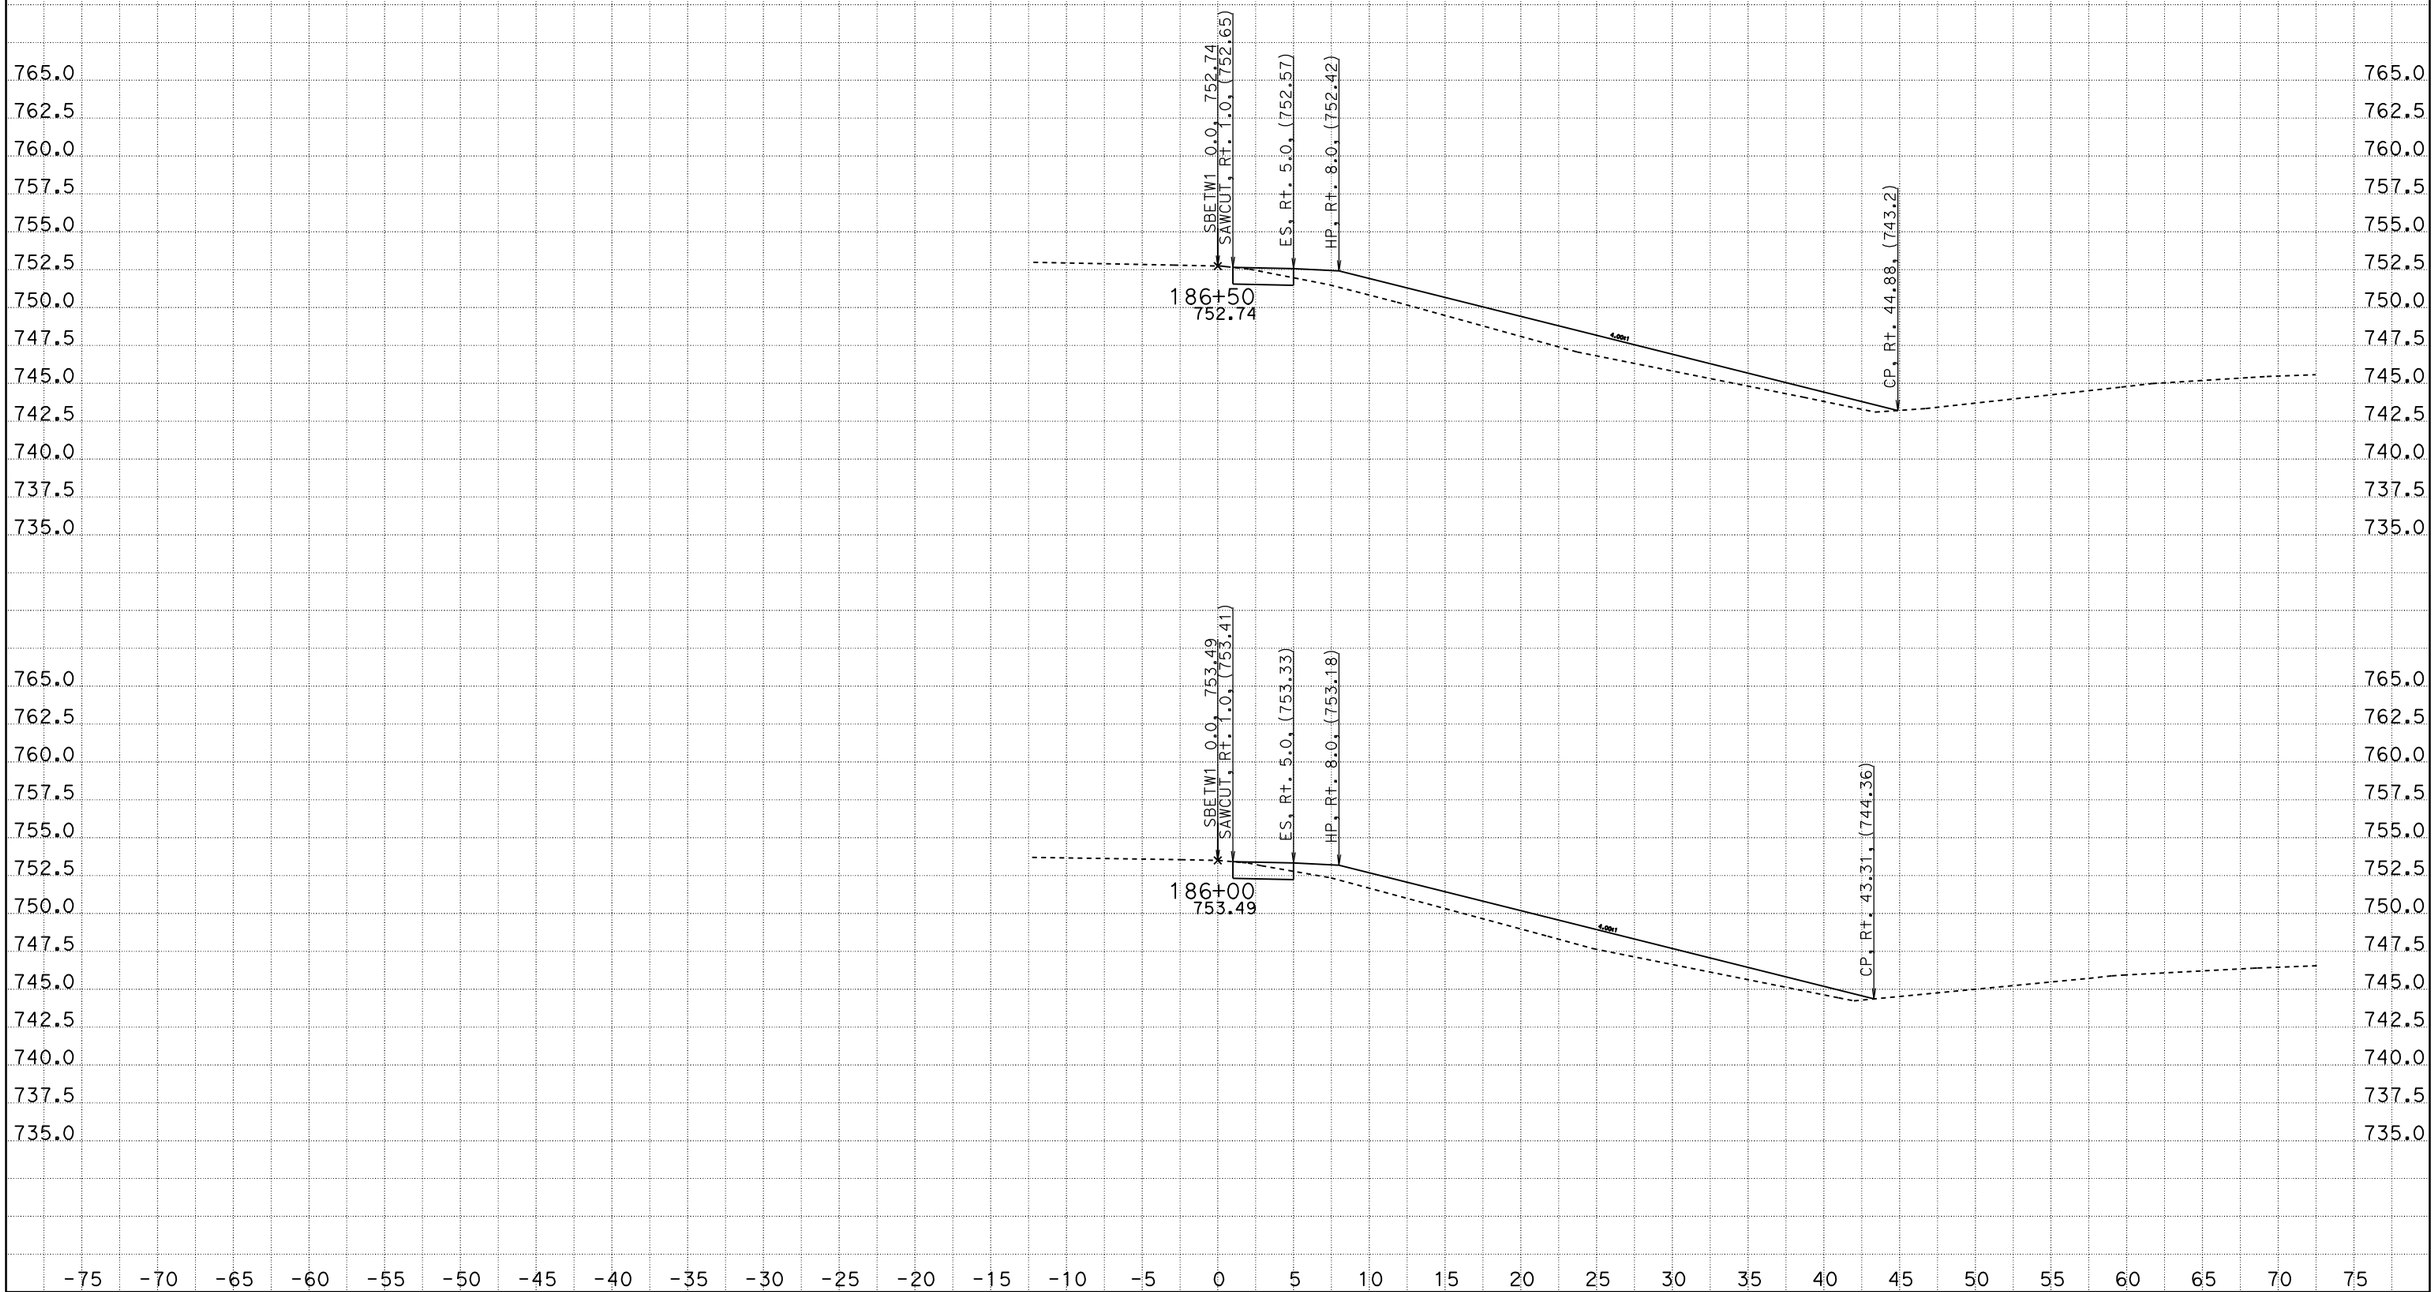

CREATED BY: SCOTT KIRKISH
DATE: 1/13/2012
KC Project: 5110005 File: D:\kcdata\5110005\design2.ear

CONTRACT: 05000203031 (05-1A2201)
DIST/CO/RTE/PM: 05-SB-101-78.4/82.2
PROJECT ID: 101 ORCUTT SHOULDER WIDENING

SCALE: 1" = 5' Horiz.
1" = 5' Vert.

All Dimensions are US Survey Feet

SBETW1
CROSS SECTIONS

DESIGN STUDY ONLY

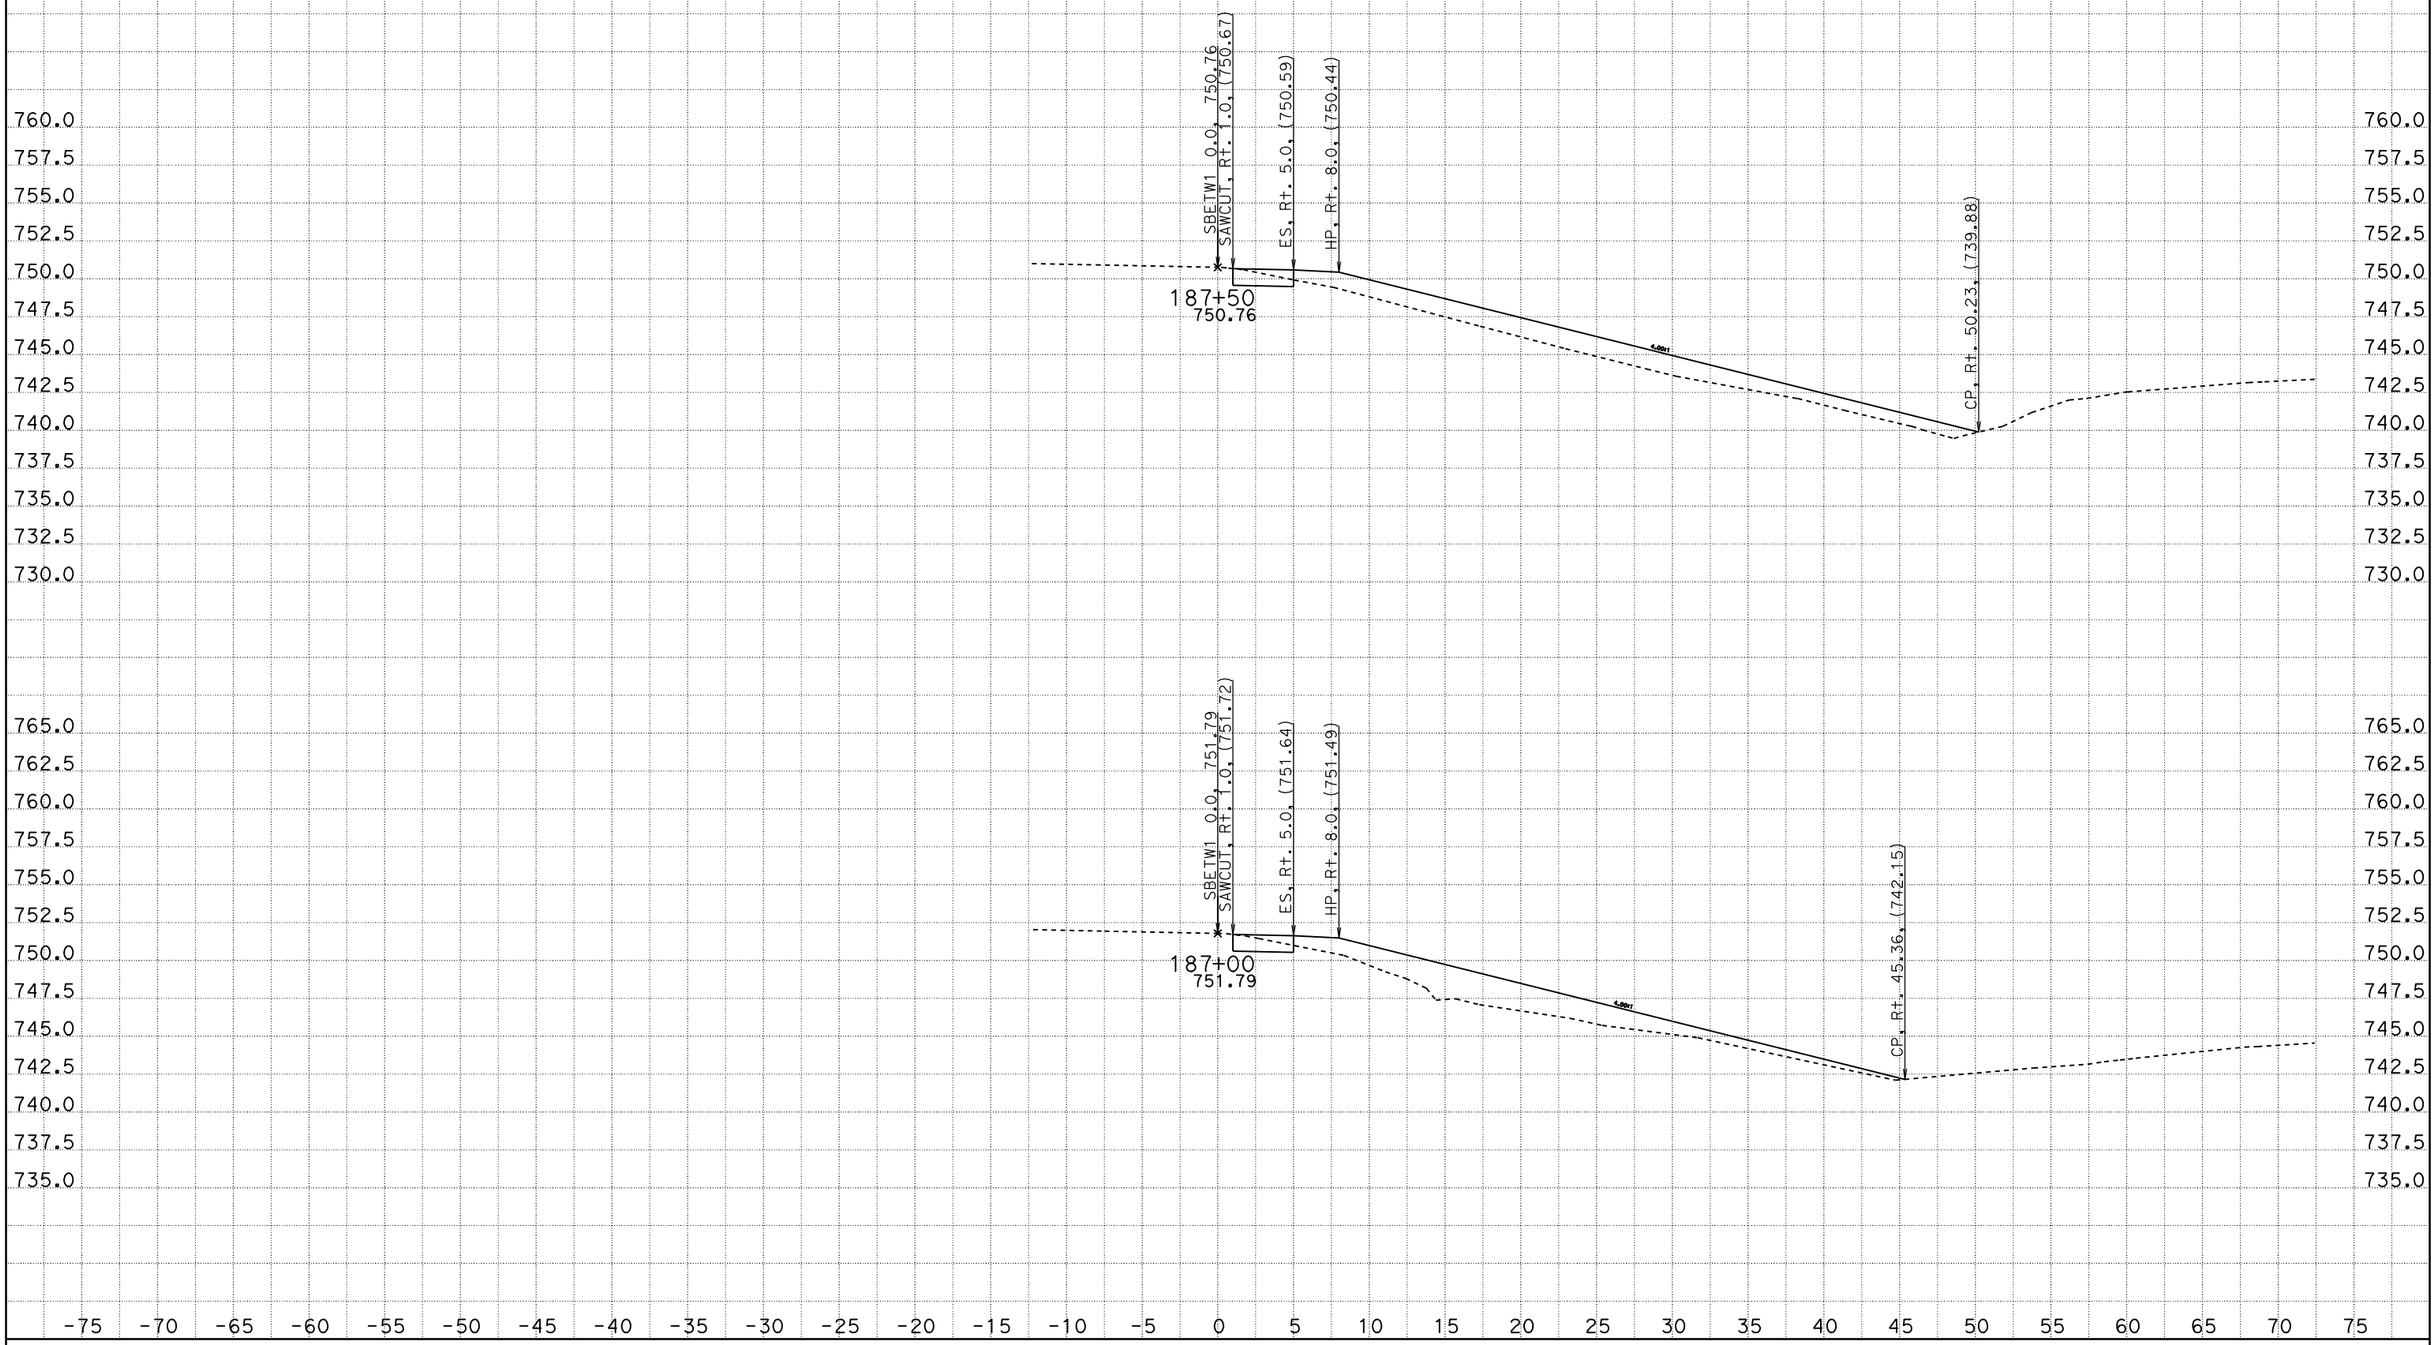

CREATED BY: SCOTT KIRKISH
DATE: 1/13/2012
KC Project: 5110005 File: D:\kcdata\5110005\design2.ear

CONTRACT: 05000203031 (05-1A2201)
DIST/CO/RTE/PM: 05-SB-101-78.4/82.2
PROJECT ID: 101 ORCUTT SHOULDER WIDENING

SCALE: 1" = 5' Horiz.
1" = 5' Vert.

All Dimensions are US Survey Feet

SBETW1
CROSS SECTIONS

DESIGN STUDY ONLY

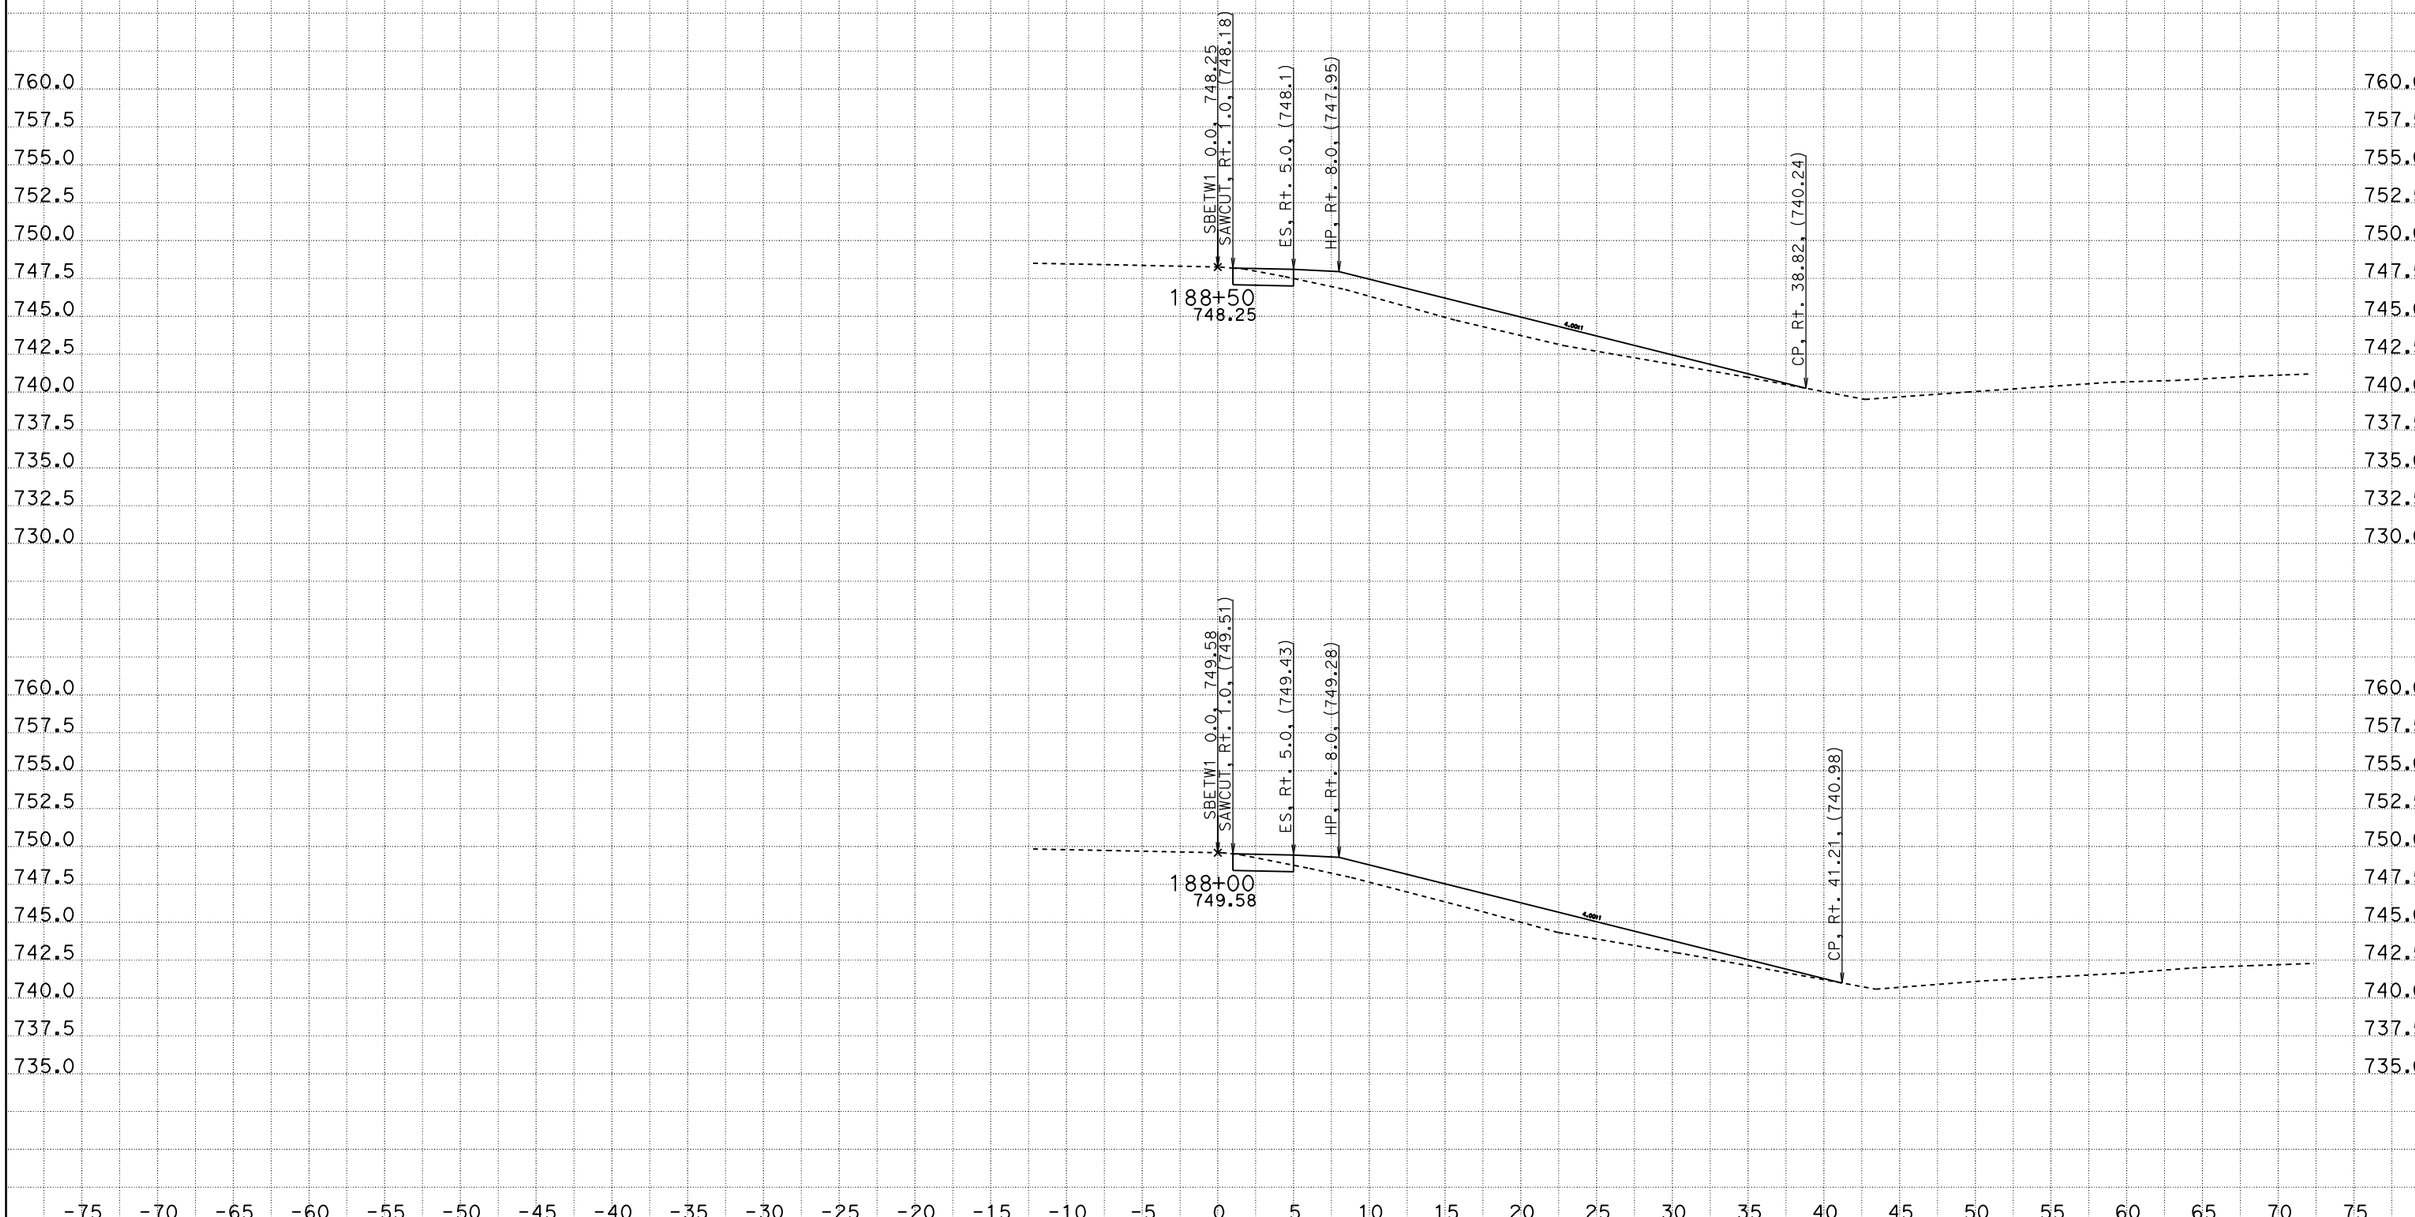

CREATED BY: SCOTT KIRKISH
DATE: 1/13/2012
KC Project: 5110005 File: D:\kcdata\5110005\design2.ear

CONTRACT: 05000203031 (05-1A2201)
DIST/CO/RTE/PM: 05-SB-101-78.4/82.2
PROJECT ID: 101 ORCUTT SHOULDER WIDENING

SCALE: 1" = 5' Horiz.
1" = 5' Vert.

All Dimensions are US Survey Feet

SBETW1
CROSS SECTIONS

DESIGN STUDY ONLY

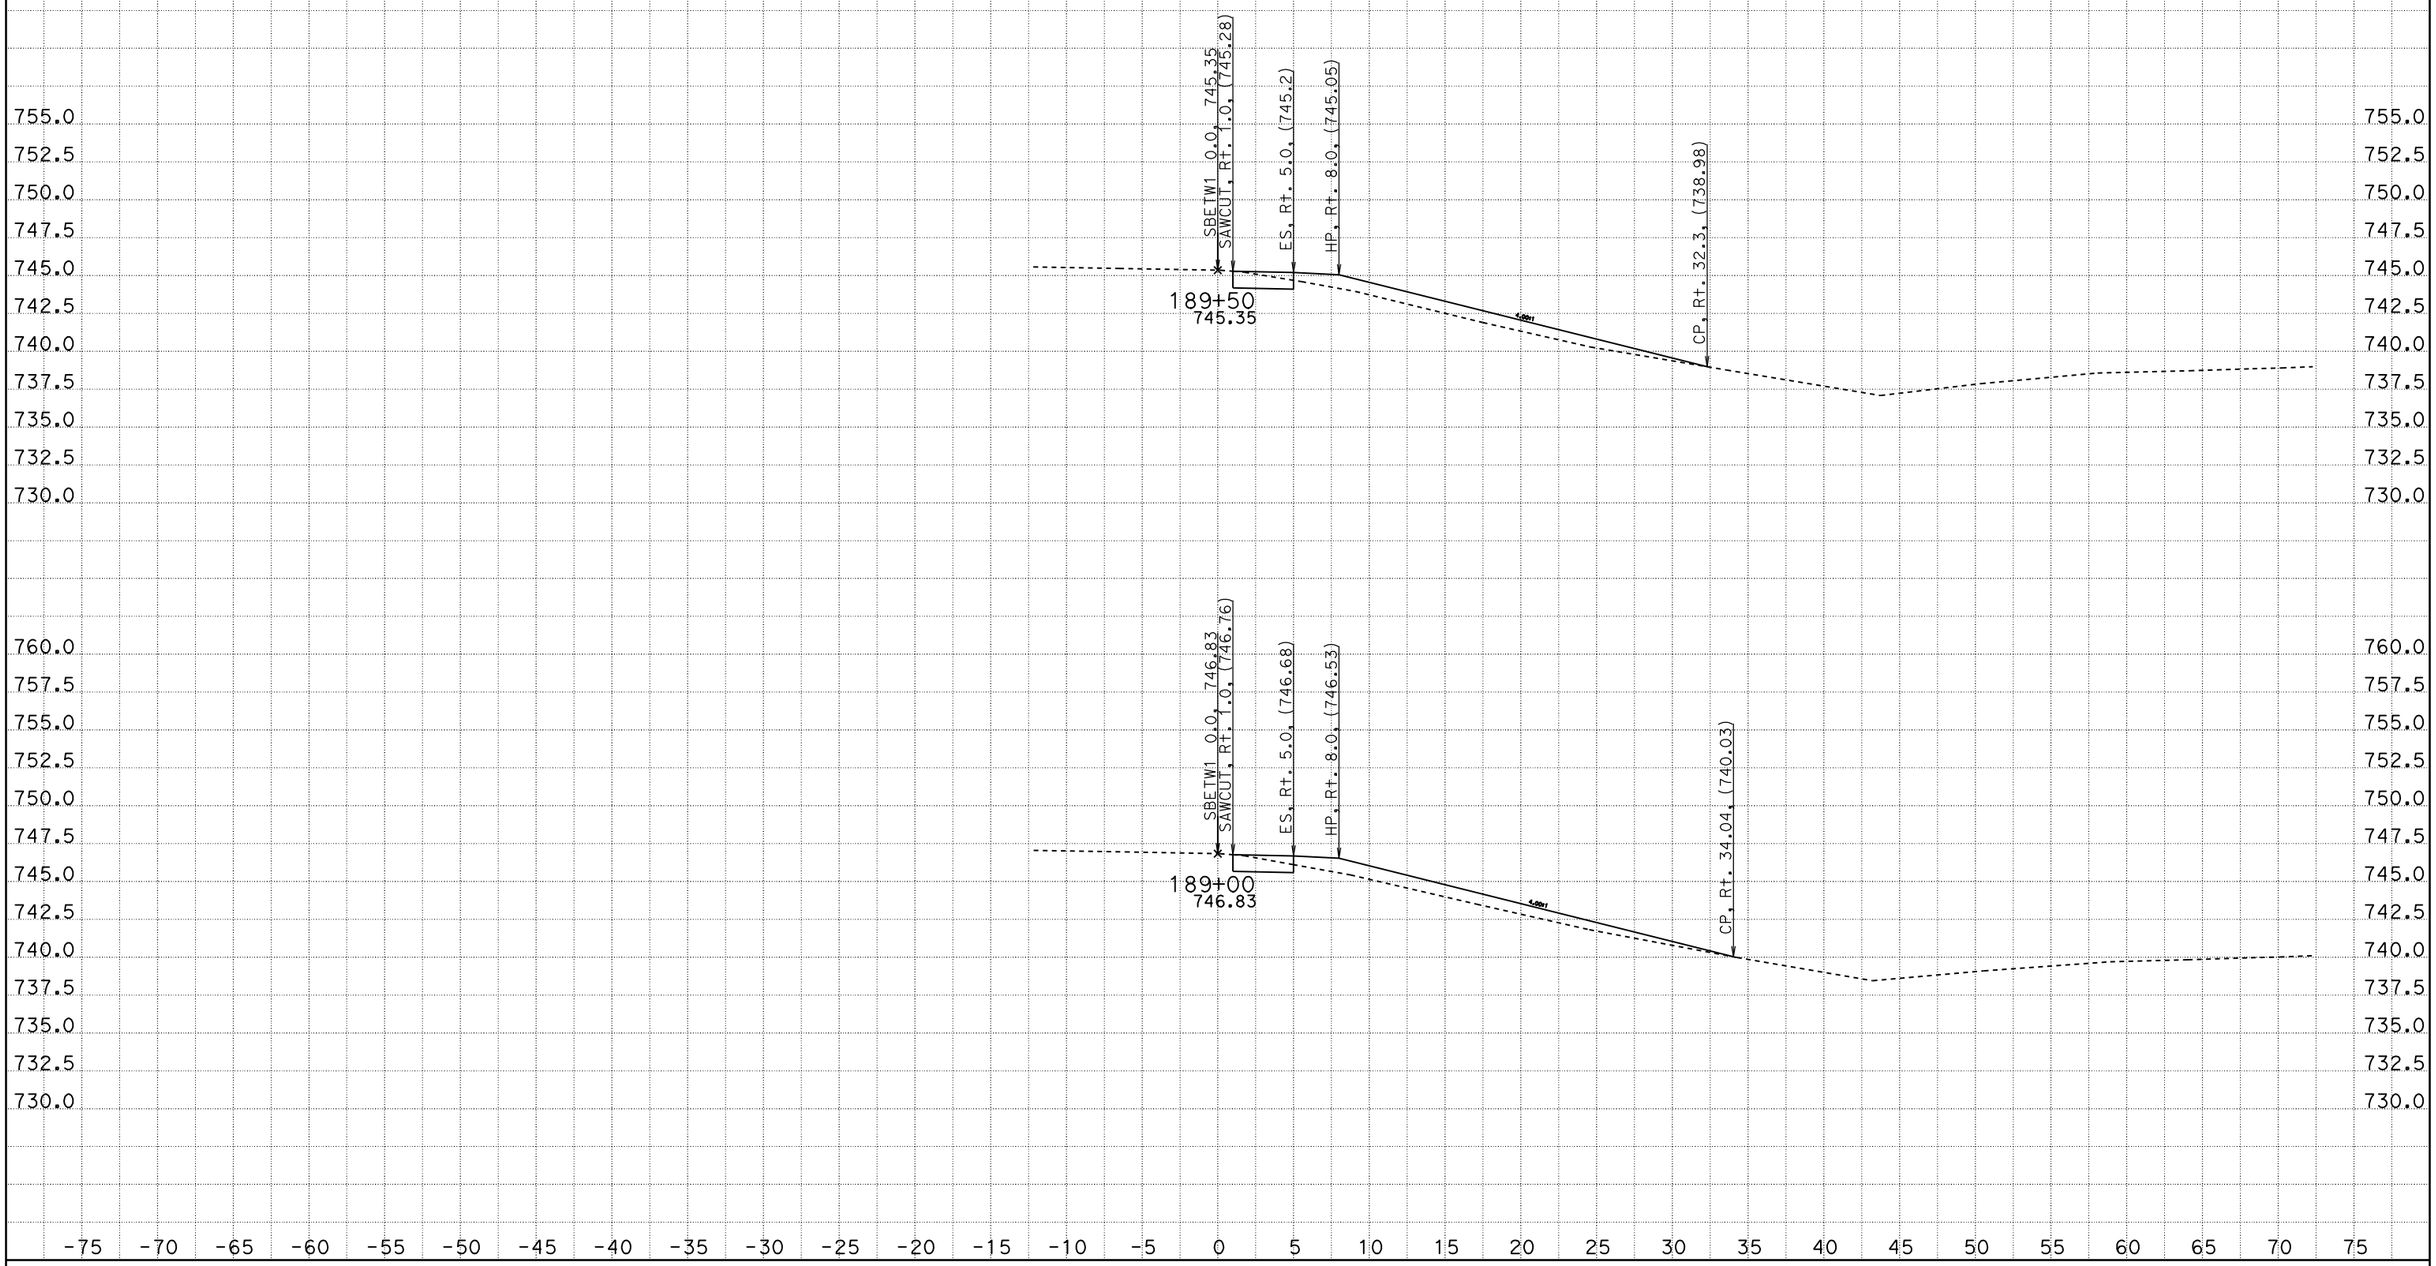

CREATED BY: SCOTT KIRKISH
DATE: 1/13/2012
KC Project: 5110005 File: D:\kcdata\5110005\design2.ear

CONTRACT: 05000203031 (05-1A2201)
DIST/CO/RTE/PM: 05-SB-101-78.4/82.2
PROJECT ID: 101 ORCUTT SHOULDER WIDENING

SCALE: 1" = 5' Horiz.
1" = 5' Vert.
All Dimensions are US Survey Feet

SBETW1
CROSS SECTIONS
SHEET 71 OF 168

DESIGN STUDY ONLY

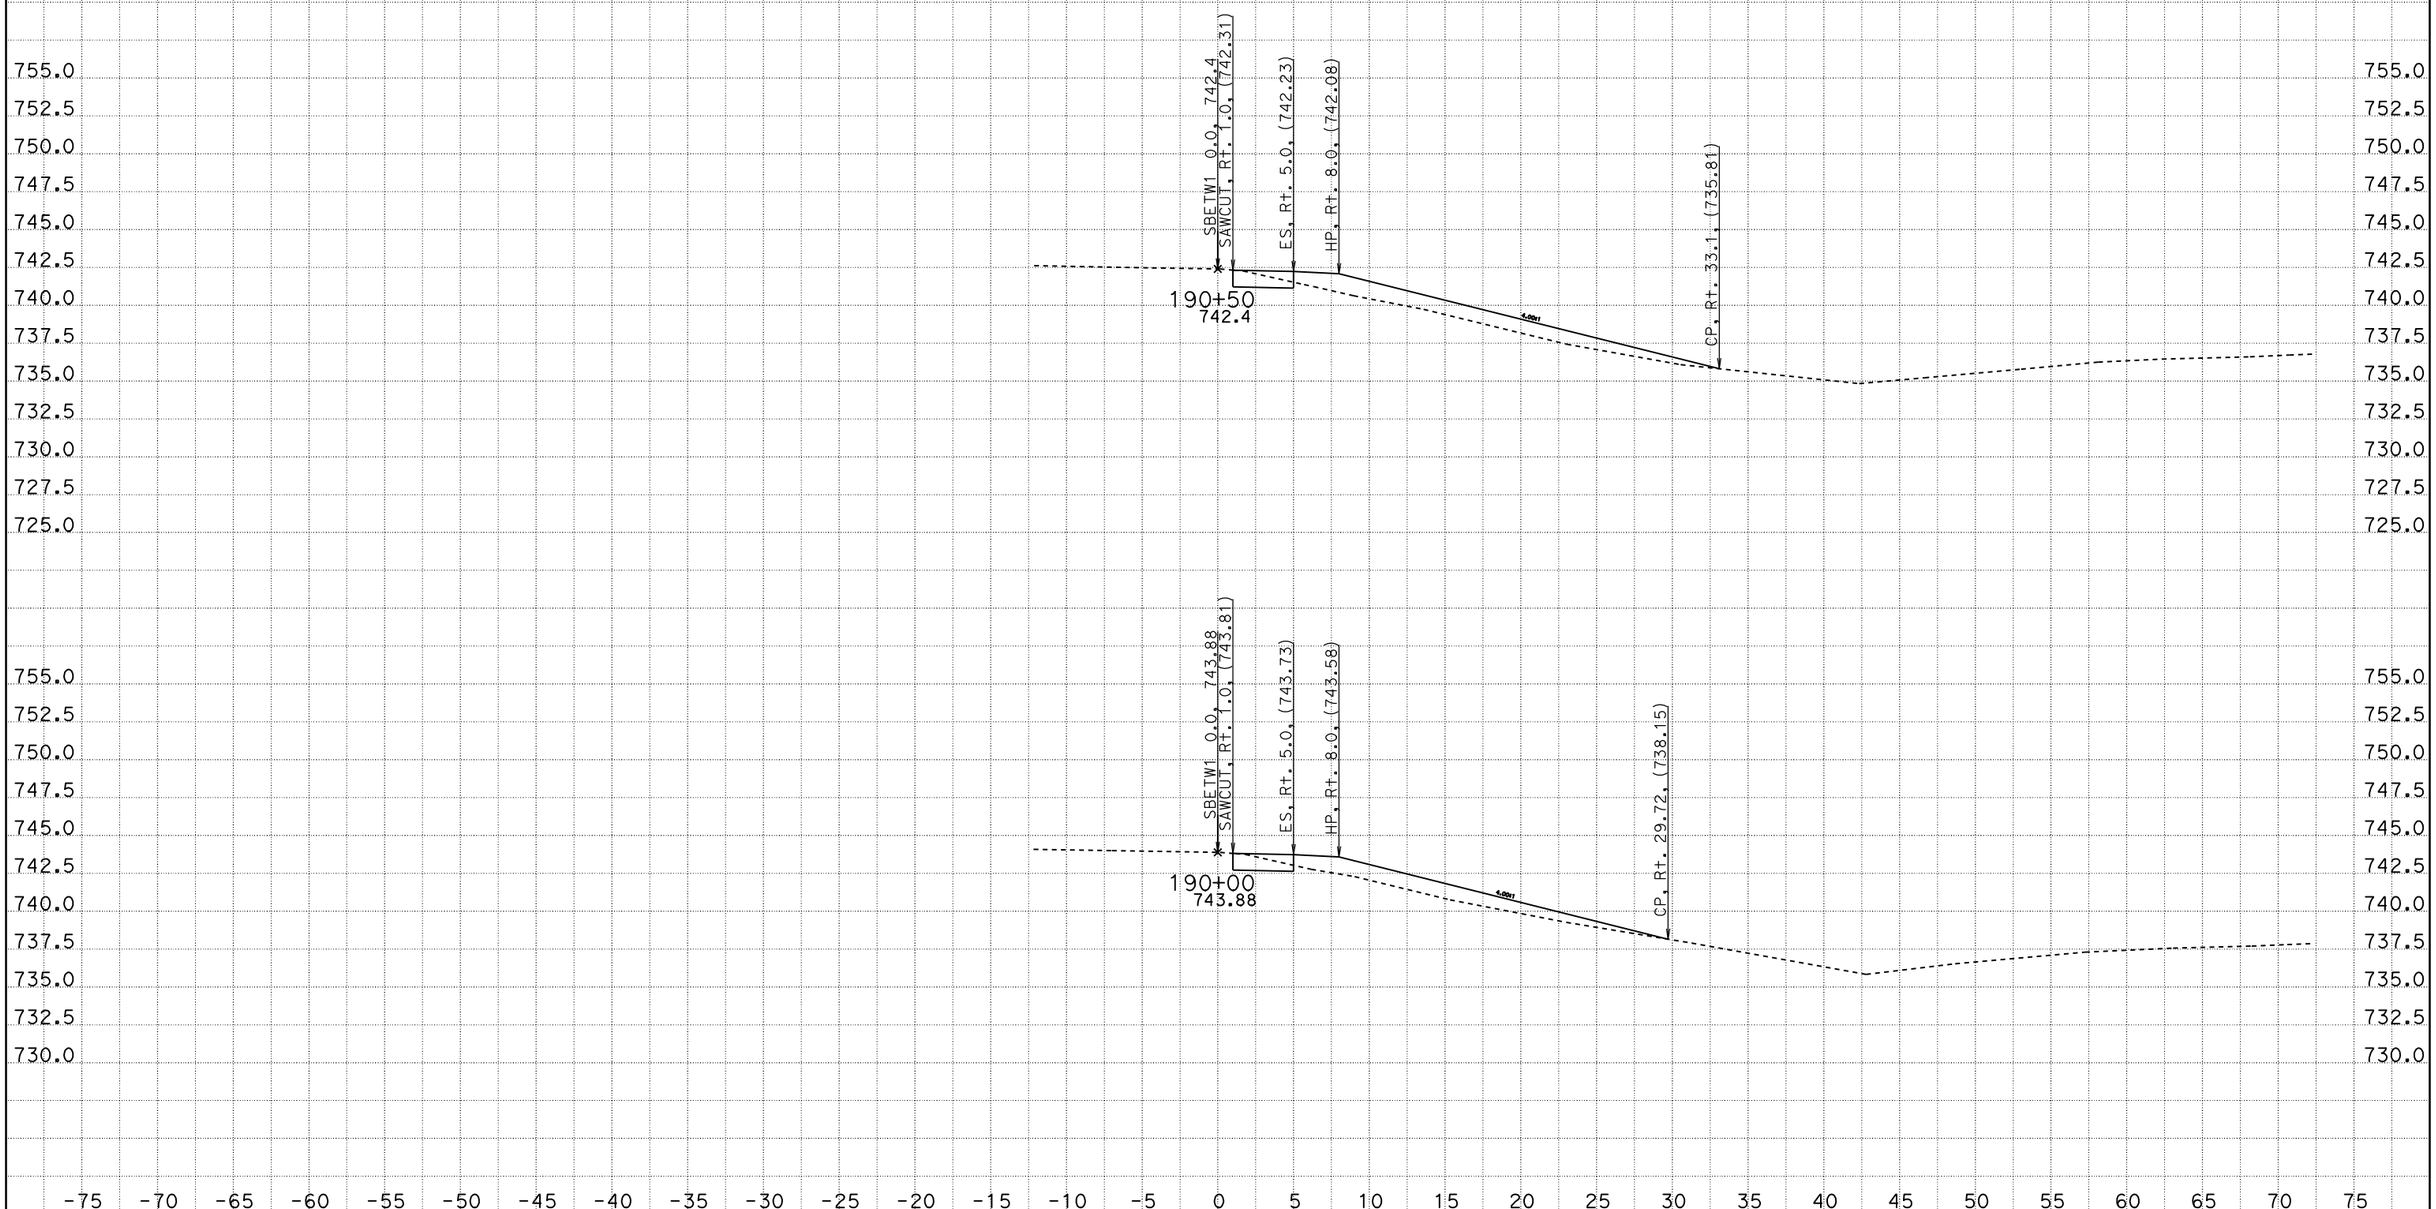

CREATED BY: SCOTT KIRKISH
DATE: 1/13/2012
KC Project: 5110005 File: D:\kcdata\5110005\design2.ear

CONTRACT: 05000203031 (05-1A2201)
DIST/CO/RTE/PM: 05-SB-101-78.4/82.2
PROJECT ID: 101 ORCUTT SHOULDER WIDENING

SCALE: 1" = 5' Horiz.
1" = 5' Vert.

All Dimensions are US Survey Feet

SBETW1
CROSS SECTIONS

DESIGN STUDY ONLY

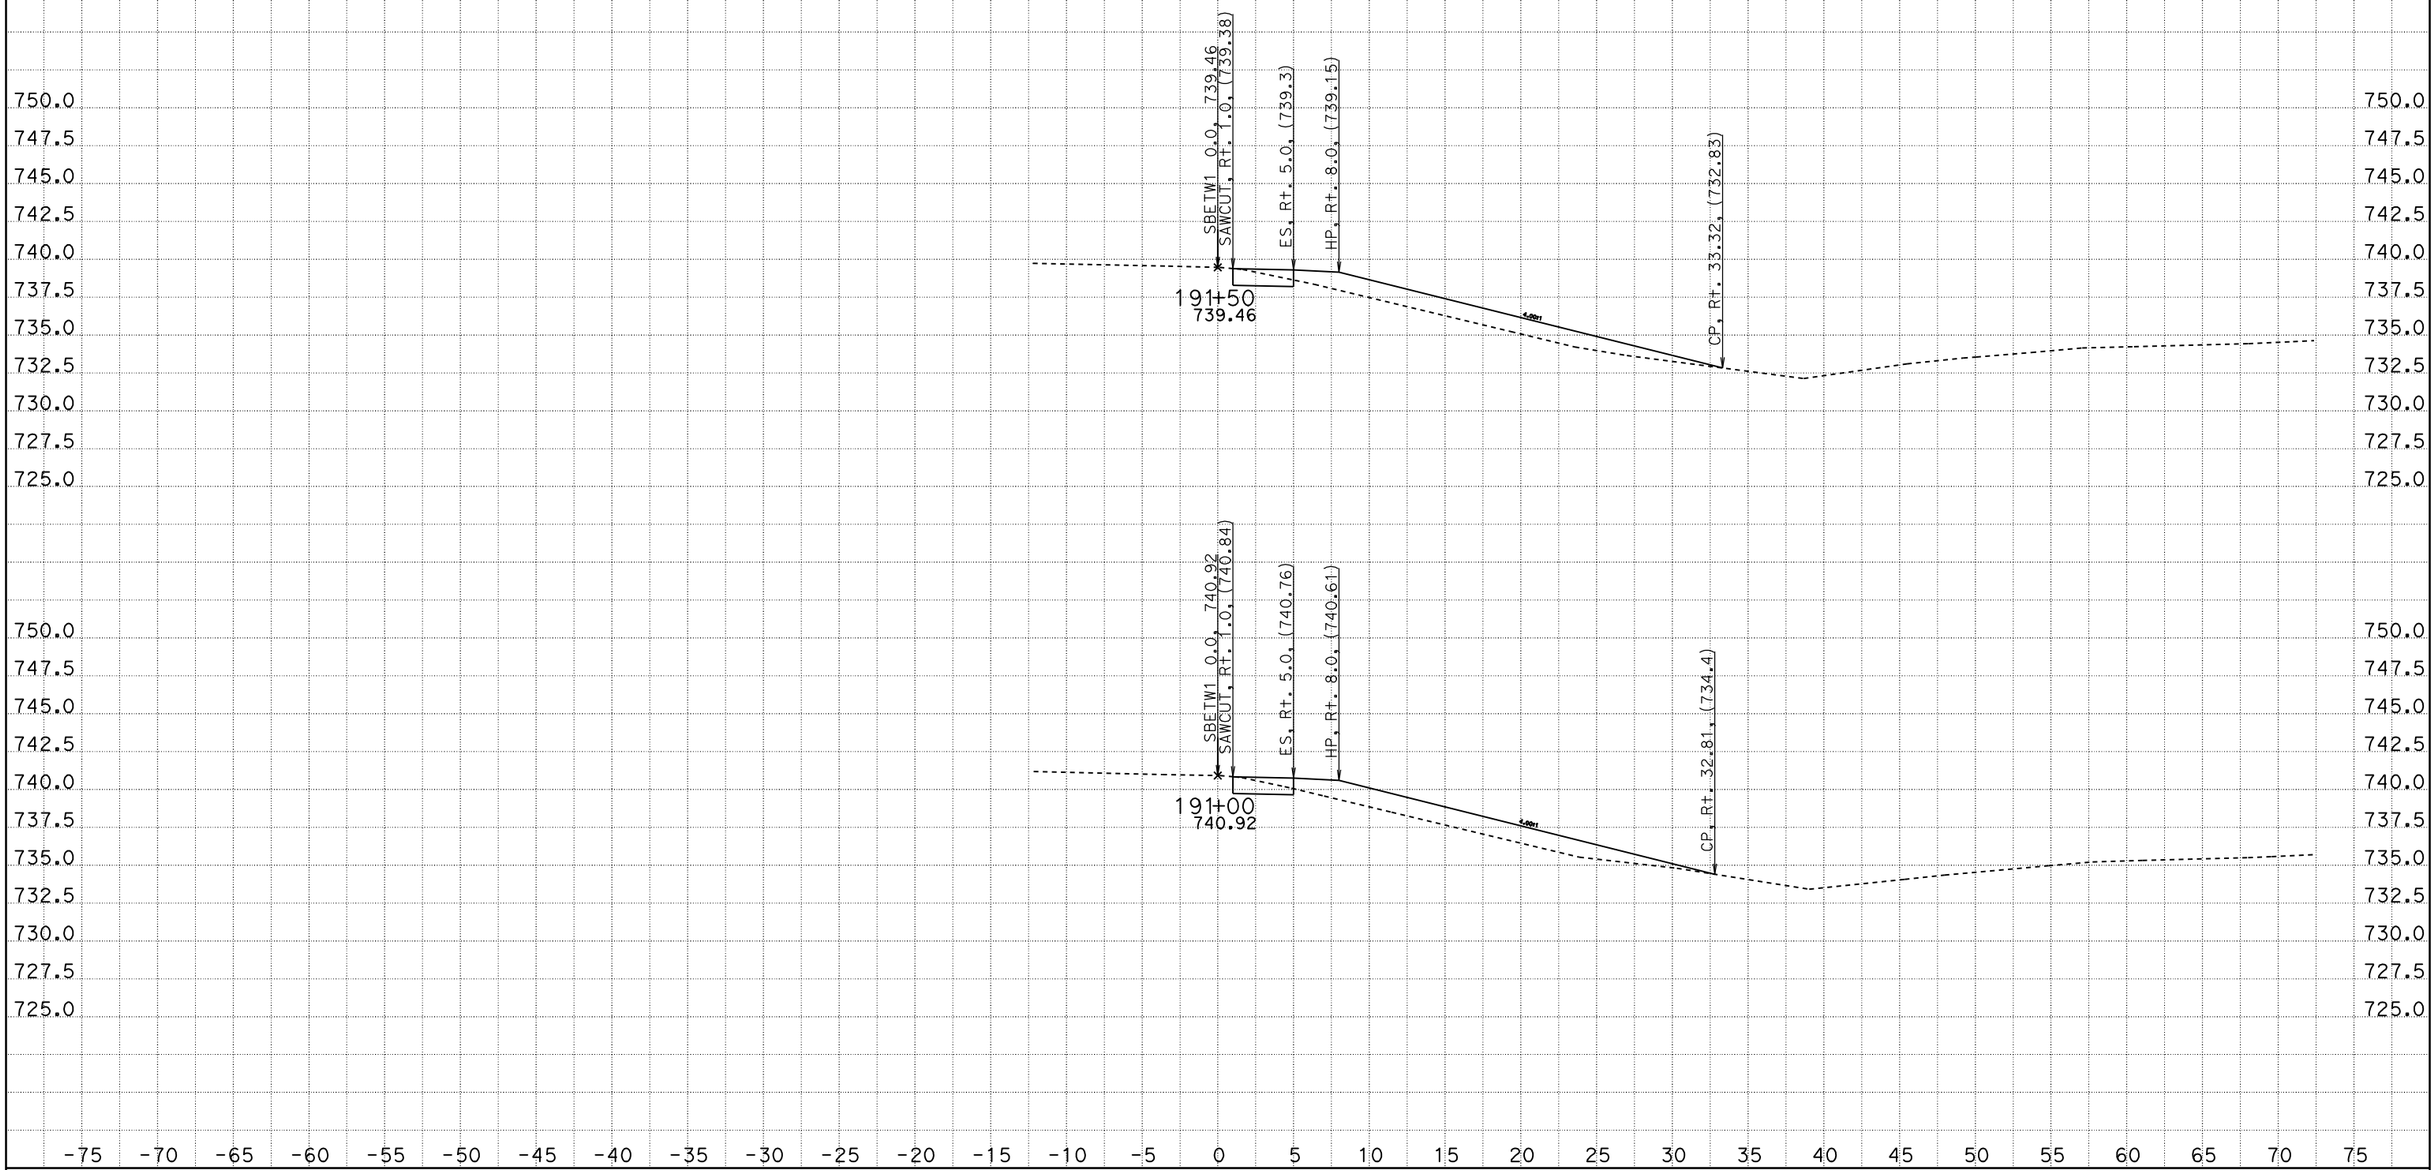

CREATED BY: SCOTT KIRKISH
DATE: 1/13/2012
KC Project: 5110005 File: D:\kcdata\5110005\design2.ear

CONTRACT: 05000203031 (05-1A2201)
DIST/CO/RTE/PM: 05-SB-101-78.4/82.2
PROJECT ID: 101 ORCUTT SHOULDER WIDENING

SCALE: 1" = 5' Horiz.
1" = 5' Vert.

All Dimensions are US Survey Feet

SBETW1
CROSS SECTIONS

DESIGN STUDY ONLY

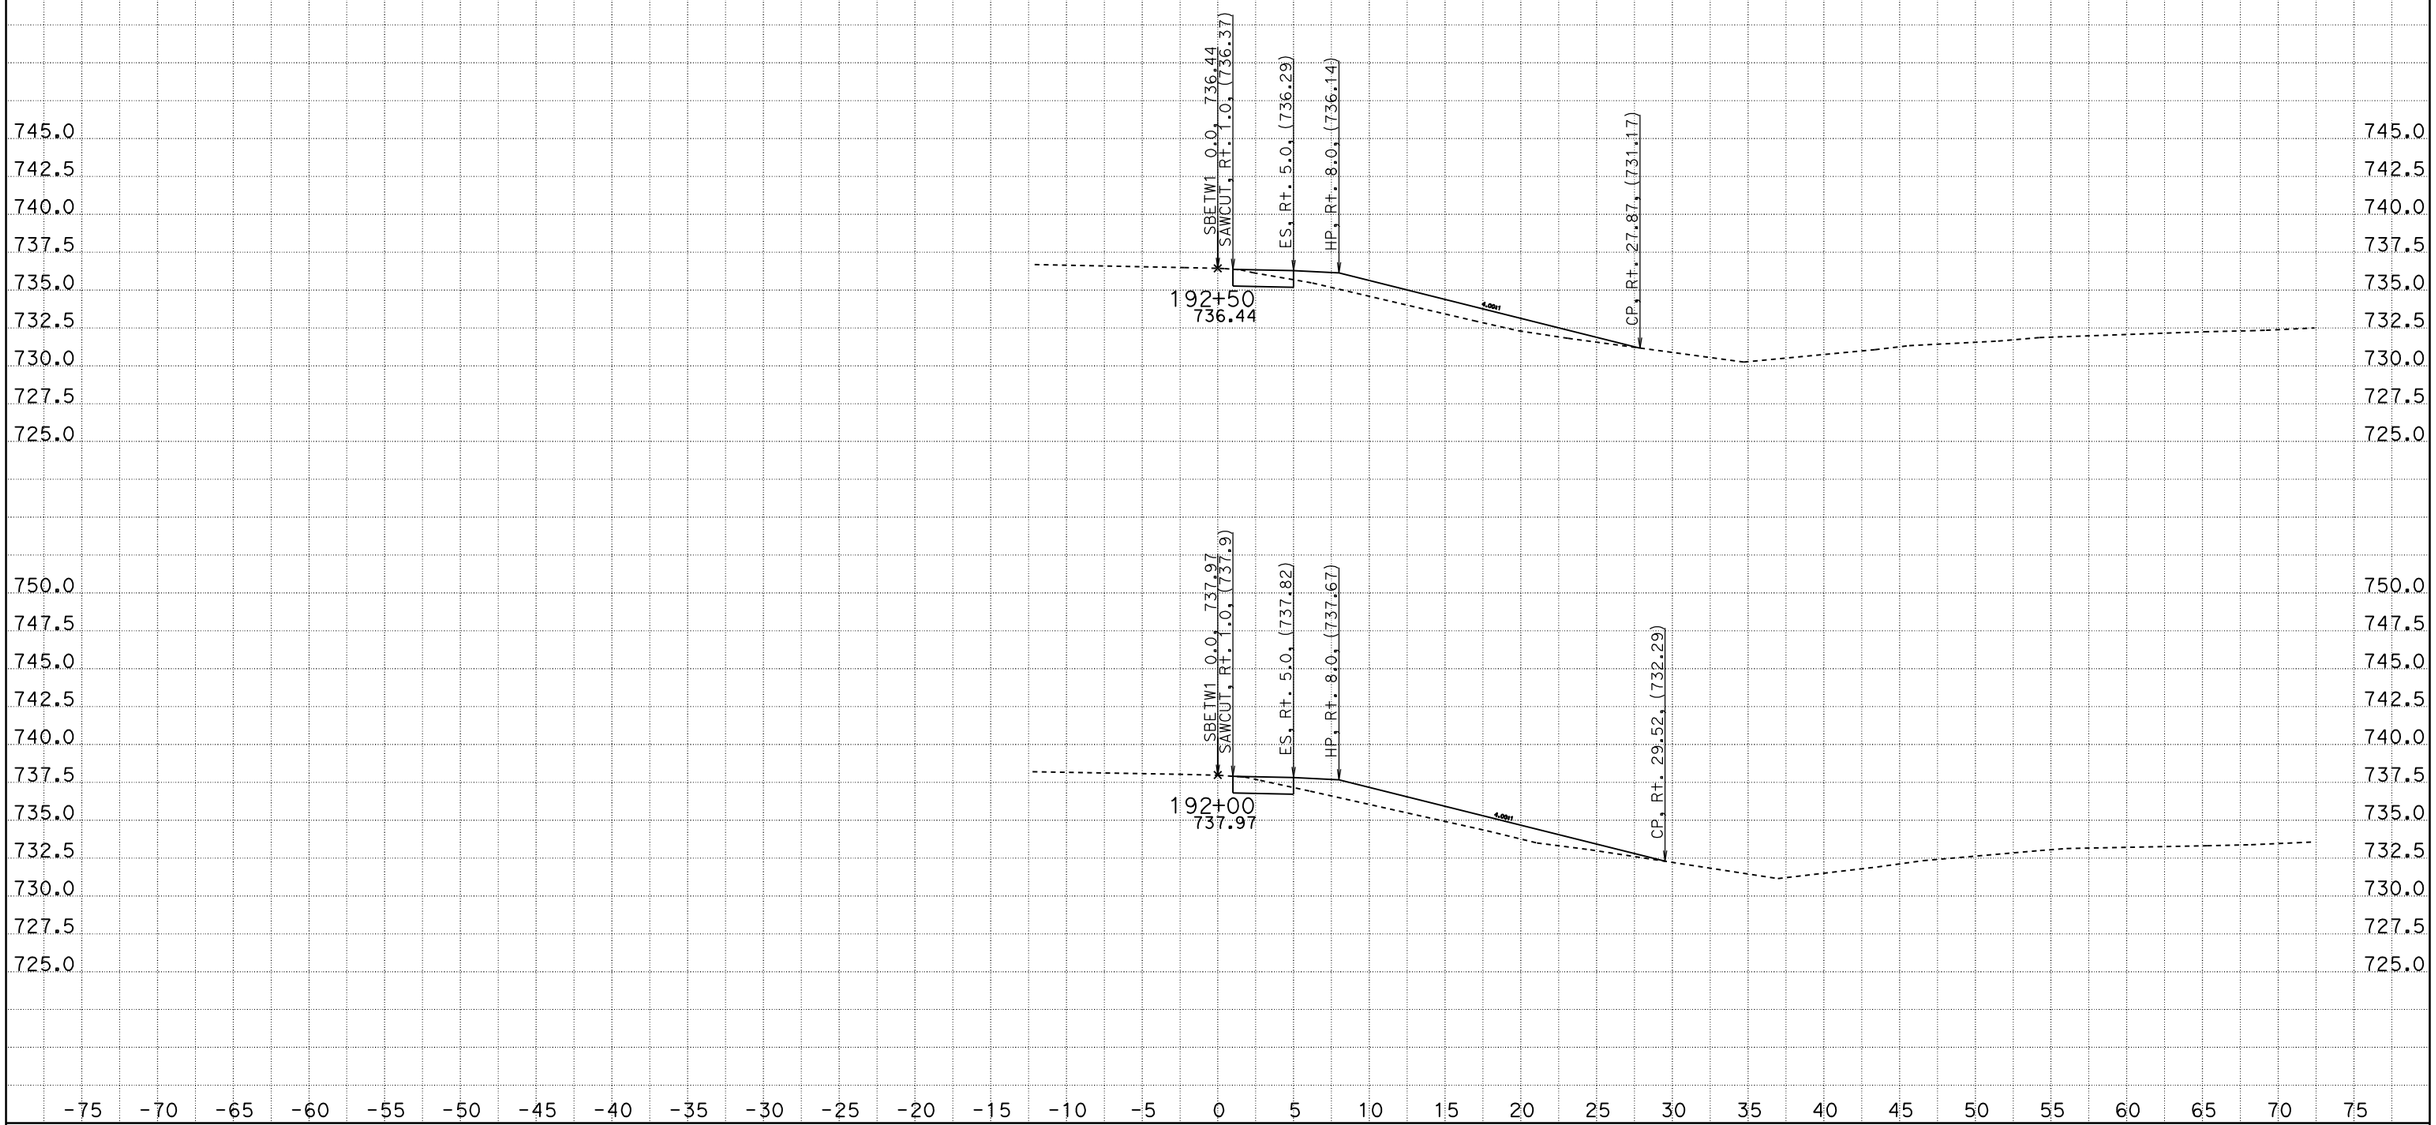

CREATED BY: SCOTT KIRKISH
DATE: 1/13/2012
KC Project: 5110005 File: D:\kcdata\5110005\design2.ear

CONTRACT: 05000203031 (05-1A2201)
DIST/CO/RTE/PM: 05-SB-101-78.4/82.2
PROJECT ID: 101 ORCUTT SHOULDER WIDENING

SCALE: 1" = 5' Horiz.
1" = 5' Vert.

All Dimensions are US Survey Feet

SBETW1
CROSS SECTIONS

DESIGN STUDY ONLY

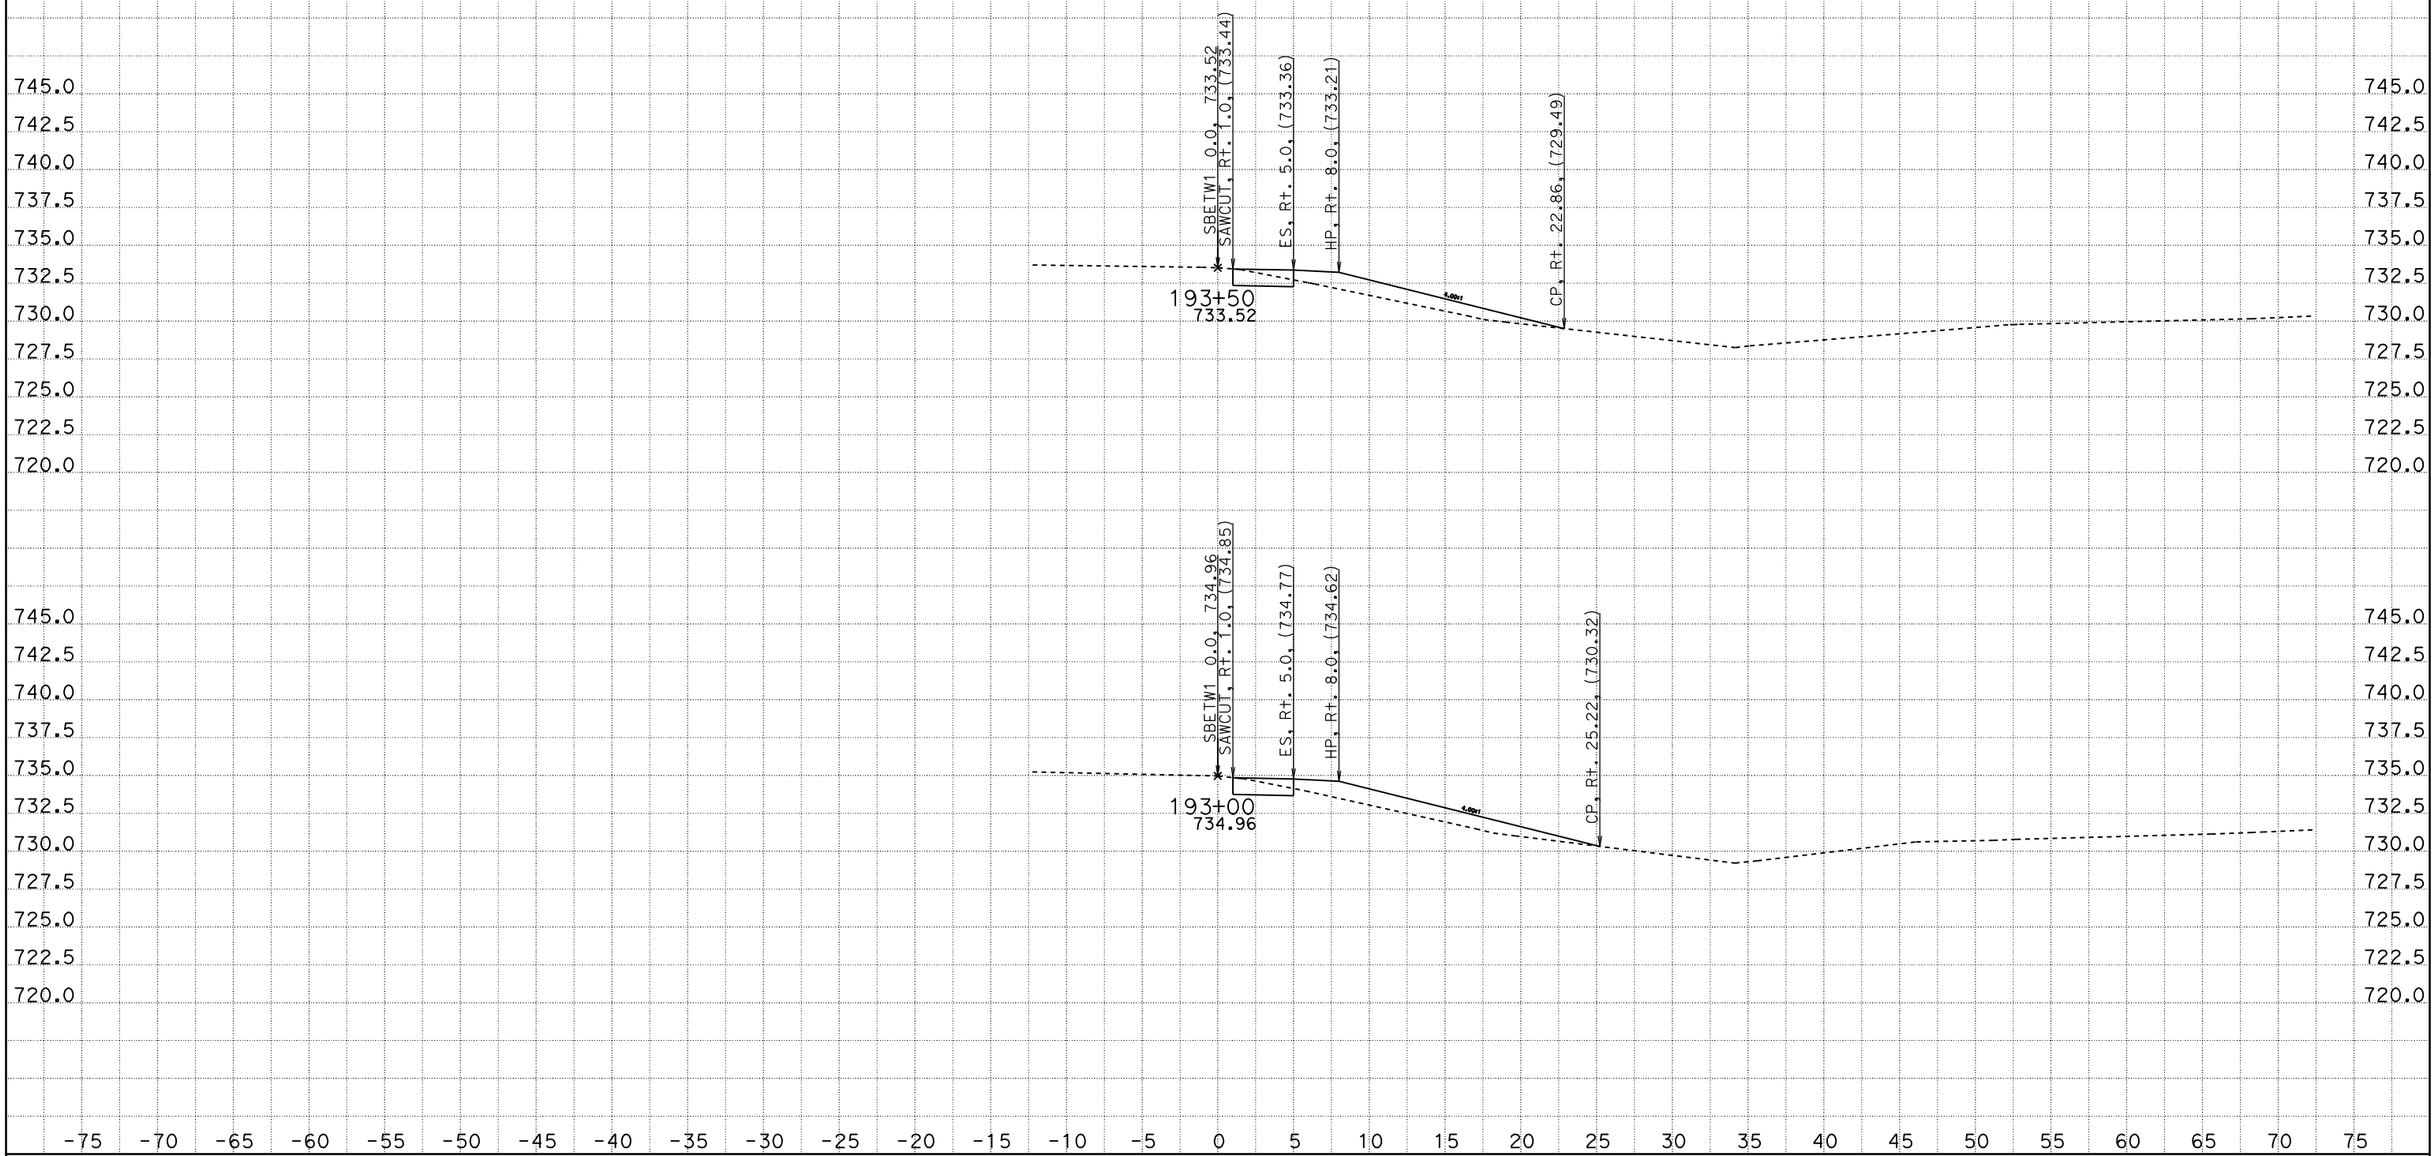

CREATED BY: SCOTT KIRKISH
DATE: 1/13/2012
KC Project: 5110005 File: D:\kcdata\5110005\design2.ear

CONTRACT: 05000203031 (05-1A2201)
DIST/CO/RTE/PM: 05-SB-101-78.4/82.2
PROJECT ID: 101 ORCUTT SHOULDER WIDENING

SCALE: 1" = 5' Horiz.
1" = 5' Vert.

All Dimensions are US Survey Feet

SBETW1
CROSS SECTIONS

DESIGN STUDY ONLY

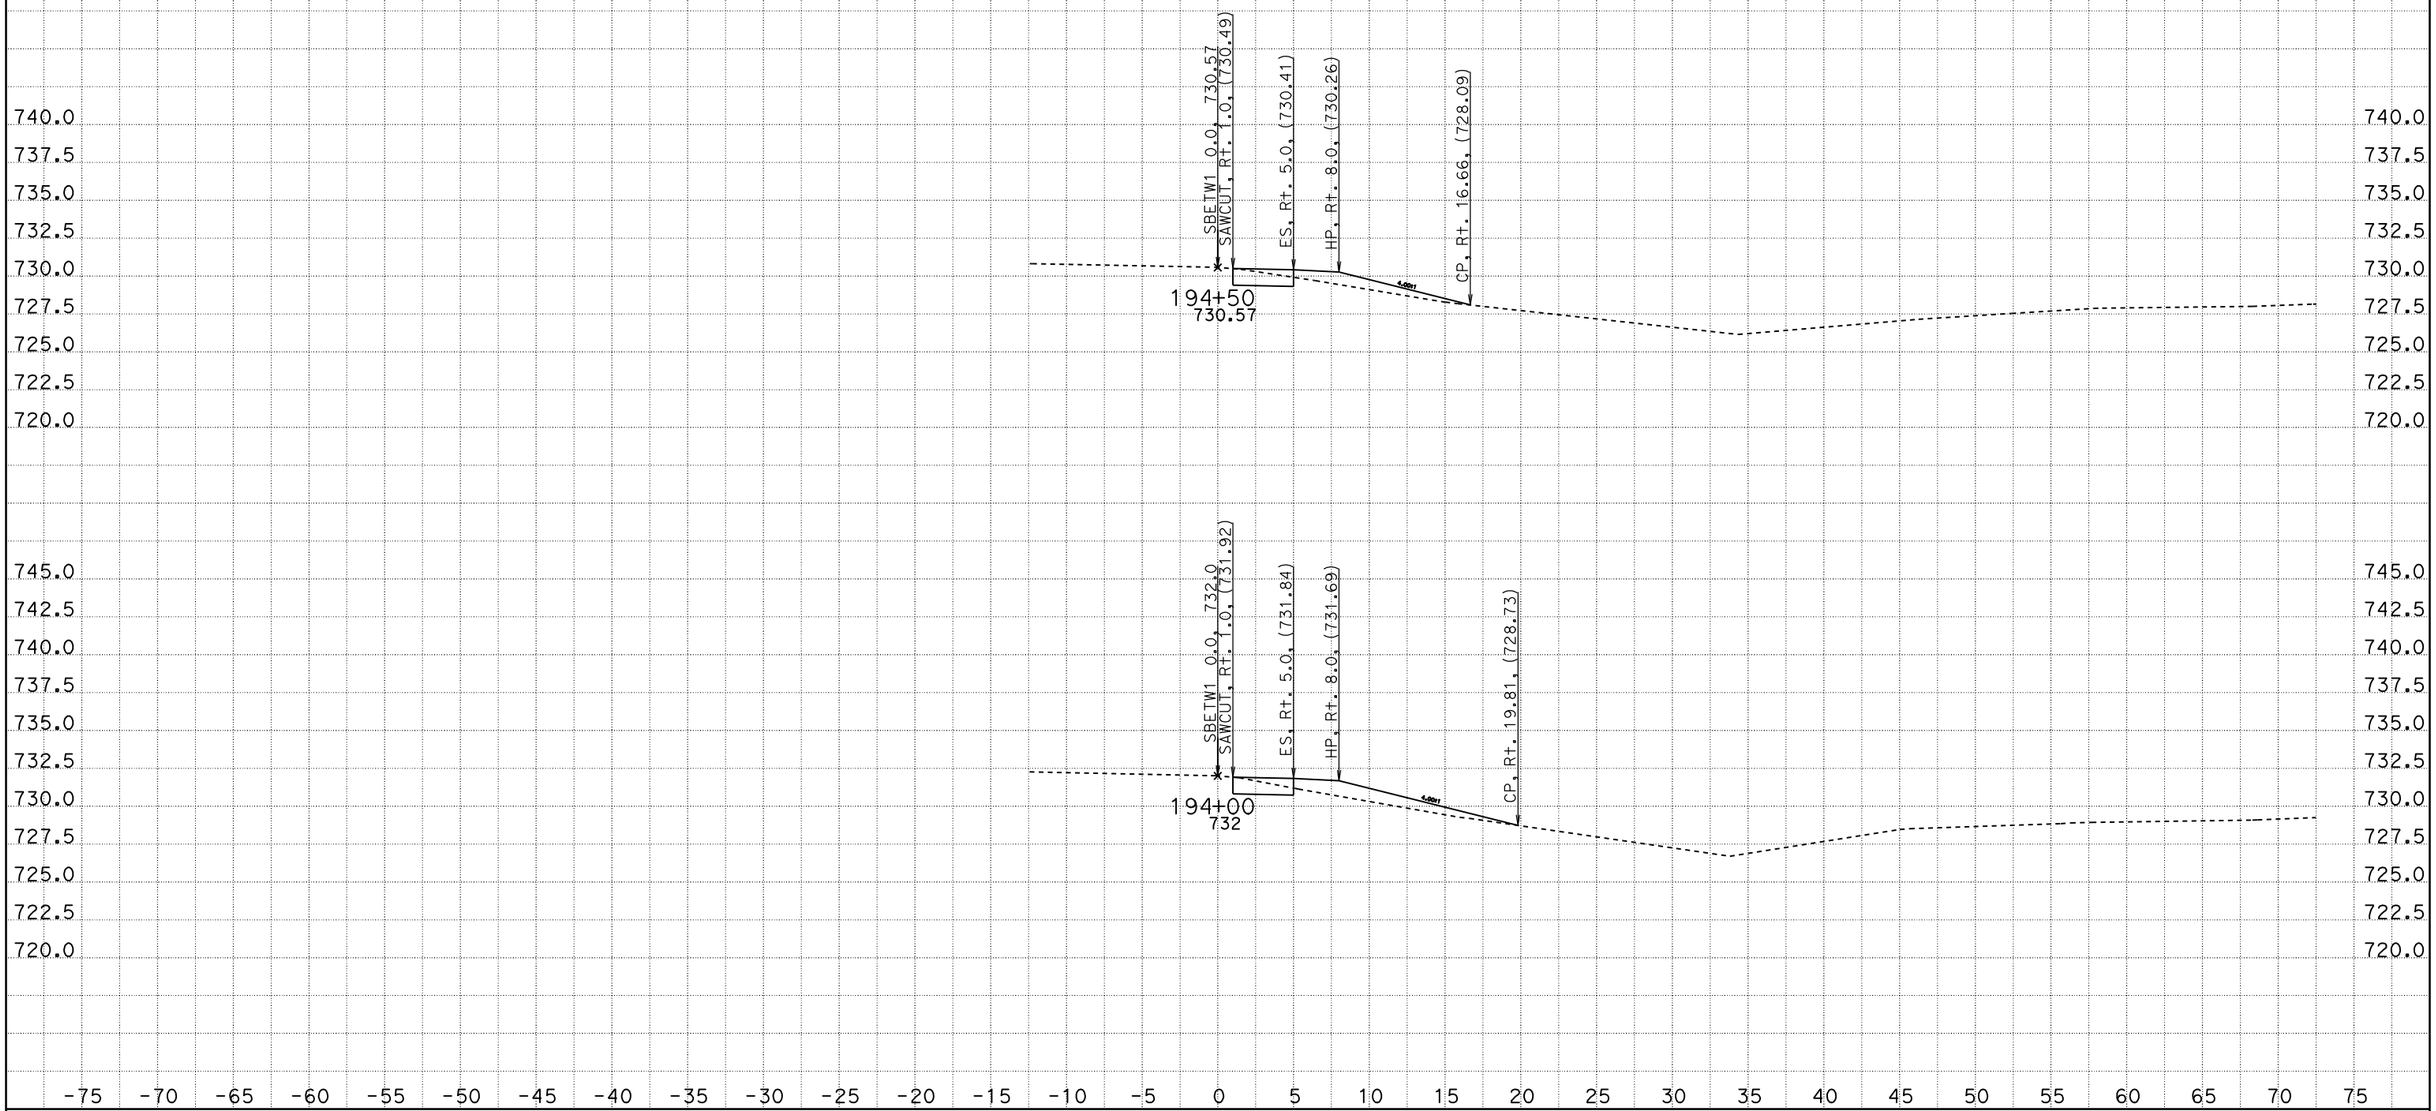

CREATED BY: SCOTT KIRKISH
DATE: 1/13/2012
KC Project: 5110005 File: D:\kcdata\5110005\design2.ear

CONTRACT: 05000203031 (05-1A2201)
DIST/CO/RTE/PM: 05-SB-101-78.4/82.2
PROJECT ID: 101 ORCUTT SHOULDER WIDENING

SCALE: 1" = 5' Horiz.
1" = 5' Vert.

All Dimensions are US Survey Feet

SBETW1
CROSS SECTIONS

DESIGN STUDY ONLY

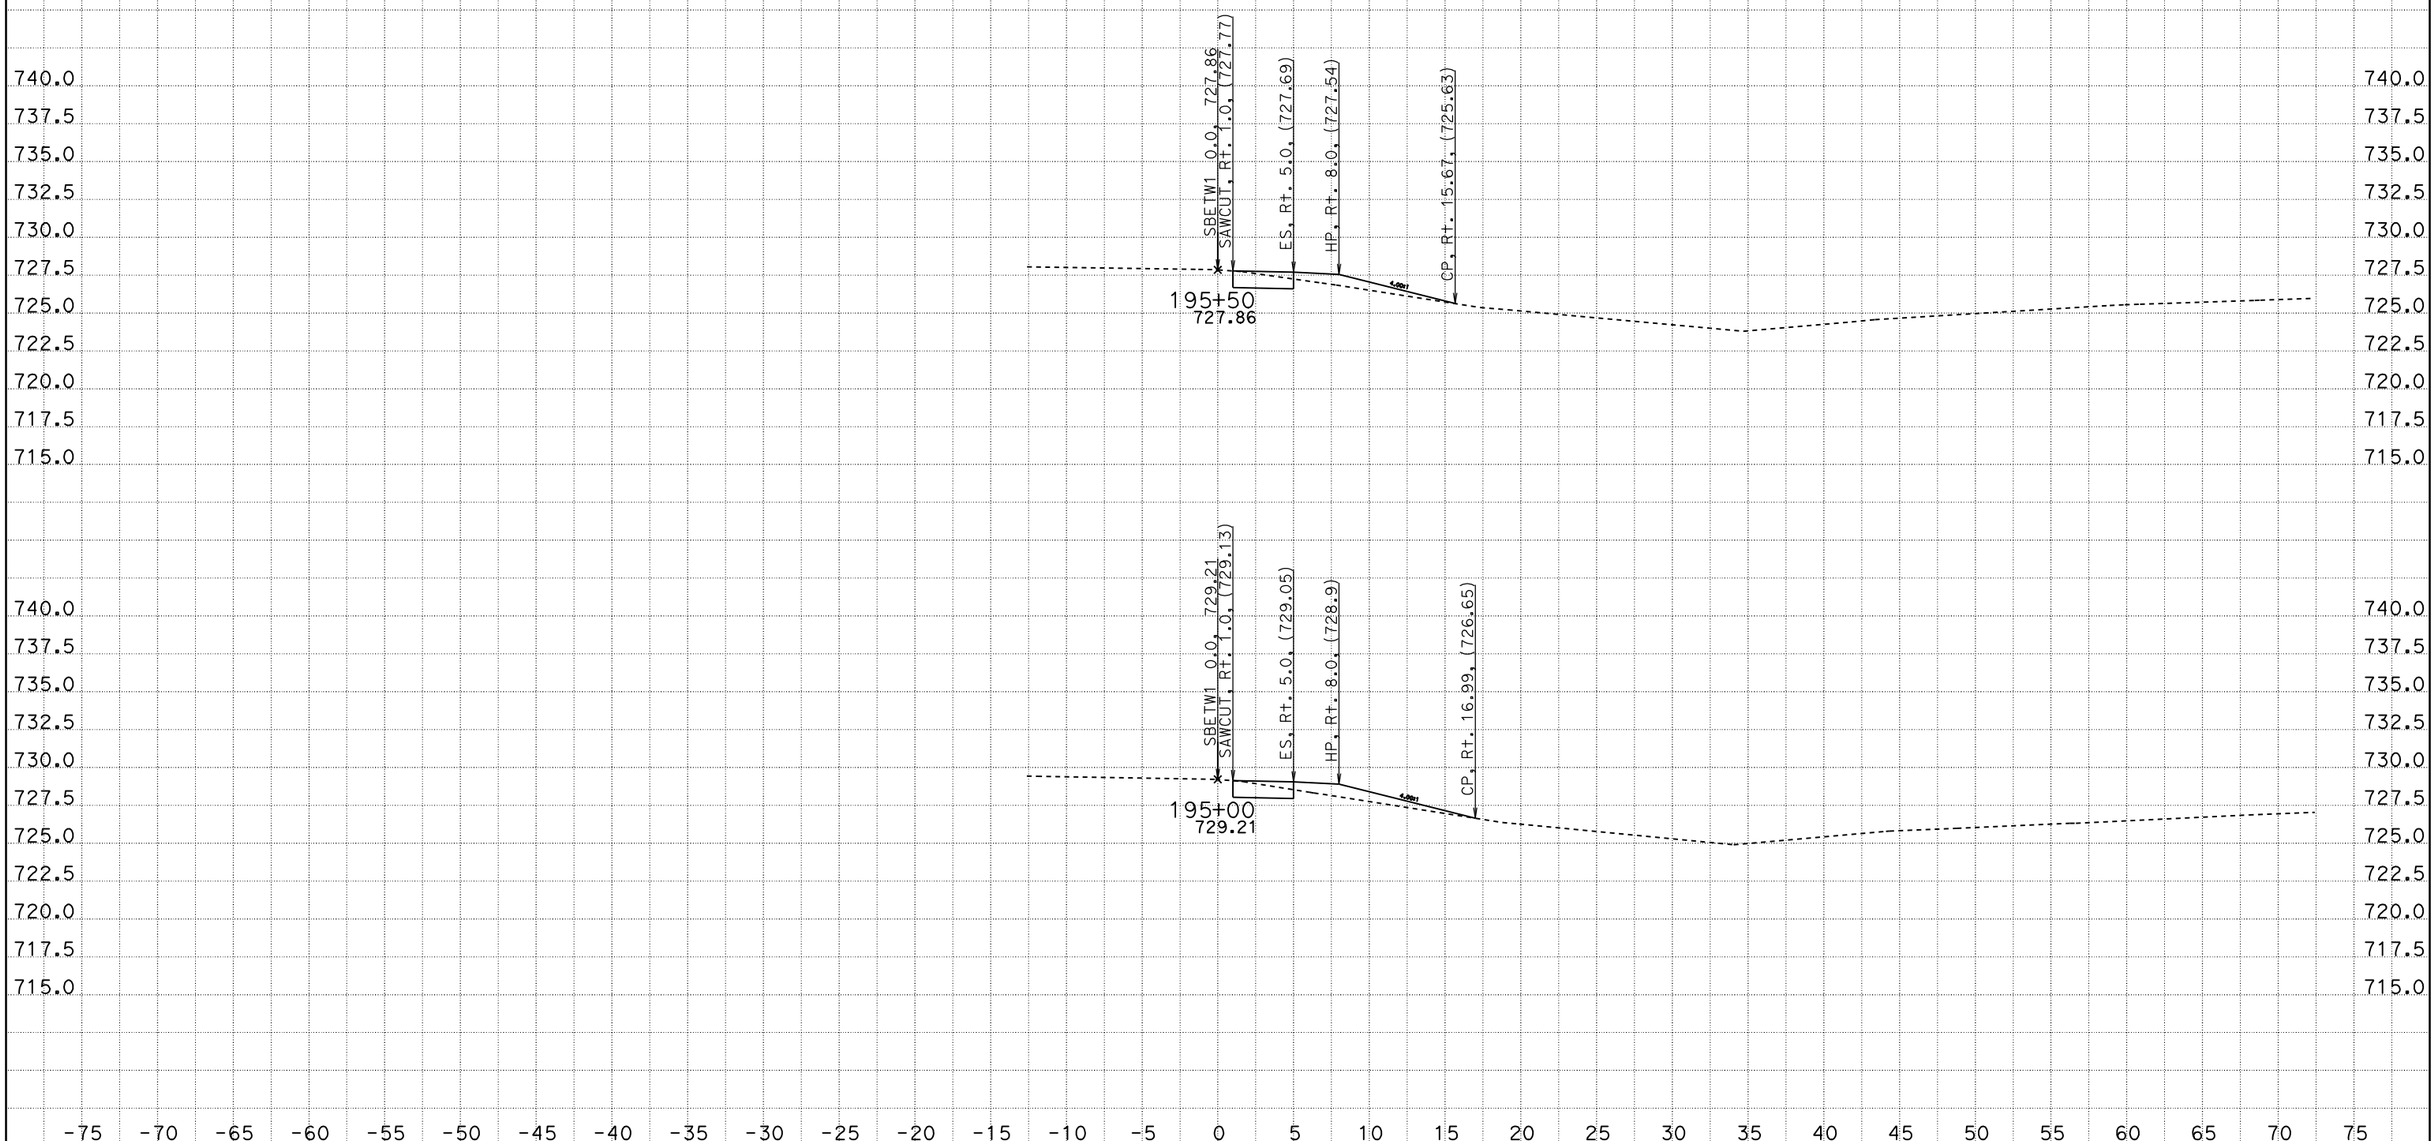

CREATED BY: SCOTT KIRKISH
DATE: 1/13/2012
KC Project: 5110005 File: D:\kcdata\5110005\design2.ear

CONTRACT: 05000203031 (05-1A2201)
DIST/CO/RTE/PM: 05-SB-101-78.4/82.2
PROJECT ID: 101 ORCUTT SHOULDER WIDENING

SCALE: 1" = 5' Horiz.
1" = 5' Vert.

All Dimensions are US Survey Feet

SBETW1
CROSS SECTIONS

DESIGN STUDY ONLY

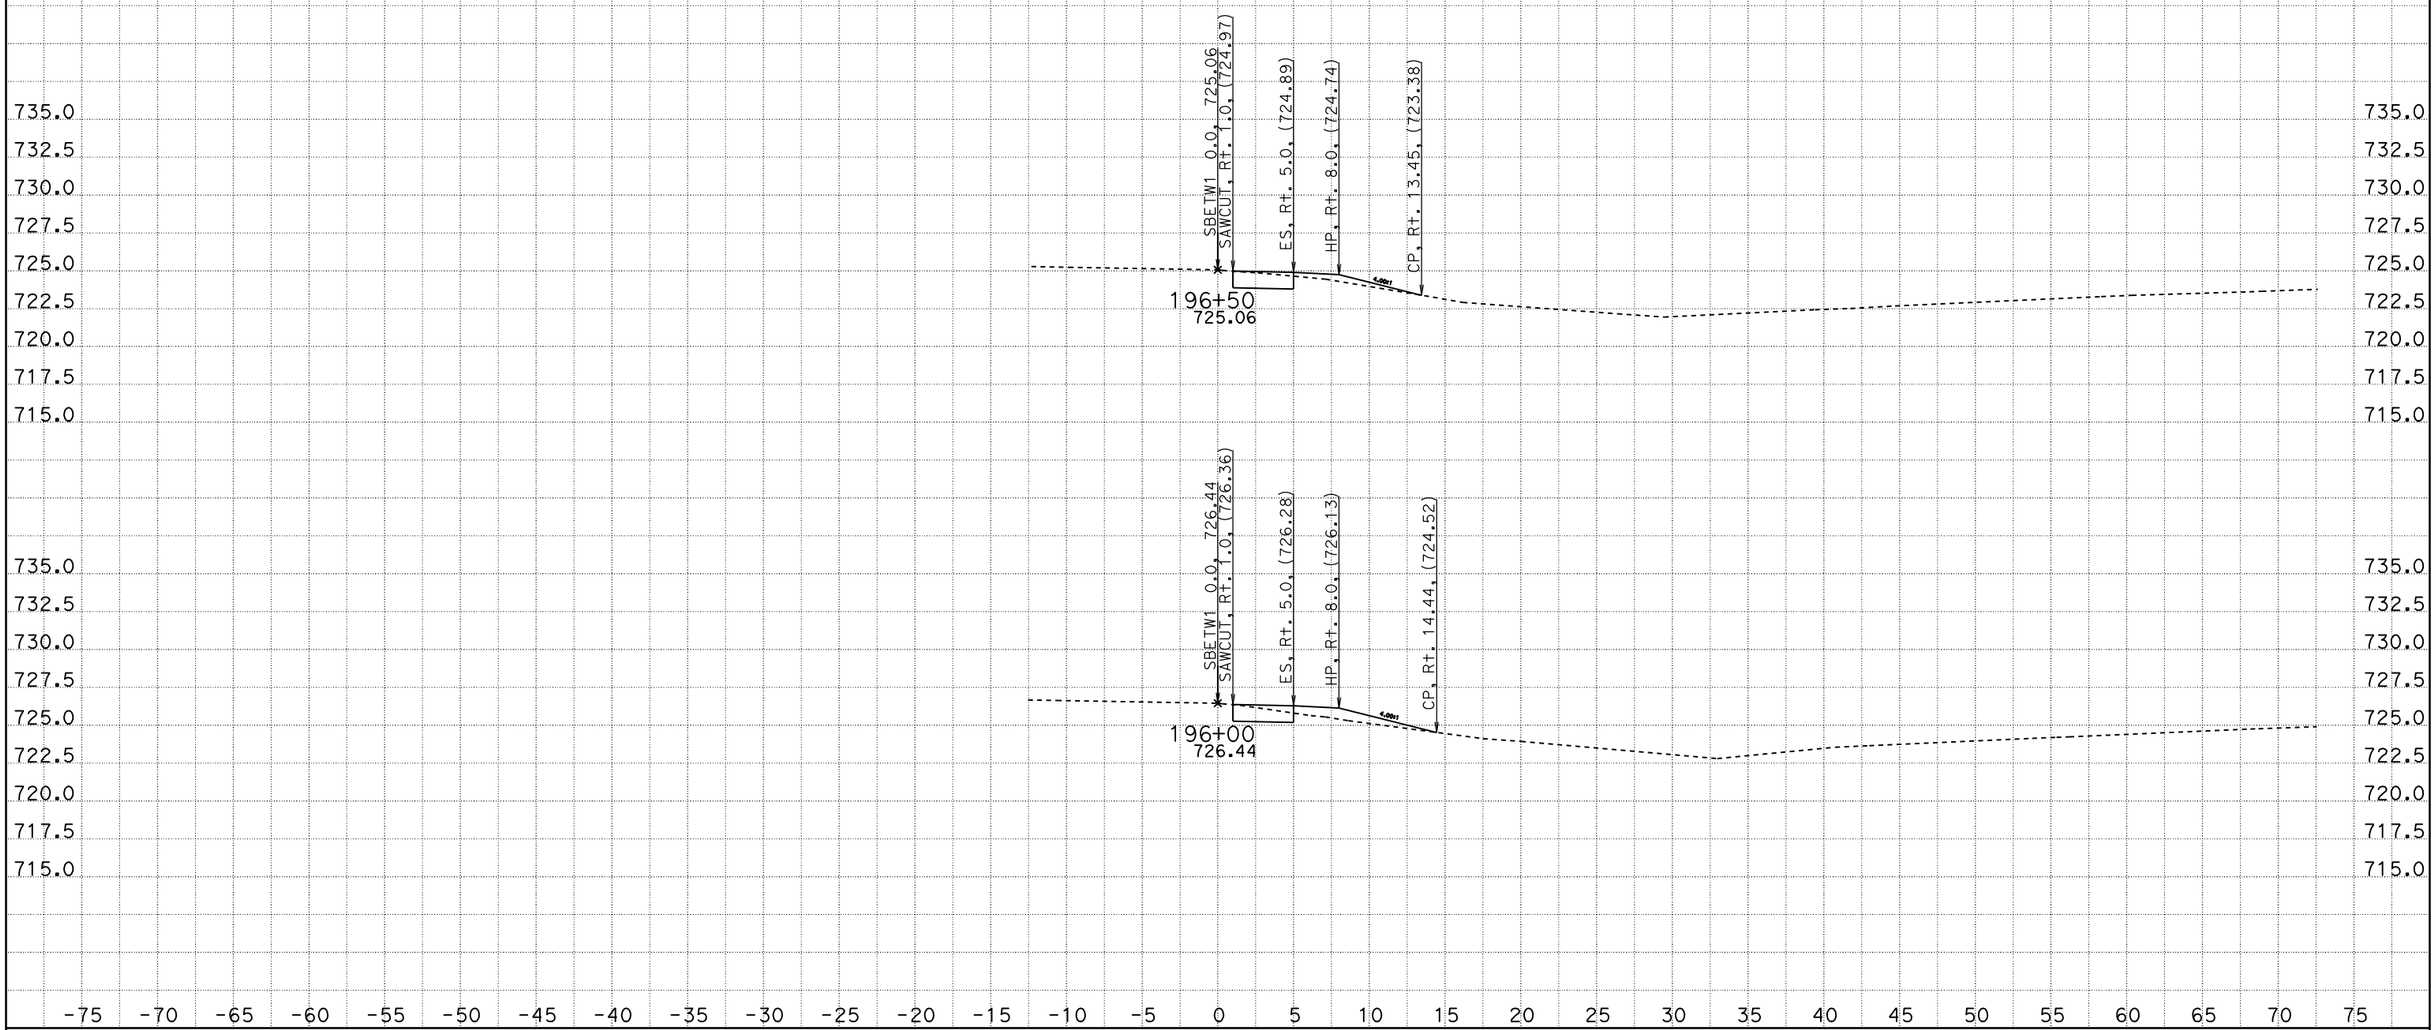

CREATED BY: SCOTT KIRKISH
DATE: 1/13/2012
KC Project: 5110005 File: D:\kcdata\5110005\design2.ear

CONTRACT: 05000203031 (05-1A2201)
DIST/CO/RTE/PM: 05-SB-101-78.4/82.2
PROJECT ID: 101 ORCUTT SHOULDER WIDENING

SCALE: 1" = 5' Horiz.
1" = 5' Vert.

All Dimensions are US Survey Feet

SBETW1
CROSS SECTIONS

DESIGN STUDY ONLY

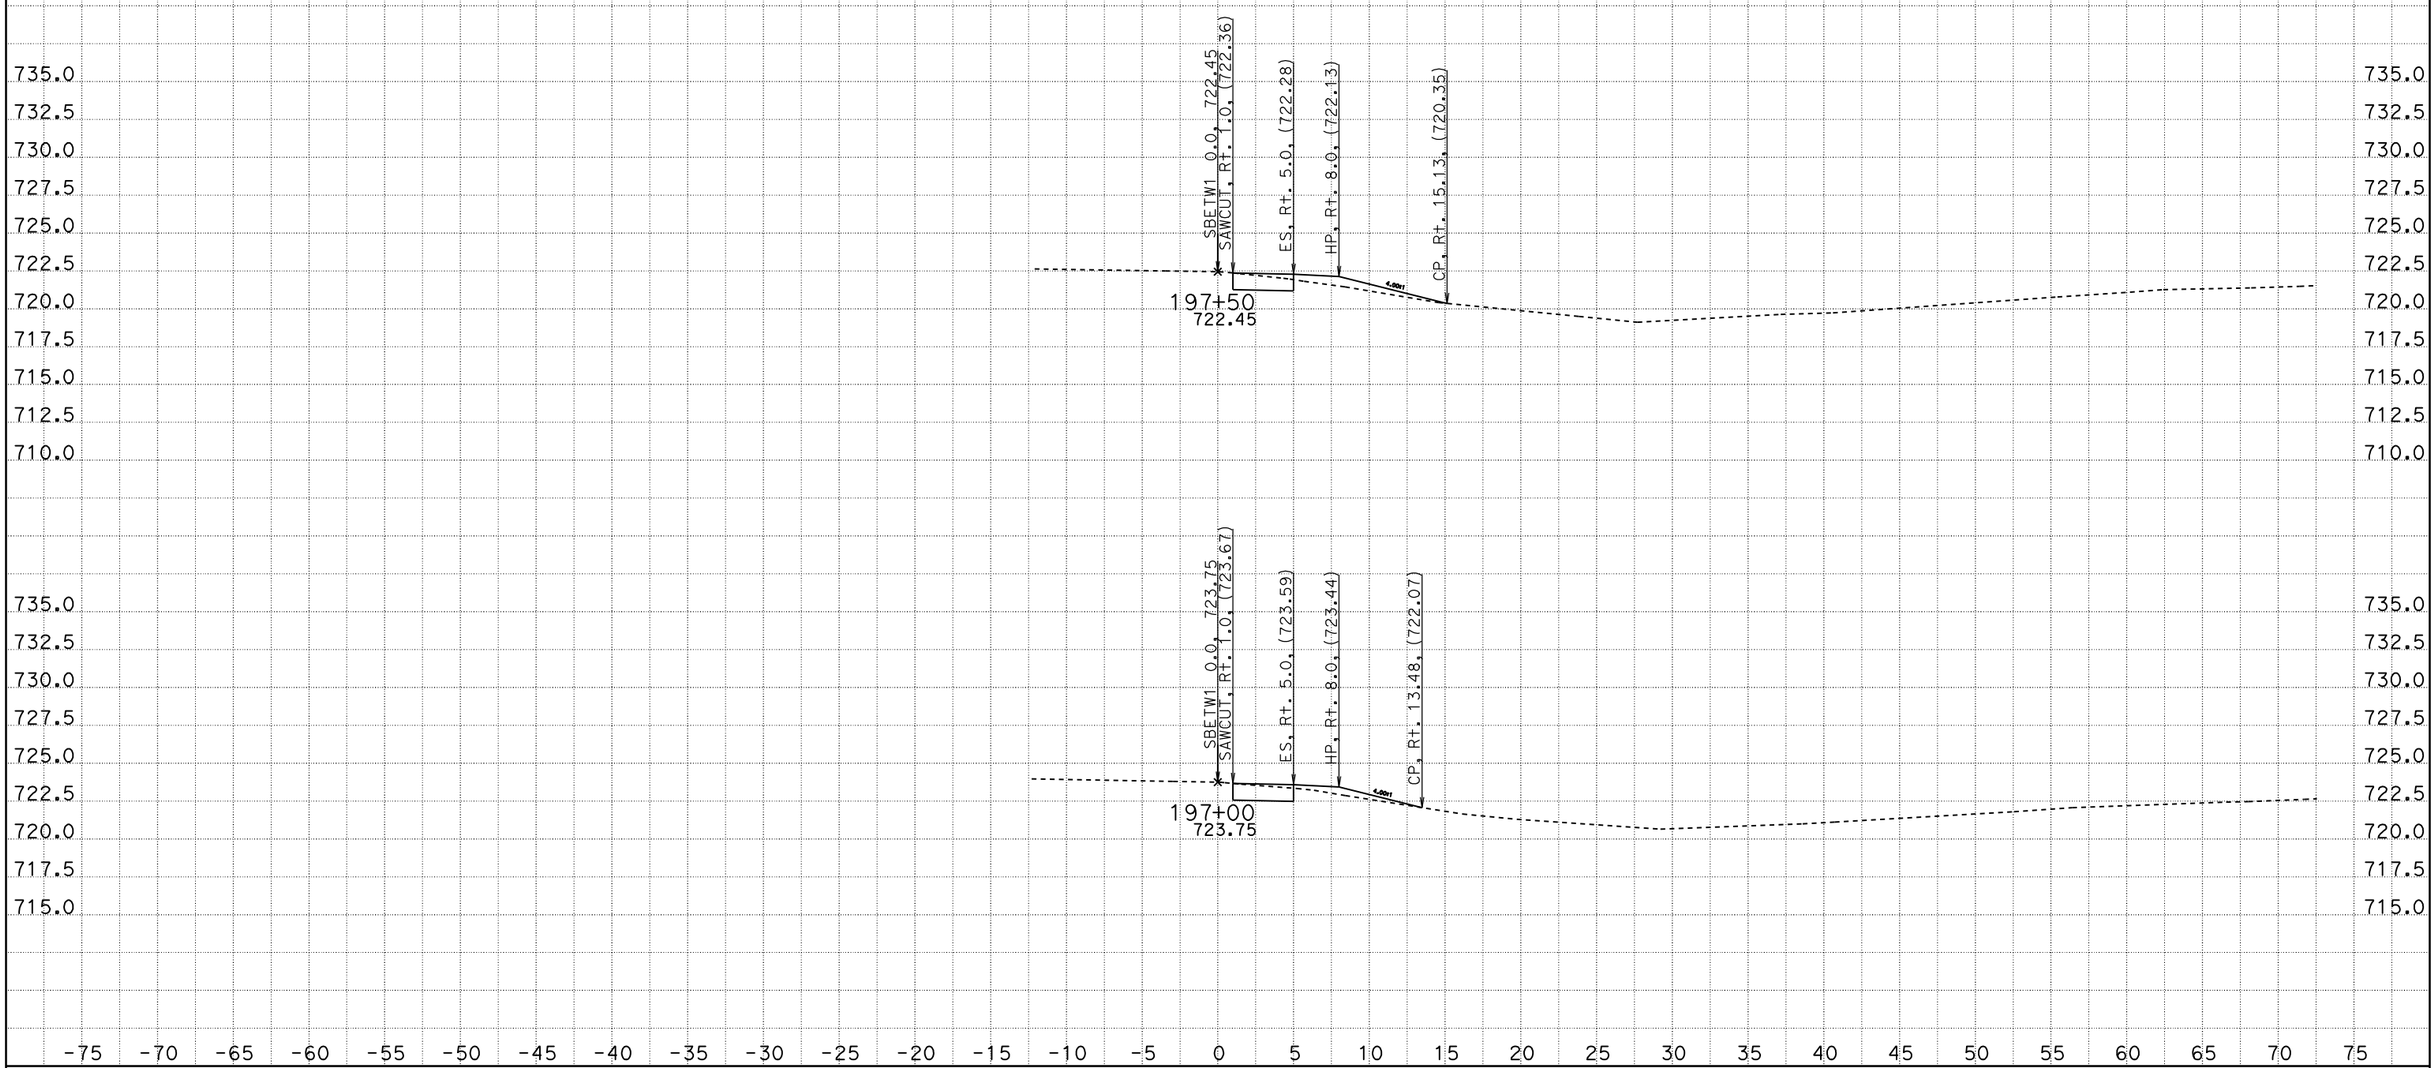

CREATED BY: SCOTT KIRKISH
DATE: 1/13/2012
KC Project: 5110005 File: D:\kcdata\5110005\design2.ear

CONTRACT: 05000203031 (05-1A2201)
DIST/CO/RTE/PM: 05-SB-101-78.4/82.2
PROJECT ID: 101 ORCUTT SHOULDER WIDENING

SCALE: 1" = 5' Horiz.
1" = 5' Vert.

All Dimensions are US Survey Feet

SBETW1
CROSS SECTIONS

DESIGN STUDY ONLY

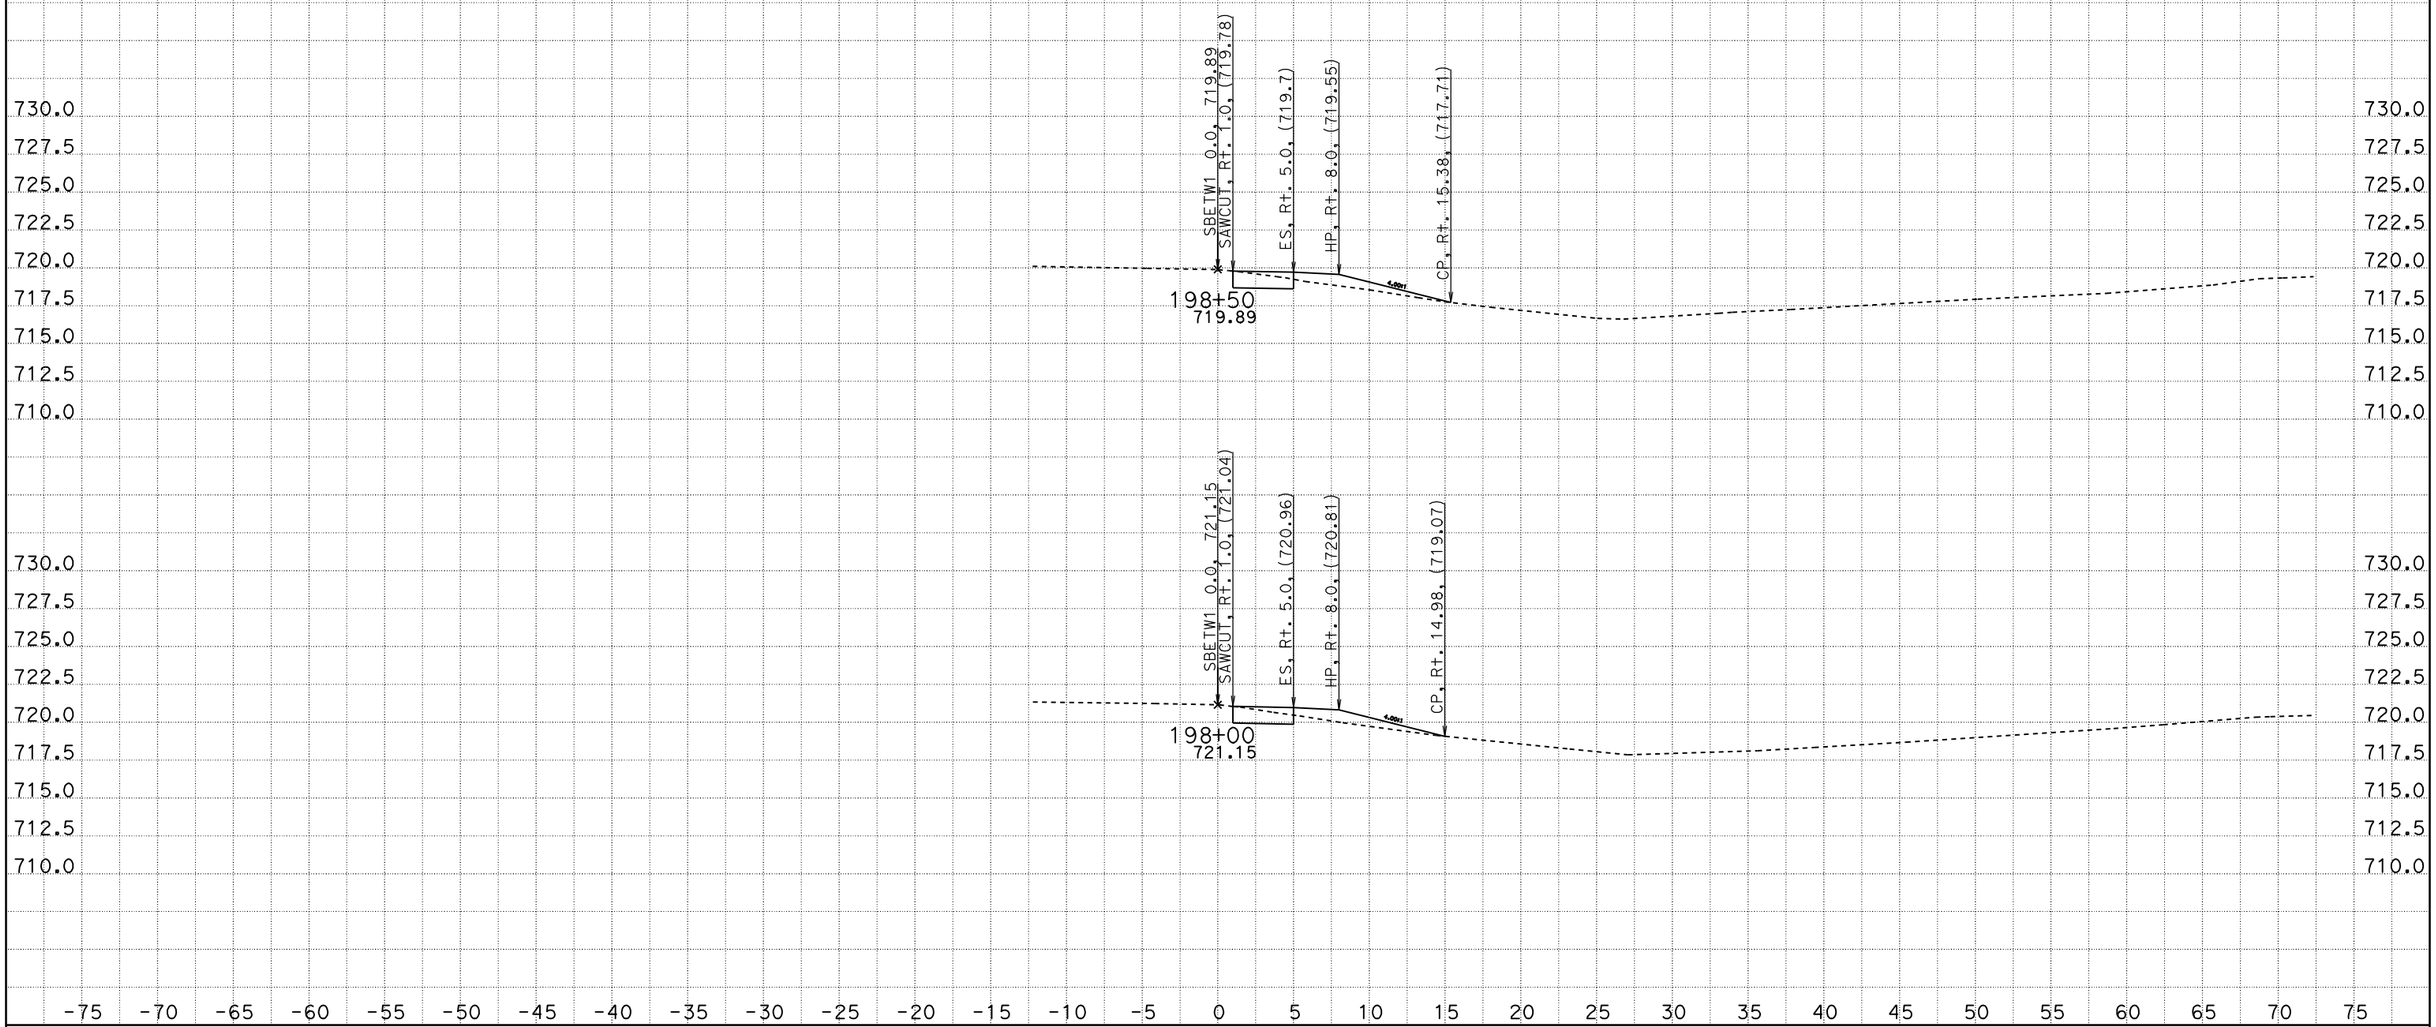

CREATED BY: SCOTT KIRKISH
DATE: 1/13/2012
KC Project: 5110005 File: D:\kcdata\5110005\design2.ear

CONTRACT: 05000203031 (05-1A2201)
DIST/CO/RTE/PM: 05-SB-101-78.4/82.2
PROJECT ID: 101 ORCUTT SHOULDER WIDENING

SCALE: 1" = 5' Horiz.
1" = 5' Vert.

All Dimensions are US Survey Feet

SBETW1
CROSS SECTIONS

DESIGN STUDY ONLY

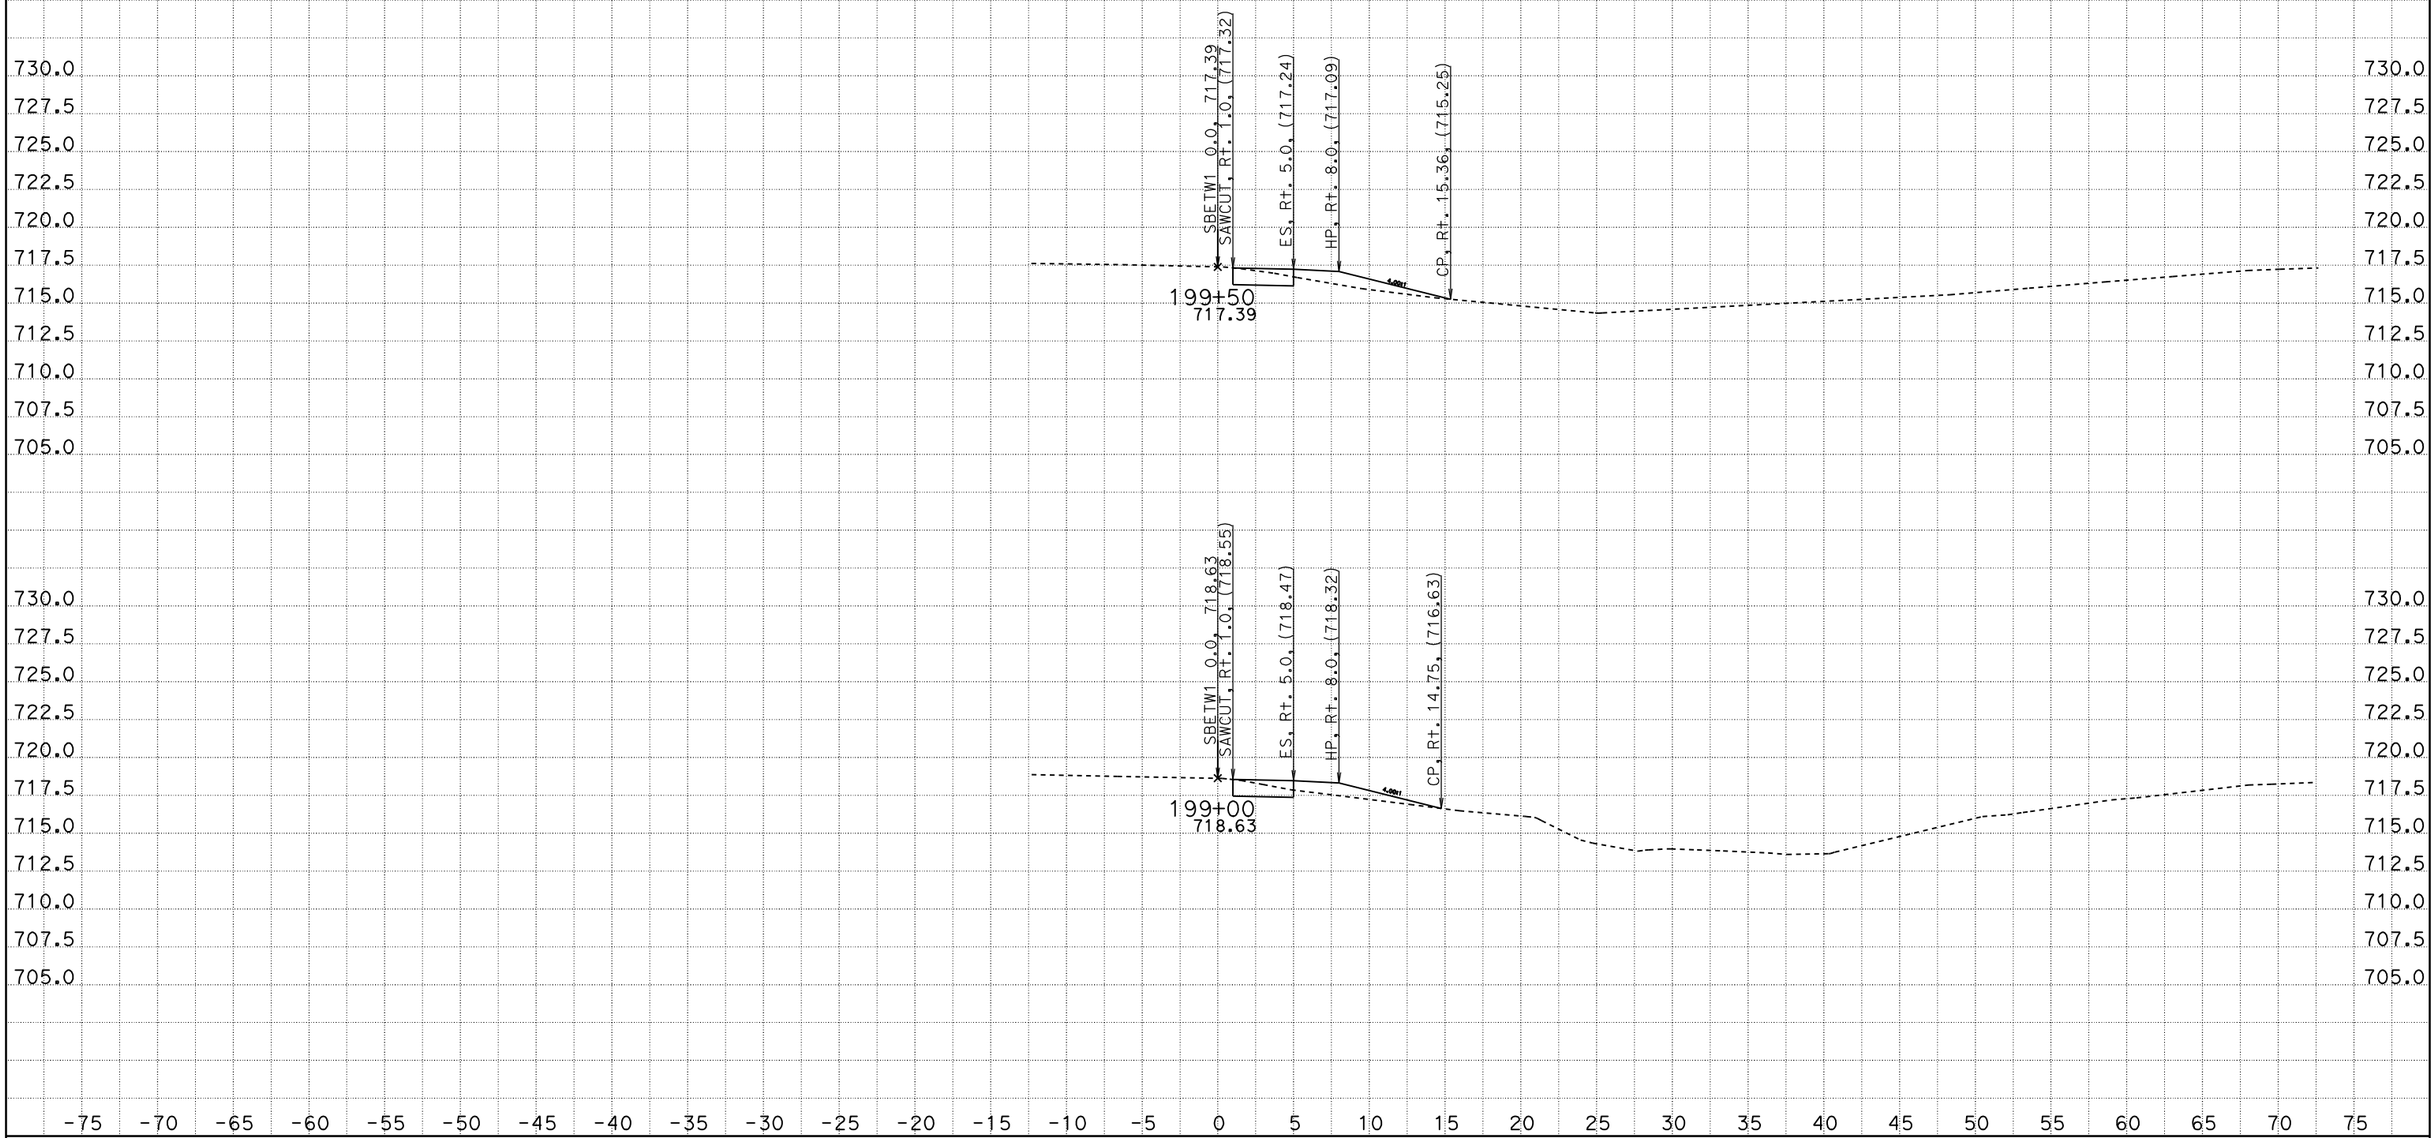

CREATED BY: SCOTT KIRKISH
DATE: 1/13/2012
KC Project: 5110005 File: D:\kcdata\5110005\design2.ear

CONTRACT: 05000203031 (05-1A2201)
DIST/CO/RTE/PM: 05-SB-101-78.4/82.2
PROJECT ID: 101 ORCUTT SHOULDER WIDENING

SCALE: 1" = 5' Horiz.
1" = 5' Vert.

All Dimensions are US Survey Feet

SBETW1
CROSS SECTIONS

DESIGN STUDY ONLY

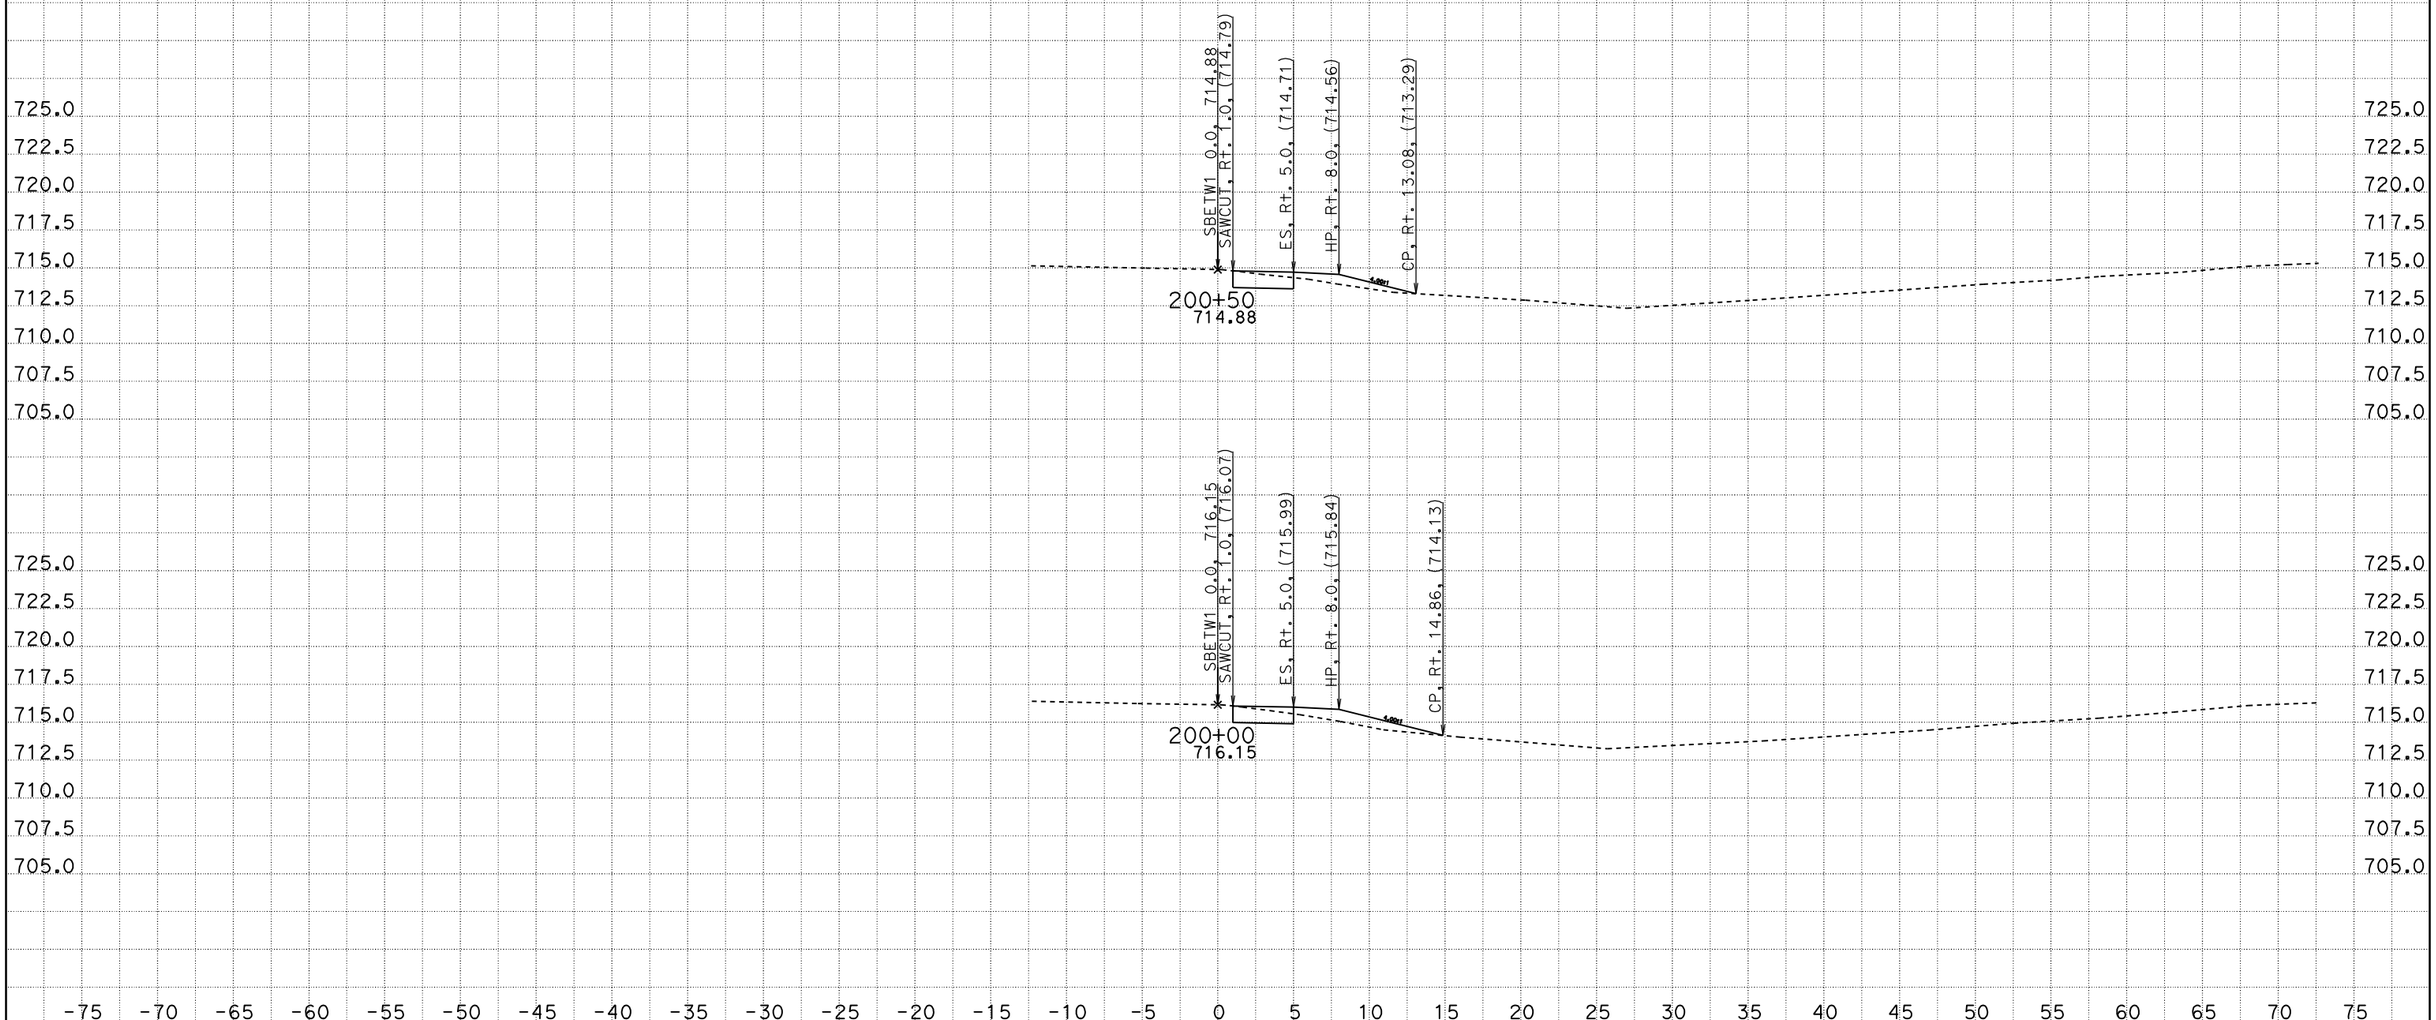

CREATED BY: SCOTT KIRKISH
DATE: 1/13/2012
KC Project: 5110005 File: D:\kcdata\5110005\design2.ear

CONTRACT: 05000203031 (05-1A2201)
DIST/CO/RTE/PM: 05-SB-101-78.4/82.2
PROJECT ID: 101 ORCUTT SHOULDER WIDENING

SCALE: 1" = 5' Horiz.
1" = 5' Vert.

All Dimensions are US Survey Feet

SBETW1
CROSS SECTIONS

DESIGN STUDY ONLY

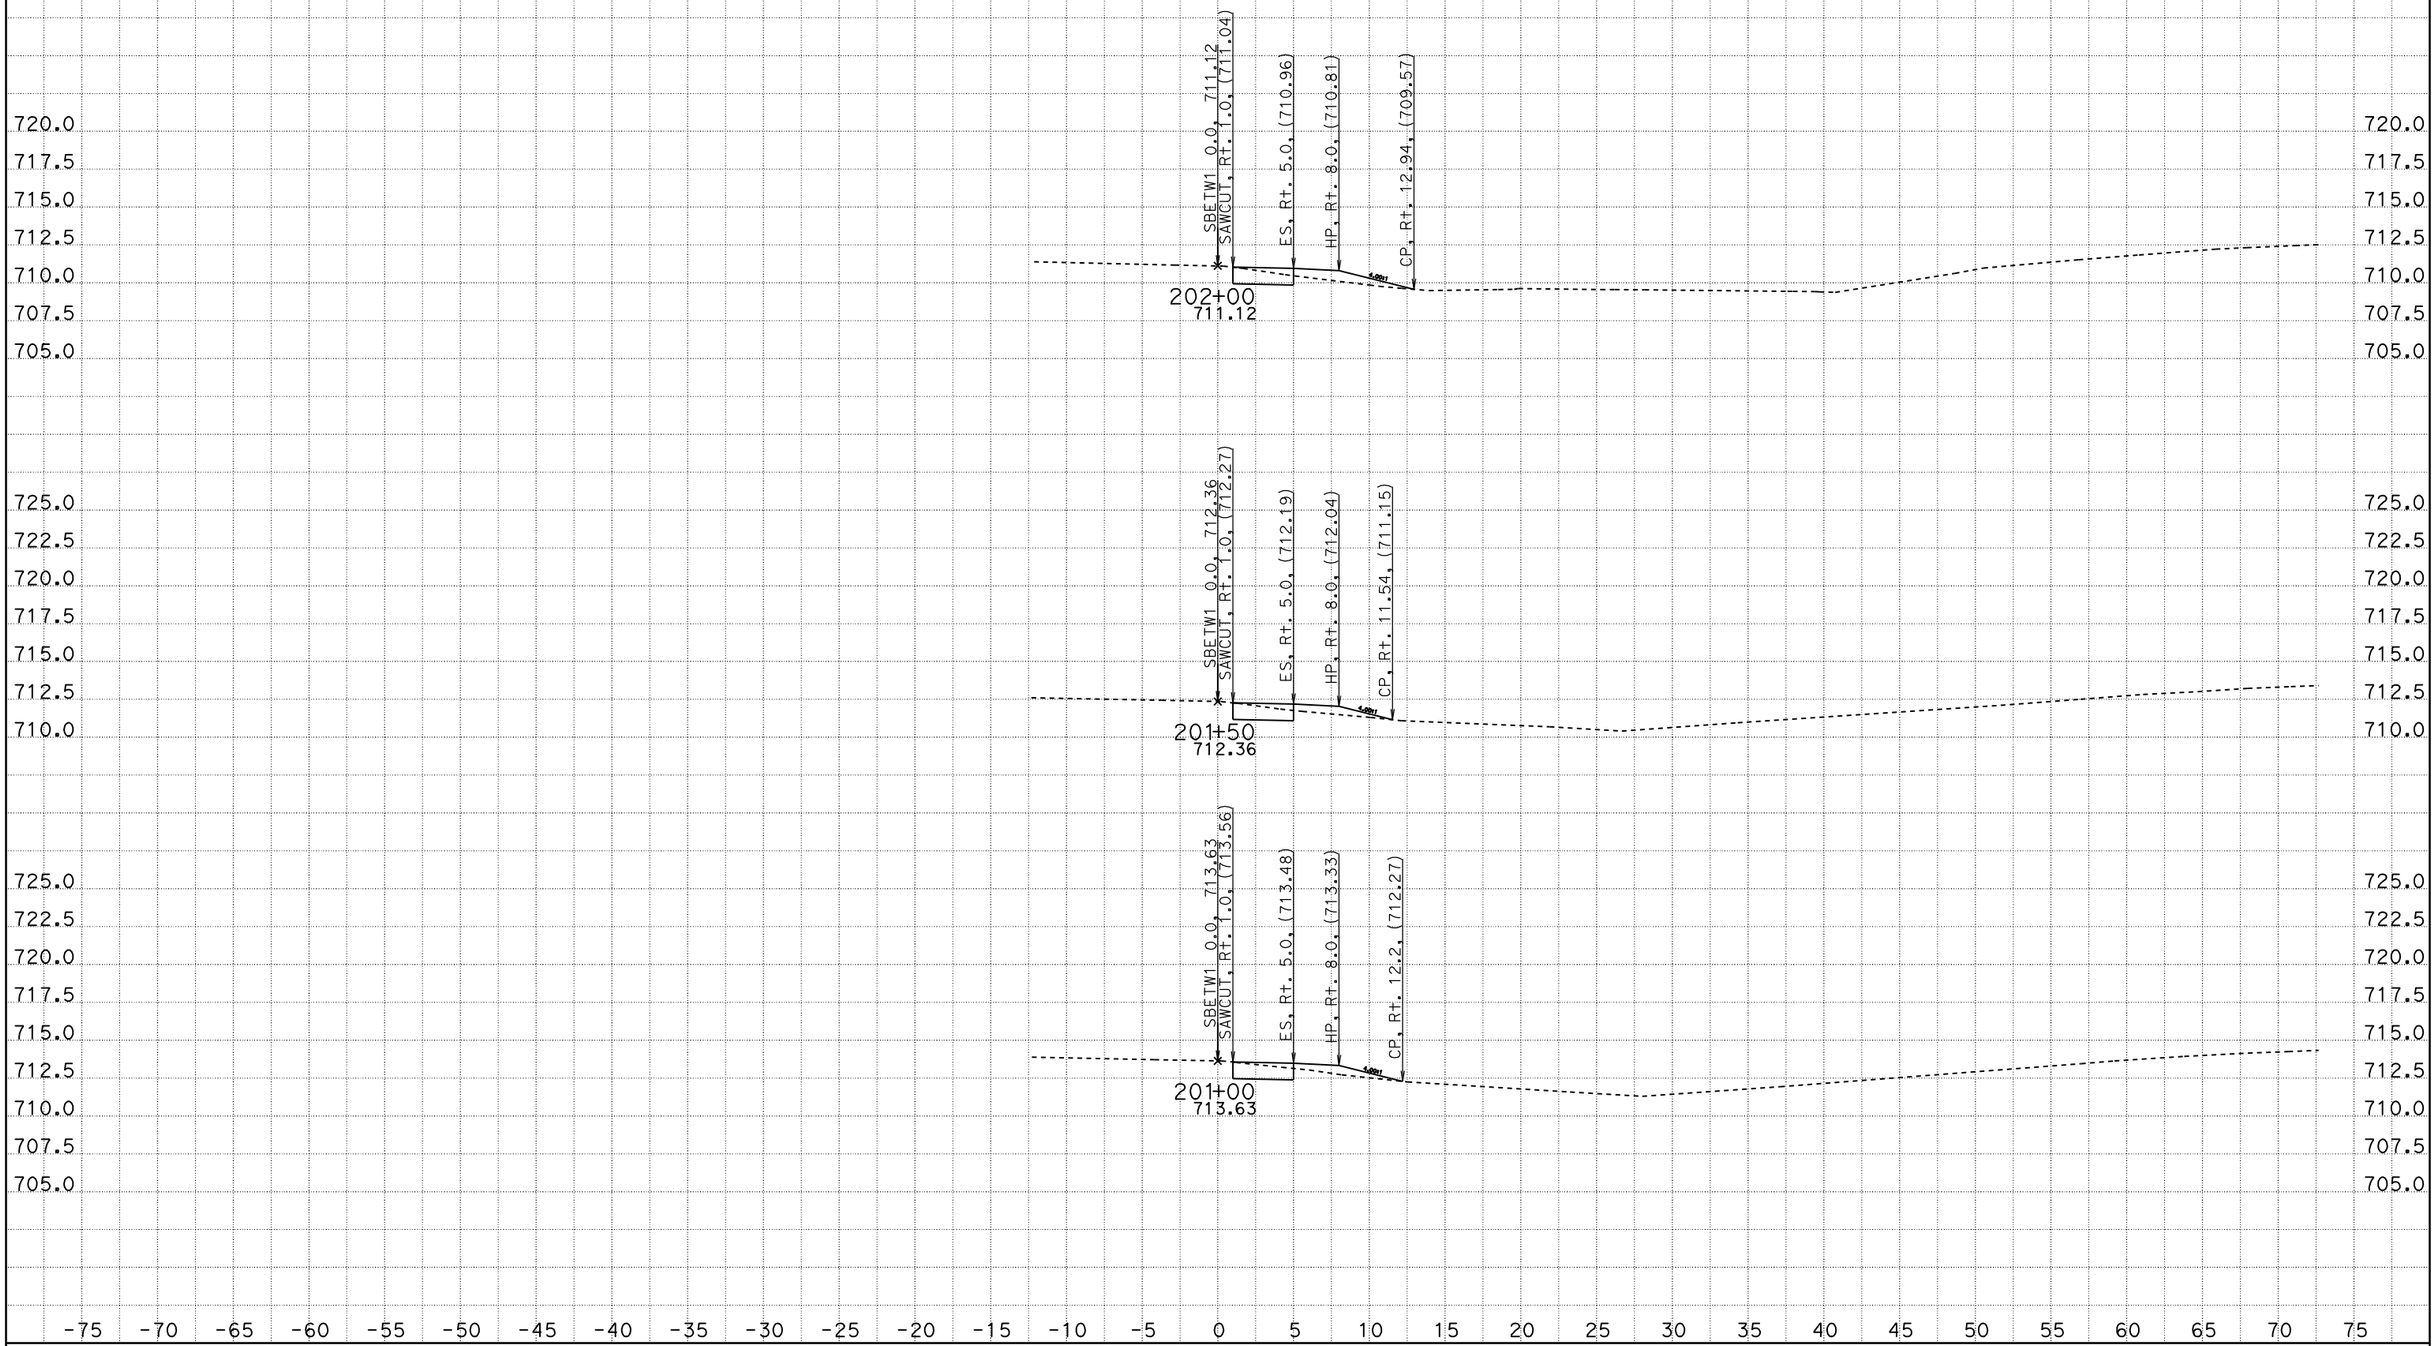

CREATED BY: SCOTT KIRKISH
DATE: 1/13/2012
KC Project: 5110005 File: D:\kcdata\5110005\design2.ear

CONTRACT: 05000203031 (05-1A2201)
DIST/CO/RTE/PM: 05-SB-101-78.4/82.2
PROJECT ID: 101 ORCUTT SHOULDER WIDENING

SCALE: 1" = 5' Horiz.
1" = 5' Vert.

All Dimensions are US Survey Feet

SBETW1
CROSS SECTIONS

DESIGN STUDY ONLY

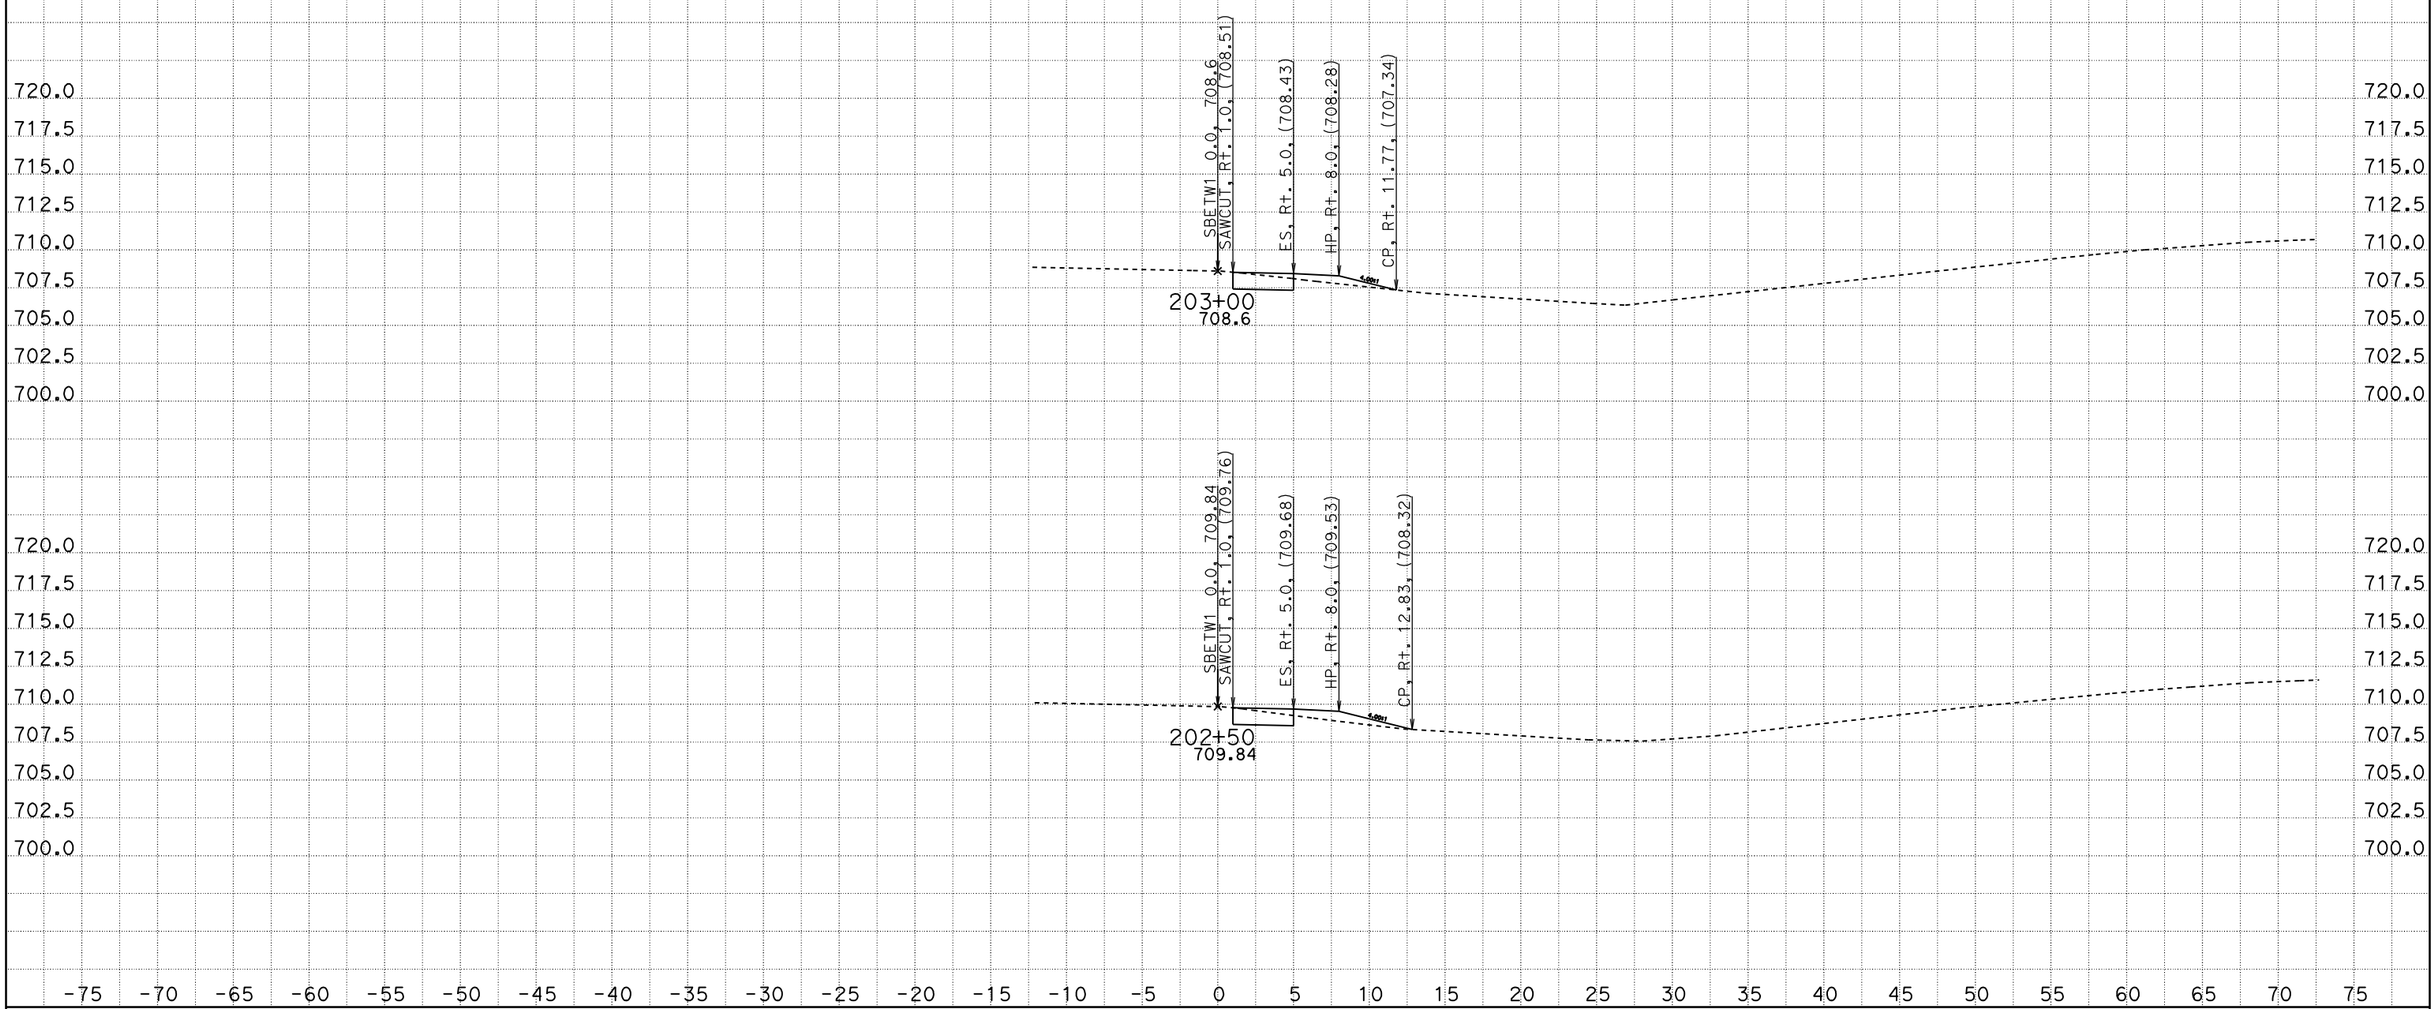

CREATED BY: SCOTT KIRKISH
DATE: 1/13/2012
KC Project: 5110005 File: D:\kcdata\5110005\design2.ear

CONTRACT: 05000203031 (05-1A2201)
DIST/CO/RTE/PM: 05-SB-101-78.4/82.2
PROJECT ID: 101 ORCUTT SHOULDER WIDENING

SCALE: 1" = 5' Horiz.
1" = 5' Vert.

All Dimensions are US Survey Feet

SBETW1
CROSS SECTIONS

DESIGN STUDY ONLY

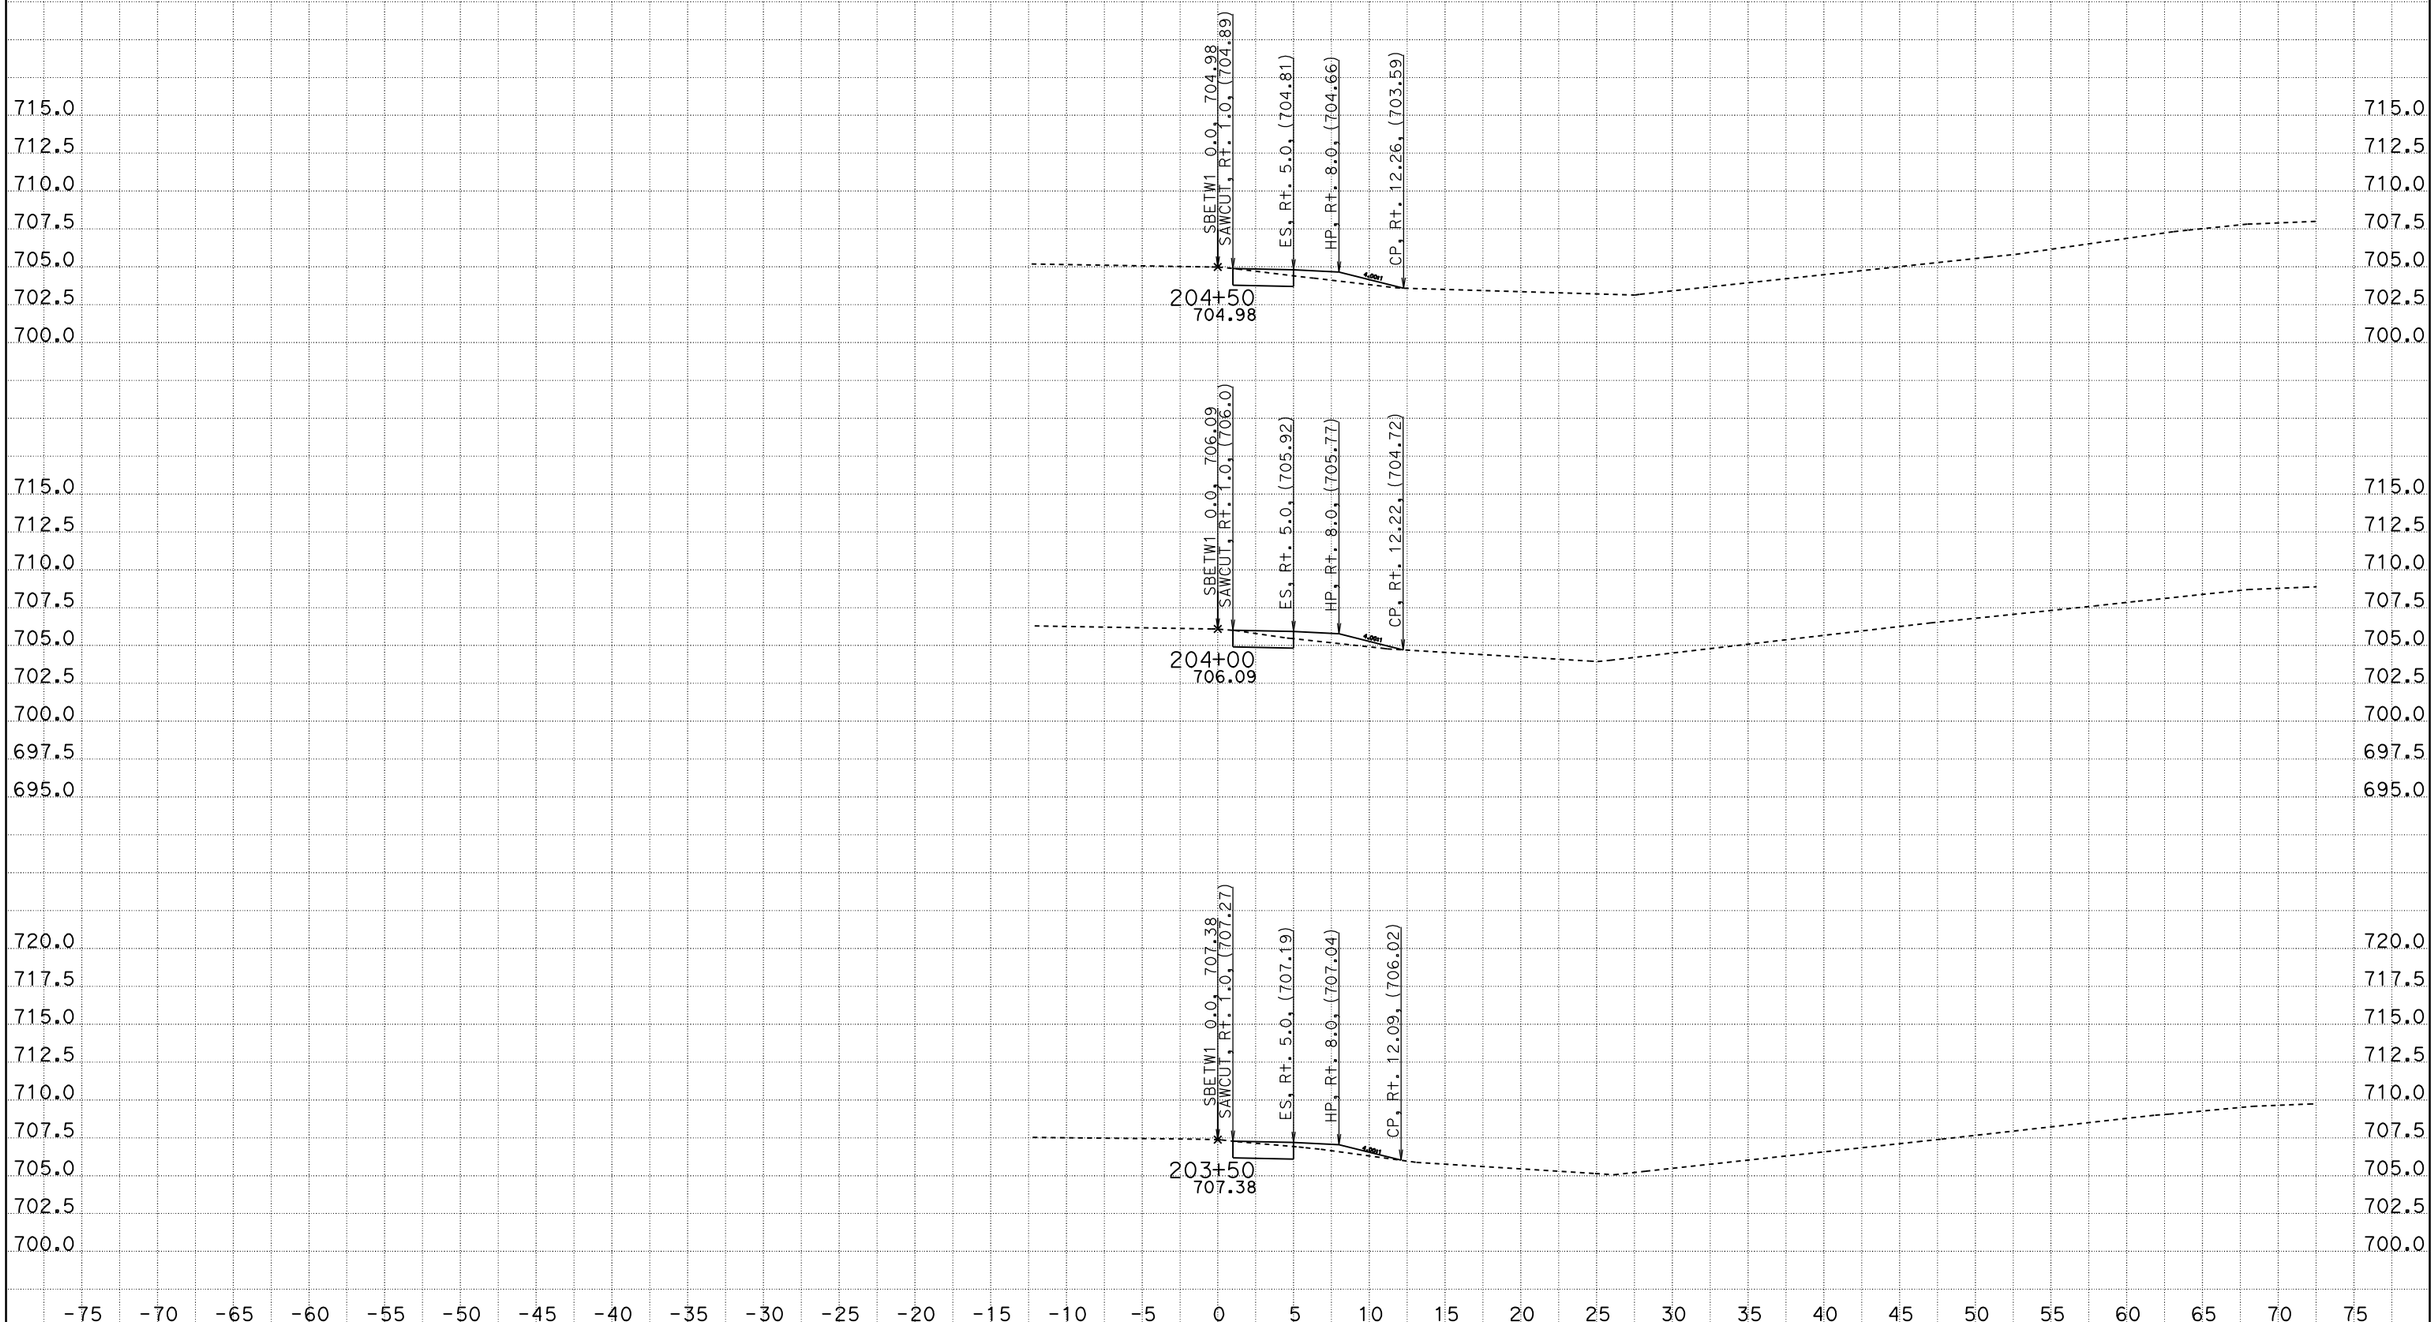

CREATED BY: SCOTT KIRKISH
DATE: 1/13/2012
KC Project: 5110005 File: D:\kcdata\5110005\design2.ear

CONTRACT: 05000203031 (05-1A2201)
DIST/CO/RTE/PM: 05-SB-101-78.4/82.2
PROJECT ID: 101 ORCUTT SHOULDER WIDENING

SCALE: 1" = 5' Horiz.
1" = 5' Vert.

All Dimensions are US Survey Feet

SBETW1
CROSS SECTIONS

DESIGN STUDY ONLY

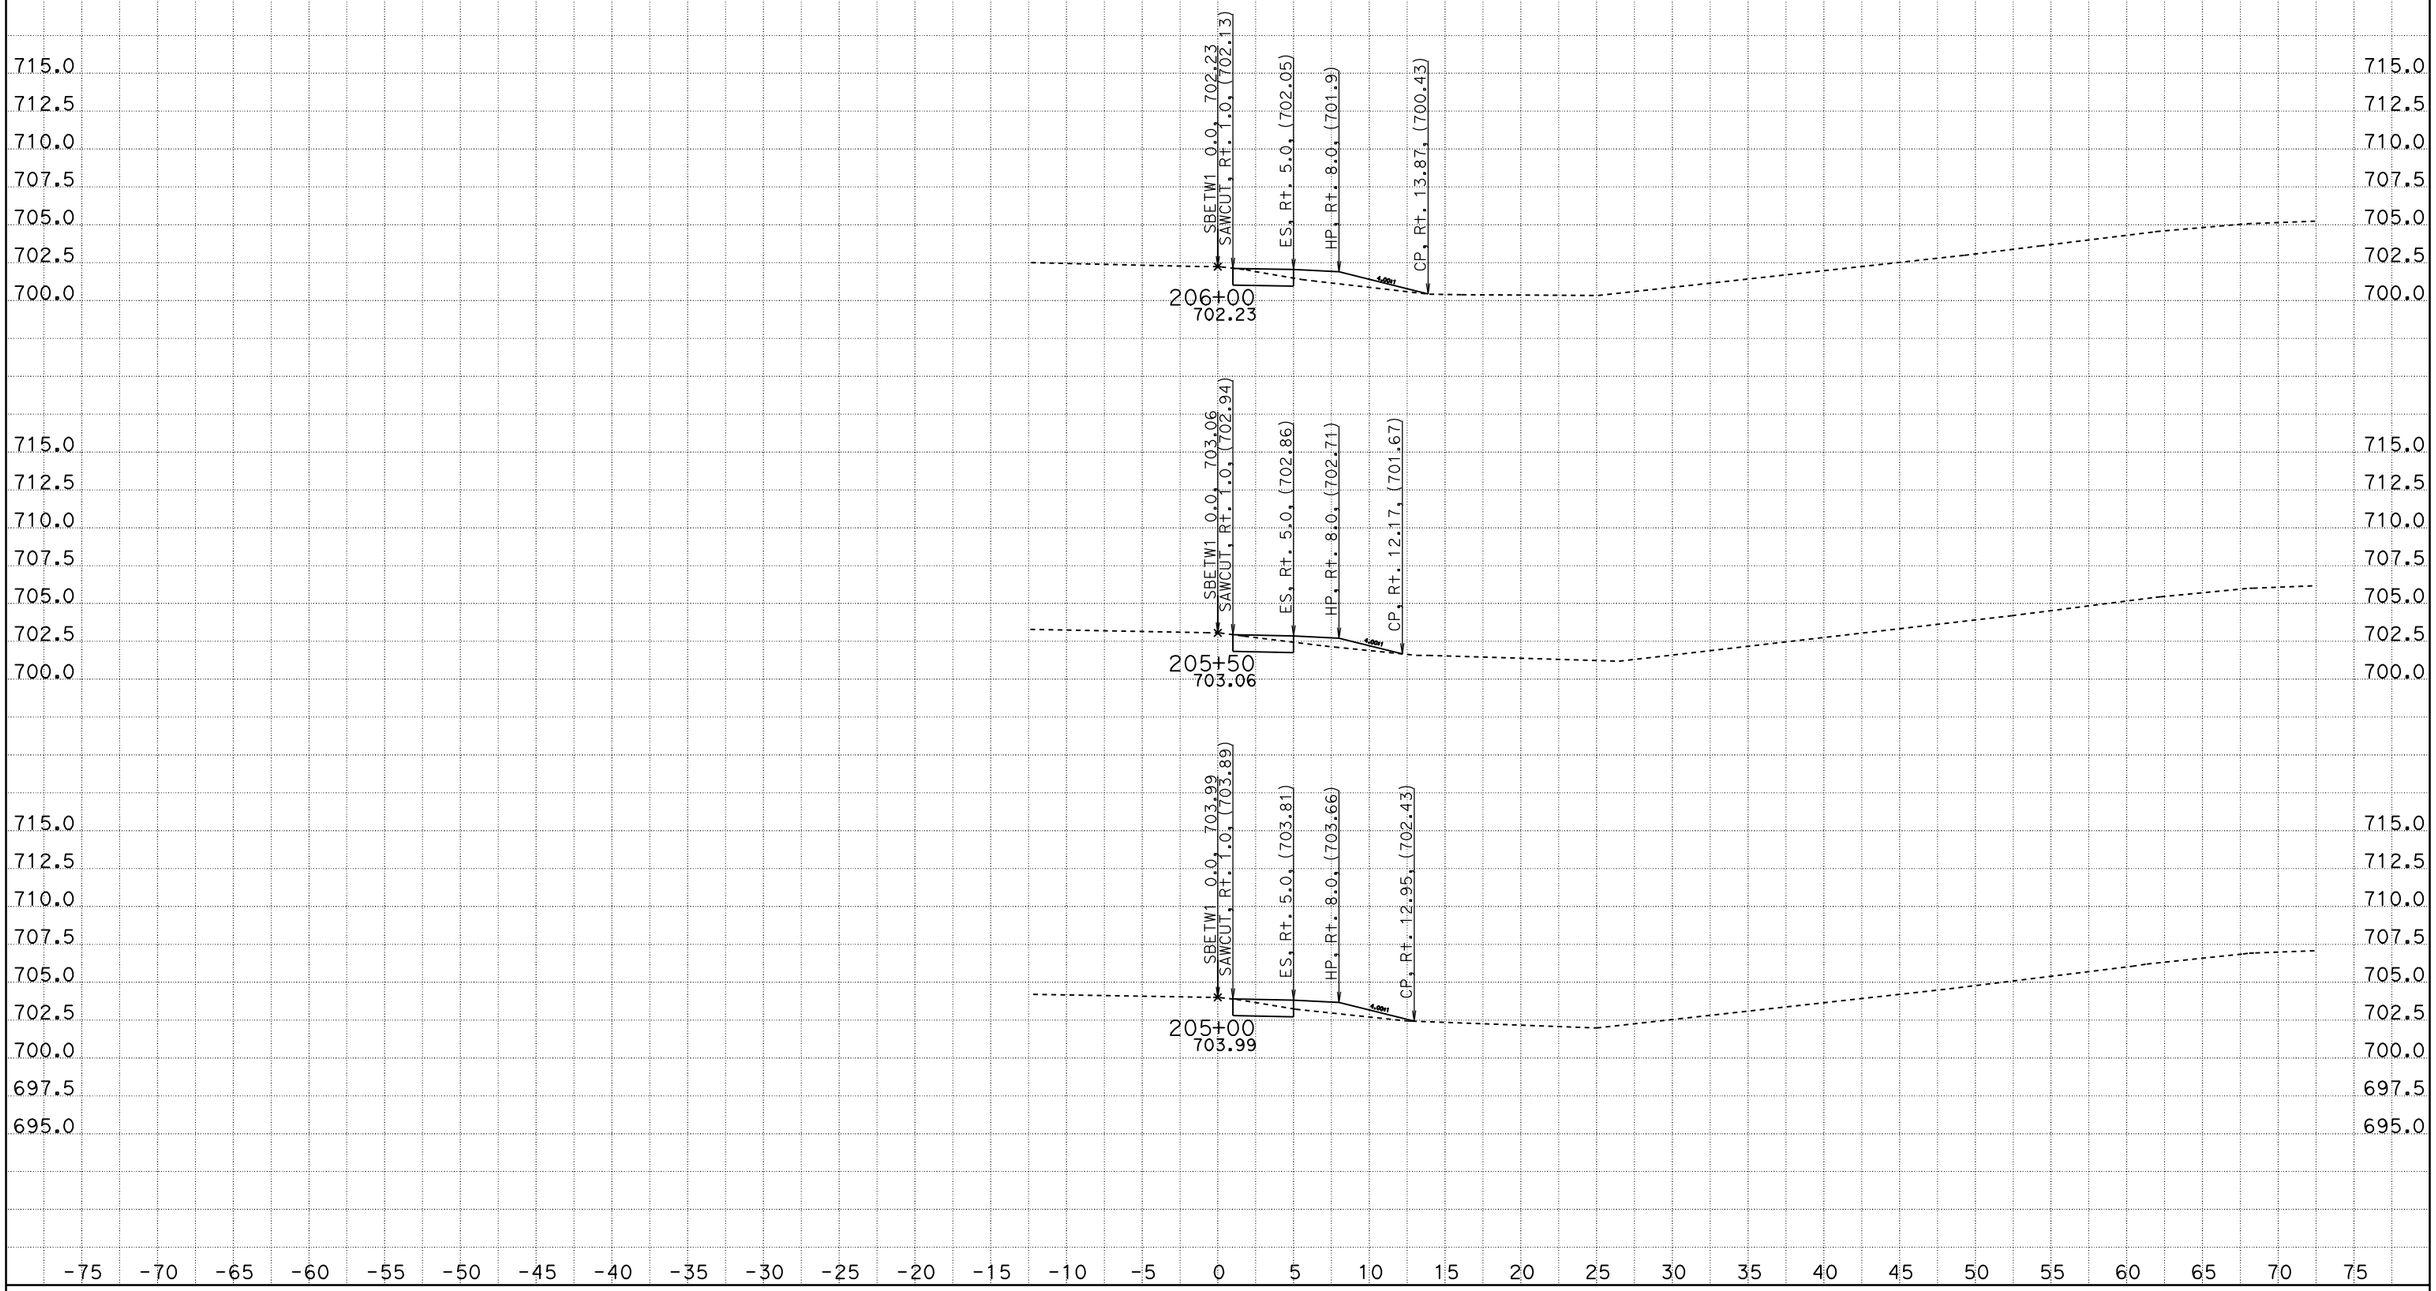

CREATED BY: SCOTT KIRKISH
DATE: 1/13/2012
KC Project: 5110005 File: D:\kcdata\5110005\design2.ear

CONTRACT: 05000203031 (05-1A2201)
DIST/CO/RTE/PM: 05-SB-101-78.4/82.2
PROJECT ID: 101 ORCUTT SHOULDER WIDENING

SCALE: 1" = 5' Horiz.
1" = 5' Vert.

All Dimensions are US Survey Feet

SBETW1
CROSS SECTIONS

DESIGN STUDY ONLY

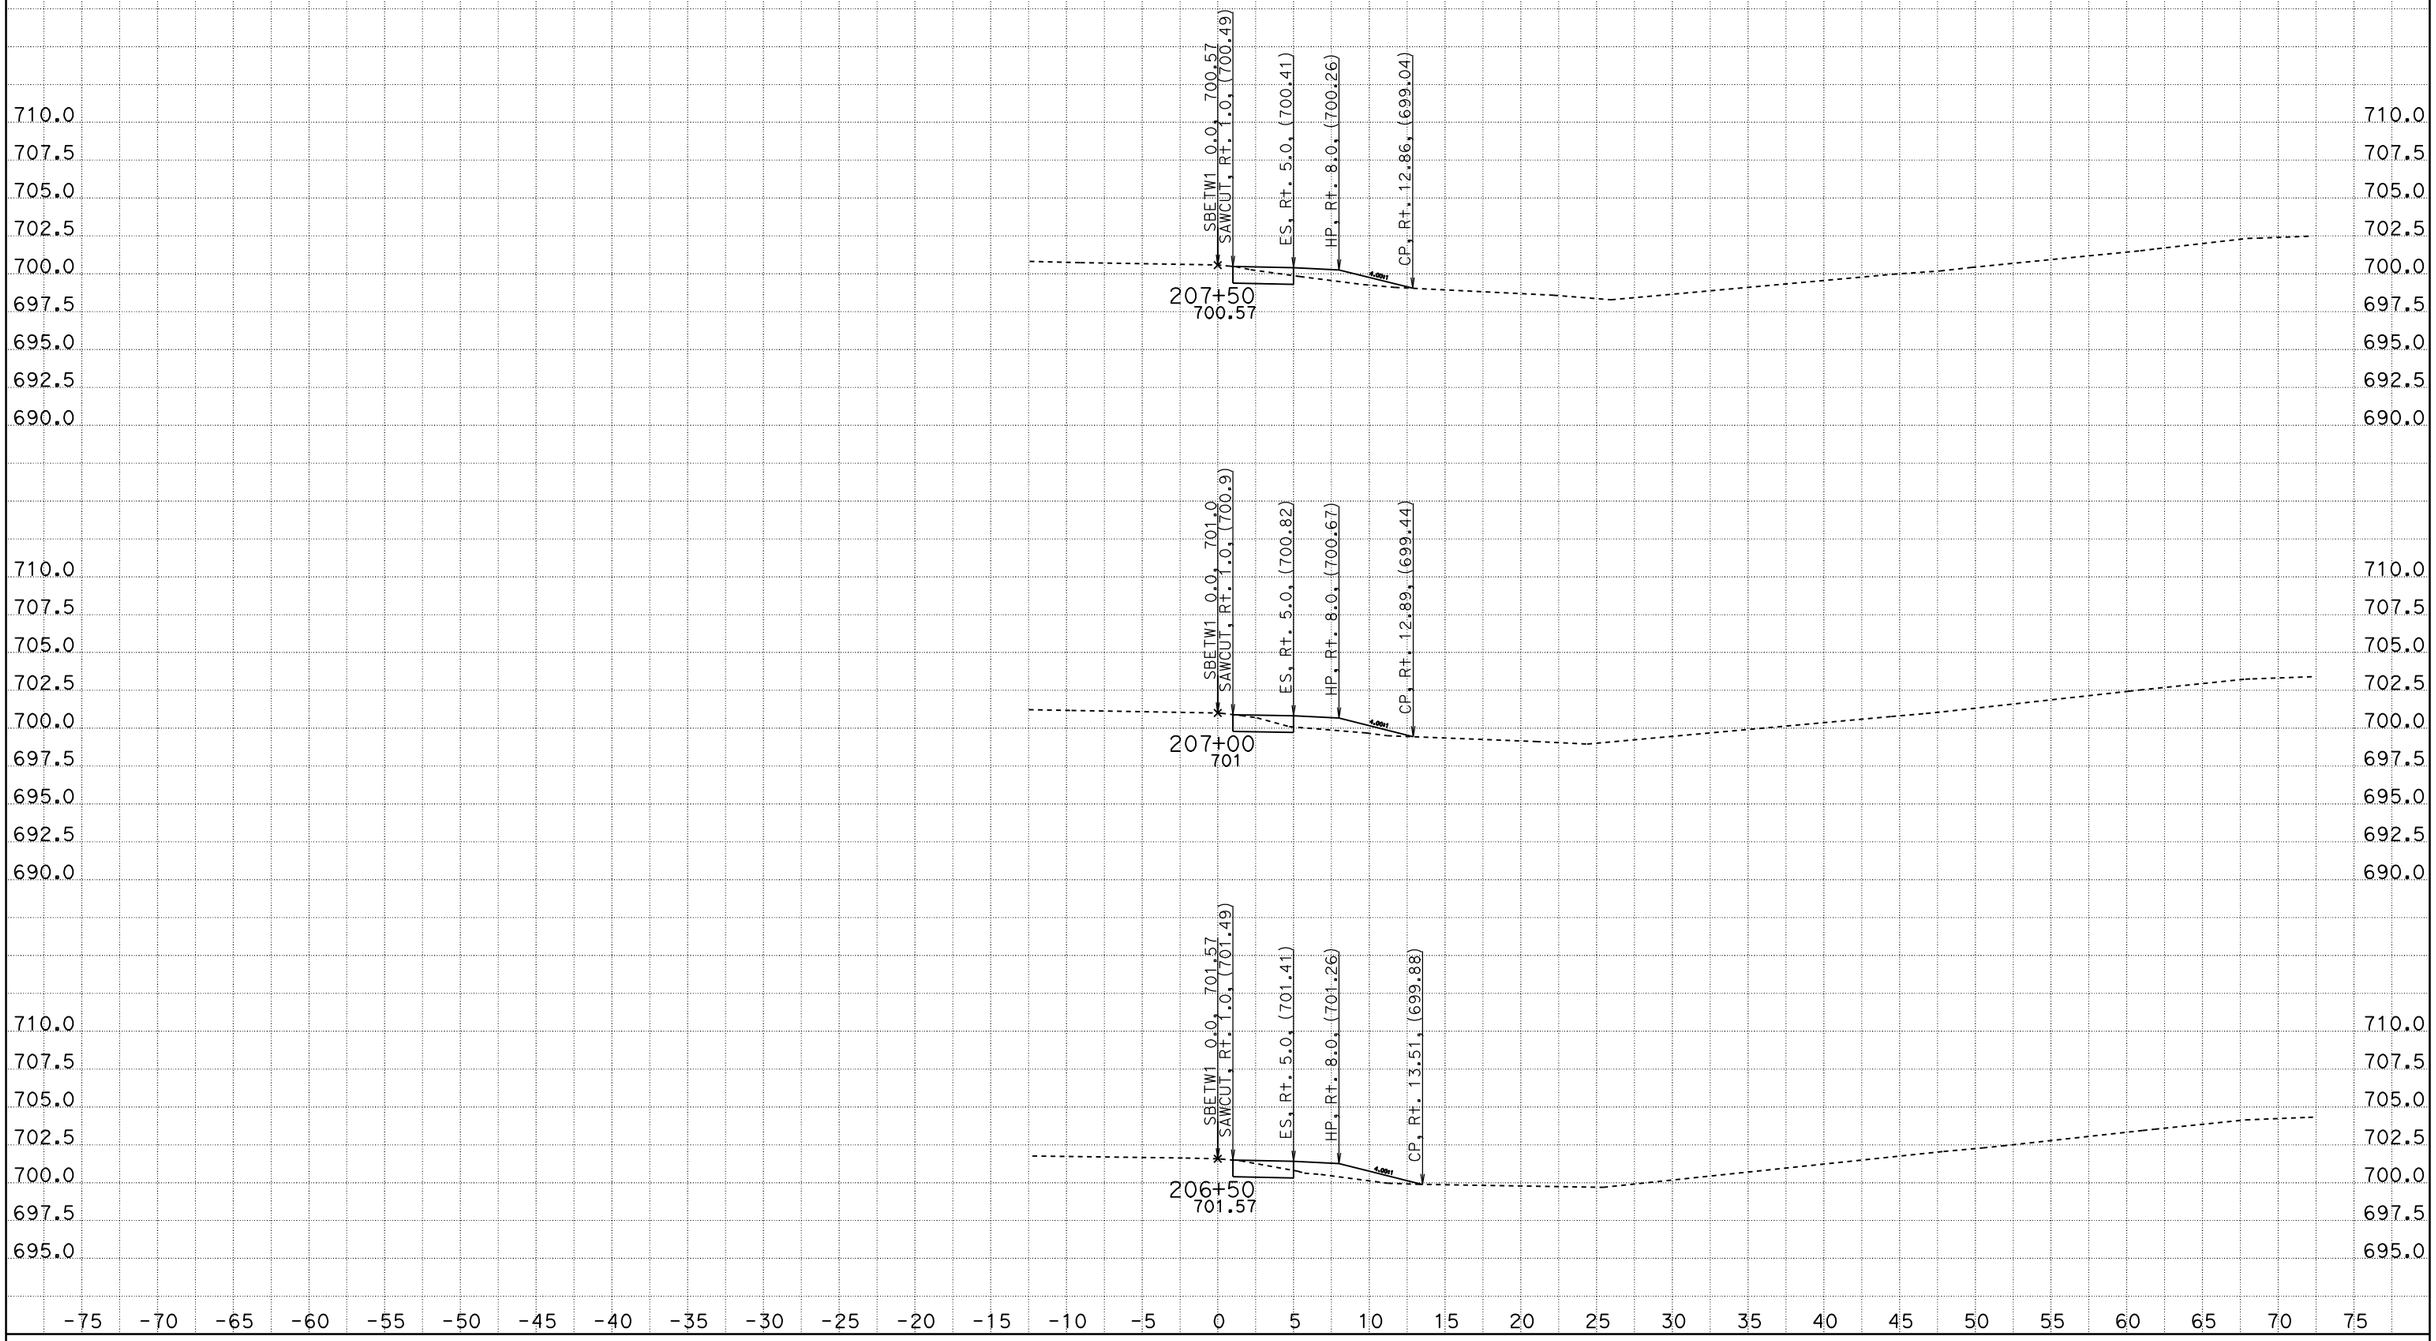

CREATED BY: SCOTT KIRKISH
DATE: 1/13/2012
KC Project: 5110005 File: D:\kcdata\5110005\design2.ear

CONTRACT: 05000203031 (05-1A2201)
DIST/CO/RTE/PM: 05-SB-101-78.4/82.2
PROJECT ID: 101 ORCUTT SHOULDER WIDENING

SCALE: 1" = 5' Horiz.
1" = 5' Vert.

All Dimensions are US Survey Feet

SBETW1
CROSS SECTIONS

DESIGN STUDY ONLY

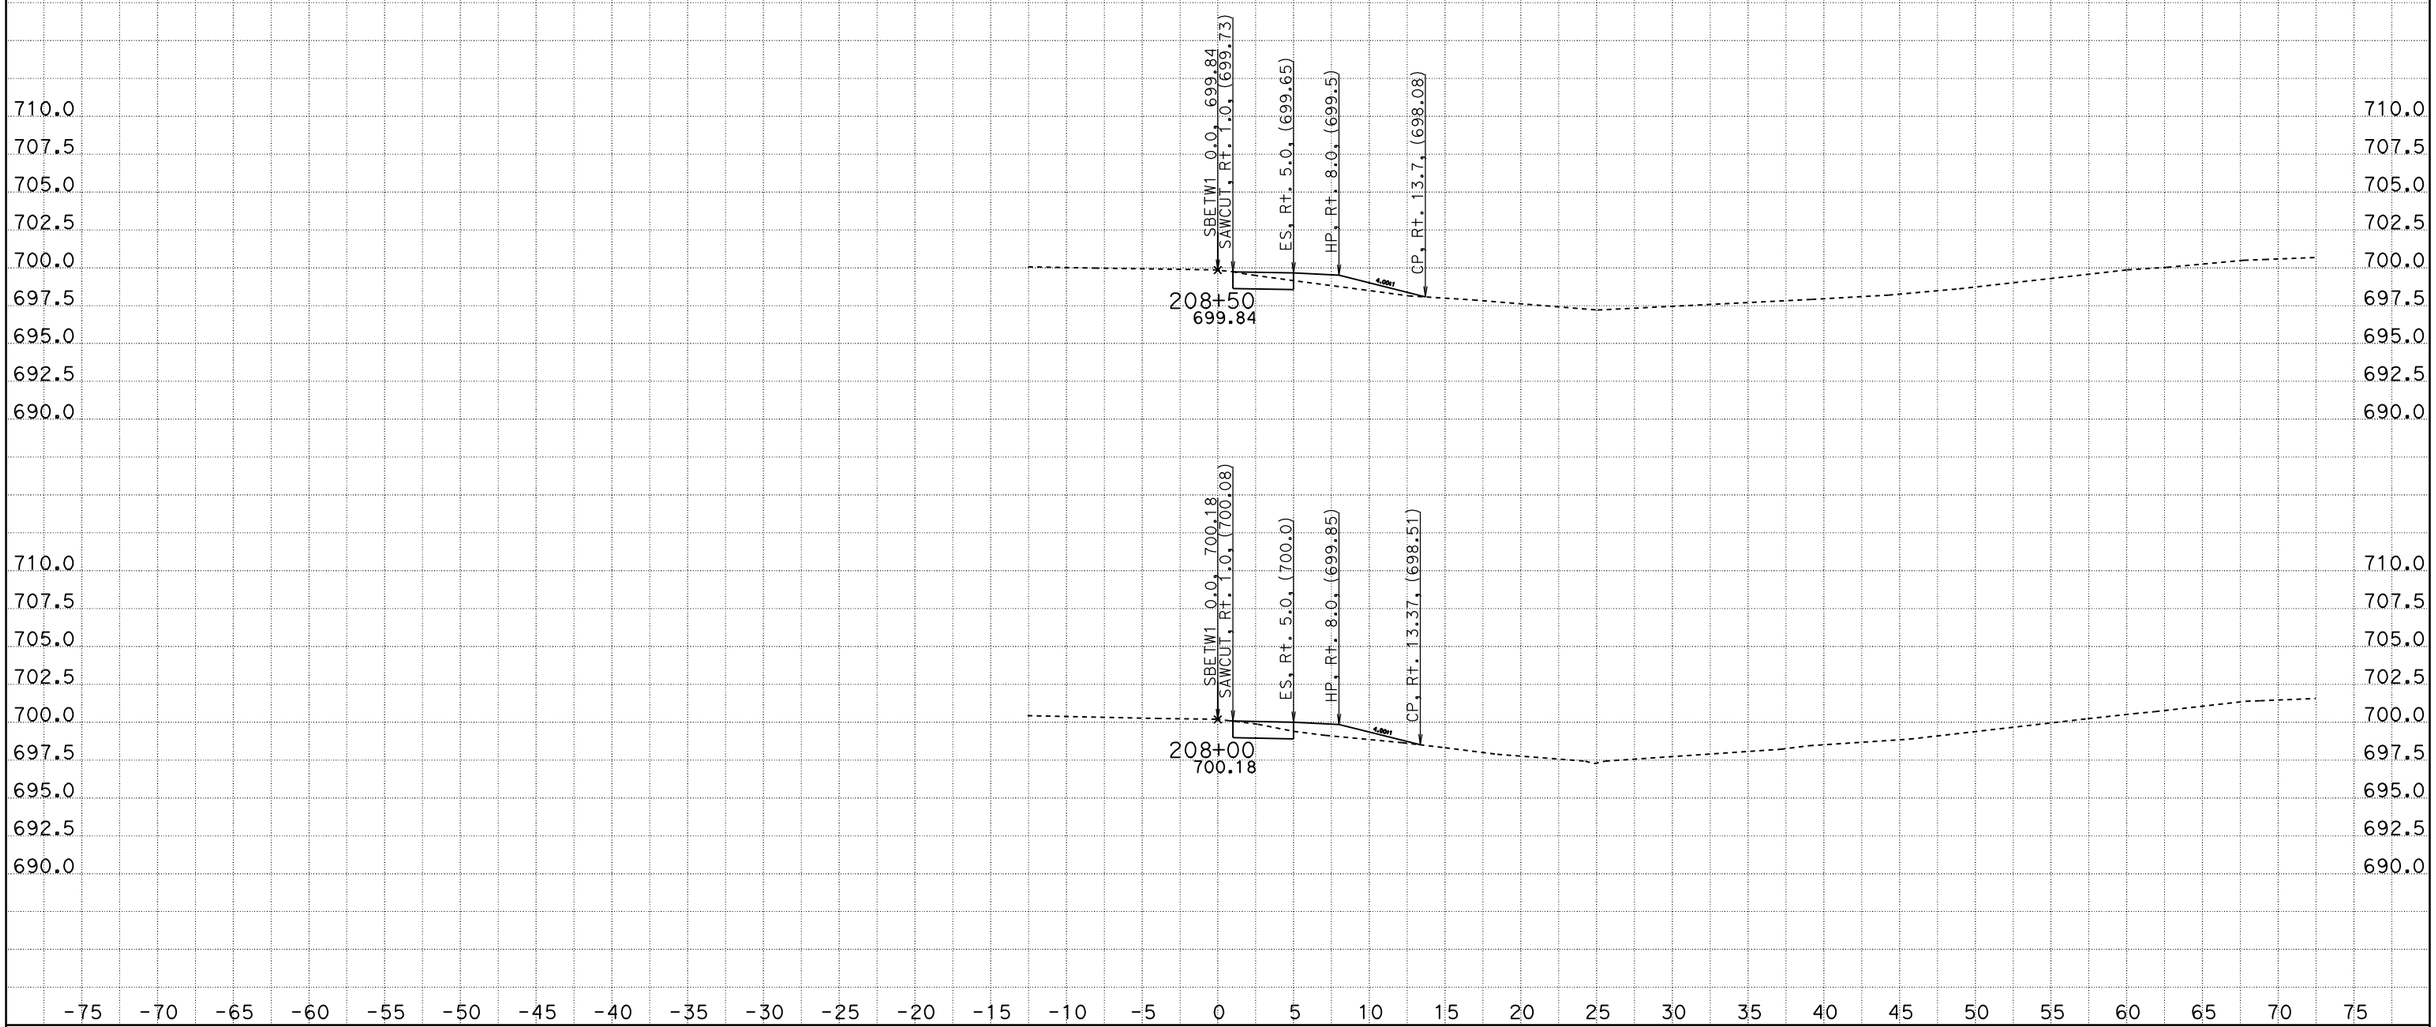

CREATED BY: SCOTT KIRKISH
DATE: 1/13/2012
KC Project: 5110005 File: D:\kcdata\5110005\design2.ear

CONTRACT: 05000203031 (05-1A2201)
DIST/CO/RTE/PM: 05-SB-101-78.4/82.2
PROJECT ID: 101 ORCUTT SHOULDER WIDENING

SCALE: 1" = 5' Horiz.
1" = 5' Vert.

All Dimensions are US Survey Feet

SBETW1
CROSS SECTIONS

DESIGN STUDY ONLY

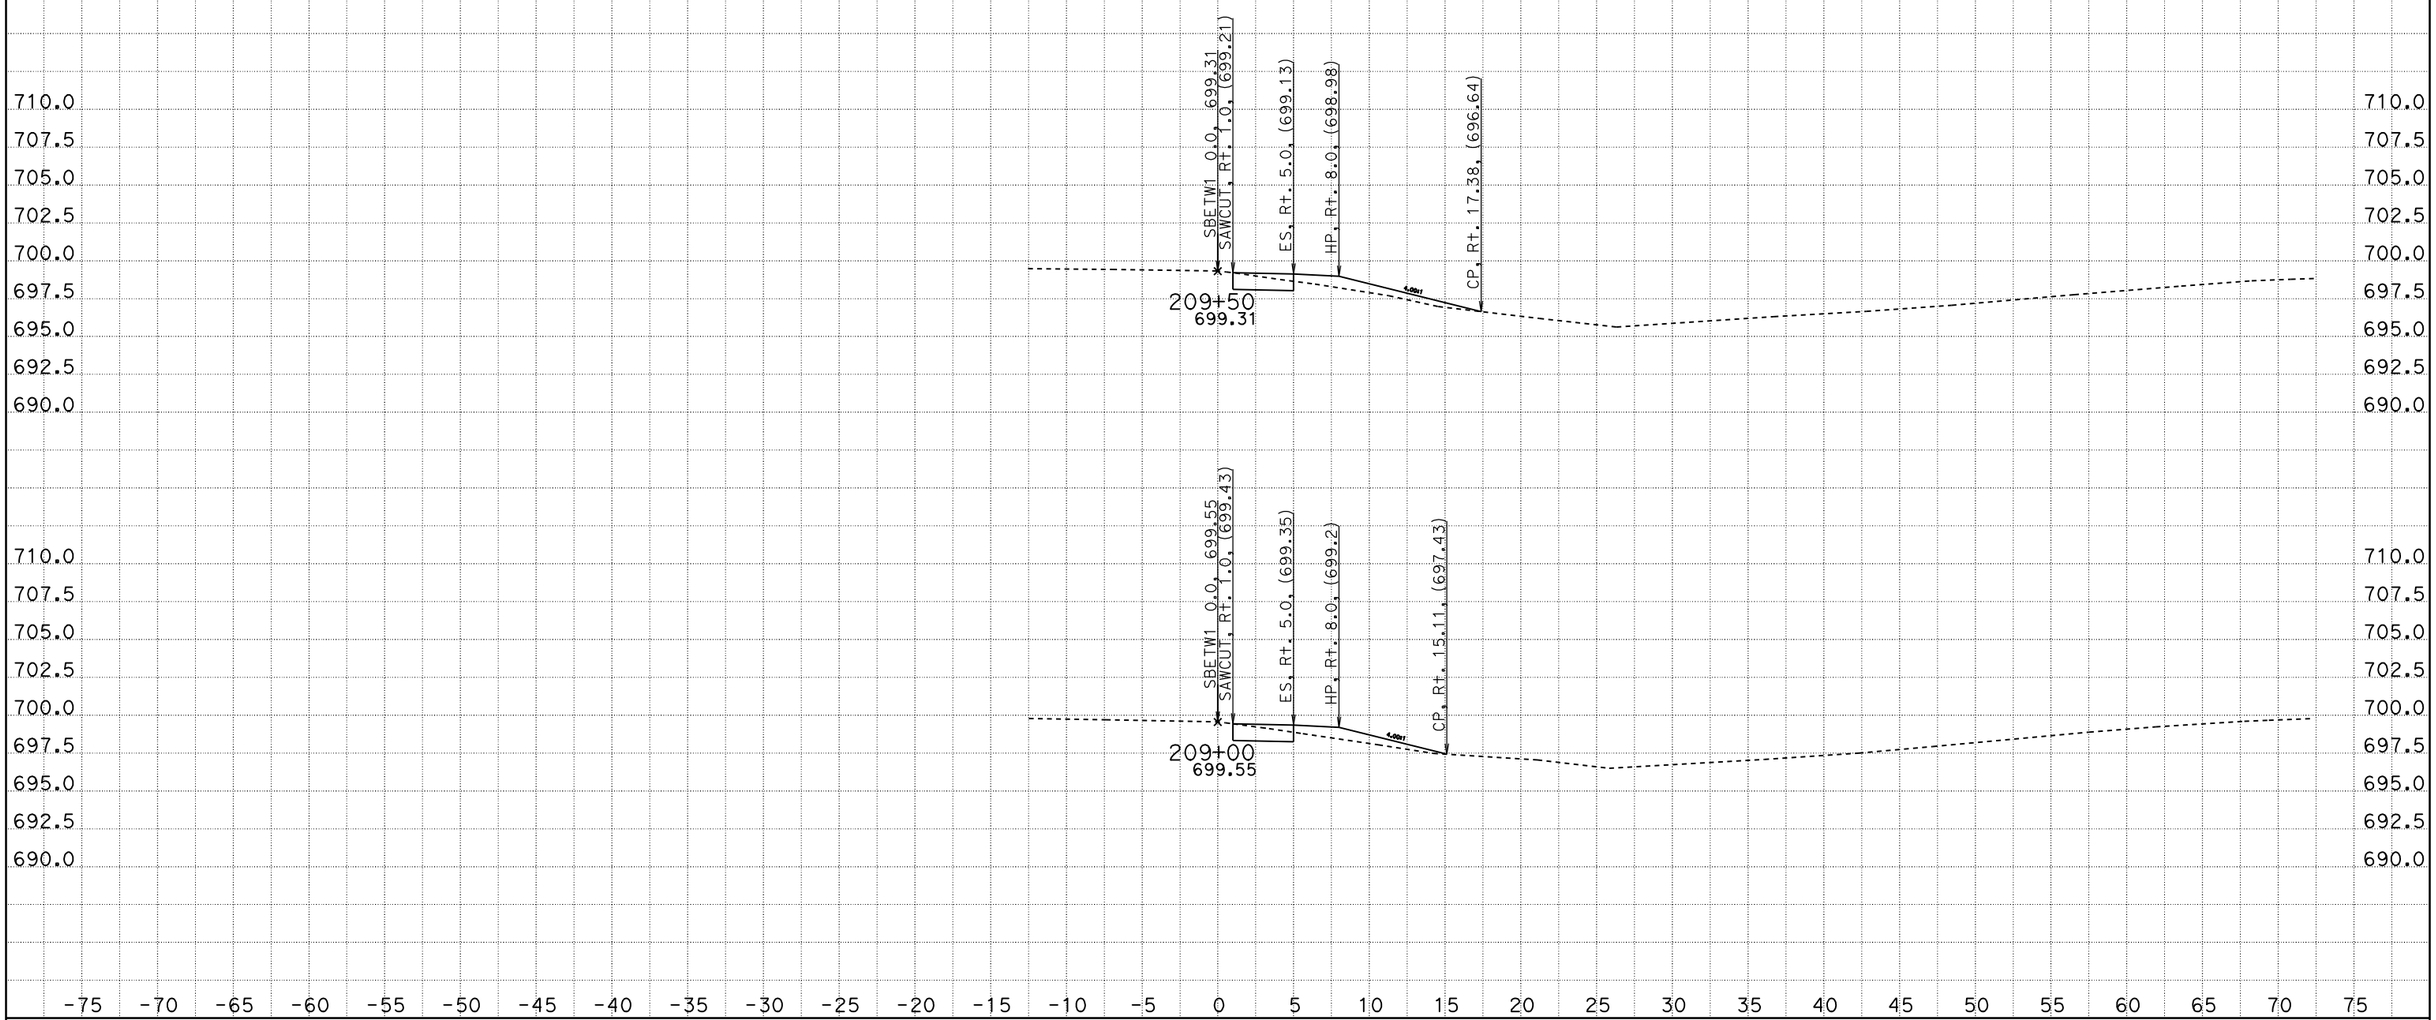

CREATED BY: SCOTT KIRKISH
DATE: 1/13/2012
KC Project: 5110005 File: D:\kcdata\5110005\design2.ear

CONTRACT: 05000203031 (05-1A2201)
DIST/CO/RTE/PM: 05-SB-101-78.4/82.2
PROJECT ID: 101 ORCUTT SHOULDER WIDENING

SCALE: 1" = 5' Horiz.
1" = 5' Vert.

All Dimensions are US Survey Feet

SBETW1
CROSS SECTIONS

DESIGN STUDY ONLY

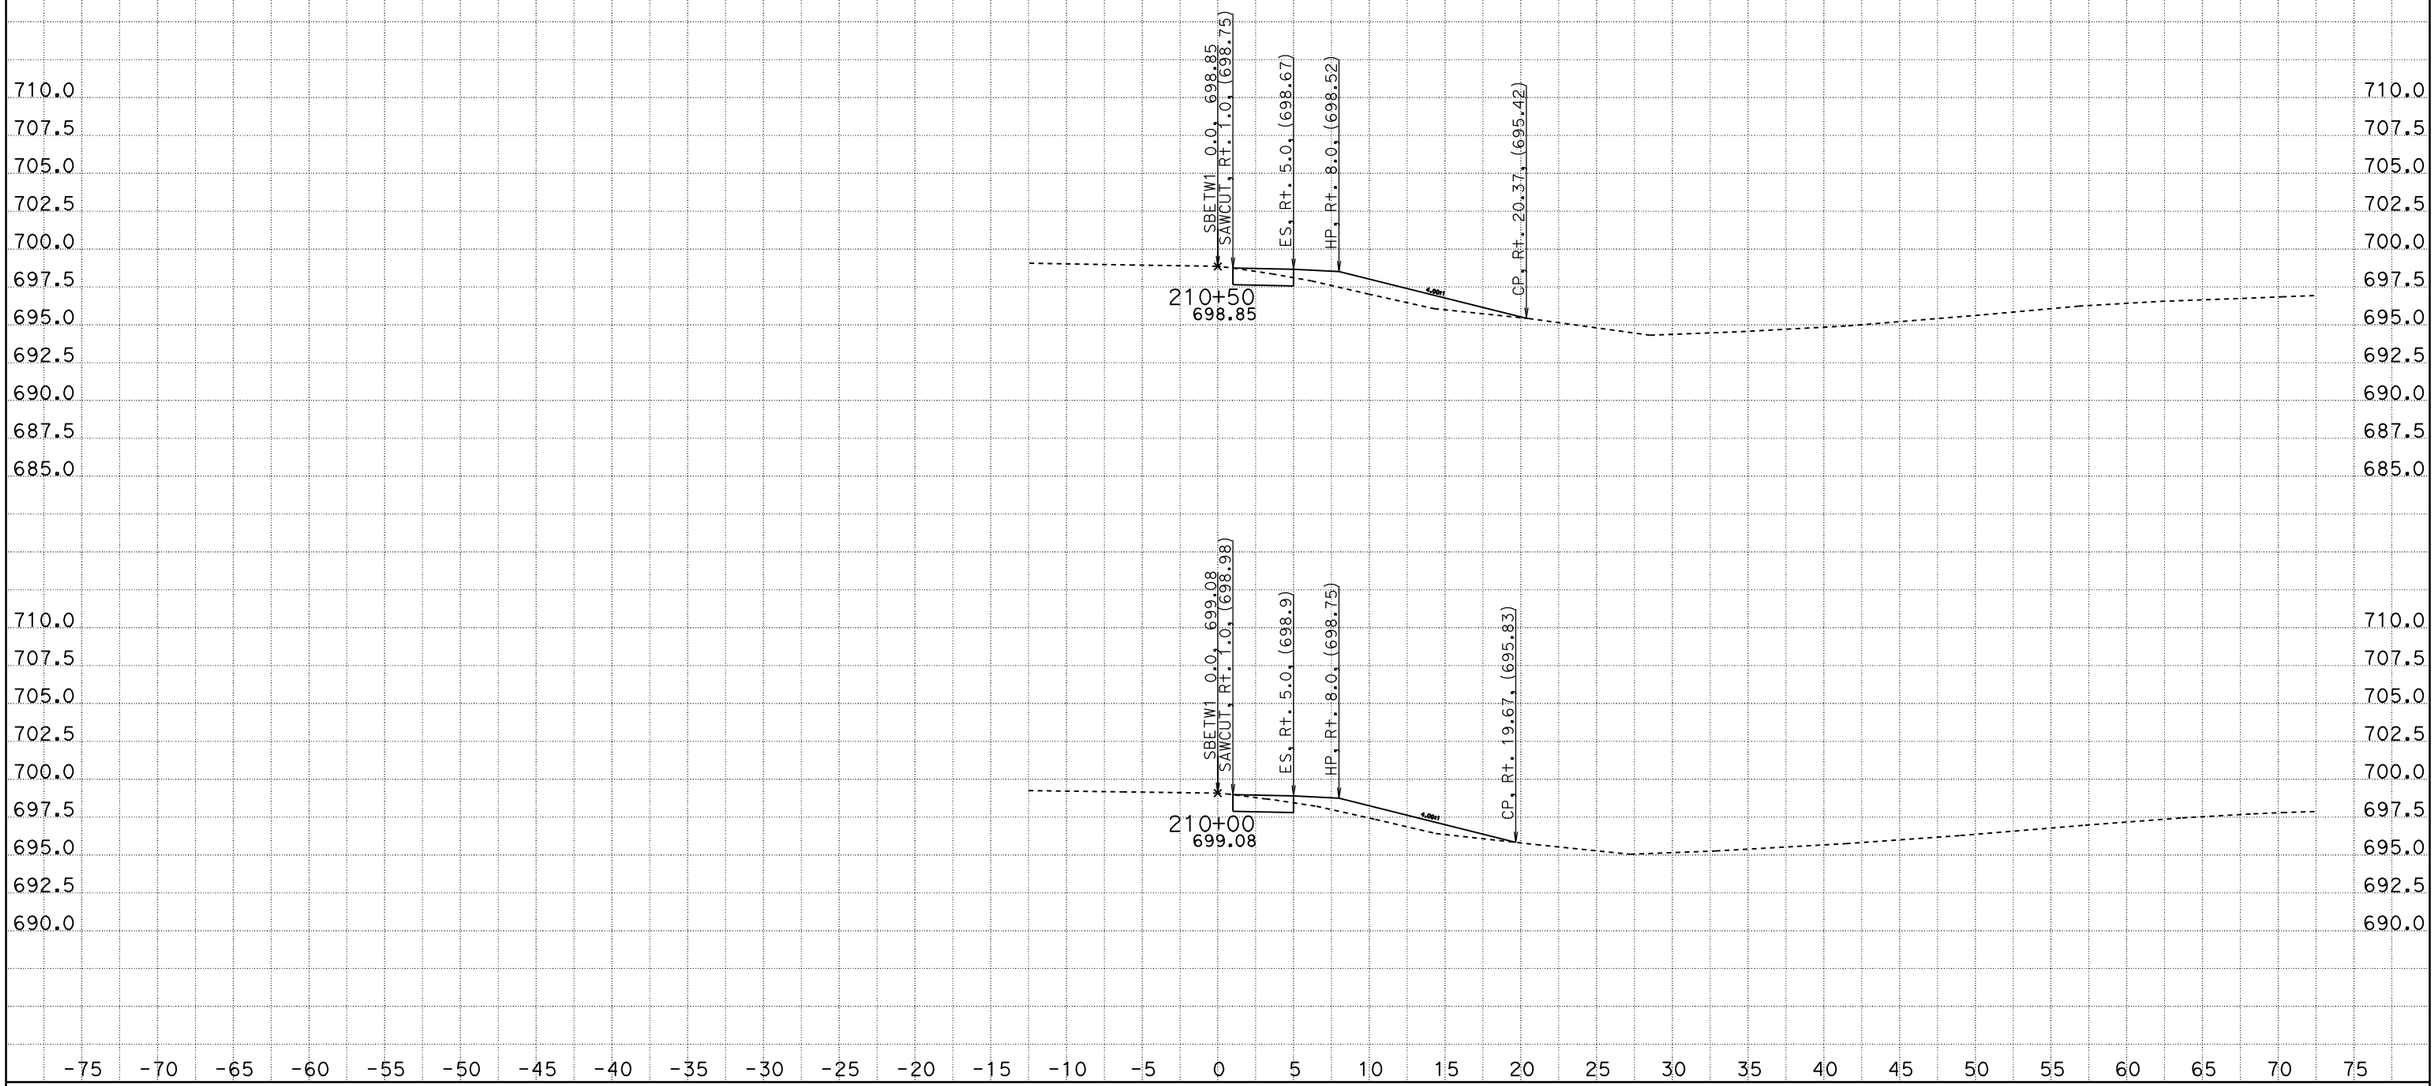

CREATED BY: SCOTT KIRKISH
DATE: 1/13/2012
KC Project: 5110005 File: D:\kcdata\5110005\design2.ear

CONTRACT: 05000203031 (05-1A2201)
DIST/CO/RTE/PM: 05-SB-101-78.4/82.2
PROJECT ID: 101 ORCUTT SHOULDER WIDENING

SCALE: 1" = 5' Horiz.
1" = 5' Vert.

All Dimensions are US Survey Feet

SBETW1
CROSS SECTIONS

DESIGN STUDY ONLY

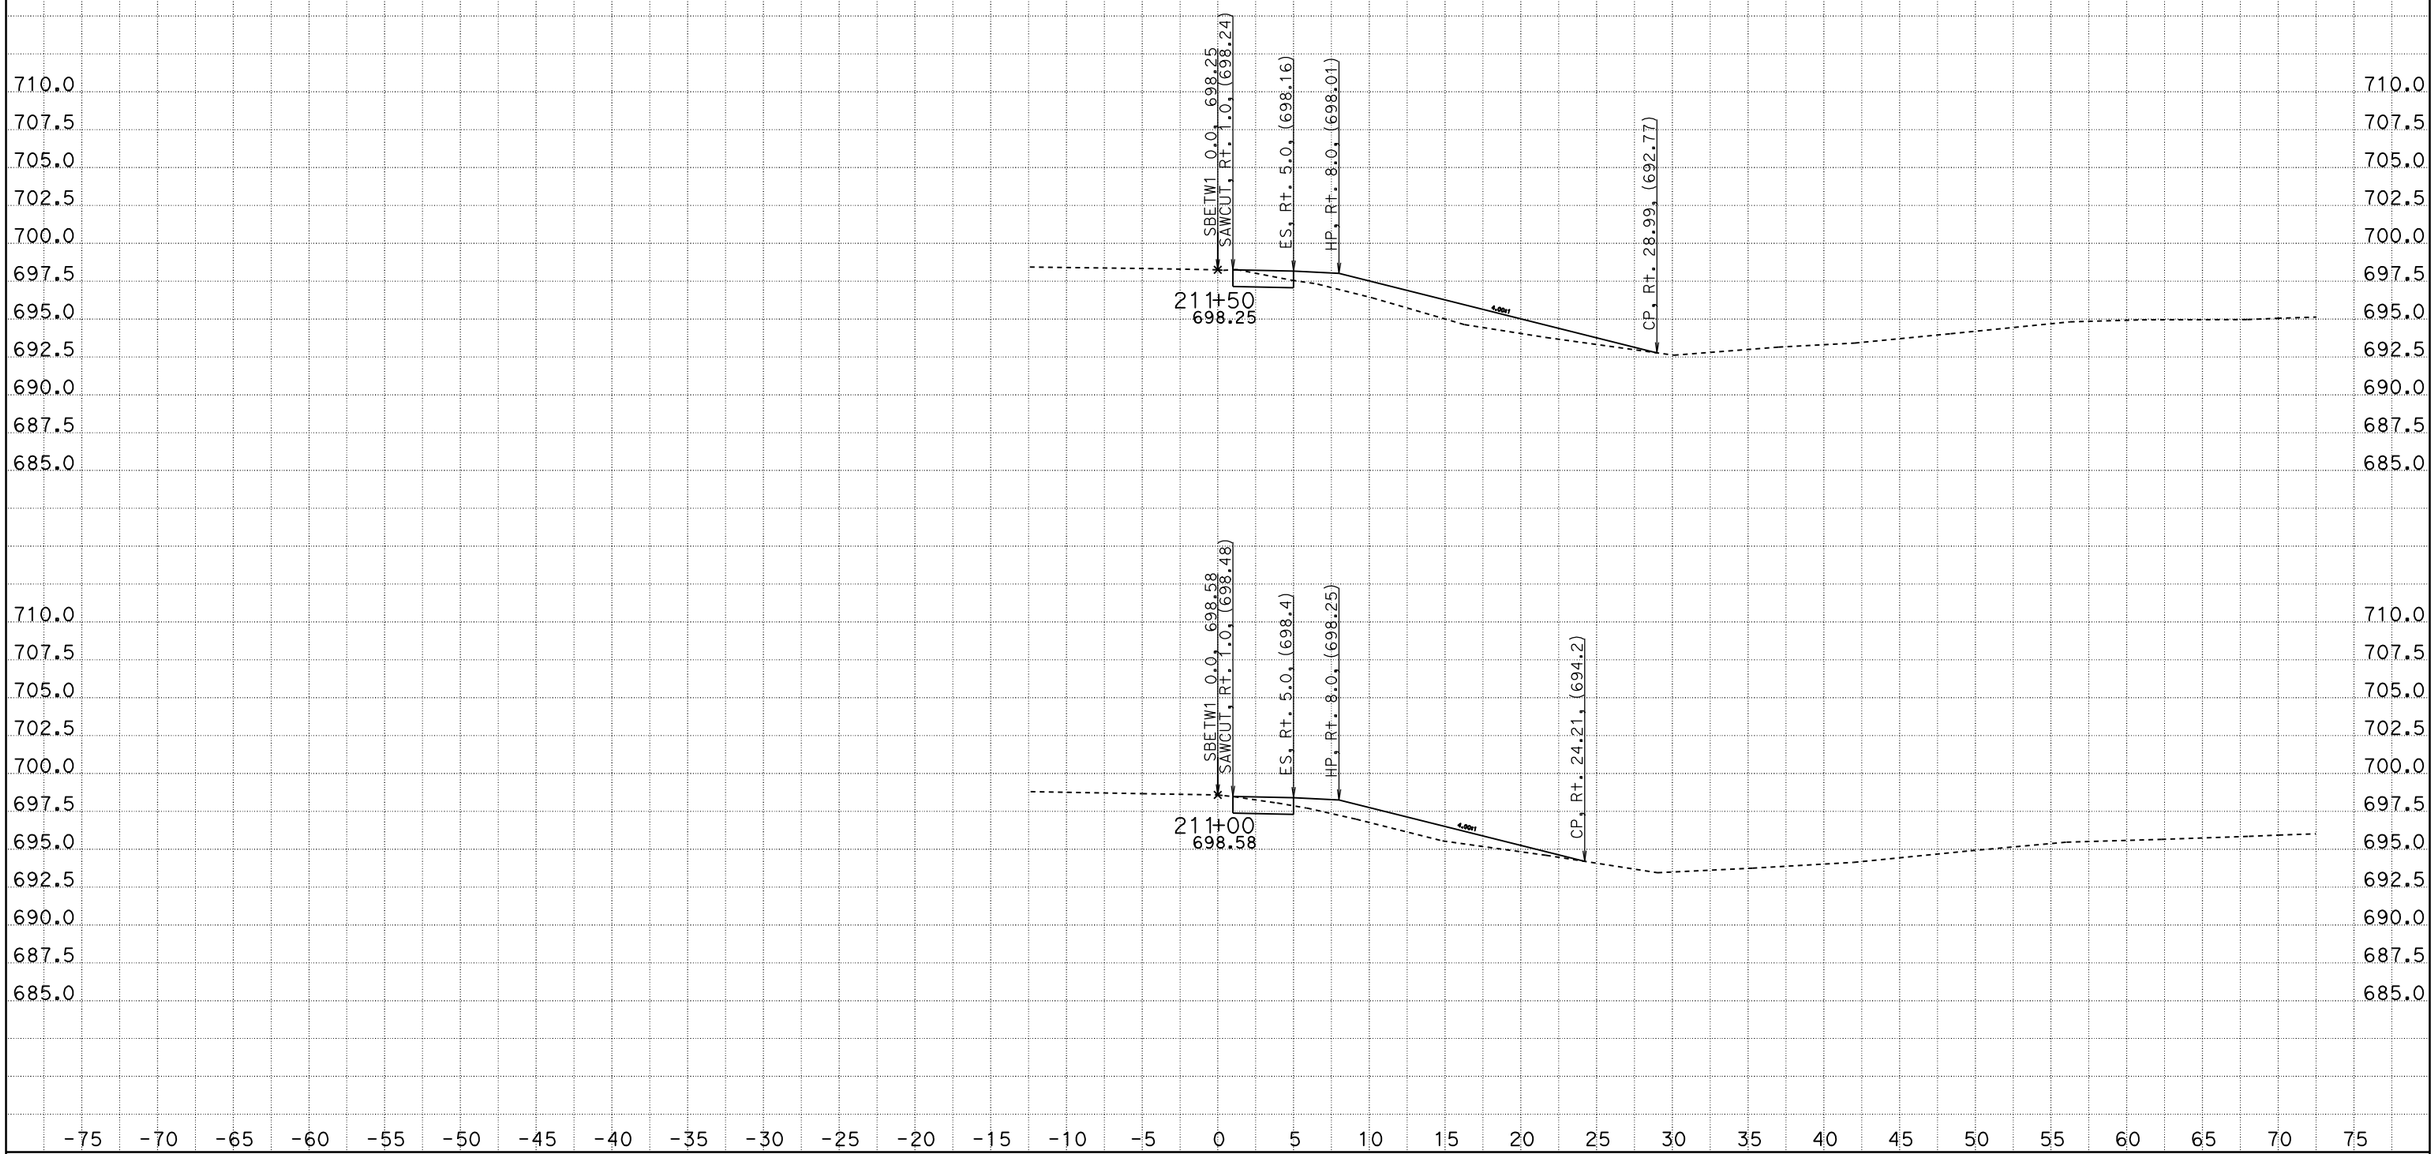

CREATED BY: SCOTT KIRKISH
DATE: 1/13/2012
KC Project: 5110005 File: D:\kcdata\5110005\design2.ear

CONTRACT: 05000203031 (05-1A2201)
DIST/CO/RTE/PM: 05-SB-101-78.4/82.2
PROJECT ID: 101 ORCUTT SHOULDER WIDENING

SCALE: 1" = 5' Horiz.
1" = 5' Vert.

All Dimensions are US Survey Feet

SBETW1
CROSS SECTIONS

DESIGN STUDY ONLY

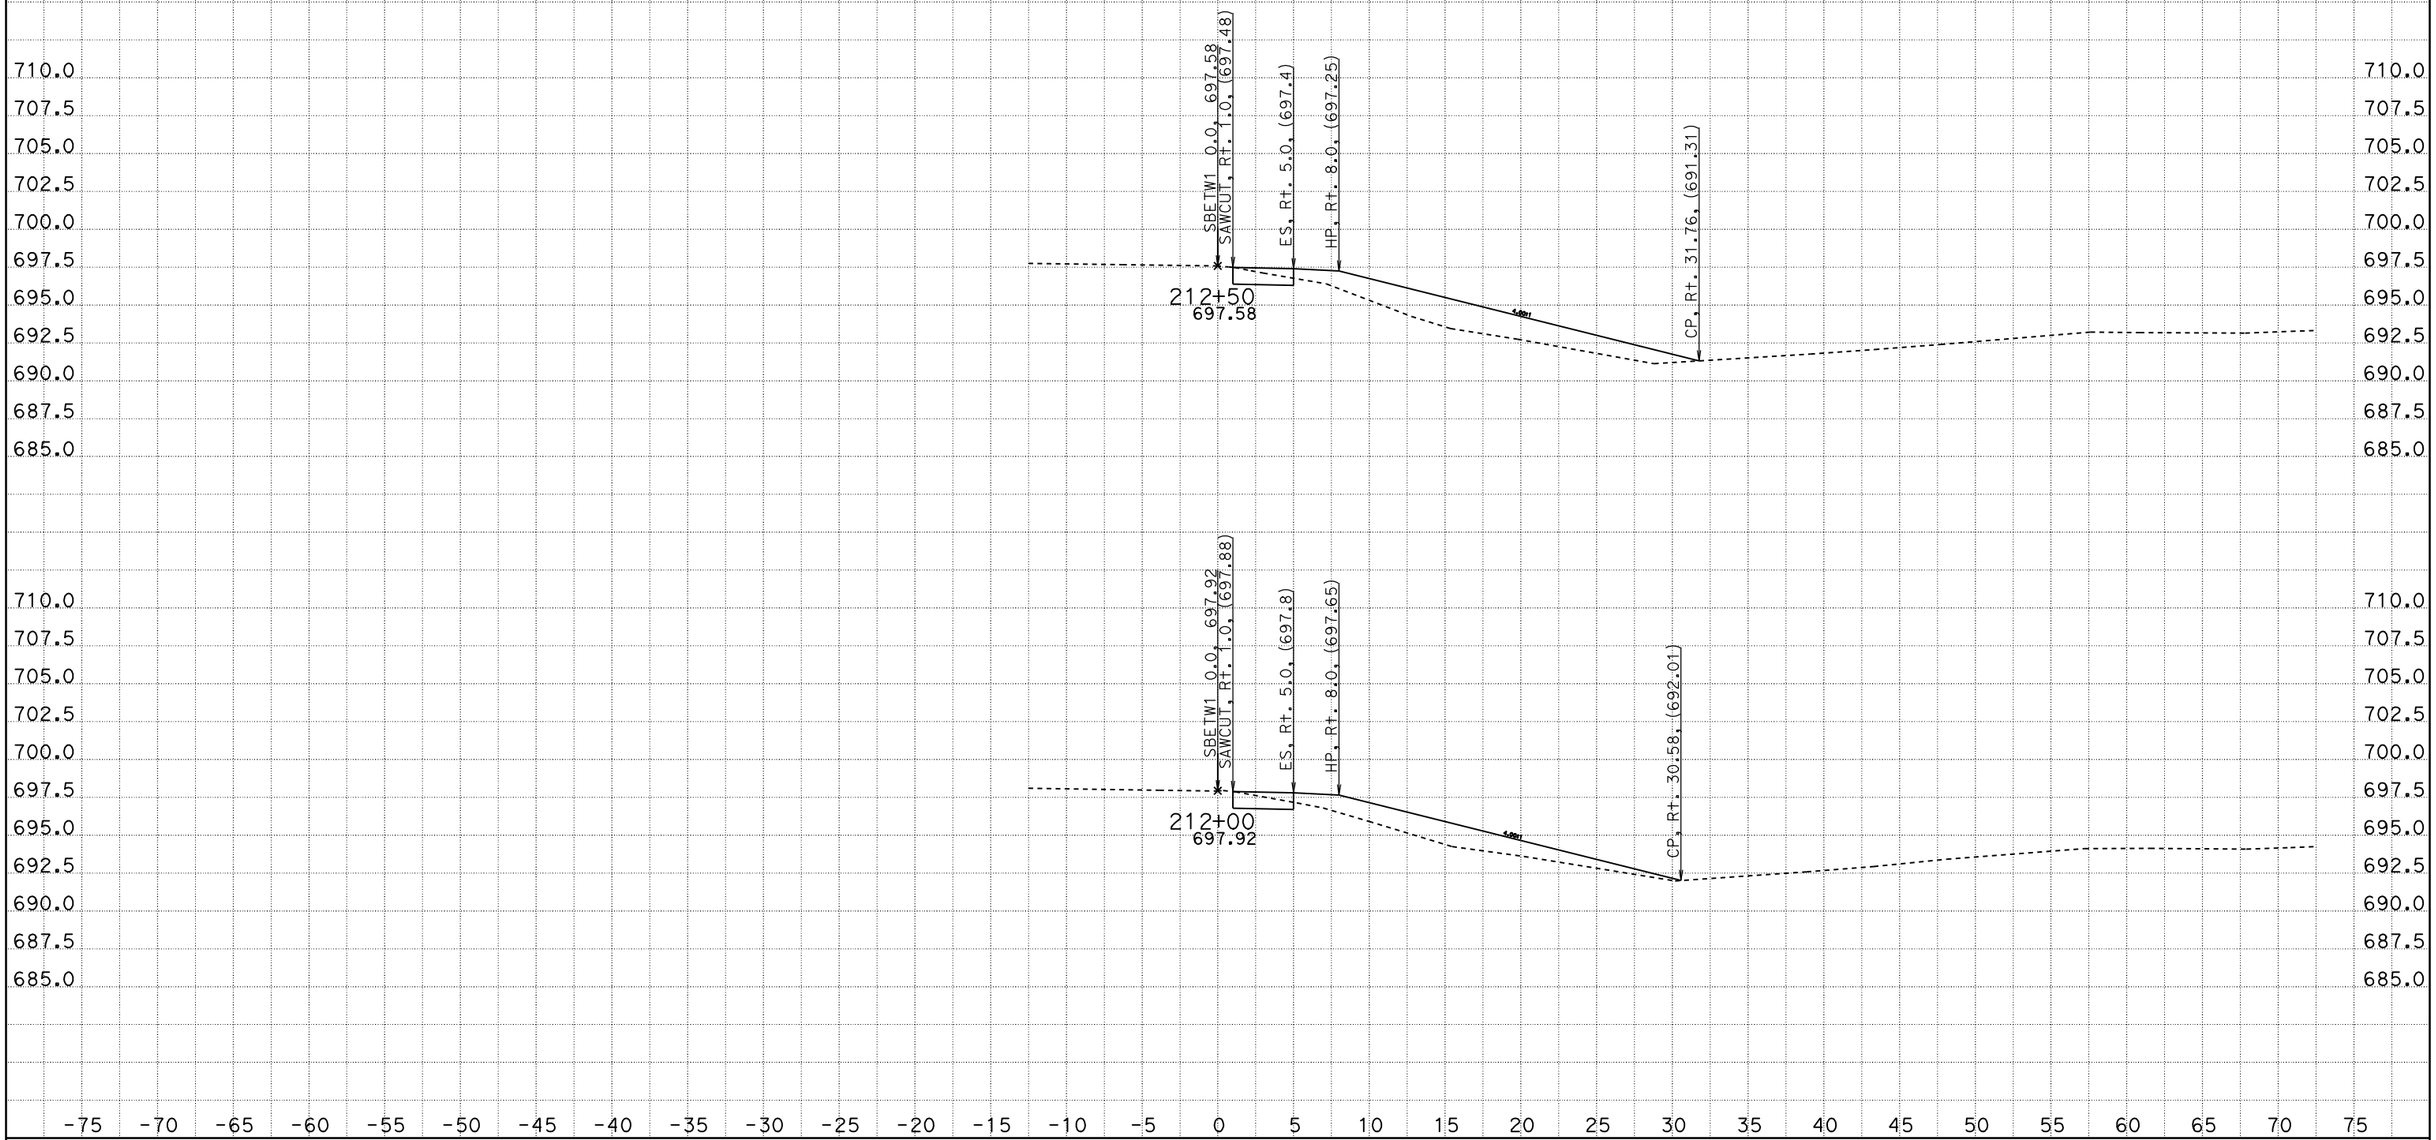

CREATED BY: SCOTT KIRKISH
DATE: 1/13/2012
KC Project: 5110005 File: D:\kcdata\5110005\design2.ear

CONTRACT: 05000203031 (05-1A2201)
DIST/CO/RTE/PM: 05-SB-101-78.4/82.2
PROJECT ID: 101 ORCUTT SHOULDER WIDENING

SCALE: 1" = 5' Horiz.
1" = 5' Vert.

All Dimensions are US Survey Feet

SBETW1
CROSS SECTIONS

DESIGN STUDY ONLY

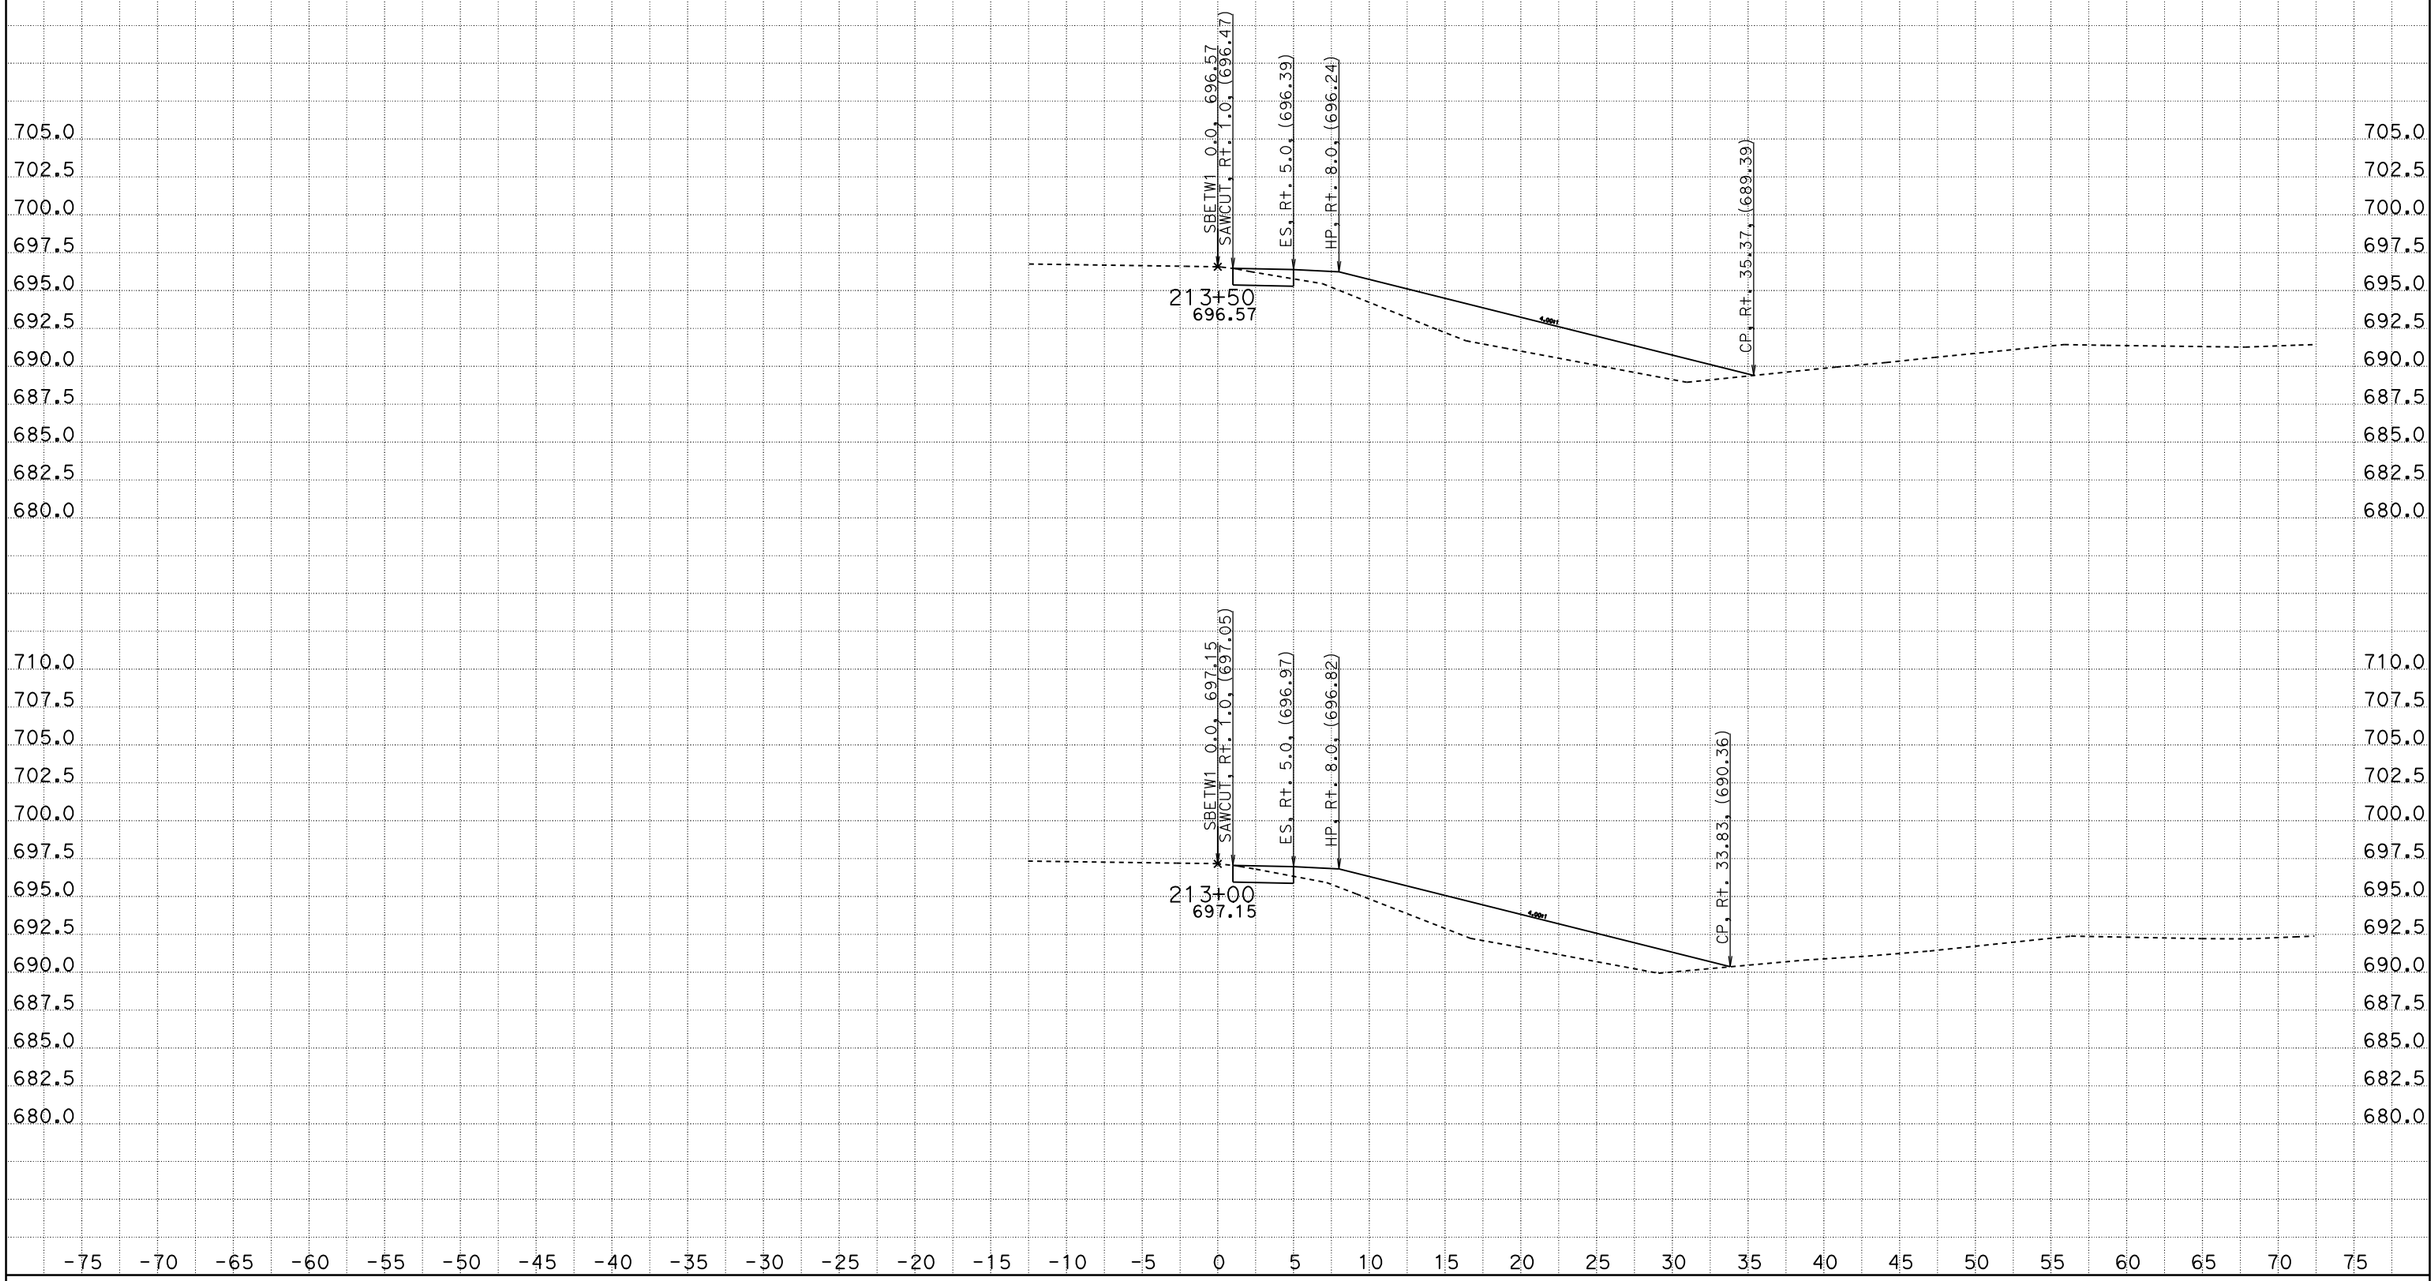

CREATED BY: SCOTT KIRKISH
DATE: 1/13/2012
KC Project: 5110005 File: D:\kcdata\5110005\design2.ear

CONTRACT: 05000203031 (05-1A2201)
DIST/CO/RTE/PM: 05-SB-101-78.4/82.2
PROJECT ID: 101 ORCUTT SHOULDER WIDENING

SCALE: 1" = 5' Horiz.
1" = 5' Vert.

All Dimensions are US Survey Feet

SBETW1
CROSS SECTIONS

DESIGN STUDY ONLY

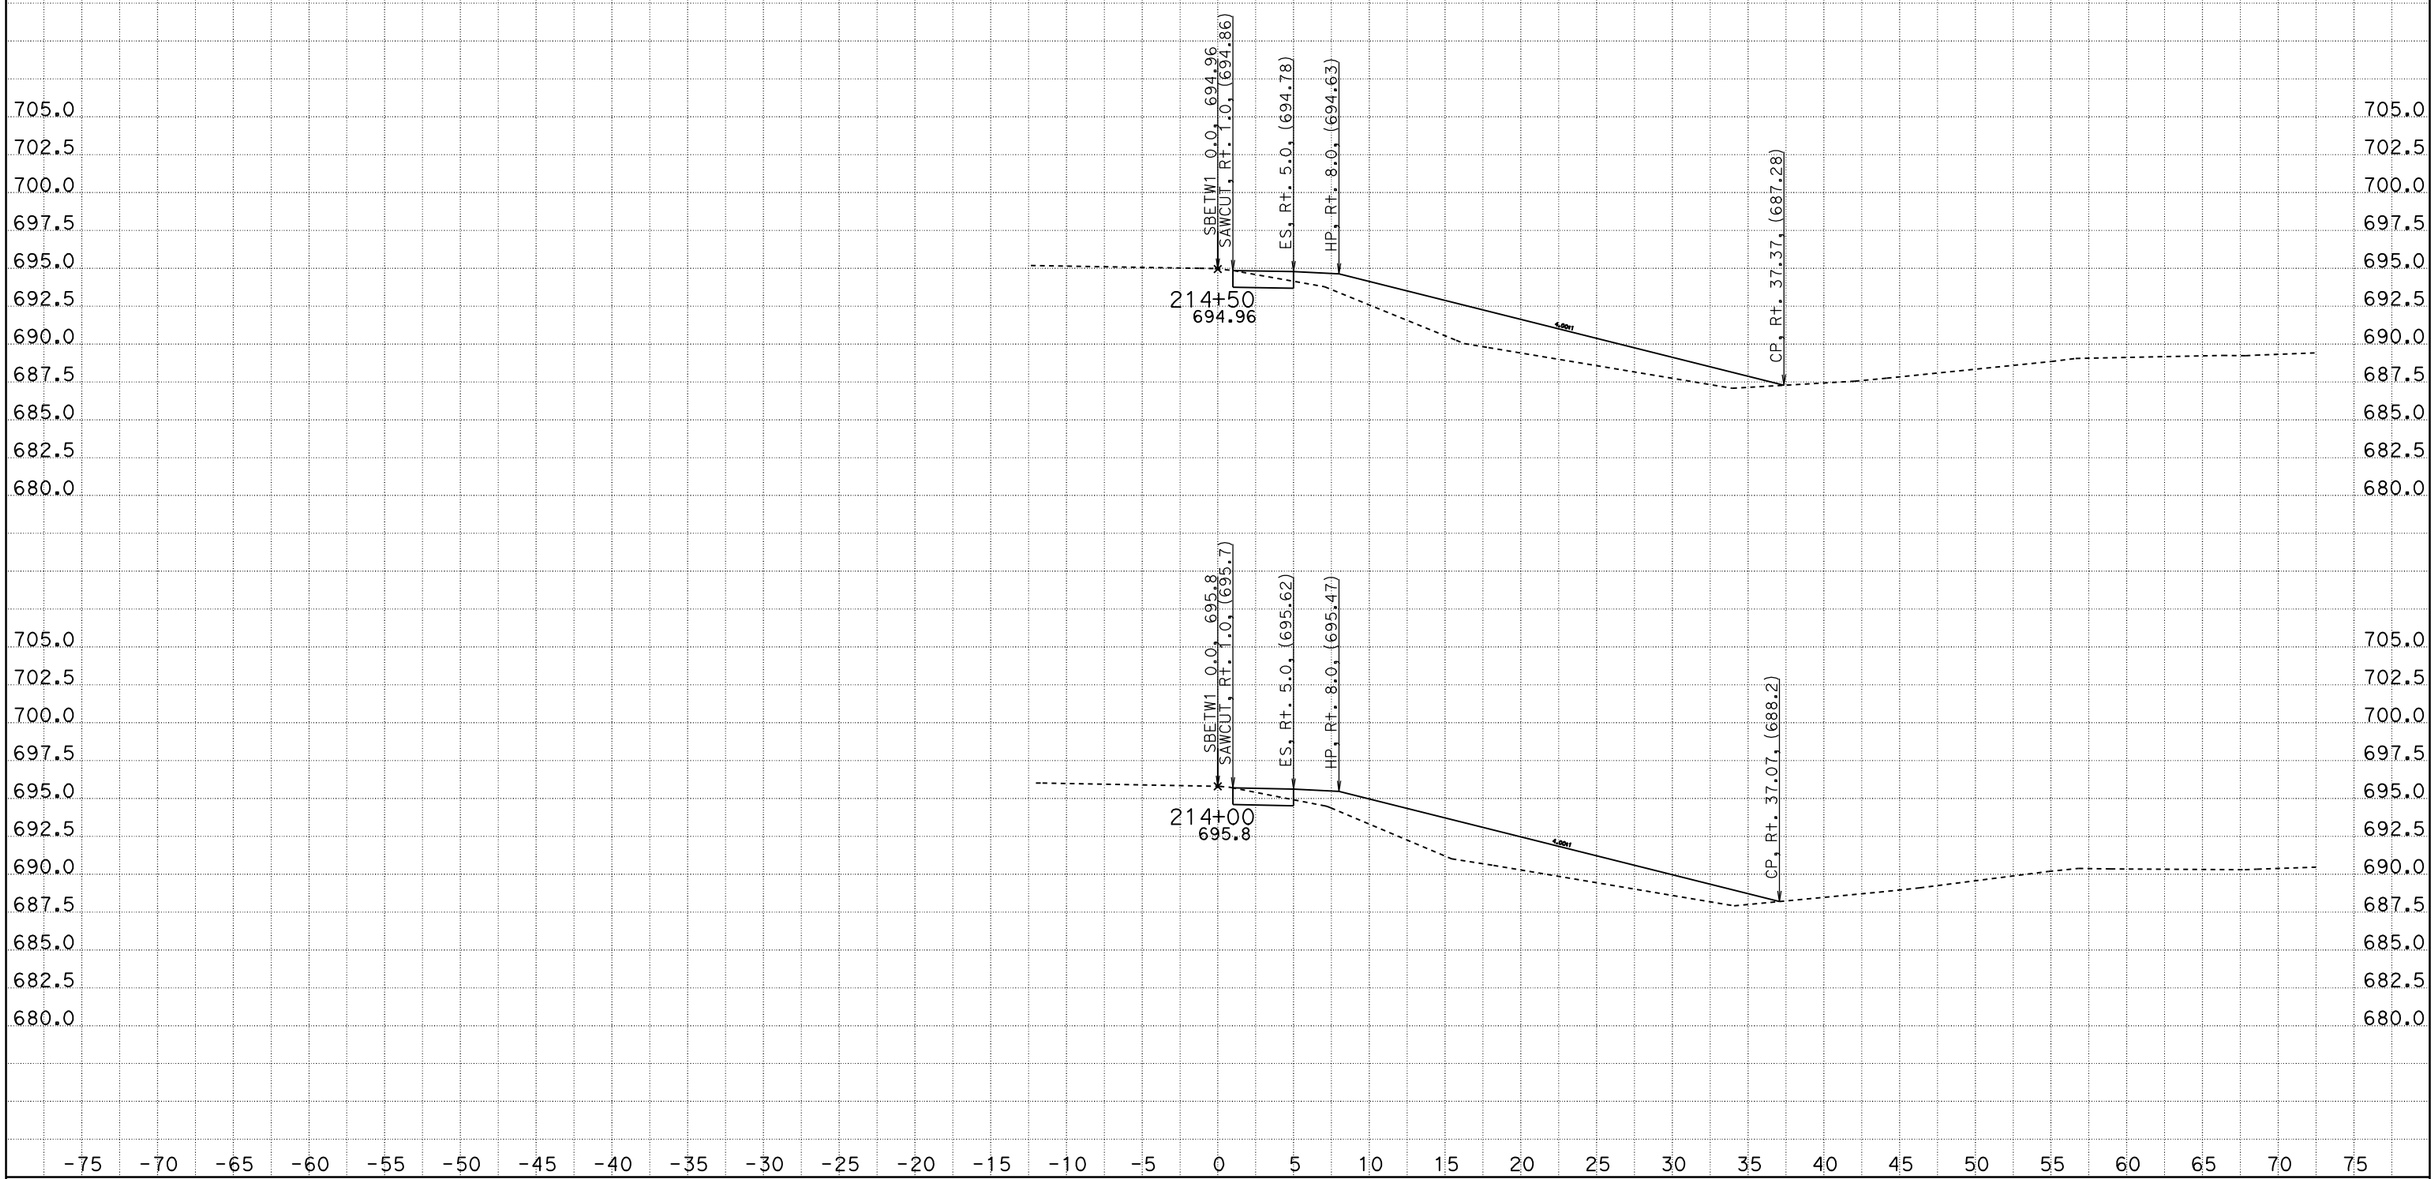

CREATED BY: SCOTT KIRKISH
DATE: 1/13/2012
KC Project: 5110005 File: D:\kcdata\5110005\design2.ear

CONTRACT: 05000203031 (05-1A2201)
DIST/CO/RTE/PM: 05-SB-101-78.4/82.2
PROJECT ID: 101 ORCUTT SHOULDER WIDENING

SCALE: 1" = 5' Horiz.
1" = 5' Vert.

All Dimensions are US Survey Feet

SBETW1
CROSS SECTIONS

DESIGN STUDY ONLY

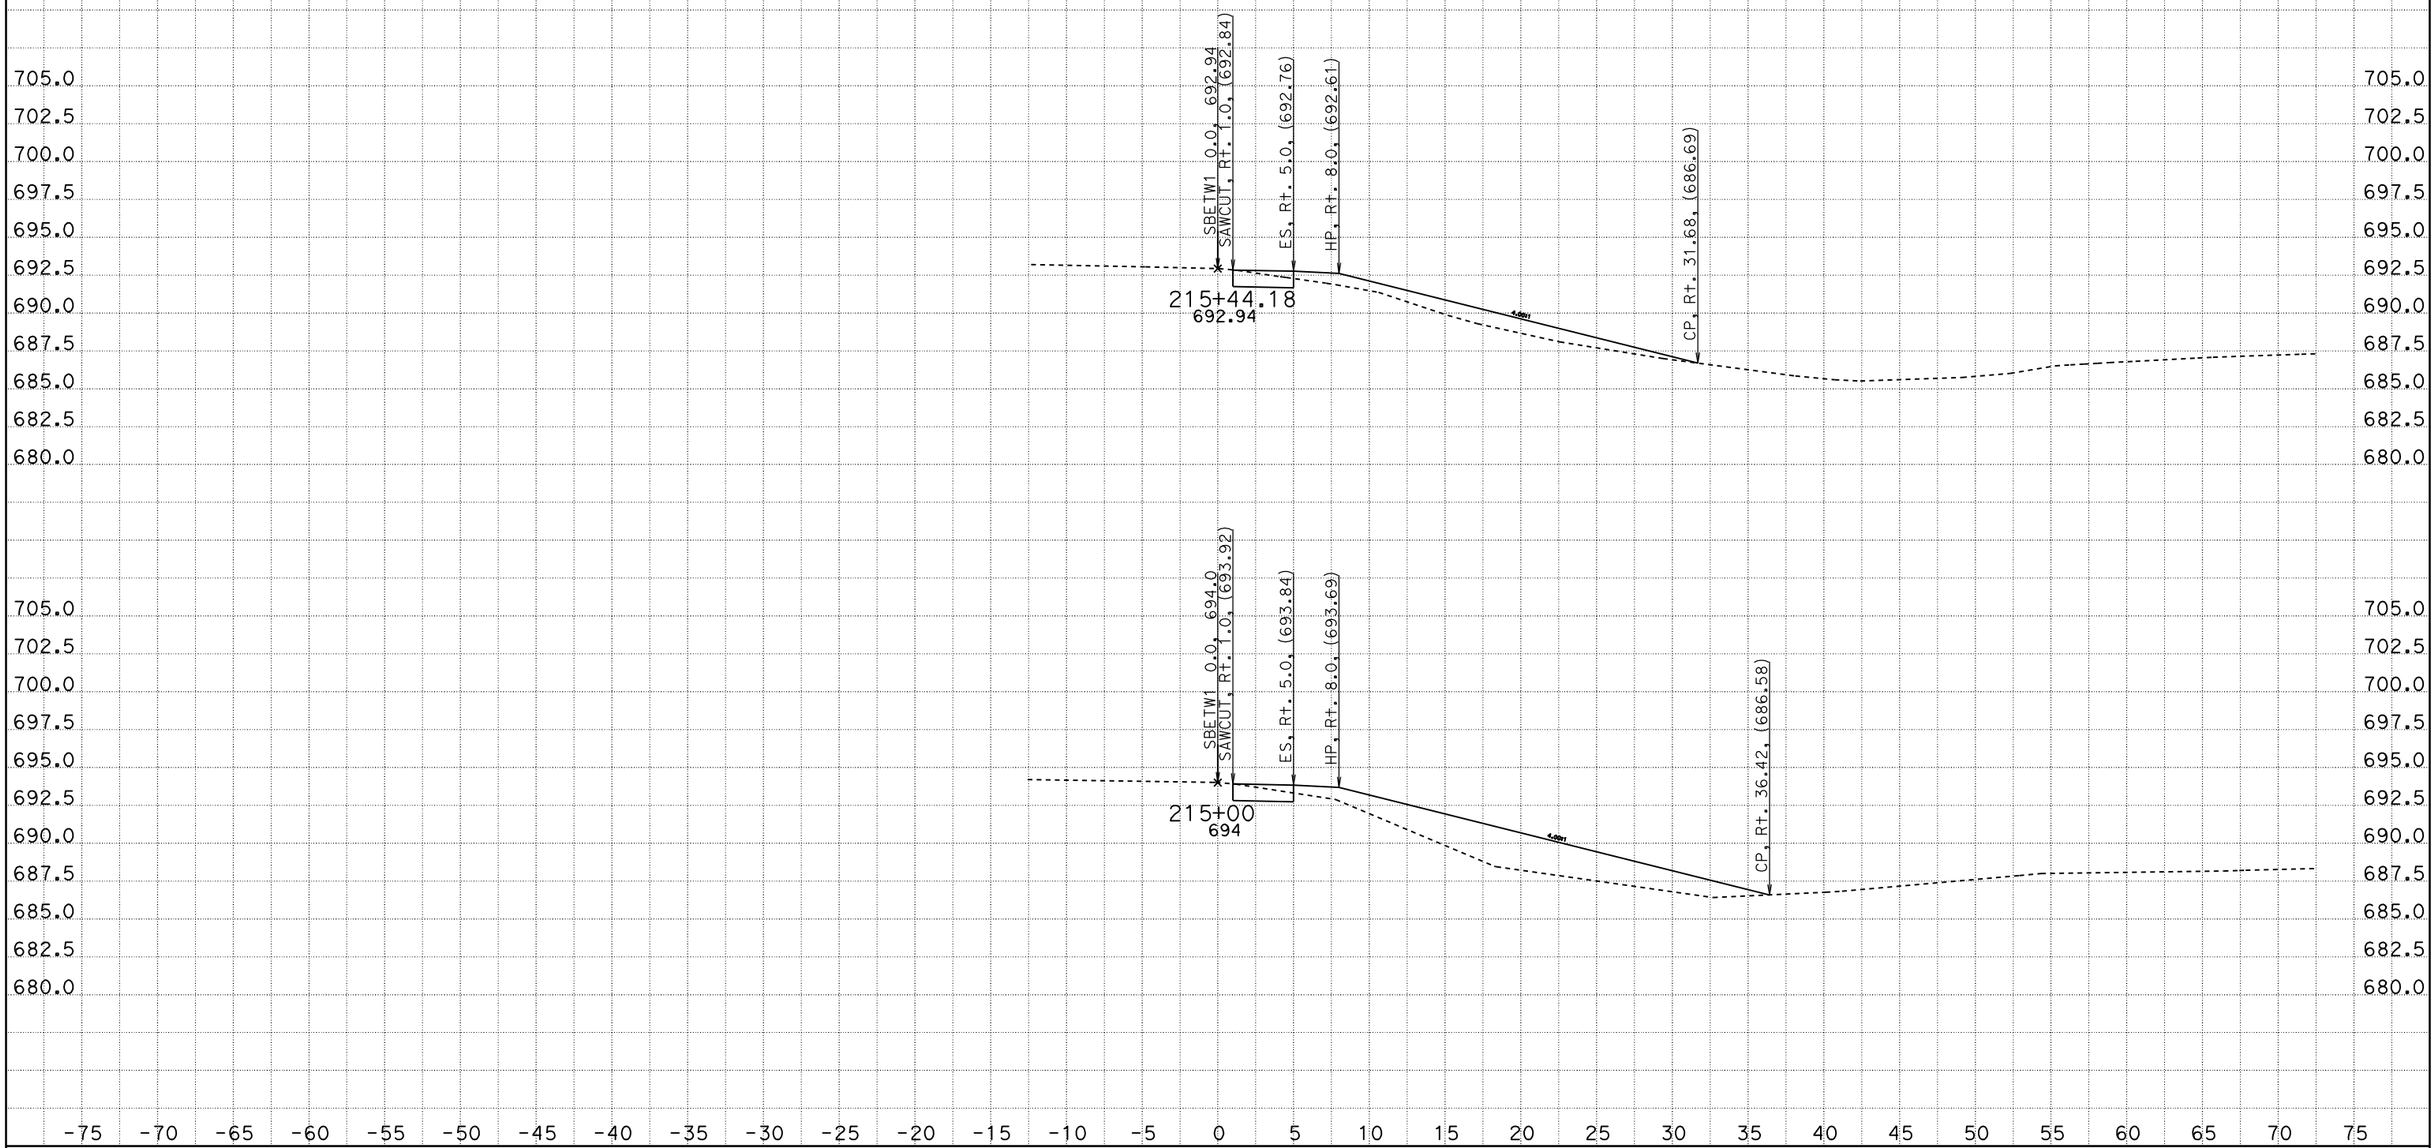

CREATED BY: SCOTT KIRKISH
DATE: 1/13/2012
KC Project: 5110005 File: D:\kcdata\5110005\design2.ear

CONTRACT: 05000203031 (05-1A2201)
DIST/CO/RTE/PM: 05-SB-101-78.4/82.2
PROJECT ID: 101 ORCUTT SHOULDER WIDENING

SCALE: 1" = 5' Horiz.
1" = 5' Vert.

All Dimensions are US Survey Feet

SBETW1
CROSS SECTIONS

DESIGN STUDY ONLY

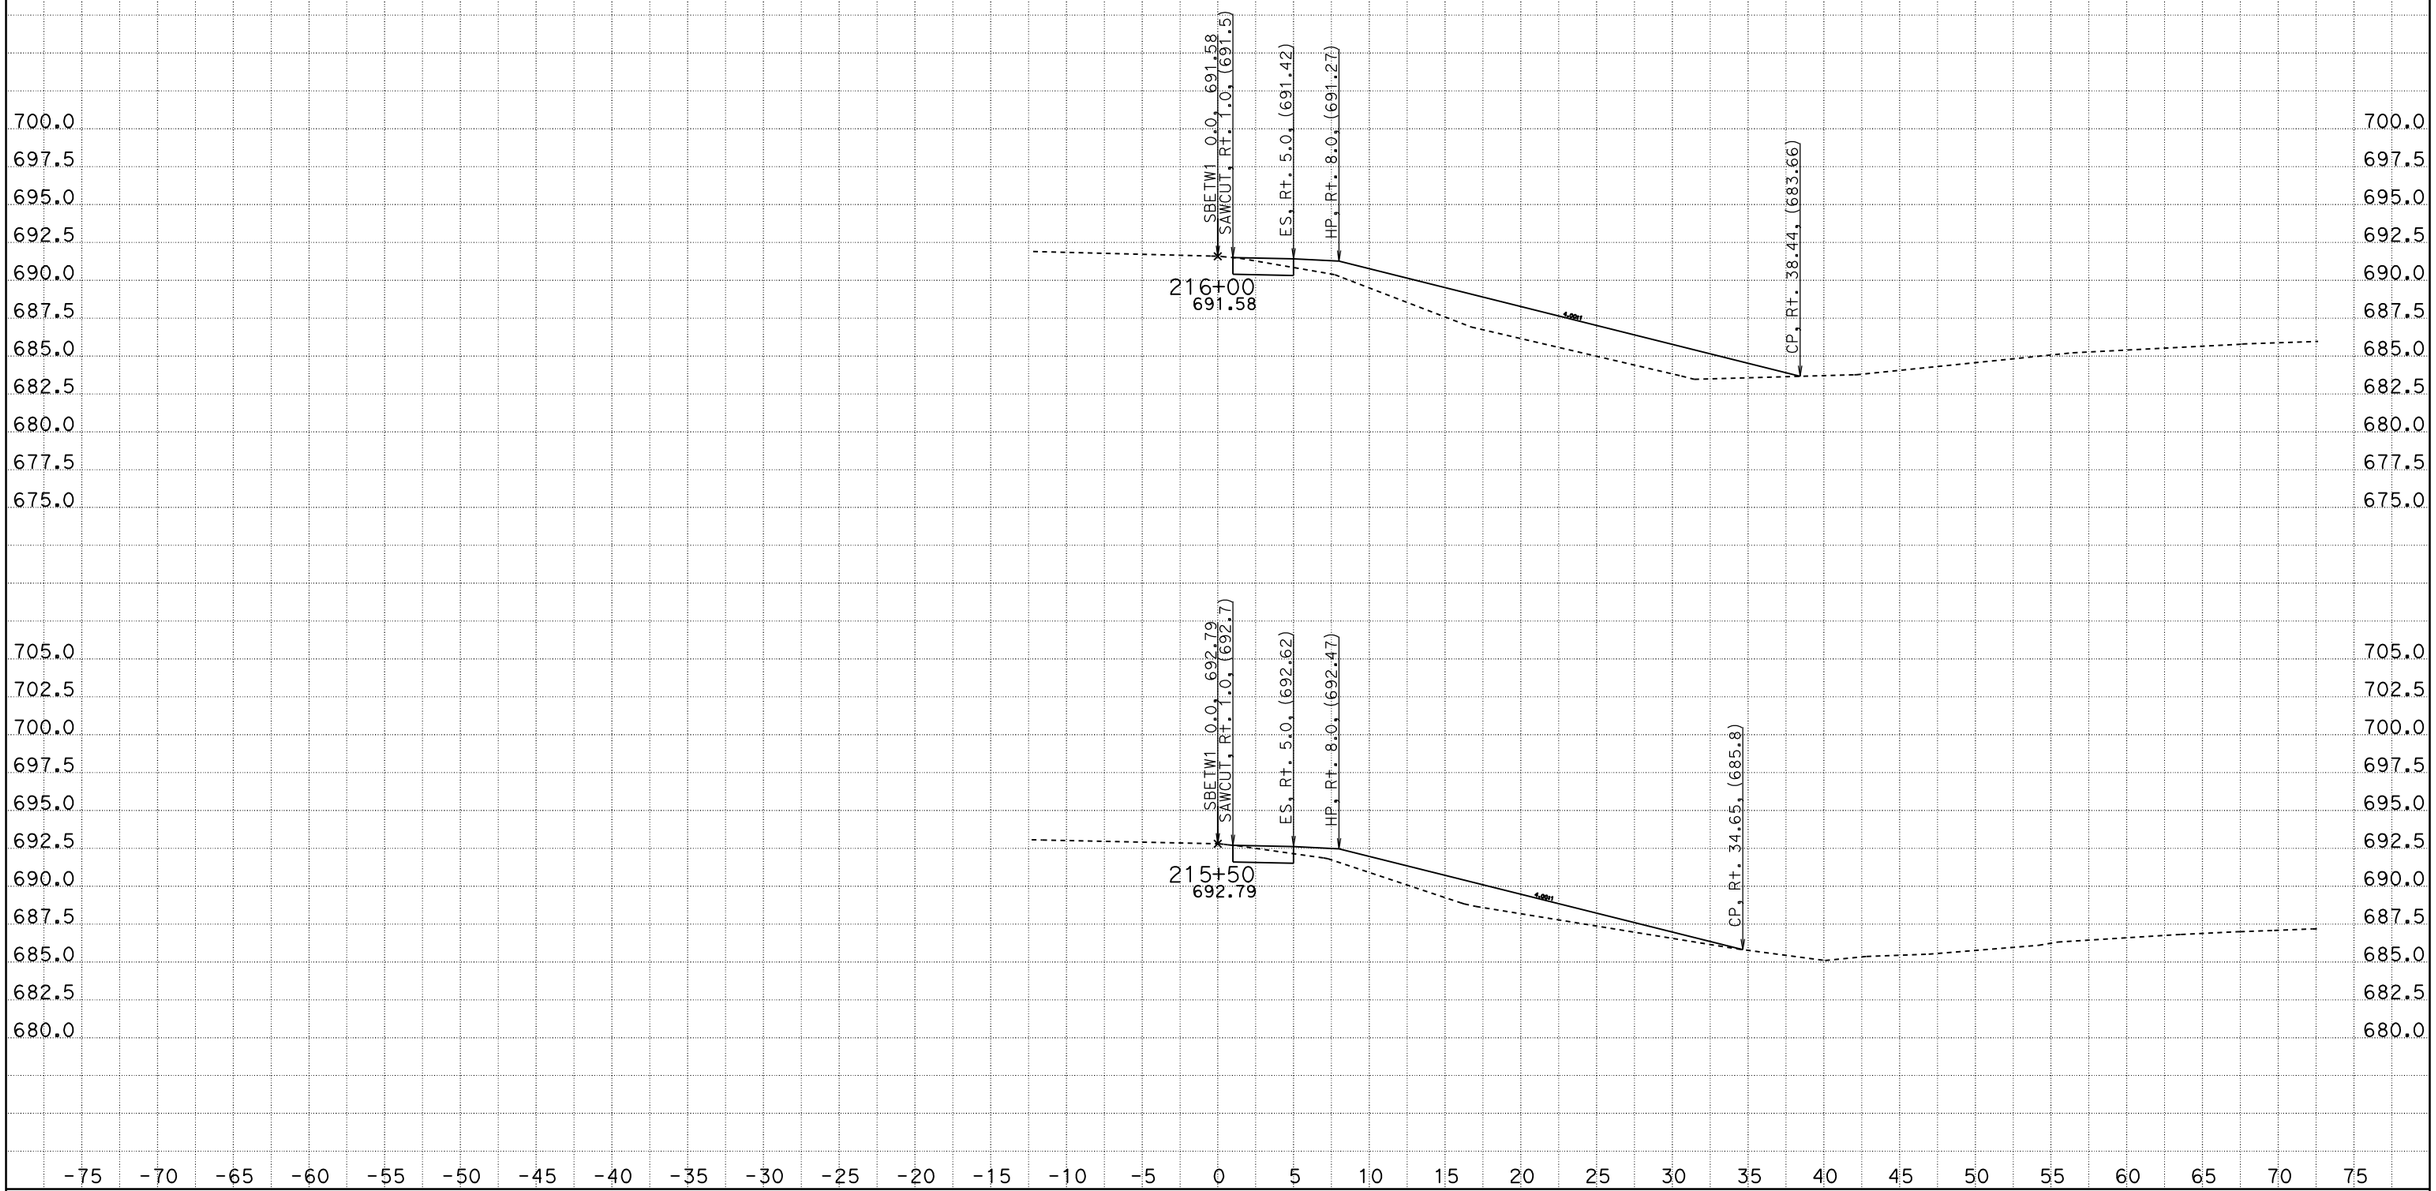

CREATED BY: SCOTT KIRKISH
DATE: 1/13/2012
KC Project: 5110005 File: D:\kcdata\5110005\design2.ear

CONTRACT: 05000203031 (05-1A2201)
DIST/CO/RTE/PM: 05-SB-101-78.4/82.2
PROJECT ID: 101 ORCUTT SHOULDER WIDENING

SCALE: 1" = 5' Horiz.
1" = 5' Vert.

All Dimensions are US Survey Feet

SBETW1
CROSS SECTIONS

DESIGN STUDY ONLY

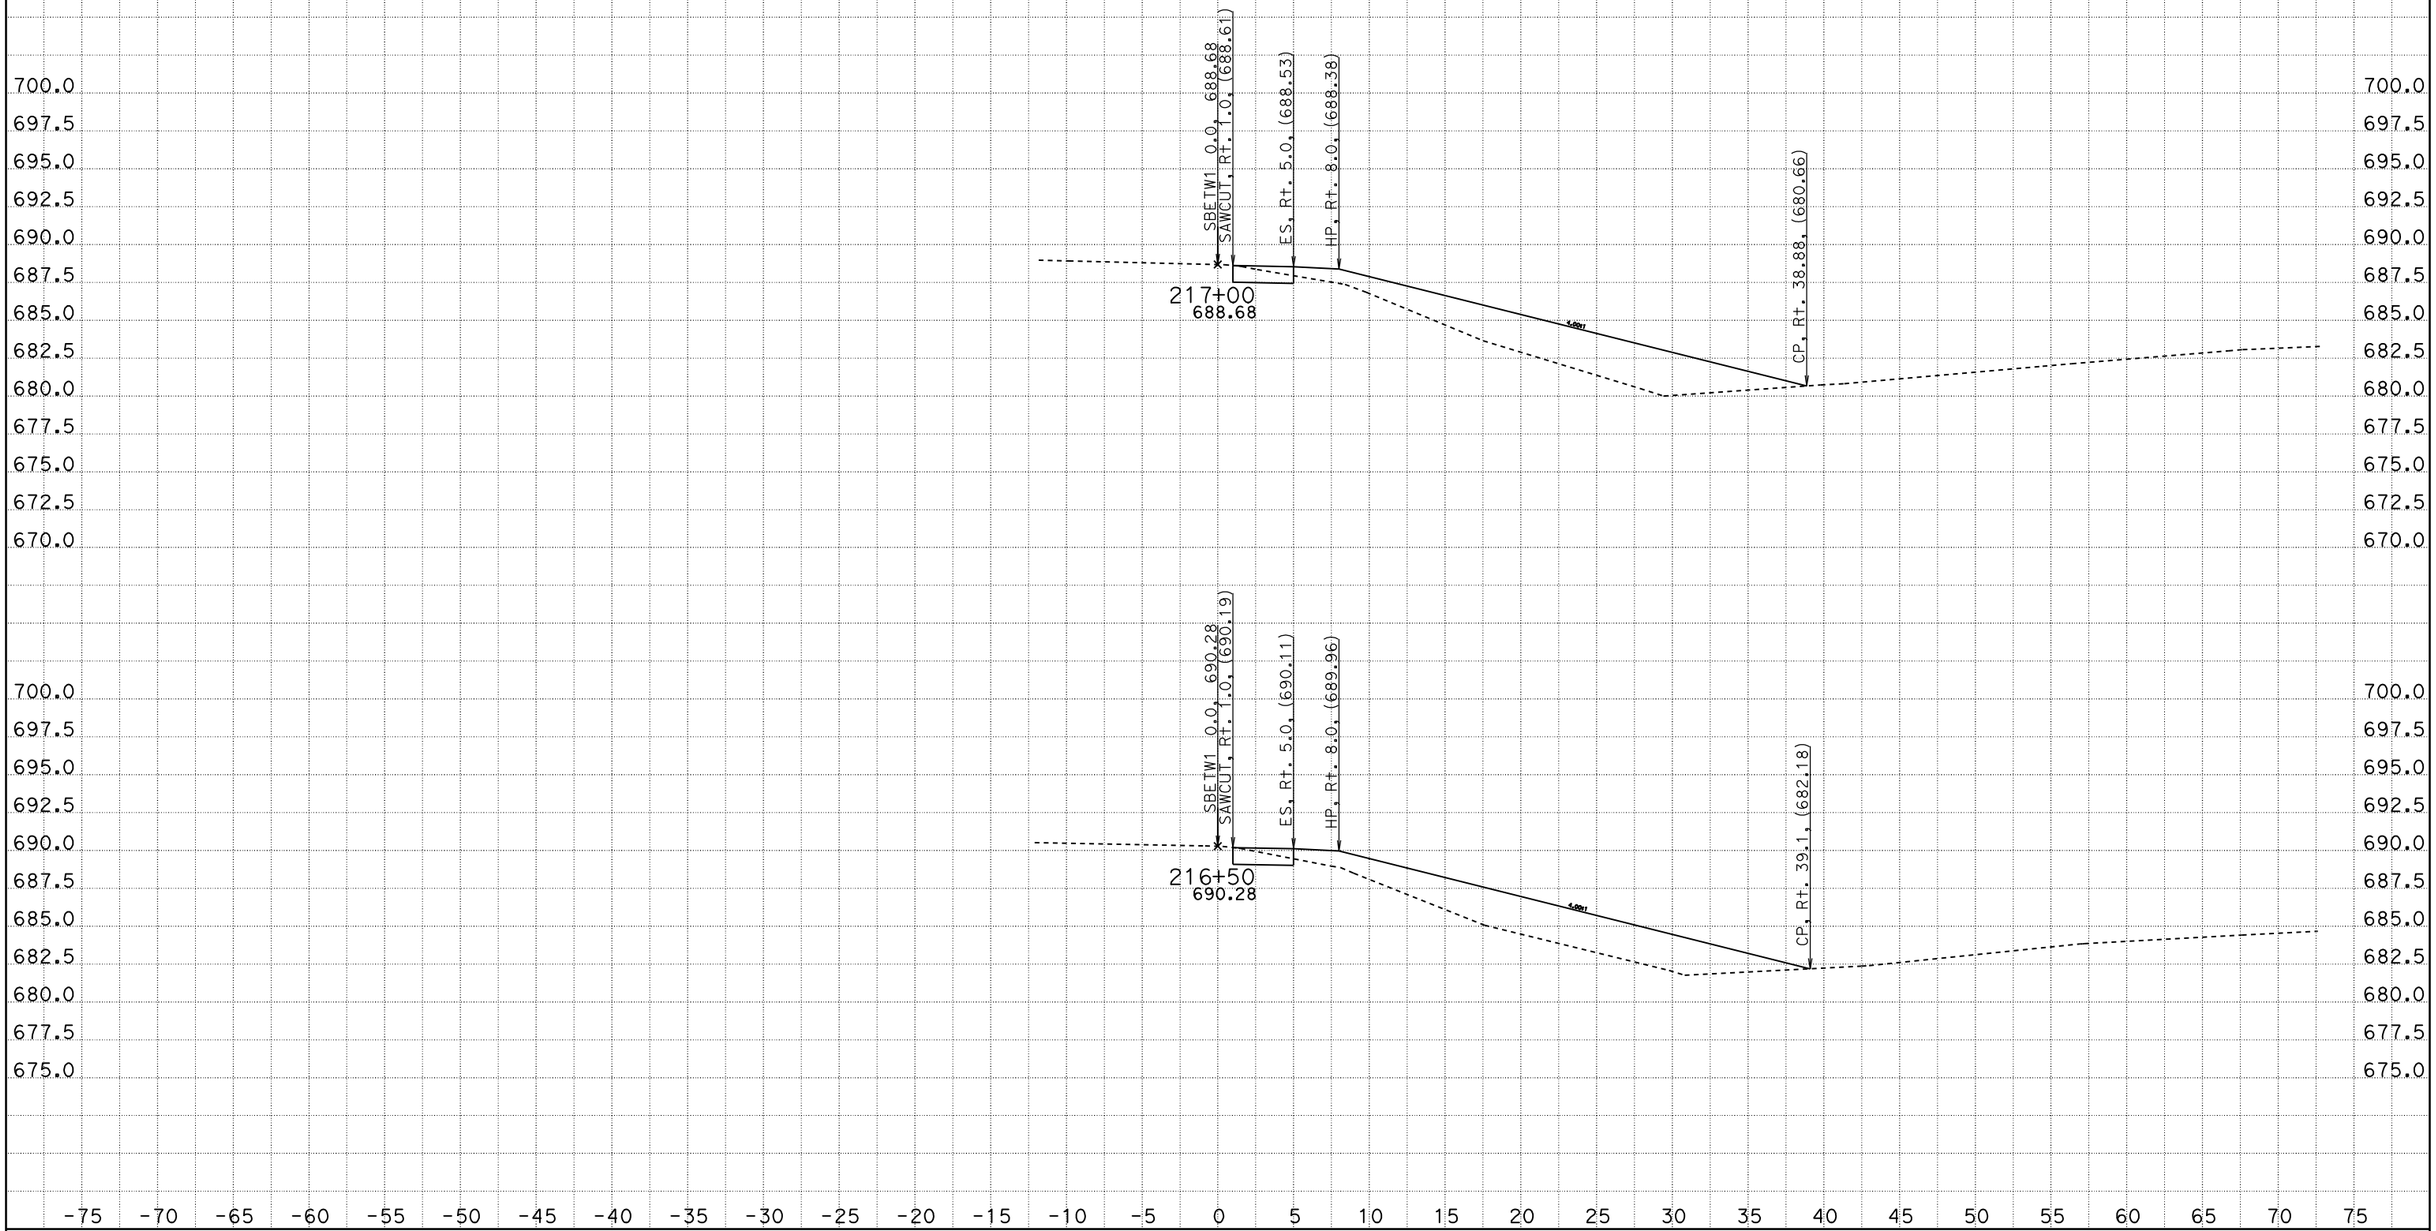

CREATED BY: SCOTT KIRKISH
DATE: 1/13/2012
KC Project: 5110005 File: D:\kcdata\5110005\design2.ear

CONTRACT: 05000203031 (05-1A2201)
DIST/CO/RTE/PM: 05-SB-101-78.4/82.2
PROJECT ID: 101 ORCUTT SHOULDER WIDENING

SCALE: 1" = 5' Horiz.
1" = 5' Vert.

All Dimensions are US Survey Feet

SBETW1
CROSS SECTIONS

DESIGN STUDY ONLY

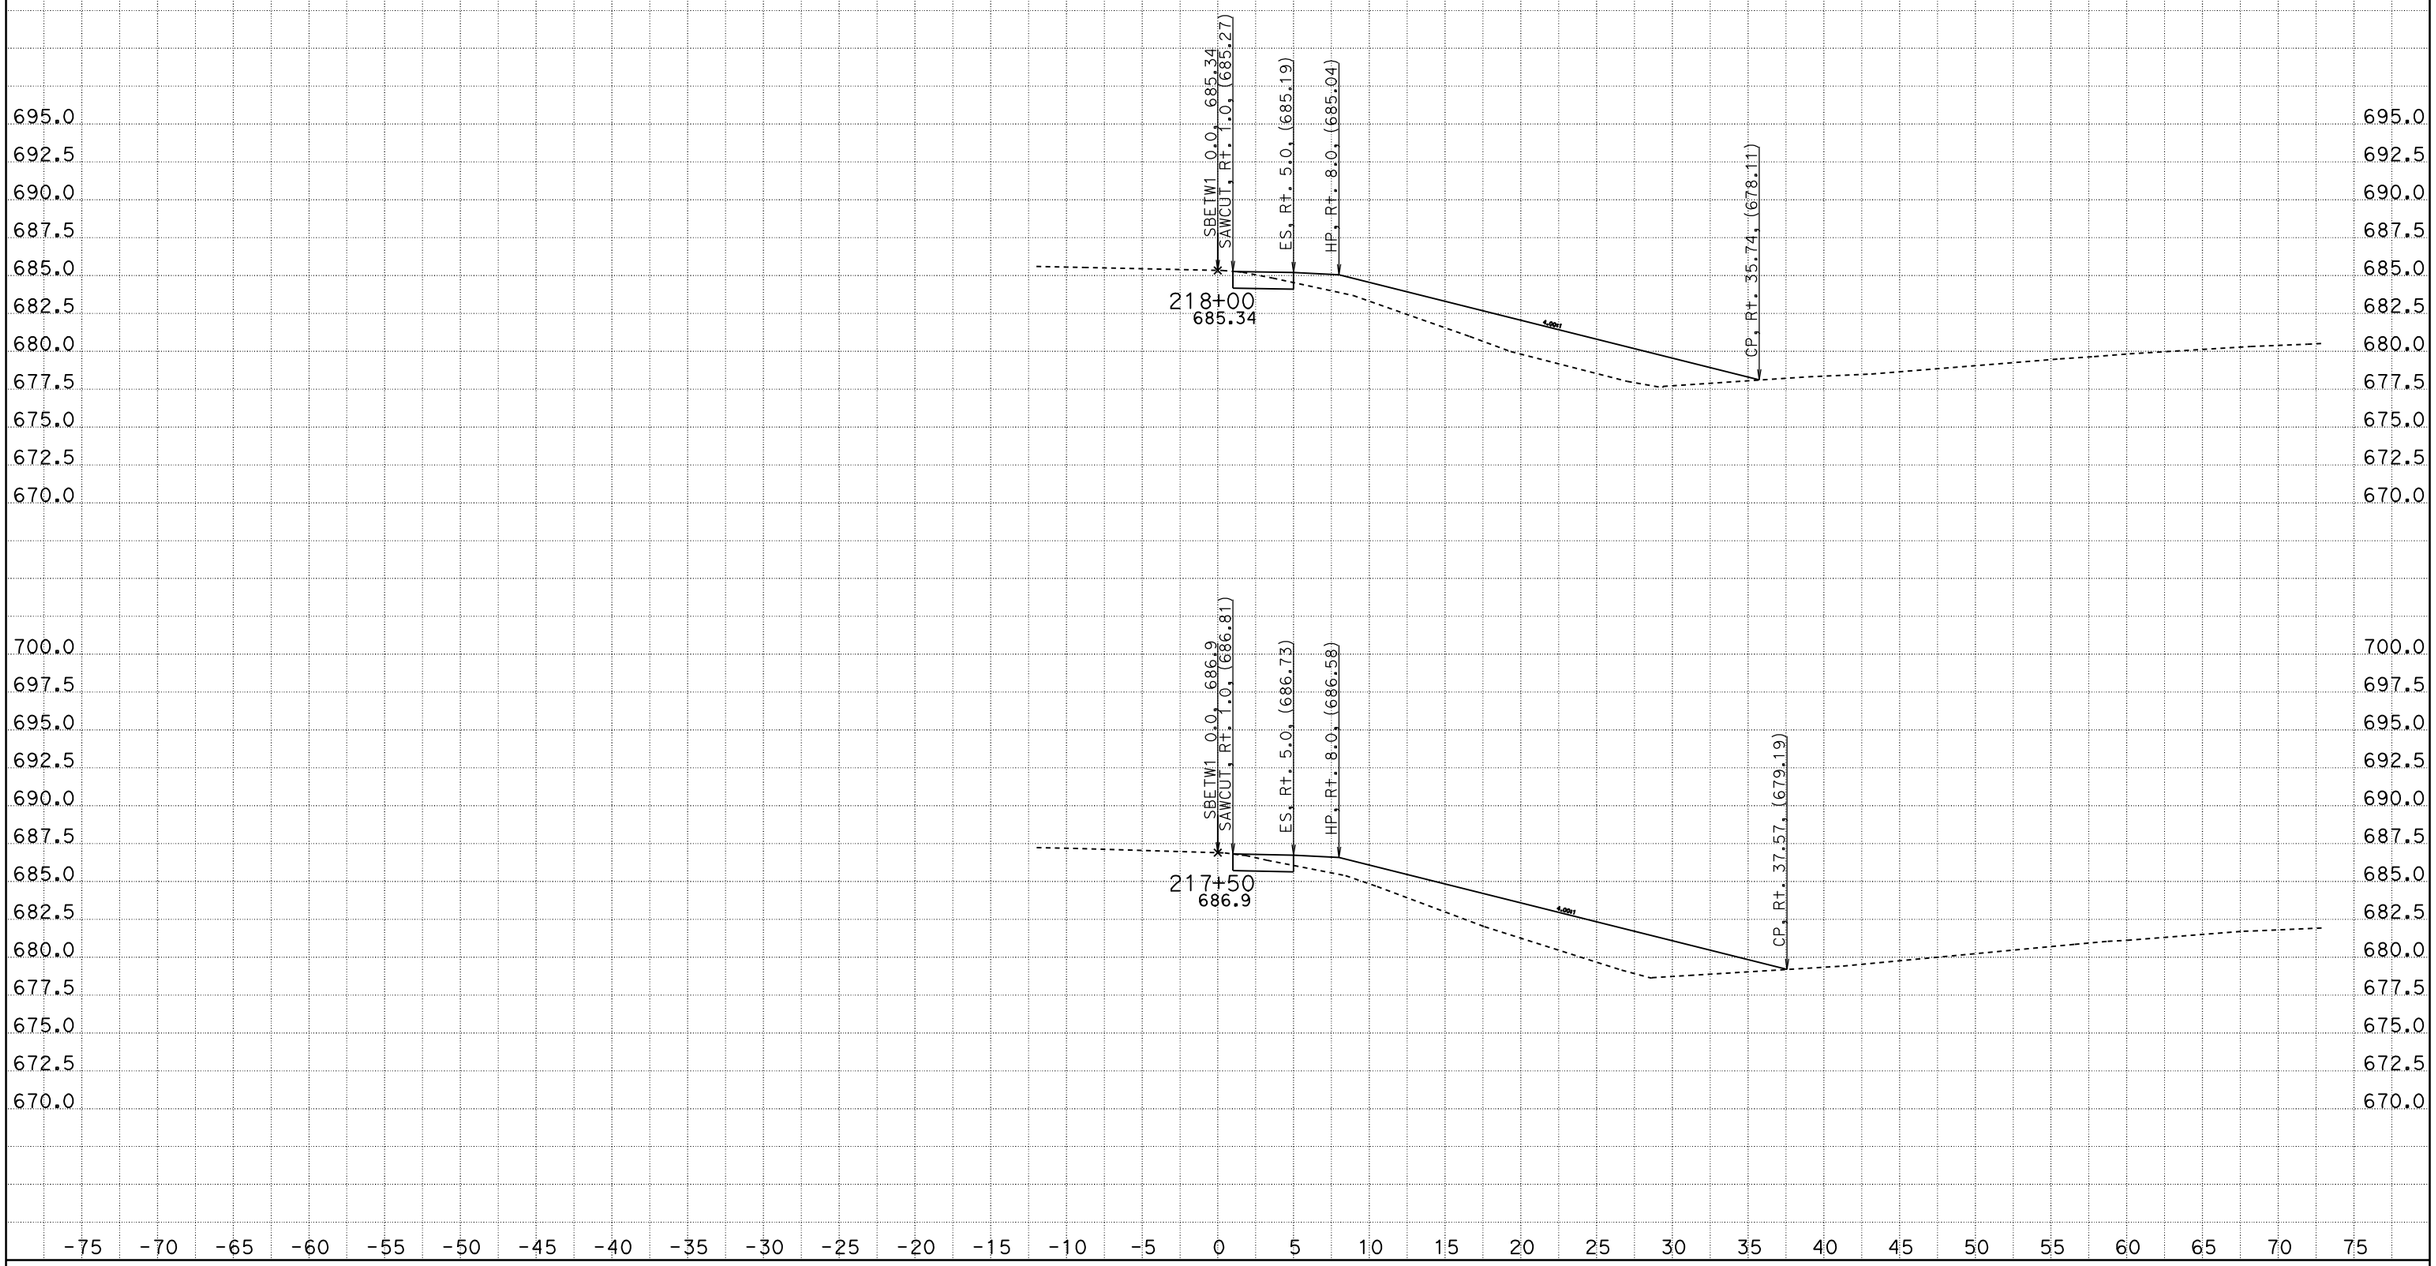

CREATED BY: SCOTT KIRKISH
DATE: 1/13/2012
KC Project: 5110005 File: D:\kcdata\5110005\design2.ear

CONTRACT: 05000203031 (05-1A2201)
DIST/CO/RTE/PM: 05-SB-101-78.4/82.2
PROJECT ID: 101 ORCUTT SHOULDER WIDENING

SCALE: 1" = 5' Horiz.
1" = 5' Vert.

All Dimensions are US Survey Feet

SBETW1
CROSS SECTIONS

DESIGN STUDY ONLY

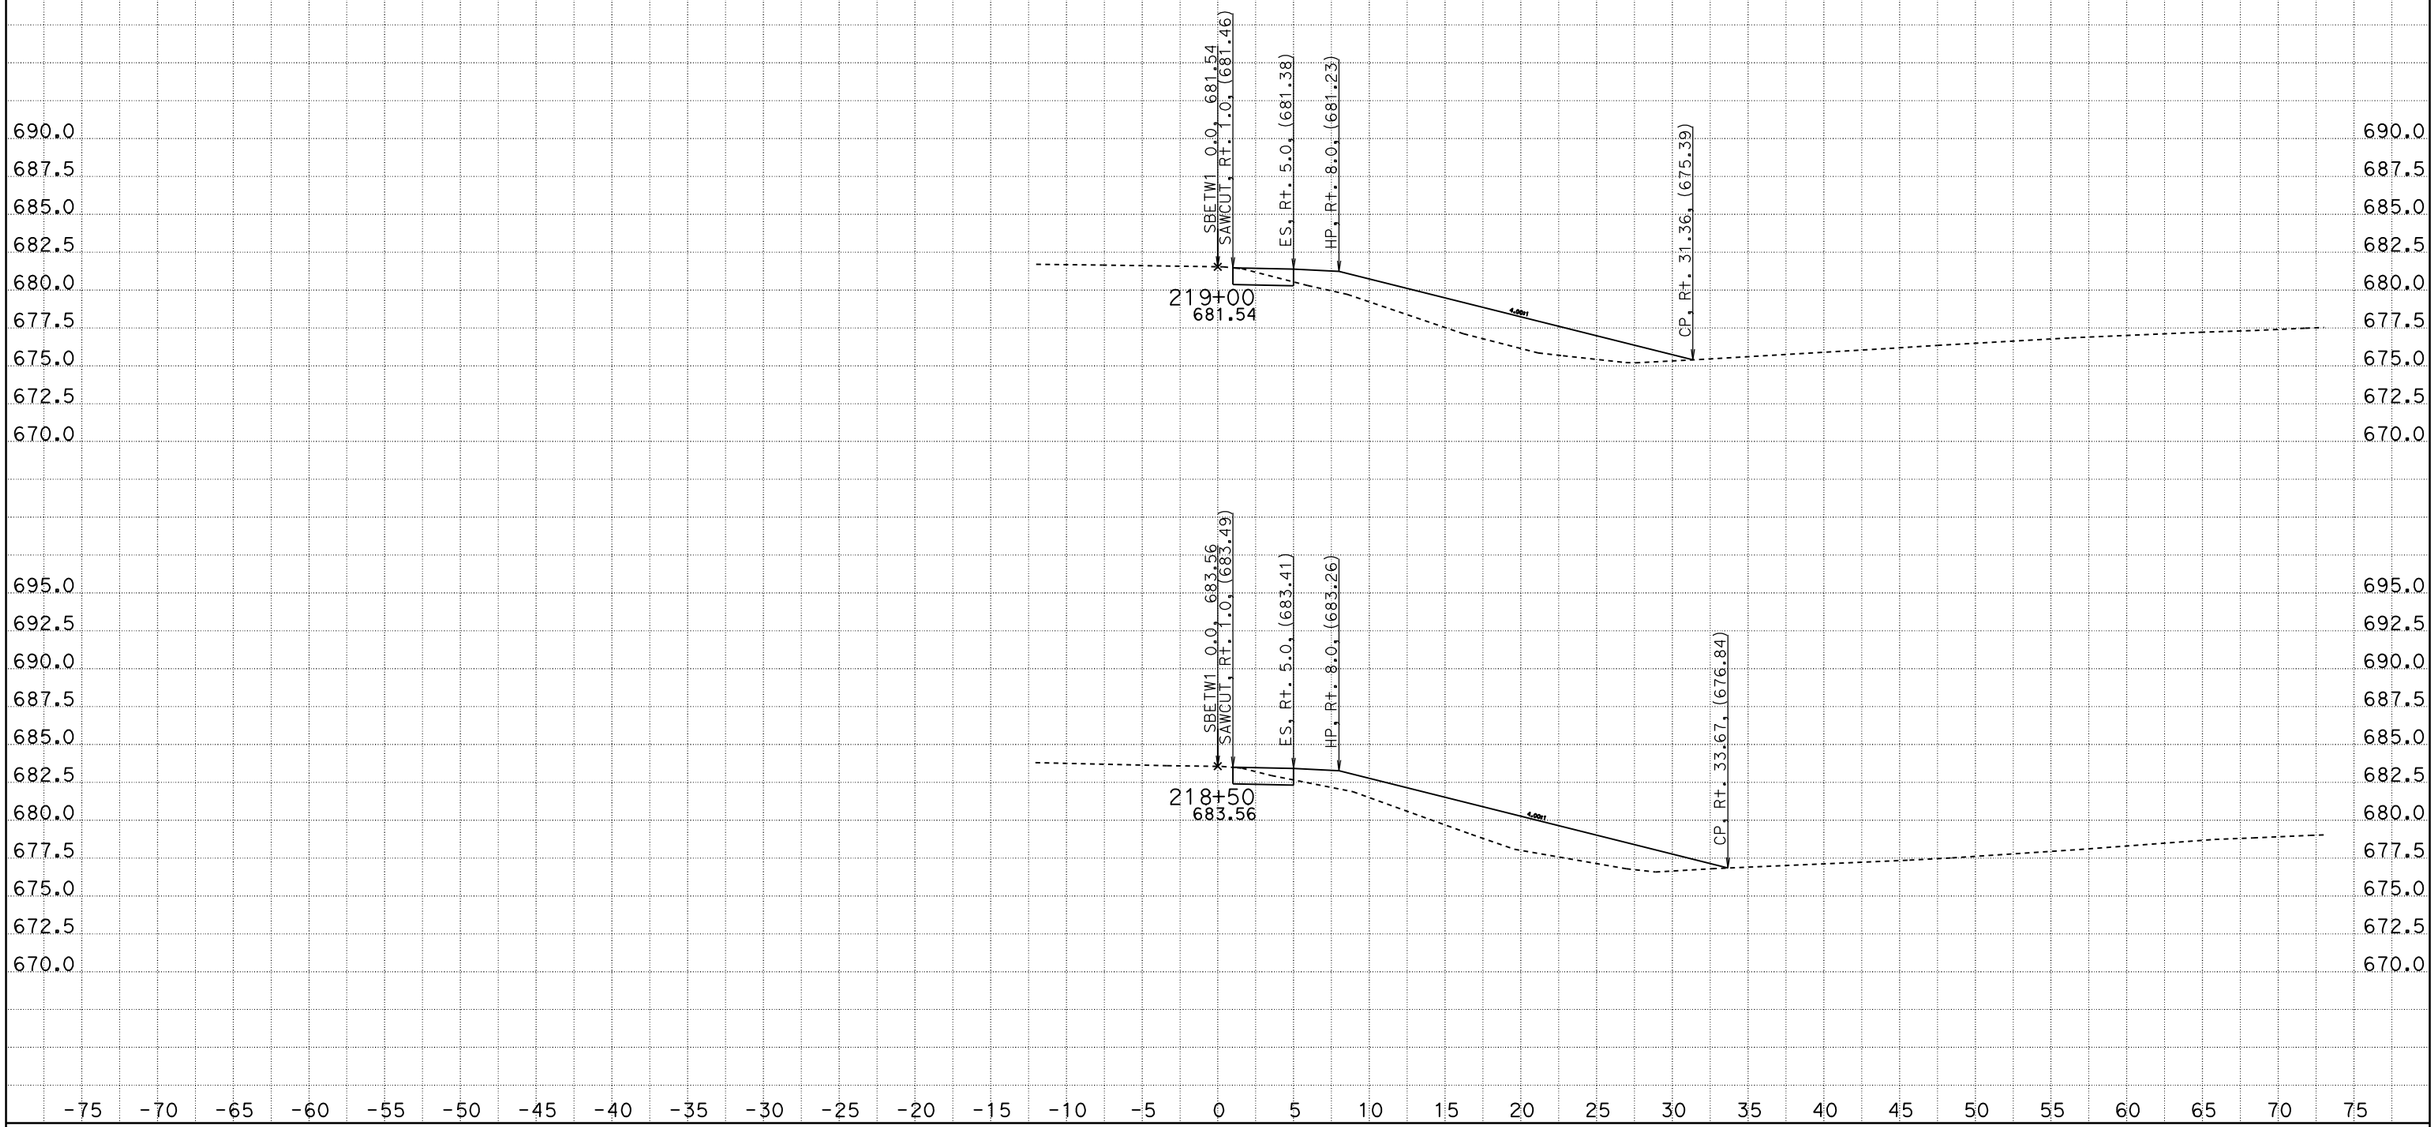

CREATED BY: SCOTT KIRKISH
DATE: 1/13/2012
KC Project: 5110005 File: D:\kcdata\5110005\design2.ear

CONTRACT: 05000203031 (05-1A2201)
DIST/CO/RTE/PM: 05-SB-101-78.4/82.2
PROJECT ID: 101 ORCUTT SHOULDER WIDENING

SCALE: 1" = 5' Horiz.
1" = 5' Vert.

All Dimensions are US Survey Feet

SBETW1
CROSS SECTIONS

DESIGN STUDY ONLY

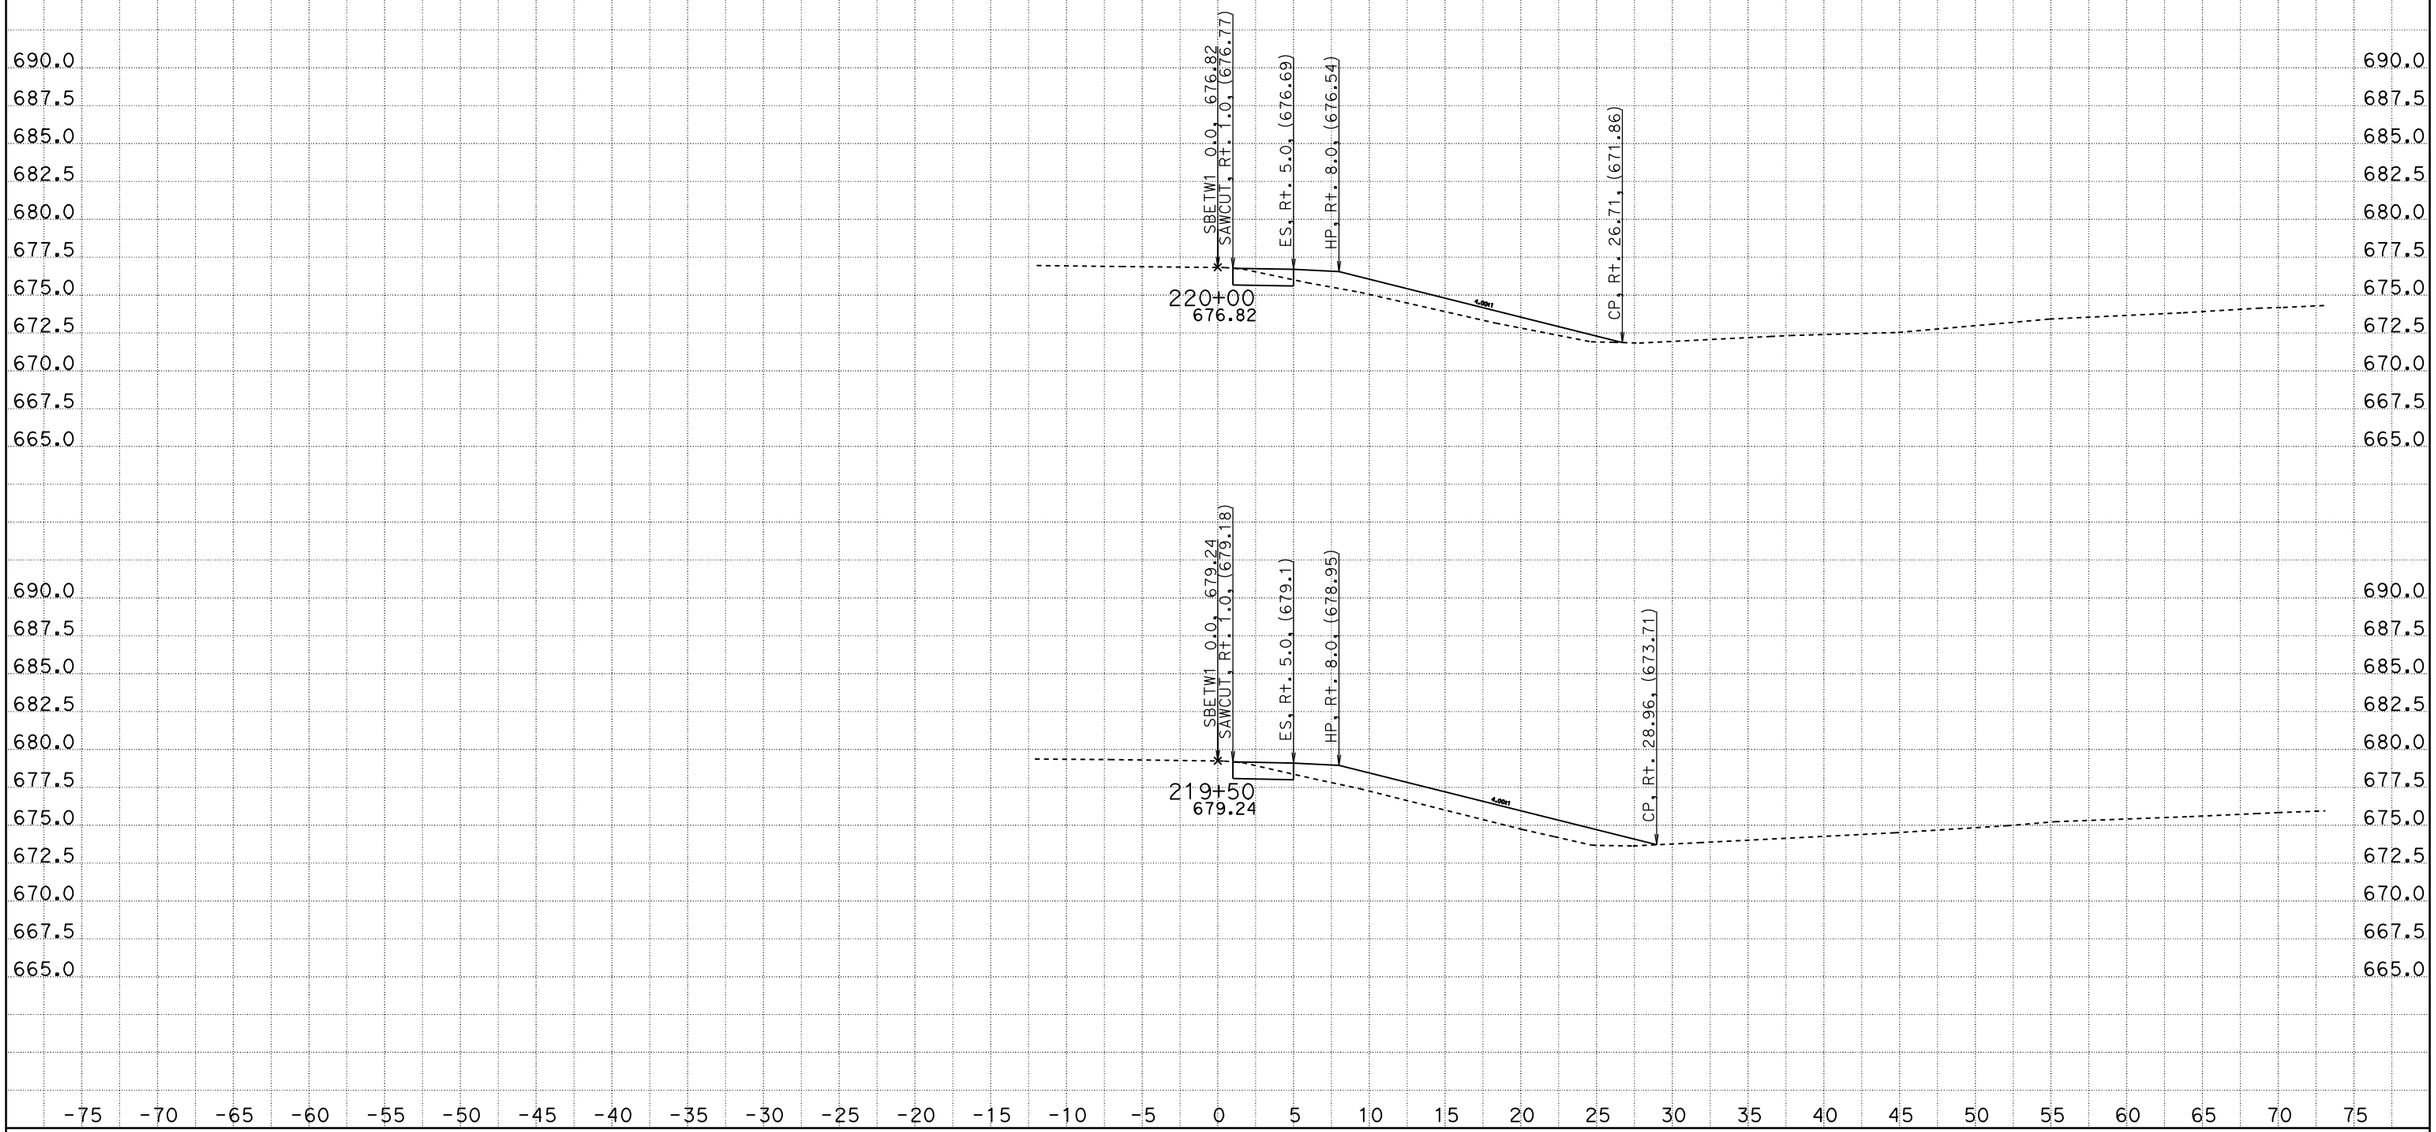

CREATED BY: SCOTT KIRKISH
DATE: 1/13/2012
KC Project: 5110005 File: D:\kcdata\5110005\design2.ear

CONTRACT: 05000203031 (05-1A2201)
DIST/CO/RTE/PM: 05-SB-101-78.4/82.2
PROJECT ID: 101 ORCUTT SHOULDER WIDENING

SCALE: 1" = 5' Horiz.
1" = 5' Vert.

All Dimensions are US Survey Feet

SBETW1
CROSS SECTIONS

DESIGN STUDY ONLY

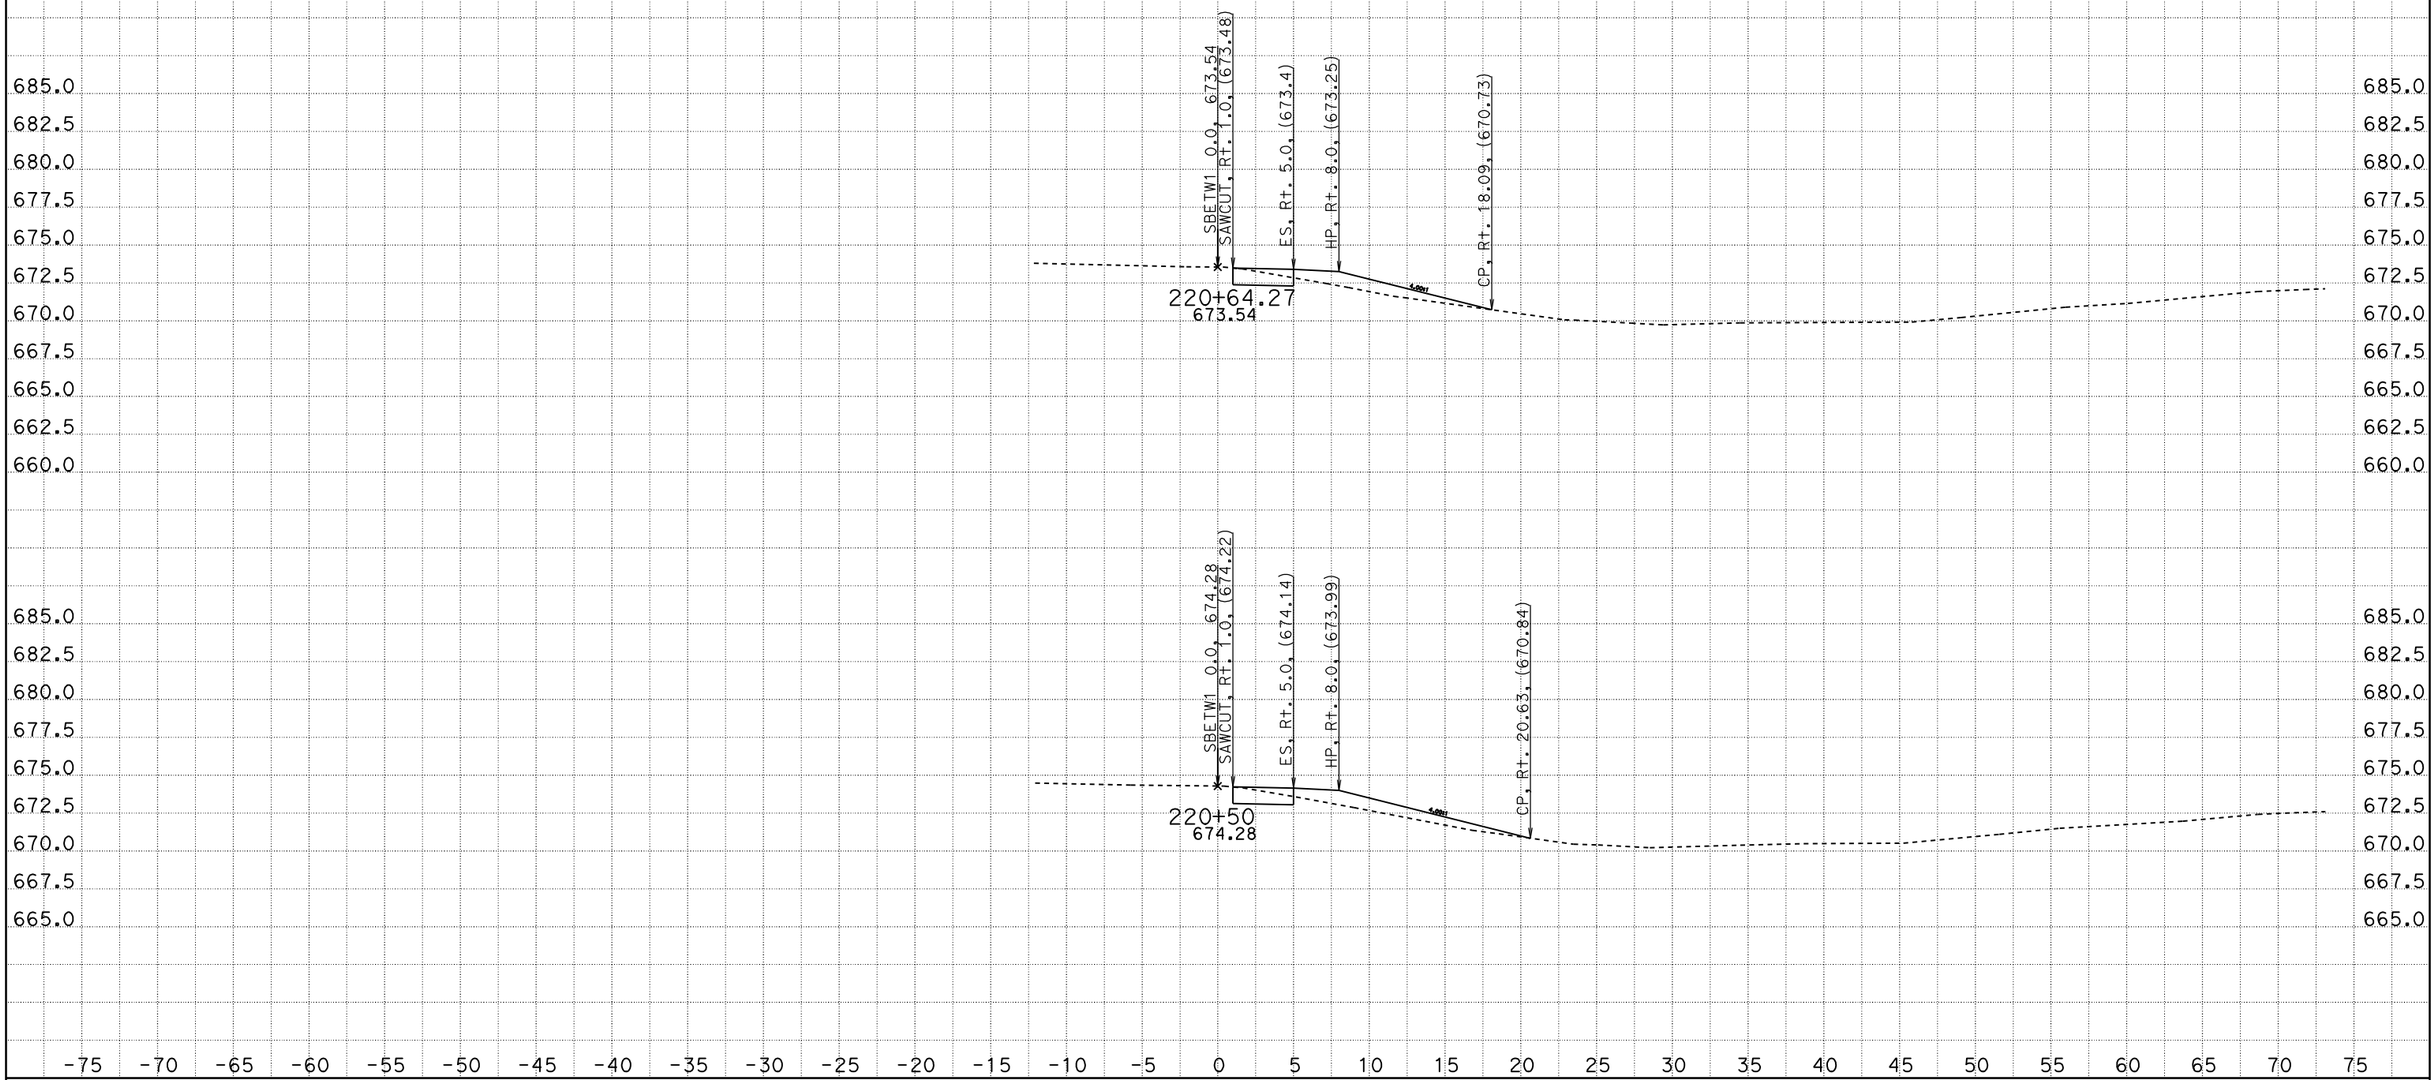

CREATED BY: SCOTT KIRKISH
DATE: 1/13/2012
KC Project: 5110005 File: D:\kcdata\5110005\design2.ear

CONTRACT: 05000203031 (05-1A2201)
DIST/CO/RTE/PM: 05-SB-101-78.4/82.2
PROJECT ID: 101 ORCUTT SHOULDER WIDENING

SCALE: 1" = 5' Horiz.
1" = 5' Vert.

All Dimensions are US Survey Feet

SBETW1
CROSS SECTIONS

DESIGN STUDY ONLY

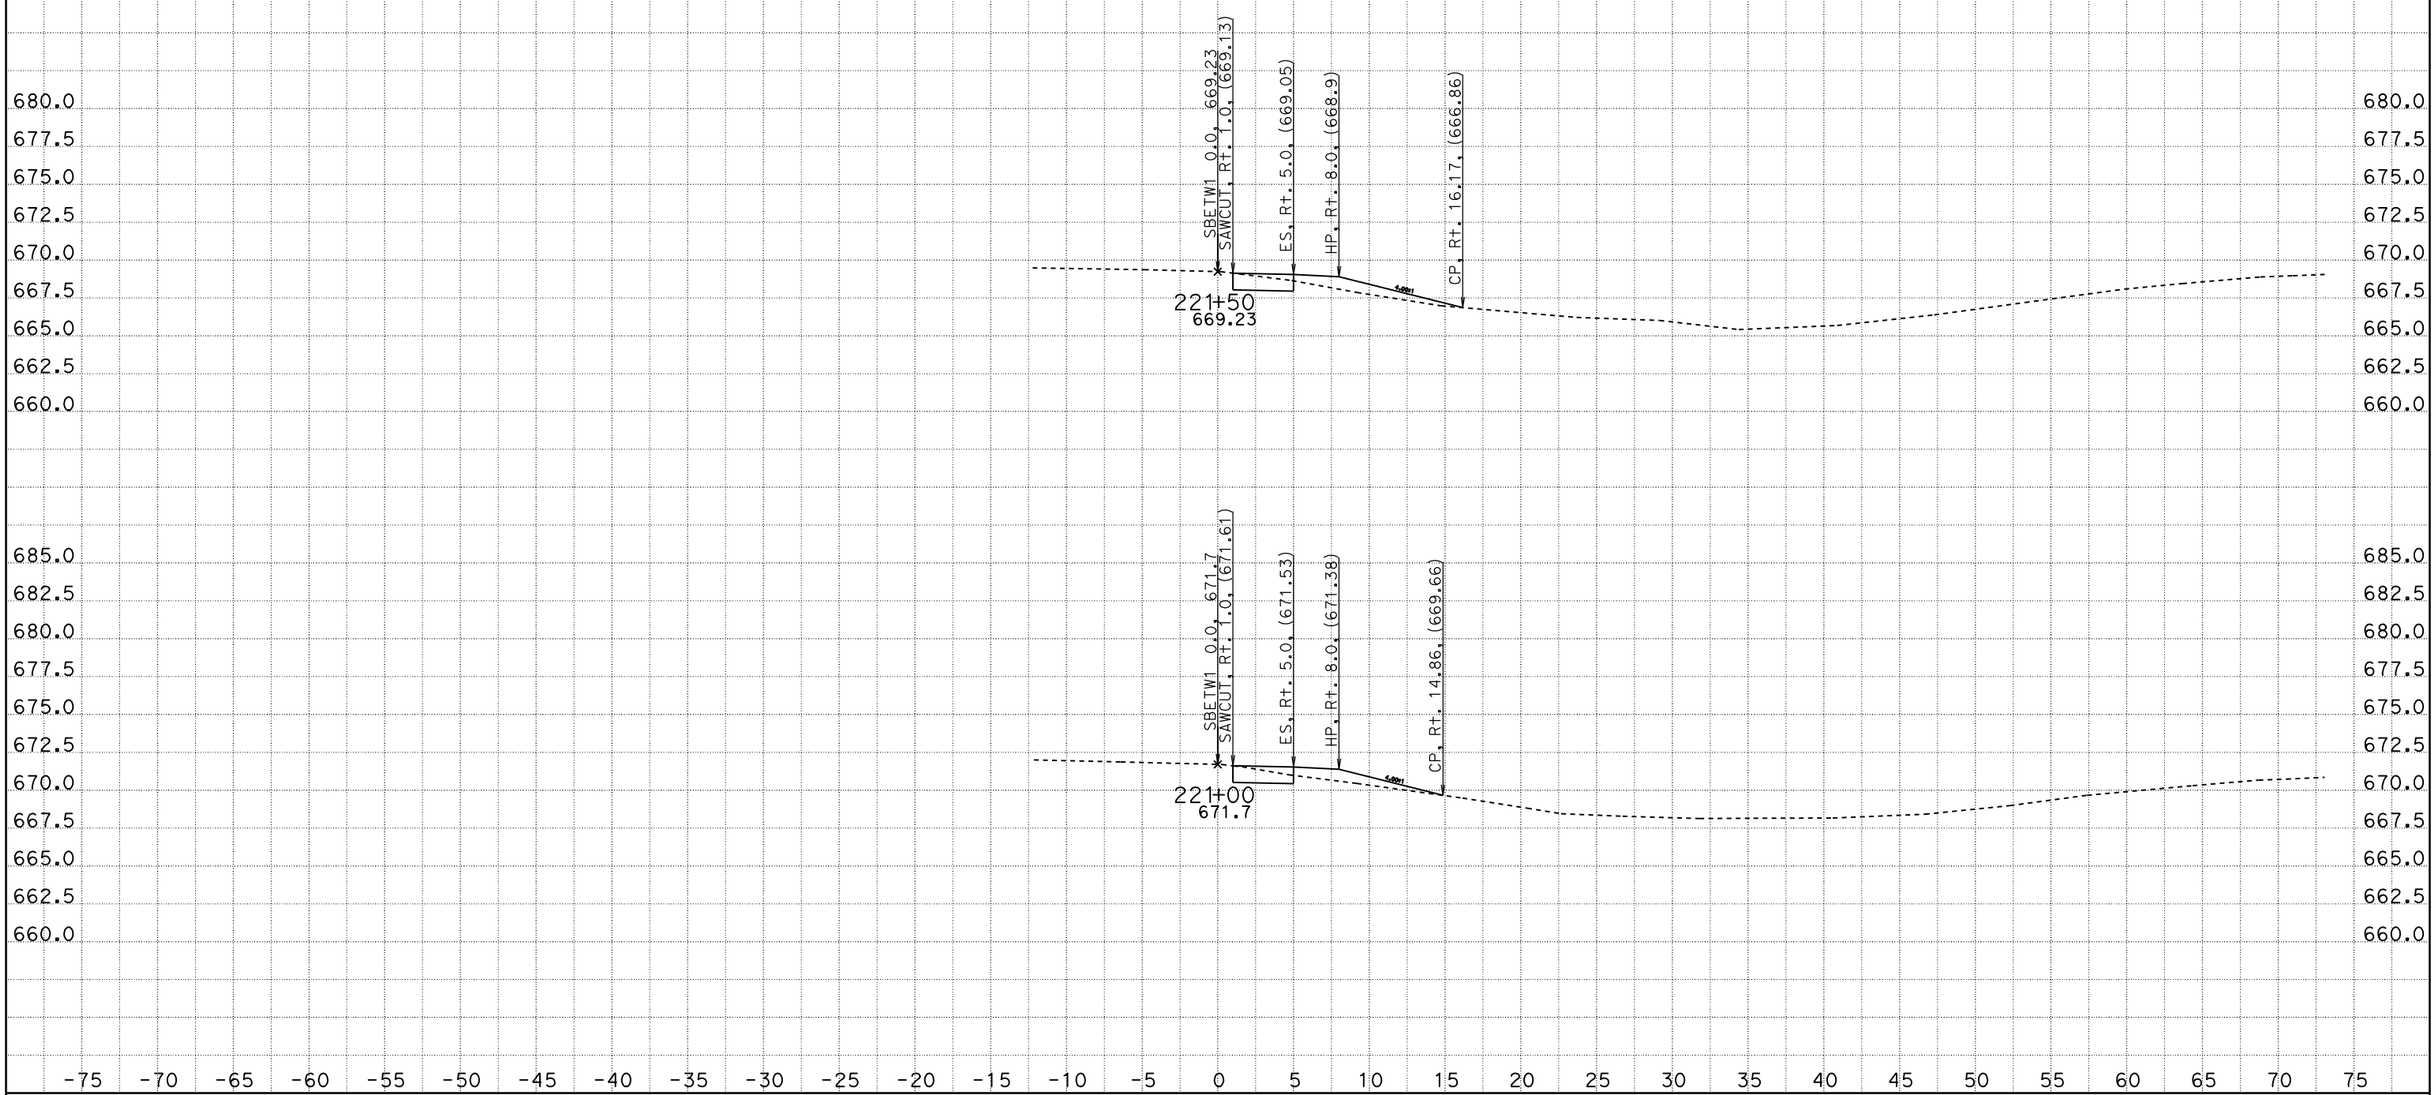

CREATED BY: SCOTT KIRKISH
DATE: 1/13/2012
KC Project: 5110005 File: D:\kcdata\5110005\design2.ear

CONTRACT: 05000203031 (05-1A2201)
DIST/CO/RTE/PM: 05-SB-101-78.4/82.2
PROJECT ID: 101 ORCUTT SHOULDER WIDENING

SCALE: 1" = 5' Horiz.
1" = 5' Vert.

All Dimensions are US Survey Feet

SBETW1
CROSS SECTIONS

DESIGN STUDY ONLY

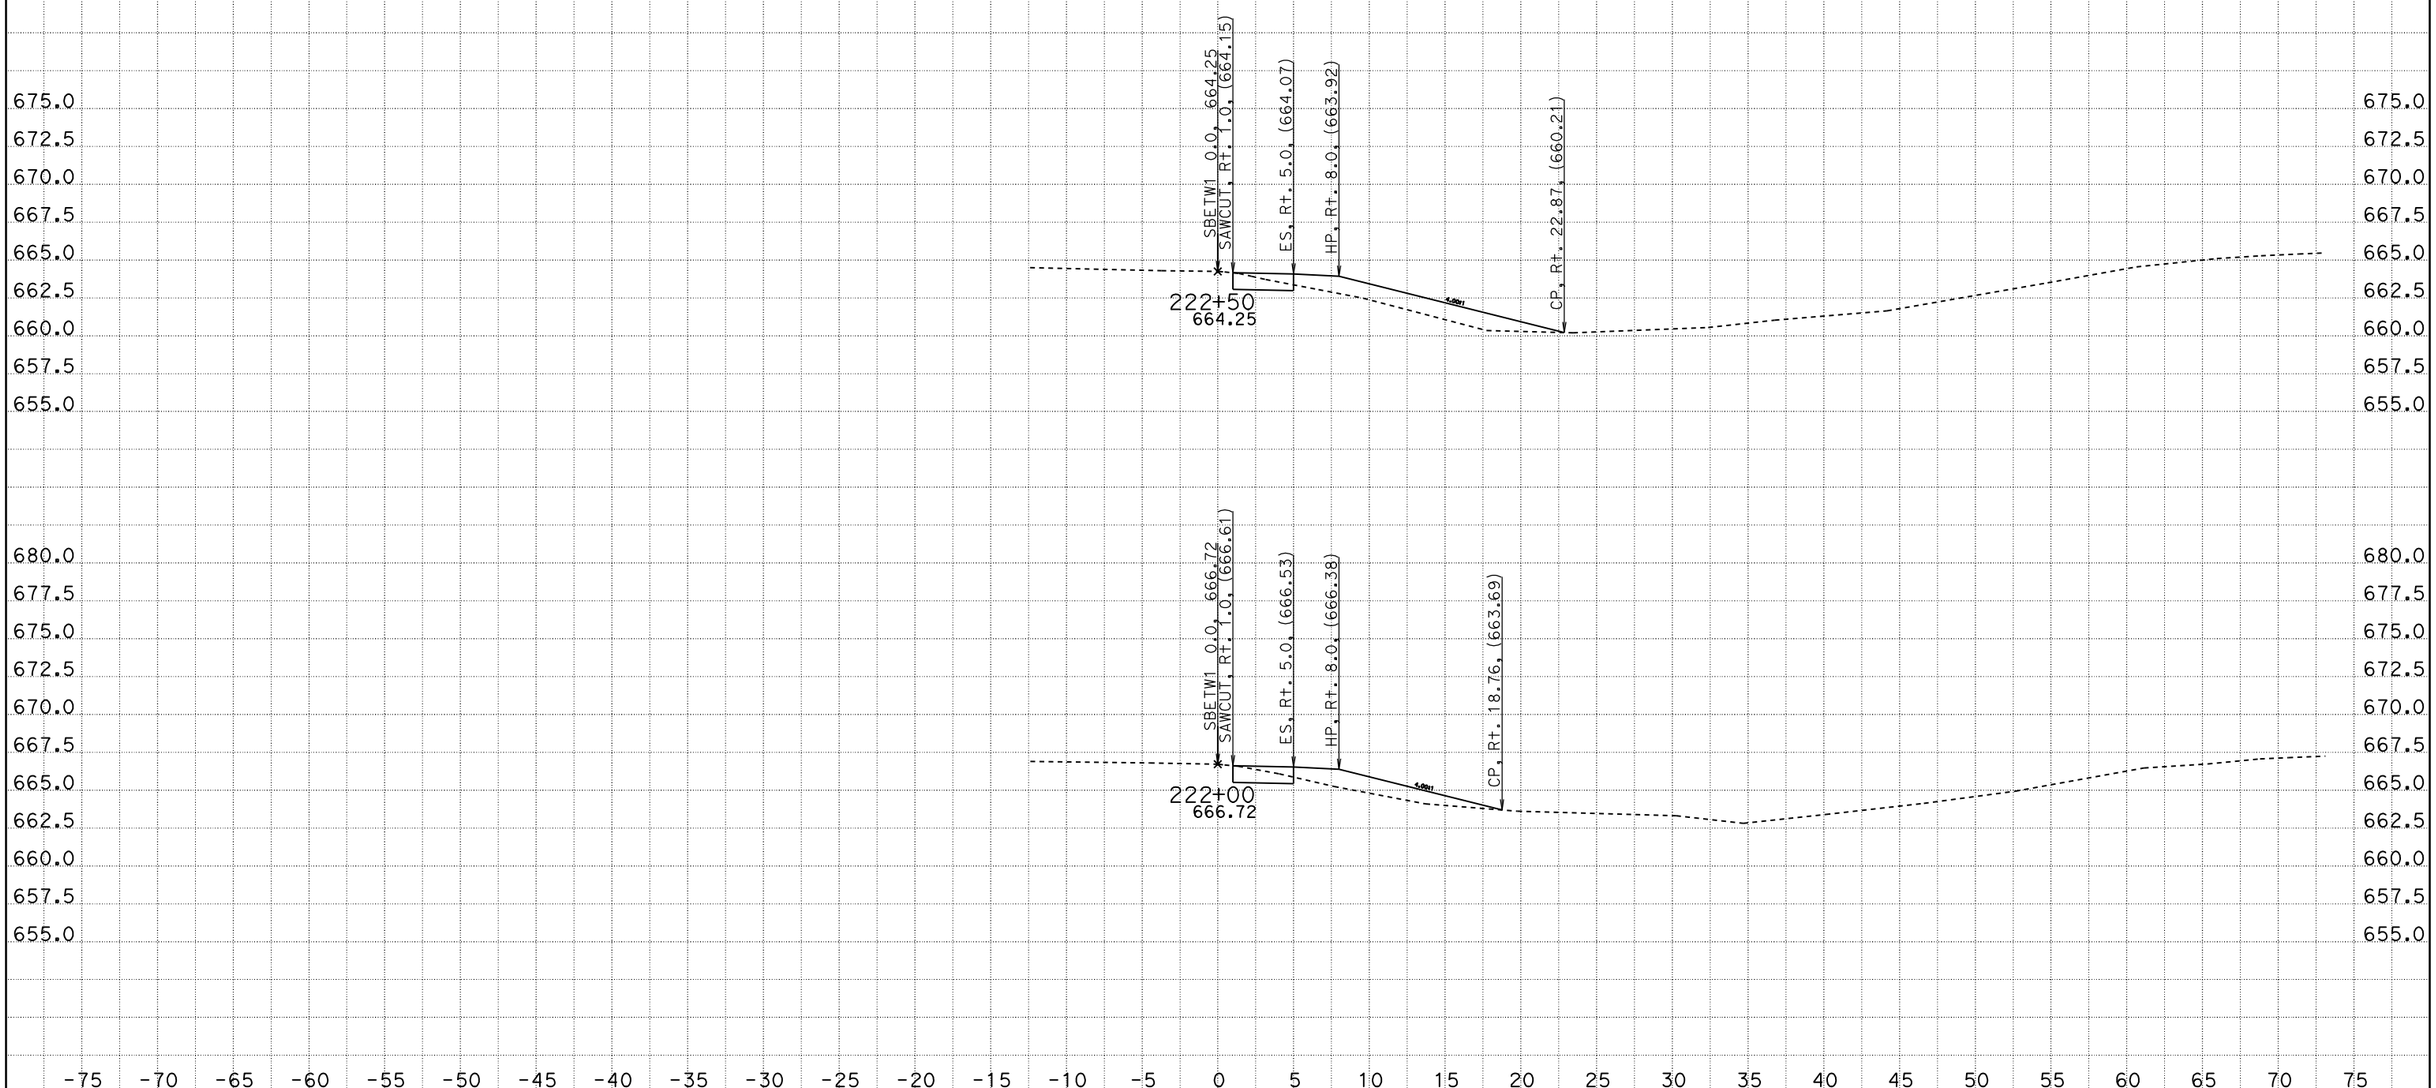

CREATED BY: SCOTT KIRKISH
DATE: 1/13/2012
KC Project: 5110005 File: D:\kcdata\5110005\design2.ear

CONTRACT: 05000203031 (05-1A2201)
DIST/CO/RTE/PM: 05-SB-101-78.4/82.2
PROJECT ID: 101 ORCUTT SHOULDER WIDENING

SCALE: 1" = 5' Horiz.
1" = 5' Vert.

All Dimensions are US Survey Feet

SBETW1
CROSS SECTIONS

DESIGN STUDY ONLY

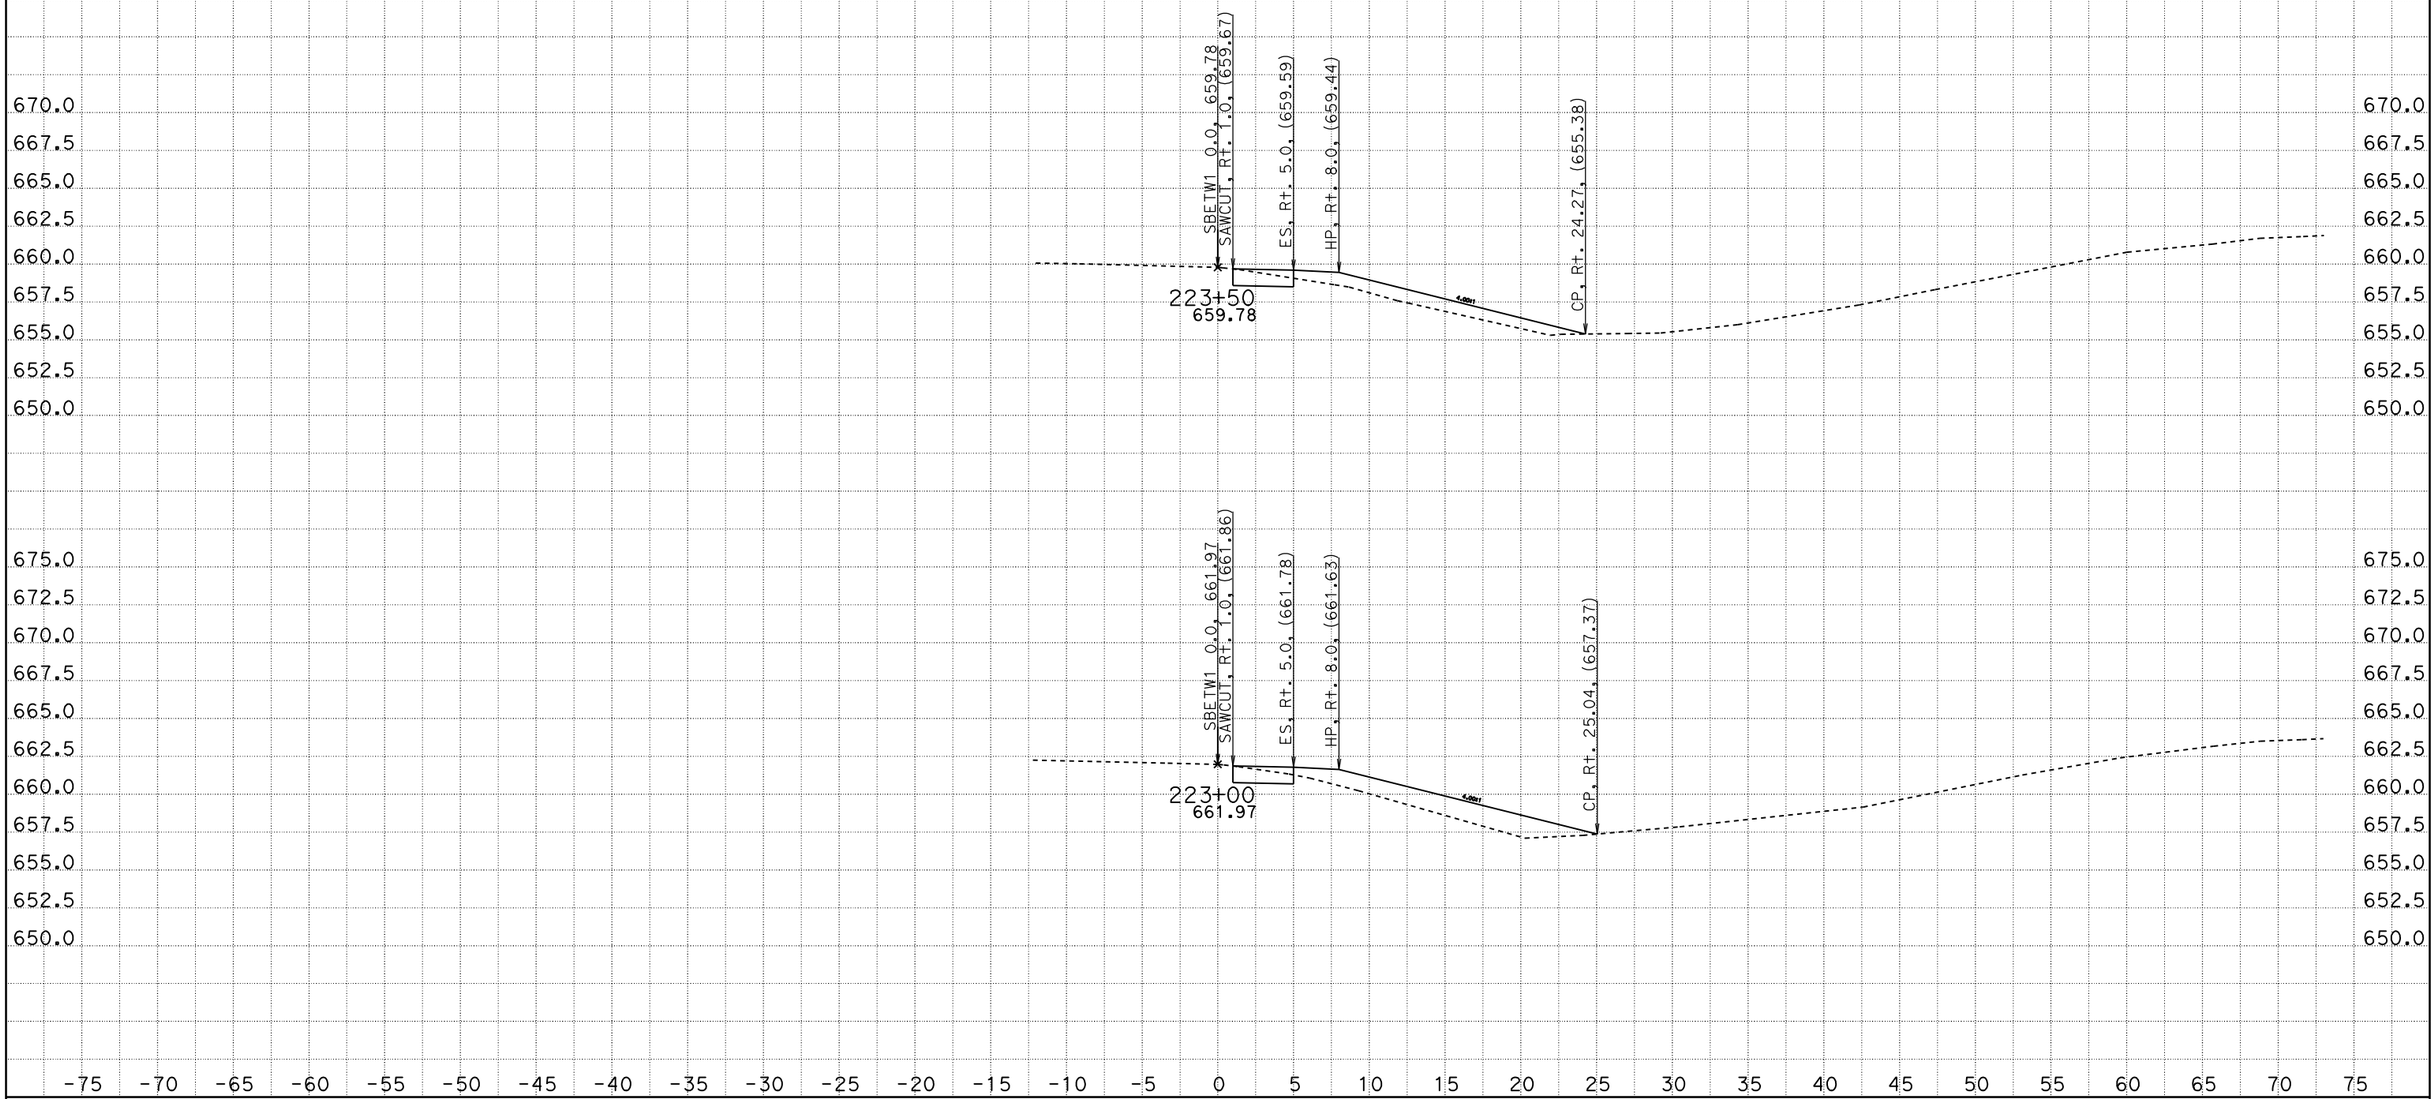

CREATED BY: SCOTT KIRKISH
DATE: 1/13/2012
KC Project: 5110005 File: D:\kcdata\5110005\design2.ear

CONTRACT: 05000203031 (05-1A2201)
DIST/CO/RTE/PM: 05-SB-101-78.4/82.2
PROJECT ID: 101 ORCUTT SHOULDER WIDENING

SCALE: 1" = 5' Horiz.
1" = 5' Vert.

All Dimensions are US Survey Feet

SBETW1
CROSS SECTIONS

DESIGN STUDY ONLY

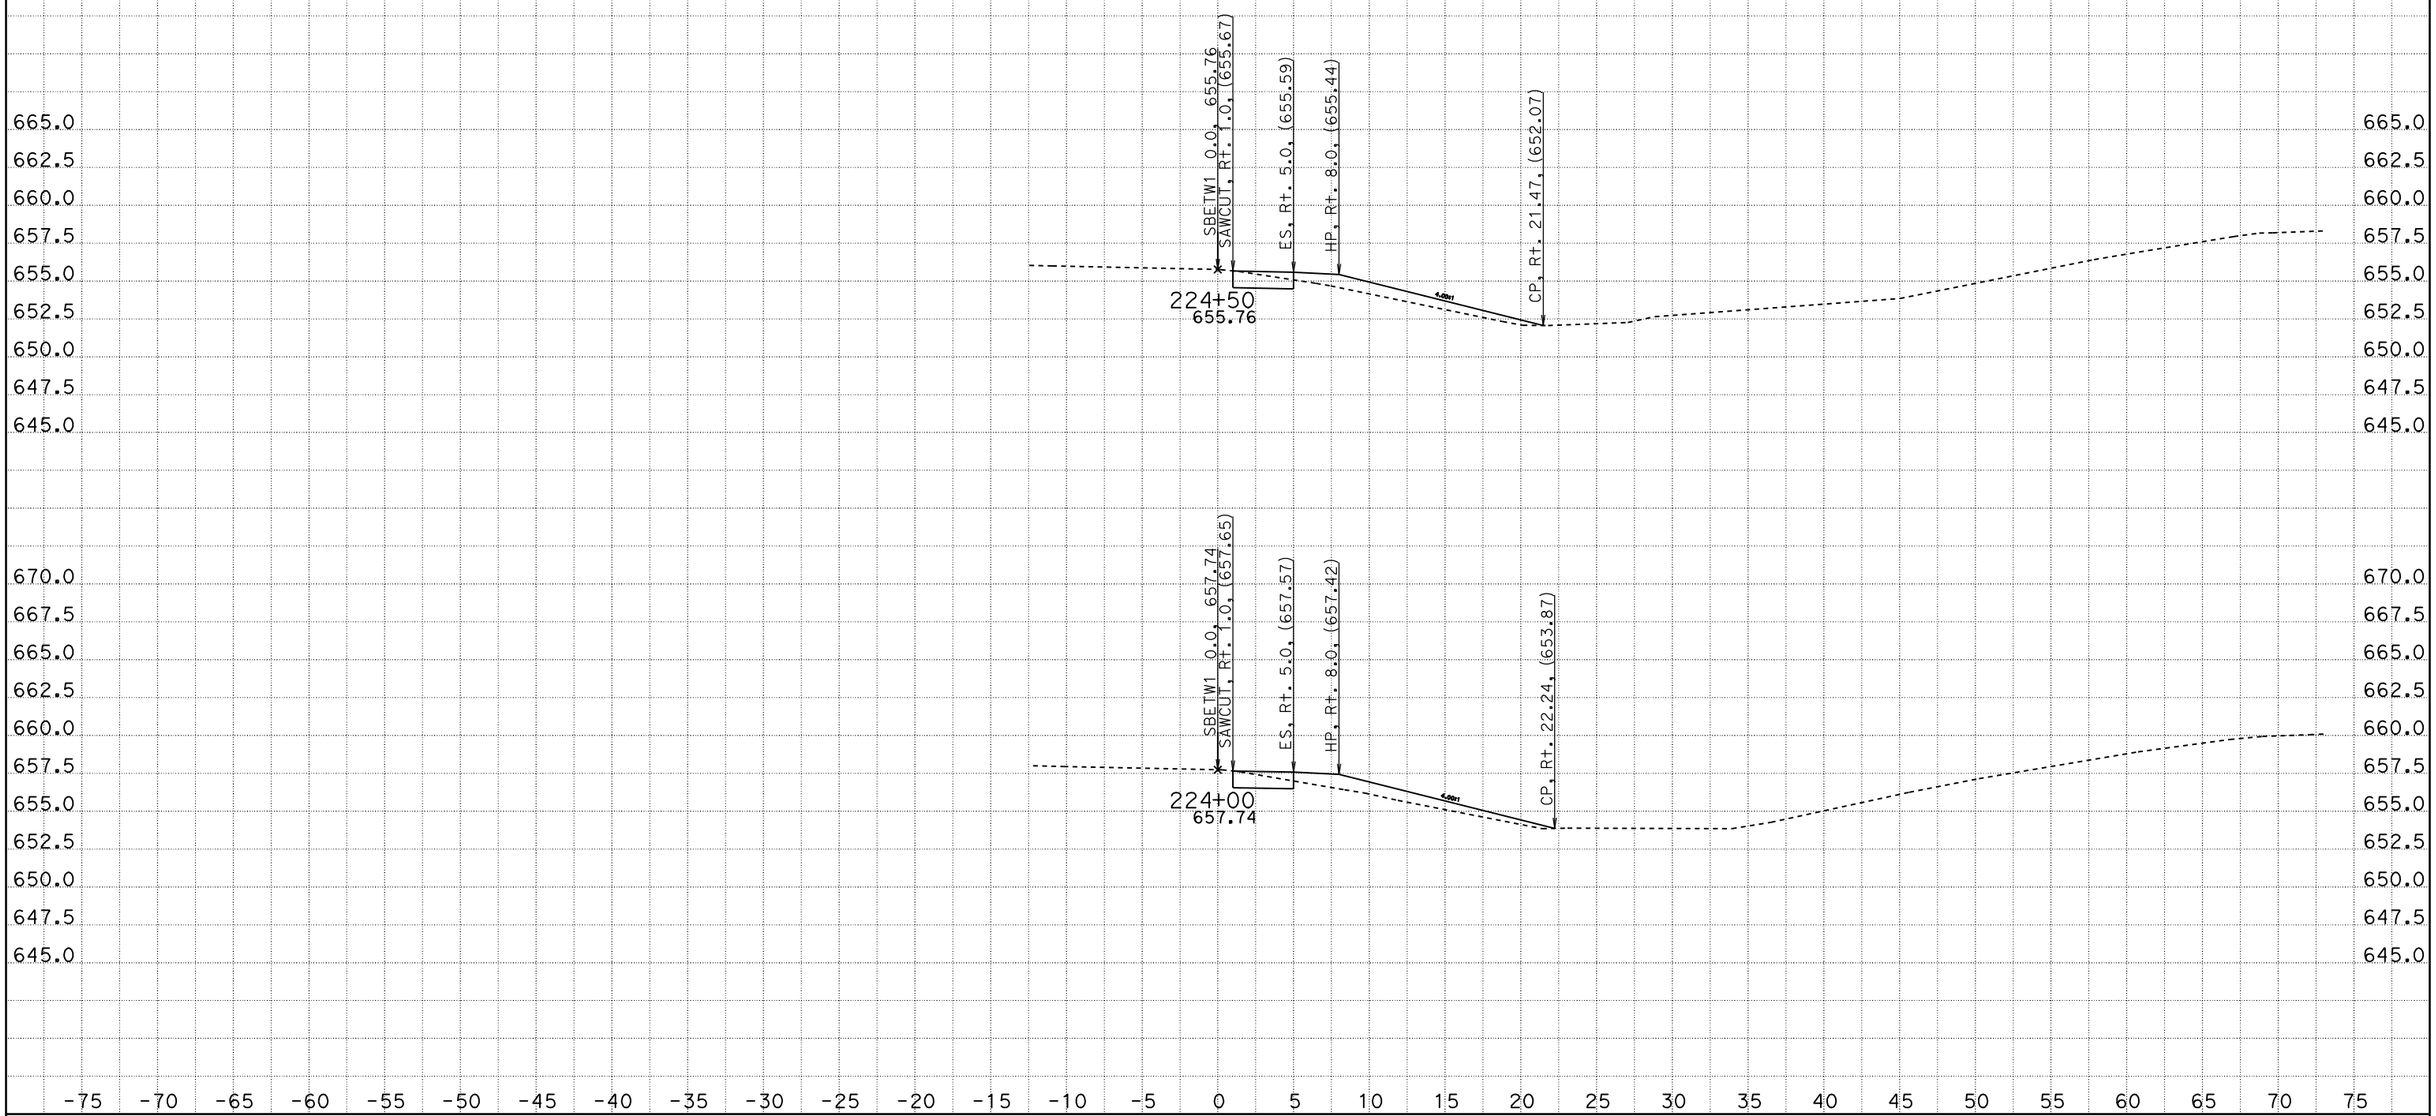

CREATED BY: SCOTT KIRKISH
DATE: 1/13/2012
KC Project: 5110005 File: D:\kcdata\5110005\design2.ear

CONTRACT: 05000203031 (05-1A2201)
DIST/CO/RTE/PM: 05-SB-101-78.4/82.2
PROJECT ID: 101 ORCUTT SHOULDER WIDENING

SCALE: 1" = 5' Horiz.
1" = 5' Vert.

All Dimensions are US Survey Feet

SBETW1
CROSS SECTIONS

DESIGN STUDY ONLY

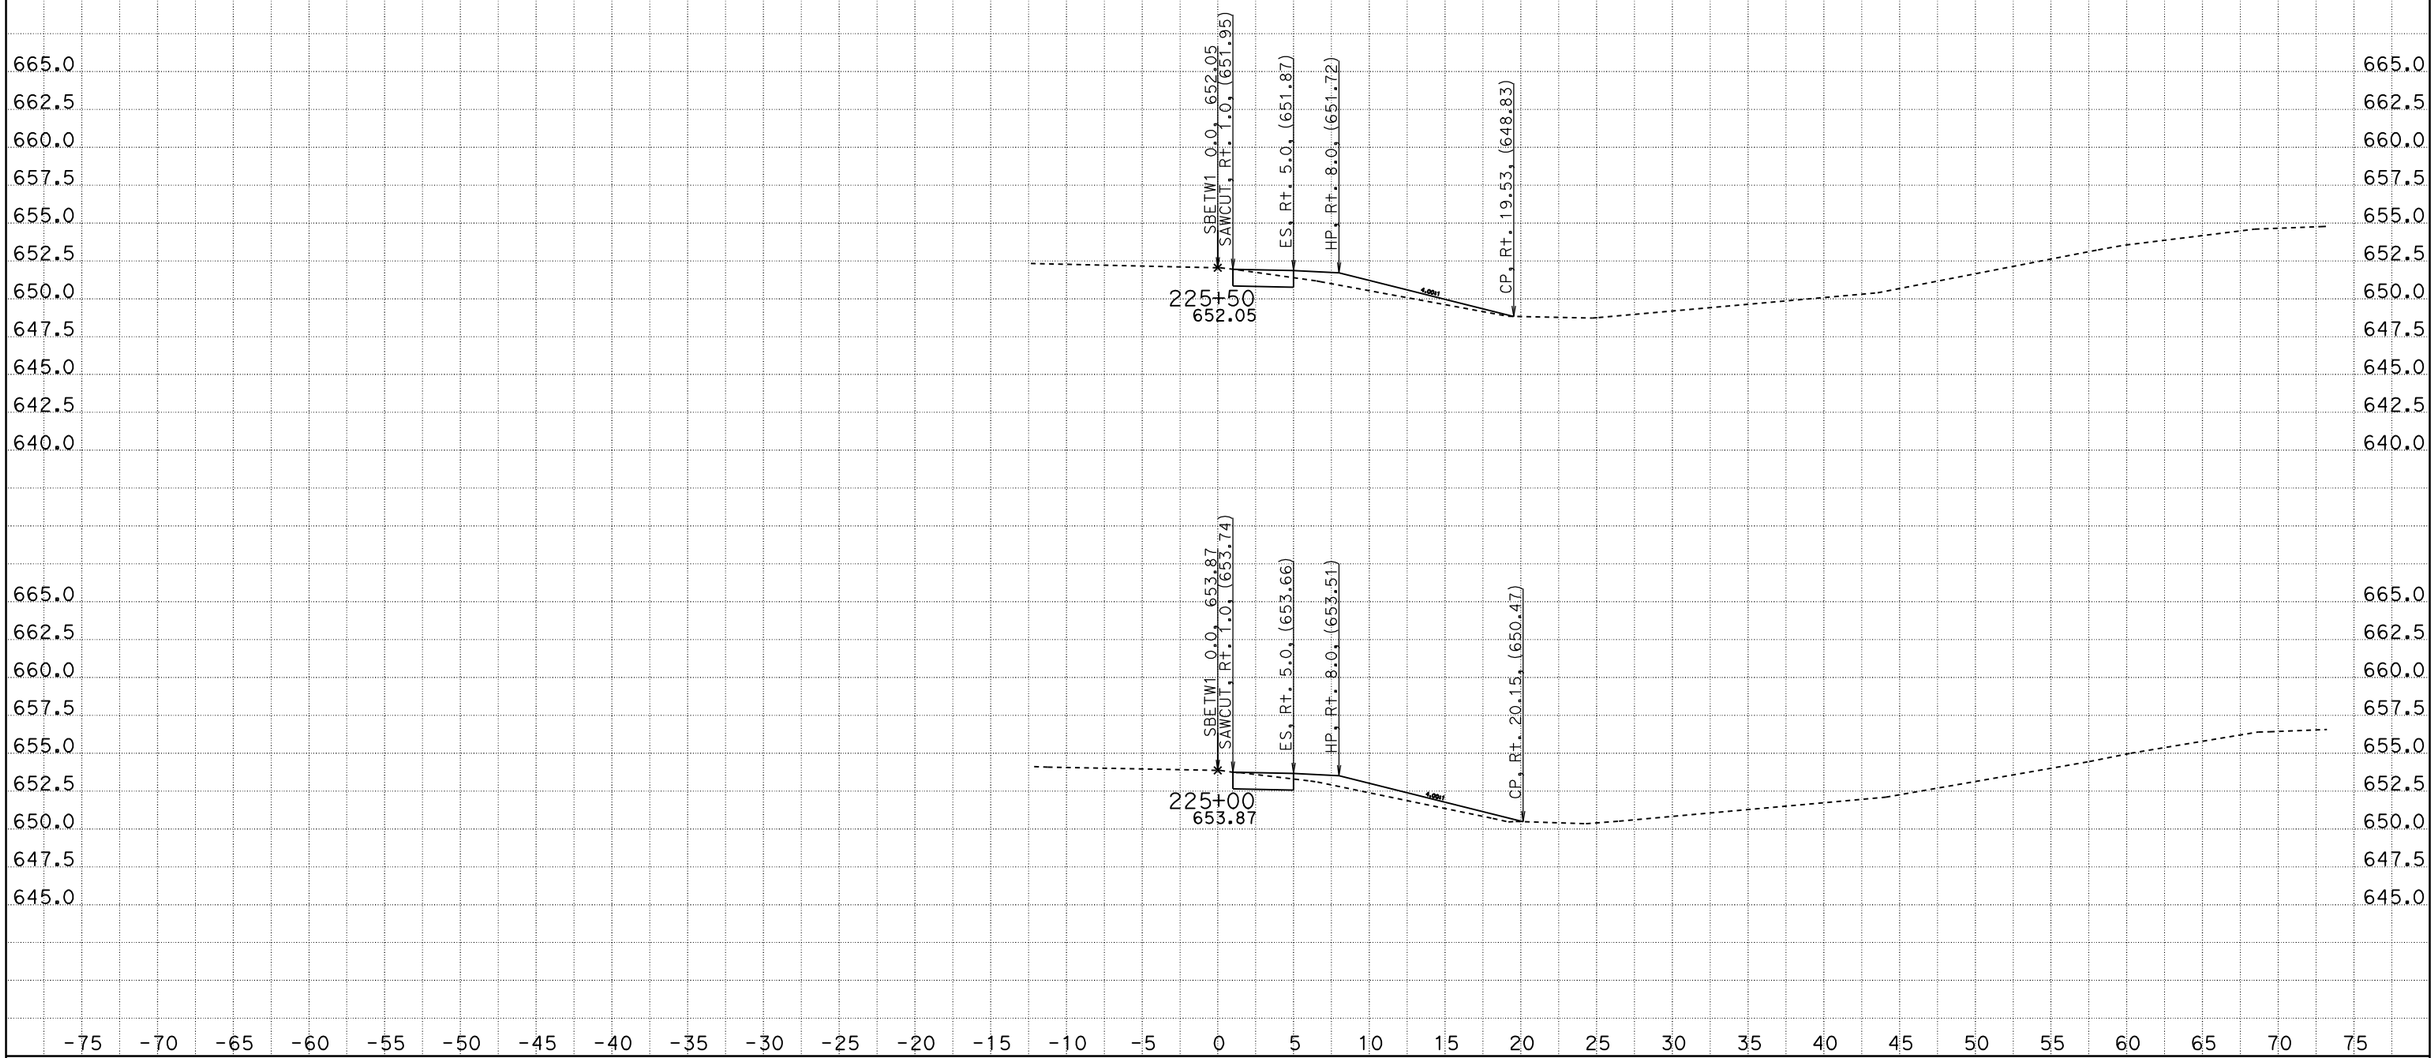

CREATED BY: SCOTT KIRKISH
DATE: 1/13/2012
KC Project: 5110005 File: D:\kcdata\5110005\design2.ear

CONTRACT: 05000203031 (05-1A2201)
DIST/CO/RTE/PM: 05-SB-101-78.4/82.2
PROJECT ID: 101 ORCUTT SHOULDER WIDENING

SCALE: 1" = 5' Horiz.
1" = 5' Vert.

All Dimensions are US Survey Feet

SBETW1
CROSS SECTIONS

DESIGN STUDY ONLY

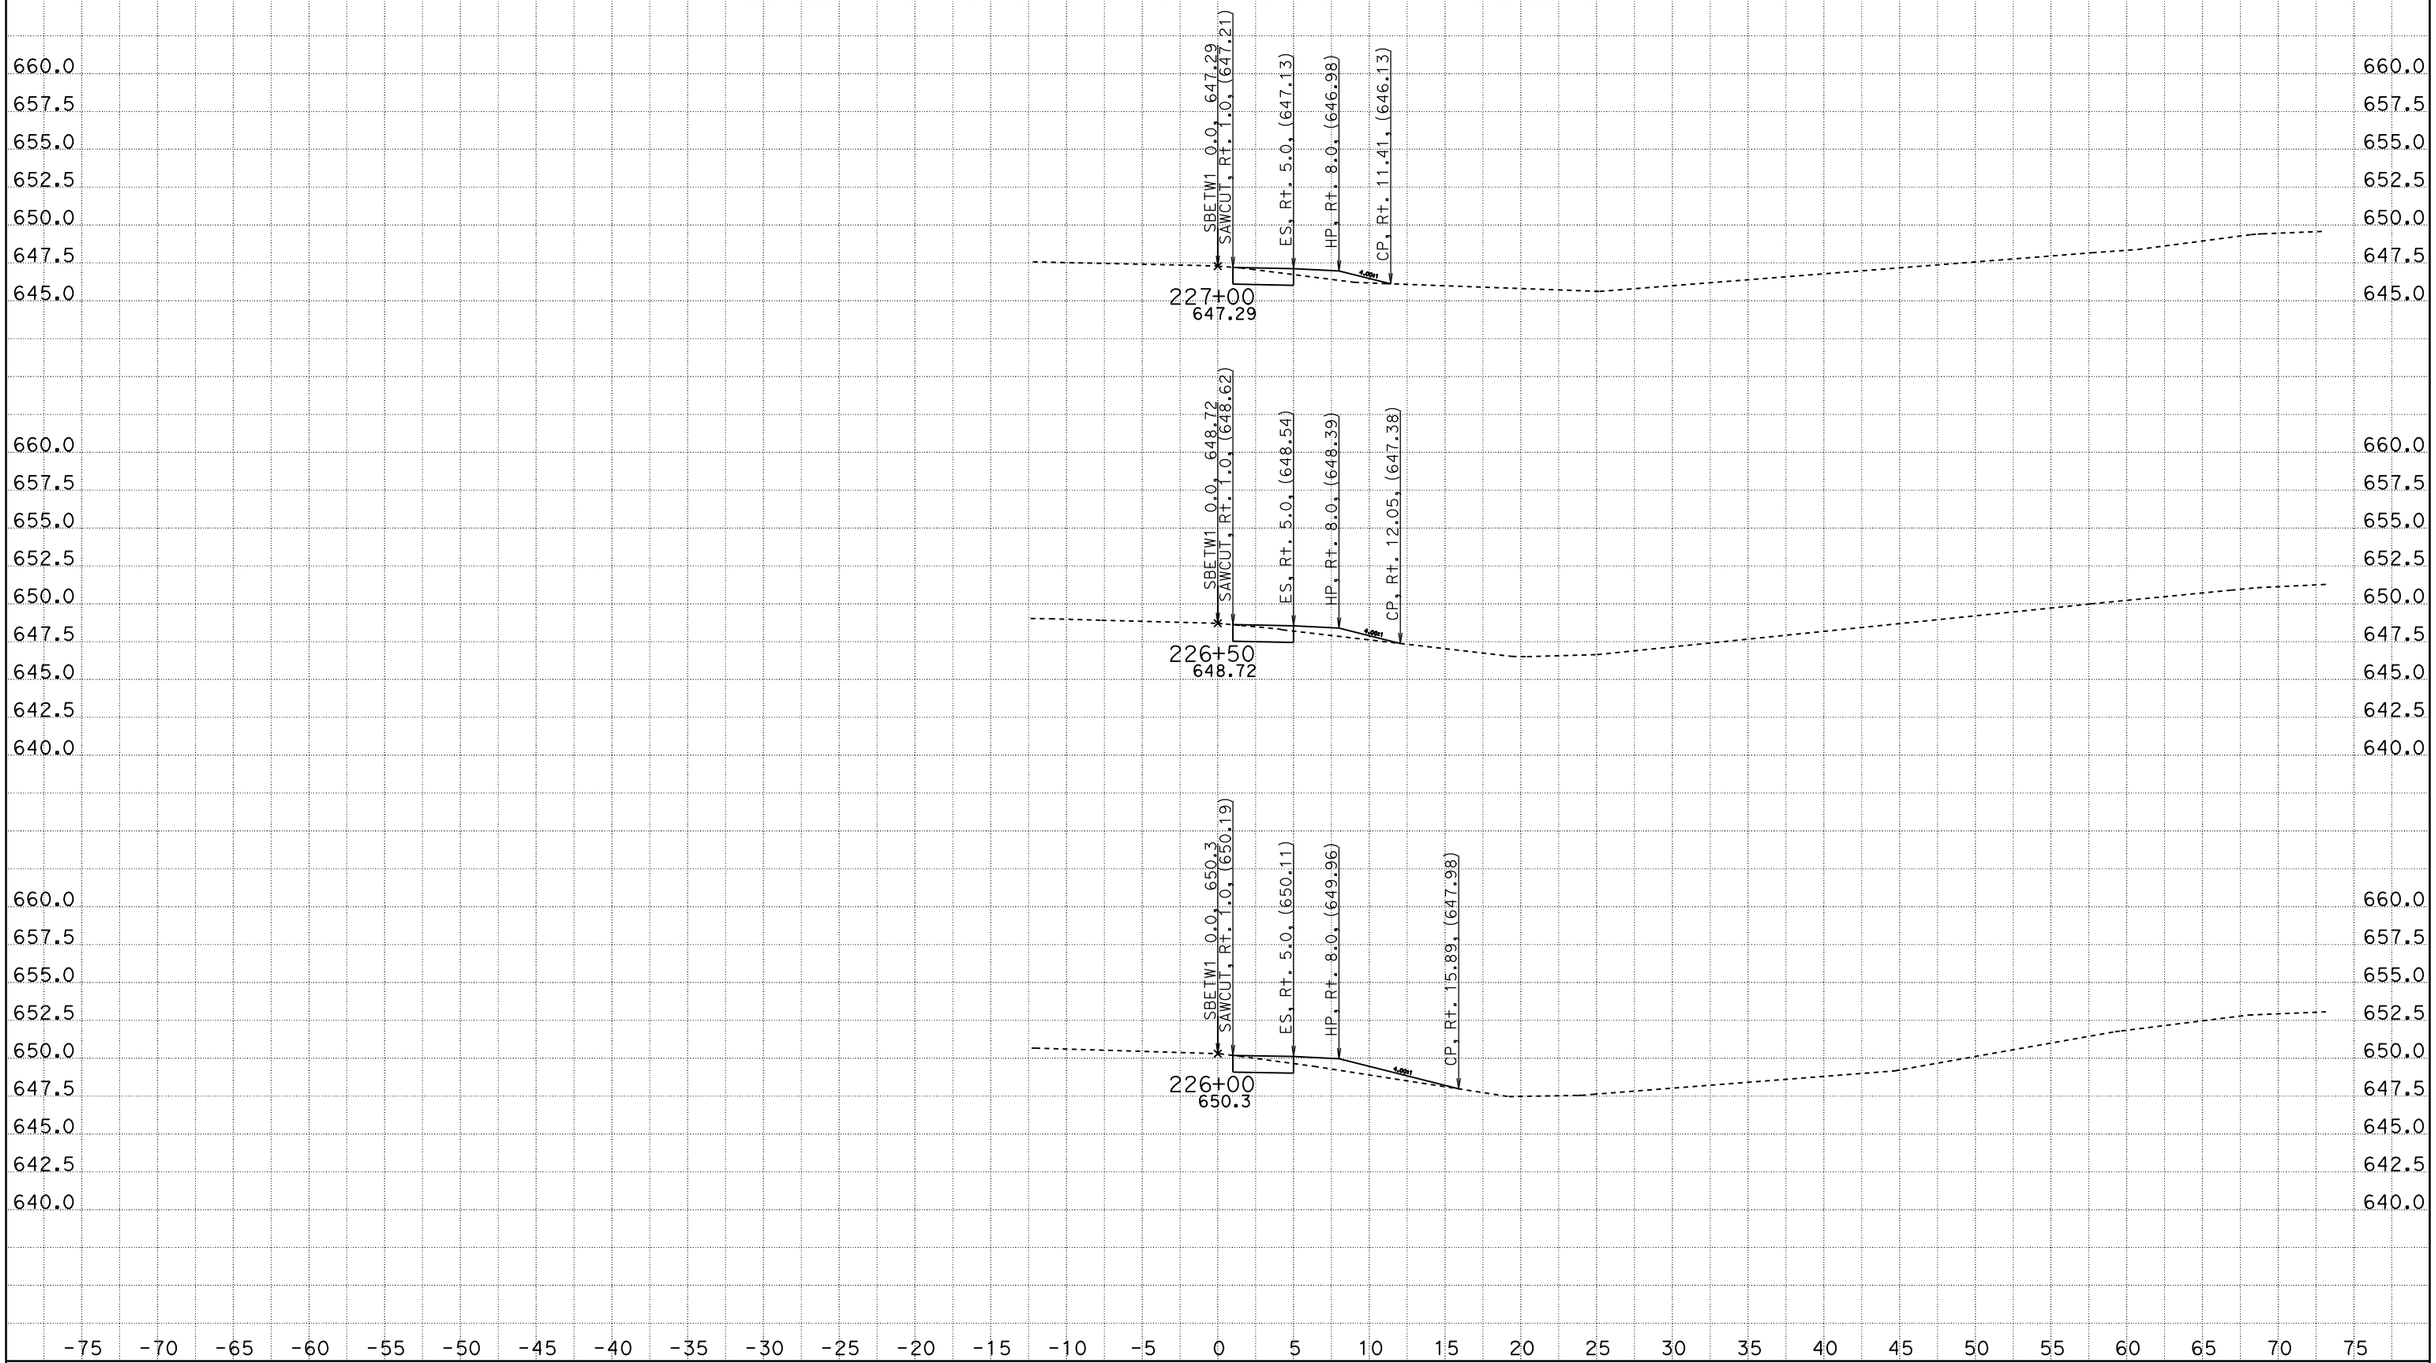

CREATED BY: SCOTT KIRKISH
DATE: 1/13/2012
KC Project: 5110005 File: D:\kcdata\5110005\design2.ear

CONTRACT: 05000203031 (05-1A2201)
DIST/CO/RTE/PM: 05-SB-101-78.4/82.2
PROJECT ID: 101 ORCUTT SHOULDER WIDENING

SCALE: 1" = 5' Horiz.
1" = 5' Vert.

All Dimensions are US Survey Feet

SBETW1
CROSS SECTIONS

DESIGN STUDY ONLY

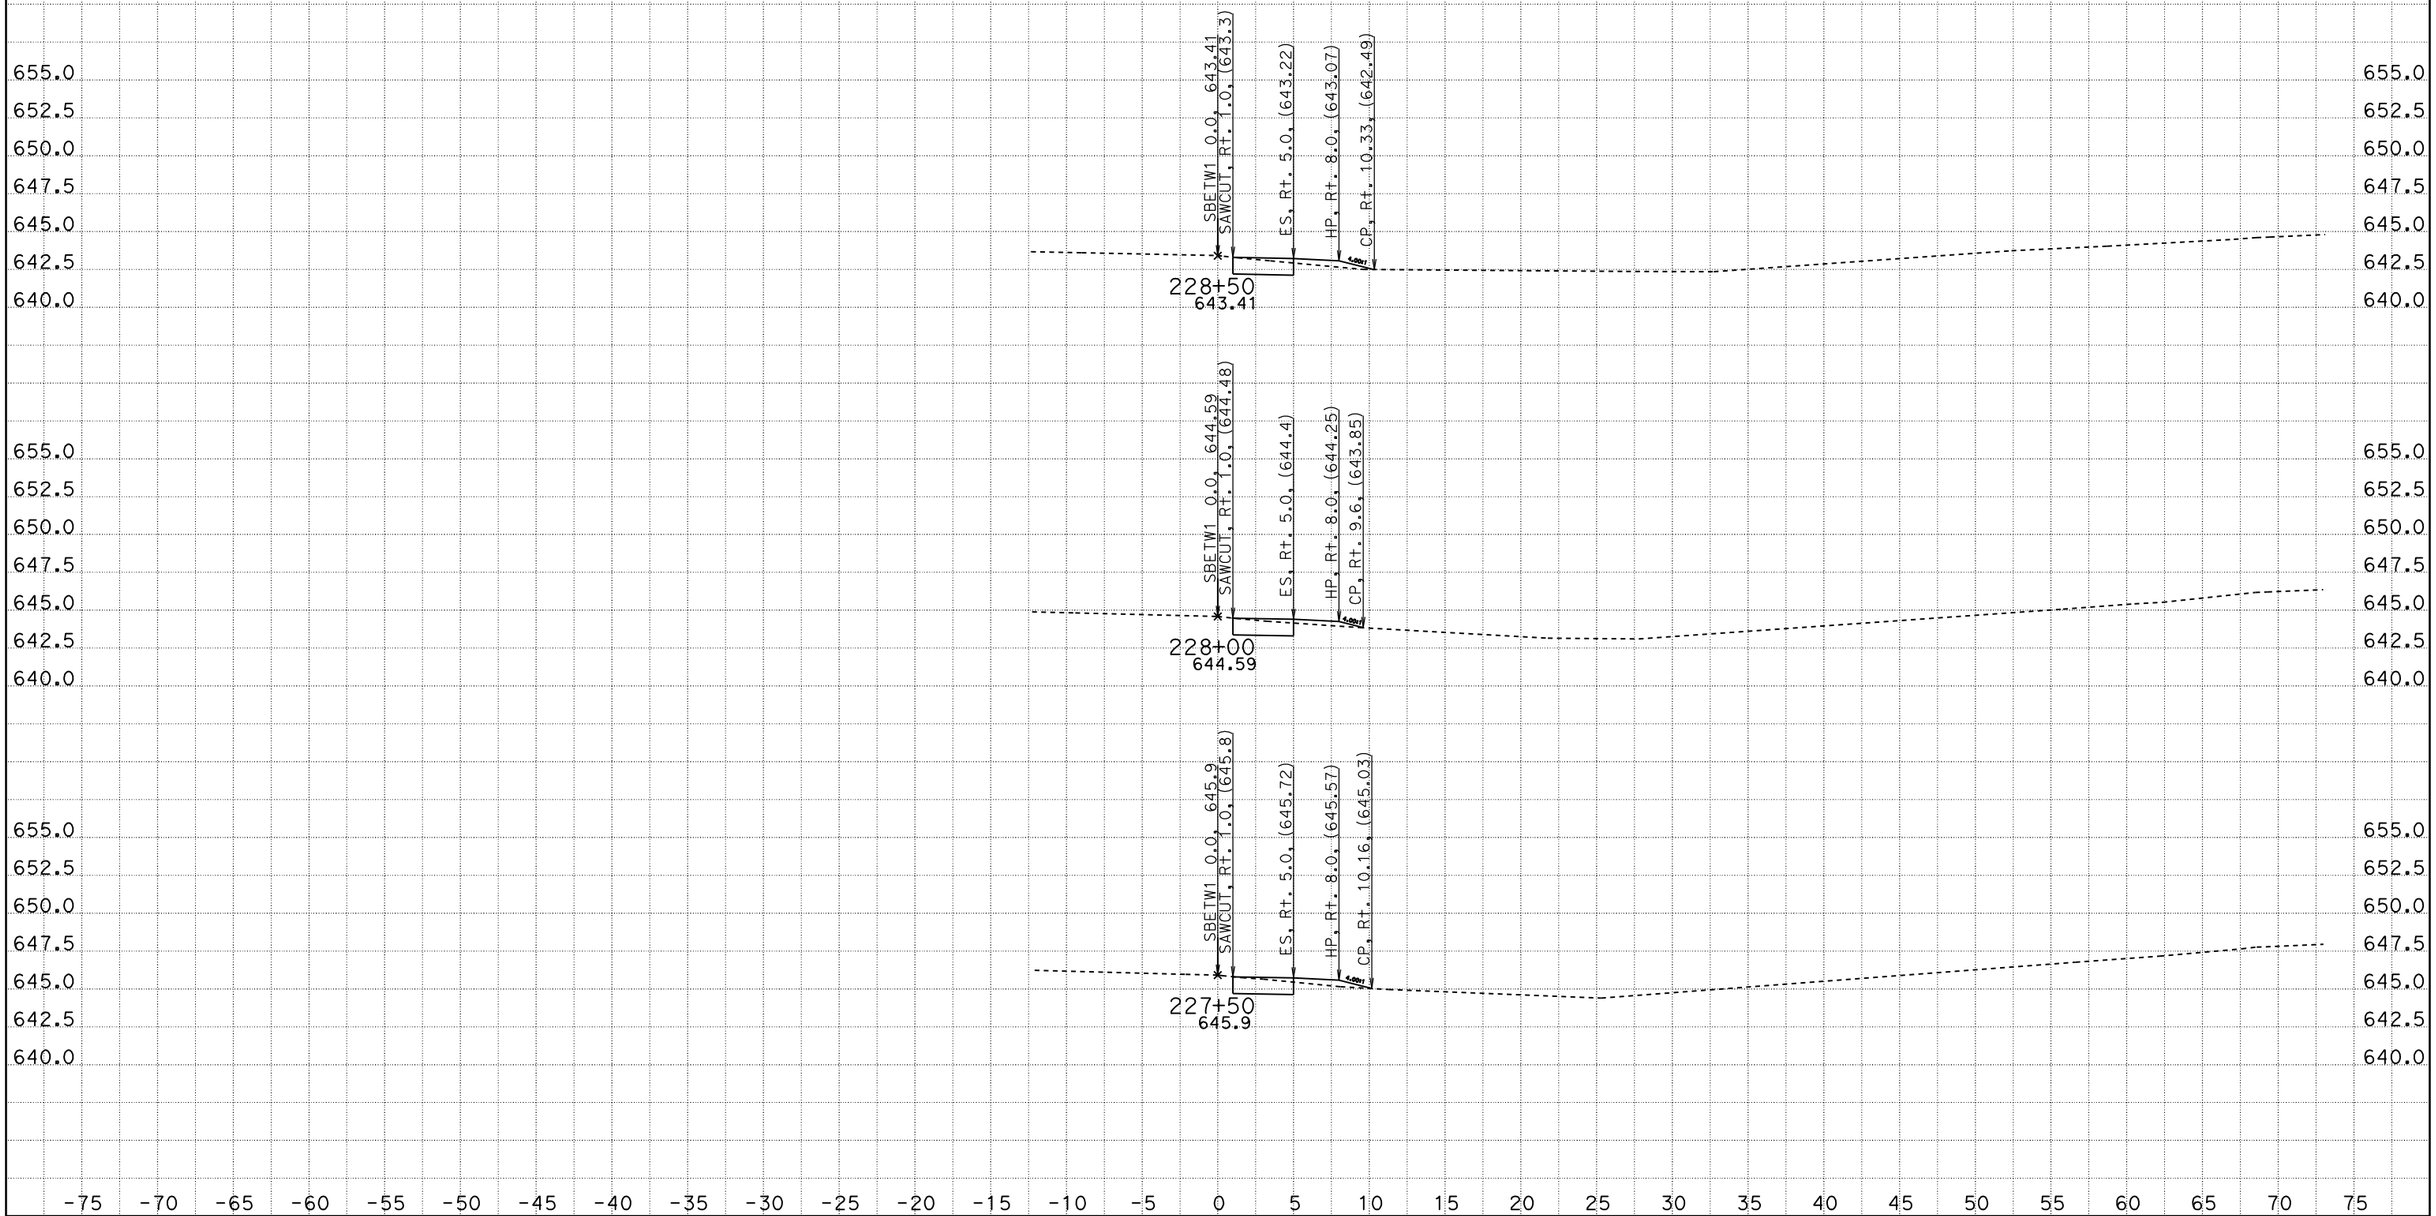

CREATED BY: SCOTT KIRKISH
DATE: 1/13/2012
KC Project: 5110005 File: D:\kcdata\5110005\design2.ear

CONTRACT: 05000203031 (05-1A2201)
DIST/CO/RTE/PM: 05-SB-101-78.4/82.2
PROJECT ID: 101 ORCUTT SHOULDER WIDENING

SCALE: 1" = 5' Horiz.
1" = 5' Vert.

All Dimensions are US Survey Feet

SBETW1
CROSS SECTIONS

DESIGN STUDY ONLY

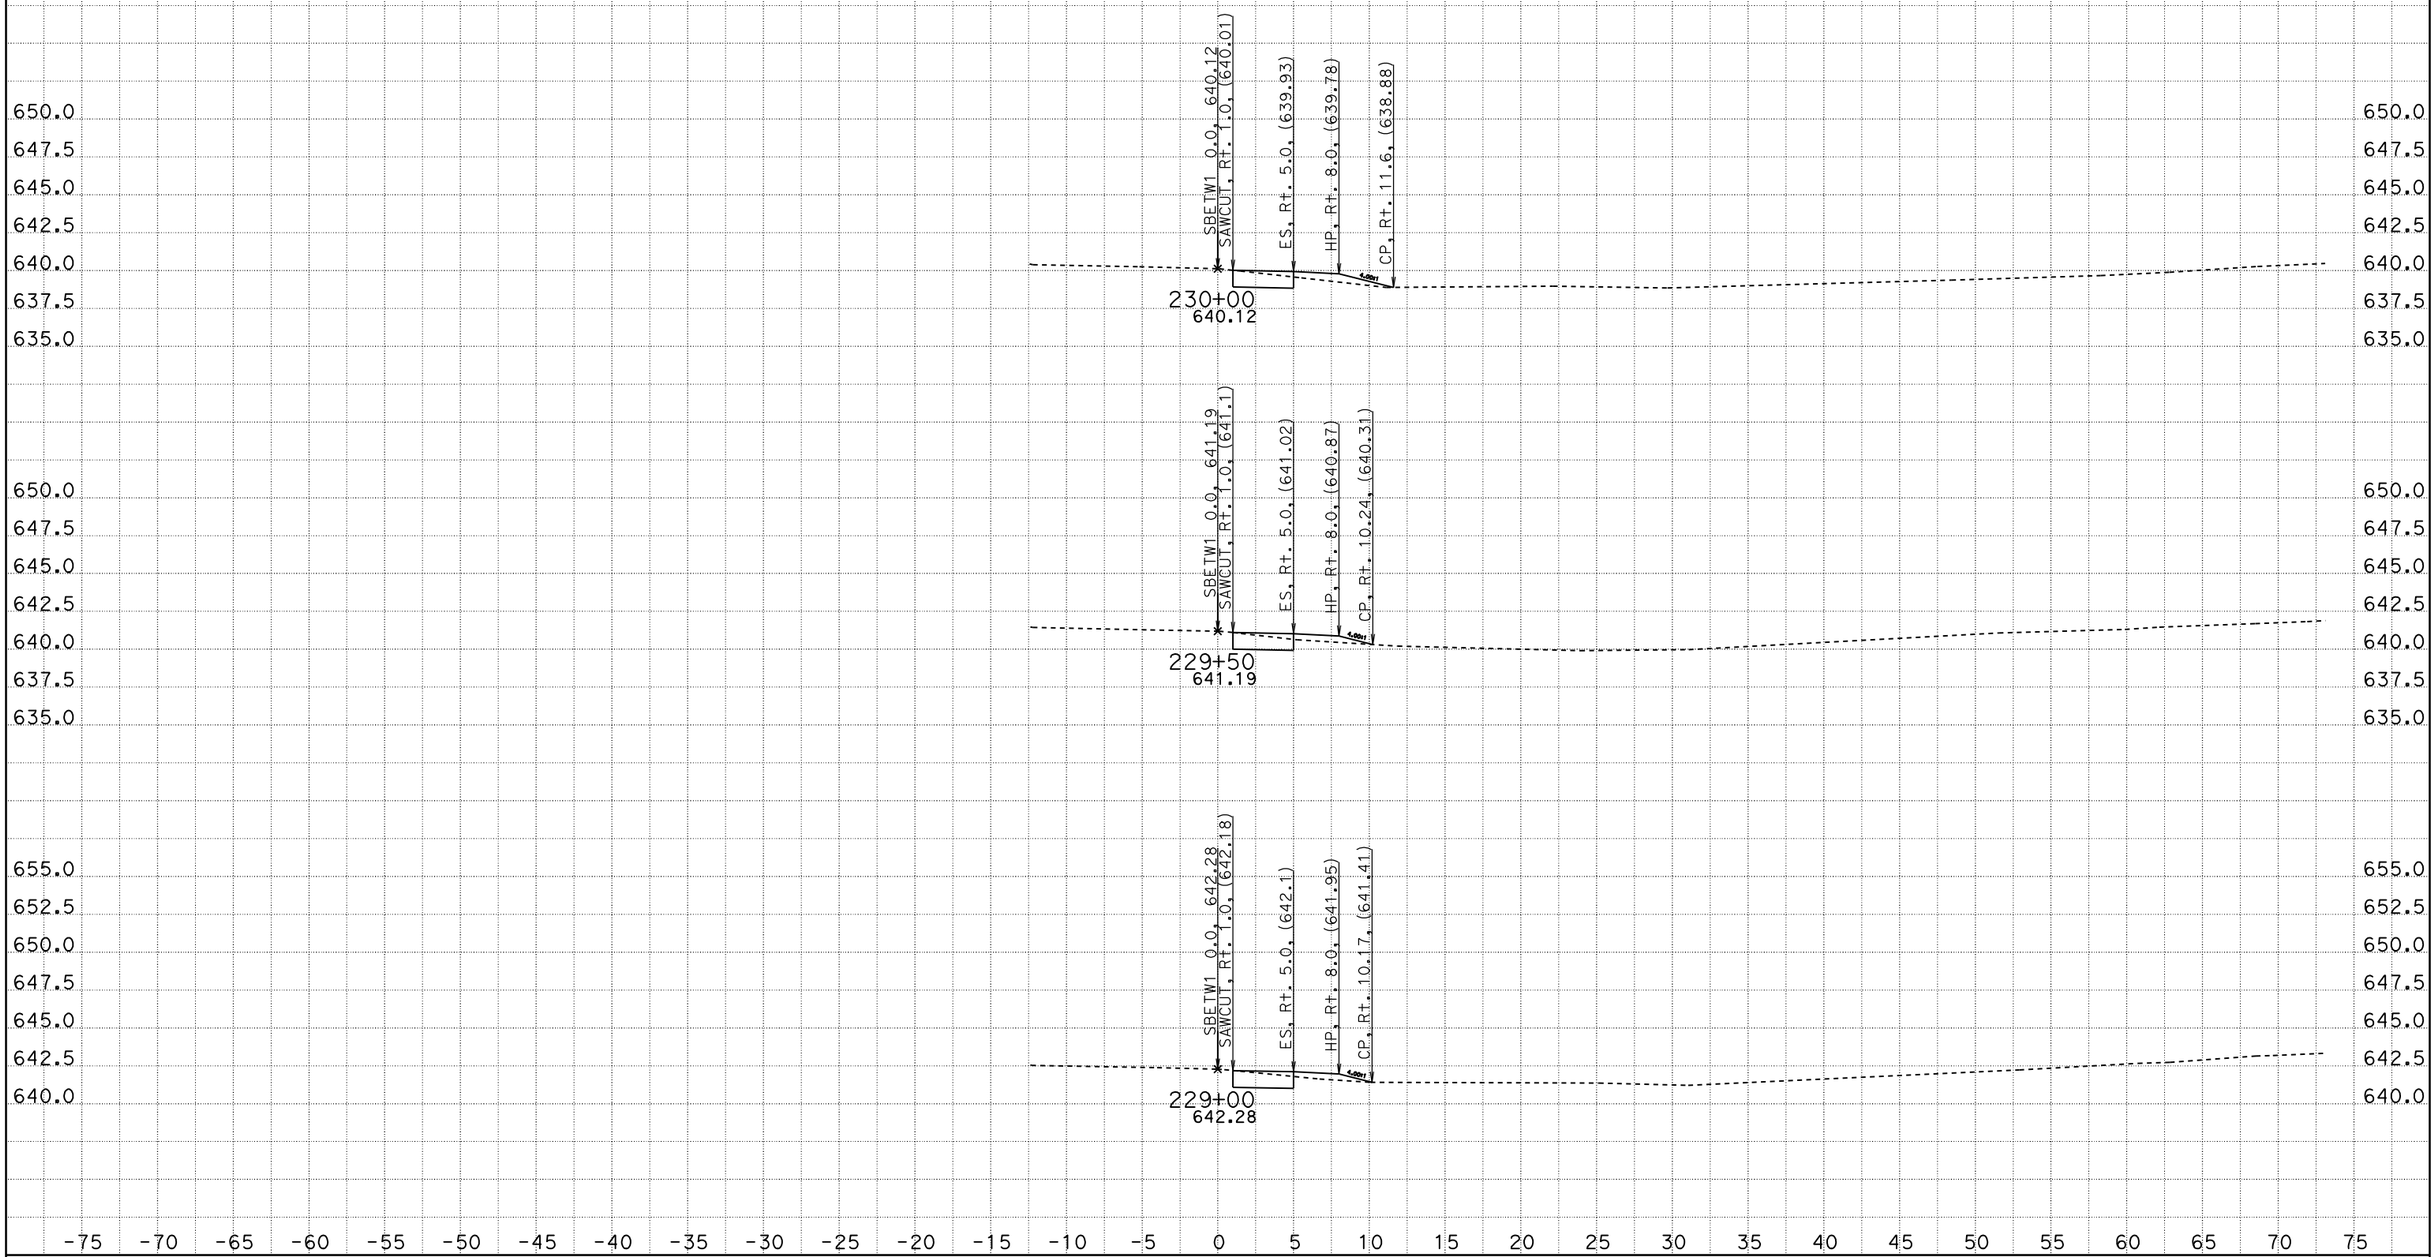

CREATED BY: SCOTT KIRKISH
DATE: 1/13/2012
KC Project: 5110005 File: D:\kcdata\5110005\design2.ear

CONTRACT: 05000203031 (05-1A2201)
DIST/CO/RTE/PM: 05-SB-101-78.4/82.2
PROJECT ID: 101 ORCUTT SHOULDER WIDENING

SCALE: 1" = 5' Horiz.
1" = 5' Vert.

All Dimensions are US Survey Feet

SBETW1
CROSS SECTIONS

DESIGN STUDY ONLY

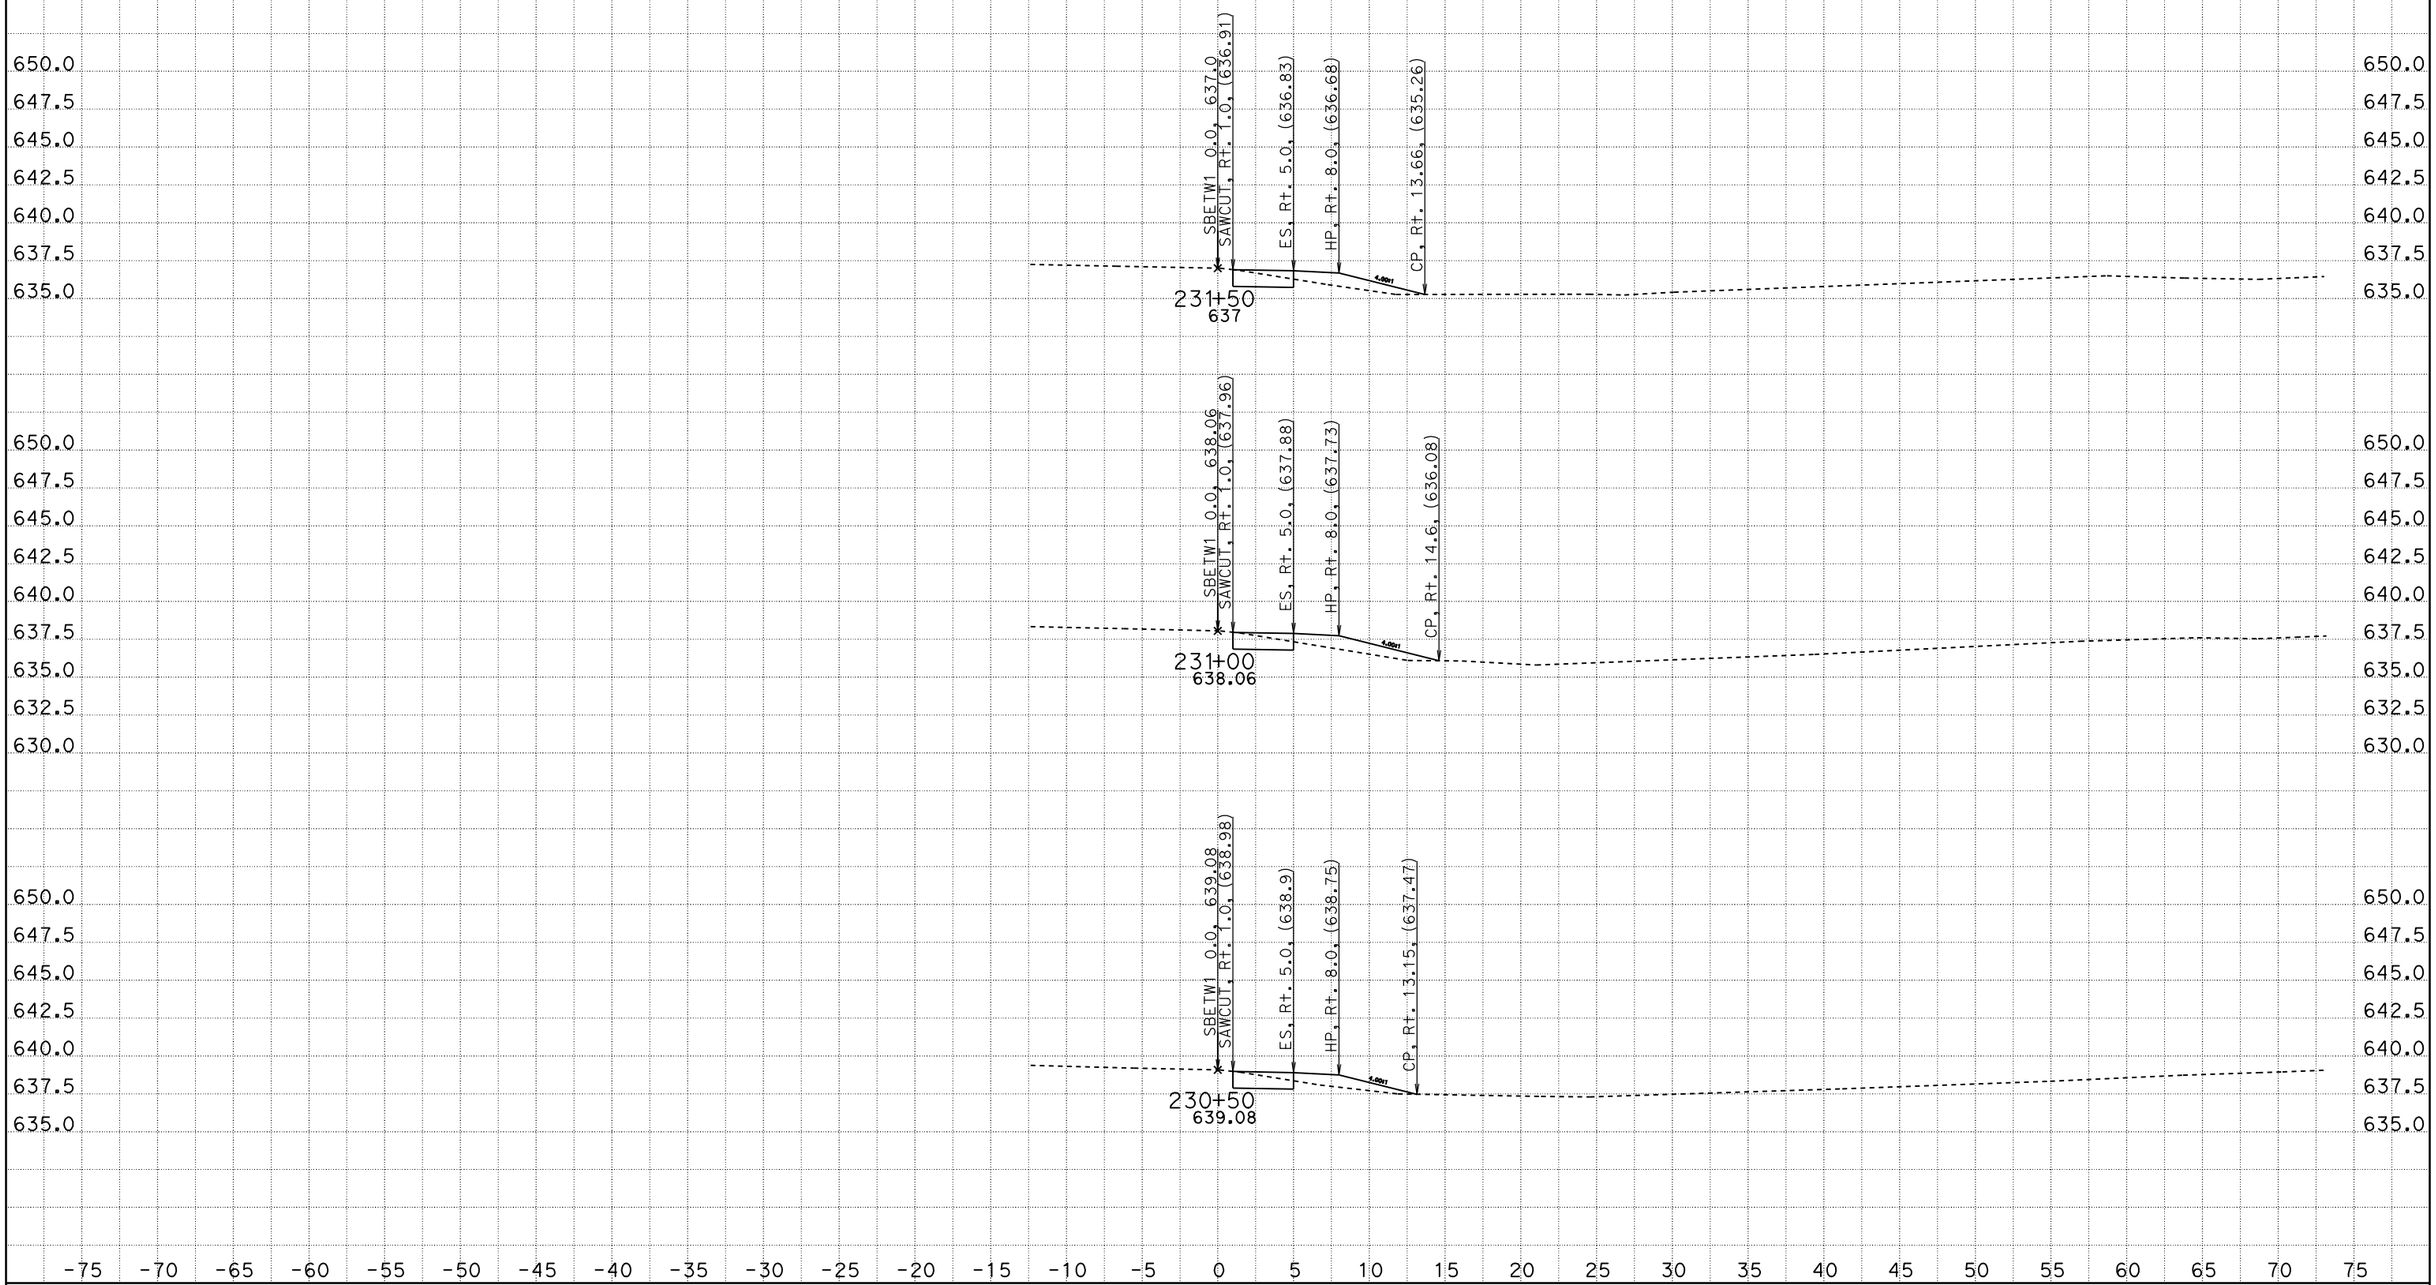

CREATED BY: SCOTT KIRKISH
DATE: 1/13/2012
KC Project: 5110005 File: D:\kcdata\5110005\design2.ear

CONTRACT: 05000203031 (05-1A2201)
DIST/CO/RTE/PM: 05-SB-101-78.4/82.2
PROJECT ID: 101 ORCUTT SHOULDER WIDENING

SCALE: 1" = 5' Horiz.
1" = 5' Vert.

All Dimensions are US Survey Feet

SBETW1
CROSS SECTIONS

DESIGN STUDY ONLY

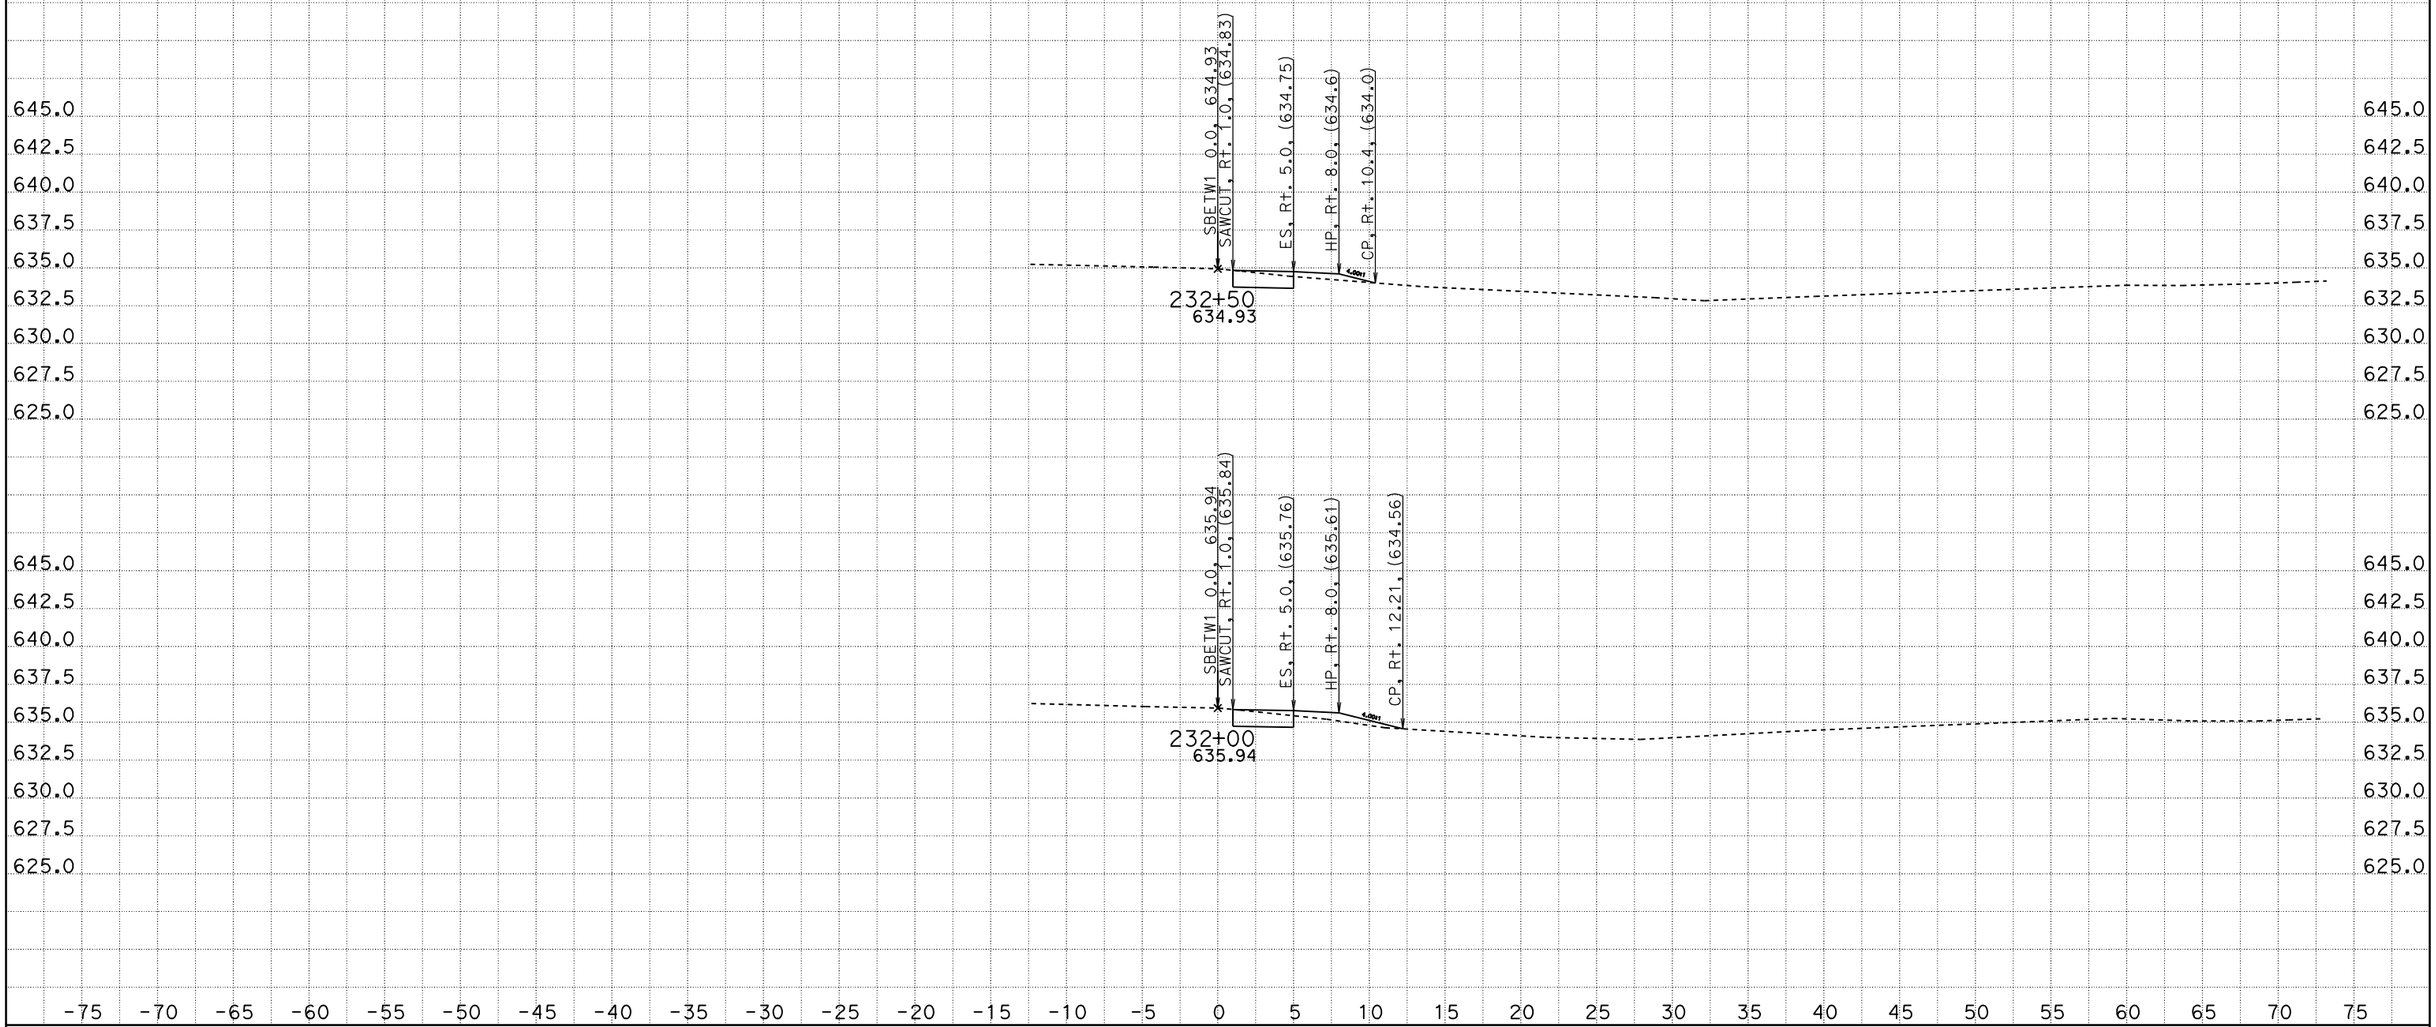

CREATED BY: SCOTT KIRKISH
DATE: 1/13/2012
KC Project: 5110005 File: D:\kcdata\5110005\design2.ear

CONTRACT: 05000203031 (05-1A2201)
DIST/CO/RTE/PM: 05-SB-101-78.4/82.2
PROJECT ID: 101 ORCUTT SHOULDER WIDENING

SCALE: 1" = 5' Horiz.
1" = 5' Vert.

All Dimensions are US Survey Feet

SBETW1
CROSS SECTIONS

DESIGN STUDY ONLY

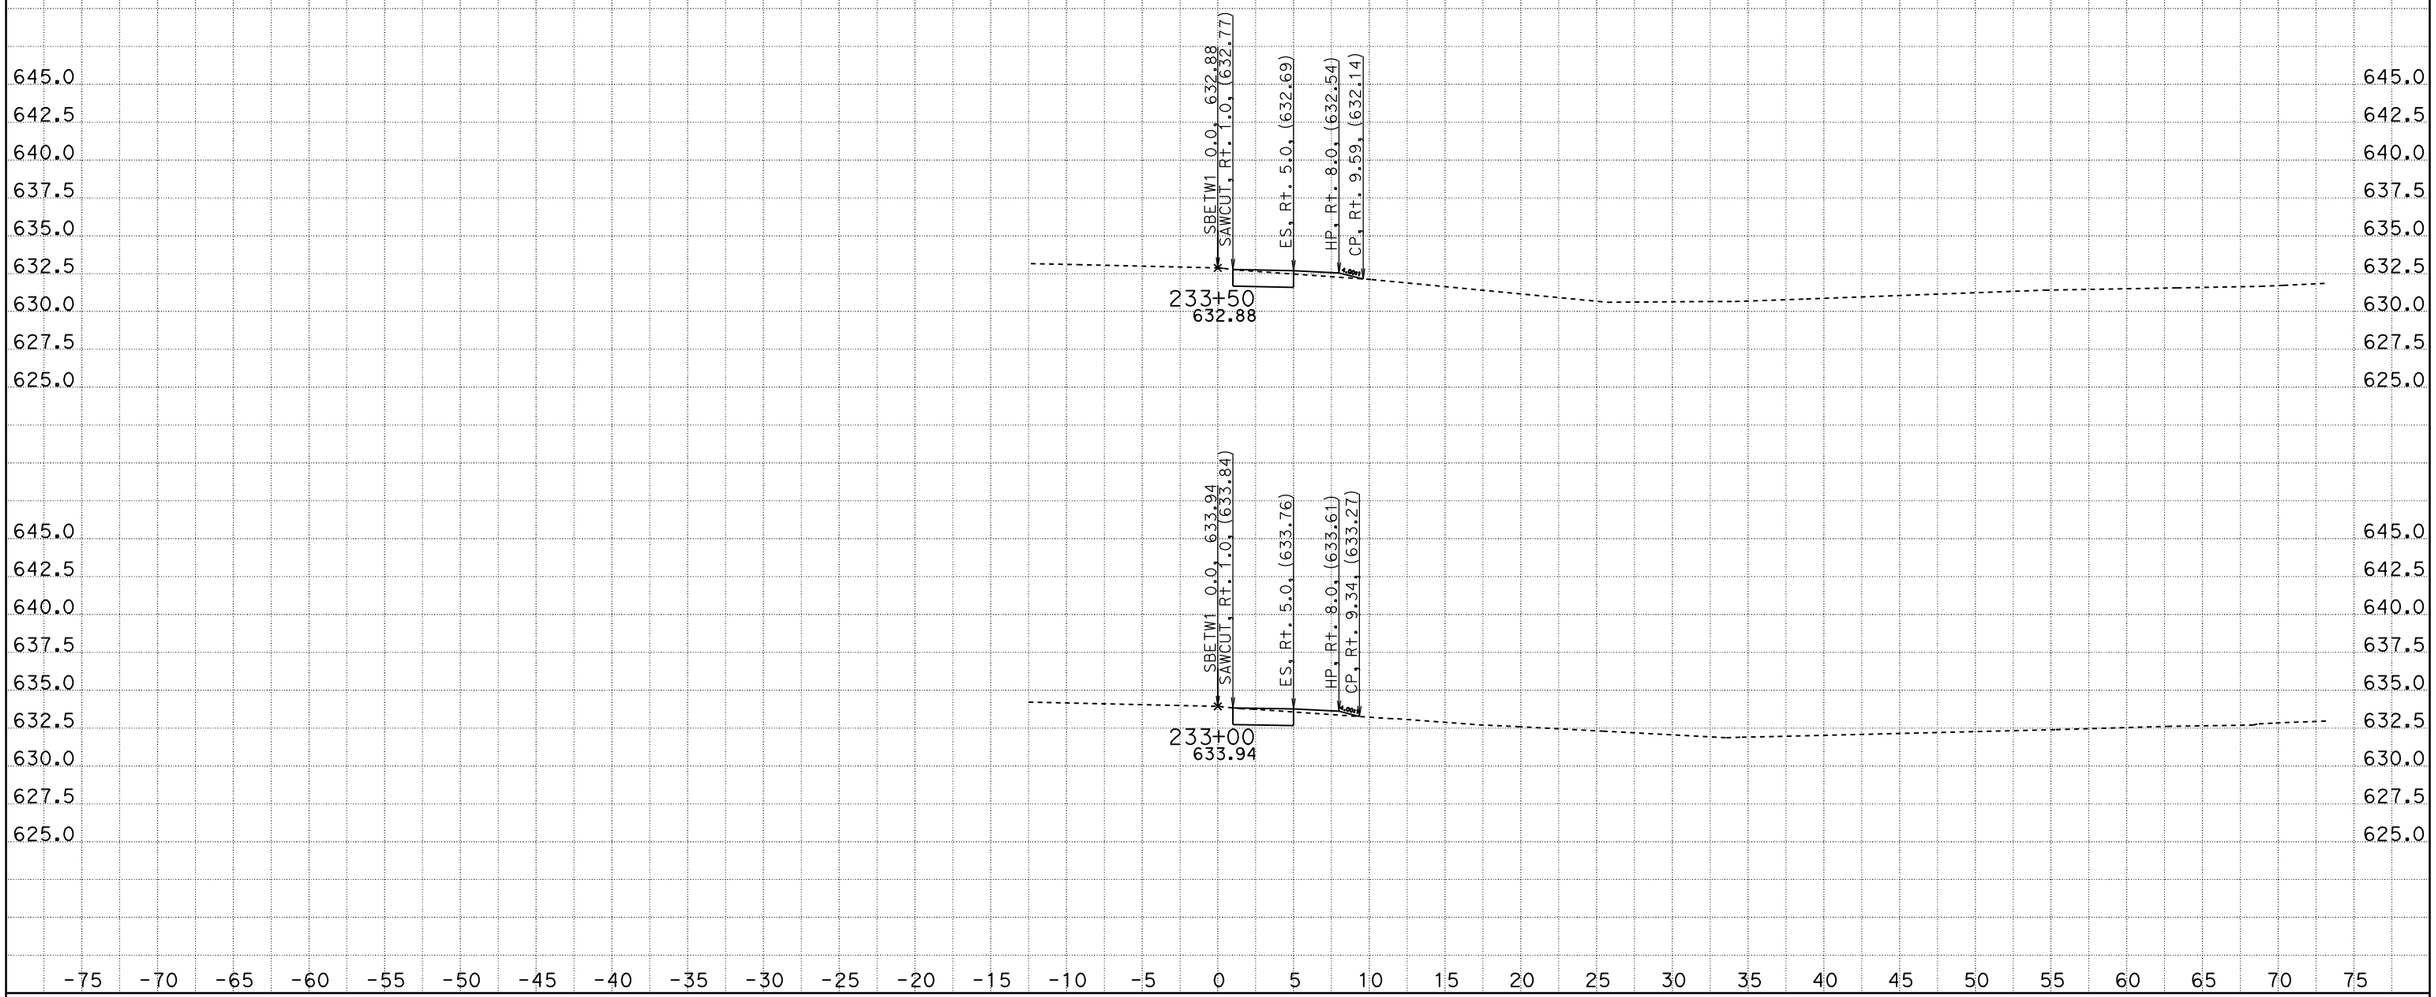

CREATED BY: SCOTT KIRKISH
DATE: 1/13/2012
KC Project: 5110005 File: D:\kcdata\5110005\design2.ear

CONTRACT: 05000203031 (05-1A2201)
DIST/CO/RTE/PM: 05-SB-101-78.4/82.2
PROJECT ID: 101 ORCUTT SHOULDER WIDENING

SCALE: 1" = 5' Horiz.
1" = 5' Vert.

All Dimensions are US Survey Feet

SBETW1
CROSS SECTIONS

DESIGN STUDY ONLY

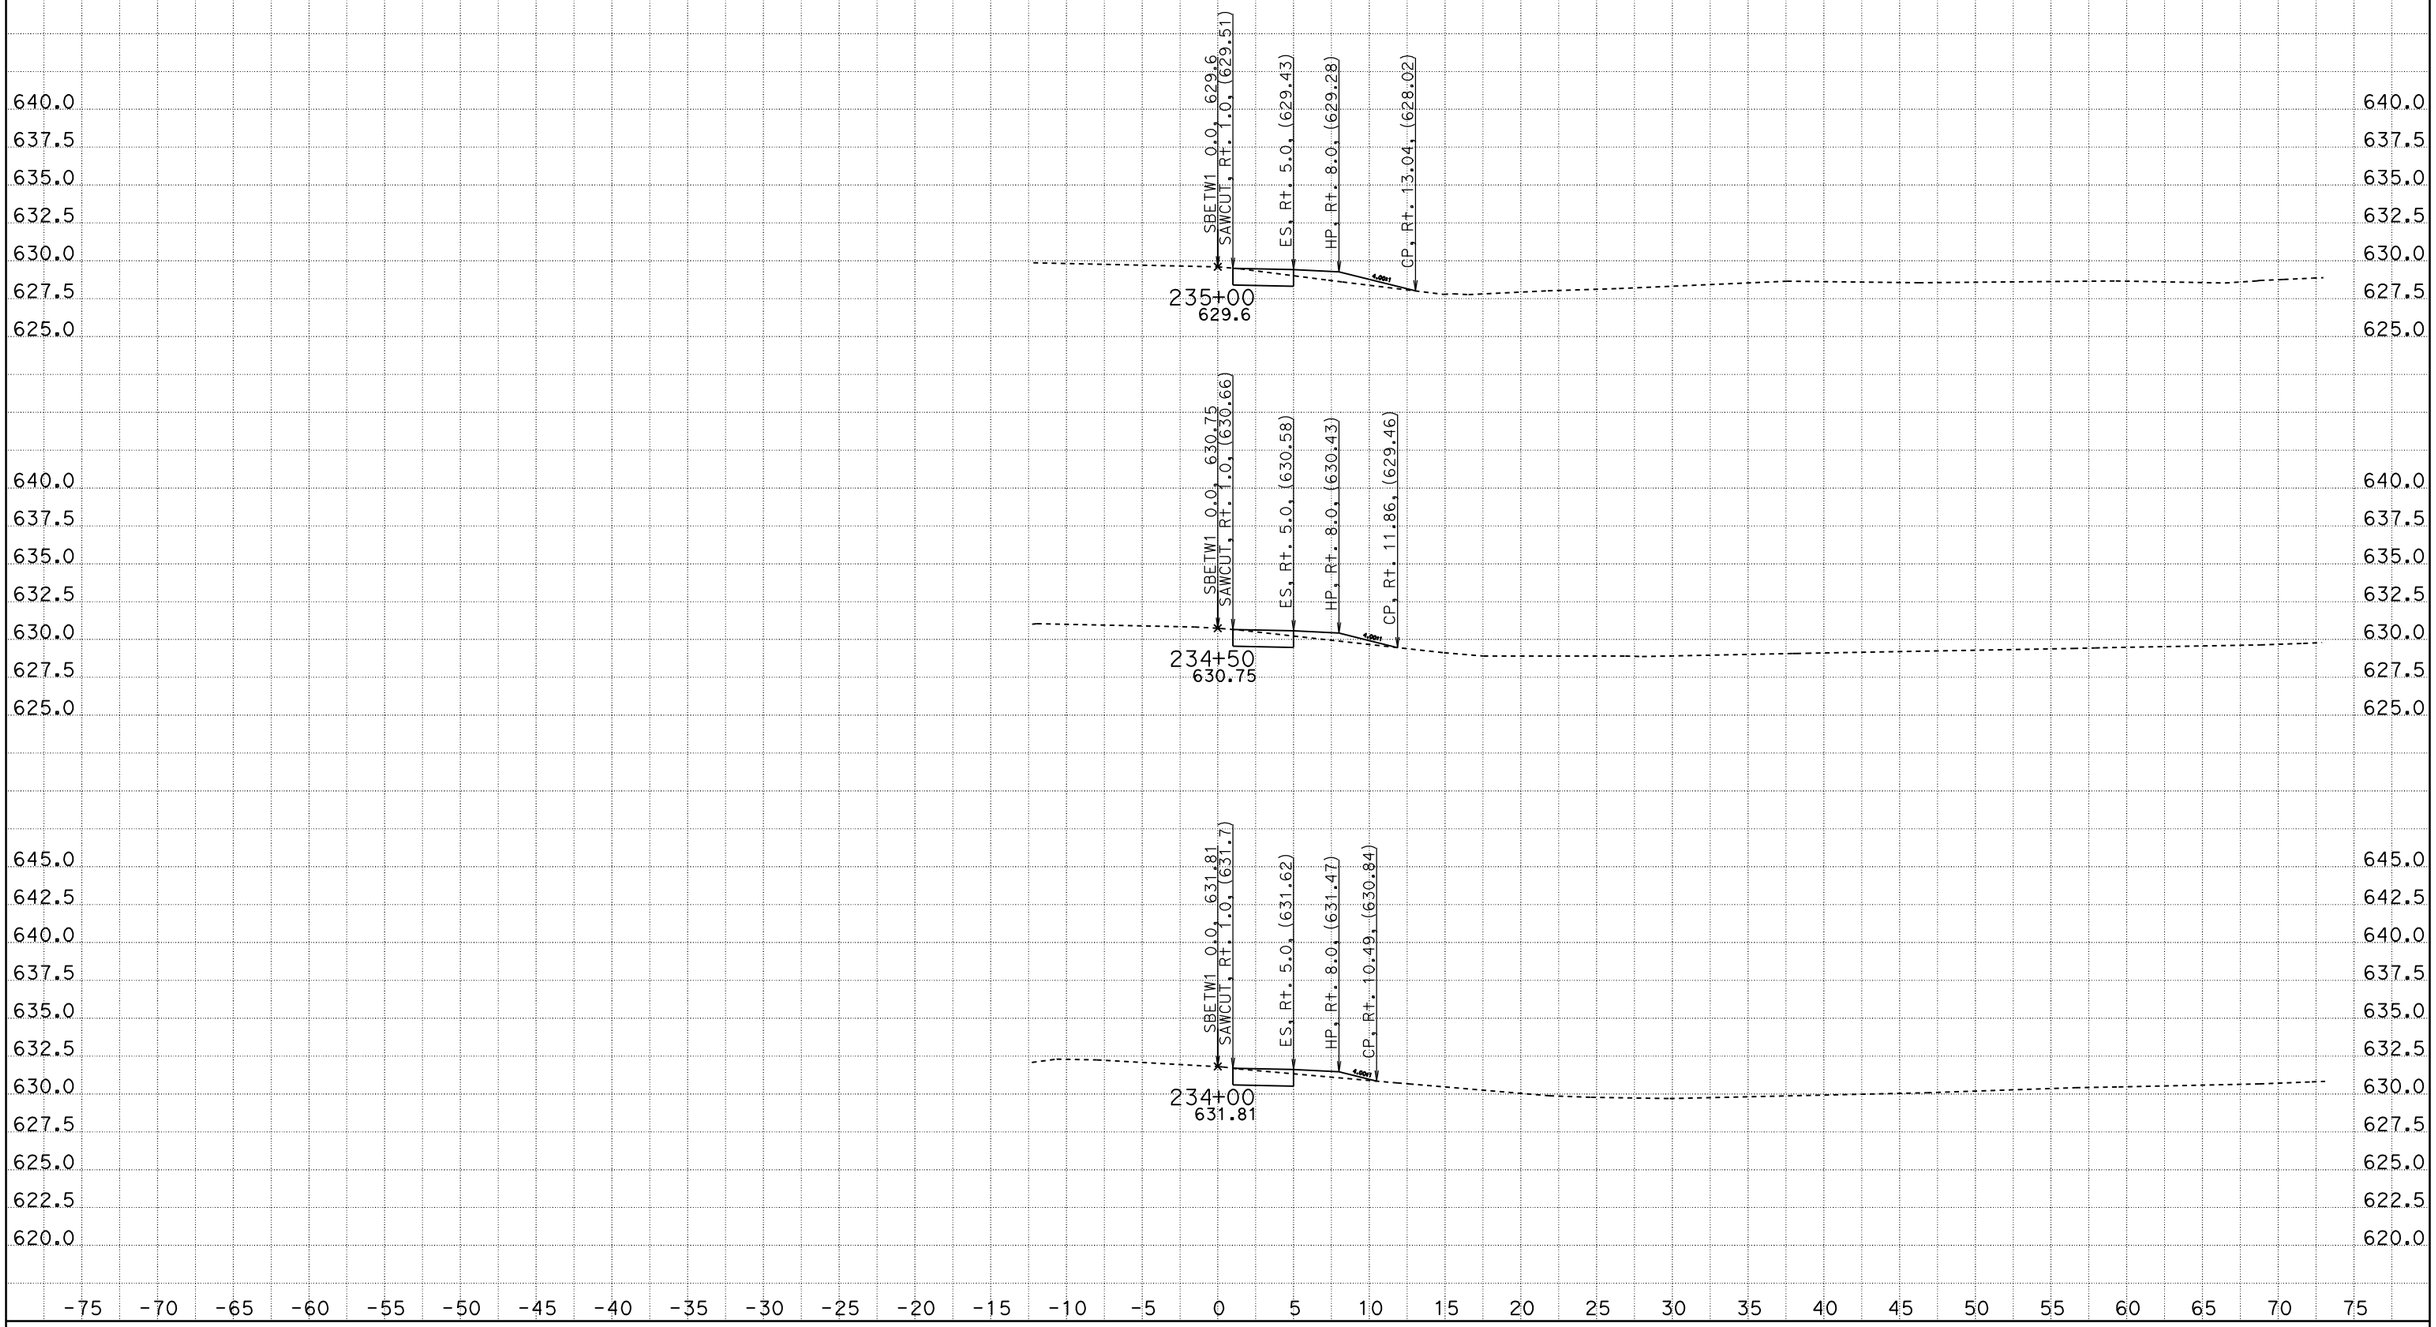

CREATED BY: SCOTT KIRKISH
DATE: 1/13/2012
KC Project: 5110005 File: D:\kcdata\5110005\design2.ear

CONTRACT: 05000203031 (05-1A2201)
DIST/CO/RTE/PM: 05-SB-101-78.4/82.2
PROJECT ID: 101 ORCUTT SHOULDER WIDENING

SCALE: 1" = 5' Horiz.
1" = 5' Vert.

All Dimensions are US Survey Feet

SBETW1
CROSS SECTIONS

DESIGN STUDY ONLY

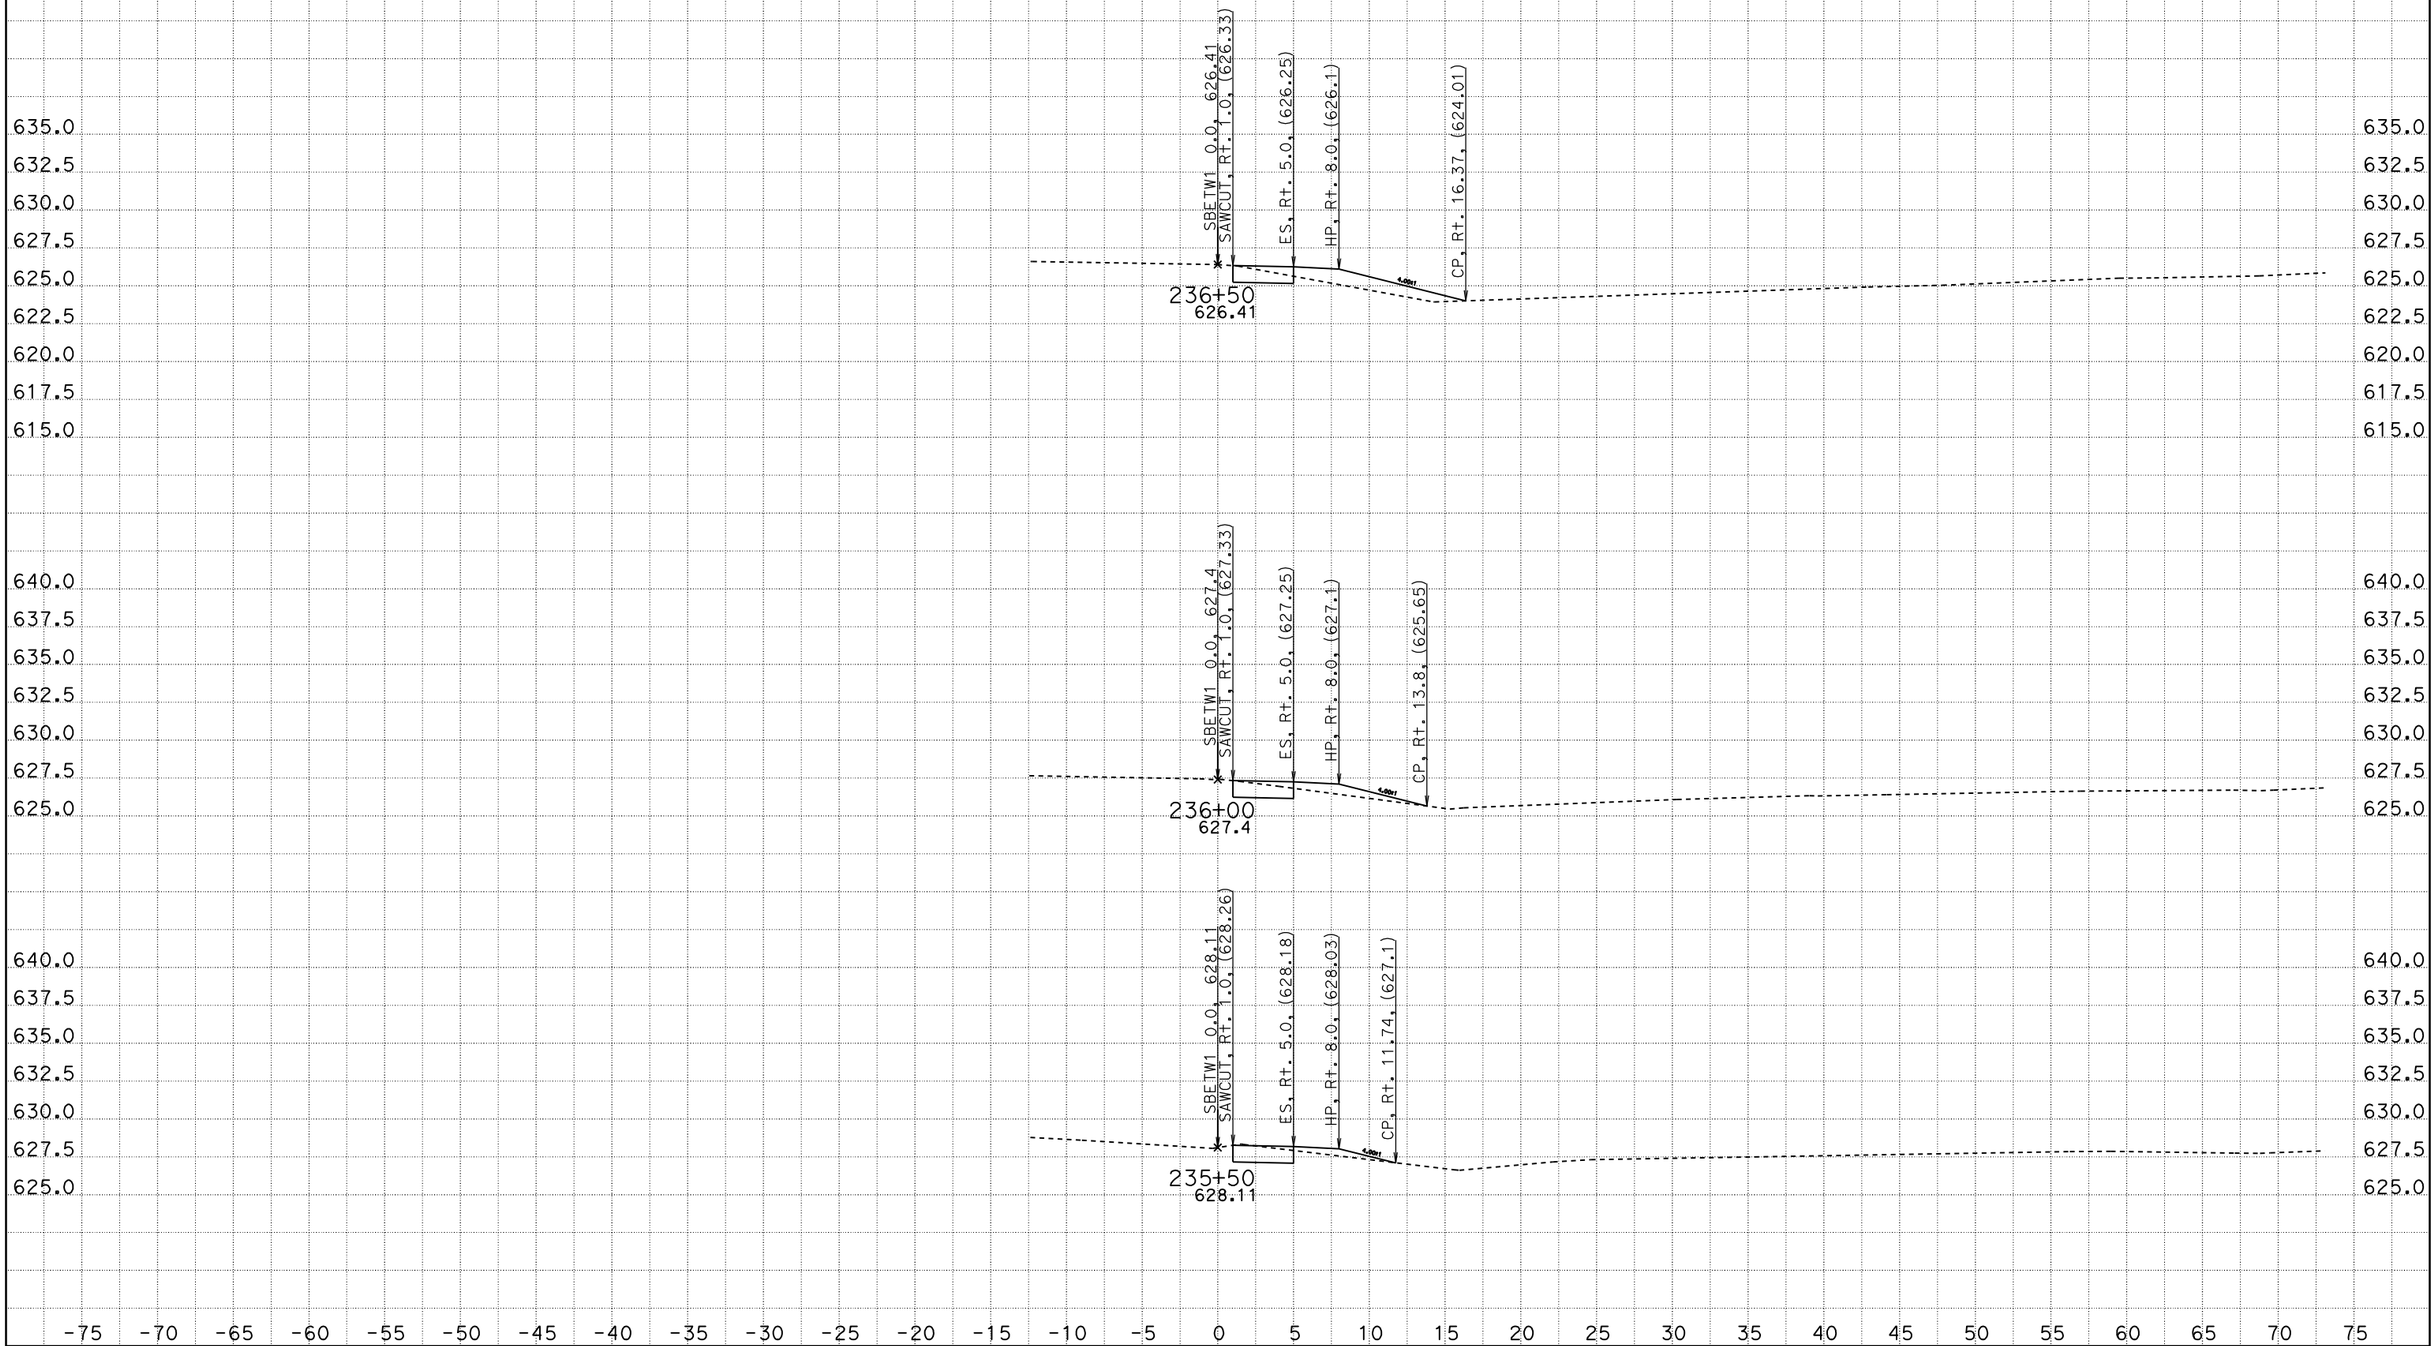

CREATED BY: SCOTT KIRKISH
DATE: 1/13/2012
KC Project: 5110005 File: D:\kcdata\5110005\design2.ear

CONTRACT: 05000203031 (05-1A2201)
DIST/CO/RTE/PM: 05-SB-101-78.4/82.2
PROJECT ID: 101 ORCUTT SHOULDER WIDENING

SCALE: 1" = 5' Horiz.
1" = 5' Vert.

All Dimensions are US Survey Feet

SBETW1
CROSS SECTIONS

DESIGN STUDY ONLY

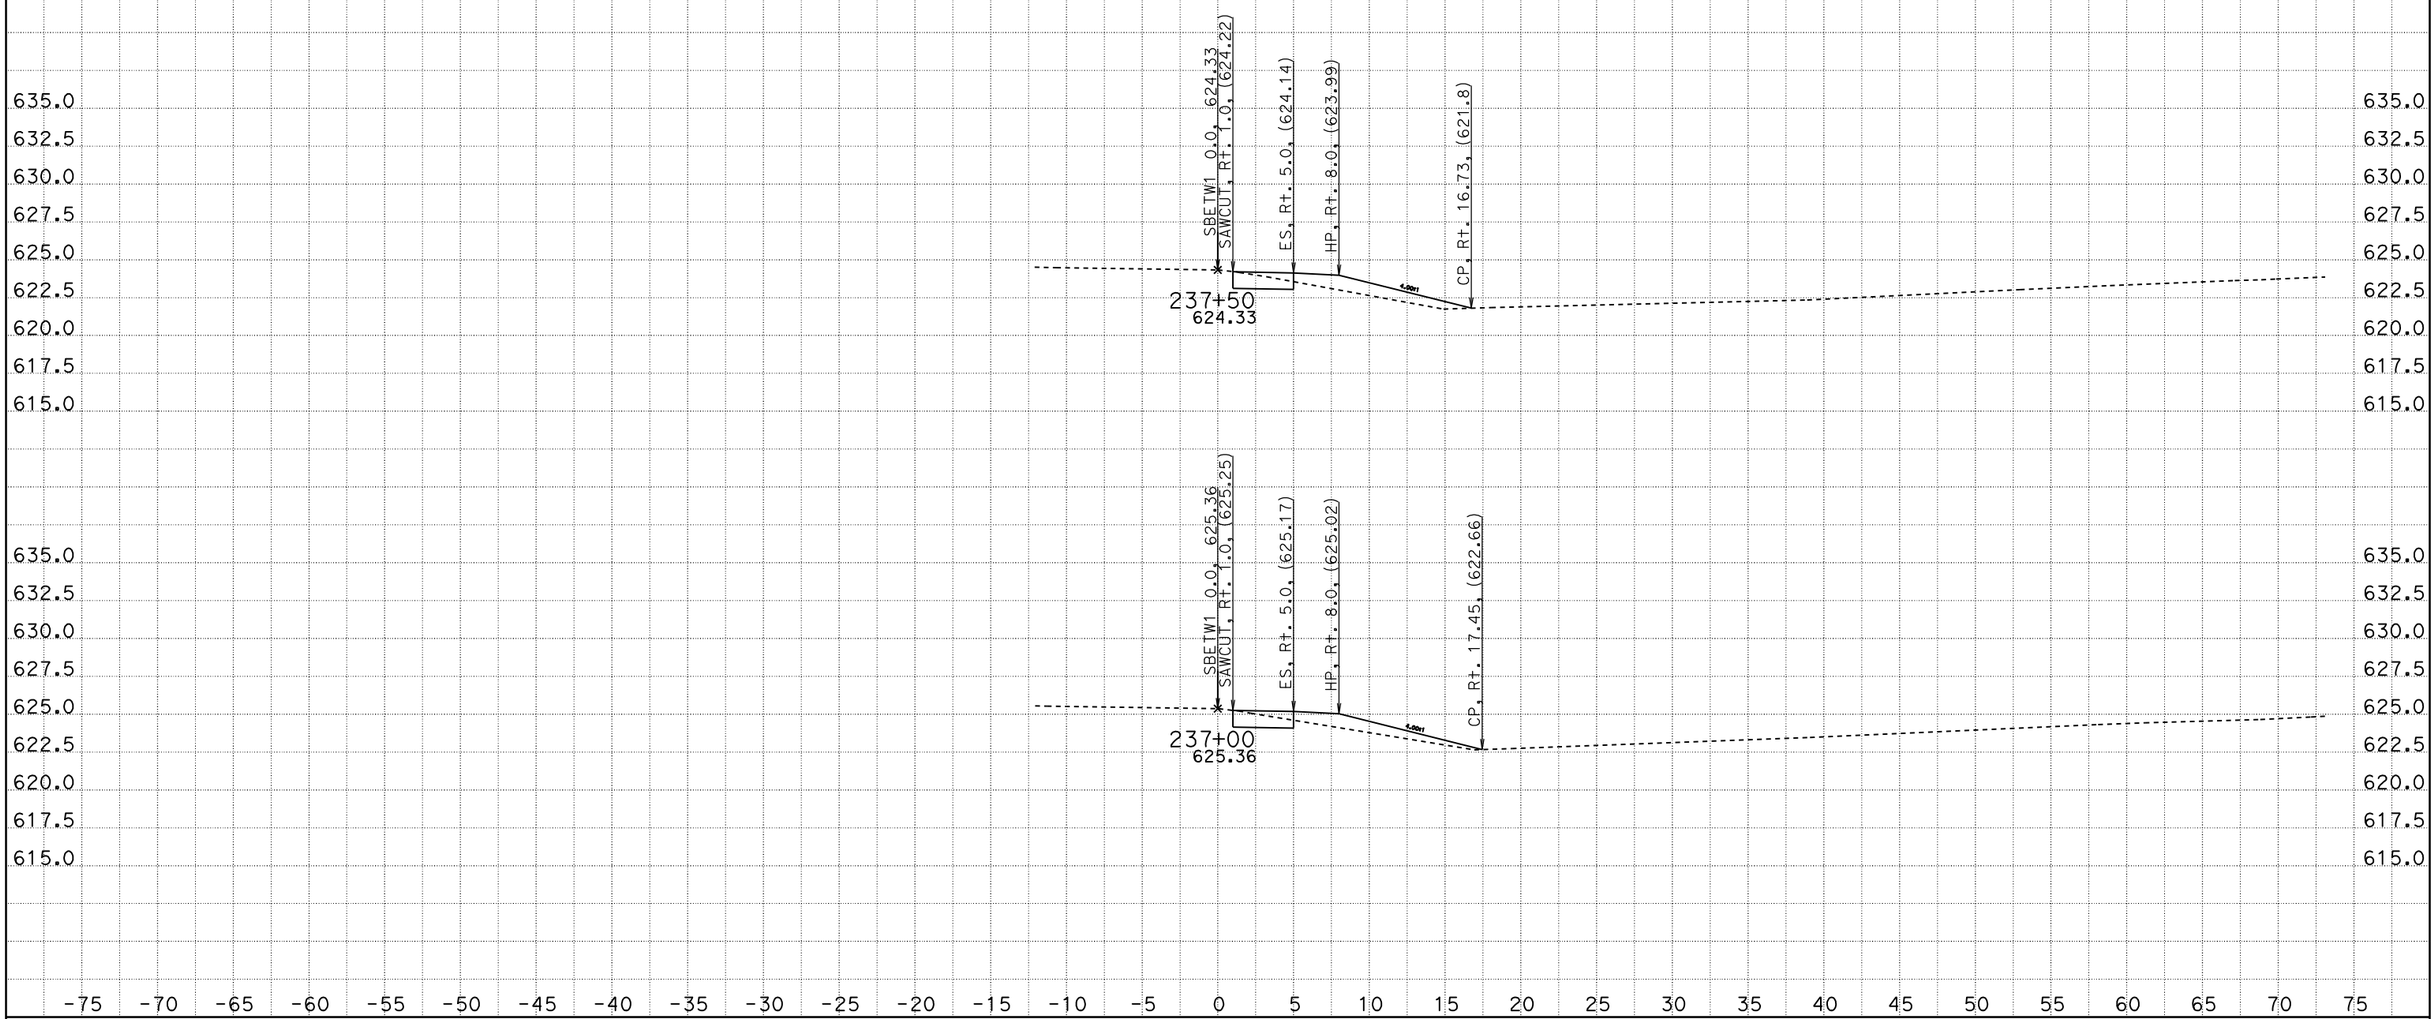

CREATED BY: SCOTT KIRKISH
DATE: 1/13/2012
KC Project: 5110005 File: D:\kcdata\5110005\design2.ear

CONTRACT: 05000203031 (05-1A2201)
DIST/CO/RTE/PM: 05-SB-101-78.4/82.2
PROJECT ID: 101 ORCUTT SHOULDER WIDENING

SCALE: 1" = 5' Horiz.
1" = 5' Vert.

All Dimensions are US Survey Feet

SBETW1
CROSS SECTIONS

DESIGN STUDY ONLY

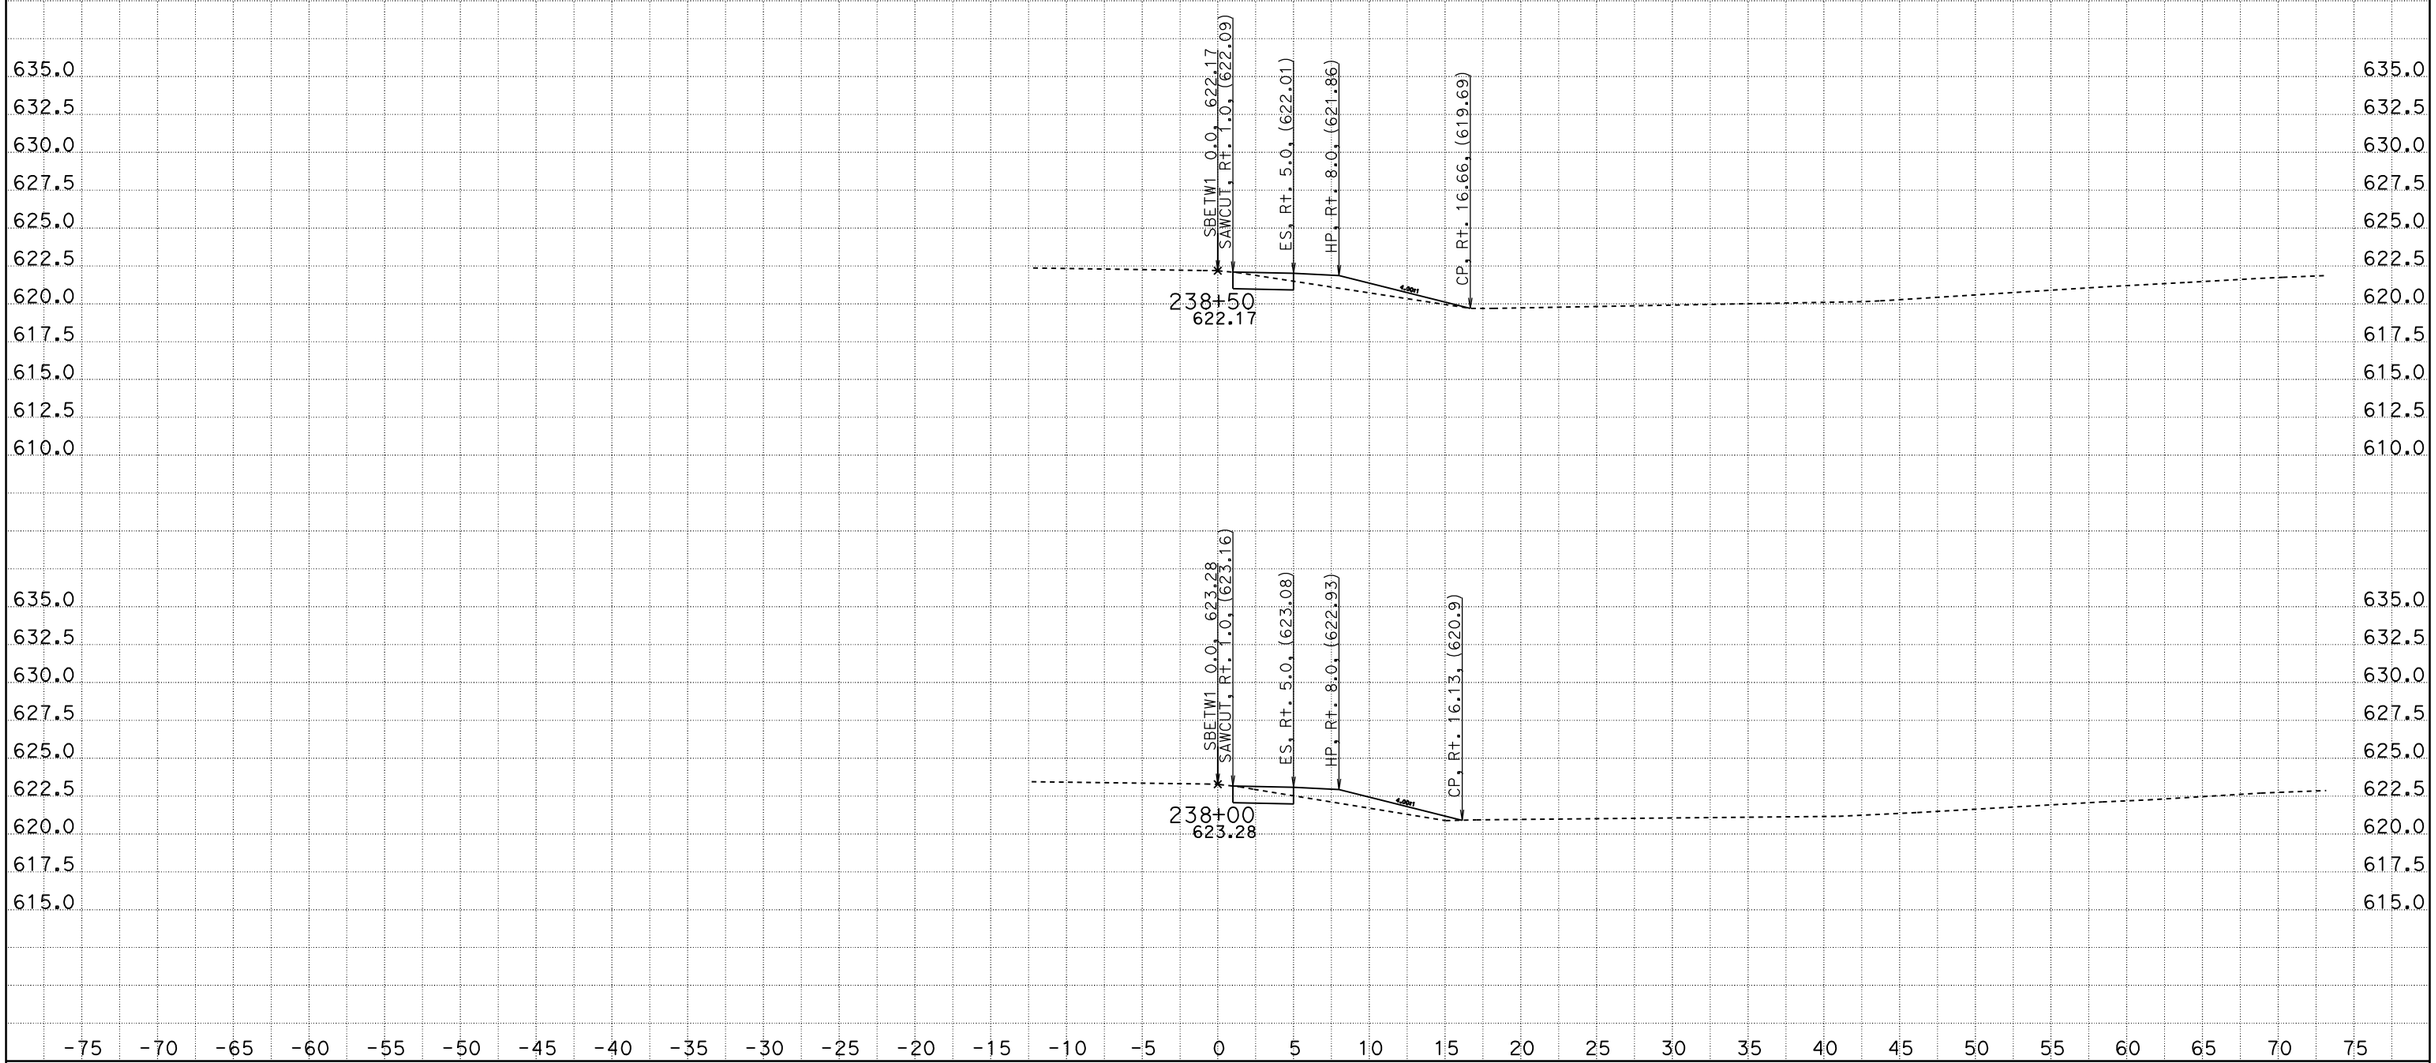

CREATED BY: SCOTT KIRKISH
DATE: 1/13/2012
KC Project: 5110005 File: D:\kcdata\5110005\design2.ear

CONTRACT: 05000203031 (05-1A2201)
DIST/CO/RTE/PM: 05-SB-101-78.4/82.2
PROJECT ID: 101 ORCUTT SHOULDER WIDENING

SCALE: 1" = 5' Horiz.
1" = 5' Vert.

All Dimensions are US Survey Feet

SBETW1
CROSS SECTIONS

DESIGN STUDY ONLY

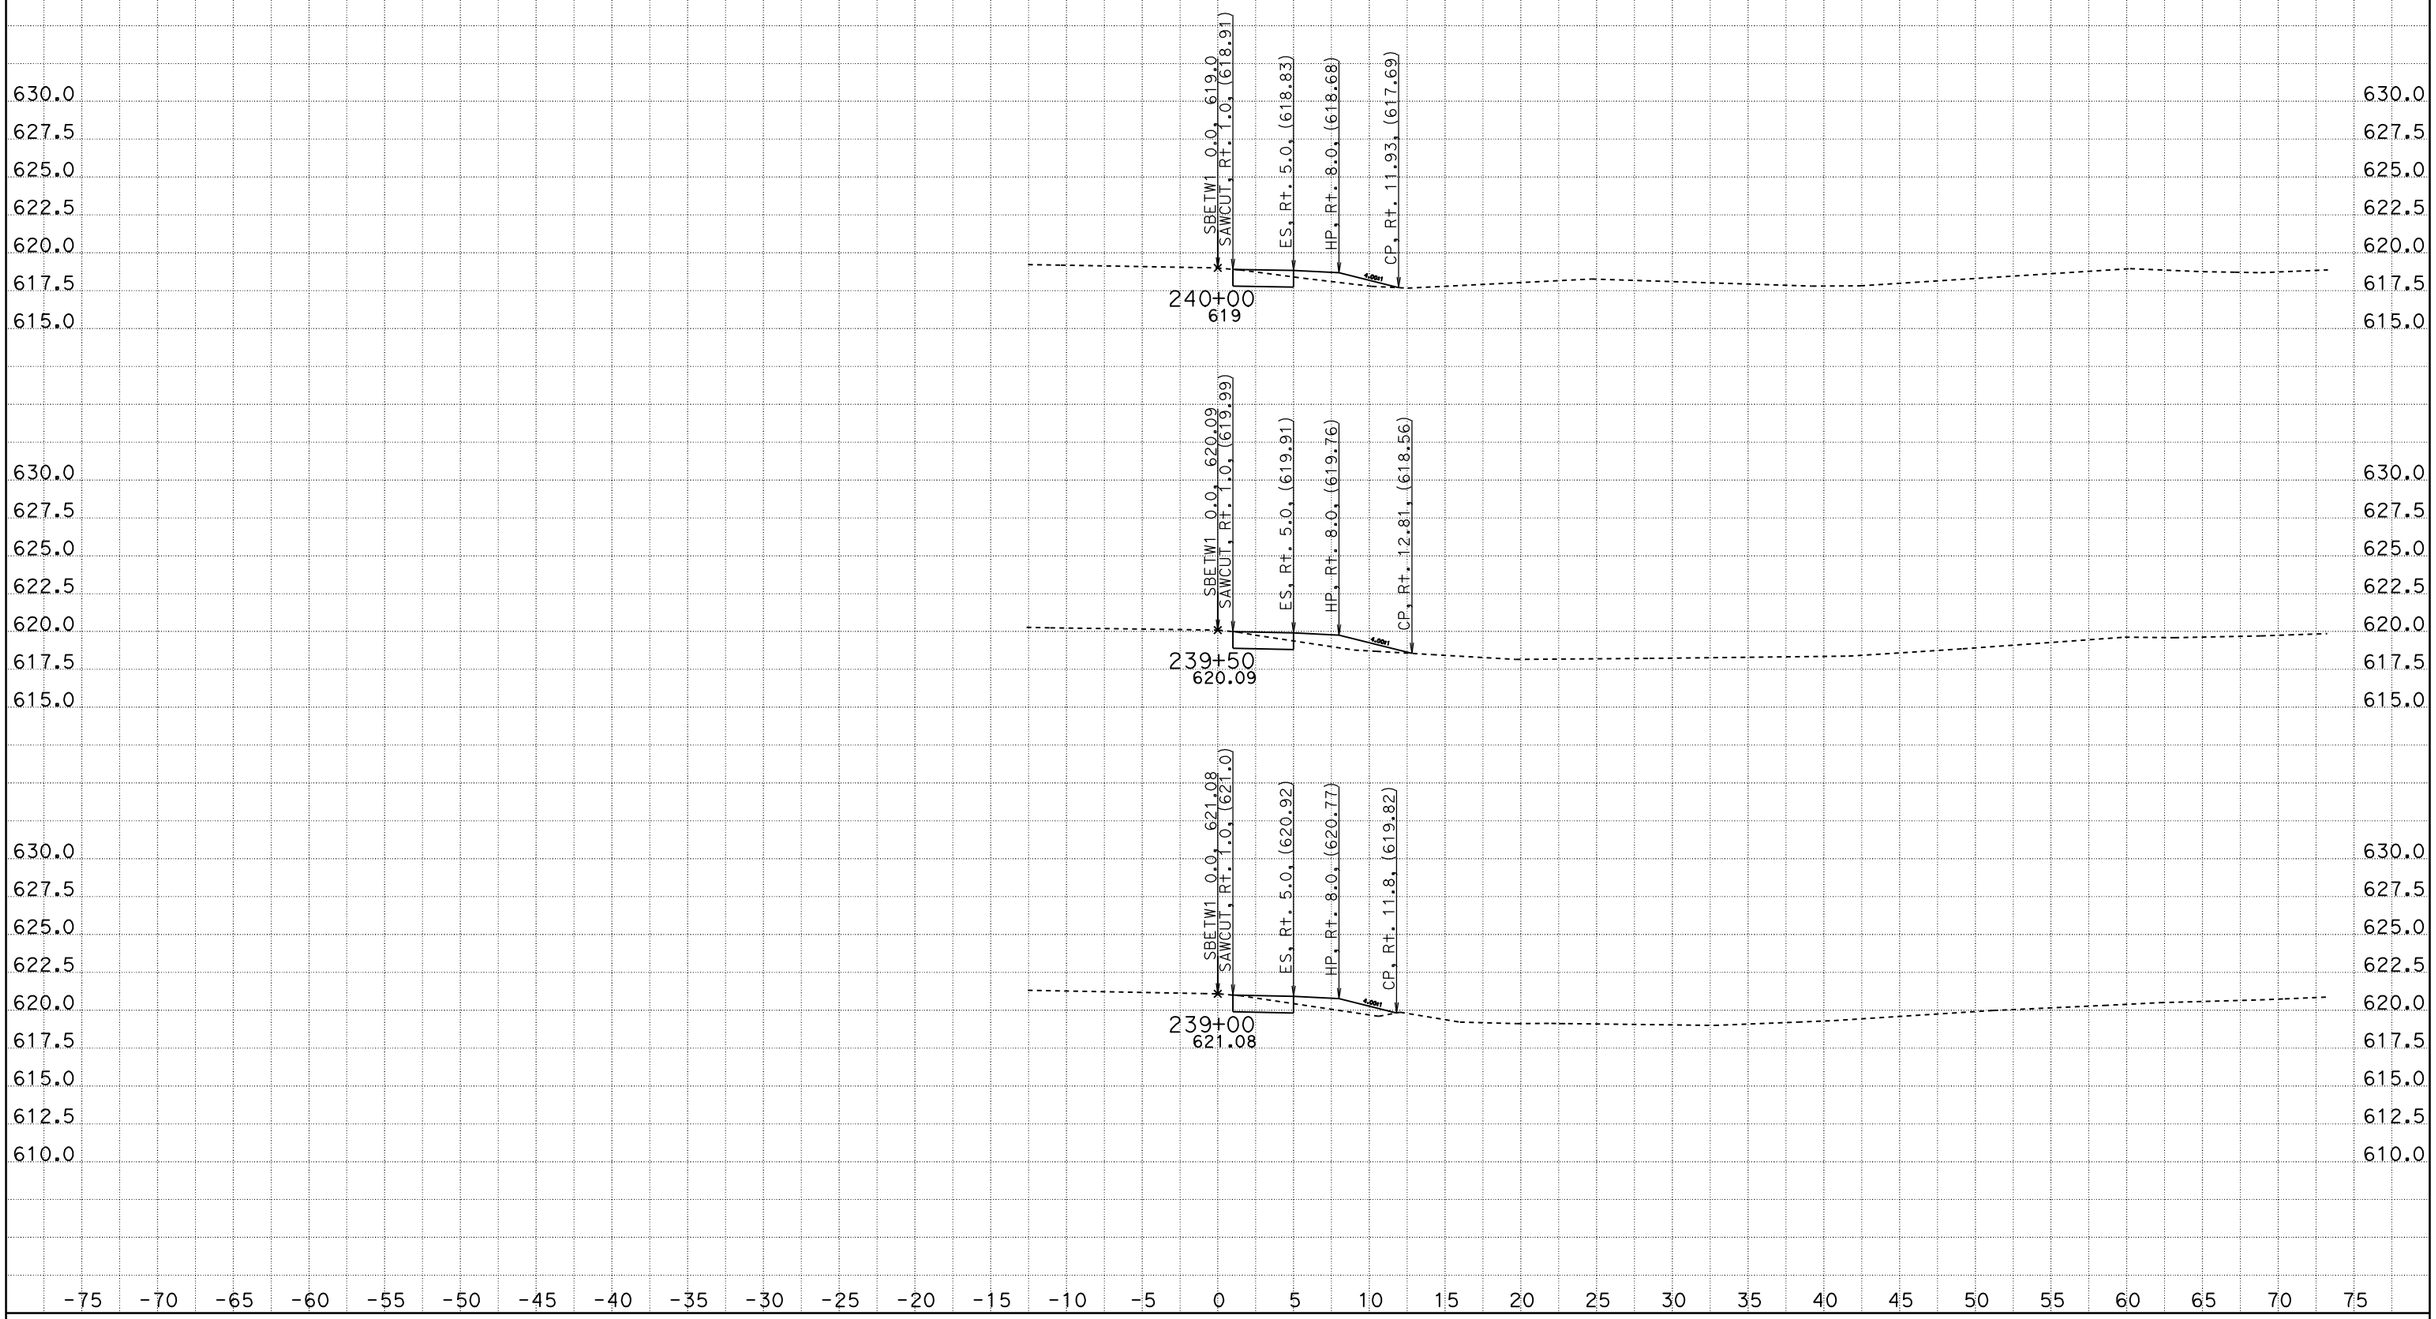

CREATED BY: SCOTT KIRKISH
DATE: 1/13/2012
KC Project: 5110005 File: D:\kcdata\5110005\design2.ear

CONTRACT: 05000203031 (05-1A2201)
DIST/CO/RTE/PM: 05-SB-101-78.4/82.2
PROJECT ID: 101 ORCUTT SHOULDER WIDENING

SCALE: 1" = 5' Horiz.
1" = 5' Vert.

All Dimensions are US Survey Feet

SBETW1
CROSS SECTIONS

DESIGN STUDY ONLY

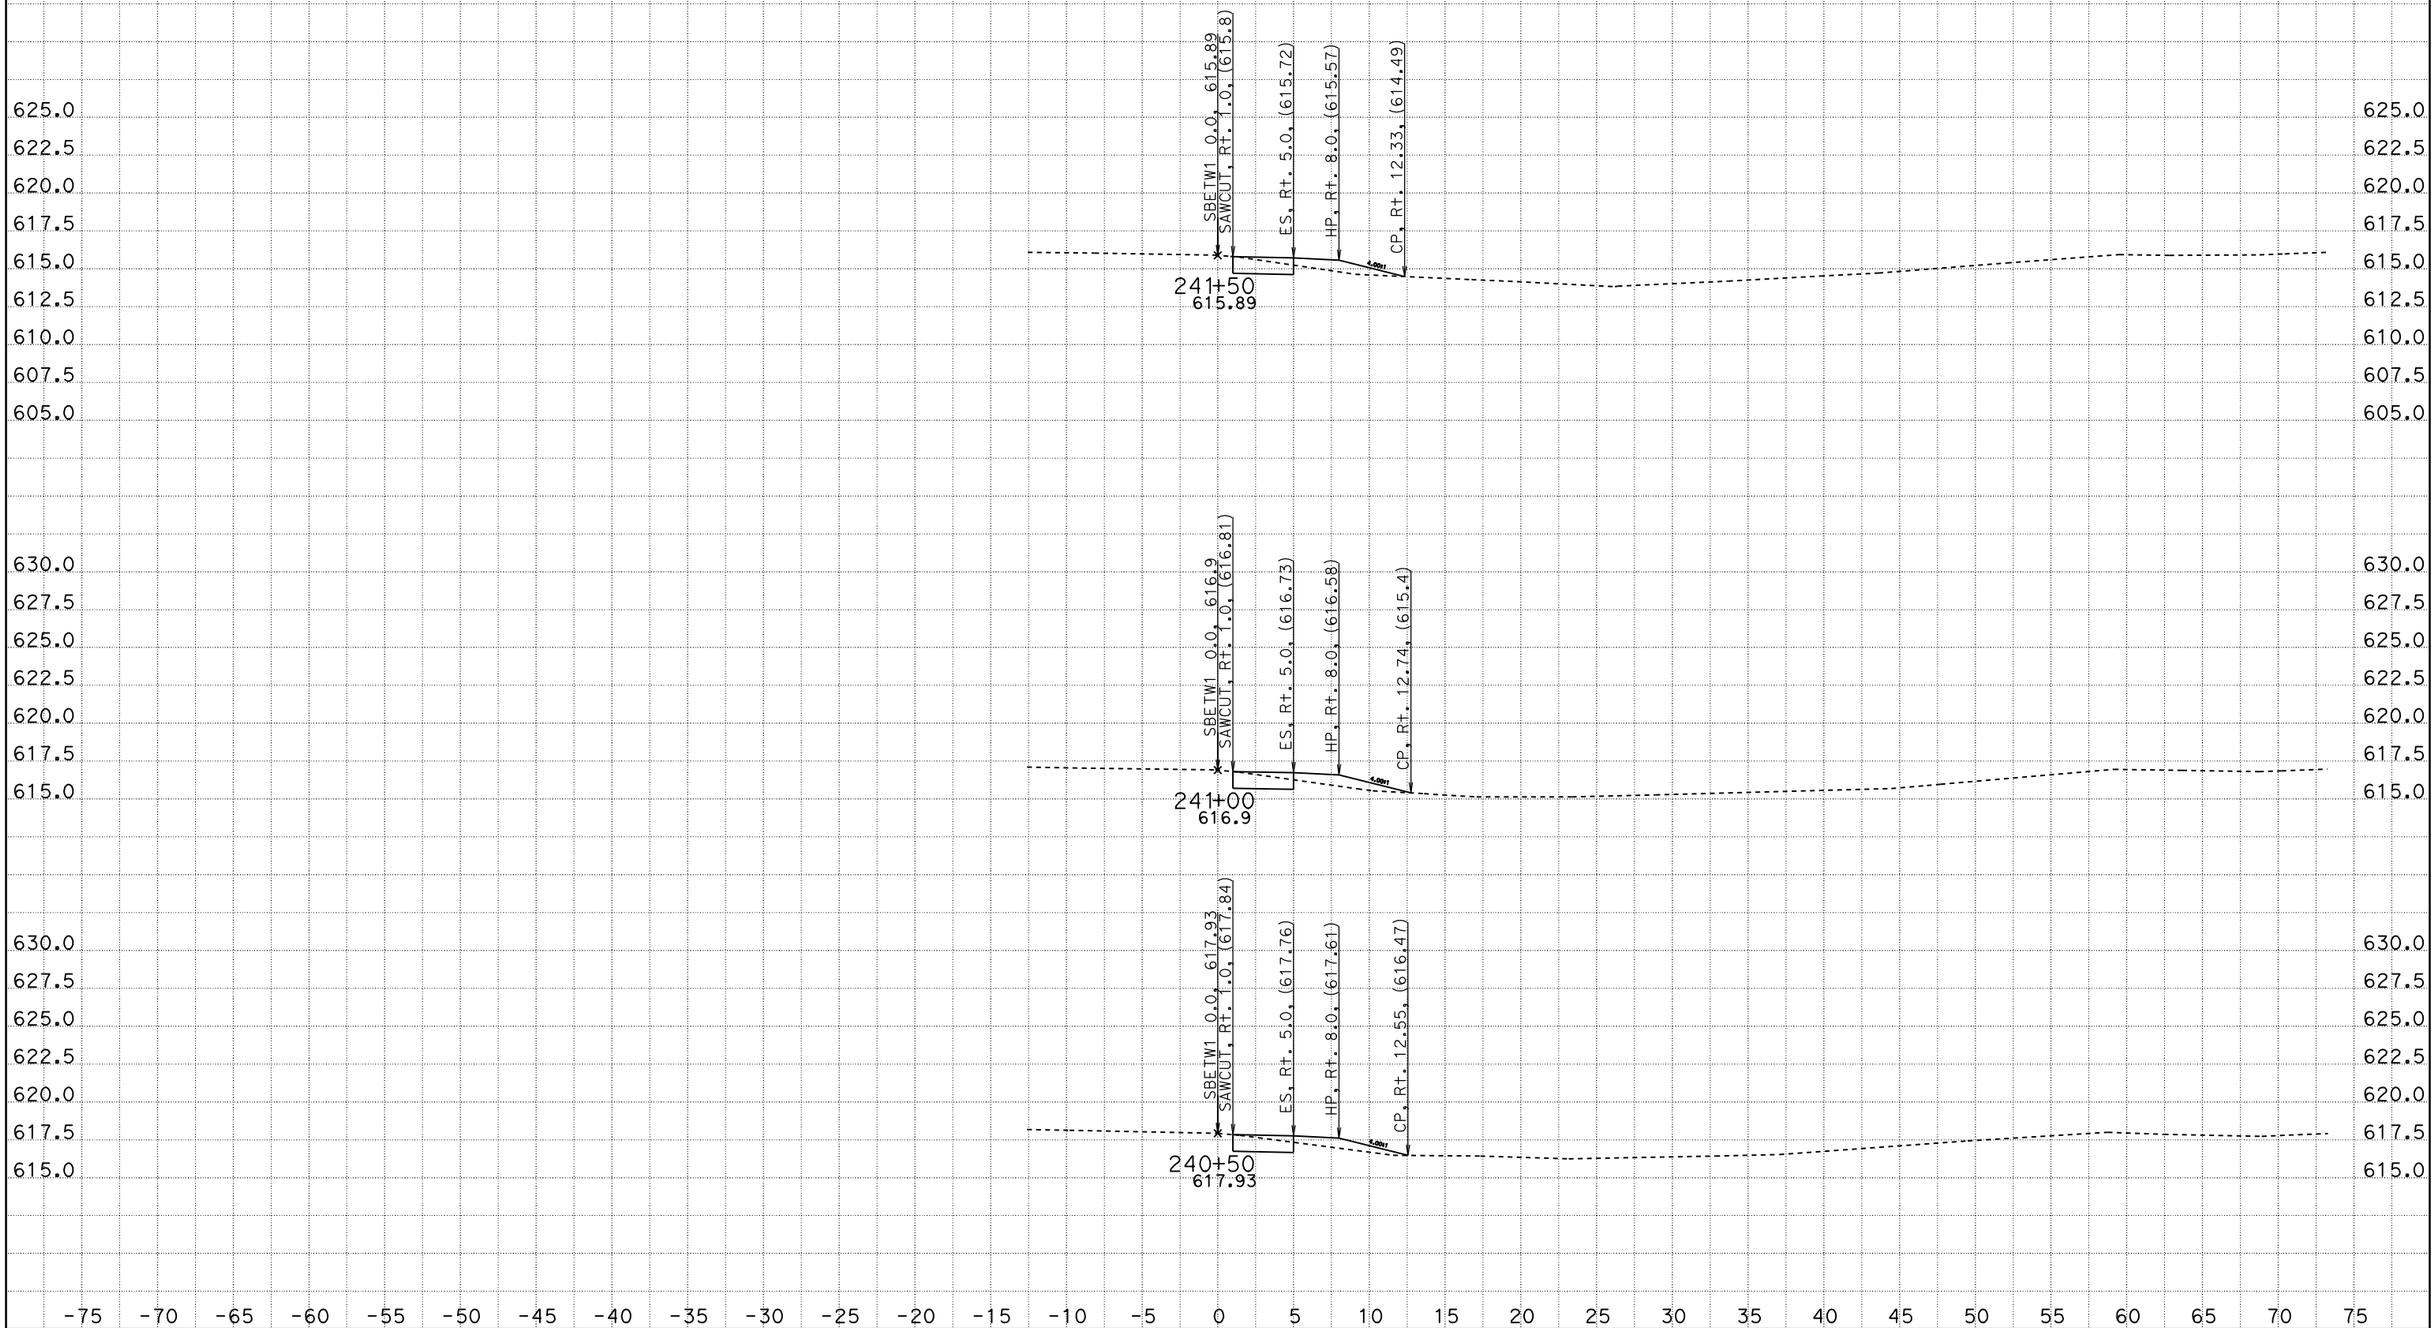

CREATED BY: SCOTT KIRKISH
DATE: 1/13/2012
KC Project: 5110005 File: D:\kcdata\5110005\design2.ear

CONTRACT: 05000203031 (05-1A2201)
DIST/CO/RTE/PM: 05-SB-101-78.4/82.2
PROJECT ID: 101 ORCUTT SHOULDER WIDENING

SCALE: 1" = 5' Horiz.
1" = 5' Vert.

All Dimensions are US Survey Feet

SBETW1
CROSS SECTIONS

DESIGN STUDY ONLY

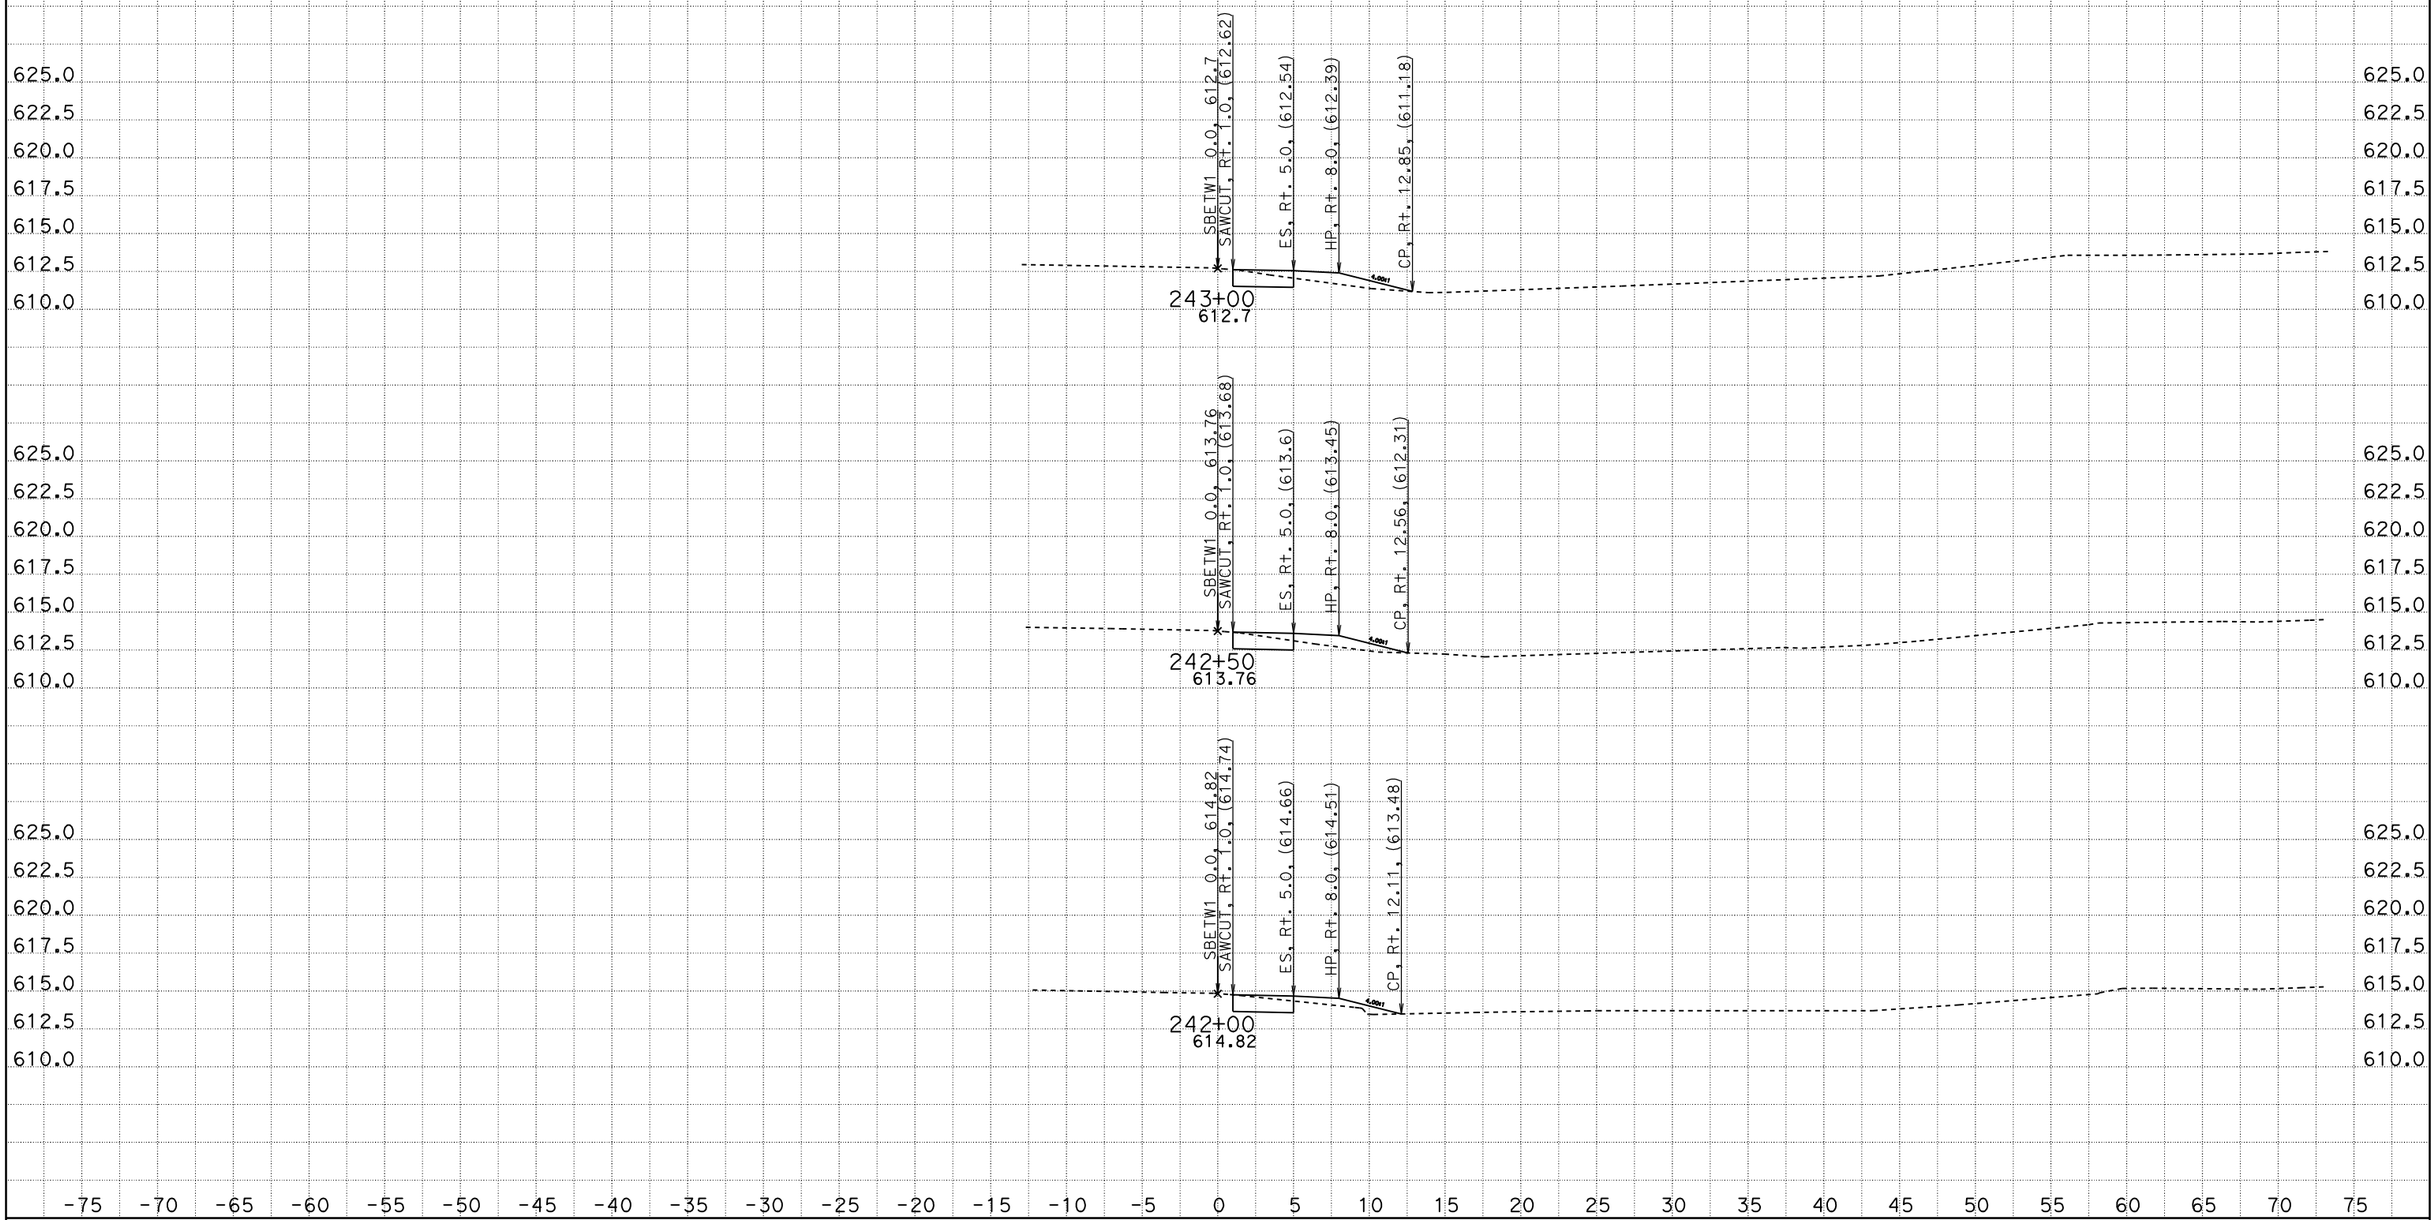

CREATED BY: SCOTT KIRKISH
DATE: 1/13/2012
KC Project: 5110005 File: D:\kcdata\5110005\design2.ear

CONTRACT: 05000203031 (05-1A2201)
DIST/CO/RTE/PM: 05-SB-101-78.4/82.2
PROJECT ID: 101 ORCUTT SHOULDER WIDENING

SCALE: 1" = 5' Horiz.
1" = 5' Vert.

All Dimensions are US Survey Feet

SBETW1
CROSS SECTIONS

DESIGN STUDY ONLY

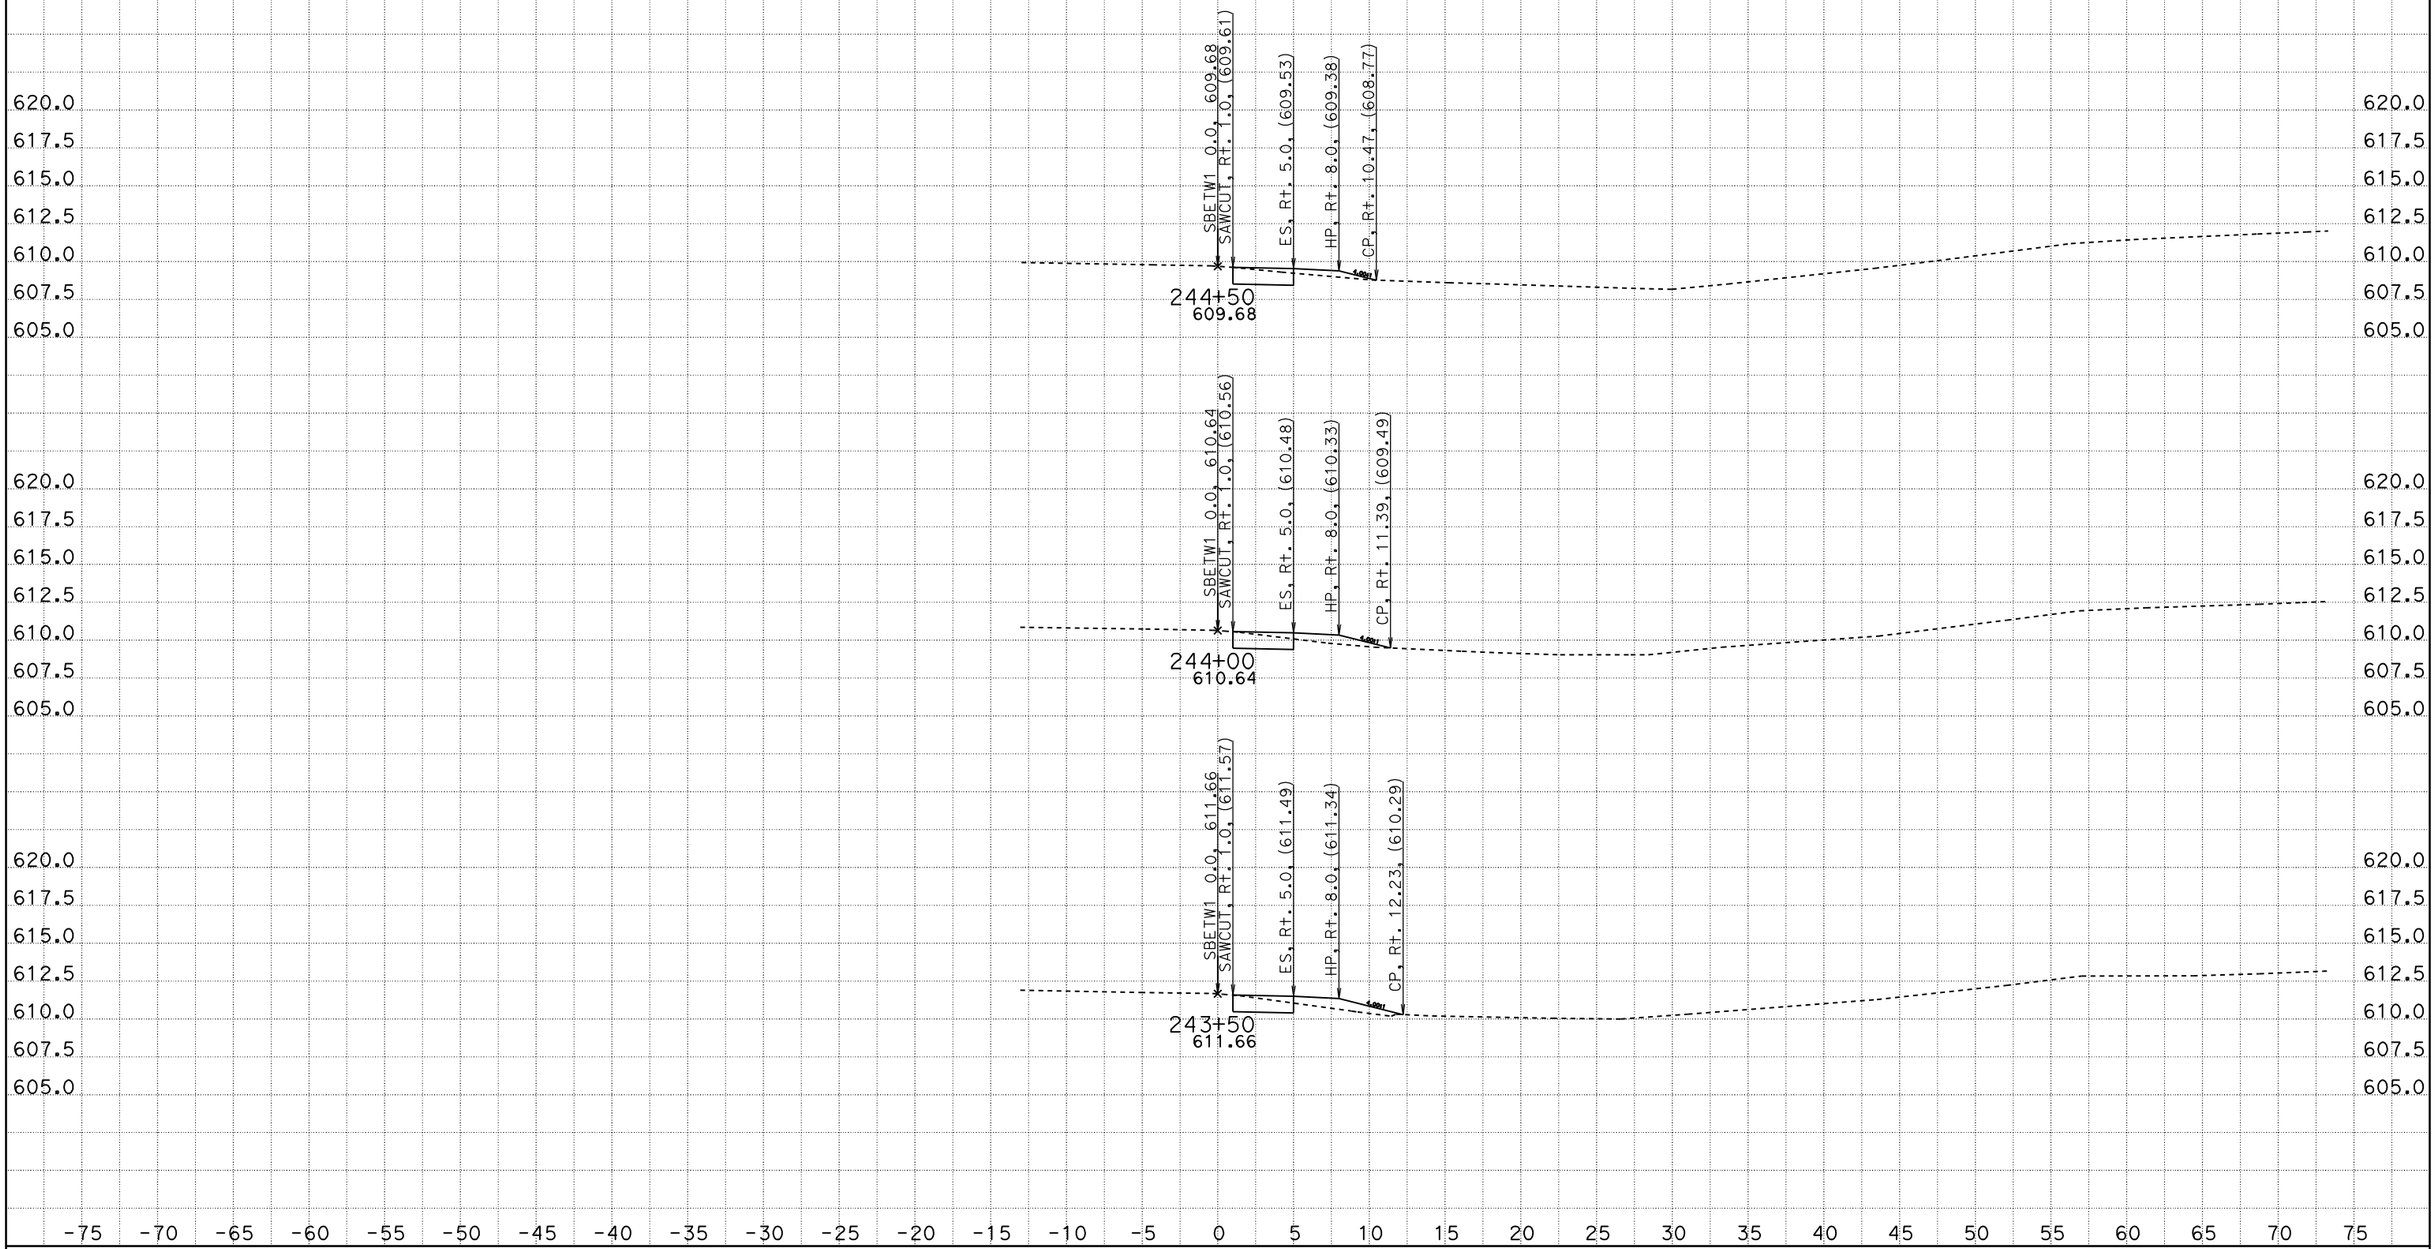

CREATED BY: SCOTT KIRKISH
DATE: 1/13/2012
KC Project: 5110005 File: D:\kcdata\5110005\design2.ear

CONTRACT: 05000203031 (05-1A2201)
DIST/CO/RTE/PM: 05-SB-101-78.4/82.2
PROJECT ID: 101 ORCUTT SHOULDER WIDENING

SCALE: 1" = 5' Horiz.
1" = 5' Vert.

All Dimensions are US Survey Feet

SBETW1
CROSS SECTIONS

DESIGN STUDY ONLY

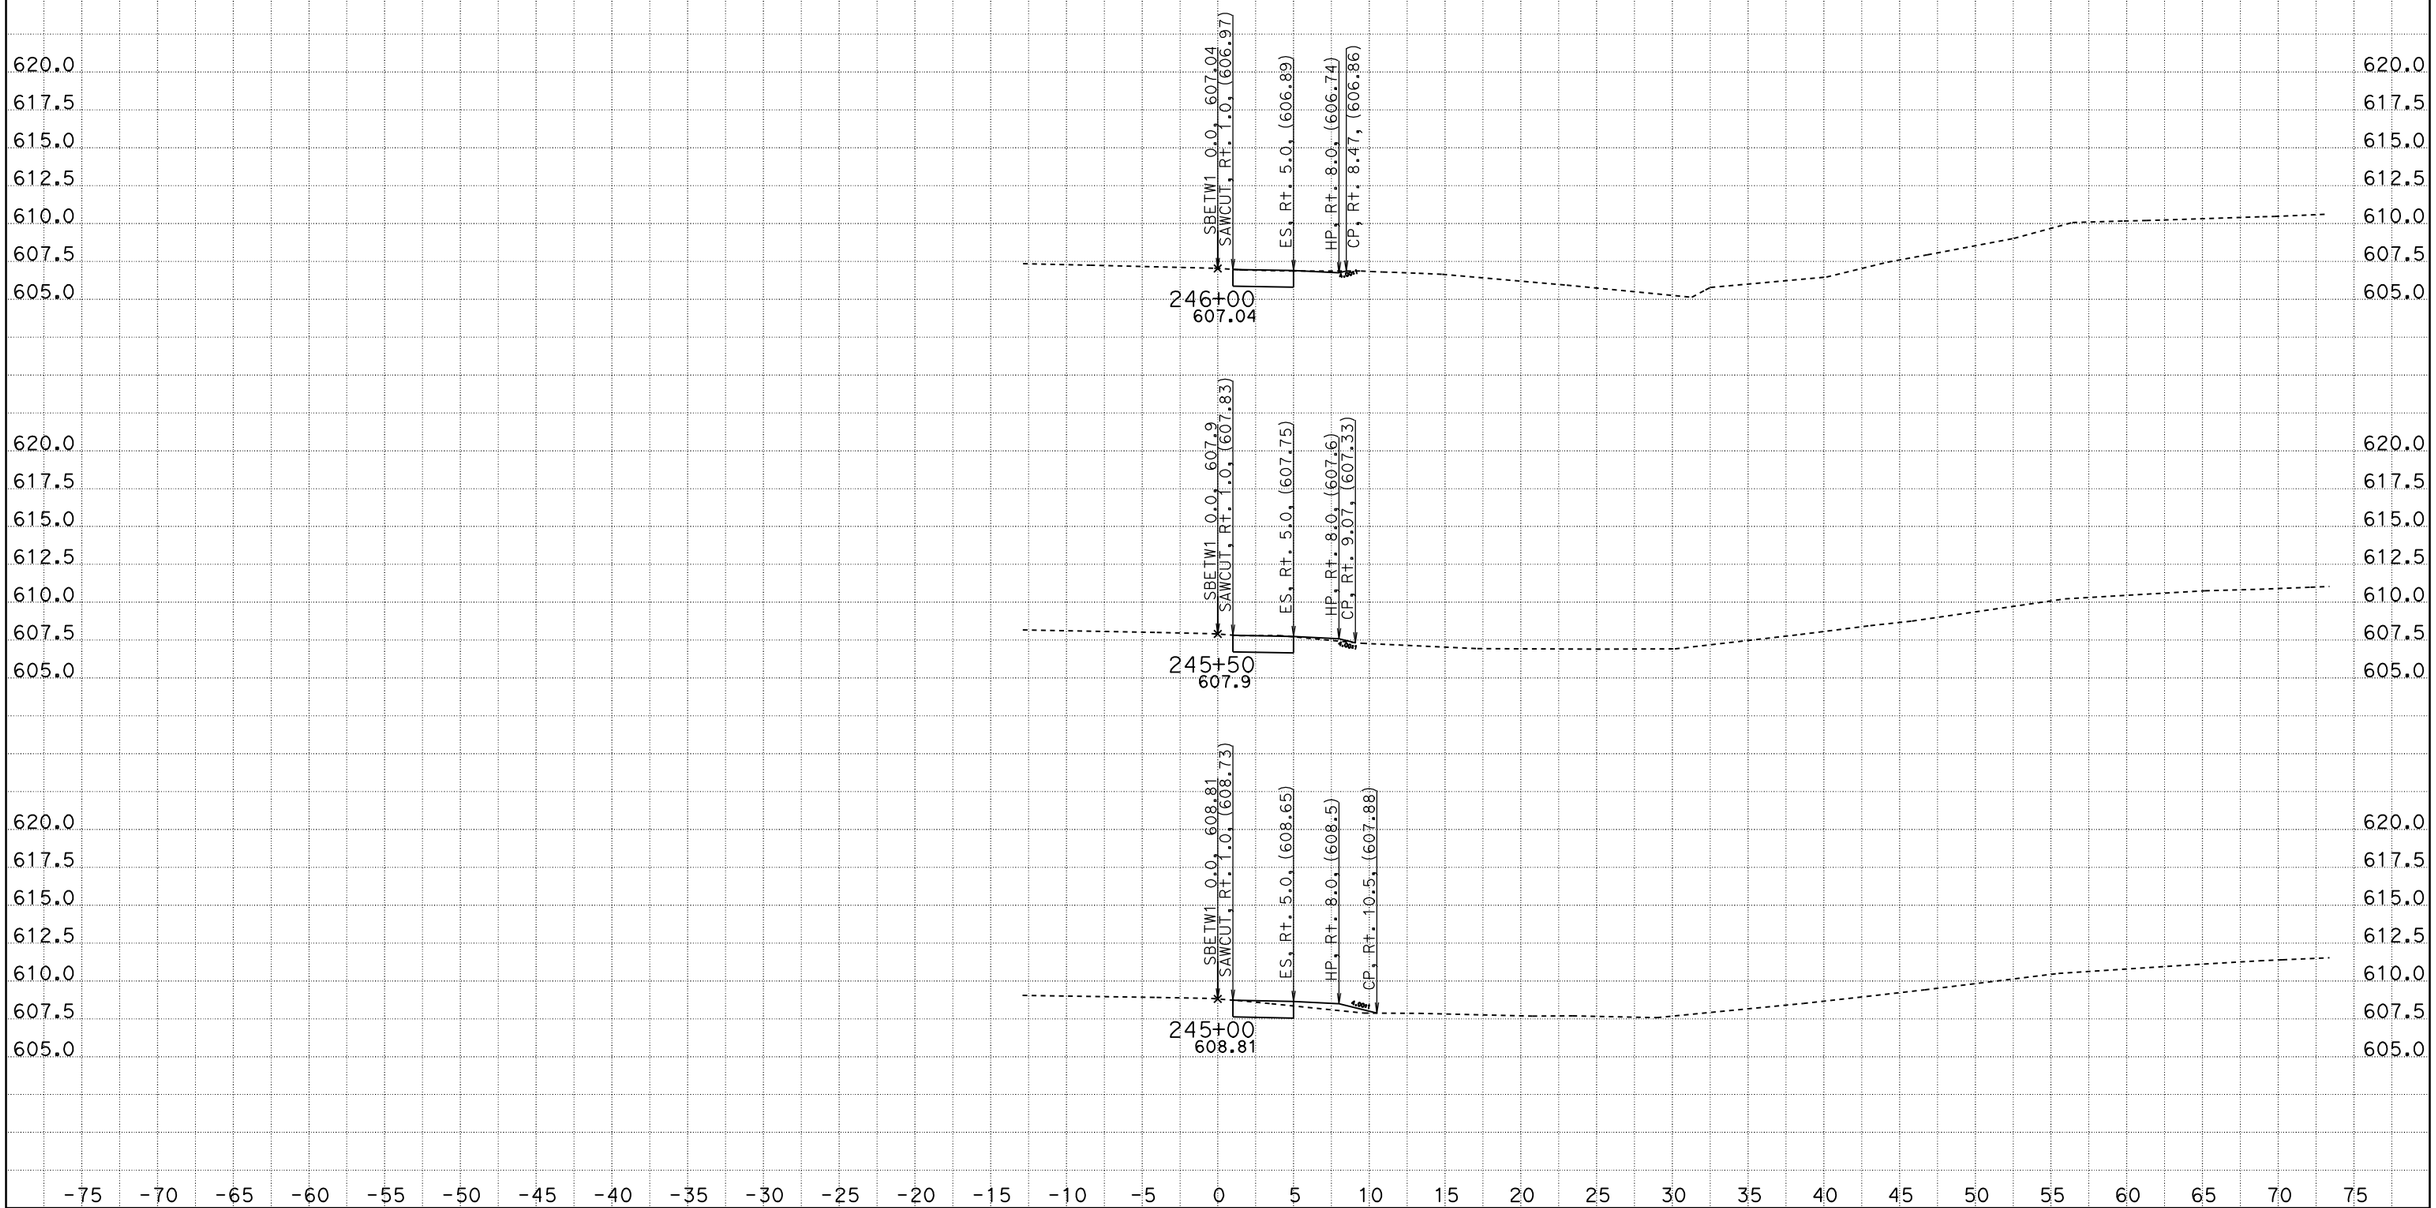

CREATED BY: SCOTT KIRKISH
DATE: 1/13/2012
KC Project: 5110005 File: D:\kcdata\5110005\design2.ear

CONTRACT: 05000203031 (05-1A2201)
DIST/CO/RTE/PM: 05-SB-101-78.4/82.2
PROJECT ID: 101 ORCUTT SHOULDER WIDENING

SCALE: 1" = 5' Horiz.
1" = 5' Vert.

All Dimensions are US Survey Feet

SBETW1
CROSS SECTIONS

DESIGN STUDY ONLY

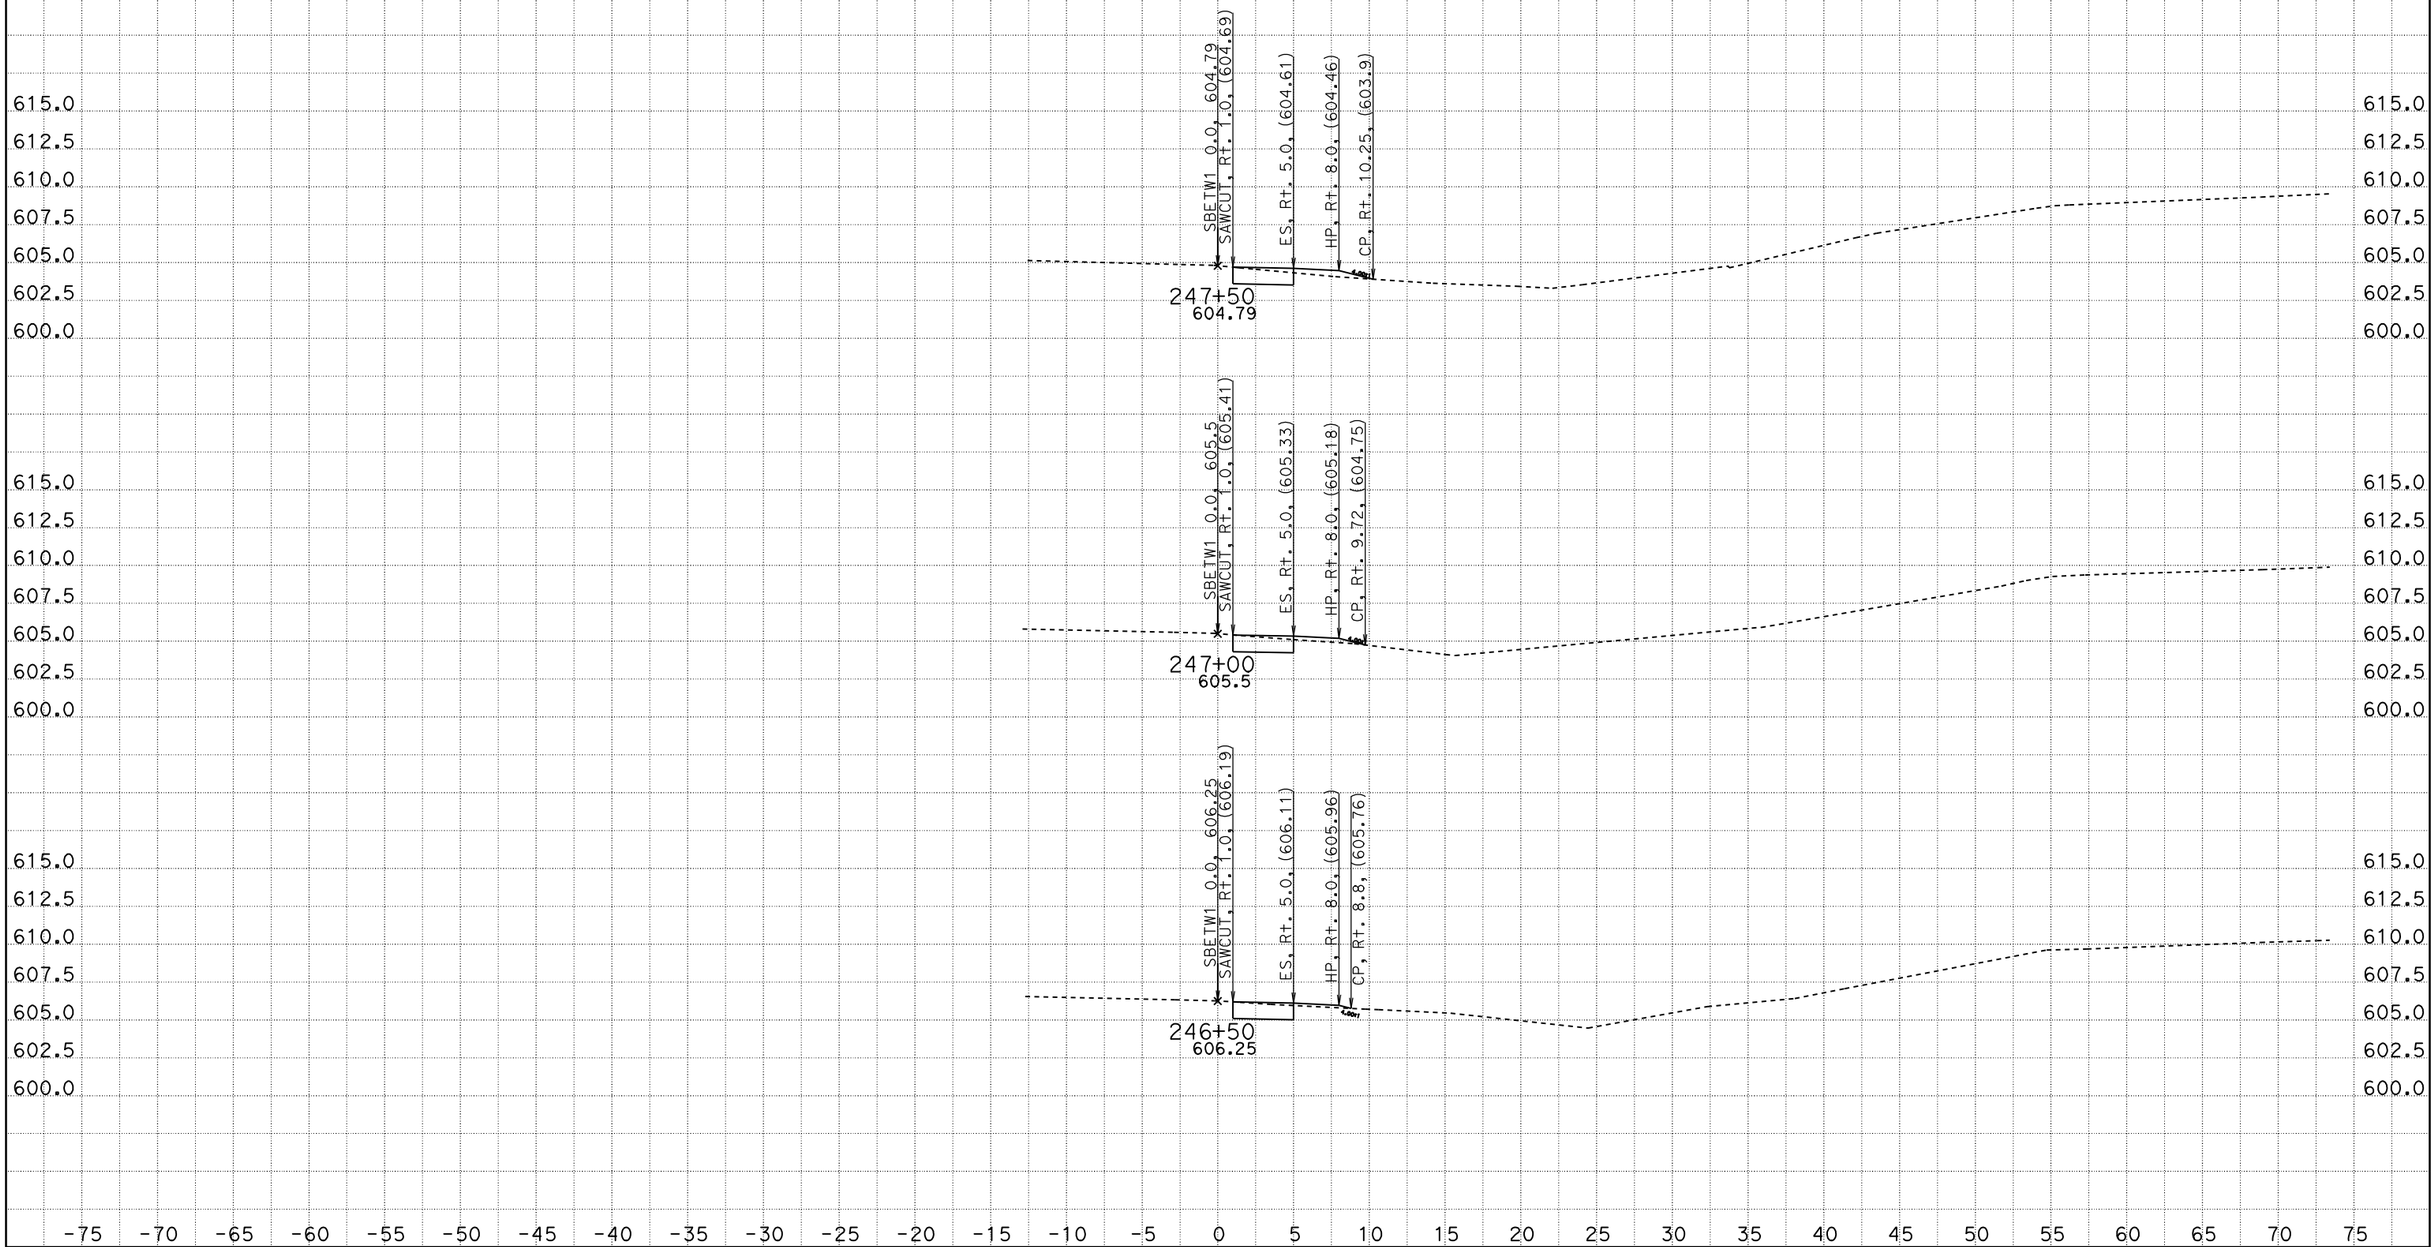

CREATED BY: SCOTT KIRKISH
DATE: 1/13/2012
KC Project: 5110005 File: D:\kcdata\5110005\design2.ear

CONTRACT: 05000203031 (05-1A2201)
DIST/CO/RTE/PM: 05-SB-101-78.4/82.2
PROJECT ID: 101 ORCUTT SHOULDER WIDENING

SCALE: 1" = 5' Horiz.
1" = 5' Vert.

All Dimensions are US Survey Feet

SBETW1
CROSS SECTIONS

DESIGN STUDY ONLY

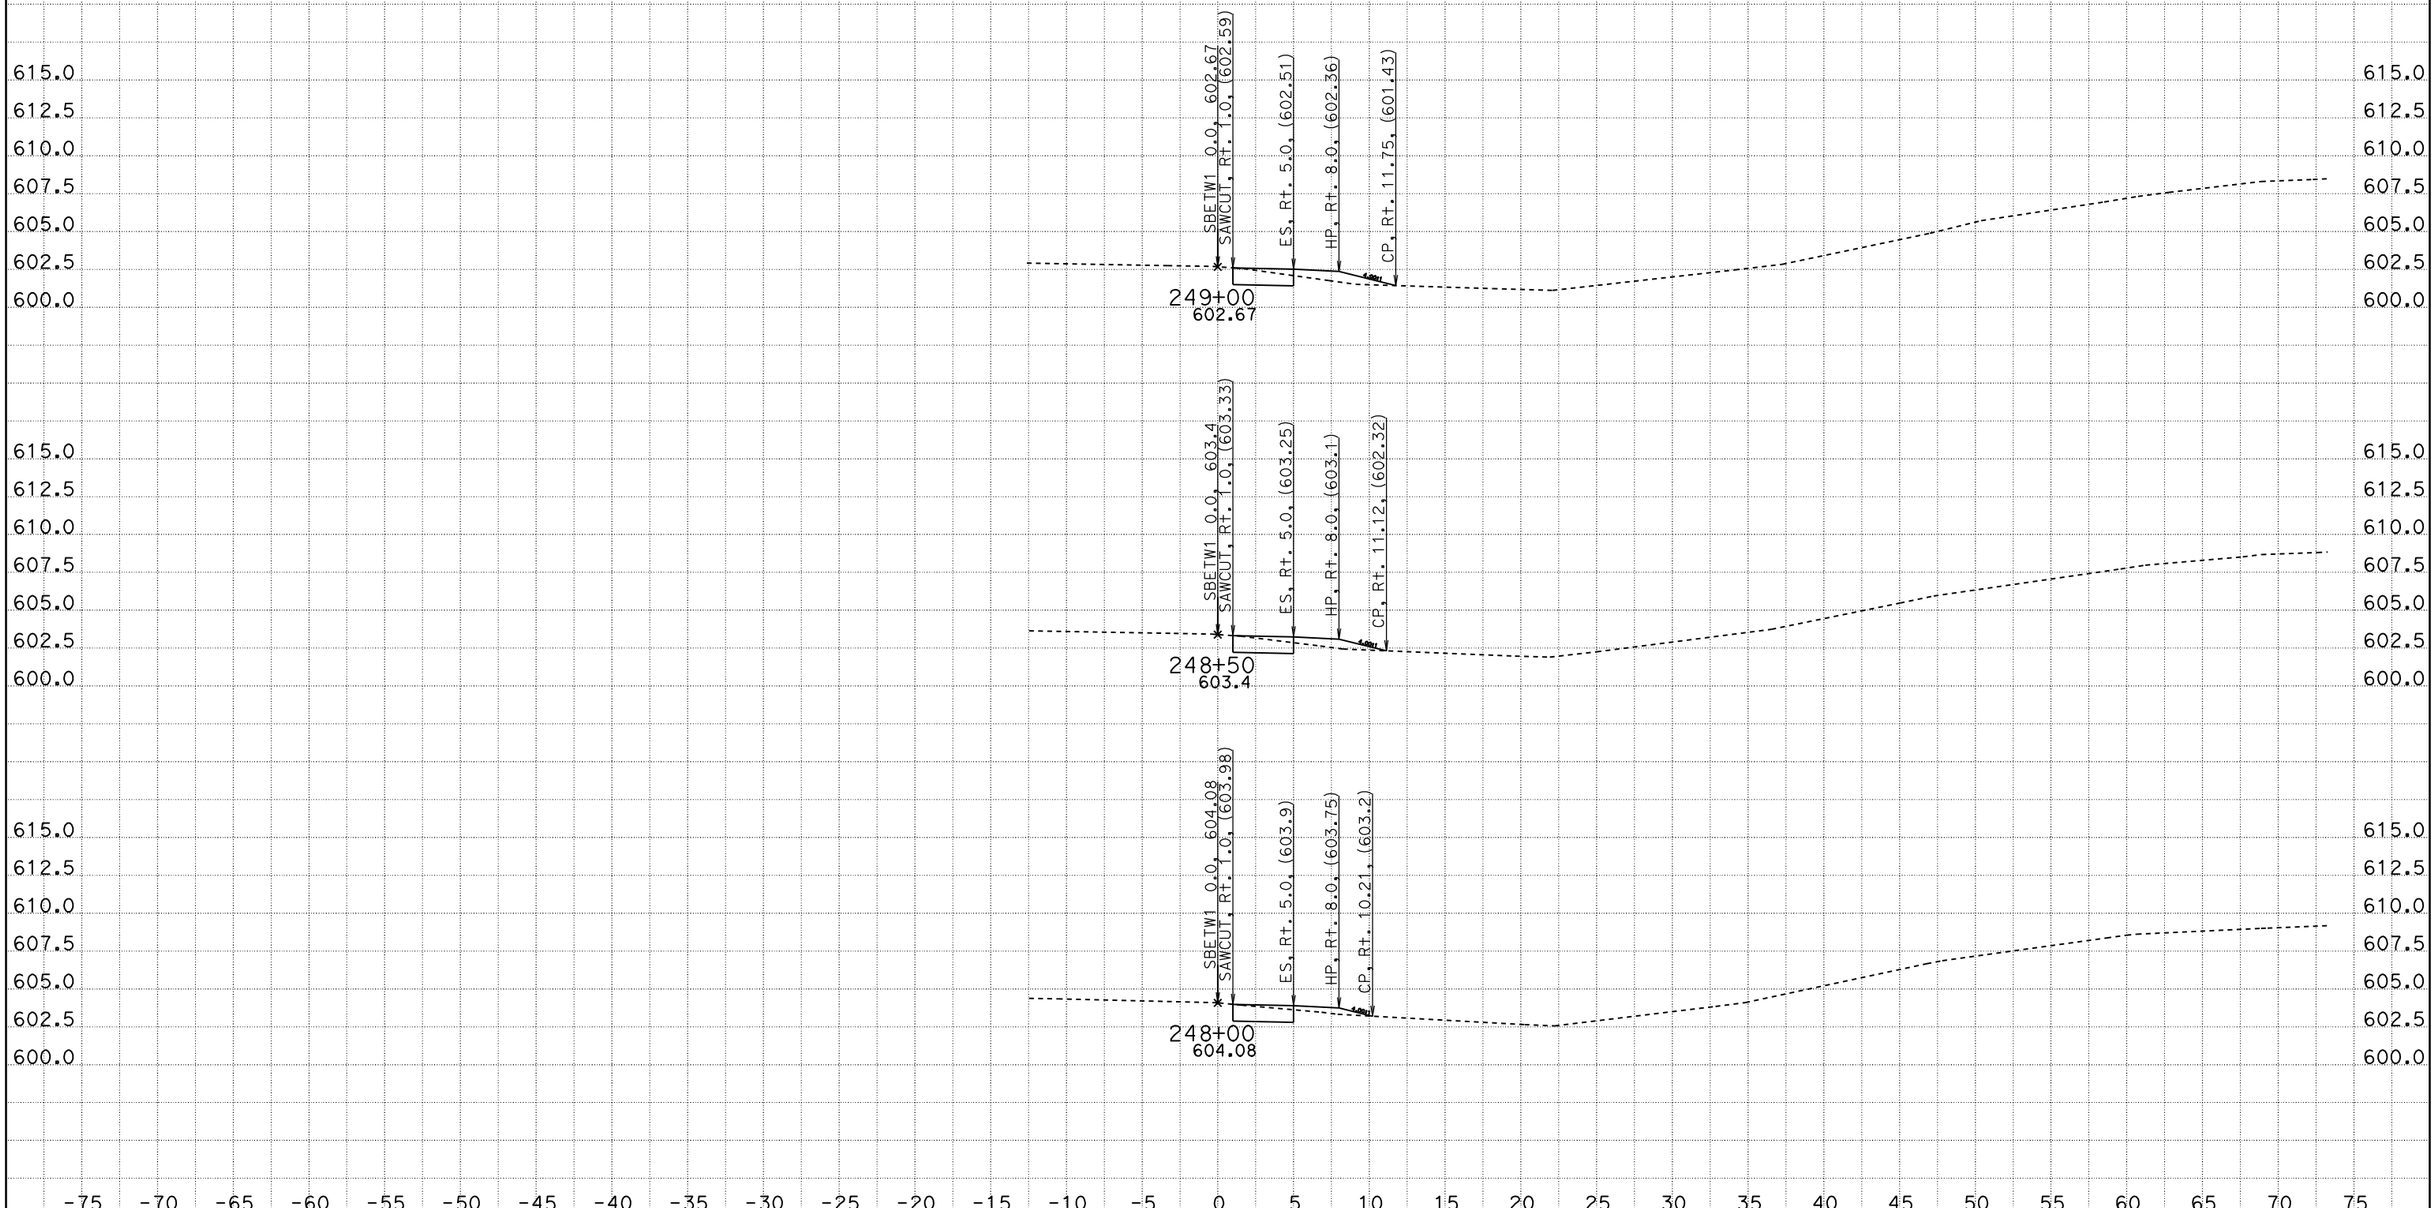

CREATED BY: SCOTT KIRKISH
DATE: 1/13/2012
KC Project: 5110005 File: D:\kcdata\5110005\design2.ear

CONTRACT: 05000203031 (05-1A2201)
DIST/CO/RTE/PM: 05-SB-101-78.4/82.2
PROJECT ID: 101 ORCUTT SHOULDER WIDENING

SCALE: 1" = 5' Horiz.
1" = 5' Vert.

All Dimensions are US Survey Feet

SBETW1
CROSS SECTIONS

DESIGN STUDY ONLY

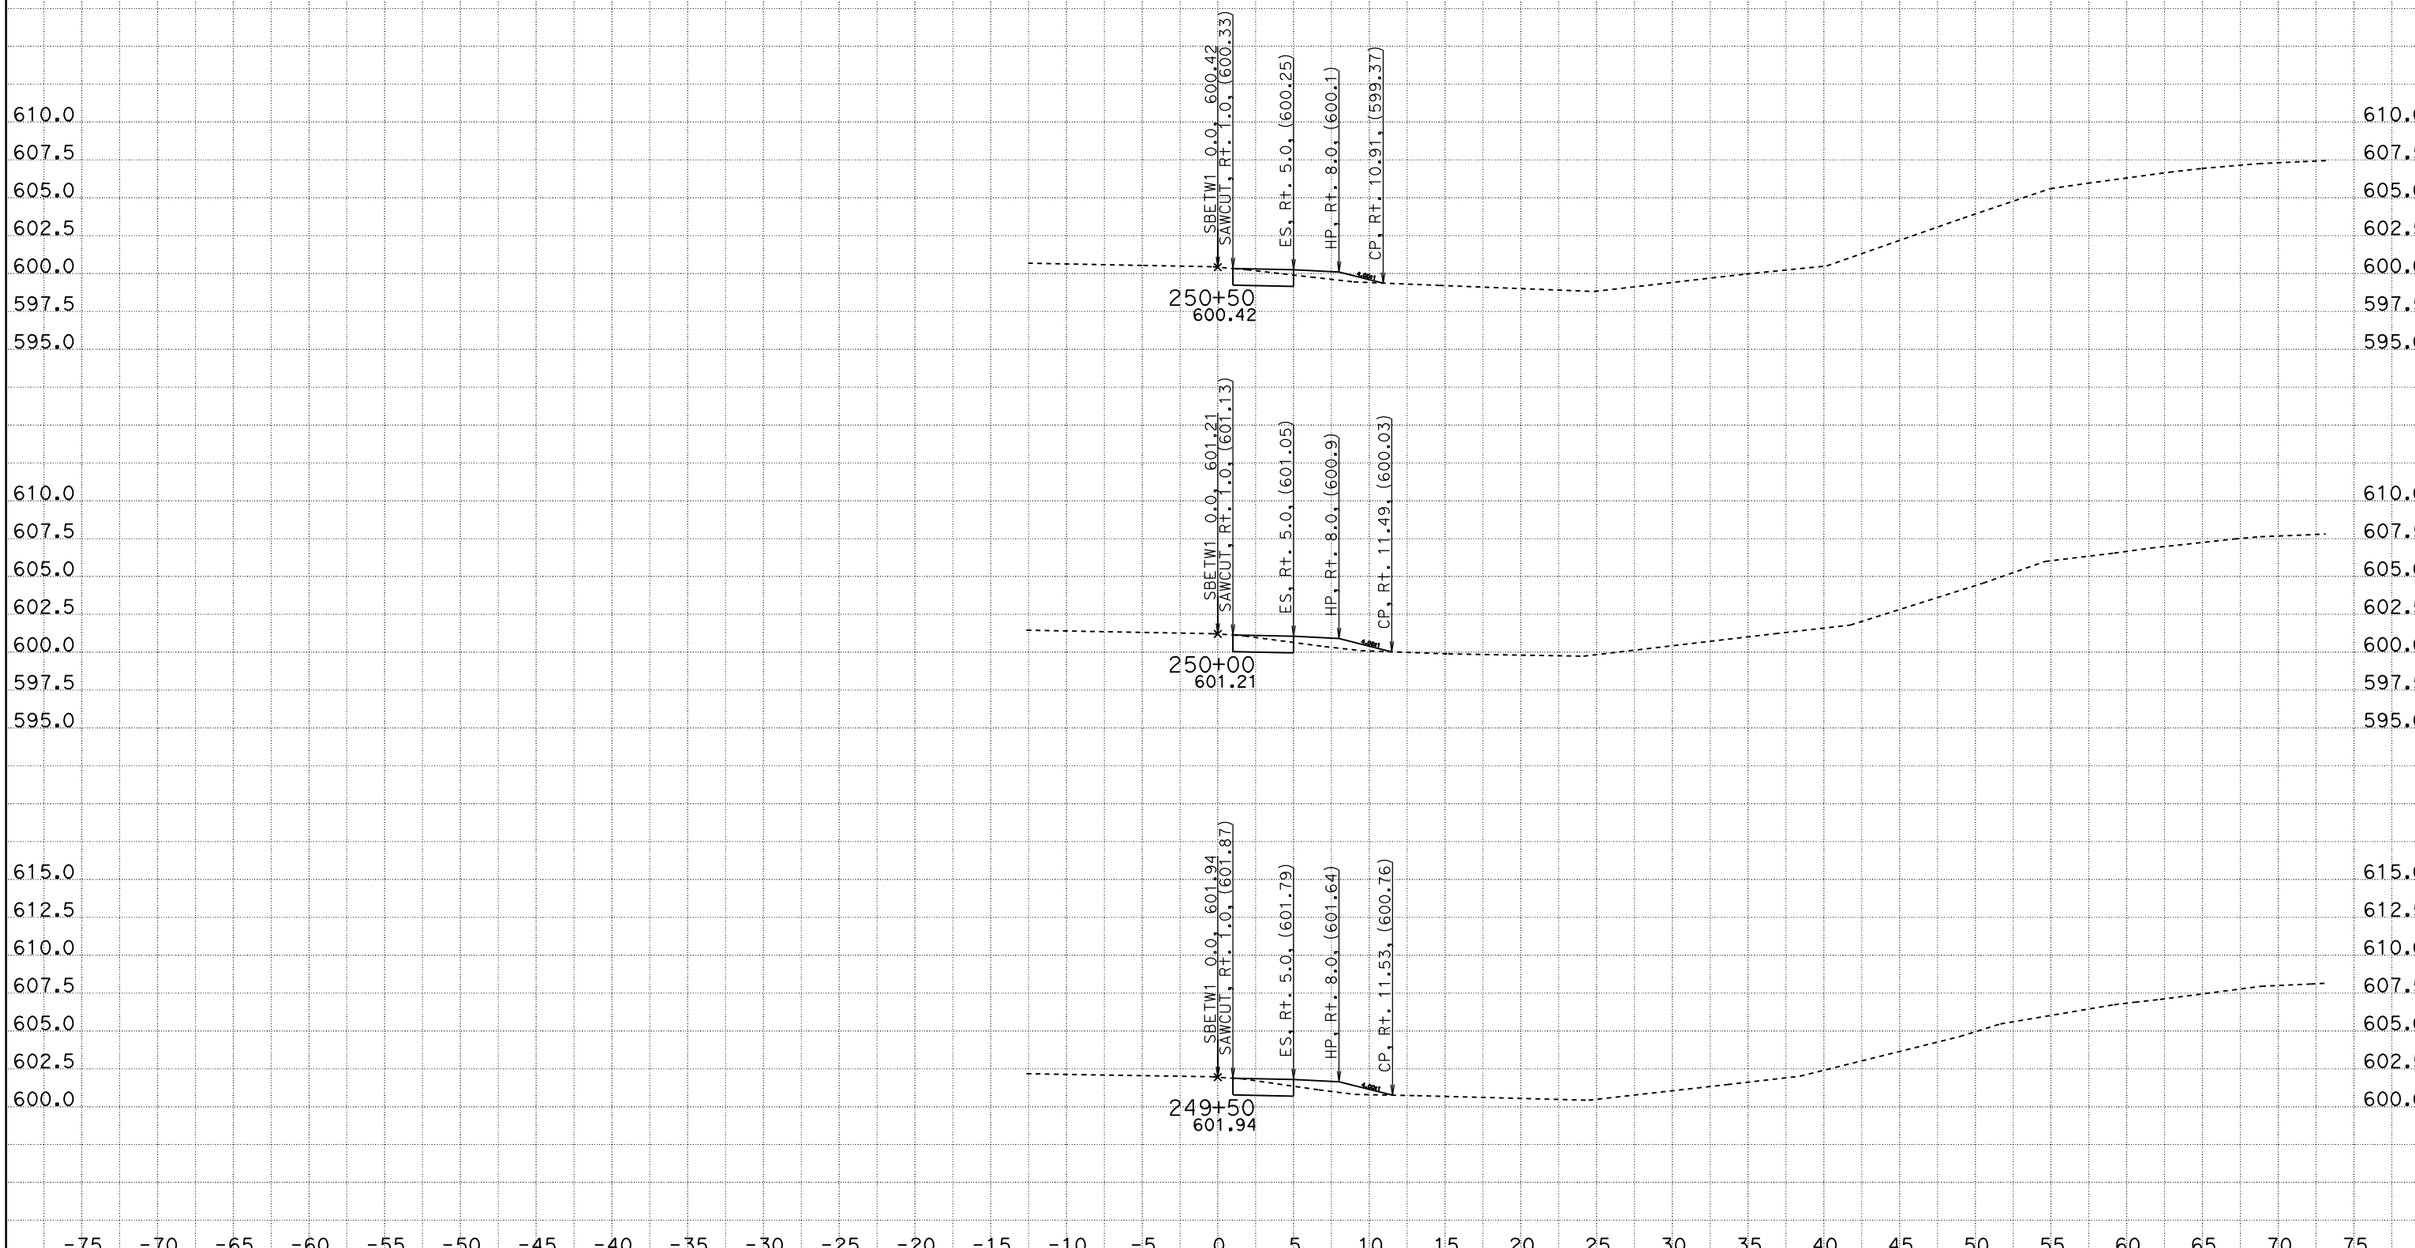

CREATED BY: SCOTT KIRKISH
DATE: 1/13/2012
KC Project: 5110005 File: D:\kcdata\5110005\design2.ear

CONTRACT: 05000203031 (05-1A2201)
DIST/CO/RTE/PM: 05-SB-101-78.4/82.2
PROJECT ID: 101 ORCUTT SHOULDER WIDENING

SCALE: 1" = 5' Horiz.
1" = 5' Vert.

All Dimensions are US Survey Feet

SBETW1
CROSS SECTIONS

DESIGN STUDY ONLY

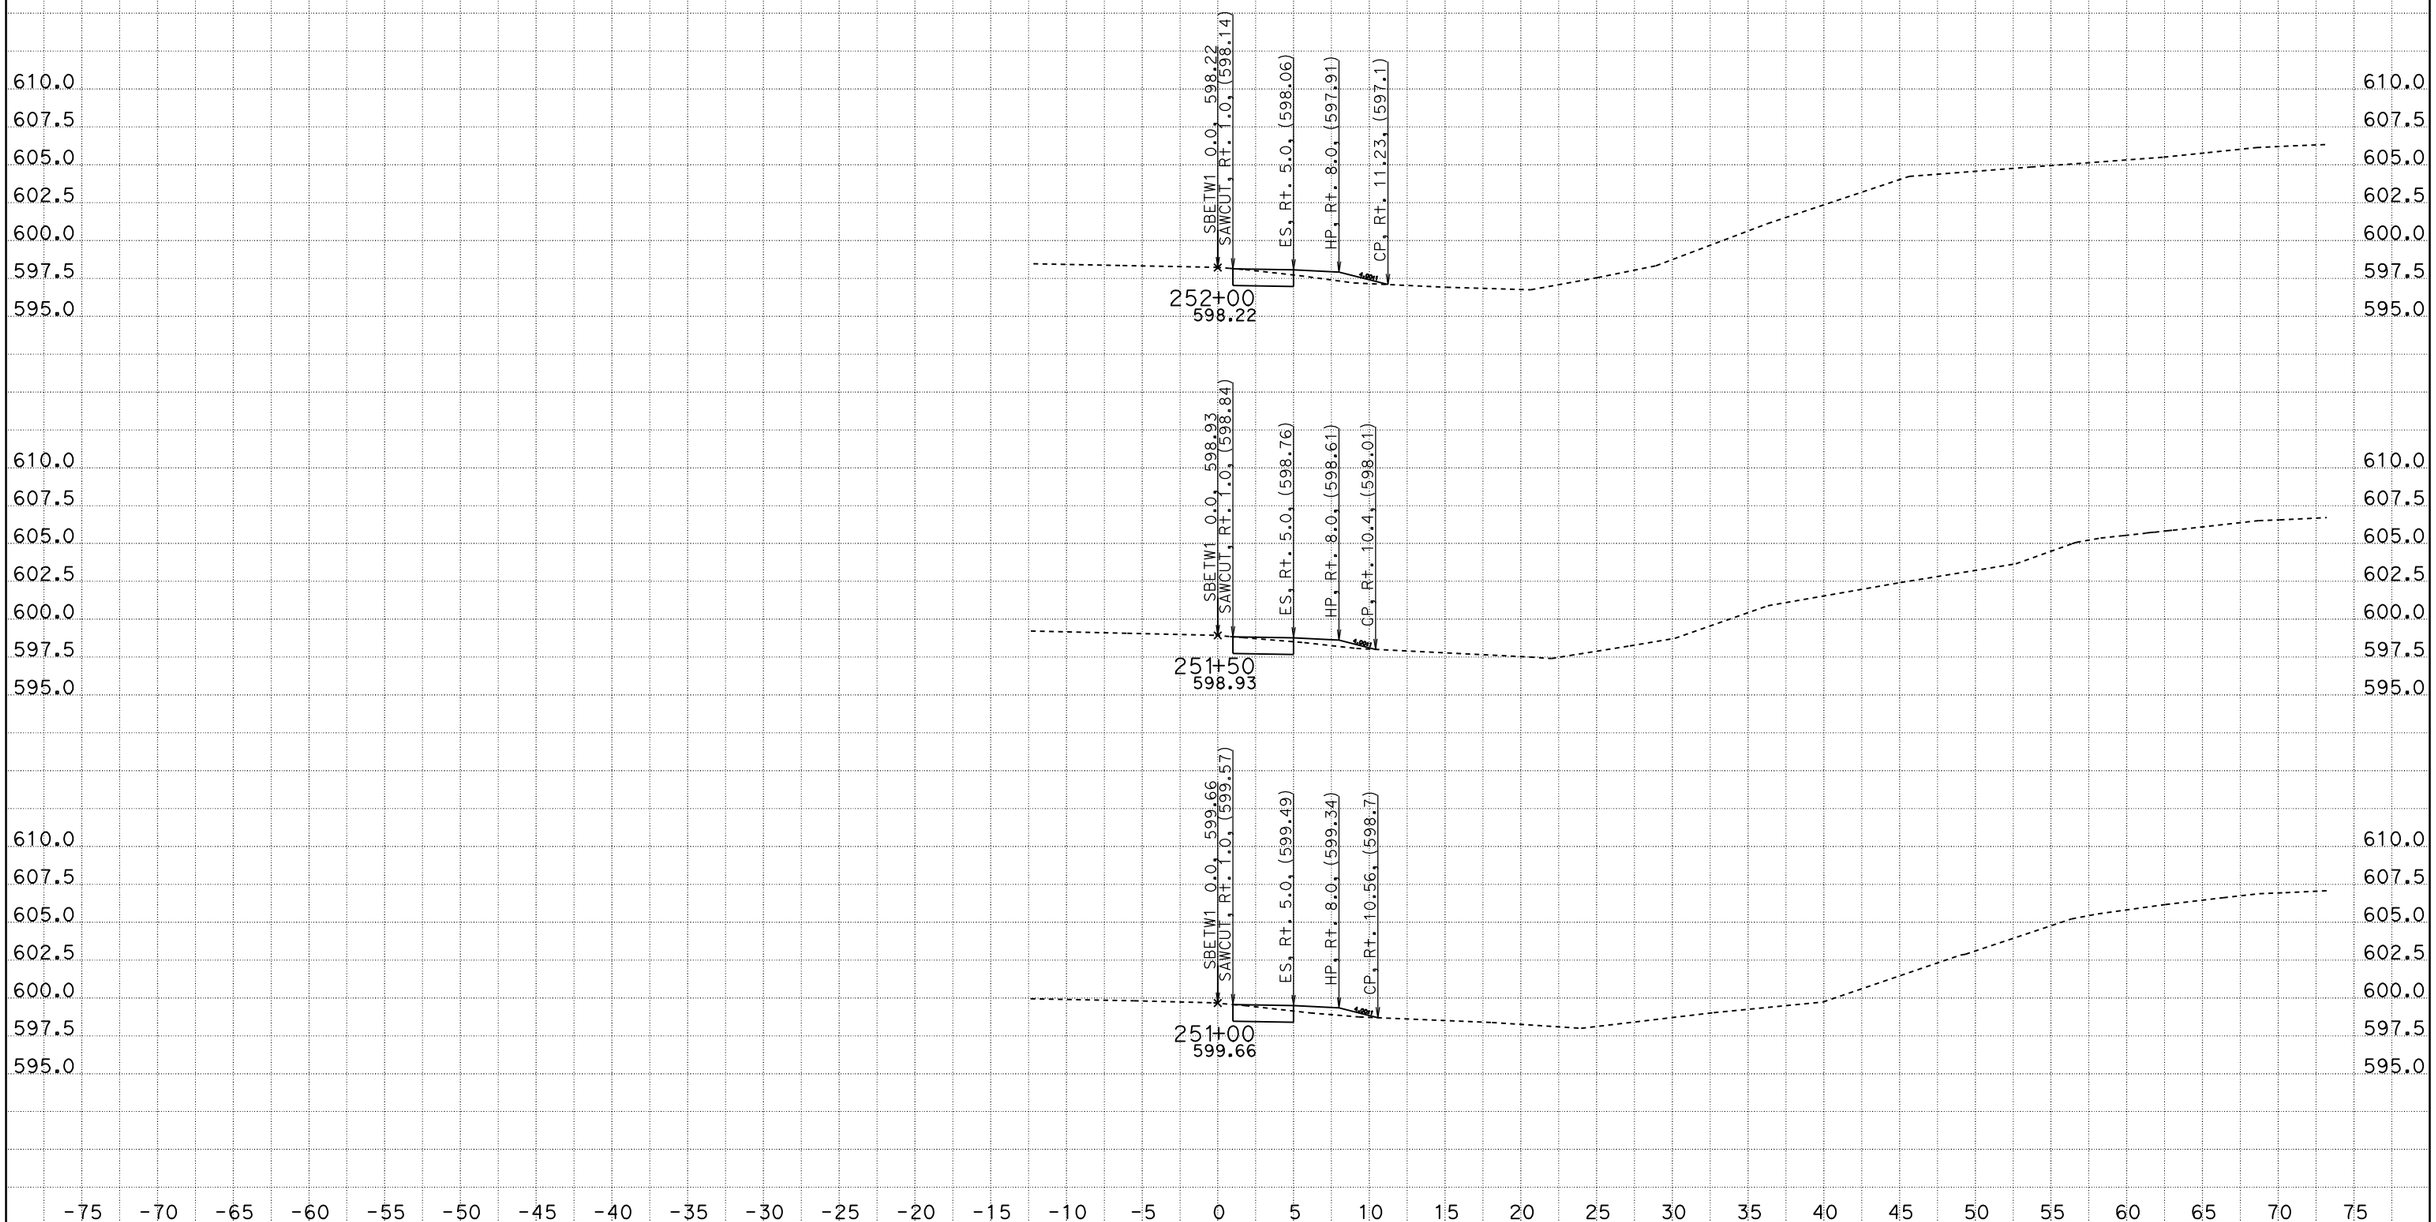

CREATED BY: SCOTT KIRKISH
DATE: 1/13/2012
KC Project: 5110005 File: D:\kcdata\5110005\design2.ear

CONTRACT: 05000203031 (05-1A2201)
DIST/CO/RTE/PM: 05-SB-101-78.4/82.2
PROJECT ID: 101 ORCUTT SHOULDER WIDENING

SCALE: 1" = 5' Horiz.
1" = 5' Vert.

All Dimensions are US Survey Feet

SBETW1
CROSS SECTIONS

DESIGN STUDY ONLY

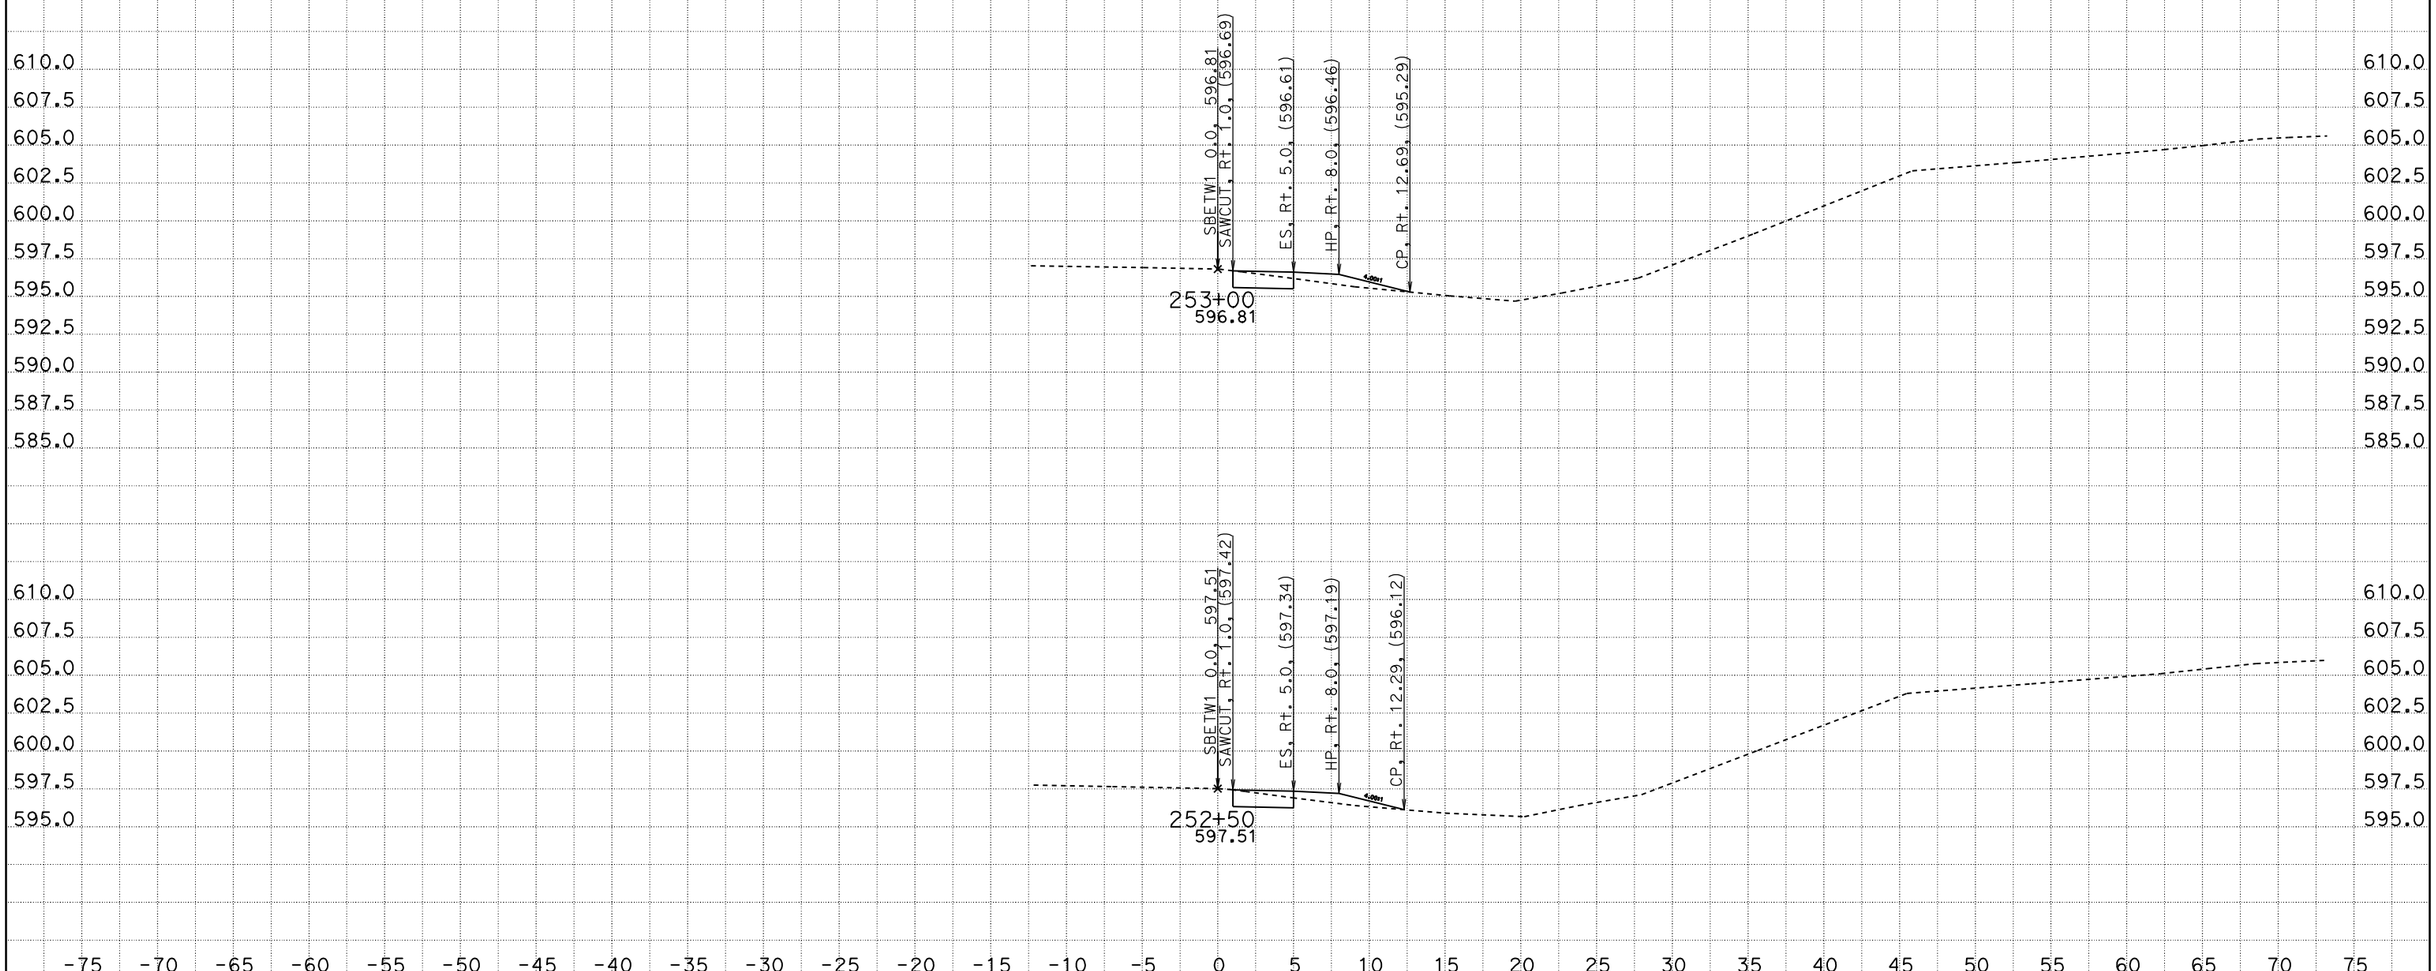

CREATED BY: SCOTT KIRKISH
DATE: 1/13/2012
KC Project: 5110005 File: D:\kcdata\5110005\design2.ear

CONTRACT: 05000203031 (05-1A2201)
DIST/CO/RTE/PM: 05-SB-101-78.4/82.2
PROJECT ID: 101 ORCUTT SHOULDER WIDENING

SCALE: 1" = 5' Horiz.
1" = 5' Vert.

All Dimensions are US Survey Feet

SBETW1
CROSS SECTIONS

DESIGN STUDY ONLY

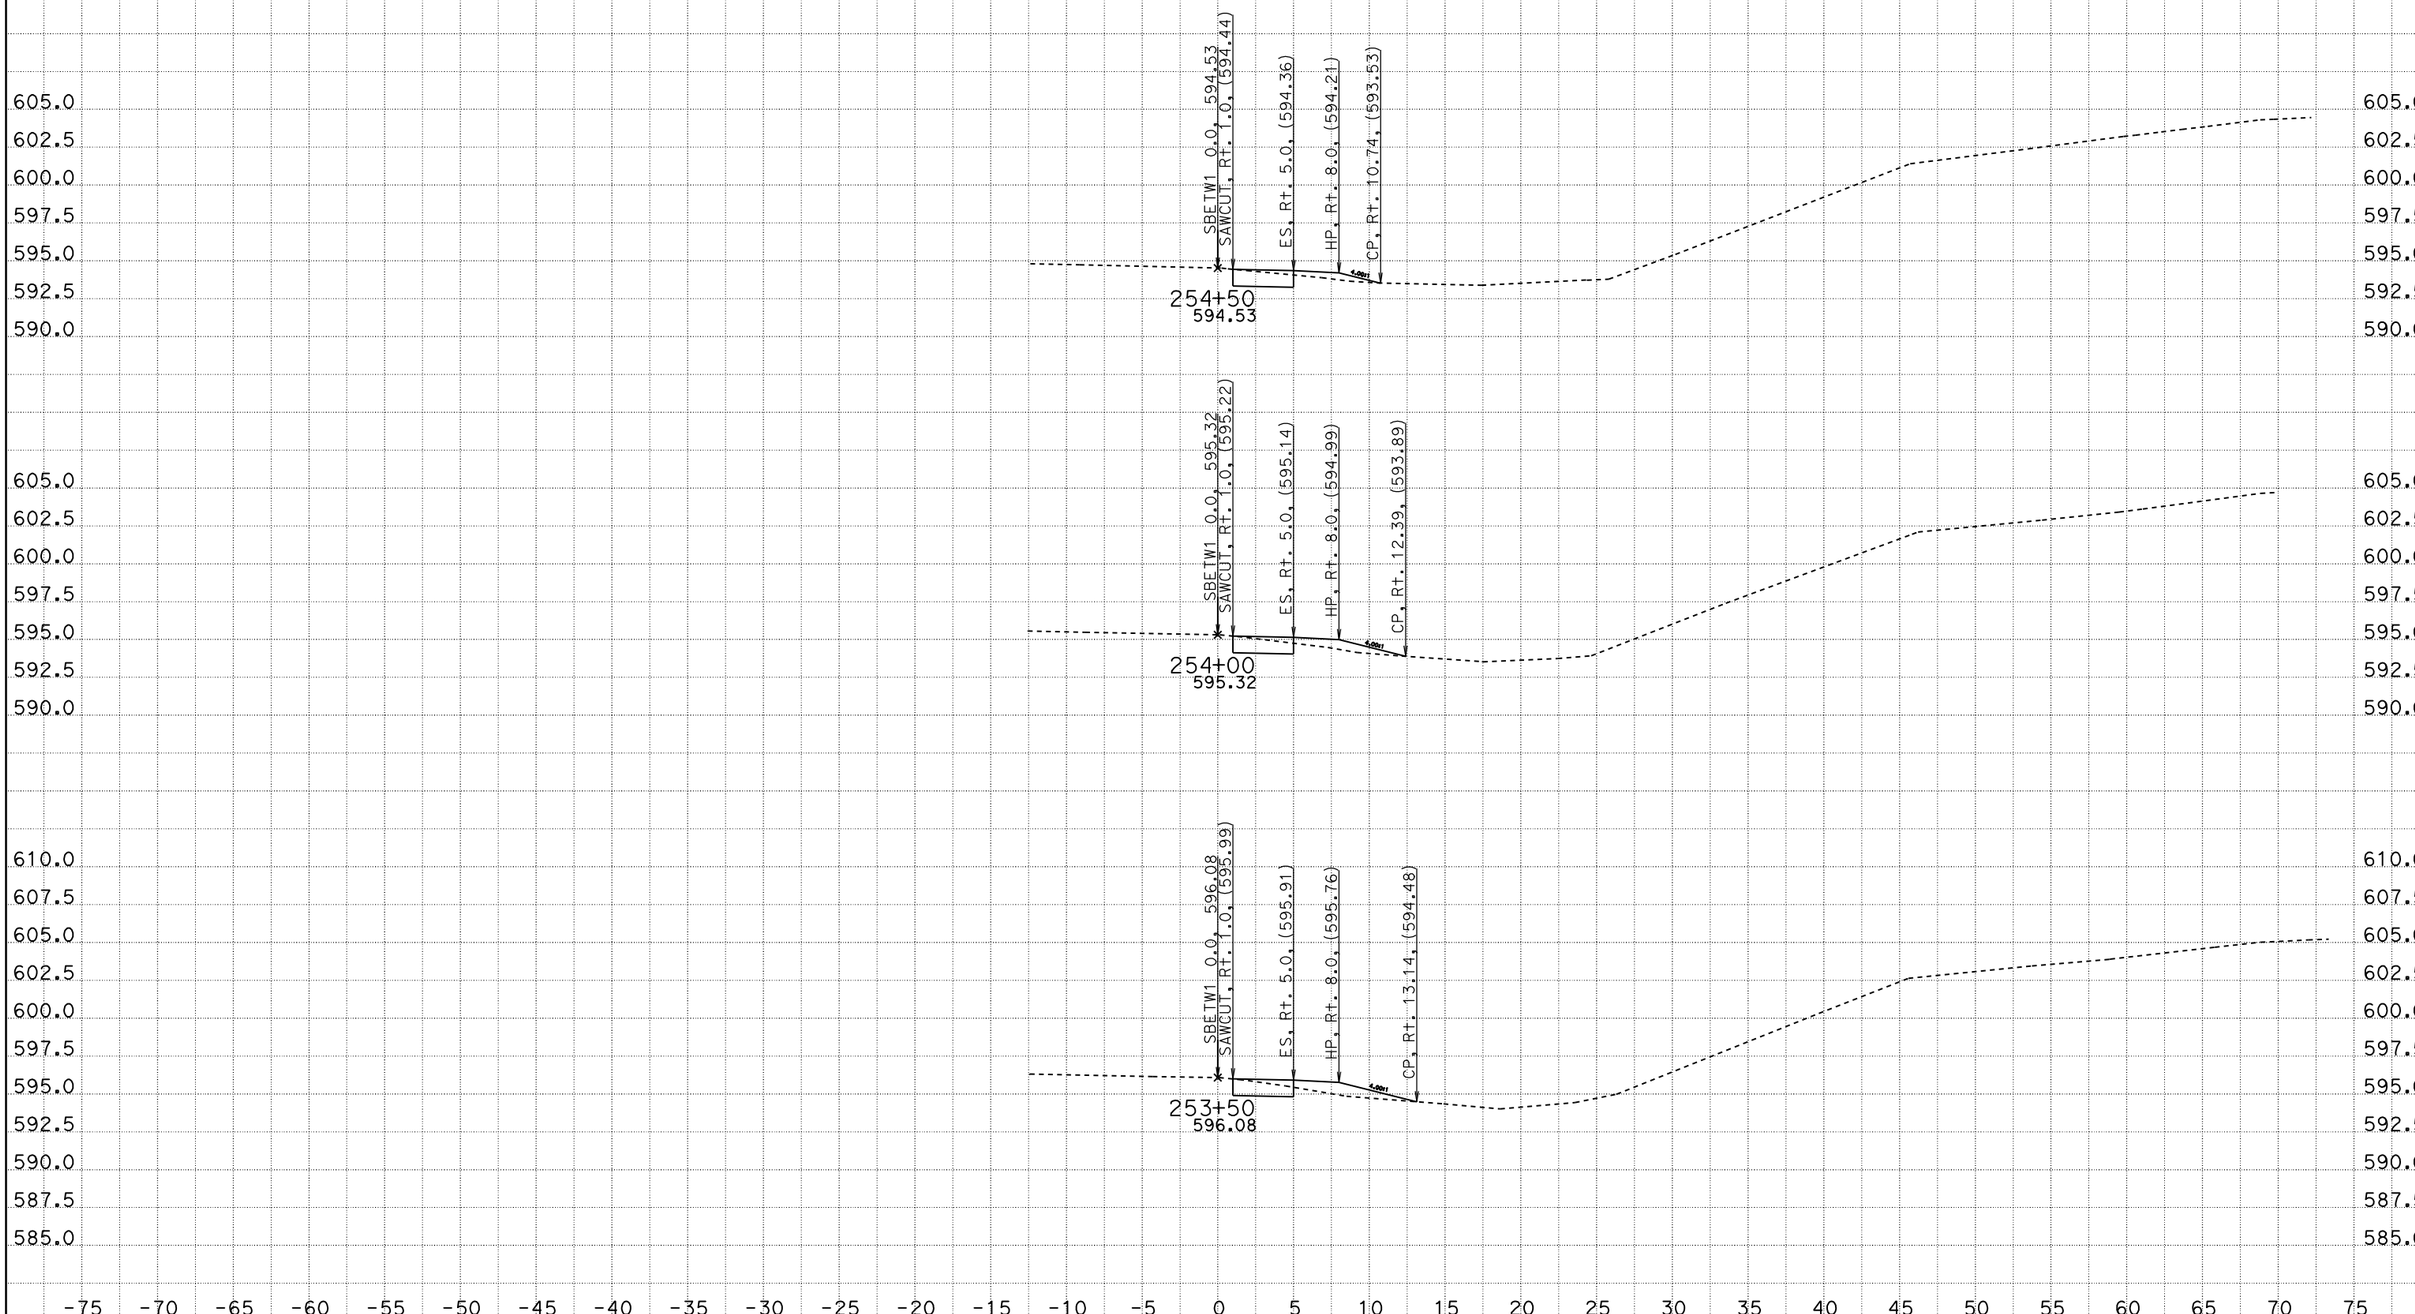

CREATED BY: SCOTT KIRKISH
DATE: 1/13/2012
KC Project: 5110005 File: D:\kcdata\5110005\design2.ear

CONTRACT: 05000203031 (05-1A2201)
DIST/CO/RTE/PM: 05-SB-101-78.4/82.2
PROJECT ID: 101 ORCUTT SHOULDER WIDENING

SCALE: 1" = 5' Horiz.
1" = 5' Vert.

All Dimensions are US Survey Feet

SBETW1
CROSS SECTIONS

DESIGN STUDY ONLY

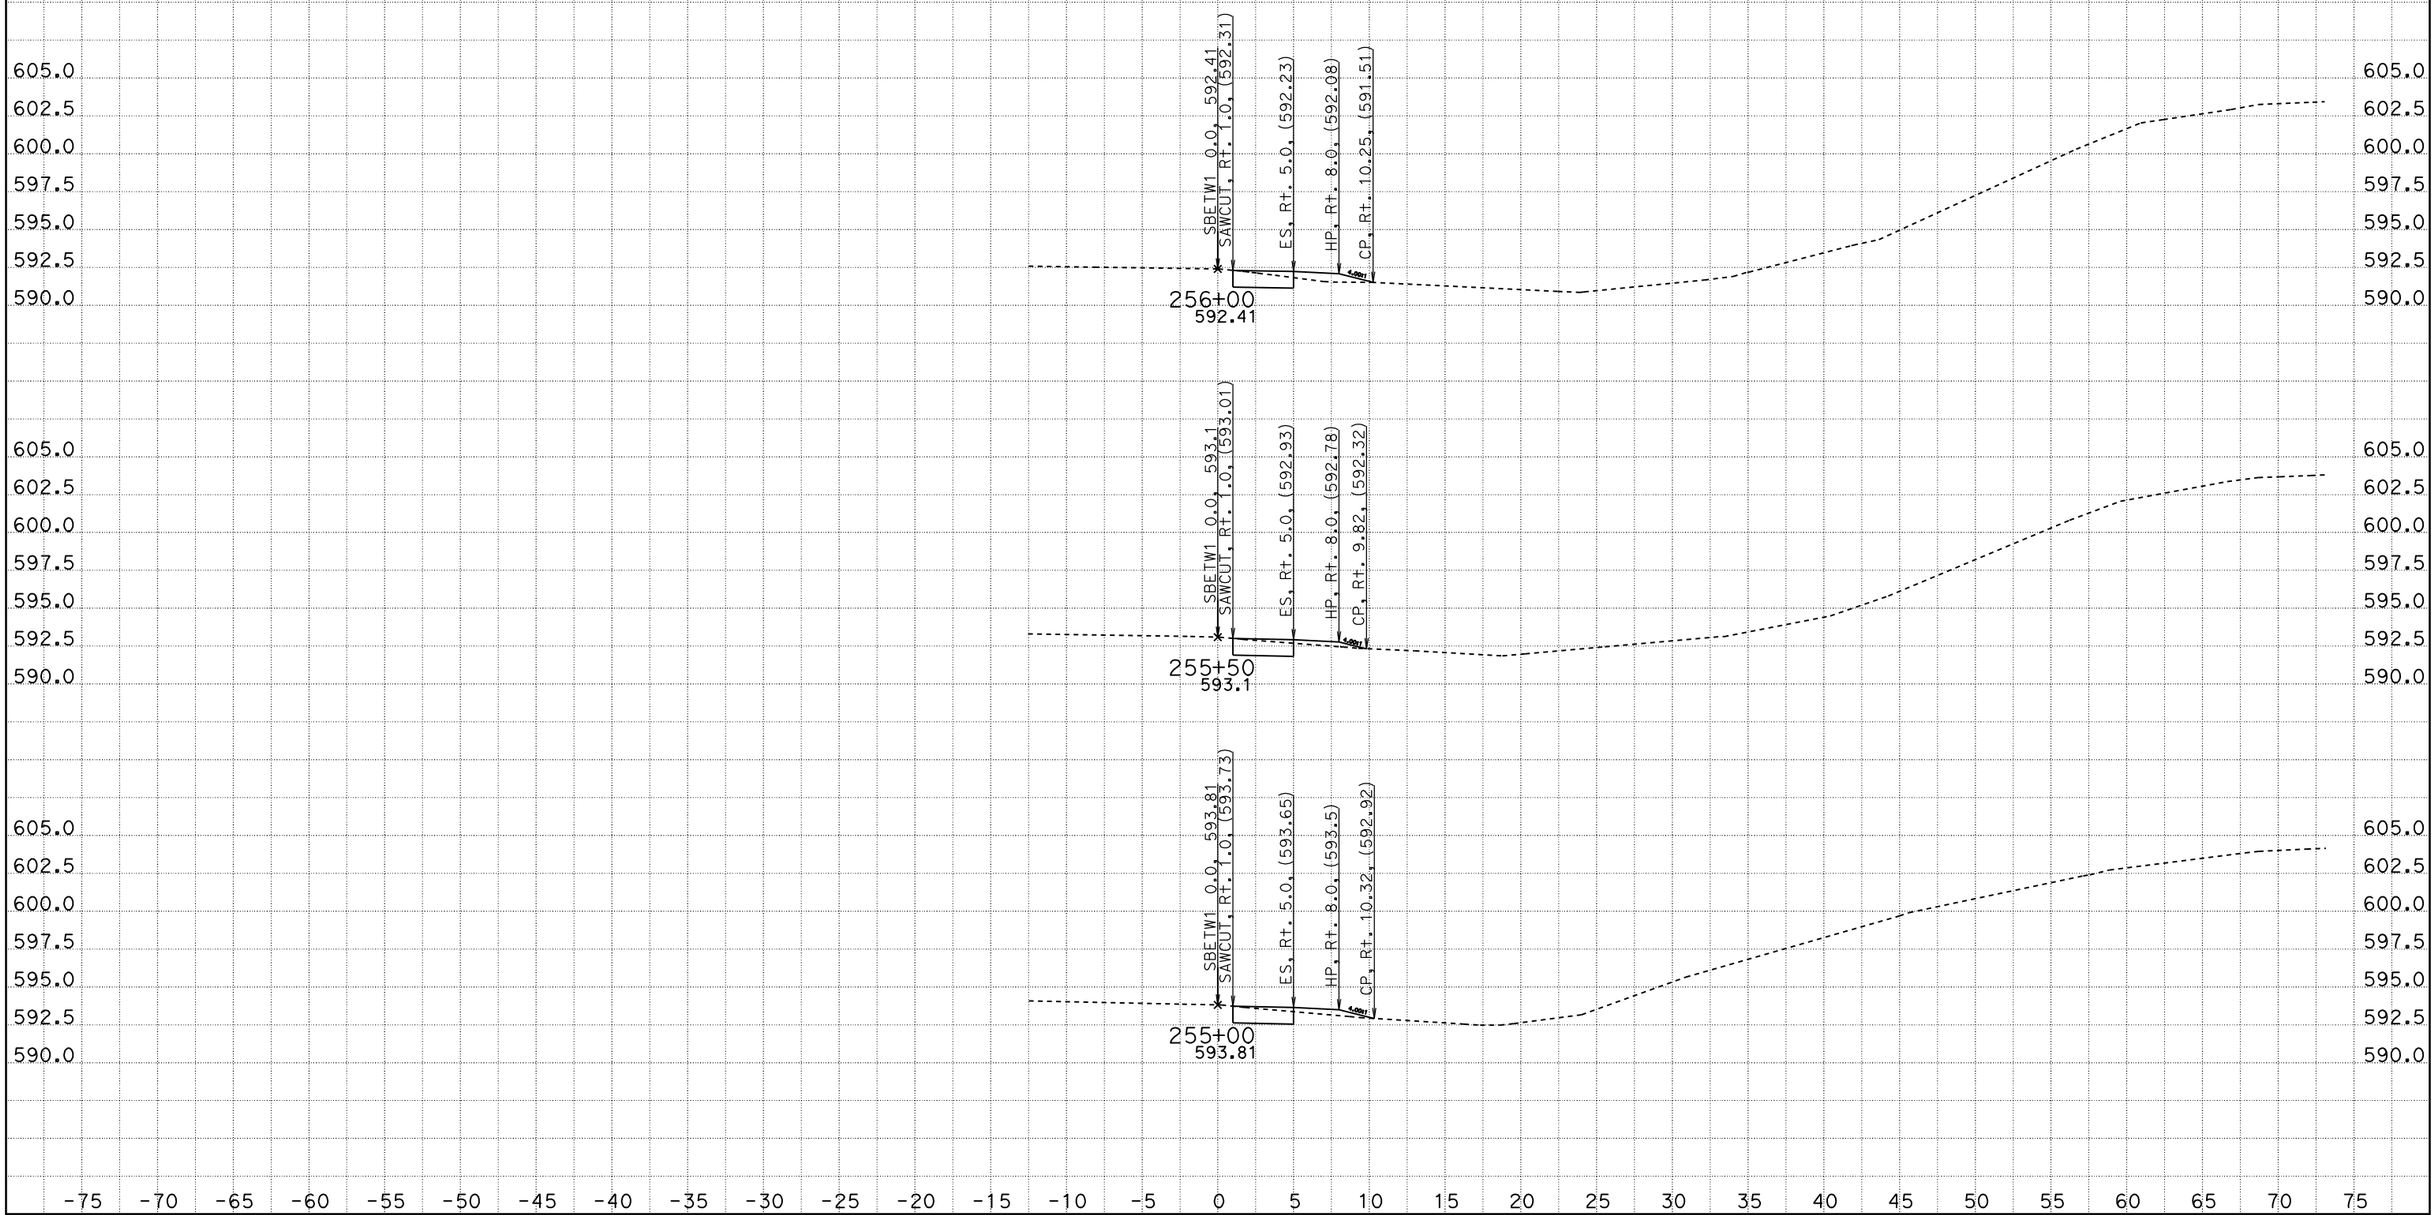

CREATED BY: SCOTT KIRKISH
DATE: 1/13/2012
KC Project: 5110005 File: D:\kcdata\5110005\design2.ear

CONTRACT: 05000203031 (05-1A2201)
DIST/CO/RTE/PM: 05-SB-101-78.4/82.2
PROJECT ID: 101 ORCUTT SHOULDER WIDENING

SCALE: 1" = 5' Horiz.
1" = 5' Vert.

All Dimensions are US Survey Feet

SBETW1
CROSS SECTIONS

DESIGN STUDY ONLY

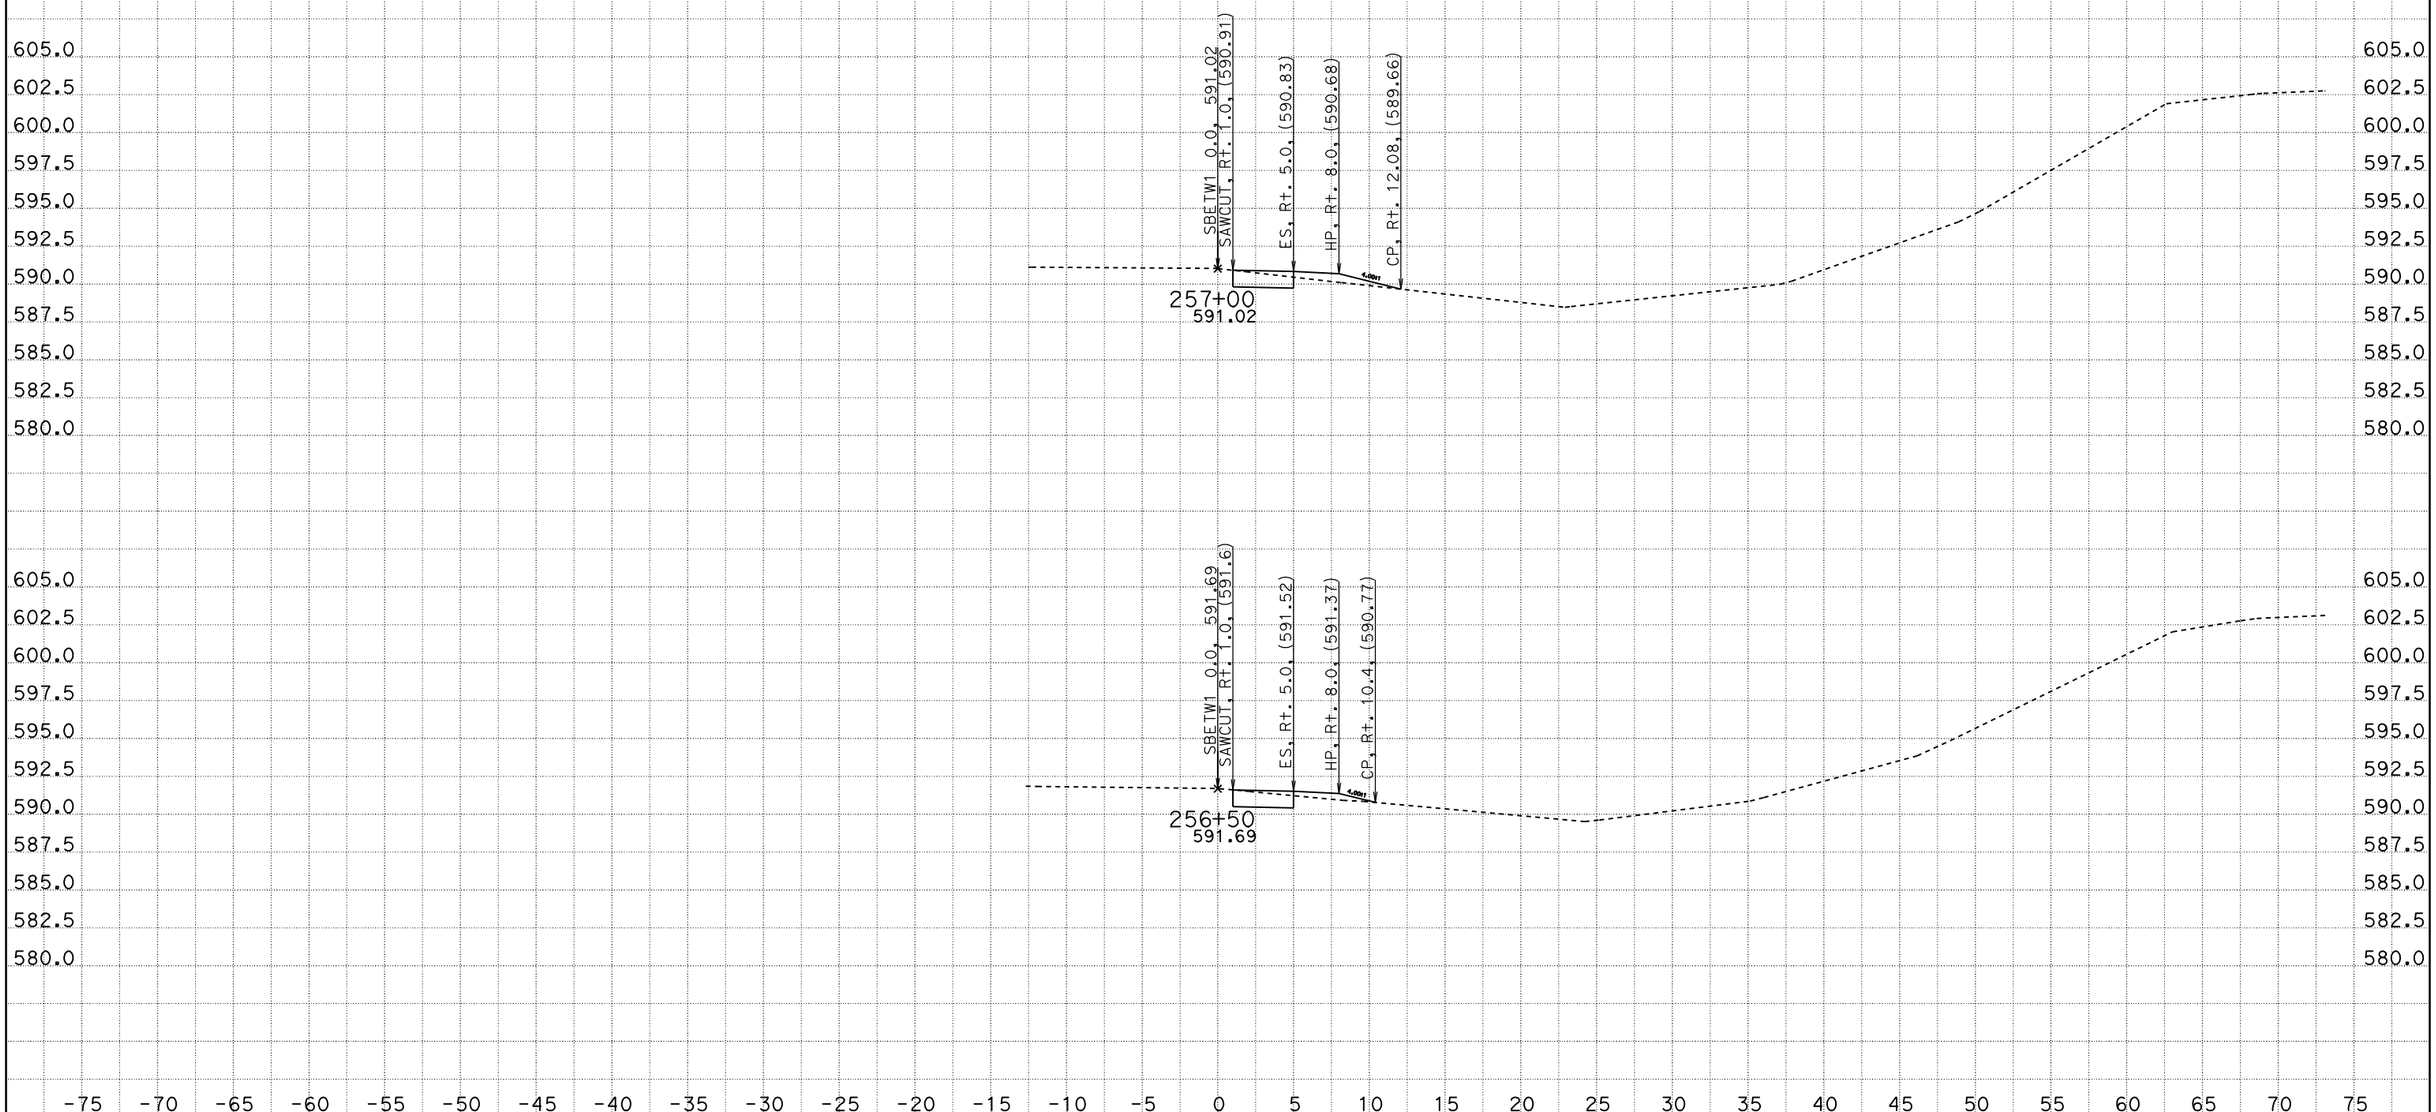

CREATED BY: SCOTT KIRKISH
DATE: 1/13/2012
KC Project: 5110005 File: D:\kcdata\5110005\design2.ear

CONTRACT: 05000203031 (05-1A2201)
DIST/CO/RTE/PM: 05-SB-101-78.4/82.2
PROJECT ID: 101 ORCUTT SHOULDER WIDENING

SCALE: 1" = 5' Horiz.
1" = 5' Vert.

All Dimensions are US Survey Feet

SBETW1
CROSS SECTIONS

DESIGN STUDY ONLY

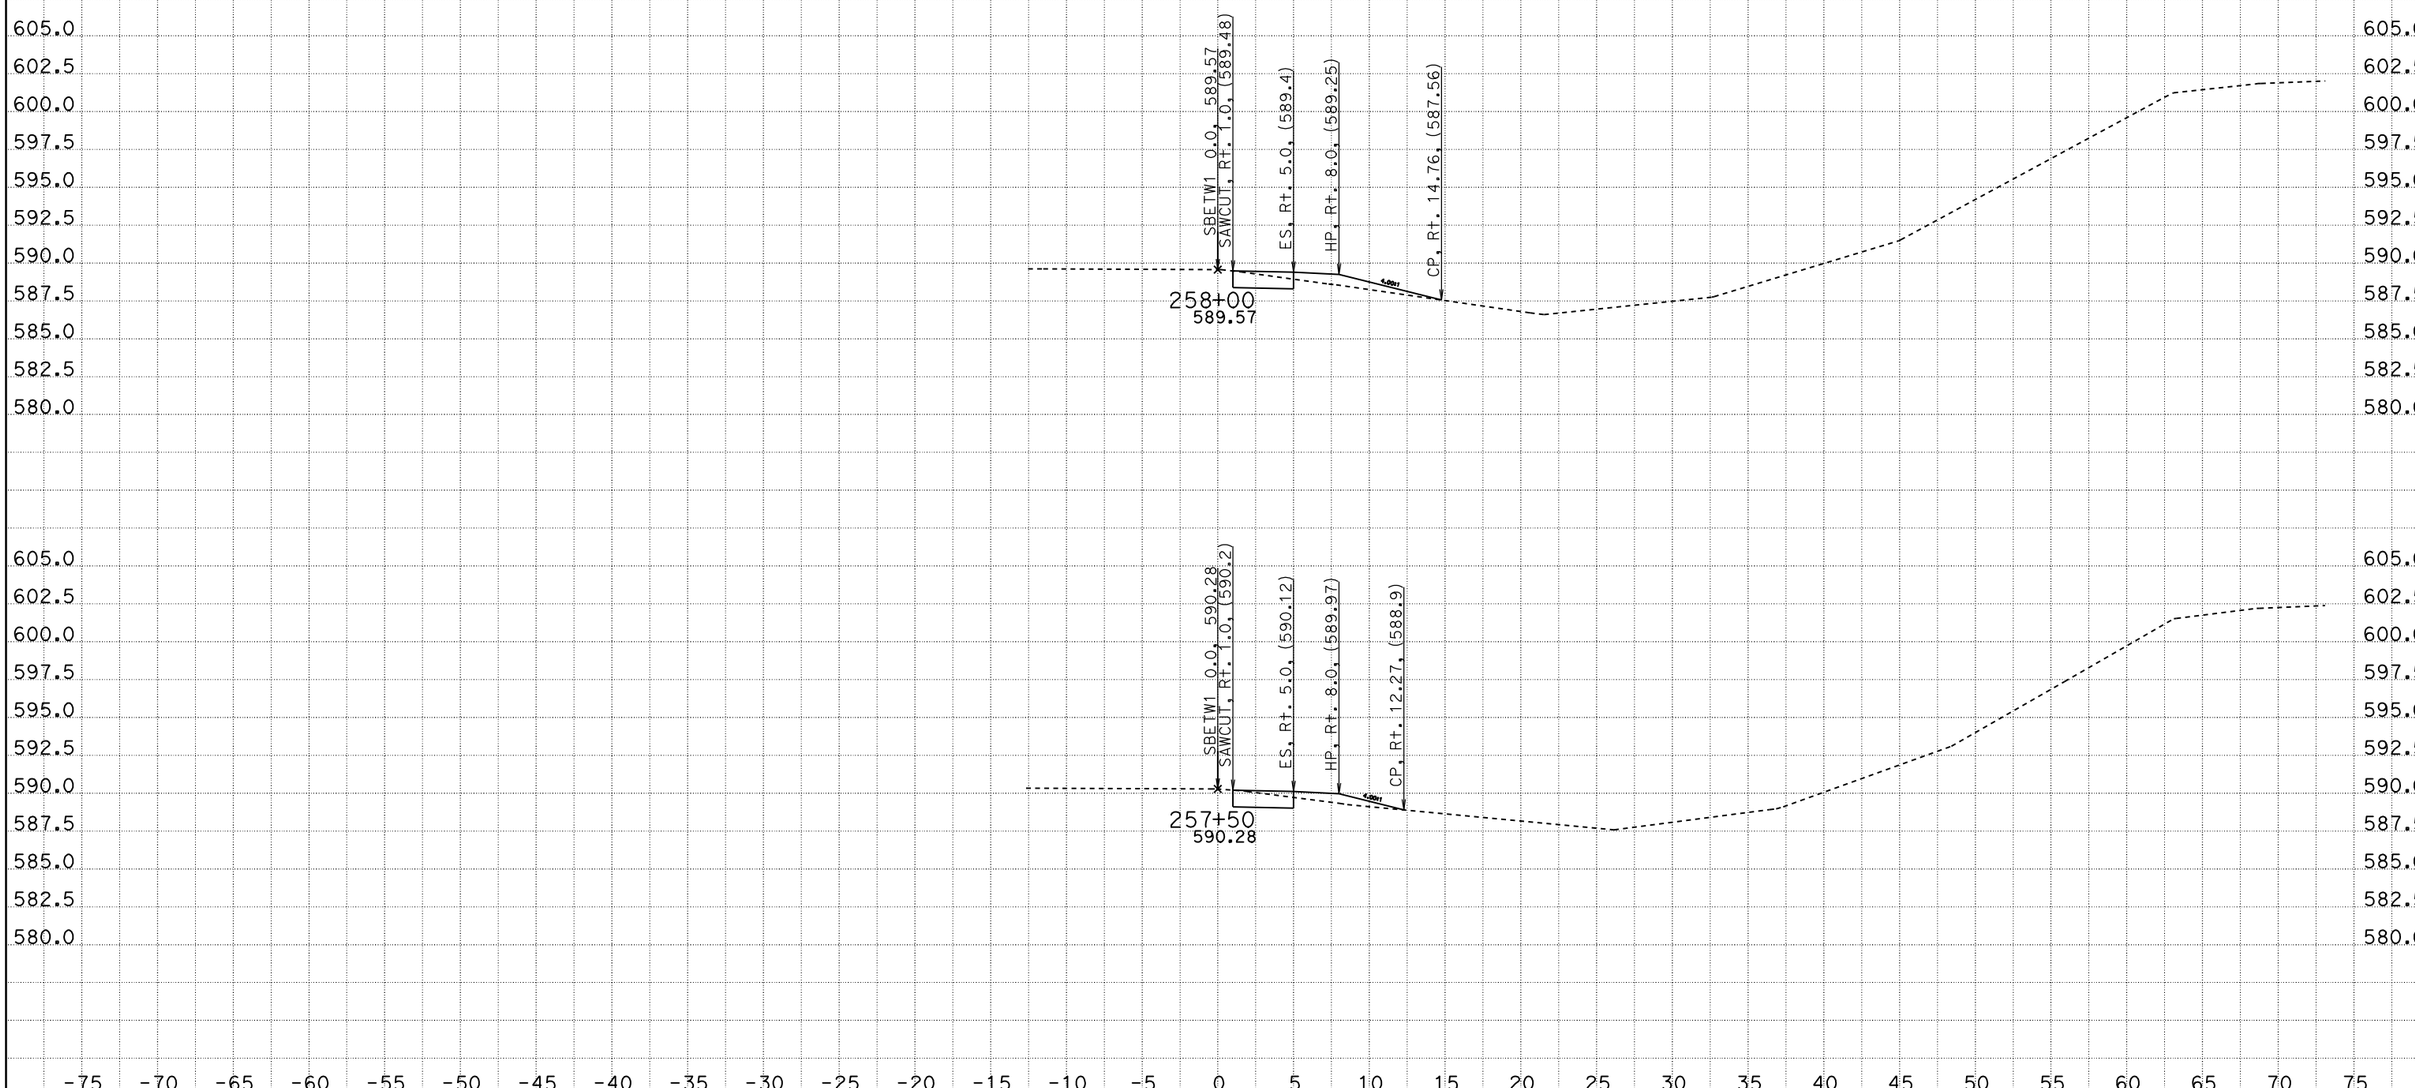

CREATED BY: SCOTT KIRKISH
DATE: 1/13/2012
KC Project: 5110005 File: D:\kcdata\5110005\design2.ear

CONTRACT: 05000203031 (05-1A2201)
DIST/CO/RTE/PM: 05-SB-101-78.4/82.2
PROJECT ID: 101 ORCUTT SHOULDER WIDENING

SCALE: 1" = 5' Horiz.
1" = 5' Vert.

All Dimensions are US Survey Feet

SBETW1
CROSS SECTIONS

DESIGN STUDY ONLY

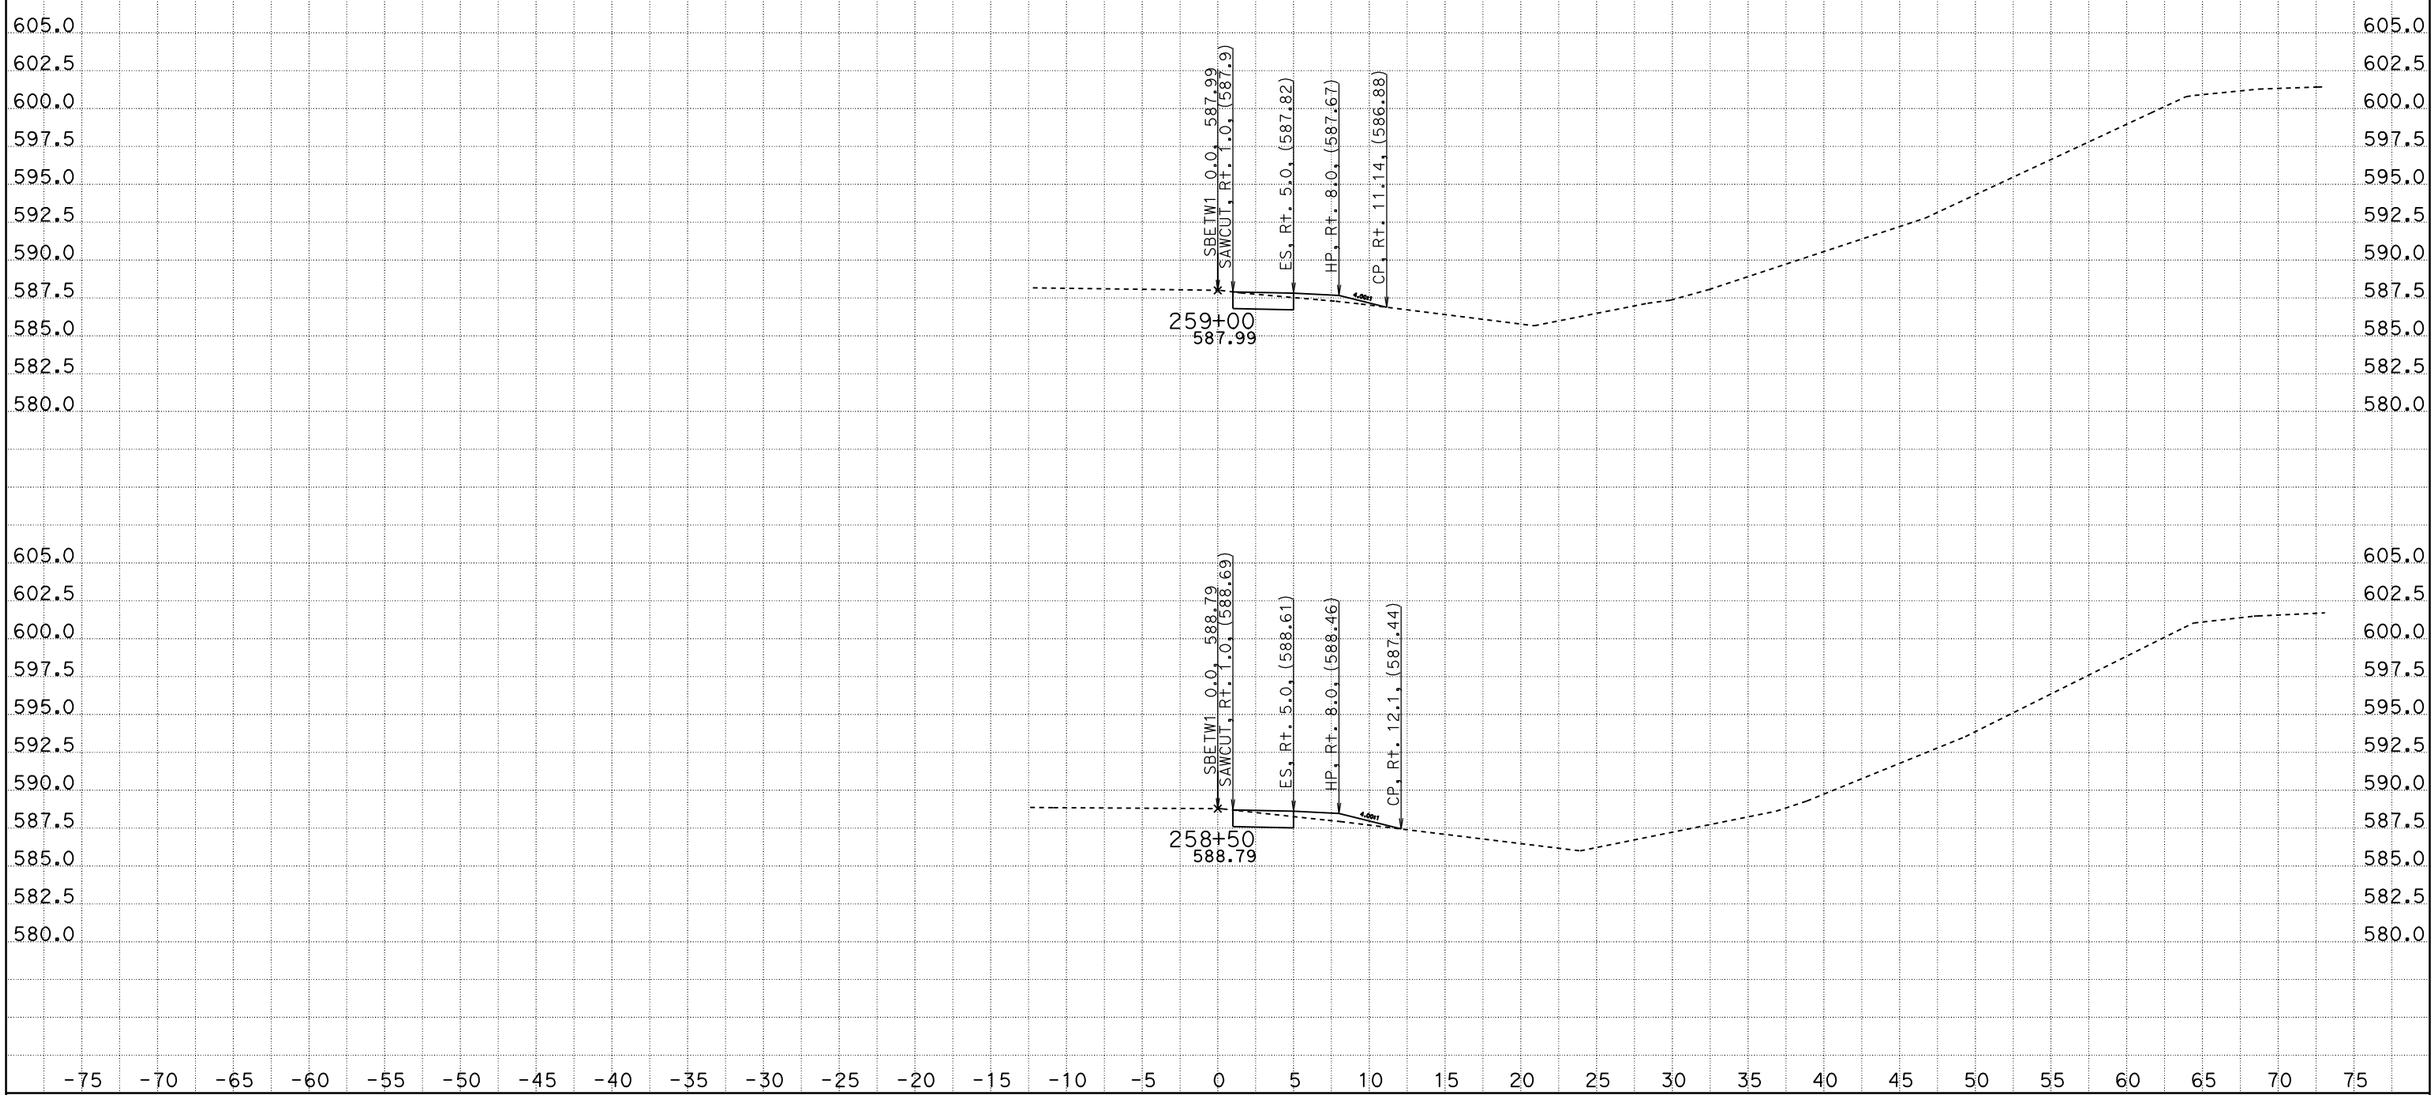

CREATED BY: SCOTT KIRKISH
DATE: 1/13/2012
KC Project: 5110005 File: D:\kcdata\5110005\design2.ear

CONTRACT: 05000203031 (05-1A2201)
DIST/CO/RTE/PM: 05-SB-101-78.4/82.2
PROJECT ID: 101 ORCUTT SHOULDER WIDENING

SCALE: 1" = 5' Horiz.
1" = 5' Vert.

All Dimensions are US Survey Feet

SBETW1
CROSS SECTIONS

DESIGN STUDY ONLY

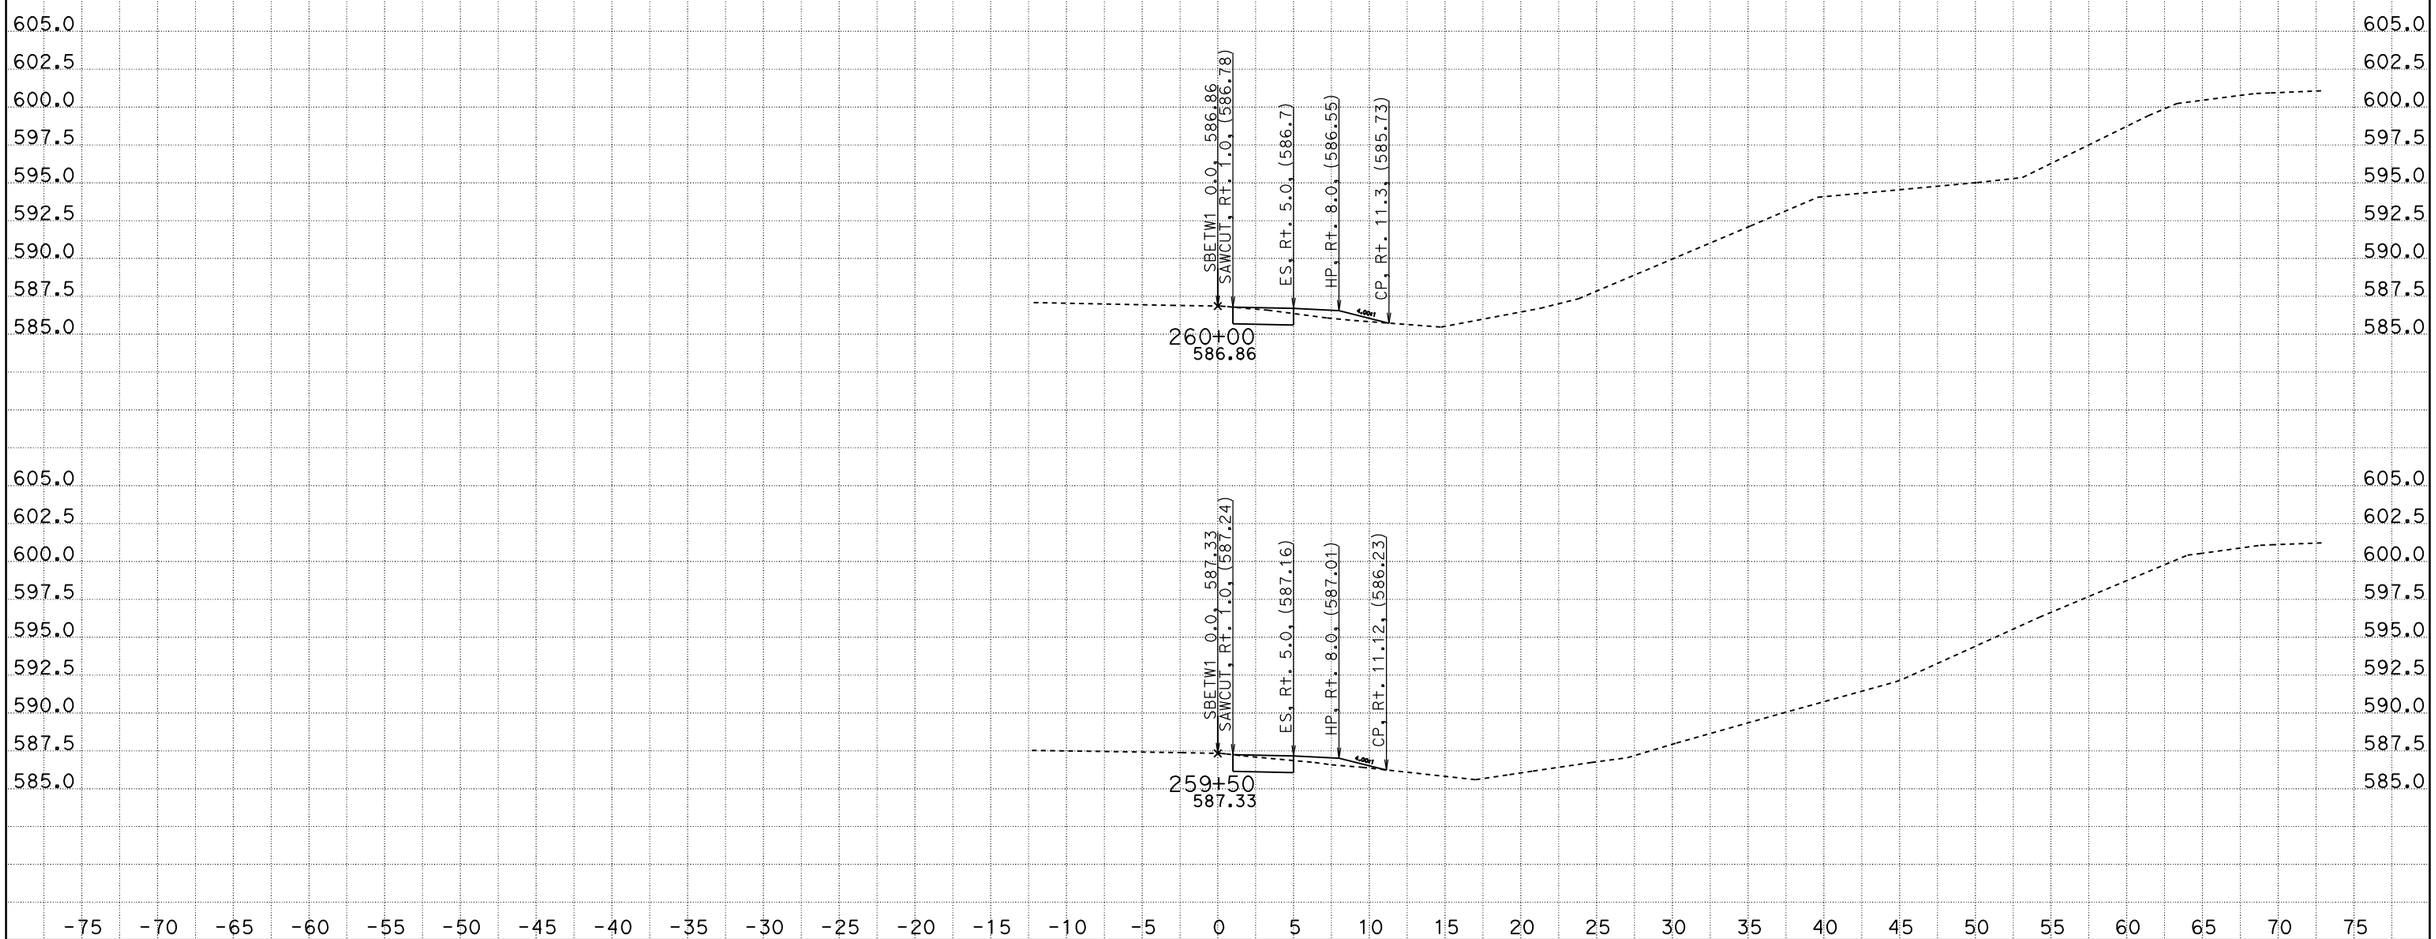

CREATED BY: SCOTT KIRKISH
DATE: 1/13/2012
KC Project: 5110005 File: D:\kcdata\5110005\design2.ear

CONTRACT: 05000203031 (05-1A2201)
DIST/CO/RTE/PM: 05-SB-101-78.4/82.2
PROJECT ID: 101 ORCUTT SHOULDER WIDENING

SCALE: 1" = 5' Horiz.
1" = 5' Vert.

All Dimensions are US Survey Feet

SBETW1
CROSS SECTIONS

DESIGN STUDY ONLY

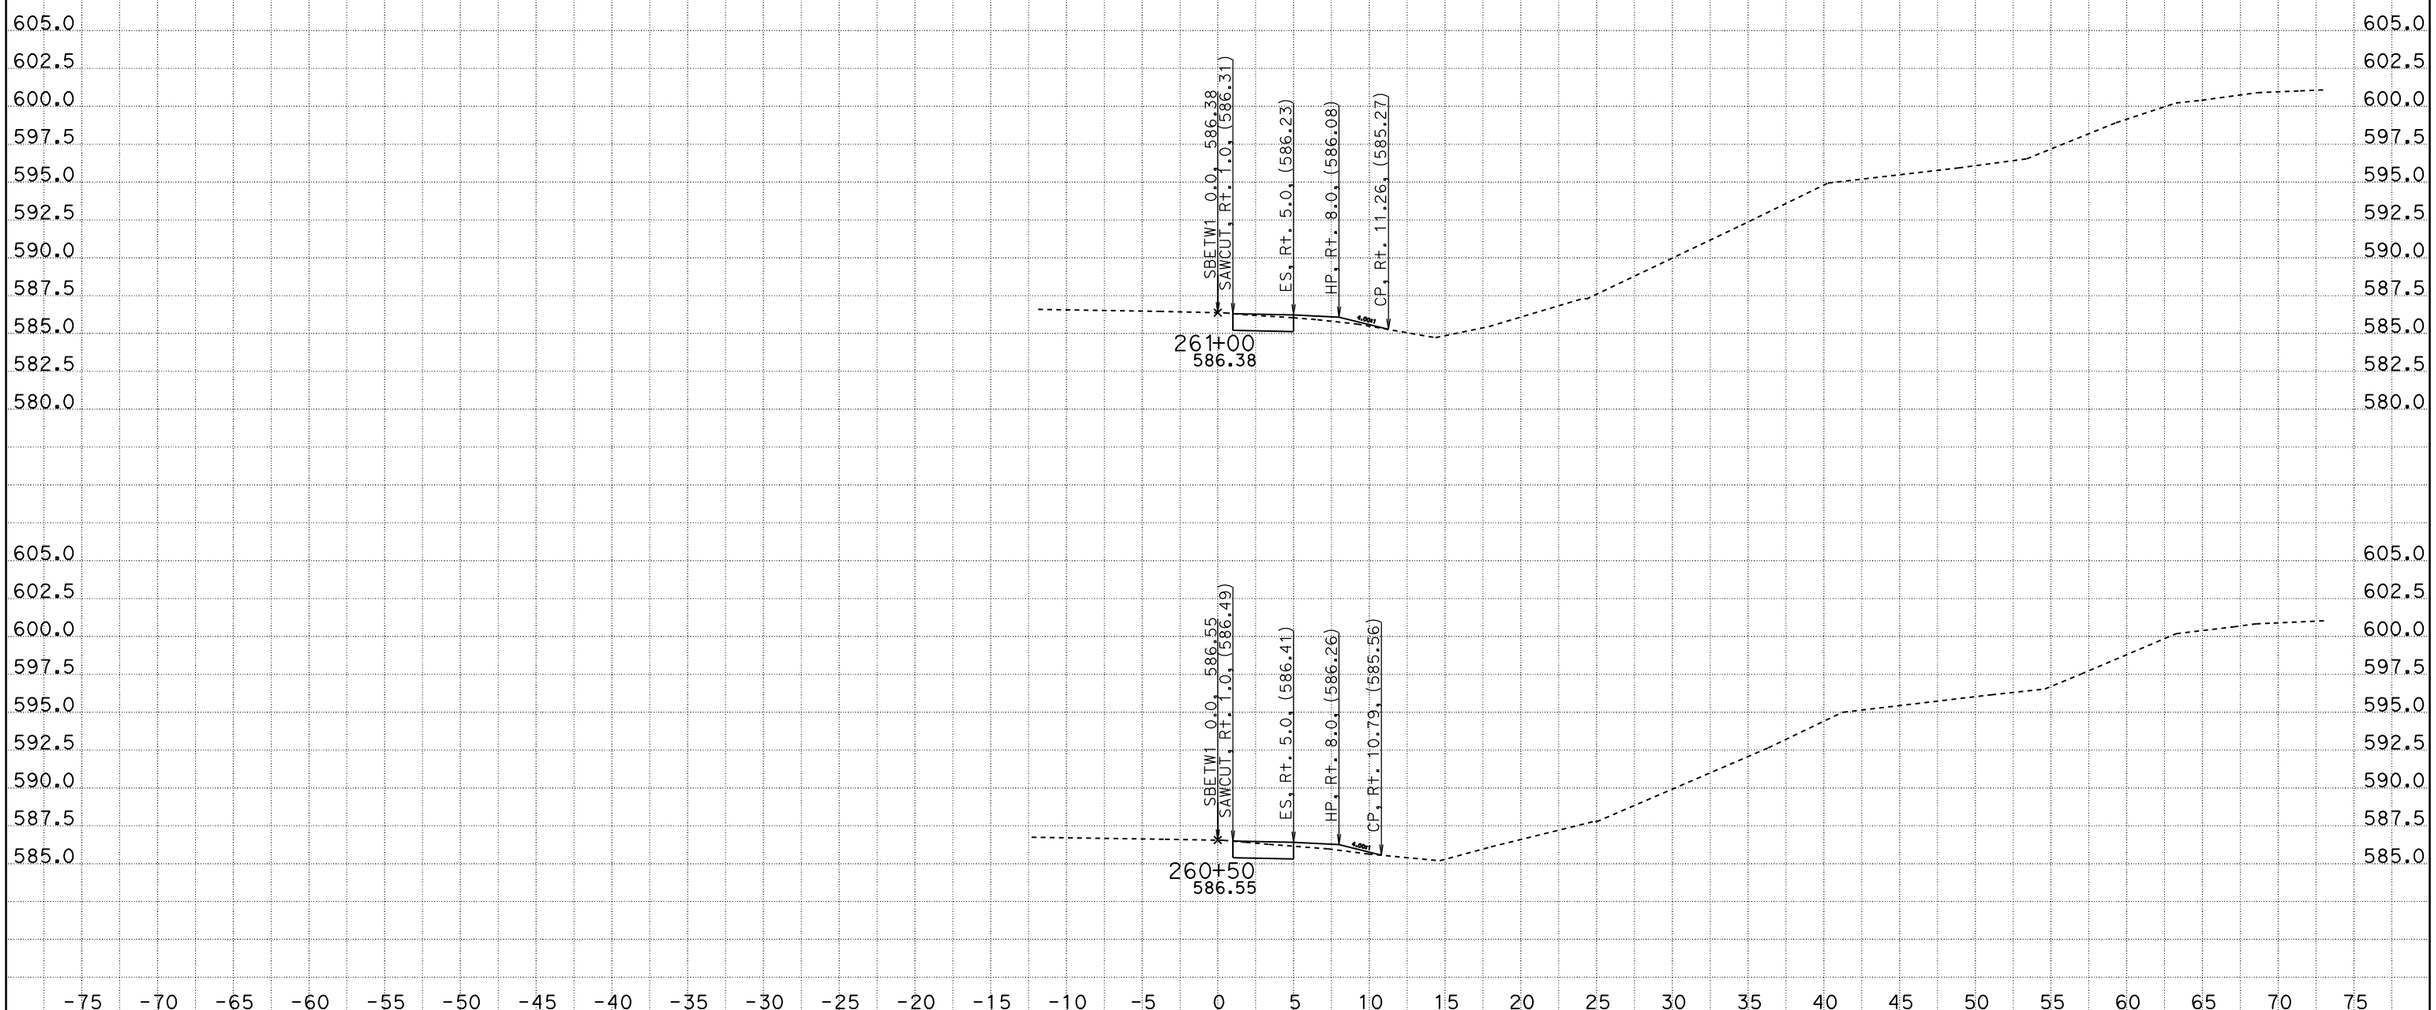

CREATED BY: SCOTT KIRKISH
DATE: 1/13/2012
KC Project: 5110005 File: D:\kcdata\5110005\design2.ear

CONTRACT: 05000203031 (05-1A2201)
DIST/CO/RTE/PM: 05-SB-101-78.4/82.2
PROJECT ID: 101 ORCUTT SHOULDER WIDENING

SCALE: 1" = 5' Horiz.
1" = 5' Vert.

All Dimensions are US Survey Feet

SBETW1
CROSS SECTIONS

DESIGN STUDY ONLY

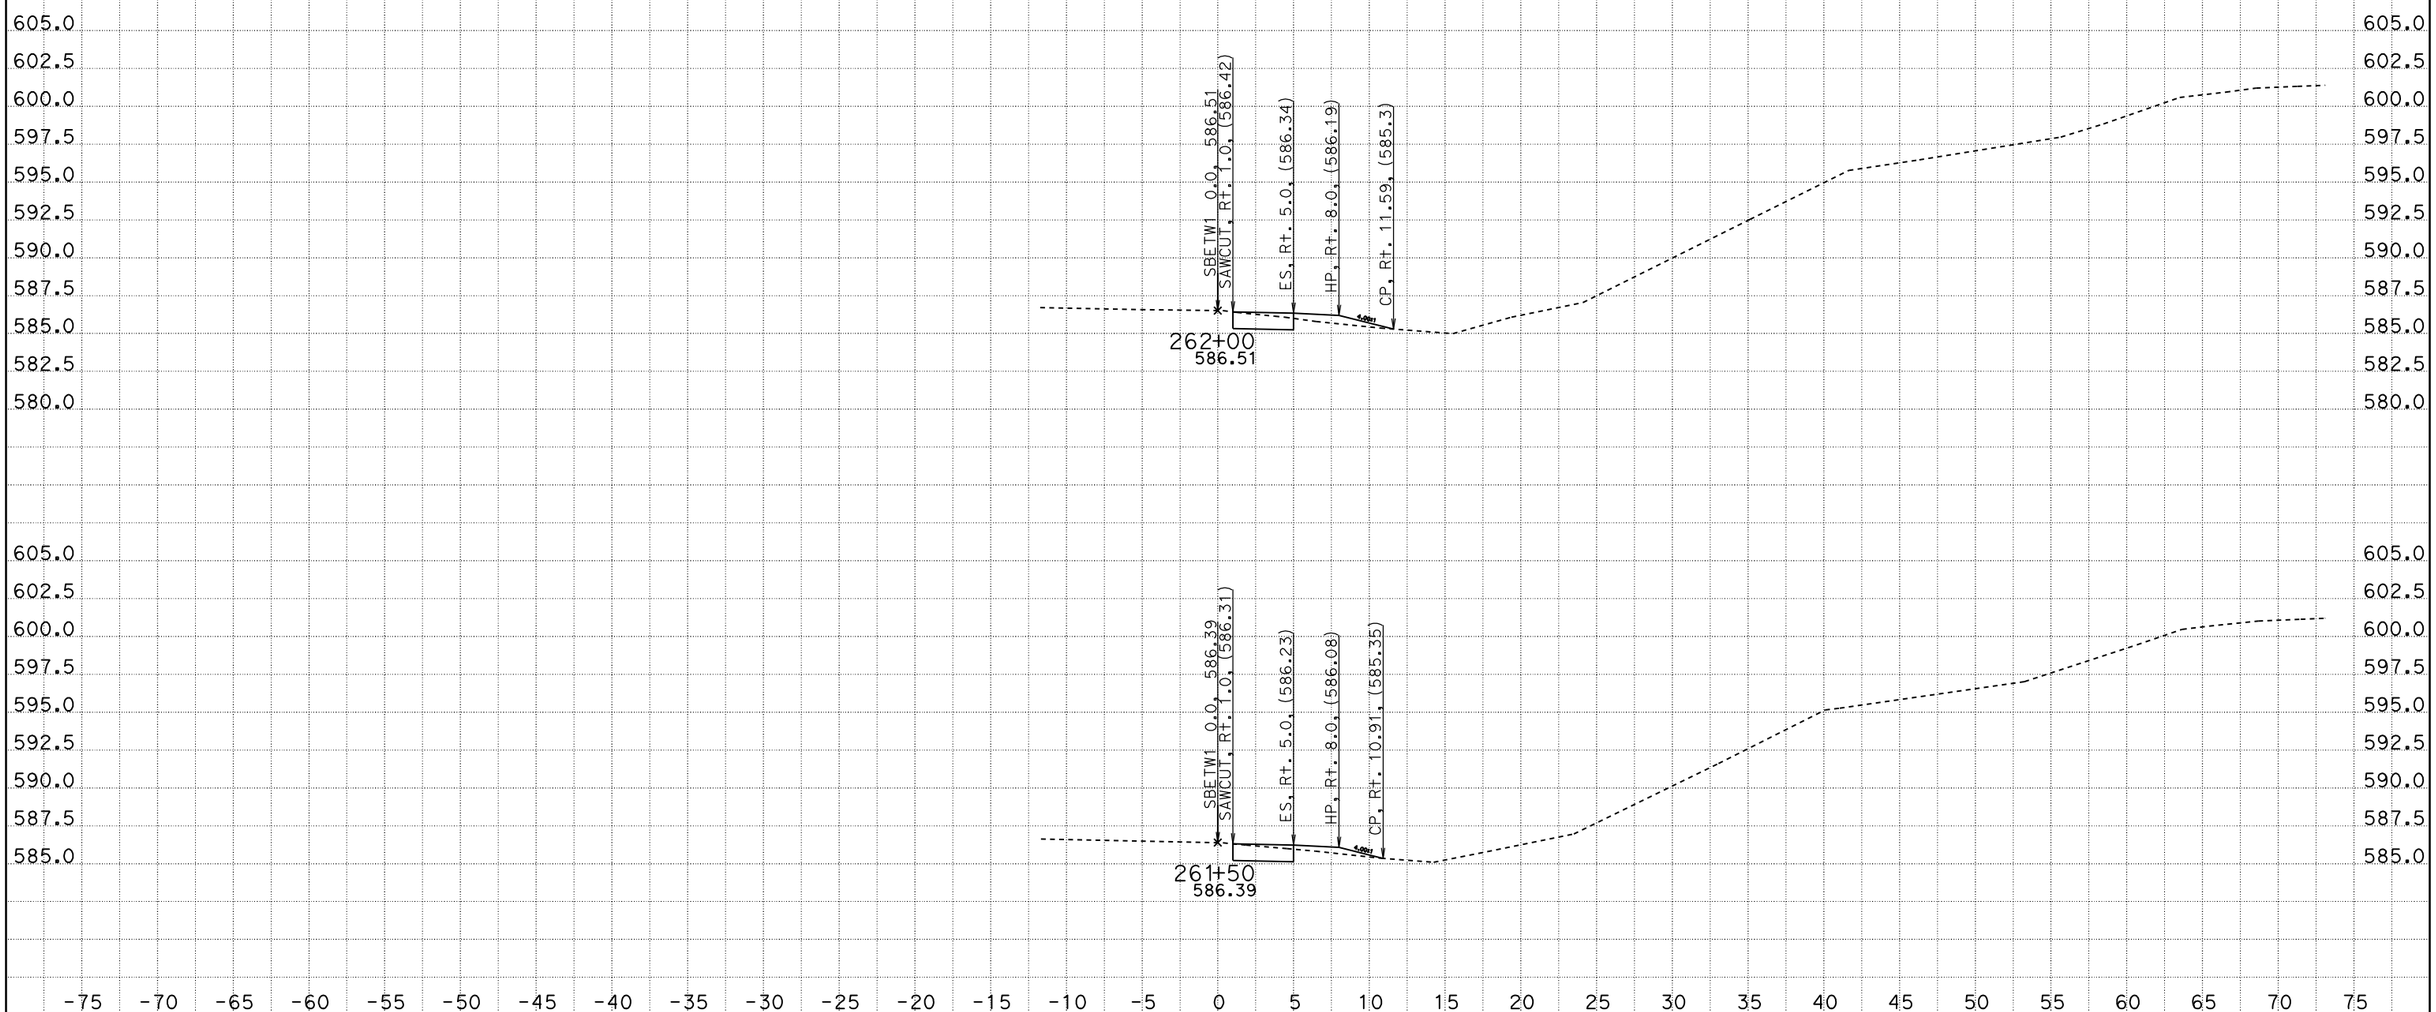

CREATED BY: SCOTT KIRKISH
DATE: 1/13/2012
KC Project: 5110005 File: D:\kcdata\5110005\design2.ear

CONTRACT: 05000203031 (05-1A2201)
DIST/CO/RTE/PM: 05-SB-101-78.4/82.2
PROJECT ID: 101 ORCUTT SHOULDER WIDENING

SCALE: 1" = 5' Horiz.
1" = 5' Vert.

All Dimensions are US Survey Feet

SBETW1
CROSS SECTIONS

DESIGN STUDY ONLY

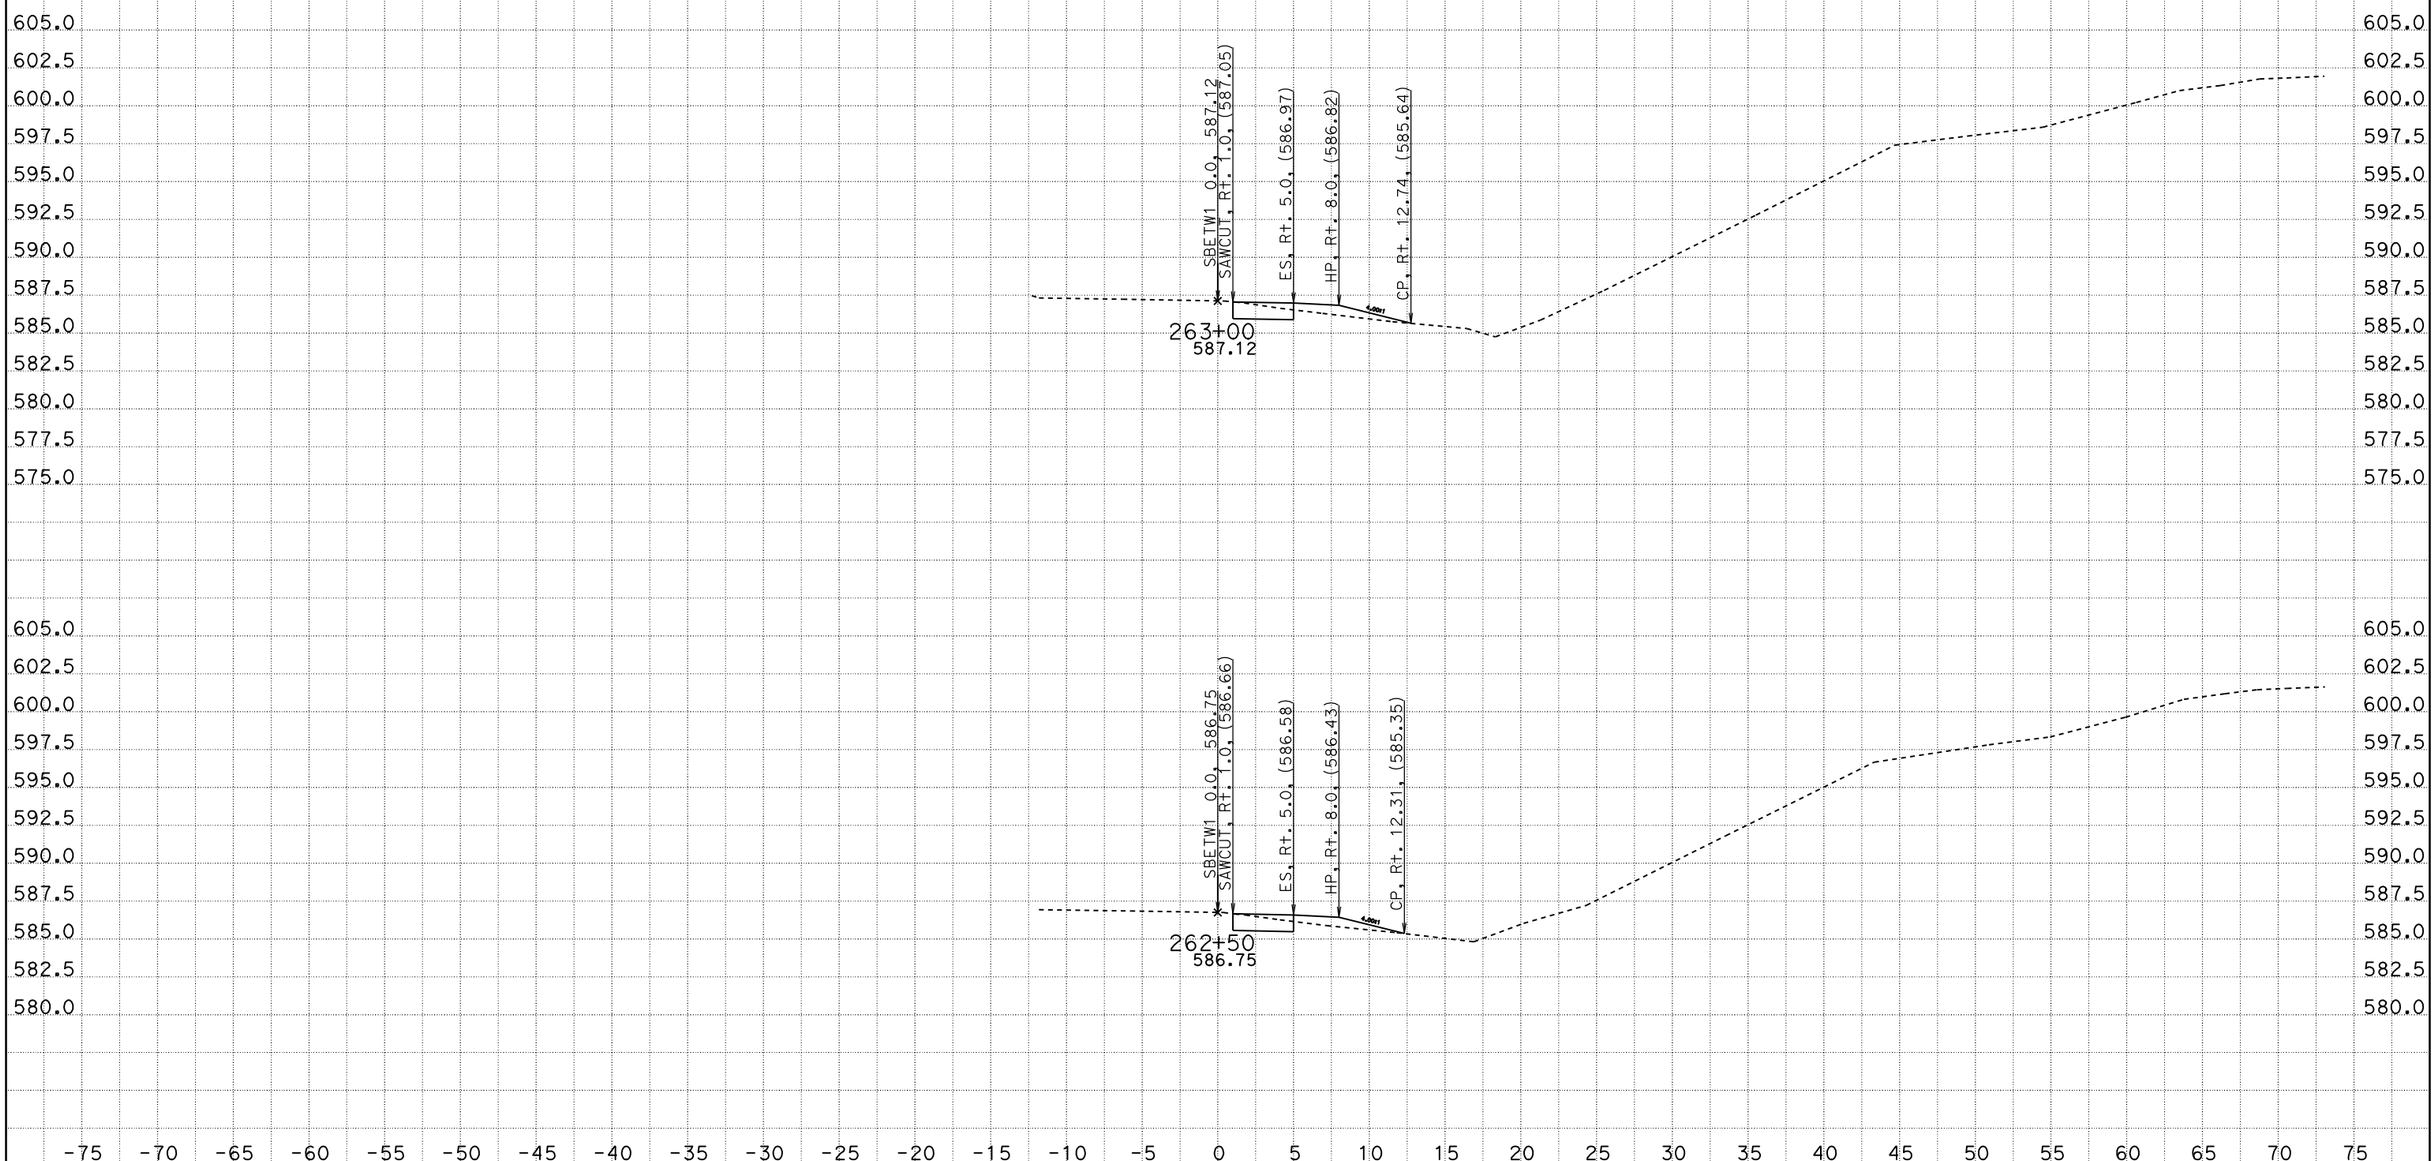

CREATED BY: SCOTT KIRKISH
DATE: 1/13/2012
KC Project: 5110005 File: D:\kcdata\5110005\design2.ear

CONTRACT: 05000203031 (05-1A2201)
DIST/CO/RTE/PM: 05-SB-101-78.4/82.2
PROJECT ID: 101 ORCUTT SHOULDER WIDENING

SCALE: 1" = 5' Horiz.
1" = 5' Vert.

All Dimensions are US Survey Feet

SBETW1
CROSS SECTIONS

DESIGN STUDY ONLY

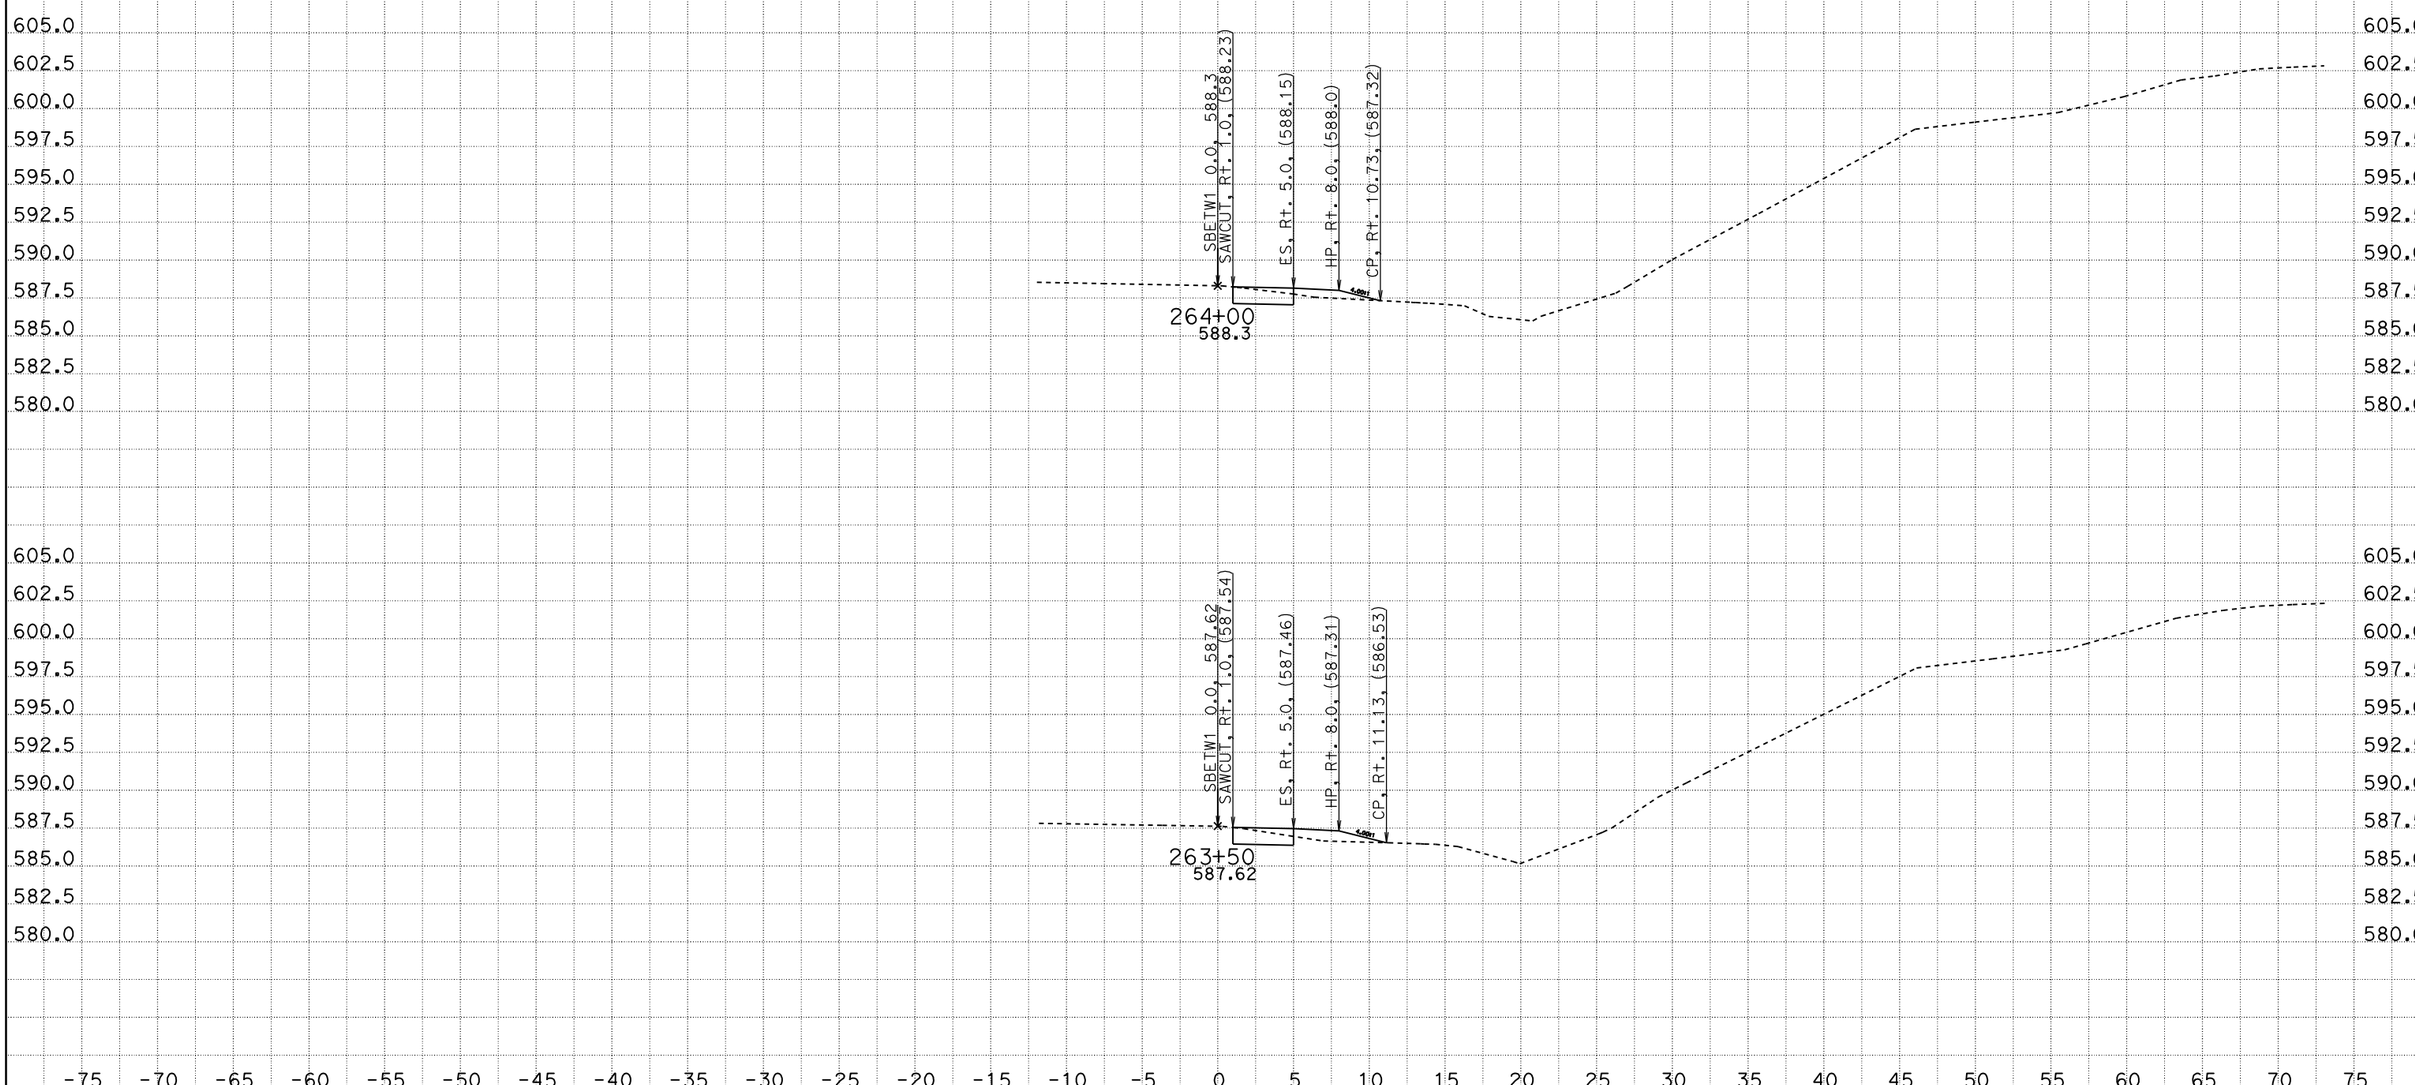

CREATED BY: SCOTT KIRKISH
DATE: 1/13/2012
KC Project: 5110005 File: D:\kcdata\5110005\design2.ear

CONTRACT: 05000203031 (05-1A2201)
DIST/CO/RTE/PM: 05-SB-101-78.4/82.2
PROJECT ID: 101 ORCUTT SHOULDER WIDENING

SCALE: 1" = 5' Horiz.
1" = 5' Vert.

All Dimensions are US Survey Feet

SBETW1
CROSS SECTIONS

DESIGN STUDY ONLY

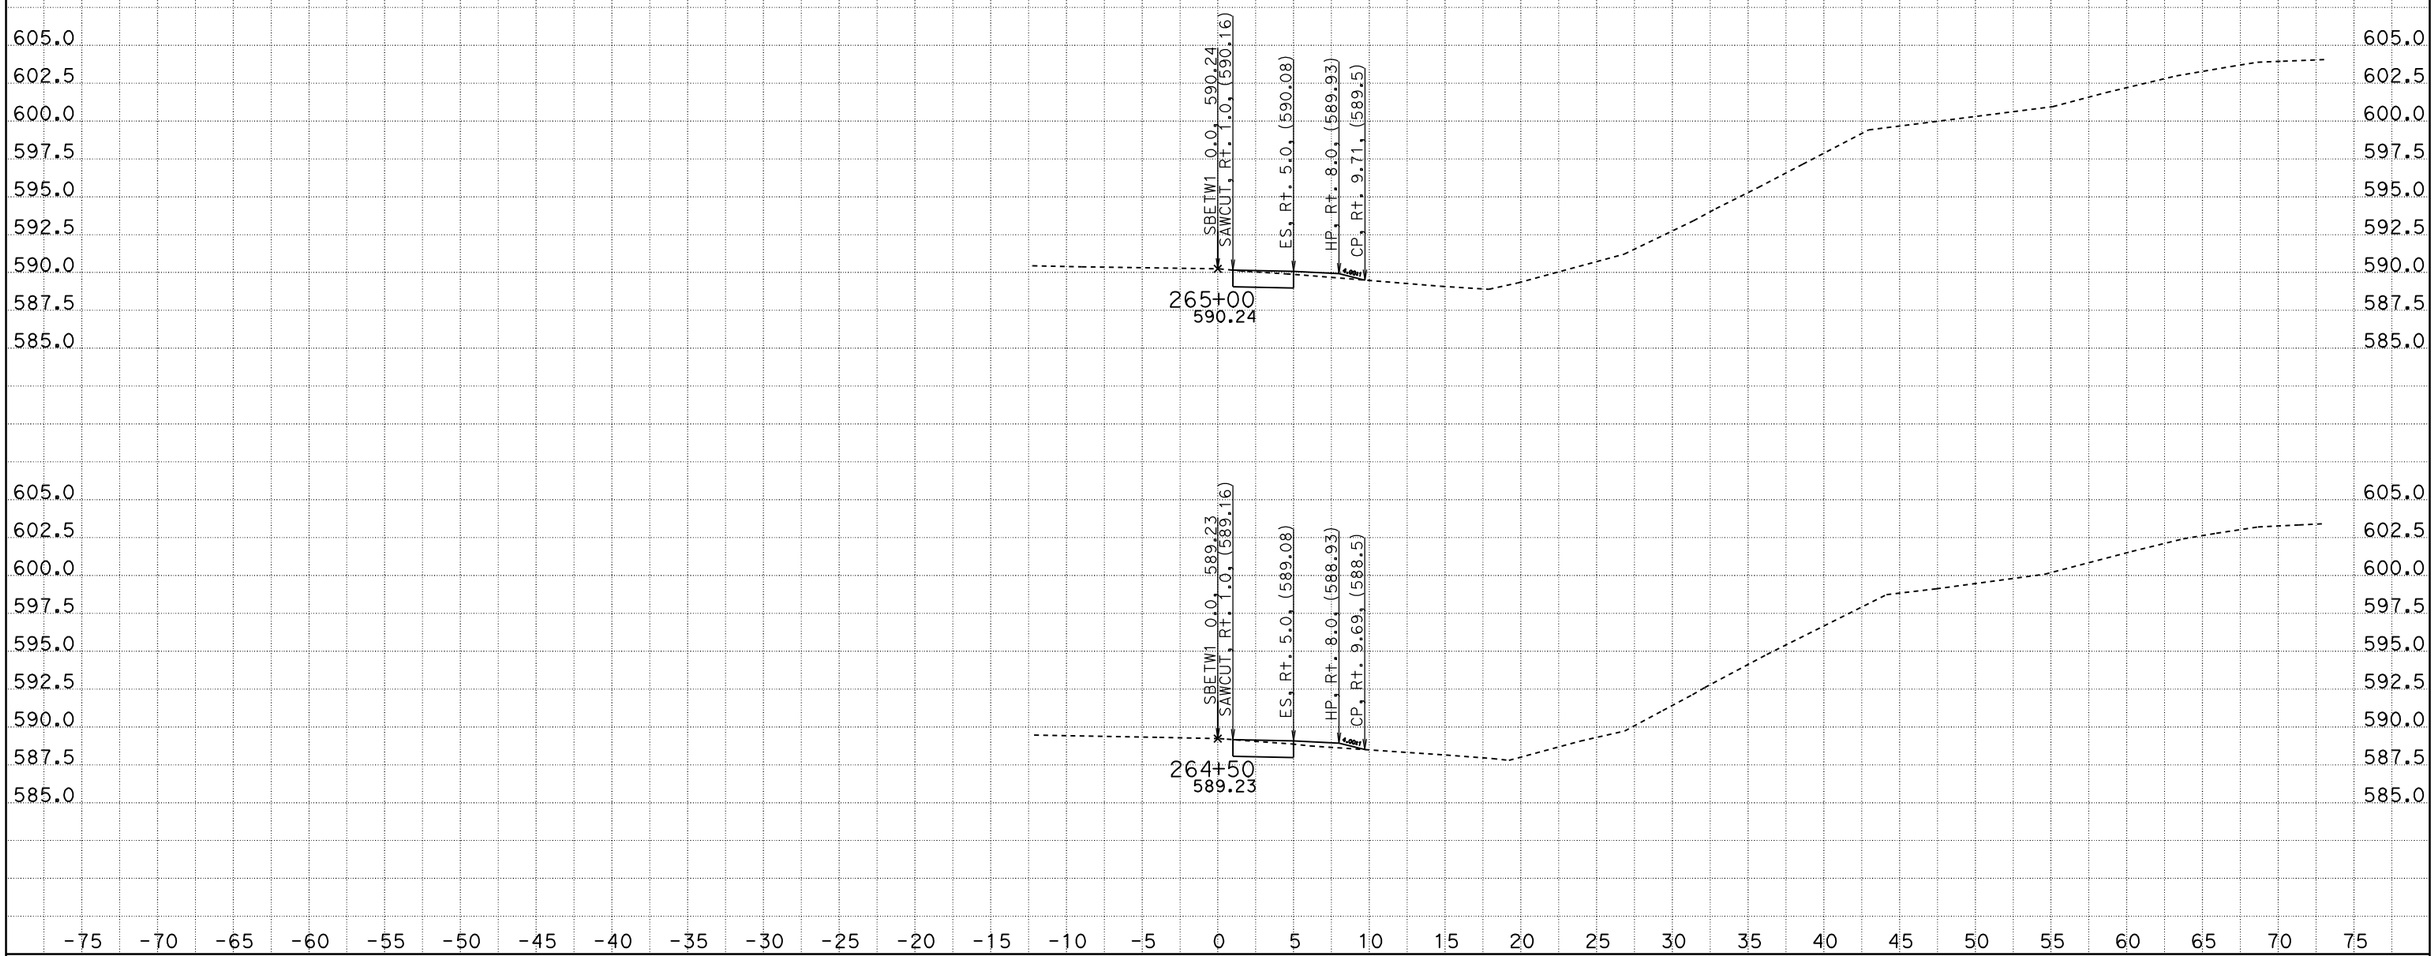

CREATED BY: SCOTT KIRKISH
DATE: 1/13/2012
KC Project: 5110005 File: D:\kcdata\5110005\design2.ear

CONTRACT: 05000203031 (05-1A2201)
DIST/CO/RTE/PM: 05-SB-101-78.4/82.2
PROJECT ID: 101 ORCUTT SHOULDER WIDENING

SCALE: 1" = 5' Horiz.
1" = 5' Vert.

All Dimensions are US Survey Feet

SBETW1
CROSS SECTIONS

DESIGN STUDY ONLY

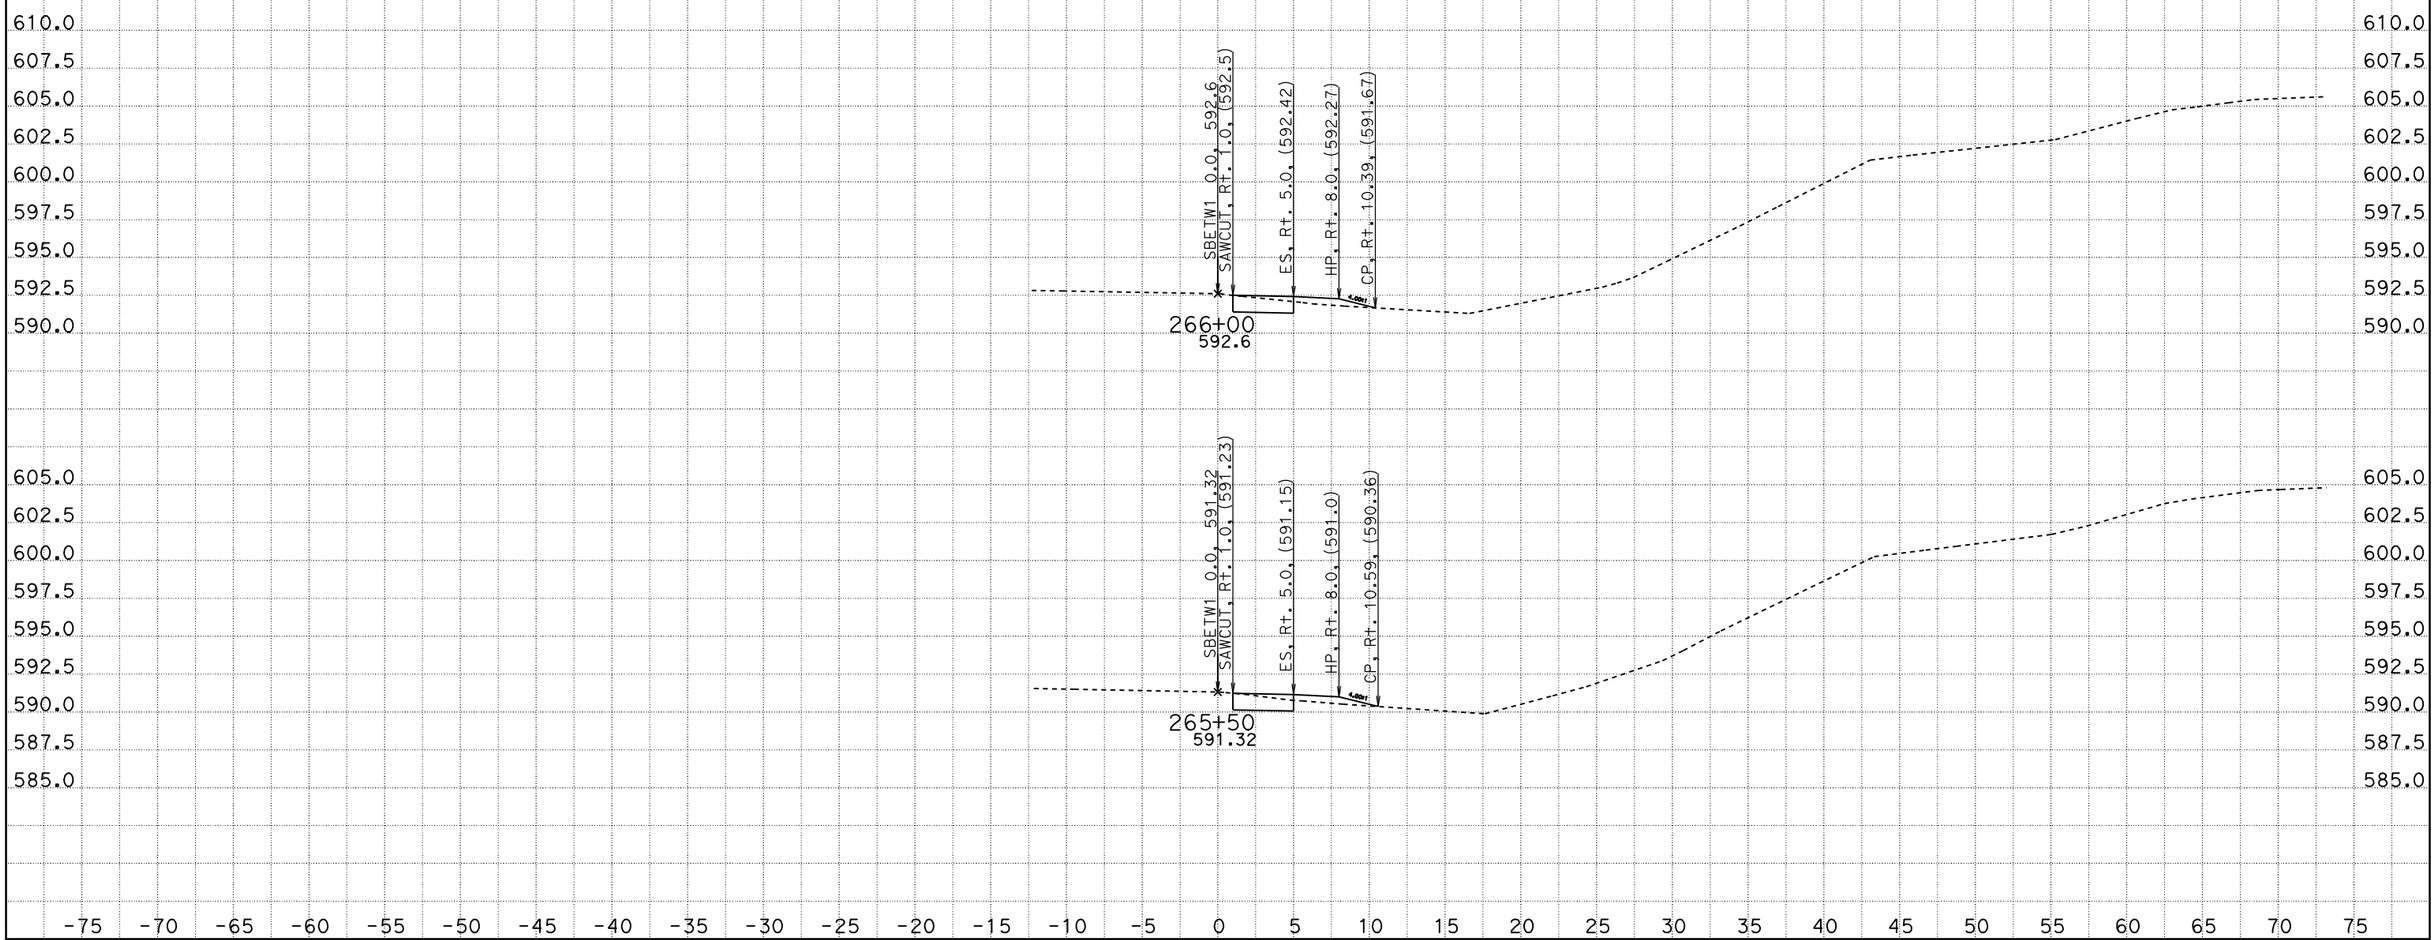

CREATED BY: SCOTT KIRKISH
DATE: 1/13/2012
KC Project: 5110005 File: D:\kcdata\5110005\design2.ear

CONTRACT: 05000203031 (05-1A2201)
DIST/CO/RTE/PM: 05-SB-101-78.4/82.2
PROJECT ID: 101 ORCUTT SHOULDER WIDENING

SCALE: 1" = 5' Horiz.
1" = 5' Vert.

All Dimensions are US Survey Feet

SBETW1
CROSS SECTIONS

DESIGN STUDY ONLY

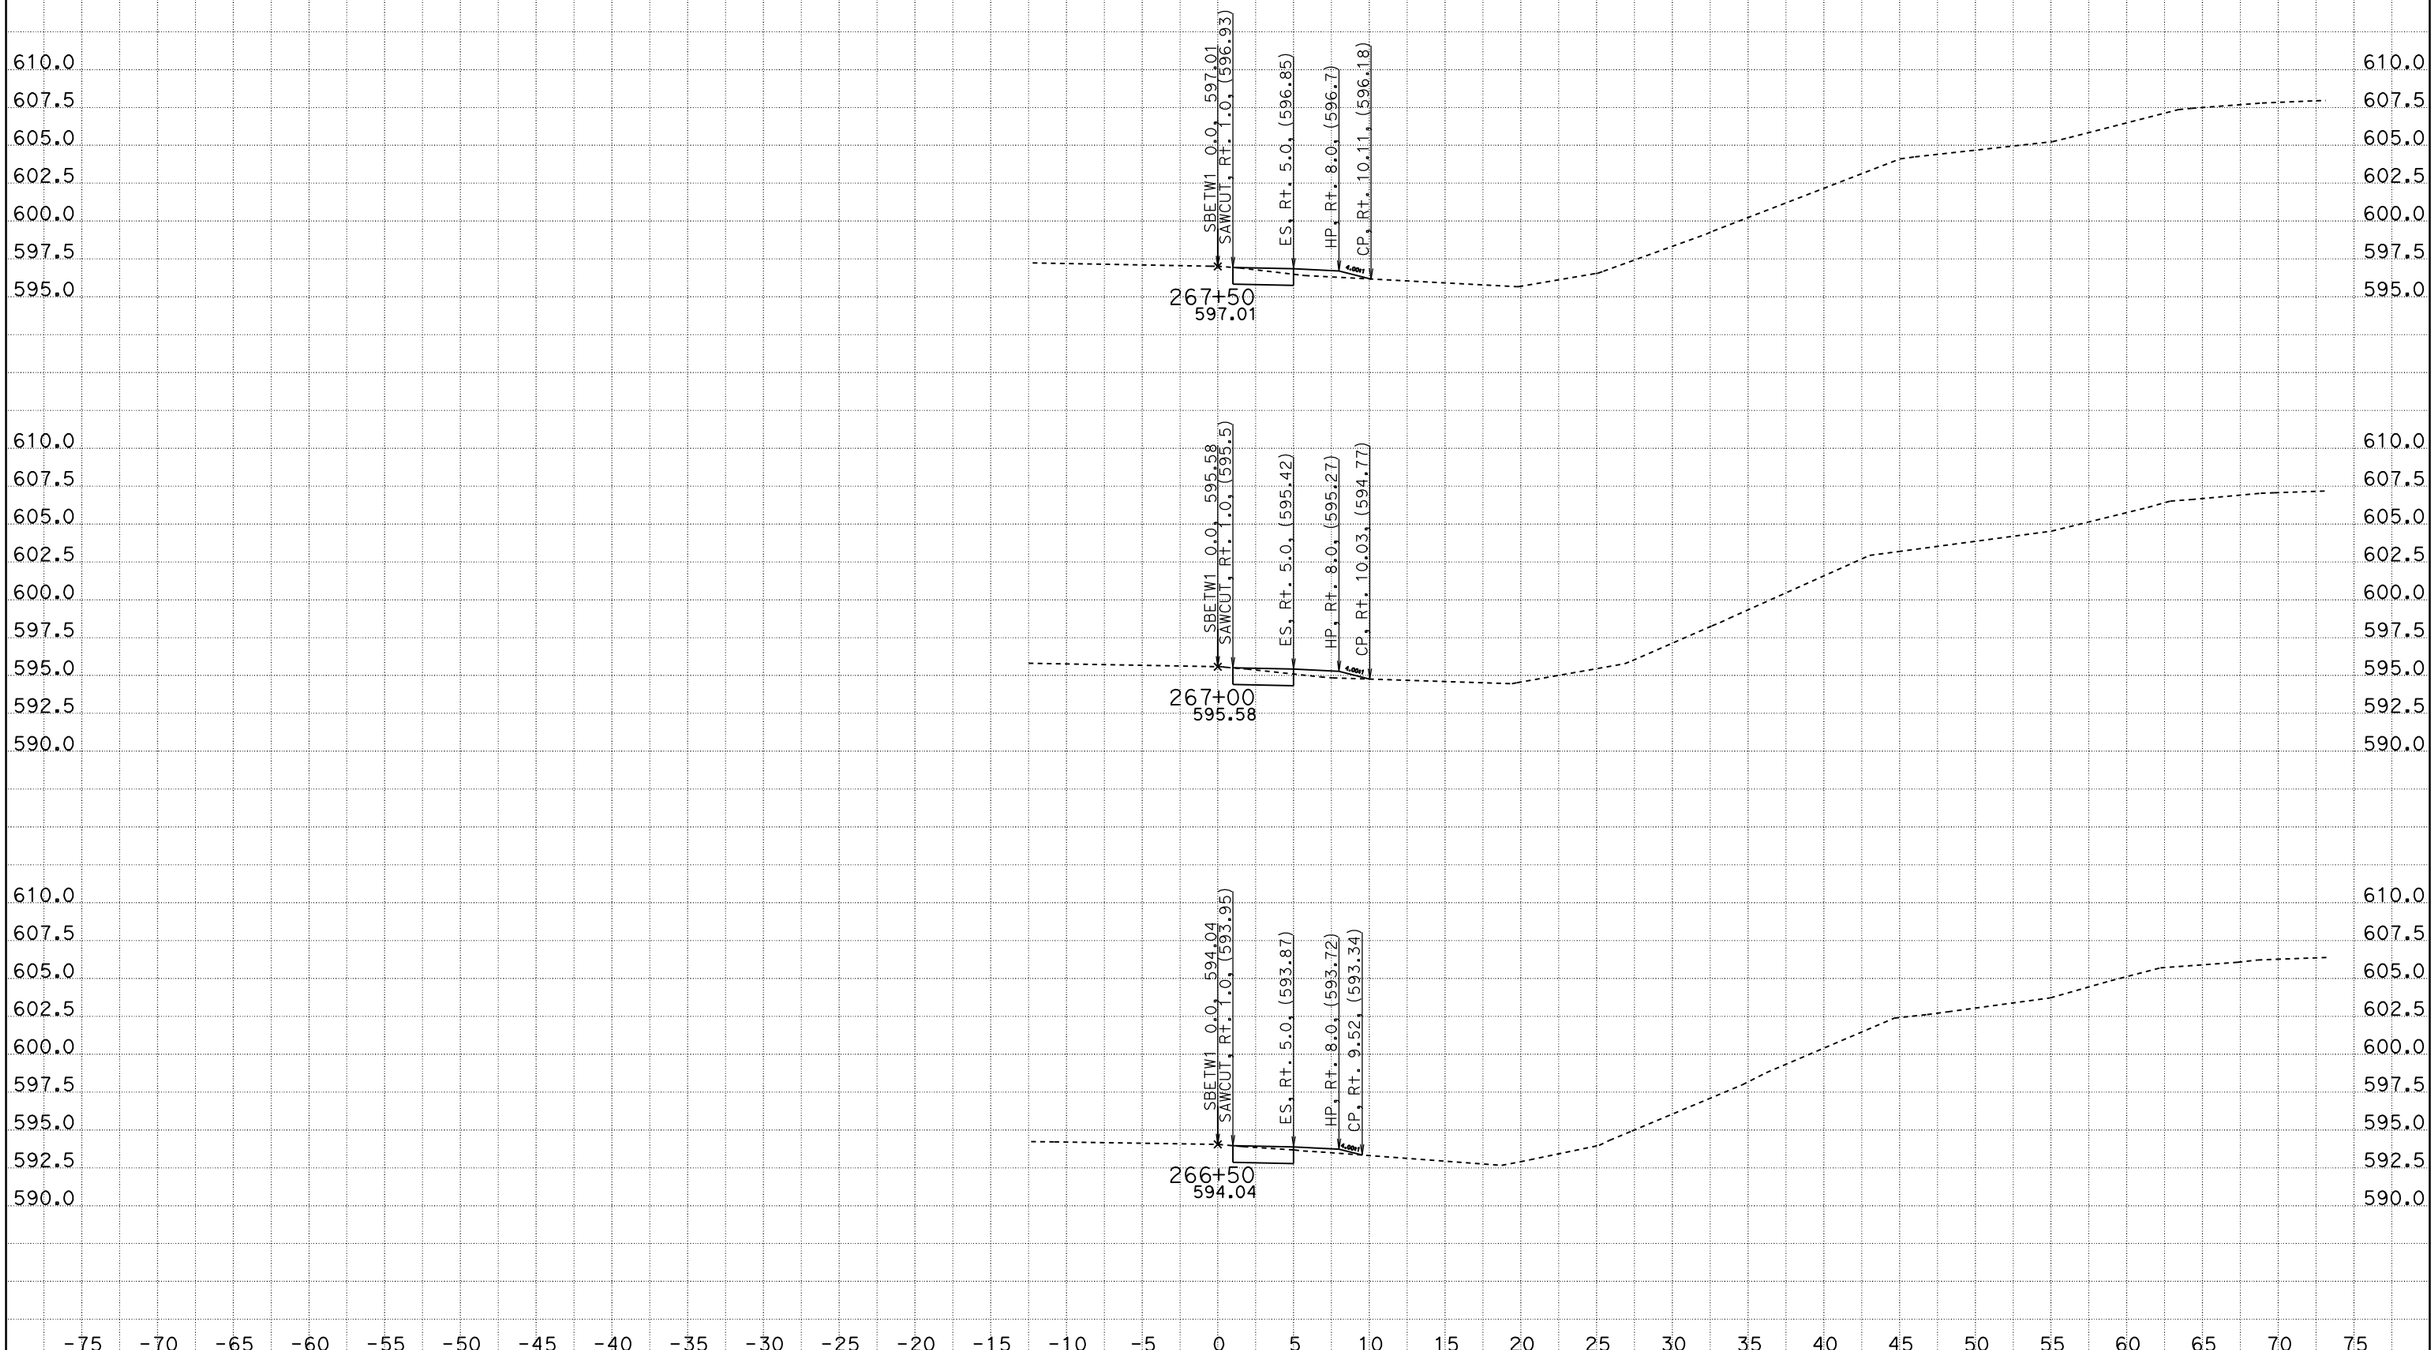

CREATED BY: SCOTT KIRKISH
DATE: 1/13/2012
KC Project: 5110005 File: D:\kcdata\5110005\design2.ear

CONTRACT: 05000203031 (05-1A2201)
DIST/CO/RTE/PM: 05-SB-101-78.4/82.2
PROJECT ID: 101 ORCUTT SHOULDER WIDENING

SCALE: 1" = 5' Horiz.
1" = 5' Vert.

All Dimensions are US Survey Feet

SBETW1
CROSS SECTIONS

DESIGN STUDY ONLY

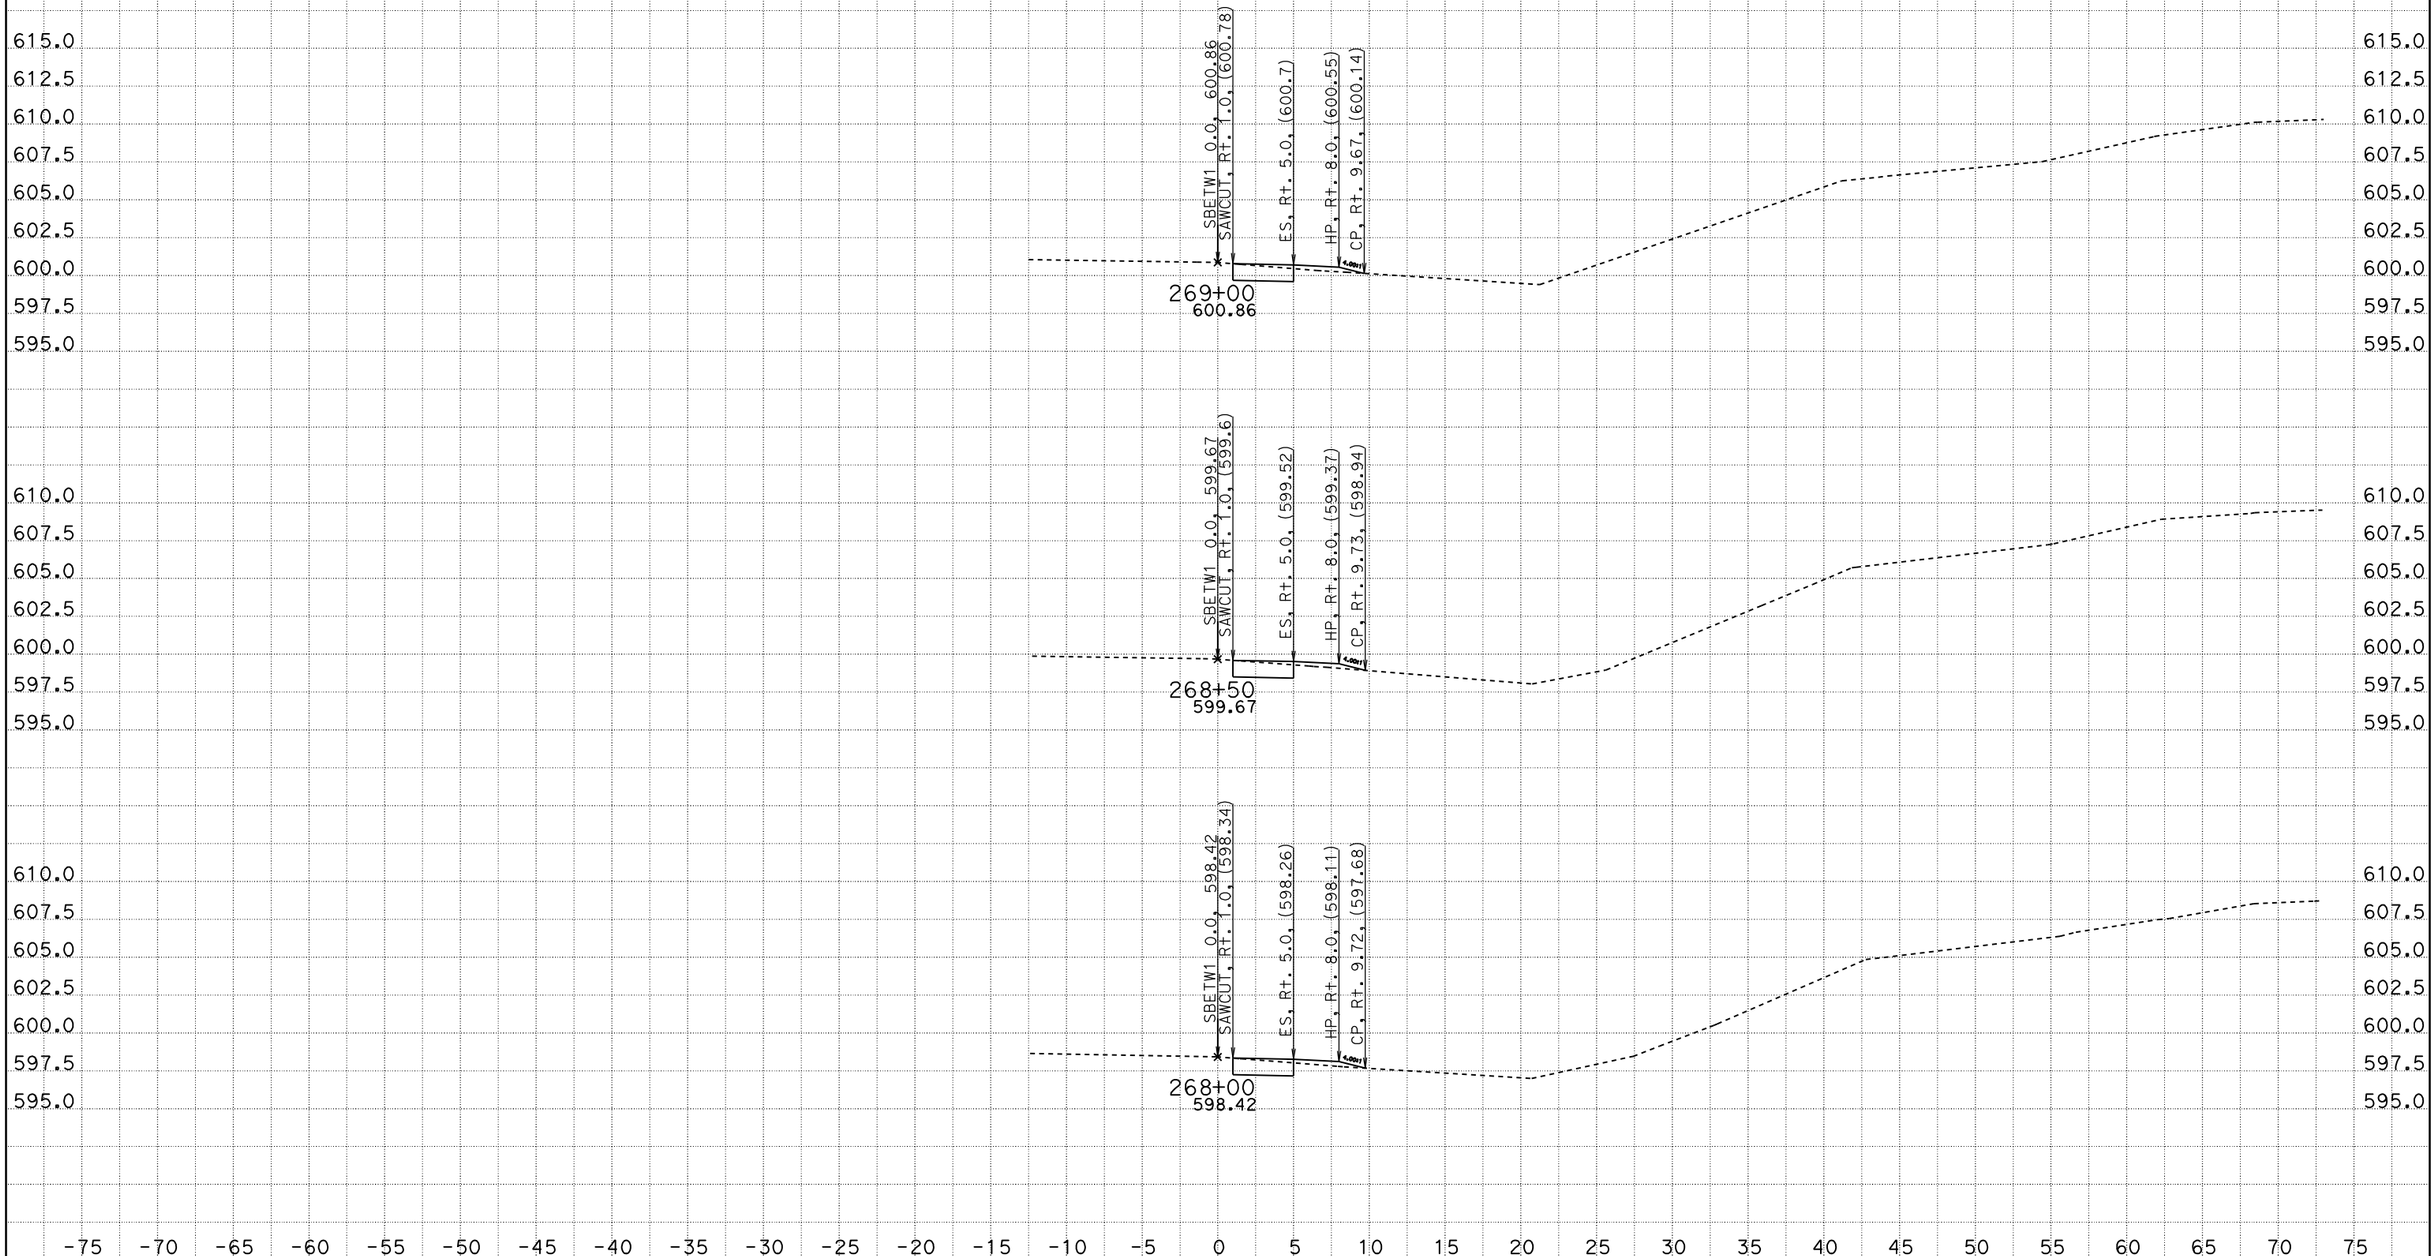

CREATED BY: SCOTT KIRKISH
DATE: 1/13/2012
KC Project: 5110005 File: D:\kcdata\5110005\design2.ear

CONTRACT: 05000203031 (05-1A2201)
DIST/CO/RTE/PM: 05-SB-101-78.4/82.2
PROJECT ID: 101 ORCUTT SHOULDER WIDENING

SCALE: 1" = 5' Horiz.
1" = 5' Vert.

All Dimensions are US Survey Feet

SBETW1
CROSS SECTIONS

DESIGN STUDY ONLY

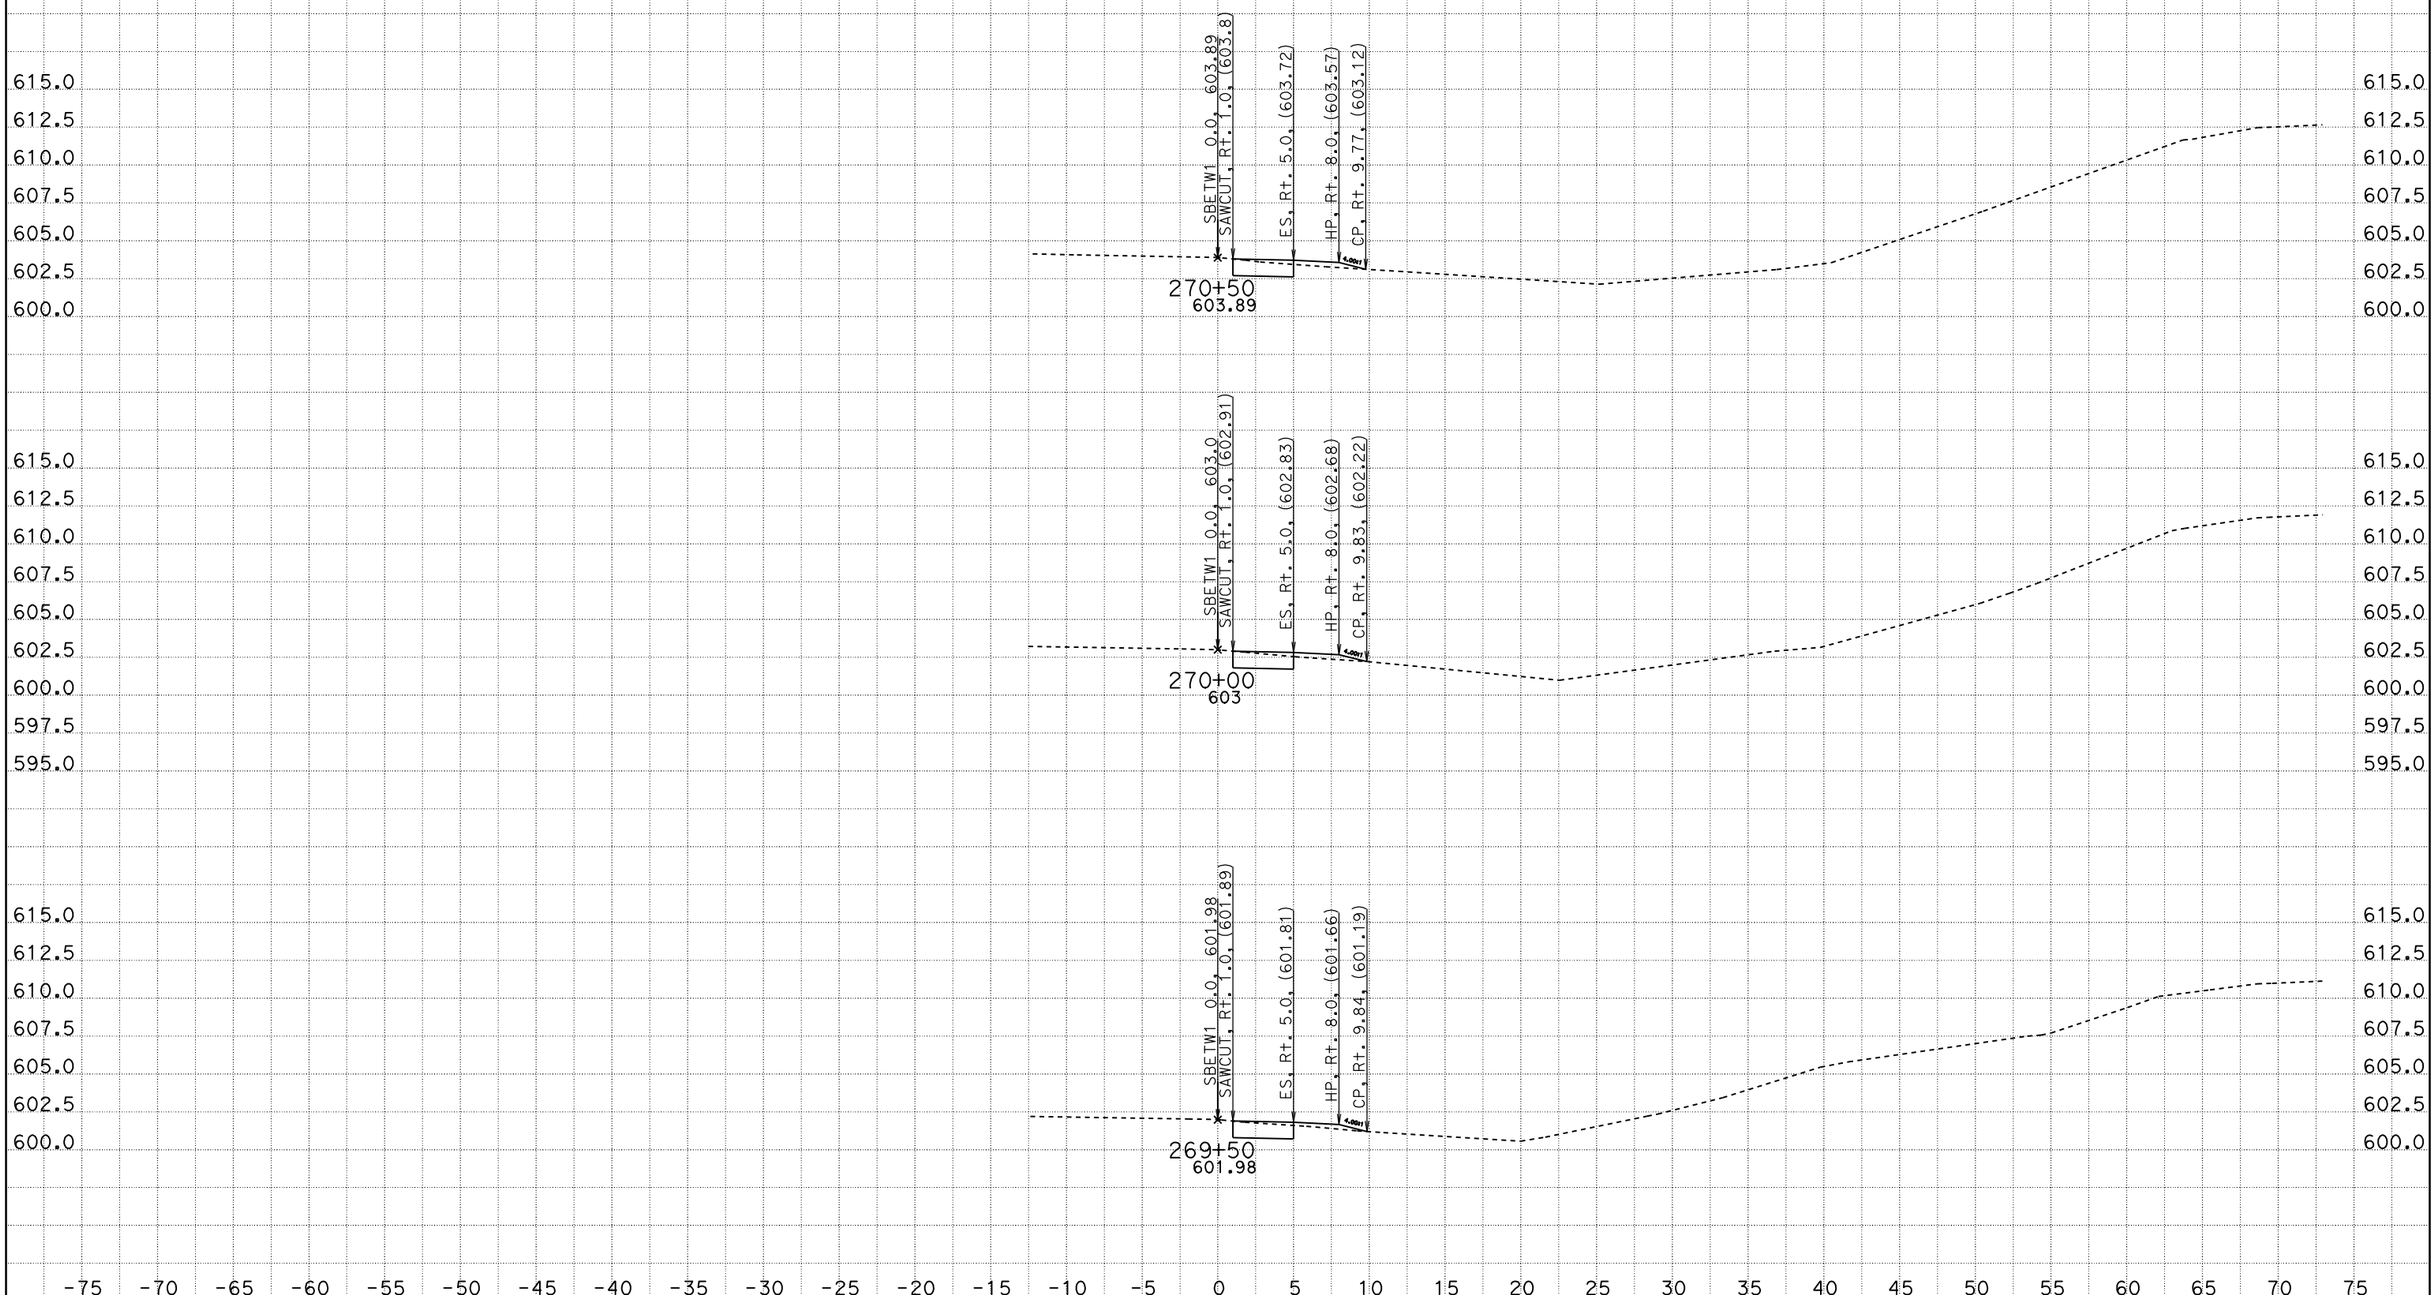

CREATED BY: SCOTT KIRKISH
DATE: 1/13/2012
KC Project: 5110005 File: D:\kcdata\5110005\design2.ear

CONTRACT: 05000203031 (05-1A2201)
DIST/CO/RTE/PM: 05-SB-101-78.4/82.2
PROJECT ID: 101 ORCUTT SHOULDER WIDENING

SCALE: 1" = 5' Horiz.
1" = 5' Vert.

All Dimensions are US Survey Feet

SBETW1
CROSS SECTIONS

DESIGN STUDY ONLY

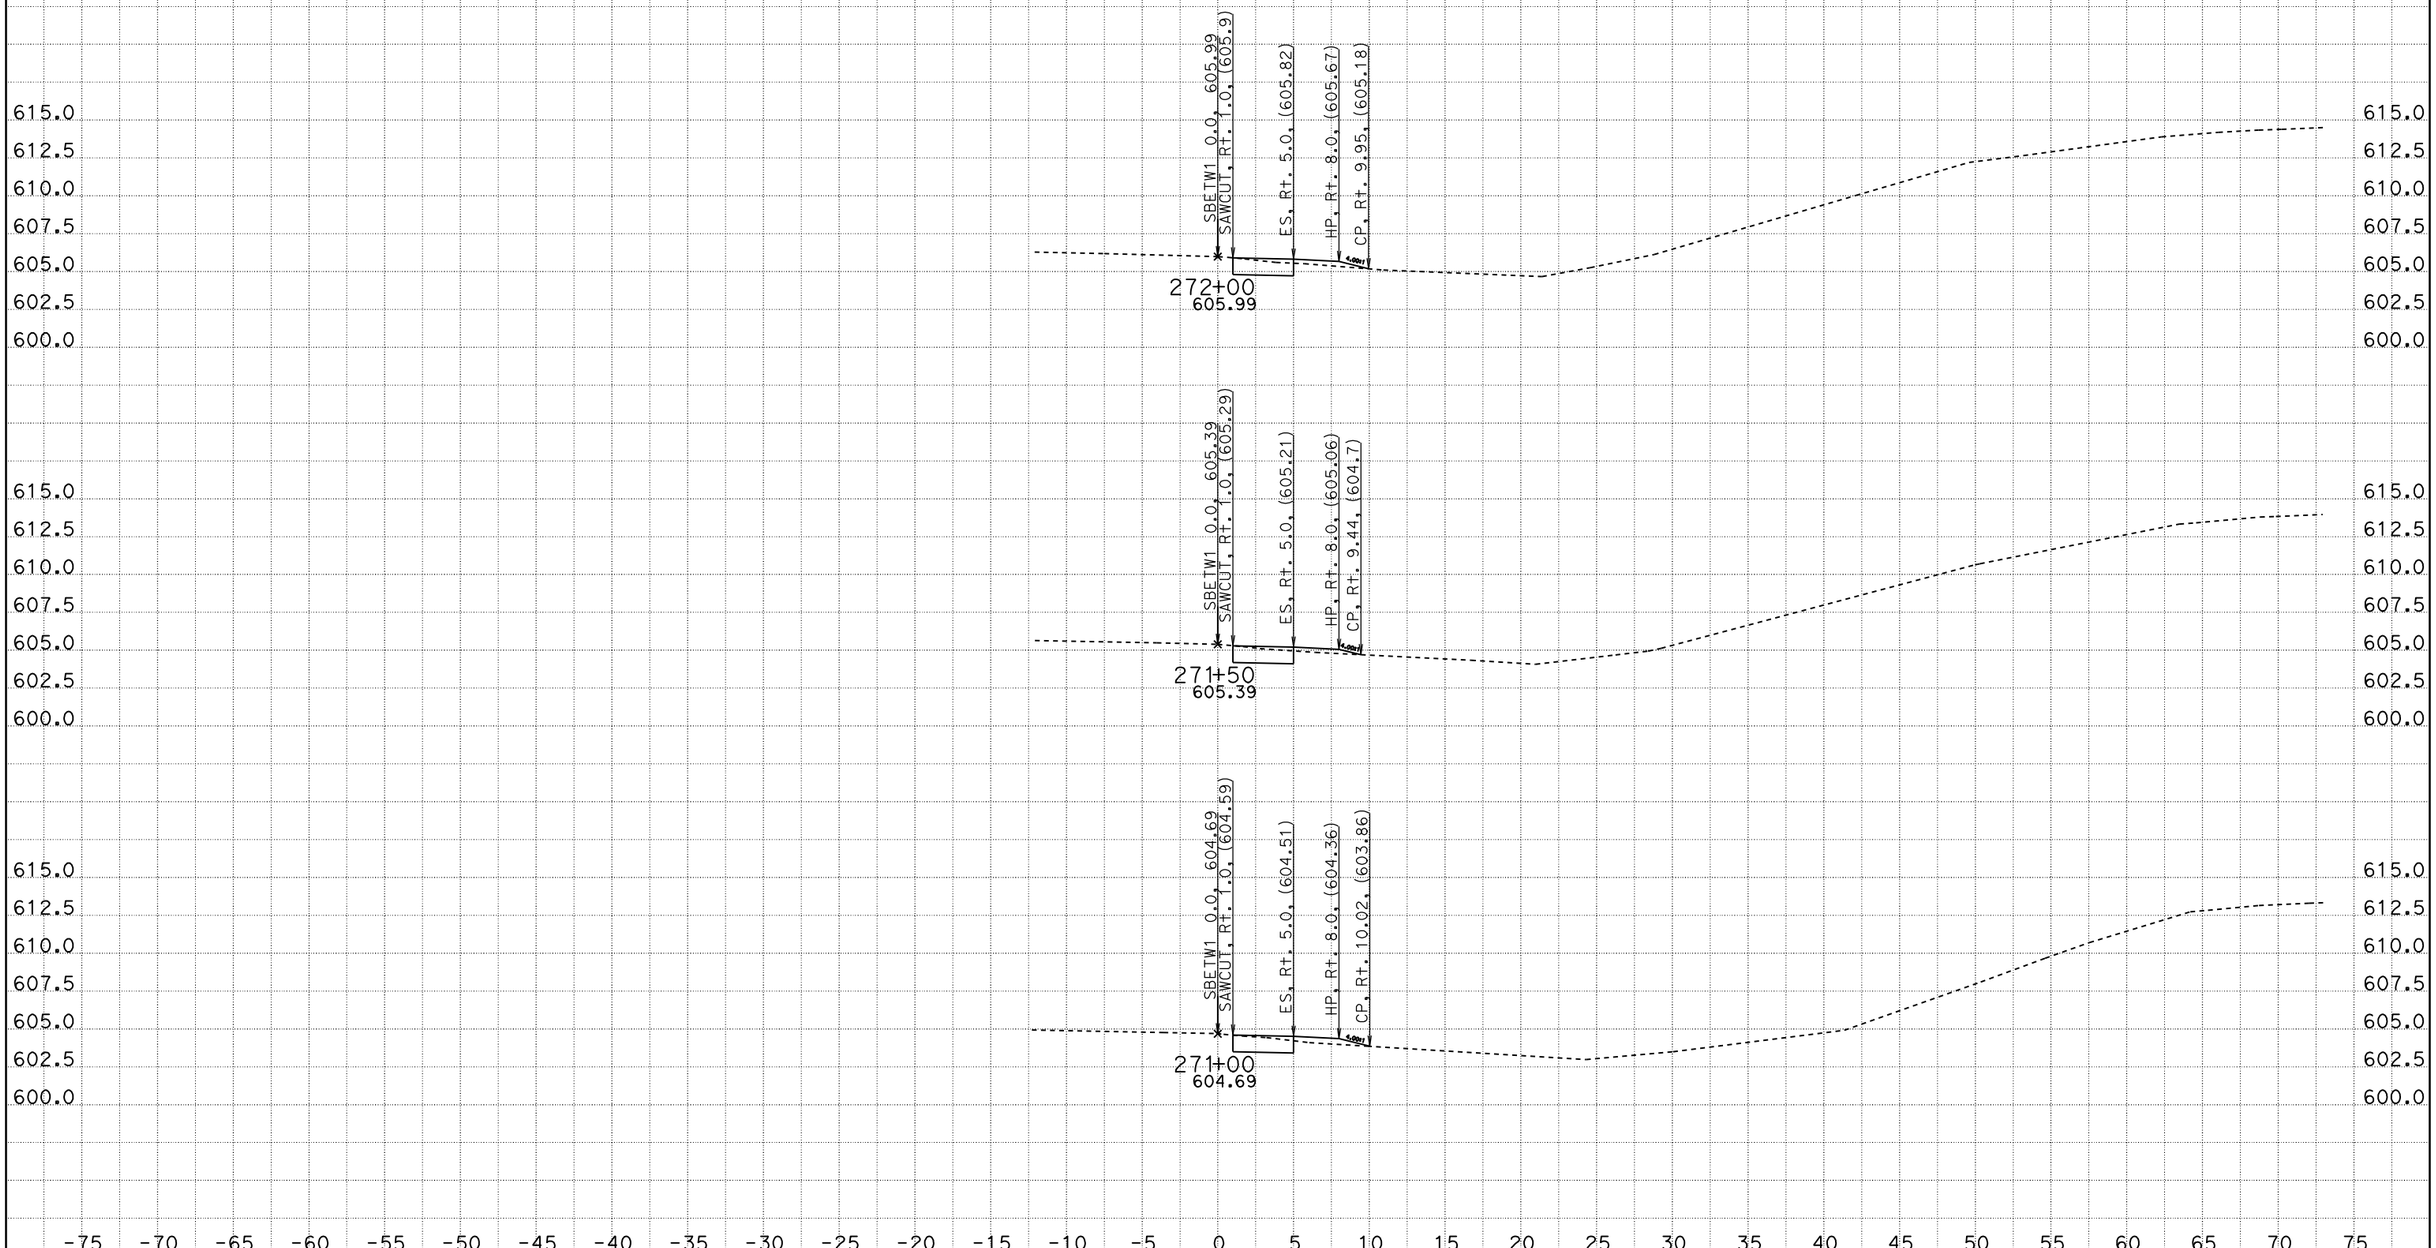

CREATED BY: SCOTT KIRKISH
DATE: 1/13/2012
KC Project: 5110005 File: D:\kcdata\5110005\design2.ear

CONTRACT: 05000203031 (05-1A2201)
DIST/CO/RTE/PM: 05-SB-101-78.4/82.2
PROJECT ID: 101 ORCUTT SHOULDER WIDENING

SCALE: 1" = 5' Horiz.
1" = 5' Vert.

All Dimensions are US Survey Feet

SBETW1
CROSS SECTIONS

DESIGN STUDY ONLY

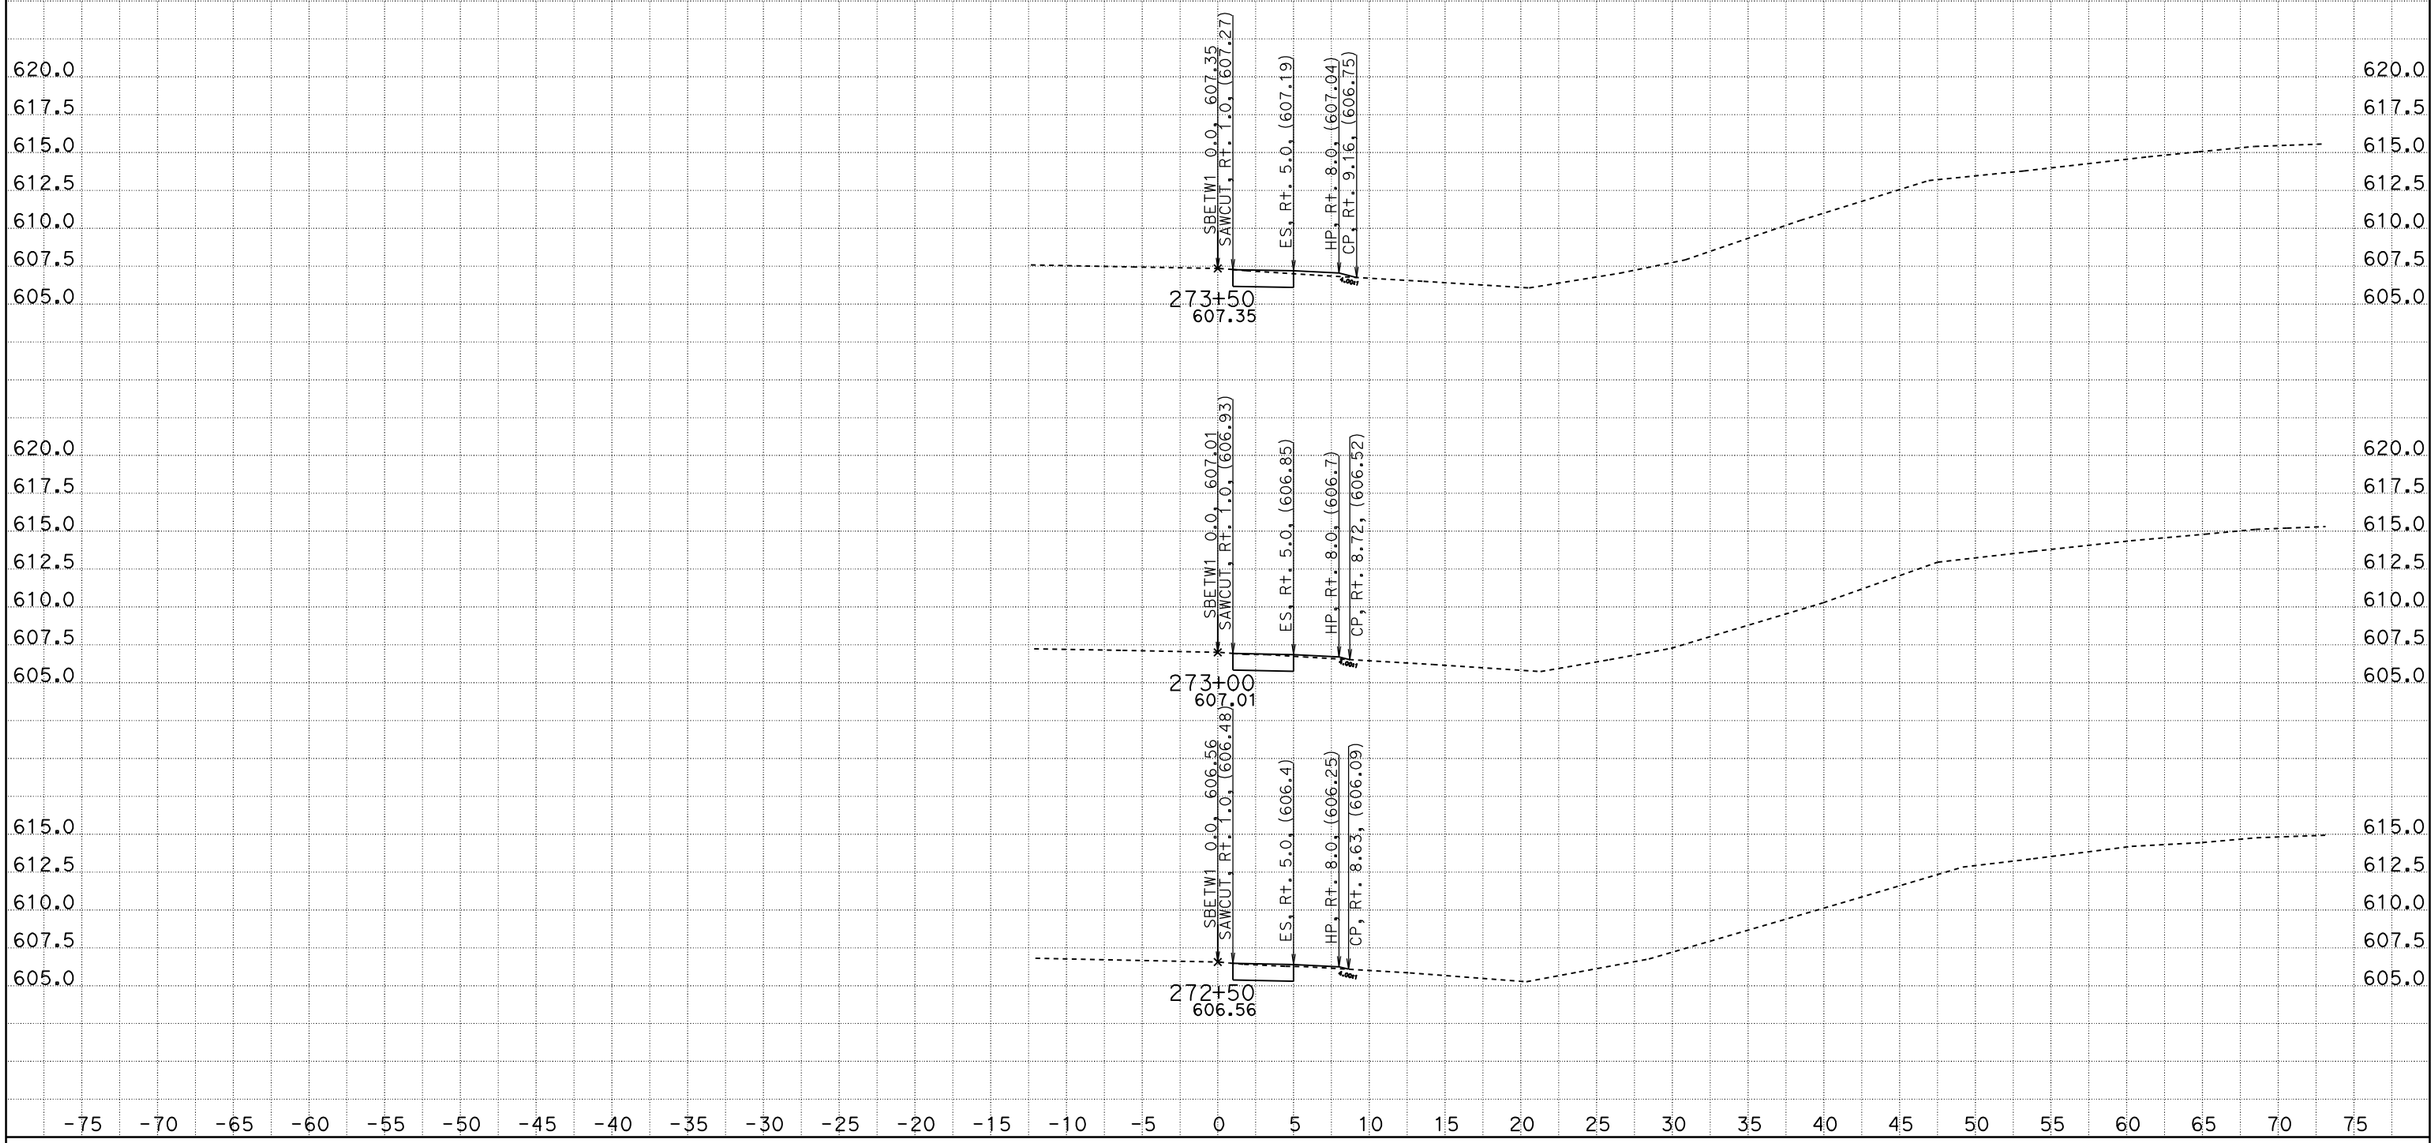

CREATED BY: SCOTT KIRKISH
DATE: 1/13/2012
KC Project: 5110005 File: D:\kcdata\5110005\design2.ear

CONTRACT: 05000203031 (05-1A2201)
DIST/CO/RTE/PM: 05-SB-101-78.4/82.2
PROJECT ID: 101 ORCUTT SHOULDER WIDENING

SCALE: 1" = 5' Horiz.
1" = 5' Vert.

All Dimensions are US Survey Feet

SBETW1
CROSS SECTIONS

DESIGN STUDY ONLY

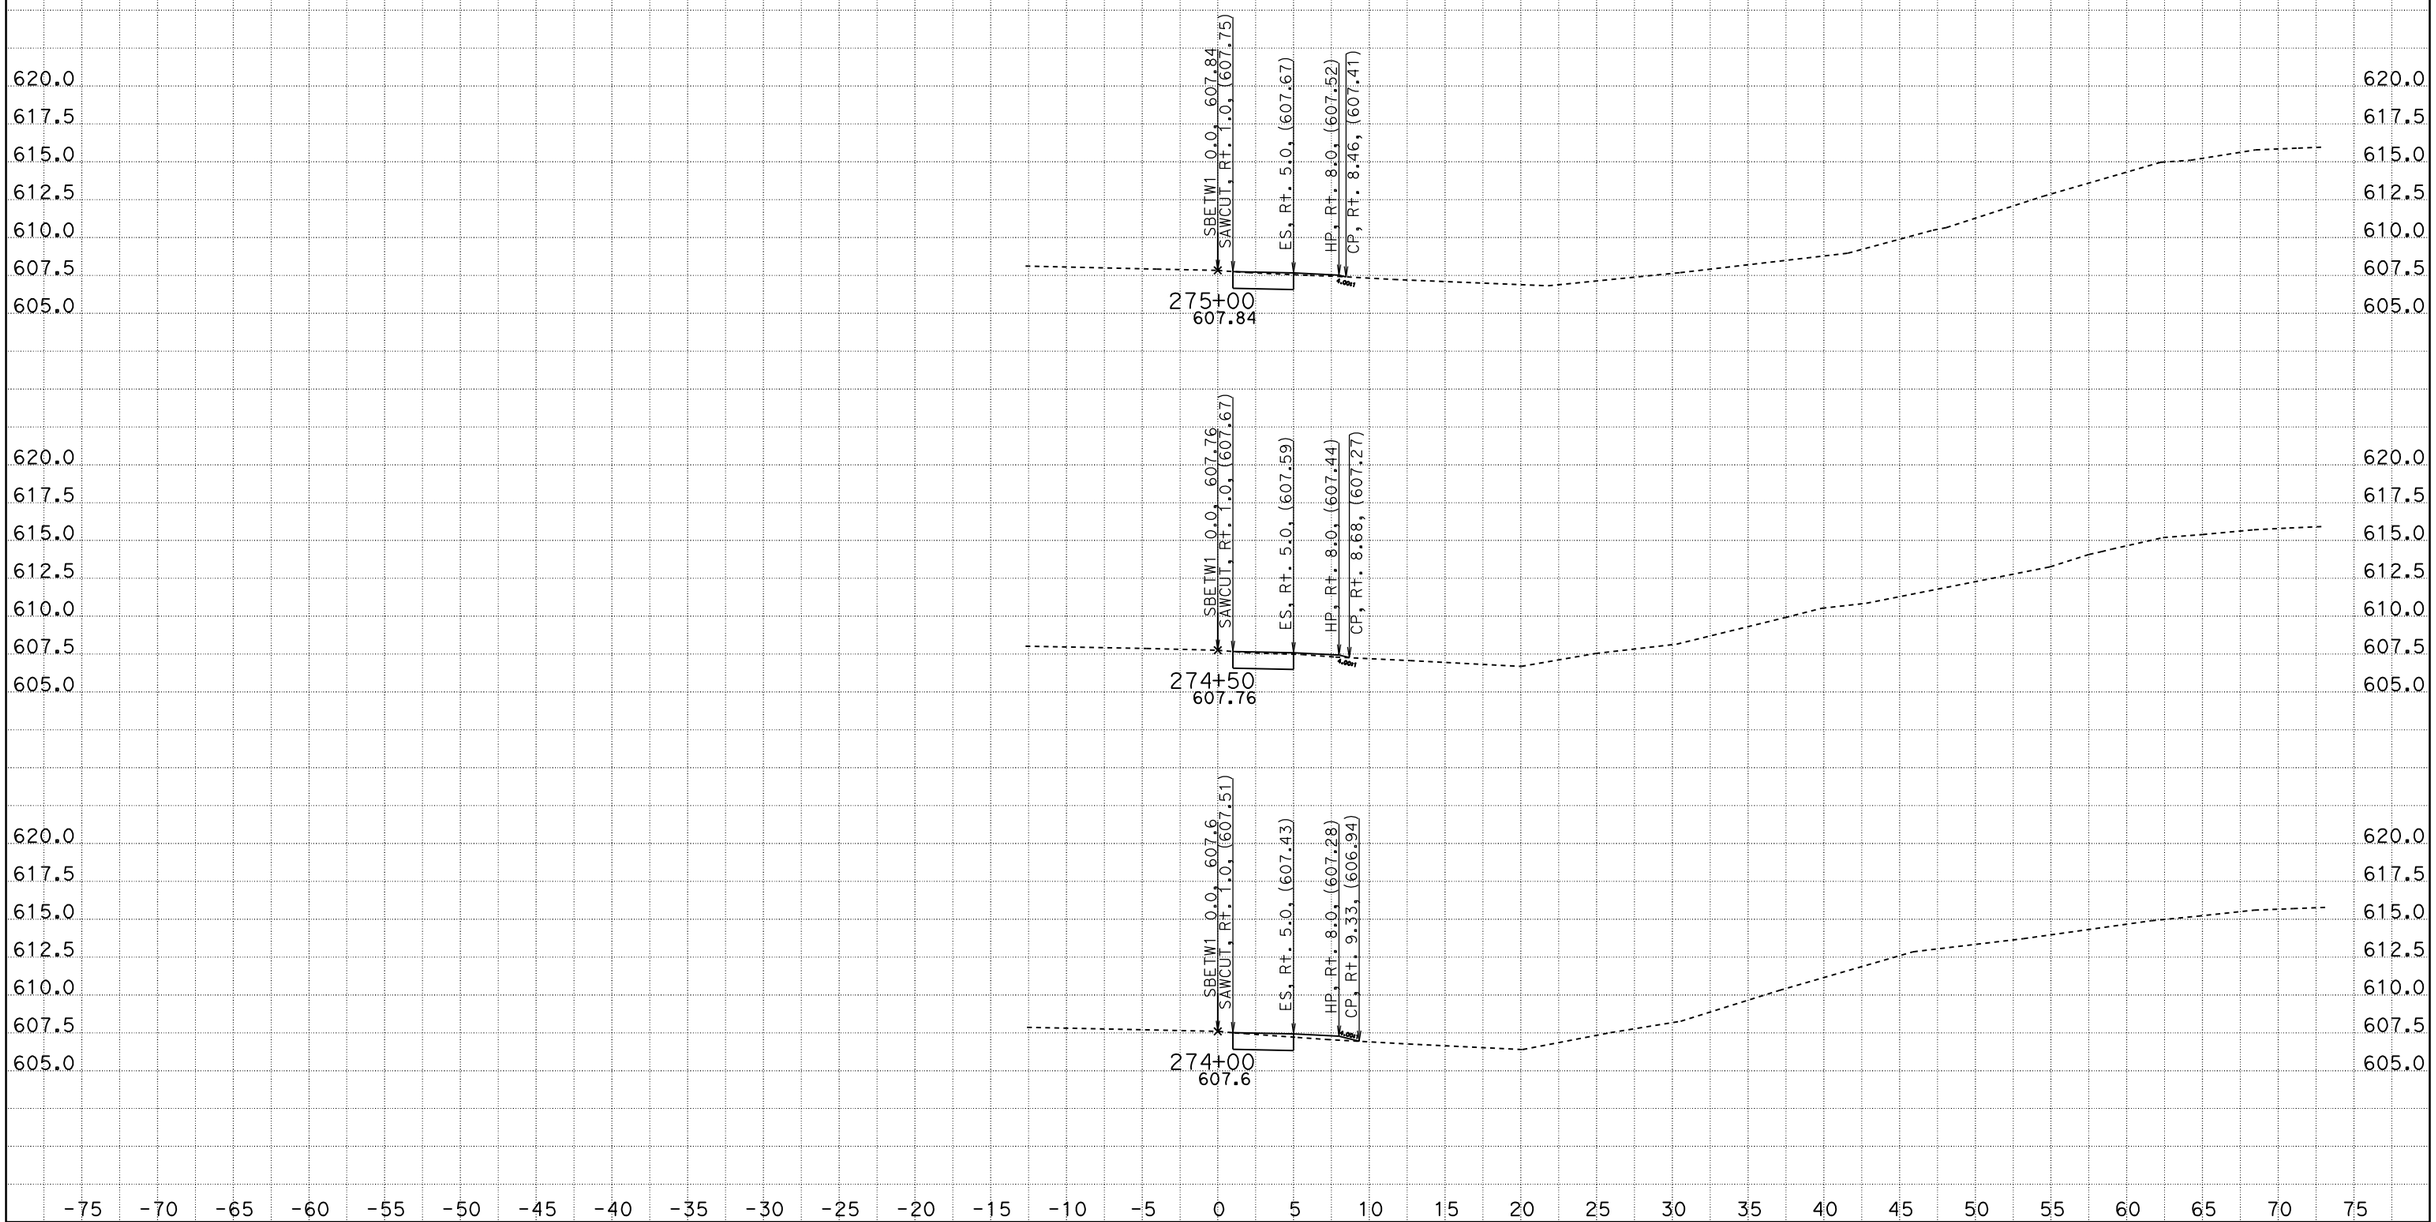

CREATED BY: SCOTT KIRKISH
DATE: 1/13/2012
KC Project: 5110005 File: D:\kcdata\5110005\design2.ear

CONTRACT: 05000203031 (05-1A2201)
DIST/CO/RTE/PM: 05-SB-101-78.4/82.2
PROJECT ID: 101 ORCUTT SHOULDER WIDENING

SCALE: 1" = 5' Horiz.
1" = 5' Vert.

All Dimensions are US Survey Feet

SBETW1
CROSS SECTIONS

DESIGN STUDY ONLY

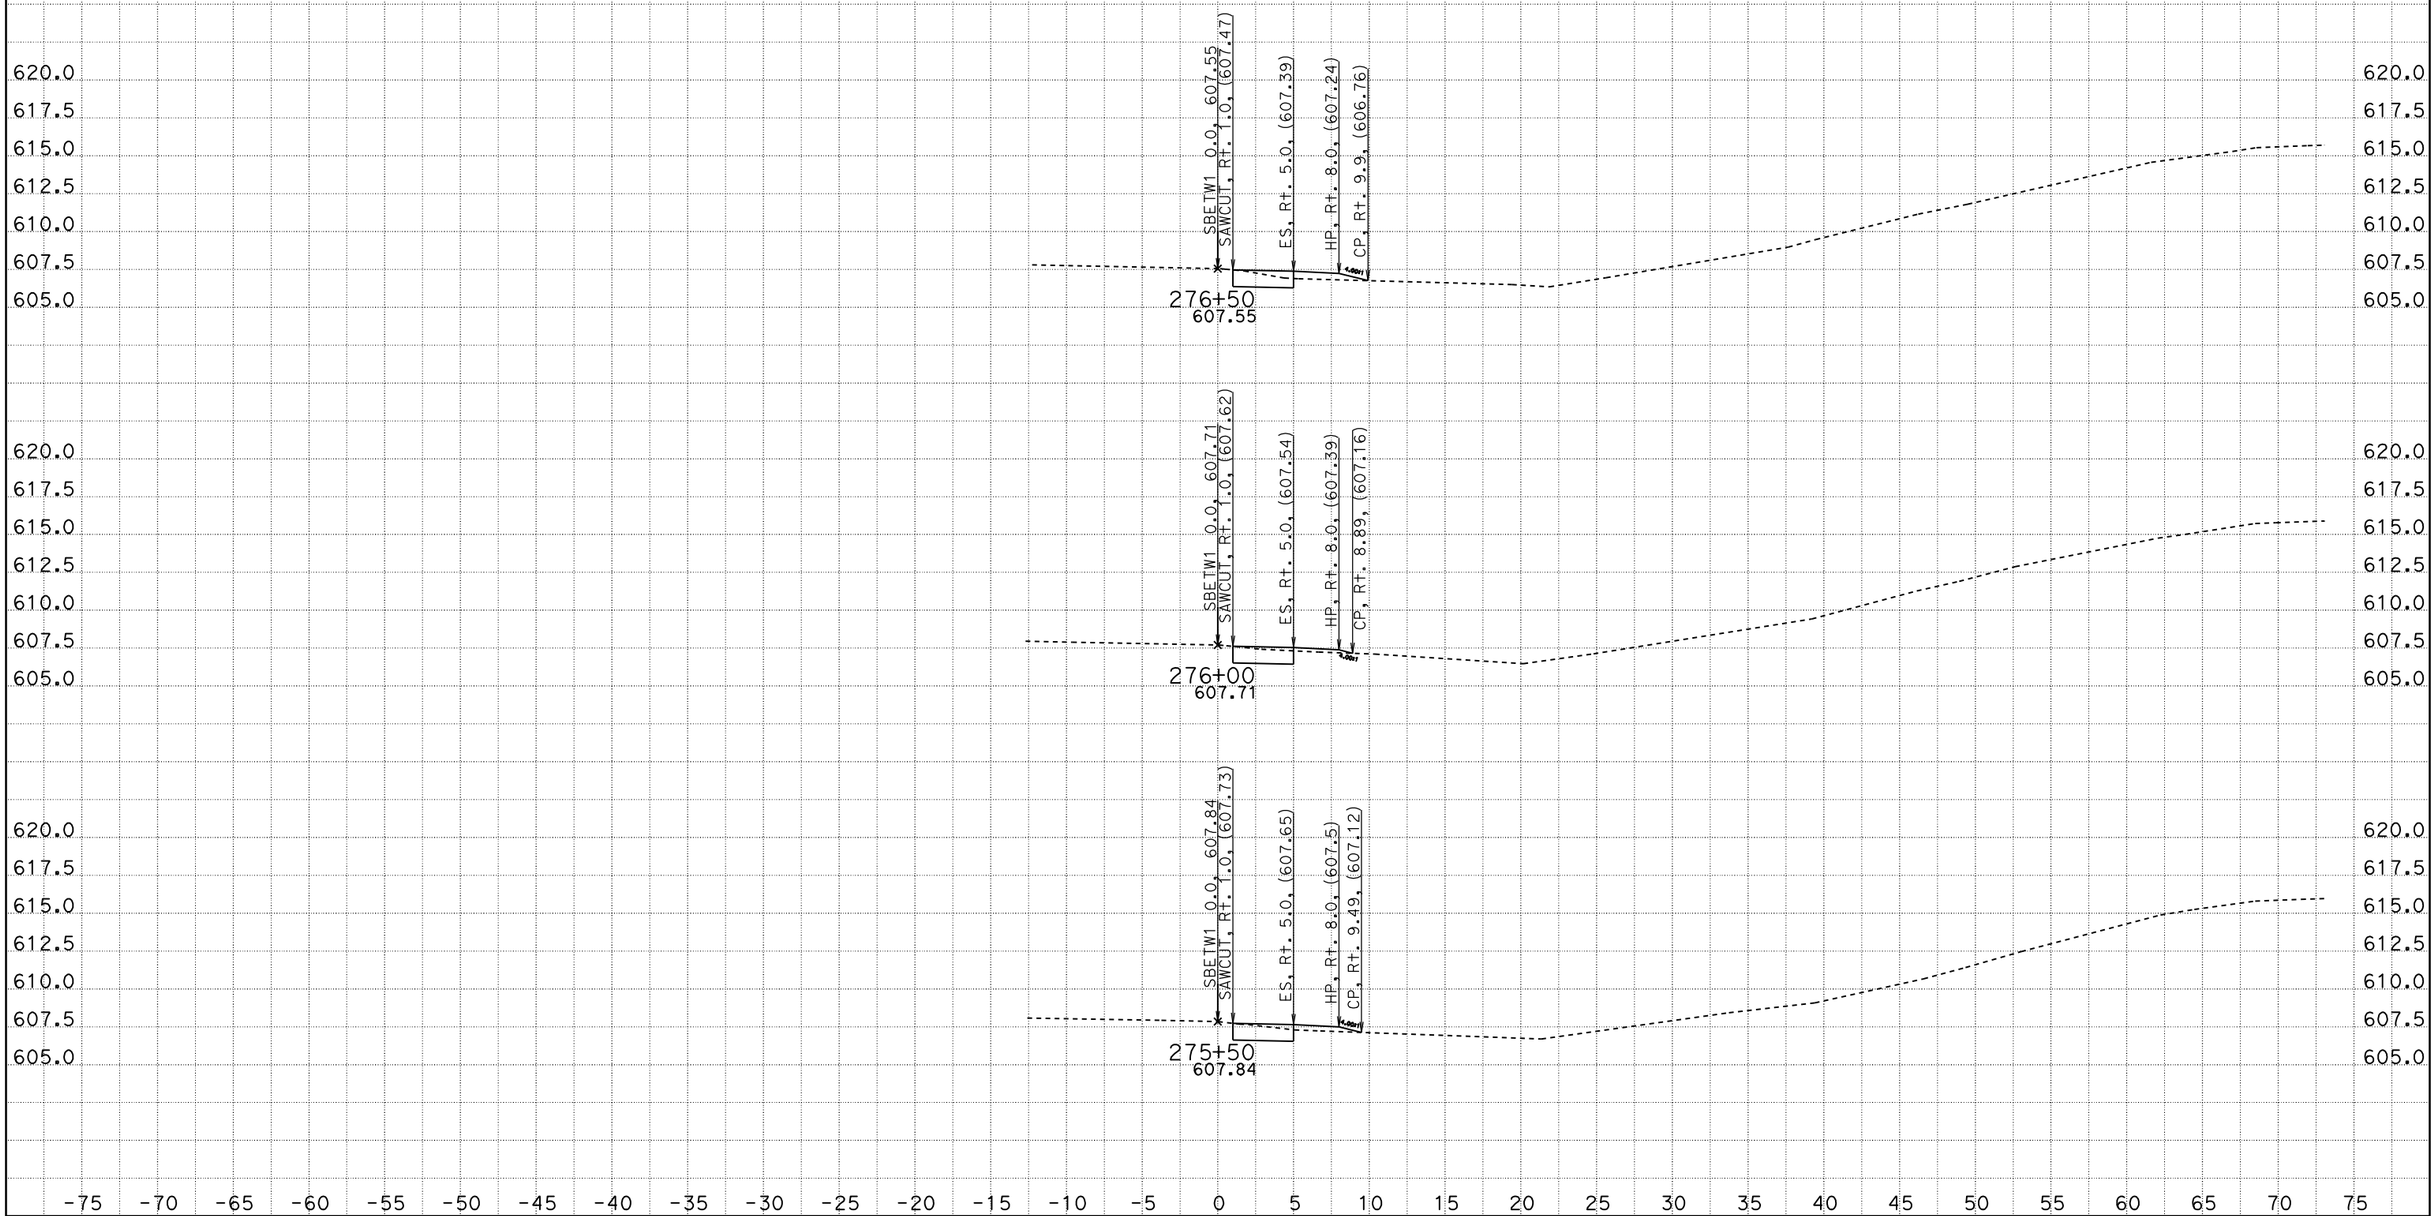

CREATED BY: SCOTT KIRKISH
DATE: 1/13/2012
KC Project: 5110005 File: D:\kcdata\5110005\design2.ear

CONTRACT: 05000203031 (05-1A2201)
DIST/CO/RTE/PM: 05-SB-101-78.4/82.2
PROJECT ID: 101 ORCUTT SHOULDER WIDENING

SCALE: 1" = 5' Horiz.
1" = 5' Vert.

All Dimensions are US Survey Feet

SBETW1
CROSS SECTIONS

DESIGN STUDY ONLY

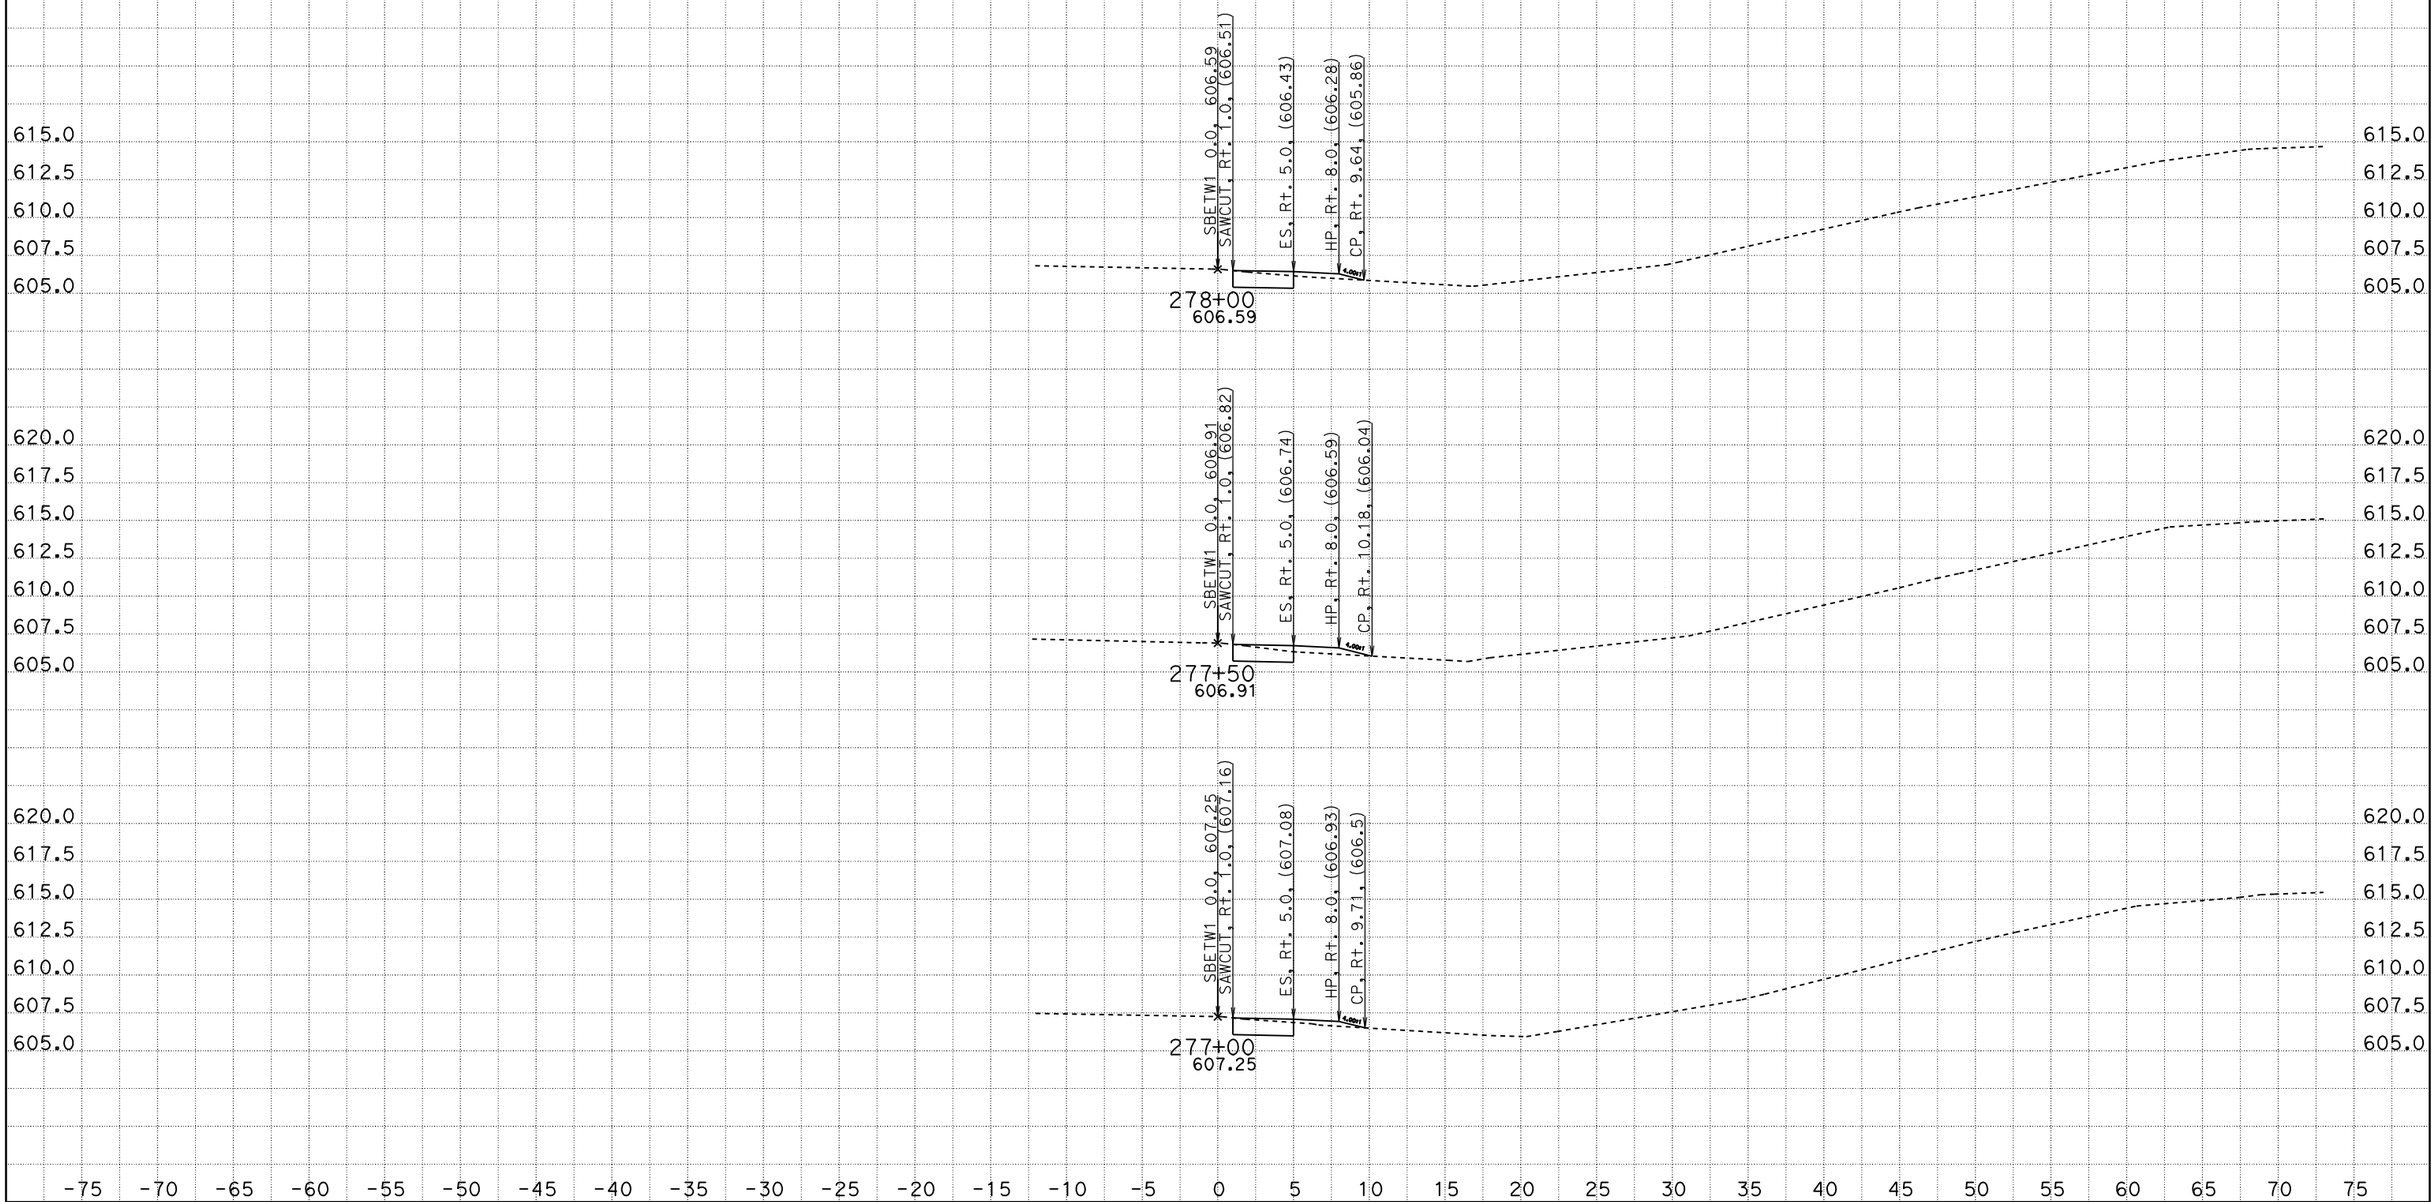

CREATED BY: SCOTT KIRKISH
DATE: 1/13/2012
KC Project: 5110005 File: D:\kcdata\5110005\design2.ear

CONTRACT: 05000203031 (05-1A2201)
DIST/CO/RTE/PM: 05-SB-101-78.4/82.2
PROJECT ID: 101 ORCUTT SHOULDER WIDENING

SCALE: 1" = 5' Horiz.
1" = 5' Vert.

All Dimensions are US Survey Feet

SBETW1
CROSS SECTIONS

DESIGN STUDY ONLY

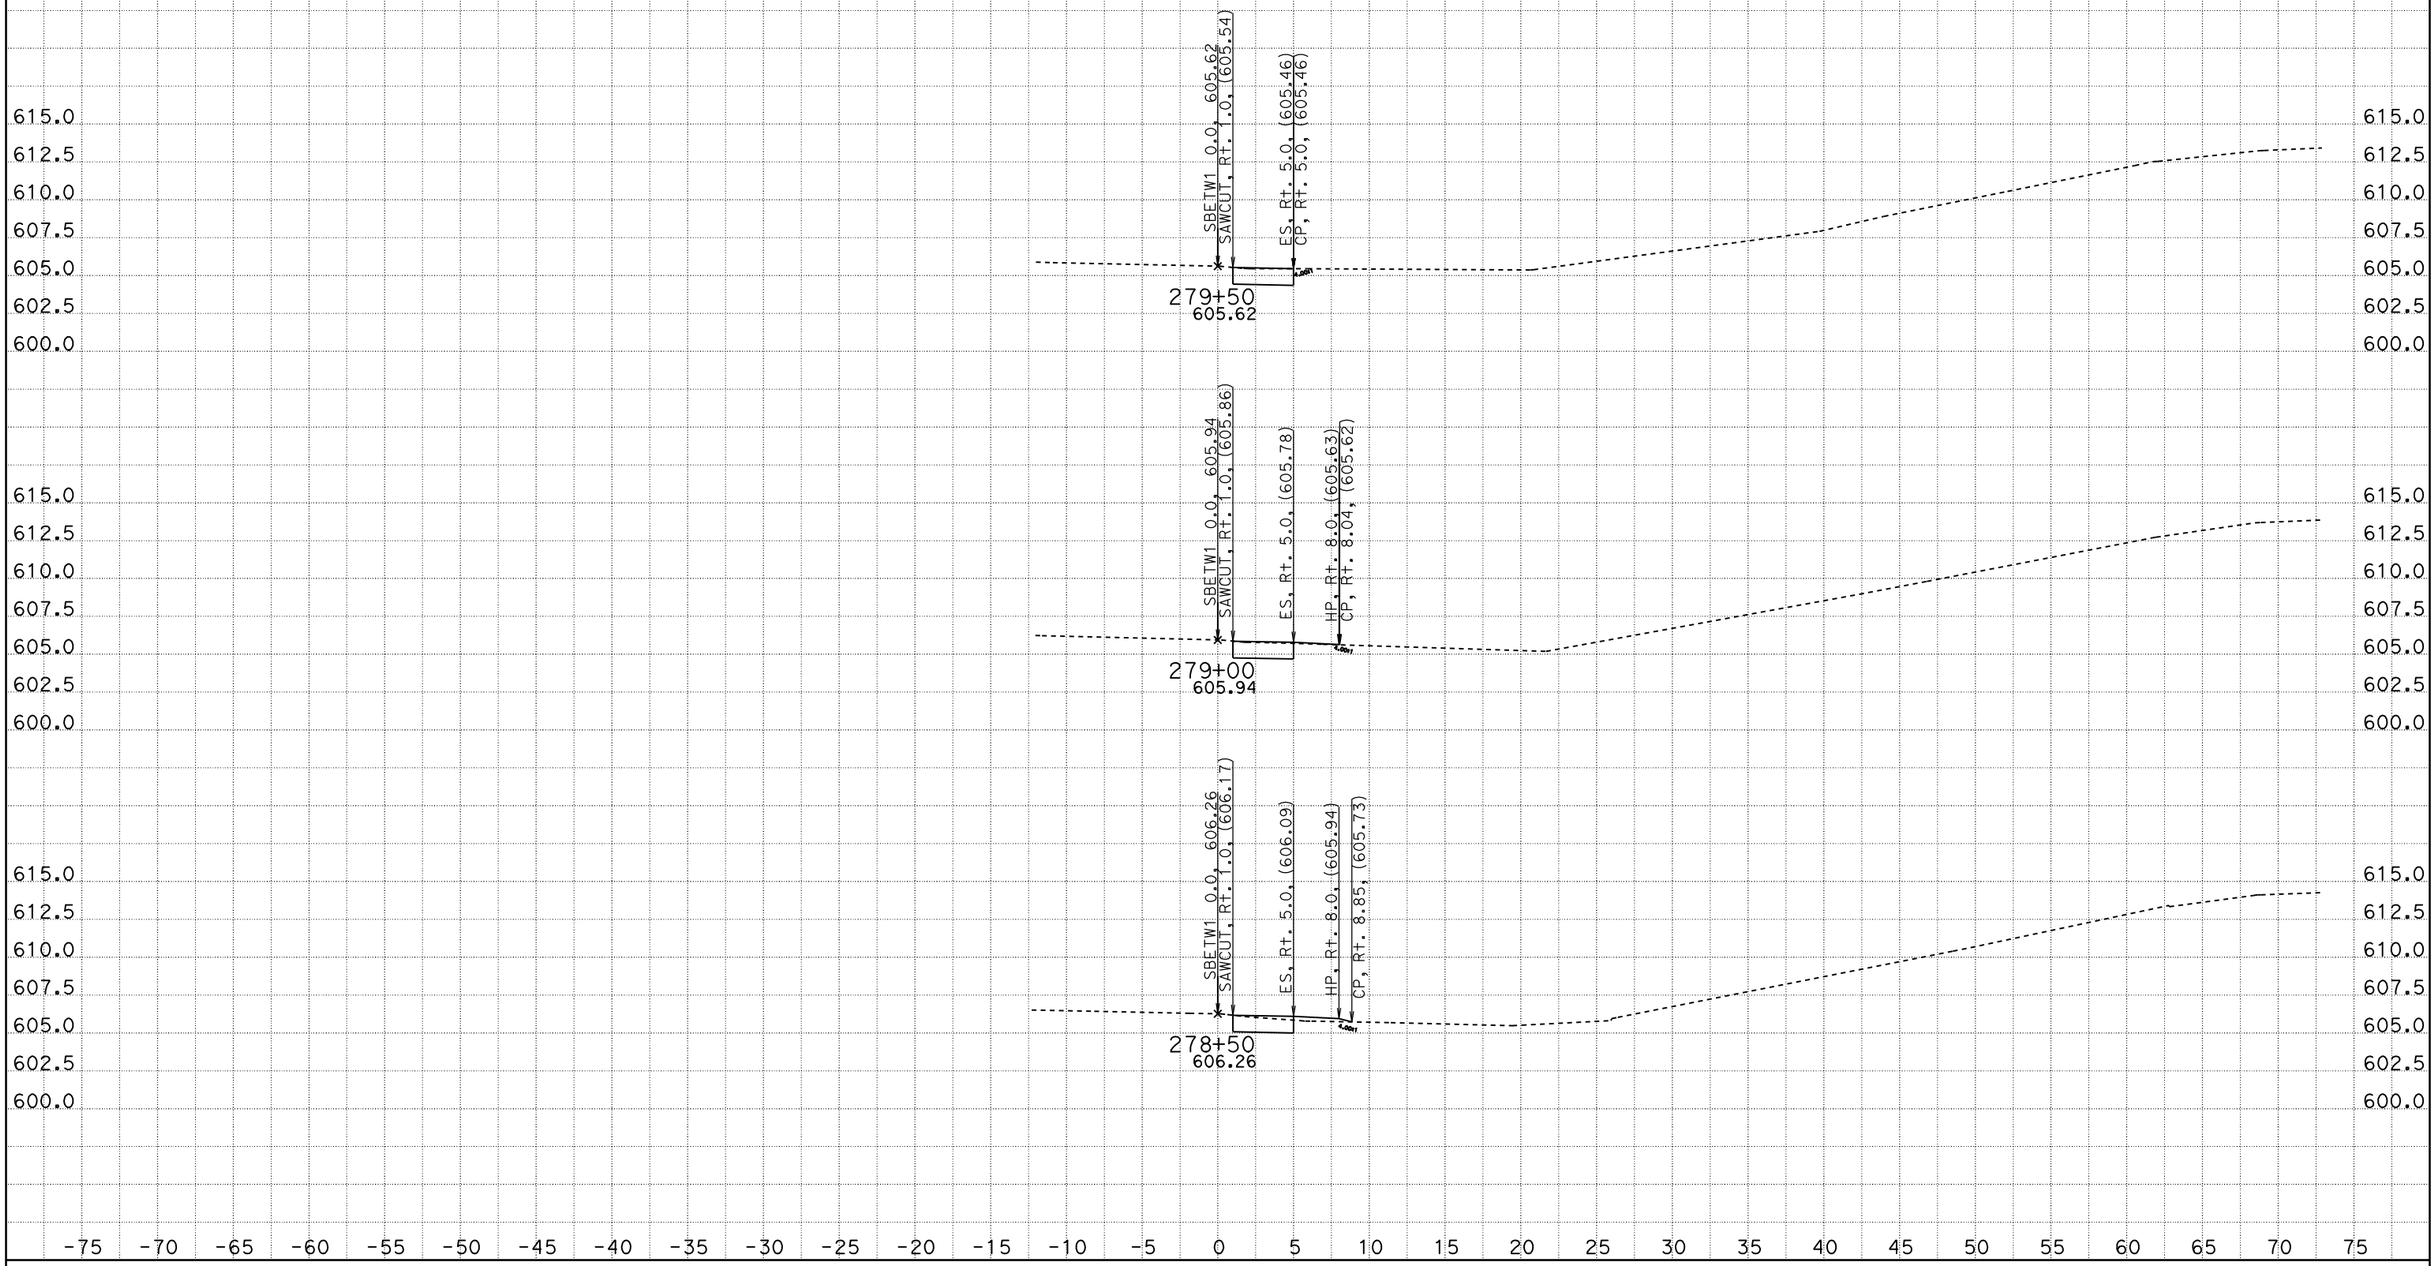

CREATED BY: SCOTT KIRKISH
DATE: 1/13/2012
KC Project: 5110005 File: D:\kcdata\5110005\design2.ear

CONTRACT: 05000203031 (05-1A2201)
DIST/CO/RTE/PM: 05-SB-101-78.4/82.2
PROJECT ID: 101 ORCUTT SHOULDER WIDENING

SCALE: 1" = 5' Horiz.
1" = 5' Vert.

All Dimensions are US Survey Feet

SBETW1
CROSS SECTIONS

DESIGN STUDY ONLY

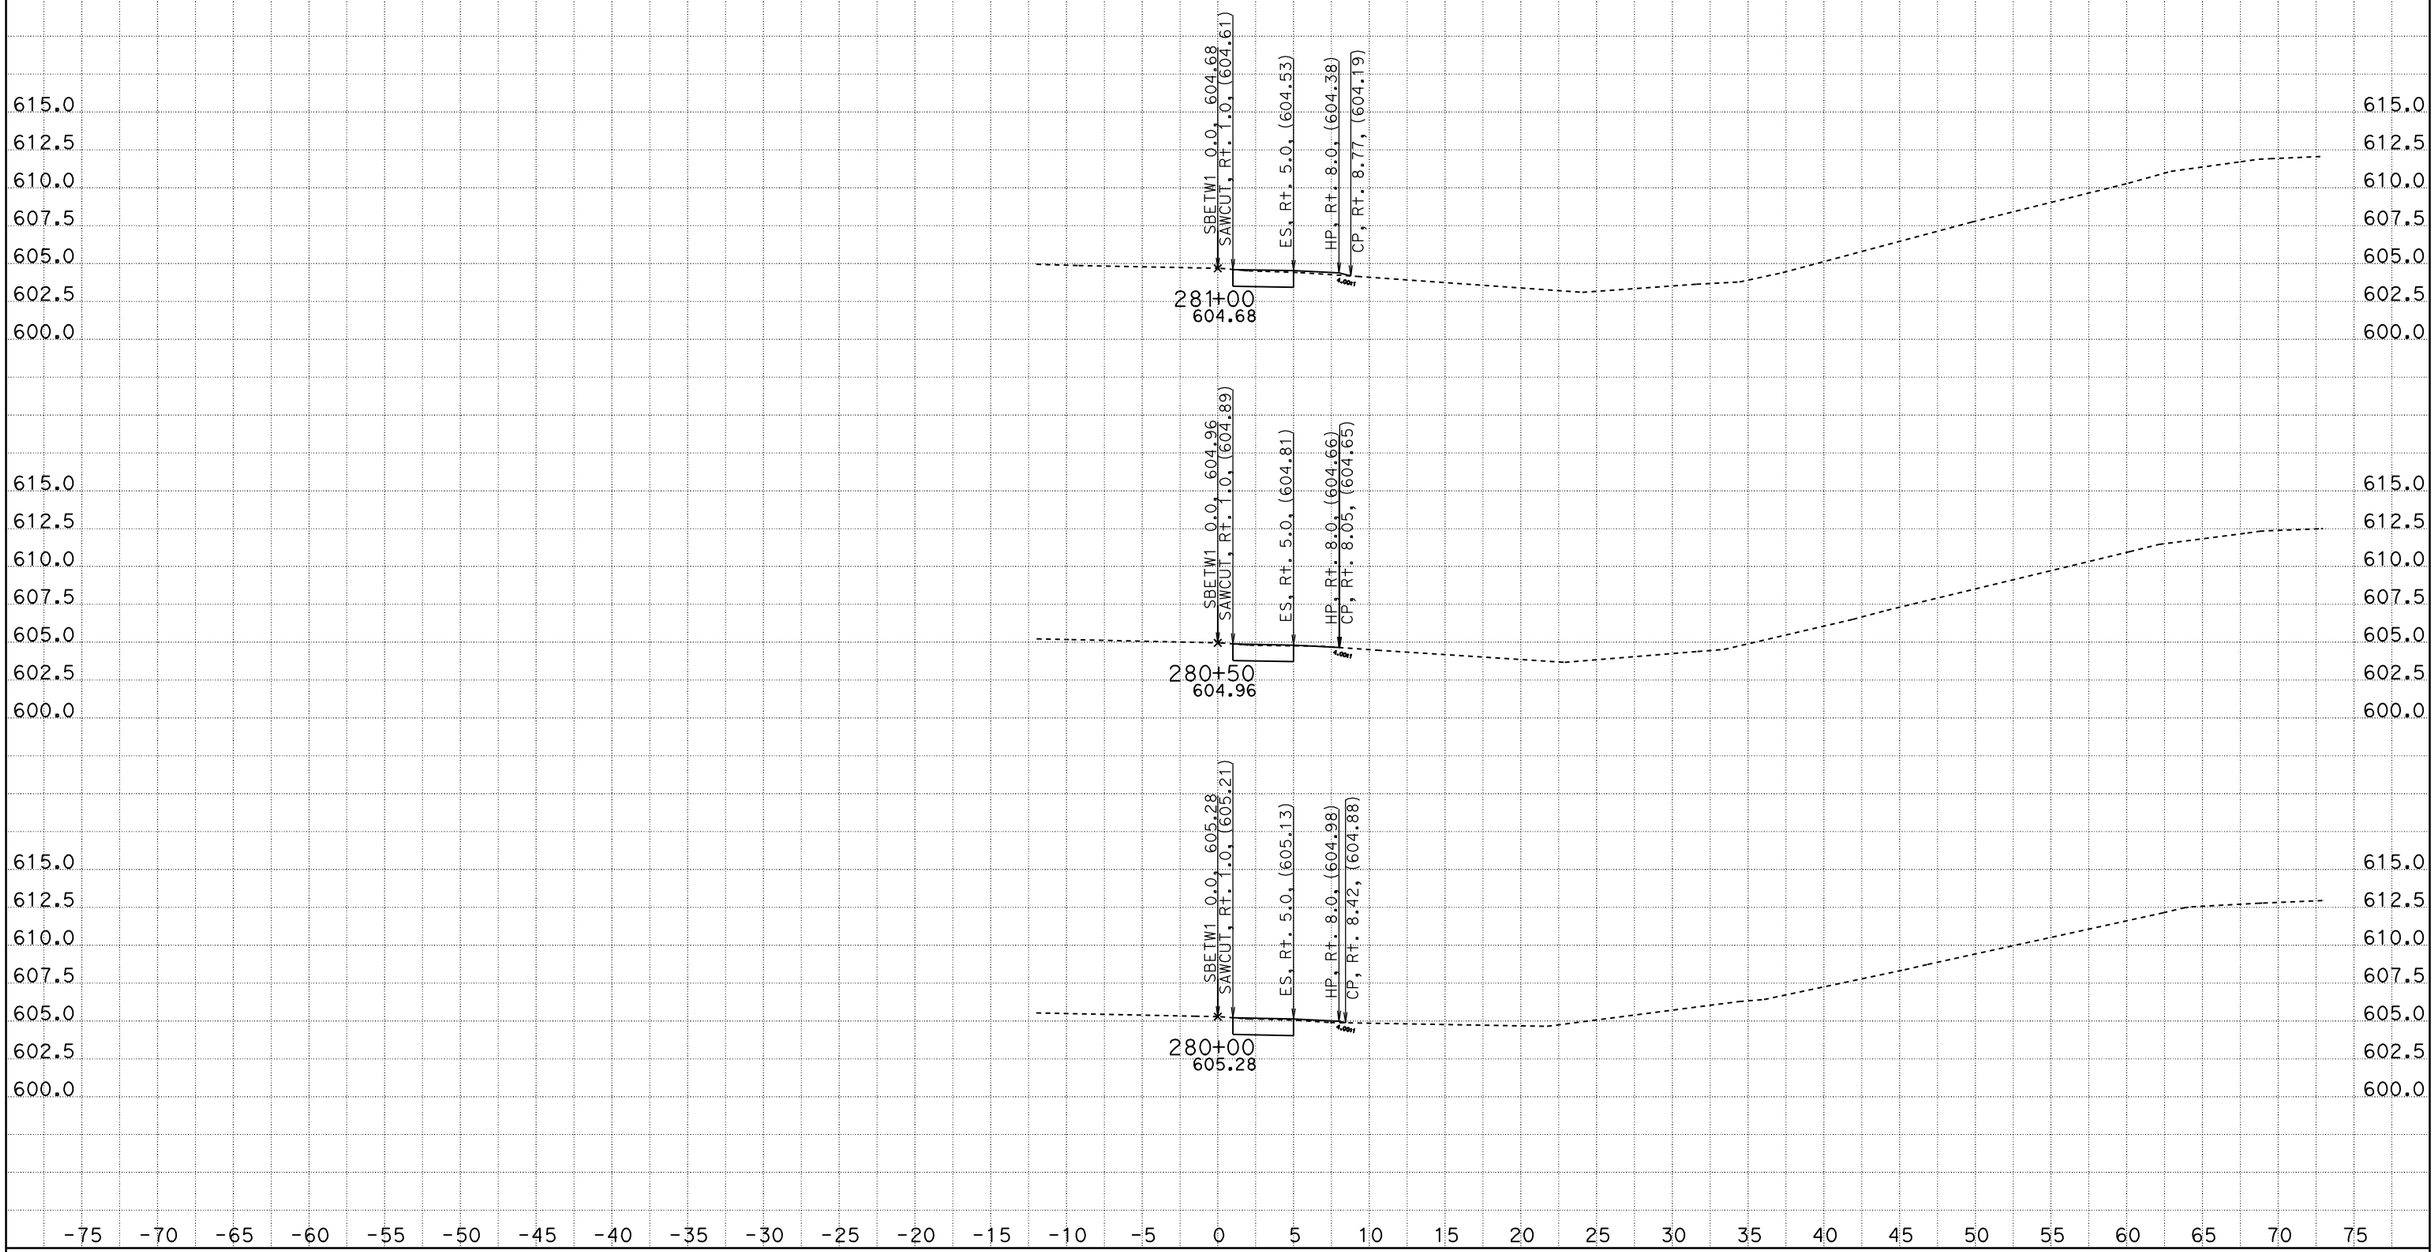

CREATED BY: SCOTT KIRKISH
DATE: 1/13/2012
KC Project: 5110005 File: D:\kcdata\5110005\design2.ear

CONTRACT: 05000203031 (05-1A2201)
DIST/CO/RTE/PM: 05-SB-101-78.4/82.2
PROJECT ID: 101 ORCUTT SHOULDER WIDENING

SCALE: 1" = 5' Horiz.
1" = 5' Vert.

All Dimensions are US Survey Feet

SBETW1
CROSS SECTIONS

DESIGN STUDY ONLY

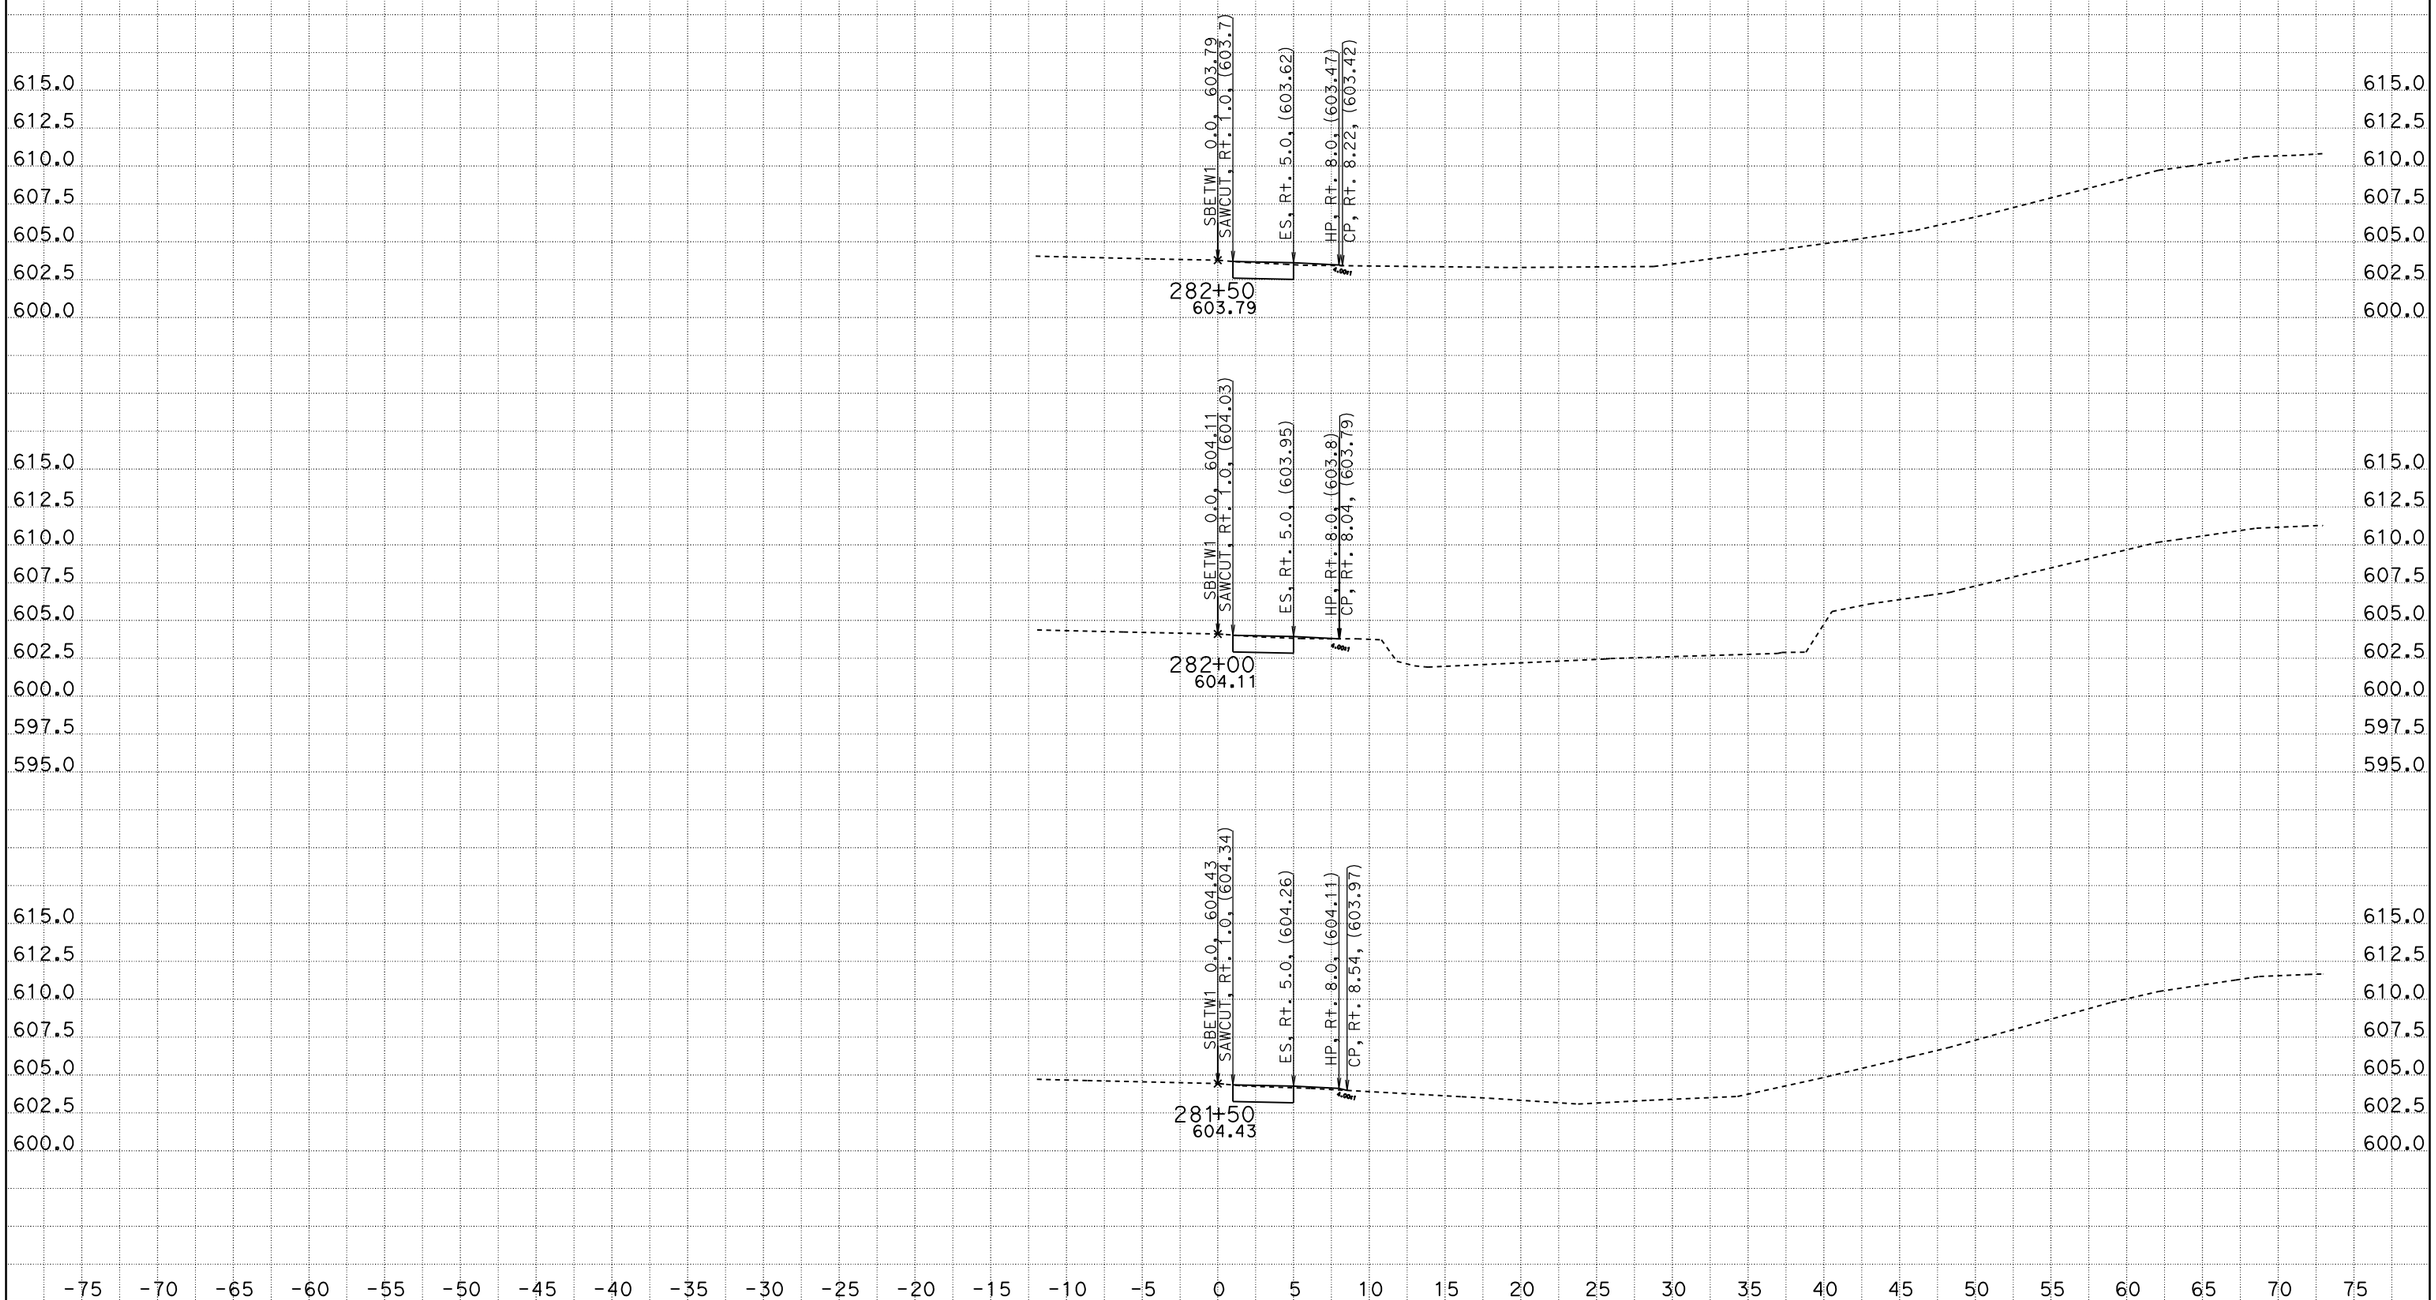

CREATED BY: SCOTT KIRKISH
DATE: 1/13/2012
KC Project: 5110005 File: D:\kcdata\5110005\design2.ear

CONTRACT: 05000203031 (05-1A2201)
DIST/CO/RTE/PM: 05-SB-101-78.4/82.2
PROJECT ID: 101 ORCUTT SHOULDER WIDENING

SCALE: 1" = 5' Horiz.
1" = 5' Vert.

All Dimensions are US Survey Feet

SBETW1
CROSS SECTIONS

DESIGN STUDY ONLY

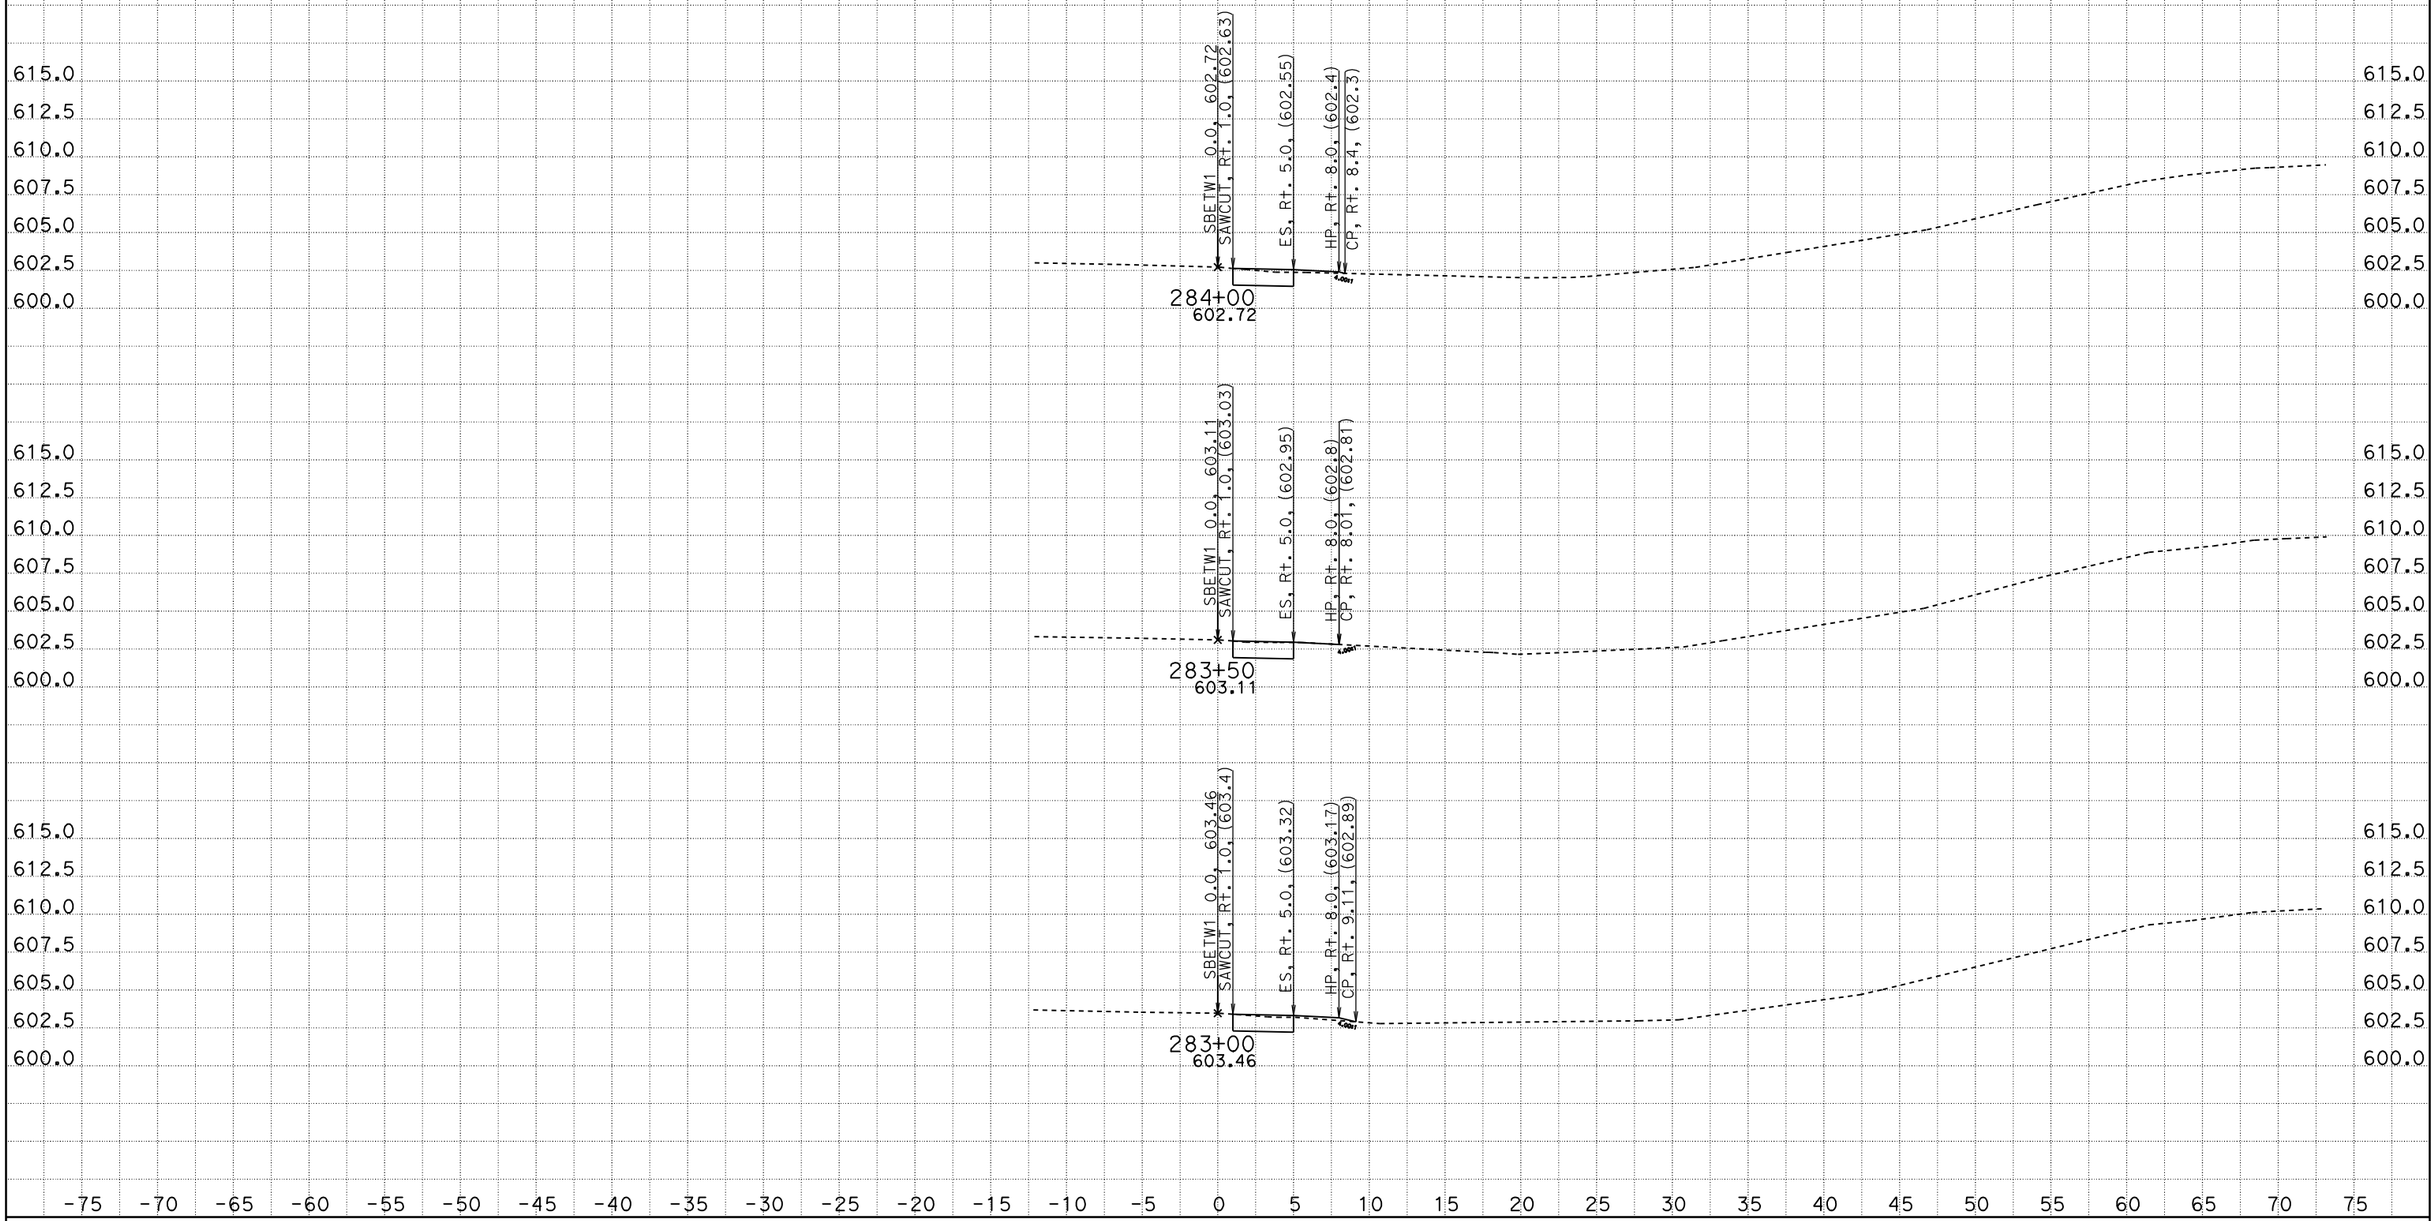

CREATED BY: SCOTT KIRKISH
DATE: 1/13/2012
KC Project: 5110005 File: D:\kcdata\5110005\design2.ear

CONTRACT: 05000203031 (05-1A2201)
DIST/CO/RTE/PM: 05-SB-101-78.4/82.2
PROJECT ID: 101 ORCUTT SHOULDER WIDENING

SCALE: 1" = 5' Horiz.
1" = 5' Vert.

All Dimensions are US Survey Feet

SBETW1
CROSS SECTIONS

DESIGN STUDY ONLY

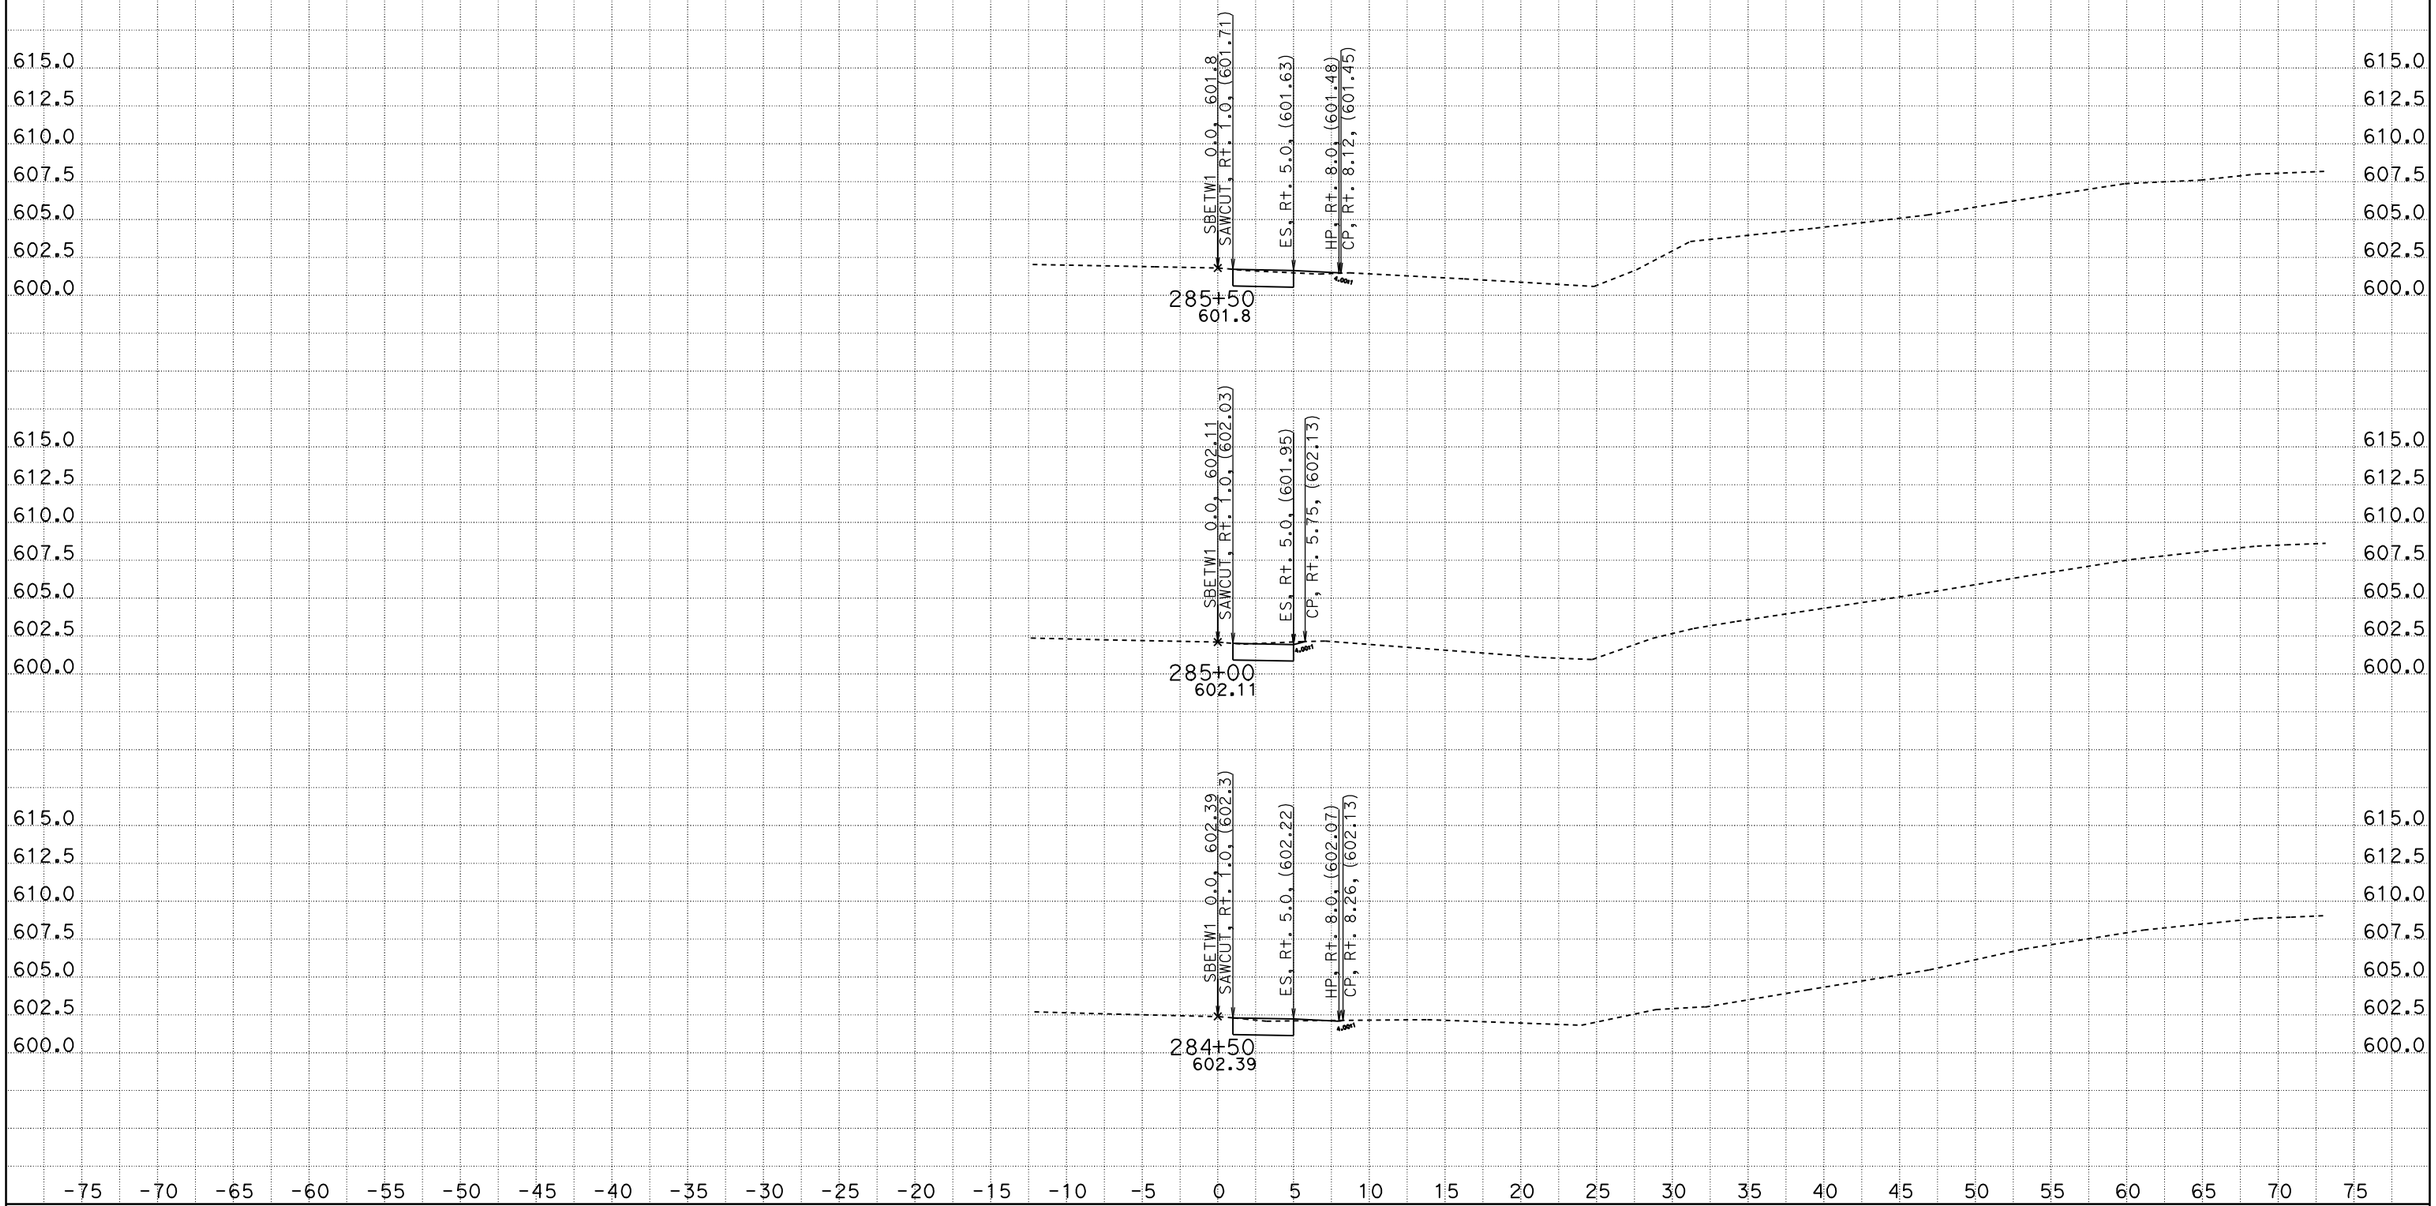

CREATED BY: SCOTT KIRKISH
DATE: 1/13/2012
KC Project: 5110005 File: D:\kcdata\5110005\design2.ear

CONTRACT: 05000203031 (05-1A2201)
DIST/CO/RTE/PM: 05-SB-101-78.4/82.2
PROJECT ID: 101 ORCUTT SHOULDER WIDENING

SCALE: 1" = 5' Horiz.
1" = 5' Vert.

All Dimensions are US Survey Feet

SBETW1
CROSS SECTIONS

DESIGN STUDY ONLY

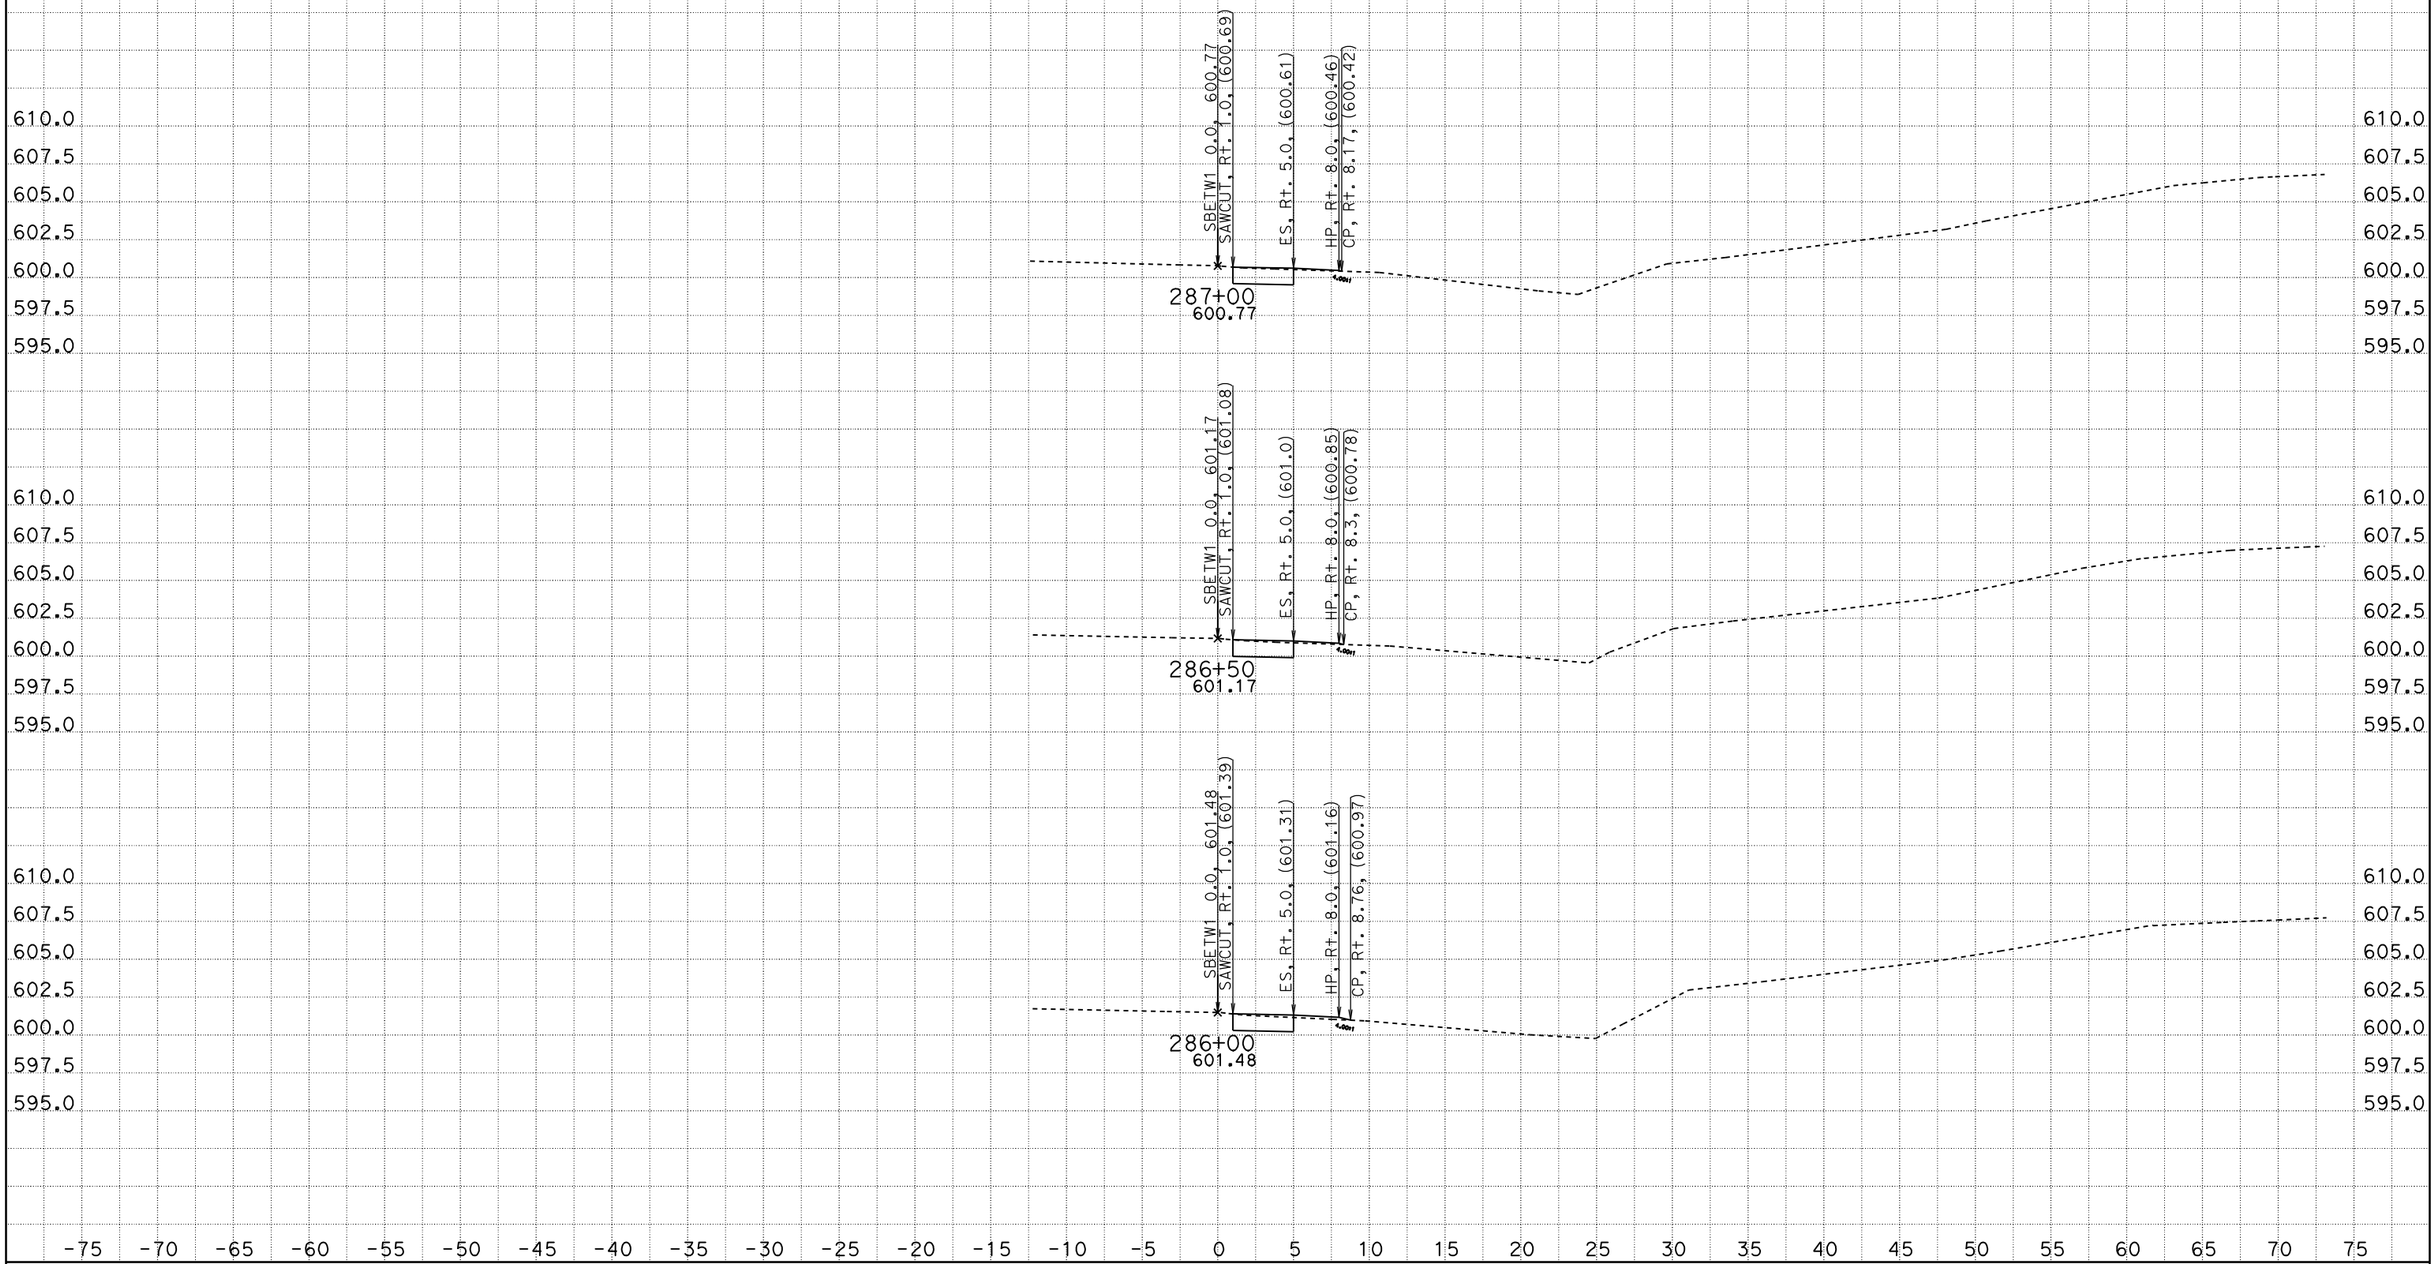

CREATED BY: SCOTT KIRKISH
DATE: 1/13/2012
KC Project: 5110005 File: D:\kcdata\5110005\design2.ear

CONTRACT: 05000203031 (05-1A2201)
DIST/CO/RTE/PM: 05-SB-101-78.4/82.2
PROJECT ID: 101 ORCUTT SHOULDER WIDENING

SCALE: 1" = 5' Horiz.
1" = 5' Vert.

All Dimensions are US Survey Feet

SBETW1
CROSS SECTIONS

DESIGN STUDY ONLY

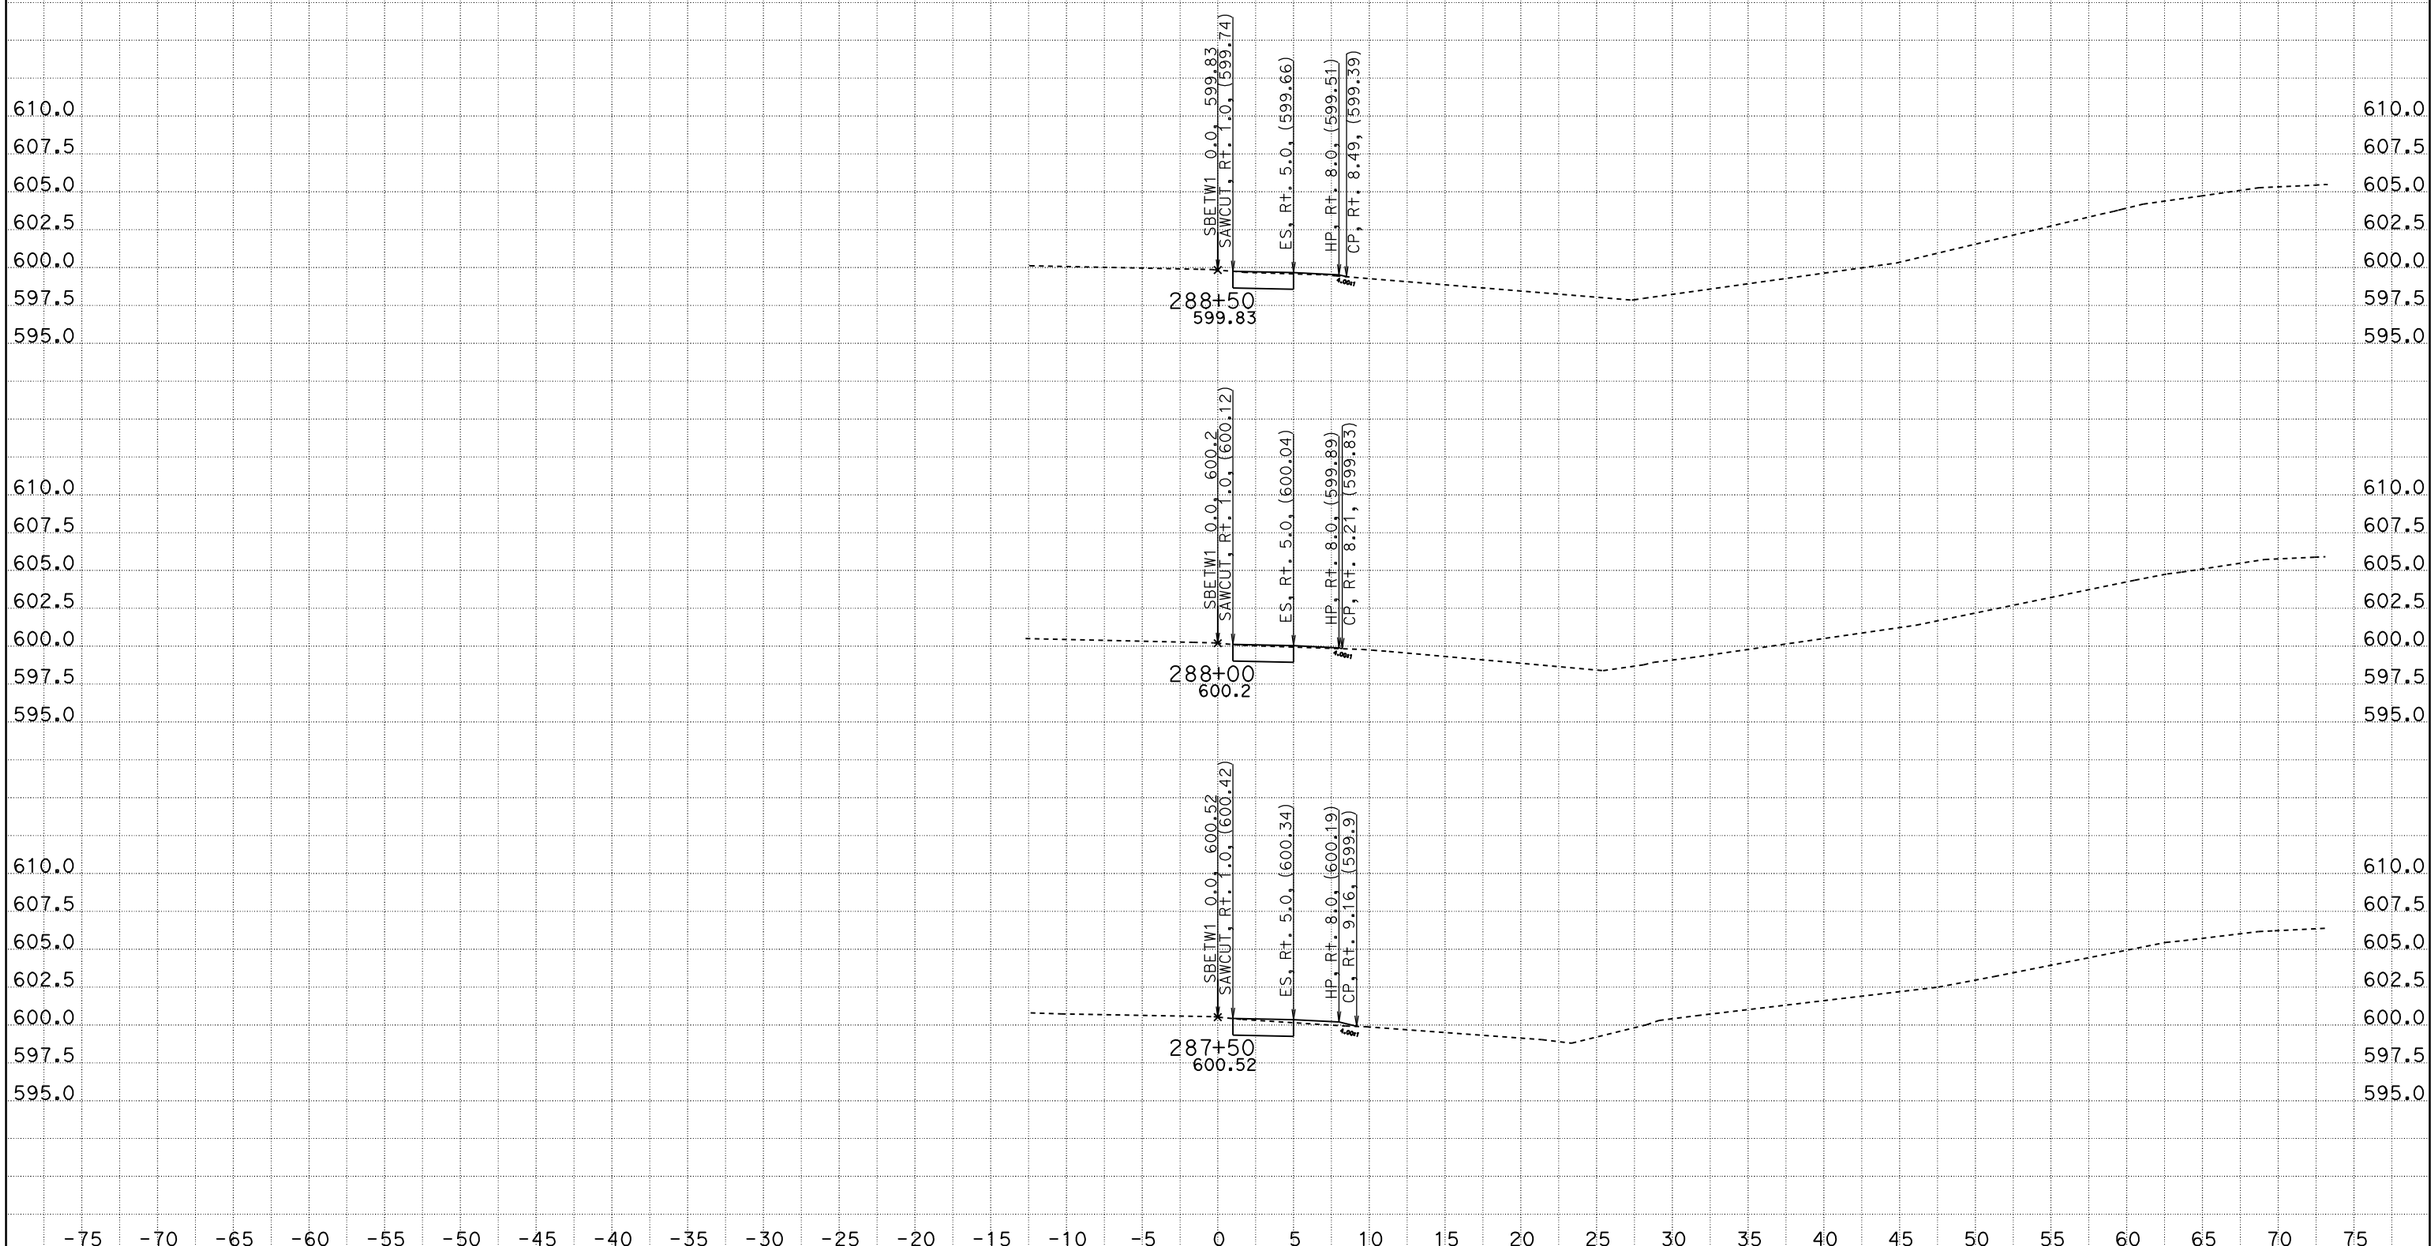

CREATED BY: SCOTT KIRKISH
DATE: 1/13/2012
KC Project: 5110005 File: D:\kcdata\5110005\design2.ear

CONTRACT: 05000203031 (05-1A2201)
DIST/CO/RTE/PM: 05-SB-101-78.4/82.2
PROJECT ID: 101 ORCUTT SHOULDER WIDENING

SCALE: 1" = 5' Horiz.
1" = 5' Vert.

All Dimensions are US Survey Feet

SBETW1
CROSS SECTIONS

DESIGN STUDY ONLY

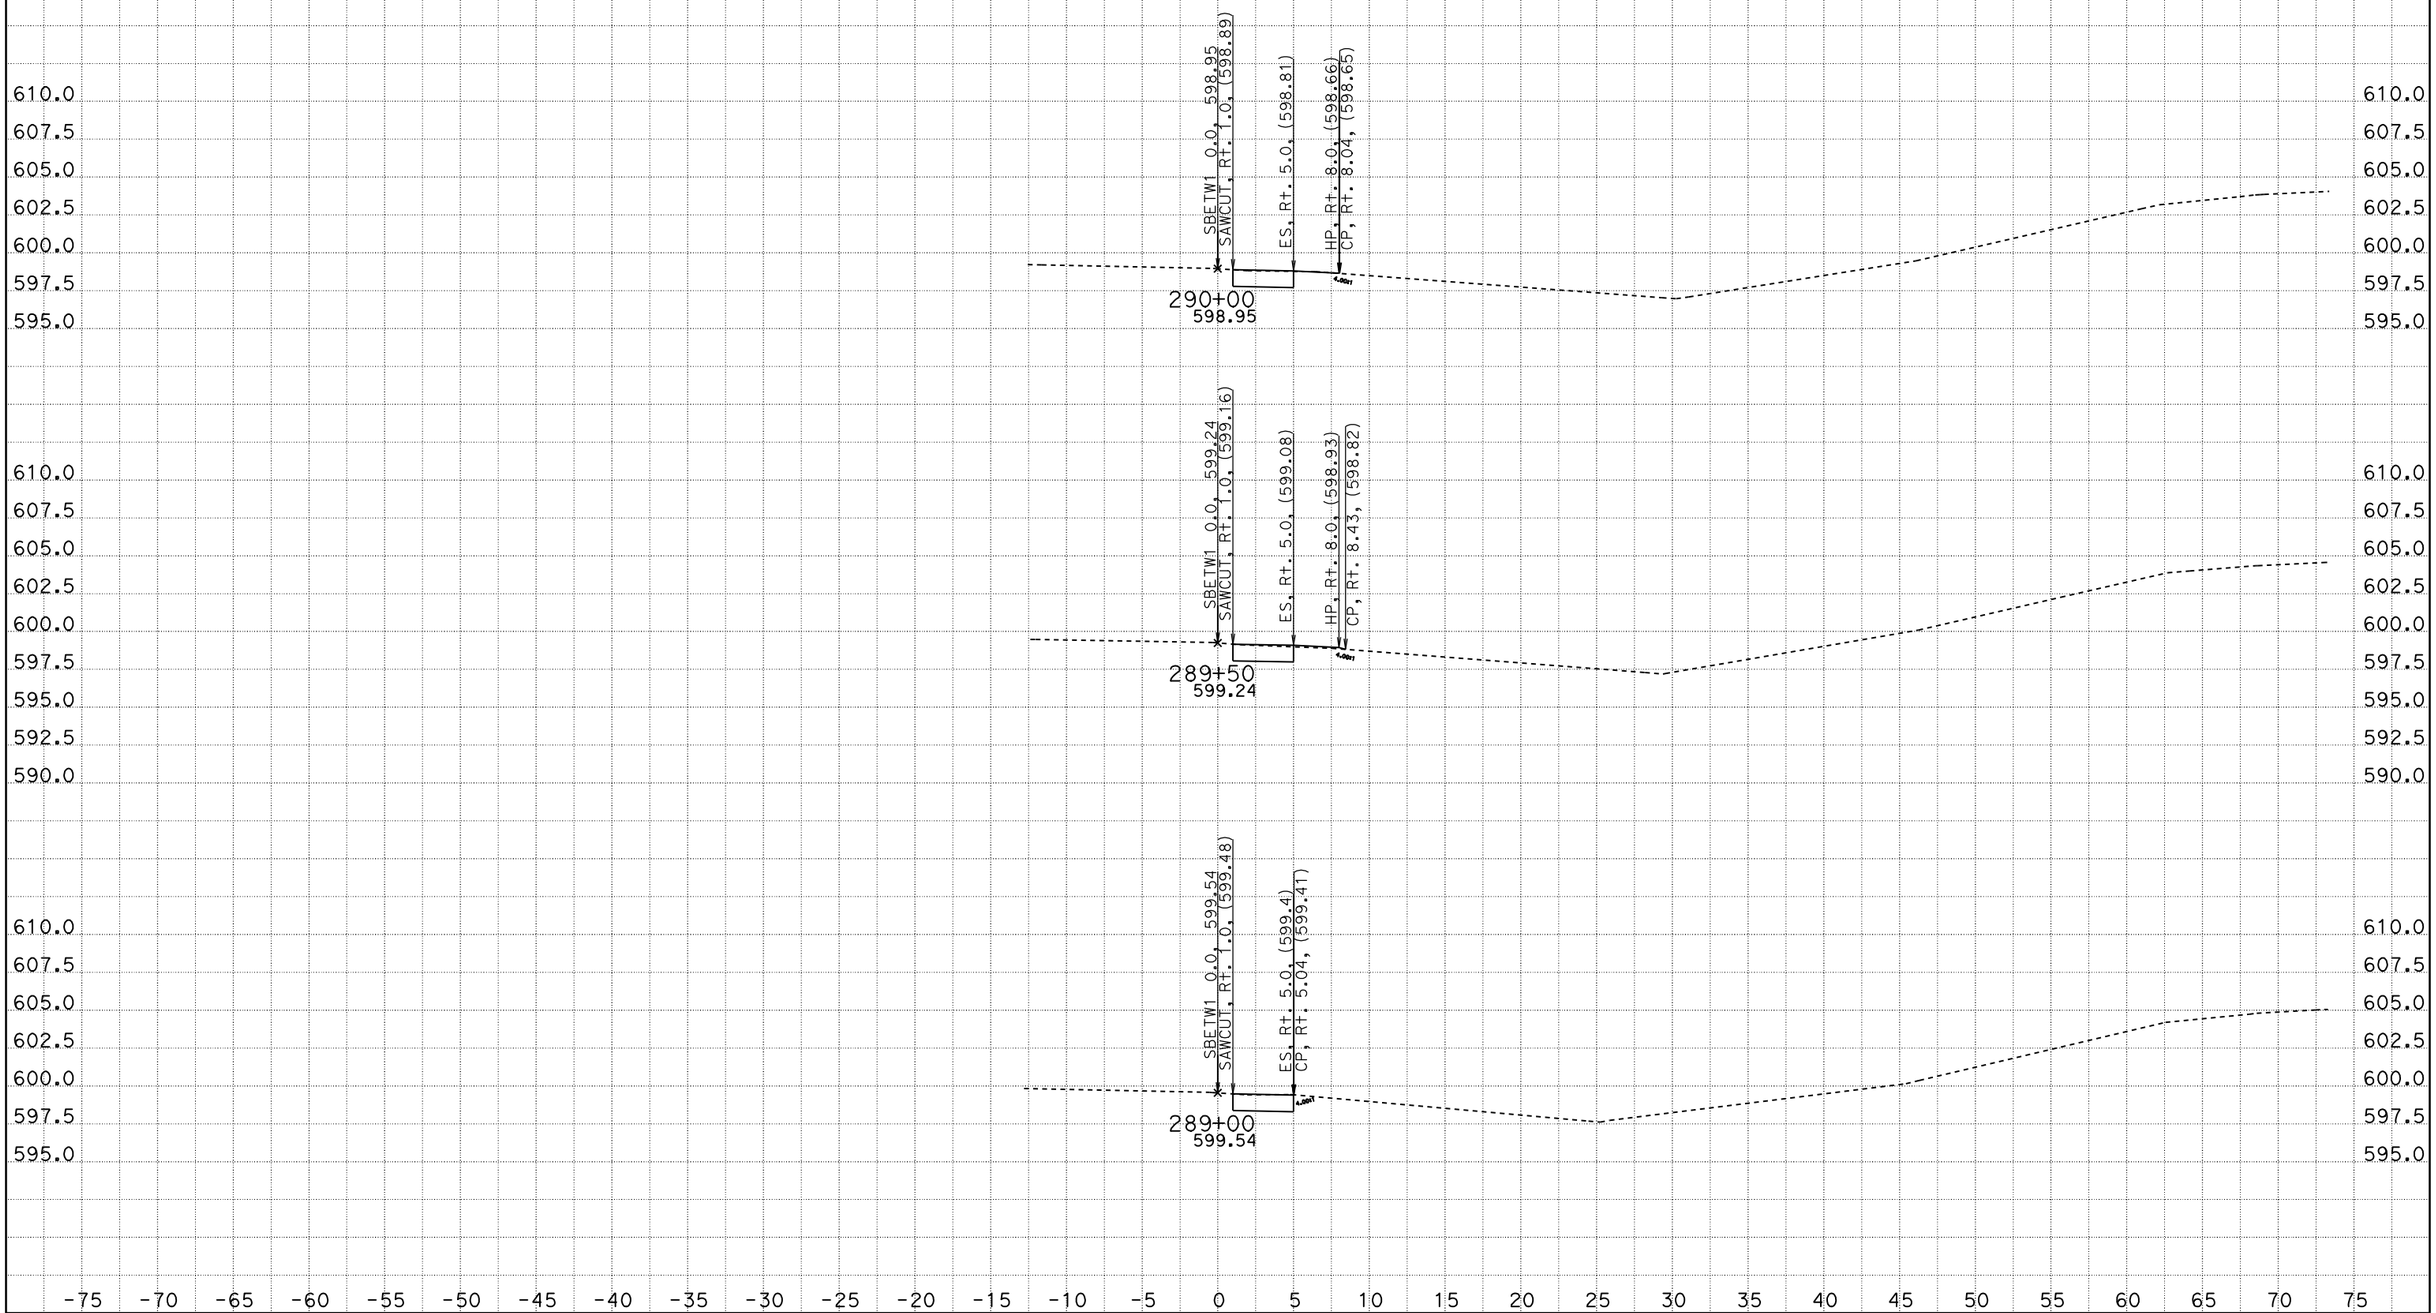

CREATED BY: SCOTT KIRKISH
DATE: 1/13/2012
KC Project: 5110005 File: D:\kcdata\5110005\design2.ear

CONTRACT: 05000203031 (05-1A2201)
DIST/CO/RTE/PM: 05-SB-101-78.4/82.2
PROJECT ID: 101 ORCUTT SHOULDER WIDENING

SCALE: 1" = 5' Horiz.
1" = 5' Vert.
All Dimensions are US Survey Feet

SBETW1
CROSS SECTIONS
SHEET 154 OF 168

DESIGN STUDY ONLY

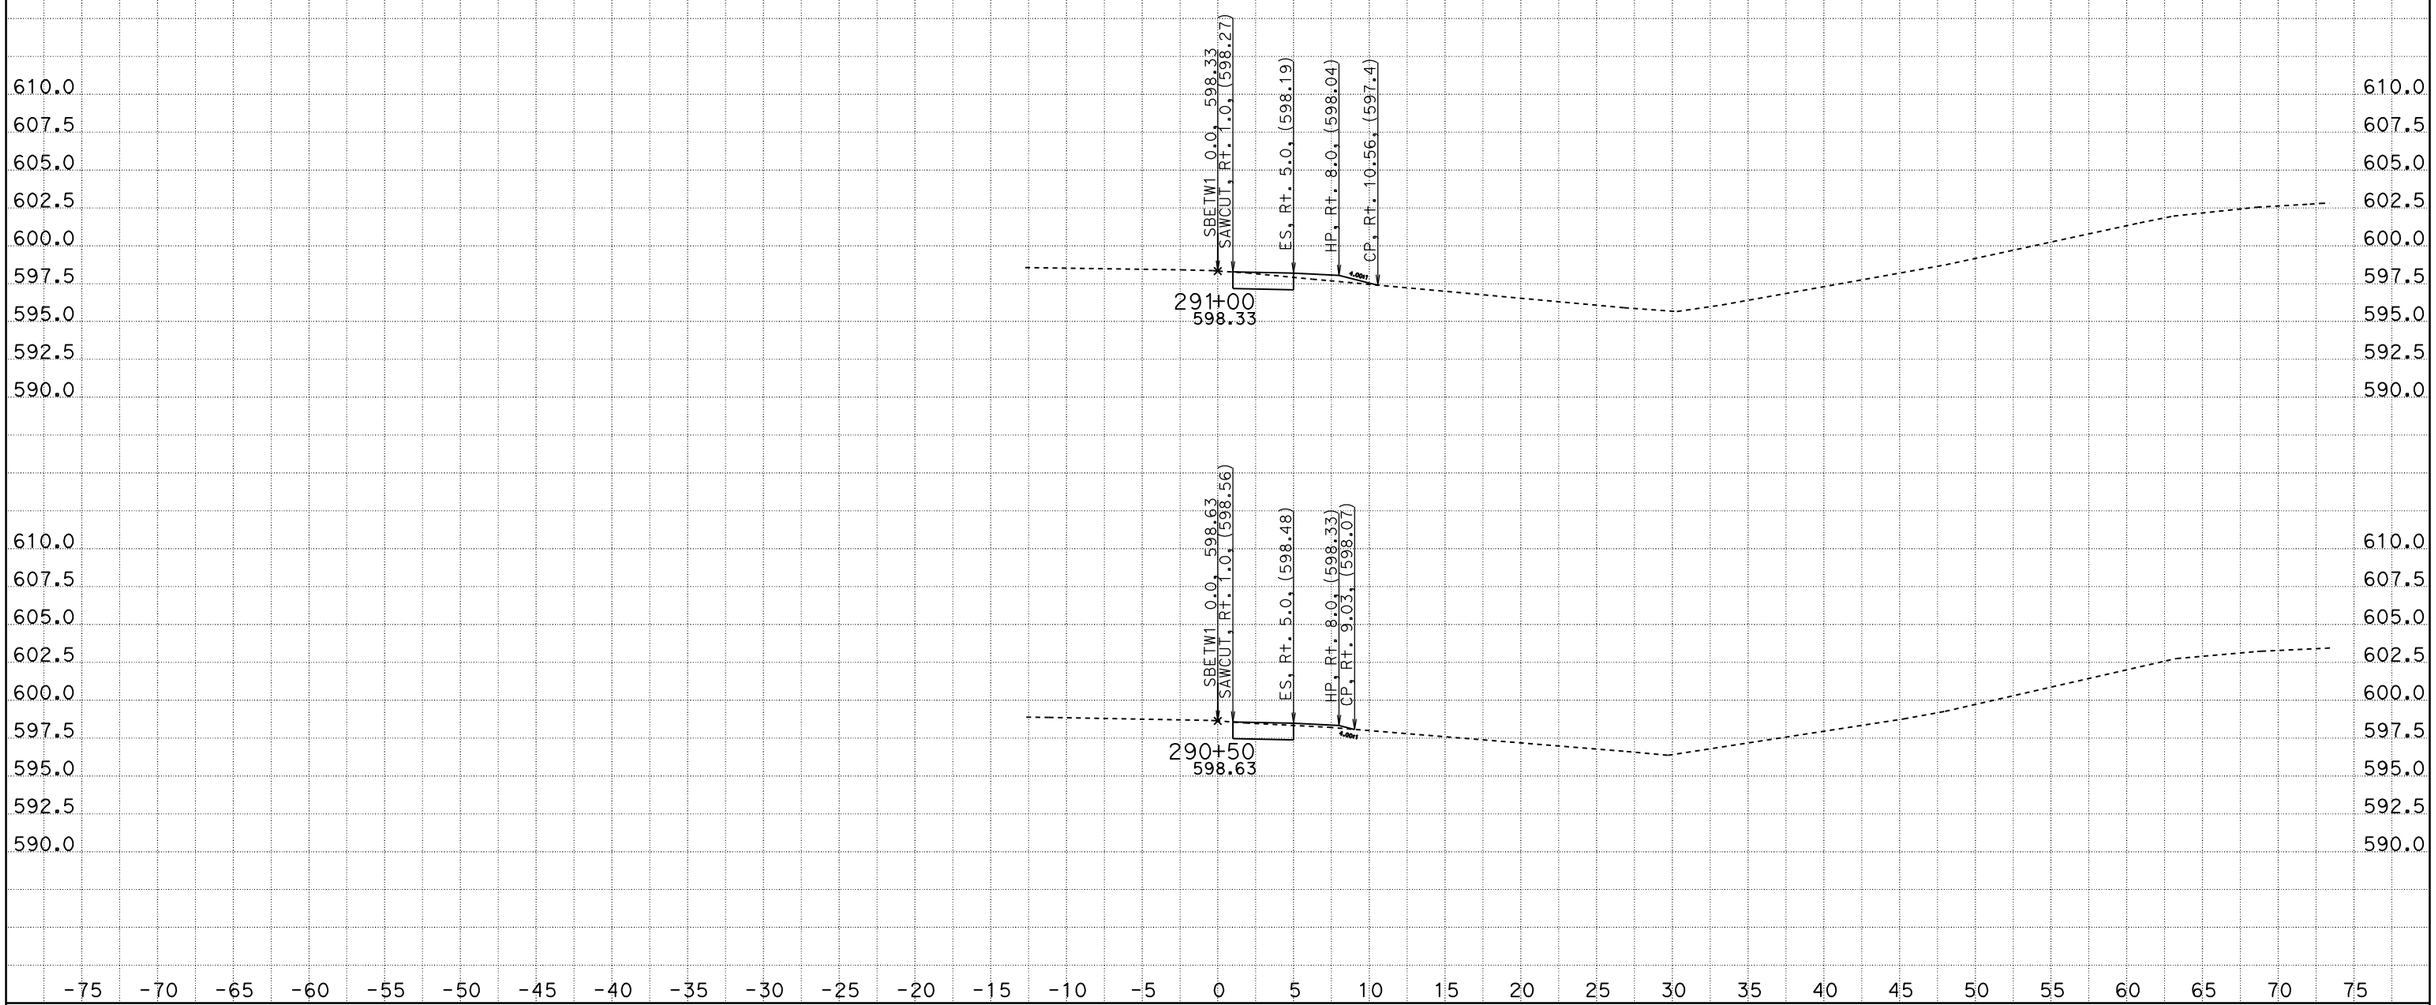

CREATED BY: SCOTT KIRKISH
DATE: 1/13/2012
KC Project: 5110005 File: D:\kcdata\5110005\design2.ear

CONTRACT: 05000203031 (05-1A2201)
DIST/CO/RTE/PM: 05-SB-101-78.4/82.2
PROJECT ID: 101 ORCUTT SHOULDER WIDENING

SCALE: 1" = 5' Horiz.
1" = 5' Vert.

All Dimensions are US Survey Feet

SBETW1
CROSS SECTIONS

DESIGN STUDY ONLY

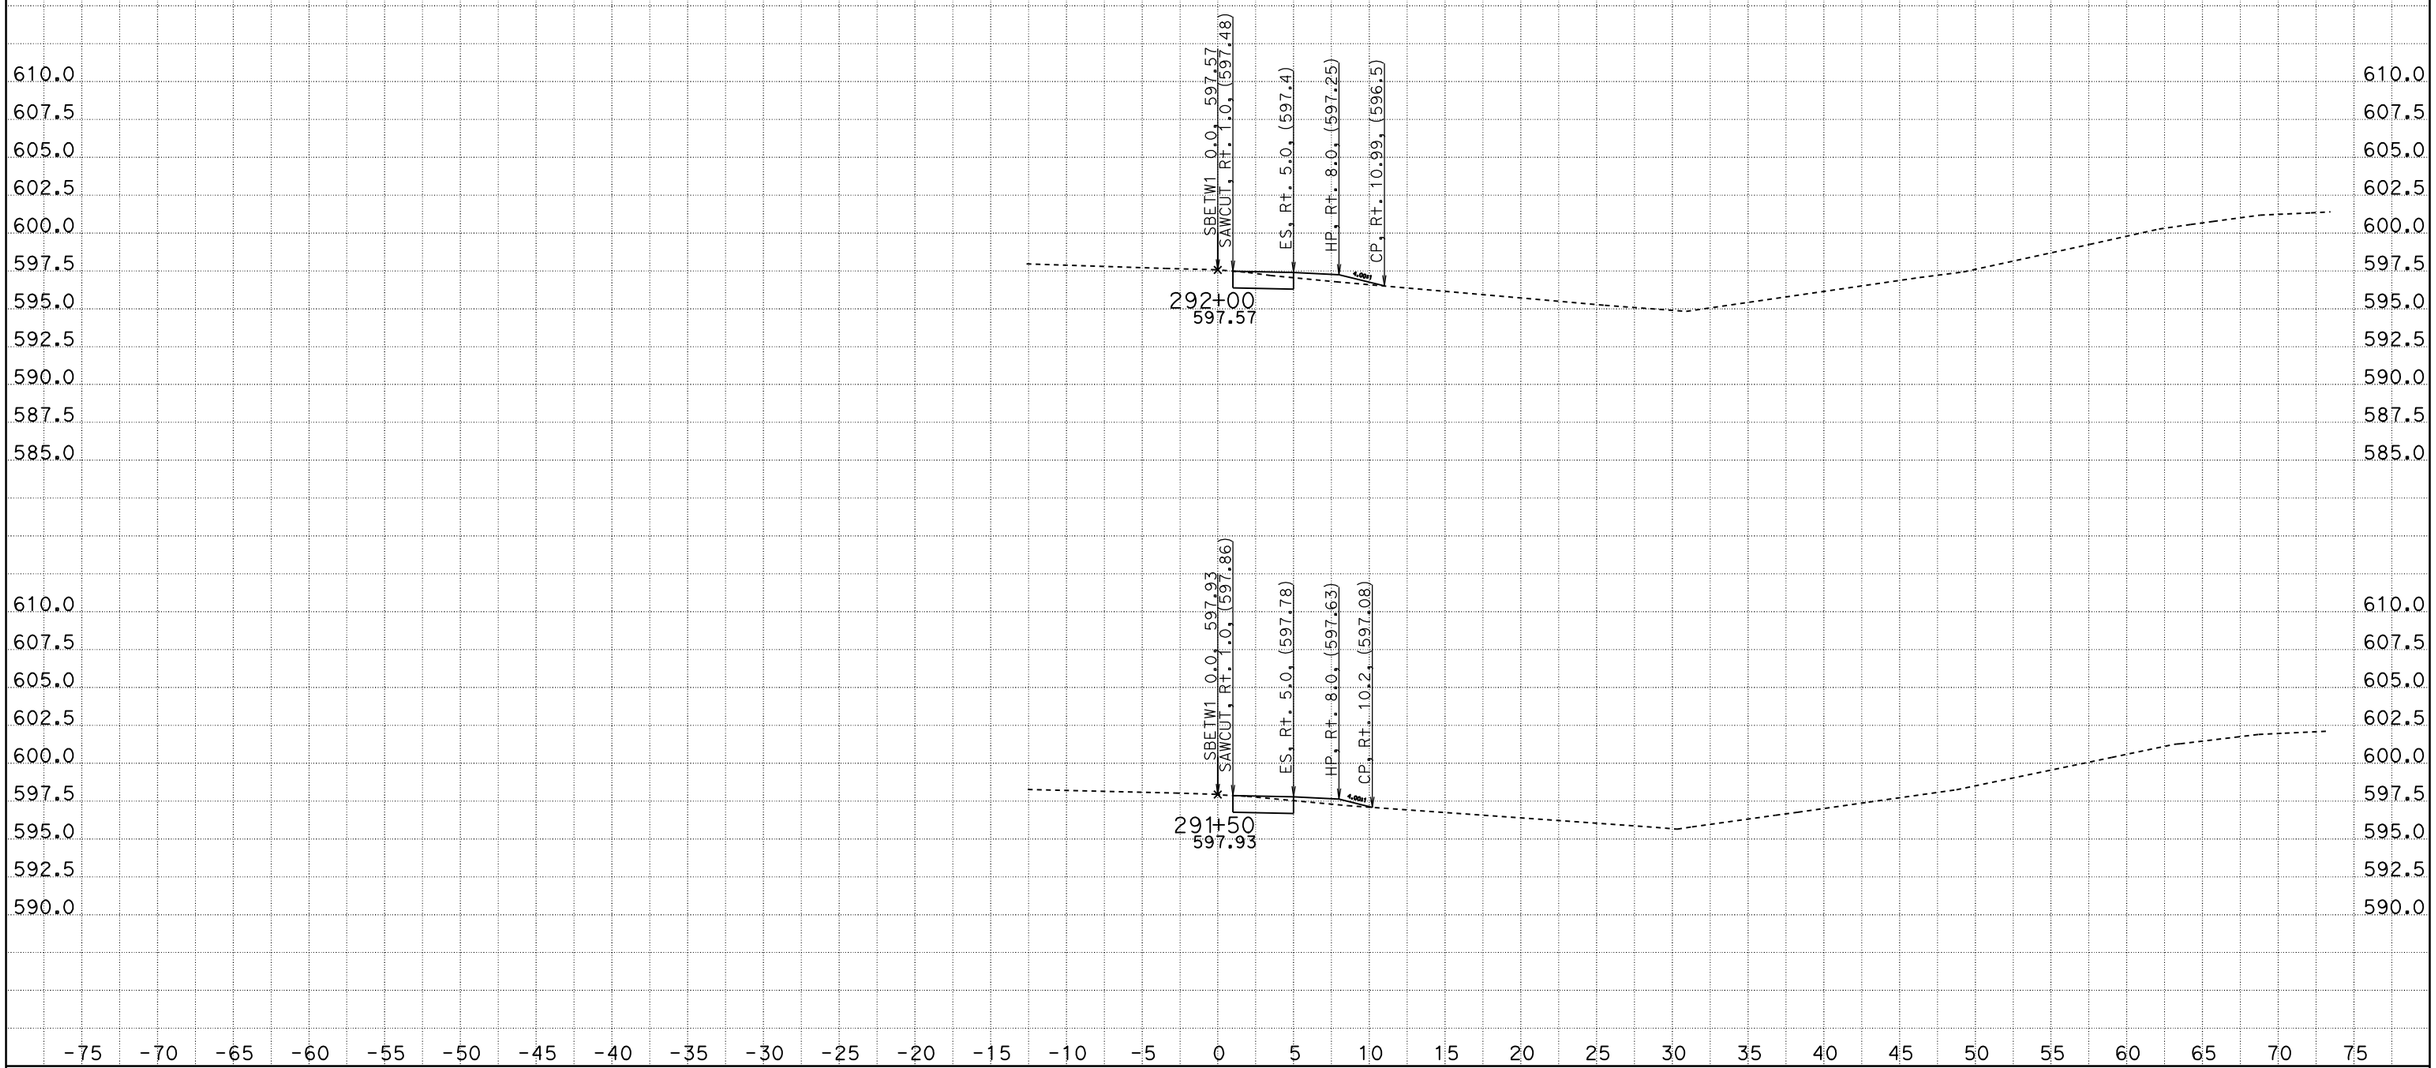

CREATED BY: SCOTT KIRKISH
DATE: 1/13/2012
KC Project: 5110005 File: D:\kcdata\5110005\design2.ear

CONTRACT: 05000203031 (05-1A2201)
DIST/CO/RTE/PM: 05-SB-101-78.4/82.2
PROJECT ID: 101 ORCUTT SHOULDER WIDENING

SCALE: 1" = 5' Horiz.
1" = 5' Vert.

All Dimensions are US Survey Feet

SBETW1
CROSS SECTIONS

DESIGN STUDY ONLY

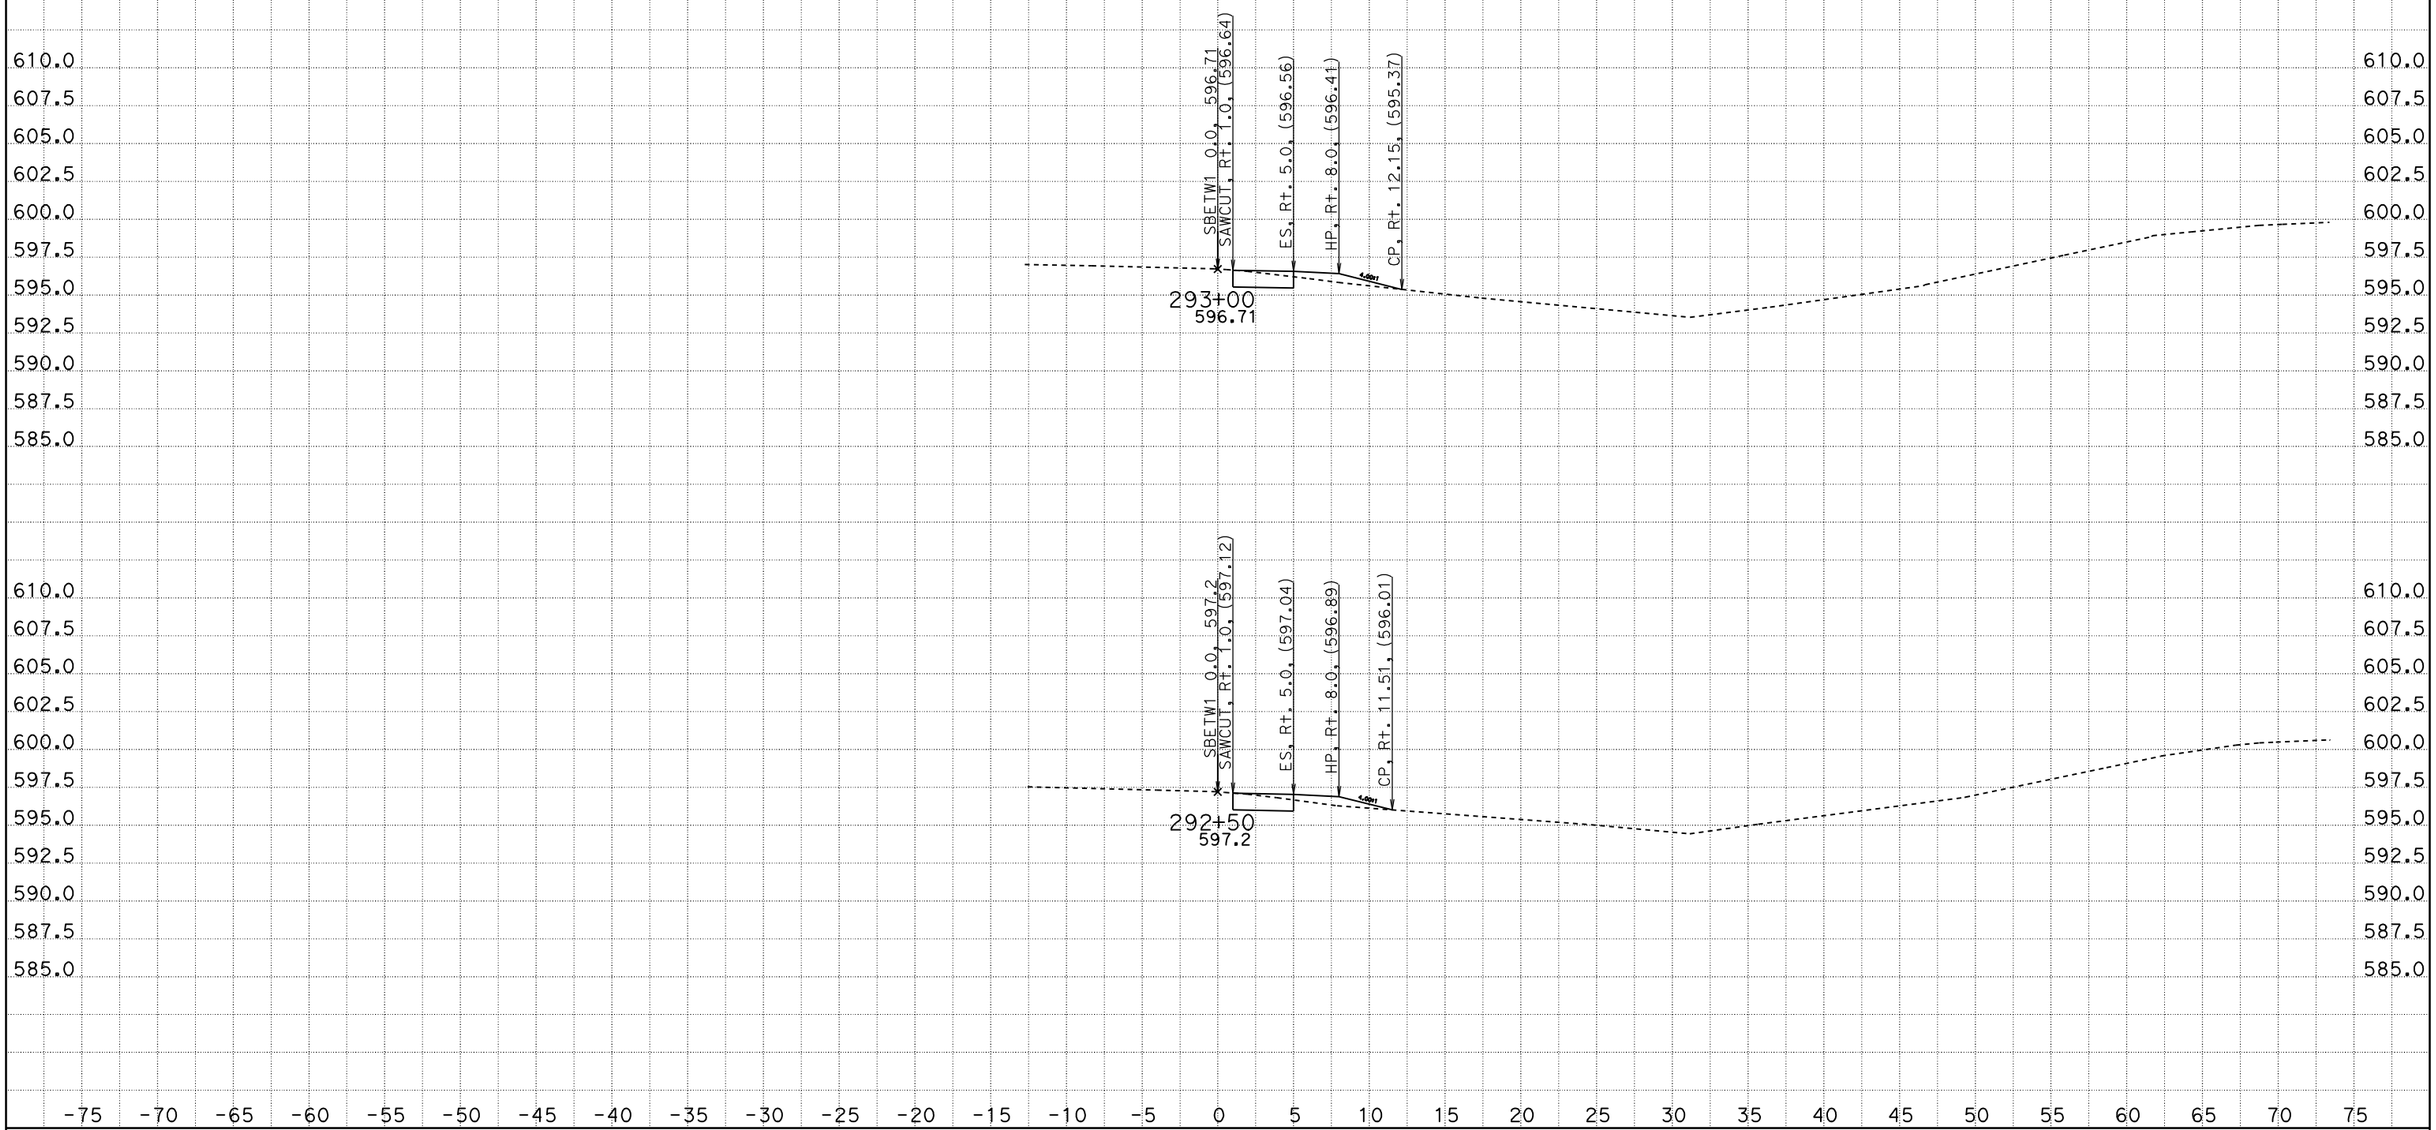

CREATED BY: SCOTT KIRKISH
DATE: 1/13/2012
KC Project: 5110005 File: D:\kcdata\5110005\design2.ear

CONTRACT: 05000203031 (05-1A2201)
DIST/CO/RTE/PM: 05-SB-101-78.4/82.2
PROJECT ID: 101 ORCUTT SHOULDER WIDENING

SCALE: 1" = 5' Horiz.
1" = 5' Vert.

All Dimensions are US Survey Feet

SBETW1
CROSS SECTIONS

DESIGN STUDY ONLY

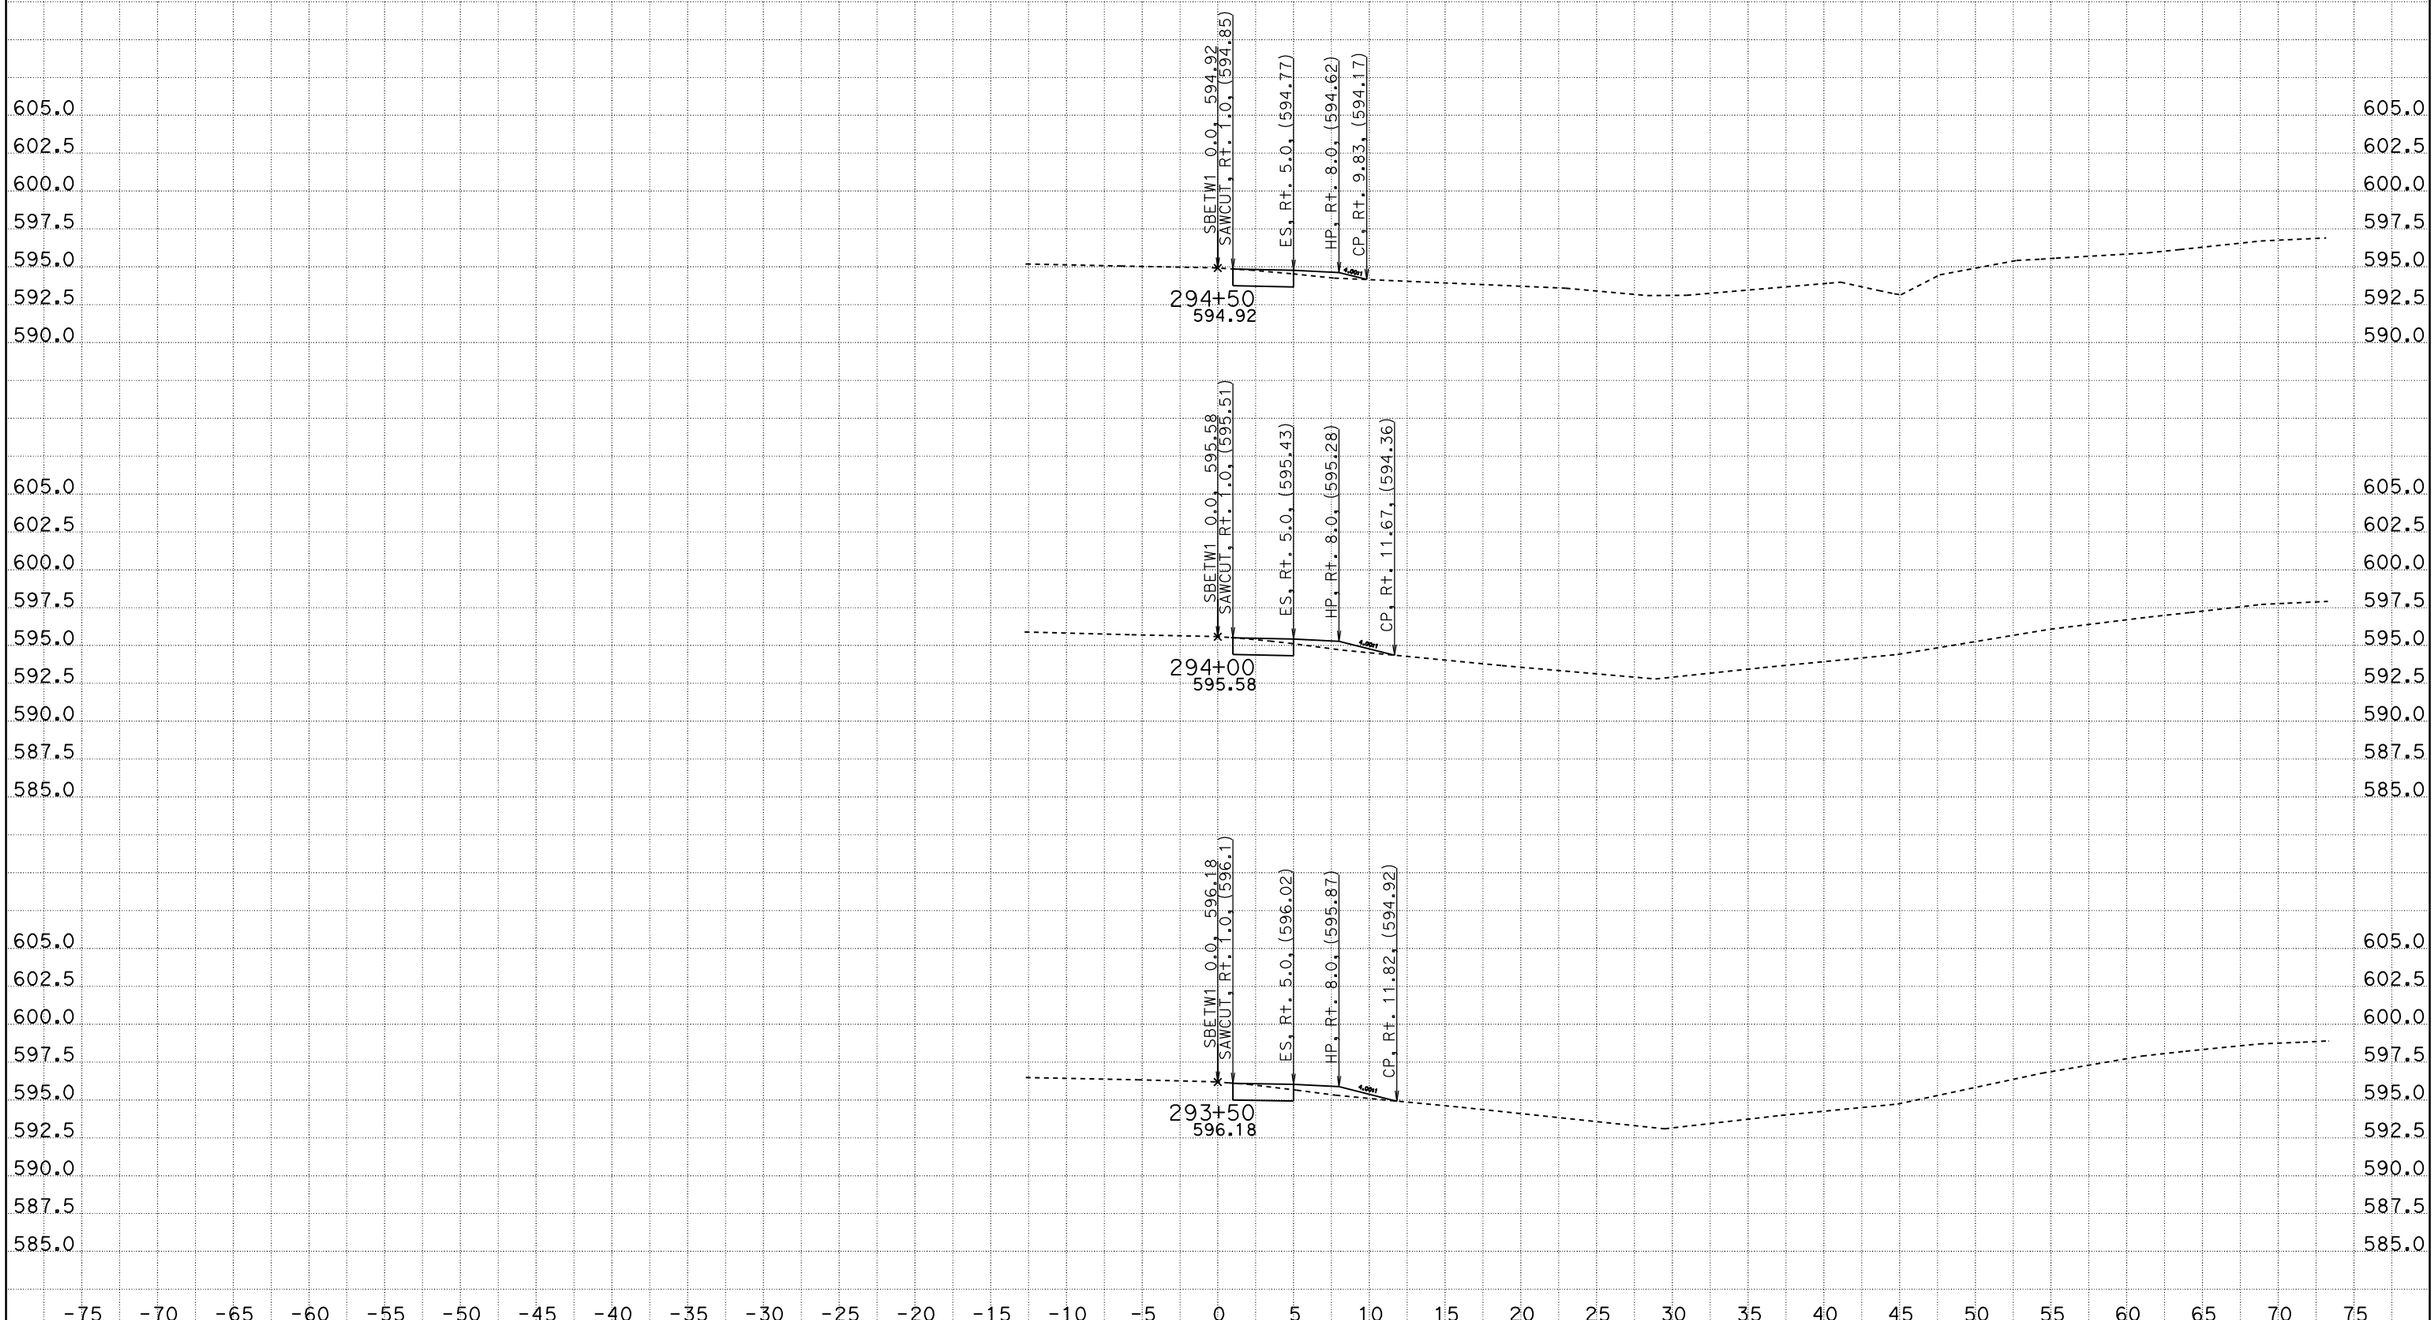

CREATED BY: SCOTT KIRKISH
DATE: 1/13/2012
KC Project: 5110005 File: D:\kcdata\5110005\design2.ear

CONTRACT: 05000203031 (05-1A2201)
DIST/CO/RTE/PM: 05-SB-101-78.4/82.2
PROJECT ID: 101 ORCUTT SHOULDER WIDENING

SCALE: 1" = 5' Horiz.
1" = 5' Vert.

All Dimensions are US Survey Feet

SBETW1
CROSS SECTIONS

DESIGN STUDY ONLY

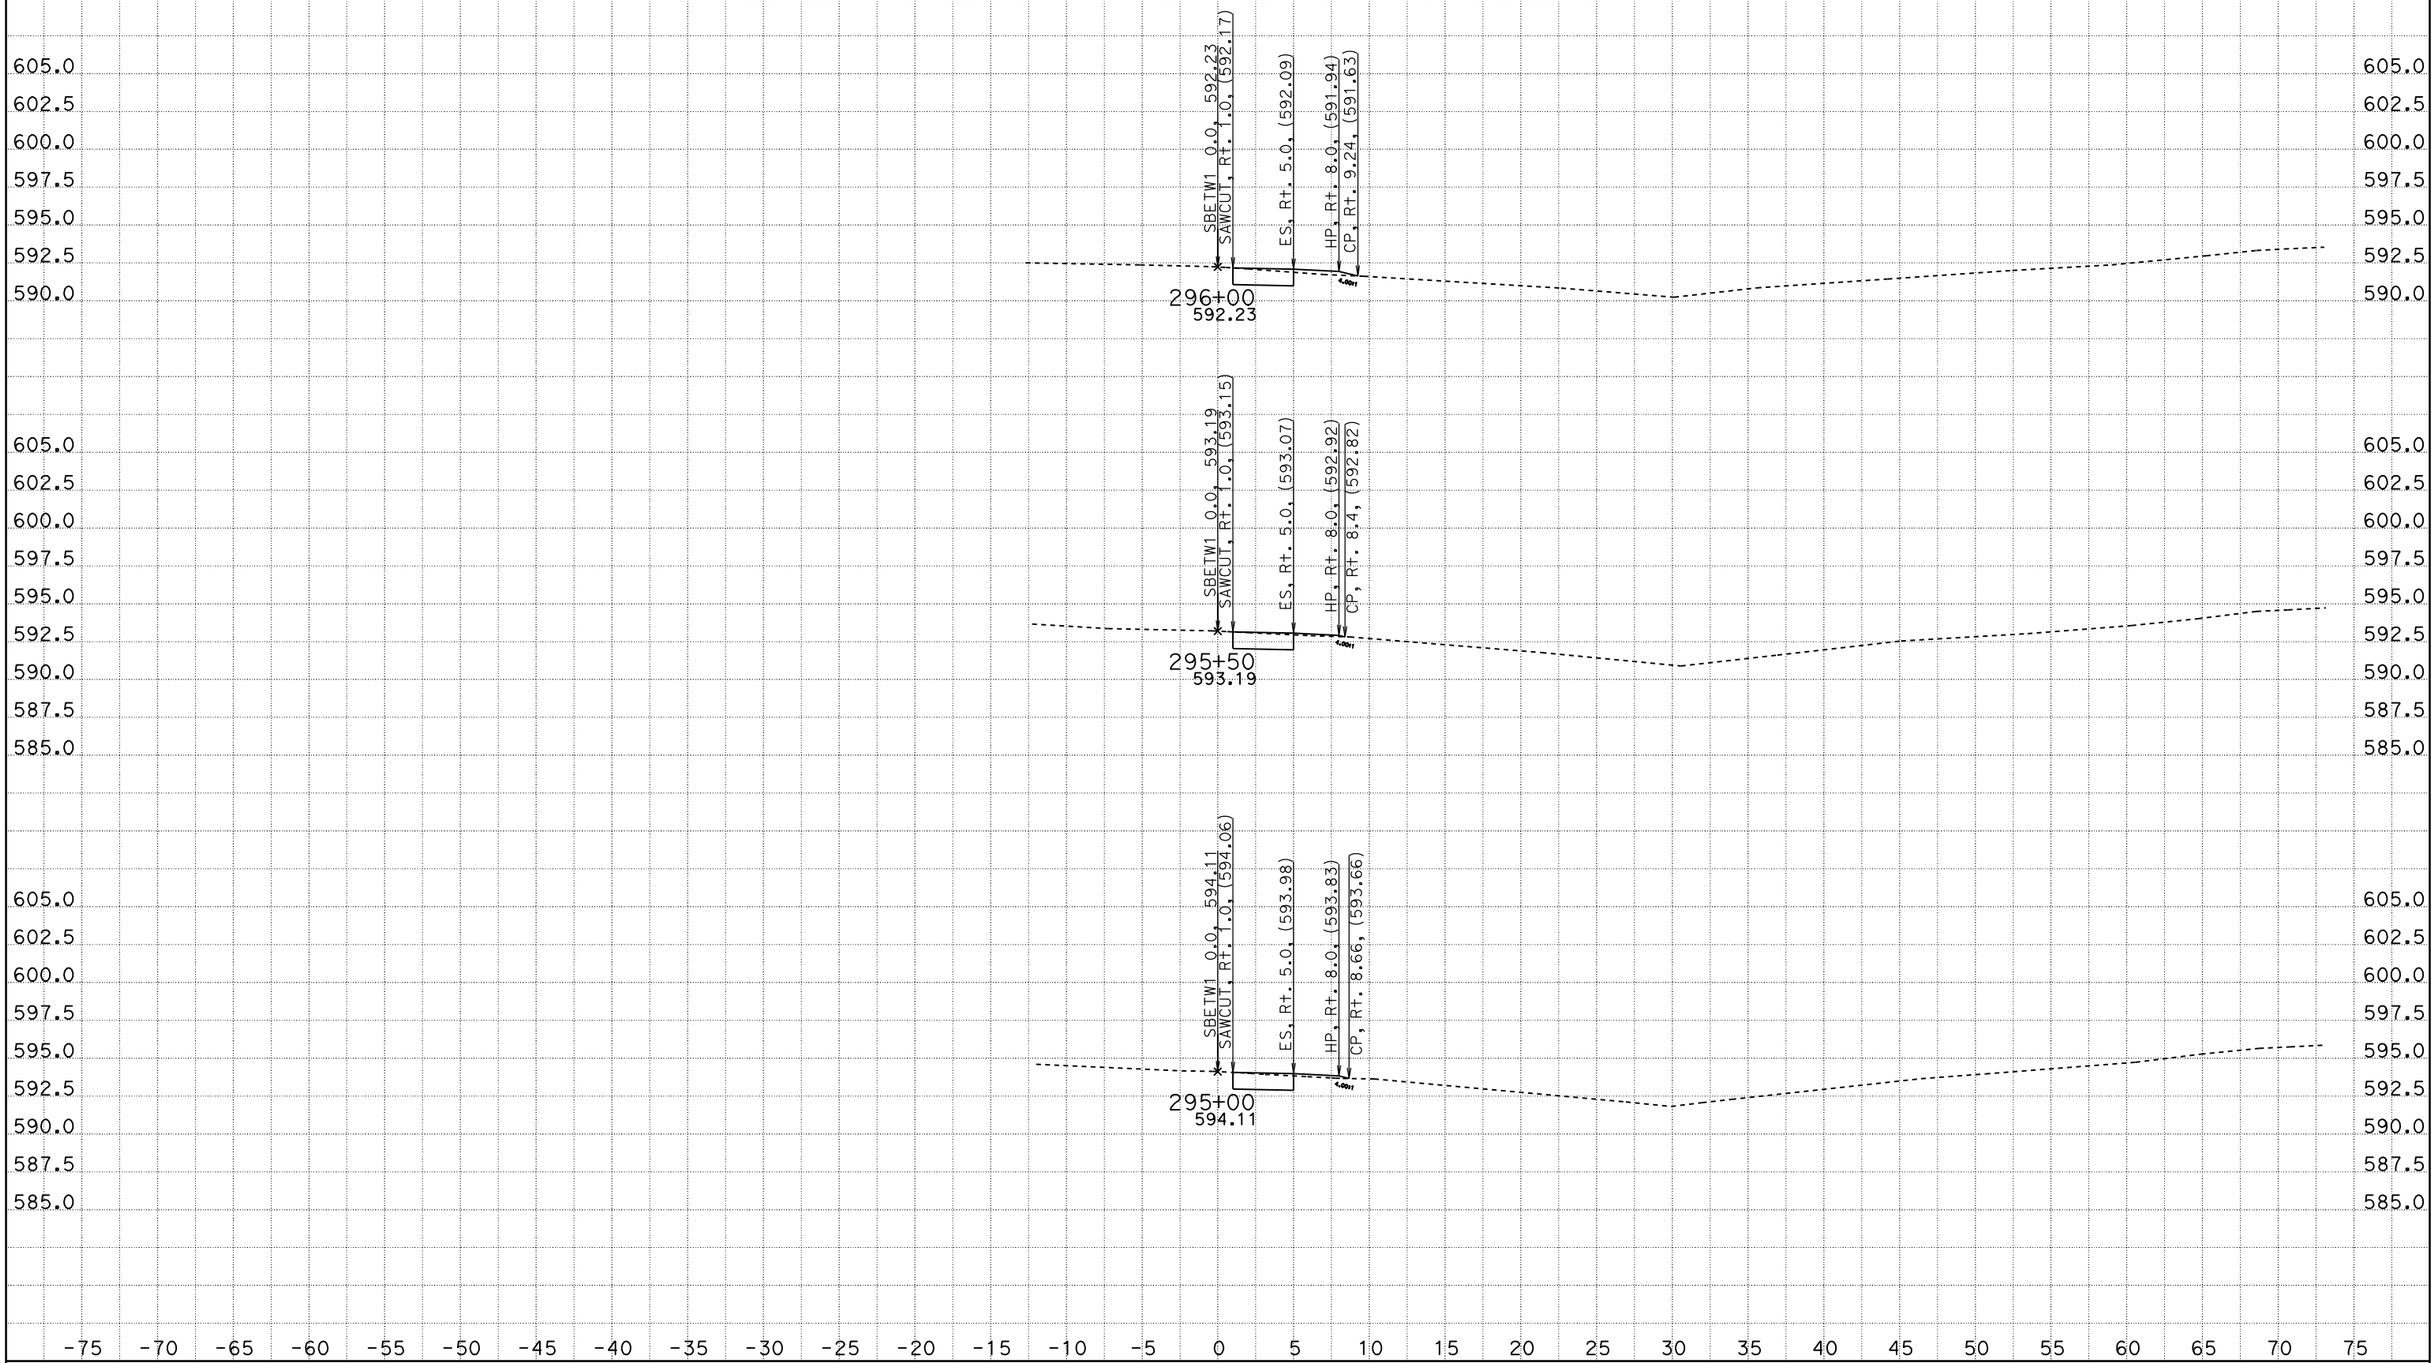

CREATED BY: SCOTT KIRKISH
DATE: 1/13/2012
KC Project: 5110005 File: D:\kcdata\5110005\design2.ear

CONTRACT: 05000203031 (05-1A2201)
DIST/CO/RTE/PM: 05-SB-101-78.4/82.2
PROJECT ID: 101 ORCUTT SHOULDER WIDENING

SCALE: 1" = 5' Horiz.
1" = 5' Vert.

All Dimensions are US Survey Feet

SBETW1
CROSS SECTIONS

DESIGN STUDY ONLY

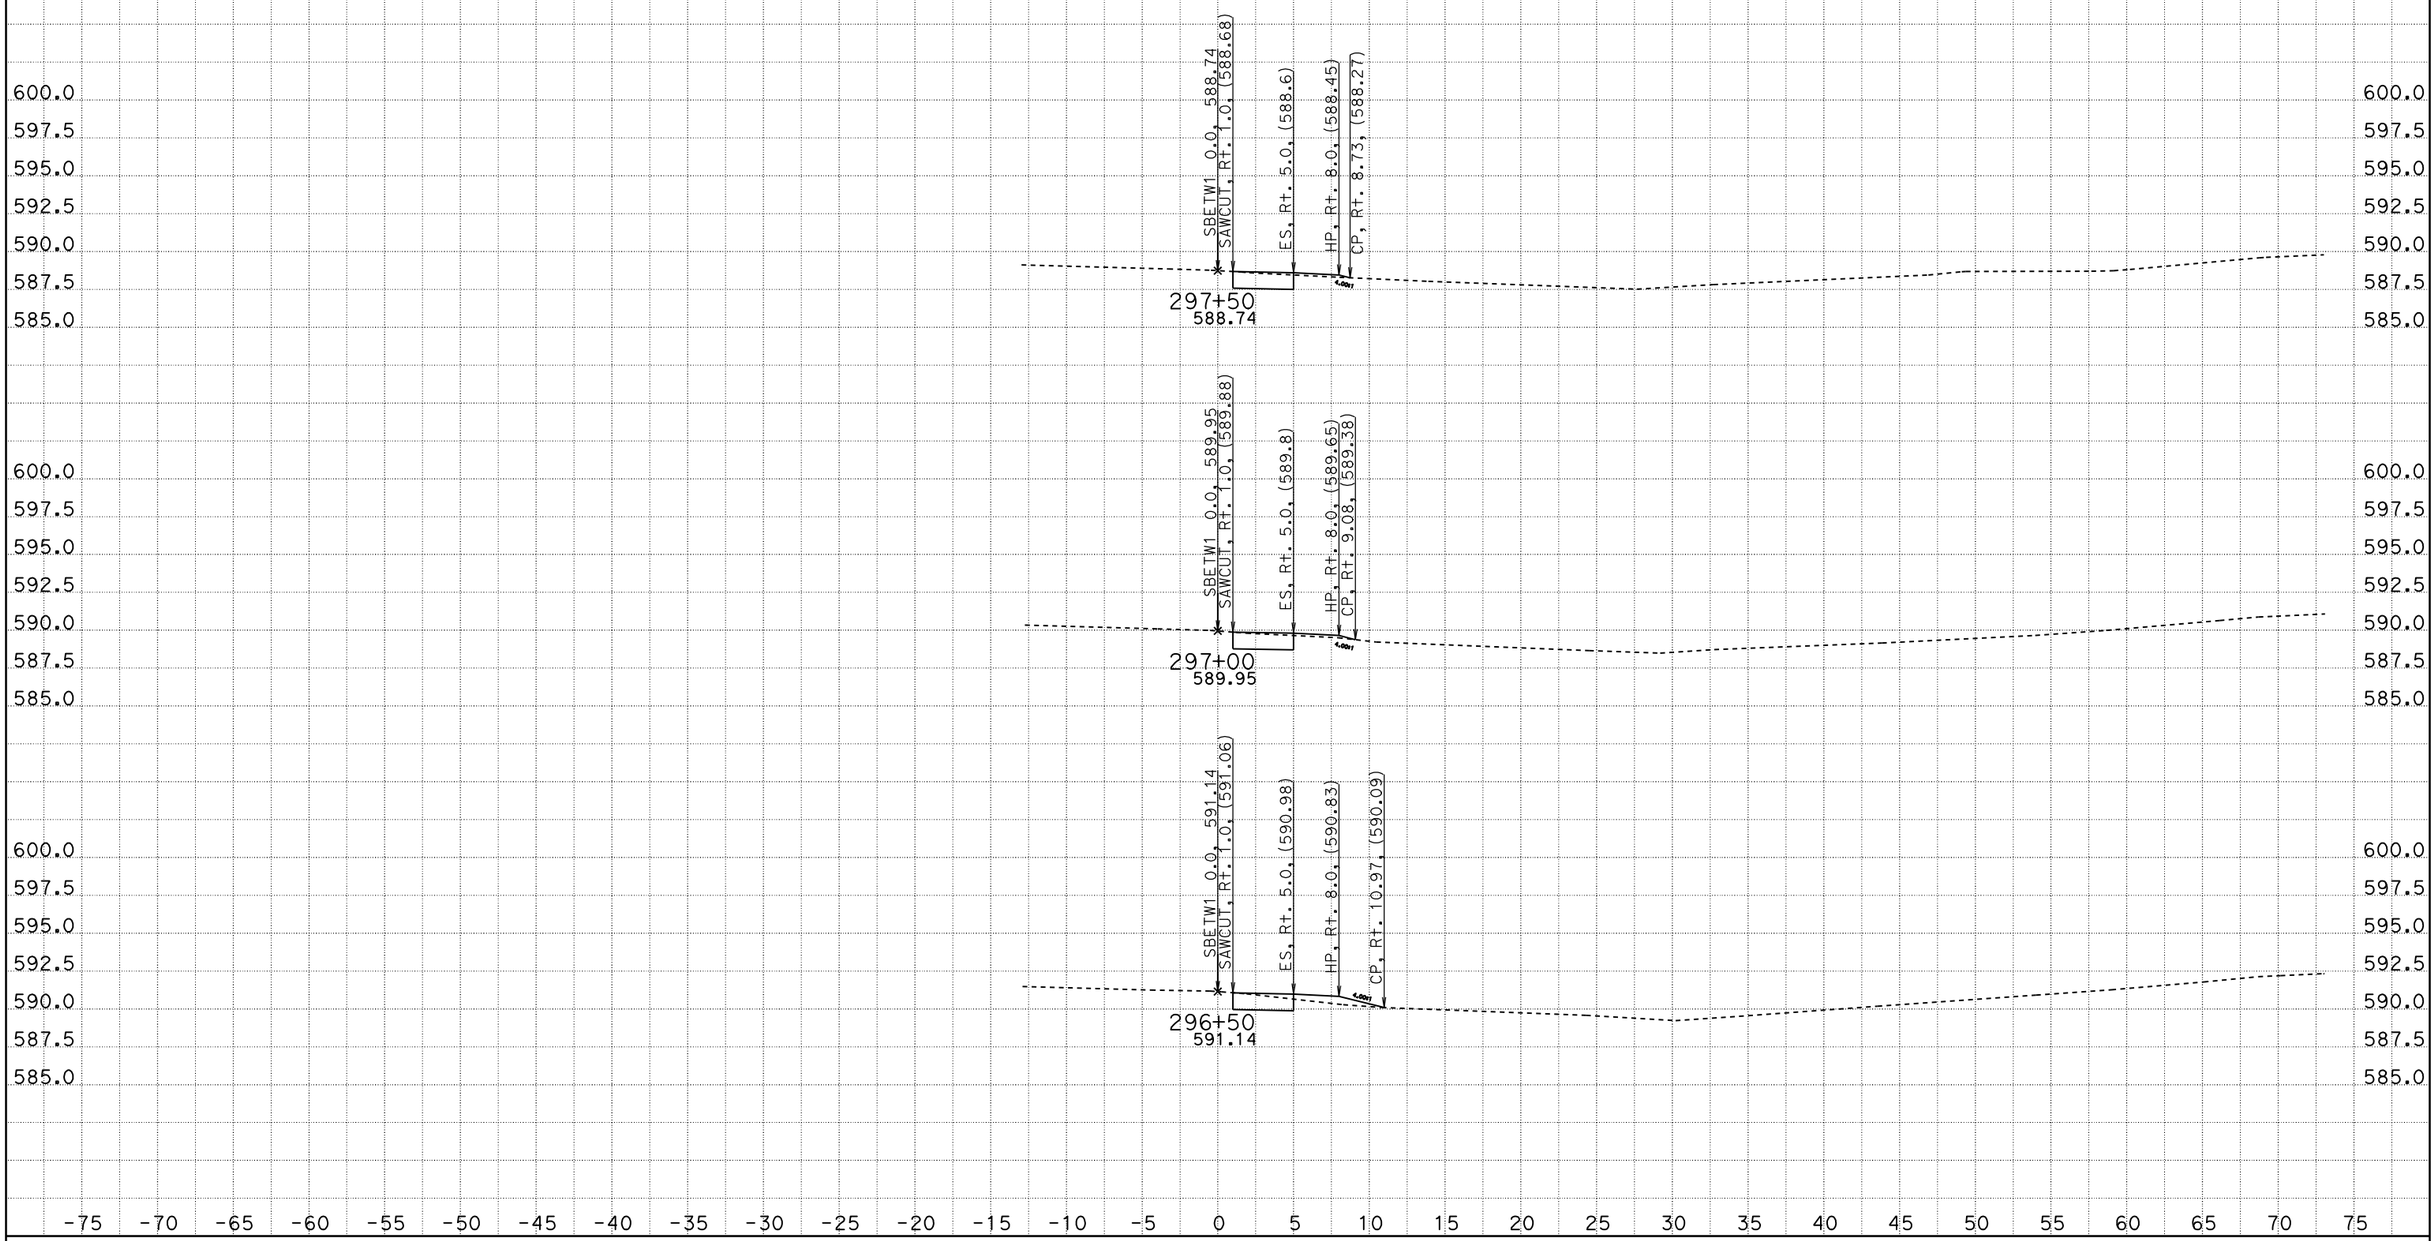

CREATED BY: SCOTT KIRKISH
DATE: 1/13/2012
KC Project: 5110005 File: D:\kcdata\5110005\design2.ear

CONTRACT: 05000203031 (05-1A2201)
DIST/CO/RTE/PM: 05-SB-101-78.4/82.2
PROJECT ID: 101 ORCUTT SHOULDER WIDENING

SCALE: 1" = 5' Horiz.
1" = 5' Vert.

All Dimensions are US Survey Feet

SBETW1
CROSS SECTIONS

DESIGN STUDY ONLY

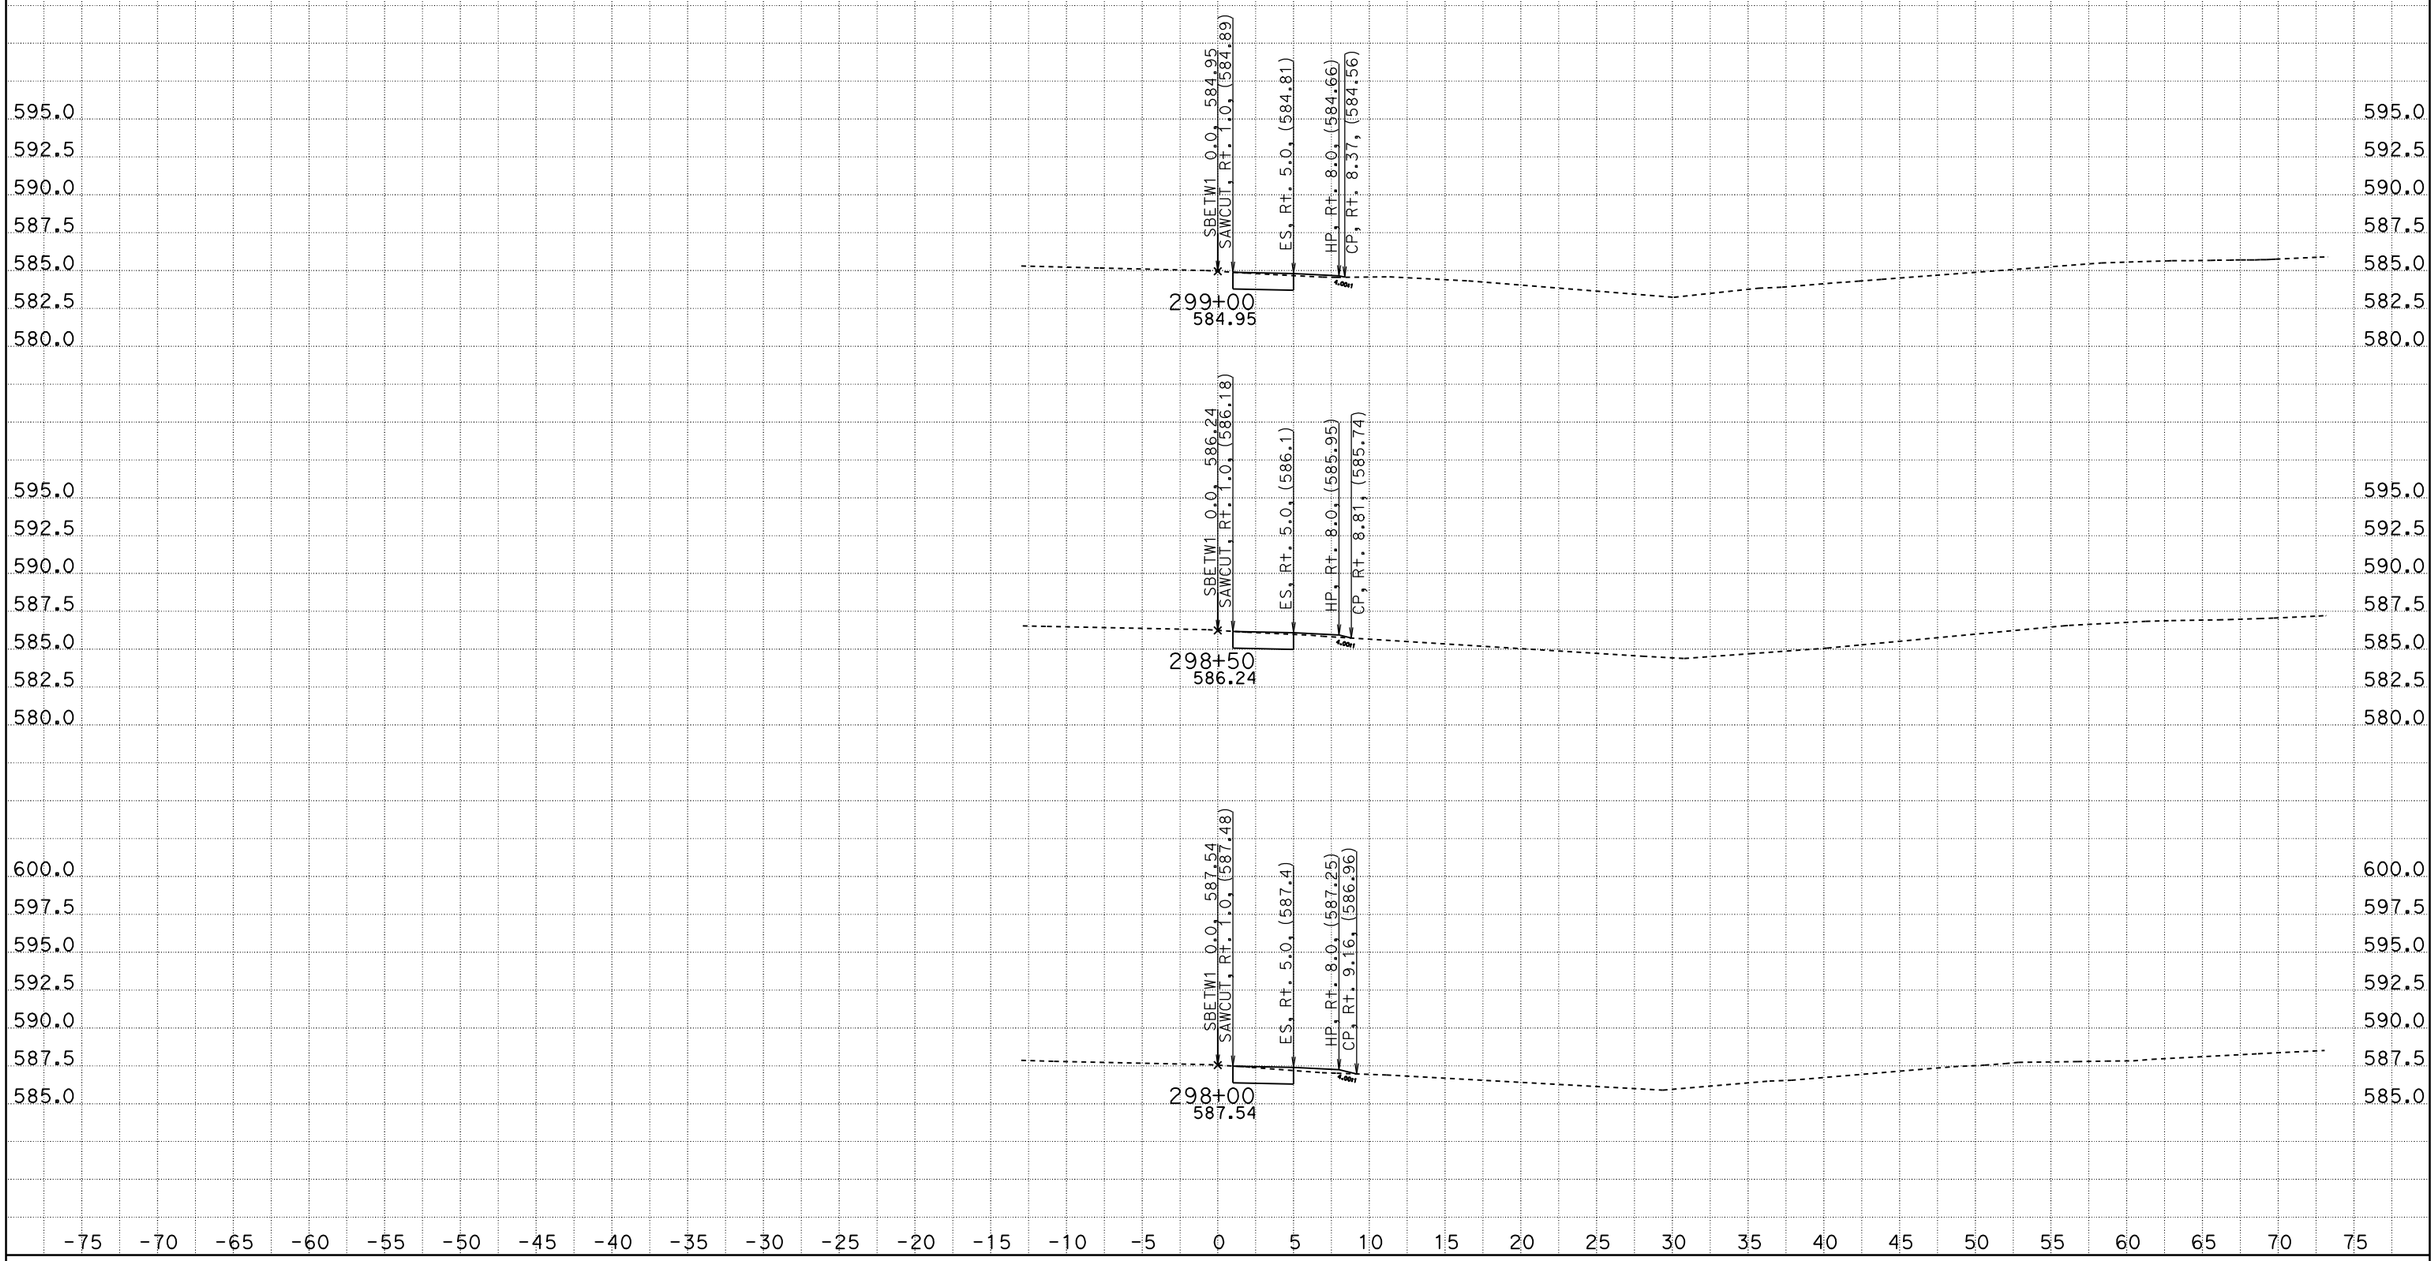

CREATED BY: SCOTT KIRKISH
DATE: 1/13/2012
KC Project: 5110005 File: D:\kcdata\5110005\design2.ear

CONTRACT: 05000203031 (05-1A2201)
DIST/CO/RTE/PM: 05-SB-101-78.4/82.2
PROJECT ID: 101 ORCUTT SHOULDER WIDENING

SCALE: 1" = 5' Horiz.
1" = 5' Vert.

All Dimensions are US Survey Feet

SBETW1
CROSS SECTIONS

DESIGN STUDY ONLY

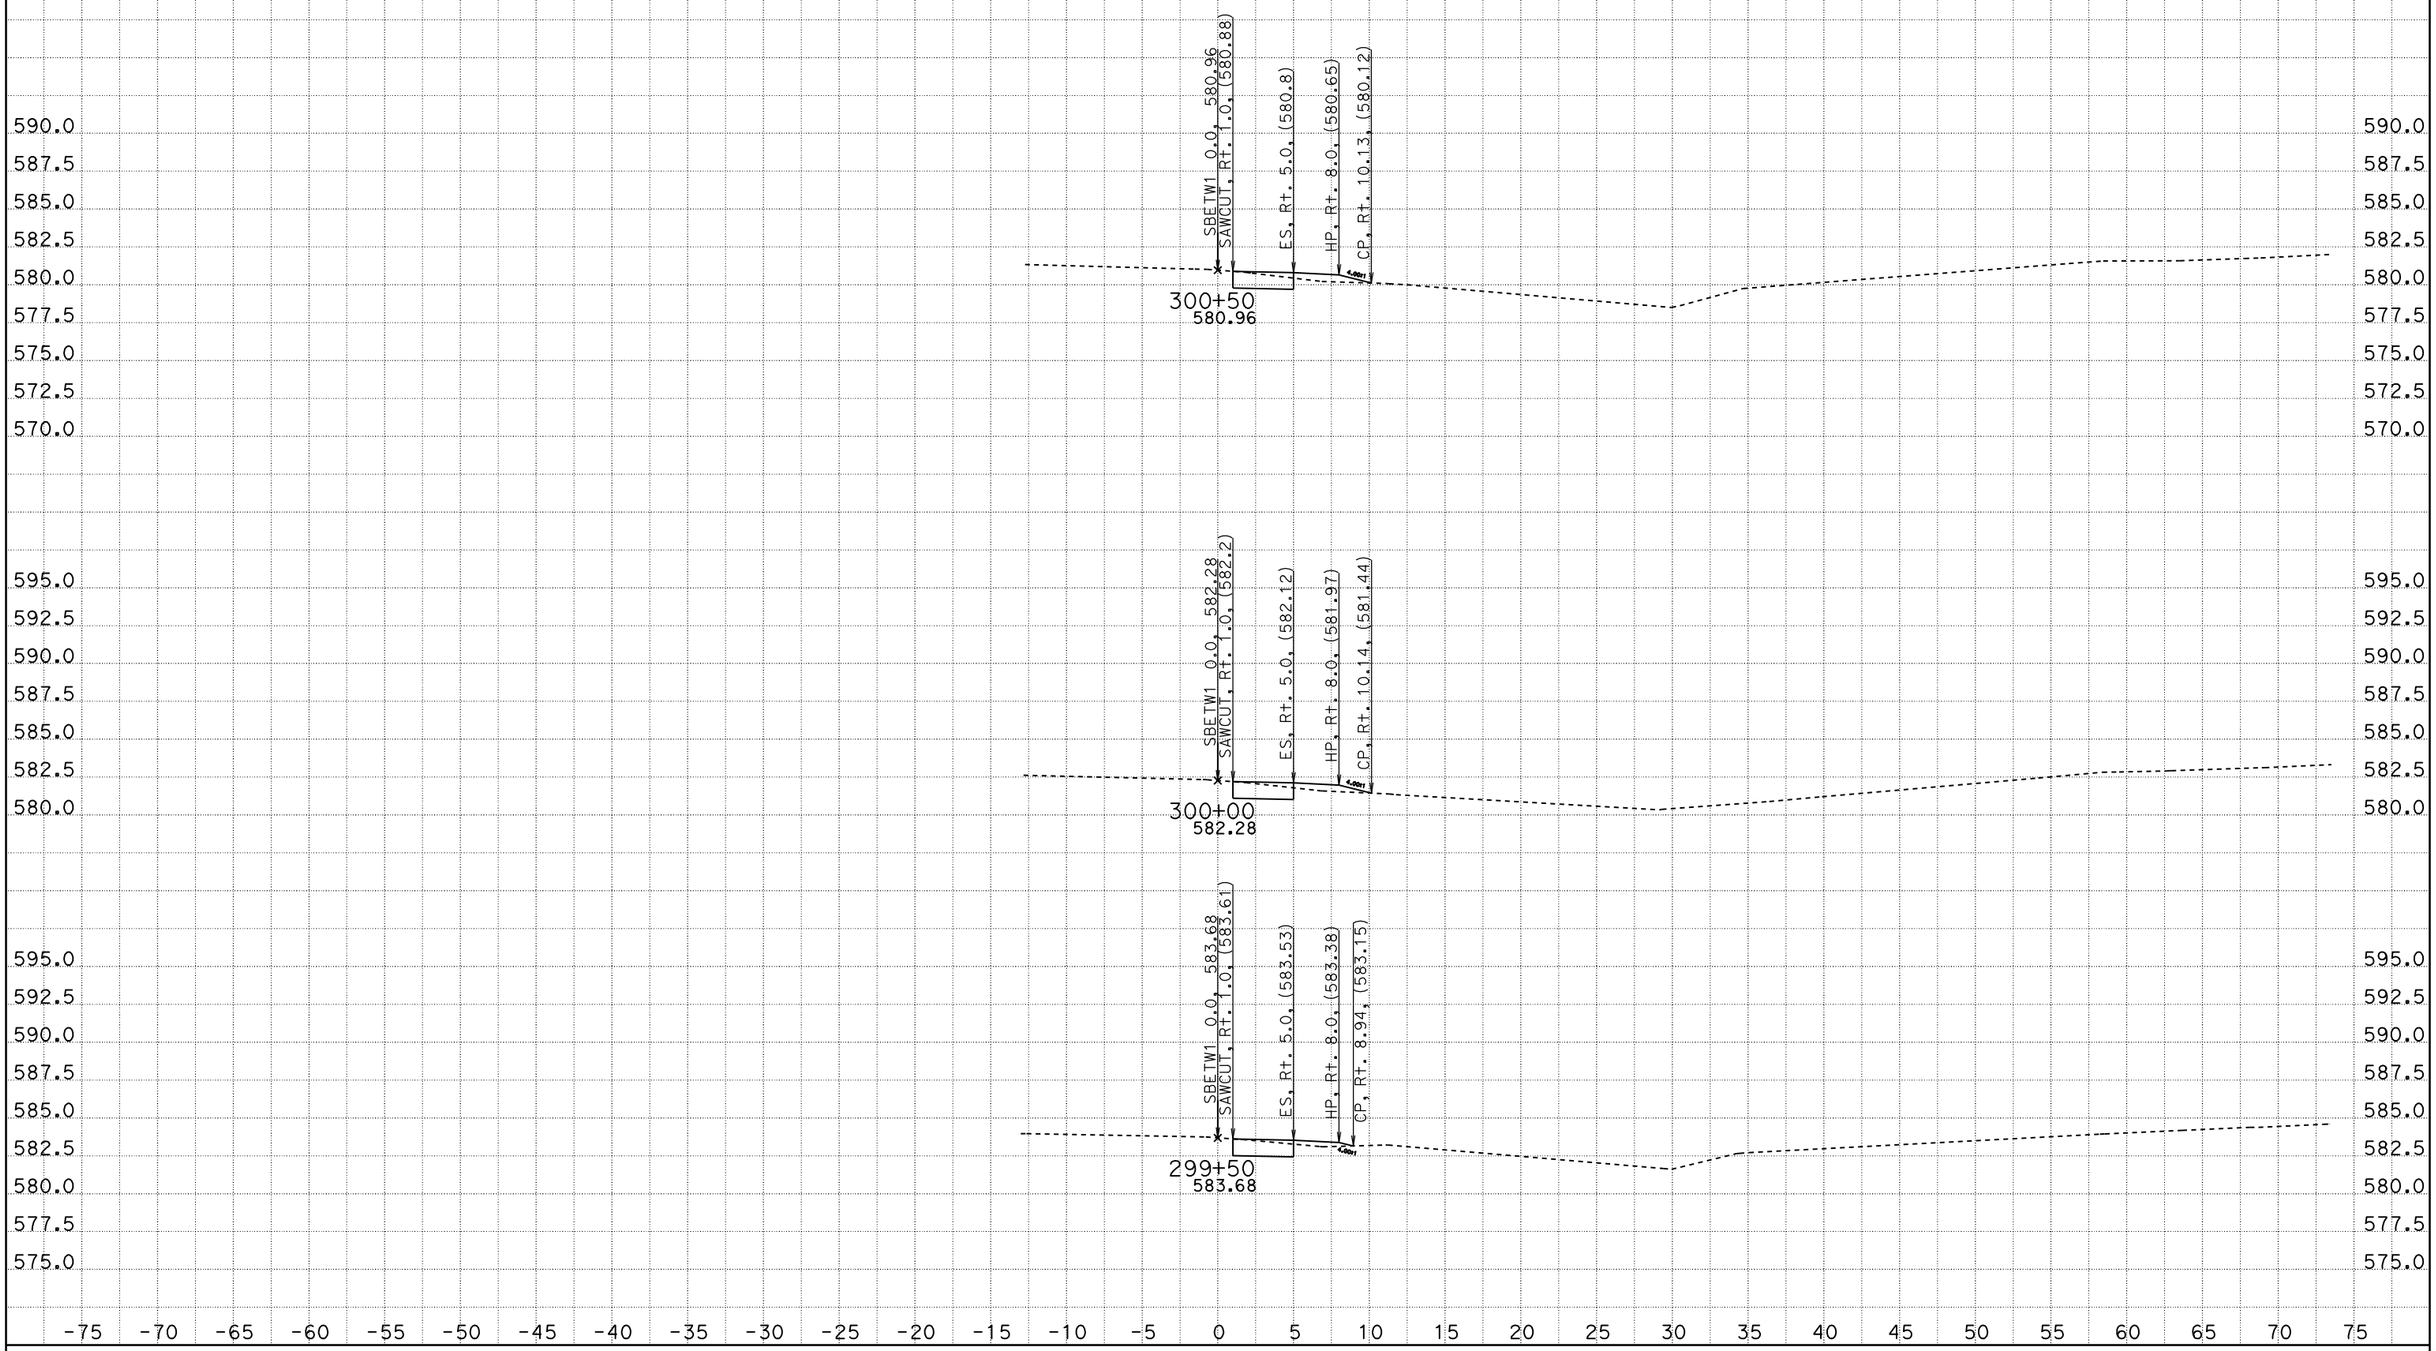

CREATED BY: SCOTT KIRKISH
DATE: 1/13/2012
KC Project: 5110005 File: D:\kcdata\5110005\design2.ear

CONTRACT: 05000203031 (05-1A2201)
DIST/CO/RTE/PM: 05-SB-101-78.4/82.2
PROJECT ID: 101 ORCUTT SHOULDER WIDENING

SCALE: 1" = 5' Horiz.
1" = 5' Vert.

All Dimensions are US Survey Feet

SBETW1
CROSS SECTIONS

DESIGN STUDY ONLY

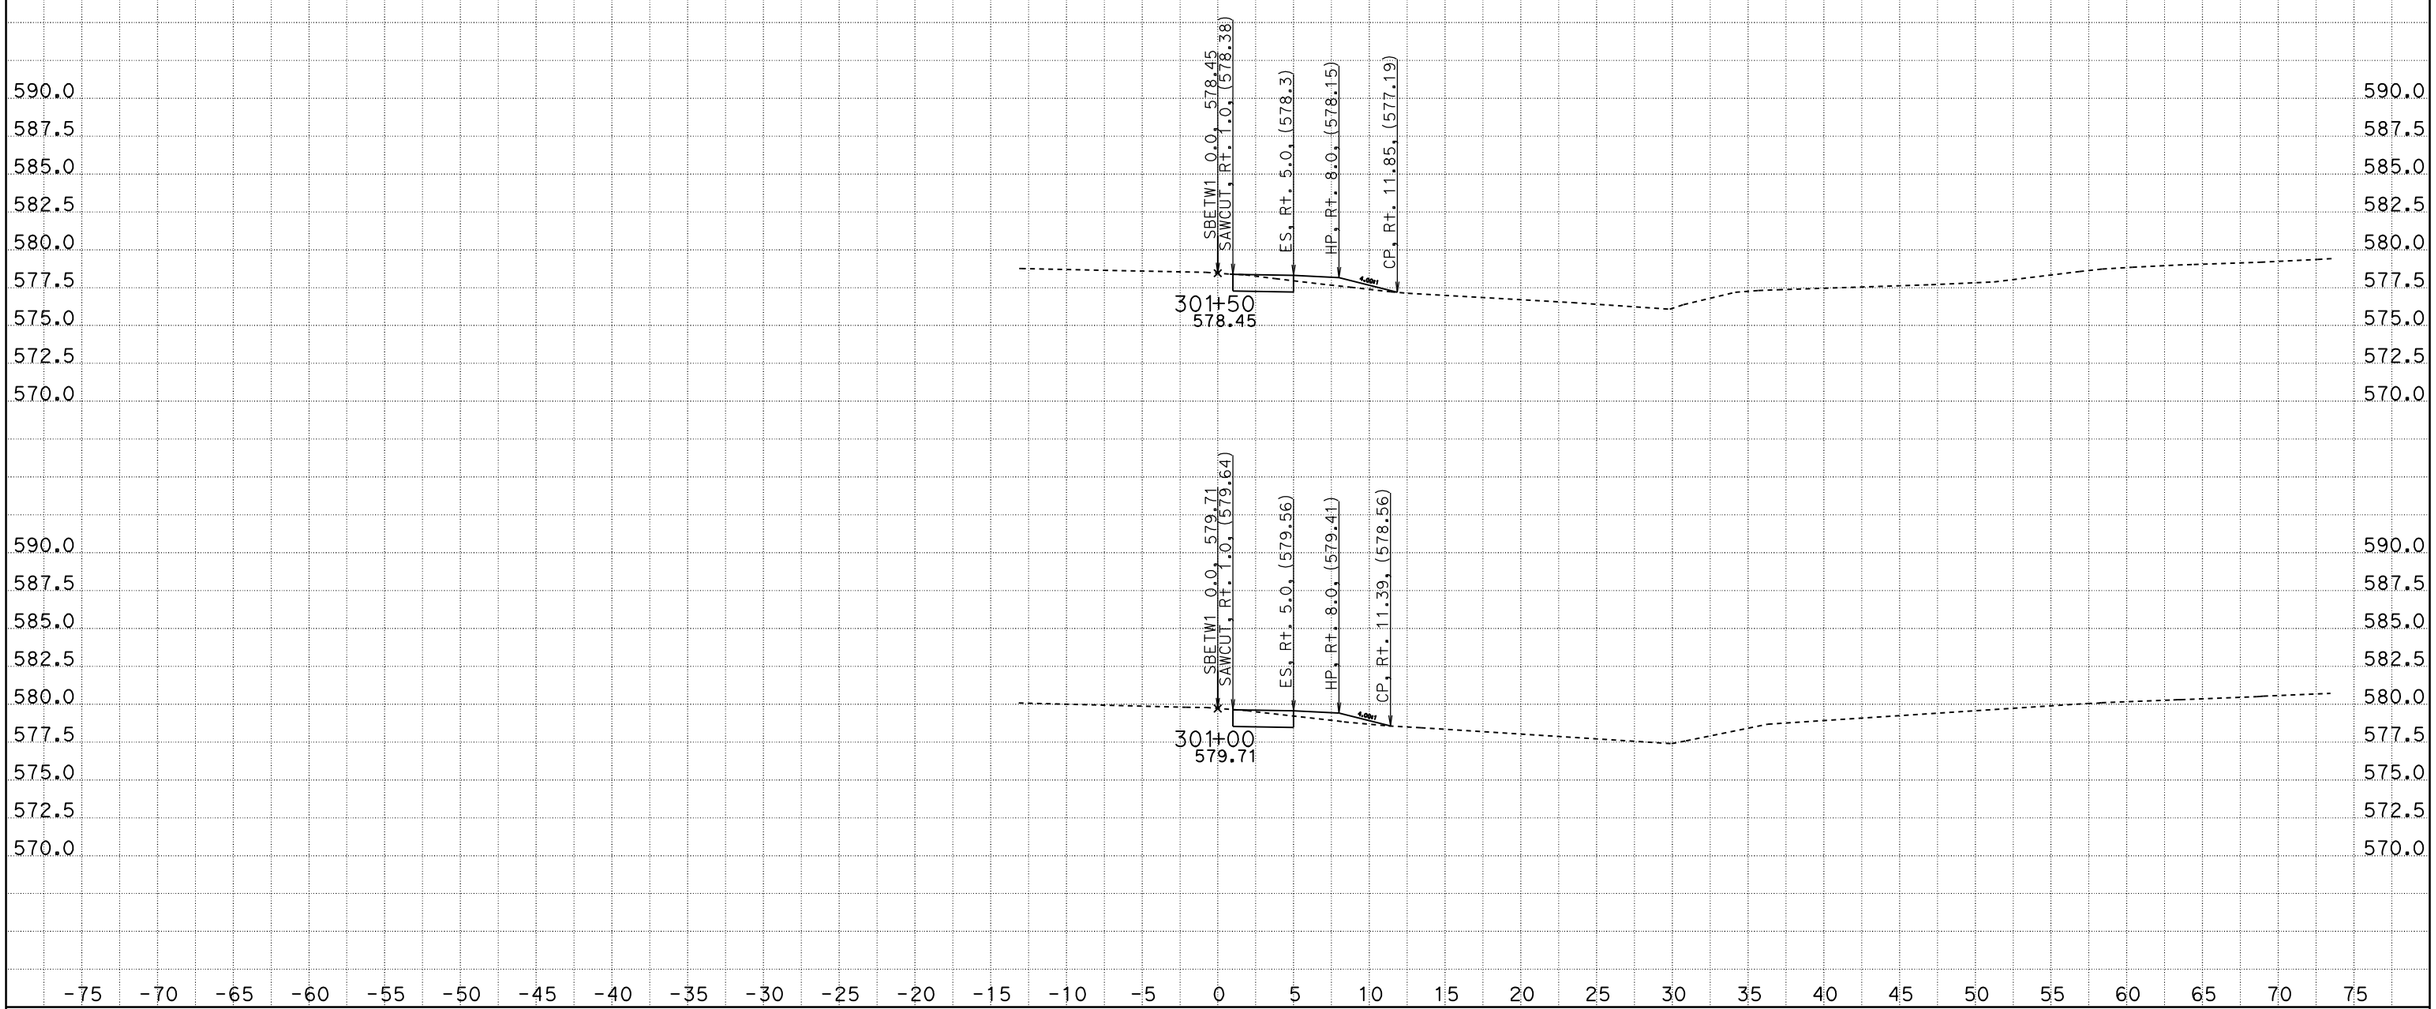

CREATED BY: SCOTT KIRKISH
DATE: 1/13/2012
KC Project: 5110005 File: D:\kcdata\5110005\design2.ear

CONTRACT: 05000203031 (05-1A2201)
DIST/CO/RTE/PM: 05-SB-101-78.4/82.2
PROJECT ID: 101 ORCUTT SHOULDER WIDENING

SCALE: 1" = 5' Horiz.
1" = 5' Vert.

All Dimensions are US Survey Feet

SBETW1
CROSS SECTIONS

DESIGN STUDY ONLY

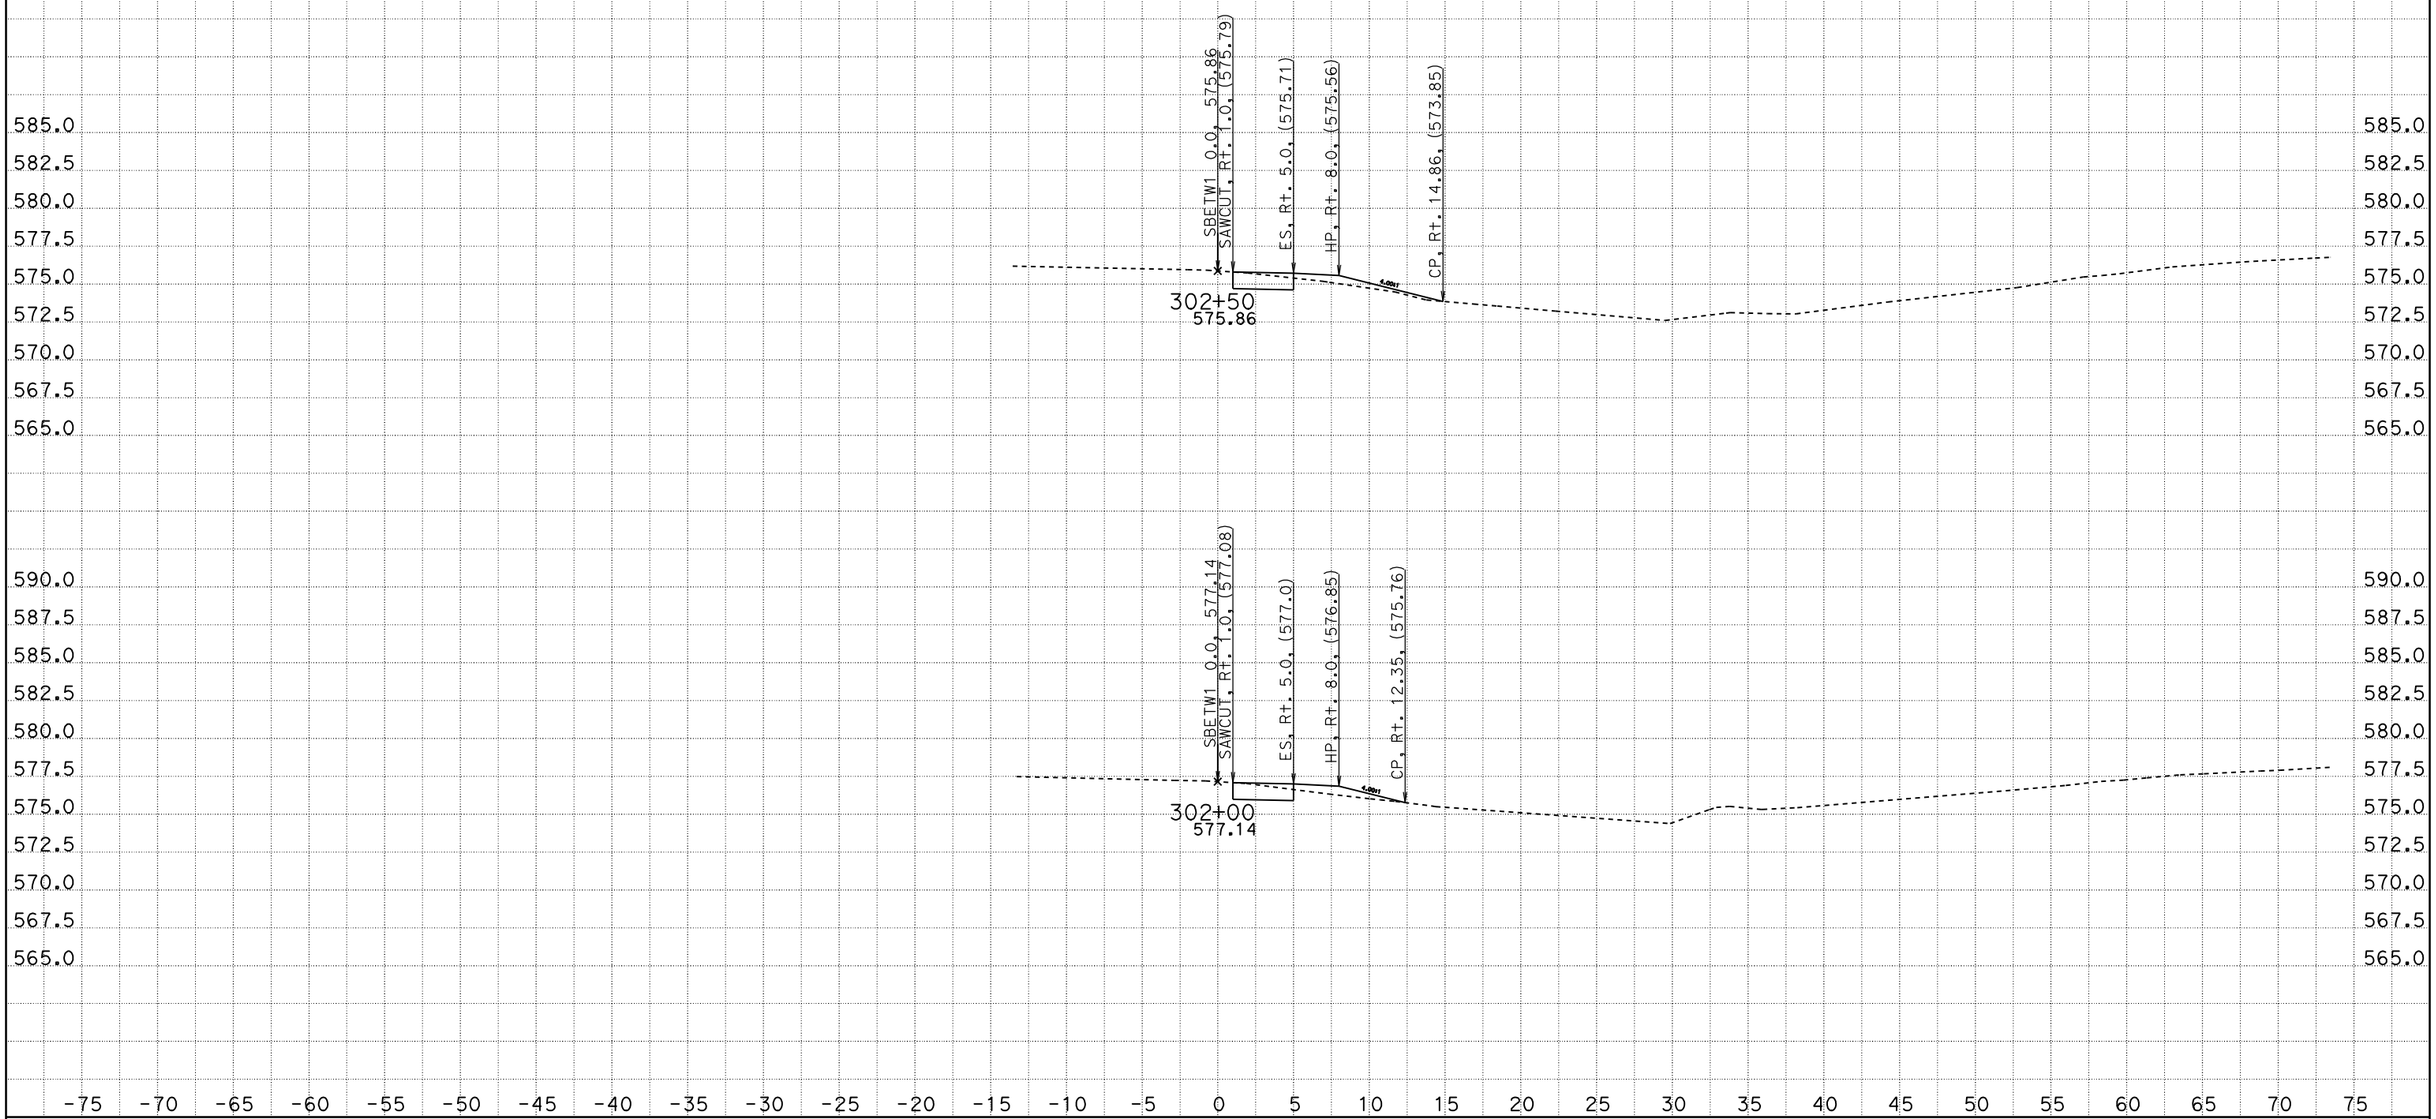

CREATED BY: SCOTT KIRKISH
DATE: 1/13/2012
KC Project: 5110005 File: D:\kcdata\5110005\design2.ear

CONTRACT: 05000203031 (05-1A2201)
DIST/CO/RTE/PM: 05-SB-101-78.4/82.2
PROJECT ID: 101 ORCUTT SHOULDER WIDENING

SCALE: 1" = 5' Horiz.
1" = 5' Vert.

All Dimensions are US Survey Feet

SBETW1
CROSS SECTIONS

DESIGN STUDY ONLY

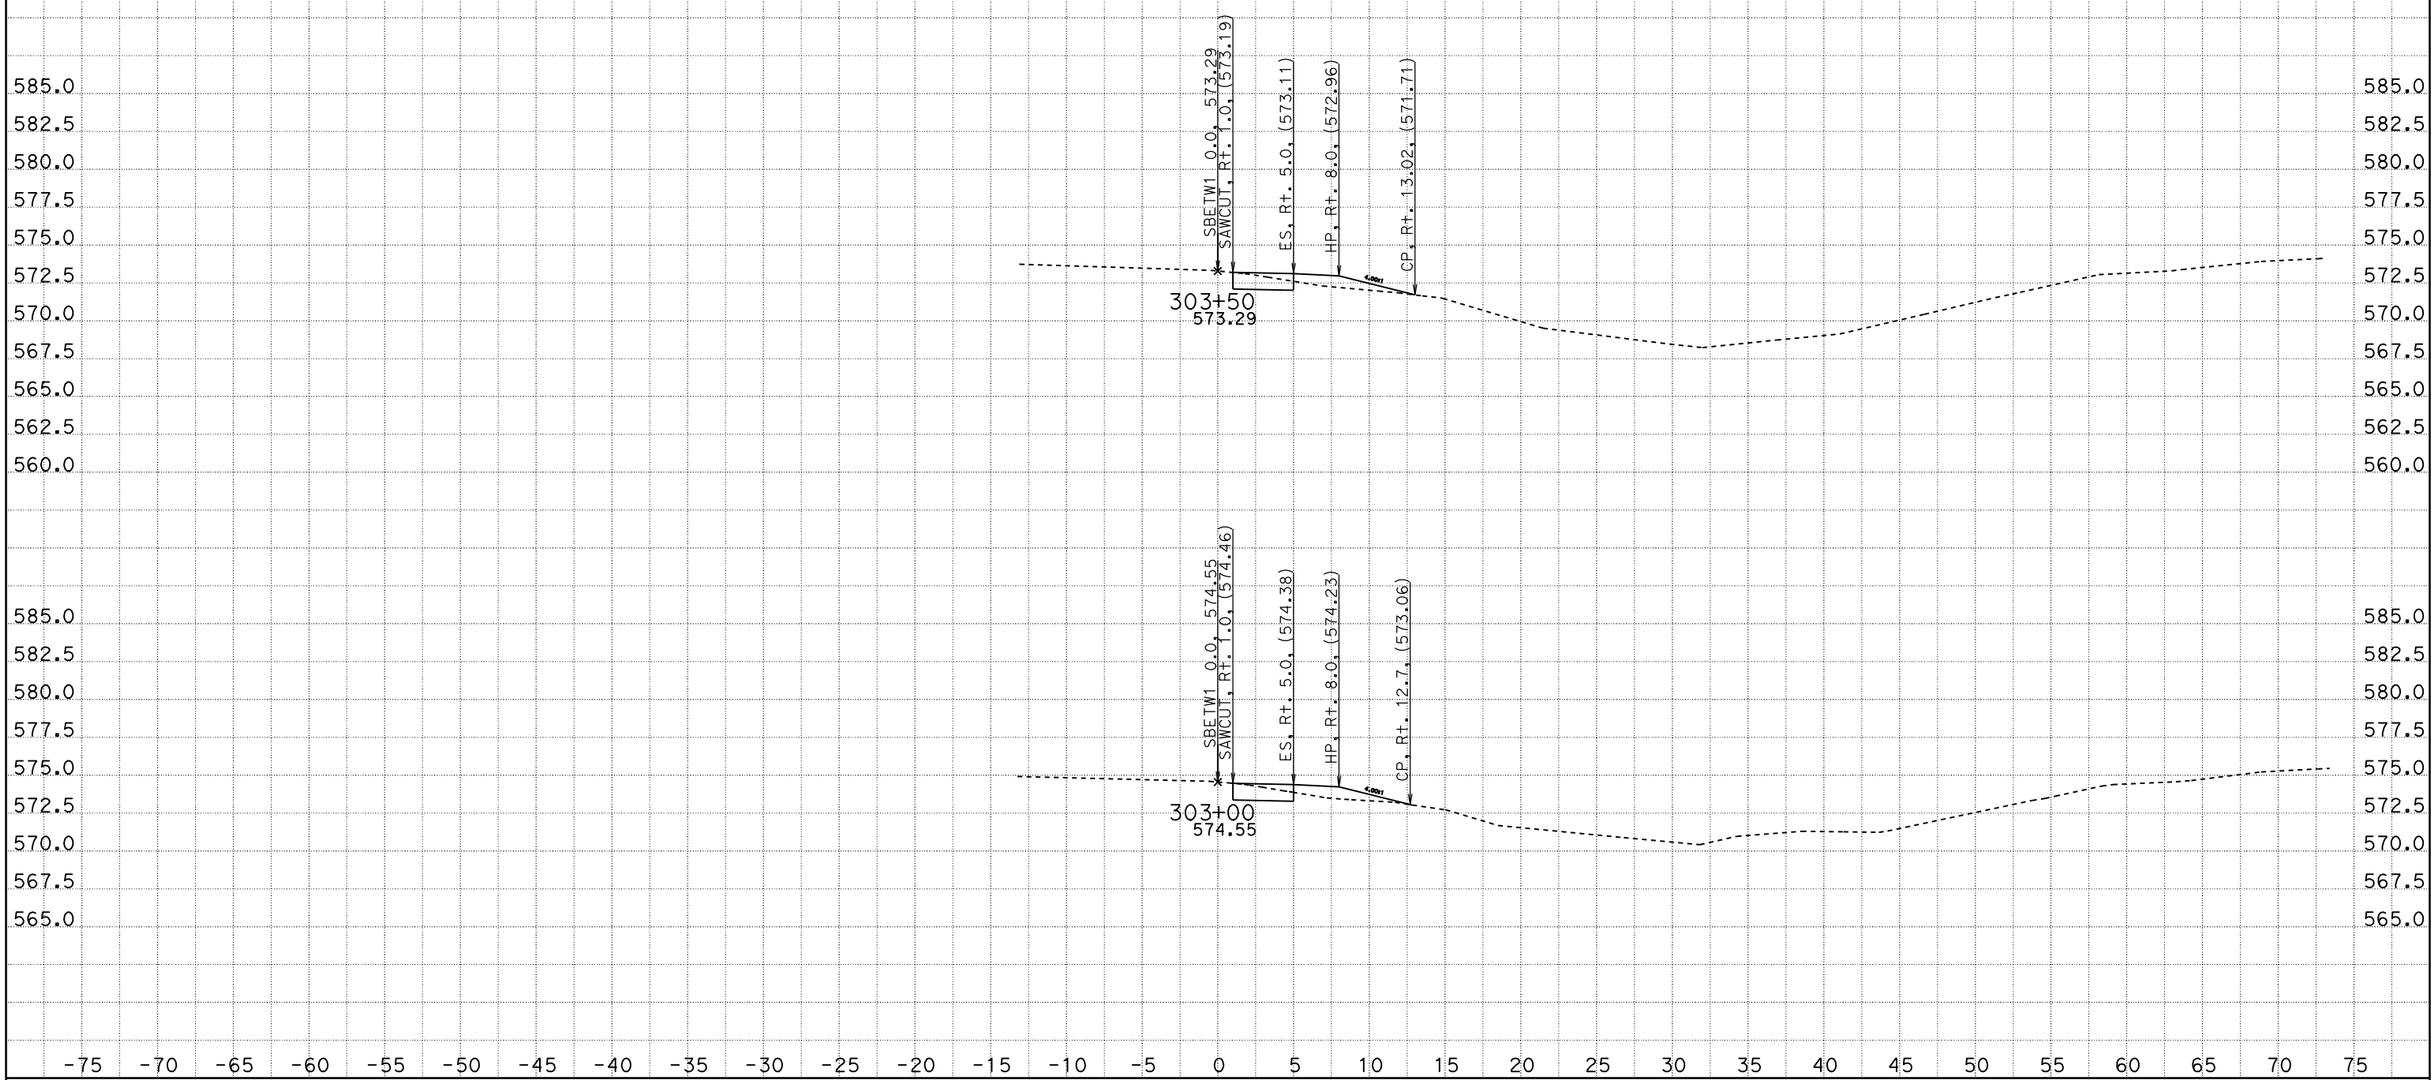

CREATED BY: SCOTT KIRKISH
DATE: 1/13/2012
KC Project: 5110005 File: D:\kcdata\5110005\design2.ear

CONTRACT: 05000203031 (05-1A2201)
DIST/CO/RTE/PM: 05-SB-101-78.4/82.2
PROJECT ID: 101 ORCUTT SHOULDER WIDENING

SCALE: 1" = 5' Horiz.
1" = 5' Vert.

All Dimensions are US Survey Feet

SBETW1
CROSS SECTIONS

DESIGN STUDY ONLY

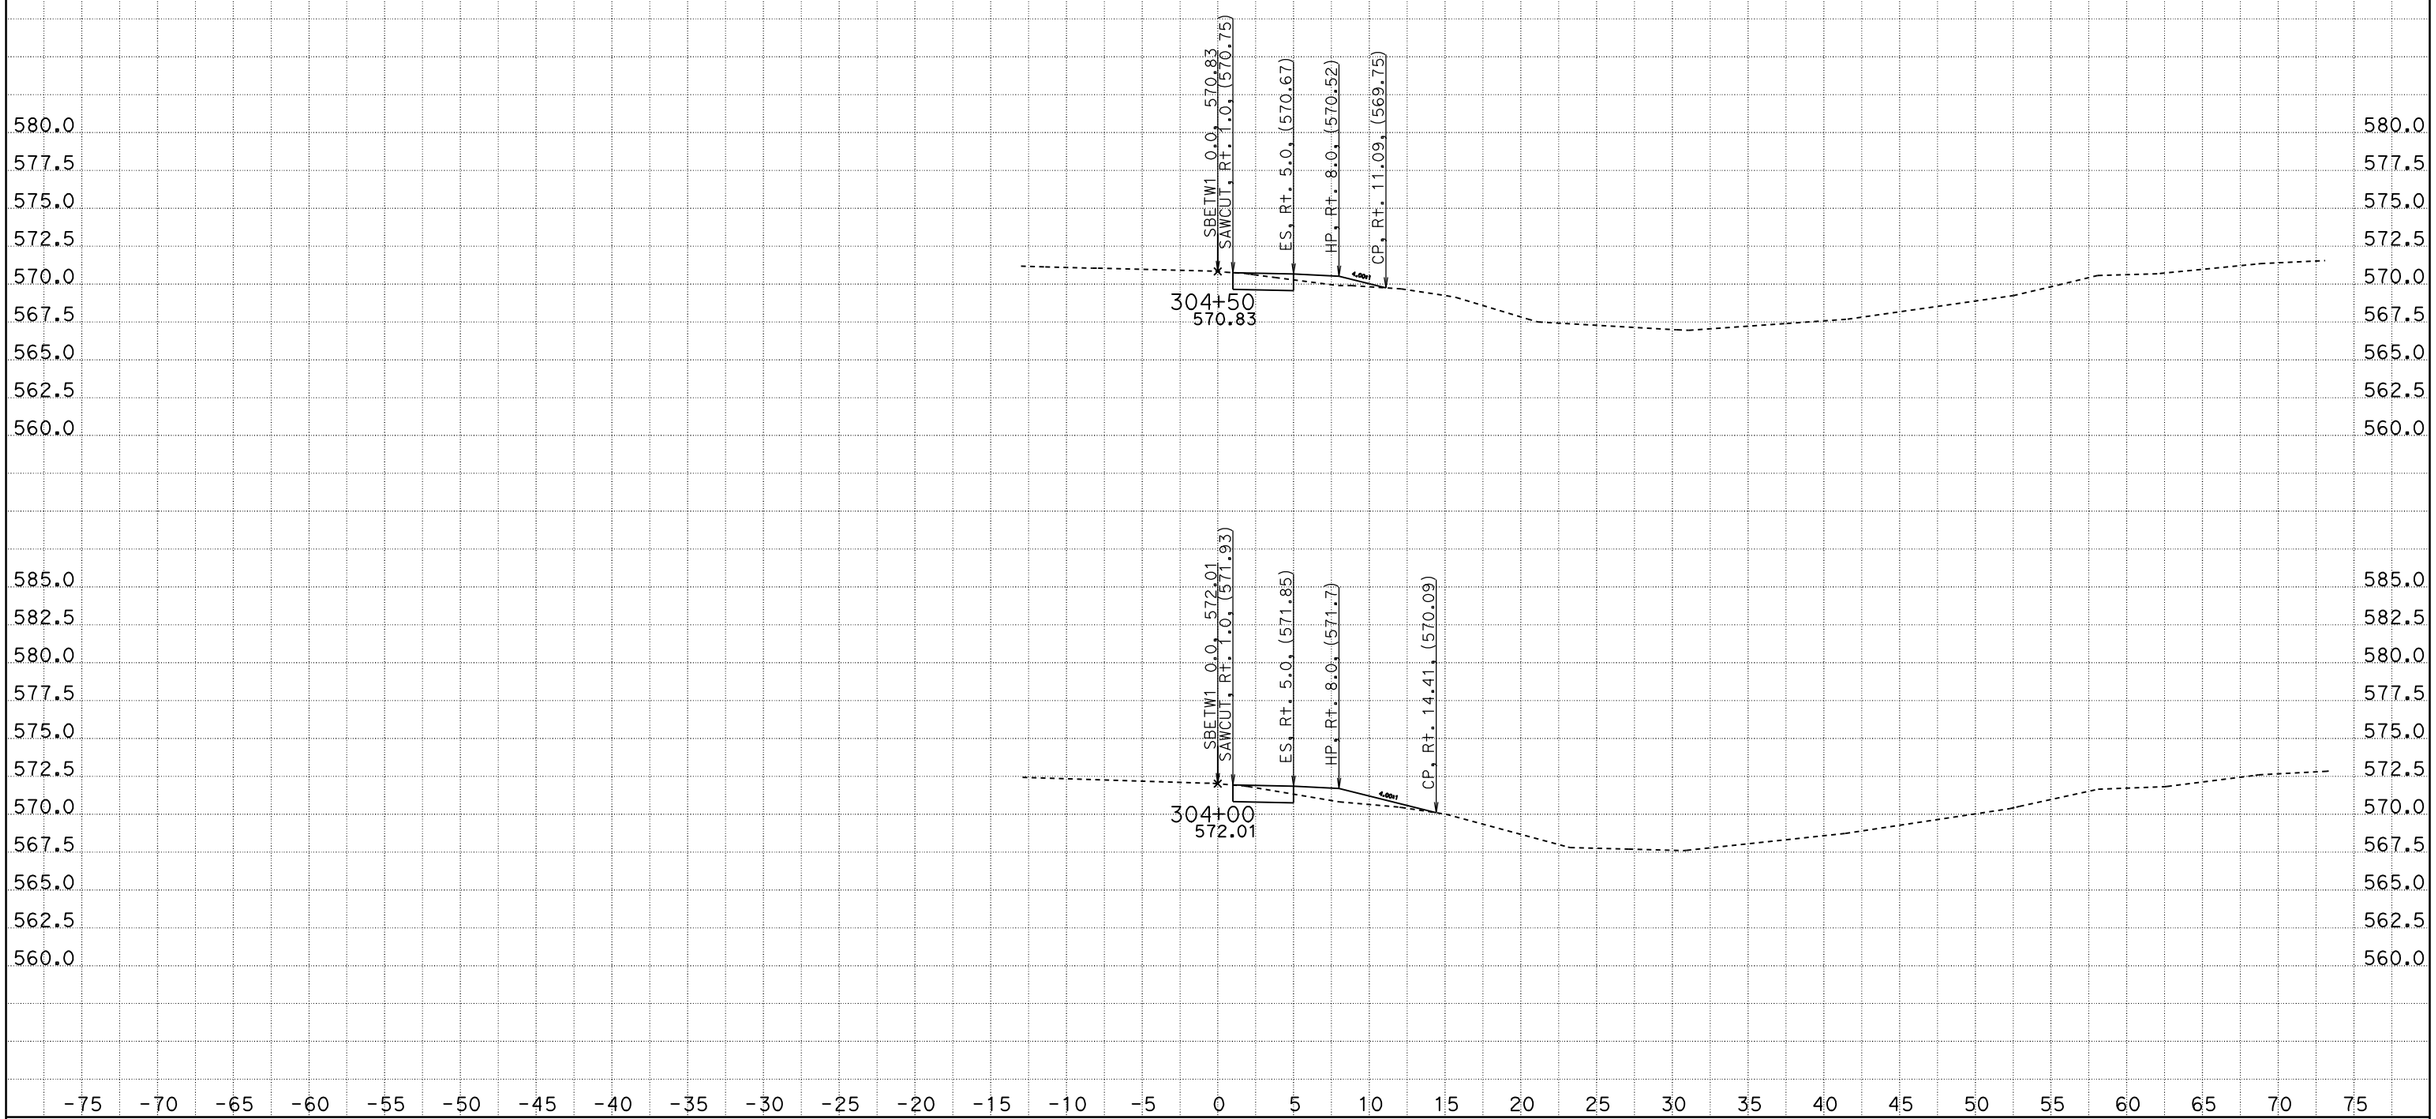

CREATED BY: SCOTT KIRKISH
DATE: 1/13/2012
KC Project: 5110005 File: D:\kcdata\5110005\design2.ear

CONTRACT: 05000203031 (05-1A2201)
DIST/CO/RTE/PM: 05-SB-101-78.4/82.2
PROJECT ID: 101 ORCUTT SHOULDER WIDENING

SCALE: 1" = 5' Horiz.
1" = 5' Vert.

All Dimensions are US Survey Feet

SBETW1
CROSS SECTIONS

DESIGN STUDY ONLY

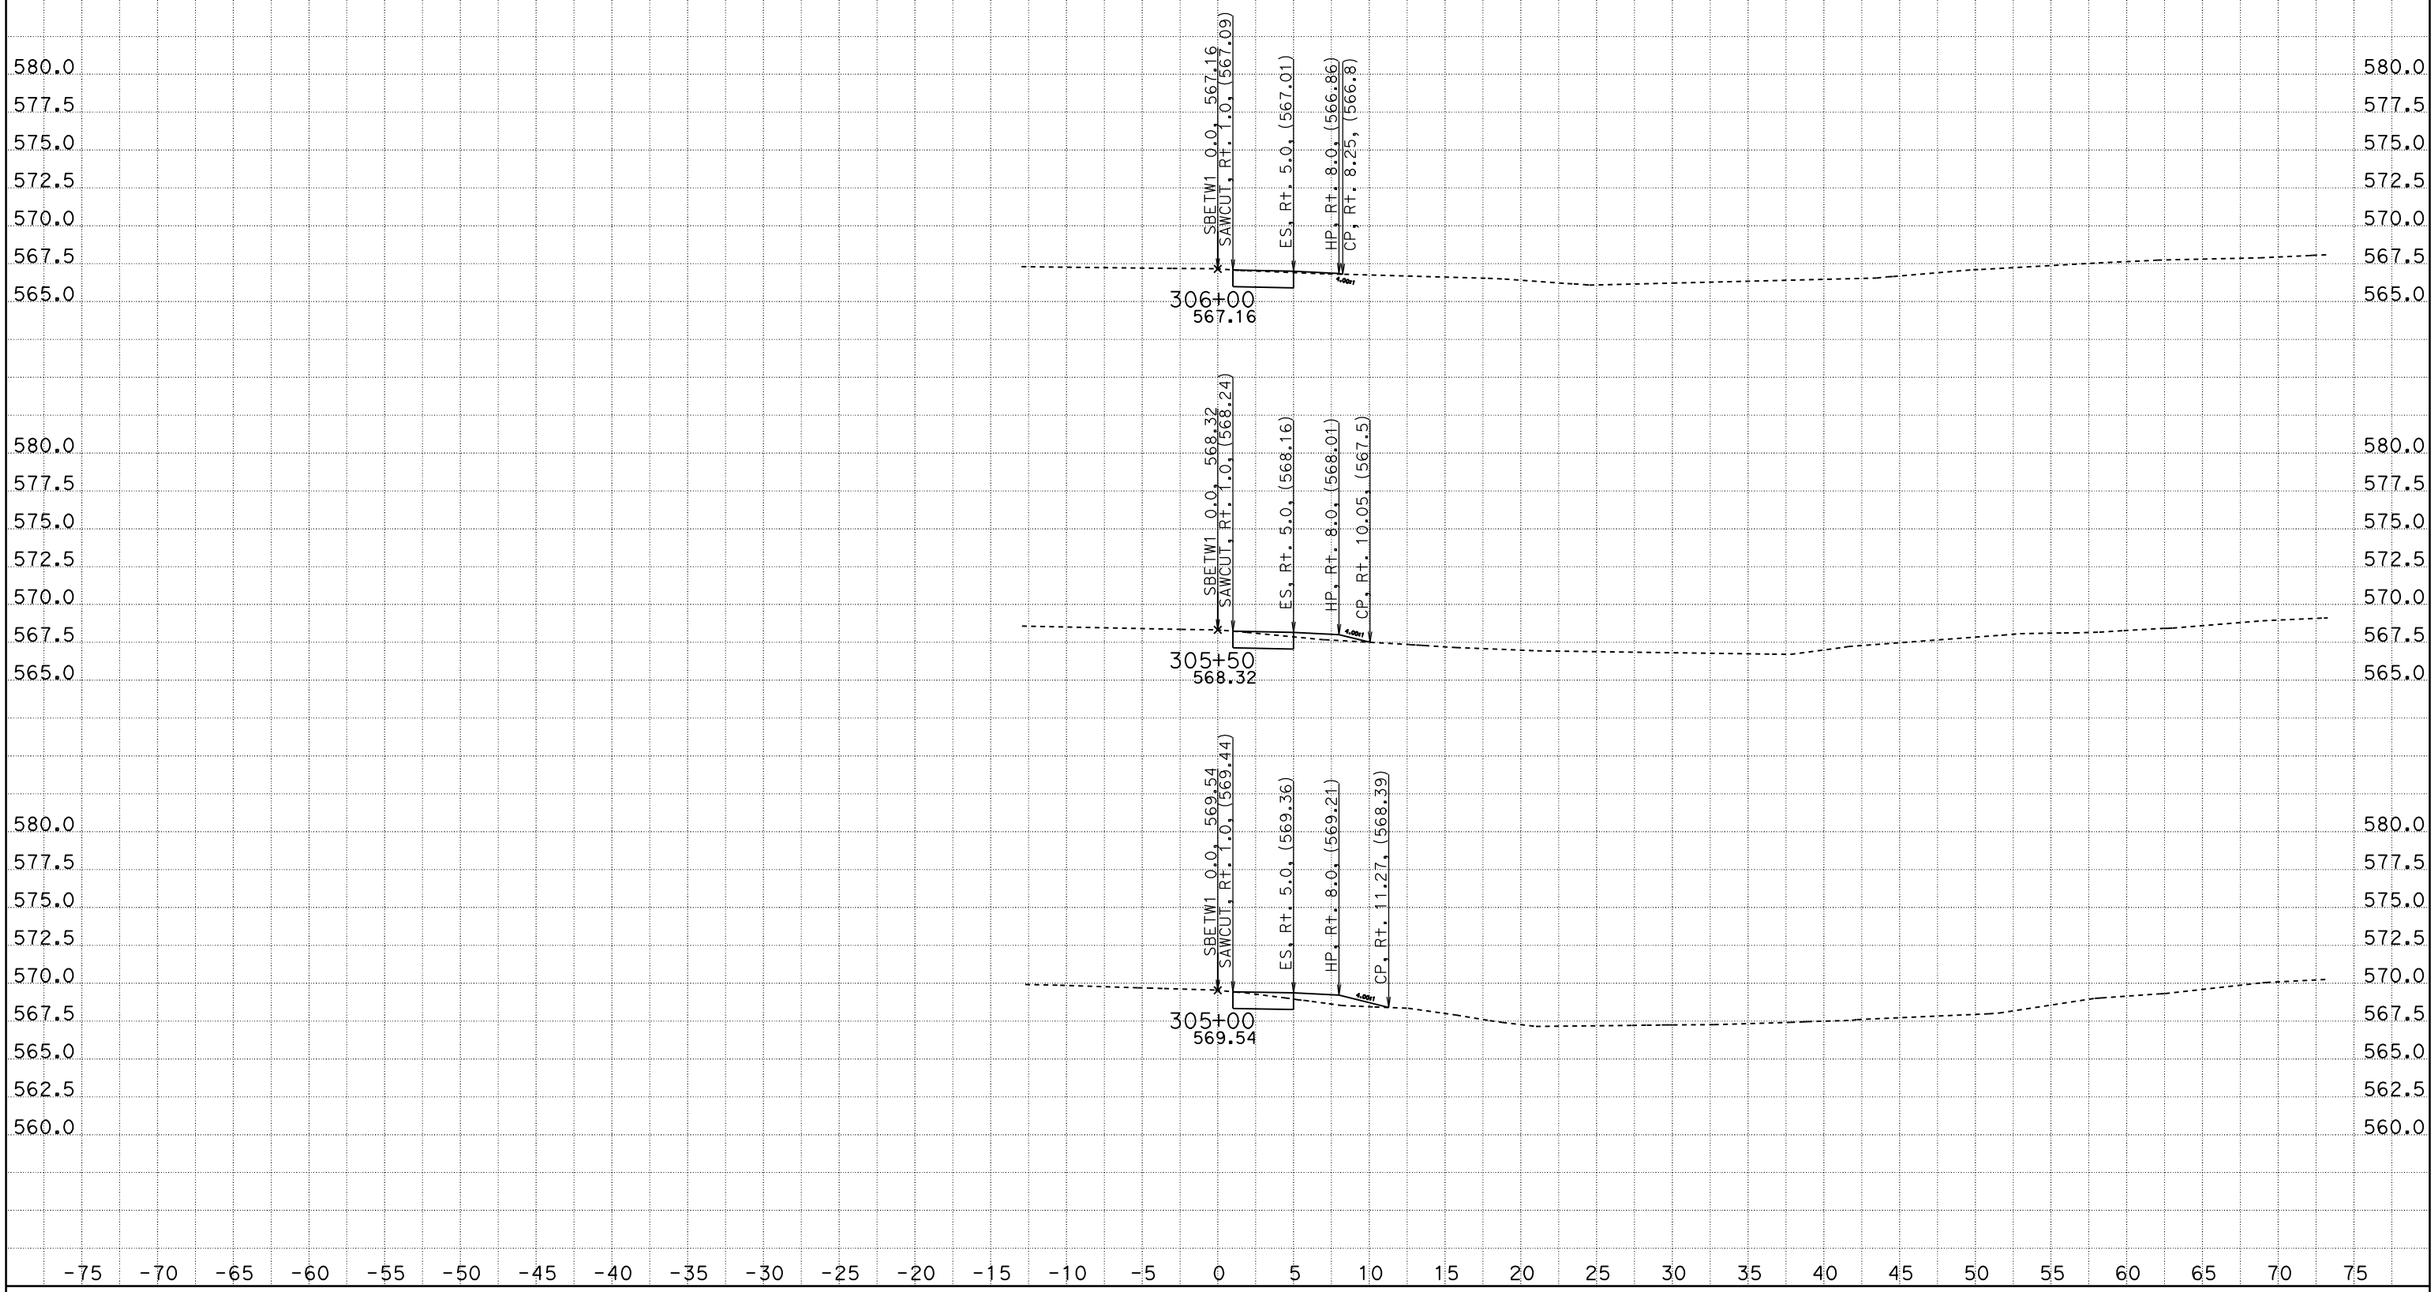

CREATED BY: SCOTT KIRKISH
DATE: 1/13/2012
KC Project: 5110005 File: D:\kcdata\5110005\design2.ear

CONTRACT: 05000203031 (05-1A2201)
DIST/CO/RTE/PM: 05-SB-101-78.4/82.2
PROJECT ID: 101 ORCUTT SHOULDER WIDENING

SCALE: 1" = 5' Horiz.
1" = 5' Vert.

All Dimensions are US Survey Feet

SBETW1
CROSS SECTIONS

DESIGN STUDY ONLY

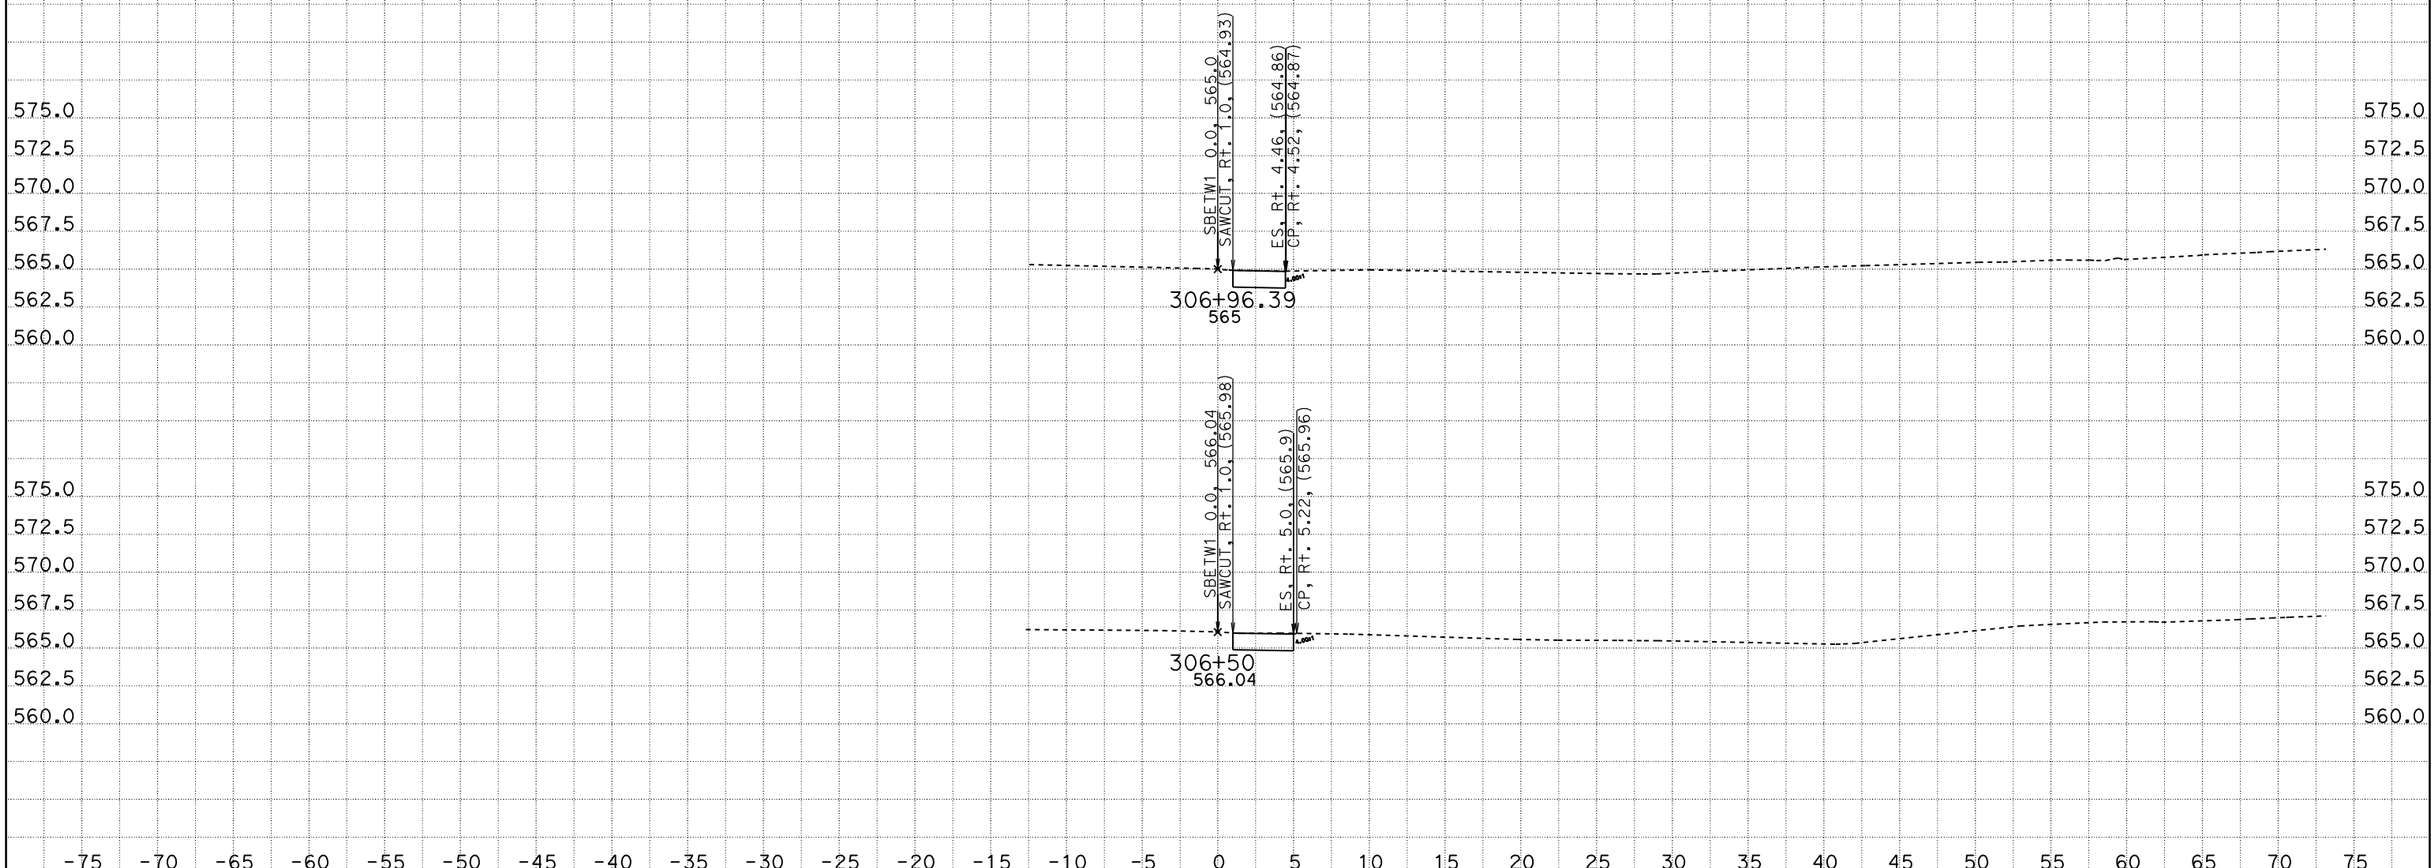

CREATED BY: SCOTT KIRKISH
DATE: 1/13/2012
KC Project: 5110005 File: D:\kcdata\5110005\design2.ear

CONTRACT: 05000203031 (05-1A2201)
DIST/CO/RTE/PM: 05-SB-101-78.4/82.2
PROJECT ID: 101 ORCUTT SHOULDER WIDENING

SCALE: 1" = 5' Horiz.
1" = 5' Vert.

All Dimensions are US Survey Feet

SBETW1
CROSS SECTIONS