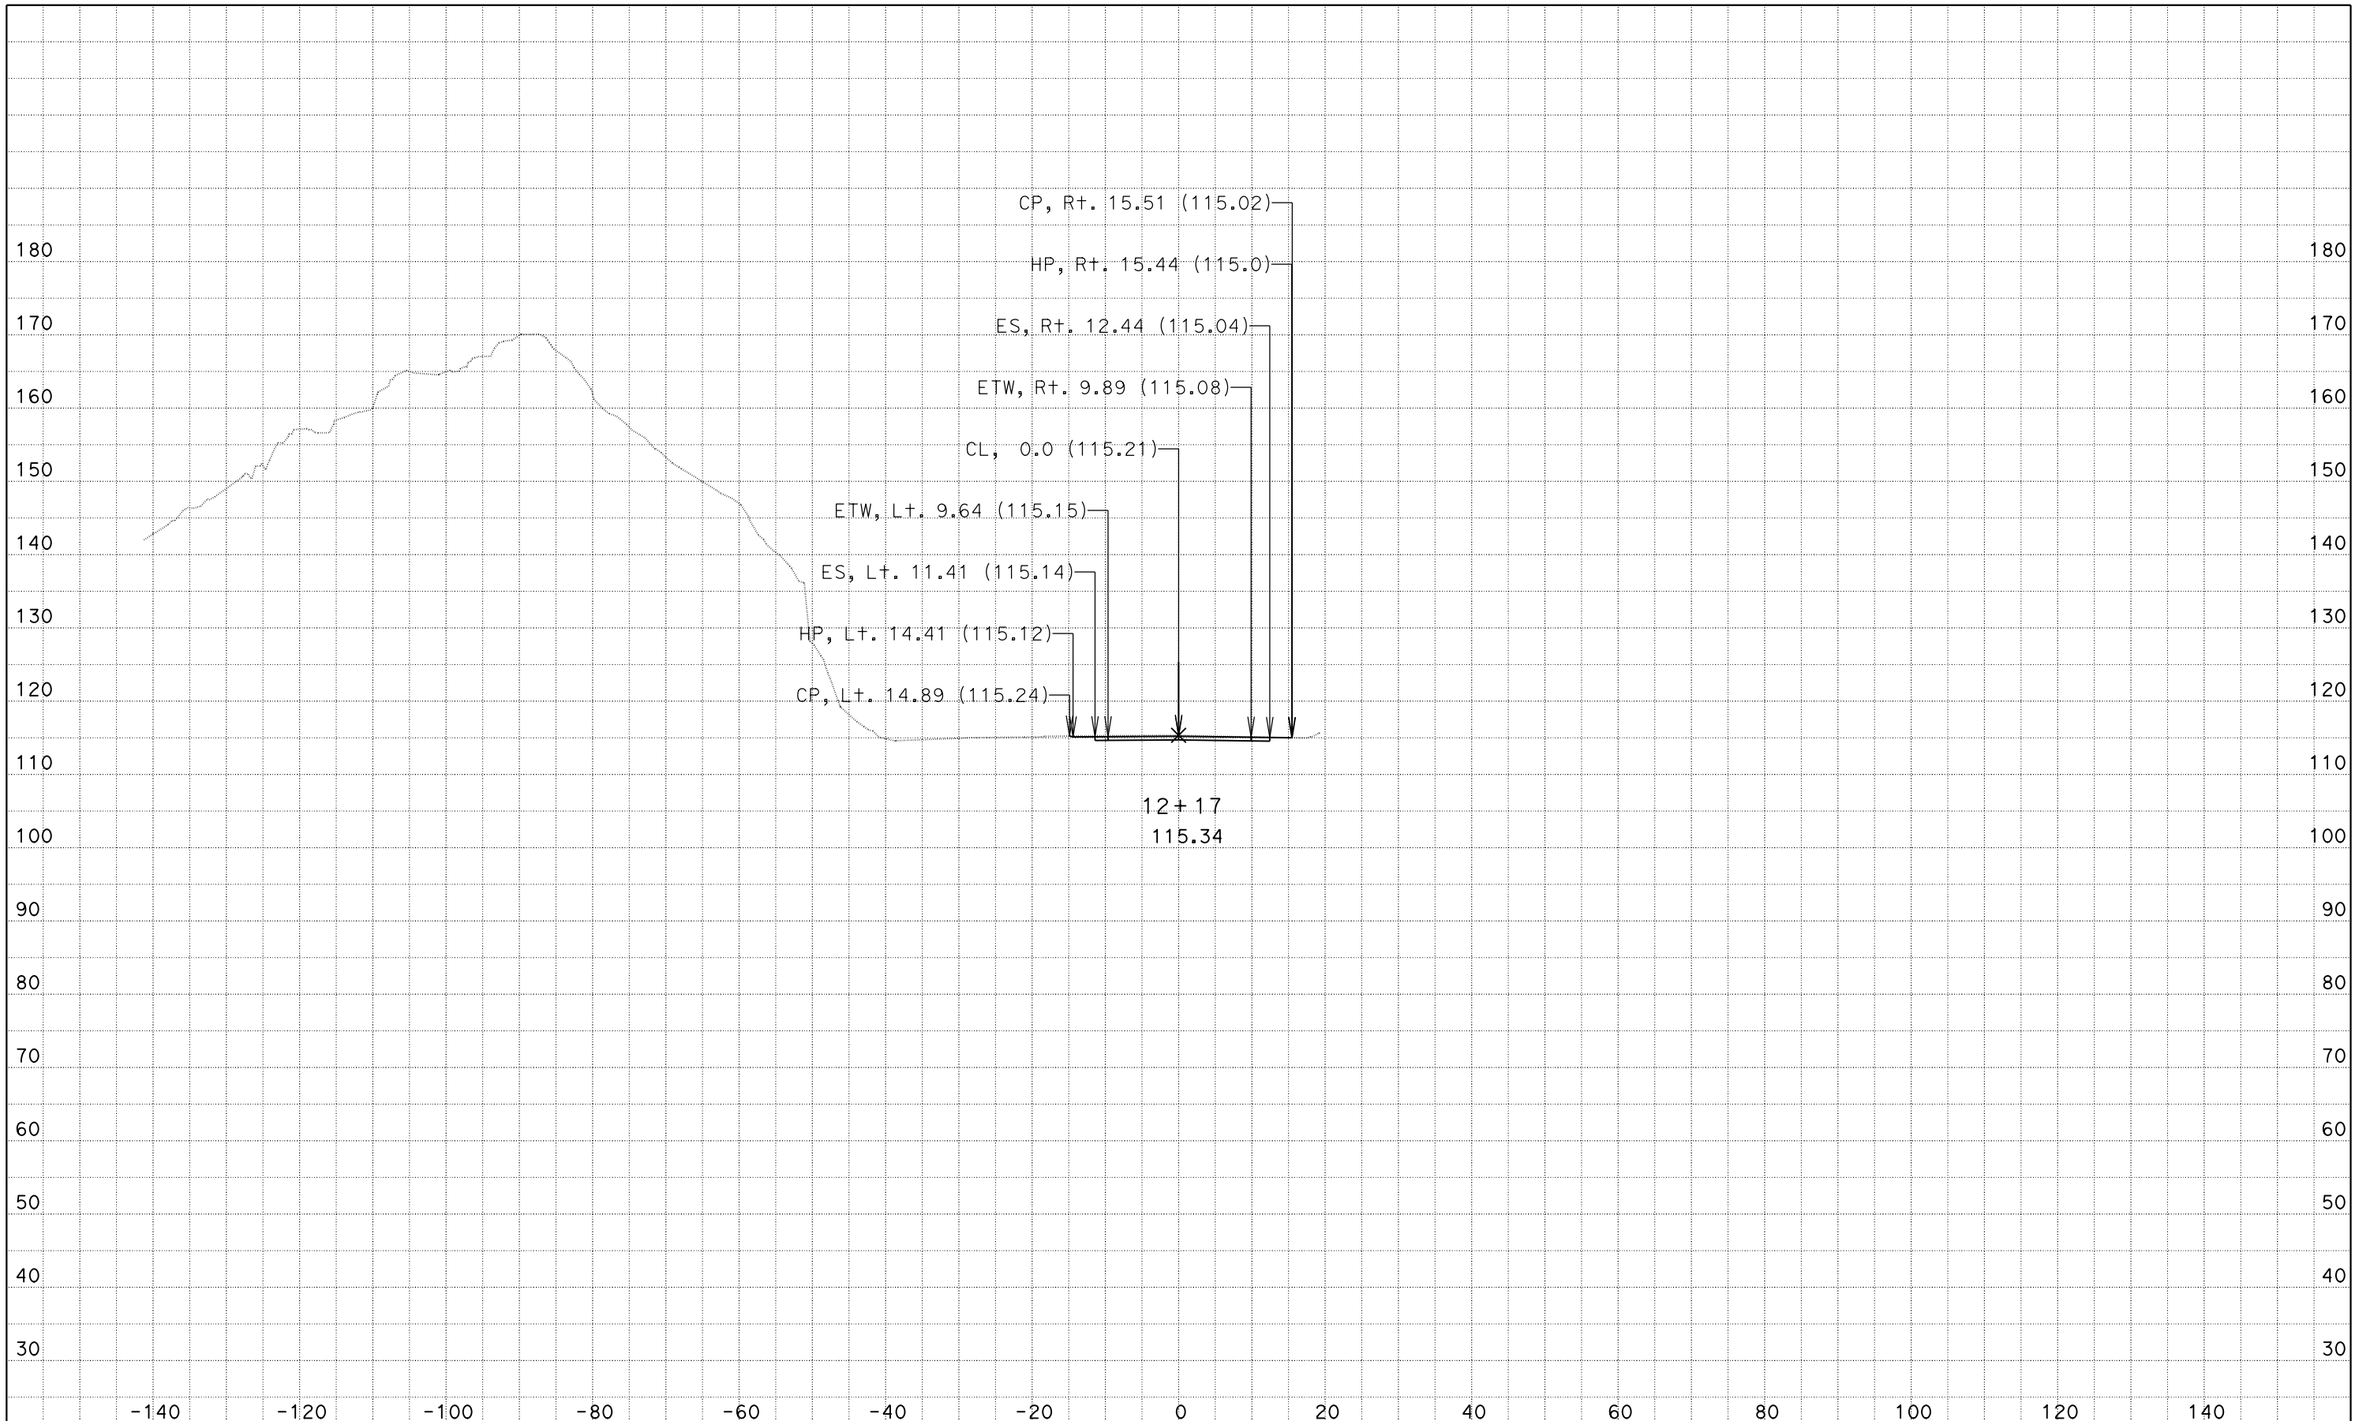

DATE: 9/11/2014

KC Project: 133103A File: D:\Projects⅜103A\design.ear

05-1F8904
MON-1-28.0/28.6

SCALE: 1" = 10' Horiz.
1" = 10' Vert.

All Dimensions are US Survey Feet

CL
CROSS SECTIONS

SHEET 1 OF 54

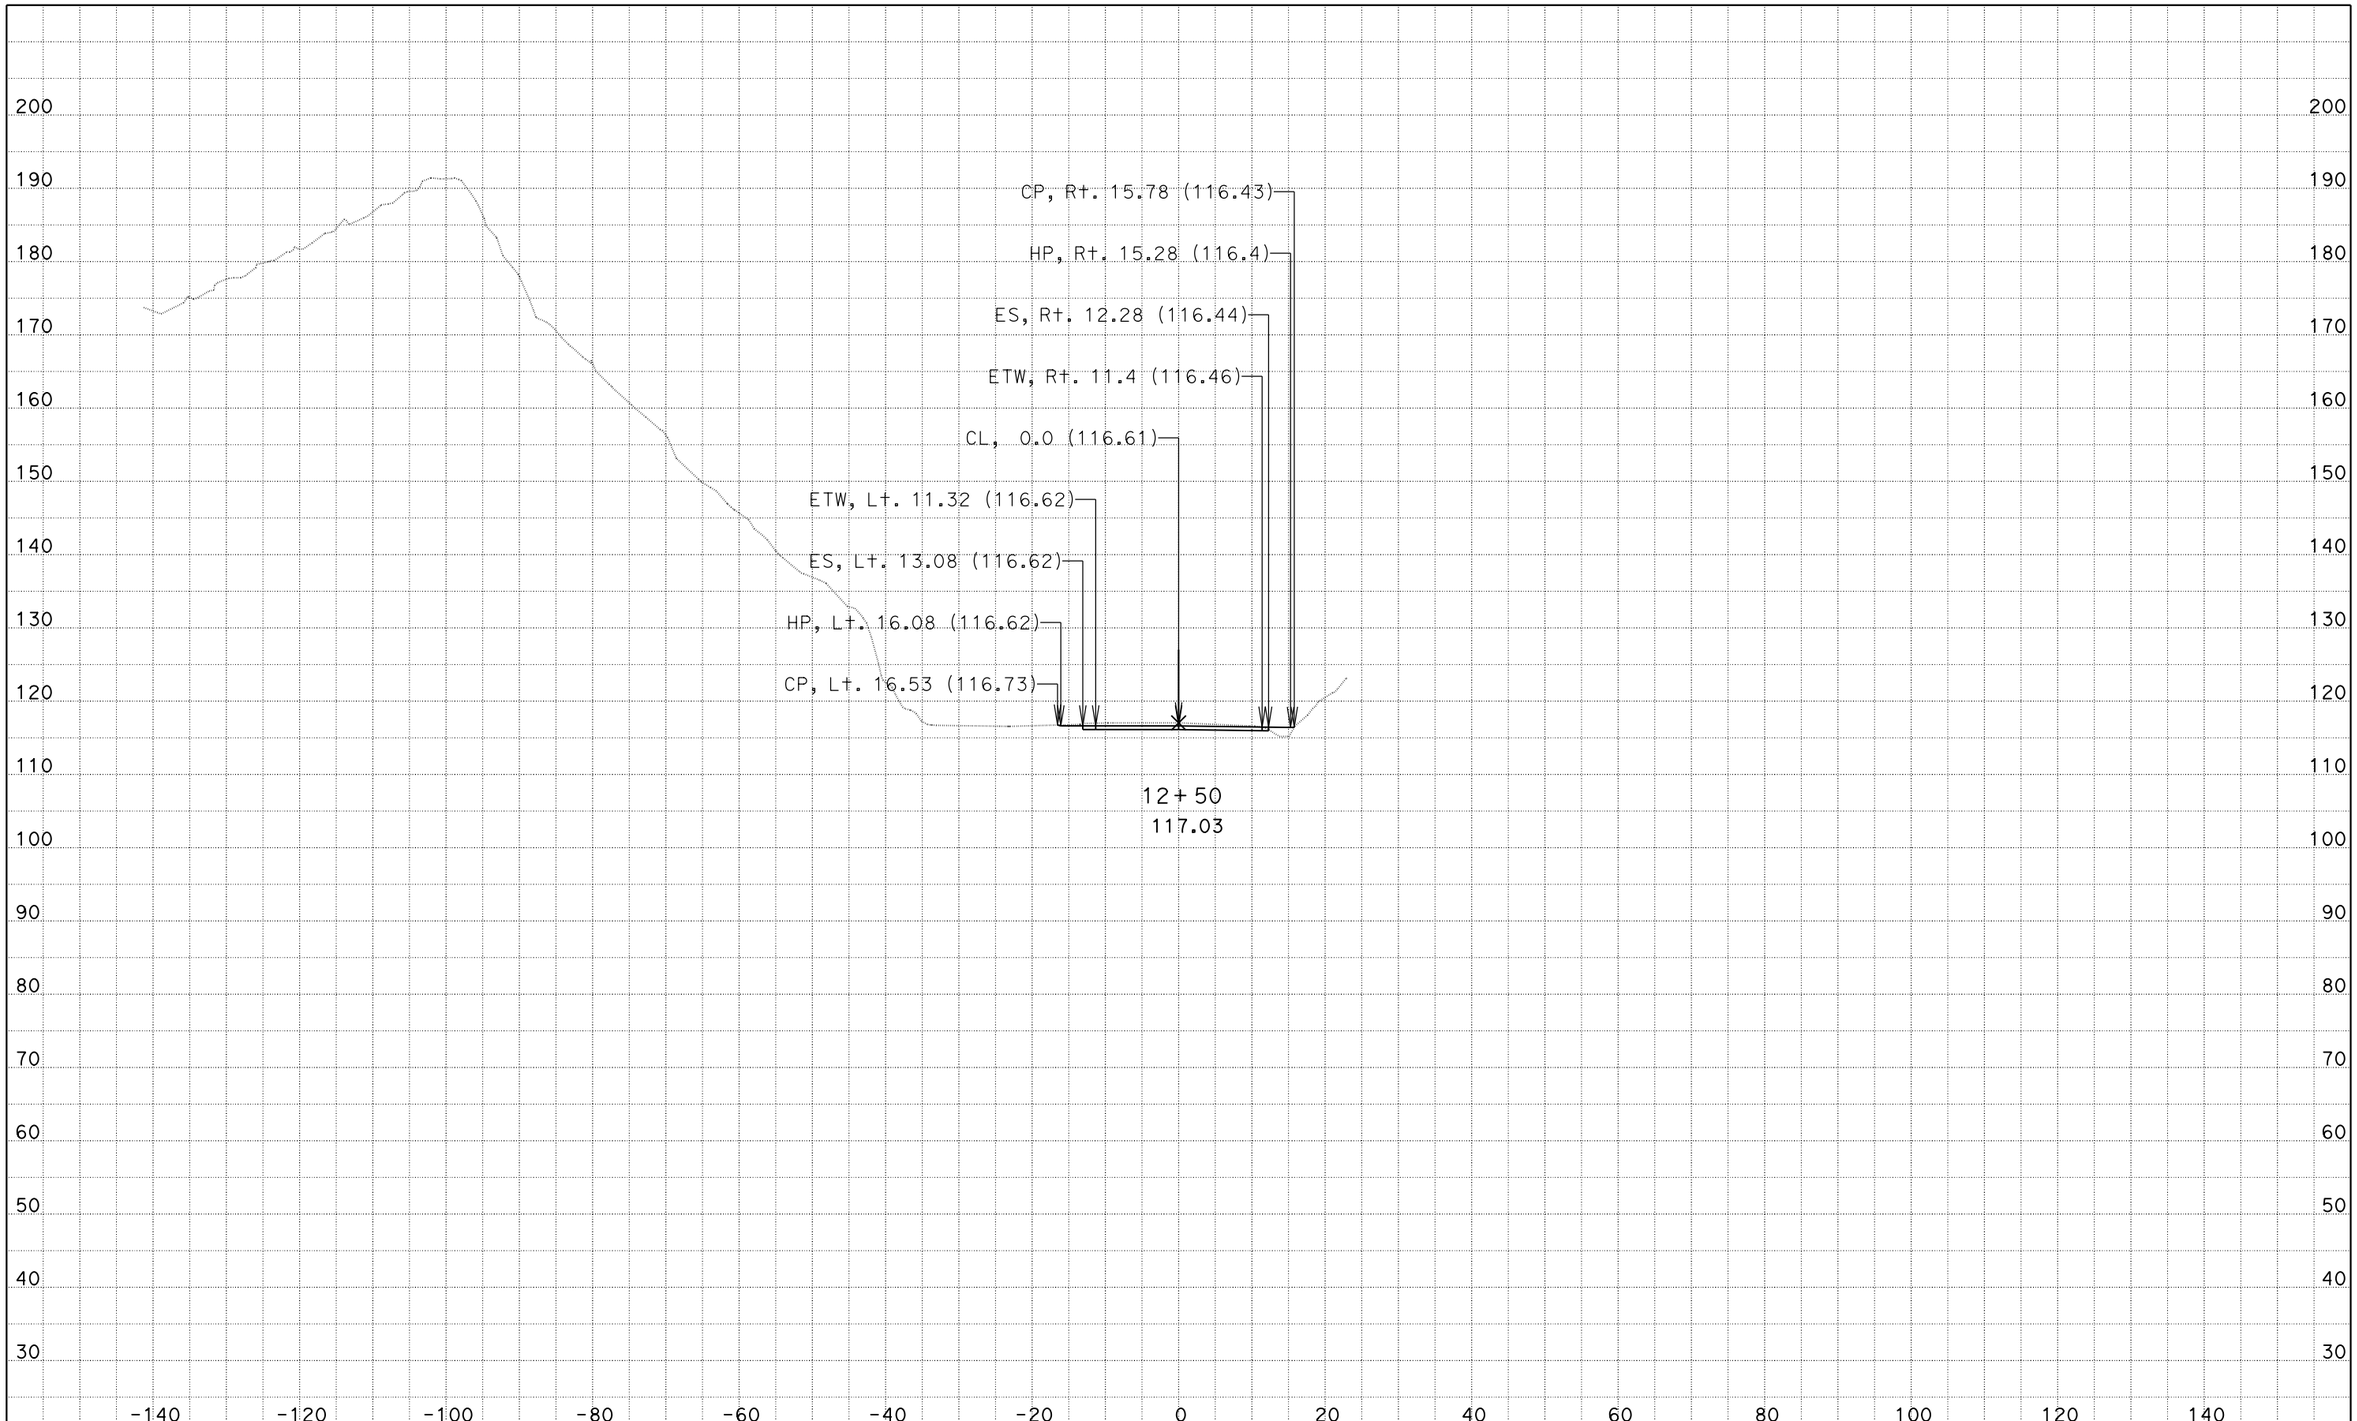

DATE: 9/11/2014

KC Project: 133103A File: D:\Projects⅜103A\design.ear

05-1F8904
MON-1-28.0/28.6

SCALE: 1" = 10' Horiz.
1" = 10' Vert.

All Dimensions are US Survey Feet

CL
CROSS SECTIONS

SHEET 2 OF 54

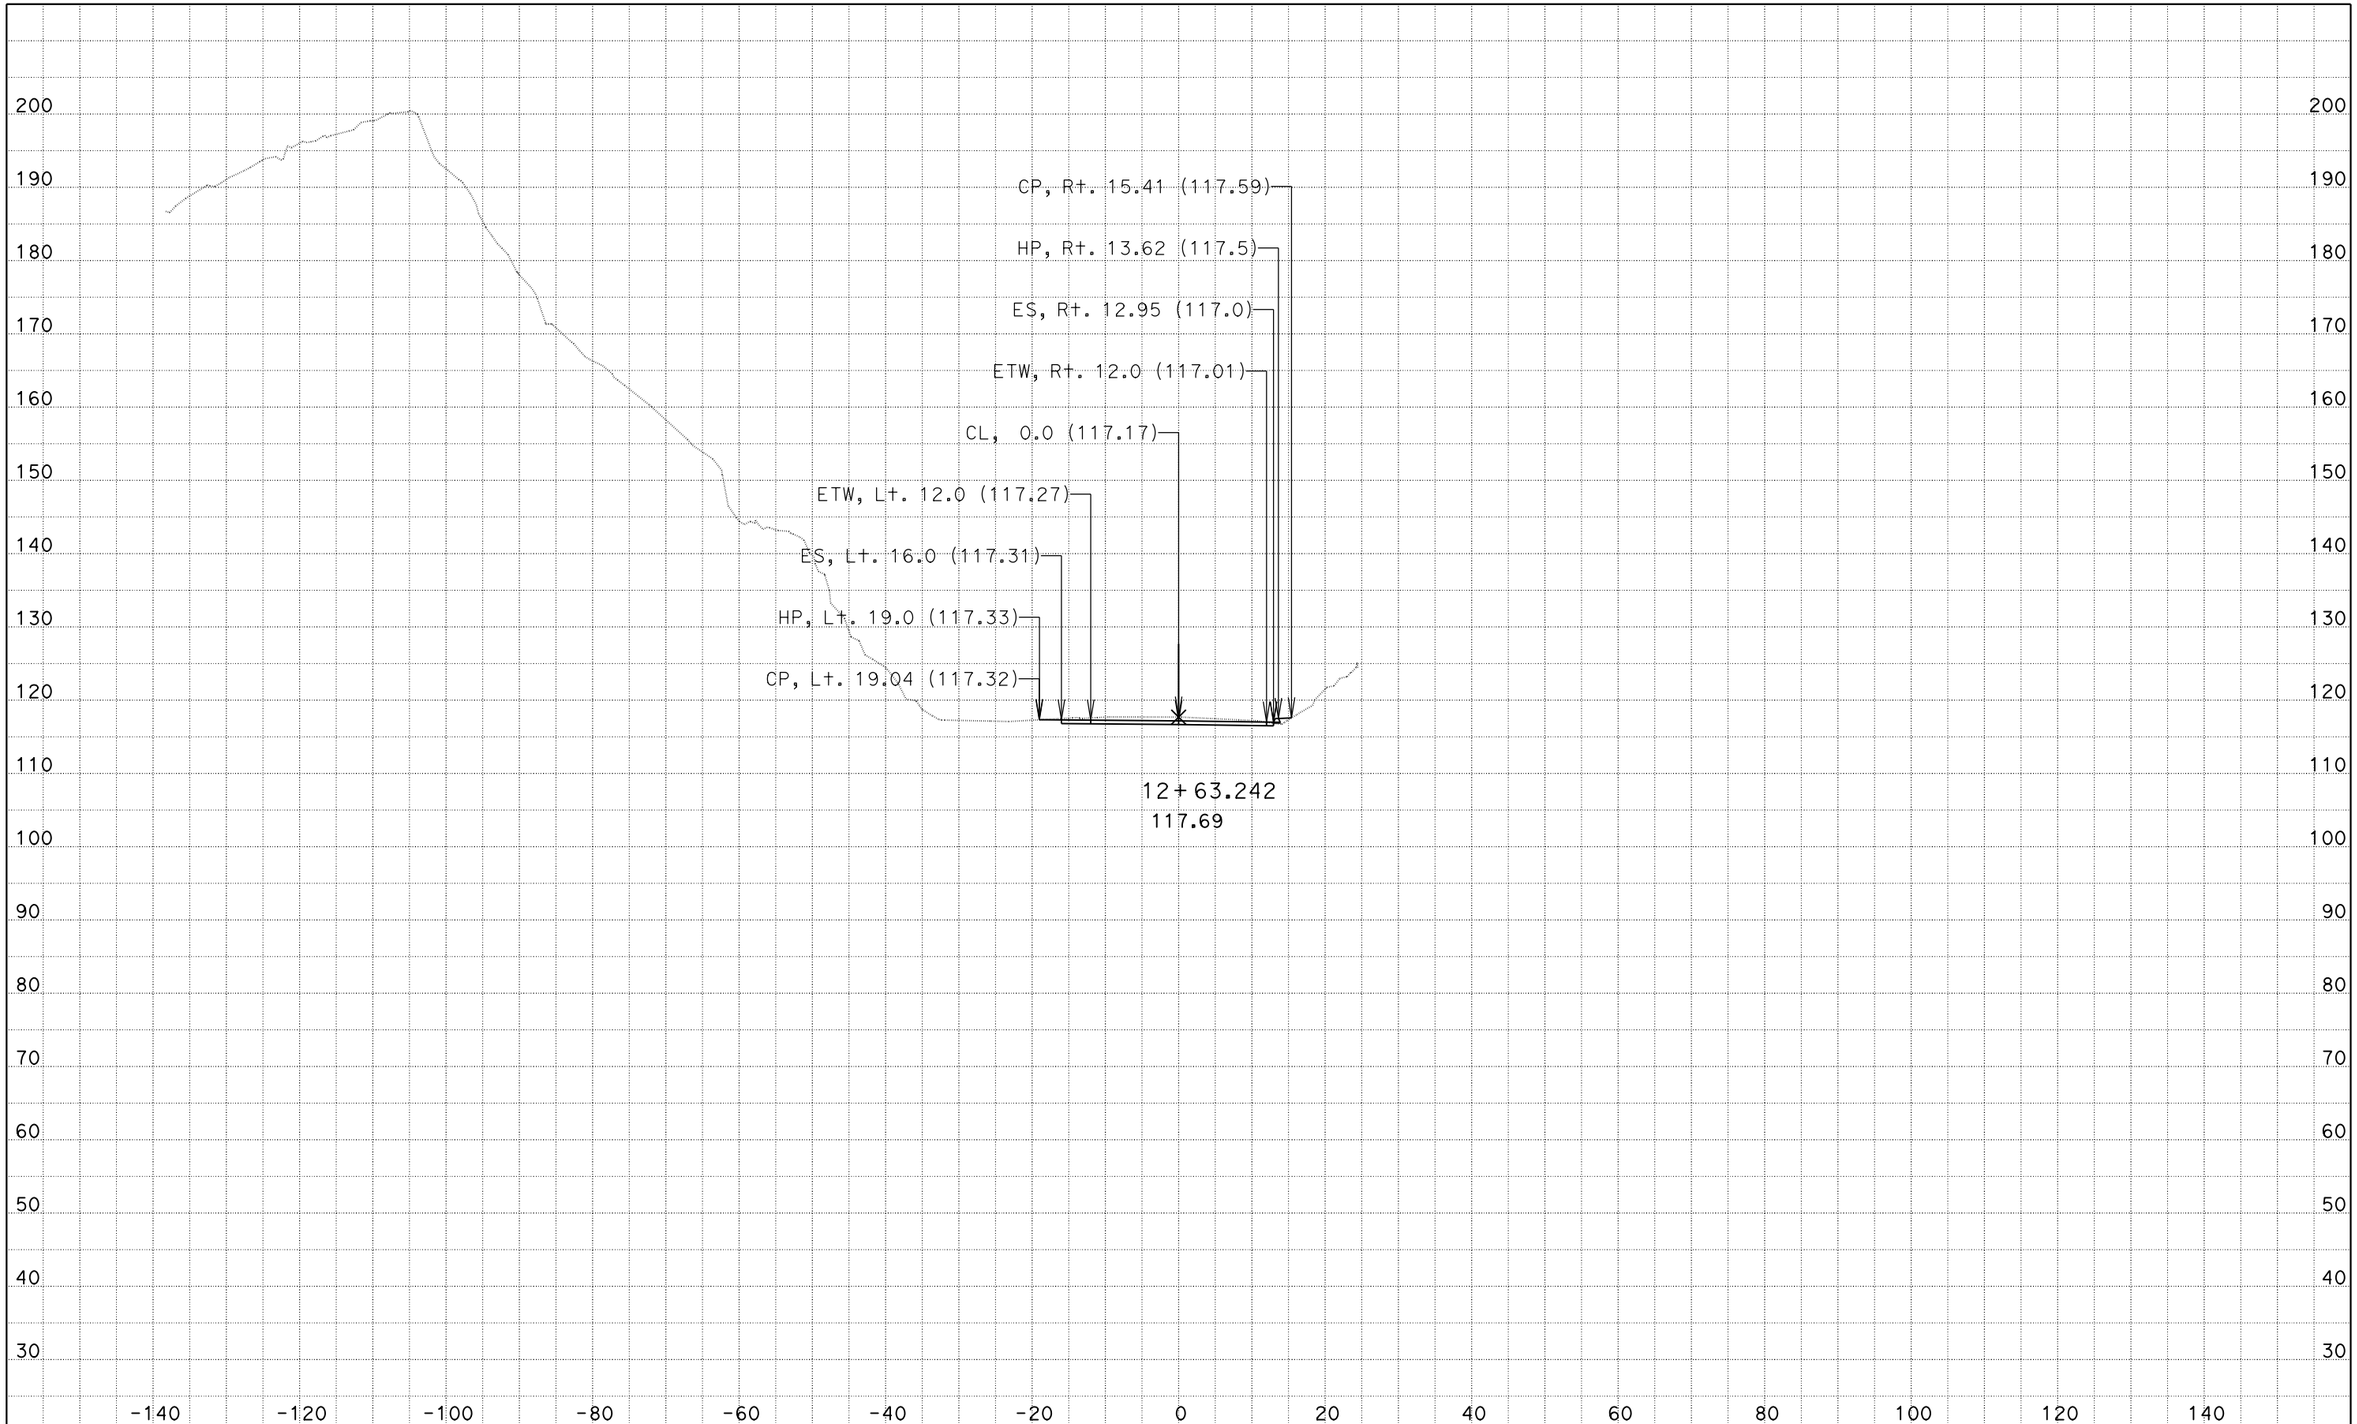

DATE: 9/11/2014

KC Project: 133103A File: D:\Projects⅜103A\design.ear

05-1F8904
MON-1-28.0/28.6

SCALE: 1" = 10' Horiz.
1" = 10' Vert.

All Dimensions are US Survey Feet

CL
CROSS SECTIONS

SHEET 3 OF 54

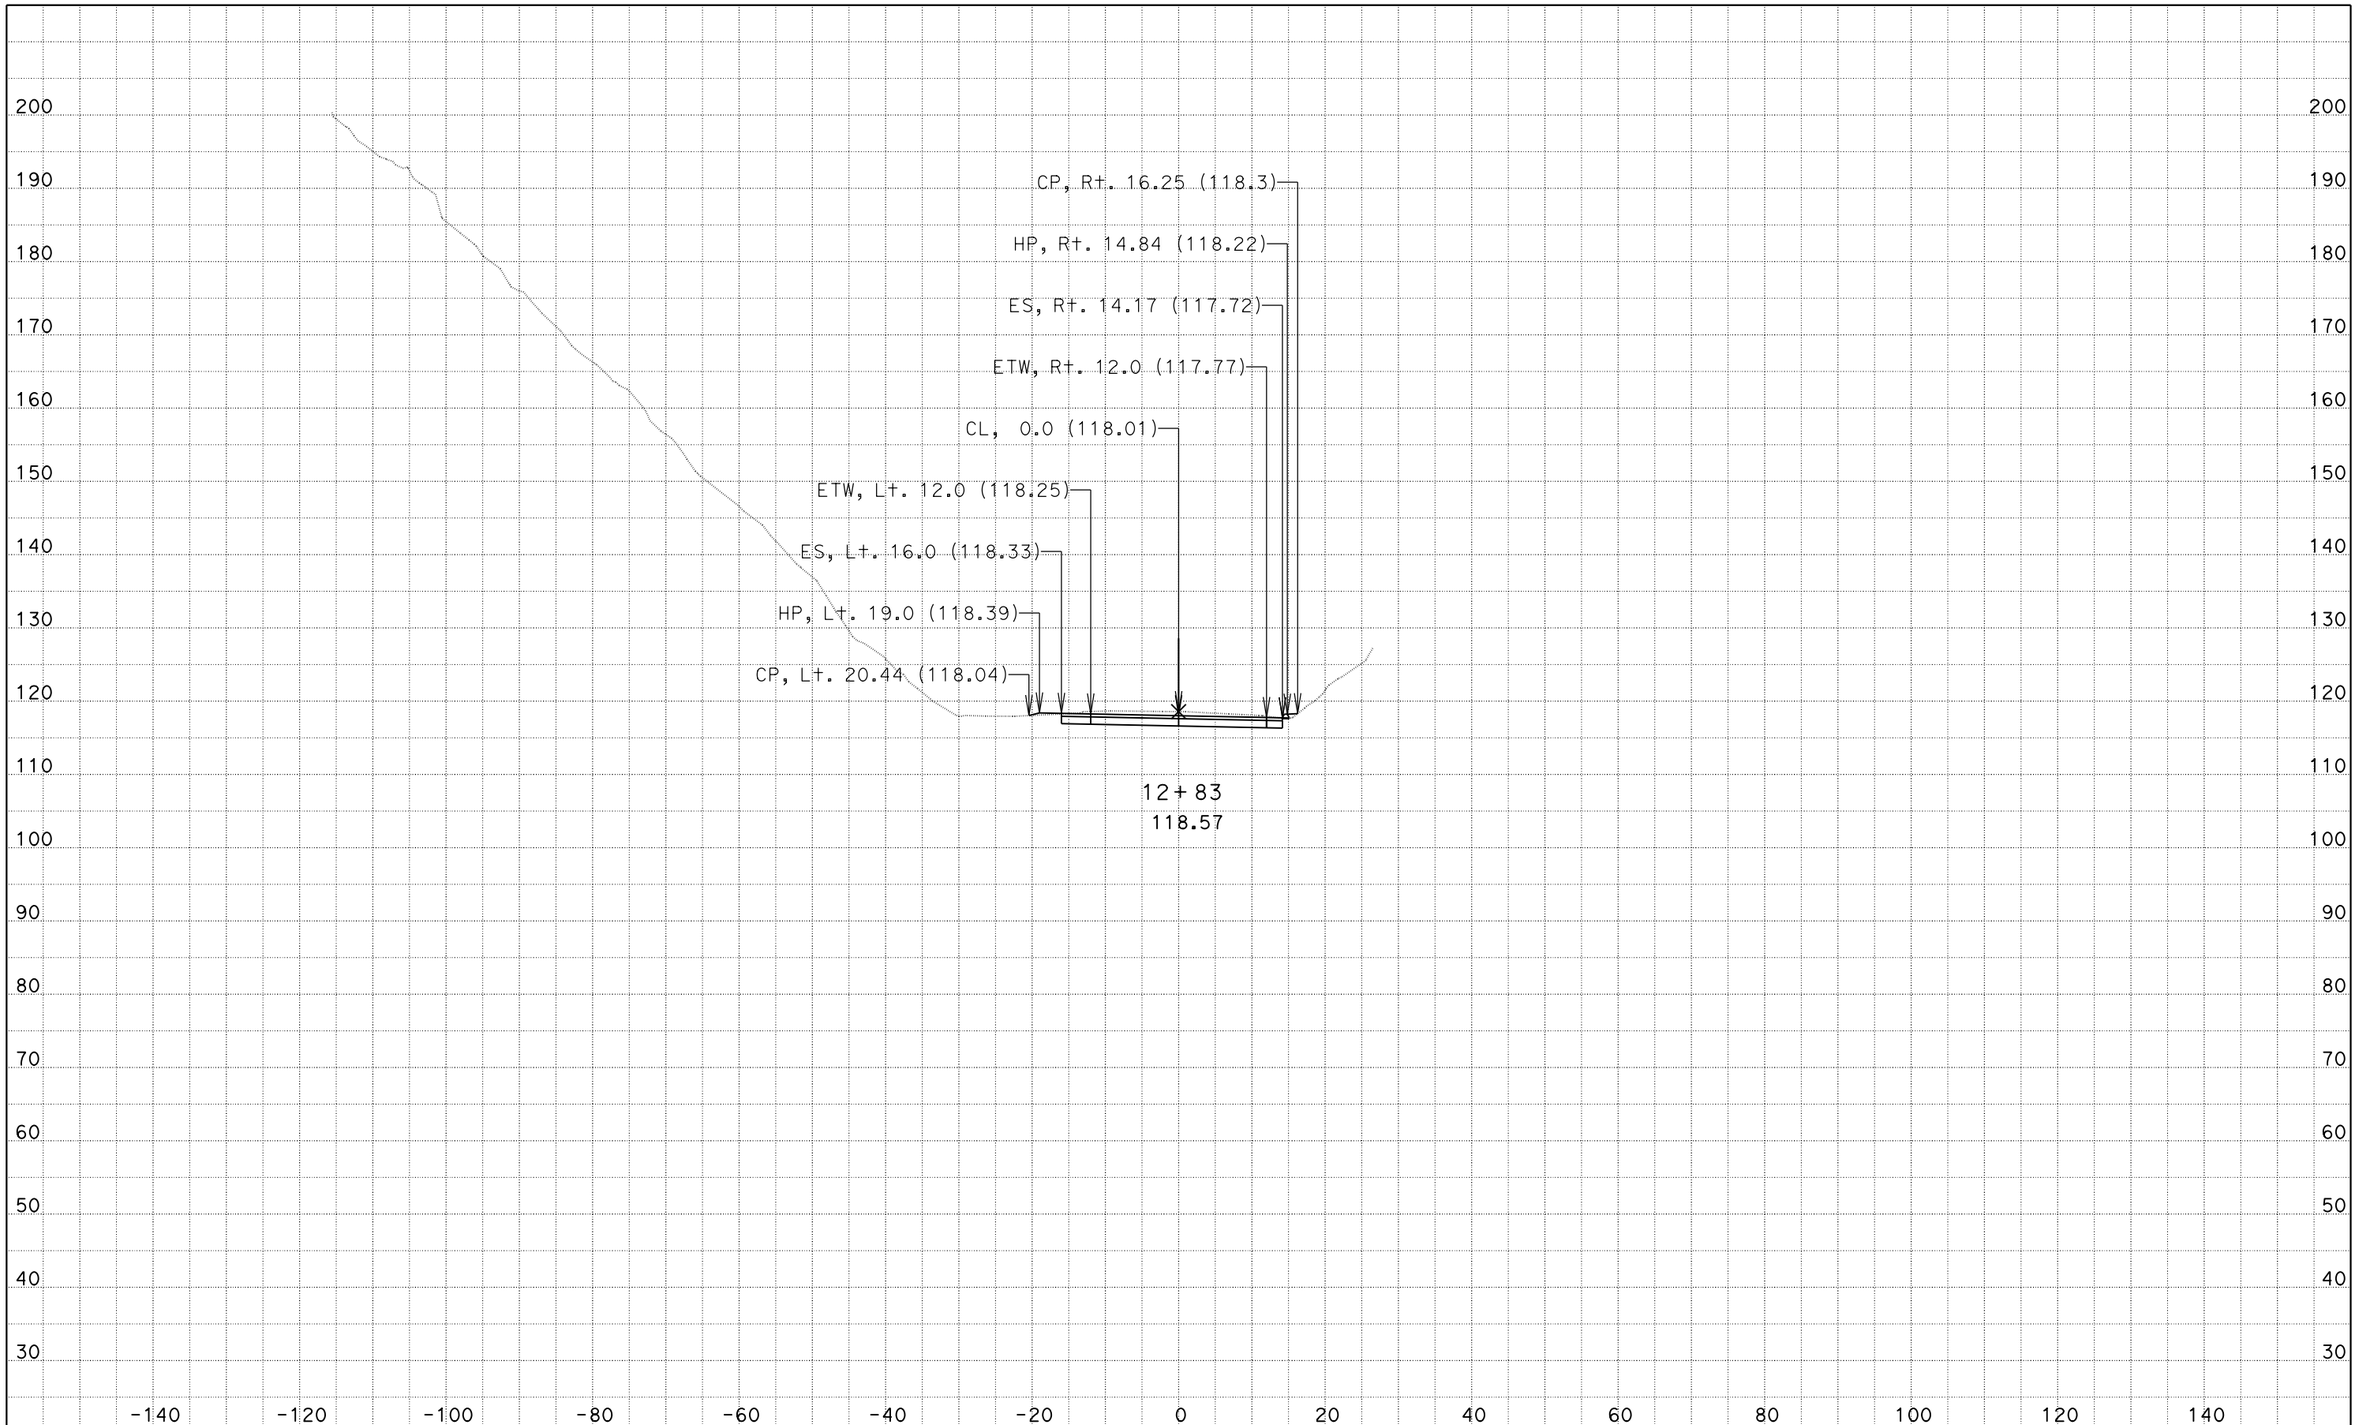

DATE: 9/11/2014

KC Project: 133103A File: D:\Projects⅜103A\design.ear

05-1F8904
MON-1-28.0/28.6

SCALE: 1" = 10' Horiz.
1" = 10' Vert.

All Dimensions are US Survey Feet

CL
CROSS SECTIONS

SHEET 4 OF 54

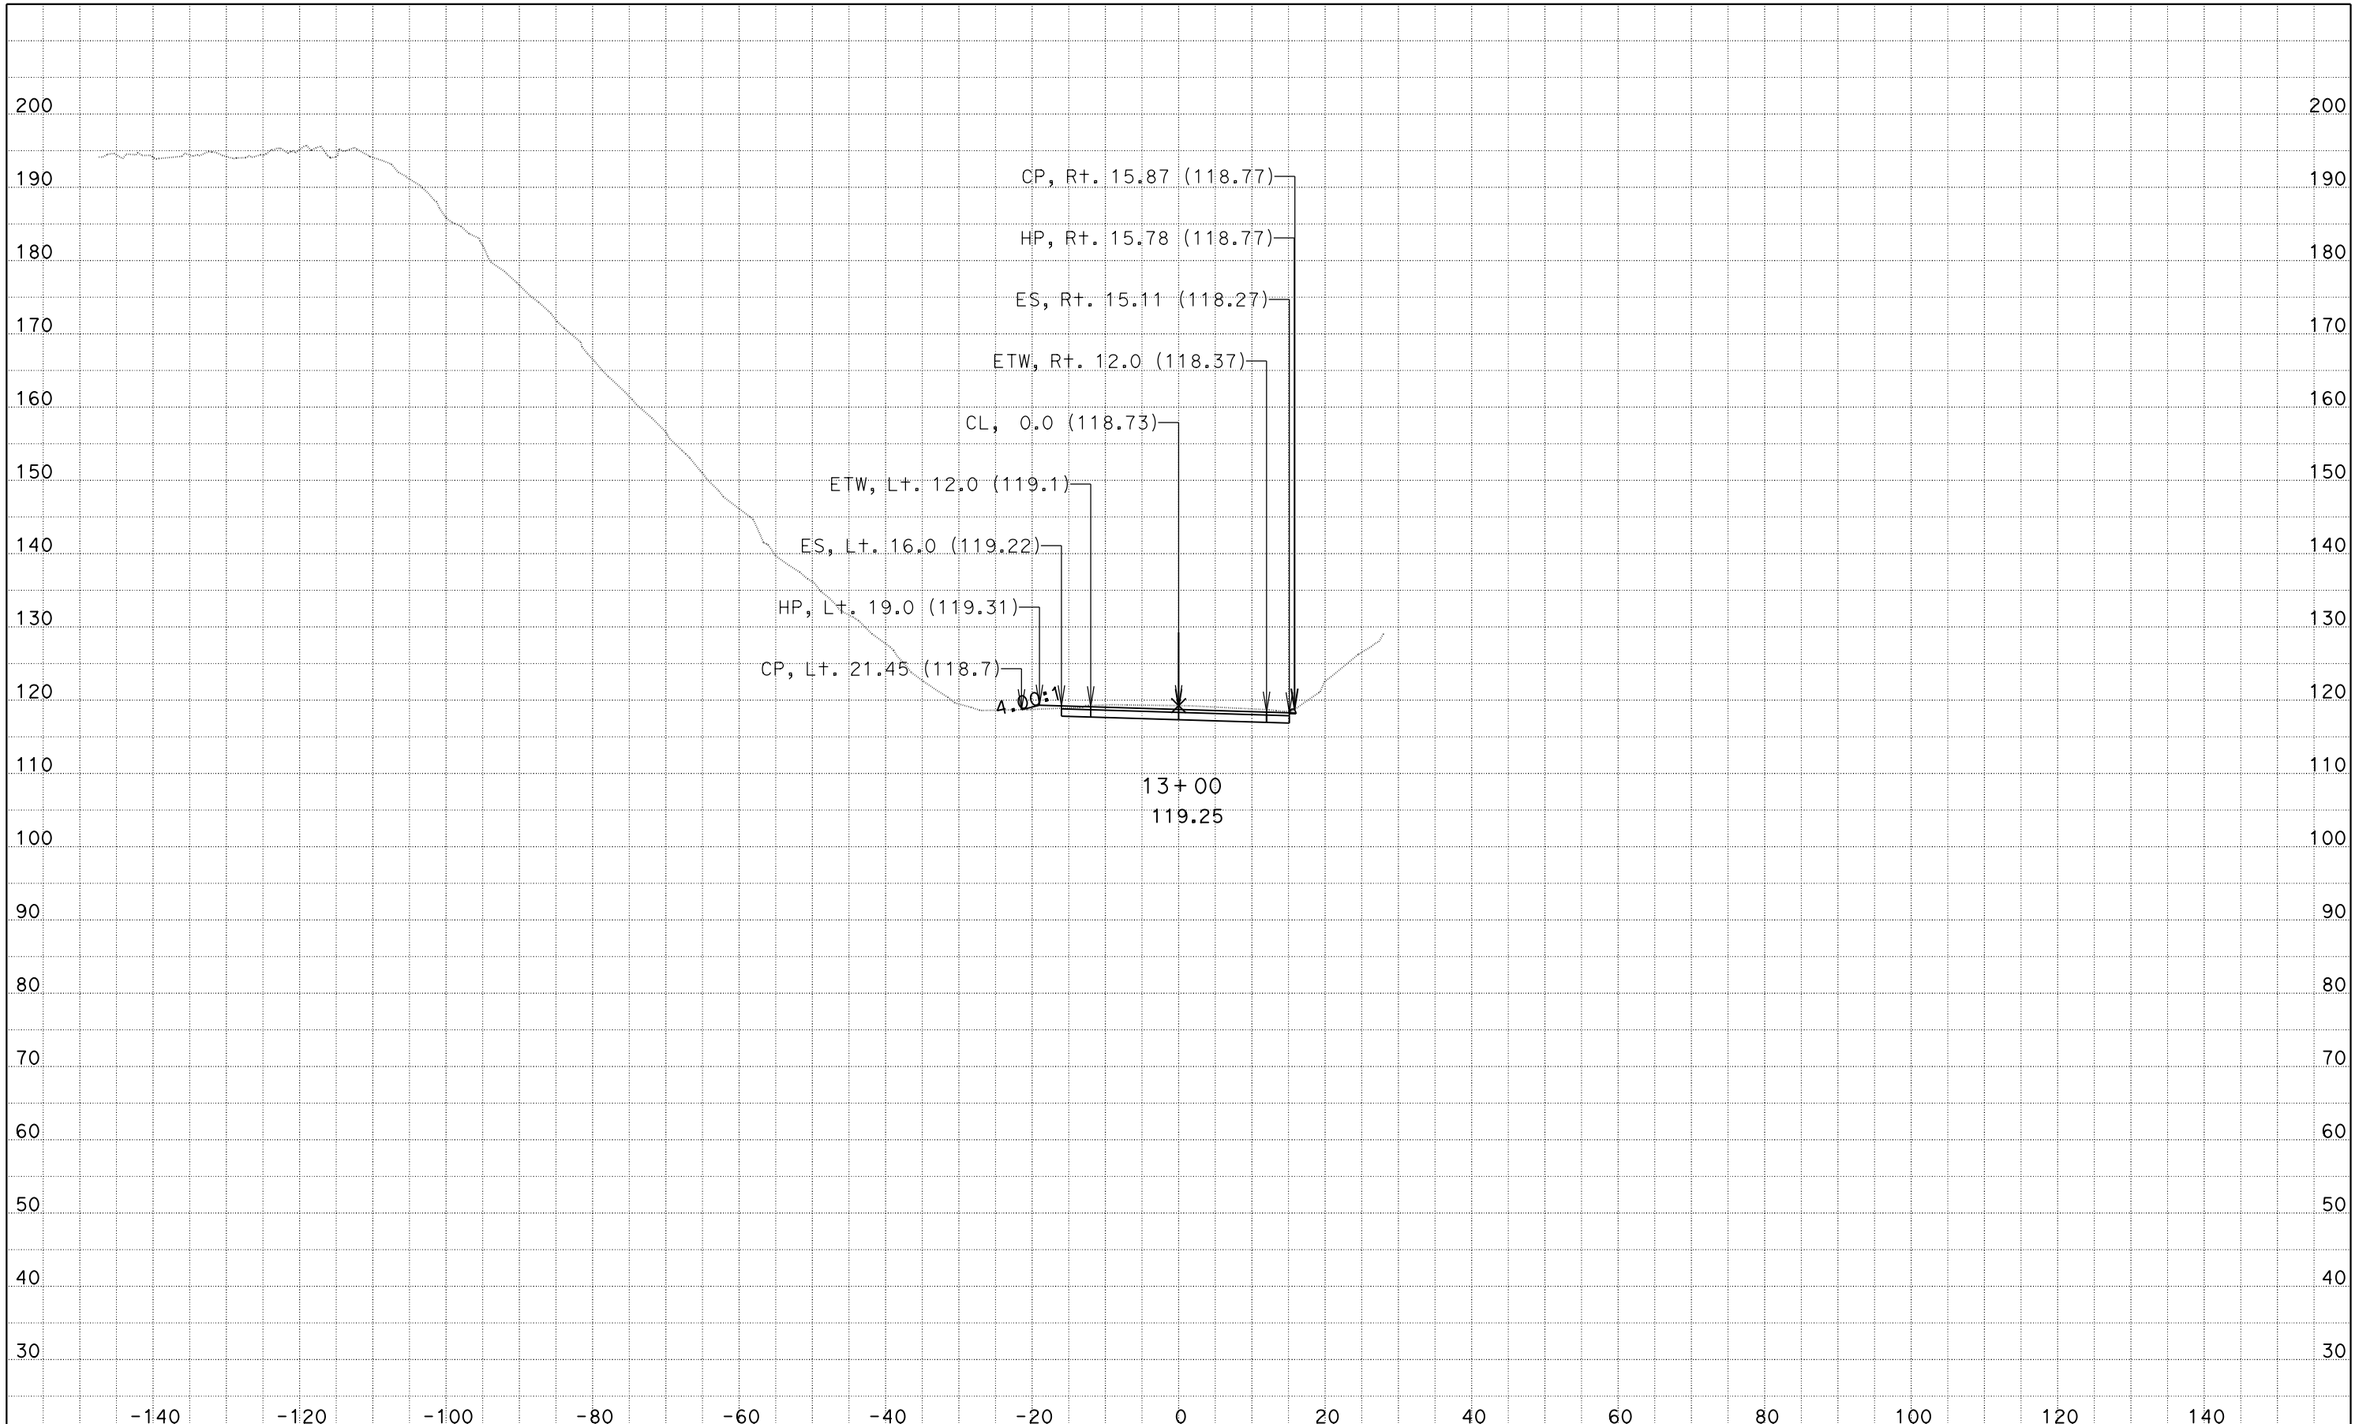

DATE: 9/11/2014

KC Project: 133103A File: D:\Projects⅜103A\design.ear

05-1F8904
MON-1-28.0/28.6

SCALE: 1" = 10' Horiz.
1" = 10' Vert.

All Dimensions are US Survey Feet

CL
CROSS SECTIONS

SHEET 5 OF 54

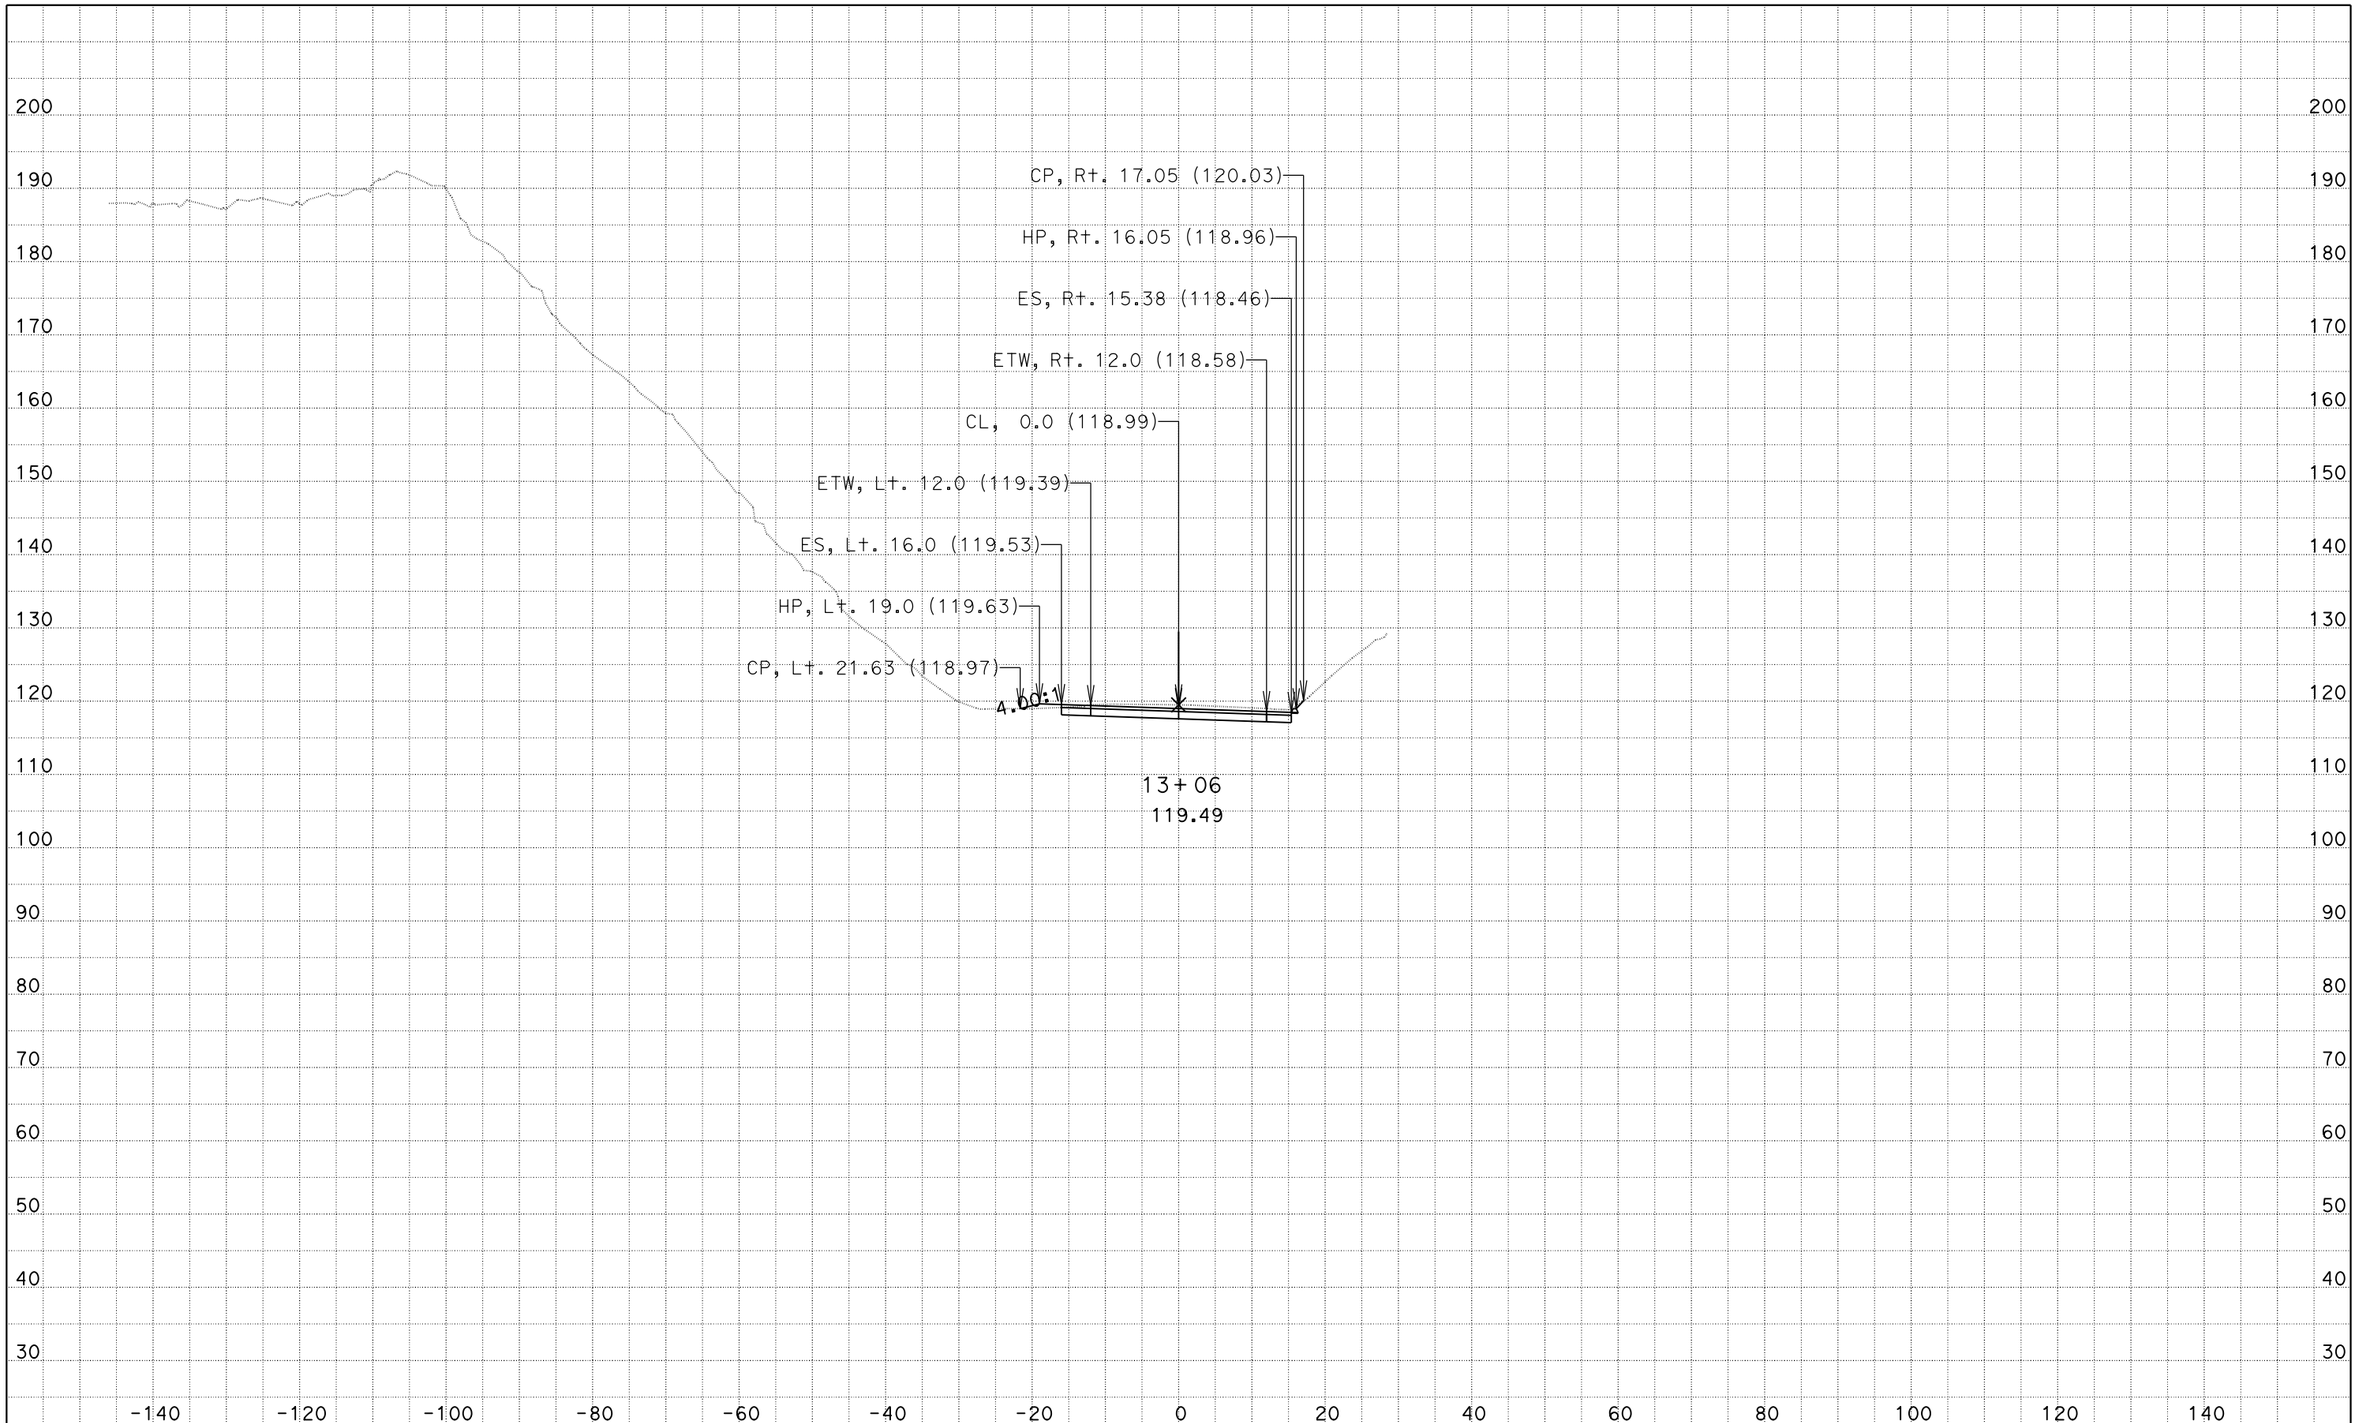

DATE: 9/11/2014
KC Project: 133103A File: D:\Projects⅜103A\design.ear

05-1F8904
MON-1-28.0/28.6

SCALE: 1" = 10' Horiz.
1" = 10' Vert.

All Dimensions are US Survey Feet

CL
CROSS SECTIONS
SHEET 6 OF 54

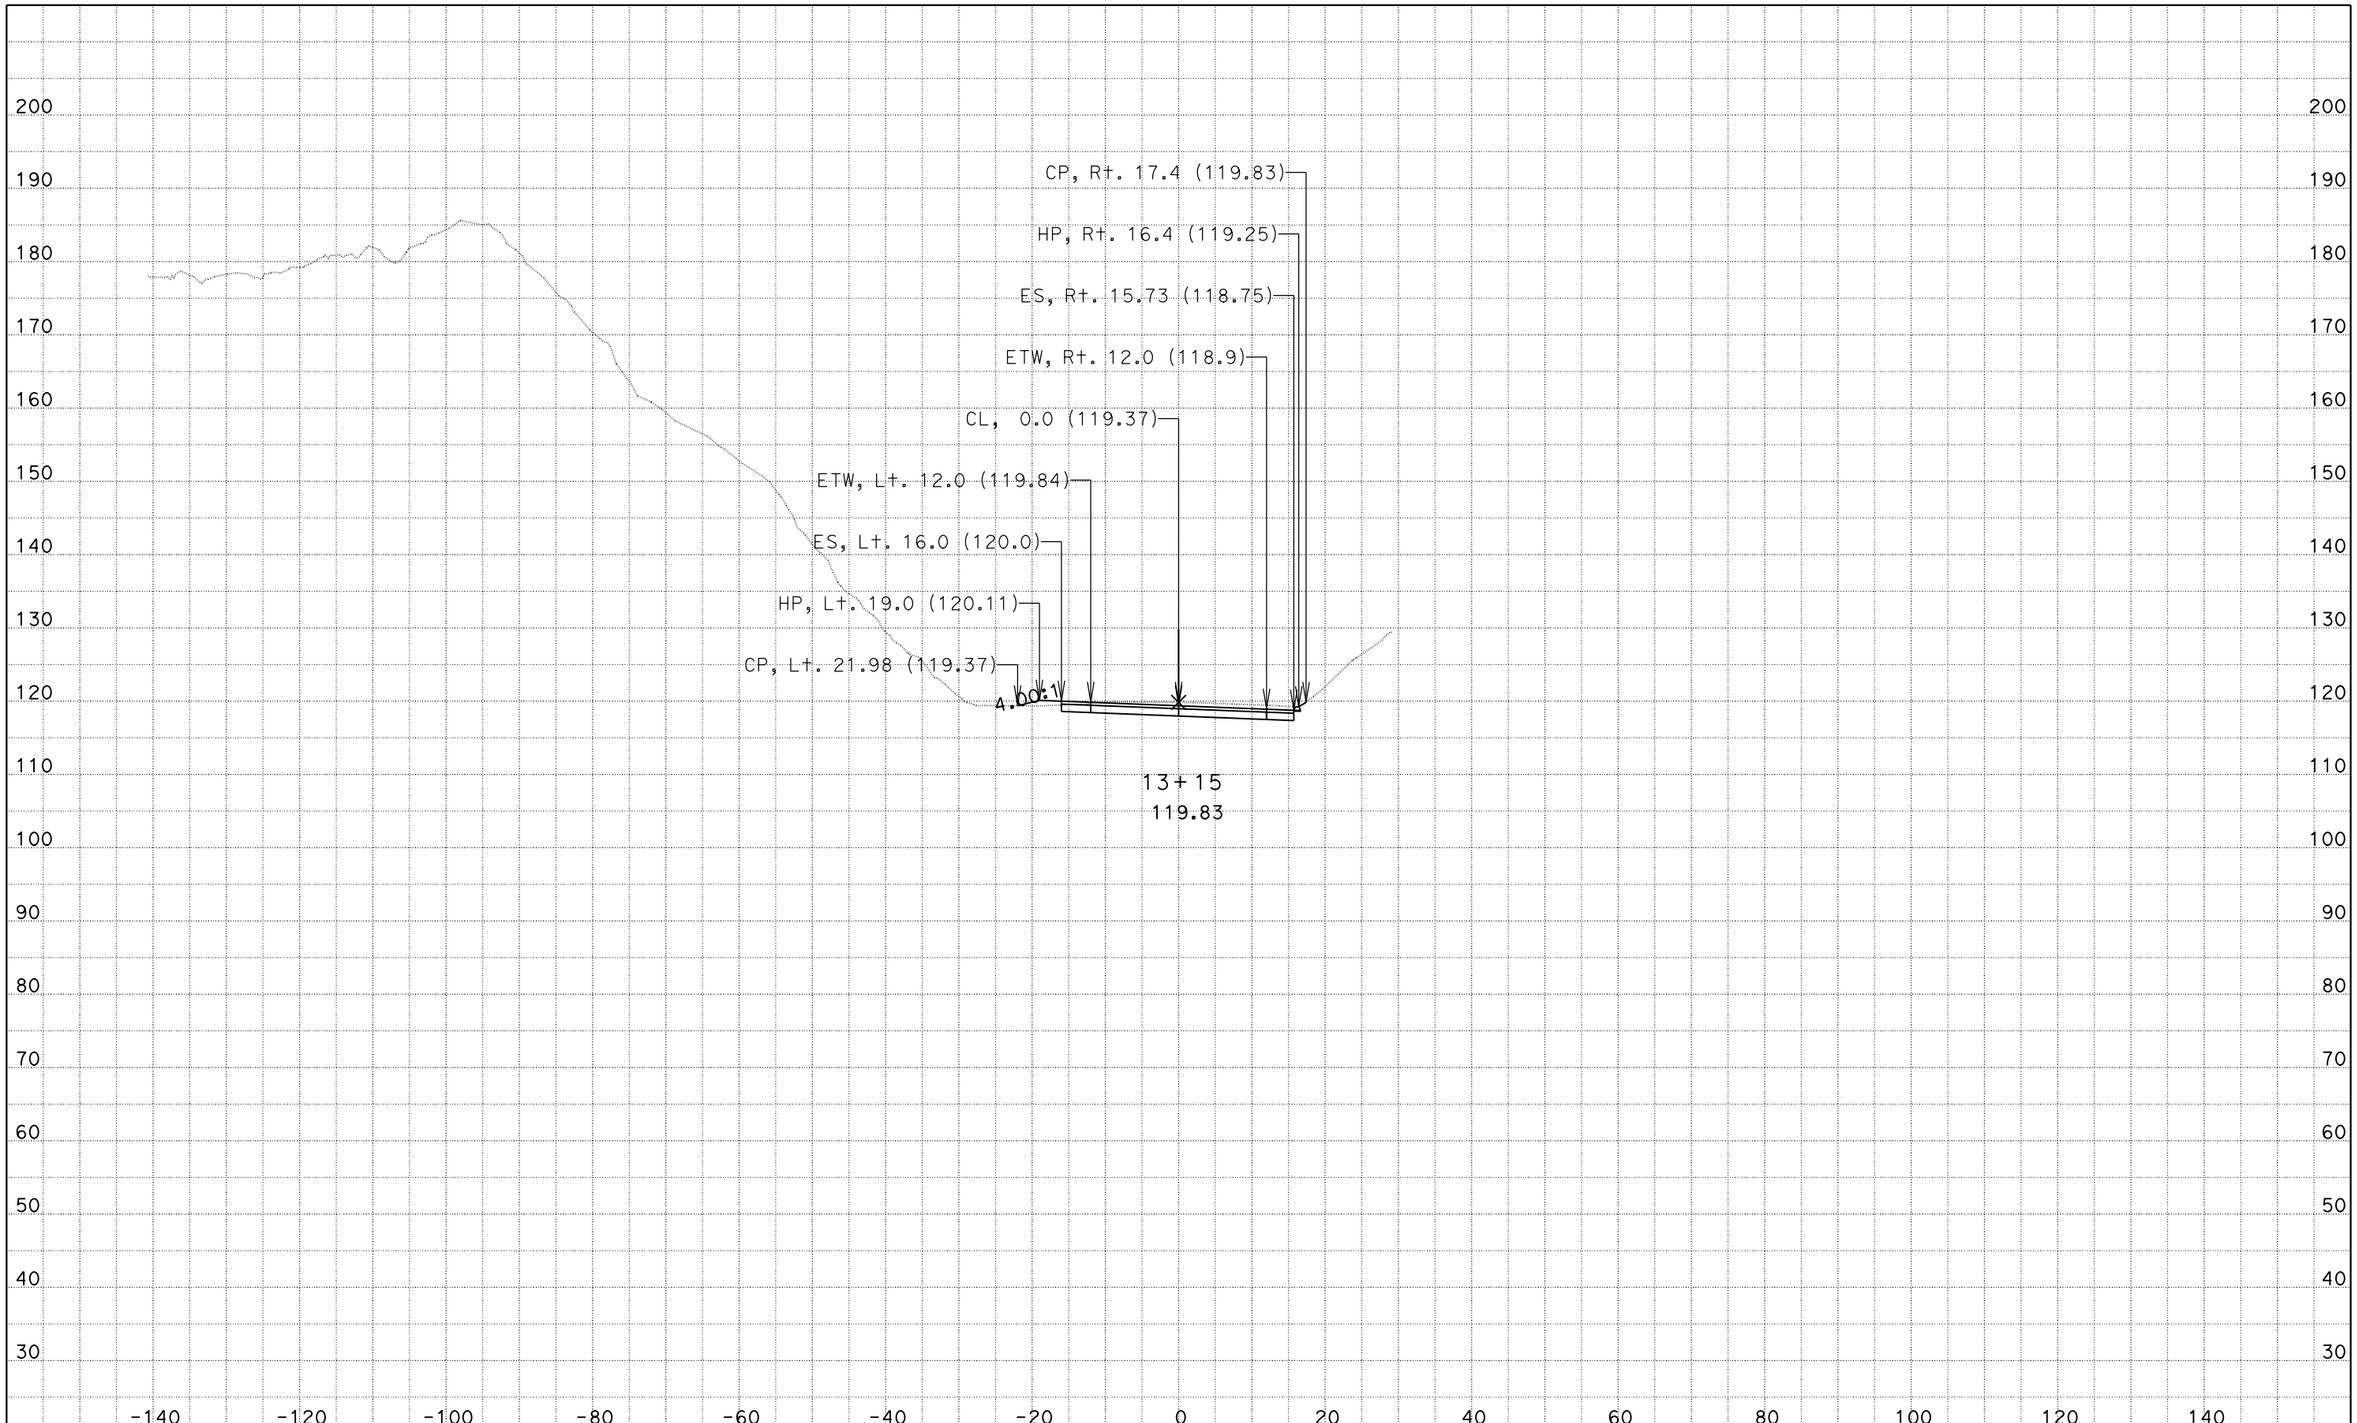

DATE: 9/11/2014
KC Project: 133103A File: D:\Projects⅜103A\design.ear

05-1F8904
MON-1-28.0/28.6

SCALE: 1" = 10' Horiz.
1" = 10' Vert.

All Dimensions are US Survey Feet

CL
CROSS SECTIONS

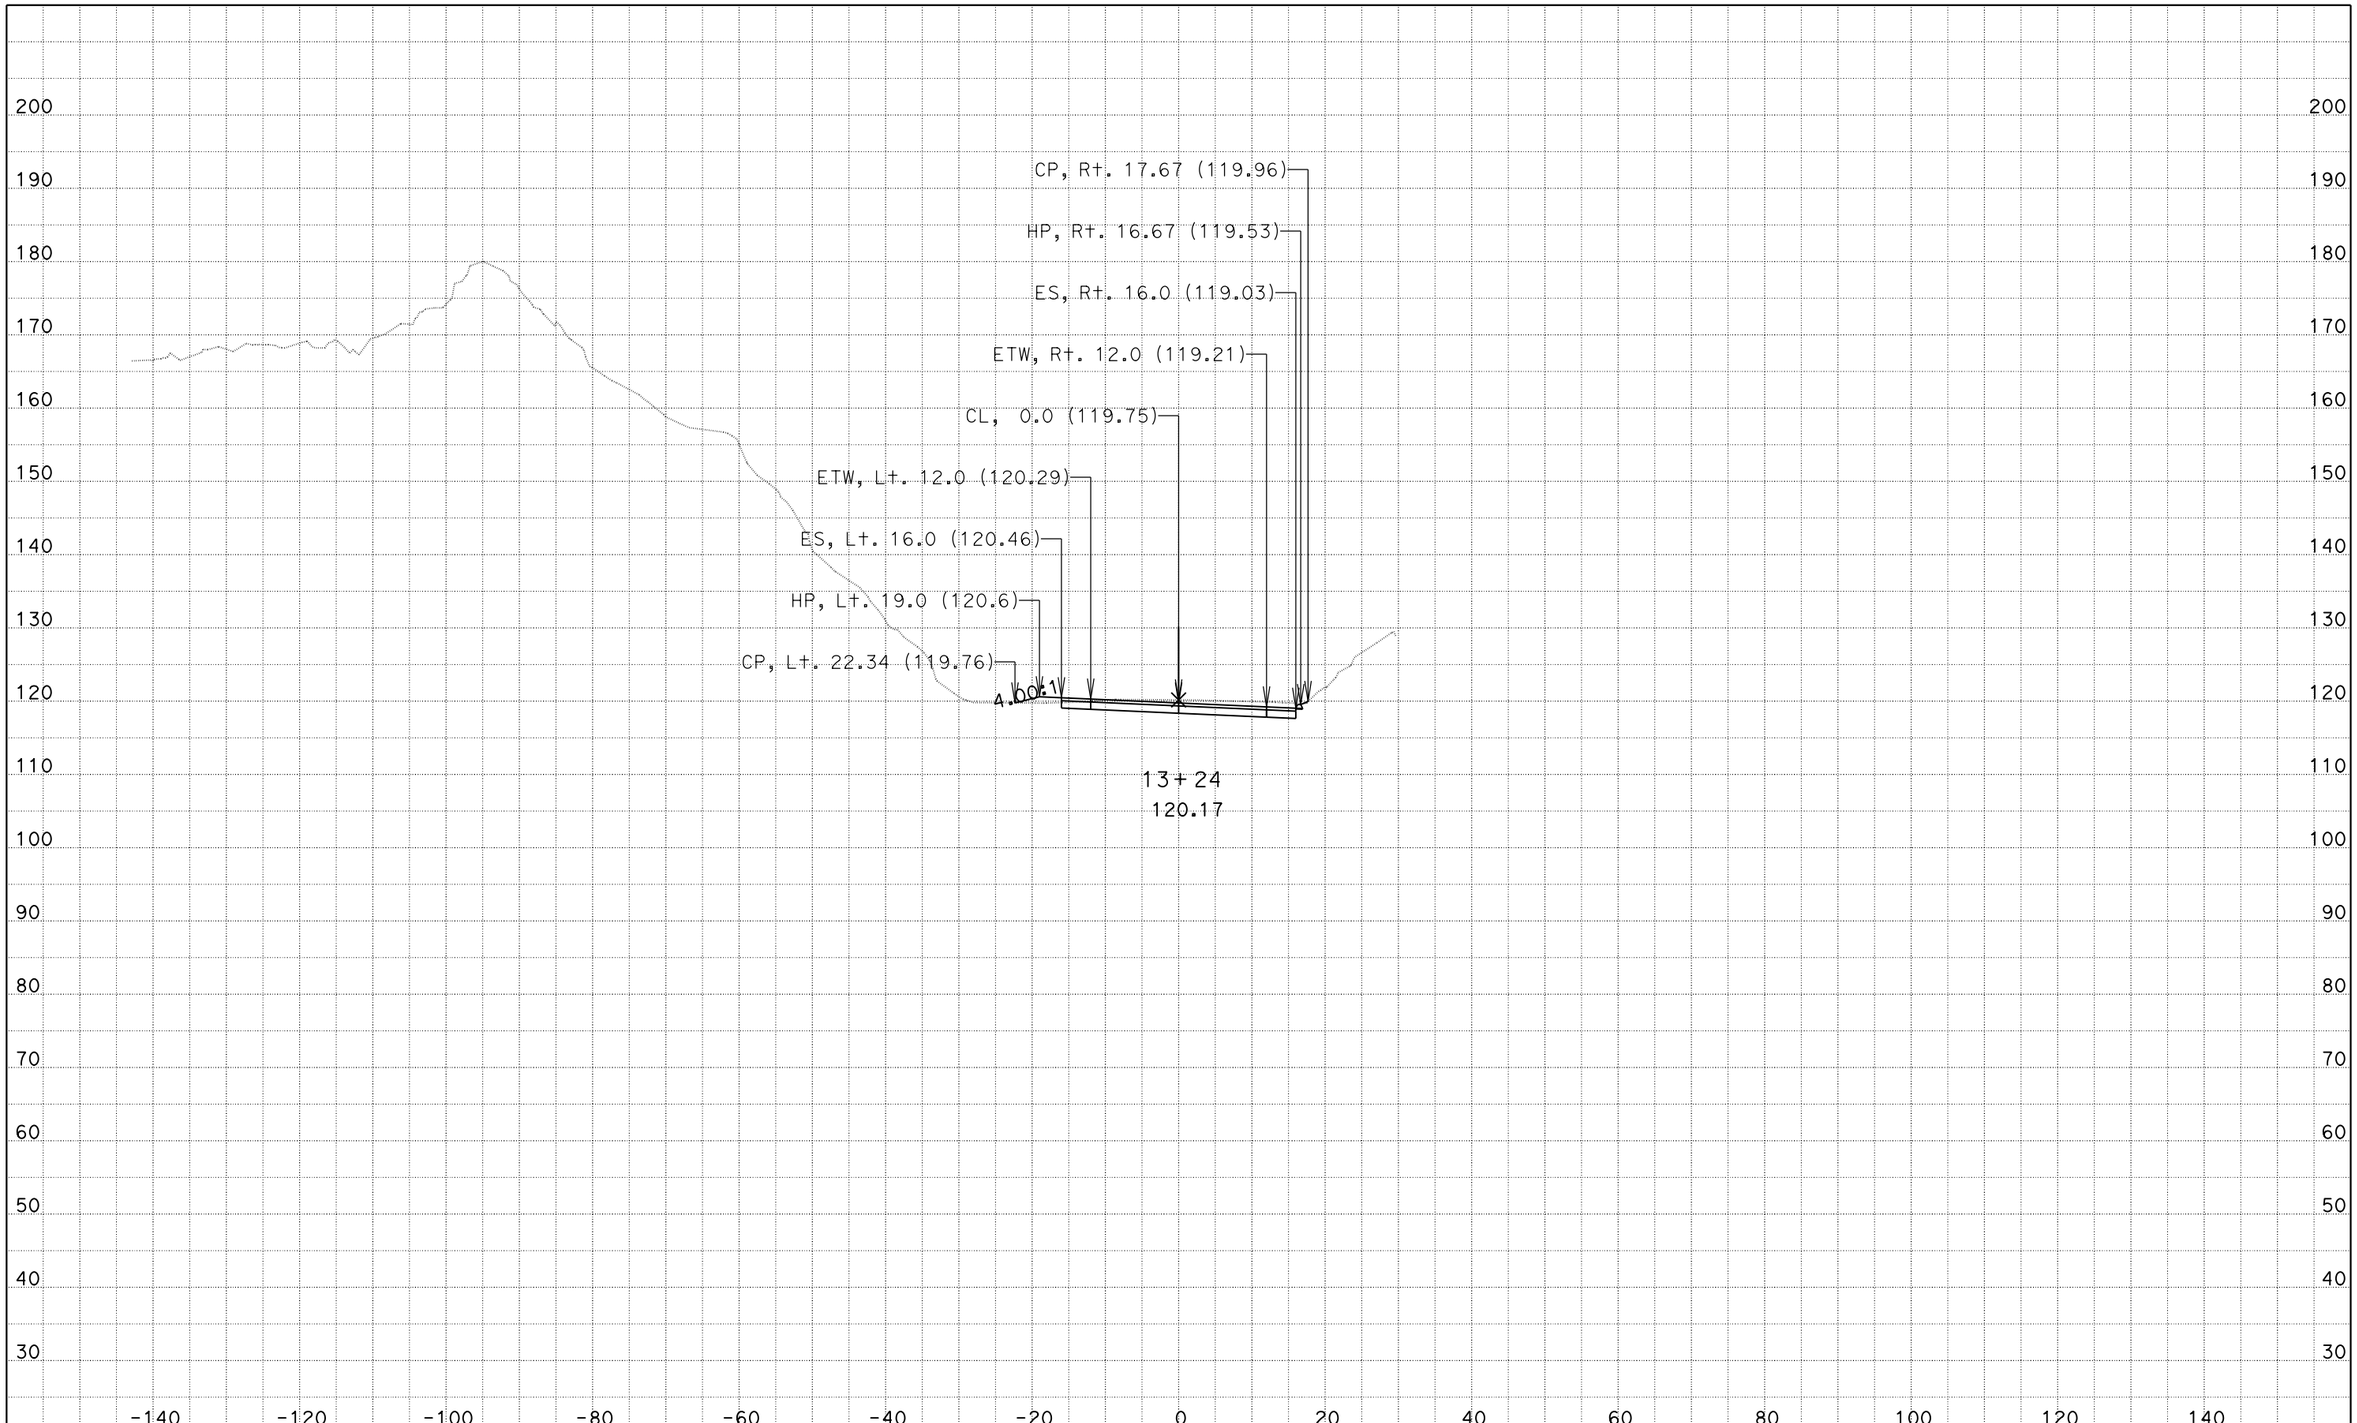

DATE: 9/11/2014
KC Project: 133103A File: D:\Projects⅜103A\design.ear

05-1F8904
MON-1-28.0/28.6

SCALE: 1" = 10' Horiz.
1" = 10' Vert.

All Dimensions are US Survey Feet

CL
CROSS SECTIONS

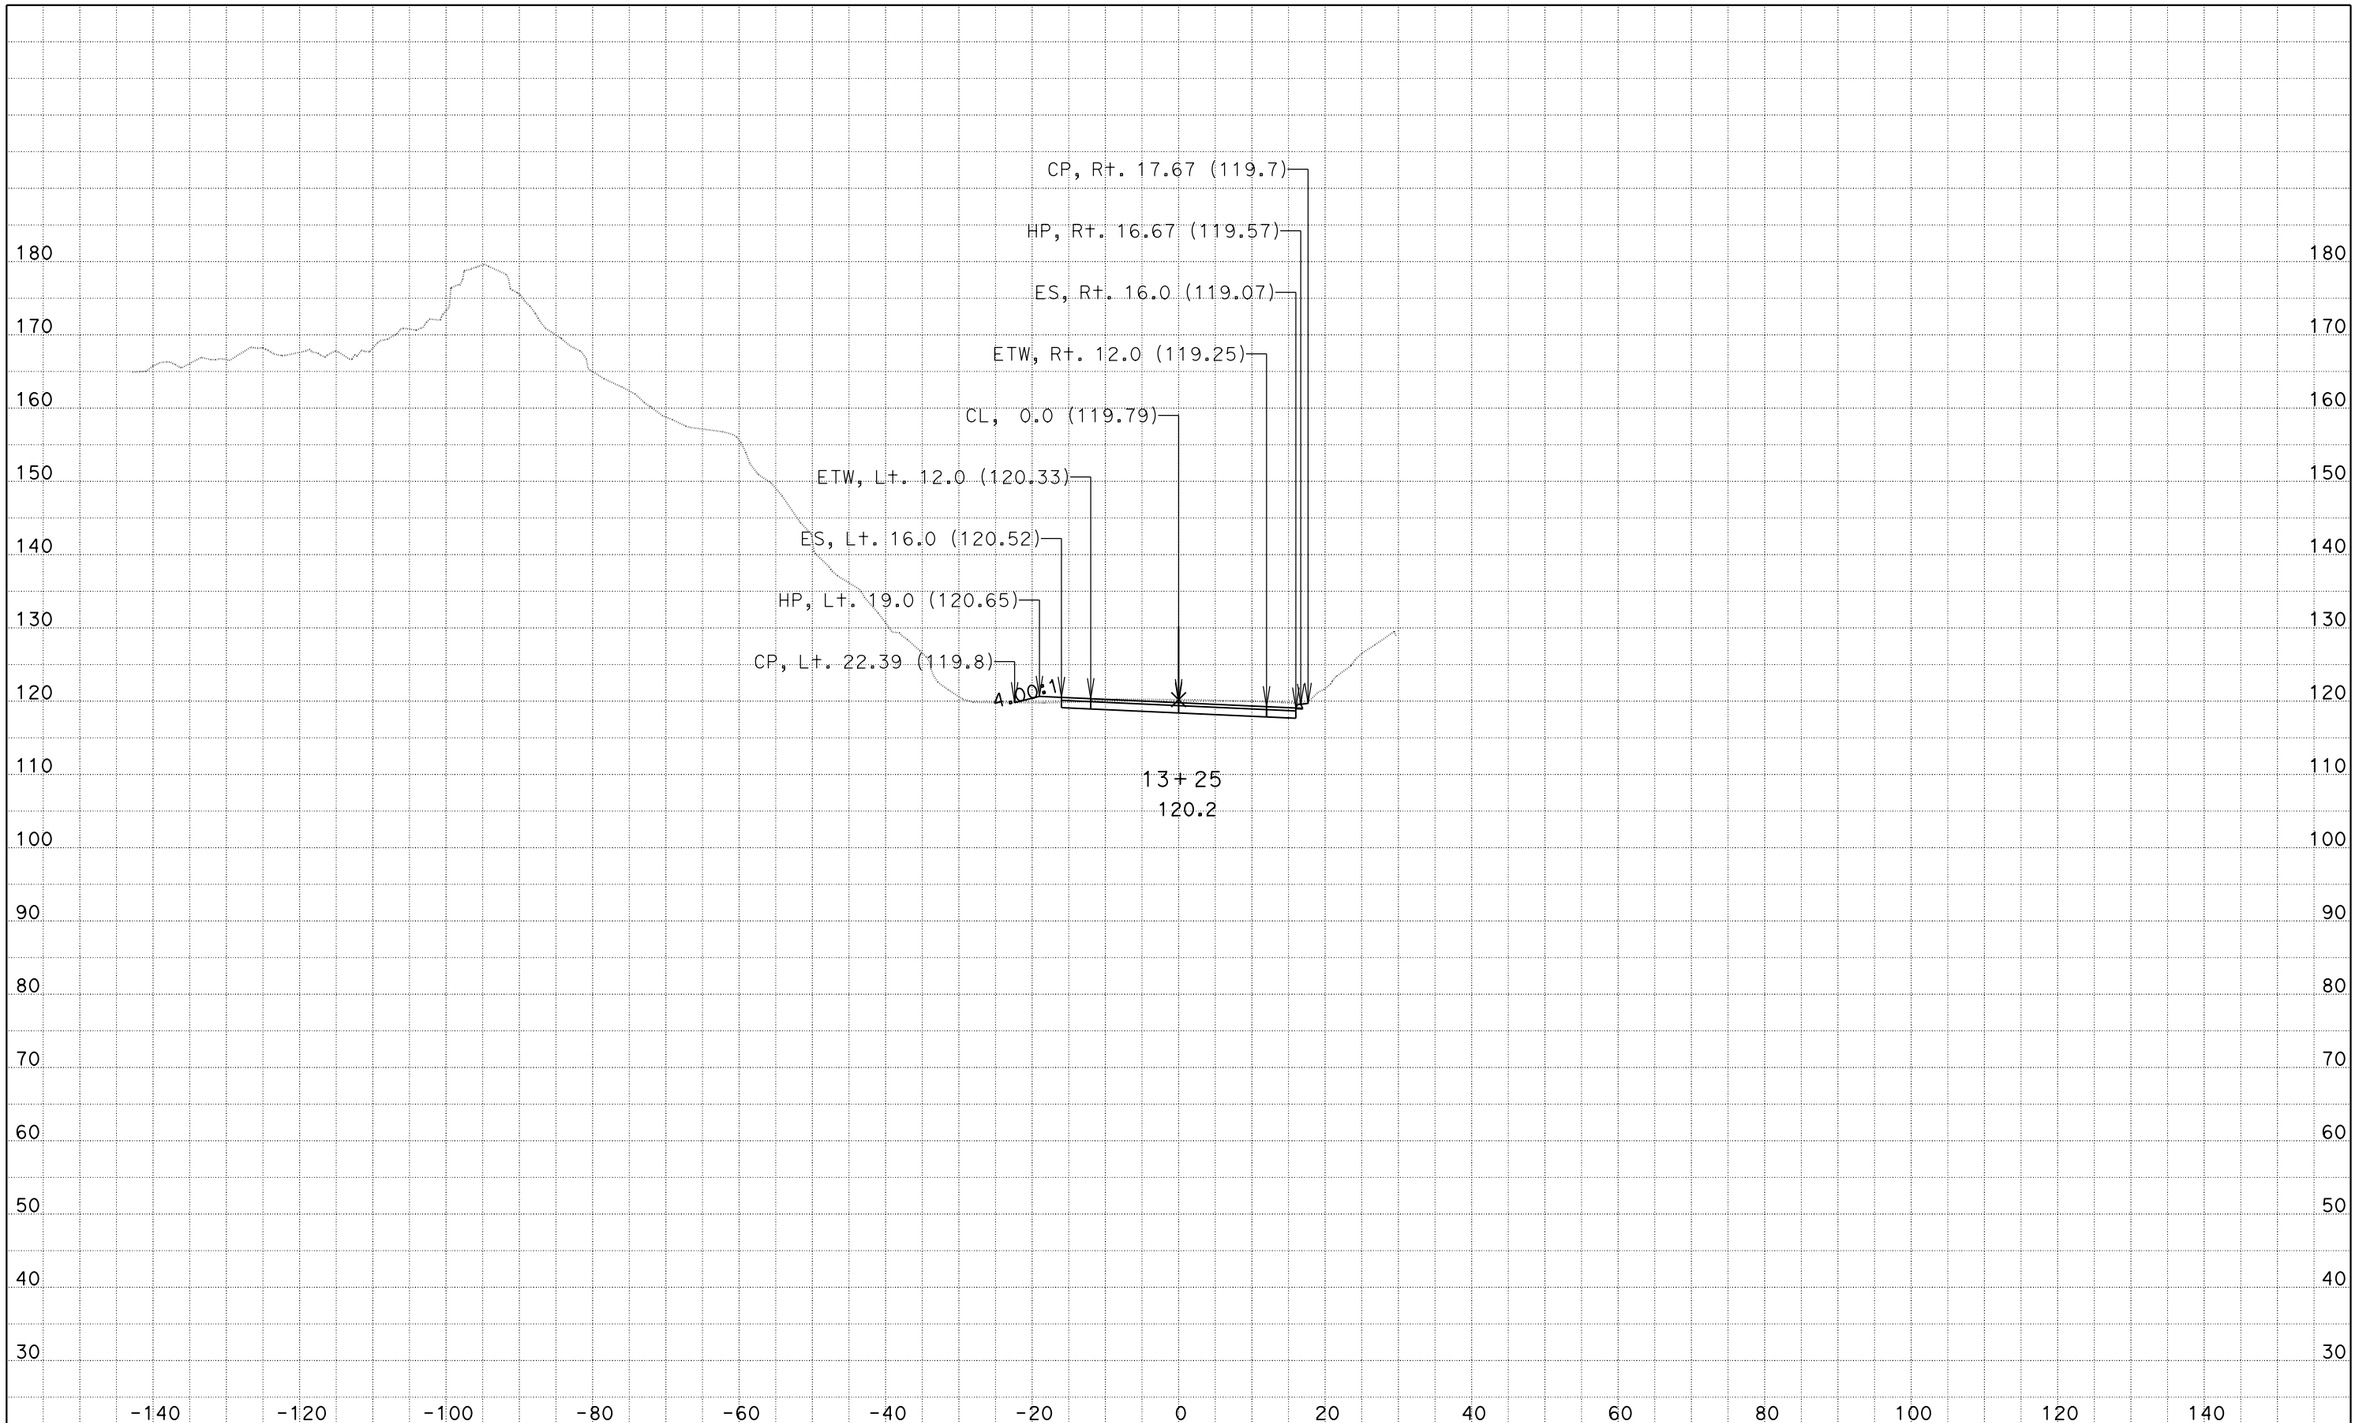

DATE: 9/11/2014
KC Project: 133103A File: D:\Projects⅜103A\design.ear

05-1F8904
MON-1-28.0/28.6

SCALE: 1" = 10' Horiz.
1" = 10' Vert.

All Dimensions are US Survey Feet

CL
CROSS SECTIONS

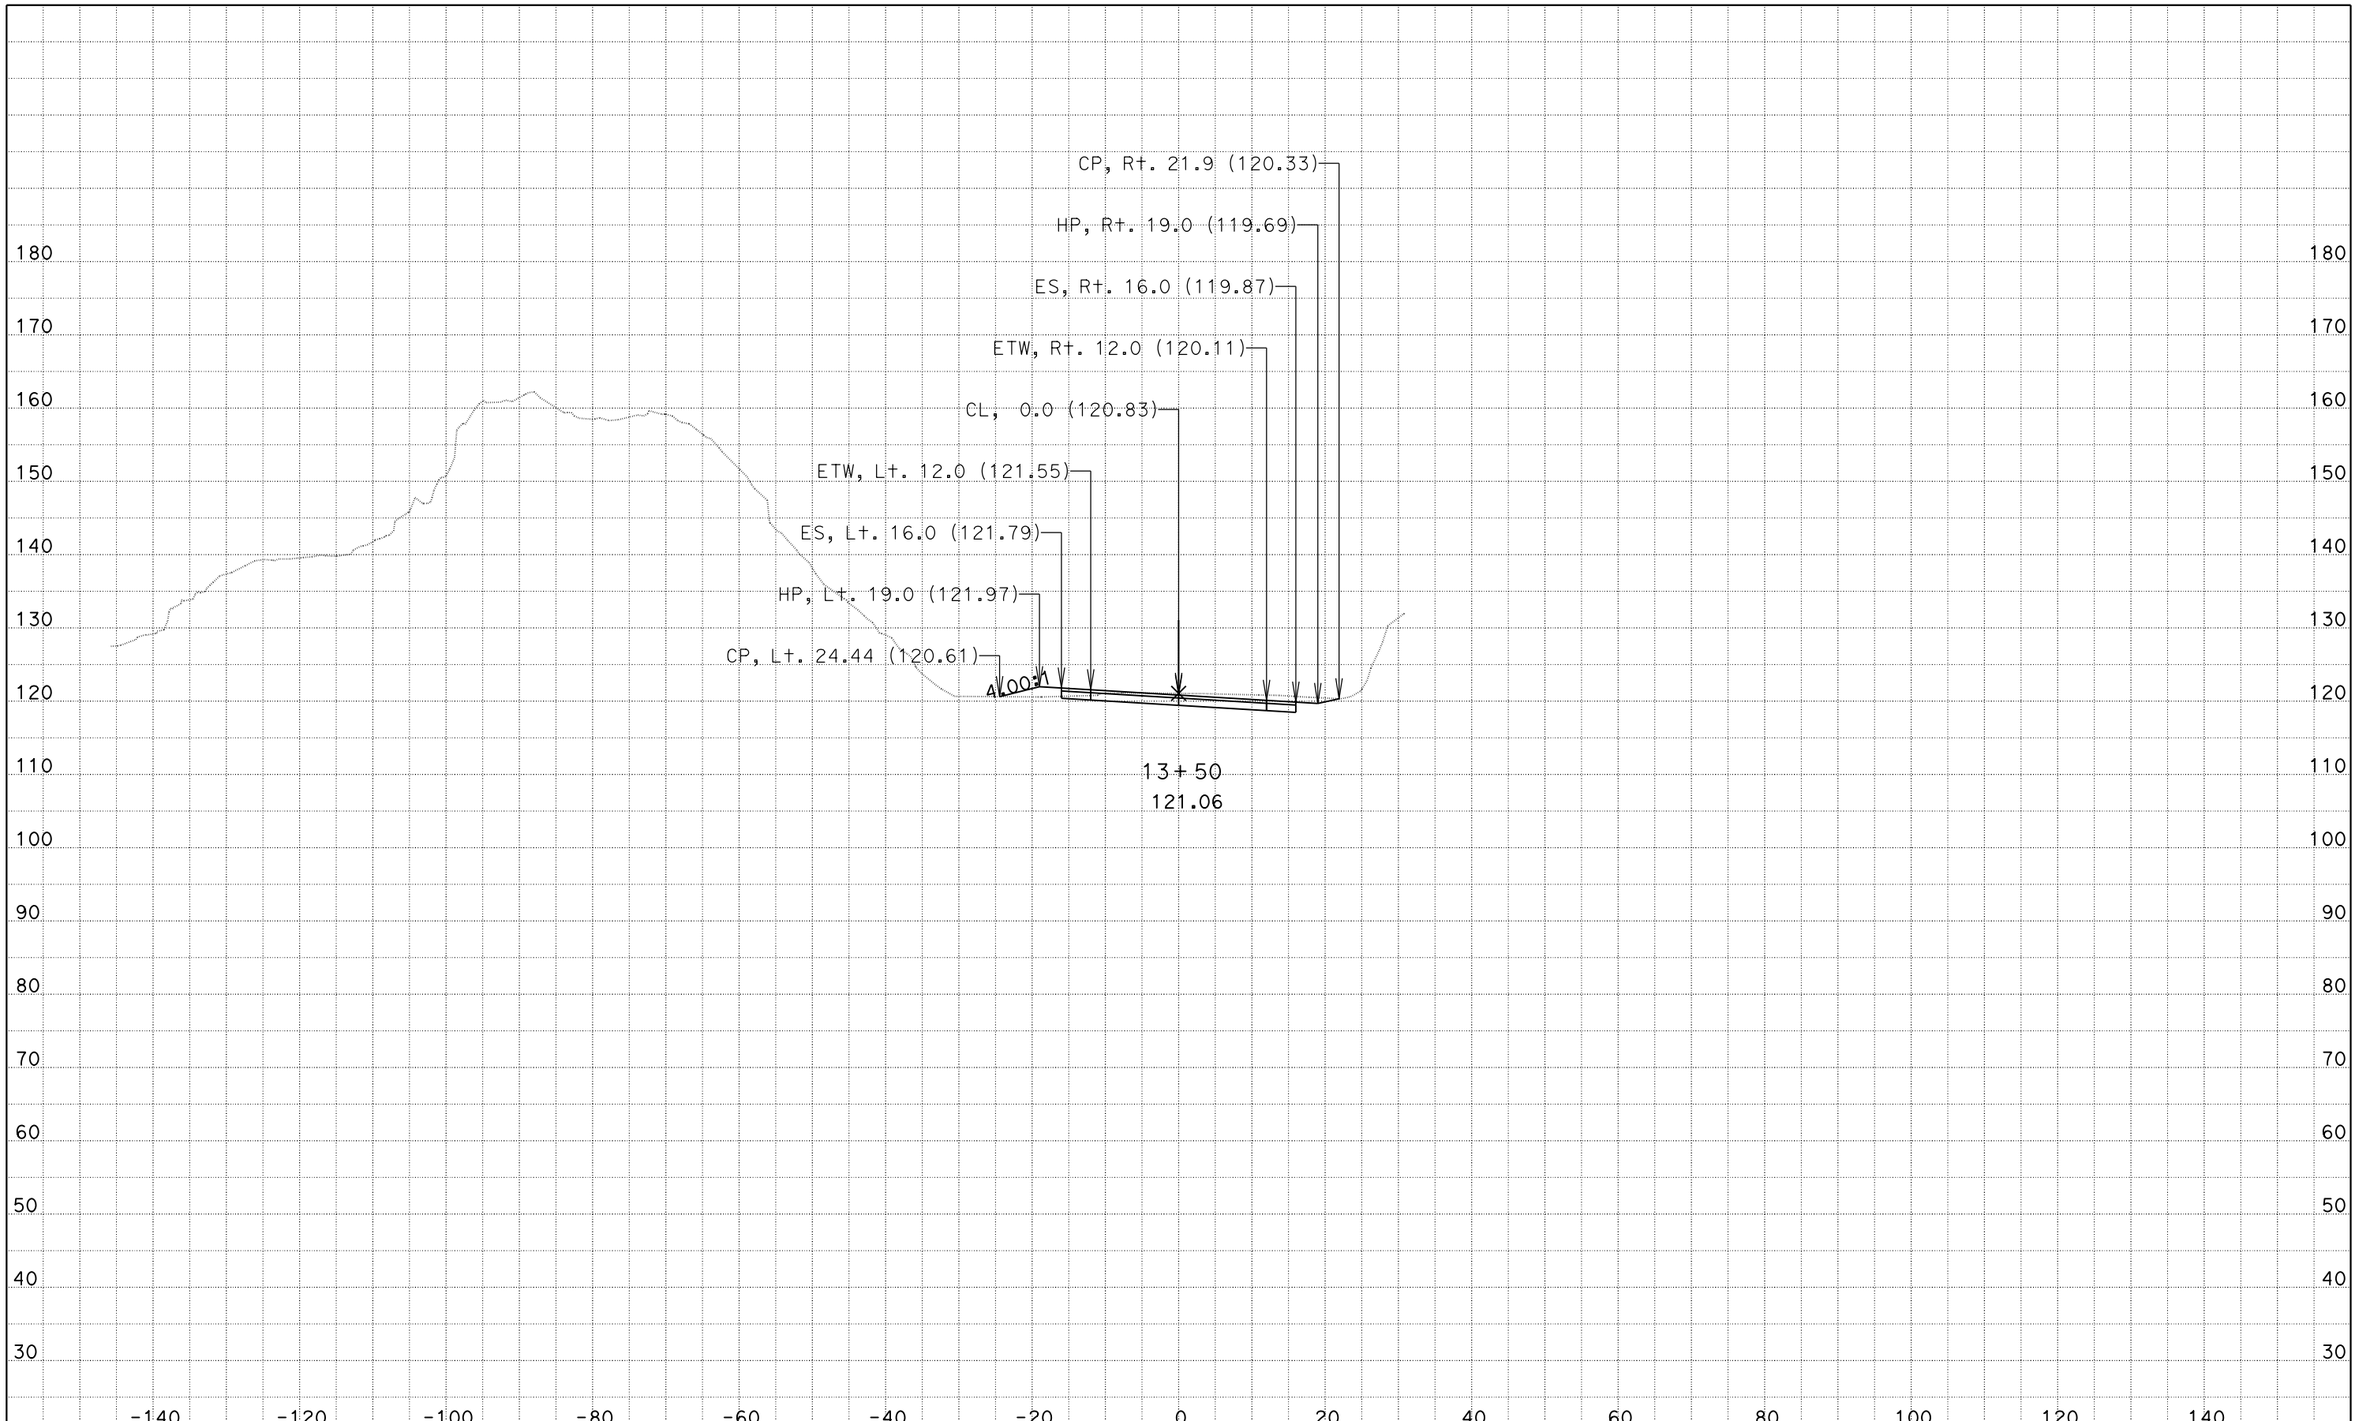

DATE: 9/11/2014
KC Project: 133103A File: D:\Projects⅜103A\design.ear

05-1F8904
MON-1-28.0/28.6

SCALE: 1" = 10' Horiz.
1" = 10' Vert.

All Dimensions are US Survey Feet

CL
CROSS SECTIONS
SHEET 10 OF 54

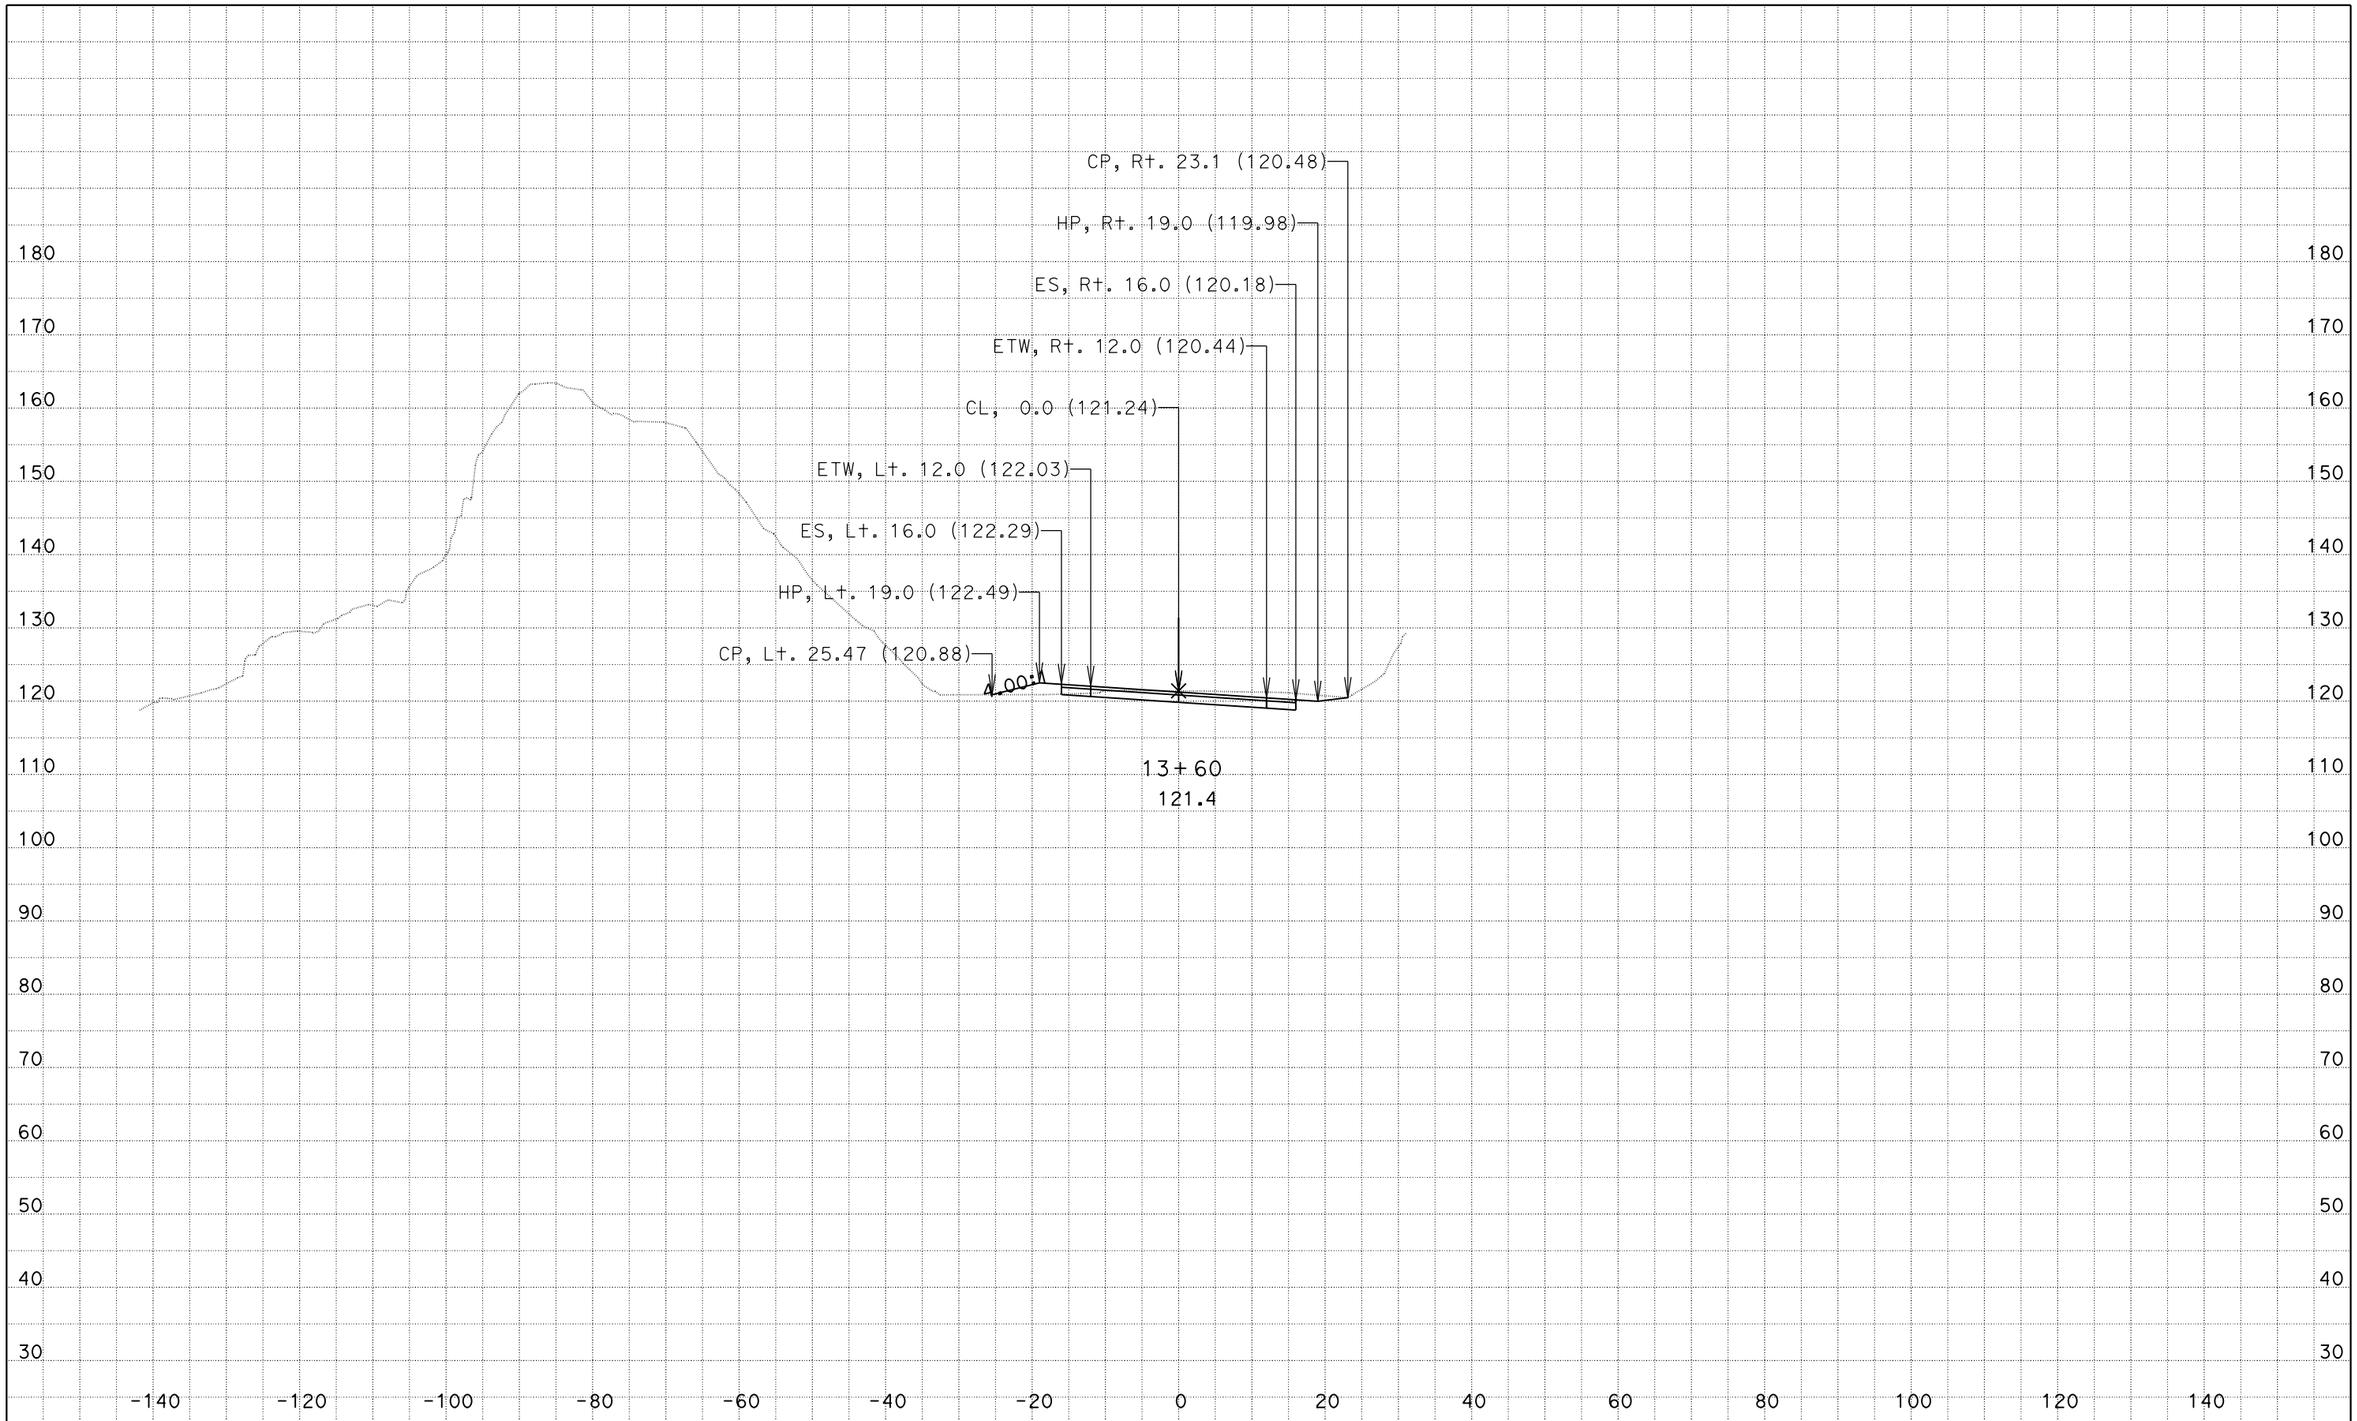

DATE: 9/11/2014

KC Project: 133103A File: D:\Projects⅜103A\design.ear

05-1F8904
MON-1-28.0/28.6

SCALE: 1" = 10' Horiz.
1" = 10' Vert.

All Dimensions are US Survey Feet

CL
CROSS SECTIONS

SHEET 11 OF 54

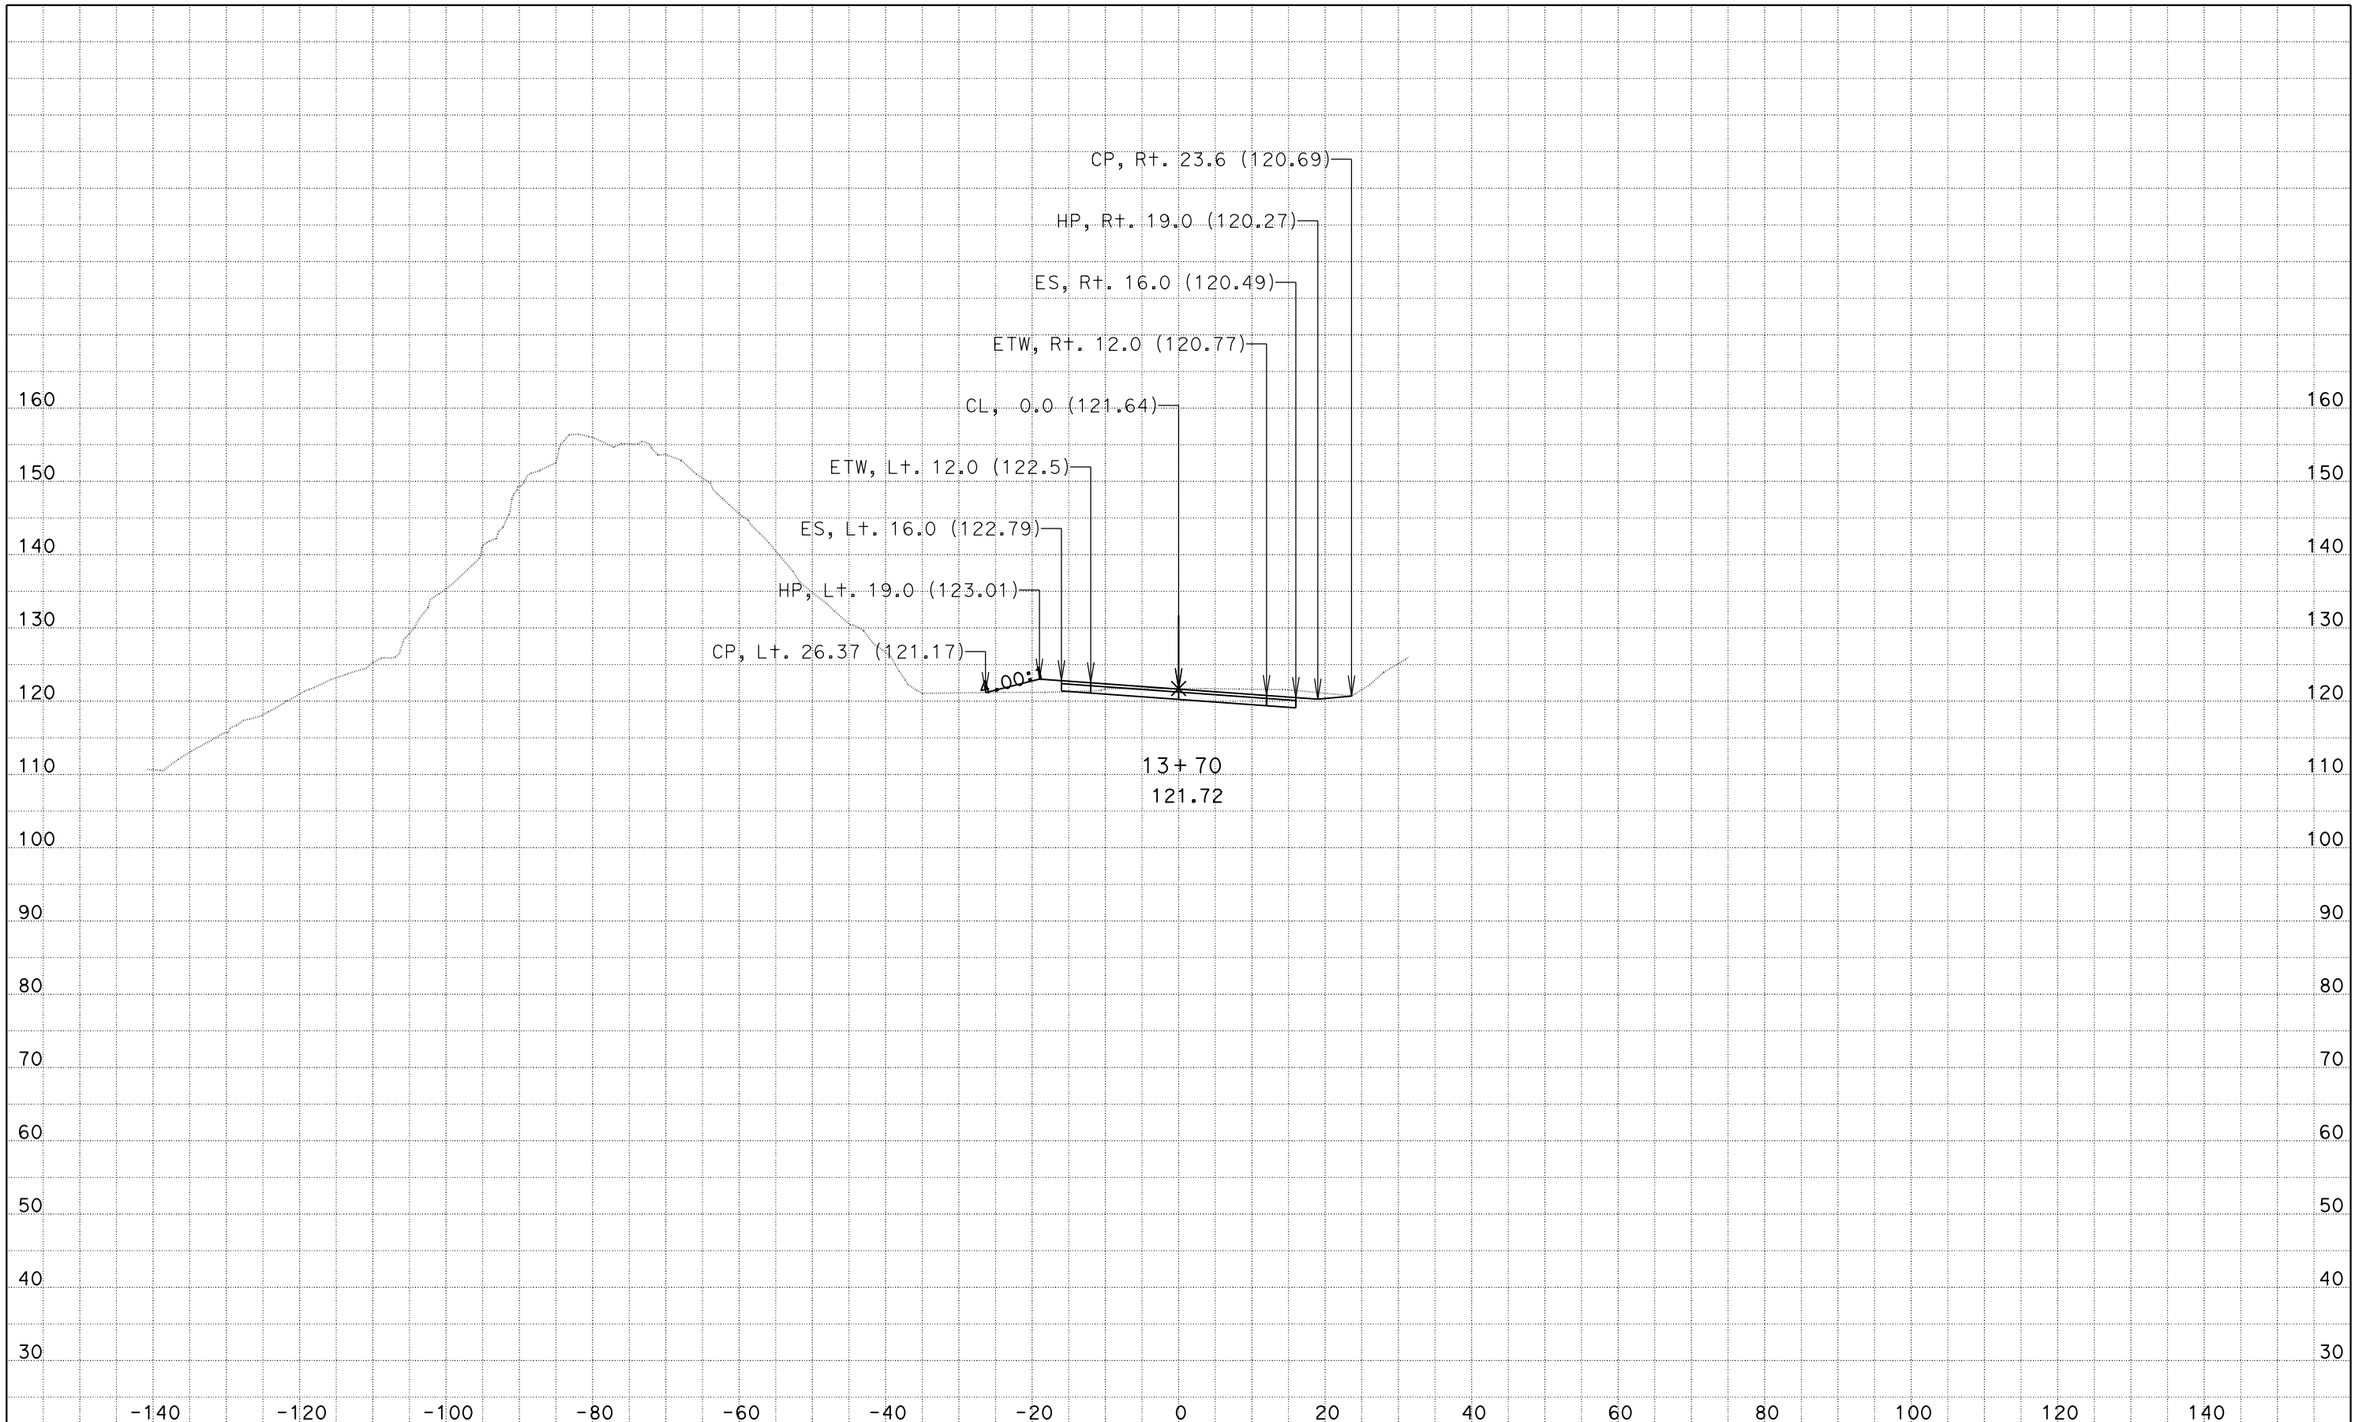

DATE: 9/11/2014

KC Project: 133103A File: D:\Projects⅜103A\design.ear

05-1F8904
MON-1-28.0/28.6

SCALE: 1" = 10' Horiz.
1" = 10' Vert.

All Dimensions are US Survey Feet

CL
CROSS SECTIONS

SHEET 12 OF 54

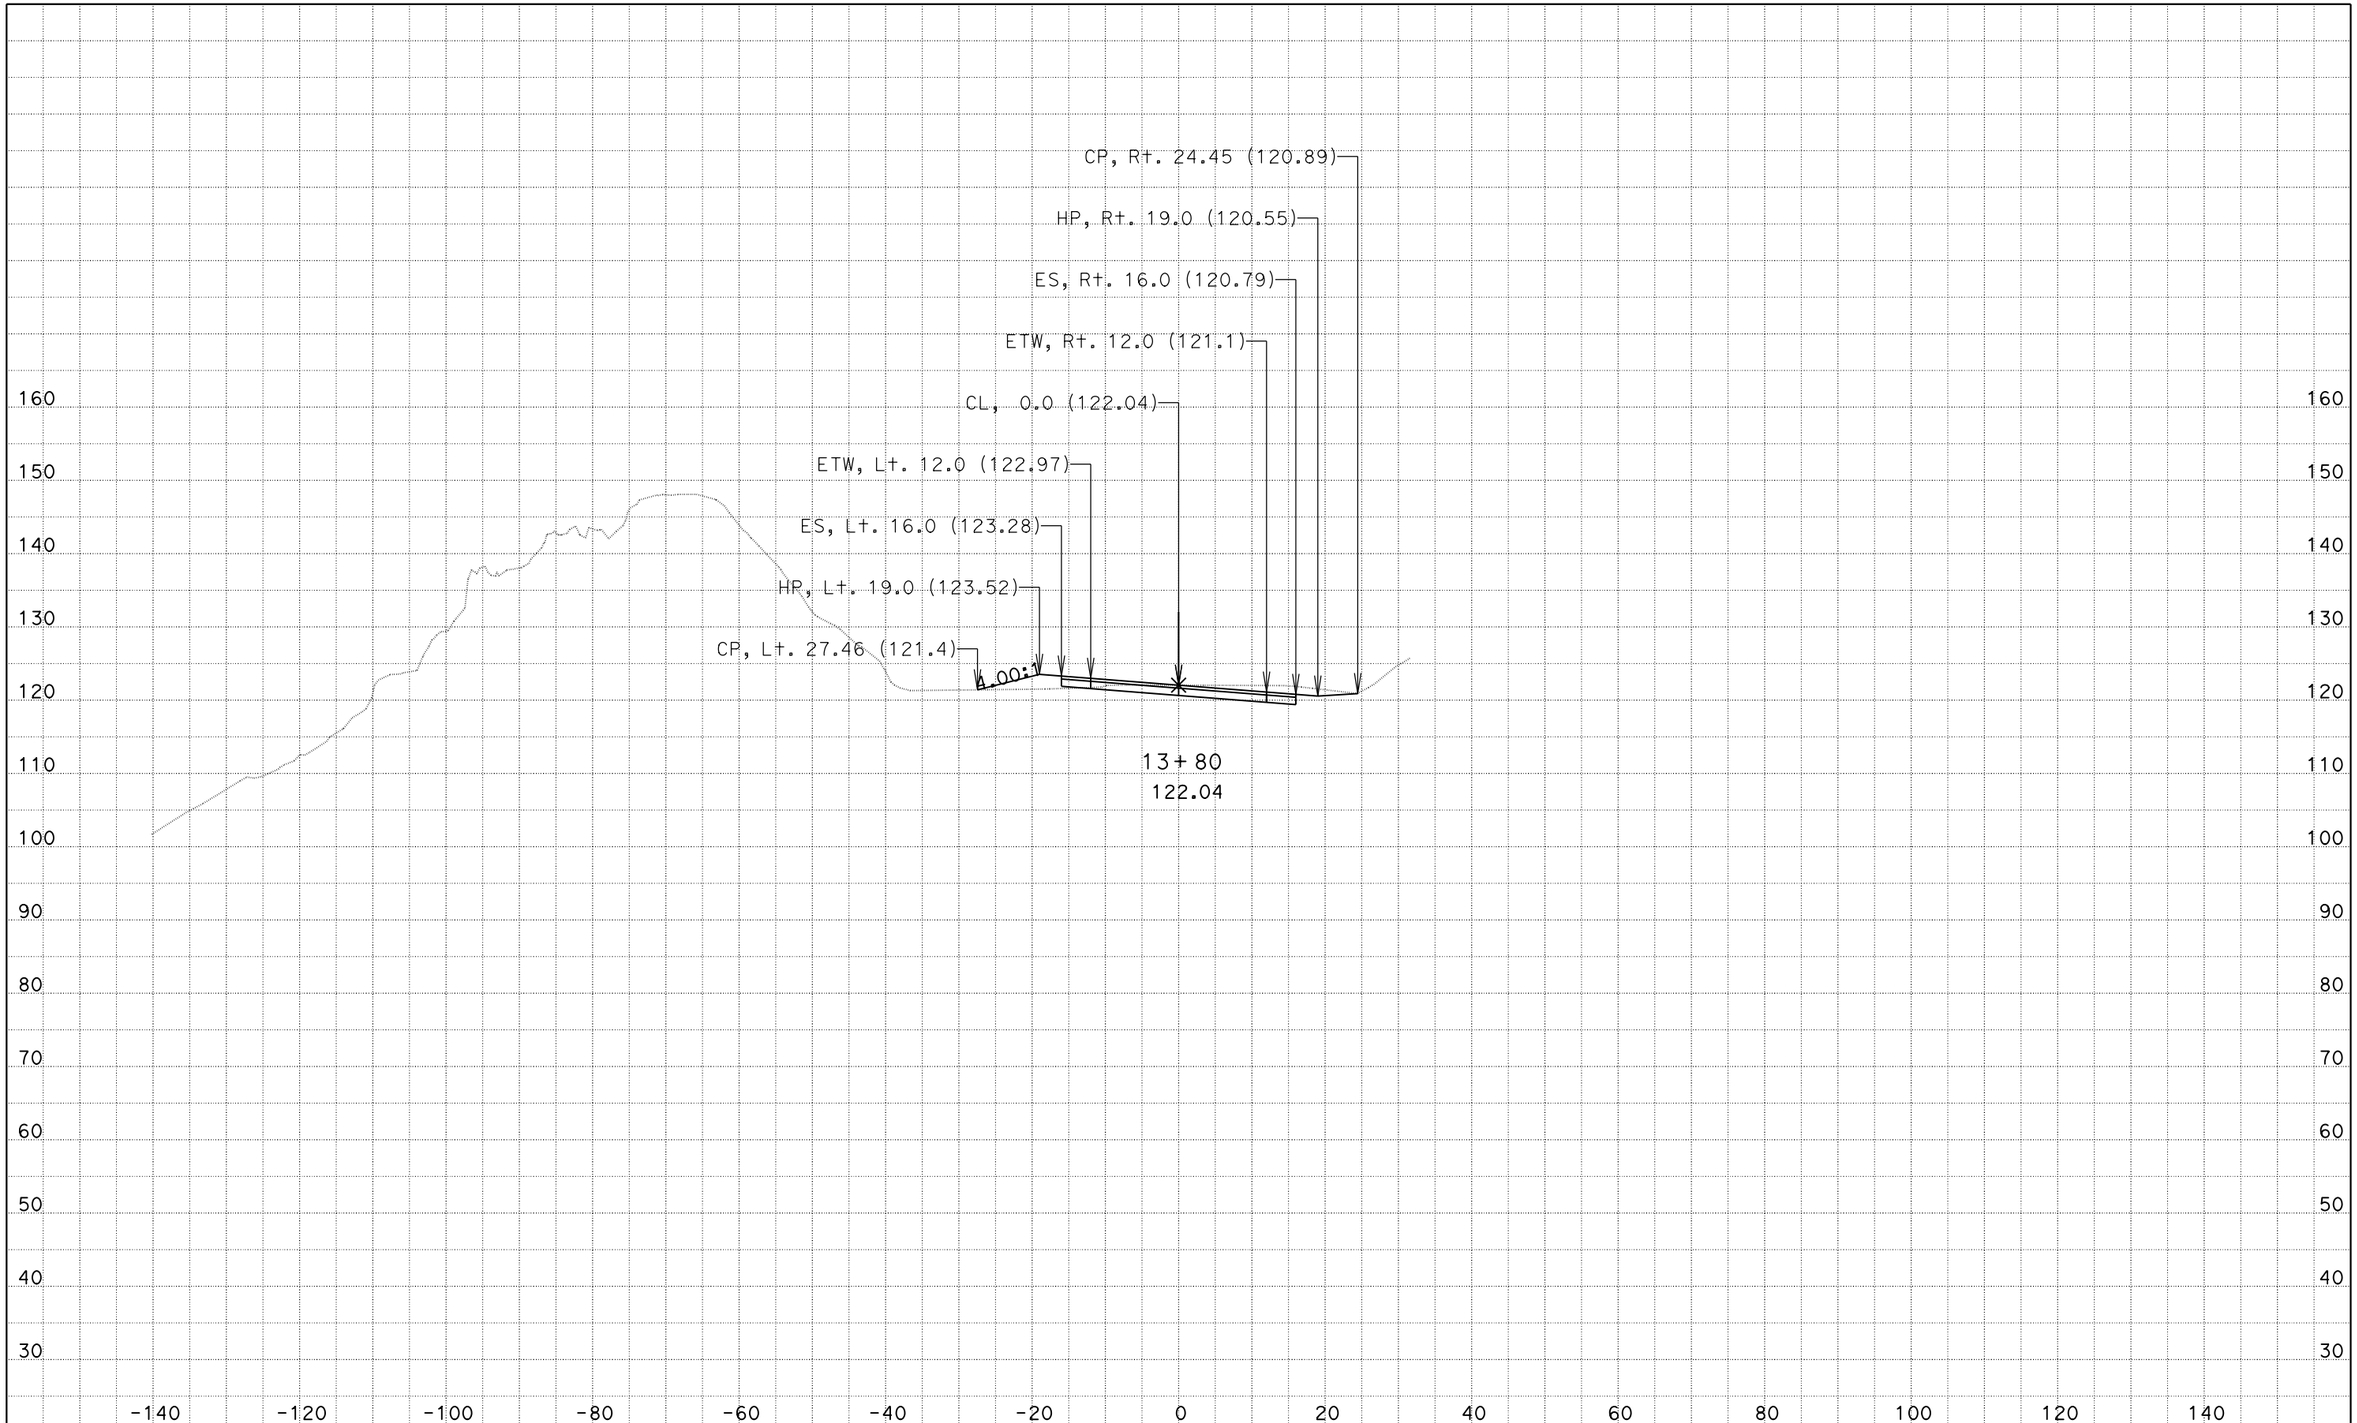

DATE: 9/11/2014

KC Project: 133103A File: D:\Projects⅜103A\design.ear

05-1F8904
MON-1-28.0/28.6

SCALE: 1" = 10' Horiz.
1" = 10' Vert.

All Dimensions are US Survey Feet

CL
CROSS SECTIONS

SHEET 13 OF 54

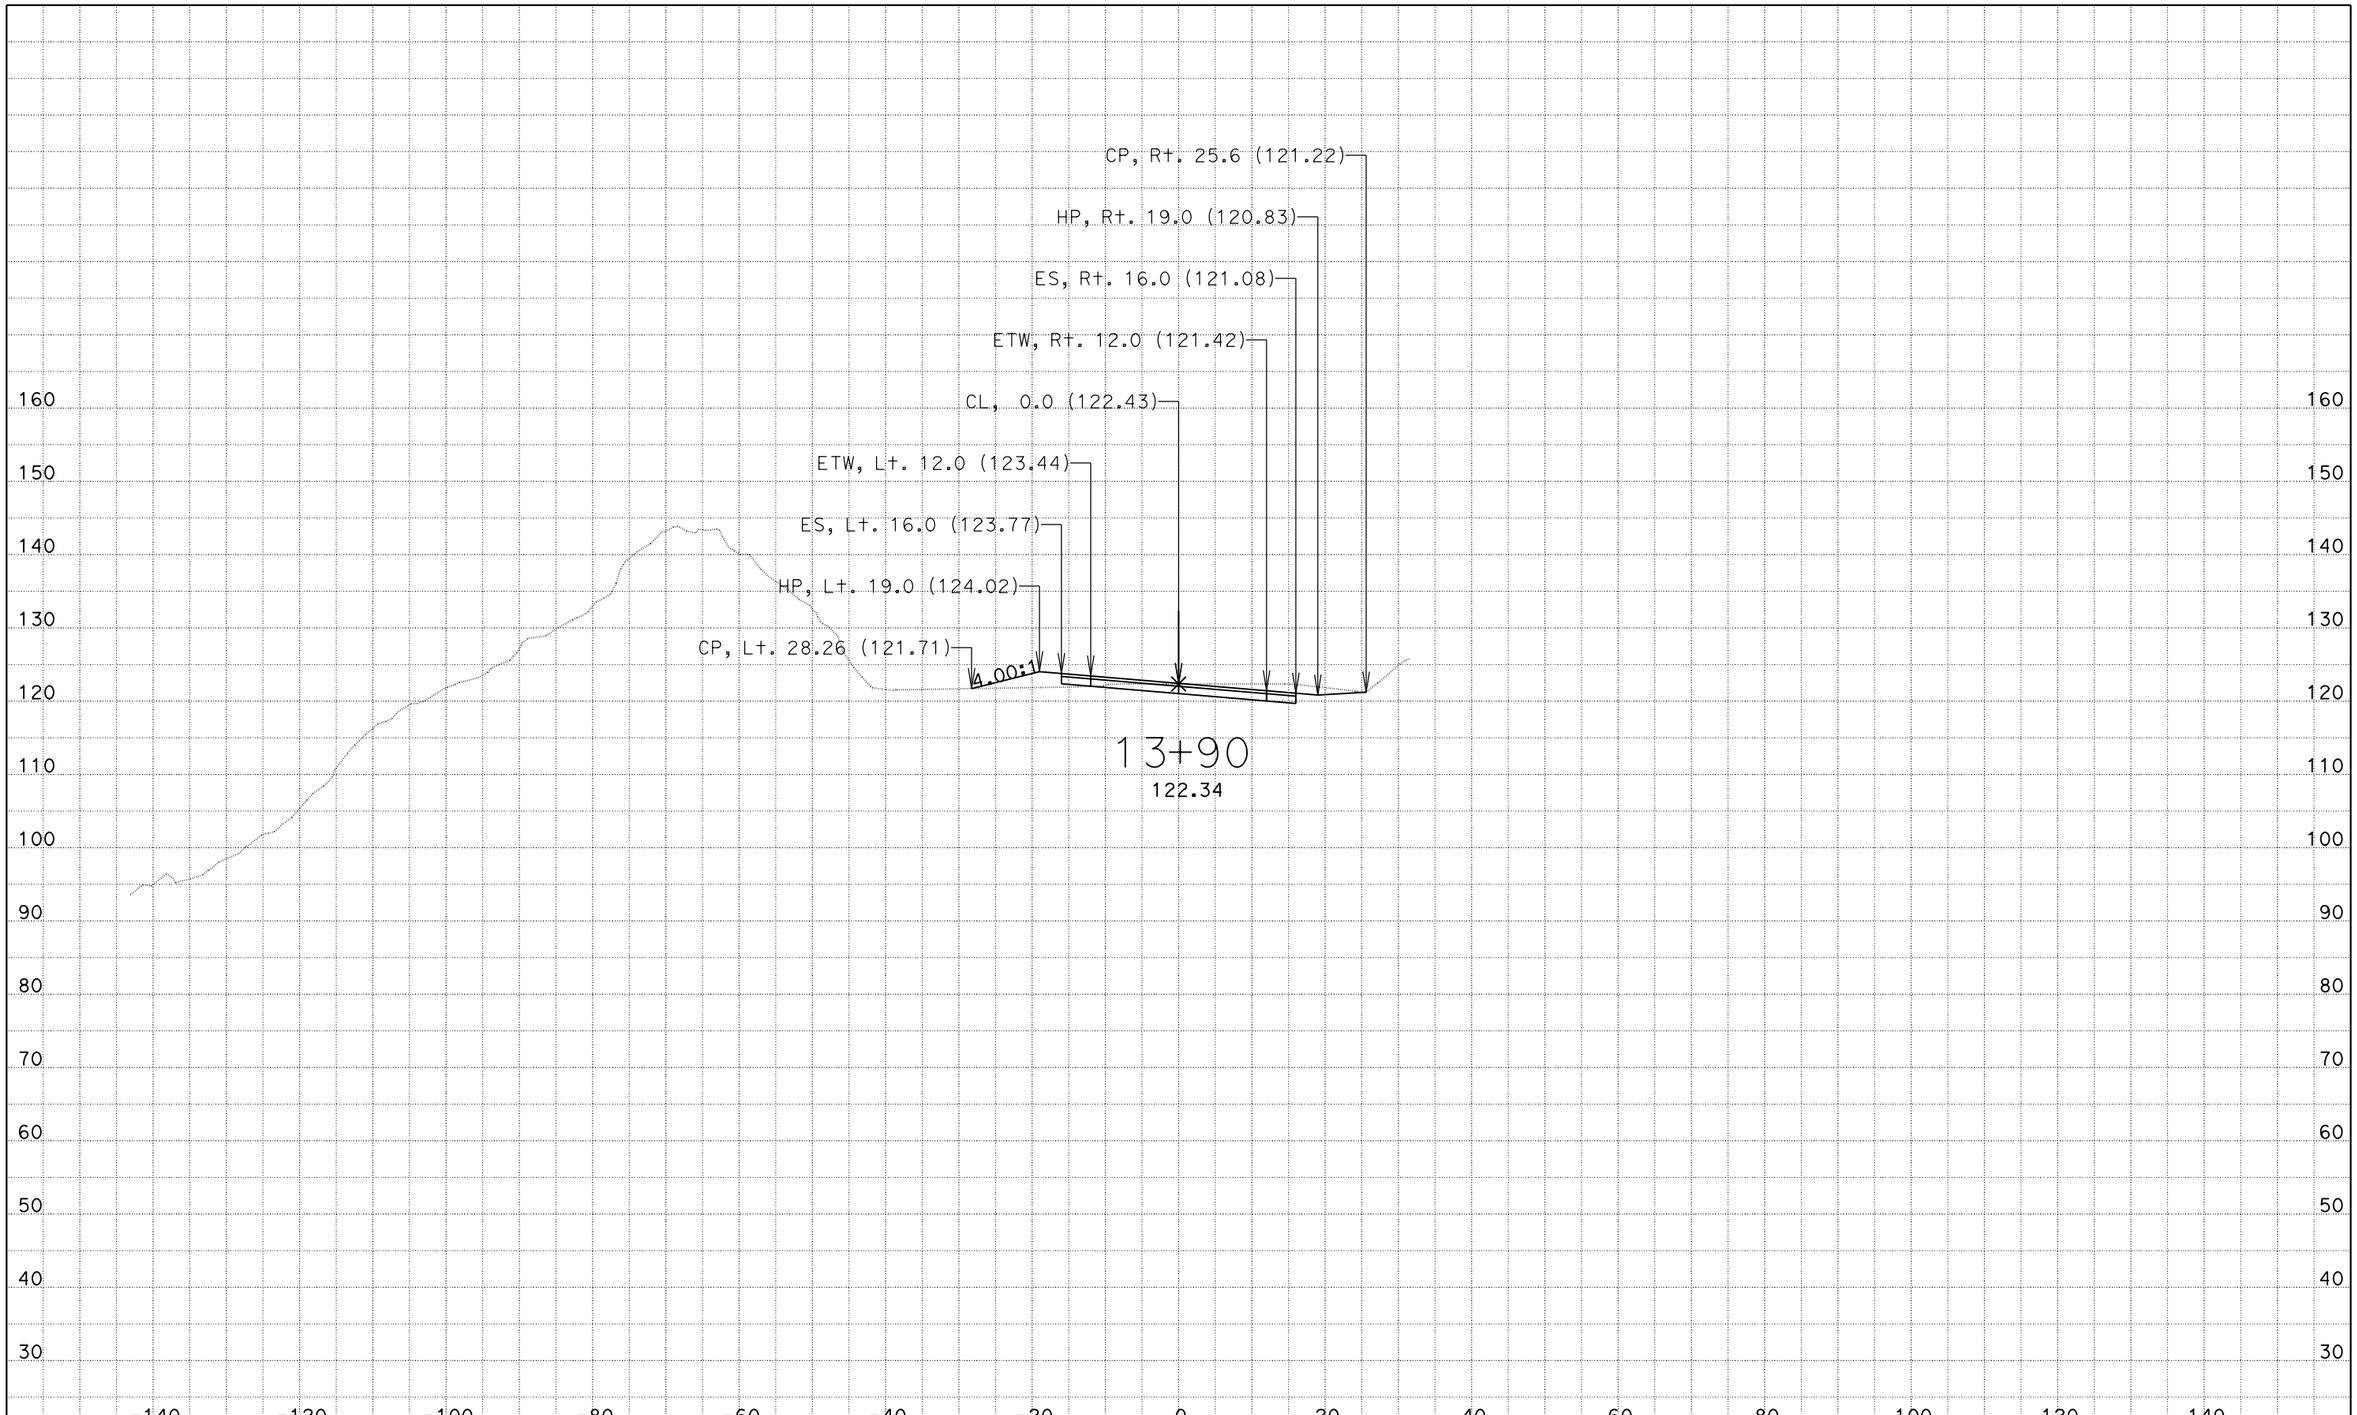

DATE: 9/11/2014
KC Project: 133103A File: D:\Projects⅜103A\design.ear

05-1F8904
MON-1-28.0/28.6

SCALE: 1" = 10' Horiz.
1" = 10' Vert.

All Dimensions are US Survey Feet

CL
CROSS SECTIONS

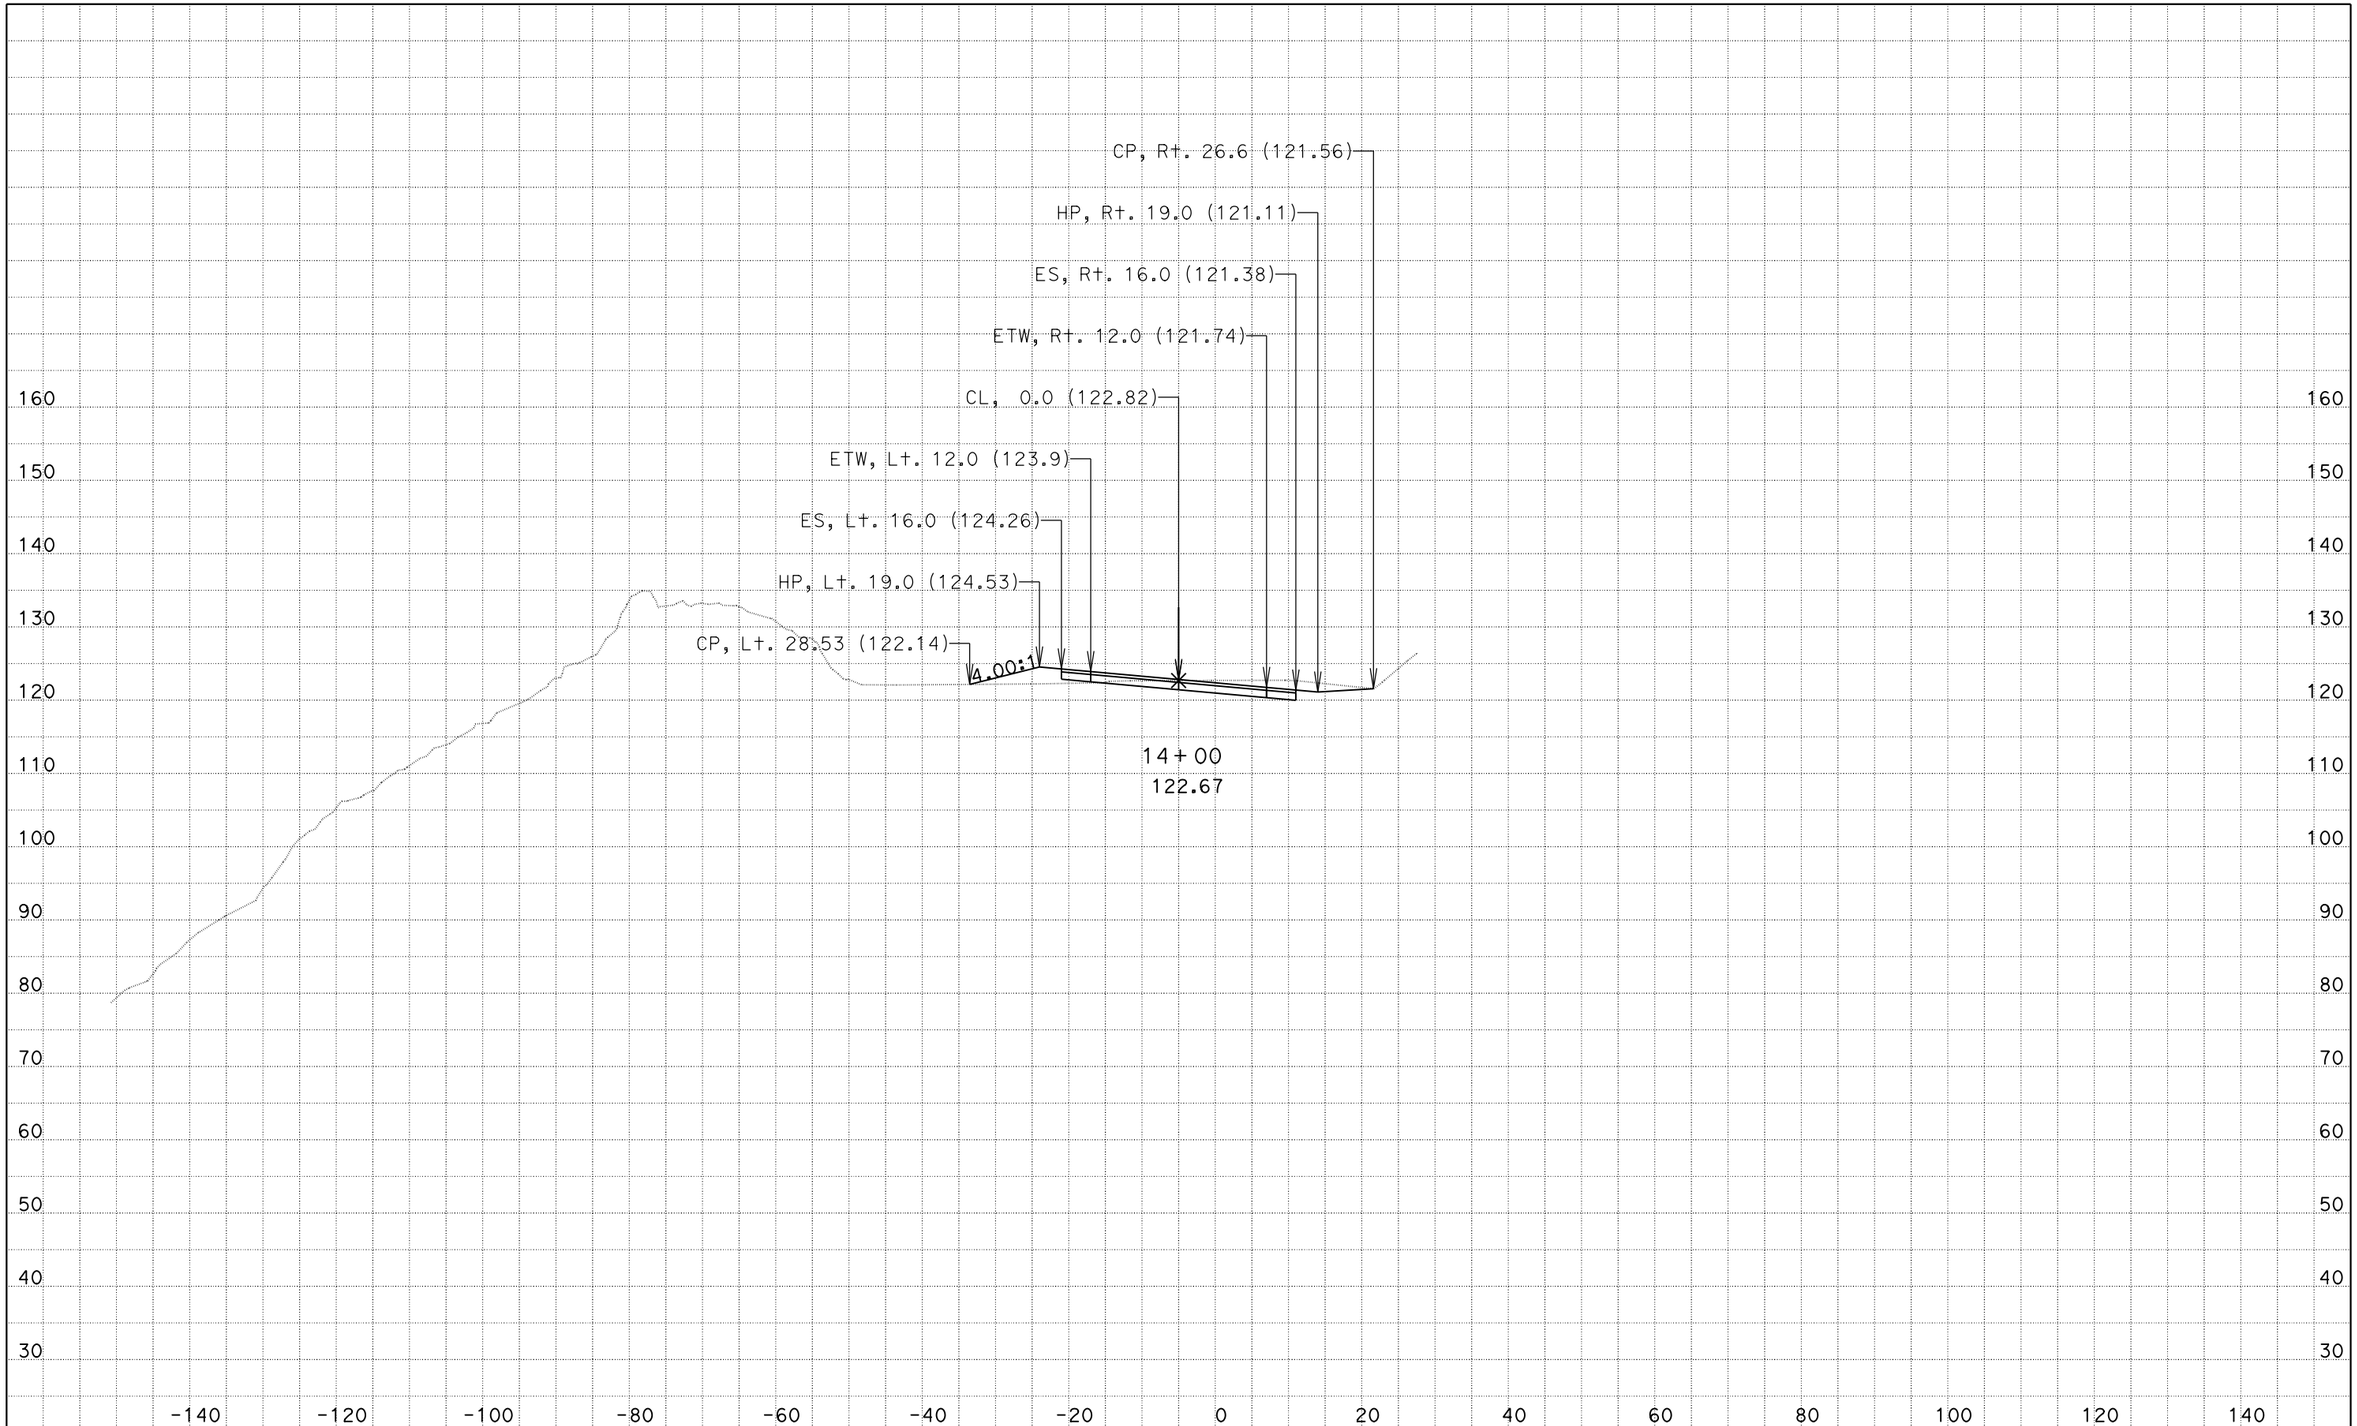

DATE: 9/11/2014

KC Project: 133103A File: D:\Projects⅜103A\design.ear

05-1F8904
MON-1-28.0/28.6

SCALE: 1" = 10' Horiz.
1" = 10' Vert.

All Dimensions are US Survey Feet

CL
CROSS SECTIONS

SHEET 15 OF 54

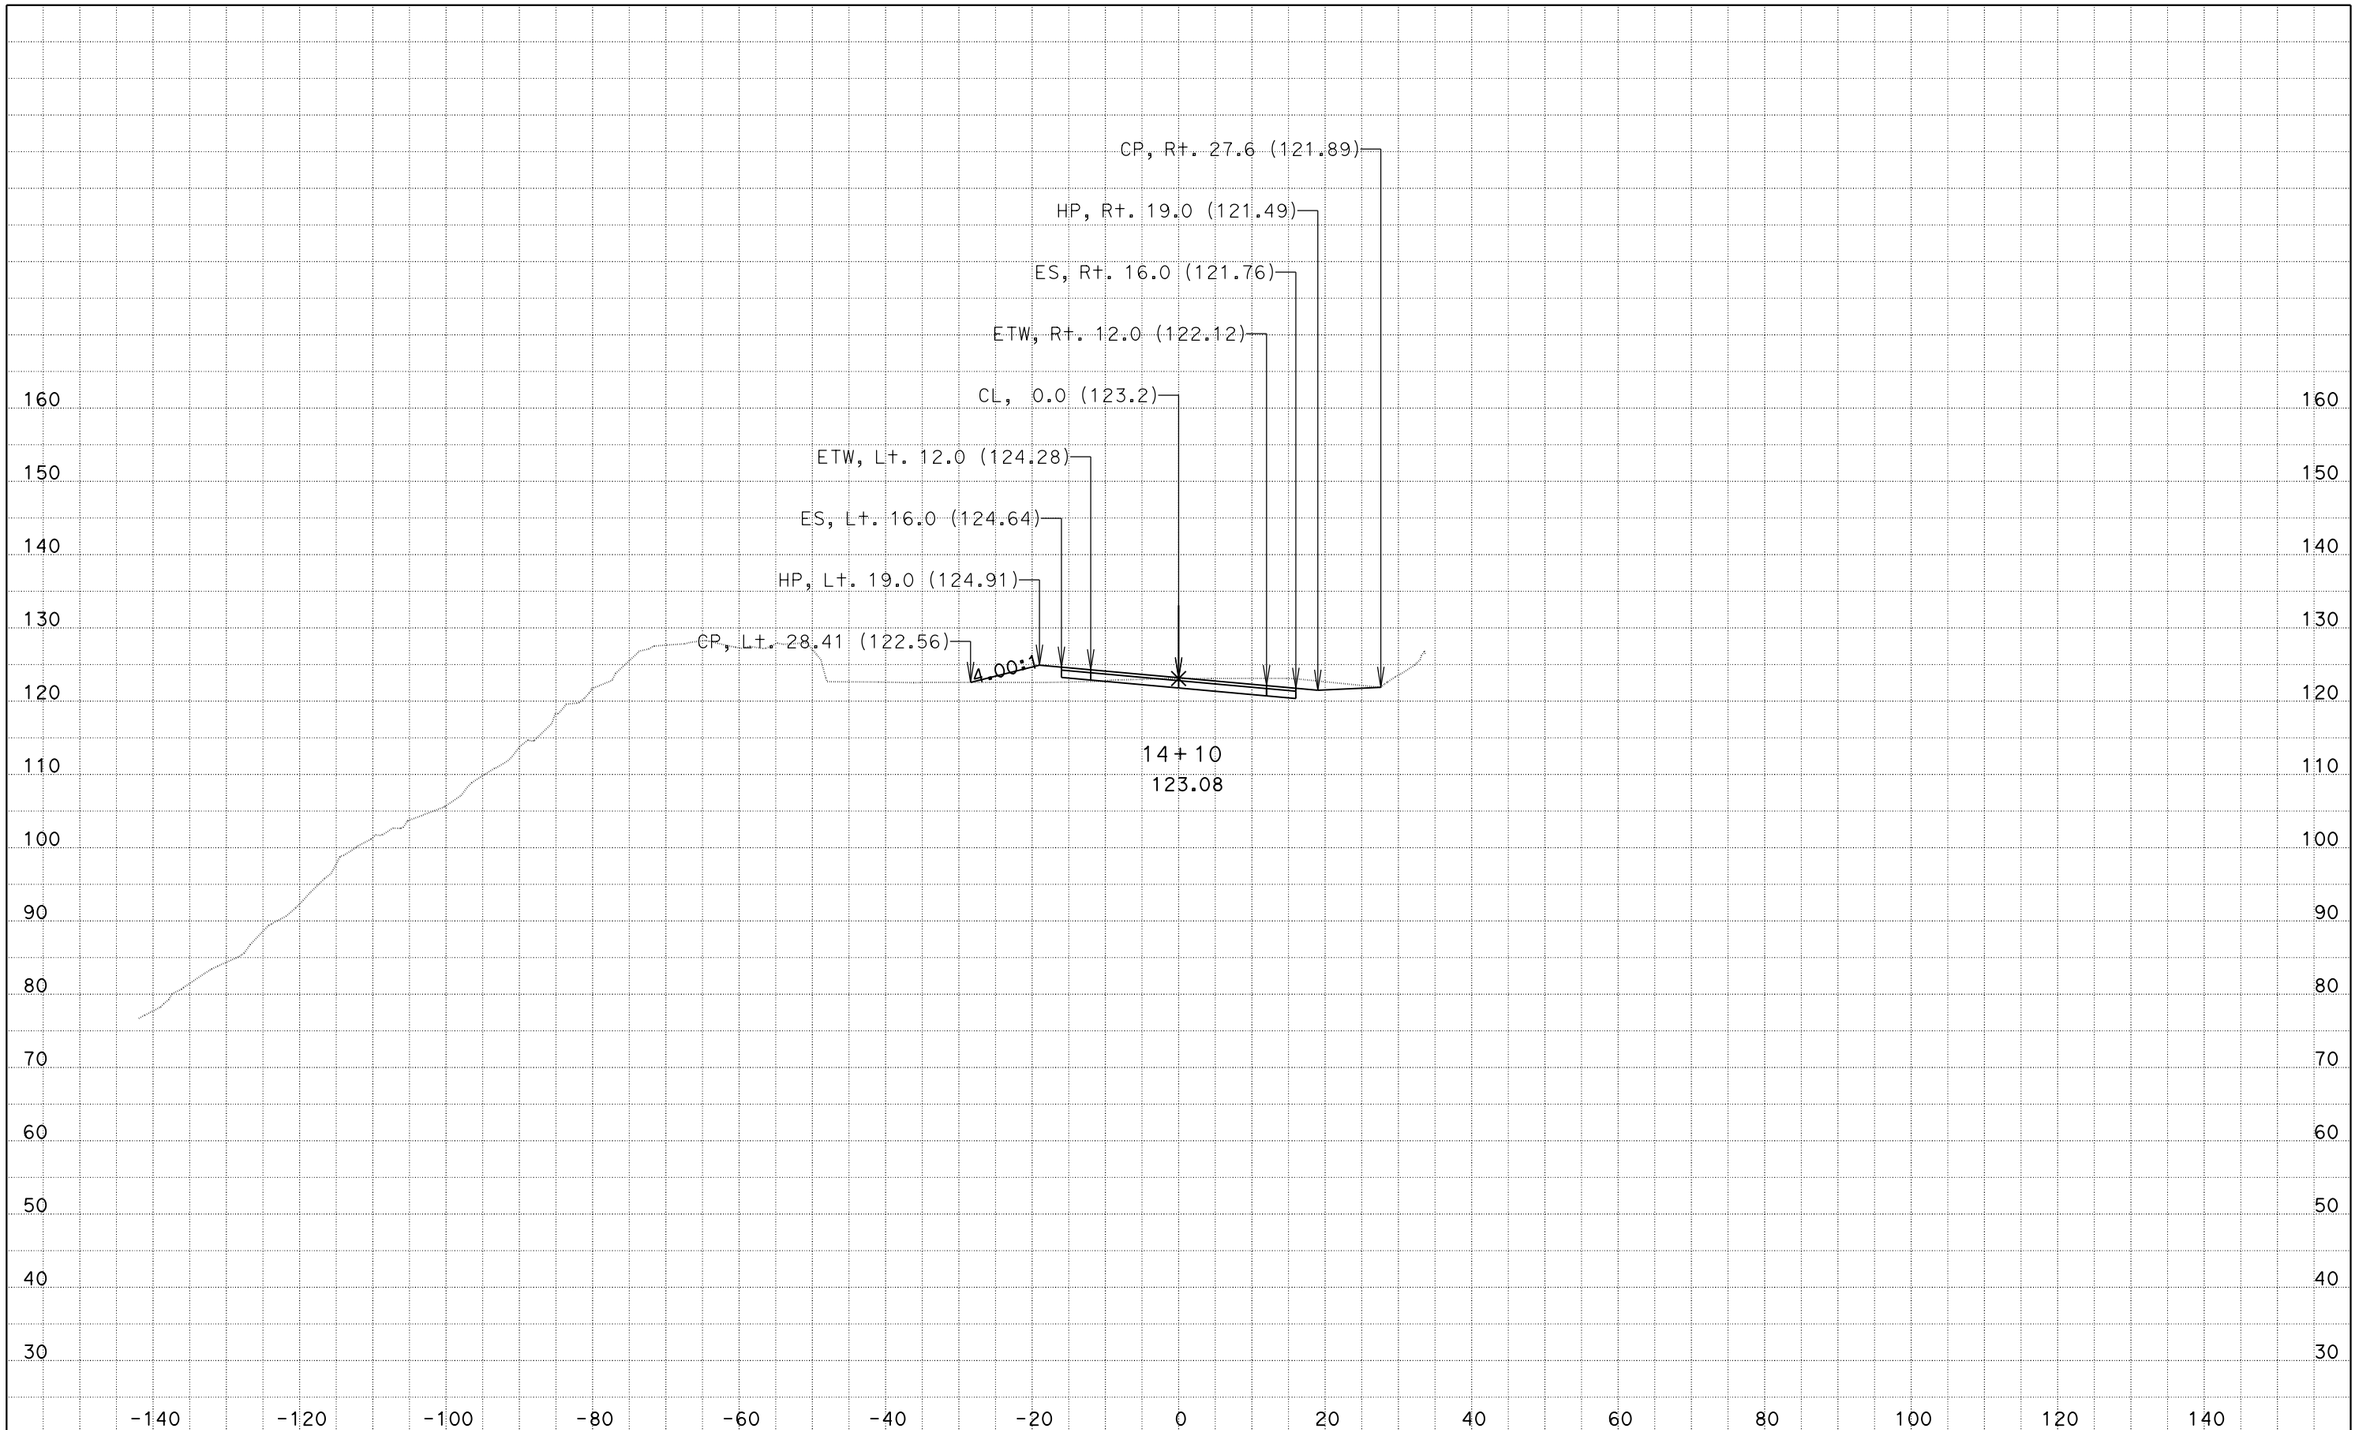

DATE: 9/11/2014

KC Project: 133103A File: D:\Projects⅜103A\design.ear

05-1F8904
MON-1-28.0/28.6

SCALE: 1" = 10' Horiz.
1" = 10' Vert.

All Dimensions are US Survey Feet

CL
CROSS SECTIONS

SHEET 16 OF 54

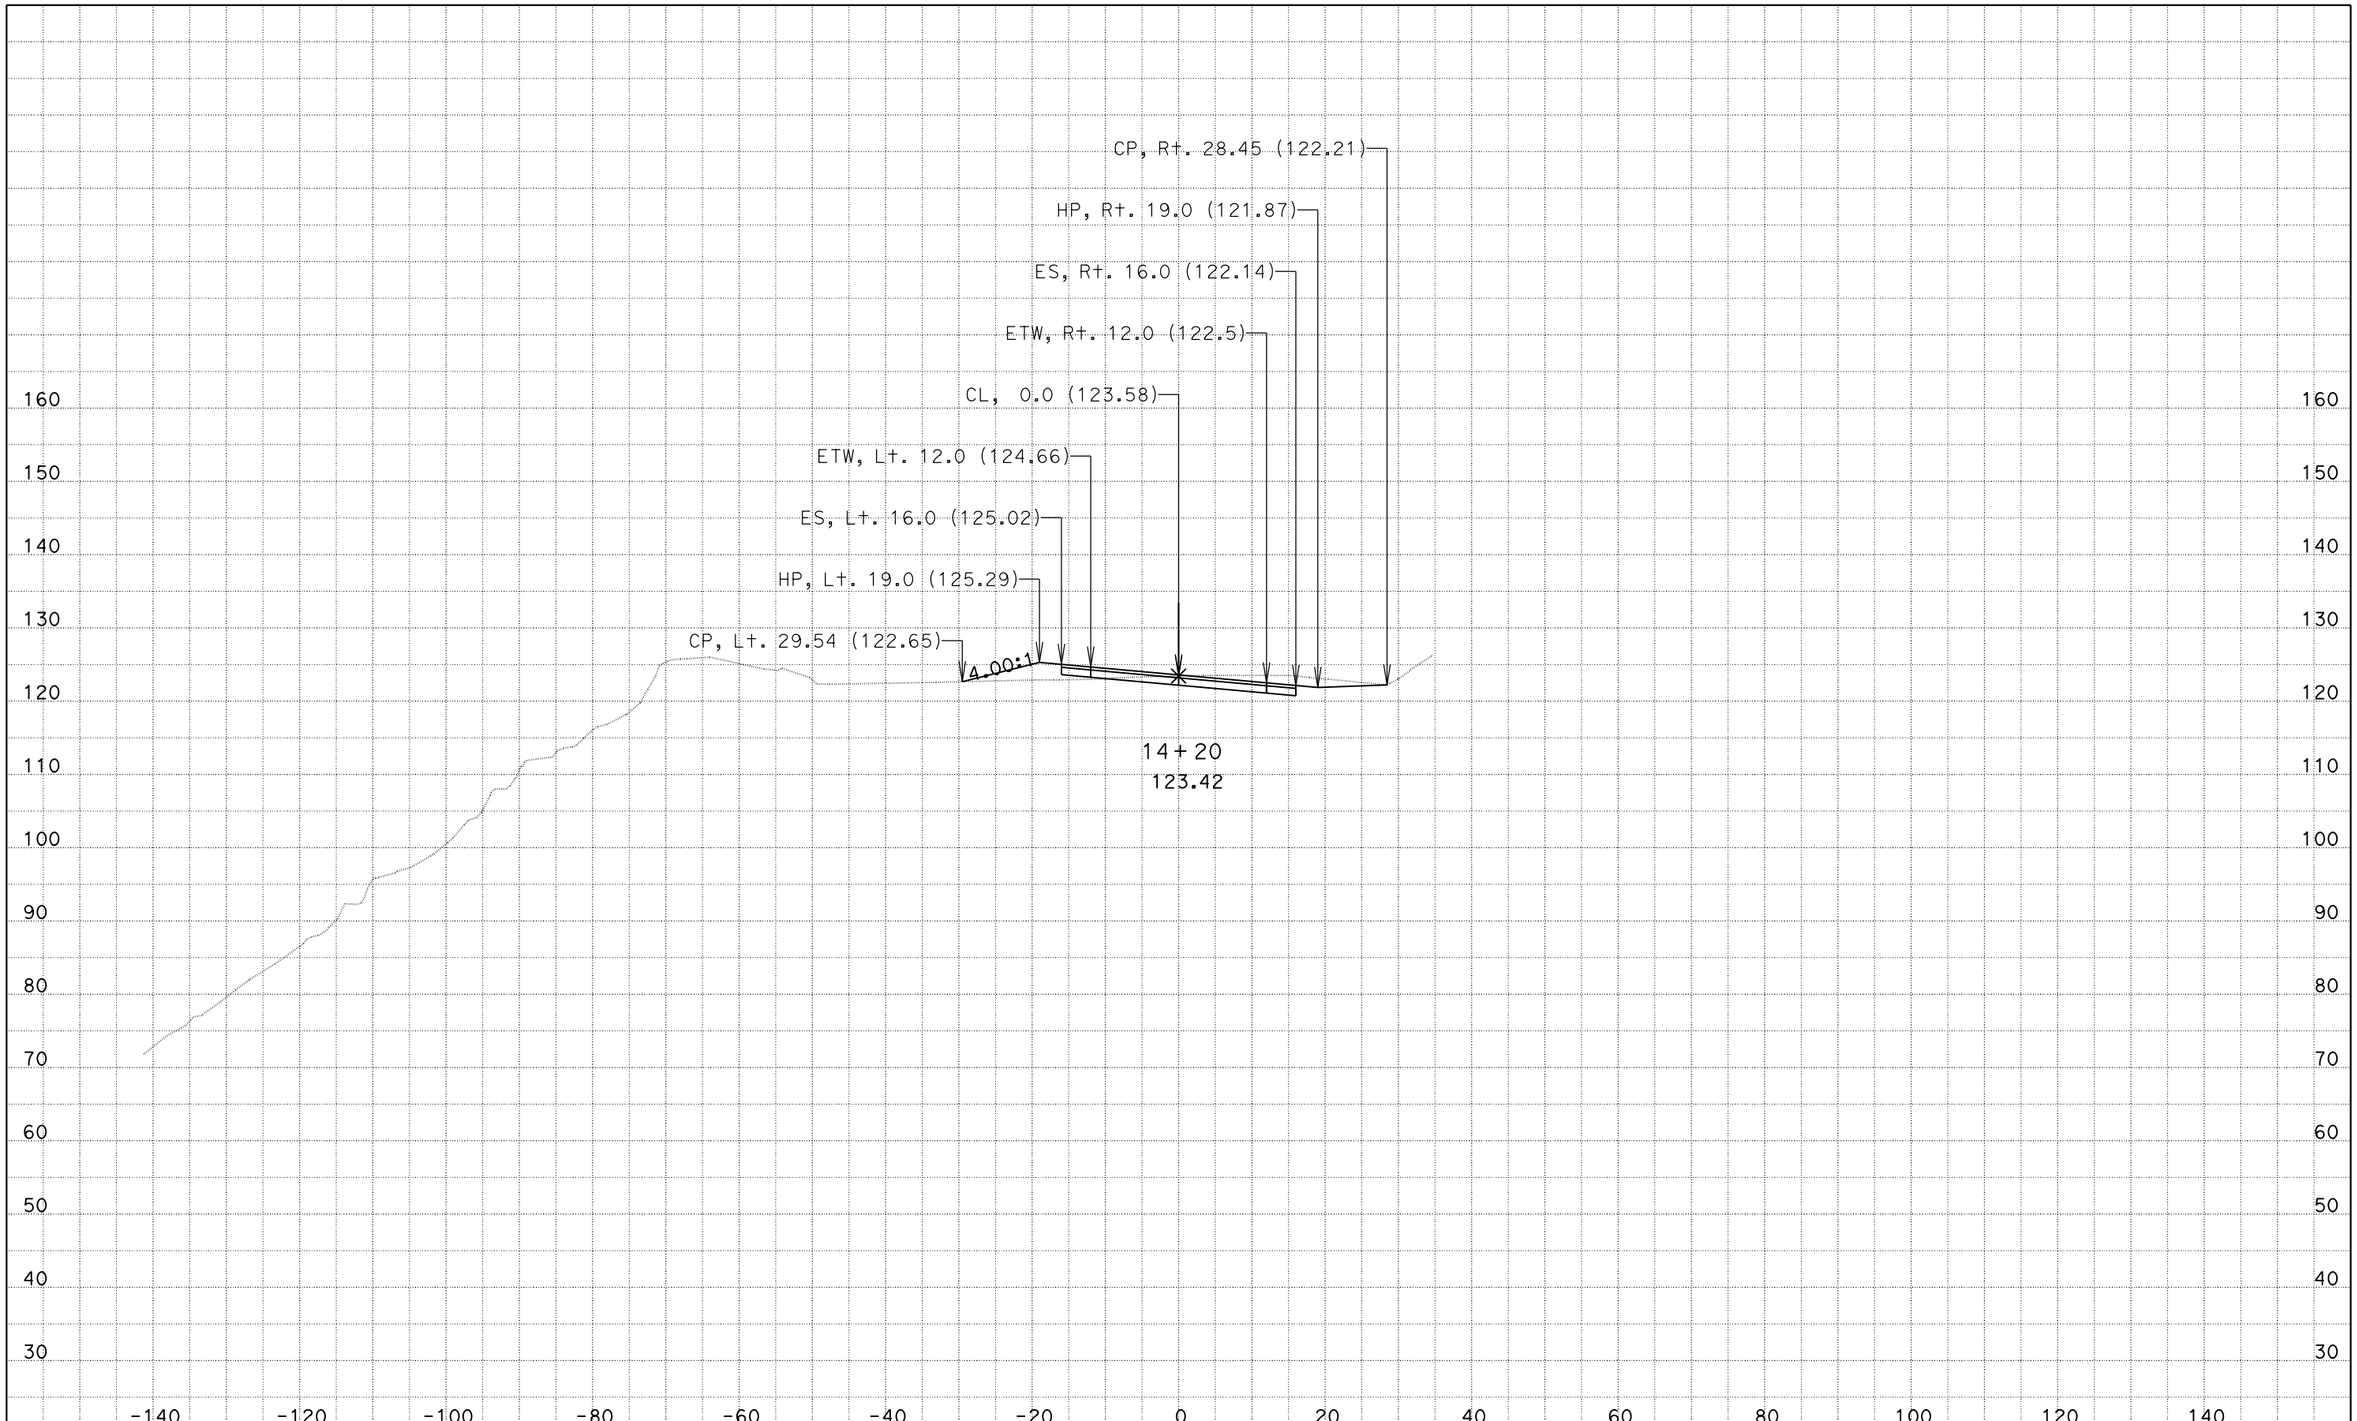

DATE: 9/11/2014

KC Project: 133103A File: D:\Projects⅜103A\design.ear

05-1F8904
MON-1-28.0/28.6

SCALE: 1" = 10' Horiz.
1" = 10' Vert.

All Dimensions are US Survey Feet

CL
CROSS SECTIONS

SHEET 17 OF 54

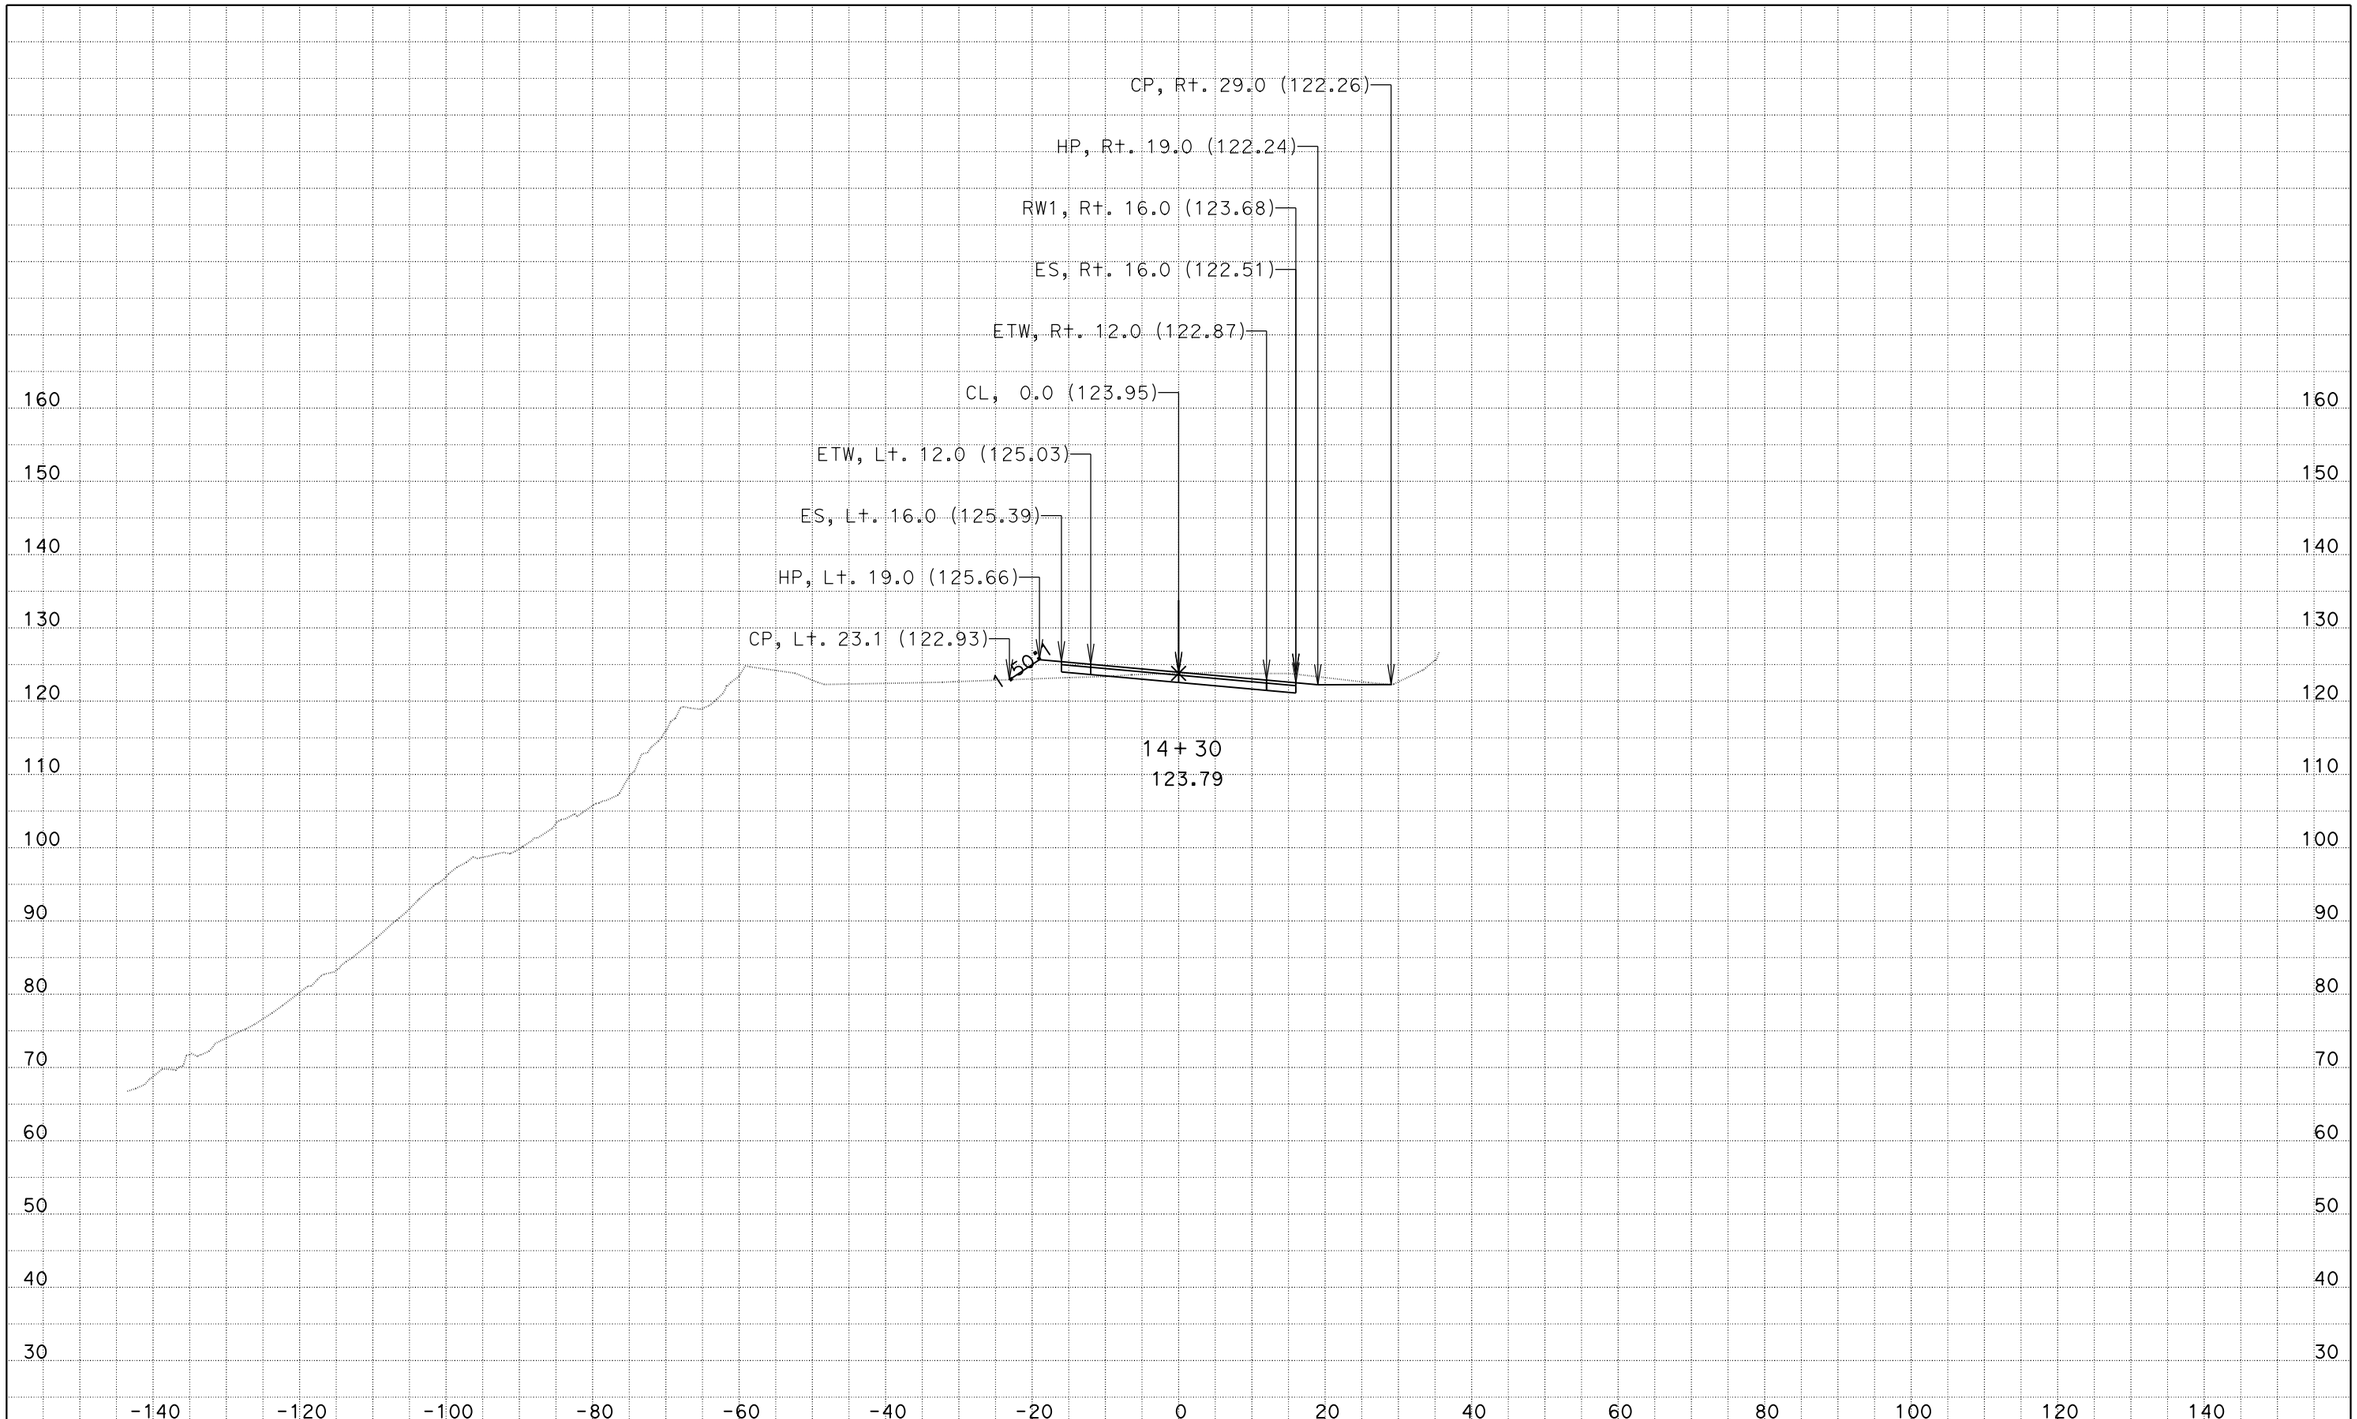

DATE: 9/11/2014

KC Project: 133103A File: D:\Projects⅜103A\design.ear

05-1F8904
MON-1-28.0/28.6

SCALE: 1" = 10' Horiz.
1" = 10' Vert.

All Dimensions are US Survey Feet

CL
CROSS SECTIONS

SHEET 18 OF 54

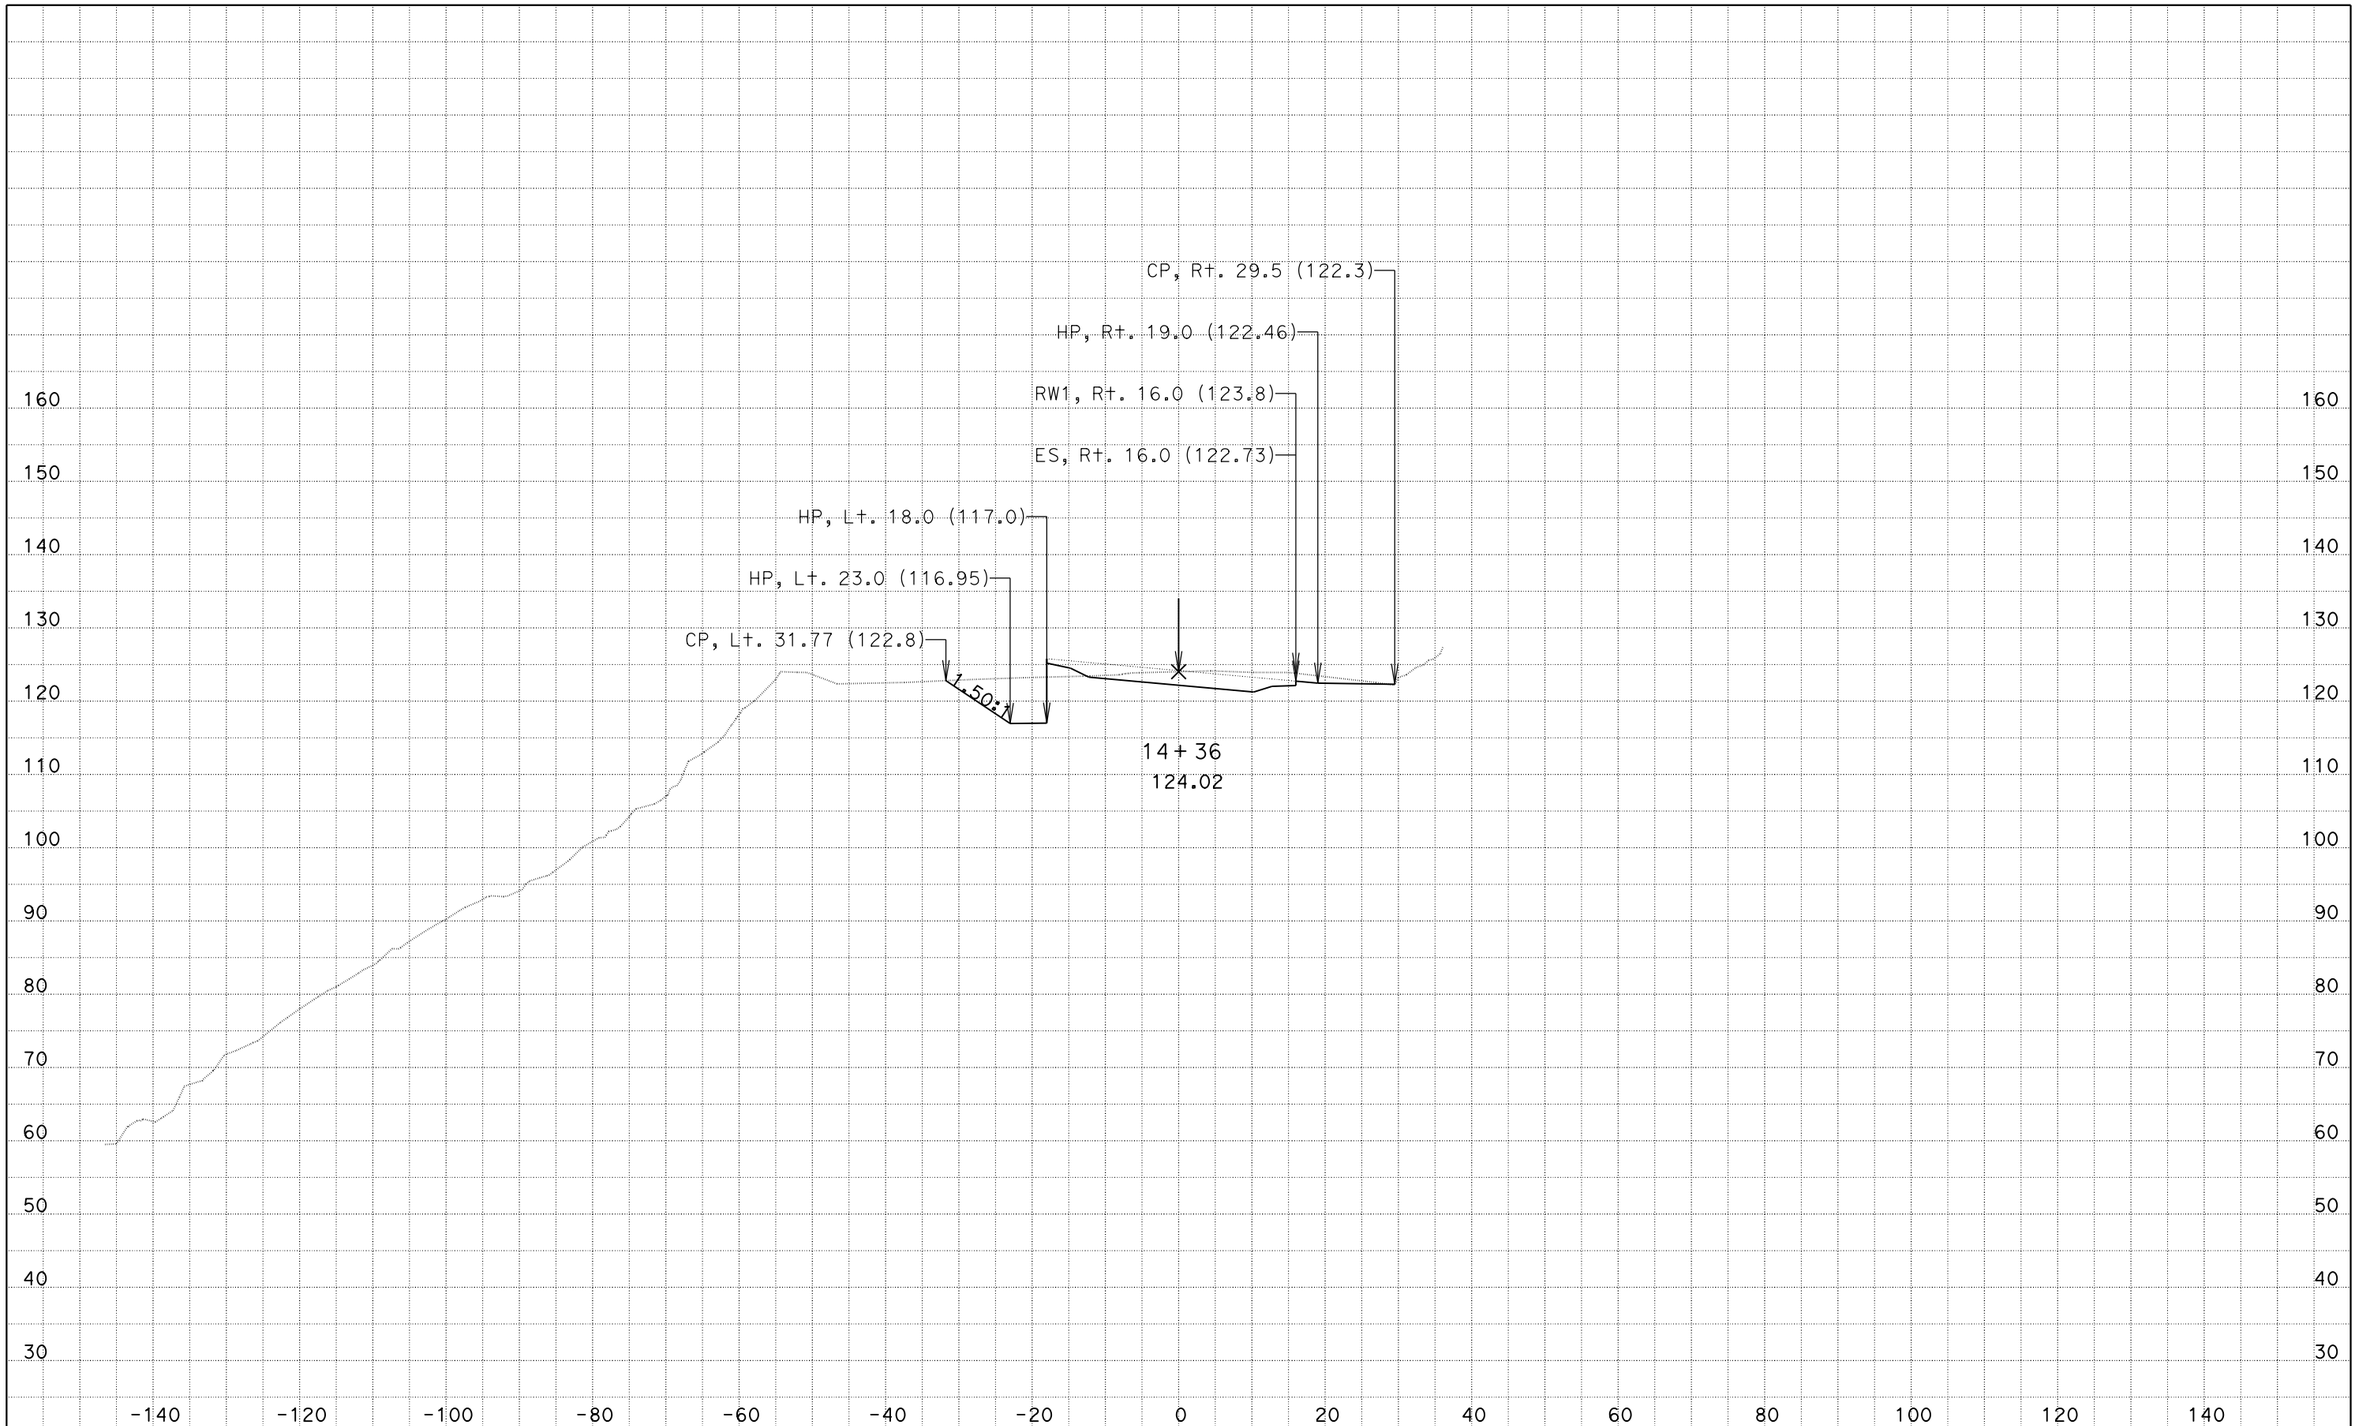

DATE: 9/11/2014
KC Project: 133103A File: D:\Projects⅜103A\design.ear

05-1F8904
MON-1-28.0/28.6

SCALE: 1" = 10' Horiz.
1" = 10' Vert.

All Dimensions are US Survey Feet

CL
CROSS SECTIONS

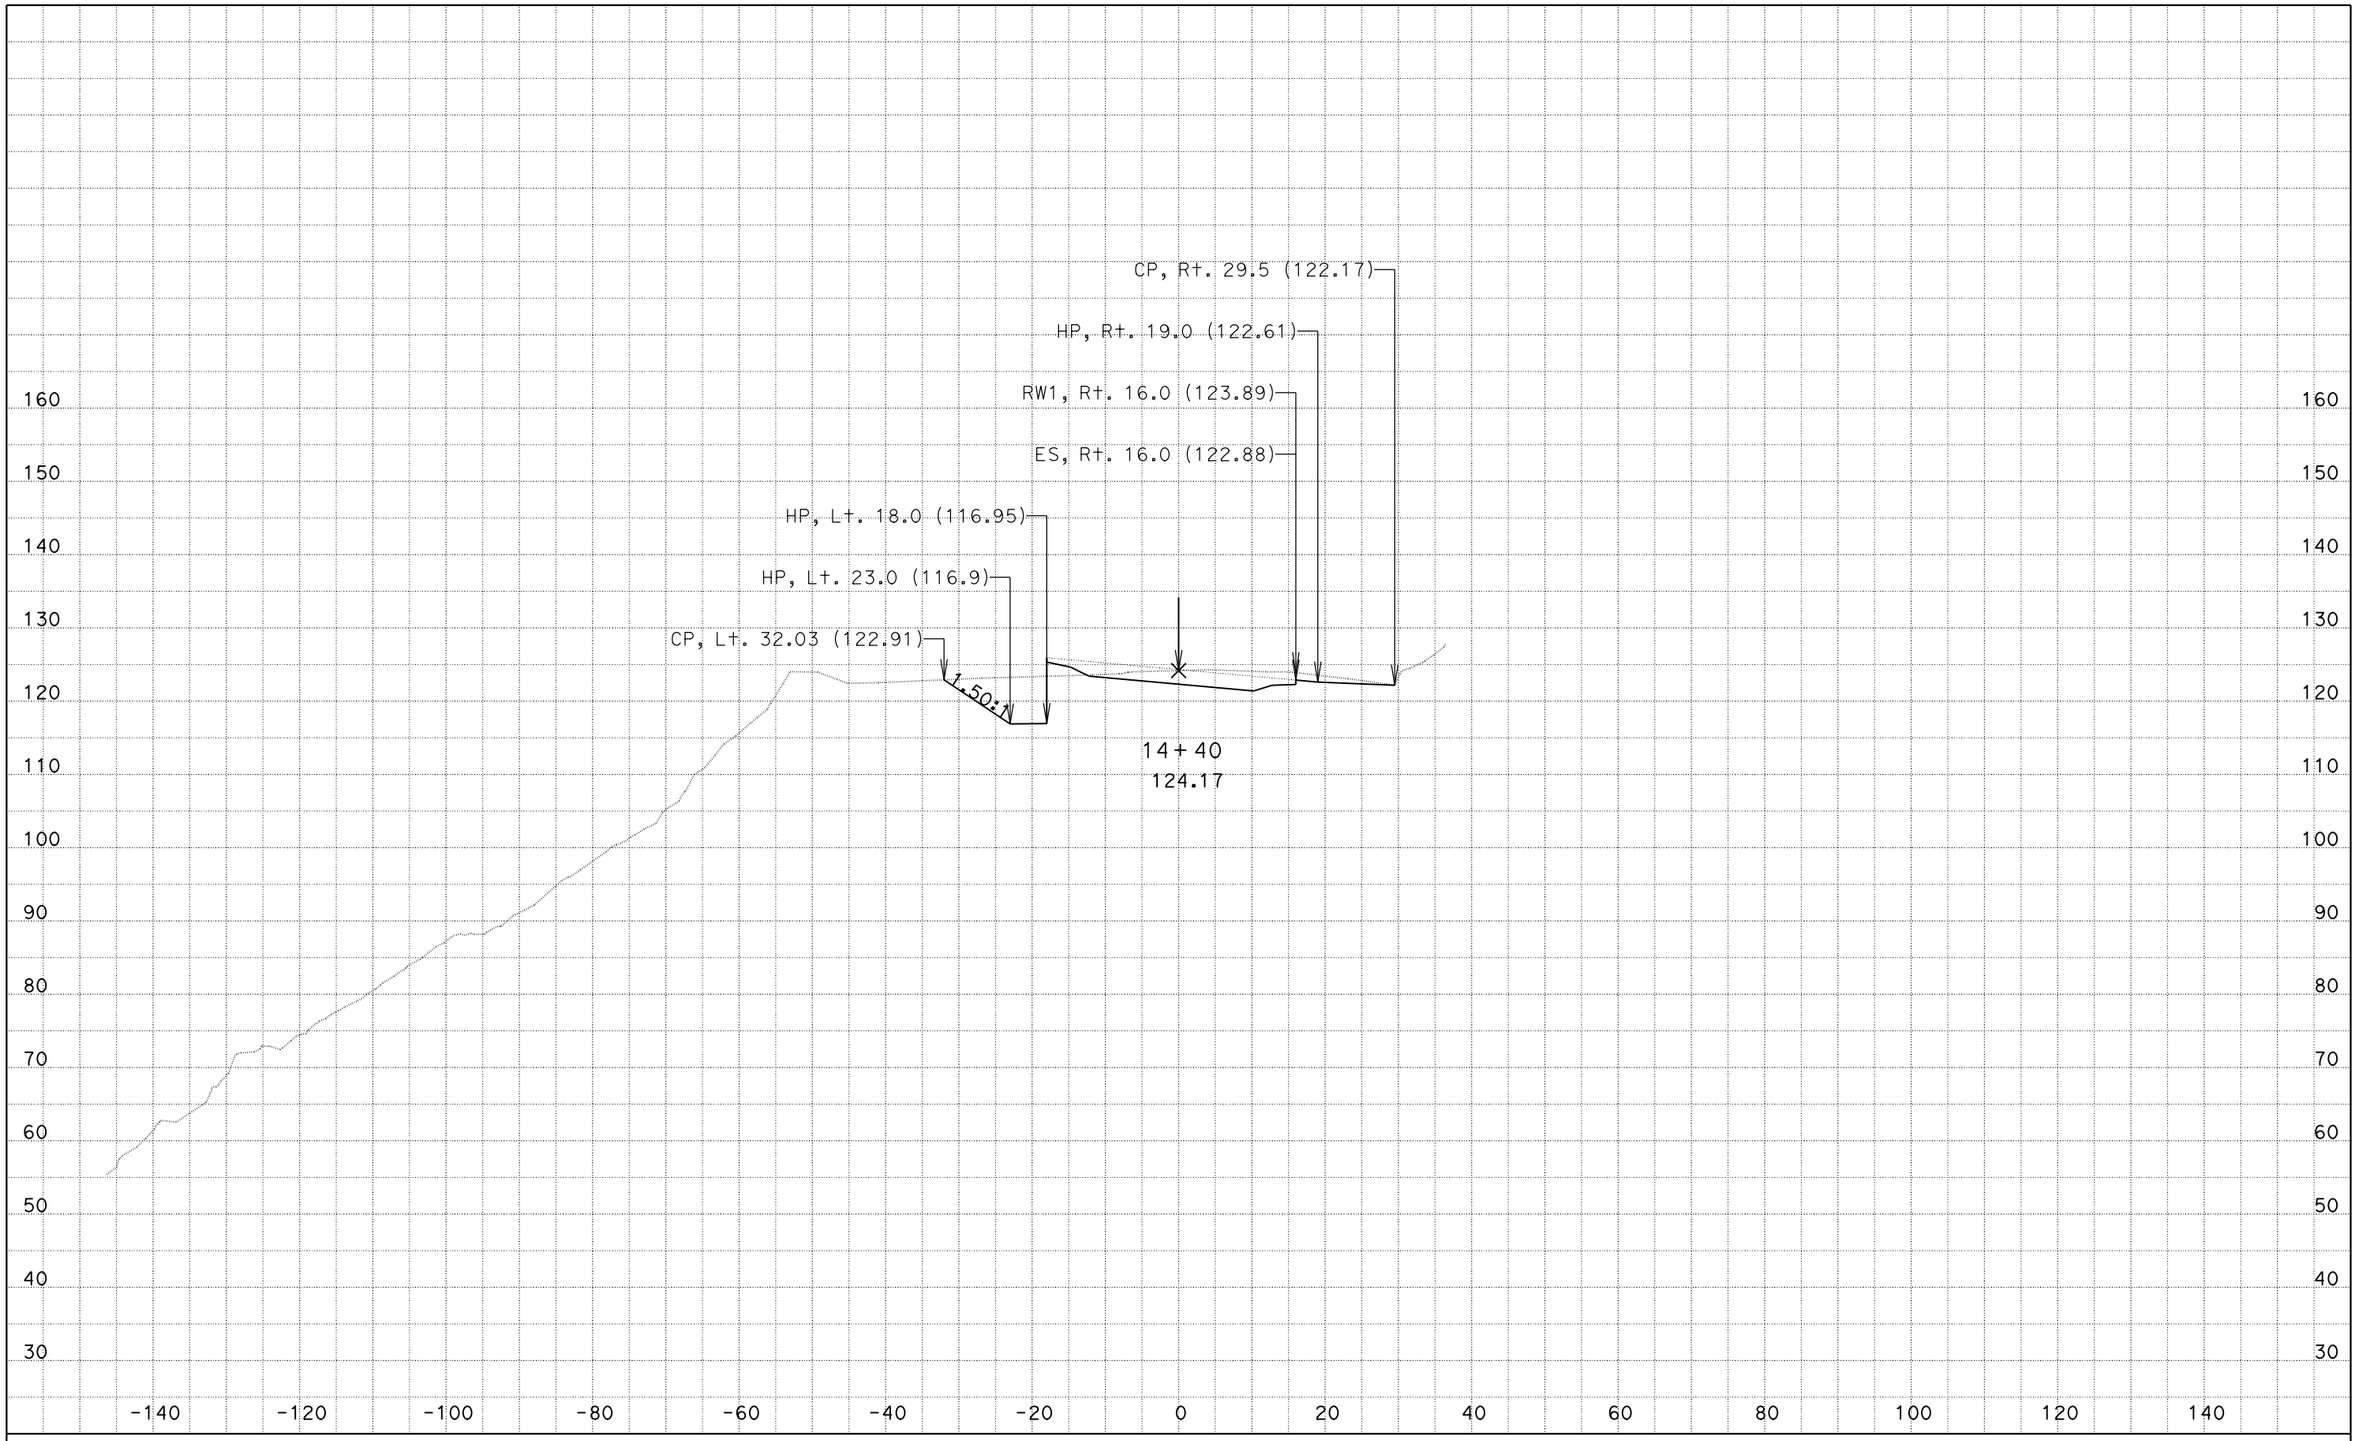

DATE: 9/11/2014

KC Project: 133103A File: D:\Projects⅜103A\design.ear

05-1F8904
MON-1-28.0/28.6

SCALE: 1" = 10' Horiz.
1" = 10' Vert.

All Dimensions are US Survey Feet

CL
CROSS SECTIONS

SHEET 20 OF 54

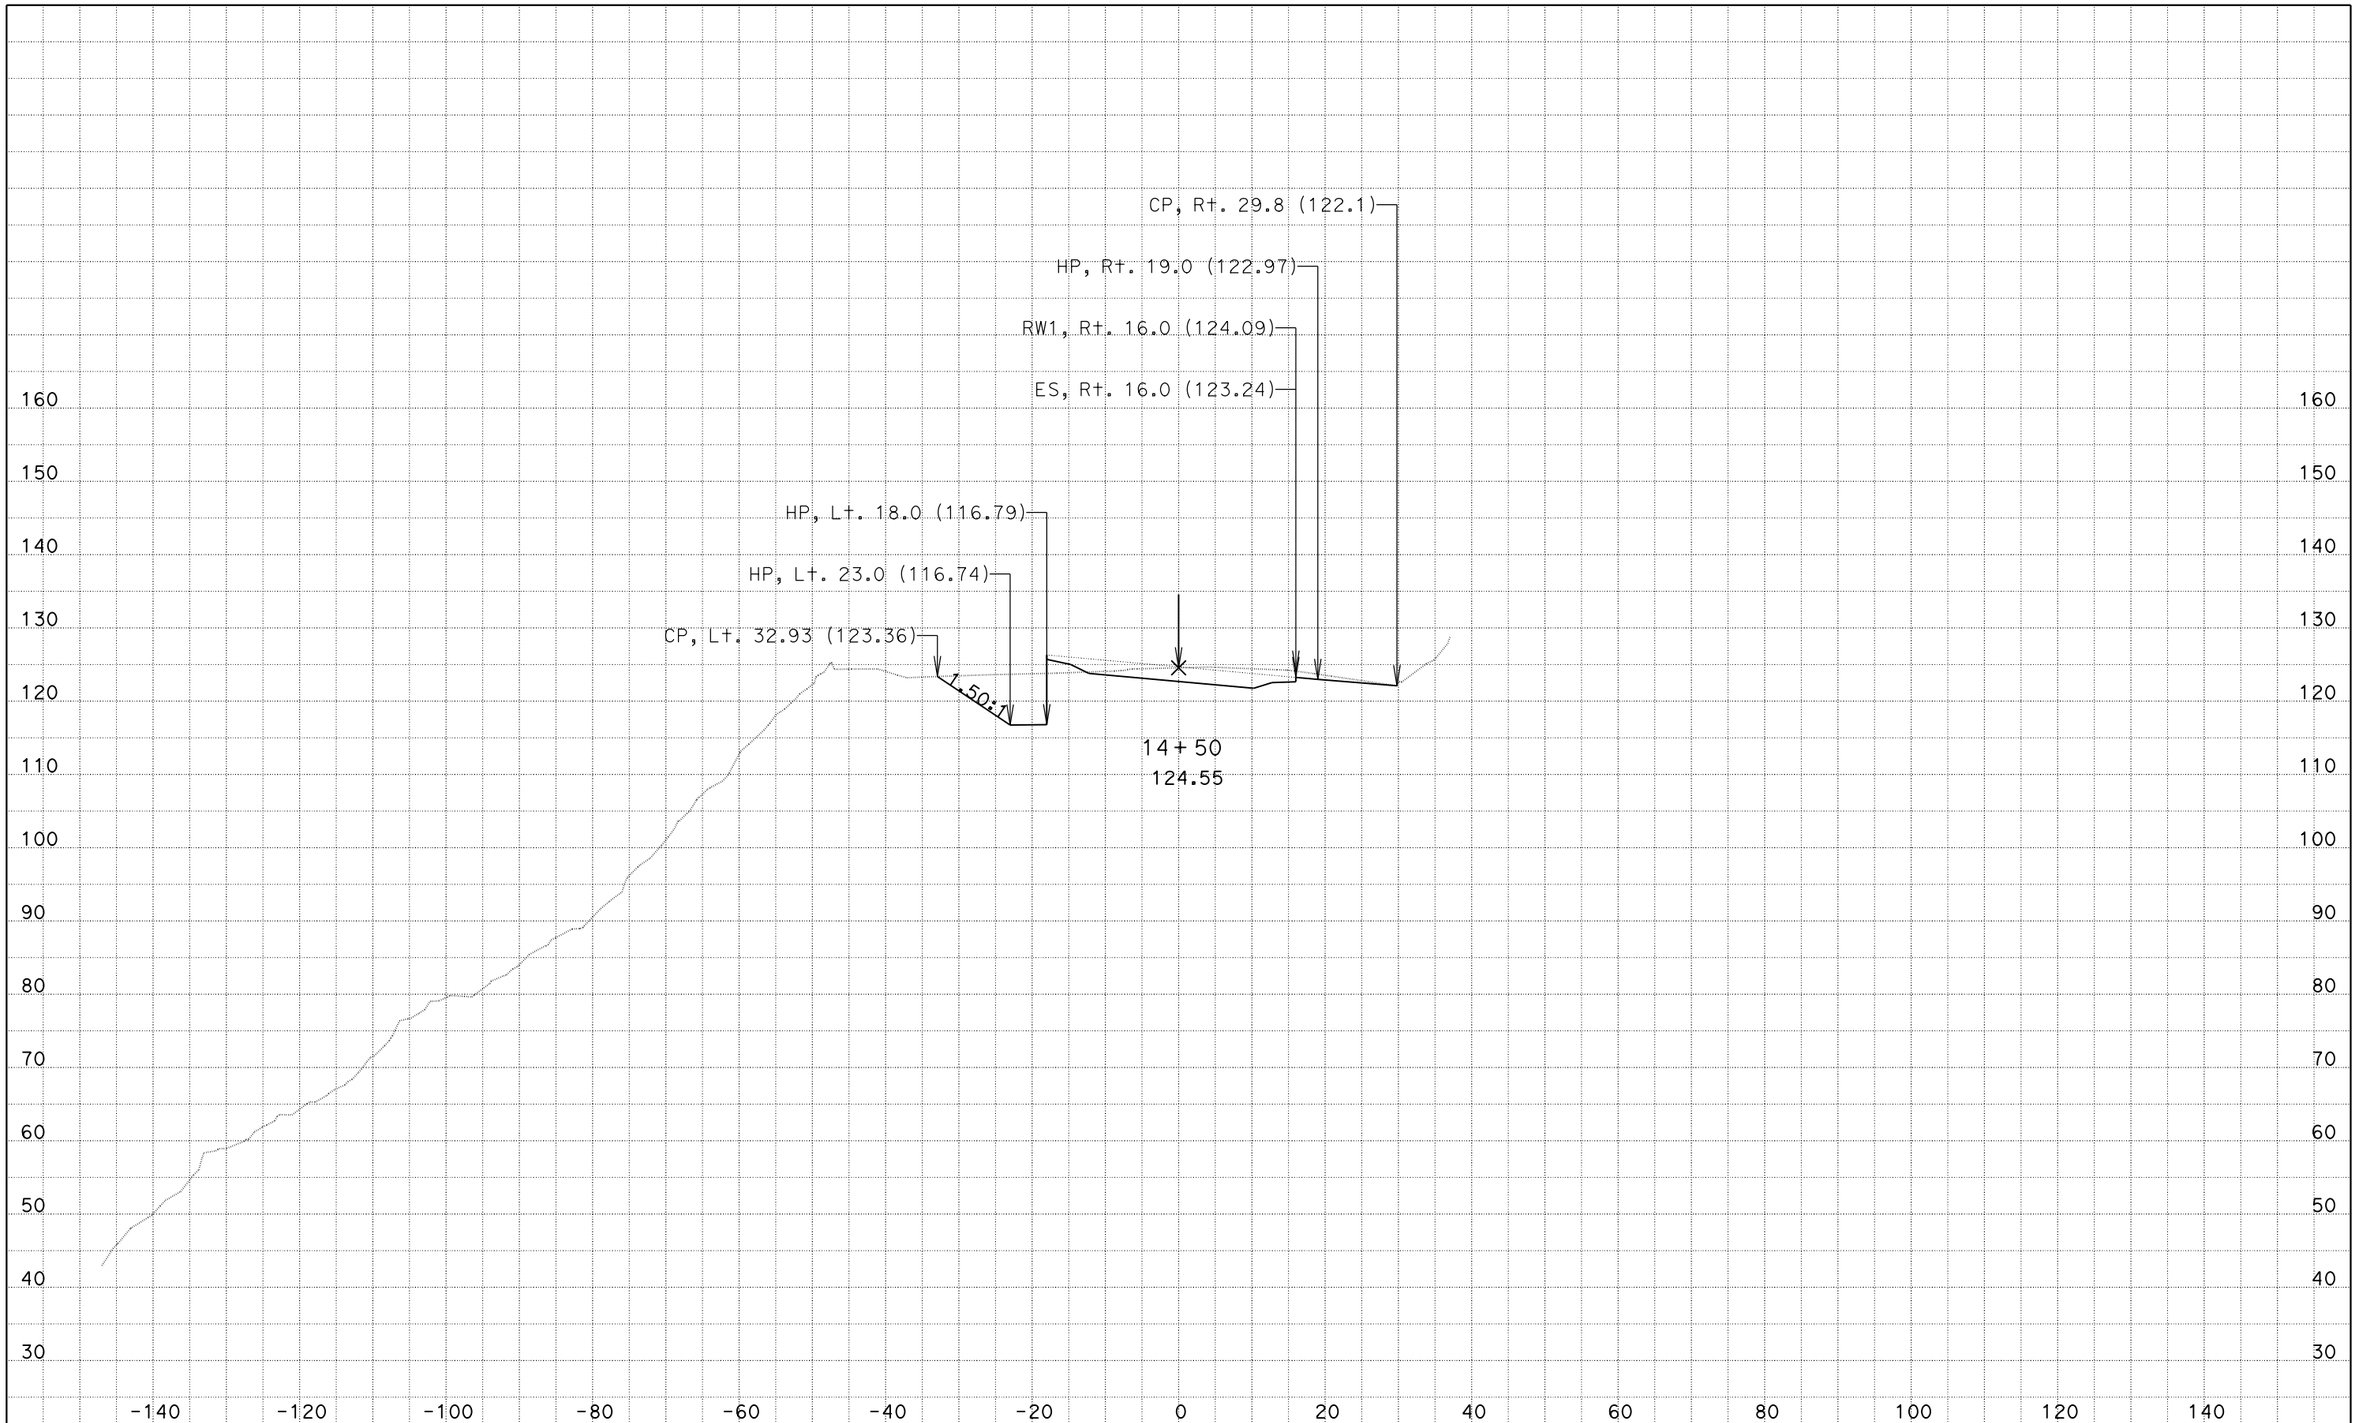

DATE: 9/11/2014
KC Project: 133103A File: D:\Projects⅜103A\design.ear

05-1F8904
MON-1-28.0/28.6

SCALE: 1" = 10' Horiz.
1" = 10' Vert.

All Dimensions are US Survey Feet

CL
CROSS SECTIONS

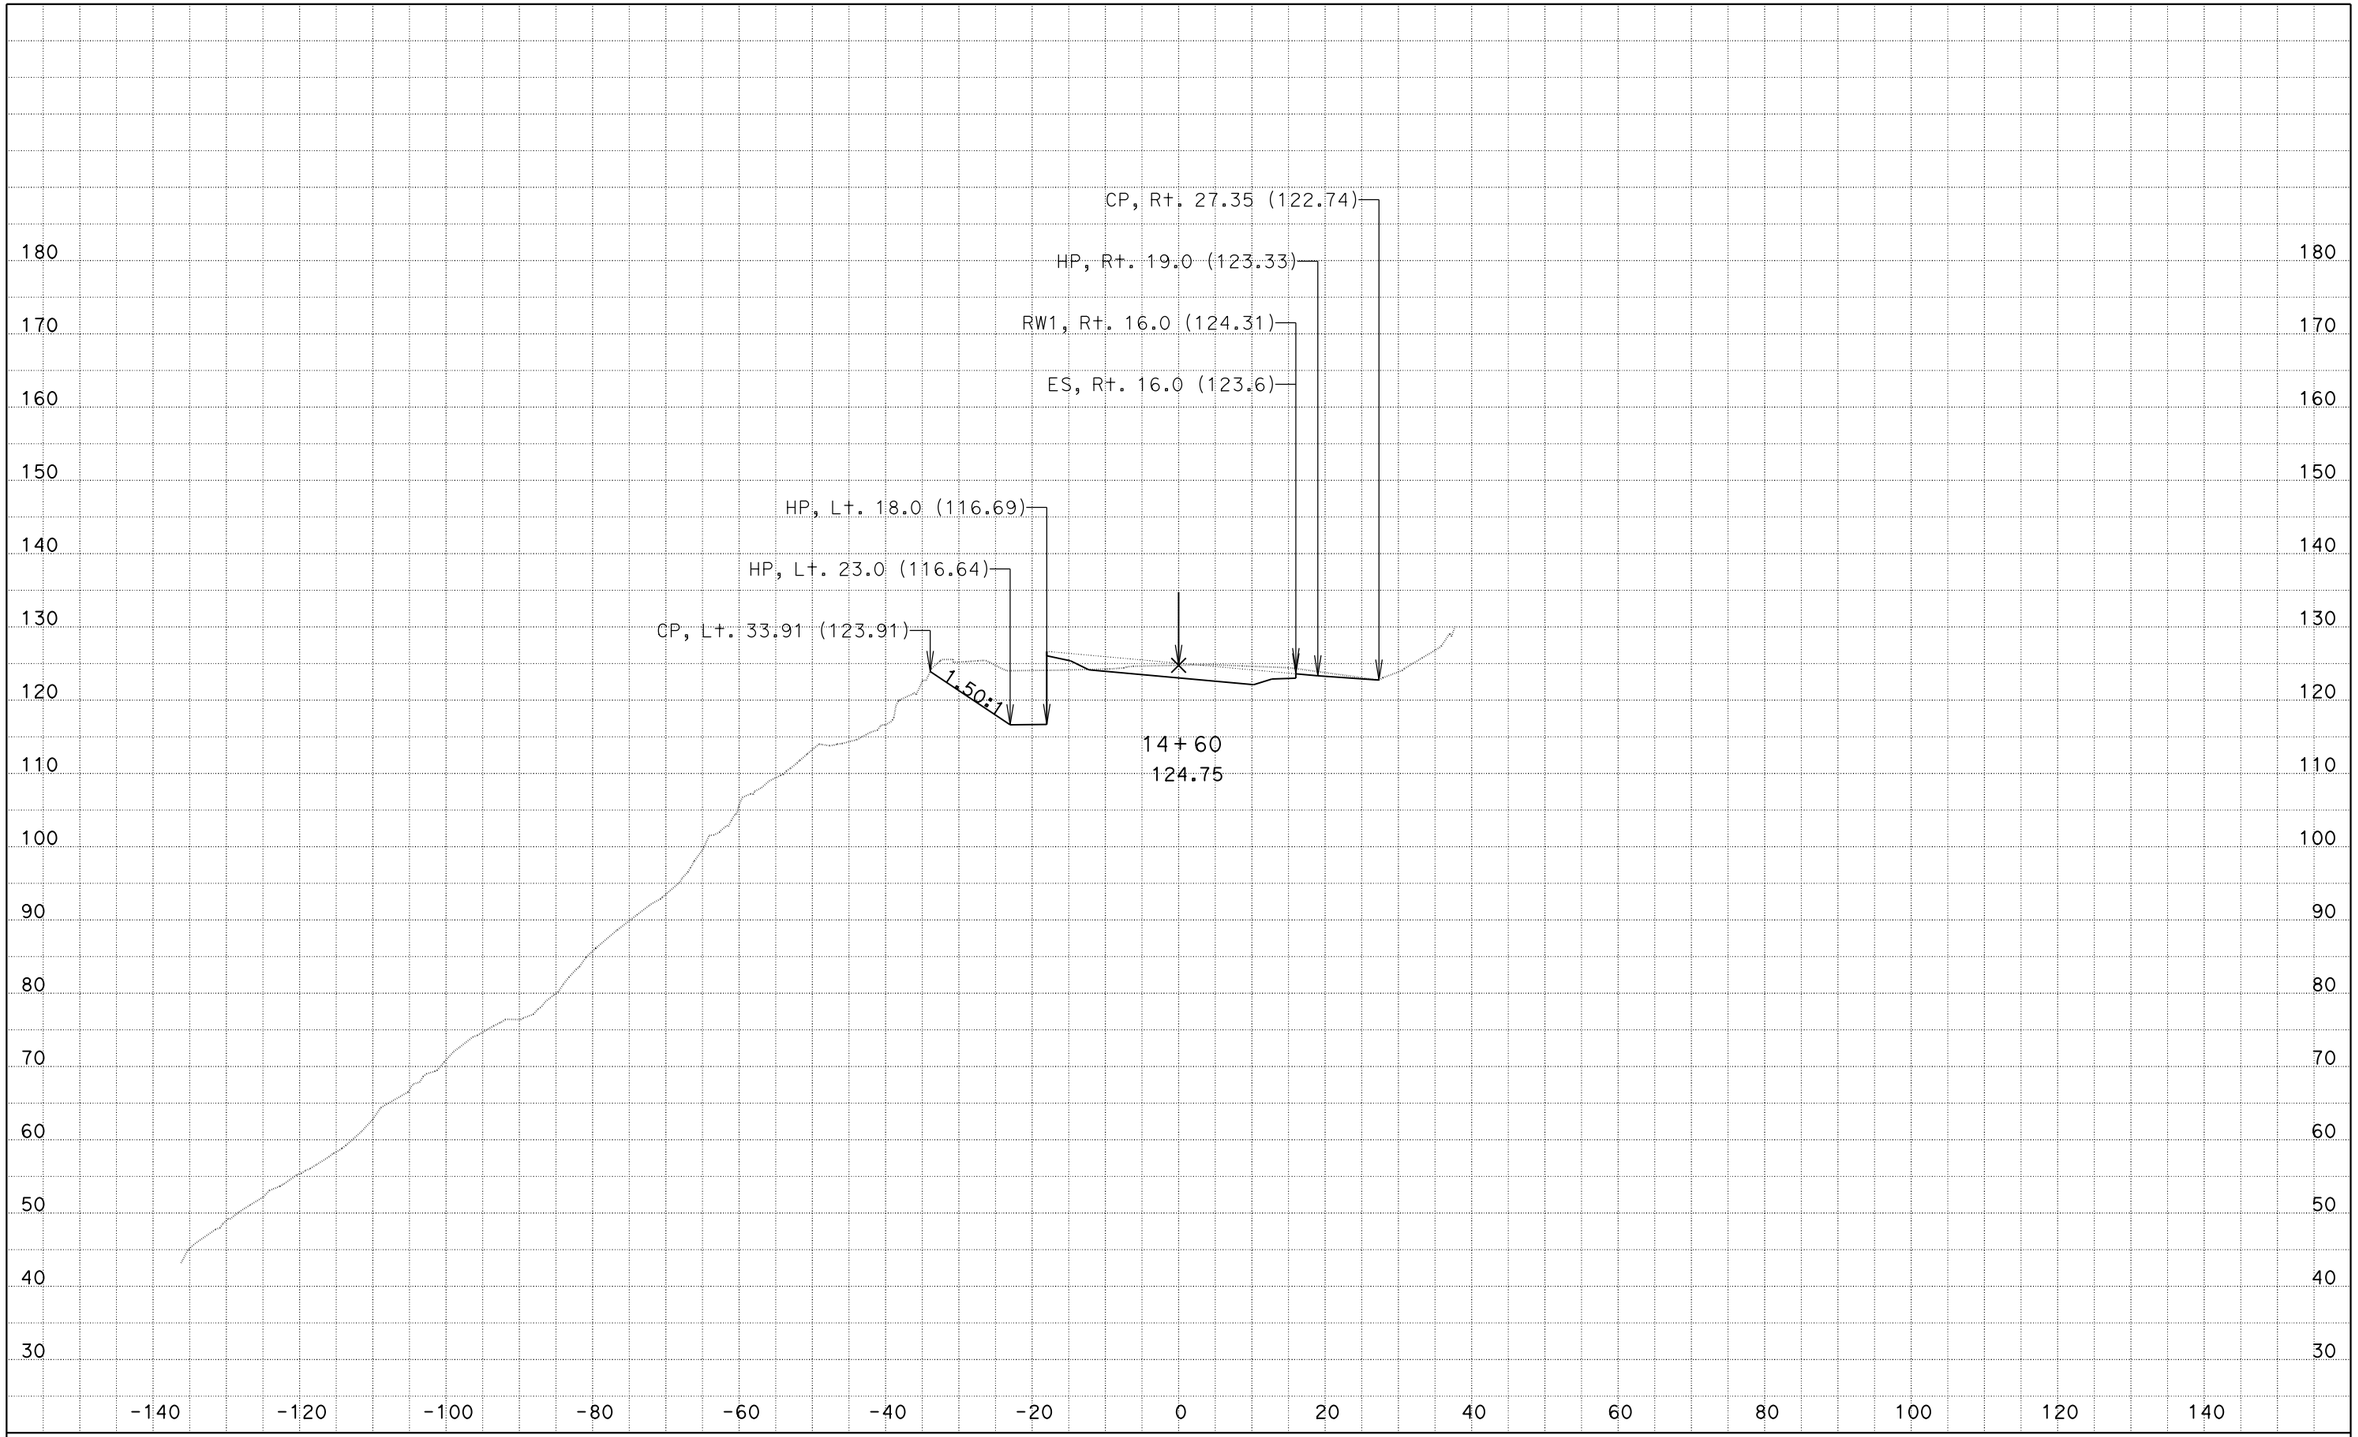

DATE: 9/11/2014

KC Project: 133103A File: D:\Projects⅜103A\design.ear

05-1F8904
MON-1-28.0/28.6

SCALE: 1" = 10' Horiz.
1" = 10' Vert.

All Dimensions are US Survey Feet

CL
CROSS SECTIONS

SHEET 22 OF 54

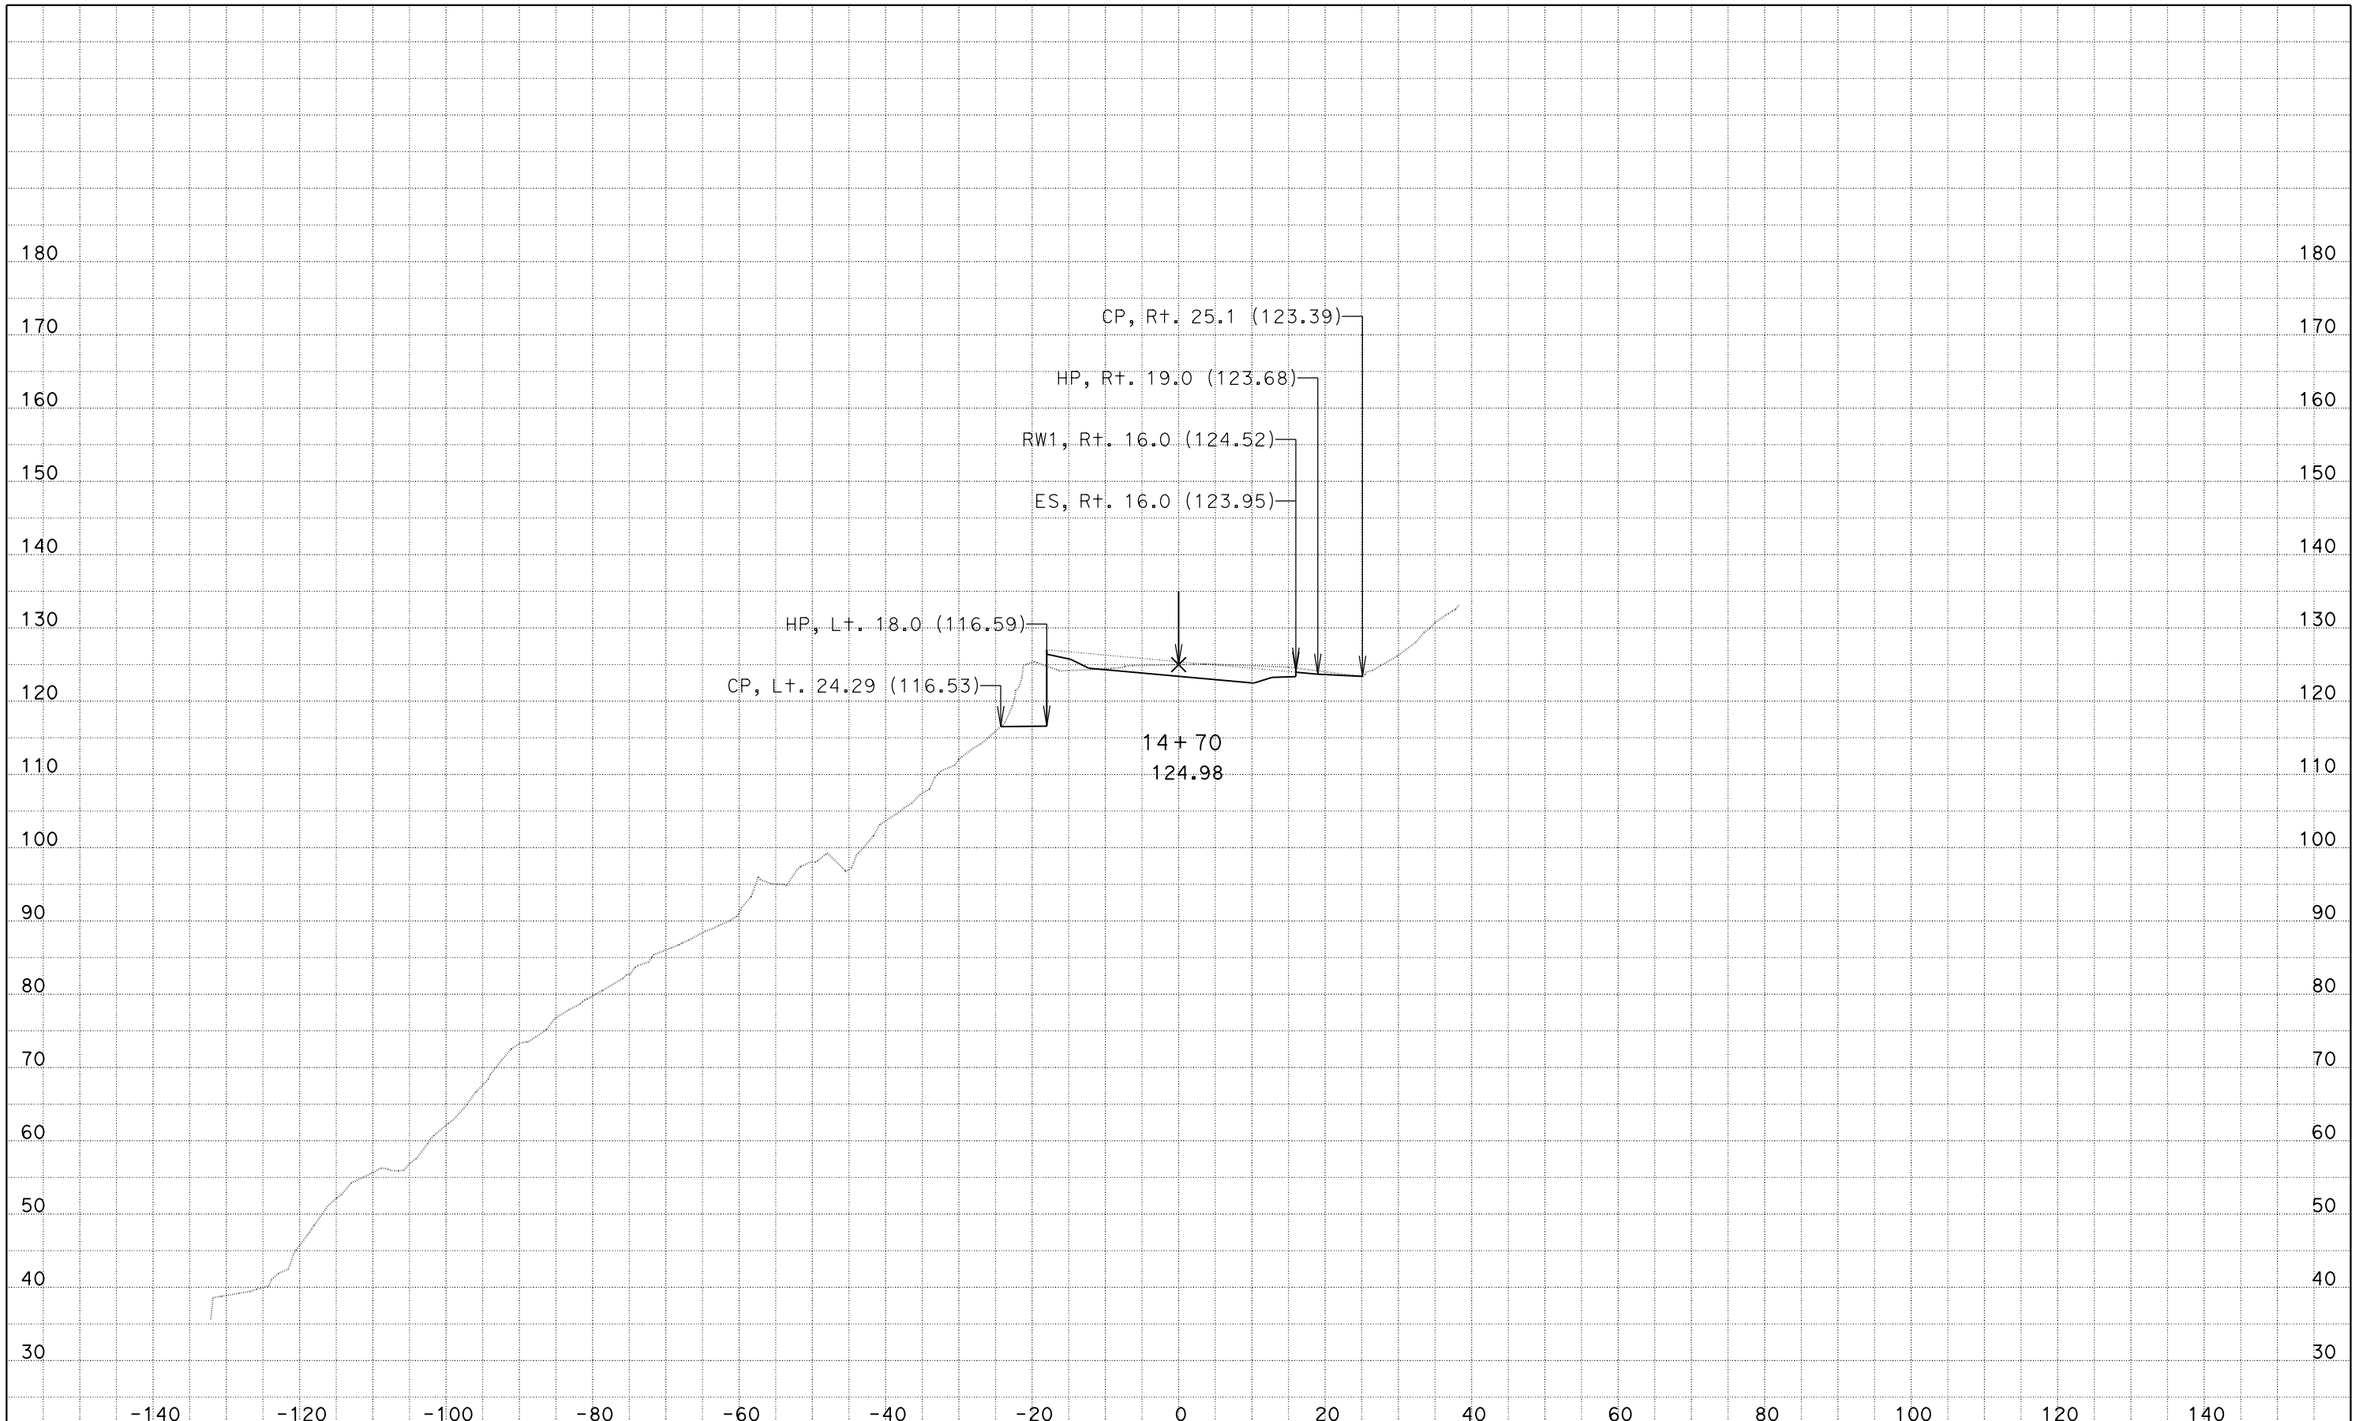

DATE: 9/11/2014
KC Project: 133103A File: D:\Projects⅜103A\design.ear

05-1F8904
MON-1-28.0/28.6

SCALE: 1" = 10' Horiz.
1" = 10' Vert.

All Dimensions are US Survey Feet

CL
CROSS SECTIONS
SHEET 23 OF 54

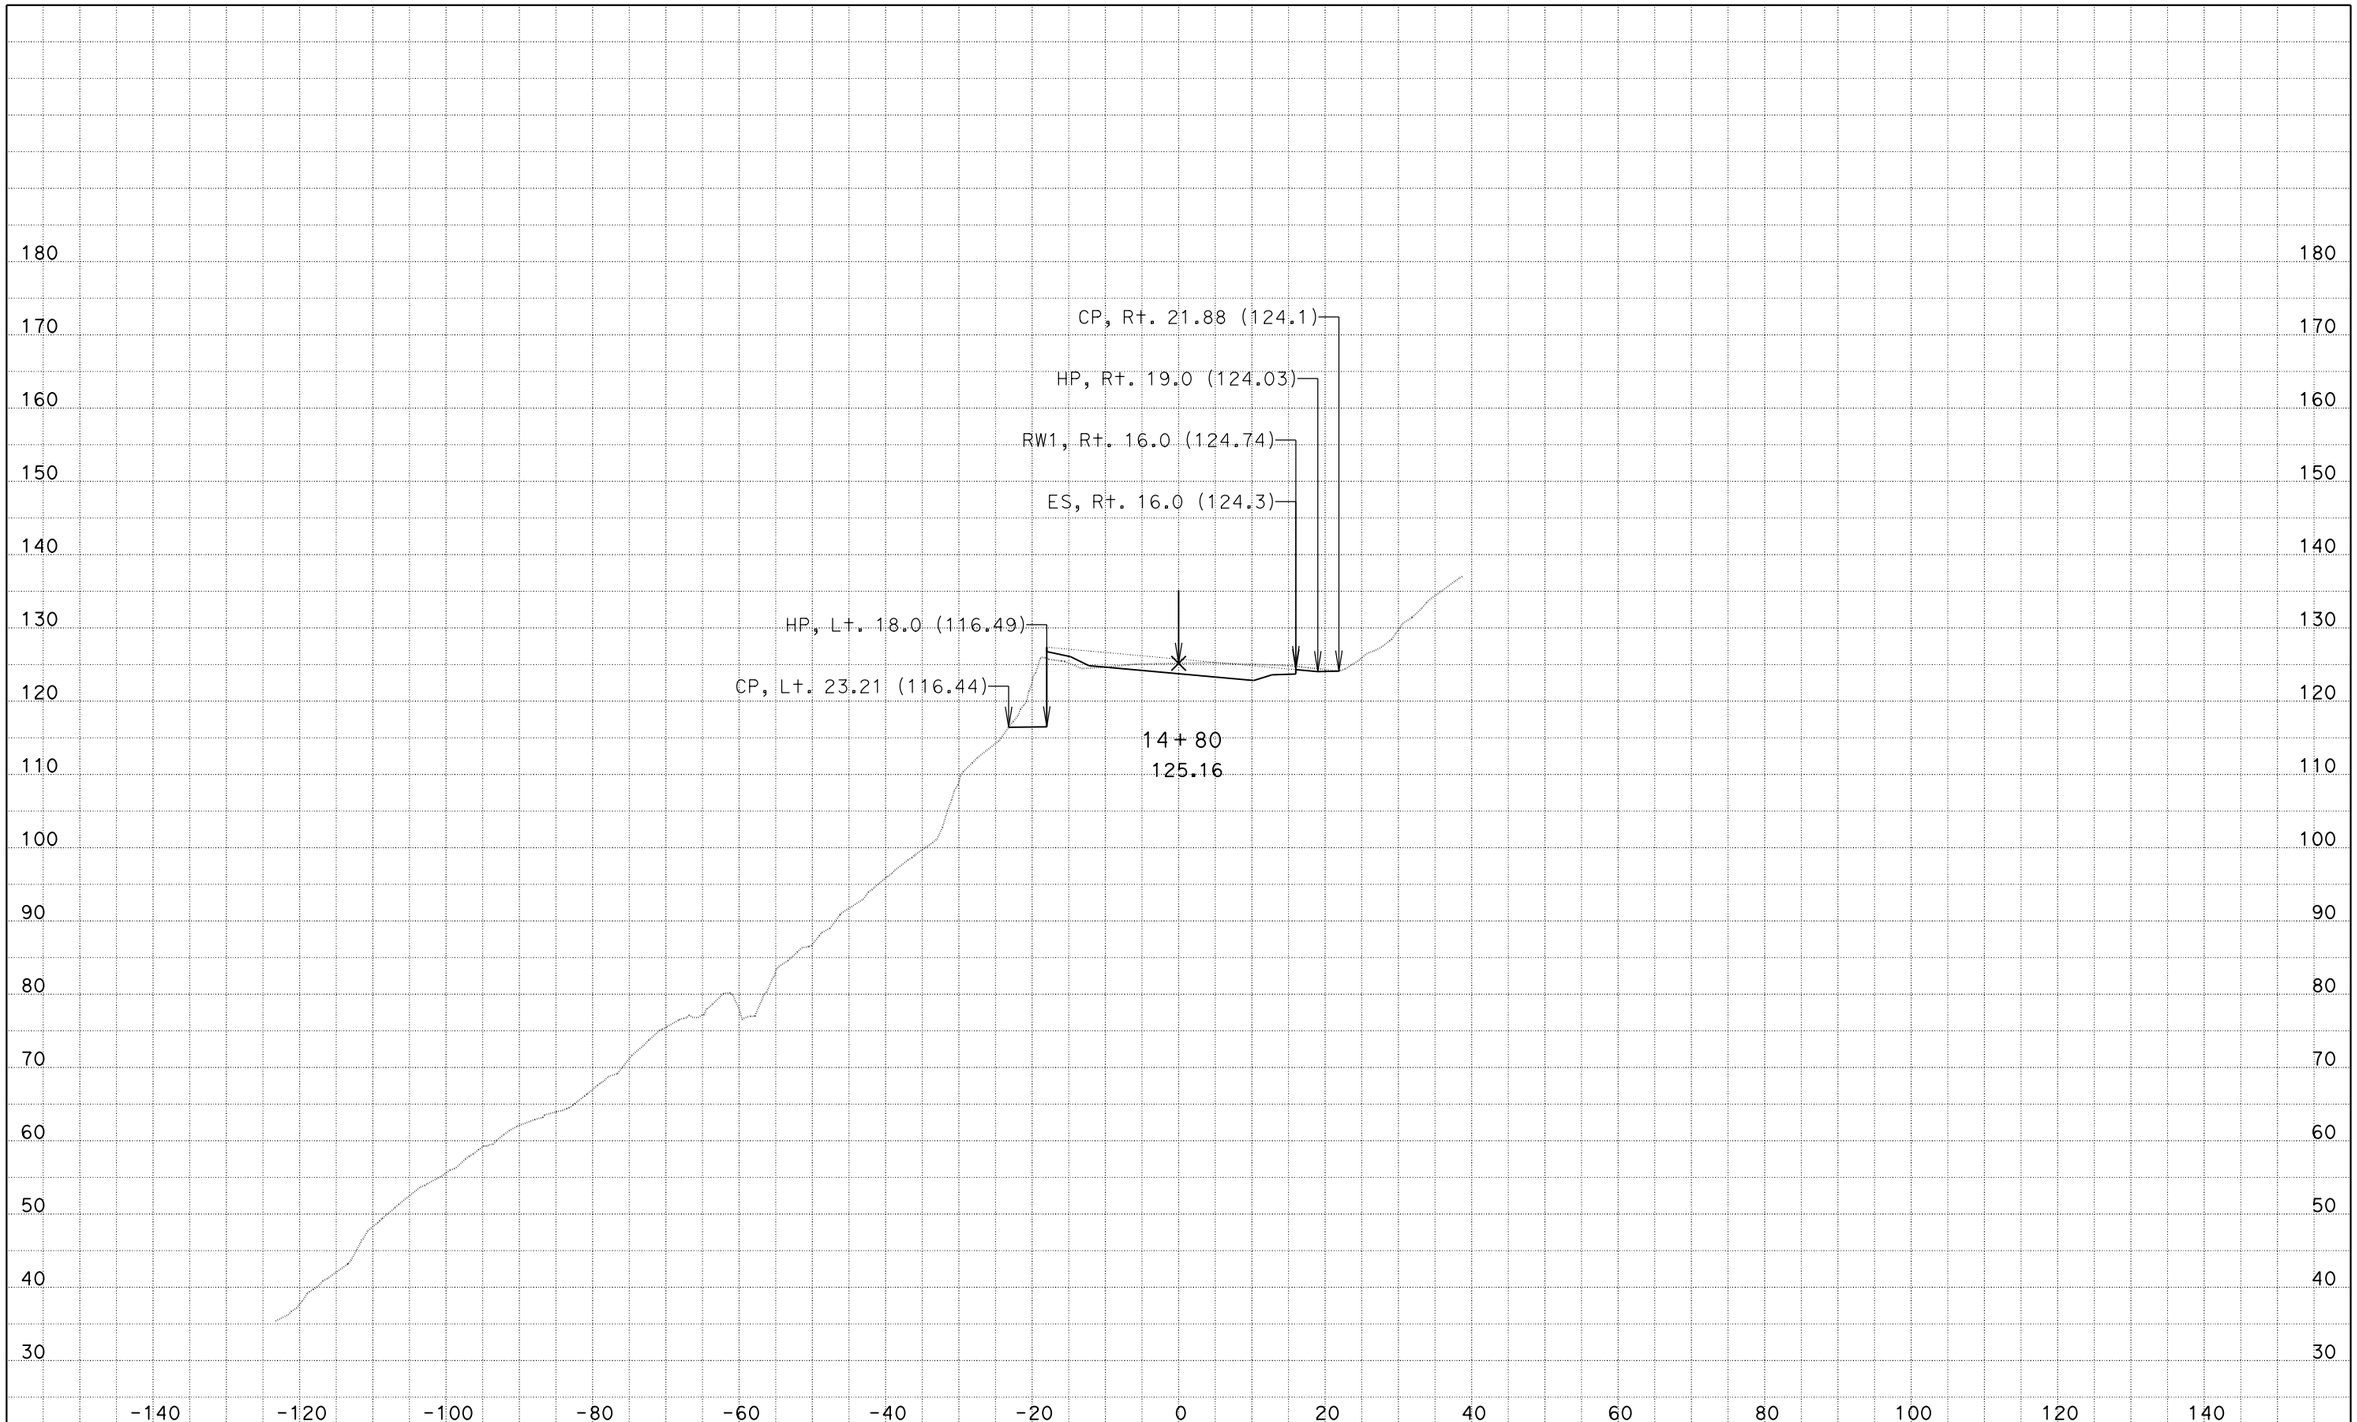

DATE: 9/11/2014
KC Project: 133103A File: D:\Projects⅜103A\design.ear

05-1F8904
MON-1-28.0/28.6

SCALE: 1" = 10' Horiz.
1" = 10' Vert.

All Dimensions are US Survey Feet

CL
CROSS SECTIONS

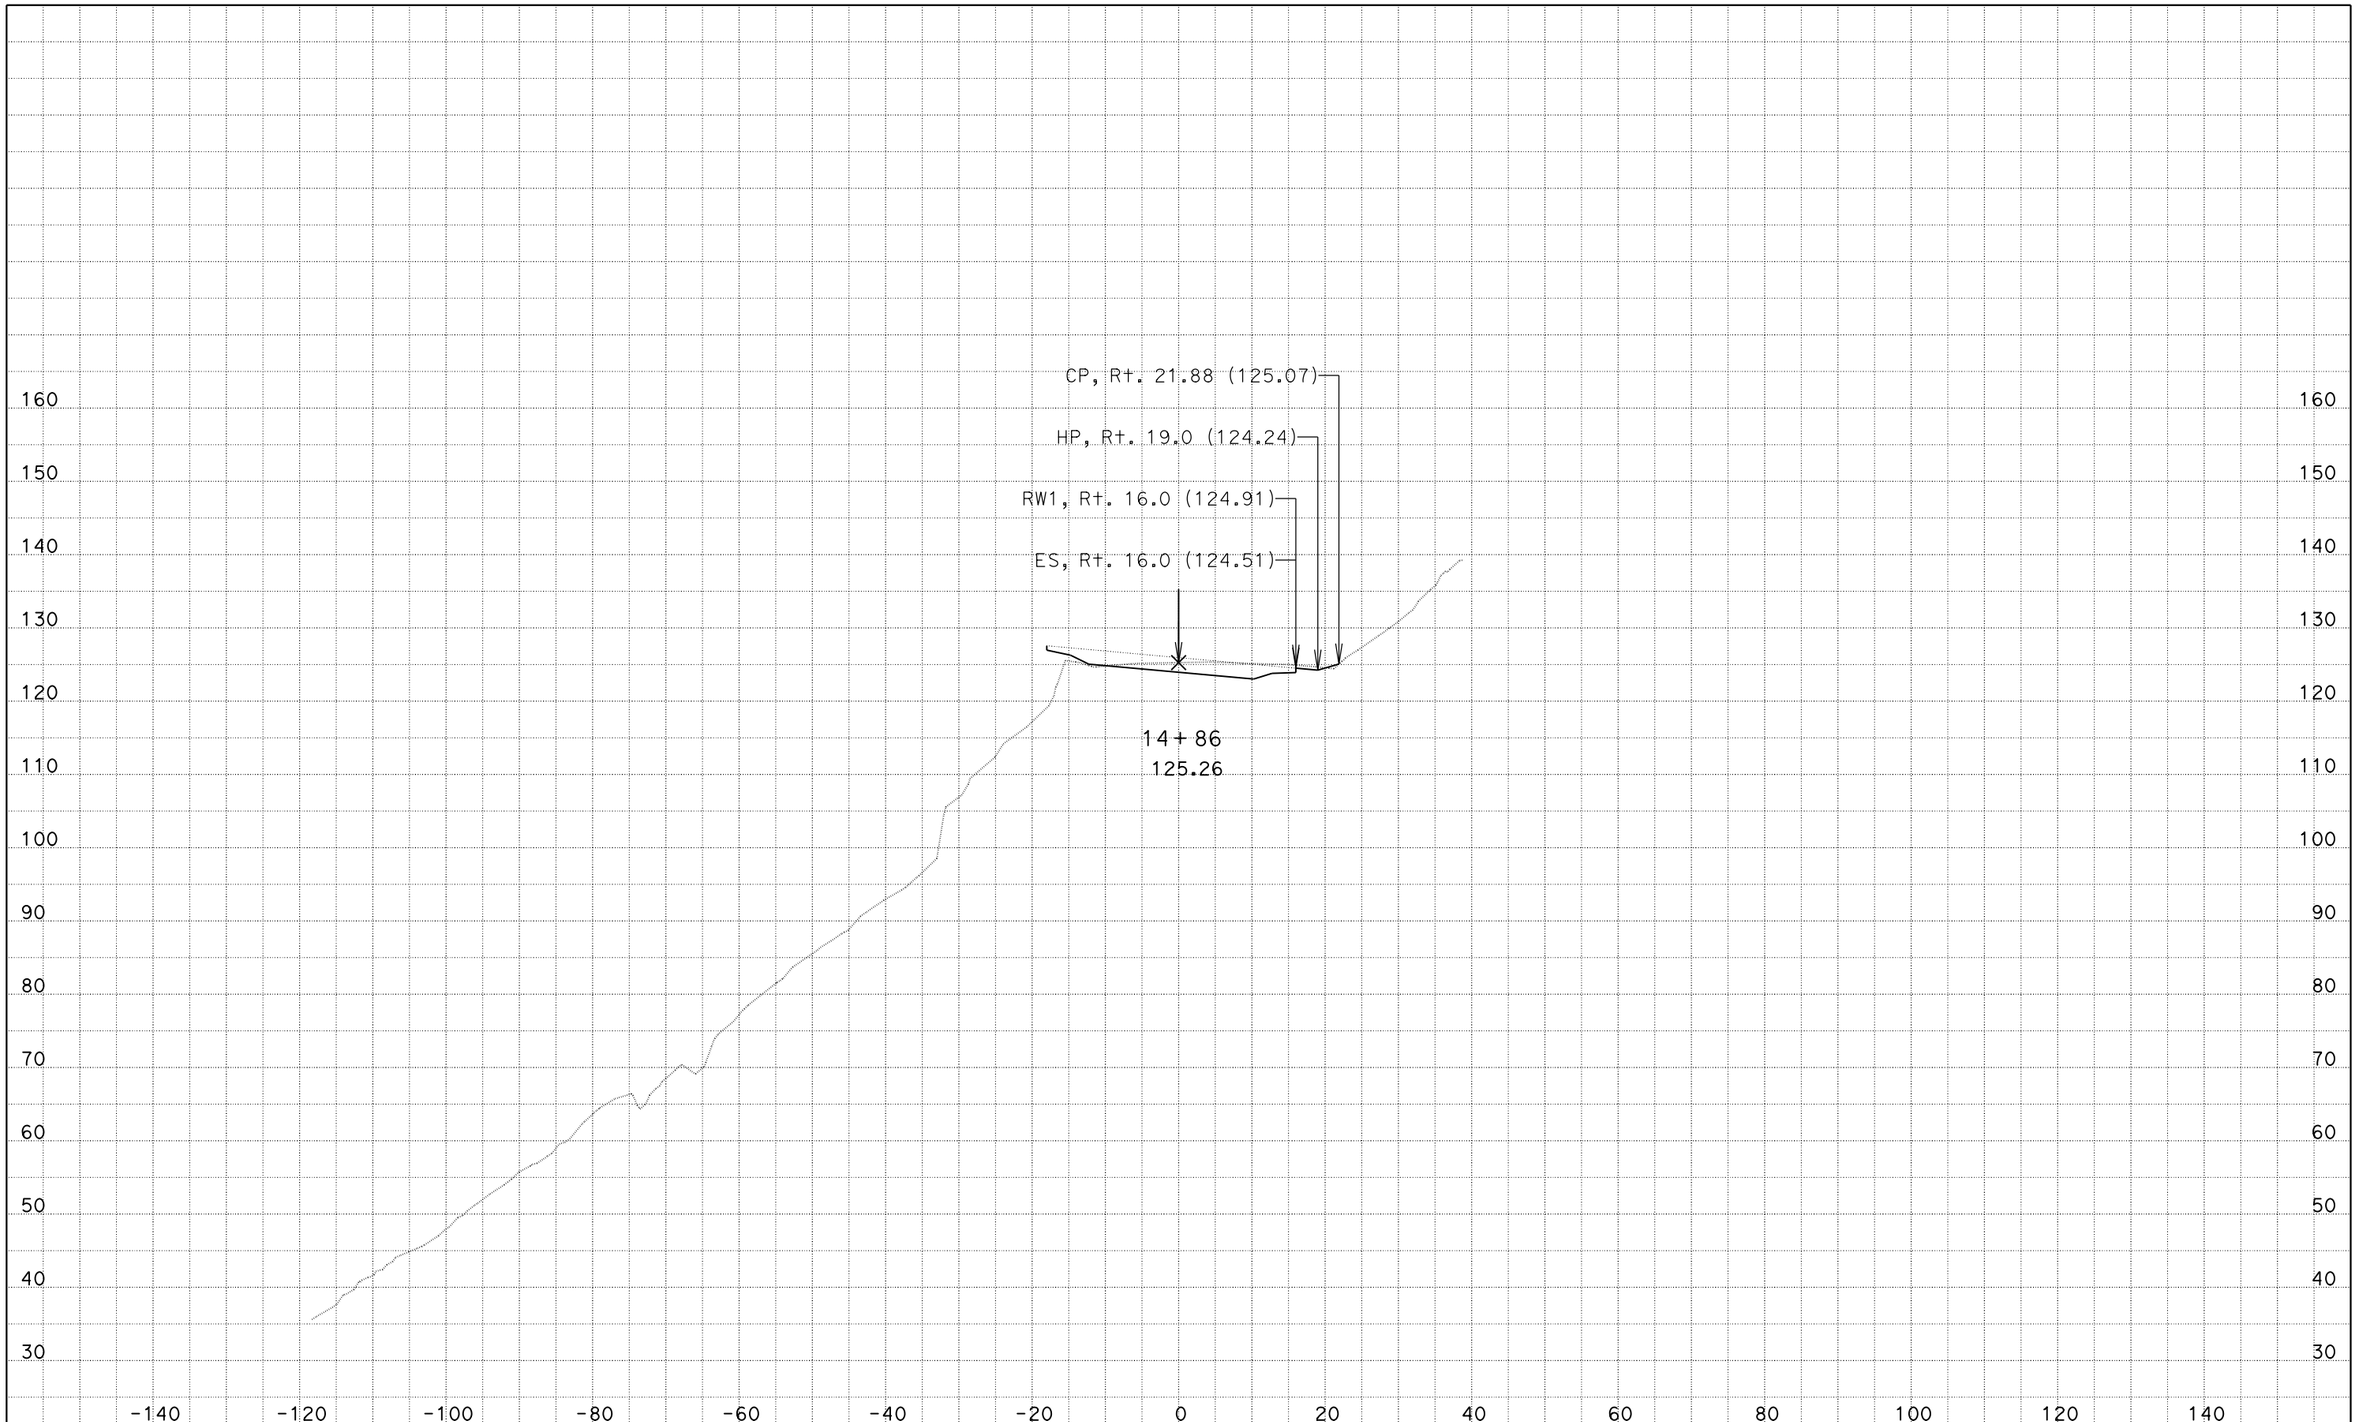

DATE: 9/11/2014
KC Project: 133103A File: D:\Projects⅜103A\design.ear

05-1F8904
MON-1-28.0/28.6

SCALE: 1" = 10' Horiz.
1" = 10' Vert.

All Dimensions are US Survey Feet

CL
CROSS SECTIONS
SHEET 25 OF 54

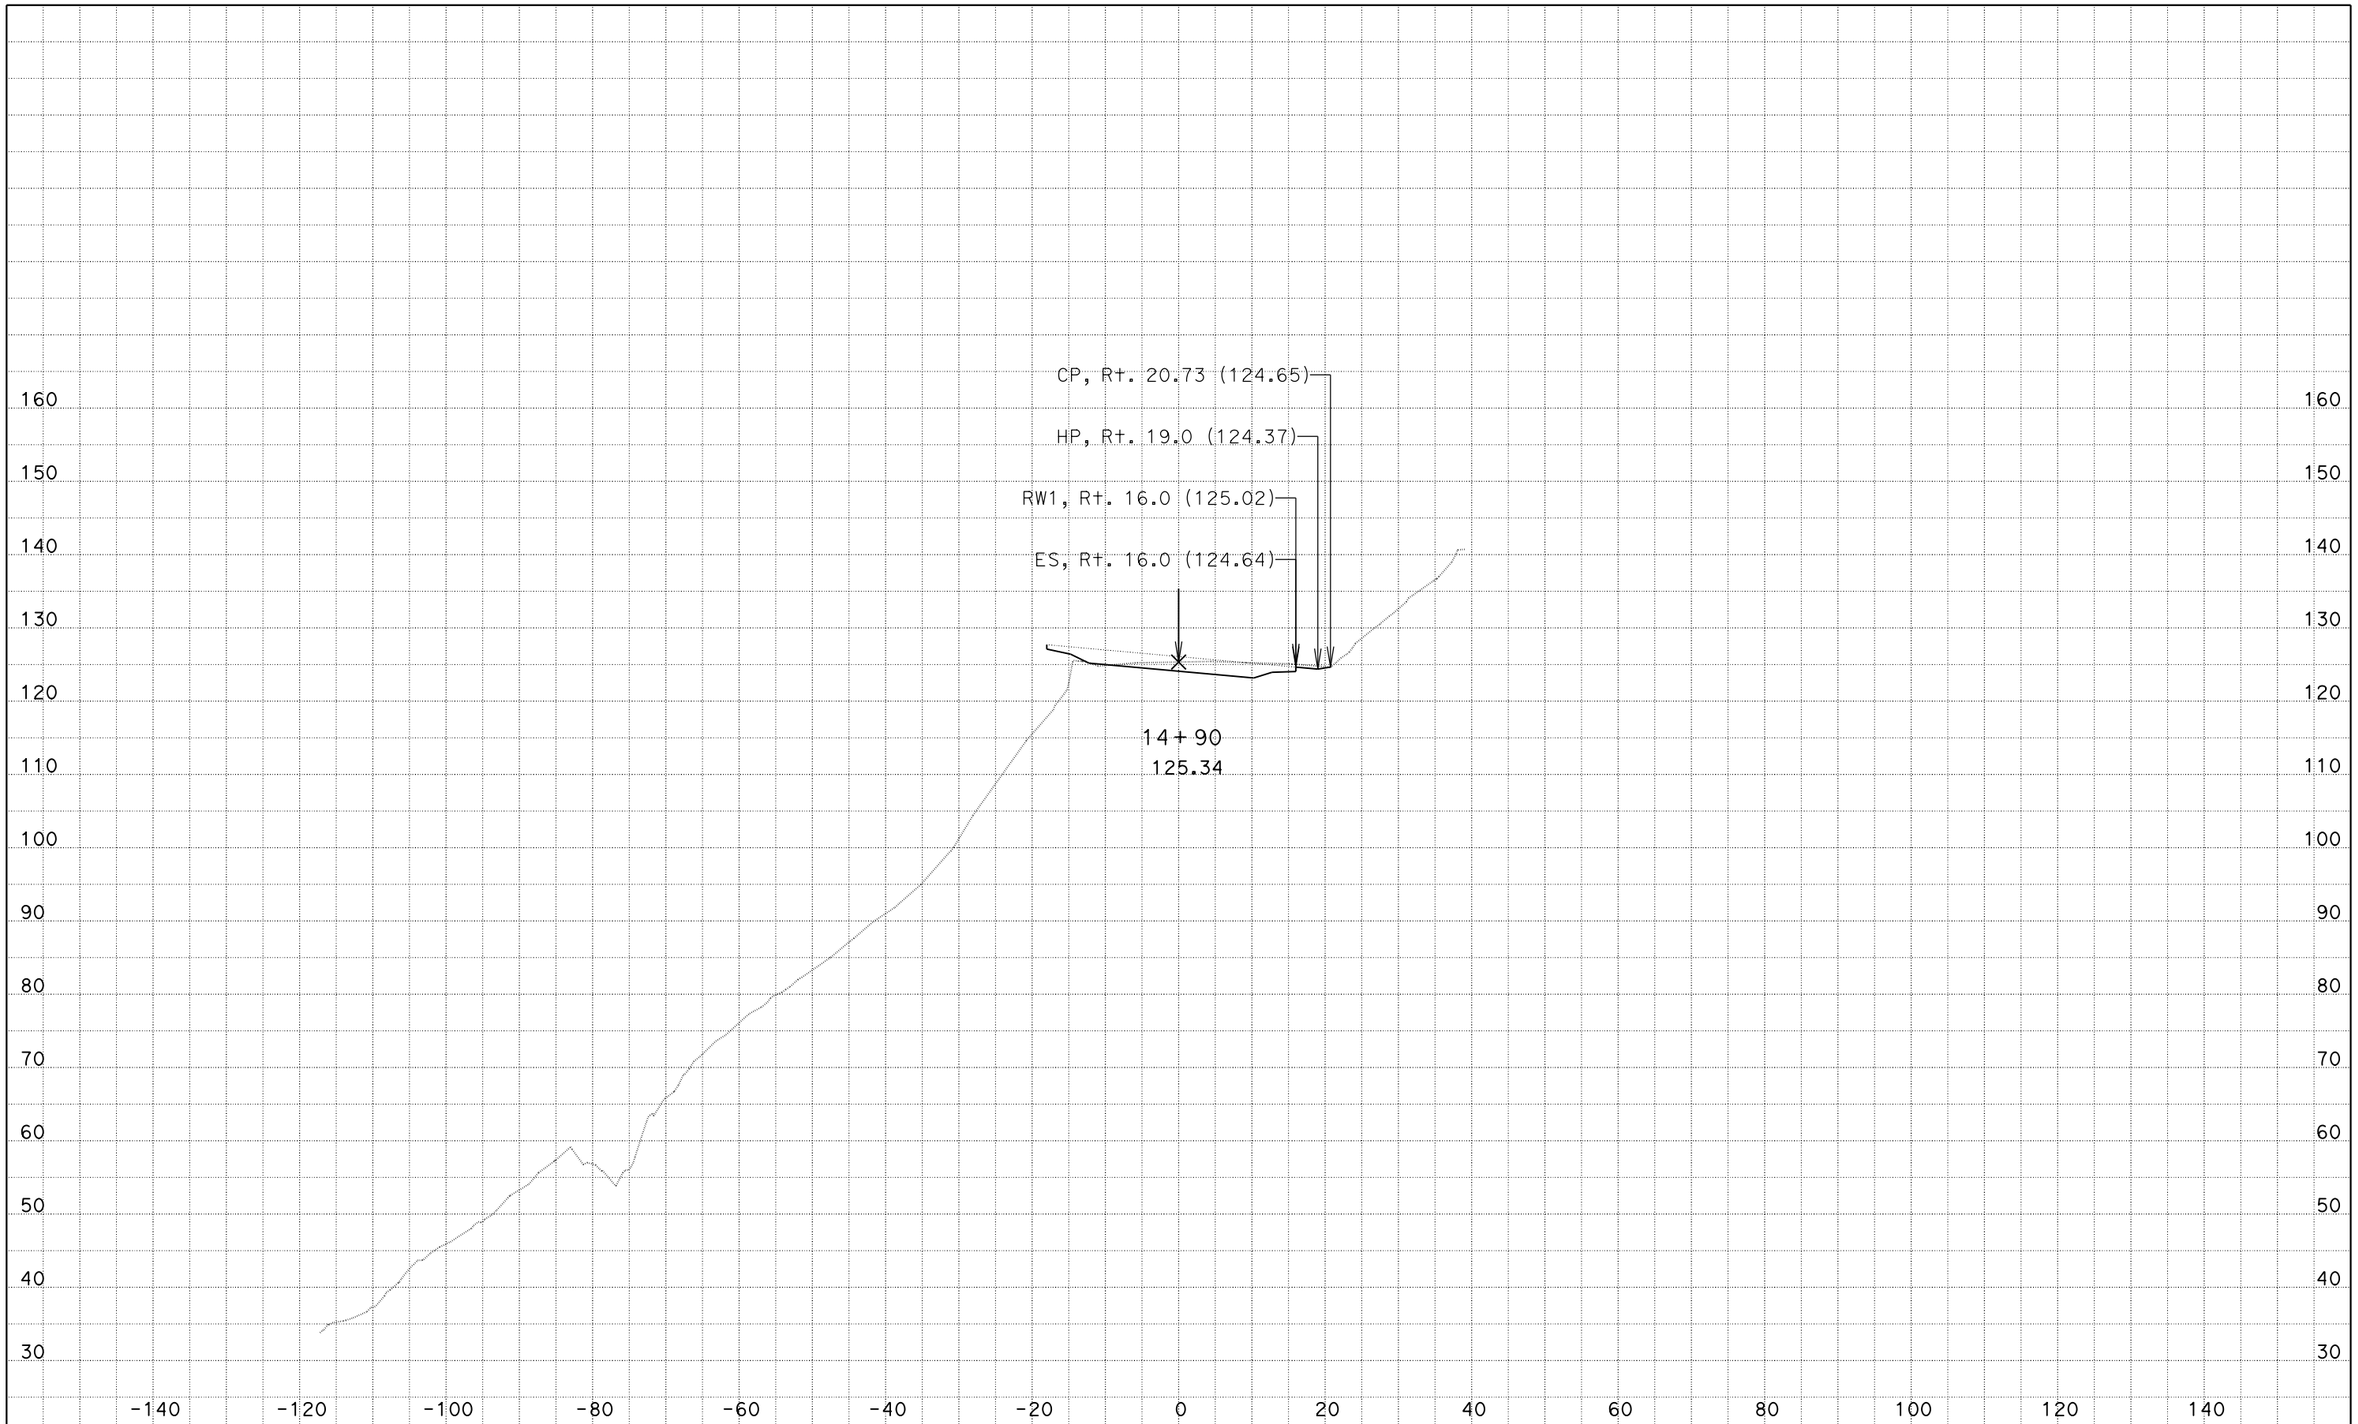

DATE: 9/11/2014
KC Project: 133103A File: D:\Projects⅜103A\design.ear

05-1F8904
MON-1-28.0/28.6

SCALE: 1" = 10' Horiz.
1" = 10' Vert.

All Dimensions are US Survey Feet

CL
CROSS SECTIONS

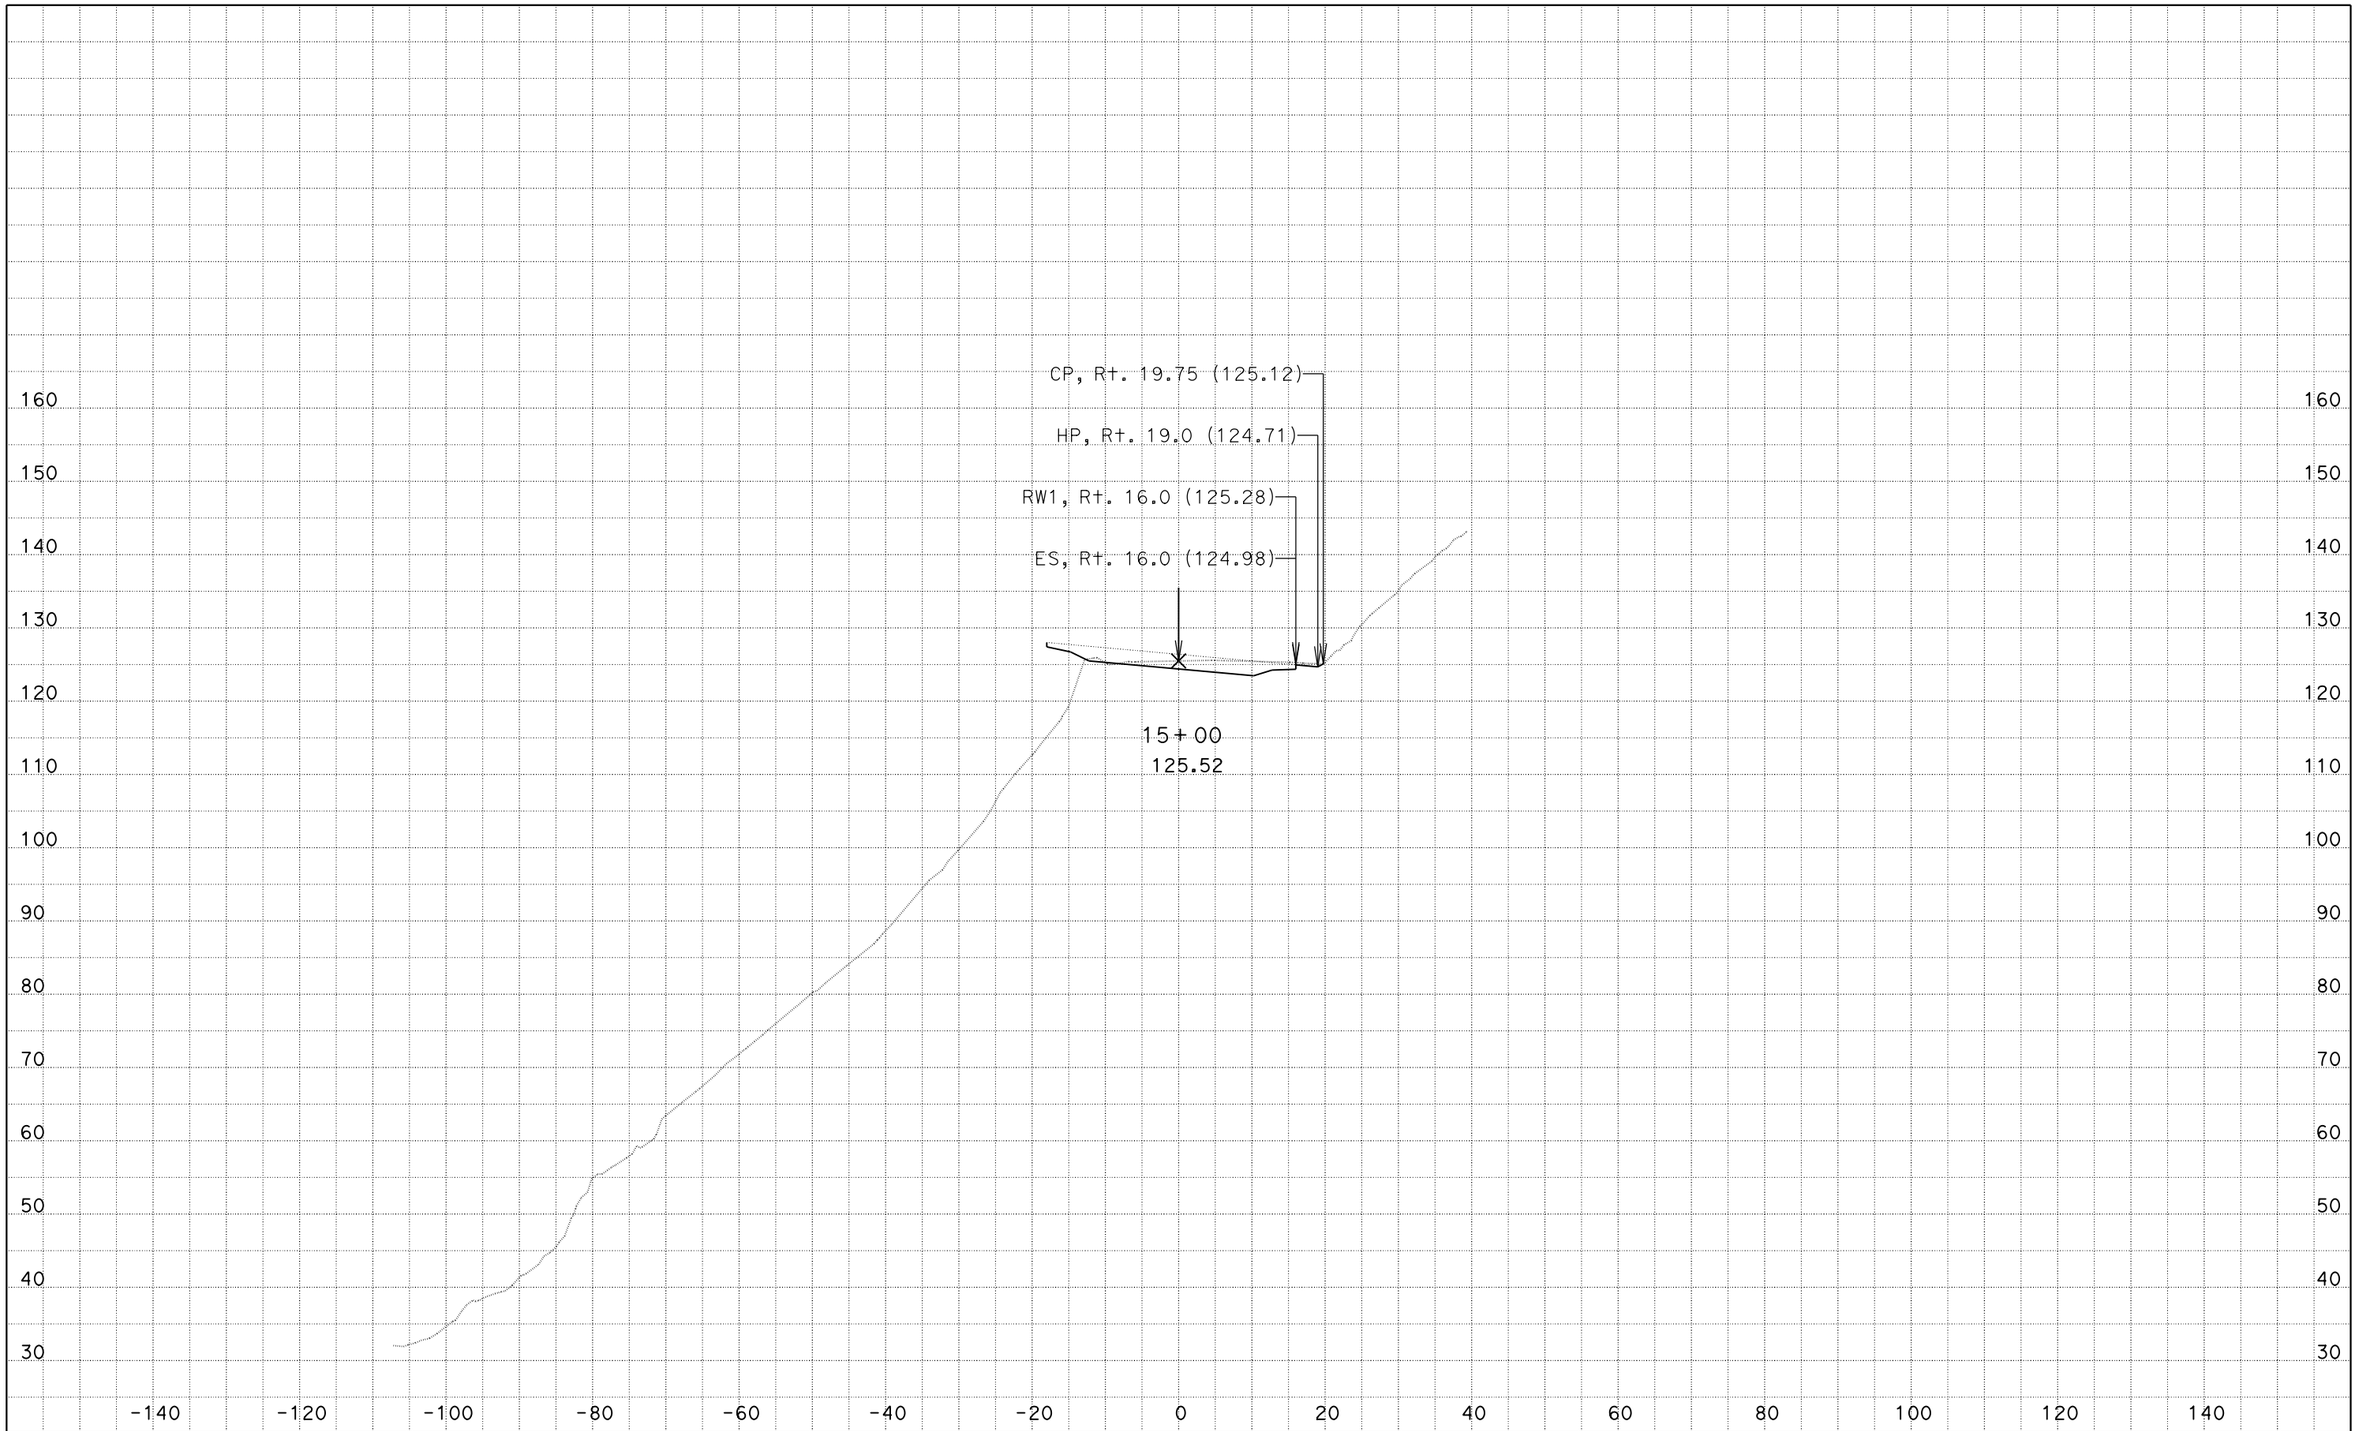

DATE: 9/11/2014
KC Project: 133103A File: D:\Projects⅜103A\design.ear

05-1F8904
MON-1-28.0/28.6

SCALE: 1" = 10' Horiz.
1" = 10' Vert.

All Dimensions are US Survey Feet

CL
CROSS SECTIONS

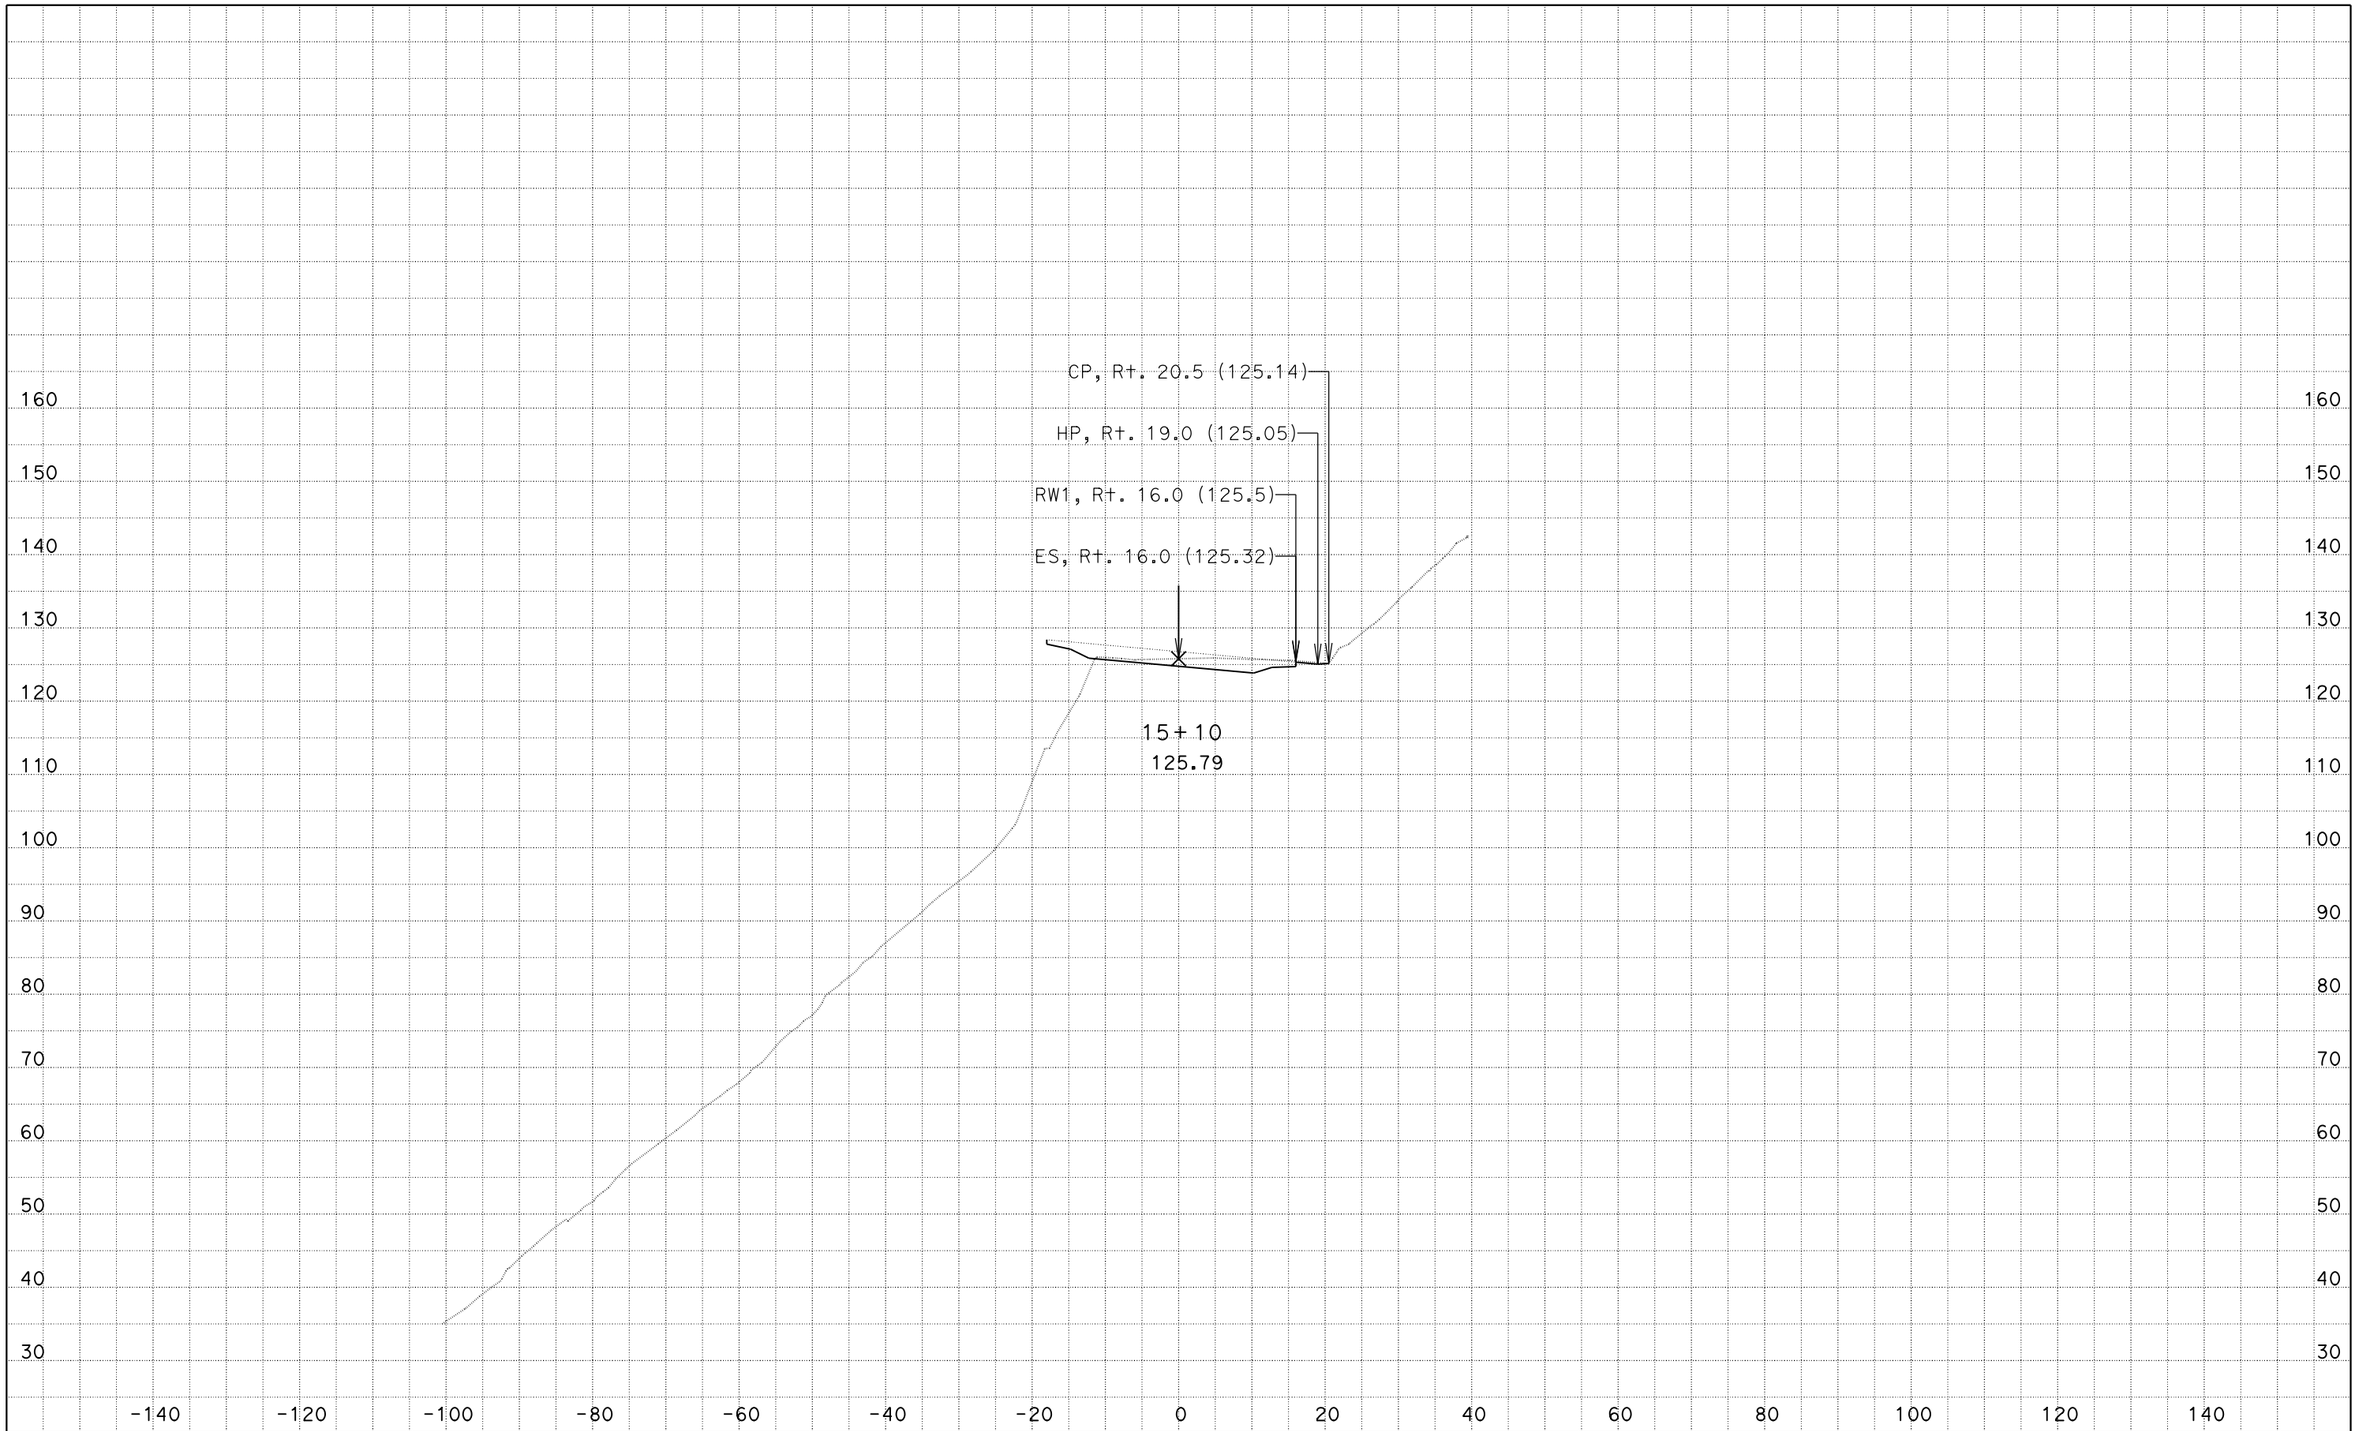

DATE: 9/11/2014
KC Project: 133103A File: D:\Projects⅜103A\design.ear

05-1F8904
MON-1-28.0/28.6

SCALE: 1" = 10' Horiz.
1" = 10' Vert.

All Dimensions are US Survey Feet

CL
CROSS SECTIONS

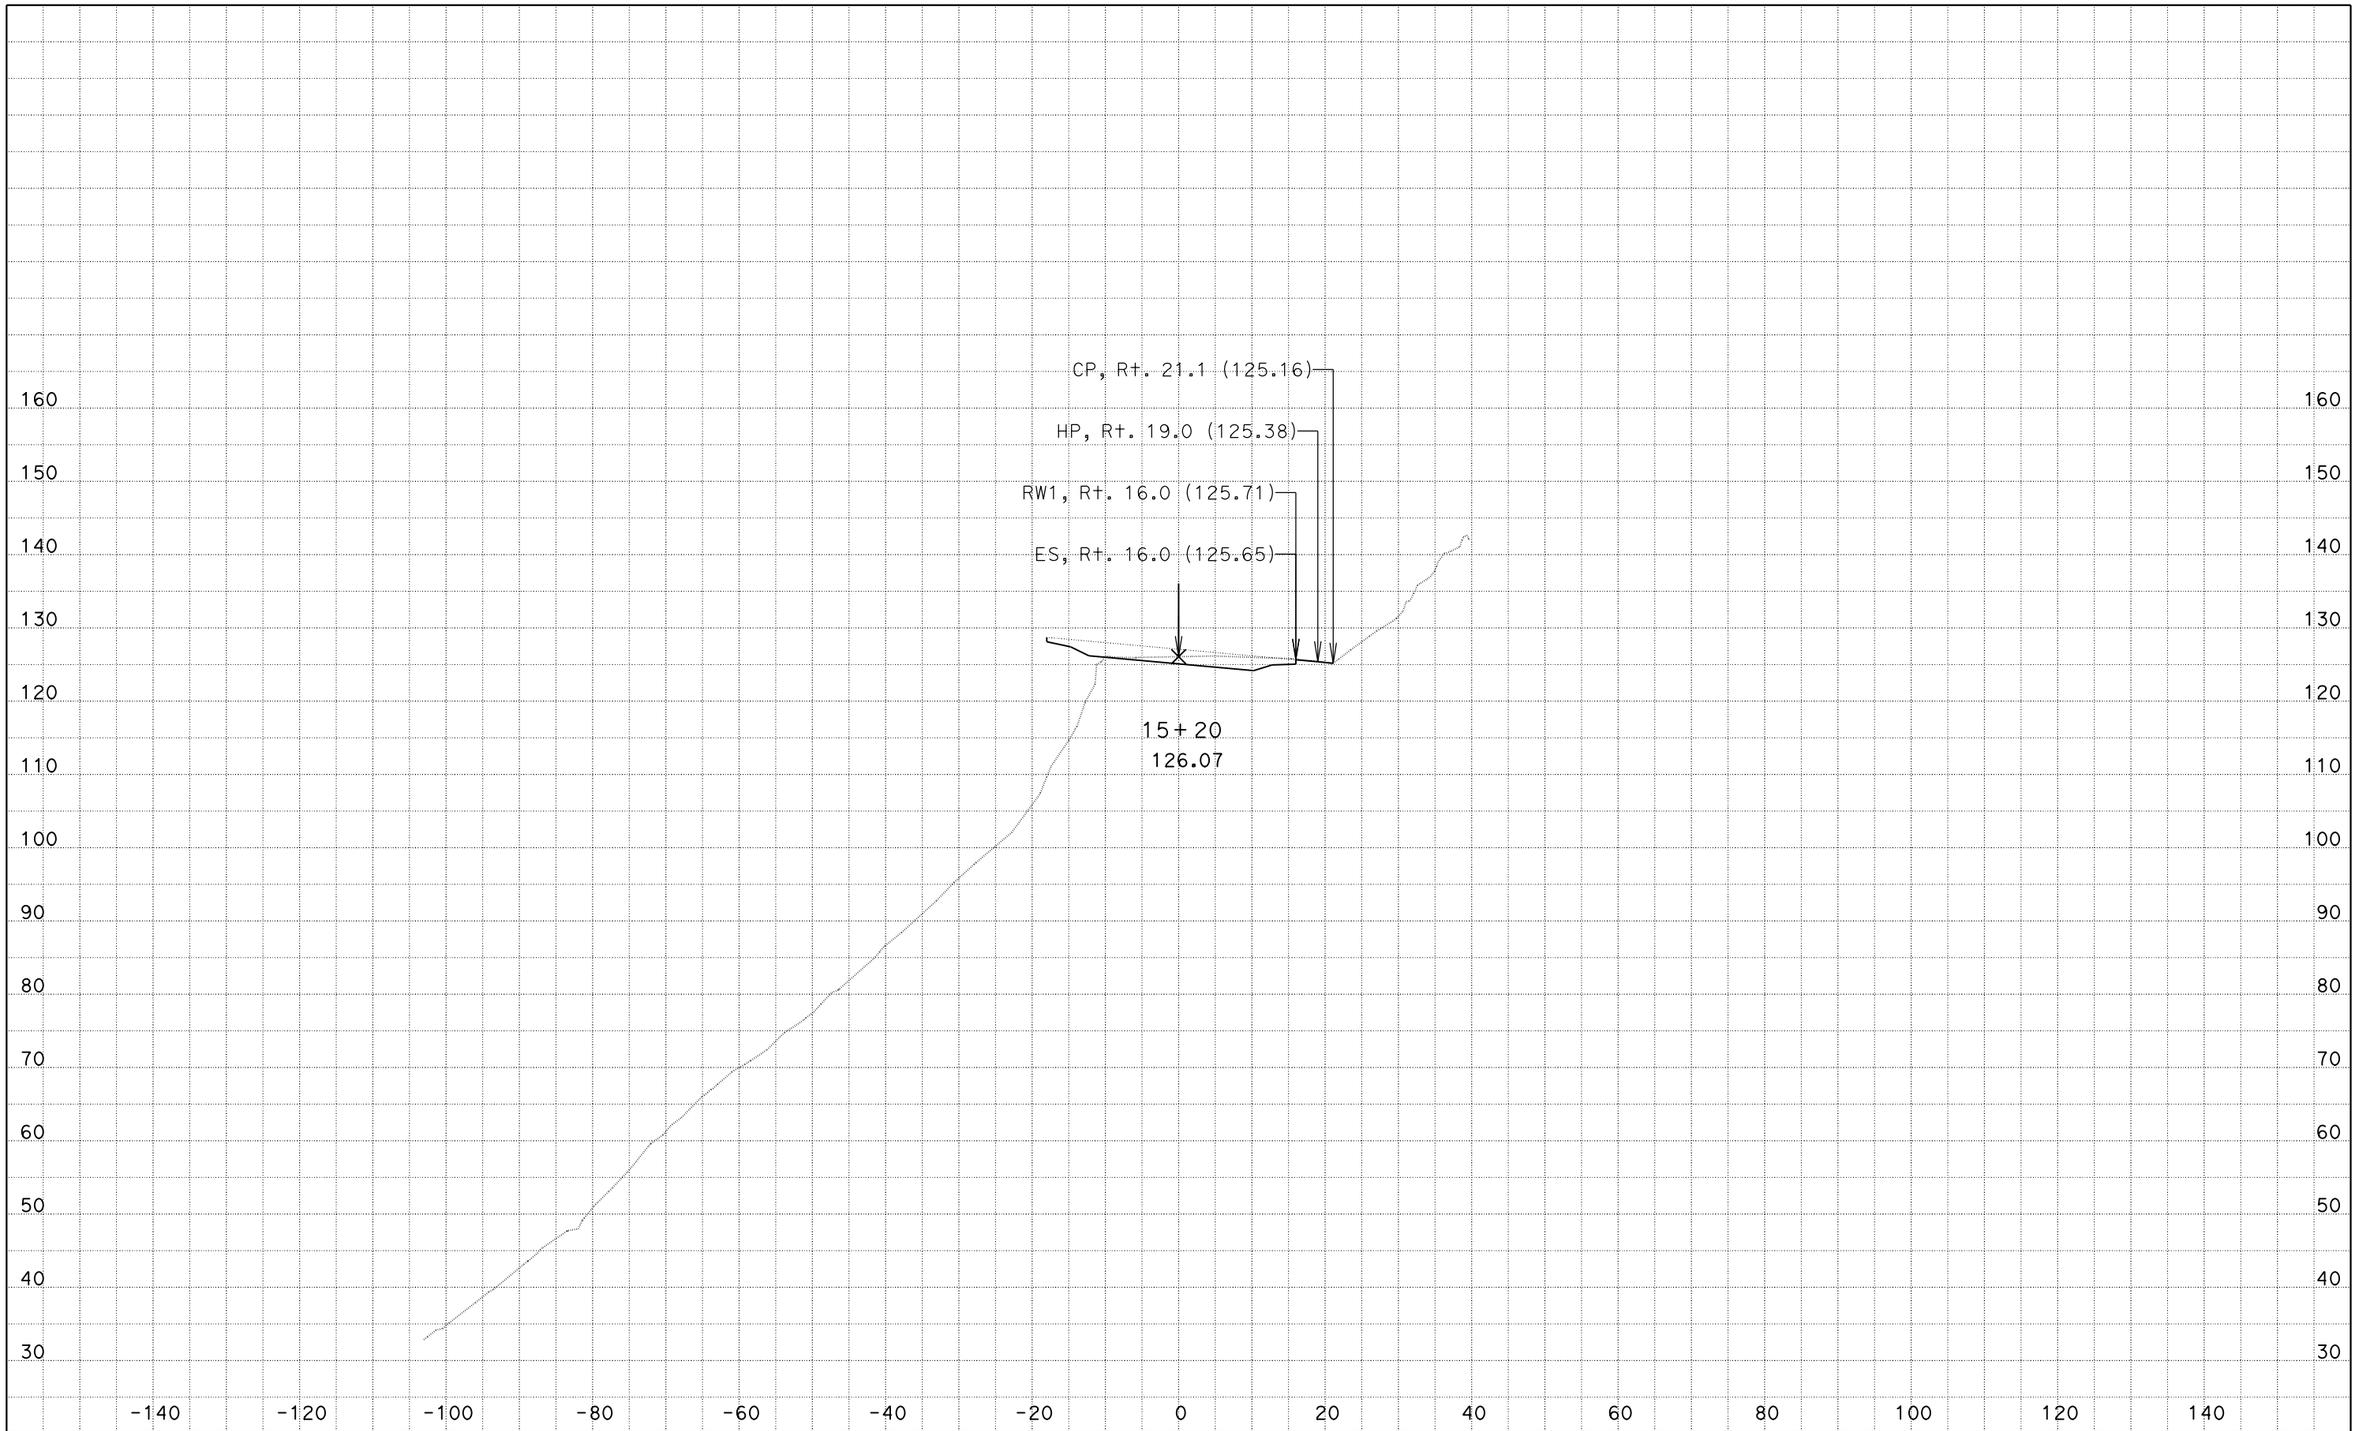

DATE: 9/11/2014
KC Project: 133103A File: D:\Projects⅜103A\design.ear

05-1F8904
MON-1-28.0/28.6

SCALE: 1" = 10' Horiz.
1" = 10' Vert.

All Dimensions are US Survey Feet

CL
CROSS SECTIONS

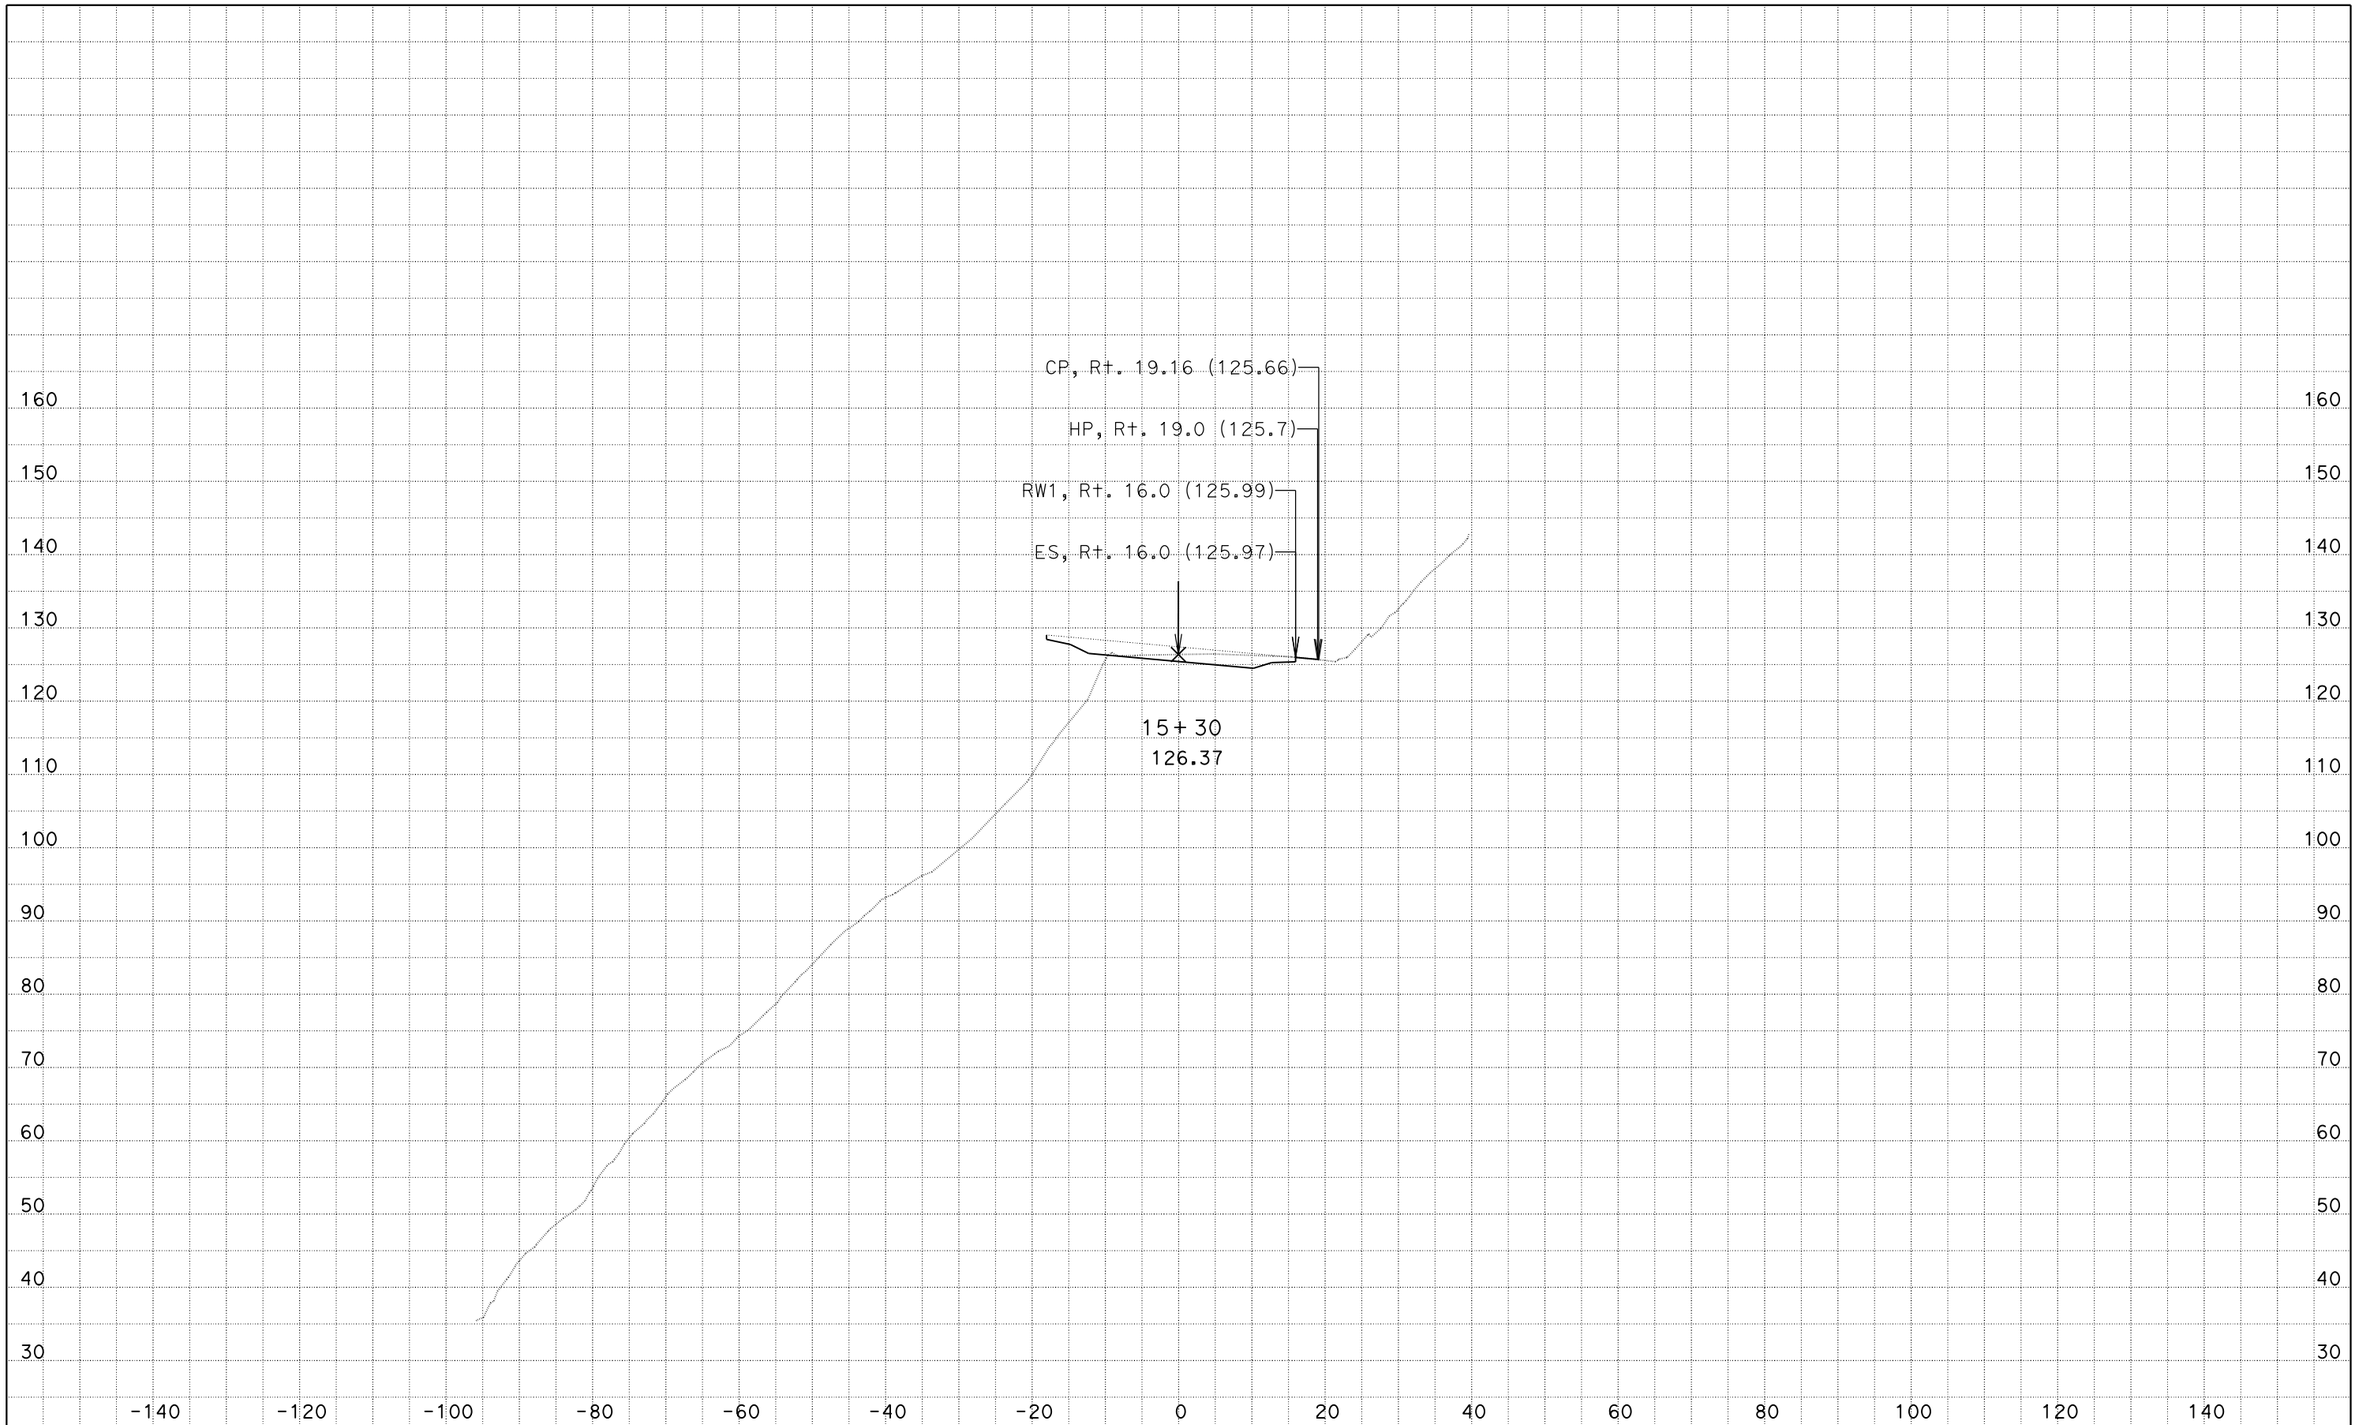

DATE: 9/11/2014

KC Project: 133103A File: D:\Projects⅜103A\design.ear

05-1F8904
MON-1-28.0/28.6

SCALE: 1" = 10' Horiz.
1" = 10' Vert.

All Dimensions are US Survey Feet

CL
CROSS SECTIONS

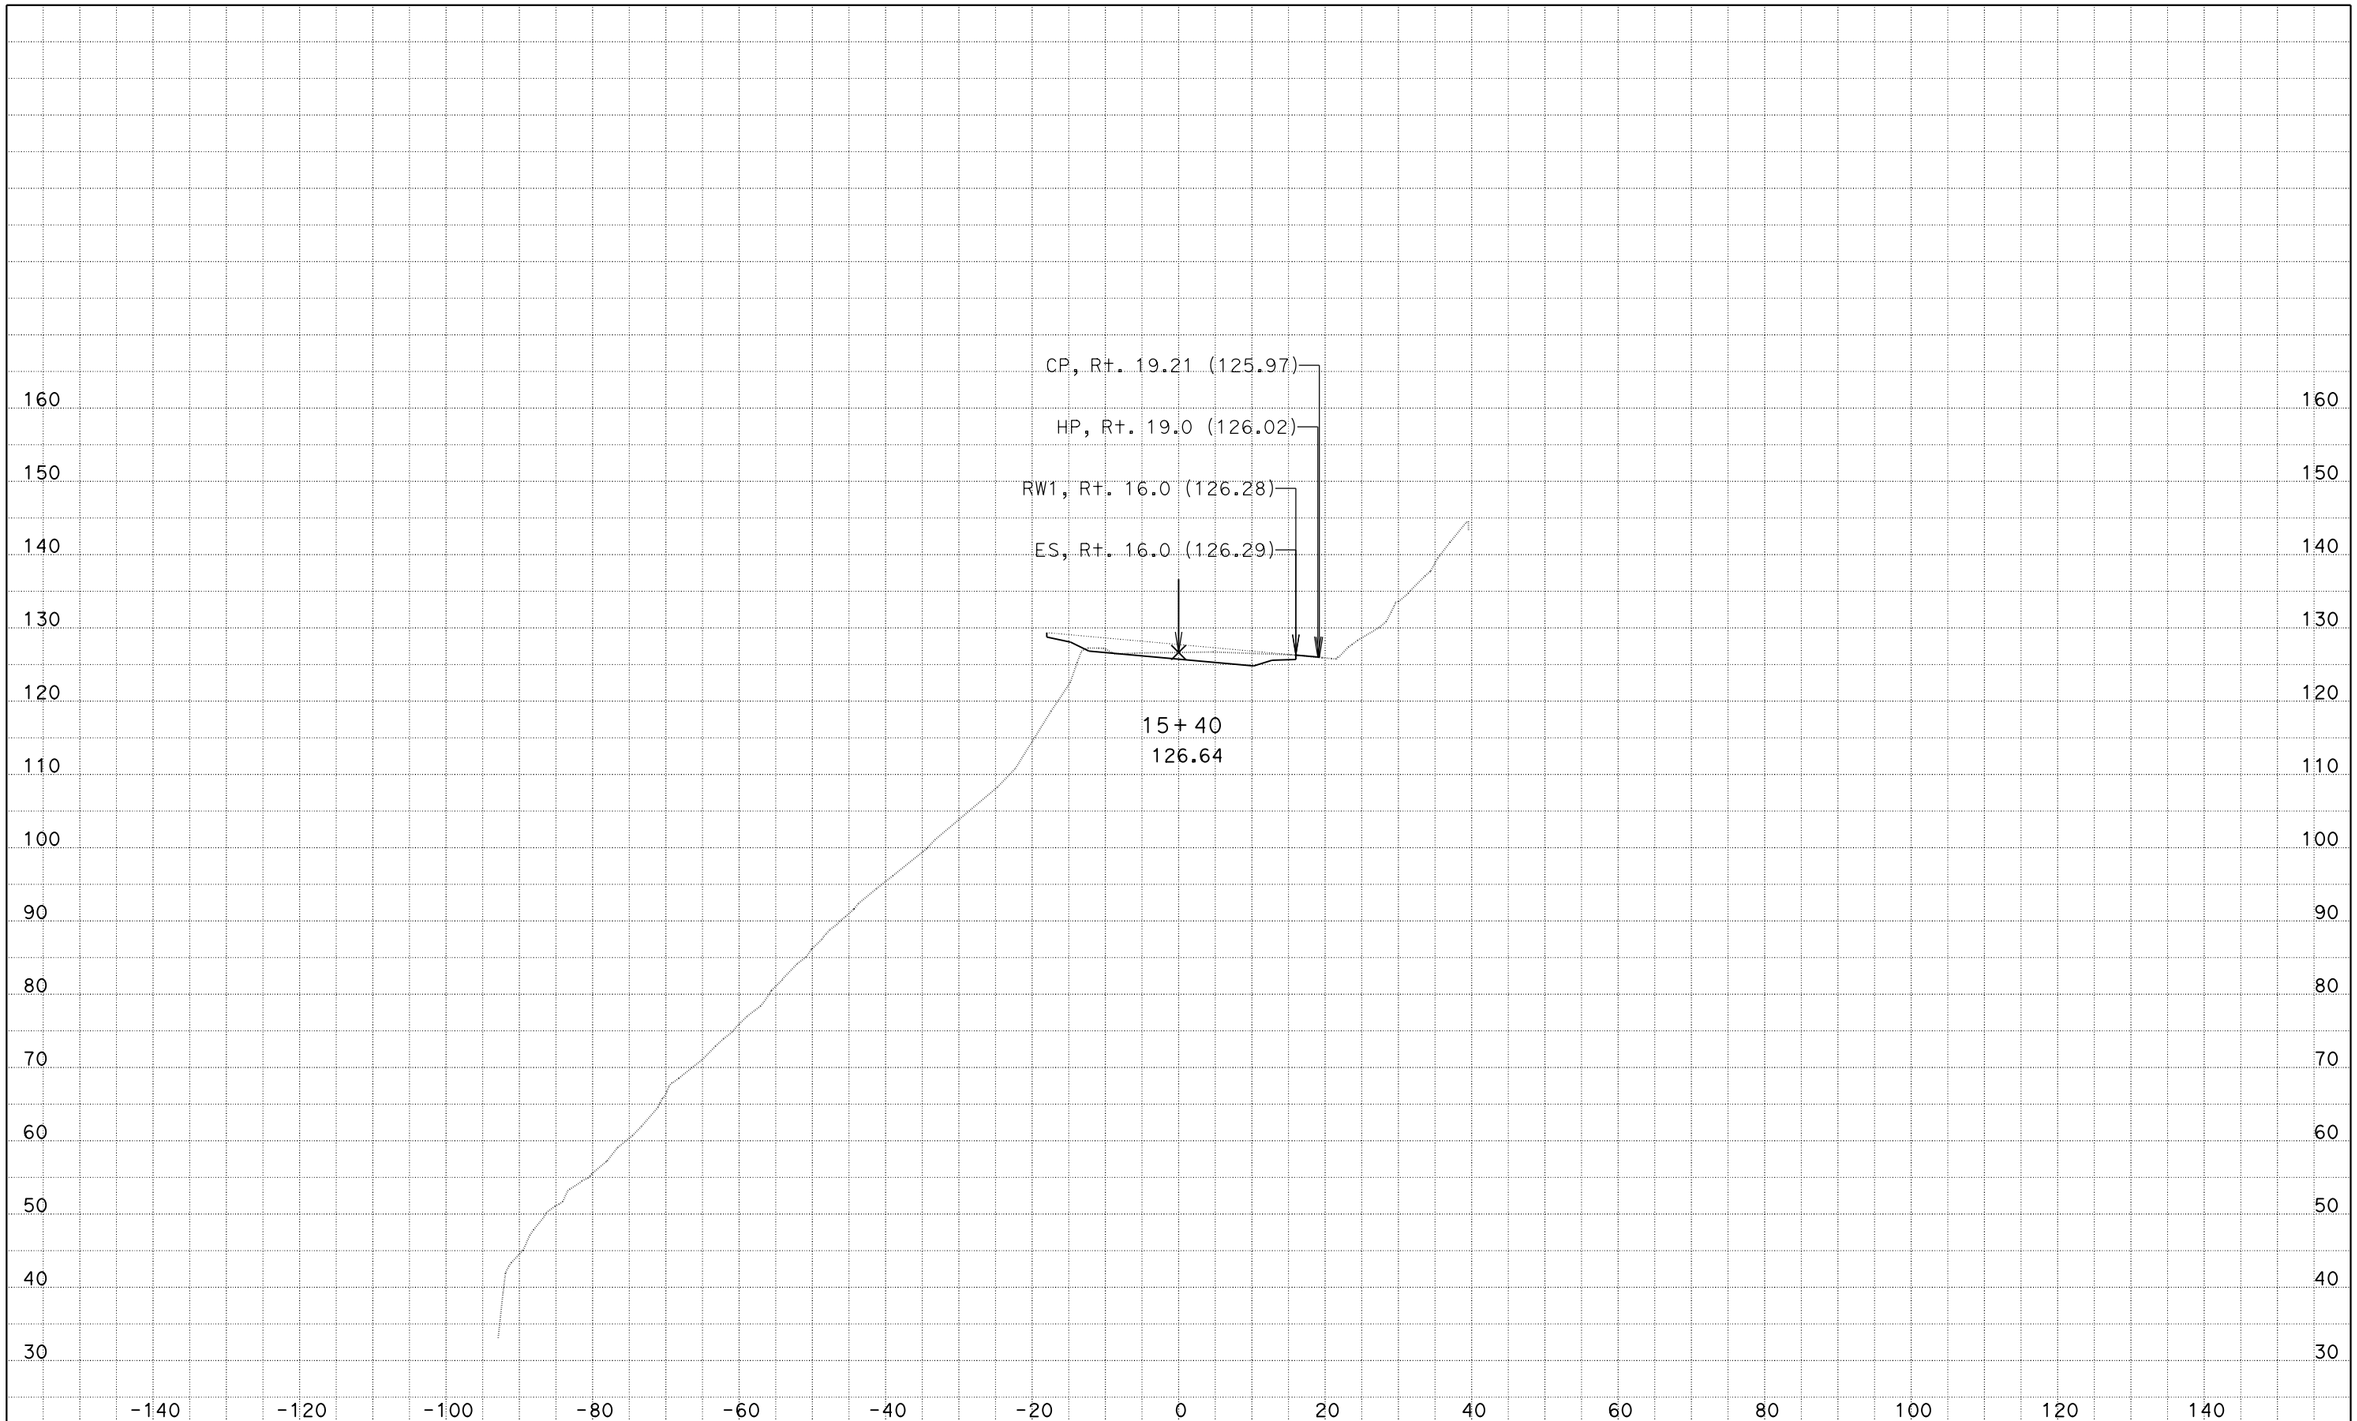

DATE: 9/11/2014
KC Project: 133103A File: D:\Projects⅜103A\design.ear

05-1F8904
MON-1-28.0/28.6

SCALE: 1" = 10' Horiz.
1" = 10' Vert.

All Dimensions are US Survey Feet

CL
CROSS SECTIONS

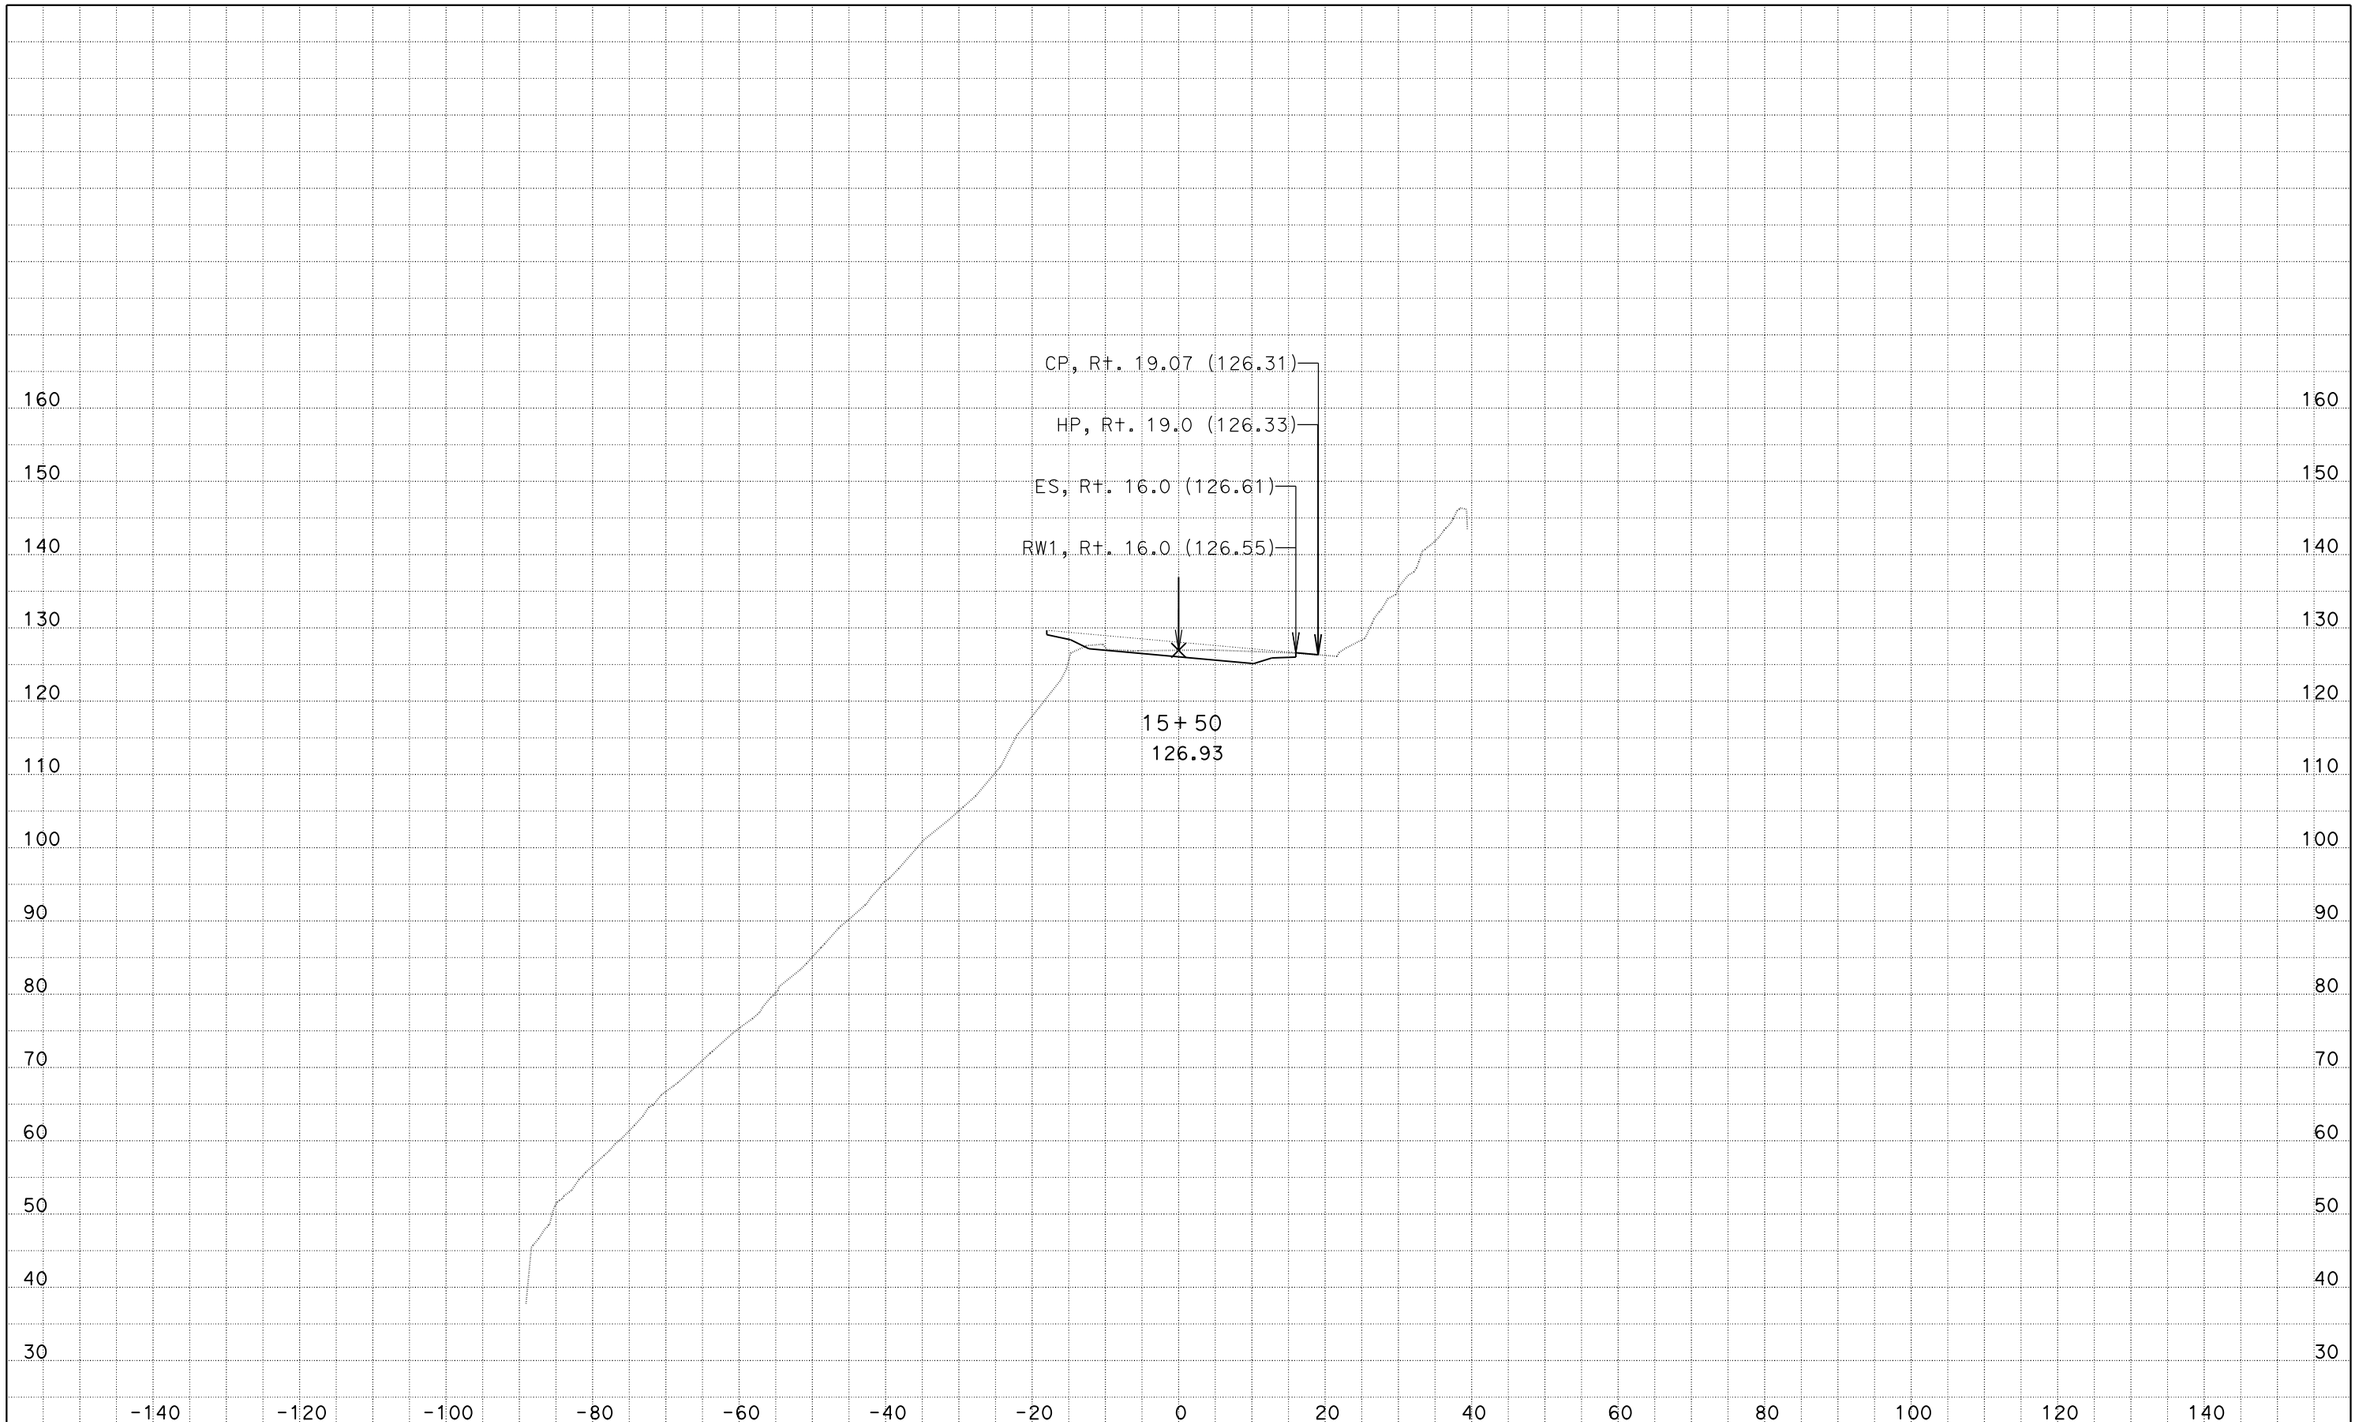

DATE: 9/11/2014
KC Project: 133103A File: D:\Projects⅜103A\design.ear

05-1F8904
MON-1-28.0/28.6

SCALE: 1" = 10' Horiz.
1" = 10' Vert.

All Dimensions are US Survey Feet

CL
CROSS SECTIONS

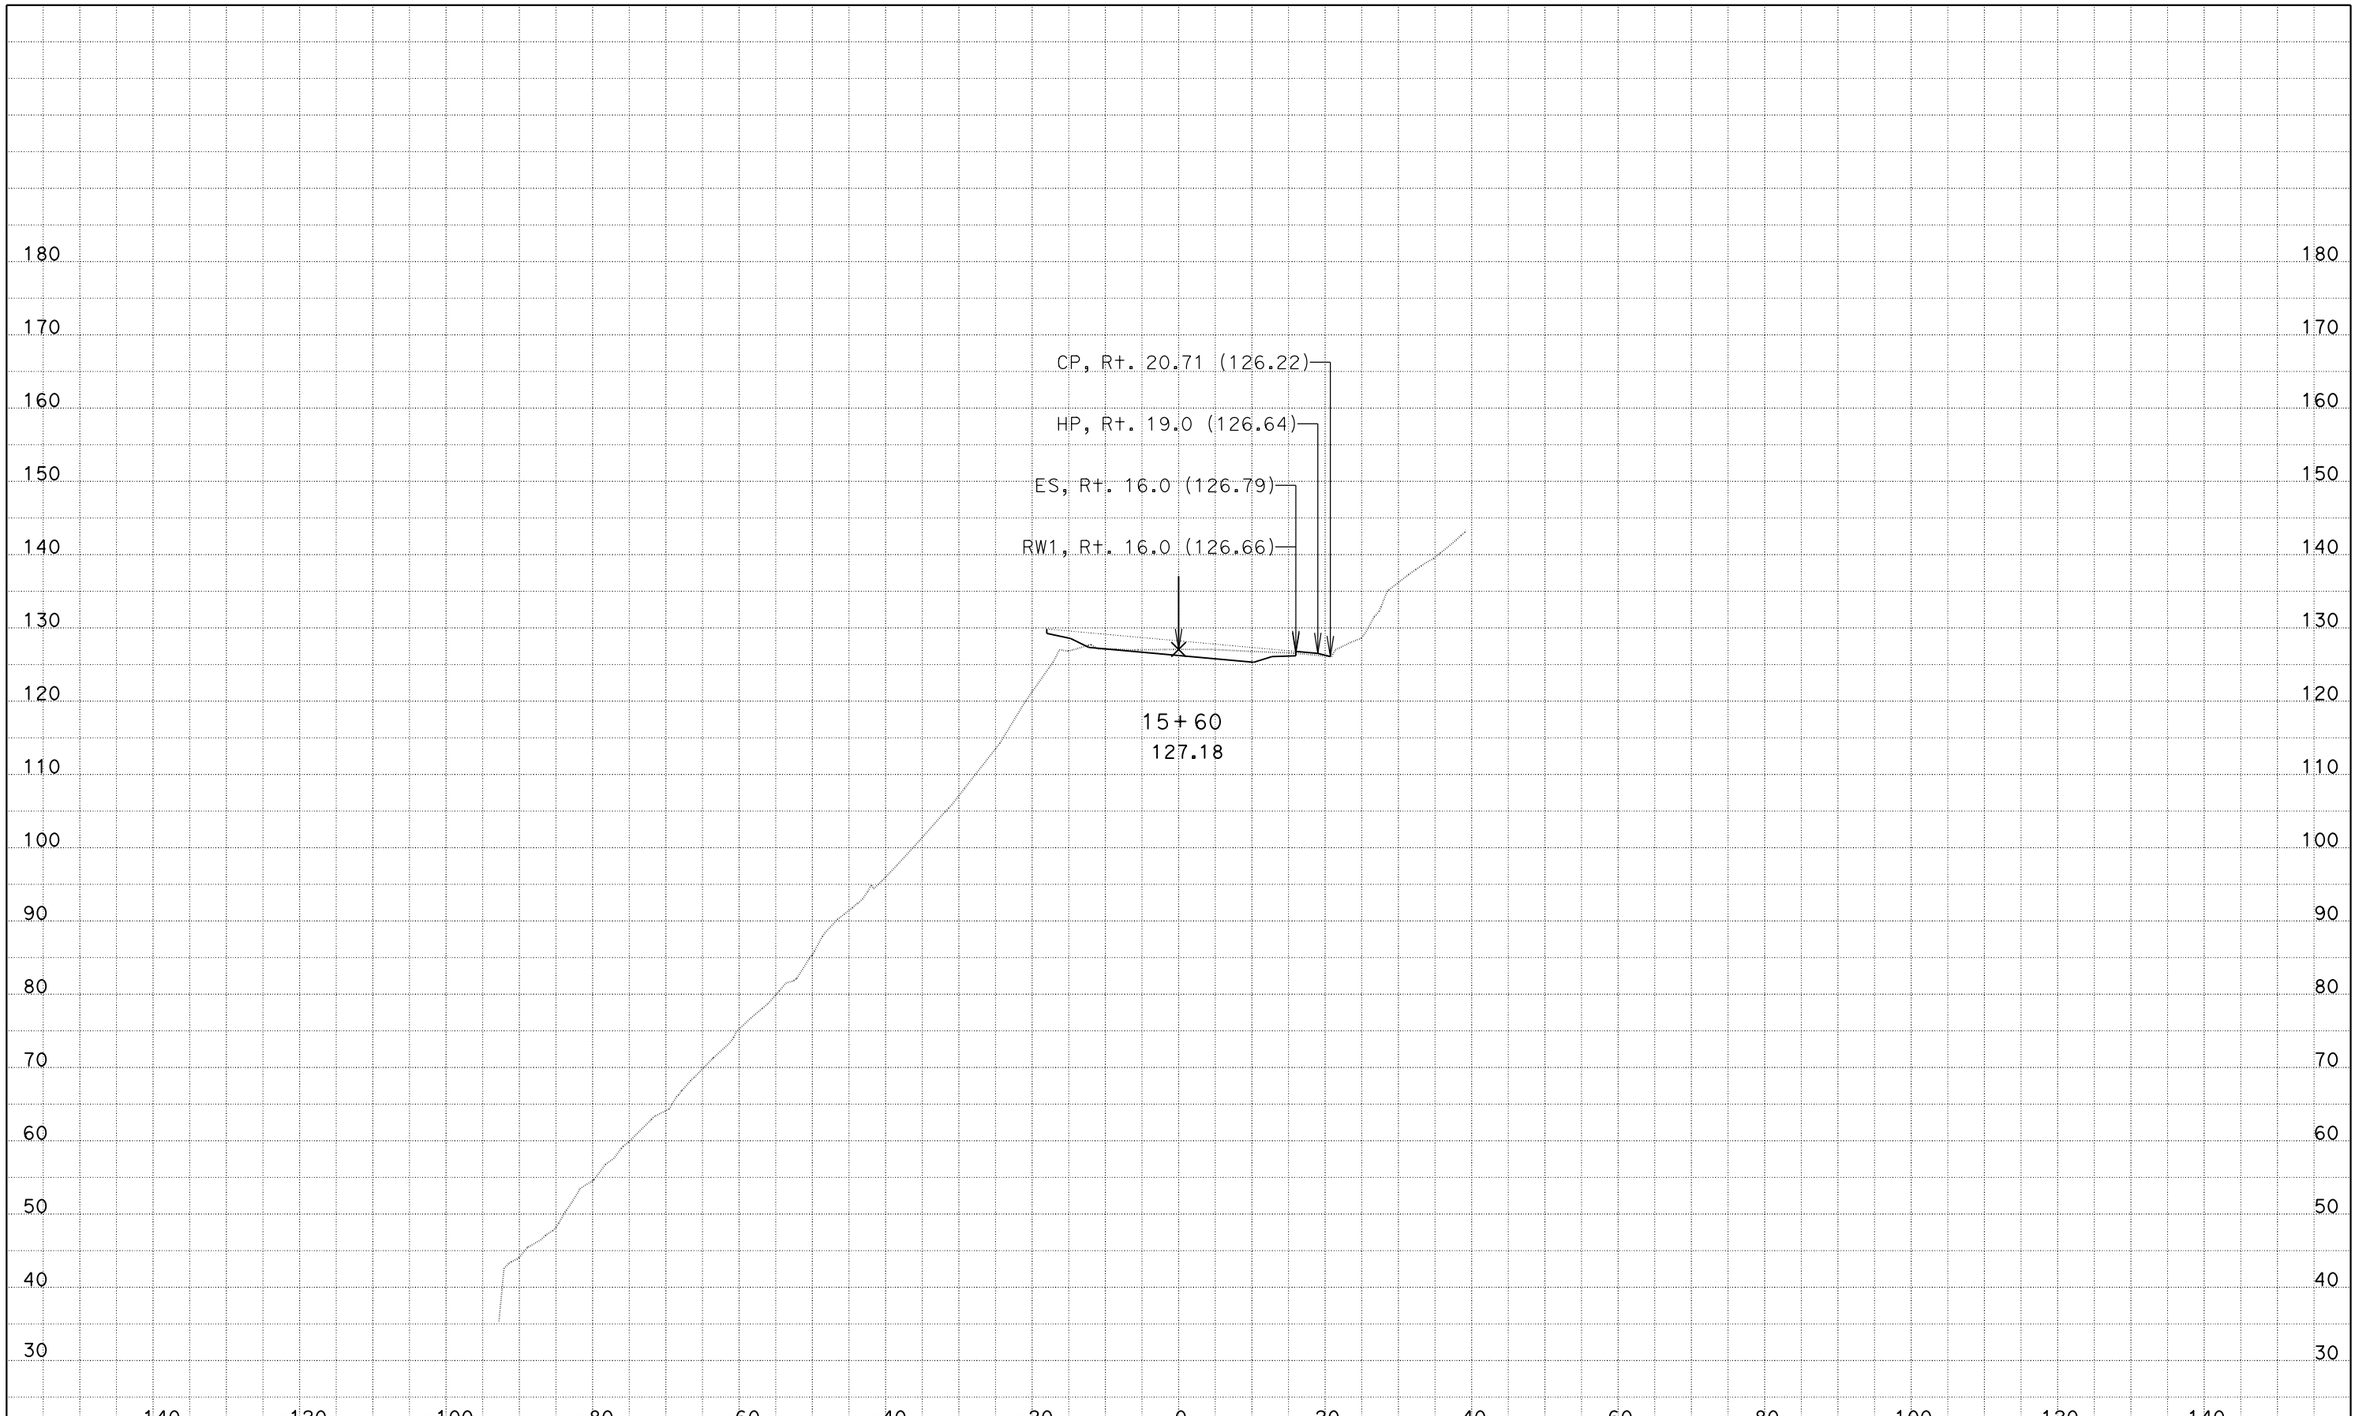

DATE: 9/11/2014
KC Project: 133103A File: D:\Projects⅜103A\design.ear

05-1F8904
MON-1-28.0/28.6

SCALE: 1" = 10' Horiz.
1" = 10' Vert.

All Dimensions are US Survey Feet

CL
CROSS SECTIONS
SHEET 33 OF 54

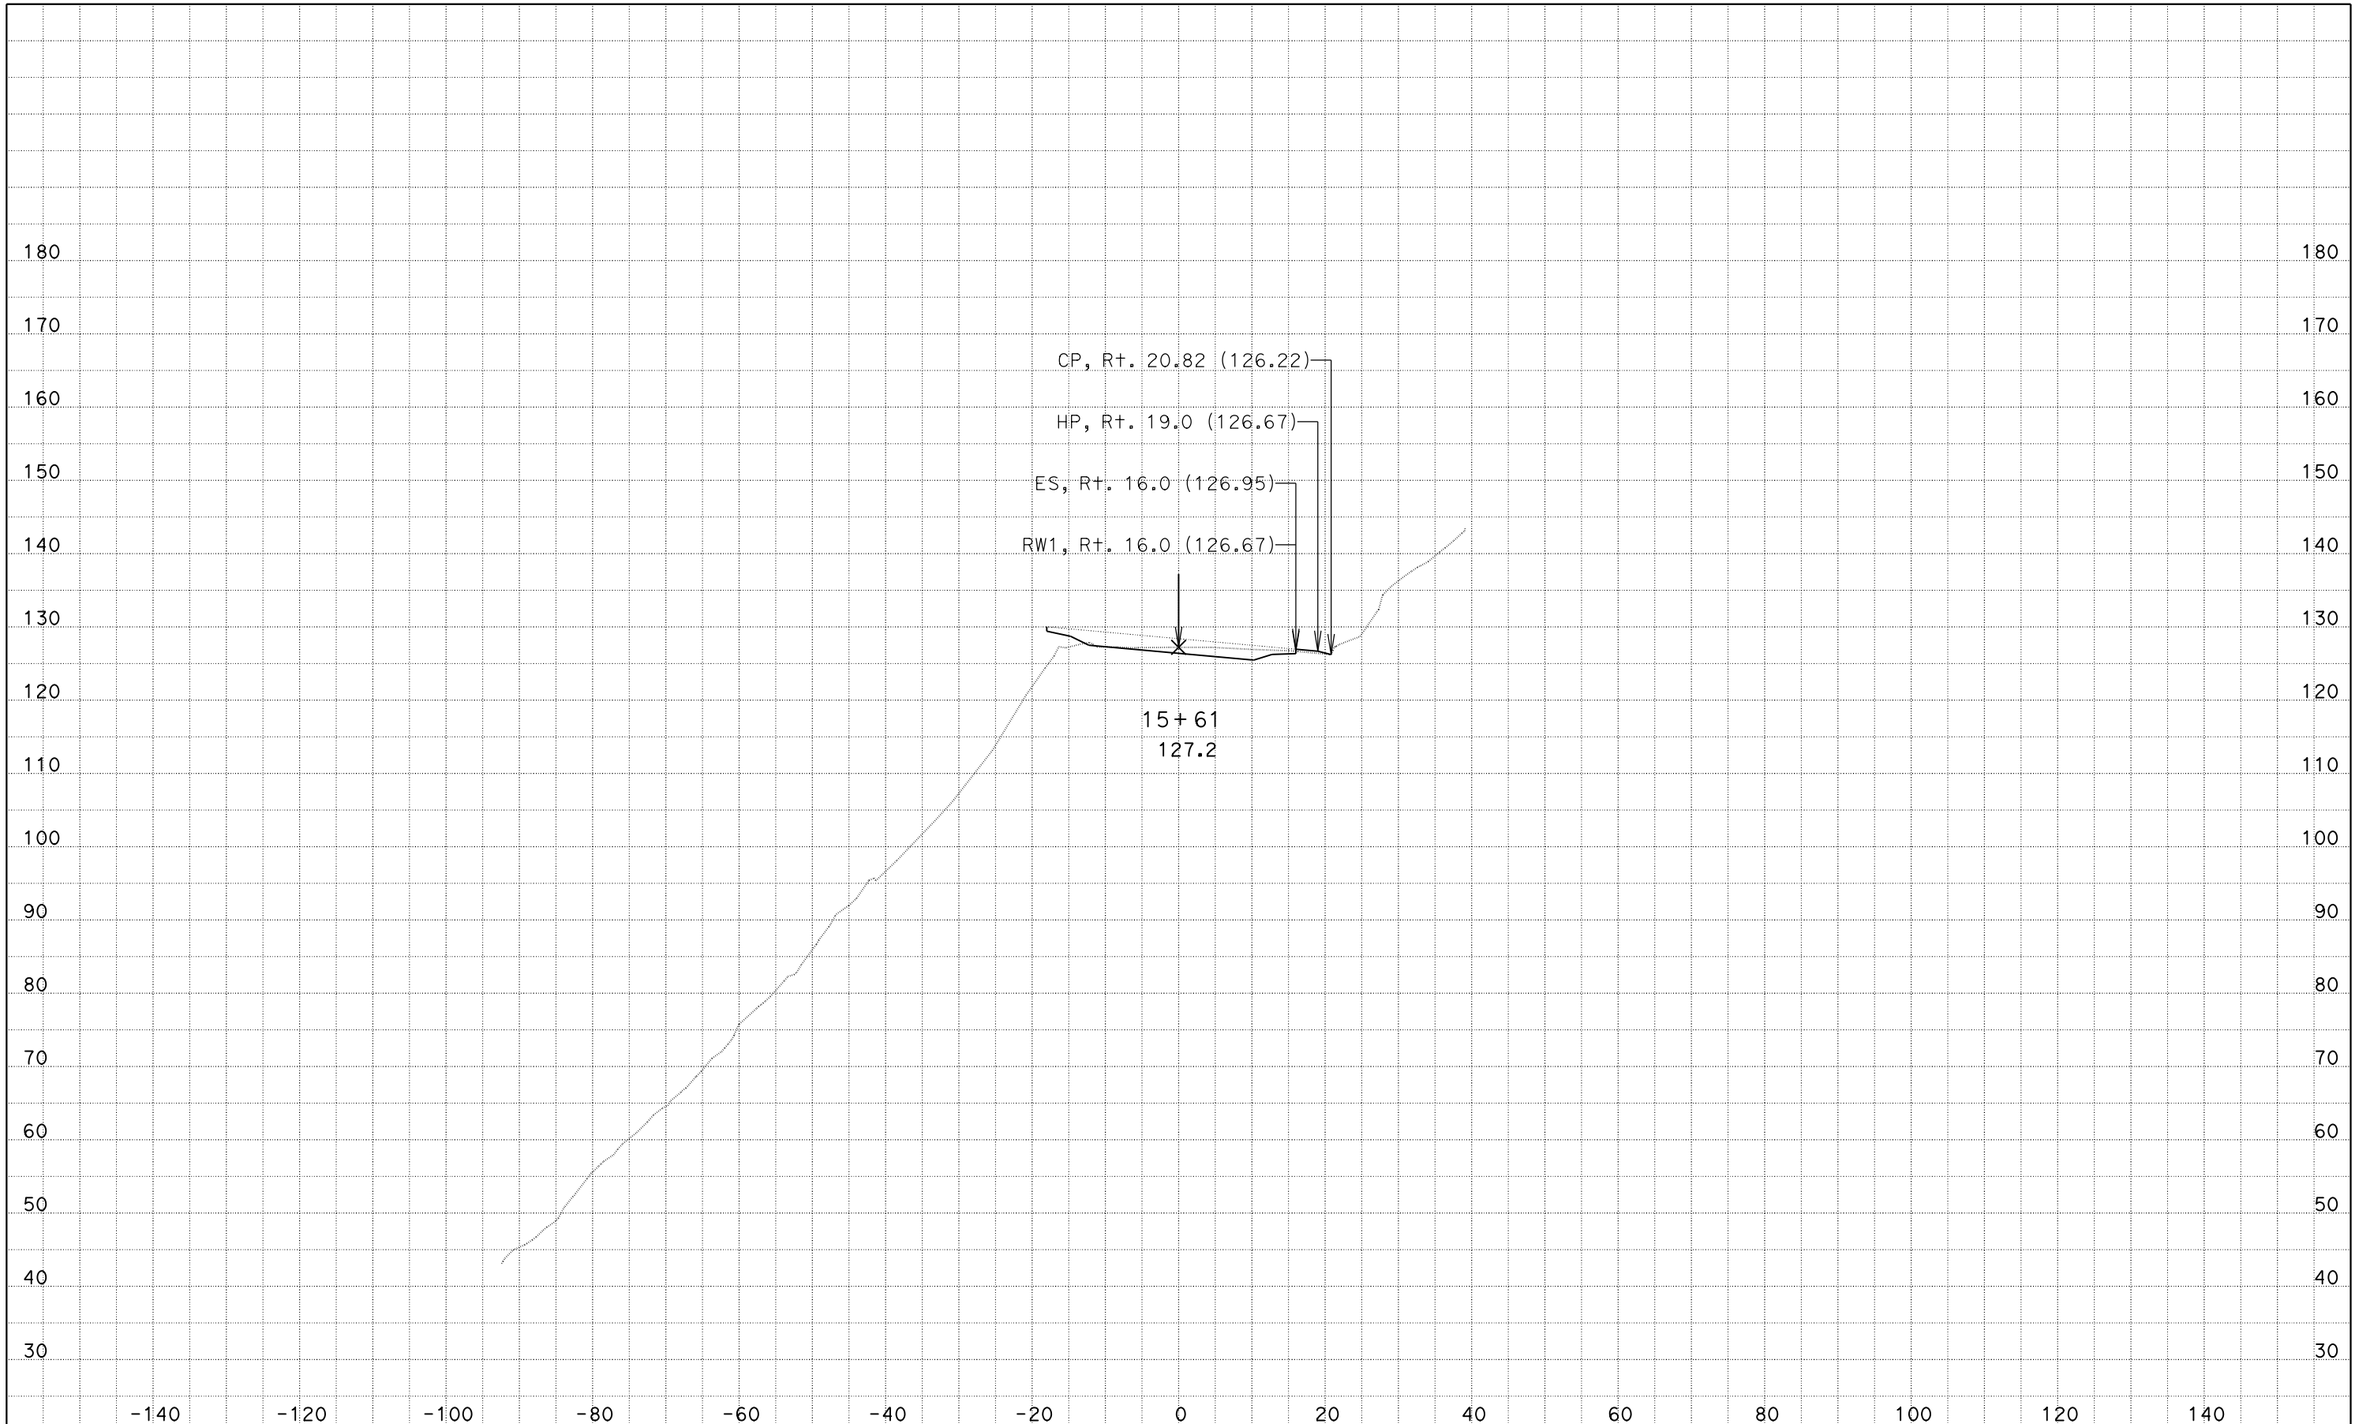

DATE: 9/11/2014

KC Project: 133103A File: D:\Projects⅜103A\design.ear

05-1F8904
MON-1-28.0/28.6

SCALE: 1" = 10' Horiz.
1" = 10' Vert.

All Dimensions are US Survey Feet

CL
CROSS SECTIONS

SHEET 34 OF 54

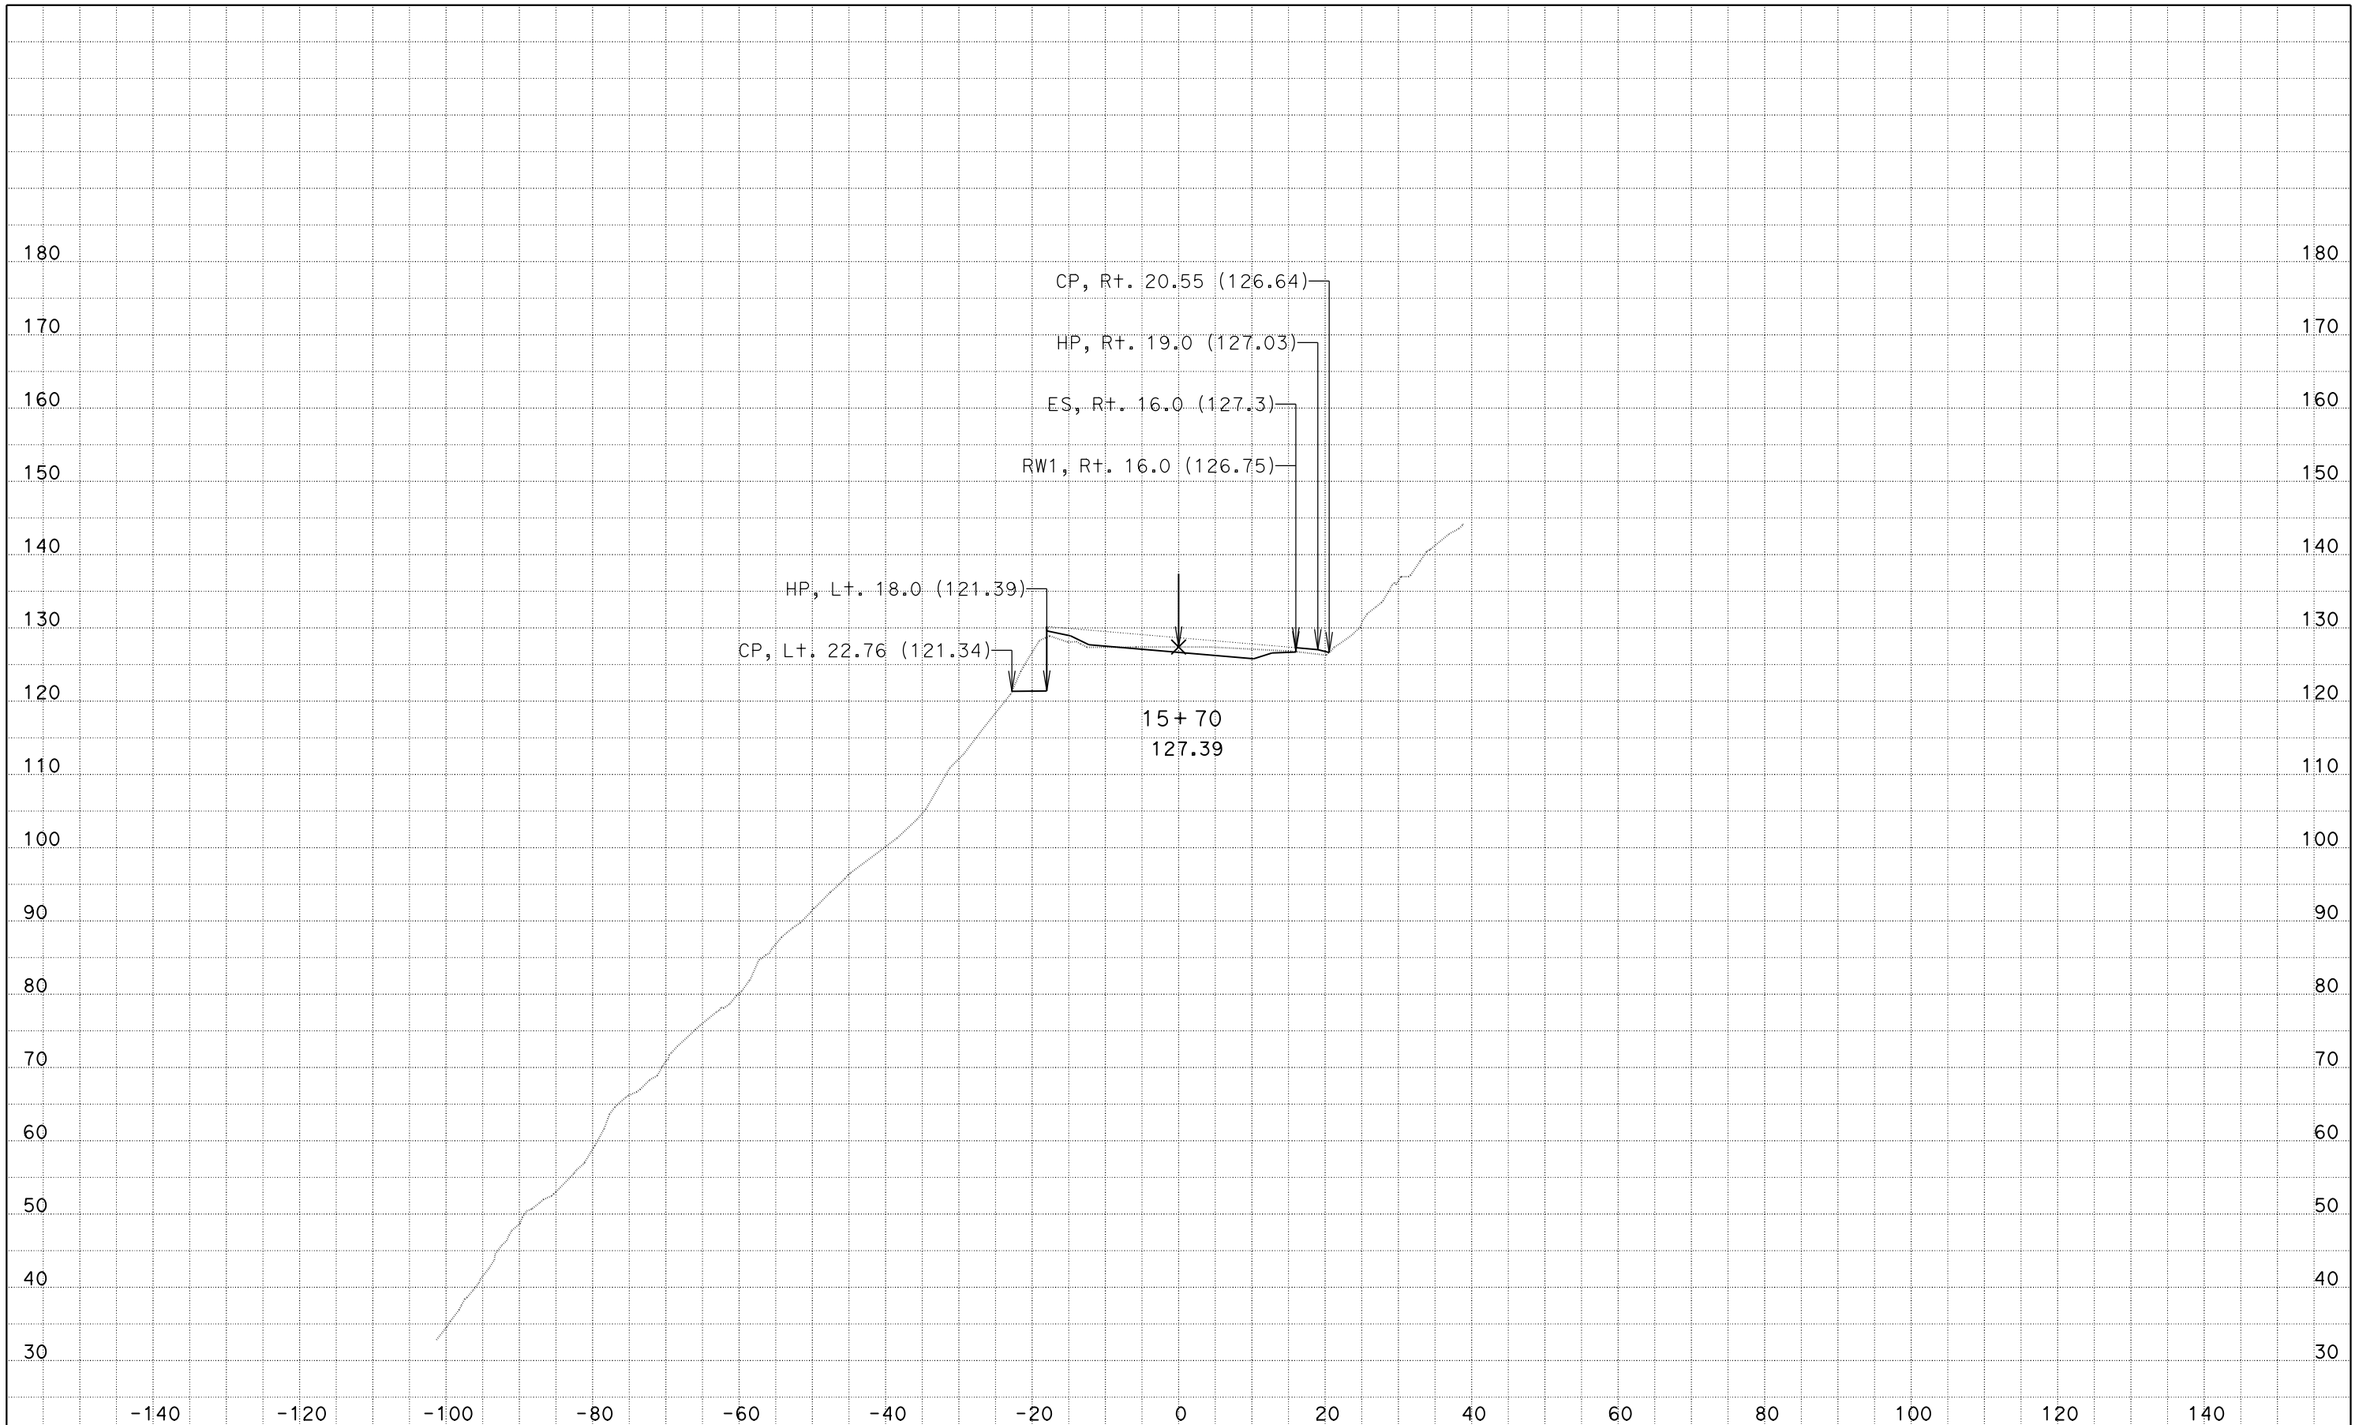

DATE: 9/11/2014

KC Project: 133103A File: D:\Projects⅜103A\design.ear

05-1F8904
MON-1-28.0/28.6

SCALE: 1" = 10' Horiz.
1" = 10' Vert.

All Dimensions are US Survey Feet

CL
CROSS SECTIONS

SHEET 35 OF 54

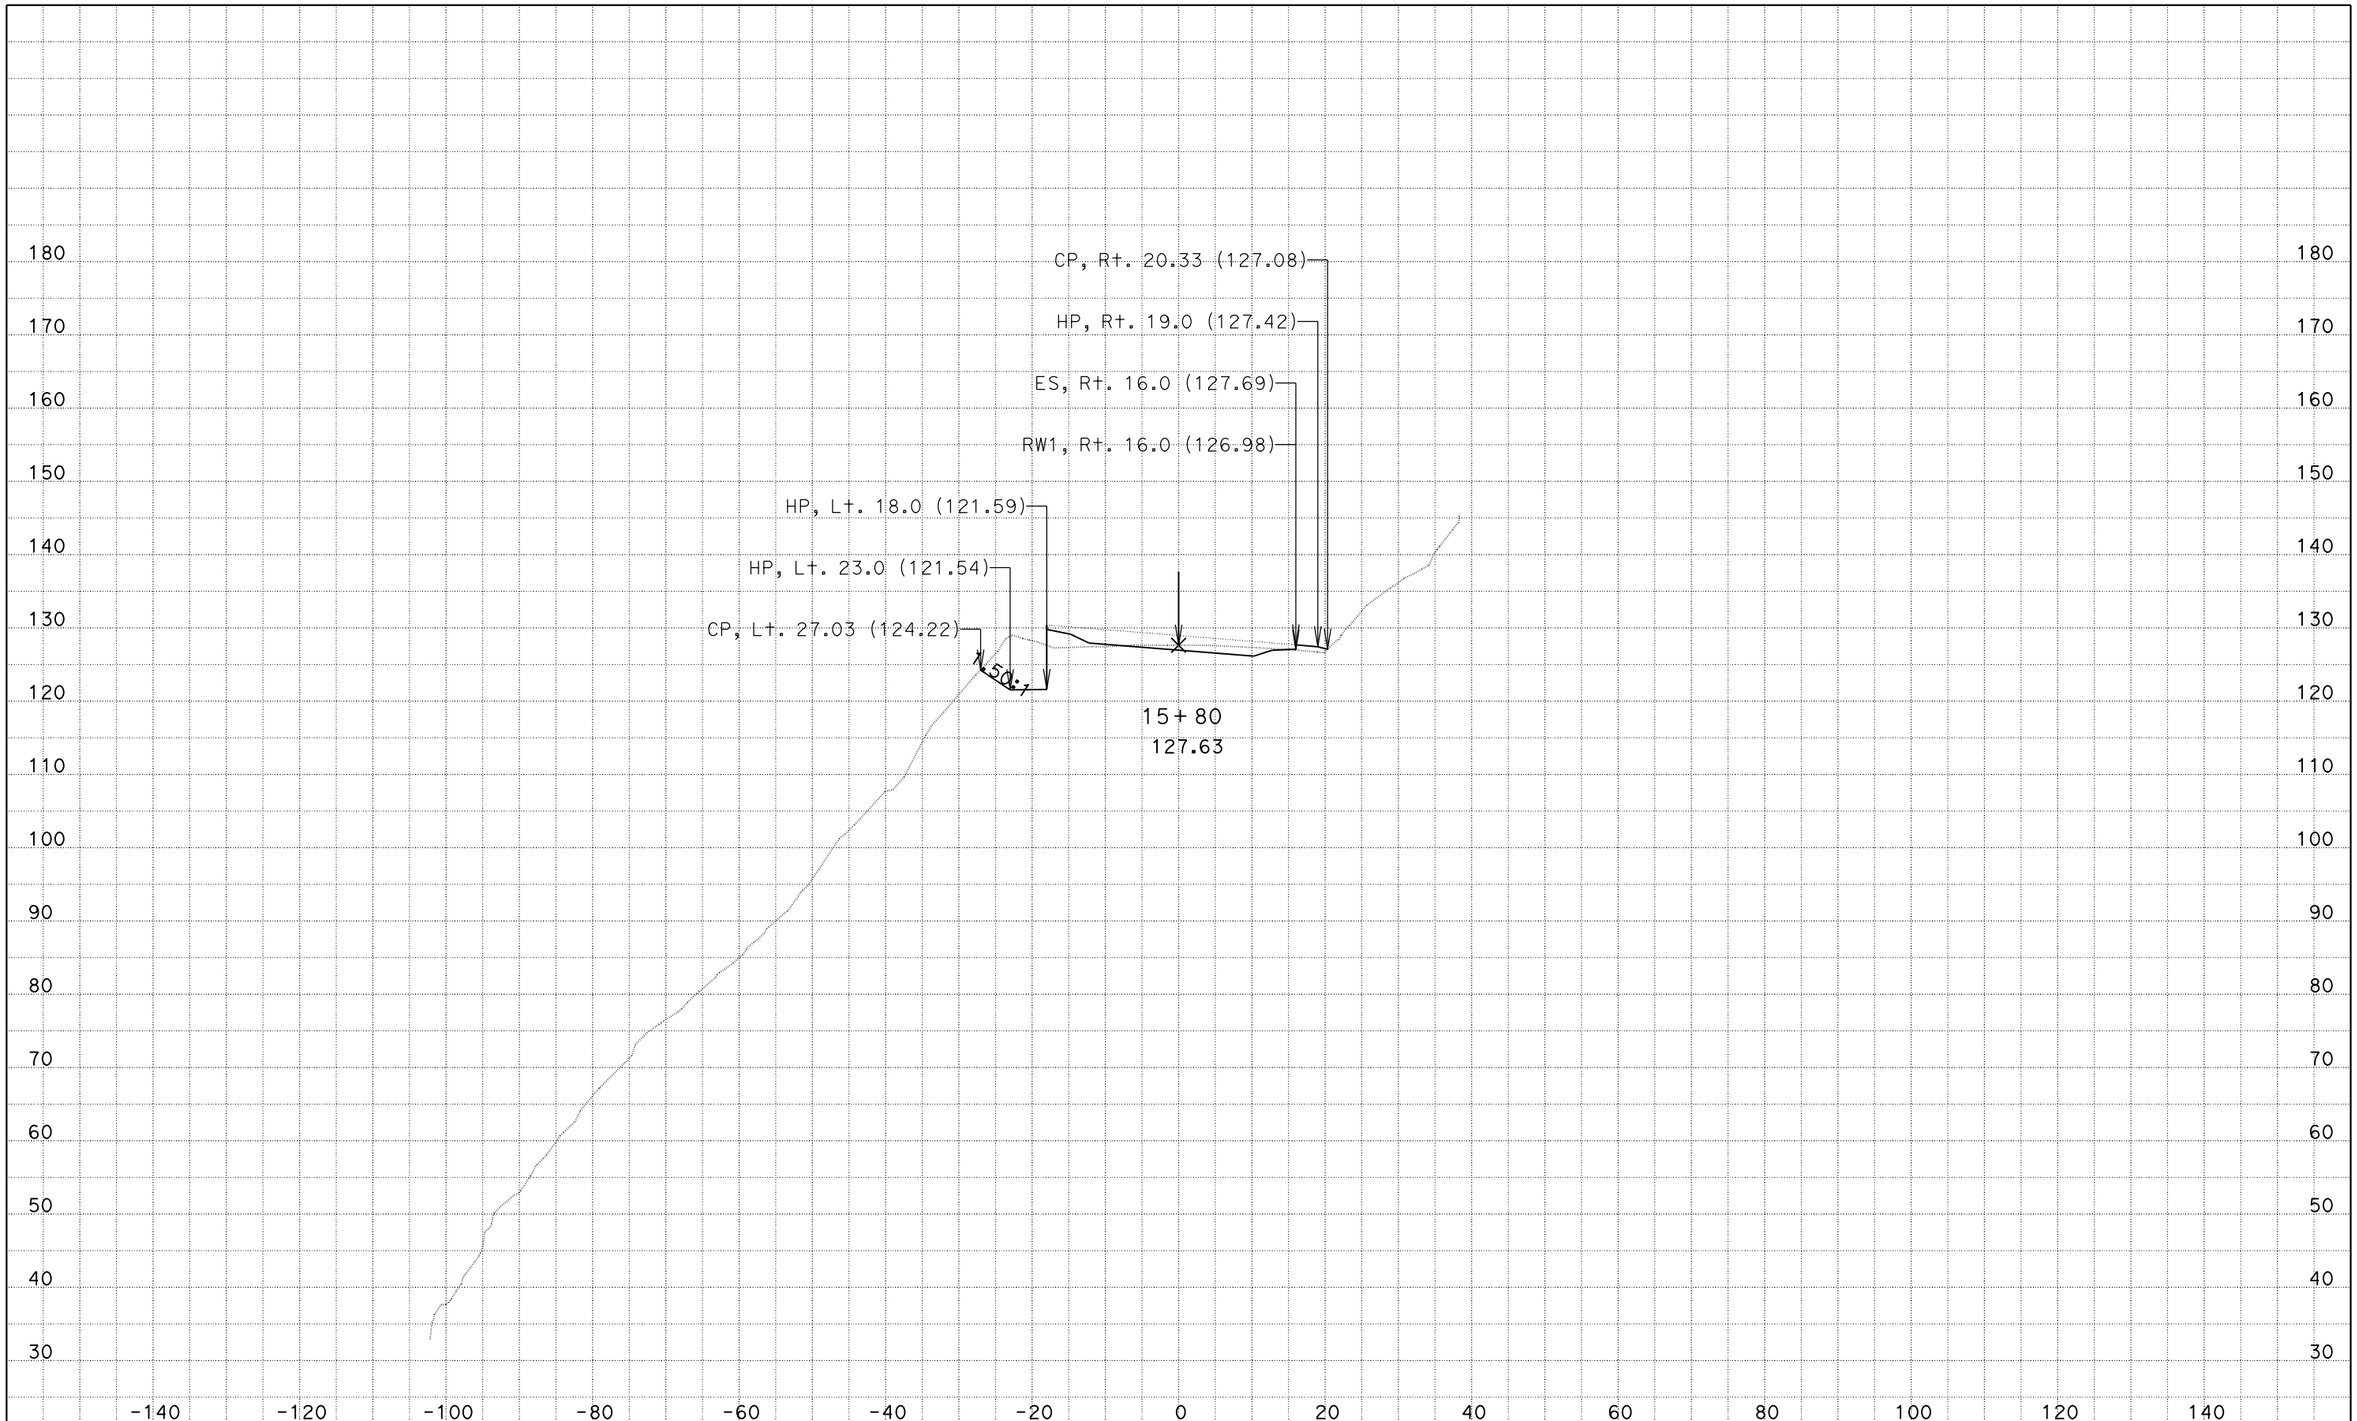

DATE: 9/11/2014

KC Project: 133103A File: D:\Projects⅜103A\design.ear

05-1F8904
MON-1-28.0/28.6

SCALE: 1" = 10' Horiz.
1" = 10' Vert.

All Dimensions are US Survey Feet

CL
CROSS SECTIONS

SHEET 36 OF 54

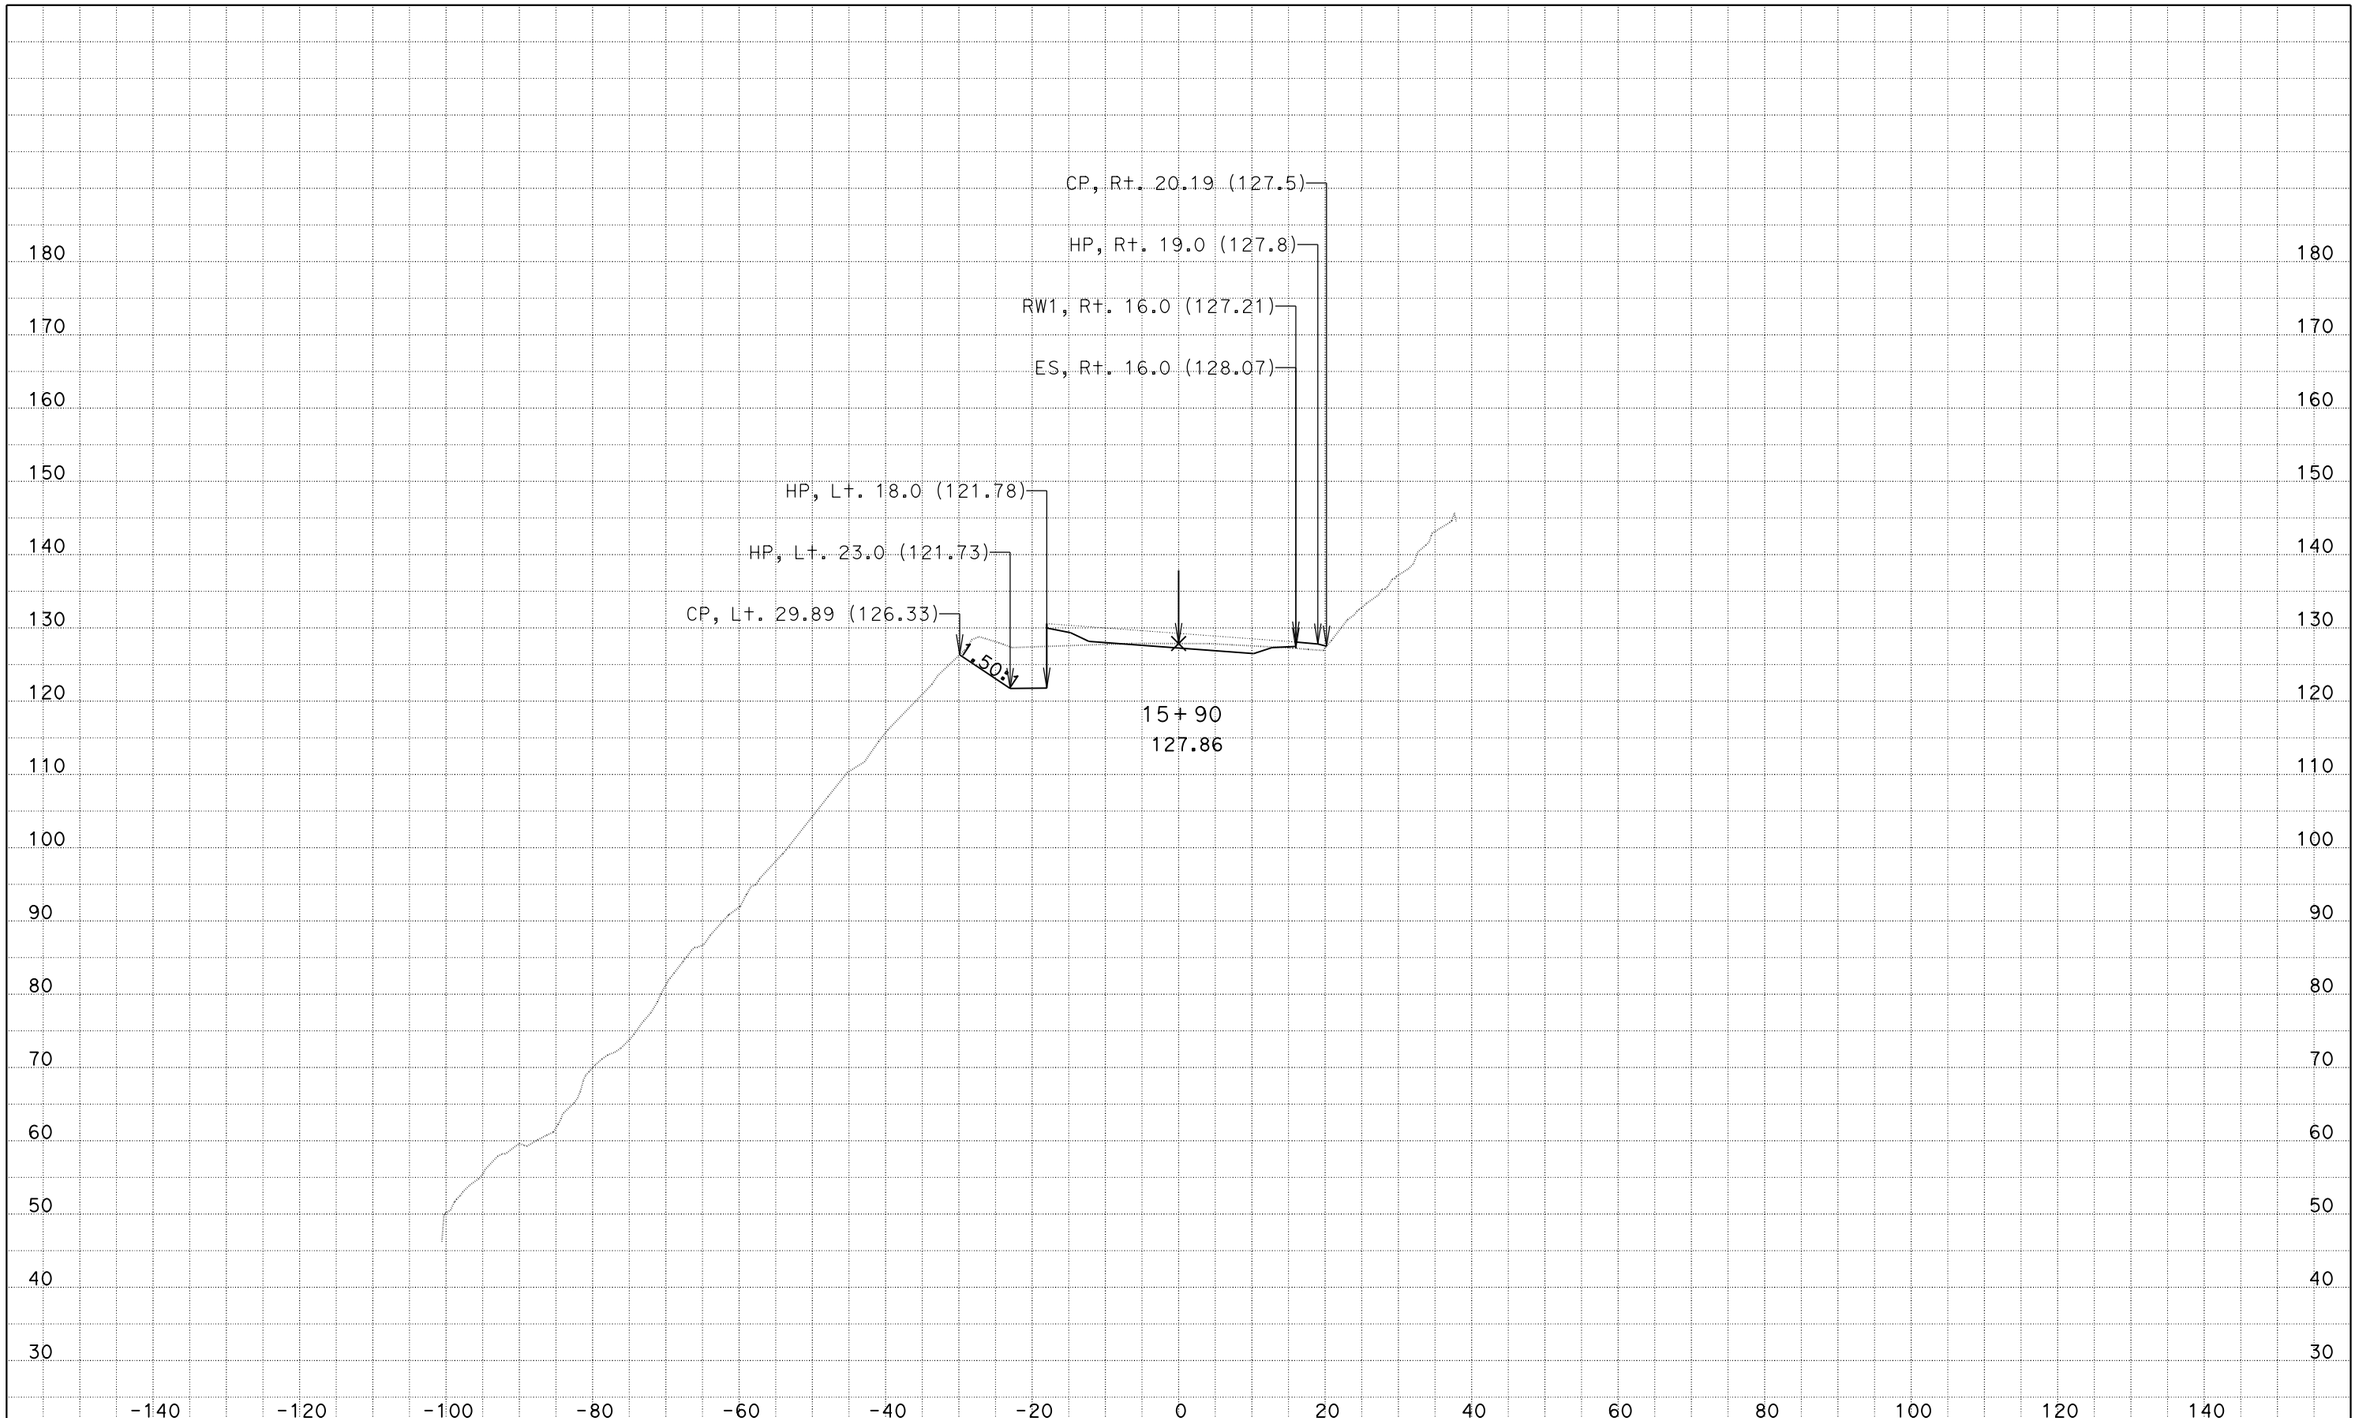

DATE: 9/11/2014
KC Project: 133103A File: D:\Projects⅜103A\design.ear

05-1F8904
MON-1-28.0/28.6

SCALE: 1" = 10' Horiz.
1" = 10' Vert.

All Dimensions are US Survey Feet

CL
CROSS SECTIONS

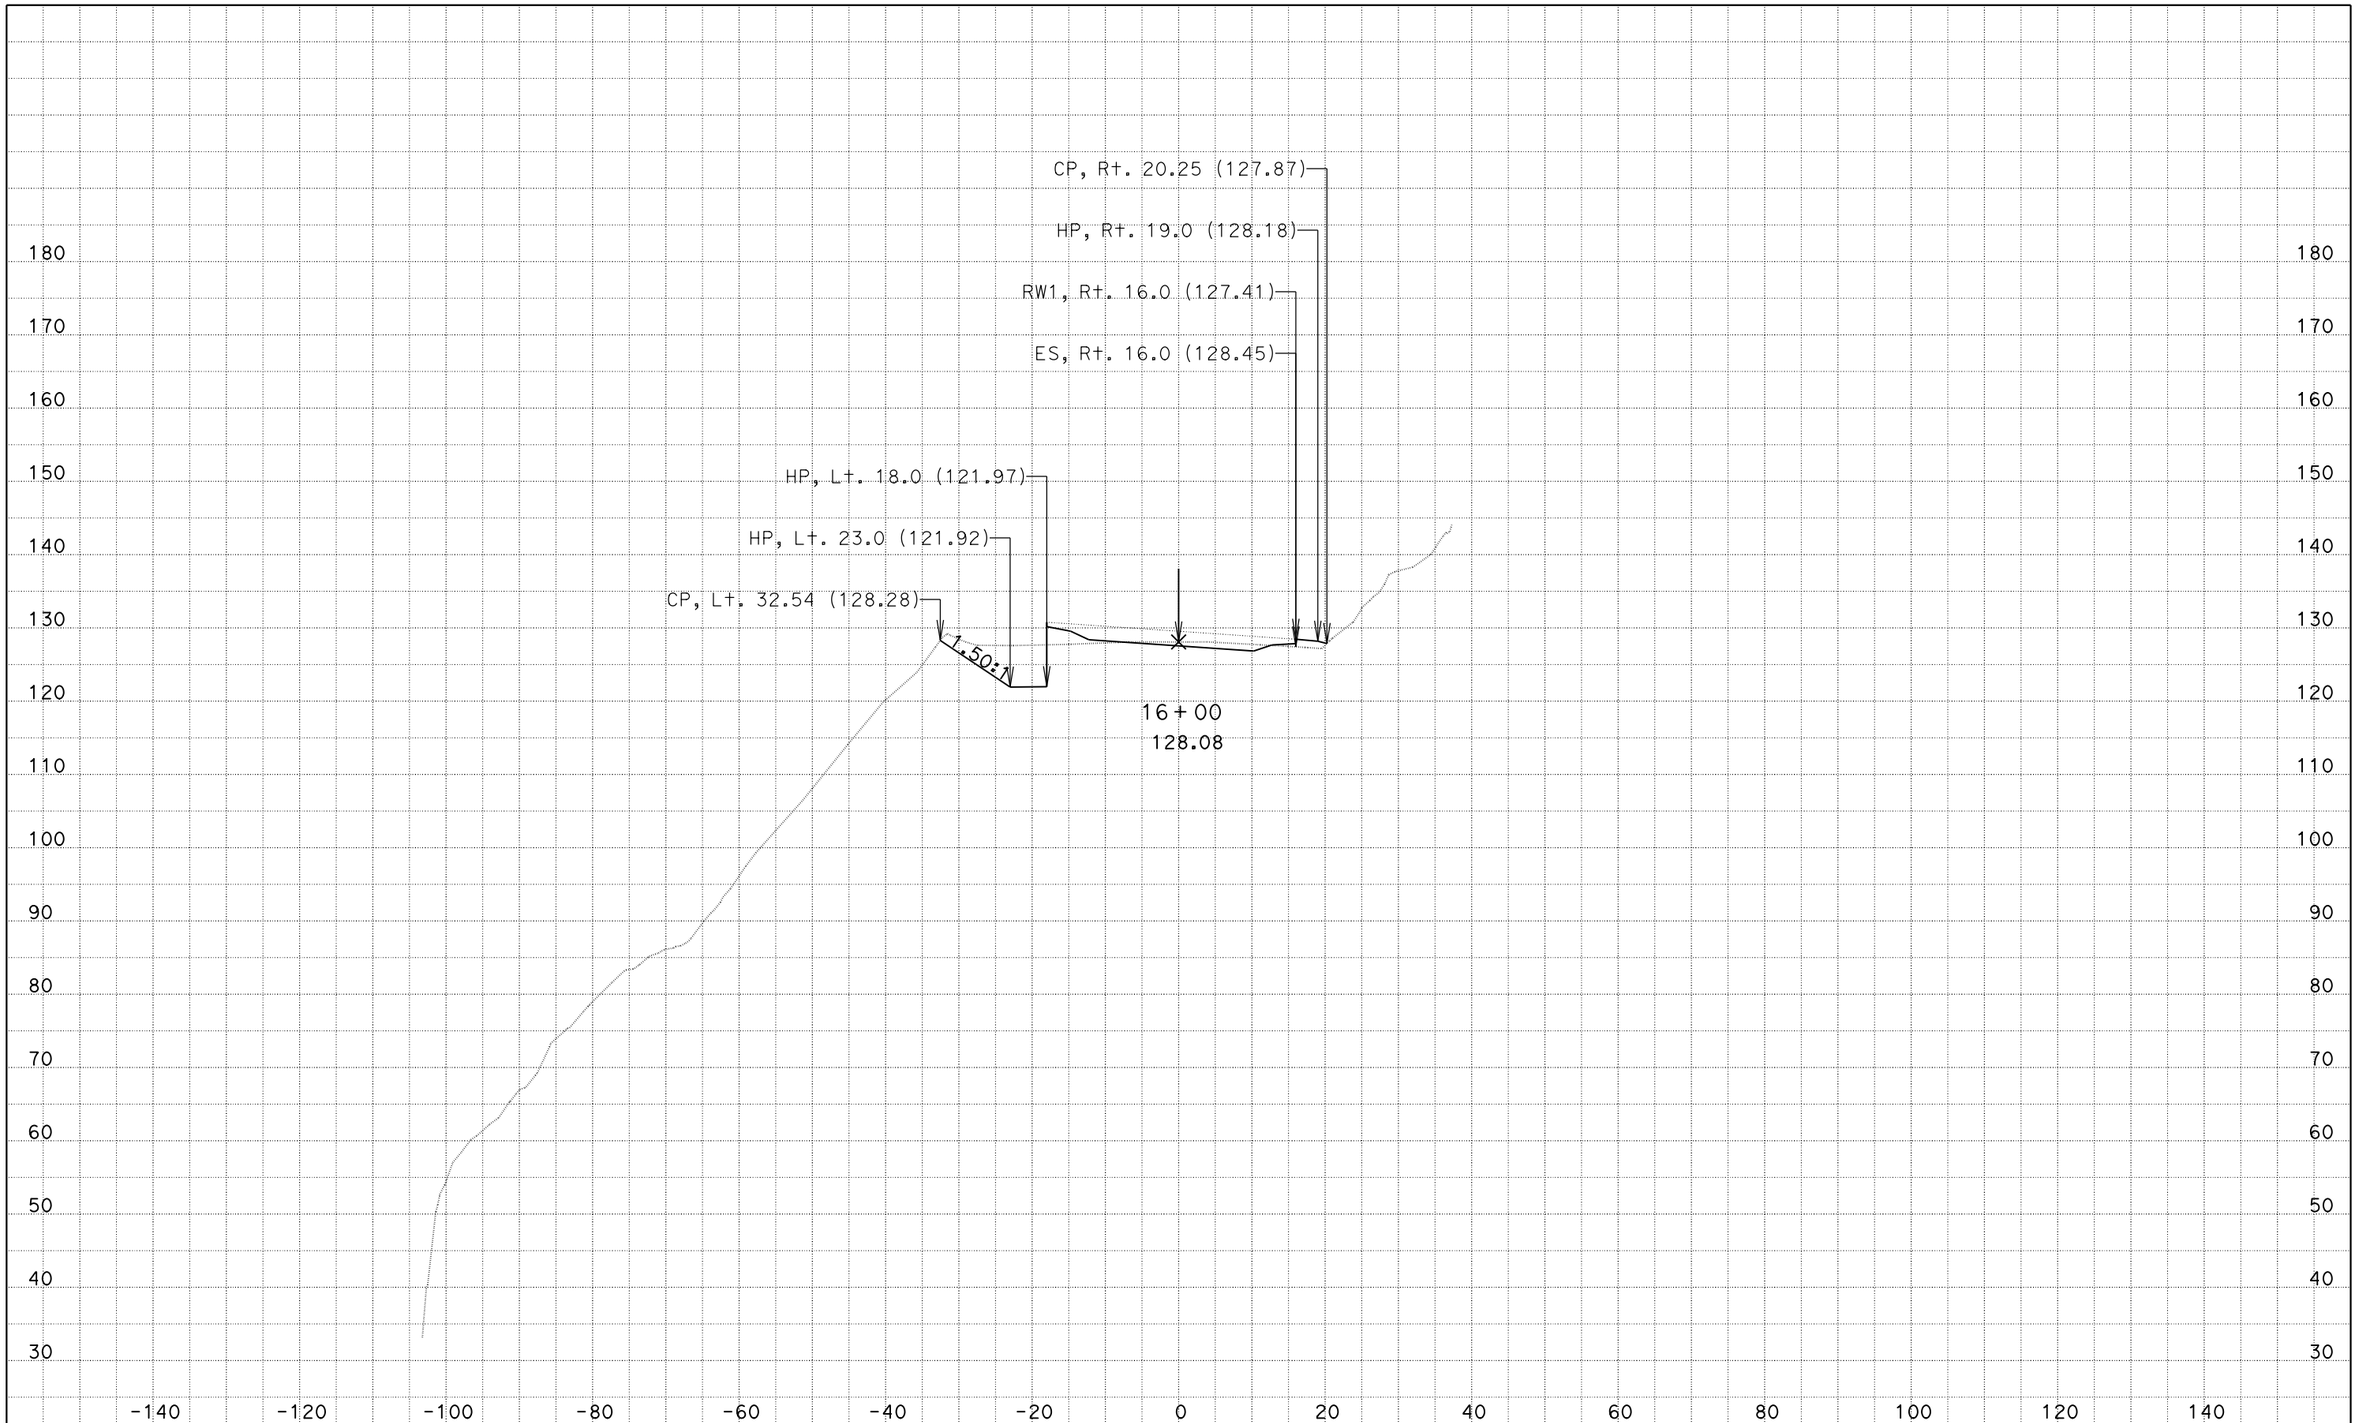

DATE: 9/11/2014

KC Project: 133103A File: D:\Projects⅜103A\design.ear

05-1F8904
MON-1-28.0/28.6

SCALE: 1" = 10' Horiz.
1" = 10' Vert.

All Dimensions are US Survey Feet

CL
CROSS SECTIONS

SHEET 38 OF 54

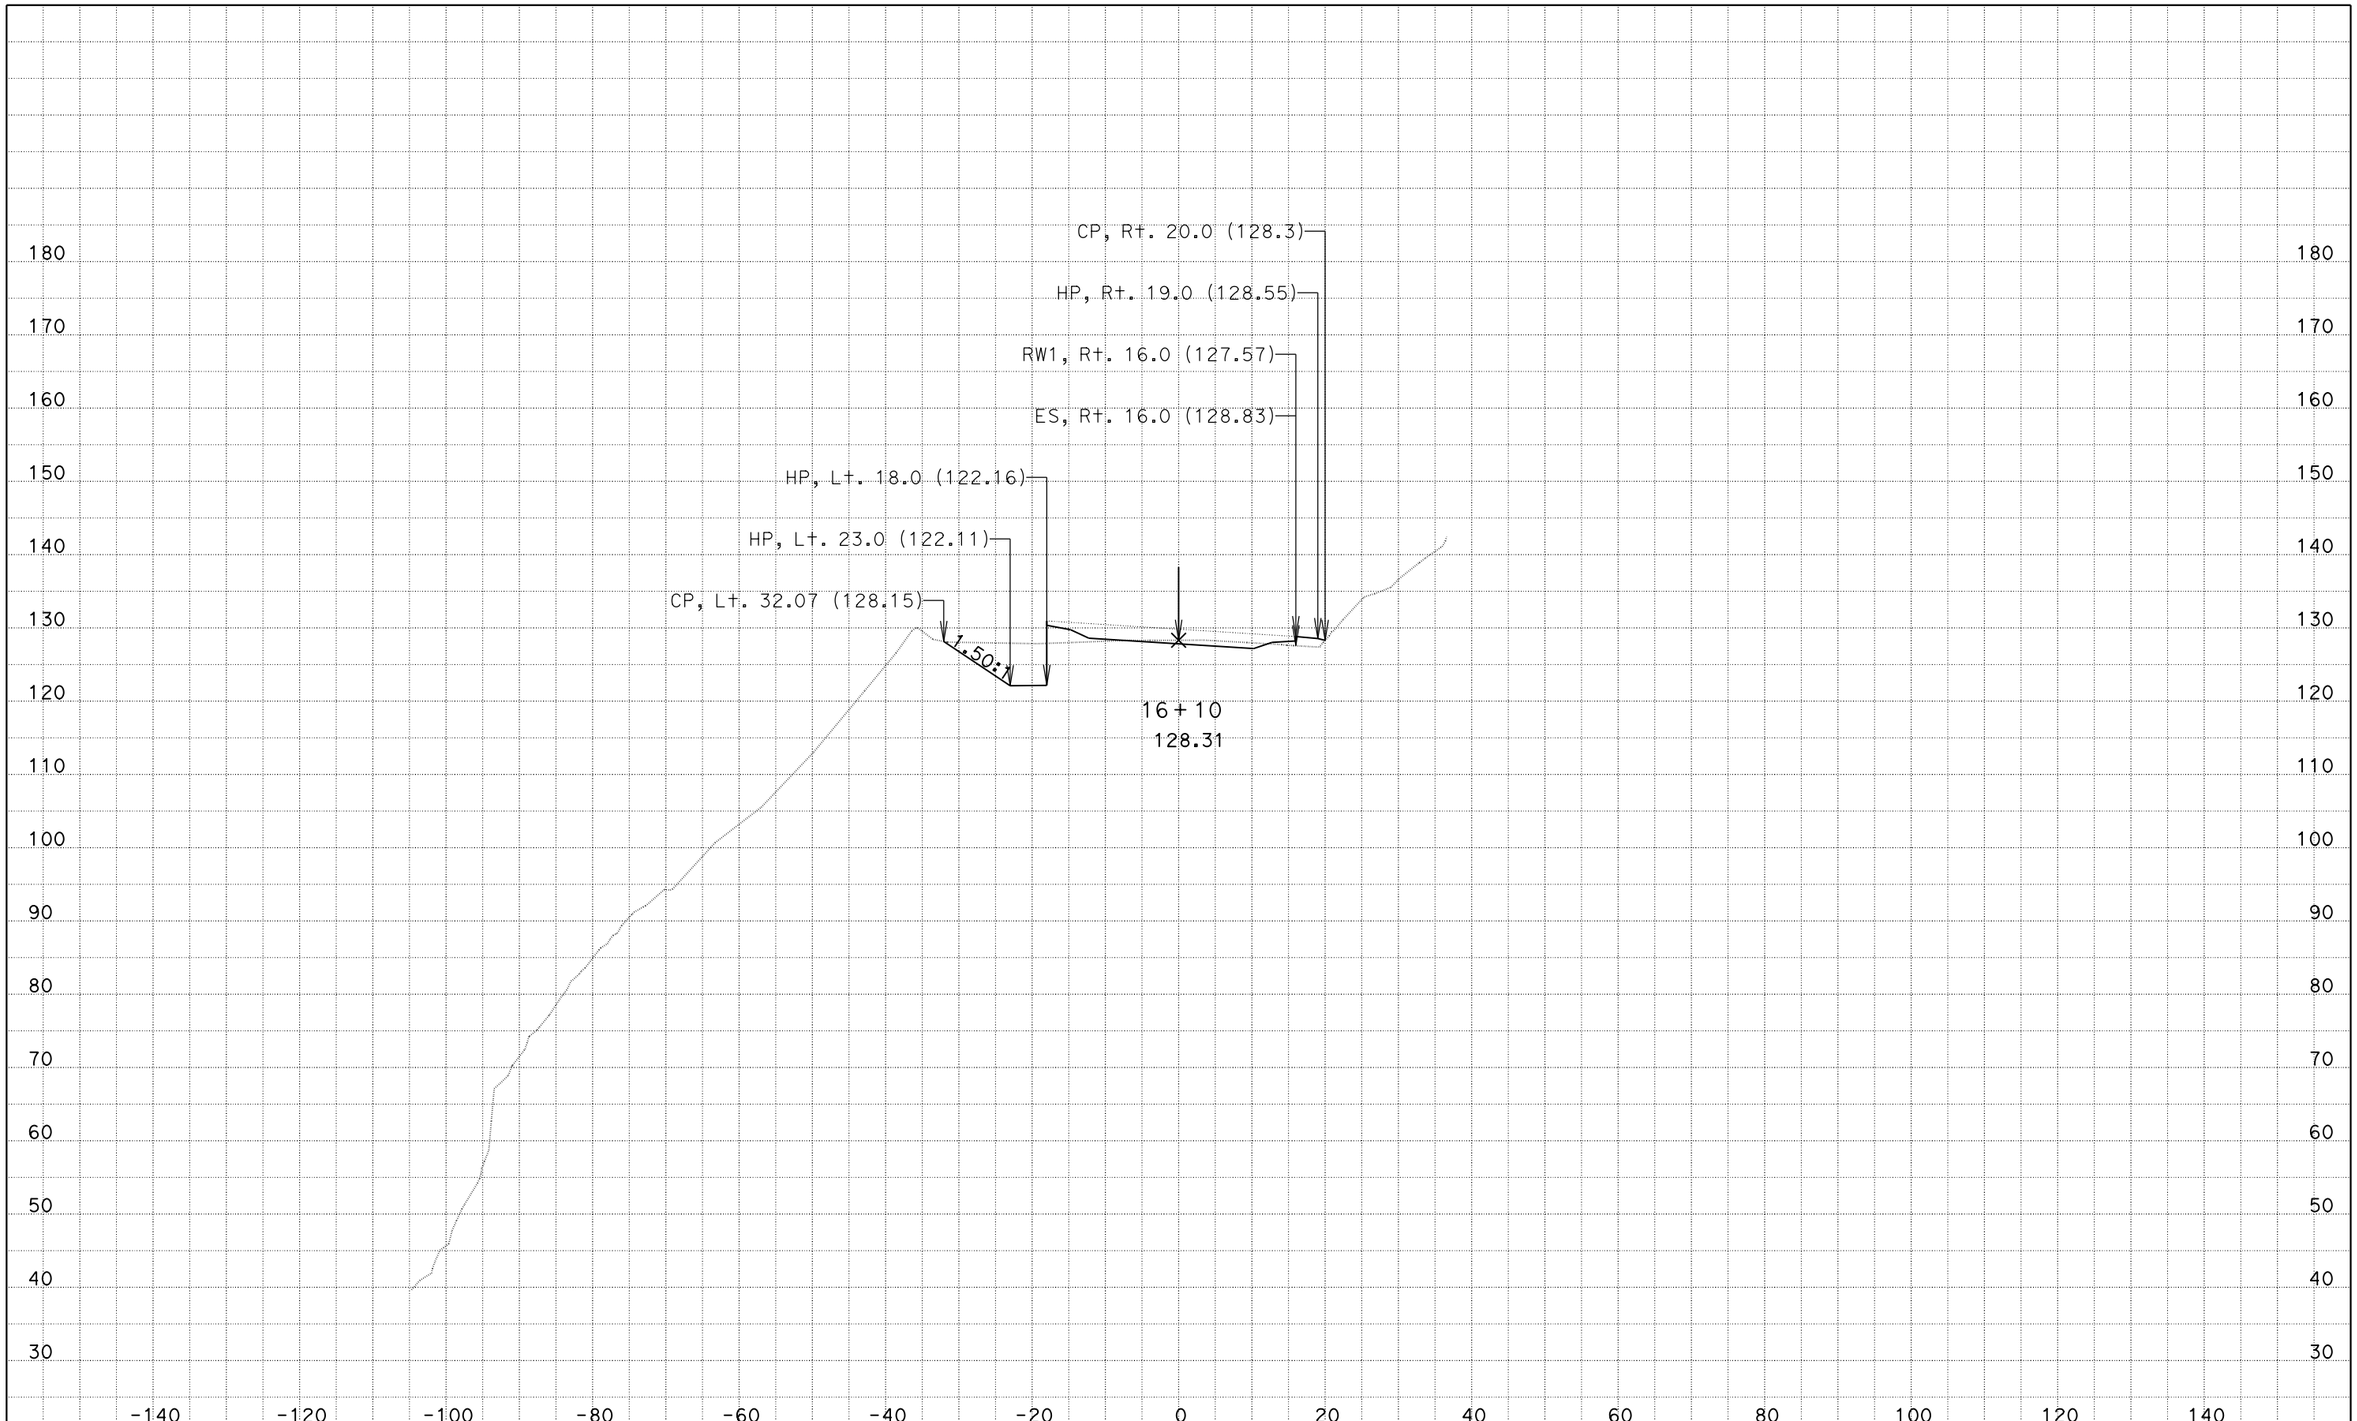

DATE: 9/11/2014
KC Project: 133103A File: D:\Projects⅜103A\design.ear

05-1F8904
MON-1-28.0/28.6

SCALE: 1" = 10' Horiz.
1" = 10' Vert.

All Dimensions are US Survey Feet

CL
CROSS SECTIONS

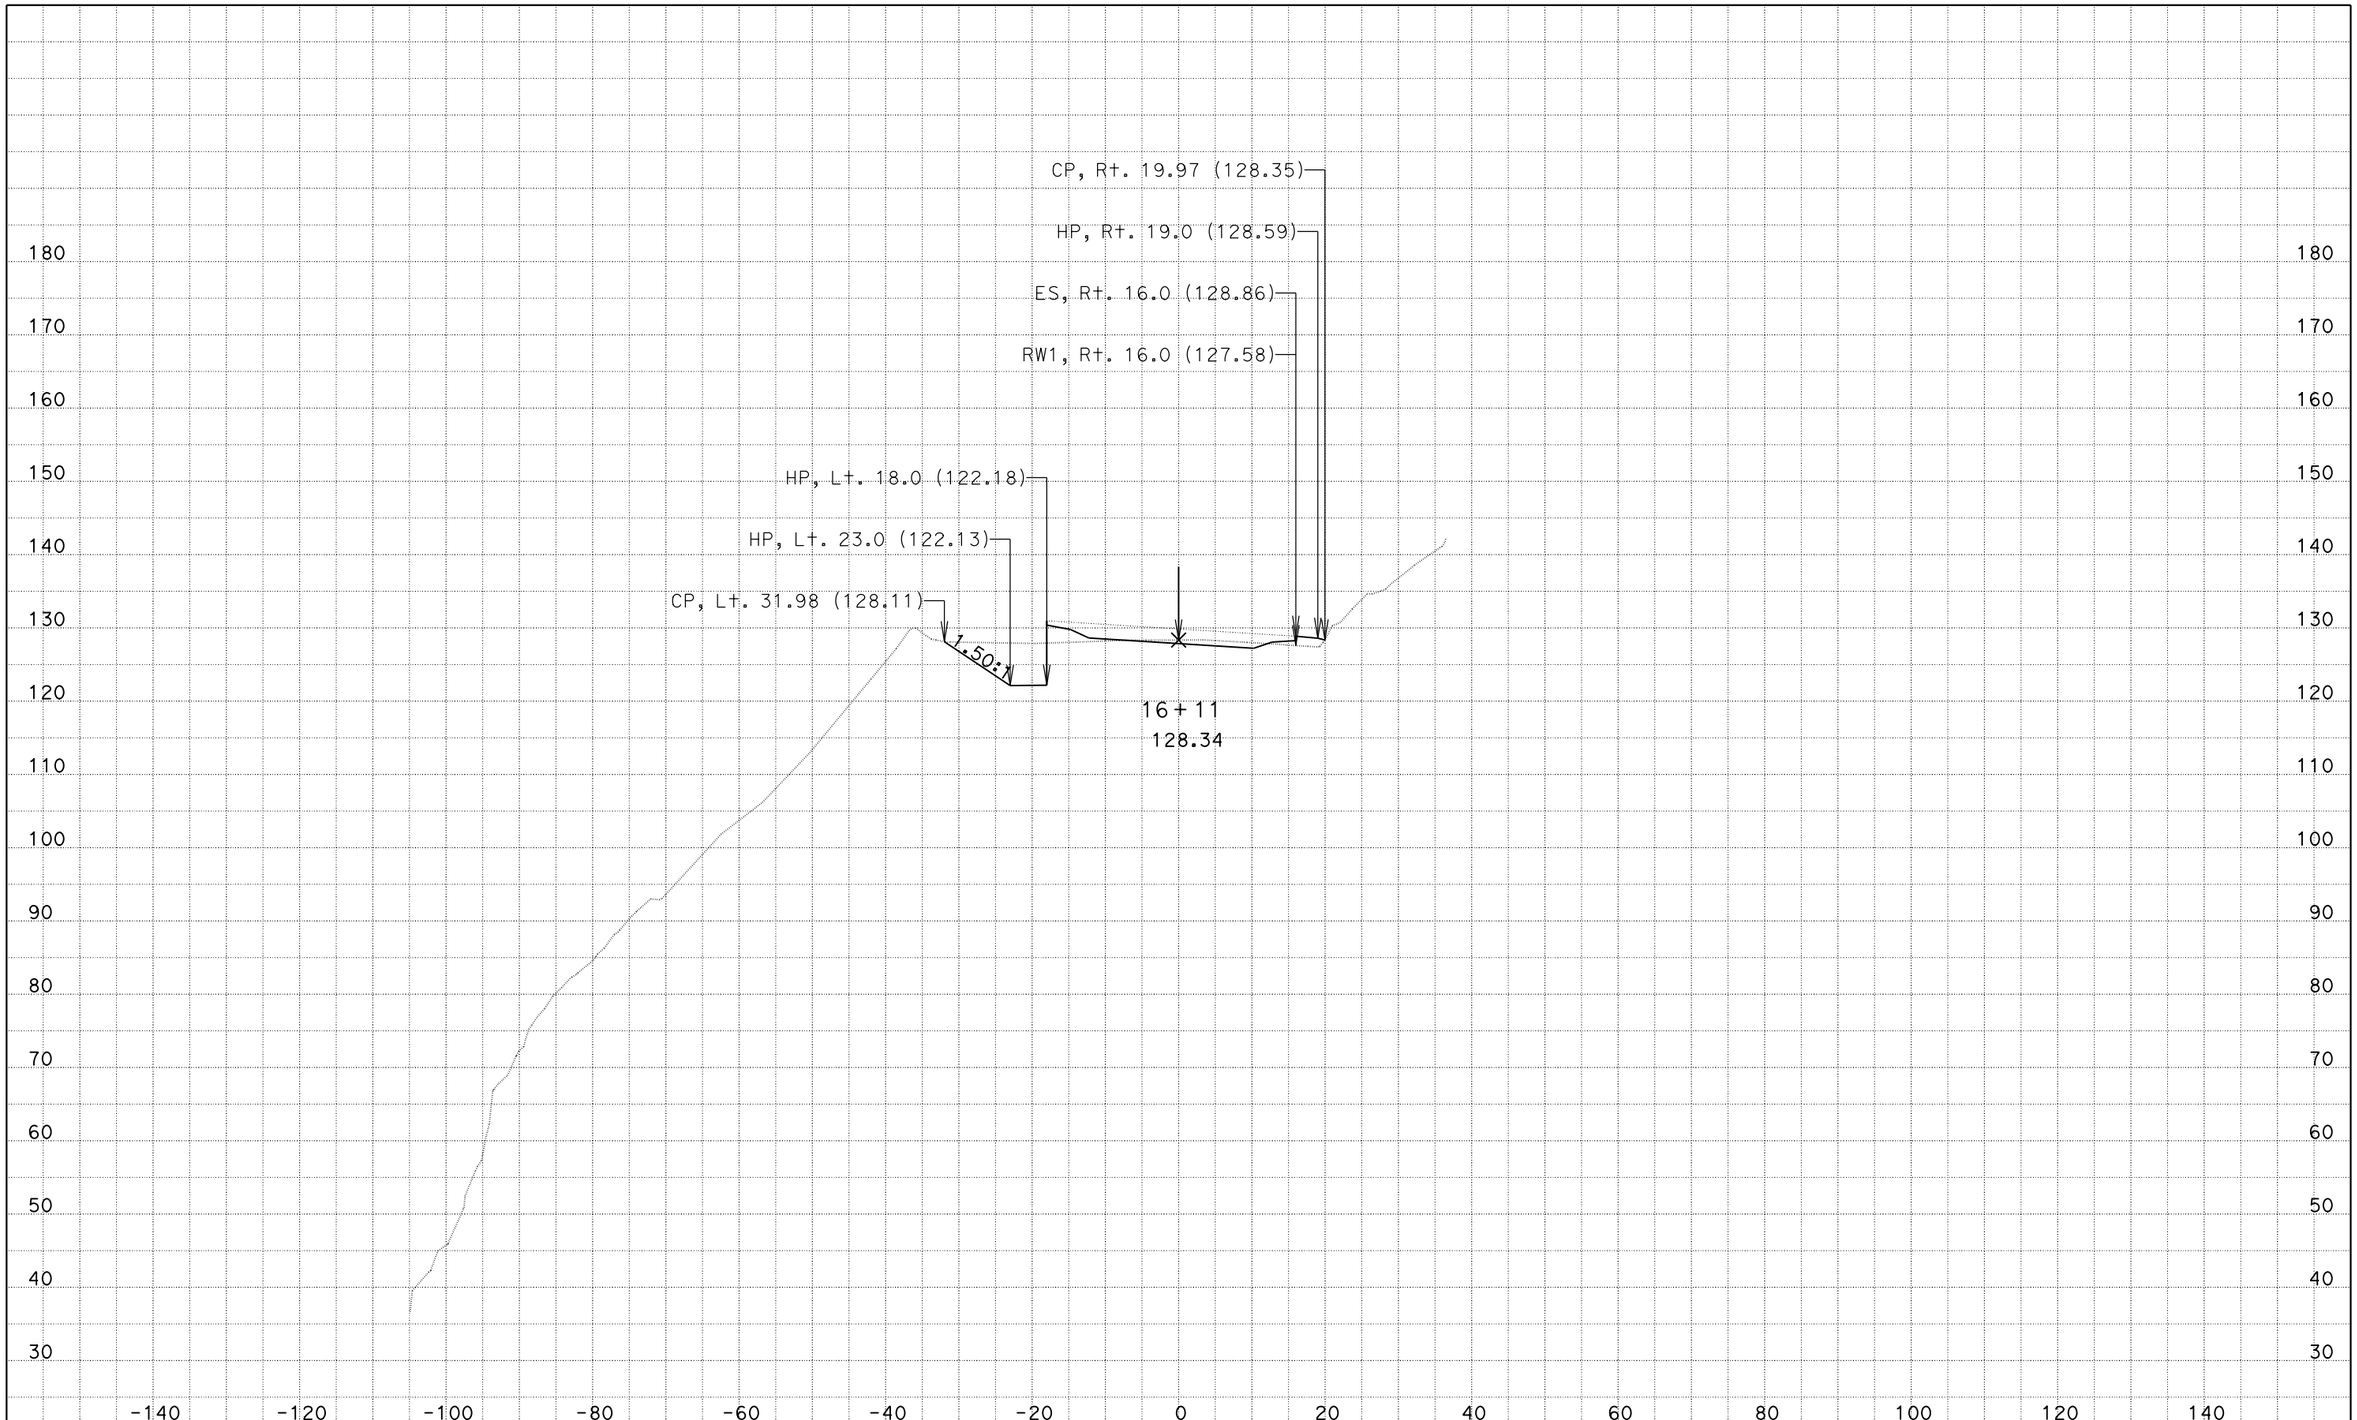

DATE: 9/11/2014
KC Project: 133103A File: D:\Projects⅜103A\design.ear

05-1F8904
MON-1-28.0/28.6

SCALE: 1" = 10' Horiz.
1" = 10' Vert.

All Dimensions are US Survey Feet

CL
CROSS SECTIONS

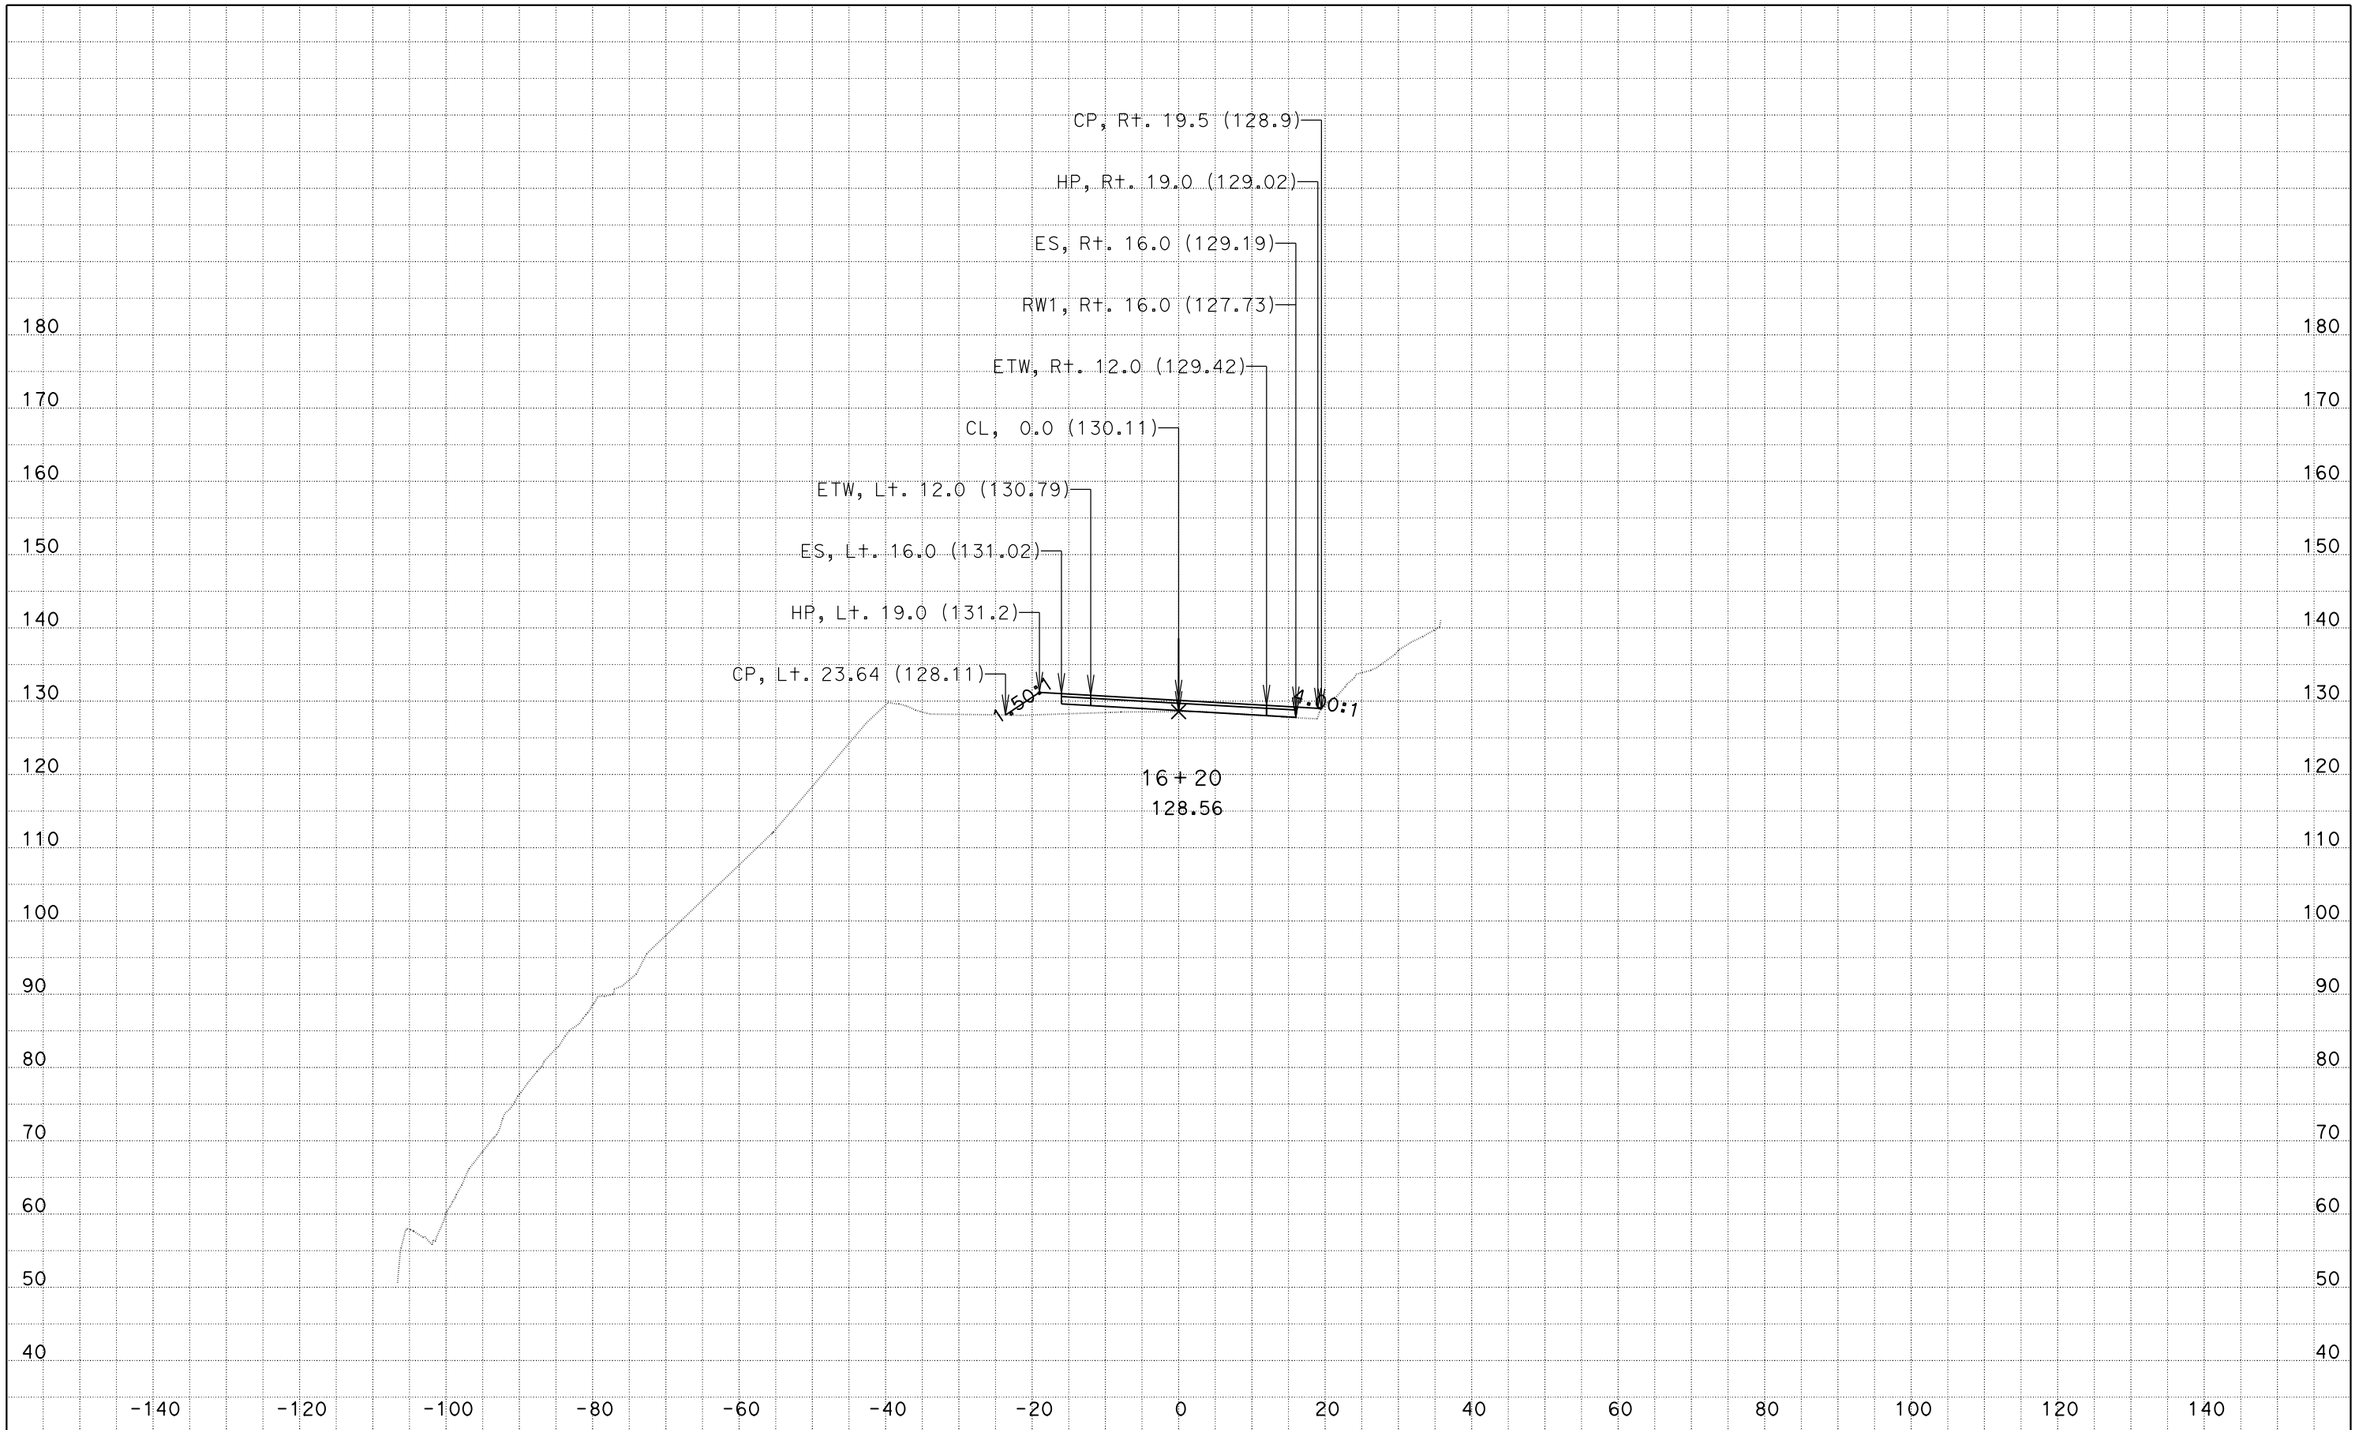

DATE: 9/11/2014

KC Project: 133103A File: D:\Projects⅜103A\design.ear

05-1F8904
MON-1-28.0/28.6

SCALE: 1" = 10' Horiz.
1" = 10' Vert.

All Dimensions are US Survey Feet

CL
CROSS SECTIONS

SHEET 41 OF 54

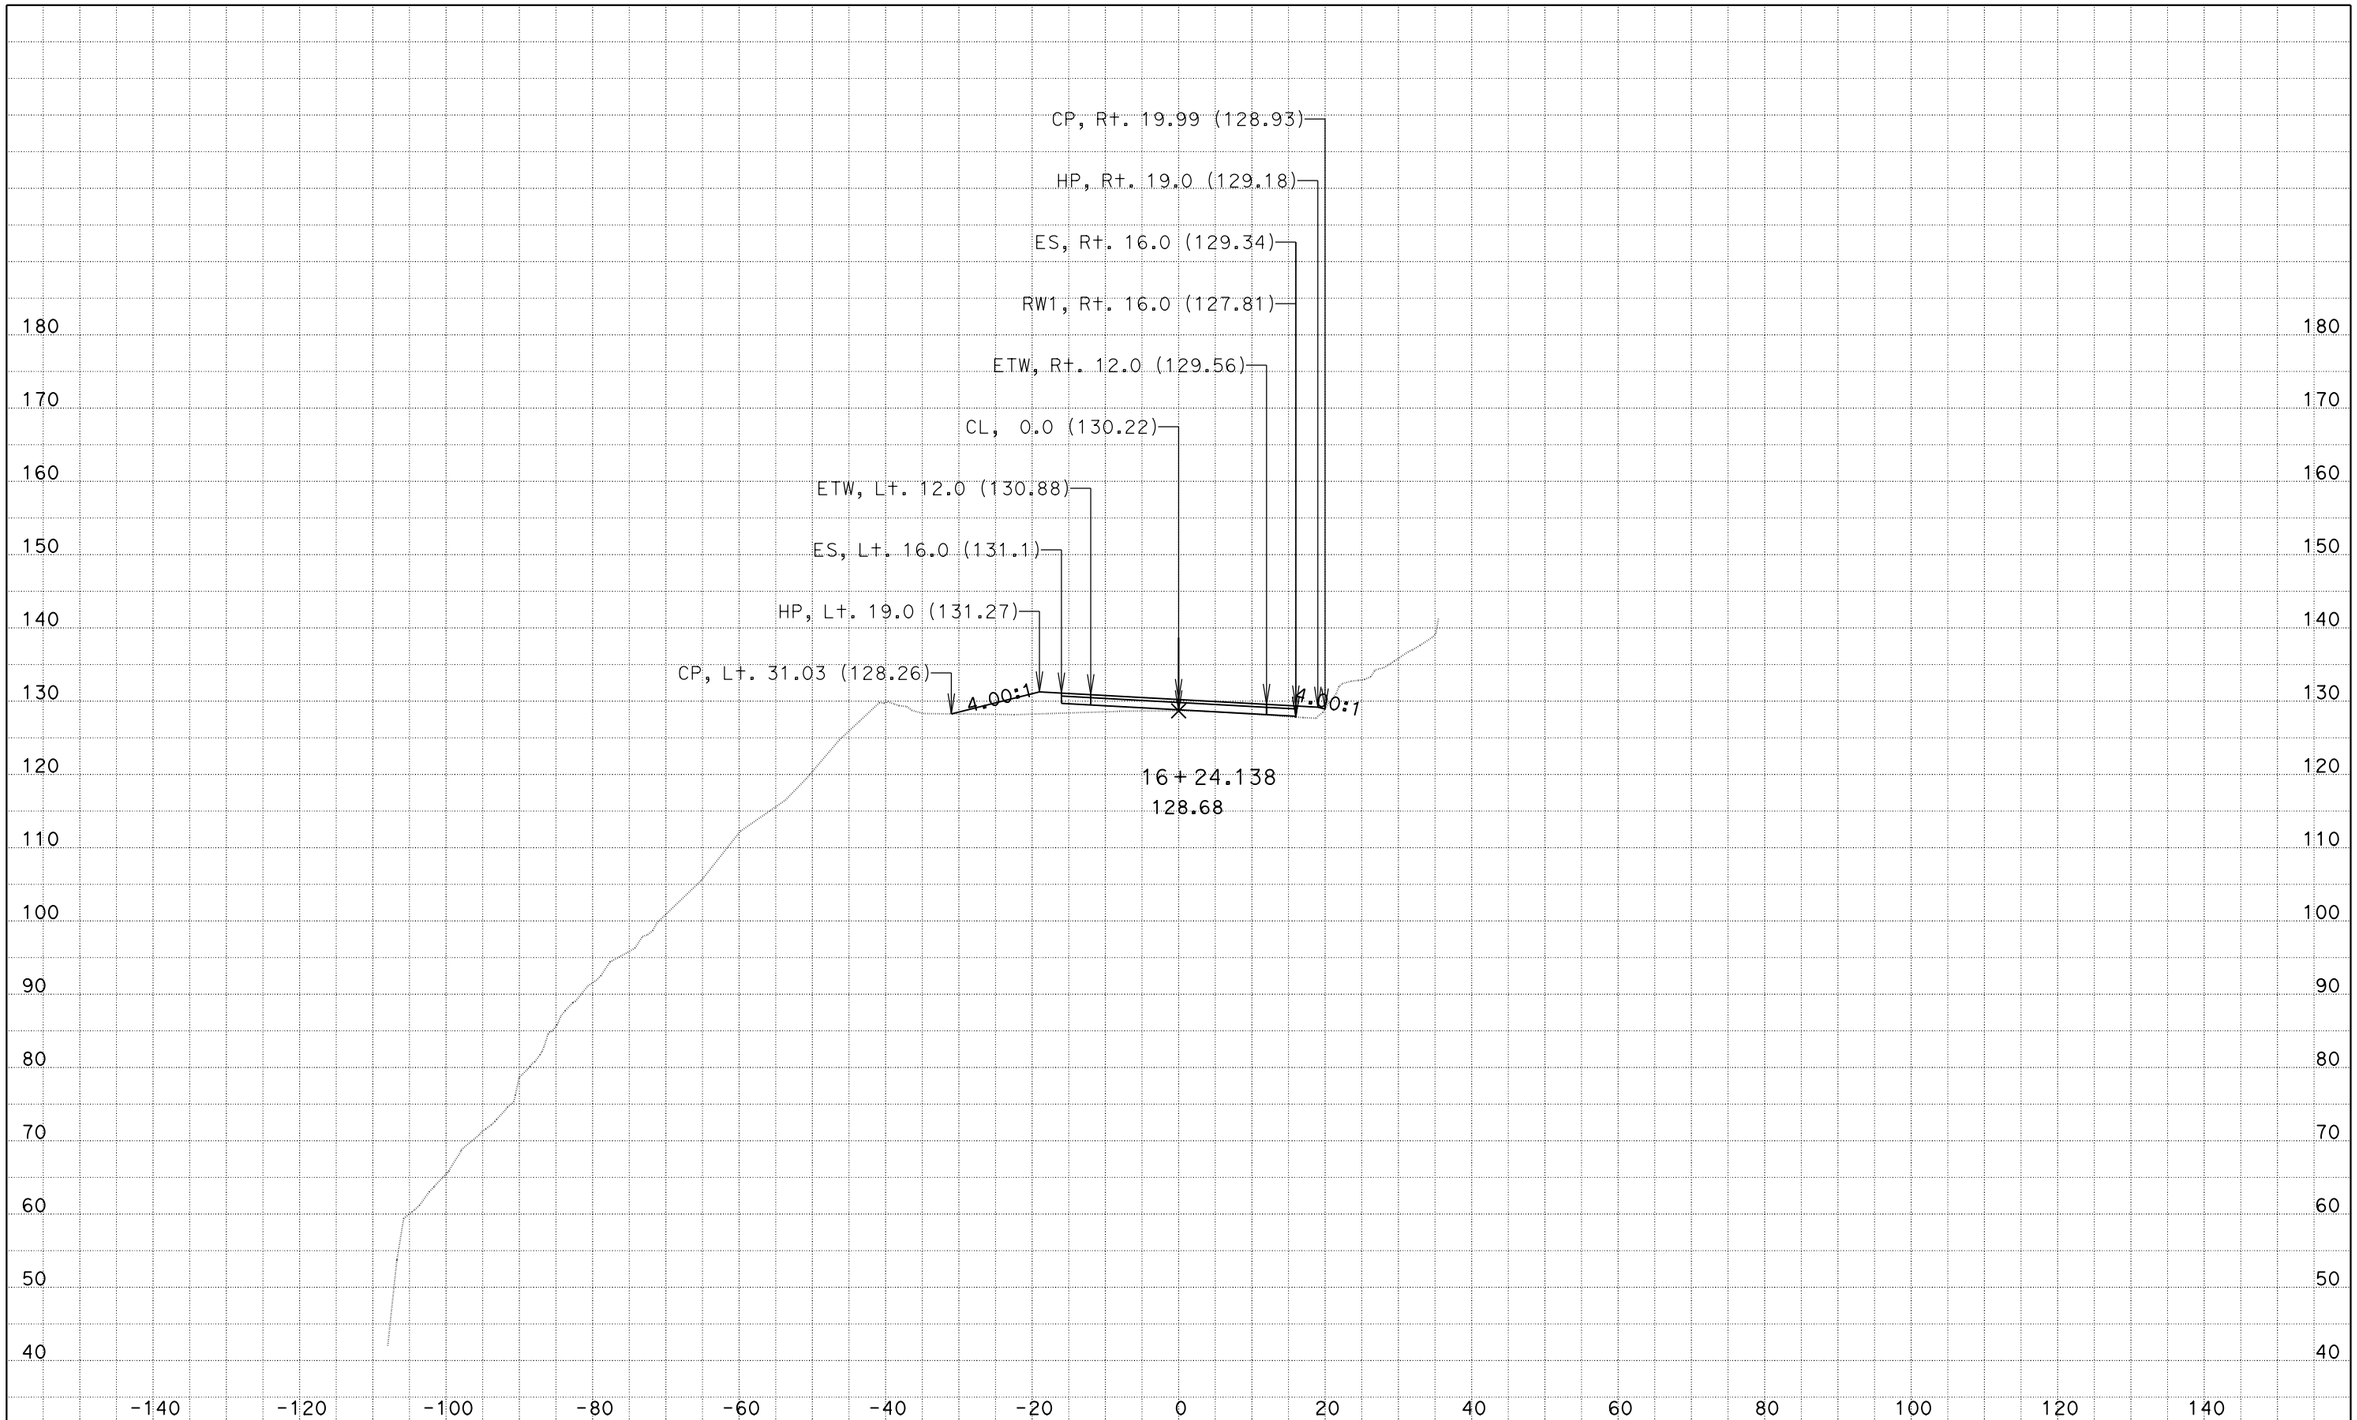

DATE: 9/11/2014
KC Project: 133103A File: D:\Projects⅜103A\design.ear

05-1F8904
MON-1-28.0/28.6

SCALE: 1" = 10' Horiz.
1" = 10' Vert.

All Dimensions are US Survey Feet

CL
CROSS SECTIONS

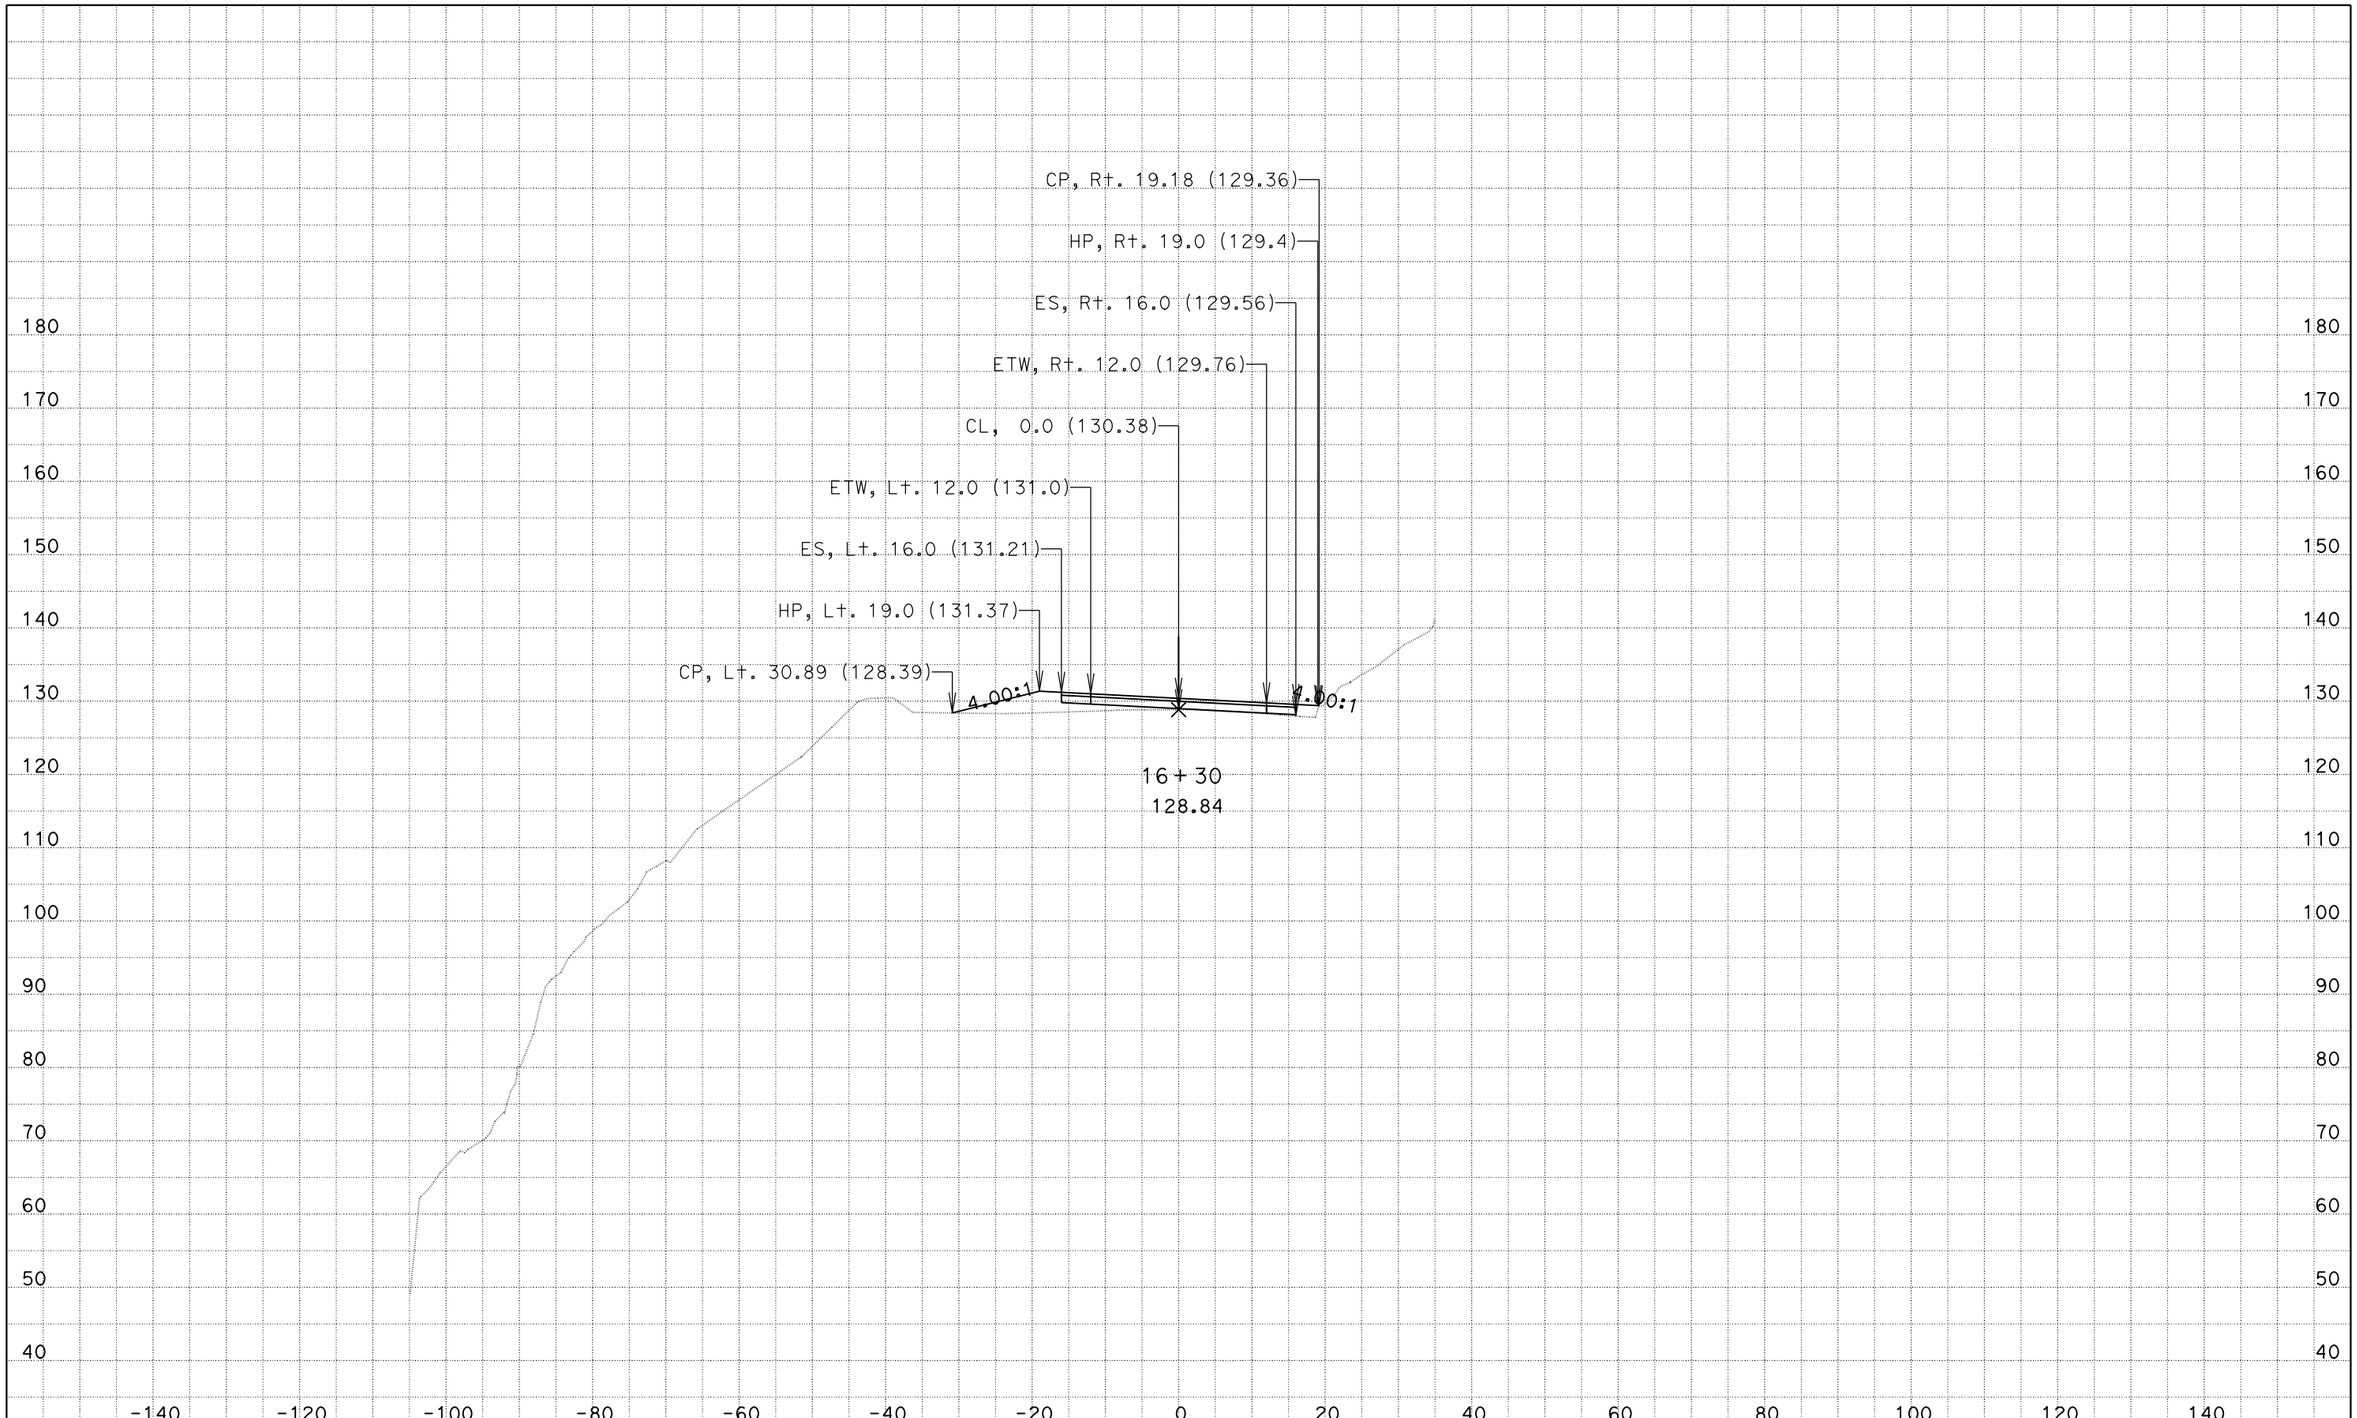

DATE: 9/11/2014
KC Project: 133103A File: D:\Projects⅜103A\design.ear

05-1F8904
MON-1-28.0/28.6

SCALE: 1" = 10' Horiz.
1" = 10' Vert.

All Dimensions are US Survey Feet

CL
CROSS SECTIONS

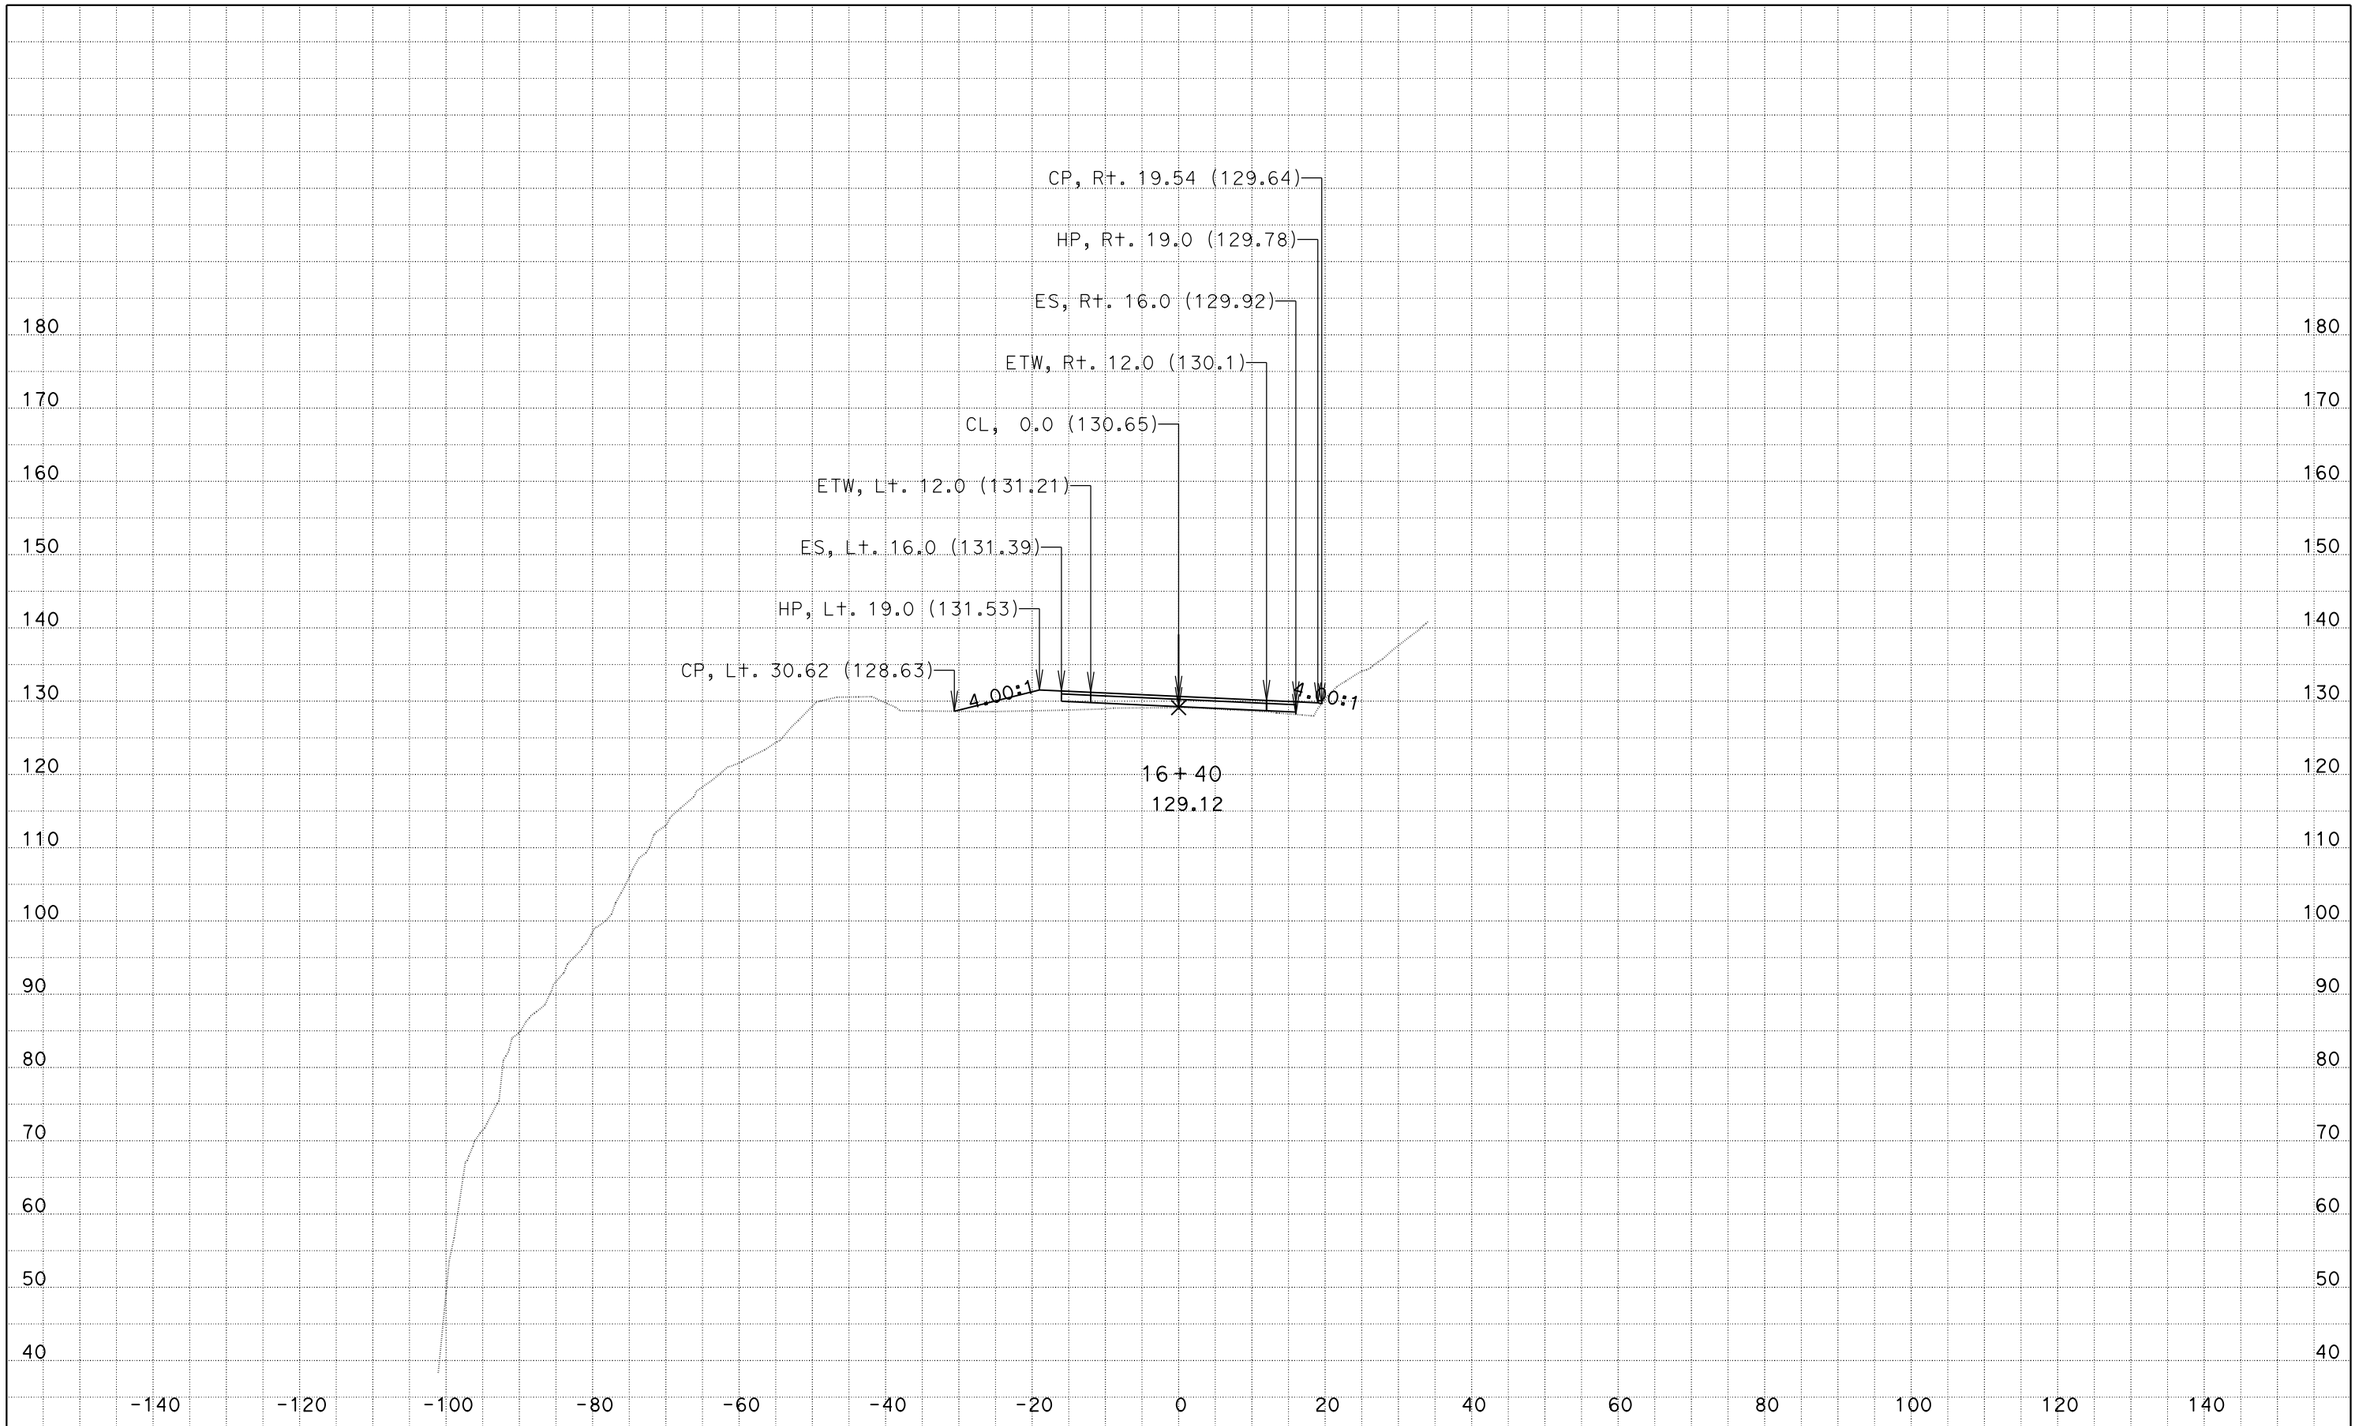

DATE: 9/11/2014
KC Project: 133103A File: D:\Projects⅜103A\design.ear

05-1F8904
MON-1-28.0/28.6

SCALE: 1" = 10' Horiz.
1" = 10' Vert.

All Dimensions are US Survey Feet

CL
CROSS SECTIONS

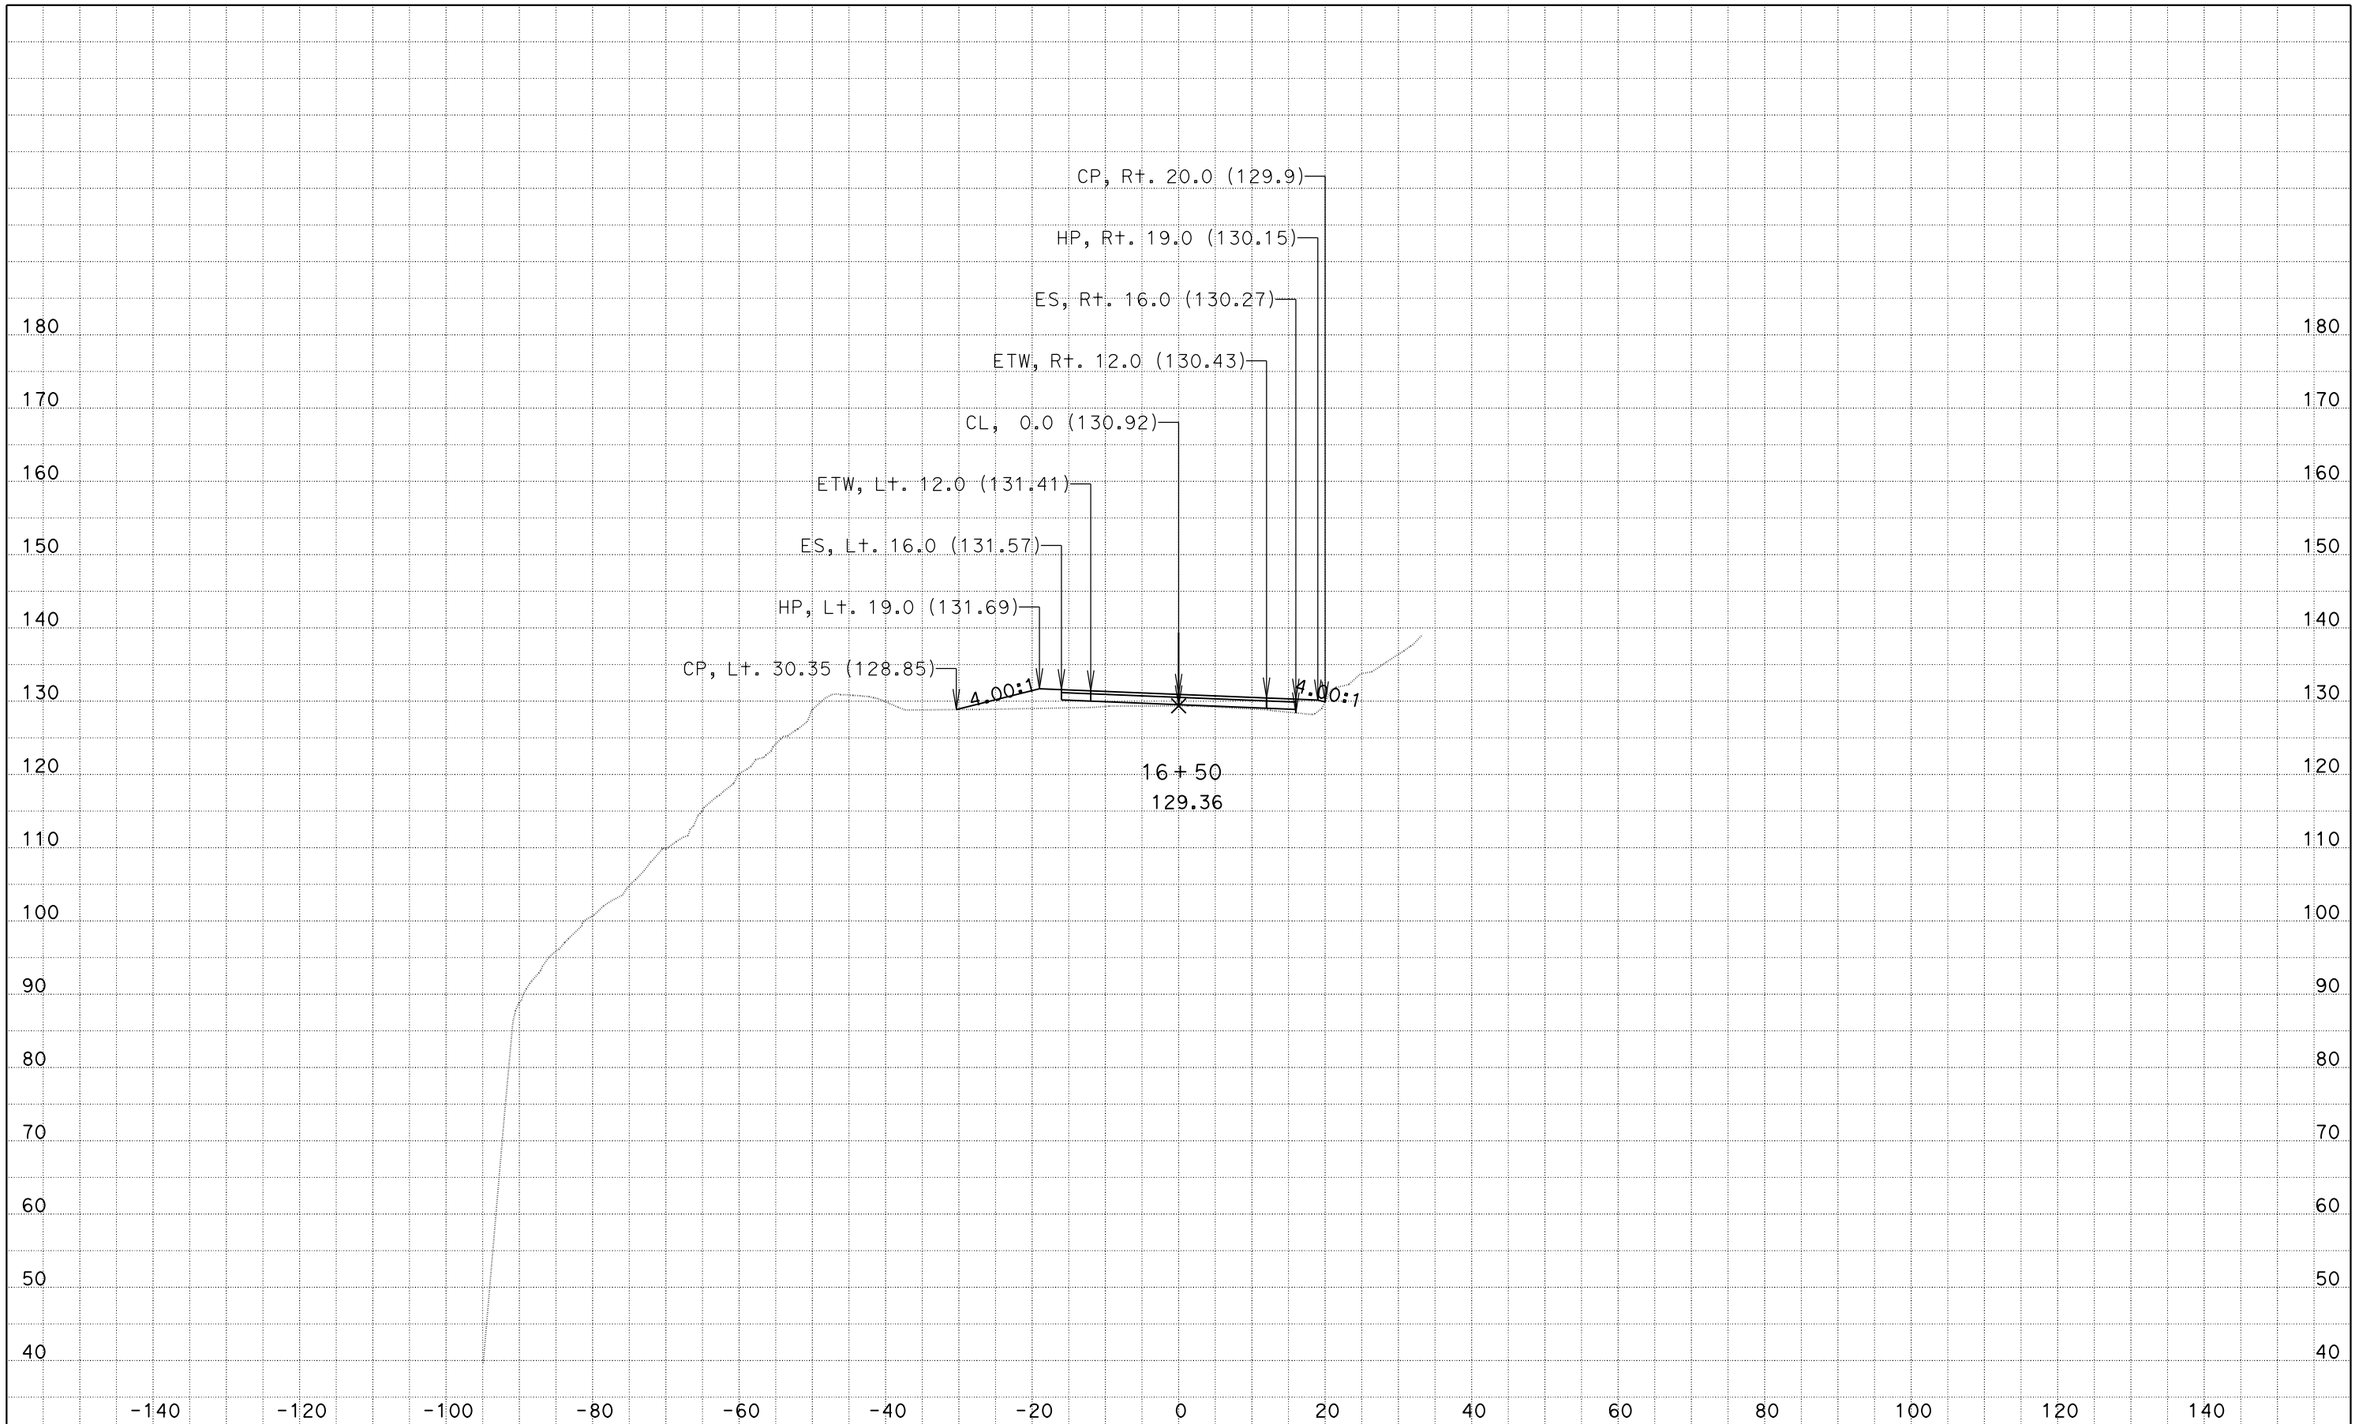

DATE: 9/11/2014

KC Project: 133103A File: D:\Projects⅜103A\design.ear

05-1F8904
MON-1-28.0/28.6

SCALE: 1" = 10' Horiz.
1" = 10' Vert.

All Dimensions are US Survey Feet

CL
CROSS SECTIONS

SHEET 45 OF 54

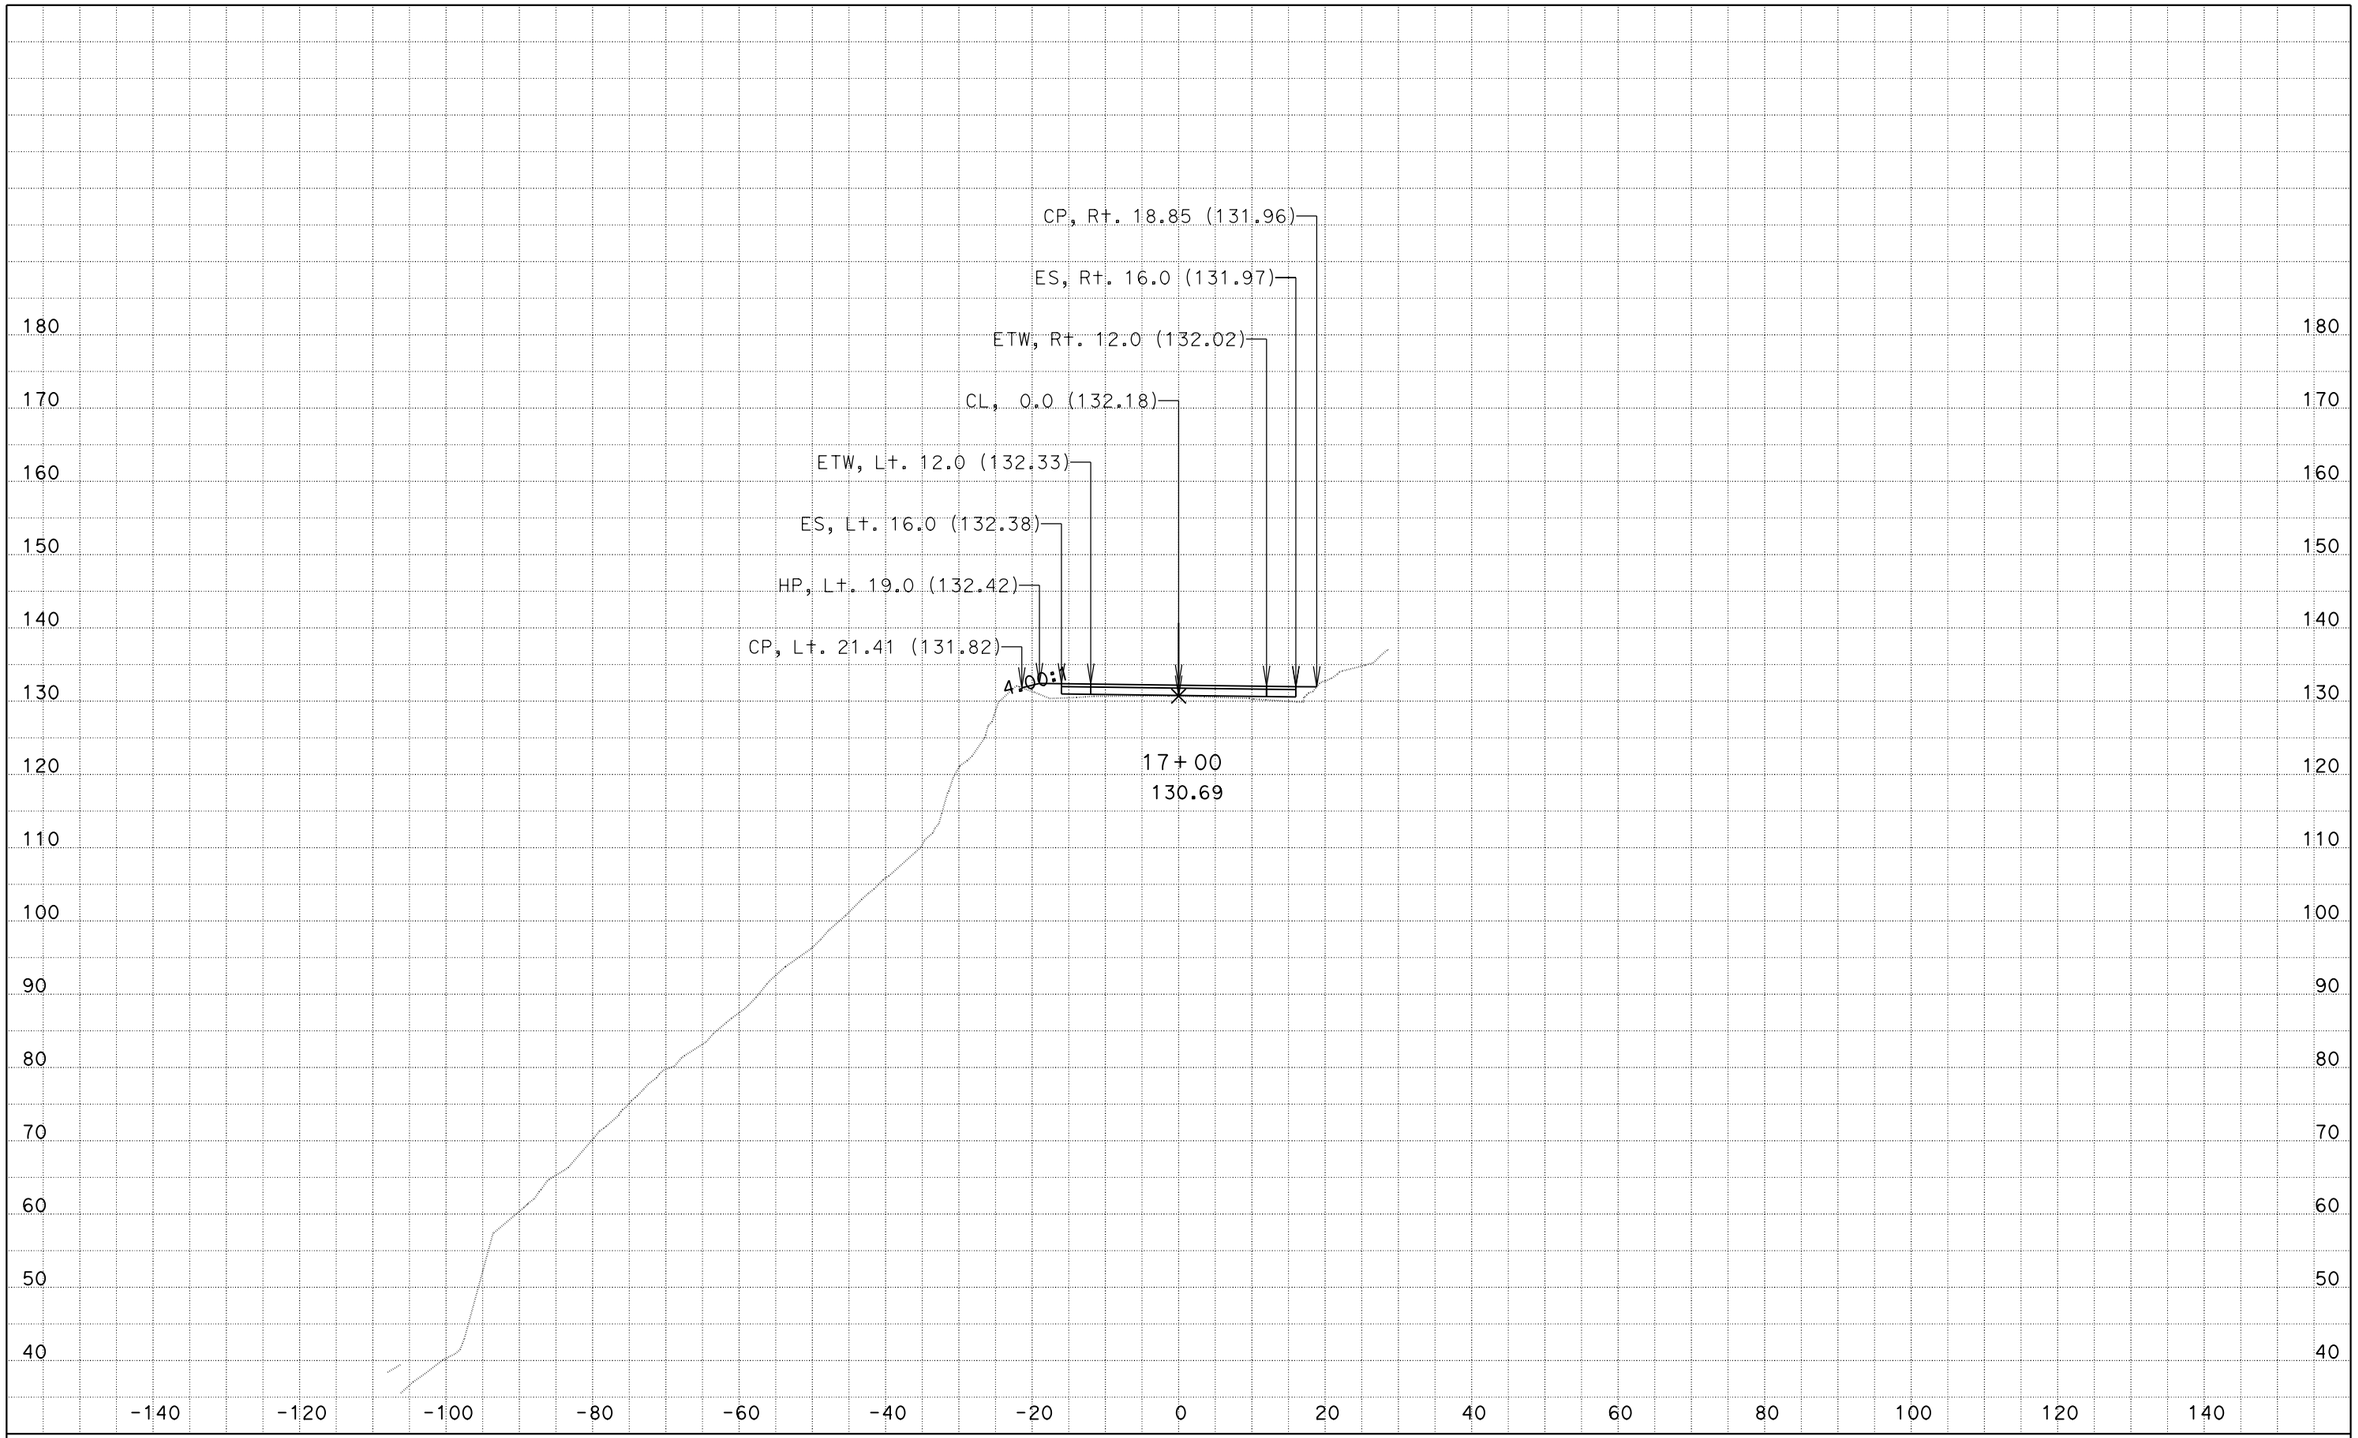

DATE: 9/11/2014

KC Project: 133103A File: D:\Projects⅜103A\design.ear

05-1F8904
MON-1-28.0/28.6

SCALE: 1" = 10' Horiz.
1" = 10' Vert.

All Dimensions are US Survey Feet

CL
CROSS SECTIONS

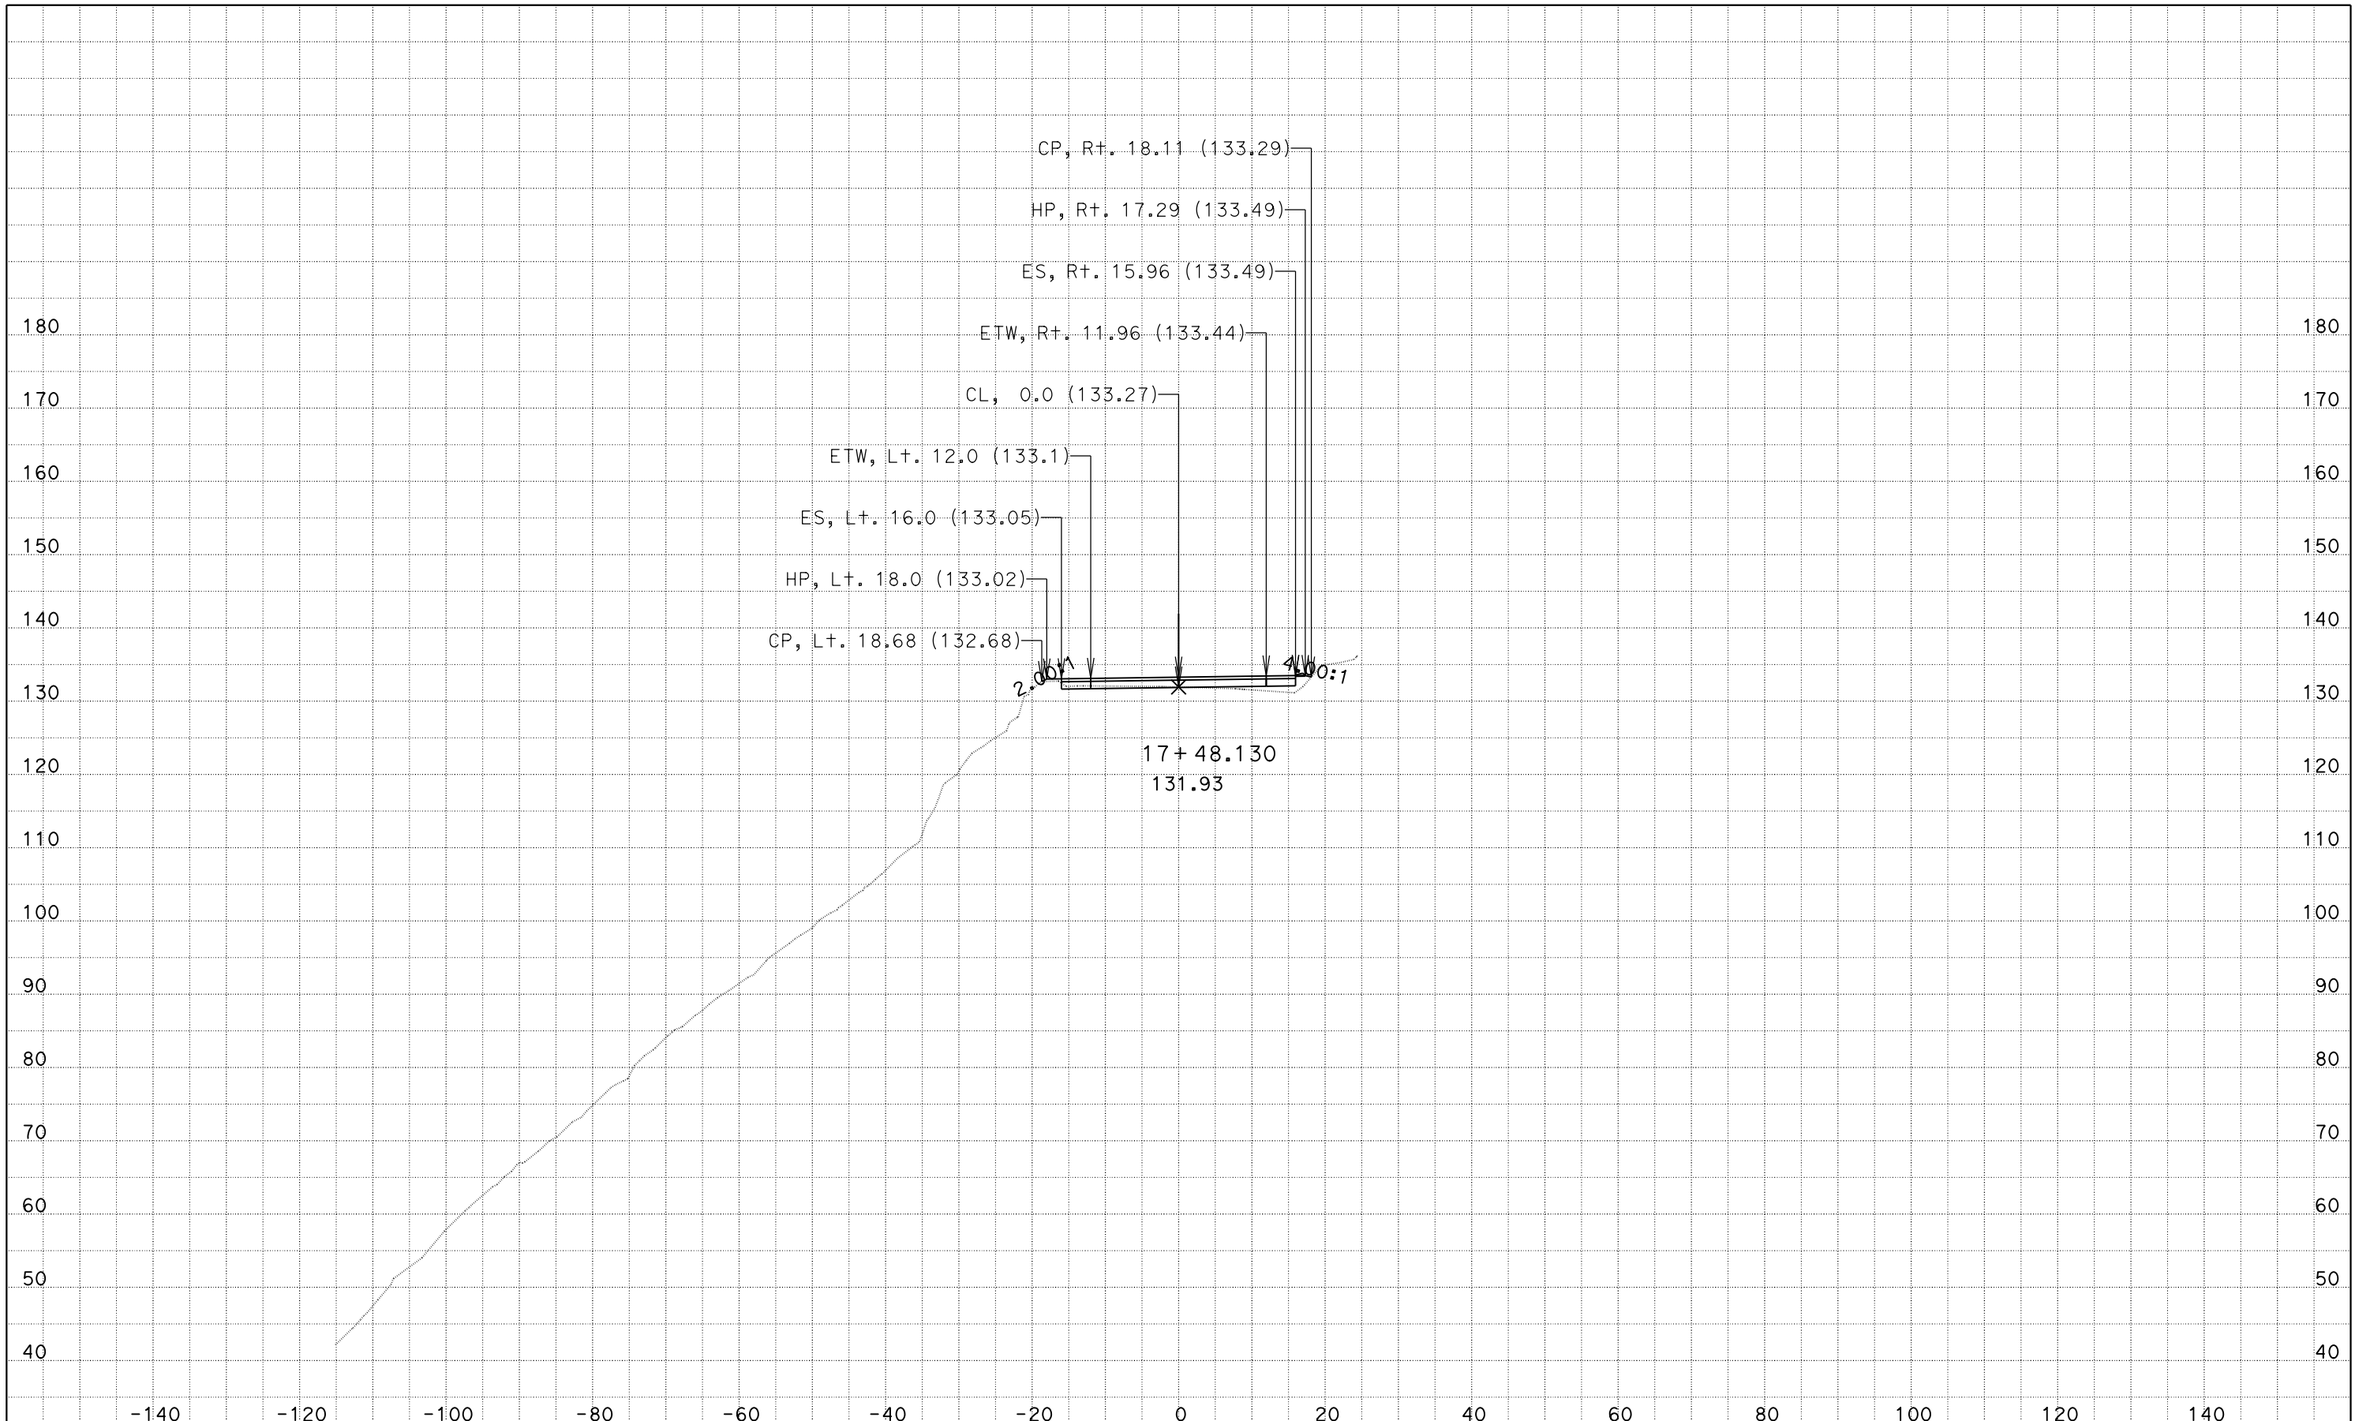

DATE: 9/11/2014

KC Project: 133103A File: D:\Projects⅜103A\design.ear

05-1F8904
MON-1-28.0/28.6

SCALE: 1" = 10' Horiz.
1" = 10' Vert.

All Dimensions are US Survey Feet

CL
CROSS SECTIONS

SHEET 47 OF 54

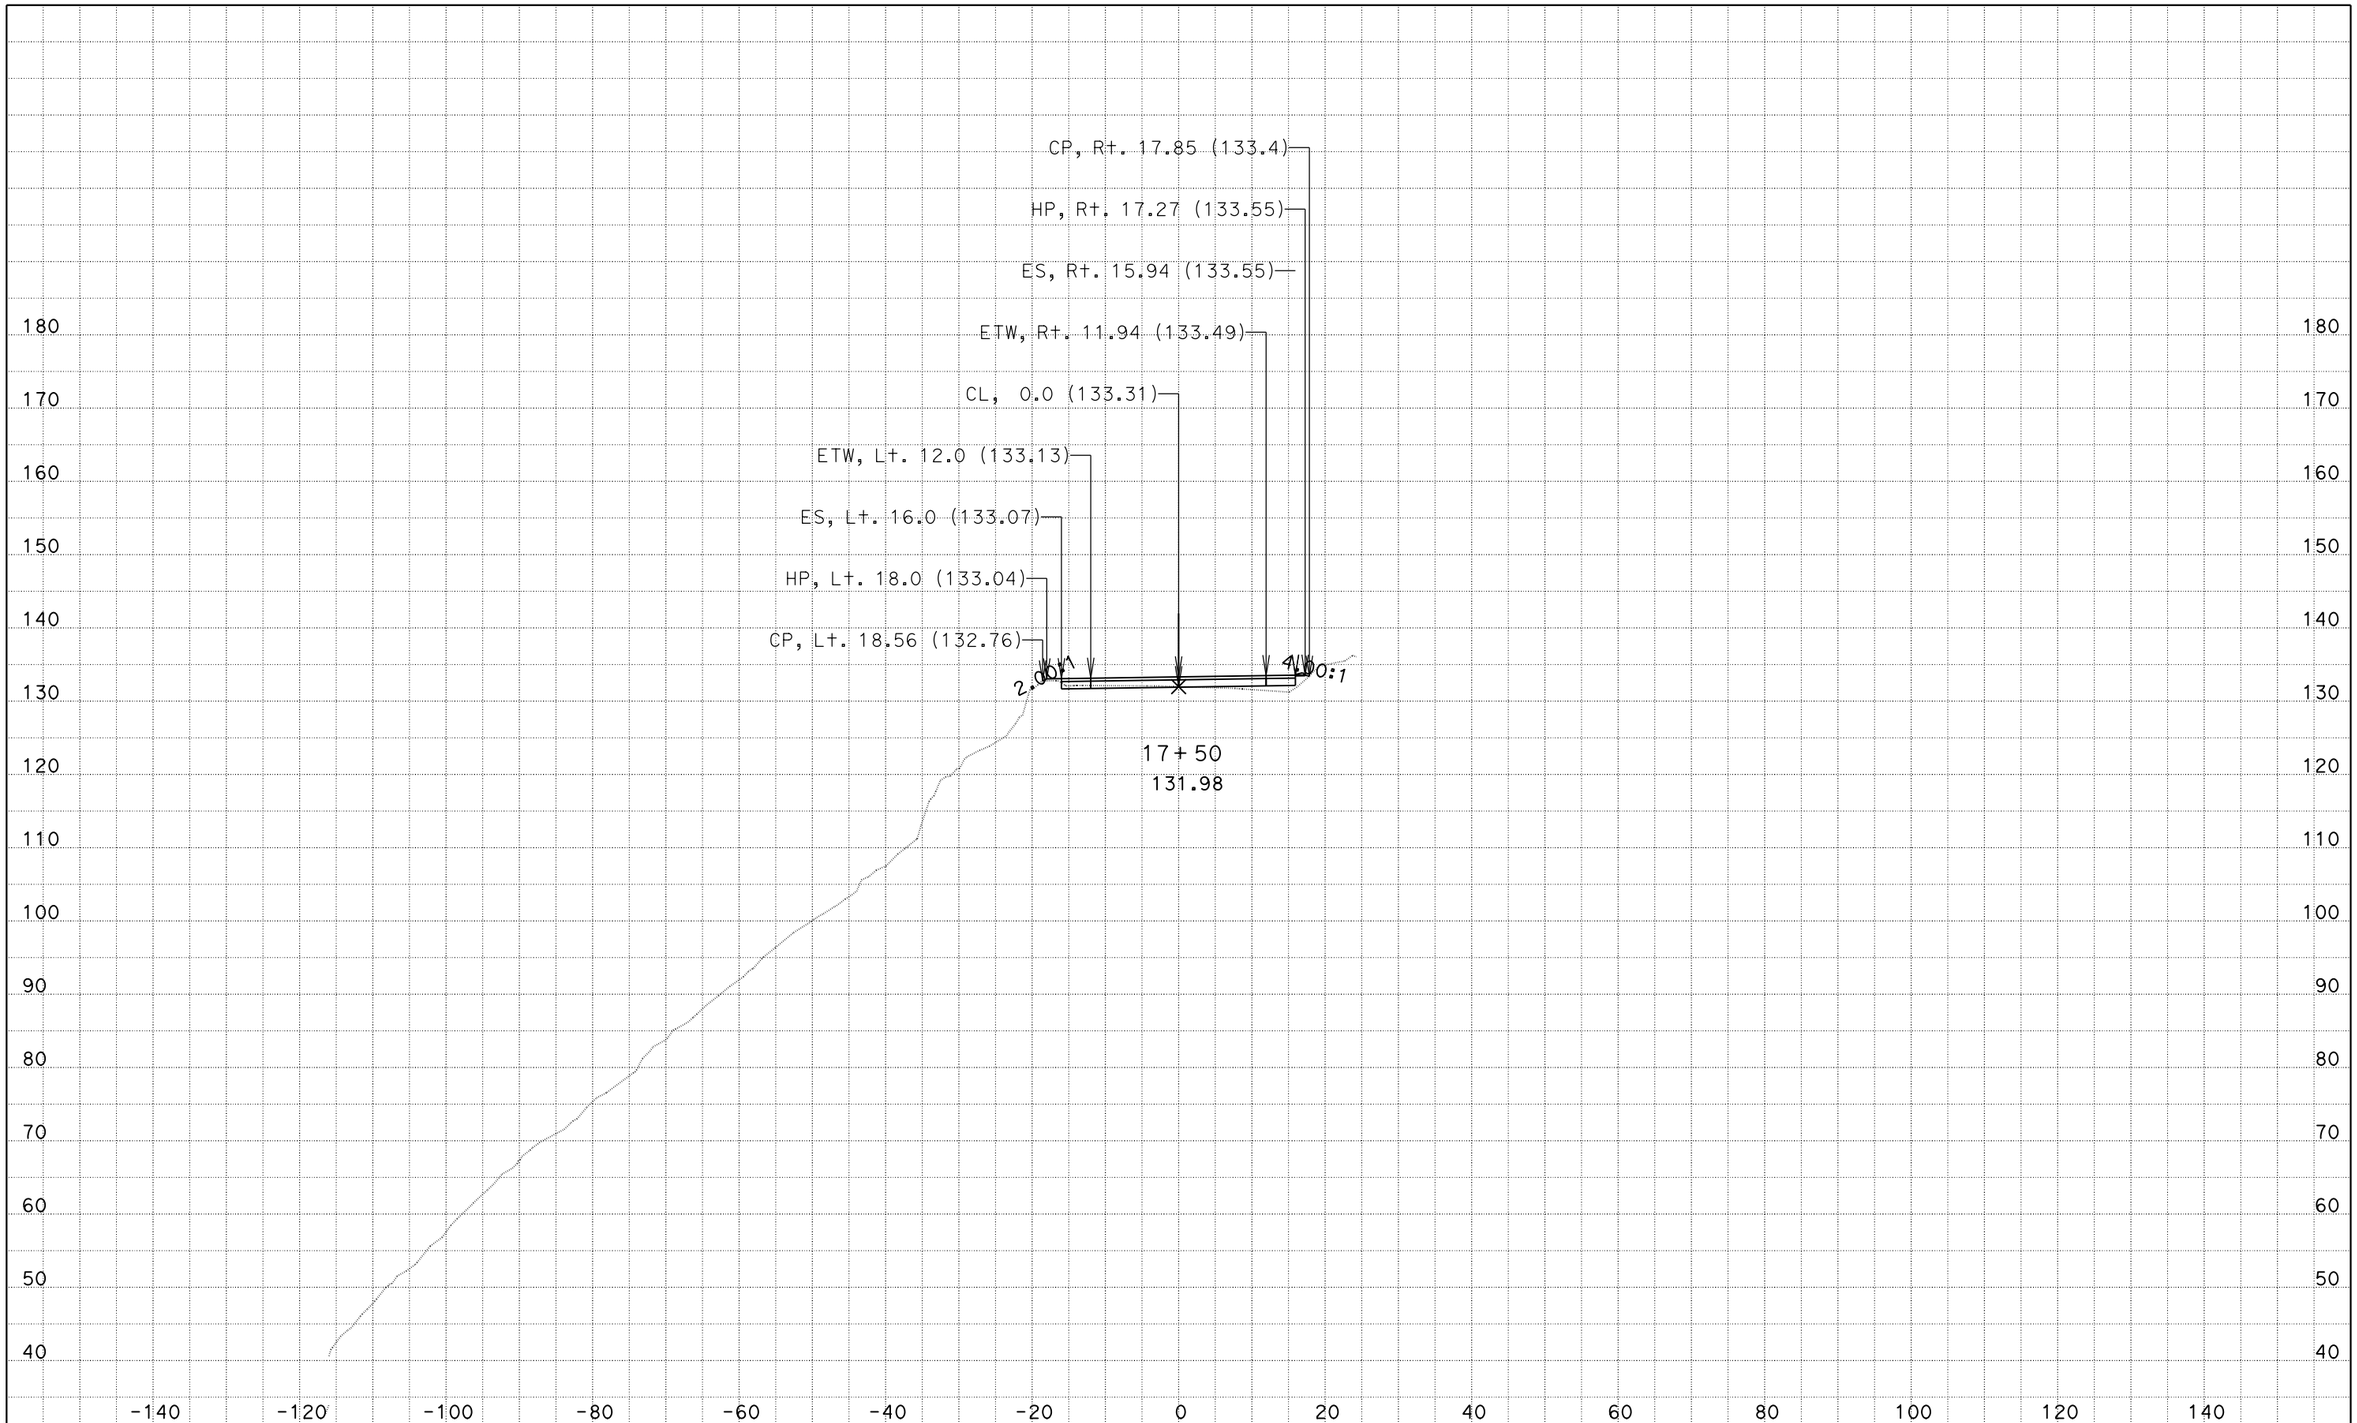

DATE: 9/11/2014

KC Project: 133103A File: D:\Projects⅜103A\design.ear

05-1F8904
MON-1-28.0/28.6

SCALE: 1" = 10' Horiz.
1" = 10' Vert.

All Dimensions are US Survey Feet

CL
CROSS SECTIONS

SHEET 48 OF 54

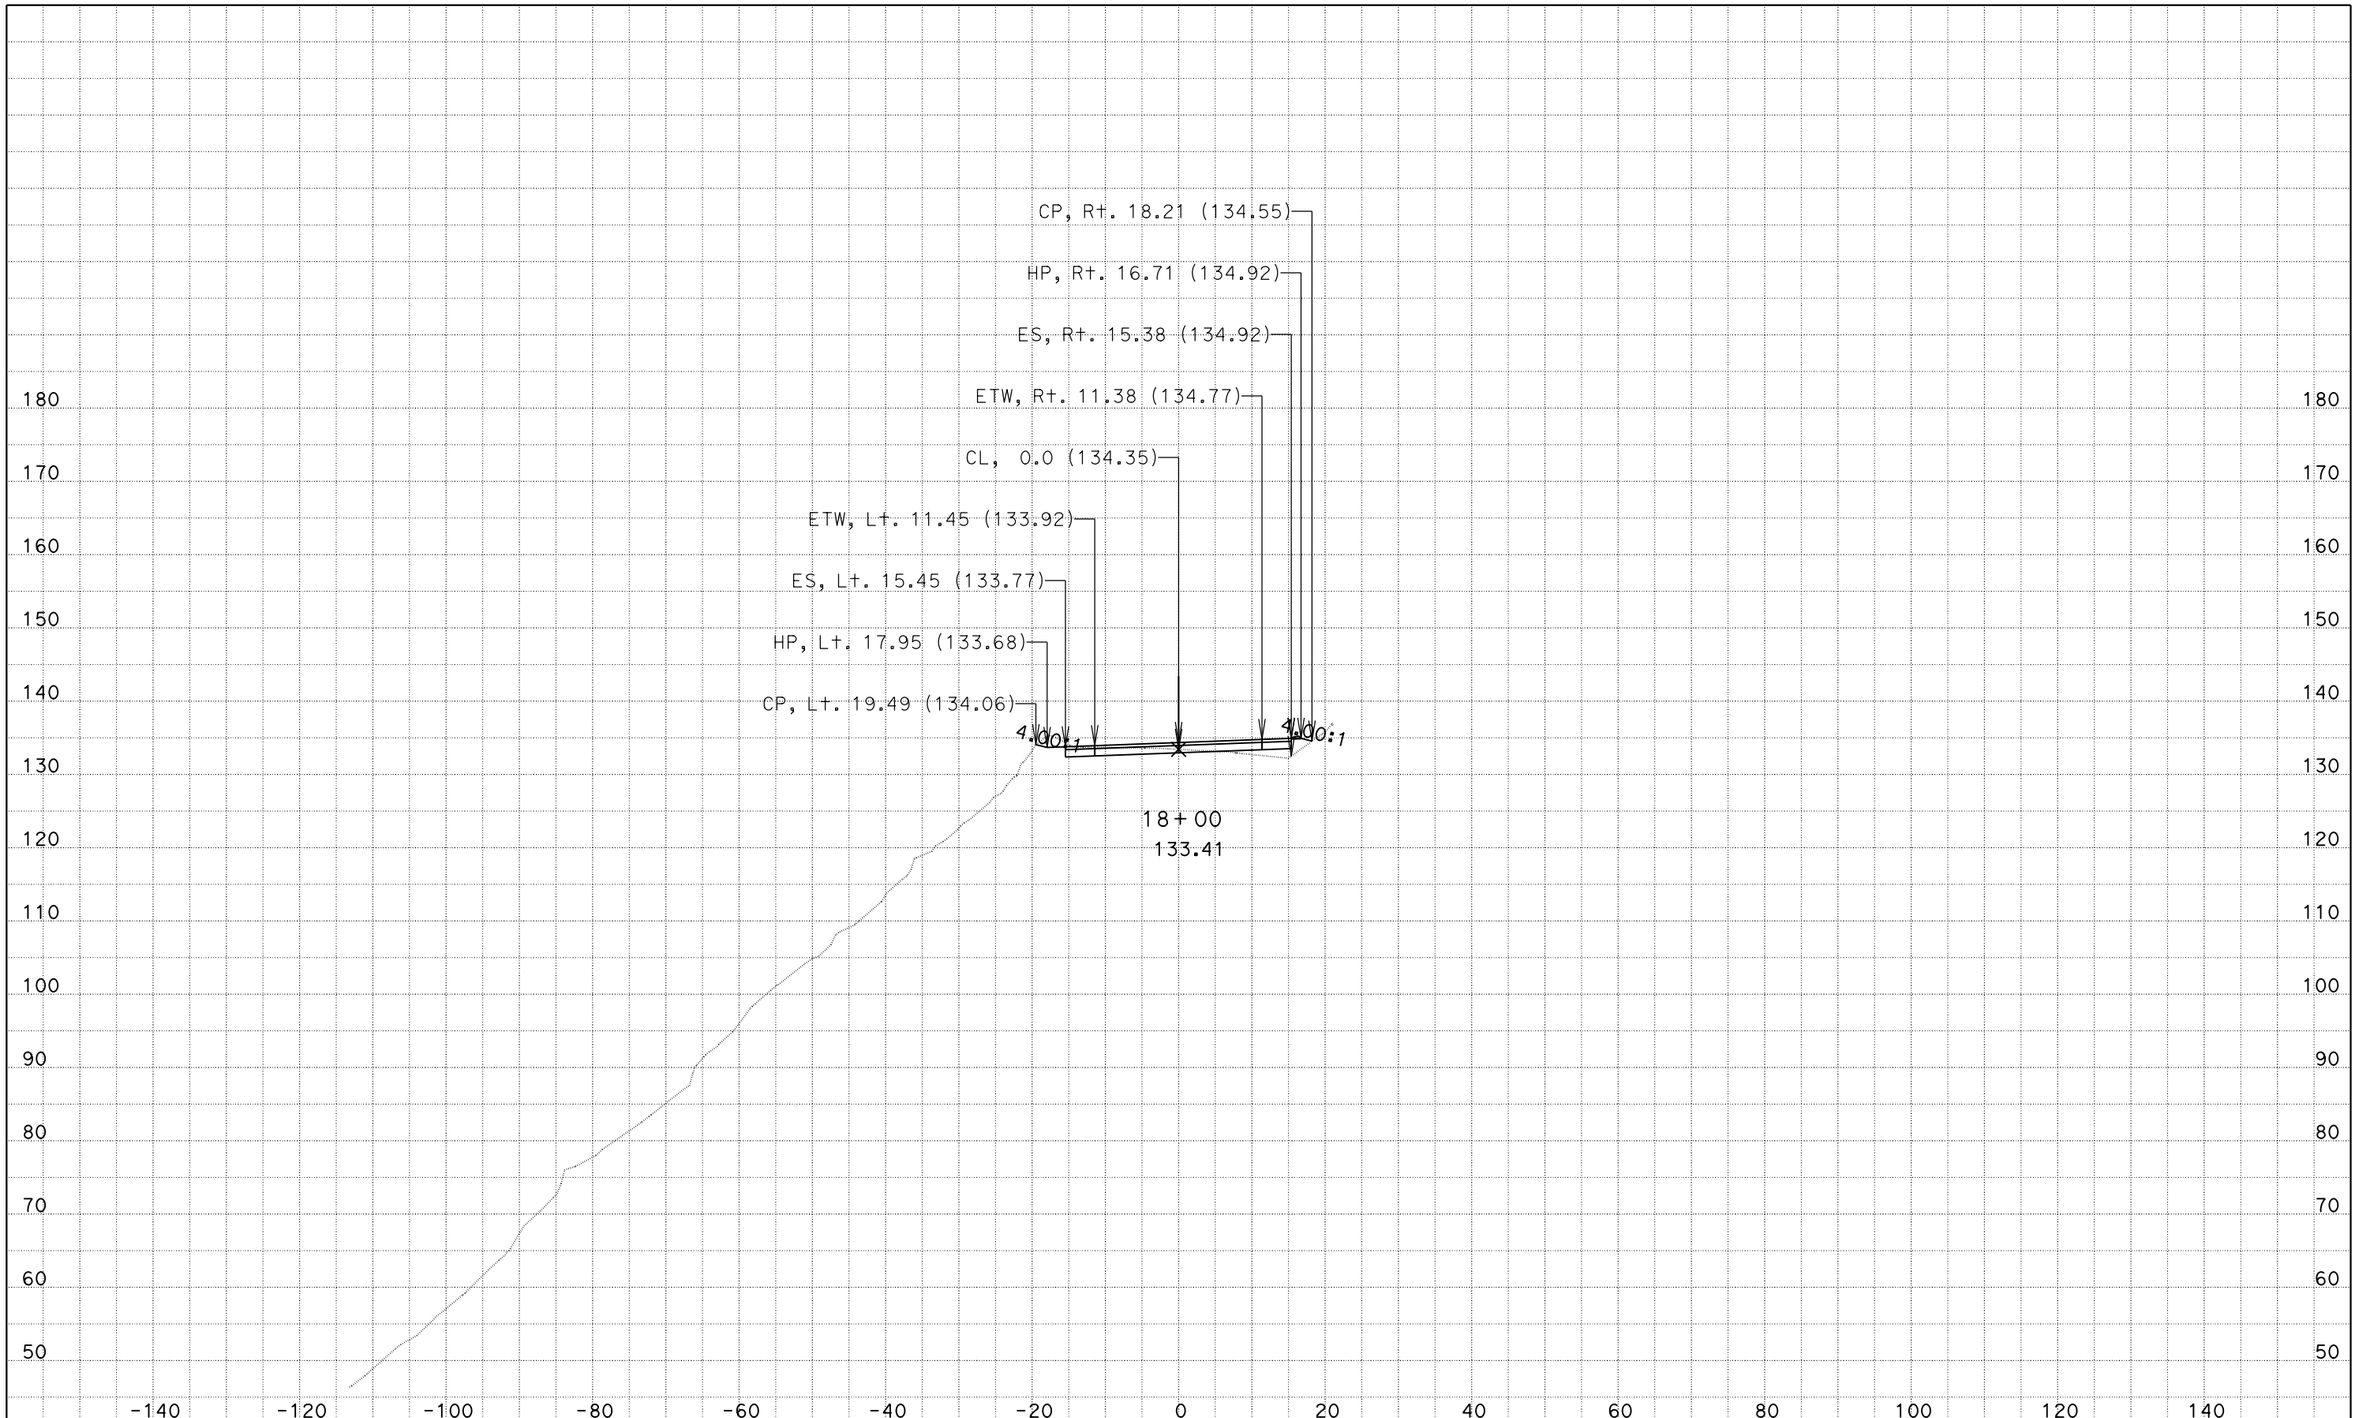

DATE: 9/11/2014
KC Project: 133103A File: D:\Projects⅜103A\design.ear

05-1F8904
MON-1-28.0/28.6

SCALE: 1" = 10' Horiz.
1" = 10' Vert.

All Dimensions are US Survey Feet

CL
CROSS SECTIONS

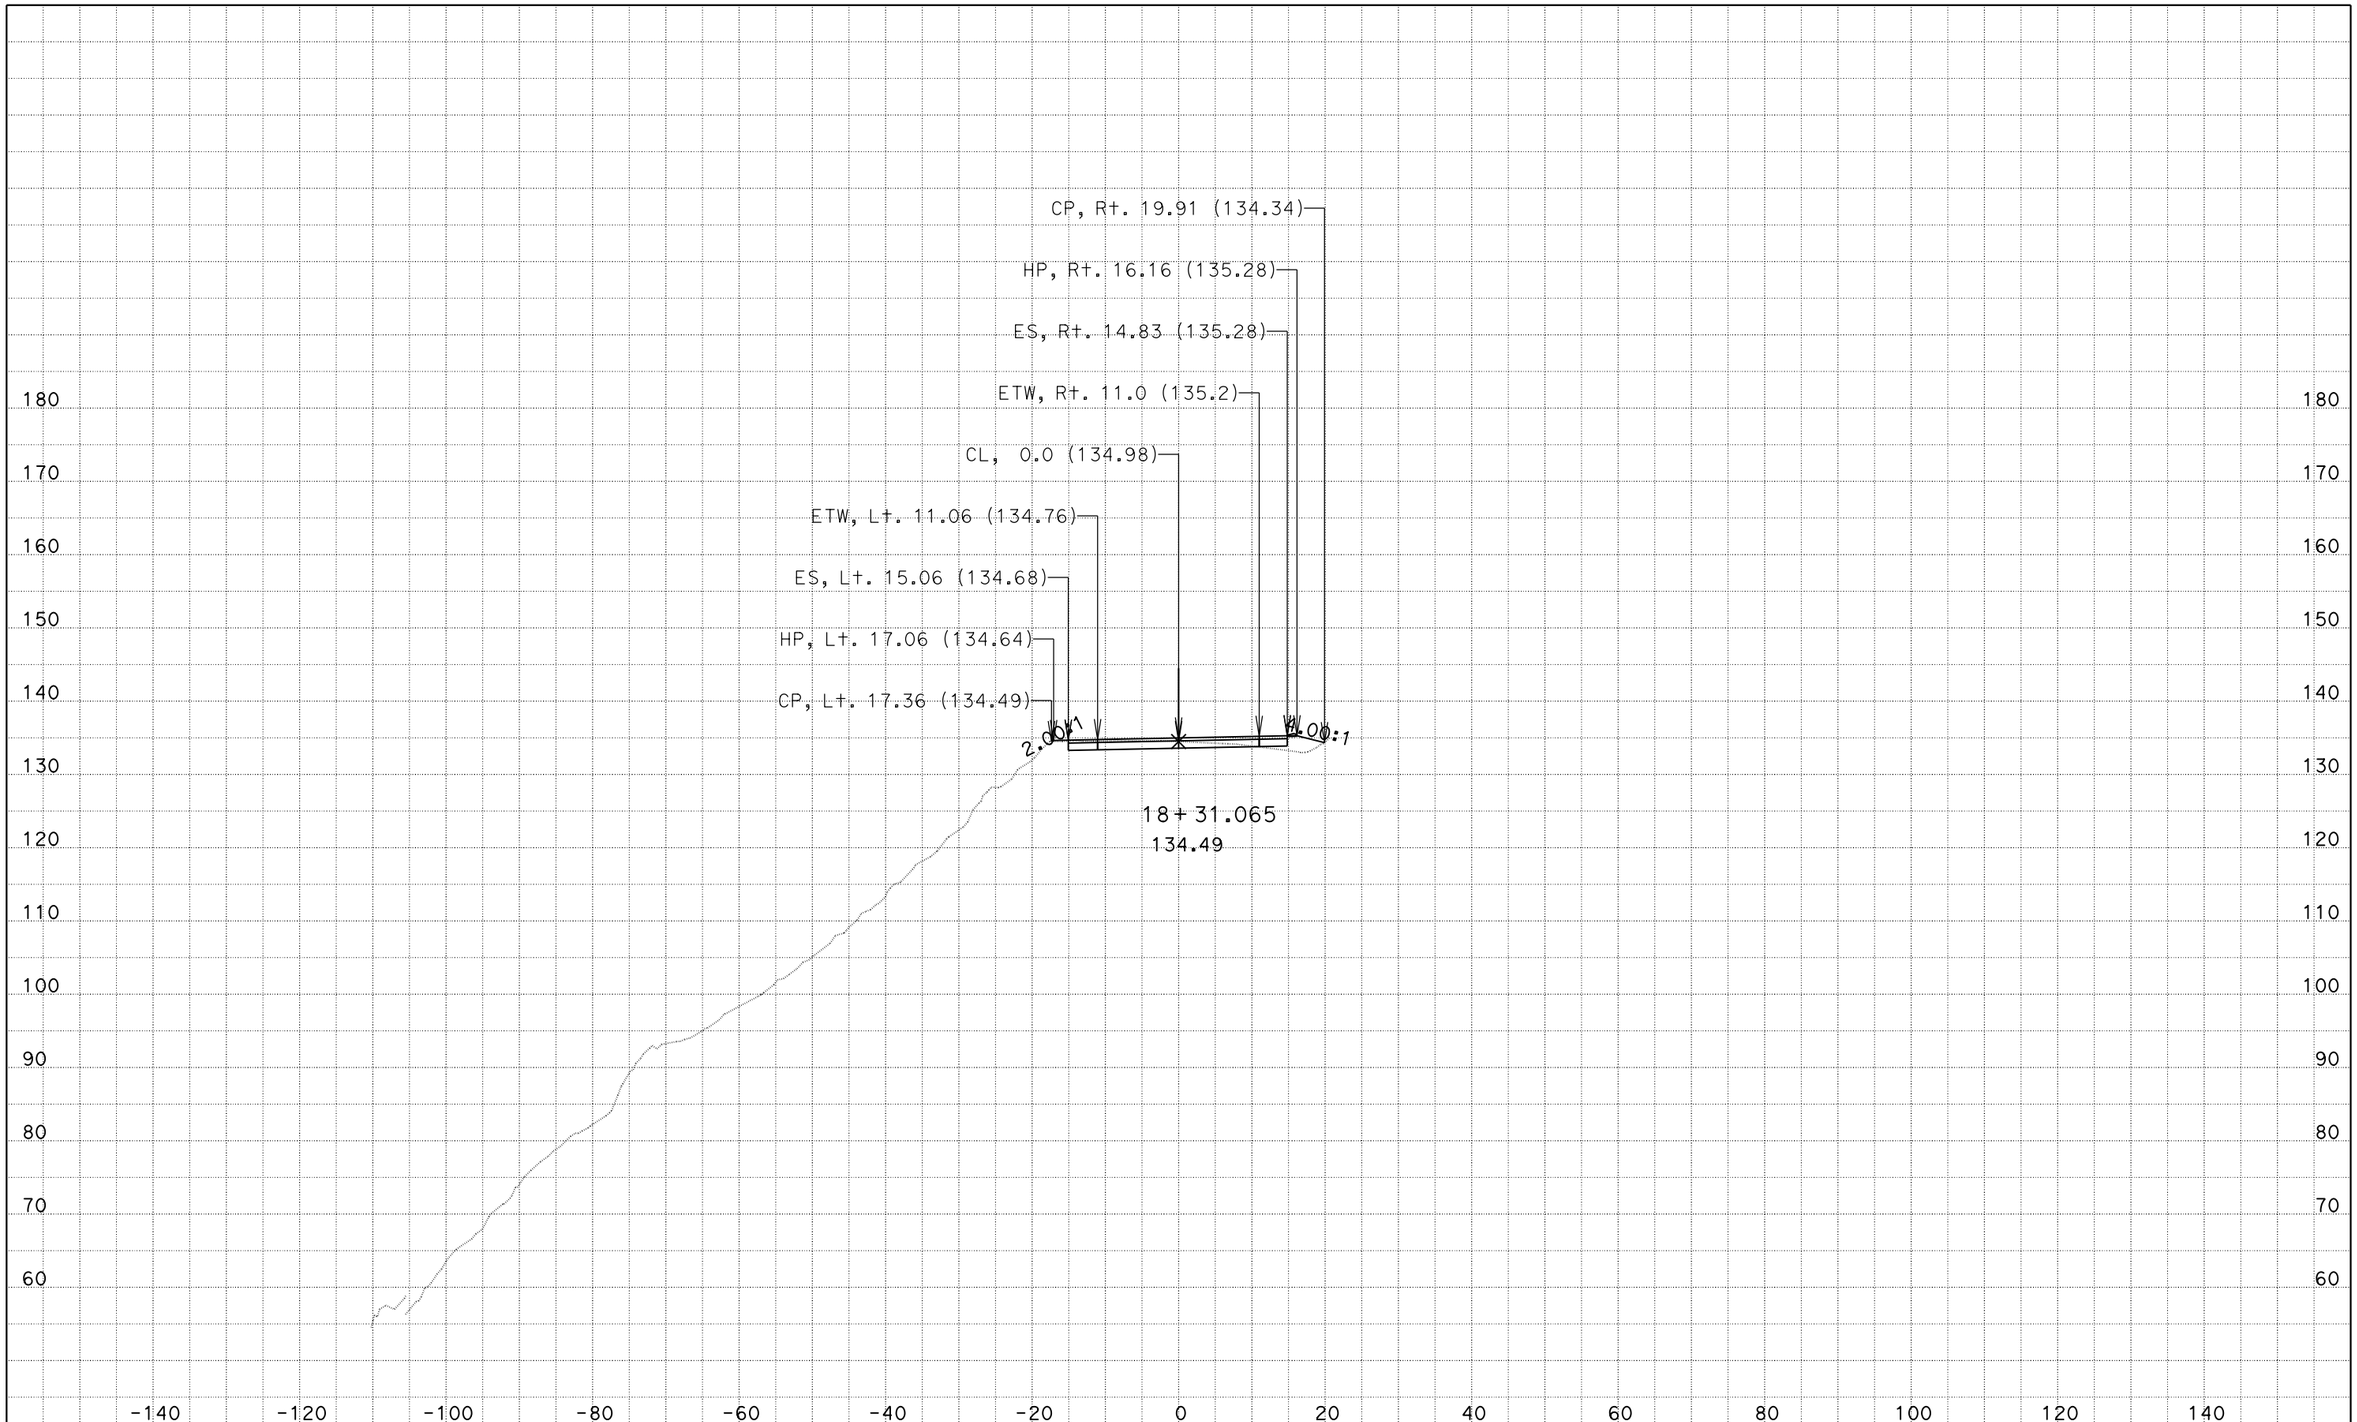

DATE: 9/11/2014

KC Project: 133103A File: D:\Projects⅜103A\design.ear

05-1F8904
MON-1-28.0/28.6

SCALE: 1" = 10' Horiz.
1" = 10' Vert.

All Dimensions are US Survey Feet

CL
CROSS SECTIONS

SHEET 50 OF 54

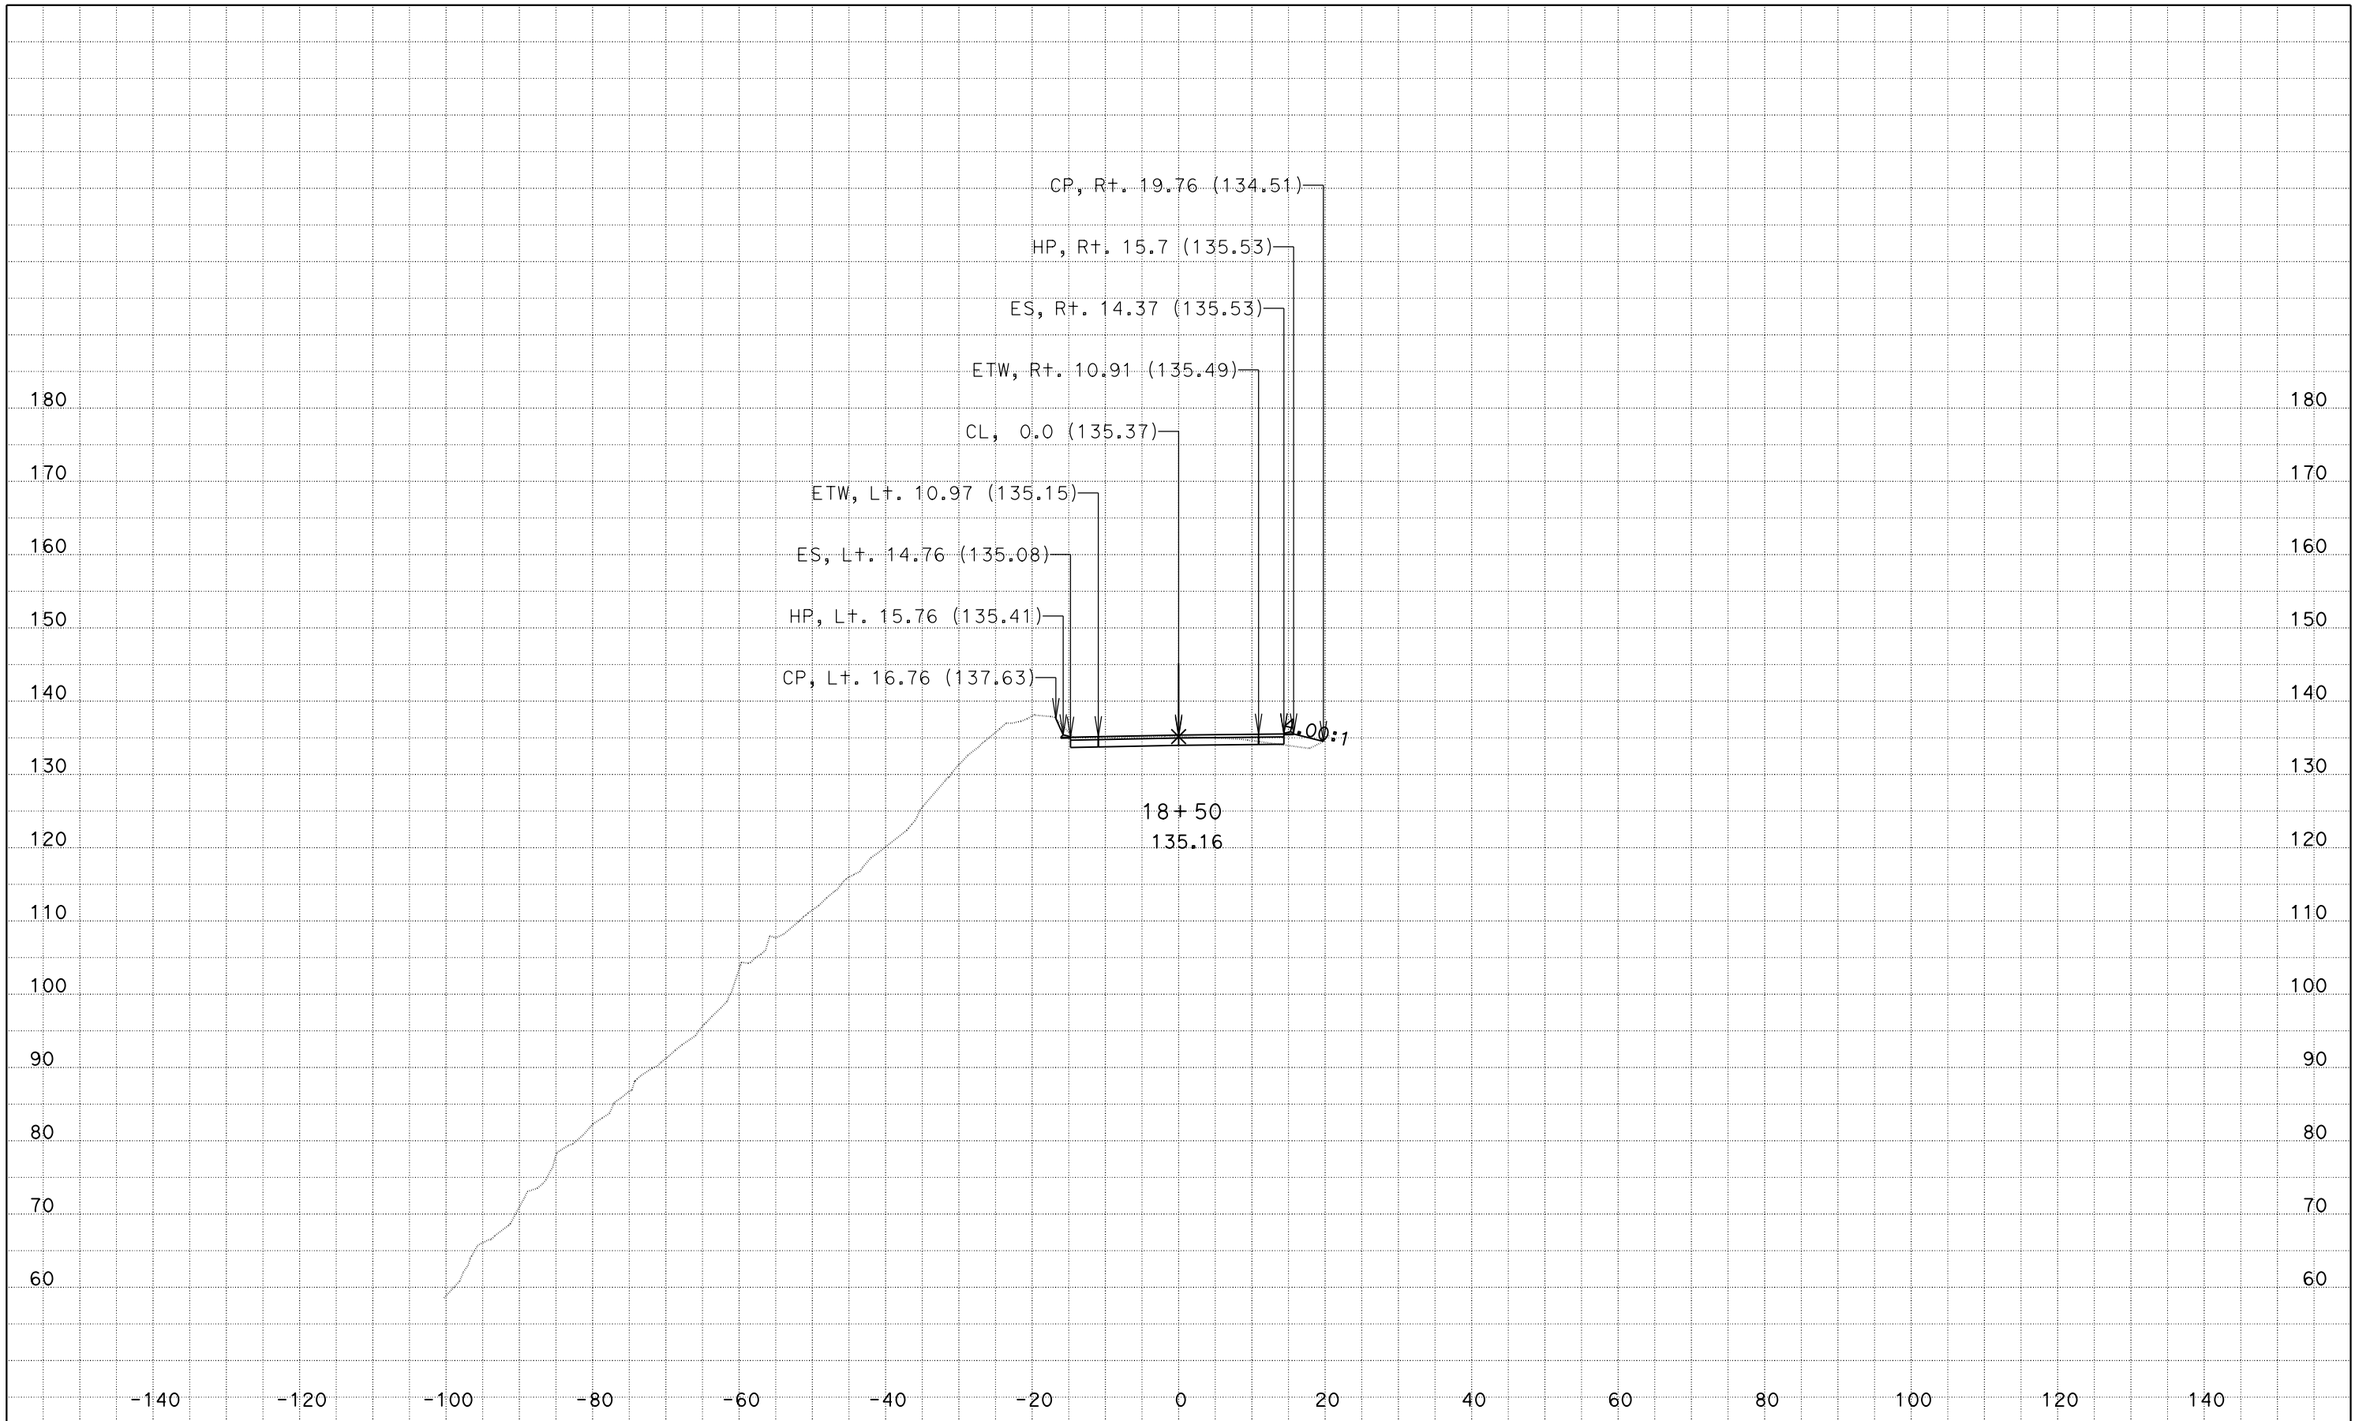

DATE: 9/11/2014

KC Project: 133103A File: D:\Projects⅜103A\design.ear

05-1F8904
MON-1-28.0/28.6

SCALE: 1" = 10' Horiz.
1" = 10' Vert.

All Dimensions are US Survey Feet

CL
CROSS SECTIONS

SHEET 51 OF 54

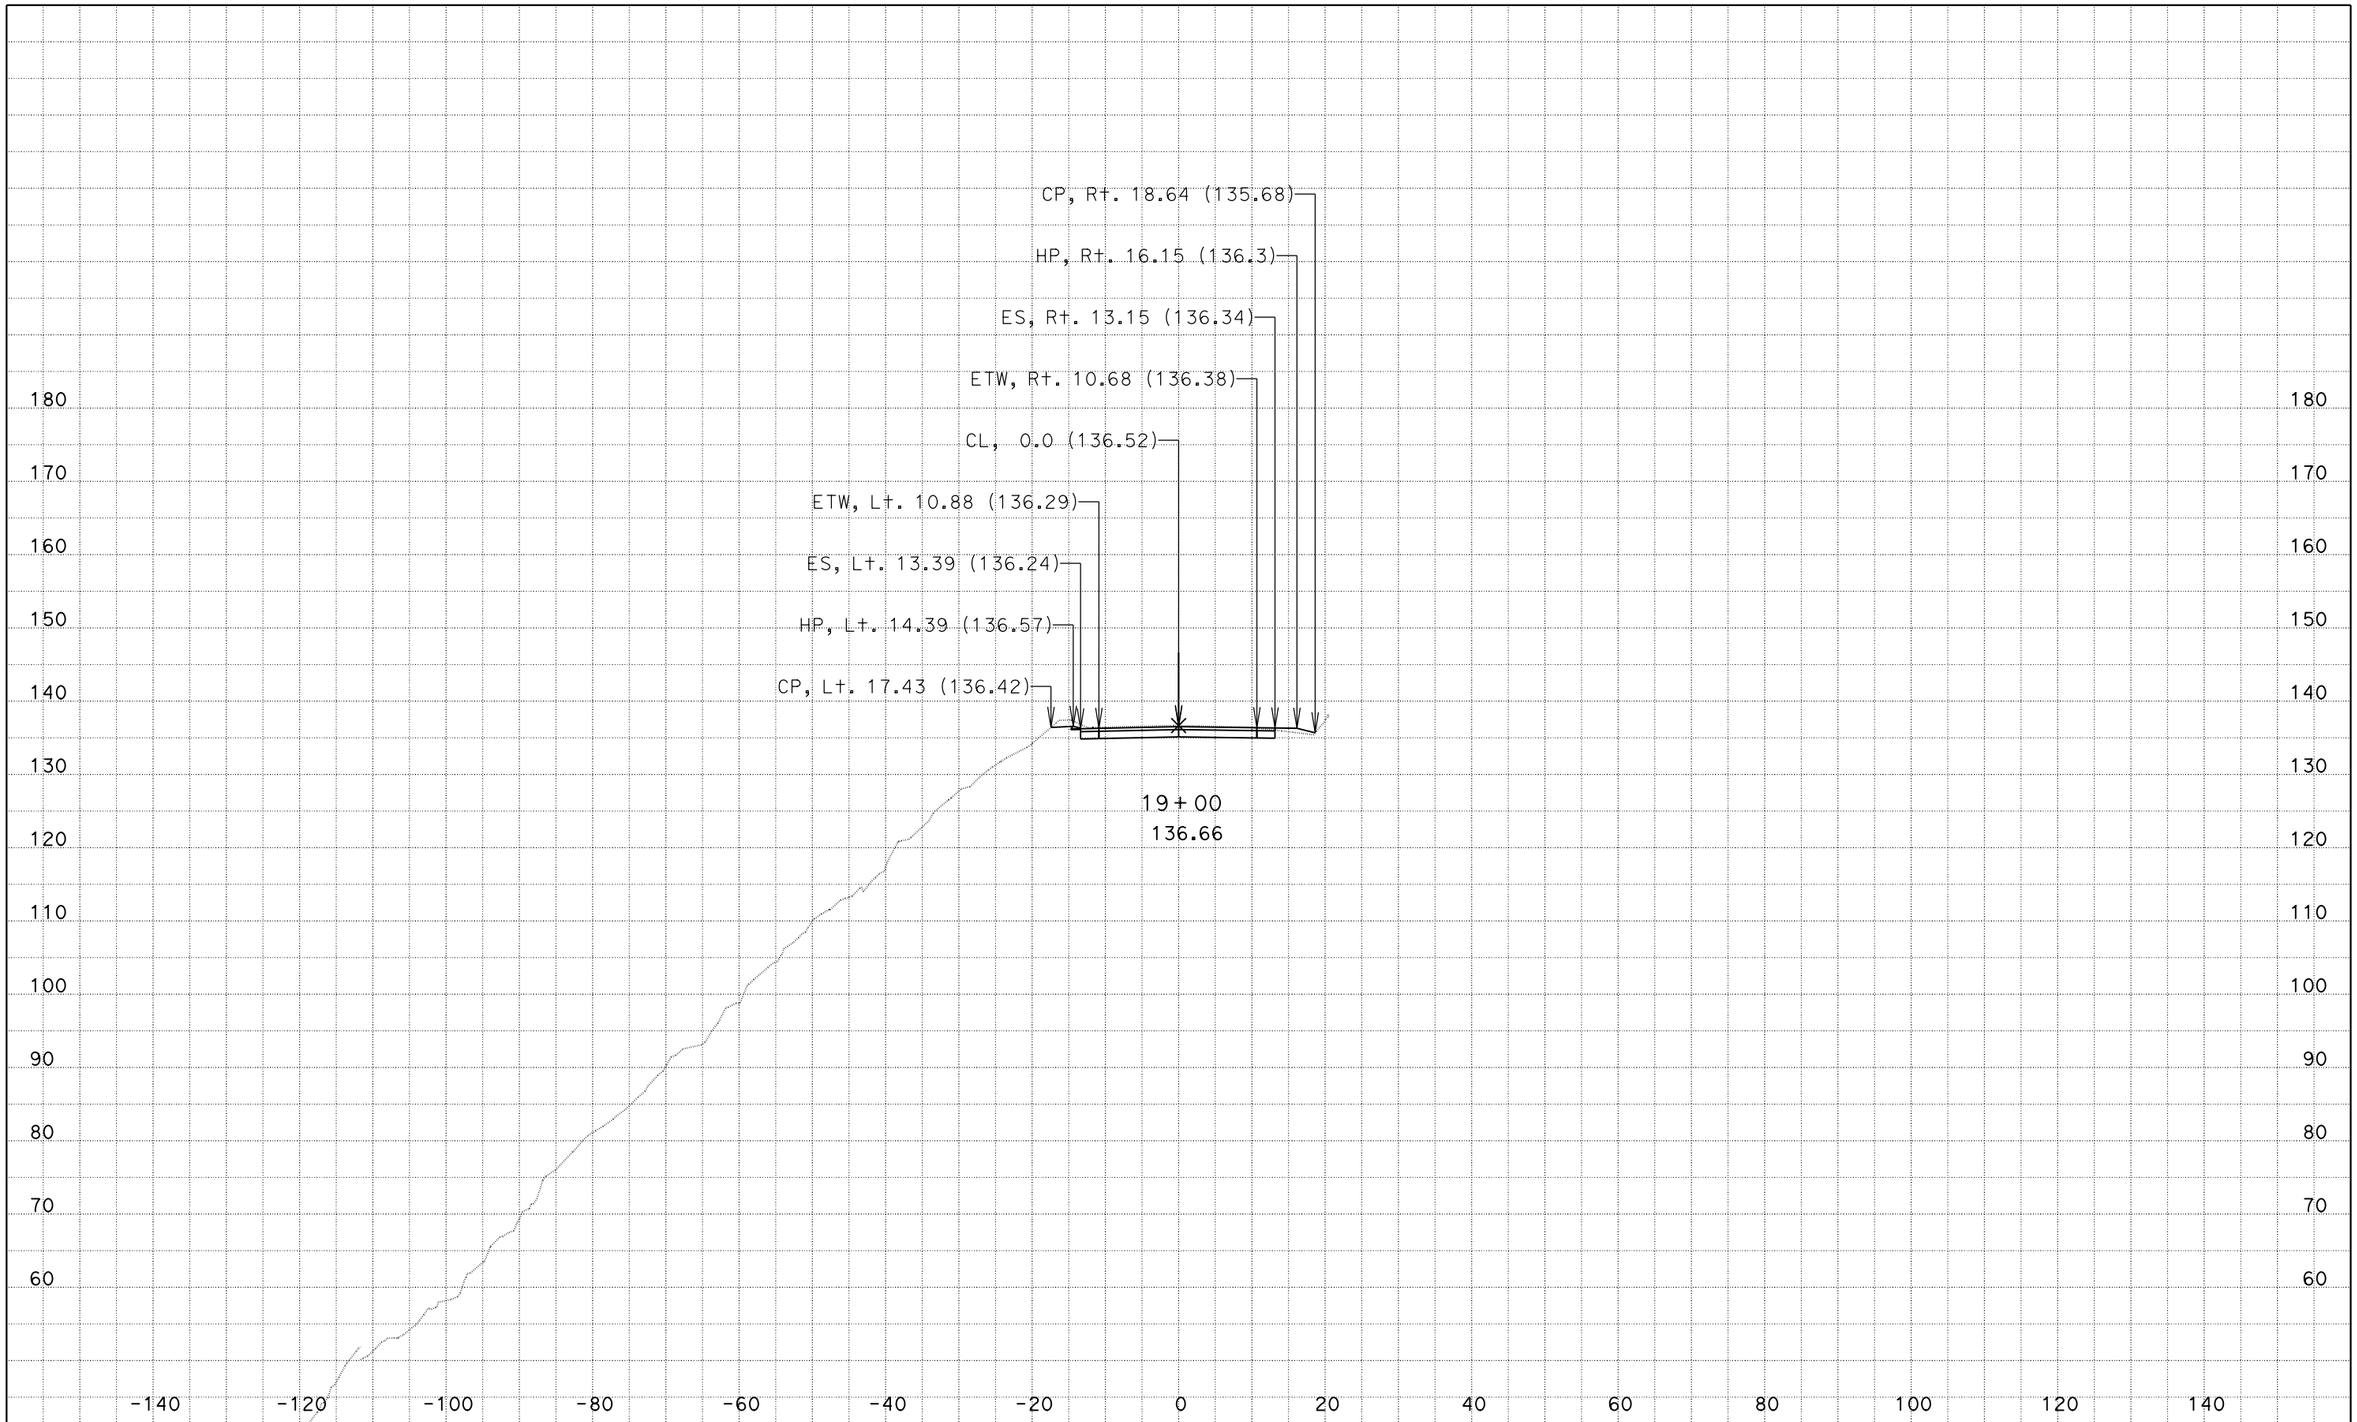

DATE: 9/11/2014

KC Project: 133103A File: D:\Projects⅜103A\design.ear

05-1F8904
MON-1-28.0/28.6

SCALE: 1" = 10' Horiz.
1" = 10' Vert.

All Dimensions are US Survey Feet

CL
CROSS SECTIONS

SHEET 52 OF 54

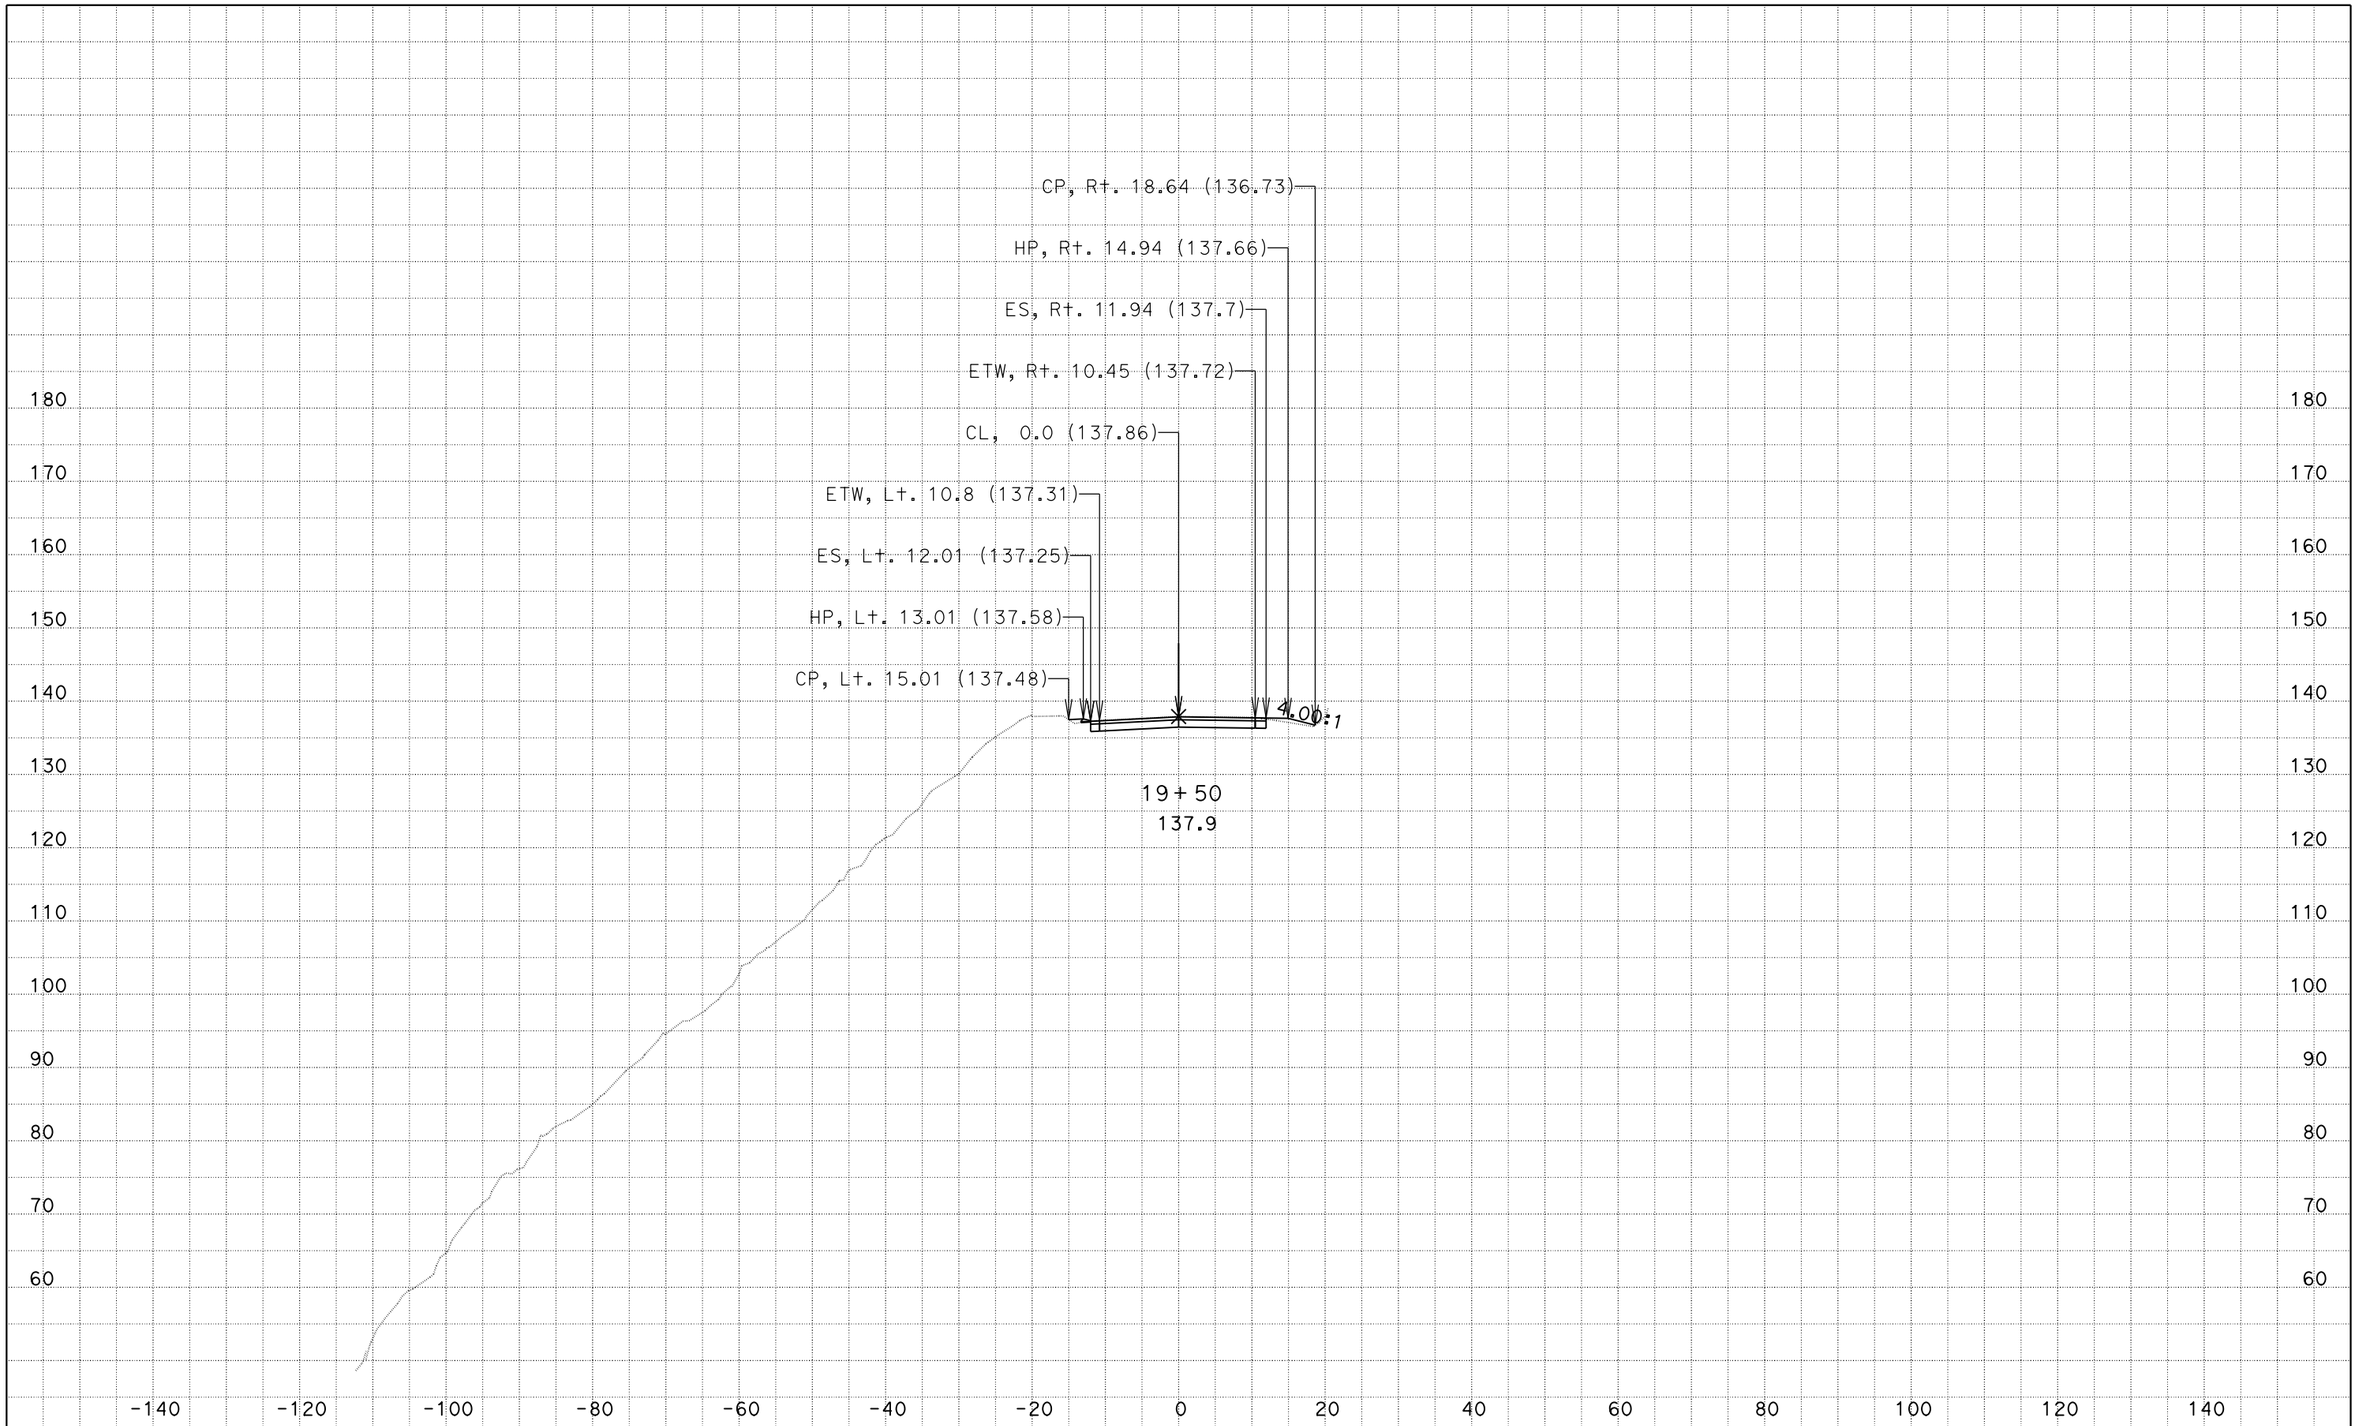

DATE: 9/11/2014

KC Project: 133103A File: D:\Projects⅜103A\design.ear

05-1F8904
MON-1-28.0/28.6

SCALE: 1" = 10' Horiz.
1" = 10' Vert.

All Dimensions are US Survey Feet

CL
CROSS SECTIONS

SHEET 53 OF 54

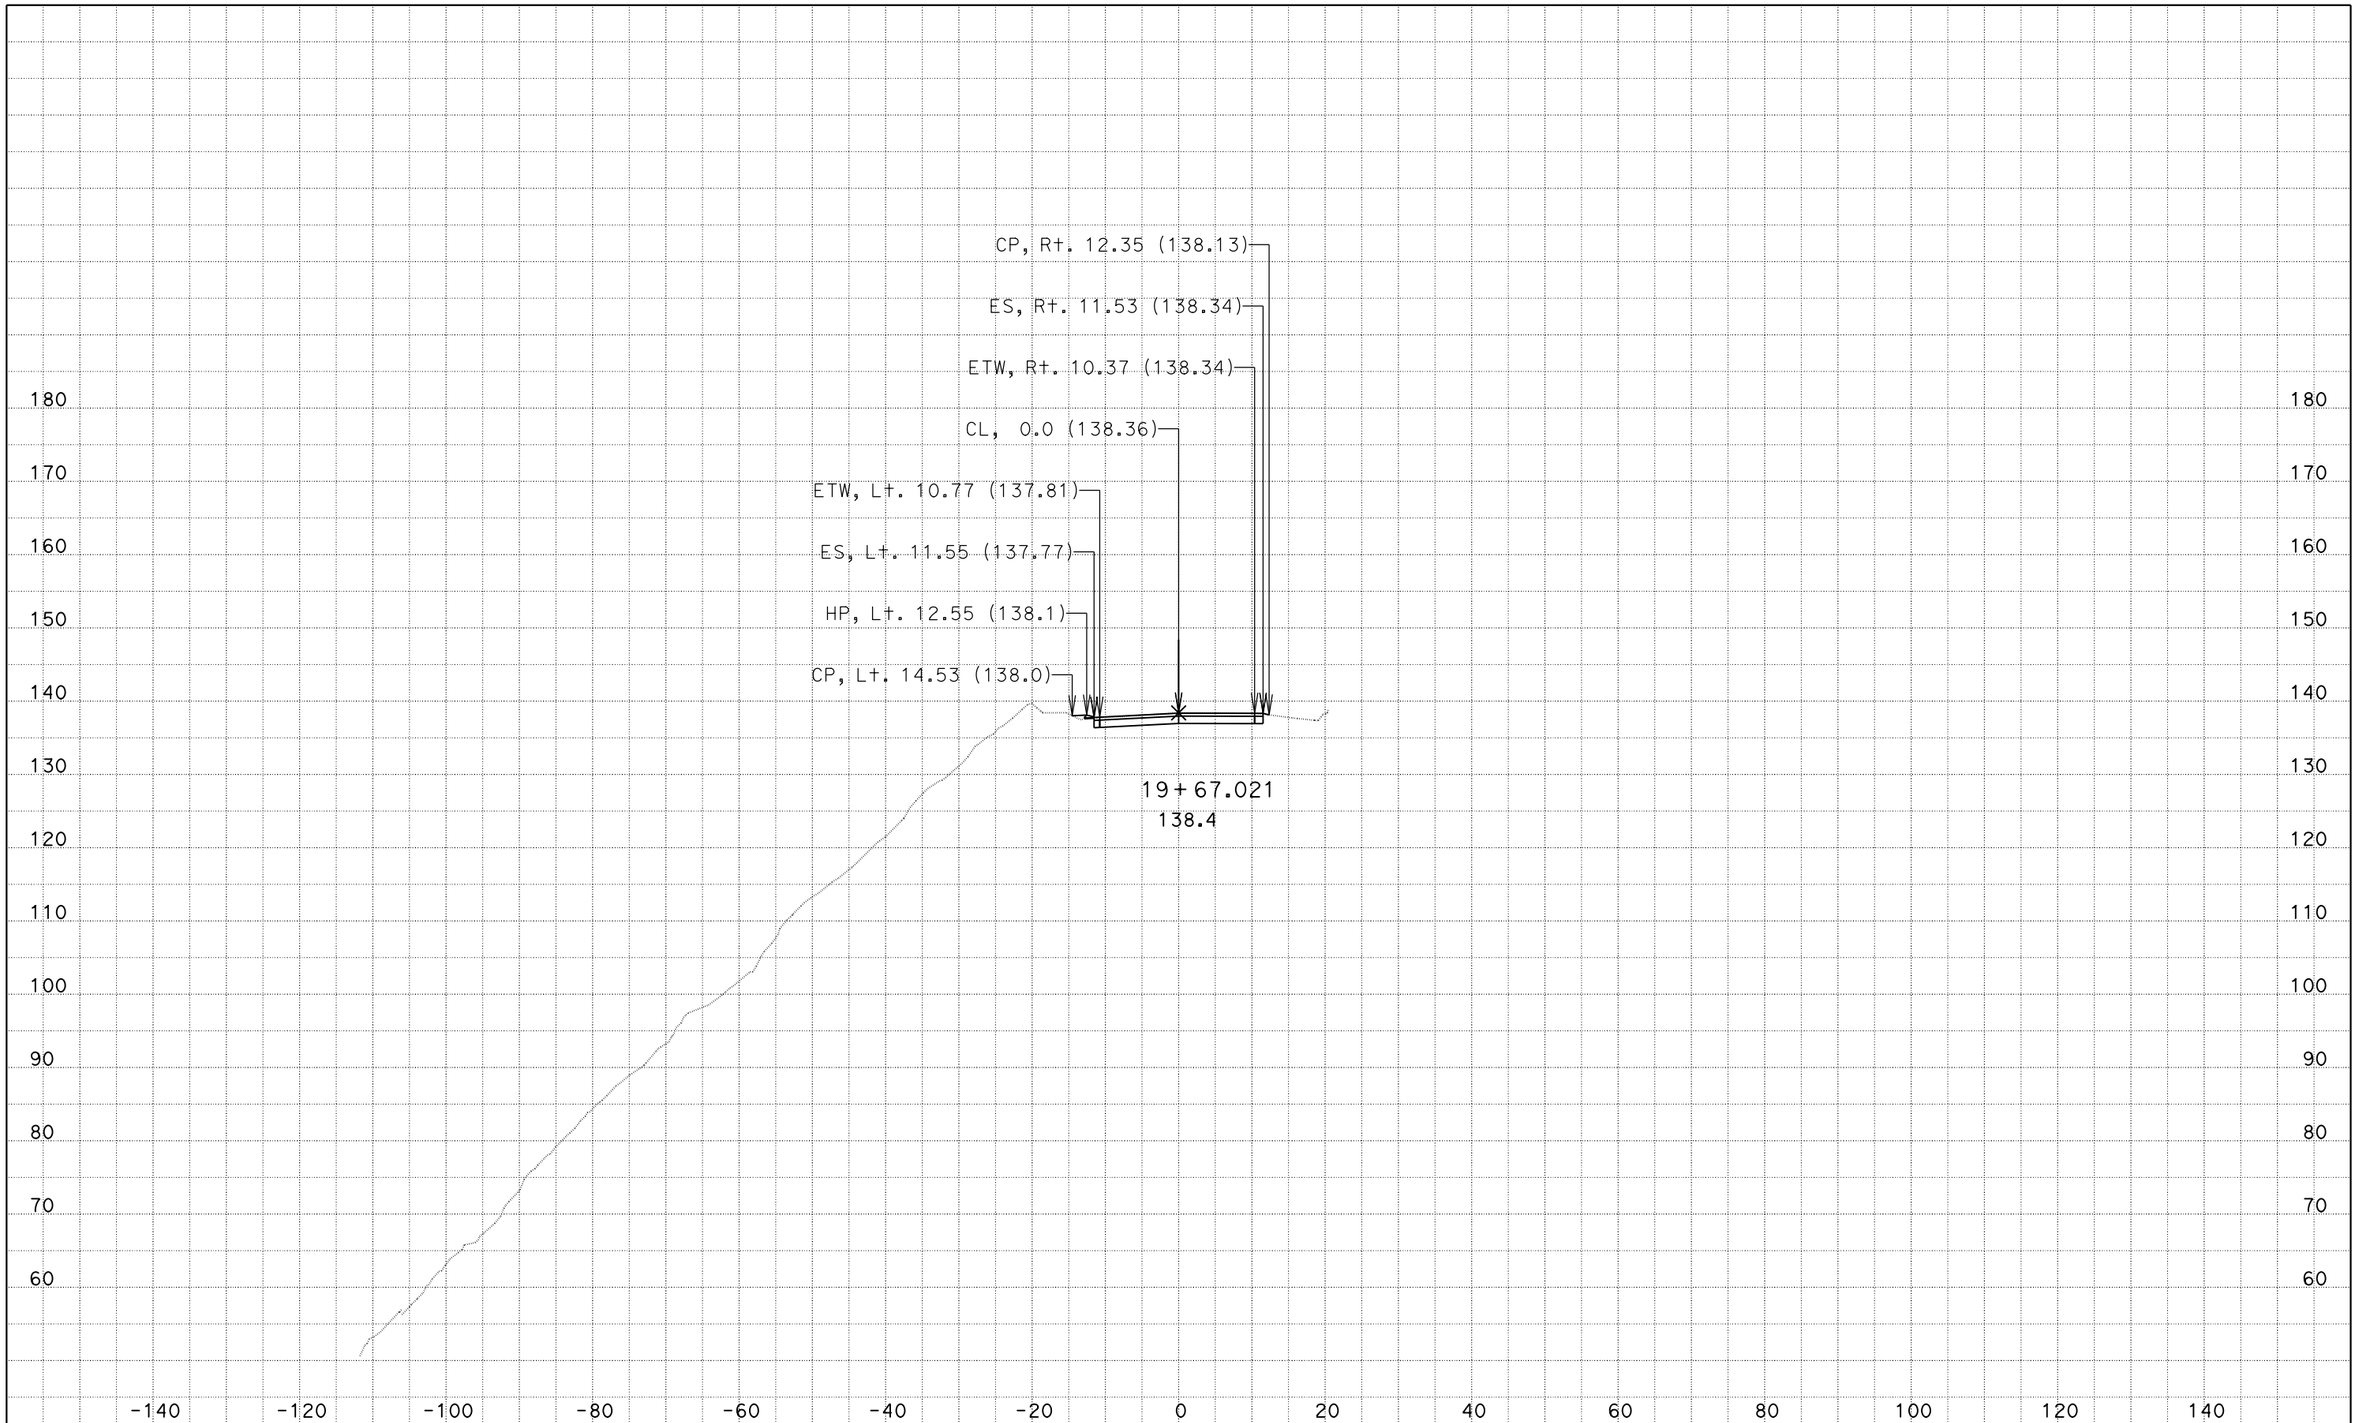

DATE: 9/11/2014

KC Project: 133103A File: D:\Projects⅜103A\design.ear

05-1F8904
MON-1-28.0/28.6

SCALE: 1" = 10' Horiz.
1" = 10' Vert.

All Dimensions are US Survey Feet

CL
CROSS SECTIONS

SHEET 54 OF 54