05-Mon, SBt-100.0/101.3, 0.0/1.6

FOR EARTHWORK DEVELOPMENT ONLY

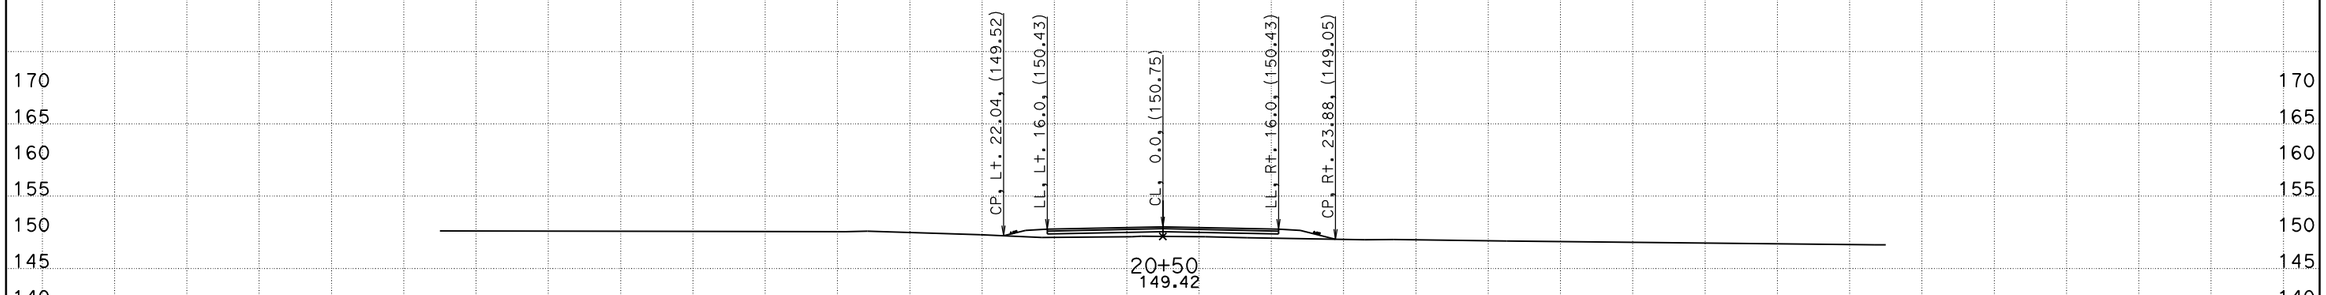

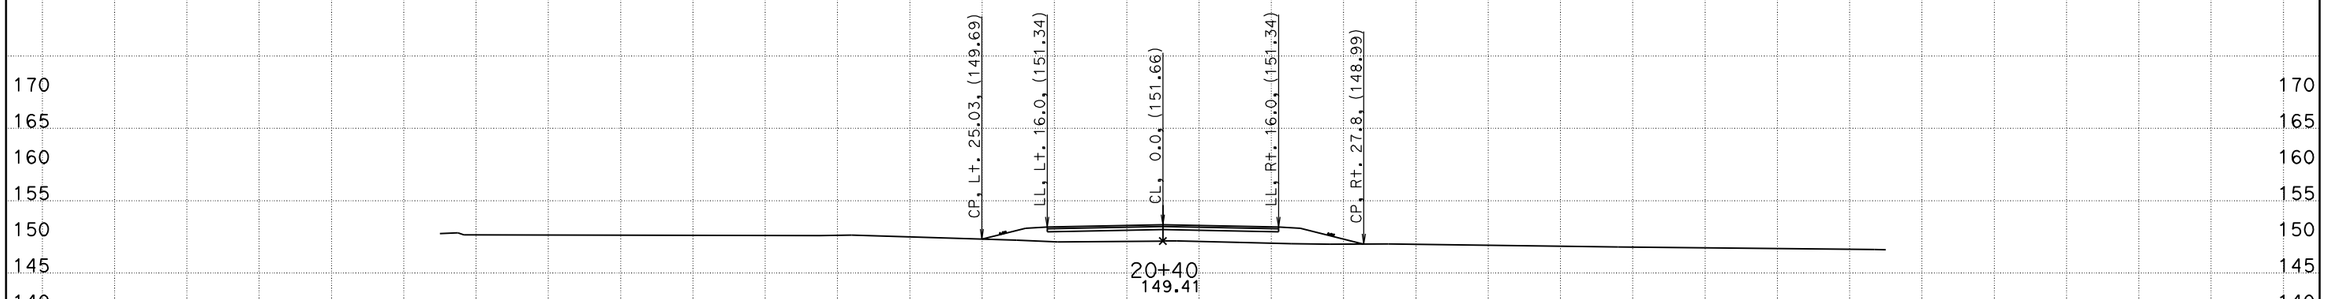

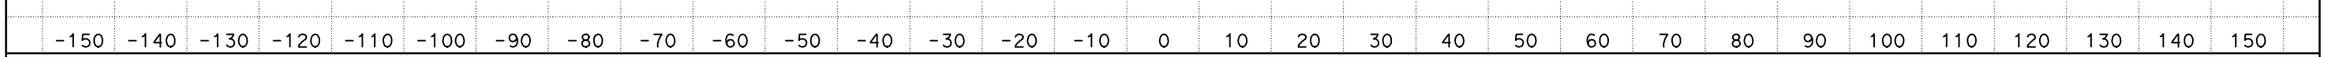

PROJECT ENGINEER: IVO RUMMLER
DATE: 7/10/2012
KC Project: 0213A File: D:\alignments515801designdata\Driveways\DW5\xddw5.ear

SCALE: 1" = 10' Horiz.
1" = 10' Vert.

All Dimensions are US Survey Feet

DWF5
CROSS SECTIONS
SHEET 1 OF 2

05-Mon, SBt-100.0/101.3, 0.0/1.6

FOR EARTHWORK DEVELOPMENT ONLY

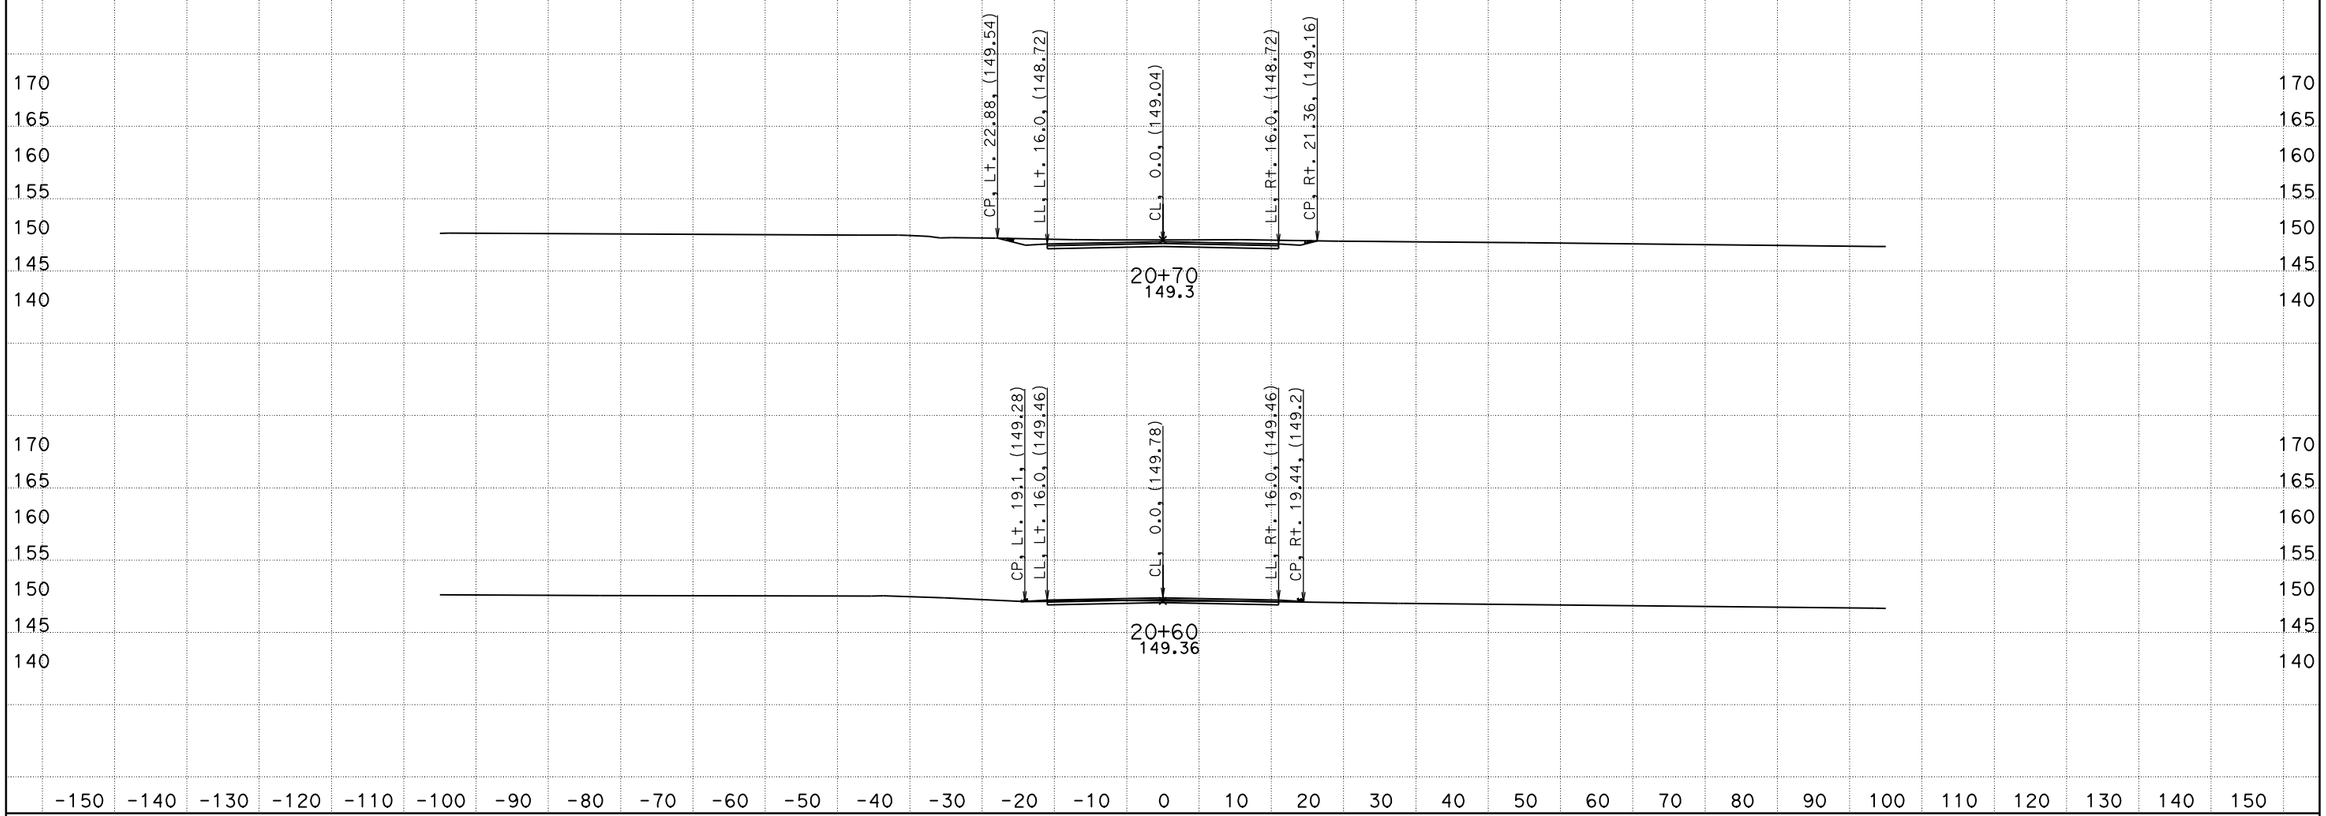

PROJECT ENGINEER: IVO RUMMLER
DATE: 7/10/2012
KC Project: 0213A File: D:\alignments515801designdata\Driveways\DW5\xddw5.ear

SCALE: 1" = 10' Horiz.
1" = 10' Vert.

All Dimensions are US Survey Feet

DWF5
CROSS SECTIONS
SHEET 2 OF 2