FOR EARTHWORK DEVELOPMENT ONLY

05-Mon, SBt-100.0/101.3, 0.0/1.6

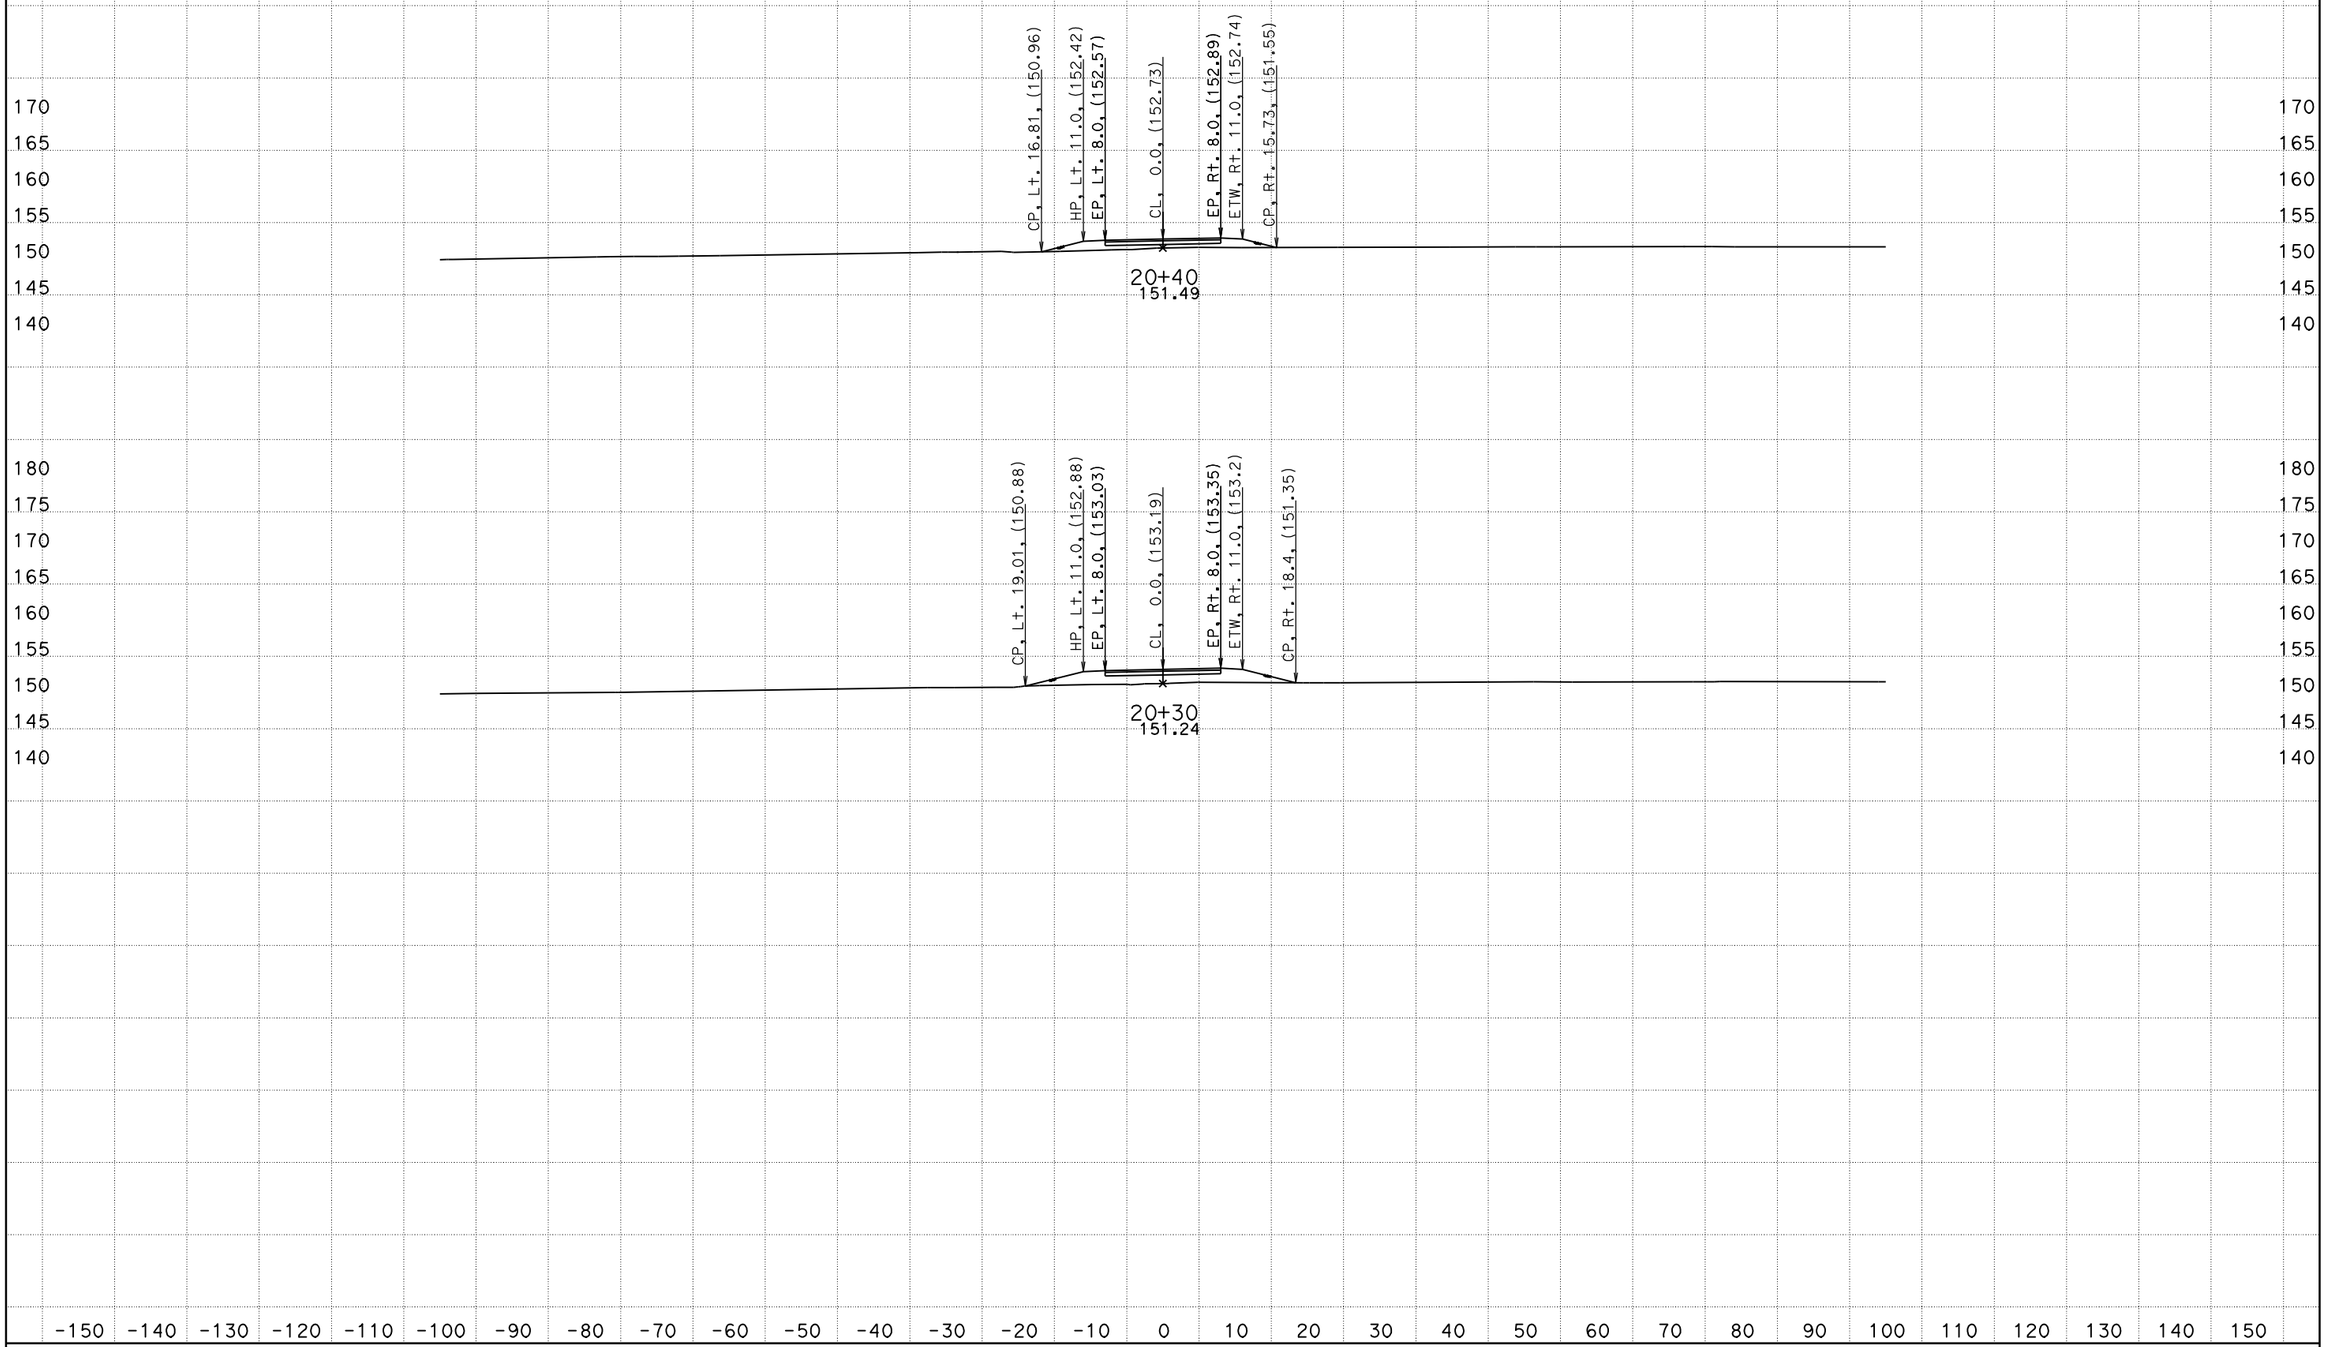

PROJECT ENGINEER: IVO RUMMLER

DATE: 9/9/2010

KC Project: 0213A File: D:\alignments515801designdata\PrivateRoads\Marylin\xdma1.ear

SCALE: 1" = 10' Horiz.
1" = 10' Vert.

All Dimensions are US Survey Feet

MA1

CROSS SECTIONS

SHEET 1 OF 2

05-Mon, SBt-100.0/101.3, 0.0/1.6

FOR EARTHWORK DEVELOPMENT ONLY

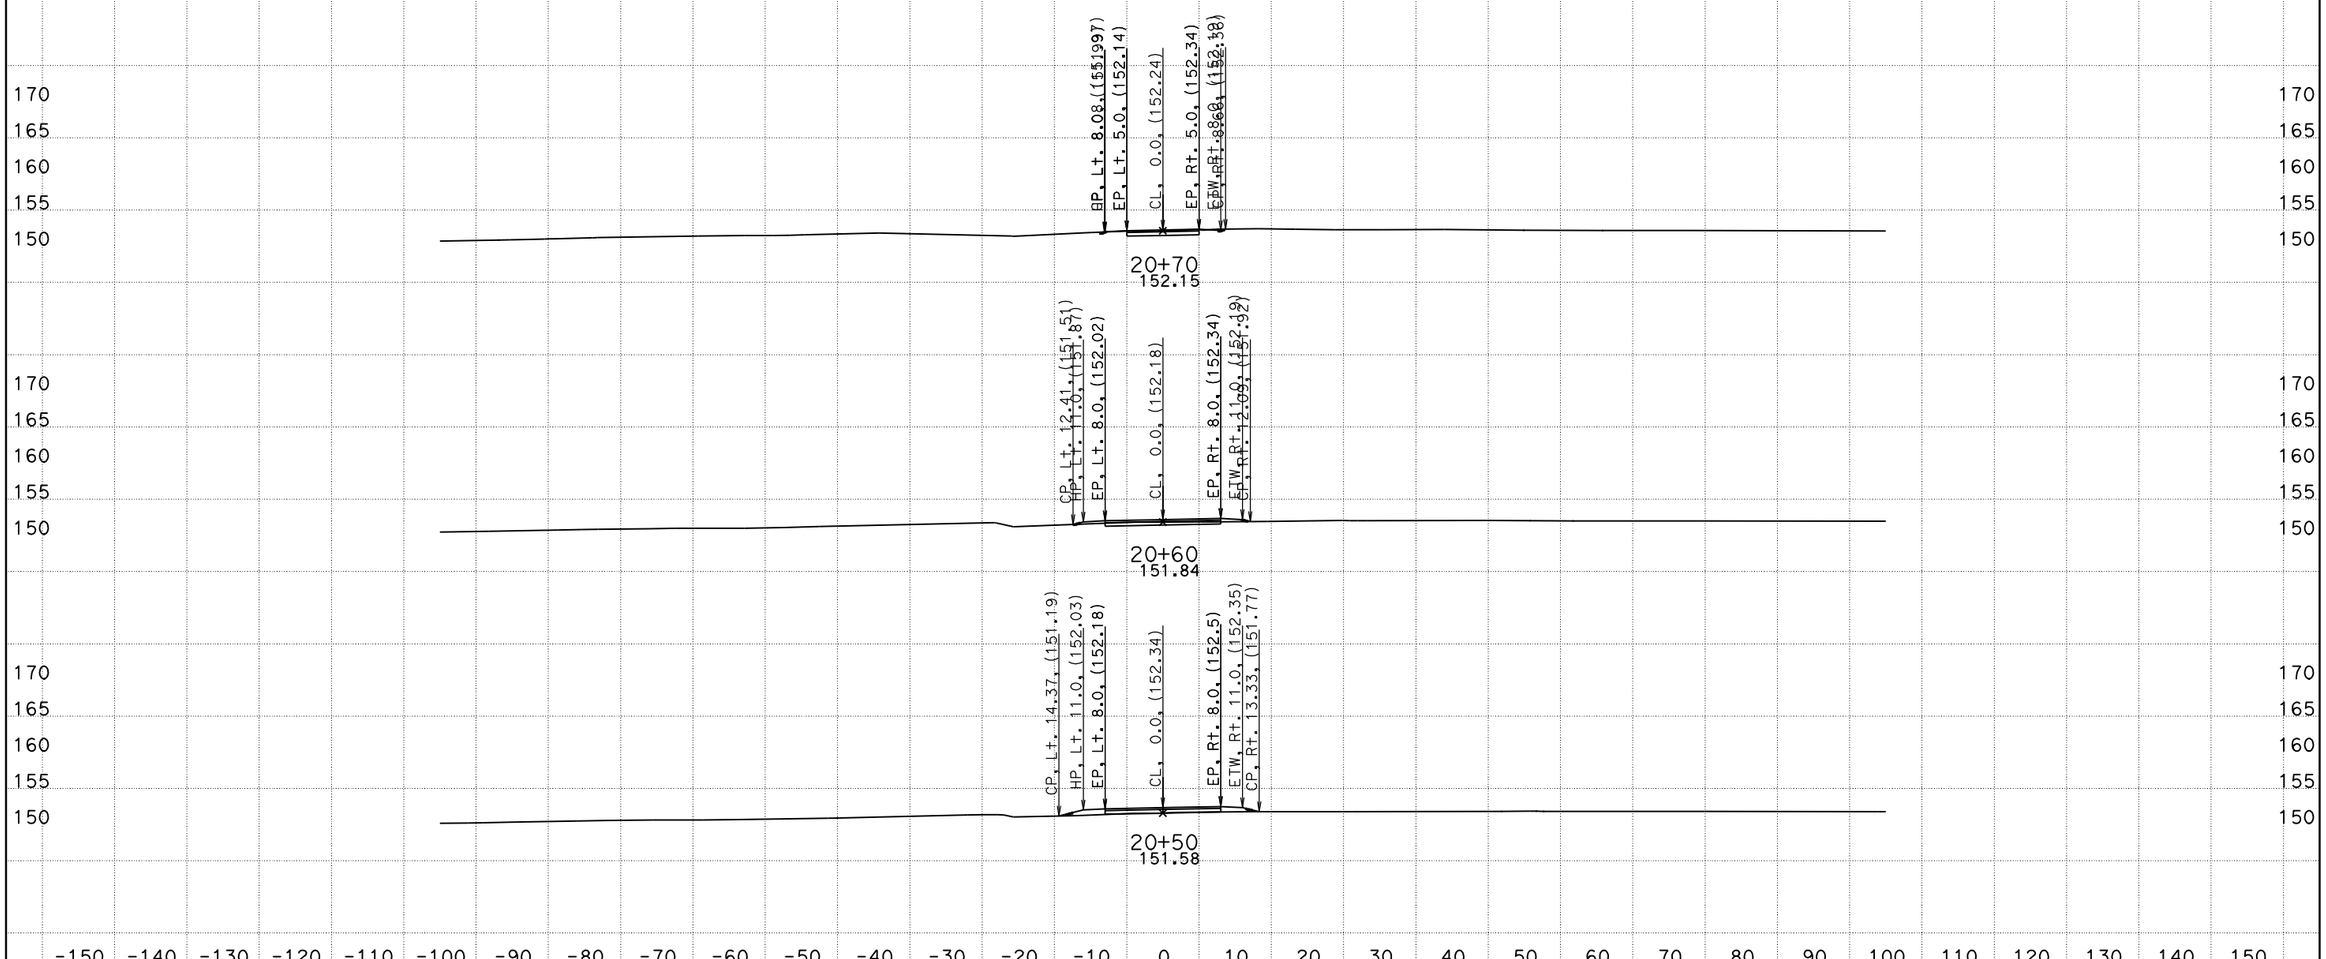

PROJECT ENGINEER: IVO RUMMLER

DATE: 9/9/2010

KC Project: 0213A File: D:\alignments515801designdata\PrivateRoads\Marylin\xdma1.ear

SCALE: 1" = 10' Horiz.
1" = 10' Vert.

All Dimensions are US Survey Feet

MA1

CROSS SECTIONS

SHEET 2 OF 2