FOR EARTHWORK DEVELOPMENT ONLY

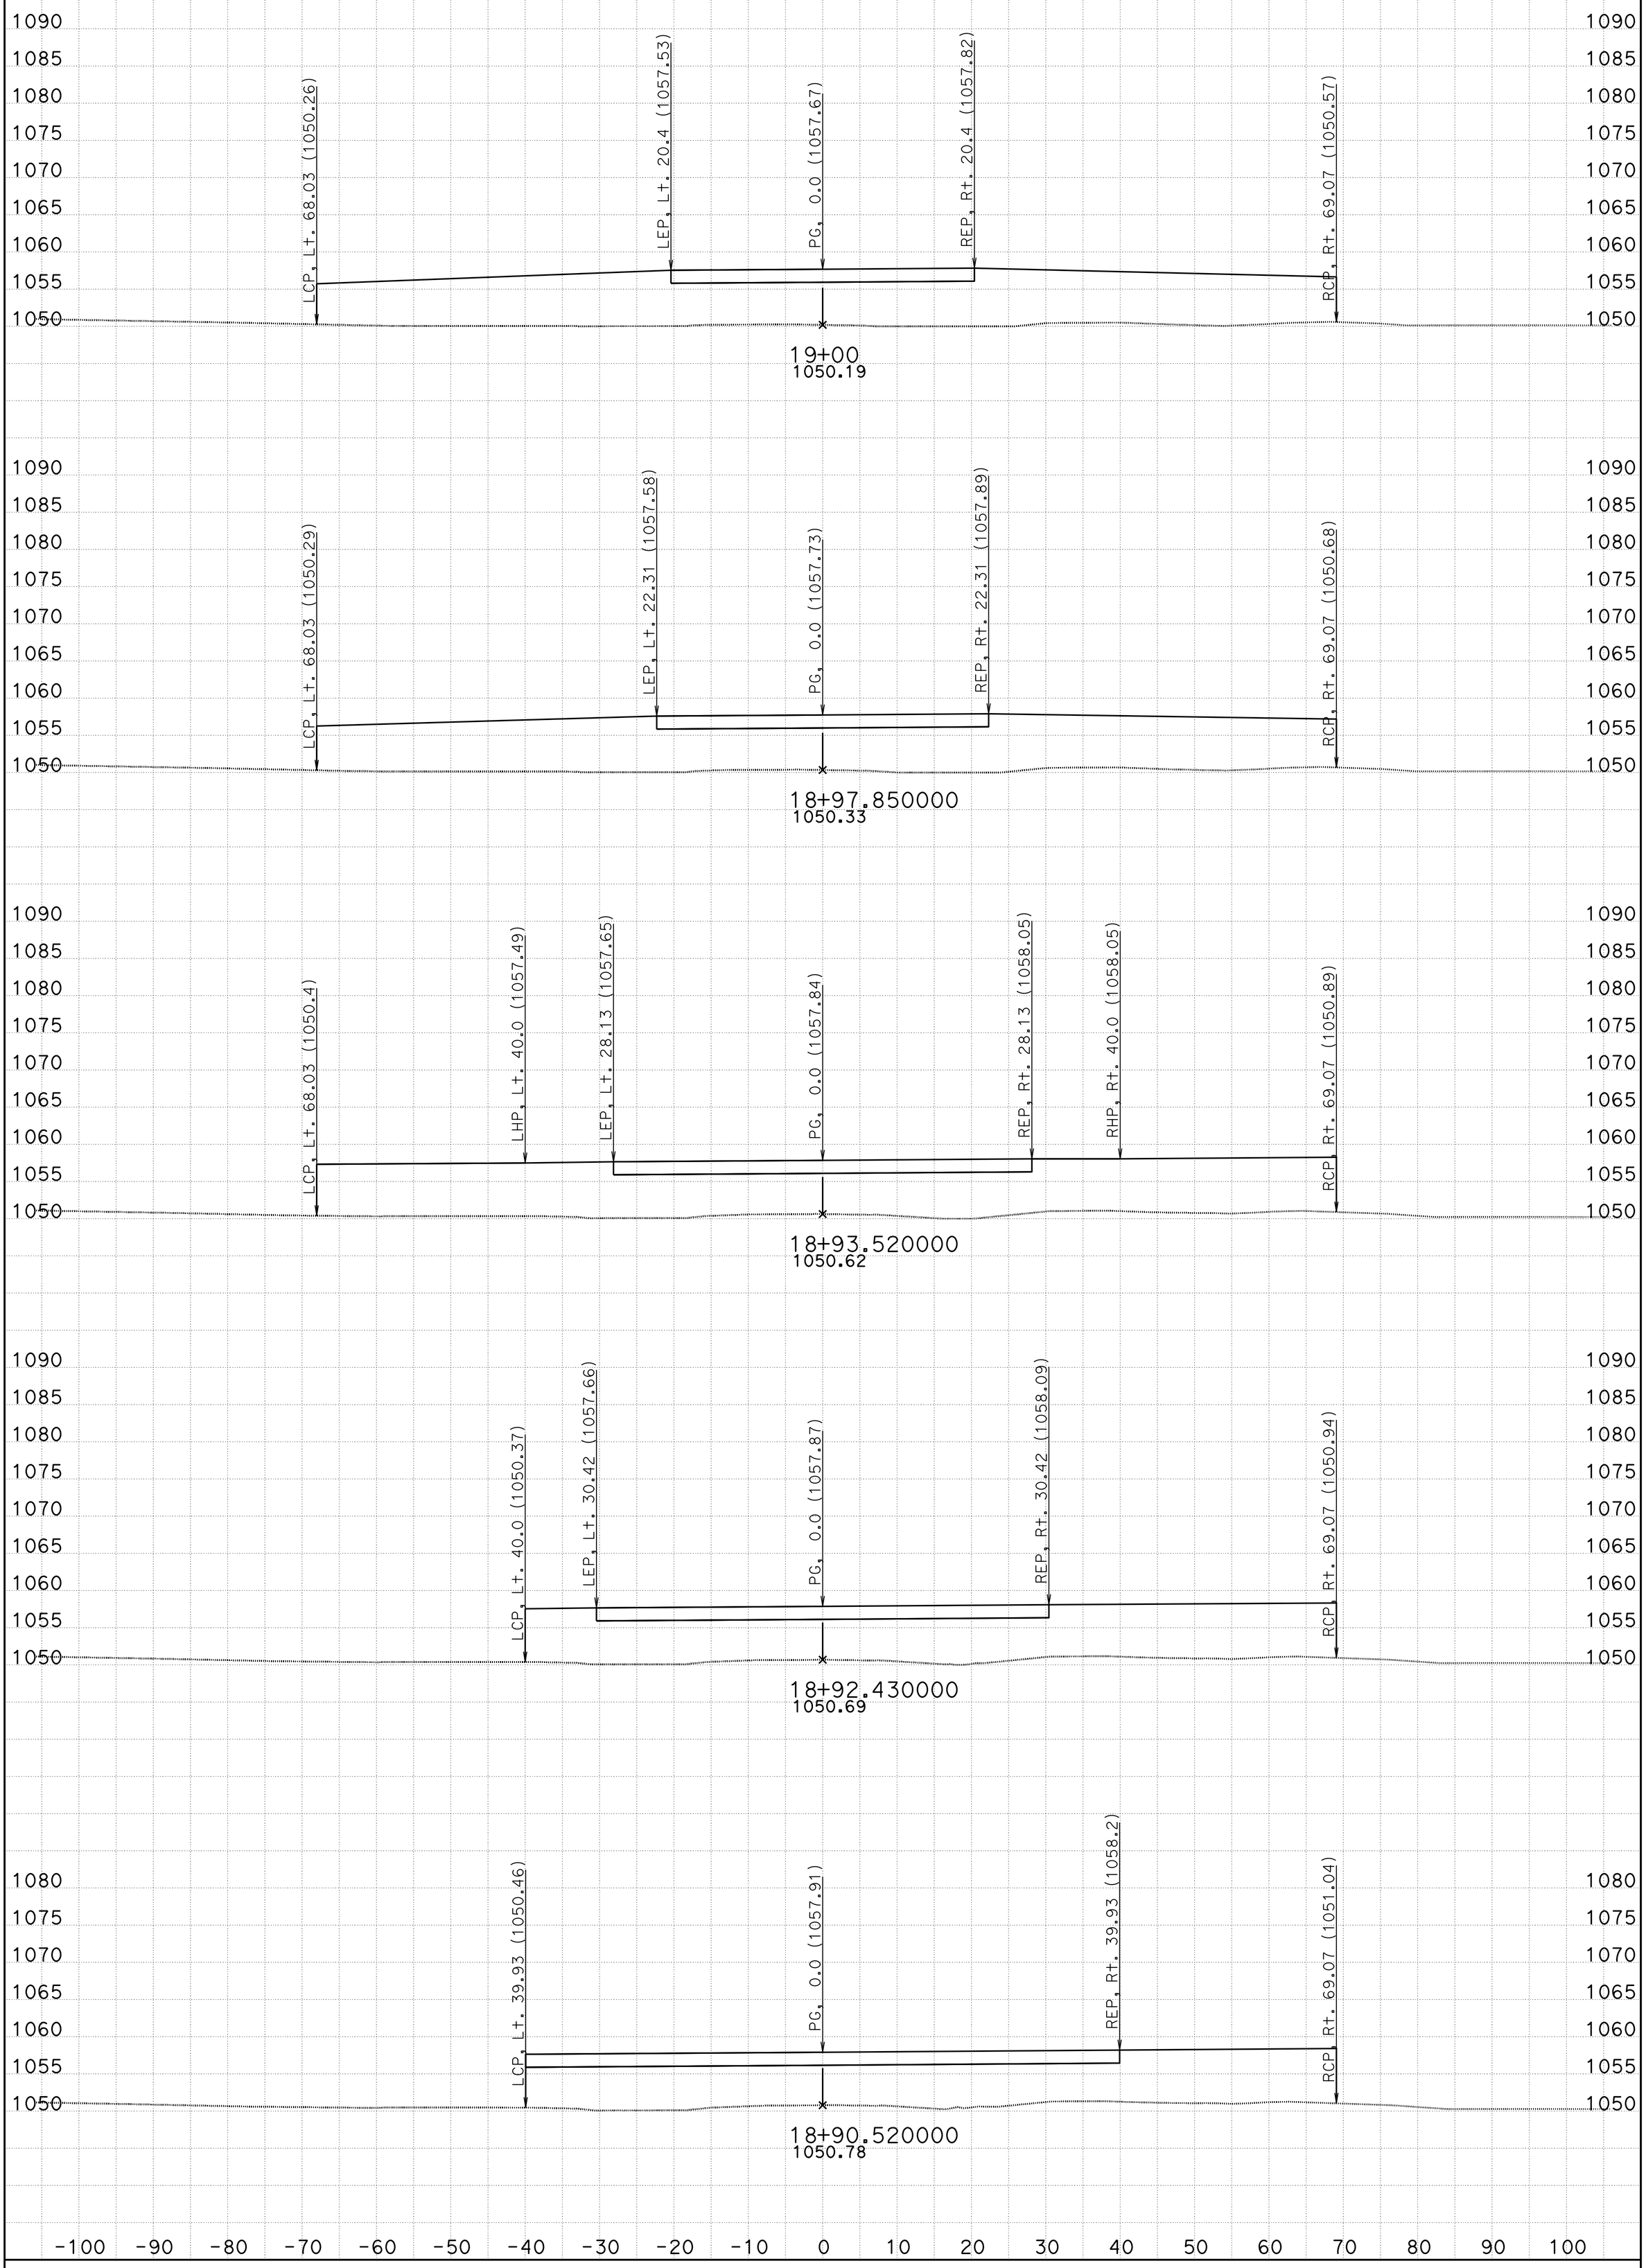

CREATED BY: Jose Bautista DATE: 2/20/2015

All Dimensions are US Survey Feet

SCALE: 1" = 10' Horiz.
1" = 10' Vert.

DWY4
CROSS SECTIONS

SHEET 1 OF 6

KC Project: DWY4 File: D:\Temp10\DWY4\EAR\FEATURES\subdwy4.ear

FOR EARTHWORK DEVELOPMENT ONLY

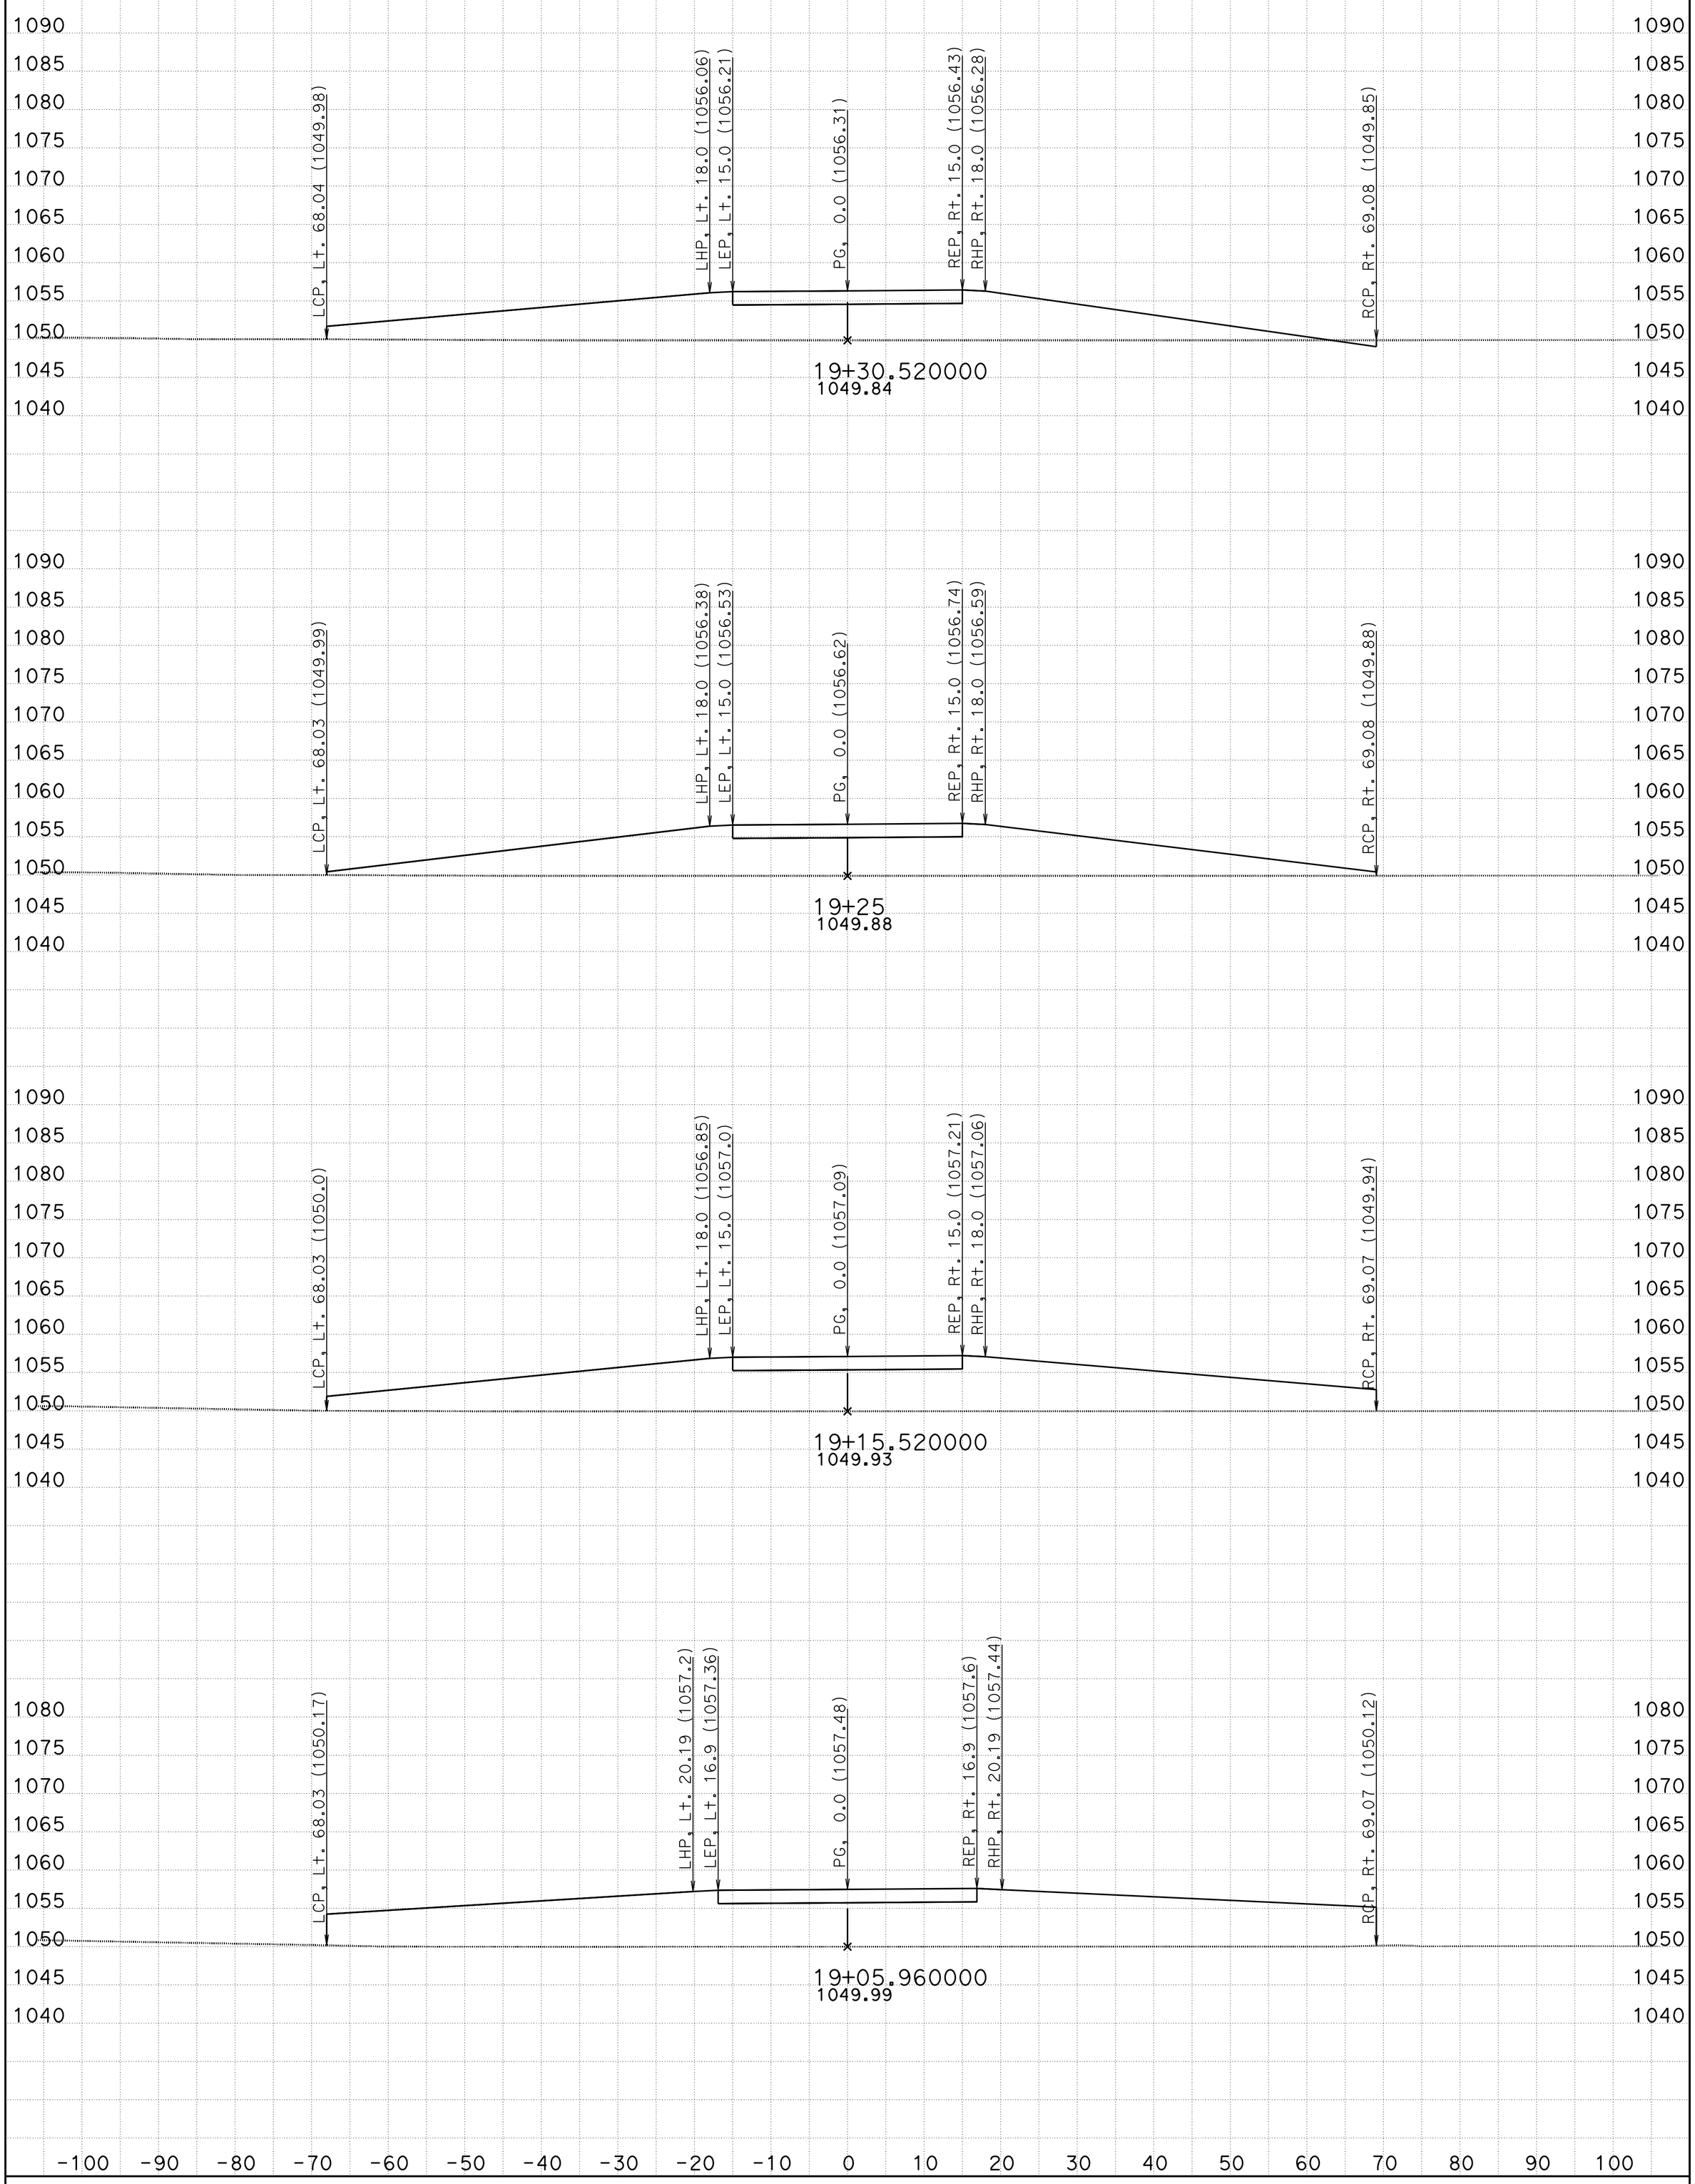

CREATED BY: Jose Bautista DATE: 2/20/2015

All Dimensions are US Survey Feet

SCALE: 1" = 10' Horiz.
1" = 10' Vert.

DWY4
CROSS SECTIONS

KC Project: DWY4 File: D:\Temp10\DWY4\EAR\FEATURES\subdwy4.ear

SHEET 2 OF 6

FOR EARTHWORK DEVELOPMENT ONLY

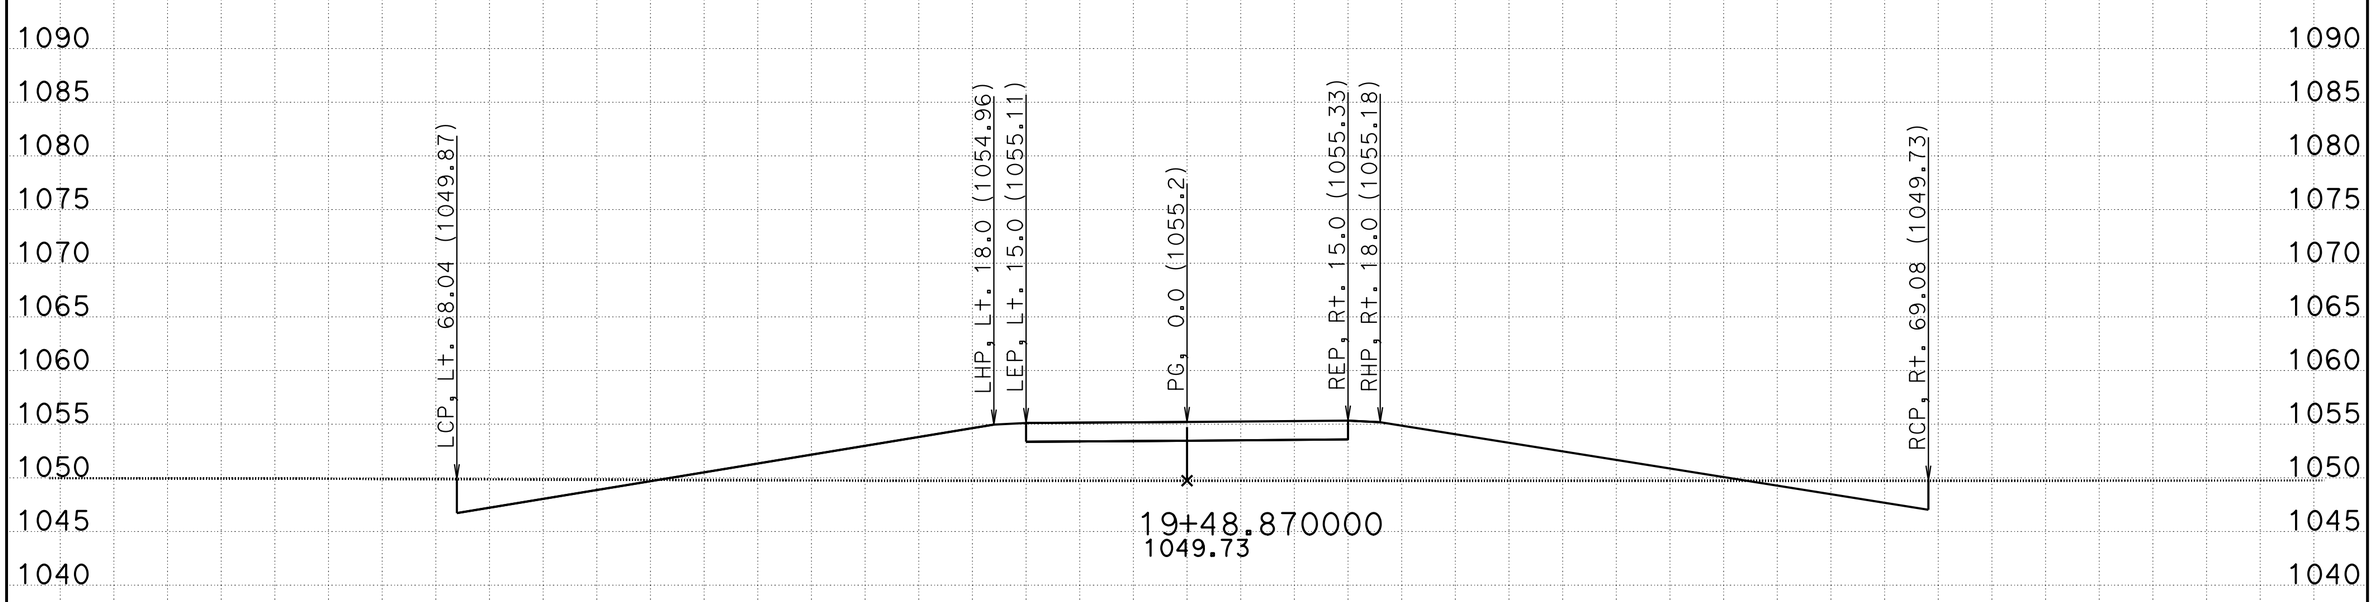

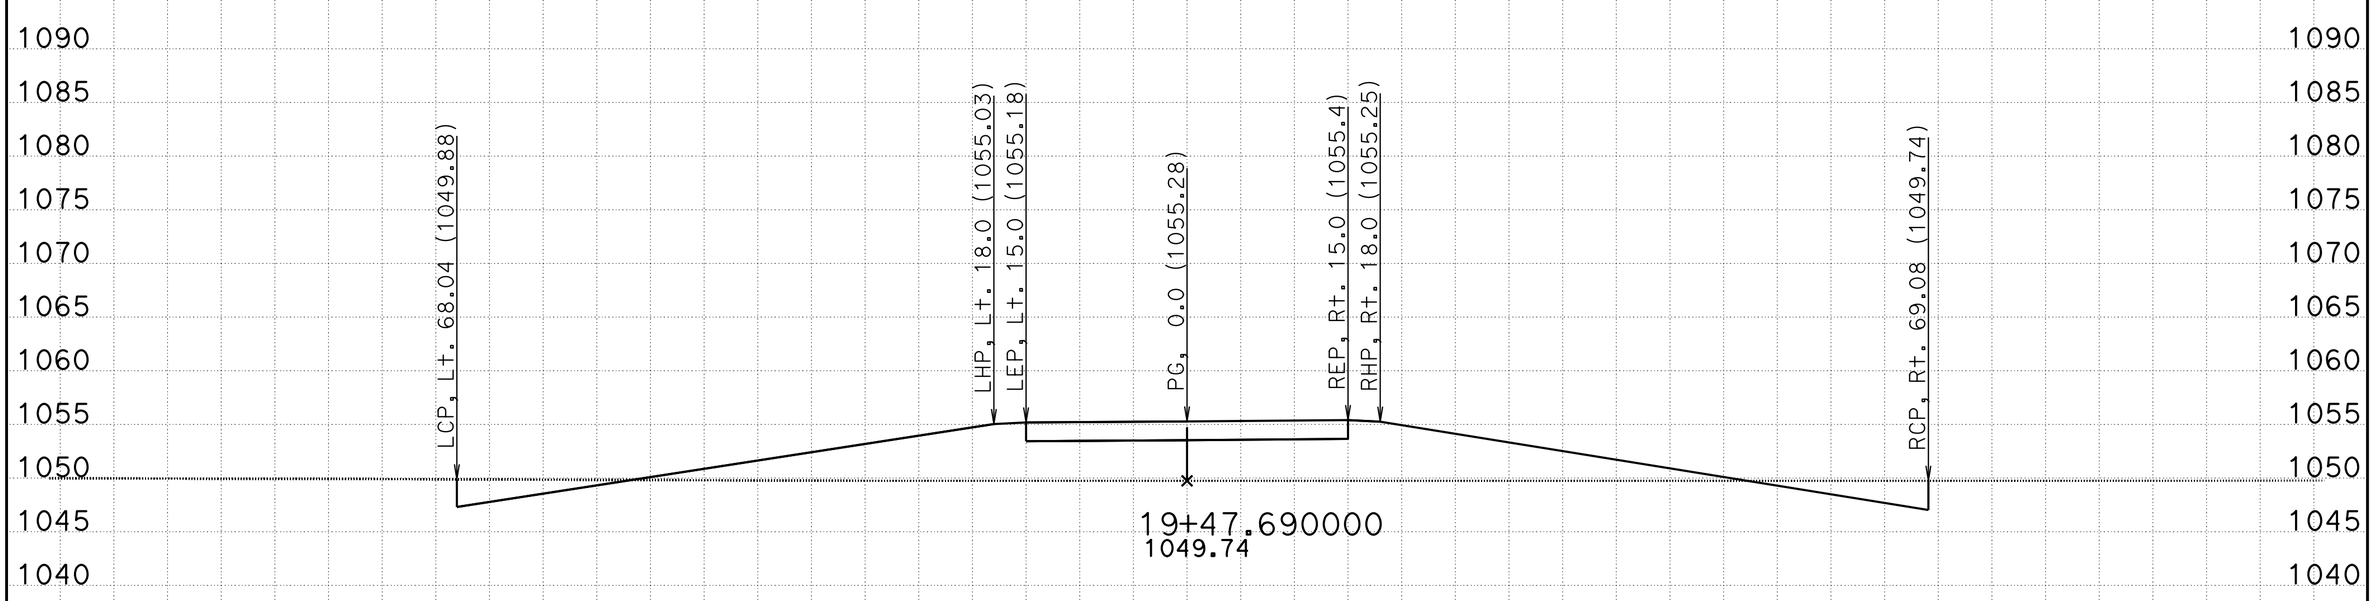

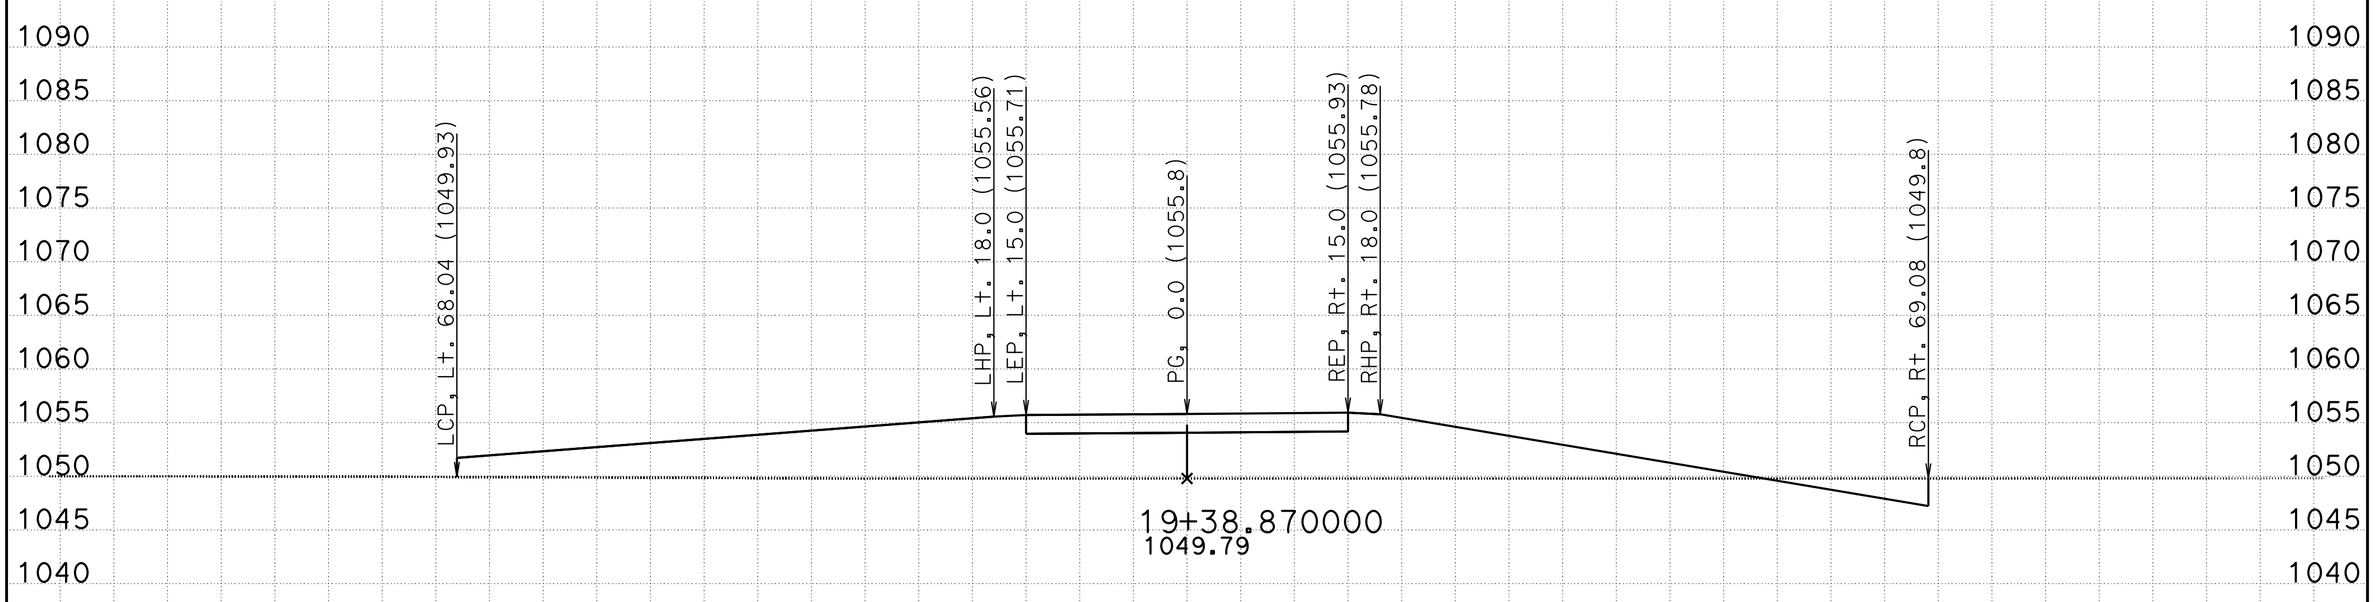

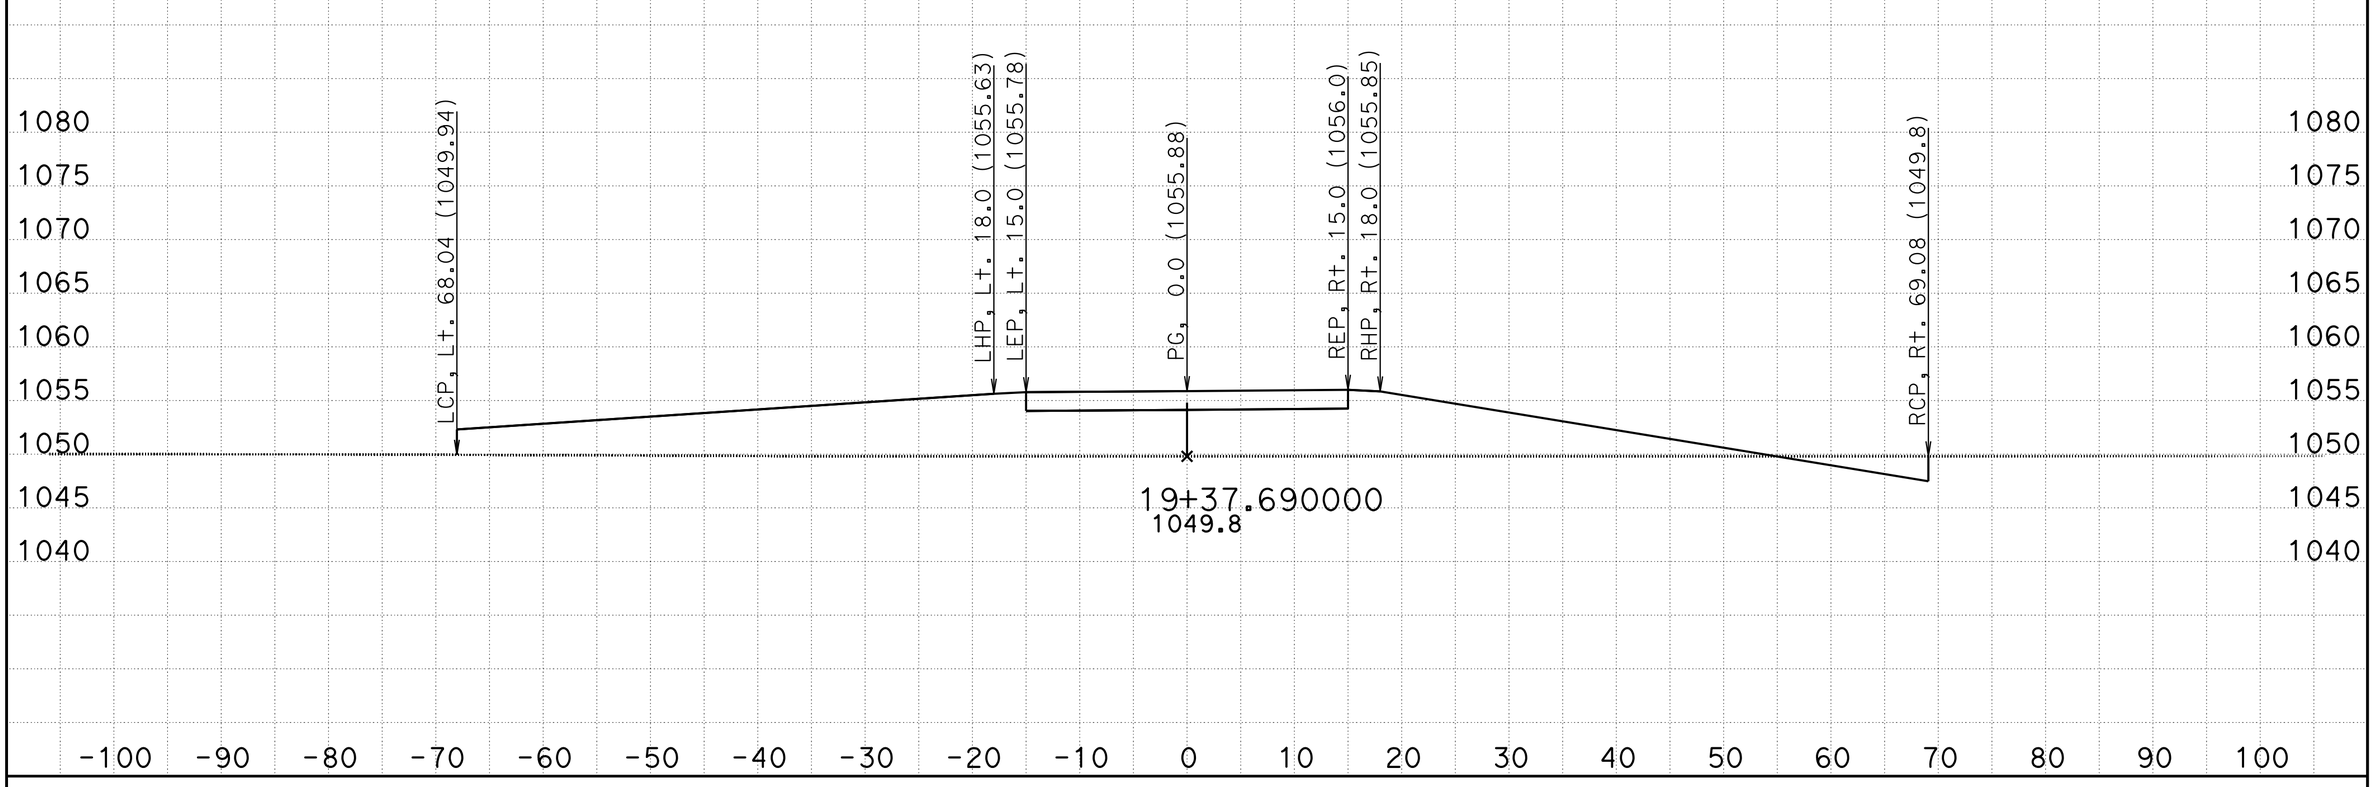

CREATED BY: Jose Bautista DATE: 2/20/2015 **All Dimensions are US Survey Feet** SCALE: 1" = 10' Horiz. 1" = 10' Vert.

KC Project: DWY4 File: D:\Temp10\DWY4\EAR\FEATURES\subdwy4.ear

DWY4
CROSS SECTIONS

FOR EARTHWORK DEVELOPMENT ONLY

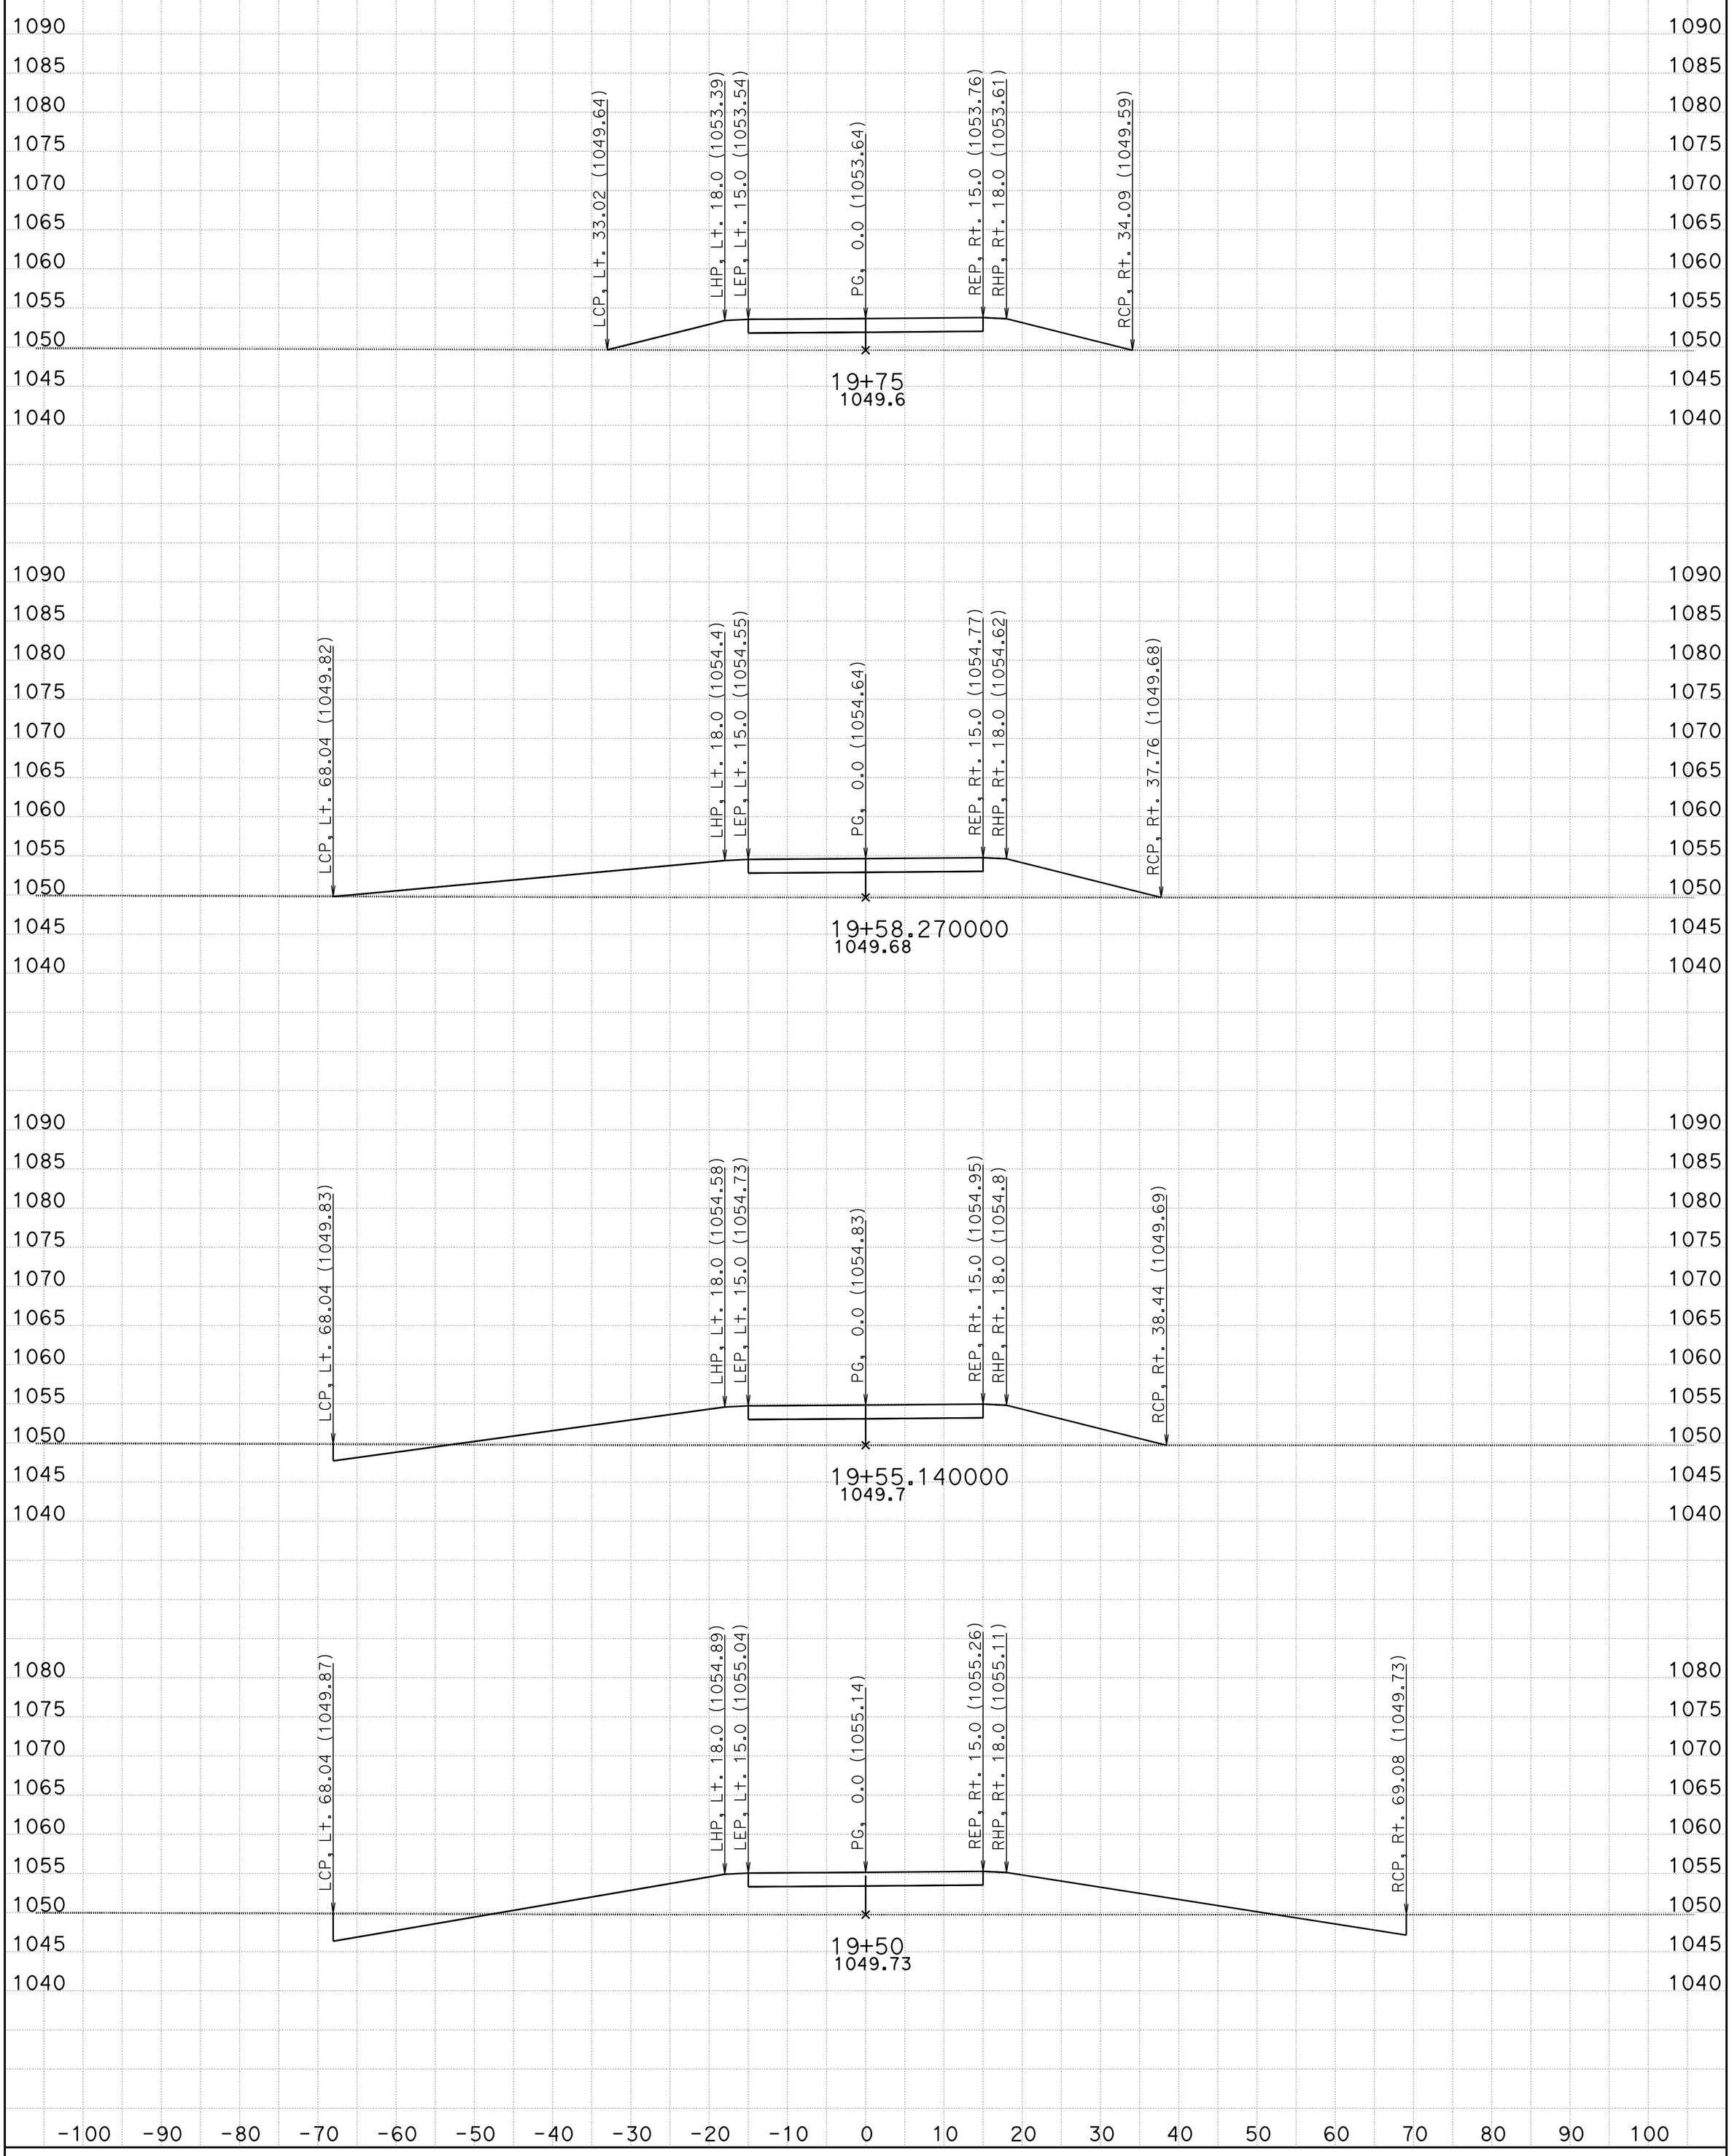

CREATED BY: Jose Bautista DATE: 2/20/2015

All Dimensions are US Survey Feet

SCALE: 1" = 10' Horiz.
1" = 10' Vert.

DWY4
CROSS SECTIONS

SHEET 4 OF 6

KC Project: DWY4 File: D:\Temp10\DWY4\EAR\FEATURES\subdwy4.ear

FOR EARTHWORK DEVELOPMENT ONLY

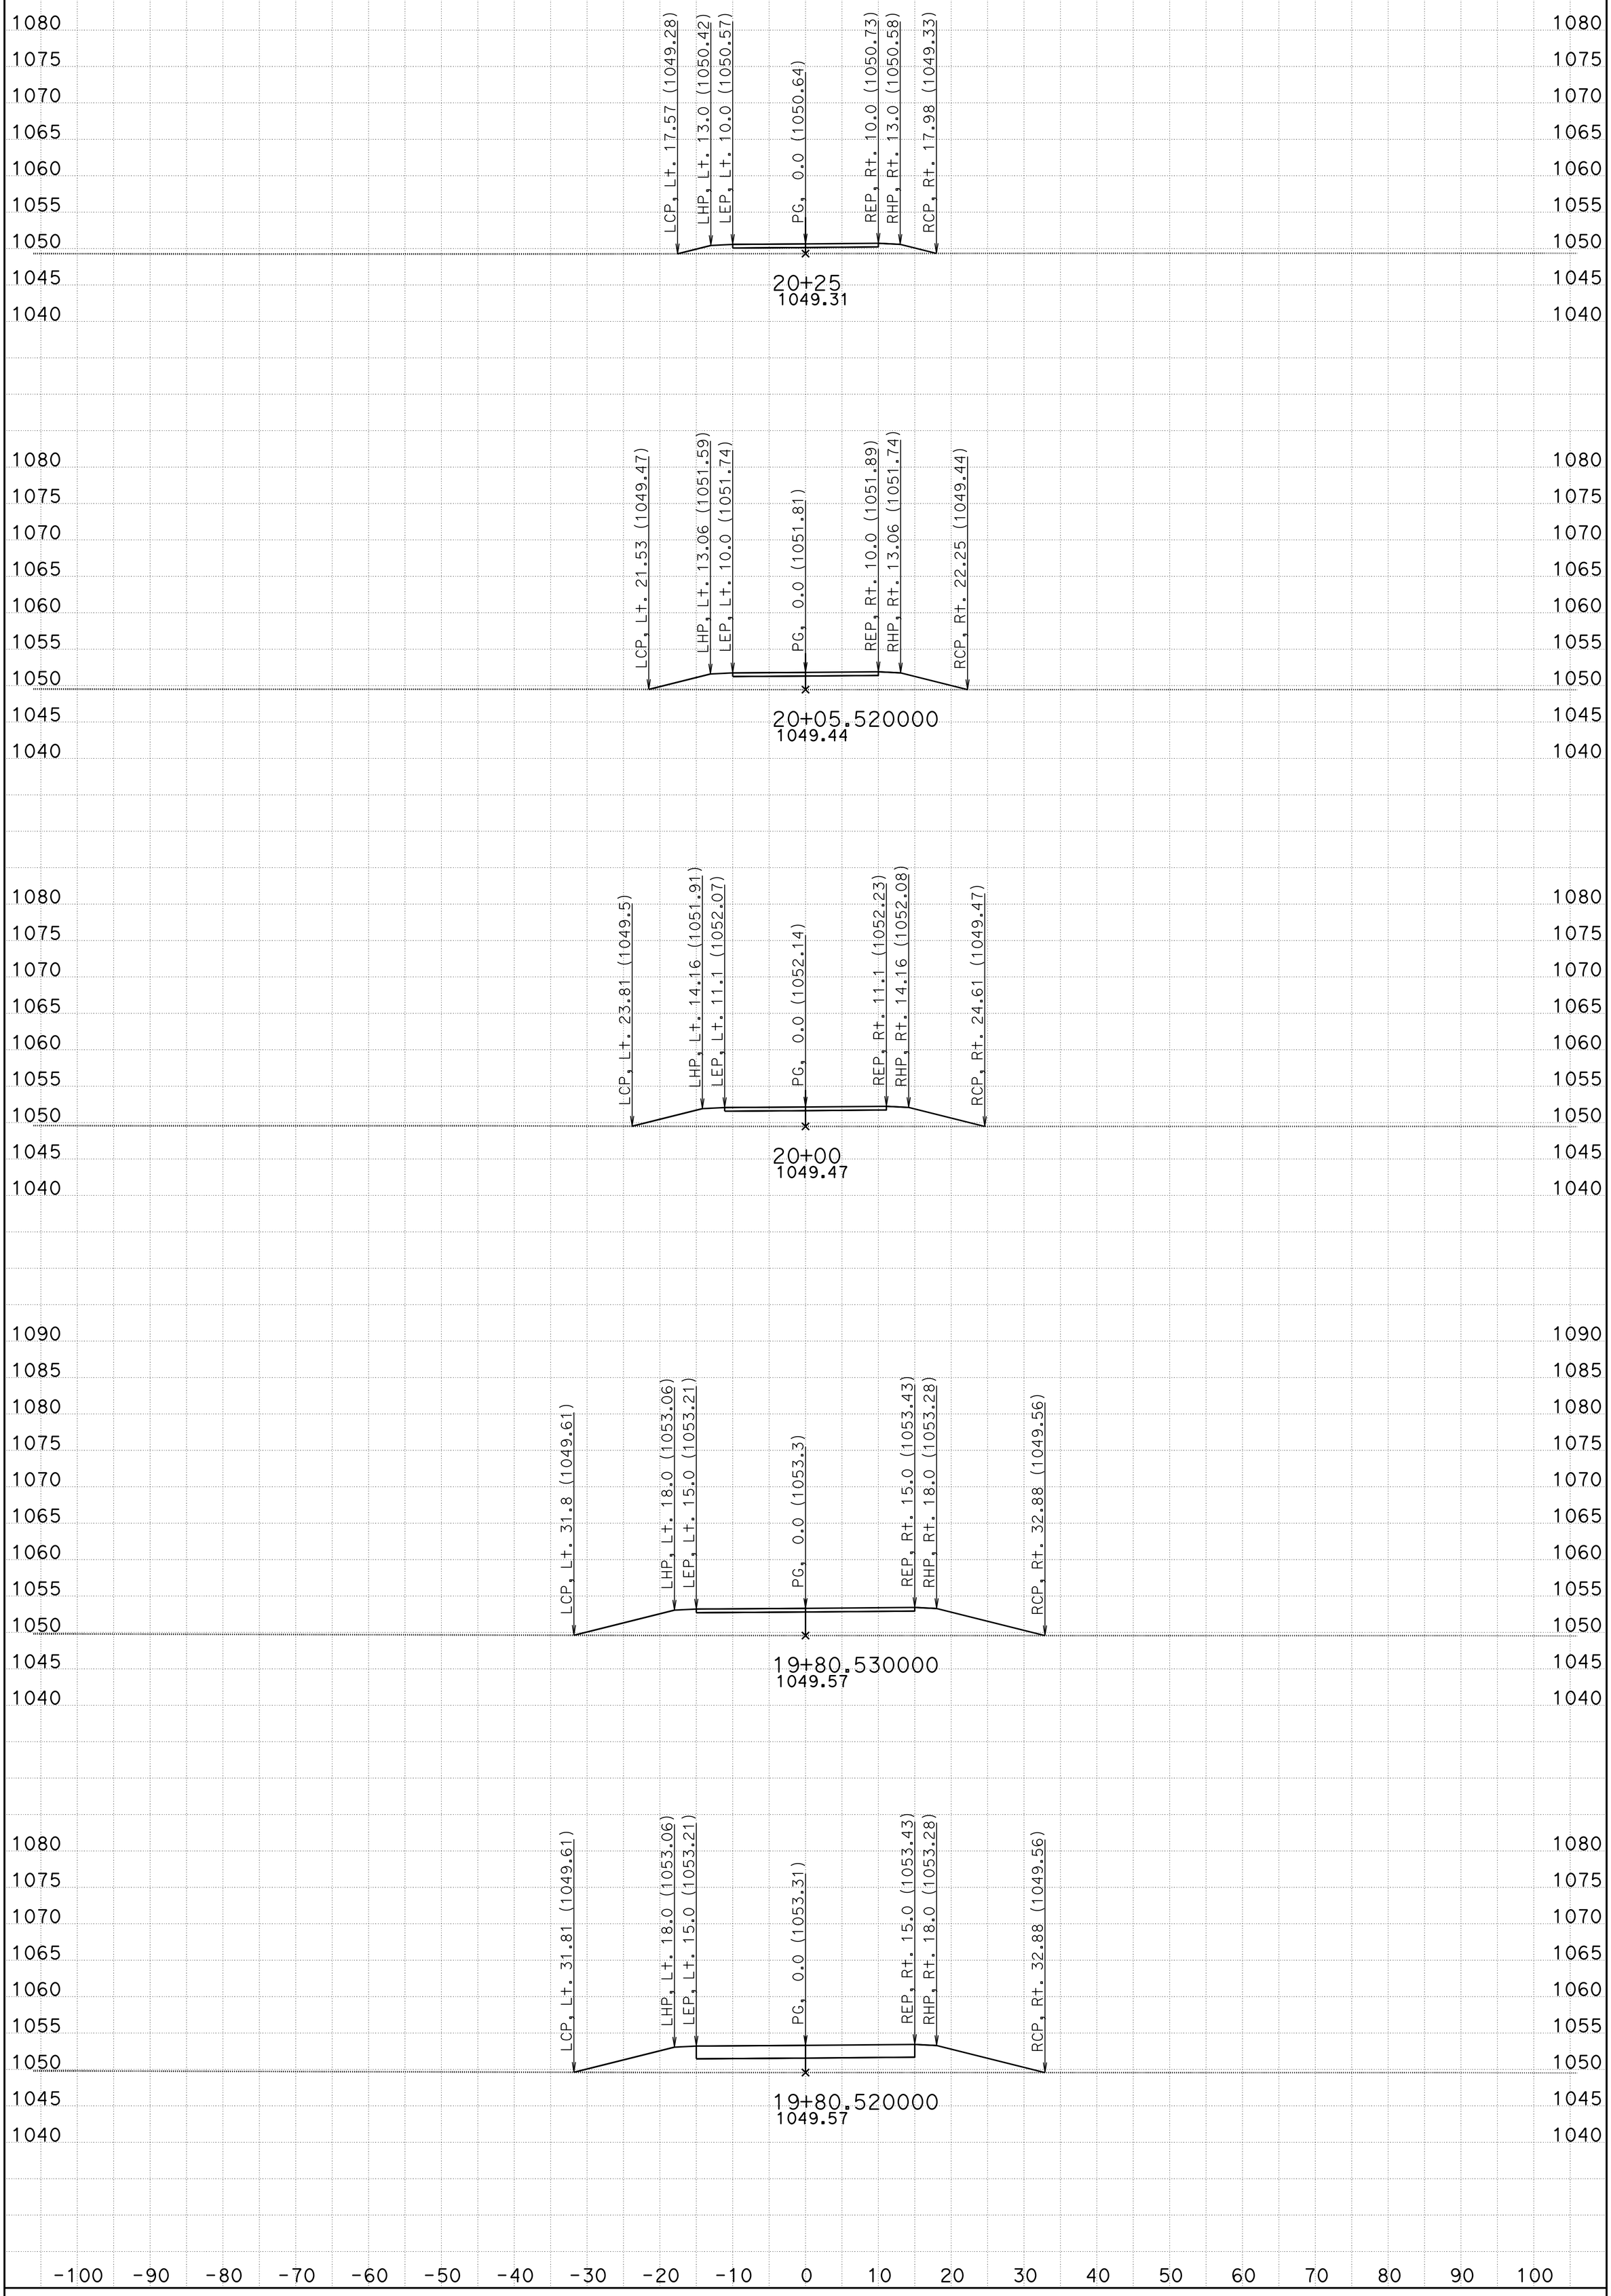

CREATED BY: Jose Bautista DATE: 2/20/2015

All Dimensions are US Survey Feet

SCALE: 1" = 10' Horiz.
1" = 10' Vert.

DWY4
CROSS SECTIONS

KC Project: DWY4 File: D:\Temp10\DWY4\EAR\FEATURES\subdwy4.ear

FOR EARTHWORK DEVELOPMENT ONLY

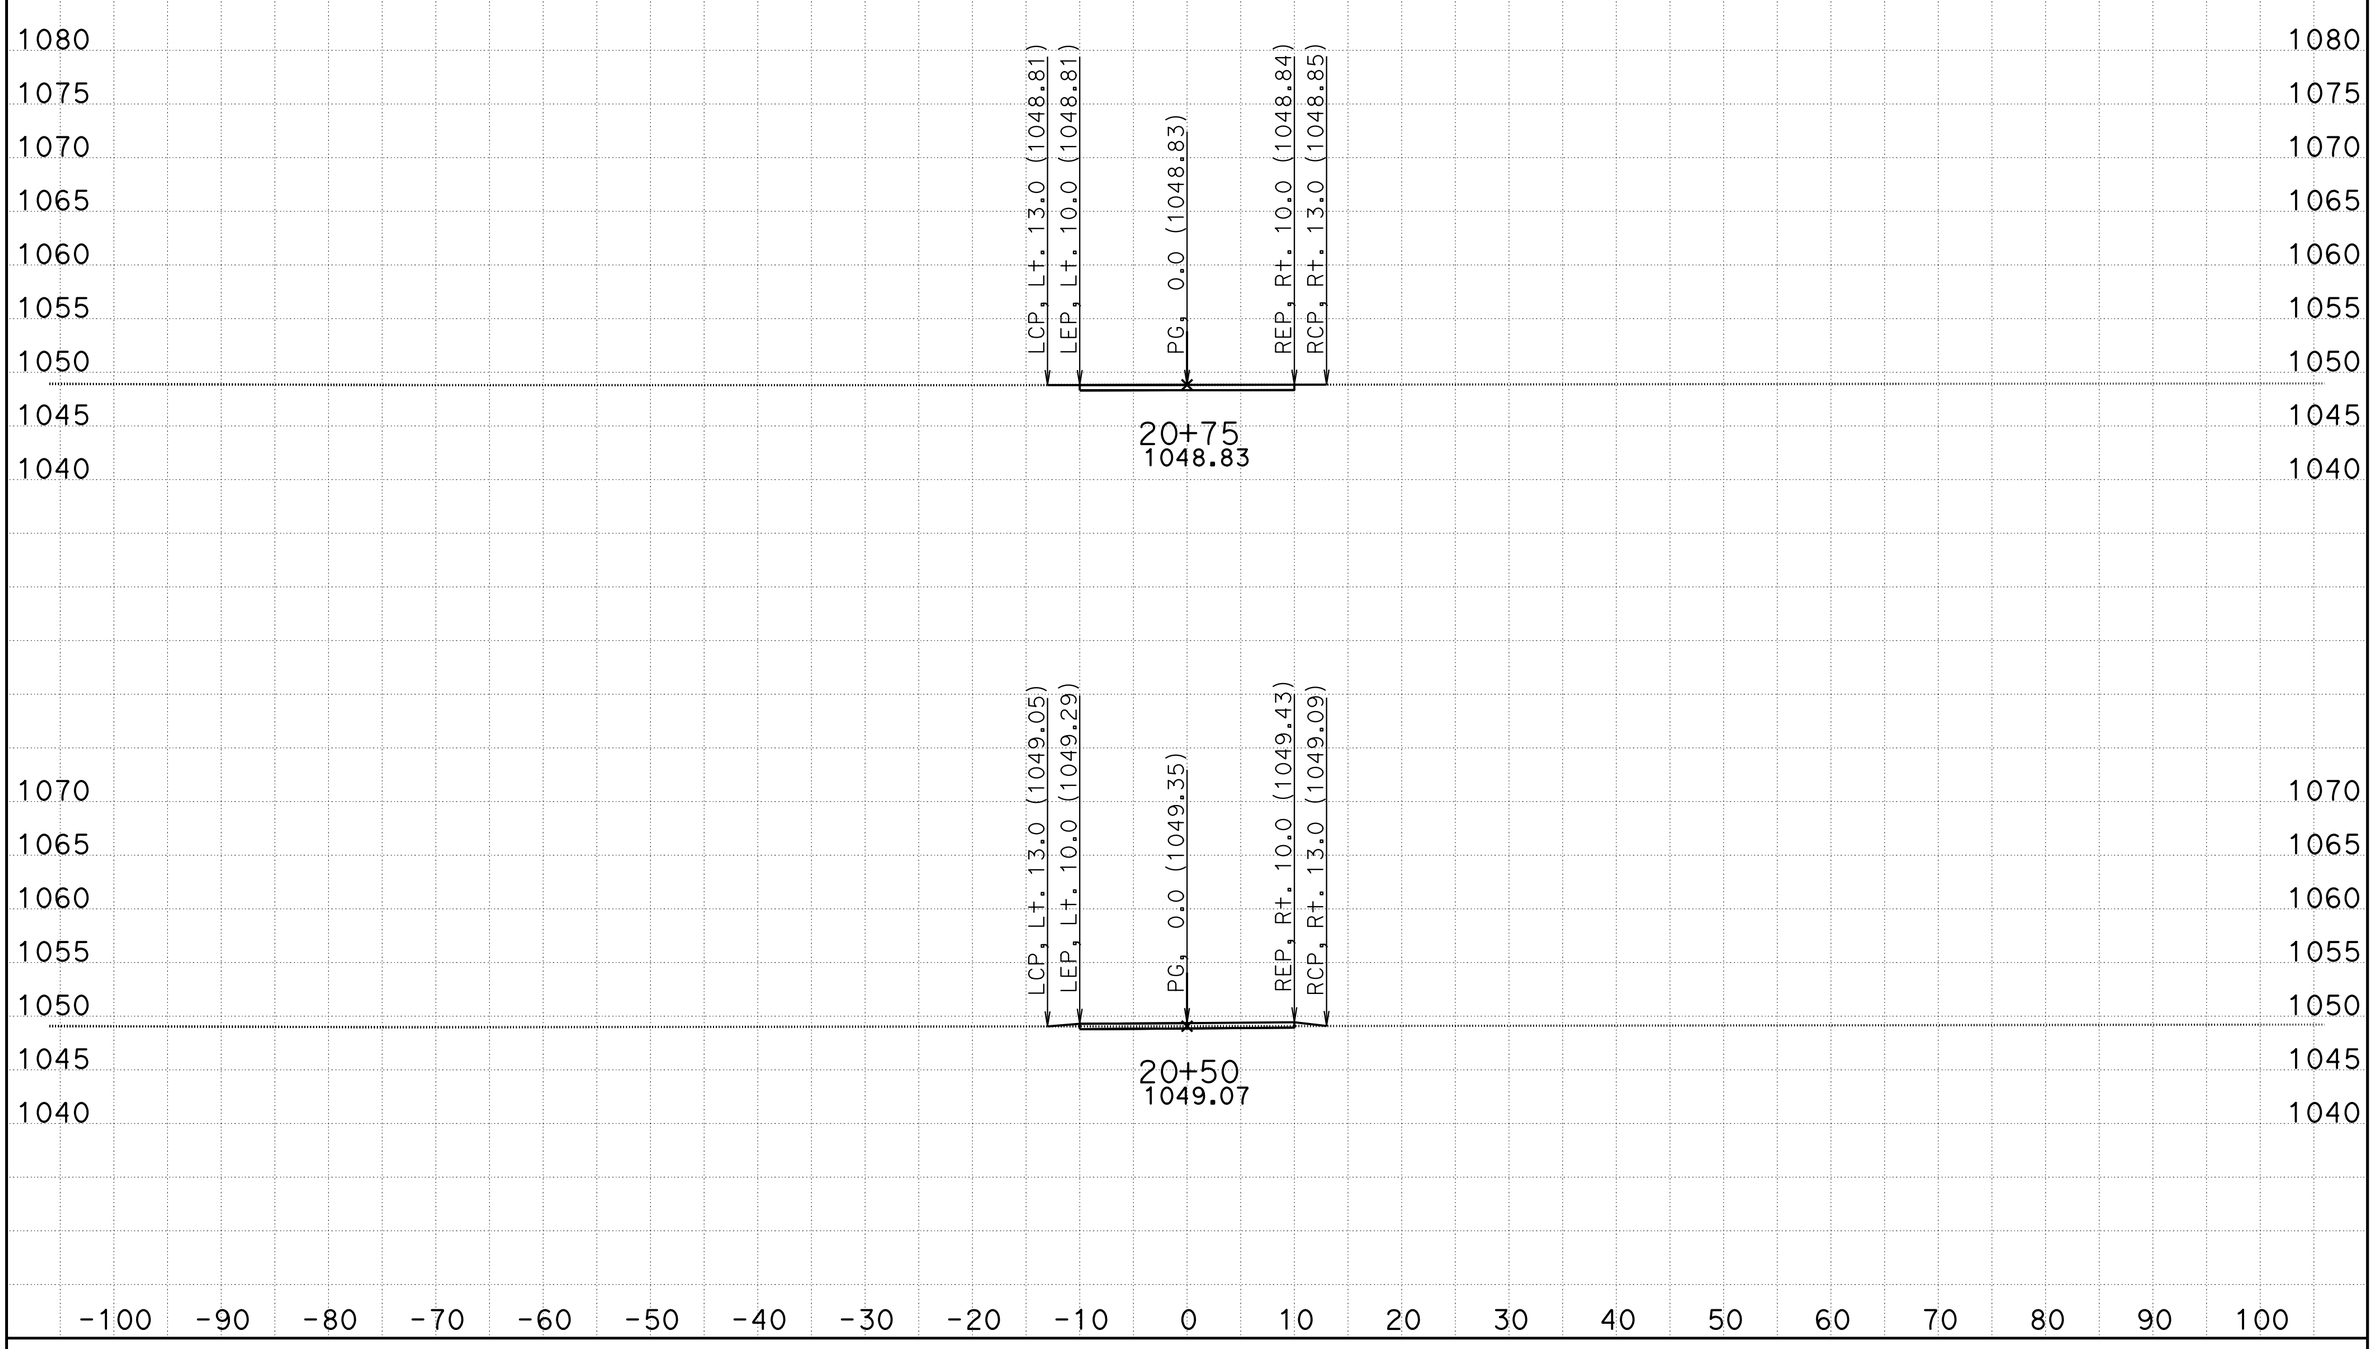

CREATED BY: Jose Bautista DATE: 2/20/2015 **All Dimensions are US Survey Feet** SCALE: 1" = 10' Horiz. 1" = 10' Vert.

KC Project: DWY4 File: D:\Temp10\DWY4\EAR\FEATURES\subdwy4.ear

DWY4
CROSS SECTIONS

SHEET 6 OF 6