FOR EARTHWORK DEVELOPMENT ONLY

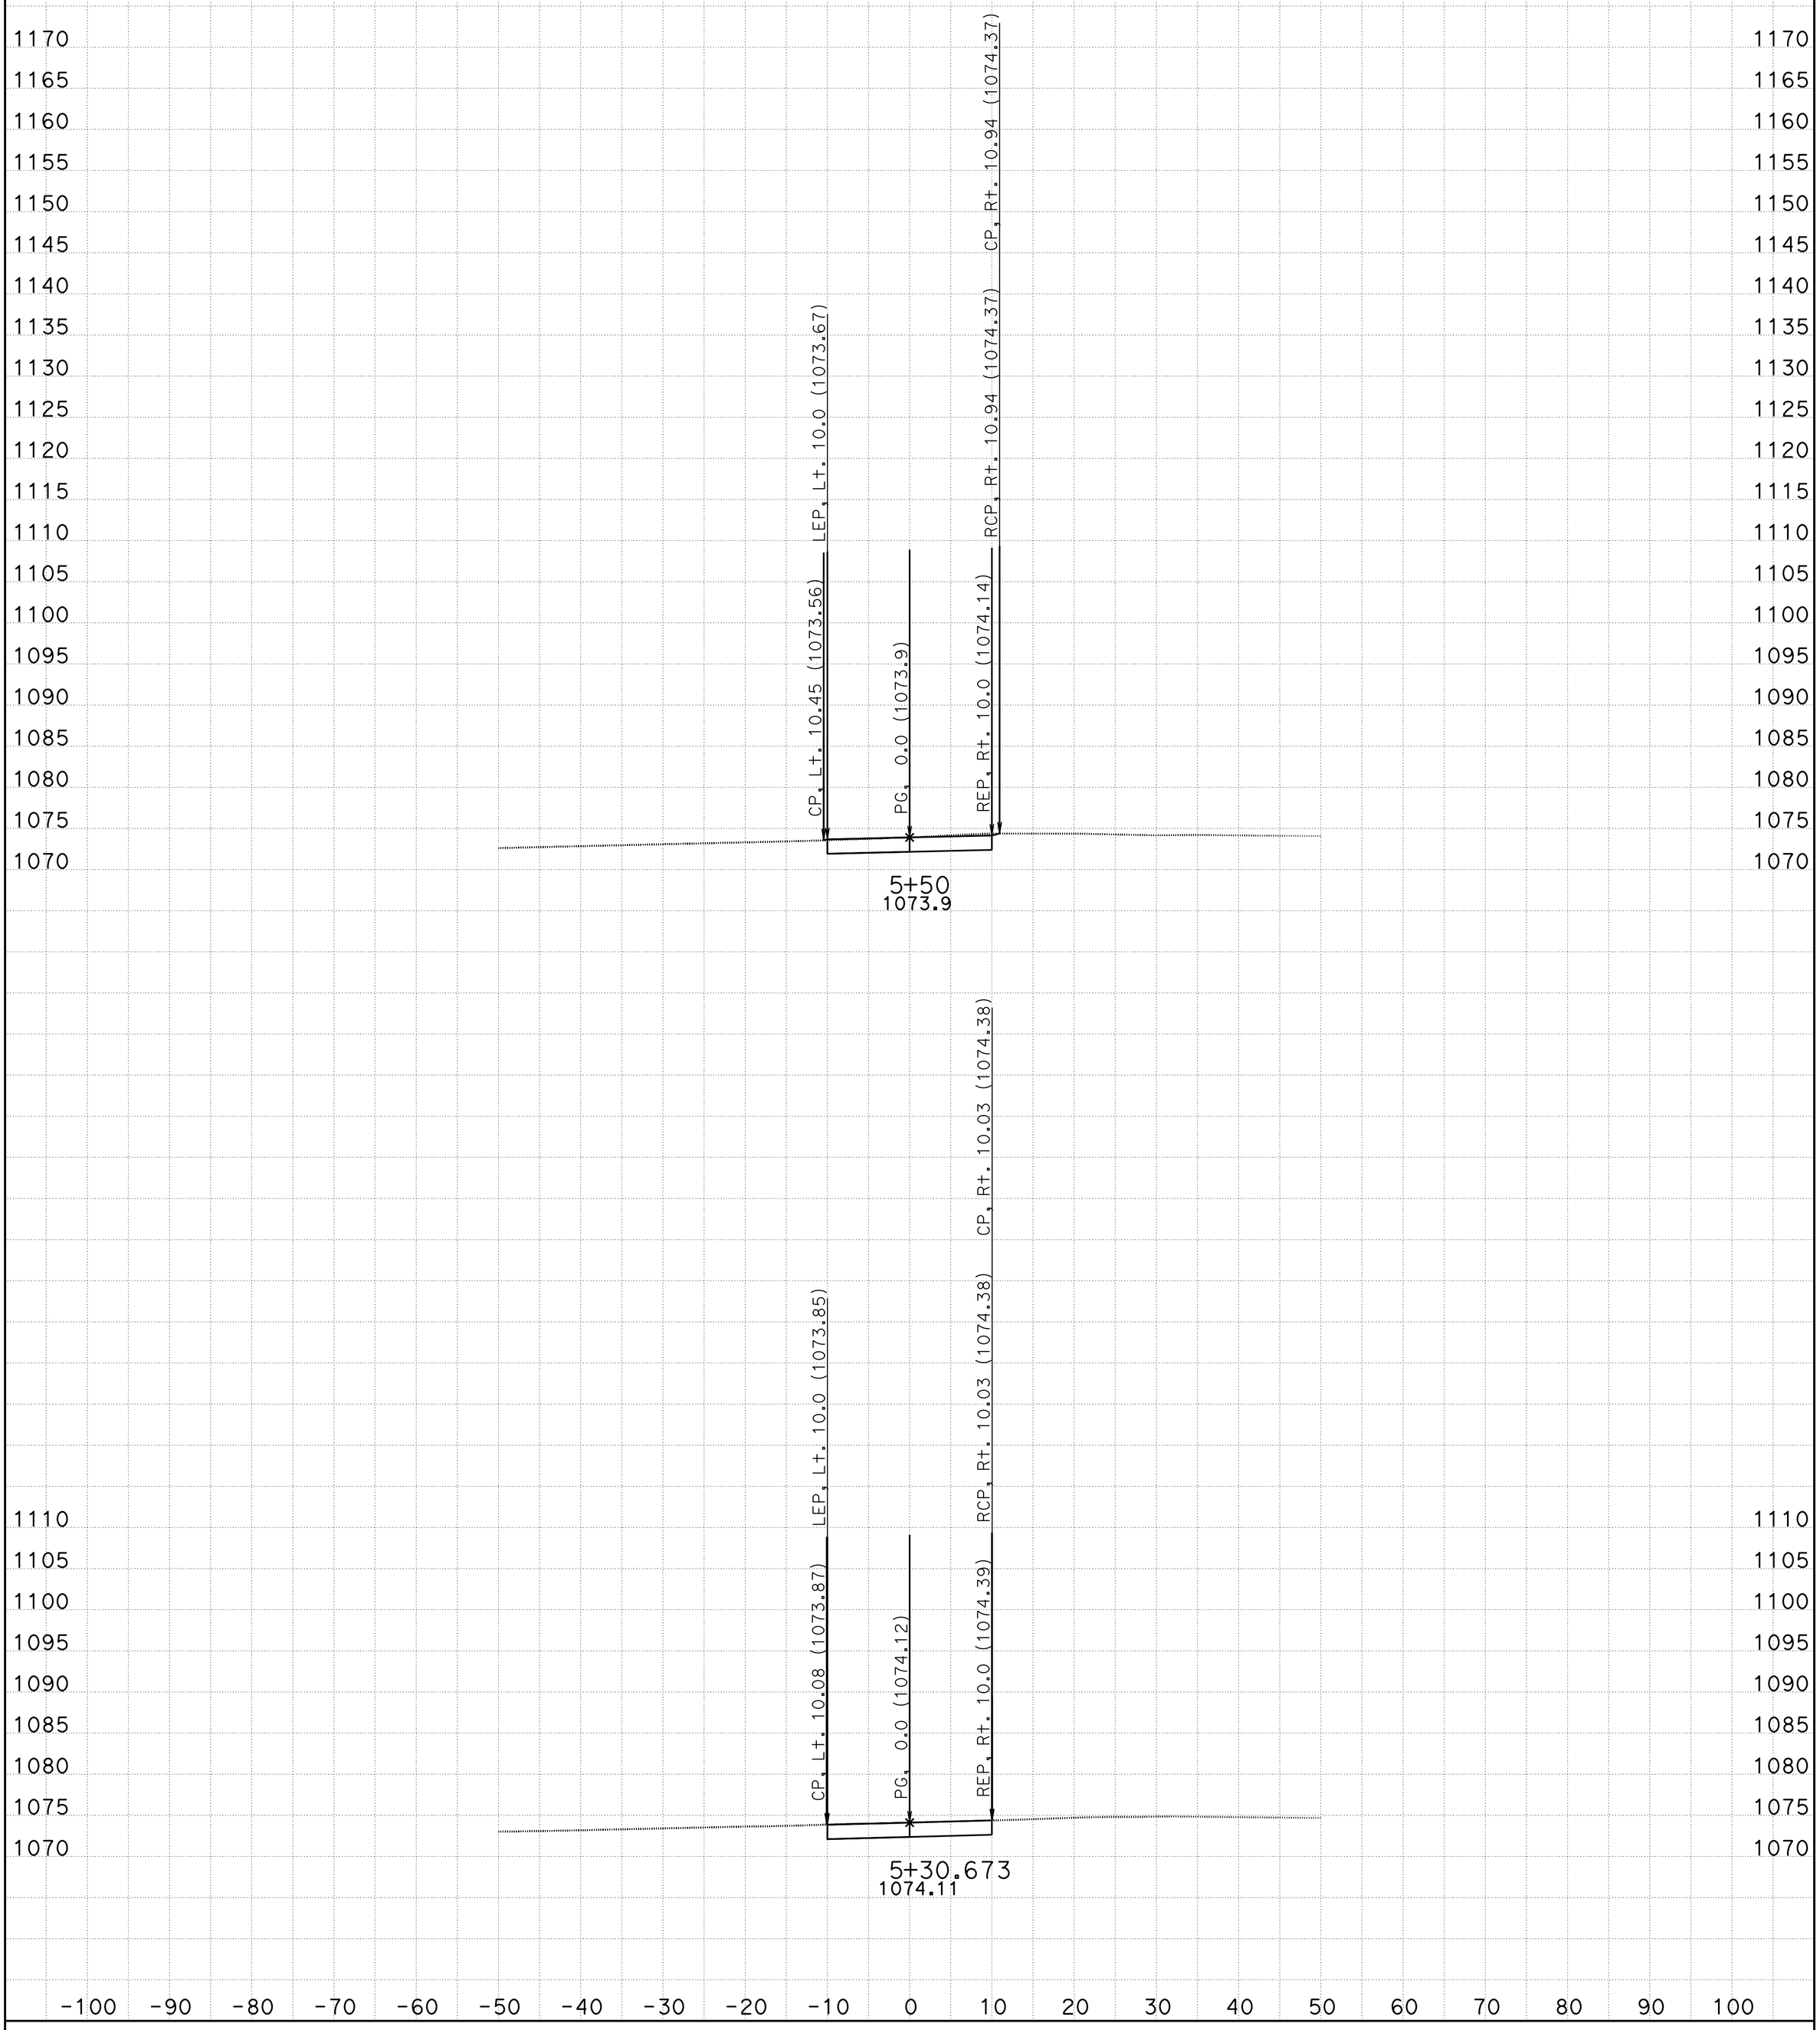

CREATED BY: Jose Bautista DATE: 2/25/2015 **All Dimensions are US Survey Feet**

KC Project: TEMP7B File: D:\Temp10\Stage Con\Stage 1\TEMP7B\EAR\FEATURES\temp7bsub.ear

SCALE: 1" = 10' Horiz.
1" = 10' Vert.

TPRVDWY7B
CROSS SECTIONS

SHEET 1 OF 10

FOR EARTHWORK DEVELOPMENT ONLY

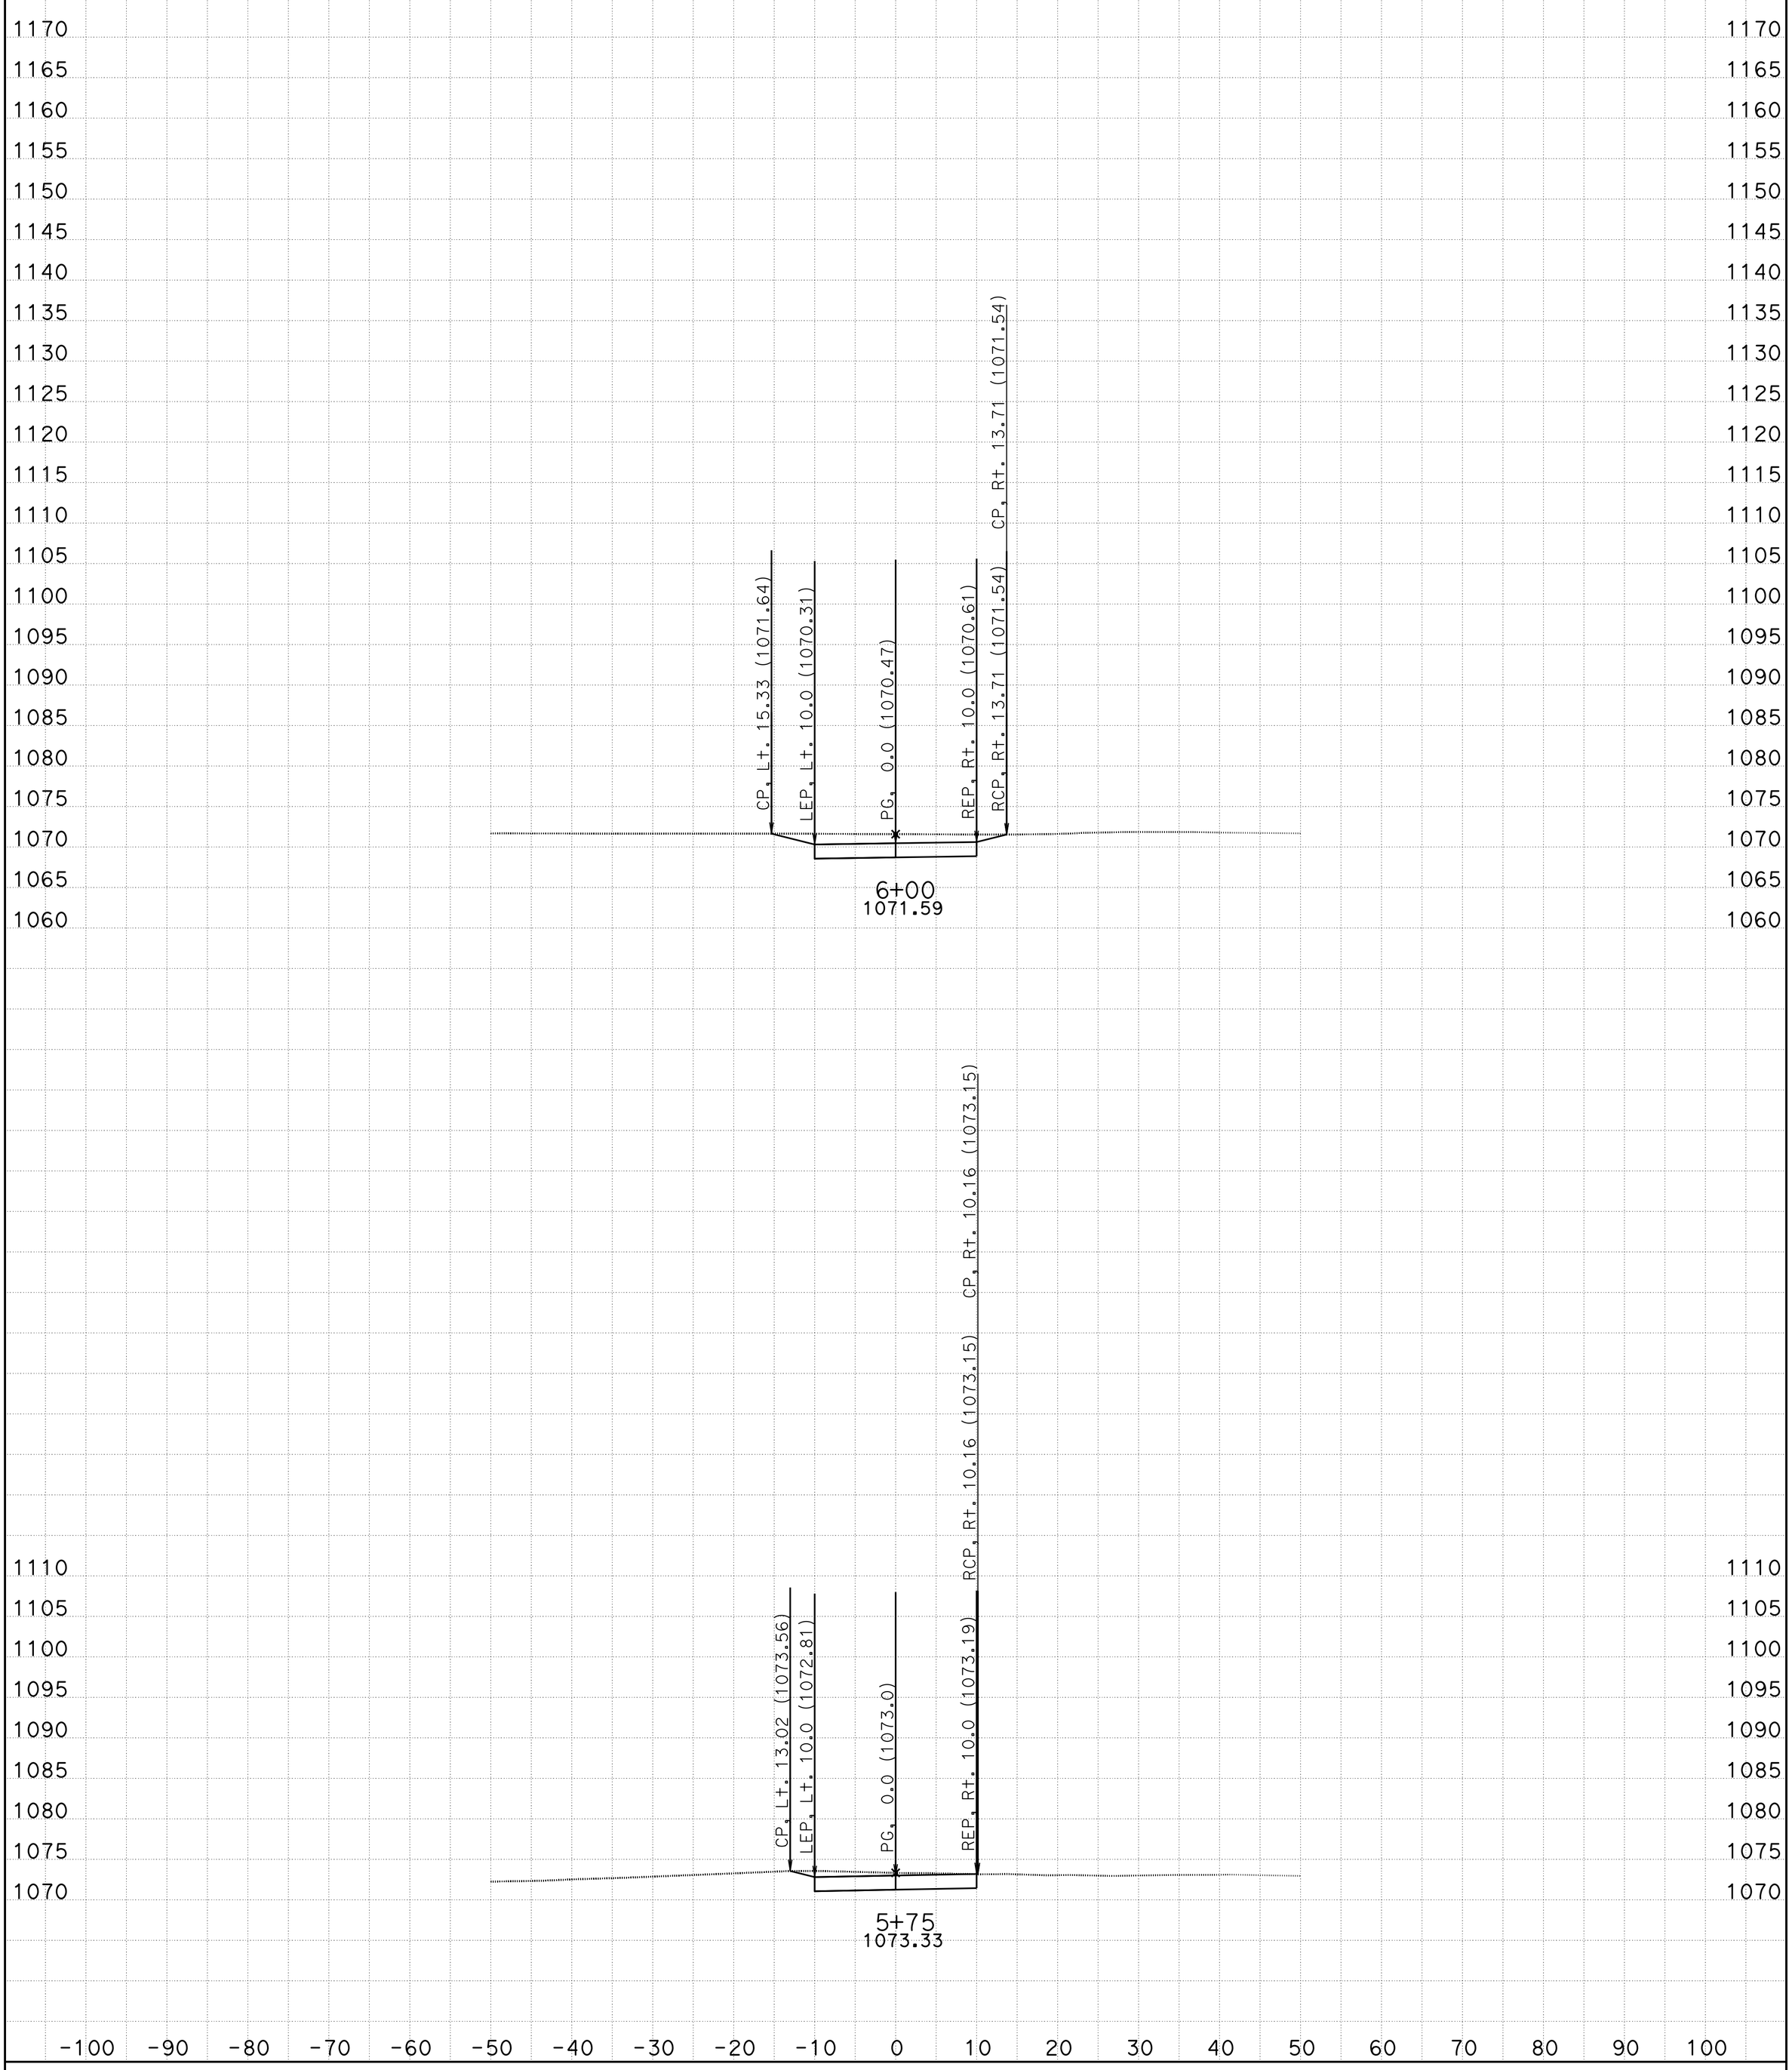

CREATED BY: Jose Bautista DATE: 2/25/2015 **All Dimensions are US Survey Feet**

KC Project: TEMP7B File: D:\Temp10\Stage Con\Stage 1\TEMP7B\EAR\FEATURES\temp7bsub.ear

SCALE: 1" = 10' Horiz.
1" = 10' Vert.

TPRVDWY7B
CROSS SECTIONS

SHEET 2 OF 10

FOR EARTHWORK DEVELOPMENT ONLY

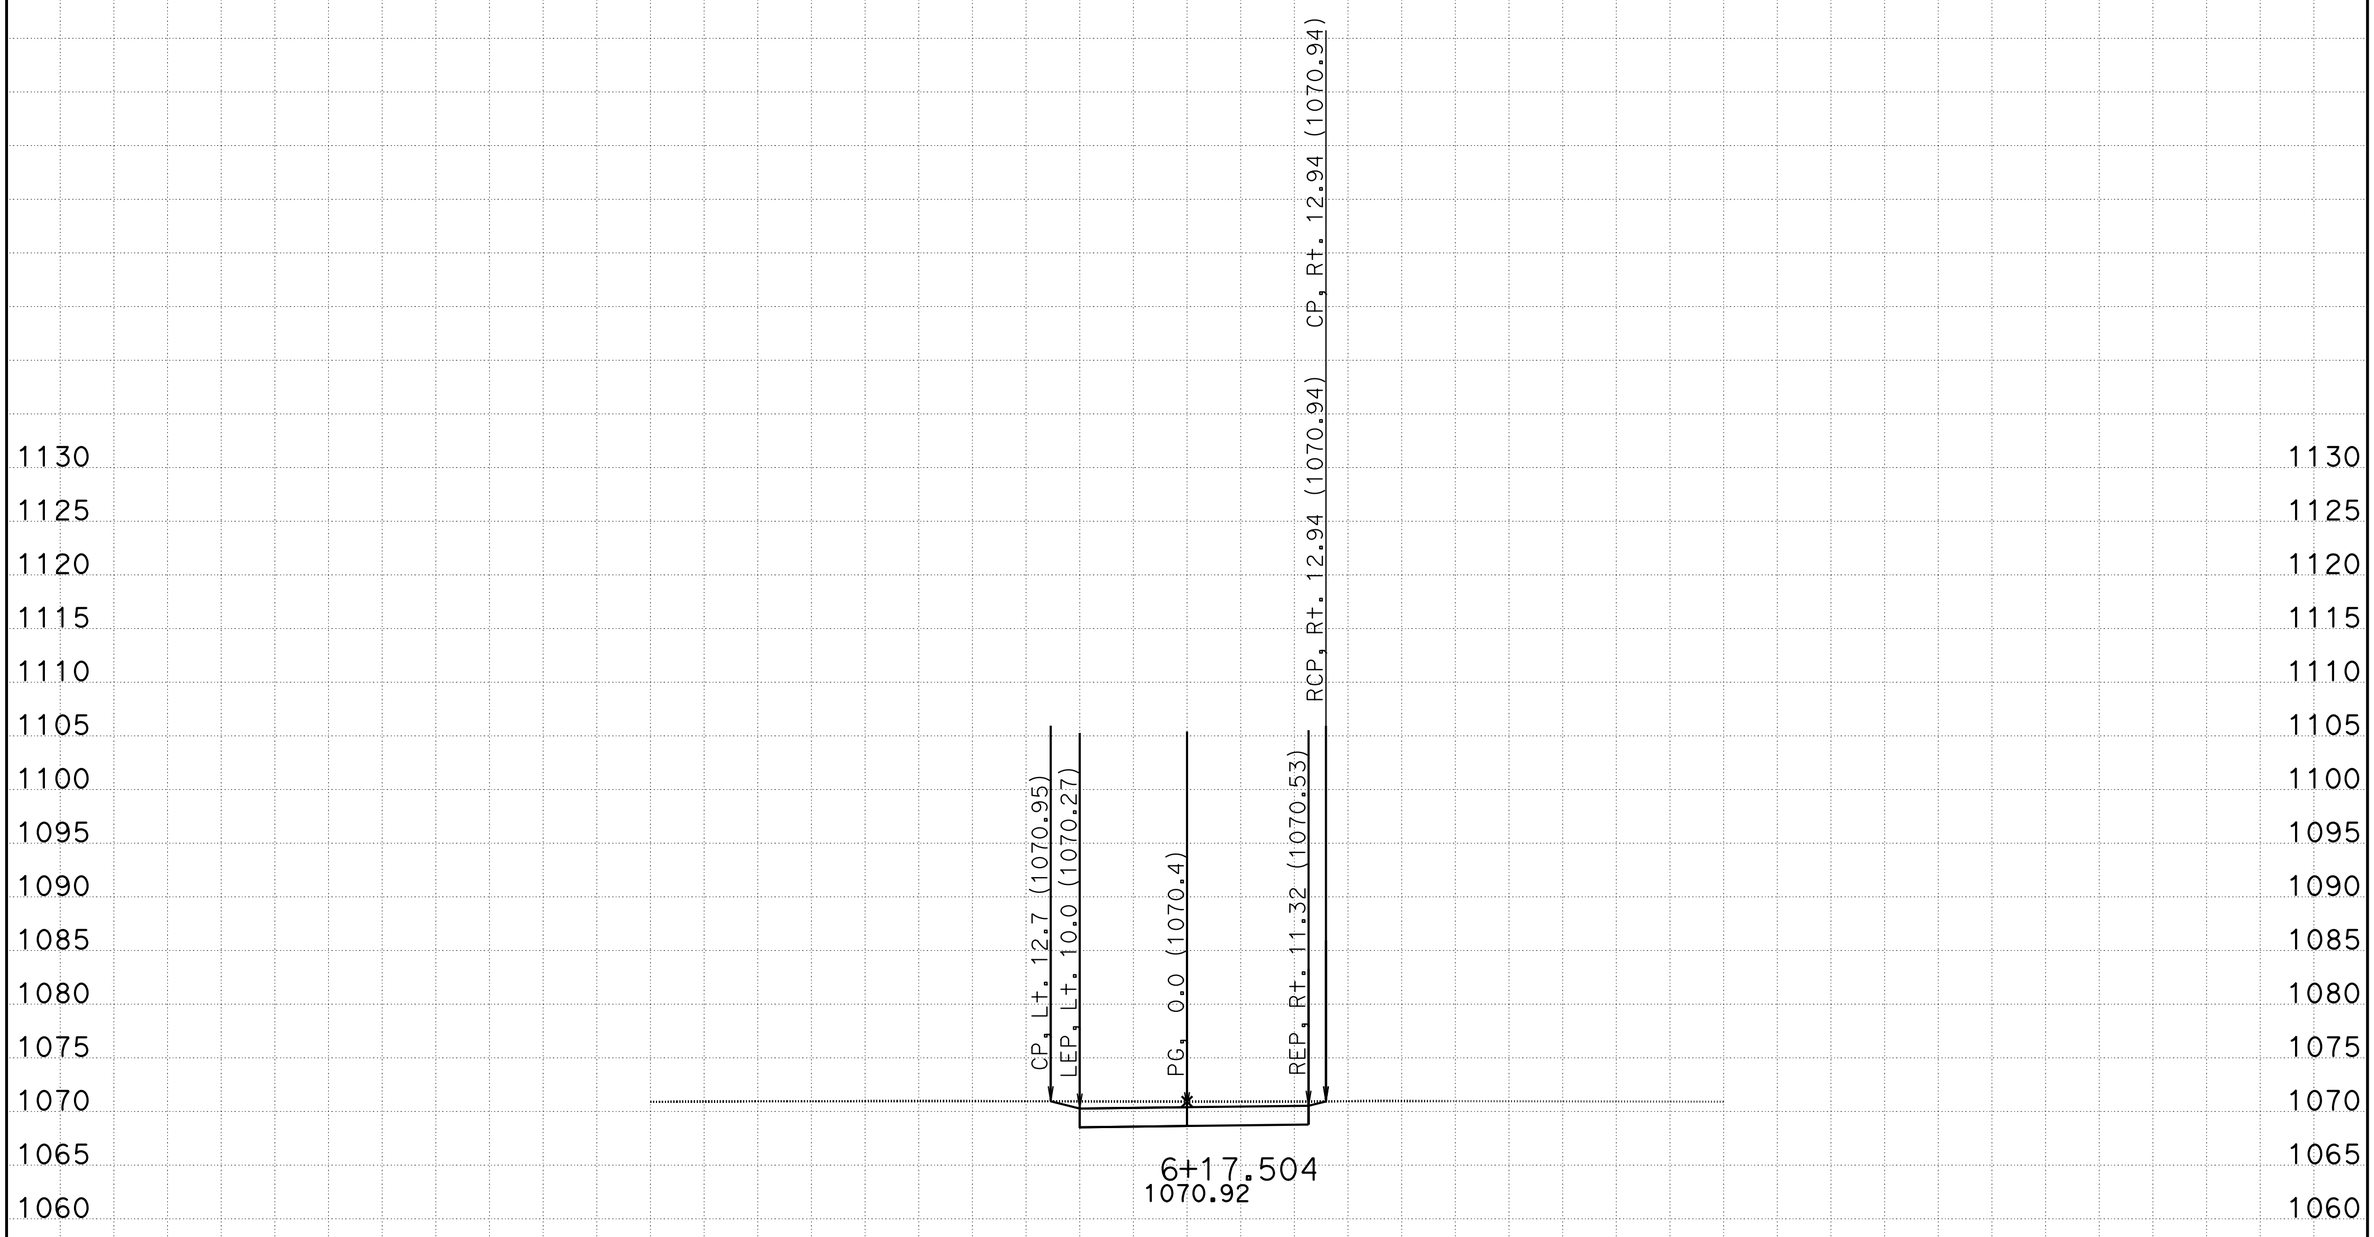

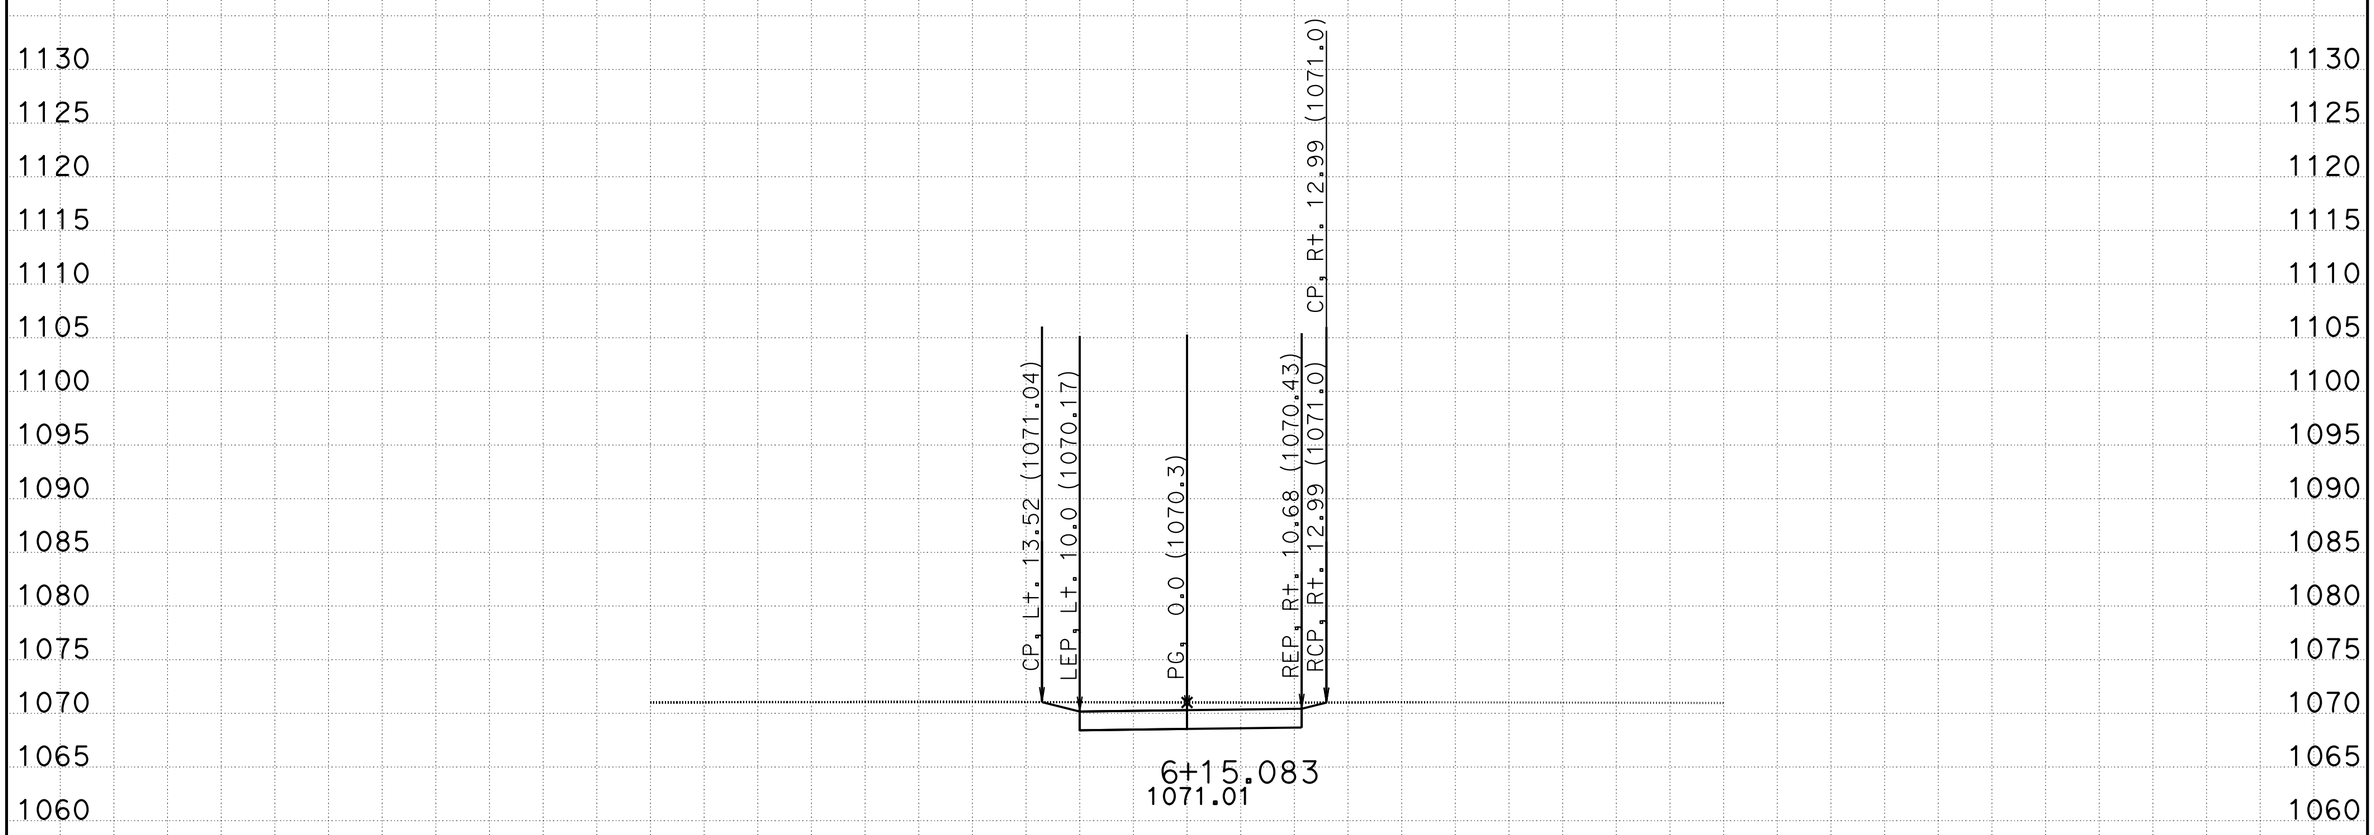

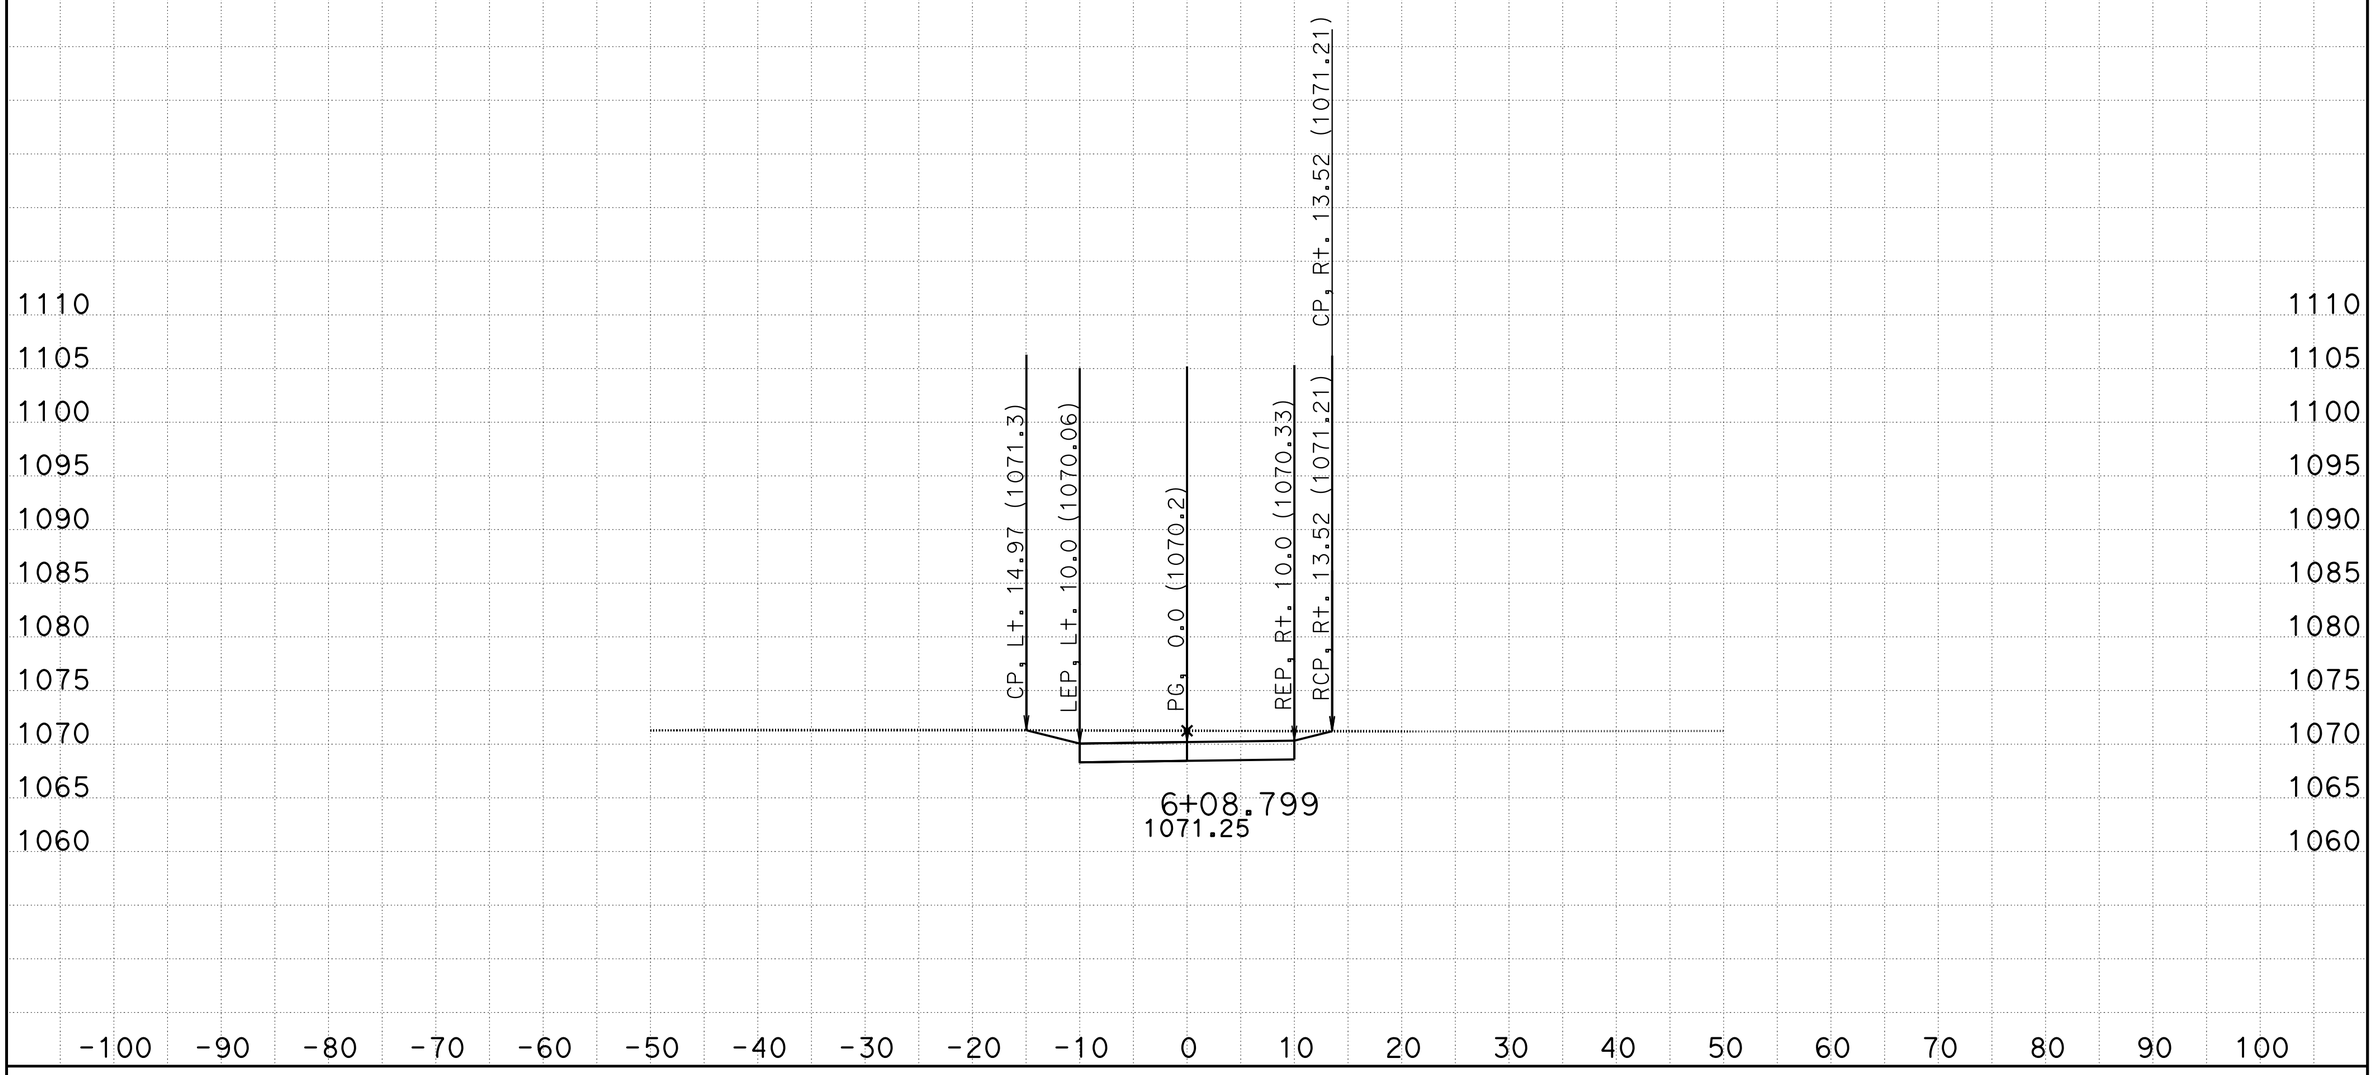

CREATED BY: Jose Bautista DATE: 2/25/2015 **All Dimensions are US Survey Feet**

KC Project: TEMP7B File: D:\Temp10\Stage Con\Stage 1\TEMP7B\EAR\FEATURES\temp7bsub.ear

SCALE: 1" = 10' Horiz.
1" = 10' Vert.

TPRVDWY7B
CROSS SECTIONS

FOR EARTHWORK DEVELOPMENT ONLY

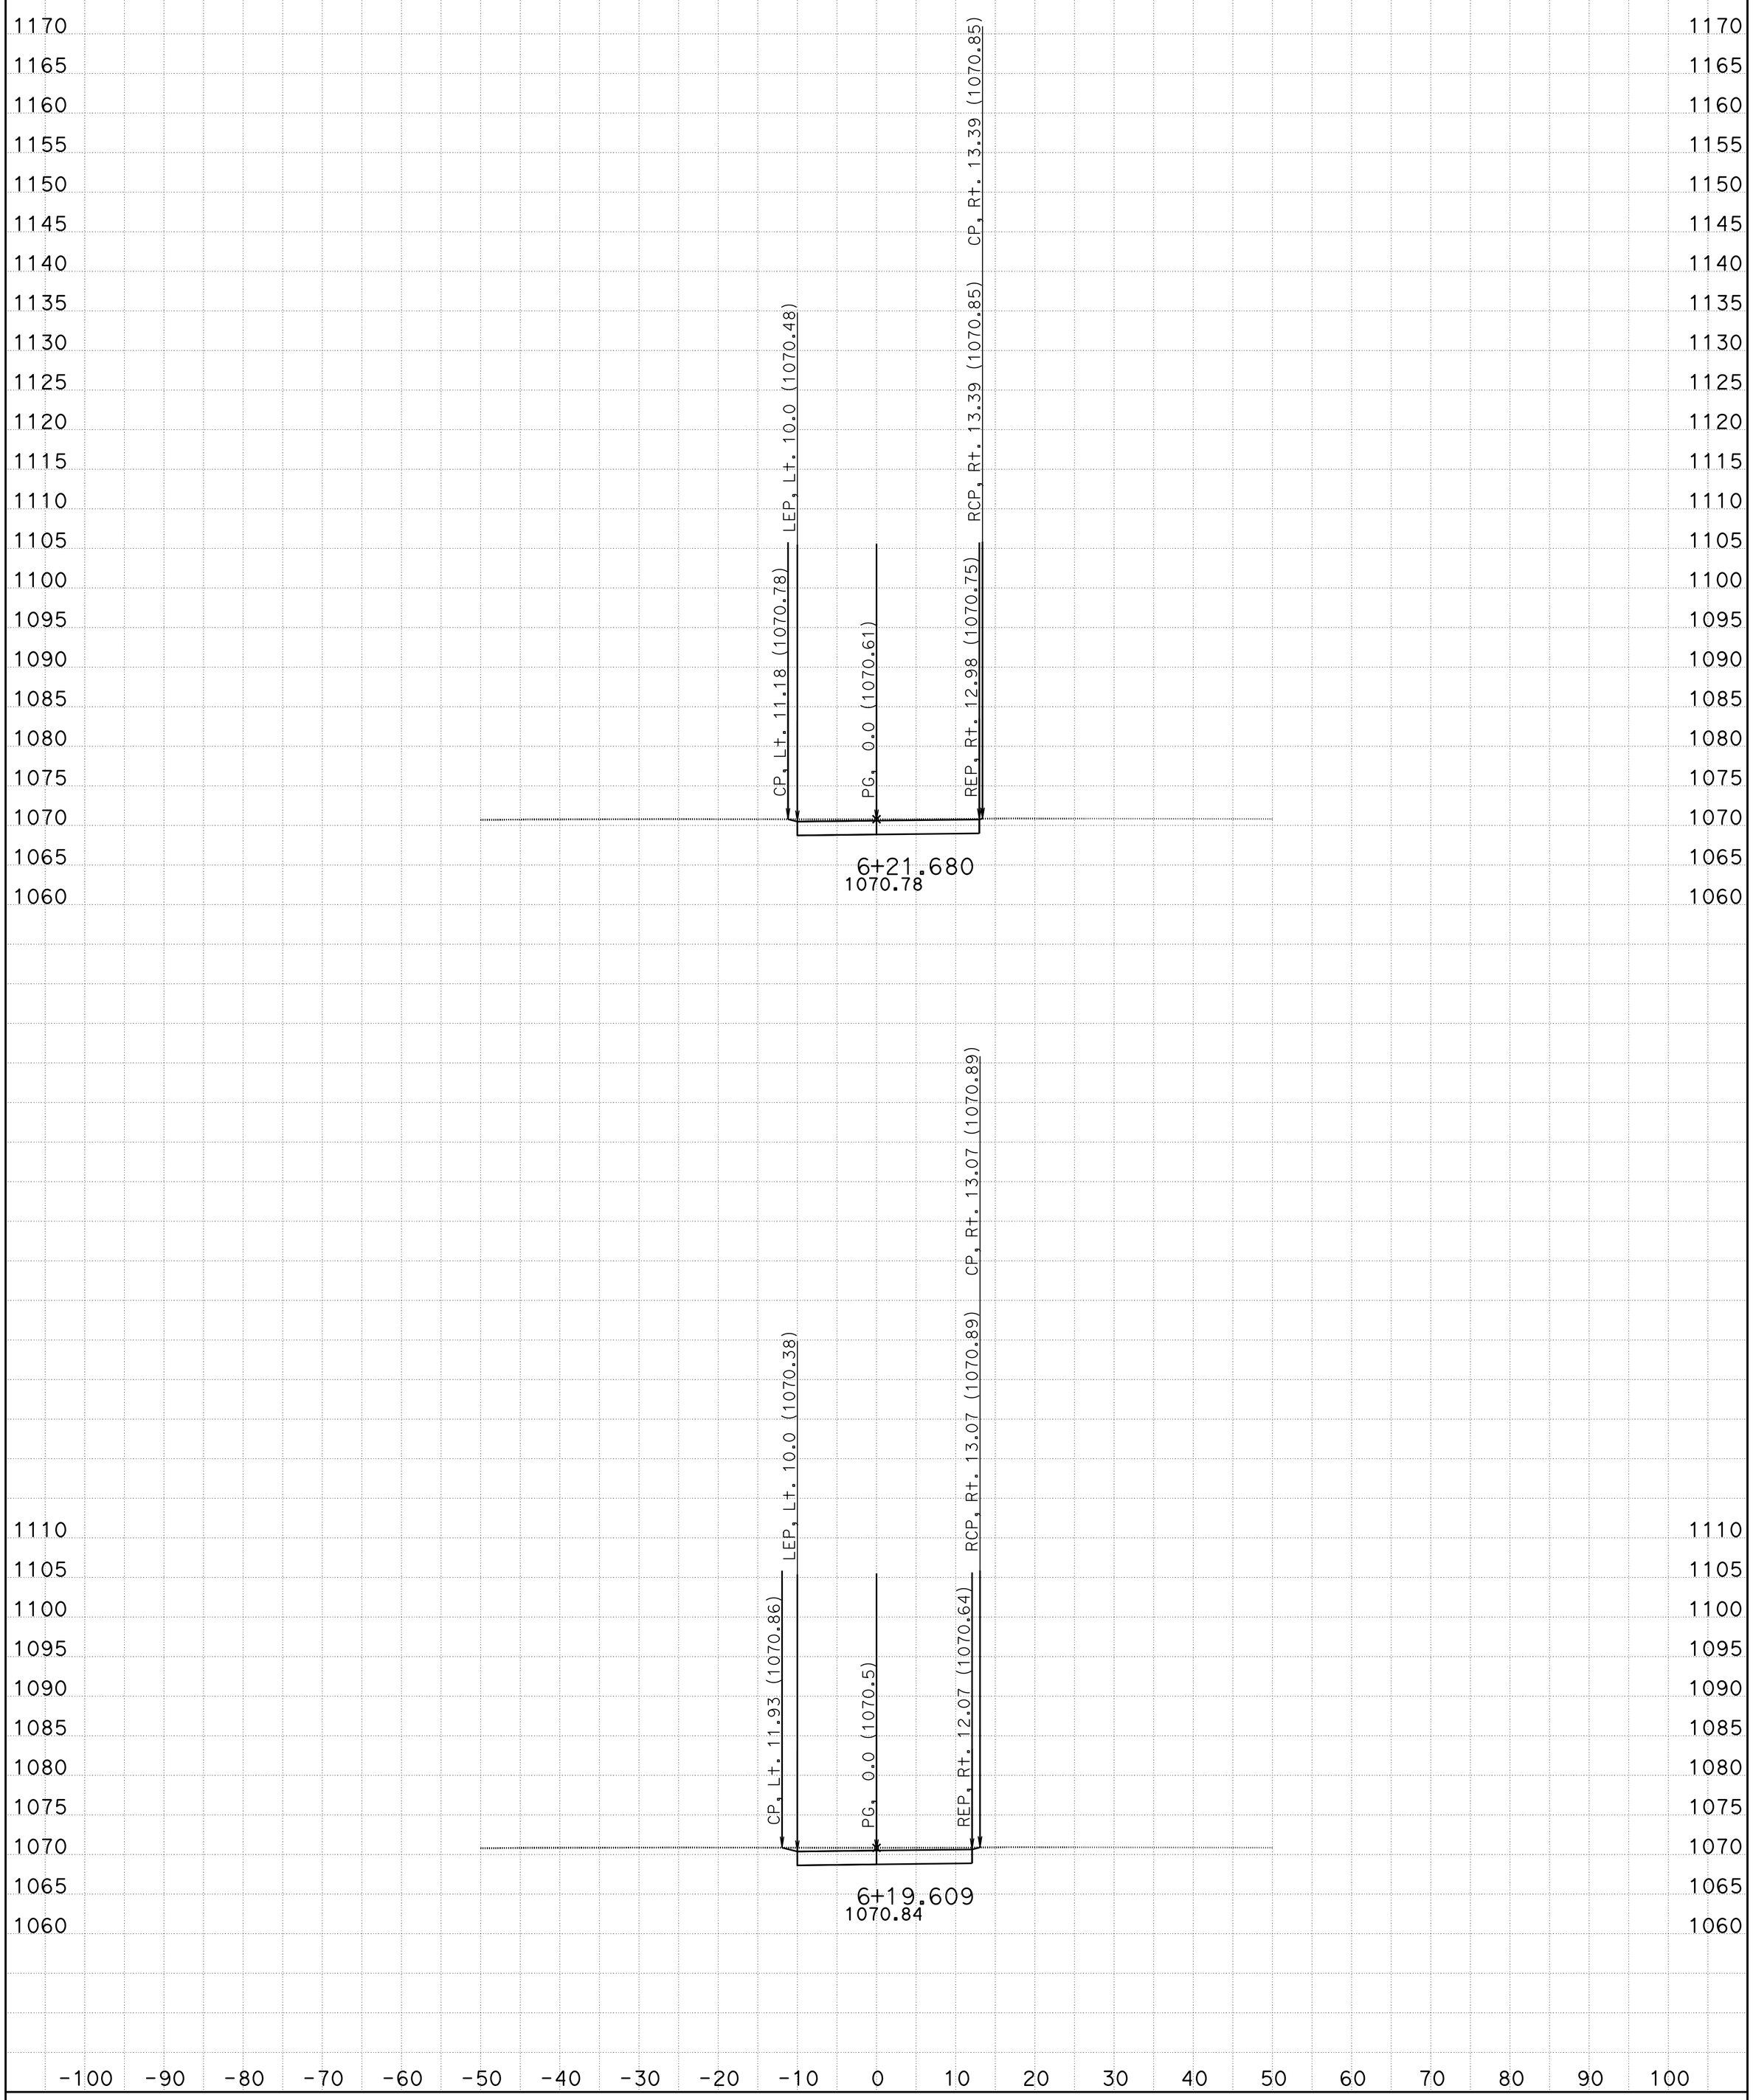

CREATED BY: Jose Bautista DATE: 2/25/2015 **All Dimensions are US Survey Feet**

KC Project: TEMP7B File: D:\Temp10\Stage Con\Stage 1\TEMP7B\EAR\FEATURES\temp7bsub.ear

SCALE: 1" = 10' Horiz.
1" = 10' Vert.

TPRVDWY7B
CROSS SECTIONS

SHEET 4 OF 10

FOR EARTHWORK DEVELOPMENT ONLY

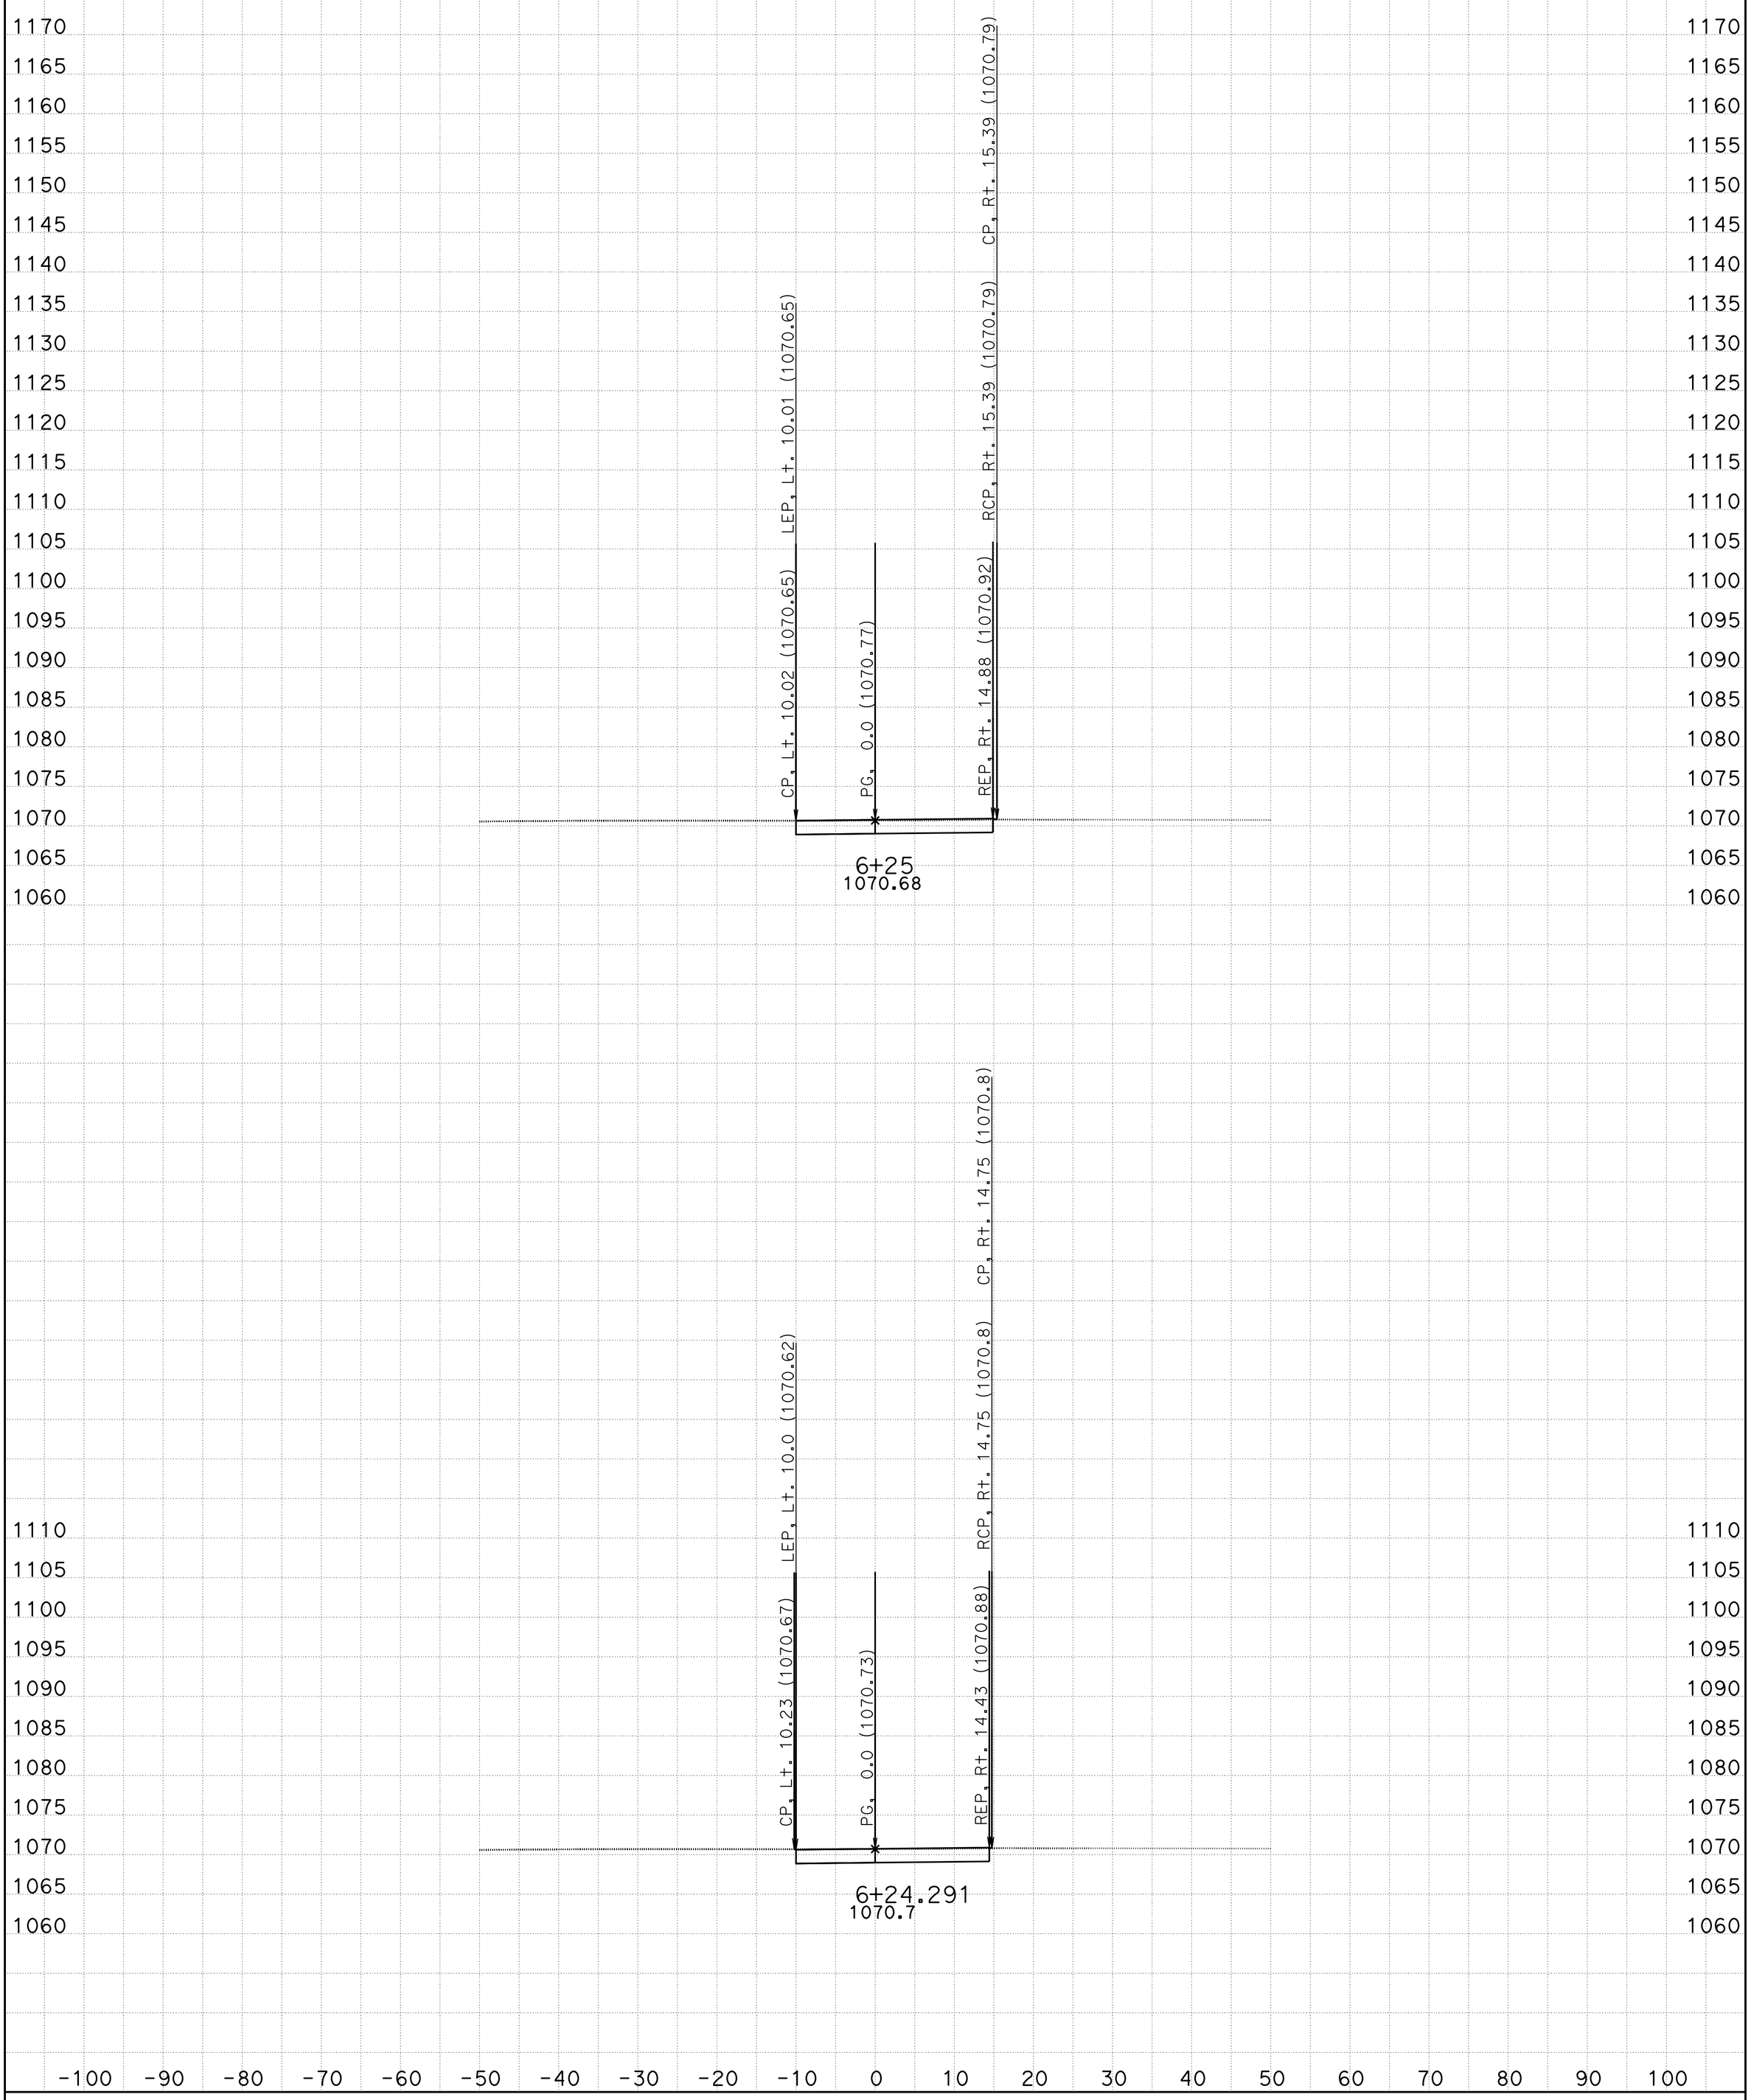

CREATED BY: Jose Bautista DATE: 2/25/2015 **All Dimensions are US Survey Feet**

KC Project: TEMP7B File: D:\Temp10\Stage Con\Stage 1\TEMP7B\EAR\FEATURES\temp7bsub.ear

SCALE: 1" = 10' Horiz.
1" = 10' Vert.

TPRVDWY7B
CROSS SECTIONS

SHEET 5 OF 10

FOR EARTHWORK DEVELOPMENT ONLY

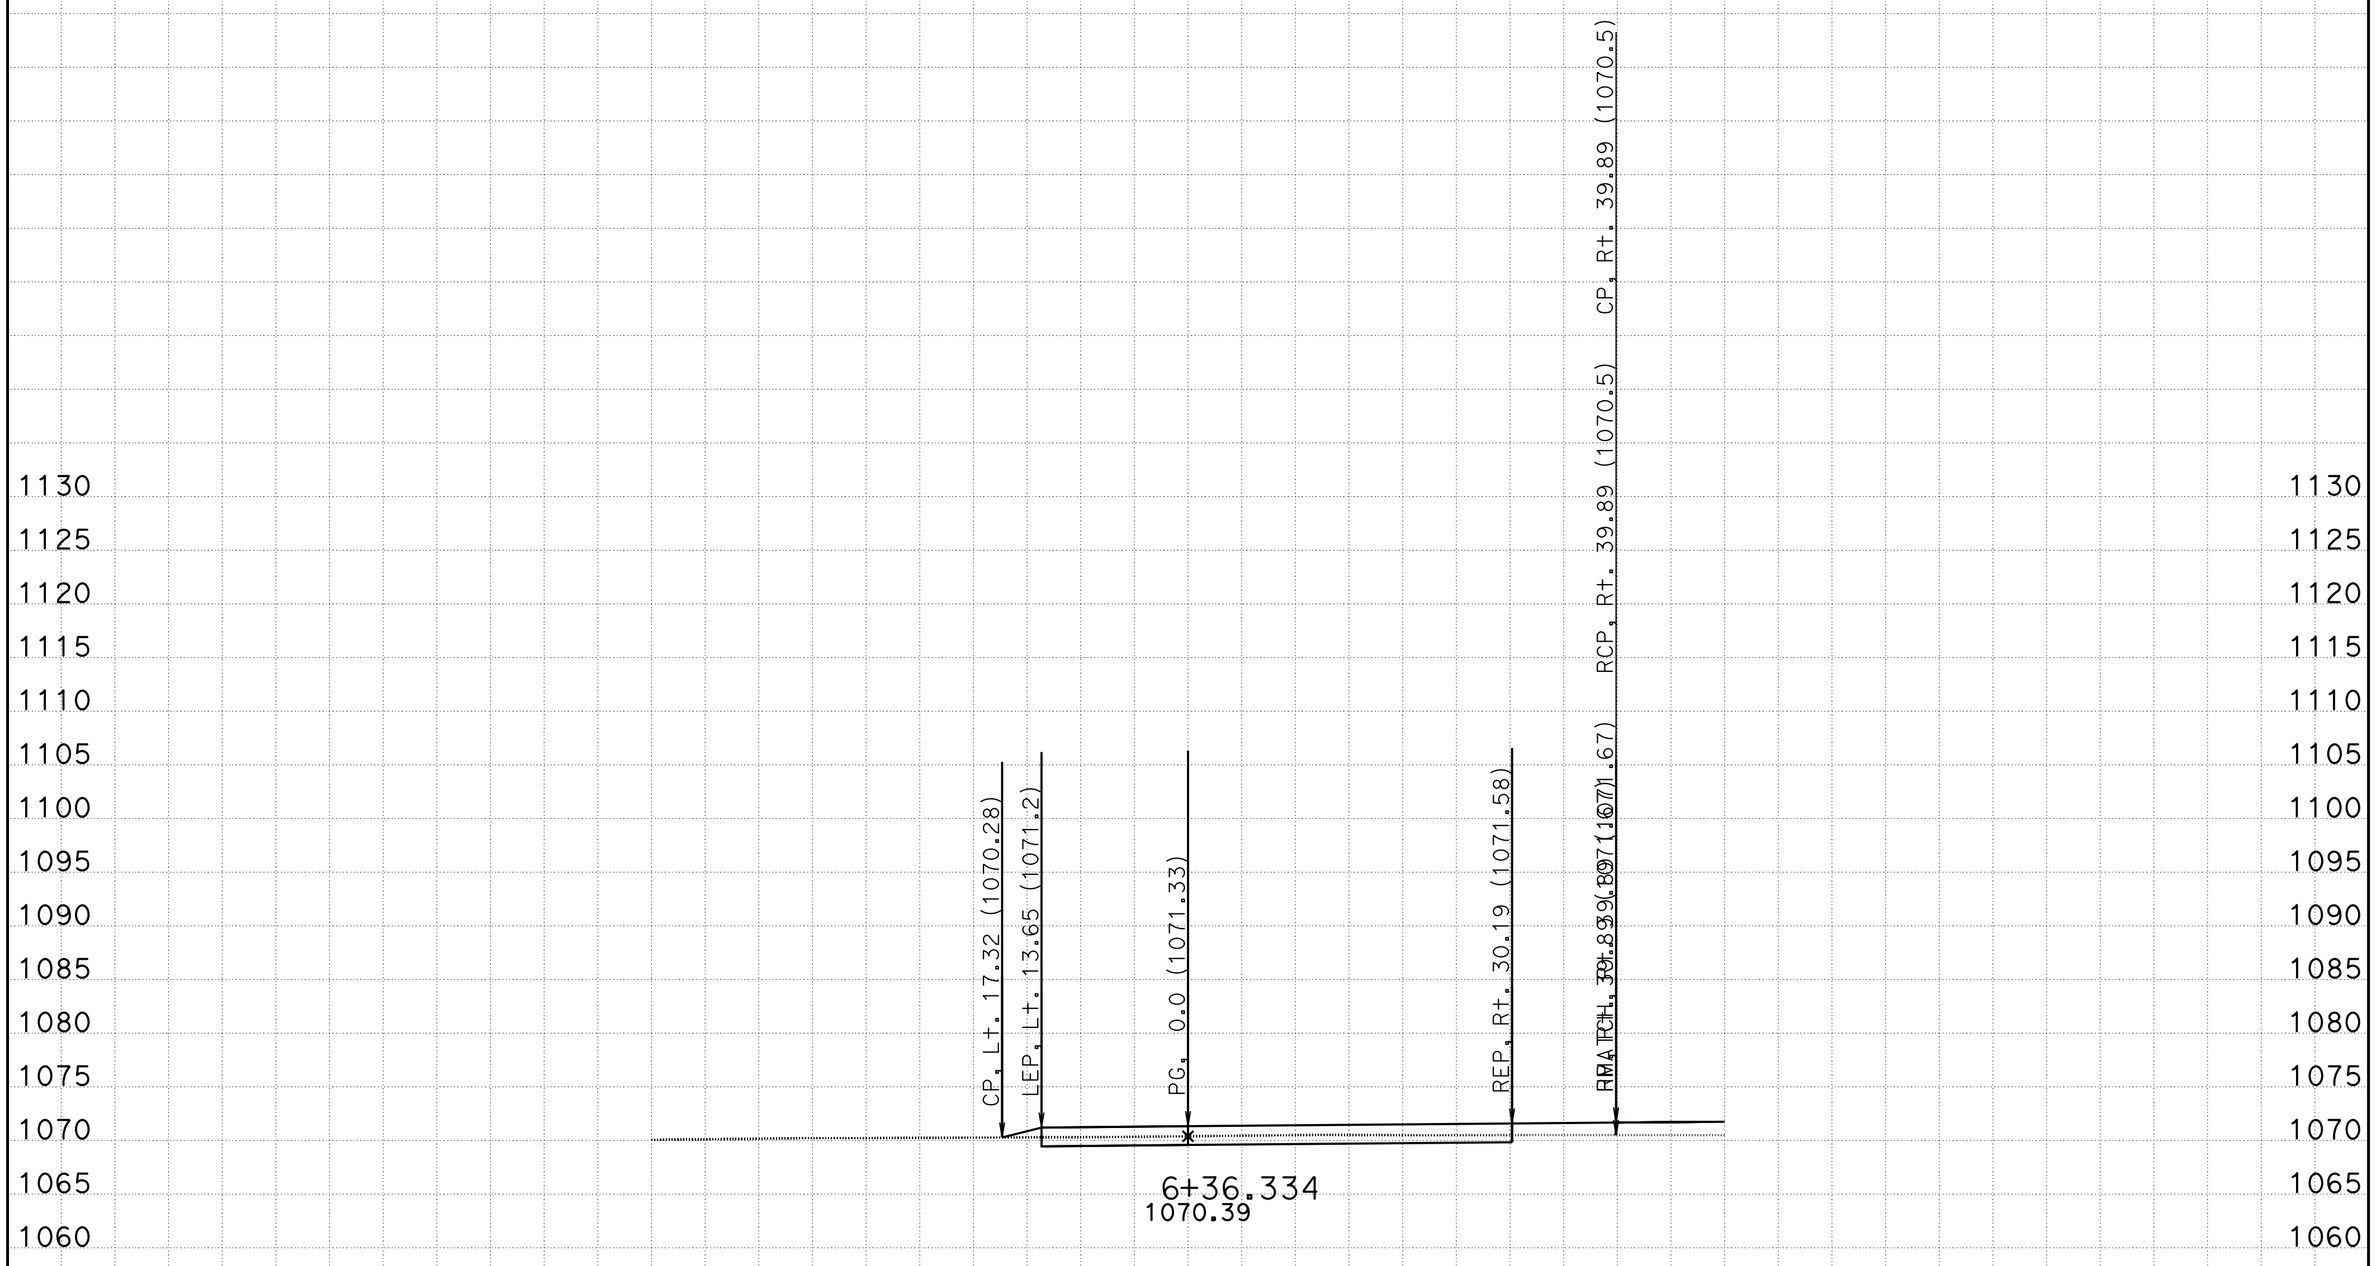

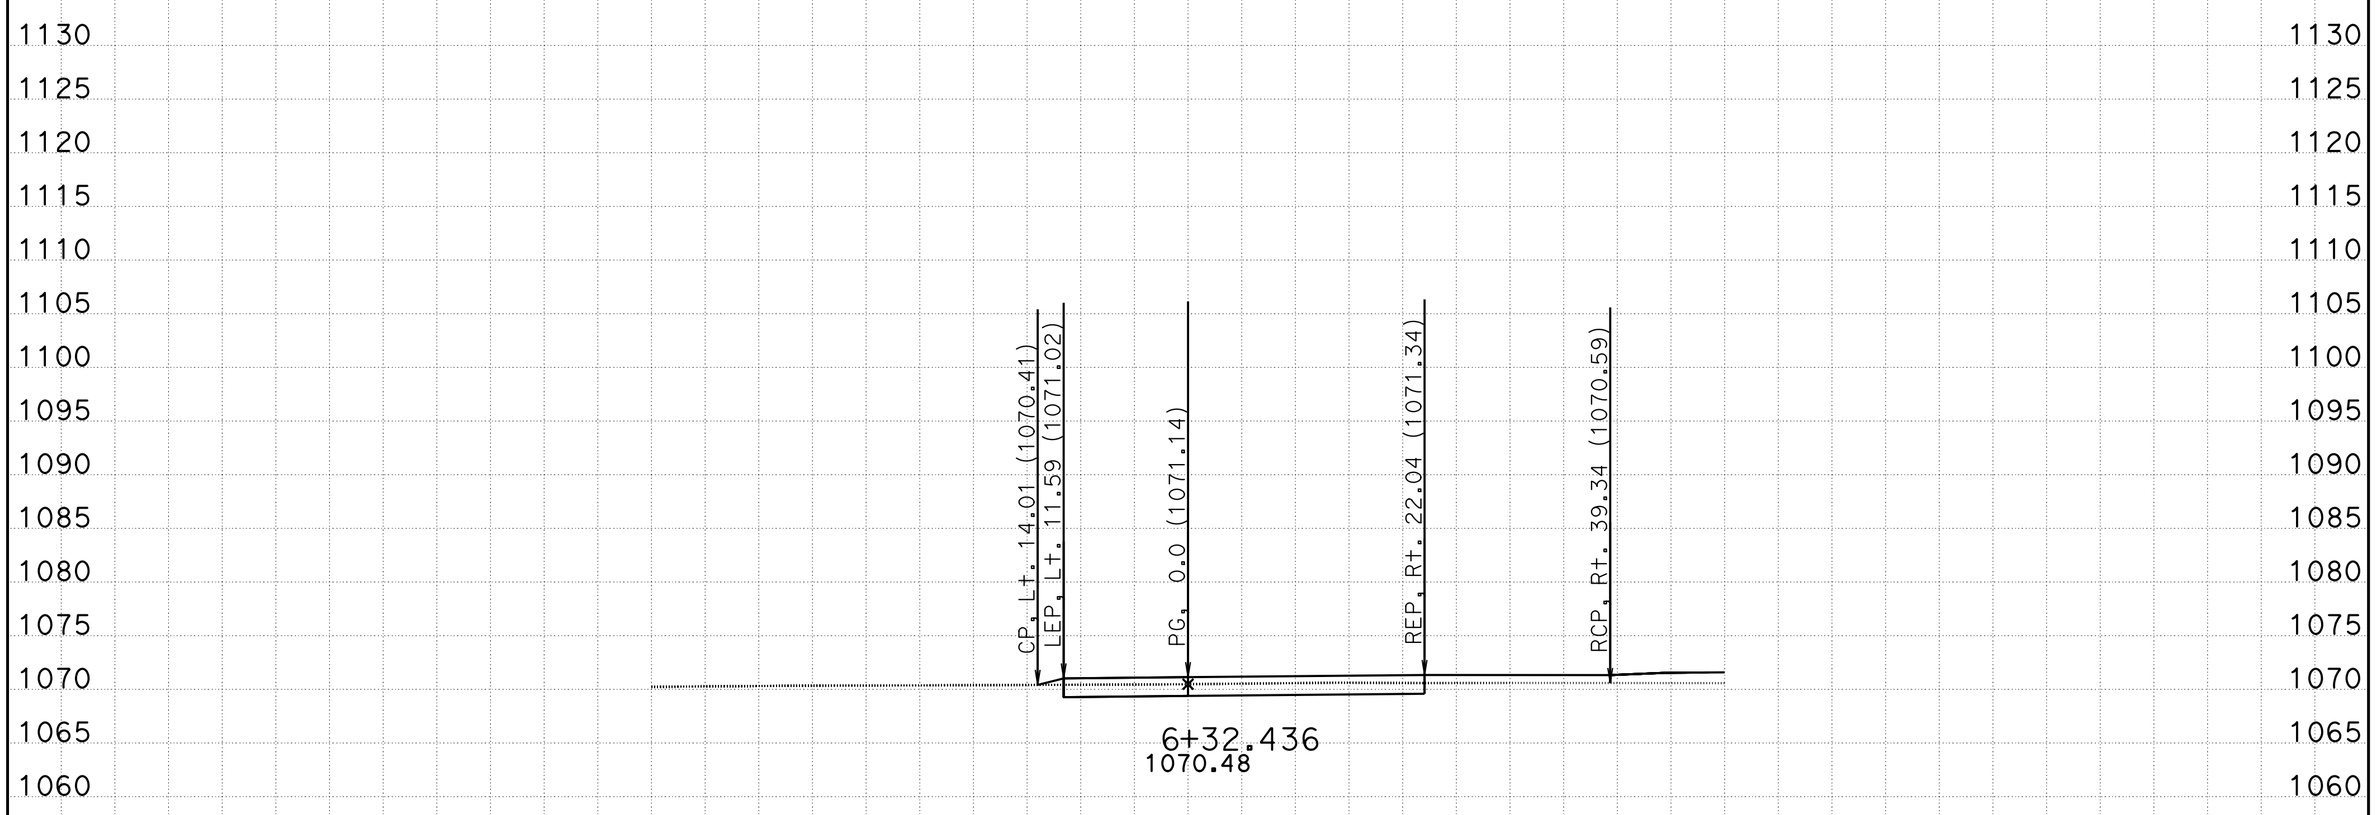

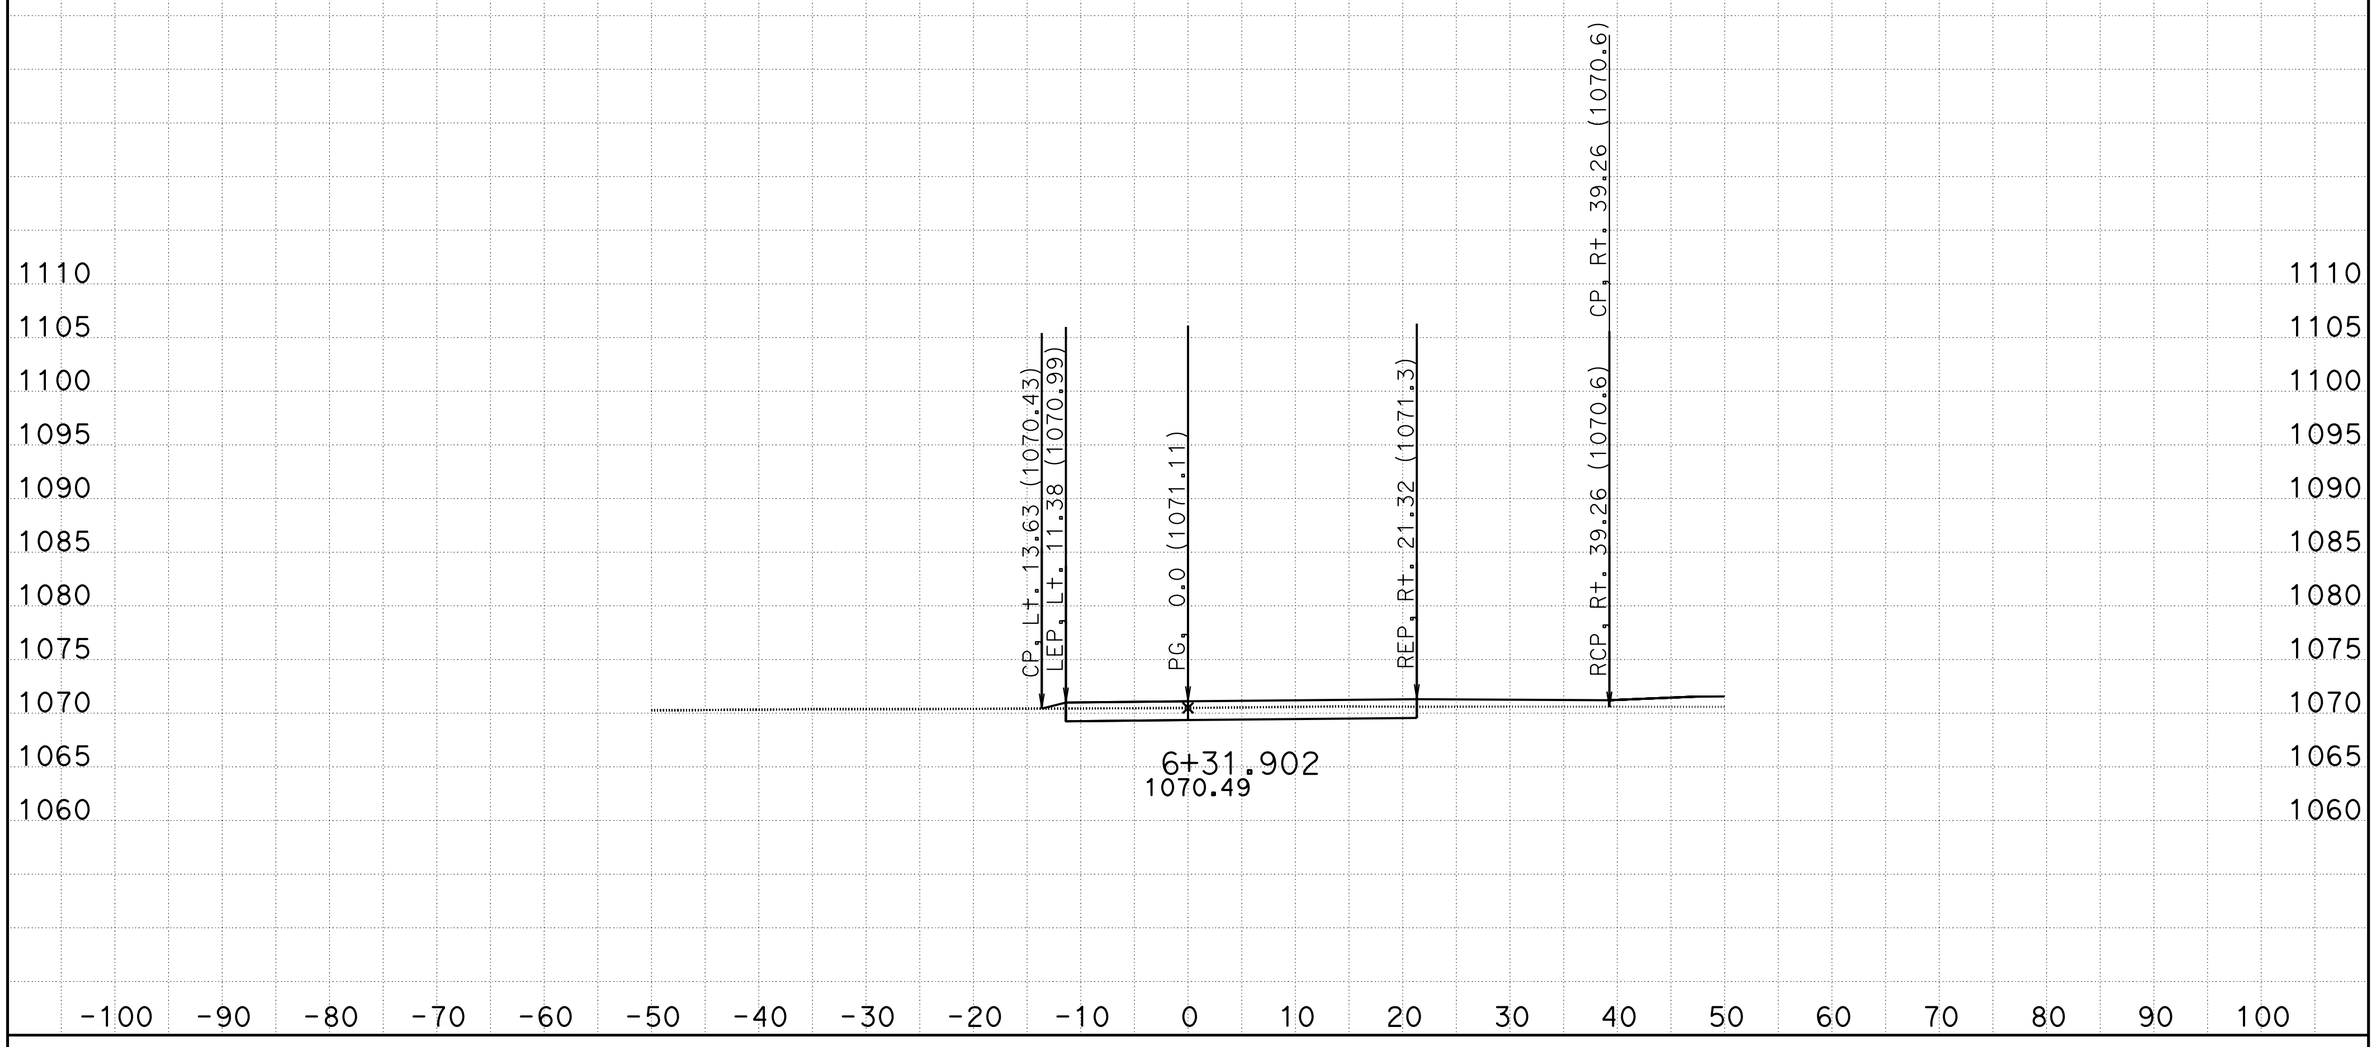

CREATED BY: Jose Bautista DATE: 2/25/2015 **All Dimensions are US Survey Feet**

KC Project: TEMP7B File: D:\Temp10\Stage Con\Stage 1\TEMP7B\EAR\FEATURES\temp7bsub.ear

SCALE: 1" = 10' Horiz.
1" = 10' Vert.

TPRVDWY7B
CROSS SECTIONS

SHEET 6 OF 10

FOR EARTHWORK DEVELOPMENT ONLY

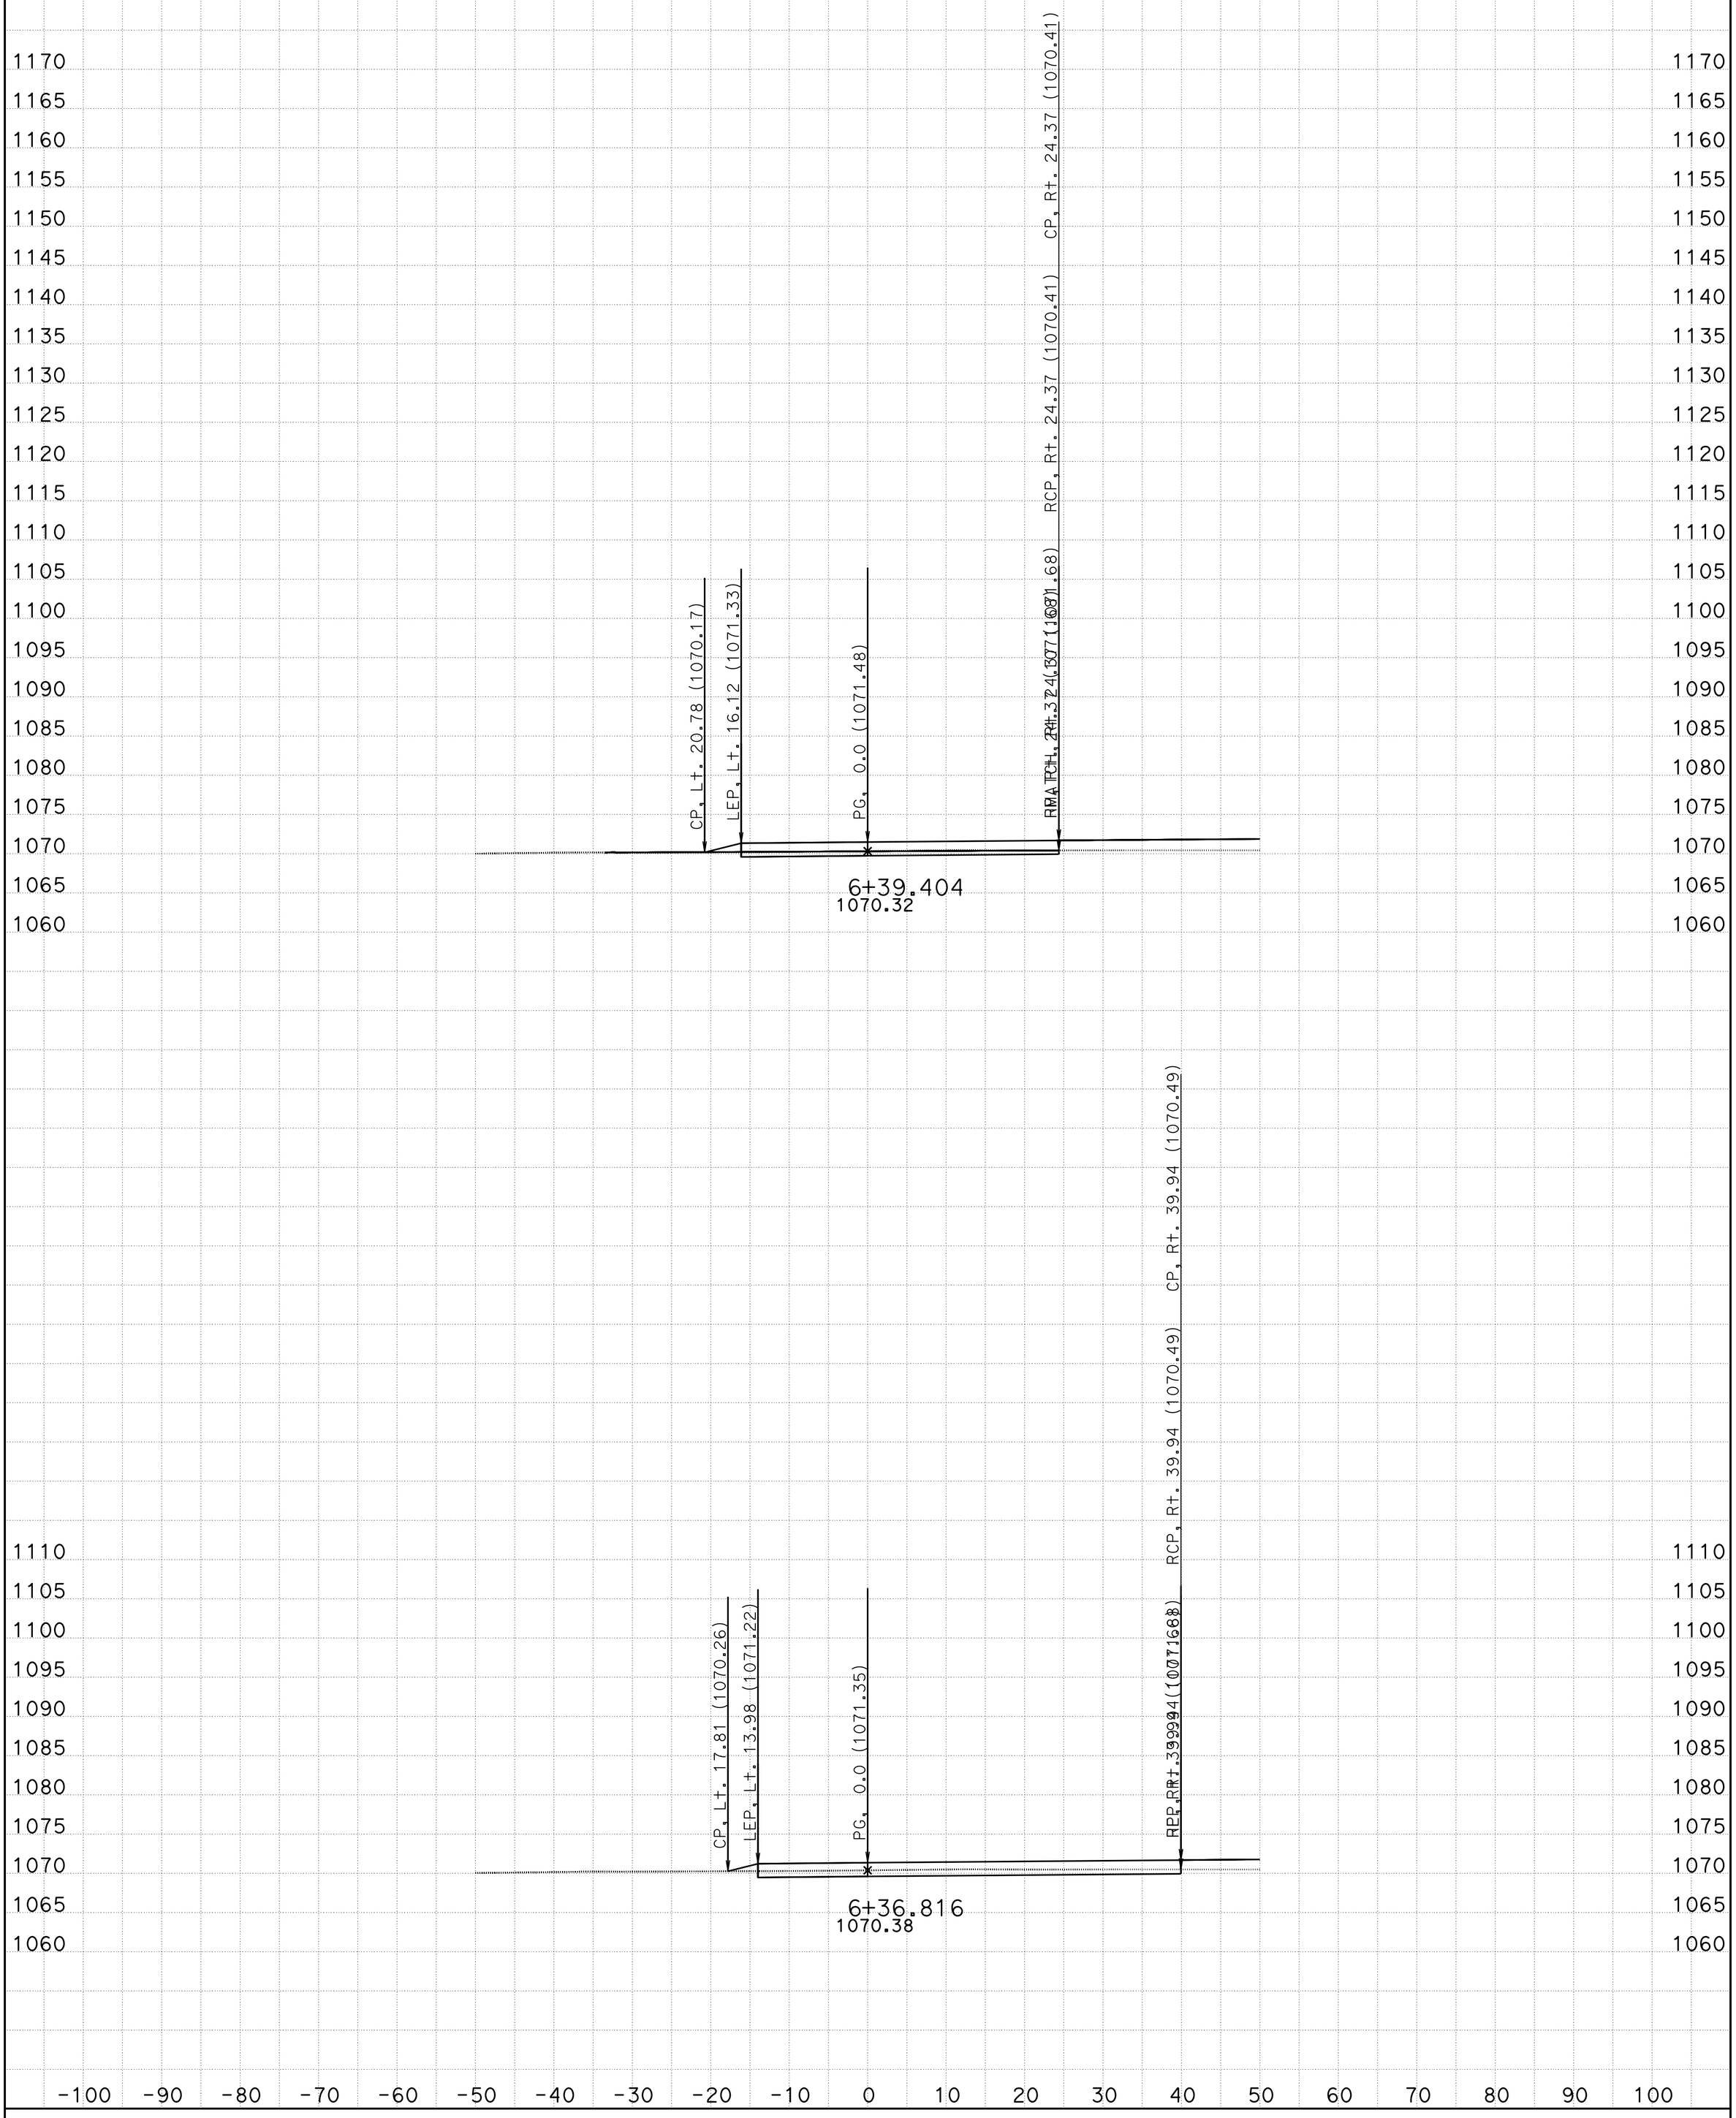

CREATED BY: Jose Bautista DATE: 2/25/2015 **All Dimensions are US Survey Feet**

SCALE: 1" = 10' Horiz.
1" = 10' Vert.

TPRVDWY7B
CROSS SECTIONS

KC Project: TEMP7B File: D:\Temp10\Stage Con\Stage 1\TEMP7B\EAR\FEATURES\temp7bsub.ear

FOR EARTHWORK DEVELOPMENT ONLY

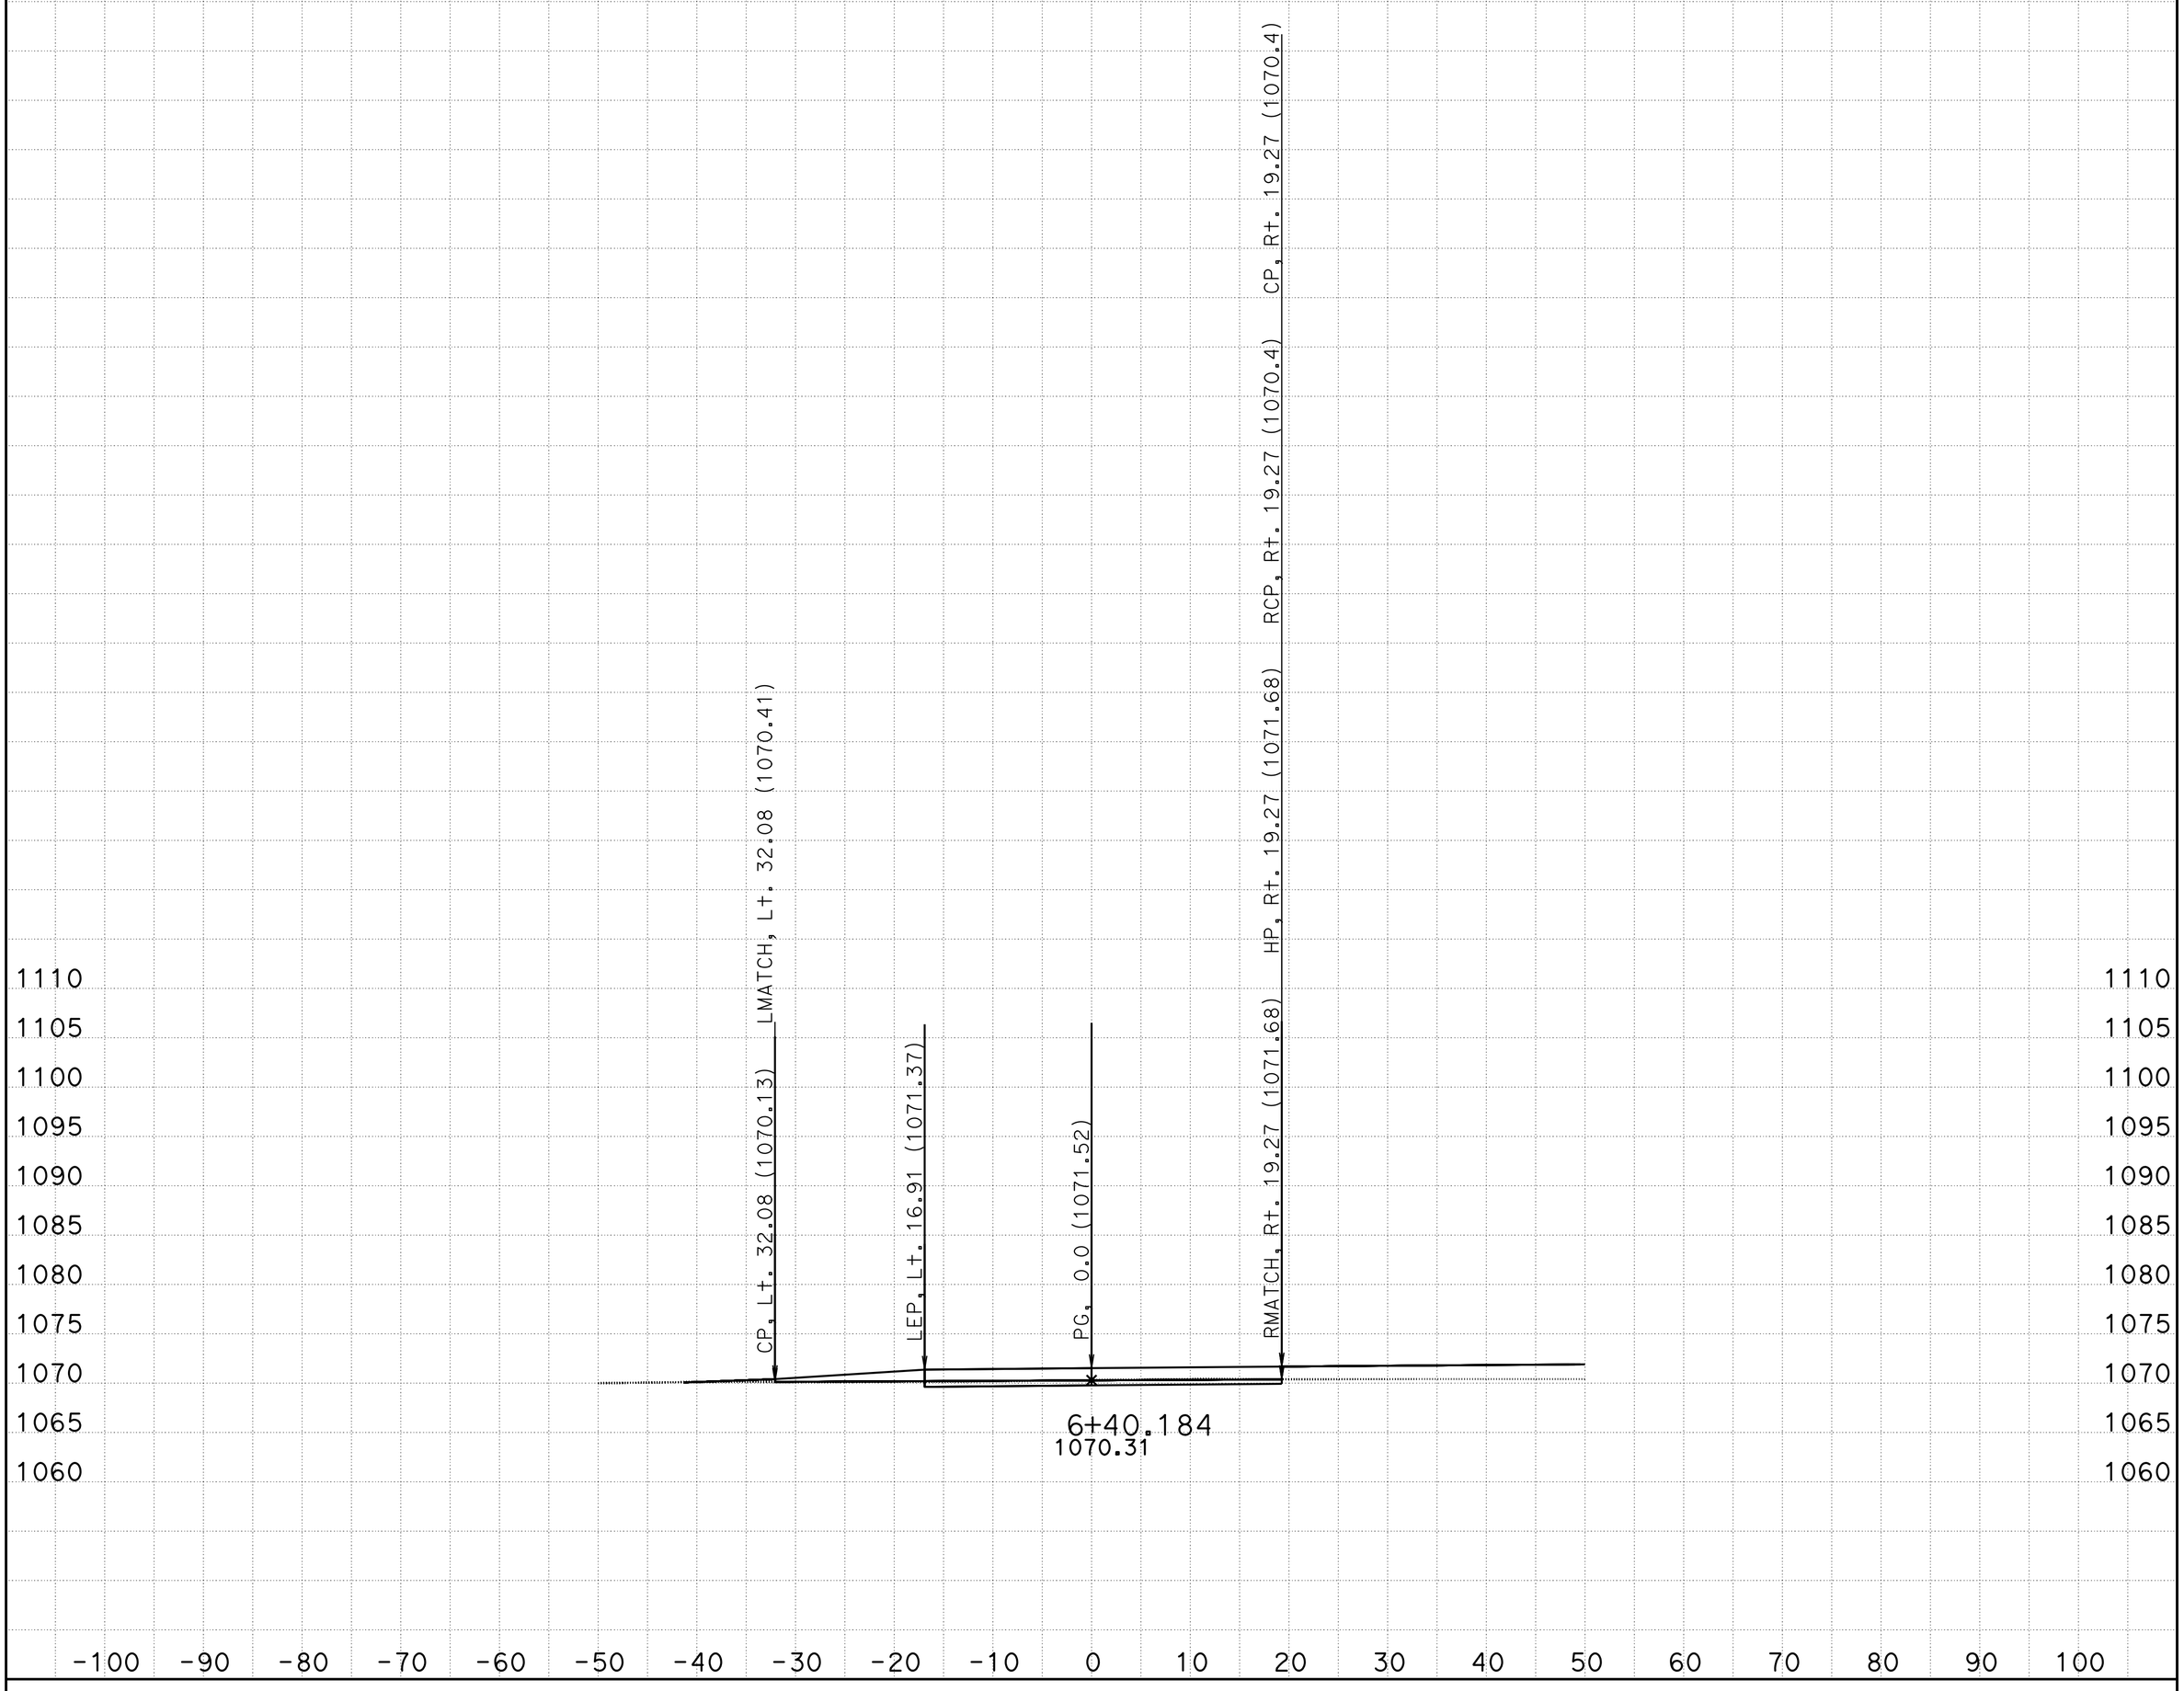

CREATED BY: Jose Bautista DATE: 2/25/2015 **All Dimensions are US Survey Feet**

SCALE: 1" = 10' Horiz.
1" = 10' Vert.

TPRVDWY7B
CROSS SECTIONS

KC Project: TEMP7B File: D:\Temp10\Stage Con\Stage 1\TEMP7B\EAR\FEATURES\temp7bsub.ear

FOR EARTHWORK DEVELOPMENT ONLY

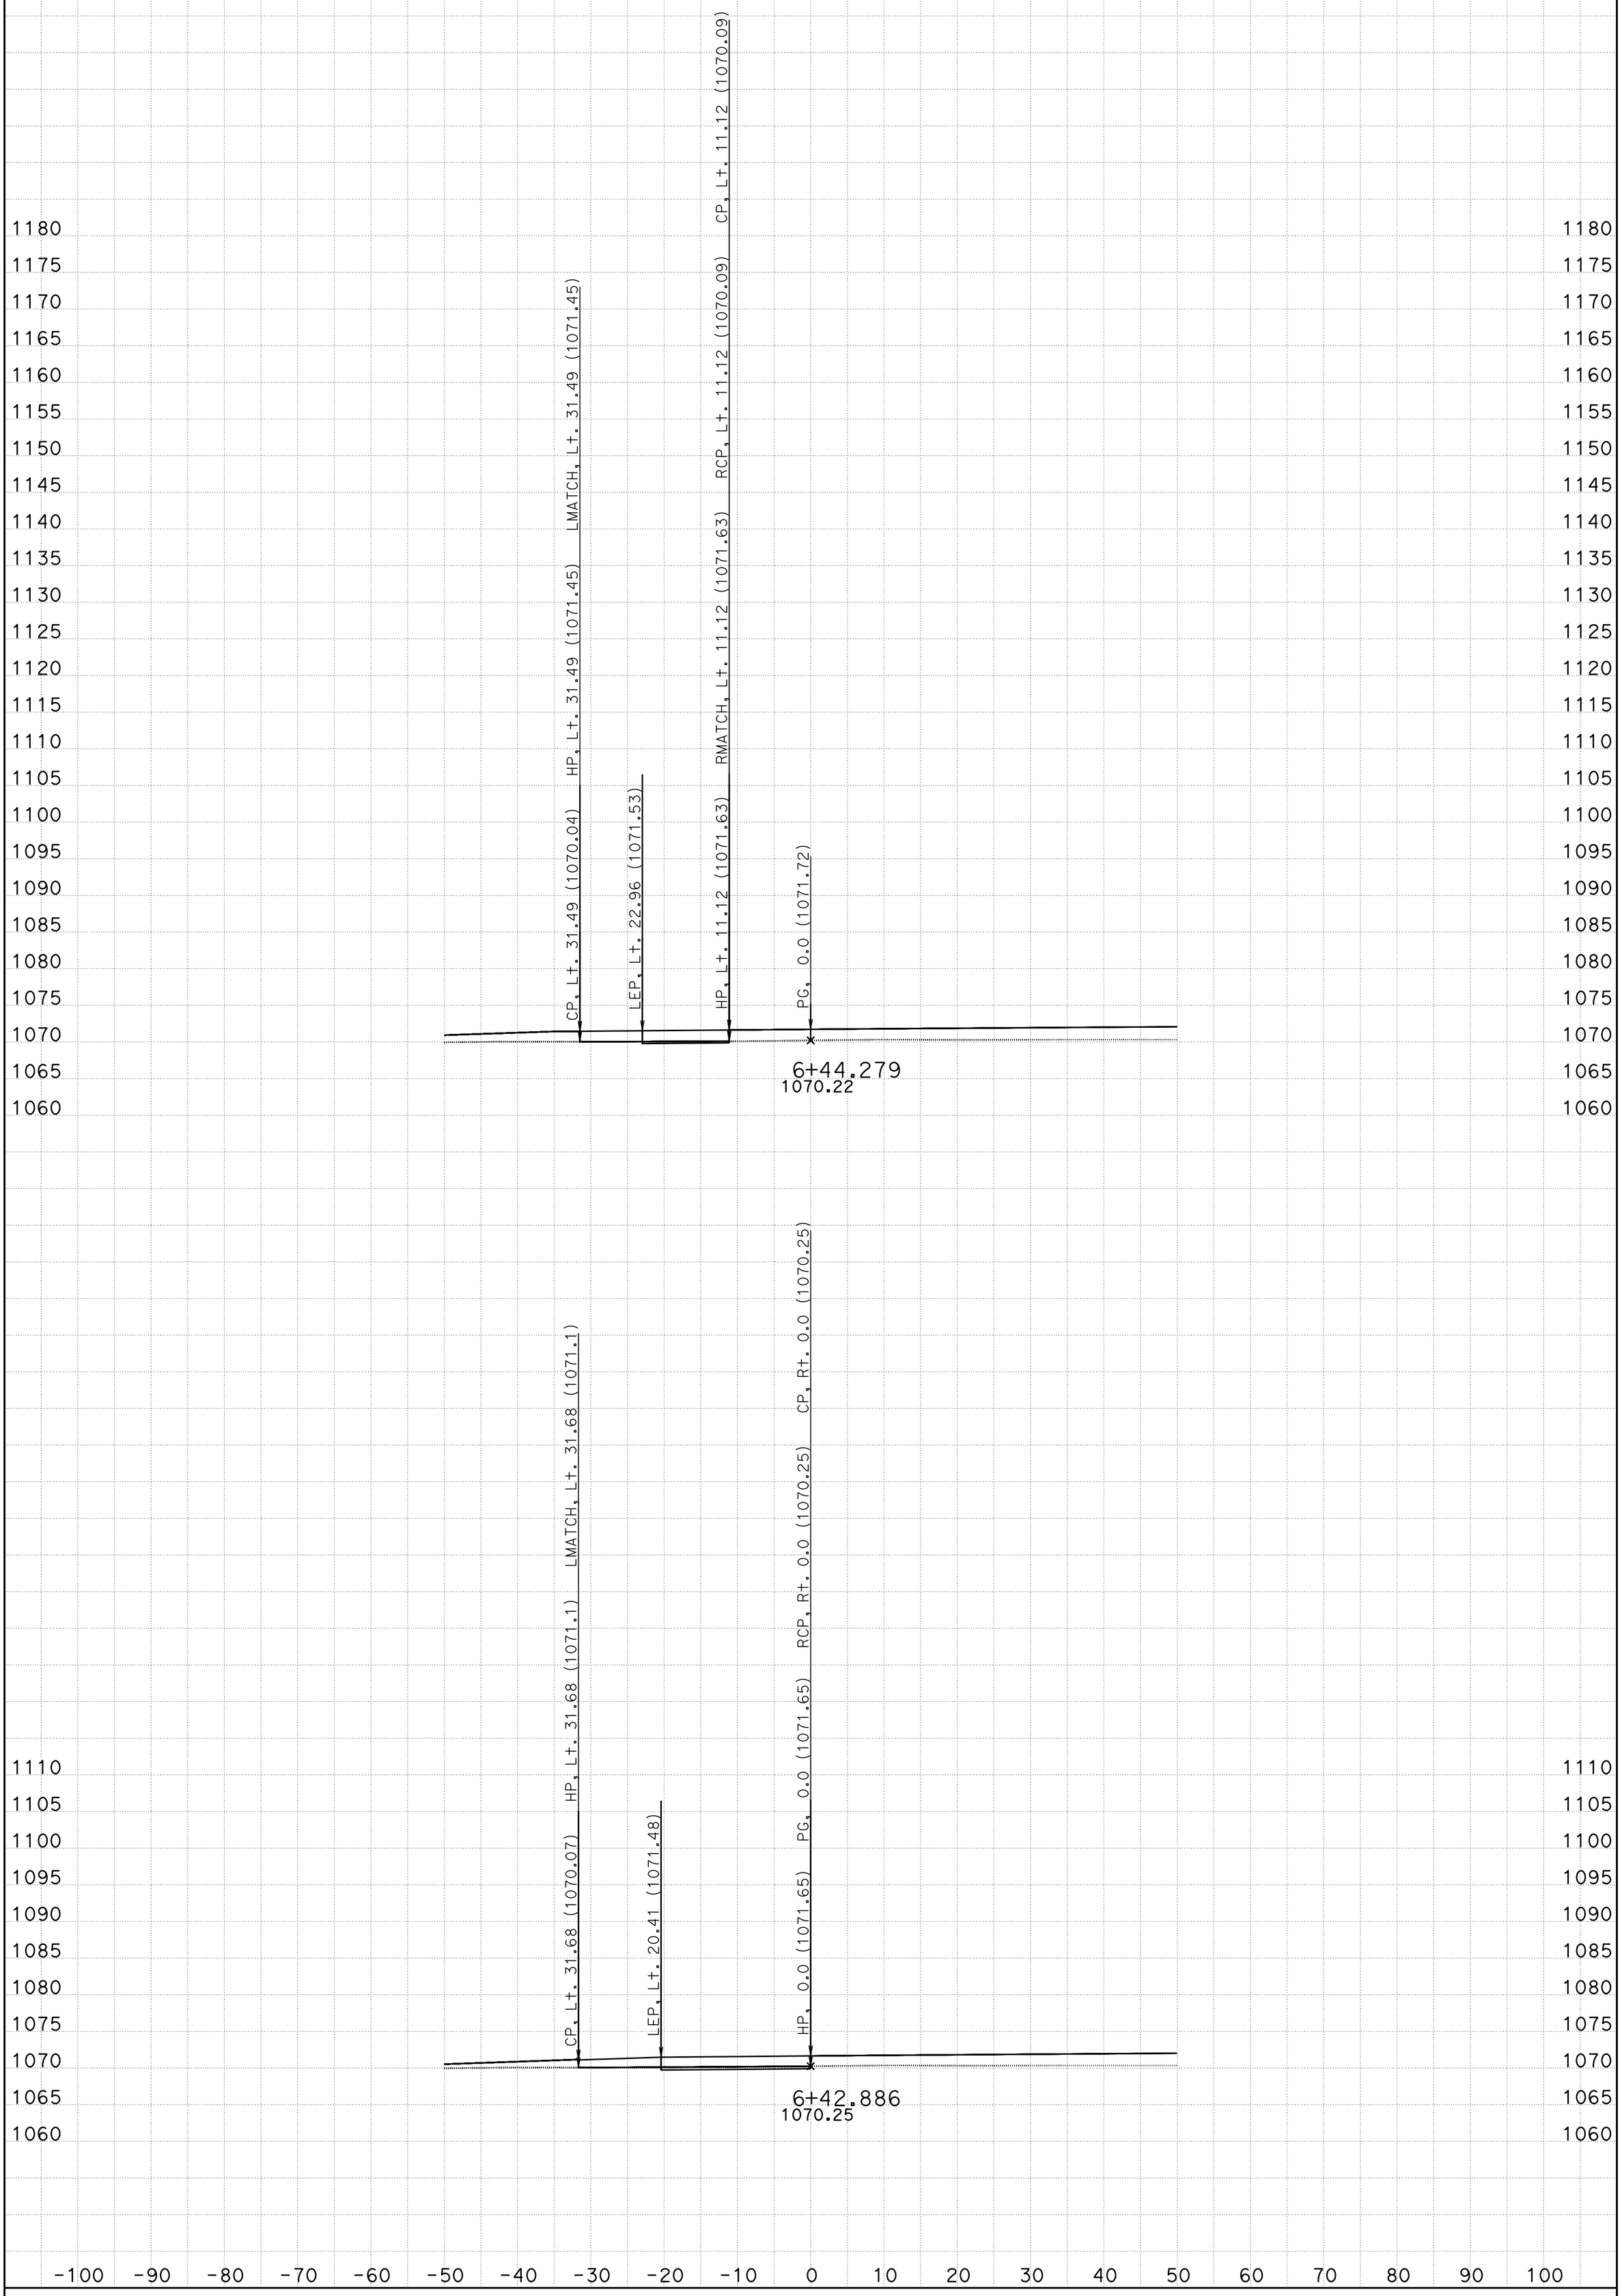

CREATED BY: Jose Bautista DATE: 2/25/2015 **All Dimensions are US Survey Feet**

KC Project: TEMP7B File: D:\Temp10\Stage Con\Stage 1\TEMP7B\EAR\FEATURES\temp7bsub.ear

SCALE: 1" = 10' Horiz.
1" = 10' Vert.

TPRVDWY7B
CROSS SECTIONS

SHEET 9 OF 10

FOR EARTHWORK DEVELOPMENT ONLY

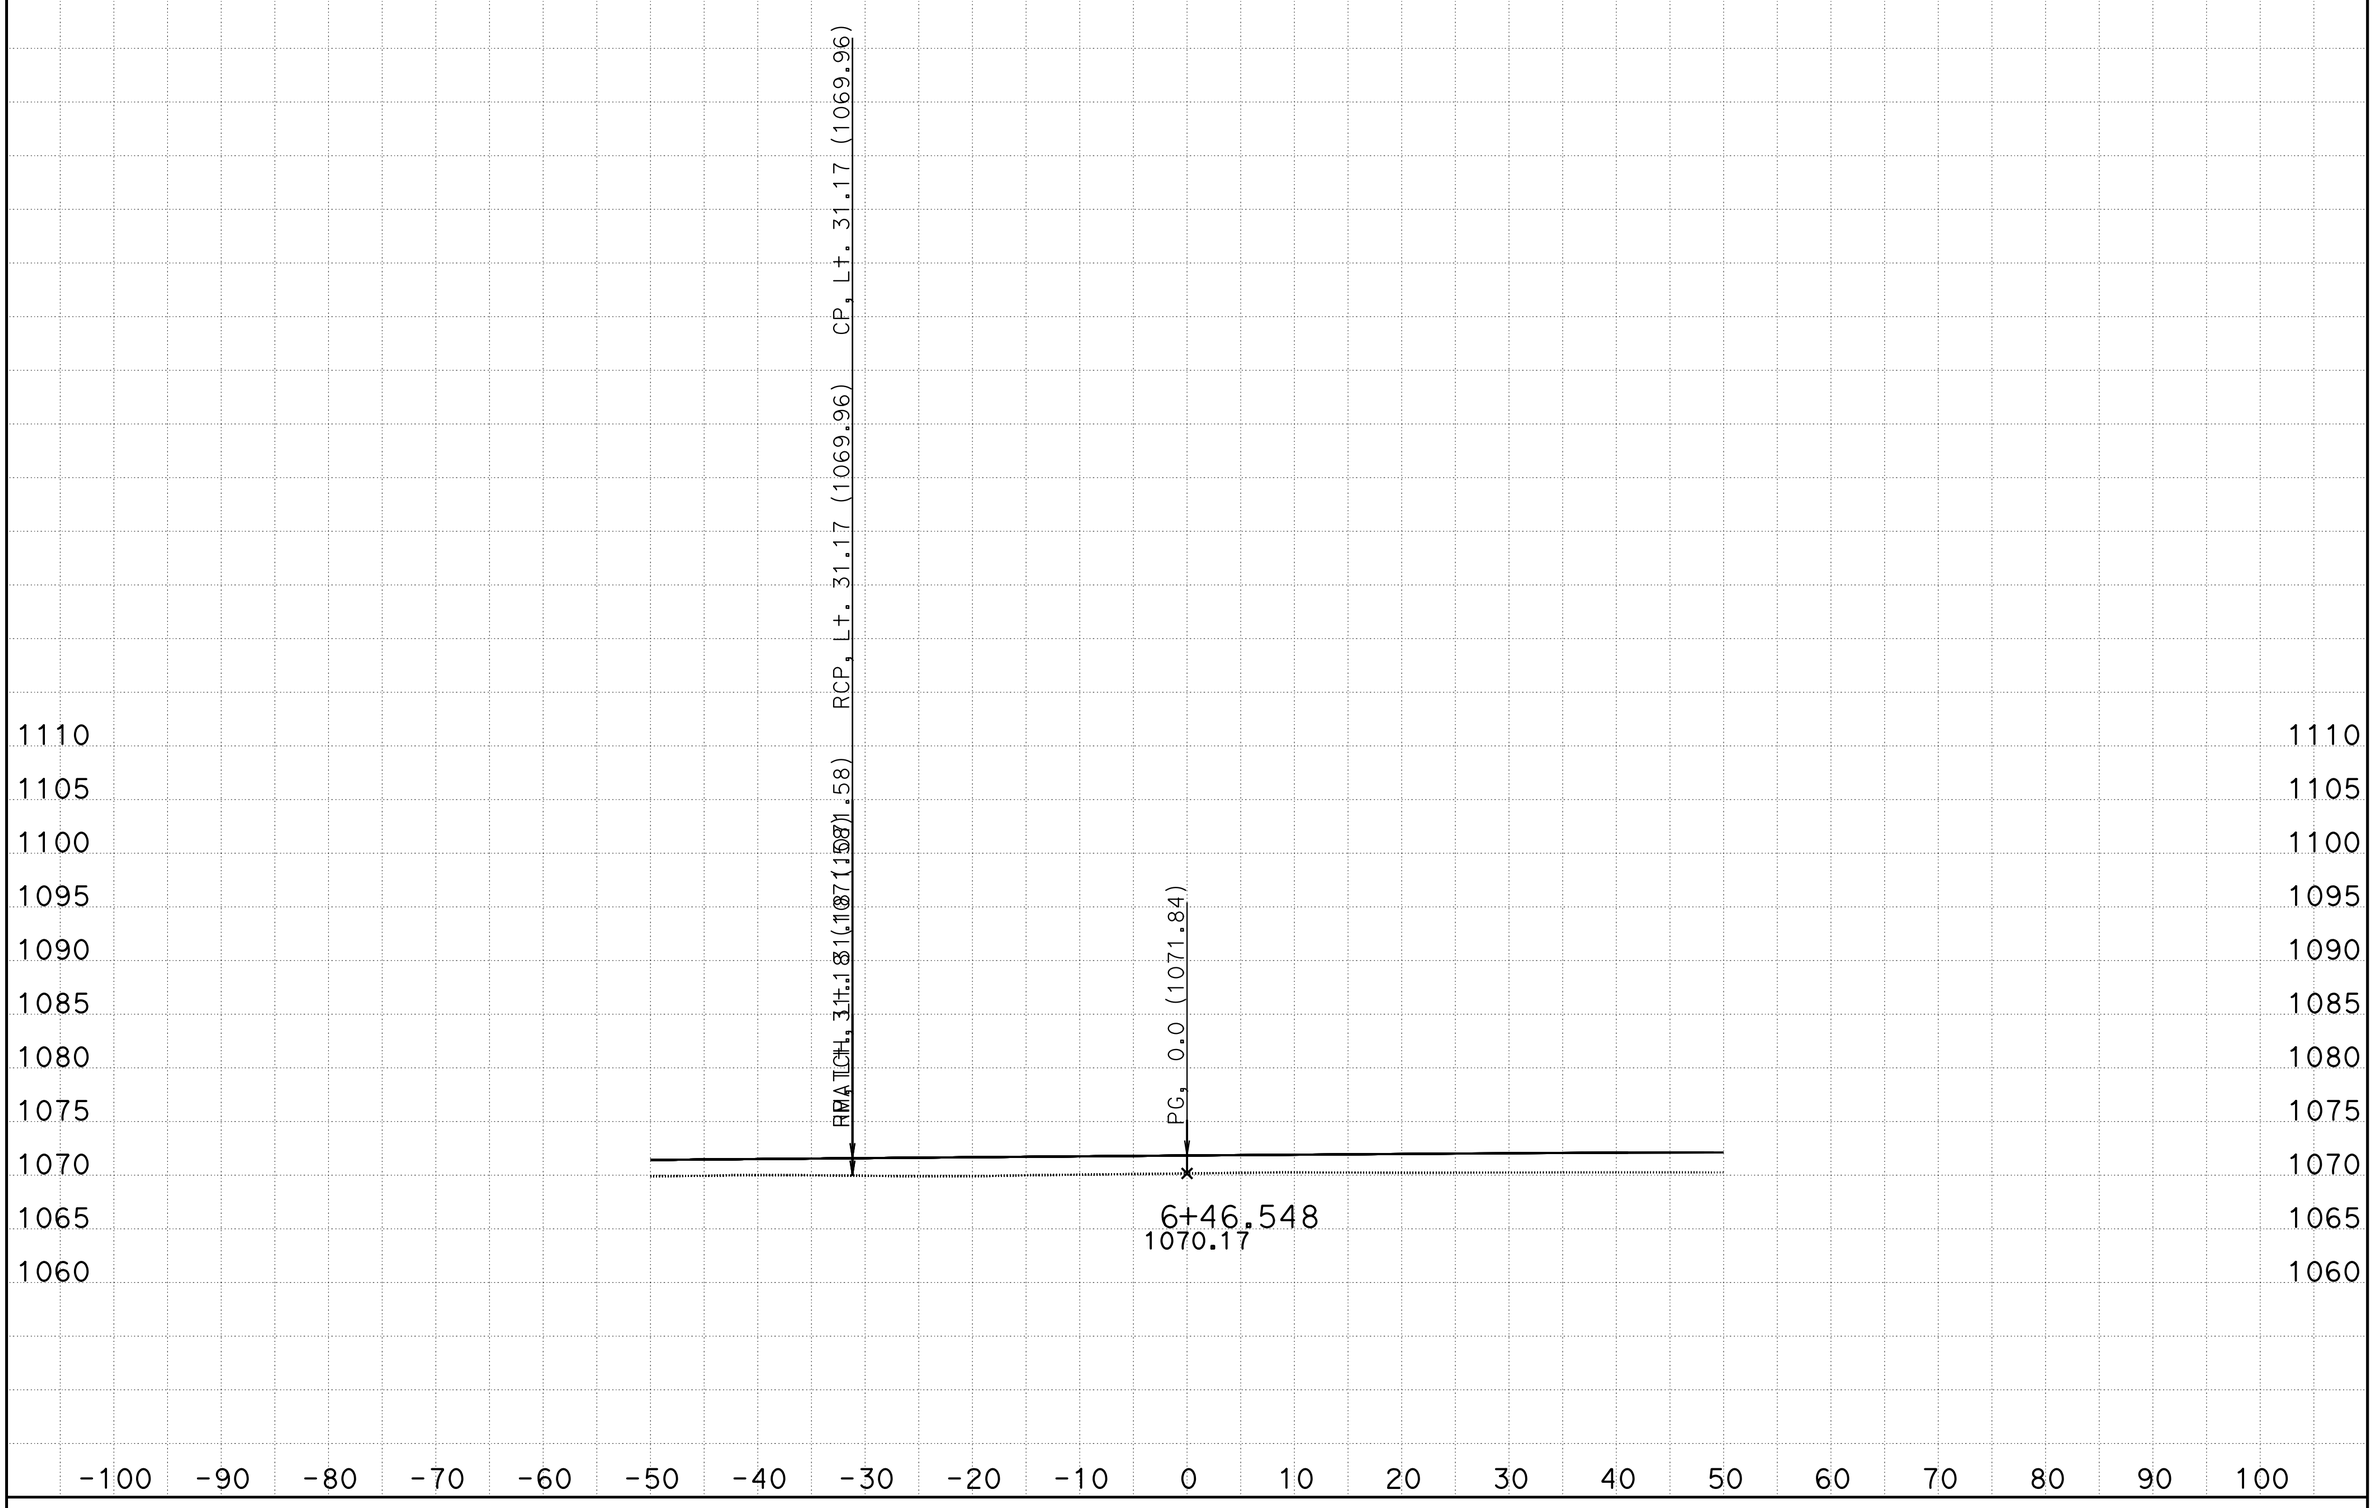

CREATED BY: Jose Bautista DATE: 2/25/2015 **All Dimensions are US Survey Feet**

KC Project: TEMP7B File: D:\Temp10\Stage Con\Stage 1\TEMP7B\EAR\FEATURES\temp7bsub.ear

SCALE: 1" = 10' Horiz.
1" = 10' Vert.

TPRVDWY7B
CROSS SECTIONS

SHEET 10 OF 10