Dist	COUNTY	ROUTE	POST MILES TOTAL PROJECT	SHEET No.	TOTAL SHEETS
05	SB,SLO	101	91.0,0.0/0.8	10A	299

James R. Perano 8-12-09
REGISTERED CIVIL ENGINEER DATE

11-2-09
PLANS APPROVAL DATE

REGISTERED PROFESSIONAL ENGINEER James R.Perano No. 38617 Exp. 3-31-11 CIVIL STATE OF CALIFORNIA

THE STATE OF CALIFORNIA OR ITS OFFICERS OR AGENTS SHALL NOT BE RESPONSIBLE FOR THE ACCURACY OR COMPLETENESS OF SCANNED COPIES OF THIS PLAN SHEET.

2

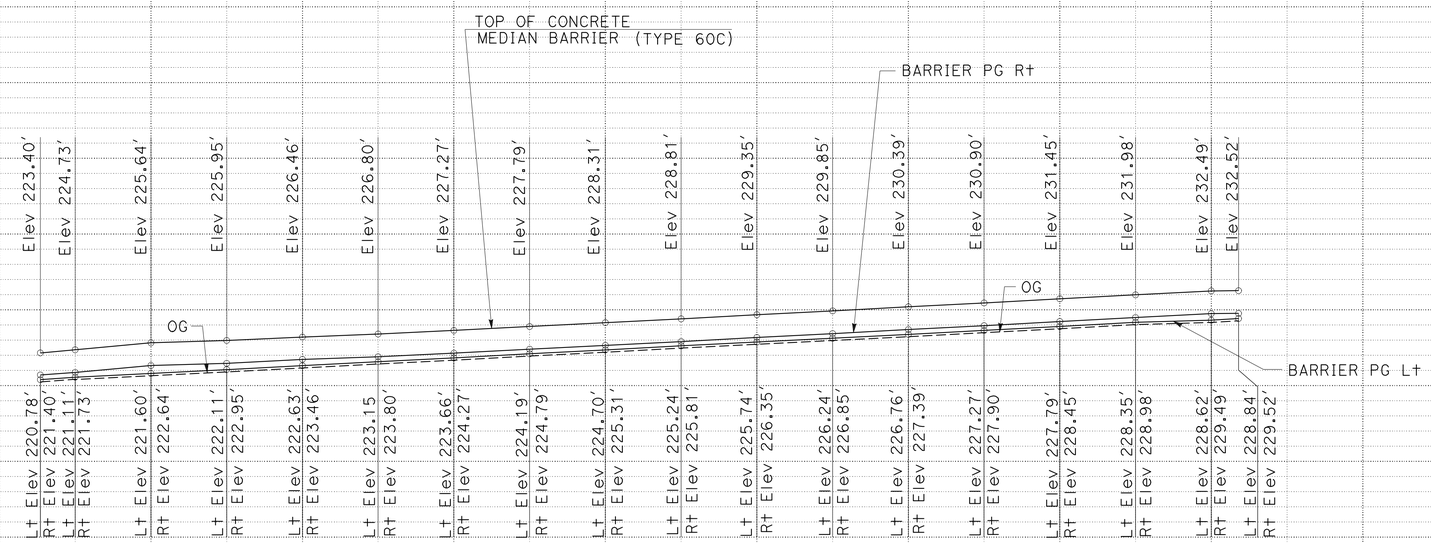

MEDIAN PROFILE

2 **ADDED PER ADDENDUM No. 2 DATED MAY 3, 2011**

PROFILE

SCALE: Horiz 1"=50′
Vert 1"=10′

P-3

STATION		640+00	640+27	641+00	642+00	643+00	644+00	645+00	646+00	647+00	648+00	648+18	TOTAL
CY	Exc												
	Emb												

REVISED BY | DATE REVISED
MILT TOWNE | ANDREA FOUCHE
CALCULATED-DESIGNED BY | CHECKED BY
FUNCTIONAL SUPERVISOR: J.R.PERANO

STATE OF CALIFORNIA - DEPARTMENT OF TRANSPORTATION
Caltrans DESIGN

LAST REVISION 04-29-11 | DATE PLOTTED => 03-MAY-2011 | TIME PLOTTED => 07:38