FOR EARTHWORK DEVELOPMENT ONLY

All Dimensions are U.S. Survey Feet

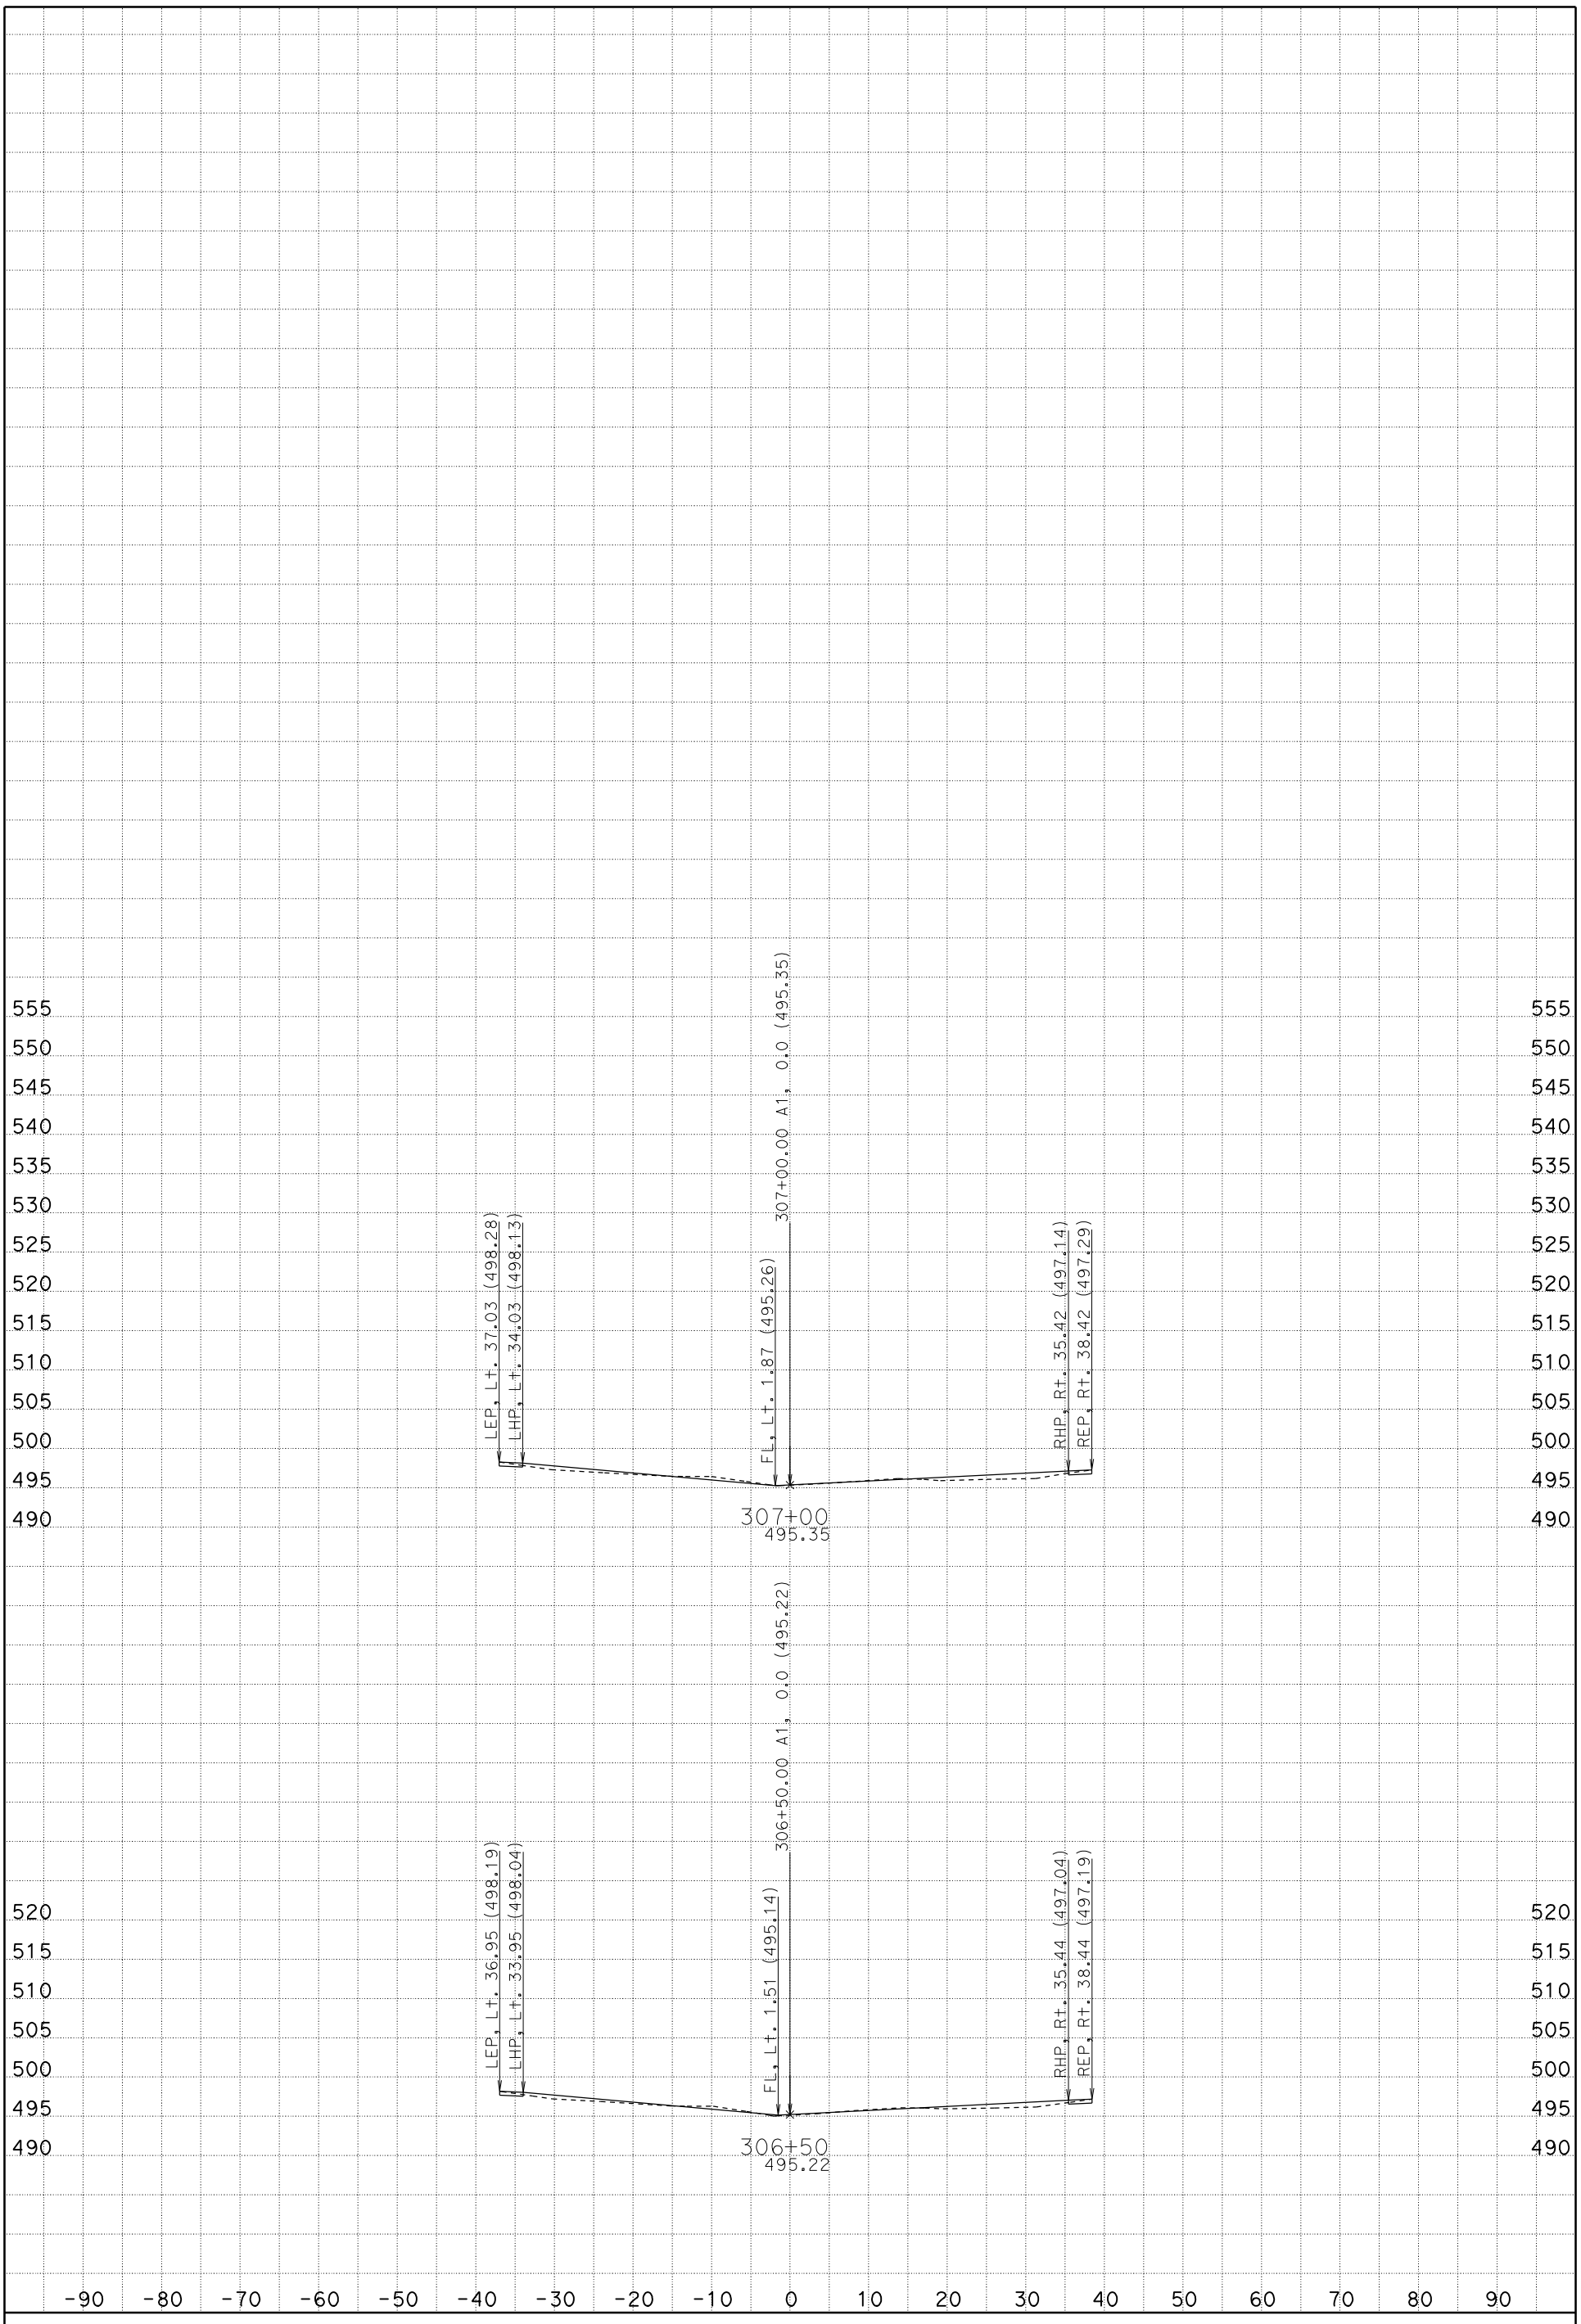

DATE: 1/19/2012

SCALE: 1" = 10' Horiz.
1" = 10' Vert.

CREATED BY: Rod Mendoza (559)243-3826

CONTRACT: 06-0M7304, ID 0600020009

DIST/CO/RTE/PM: 06/Fre/5/22.8/26.8

PROJECT ID: Install DTBB Project

A1

CROSS SECTIONS

SHEET 119 OF 119

FOR EARTHWORK DEVELOPMENT ONLY

All Dimensions are U.S. Survey Feet

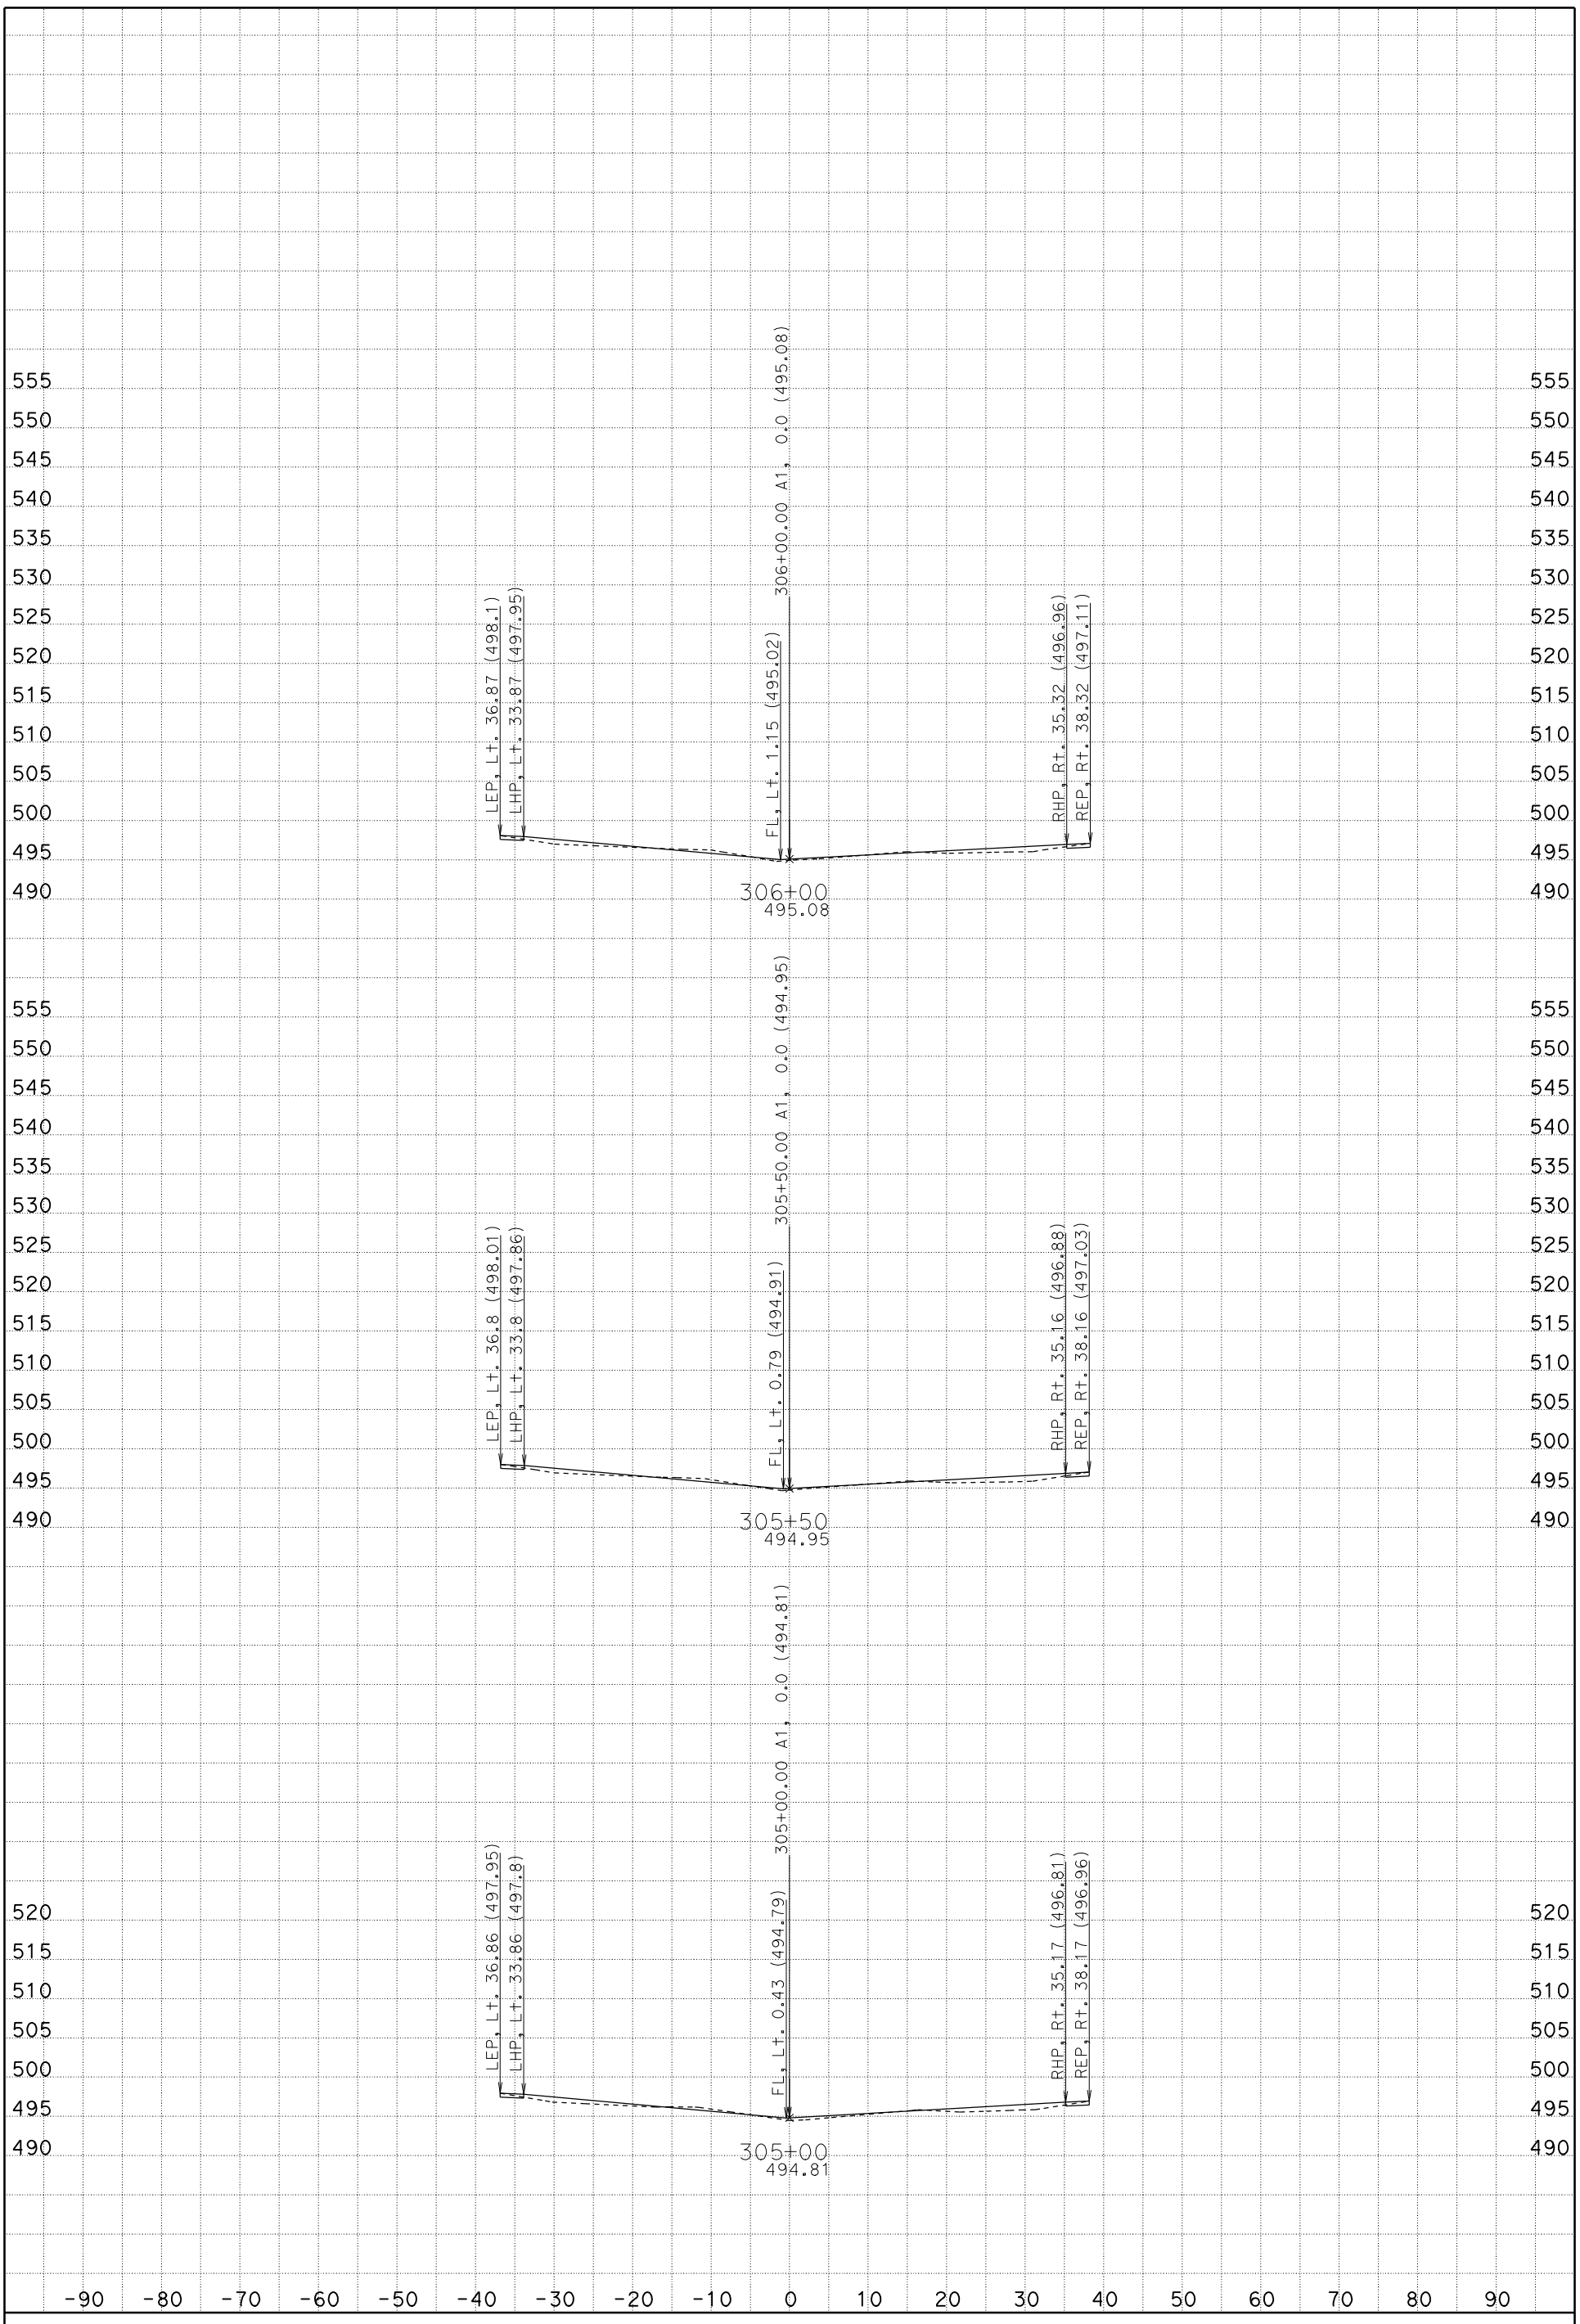

DATE: 1/19/2012

SCALE: 1" = 10' Horiz.
1" = 10' Vert.

CREATED BY: Rod Mendoza (559)243-3826

CONTRACT: 06-0M7304, ID 0600020009

DIST/CO/RTE/PM: 06/Fre/5/22.8/26.8

PROJECT ID: Install DTBB Project

A1

CROSS SECTIONS

SHEET 118 OF 119

FOR EARTHWORK DEVELOPMENT ONLY

All Dimensions are U.S. Survey Feet

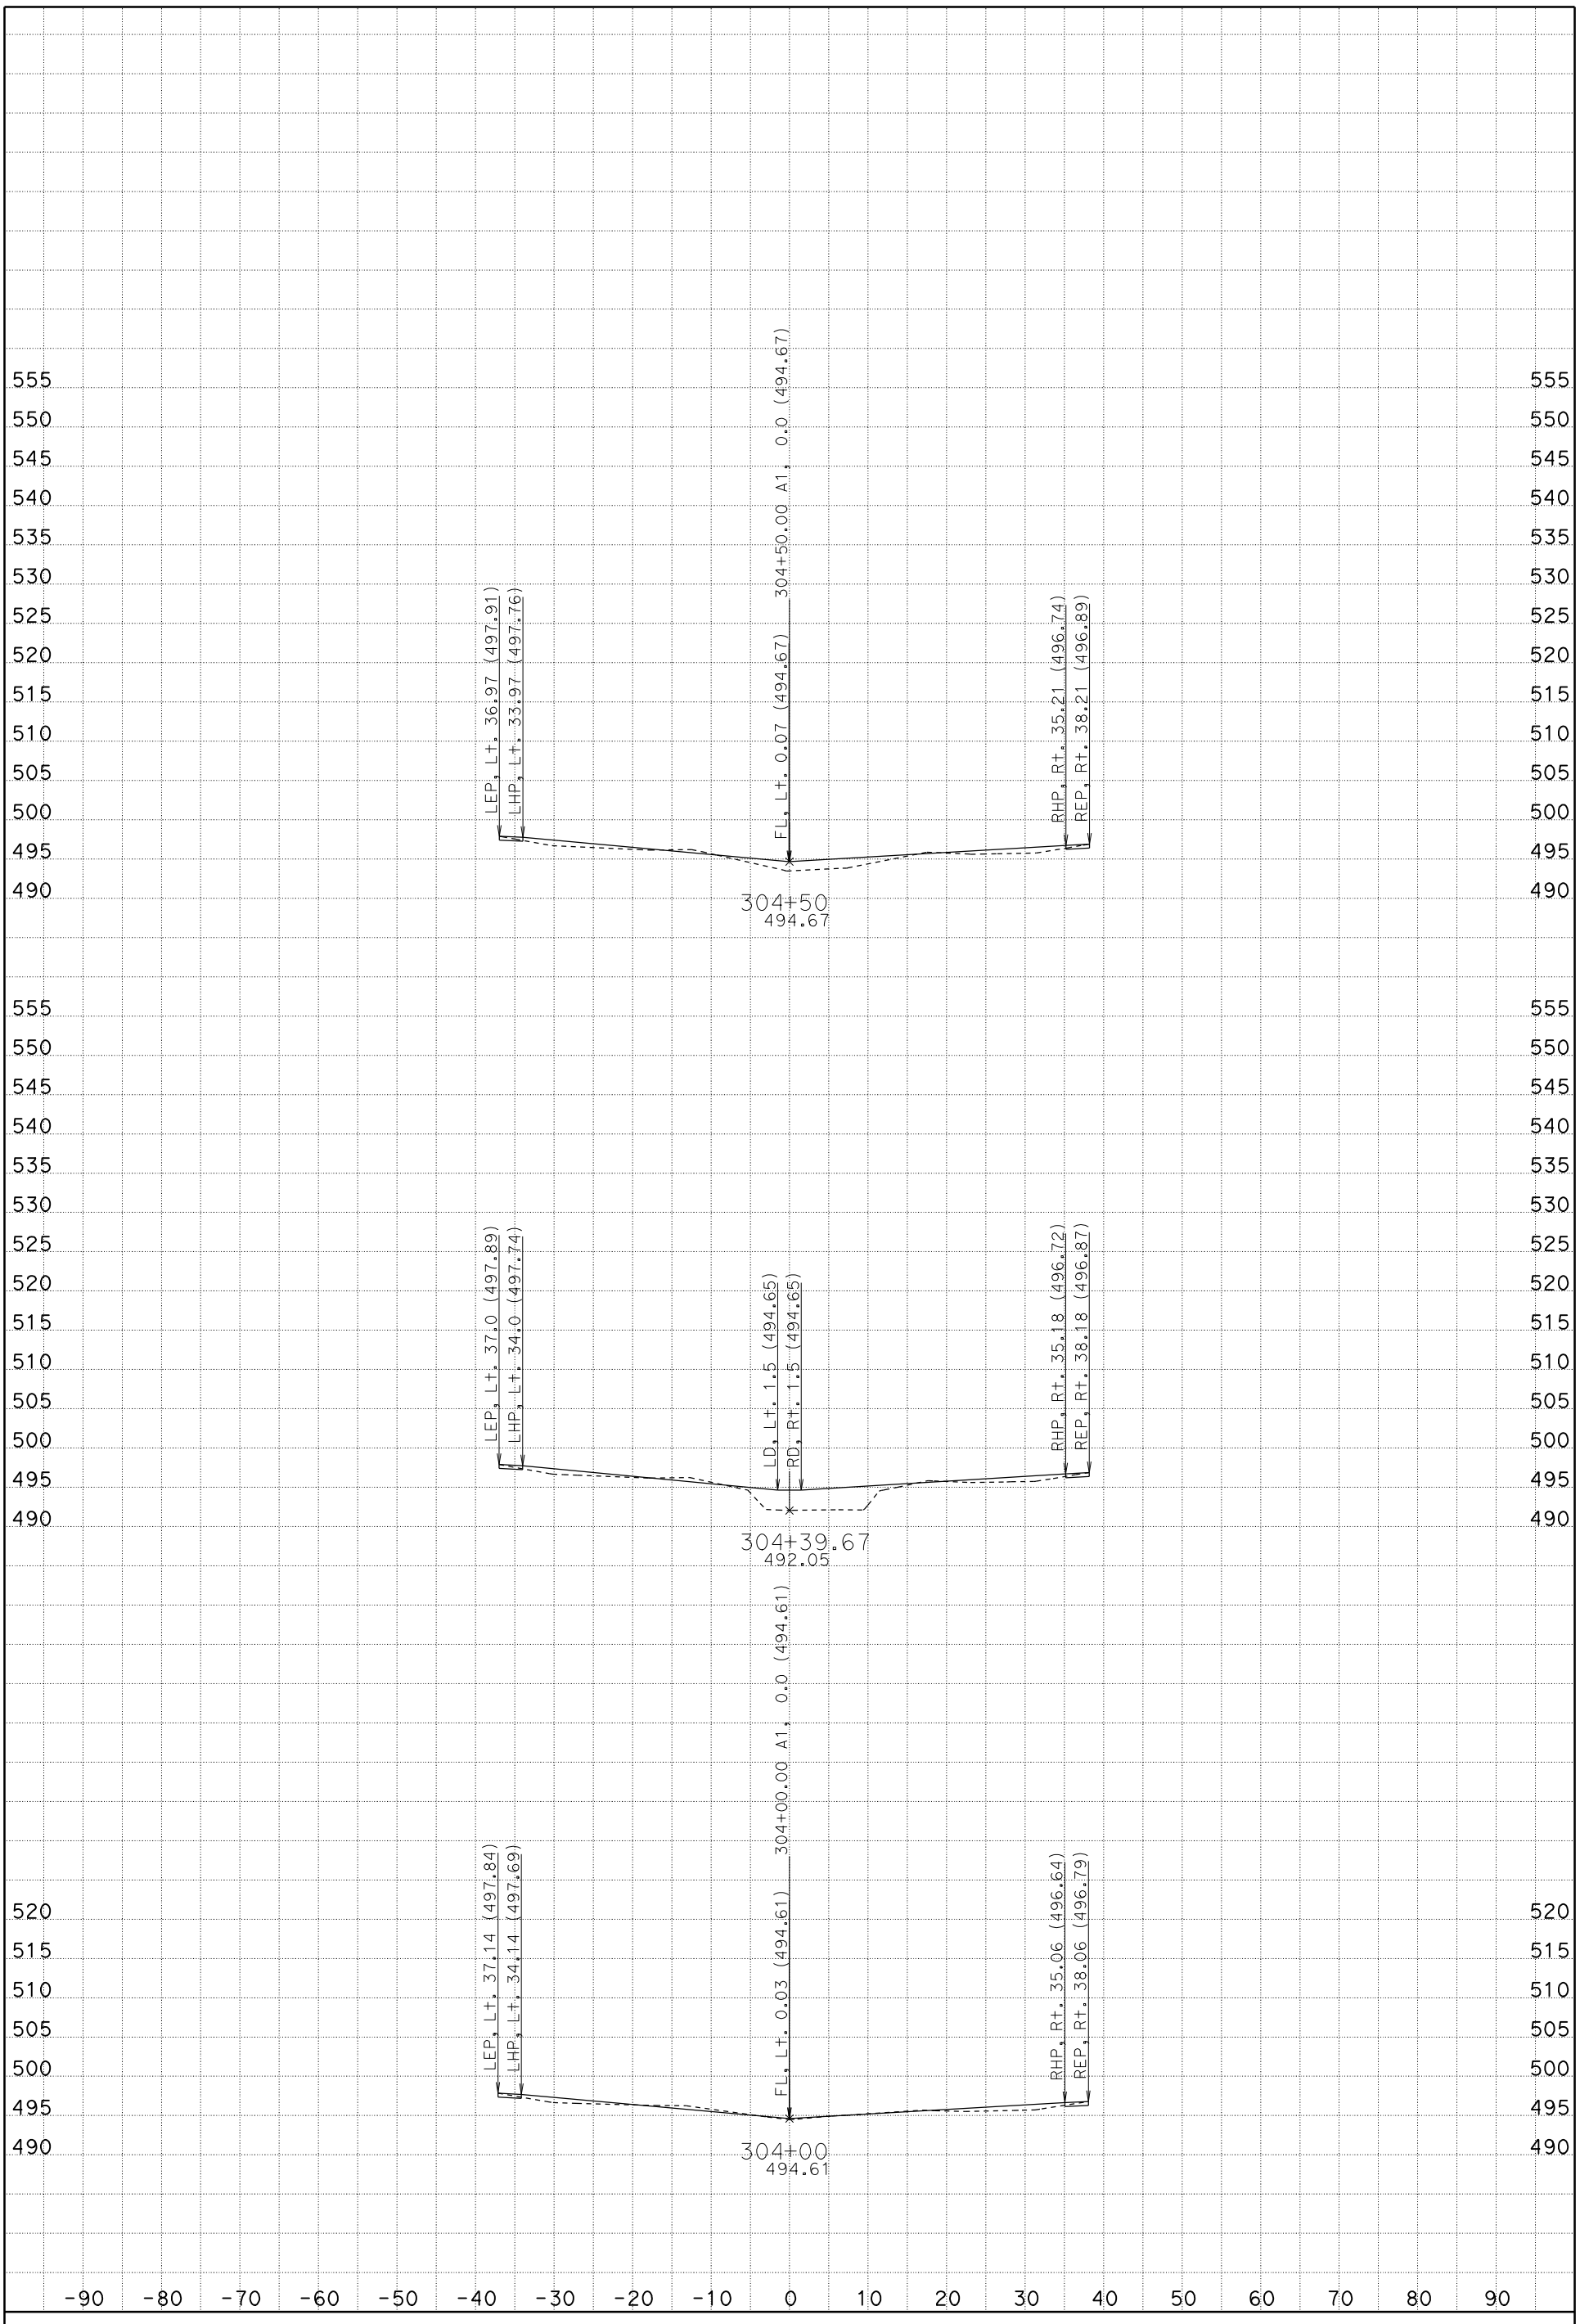

DATE: 1/19/2012

SCALE: 1" = 10' Horiz.
1" = 10' Vert.

CREATED BY: Rod Mendoza (559)243-3826

CONTRACT: 06-0M7304, ID 0600020009

DIST/CO/RTE/PM: 06/Fre/5/22.8/26.8

PROJECT ID: Install DTBB Project

A1

CROSS SECTIONS

FOR EARTHWORK DEVELOPMENT ONLY

All Dimensions are U.S. Survey Feet

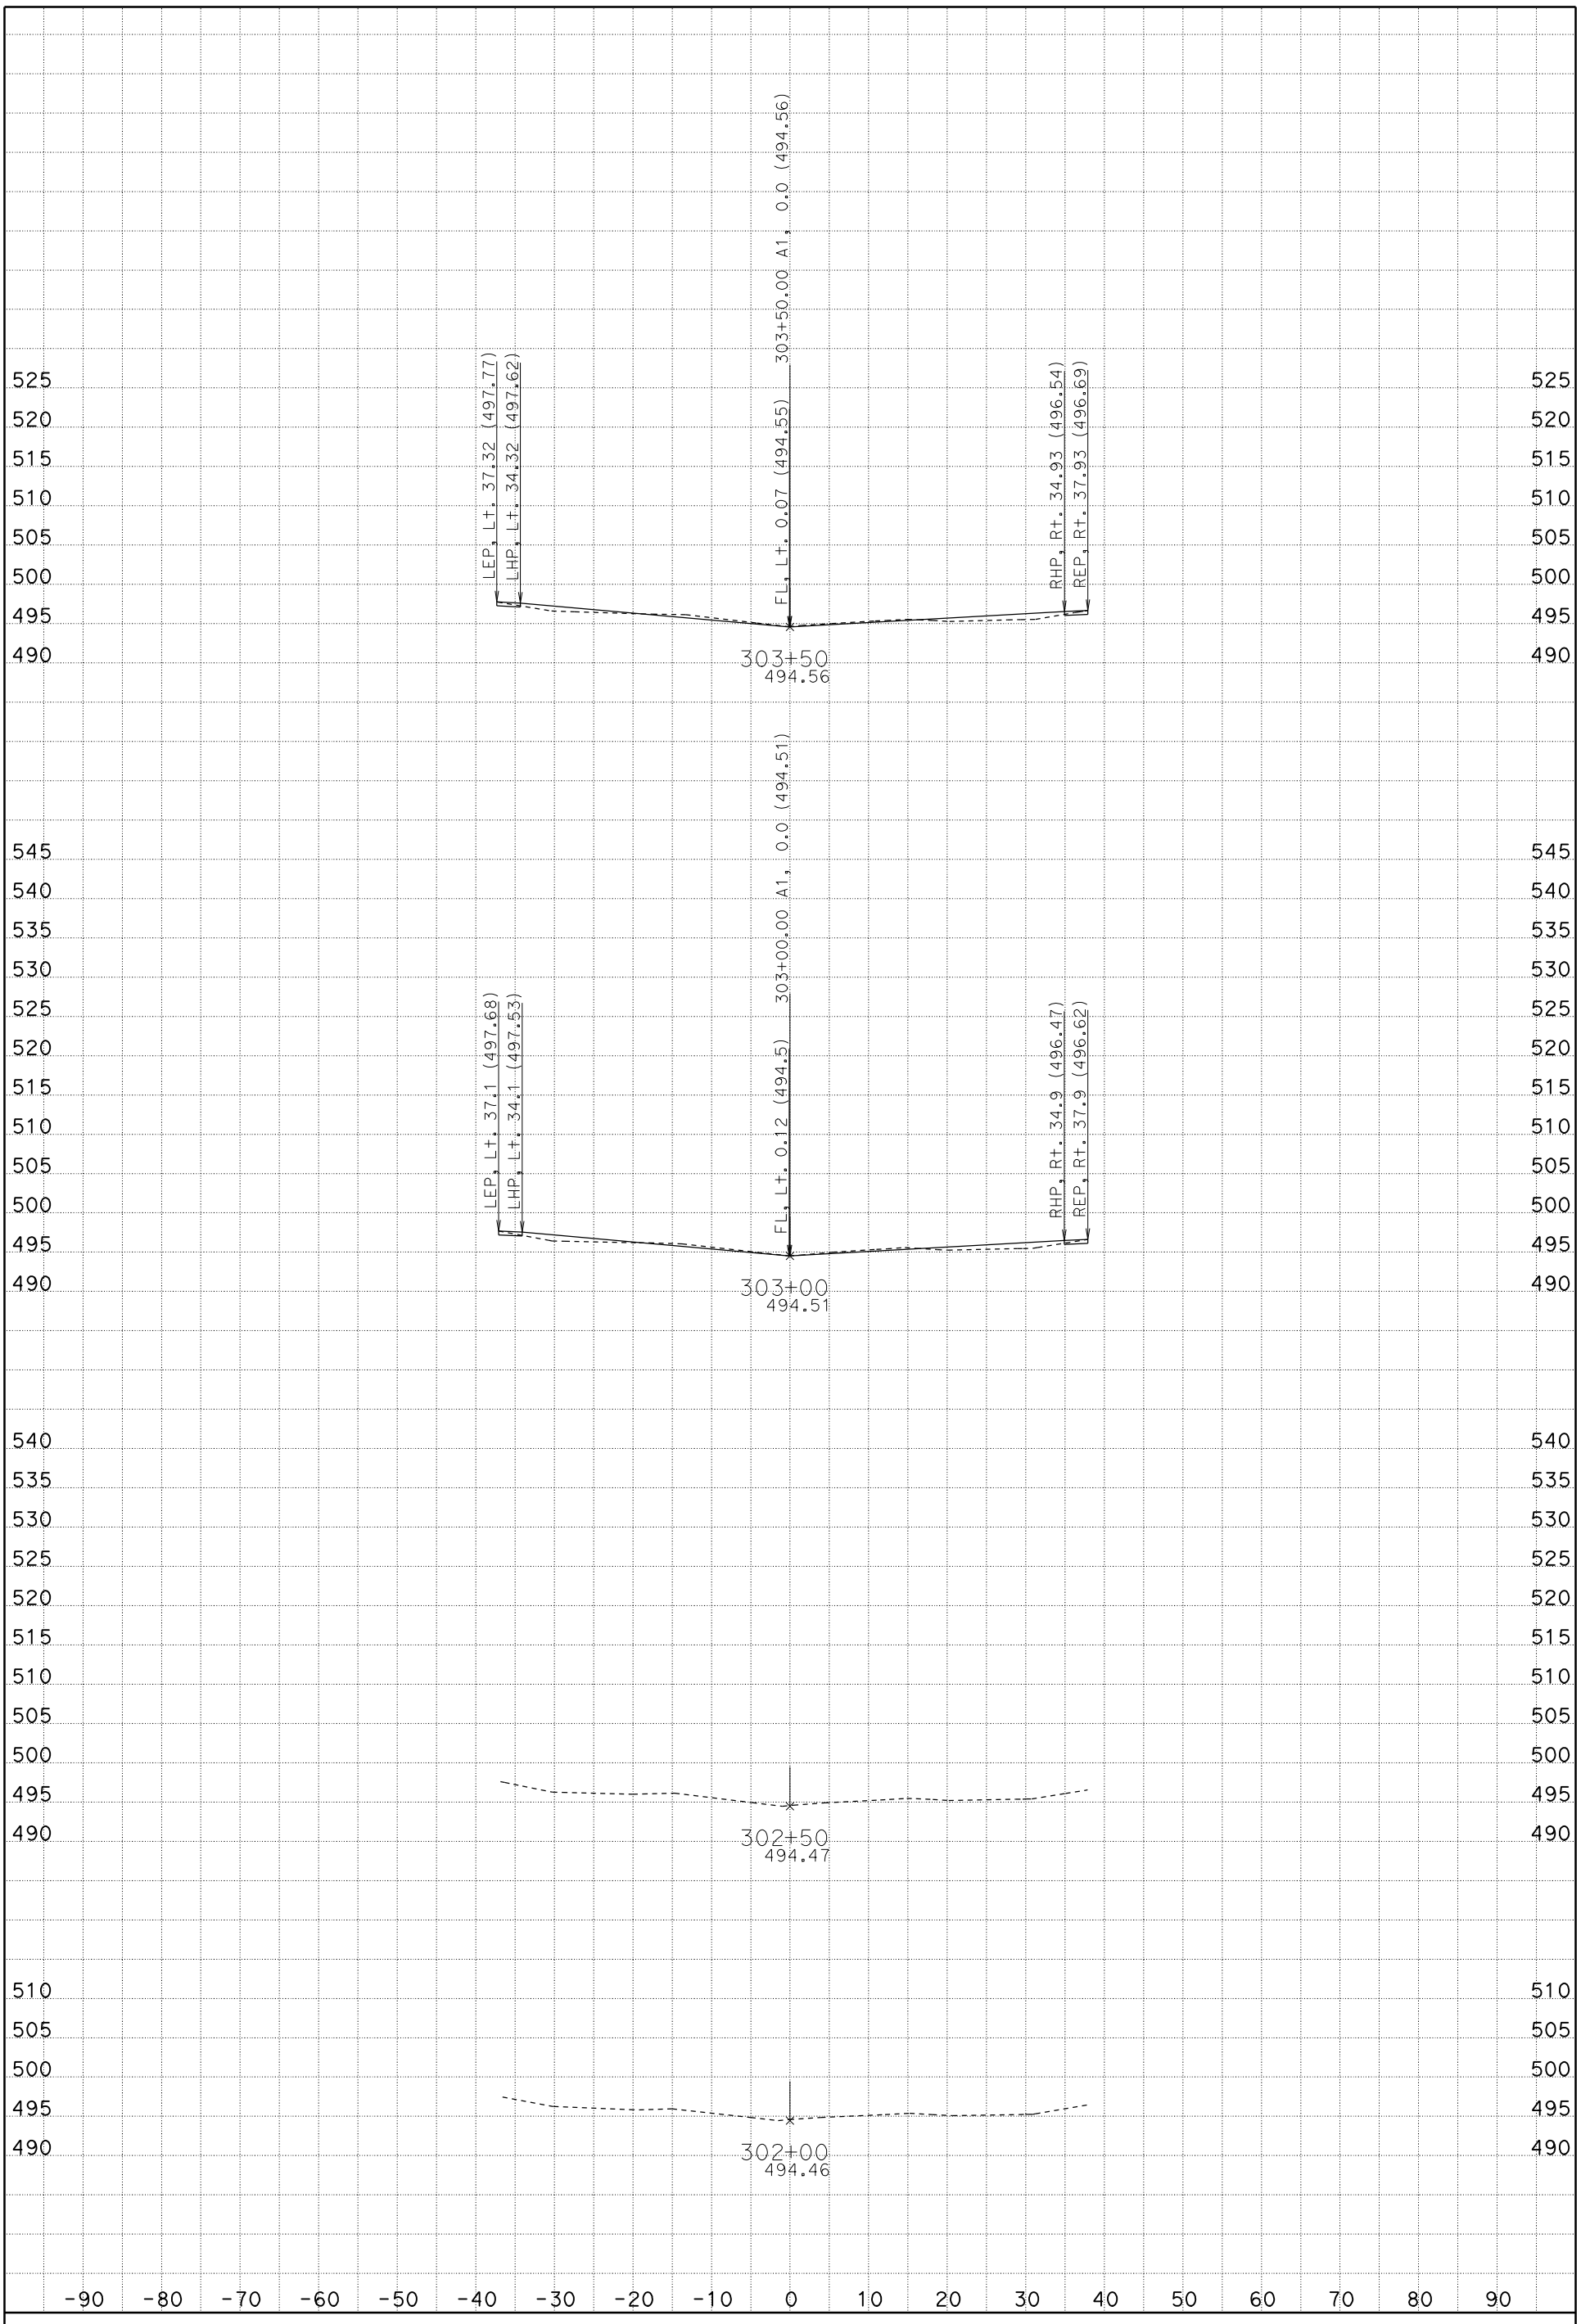

DATE: 1/19/2012

SCALE: 1" = 10' Horiz.
1" = 10' Vert.

CREATED BY: Rod Mendoza (559)243-3826

CONTRACT: 06-0M7304, ID 0600020009

DIST/CO/RTE/PM: 06/Fre/5/22.8/26.8

PROJECT ID: Install DTBB Project

A1

CROSS SECTIONS

FOR EARTHWORK DEVELOPMENT ONLY

All Dimensions are U.S. Survey Feet

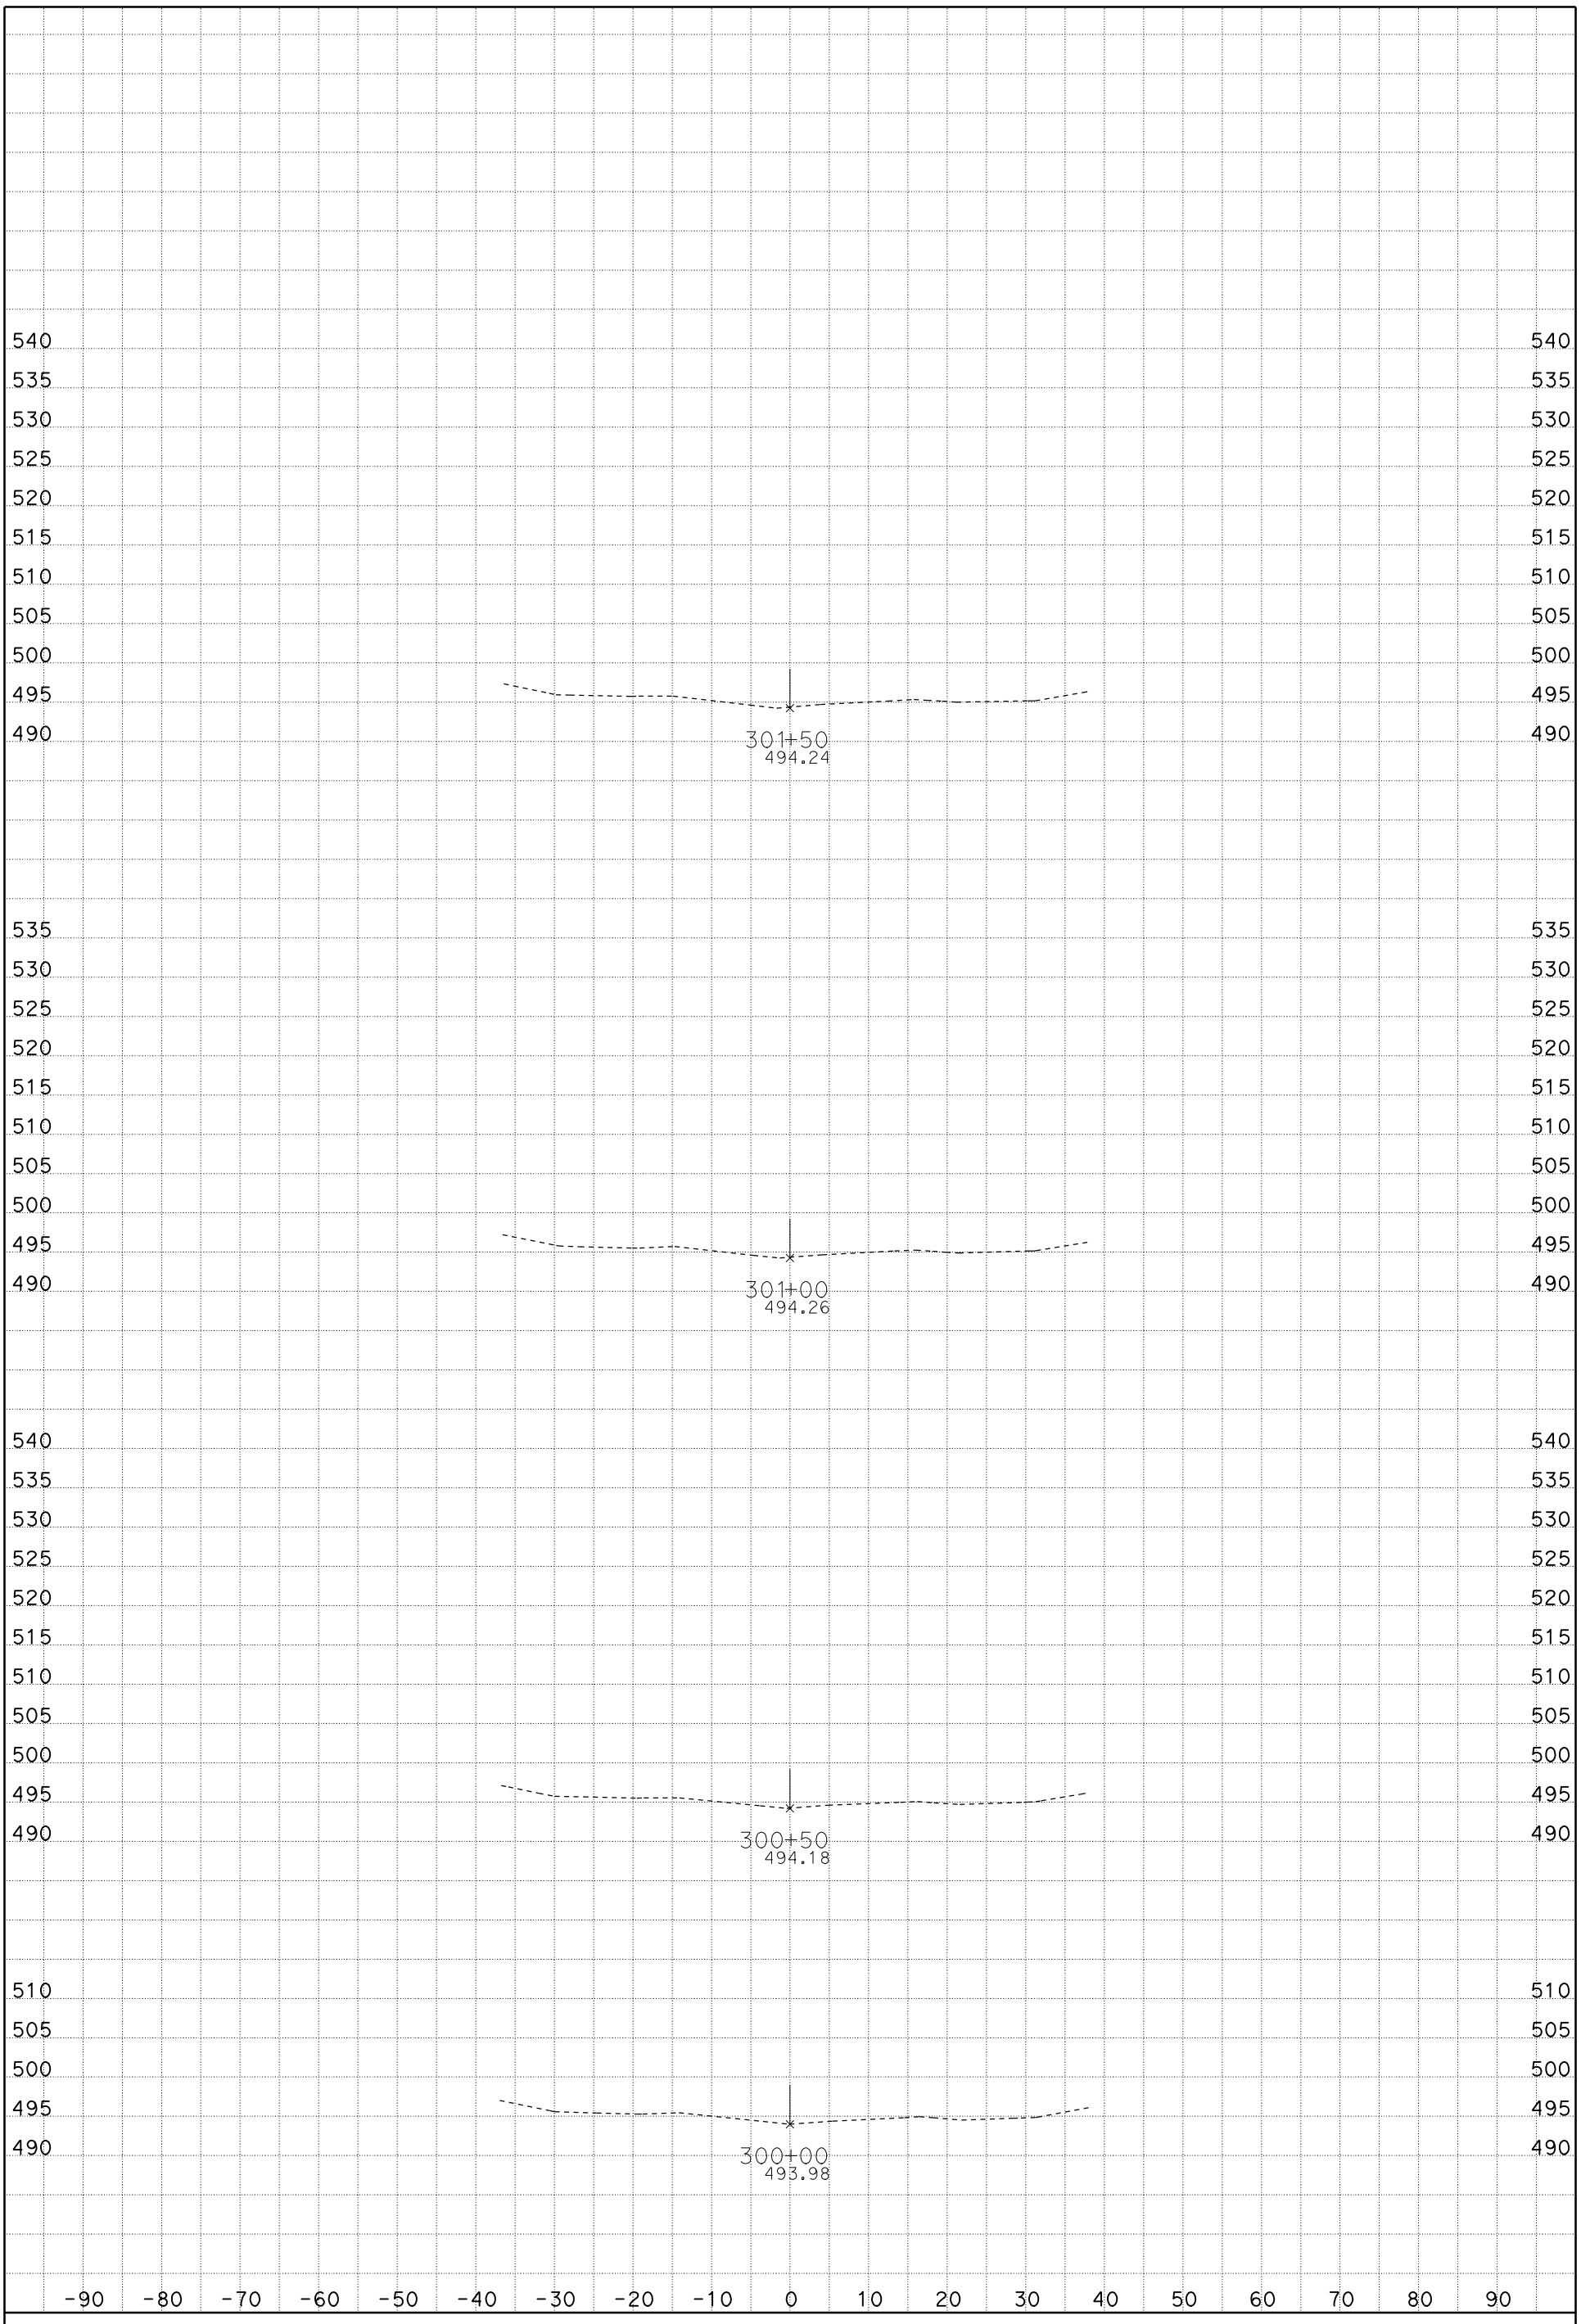

DATE: 1/19/2012

SCALE: 1" = 10' Horiz.
1" = 10' Vert.

CREATED BY: Rod Mendoza (559)243-3826

CONTRACT: 06-0M7304, ID 0600020009

DIST/CO/RTE/PM: 06/Fre/5/22.8/26.8

PROJECT ID: Install DTBB Project

A1

CROSS SECTIONS

SHEET 115 OF 119

FOR EARTHWORK DEVELOPMENT ONLY

All Dimensions are U.S. Survey Feet

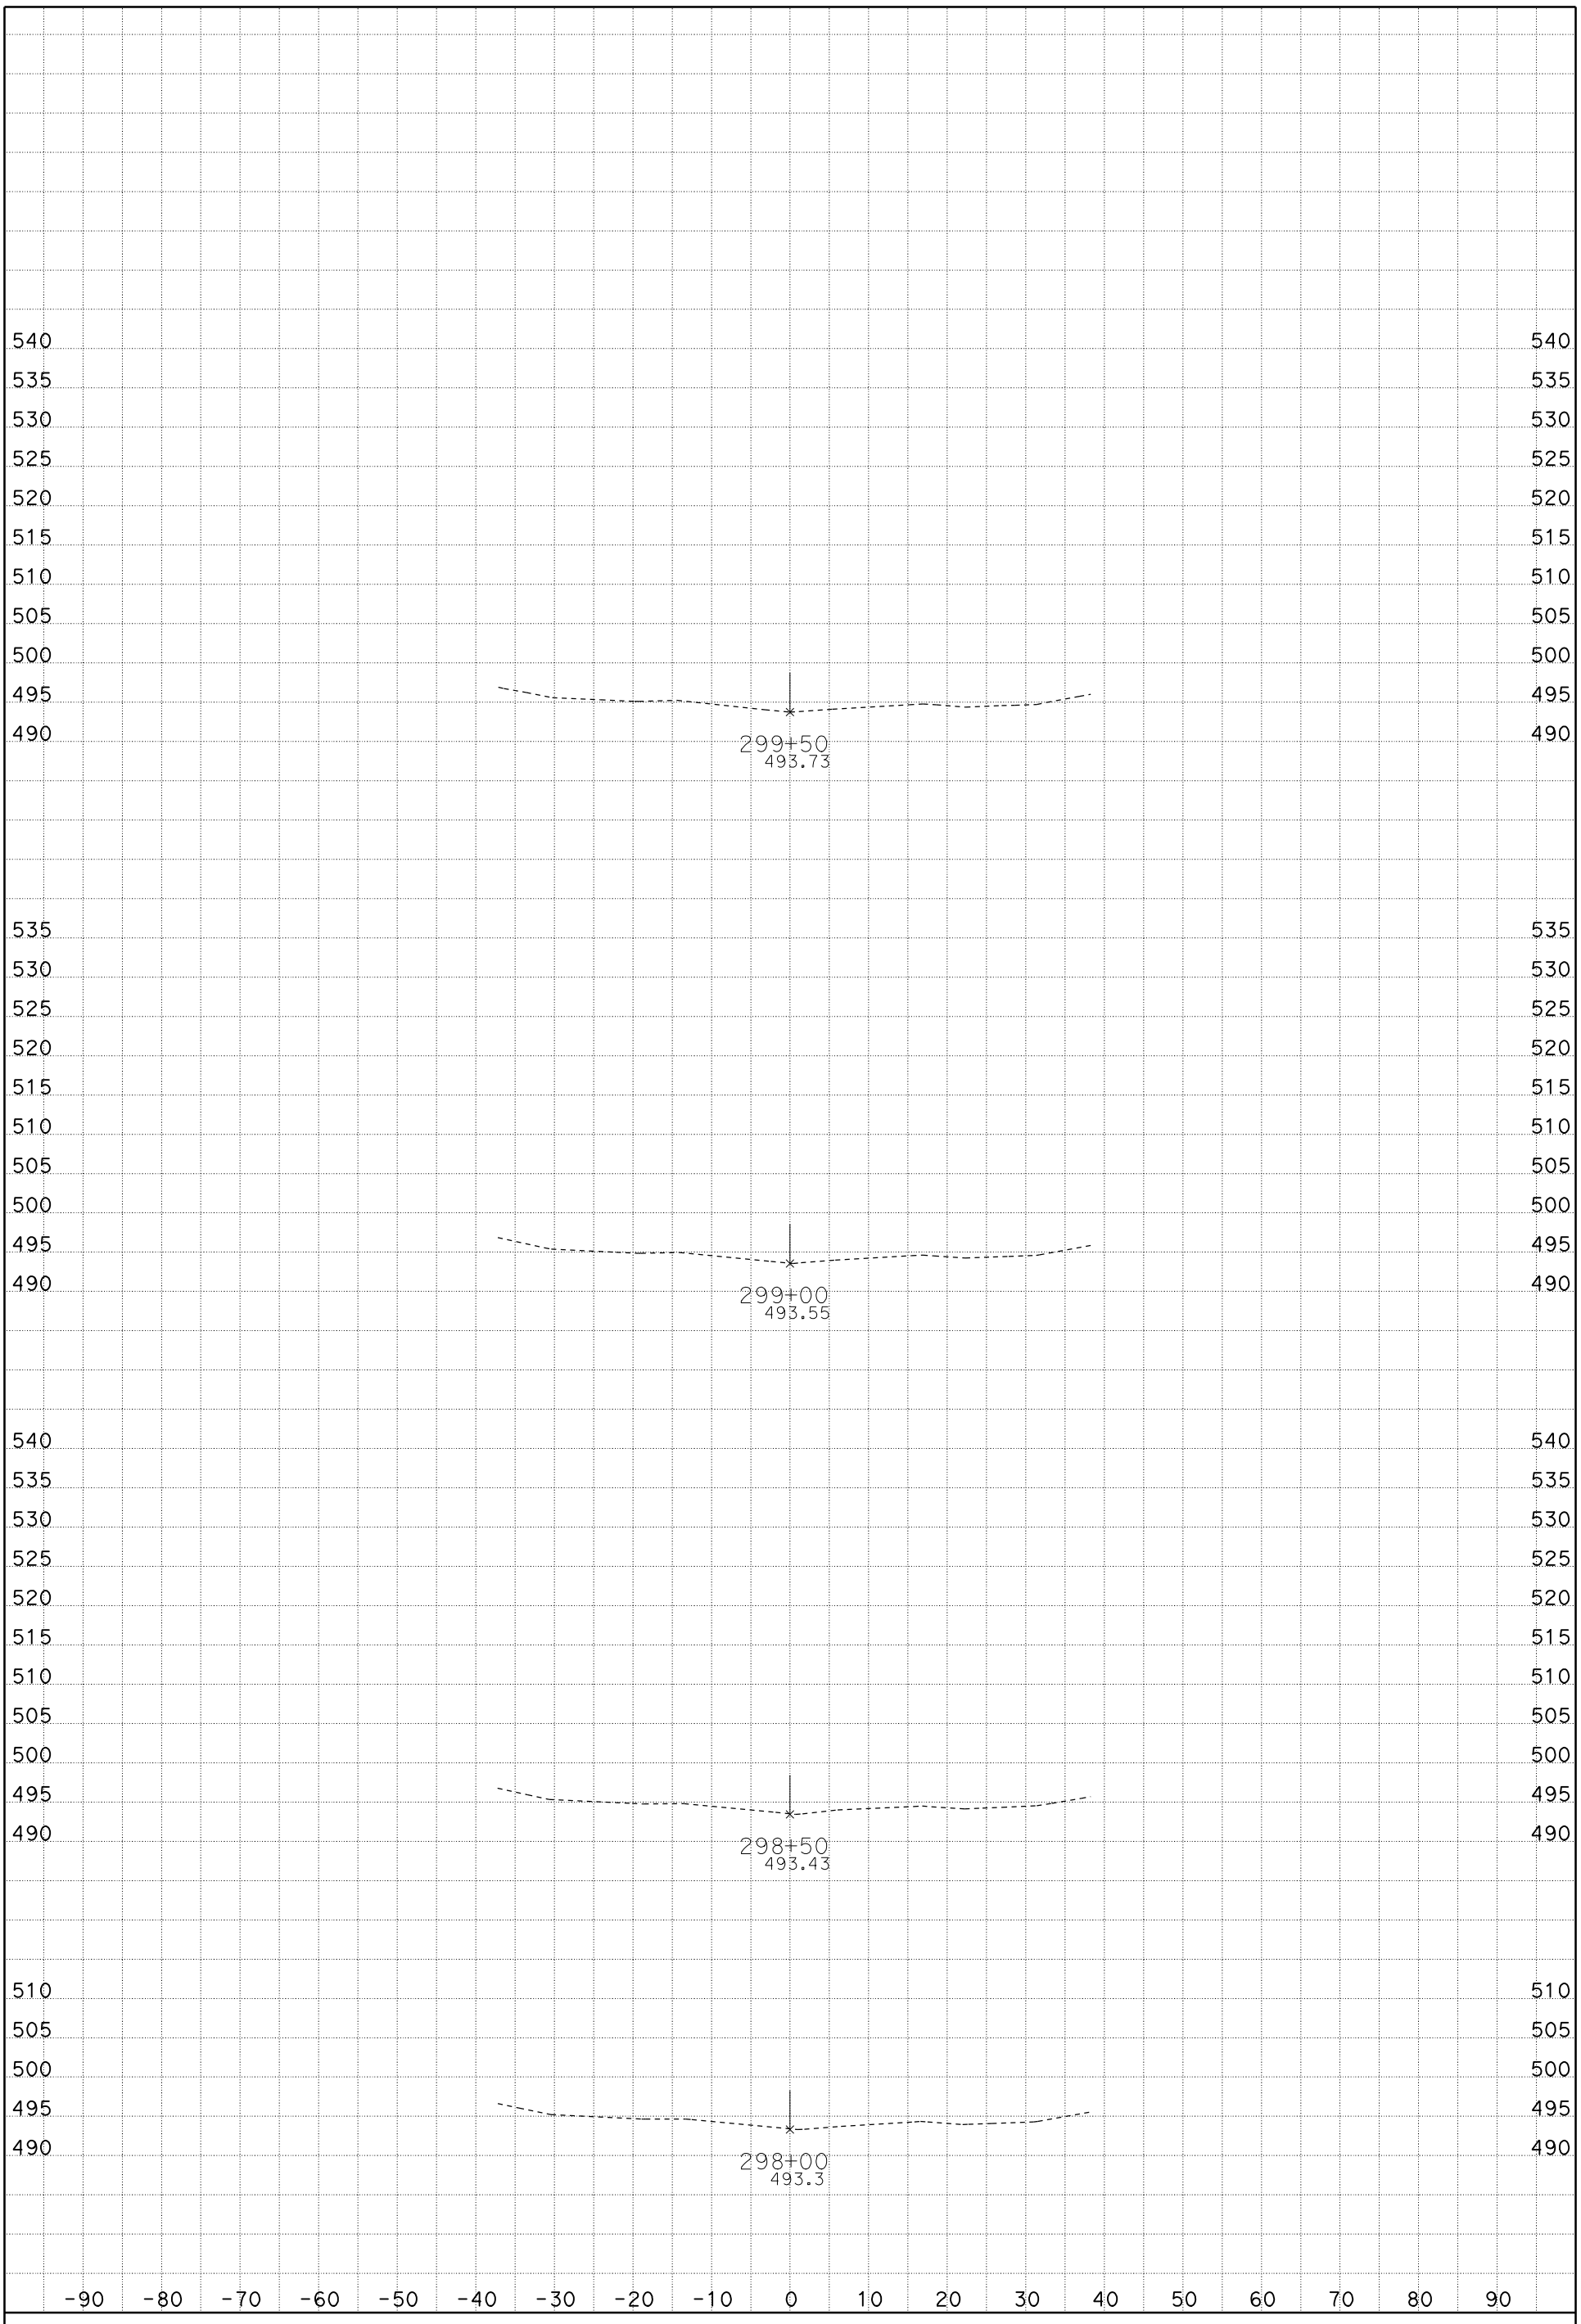

DATE: 1/19/2012

SCALE: 1" = 10' Horiz.
1" = 10' Vert.

CREATED BY: Rod Mendoza (559)243-3826

CONTRACT: 06-0M7304, ID 0600020009

DIST/CO/RTE/PM: 06/Fre/5/22.8/26.8

PROJECT ID: Install DTBB Project

A1

CROSS SECTIONS

SHEET 114 OF 119

FOR EARTHWORK DEVELOPMENT ONLY

All Dimensions are U.S. Survey Feet

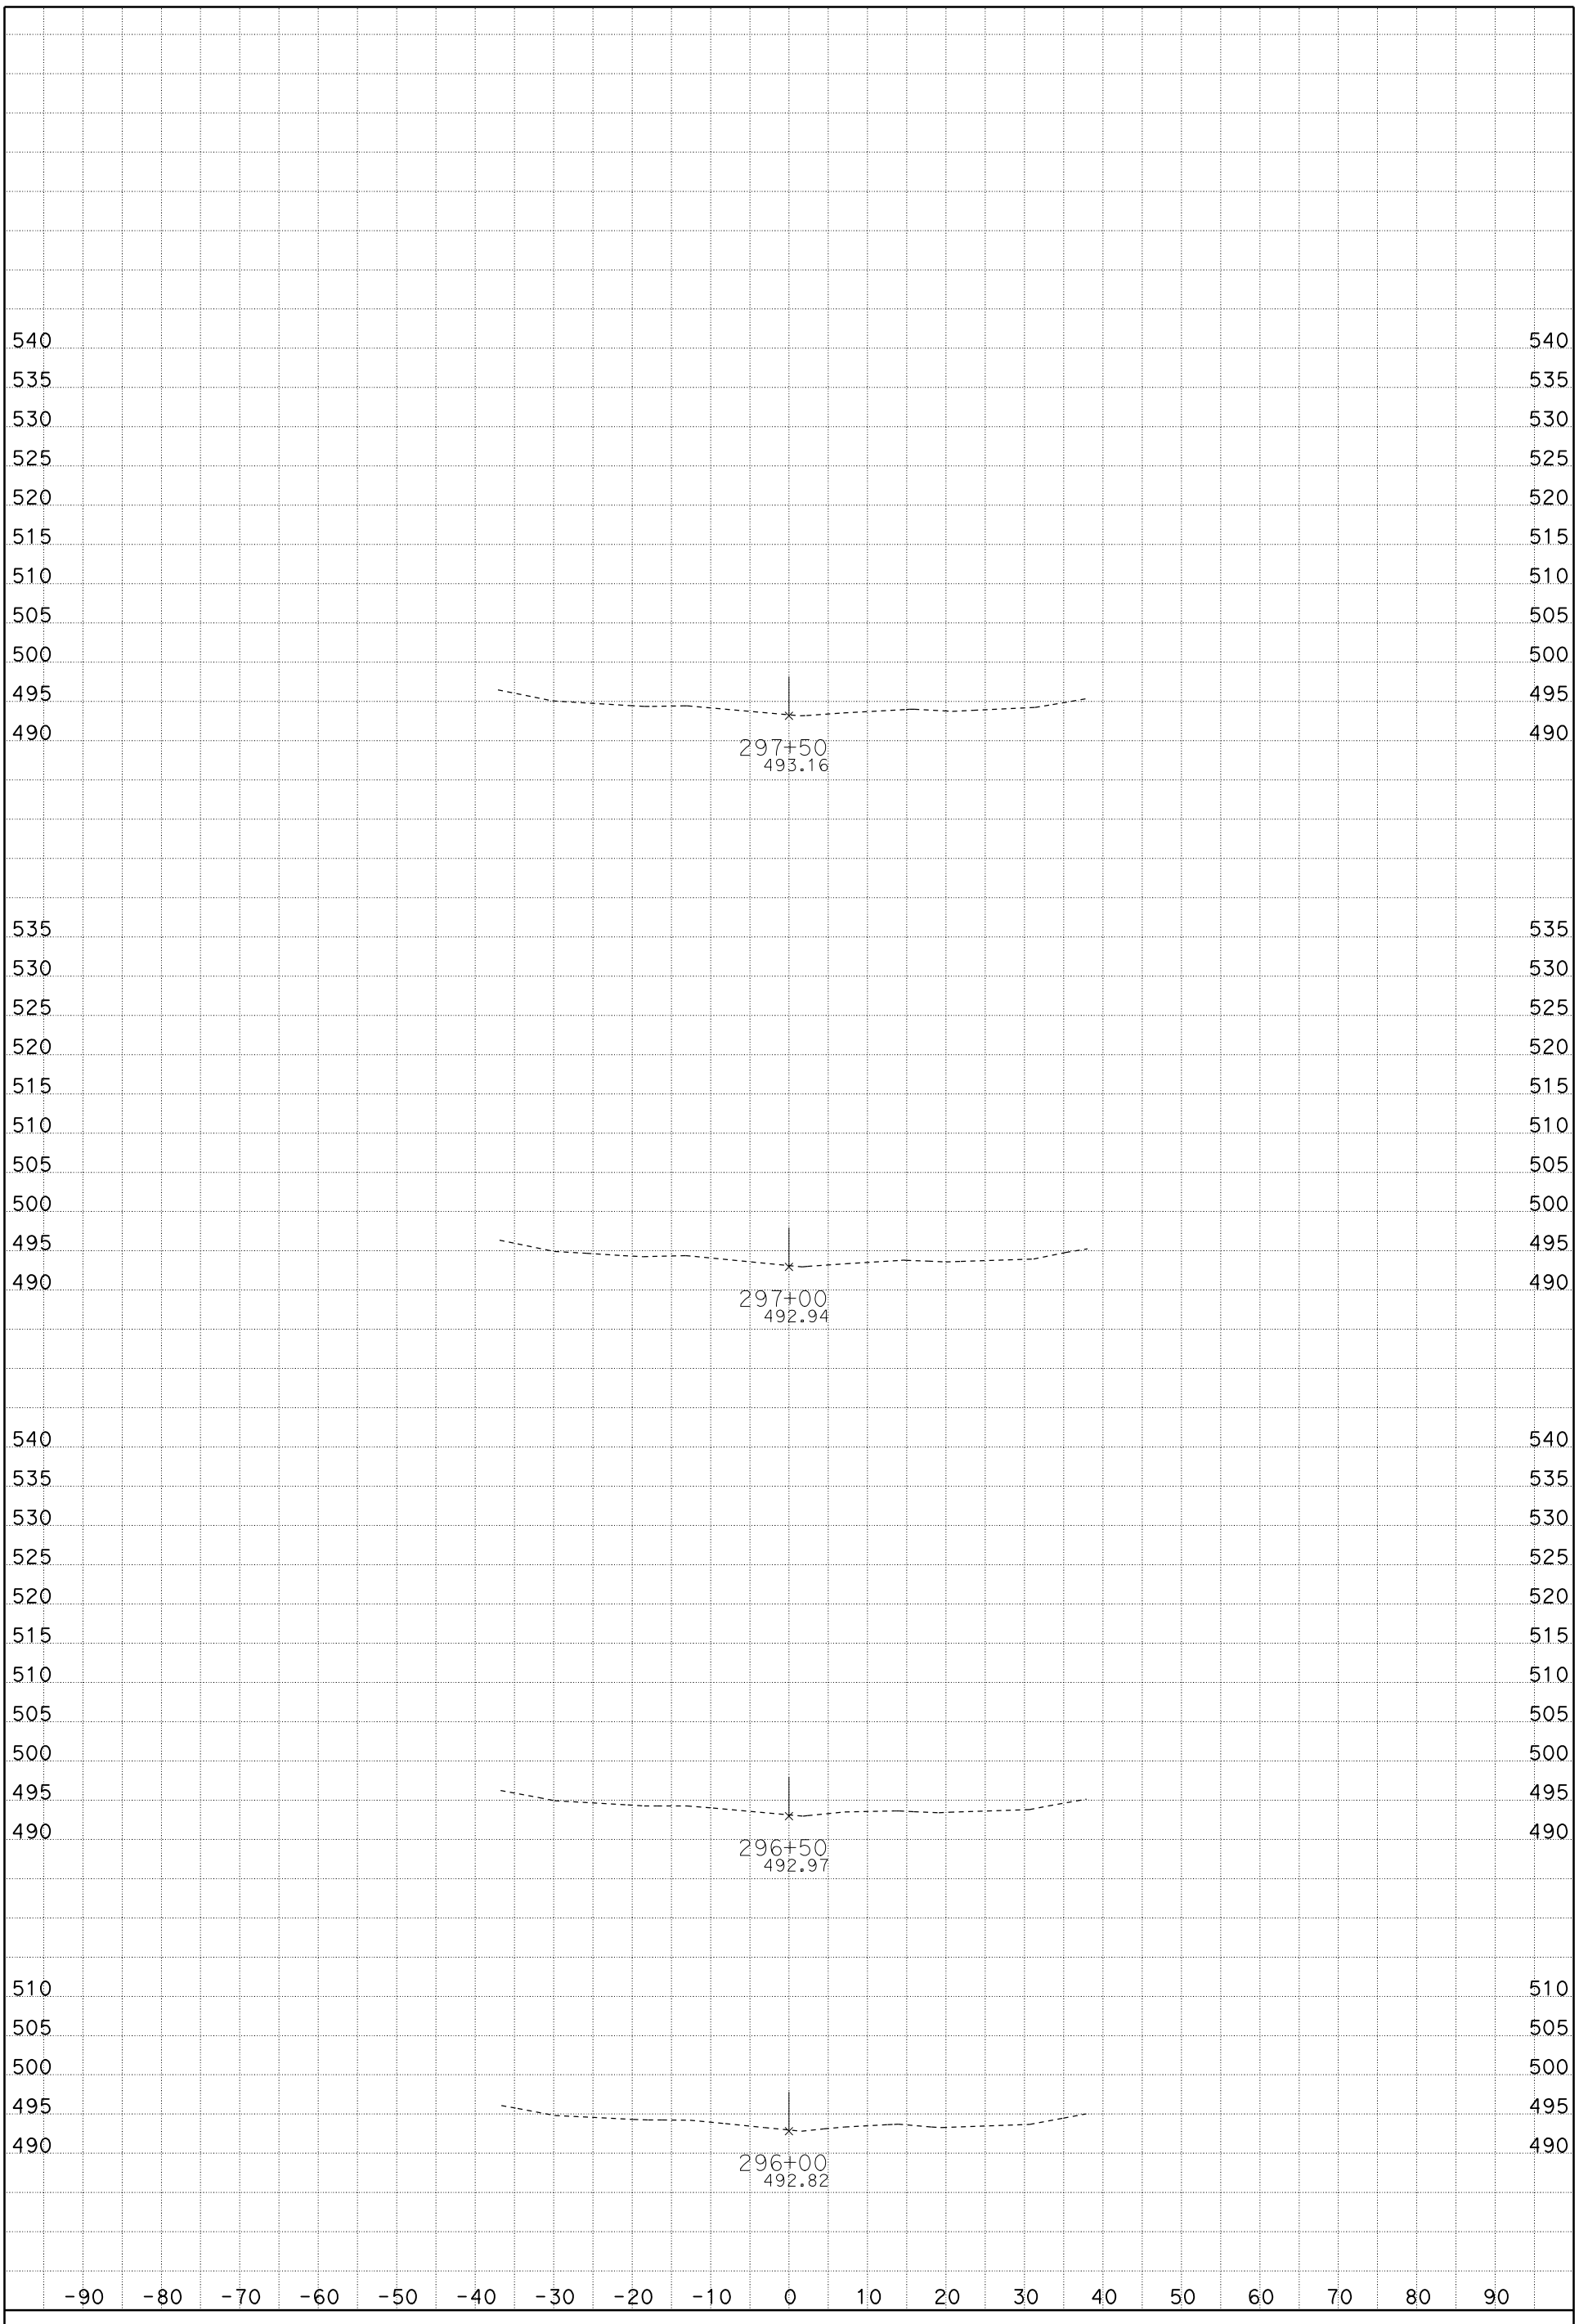

DATE: 1/19/2012

SCALE: 1" = 10' Horiz.
1" = 10' Vert.

CREATED BY: Rod Mendoza (559)243-3826

CONTRACT: 06-0M7304, ID 0600020009

DIST/CO/RTE/PM: 06/Fre/5/22.8/26.8

PROJECT ID: Install DTBB Project

A1

CROSS SECTIONS

SHEET 113 OF 119

FOR EARTHWORK DEVELOPMENT ONLY

All Dimensions are U.S. Survey Feet

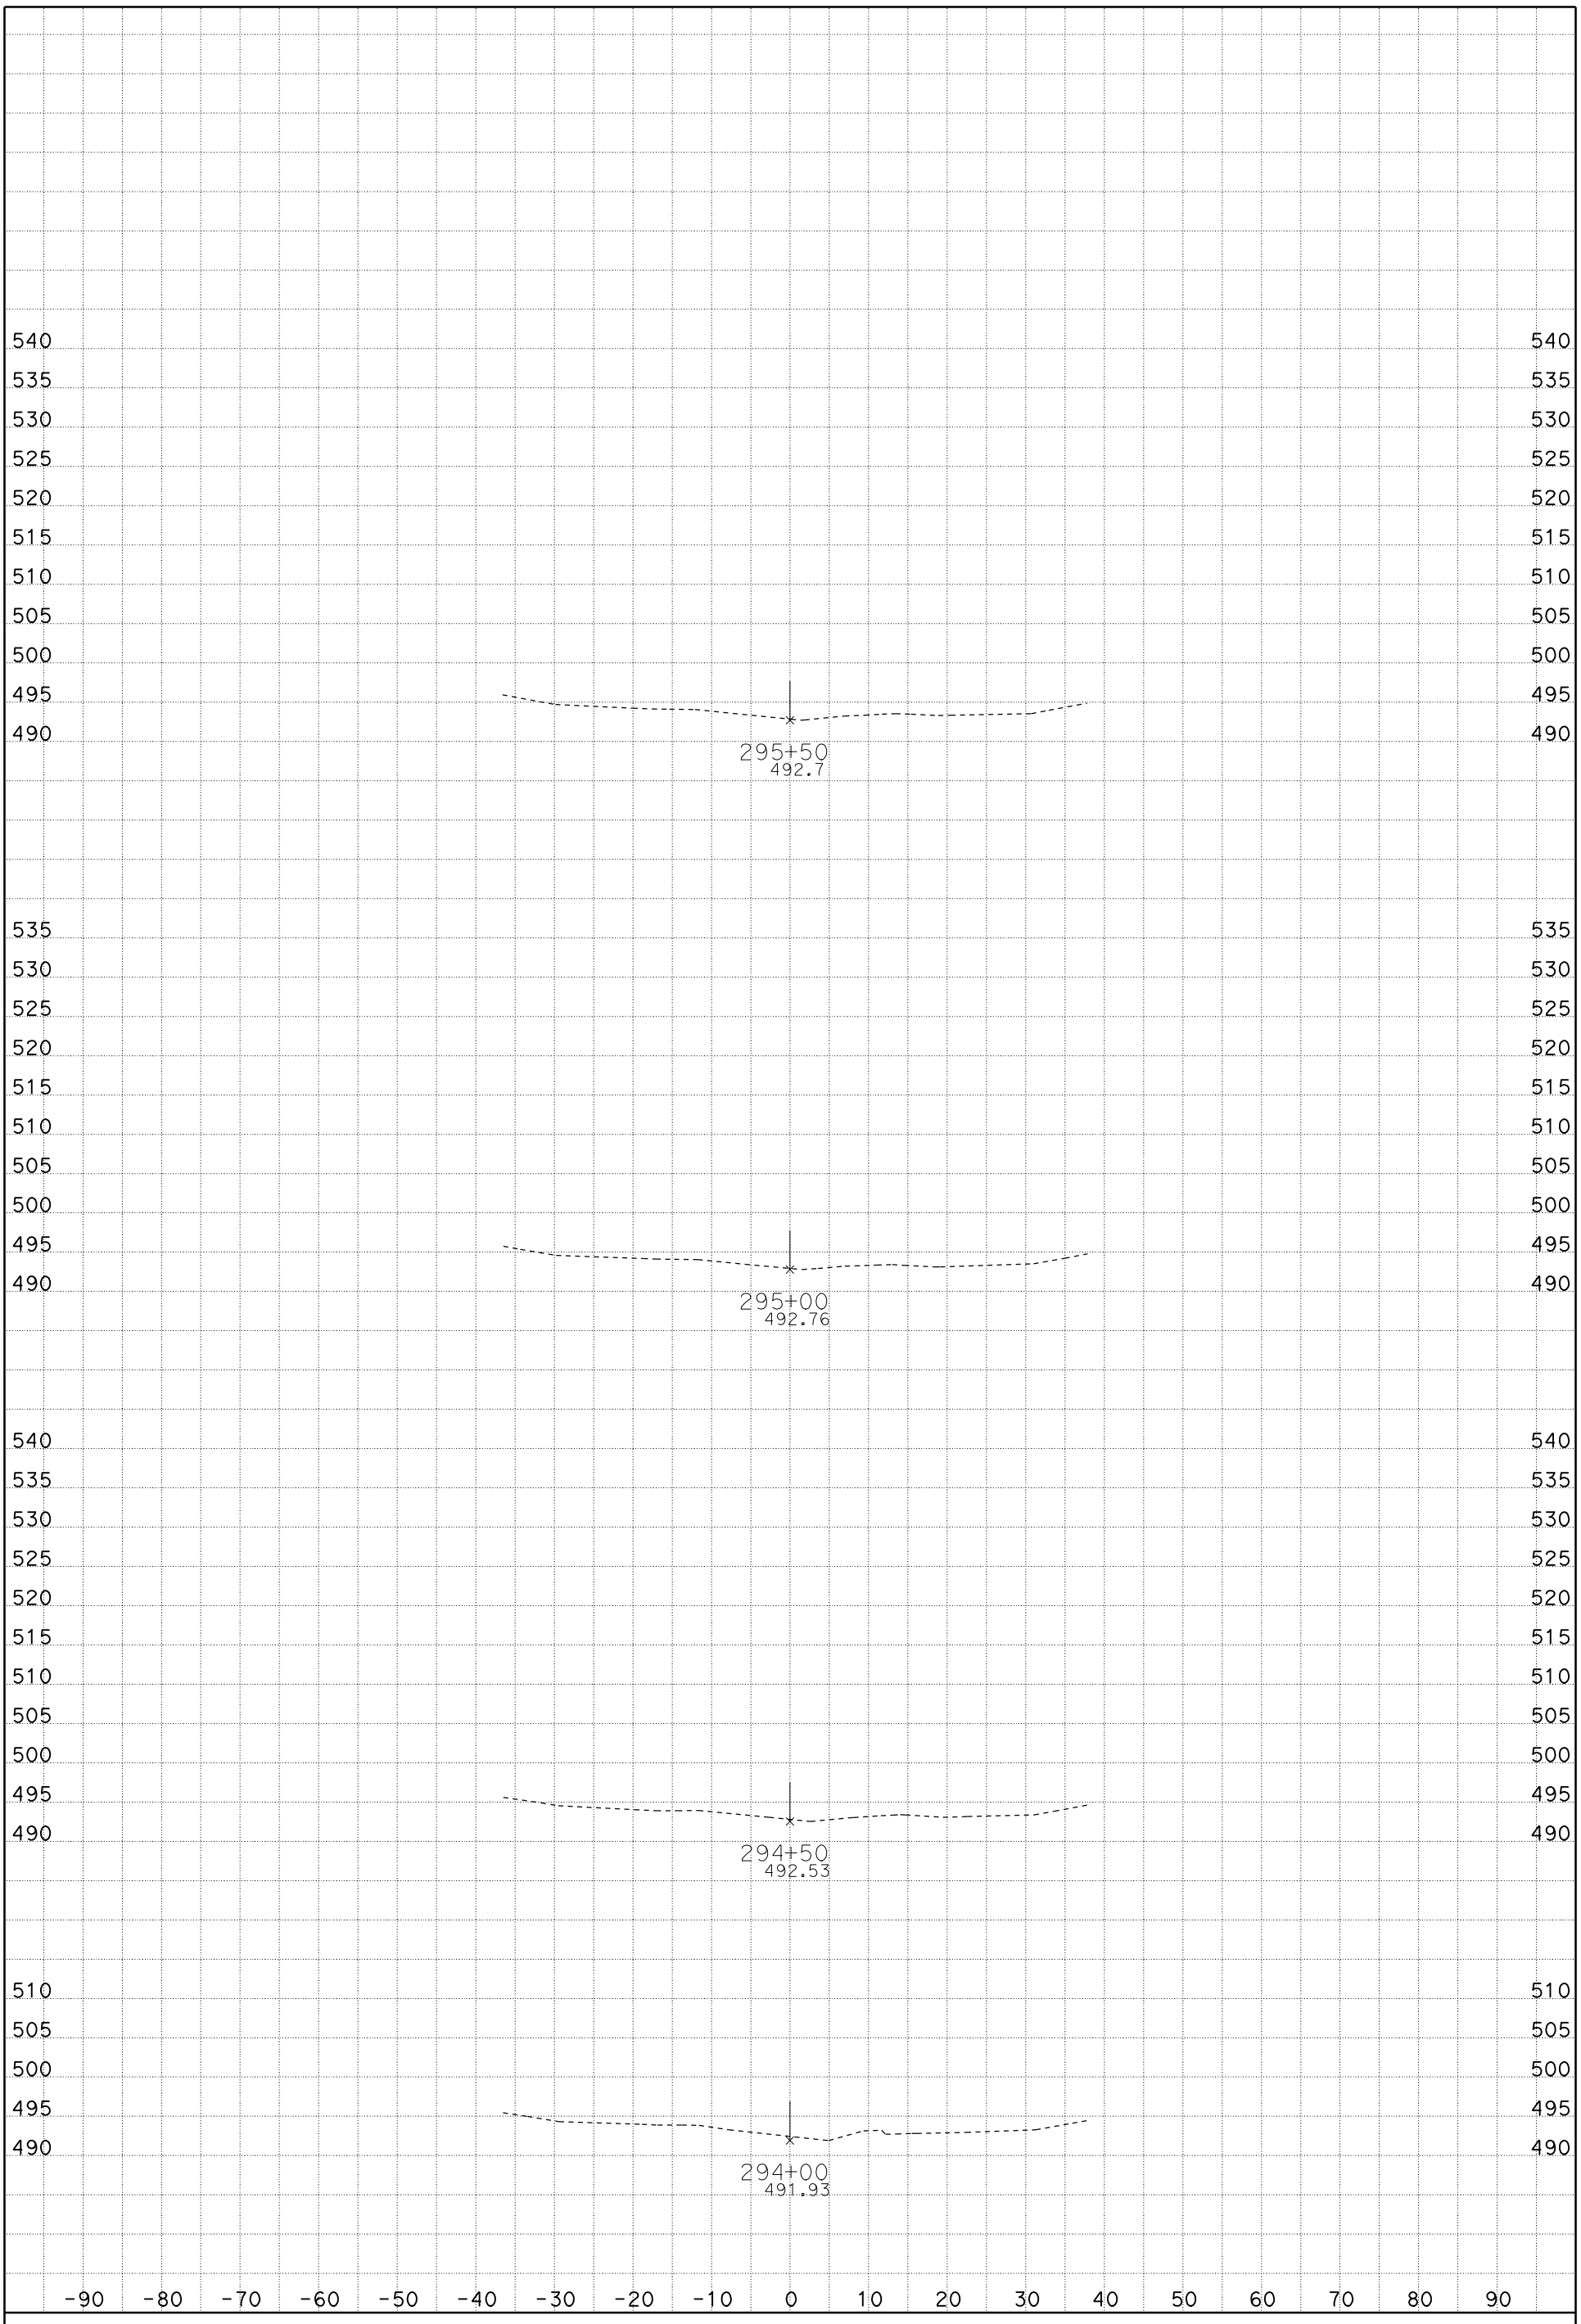

DATE: 1/19/2012

SCALE: 1" = 10' Horiz.
1" = 10' Vert.

CREATED BY: Rod Mendoza (559)243-3826

CONTRACT: 06-0M7304, ID 0600020009

DIST/CO/RTE/PM: 06/Fre/5/22.8/26.8

PROJECT ID: Install DTBB Project

A1

CROSS SECTIONS

SHEET 112 OF 119

FOR EARTHWORK DEVELOPMENT ONLY

All Dimensions are U.S. Survey Feet

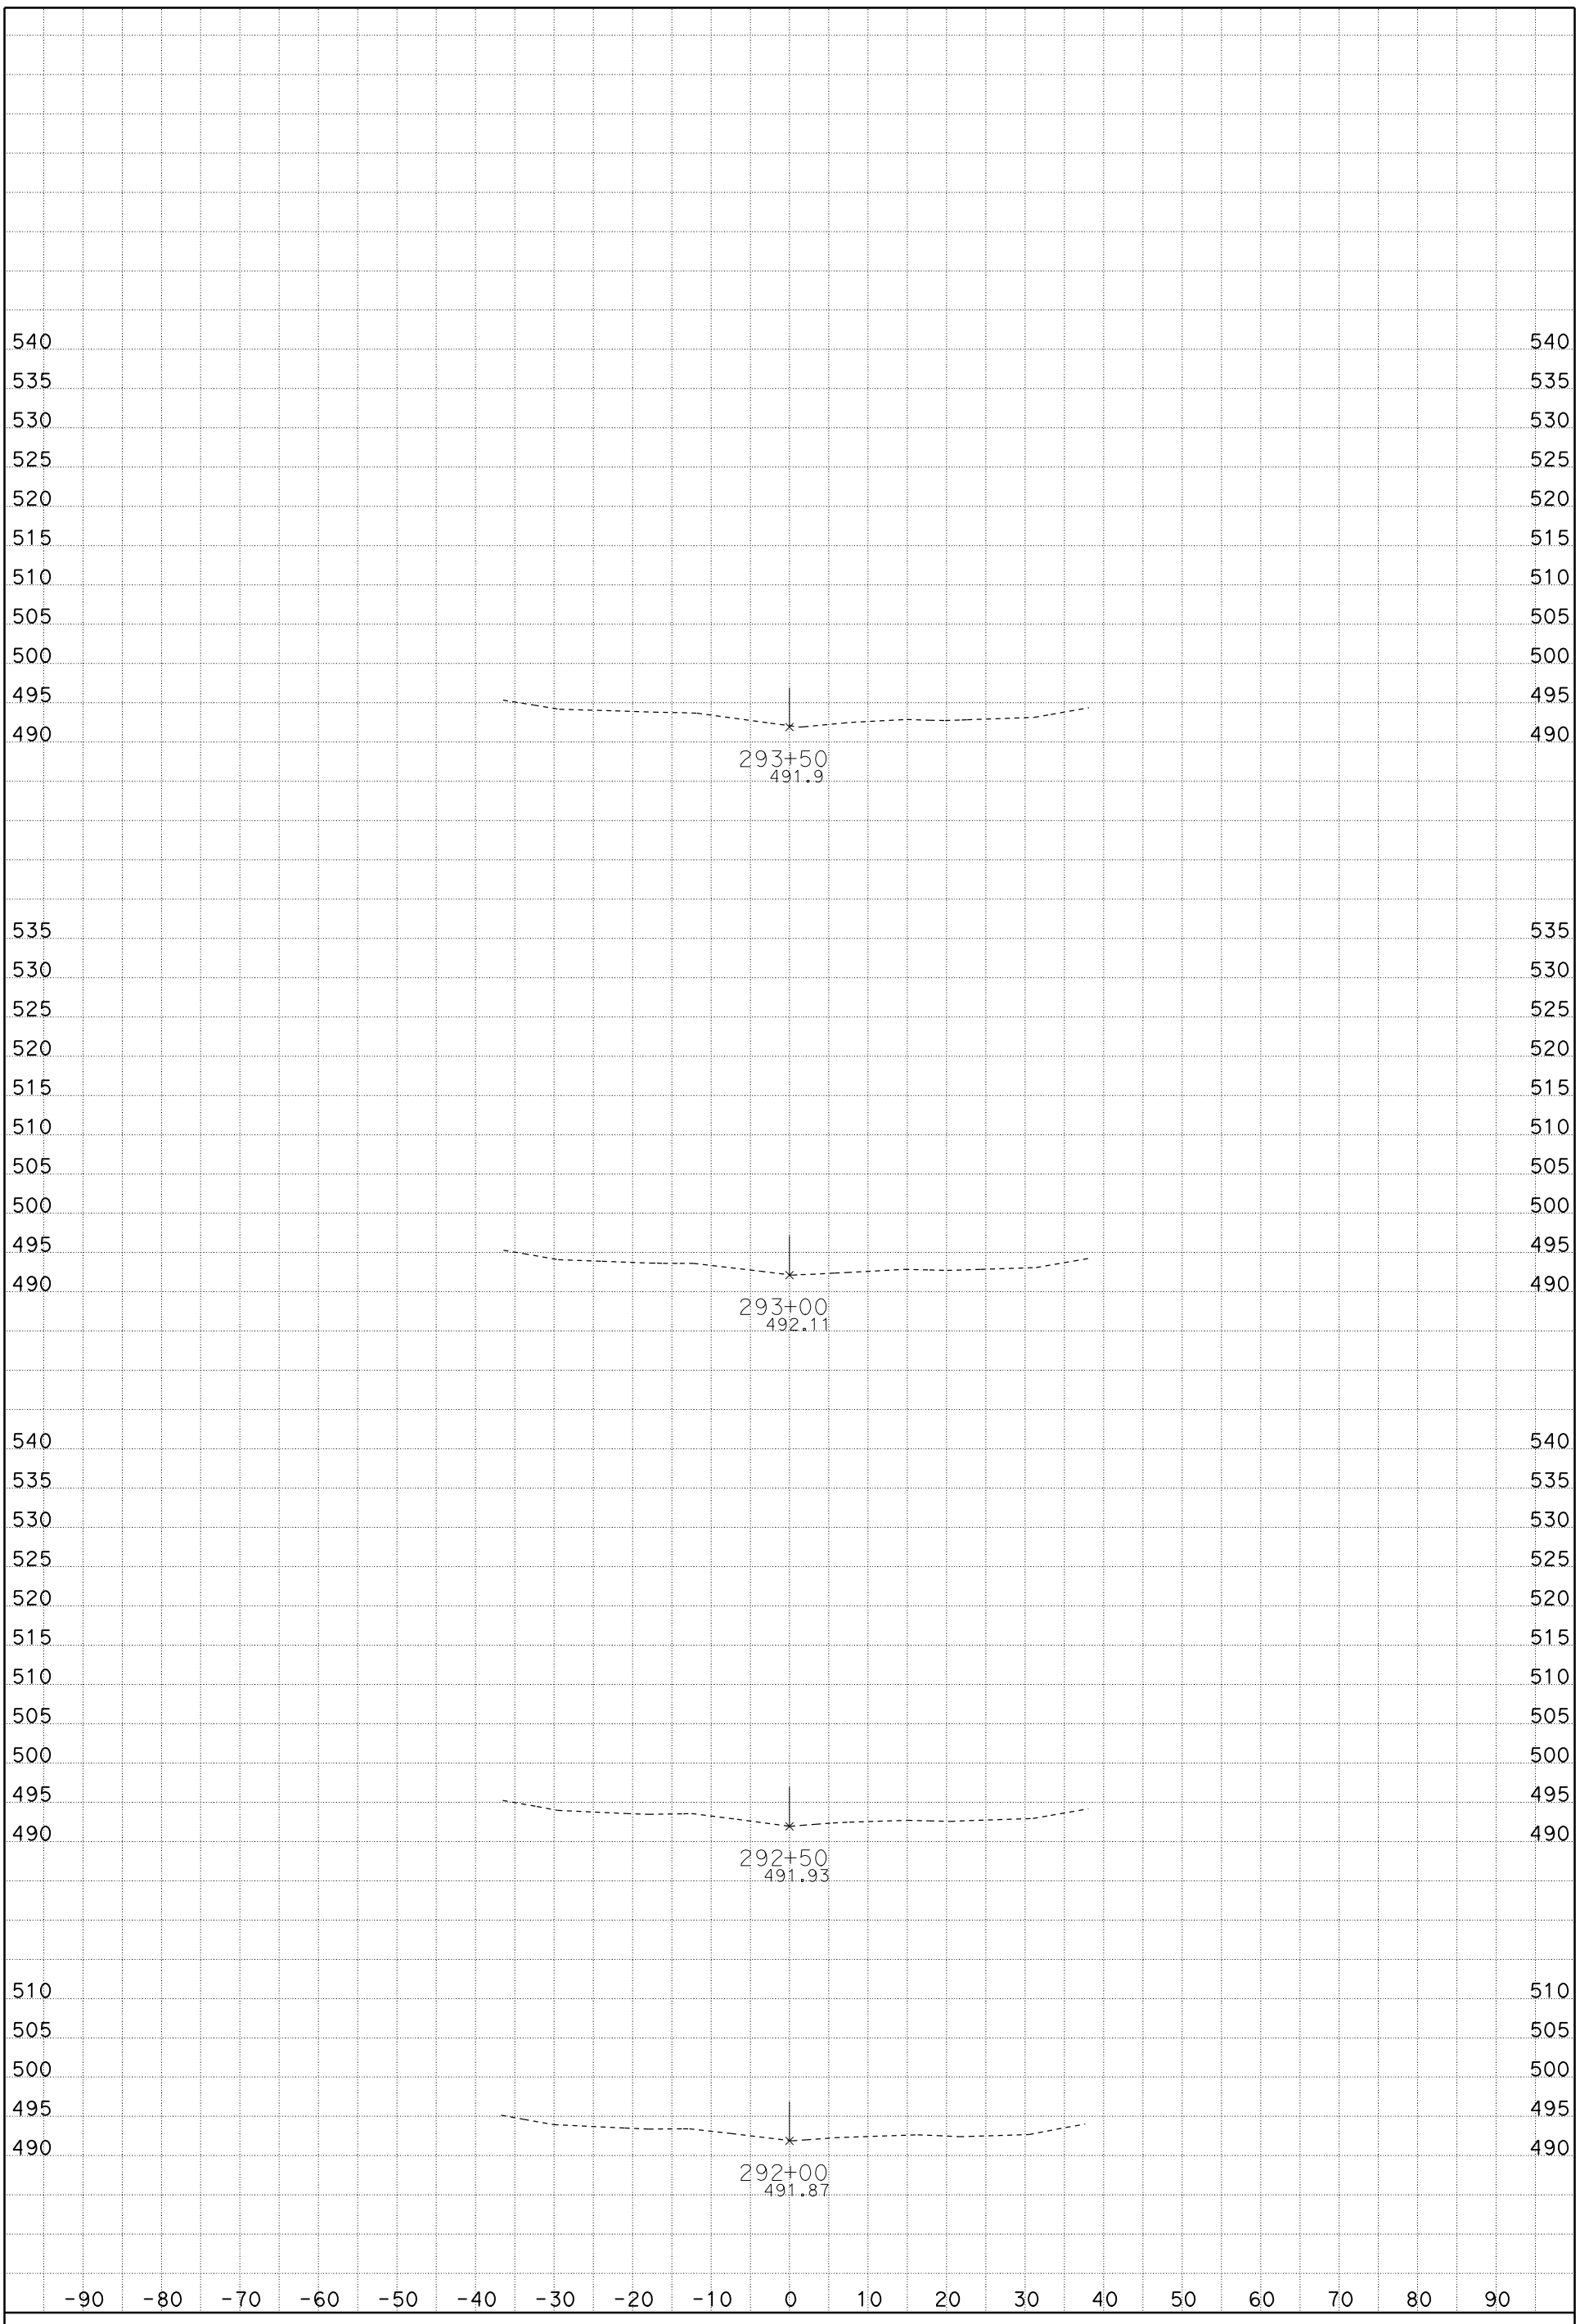

DATE: 1/19/2012

SCALE: 1" = 10' Horiz.
1" = 10' Vert.

CREATED BY: Rod Mendoza (559)243-3826

CONTRACT: 06-0M7304, ID 0600020009

DIST/CO/RTE/PM: 06/Fre/5/22.8/26.8

PROJECT ID: Install DTBB Project

A1

CROSS SECTIONS

SHEET 111 OF 119

FOR EARTHWORK DEVELOPMENT ONLY

All Dimensions are U.S. Survey Feet

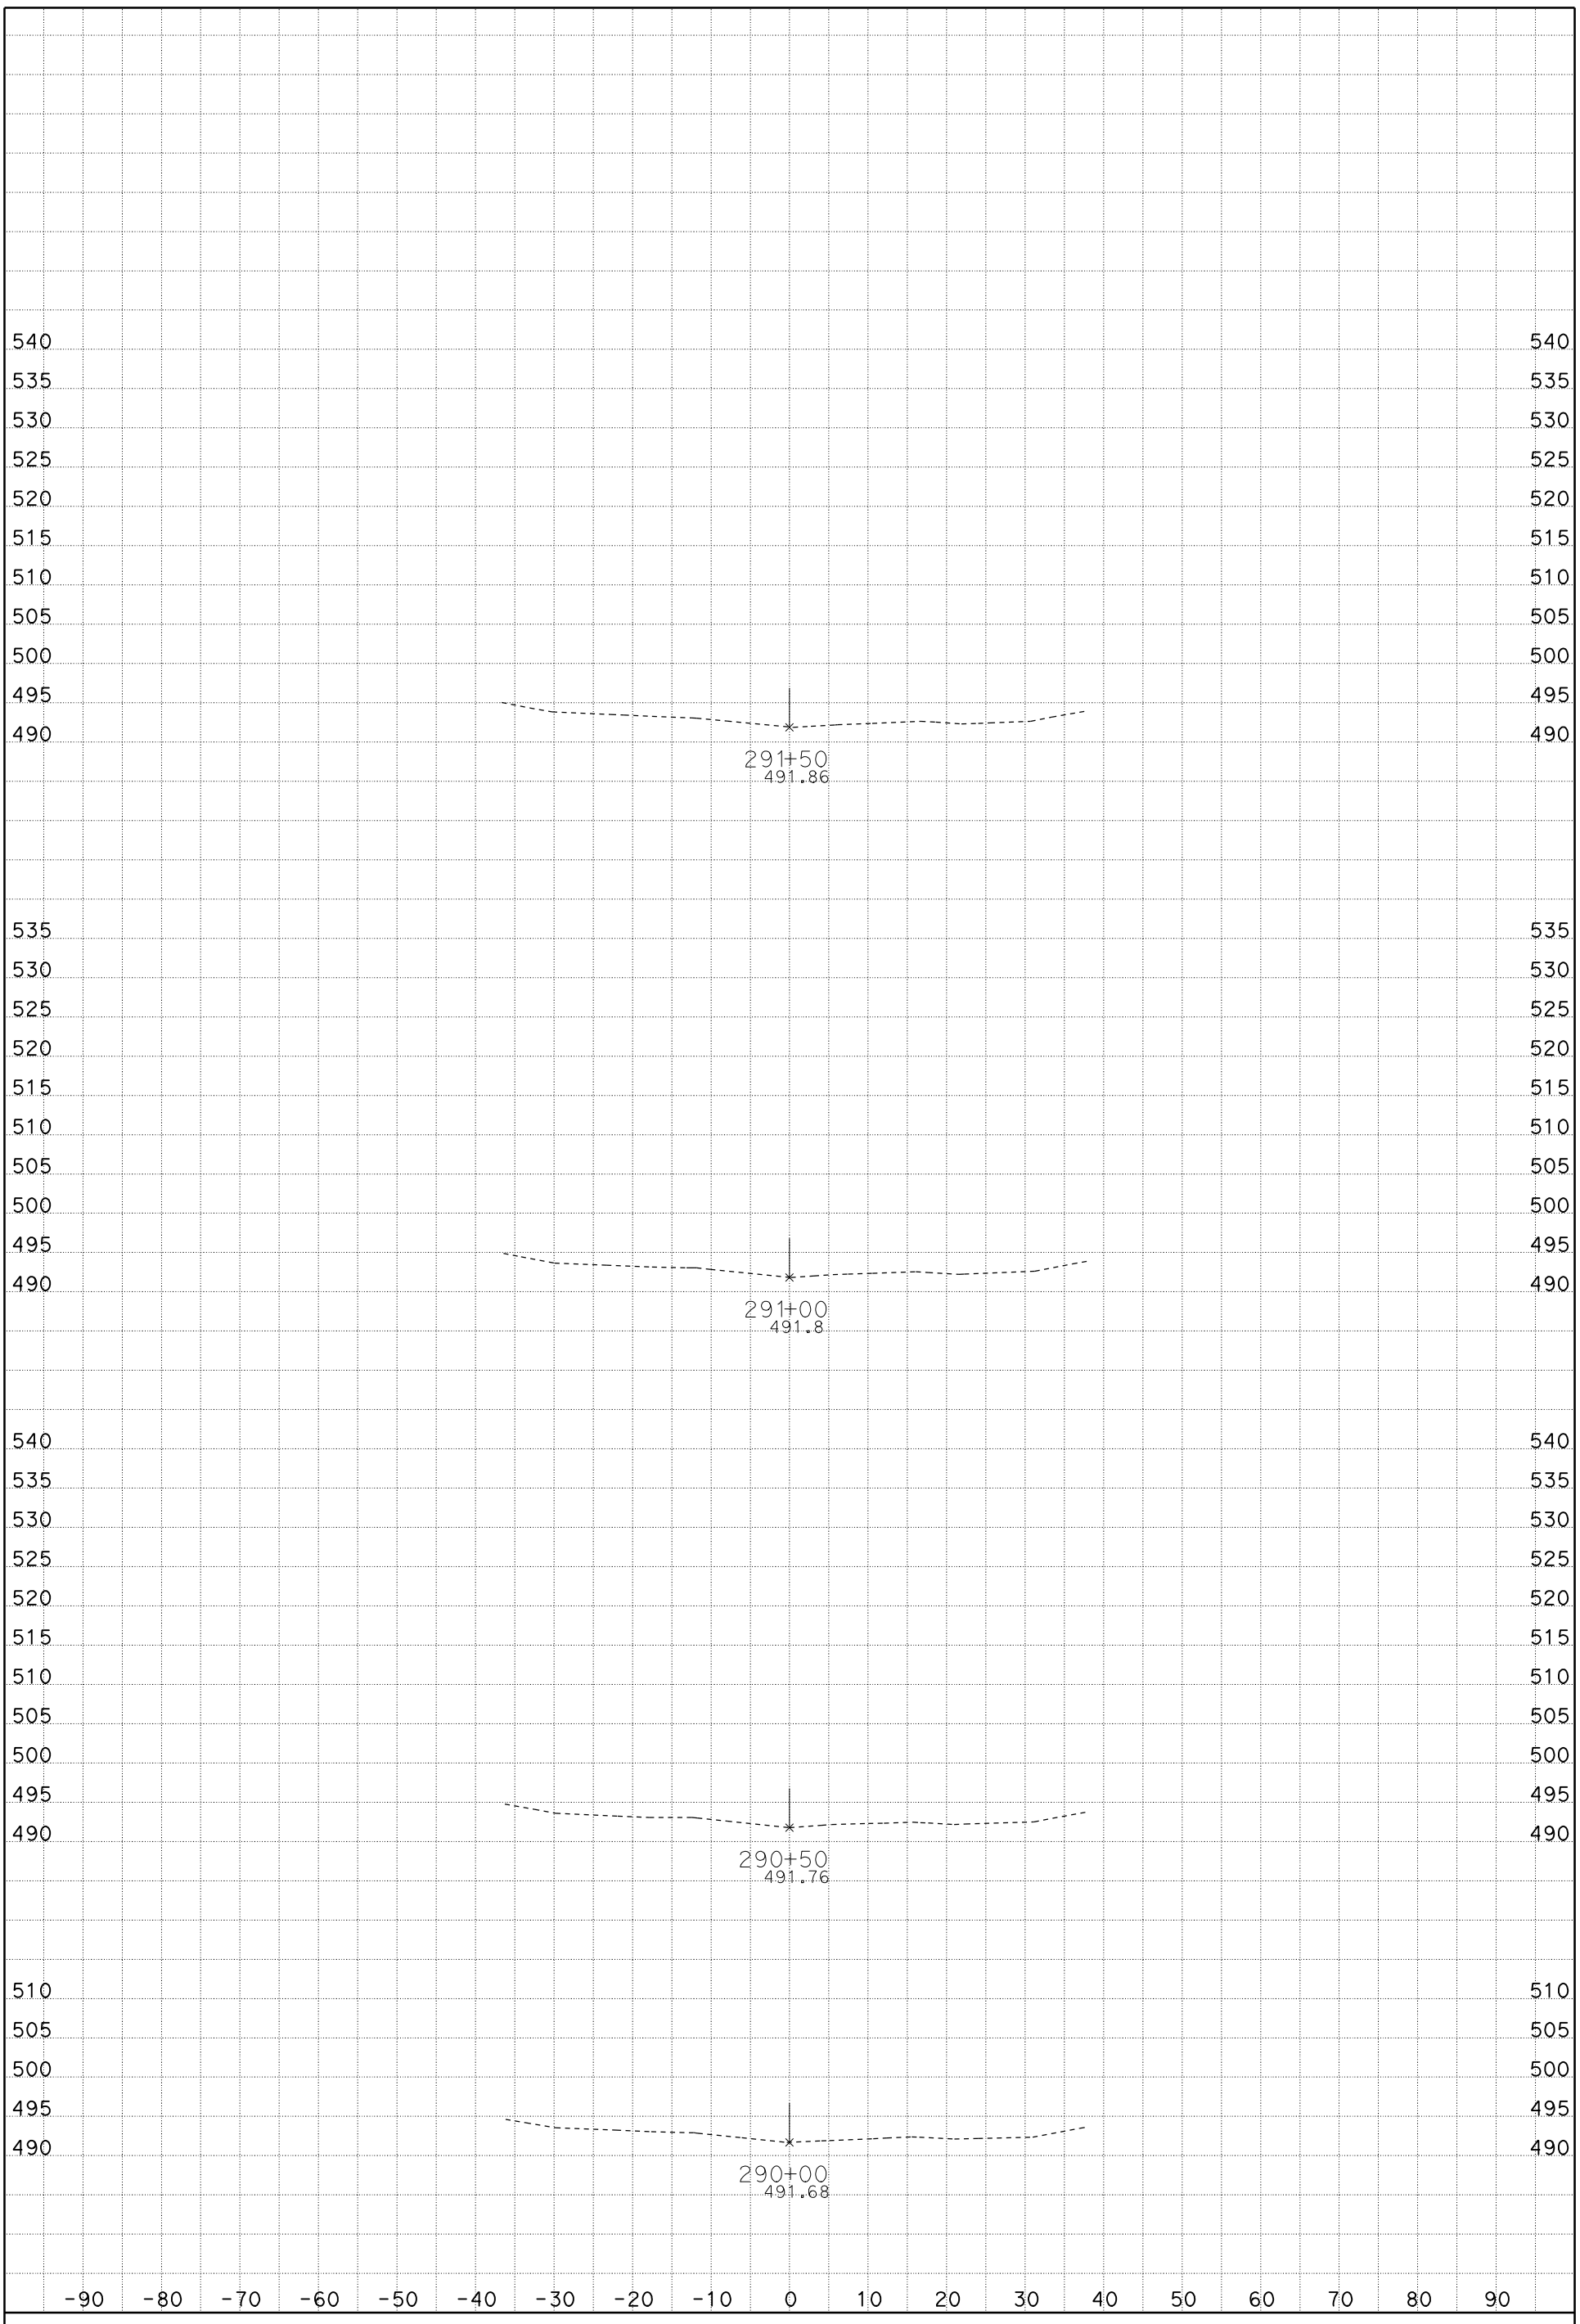

DATE: 1/19/2012

SCALE: 1" = 10' Horiz.
1" = 10' Vert.

CREATED BY: Rod Mendoza (559)243-3826

CONTRACT: 06-0M7304, ID 0600020009

DIST/CO/RTE/PM: 06/Fre/5/22.8/26.8

PROJECT ID: Install DTBB Project

A1

CROSS SECTIONS

SHEET 110 OF 119

FOR EARTHWORK DEVELOPMENT ONLY

All Dimensions are U.S. Survey Feet

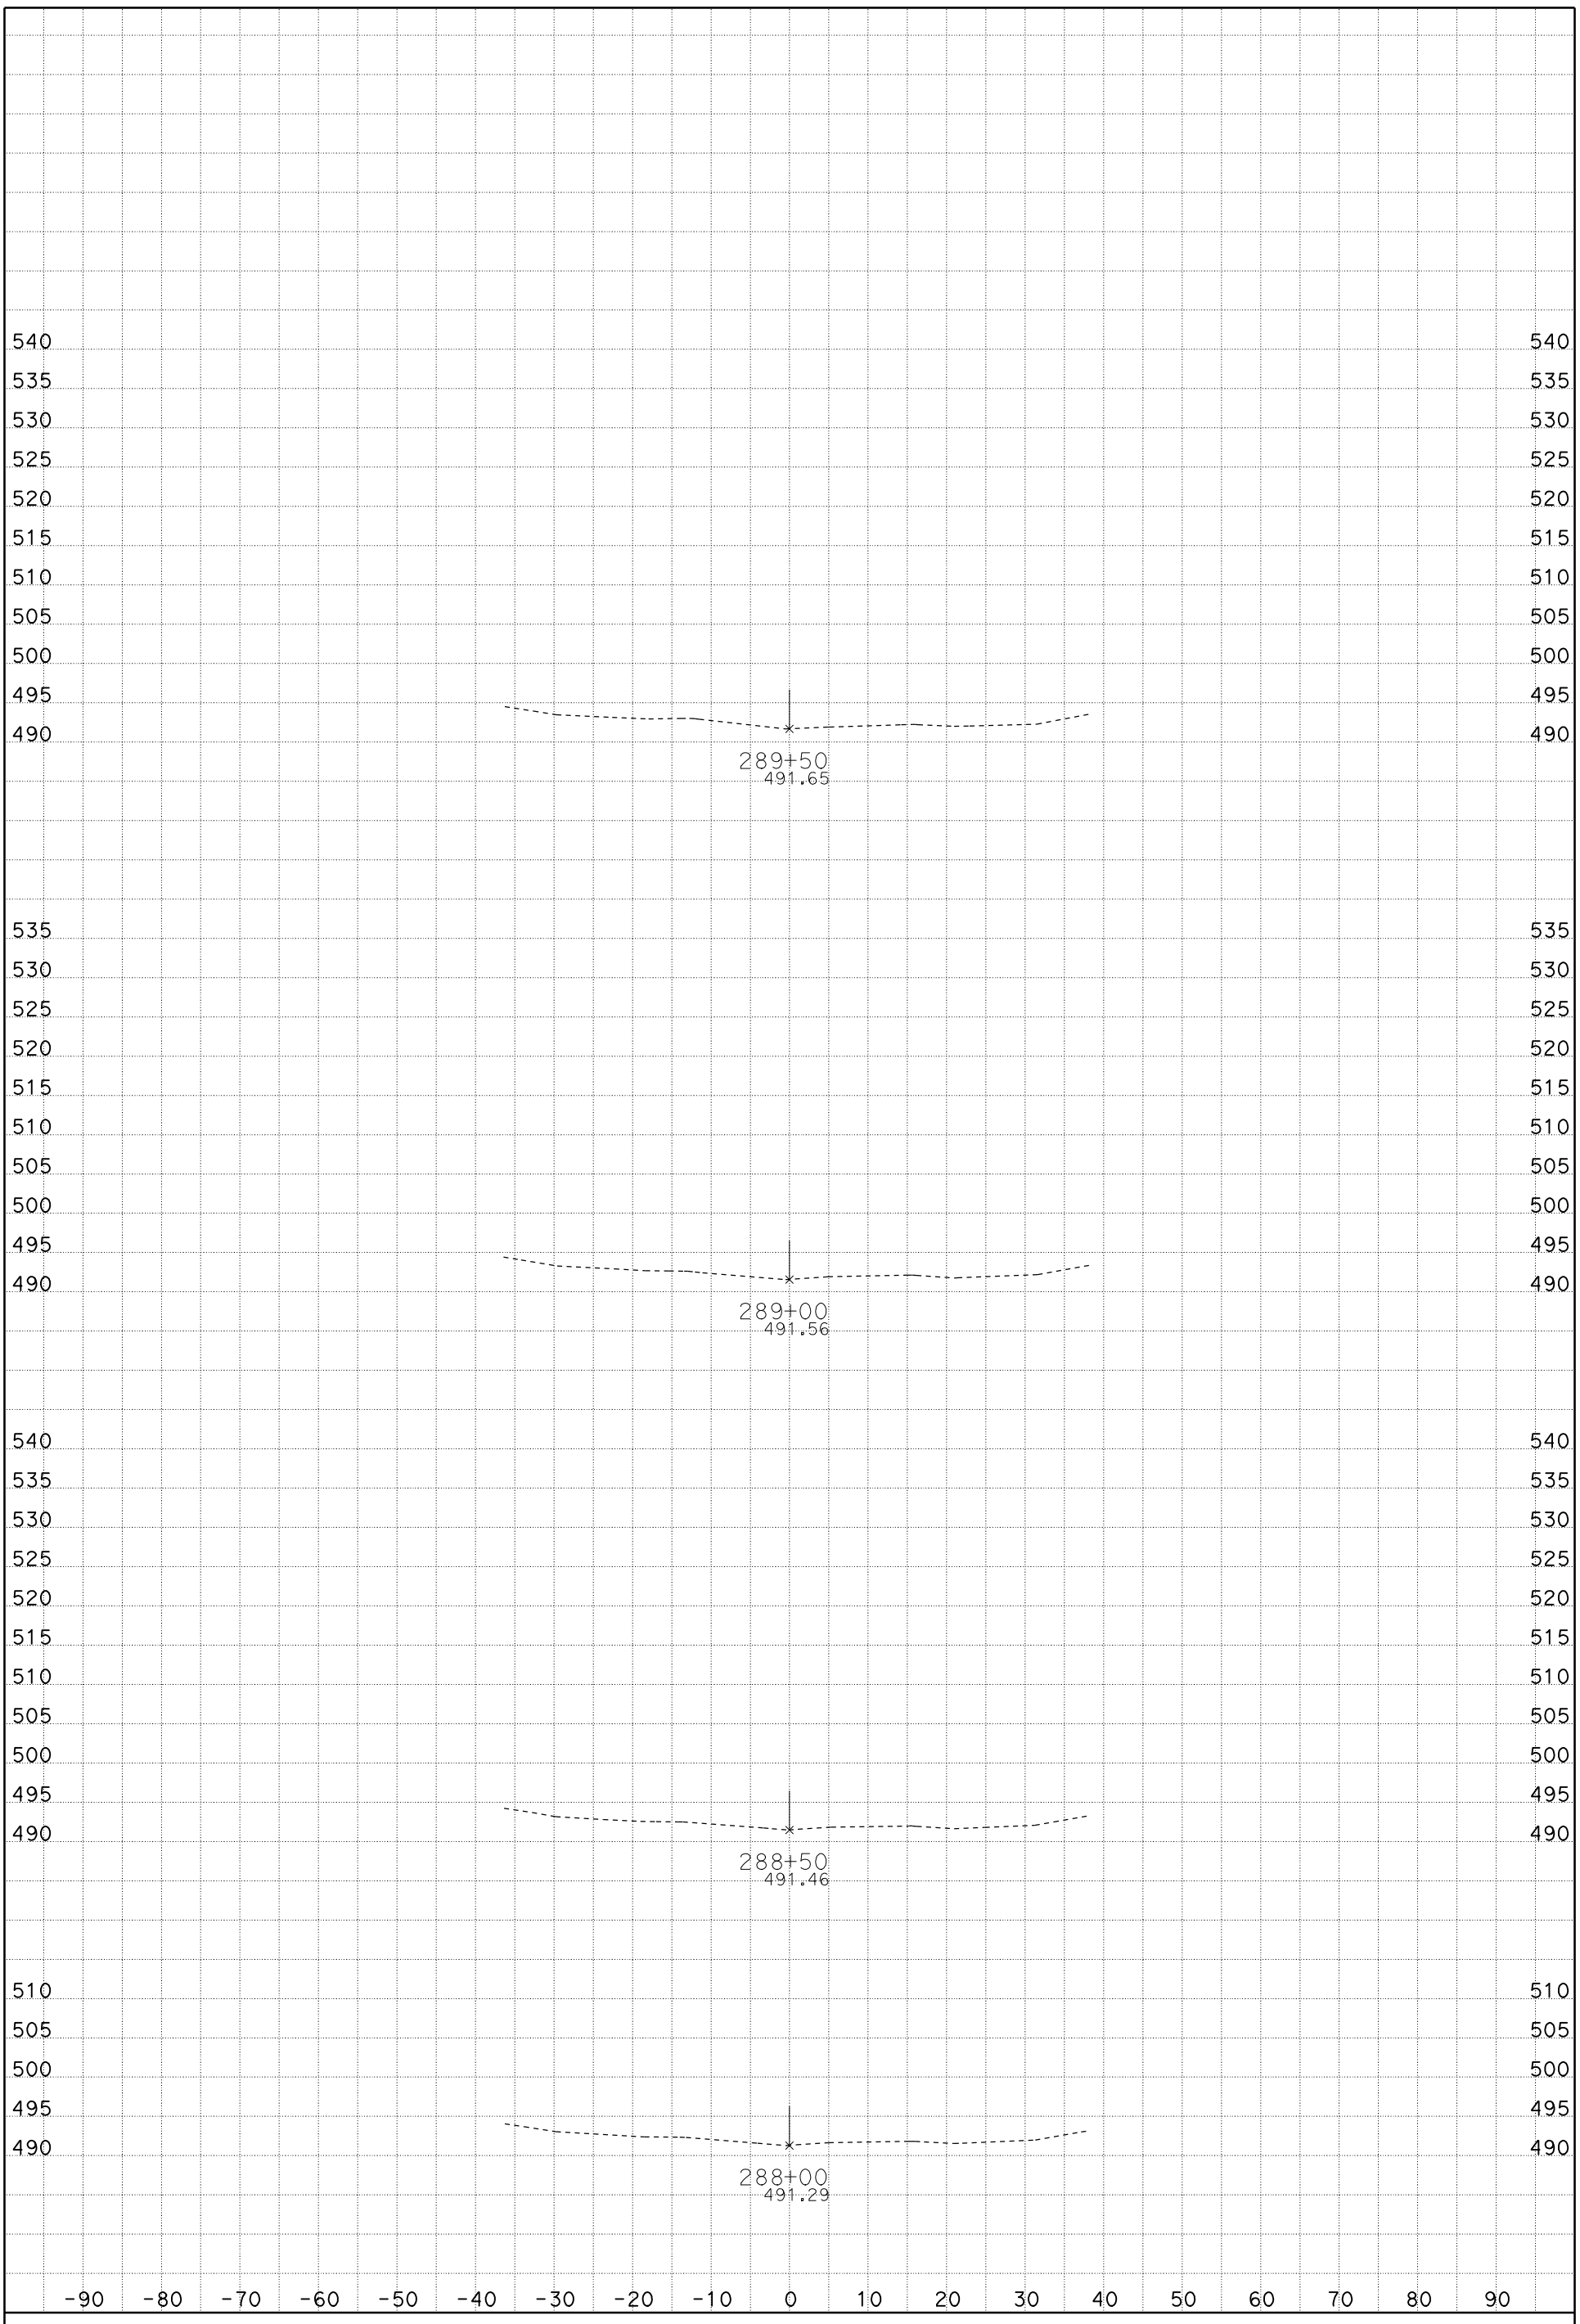

DATE: 1/19/2012

SCALE: 1" = 10' Horiz.
1" = 10' Vert.

CREATED BY: Rod Mendoza (559)243-3826

CONTRACT: 06-0M7304, ID 0600020009

DIST/CO/RTE/PM: 06/Fre/5/22.8/26.8

PROJECT ID: Install DTBB Project

A1

CROSS SECTIONS

SHEET 109 OF 119

FOR EARTHWORK DEVELOPMENT ONLY

All Dimensions are U.S. Survey Feet

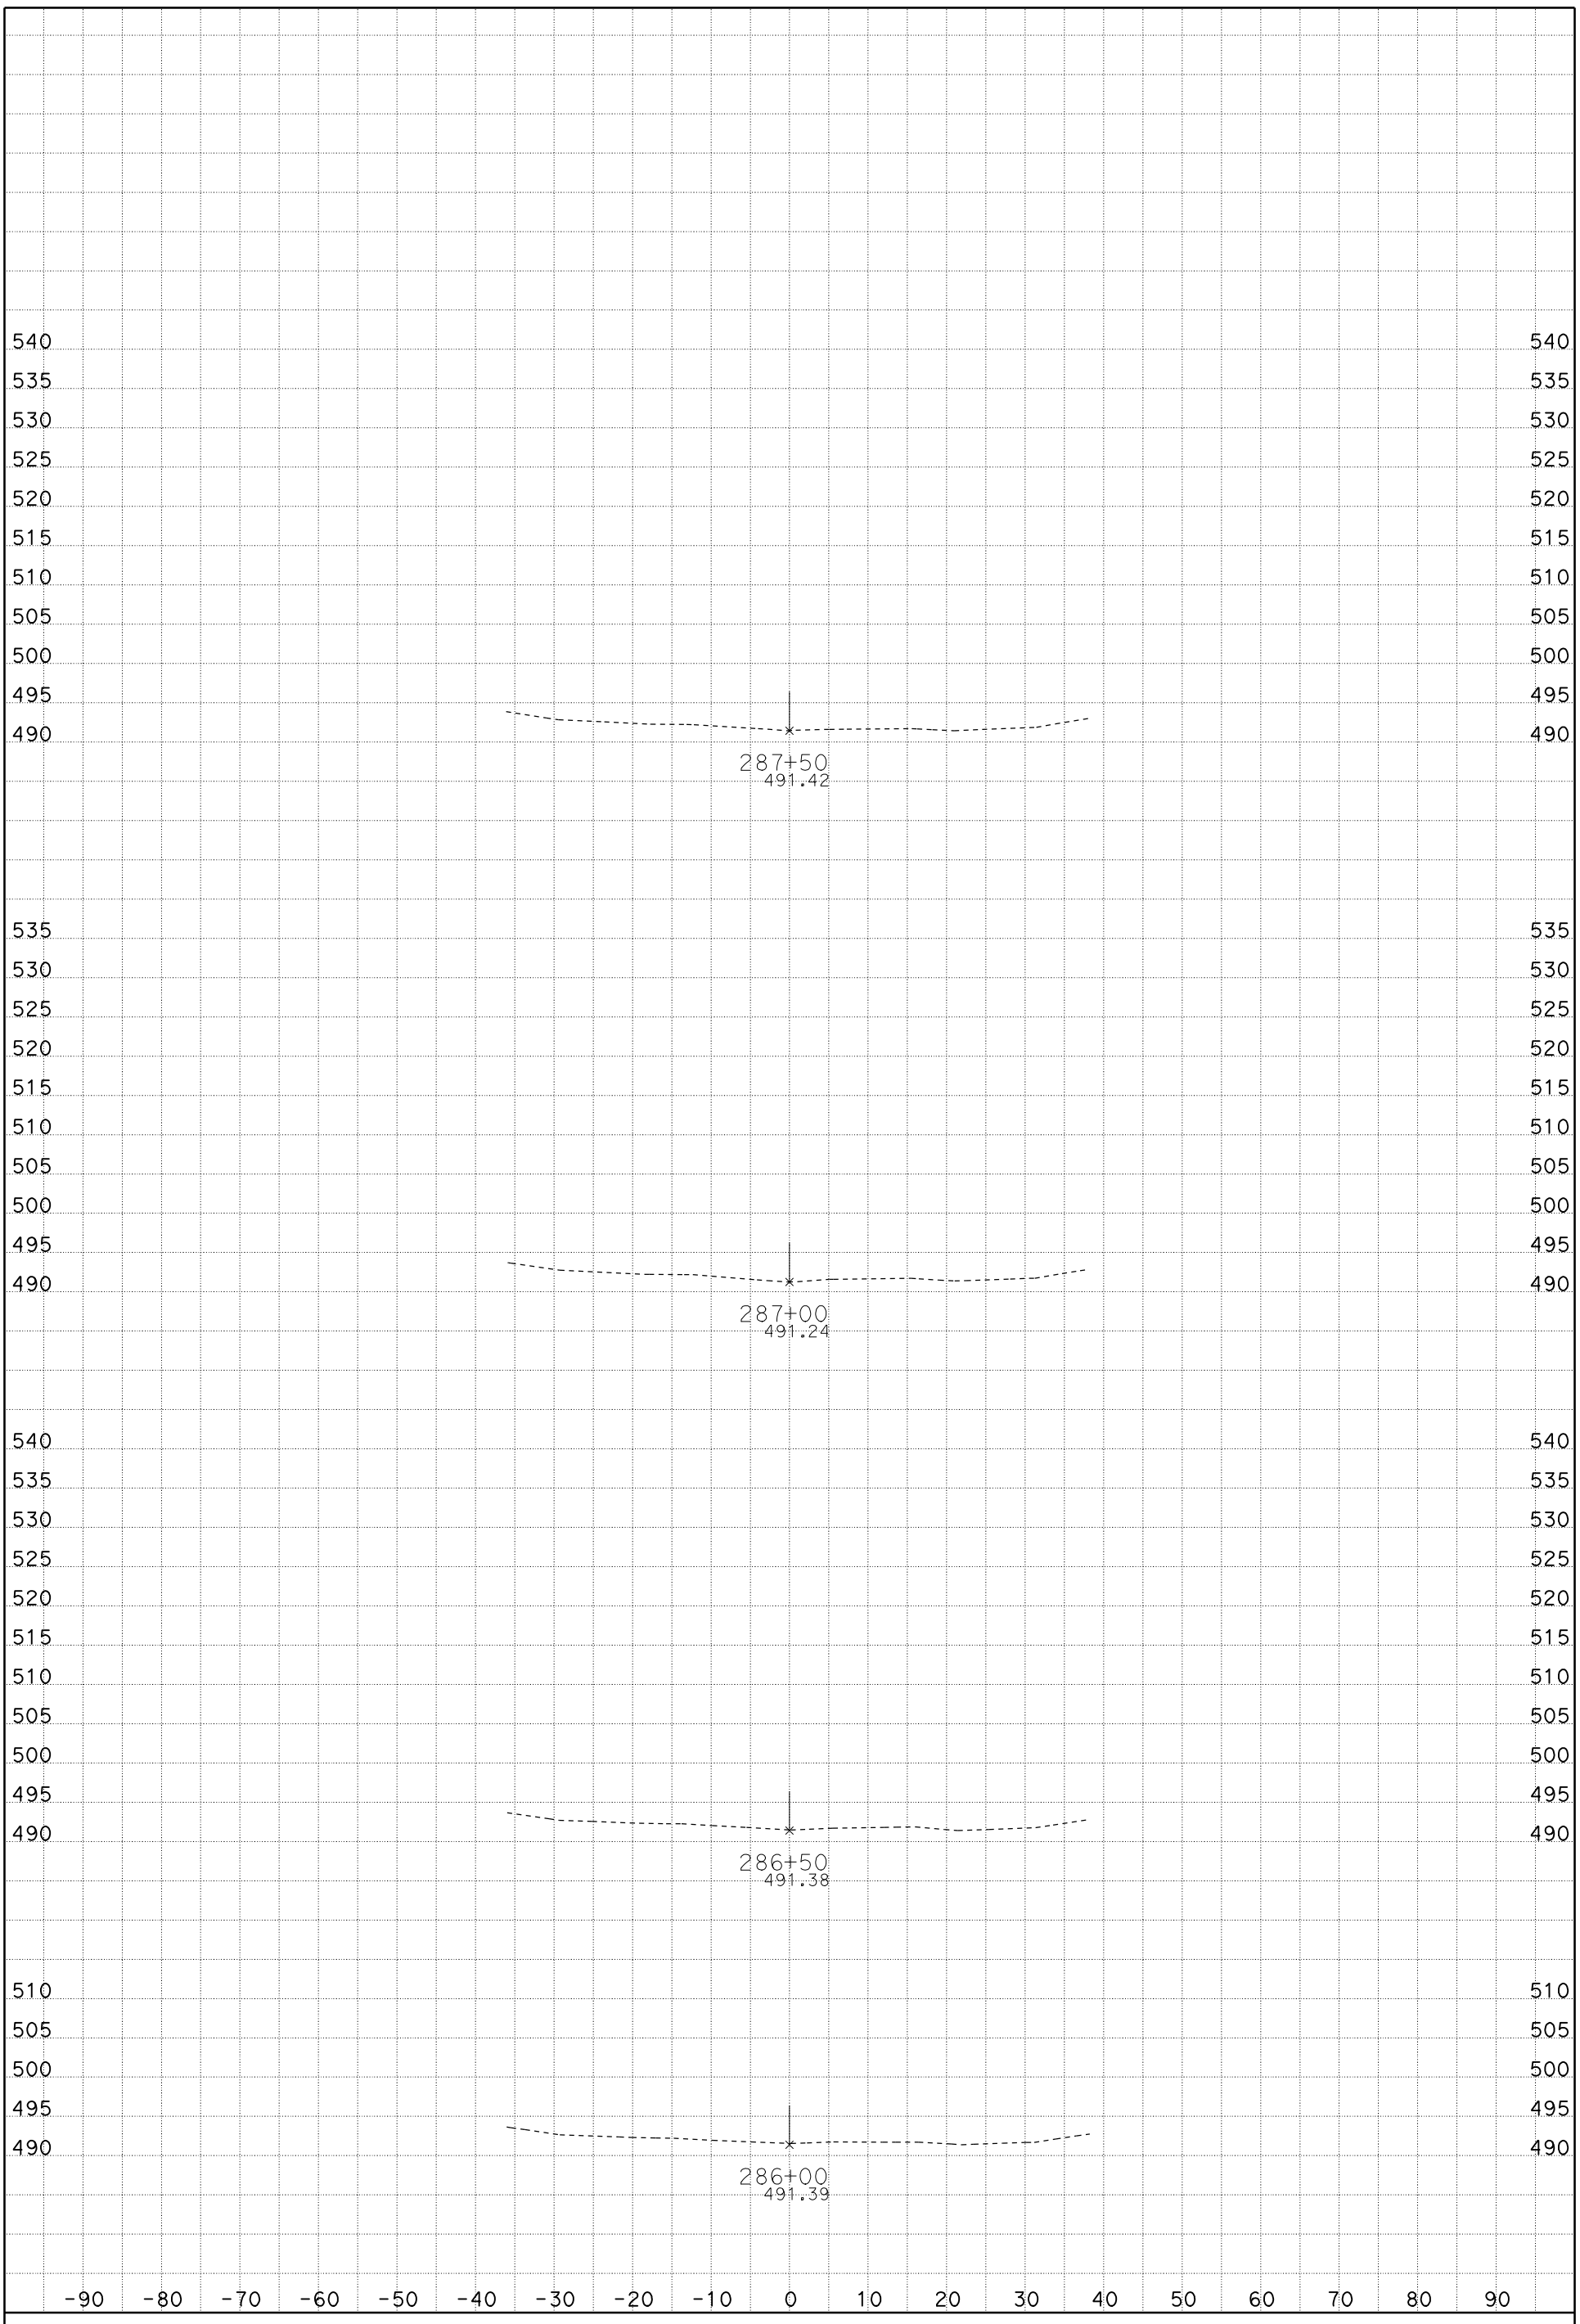

DATE: 1/19/2012

SCALE: 1" = 10' Horiz.
1" = 10' Vert.

CREATED BY: Rod Mendoza (559)243-3826

CONTRACT: 06-0M7304, ID 0600020009

DIST/CO/RTE/PM: 06/Fre/5/22.8/26.8

PROJECT ID: Install DTBB Project

A1

CROSS SECTIONS

SHEET 108 OF 119

FOR EARTHWORK DEVELOPMENT ONLY

All Dimensions are U.S. Survey Feet

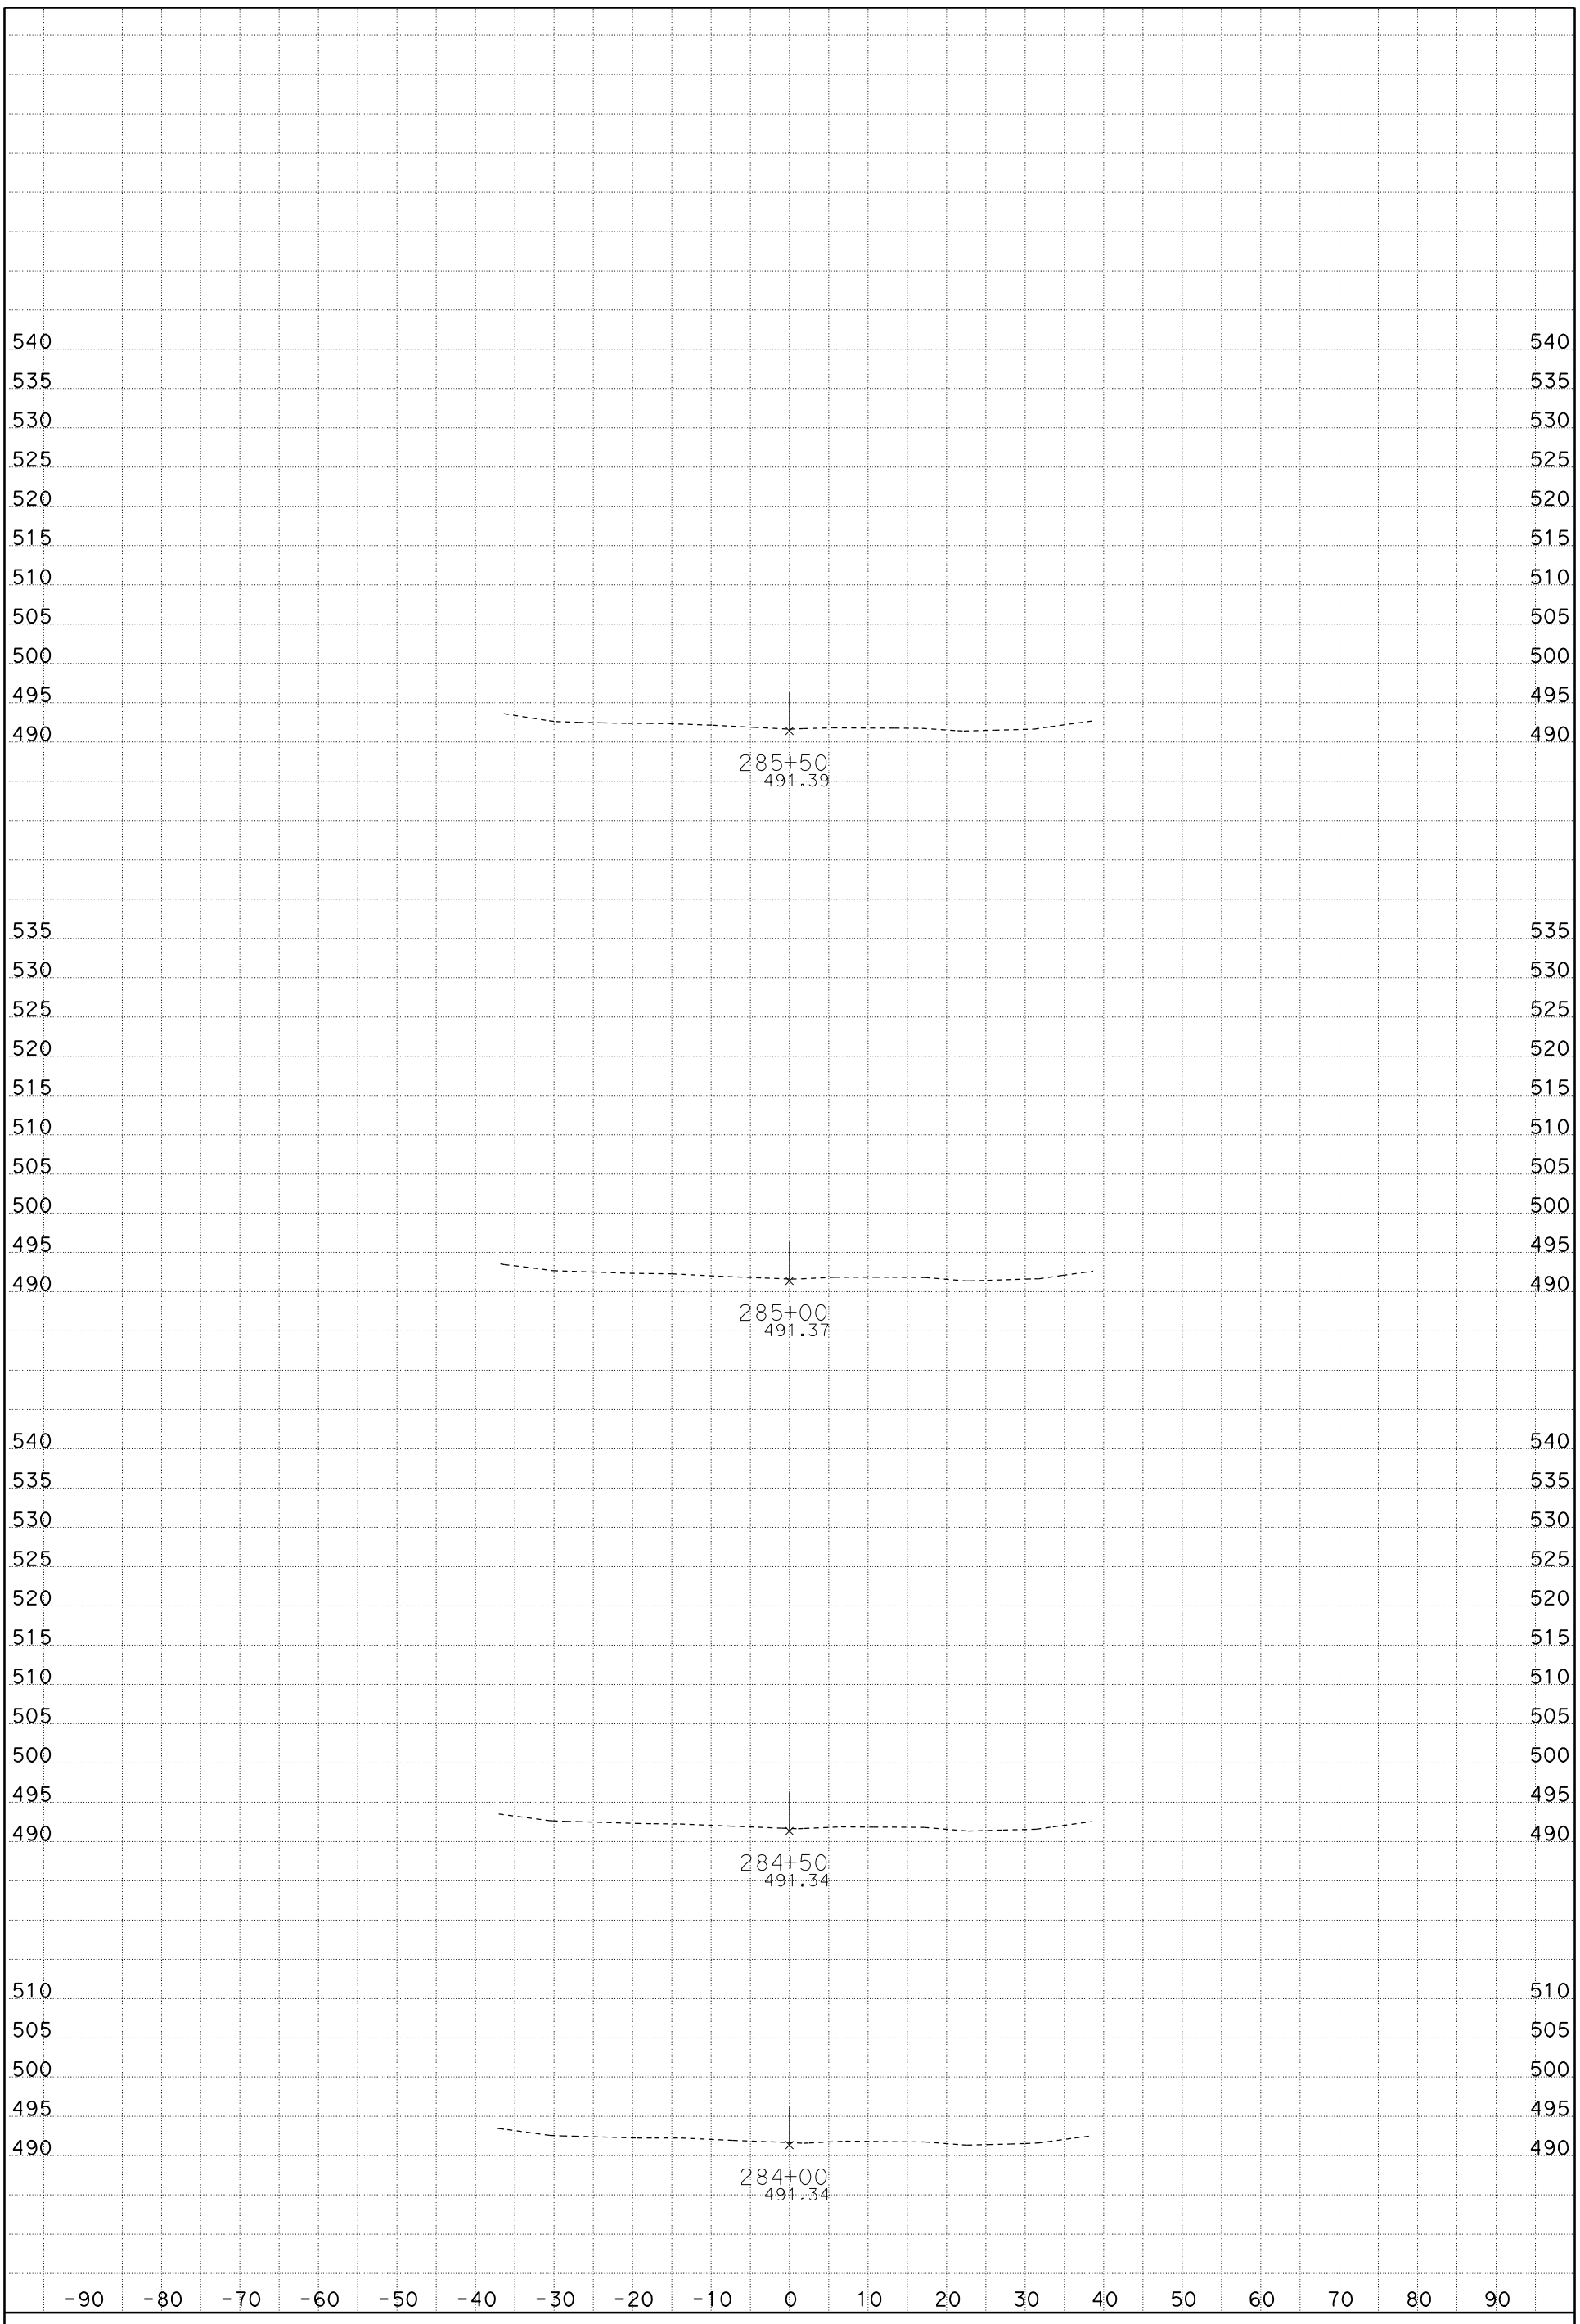

DATE: 1/19/2012

SCALE: 1" = 10' Horiz.
1" = 10' Vert.

CREATED BY: Rod Mendoza (559)243-3826

CONTRACT: 06-0M7304, ID 0600020009

DIST/CO/RTE/PM: 06/Fre/5/22.8/26.8

PROJECT ID: Install DTBB Project

A1

CROSS SECTIONS

SHEET 107 OF 119

FOR EARTHWORK DEVELOPMENT ONLY

All Dimensions are U.S. Survey Feet

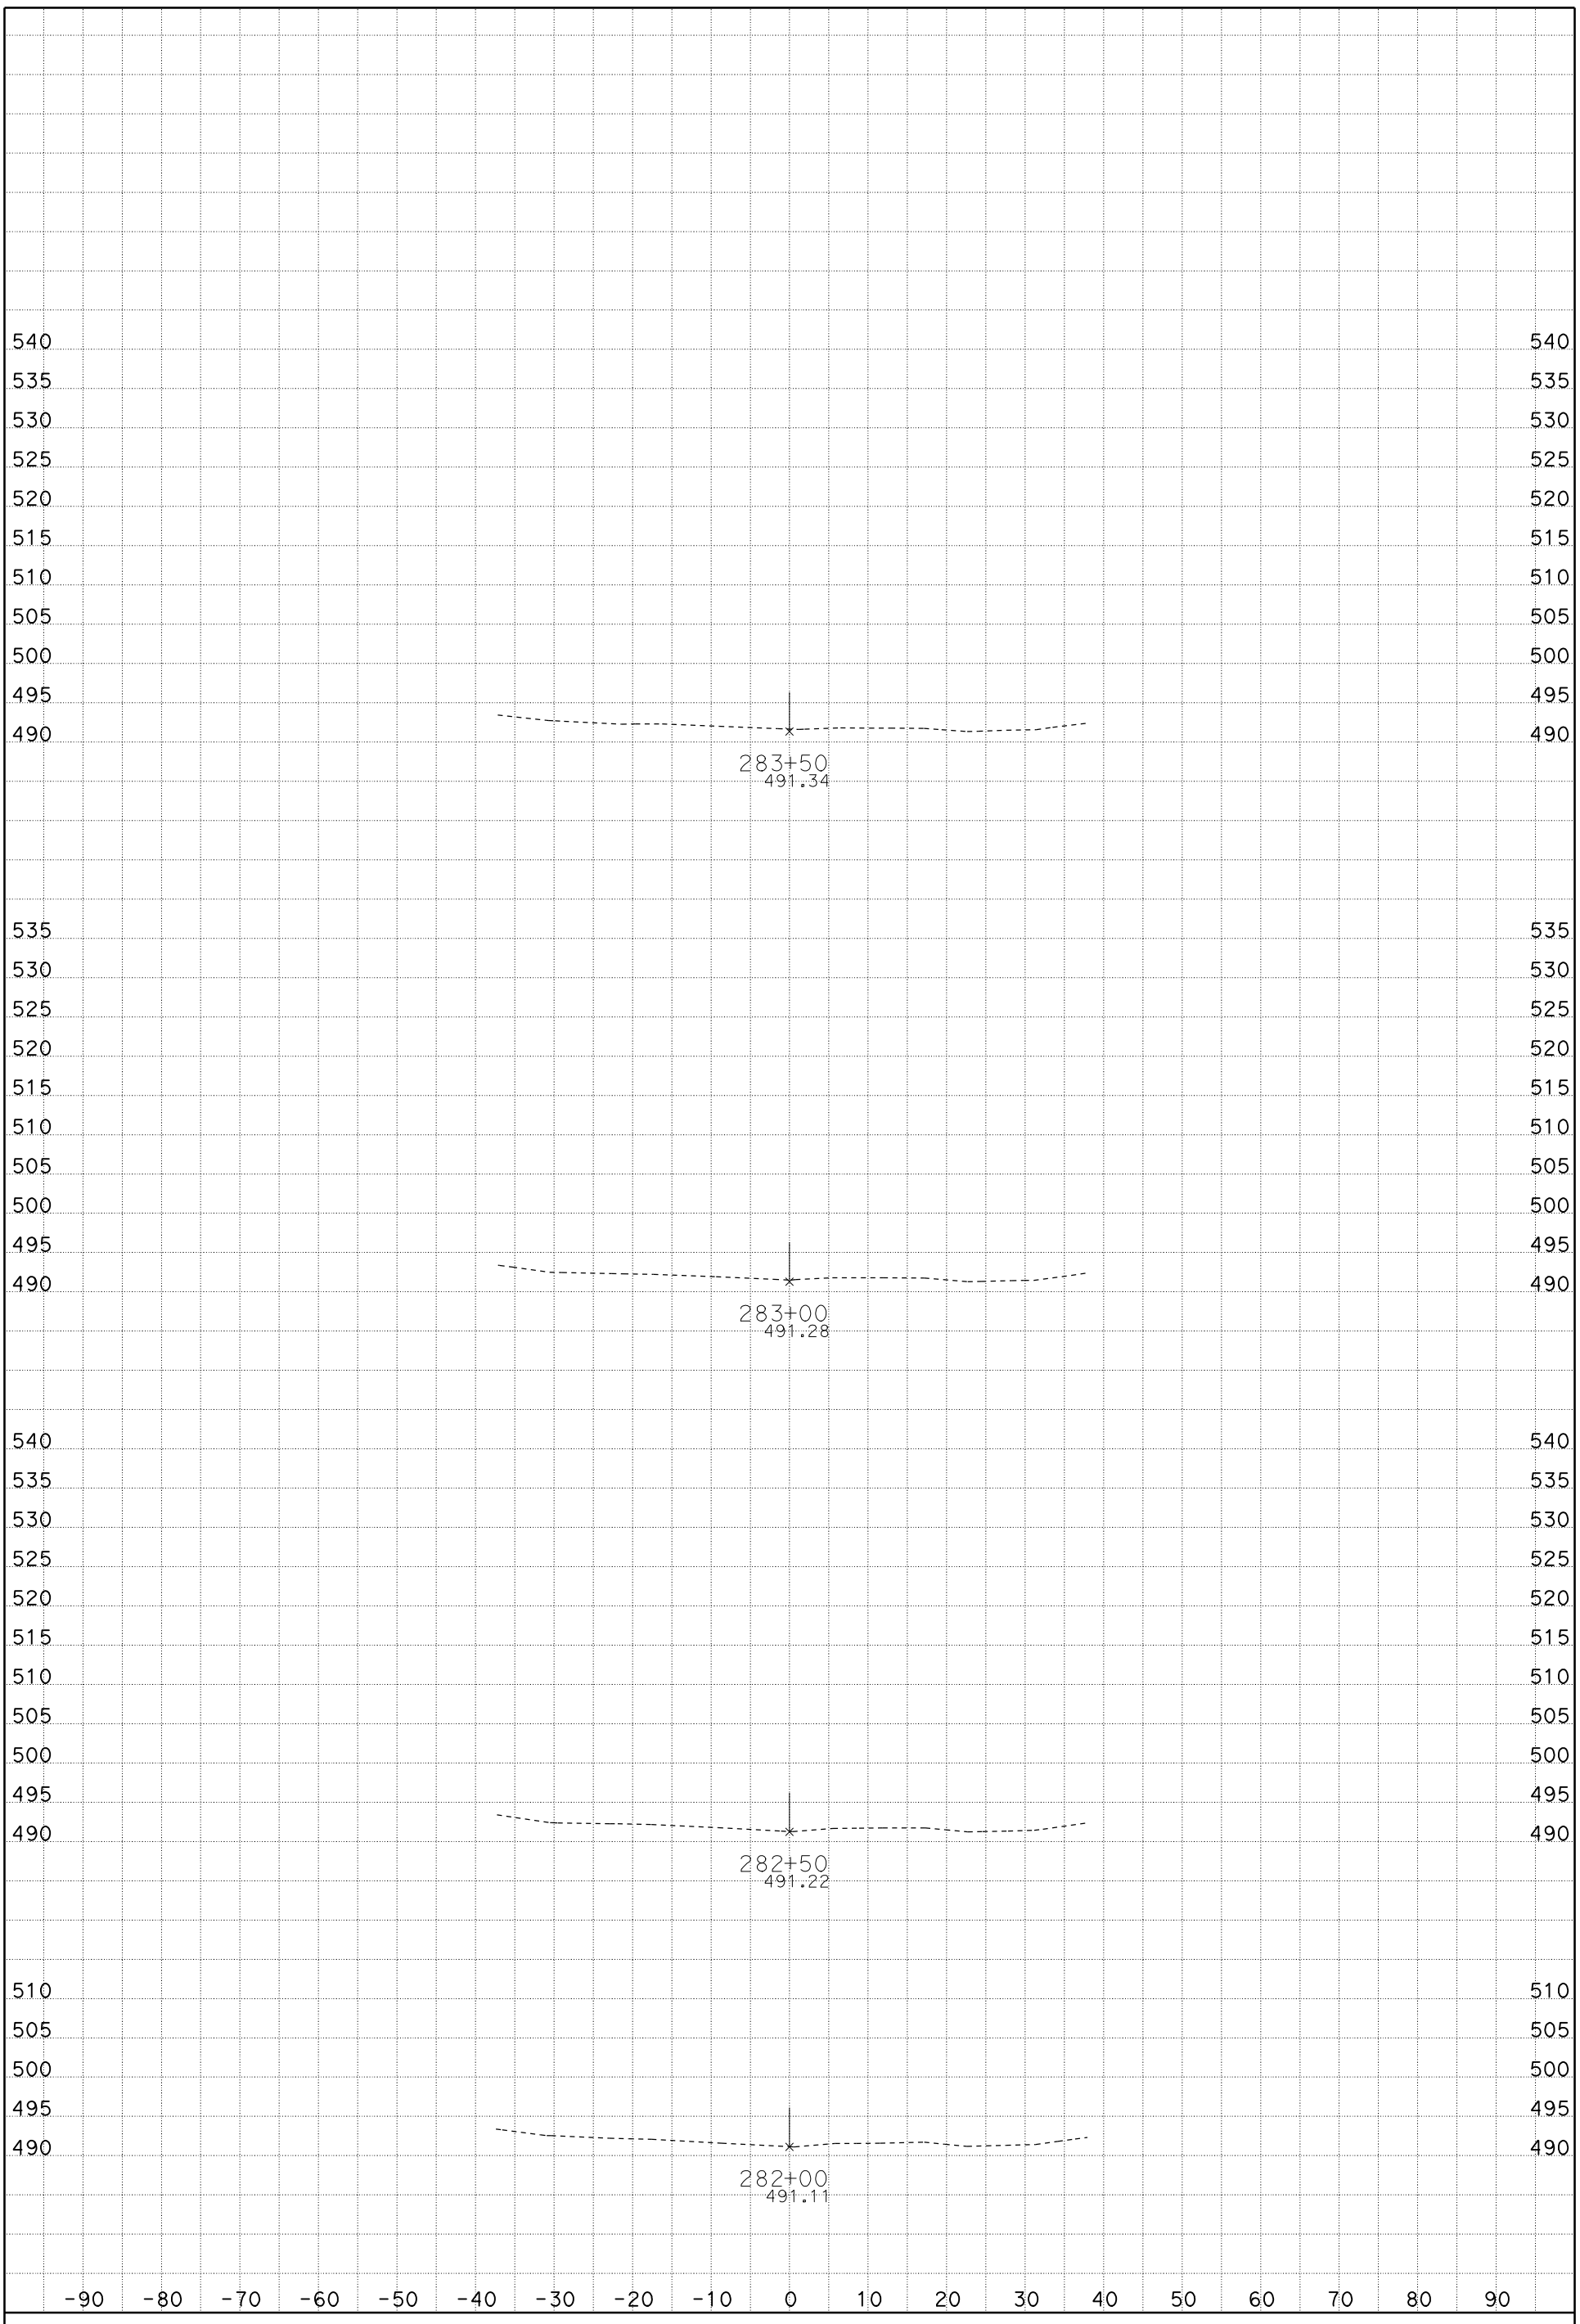

DATE: 1/19/2012

SCALE: 1" = 10' Horiz.
1" = 10' Vert.

CREATED BY: Rod Mendoza (559)243-3826

CONTRACT: 06-0M7304, ID 0600020009

DIST/CO/RTE/PM: 06/Fre/5/22.8/26.8

PROJECT ID: Install DTBB Project

A1

CROSS SECTIONS

SHEET 106 OF 119

FOR EARTHWORK DEVELOPMENT ONLY

All Dimensions are U.S. Survey Feet

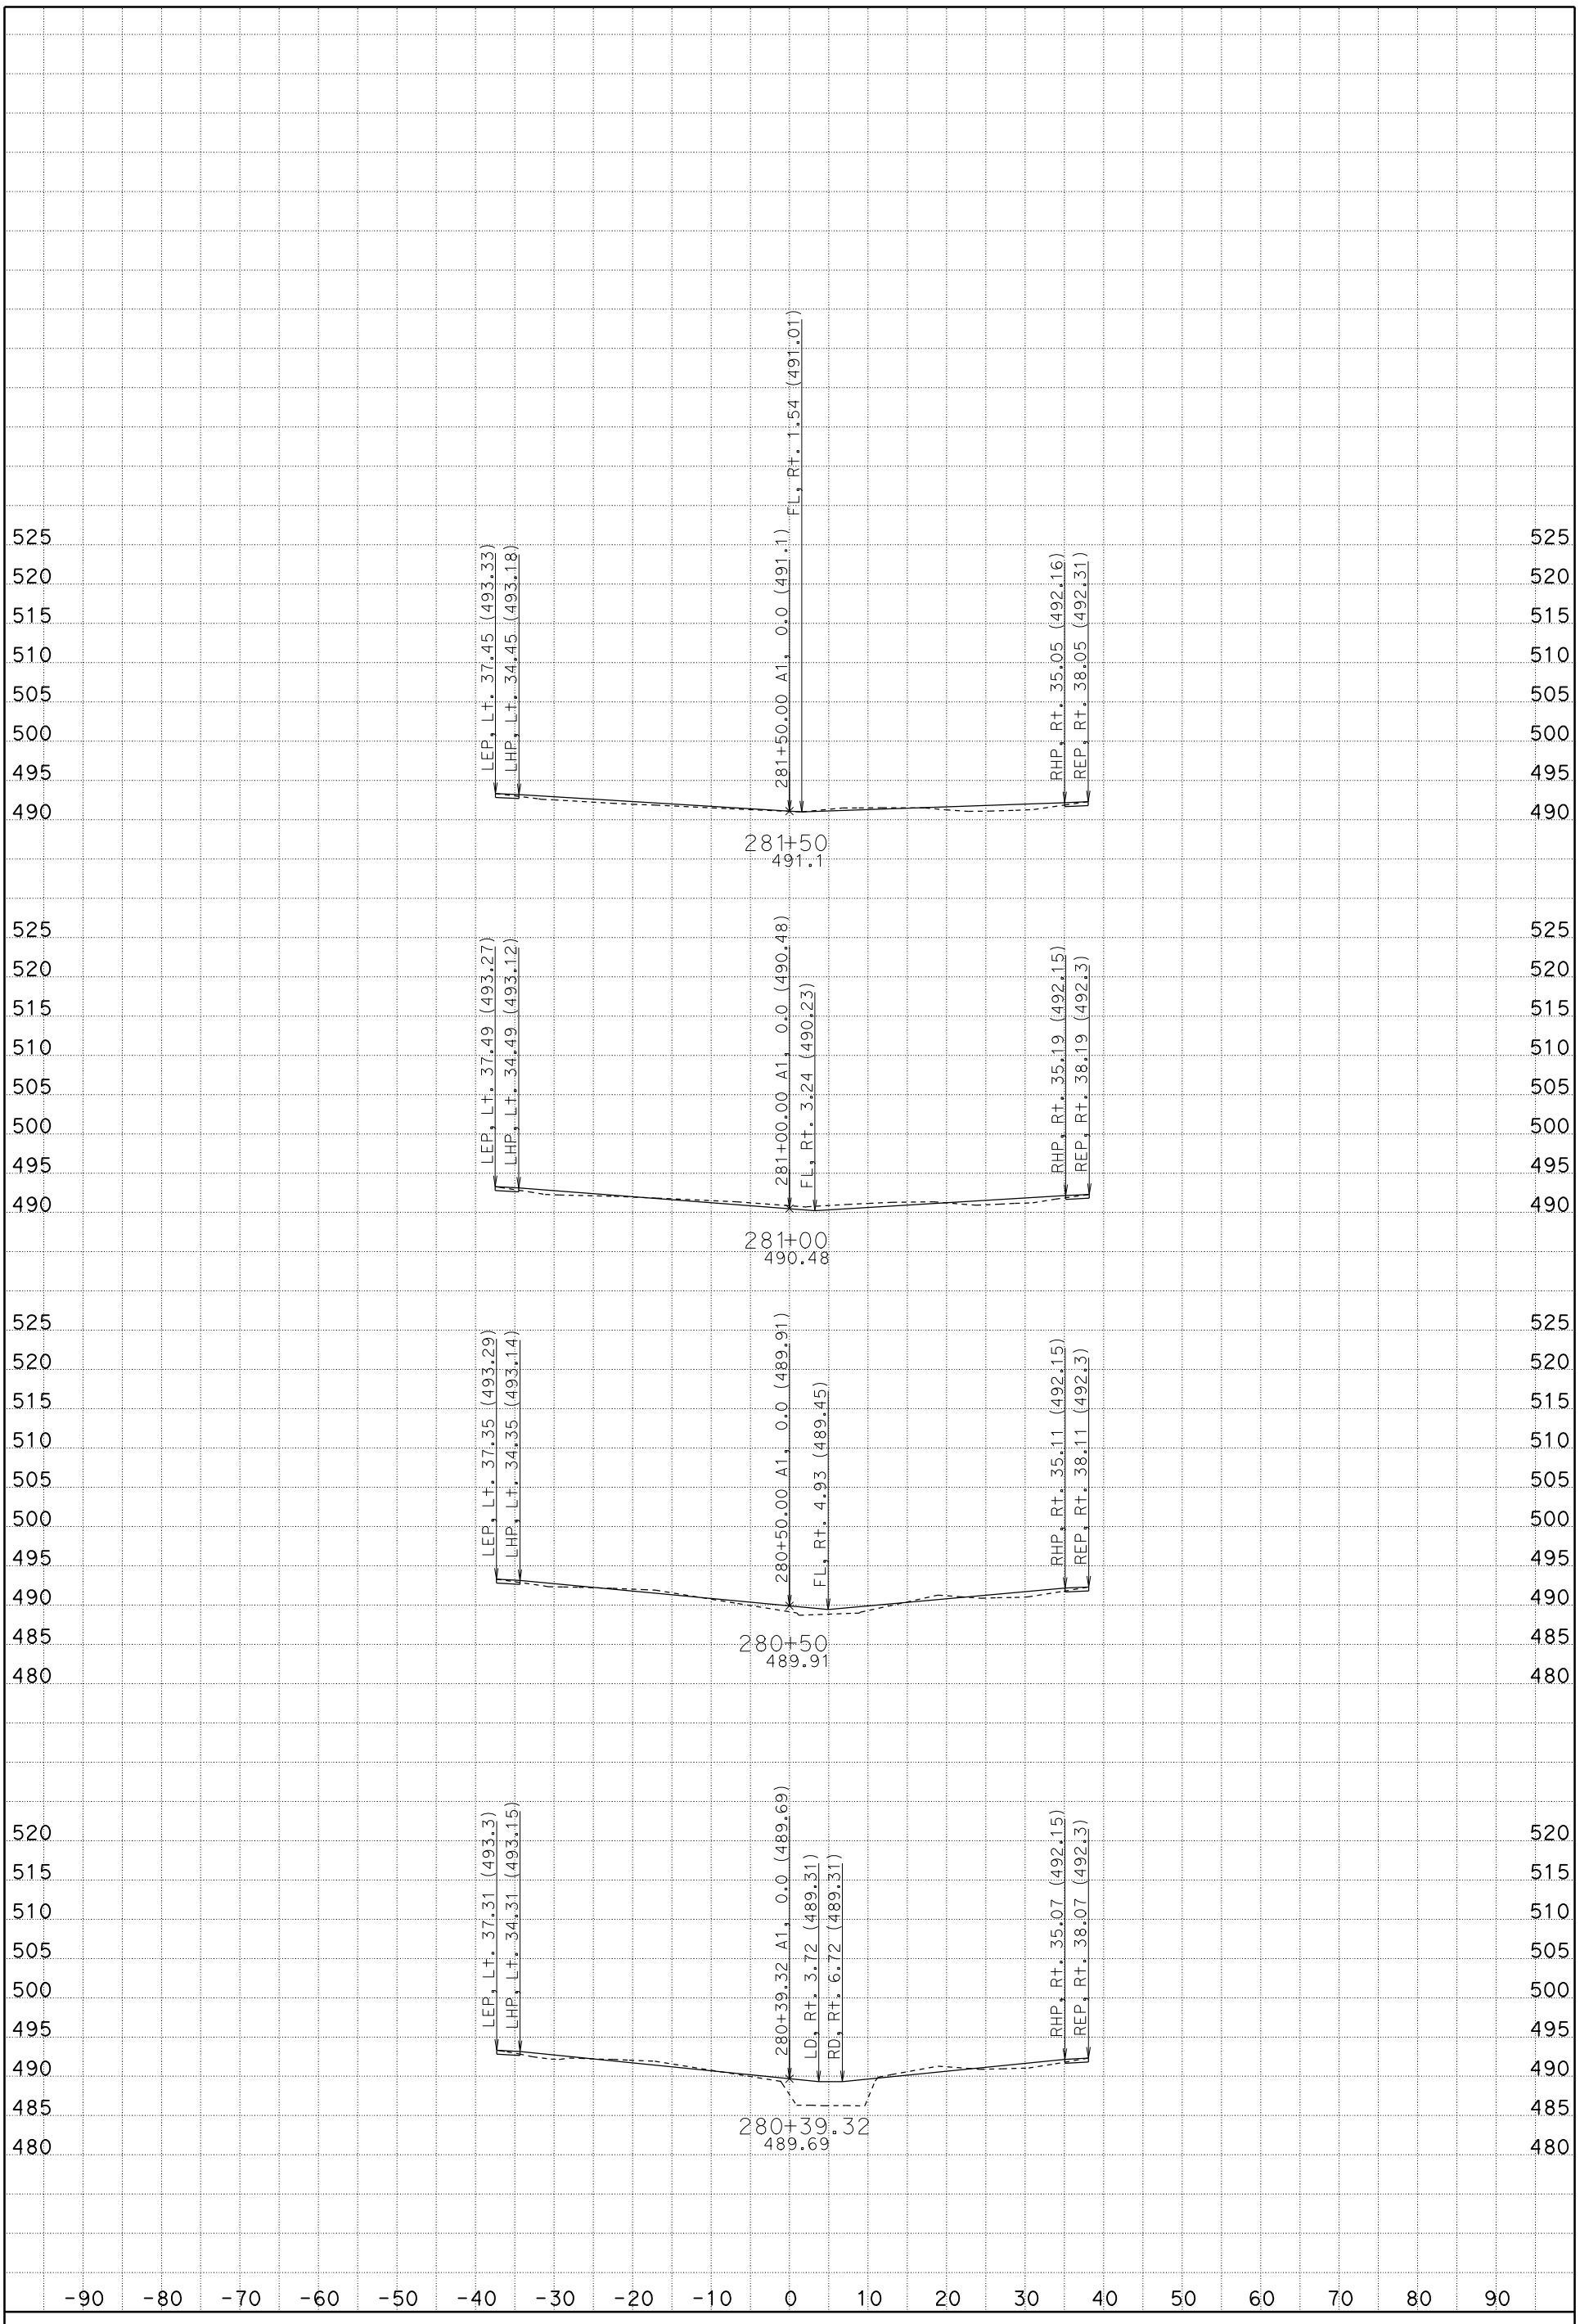

DATE: 1/19/2012

SCALE: 1" = 10' Horiz.
1" = 10' Vert.

CREATED BY: Rod Mendoza (559)243-3826

CONTRACT: 06-0M7304, ID 0600020009

DIST/CO/RTE/PM: 06/Fre/5/22.8/26.8

PROJECT ID: Install DTBB Project

A1
CROSS SECTIONS

FOR EARTHWORK DEVELOPMENT ONLY

All Dimensions are U.S. Survey Feet

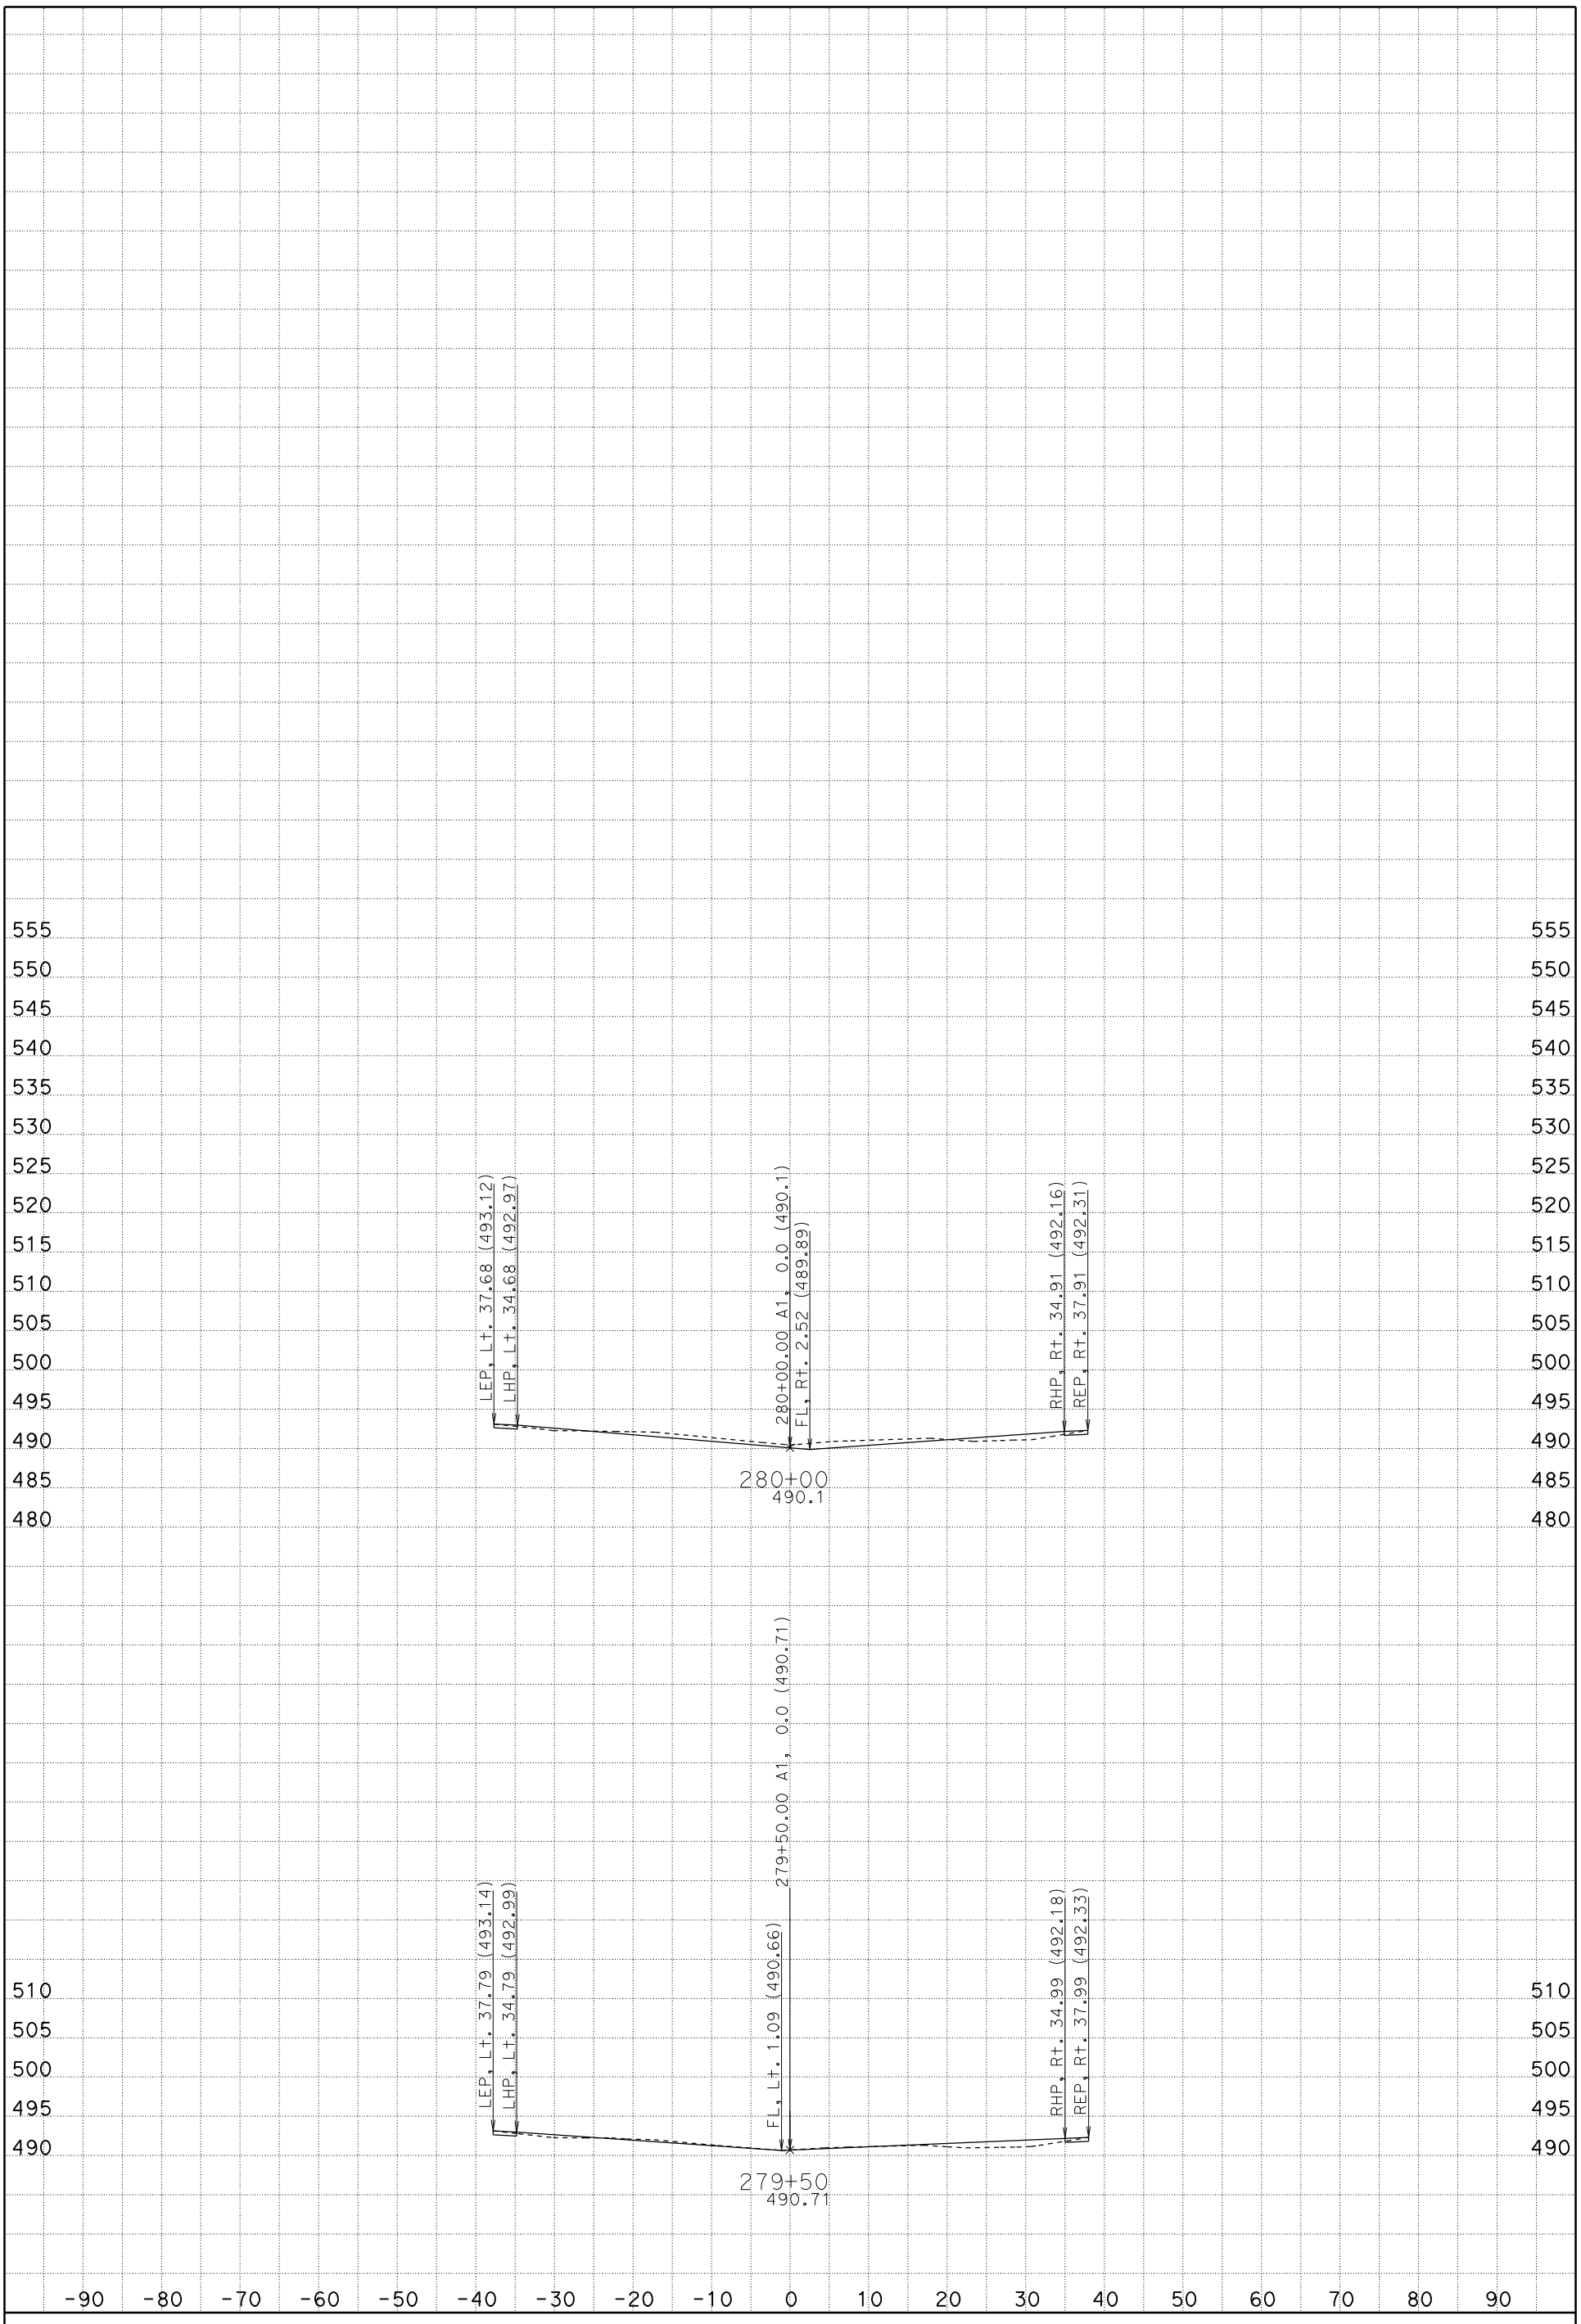

DATE: 1/19/2012

SCALE: 1" = 10' Horiz.
1" = 10' Vert.

CREATED BY: Rod Mendoza (559)243-3826

CONTRACT: 06-0M7304, ID 0600020009

DIST/CO/RTE/PM: 06/Fre/5/22.8/26.8

PROJECT ID: Install DTBB Project

A1

CROSS SECTIONS

SHEET 104 OF 119

FOR EARTHWORK DEVELOPMENT ONLY

All Dimensions are U.S. Survey Feet

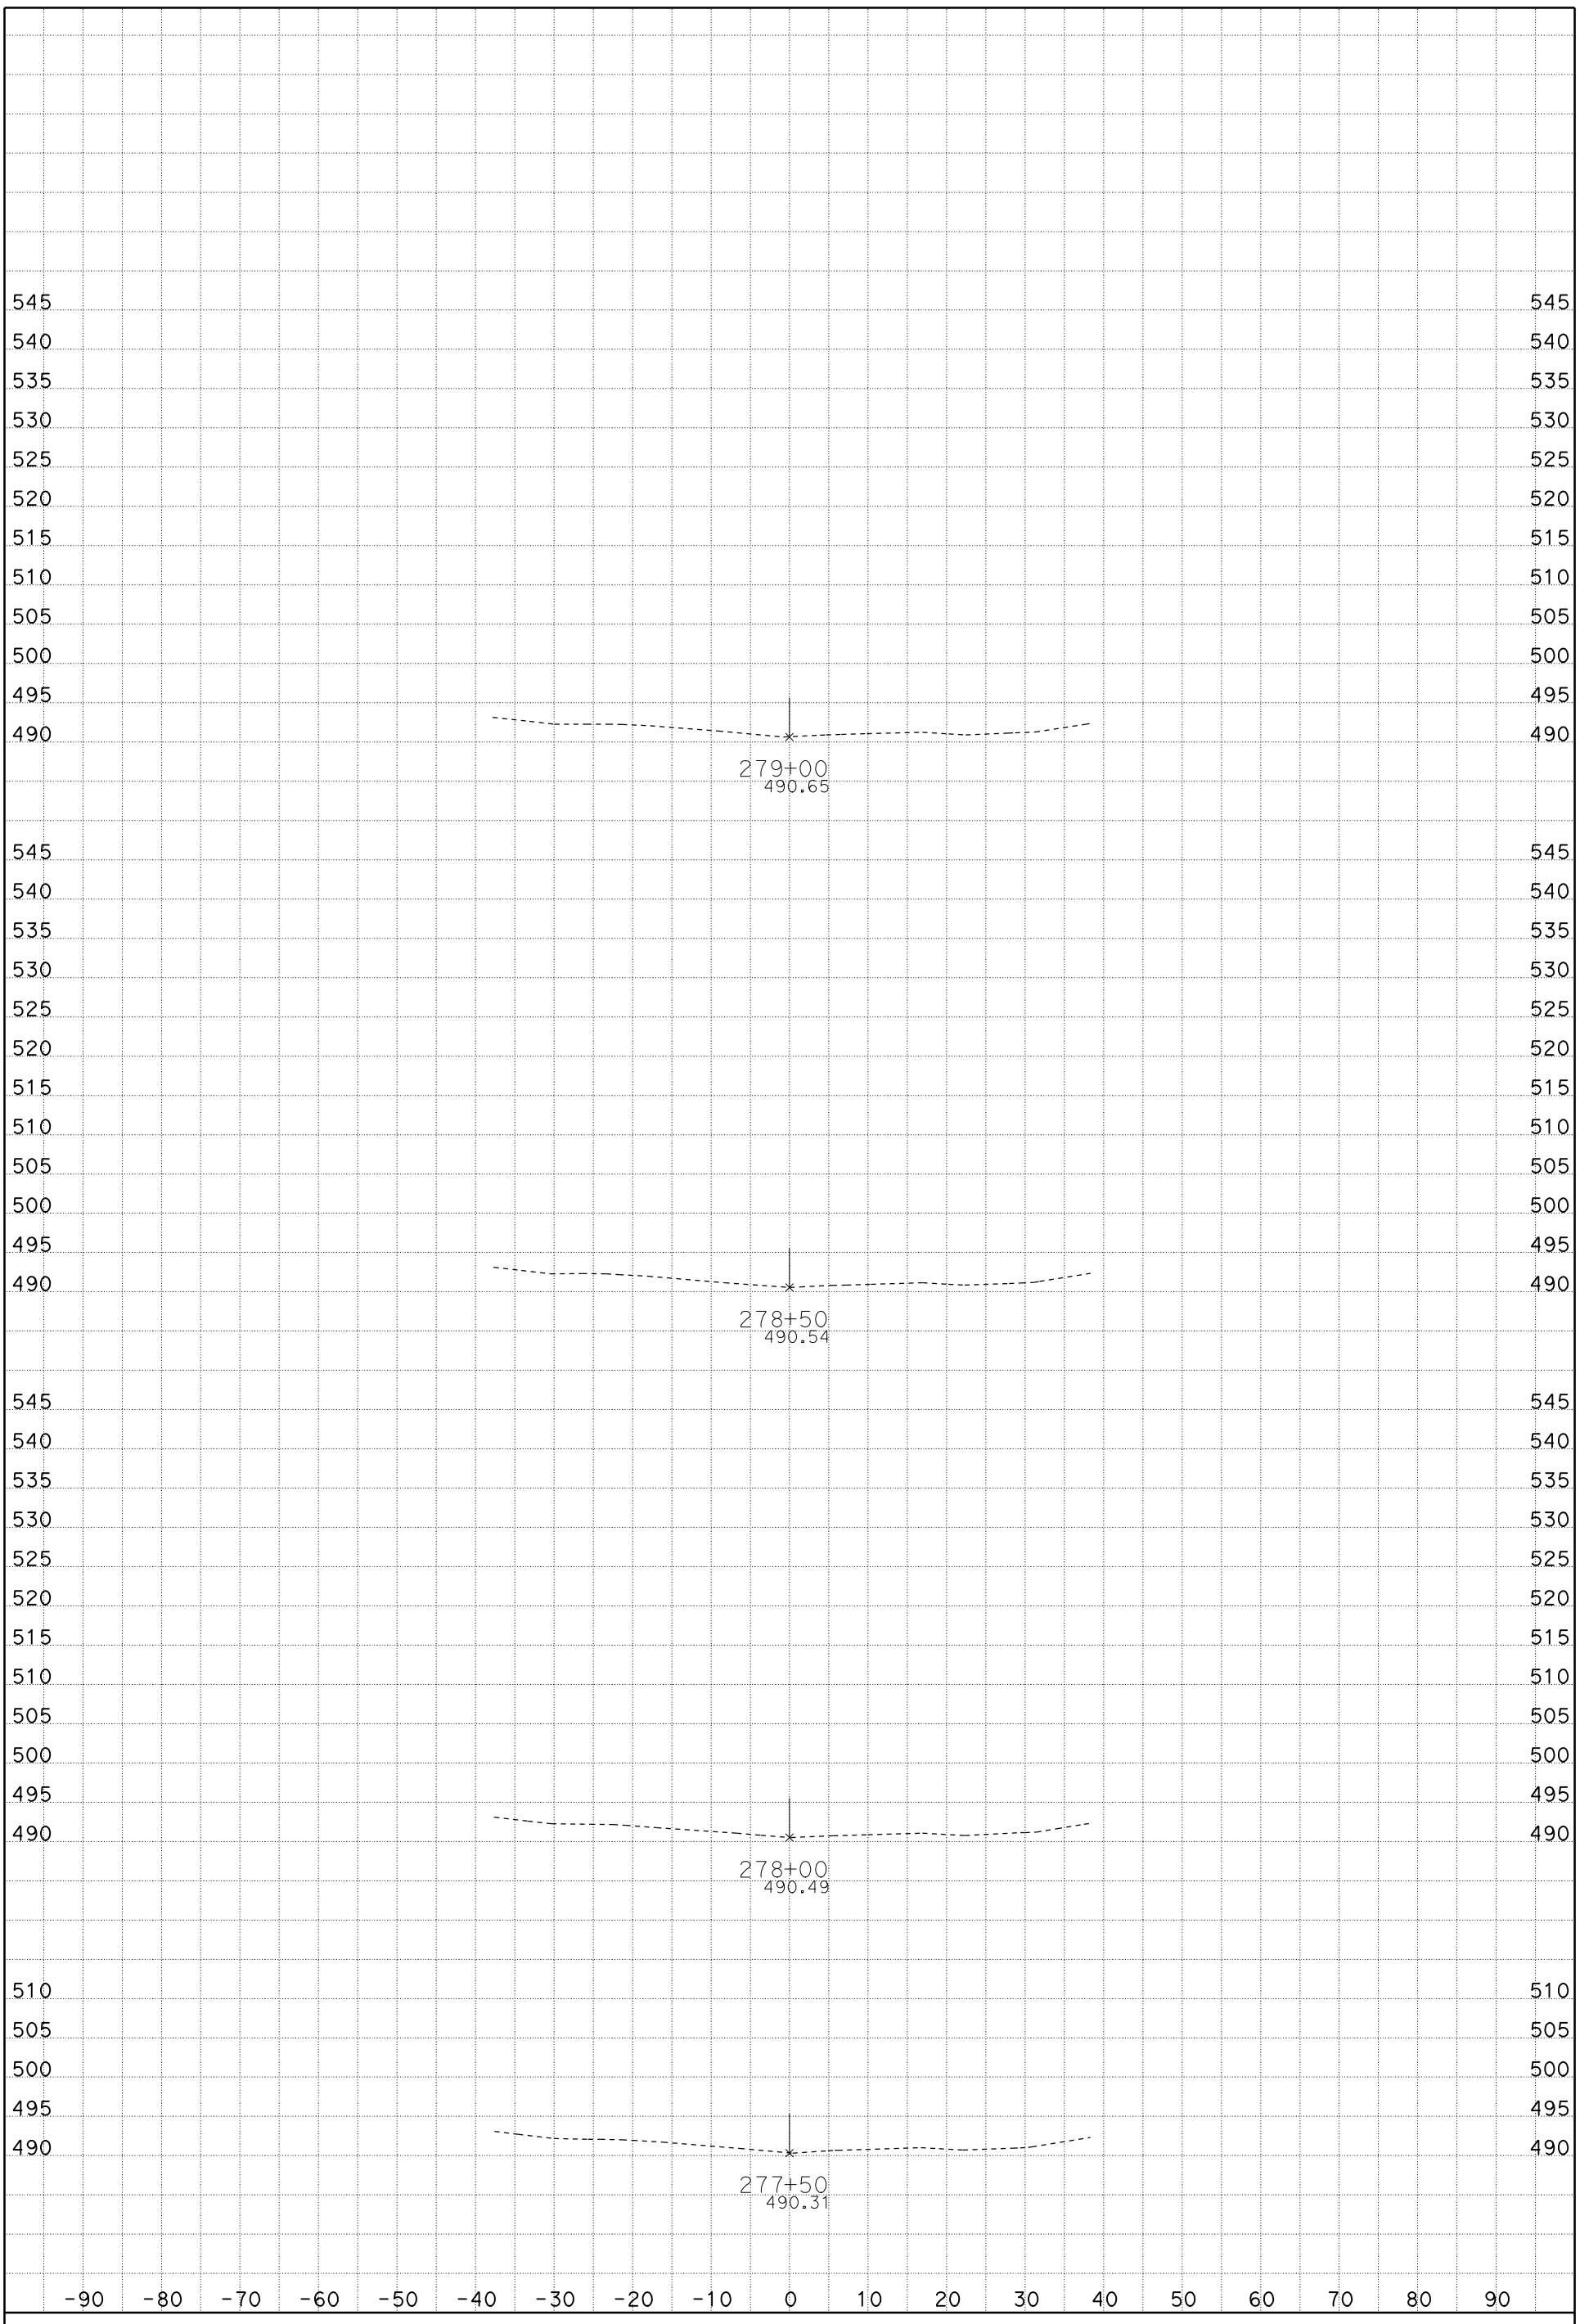

DATE: 1/19/2012

SCALE: 1" = 10' Horiz.
1" = 10' Vert.

CREATED BY: Rod Mendoza (559)243-3826

CONTRACT: 06-0M7304, ID 0600020009

DIST/CO/RTE/PM: 06/Fre/5/22.8/26.8

PROJECT ID: Install DTBB Project

A1

CROSS SECTIONS

SHEET 103 OF 119

FOR EARTHWORK DEVELOPMENT ONLY

All Dimensions are U.S. Survey Feet

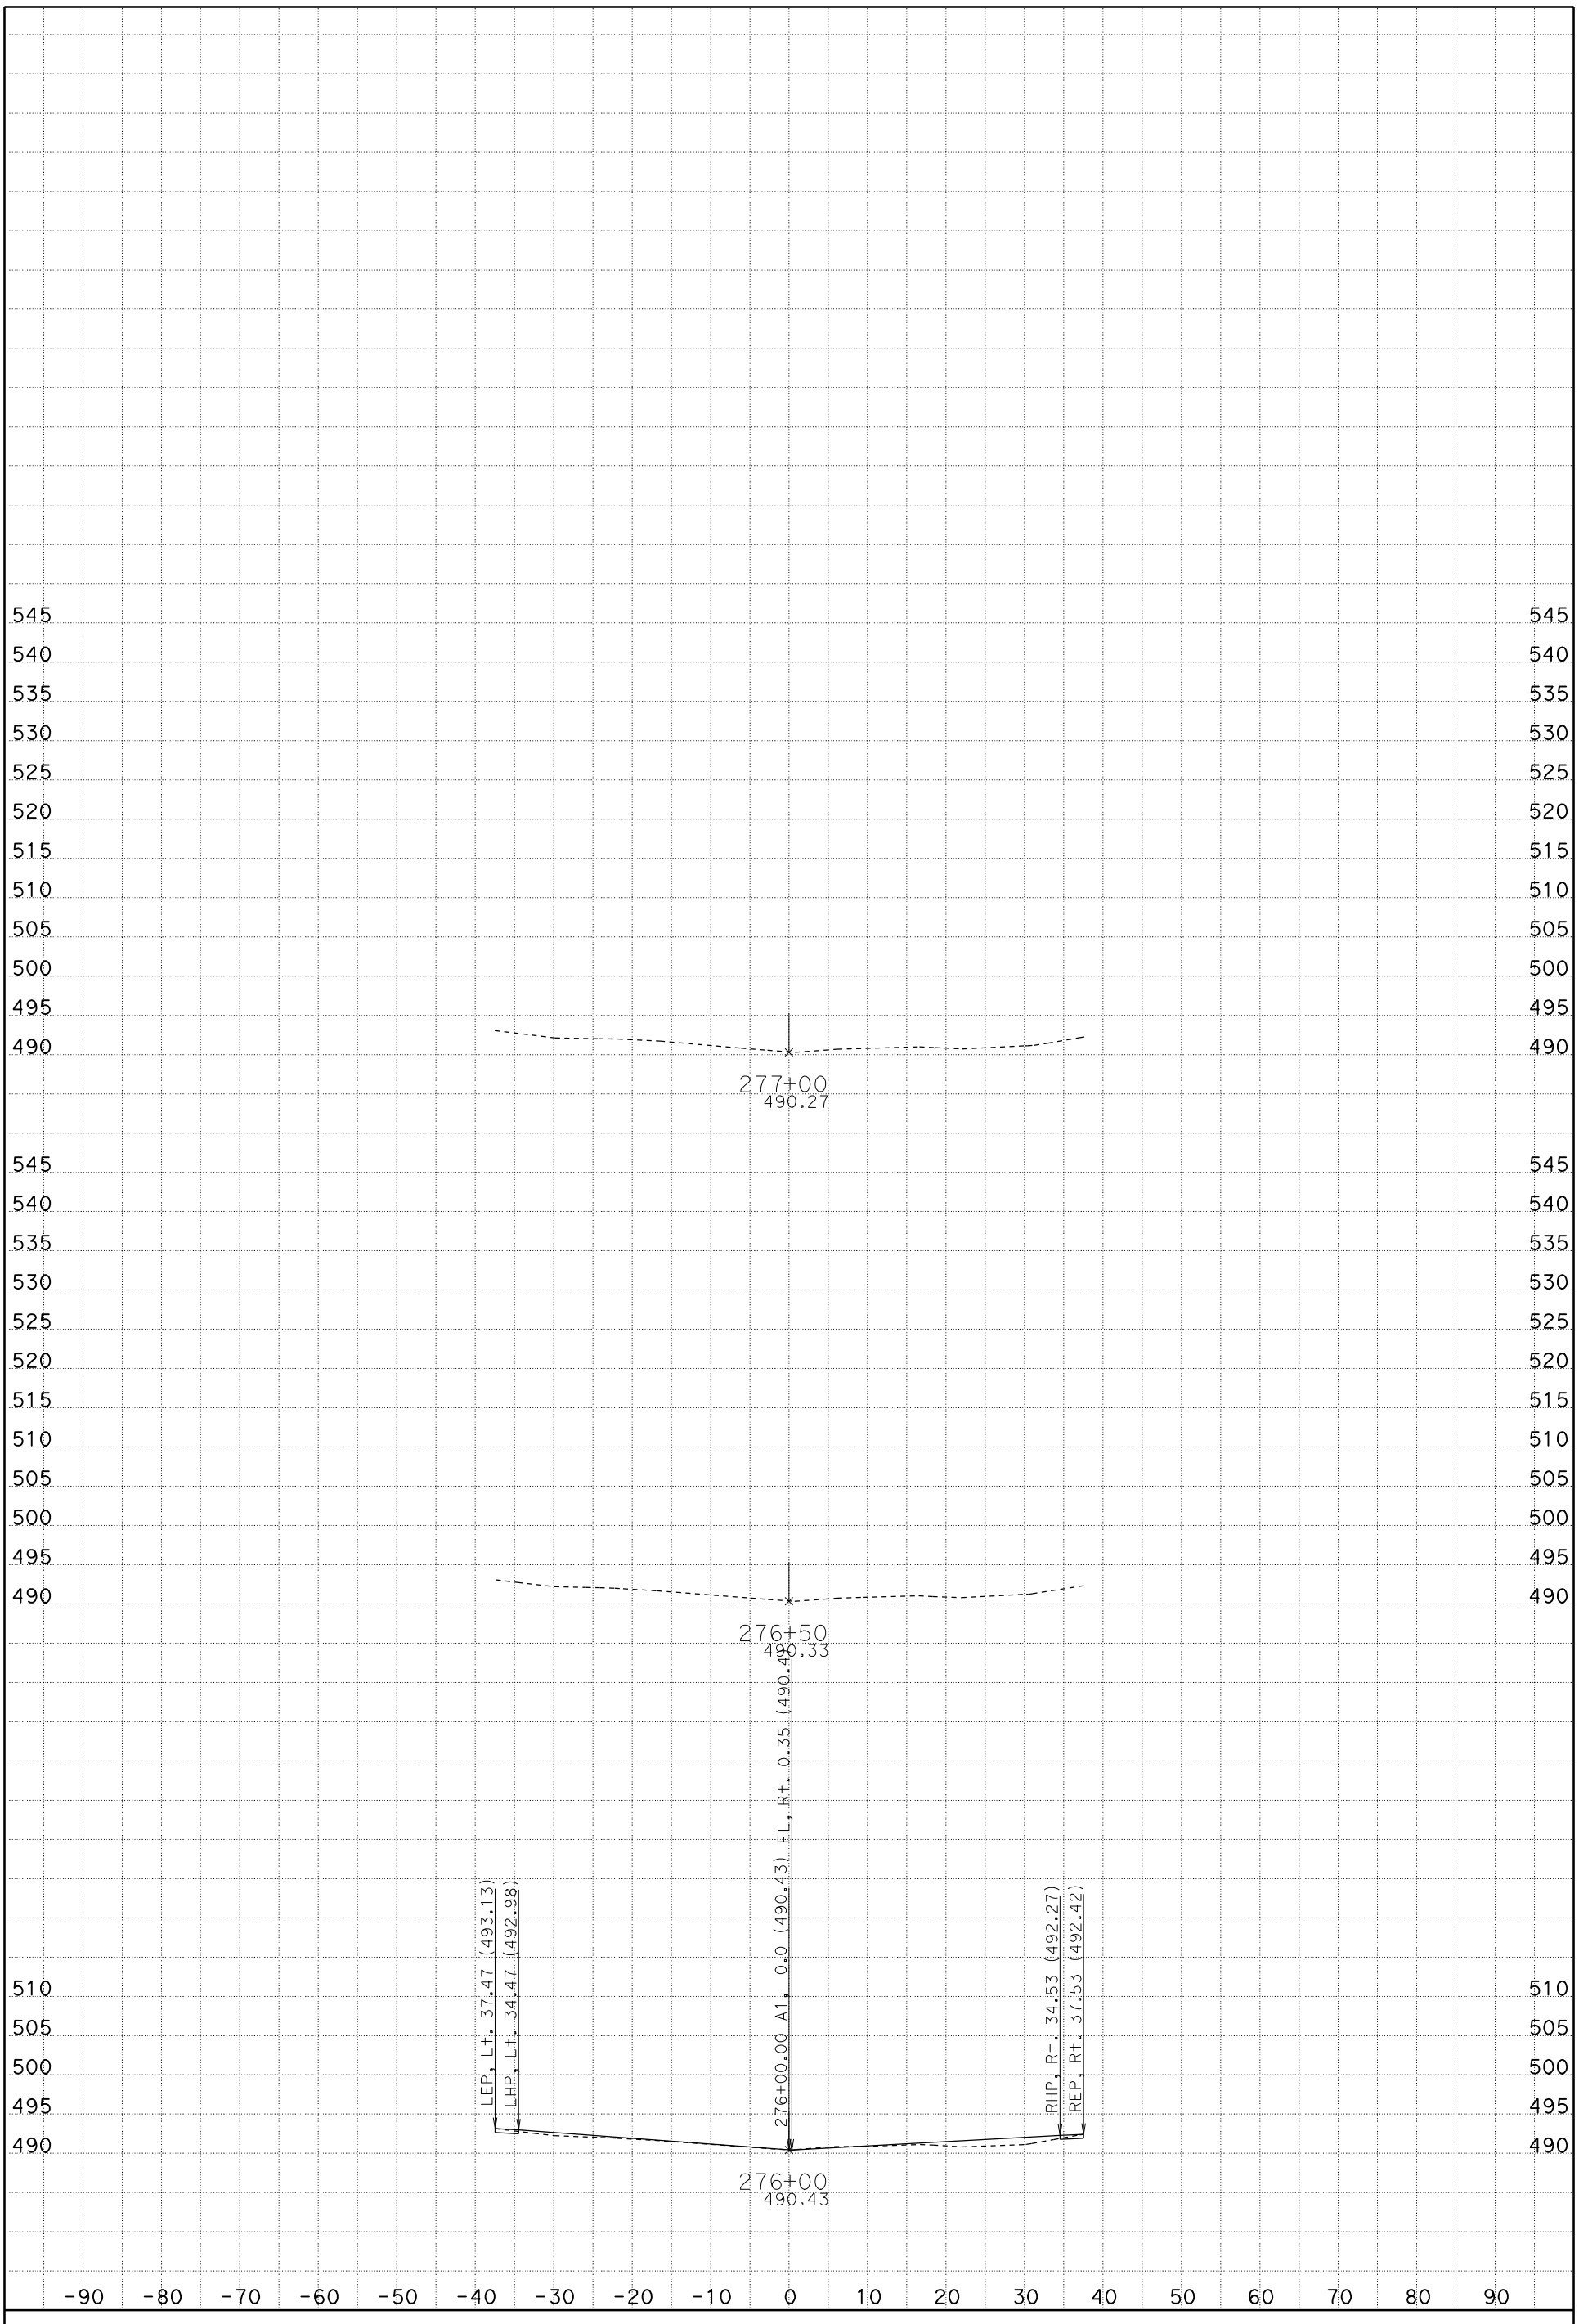

DATE: 1/19/2012

SCALE: 1" = 10' Horiz.
1" = 10' Vert.

CREATED BY: Rod Mendoza (559)243-3826

CONTRACT: 06-0M7304, ID 0600020009

DIST/CO/RTE/PM: 06/Fre/5/22.8/26.8

PROJECT ID: Install DTBB Project

A1

CROSS SECTIONS

SHEET 102 OF 119

FOR EARTHWORK DEVELOPMENT ONLY

All Dimensions are U.S. Survey Feet

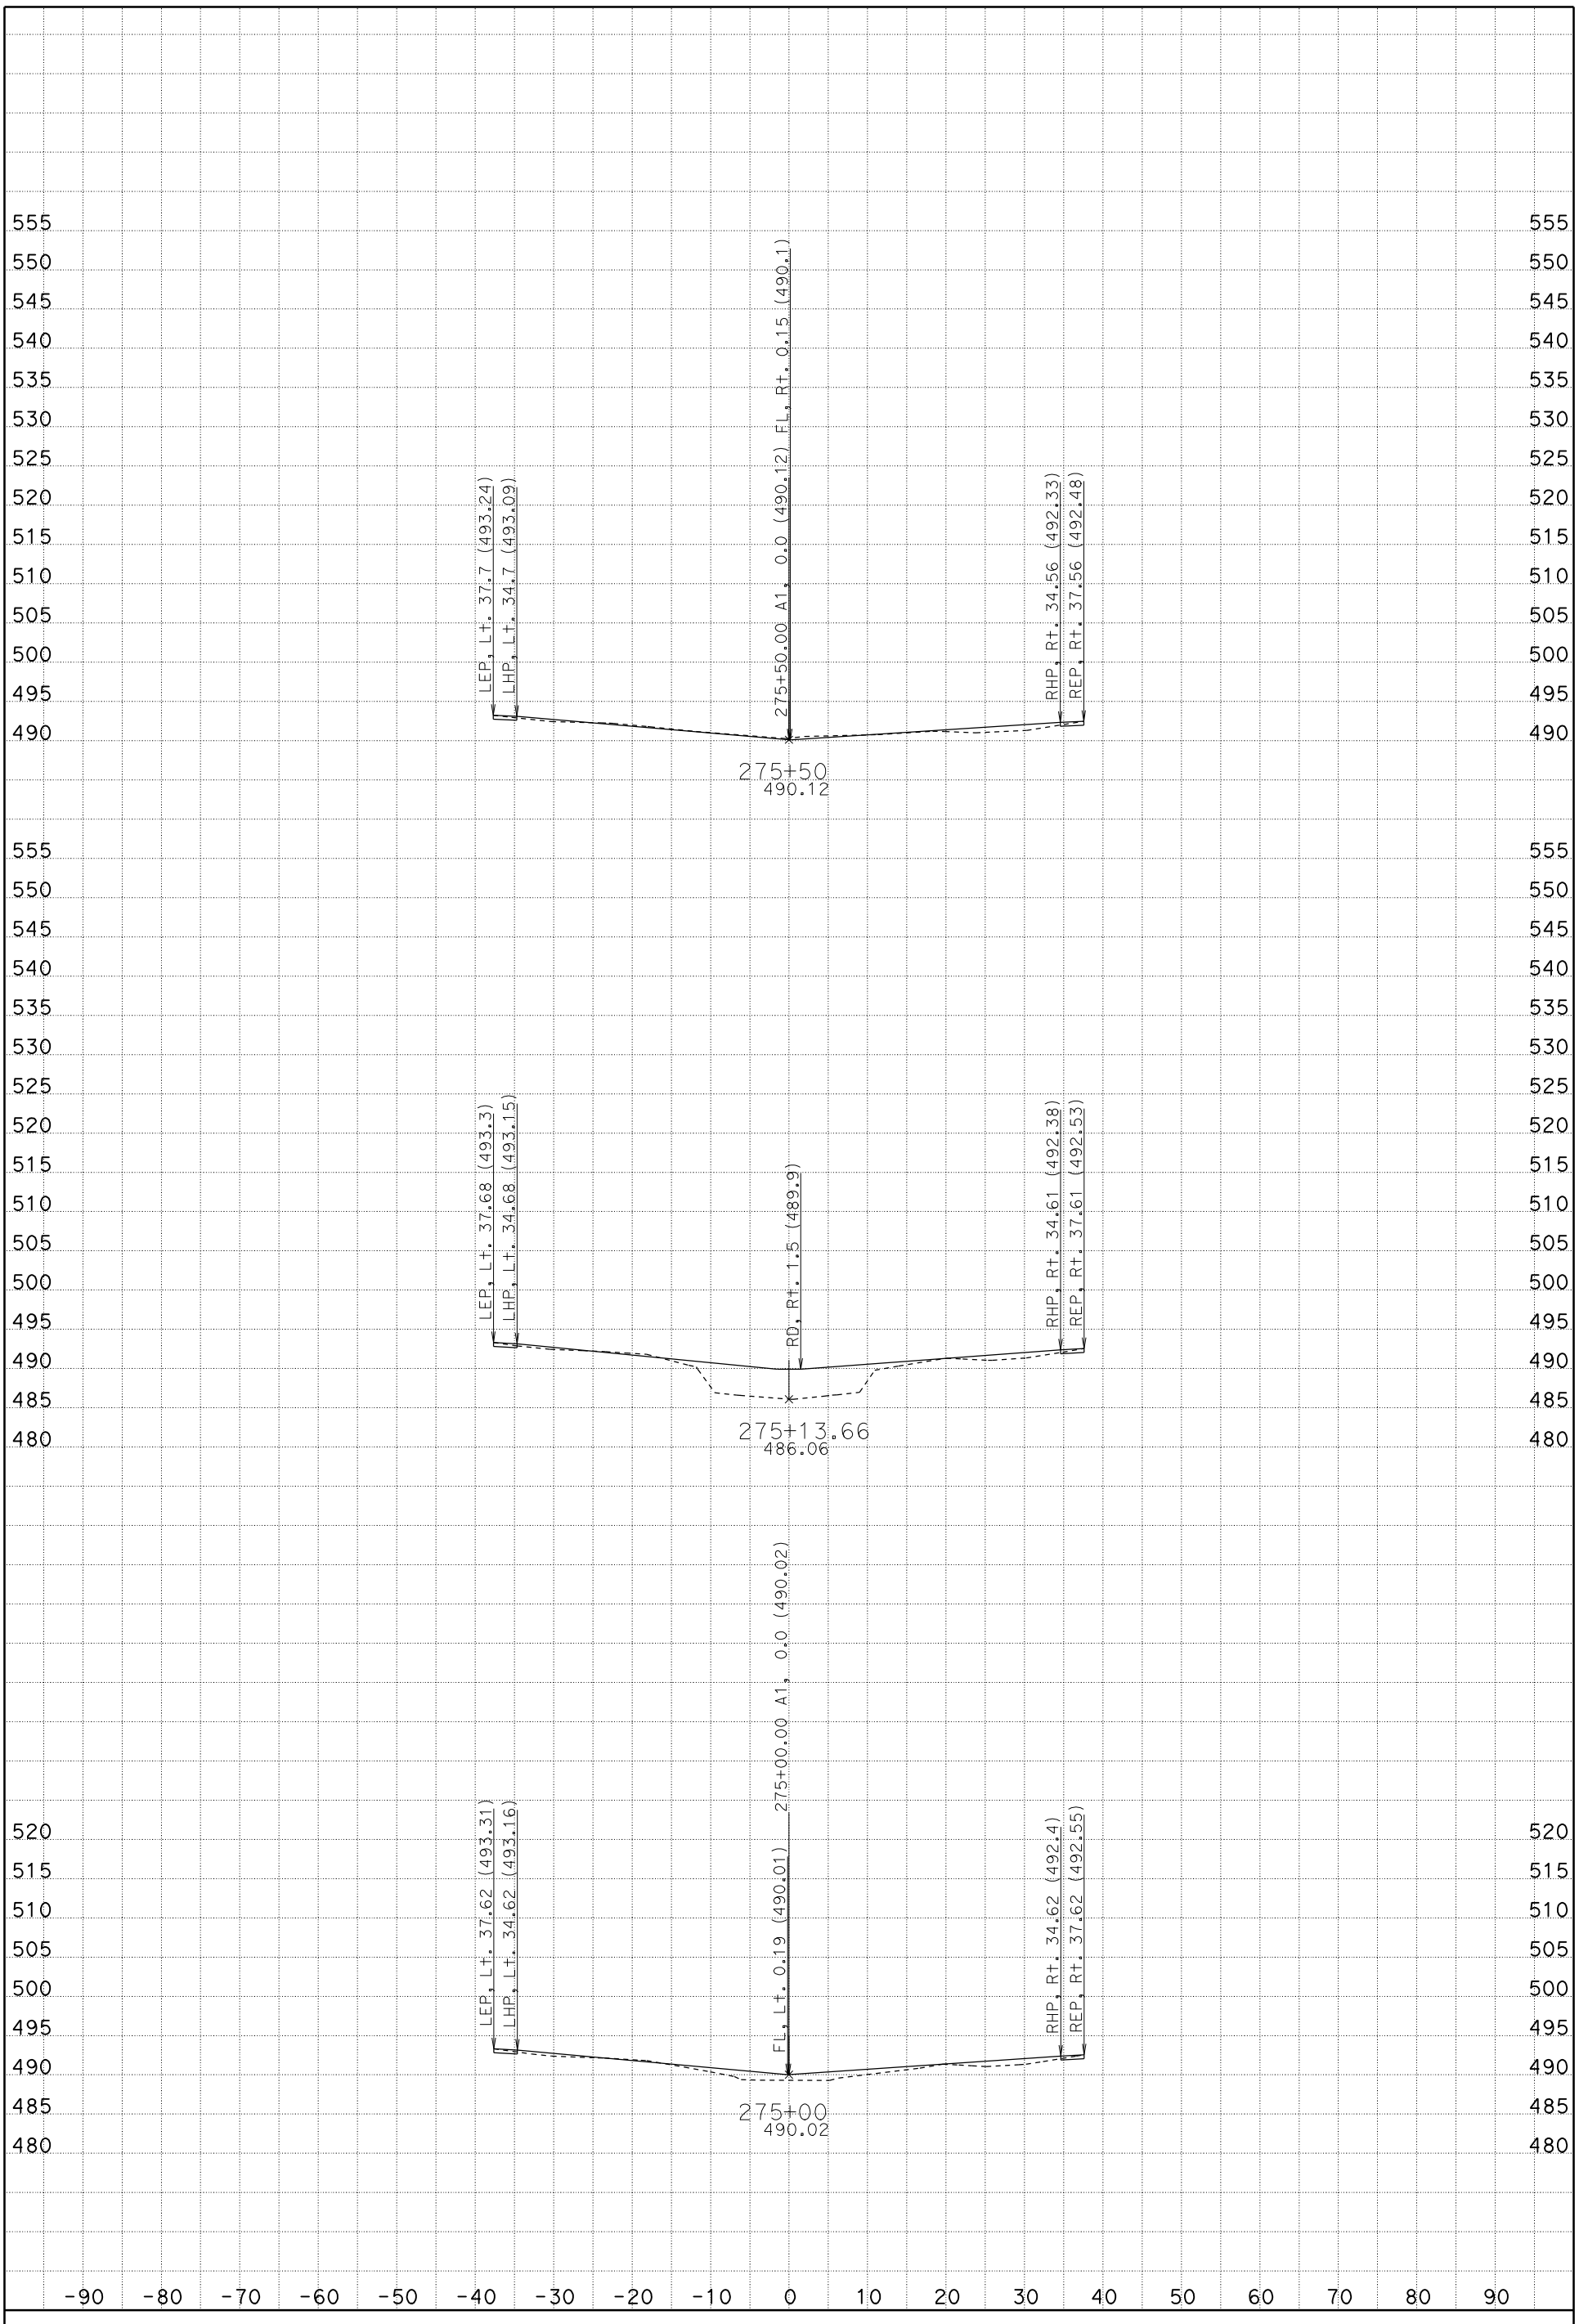

DATE: 1/19/2012

SCALE: 1" = 10' Horiz.
1" = 10' Vert.

CREATED BY: Rod Mendoza (559)243-3826

CONTRACT: 06-0M7304, ID 0600020009

DIST/CO/RTE/PM: 06/Fre/5/22.8/26.8

PROJECT ID: Install DTBB Project

A1

CROSS SECTIONS

SHEET 101 OF 119

FOR EARTHWORK DEVELOPMENT ONLY

All Dimensions are U.S. Survey Feet

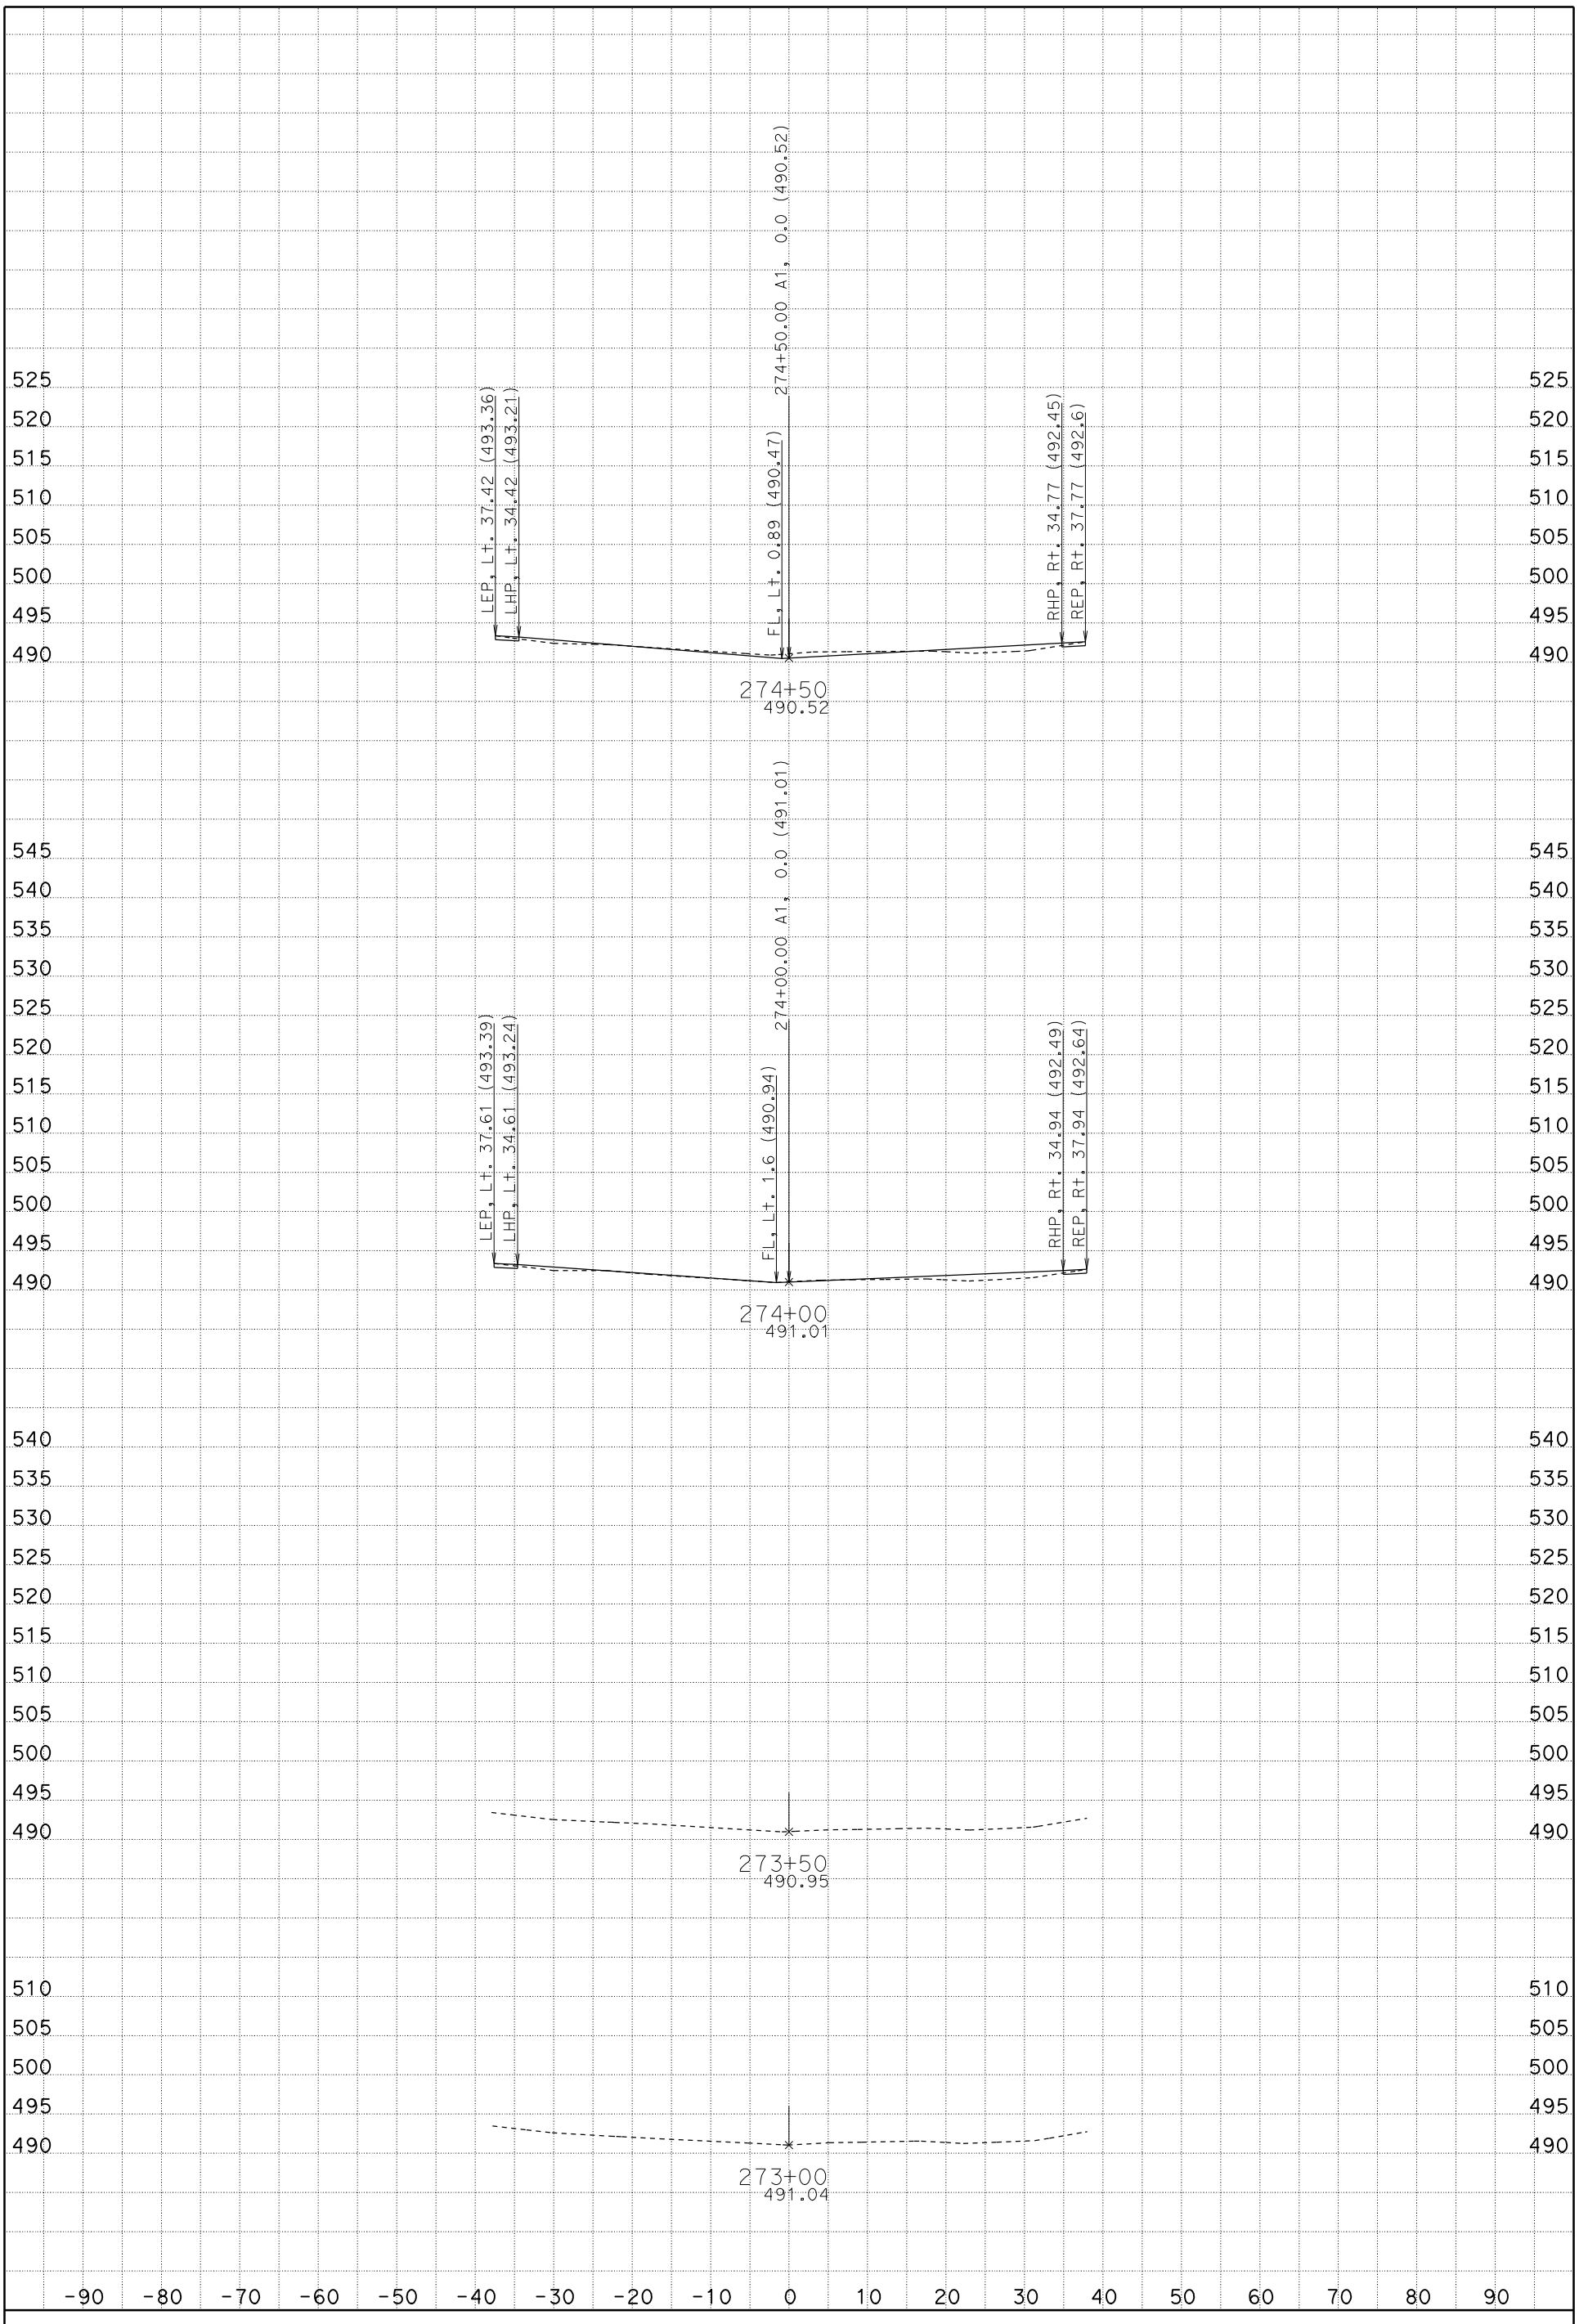

DATE: 1/19/2012

SCALE: 1" = 10' Horiz.
1" = 10' Vert.

CREATED BY: Rod Mendoza (559)243-3826

CONTRACT: 06-0M7304, ID 0600020009

DIST/CO/RTE/PM: 06/Fre/5/22.8/26.8

PROJECT ID: Install DTBB Project

A1

CROSS SECTIONS

SHEET 100 OF 119

FOR EARTHWORK DEVELOPMENT ONLY

All Dimensions are U.S. Survey Feet

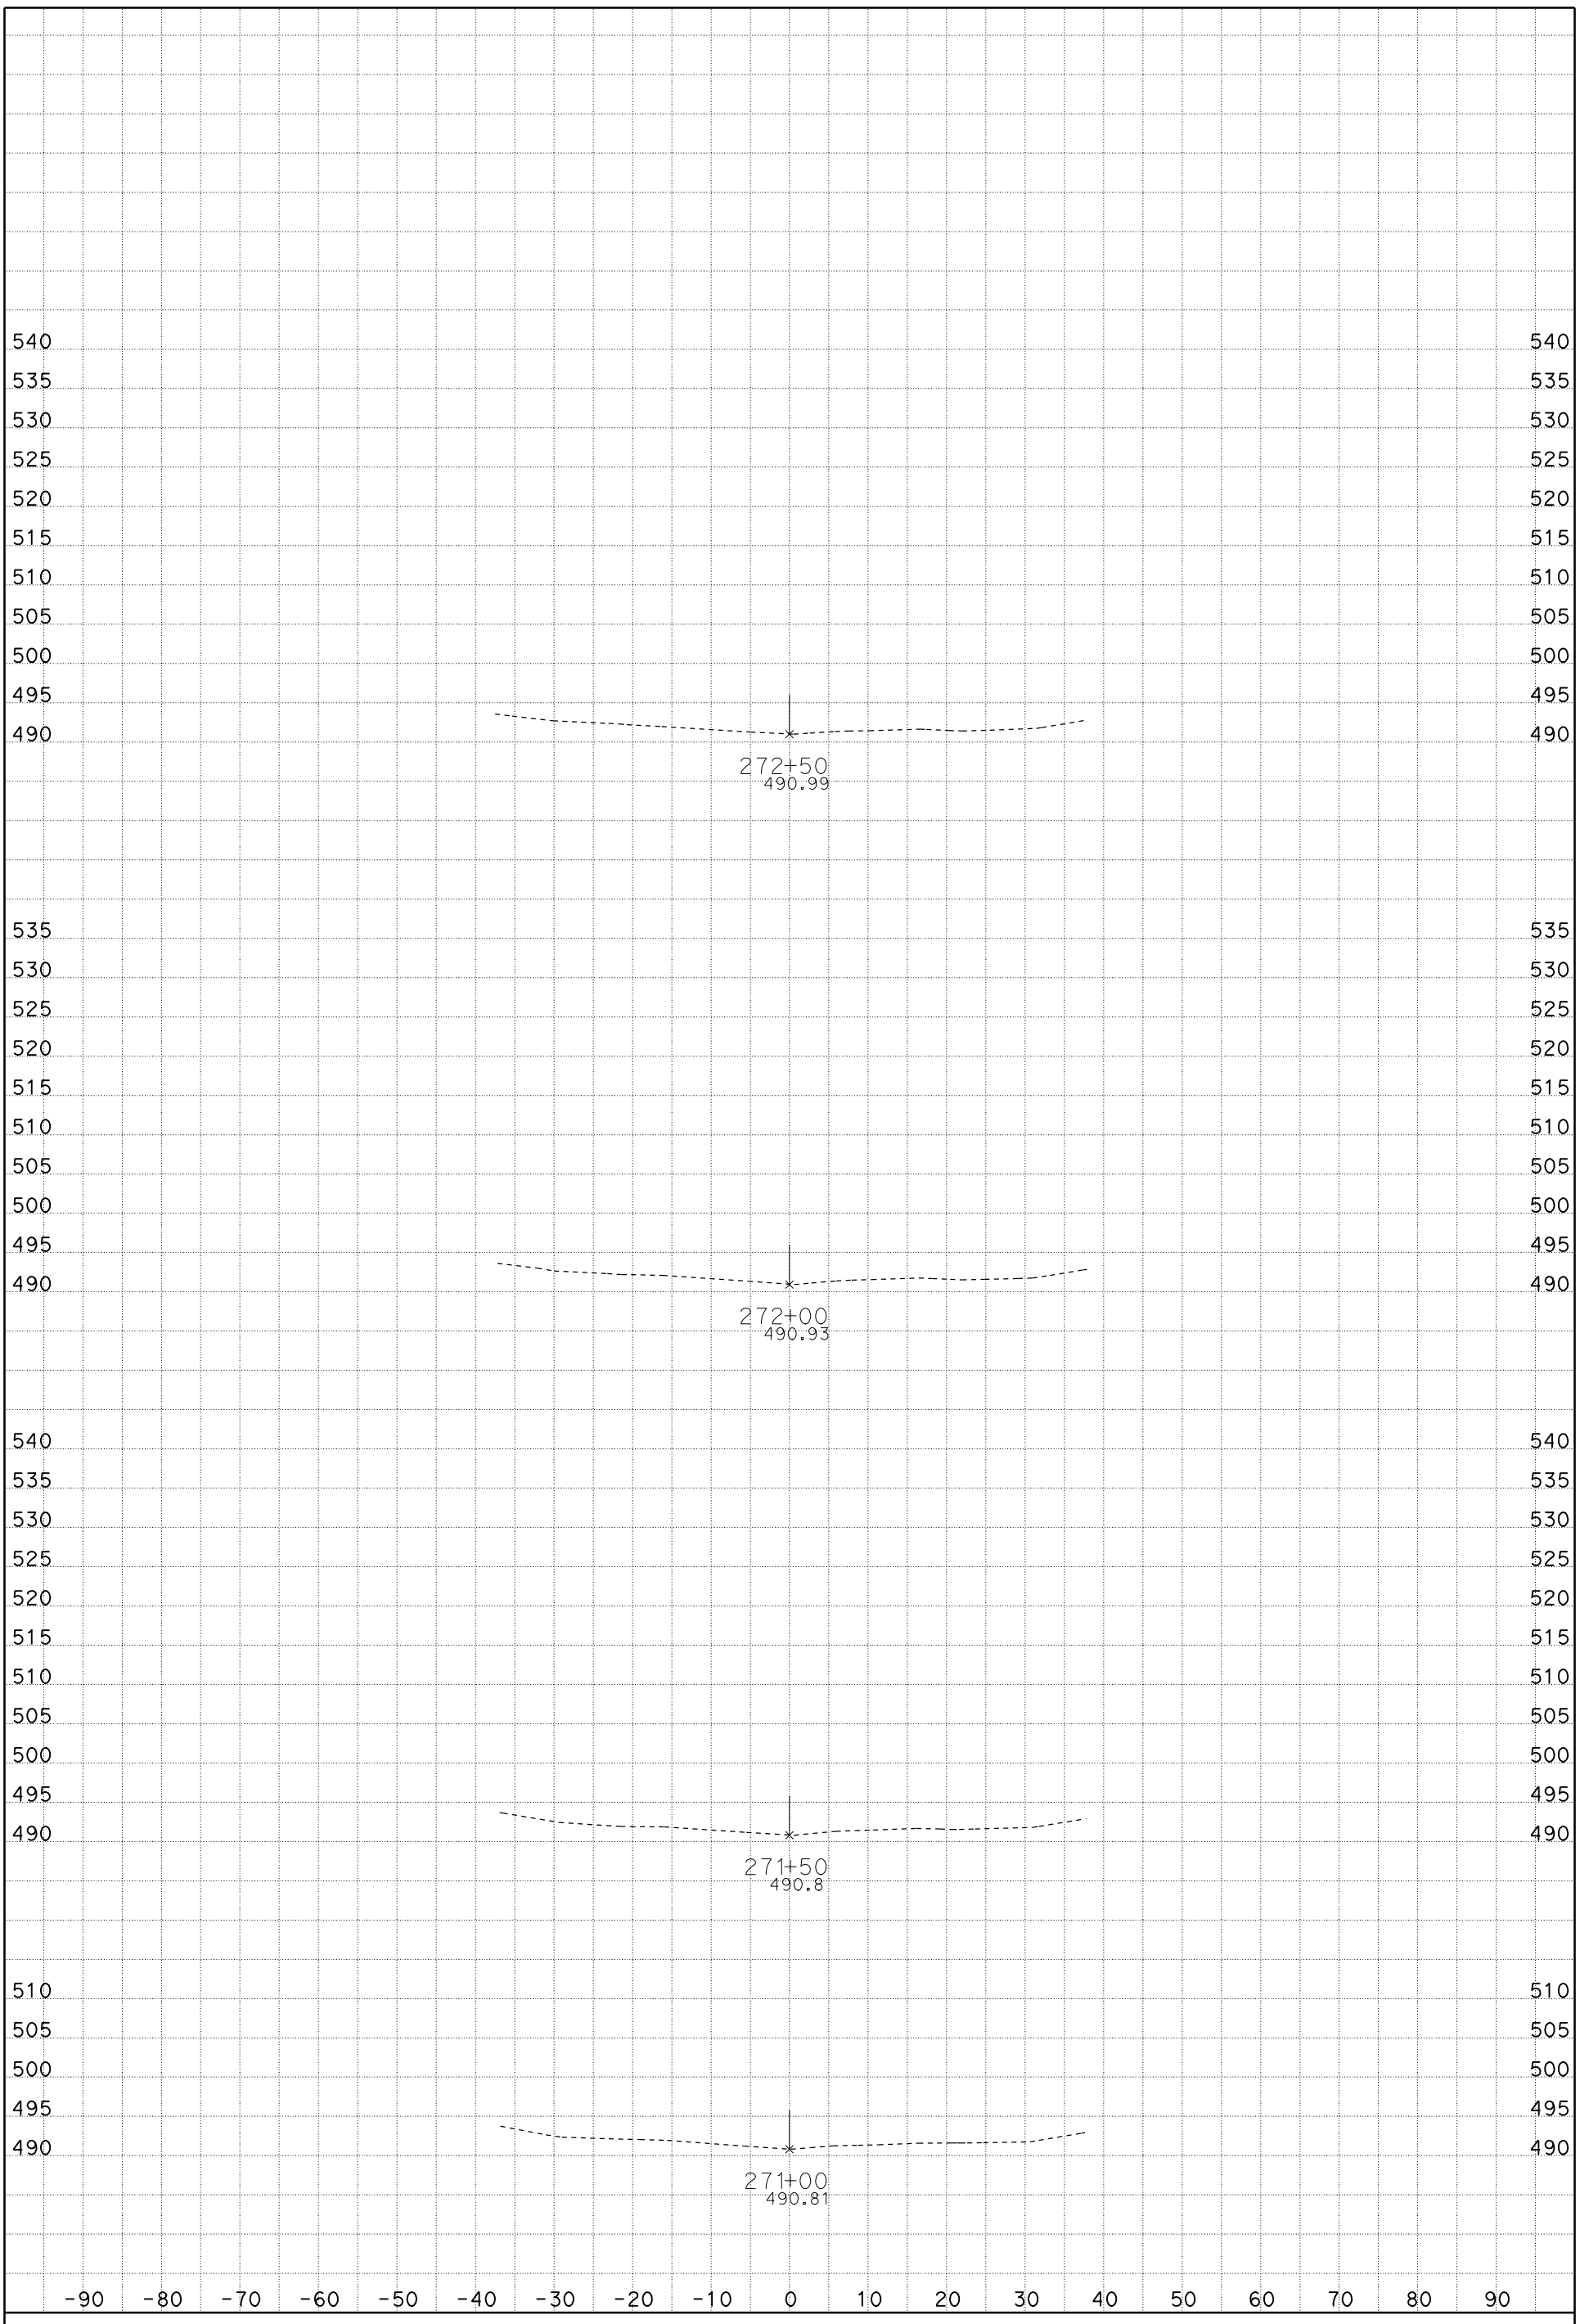

DATE: 1/19/2012

SCALE: 1" = 10' Horiz.
1" = 10' Vert.

CREATED BY: Rod Mendoza (559)243-3826

CONTRACT: 06-0M7304, ID 0600020009

DIST/CO/RTE/PM: 06/Fre/5/22.8/26.8

PROJECT ID: Install DTBB Project

A1

CROSS SECTIONS

SHEET 99 OF 119

FOR EARTHWORK DEVELOPMENT ONLY

All Dimensions are U.S. Survey Feet

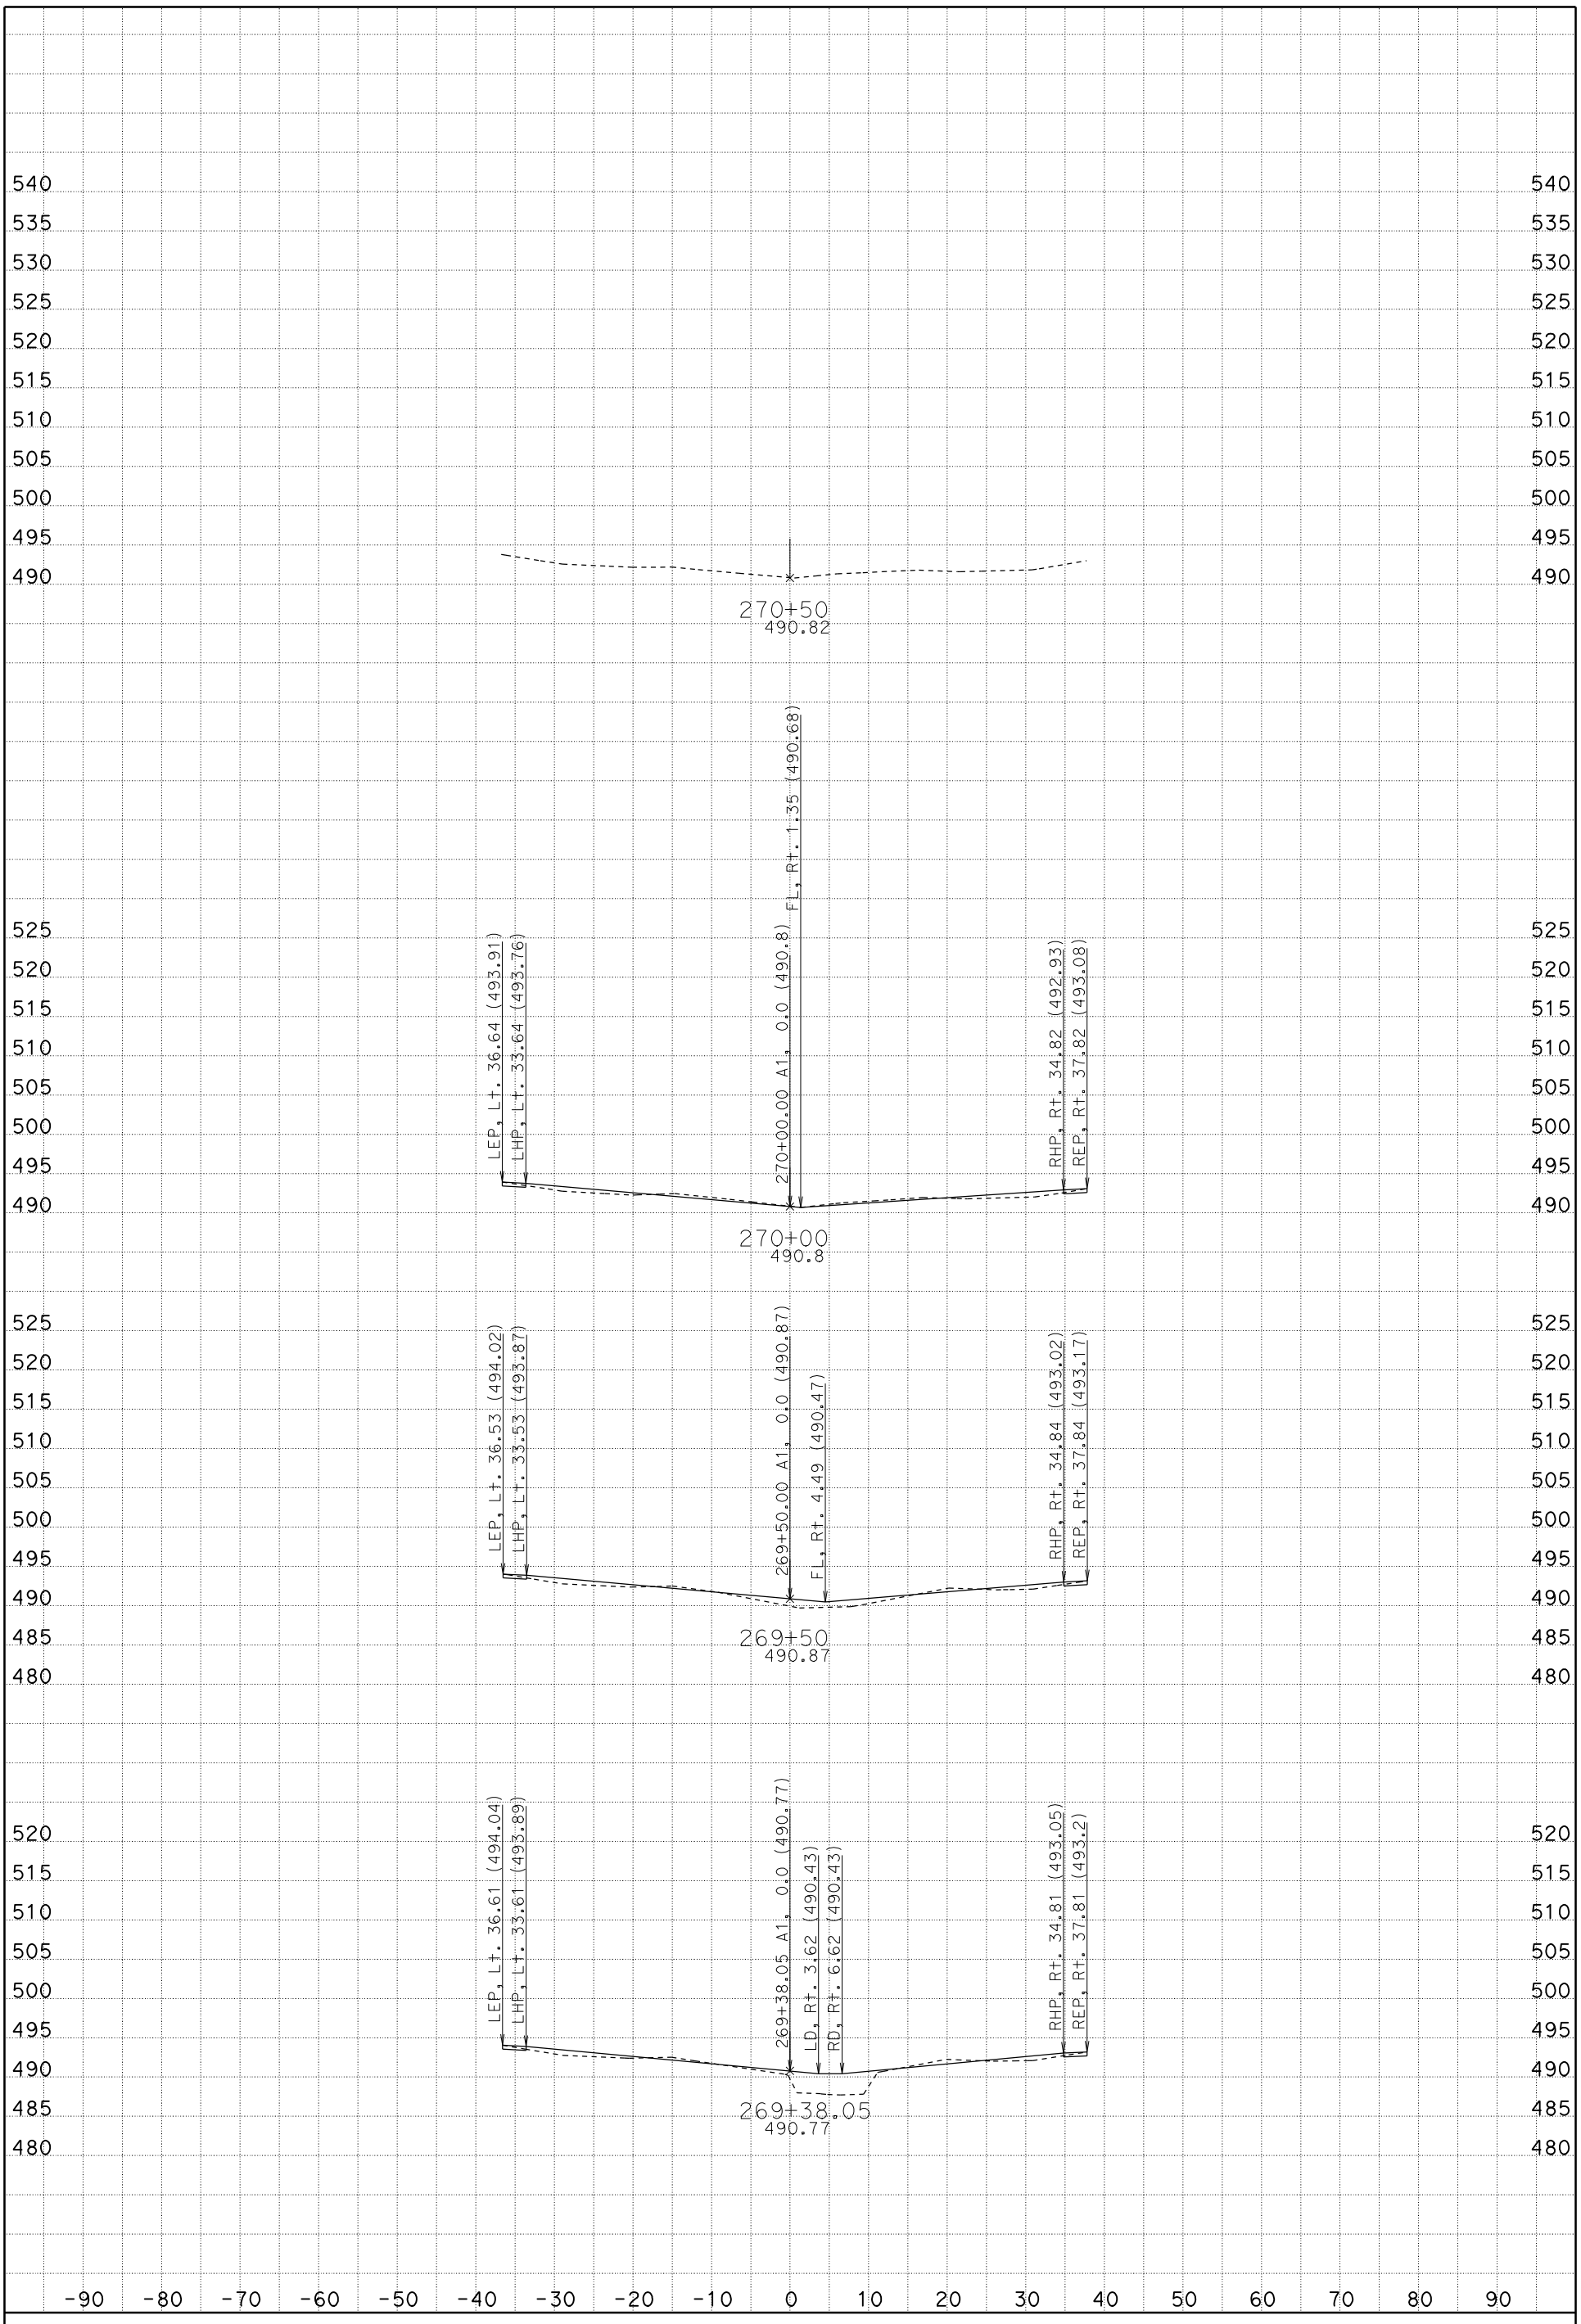

DATE: 1/19/2012

SCALE: 1" = 10' Horiz.
1" = 10' Vert.

CREATED BY: Rod Mendoza (559)243-3826

CONTRACT: 06-0M7304, ID 0600020009

DIST/CO/RTE/PM: 06/Fre/5/22.8/26.8

PROJECT ID: Install DTBB Project

A1

CROSS SECTIONS

SHEET 98 OF 119

FOR EARTHWORK DEVELOPMENT ONLY

All Dimensions are U.S. Survey Feet

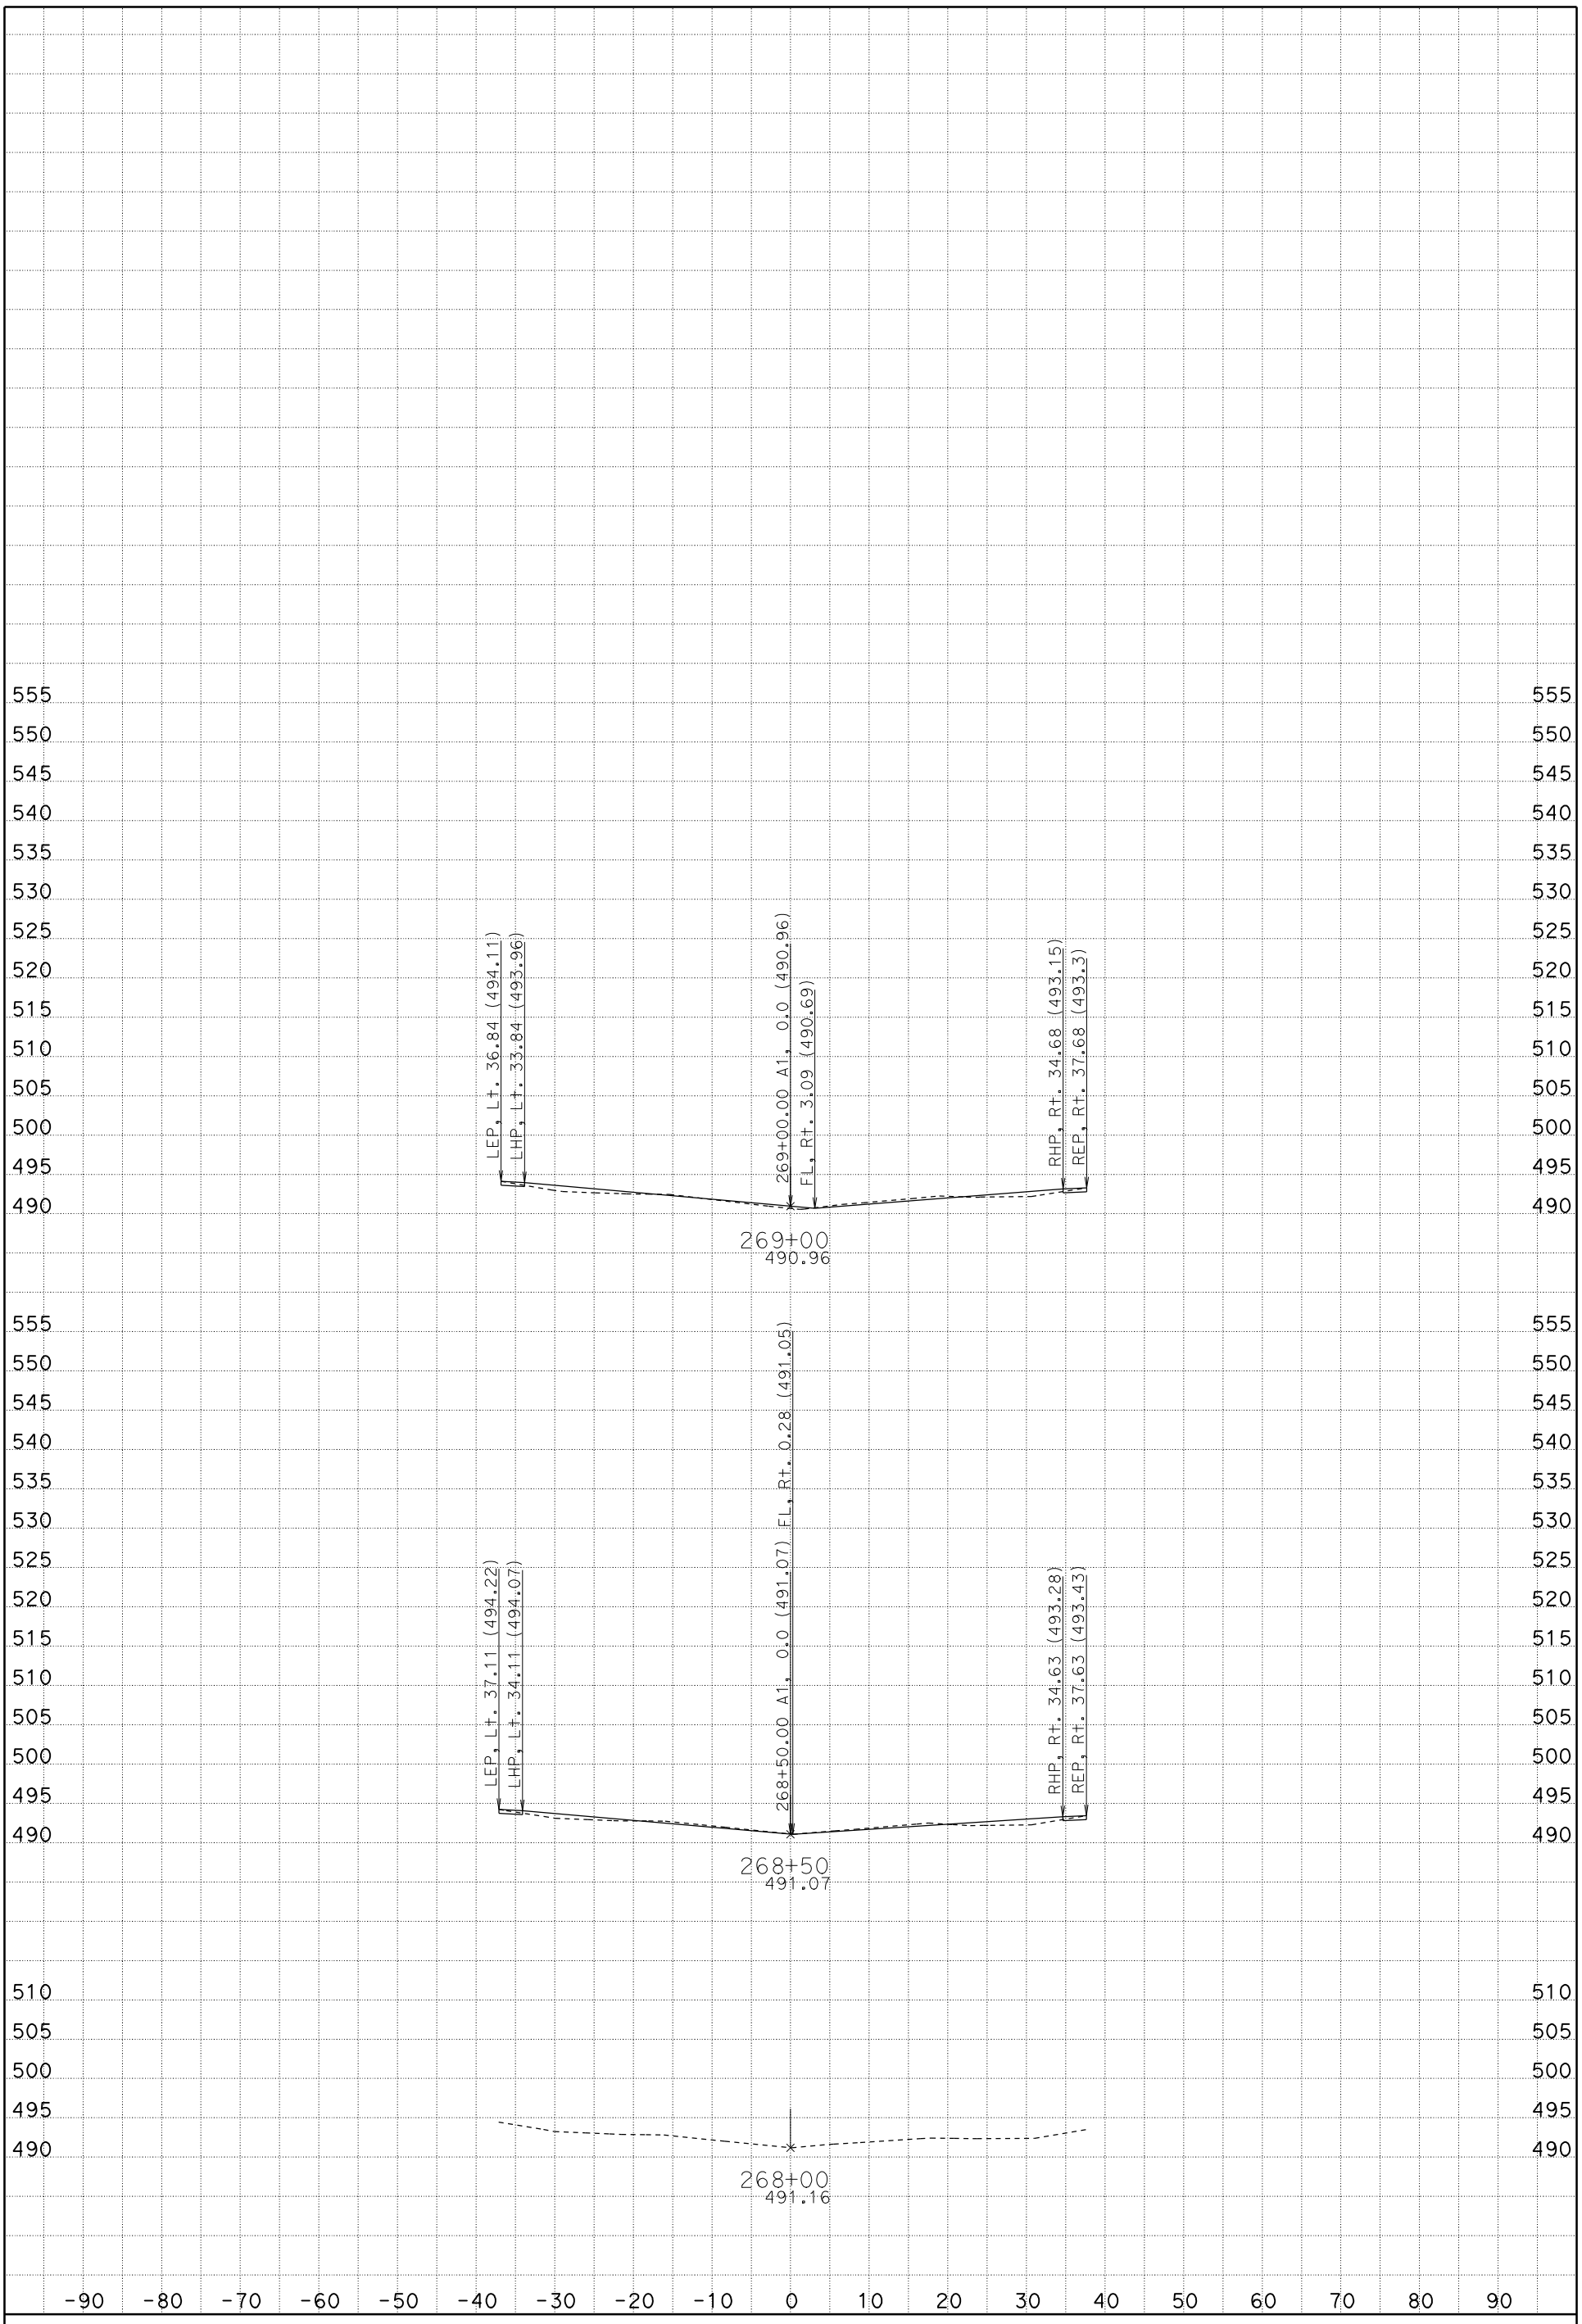

DATE: 1/19/2012

SCALE: 1" = 10' Horiz.
1" = 10' Vert.

CREATED BY: Rod Mendoza (559)243-3826

CONTRACT: 06-0M7304, ID 0600020009

DIST/CO/RTE/PM: 06/Fre/5/22.8/26.8

PROJECT ID: Install DTBB Project

A1
CROSS SECTIONS

FOR EARTHWORK DEVELOPMENT ONLY

All Dimensions are U.S. Survey Feet

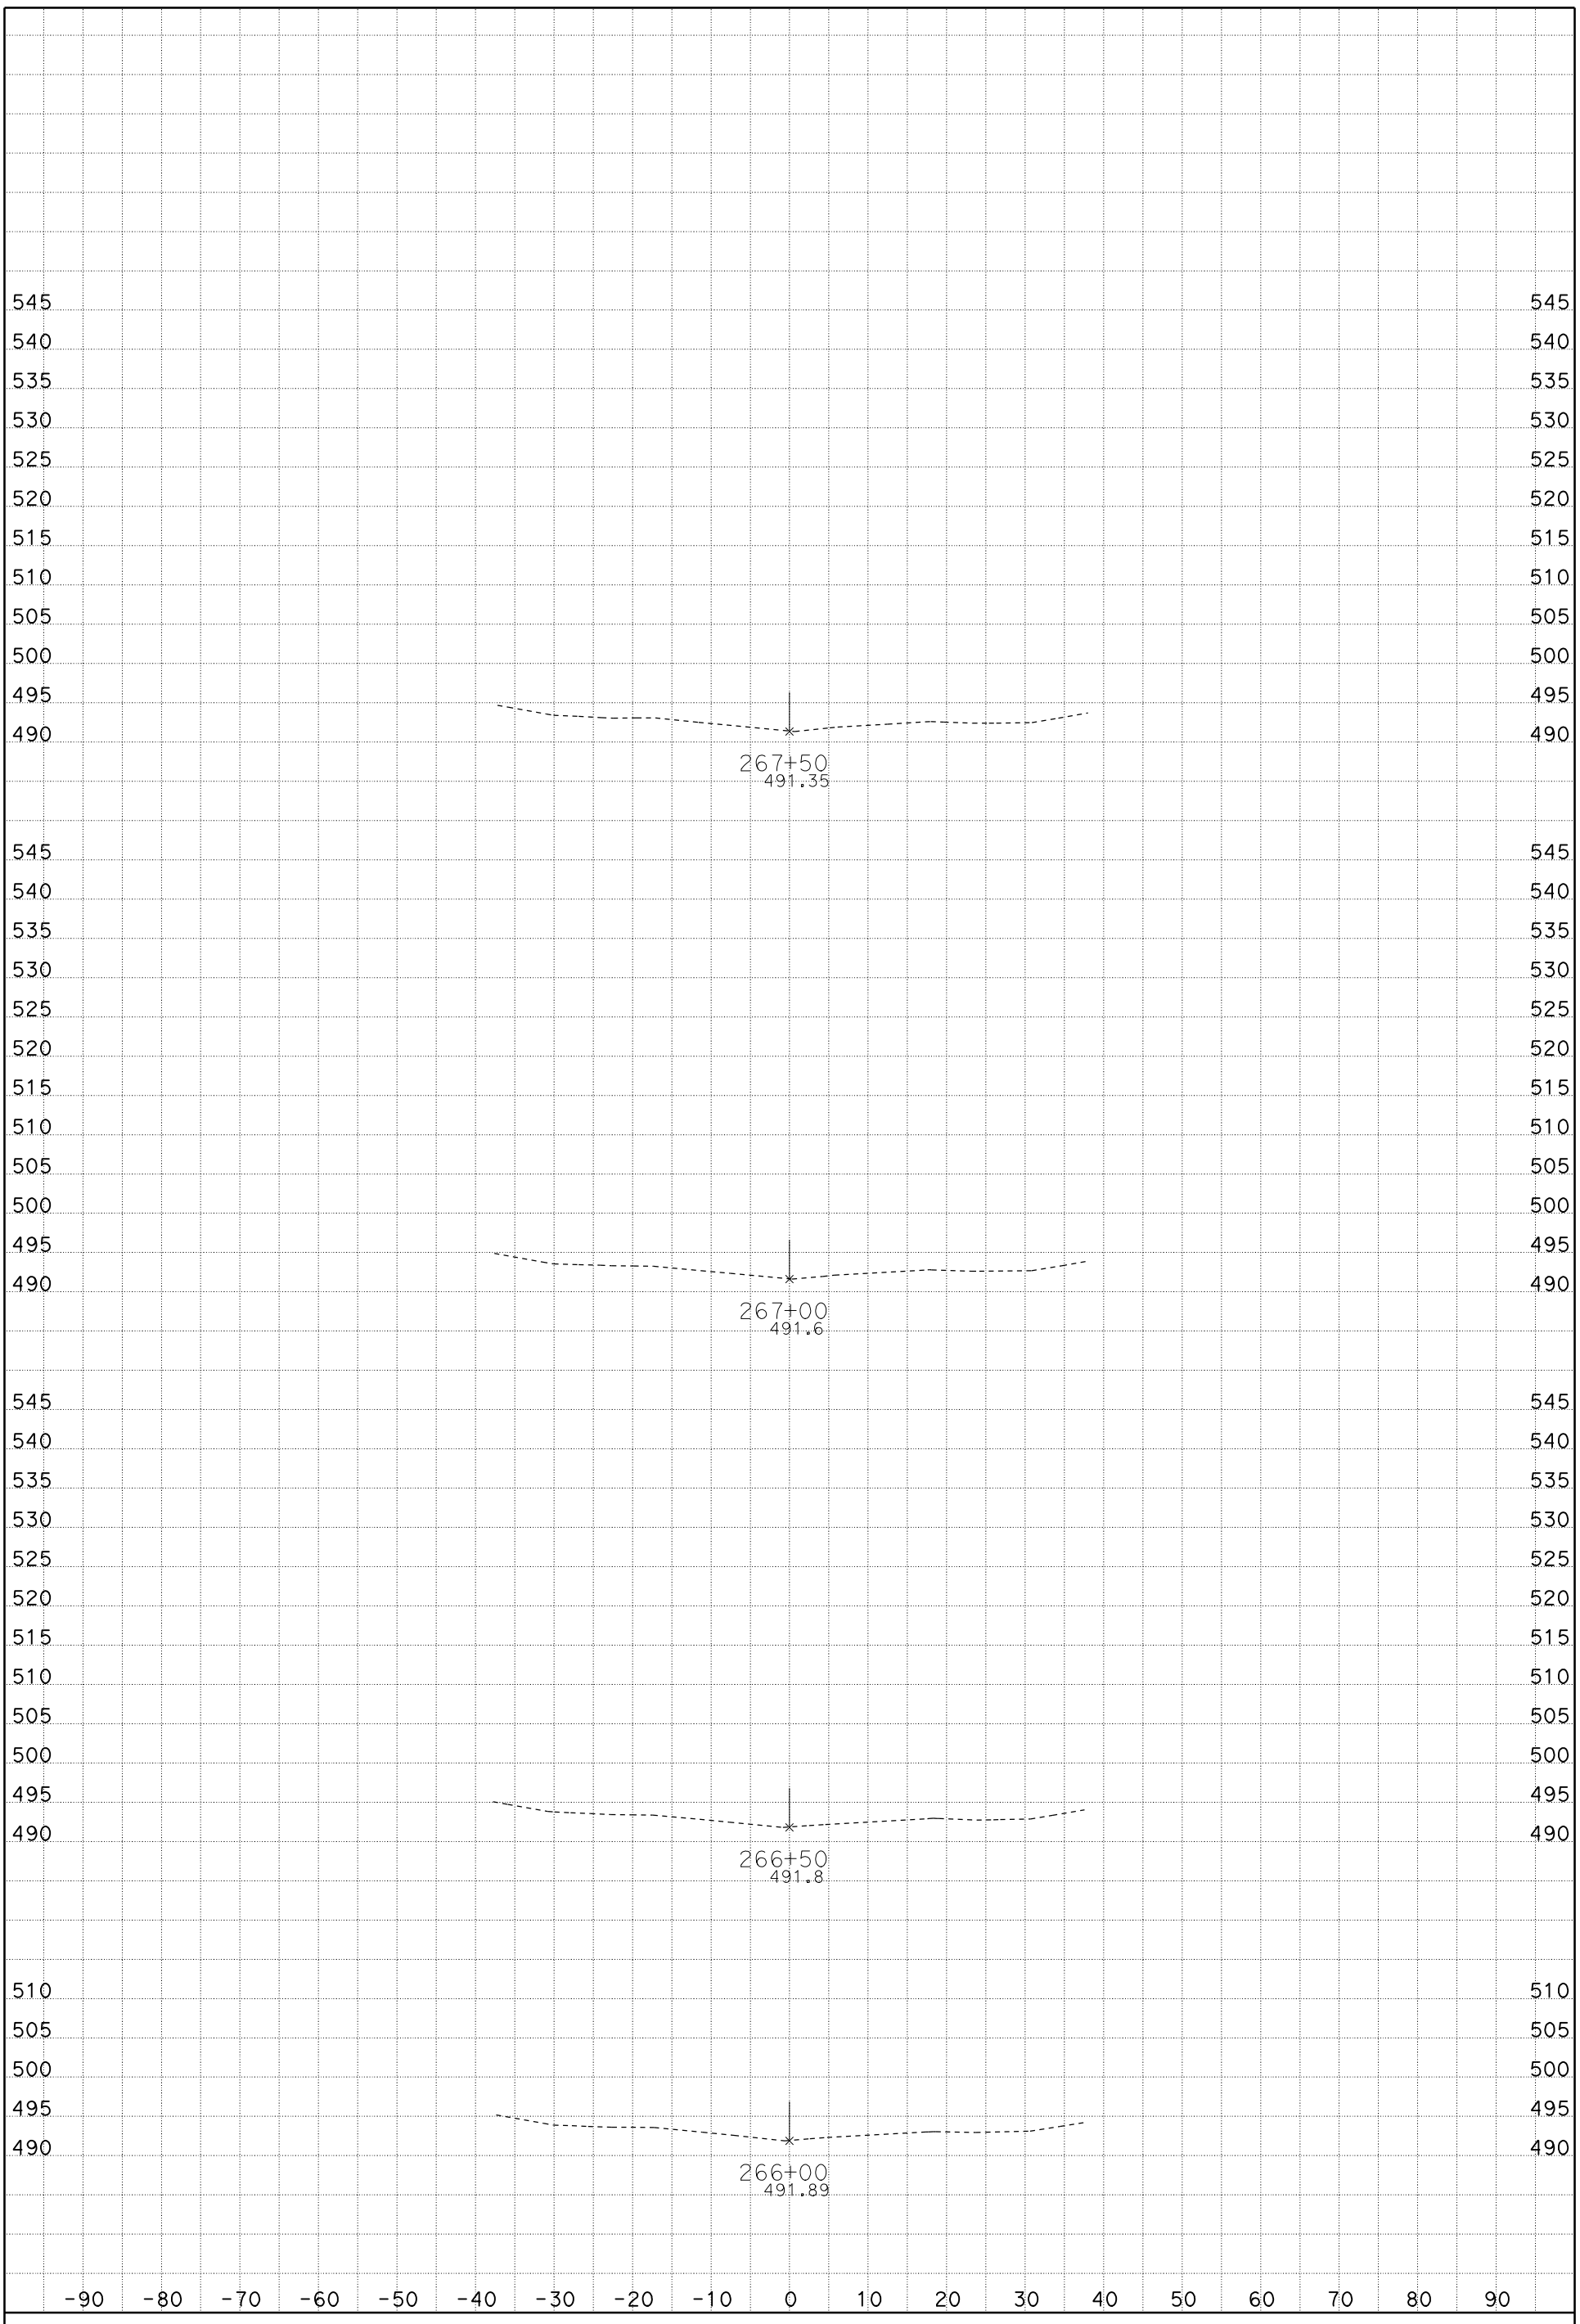

DATE: 1/19/2012

SCALE: 1" = 10' Horiz.
1" = 10' Vert.

CREATED BY: Rod Mendoza (559)243-3826

CONTRACT: 06-0M7304, ID 0600020009

DIST/CO/RTE/PM: 06/Fre/5/22.8/26.8

PROJECT ID: Install DTBB Project

A1

CROSS SECTIONS

FOR EARTHWORK DEVELOPMENT ONLY

All Dimensions are U.S. Survey Feet

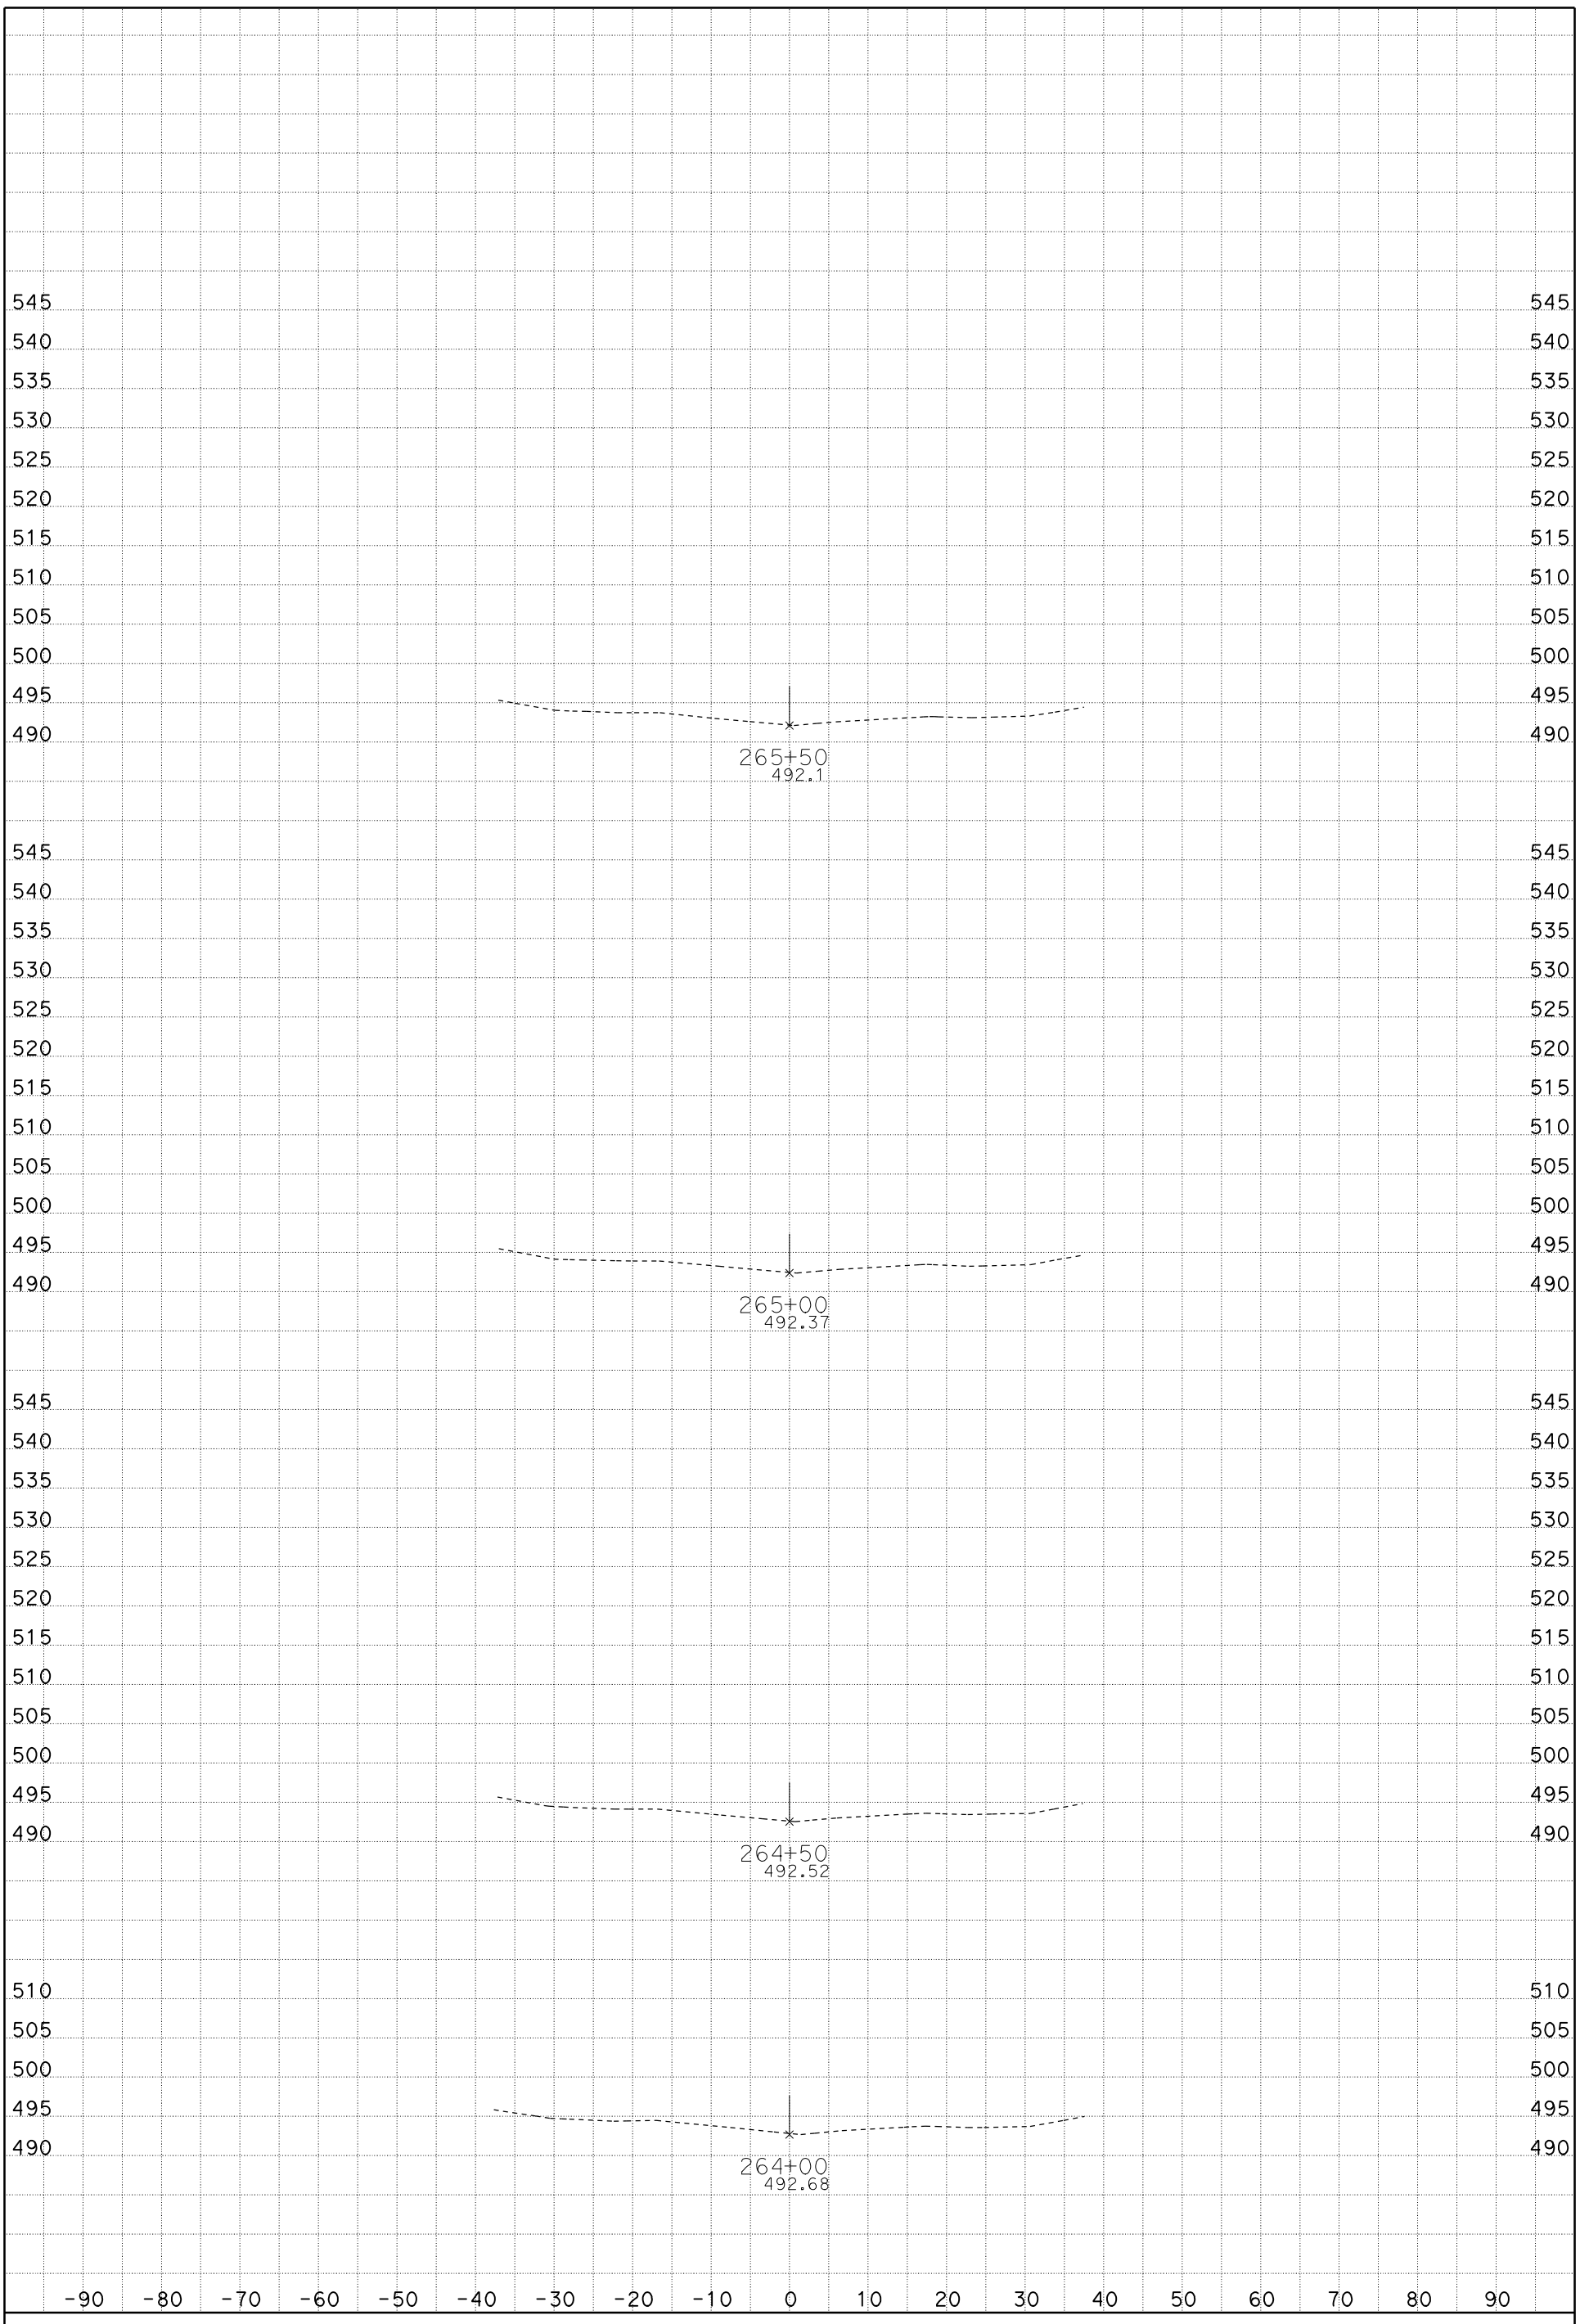

DATE: 1/19/2012

SCALE: 1" = 10' Horiz.
1" = 10' Vert.

CREATED BY: Rod Mendoza (559)243-3826

CONTRACT: 06-0M7304, ID 0600020009

DIST/CO/RTE/PM: 06/Fre/5/22.8/26.8

PROJECT ID: Install DTBB Project

A1

CROSS SECTIONS

FOR EARTHWORK DEVELOPMENT ONLY

All Dimensions are U.S. Survey Feet

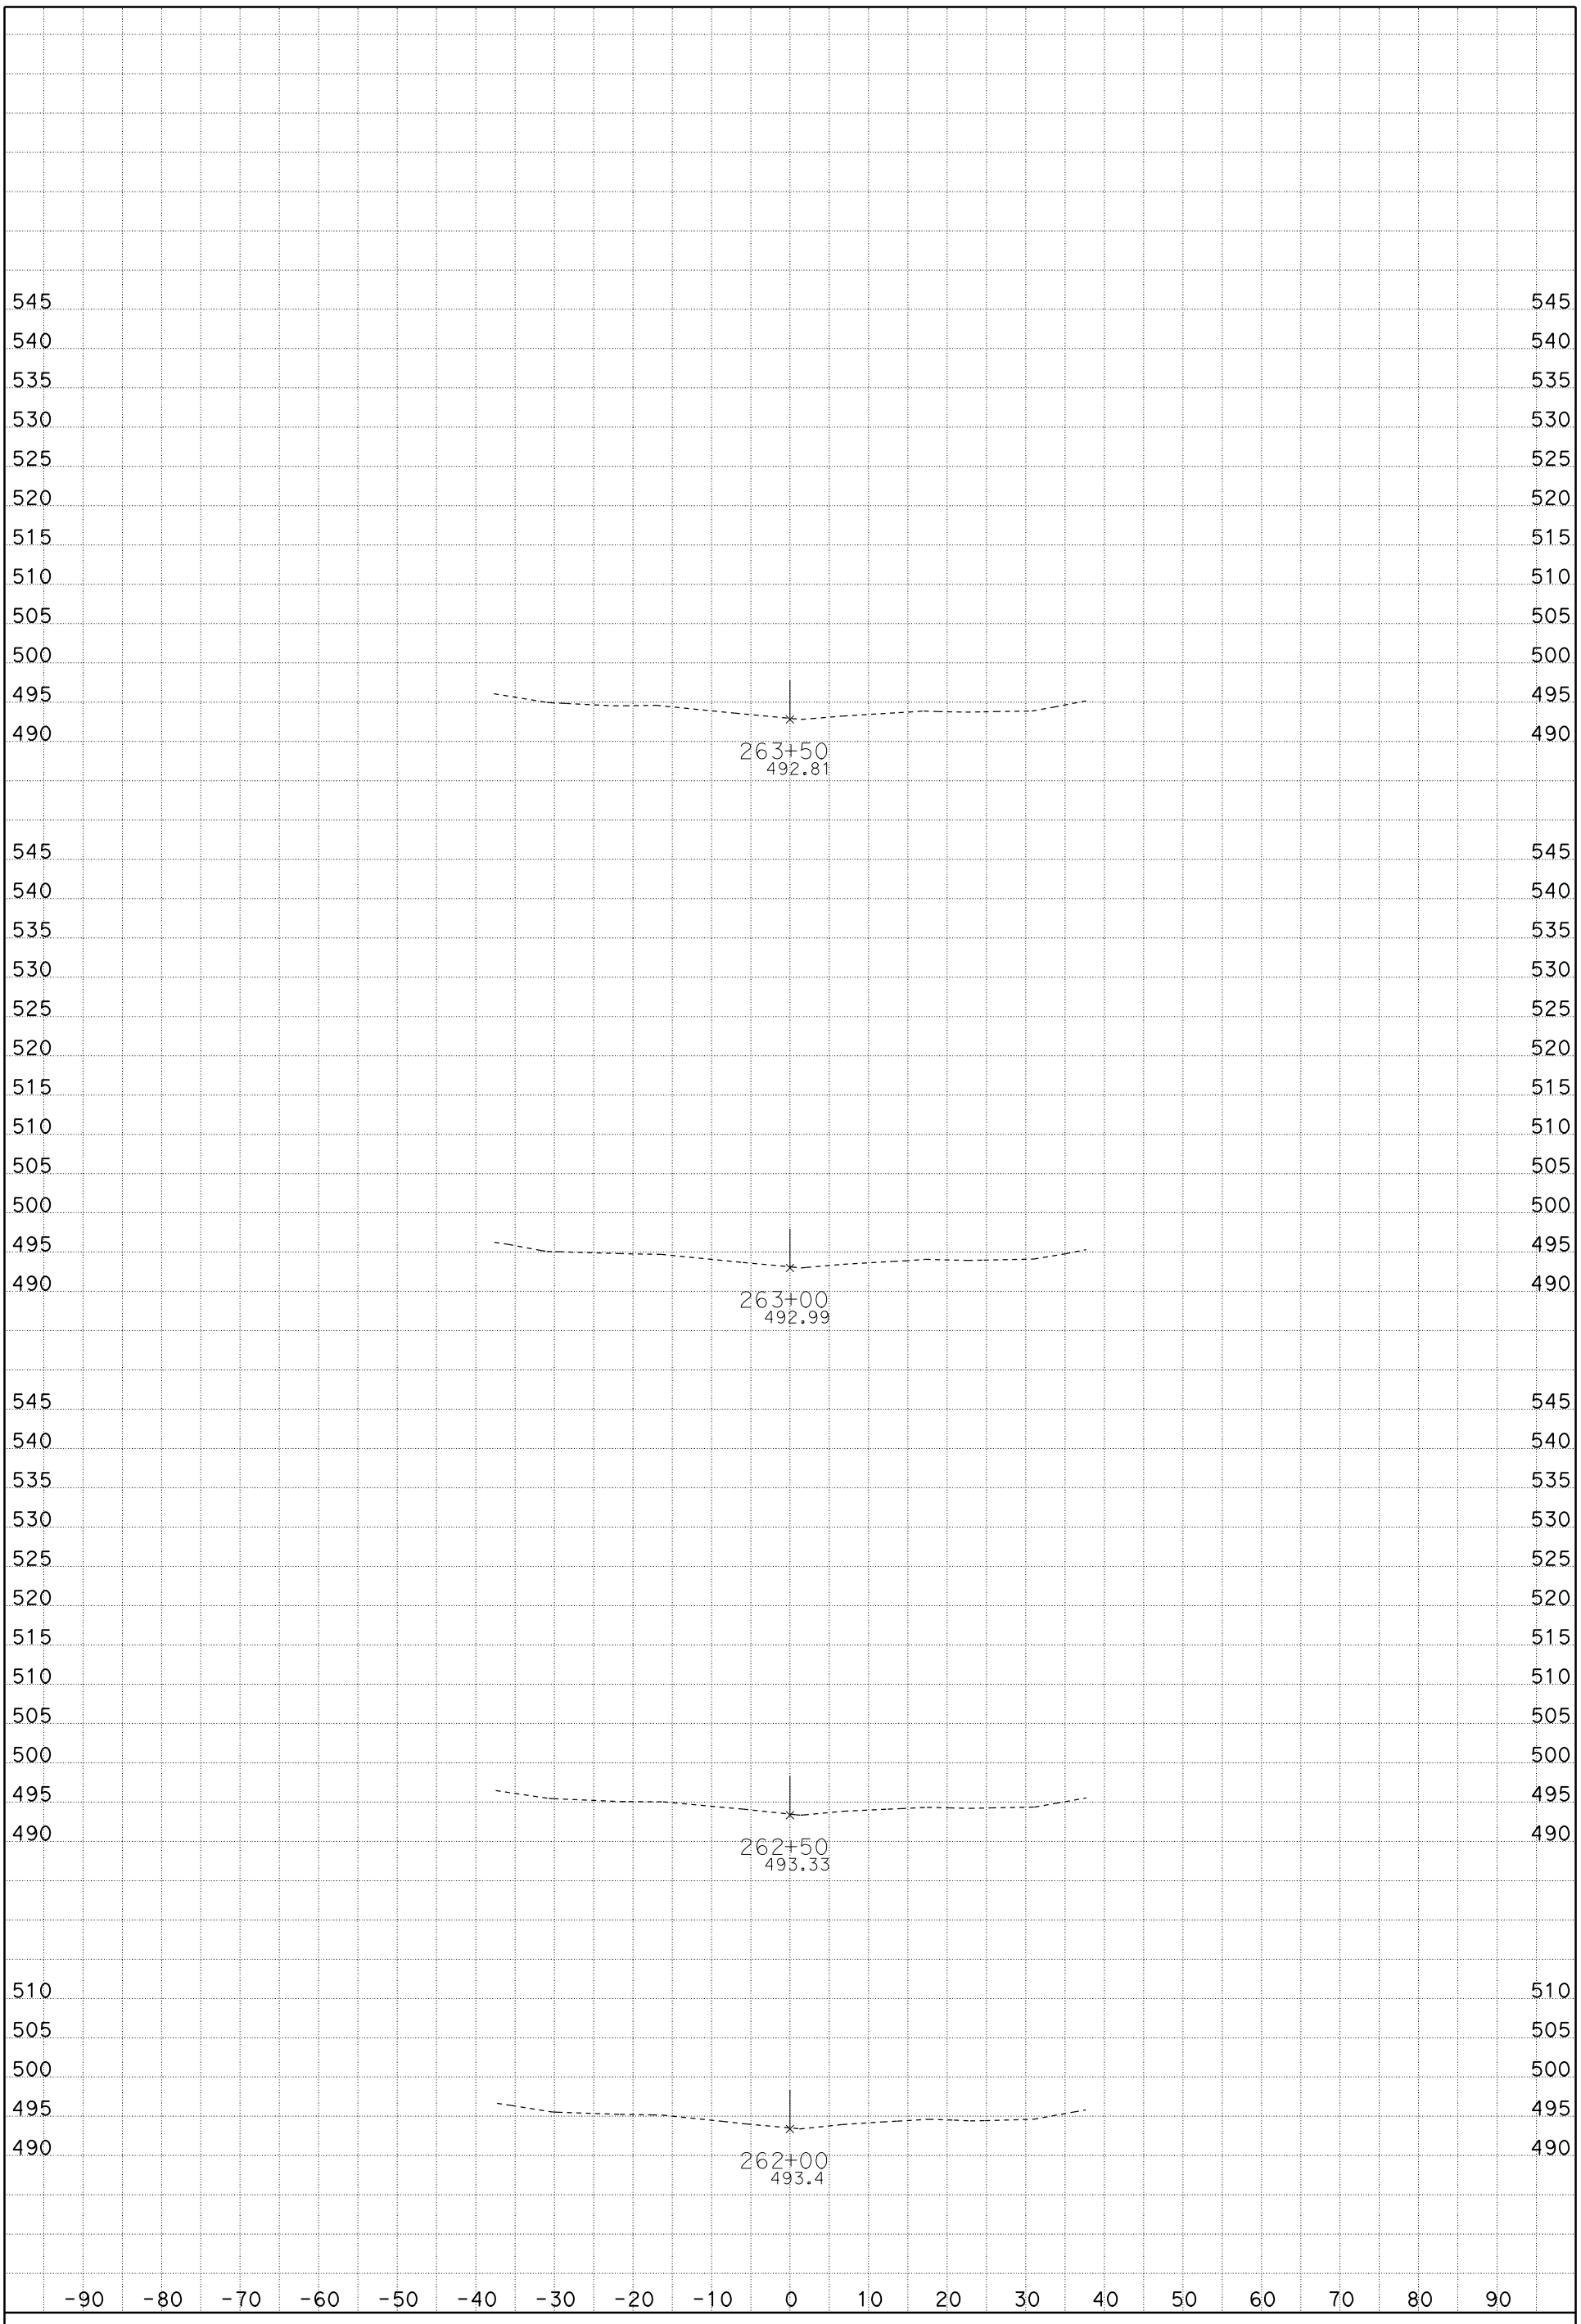

DATE: 1/19/2012

SCALE: 1" = 10' Horiz.
1" = 10' Vert.

CREATED BY: Rod Mendoza (559)243-3826

CONTRACT: 06-0M7304, ID 0600020009

DIST/CO/RTE/PM: 06/Fre/5/22.8/26.8

PROJECT ID: Install DTBB Project

A1

CROSS SECTIONS

FOR EARTHWORK DEVELOPMENT ONLY

All Dimensions are U.S. Survey Feet

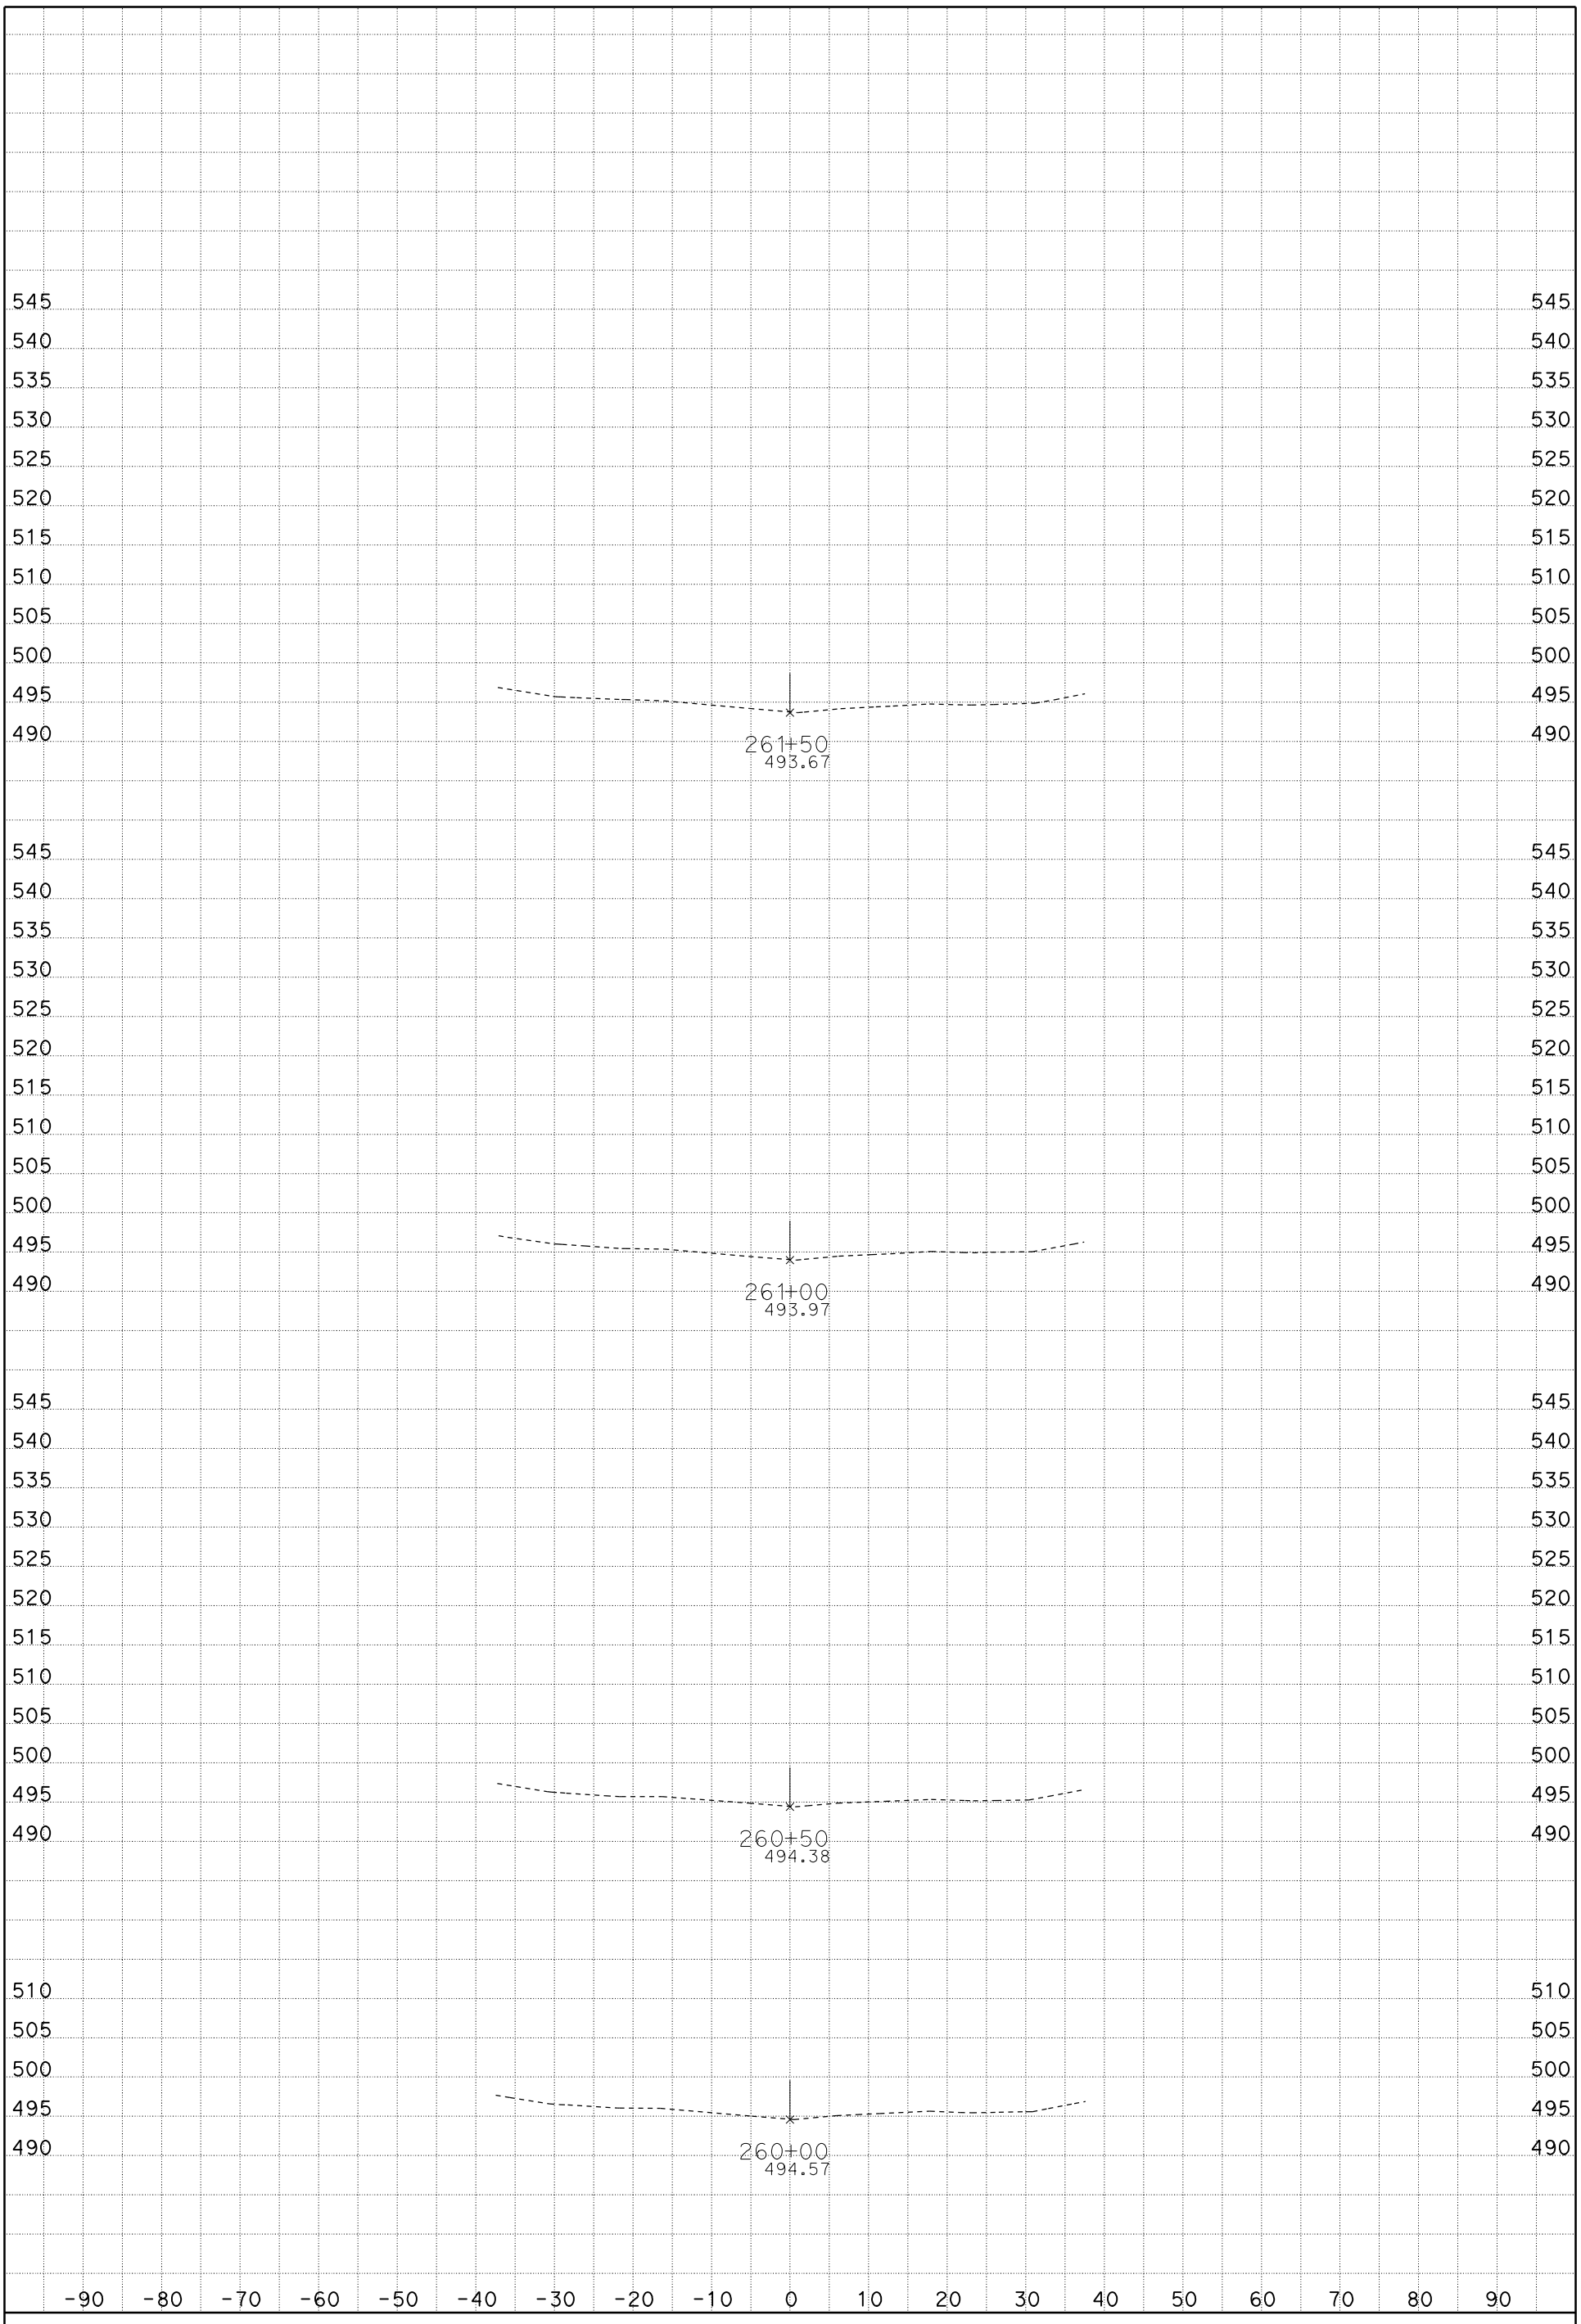

DATE: 1/19/2012

SCALE: 1" = 10' Horiz.
1" = 10' Vert.

CREATED BY: Rod Mendoza (559)243-3826

CONTRACT: 06-0M7304, ID 0600020009

DIST/CO/RTE/PM: 06/Fre/5/22.8/26.8

PROJECT ID: Install DTBB Project

A1

CROSS SECTIONS

SHEET 93 OF 119

FOR EARTHWORK DEVELOPMENT ONLY

All Dimensions are U.S. Survey Feet

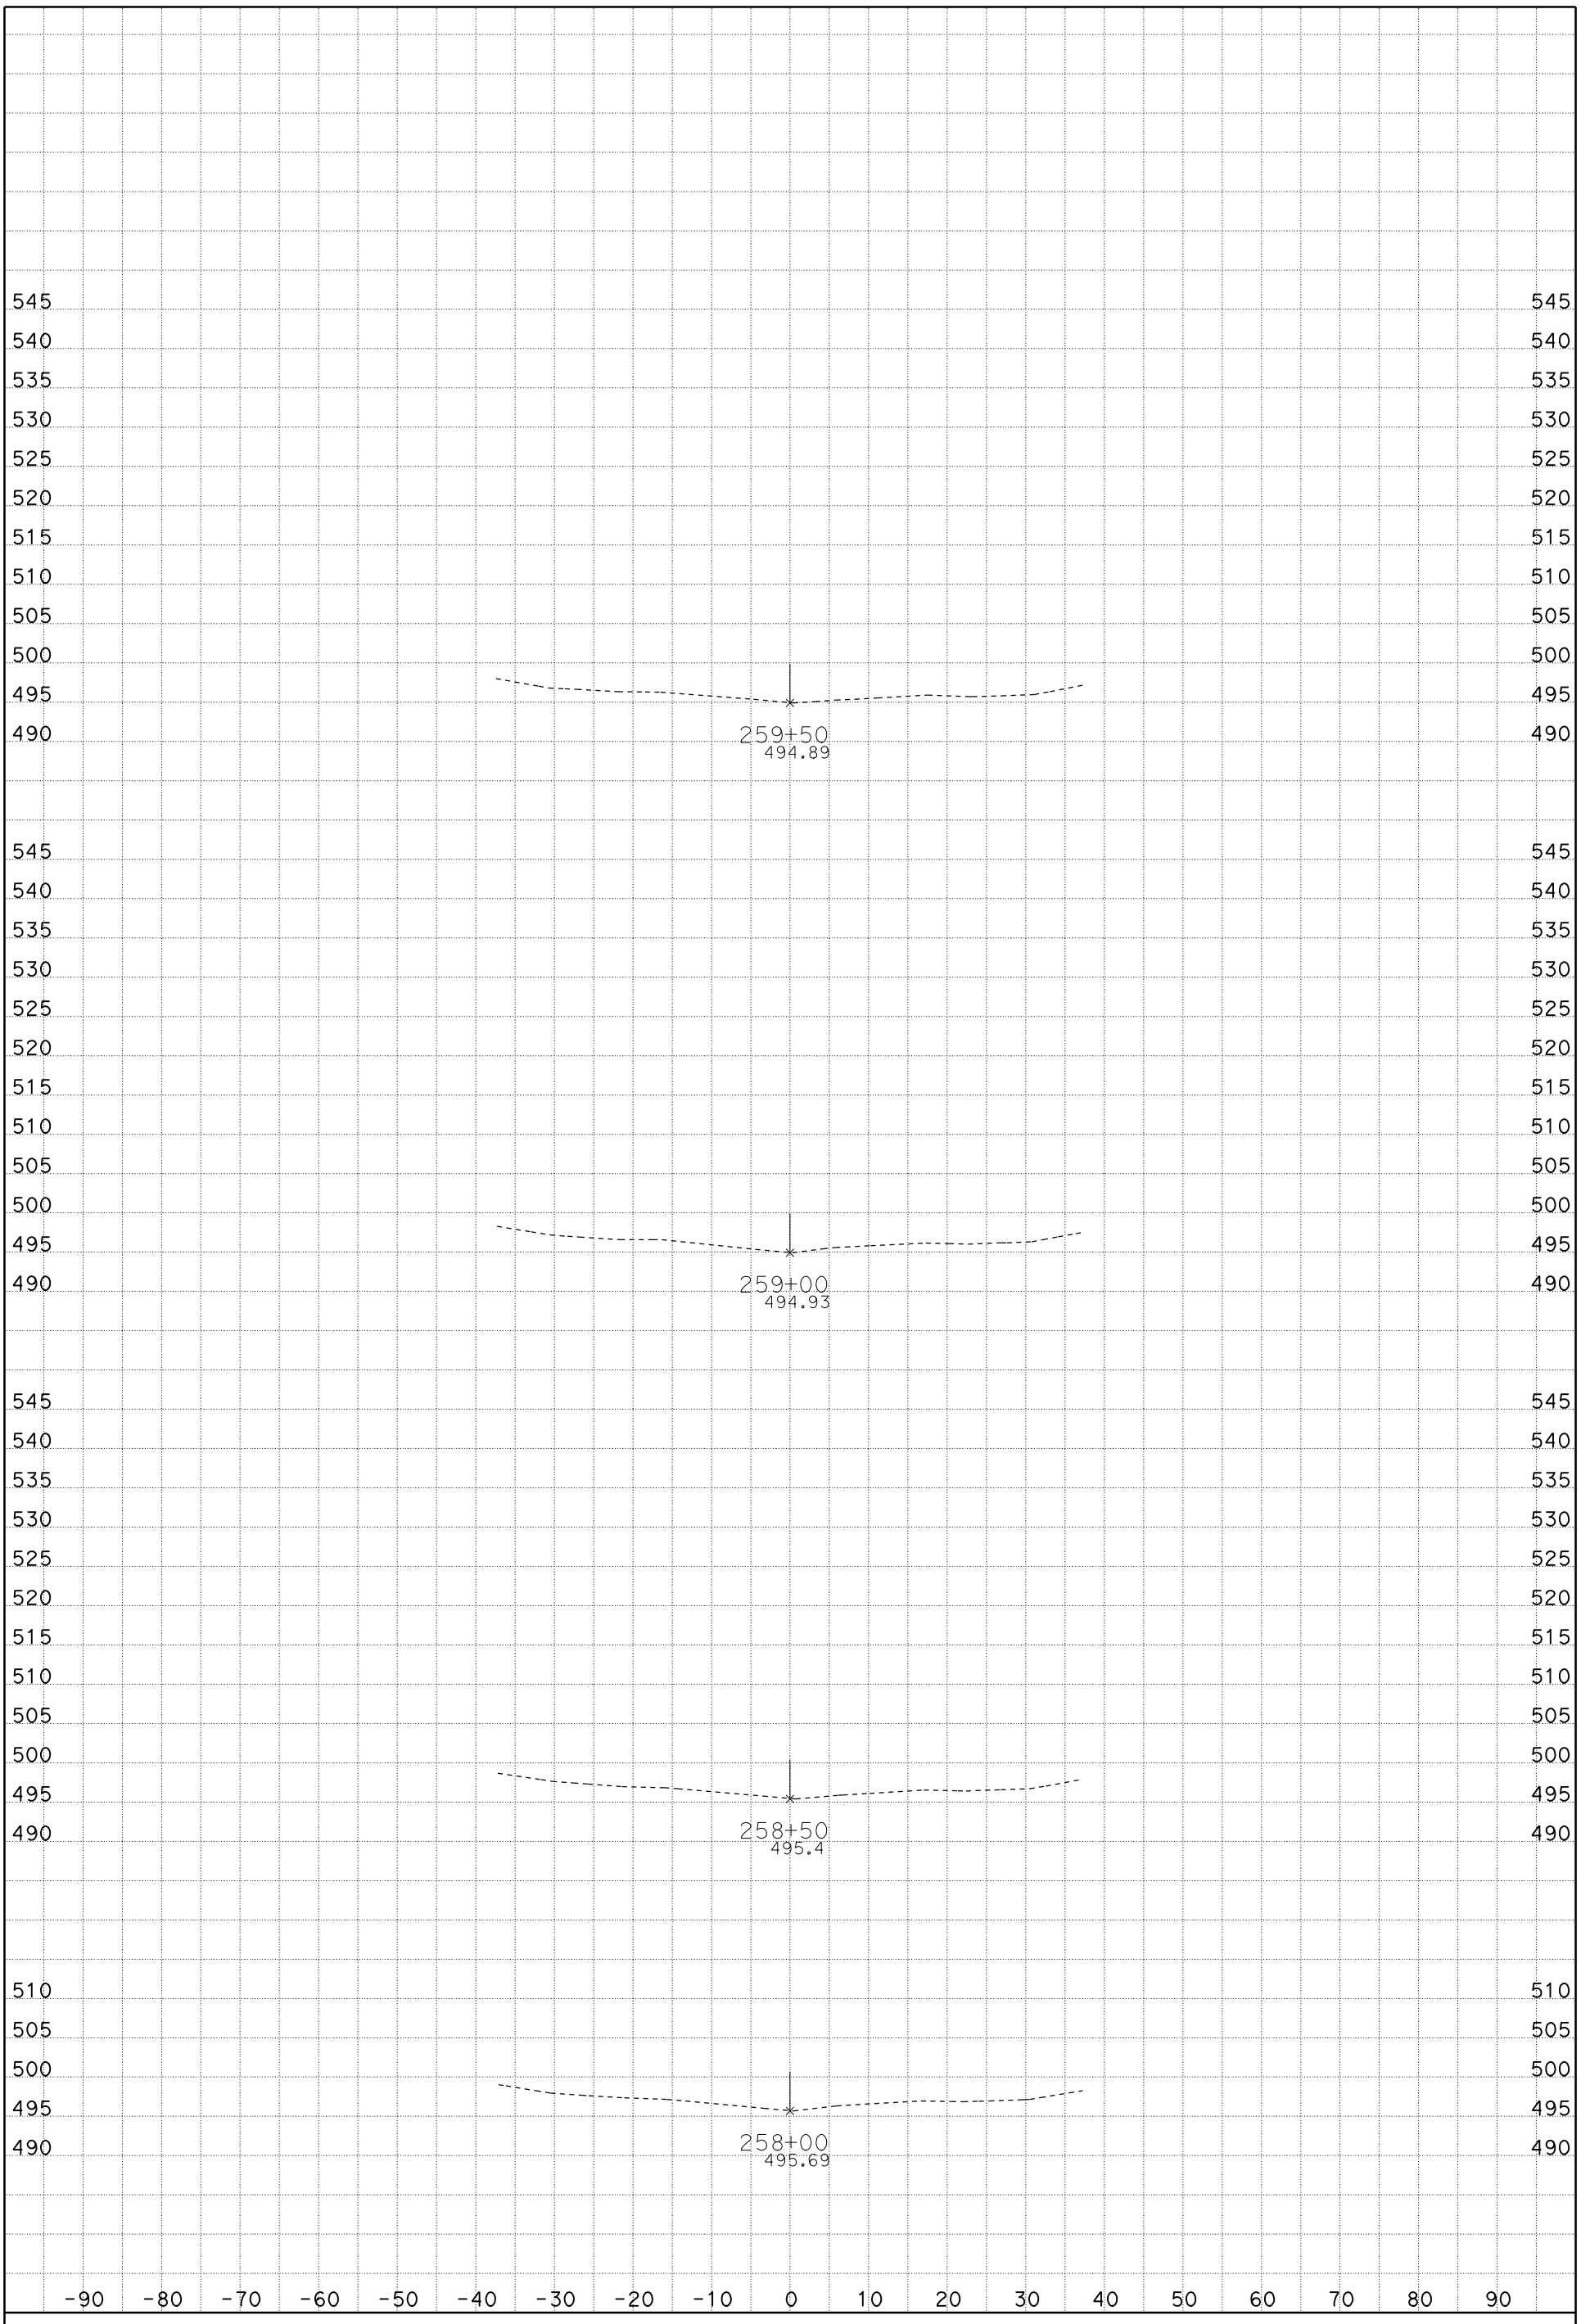

DATE: 1/19/2012

SCALE: 1" = 10' Horiz.
1" = 10' Vert.

CREATED BY: Rod Mendoza (559)243-3826

CONTRACT: 06-0M7304, ID 0600020009

DIST/CO/RTE/PM: 06/Fre/5/22.8/26.8

PROJECT ID: Install DTBB Project

A1

CROSS SECTIONS

FOR EARTHWORK DEVELOPMENT ONLY

All Dimensions are U.S. Survey Feet

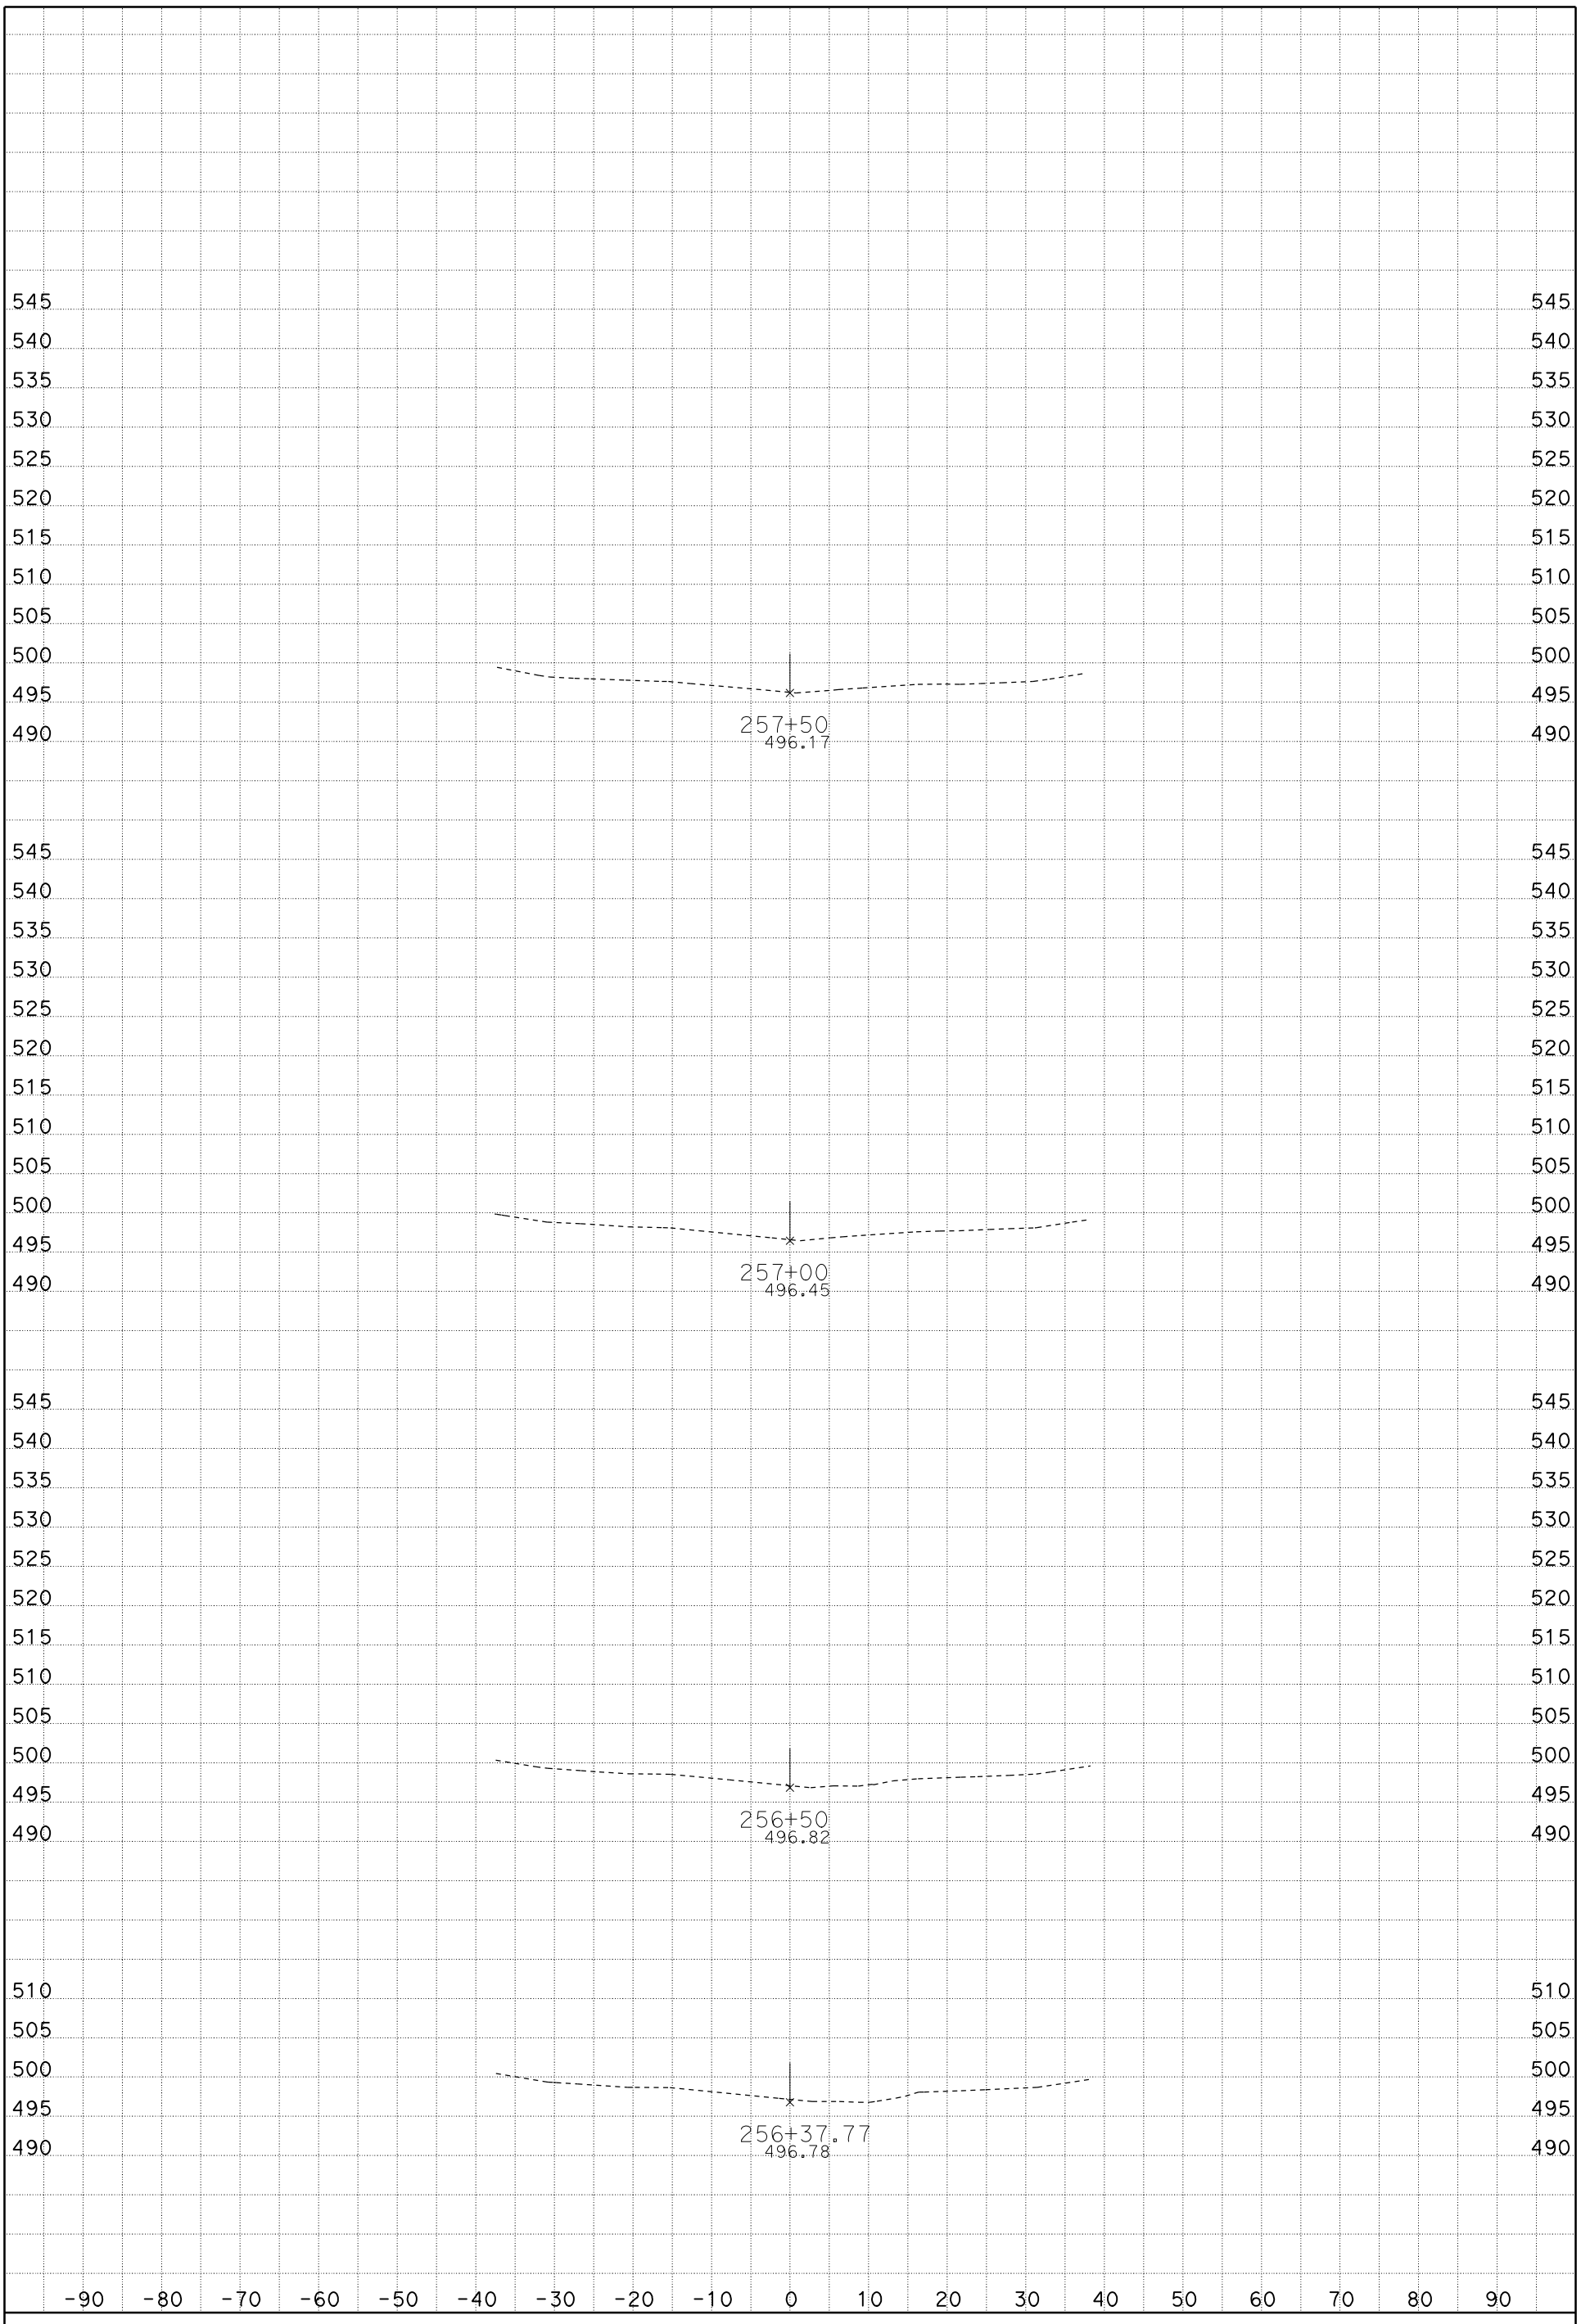

DATE: 1/19/2012

SCALE: 1" = 10' Horiz.
1" = 10' Vert.

CREATED BY: Rod Mendoza (559)243-3826

CONTRACT: 06-0M7304, ID 0600020009

DIST/CO/RTE/PM: 06/Fre/5/22.8/26.8

PROJECT ID: Install DTBB Project

A1

CROSS SECTIONS

FOR EARTHWORK DEVELOPMENT ONLY

All Dimensions are U.S. Survey Feet

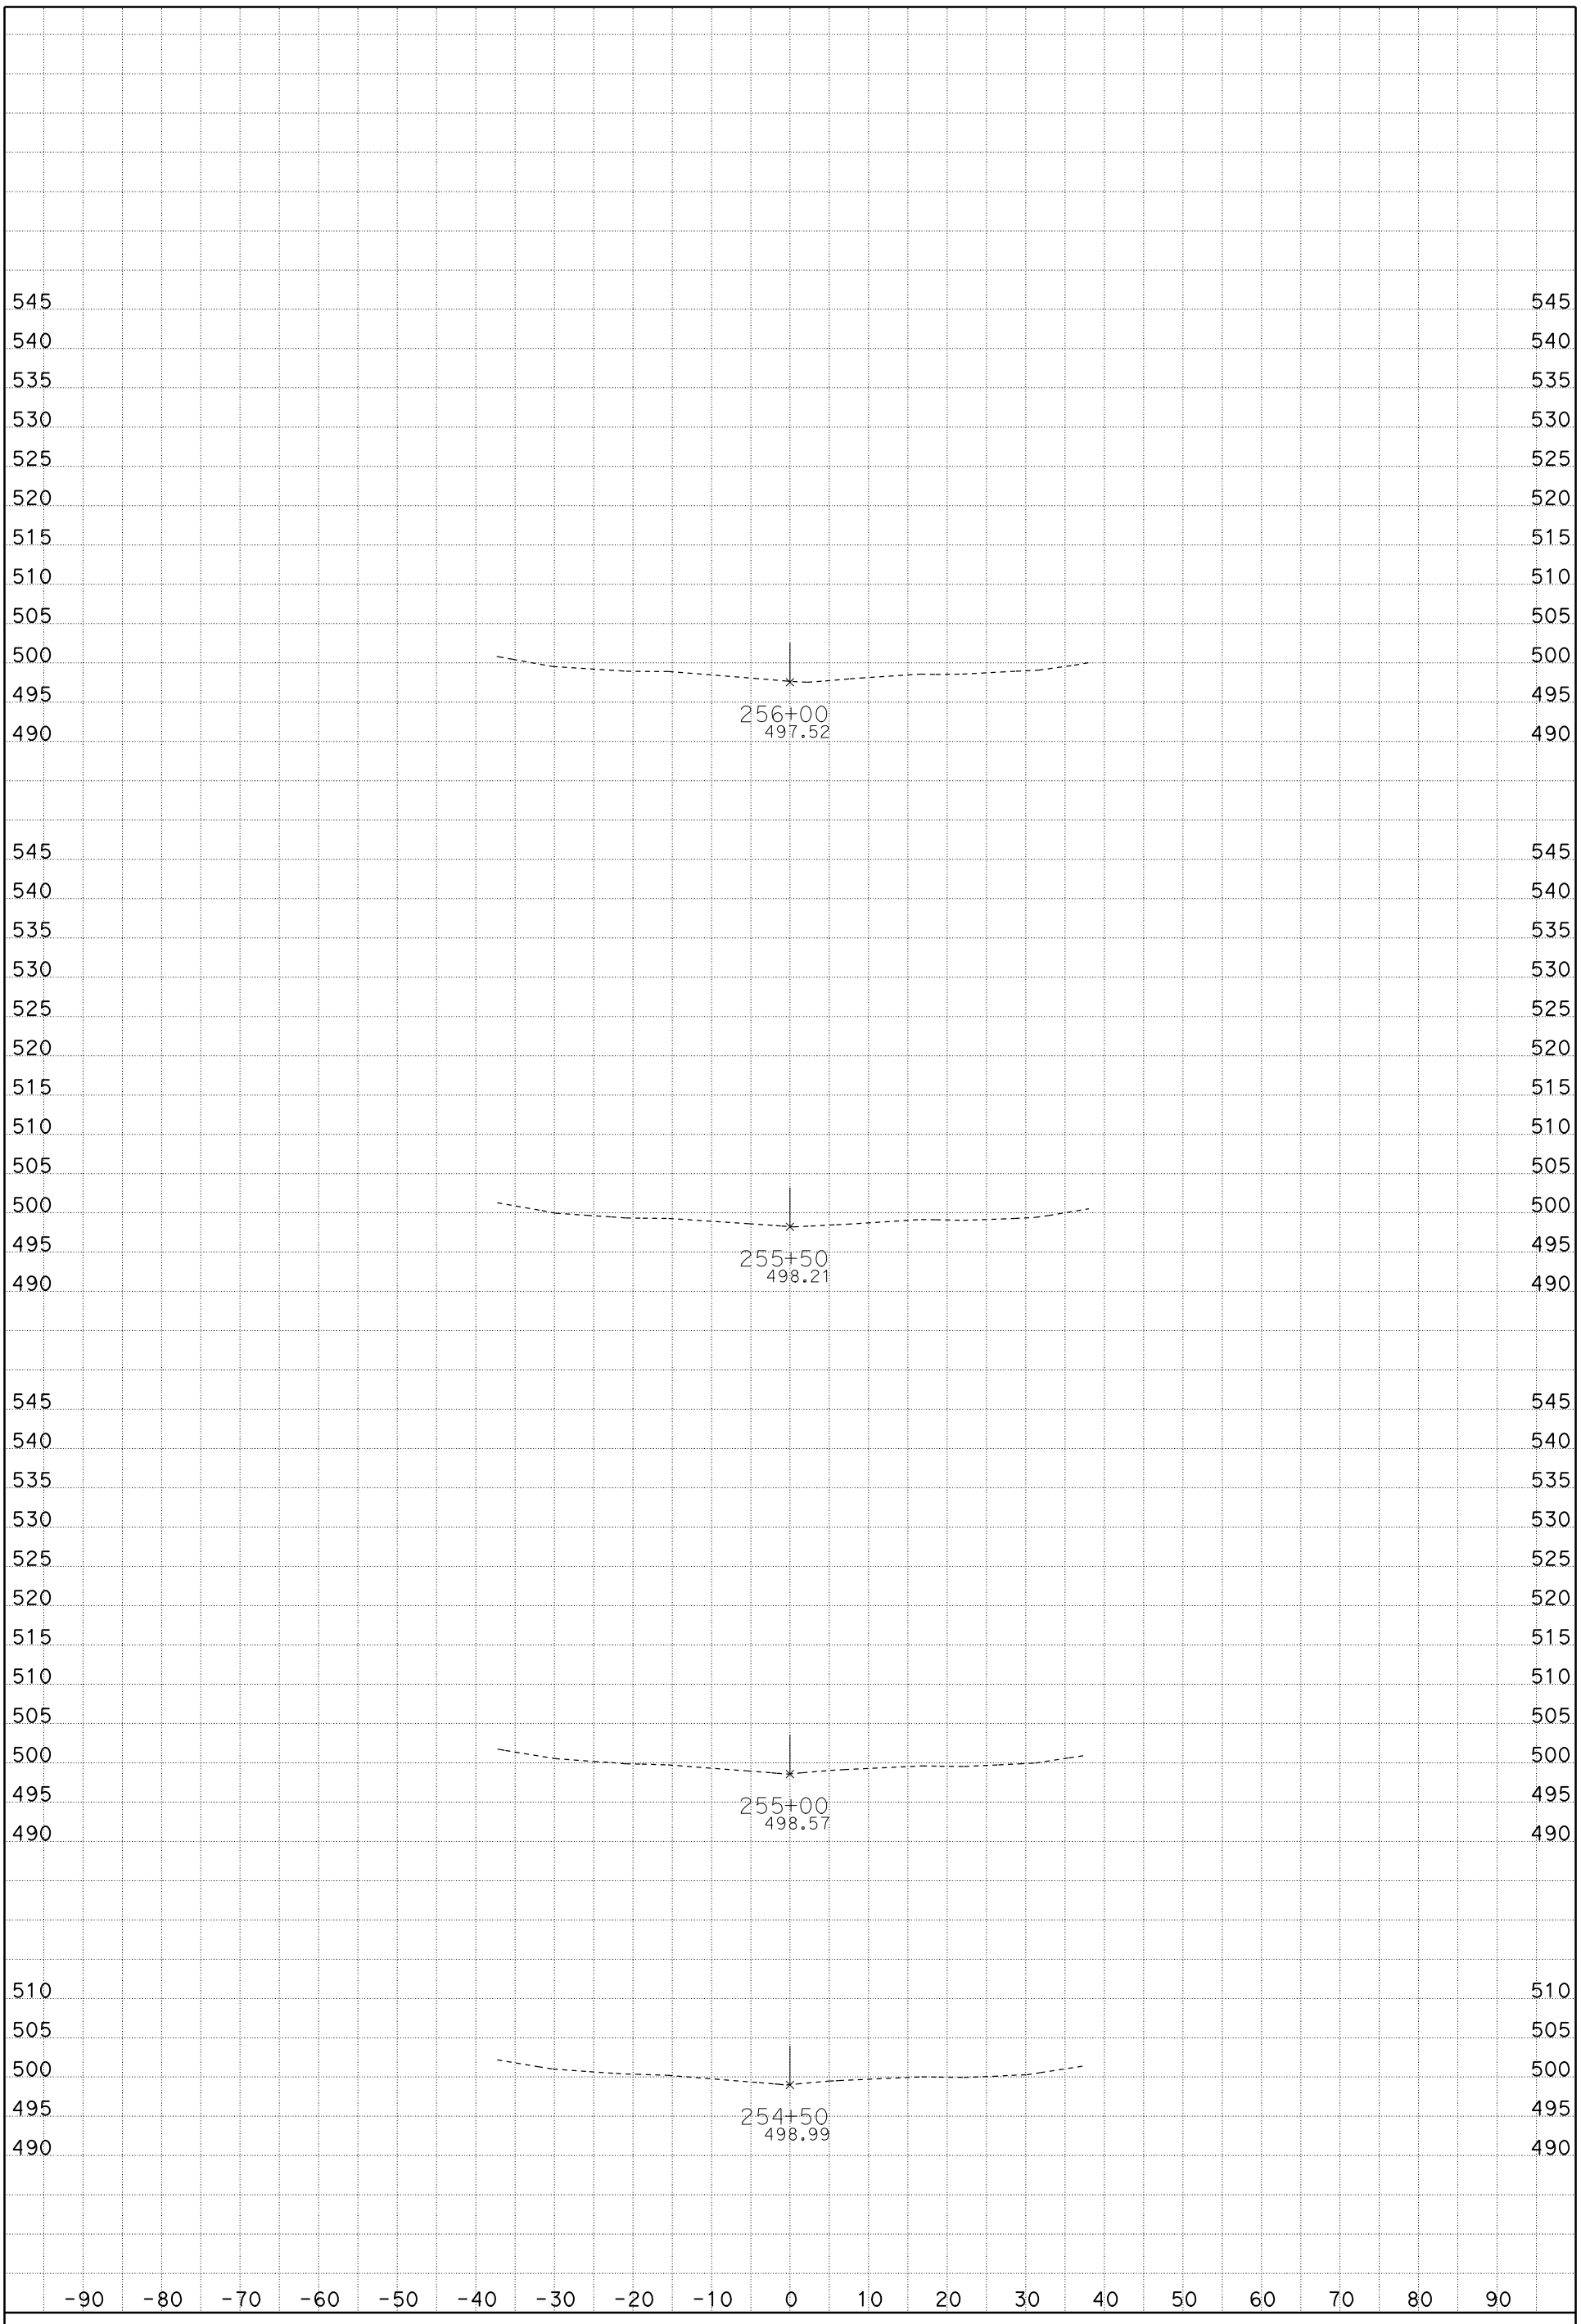

DATE: 1/19/2012

SCALE: 1" = 10' Horiz.
1" = 10' Vert.

CREATED BY: Rod Mendoza (559)243-3826

CONTRACT: 06-0M7304, ID 0600020009

DIST/CO/RTE/PM: 06/Fre/5/22.8/26.8

PROJECT ID: Install DTBB Project

A1

CROSS SECTIONS

SHEET 90 OF 119

FOR EARTHWORK DEVELOPMENT ONLY

All Dimensions are U.S. Survey Feet

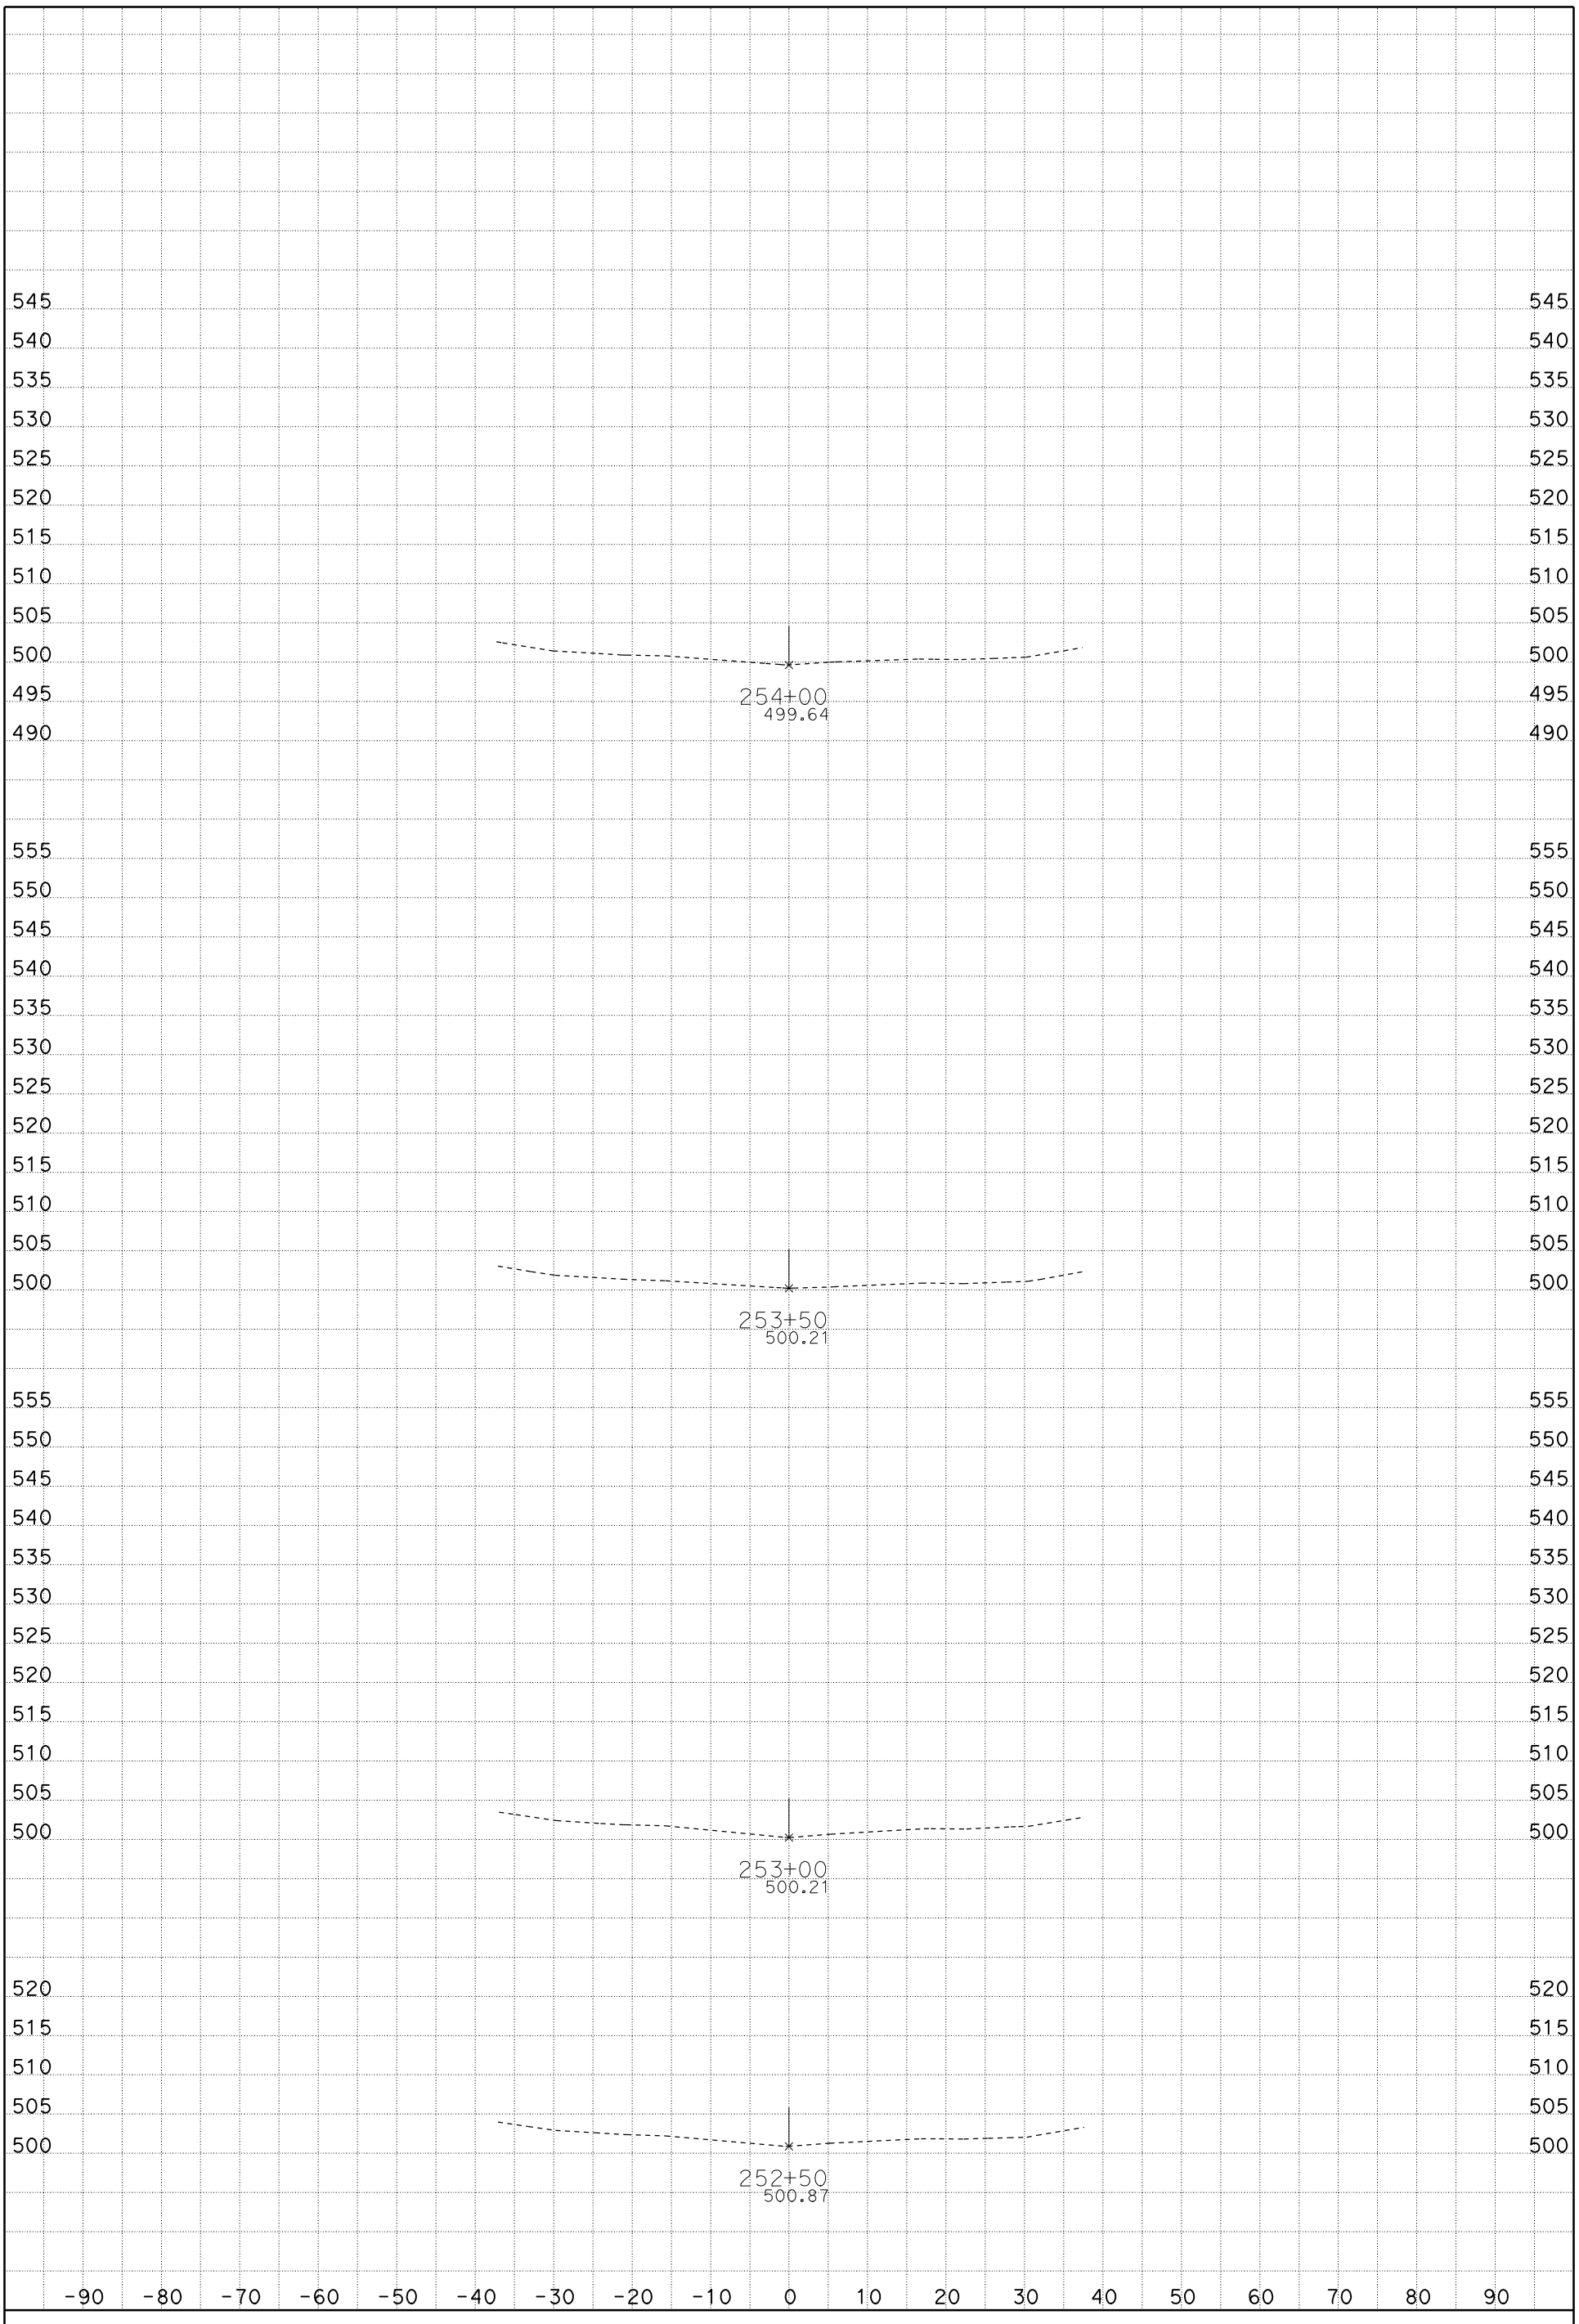

DATE: 1/19/2012

SCALE: 1" = 10' Horiz.
1" = 10' Vert.

CREATED BY: Rod Mendoza (559)243-3826

CONTRACT: 06-0M7304, ID 0600020009

DIST/CO/RTE/PM: 06/Fre/5/22.8/26.8

PROJECT ID: Install DTBB Project

A1

CROSS SECTIONS

SHEET 89 OF 119

FOR EARTHWORK DEVELOPMENT ONLY

All Dimensions are U.S. Survey Feet

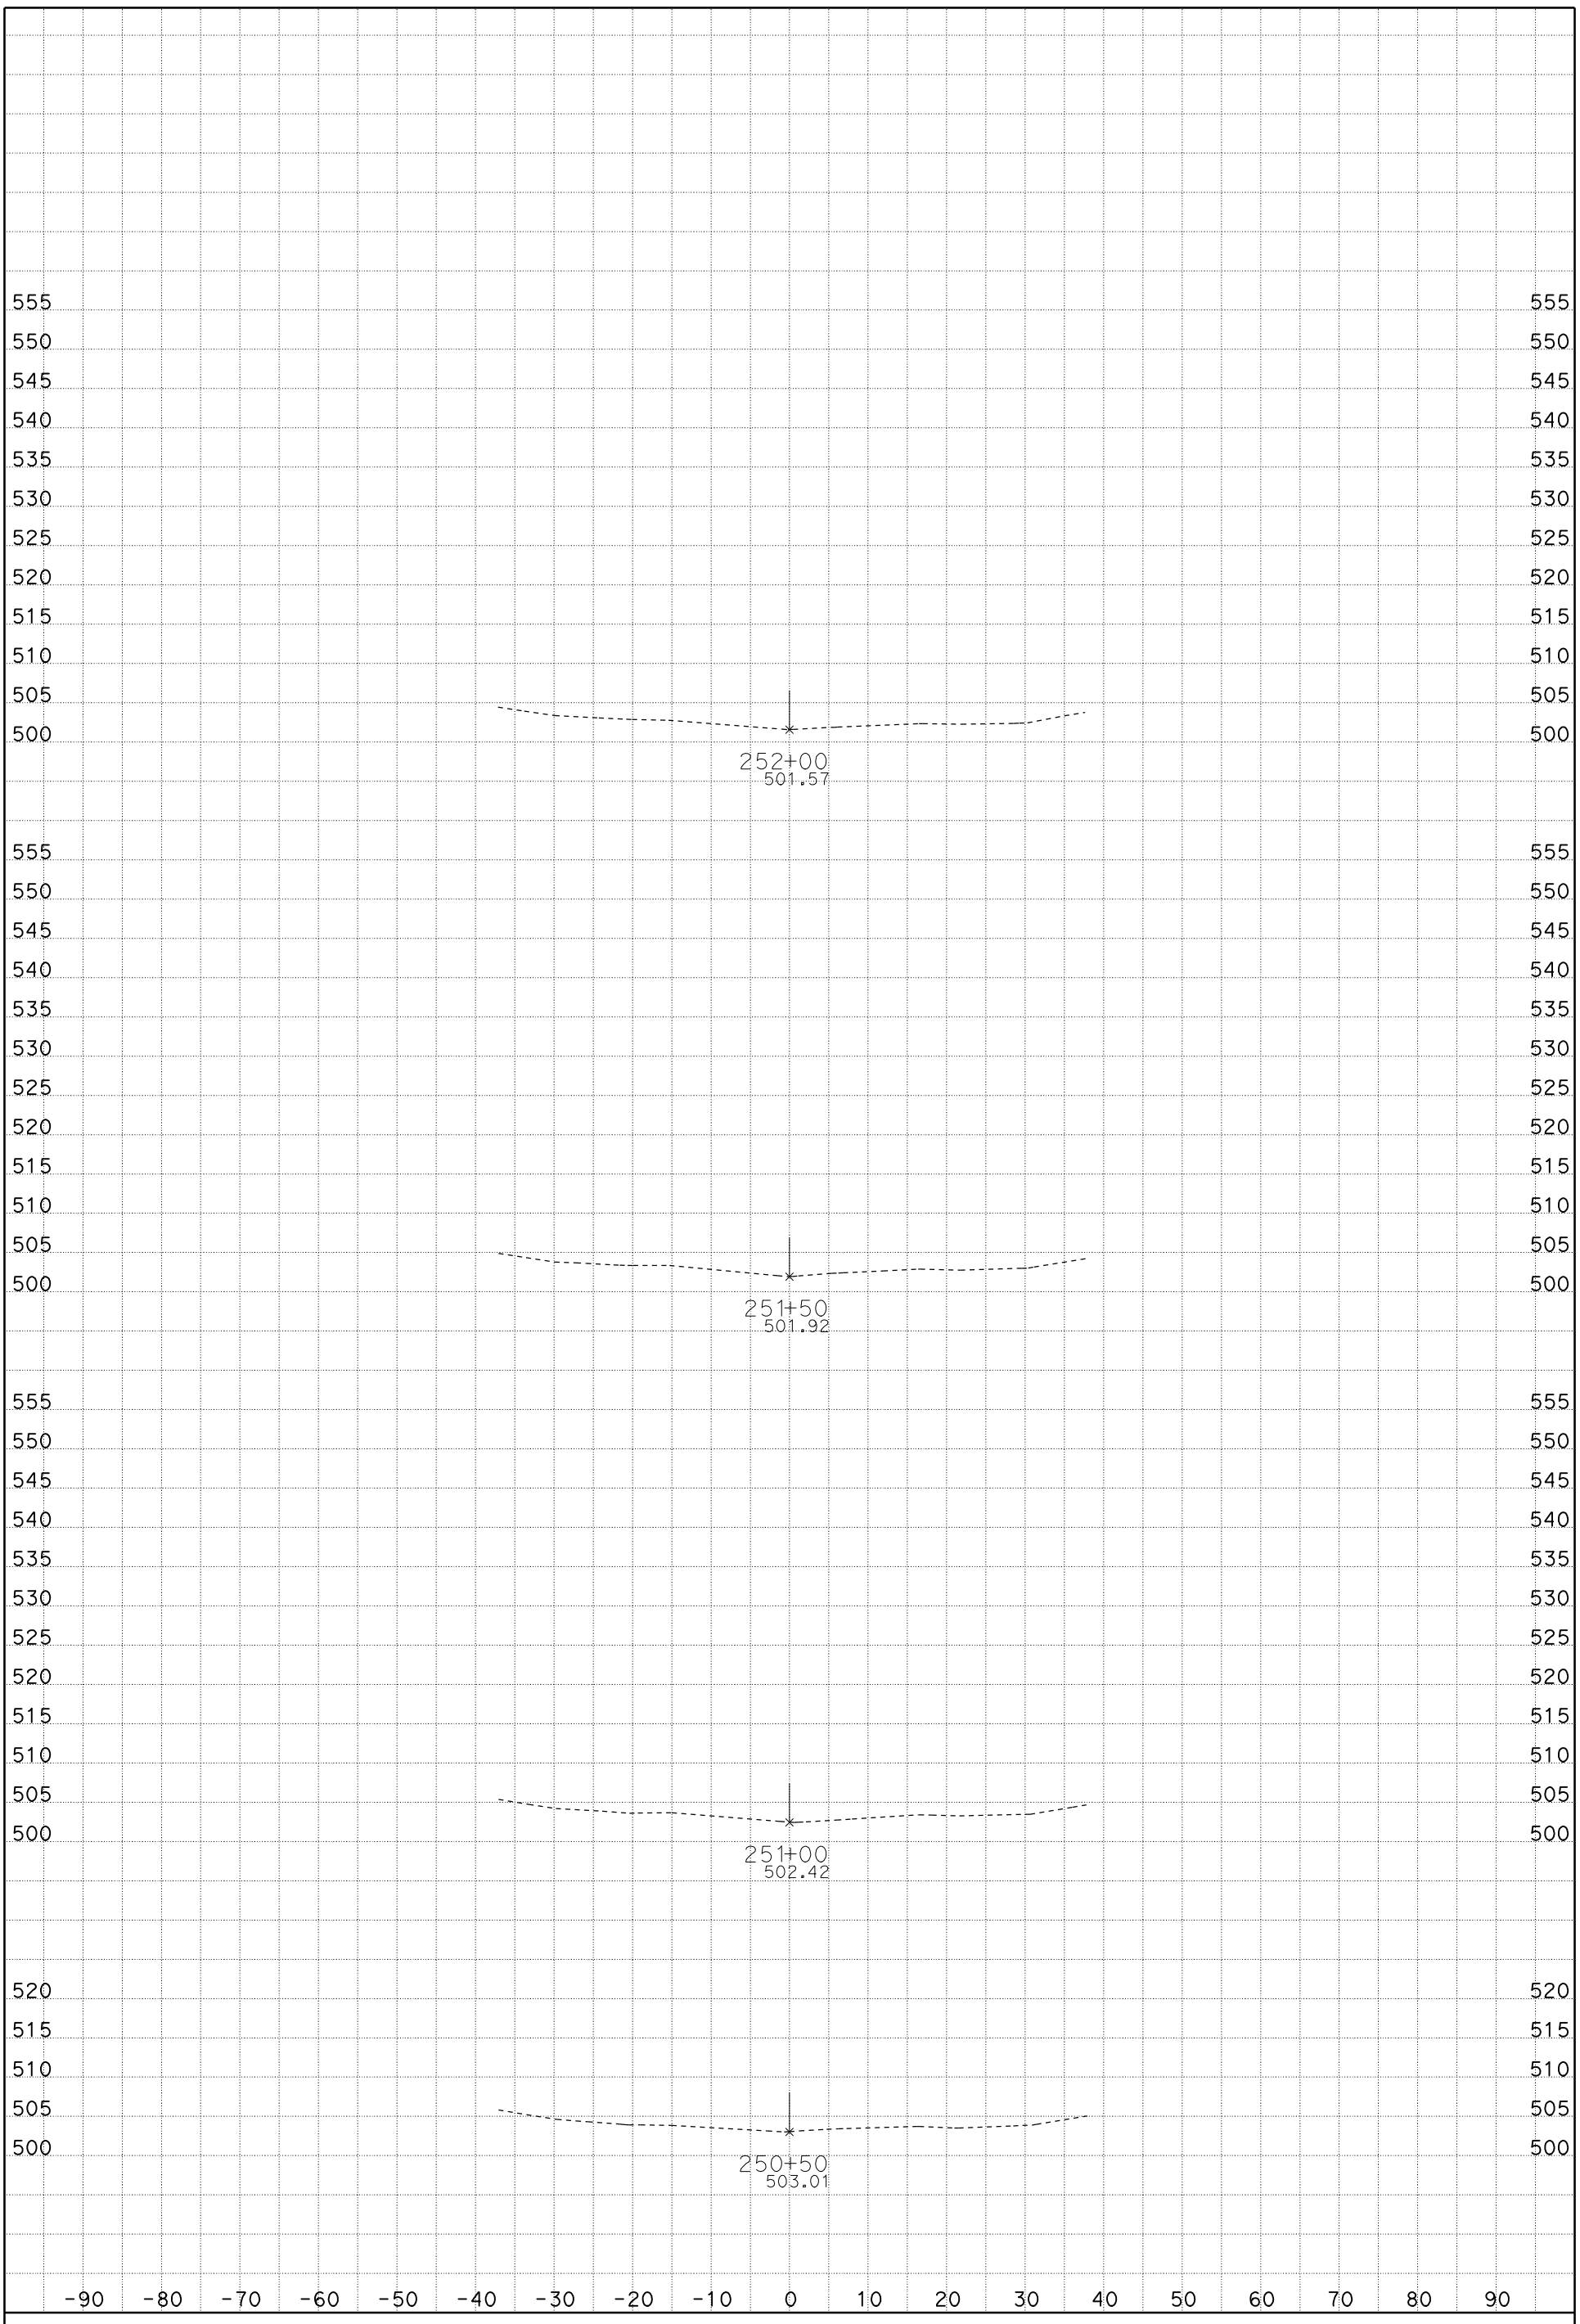

DATE: 1/19/2012

SCALE: 1" = 10' Horiz.
1" = 10' Vert.

CREATED BY: Rod Mendoza (559)243-3826

CONTRACT: 06-0M7304, ID 0600020009

DIST/CO/RTE/PM: 06/Fre/5/22.8/26.8

PROJECT ID: Install DTBB Project

A1

CROSS SECTIONS

FOR EARTHWORK DEVELOPMENT ONLY

All Dimensions are U.S. Survey Feet

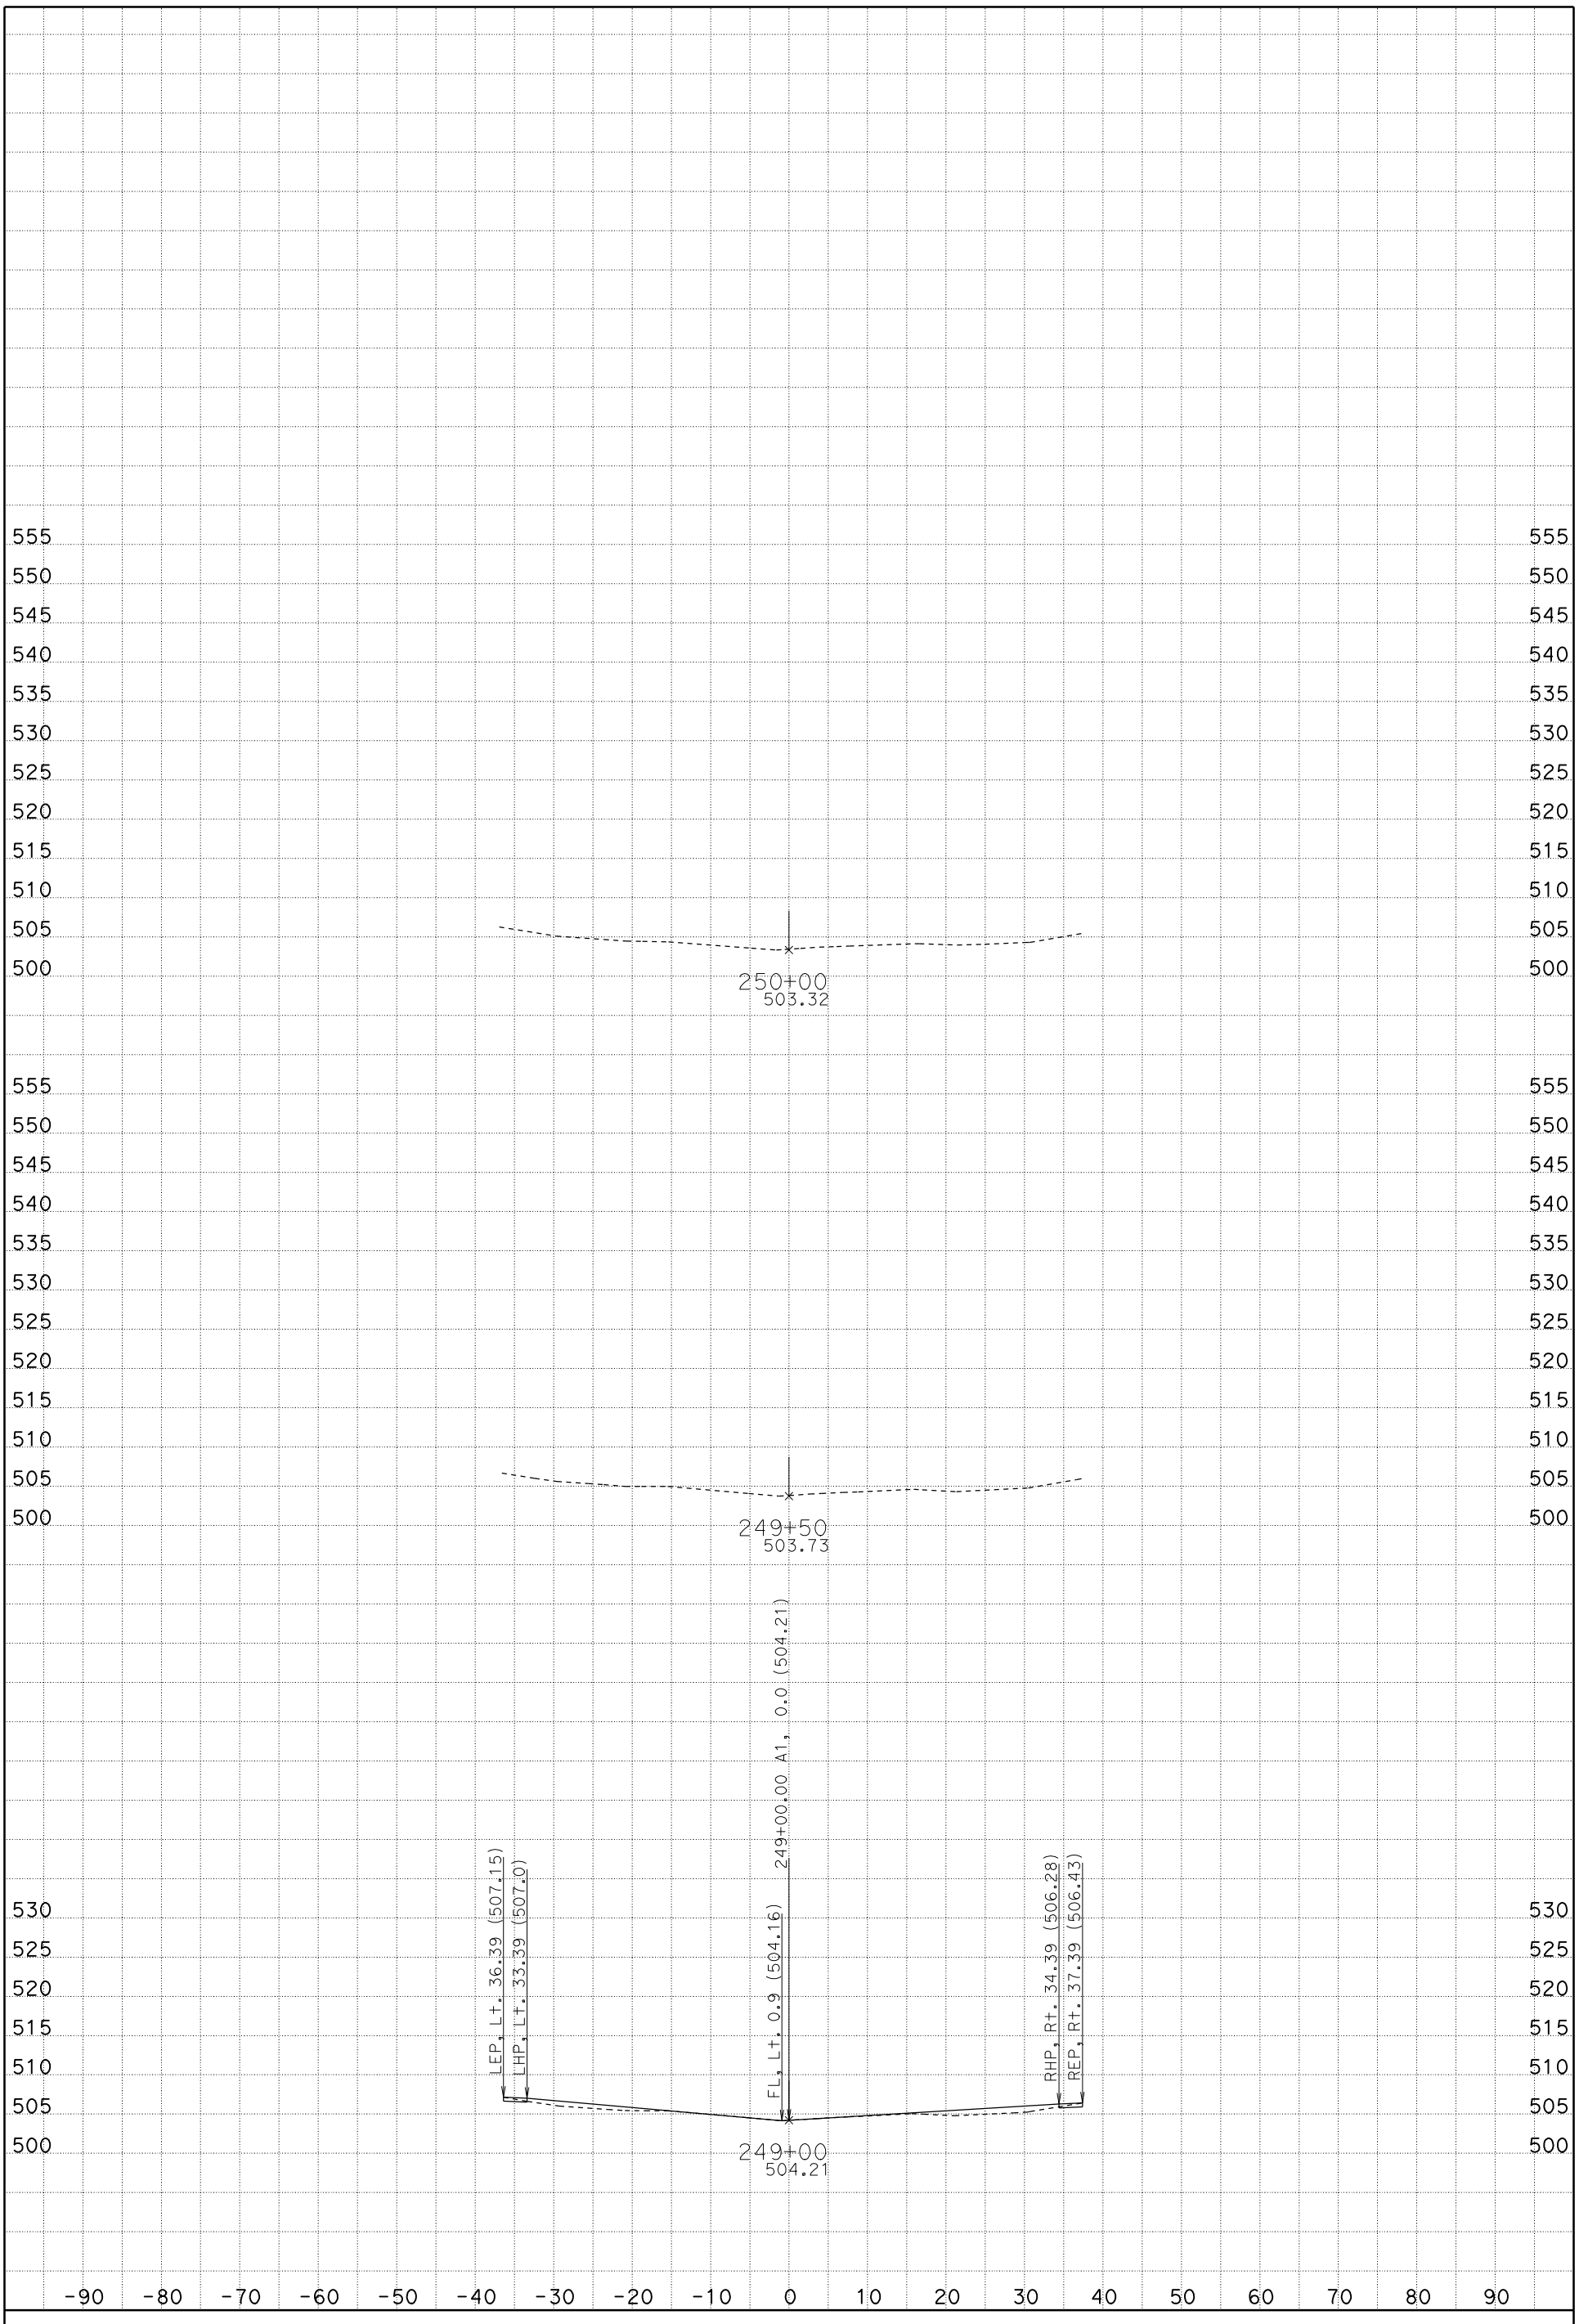

DATE: 1/19/2012

SCALE: 1" = 10' Horiz.
1" = 10' Vert.

CREATED BY: Rod Mendoza (559)243-3826

CONTRACT: 06-0M7304, ID 0600020009

DIST/CO/RTE/PM: 06/Fre/5/22.8/26.8

PROJECT ID: Install DTBB Project

A1

CROSS SECTIONS

FOR EARTHWORK DEVELOPMENT ONLY

All Dimensions are U.S. Survey Feet

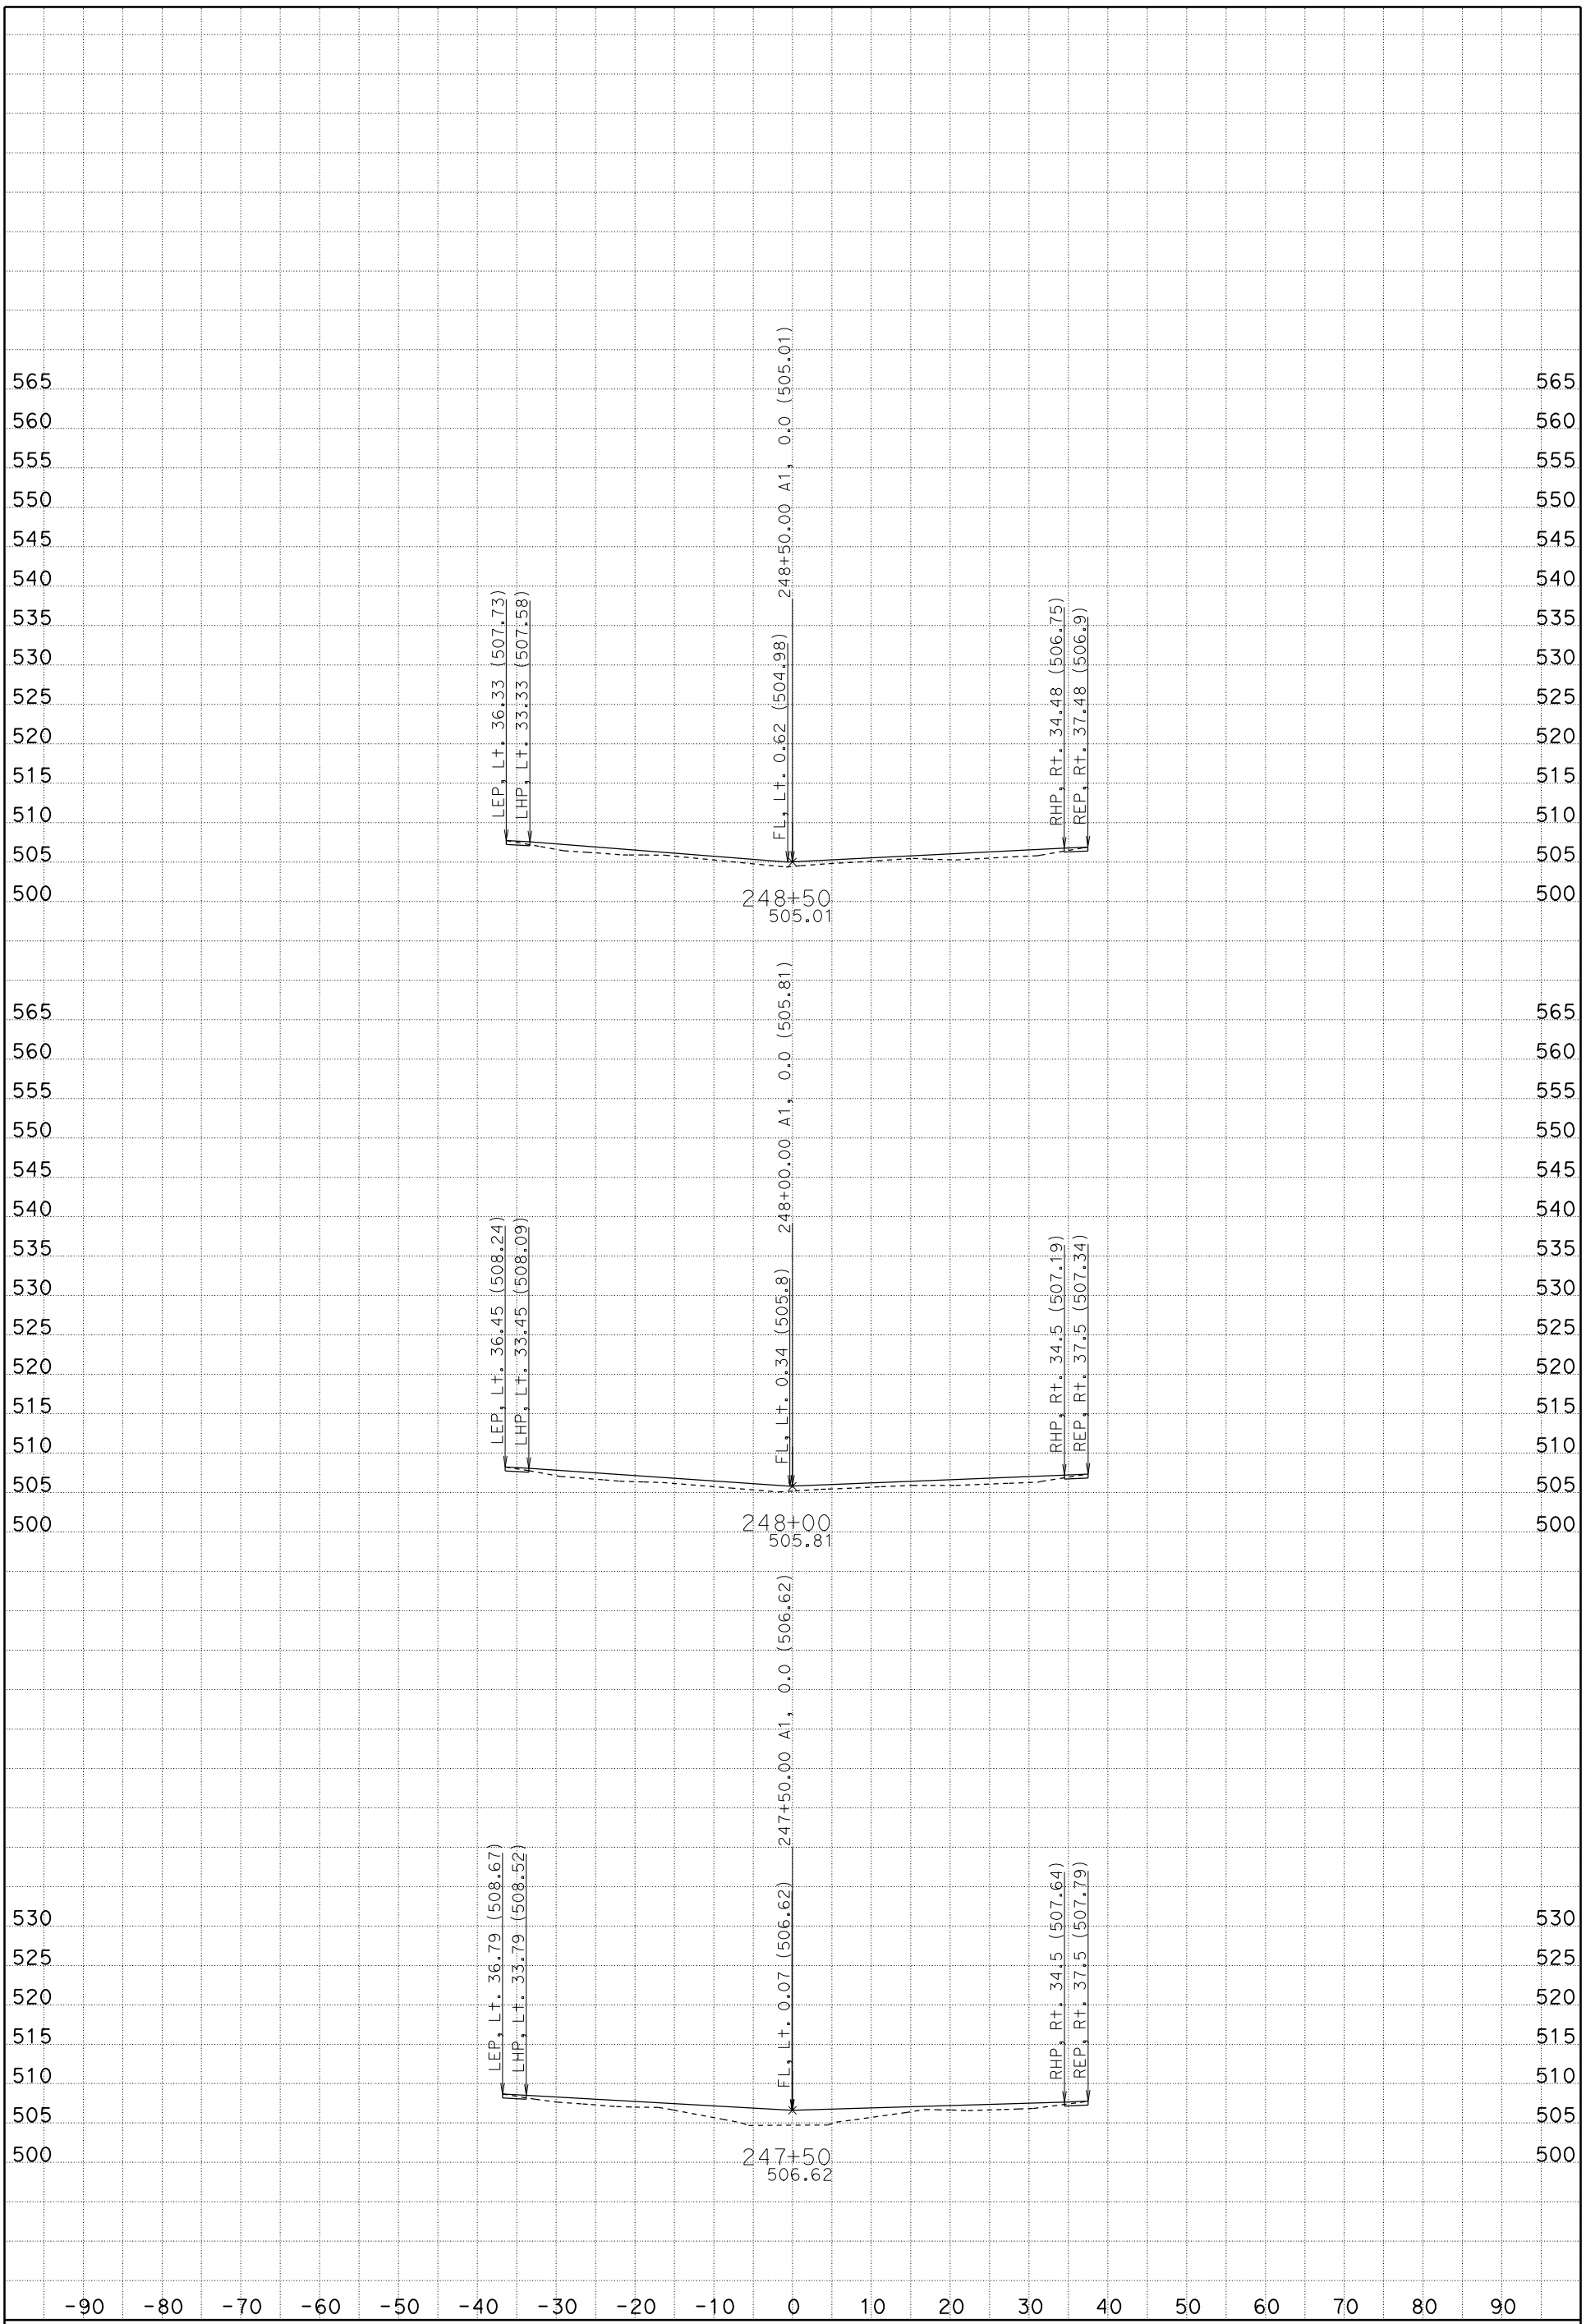

DATE: 1/19/2012

SCALE: 1" = 10' Horiz.
1" = 10' Vert.

CREATED BY: Rod Mendoza (559)243-3826

CONTRACT: 06-0M7304, ID 0600020009

DIST/CO/RTE/PM: 06/Fre/5/22.8/26.8

PROJECT ID: Install DTBB Project

A1
CROSS SECTIONS

FOR EARTHWORK DEVELOPMENT ONLY

All Dimensions are U.S. Survey Feet

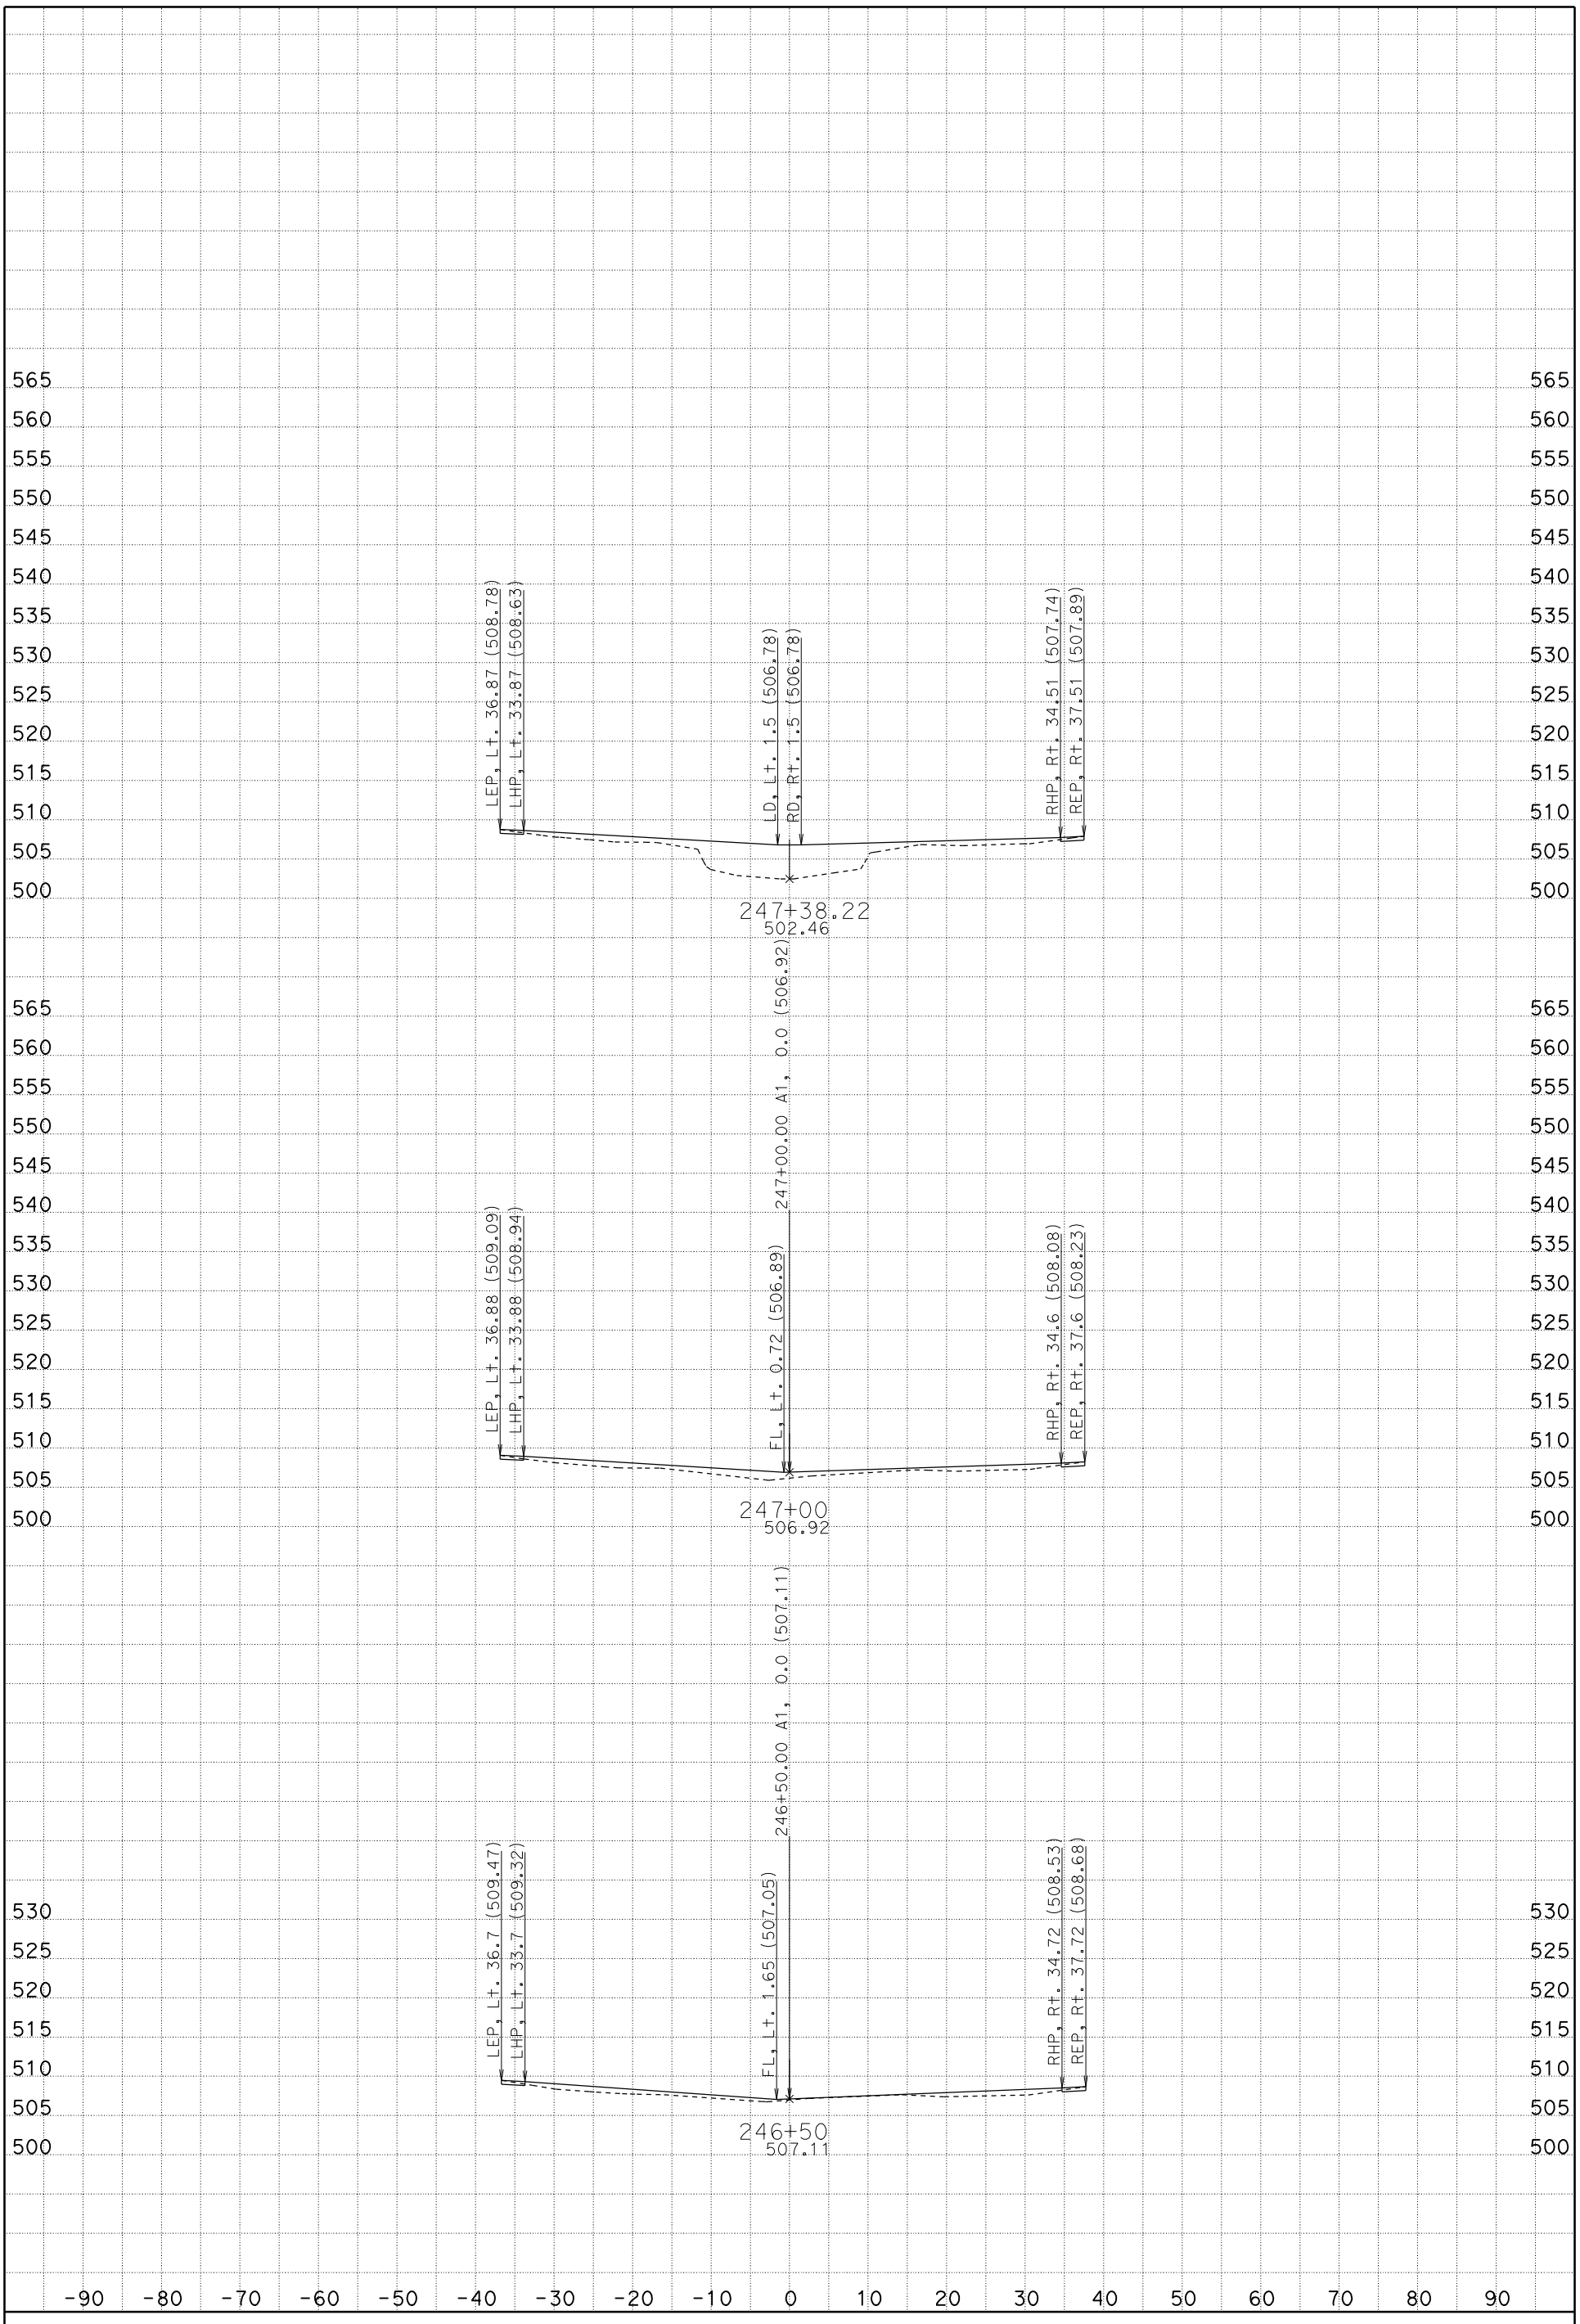

DATE: 1/19/2012

SCALE: 1" = 10' Horiz.
1" = 10' Vert.

CREATED BY: Rod Mendoza (559)243-3826

CONTRACT: 06-0M7304, ID 0600020009

DIST/CO/RTE/PM: 06/Fre/5/22.8/26.8

PROJECT ID: Install DTBB Project

A1

CROSS SECTIONS

SHEET 85 OF 119

FOR EARTHWORK DEVELOPMENT ONLY

All Dimensions are U.S. Survey Feet

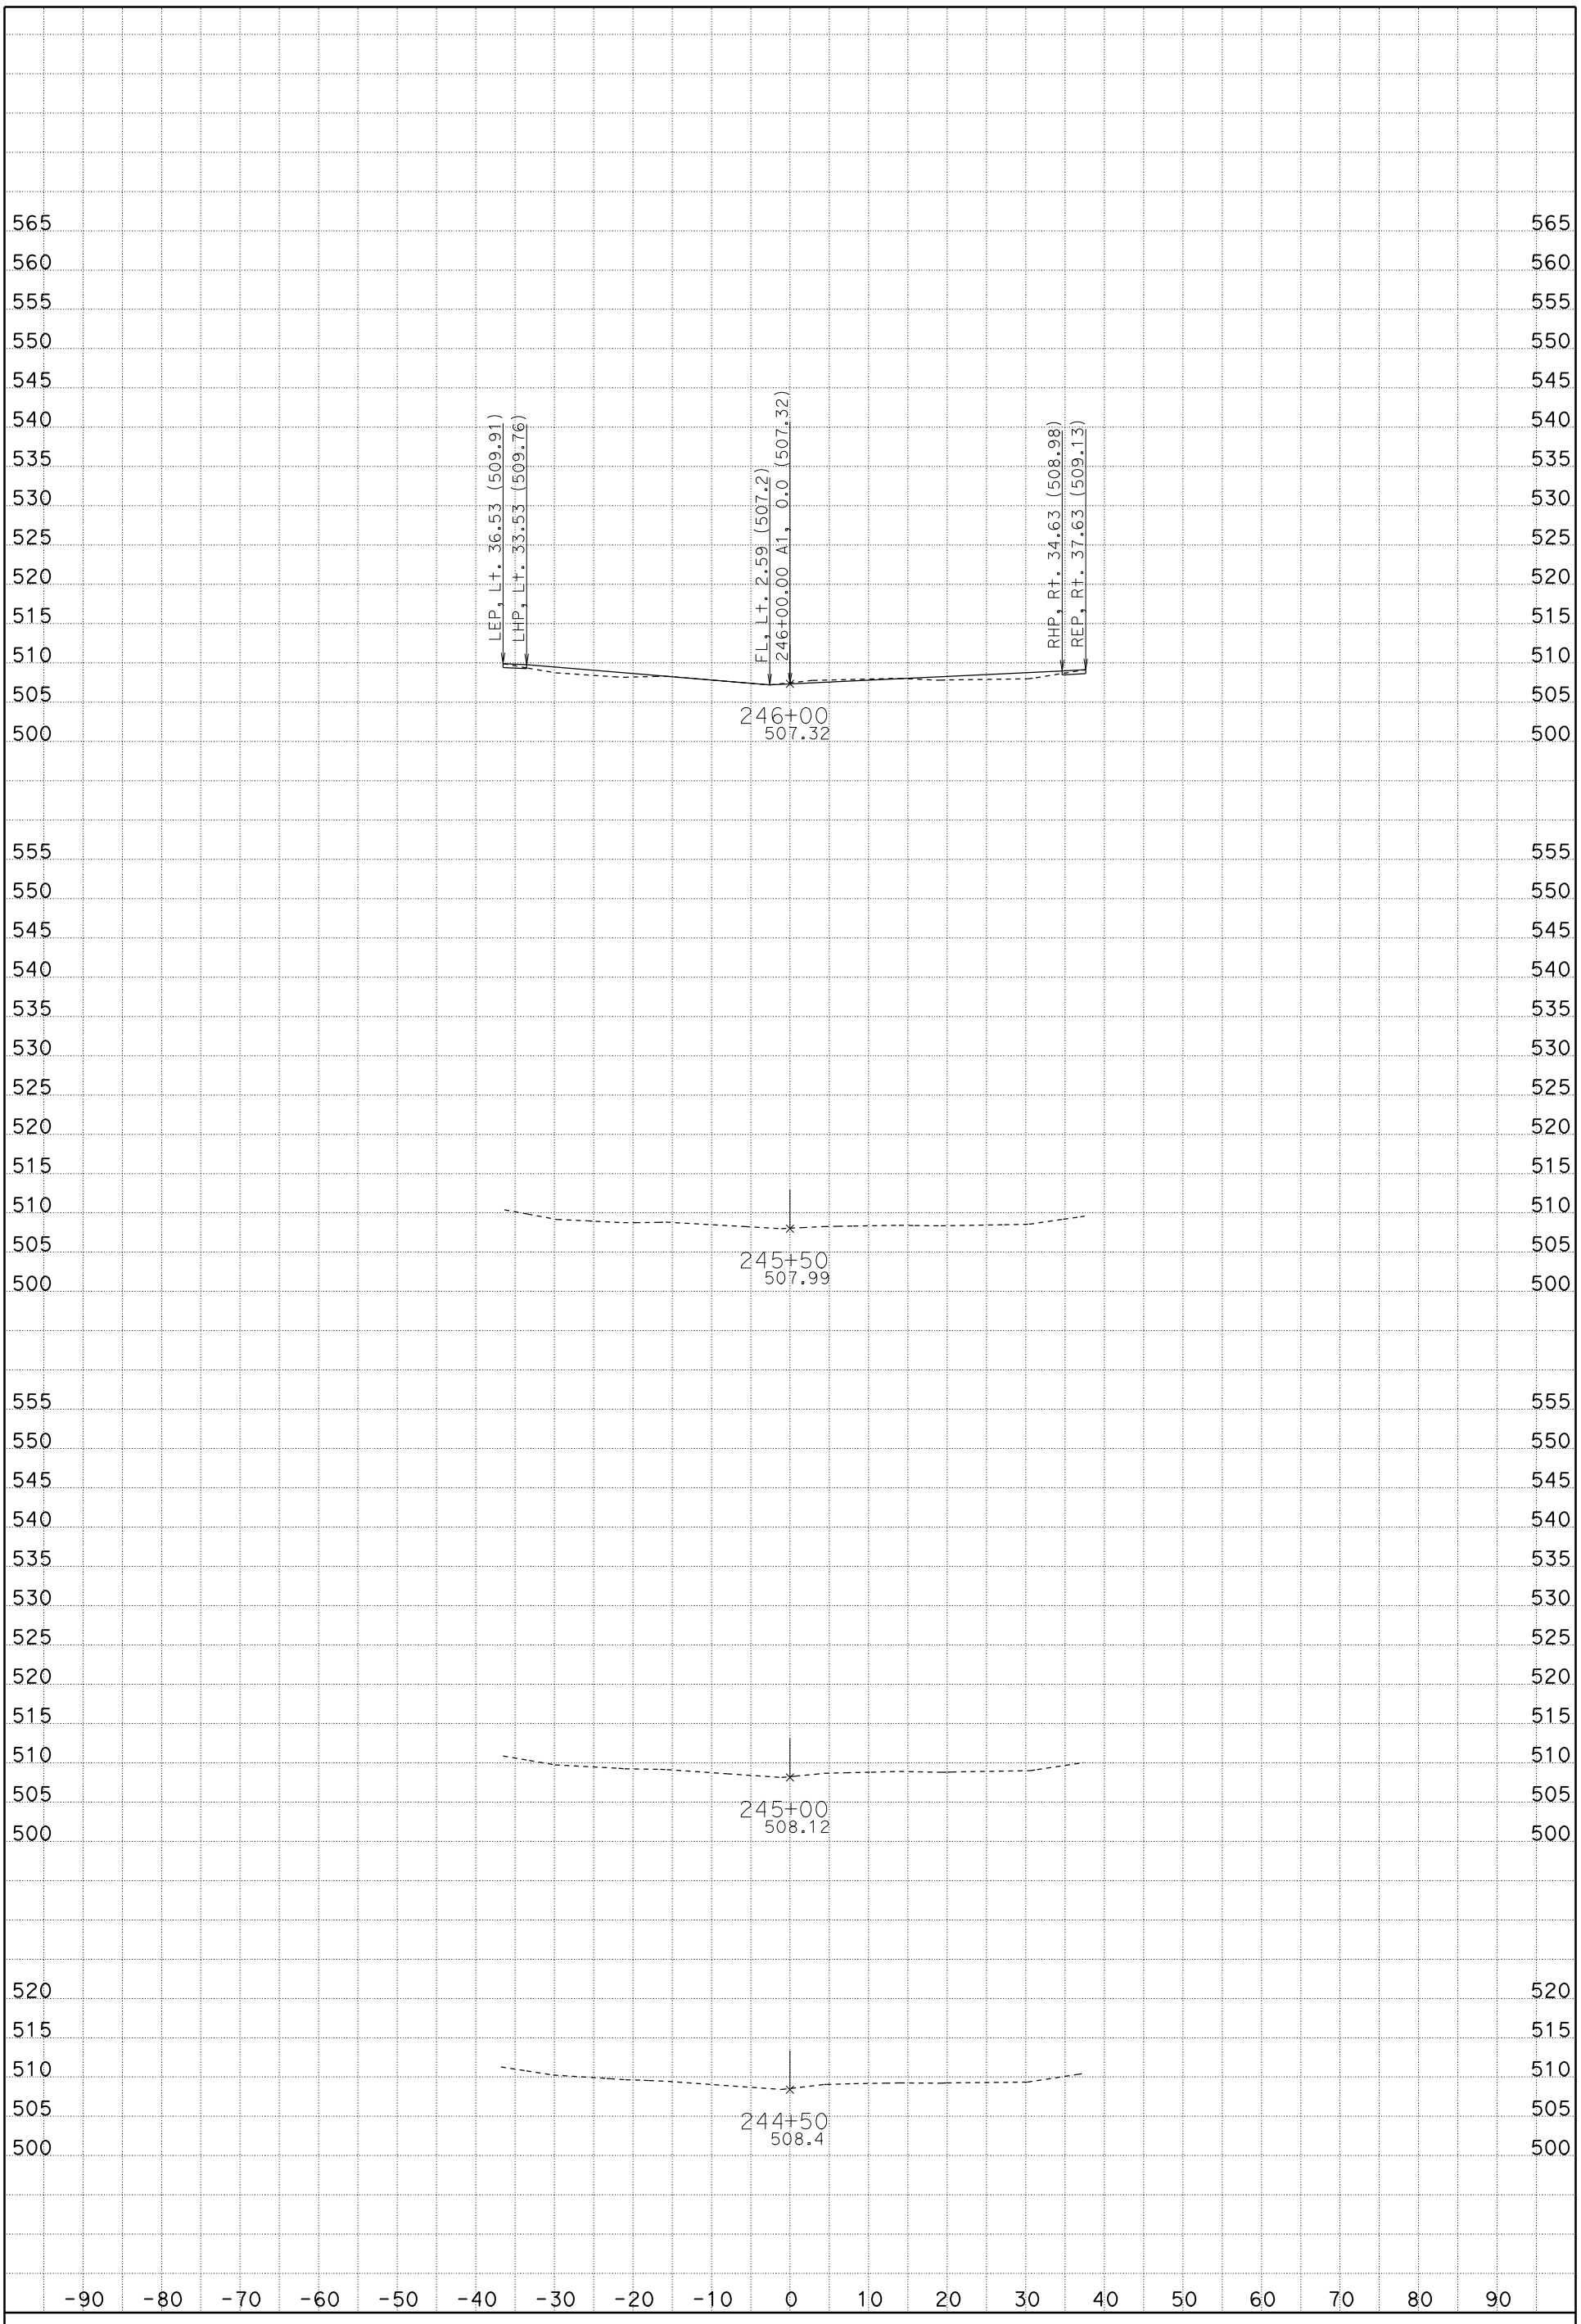

DATE: 1/19/2012

SCALE: 1" = 10' Horiz.
1" = 10' Vert.

CREATED BY: Rod Mendoza (559)243-3826

CONTRACT: 06-0M7304, ID 0600020009

DIST/CO/RTE/PM: 06/Fre/5/22.8/26.8

PROJECT ID: Install DTBB Project

A1

CROSS SECTIONS

FOR EARTHWORK DEVELOPMENT ONLY

All Dimensions are U.S. Survey Feet

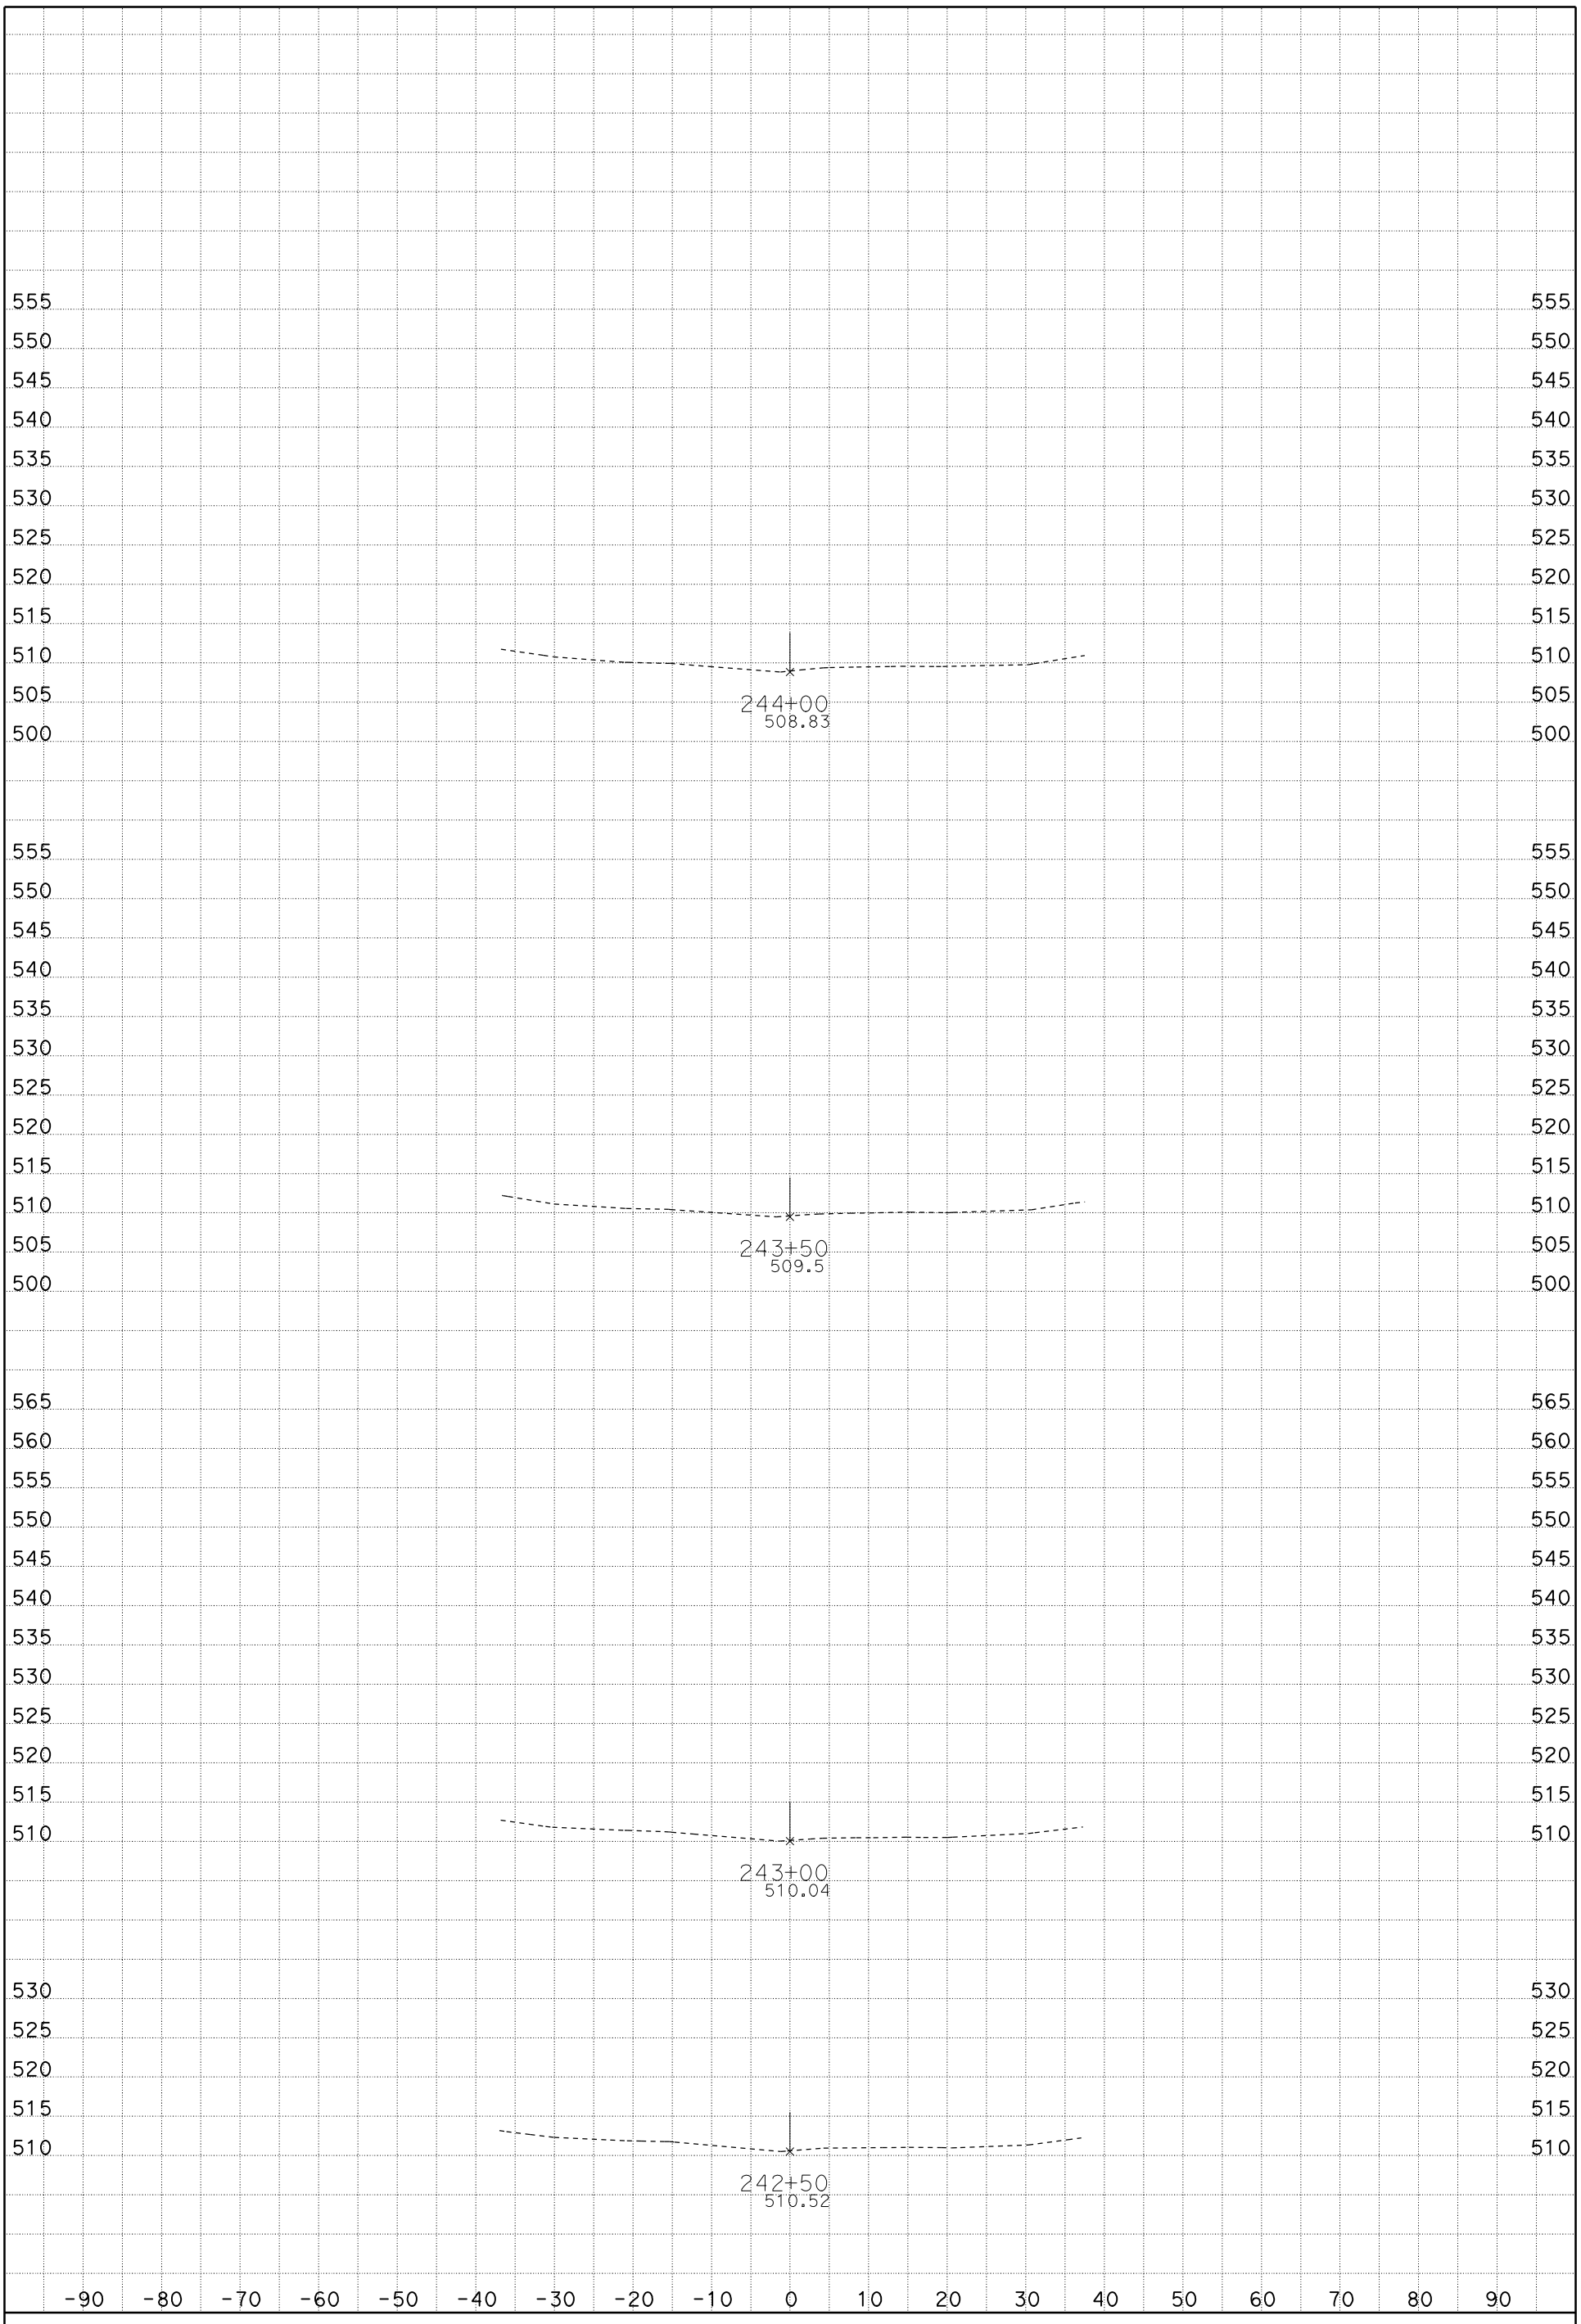

DATE: 1/19/2012

SCALE: 1" = 10' Horiz.
1" = 10' Vert.

CREATED BY: Rod Mendoza (559)243-3826

CONTRACT: 06-0M7304, ID 0600020009

DIST/CO/RTE/PM: 06/Fre/5/22.8/26.8

PROJECT ID: Install DTBB Project

A1

CROSS SECTIONS

SHEET 83 OF 119

FOR EARTHWORK DEVELOPMENT ONLY

All Dimensions are U.S. Survey Feet

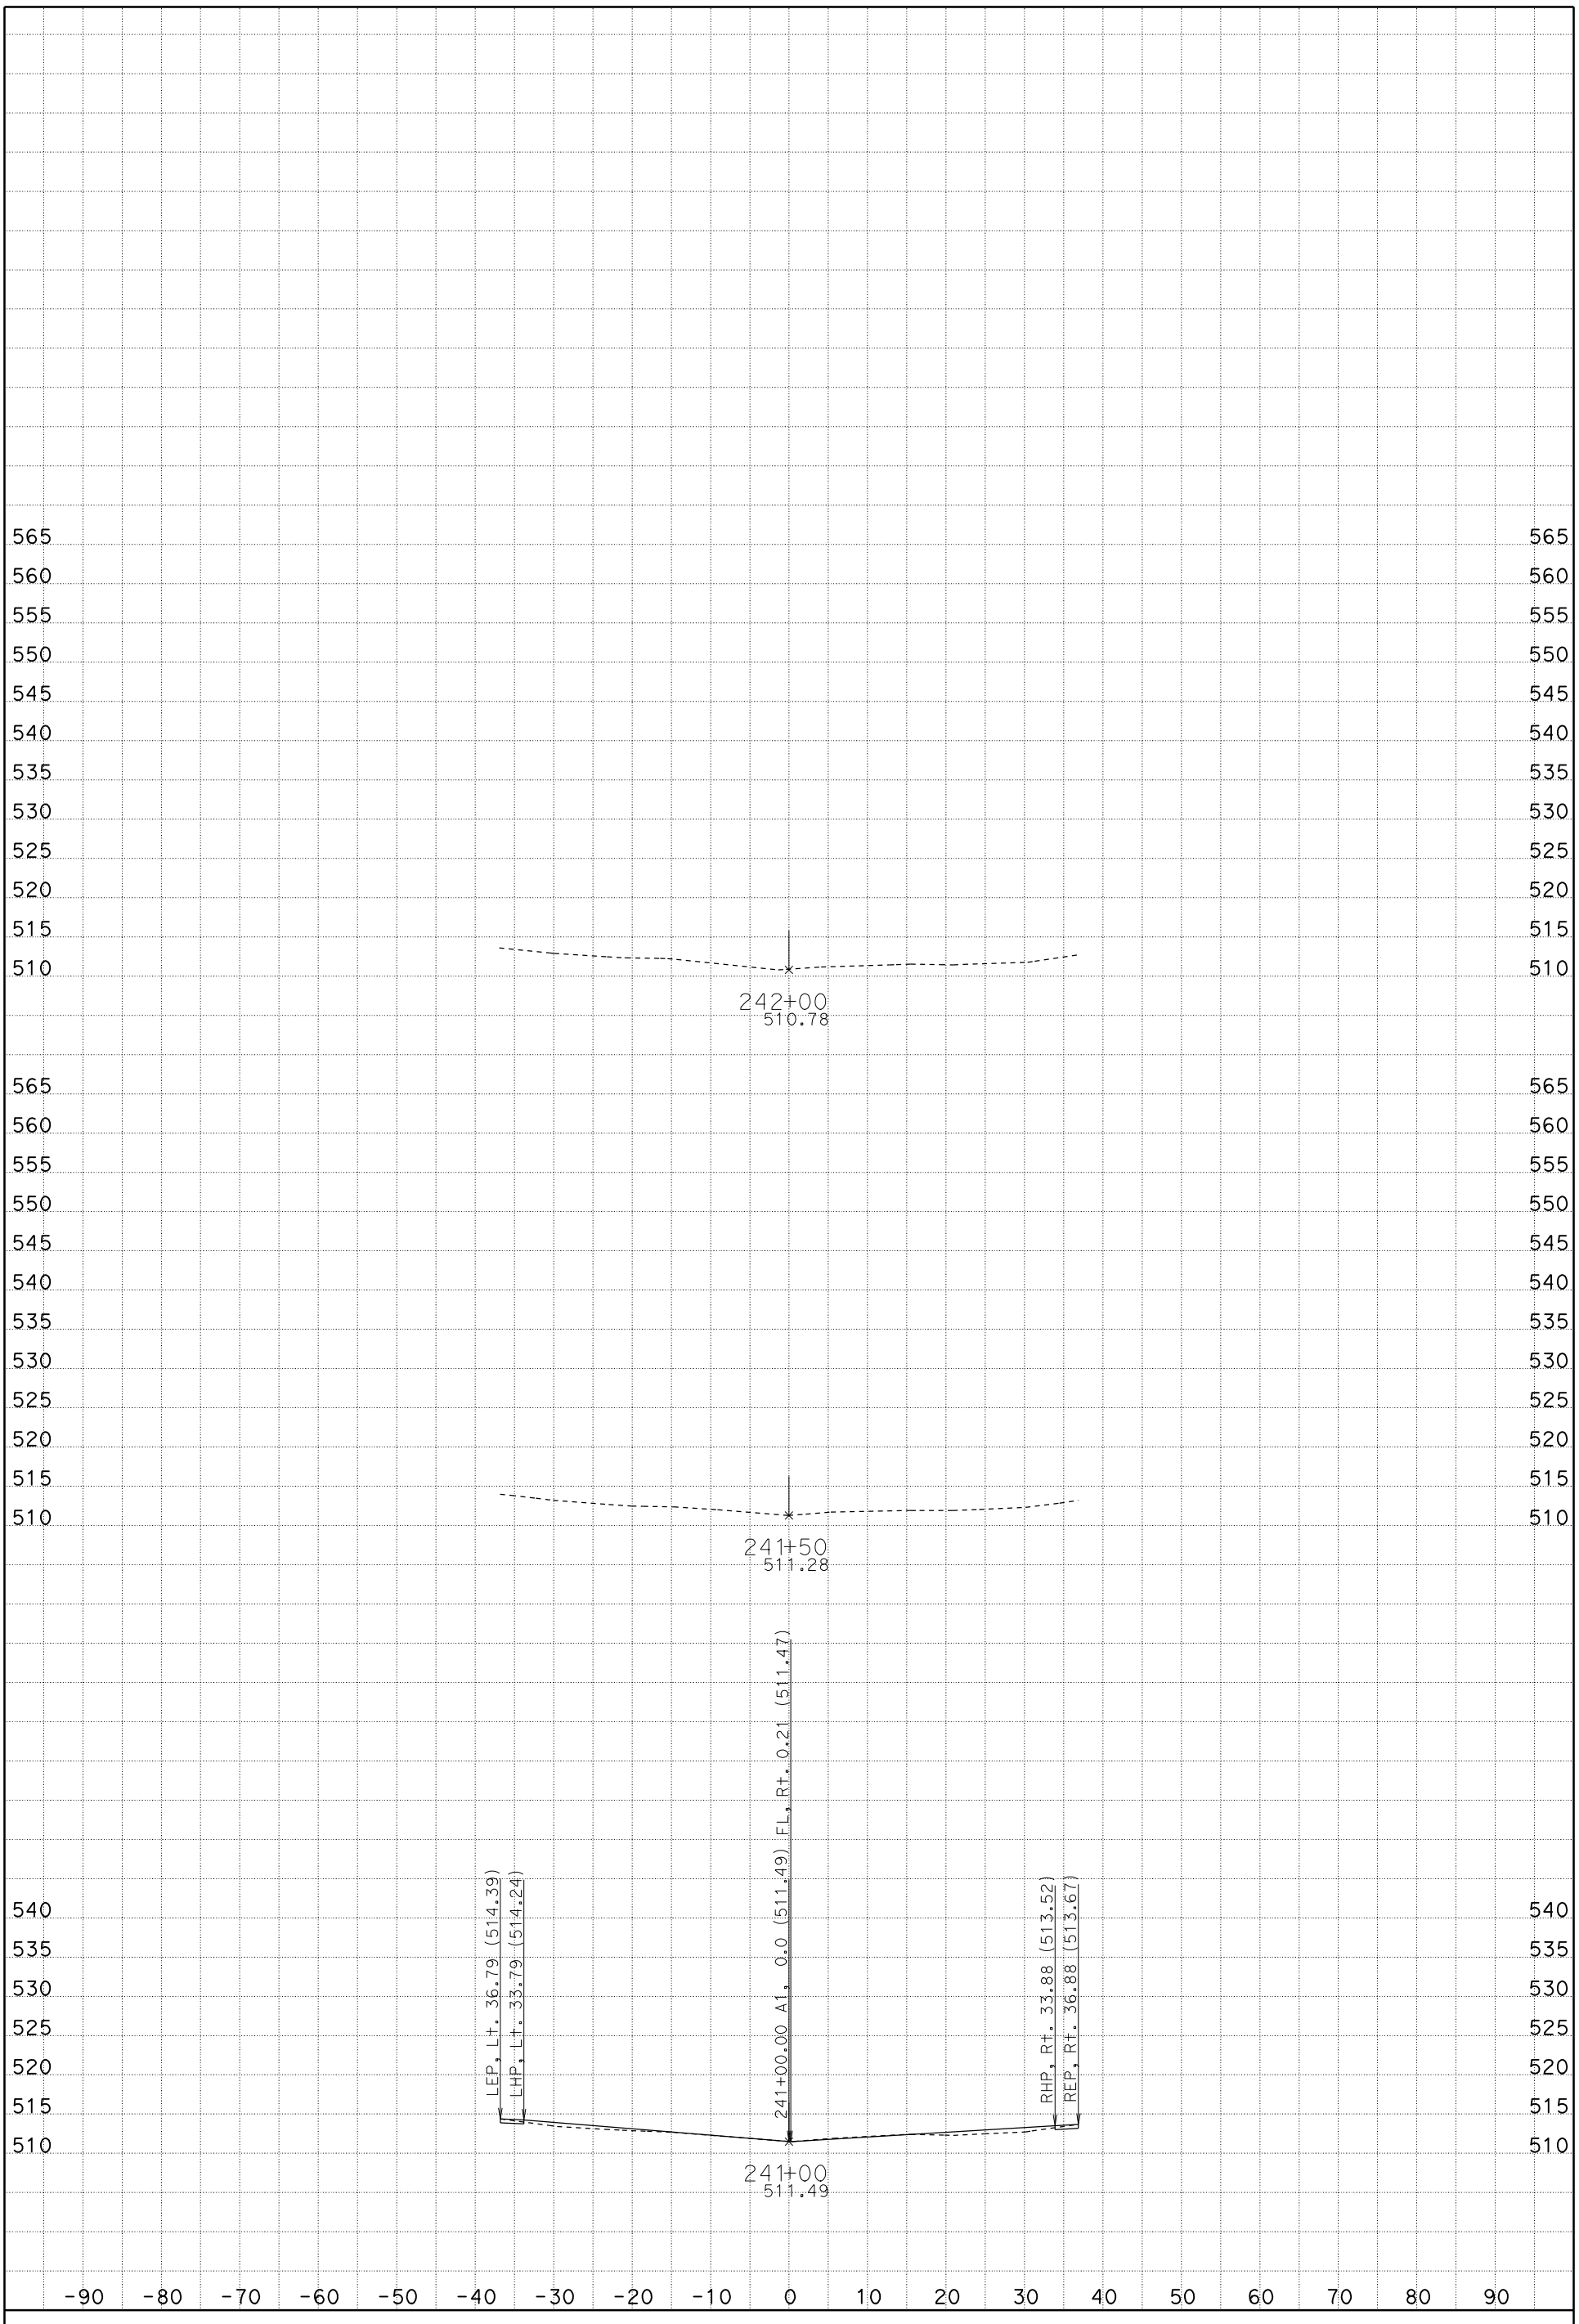

DATE: 1/19/2012

SCALE: 1" = 10' Horiz.
1" = 10' Vert.

CREATED BY: Rod Mendoza (559)243-3826

CONTRACT: 06-0M7304, ID 0600020009

DIST/CO/RTE/PM: 06/Fre/5/22.8/26.8

PROJECT ID: Install DTBB Project

A1

CROSS SECTIONS

SHEET 82 OF 119

FOR EARTHWORK DEVELOPMENT ONLY

All Dimensions are U.S. Survey Feet

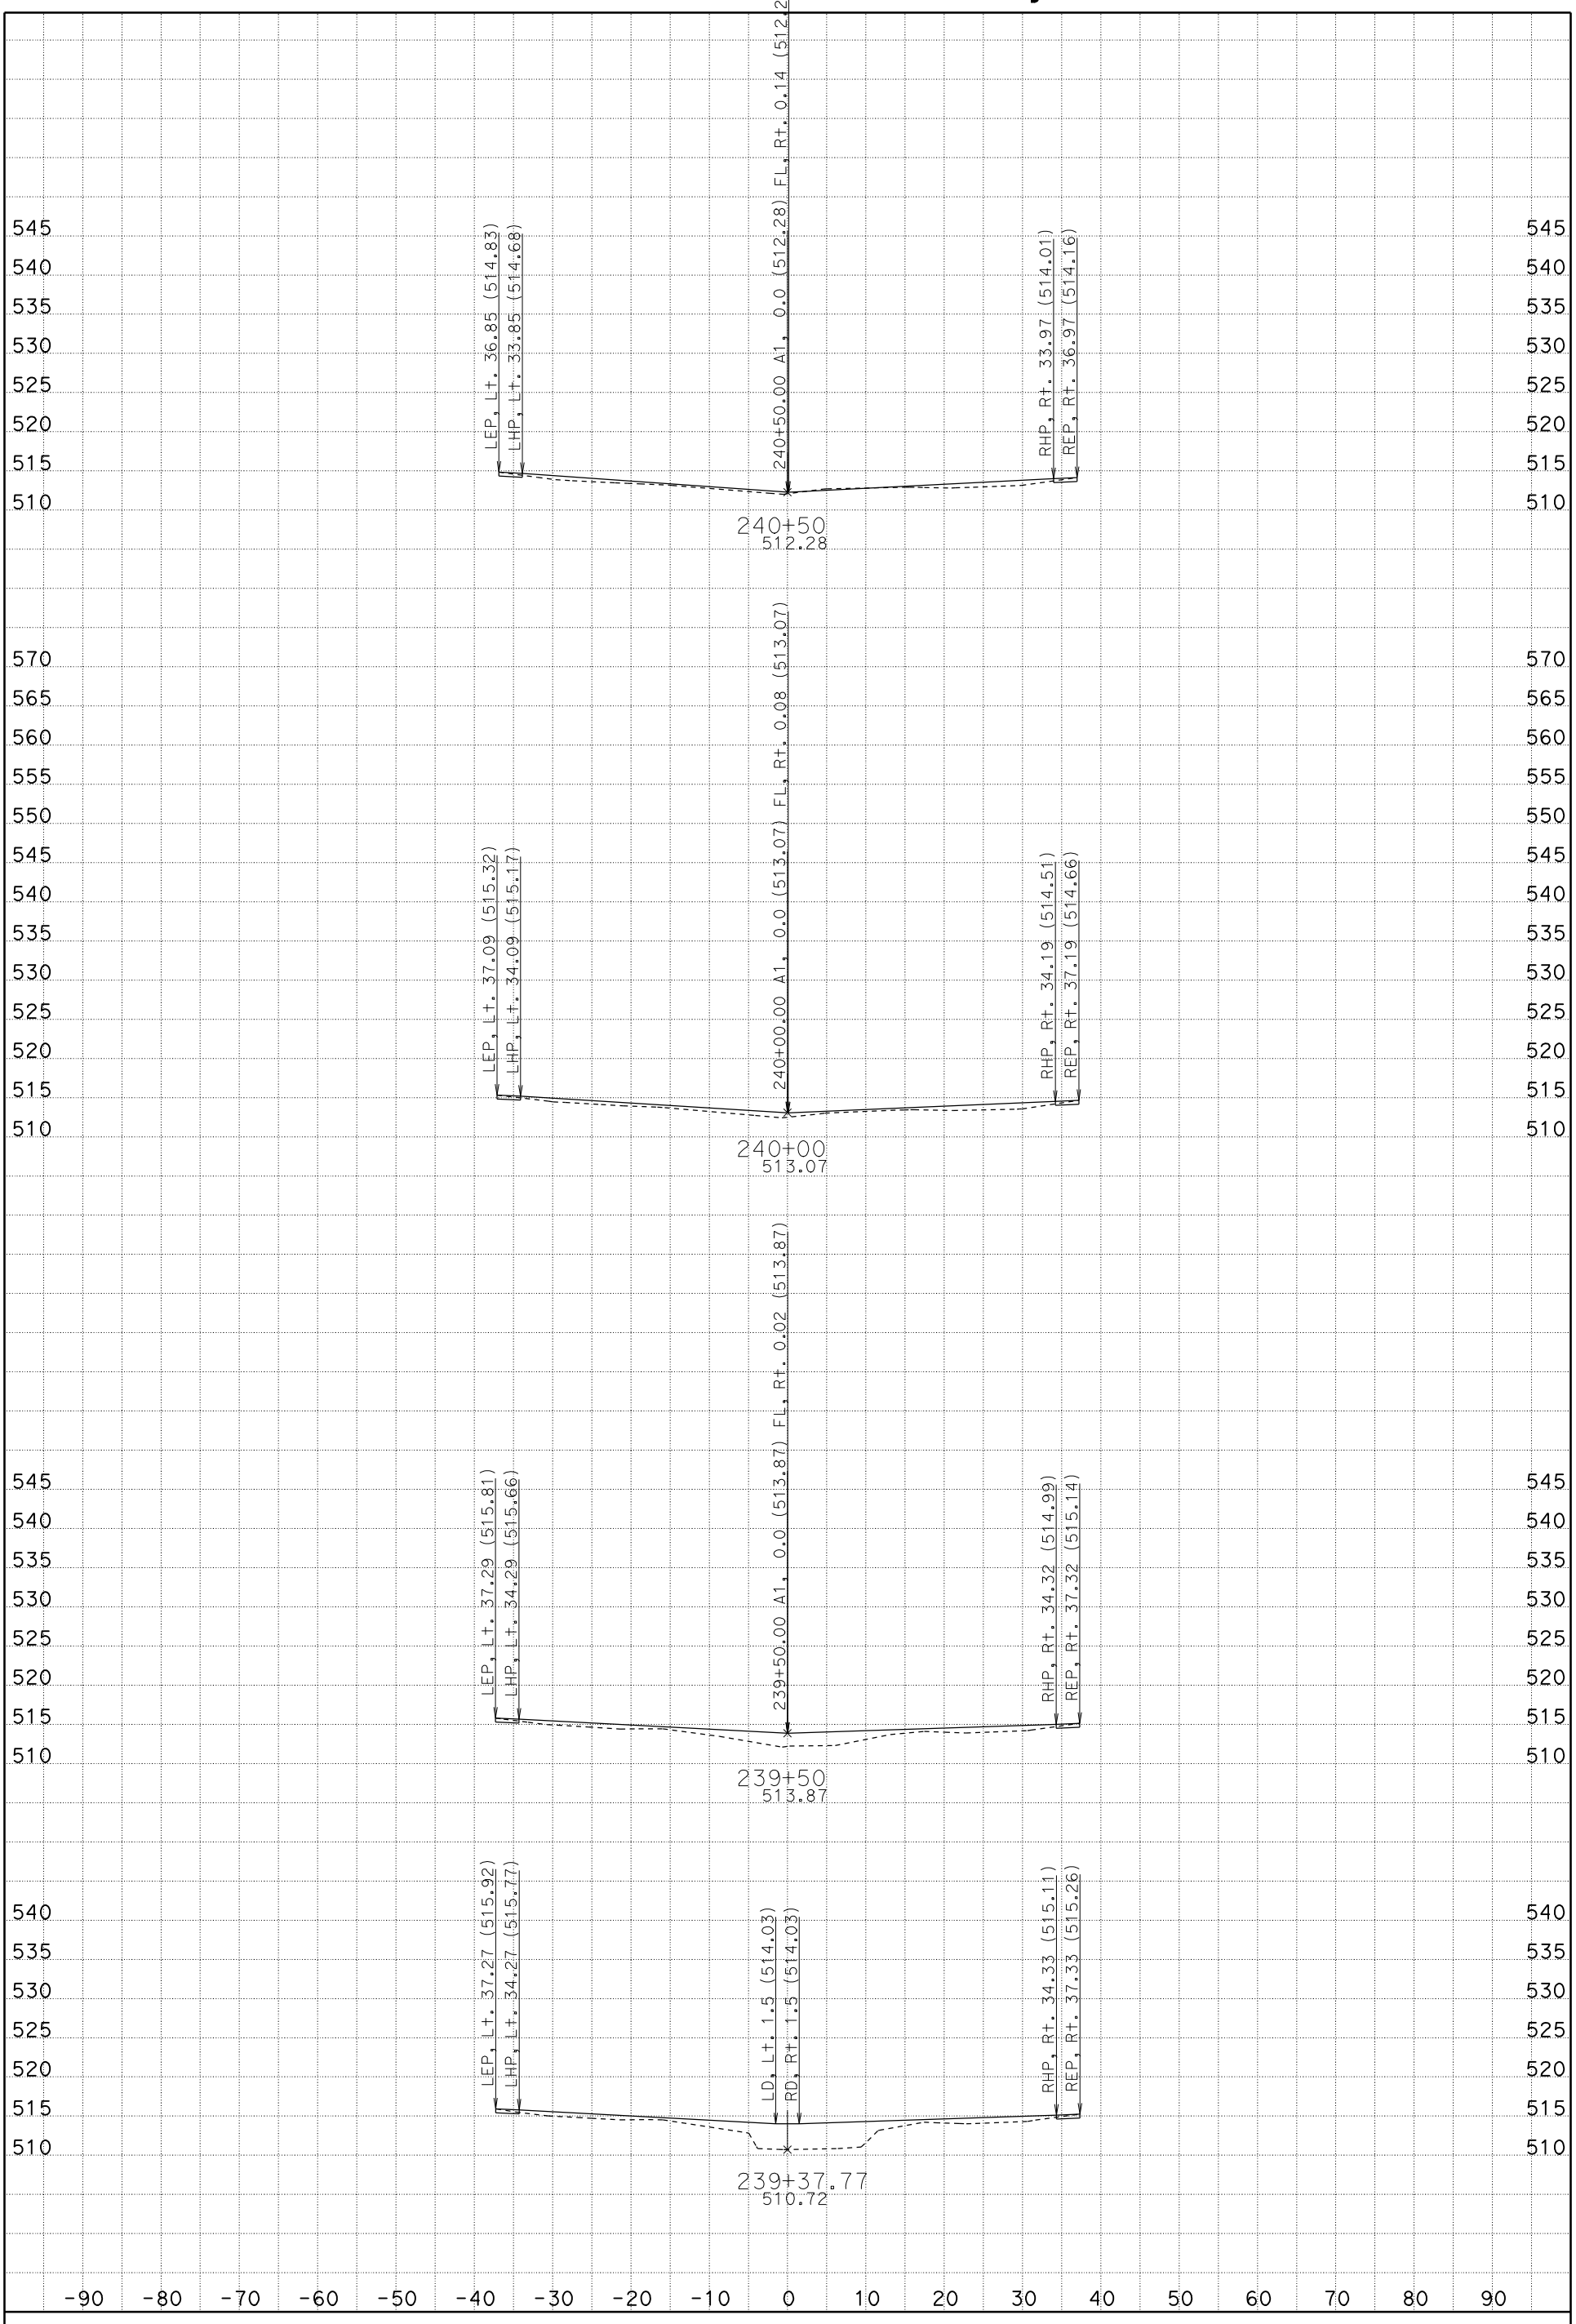

DATE: 1/19/2012

SCALE: 1" = 10' Horiz.
1" = 10' Vert.

CREATED BY: Rod Mendoza (559)243-3826

CONTRACT: 06-0M7304, ID 0600020009

DIST/CO/RTE/PM: 06/Fre/5/22.8/26.8

PROJECT ID: Install DTBB Project

A1

CROSS SECTIONS

FOR EARTHWORK DEVELOPMENT ONLY

All Dimensions are U.S. Survey Feet

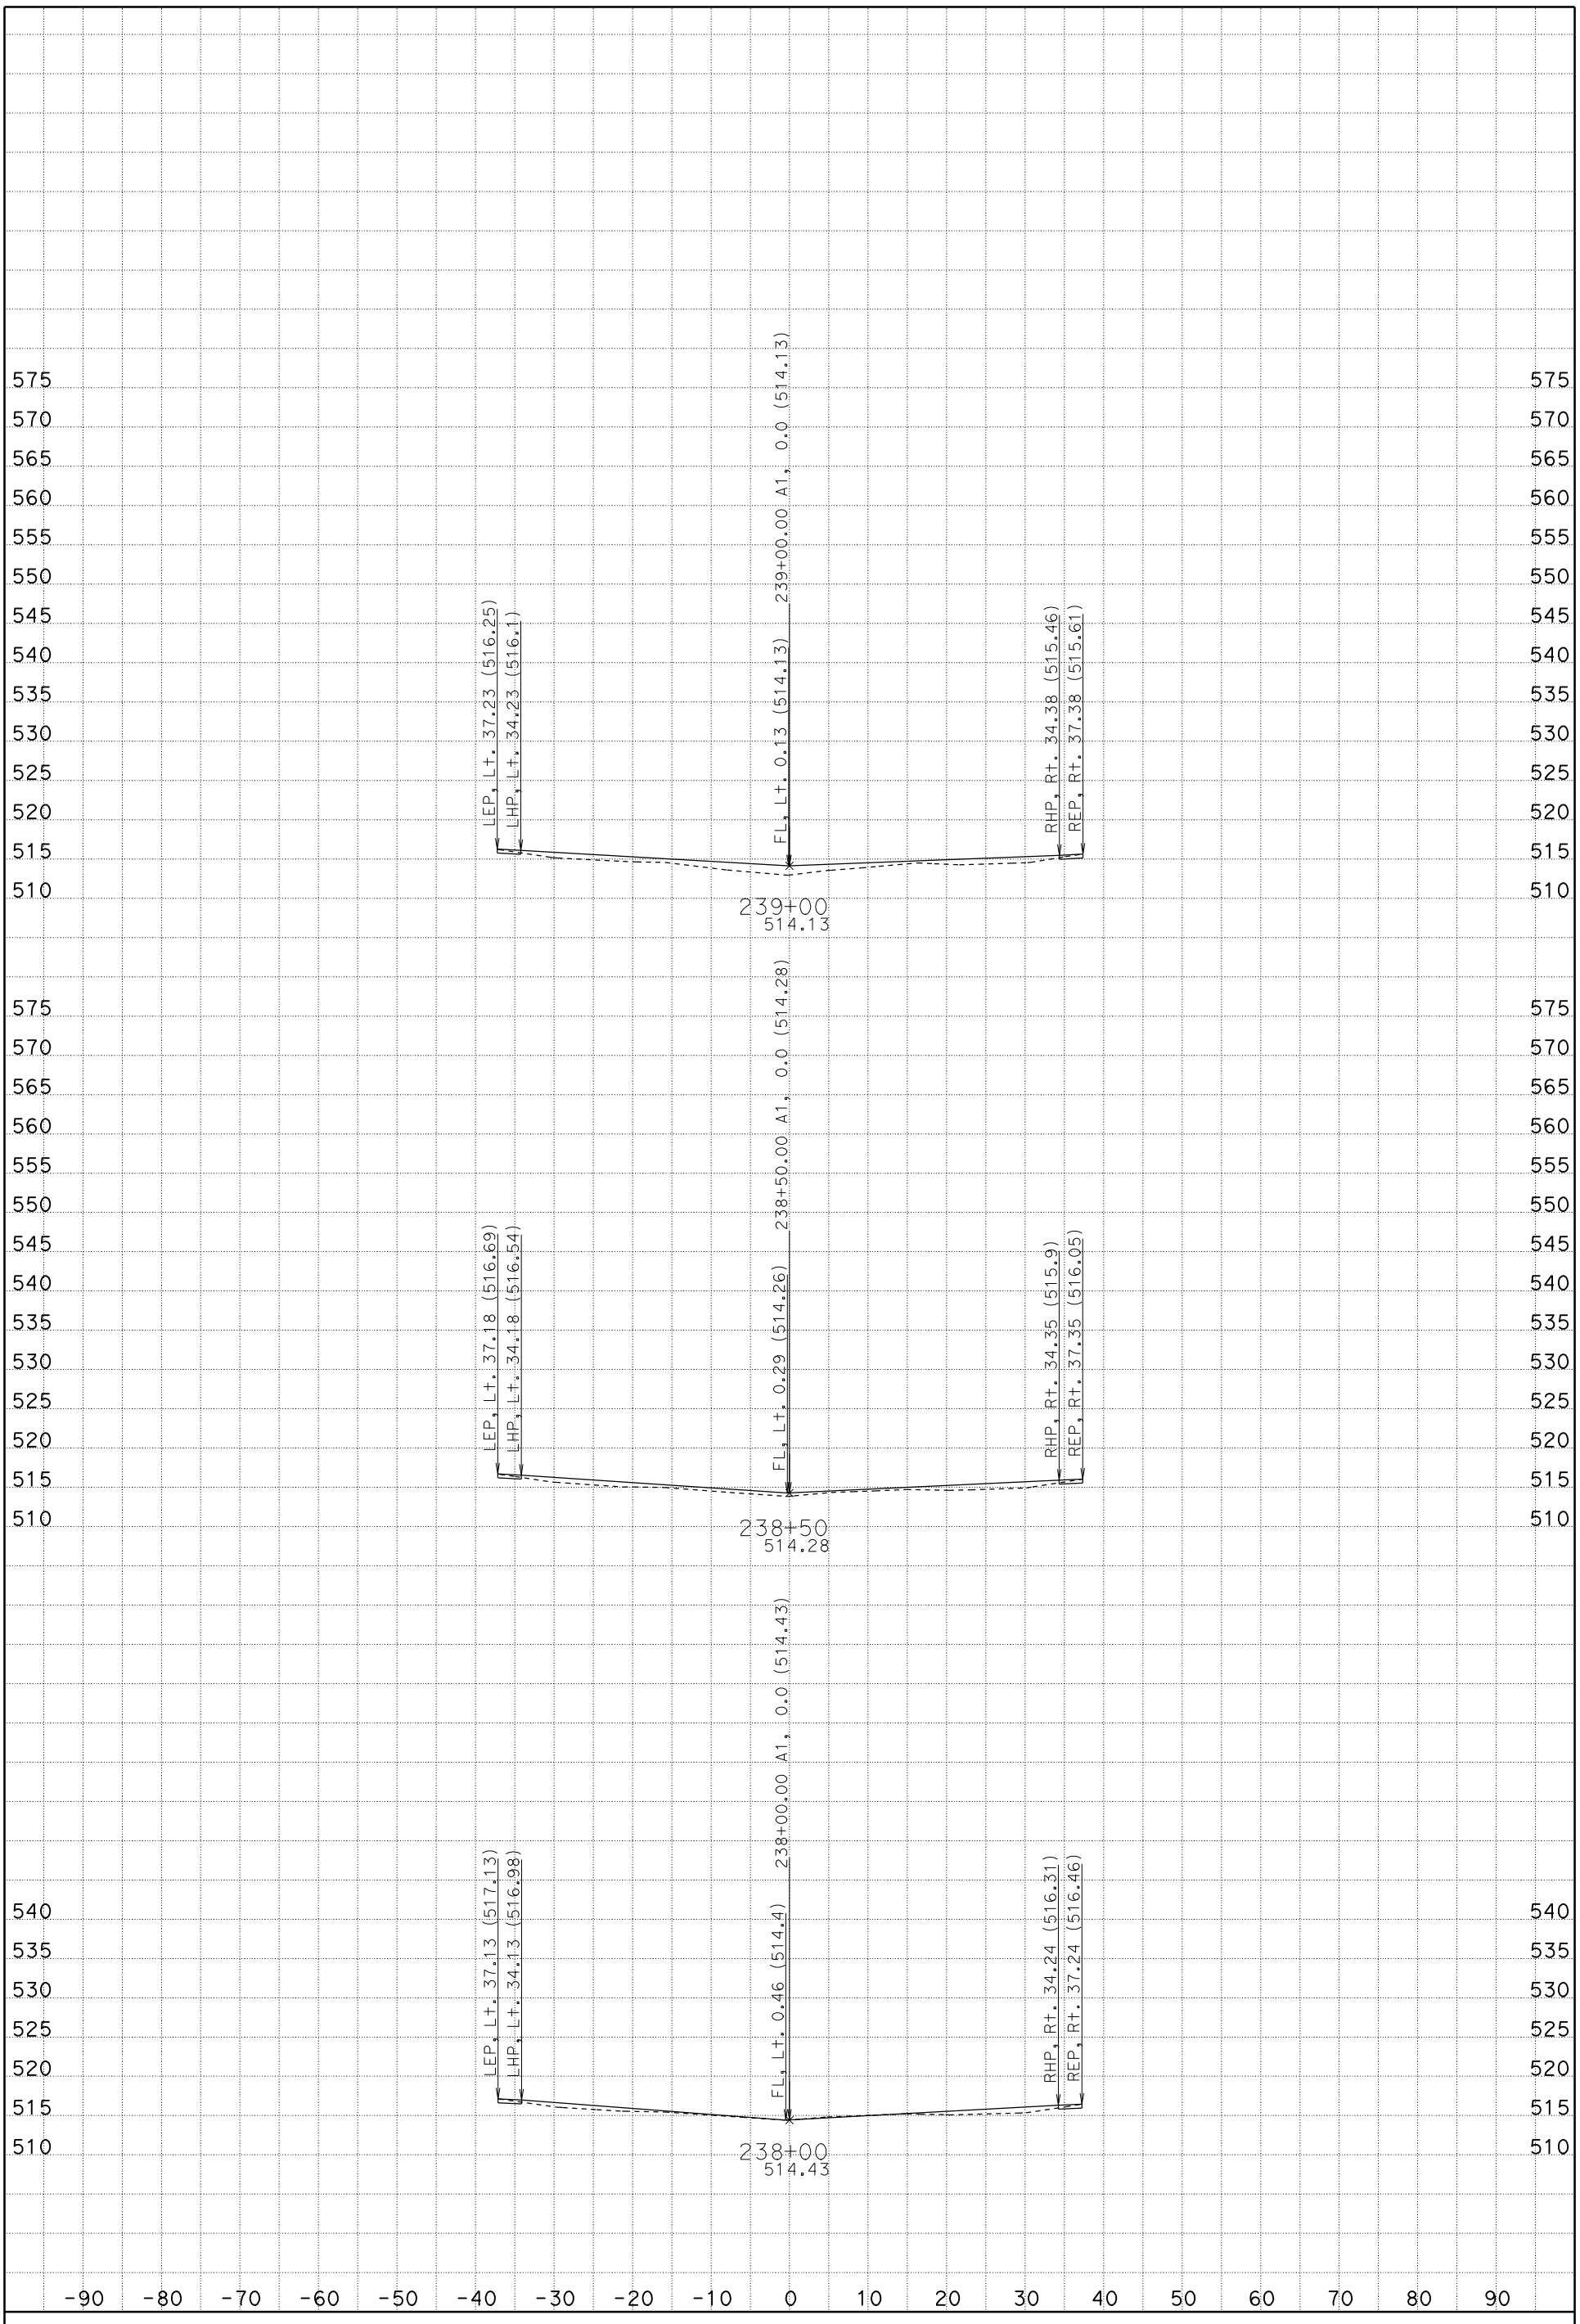

DATE: 1/19/2012

SCALE: 1" = 10' Horiz.
1" = 10' Vert.

CREATED BY: Rod Mendoza (559)243-3826

CONTRACT: 06-0M7304, ID 0600020009

DIST/CO/RTE/PM: 06/Fre/5/22.8/26.8

PROJECT ID: Install DTBB Project

A1

CROSS SECTIONS

FOR EARTHWORK DEVELOPMENT ONLY

All Dimensions are U.S. Survey Feet

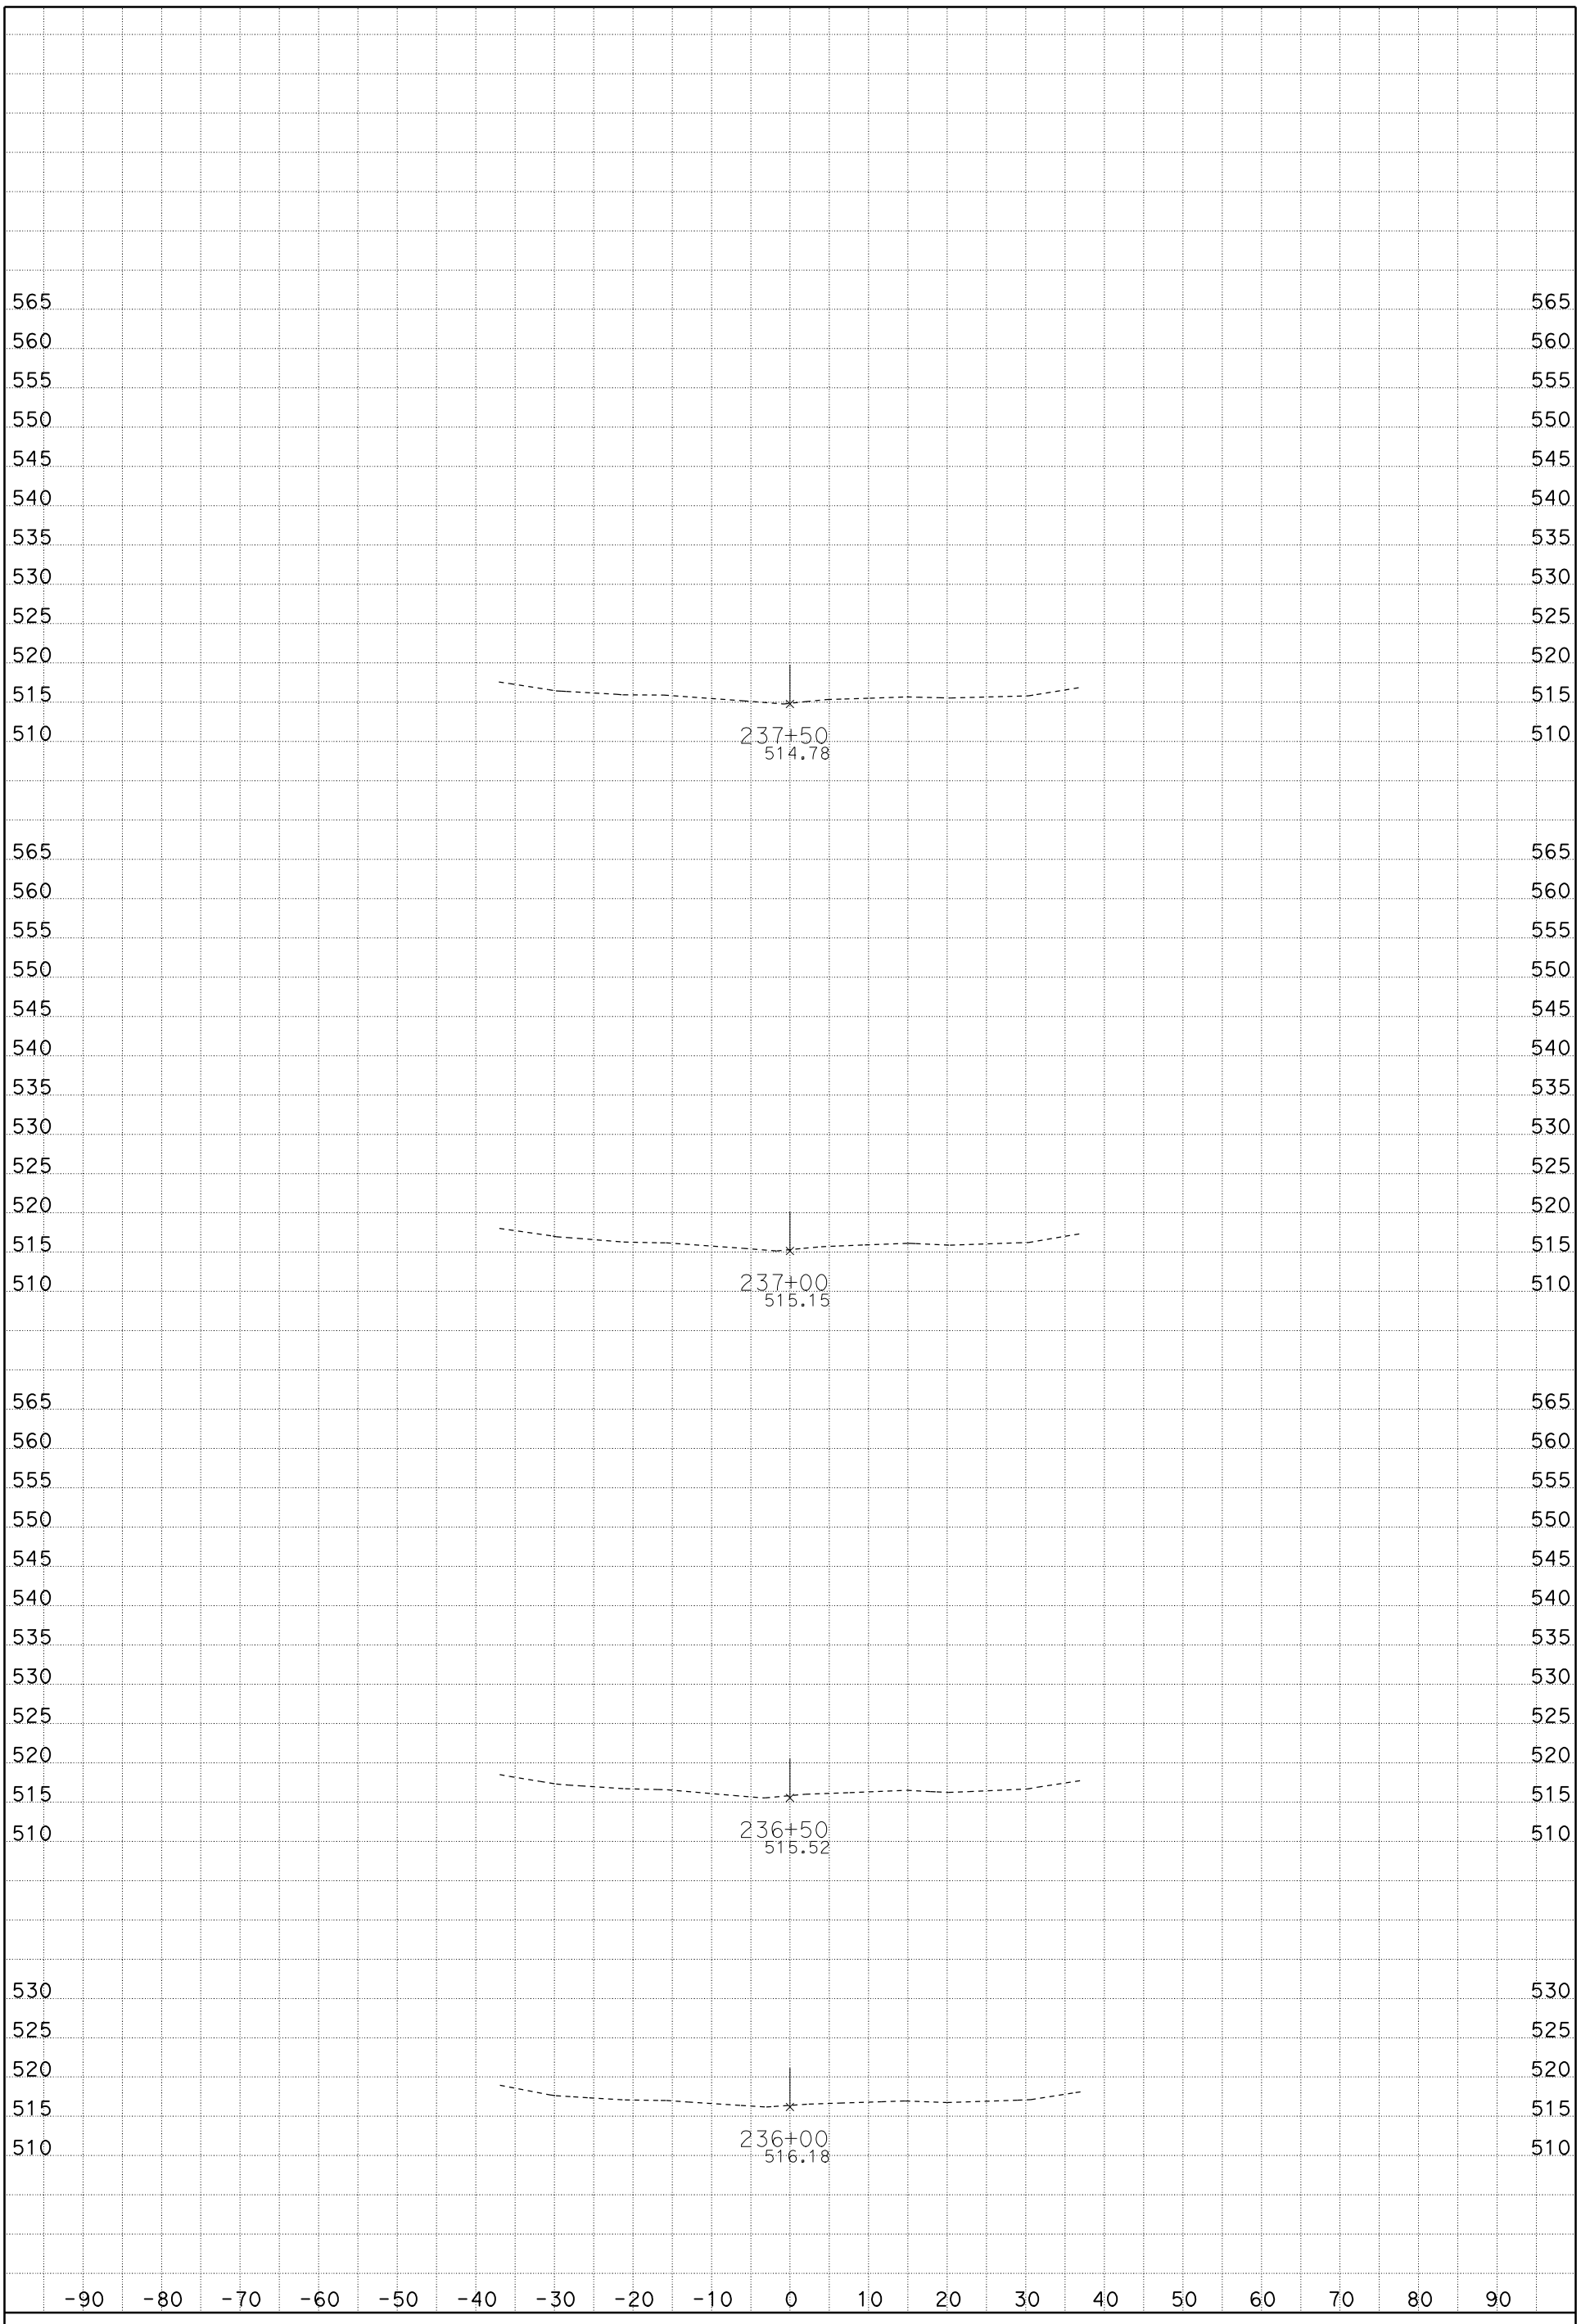

DATE: 1/19/2012

SCALE: 1" = 10' Horiz.
1" = 10' Vert.

CREATED BY: Rod Mendoza (559)243-3826

CONTRACT: 06-0M7304, ID 0600020009

DIST/CO/RTE/PM: 06/Fre/5/22.8/26.8

PROJECT ID: Install DTBB Project

A1

CROSS SECTIONS

FOR EARTHWORK DEVELOPMENT ONLY

All Dimensions are U.S. Survey Feet

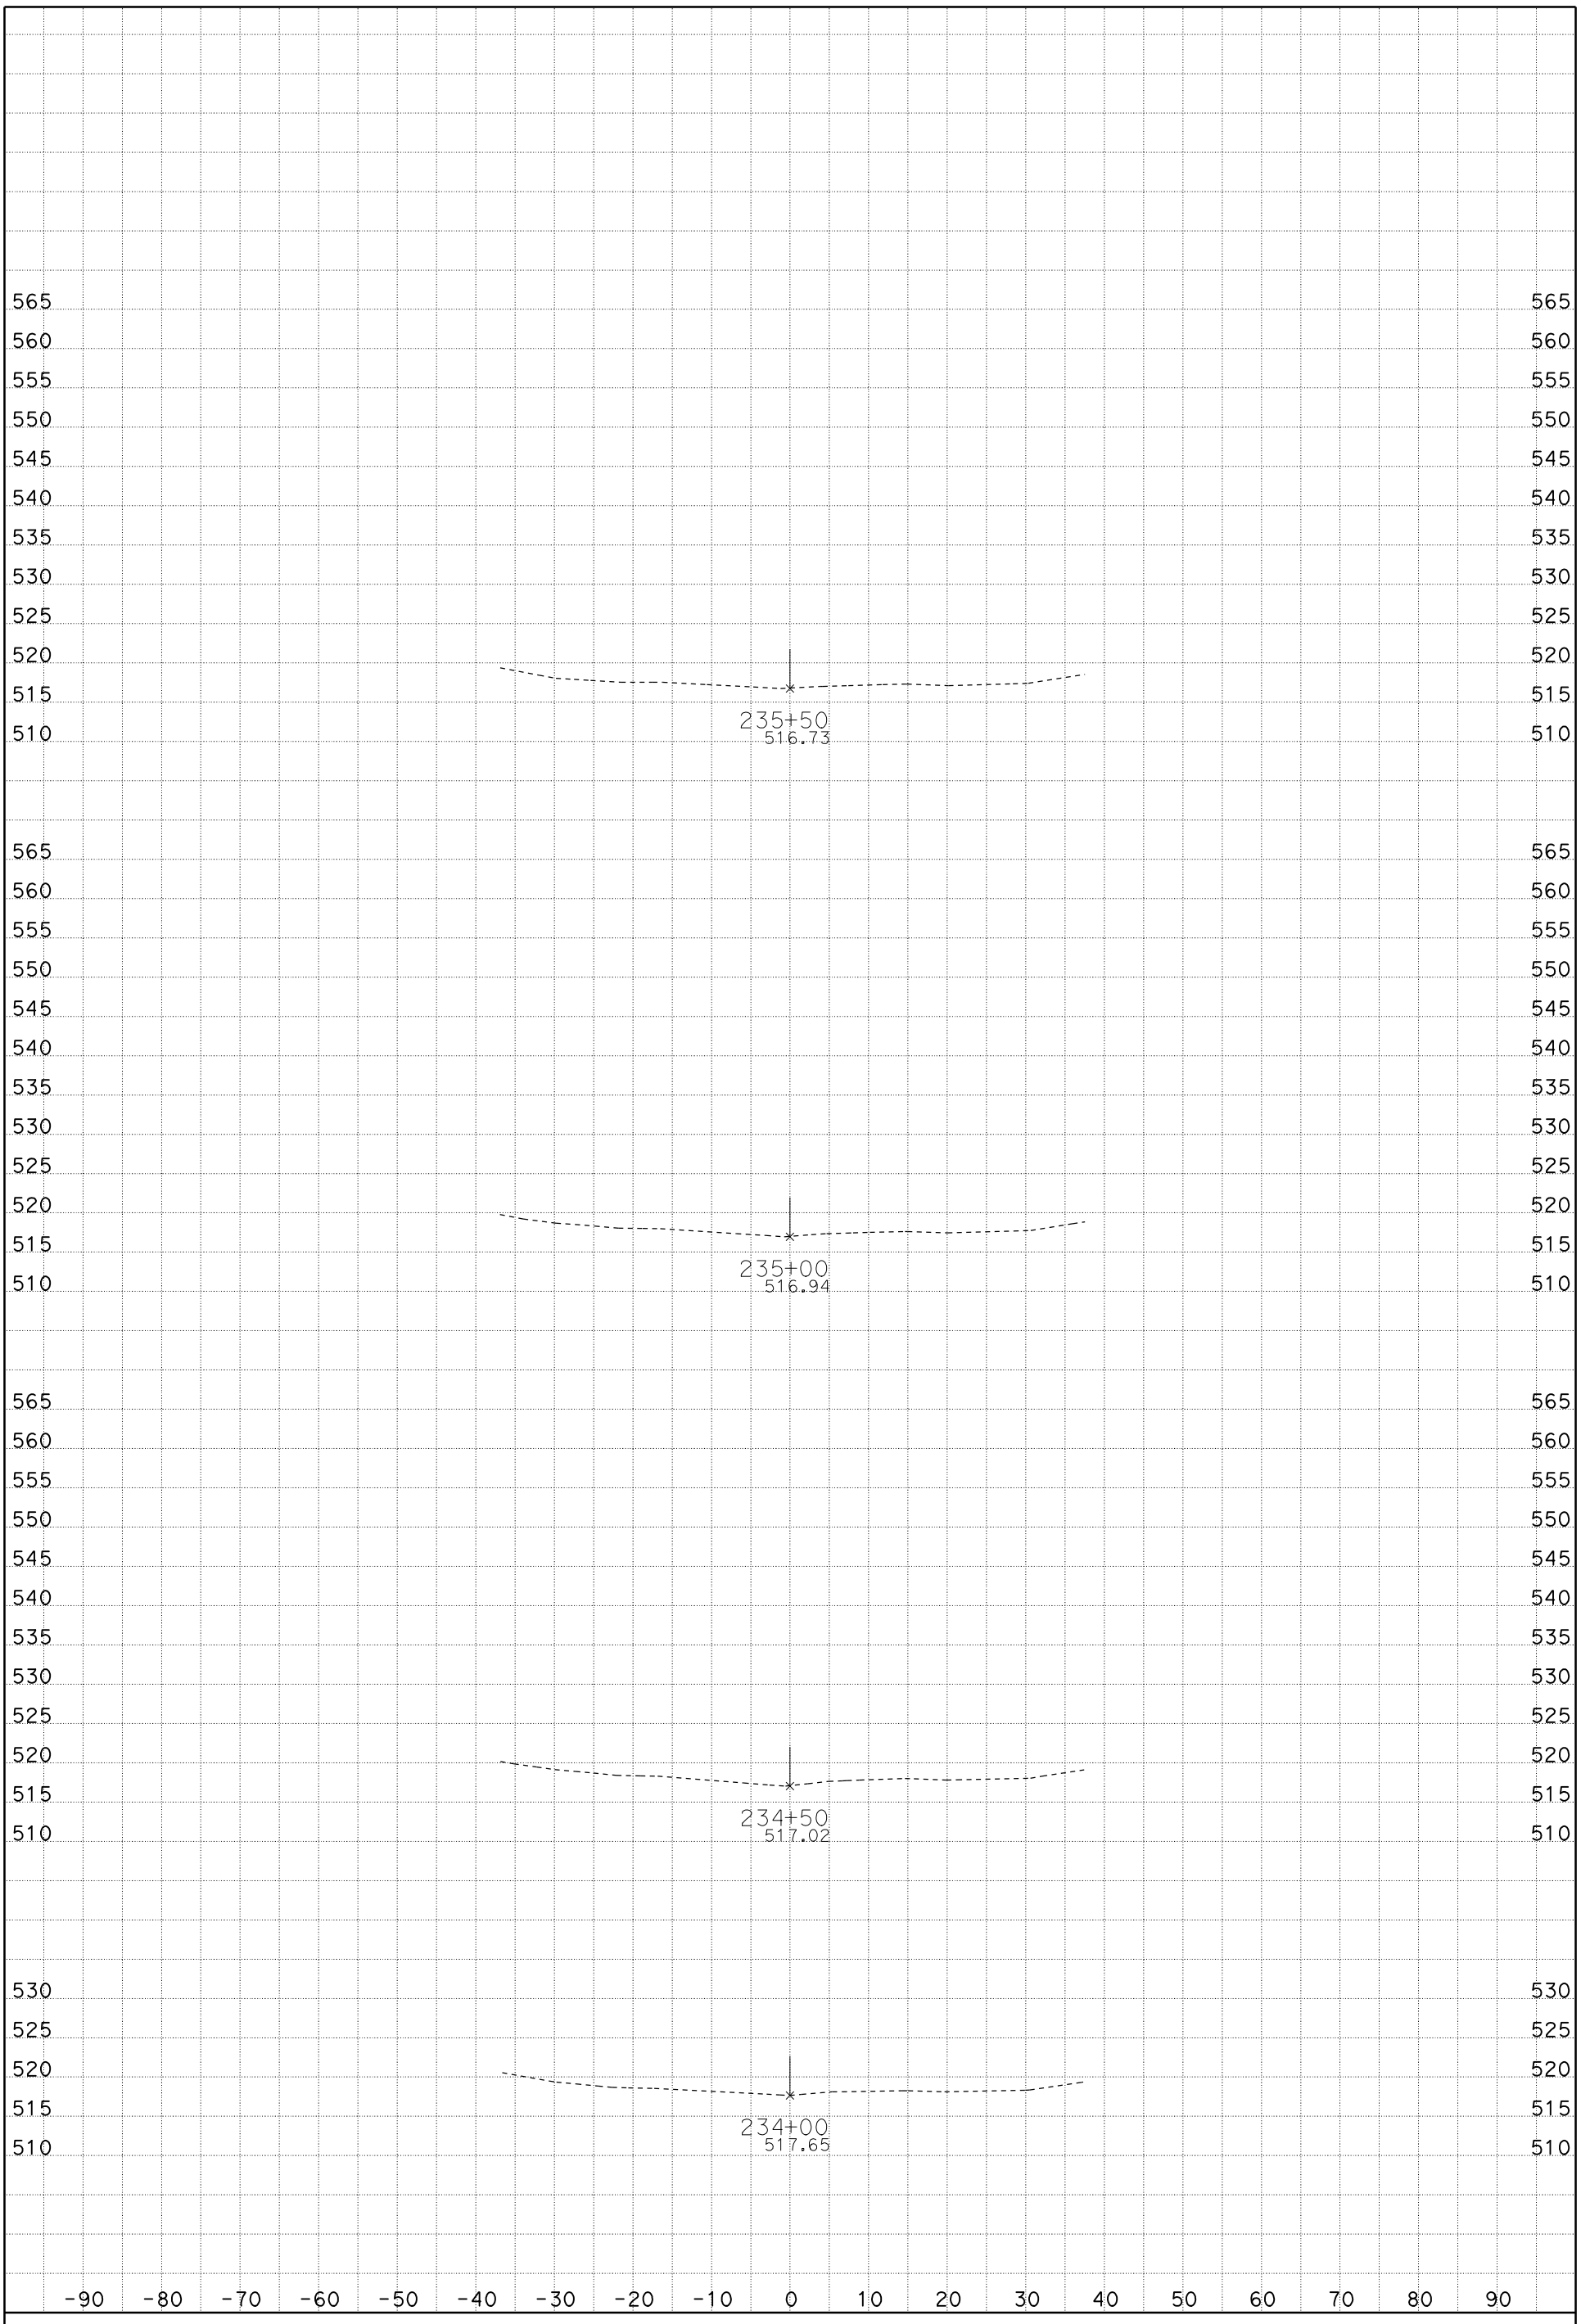

DATE: 1/19/2012

SCALE: 1" = 10' Horiz.
1" = 10' Vert.

CREATED BY: Rod Mendoza (559)243-3826

CONTRACT: 06-0M7304, ID 0600020009

DIST/CO/RTE/PM: 06/Fre/5/22.8/26.8

PROJECT ID: Install DTBB Project

A1

CROSS SECTIONS

FOR EARTHWORK DEVELOPMENT ONLY

All Dimensions are U.S. Survey Feet

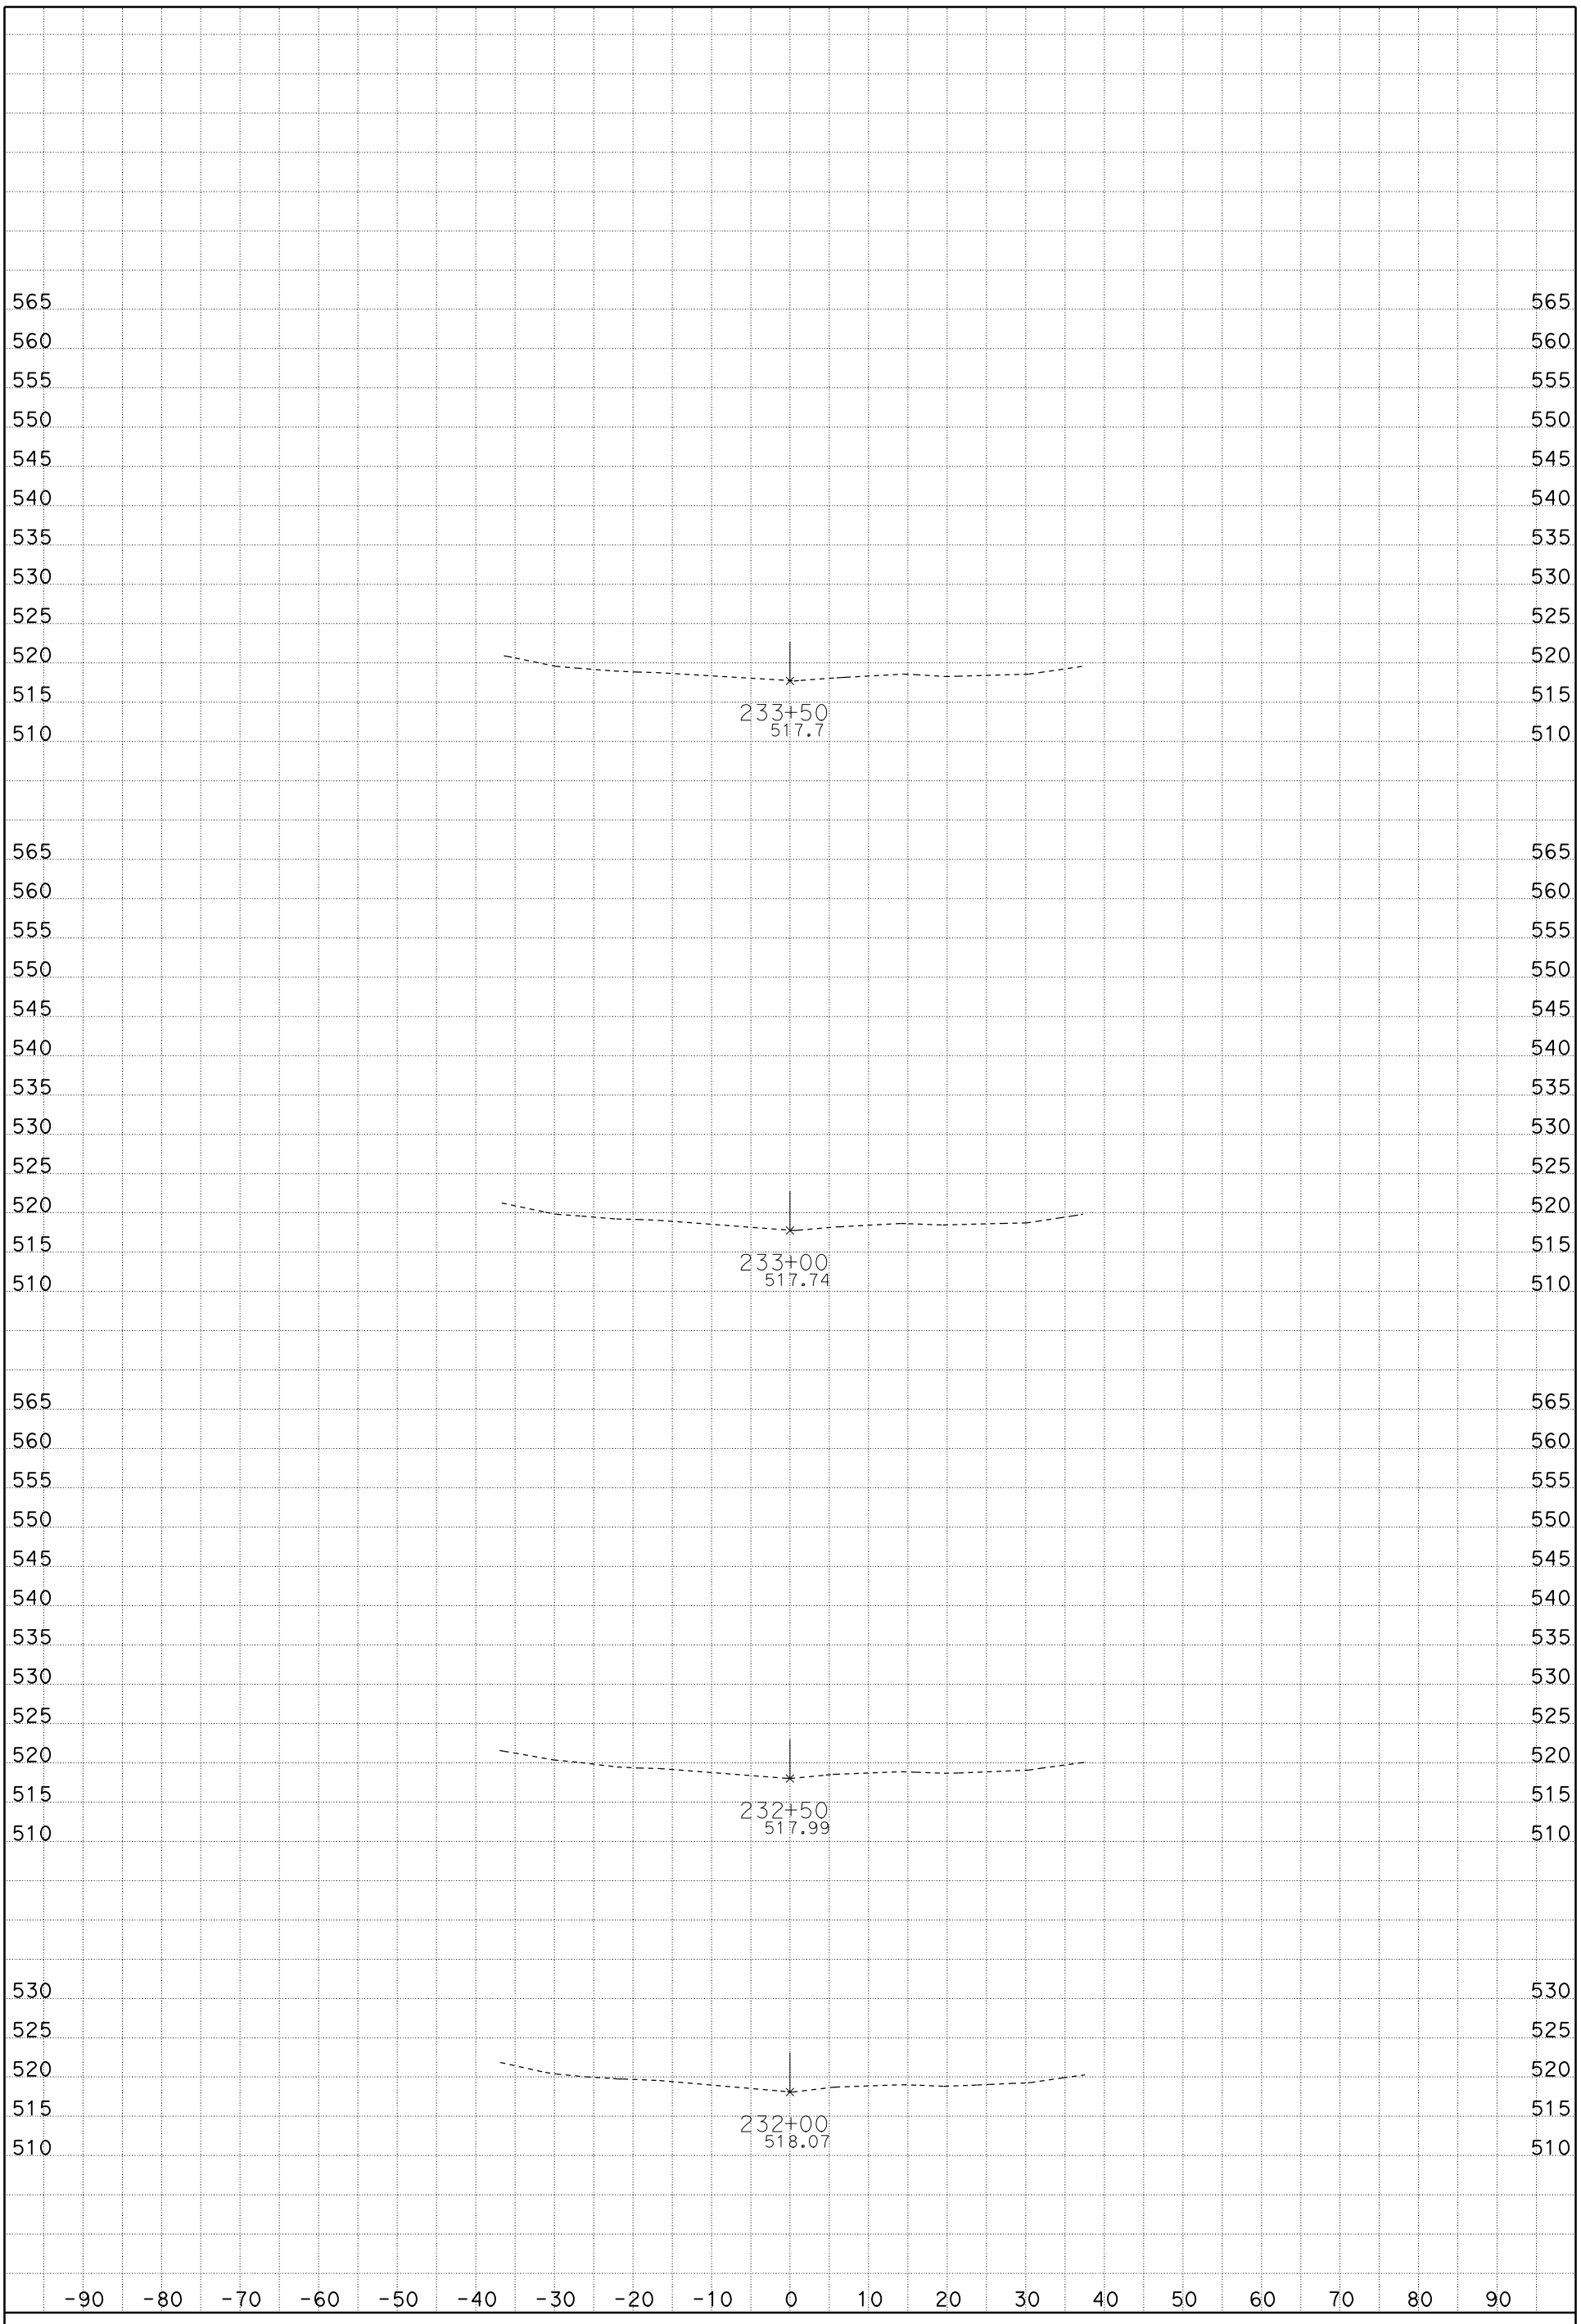

DATE: 1/19/2012

SCALE: 1" = 10' Horiz.
1" = 10' Vert.

CREATED BY: Rod Mendoza (559)243-3826

CONTRACT: 06-0M7304, ID 0600020009

DIST/CO/RTE/PM: 06/Fre/5/22.8/26.8

PROJECT ID: Install DTBB Project

A1

CROSS SECTIONS

FOR EARTHWORK DEVELOPMENT ONLY

All Dimensions are U.S. Survey Feet

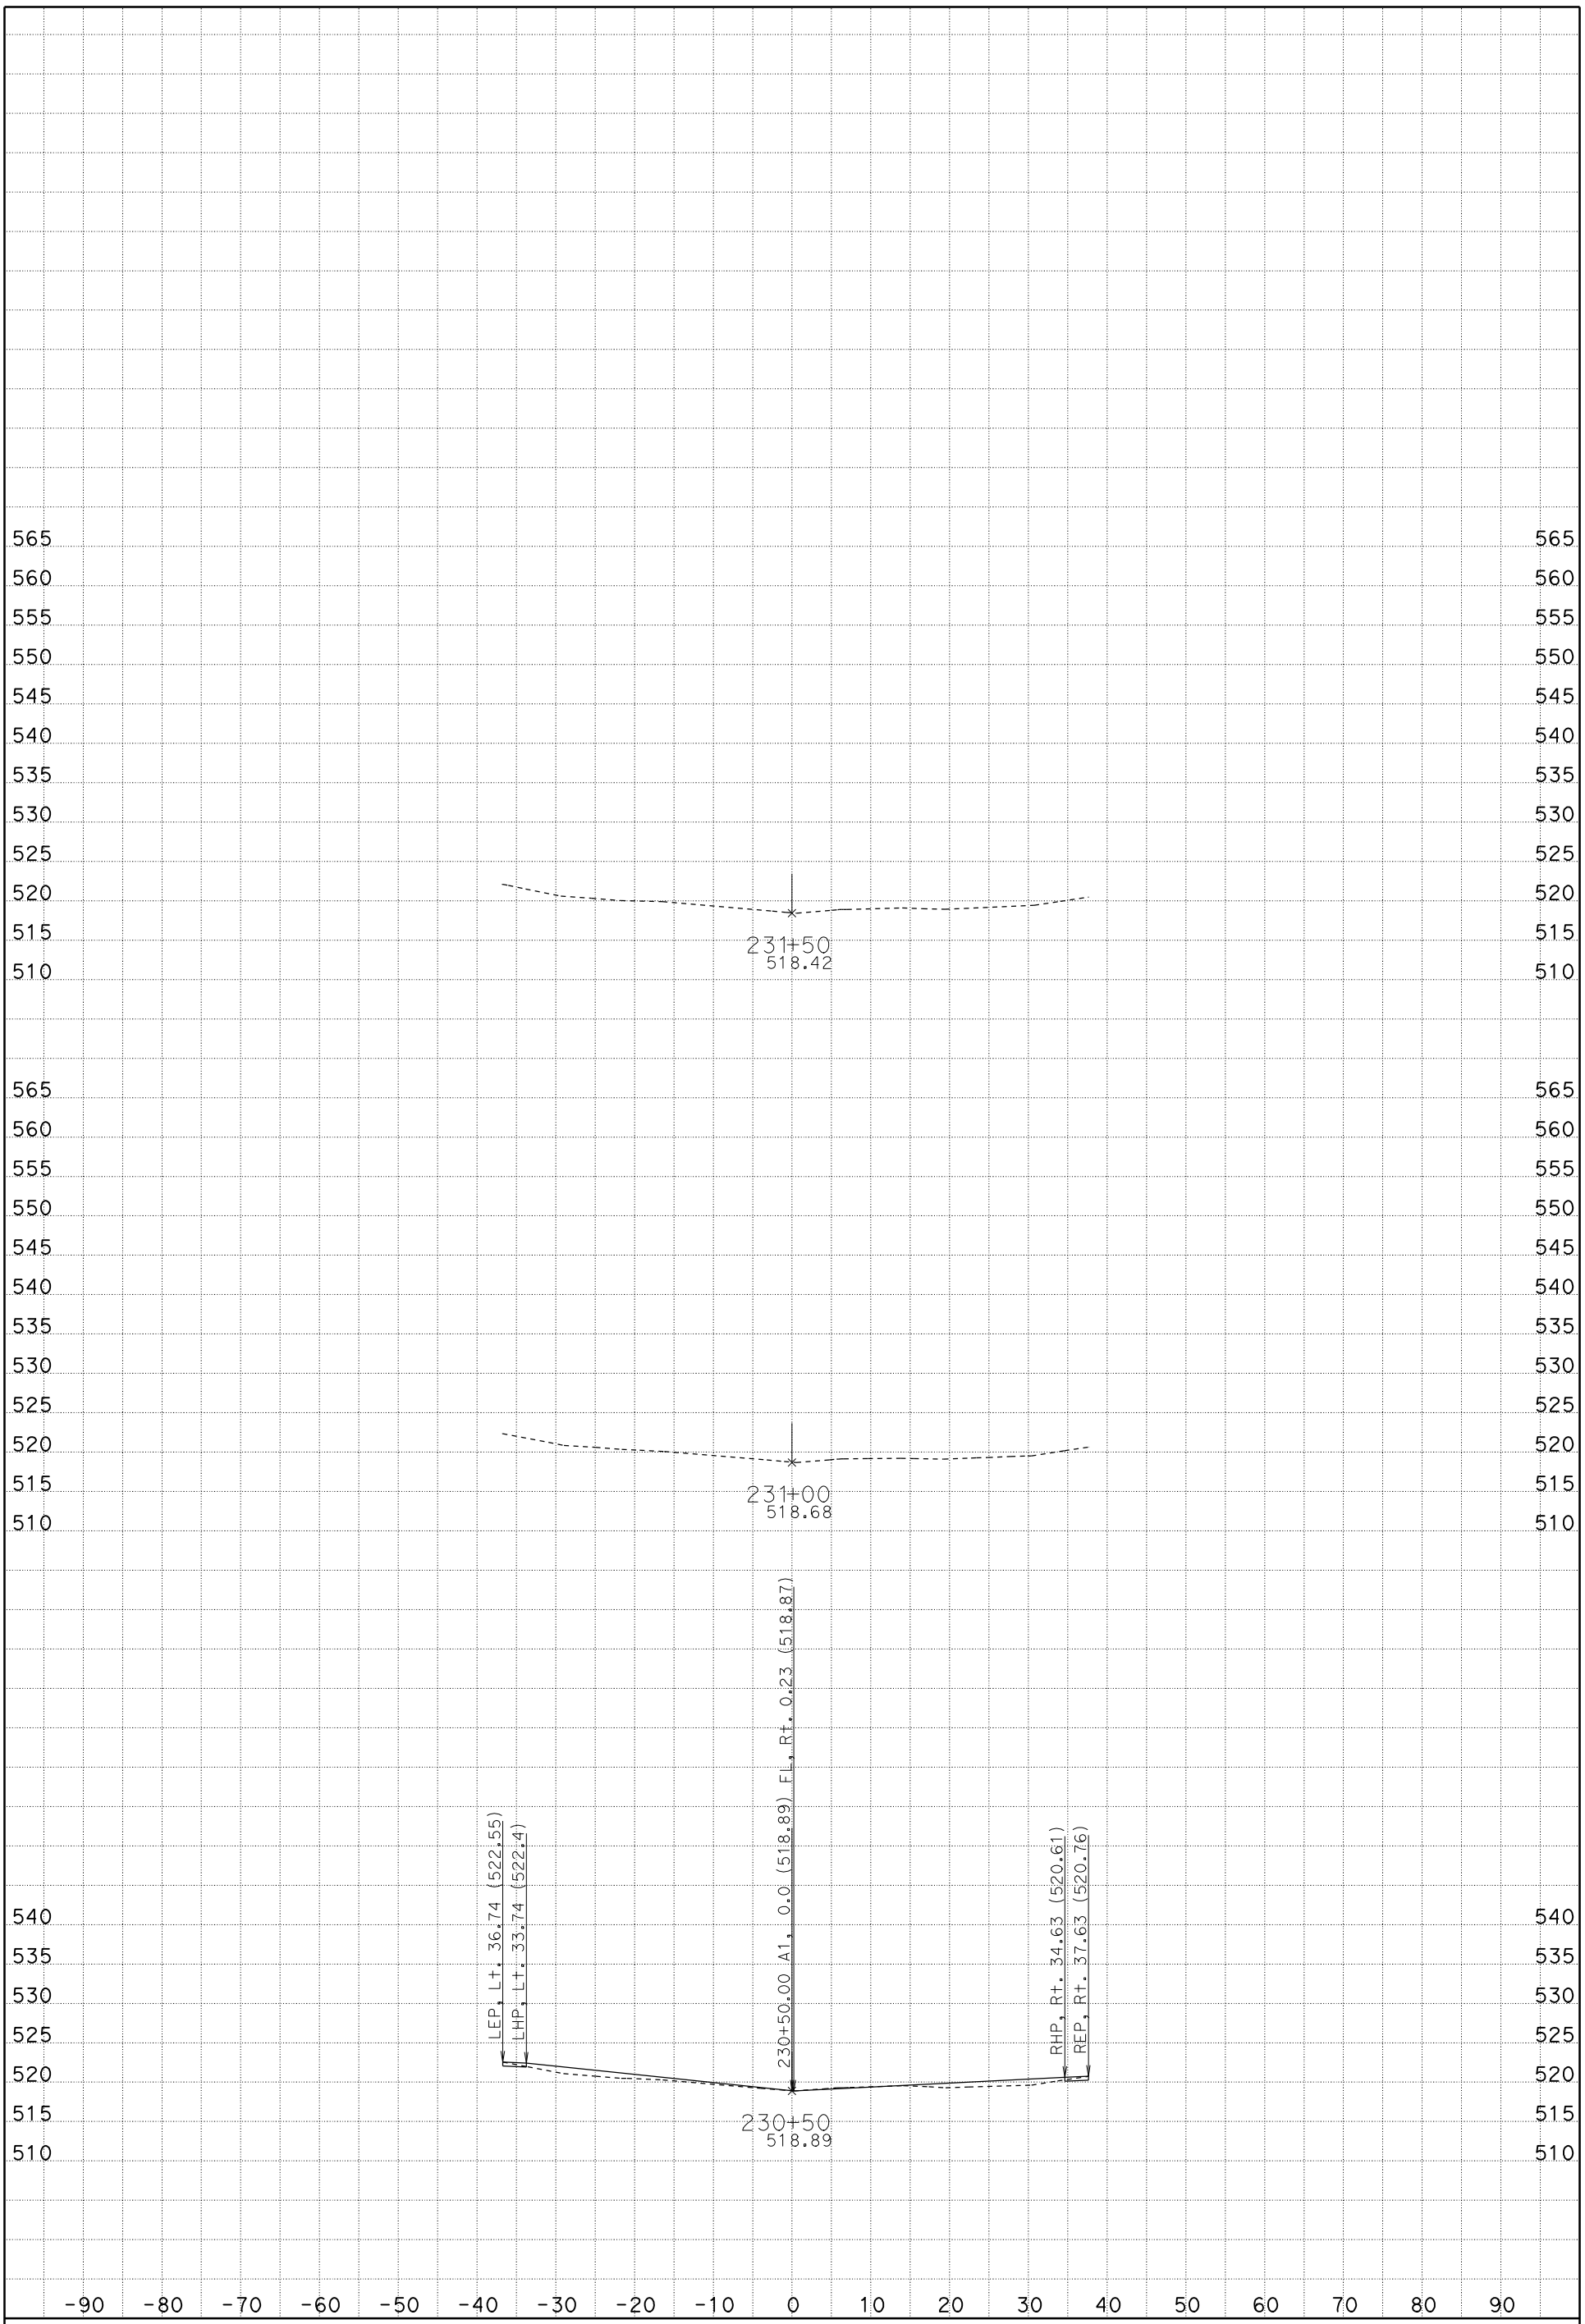

DATE: 1/19/2012

SCALE: 1" = 10' Horiz.
1" = 10' Vert.

CREATED BY: Rod Mendoza (559)243-3826

CONTRACT: 06-0M7304, ID 0600020009

DIST/CO/RTE/PM: 06/Fre/5/22.8/26.8

PROJECT ID: Install DTBB Project

A1

CROSS SECTIONS

FOR EARTHWORK DEVELOPMENT ONLY

All Dimensions are U.S. Survey Feet

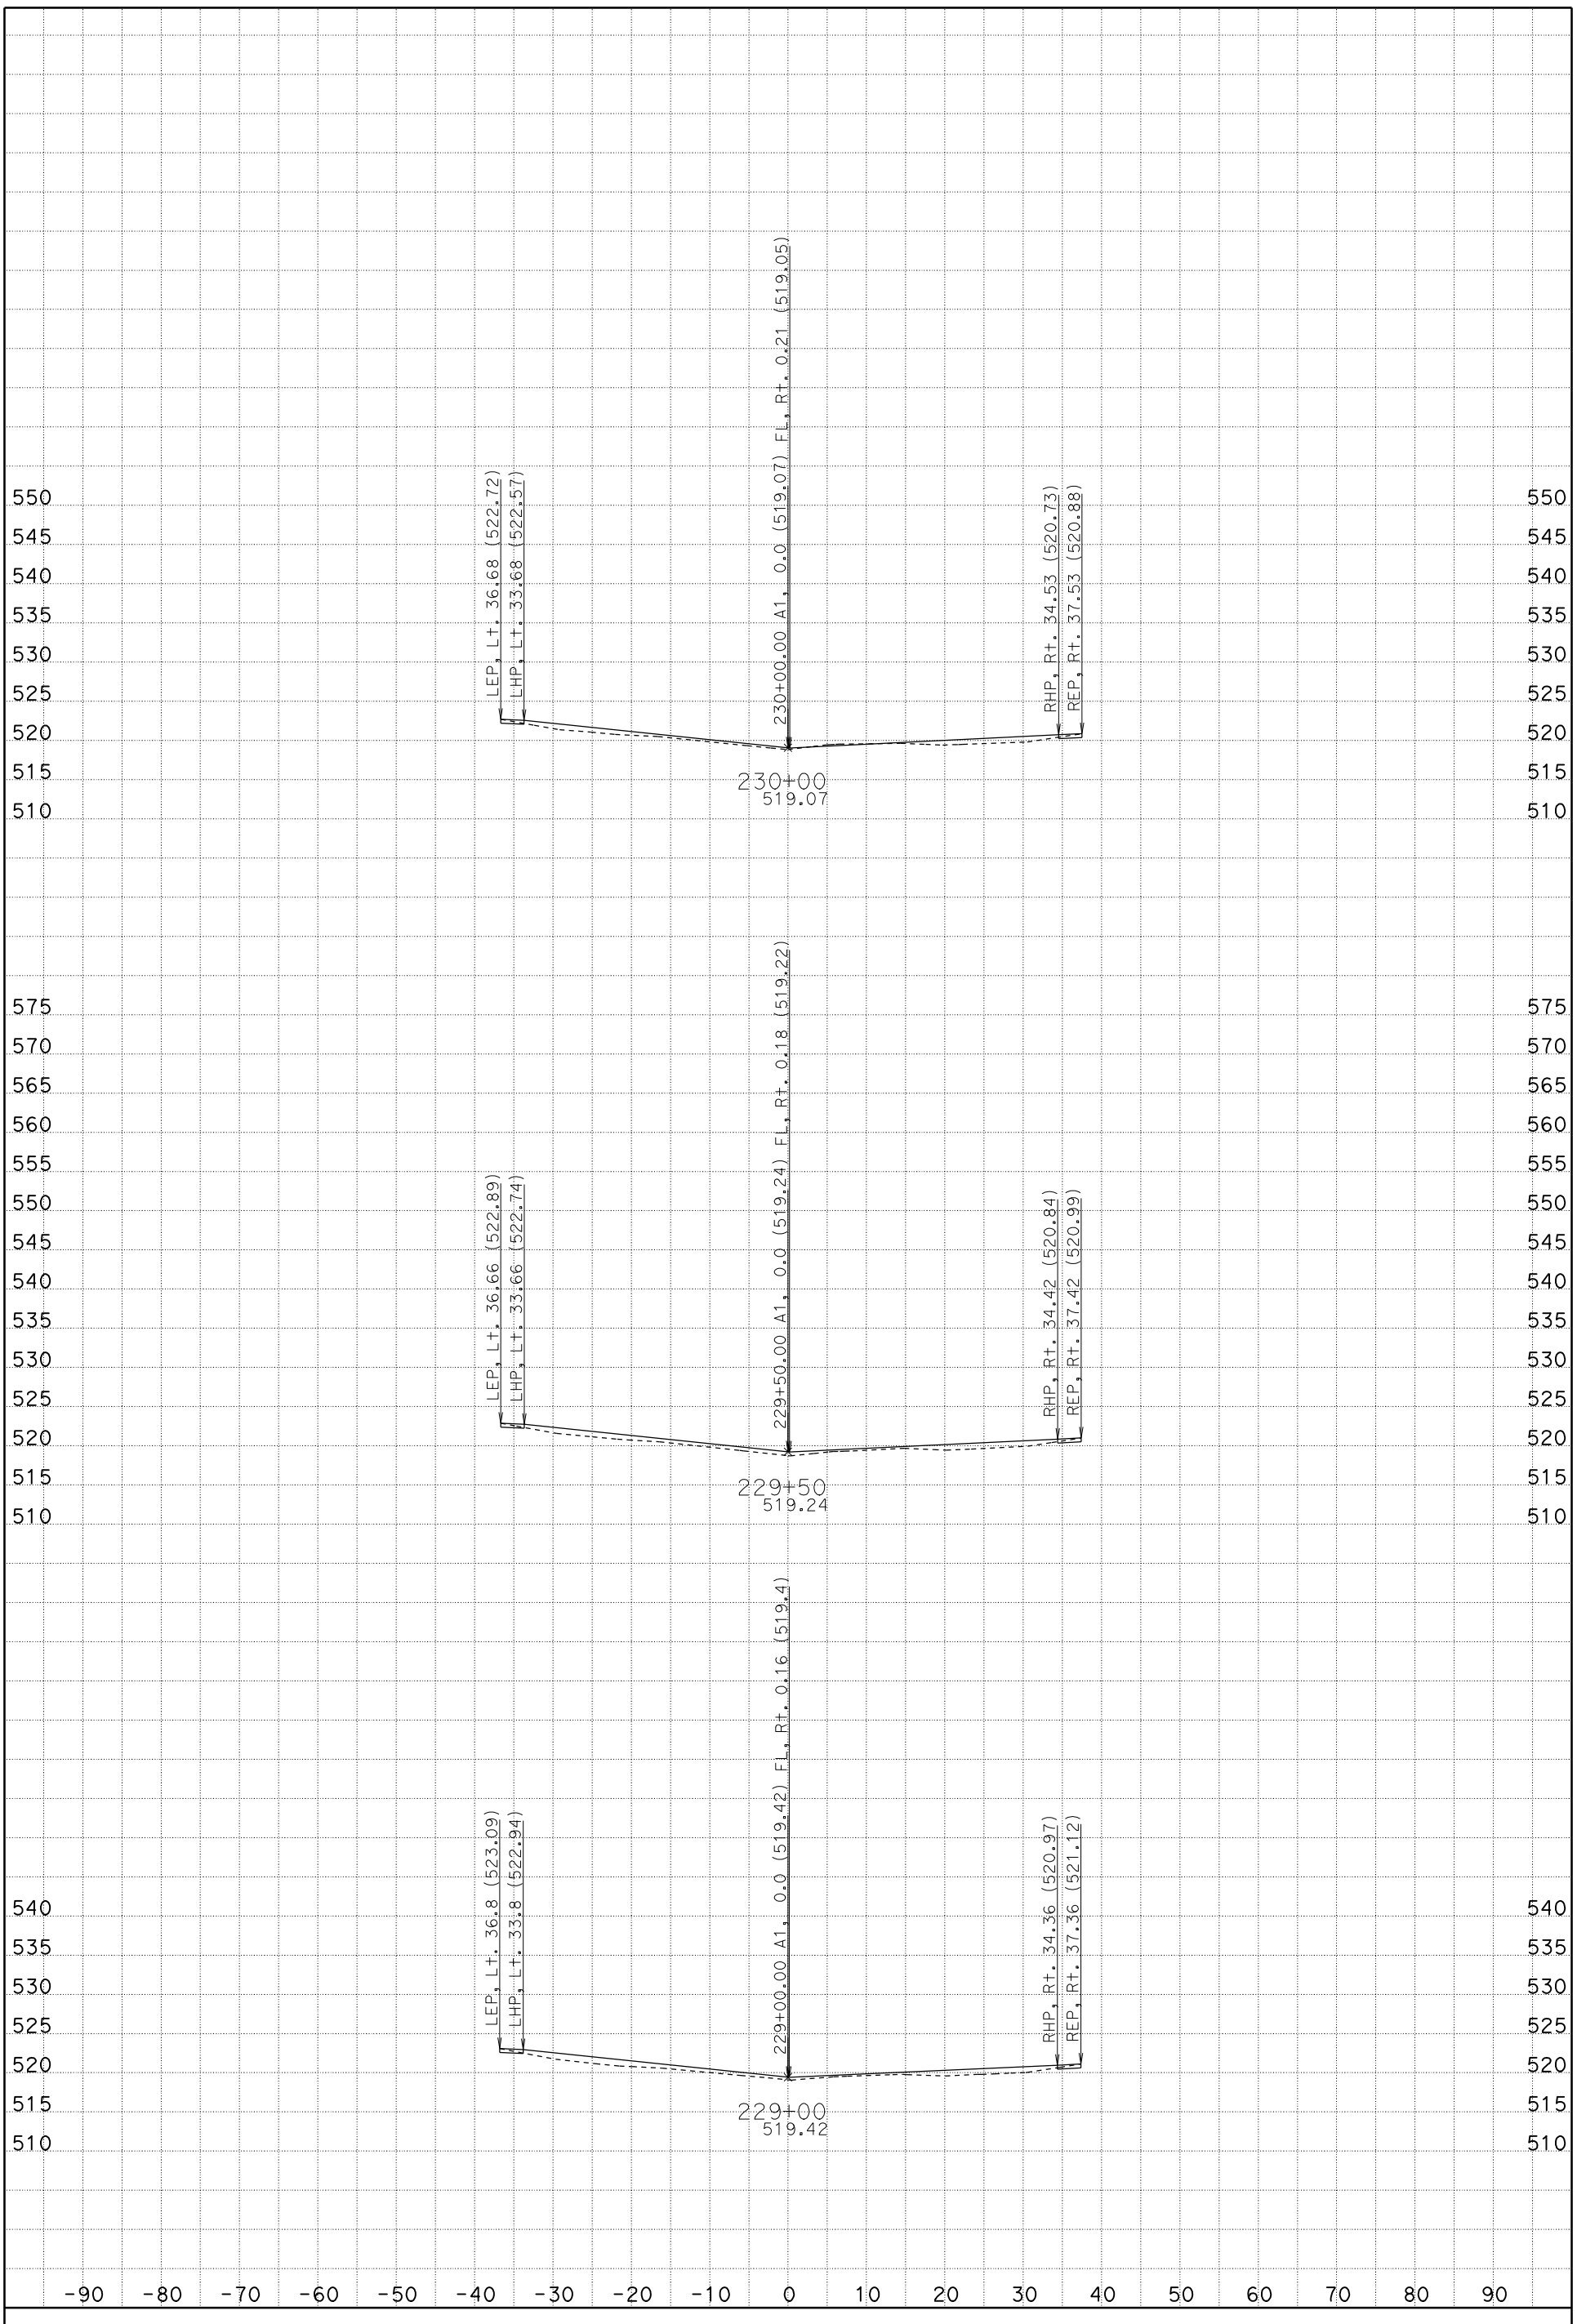

DATE: 1/19/2012

SCALE: 1" = 10' Horiz.
1" = 10' Vert.

CREATED BY: Rod Mendoza (559)243-3826

CONTRACT: 06-0M7304, ID 0600020009

DIST/CO/RTE/PM: 06/Fre/5/22.8/26.8

PROJECT ID: Install DTBB Project

A1

CROSS SECTIONS

FOR EARTHWORK DEVELOPMENT ONLY

All Dimensions are U.S. Survey Feet

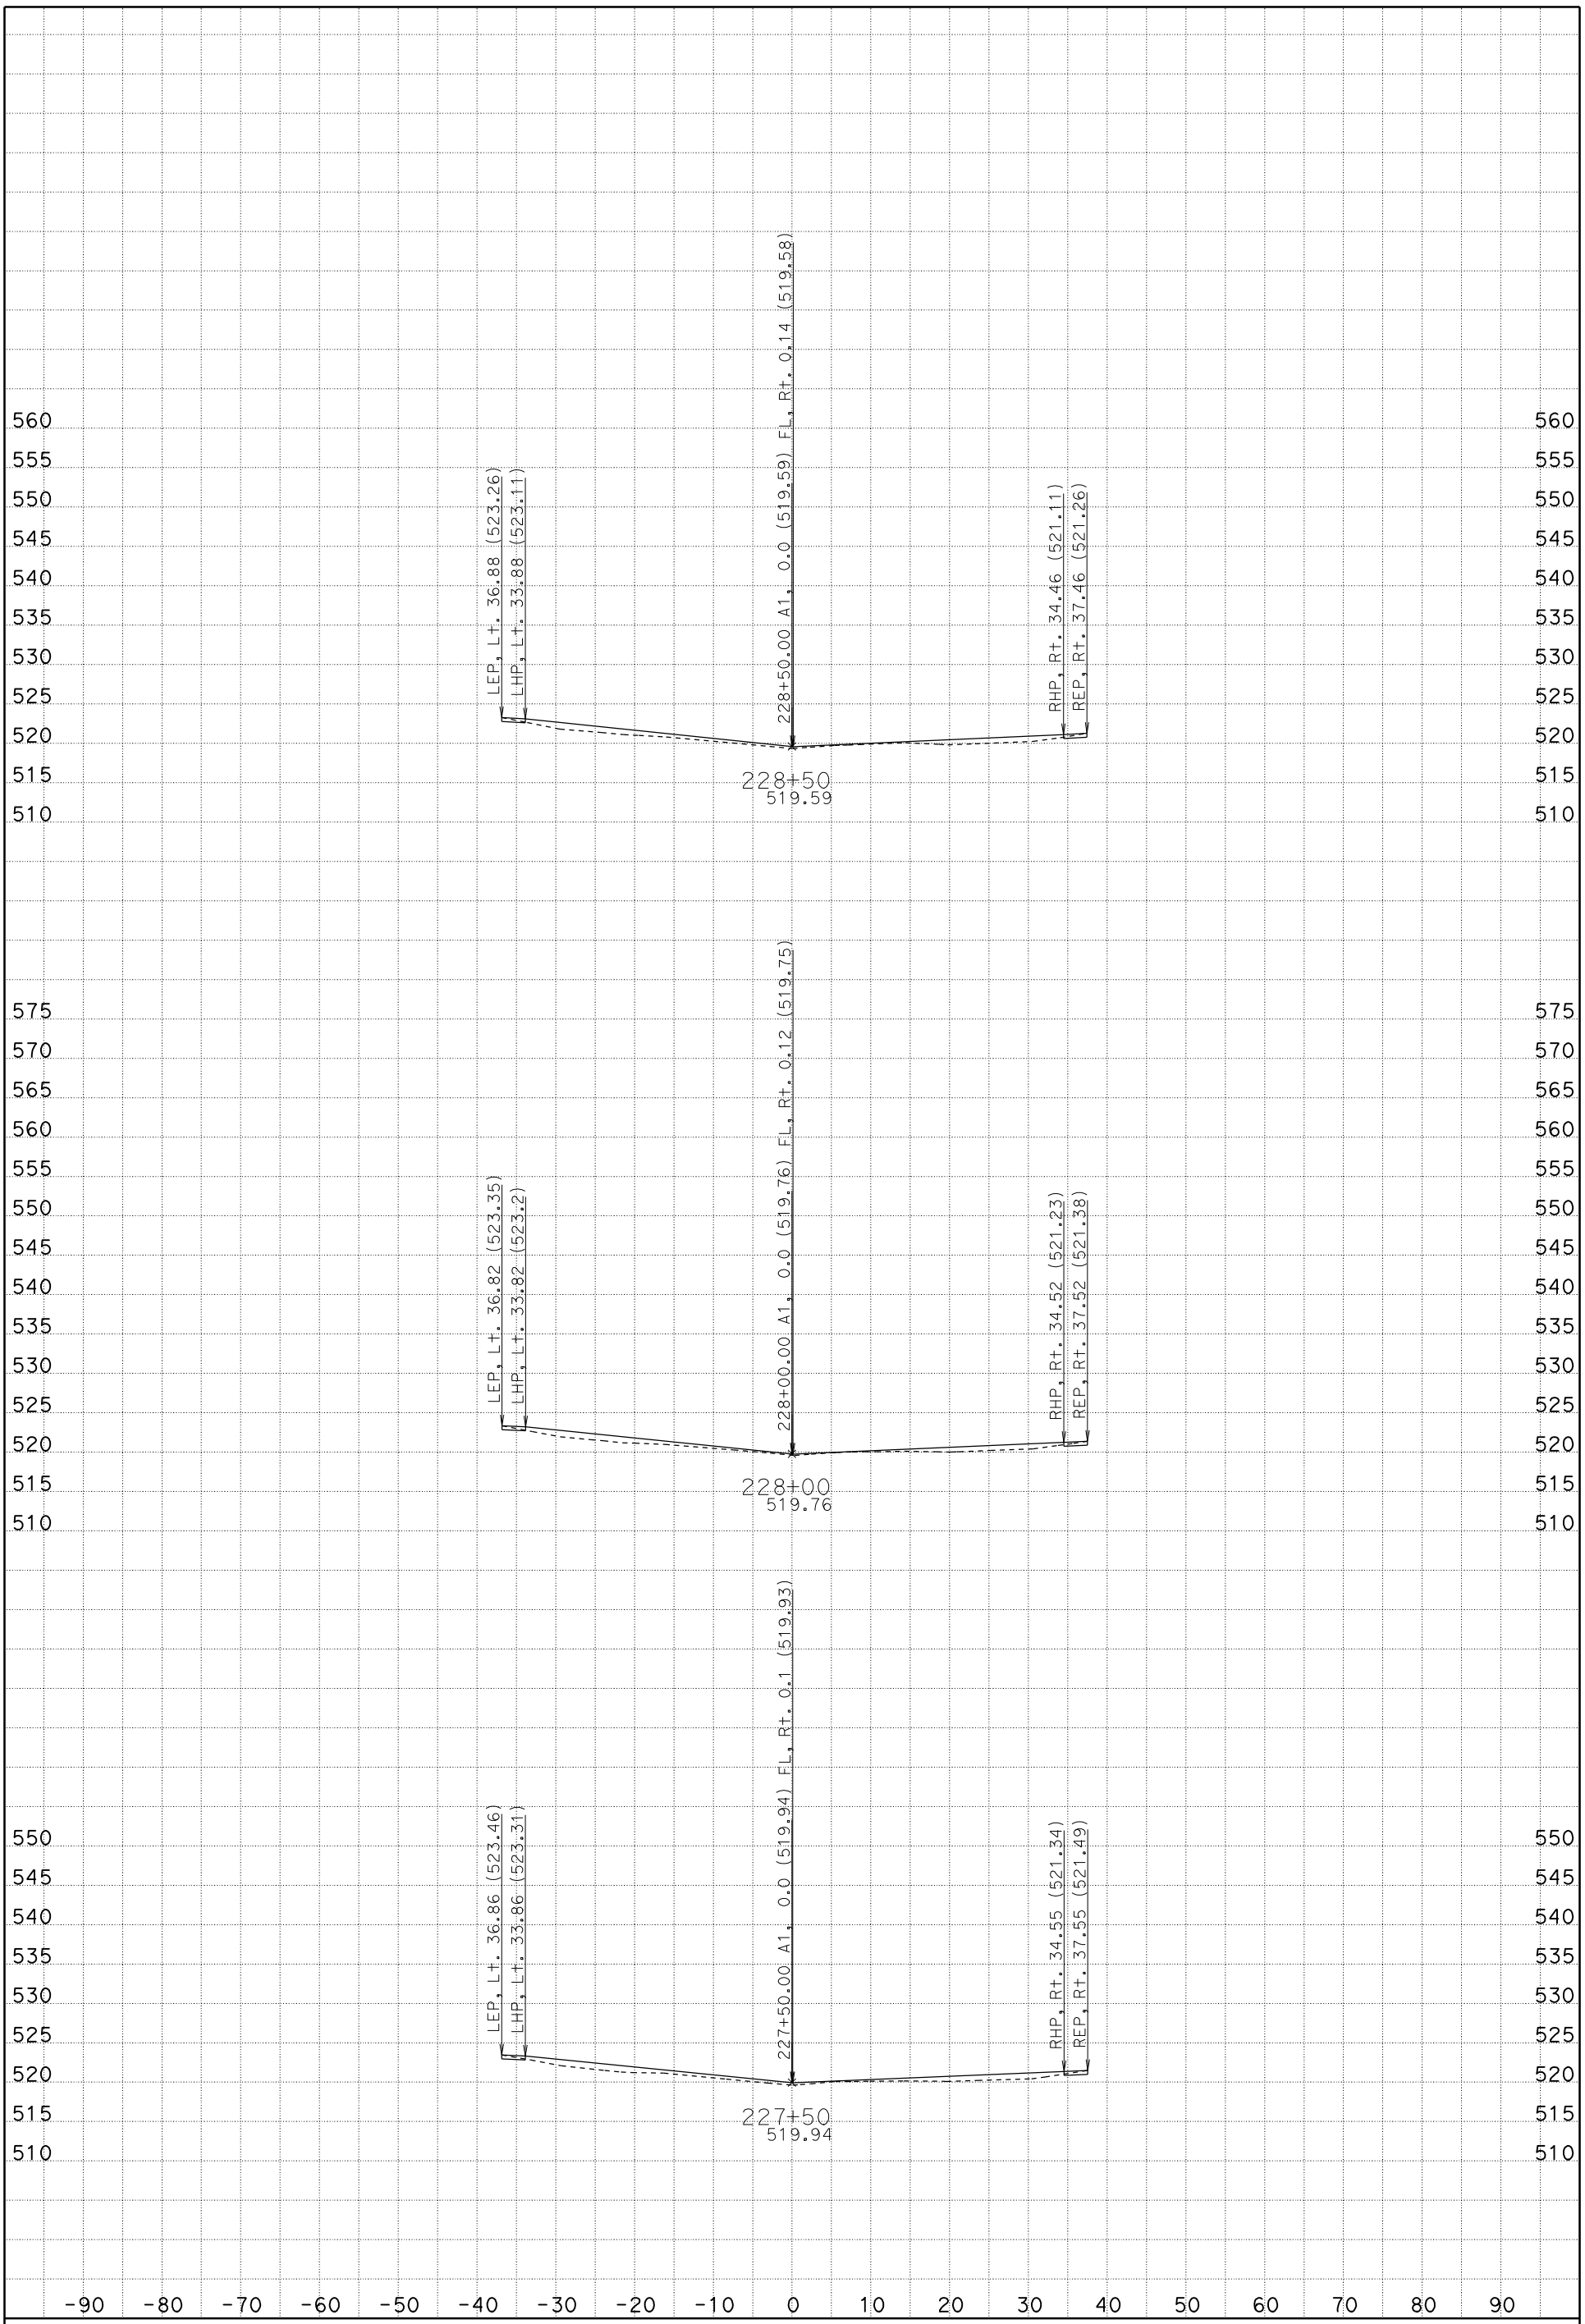

DATE: 1/19/2012

SCALE: 1" = 10' Horiz.
1" = 10' Vert.

CREATED BY: Rod Mendoza (559)243-3826

CONTRACT: 06-0M7304, ID 0600020009

DIST/CO/RTE/PM: 06/Fre/5/22.8/26.8

PROJECT ID: Install DTBB Project

A1
CROSS SECTIONS

FOR EARTHWORK DEVELOPMENT ONLY

All Dimensions are U.S. Survey Feet

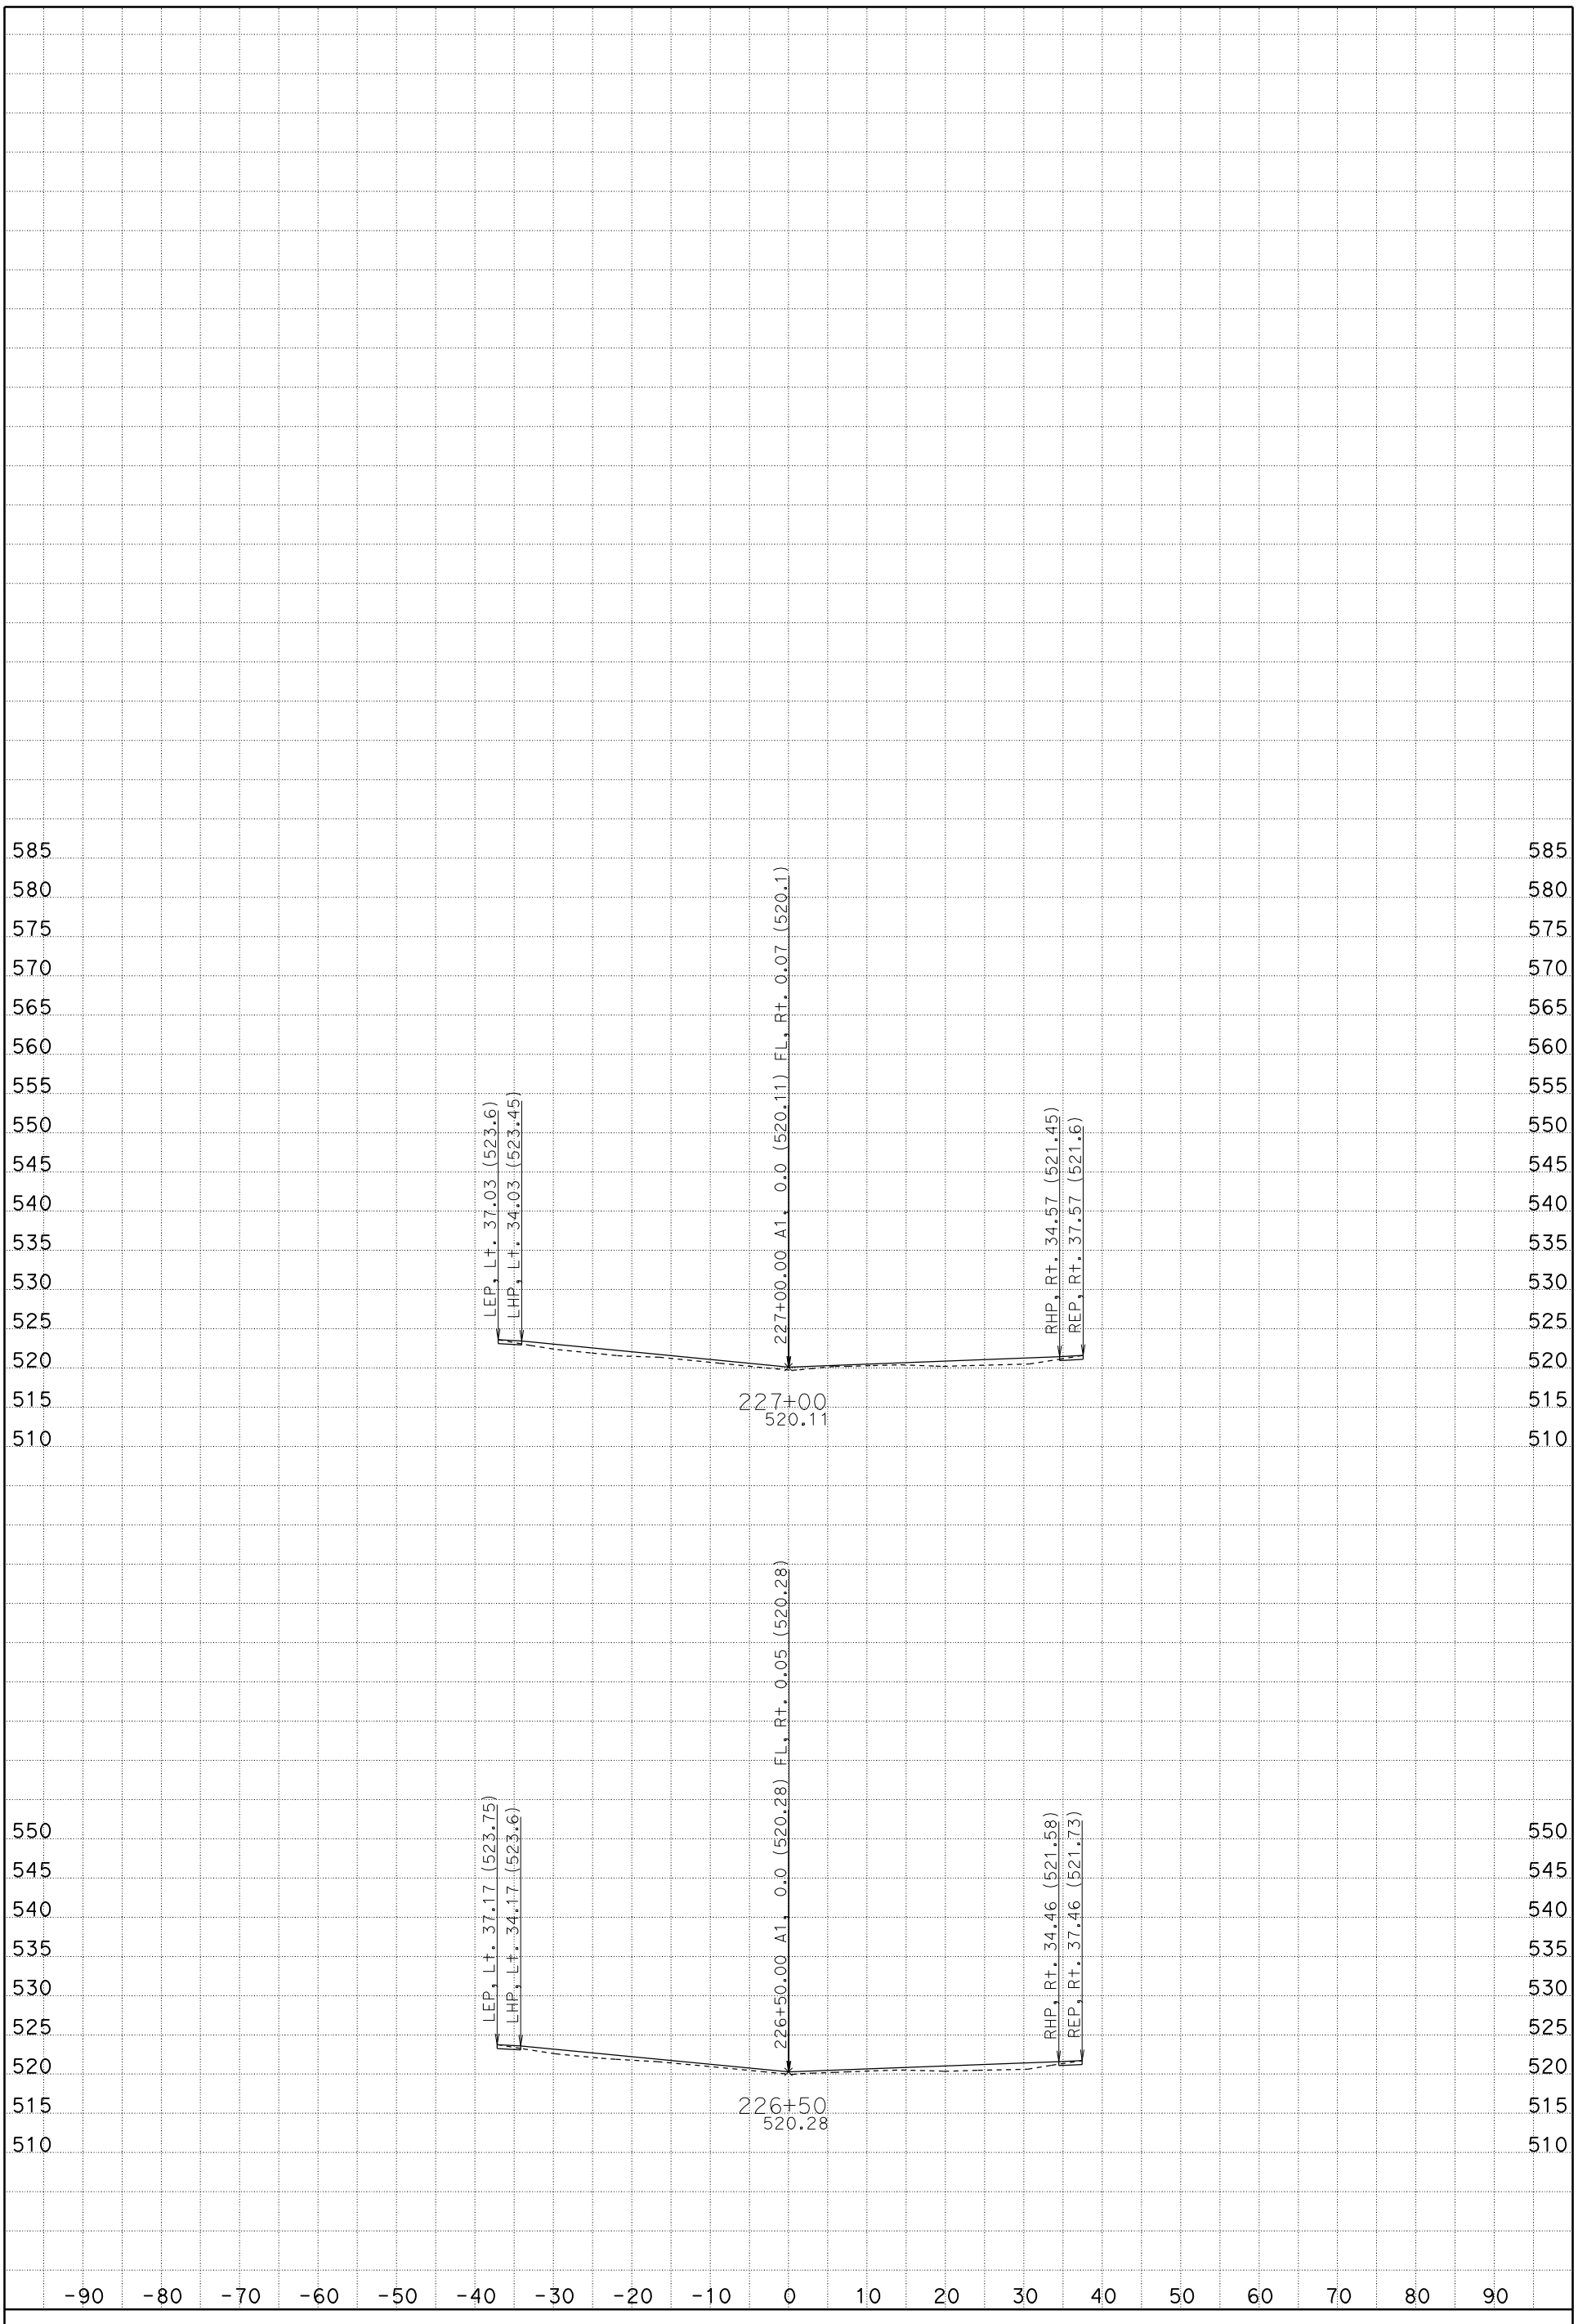

DATE: 1/19/2012

SCALE: 1" = 10' Horiz.
1" = 10' Vert.

CREATED BY: Rod Mendoza (559)243-3826

CONTRACT: 06-0M7304, ID 0600020009

DIST/CO/RTE/PM: 06/Fre/5/22.8/26.8

PROJECT ID: Install DTBB Project

A1

CROSS SECTIONS

FOR EARTHWORK DEVELOPMENT ONLY

All Dimensions are U.S. Survey Feet

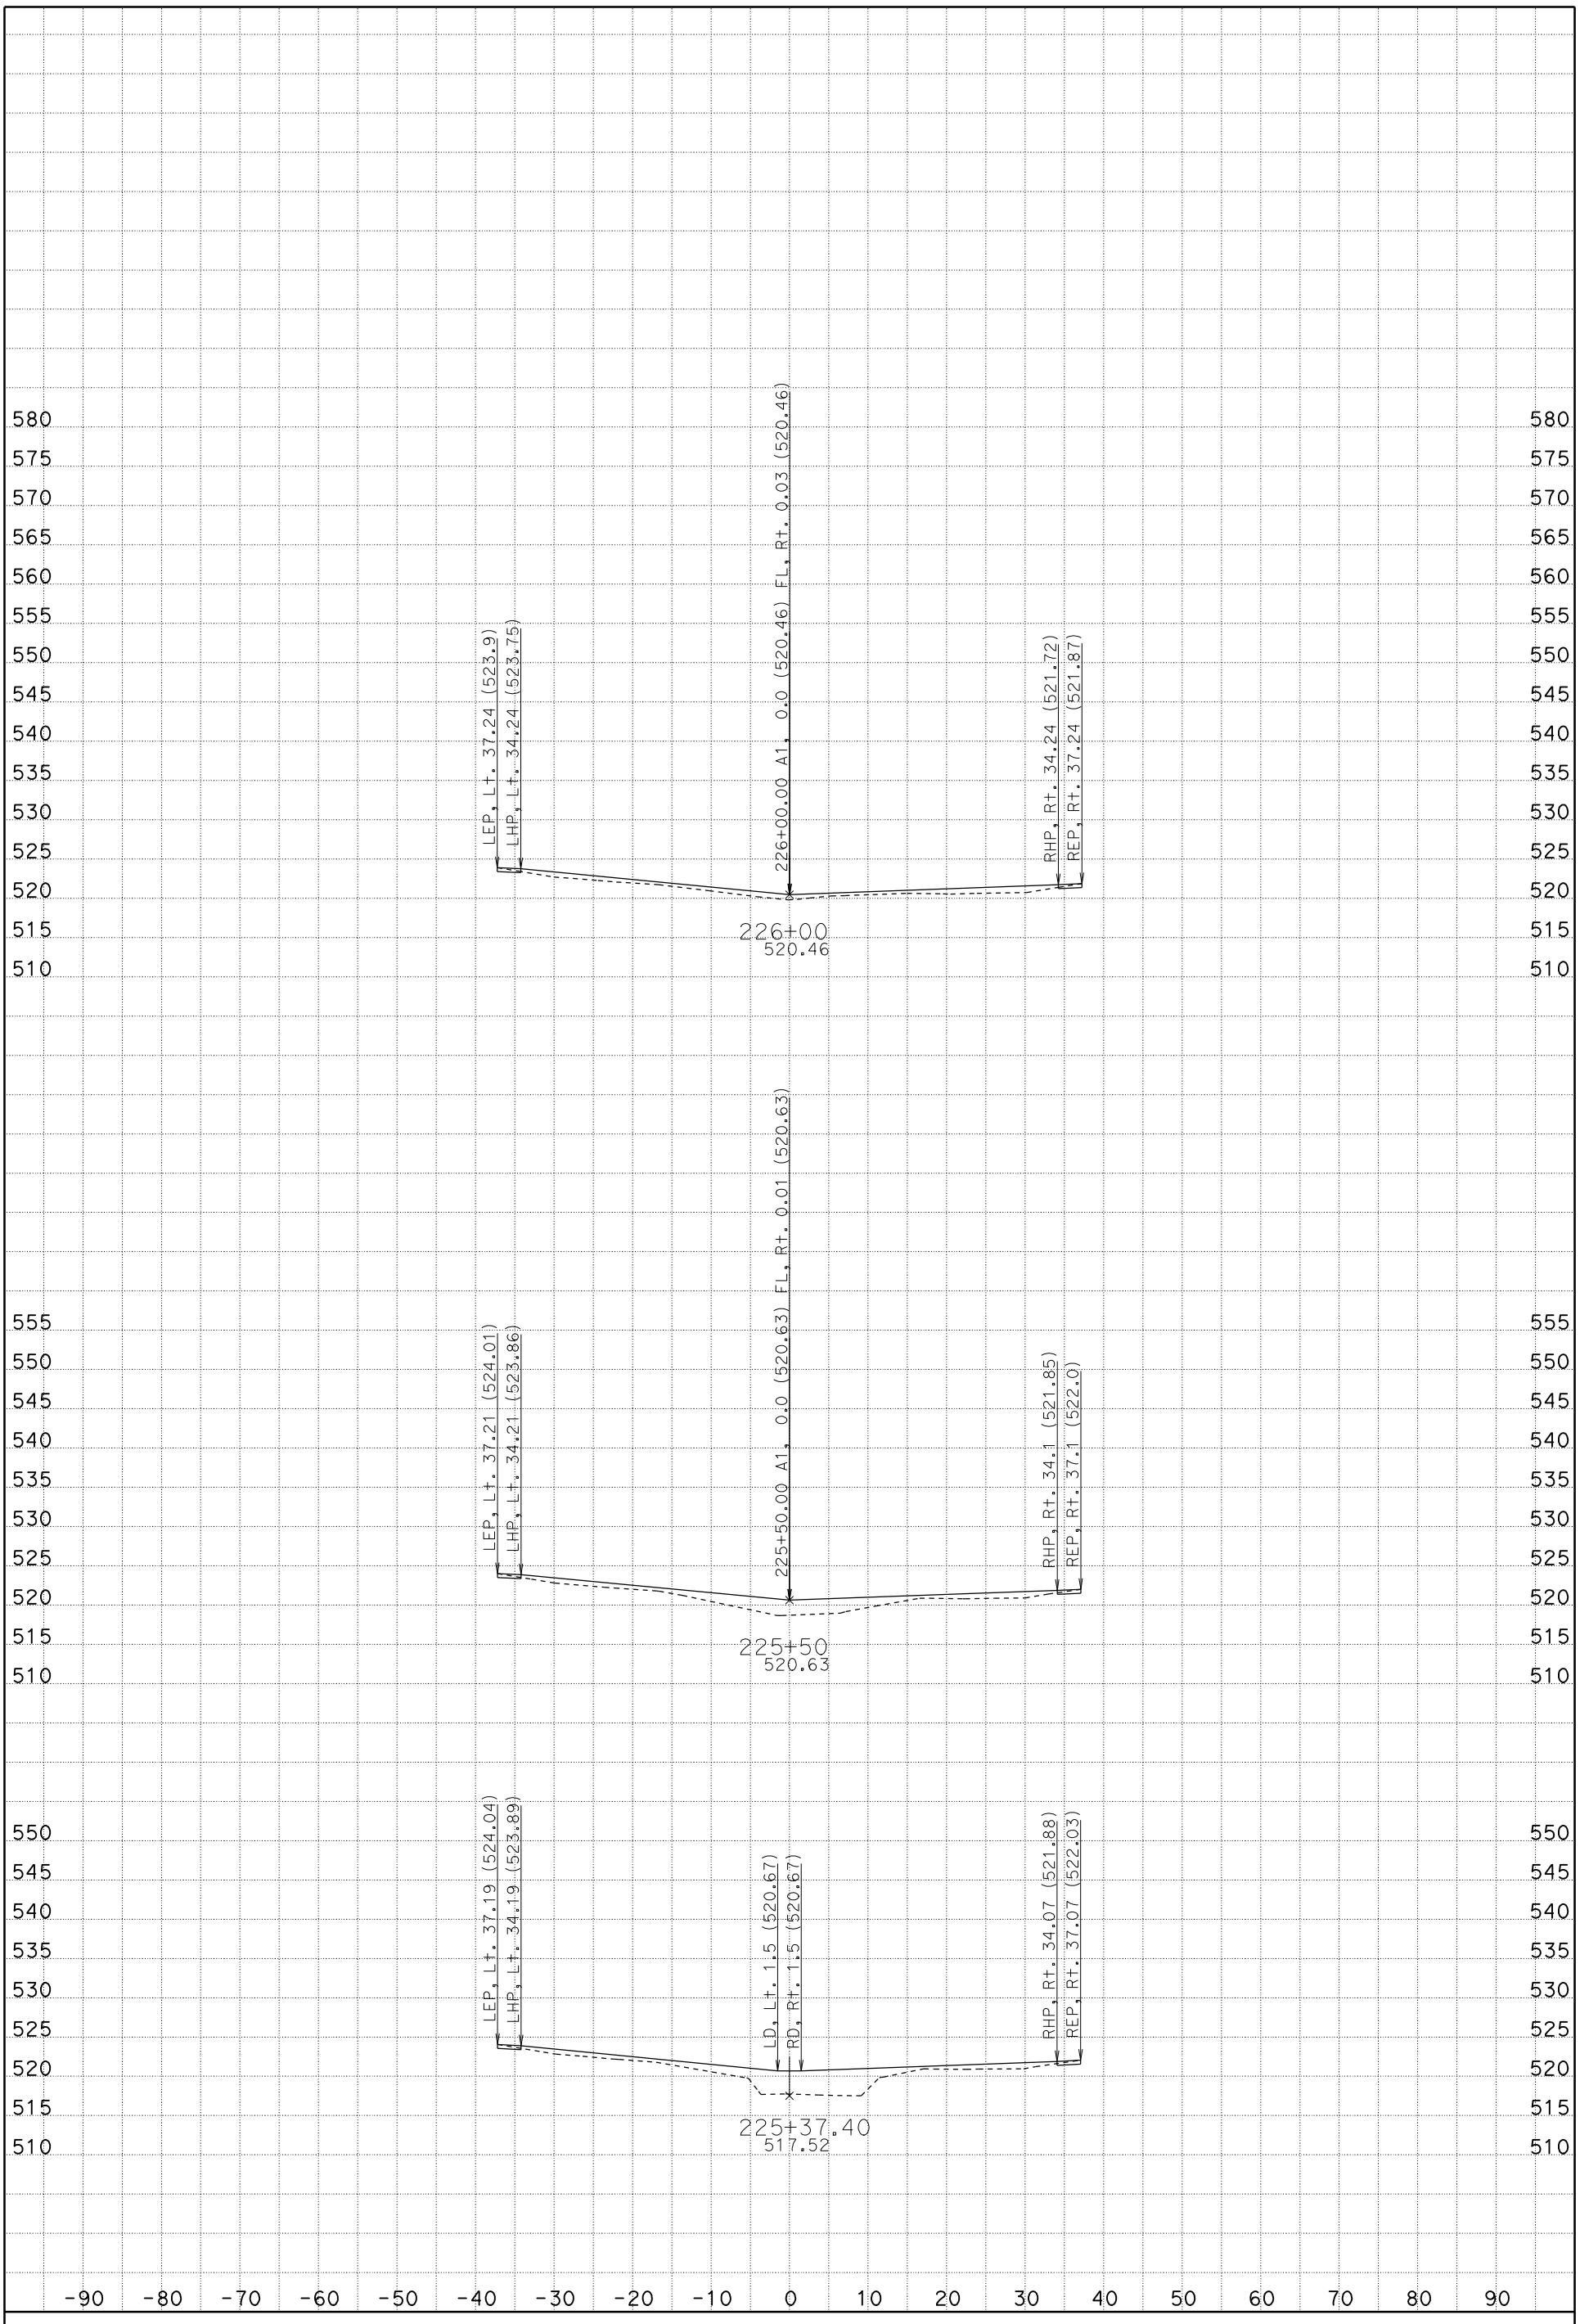

DATE: 1/19/2012

SCALE: 1" = 10' Horiz.
1" = 10' Vert.

CREATED BY: Rod Mendoza (559)243-3826

CONTRACT: 06-0M7304, ID 0600020009

DIST/CO/RTE/PM: 06/Fre/5/22.8/26.8

PROJECT ID: Install DTBB Project

A1

CROSS SECTIONS

SHEET 72 OF 119

FOR EARTHWORK DEVELOPMENT ONLY

All Dimensions are U.S. Survey Feet

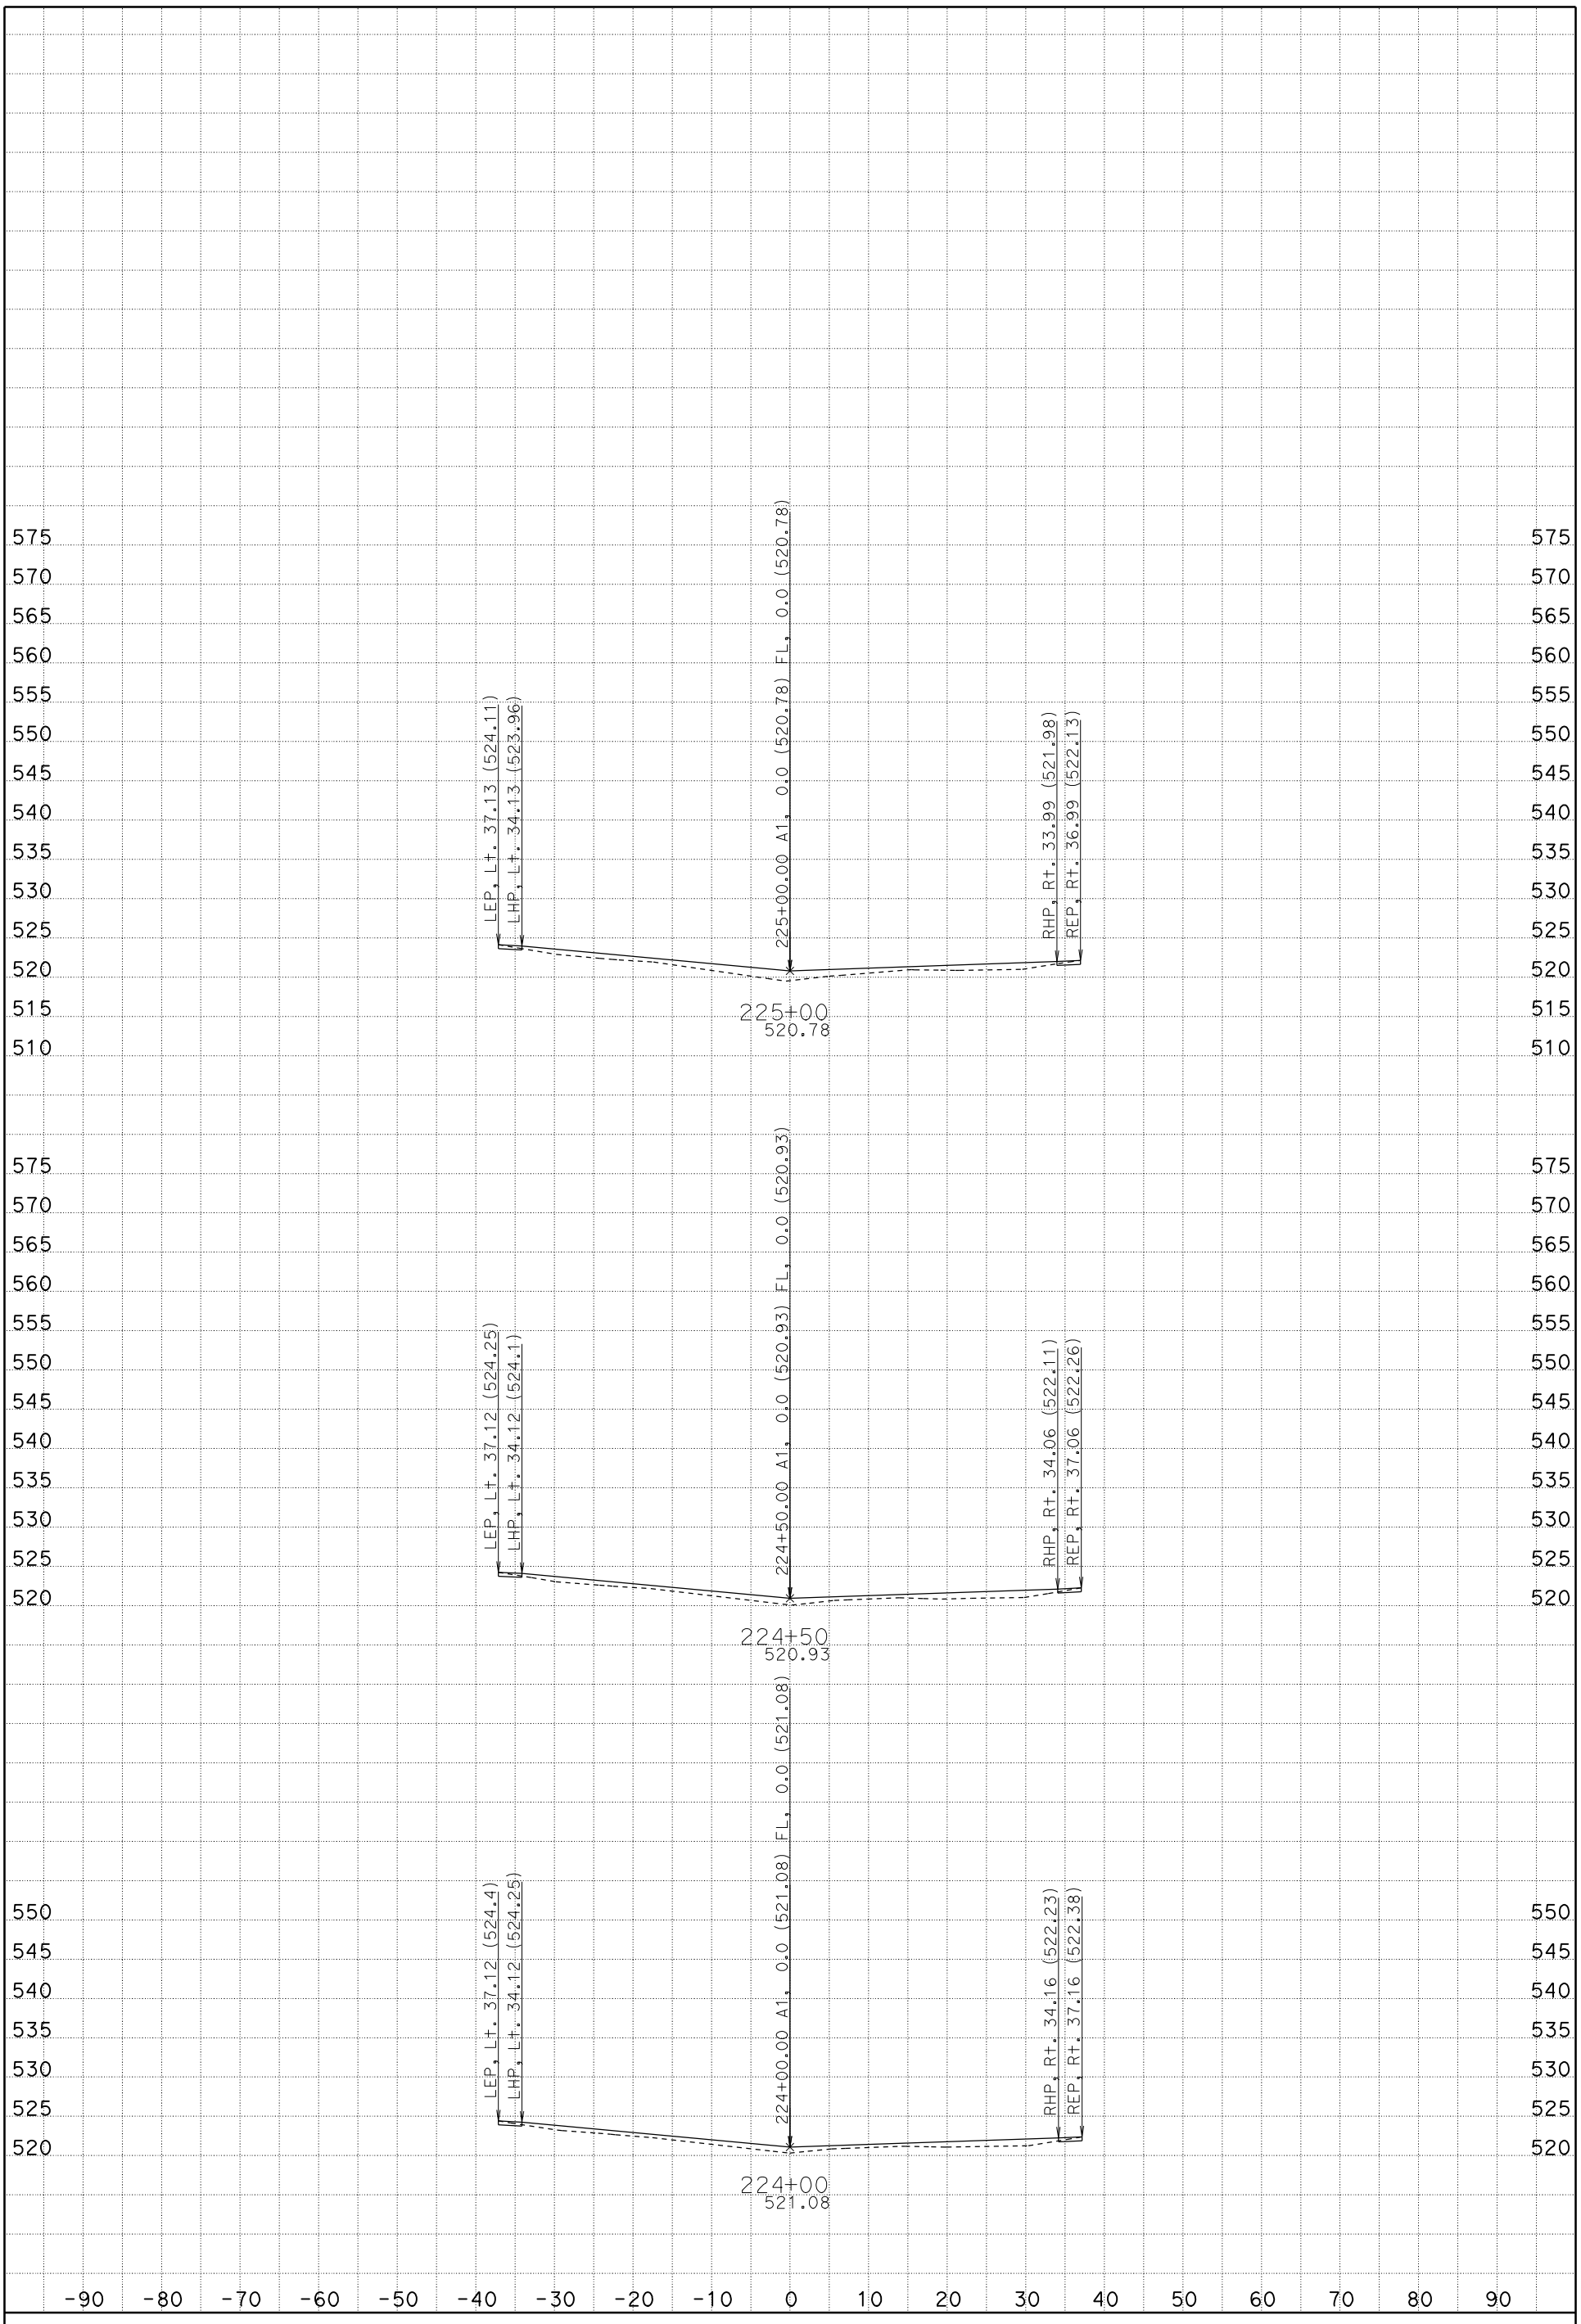

DATE: 1/19/2012

SCALE: 1" = 10' Horiz.
1" = 10' Vert.

CREATED BY: Rod Mendoza (559)243-3826

CONTRACT: 06-0M7304, ID 0600020009

DIST/CO/RTE/PM: 06/Fre/5/22.8/26.8

PROJECT ID: Install DTBB Project

A1

CROSS SECTIONS

SHEET 71 OF 119

FOR EARTHWORK DEVELOPMENT ONLY

All Dimensions are U.S. Survey Feet

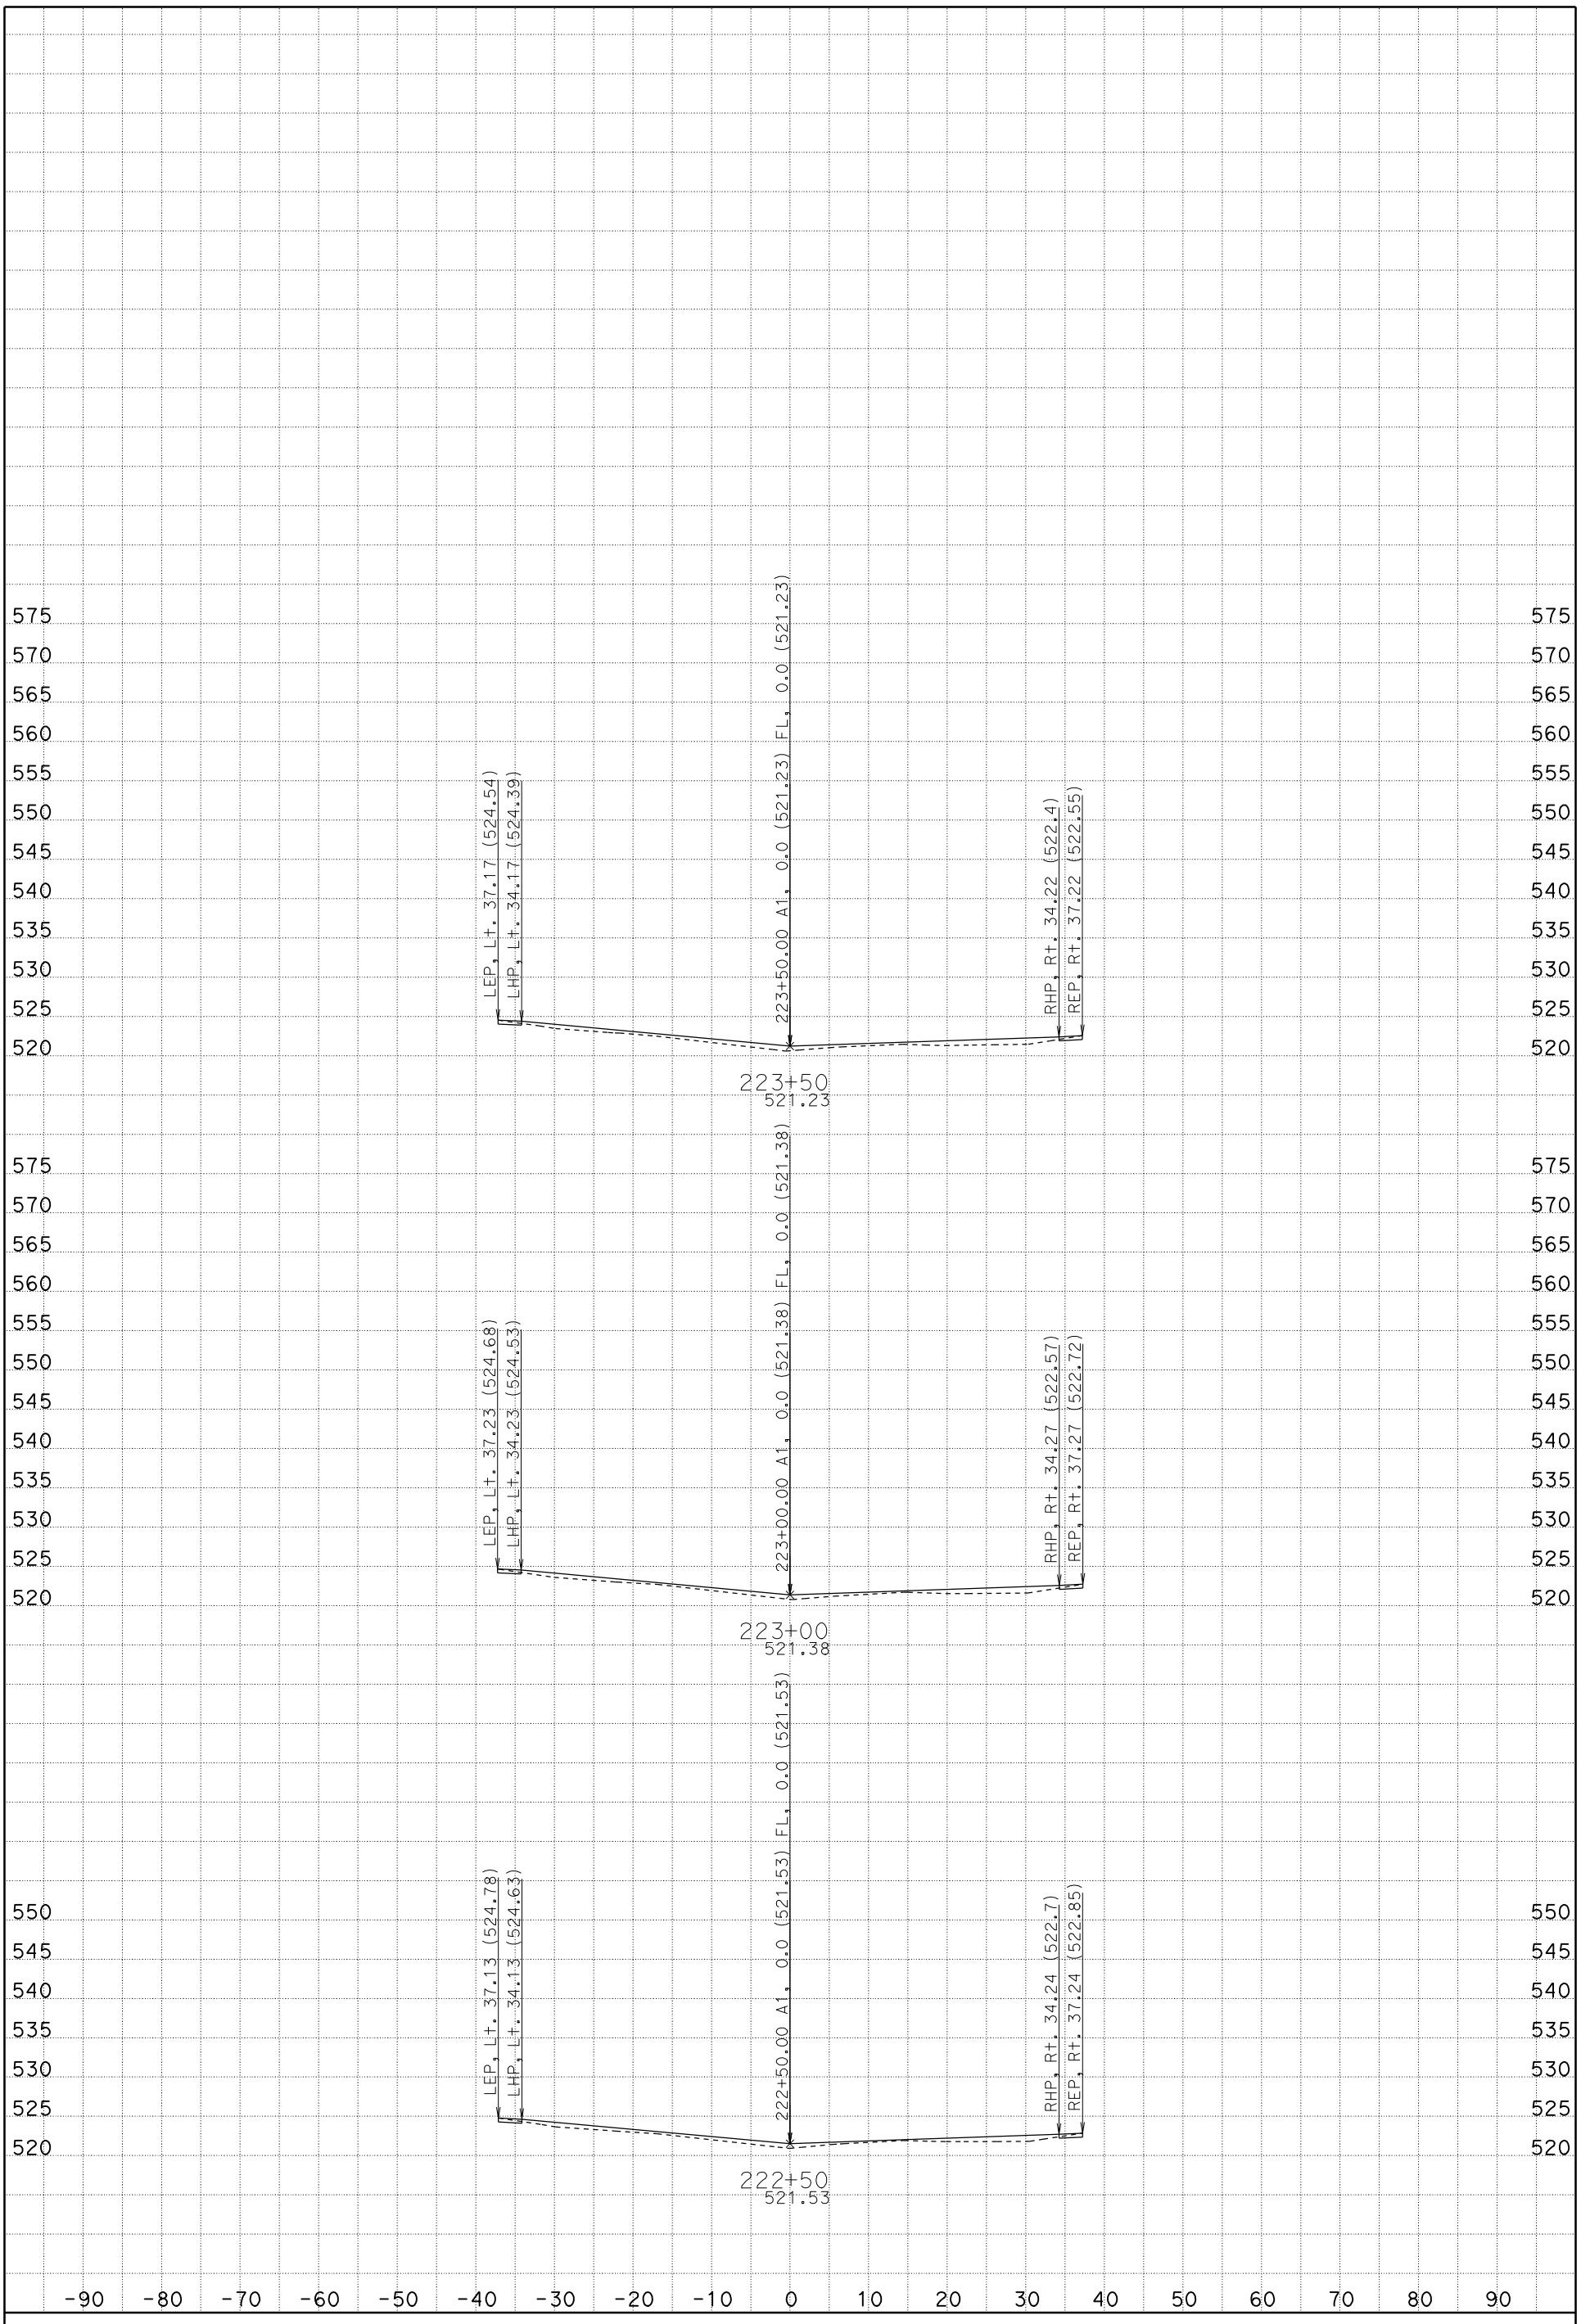

DATE: 1/19/2012

SCALE: 1" = 10' Horiz.
1" = 10' Vert.

CREATED BY: Rod Mendoza (559)243-3826

CONTRACT: 06-0M7304, ID 0600020009

DIST/CO/RTE/PM: 06/Fre/5/22.8/26.8

PROJECT ID: Install DTBB Project

A1

CROSS SECTIONS

SHEET 70 OF 119

FOR EARTHWORK DEVELOPMENT ONLY

All Dimensions are U.S. Survey Feet

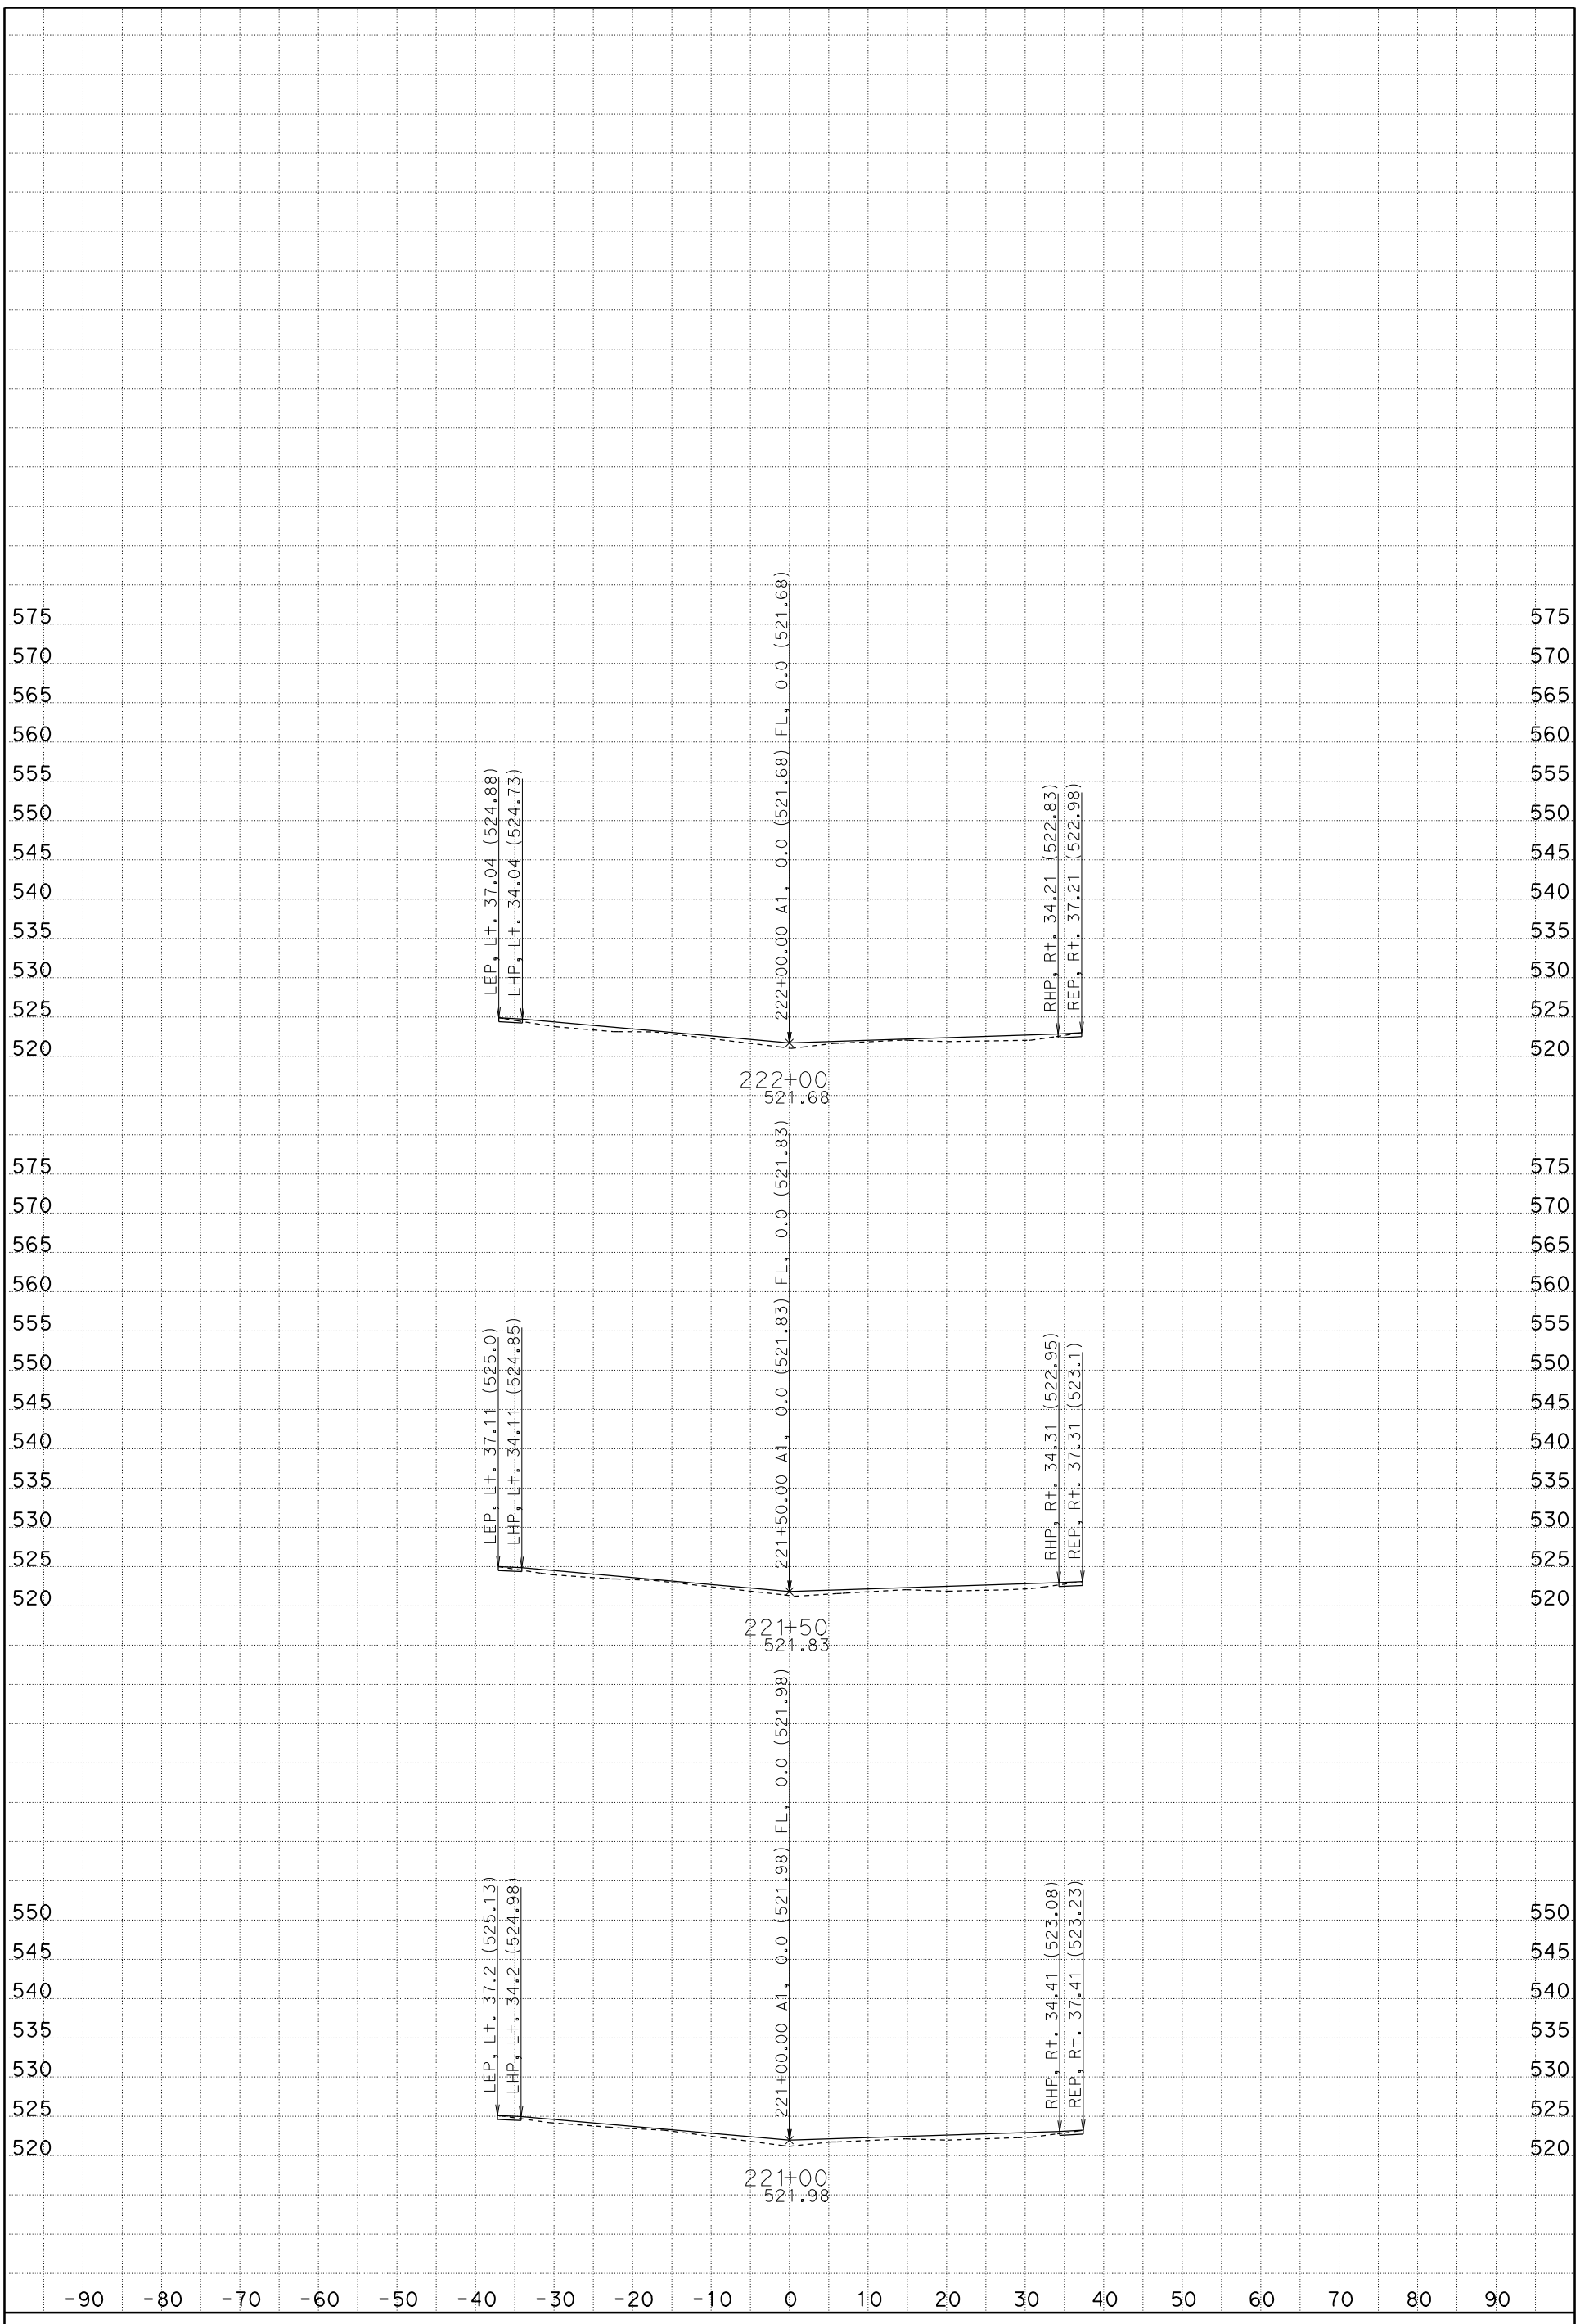

DATE: 1/19/2012

SCALE: 1" = 10' Horiz.
1" = 10' Vert.

CREATED BY: Rod Mendoza (559)243-3826

CONTRACT: 06-0M7304, ID 0600020009

DIST/CO/RTE/PM: 06/Fre/5/22.8/26.8

PROJECT ID: Install DTBB Project

A1

CROSS SECTIONS

FOR EARTHWORK DEVELOPMENT ONLY

All Dimensions are U.S. Survey Feet

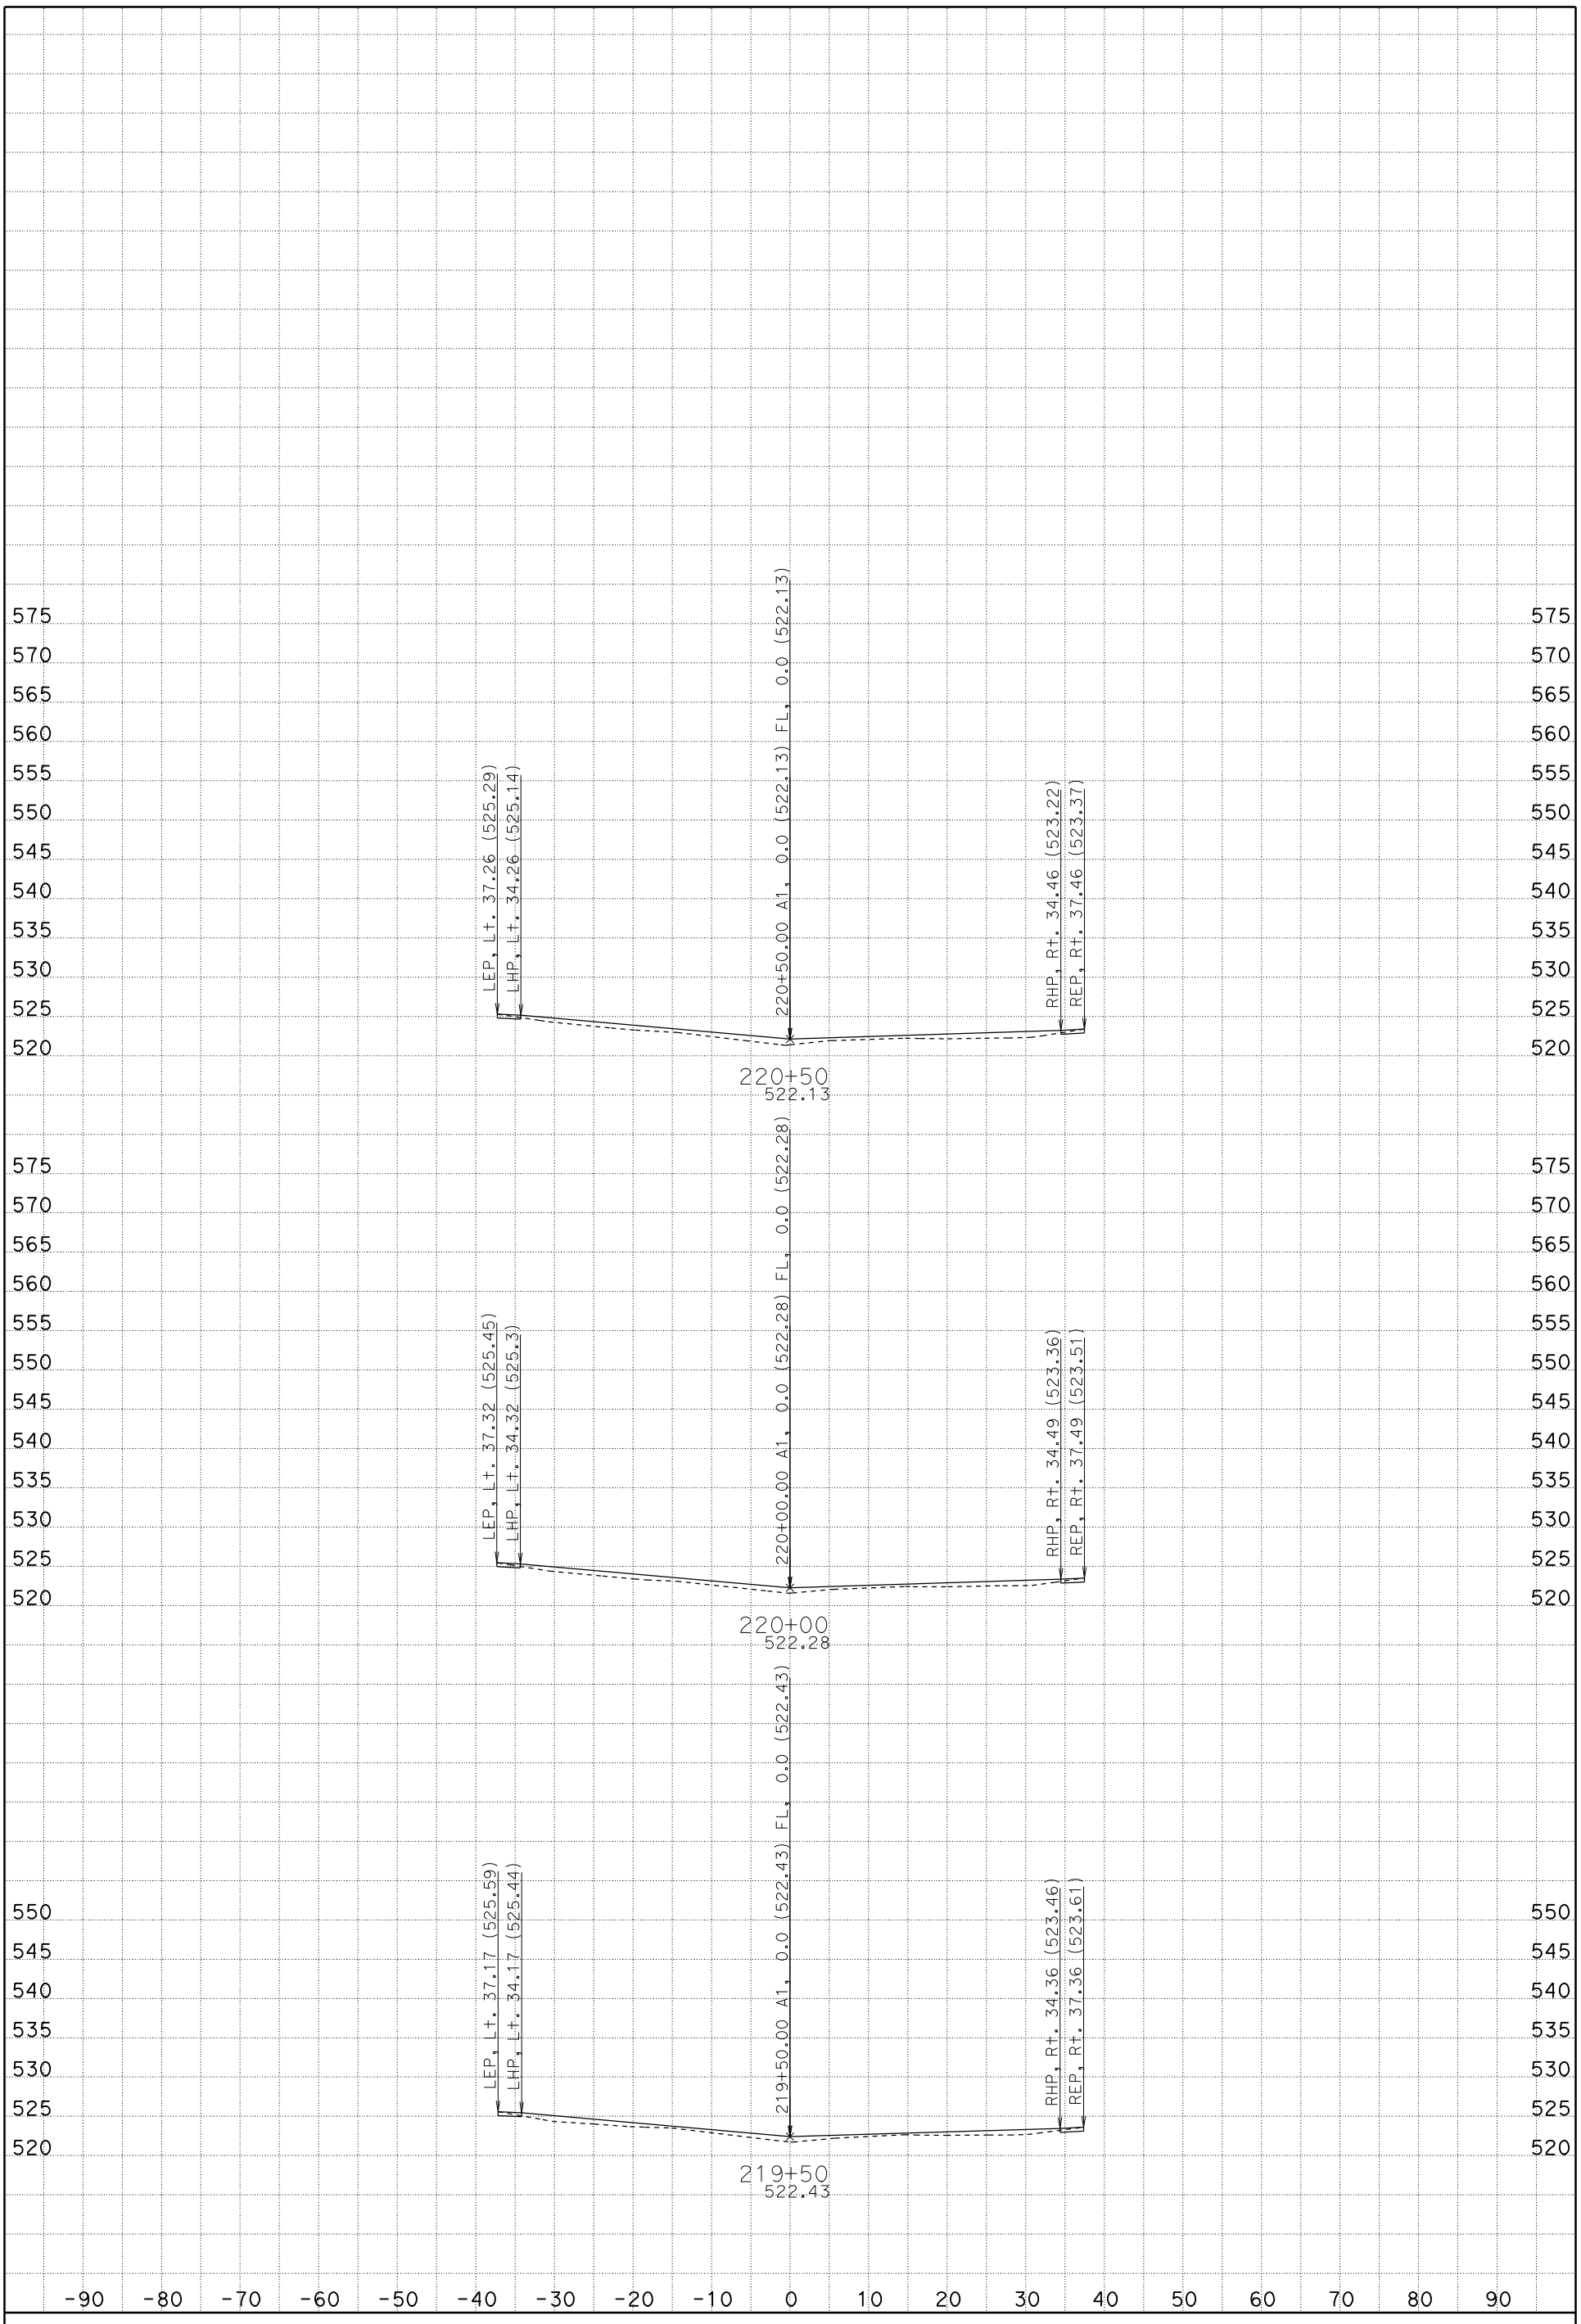

DATE: 1/19/2012

SCALE: 1" = 10' Horiz.
1" = 10' Vert.

CREATED BY: Rod Mendoza (559)243-3826

CONTRACT: 06-0M7304, ID 0600020009

DIST/CO/RTE/PM: 06/Fre/5/22.8/26.8

PROJECT ID: Install DTBB Project

A1

CROSS SECTIONS

SHEET 68 OF 119

FOR EARTHWORK DEVELOPMENT ONLY

All Dimensions are U.S. Survey Feet

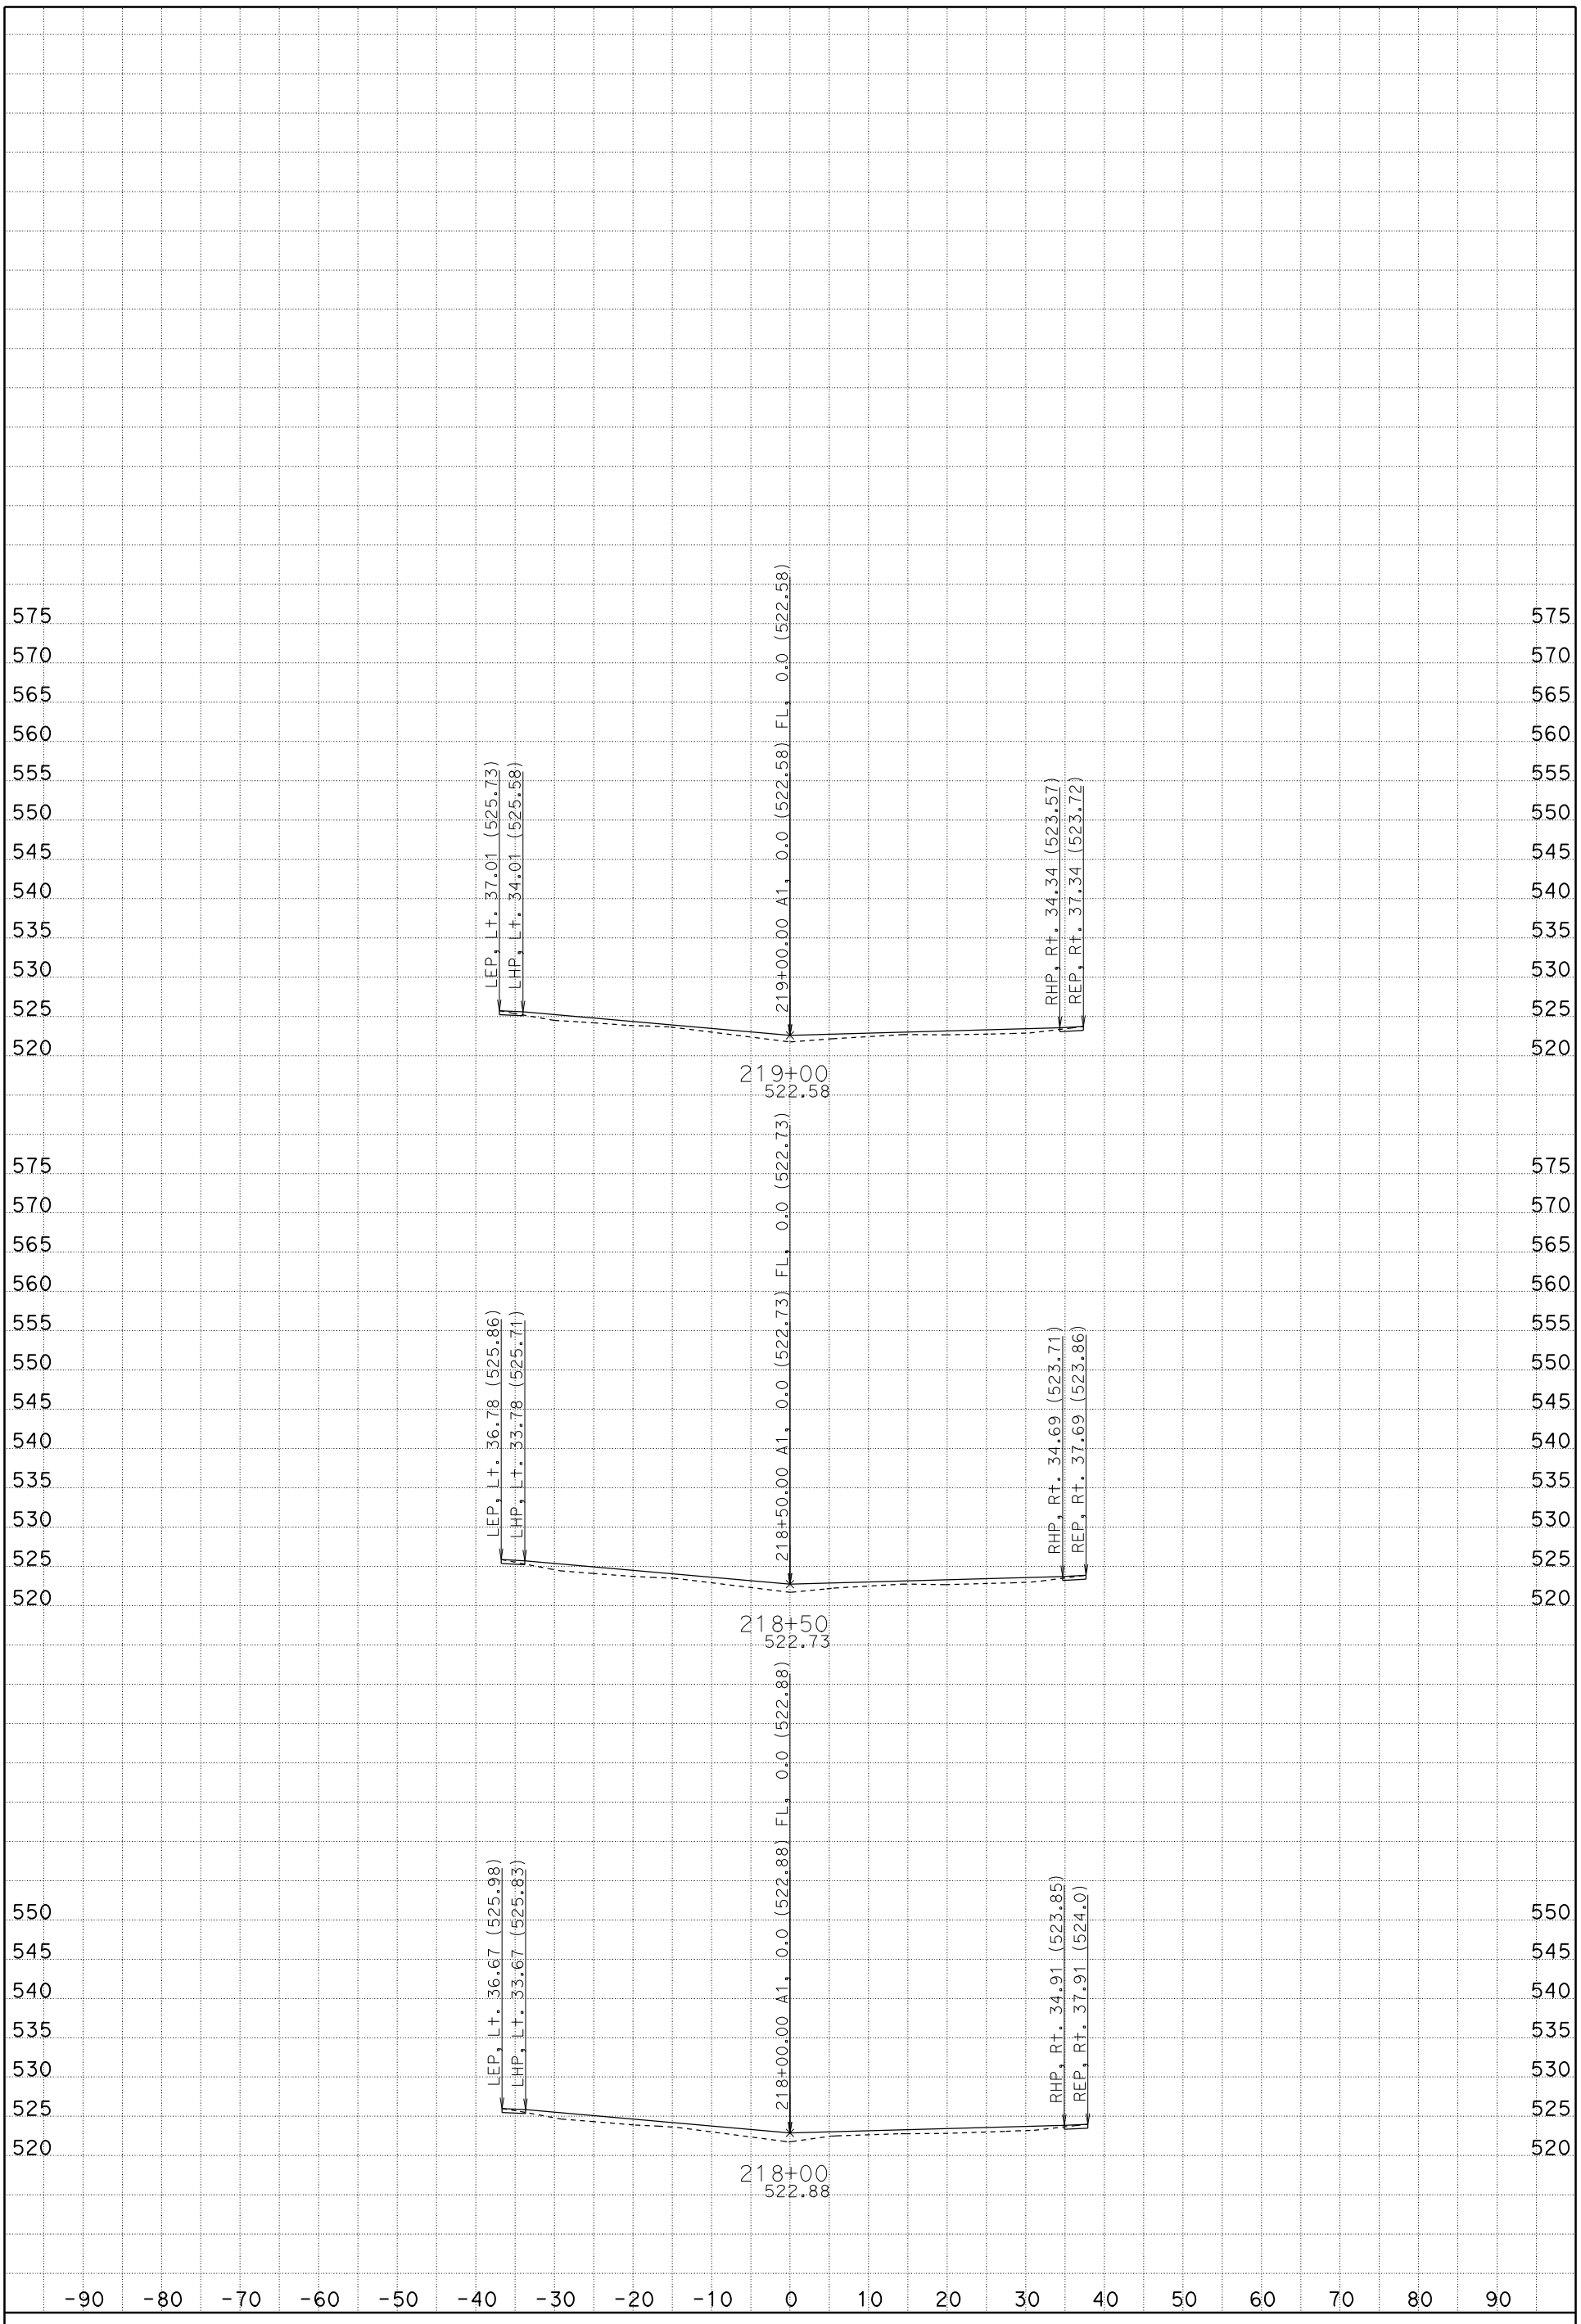

DATE: 1/19/2012

SCALE: 1" = 10' Horiz.
1" = 10' Vert.

CREATED BY: Rod Mendoza (559)243-3826

CONTRACT: 06-0M7304, ID 0600020009

DIST/CO/RTE/PM: 06/Fre/5/22.8/26.8

PROJECT ID: Install DTBB Project

A1

CROSS SECTIONS

FOR EARTHWORK DEVELOPMENT ONLY

All Dimensions are U.S. Survey Feet

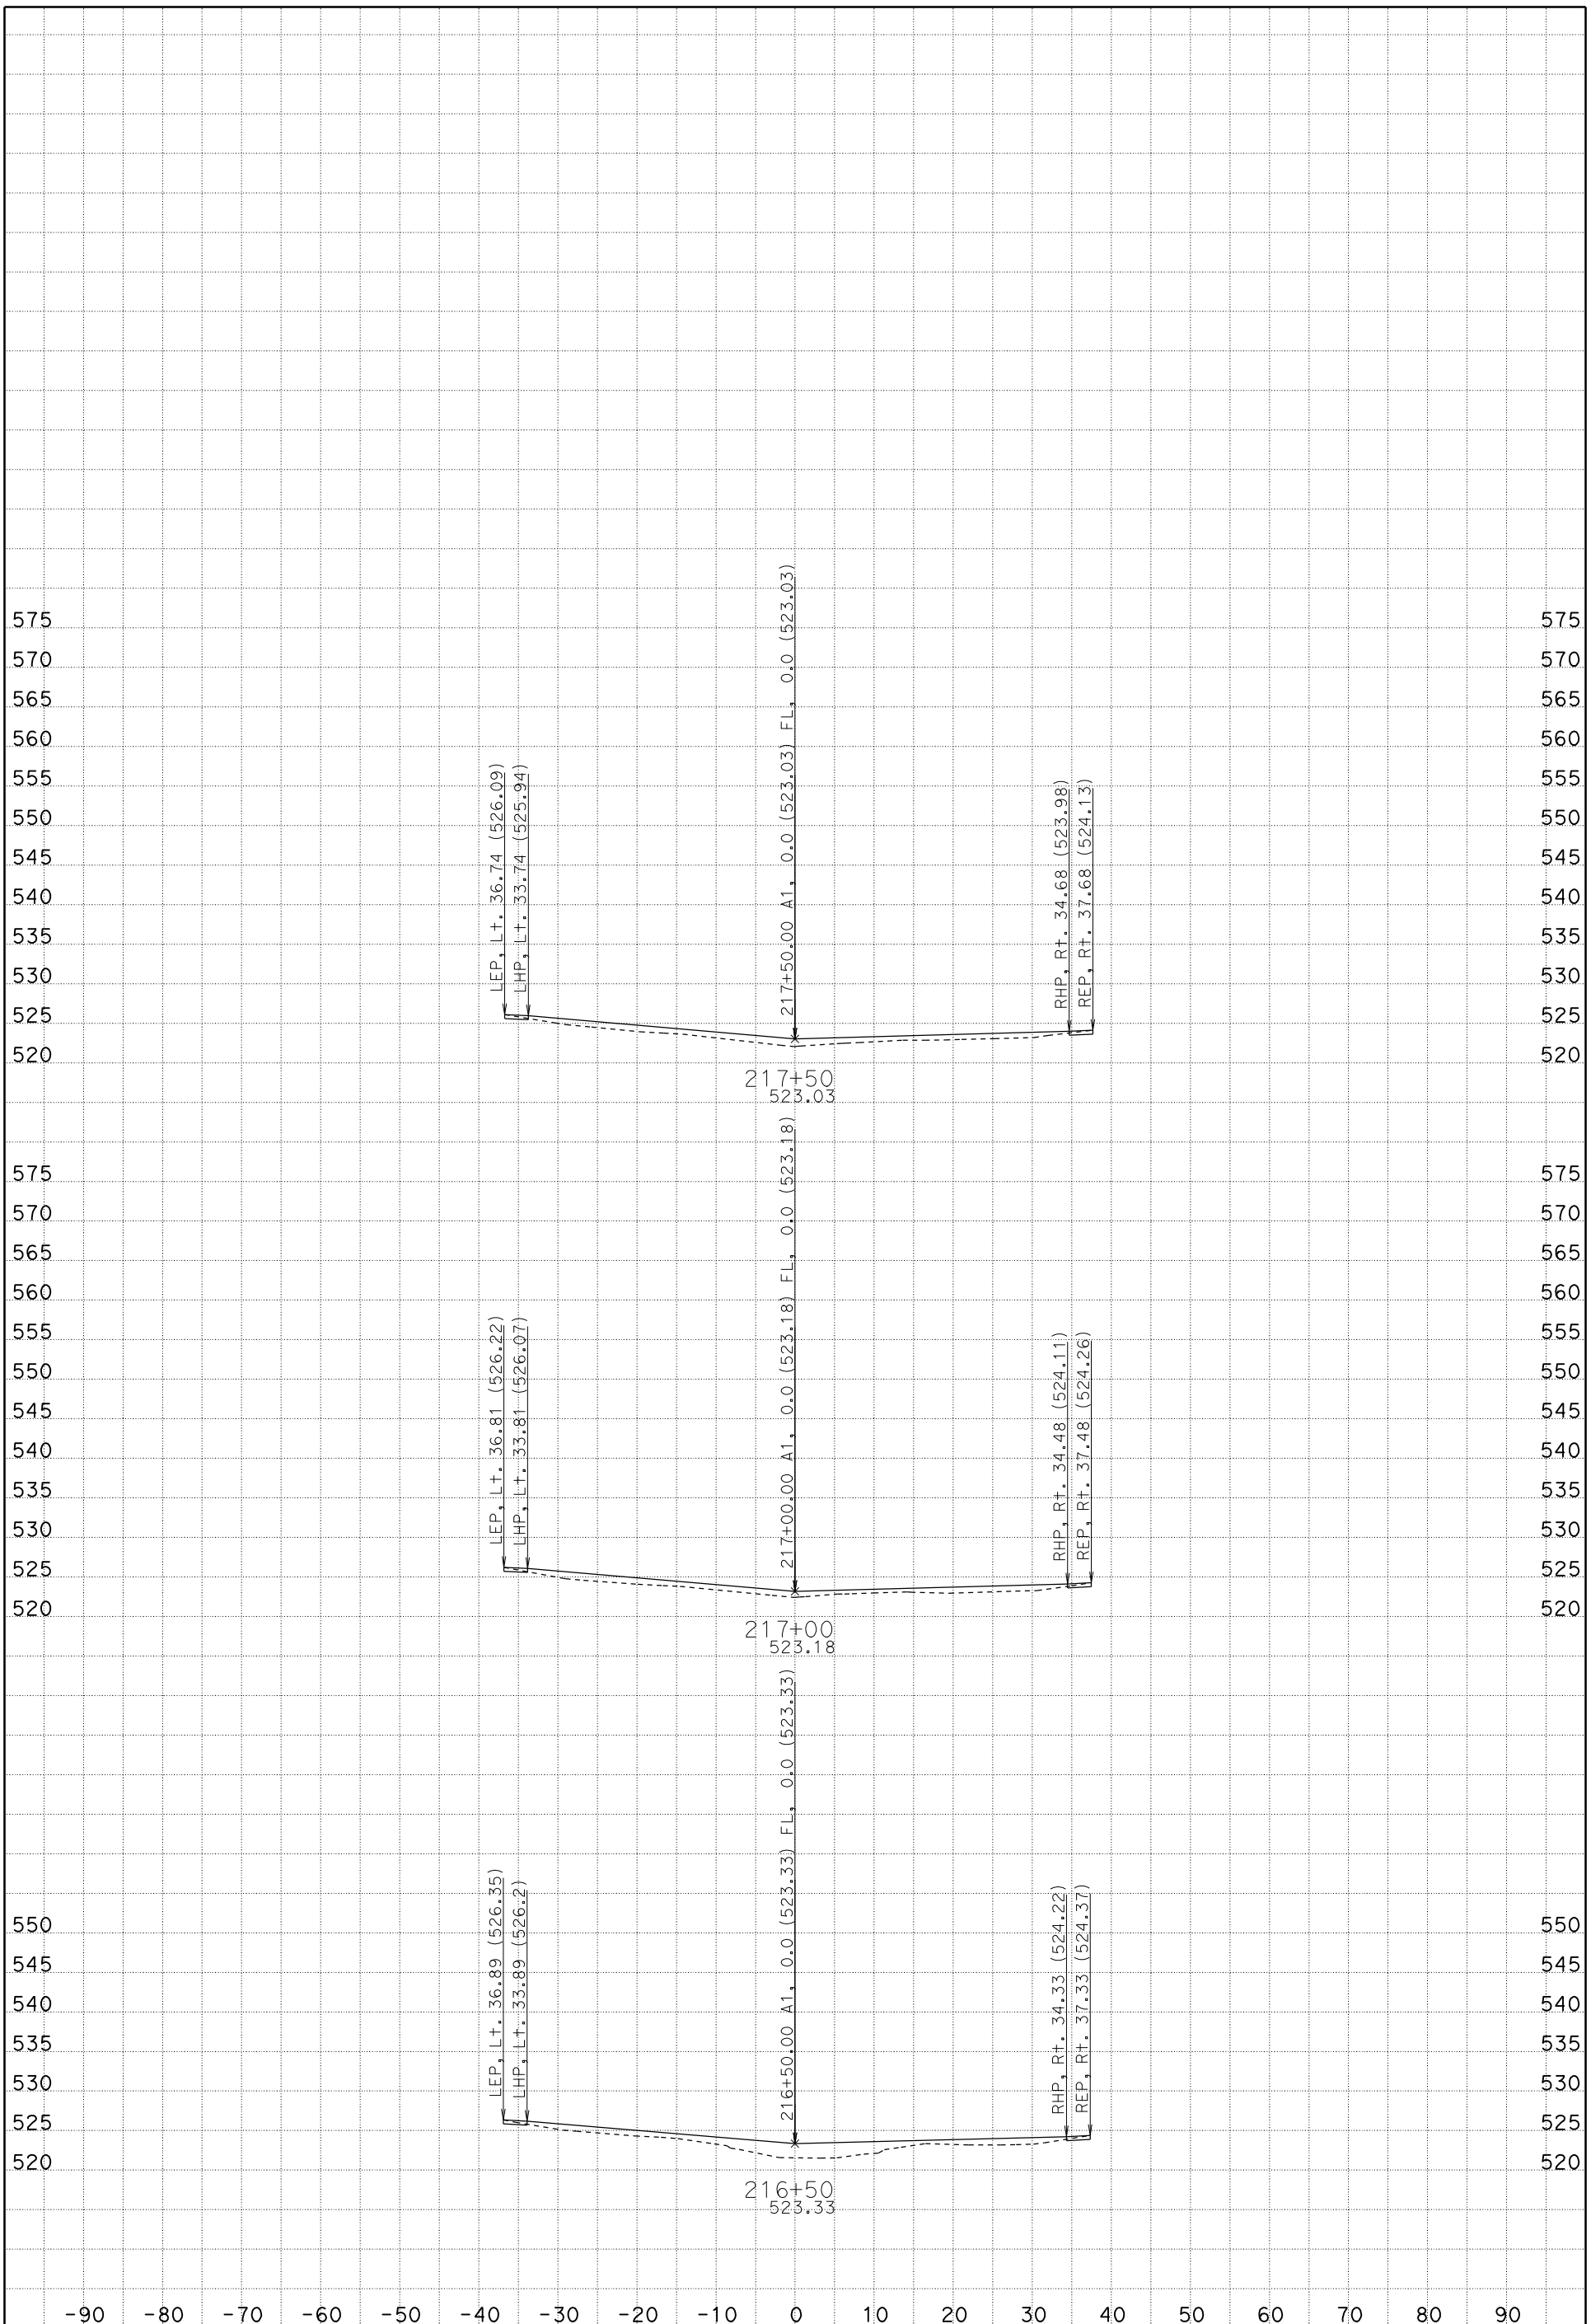

DATE: 1/19/2012

SCALE: 1" = 10' Horiz.
1" = 10' Vert.

CREATED BY: Rod Mendoza (559)243-3826

CONTRACT: 06-0M7304, ID 0600020009

DIST/CO/RTE/PM: 06/Fre/5/22.8/26.8

PROJECT ID: Install DTBB Project

A1
CROSS SECTIONS

FOR EARTHWORK DEVELOPMENT ONLY

All Dimensions are U.S. Survey Feet

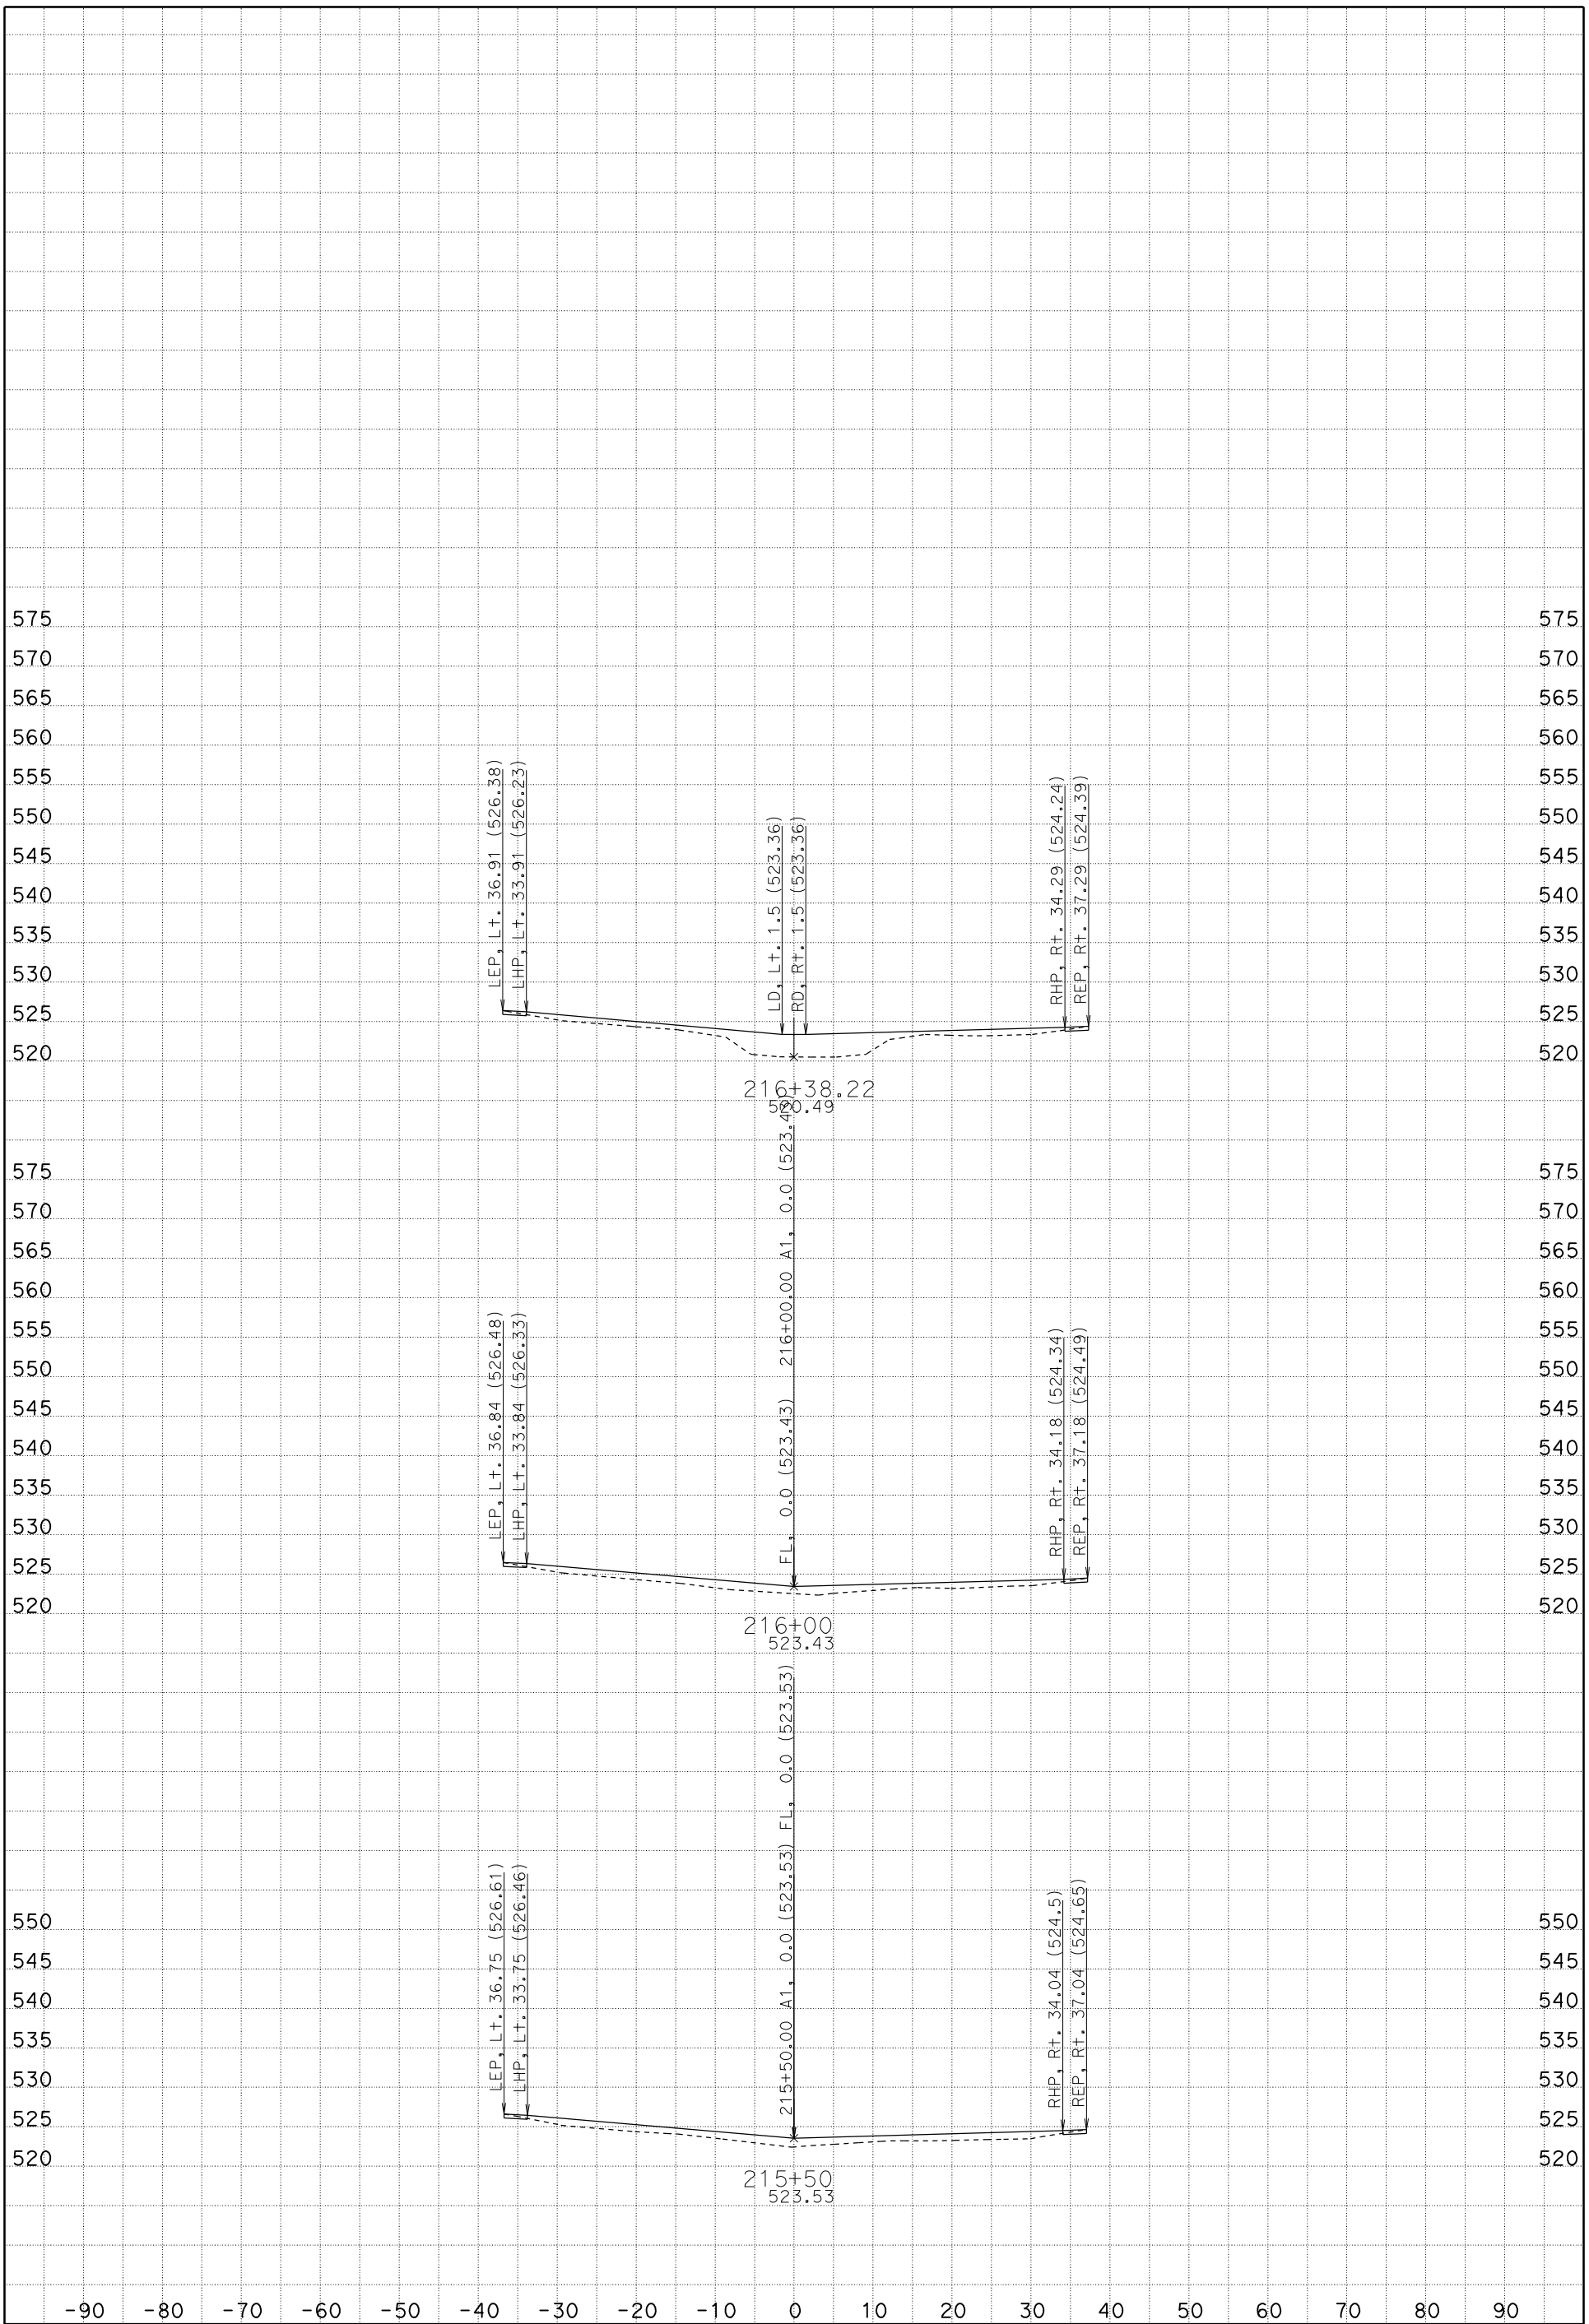

DATE: 1/19/2012

SCALE: 1" = 10' Horiz.
1" = 10' Vert.

CREATED BY: Rod Mendoza (559)243-3826

CONTRACT: 06-0M7304, ID 0600020009

DIST/CO/RTE/PM: 06/Fre/5/22.8/26.8

PROJECT ID: Install DTBB Project

A1
CROSS SECTIONS

FOR EARTHWORK DEVELOPMENT ONLY

All Dimensions are U.S. Survey Feet

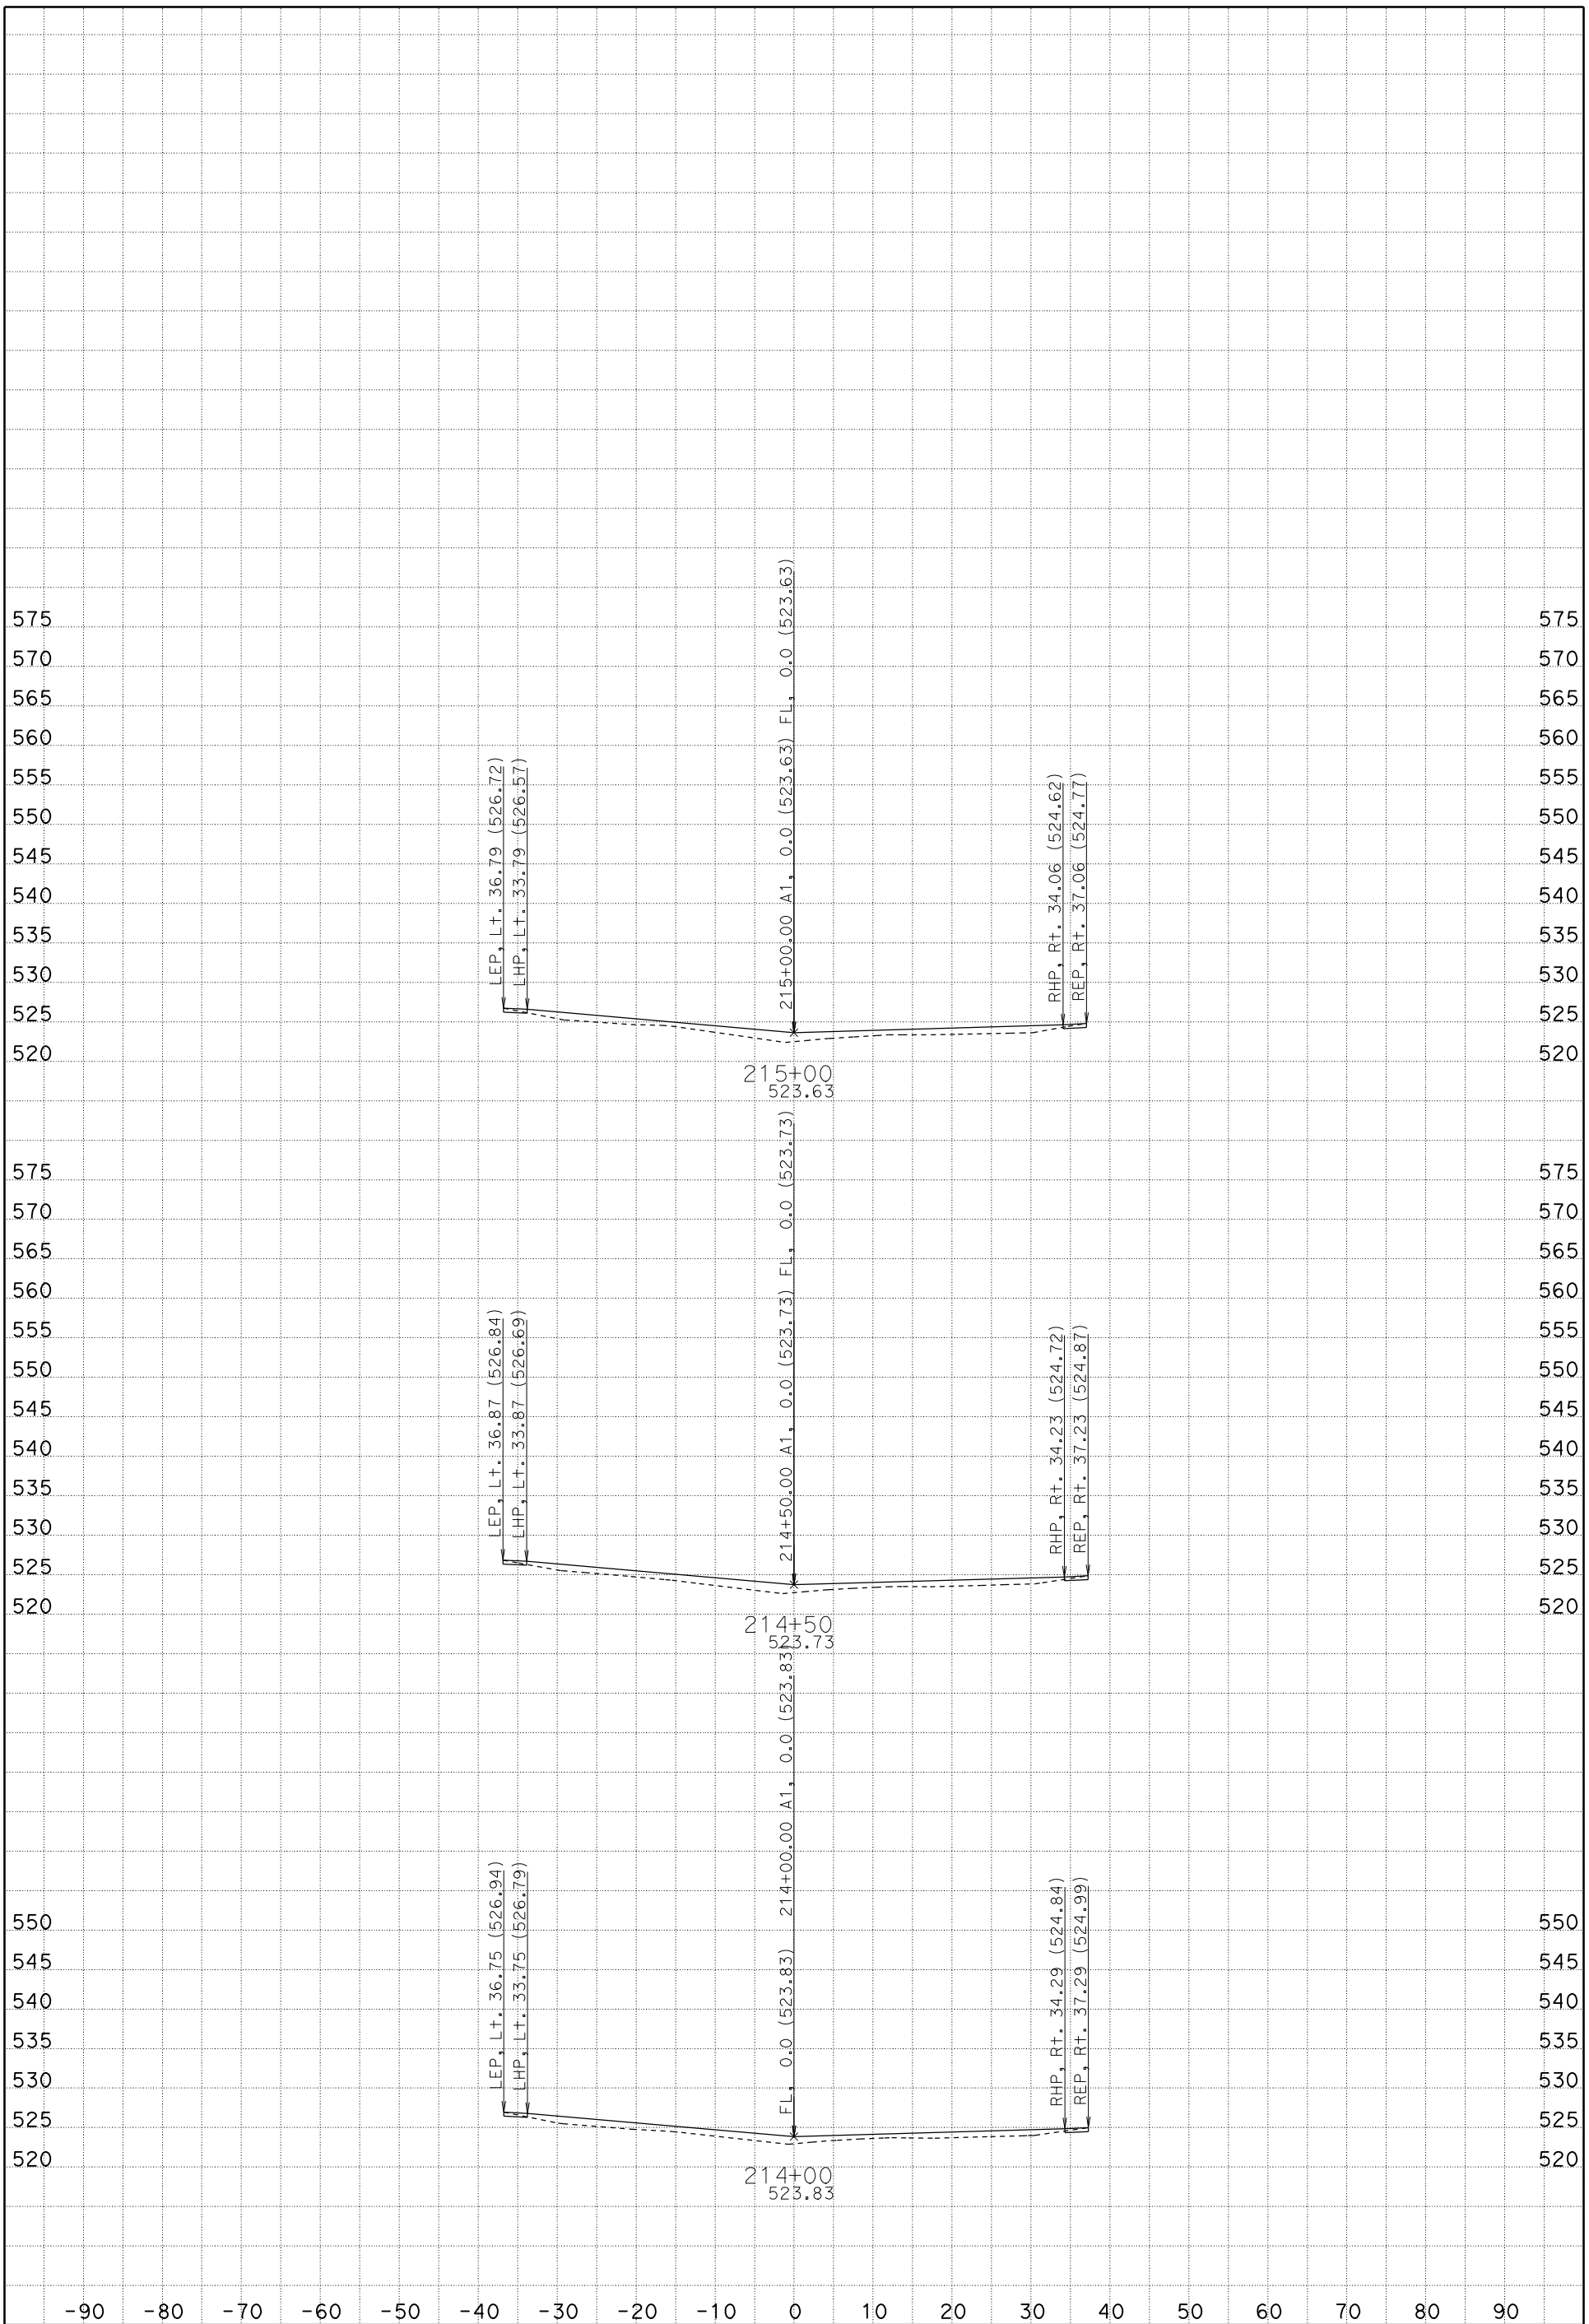

DATE: 1/19/2012

SCALE: 1" = 10' Horiz.
1" = 10' Vert.

CREATED BY: Rod Mendoza (559)243-3826

CONTRACT: 06-0M7304, ID 0600020009

DIST/CO/RTE/PM: 06/Fre/5/22.8/26.8

PROJECT ID: Install DTBB Project

A1

CROSS SECTIONS

FOR EARTHWORK DEVELOPMENT ONLY

All Dimensions are U.S. Survey Feet

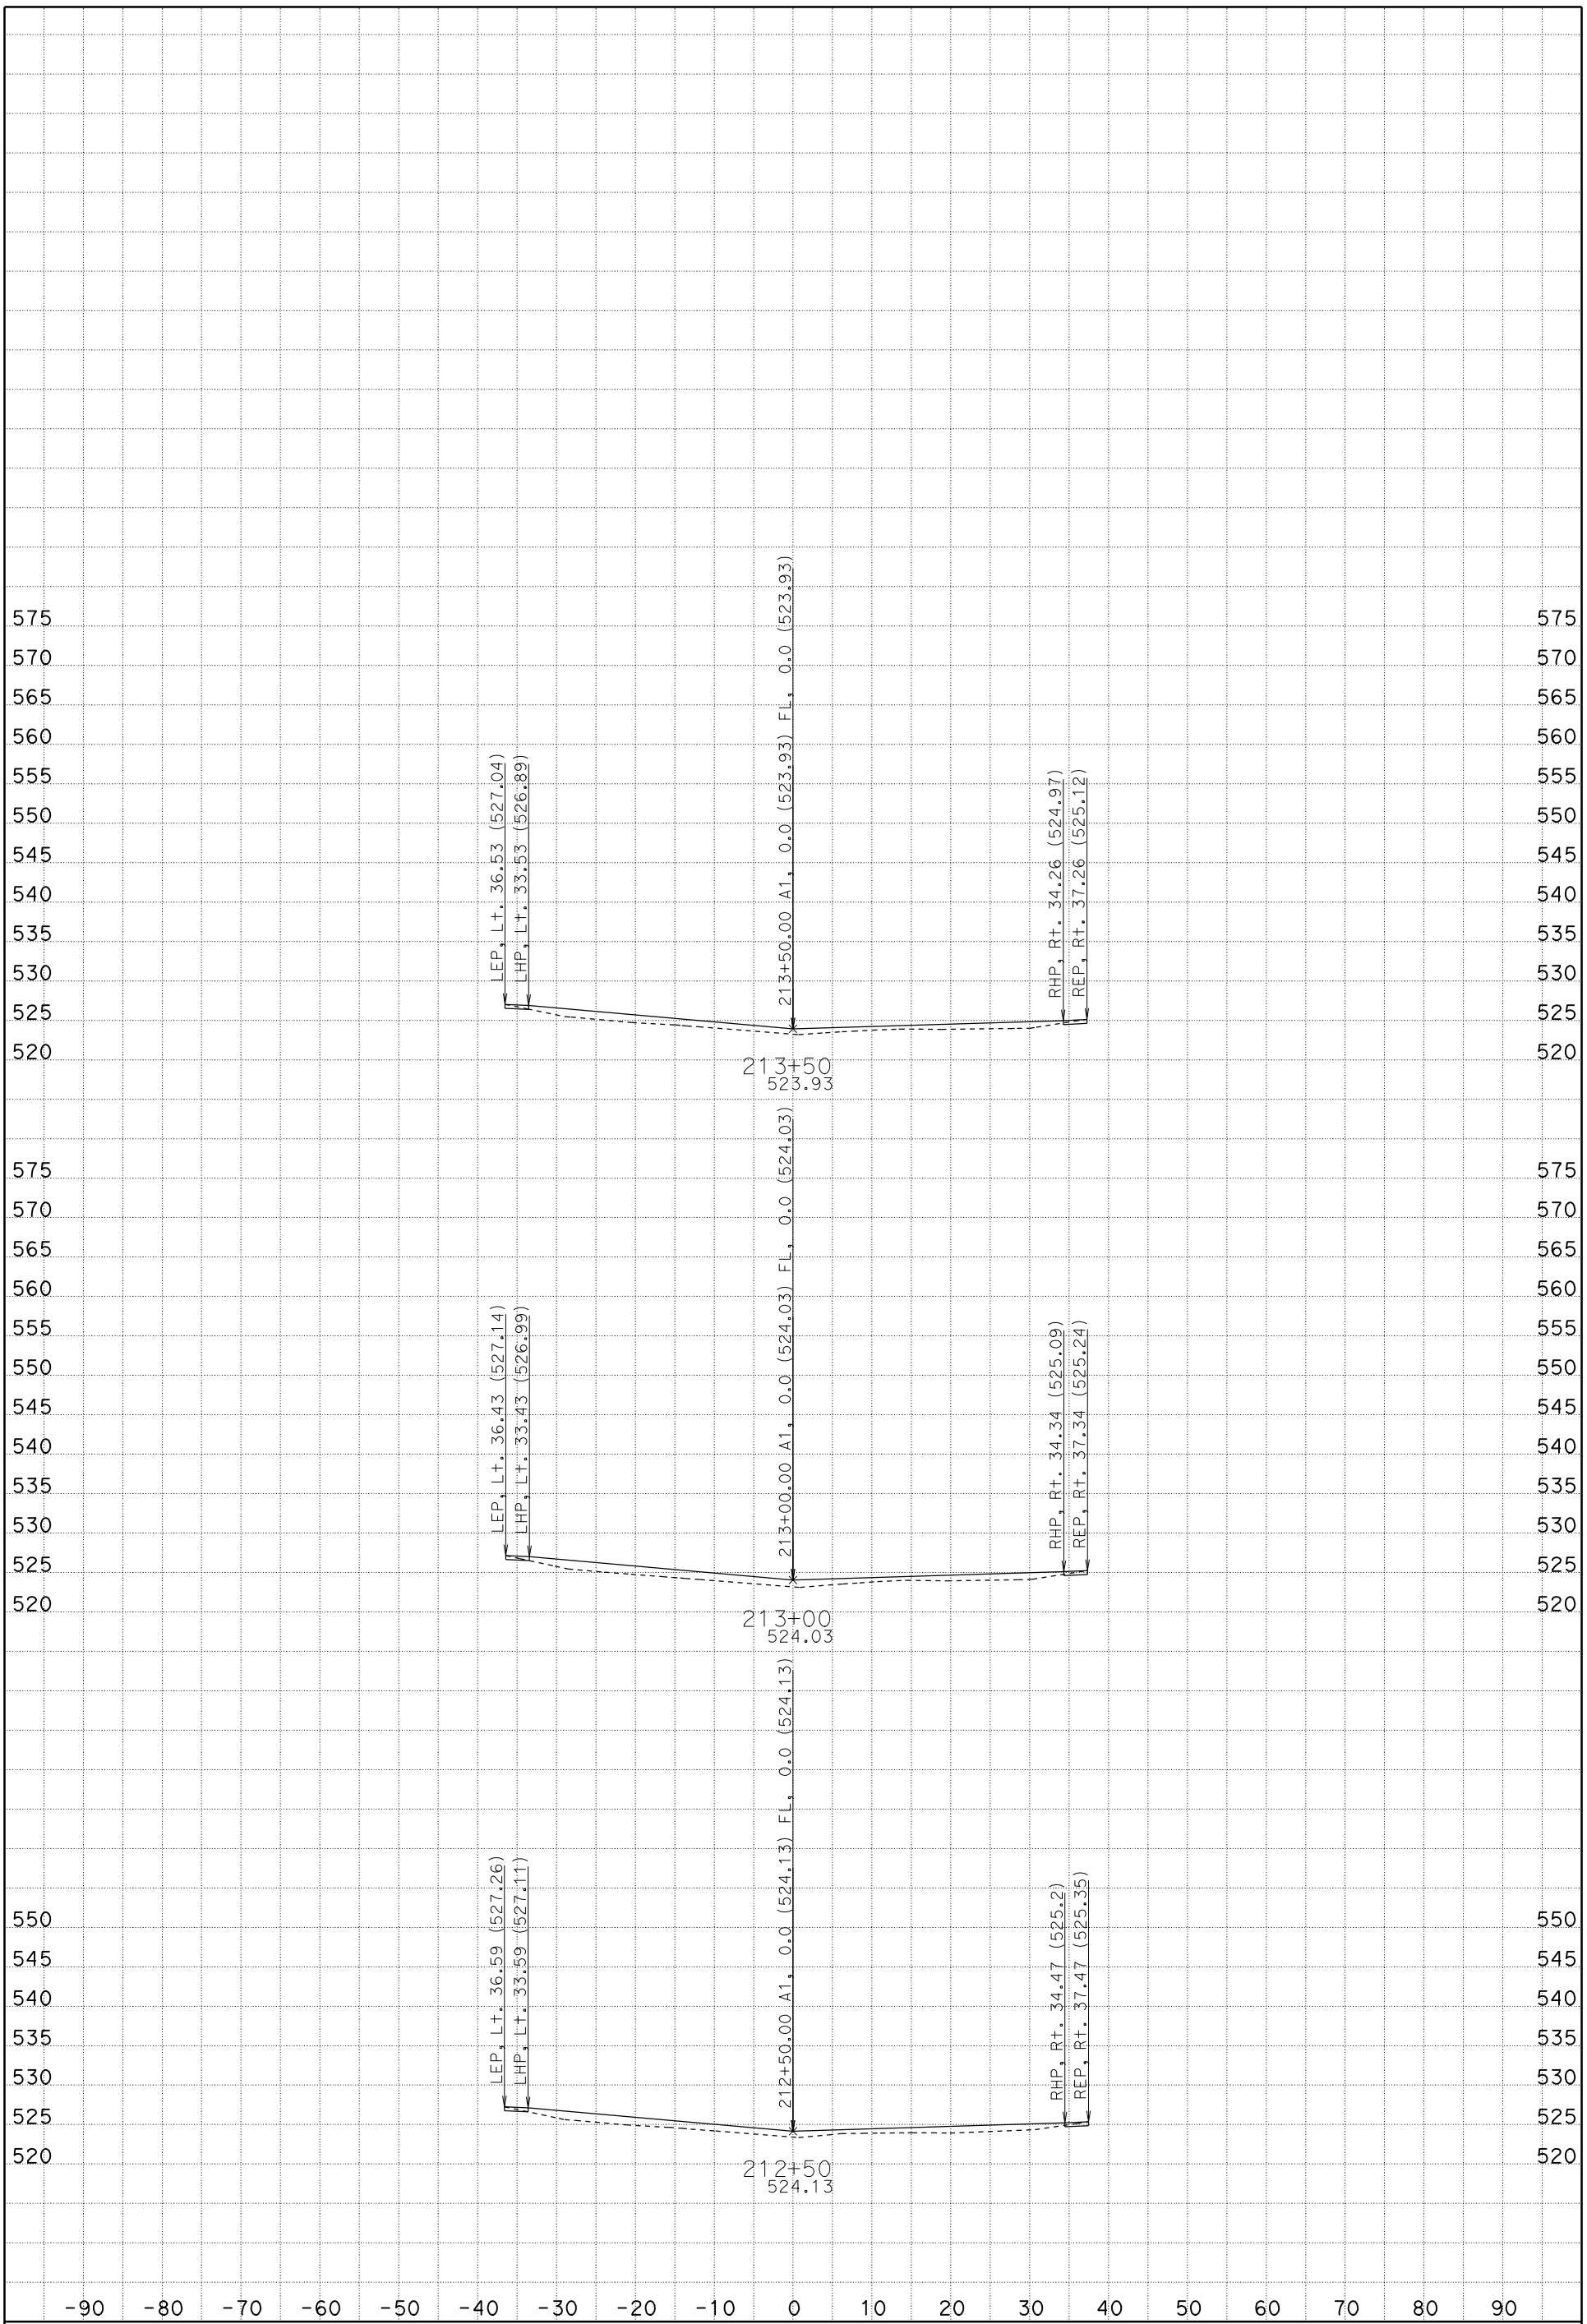

DATE: 1/19/2012

SCALE: 1" = 10' Horiz.
1" = 10' Vert.

CREATED BY: Rod Mendoza (559)243-3826

CONTRACT: 06-0M7304, ID 0600020009

DIST/CO/RTE/PM: 06/Fre/5/22.8/26.8

PROJECT ID: Install DTBB Project

A1
CROSS SECTIONS

FOR EARTHWORK DEVELOPMENT ONLY

All Dimensions are U.S. Survey Feet

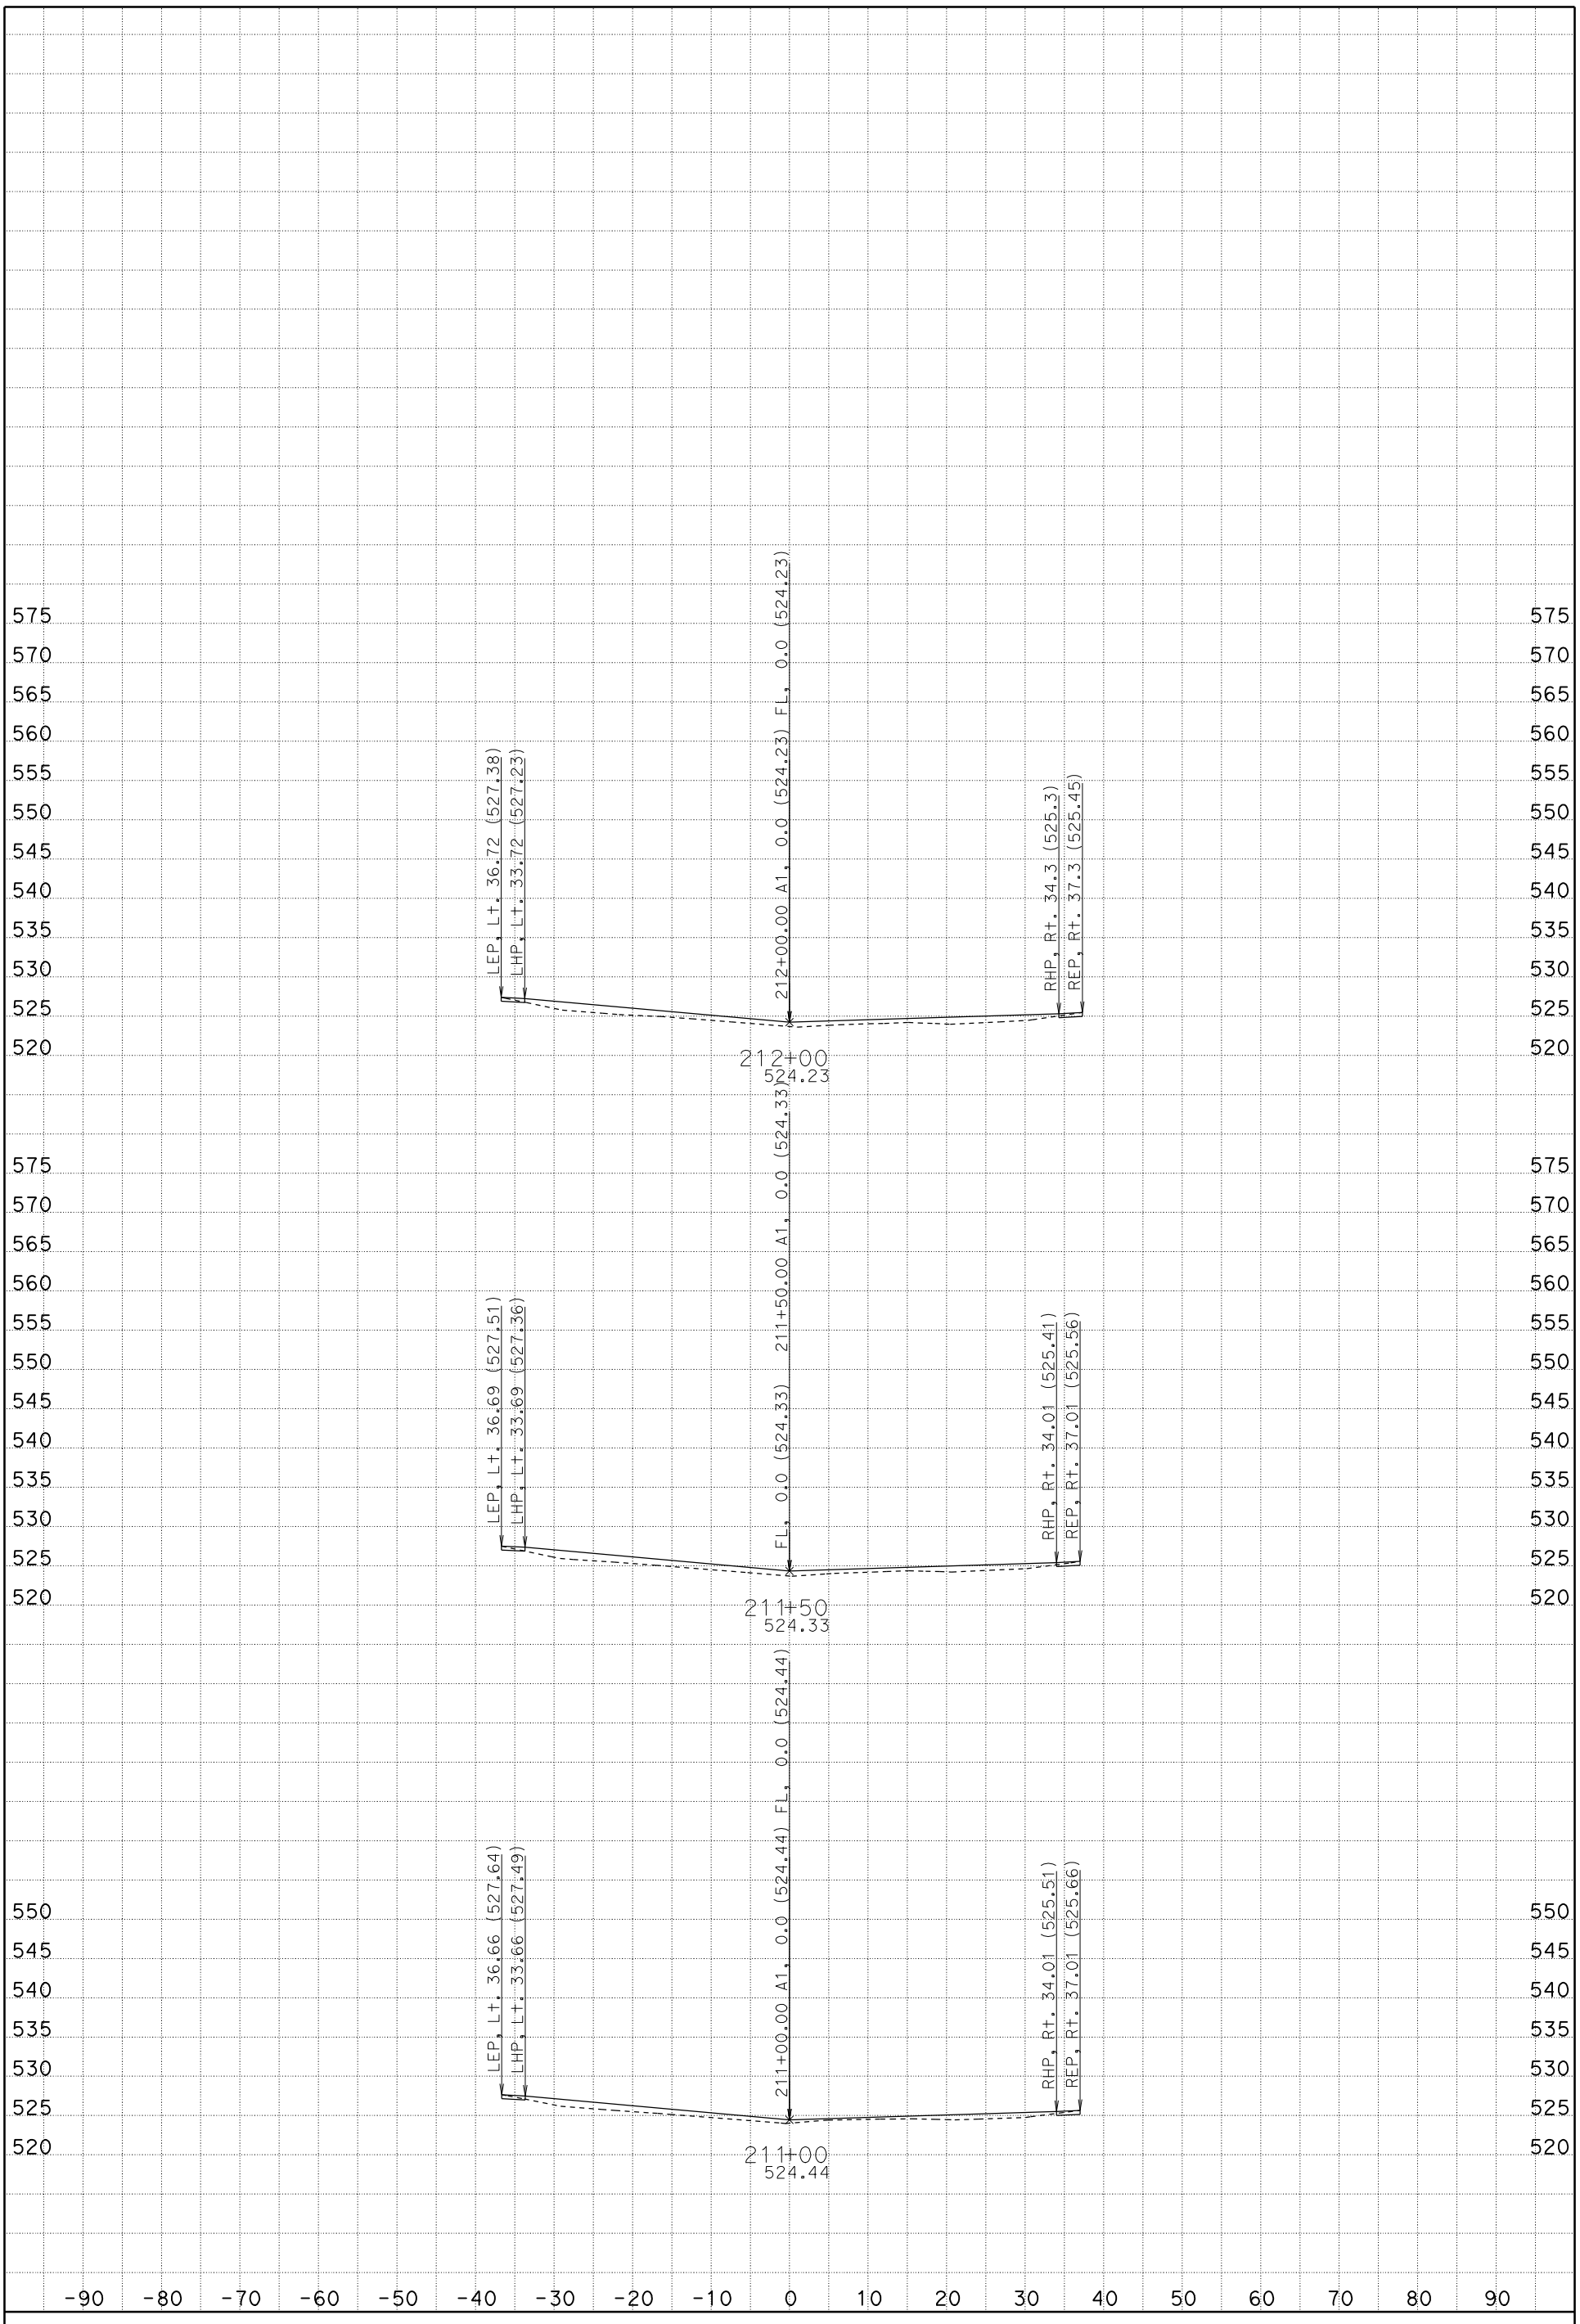

DATE: 1/19/2012

SCALE: 1" = 10' Horiz.
1" = 10' Vert.

CREATED BY: Rod Mendoza (559)243-3826

CONTRACT: 06-0M7304, ID 0600020009

DIST/CO/RTE/PM: 06/Fre/5/22.8/26.8

PROJECT ID: Install DTBB Project

A1

CROSS SECTIONS

FOR EARTHWORK DEVELOPMENT ONLY

All Dimensions are U.S. Survey Feet

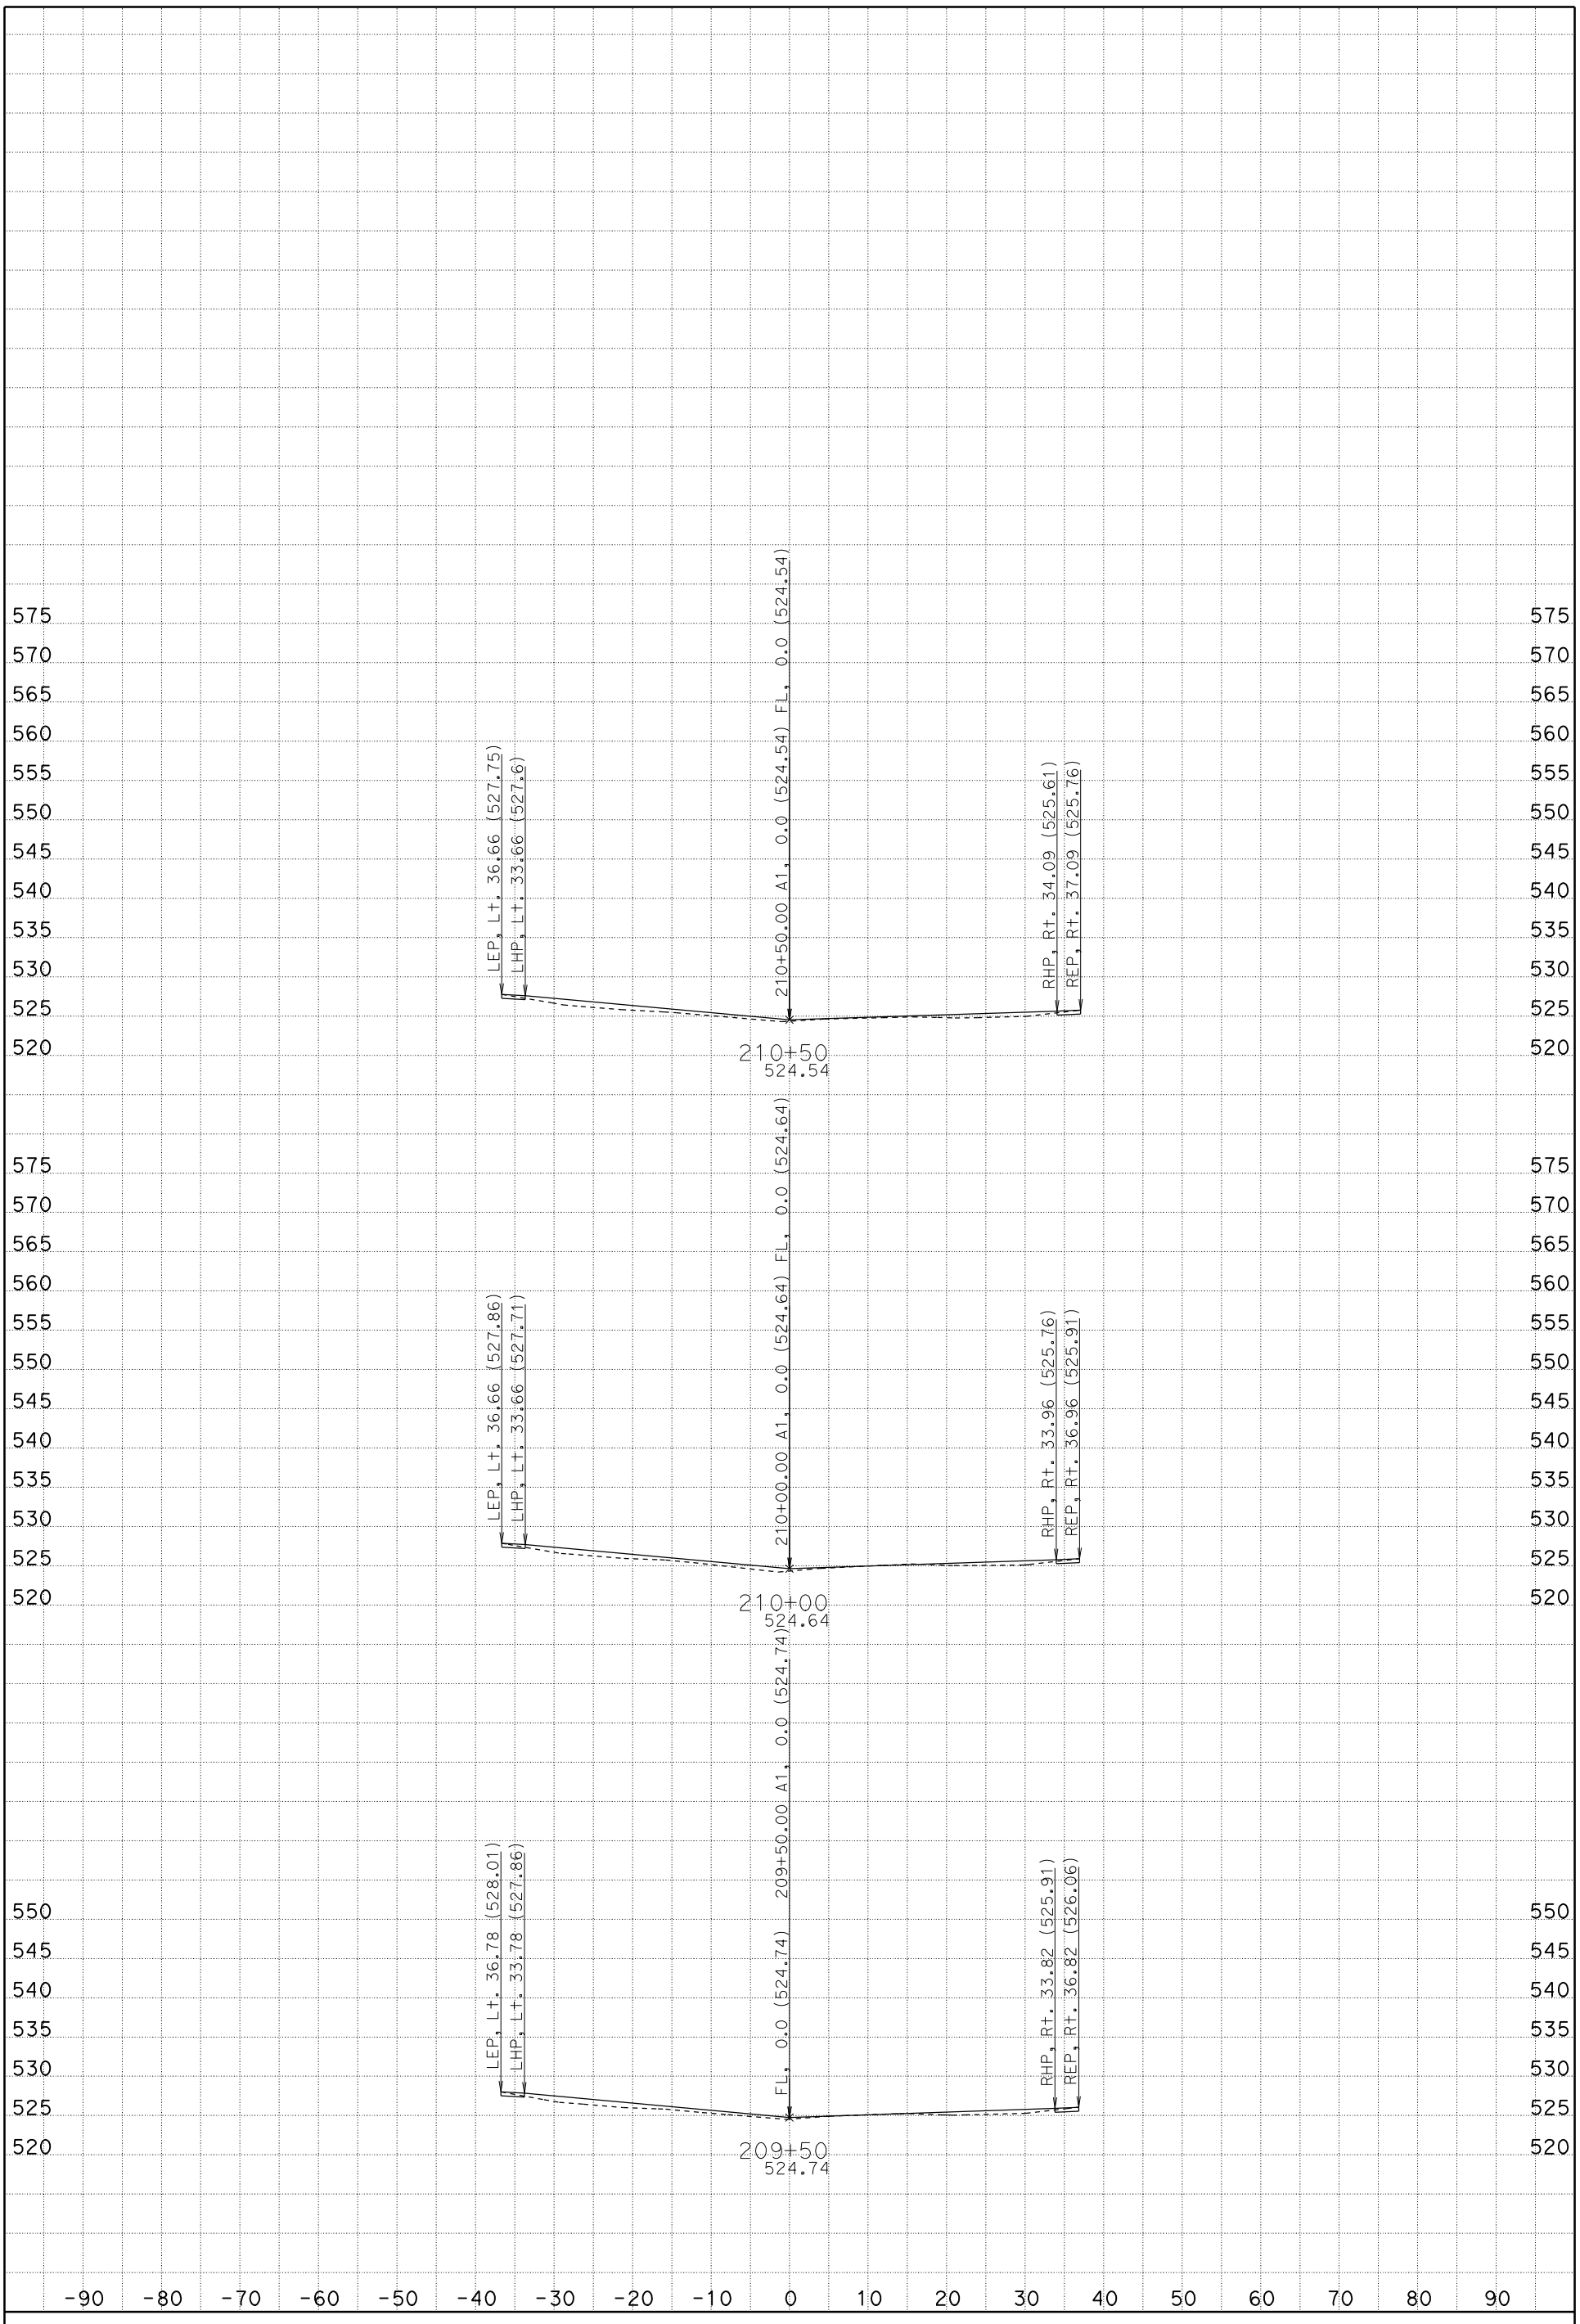

DATE: 1/19/2012

SCALE: 1" = 10' Horiz.
1" = 10' Vert.

CREATED BY: Rod Mendoza (559)243-3826

CONTRACT: 06-0M7304, ID 0600020009

DIST/CO/RTE/PM: 06/Fre/5/22.8/26.8

PROJECT ID: Install DTBB Project

A1

CROSS SECTIONS

FOR EARTHWORK DEVELOPMENT ONLY

All Dimensions are U.S. Survey Feet

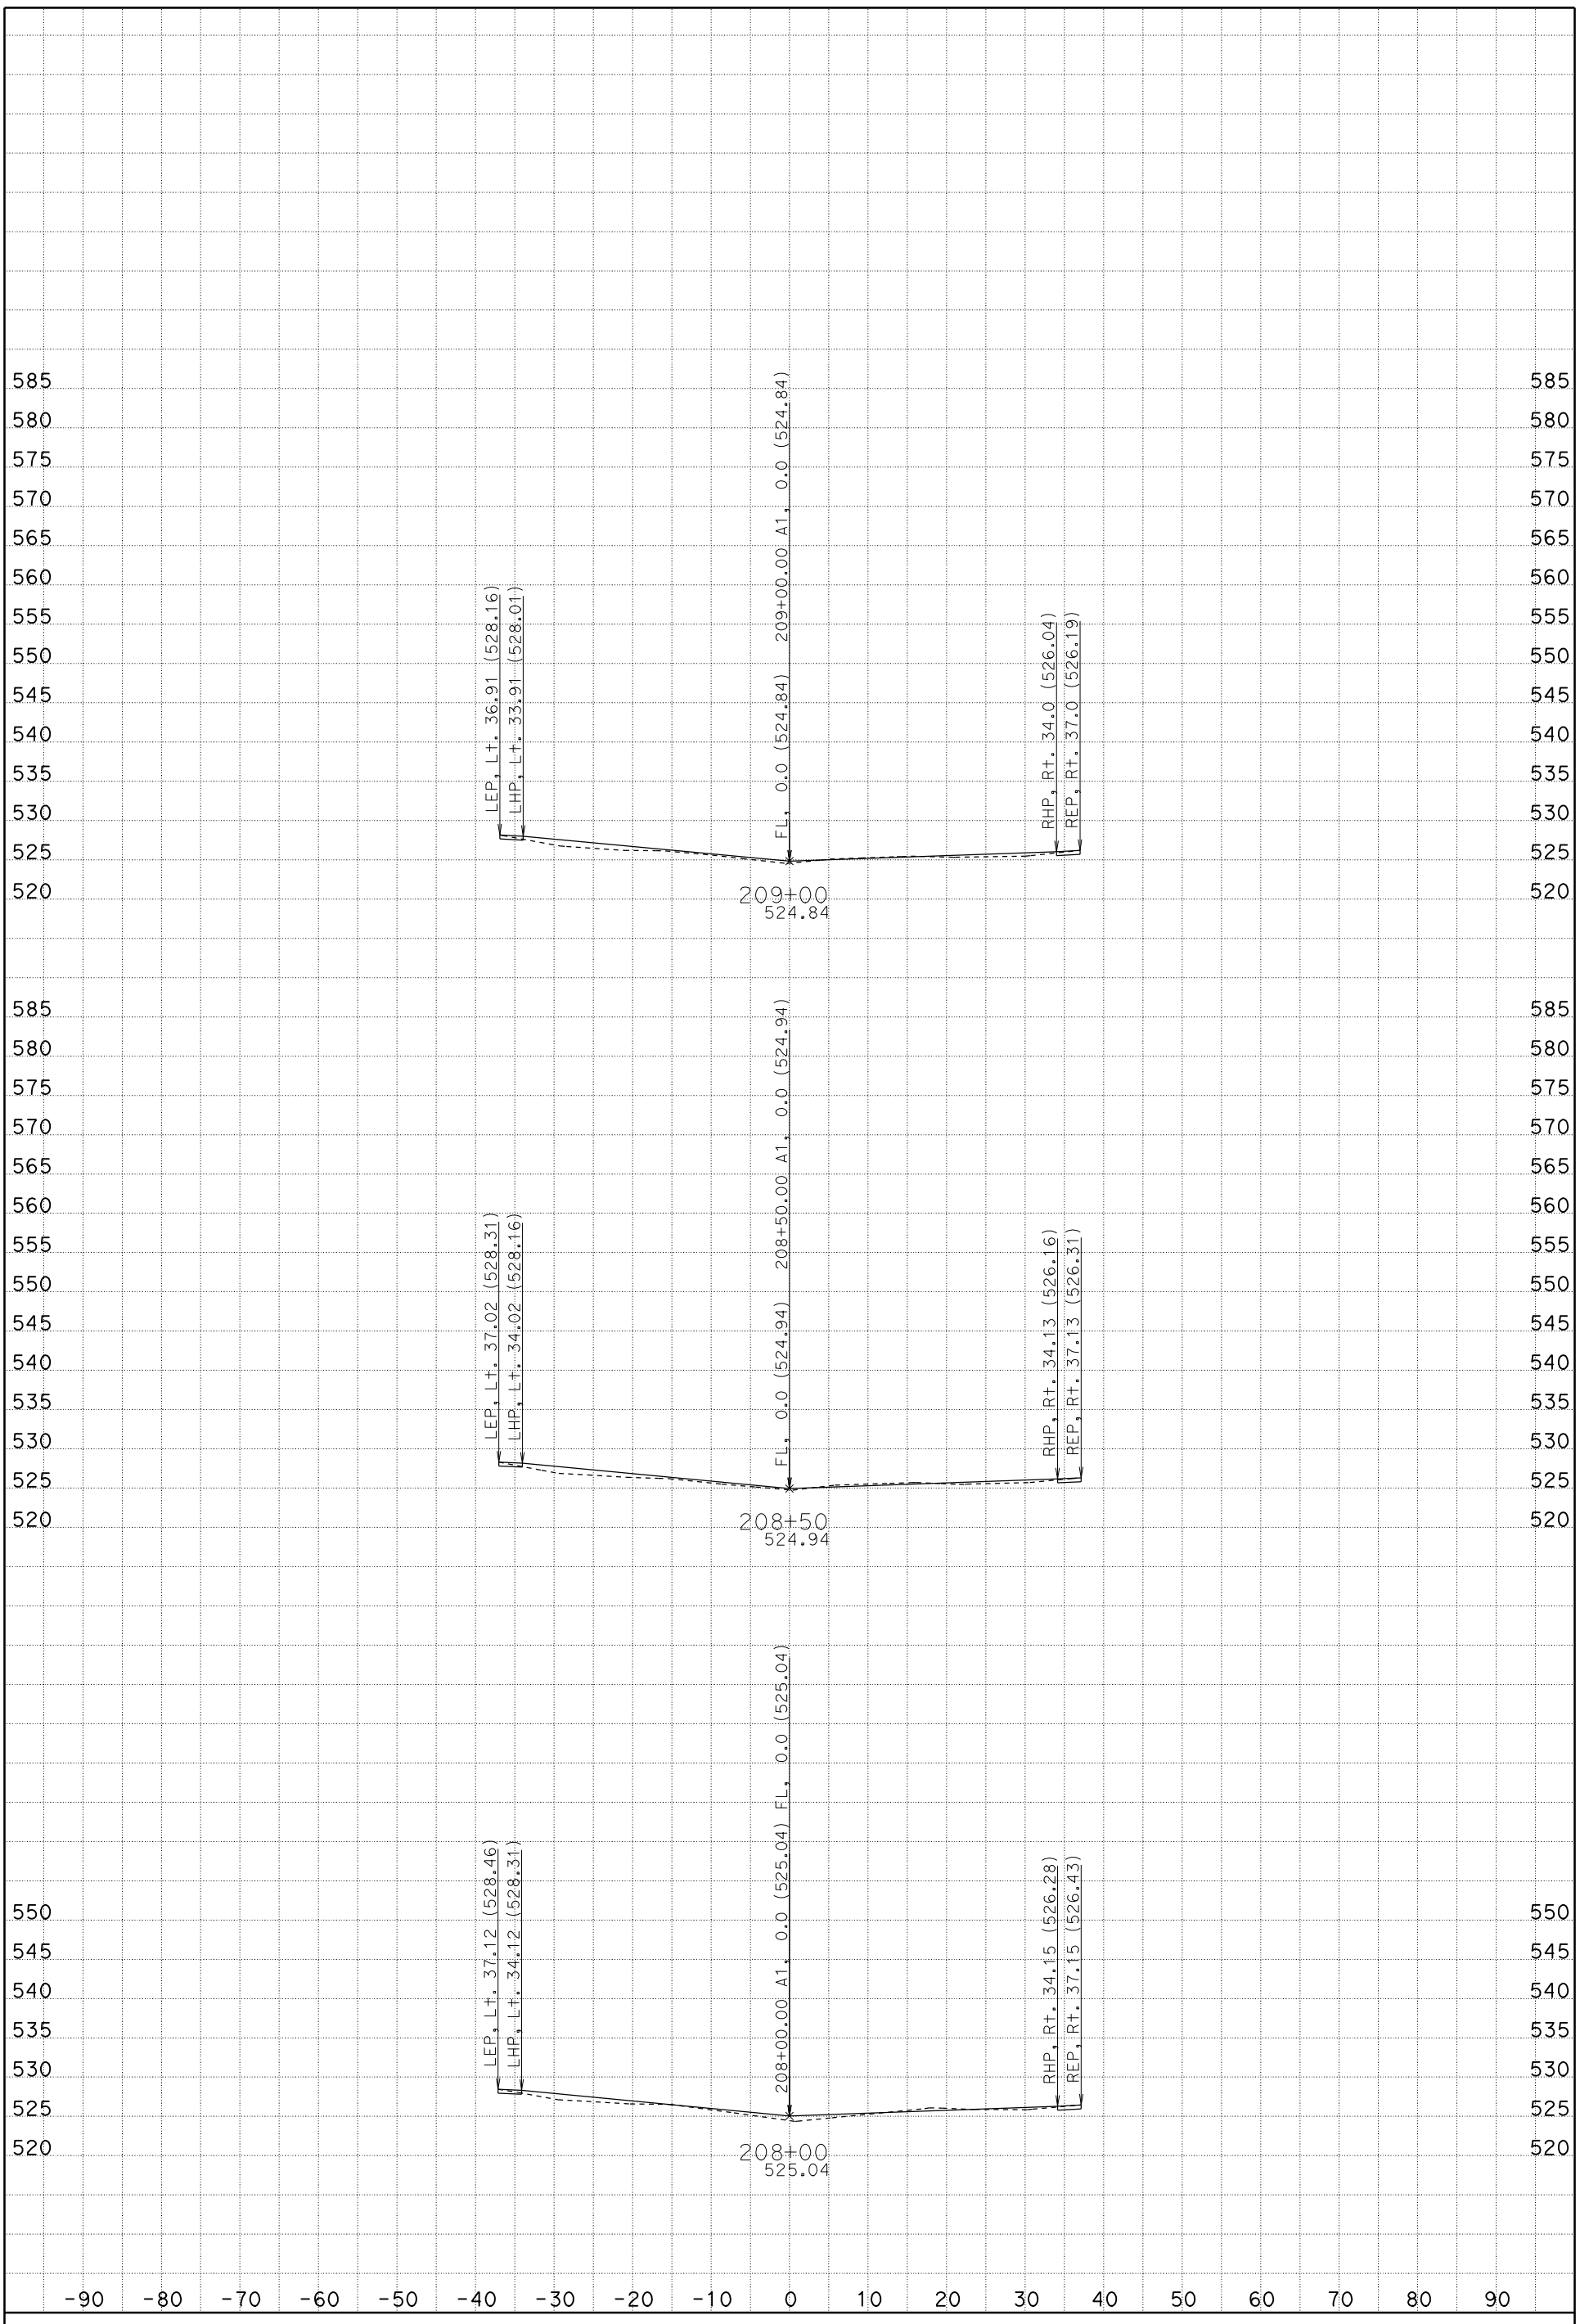

DATE: 1/19/2012

SCALE: 1" = 10' Horiz.
1" = 10' Vert.

CREATED BY: Rod Mendoza (559)243-3826

CONTRACT: 06-0M7304, ID 0600020009

DIST/CO/RTE/PM: 06/Fre/5/22.8/26.8

PROJECT ID: Install DTBB Project

A1

CROSS SECTIONS

FOR EARTHWORK DEVELOPMENT ONLY

All Dimensions are U.S. Survey Feet

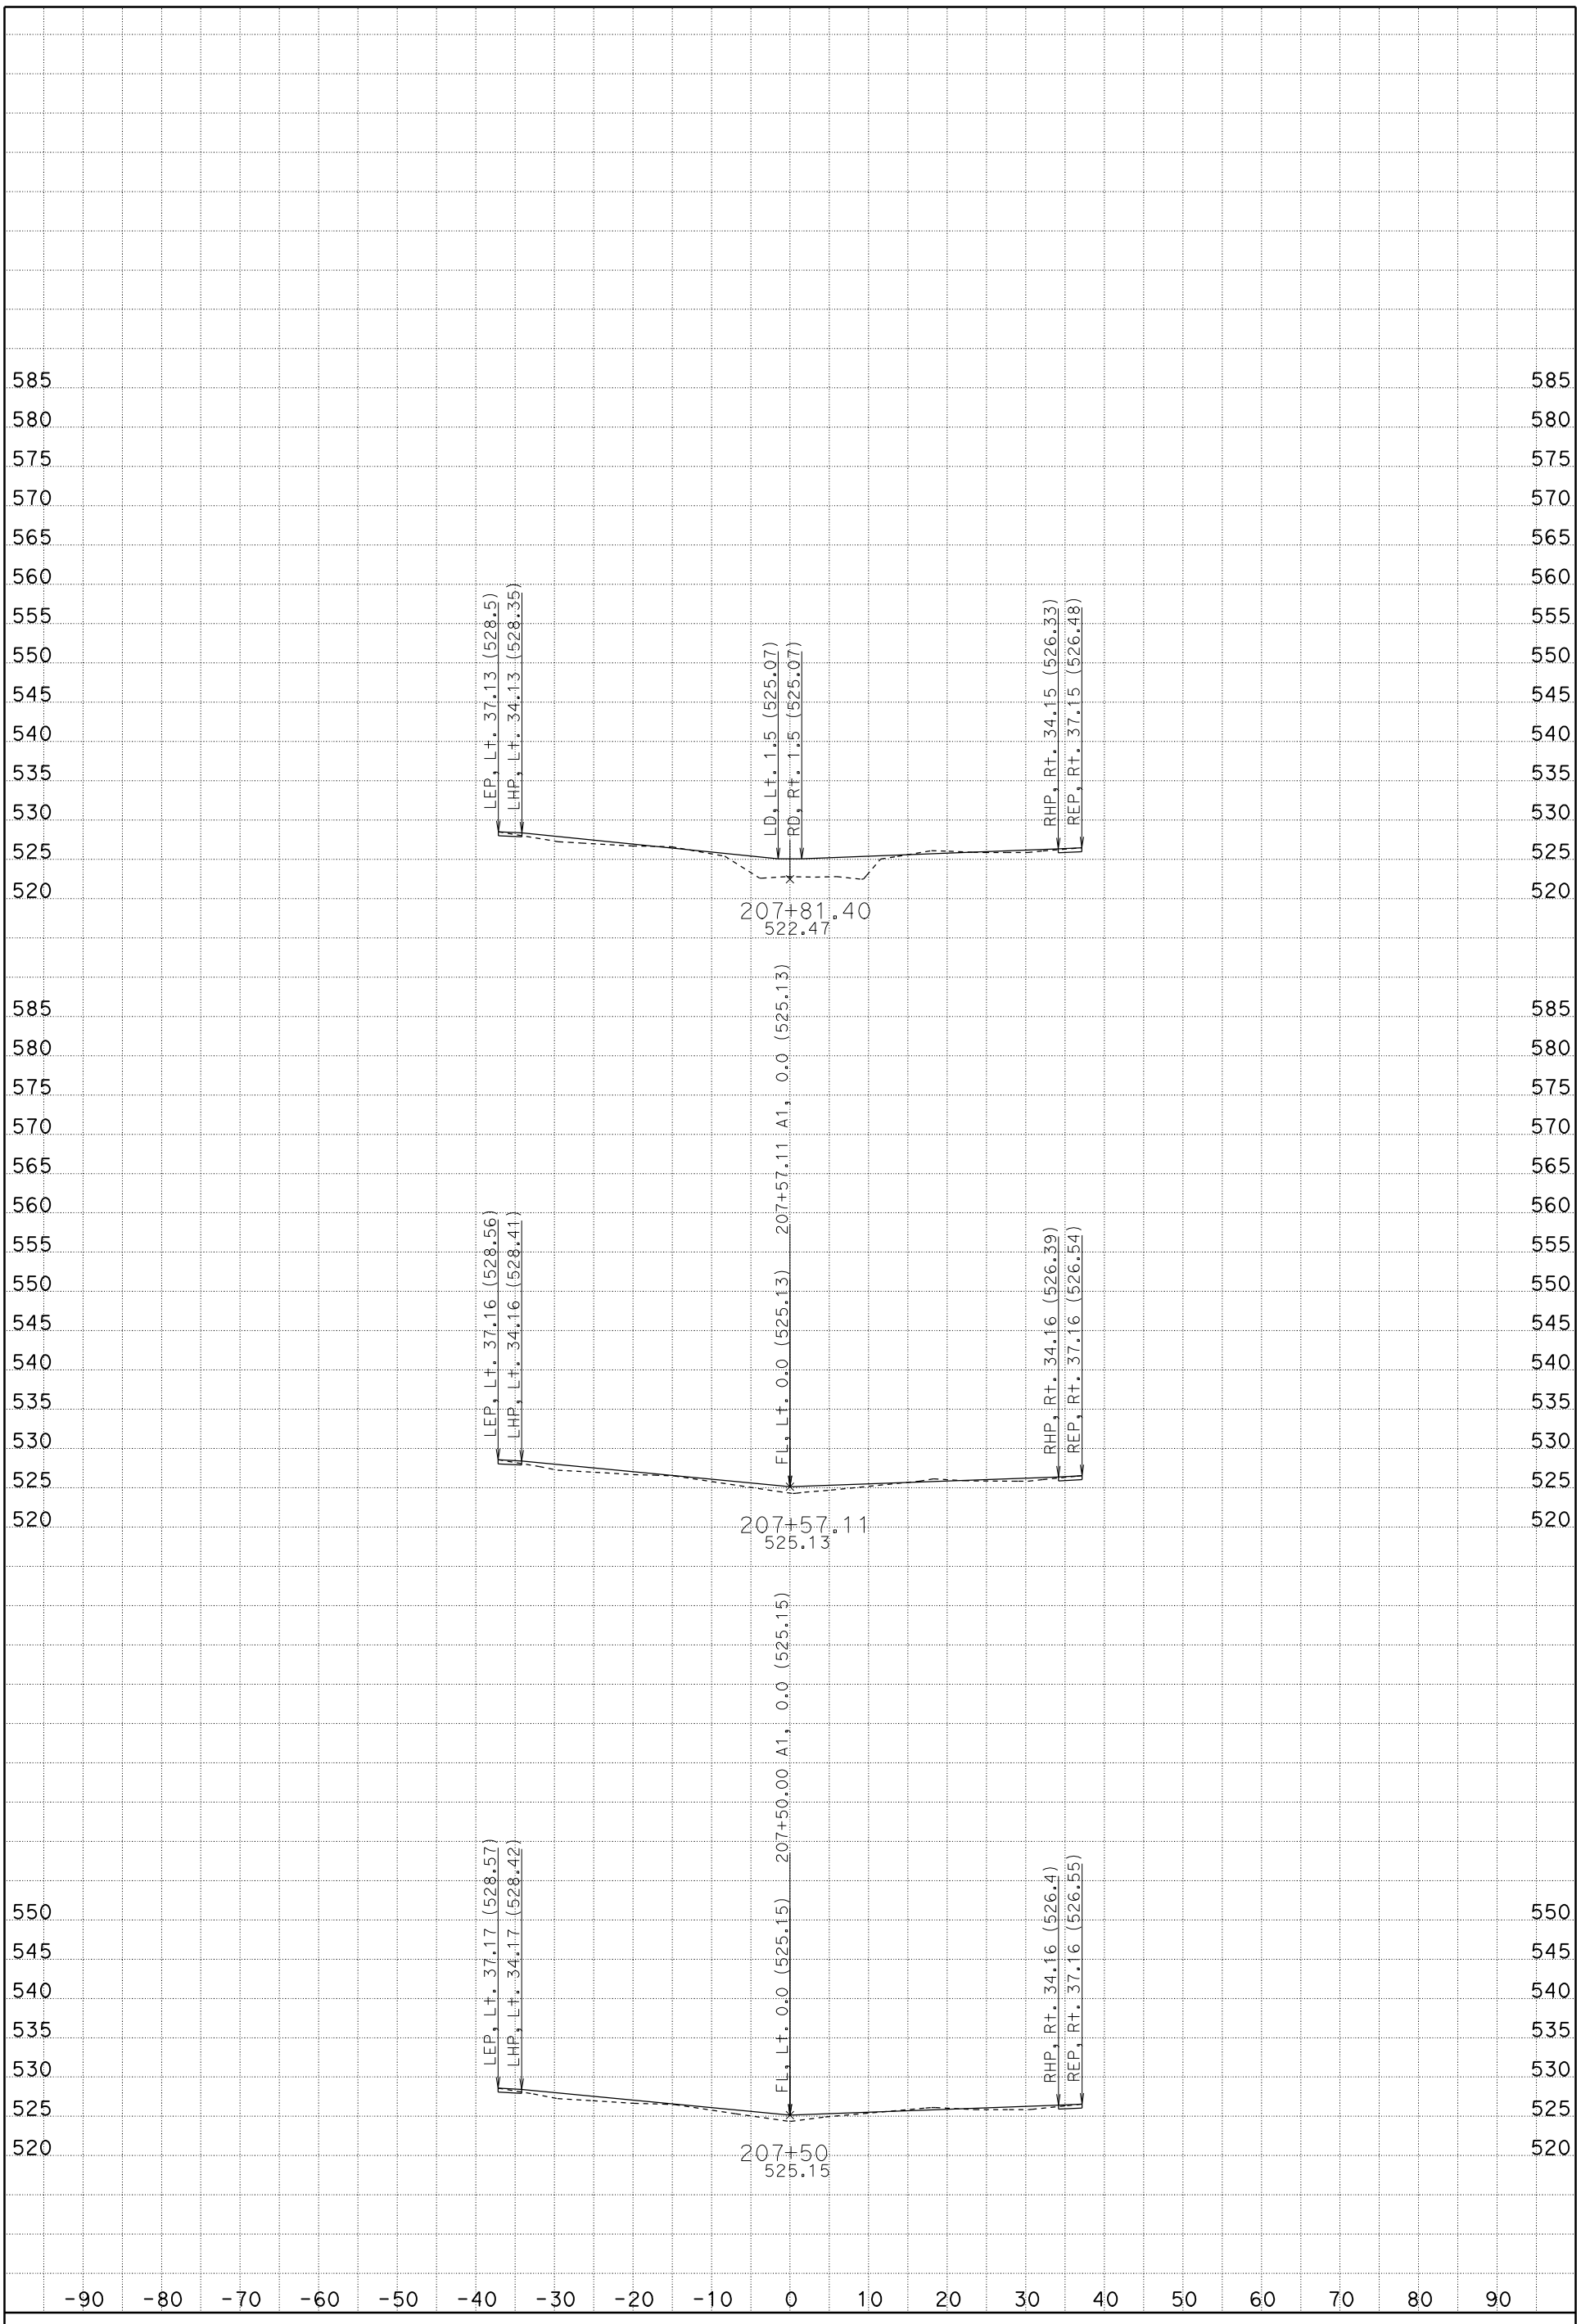

DATE: 1/19/2012

SCALE: 1" = 10' Horiz.
1" = 10' Vert.

CREATED BY: Rod Mendoza (559)243-3826

CONTRACT: 06-0M7304, ID 0600020009

DIST/CO/RTE/PM: 06/Fre/5/22.8/26.8

PROJECT ID: Install DTBB Project

A1
CROSS SECTIONS

FOR EARTHWORK DEVELOPMENT ONLY

All Dimensions are U.S. Survey Feet

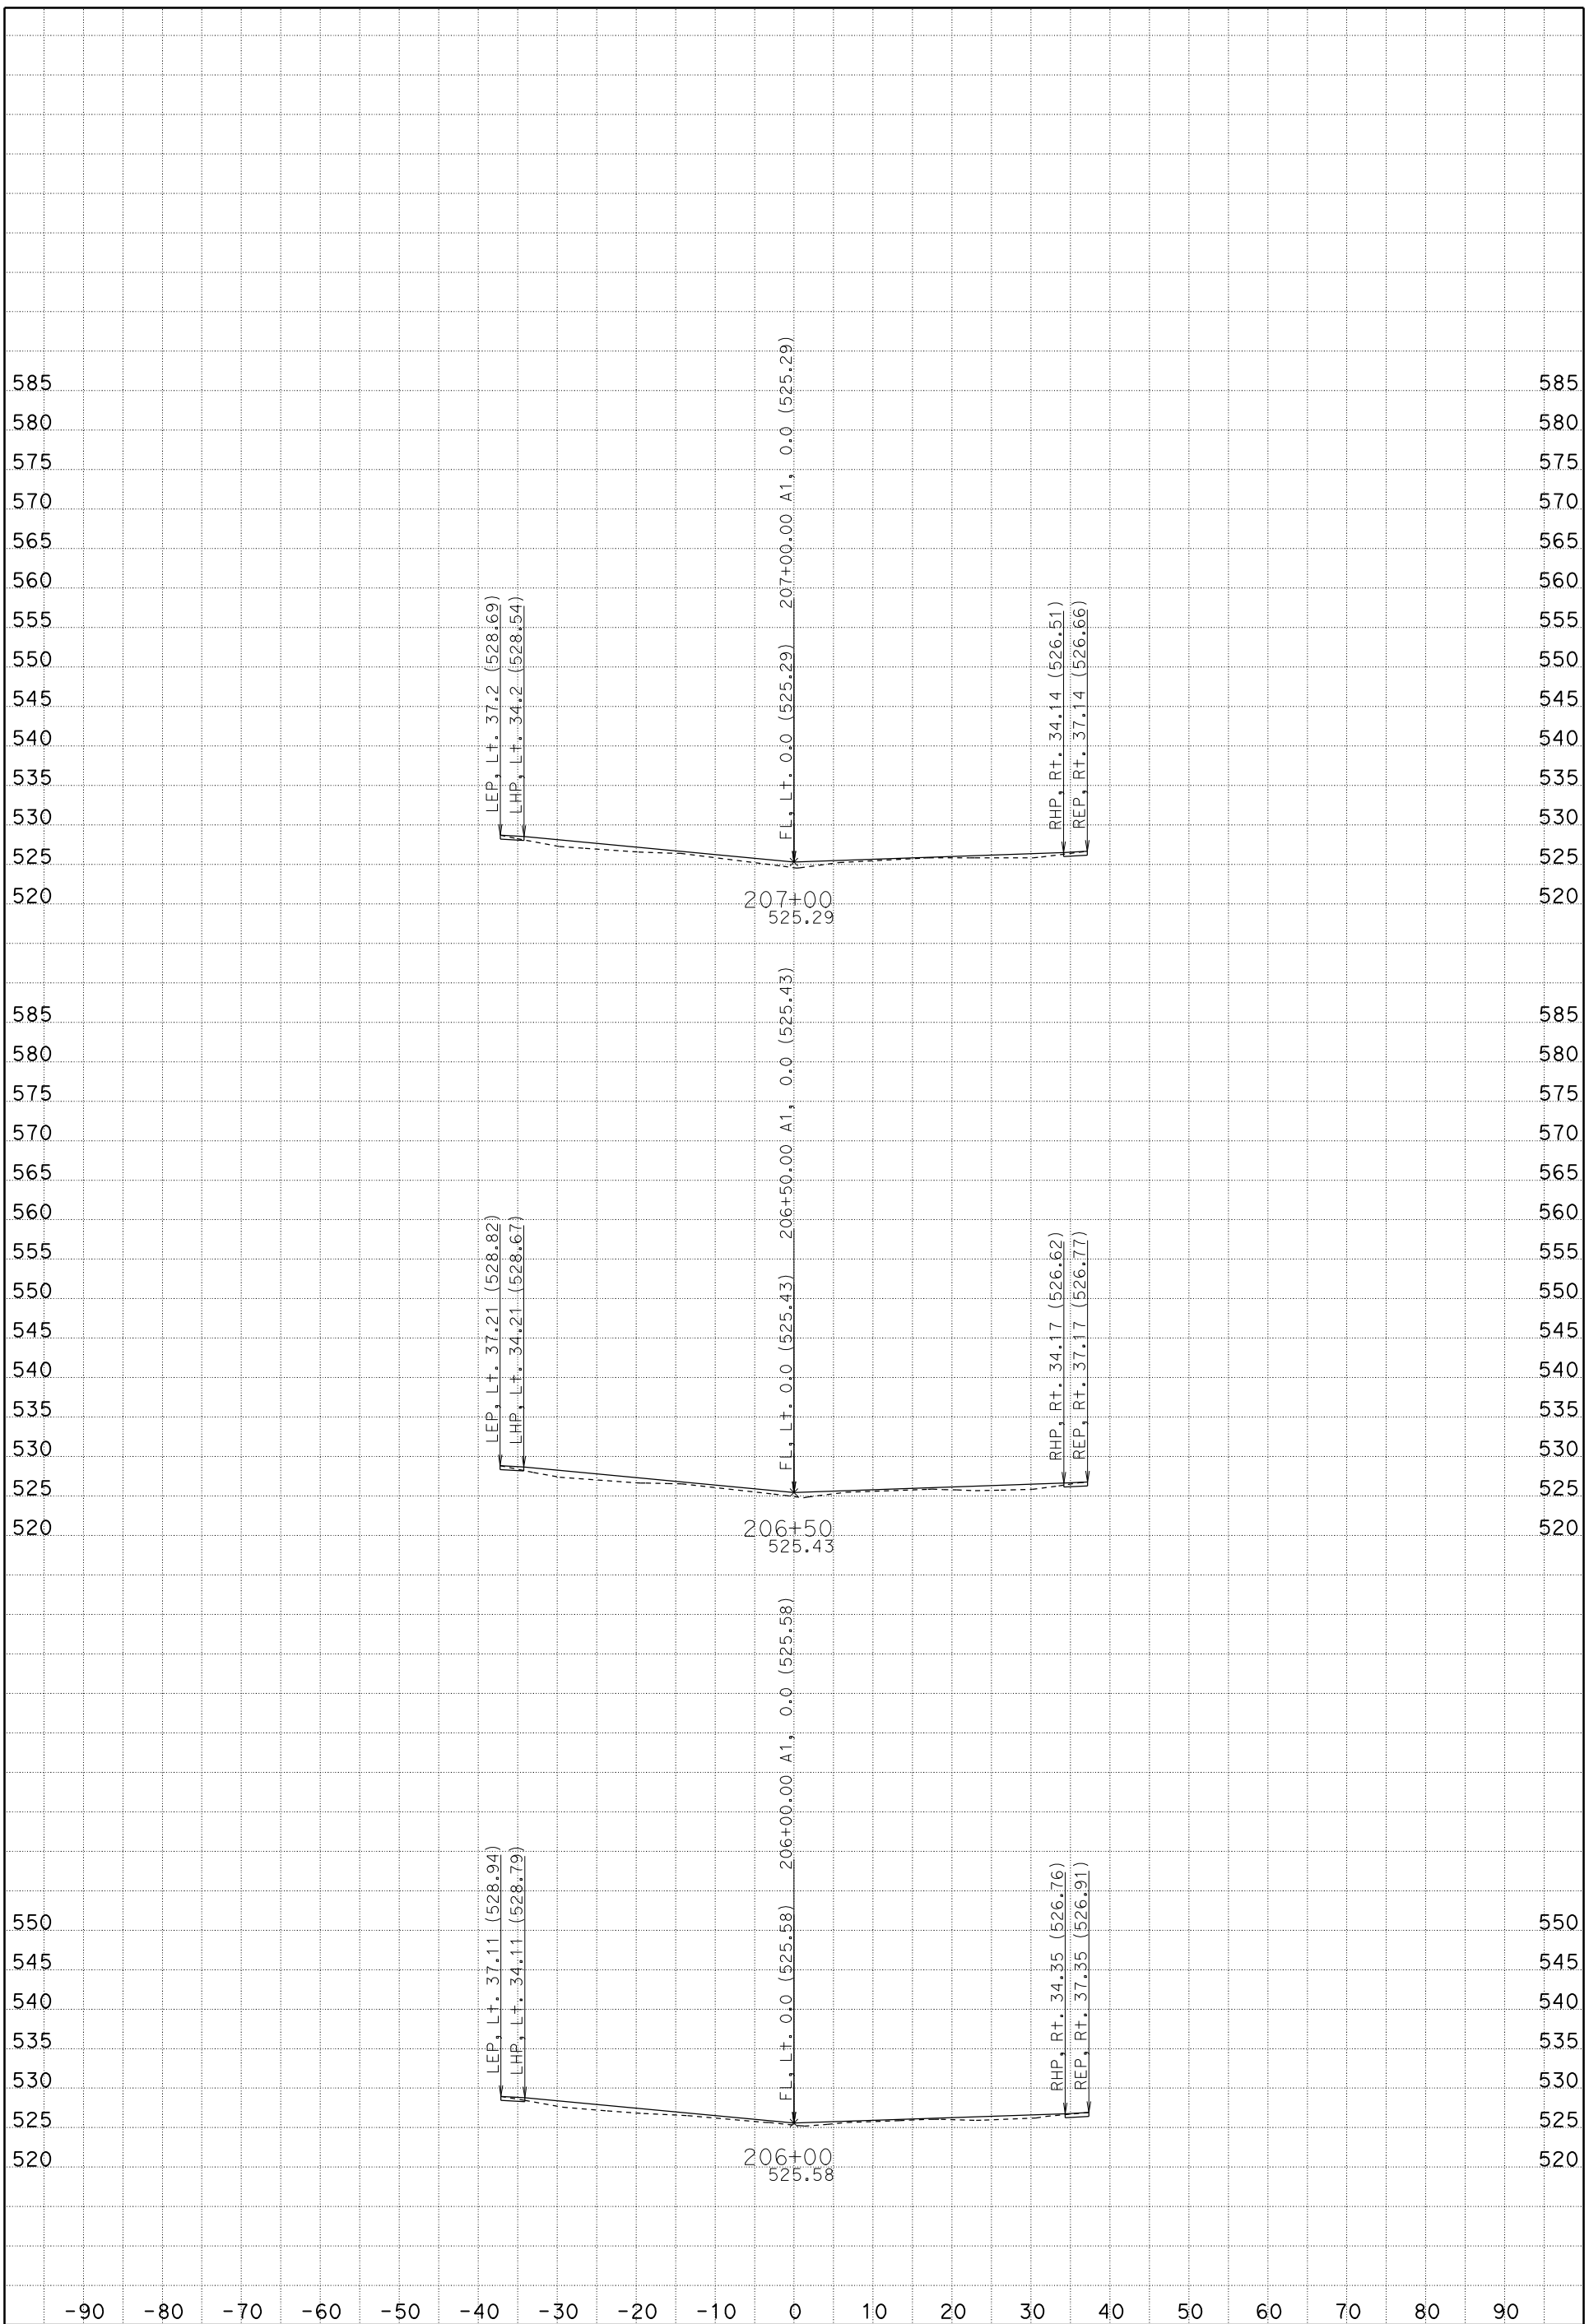

DATE: 1/19/2012

SCALE: 1" = 10' Horiz.
1" = 10' Vert.

CREATED BY: Rod Mendoza (559)243-3826

CONTRACT: 06-0M7304, ID 0600020009

DIST/CO/RTE/PM: 06/Fre/5/22.8/26.8

PROJECT ID: Install DTBB Project

A1
CROSS SECTIONS

FOR EARTHWORK DEVELOPMENT ONLY

All Dimensions are U.S. Survey Feet

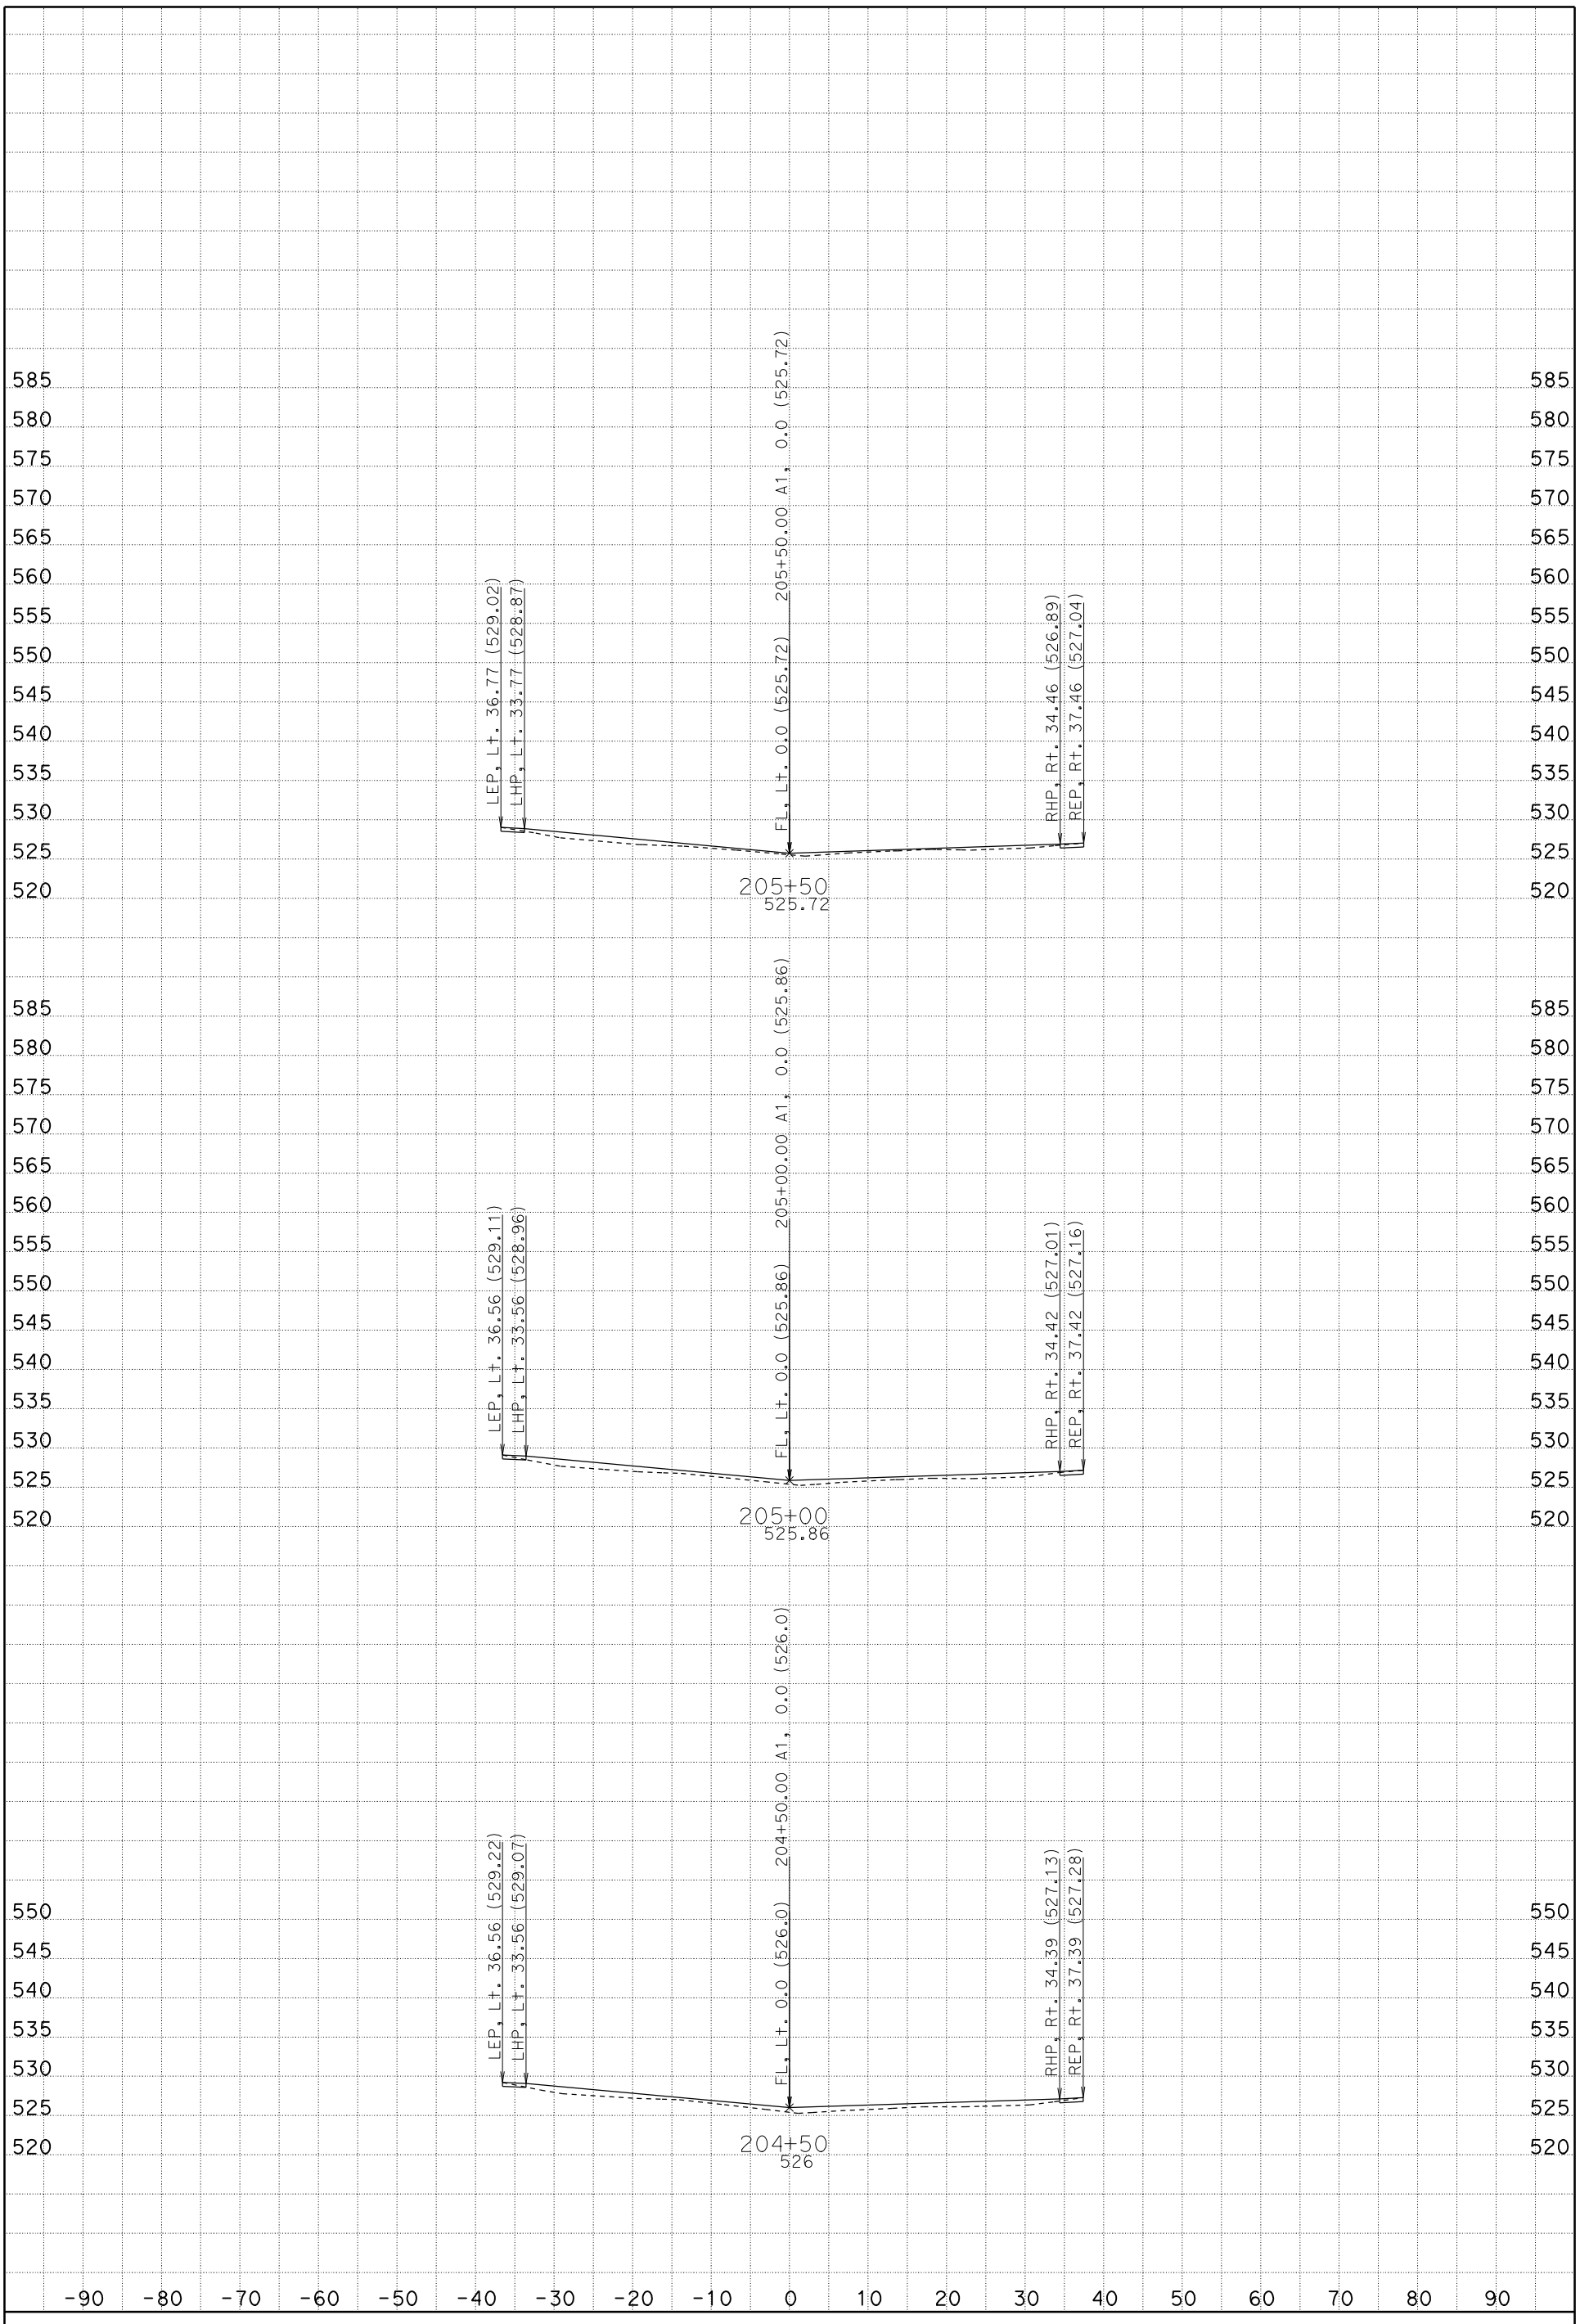

DATE: 1/19/2012

SCALE: 1" = 10' Horiz.
1" = 10' Vert.

CREATED BY: Rod Mendoza (559)243-3826

CONTRACT: 06-0M7304, ID 0600020009

DIST/CO/RTE/PM: 06/Fre/5/22.8/26.8

PROJECT ID: Install DTBB Project

A1

CROSS SECTIONS

FOR EARTHWORK DEVELOPMENT ONLY

All Dimensions are U.S. Survey Feet

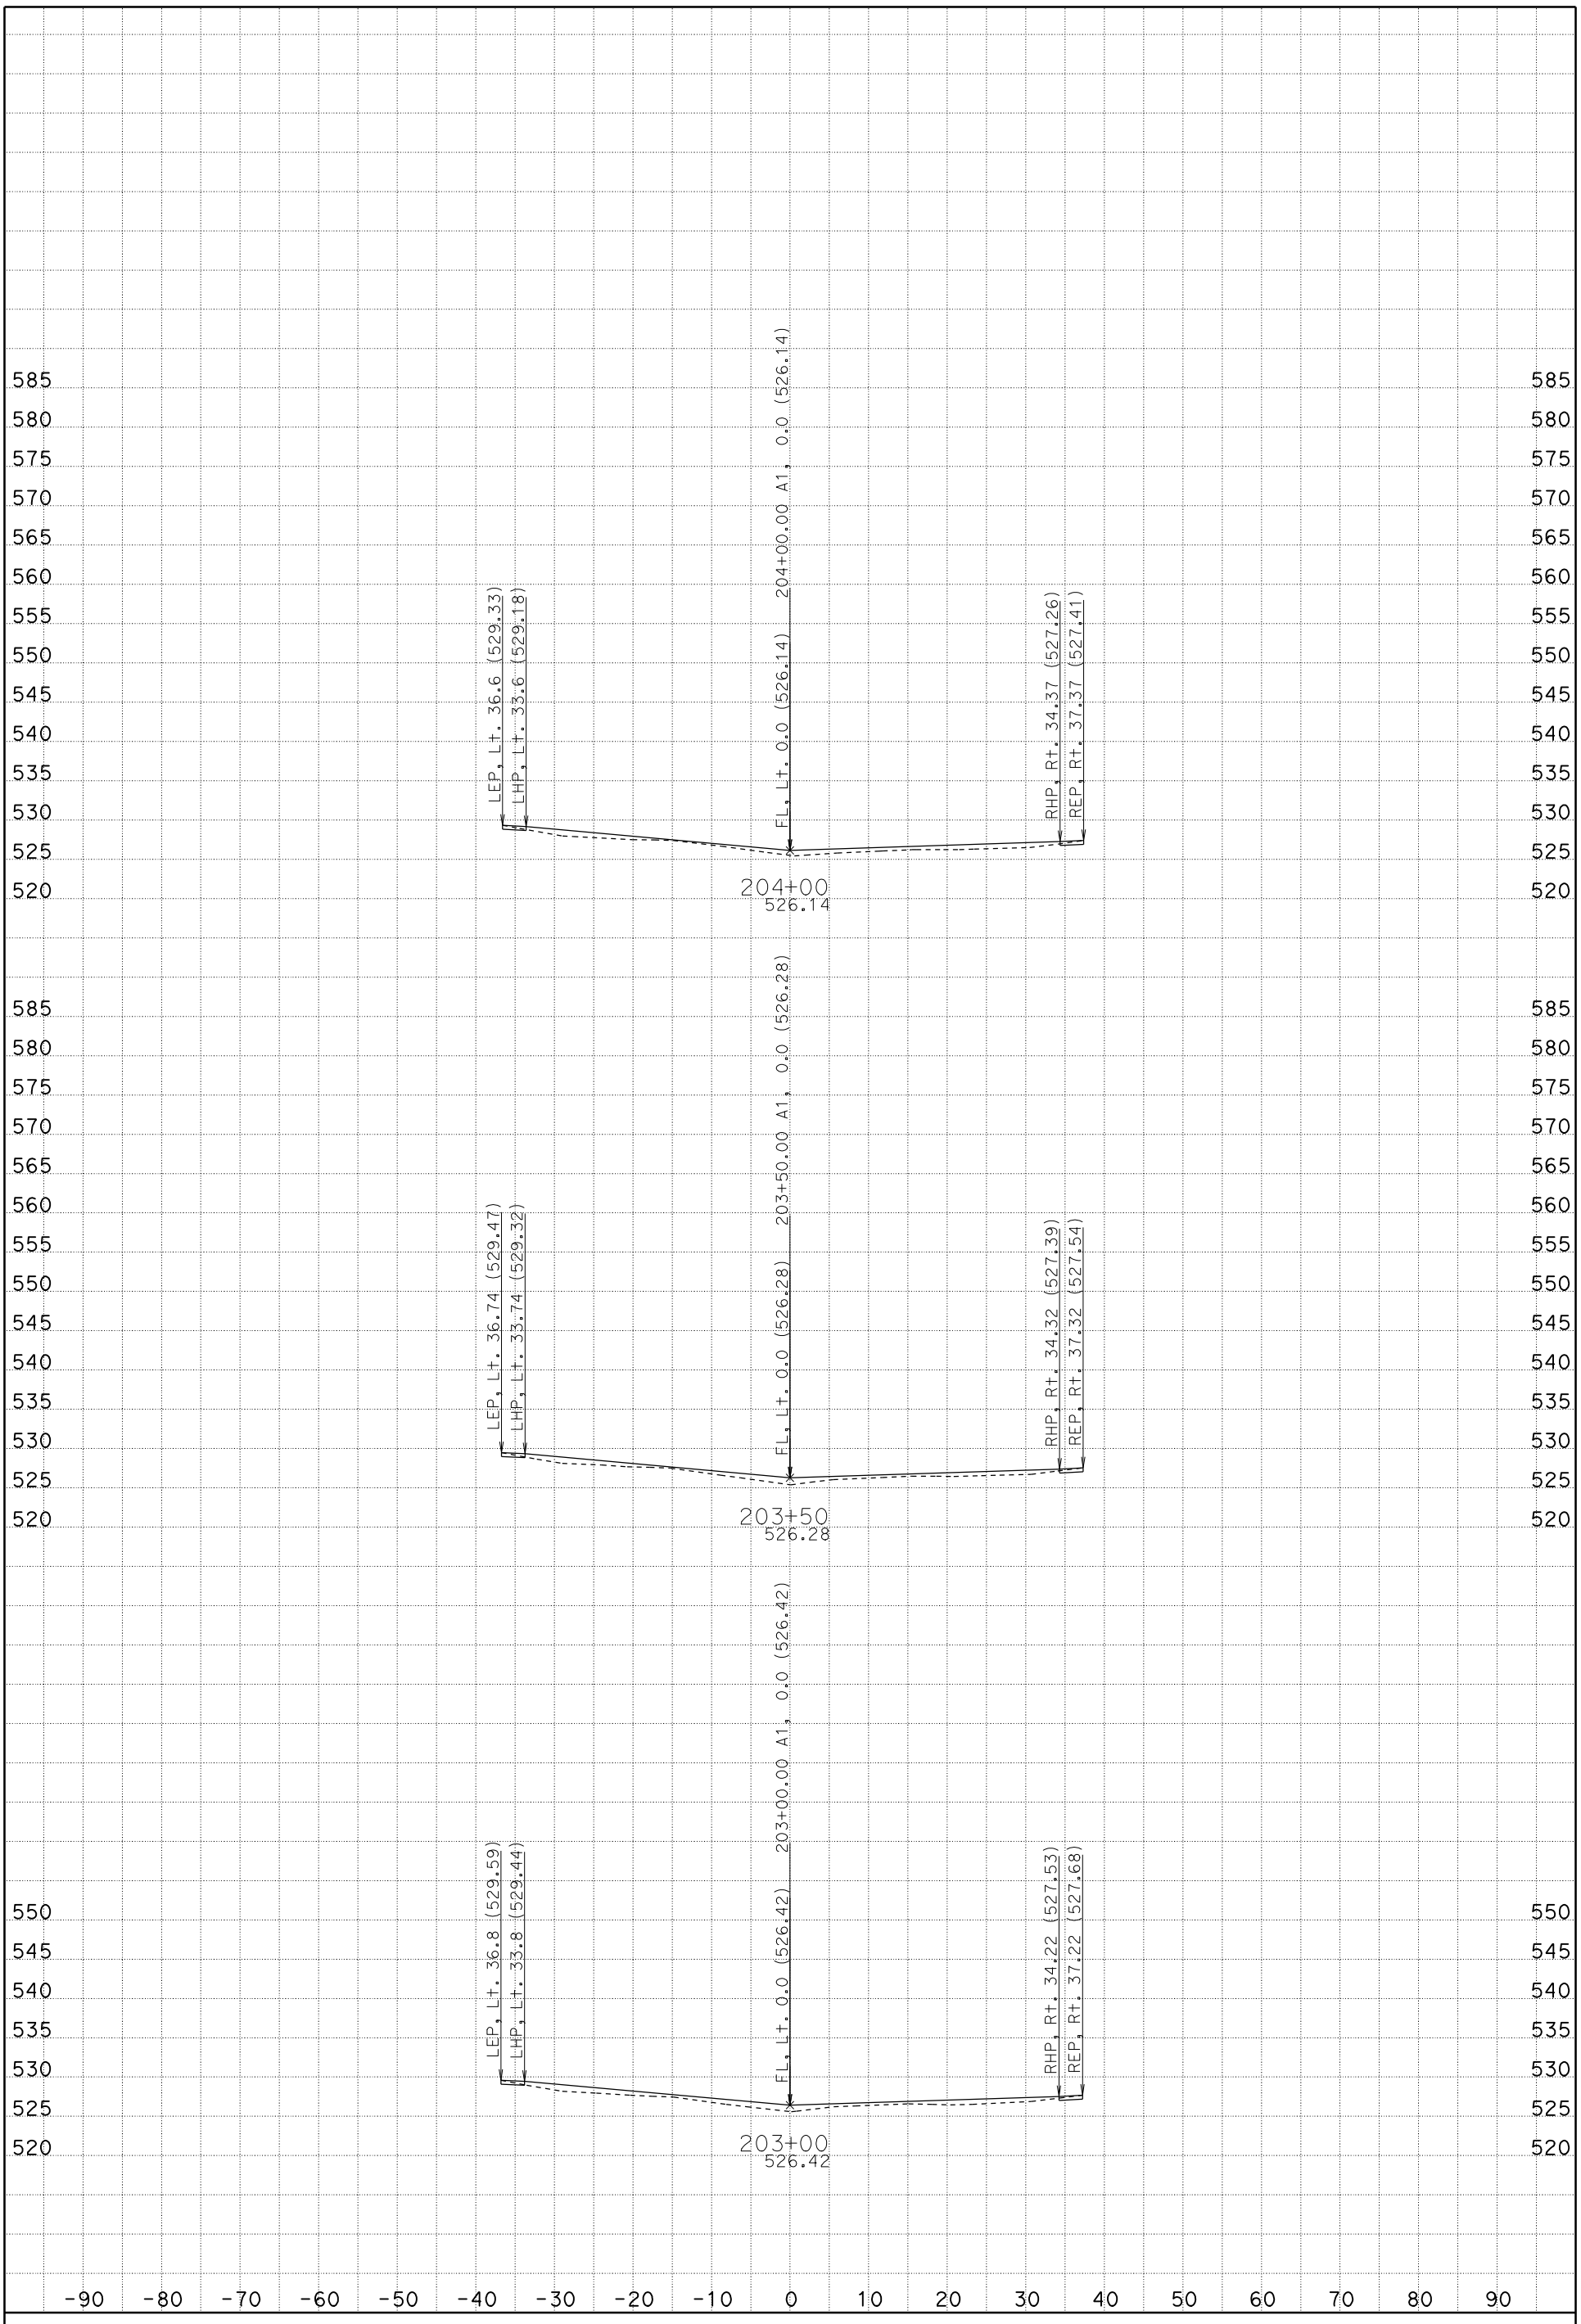

DATE: 1/19/2012

SCALE: 1" = 10' Horiz.
1" = 10' Vert.

CREATED BY: Rod Mendoza (559)243-3826

CONTRACT: 06-0M7304, ID 0600020009

DIST/CO/RTE/PM: 06/Fre/5/22.8/26.8

PROJECT ID: Install DTBB Project

A1

CROSS SECTIONS

SHEET 56 OF 119

FOR EARTHWORK DEVELOPMENT ONLY

All Dimensions are U.S. Survey Feet

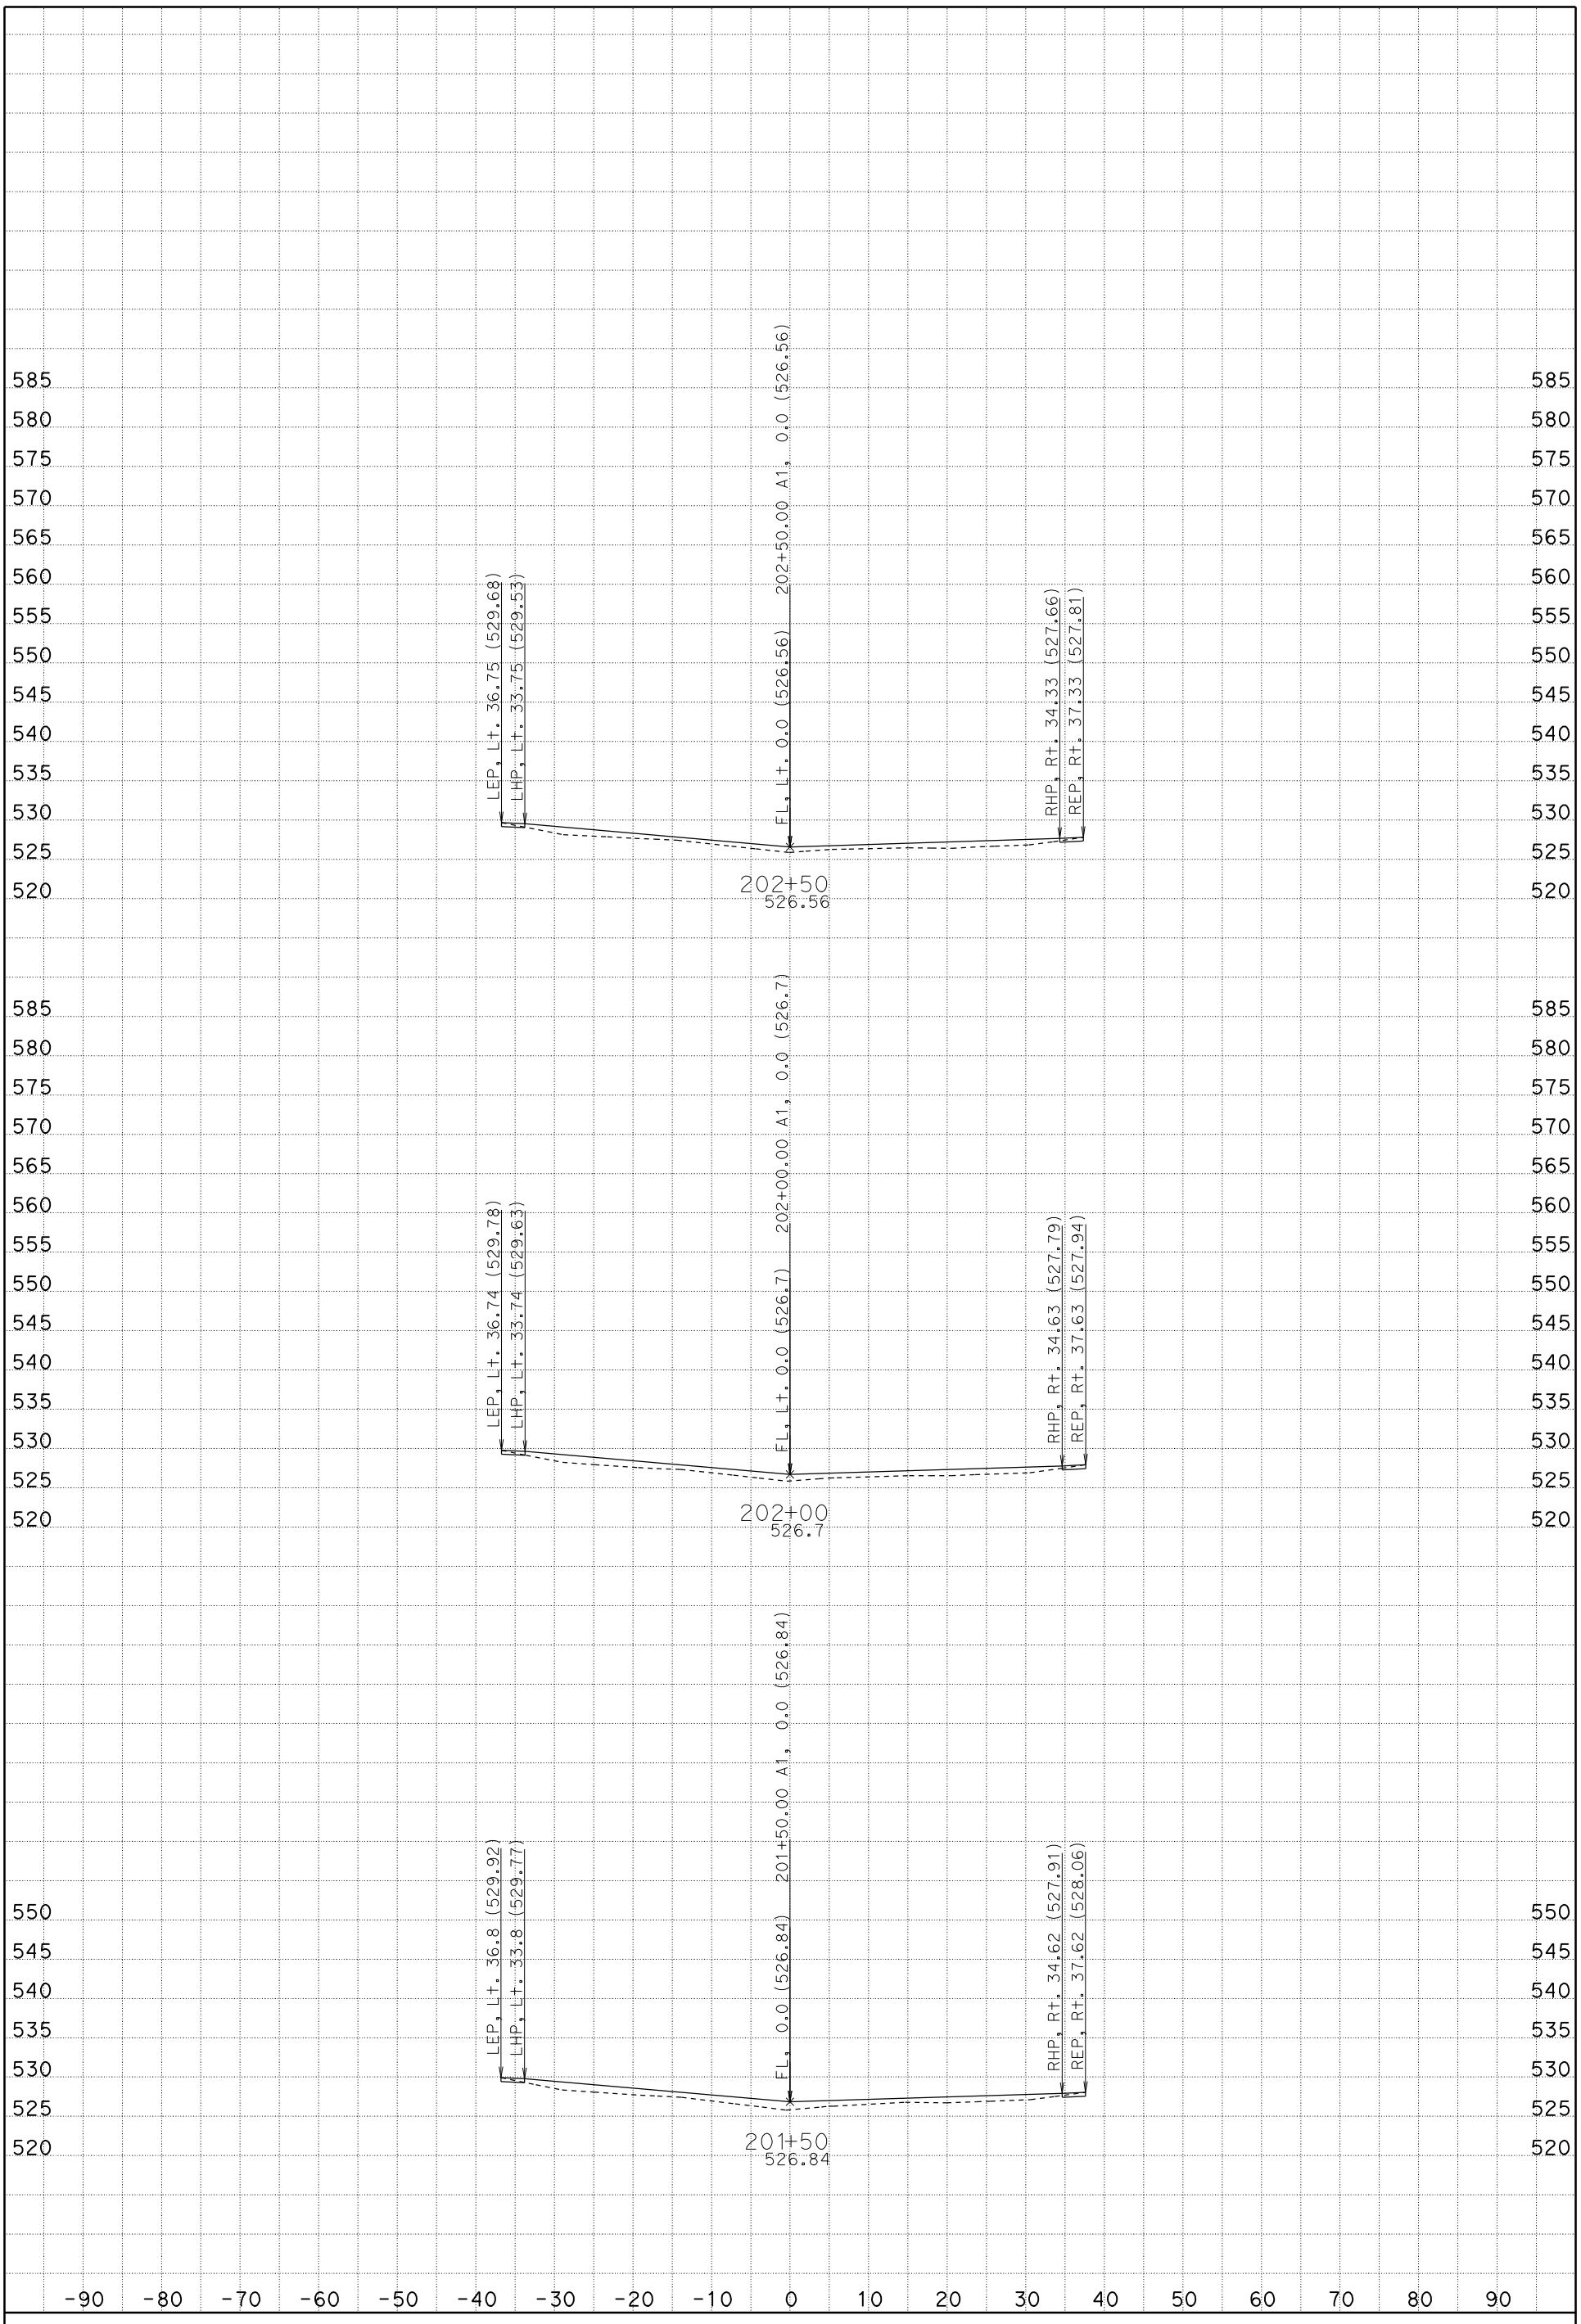

DATE: 1/19/2012

SCALE: 1" = 10' Horiz.
1" = 10' Vert.

CREATED BY: Rod Mendoza (559)243-3826

CONTRACT: 06-0M7304, ID 0600020009

DIST/CO/RTE/PM: 06/Fre/5/22.8/26.8

PROJECT ID: Install DTBB Project

A1

CROSS SECTIONS

SHEET 55 OF 119

FOR EARTHWORK DEVELOPMENT ONLY

All Dimensions are U.S. Survey Feet

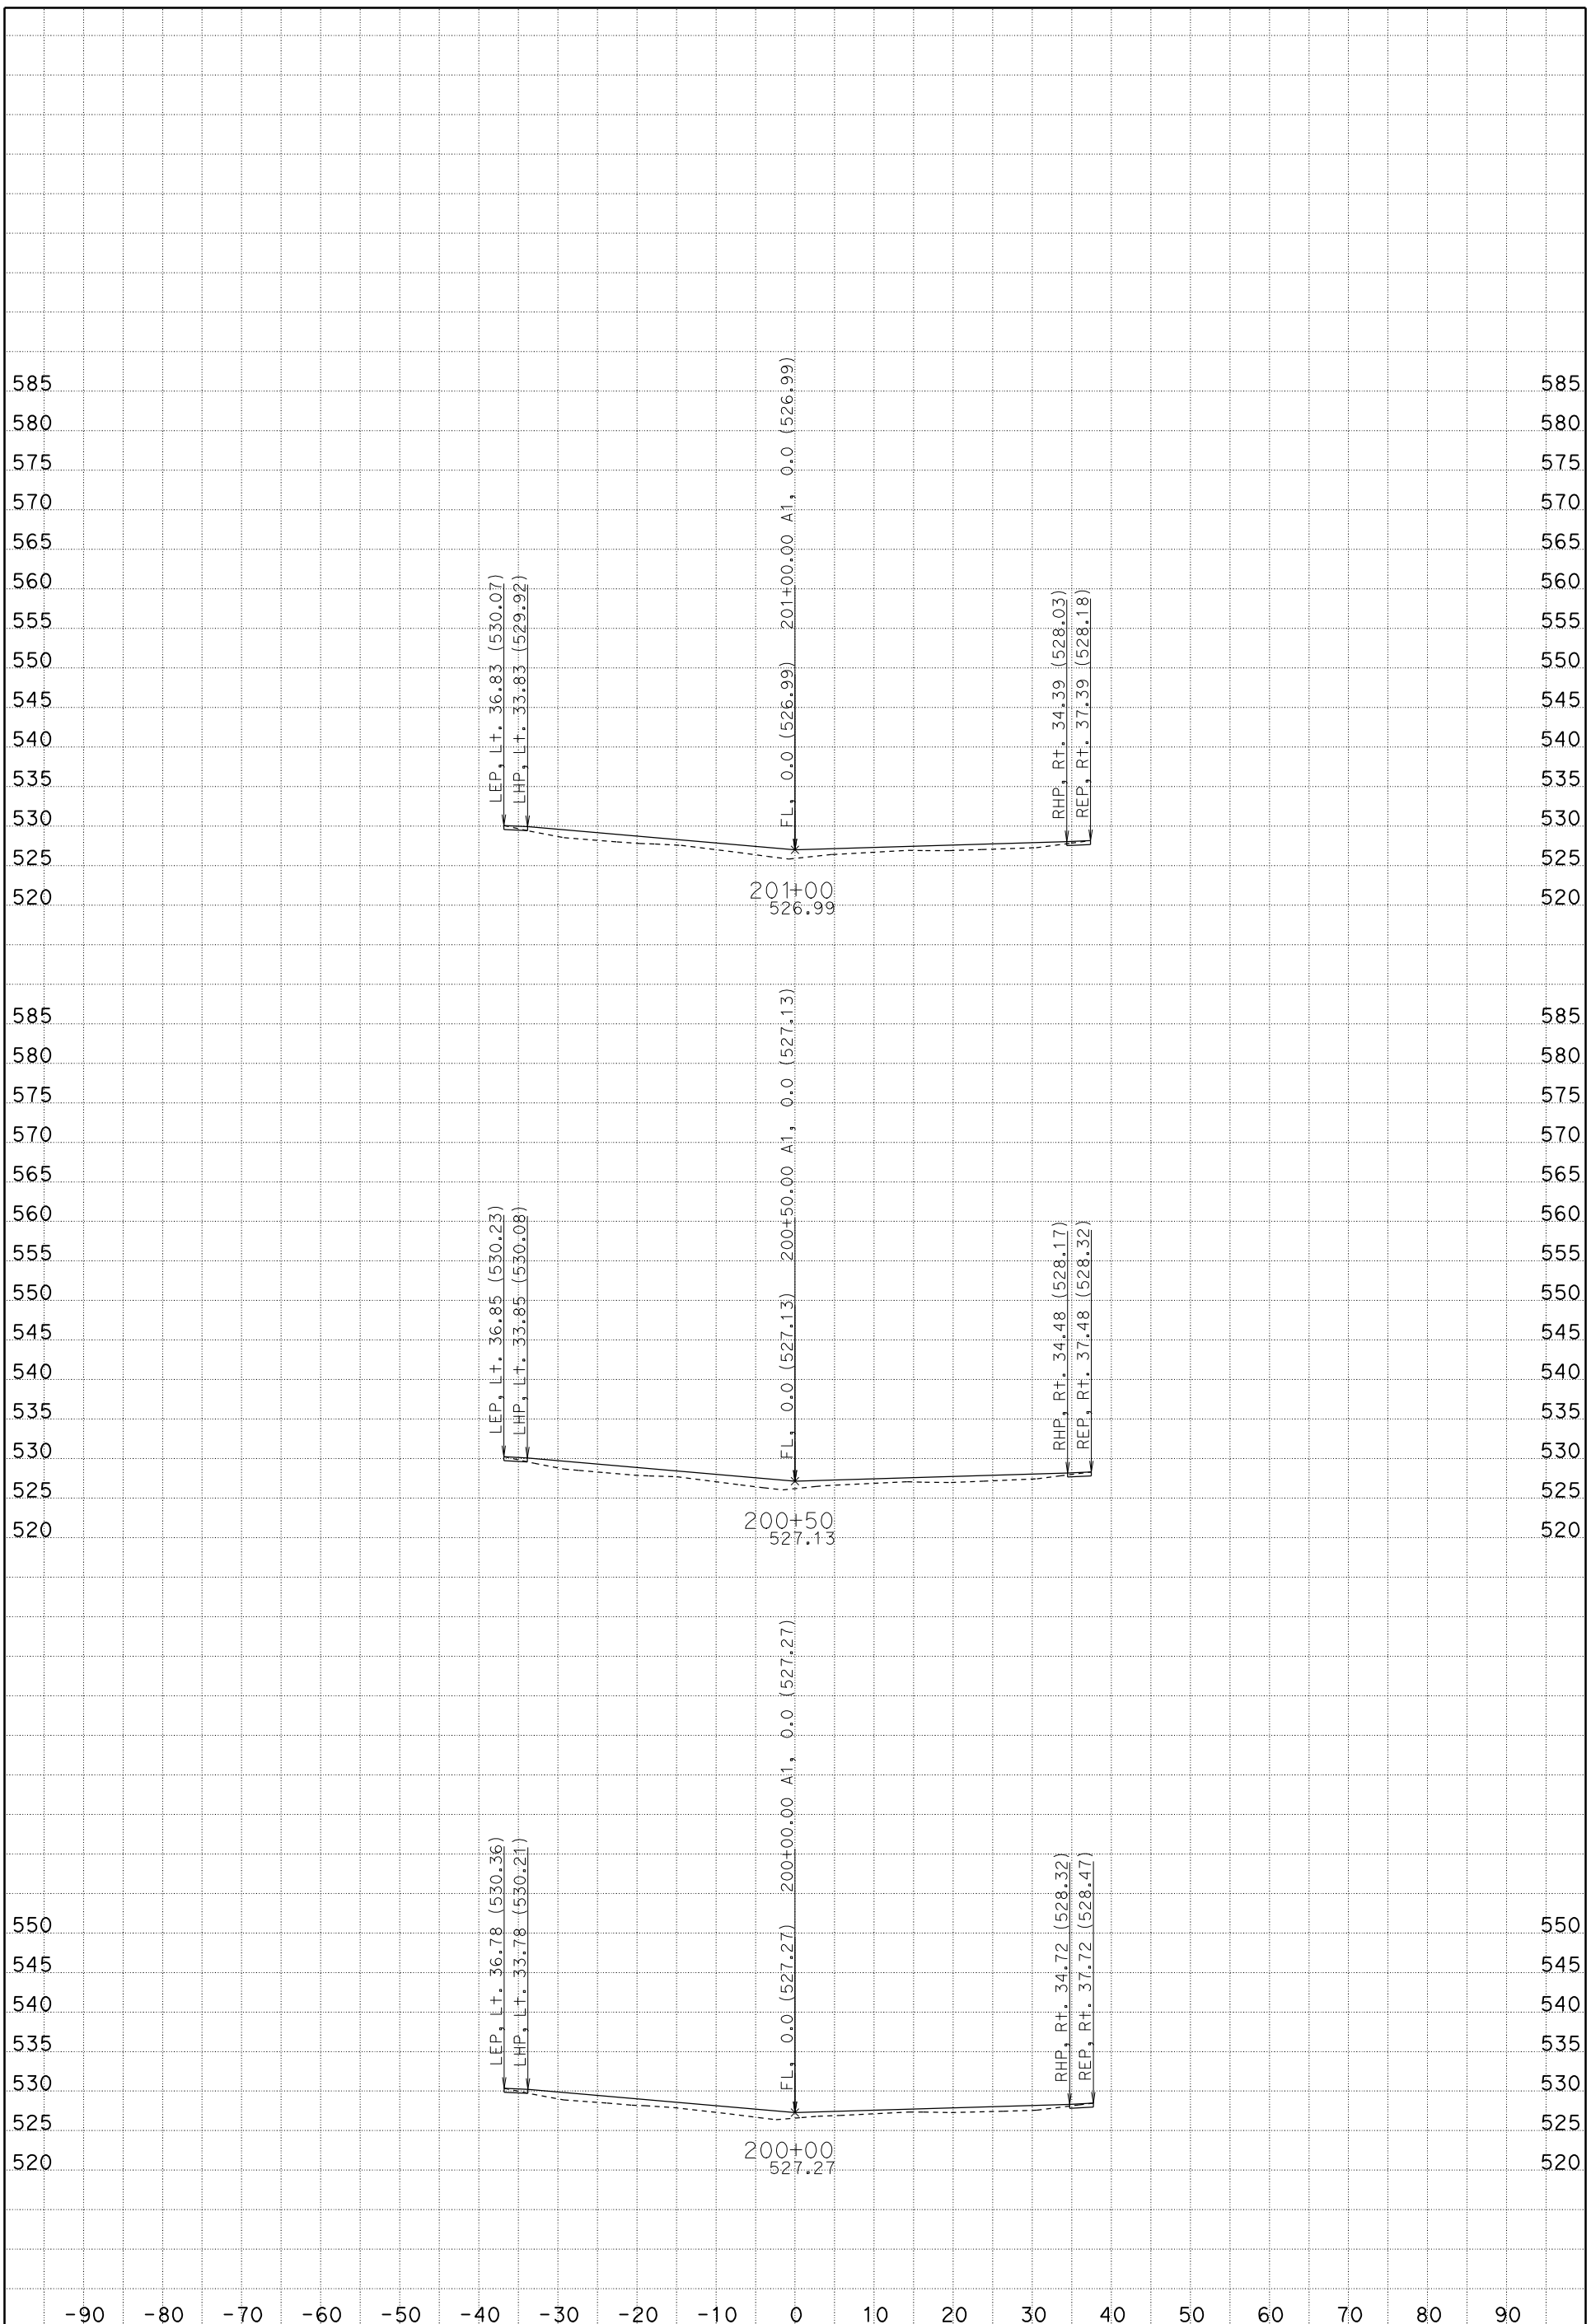

DATE: 1/19/2012

SCALE: 1" = 10' Horiz.
1" = 10' Vert.

CREATED BY: Rod Mendoza (559)243-3826

CONTRACT: 06-0M7304, ID 0600020009

DIST/CO/RTE/PM: 06/Fre/5/22.8/26.8

PROJECT ID: Install DTBB Project

A1
CROSS SECTIONS

FOR EARTHWORK DEVELOPMENT ONLY

All Dimensions are U.S. Survey Feet

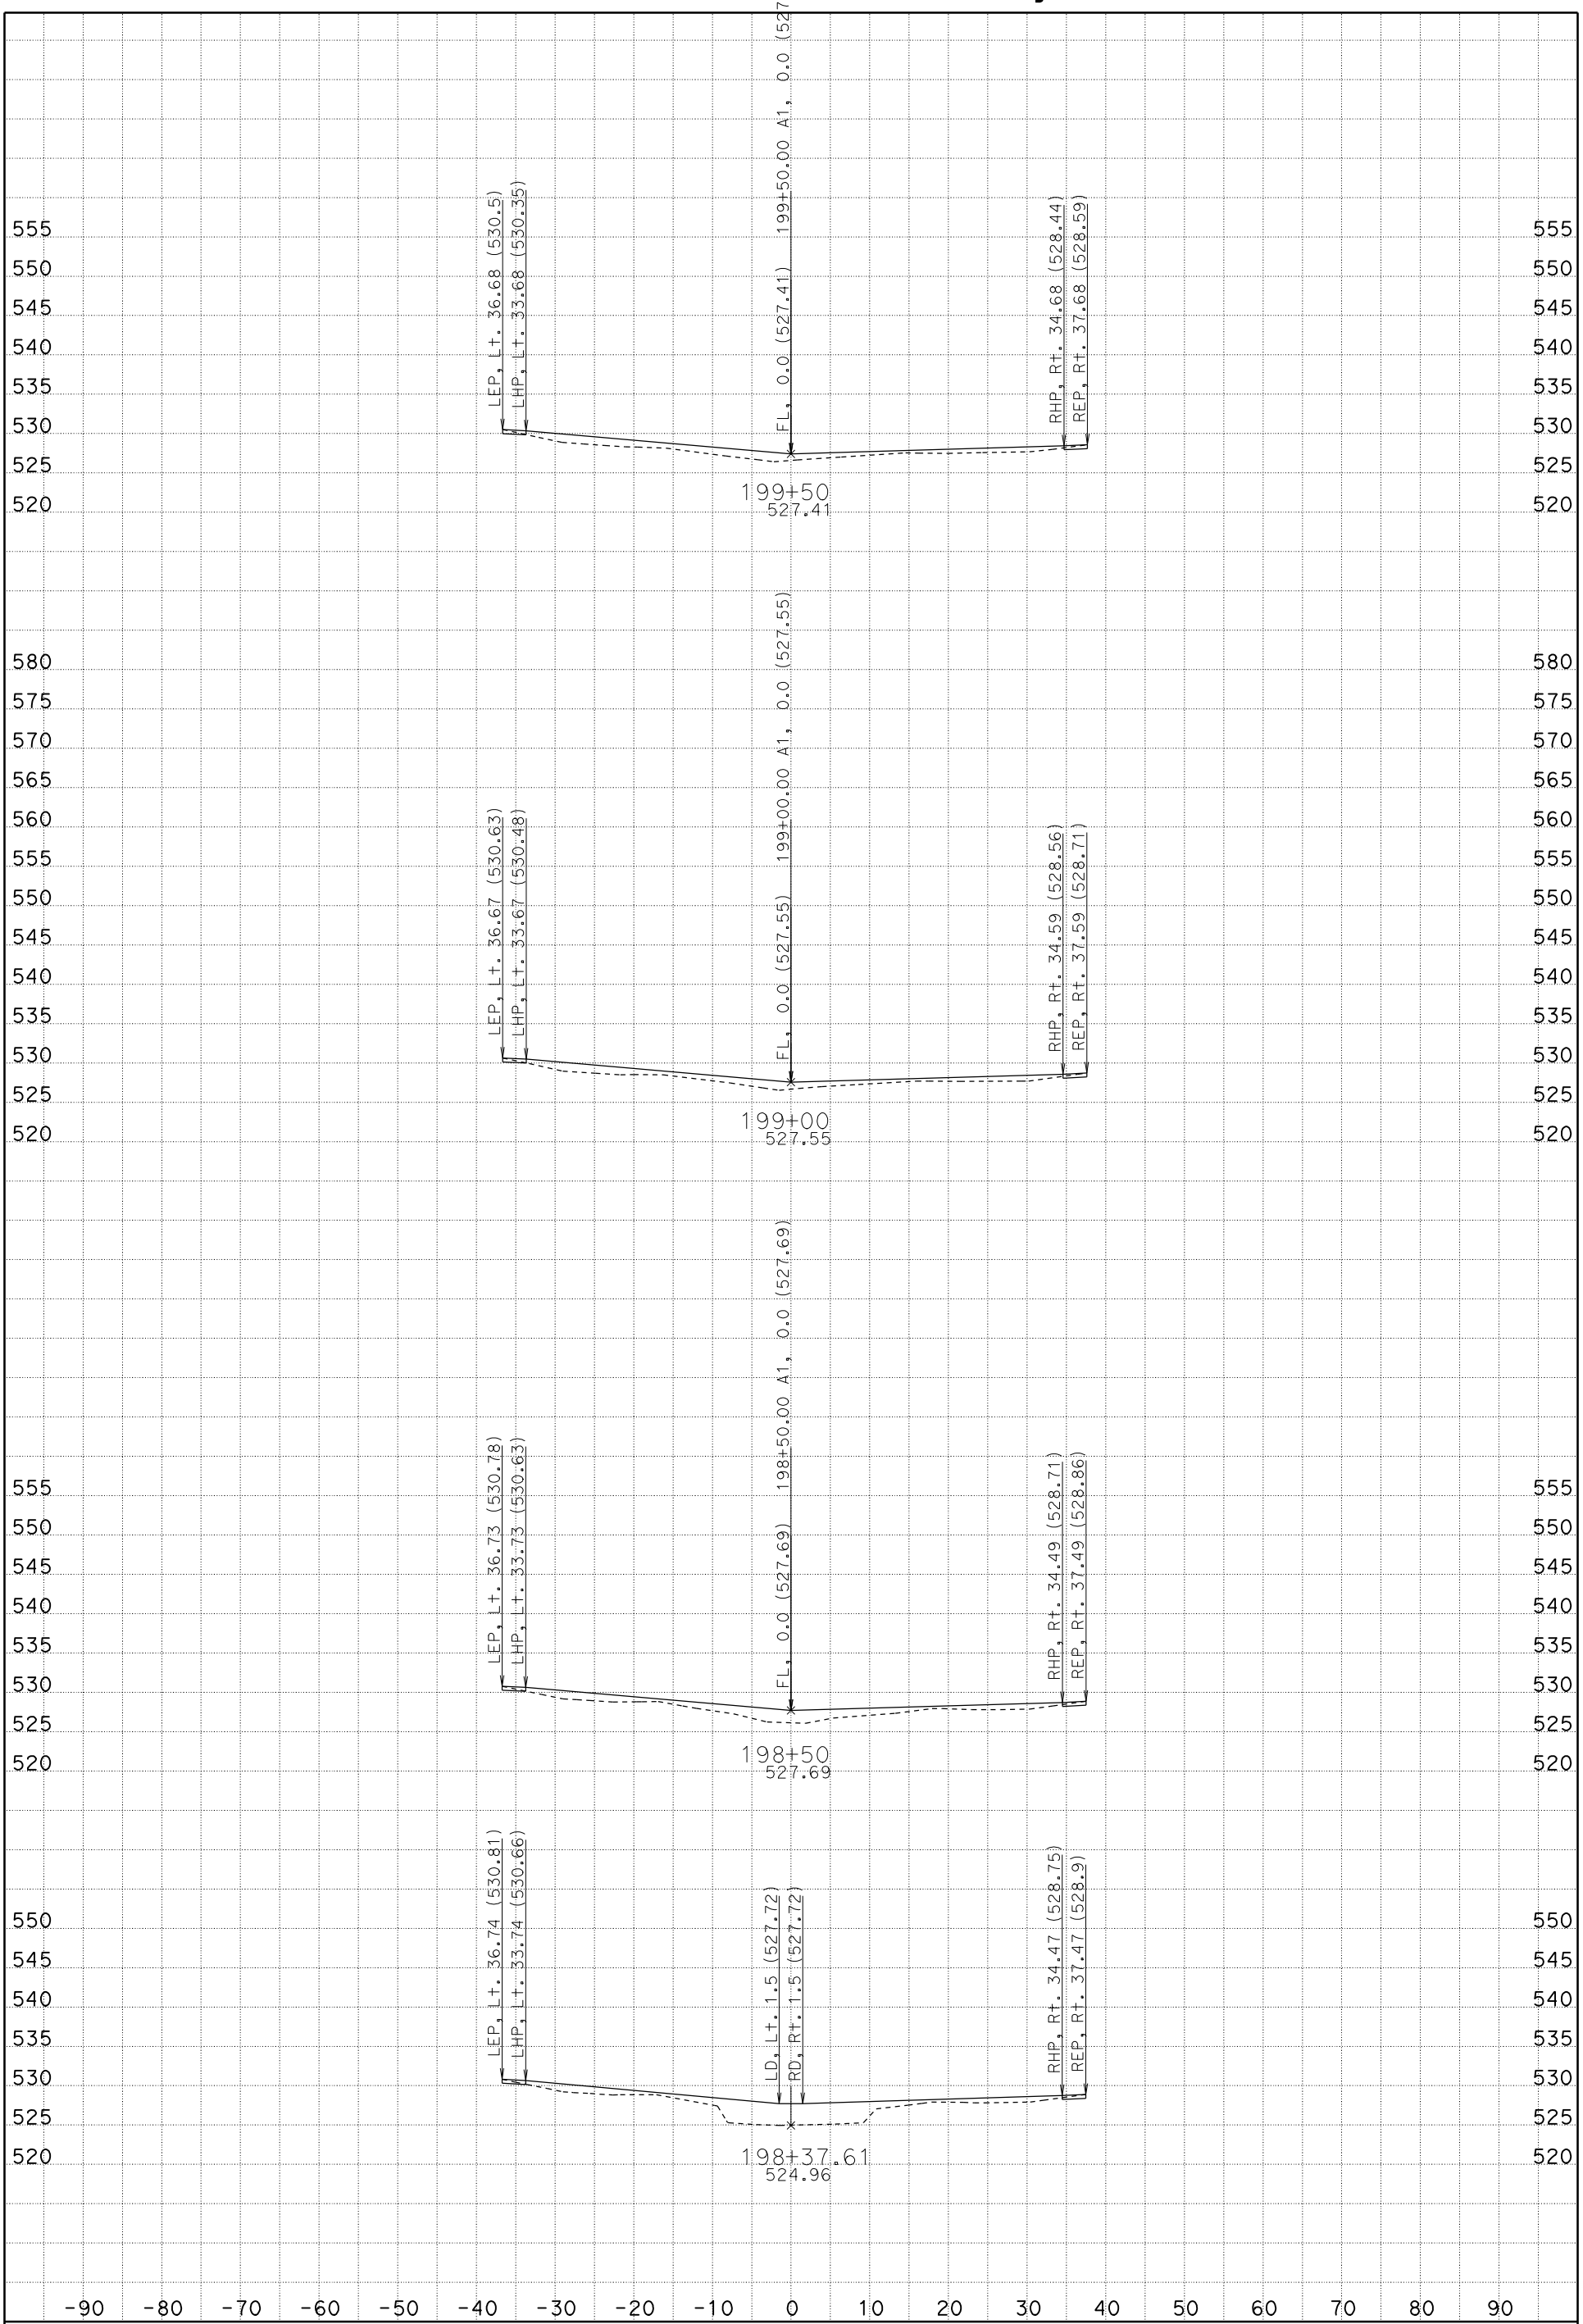

DATE: 1/19/2012

SCALE: 1" = 10' Horiz.
1" = 10' Vert.

CREATED BY: Rod Mendoza (559)243-3826

CONTRACT: 06-0M7304, ID 0600020009

DIST/CO/RTE/PM: 06/Fre/5/22.8/26.8

PROJECT ID: Install DTBB Project

A1
CROSS SECTIONS

FOR EARTHWORK DEVELOPMENT ONLY

All Dimensions are U.S. Survey Feet

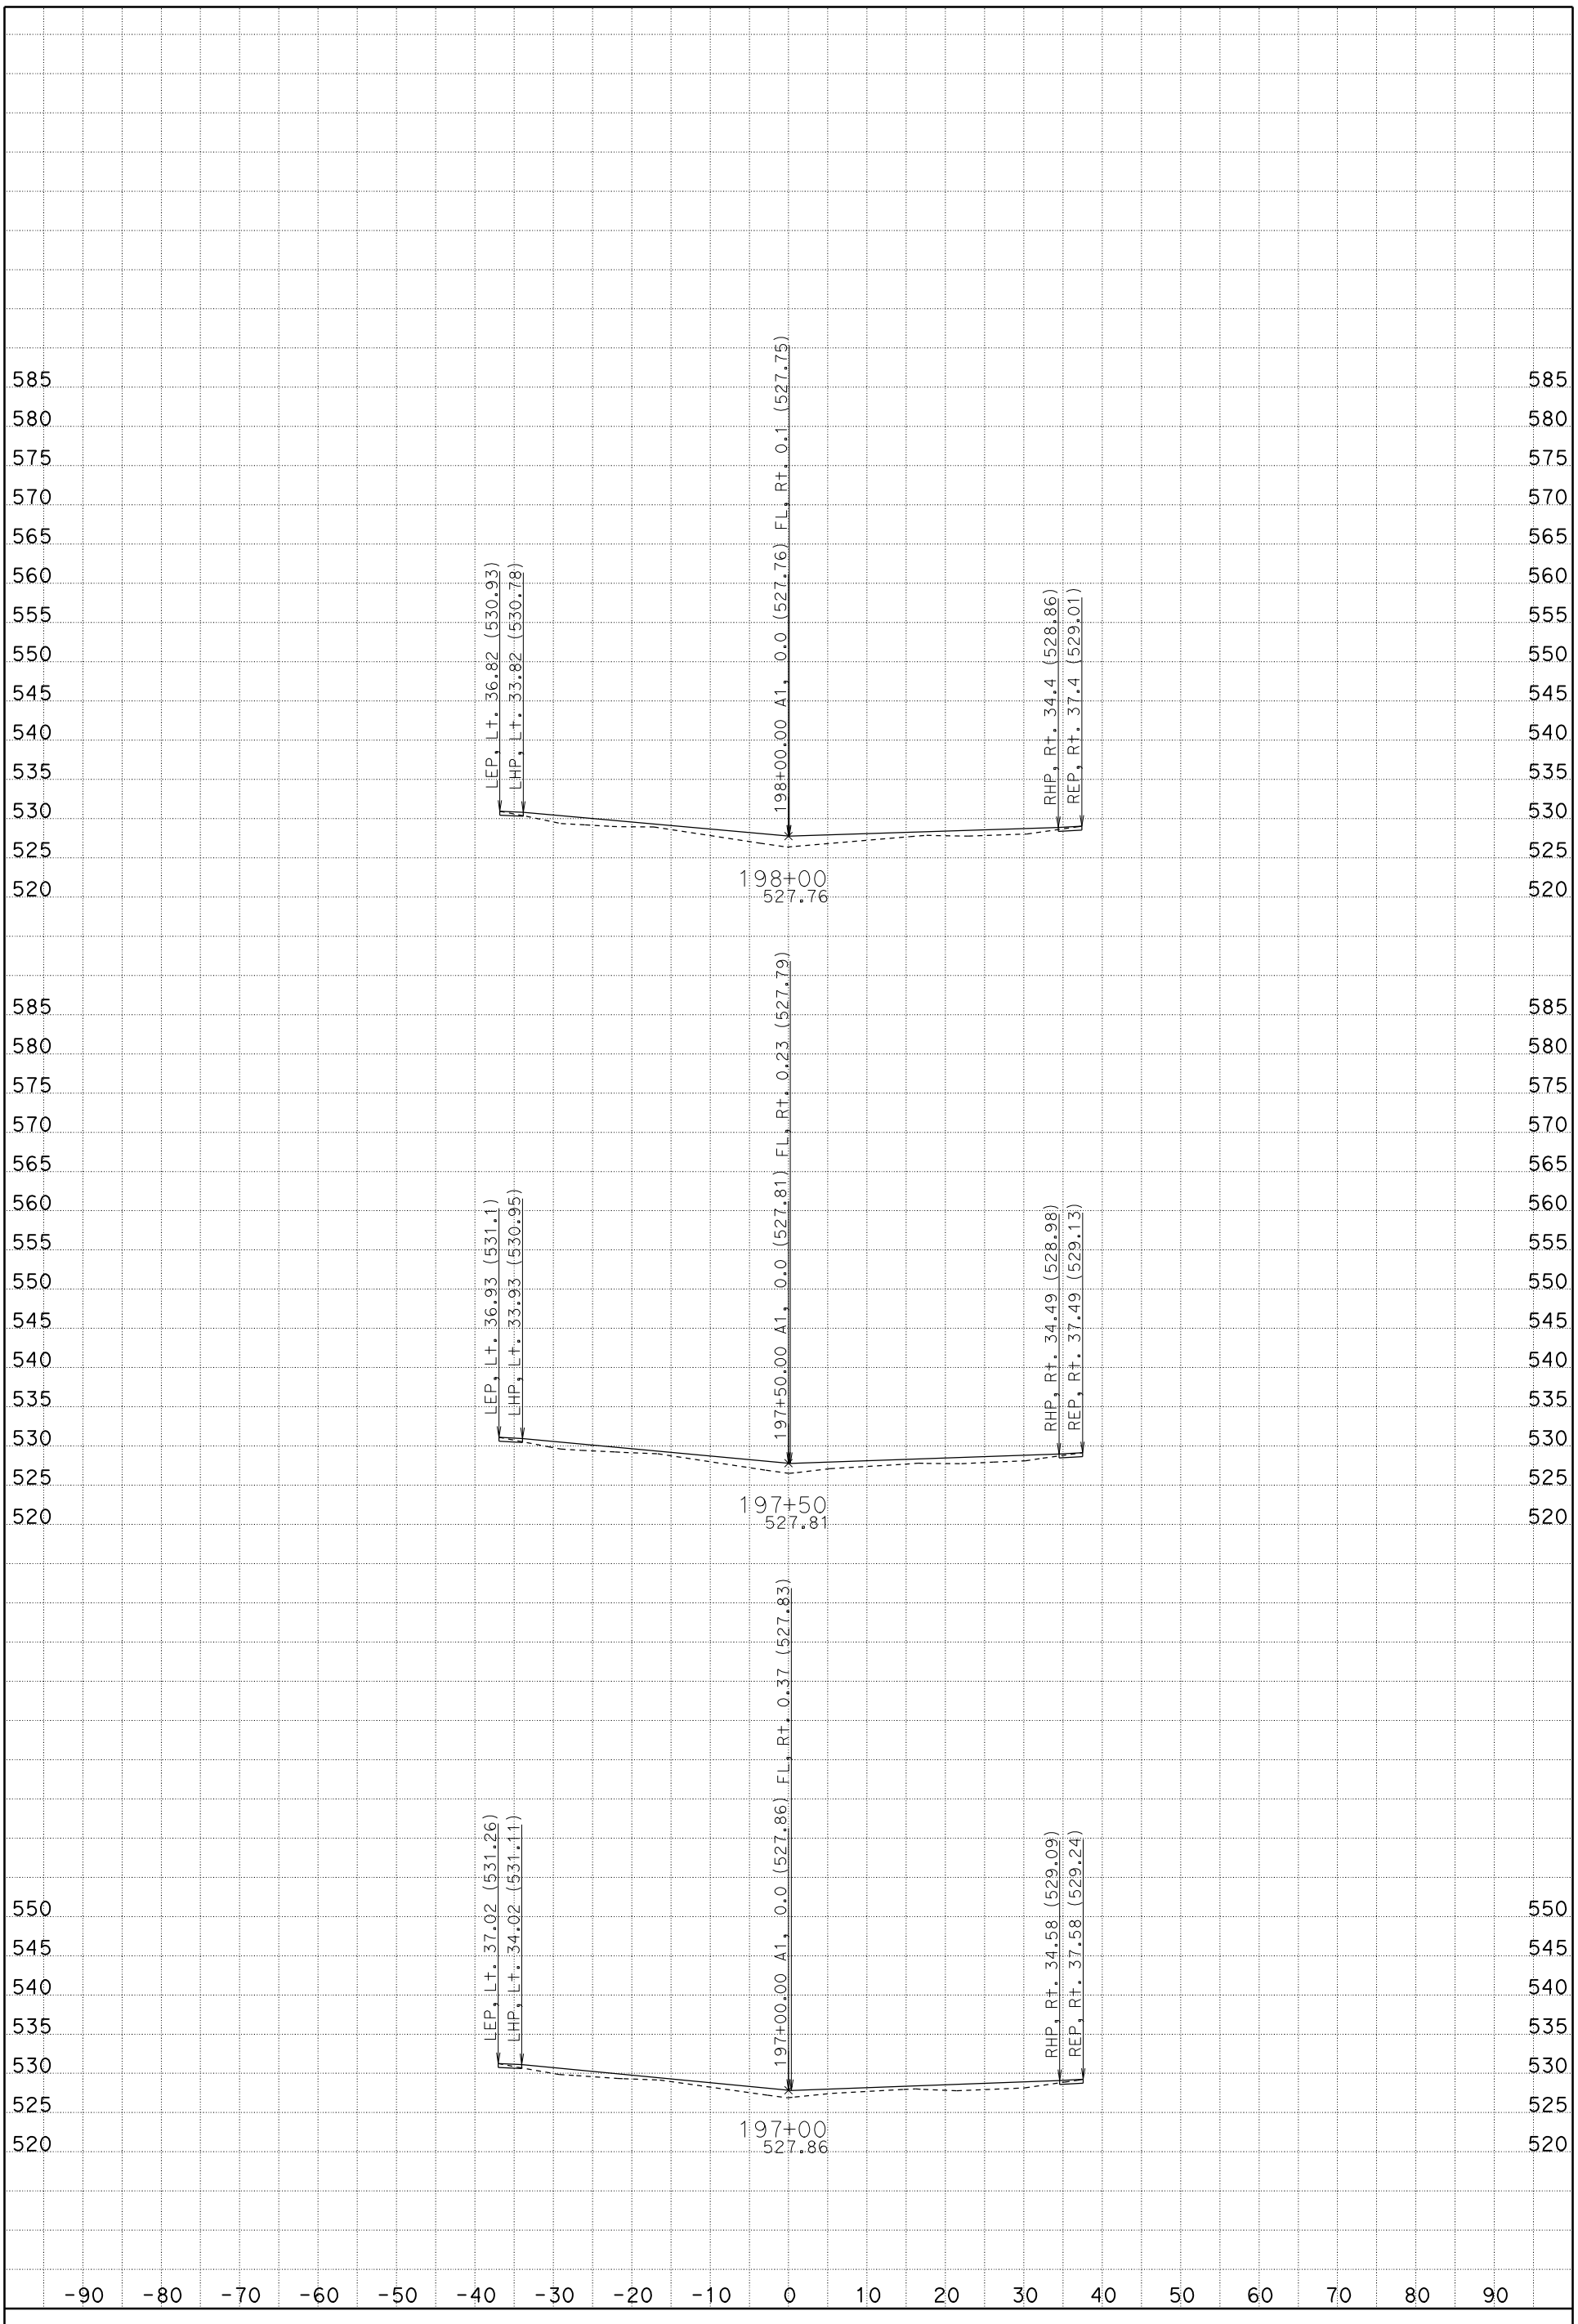

DATE: 1/19/2012

SCALE: 1" = 10' Horiz.
1" = 10' Vert.

CREATED BY: Rod Mendoza (559)243-3826

CONTRACT: 06-0M7304, ID 0600020009

DIST/CO/RTE/PM: 06/Fre/5/22.8/26.8

PROJECT ID: Install DTBB Project

A1

CROSS SECTIONS

SHEET 52 OF 119

FOR EARTHWORK DEVELOPMENT ONLY

All Dimensions are U.S. Survey Feet

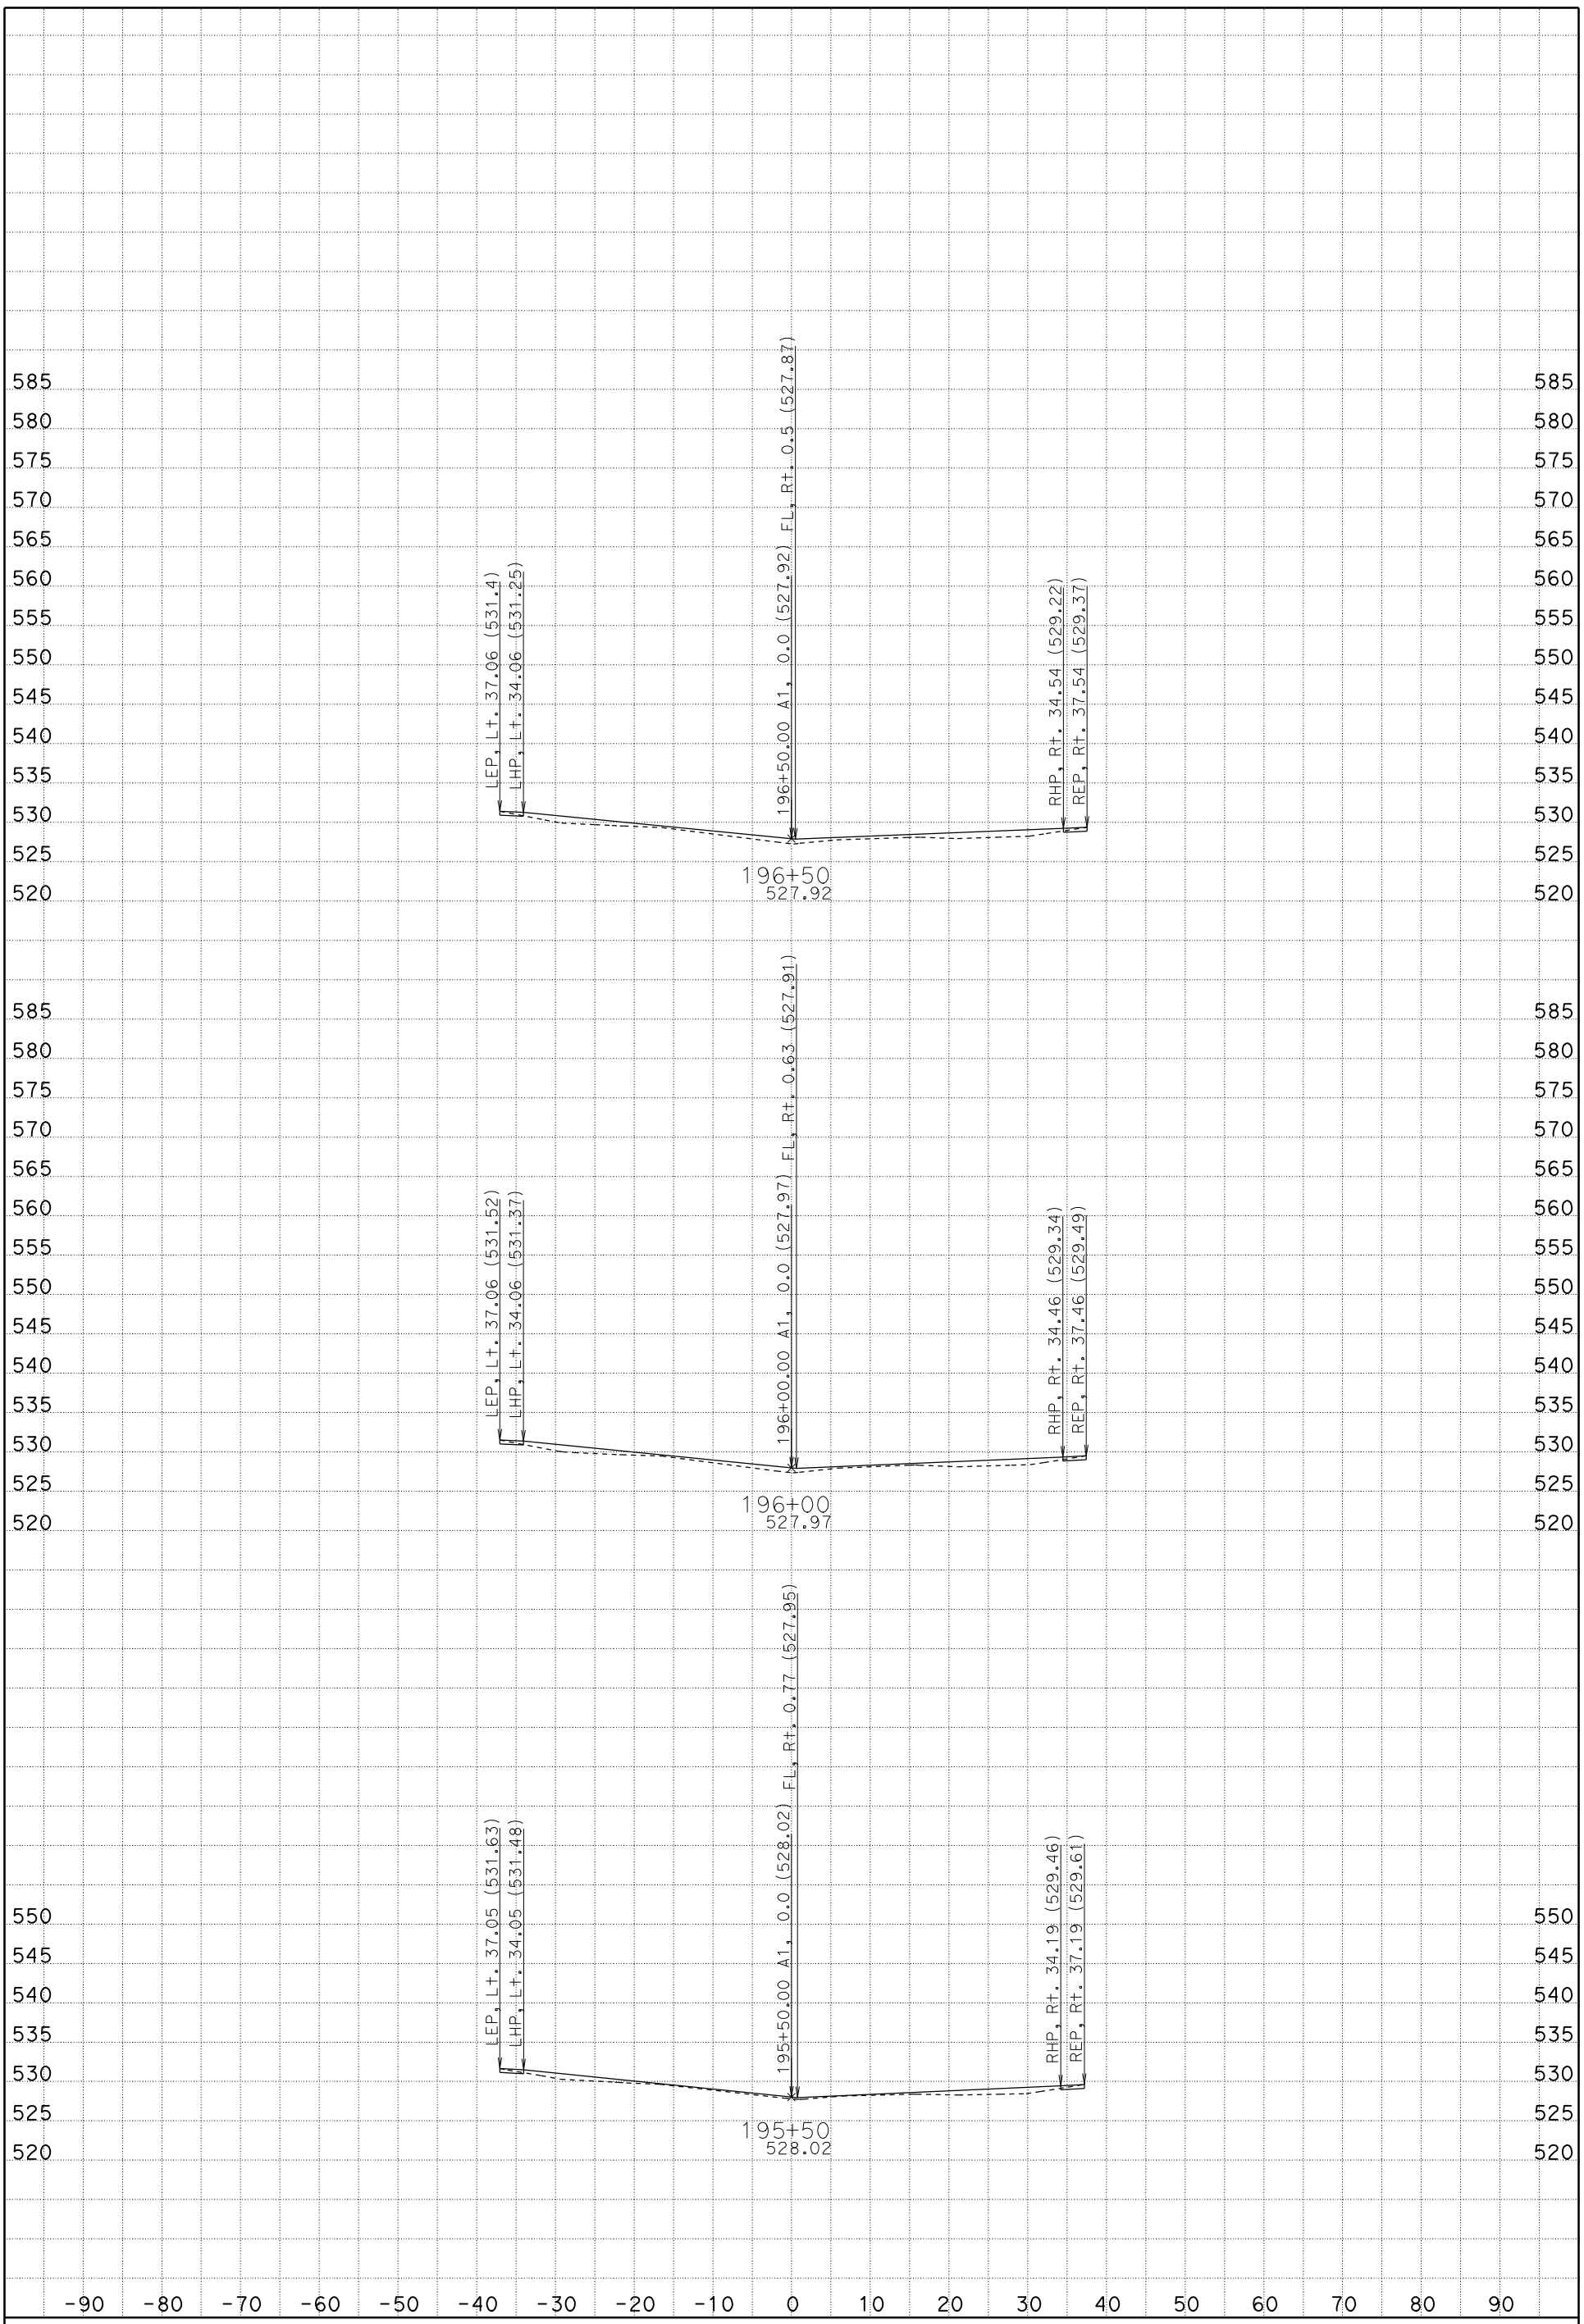

DATE: 1/19/2012

SCALE: 1" = 10' Horiz.
1" = 10' Vert.

CREATED BY: Rod Mendoza (559)243-3826

CONTRACT: 06-0M7304, ID 0600020009

DIST/CO/RTE/PM: 06/Fre/5/22.8/26.8

PROJECT ID: Install DTBB Project

A1
CROSS SECTIONS

FOR EARTHWORK DEVELOPMENT ONLY

All Dimensions are U.S. Survey Feet

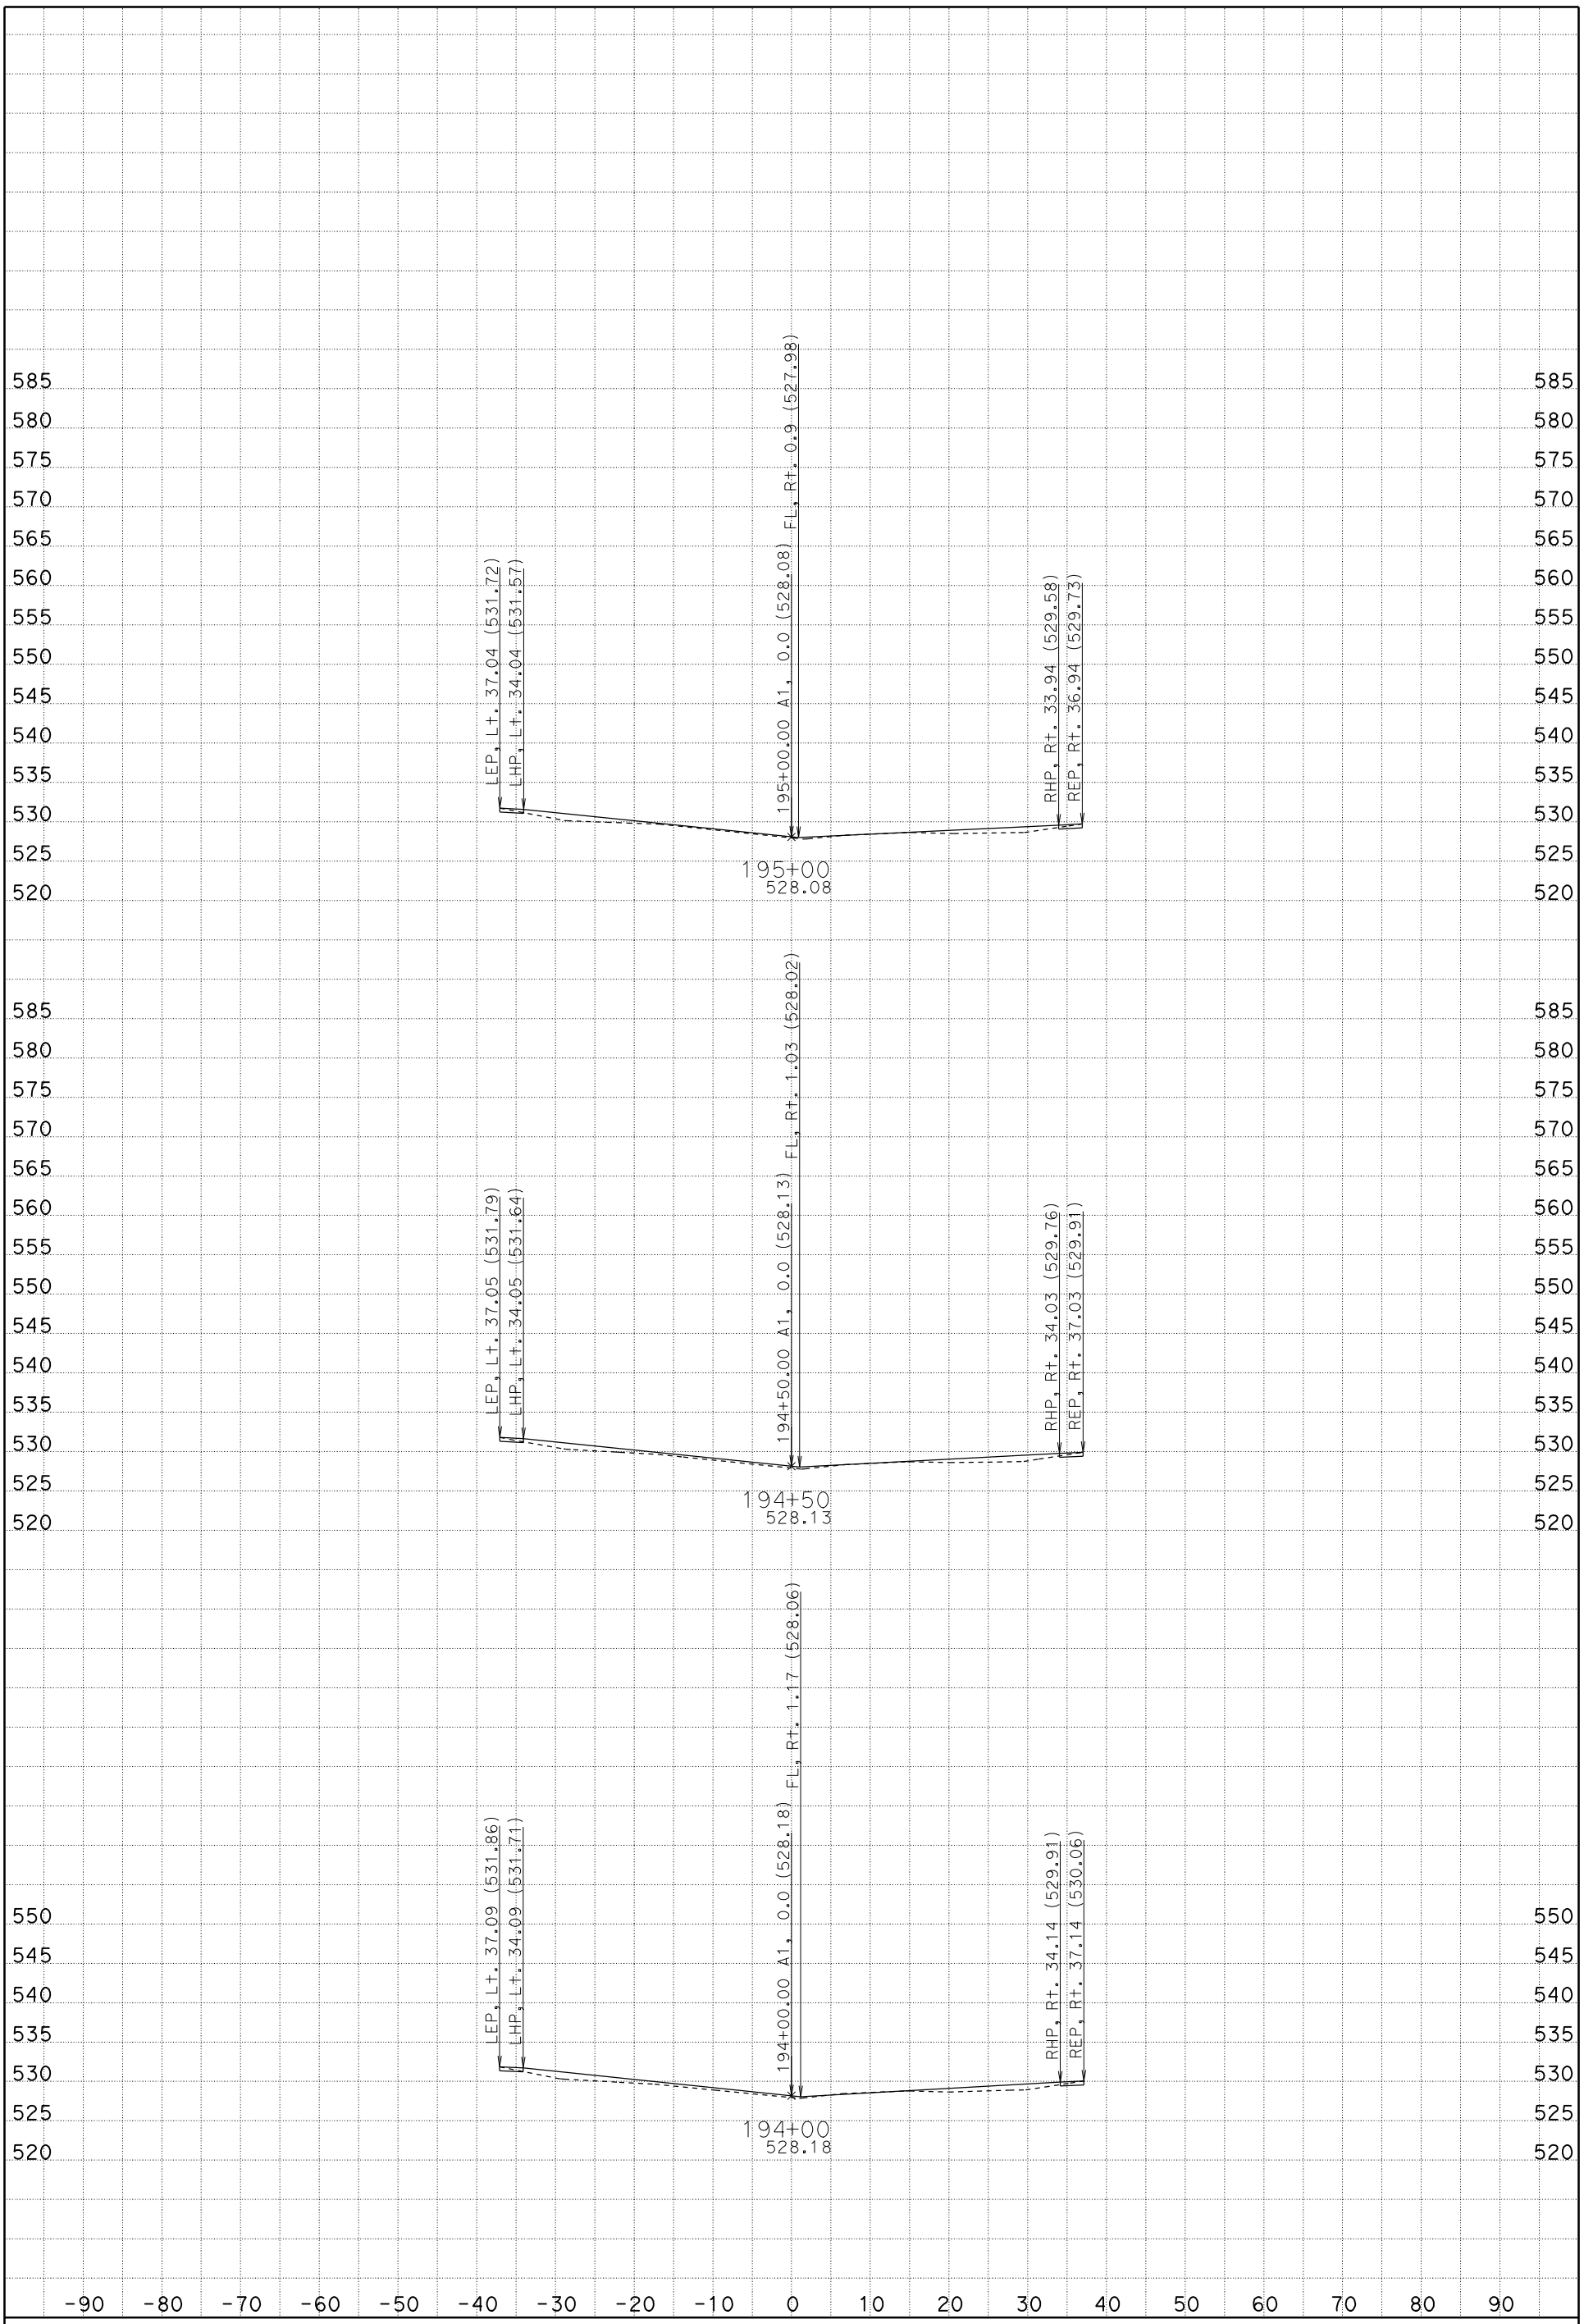

DATE: 1/19/2012

SCALE: 1" = 10' Horiz.
1" = 10' Vert.

CREATED BY: Rod Mendoza (559)243-3826

CONTRACT: 06-0M7304, ID 0600020009

DIST/CO/RTE/PM: 06/Fre/5/22.8/26.8

PROJECT ID: Install DTBB Project

A1
CROSS SECTIONS

FOR EARTHWORK DEVELOPMENT ONLY

All Dimensions are U.S. Survey Feet

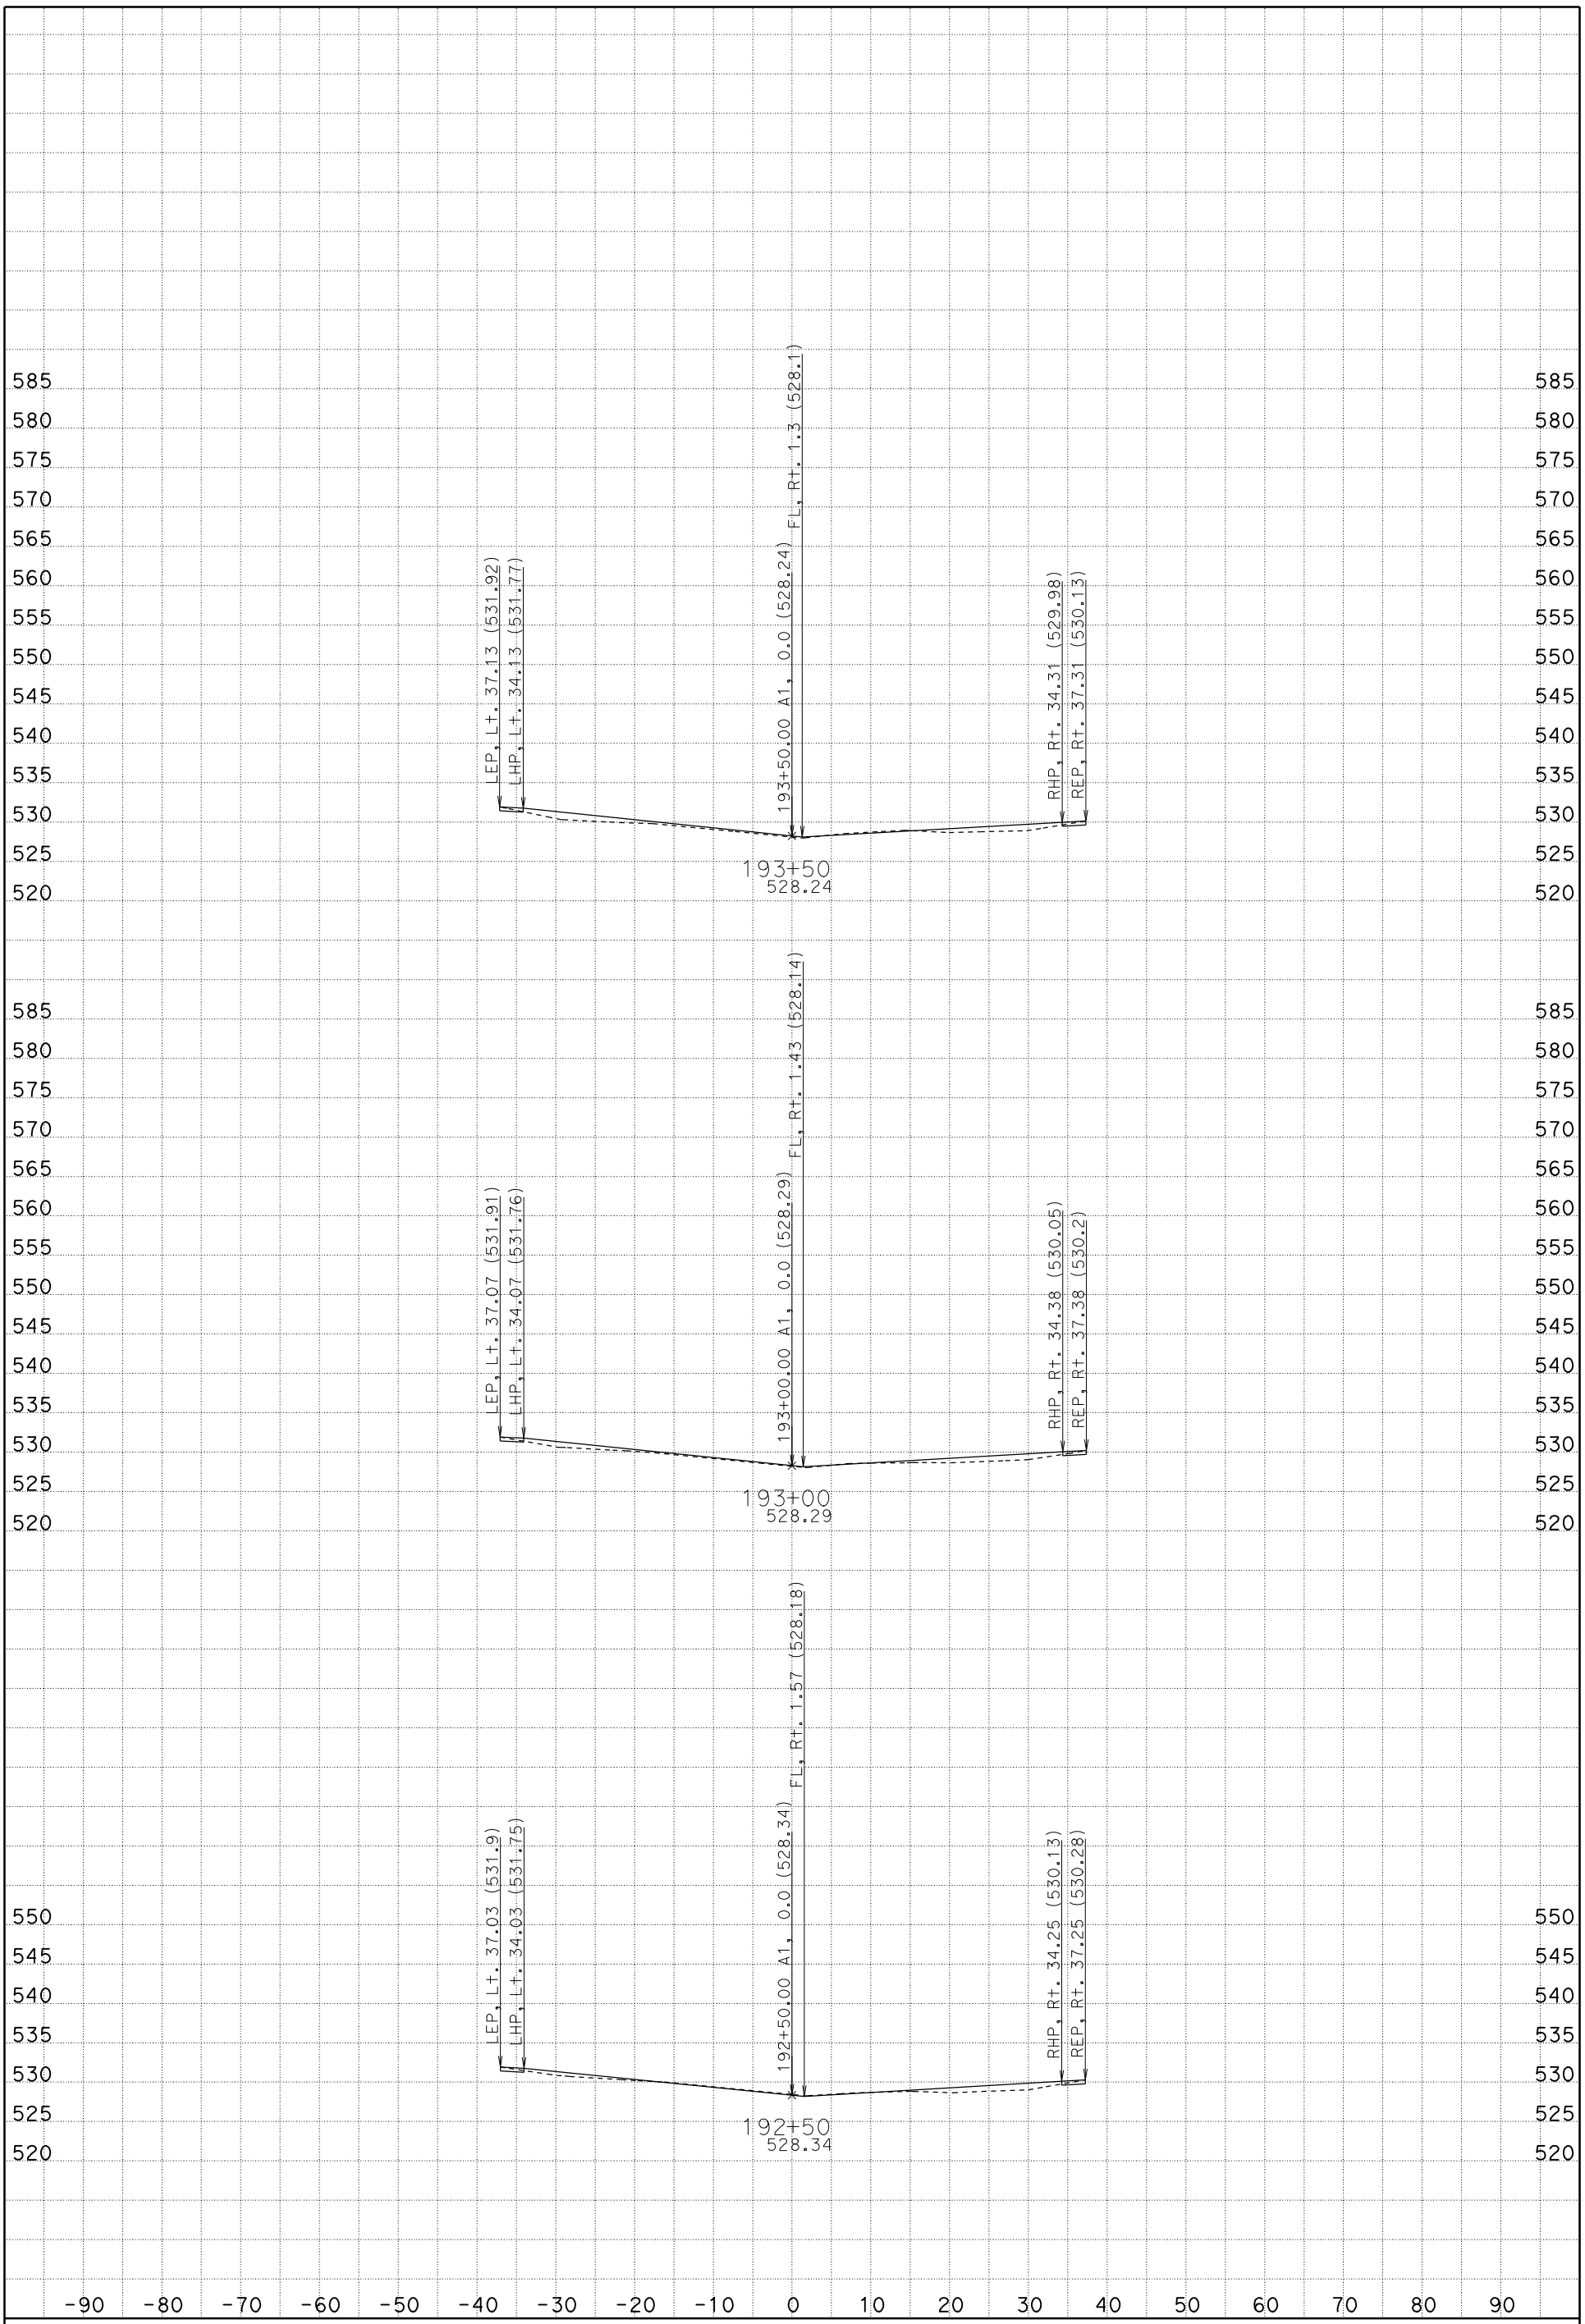

DATE: 1/19/2012

SCALE: 1" = 10' Horiz.
1" = 10' Vert.

CREATED BY: Rod Mendoza (559)243-3826

CONTRACT: 06-0M7304, ID 0600020009

DIST/CO/RTE/PM: 06/Fre/5/22.8/26.8

PROJECT ID: Install DTBB Project

A1
CROSS SECTIONS

FOR EARTHWORK DEVELOPMENT ONLY

All Dimensions are U.S. Survey Feet

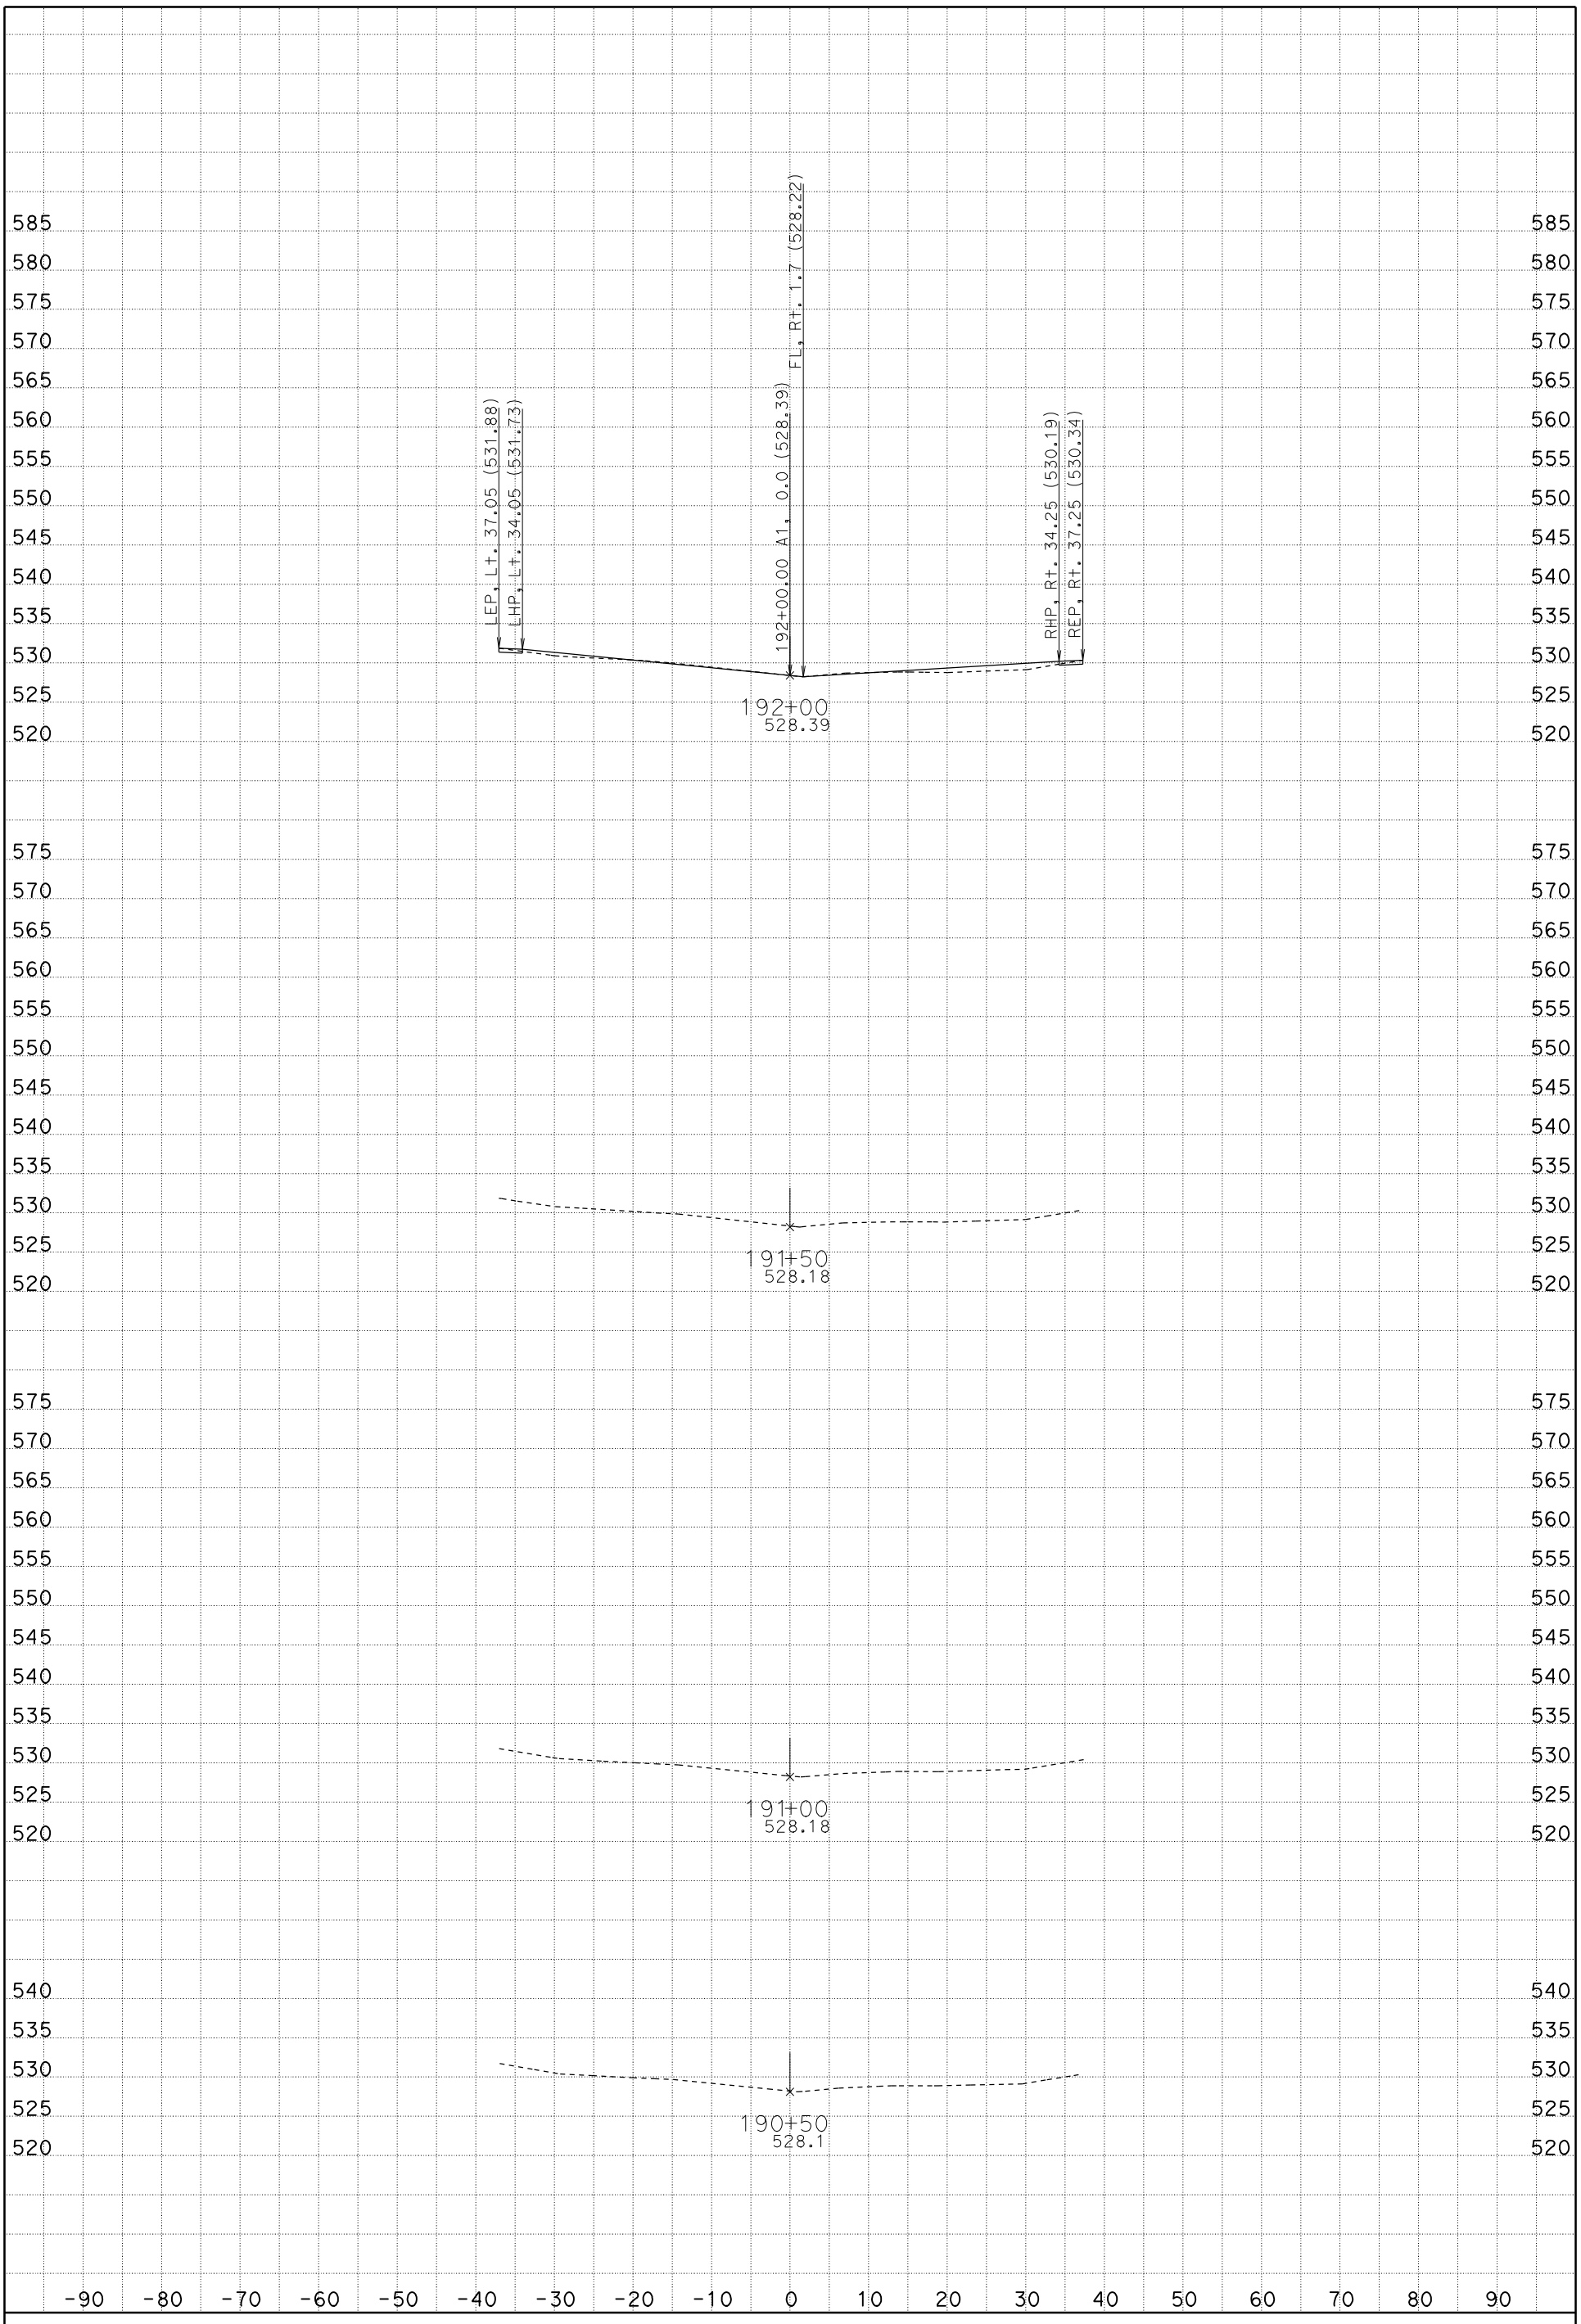

DATE: 1/19/2012

SCALE: 1" = 10' Horiz.
1" = 10' Vert.

CREATED BY: Rod Mendoza (559)243-3826

CONTRACT: 06-0M7304, ID 0600020009

DIST/CO/RTE/PM: 06/Fre/5/22.8/26.8

PROJECT ID: Install DTBB Project

A1

CROSS SECTIONS

FOR EARTHWORK DEVELOPMENT ONLY

All Dimensions are U.S. Survey Feet

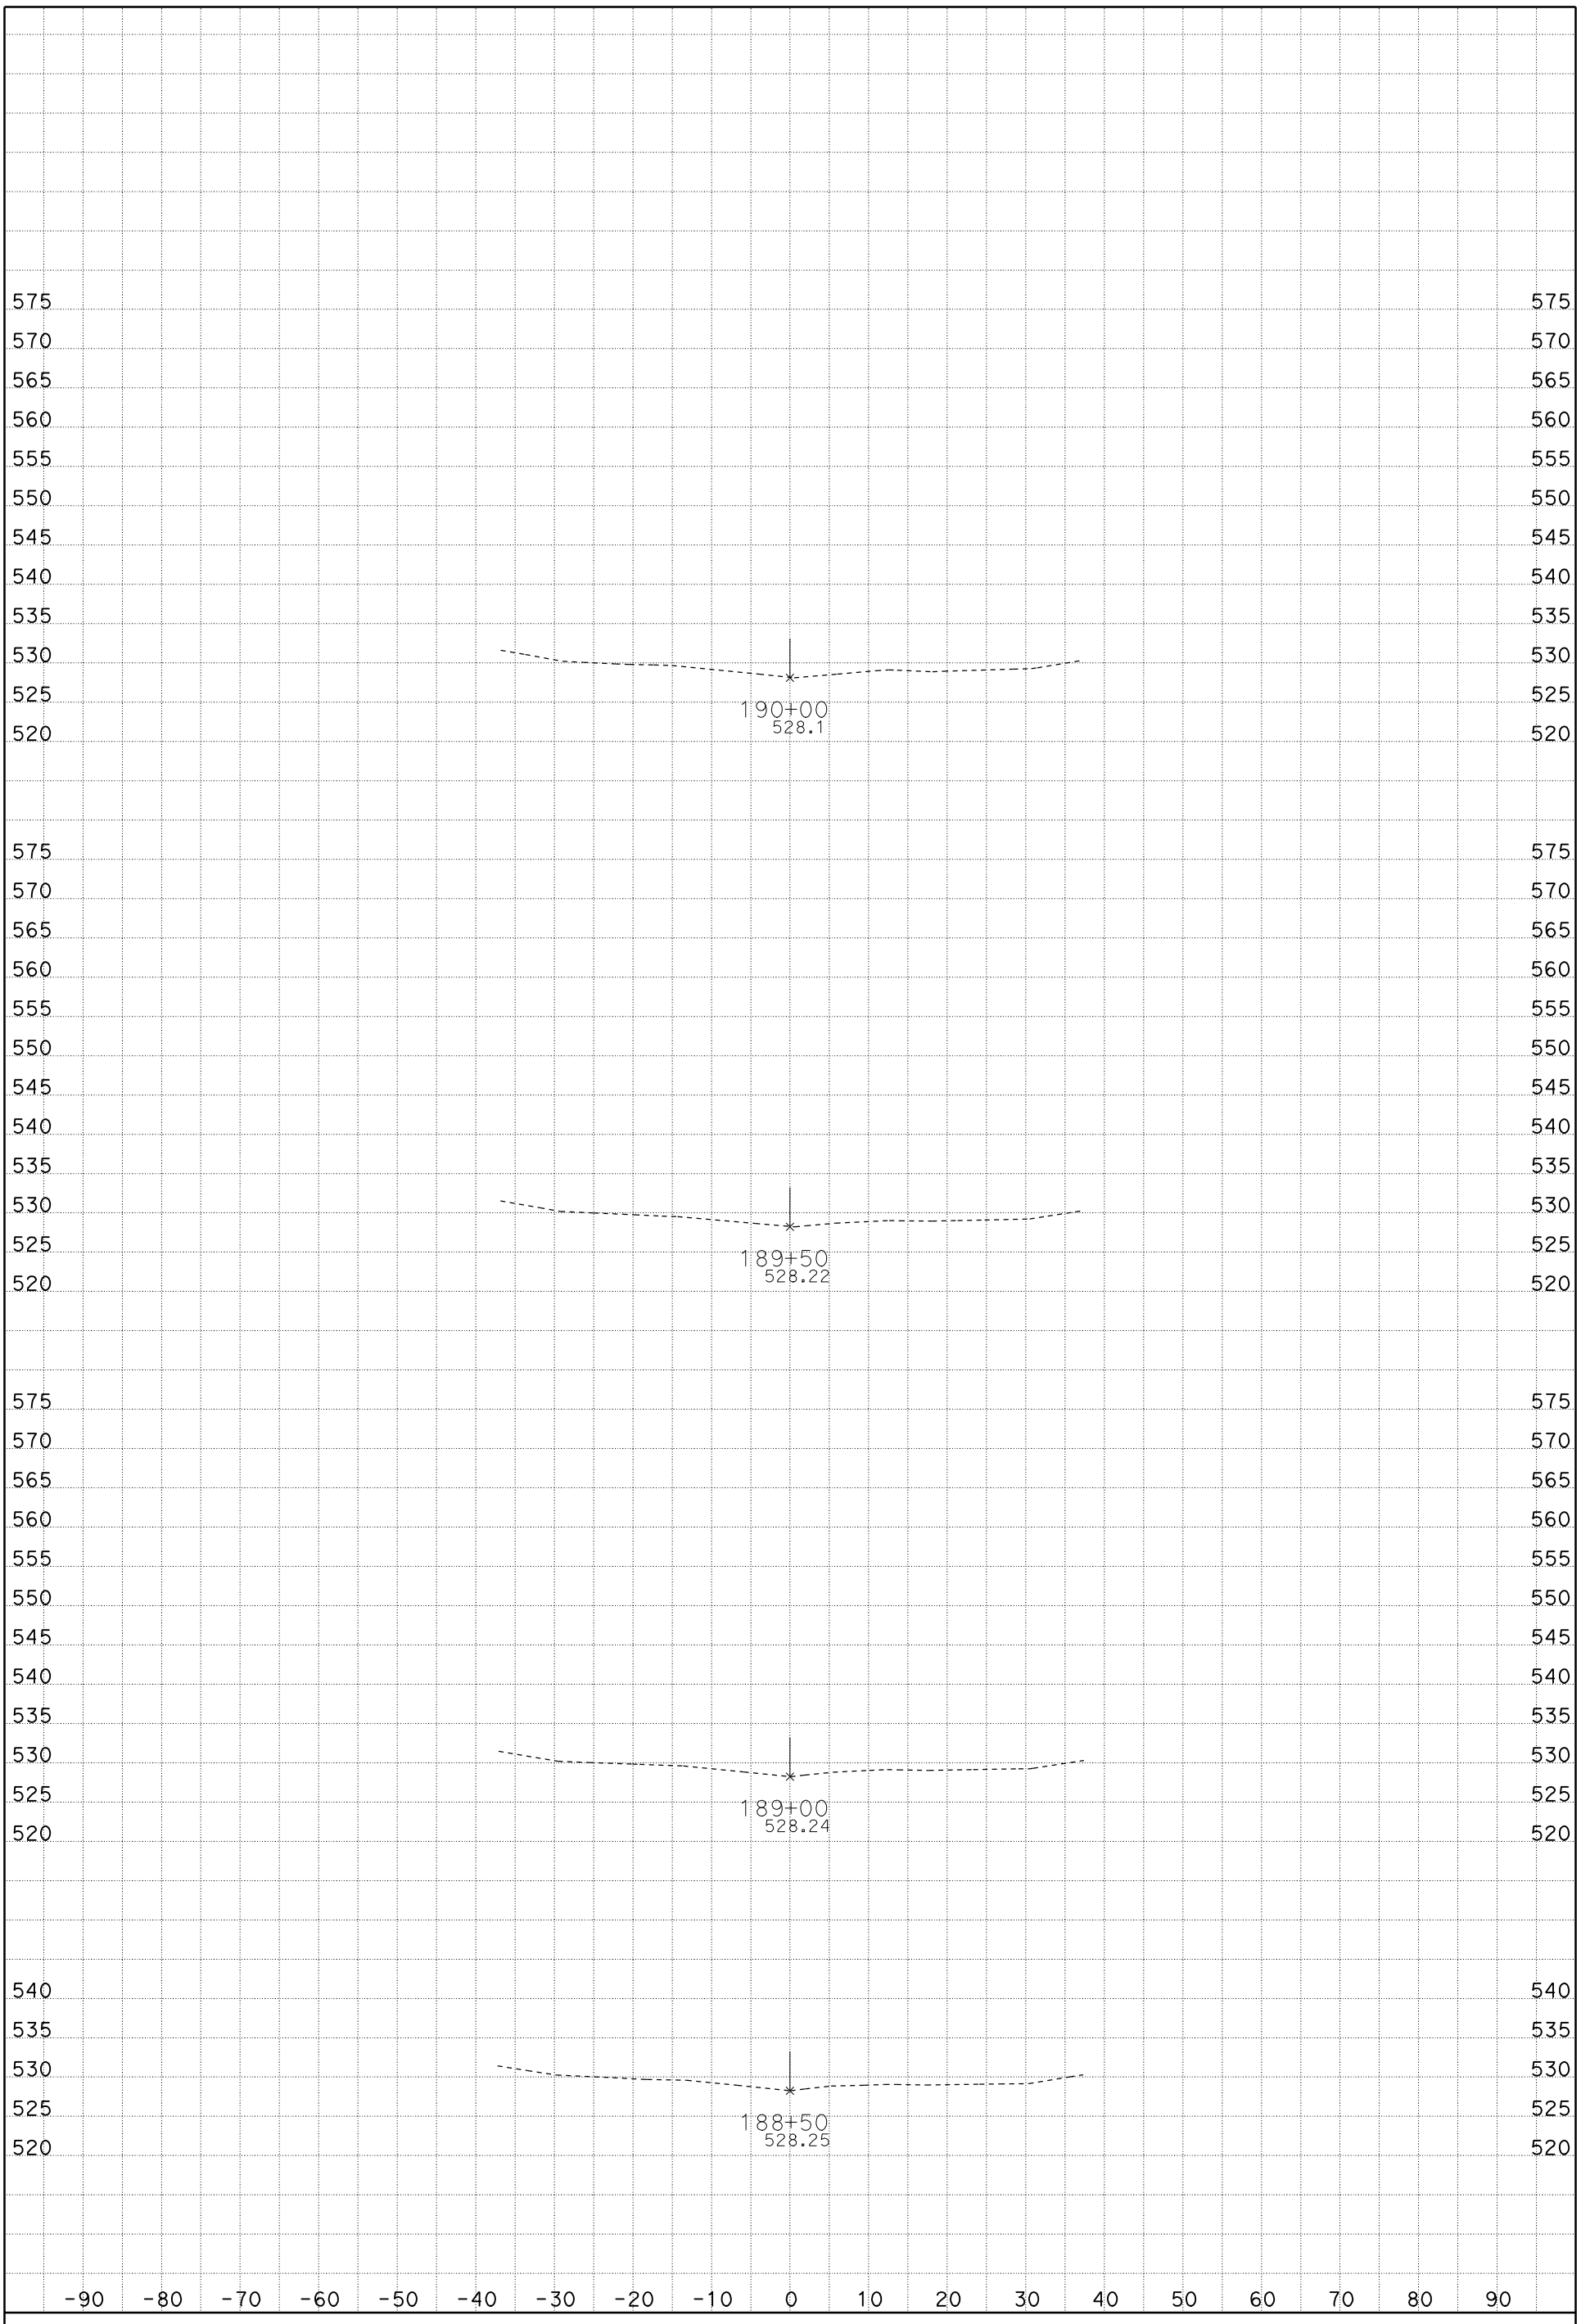

DATE: 1/19/2012

SCALE: 1" = 10' Horiz.
1" = 10' Vert.

CREATED BY: Rod Mendoza (559)243-3826

CONTRACT: 06-0M7304, ID 0600020009

DIST/CO/RTE/PM: 06/Fre/5/22.8/26.8

PROJECT ID: Install DTBB Project

A1

CROSS SECTIONS

FOR EARTHWORK DEVELOPMENT ONLY

All Dimensions are U.S. Survey Feet

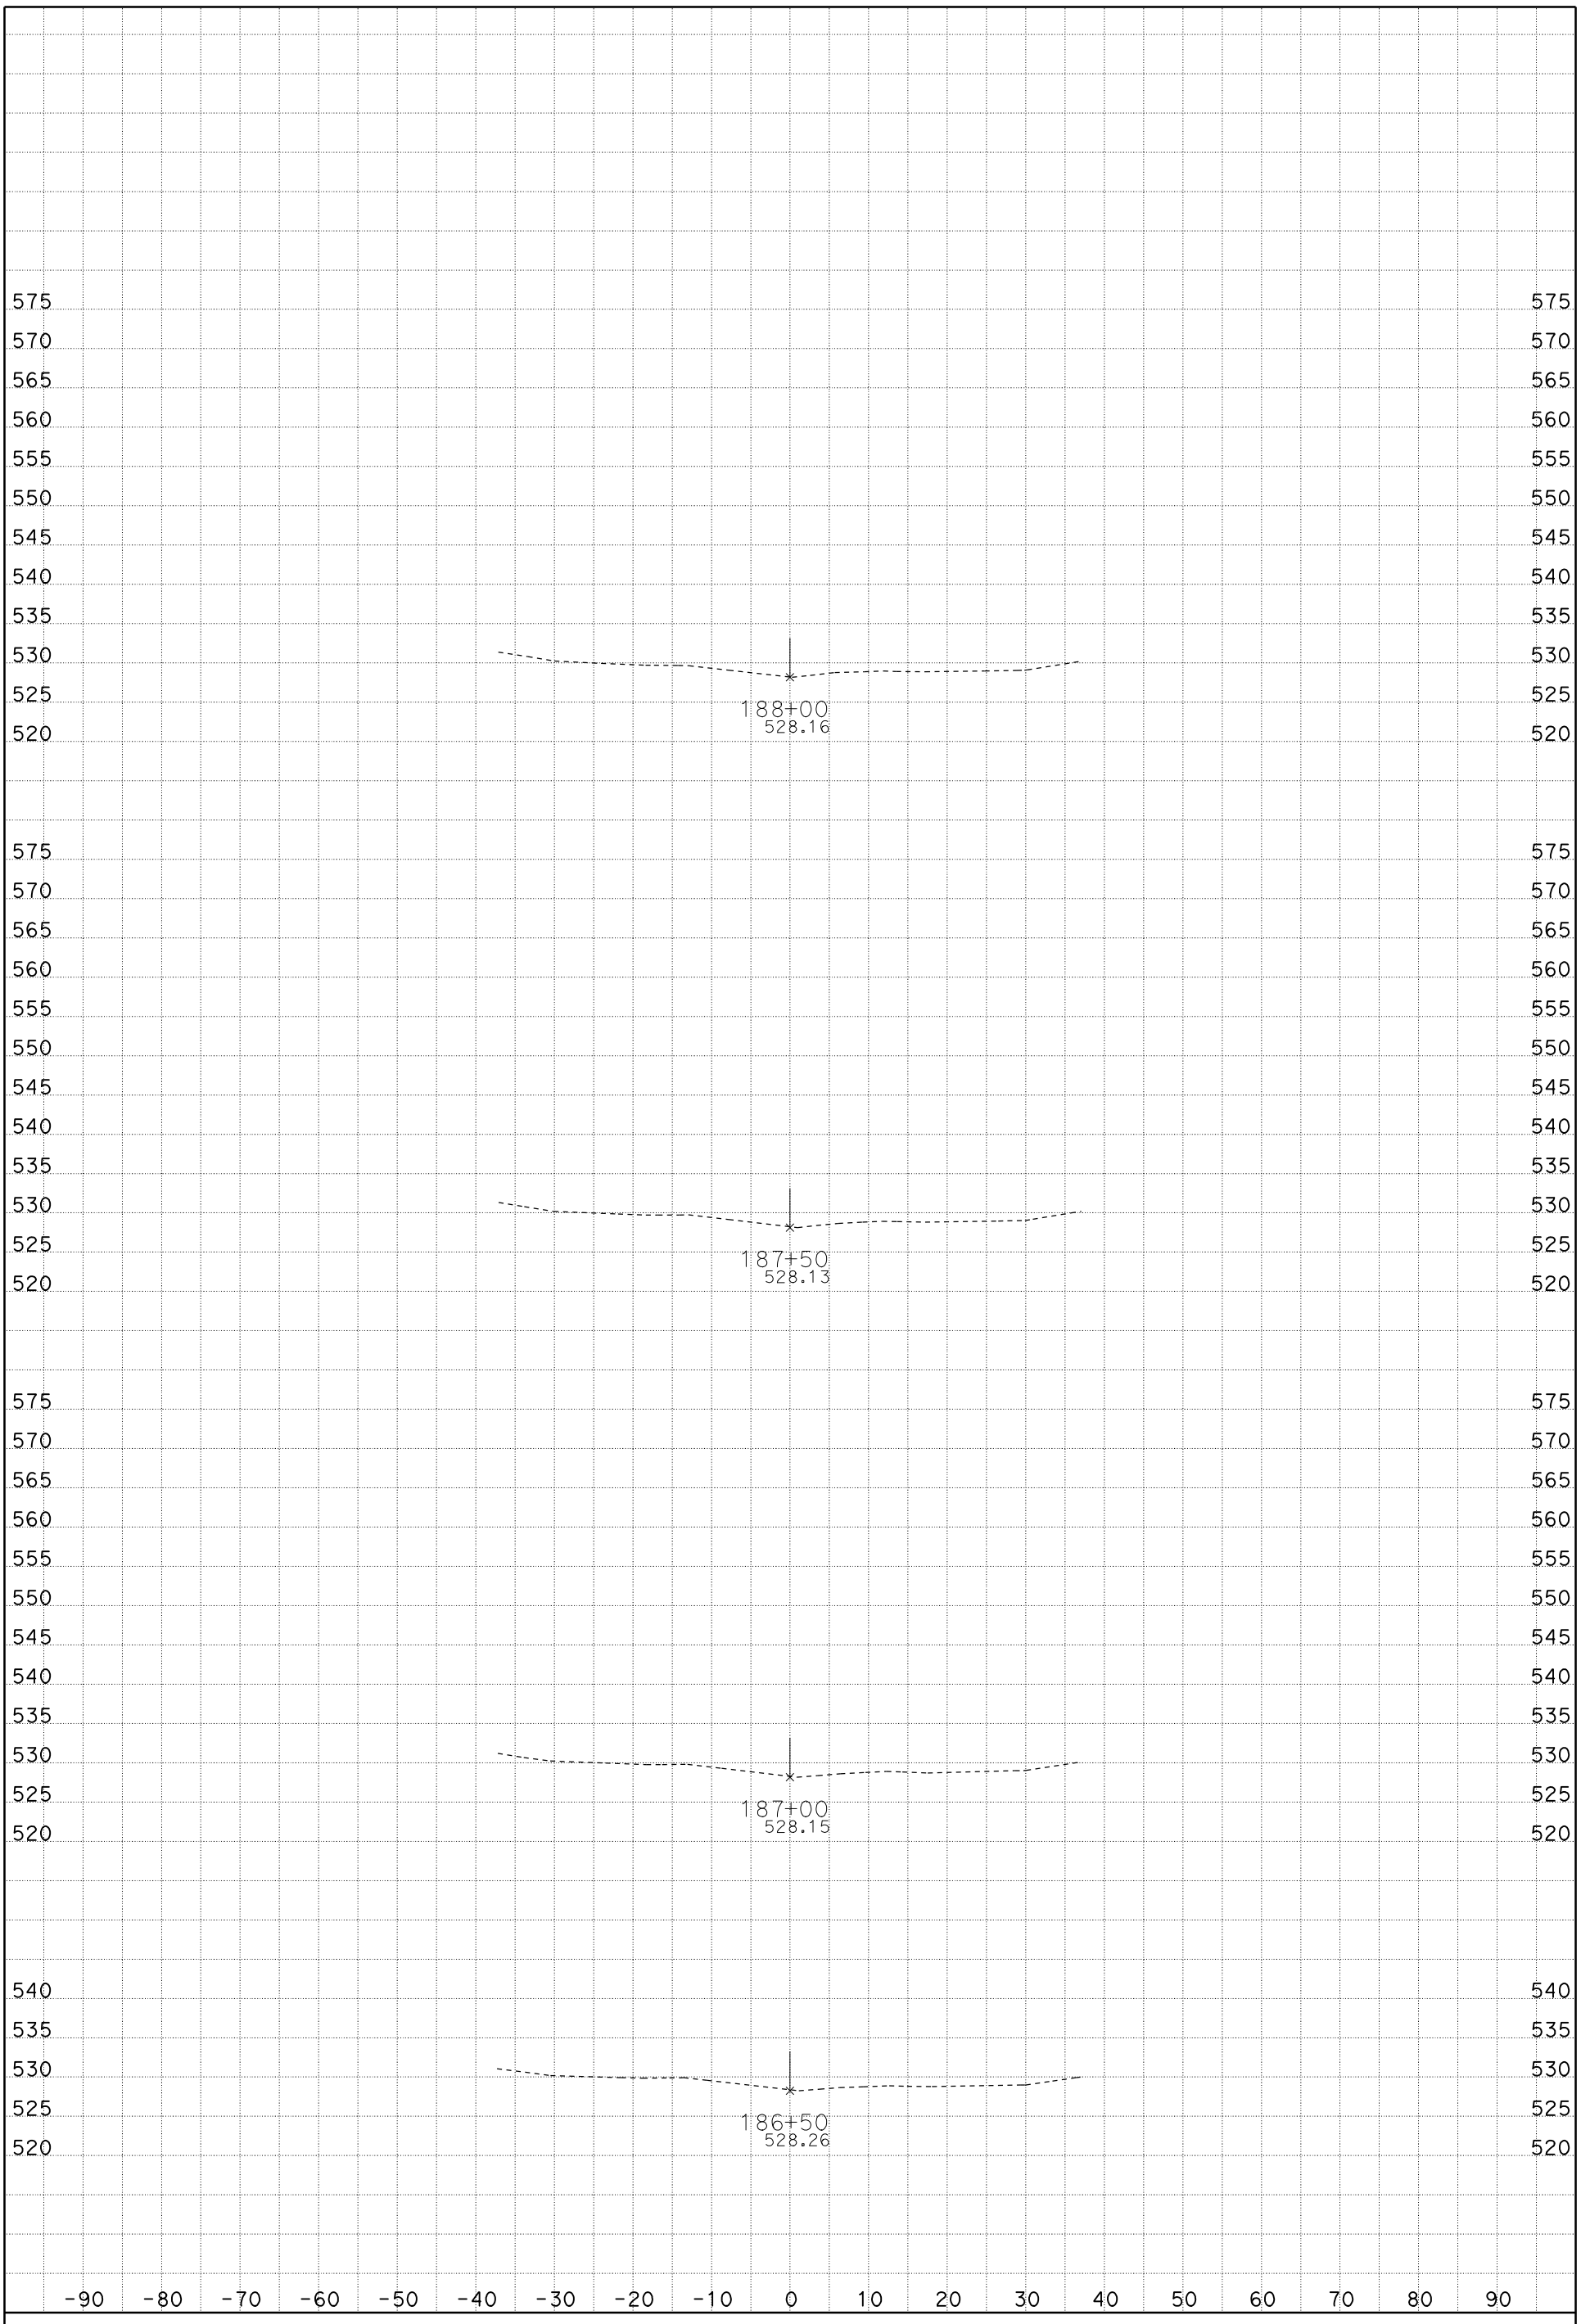

DATE: 1/19/2012

SCALE: 1" = 10' Horiz.
1" = 10' Vert.

CREATED BY: Rod Mendoza (559)243-3826

CONTRACT: 06-0M7304, ID 0600020009

DIST/CO/RTE/PM: 06/Fre/5/22.8/26.8

PROJECT ID: Install DTBB Project

A1

CROSS SECTIONS

SHEET 46 OF 119

FOR EARTHWORK DEVELOPMENT ONLY

All Dimensions are U.S. Survey Feet

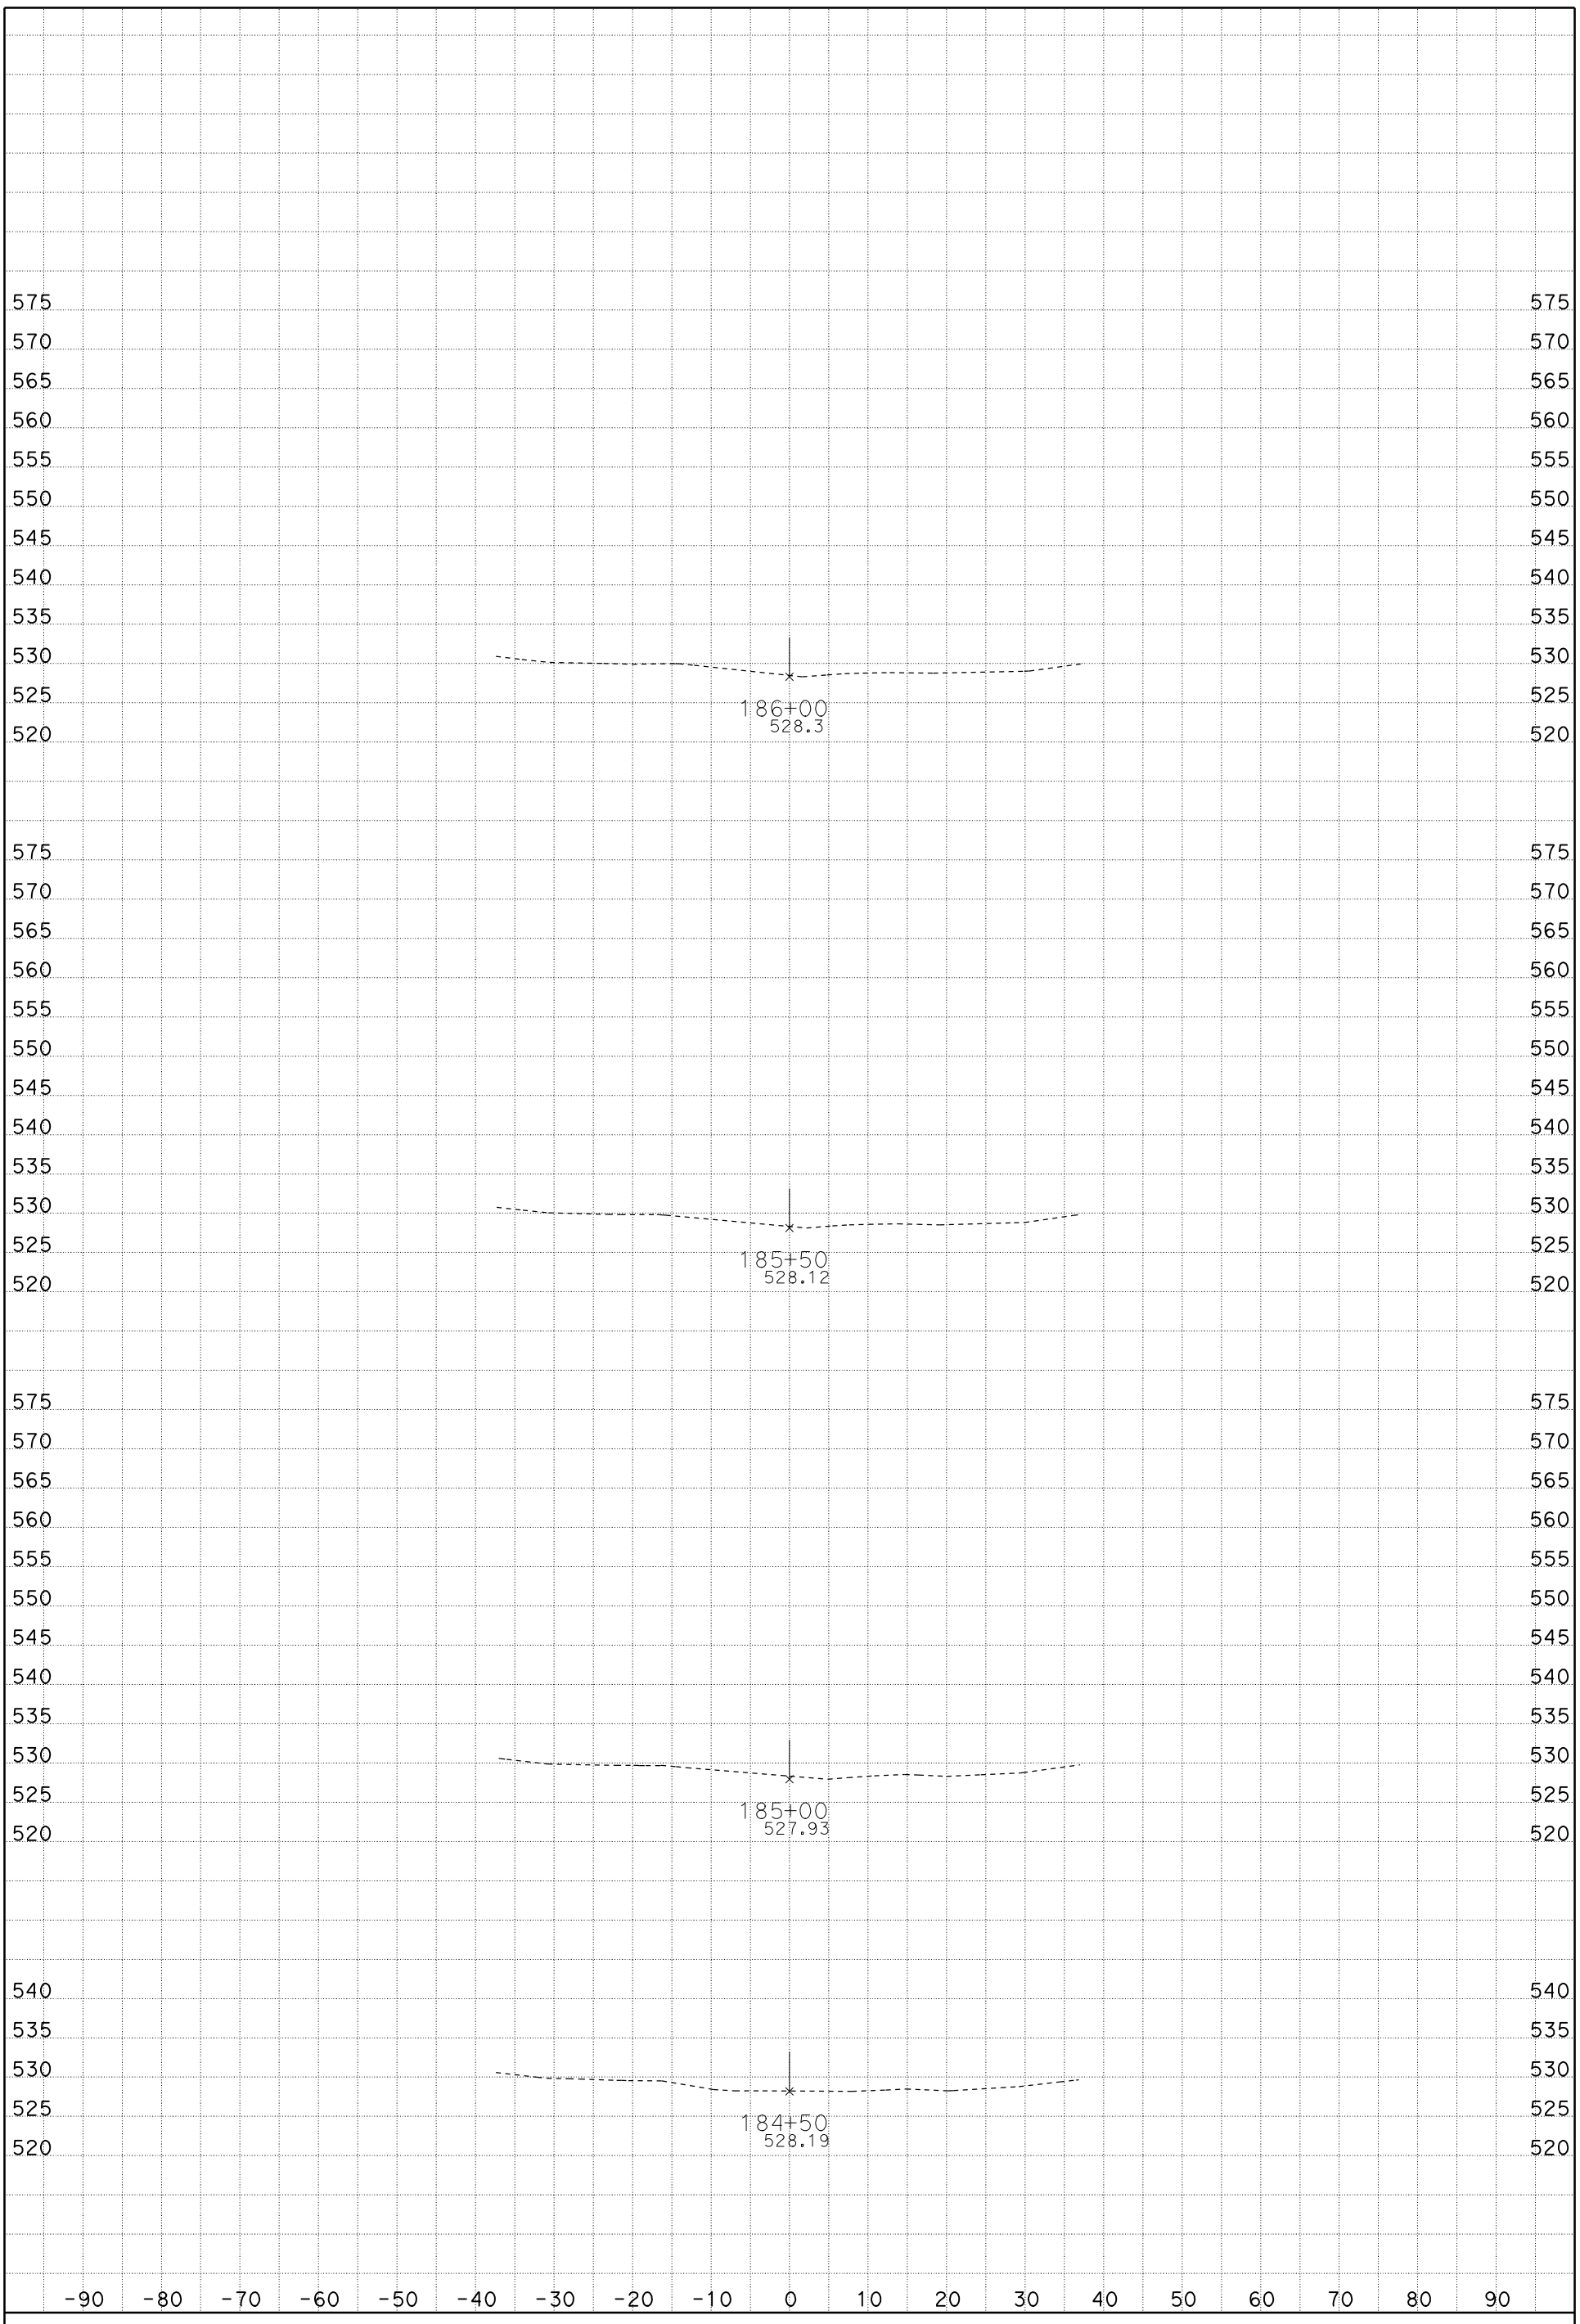

DATE: 1/19/2012

SCALE: 1" = 10' Horiz.
1" = 10' Vert.

CREATED BY: Rod Mendoza (559)243-3826

CONTRACT: 06-0M7304, ID 0600020009

DIST/CO/RTE/PM: 06/Fre/5/22.8/26.8

PROJECT ID: Install DTBB Project

A1

CROSS SECTIONS

FOR EARTHWORK DEVELOPMENT ONLY

All Dimensions are U.S. Survey Feet

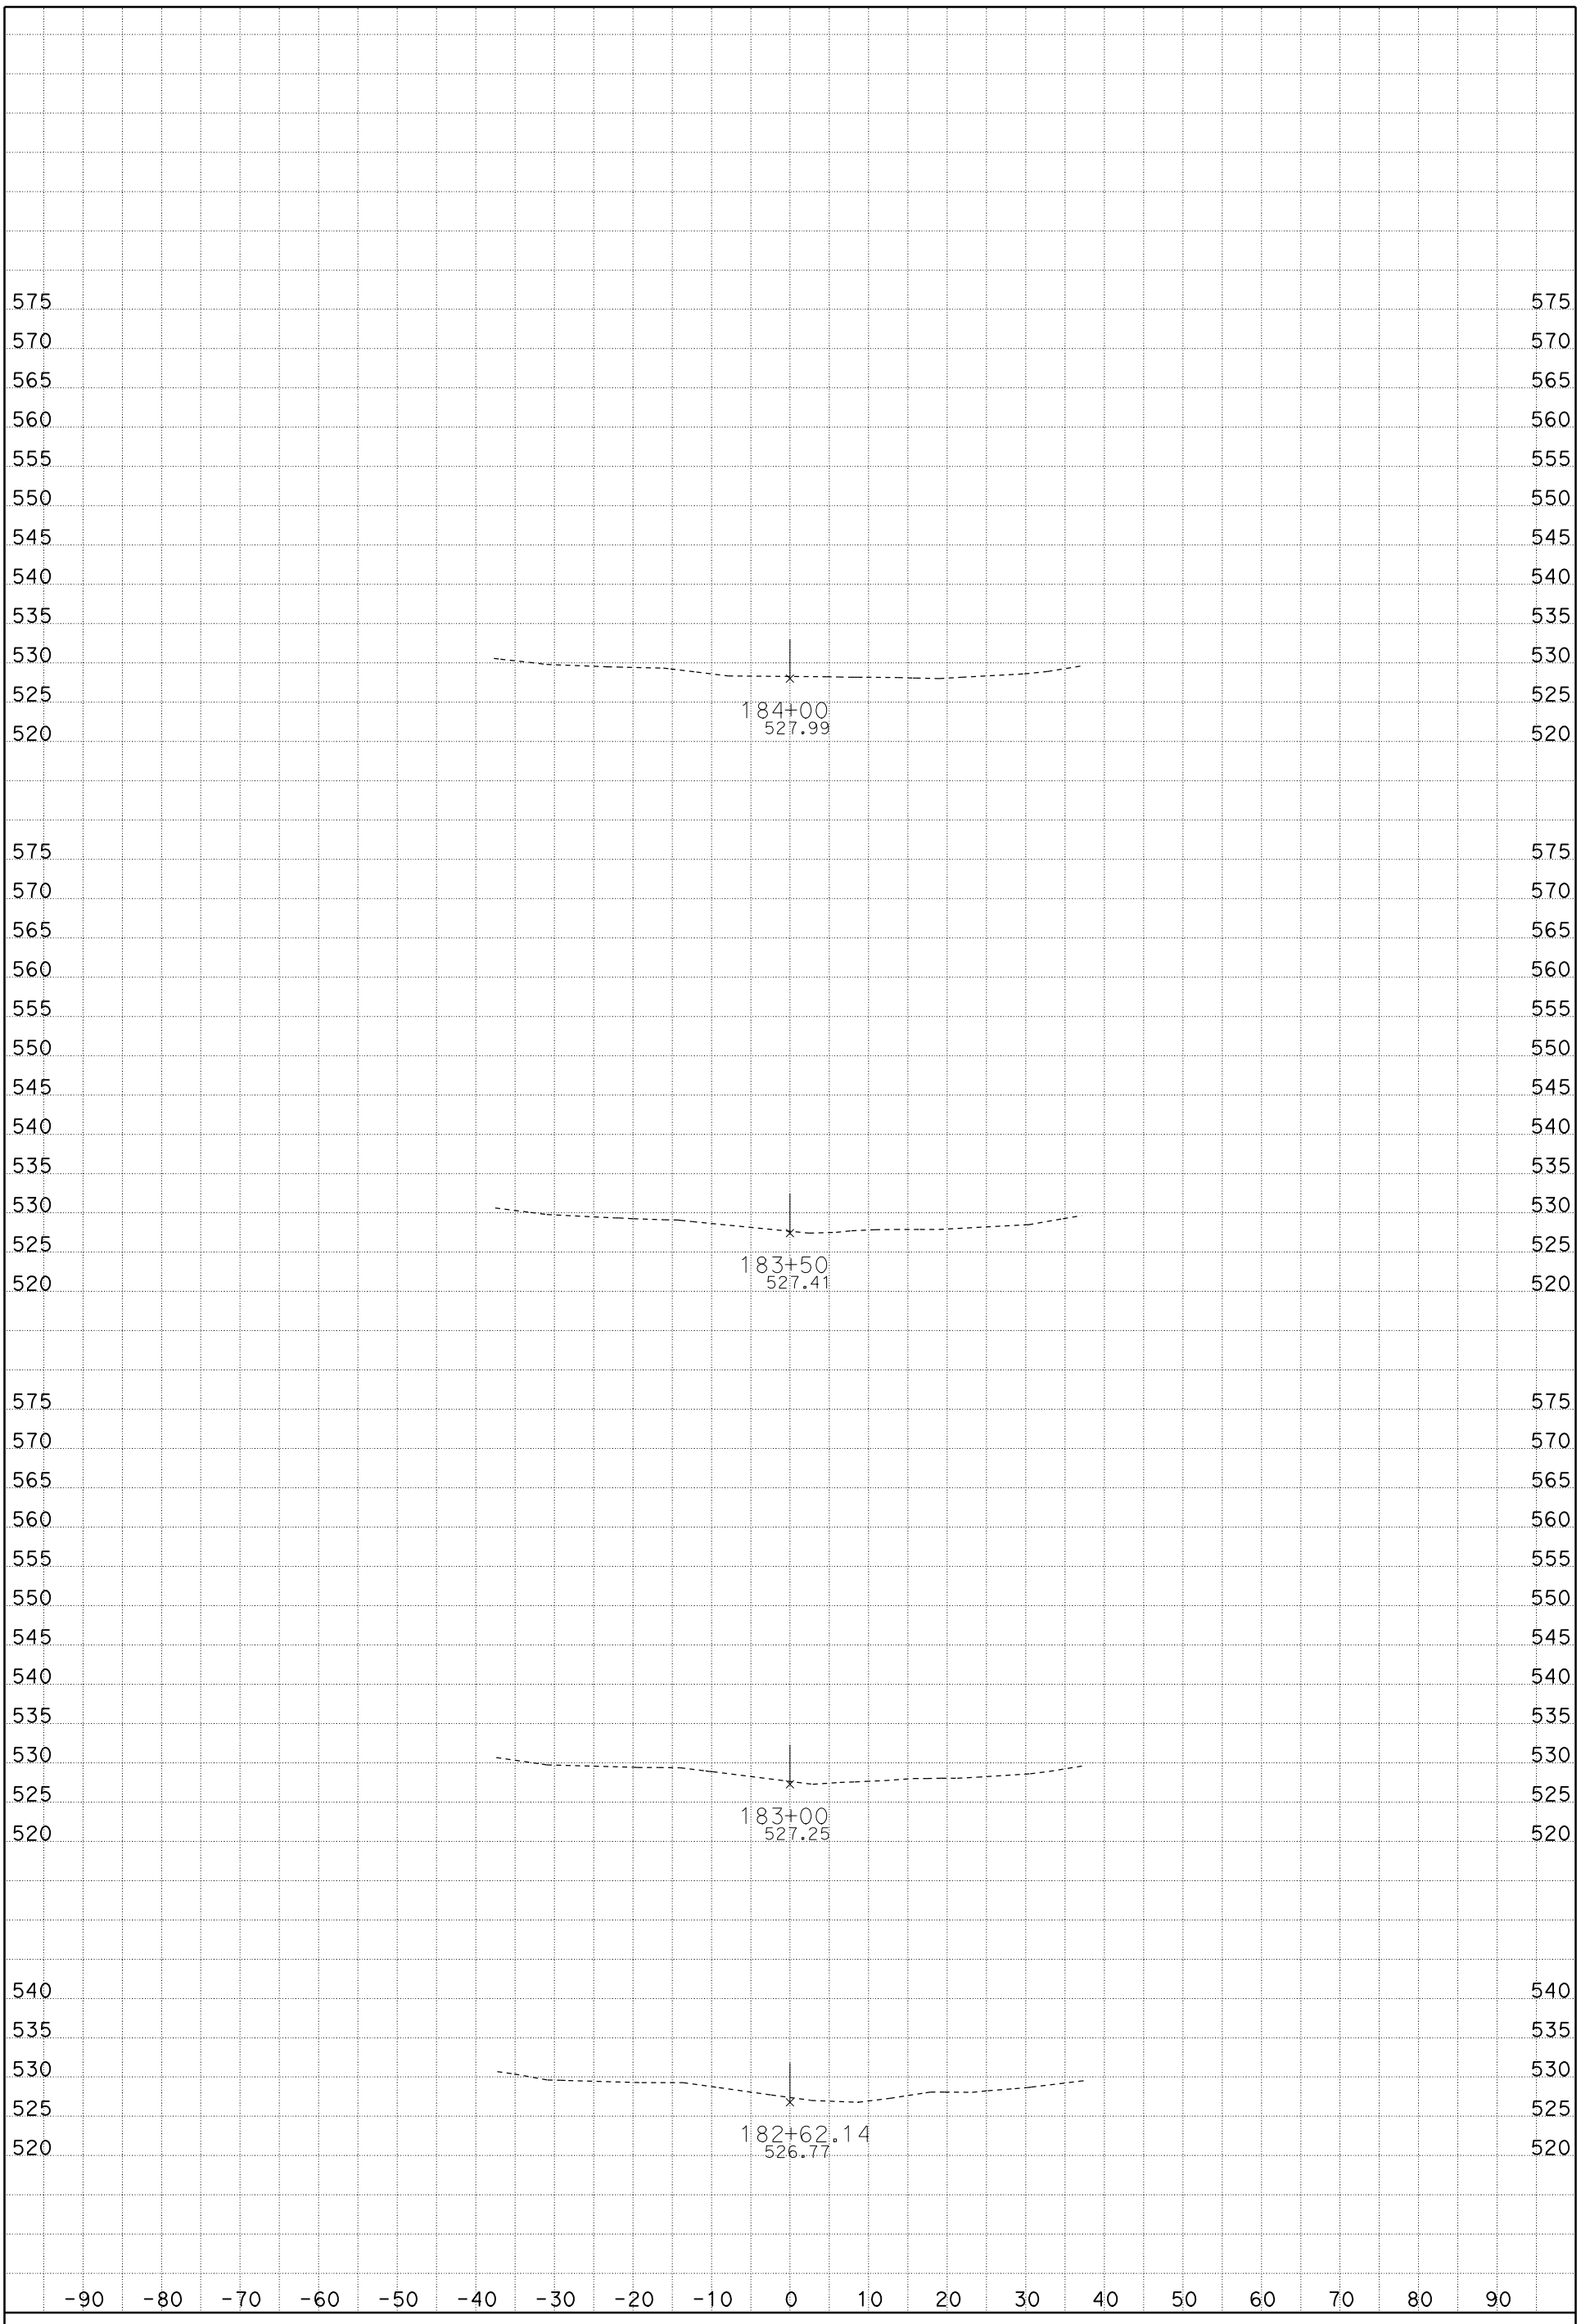

DATE: 1/19/2012

SCALE: 1" = 10' Horiz.
1" = 10' Vert.

CREATED BY: Rod Mendoza (559)243-3826

CONTRACT: 06-0M7304, ID 0600020009

DIST/CO/RTE/PM: 06/Fre/5/22.8/26.8

PROJECT ID: Install DTBB Project

A1

CROSS SECTIONS

FOR EARTHWORK DEVELOPMENT ONLY

All Dimensions are U.S. Survey Feet

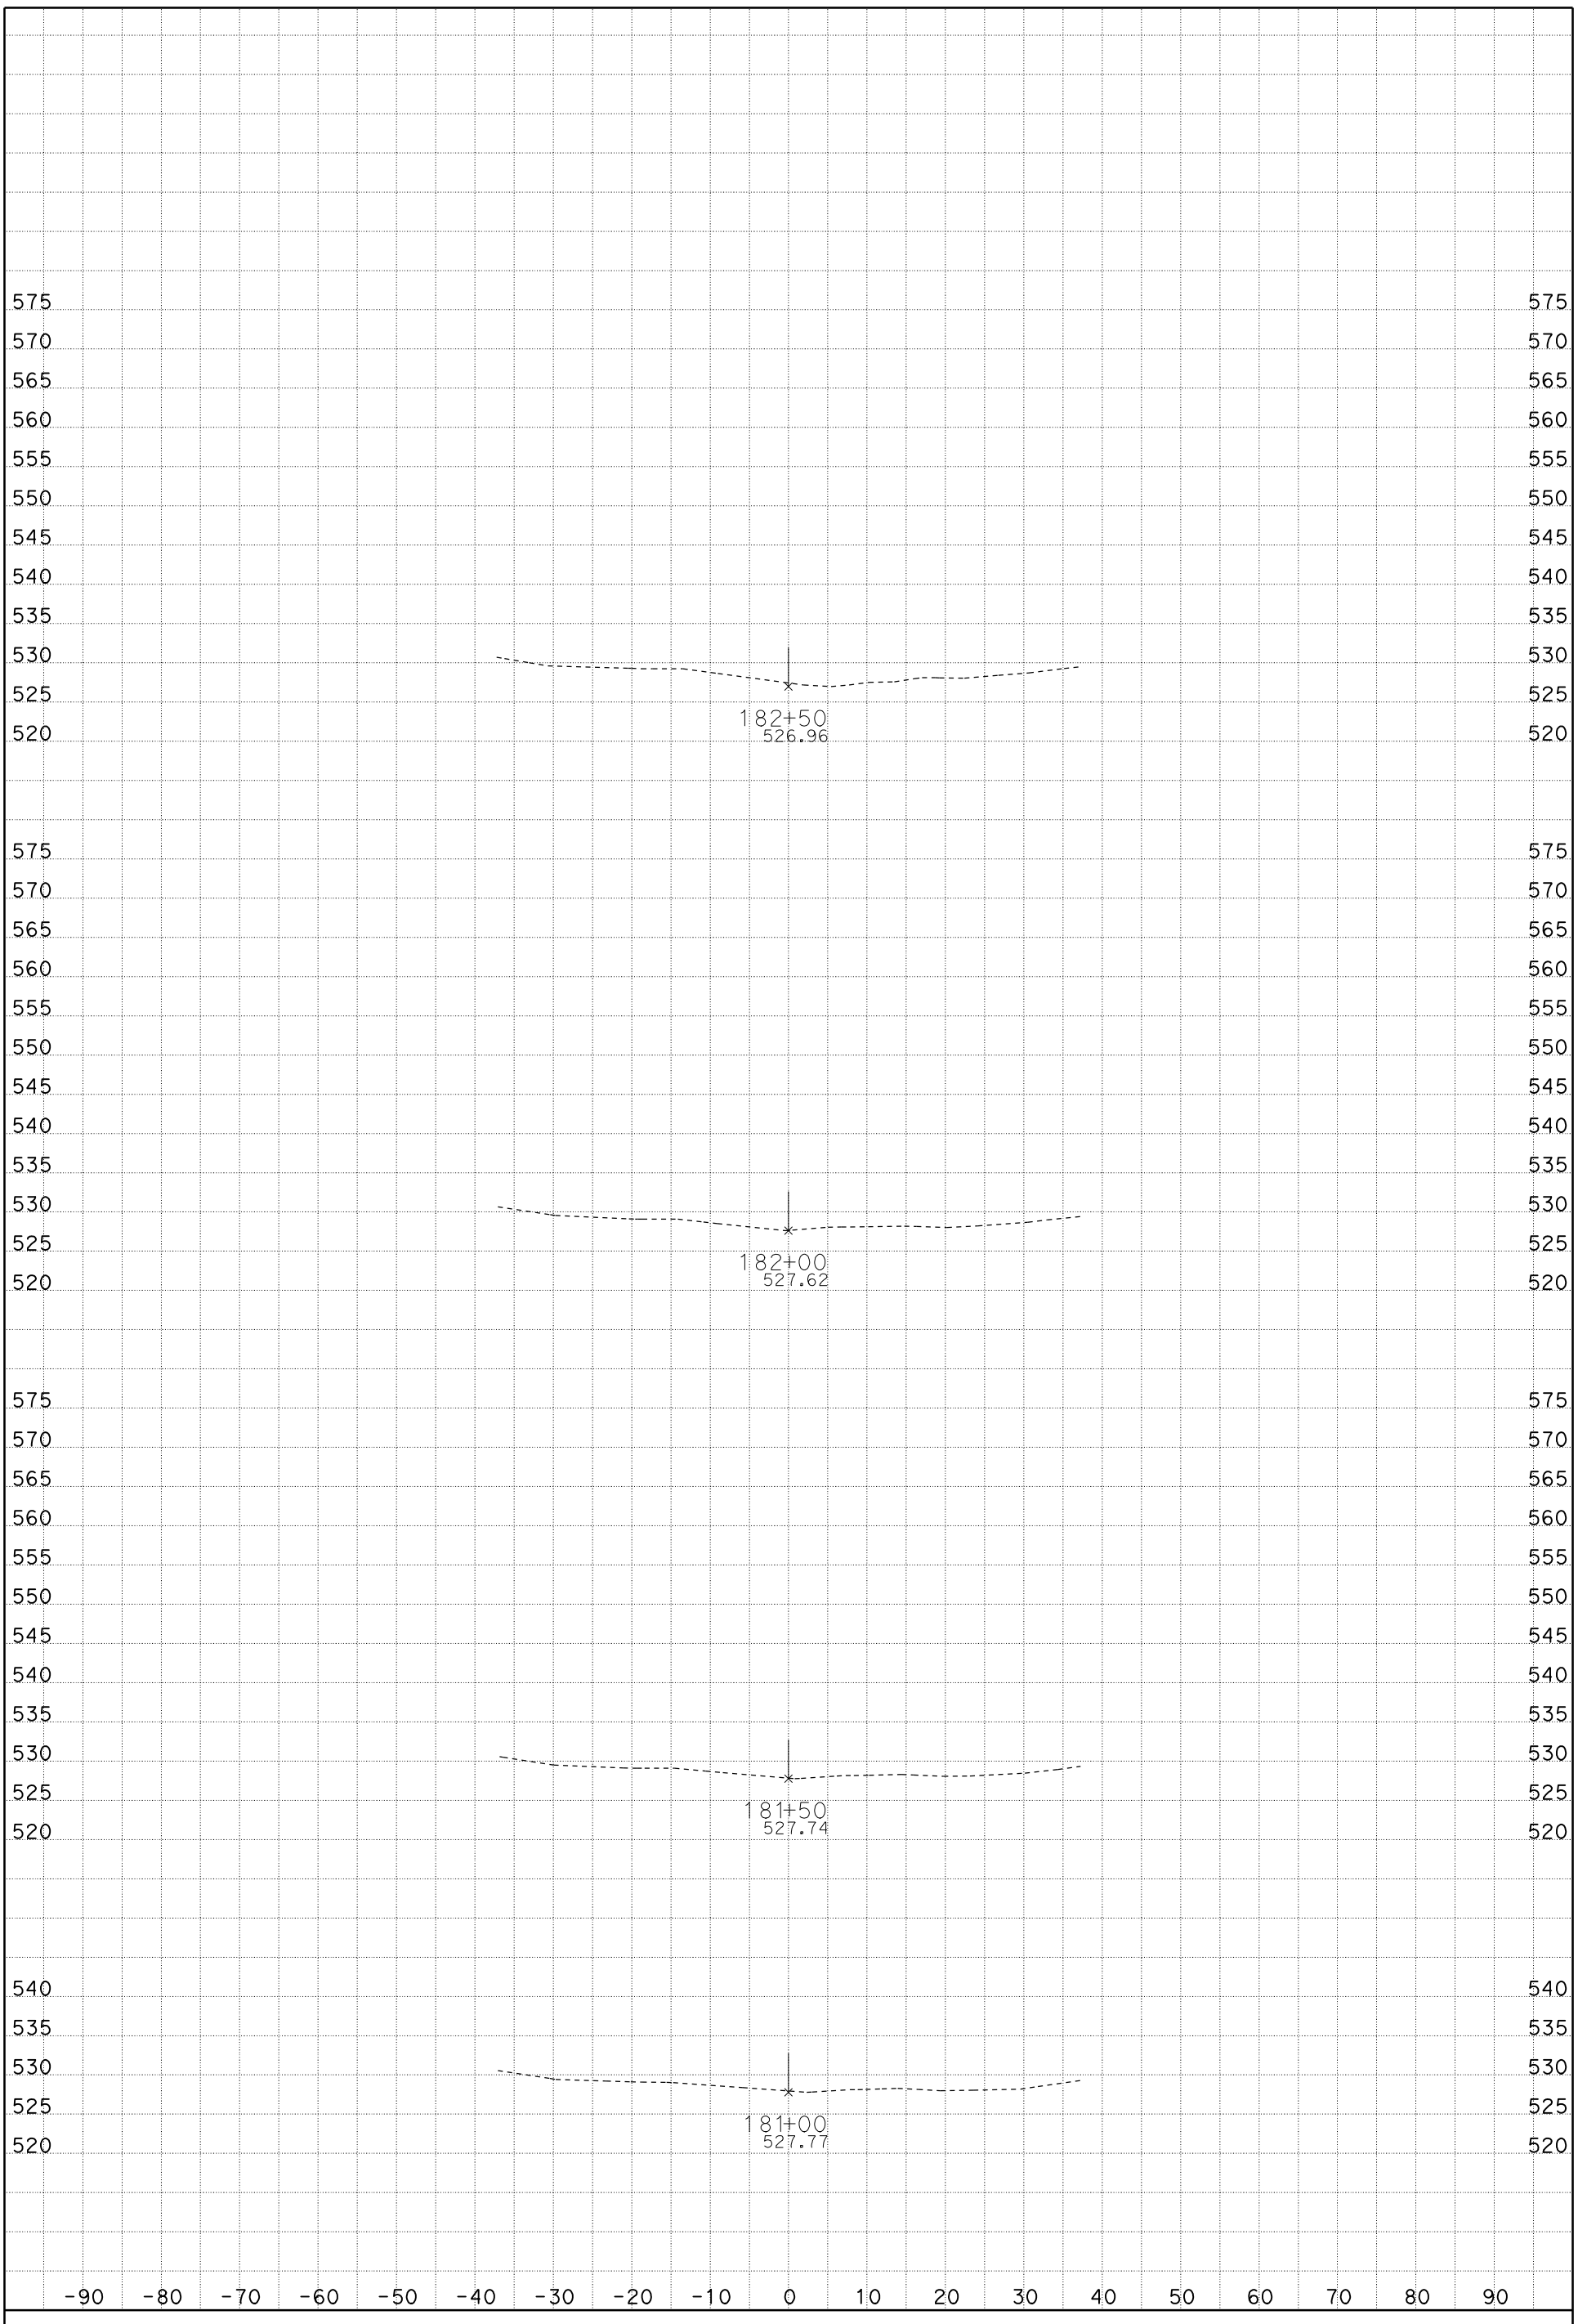

DATE: 1/19/2012

SCALE: 1" = 10' Horiz.
1" = 10' Vert.

CREATED BY: Rod Mendoza (559)243-3826

CONTRACT: 06-06-0M7304, ID 0600020009

DIST/CO/RTE/PM: 06/Fre/5/22.8/26.8

PROJECT ID: Install DTBB Project

A1

CROSS SECTIONS

FOR EARTHWORK DEVELOPMENT ONLY

All Dimensions are U.S. Survey Feet

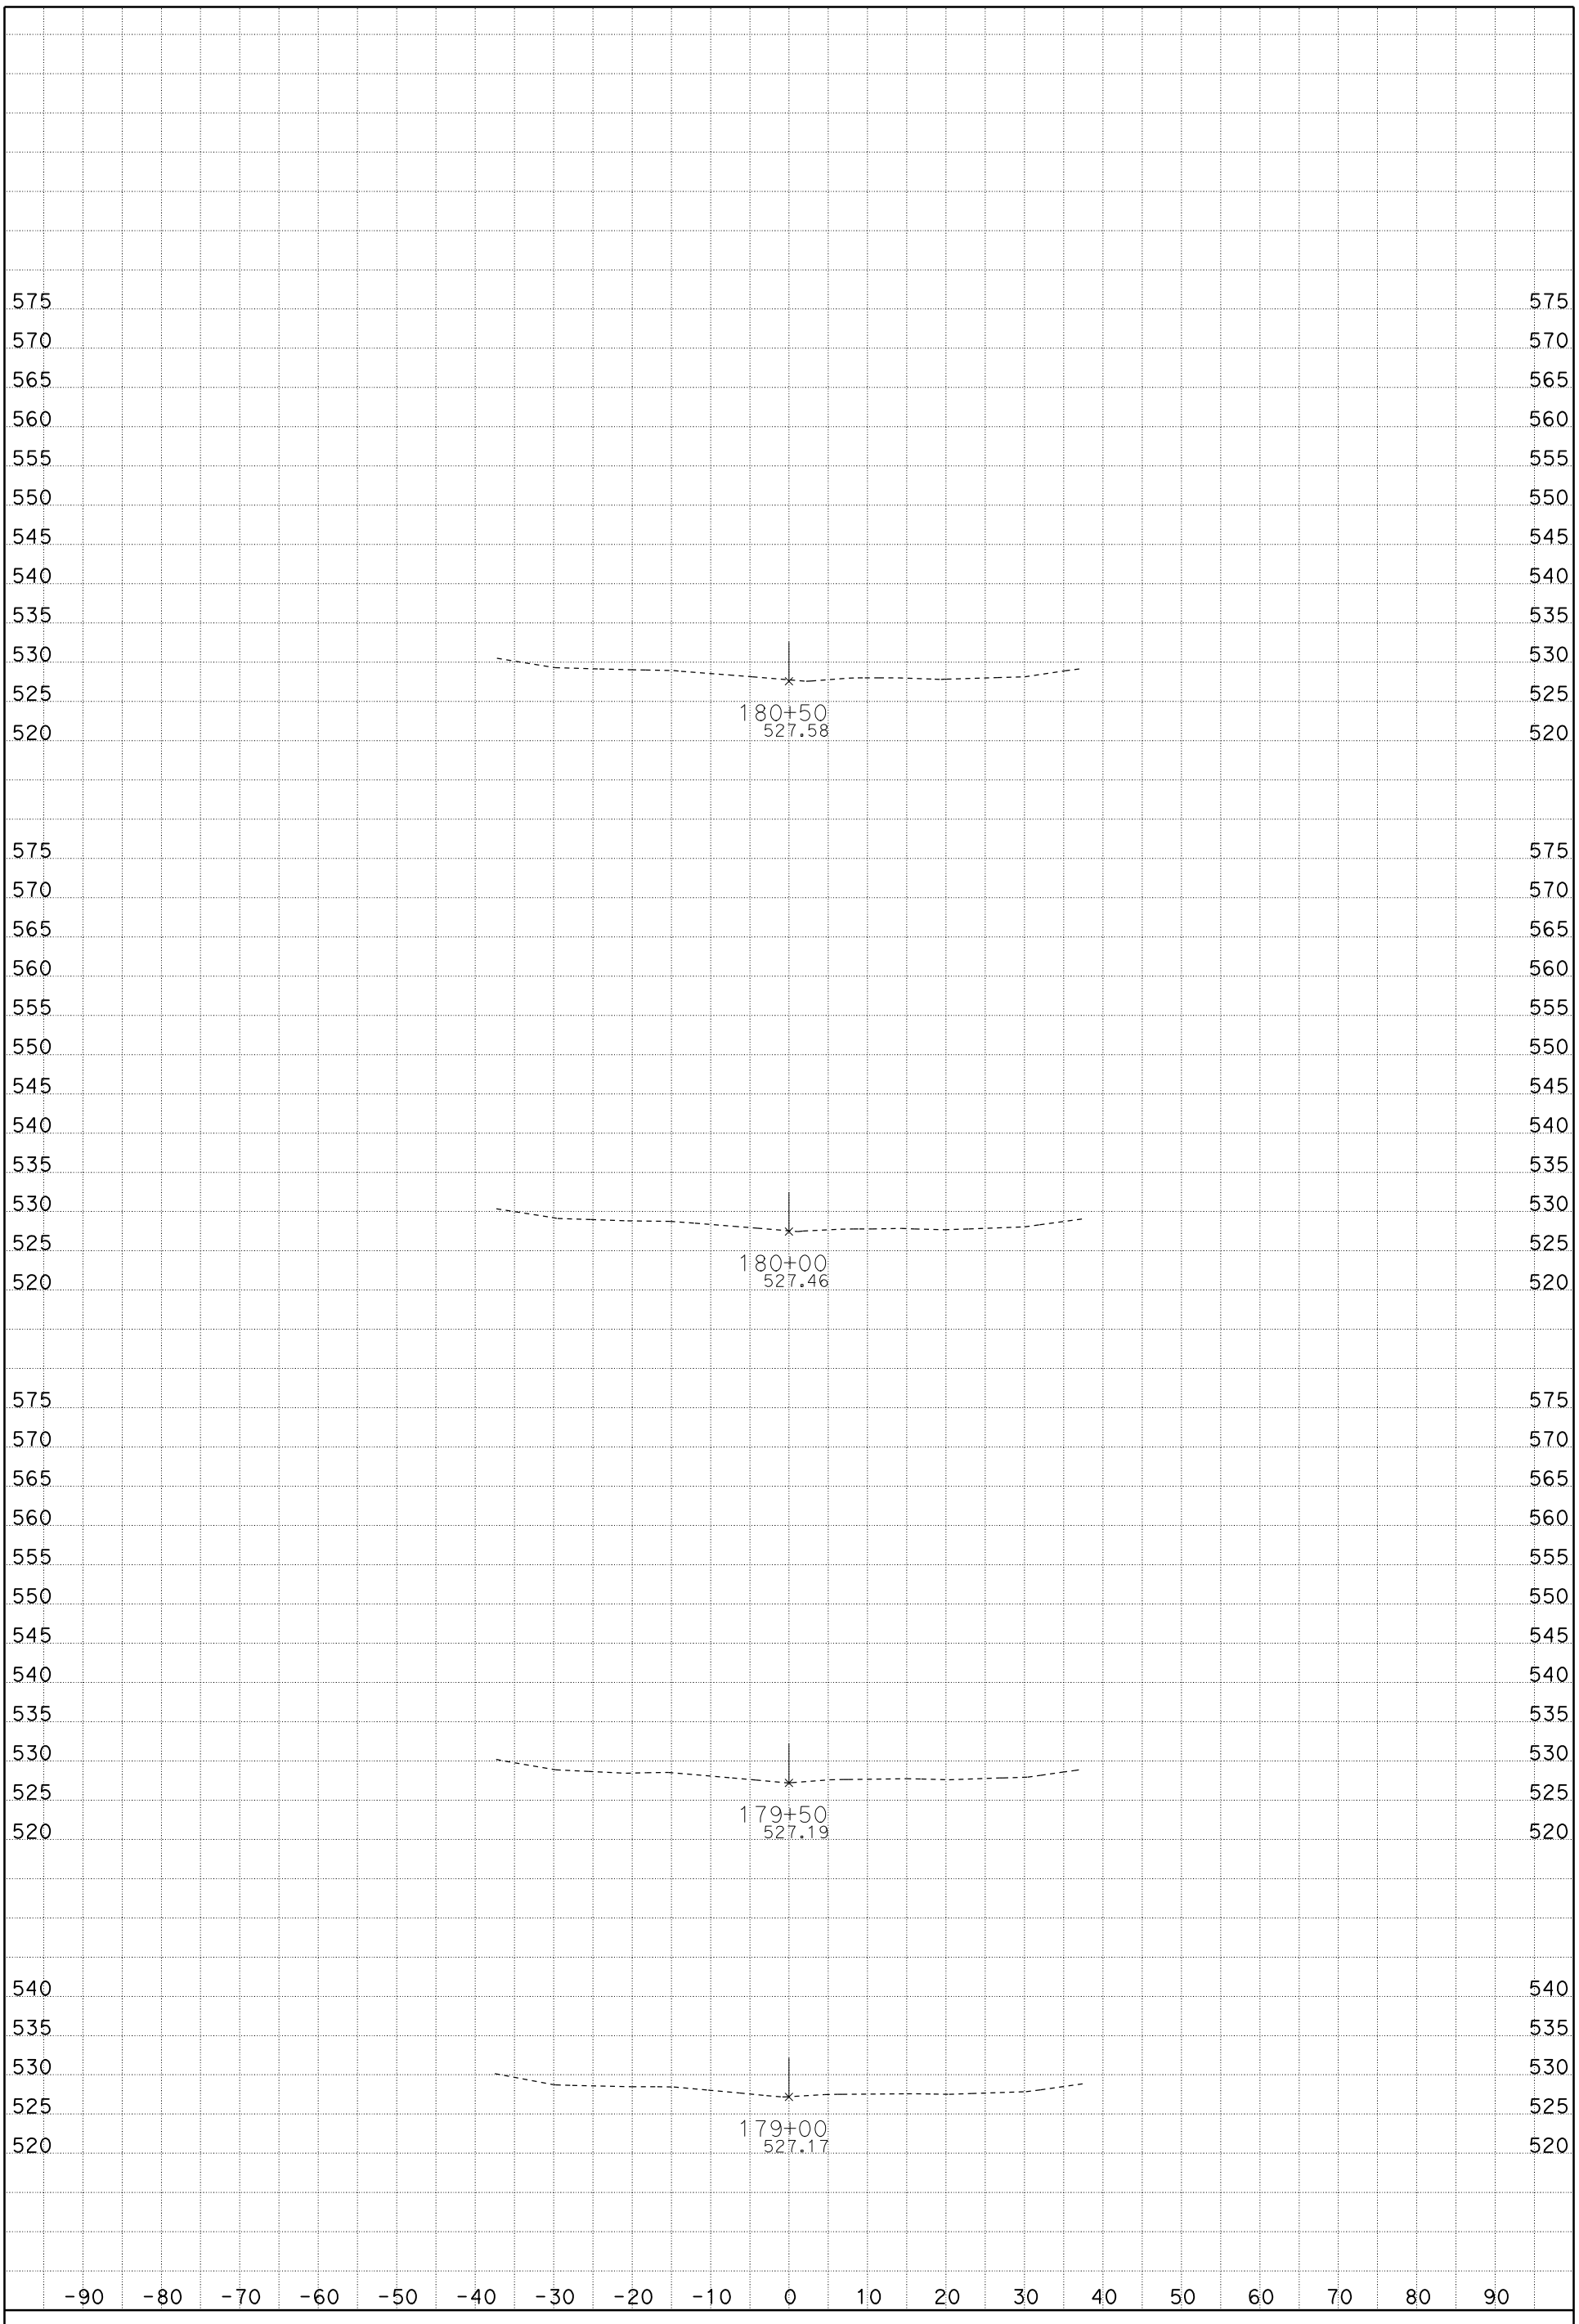

DATE: 1/19/2012

SCALE: 1" = 10' Horiz.
1" = 10' Vert.

CREATED BY: Rod Mendoza (559)243-3826

CONTRACT: 06-0M7304, ID 0600020009

DIST/CO/RTE/PM: 06/Fre/5/22.8/26.8

PROJECT ID: Install DTBB Project

A1

CROSS SECTIONS

SHEET 42 OF 119

FOR EARTHWORK DEVELOPMENT ONLY

All Dimensions are U.S. Survey Feet

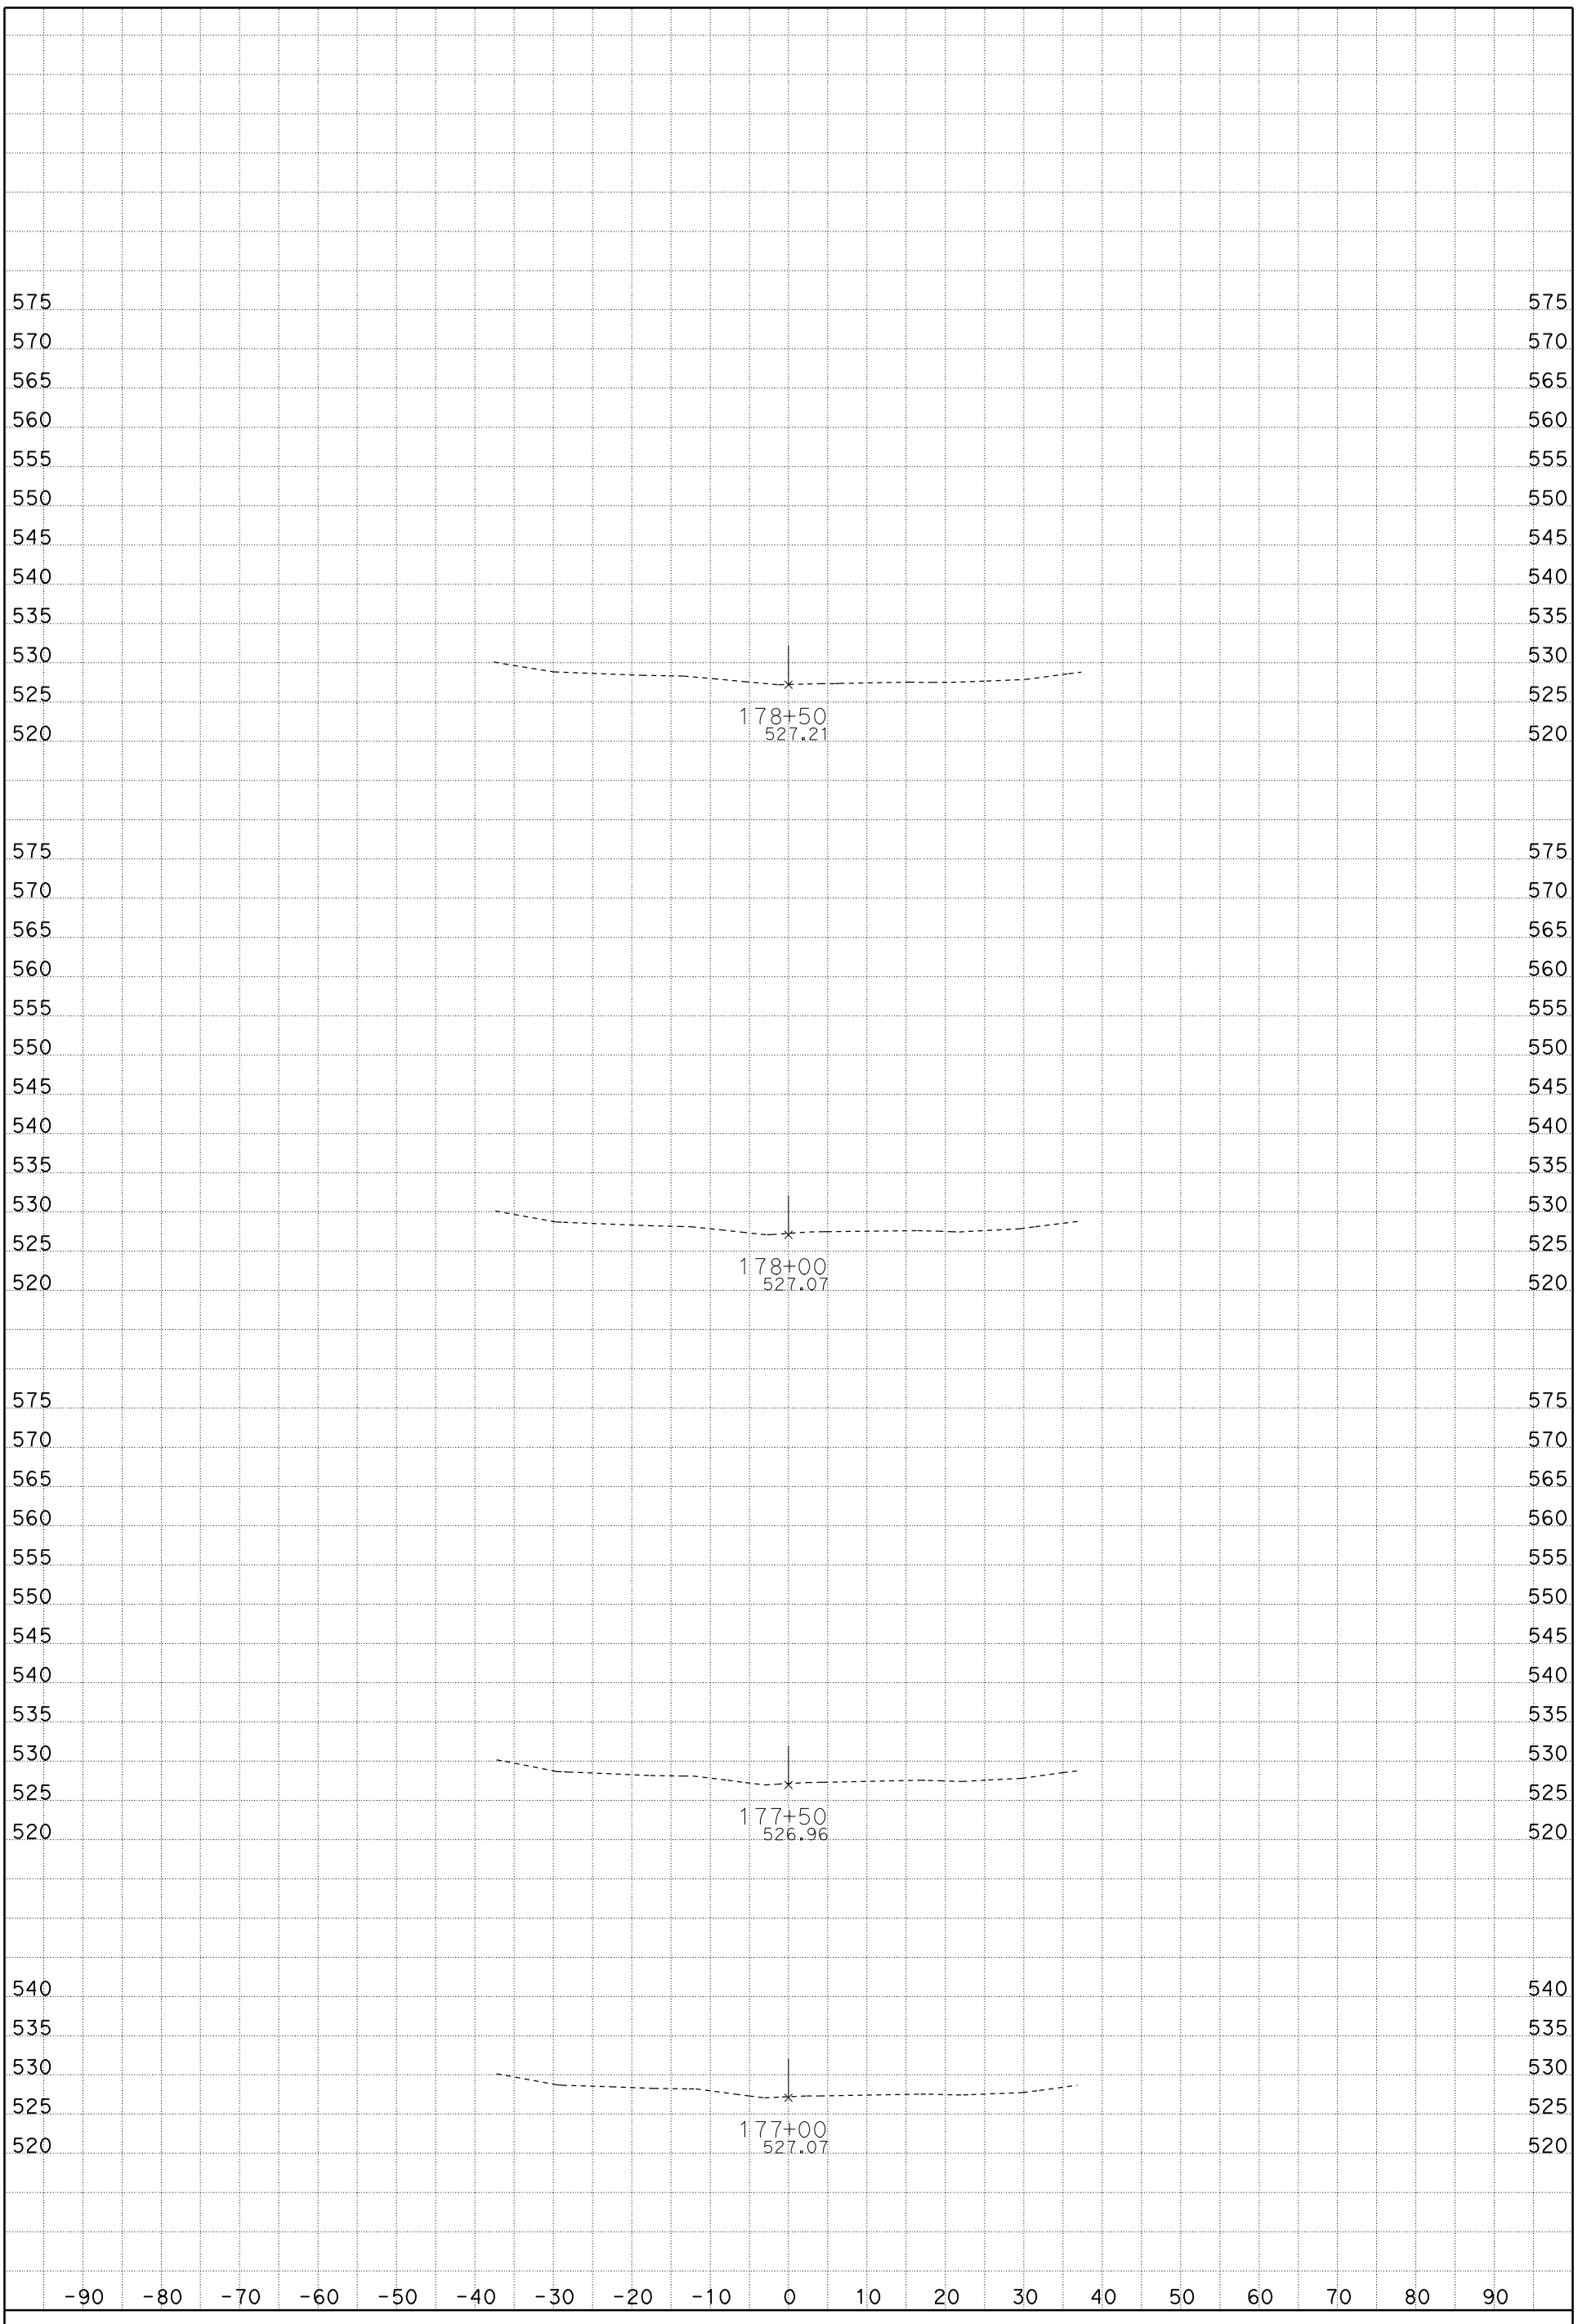

DATE: 1/19/2012

SCALE: 1" = 10' Horiz.
1" = 10' Vert.

CREATED BY: Rod Mendoza (559)243-3826

CONTRACT: 06-0M7304, ID 0600020009

DIST/CO/RTE/PM: 06/Fre/5/22.8/26.8

PROJECT ID: Install DTBB Project

A1

CROSS SECTIONS

FOR EARTHWORK DEVELOPMENT ONLY

All Dimensions are U.S. Survey Feet

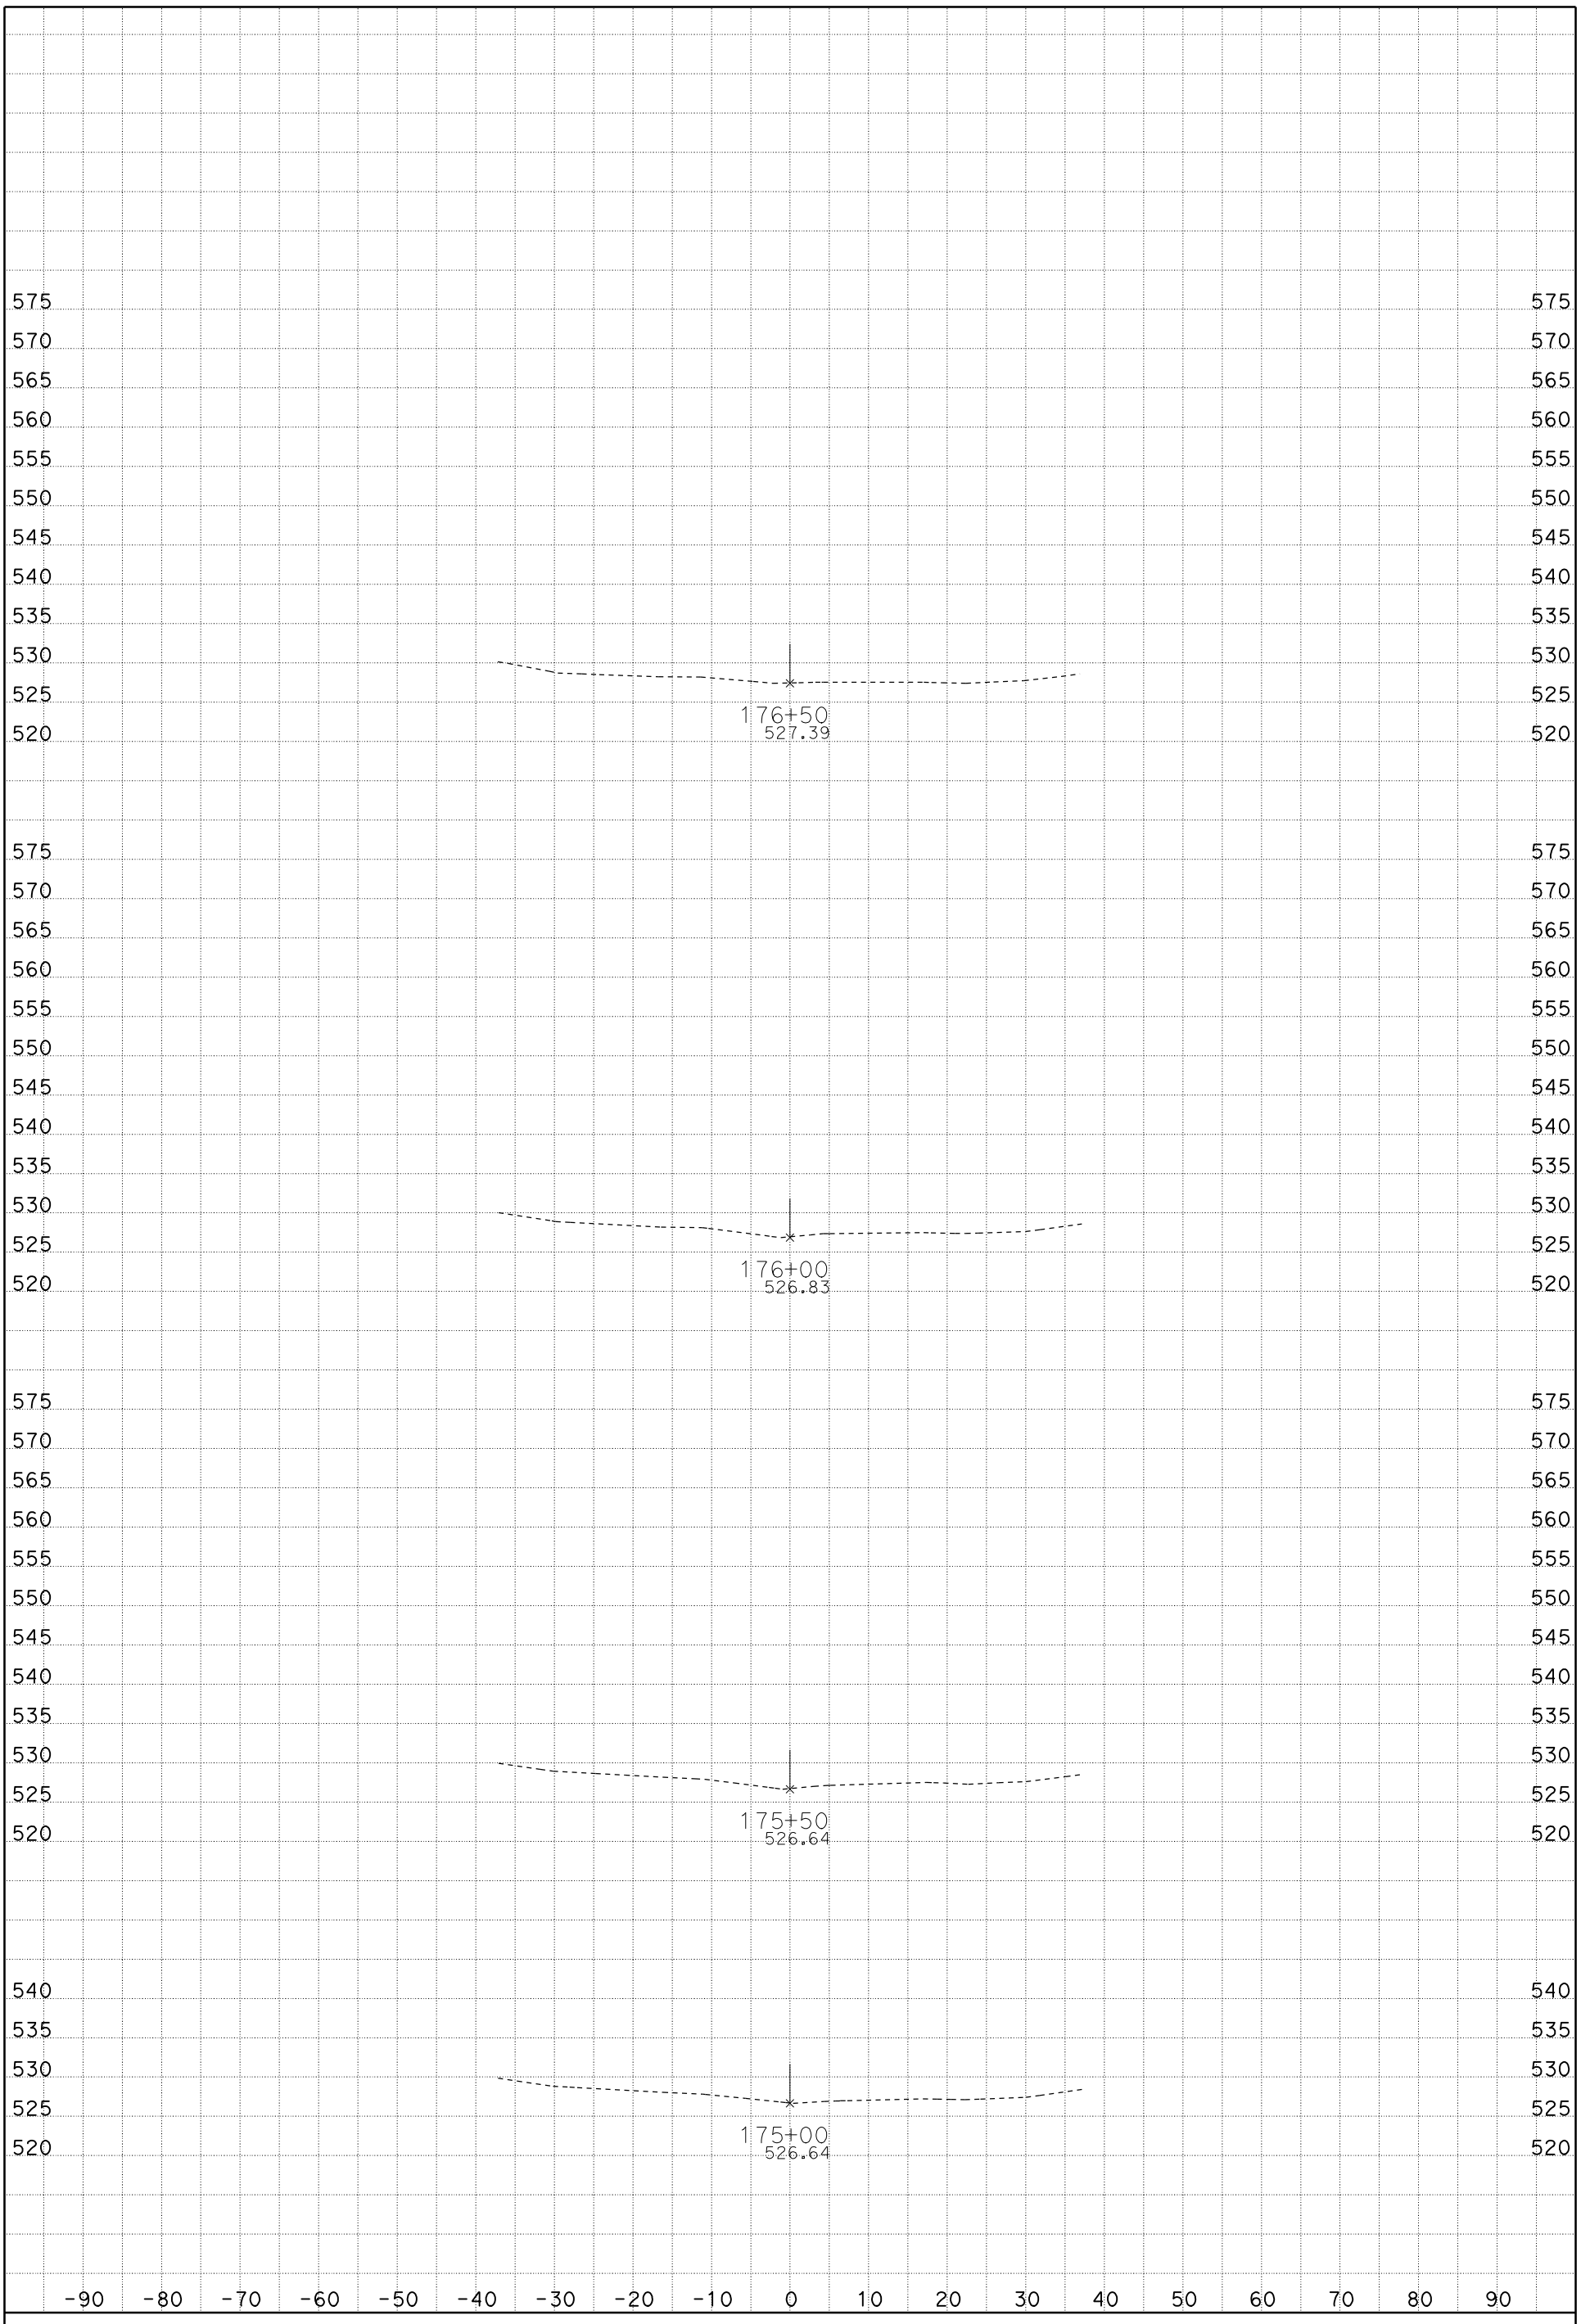

DATE: 1/19/2012

SCALE: 1" = 10' Horiz.
1" = 10' Vert.

CREATED BY: Rod Mendoza (559)243-3826

CONTRACT: 06-0M7304, ID 0600020009

DIST/CO/RTE/PM: 06/Fre/5/22.8/26.8

PROJECT ID: Install DTBB Project

A1

CROSS SECTIONS

FOR EARTHWORK DEVELOPMENT ONLY

All Dimensions are U.S. Survey Feet

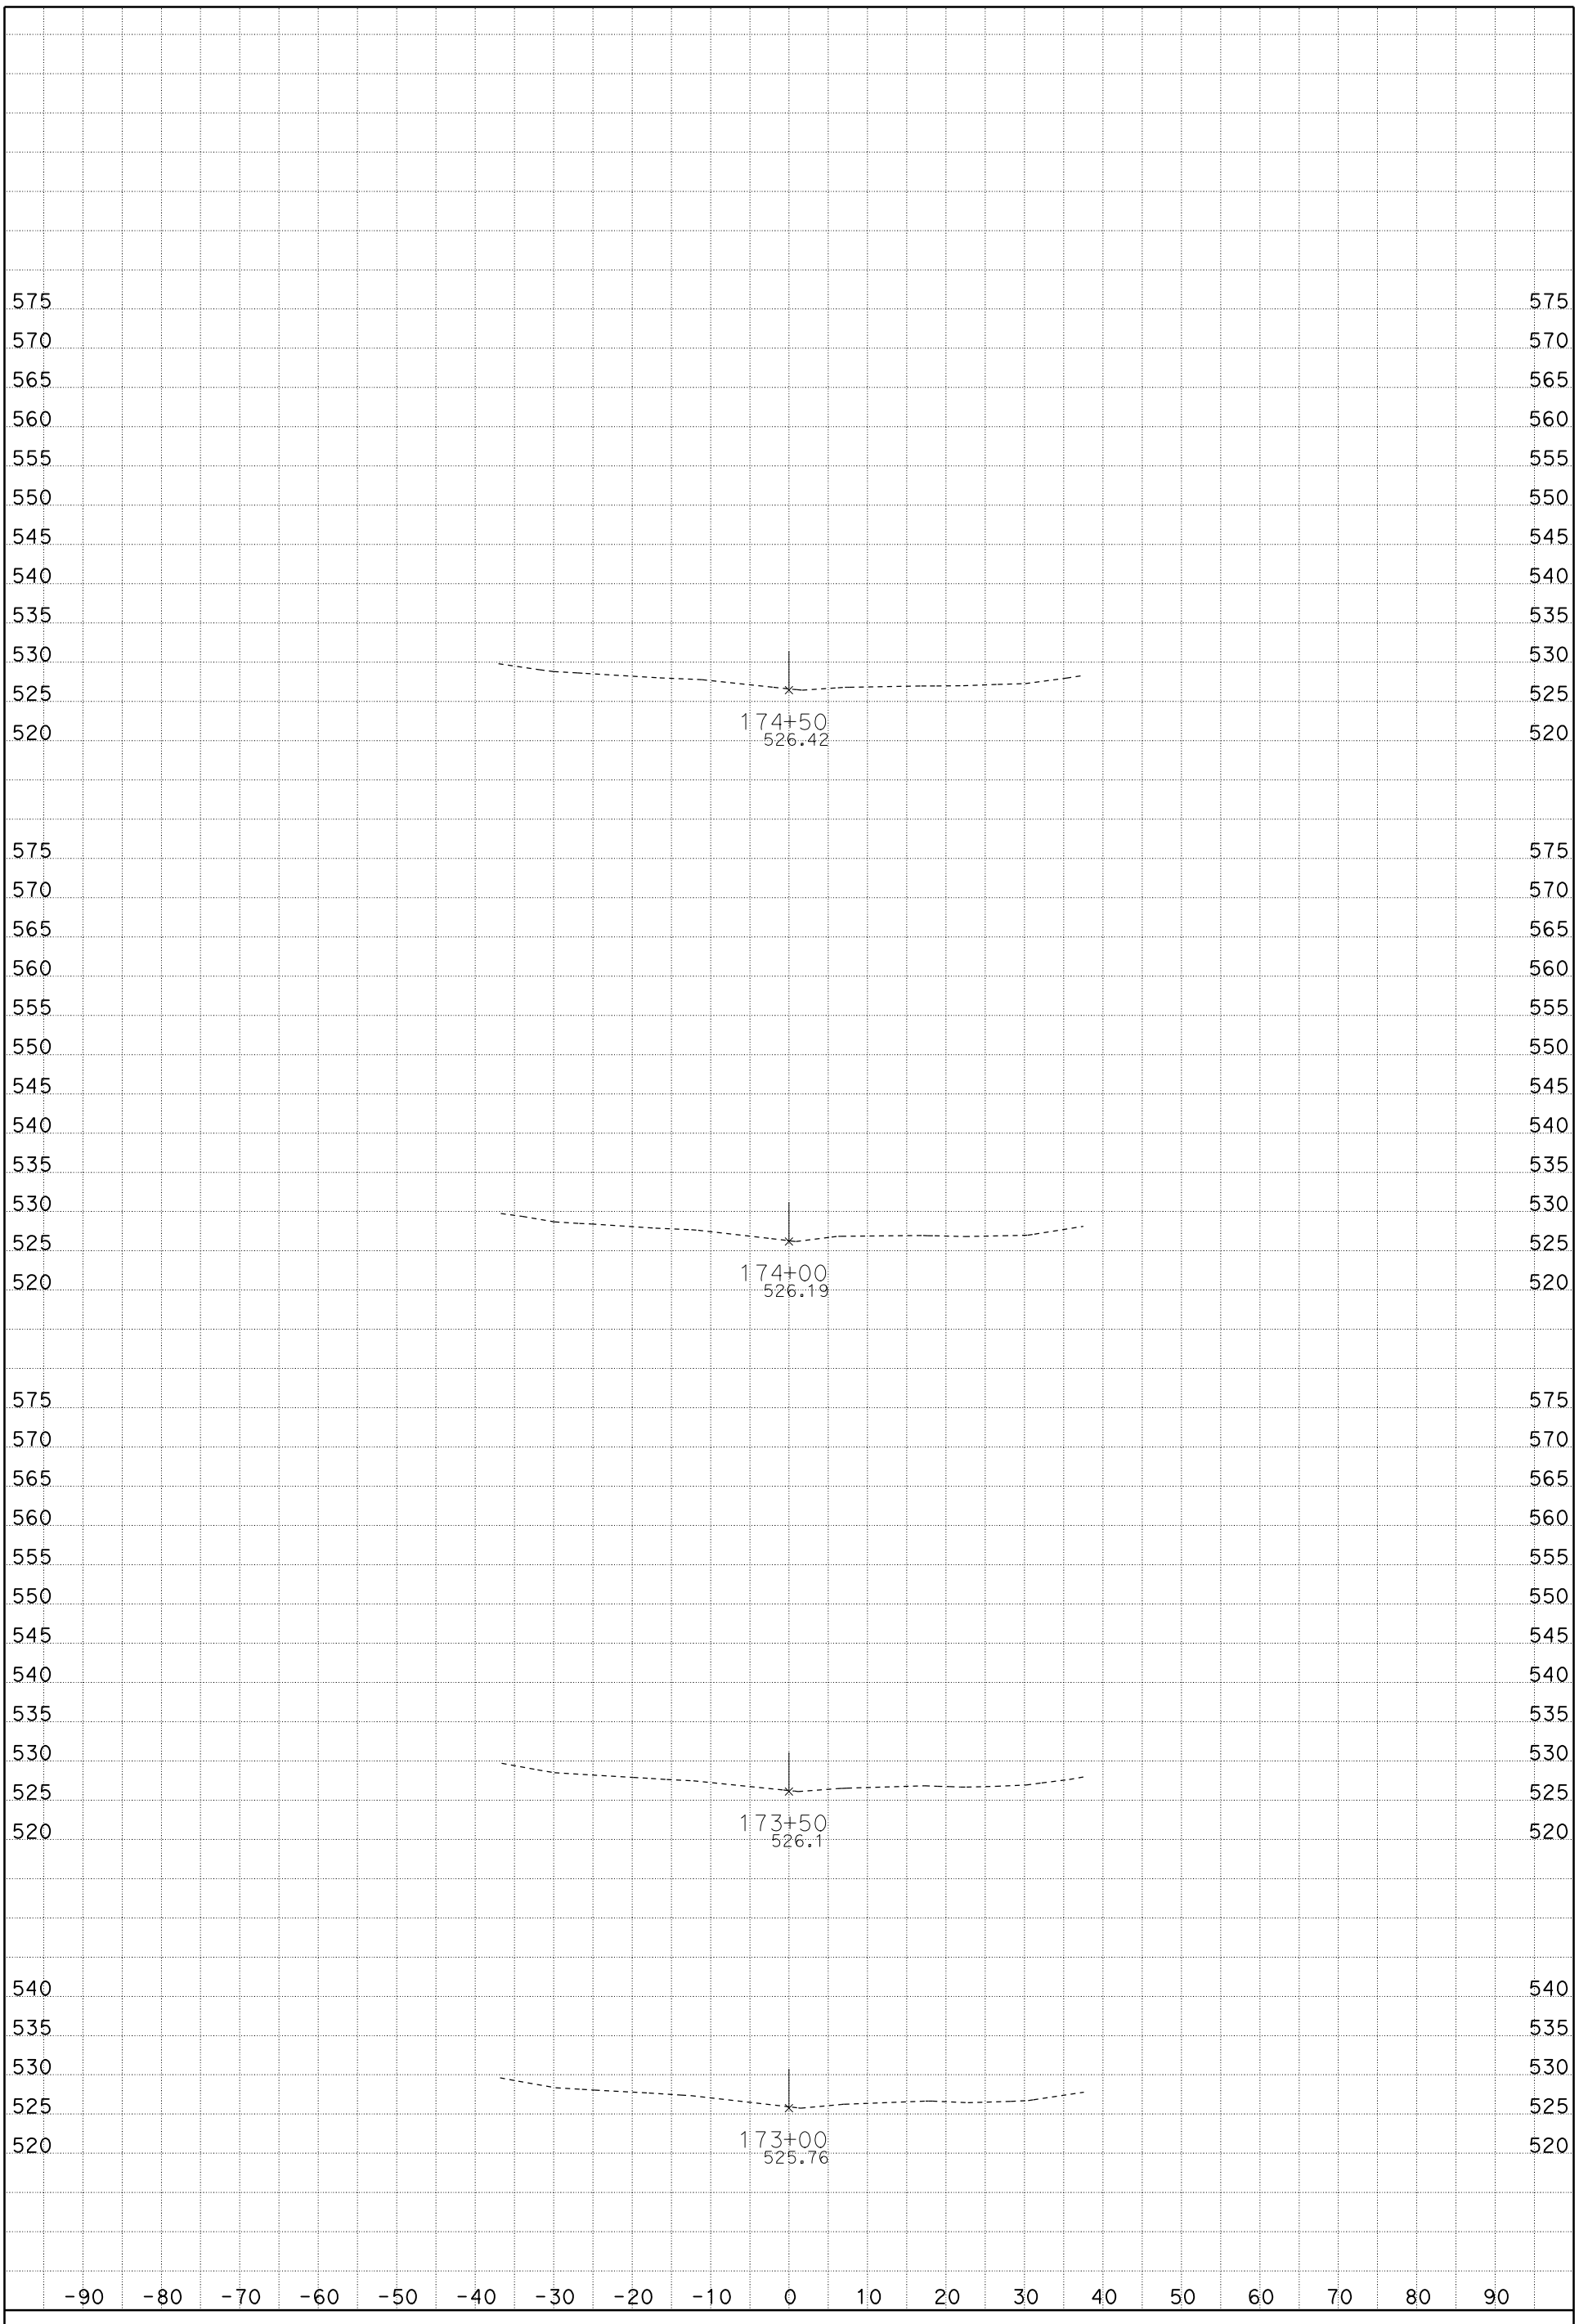

DATE: 1/19/2012

SCALE: 1" = 10' Horiz.
1" = 10' Vert.

CREATED BY: Rod Mendoza (559)243-3826

CONTRACT: 06-0M7304, ID 0600020009

DIST/CO/RTE/PM: 06/Fre/5/22.8/26.8

PROJECT ID: Install DTBB Project

A1

CROSS SECTIONS

FOR EARTHWORK DEVELOPMENT ONLY

All Dimensions are U.S. Survey Feet

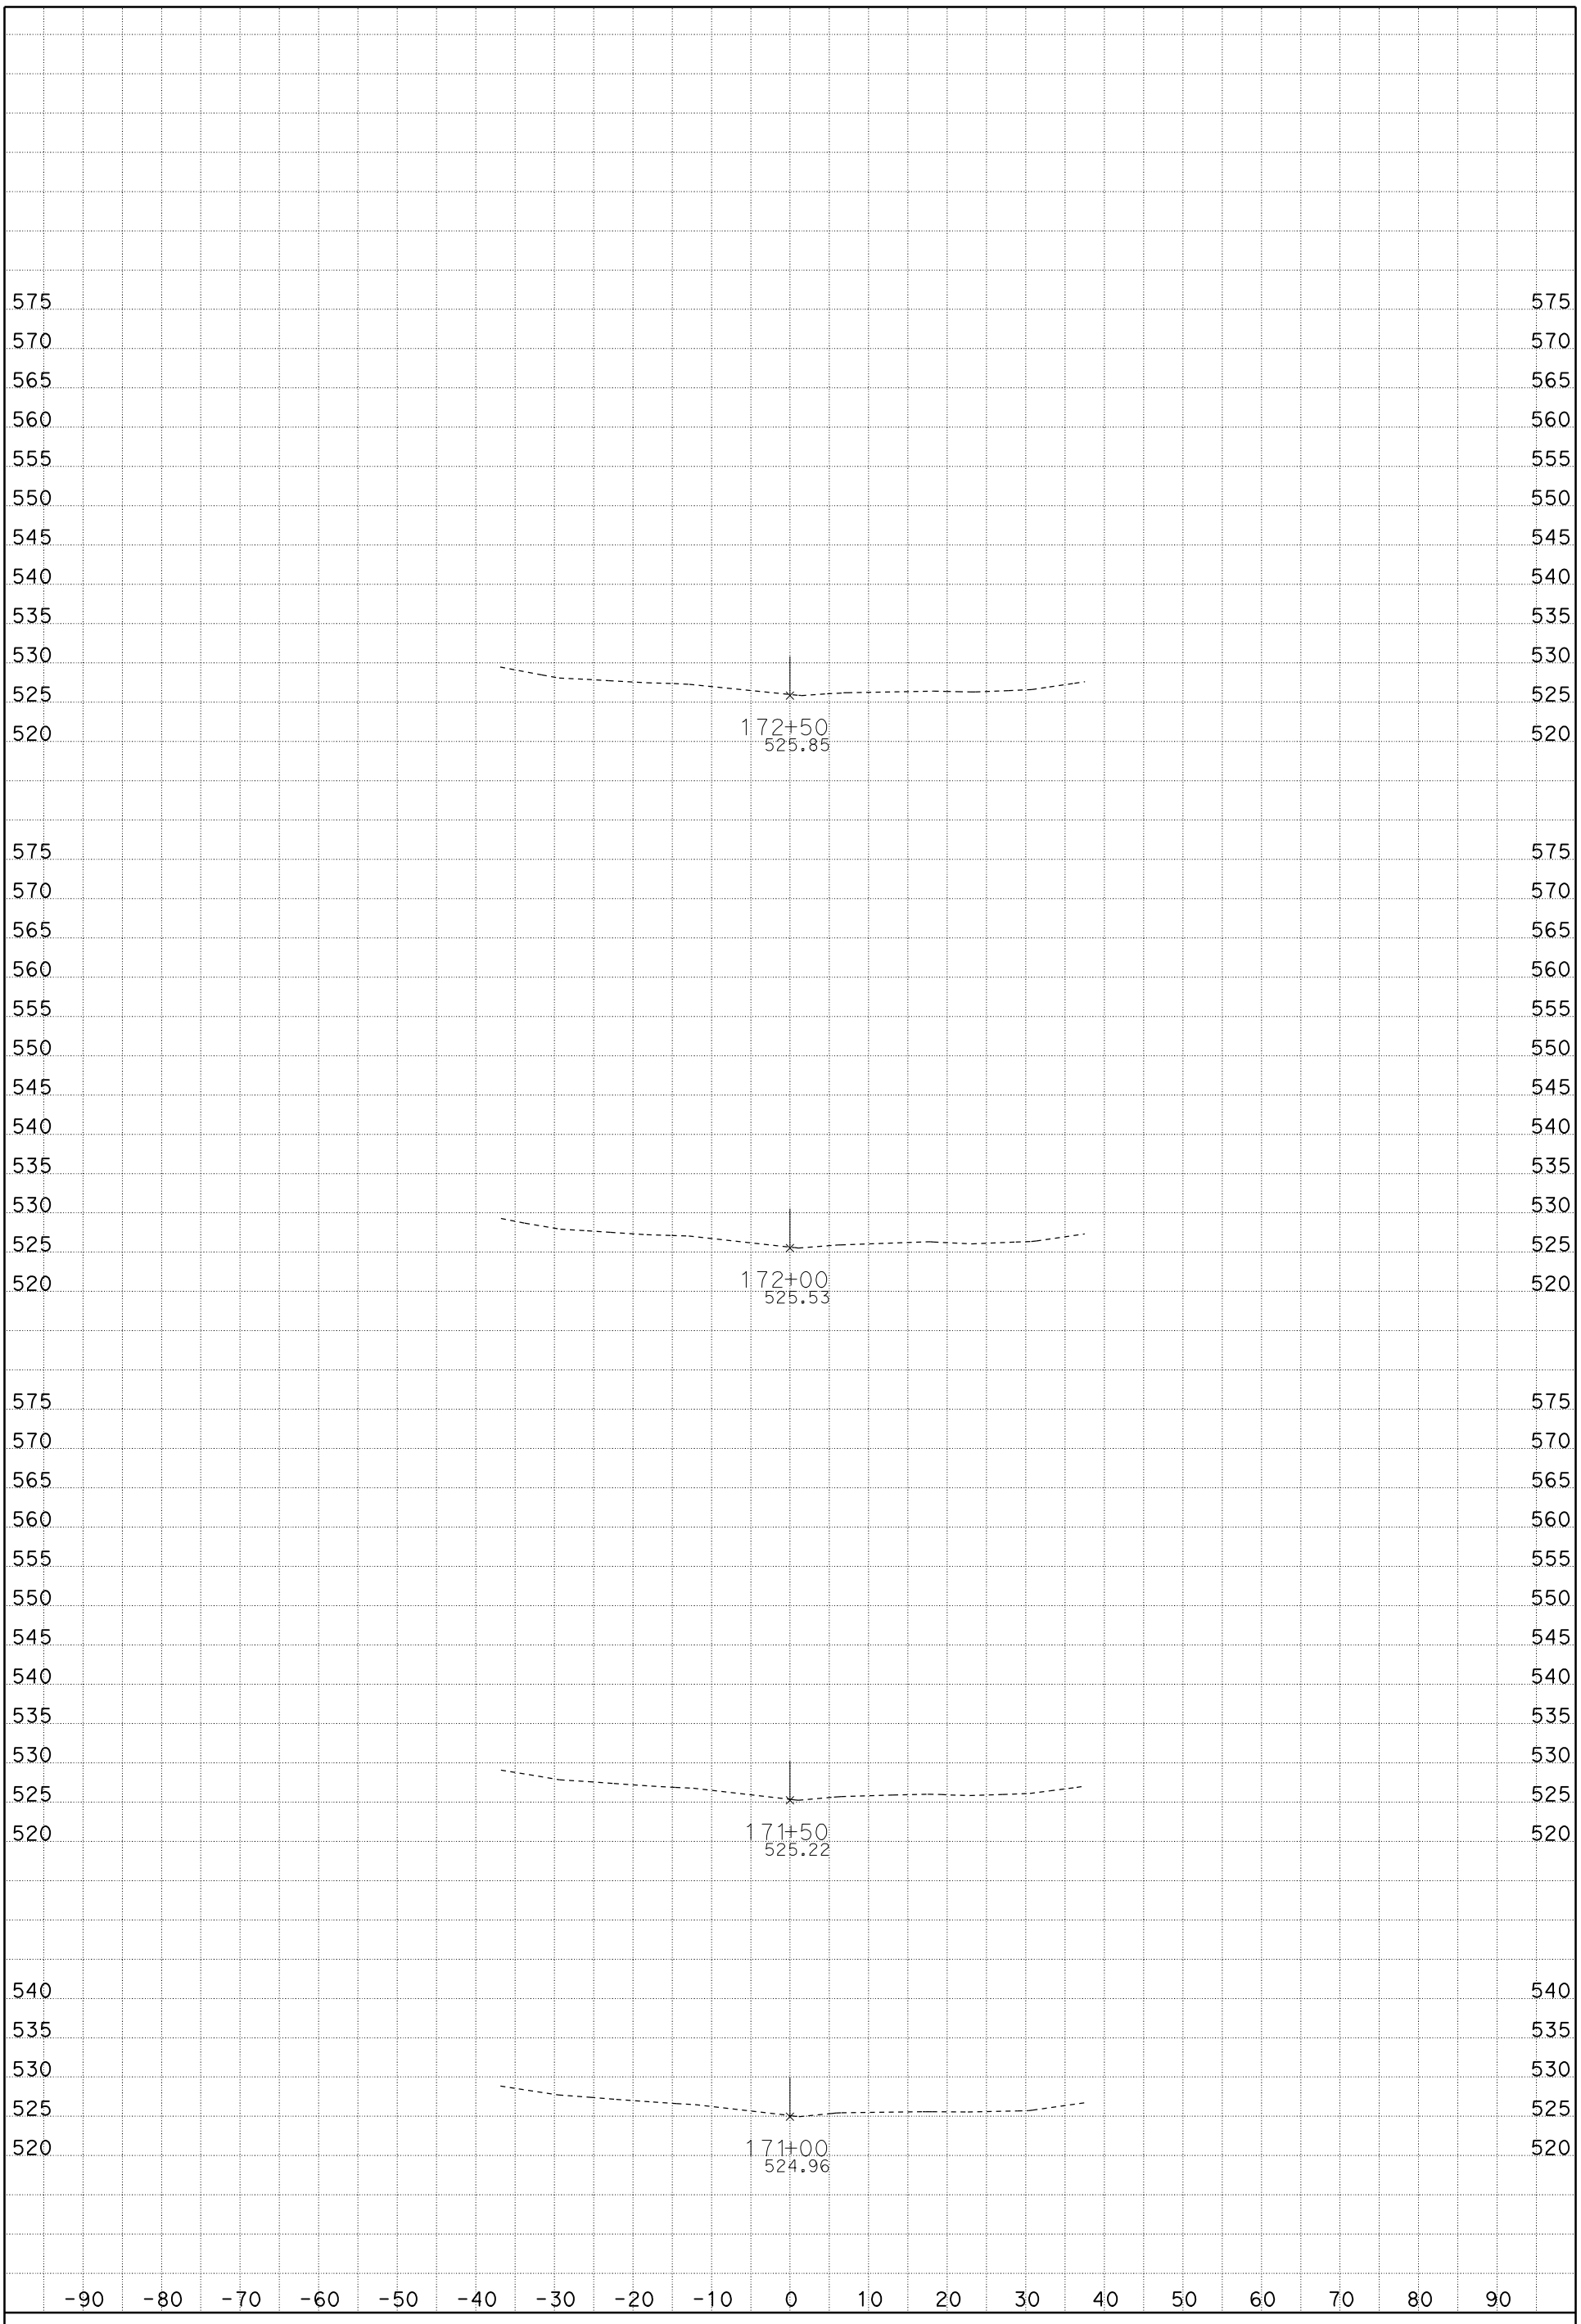

DATE: 1/19/2012

SCALE: 1" = 10' Horiz.
1" = 10' Vert.

CREATED BY: Rod Mendoza (559)243-3826

CONTRACT: 06-0M7304, ID 0600020009

DIST/CO/RTE/PM: 06/Fre/5/22.8/26.8

PROJECT ID: Install DTBB Project

A1

CROSS SECTIONS

FOR EARTHWORK DEVELOPMENT ONLY

All Dimensions are U.S. Survey Feet

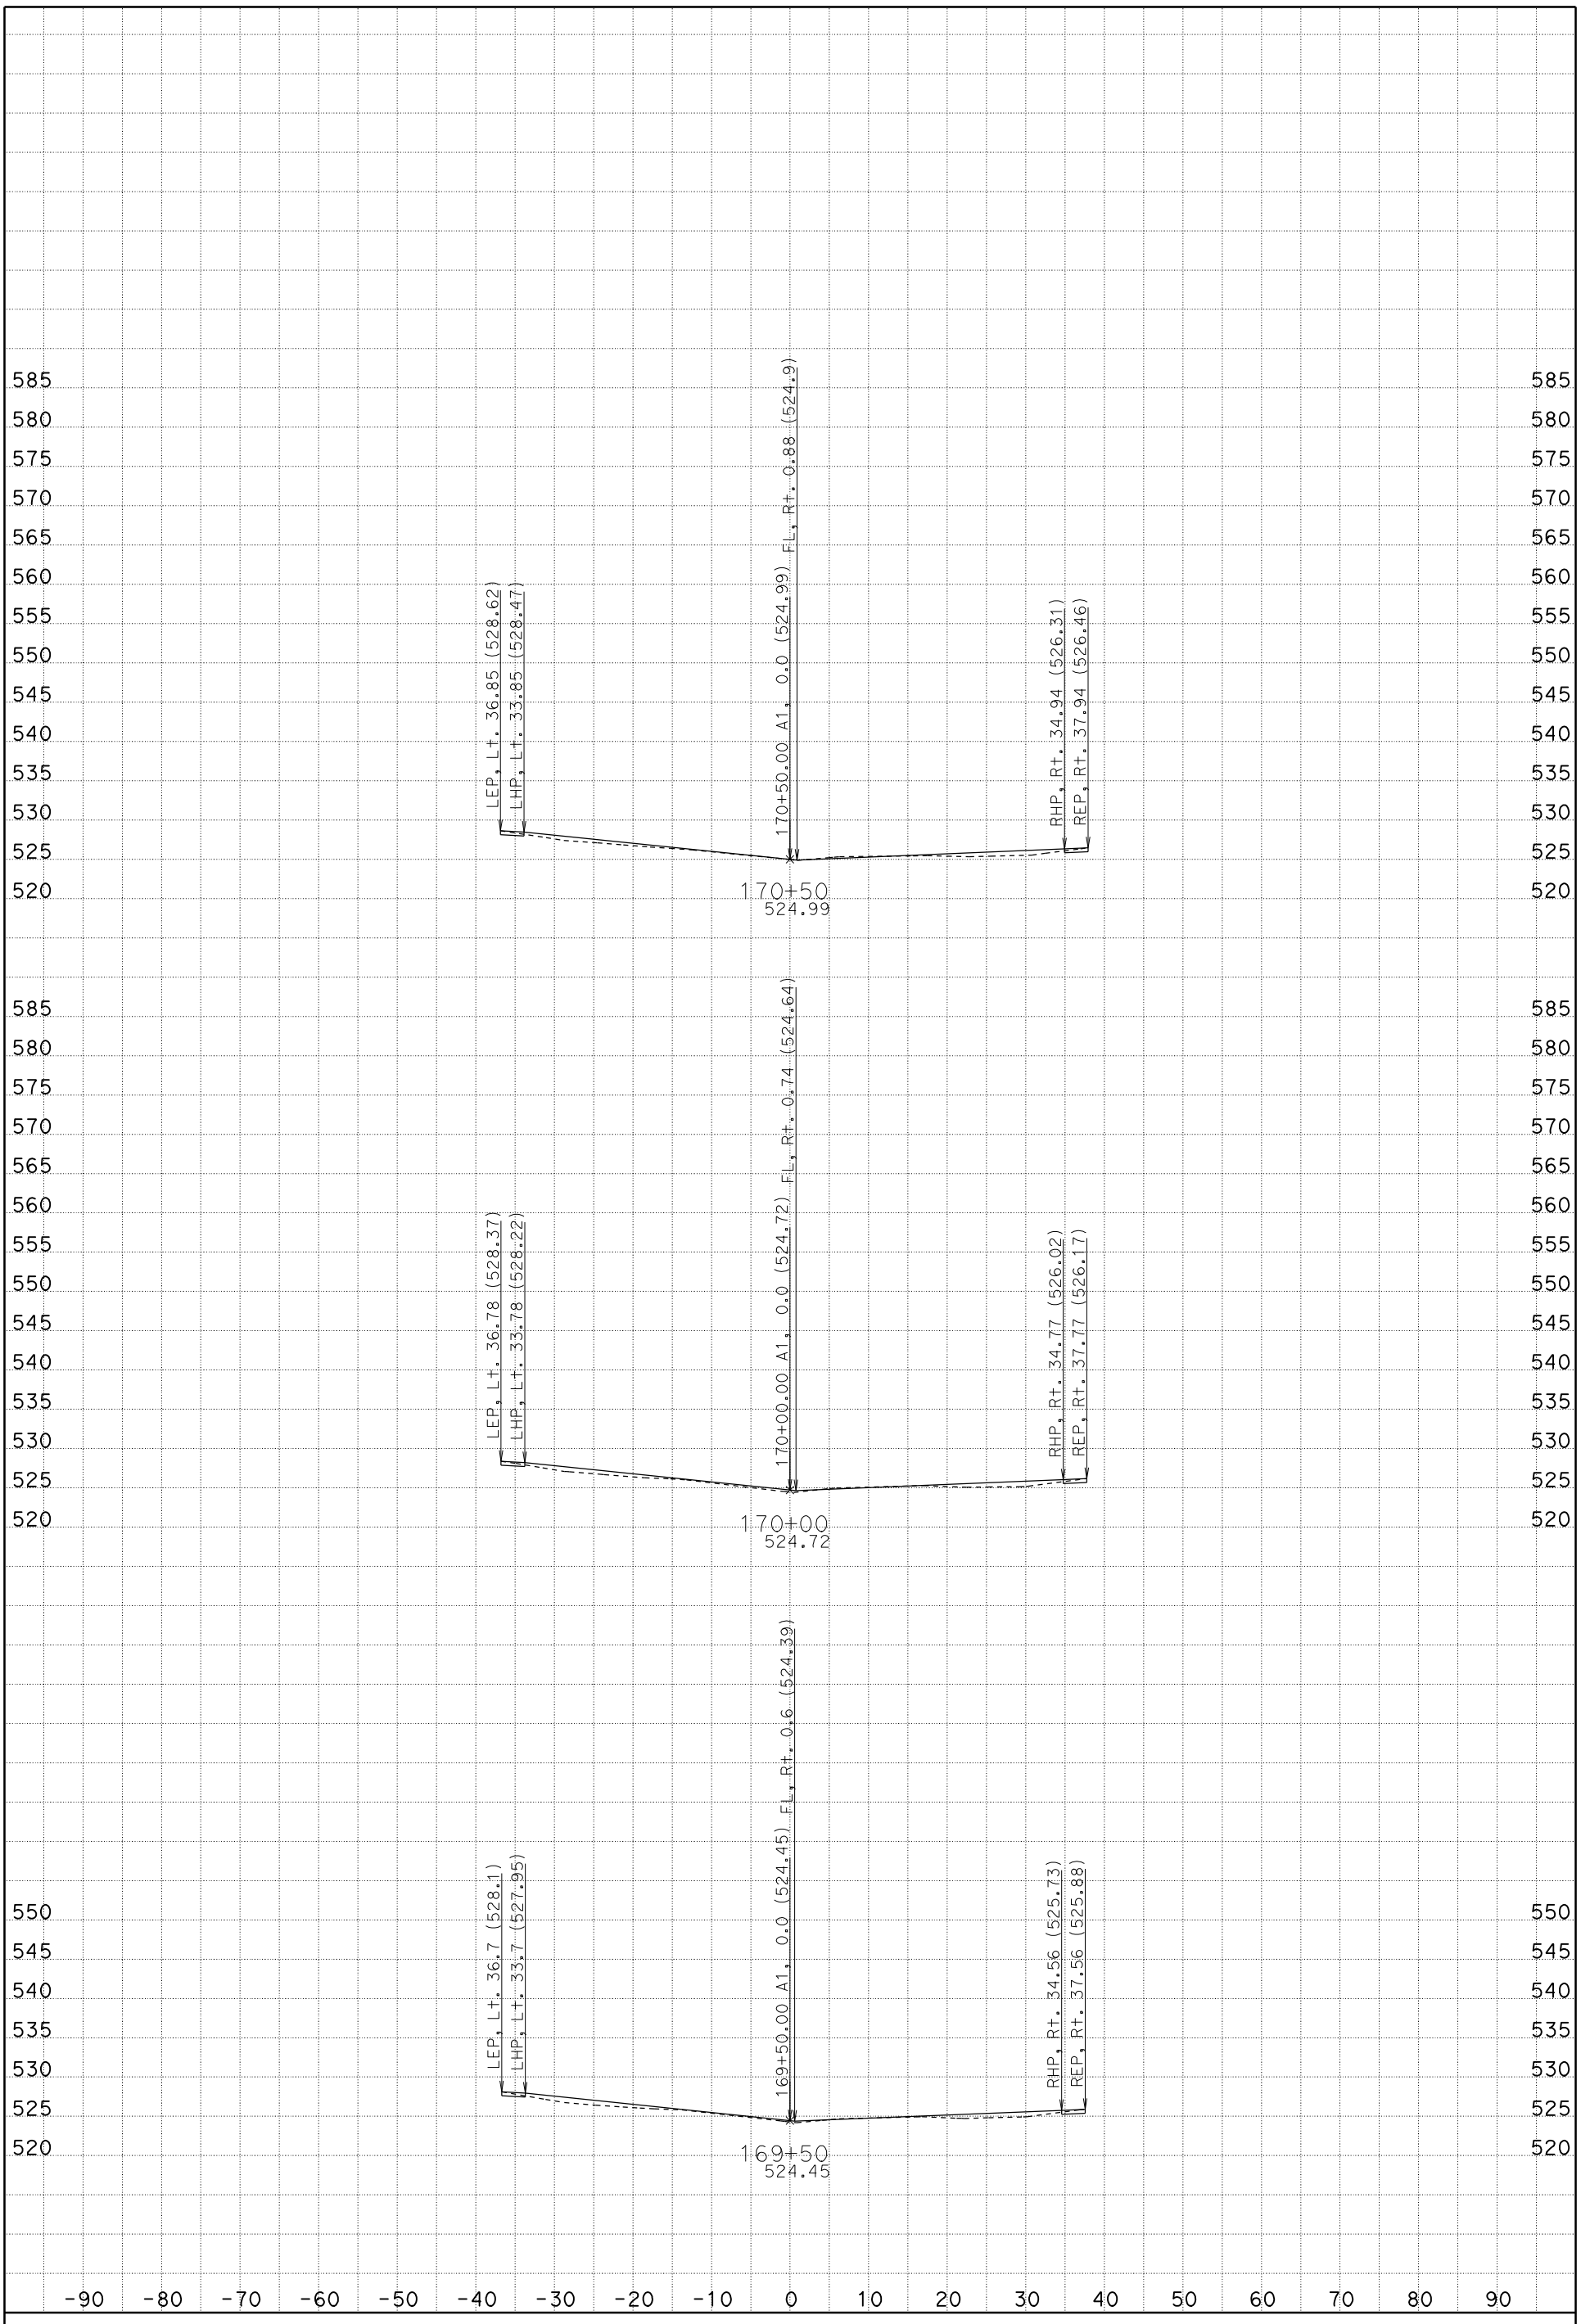

DATE: 1/19/2012

SCALE: 1" = 10' Horiz.
1" = 10' Vert.

CREATED BY: Rod Mendoza (559)243-3826

CONTRACT: 06-0M7304, ID 0600020009

DIST/CO/RTE/PM: 06/Fre/5/22.8/26.8

PROJECT ID: Install DTBB Project

A1

CROSS SECTIONS

FOR EARTHWORK DEVELOPMENT ONLY

All Dimensions are U.S. Survey Feet

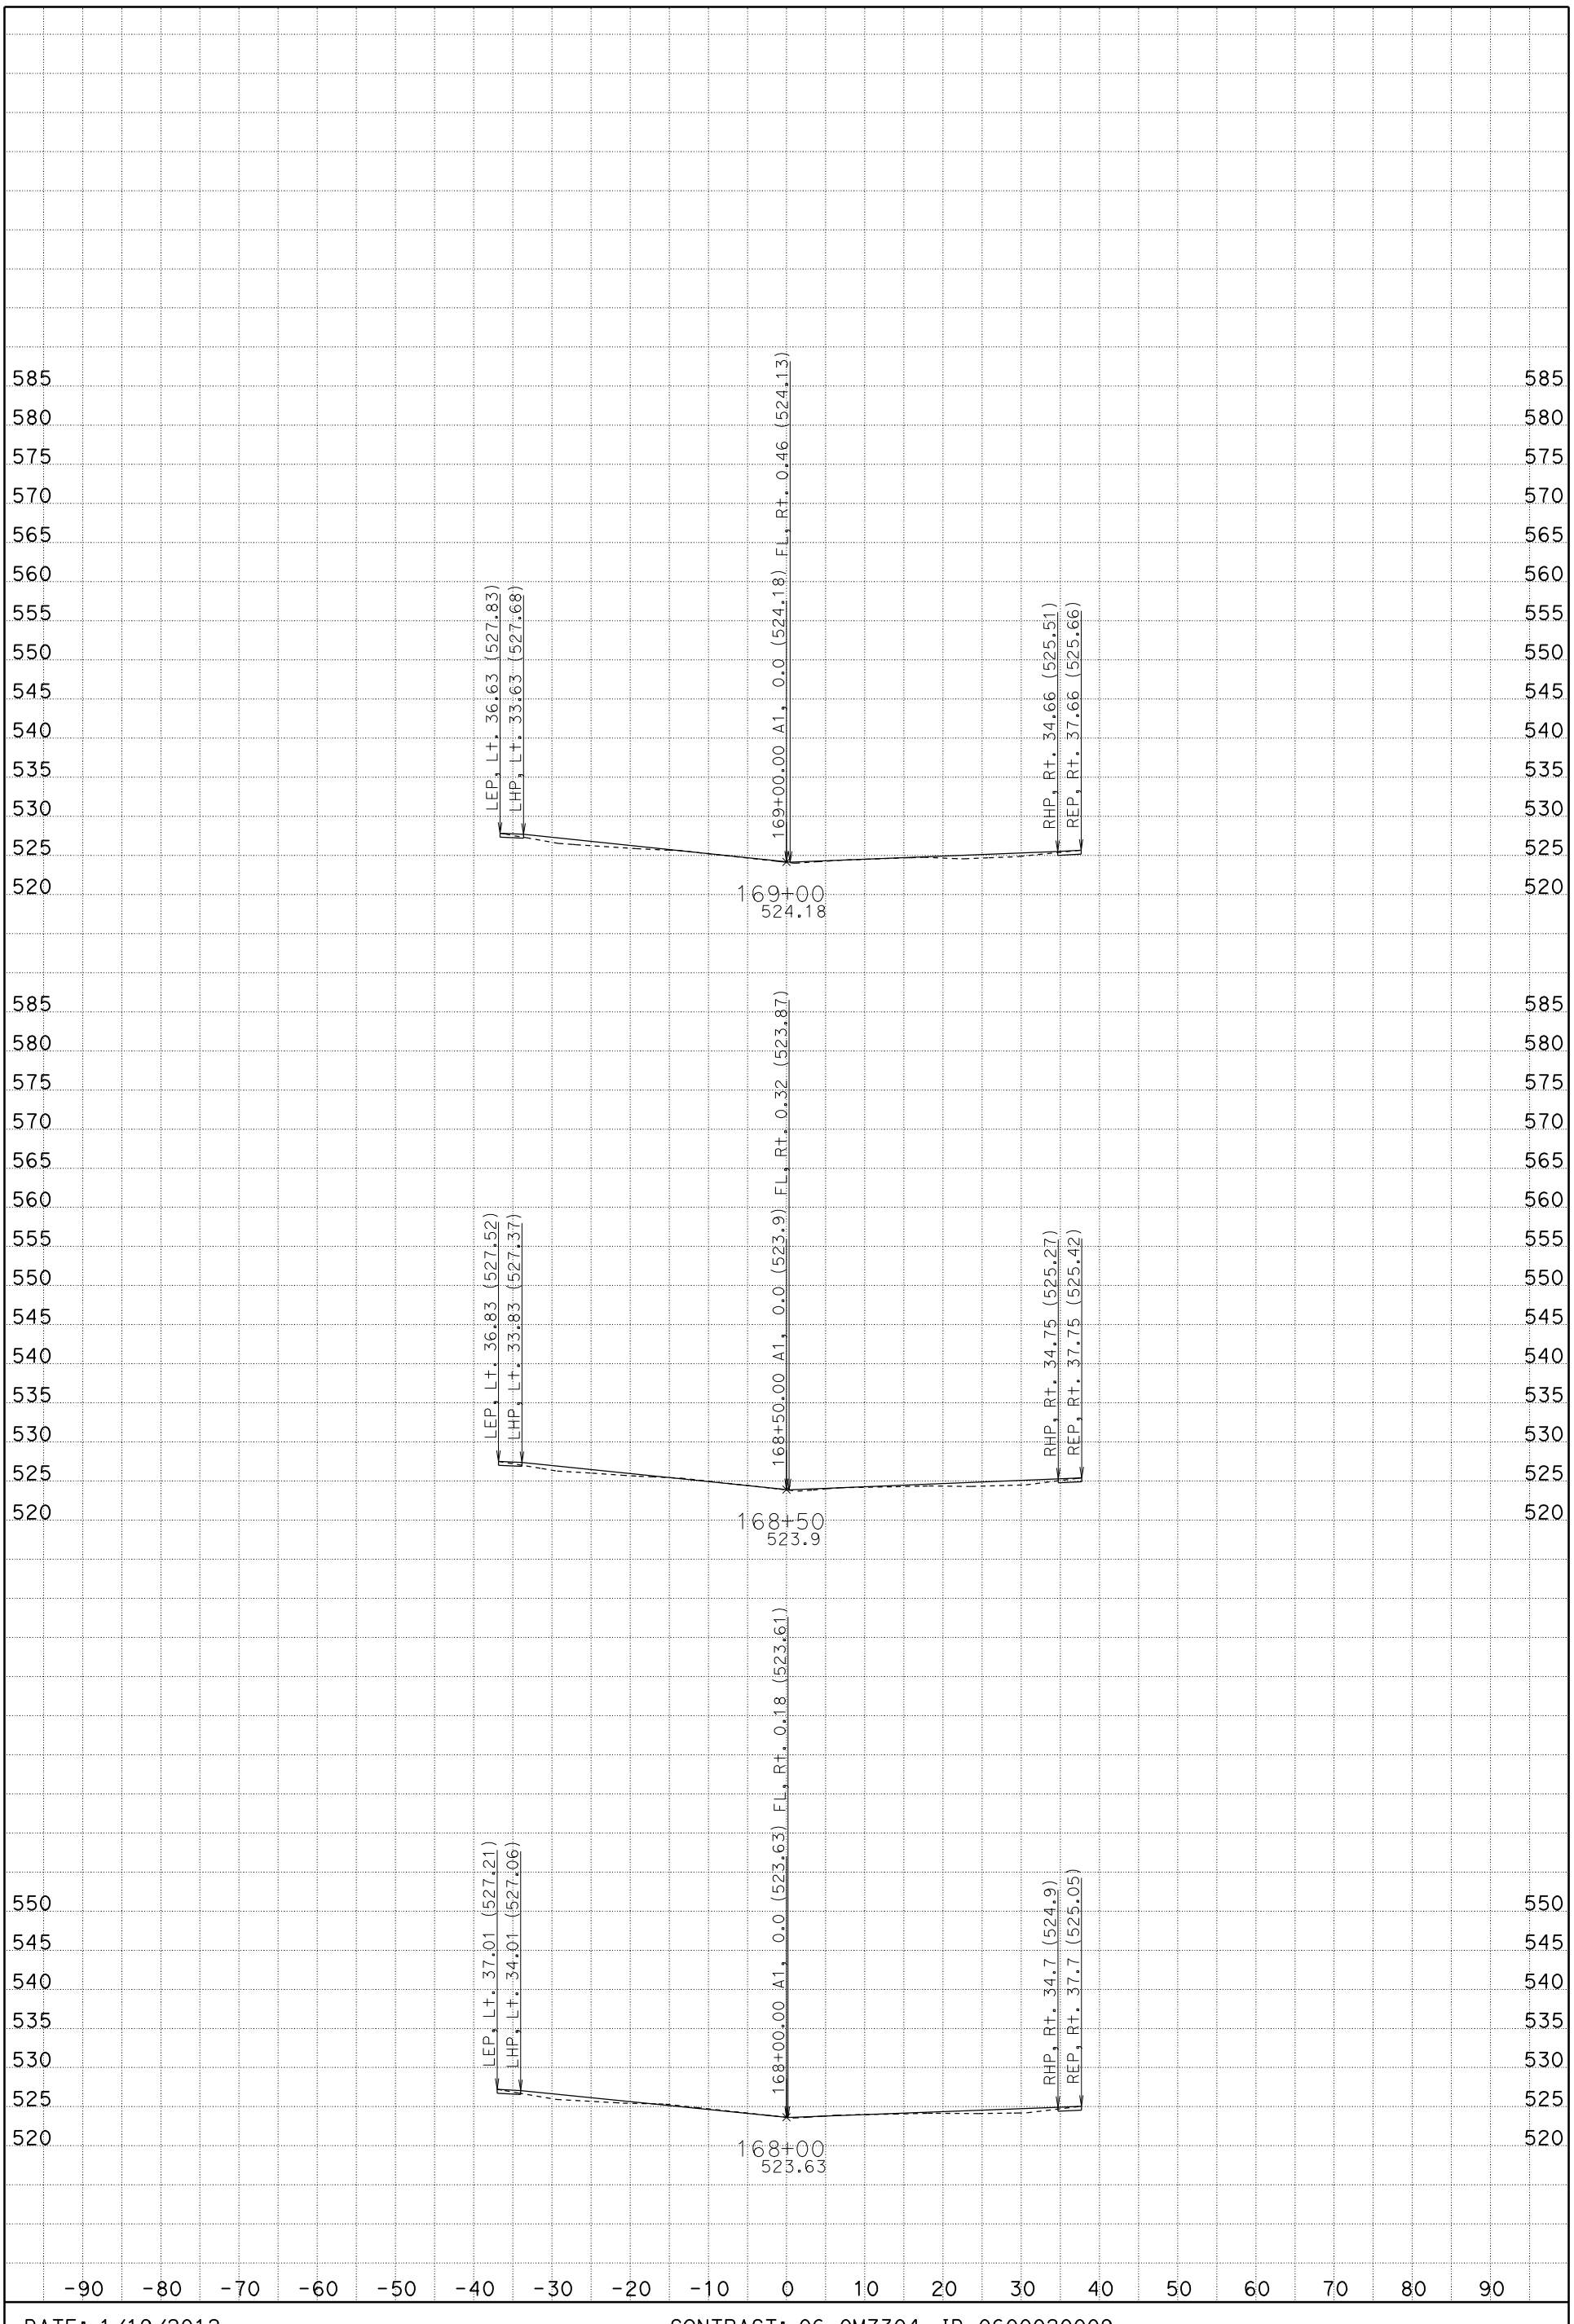

DATE: 1/19/2012

SCALE: 1" = 10' Horiz.
1" = 10' Vert.

CREATED BY: Rod Mendoza (559)243-3826

CONTRACT: 06-0M7304, ID 0600020009

DIST/CO/RTE/PM: 06/Fre/5/22.8/26.8

PROJECT ID: Install DTBB Project

A1

CROSS SECTIONS

FOR EARTHWORK DEVELOPMENT ONLY

All Dimensions are U.S. Survey Feet

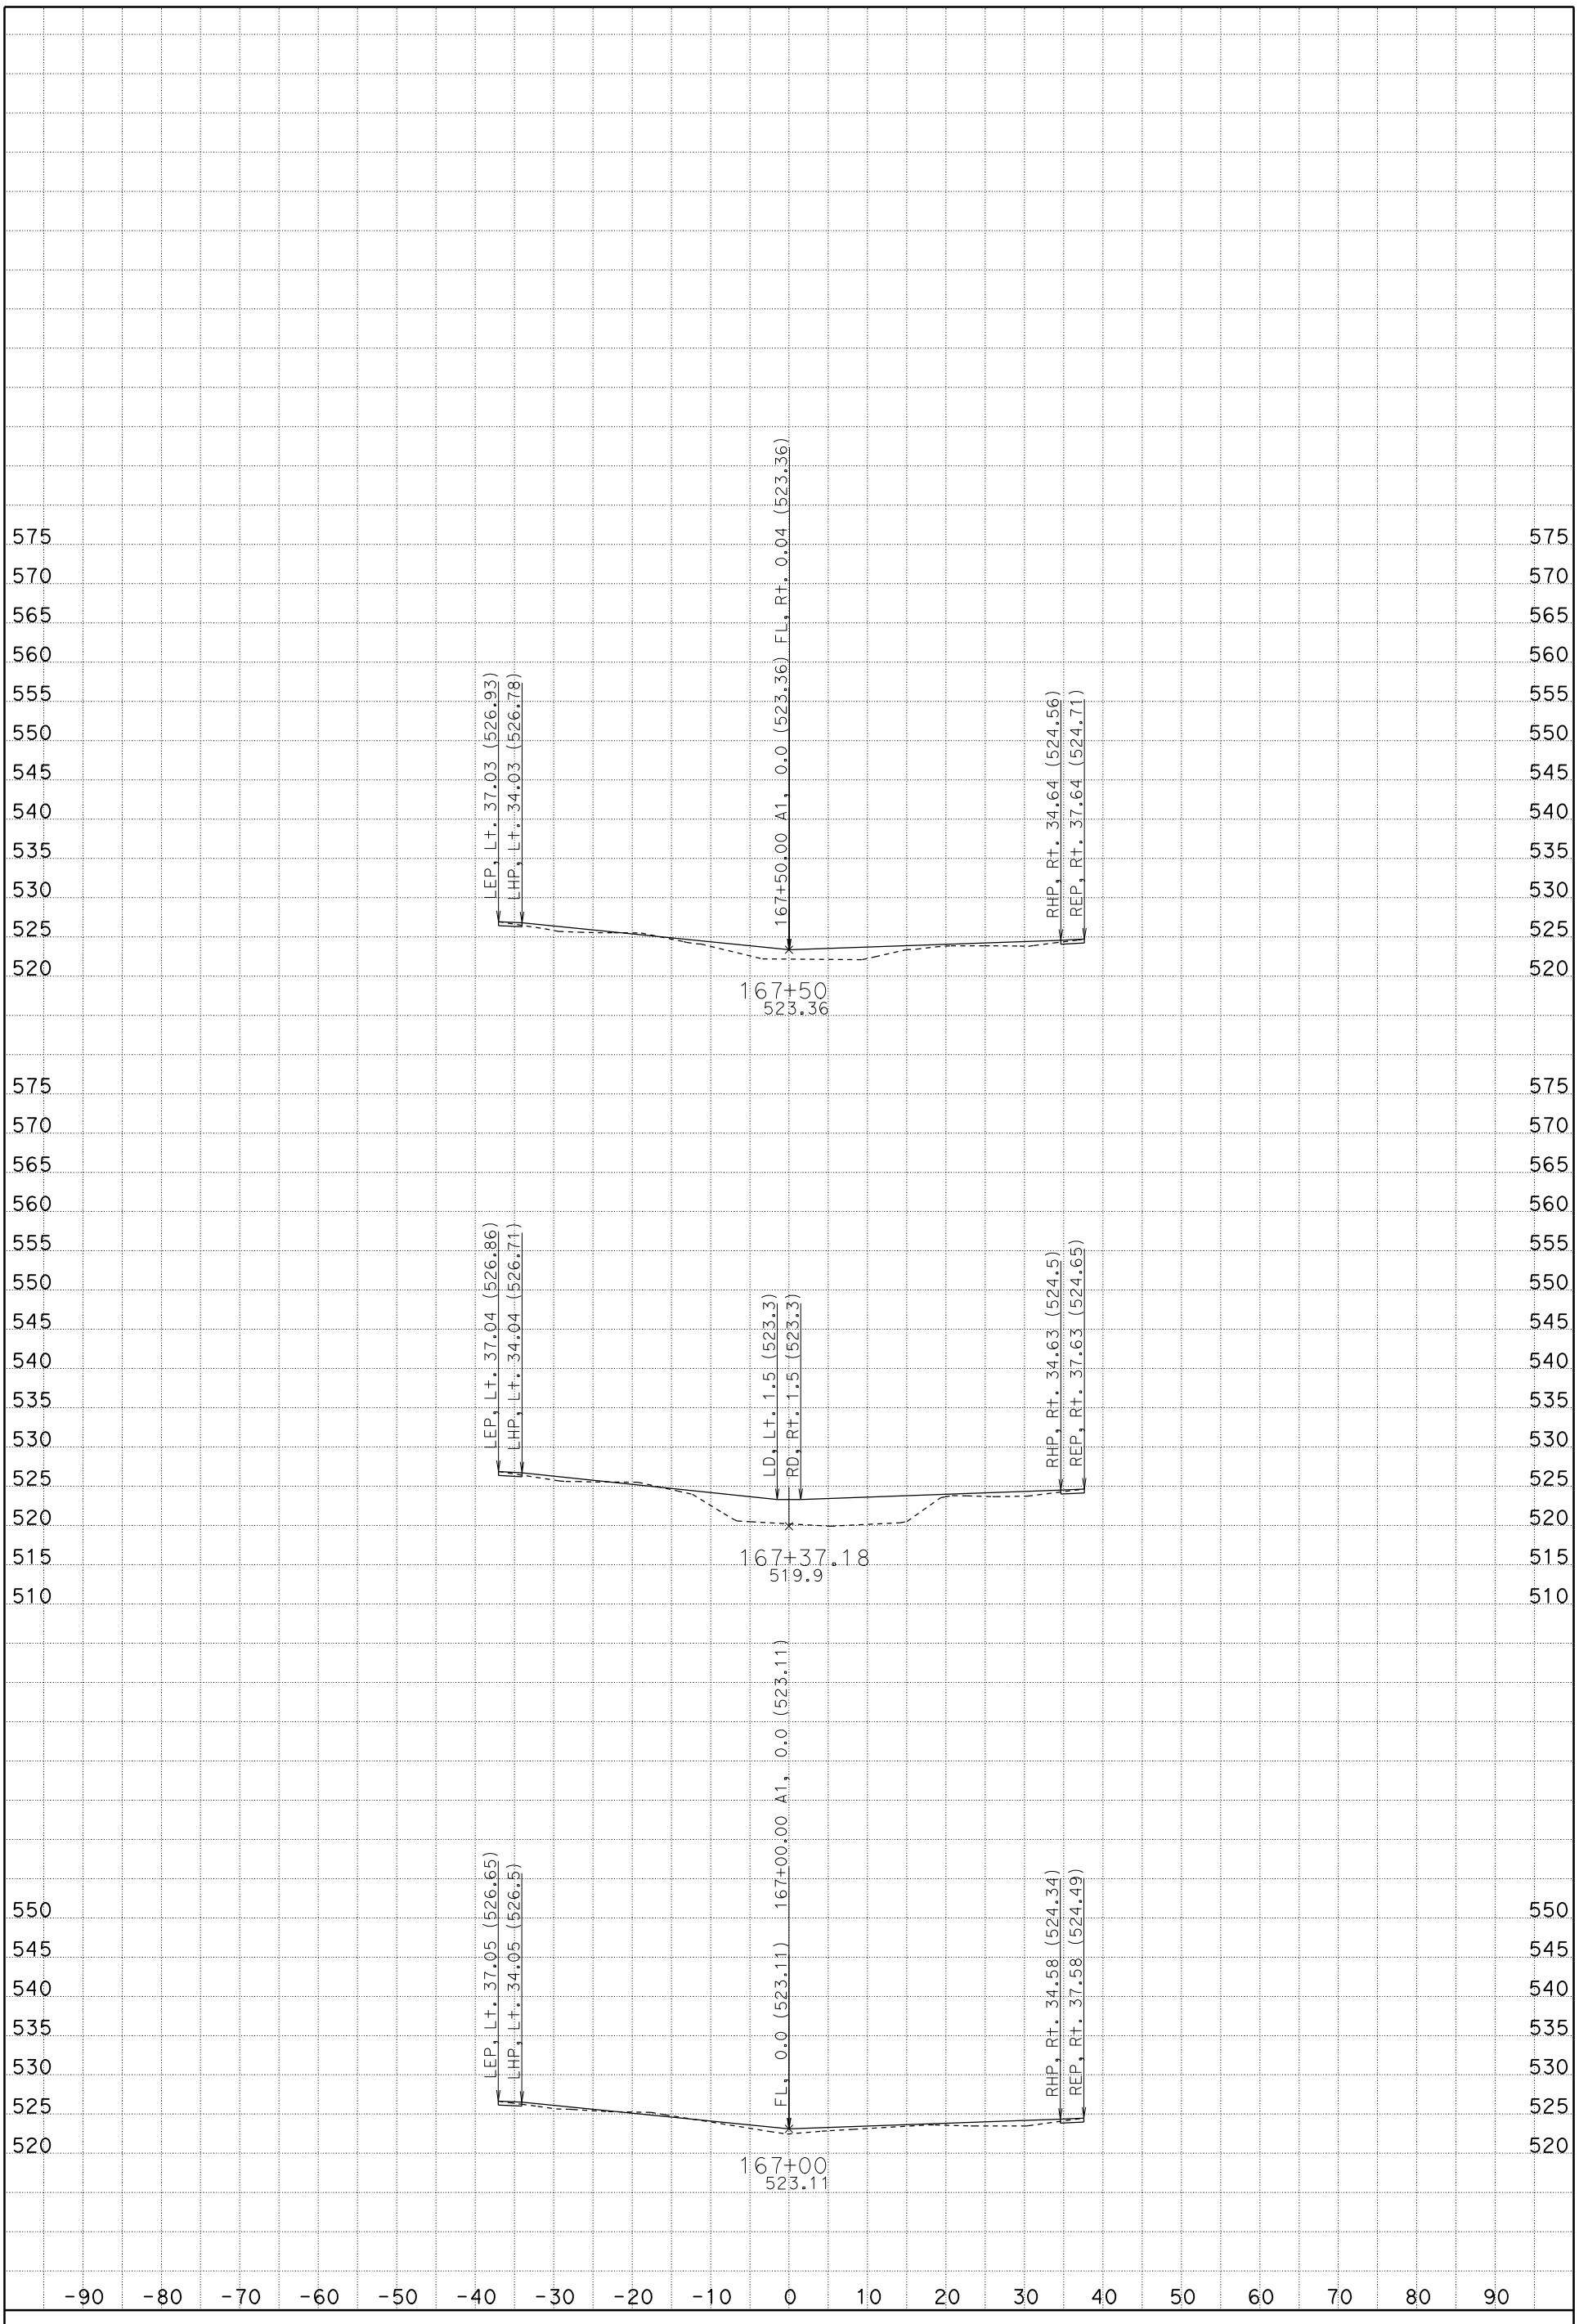

DATE: 1/19/2012

SCALE: 1" = 10' Horiz.
1" = 10' Vert.

CREATED BY: Rod Mendoza (559)243-3826

CONTRACT: 06-0M7304, ID 0600020009

DIST/CO/RTE/PM: 06/Fre/5/22.8/26.8

PROJECT ID: Install DTBB Project

A1

CROSS SECTIONS

FOR EARTHWORK DEVELOPMENT ONLY

All Dimensions are U.S. Survey Feet

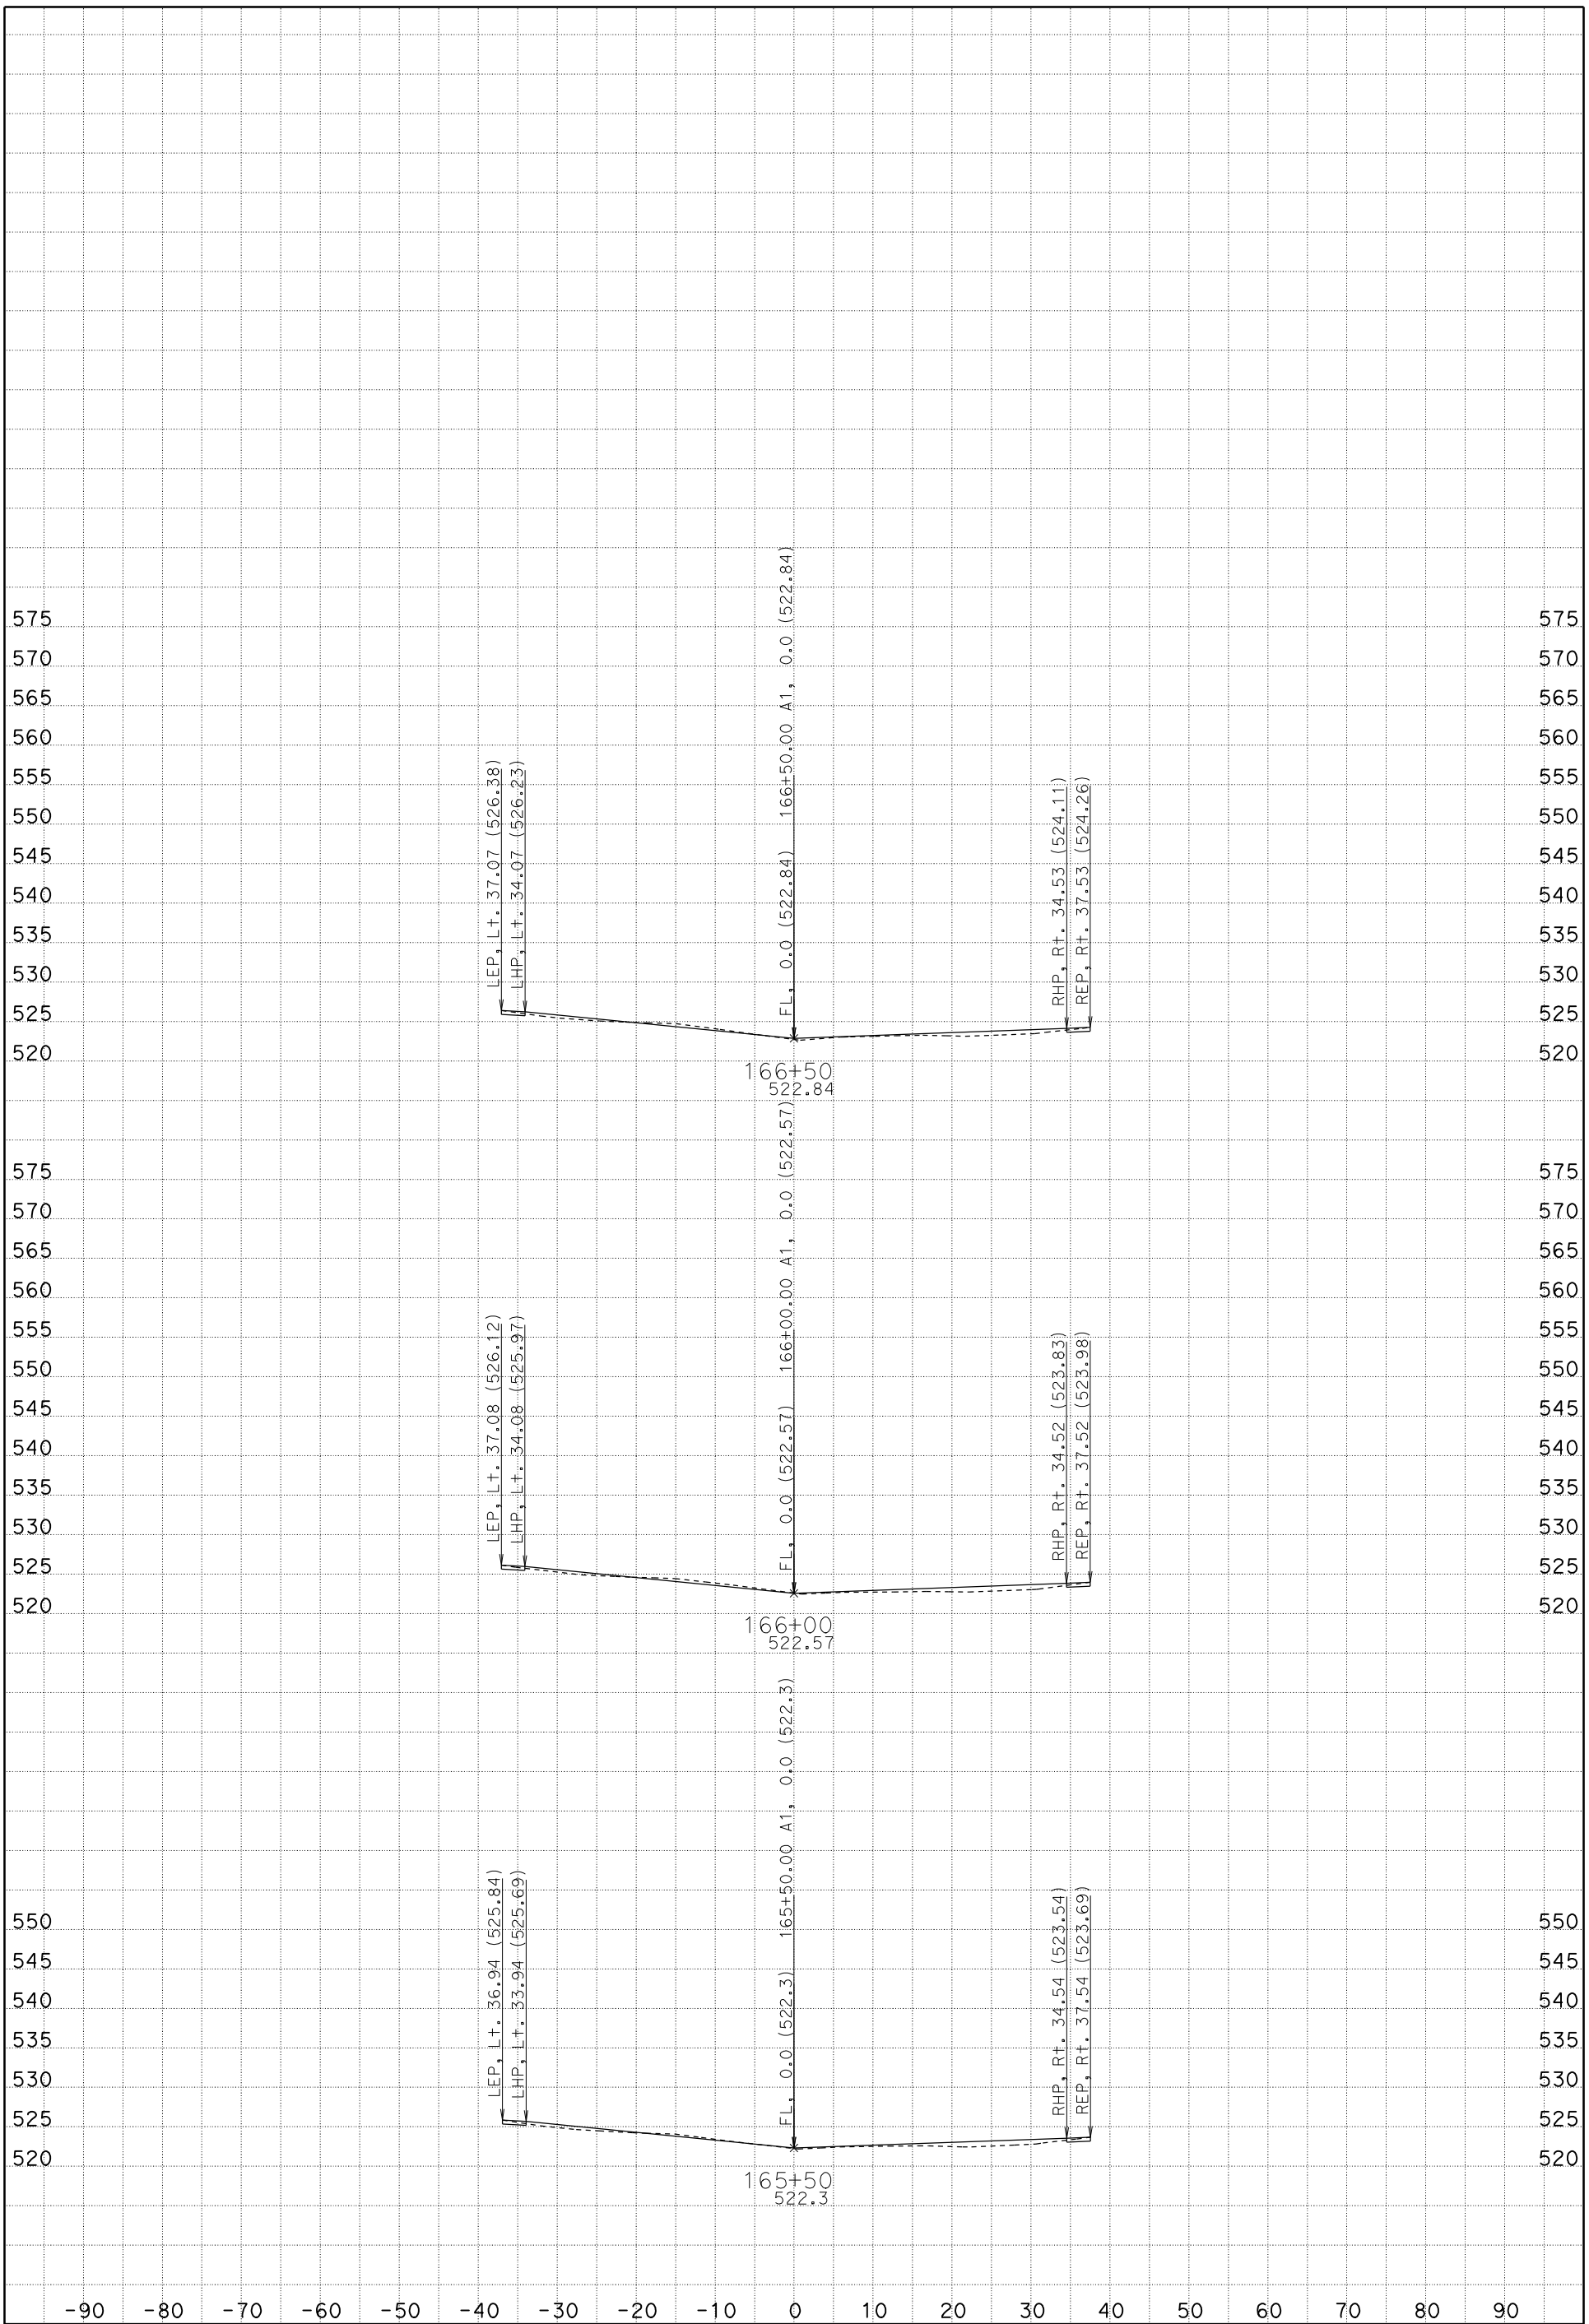

DATE: 1/19/2012

SCALE: 1" = 10' Horiz.
1" = 10' Vert.

CREATED BY: Rod Mendoza (559)243-3826

CONTRACT: 06-0M7304, ID 0600020009

DIST/CO/RTE/PM: 06/Fre/5/22.8/26.8

PROJECT ID: Install DTBB Project

A1
CROSS SECTIONS

FOR EARTHWORK DEVELOPMENT ONLY

All Dimensions are U.S. Survey Feet

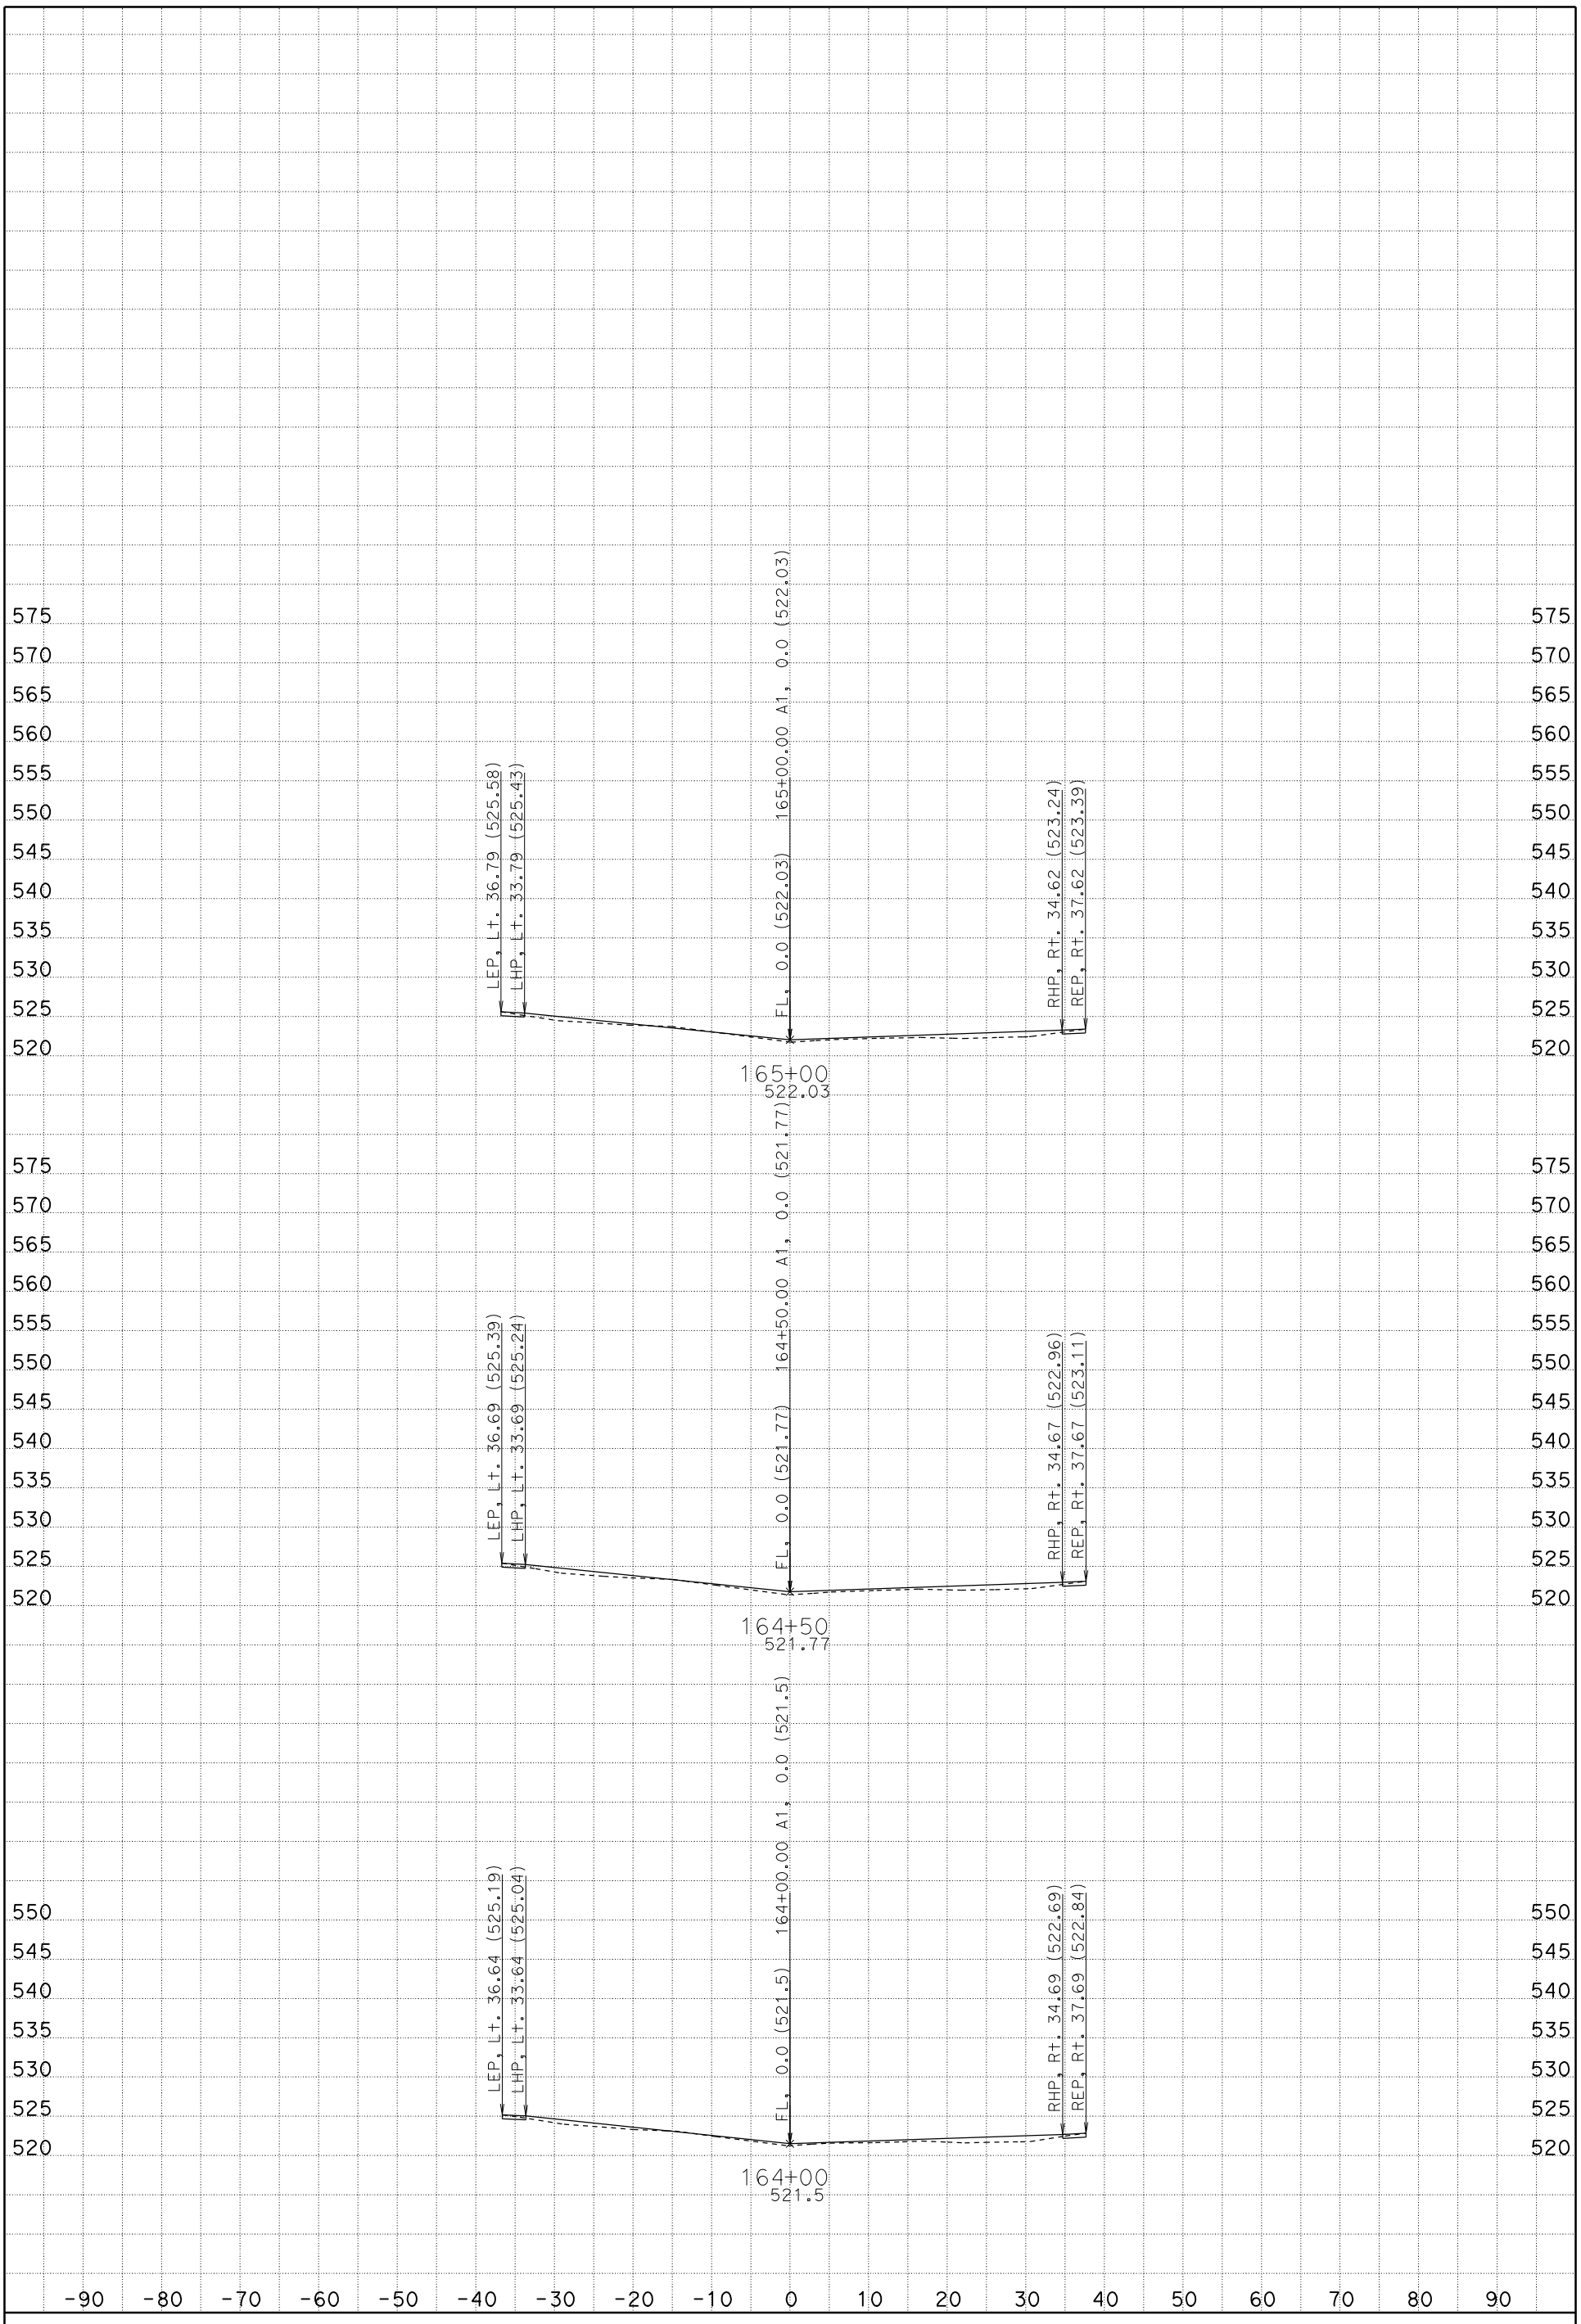

DATE: 1/19/2012

SCALE: 1" = 10' Horiz.
1" = 10' Vert.

CREATED BY: Rod Mendoza (559)243-3826

CONTRACT: 06-0M7304, ID 0600020009

DIST/CO/RTE/PM: 06/Fre/5/22.8/26.8

PROJECT ID: Install DTBB Project

A1

CROSS SECTIONS

SHEET 33 OF 119

FOR EARTHWORK DEVELOPMENT ONLY

All Dimensions are U.S. Survey Feet

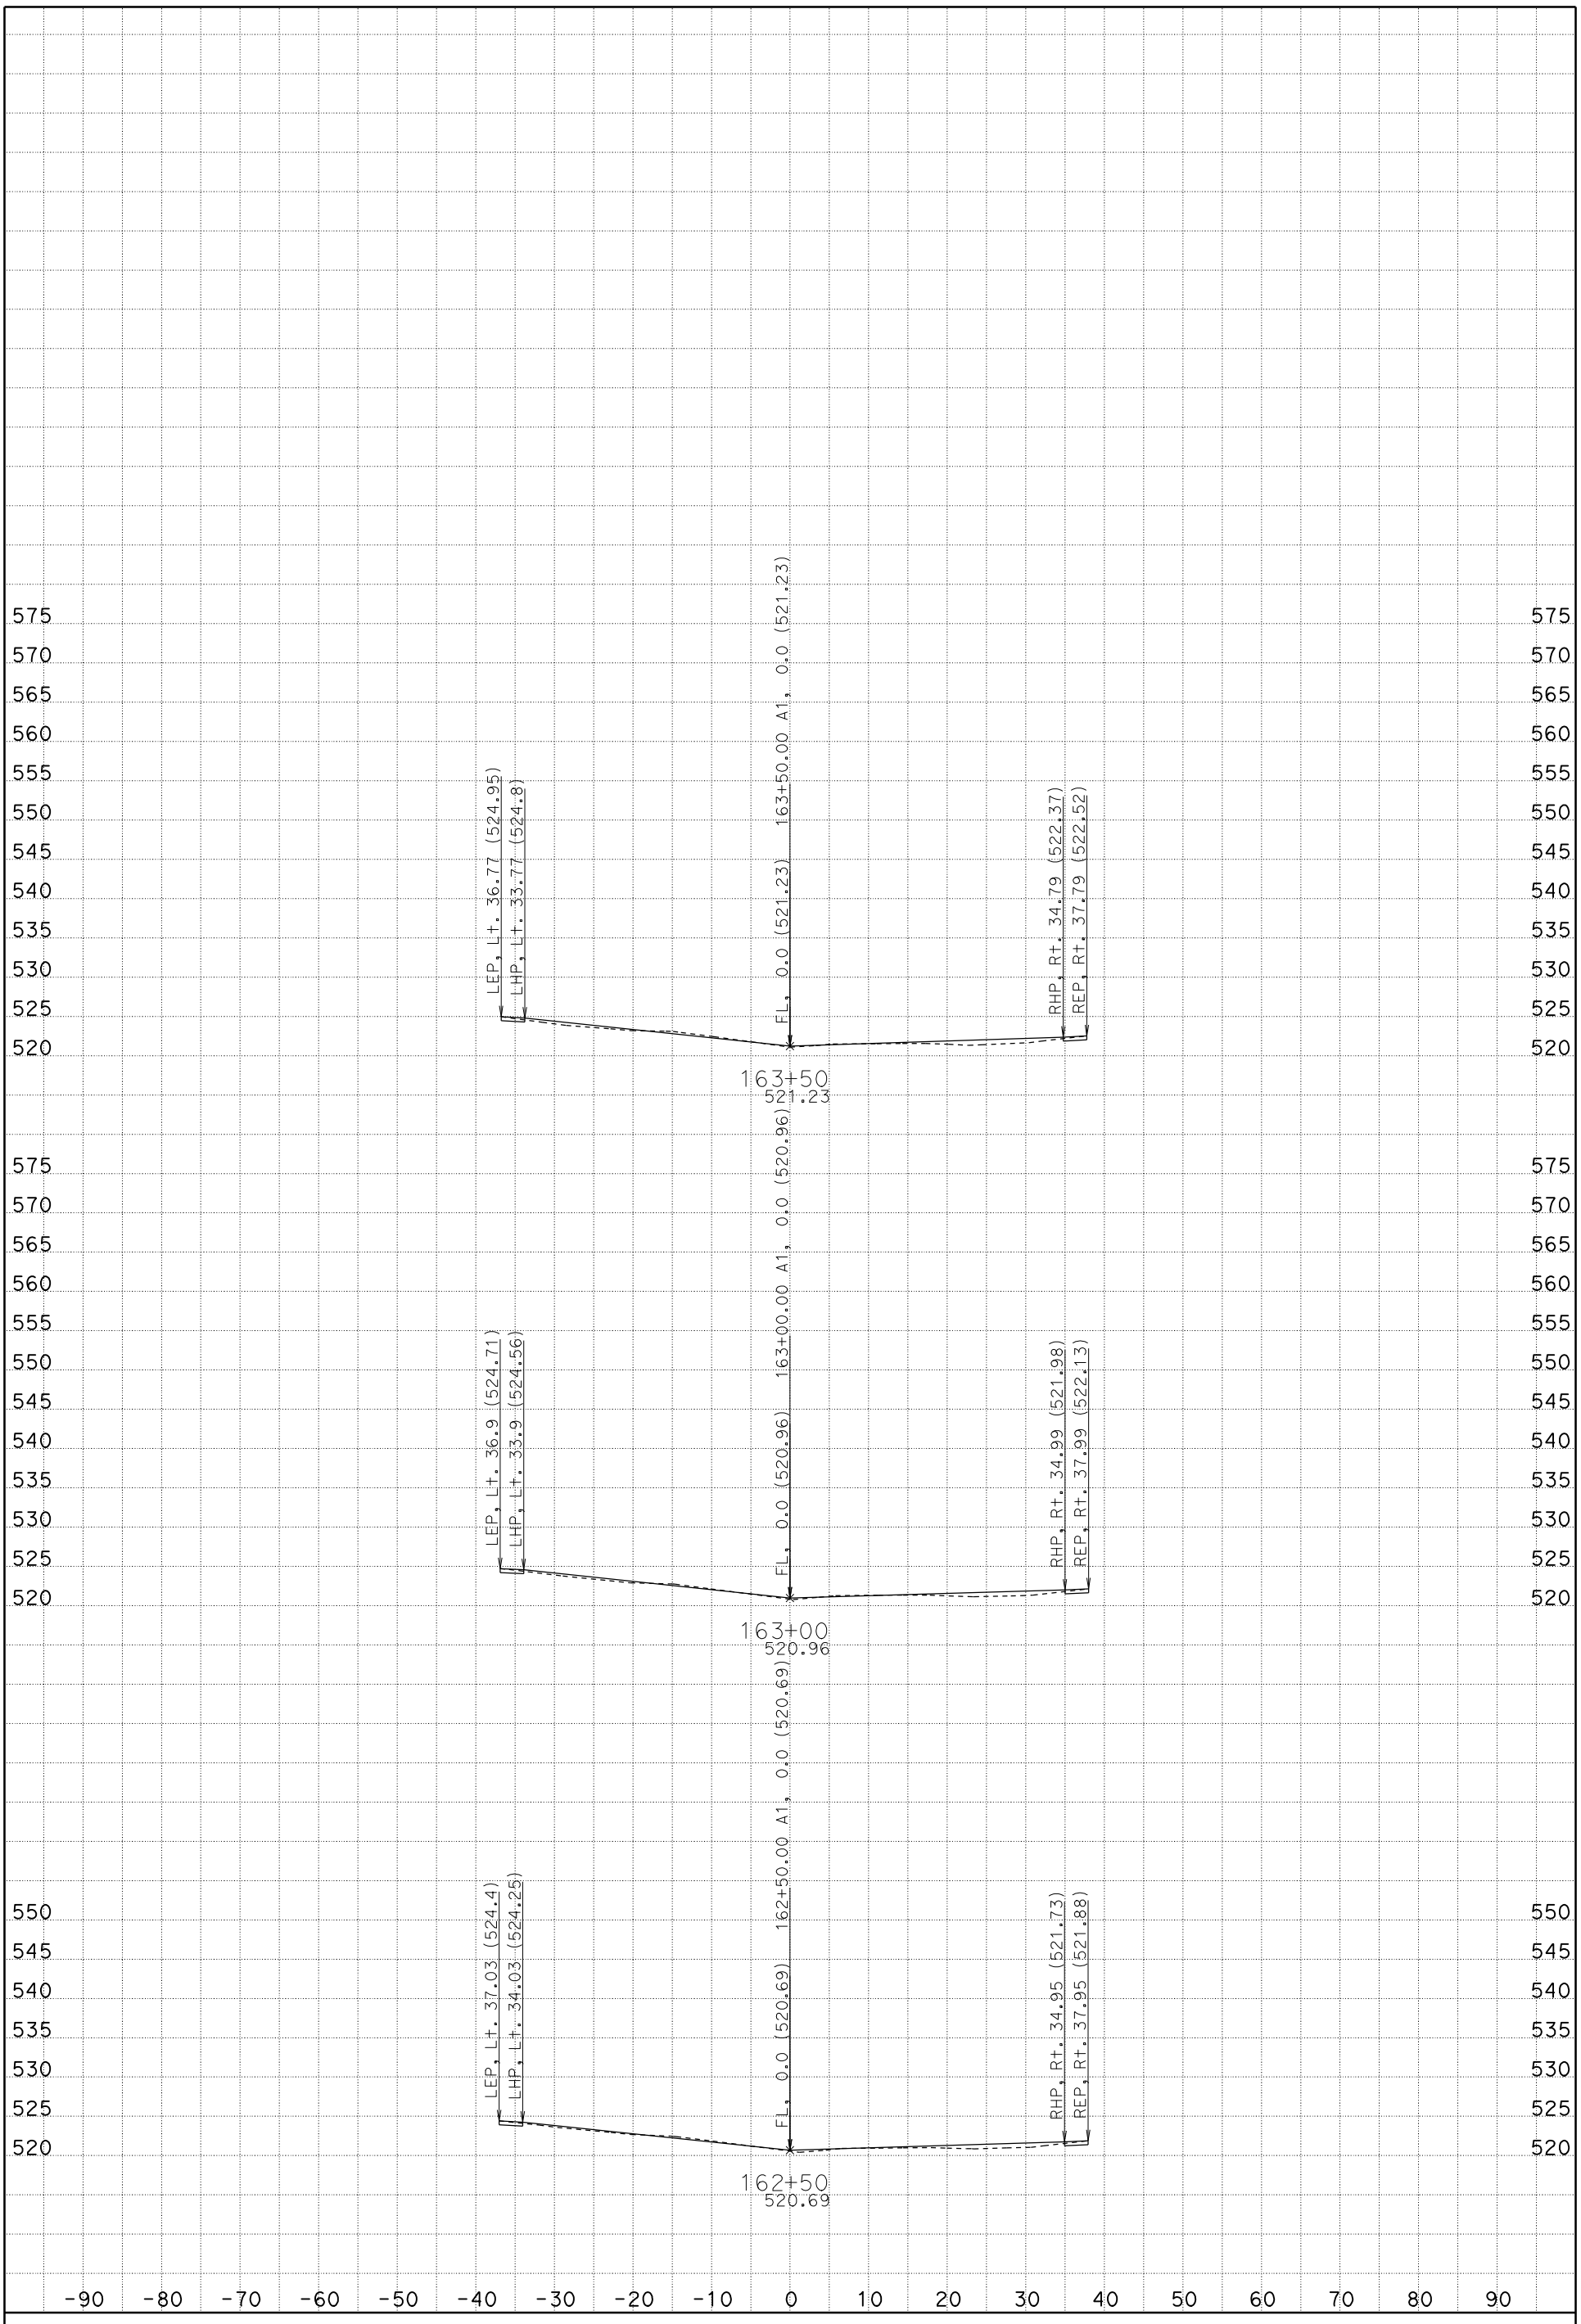

DATE: 1/19/2012

SCALE: 1" = 10' Horiz.
1" = 10' Vert.

CREATED BY: Rod Mendoza (559)243-3826

CONTRACT: 06-0M7304, ID 0600020009

DIST/CO/RTE/PM: 06/Fre/5/22.8/26.8

PROJECT ID: Install DTBB Project

A1

CROSS SECTIONS

FOR EARTHWORK DEVELOPMENT ONLY

All Dimensions are U.S. Survey Feet

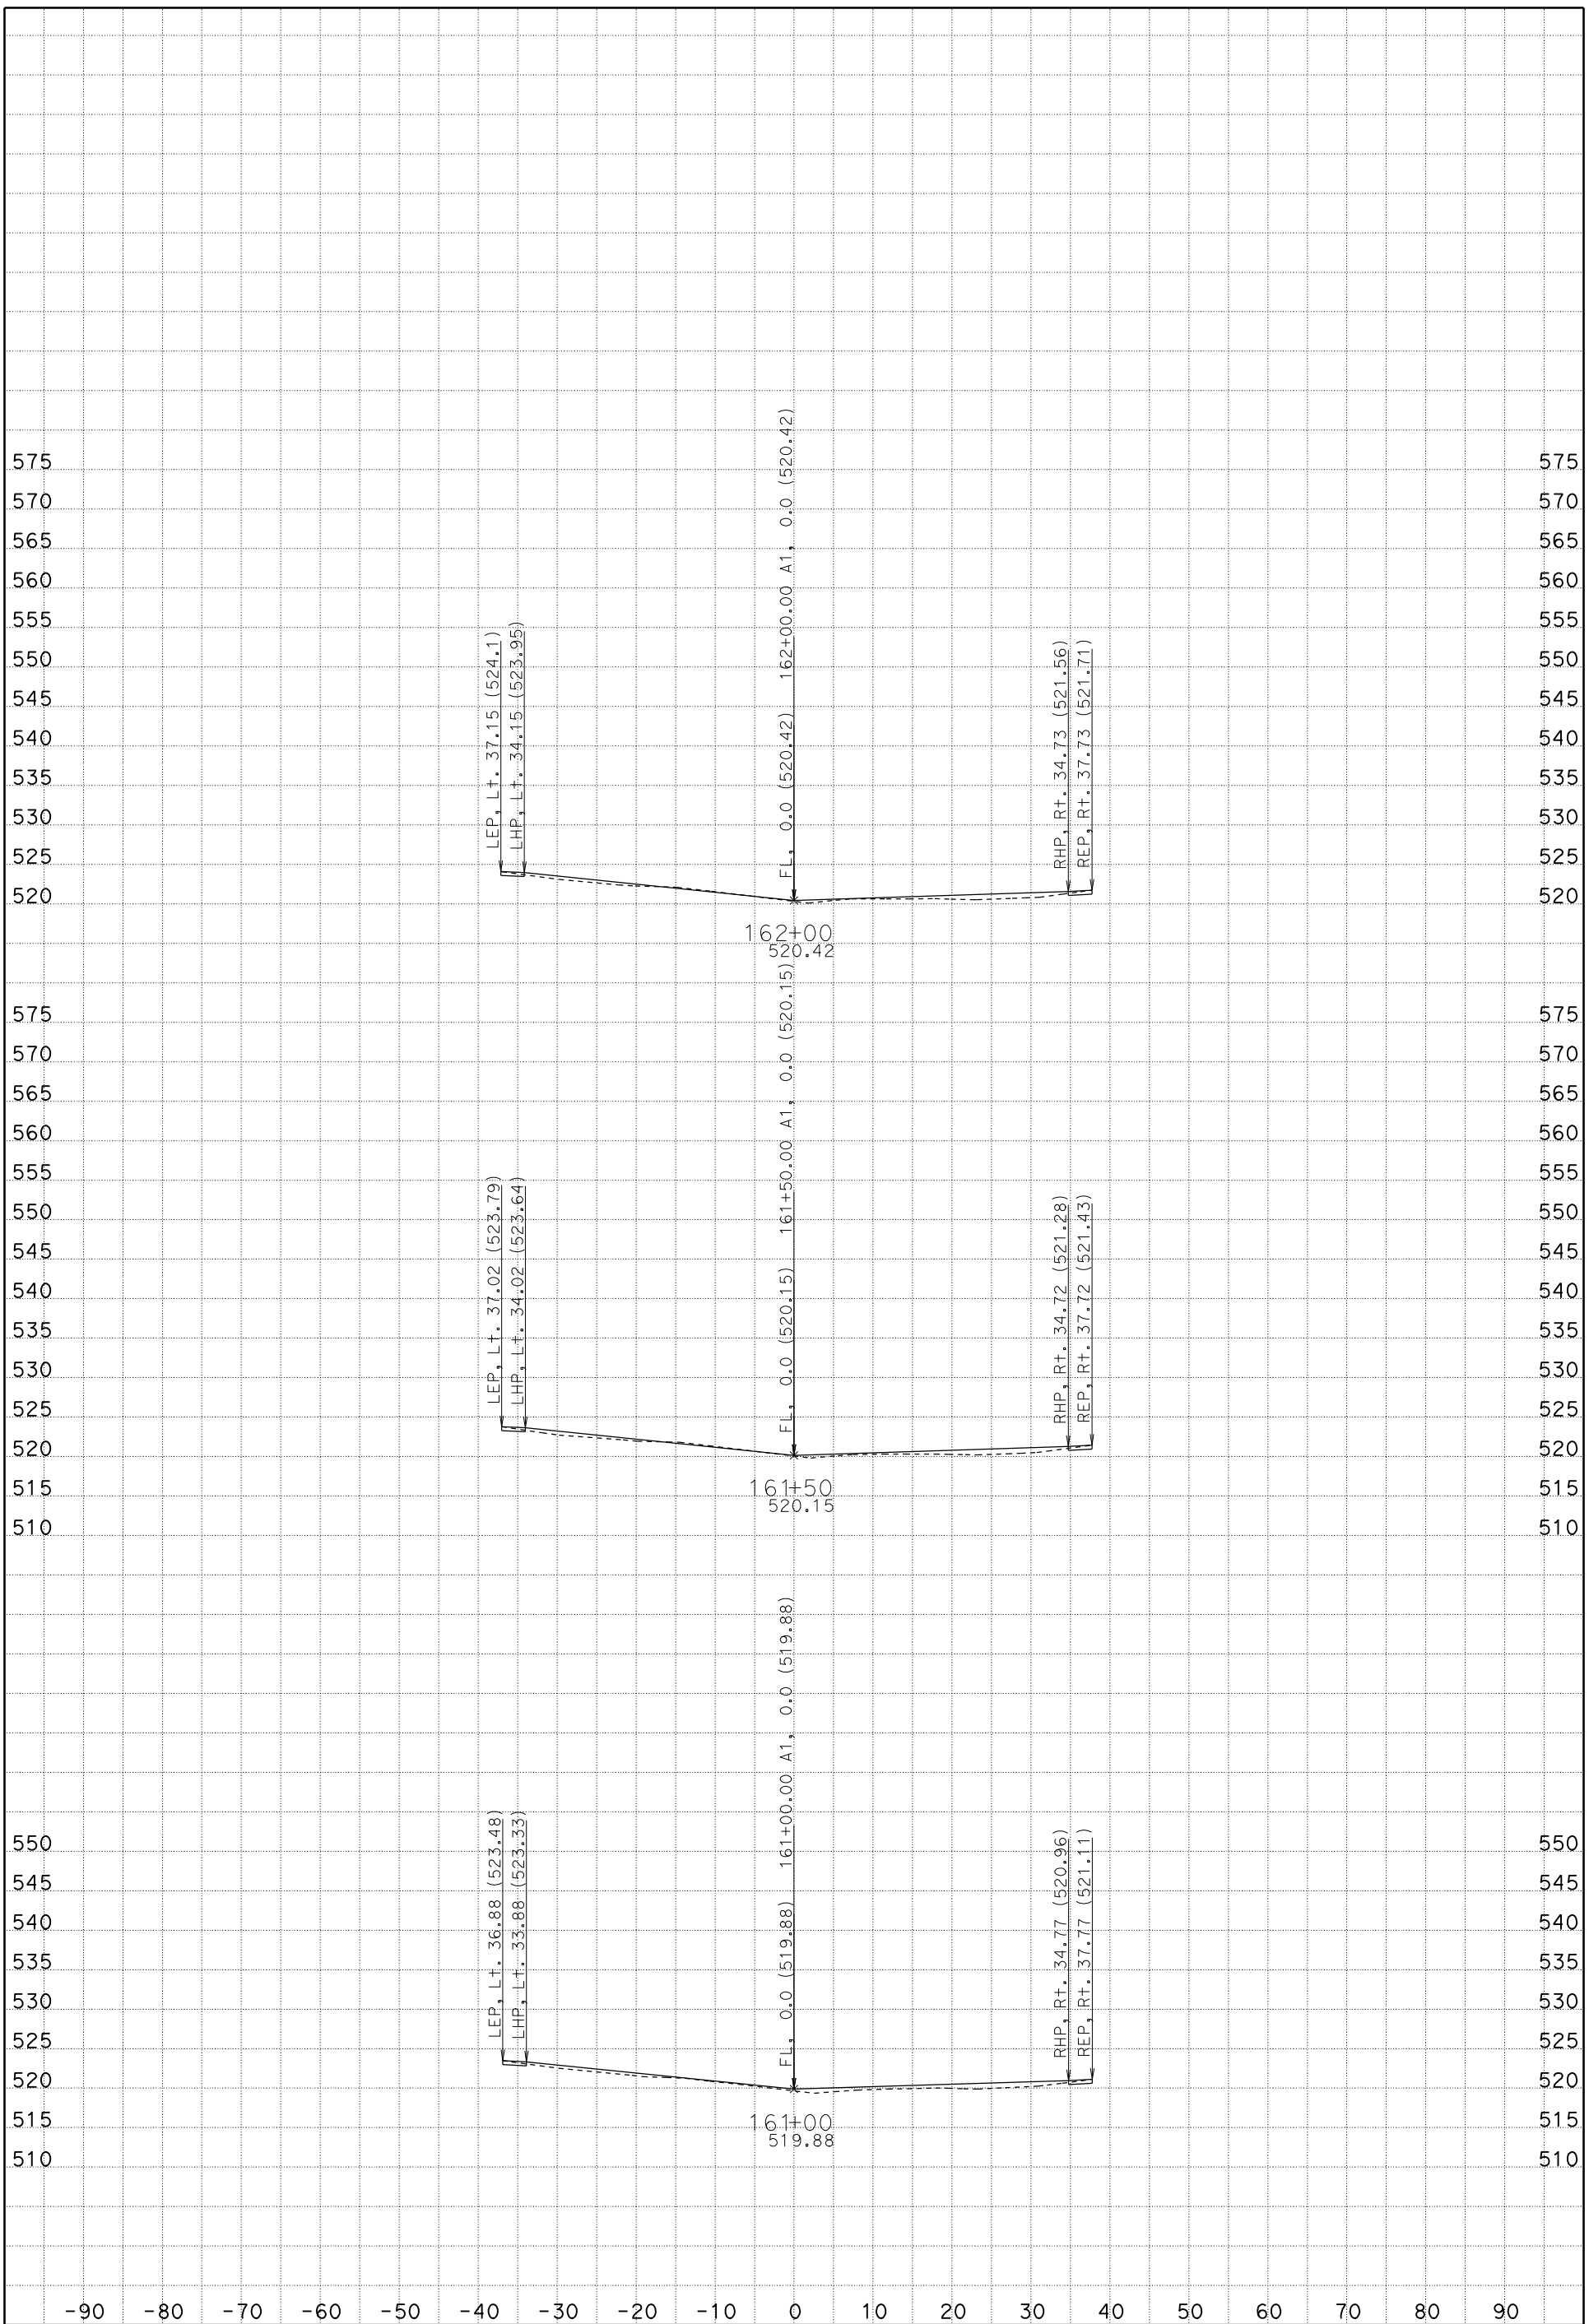

DATE: 1/19/2012

SCALE: 1" = 10' Horiz.
1" = 10' Vert.

CREATED BY: Rod Mendoza (559)243-3826

CONTRACT: 06-0M7304, ID 0600020009

DIST/CO/RTE/PM: 06/Fre/5/22.8/26.8

PROJECT ID: Install DTBB Project

A1
CROSS SECTIONS

FOR EARTHWORK DEVELOPMENT ONLY

All Dimensions are U.S. Survey Feet

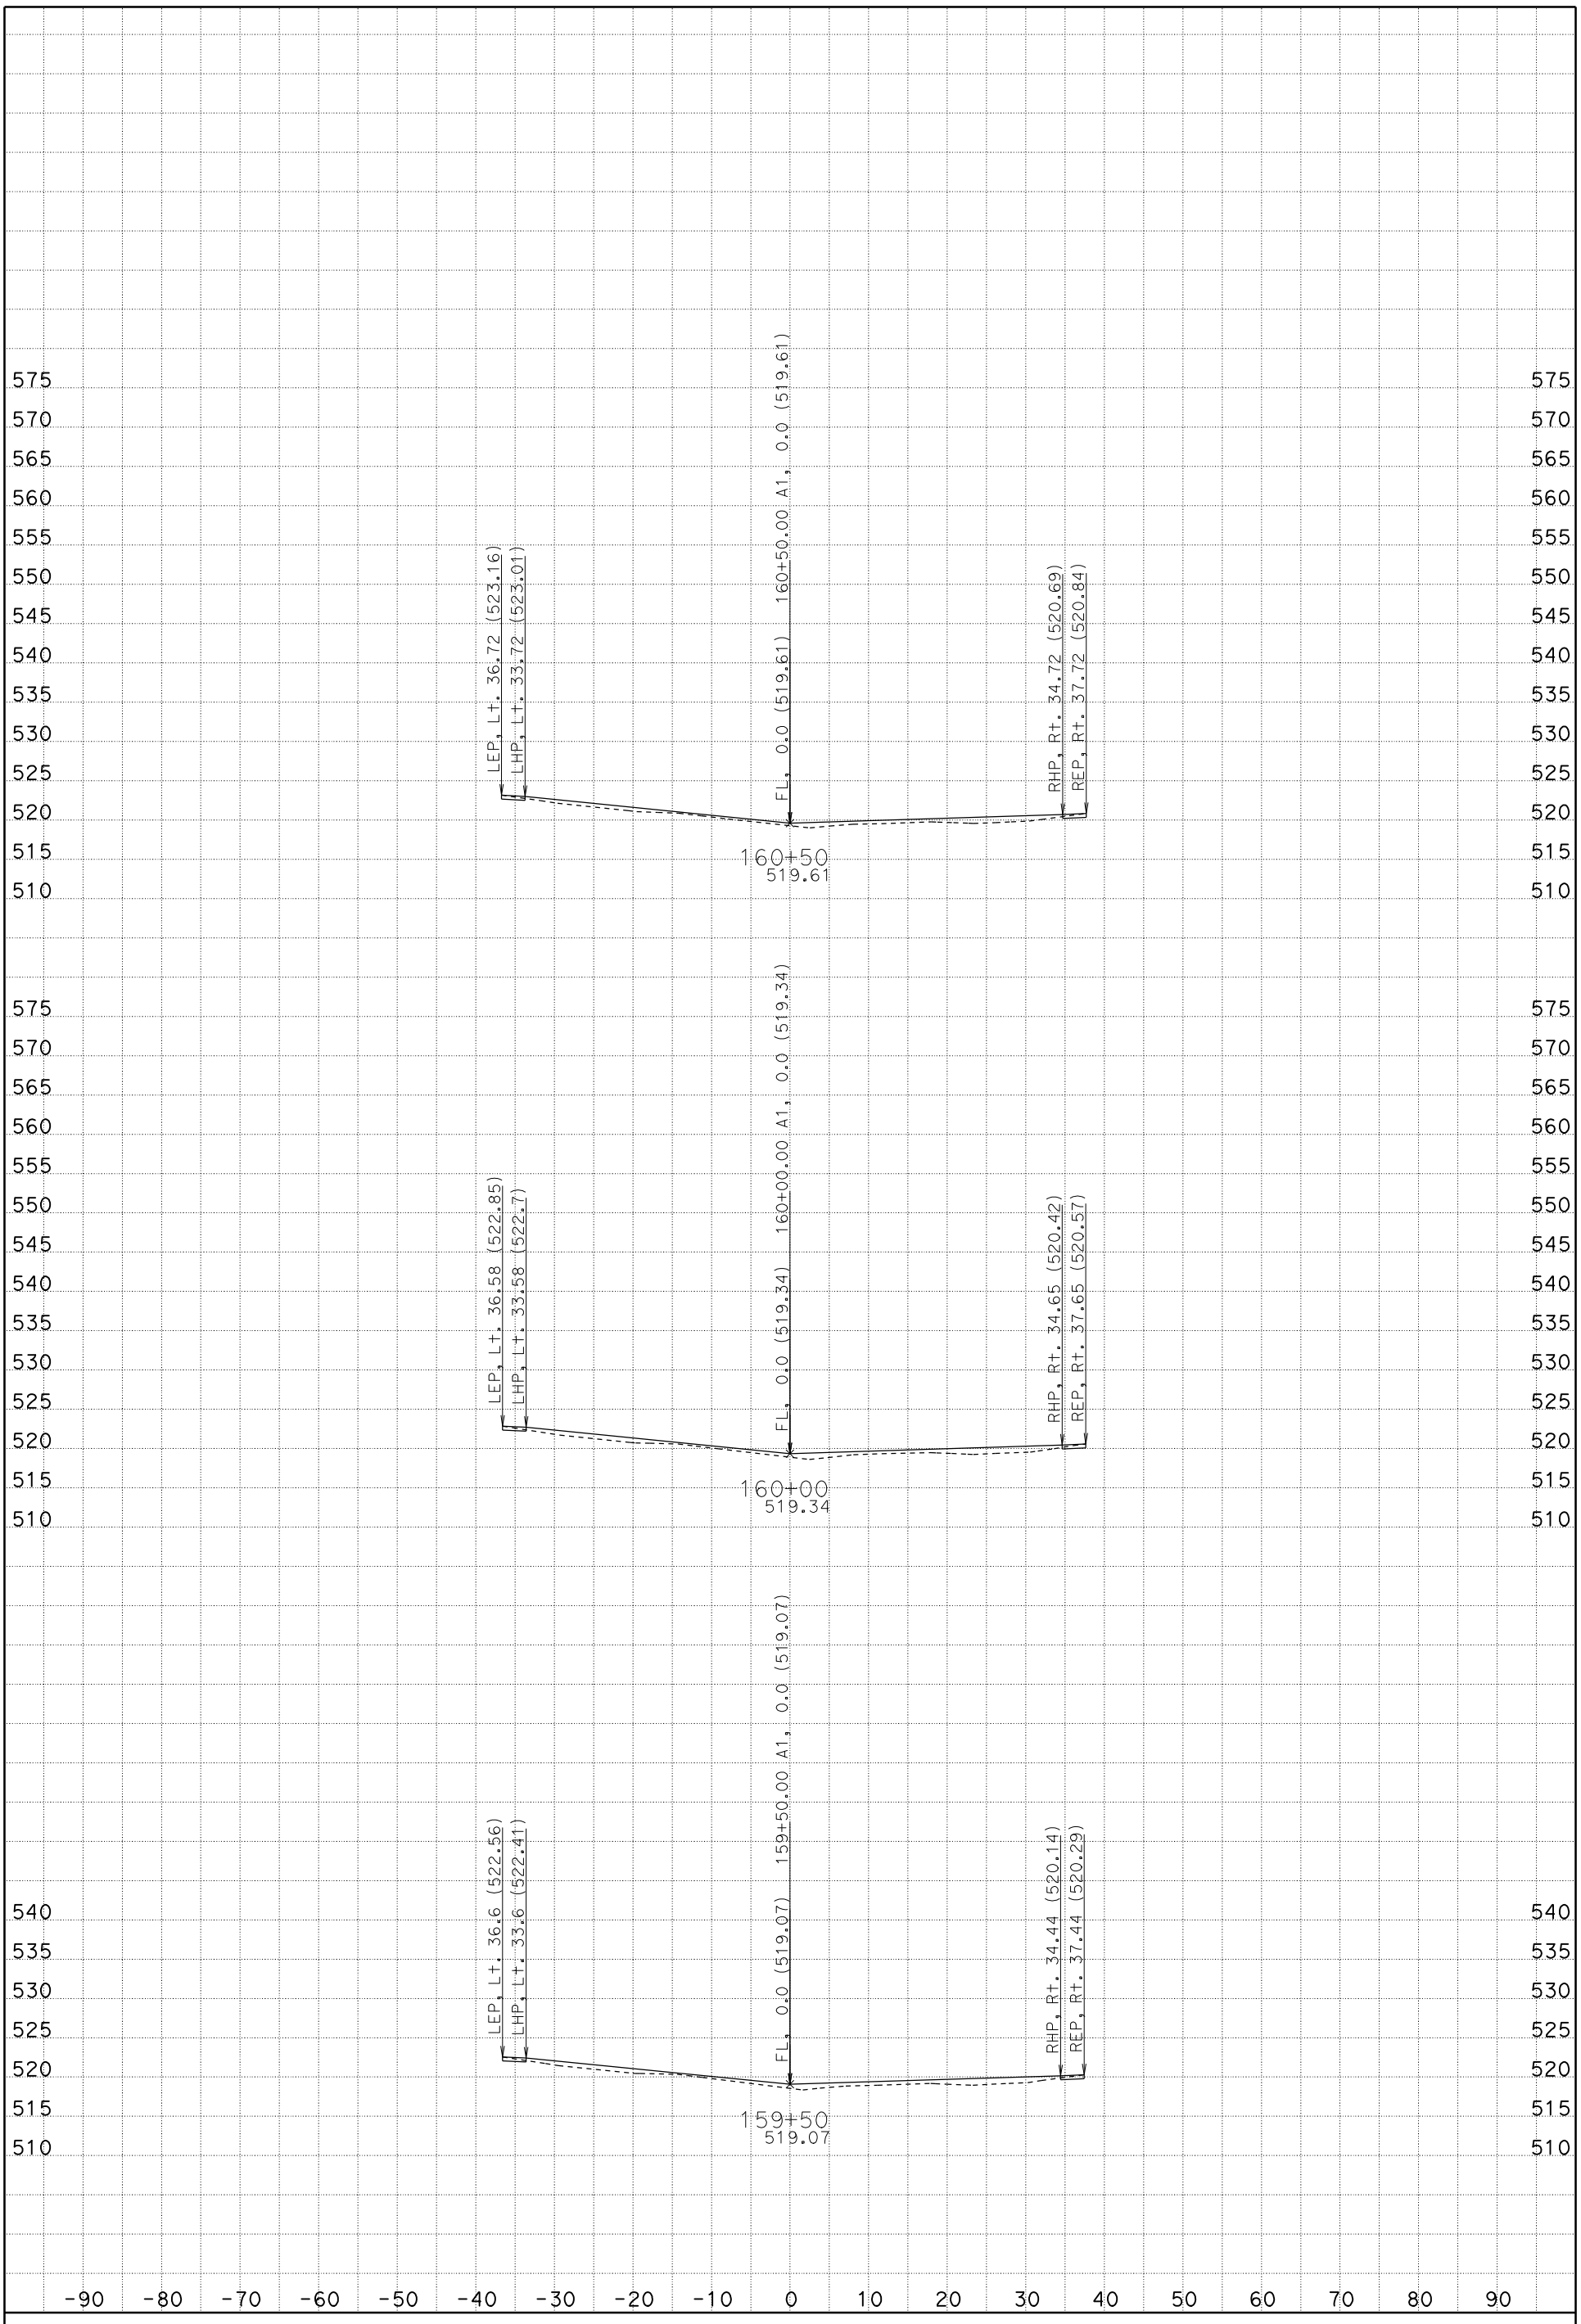

DATE: 1/19/2012

SCALE: 1" = 10' Horiz.
1" = 10' Vert.

CREATED BY: Rod Mendoza (559)243-3826

CONTRACT: 06-0M7304, ID 0600020009

DIST/CO/RTE/PM: 06/Fre/5/22.8/26.8

PROJECT ID: Install DTBB Project

A1

CROSS SECTIONS

FOR EARTHWORK DEVELOPMENT ONLY

All Dimensions are U.S. Survey Feet

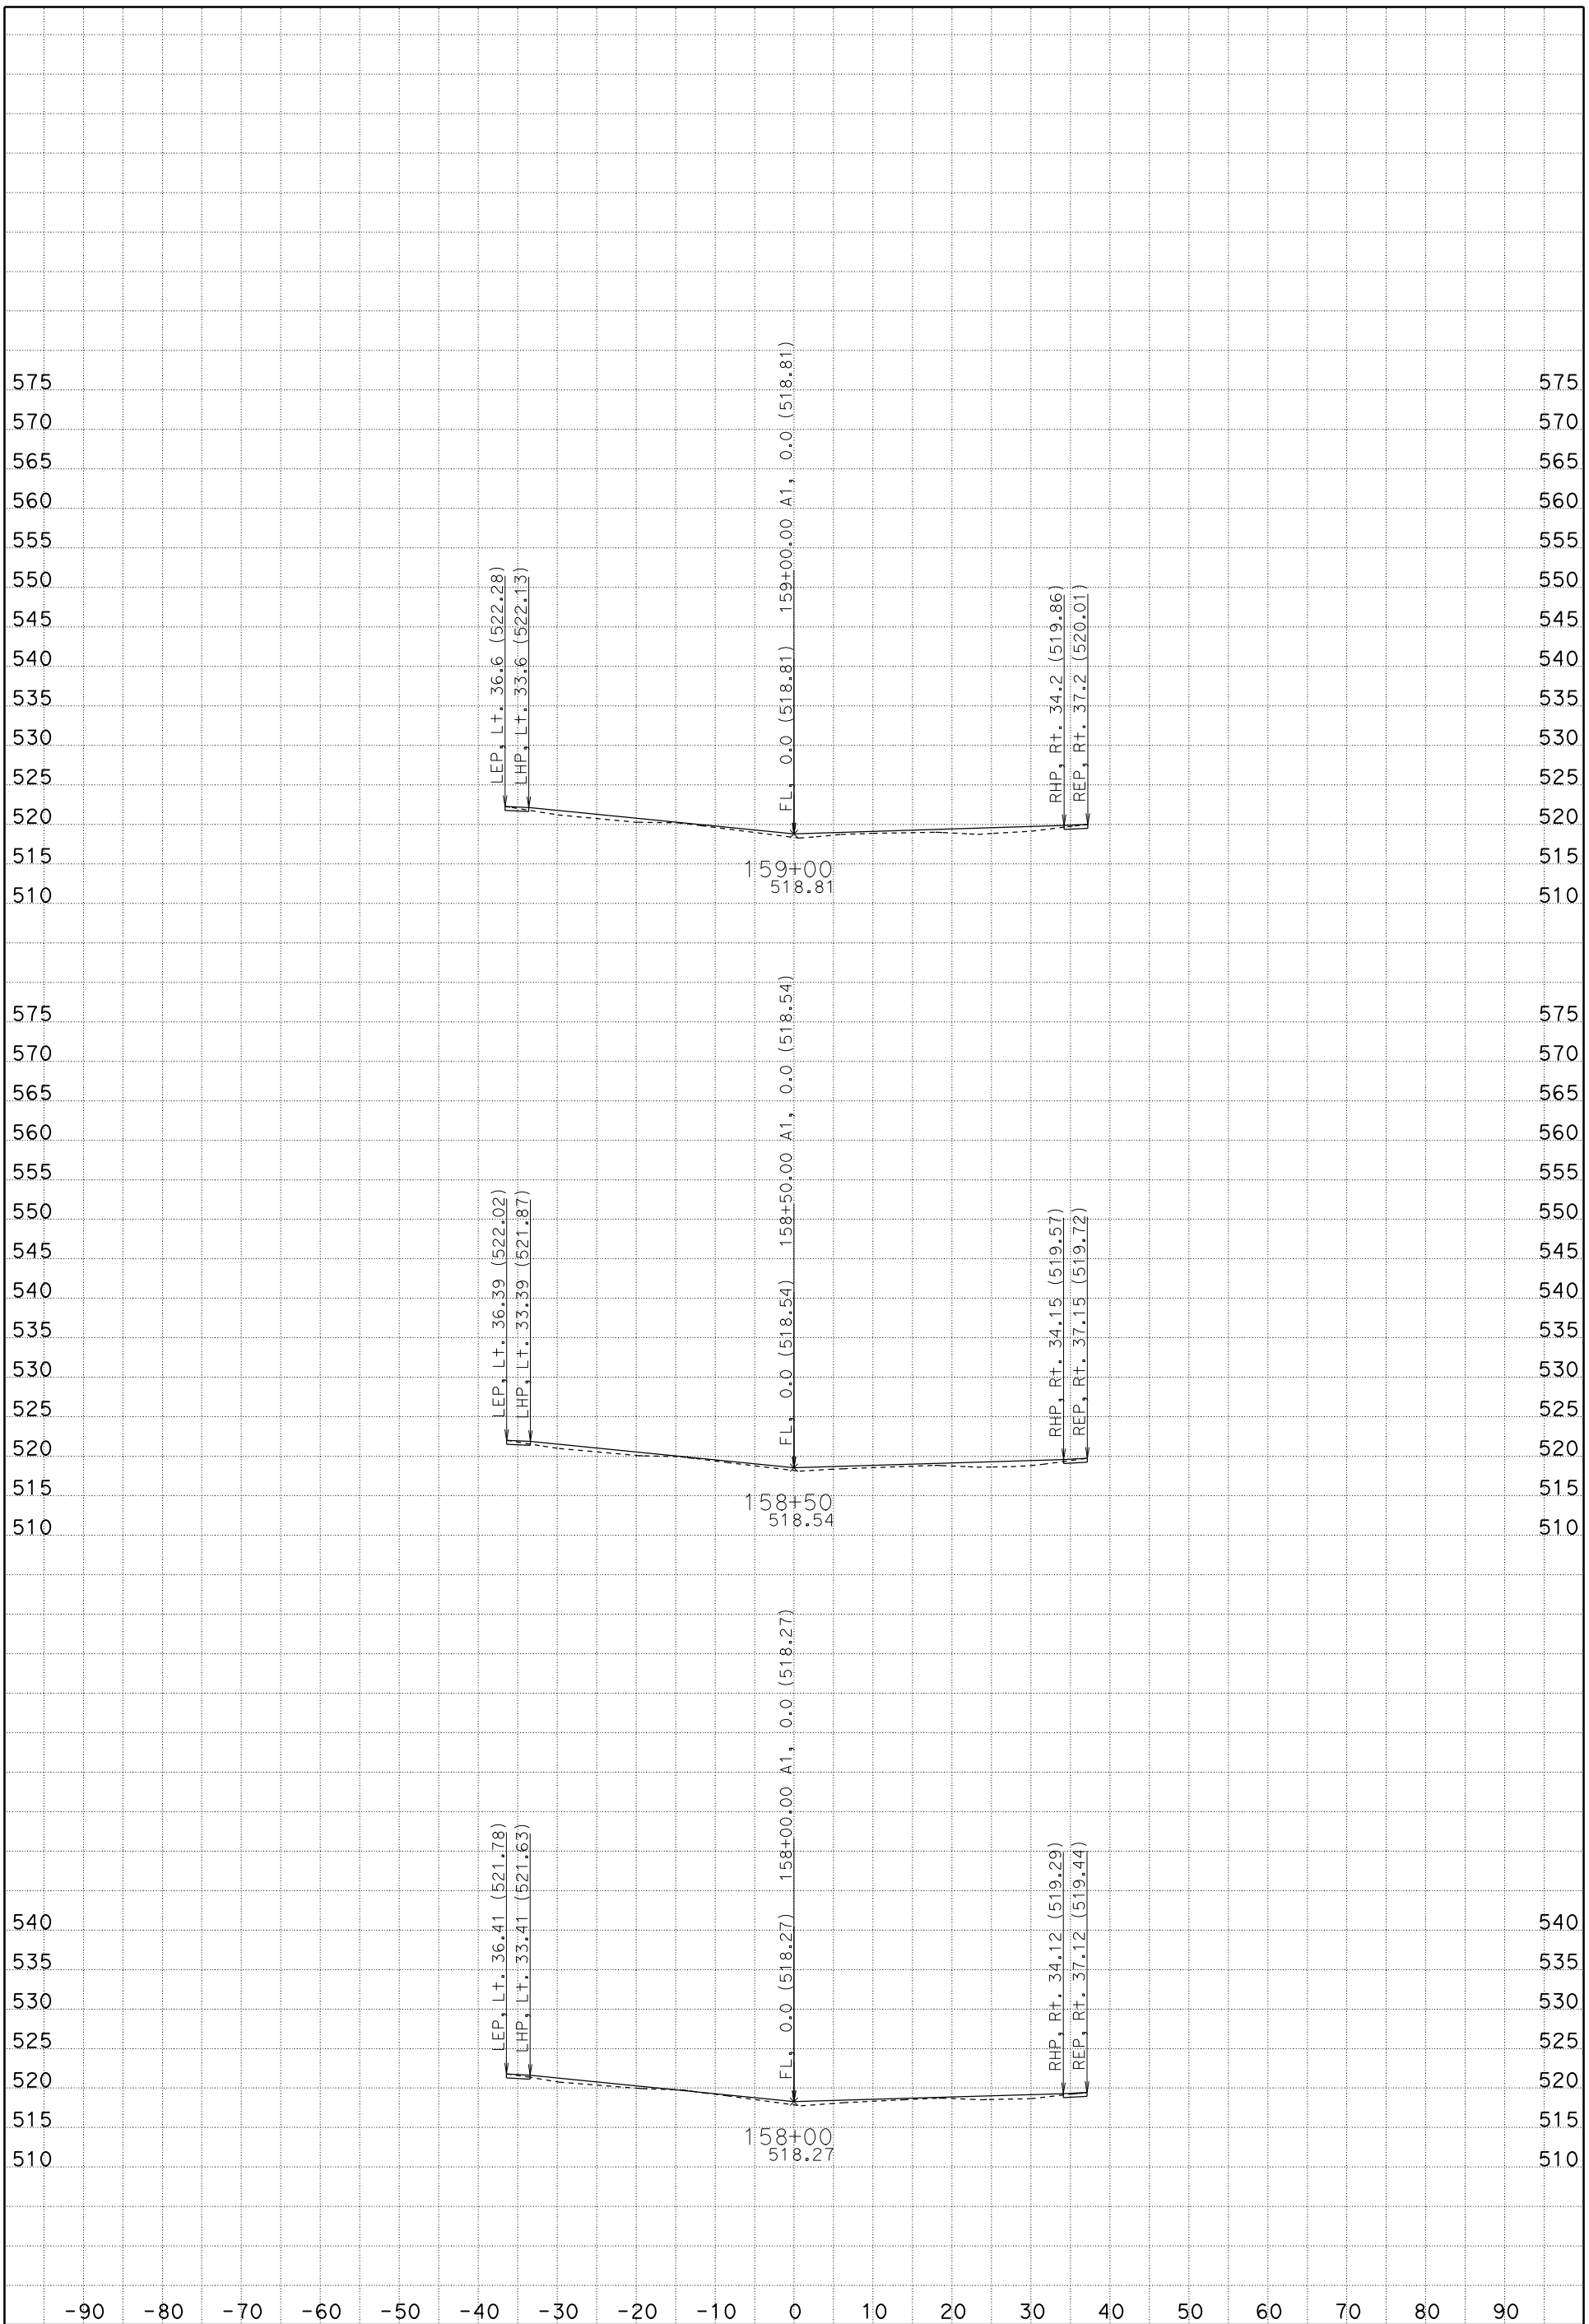

DATE: 1/19/2012

SCALE: 1" = 10' Horiz.
1" = 10' Vert.

CREATED BY: Rod Mendoza (559)243-3826

CONTRACT: 06-0M7304, ID 0600020009

DIST/CO/RTE/PM: 06/Fre/5/22.8/26.8

PROJECT ID: Install DTBB Project

A1
CROSS SECTIONS

FOR EARTHWORK DEVELOPMENT ONLY

All Dimensions are U.S. Survey Feet

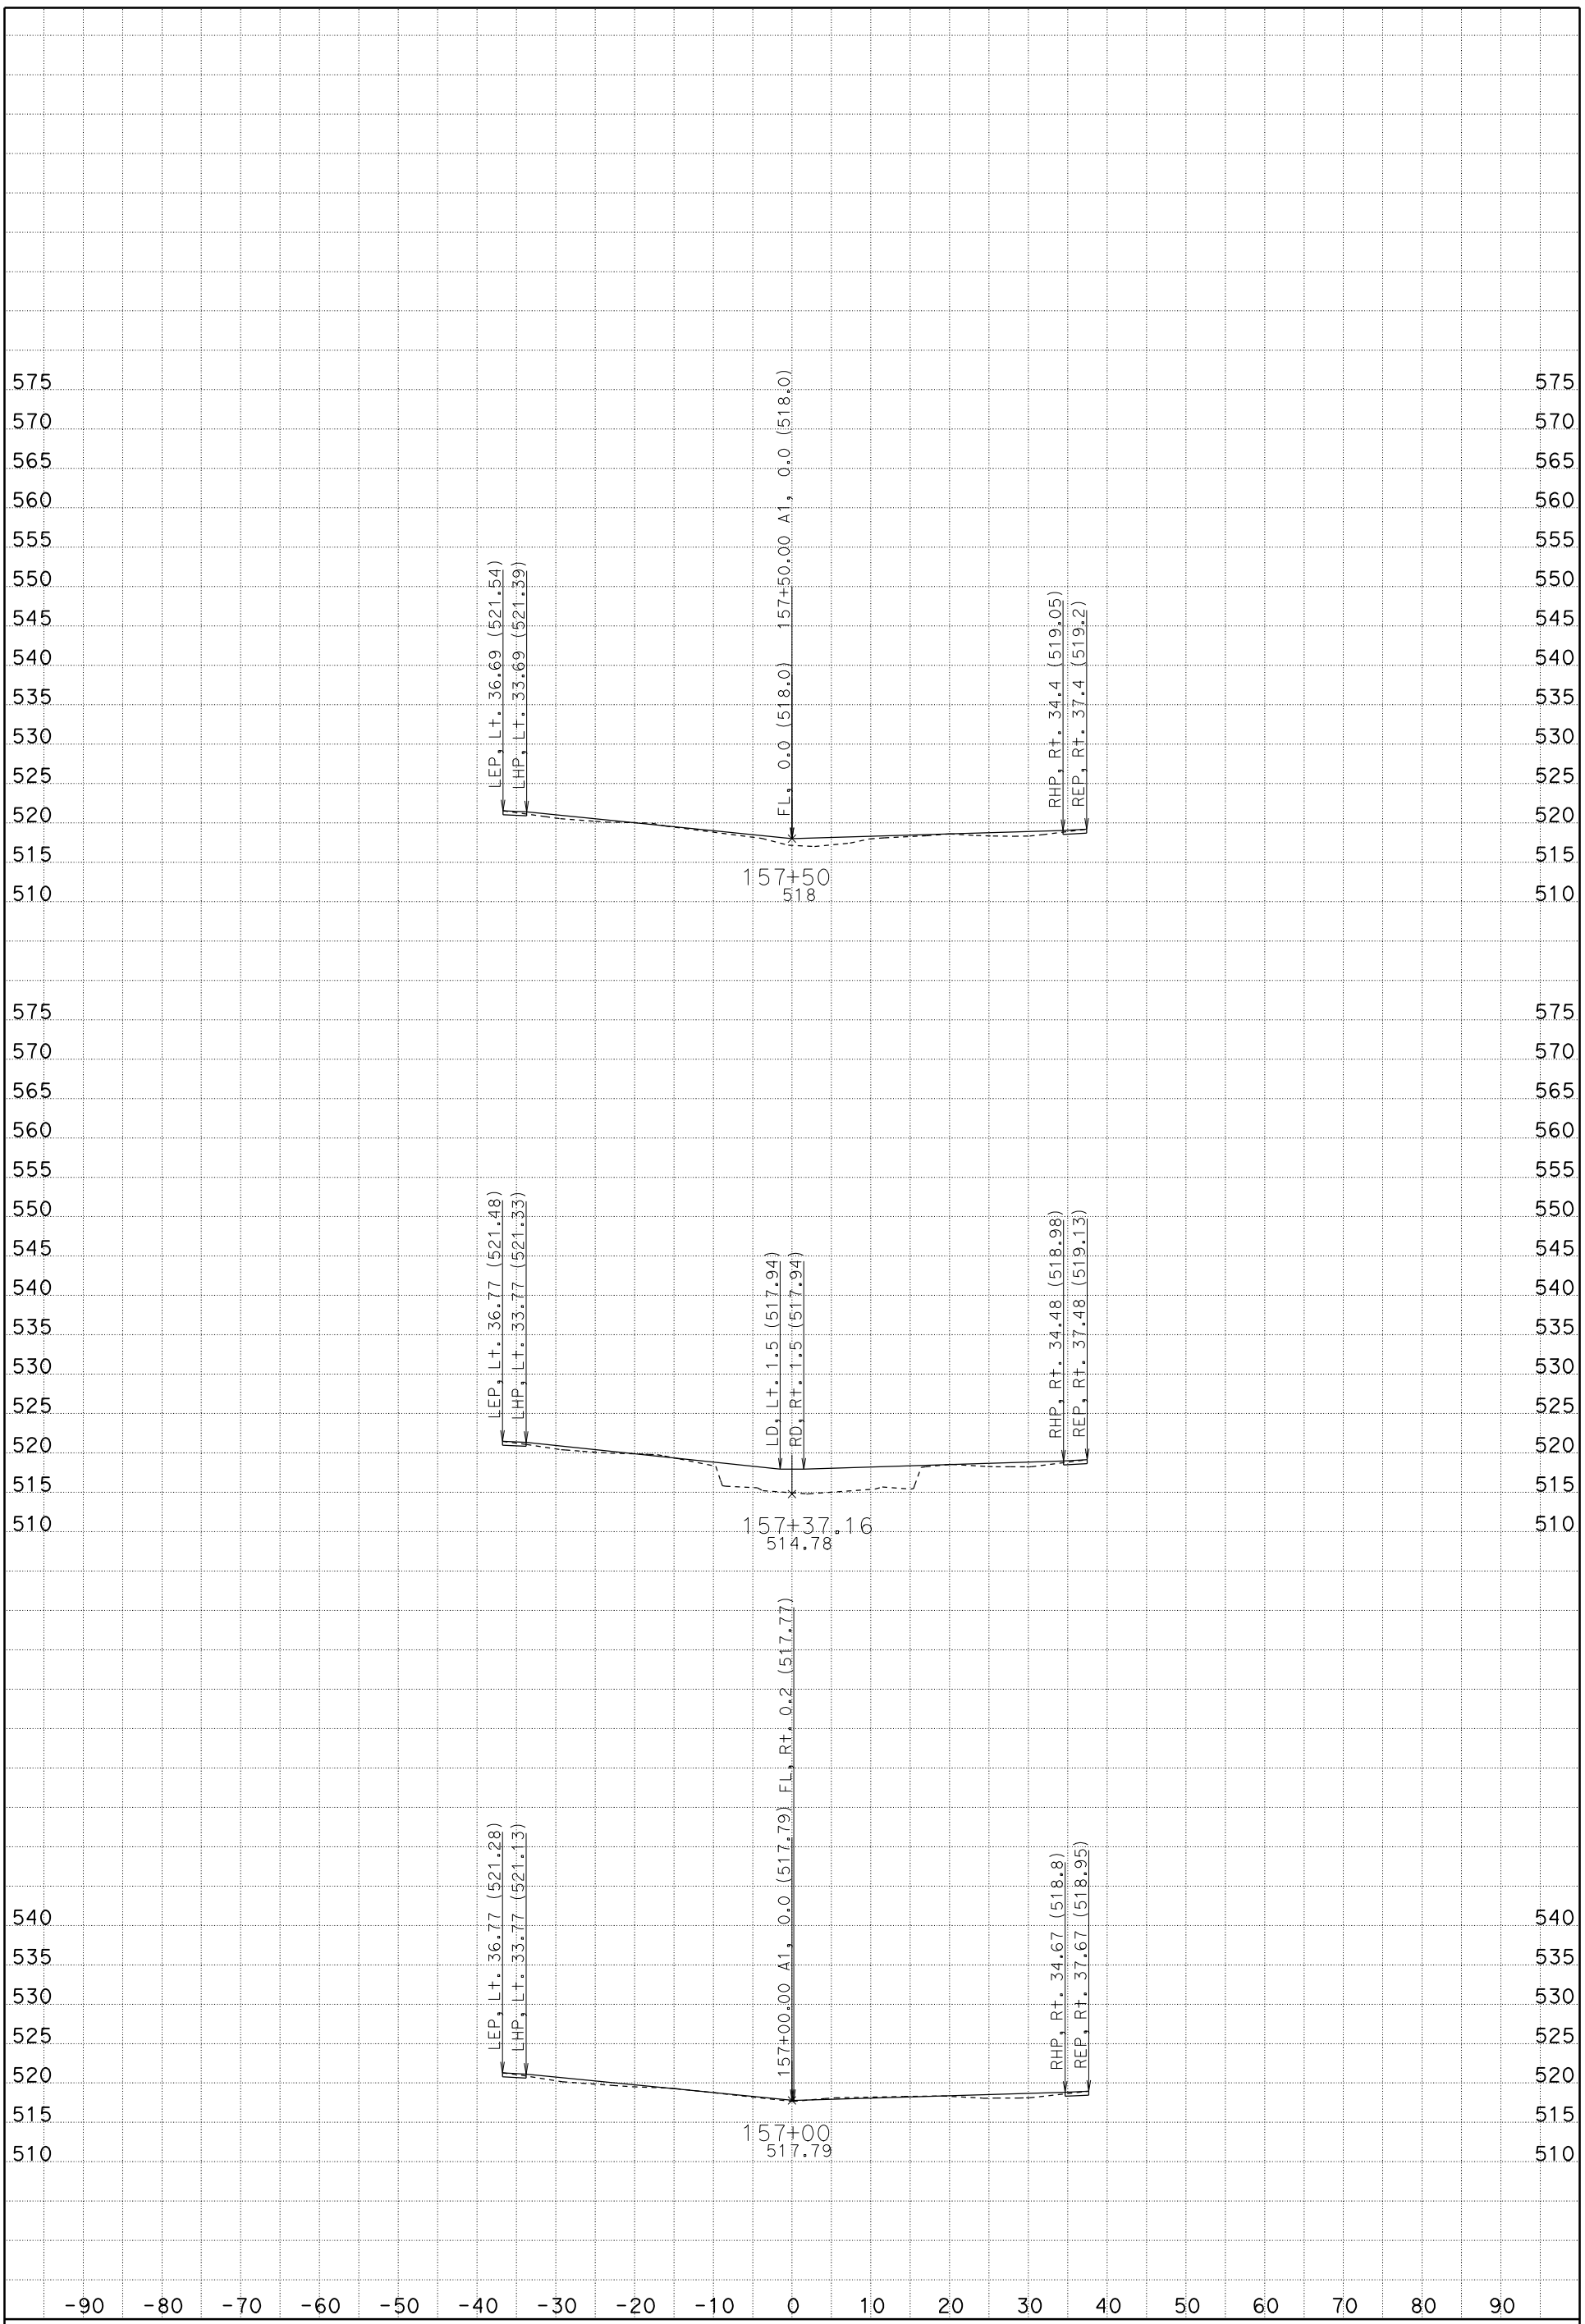

DATE: 1/19/2012

SCALE: 1" = 10' Horiz.
1" = 10' Vert.

CREATED BY: Rod Mendoza (559)243-3826

CONTRACT: 06-0M7304, ID 0600020009

DIST/CO/RTE/PM: 06/Fre/5/22.8/26.8

PROJECT ID: Install DTBB Project

A1
CROSS SECTIONS

FOR EARTHWORK DEVELOPMENT ONLY

All Dimensions are U.S. Survey Feet

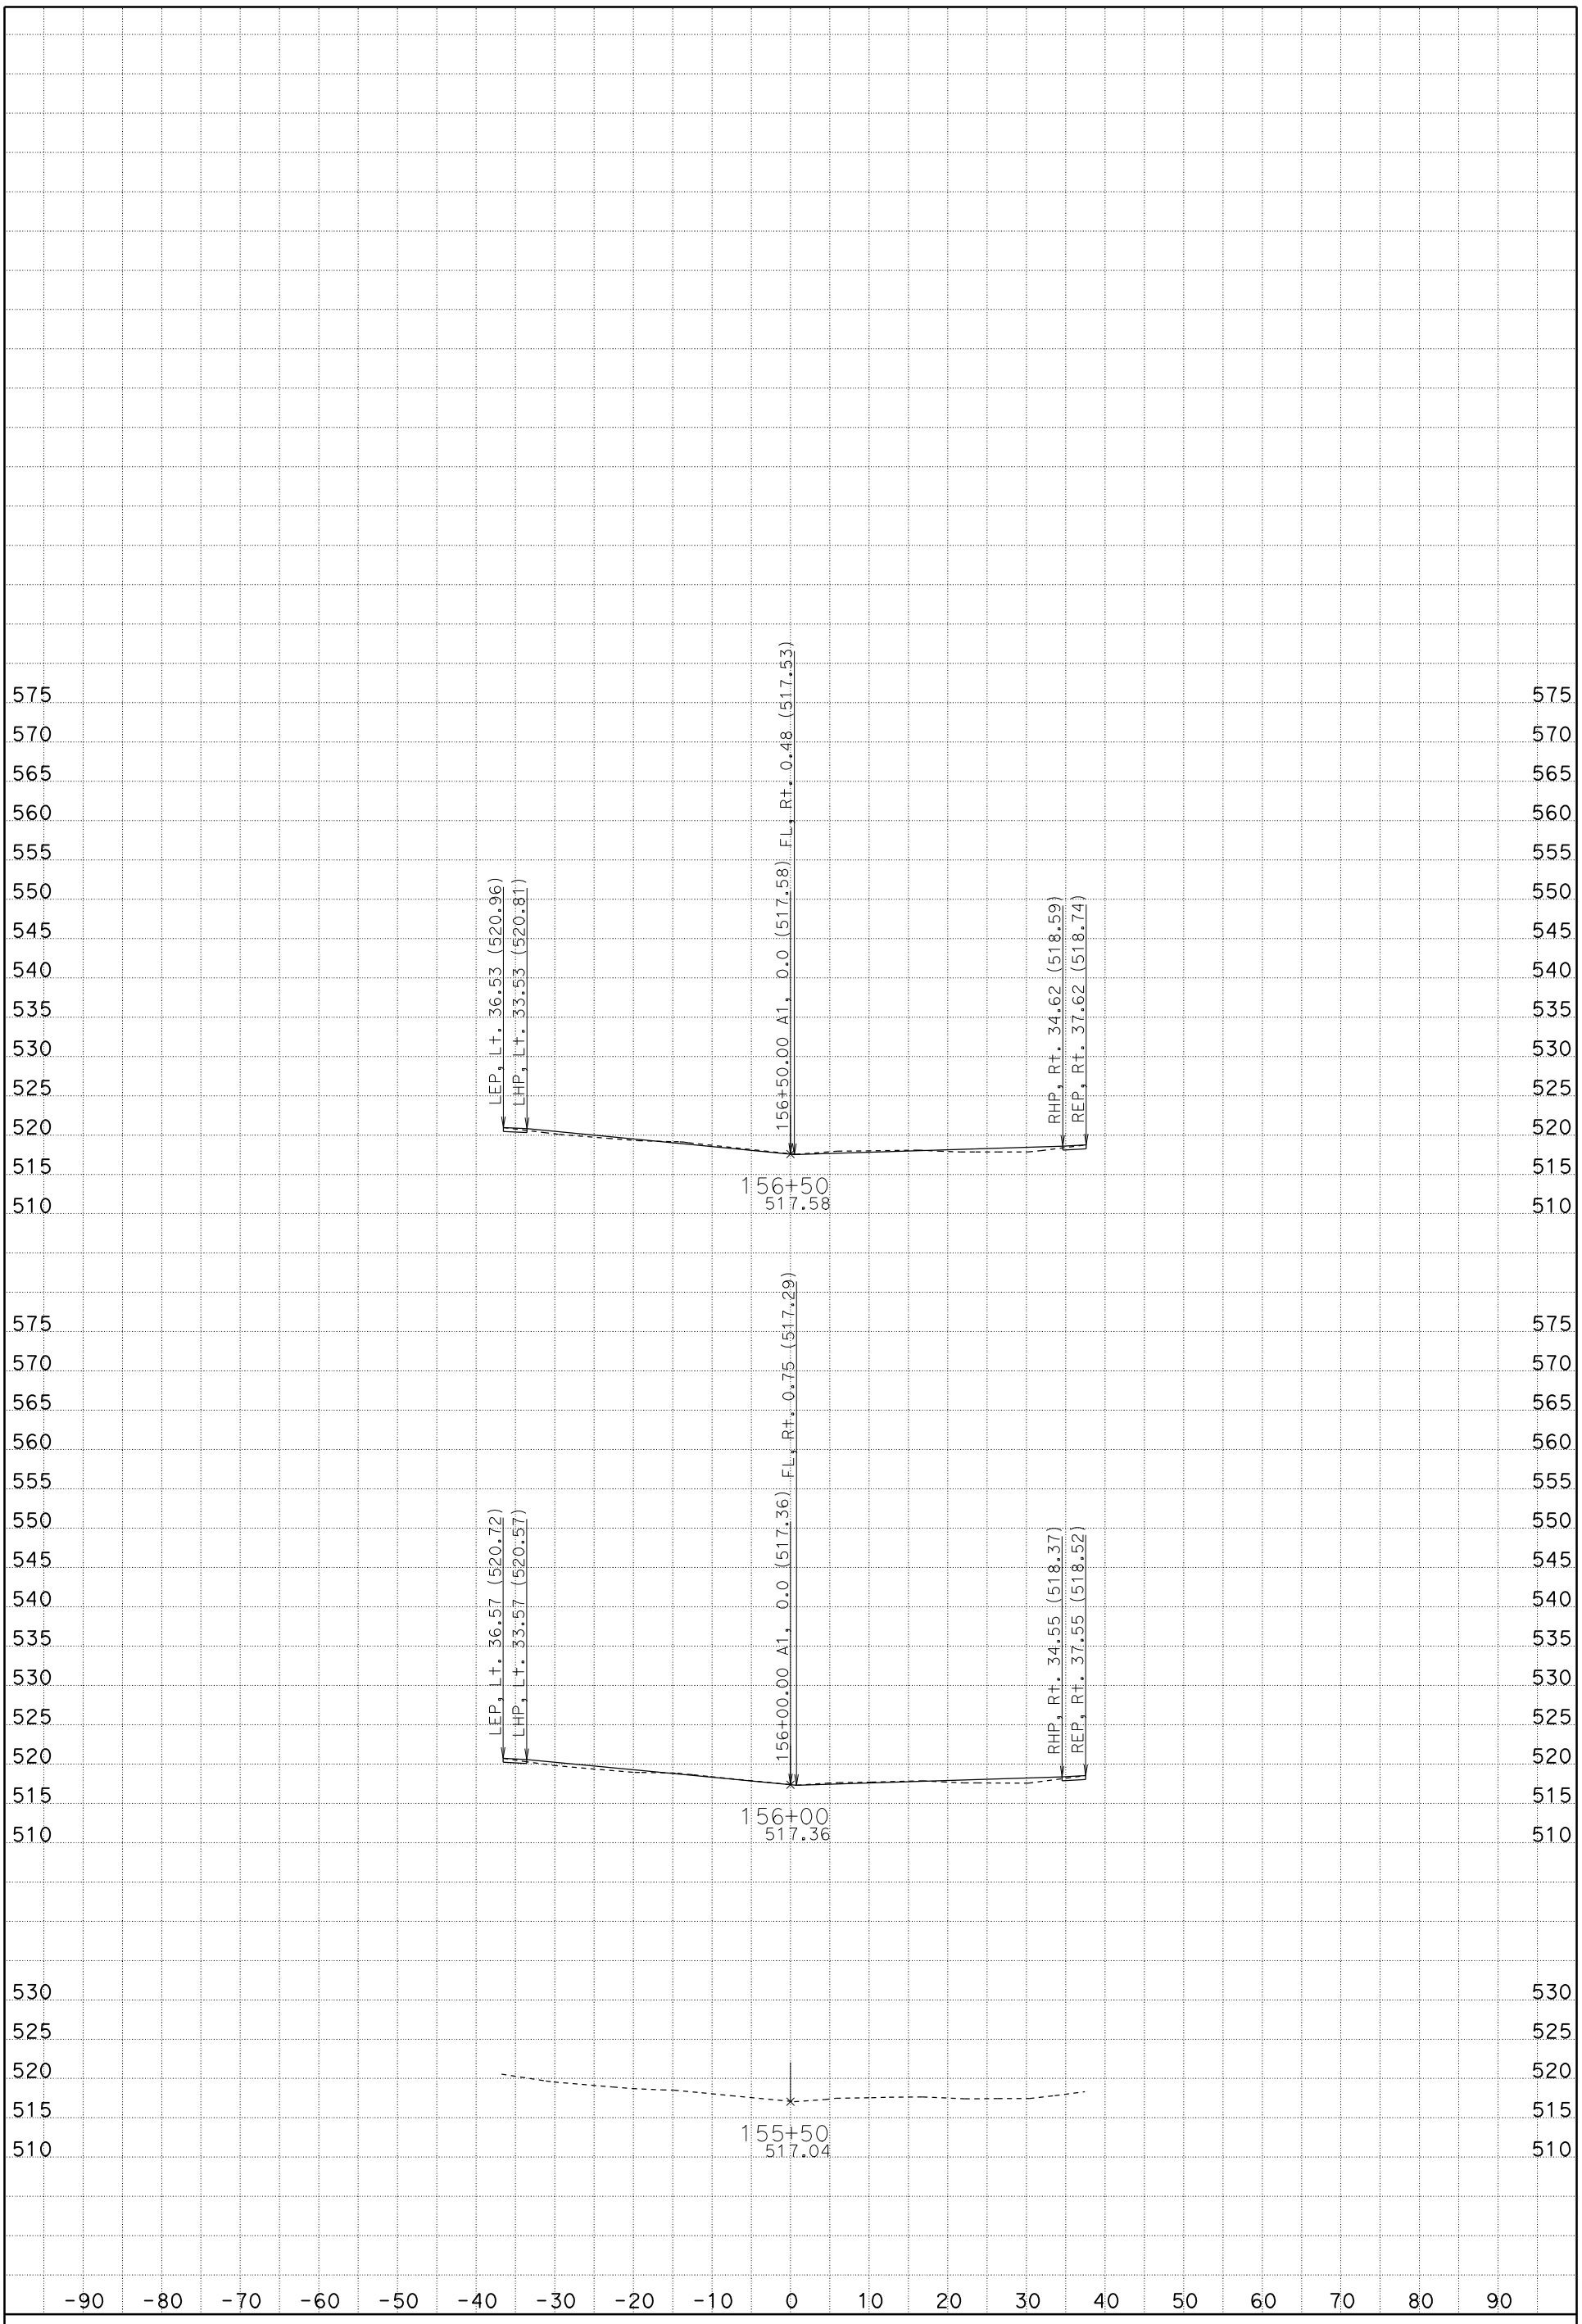

DATE: 1/19/2012

SCALE: 1" = 10' Horiz.
1" = 10' Vert.

CREATED BY: Rod Mendoza (559)243-3826

CONTRACT: 06-0M7304, ID 0600020009

DIST/CO/RTE/PM: 06/Fre/5/22.8/26.8

PROJECT ID: Install DTBB Project

A1
CROSS SECTIONS

FOR EARTHWORK DEVELOPMENT ONLY

All Dimensions are U.S. Survey Feet

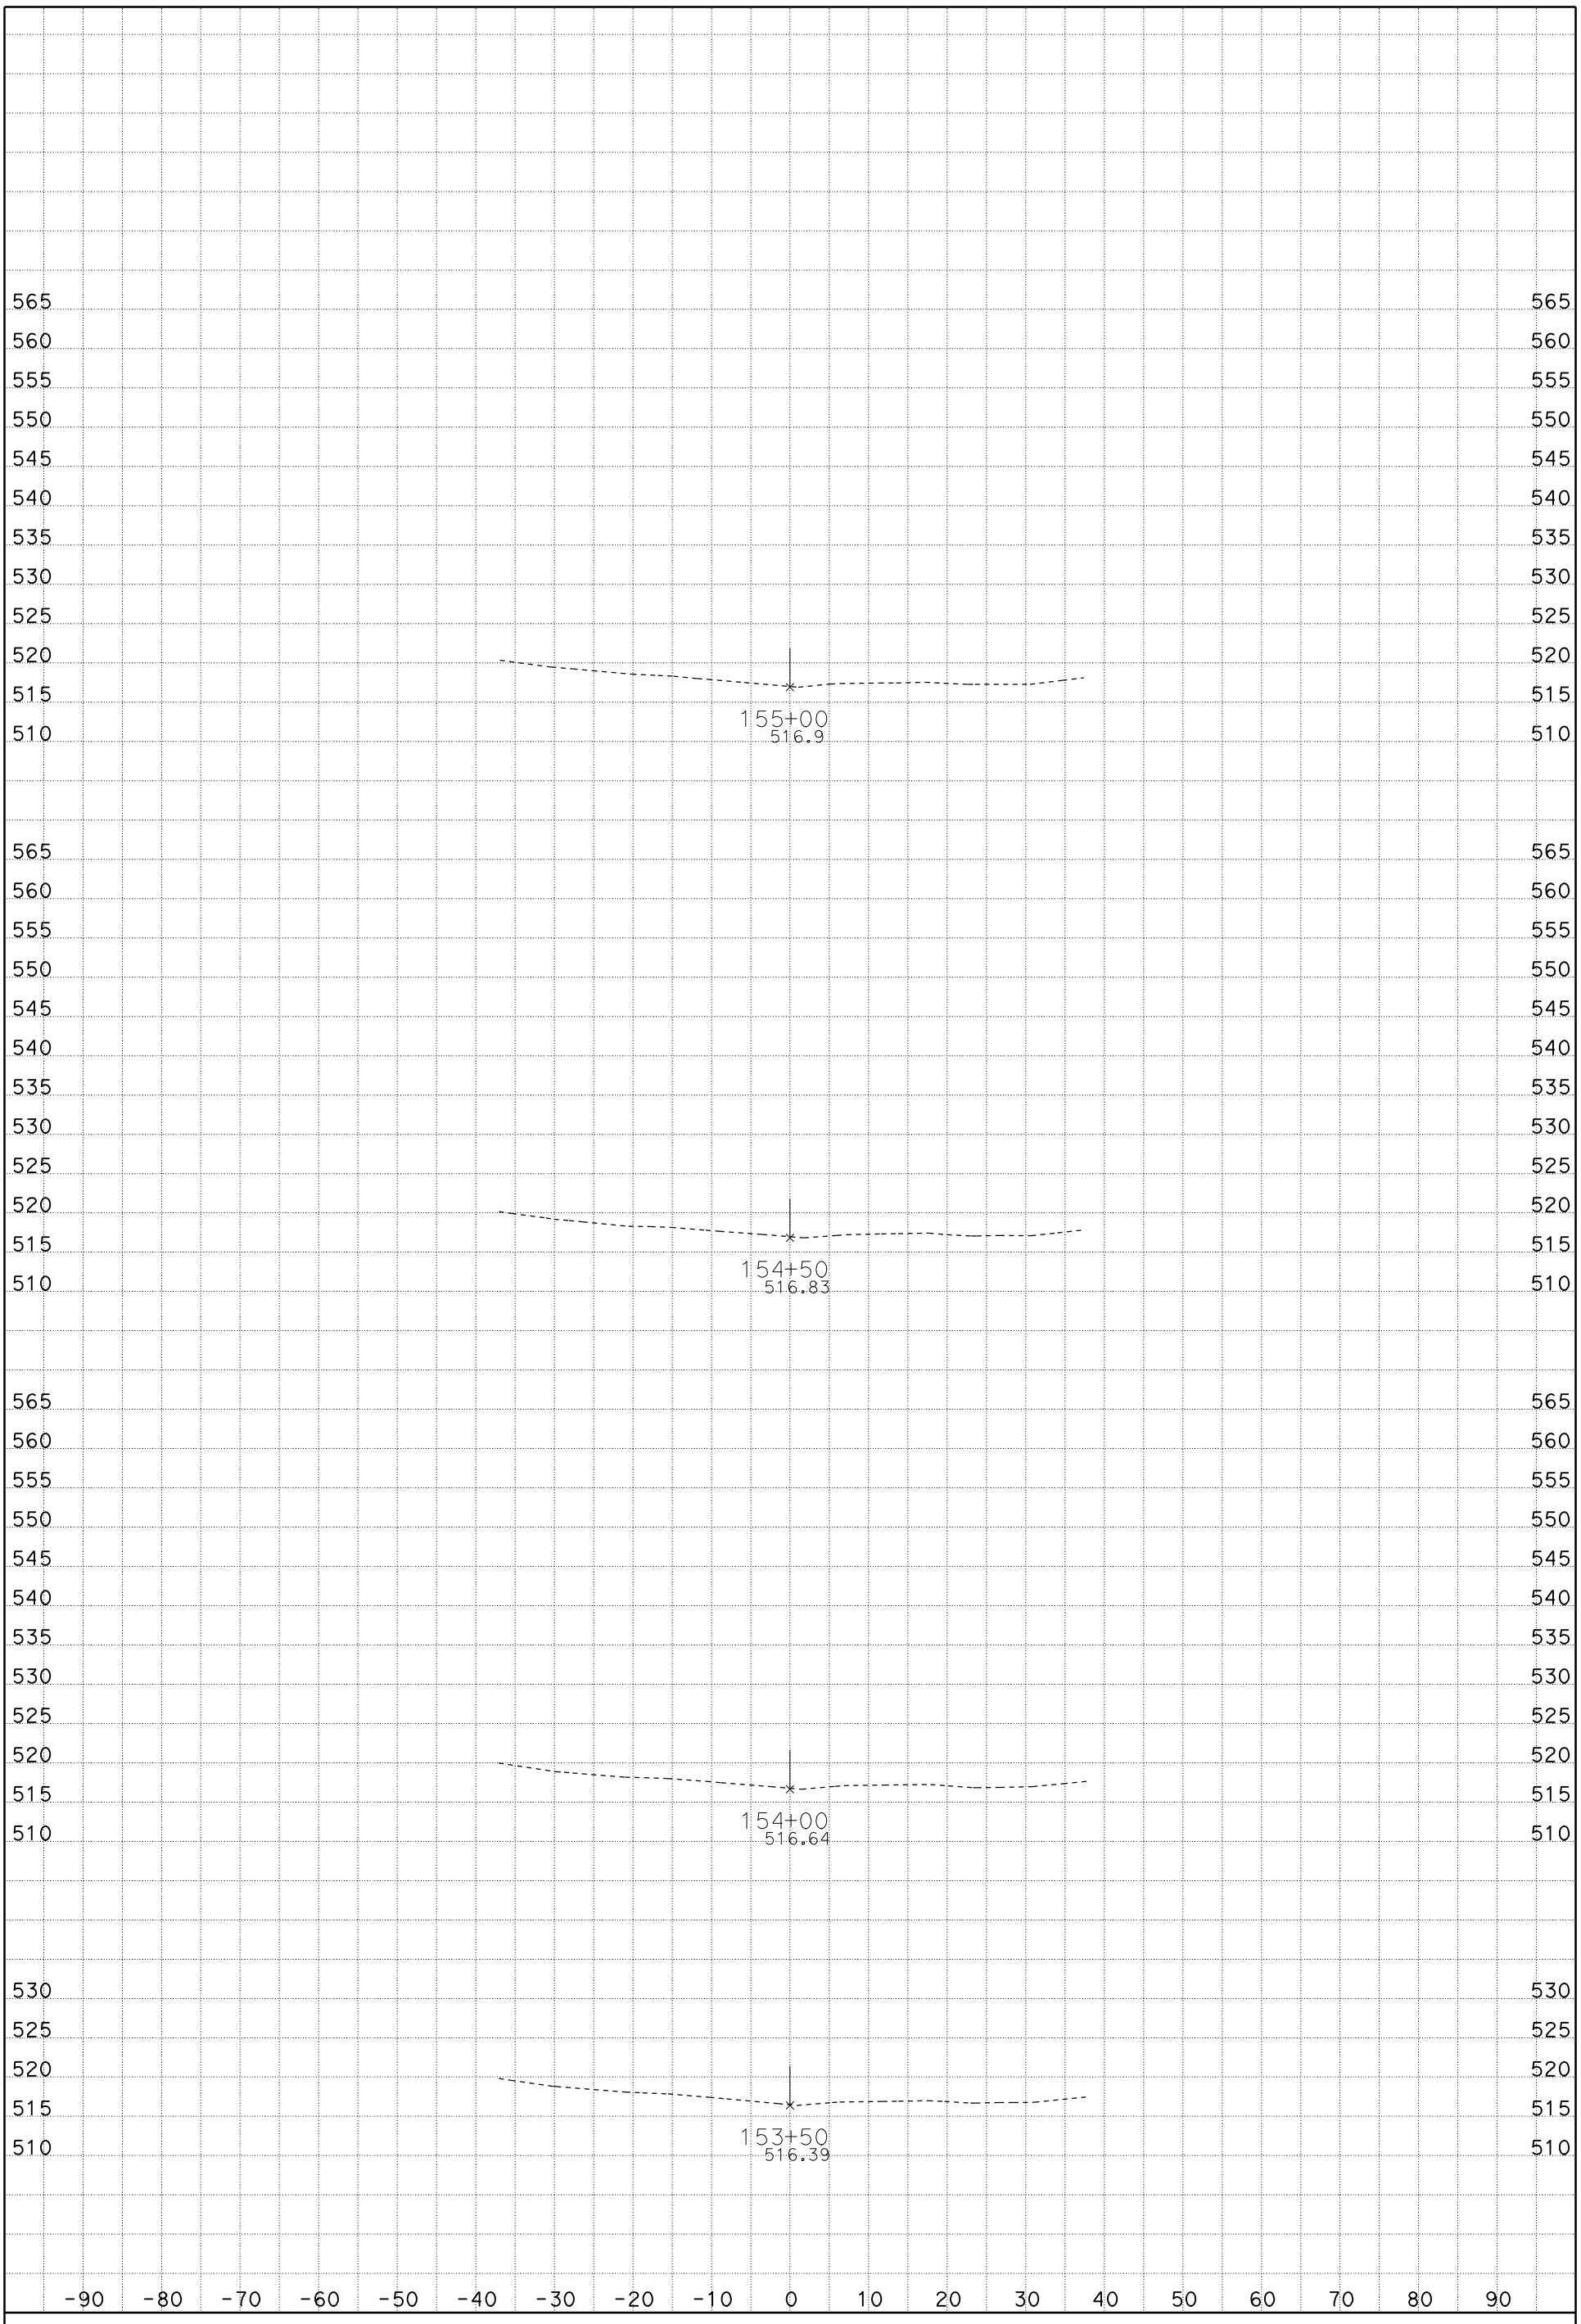

DATE: 1/19/2012

SCALE: 1" = 10' Horiz.
1" = 10' Vert.

CREATED BY: Rod Mendoza (559)243-3826

CONTRACT: 06-0M7304, ID 0600020009

DIST/CO/RTE/PM: 06/Fre/5/22.8/26.8

PROJECT ID: Install DTBB Project

A1

CROSS SECTIONS

FOR EARTHWORK DEVELOPMENT ONLY

All Dimensions are U.S. Survey Feet

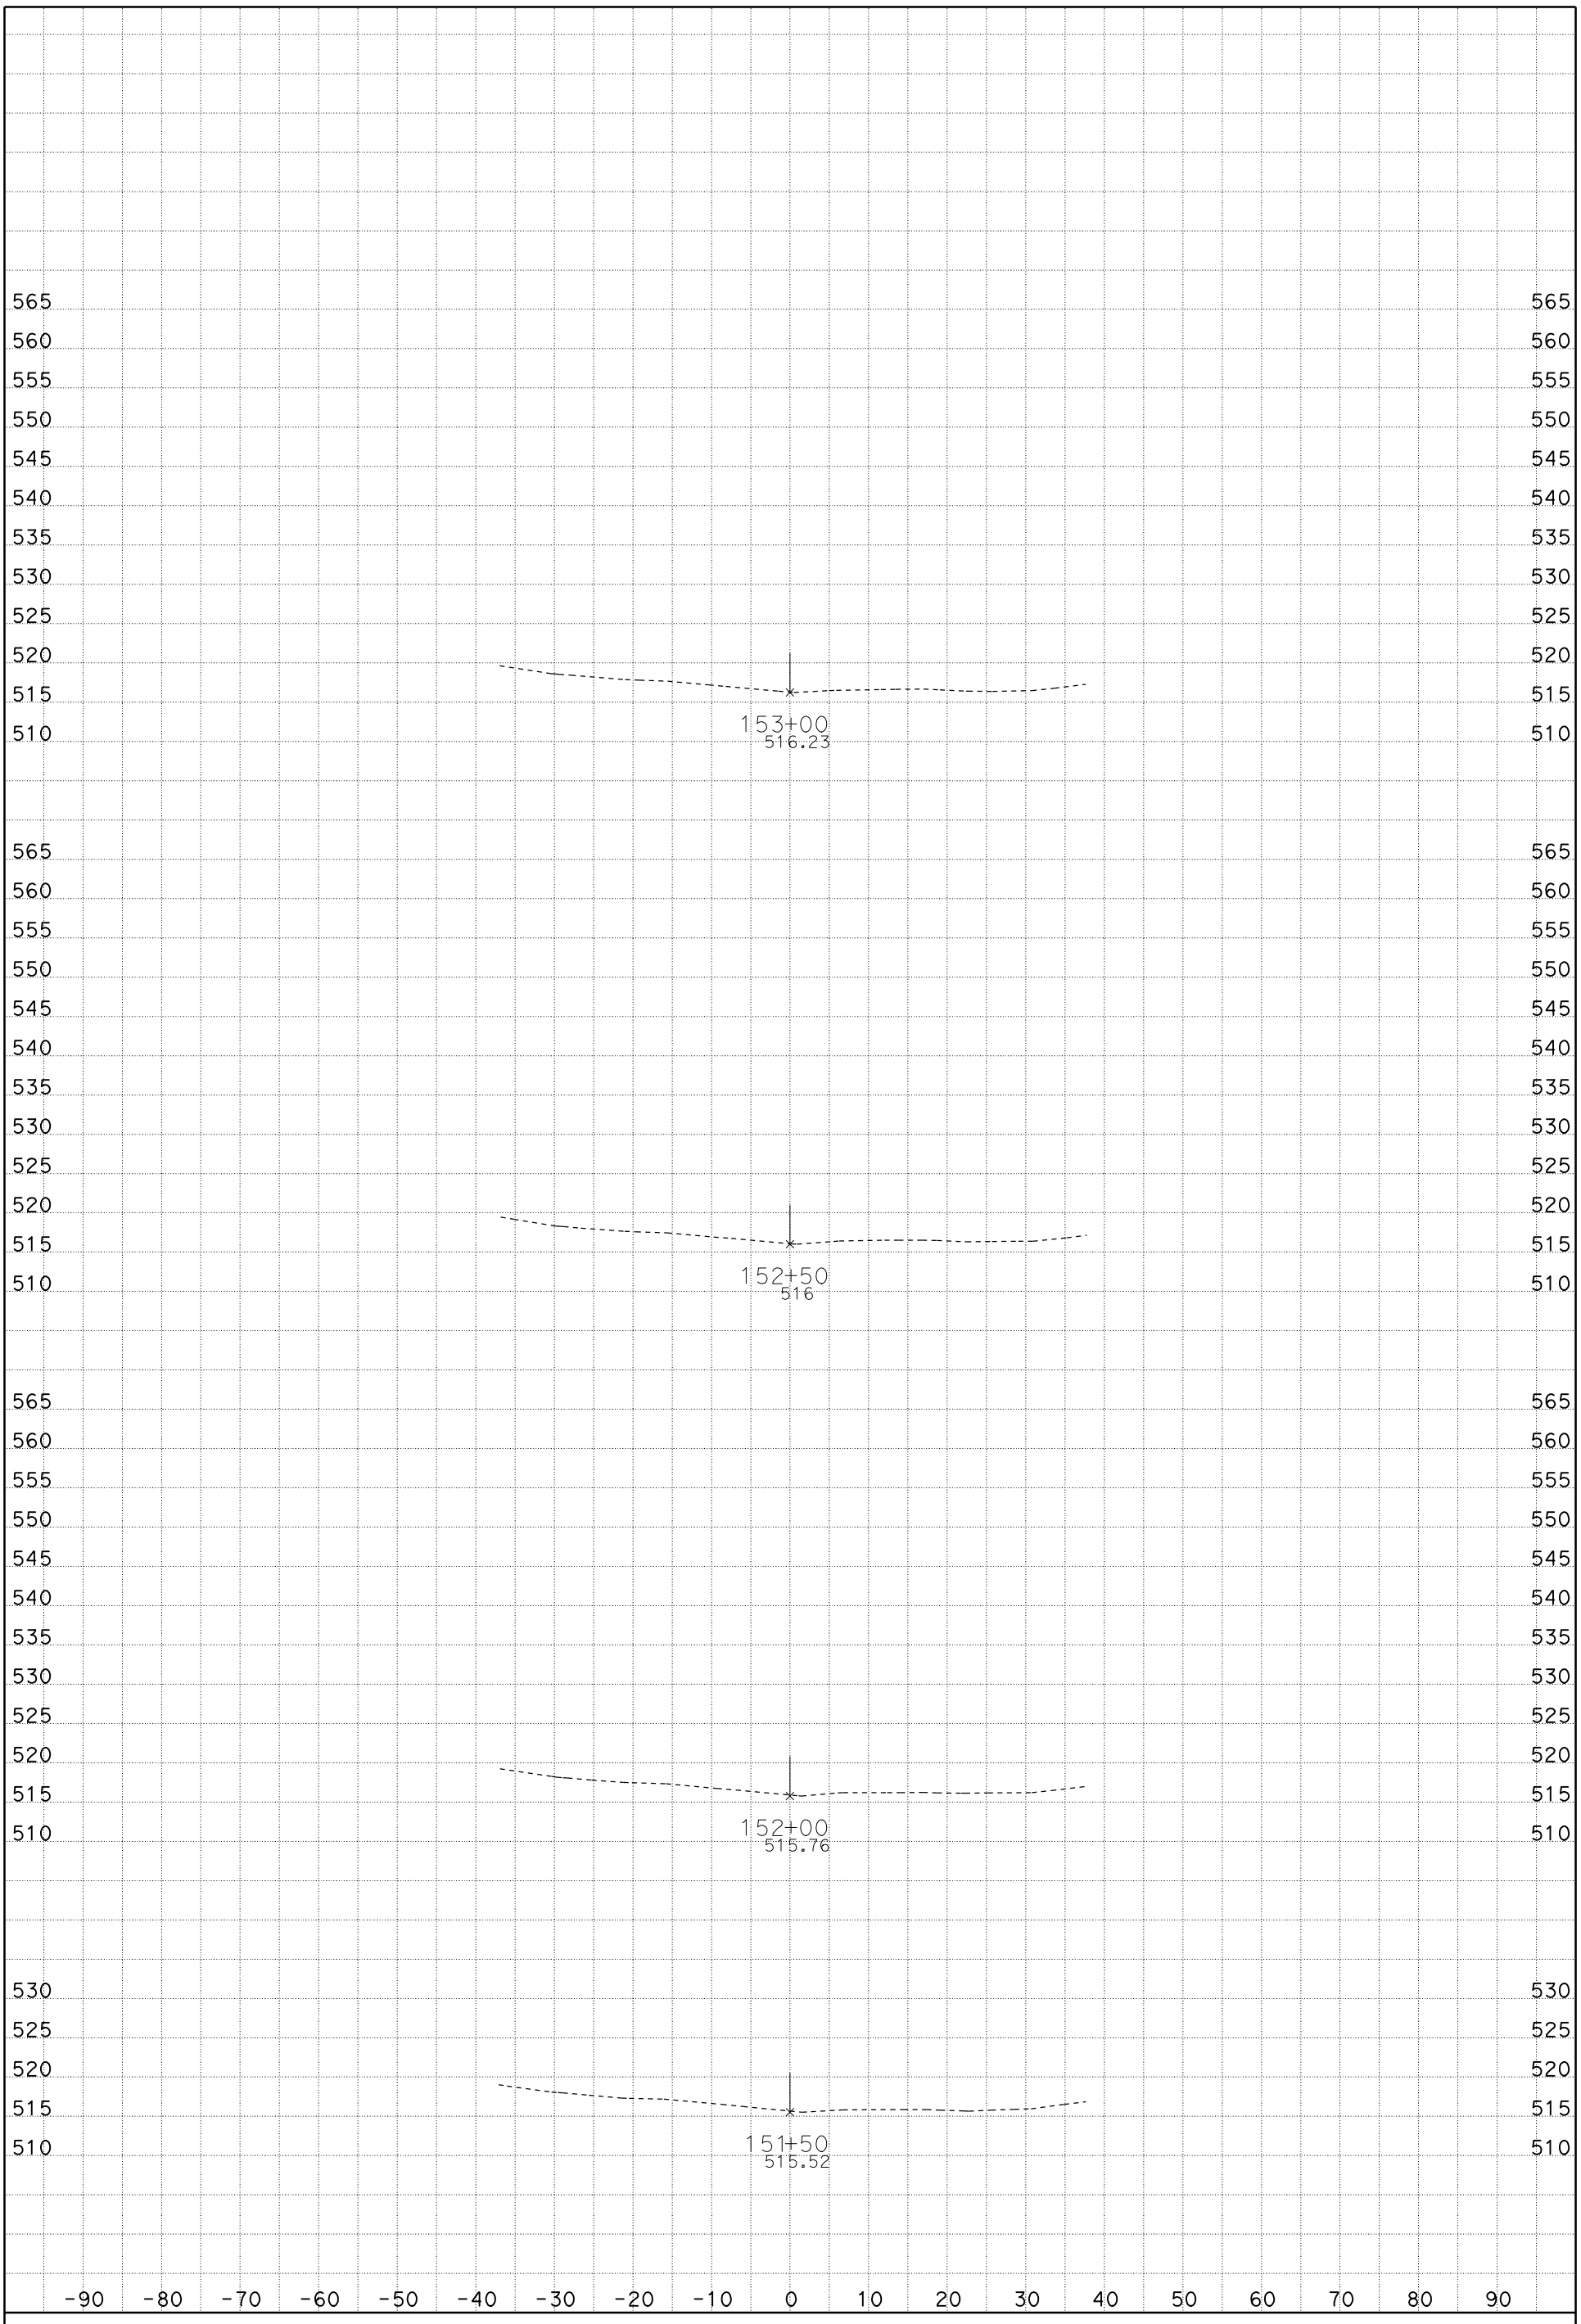

DATE: 1/19/2012

SCALE: 1" = 10' Horiz.
1" = 10' Vert.

CREATED BY: Rod Mendoza (559)243-3826

CONTRACT: 06-0M7304, ID 0600020009

DIST/CO/RTE/PM: 06/Fre/5/22.8/26.8

PROJECT ID: Install DTBB Project

A1

CROSS SECTIONS

SHEET 25 OF 119

FOR EARTHWORK DEVELOPMENT ONLY

All Dimensions are U.S. Survey Feet

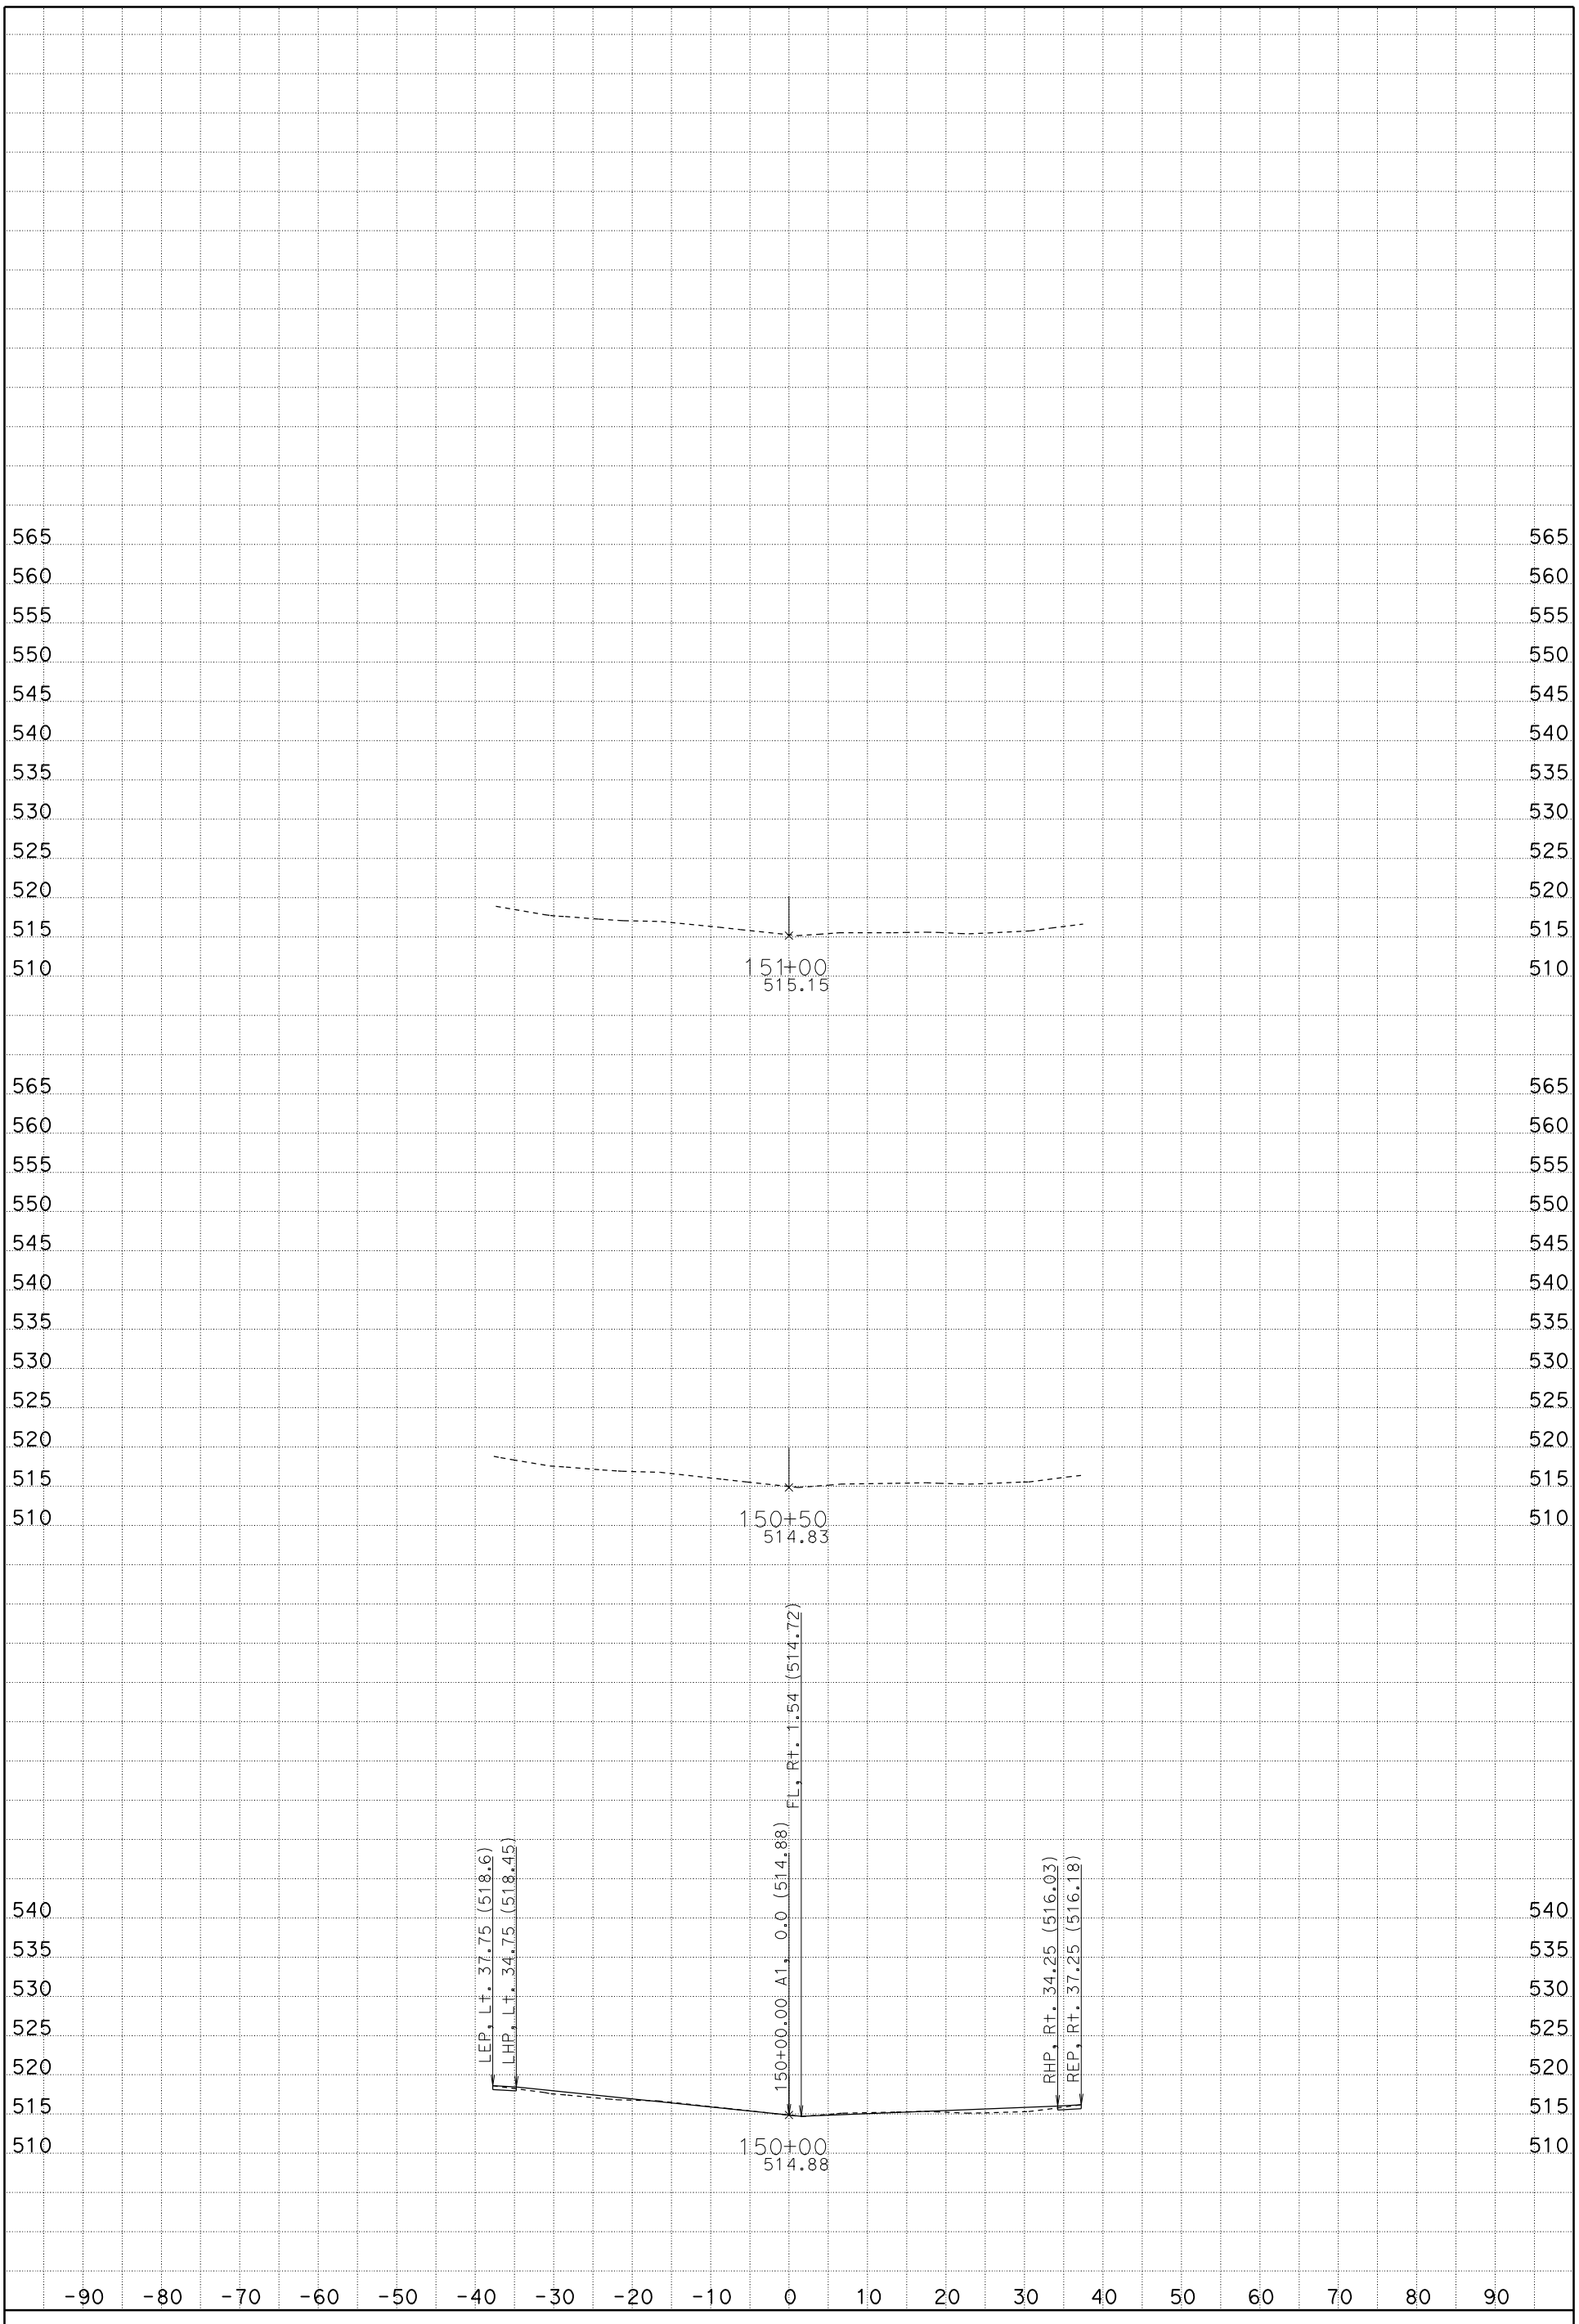

DATE: 1/19/2012

SCALE: 1" = 10' Horiz.
1" = 10' Vert.

CREATED BY: Rod Mendoza (559)243-3826

CONTRACT: 06-0M7304, ID 0600020009

DIST/CO/RTE/PM: 06/Fre/5/22.8/26.8

PROJECT ID: Install DTBB Project

A1

CROSS SECTIONS

FOR EARTHWORK DEVELOPMENT ONLY

All Dimensions are U.S. Survey Feet

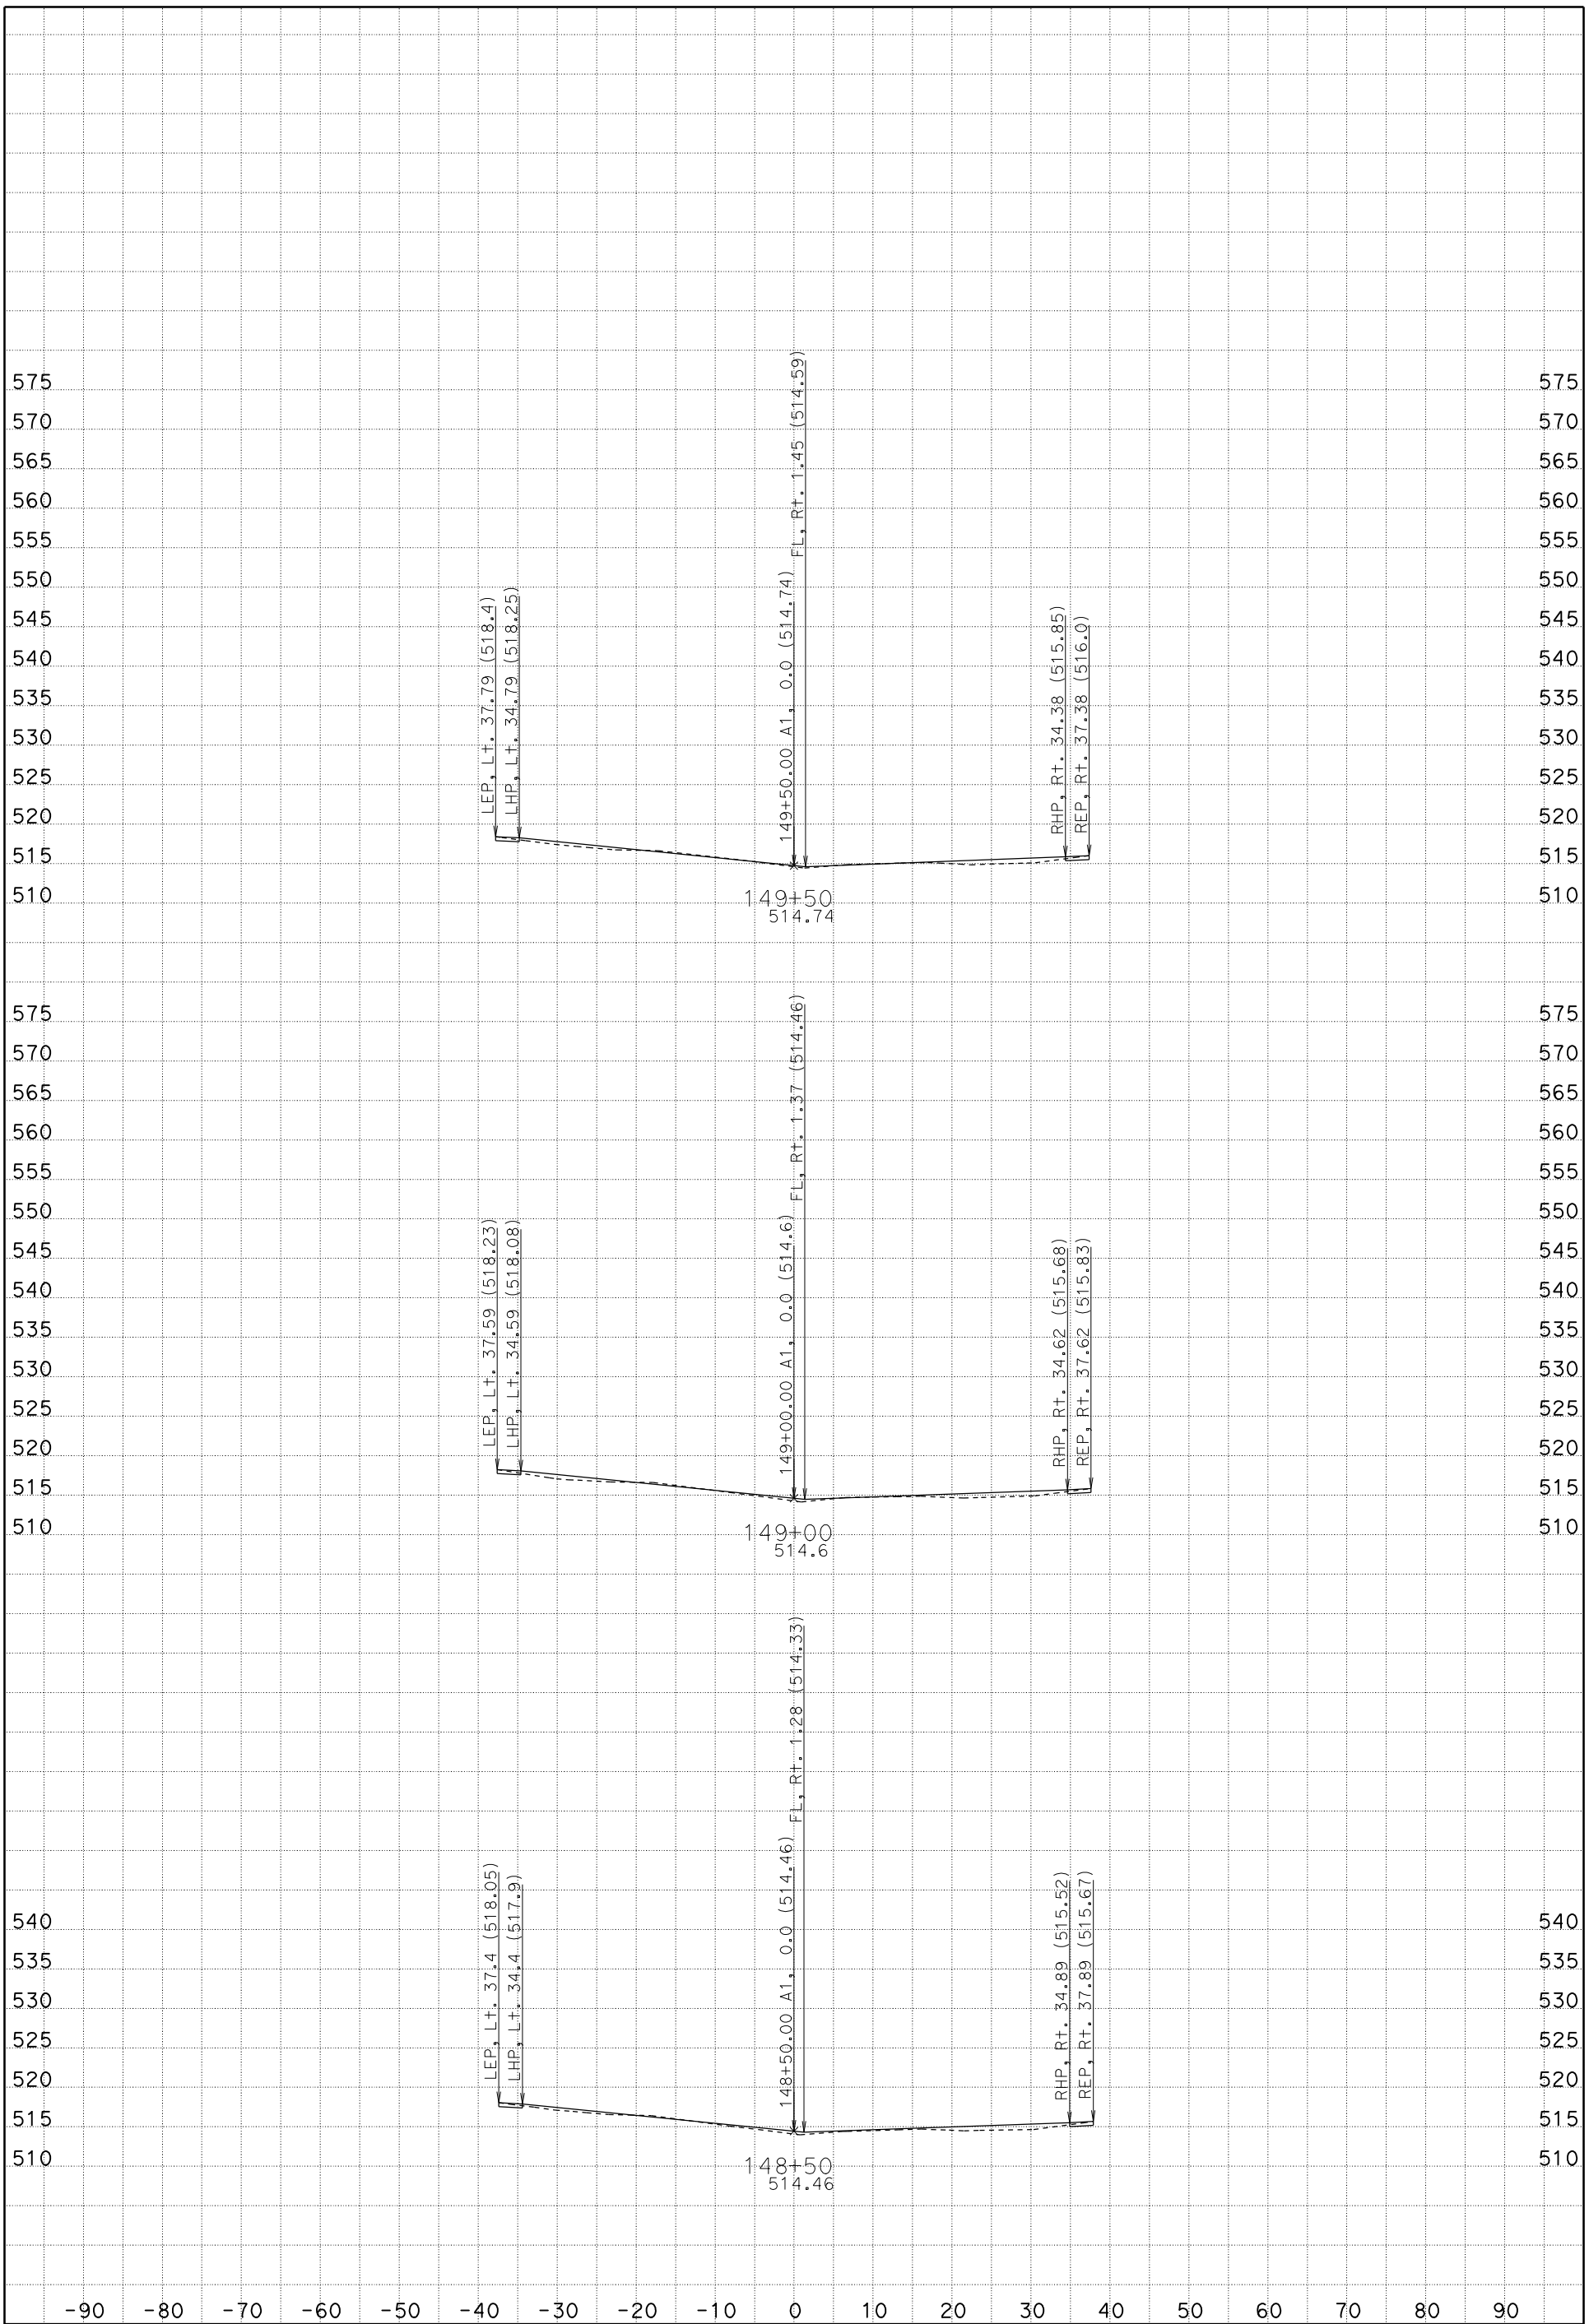

DATE: 1/19/2012

SCALE: 1" = 10' Horiz.
1" = 10' Vert.

CREATED BY: Rod Mendoza (559)243-3826

CONTRACT: 06-0M7304, ID 0600020009

DIST/CO/RTE/PM: 06/Fre/5/22.8/26.8

PROJECT ID: Install DTBB Project

A1
CROSS SECTIONS

FOR EARTHWORK DEVELOPMENT ONLY

All Dimensions are U.S. Survey Feet

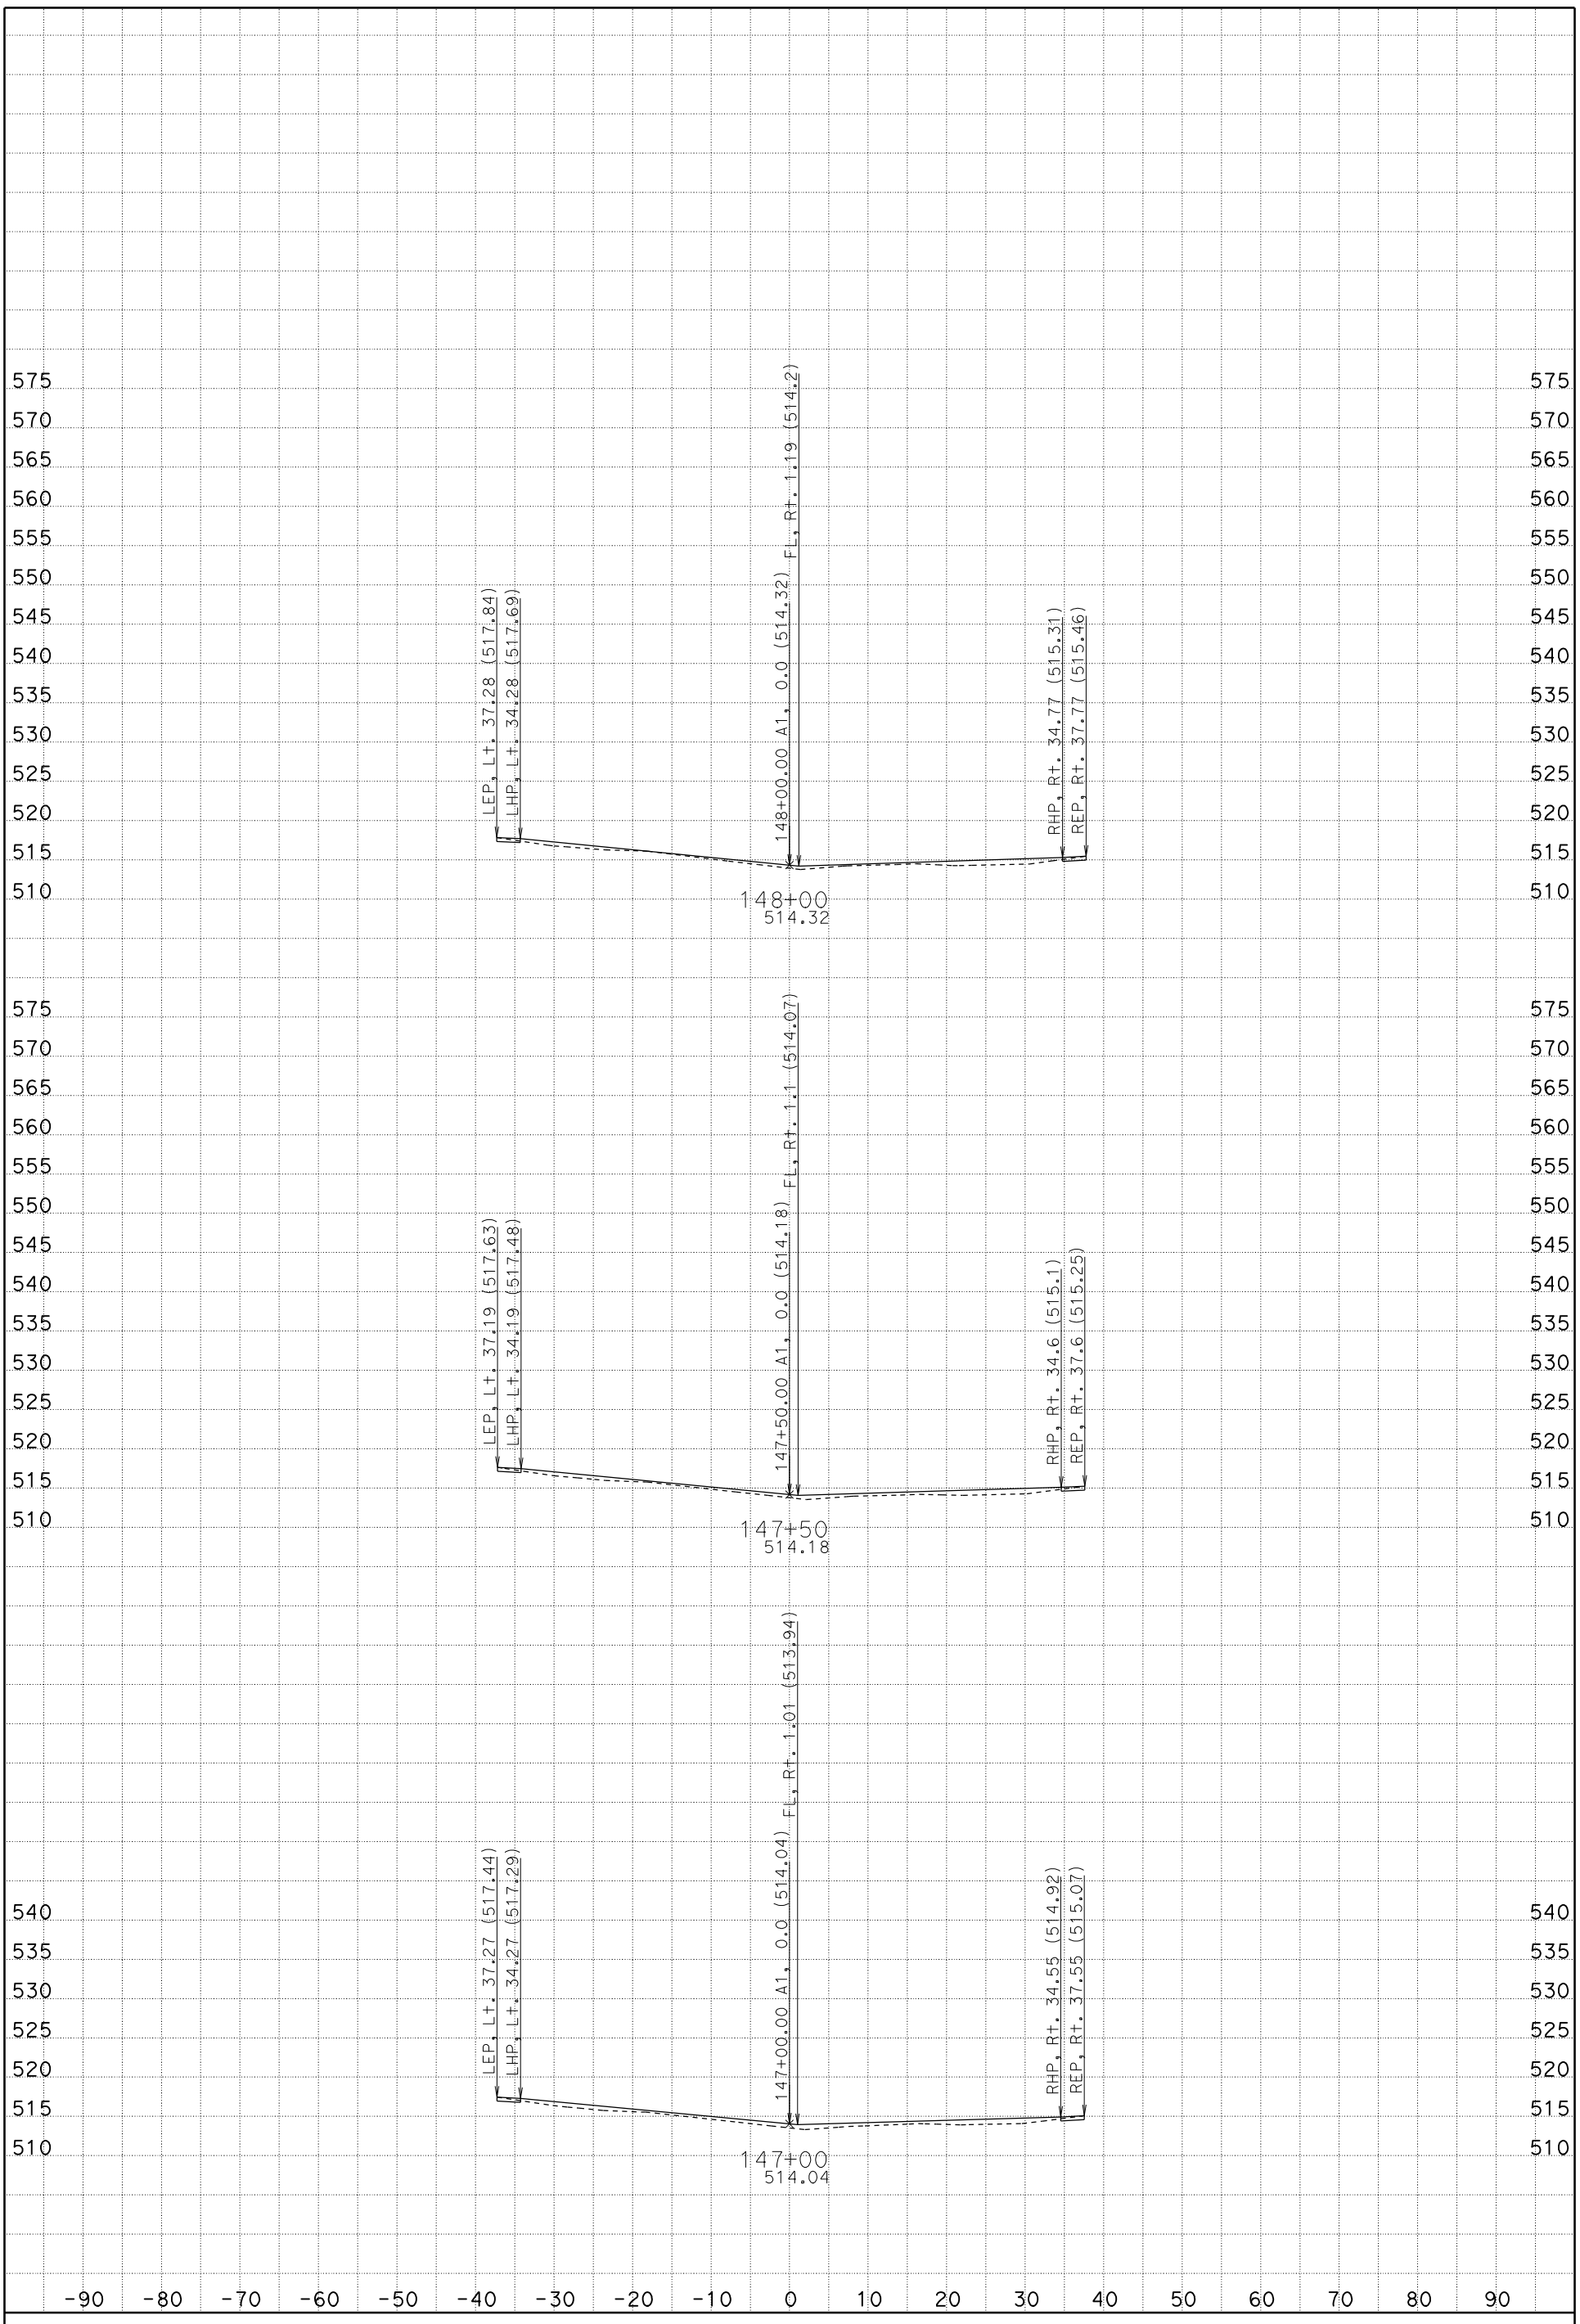

DATE: 1/19/2012

SCALE: 1" = 10' Horiz.
1" = 10' Vert.

CREATED BY: Rod Mendoza (559)243-3826

CONTRACT: 06-0M7304, ID 0600020009

DIST/CO/RTE/PM: 06/Fre/5/22.8/26.8

PROJECT ID: Install DTBB Project

A1

CROSS SECTIONS

FOR EARTHWORK DEVELOPMENT ONLY

All Dimensions are U.S. Survey Feet

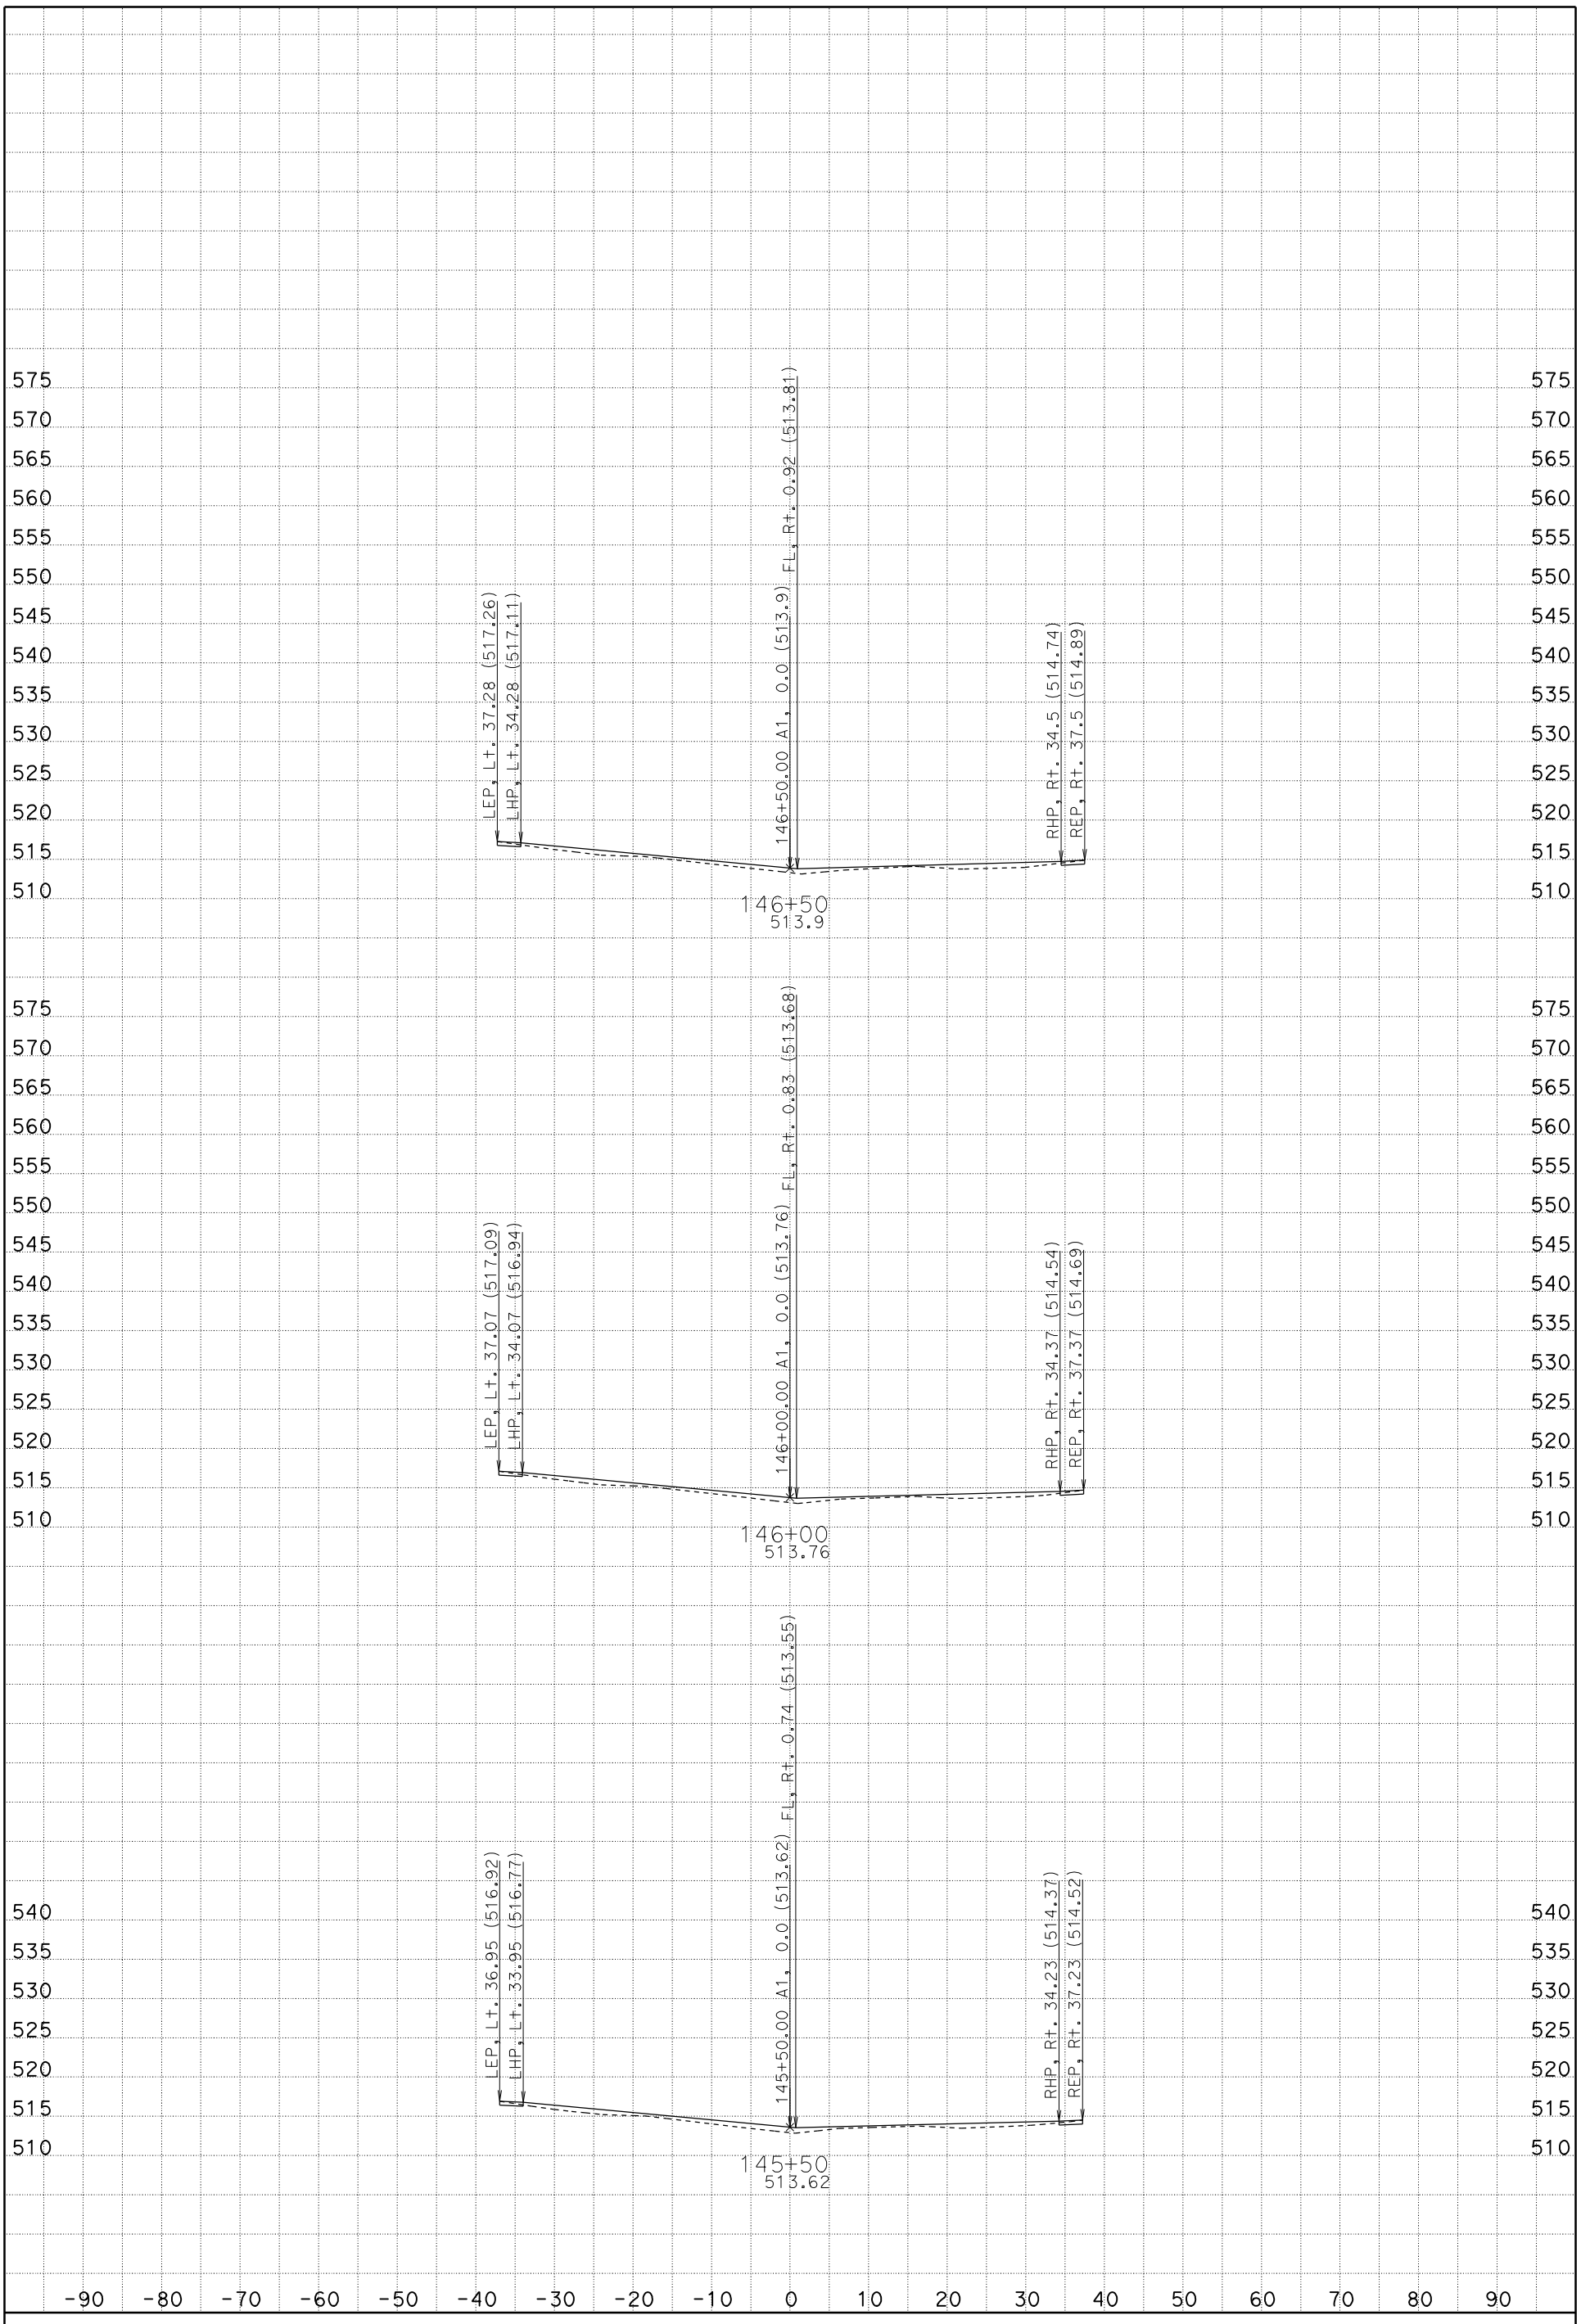

DATE: 1/19/2012

SCALE: 1" = 10' Horiz.
1" = 10' Vert.

CREATED BY: Rod Mendoza (559)243-3826

CONTRACT: 06-0M7304, ID 0600020009

DIST/CO/RTE/PM: 06/Fre/5/22.8/26.8

PROJECT ID: Install DTBB Project

A1

CROSS SECTIONS

FOR EARTHWORK DEVELOPMENT ONLY

All Dimensions are U.S. Survey Feet

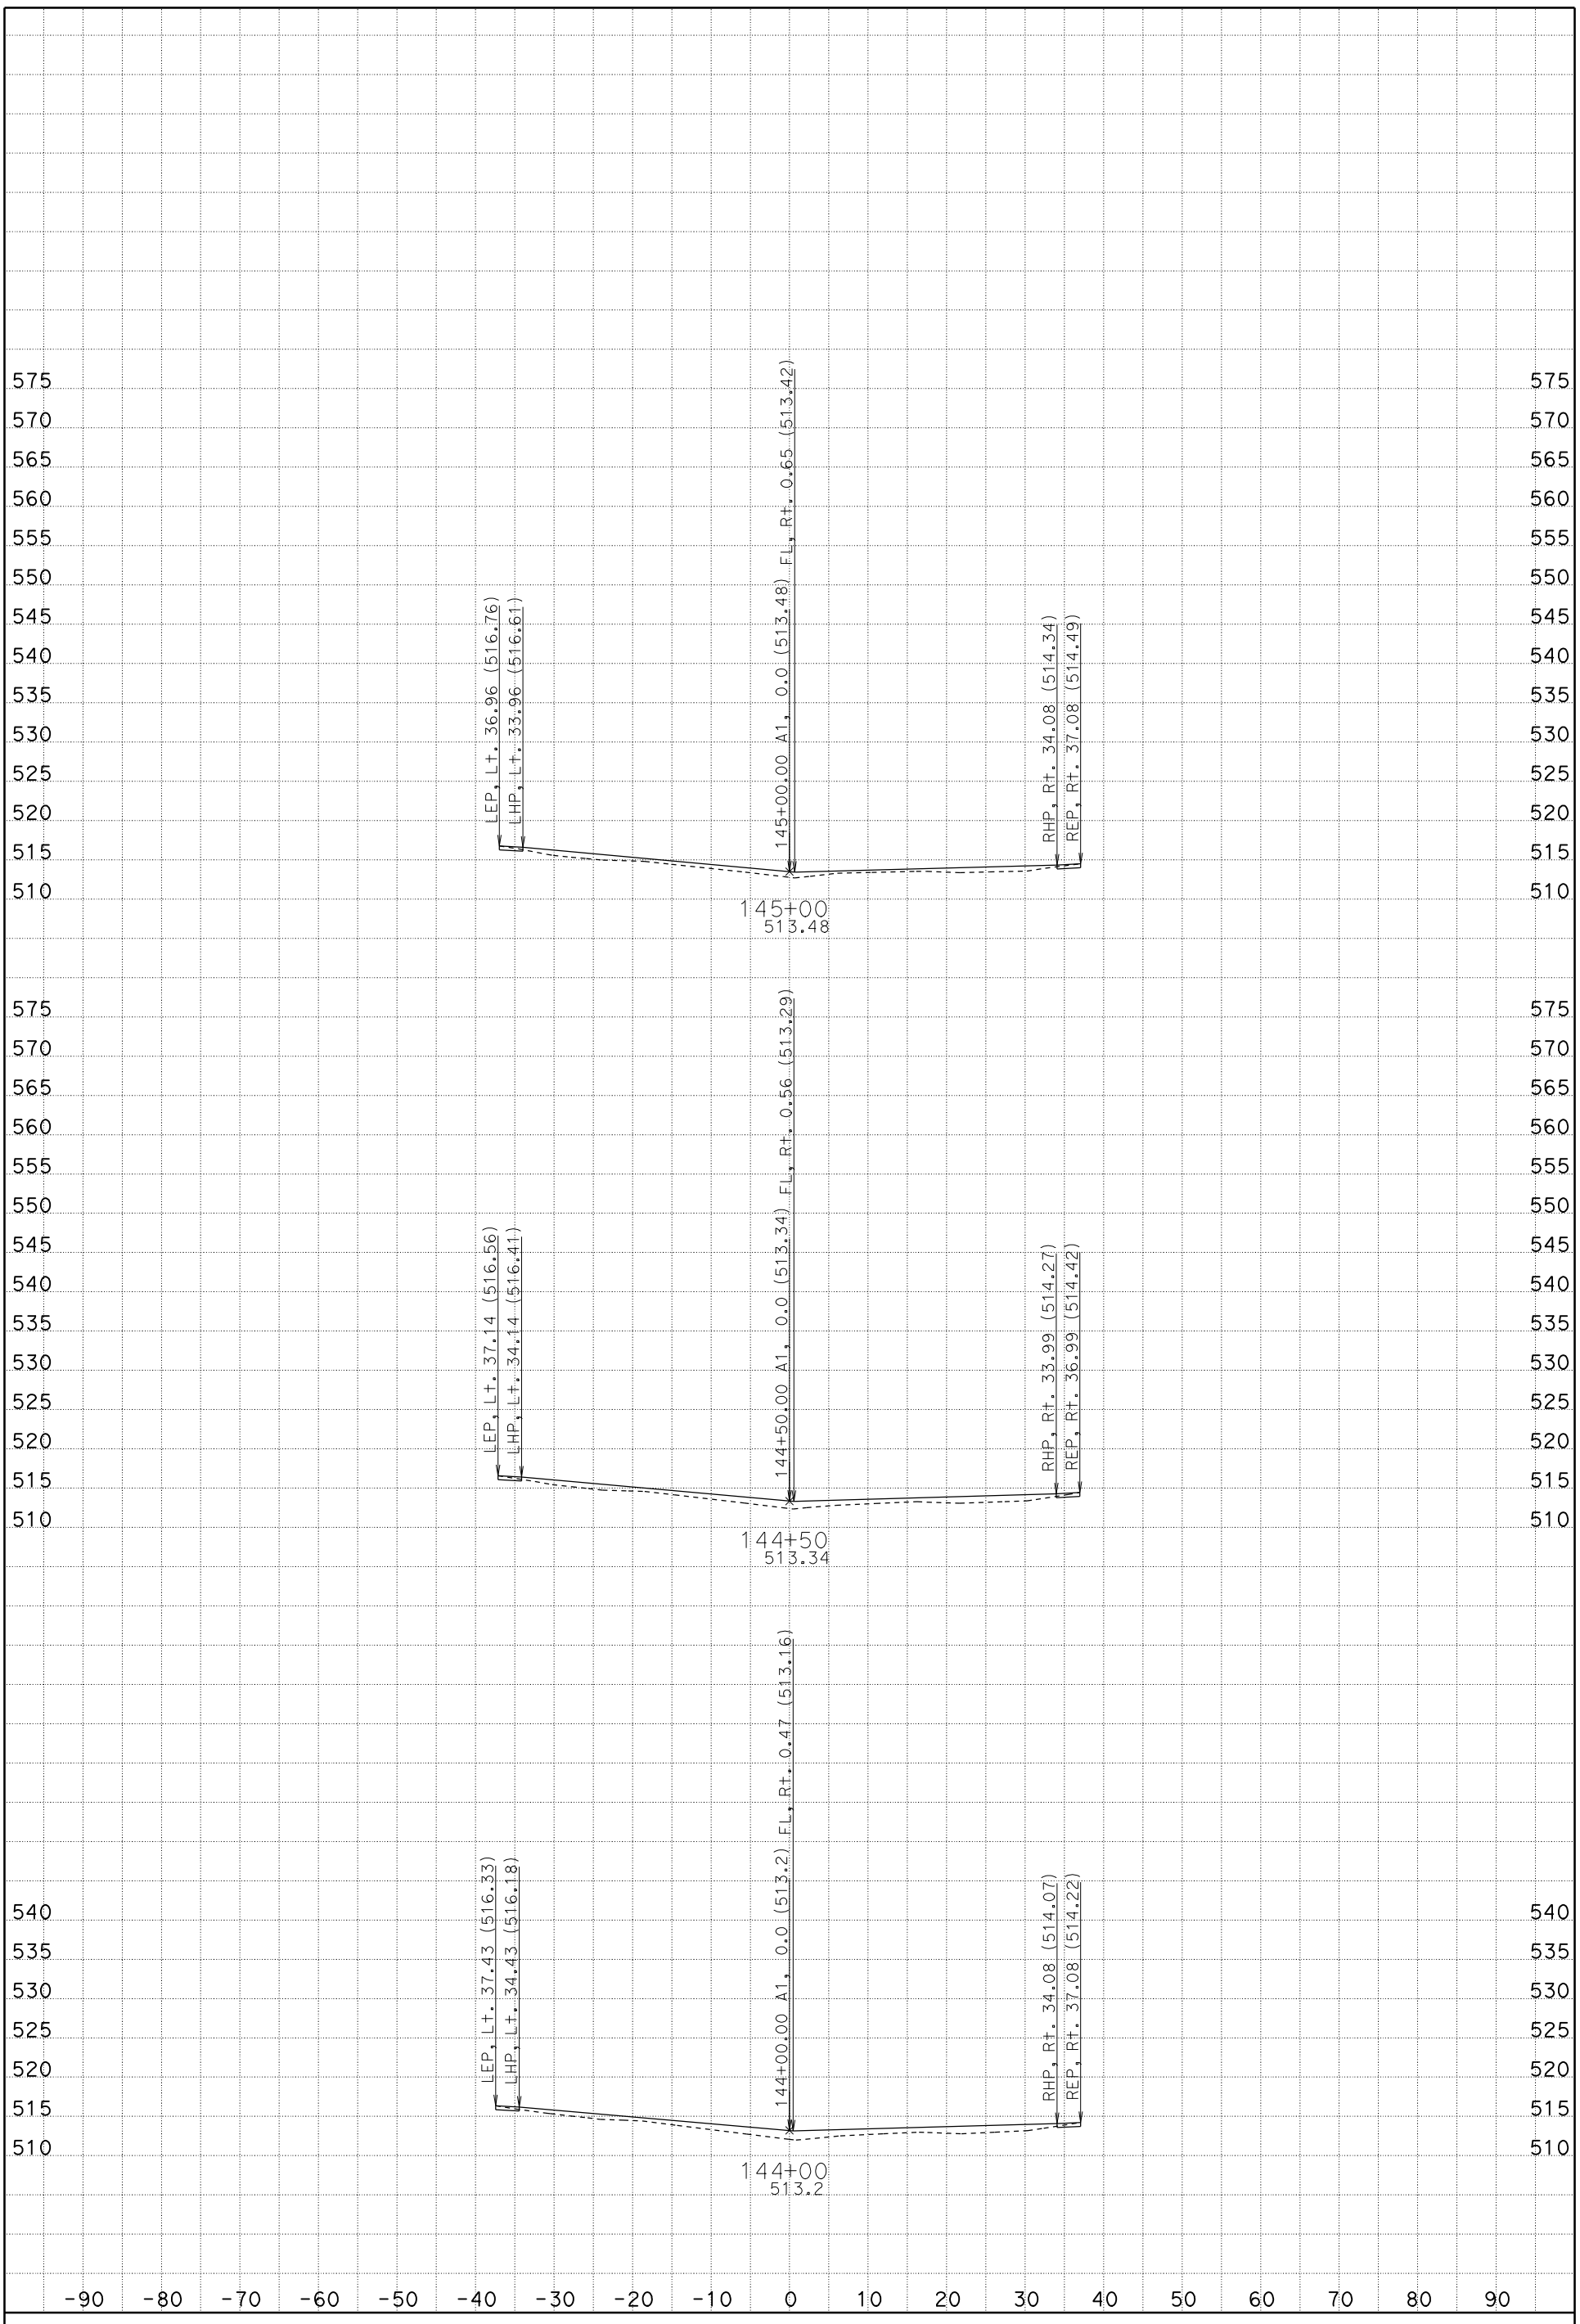

DATE: 1/19/2012

SCALE: 1" = 10' Horiz.
1" = 10' Vert.

CREATED BY: Rod Mendoza (559)243-3826

CONTRACT: 06-06-0M7304, ID 0600020009

DIST/CO/RTE/PM: 06/Fre/5/22.8/26.8

PROJECT ID: Install DTBB Project

A1

CROSS SECTIONS

SHEET 20 OF 119

FOR EARTHWORK DEVELOPMENT ONLY

All Dimensions are U.S. Survey Feet

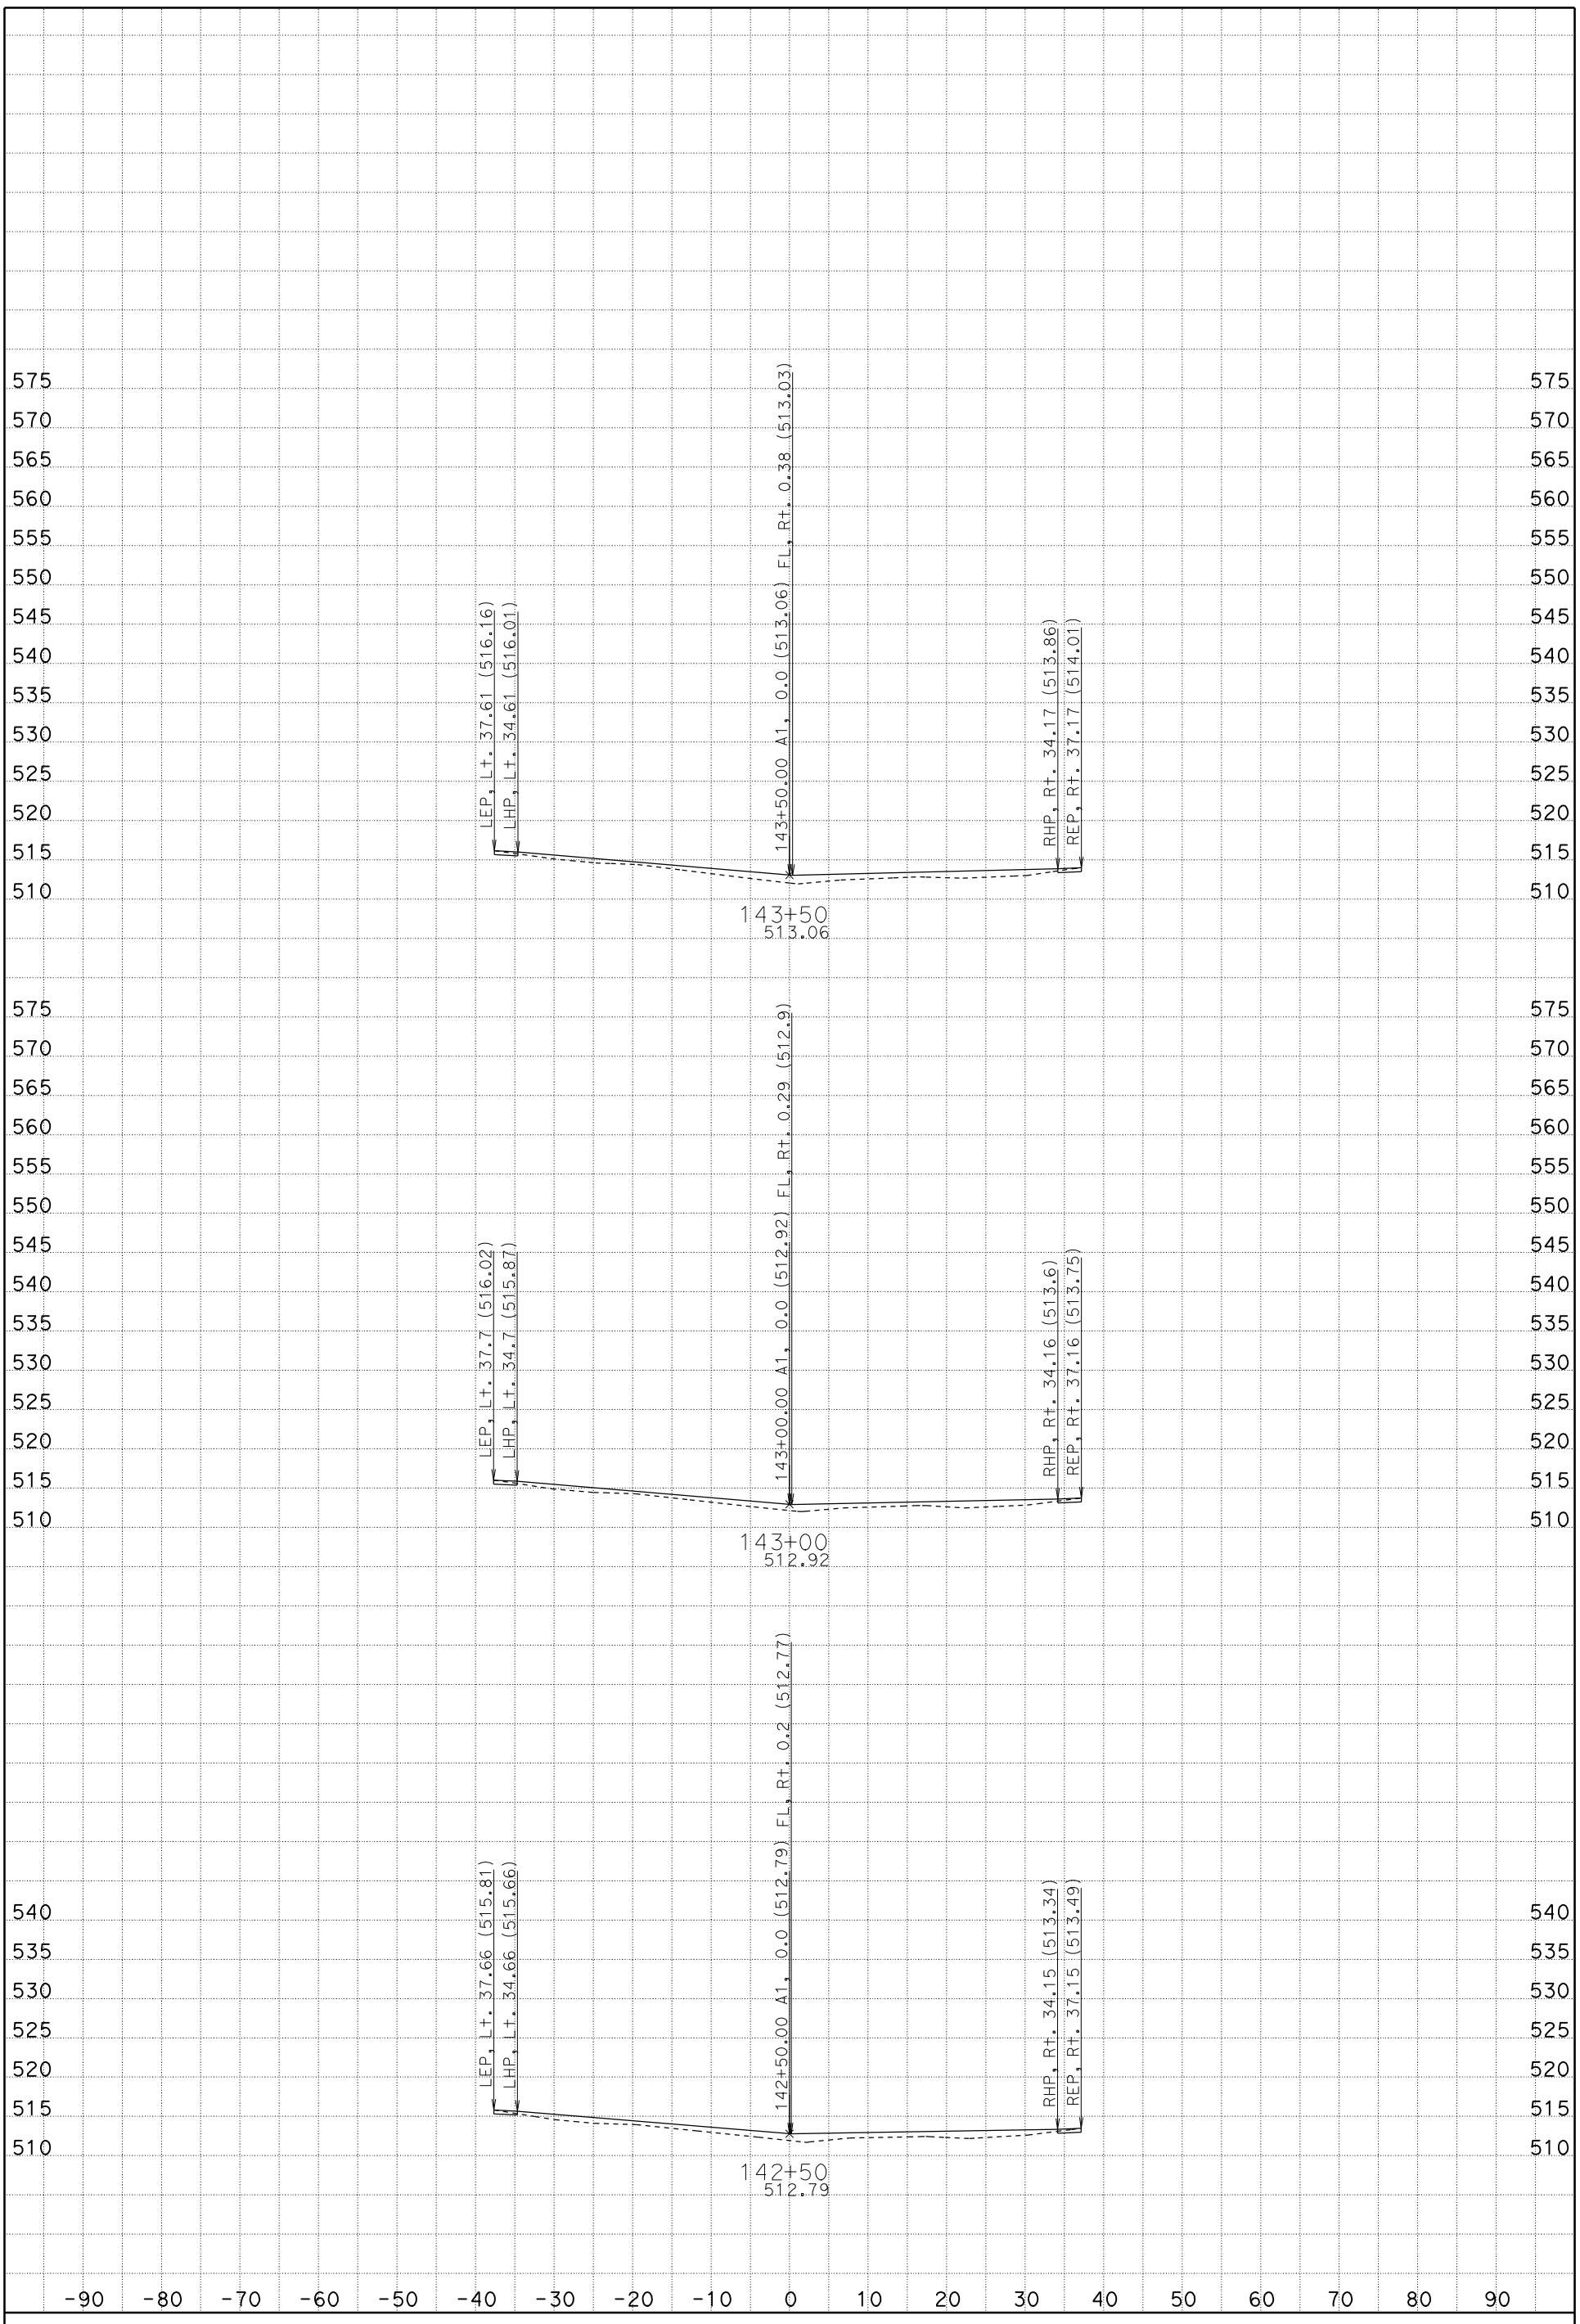

DATE: 1/19/2012

SCALE: 1" = 10' Horiz.
1" = 10' Vert.

CREATED BY: Rod Mendoza (559)243-3826

CONTRACT: 06-0M7304, ID 0600020009

DIST/CO/RTE/PM: 06/Fre/5/22.8/26.8

PROJECT ID: Install DTBB Project

A1

CROSS SECTIONS

SHEET 19 OF 119

FOR EARTHWORK DEVELOPMENT ONLY

All Dimensions are U.S. Survey Feet

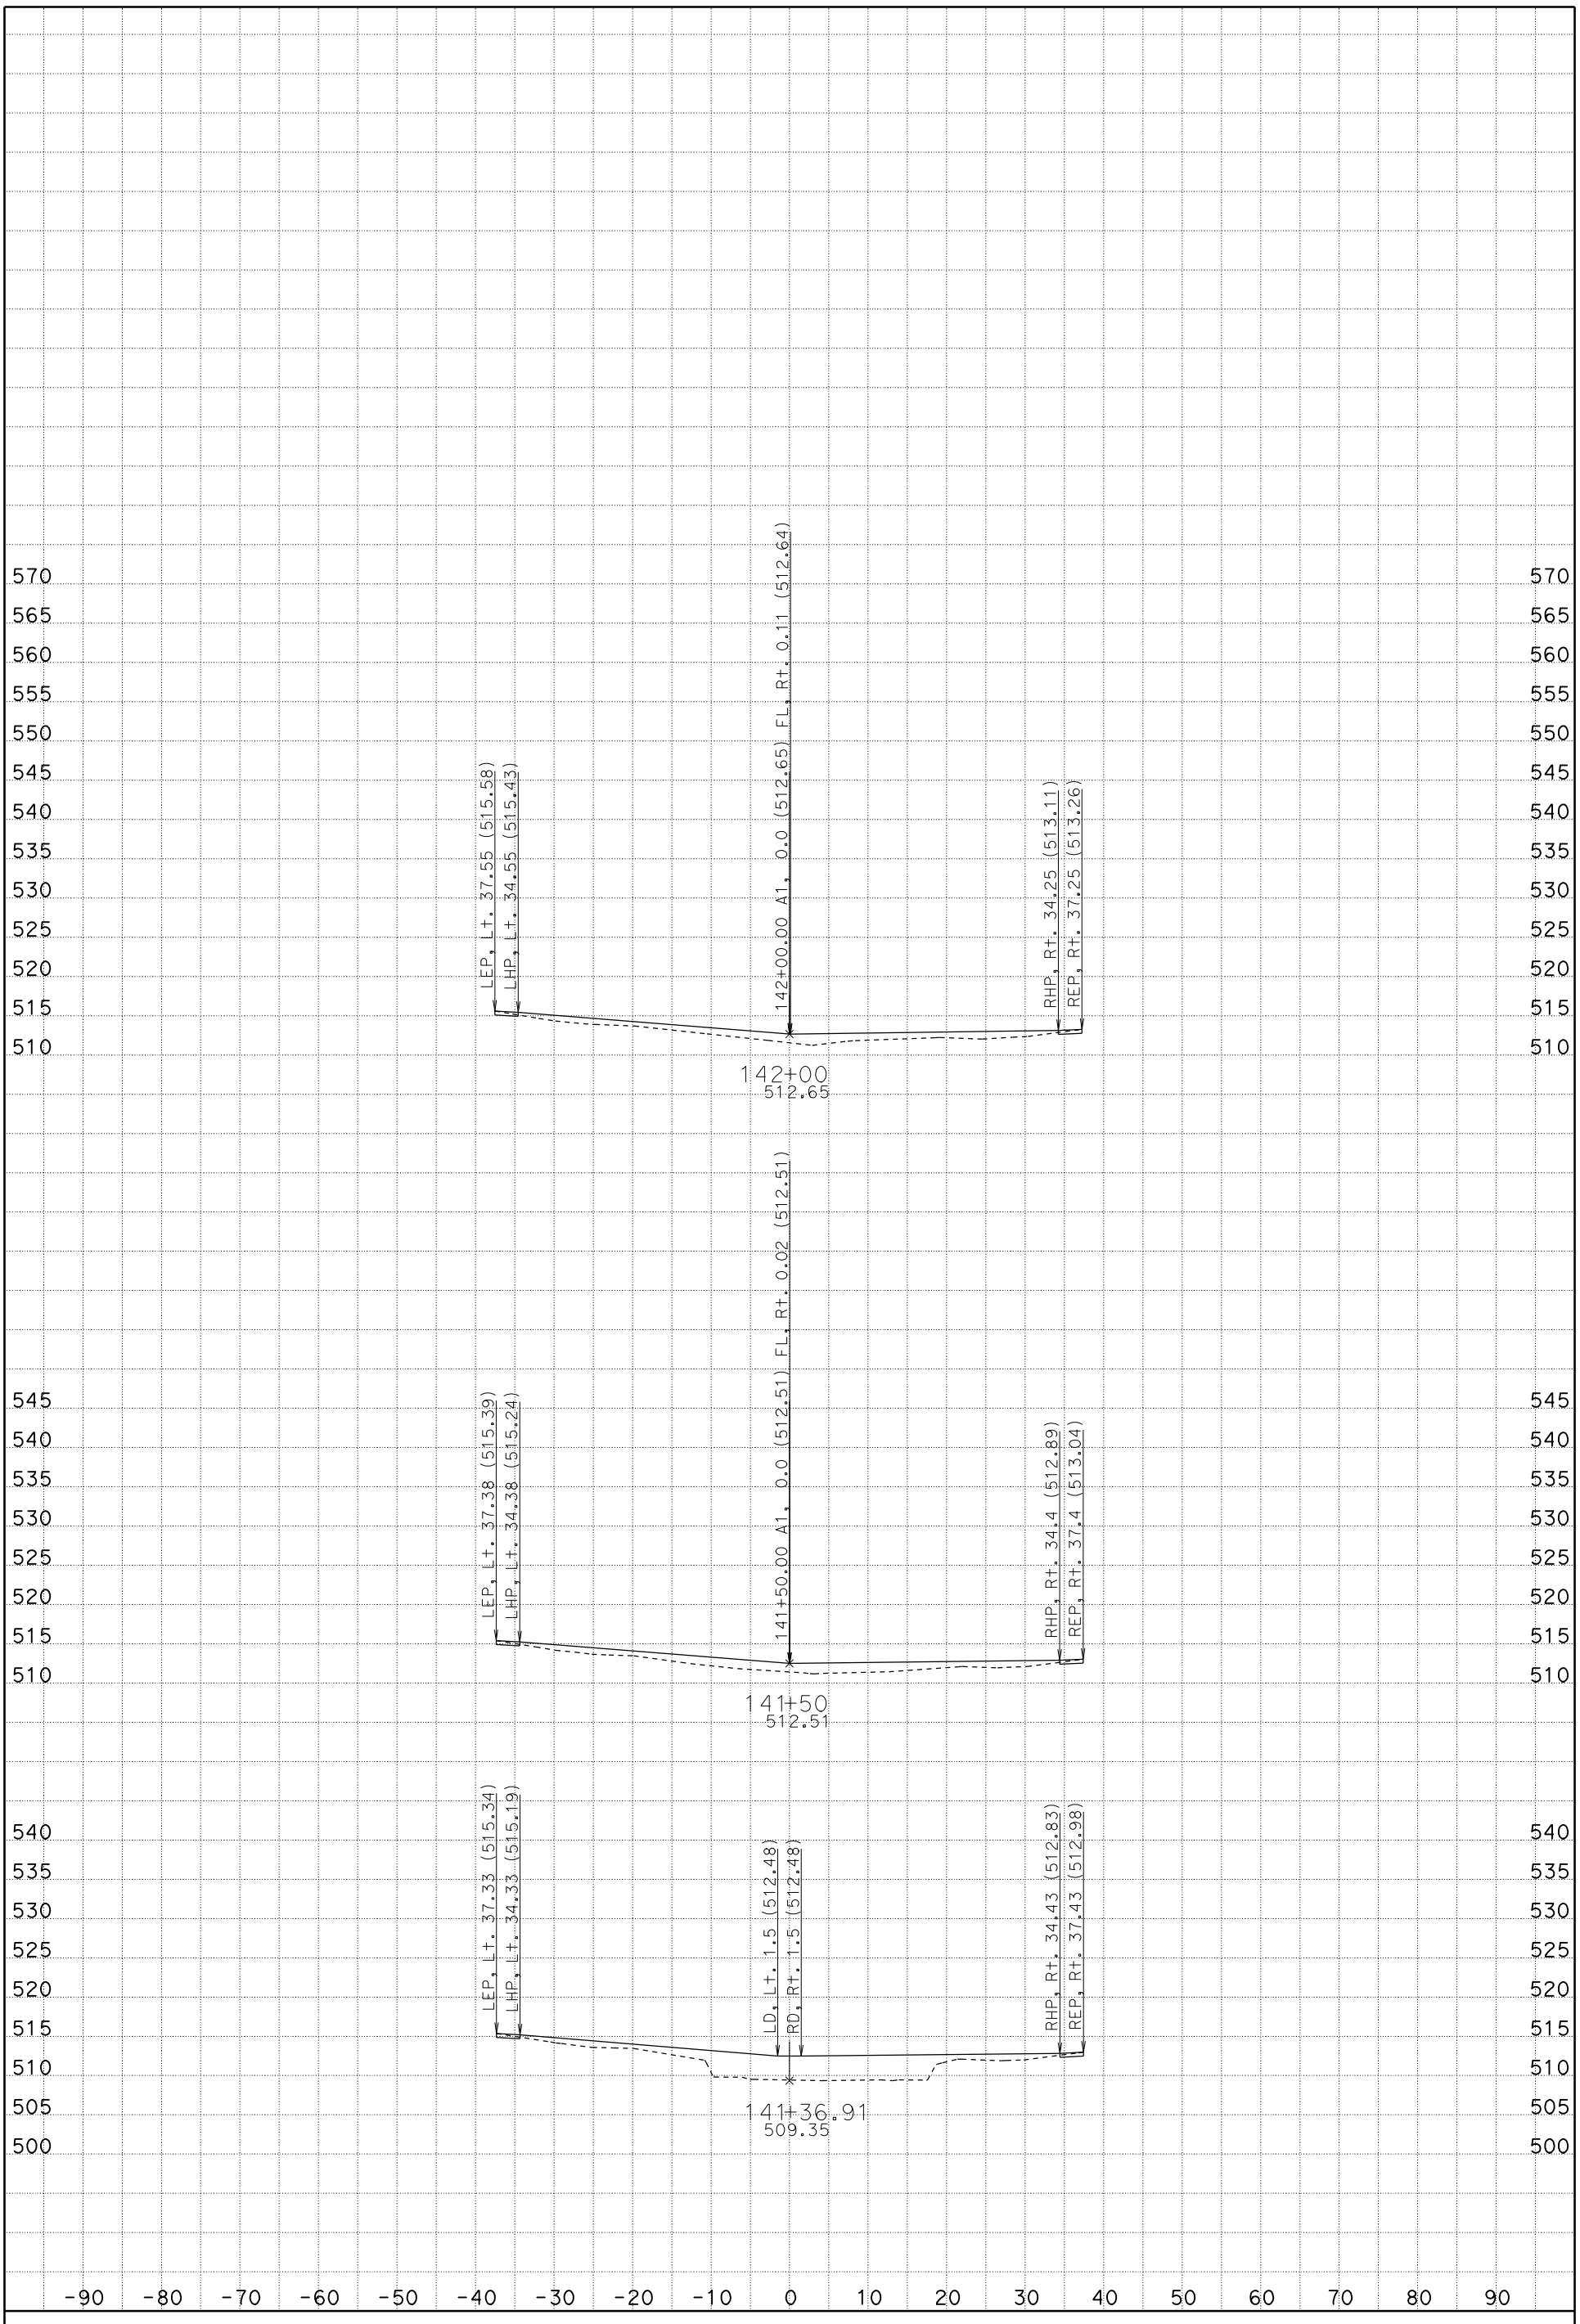

DATE: 1/19/2012

SCALE: 1" = 10' Horiz.
1" = 10' Vert.

CREATED BY: Rod Mendoza (559)243-3826

CONTRACT: 06-0M7304, ID 0600020009

DIST/CO/RTE/PM: 06/Fre/5/22.8/26.8

PROJECT ID: Install DTBB Project

A1

CROSS SECTIONS

FOR EARTHWORK DEVELOPMENT ONLY

All Dimensions are U.S. Survey Feet

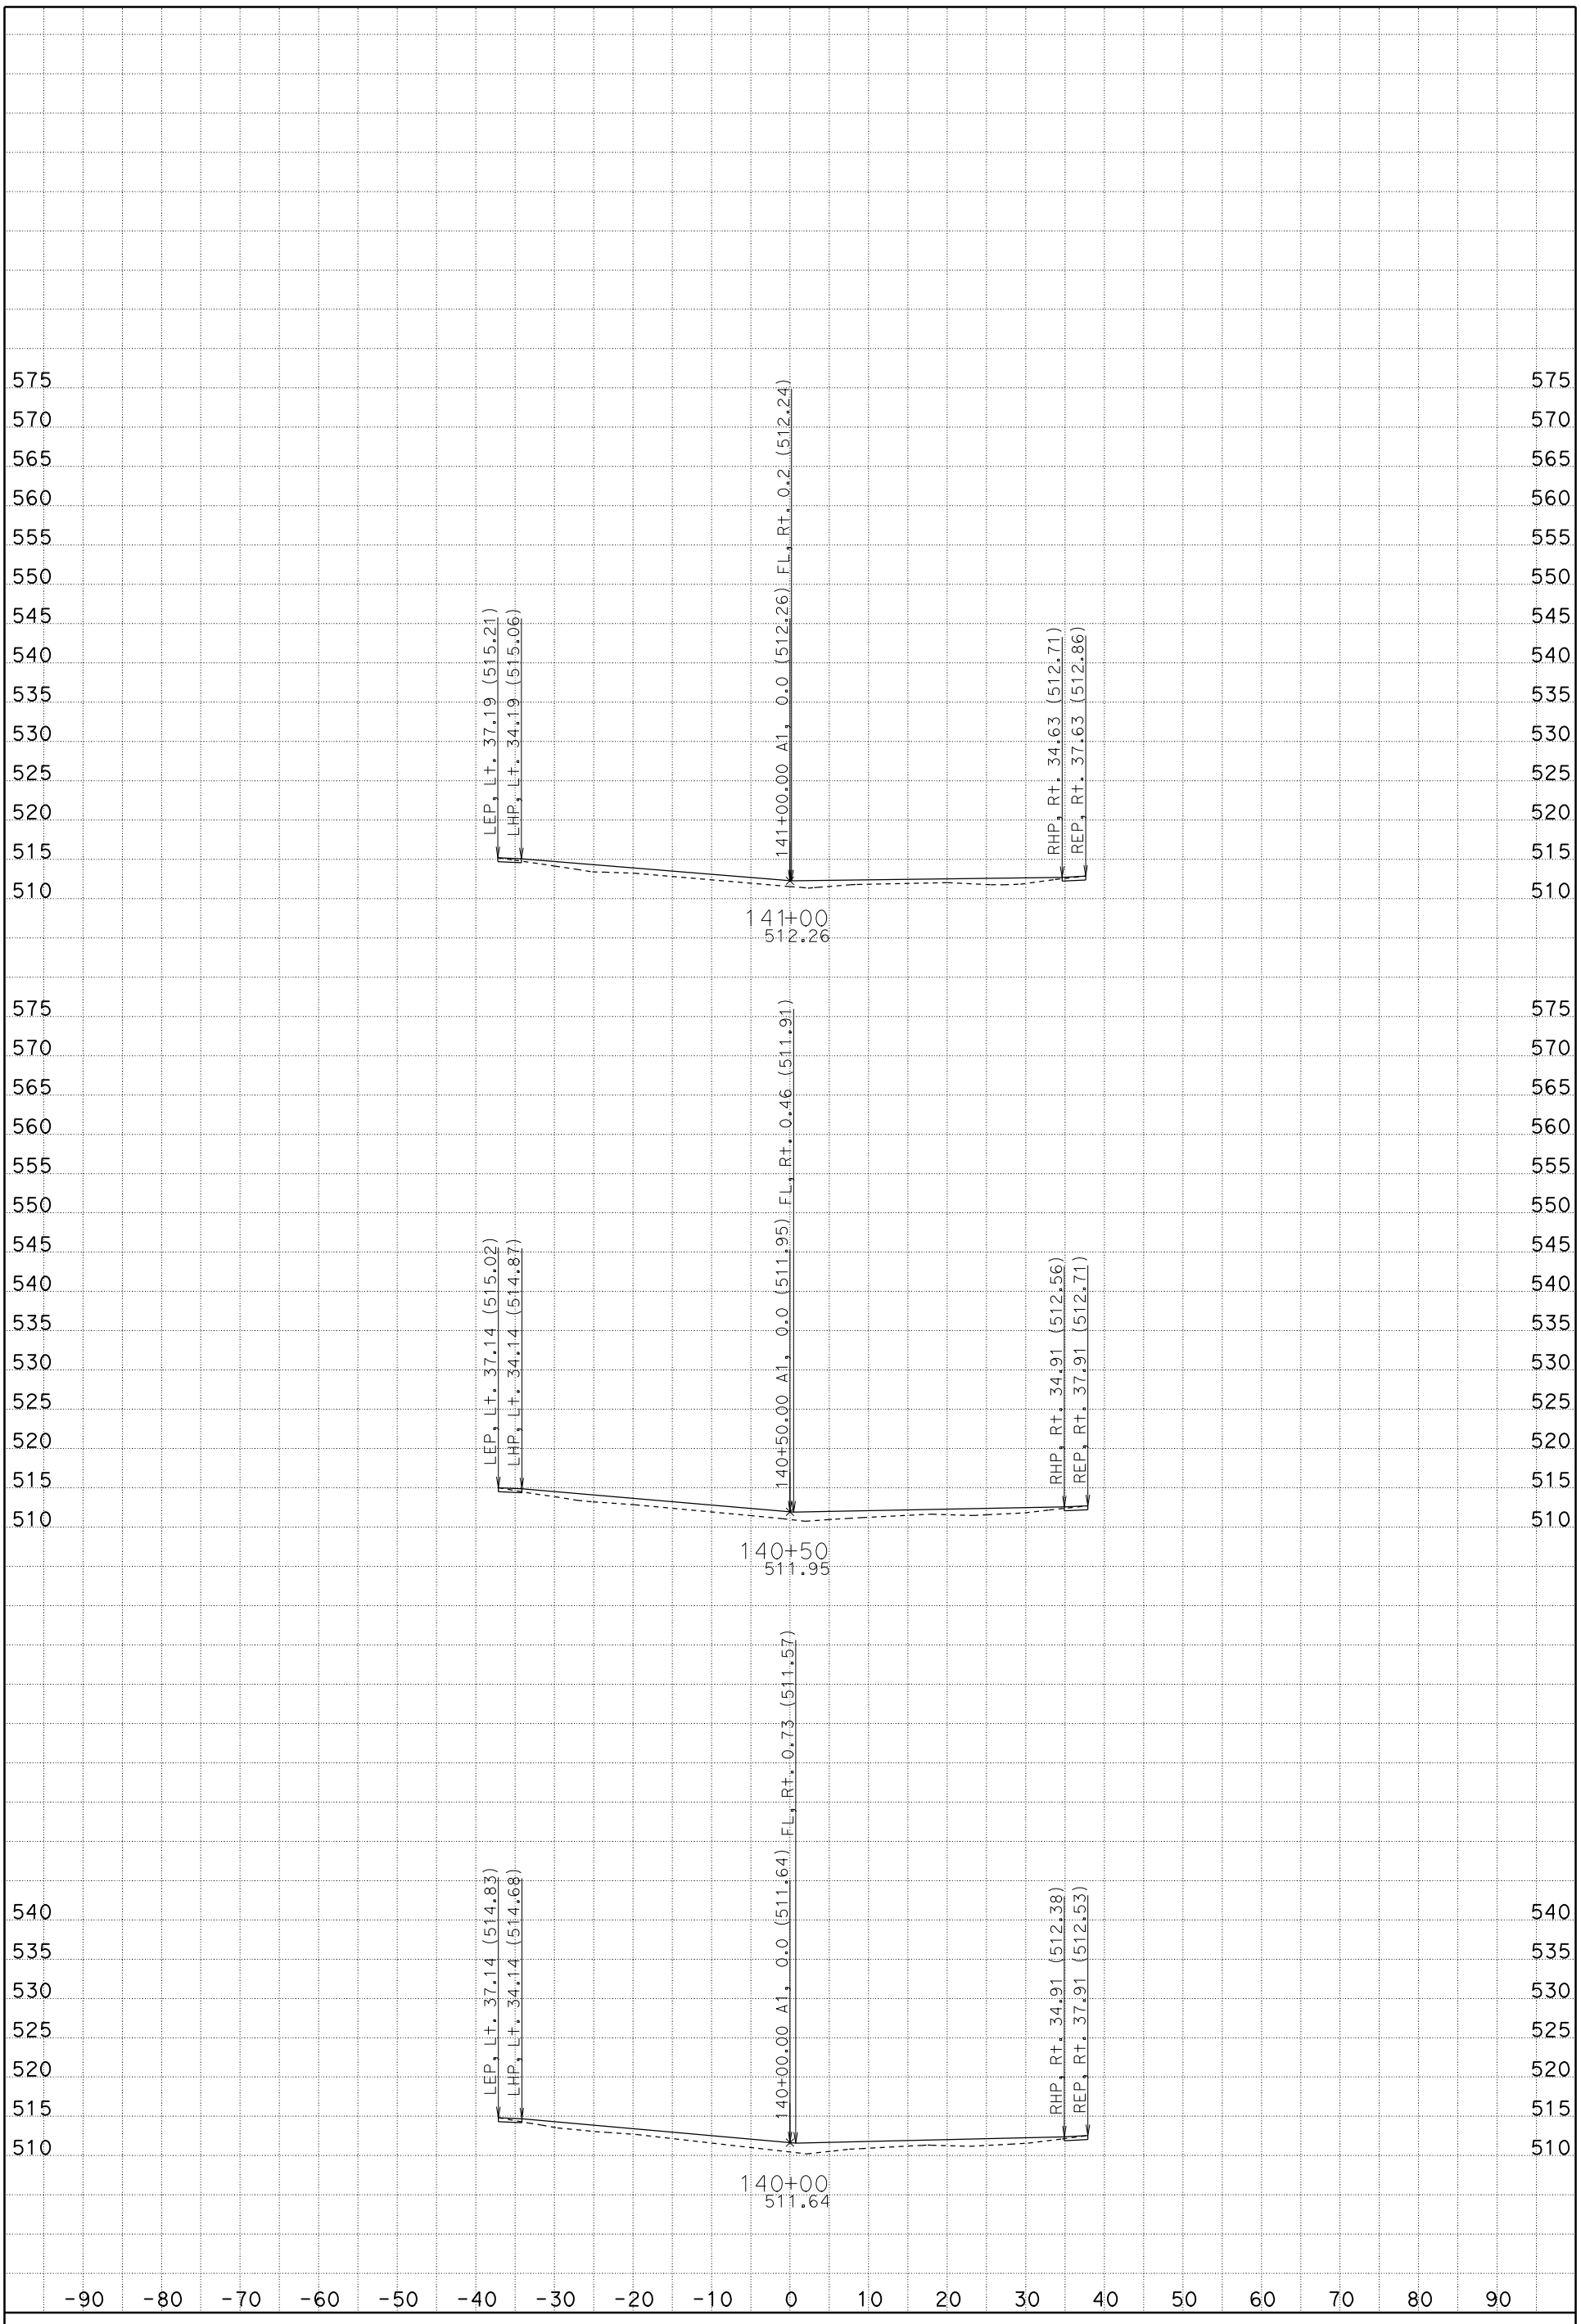

DATE: 1/19/2012

SCALE: 1" = 10' Horiz.
1" = 10' Vert.

CREATED BY: Rod Mendoza (559)243-3826

CONTRACT: 06-0M7304, ID 0600020009

DIST/CO/RTE/PM: 06/Fre/5/22.8/26.8

PROJECT ID: Install DTBB Project

A1

CROSS SECTIONS

SHEET 17 OF 119

FOR EARTHWORK DEVELOPMENT ONLY

All Dimensions are U.S. Survey Feet

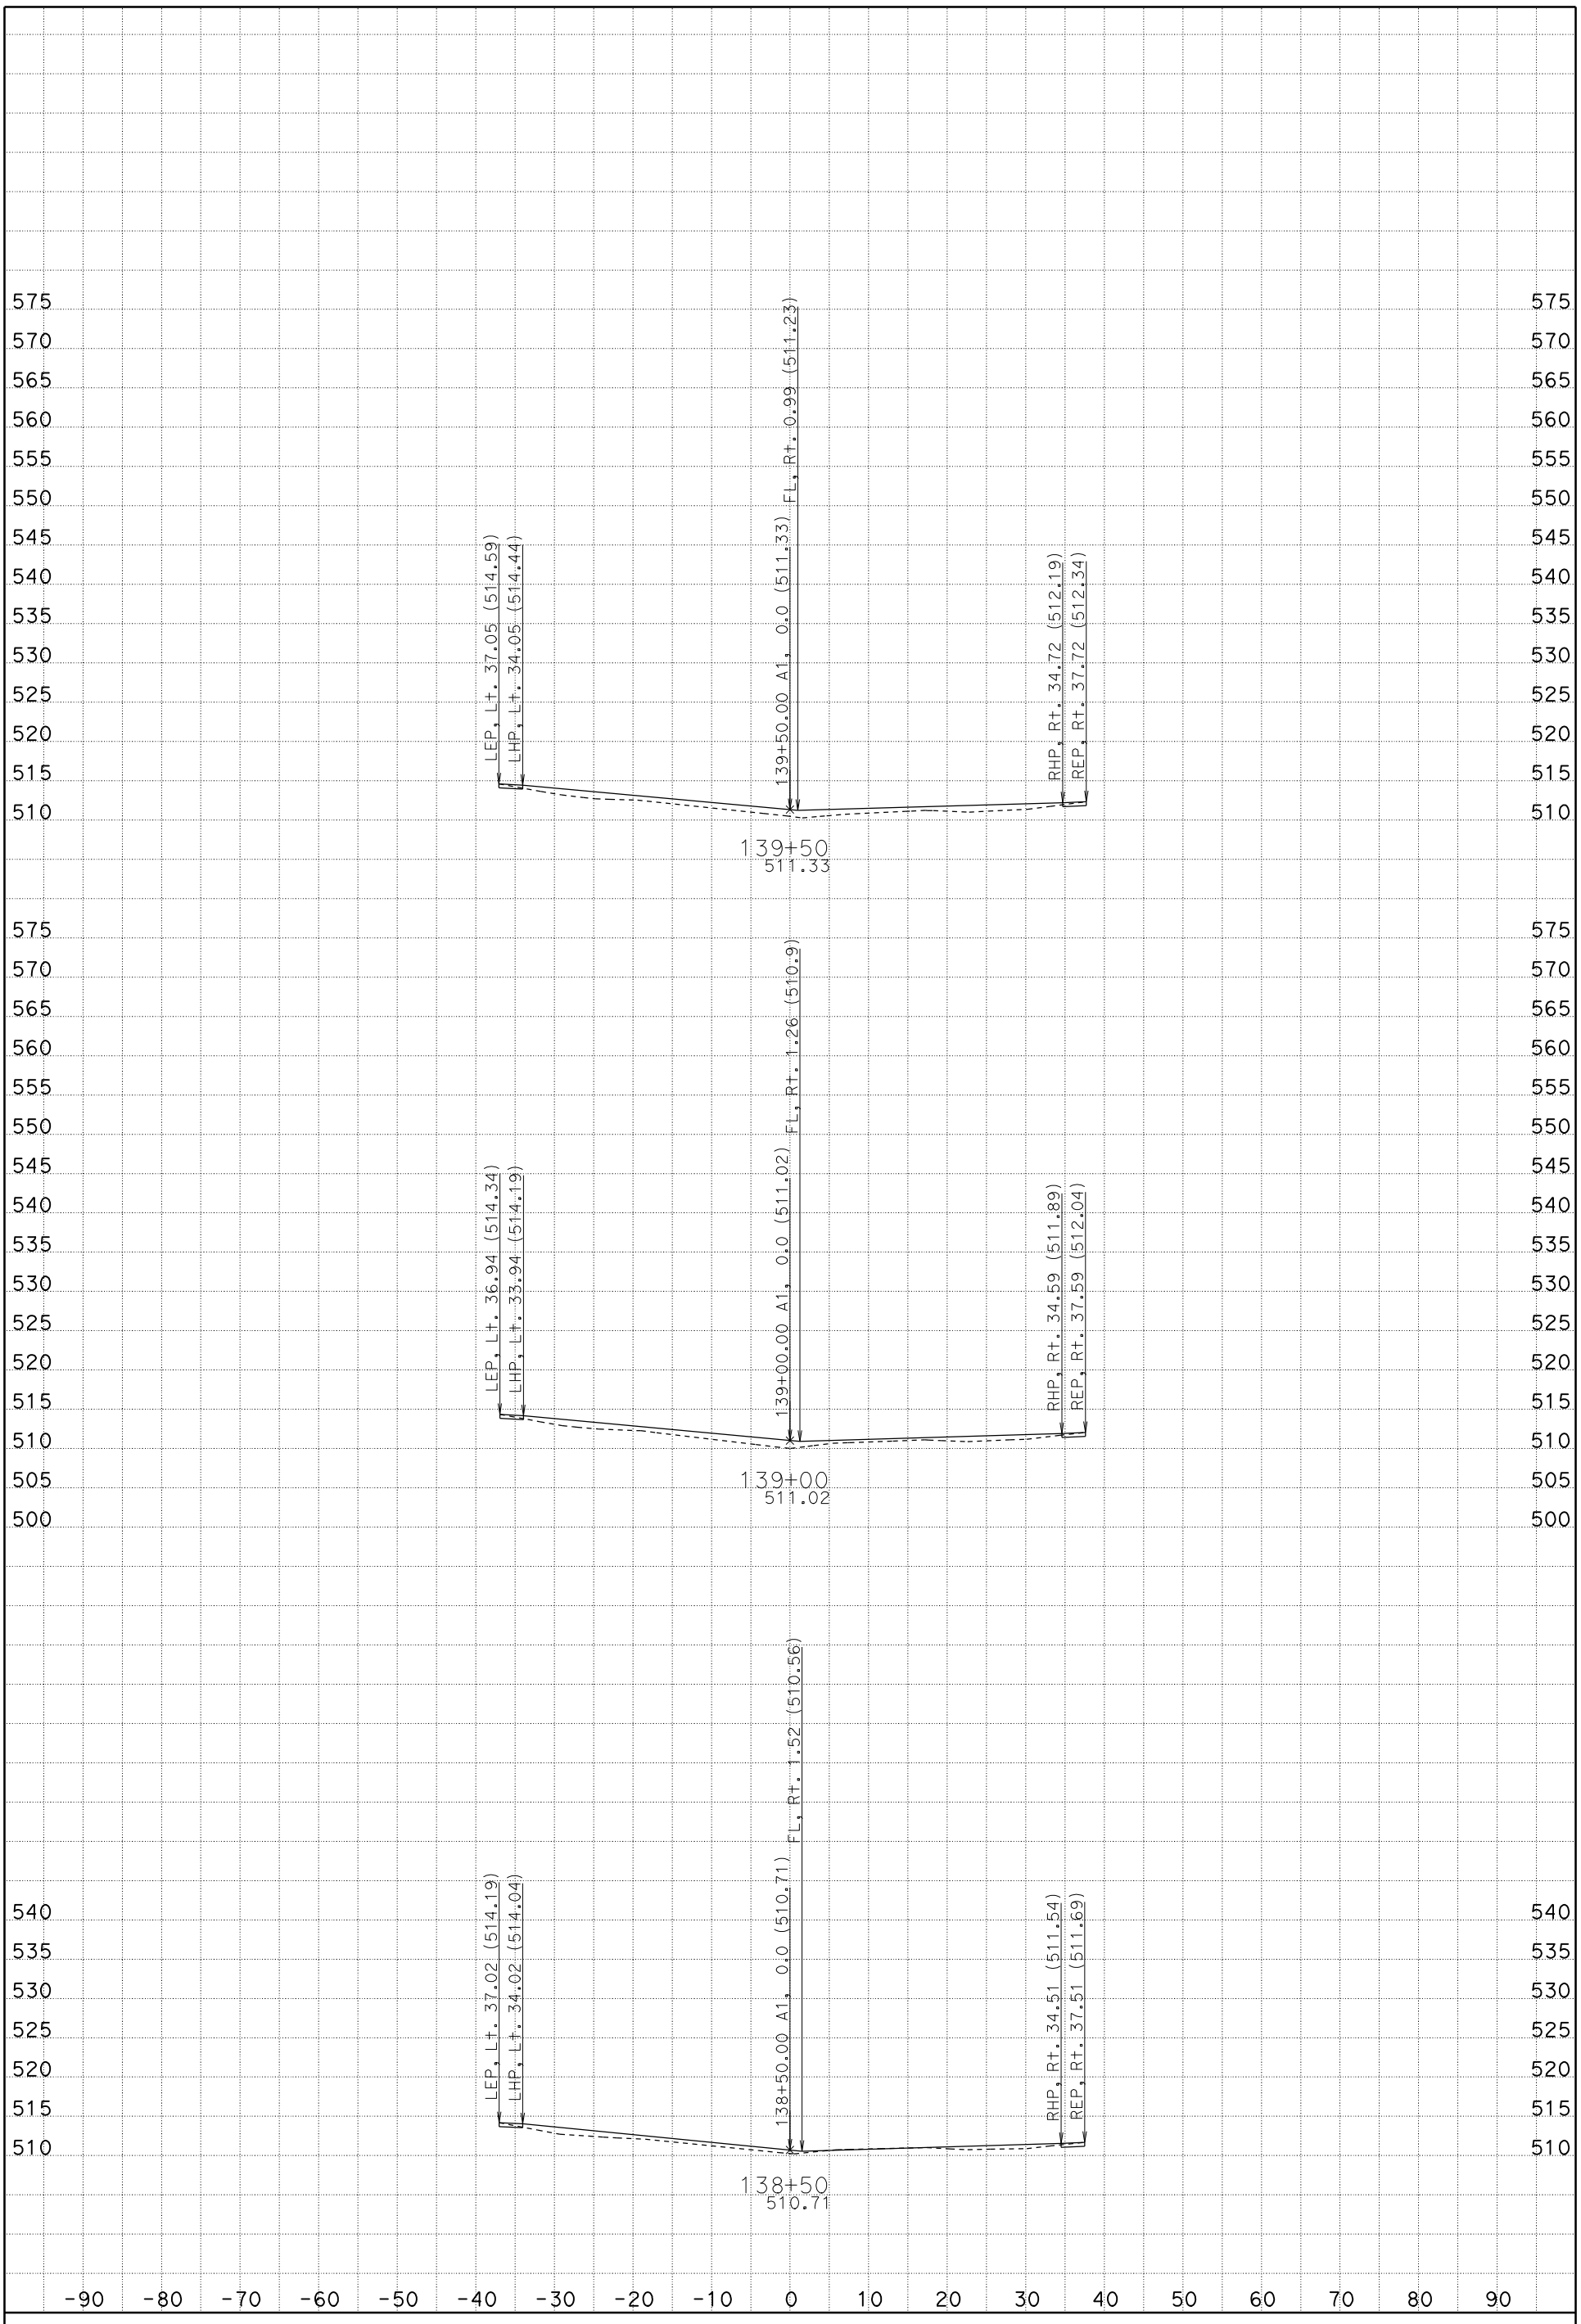

DATE: 1/19/2012

SCALE: 1" = 10' Horiz.
1" = 10' Vert.

CREATED BY: Rod Mendoza (559)243-3826

CONTRACT: 06-0M7304, ID 0600020009

DIST/CO/RTE/PM: 06/Fre/5/22.8/26.8

PROJECT ID: Install DTBB Project

A1

CROSS SECTIONS

FOR EARTHWORK DEVELOPMENT ONLY

All Dimensions are U.S. Survey Feet

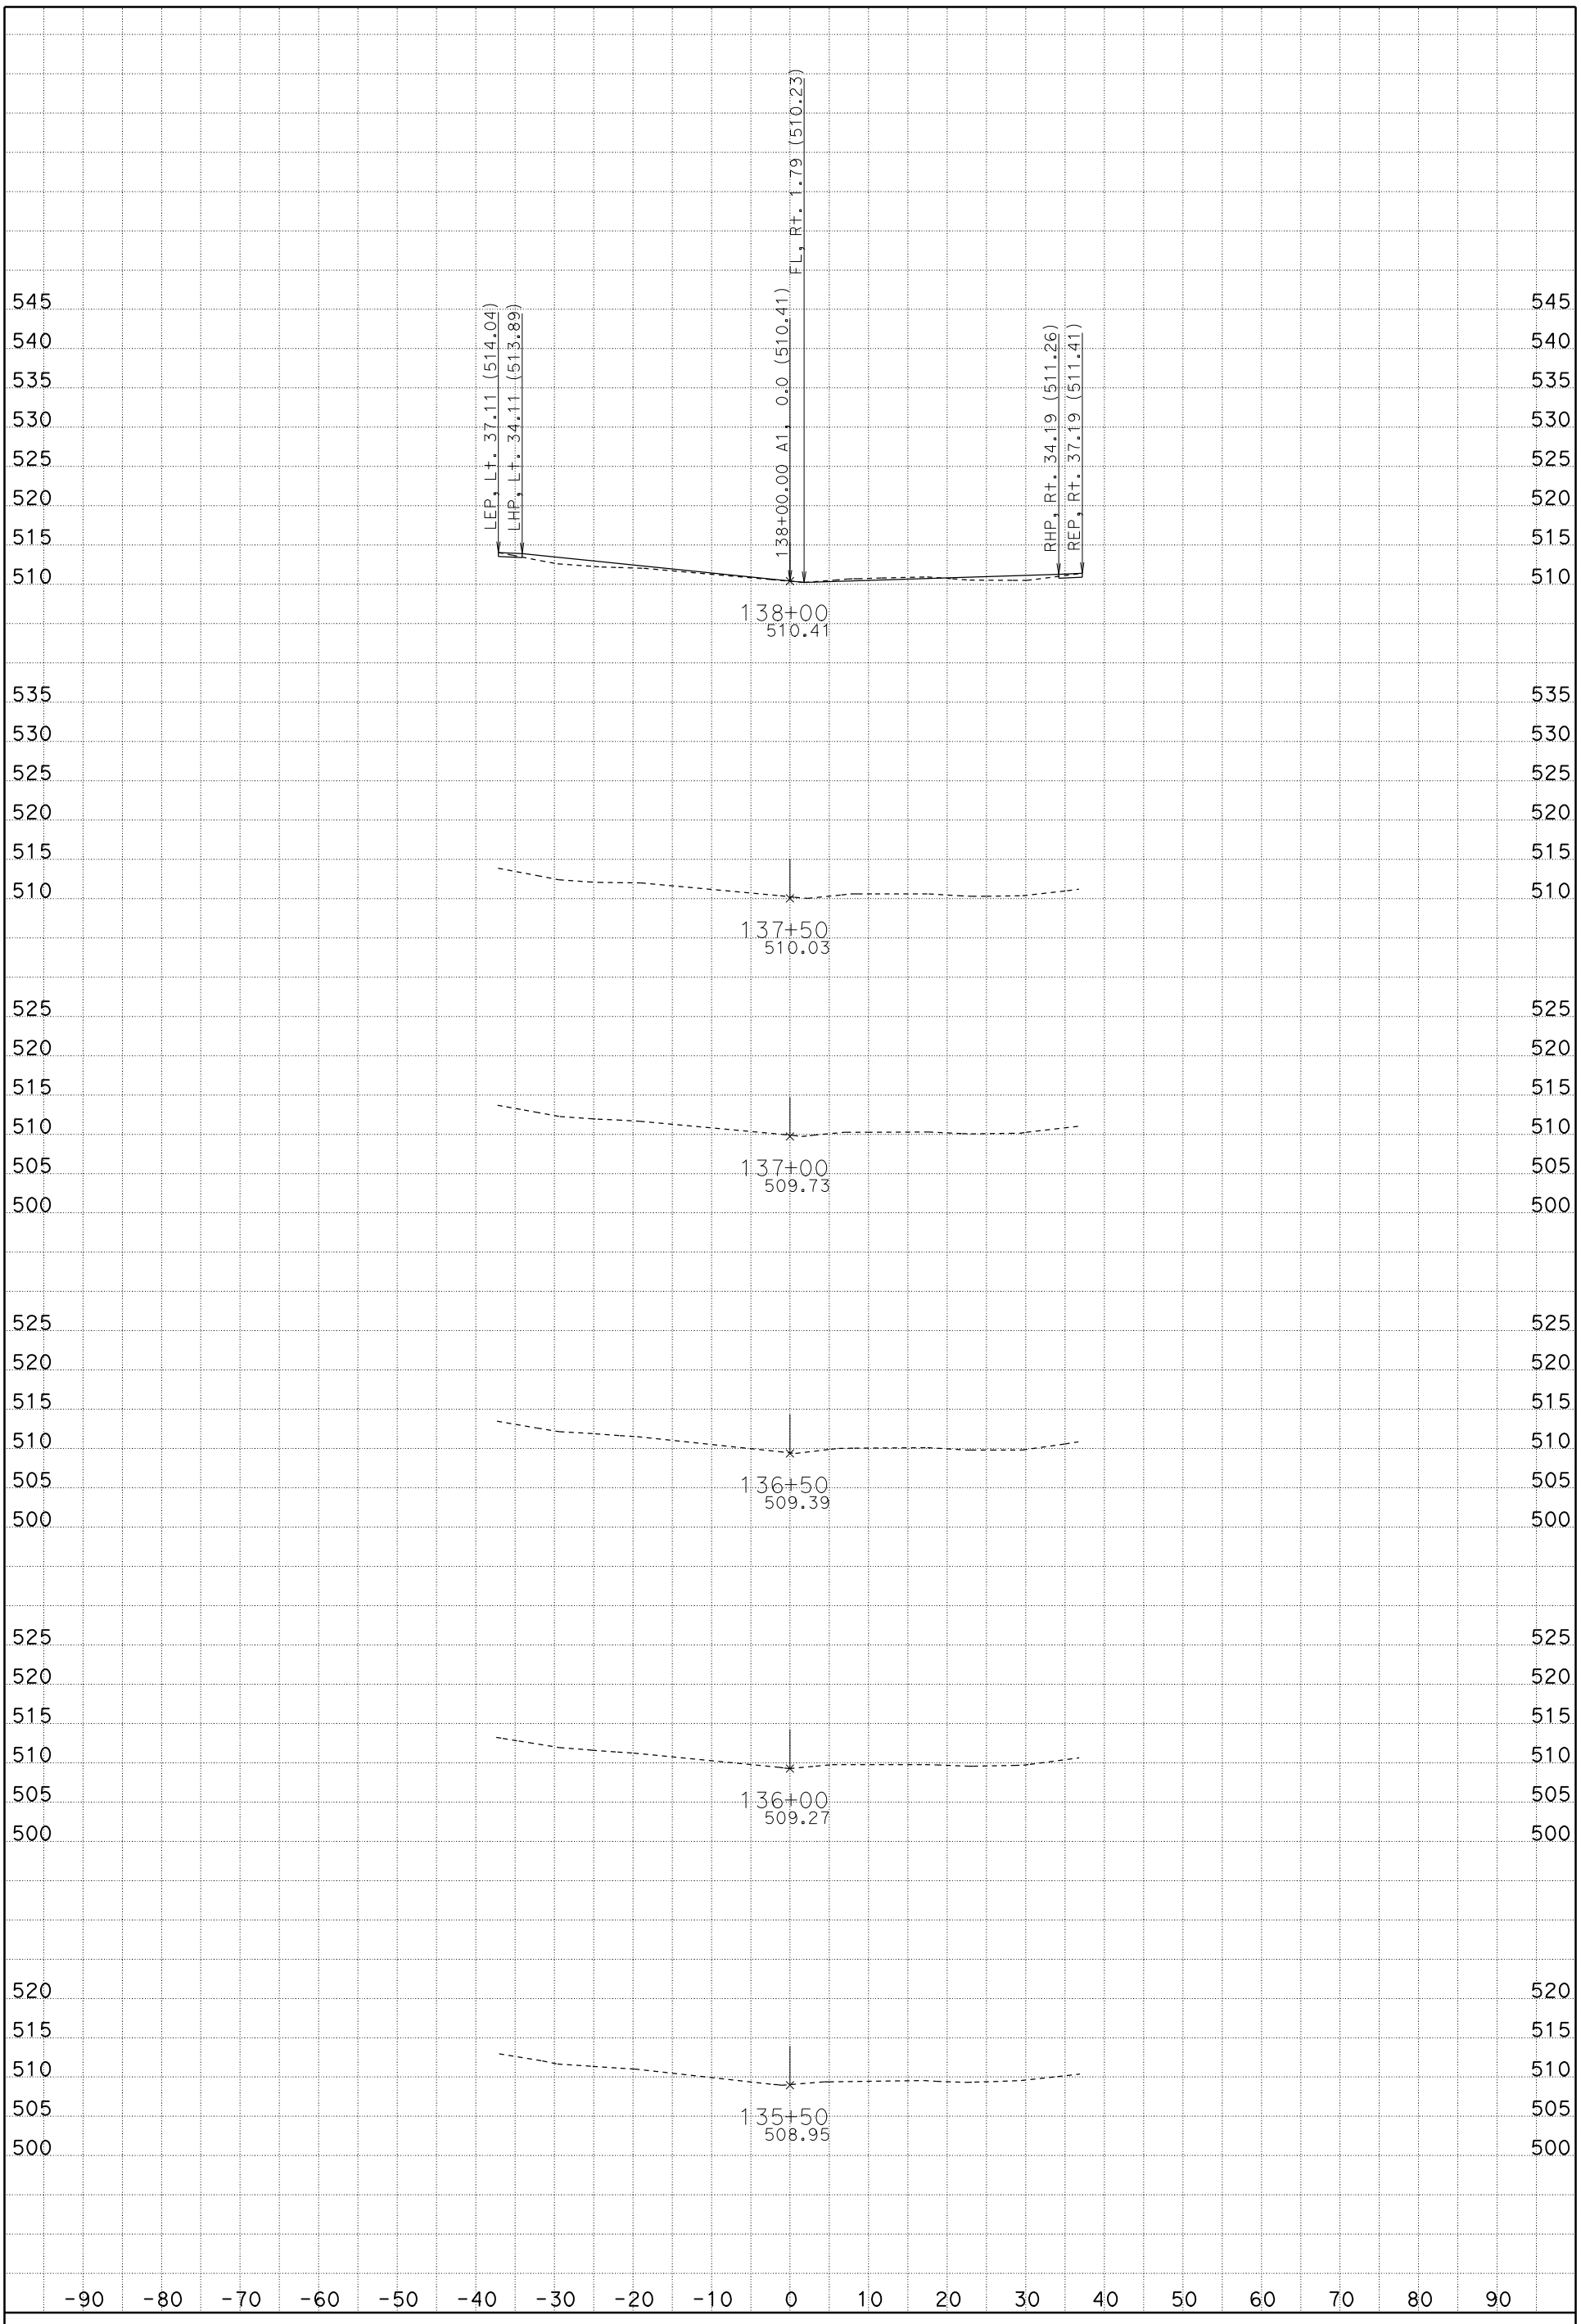

DATE: 1/19/2012

SCALE: 1" = 10' Horiz.
1" = 10' Vert.

CREATED BY: Rod Mendoza (559)243-3826

CONTRACT: 06-0M7304, ID 0600020009

DIST/CO/RTE/PM: 06/Fre/5/22.8/26.8

PROJECT ID: Install DTBB Project

A1

CROSS SECTIONS

FOR EARTHWORK DEVELOPMENT ONLY

All Dimensions are U.S. Survey Feet

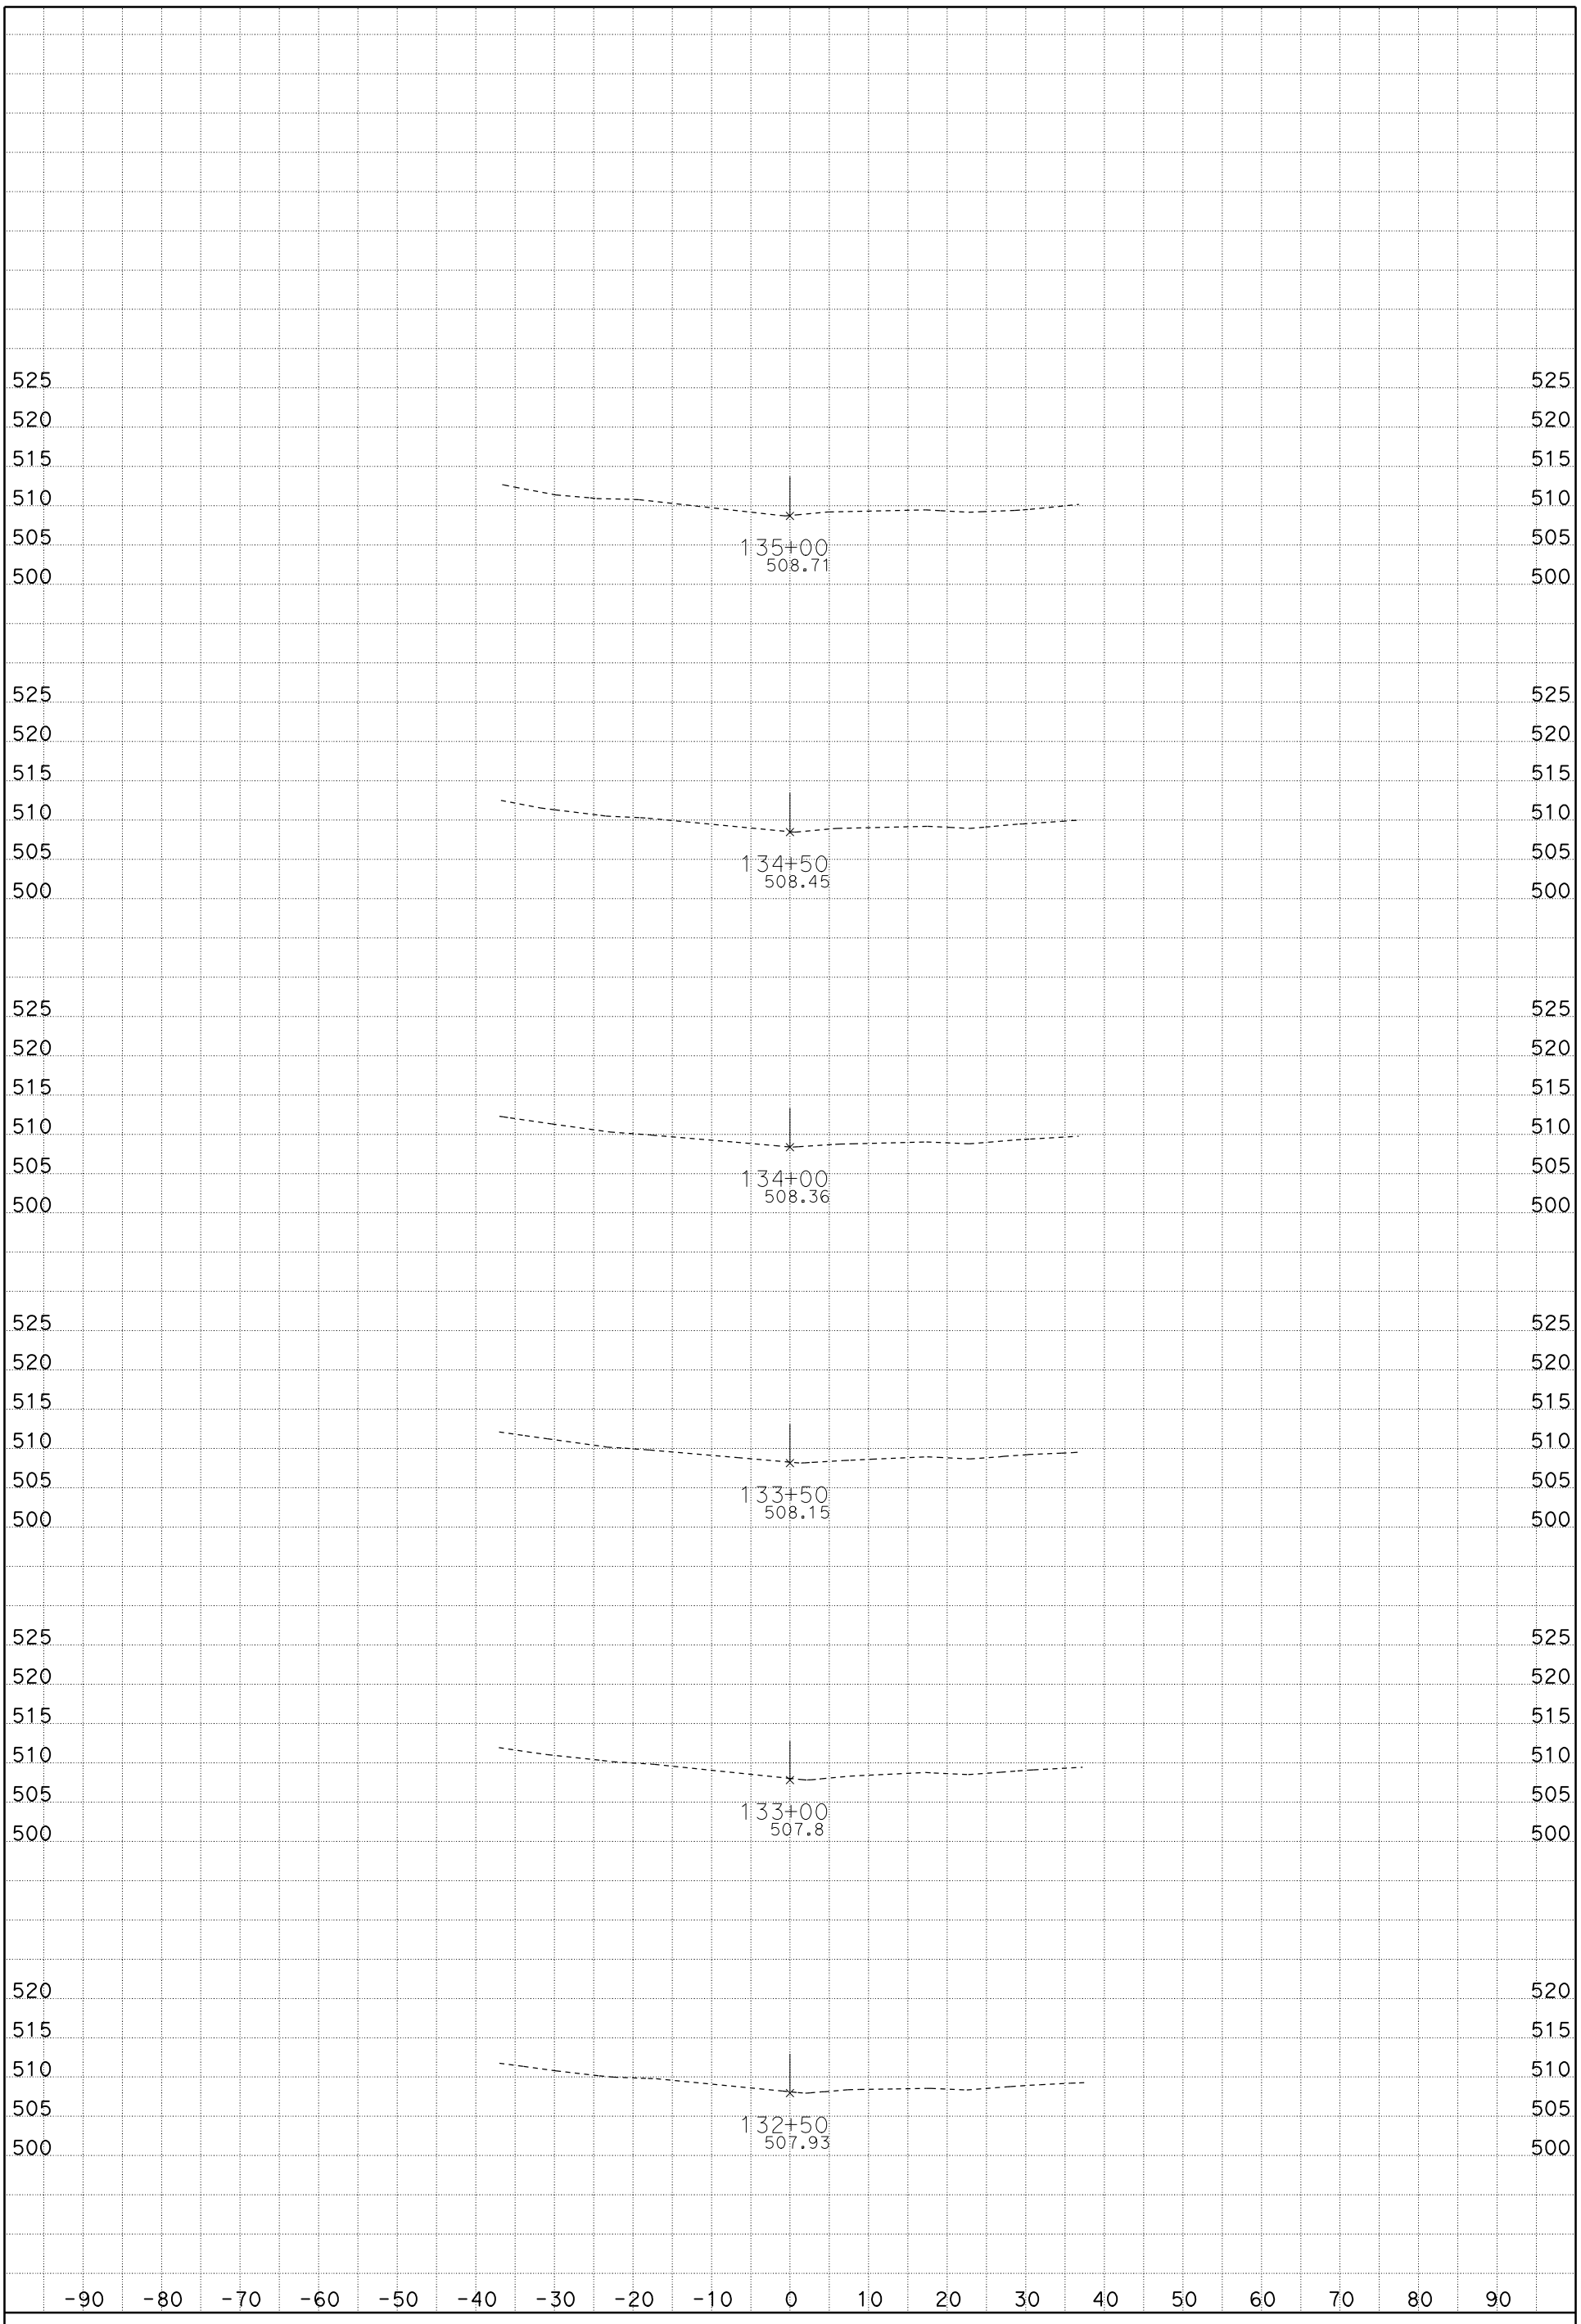

DATE: 1/19/2012

SCALE: 1" = 10' Horiz.
1" = 10' Vert.

CREATED BY: Rod Mendoza (559)243-3826

CONTRACT: 06-0M7304, ID 0600020009

DIST/CO/RTE/PM: 06/Fre/5/22.8/26.8

PROJECT ID: Install DTBB Project

A1

CROSS SECTIONS

SHEET 14 OF 119

FOR EARTHWORK DEVELOPMENT ONLY

All Dimensions are U.S. Survey Feet

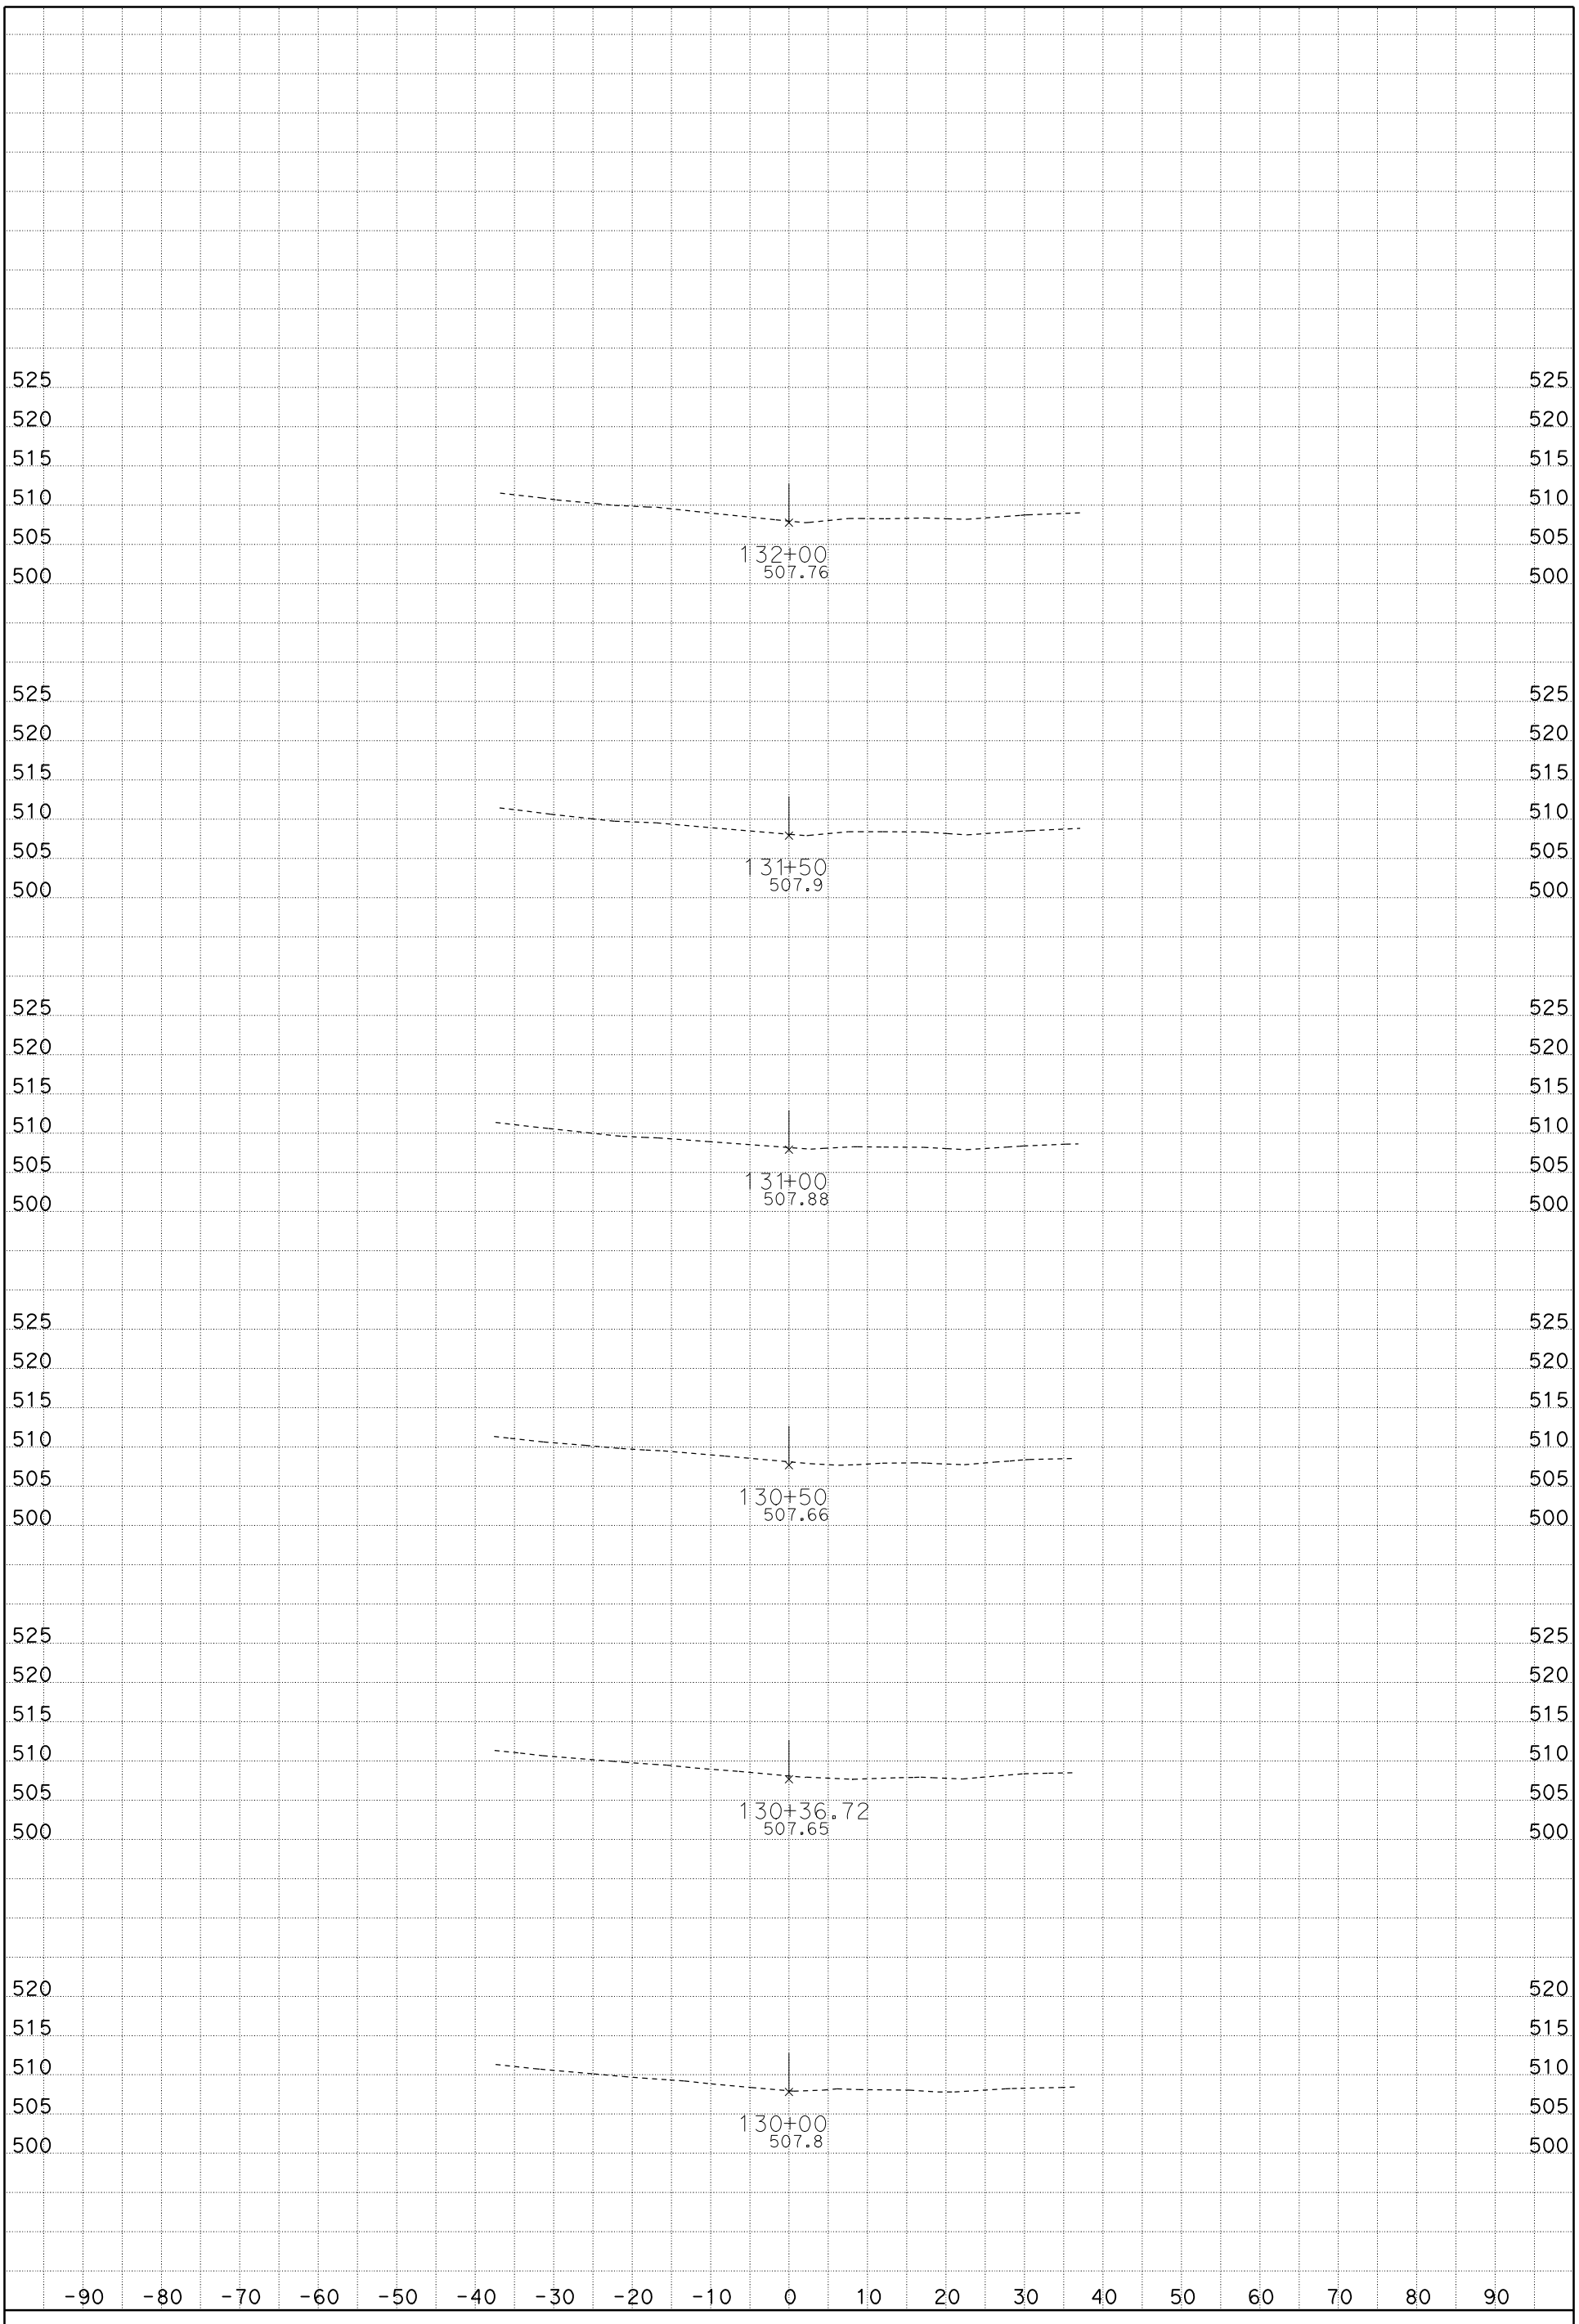

DATE: 1/19/2012

SCALE: 1" = 10' Horiz.
1" = 10' Vert.

CREATED BY: Rod Mendoza (559)243-3826

CONTRACT: 06-06-0M7304, ID 0600020009

DIST/CO/RTE/PM: 06/Fre/5/22.8/26.8

PROJECT ID: Install DTBB Project

A1

CROSS SECTIONS

SHEET 13 OF 119

FOR EARTHWORK DEVELOPMENT ONLY

All Dimensions are U.S. Survey Feet

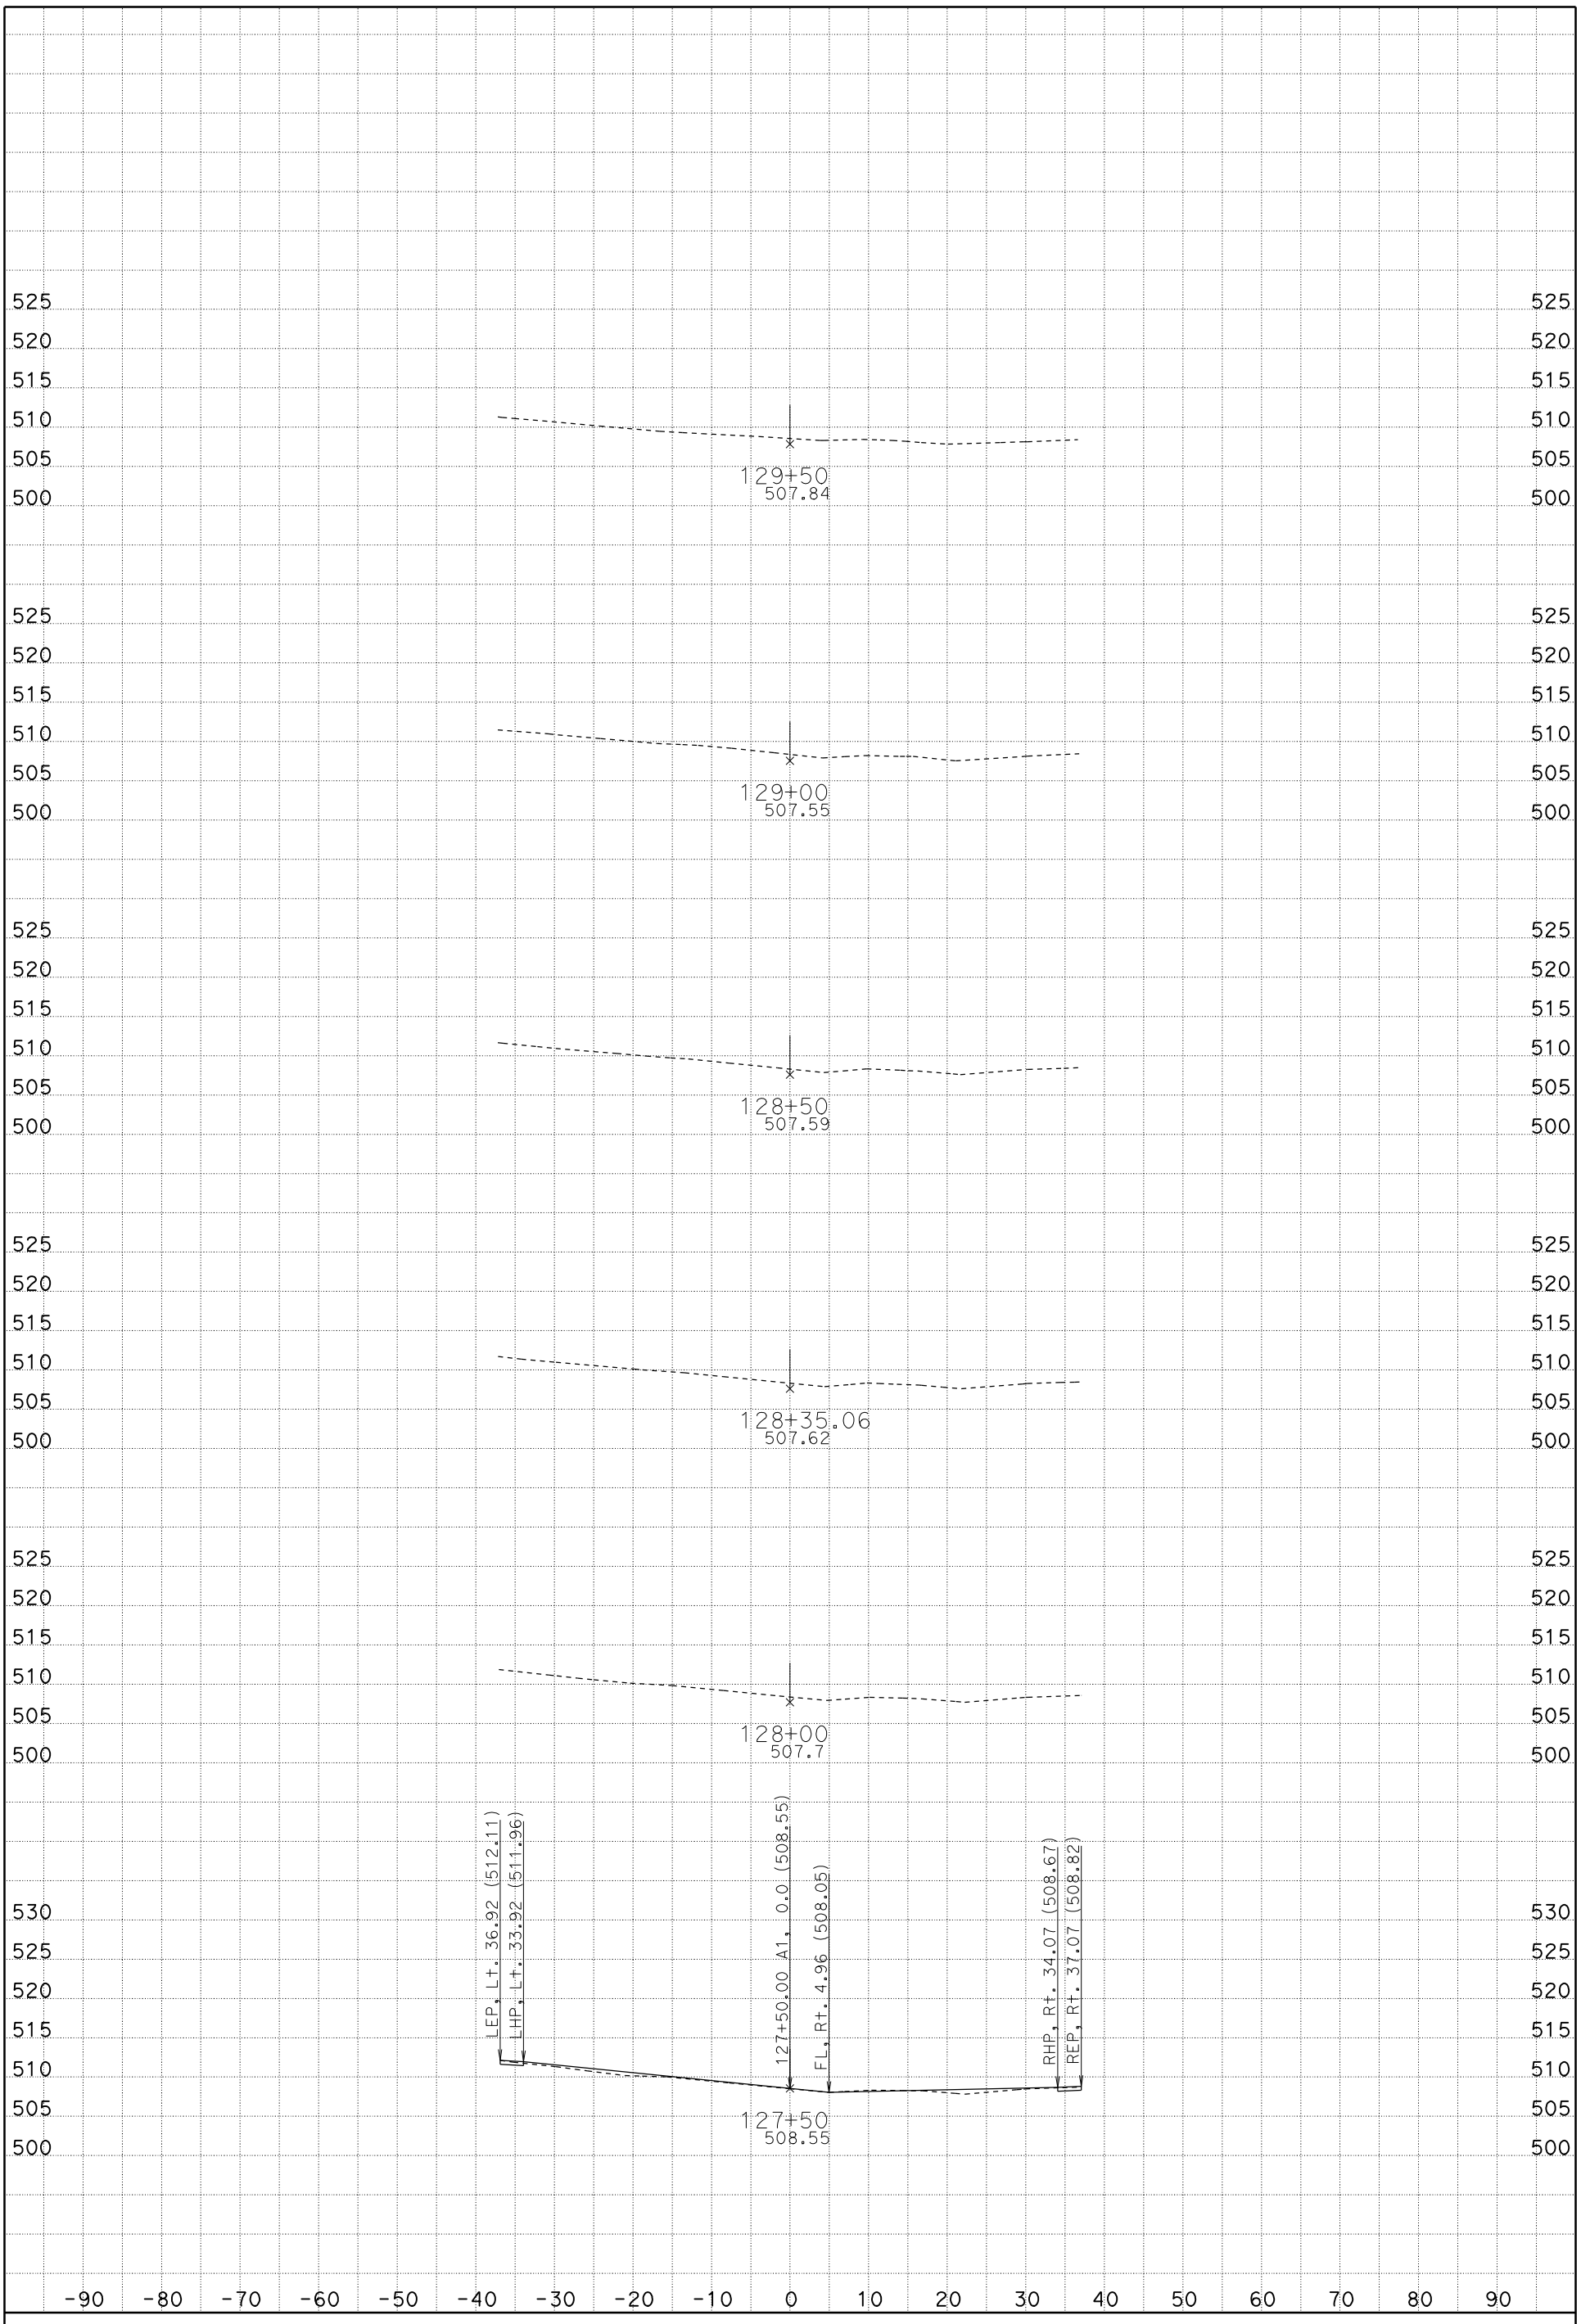

DATE: 1/19/2012

SCALE: 1" = 10' Horiz.
1" = 10' Vert.

CREATED BY: Rod Mendoza (559)243-3826

CONTRACT: 06-0M7304, ID 0600020009

DIST/CO/RTE/PM: 06/Fre/5/22.8/26.8

PROJECT ID: Install DTBB Project

A1

CROSS SECTIONS

SHEET 12 OF 119

FOR EARTHWORK DEVELOPMENT ONLY

All Dimensions are U.S. Survey Feet

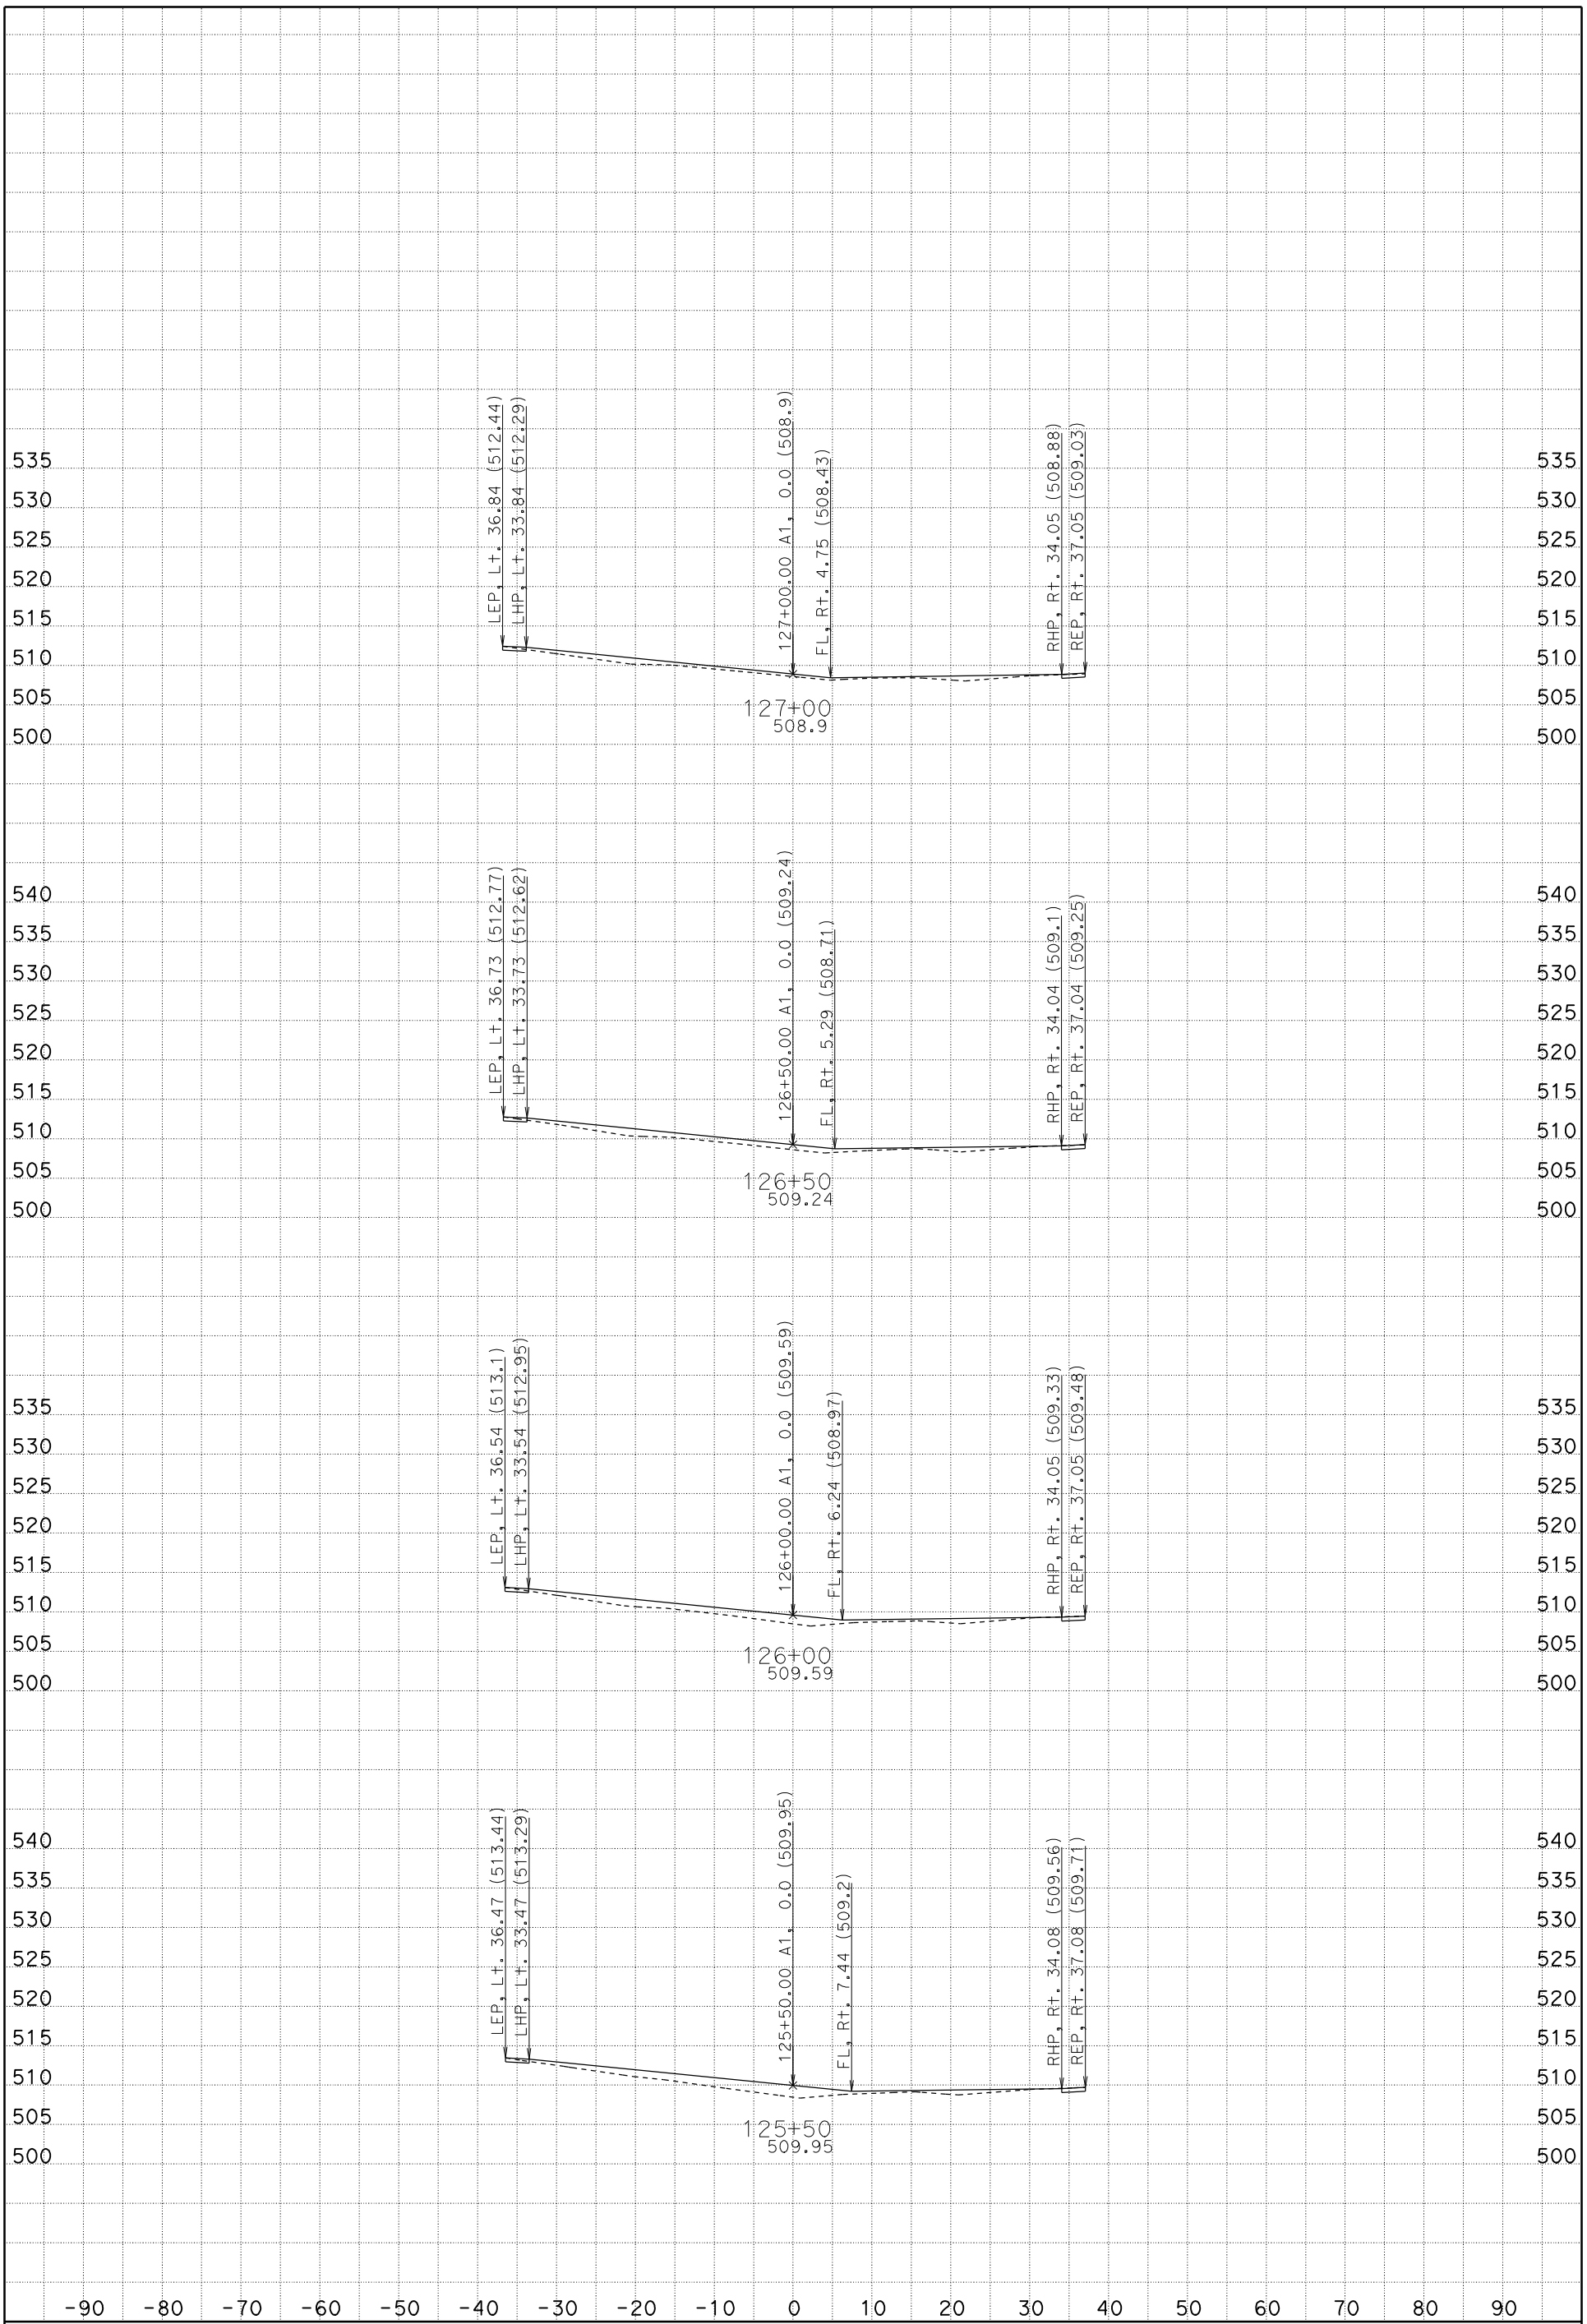

DATE: 1/19/2012

SCALE: 1" = 10' Horiz.
1" = 10' Vert.

CREATED BY: Rod Mendoza (559)243-3826

CONTRACT: 06-0M7304, ID 0600020009

DIST/CO/RTE/PM: 06/Fre/5/22.8/26.8

PROJECT ID: Install DTBB Project

A1
CROSS SECTIONS

FOR EARTHWORK DEVELOPMENT ONLY

All Dimensions are U.S. Survey Feet

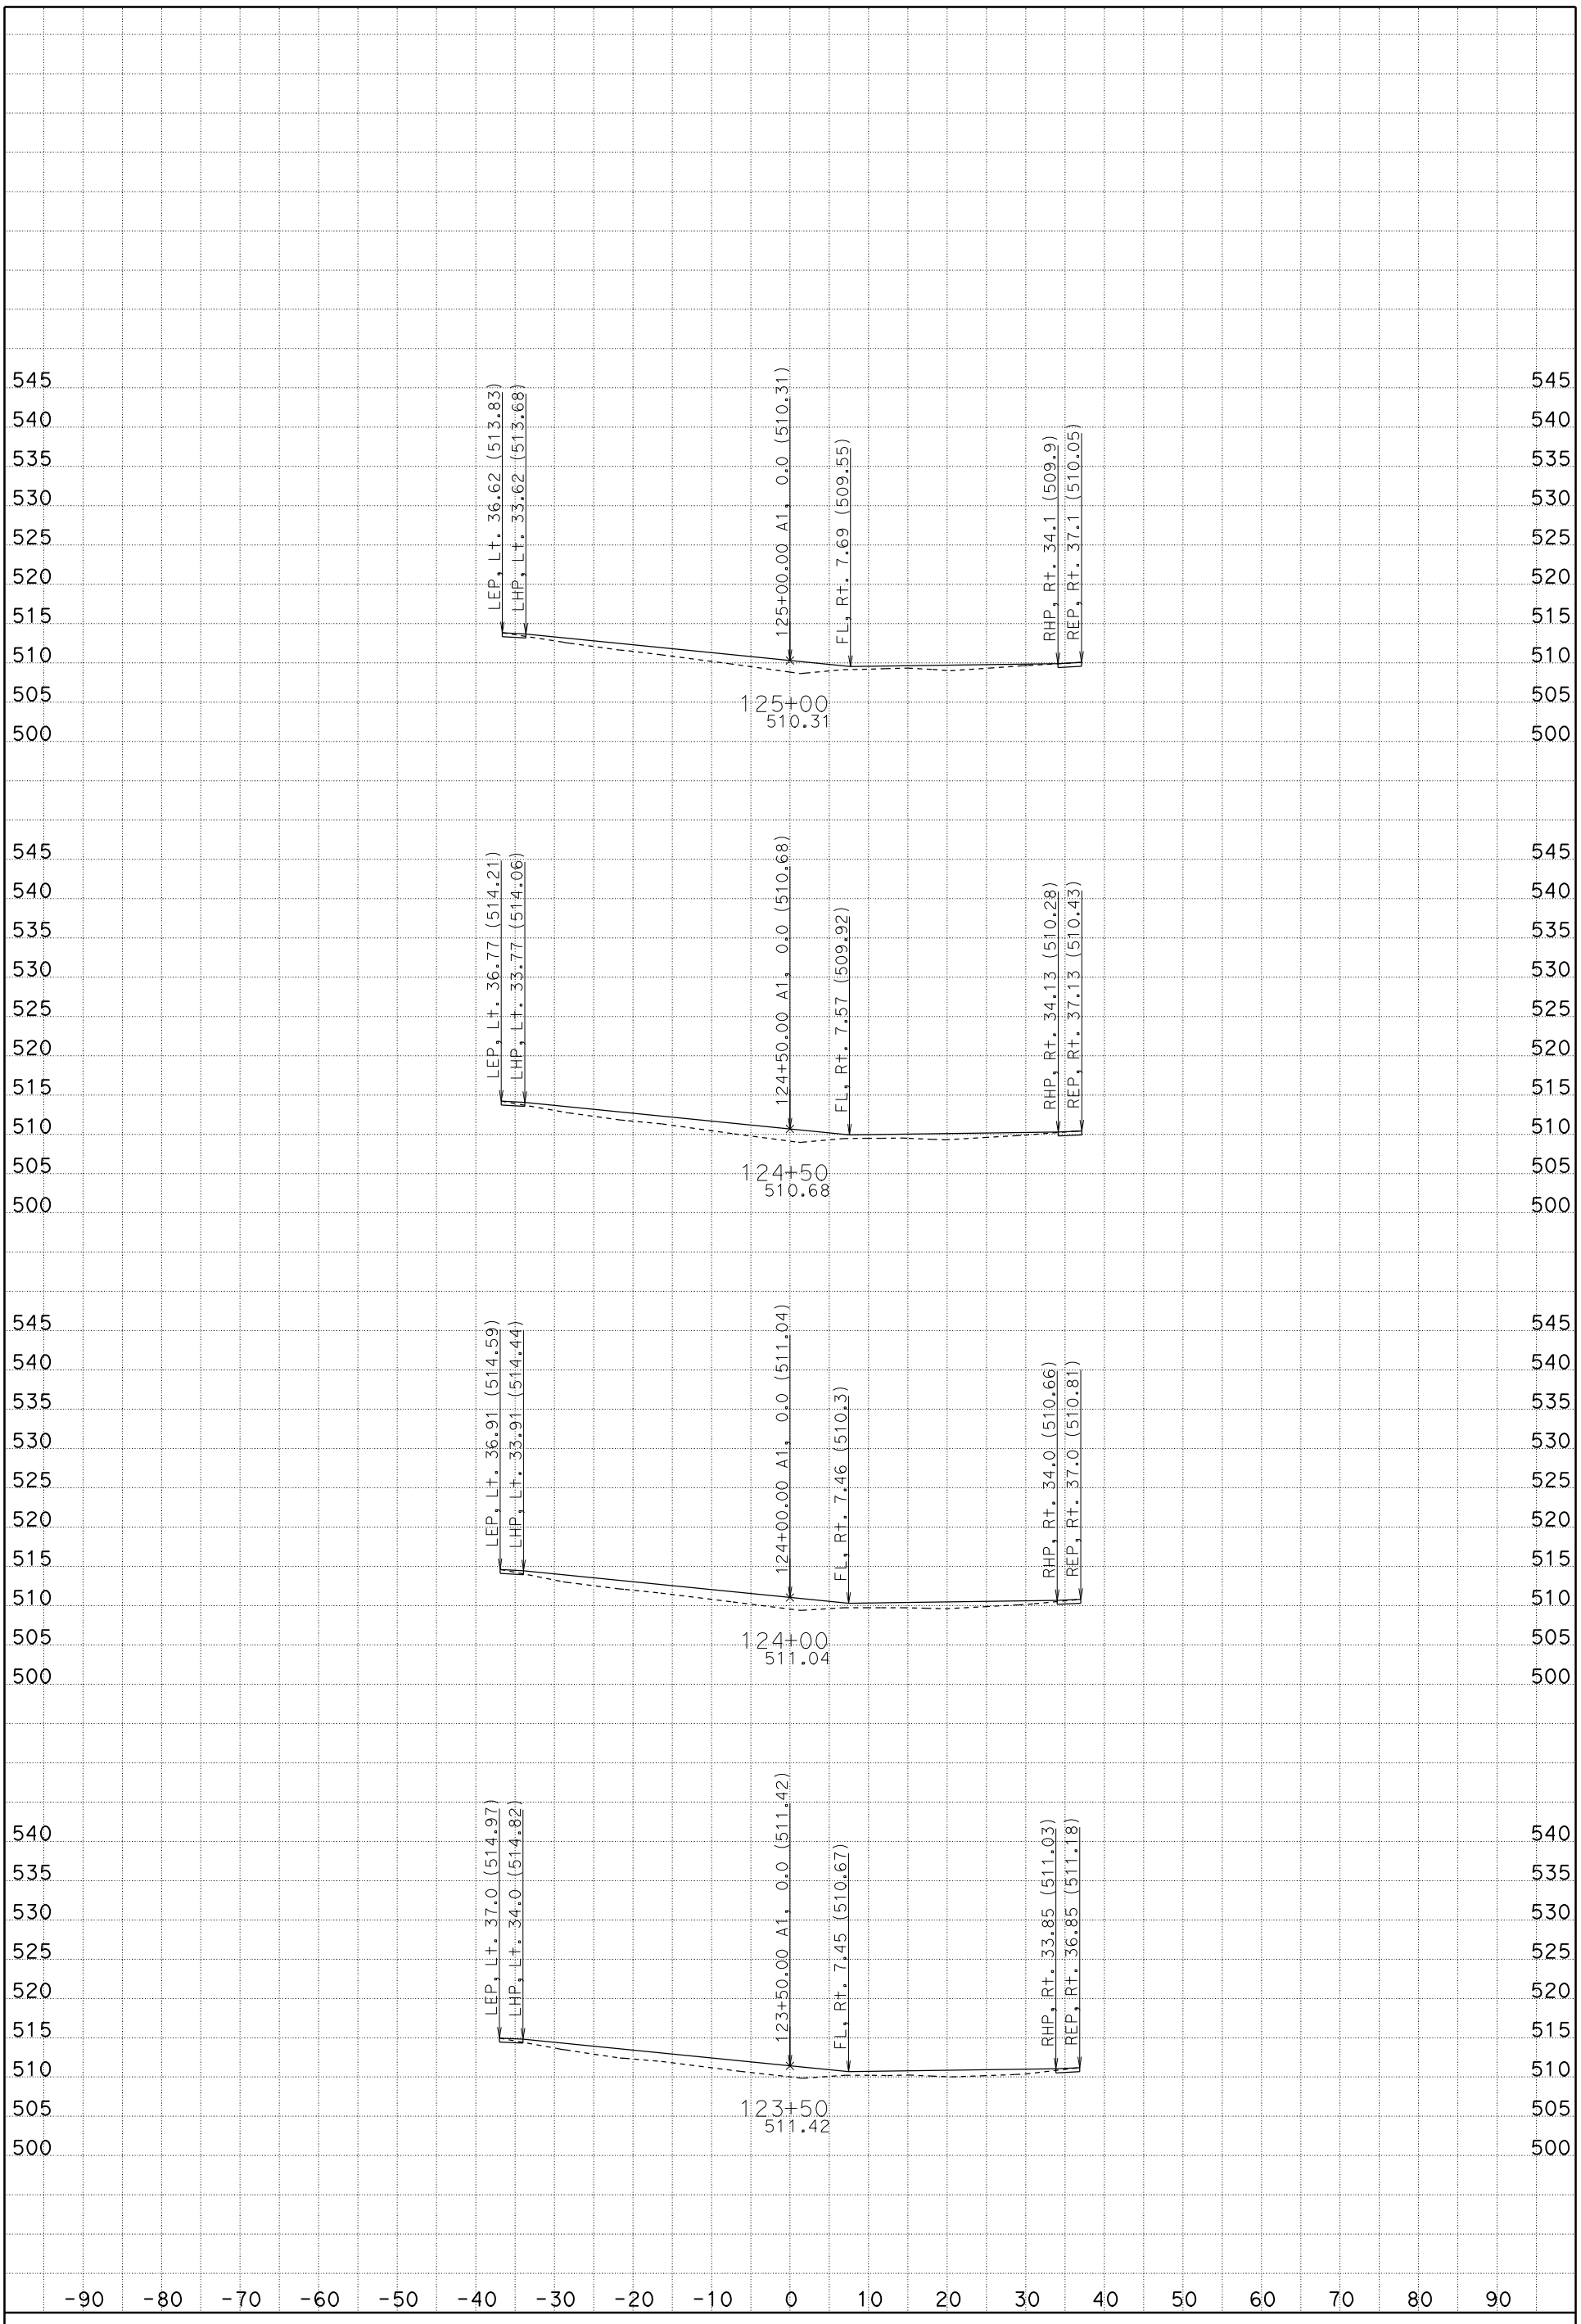

DATE: 1/19/2012

SCALE: 1" = 10' Horiz.
1" = 10' Vert.

CREATED BY: Rod Mendoza (559)243-3826

CONTRACT: 06-0M7304, ID 0600020009

DIST/CO/RTE/PM: 06/Fre/5/22.8/26.8

PROJECT ID: Install DTBB Project

A1

CROSS SECTIONS

SHEET 10 OF 119

FOR EARTHWORK DEVELOPMENT ONLY

All Dimensions are U.S. Survey Feet

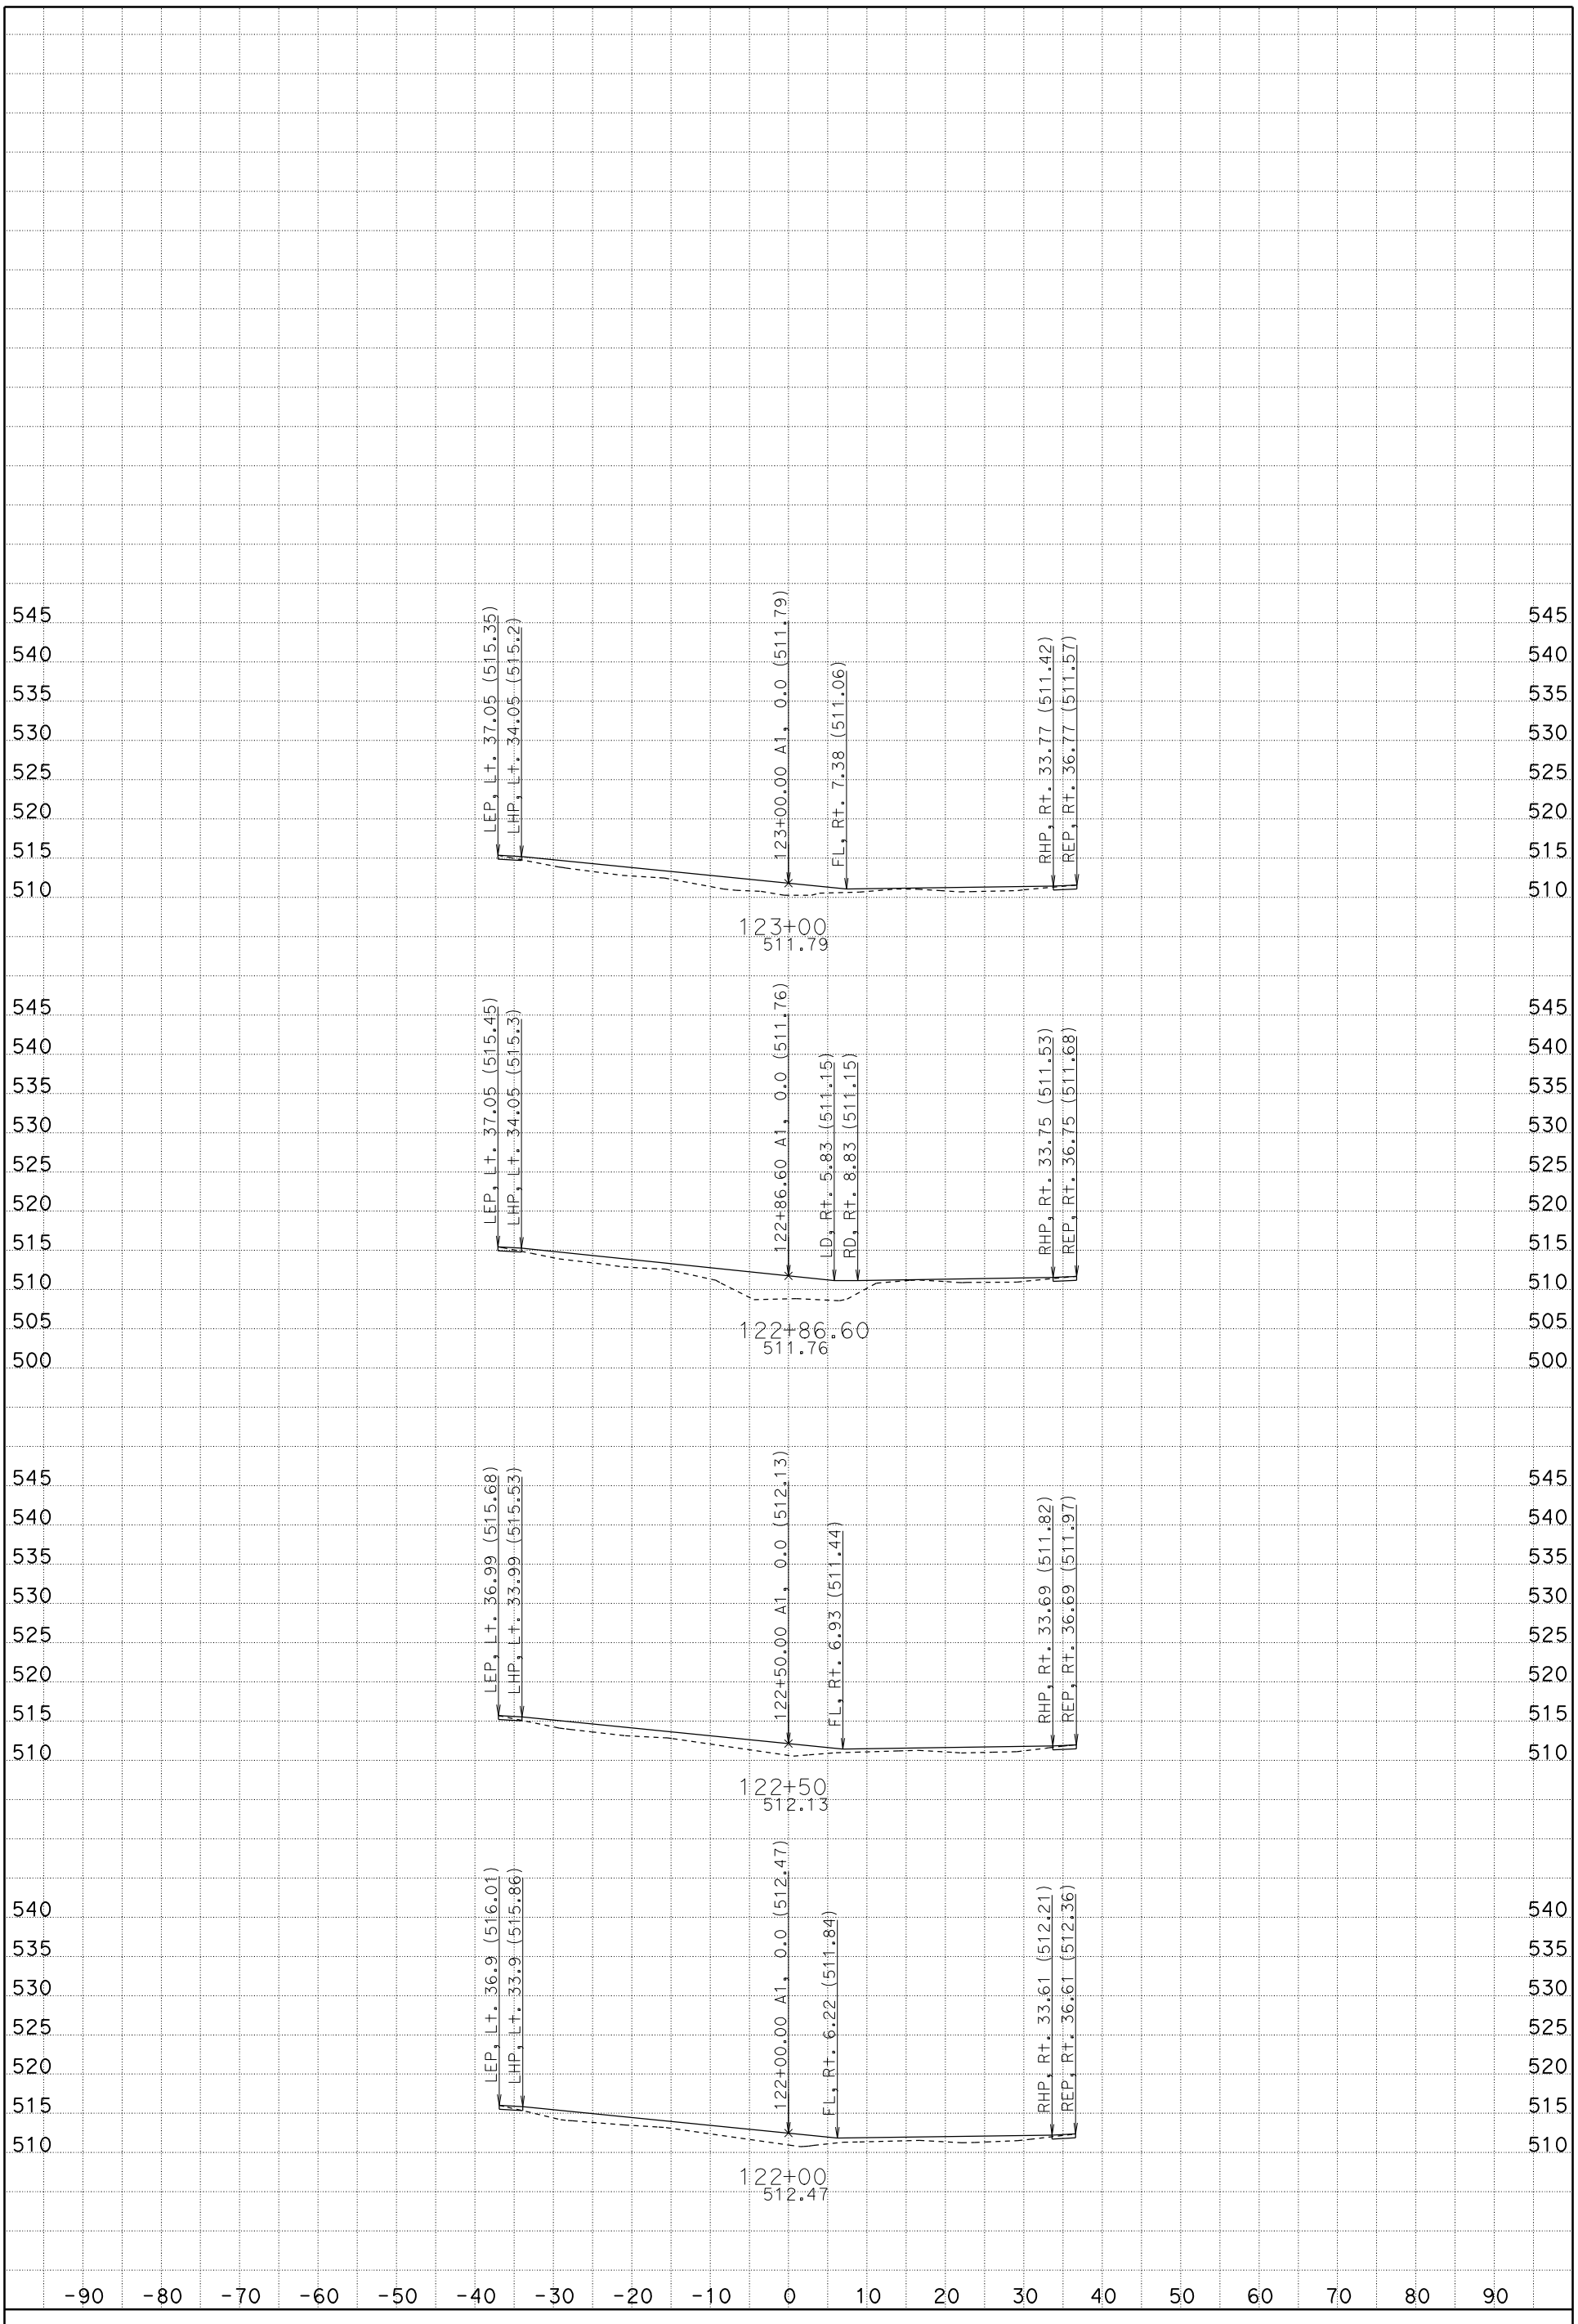

DATE: 1/19/2012

SCALE: 1" = 10' Horiz.
1" = 10' Vert.

CREATED BY: Rod Mendoza (559)243-3826

CONTRACT: 06-0M7304, ID 0600020009

DIST/CO/RTE/PM: 06/Fre/5/22.8/26.8

PROJECT ID: Install DTBB Project

A1
CROSS SECTIONS

FOR EARTHWORK DEVELOPMENT ONLY

All Dimensions are U.S. Survey Feet

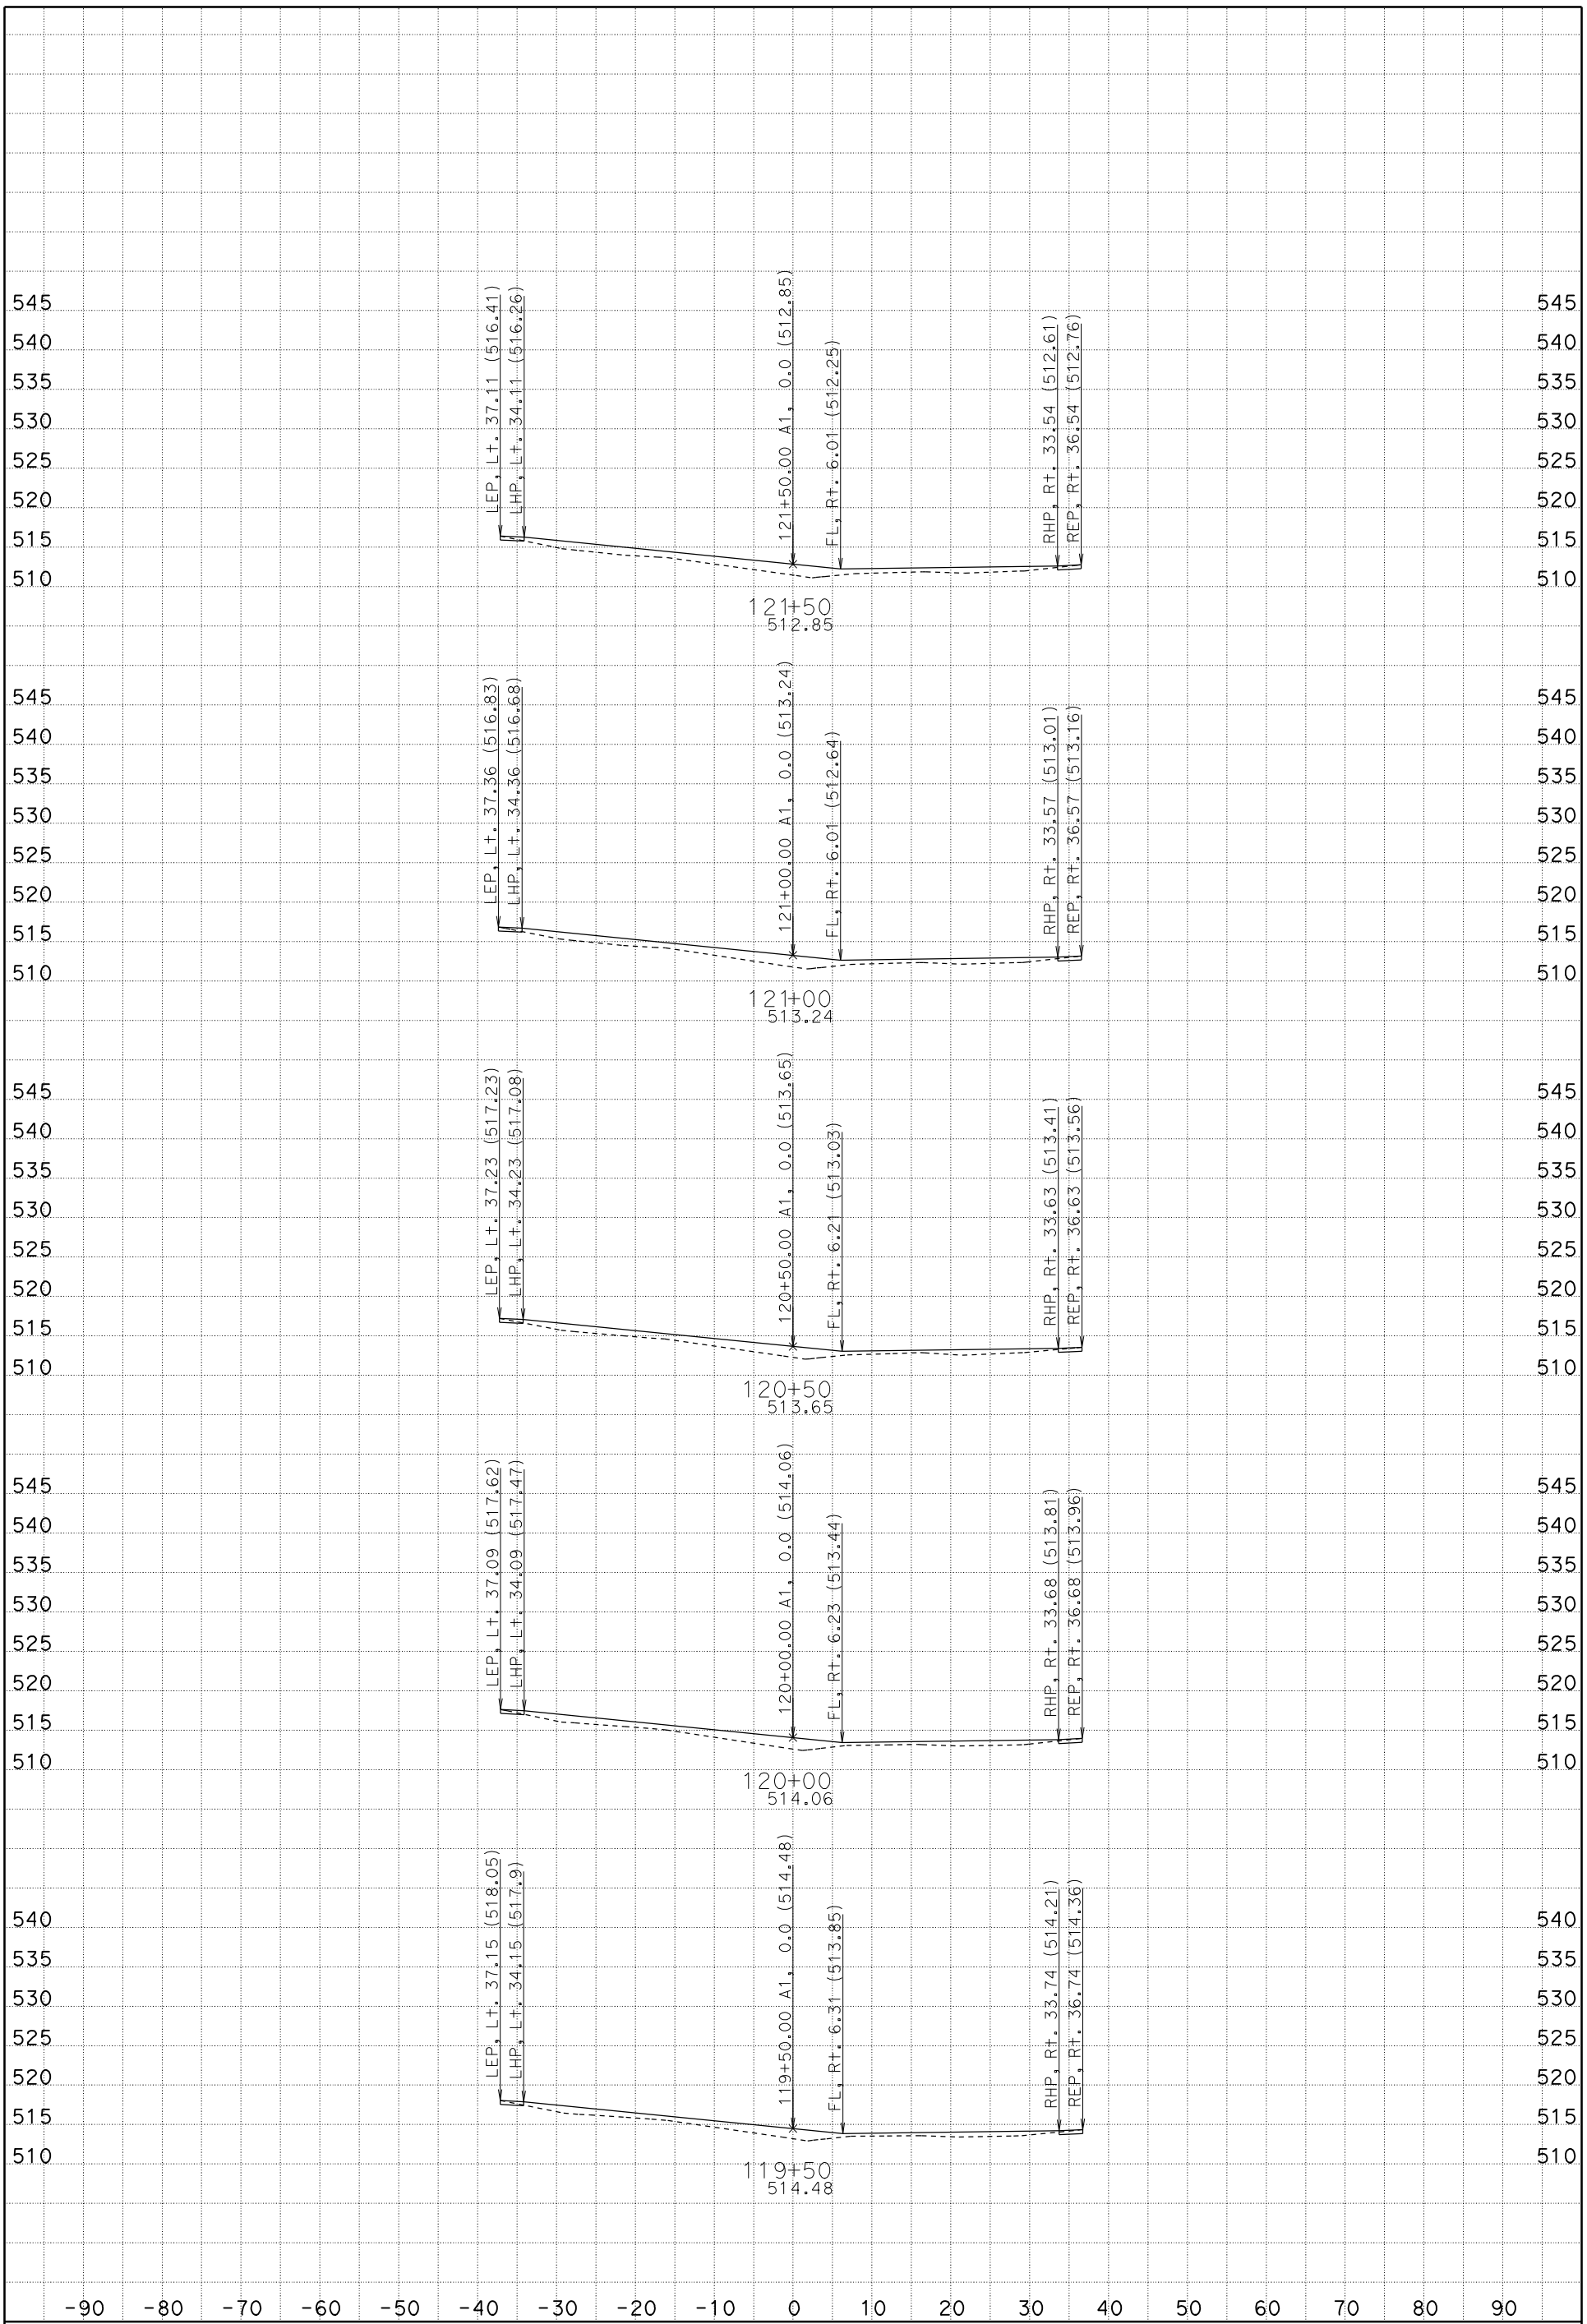

DATE: 1/19/2012

SCALE: 1" = 10' Horiz.
1" = 10' Vert.

CREATED BY: Rod Mendoza (559)243-3826

CONTRACT: 06-0M7304, ID 0600020009

DIST/CO/RTE/PM: 06/Fre/5/22.8/26.8

PROJECT ID: Install DTBB Project

A1

CROSS SECTIONS

SHEET 8 OF 119

FOR EARTHWORK DEVELOPMENT ONLY

All Dimensions are U.S. Survey Feet

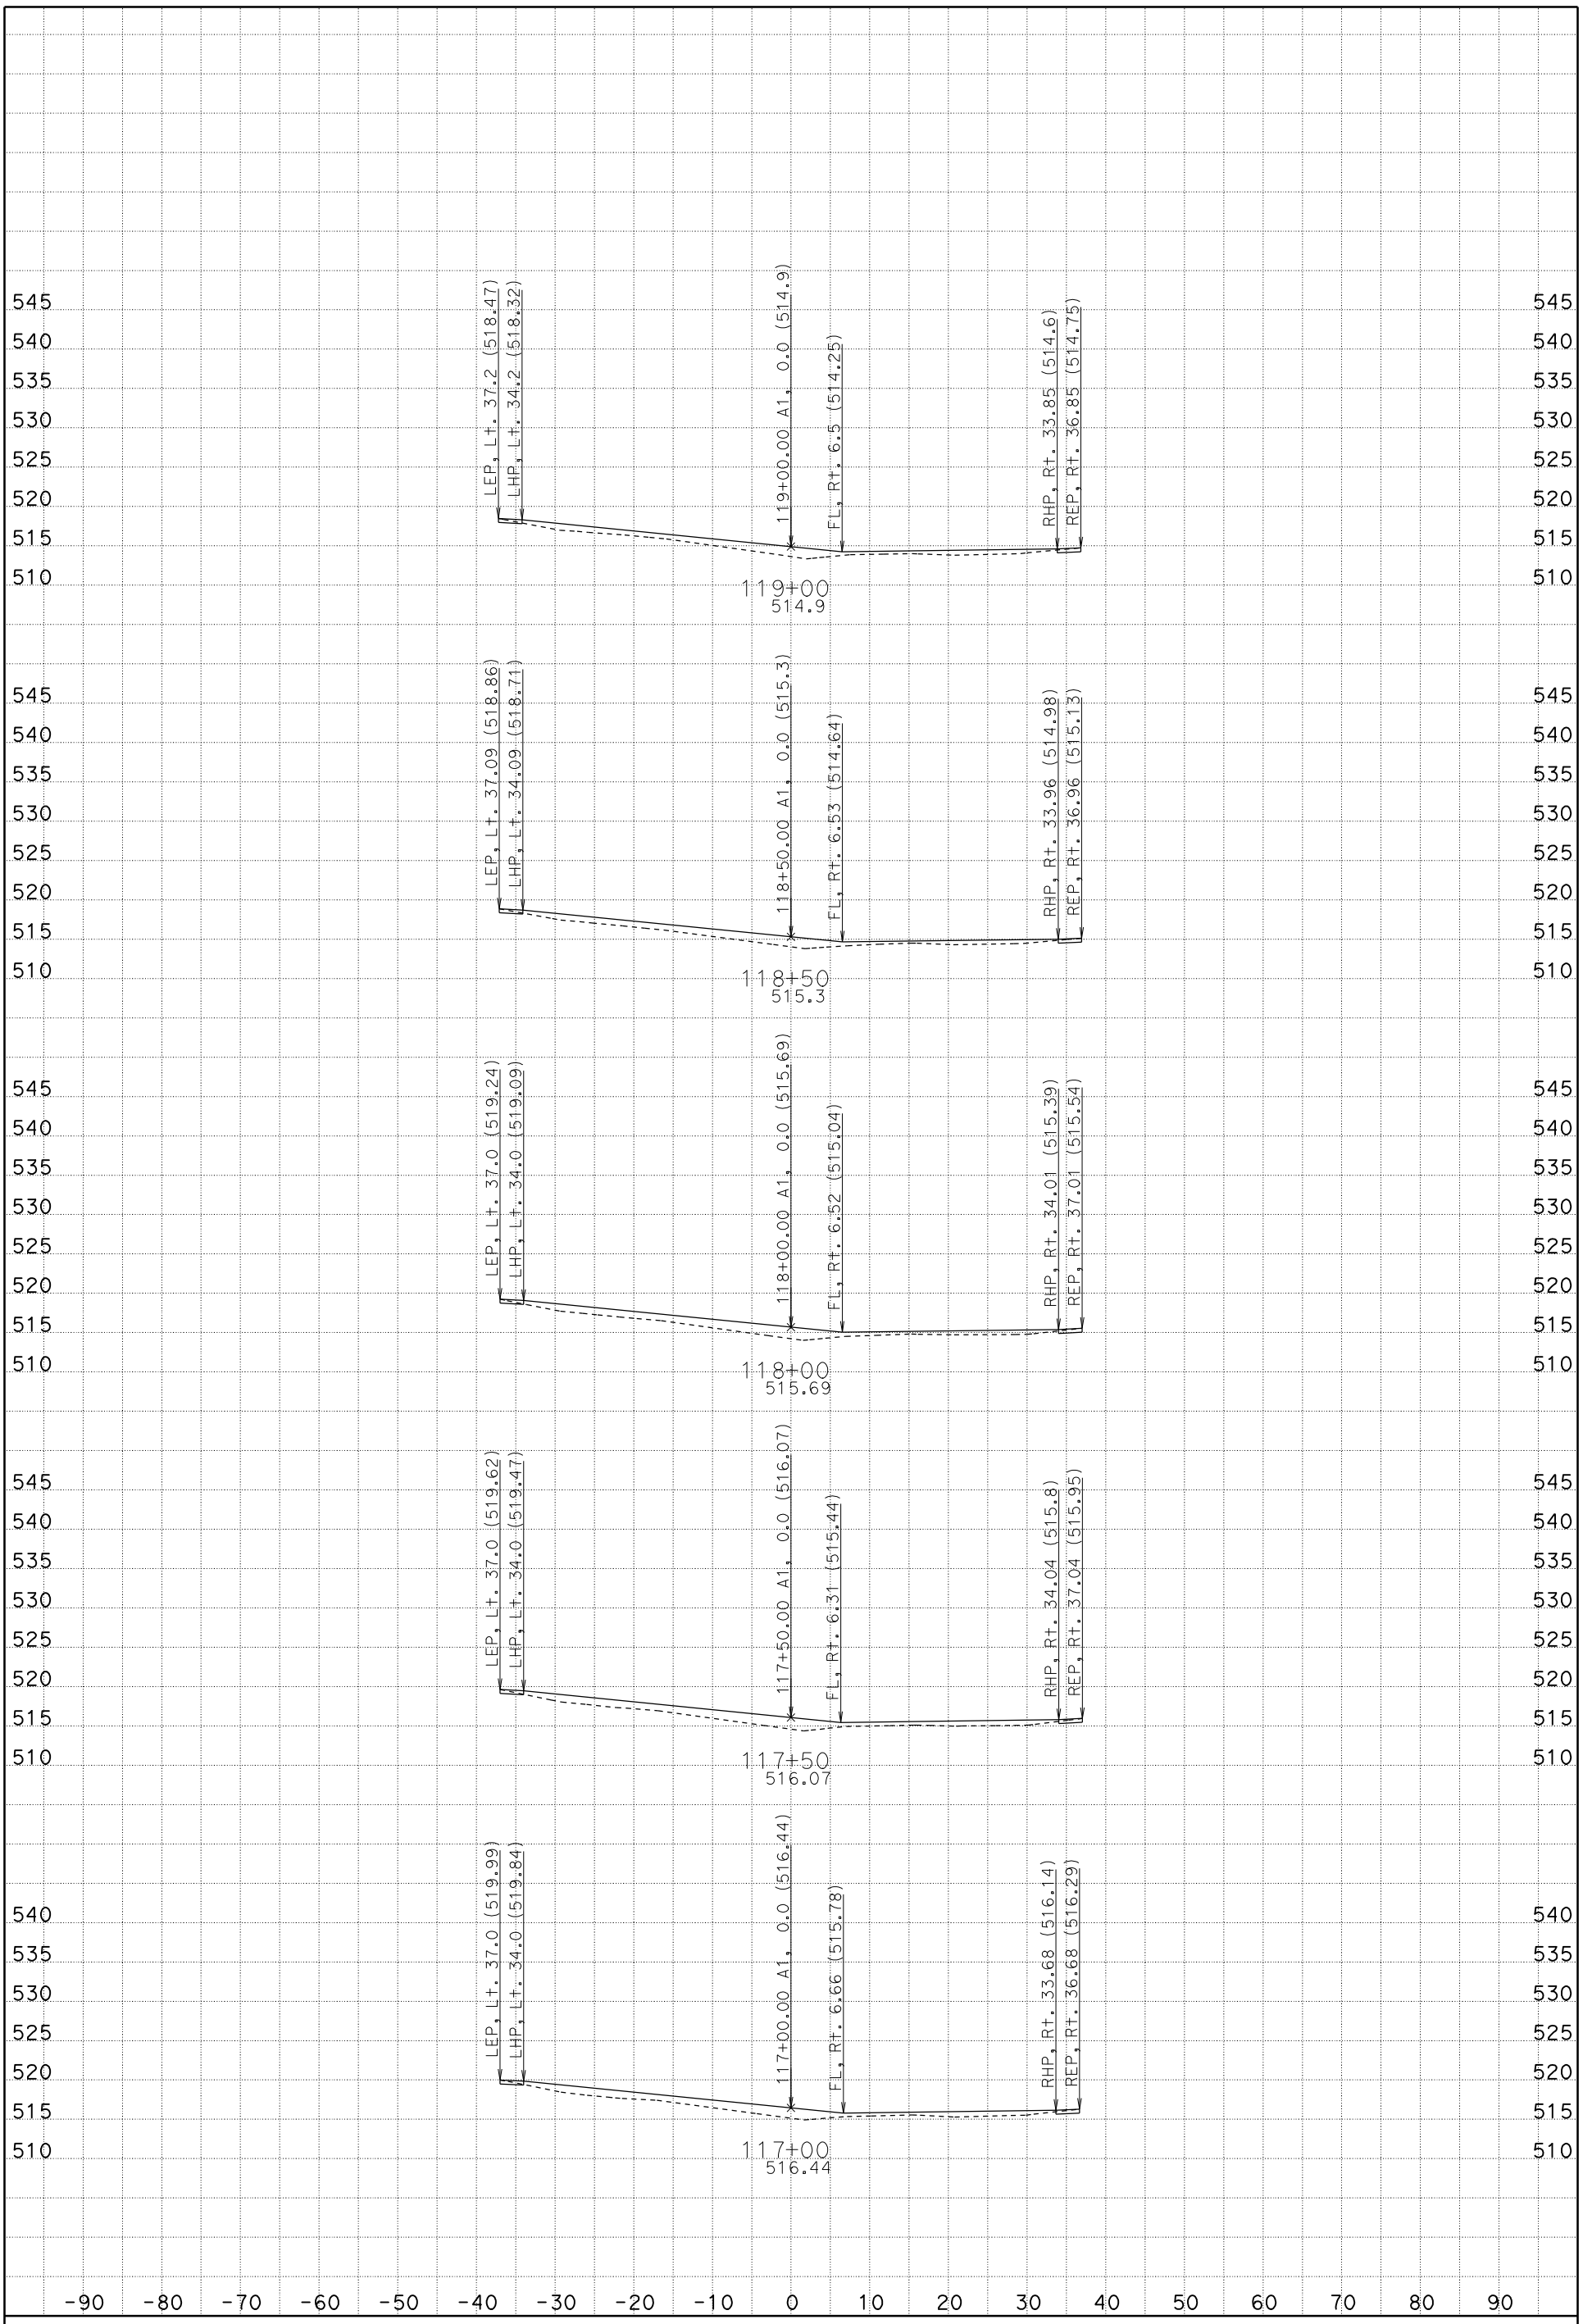

DATE: 1/19/2012

SCALE: 1" = 10' Horiz.
1" = 10' Vert.

CREATED BY: Rod Mendoza (559)243-3826

CONTRACT: 06-0M7304, ID 0600020009

DIST/CO/RTE/PM: 06/Fre/5/22.8/26.8

PROJECT ID: Install DTBB Project

A1
CROSS SECTIONS

FOR EARTHWORK DEVELOPMENT ONLY

All Dimensions are U.S. Survey Feet

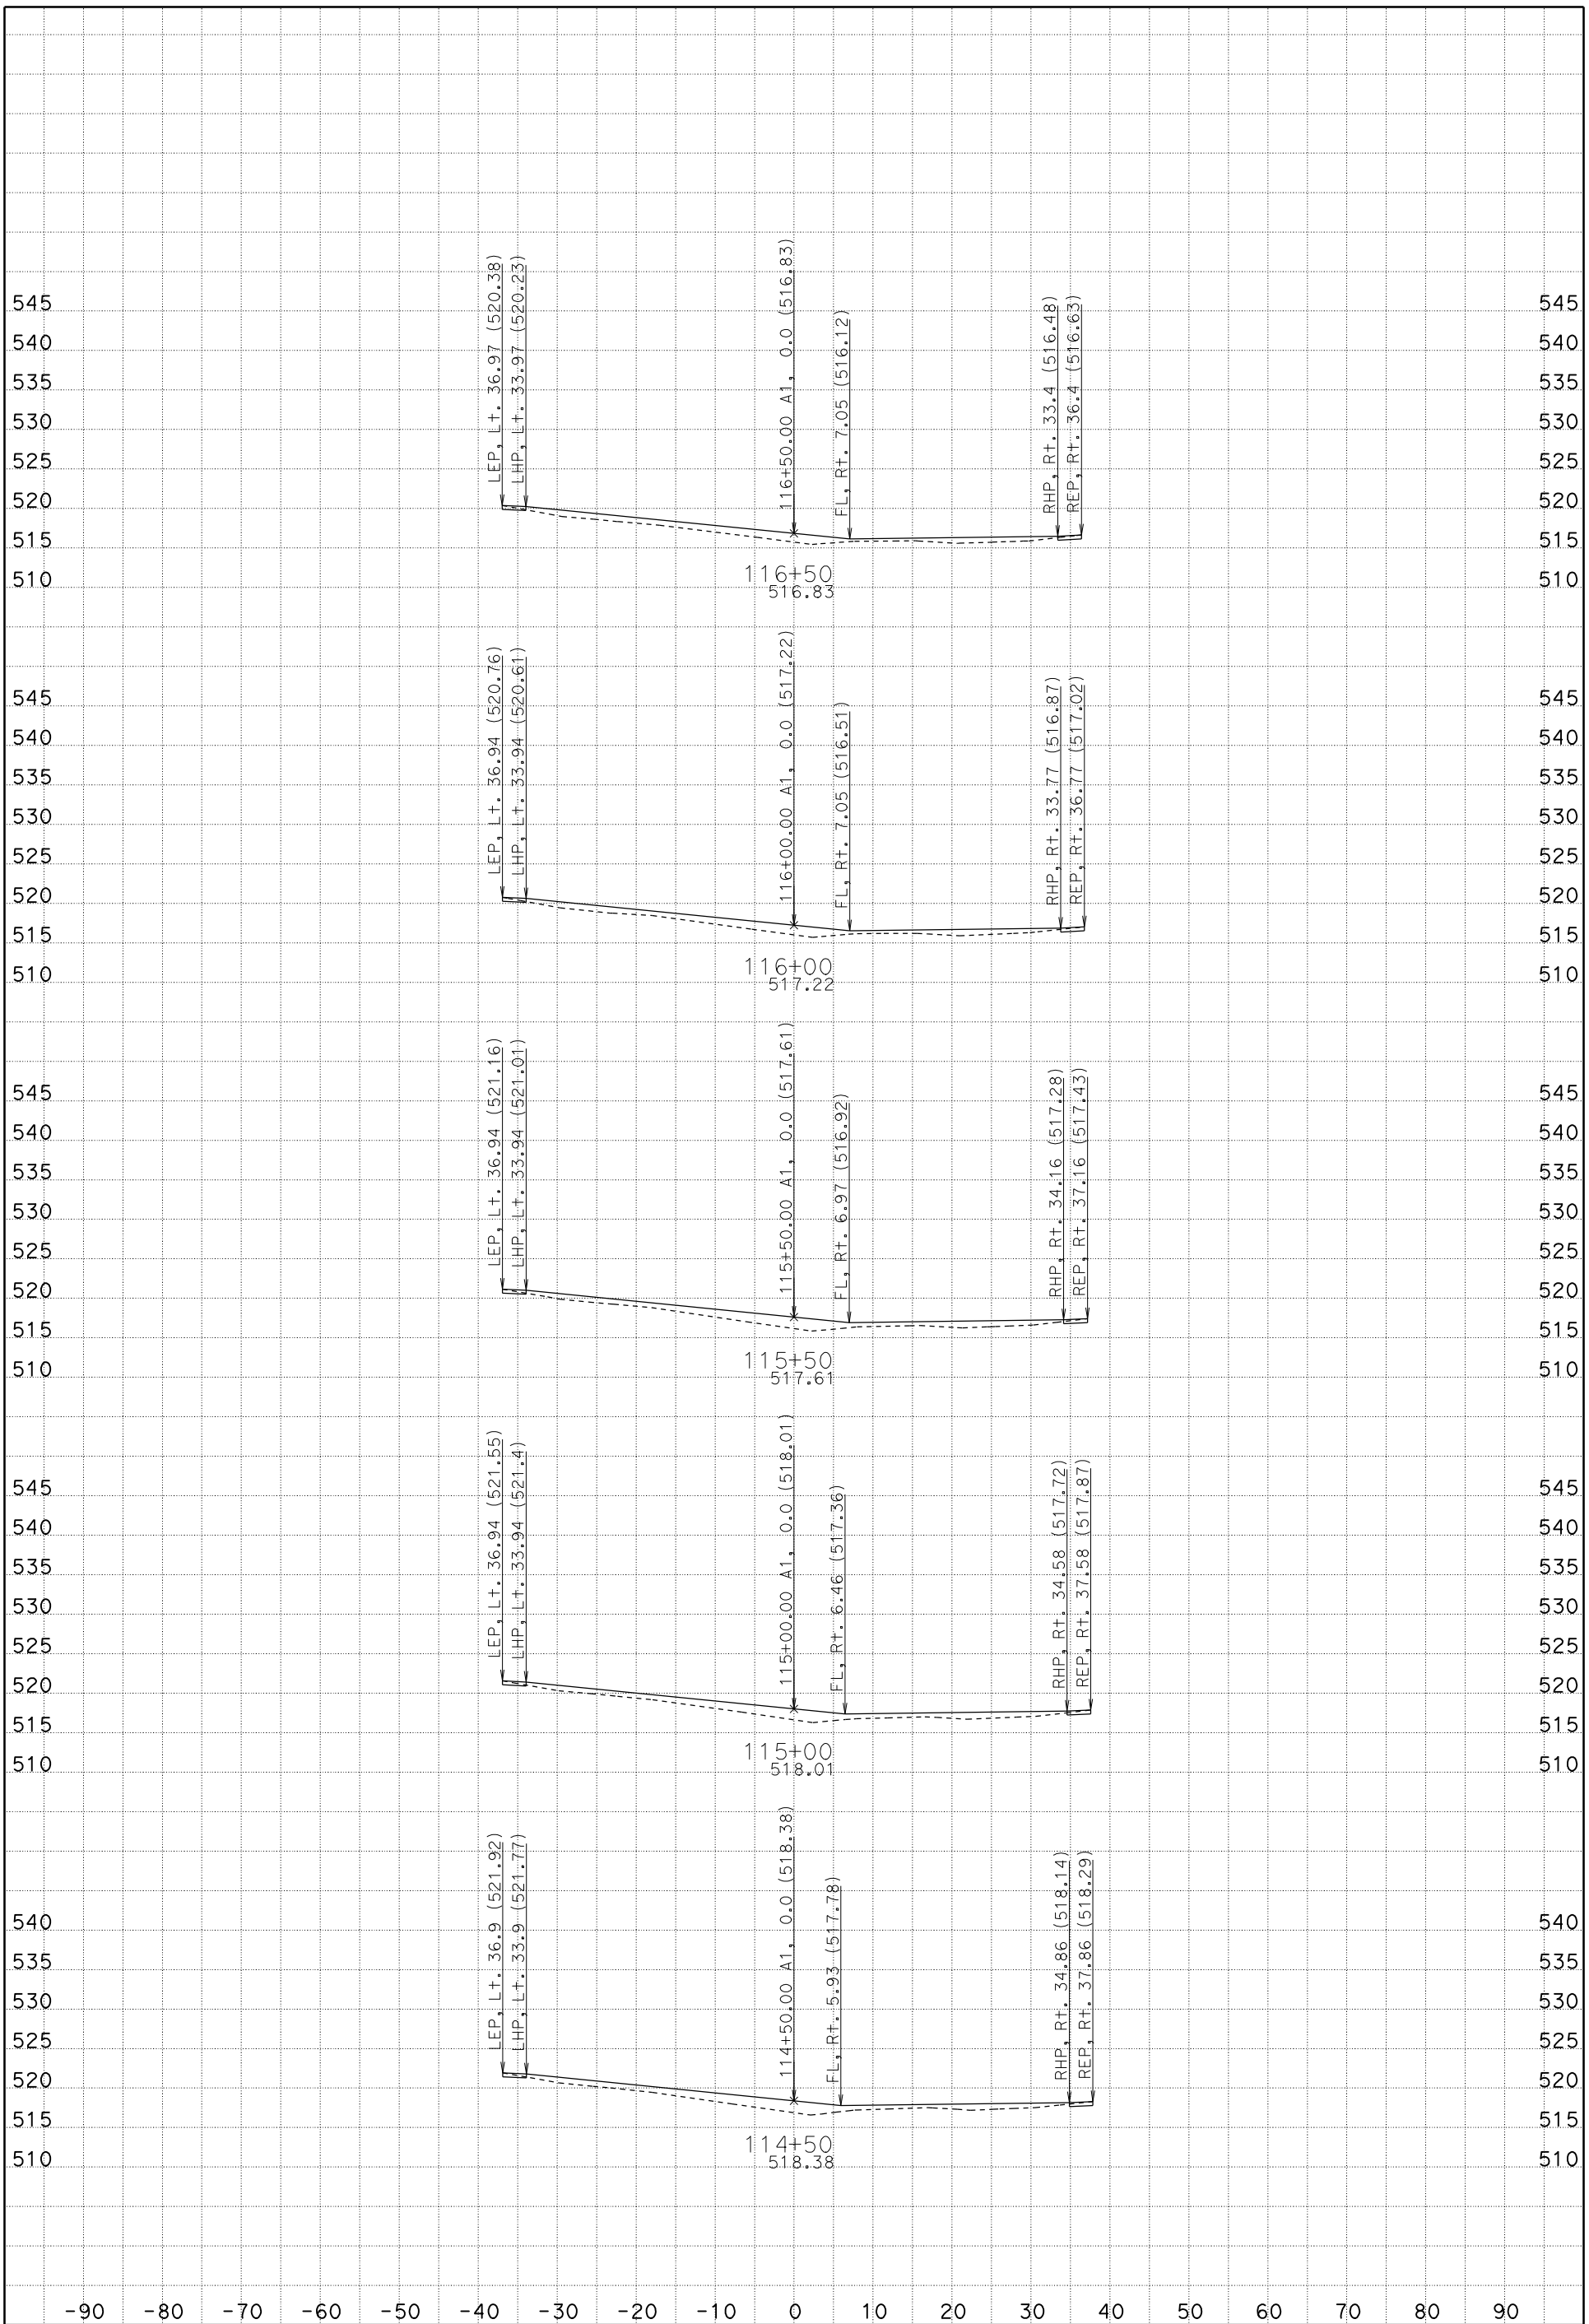

DATE: 1/19/2012

SCALE: 1" = 10' Horiz.
1" = 10' Vert.

CREATED BY: Rod Mendoza (559)243-3826

CONTRACT: 06-0M7304, ID 0600020009

DIST/CO/RTE/PM: 06/Fre/5/22.8/26.8

PROJECT ID: Install DTBB Project

A1
CROSS SECTIONS

FOR EARTHWORK DEVELOPMENT ONLY

All Dimensions are U.S. Survey Feet

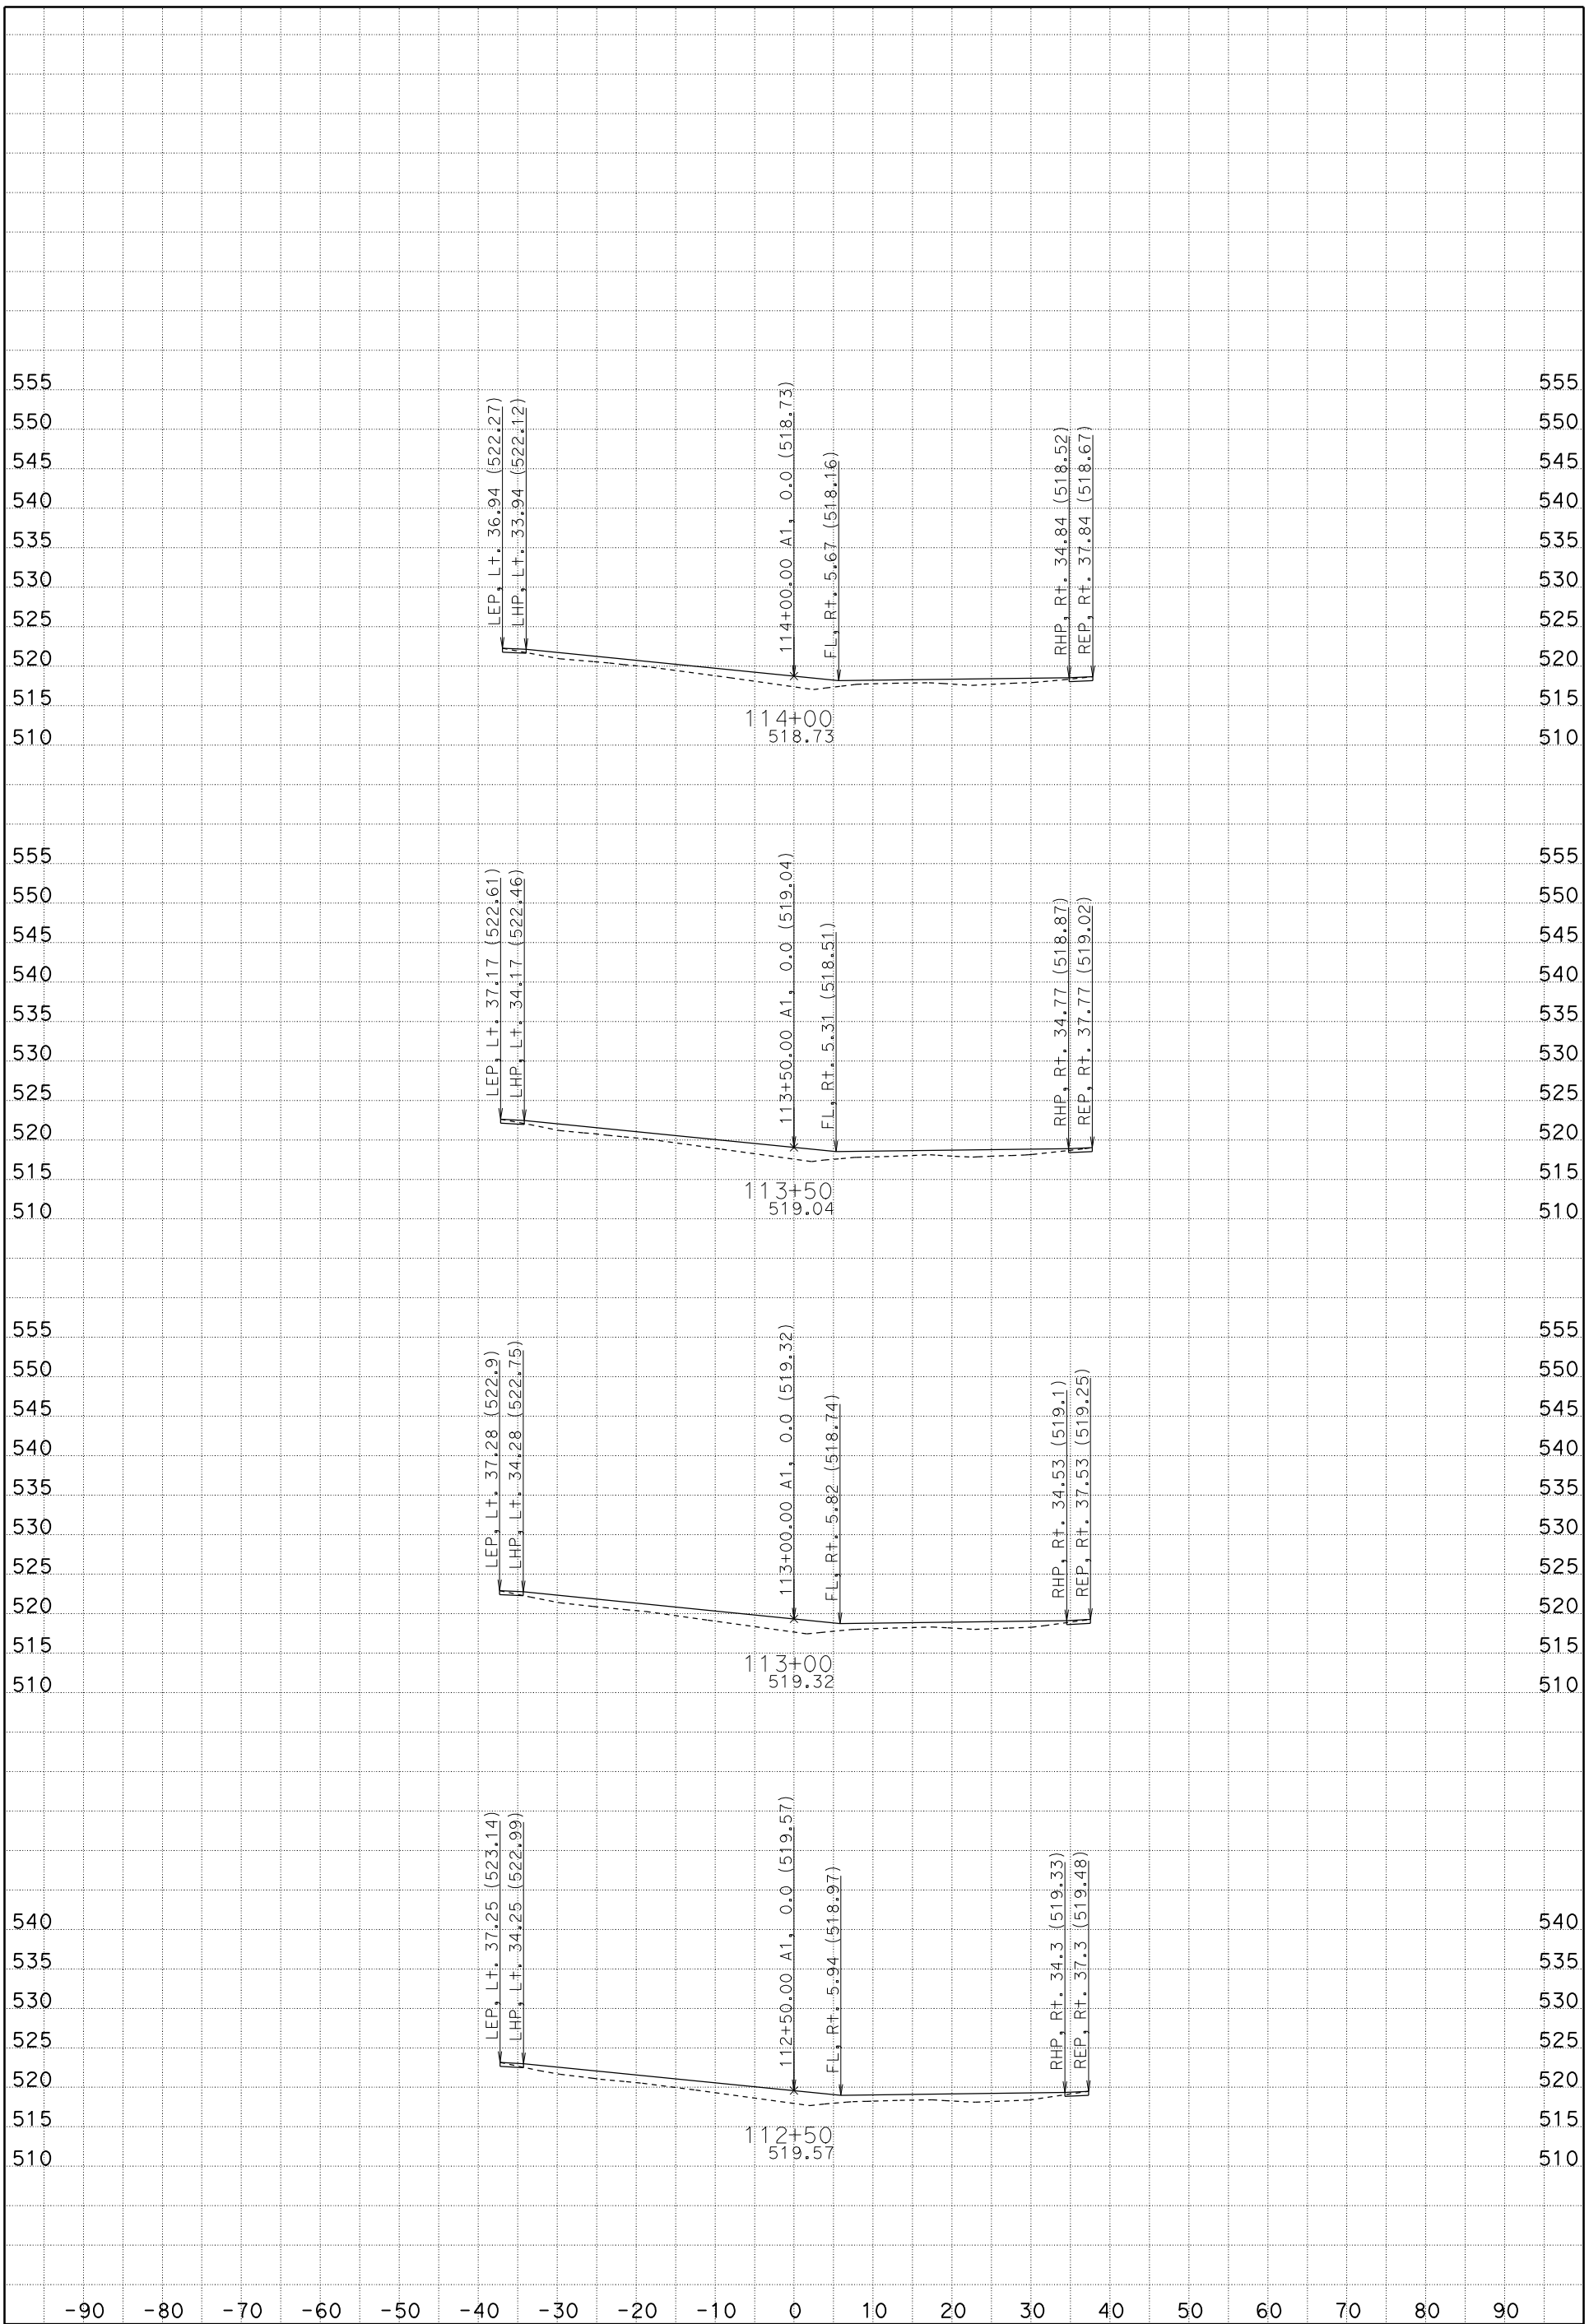

DATE: 1/19/2012

SCALE: 1" = 10' Horiz.
1" = 10' Vert.

CREATED BY: Rod Mendoza (559)243-3826

CONTRACT: 06-0M7304, ID 0600020009

DIST/CO/RTE/PM: 06/Fre/5/22.8/26.8

PROJECT ID: Install DTBB Project

A1
CROSS SECTIONS

FOR EARTHWORK DEVELOPMENT ONLY

All Dimensions are U.S. Survey Feet

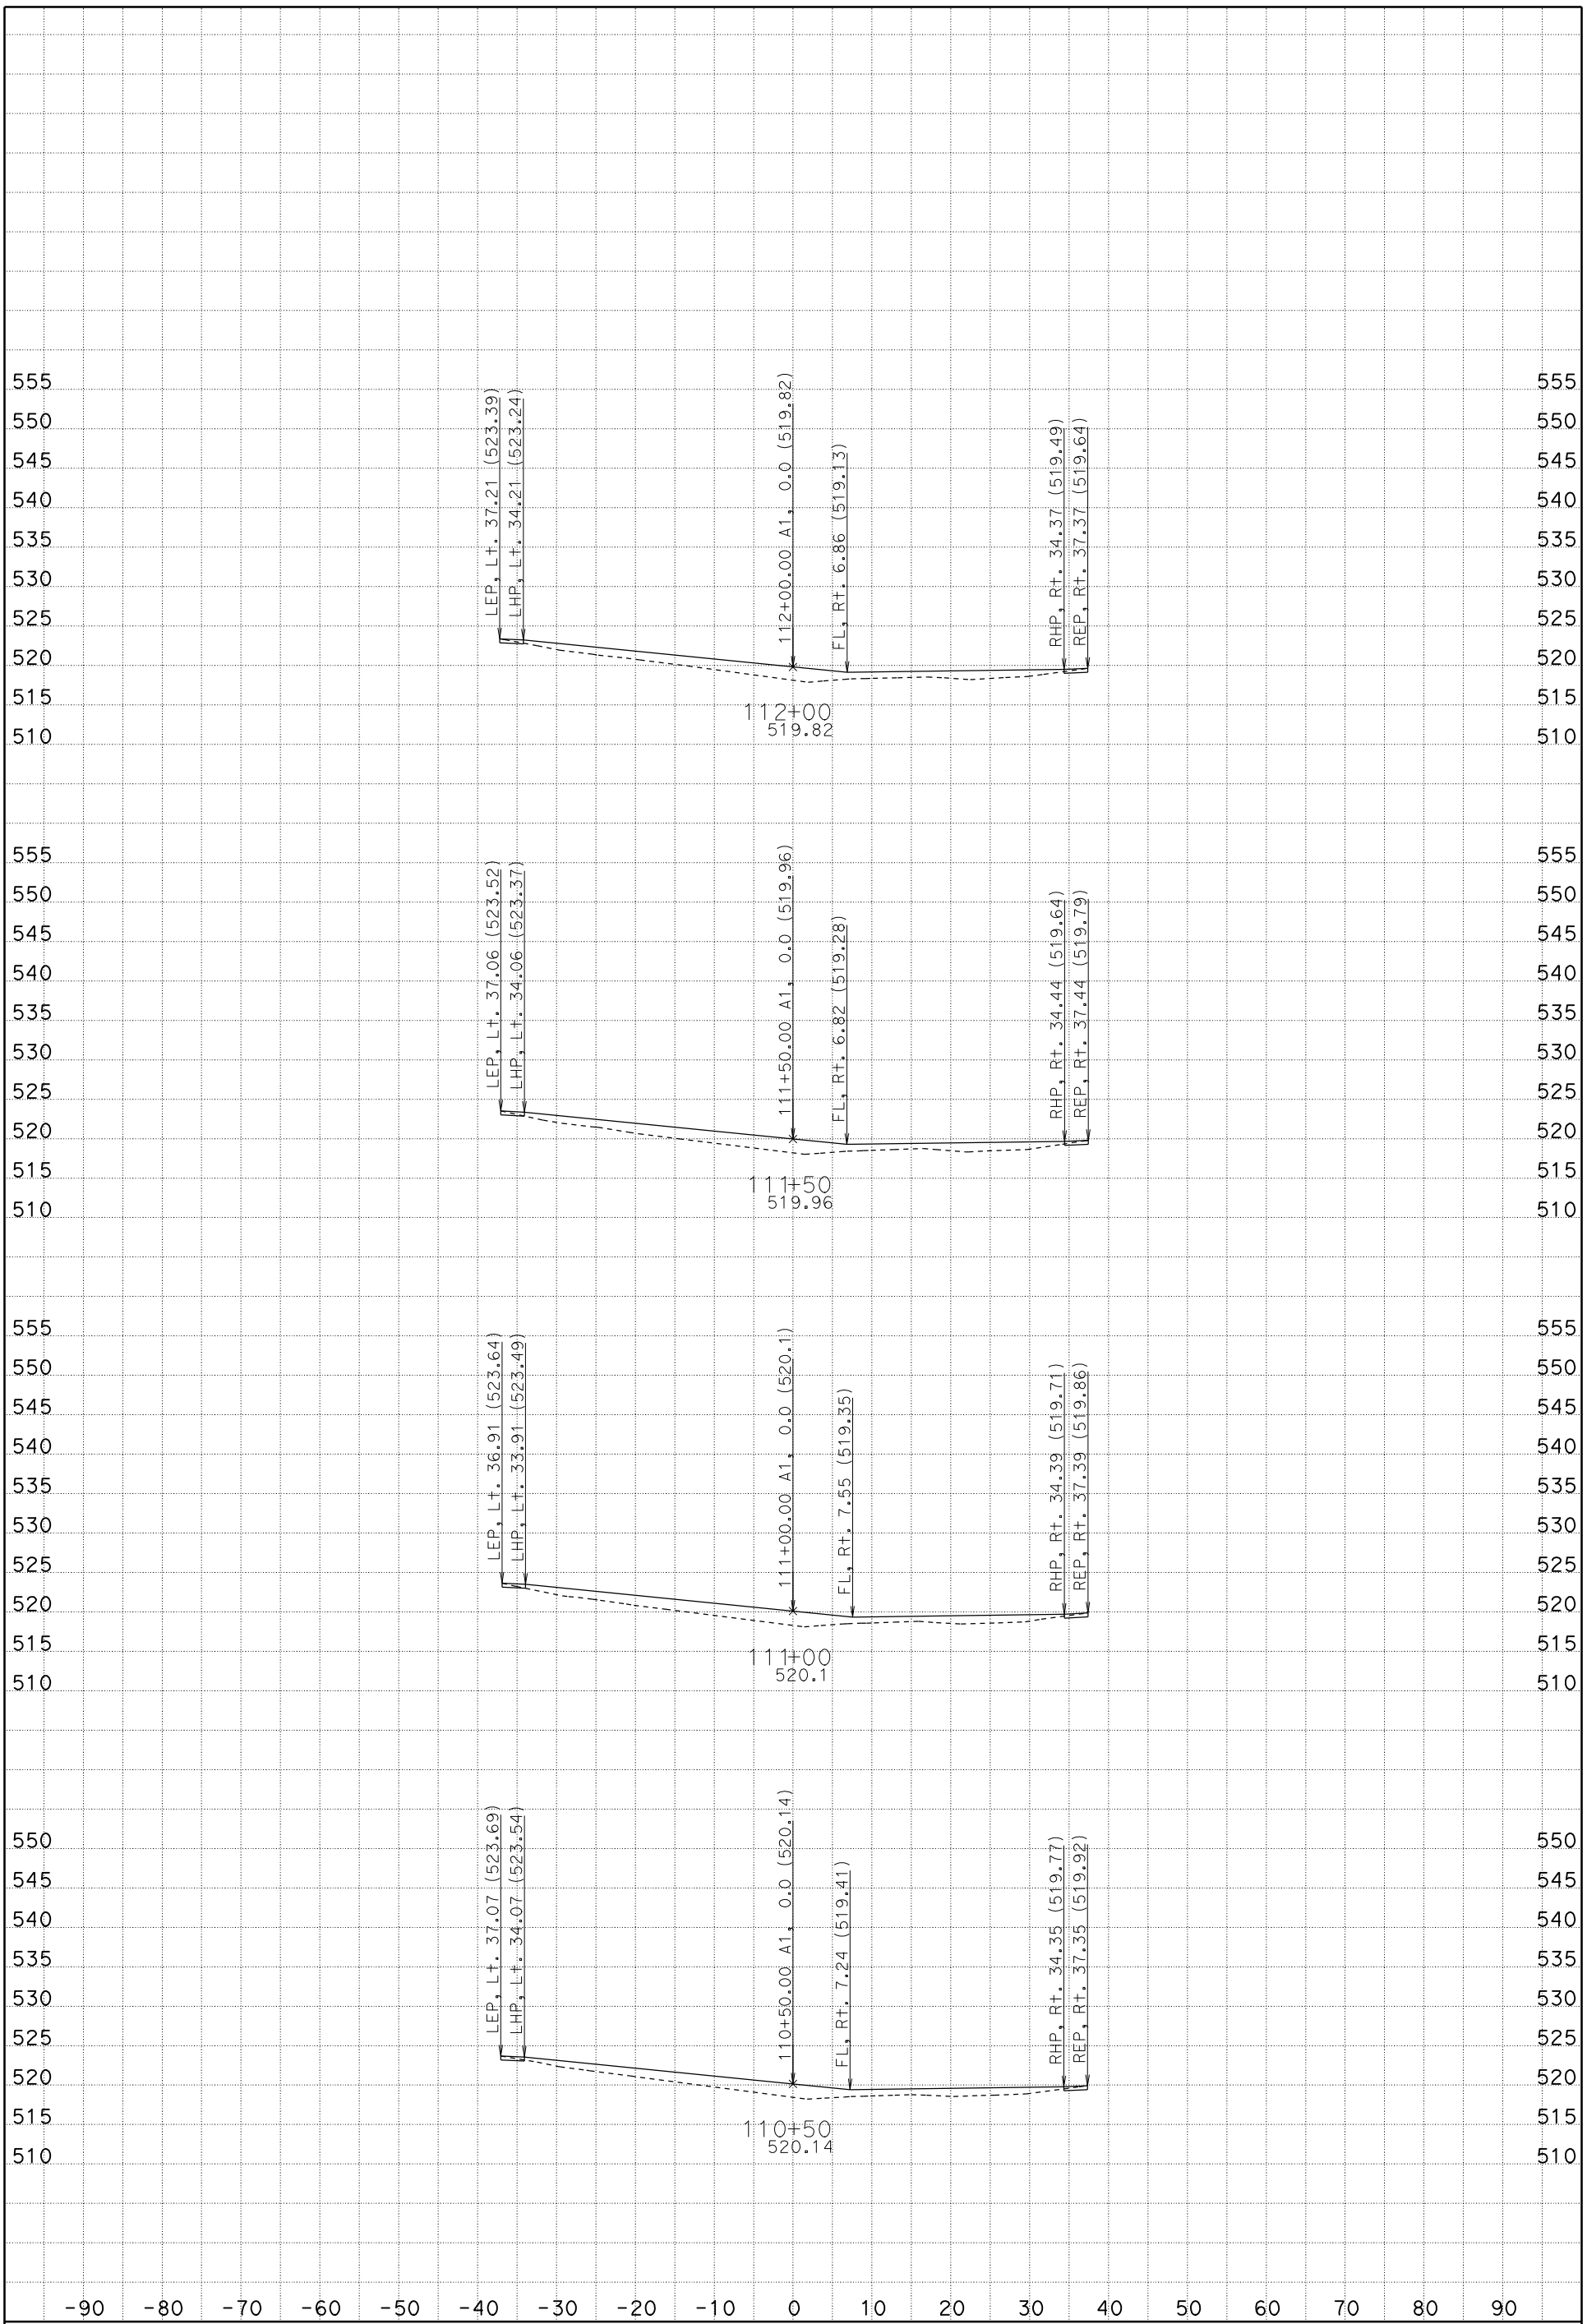

DATE: 1/19/2012

SCALE: 1" = 10' Horiz.
1" = 10' Vert.

CREATED BY: Rod Mendoza (559)243-3826

CONTRACT: 06-0M7304, ID 0600020009

DIST/CO/RTE/PM: 06/Fre/5/22.8/26.8

PROJECT ID: Install DTBB Project

A1
CROSS SECTIONS

FOR EARTHWORK DEVELOPMENT ONLY

All Dimensions are U.S. Survey Feet

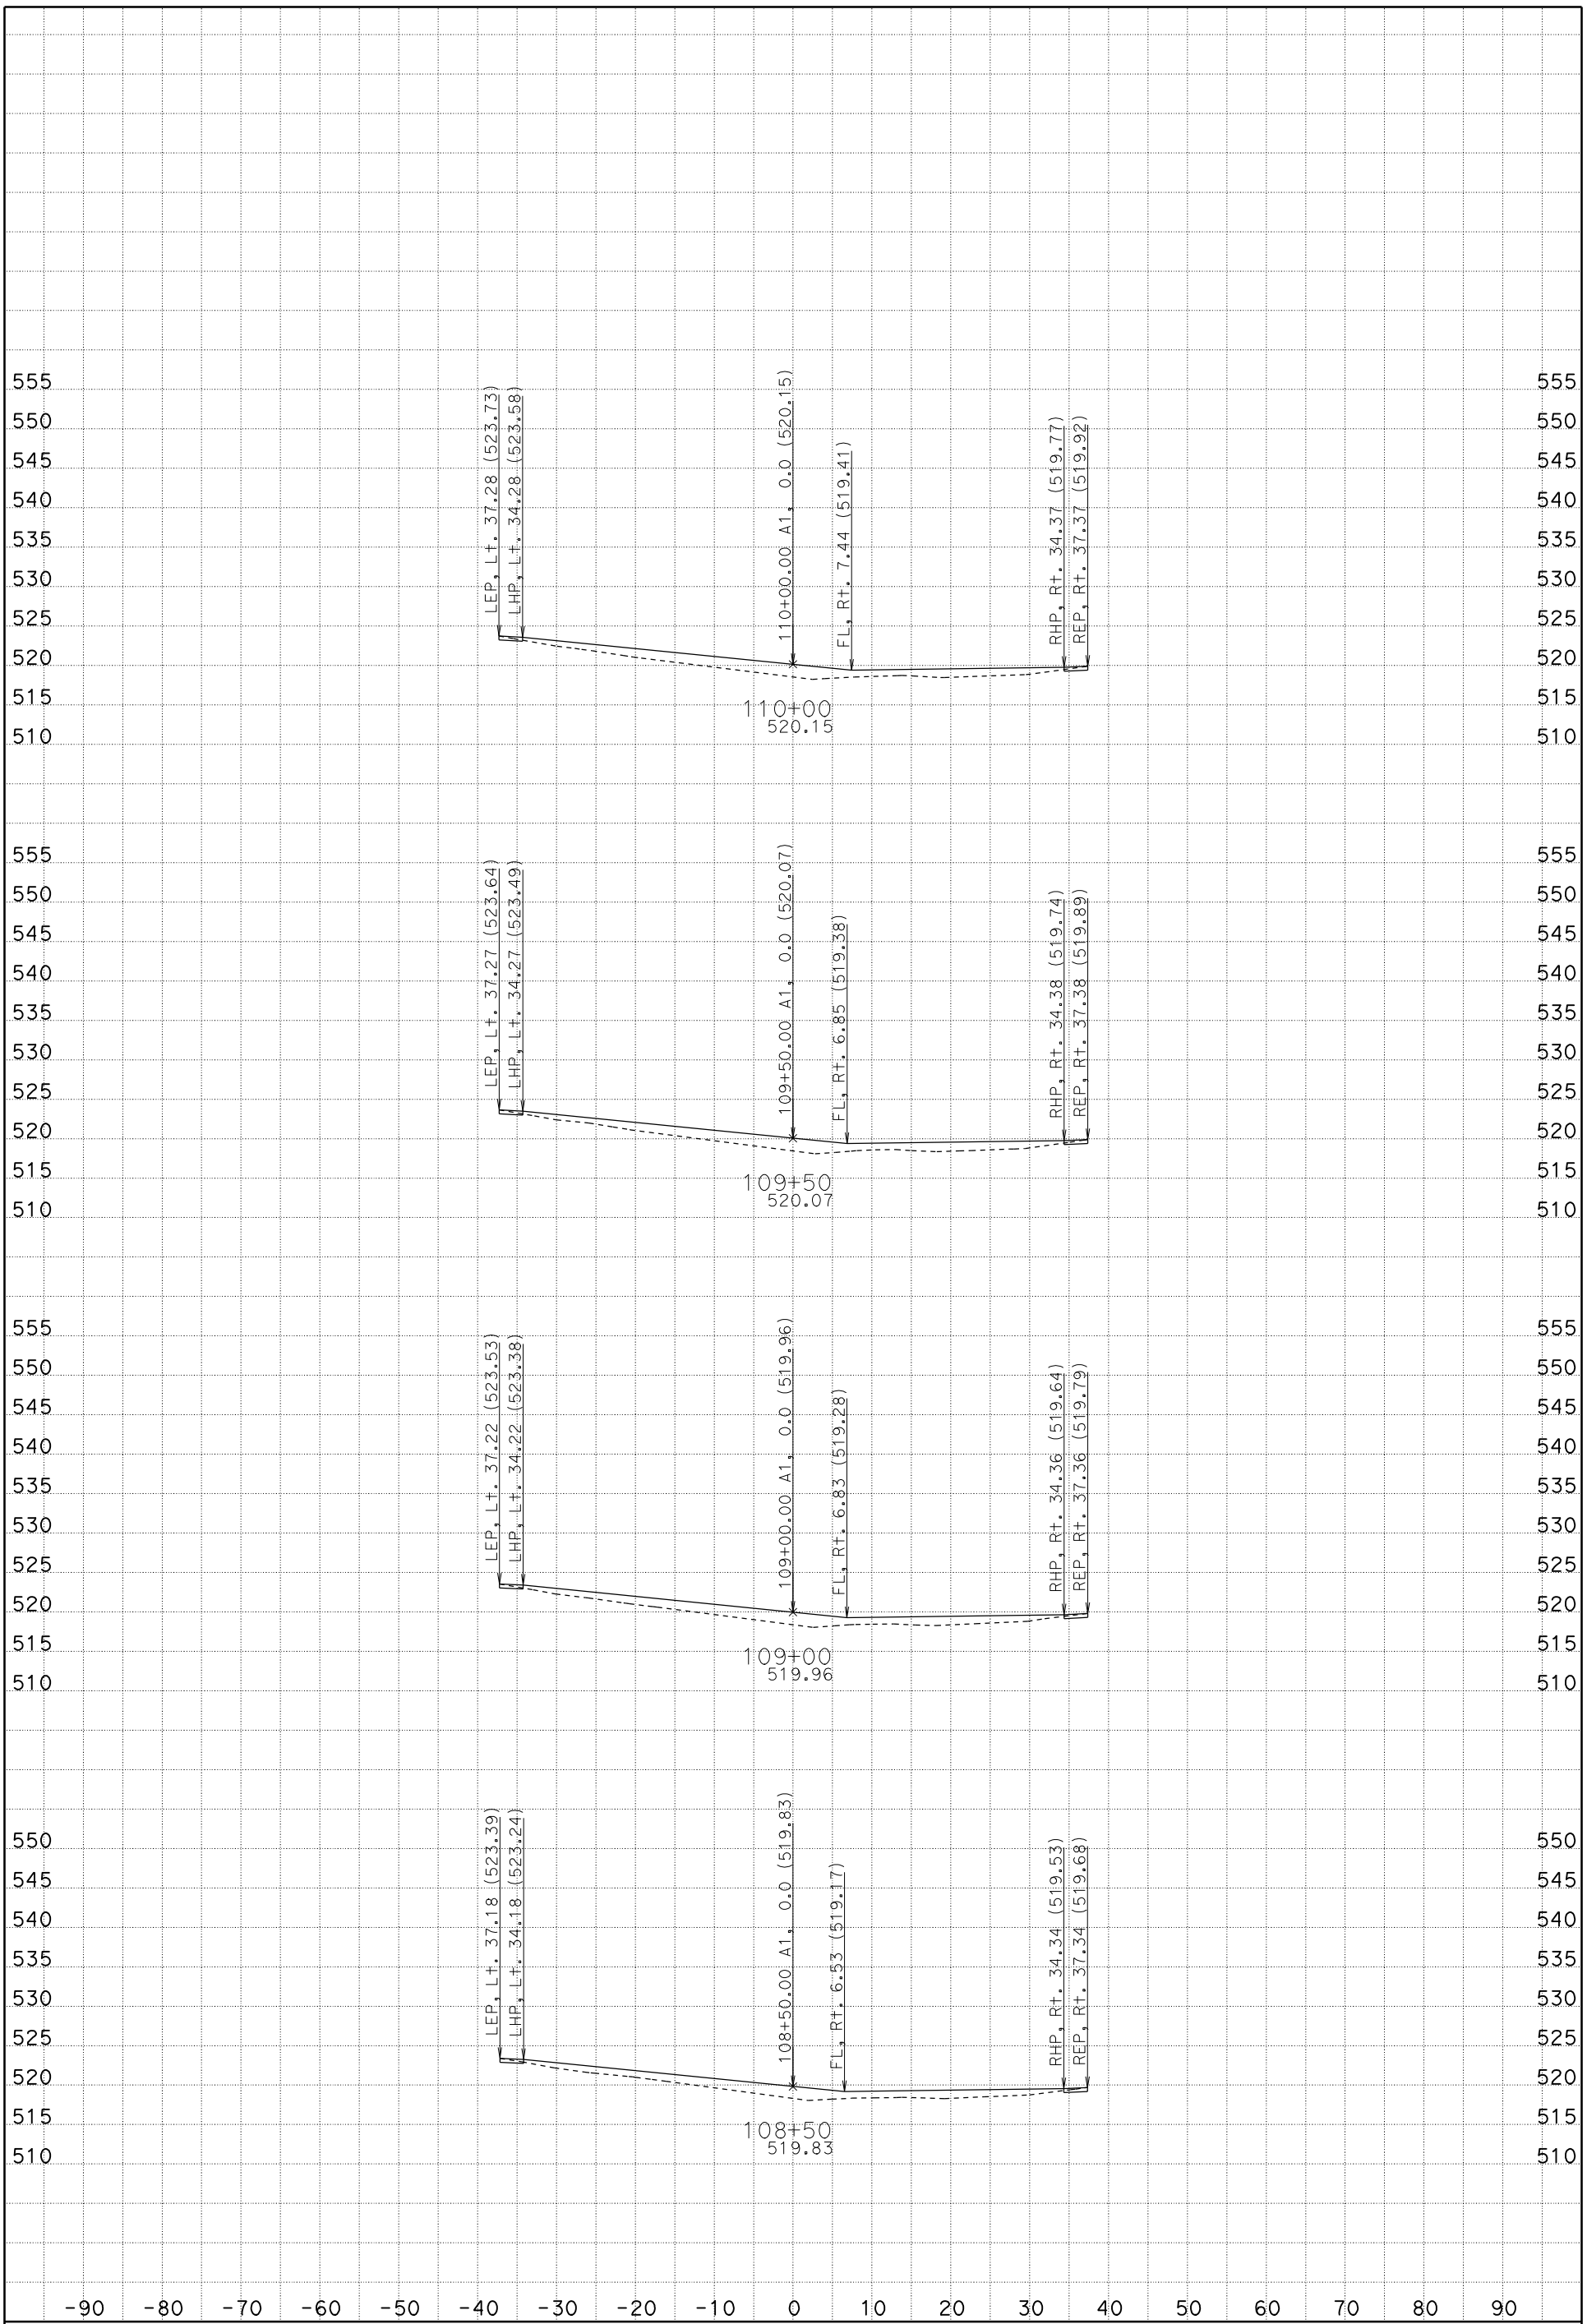

DATE: 1/19/2012

SCALE: 1" = 10' Horiz.
1" = 10' Vert.

CREATED BY: Rod Mendoza (559)243-3826

CONTRACT: 06-0M7304, ID 0600020009

DIST/CO/RTE/PM: 06/Fre/5/22.8/26.8

PROJECT ID: Install DTBB Project

A1
CROSS SECTIONS

FOR EARTHWORK DEVELOPMENT ONLY

All Dimensions are U.S. Survey Feet

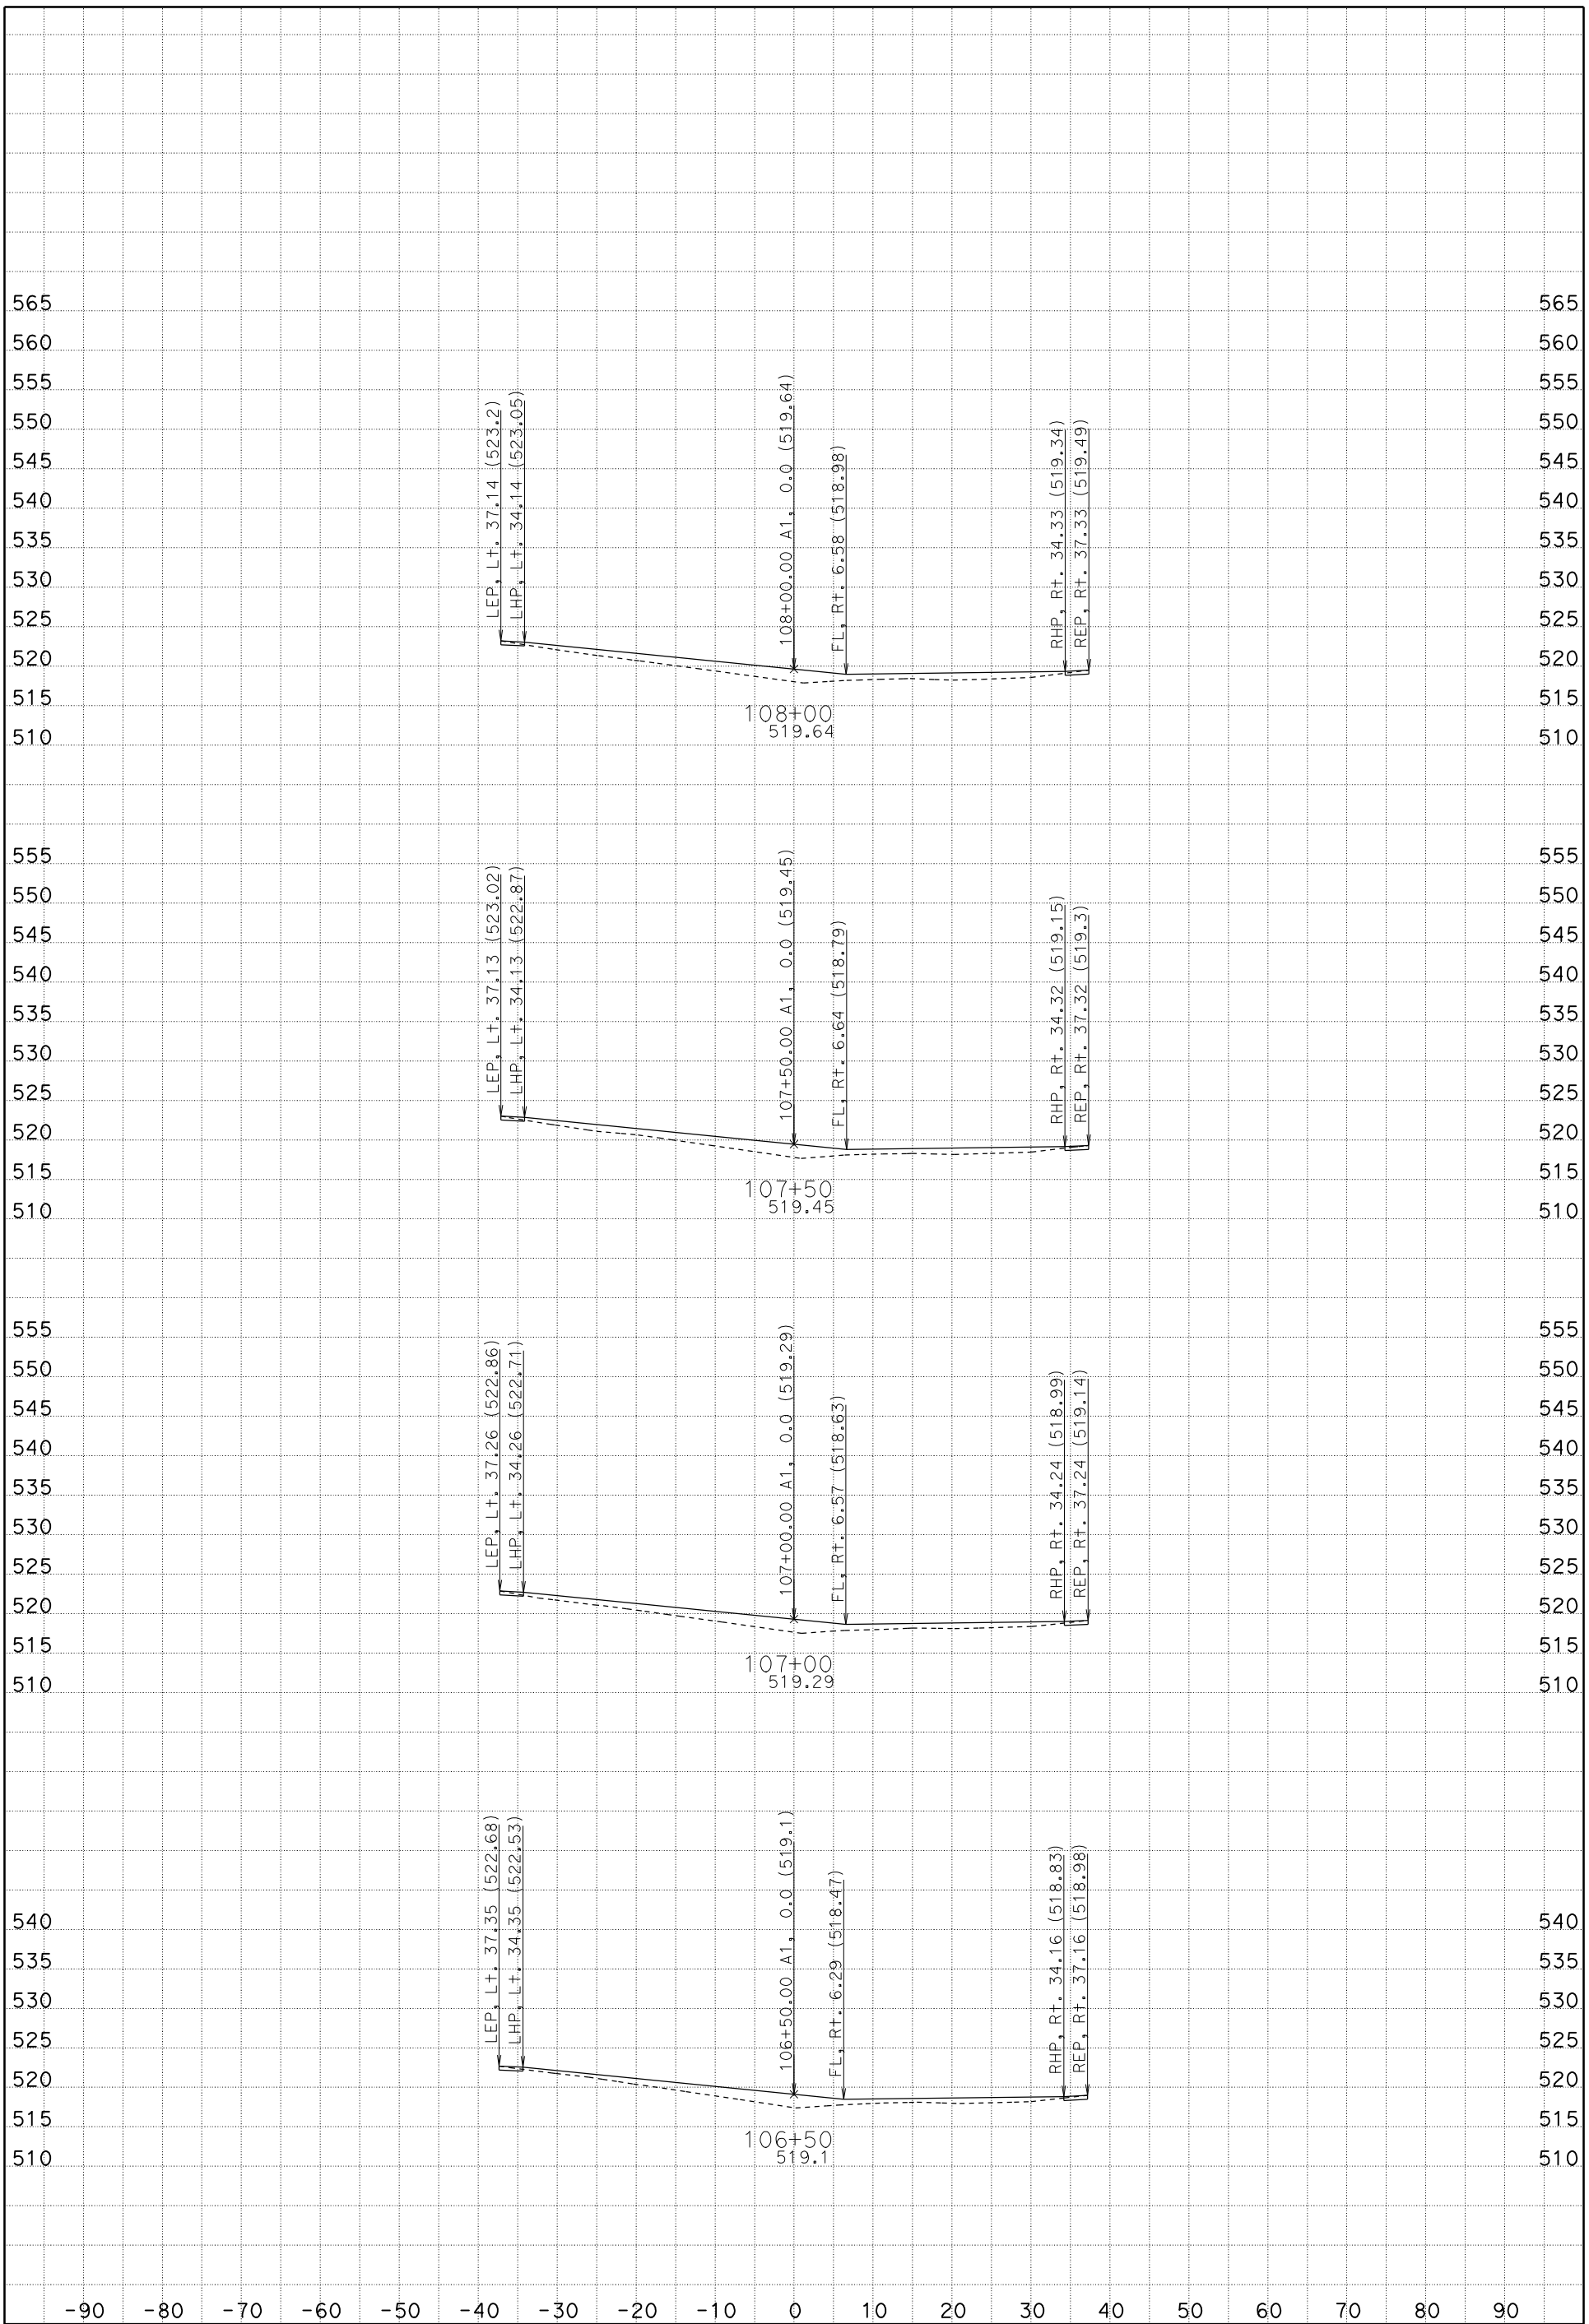

DATE: 1/19/2012

SCALE: 1" = 10' Horiz.
1" = 10' Vert.

CREATED BY: Rod Mendoza (559)243-3826

CONTRACT: 06-0M7304, ID 0600020009

DIST/CO/RTE/PM: 06/Fre/5/22.8/26.8

PROJECT ID: Install DTBB Project

A1

CROSS SECTIONS

SHEET 2 OF 119

FOR EARTHWORK DEVELOPMENT ONLY

All Dimensions are U.S. Survey Feet

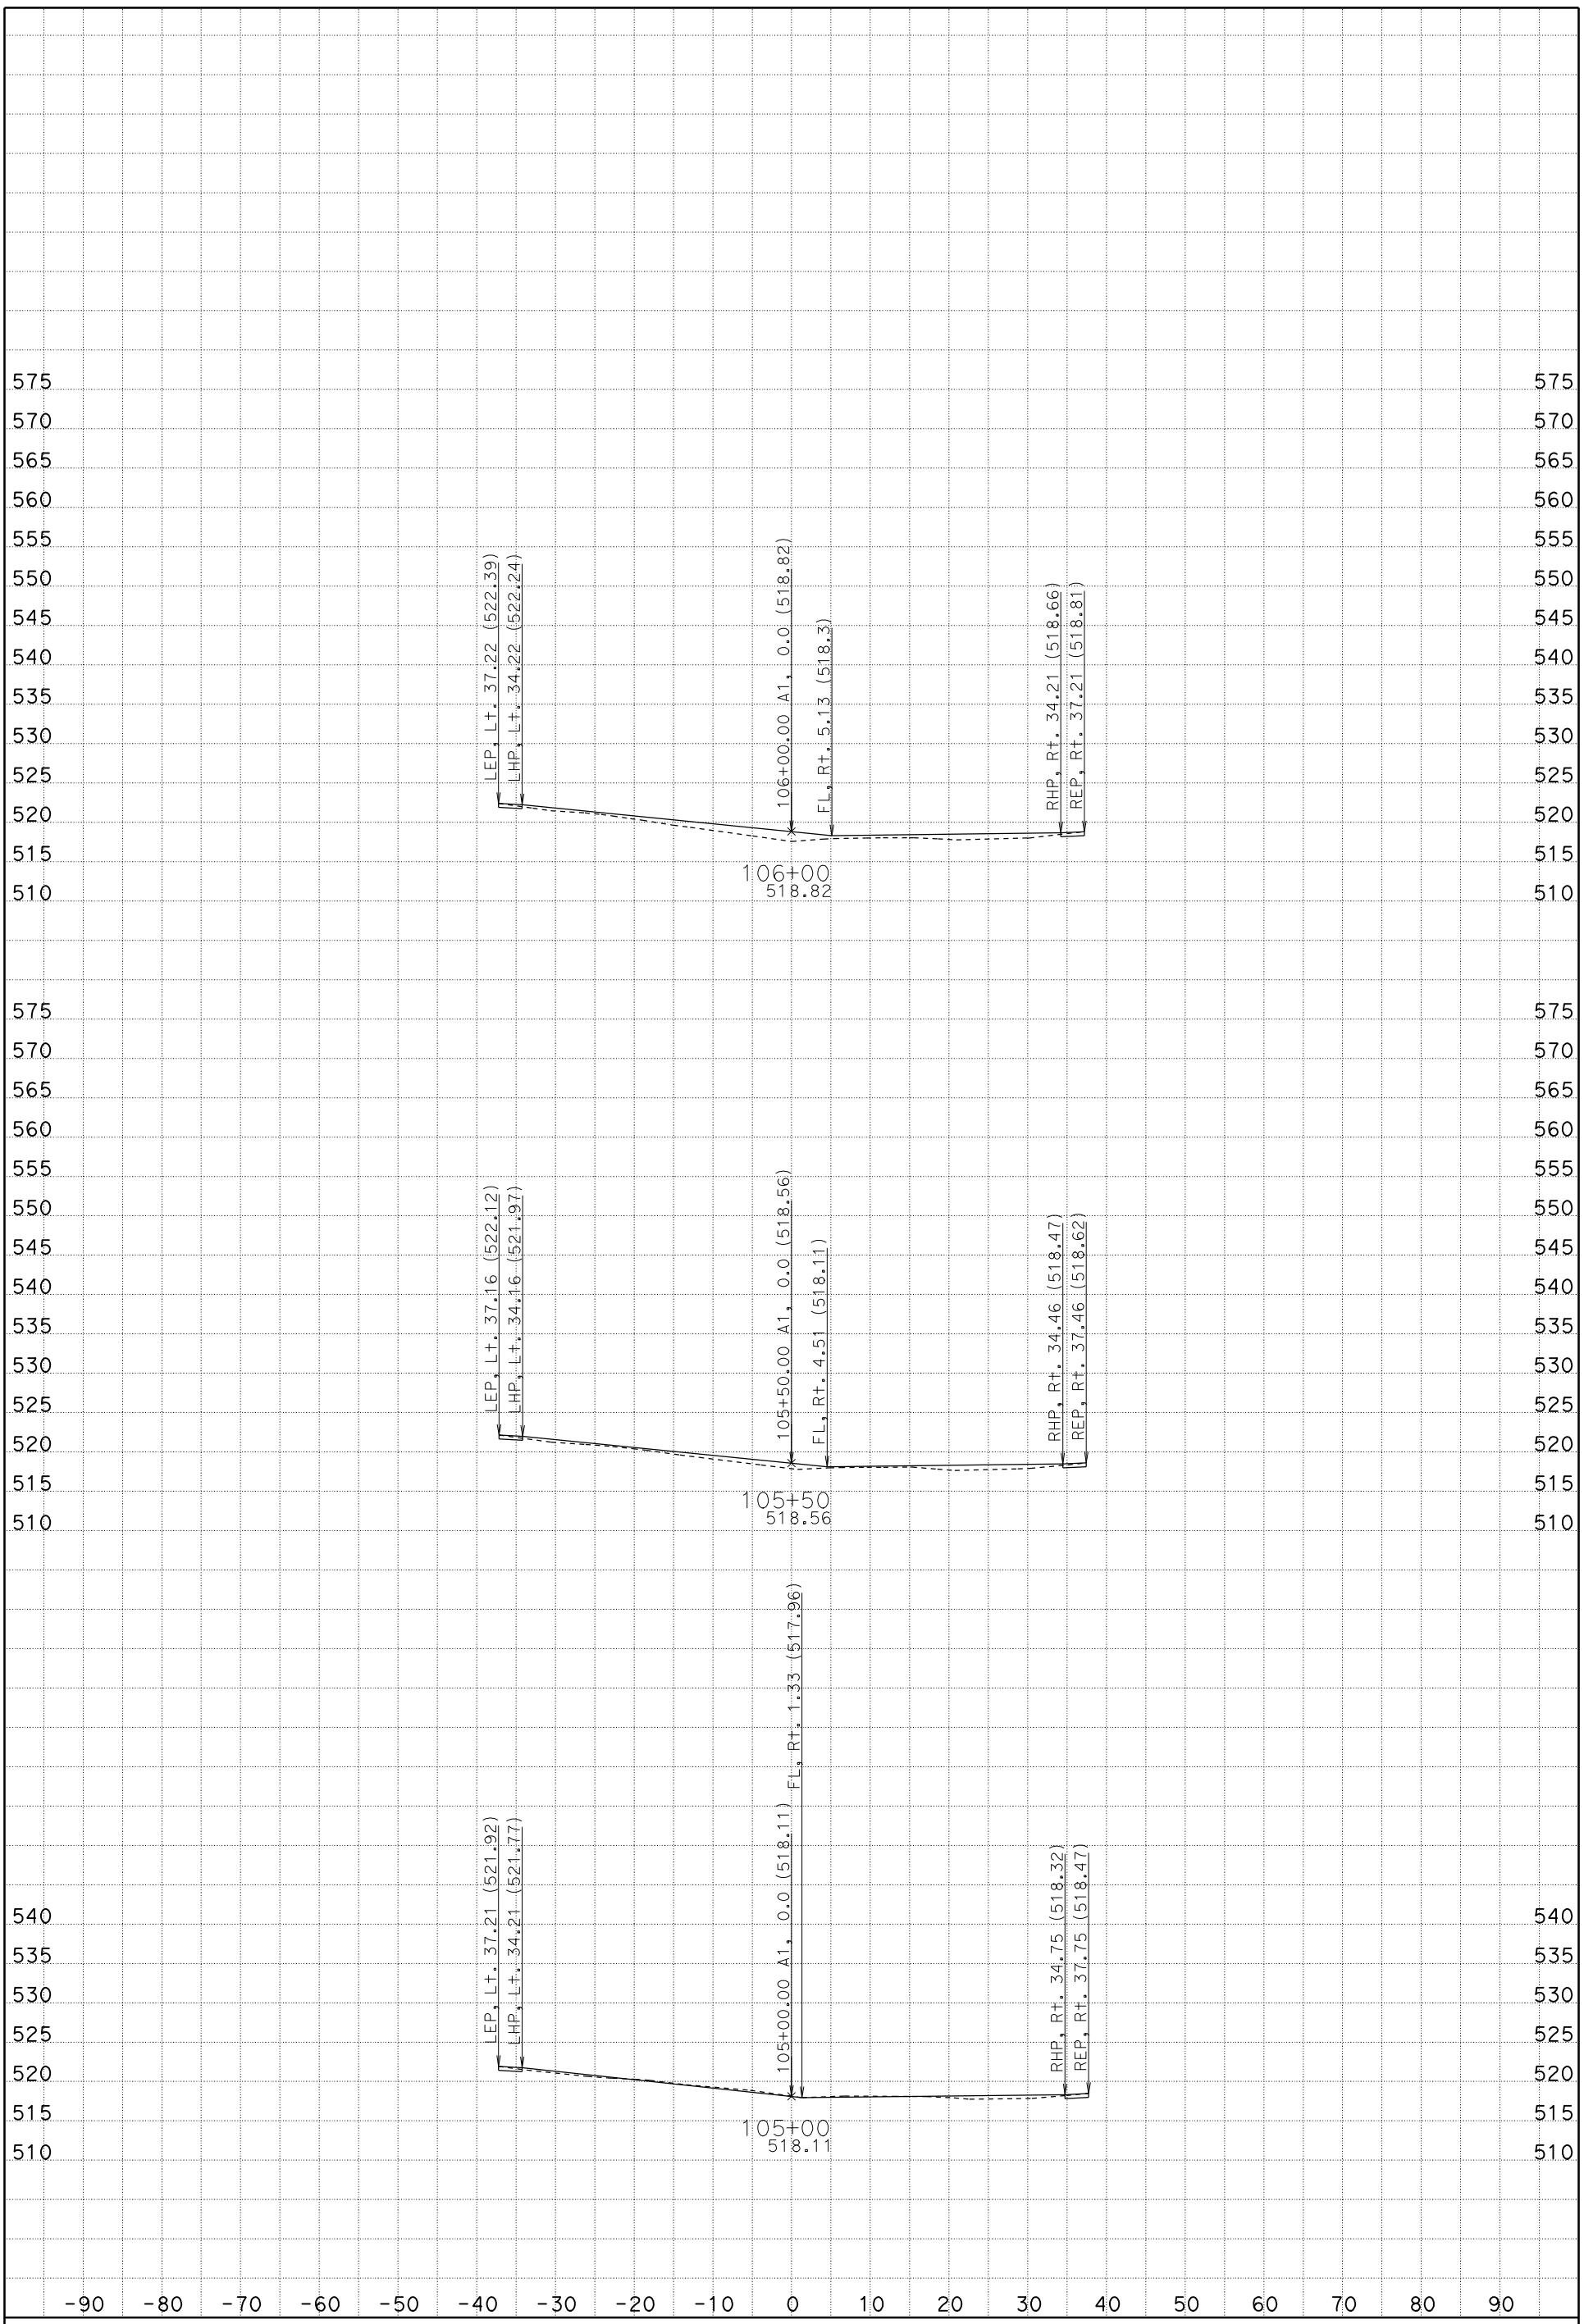

DATE: 1/19/2012

SCALE: 1" = 10' Horiz.
1" = 10' Vert.

CREATED BY: Rod Mendoza (559)243-3826

CONTRACT: 06-0M7304, ID 0600020009

DIST/CO/RTE/PM: 06/Fre/5/22.8/26.8

PROJECT ID: Install DTBB Project

A1

CROSS SECTIONS

SHEET 1 OF 119