# FOR EARTHWORK DEVELOPMENT ONLY

ABBREVIATIONS:

CBLOL CONCRETE BARRIER LAYOUT LINE
EACP EDGE OF ASPHALT CONCRETE PAD (PROPOSED CONCRETE BARRIER HMA PAD)

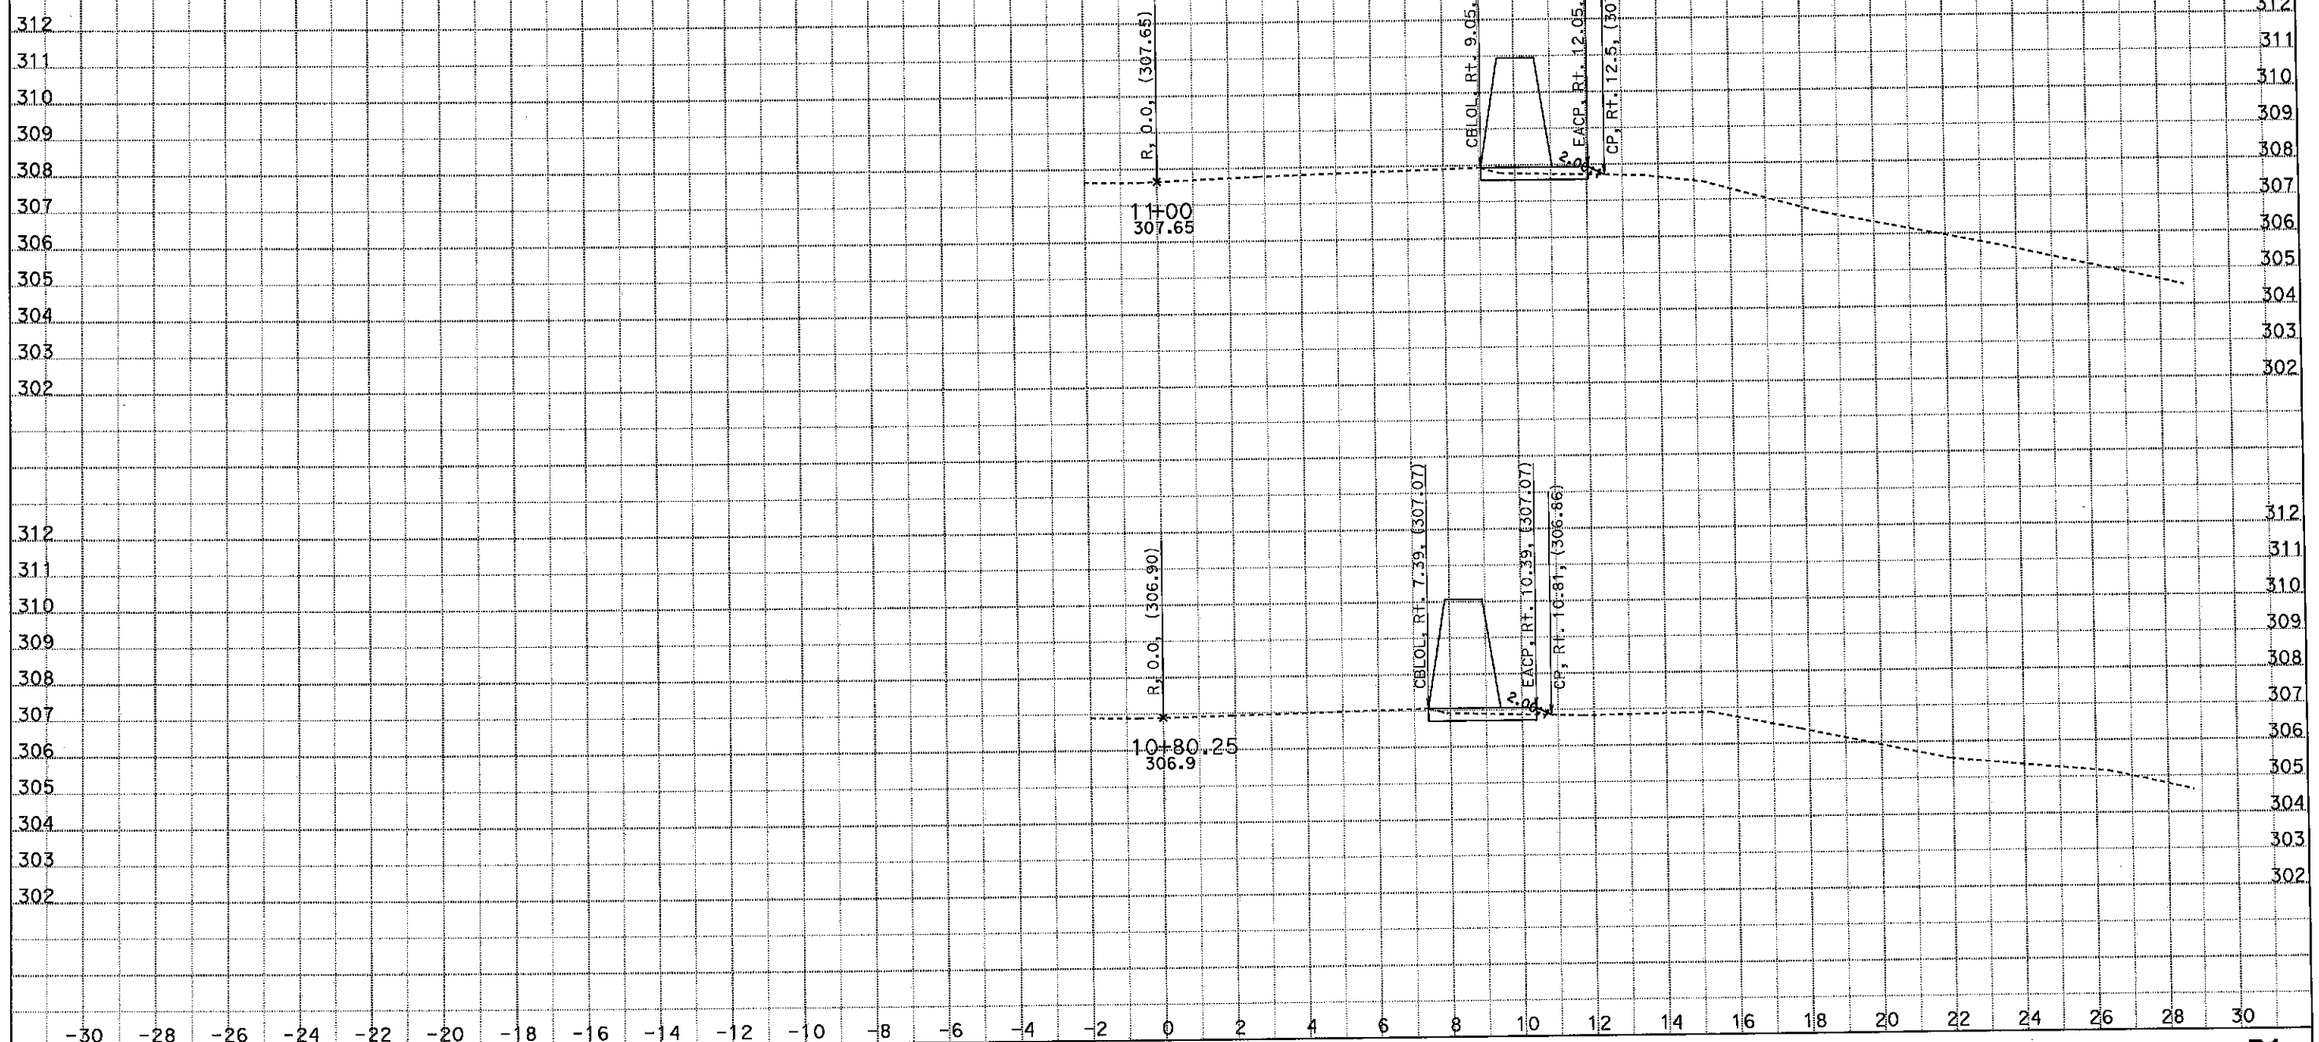


CREATED BY: Ritchie Ferrer
DATE: 1/9/2015
KC Project: 0S820 File: D:\0S820\Output\r1wb.ear

CONTRACT: 06-0S8204
DIST/CO/RTE/PM: 06/Fre/41/R25.4
PROJECT ID: 0614000254

SCALE: 1" = 2' Horiz.
1" = 2' Vert.

**All Dimensions are US Survey Feet**

**R1**
**CROSS SECTIONS**
SHEET 1 OF 30

# FOR EARTHWORK DEVELOPMENT ONLY

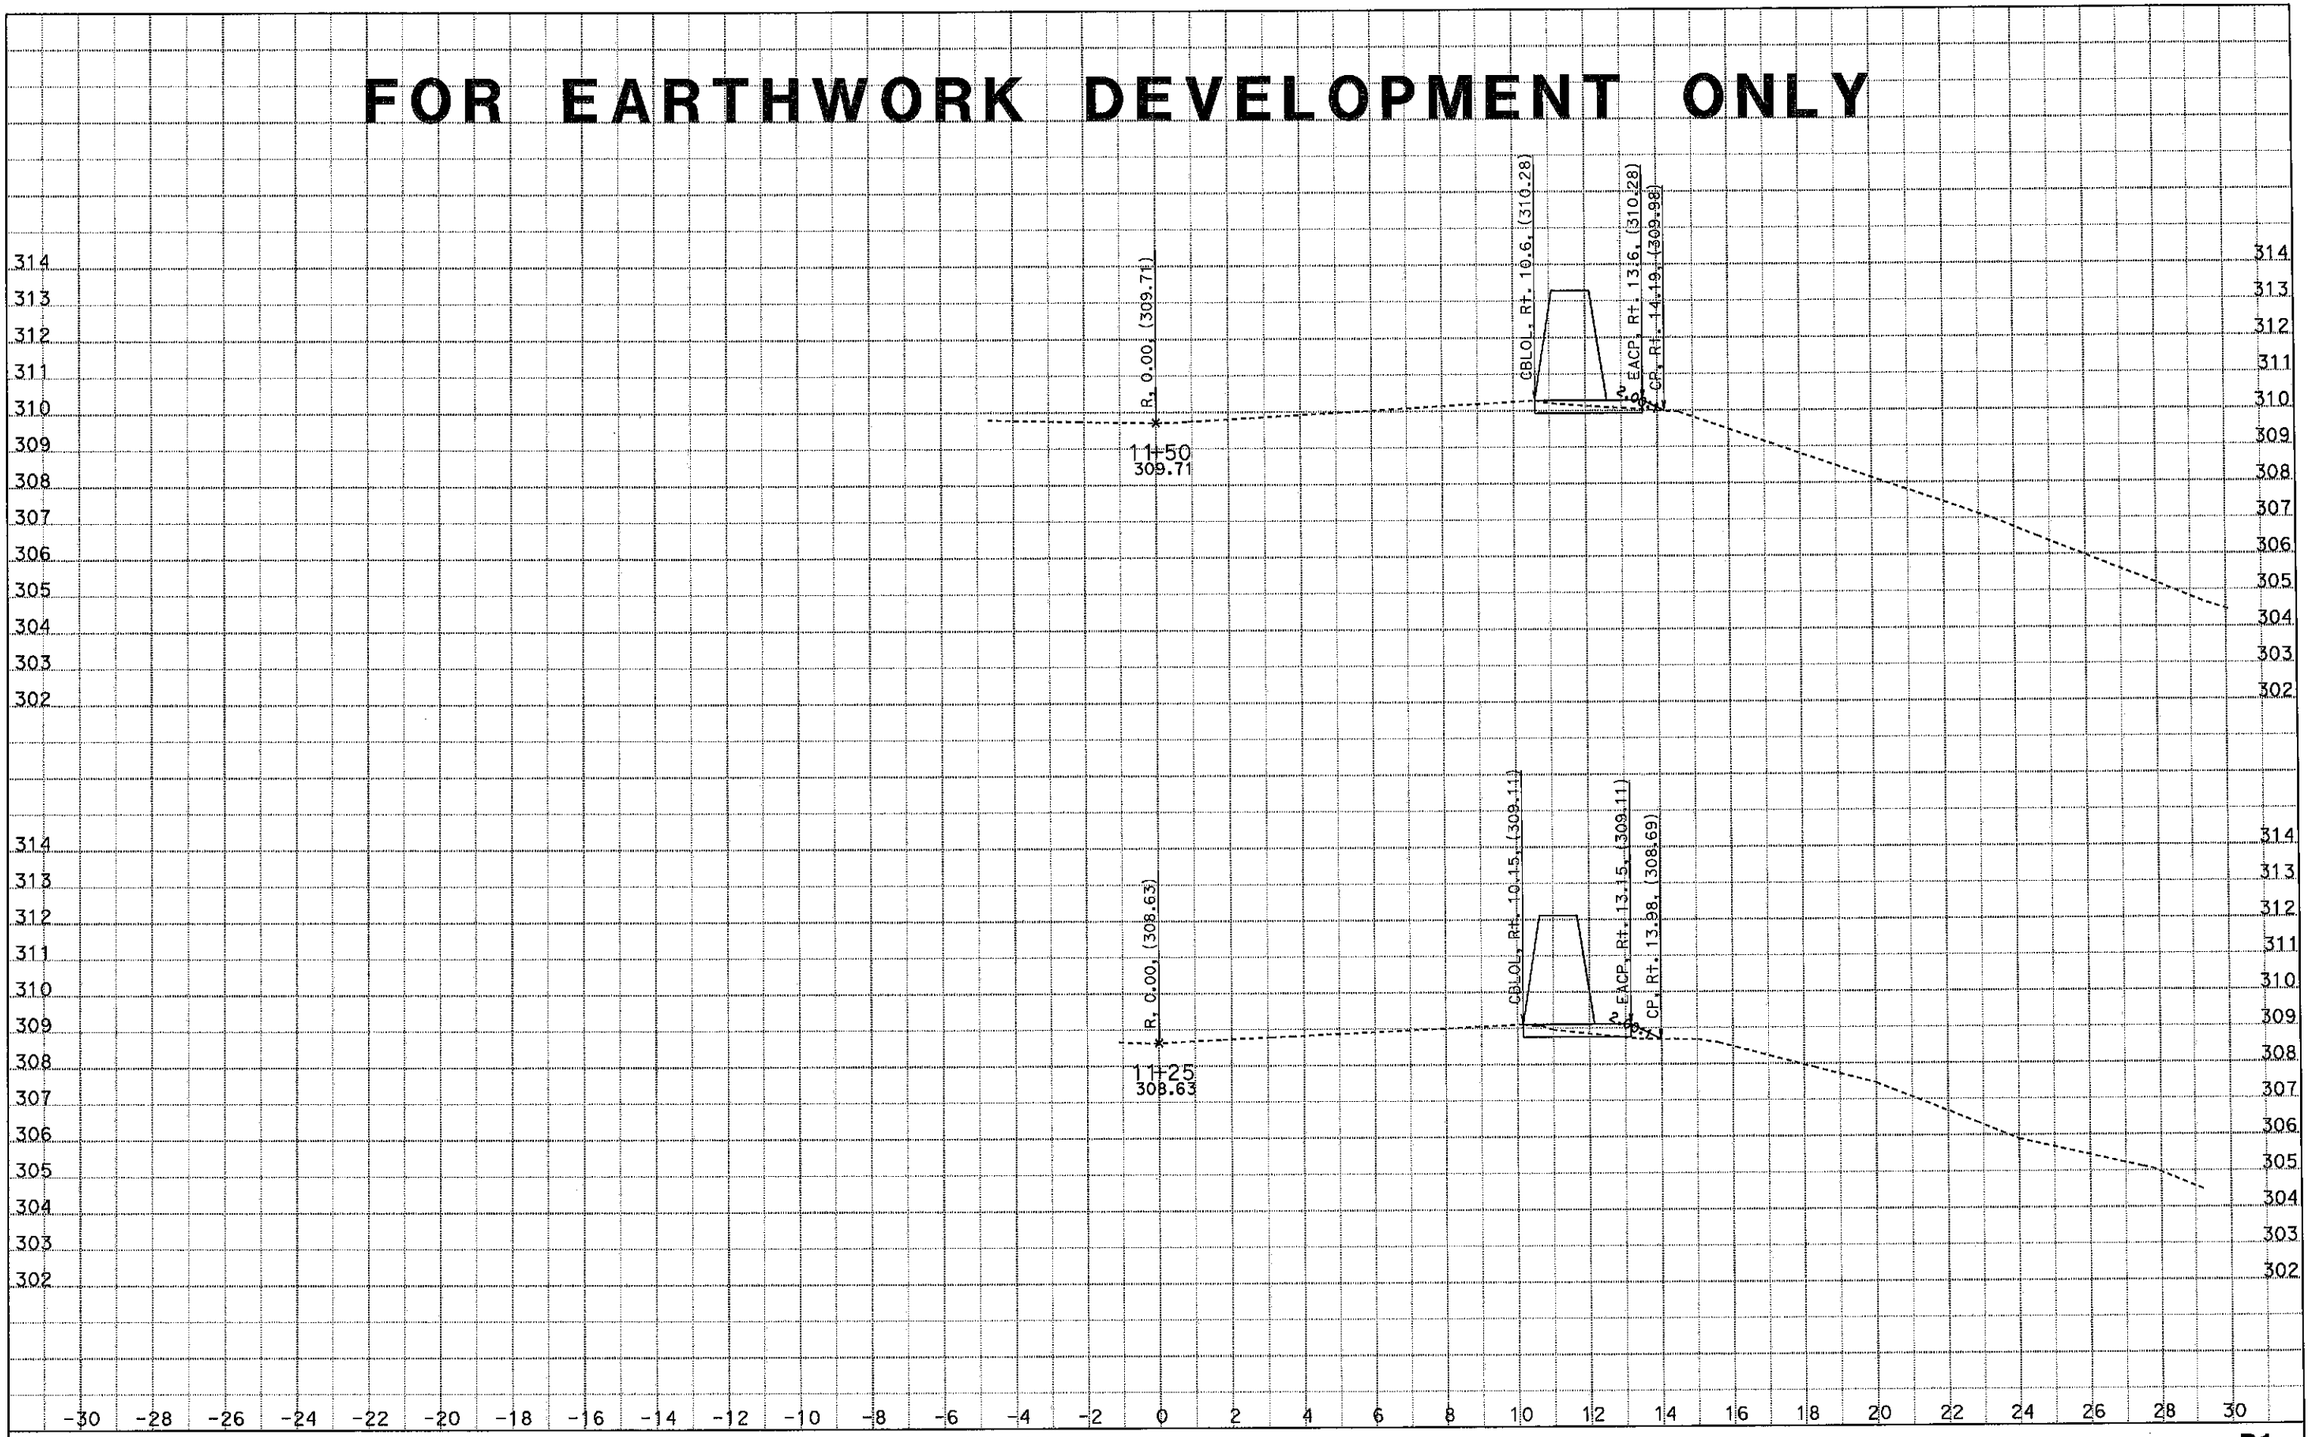


CREATED BY: Ritchie Ferrer
DATE: 1/9/2015
KC Project: 0S820 File: D:\0S820\Output\r1wb.ear

CONTRACT: 06-0S8204
DIST/CO/RTE/PM: 06/Fre/41/R25.4
PROJECT ID: 0614000254

SCALE: 1" = 2' Horiz.
1" = 2' Vert.

**All Dimensions are US Survey Feet**

**R1**
**CROSS SECTIONS**
SHEET 2 OF 30

# FOR EARTHWORK DEVELOPMENT ONLY

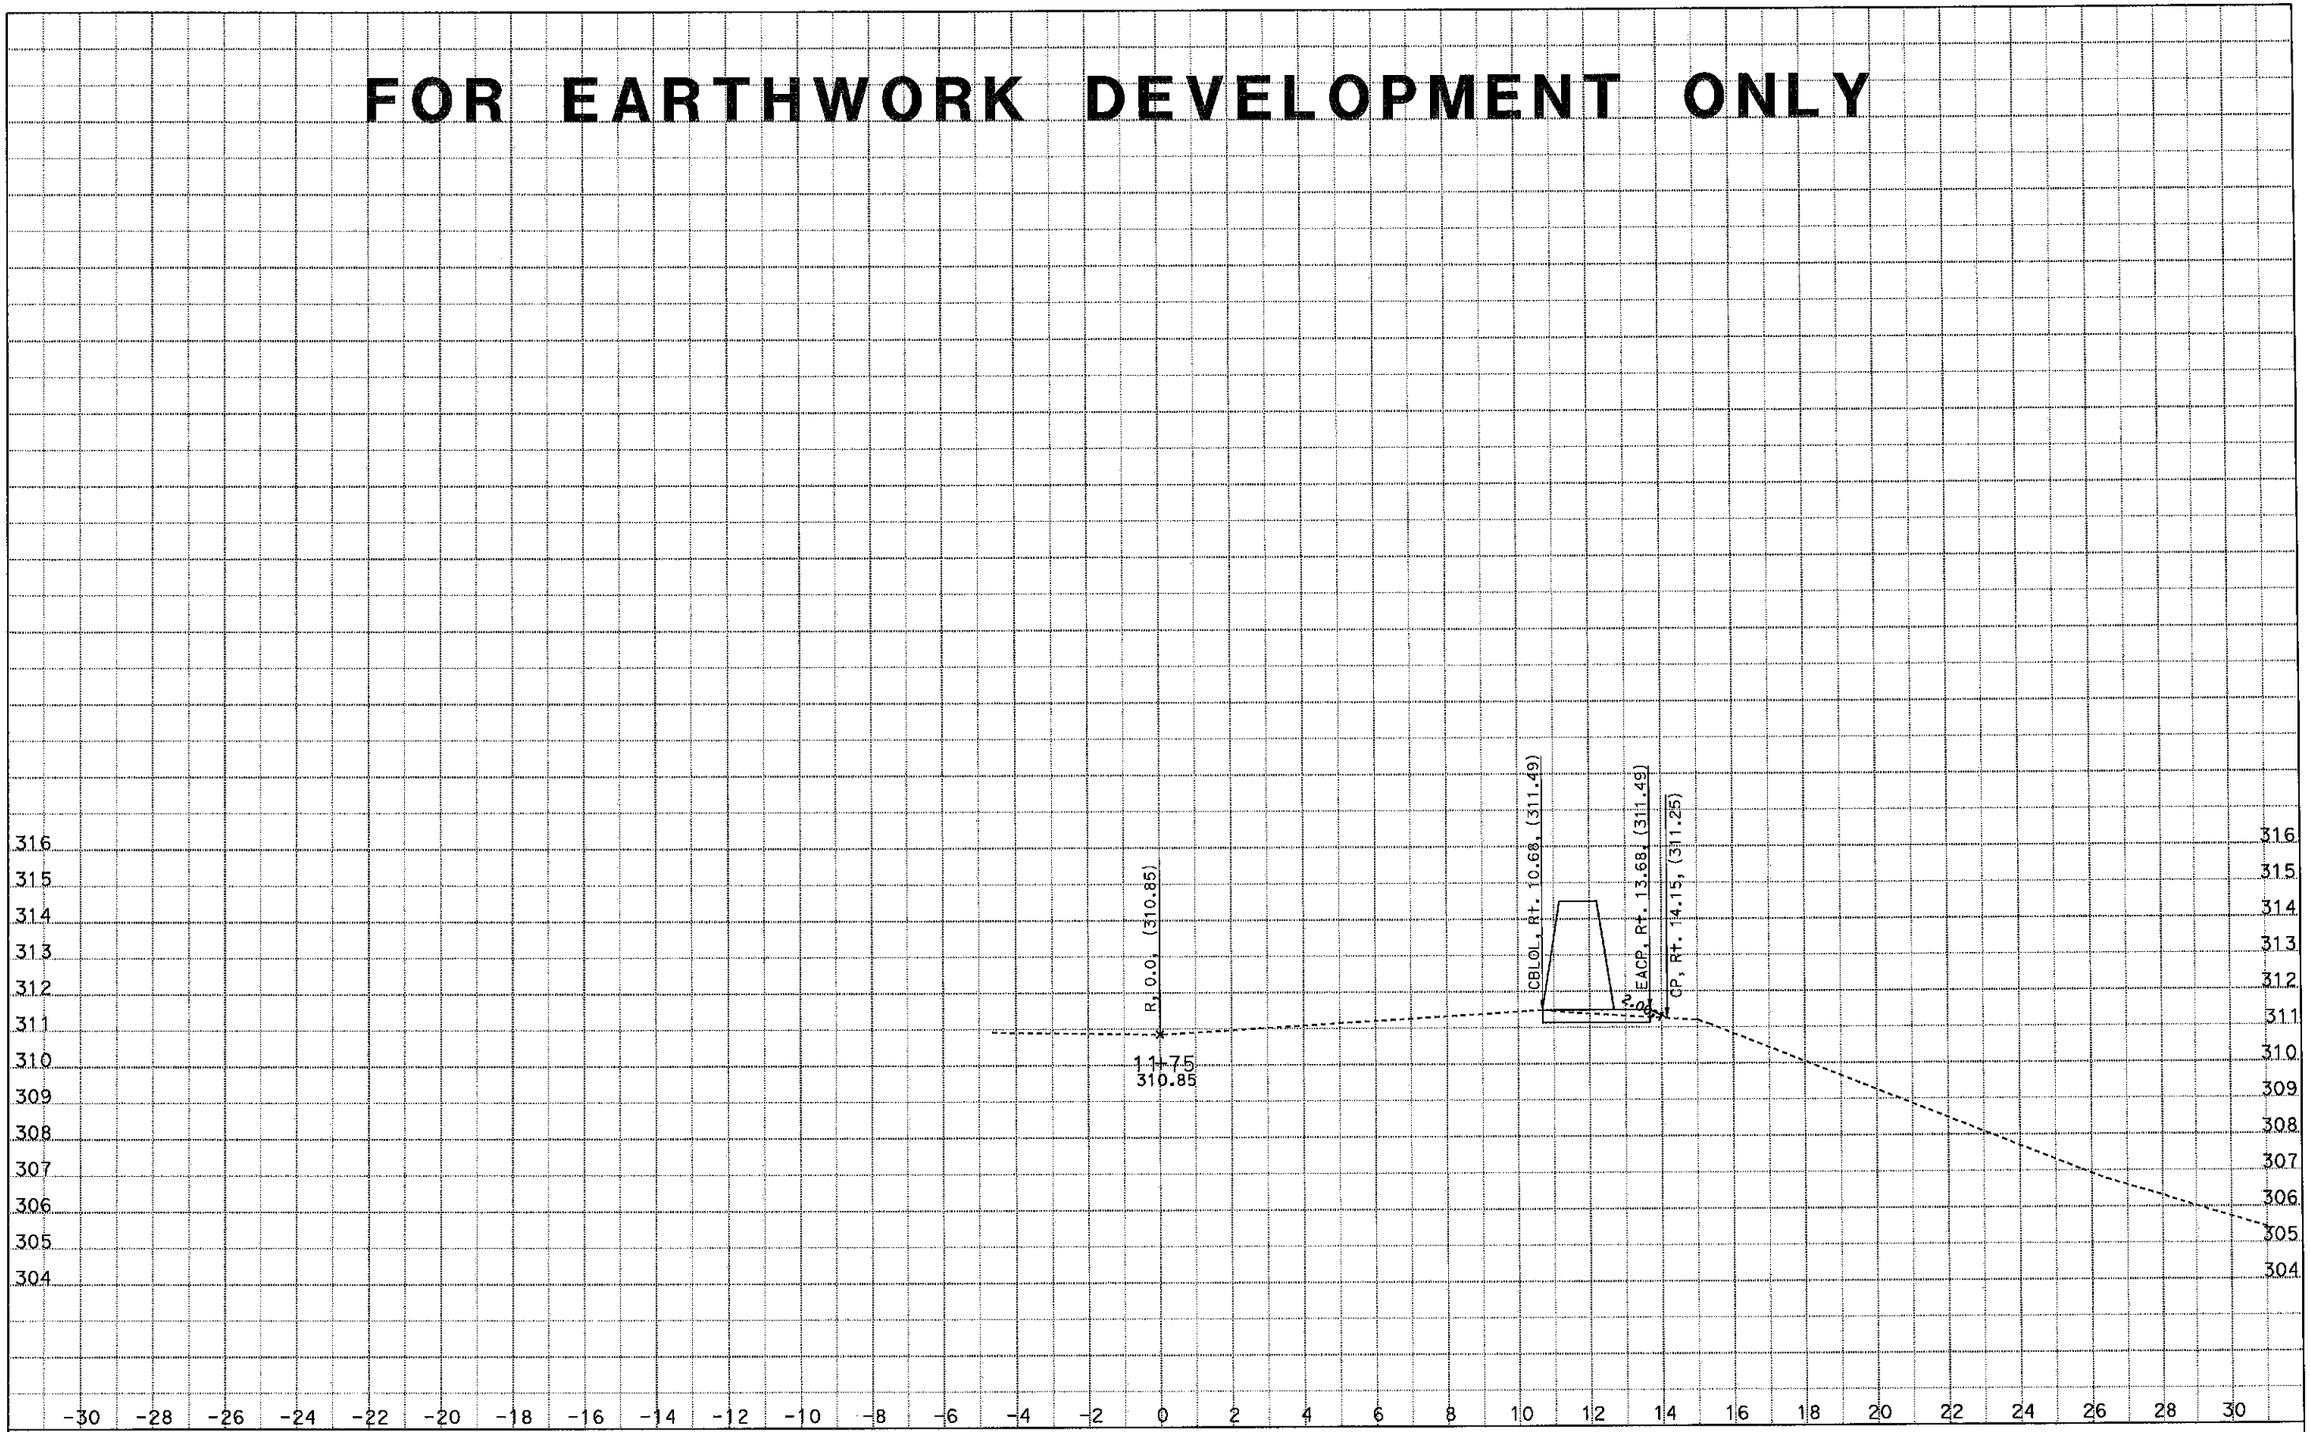


CREATED BY: Ritchie Ferrer
DATE: 1/9/2015
KC Project: 0S820 File: D:\0S820\Output\r1wb.ear

CONTRACT: 06-0S8204
DIST/CO/RTE/PM: 06/Fre/41/R25.4
PROJECT ID: 0614000254

SCALE: 1" = 2' Horiz.
1" = 2' Vert.

**All Dimensions are US Survey Feet**

**R1**
**CROSS SECTIONS**
SHEET 3 OF 30

# FOR EARTHWORK DEVELOPMENT ONLY

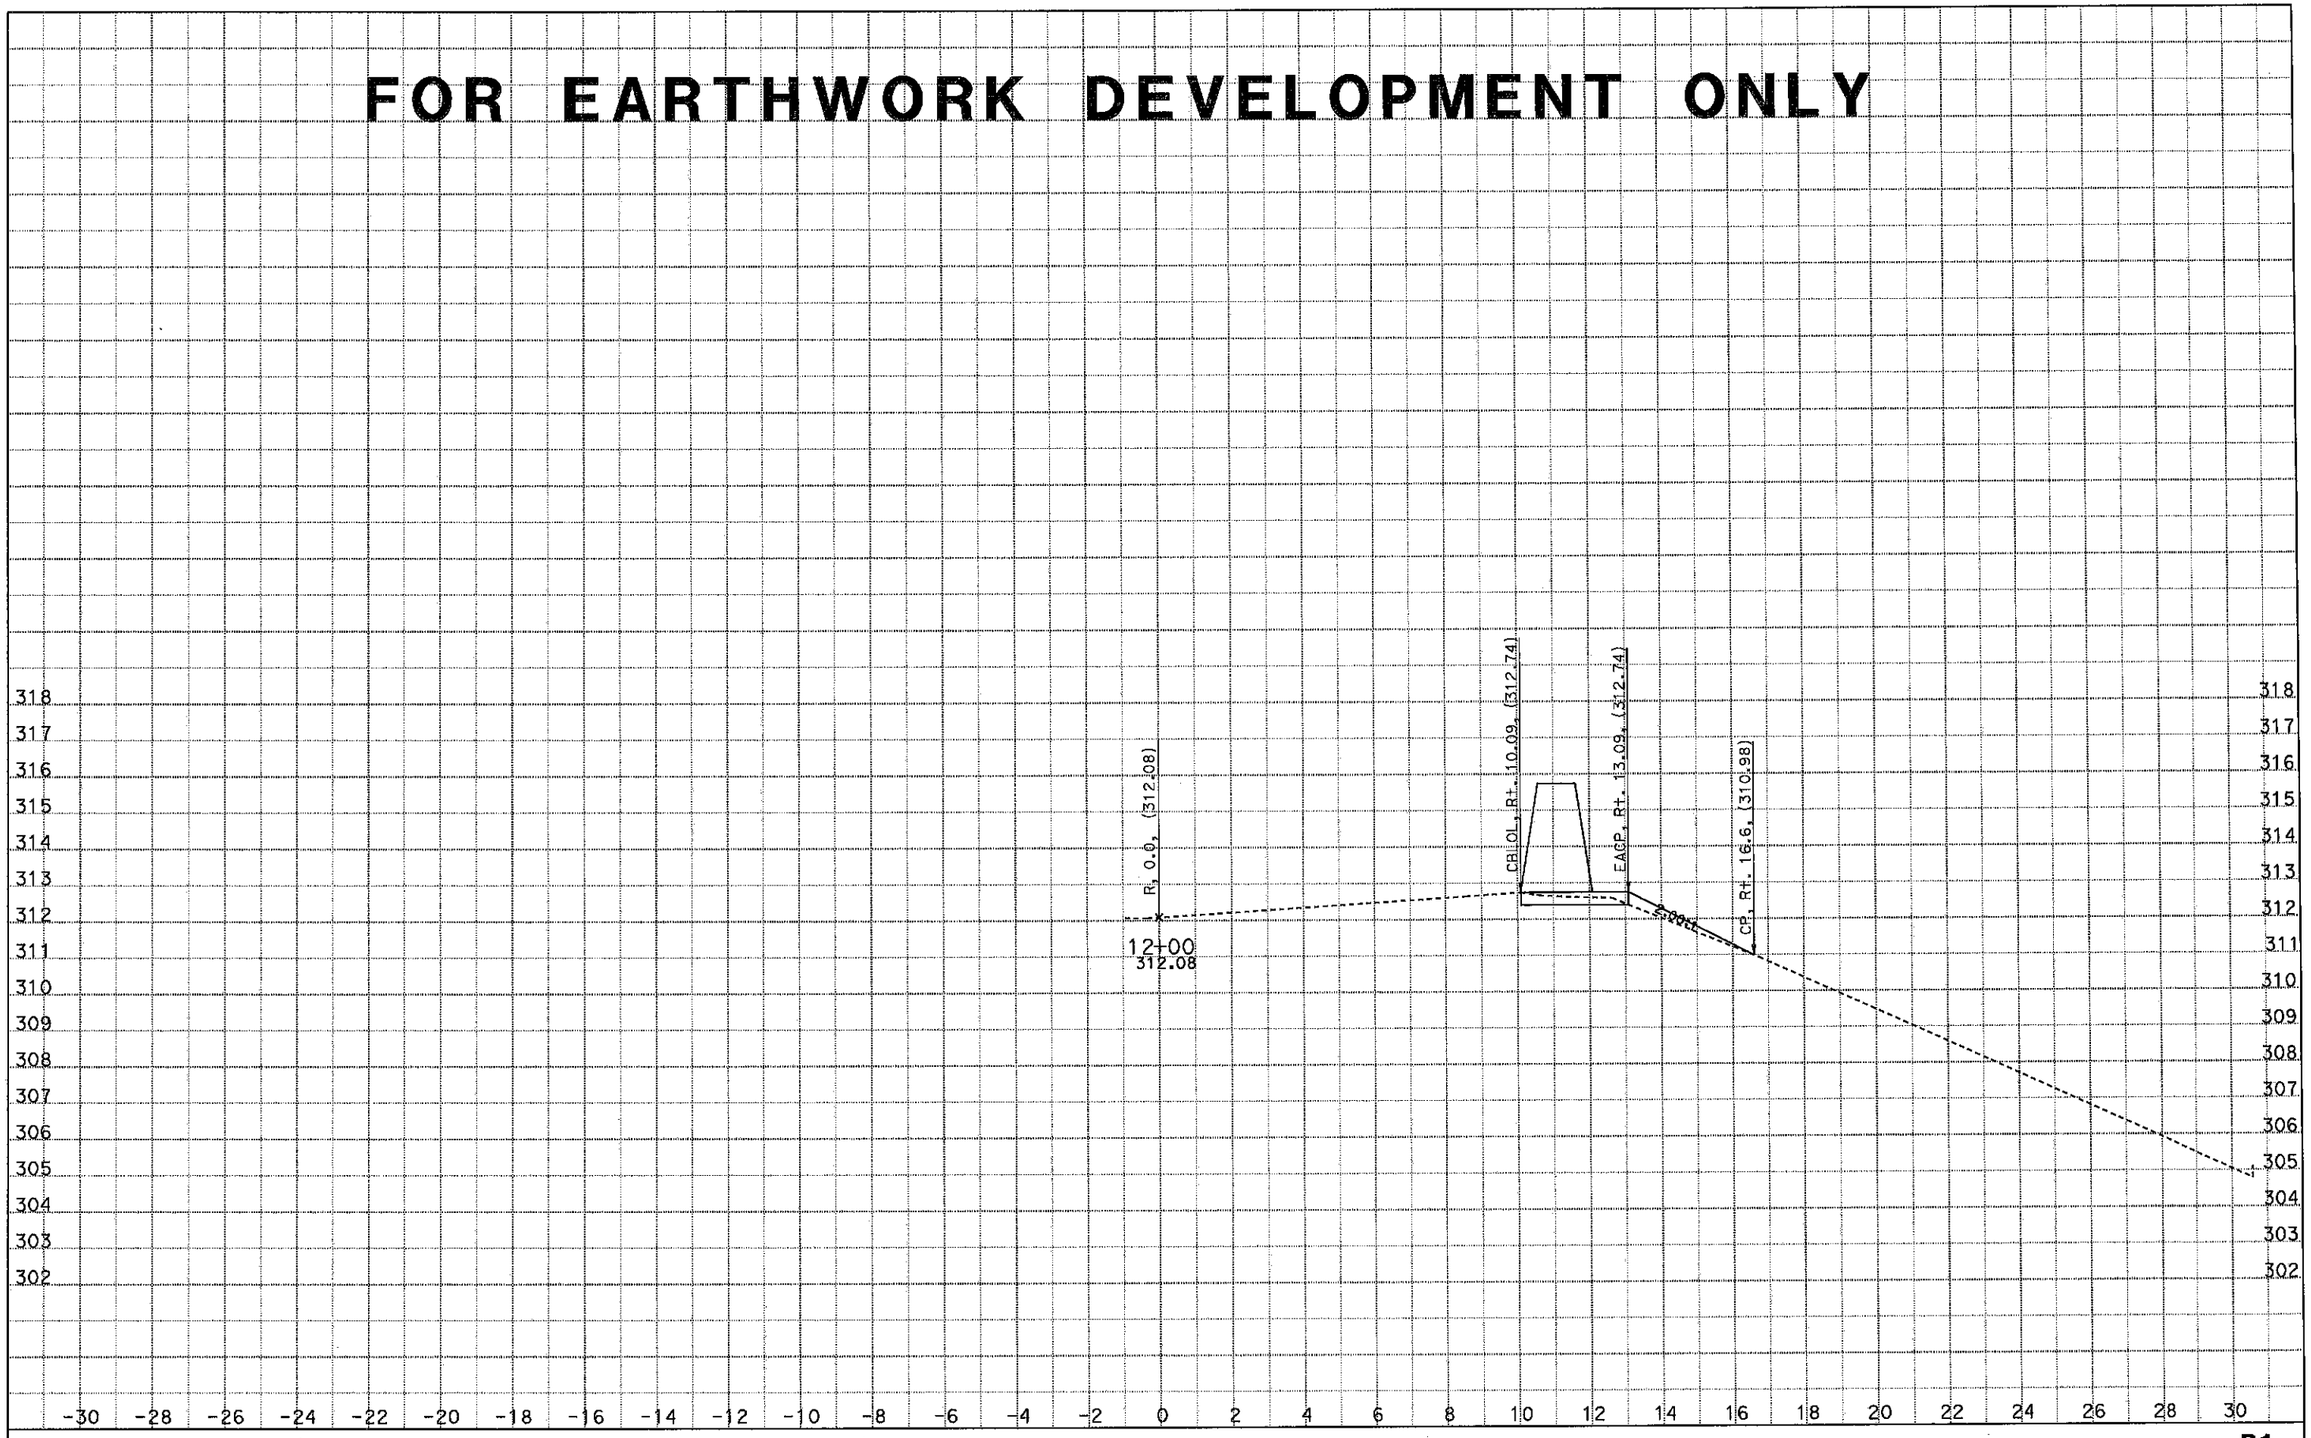


CREATED BY: Ritchie Ferrer
DATE: 1/9/2015
KC Project: 0S820 File: D:\0S820\Output\r1wb.ear

CONTRACT: 06-0S8204
DIST/CO/RTE/PM: 06/Fre/41/R25.4
PROJECT ID: 0614000254

SCALE: 1" = 2' Horiz.
1" = 2' Vert.

**All Dimensions are US Survey Feet**

**R1**
**CROSS SECTIONS**
SHEET 4 OF 30

# FOR EARTHWORK DEVELOPMENT ONLY

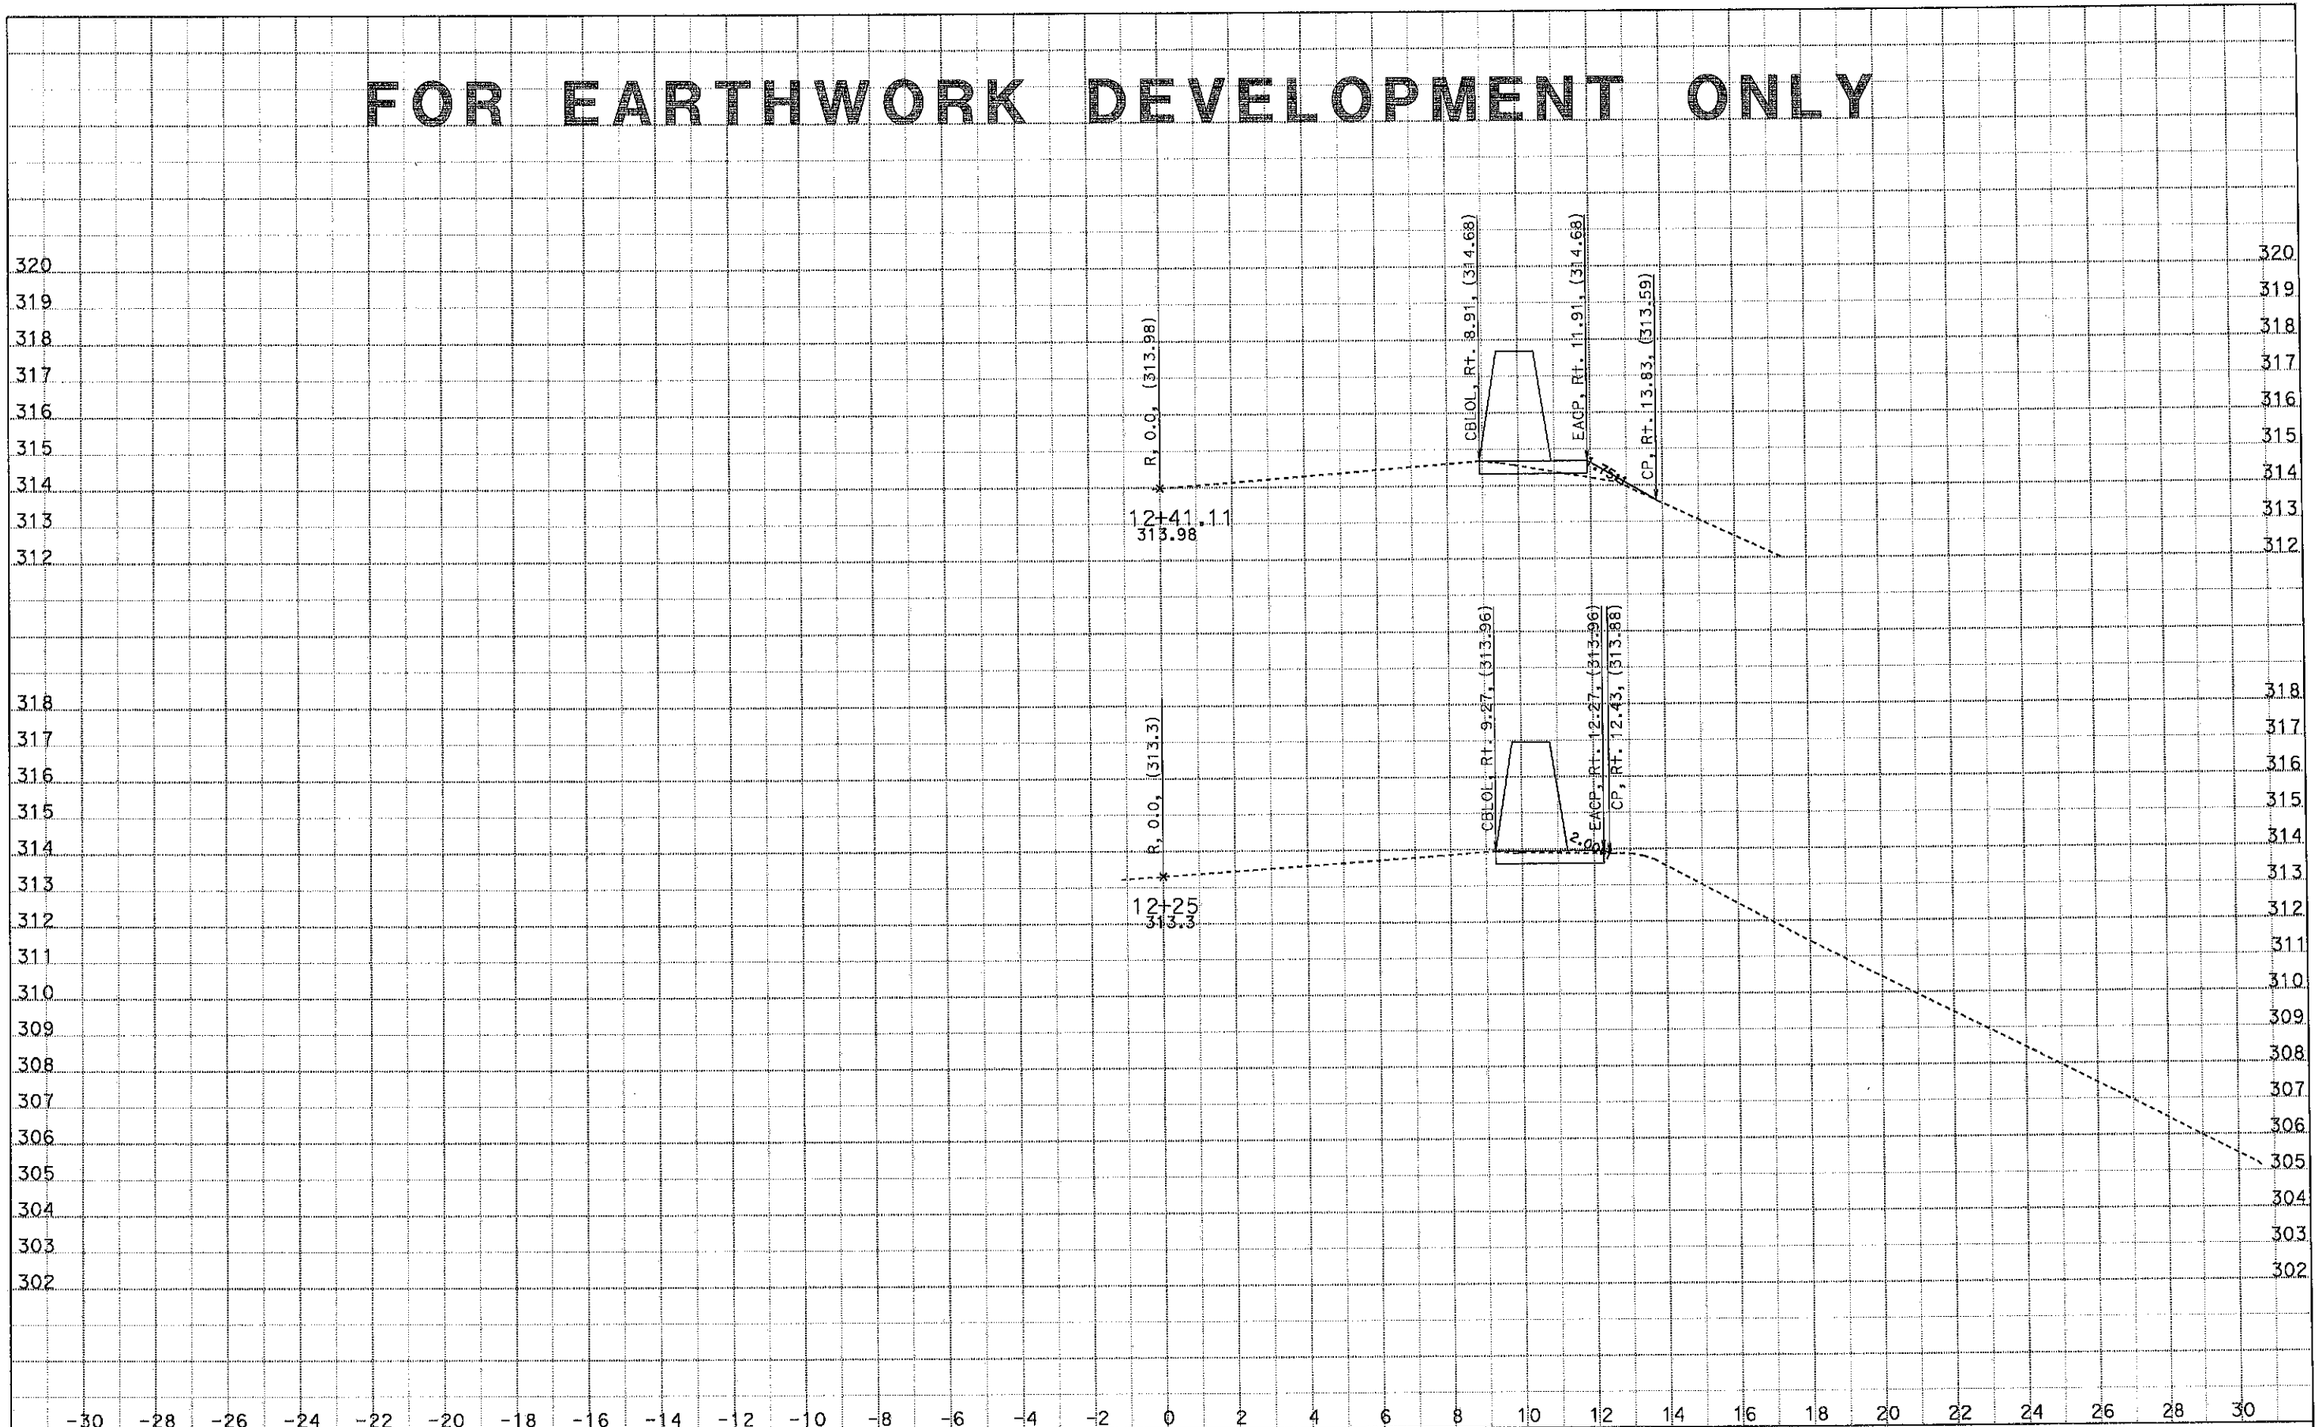


CREATED BY: Ritchie Ferrer
DATE: 1/9/2015
KC Project: 0S820 File: D:\0S820\Output\r1wb.ear

CONTRACT: 06-0S8204
DIST/CO/RTE/PM: 06/Fre/41/R25.4
PROJECT ID: 0614000254

SCALE: 1" = 2' Horiz.
1" = 2' Vert.

**All Dimensions are US Survey Feet**

**R1**
**CROSS SECTIONS**
SHEET 5 OF 30

# FOR EARTHWORK DEVELOPMENT ONLY

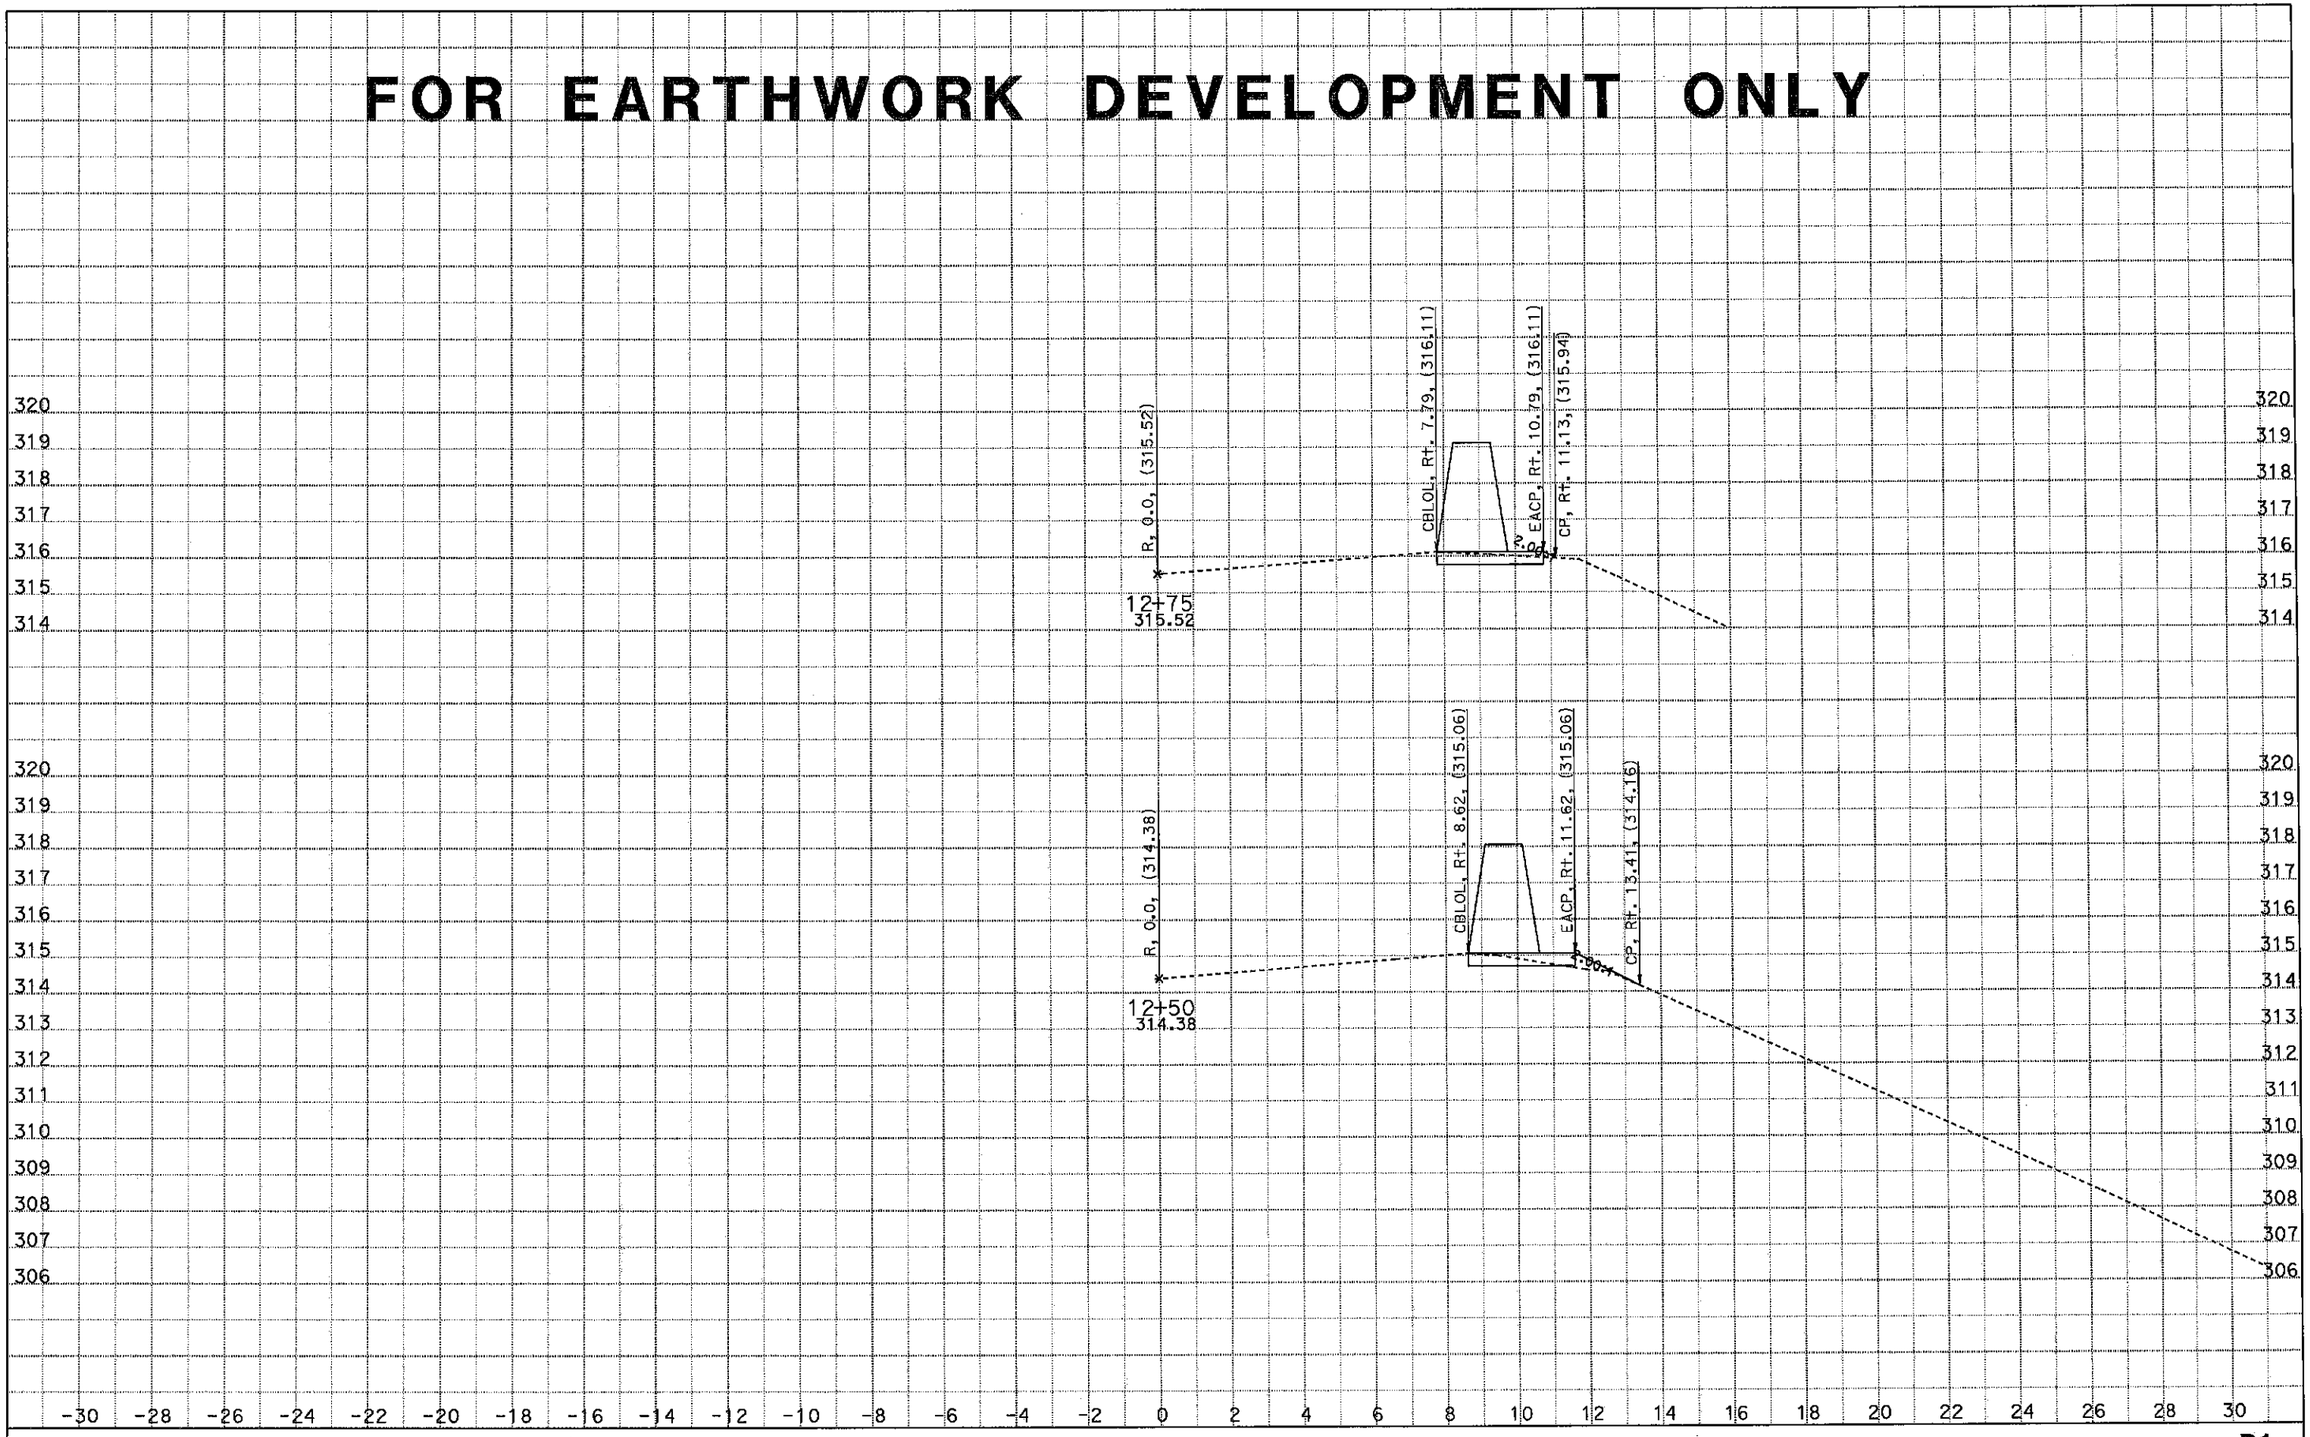


CREATED BY: Ritchie Ferrer
DATE: 1/9/2015
KC Project: 0S820 File: D:\0S820\Output\r1wb.ear

CONTRACT: 06-0S8204
DIST/CO/RTE/PM: 06/Fre/41/R25.4
PROJECT ID: 0614000254

SCALE: 1" = 2' Horiz.
1" = 2' Vert.

**All Dimensions are US Survey Feet**

**R1**
**CROSS SECTIONS**
SHEET 6 OF 30

# FOR EARTHWORK DEVELOPMENT ONLY

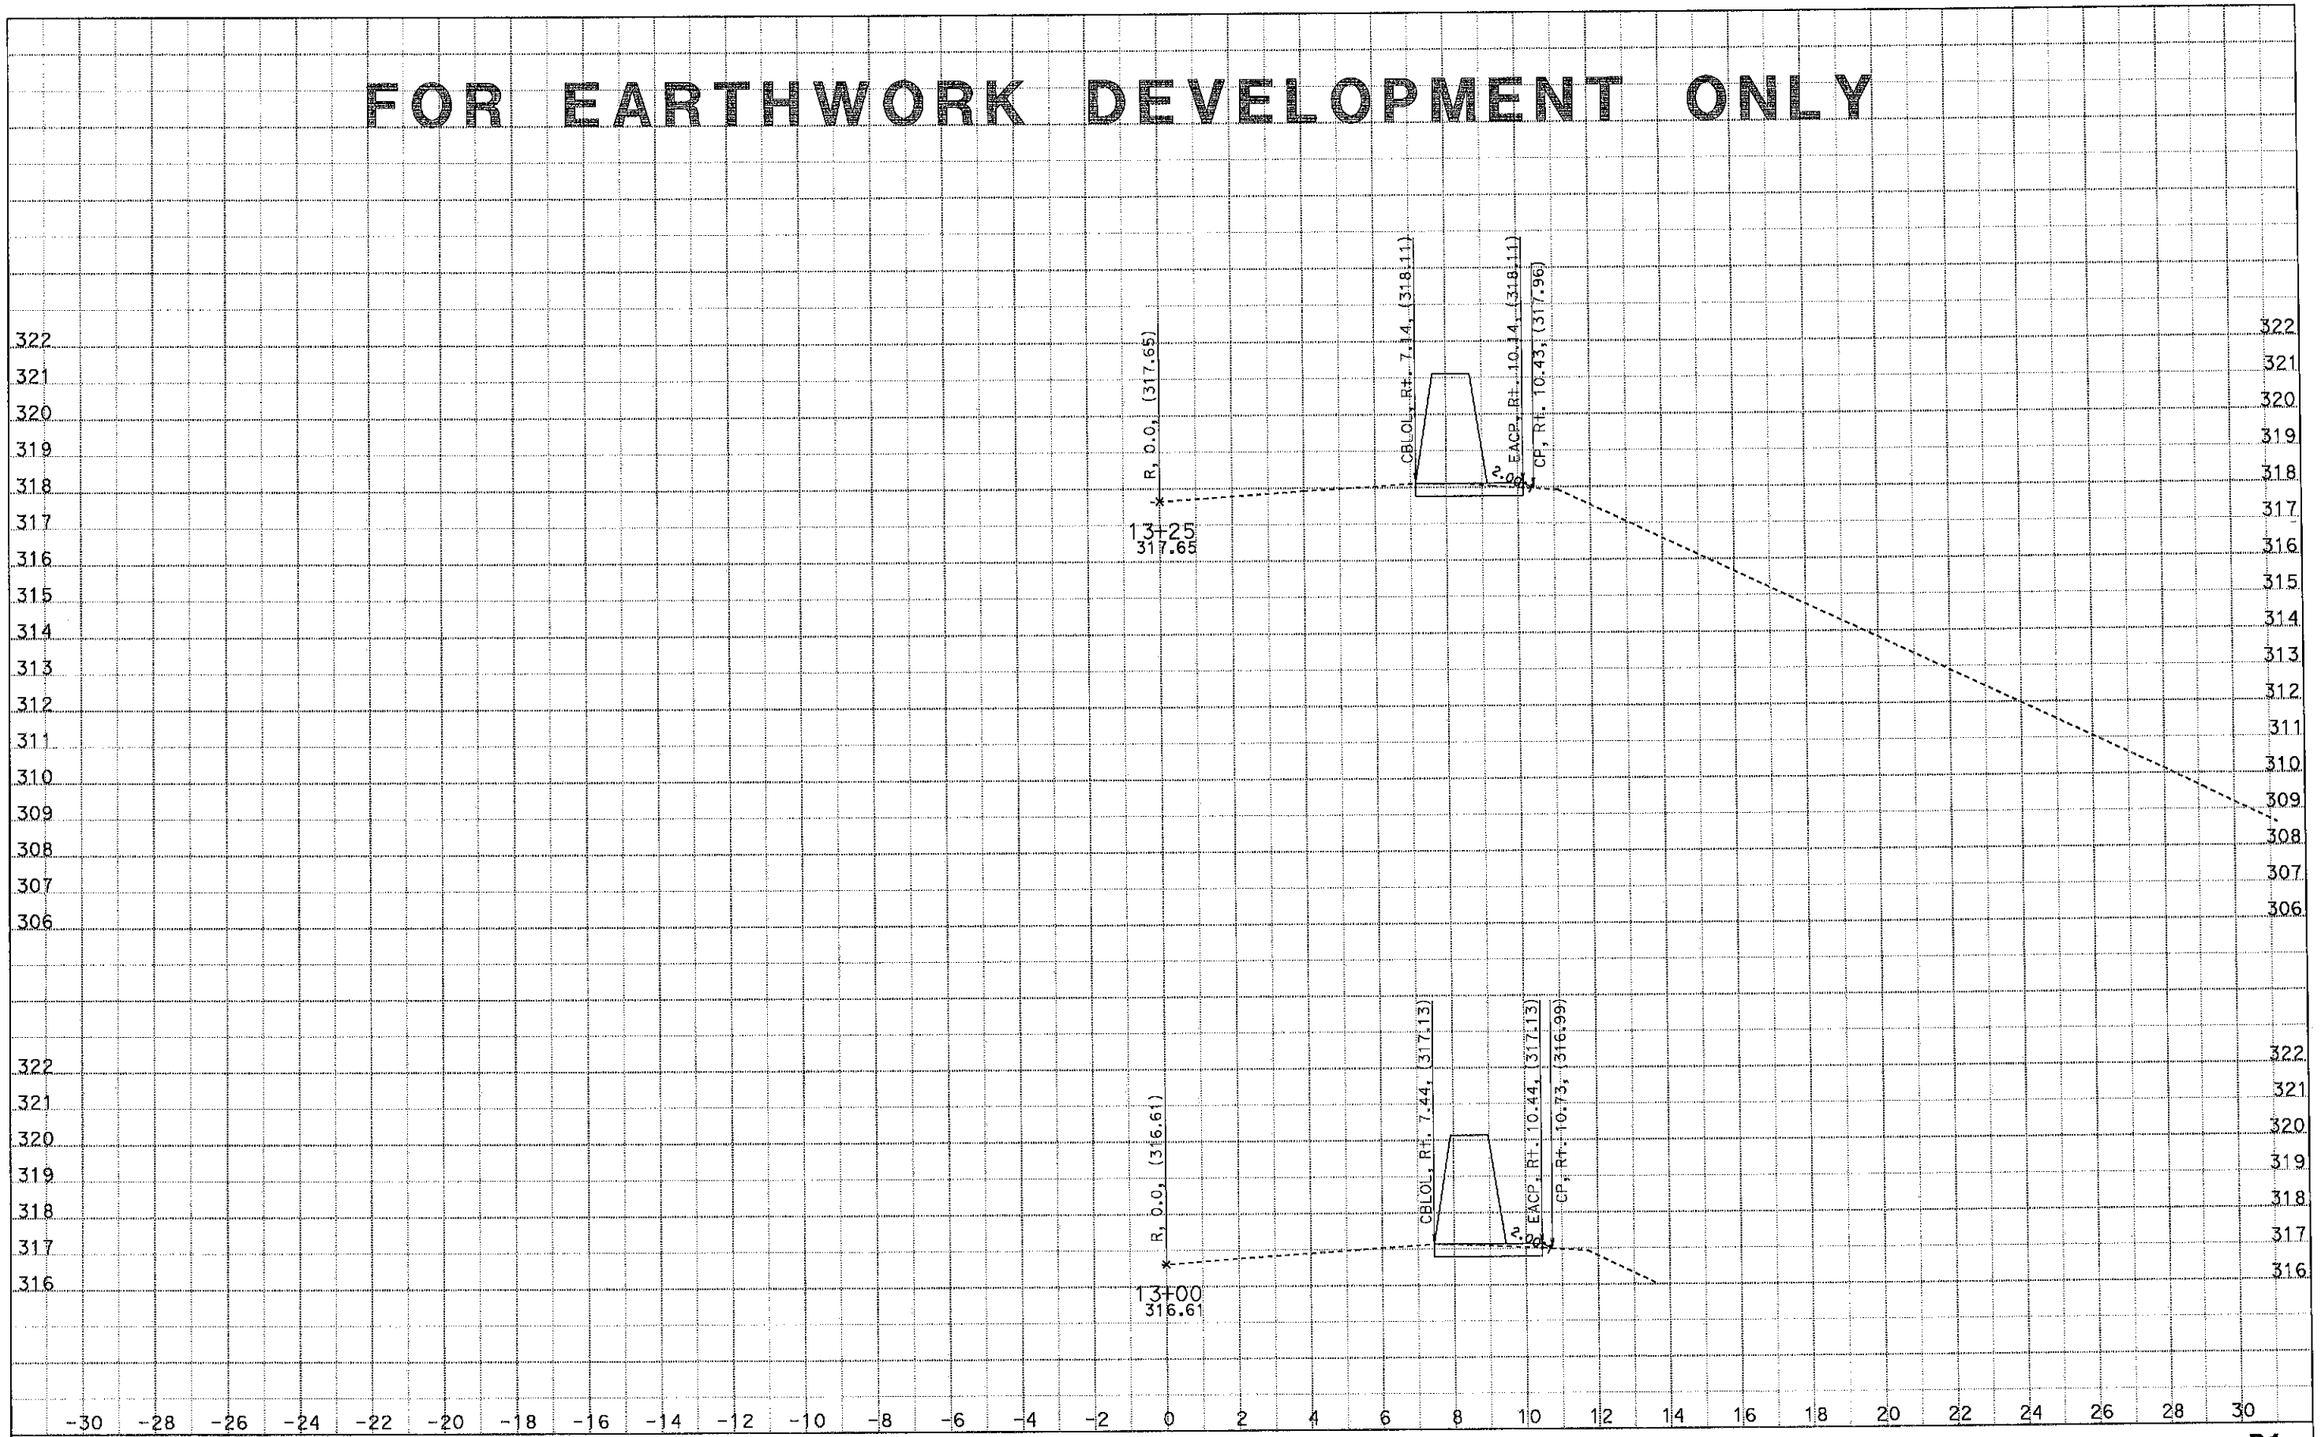


CREATED BY: Ritchie Ferrer
DATE: 1/9/2015
KC Project: 0S820 File: D:\0S820\Output\r1wb.ear

CONTRACT: 06-0S8204
DIST/CO/RTE/PM: 06/Fre/41/R25.4
PROJECT ID: 0614000254

SCALE: 1" = 2' Horiz.
1" = 2' Vert.

**All Dimensions are US Survey Feet**

**R1**
**CROSS SECTIONS**
SHEET 7 OF 30

# FOR EARTHWORK DEVELOPMENT ONLY

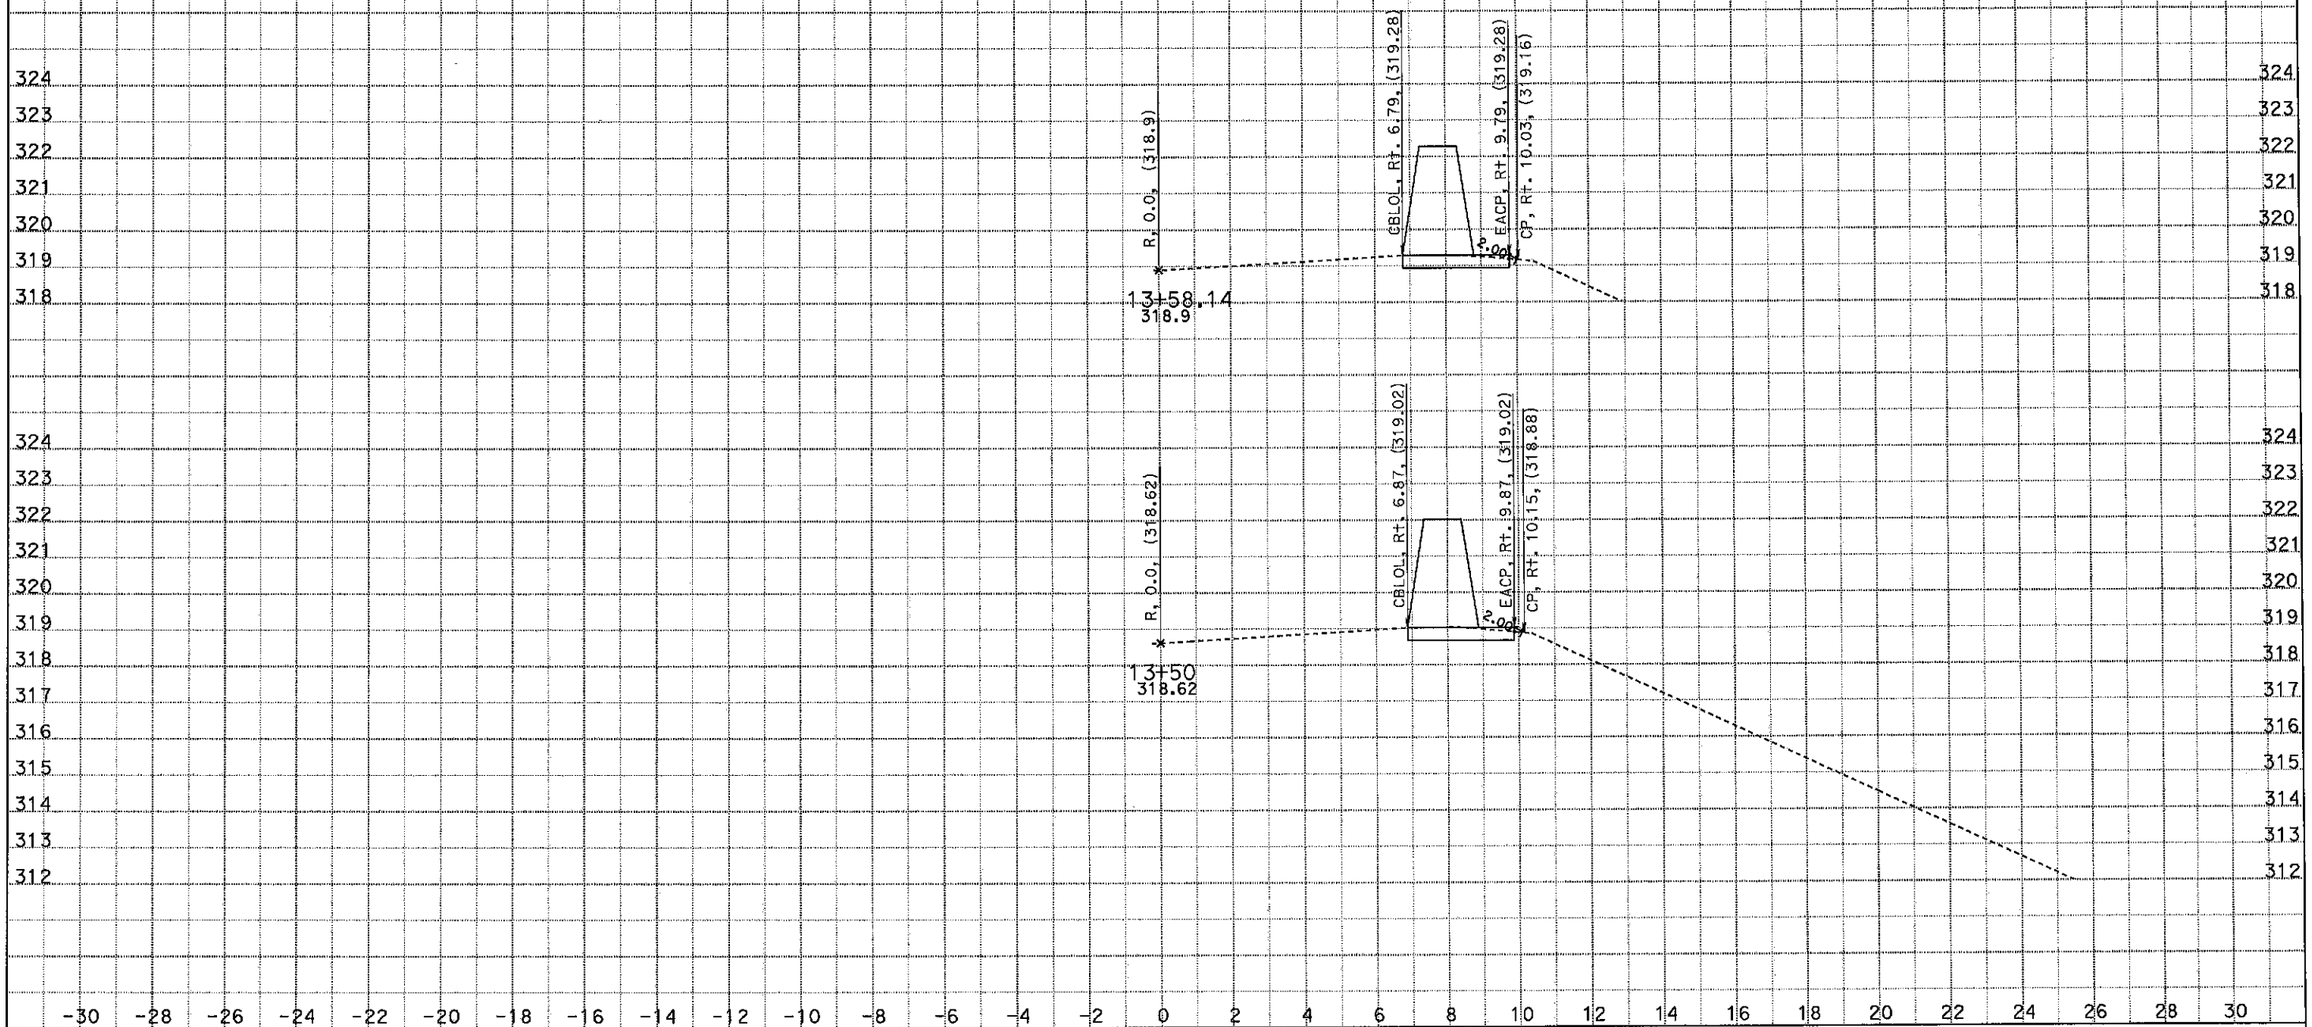


CREATED BY: Ritchie Ferrer
DATE: 1/9/2015
KC Project: 0S820 File: D:\0S820\Output\r1wb.ear

CONTRACT: 06-0S8204
DIST/CO/RTE/PM: 06/Fre/41/R25.4
PROJECT ID: 0614000254

SCALE: 1" = 2' Horiz.
1" = 2' Vert.

**All Dimensions are US Survey Feet**

**R1**
**CROSS SECTIONS**
SHEET 8 OF 30

# FOR EARTHWORK DEVELOPMENT ONLY

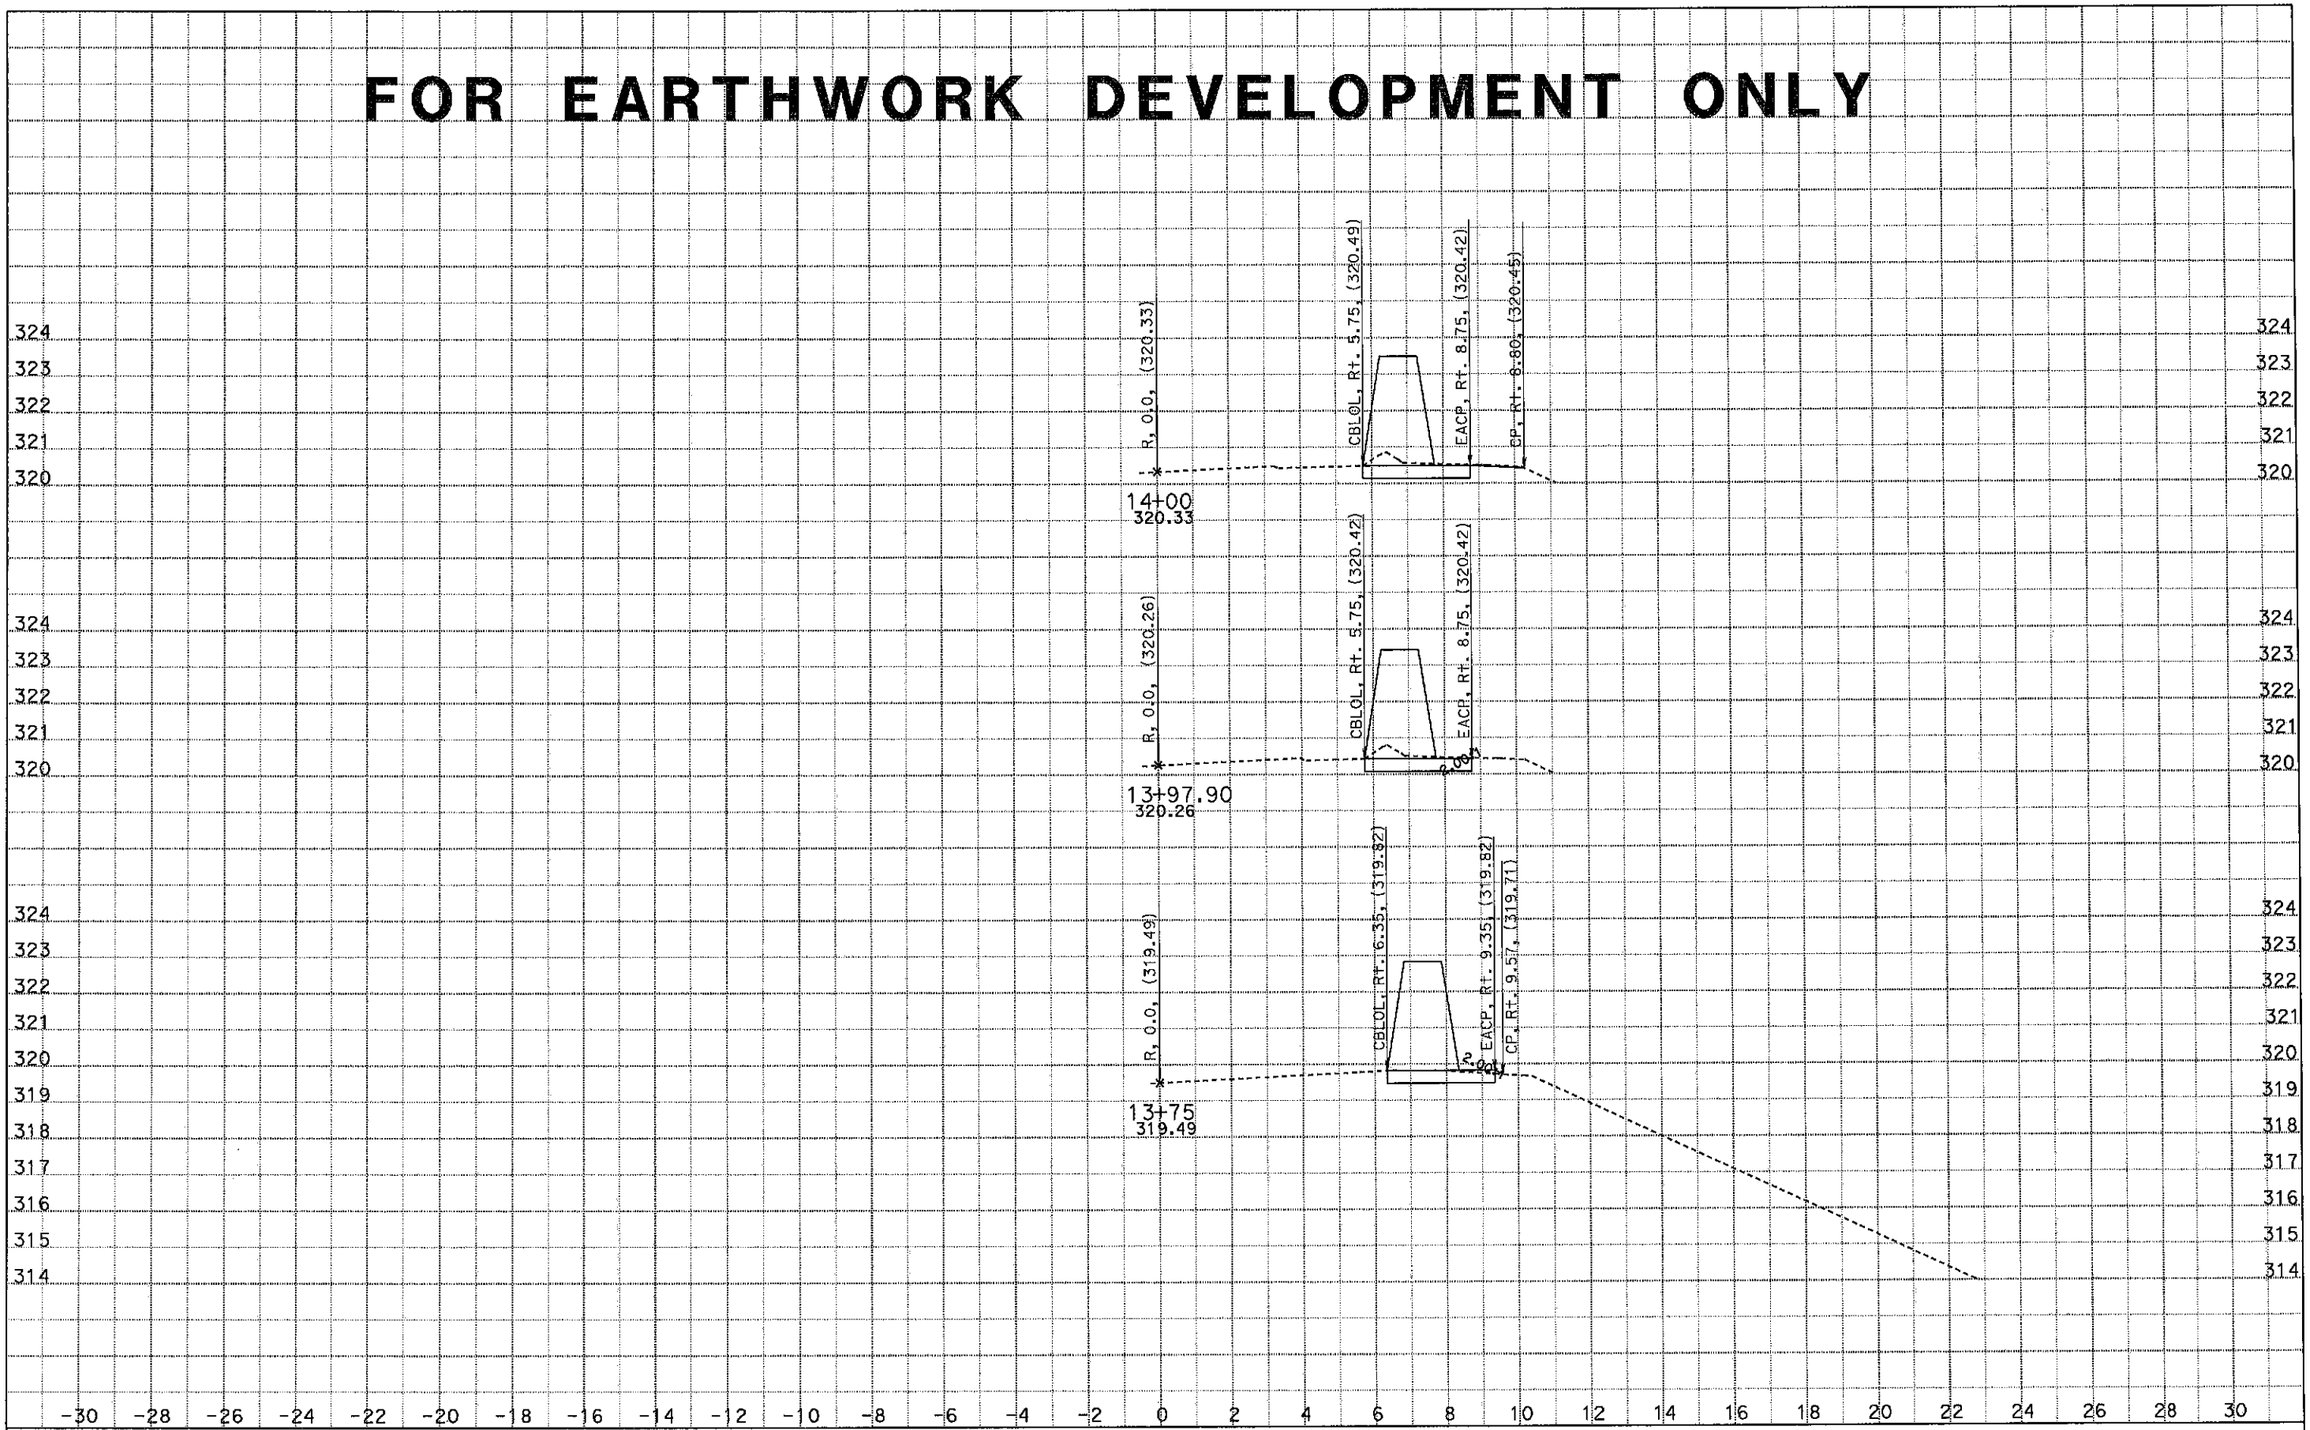


CREATED BY: Ritchie Ferrer
DATE: 1/9/2015
KC Project: 0S820 File: D:\0S820\Output\r1wb.ear

CONTRACT: 06-0S8204
DIST/CO/RTE/PM: 06/Fre/41/R25.4
PROJECT ID: 0614000254

SCALE: 1" = 2' Horiz.
1" = 2' Vert.

**All Dimensions are US Survey Feet**

**R1**
**CROSS SECTIONS**
SHEET 9 OF 30

# FOR EARTHWORK DEVELOPMENT ONLY

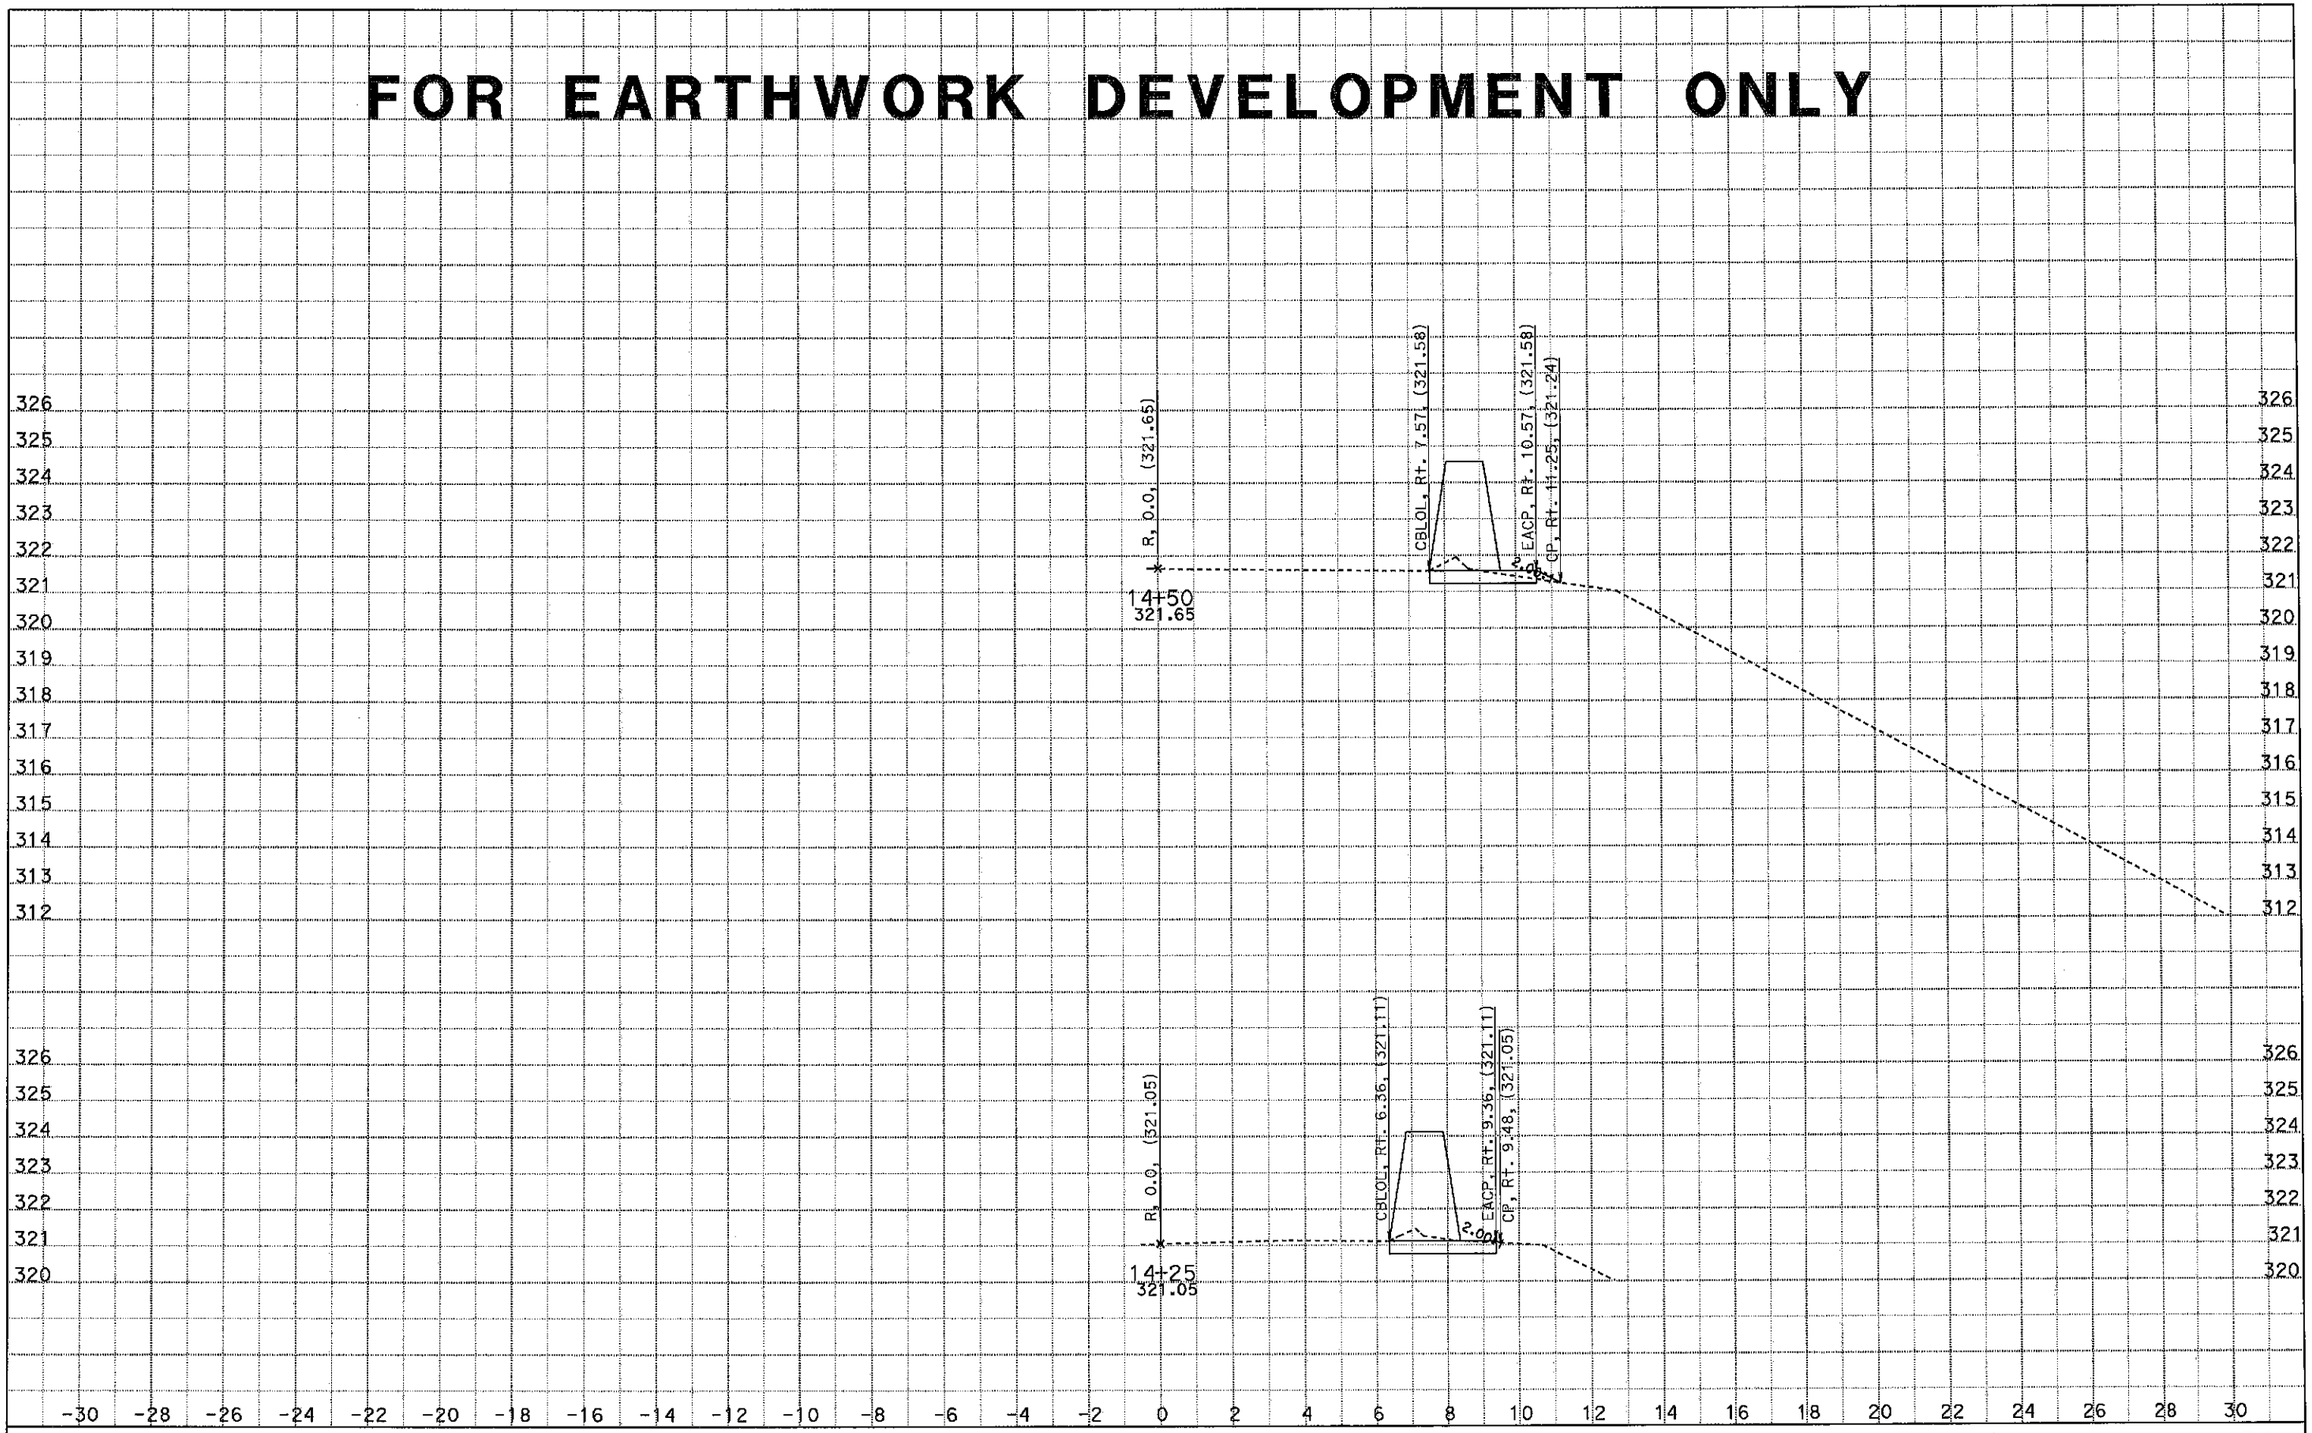


CREATED BY: Ritchie Ferrer
DATE: 1/9/2015
KC Project: 0S820 File: D:\0S820\Output\r1wb.ear

CONTRACT: 06-0S8204
DIST/CO/RTE/PM: 06/Fre/41/R25.4
PROJECT ID: 0614000254

SCALE: 1" = 2' Horiz.
1" = 2' Vert.

**All Dimensions are US Survey Feet**

**R1**
**CROSS SECTIONS**
SHEET 10 OF 30

# FOR EARTHWORK DEVELOPMENT ONLY

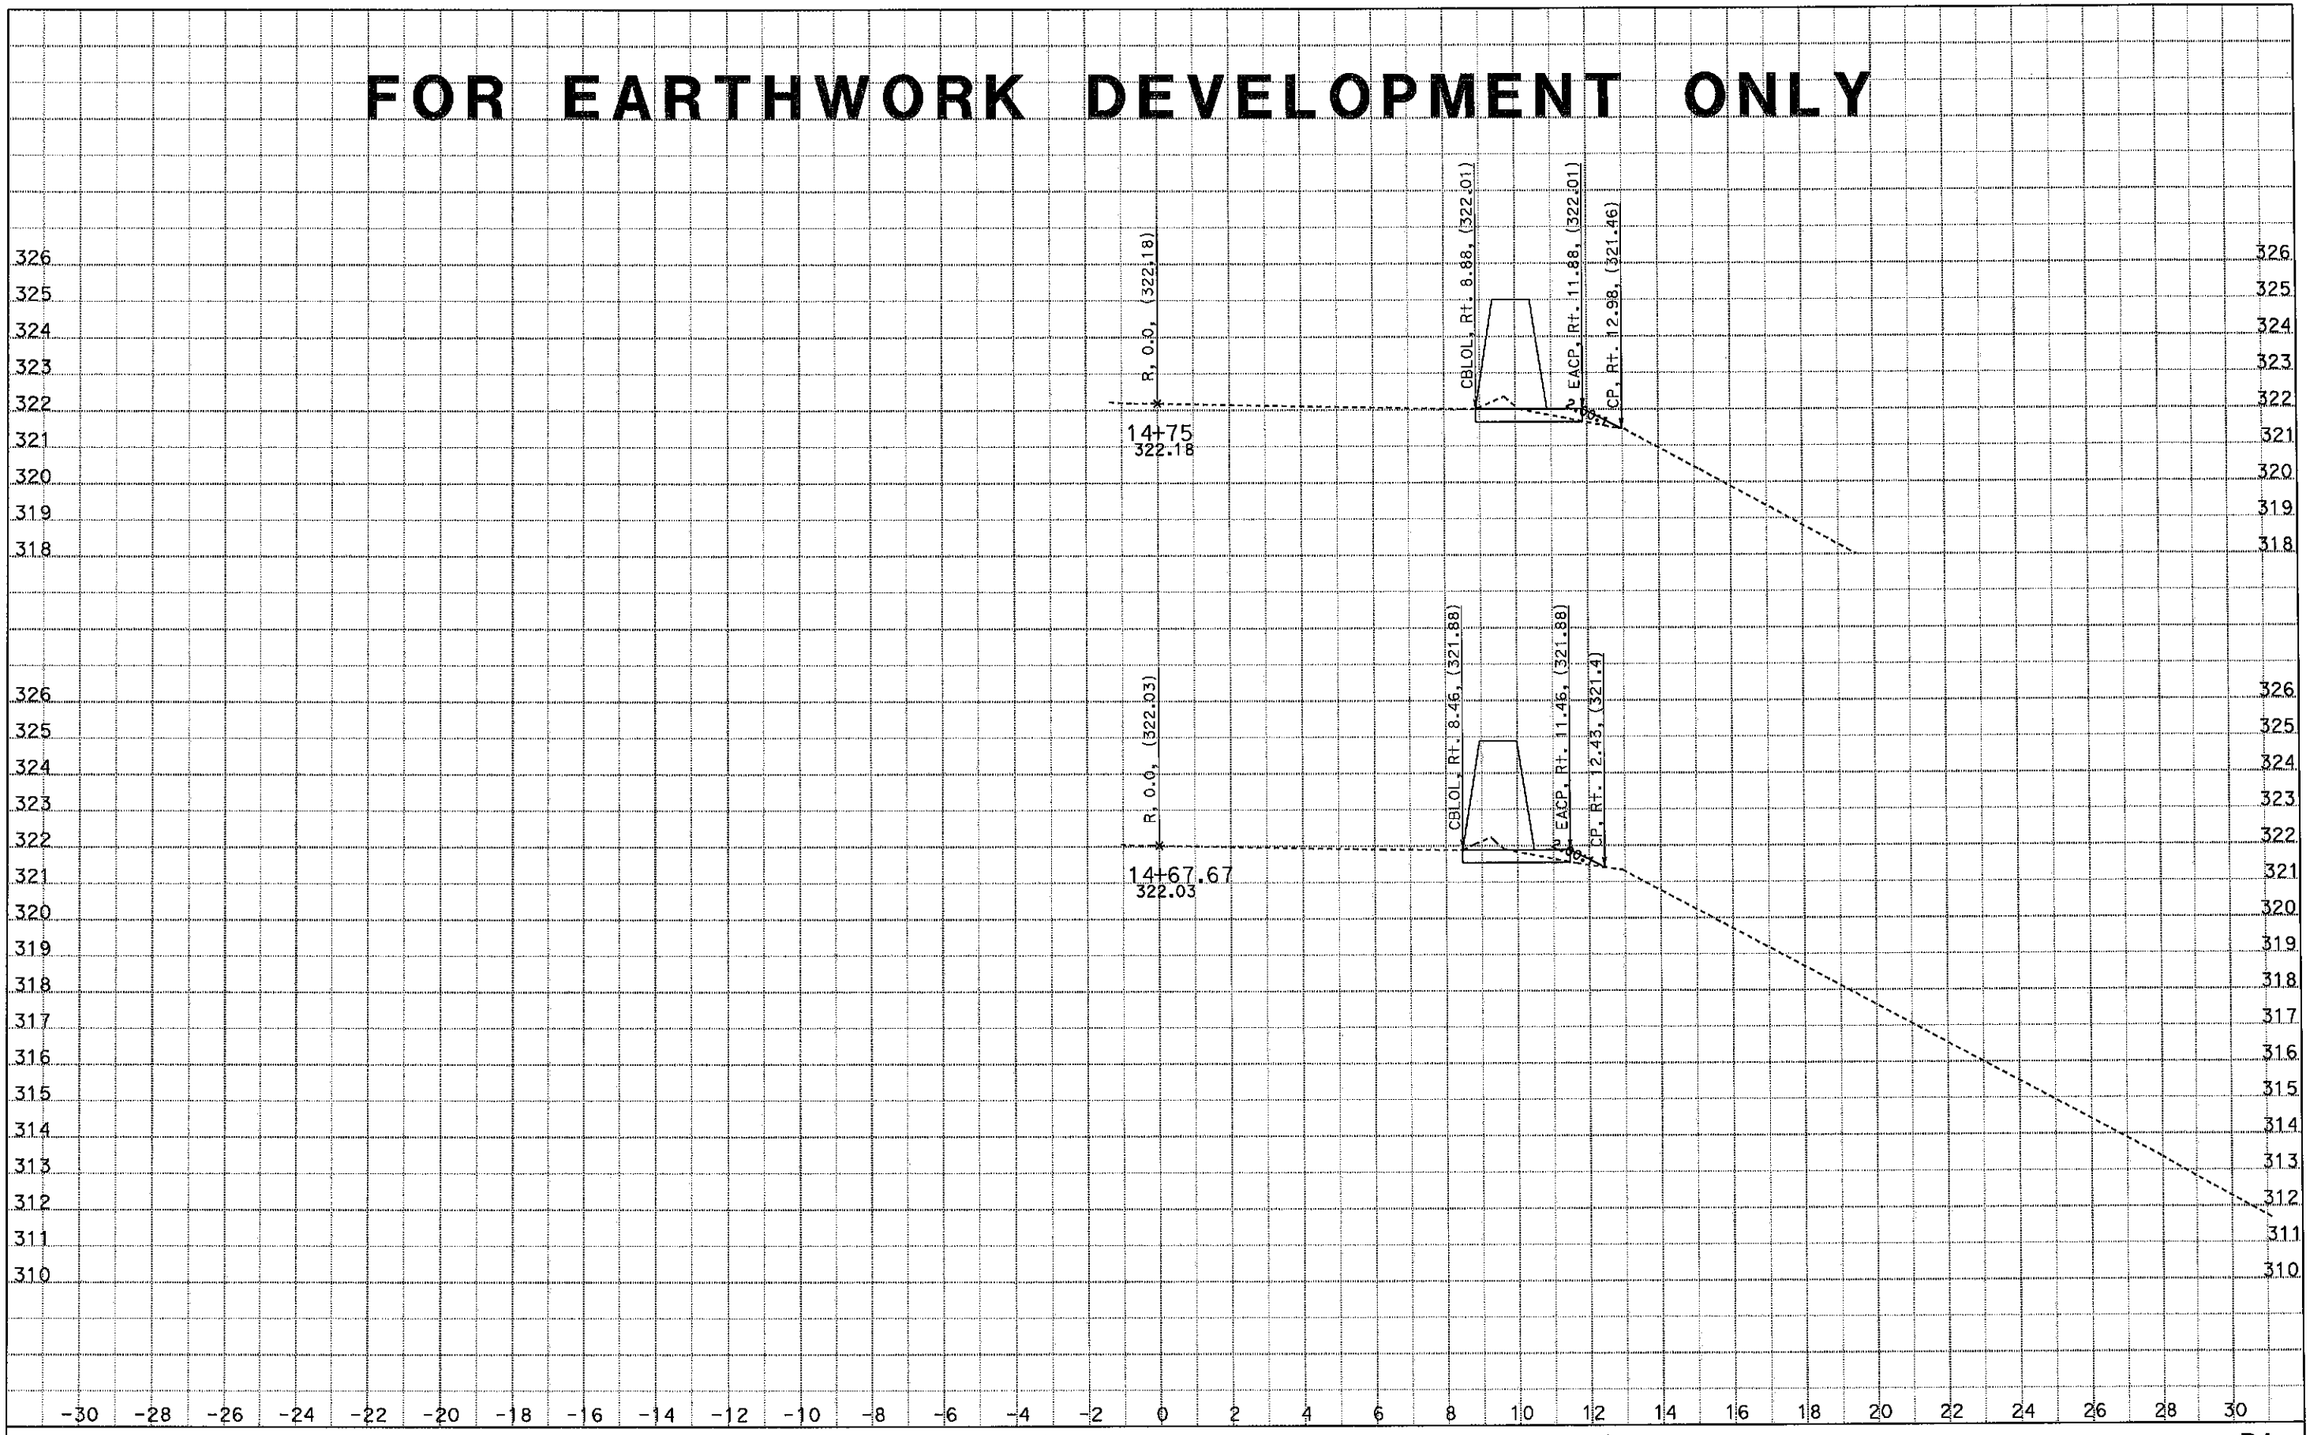


CREATED BY: Ritchie Ferrer
DATE: 1/9/2015
KC Project: 0S820 File: D:\0S820\Output\r1wb.ear

CONTRACT: 06-0S8204
DIST/CO/RTE/PM: 06/Fre/41/R25.4
PROJECT ID: 0614000254

SCALE: 1" = 2' Horiz.
1" = 2' Vert.

**All Dimensions are US Survey Feet**

**R1**
**CROSS SECTIONS**
SHEET 11 OF 30

# FOR EARTHWORK DEVELOPMENT ONLY

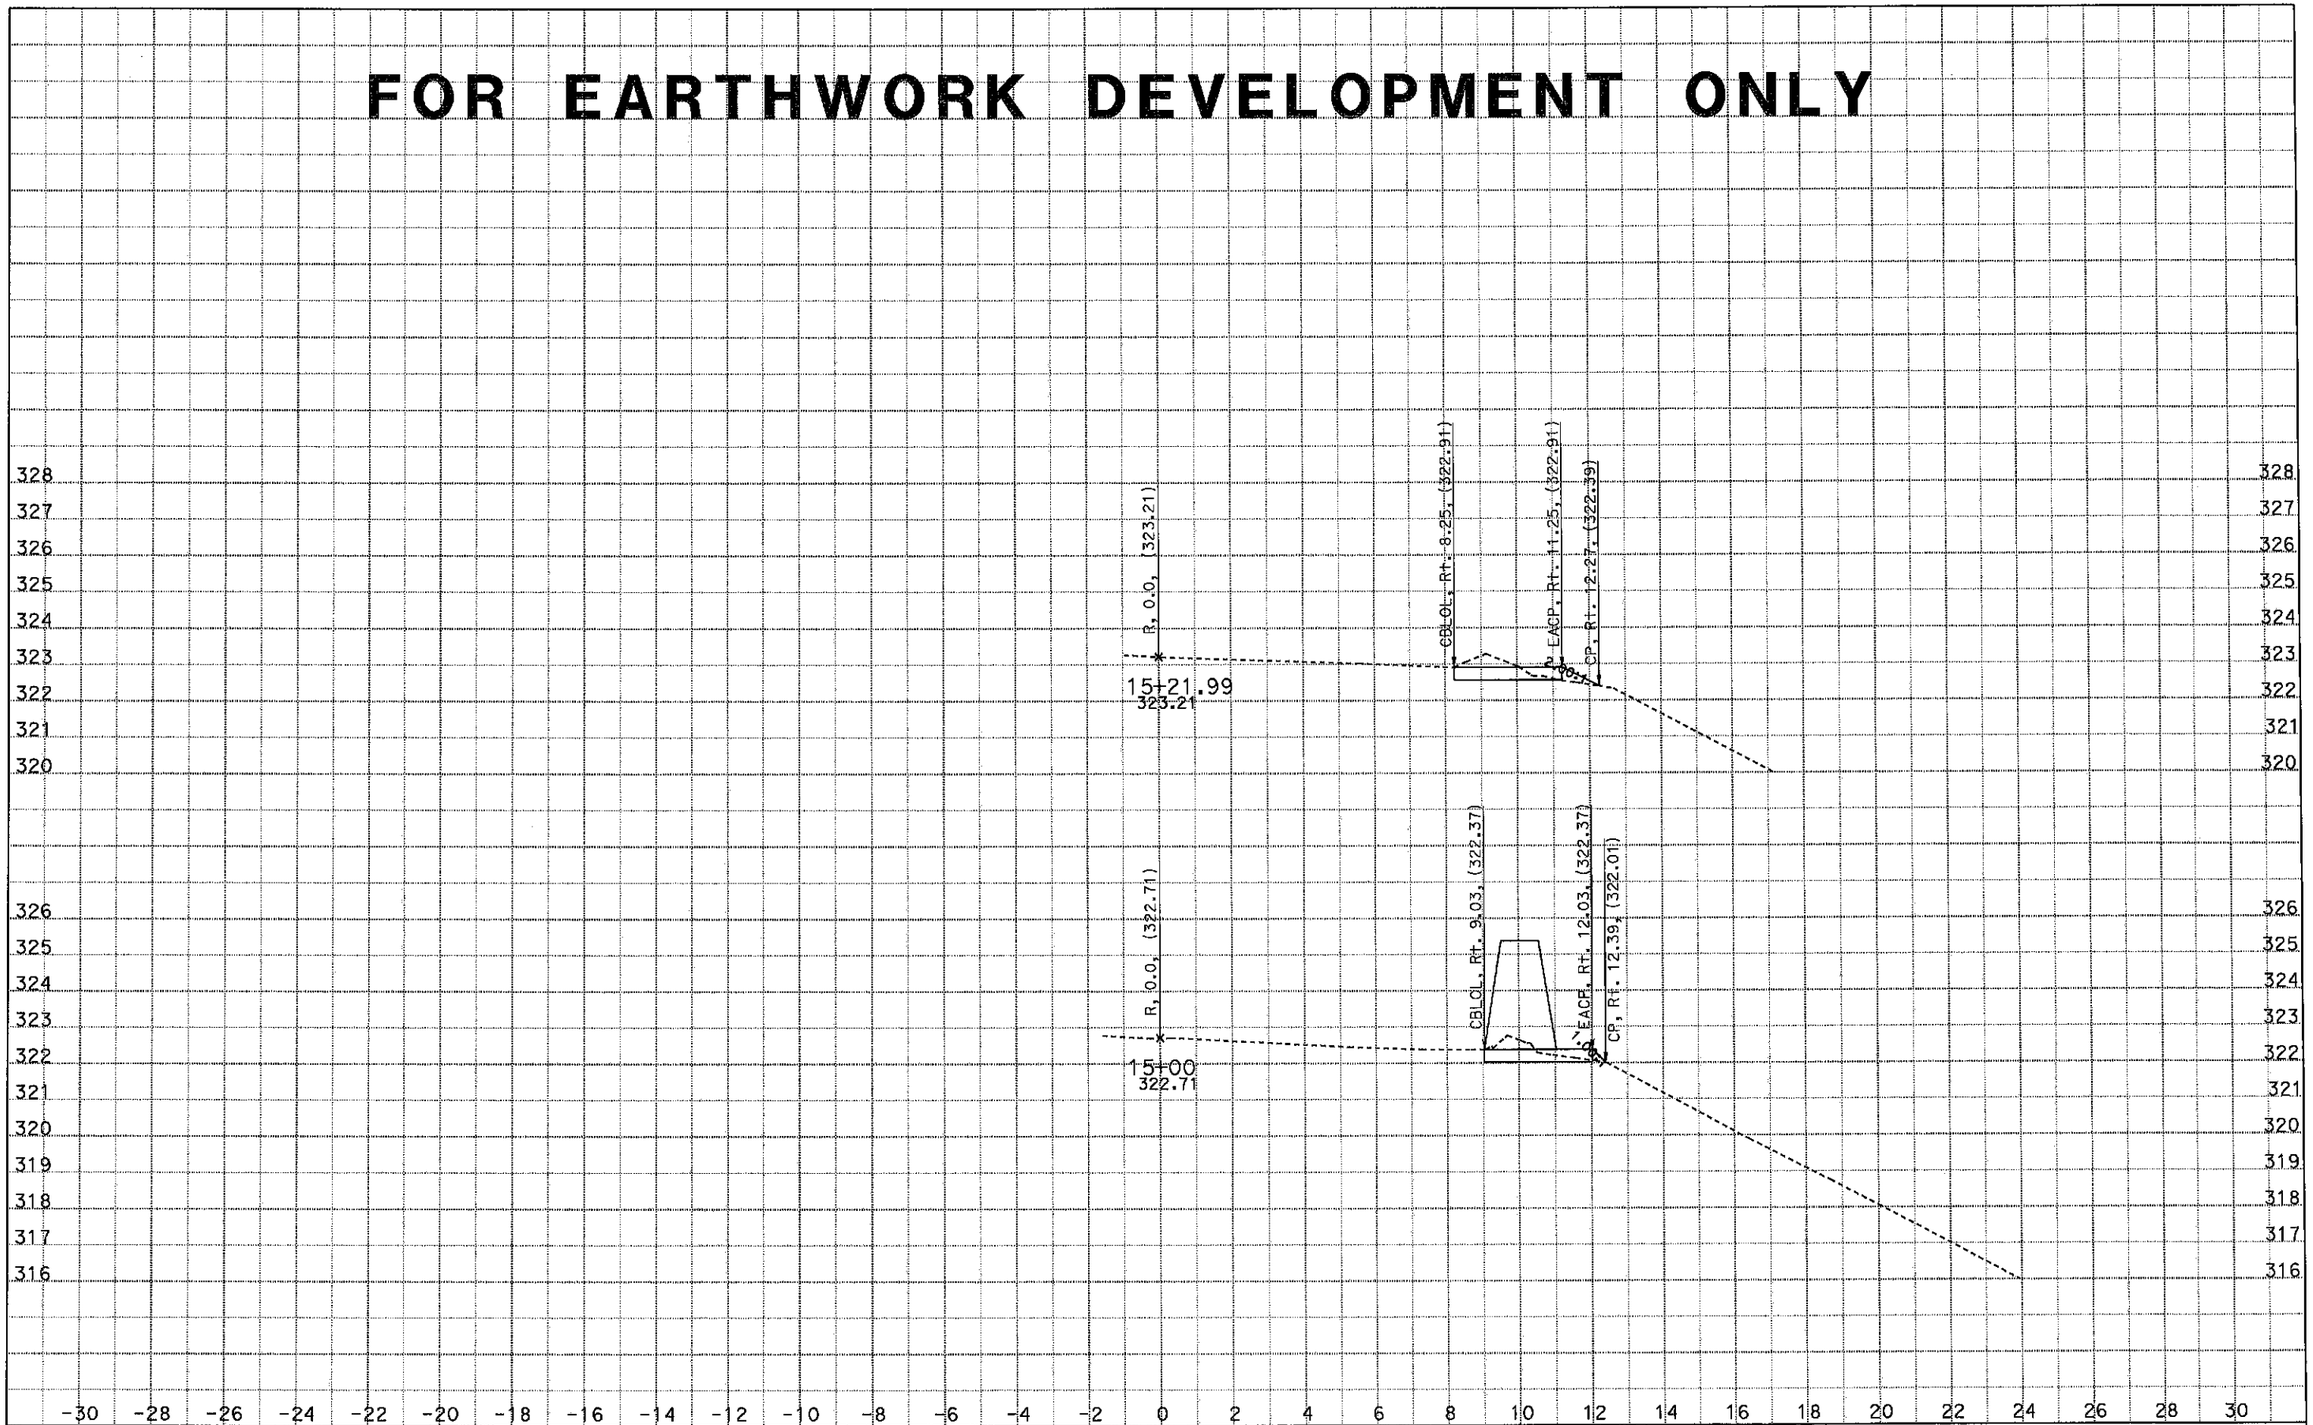


CREATED BY: Ritchie Ferrer
DATE: 1/9/2015
KC Project: 0S820 File: D:\0S820\Output\r1wb.ear

CONTRACT: 06-0S8204
DIST/CO/RTE/PM: 06/Fre/41/R25.4
PROJECT ID: 0614000254

SCALE: 1" = 2' Horiz.
1" = 2' Vert.

**All Dimensions are US Survey Feet**

**R1**
**CROSS SECTIONS**
SHEET 12 OF 30

# FOR EARTHWORK DEVELOPMENT ONLY

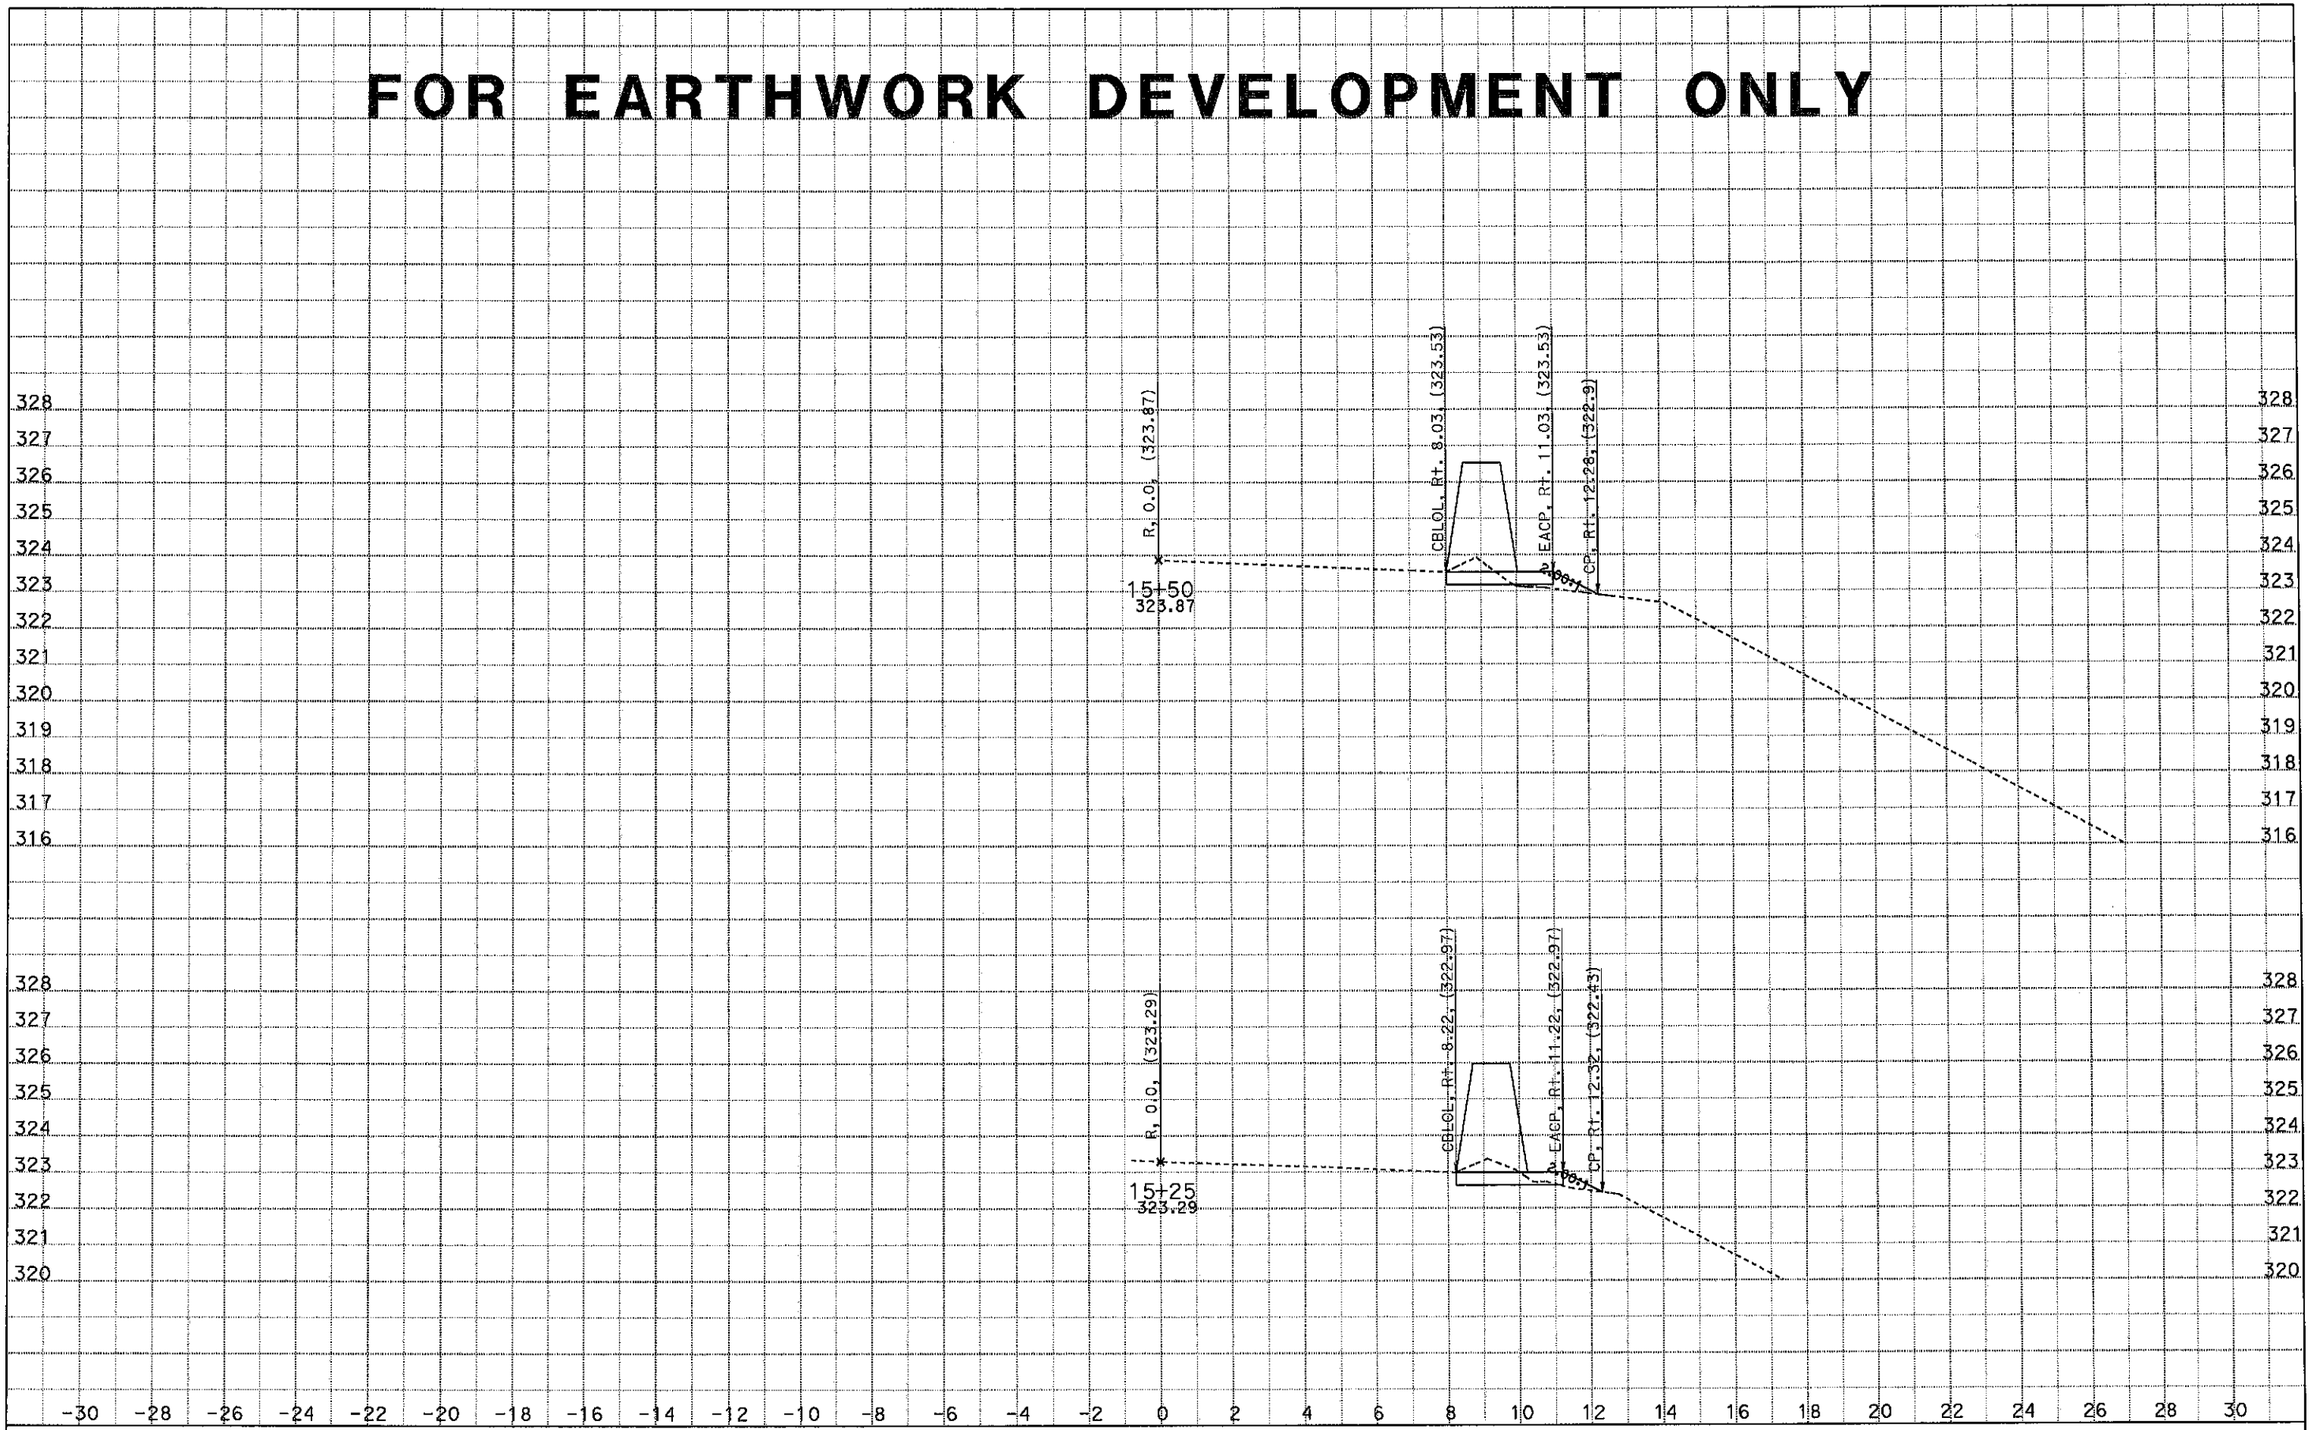


CREATED BY: Ritchie Ferrer
DATE: 1/9/2015
KC Project: 0S820 File: D:\0S820\Output\r1wb.ear

CONTRACT: 06-0S8204
DIST/CO/RTE/PM: 06/Fre/41/R25.4
PROJECT ID: 0614000254

SCALE: 1" = 2' Horiz.
1" = 2' Vert.

**All Dimensions are US Survey Feet**

**R1**
**CROSS SECTIONS**
SHEET 13 OF 30

# FOR EARTHWORK DEVELOPMENT ONLY

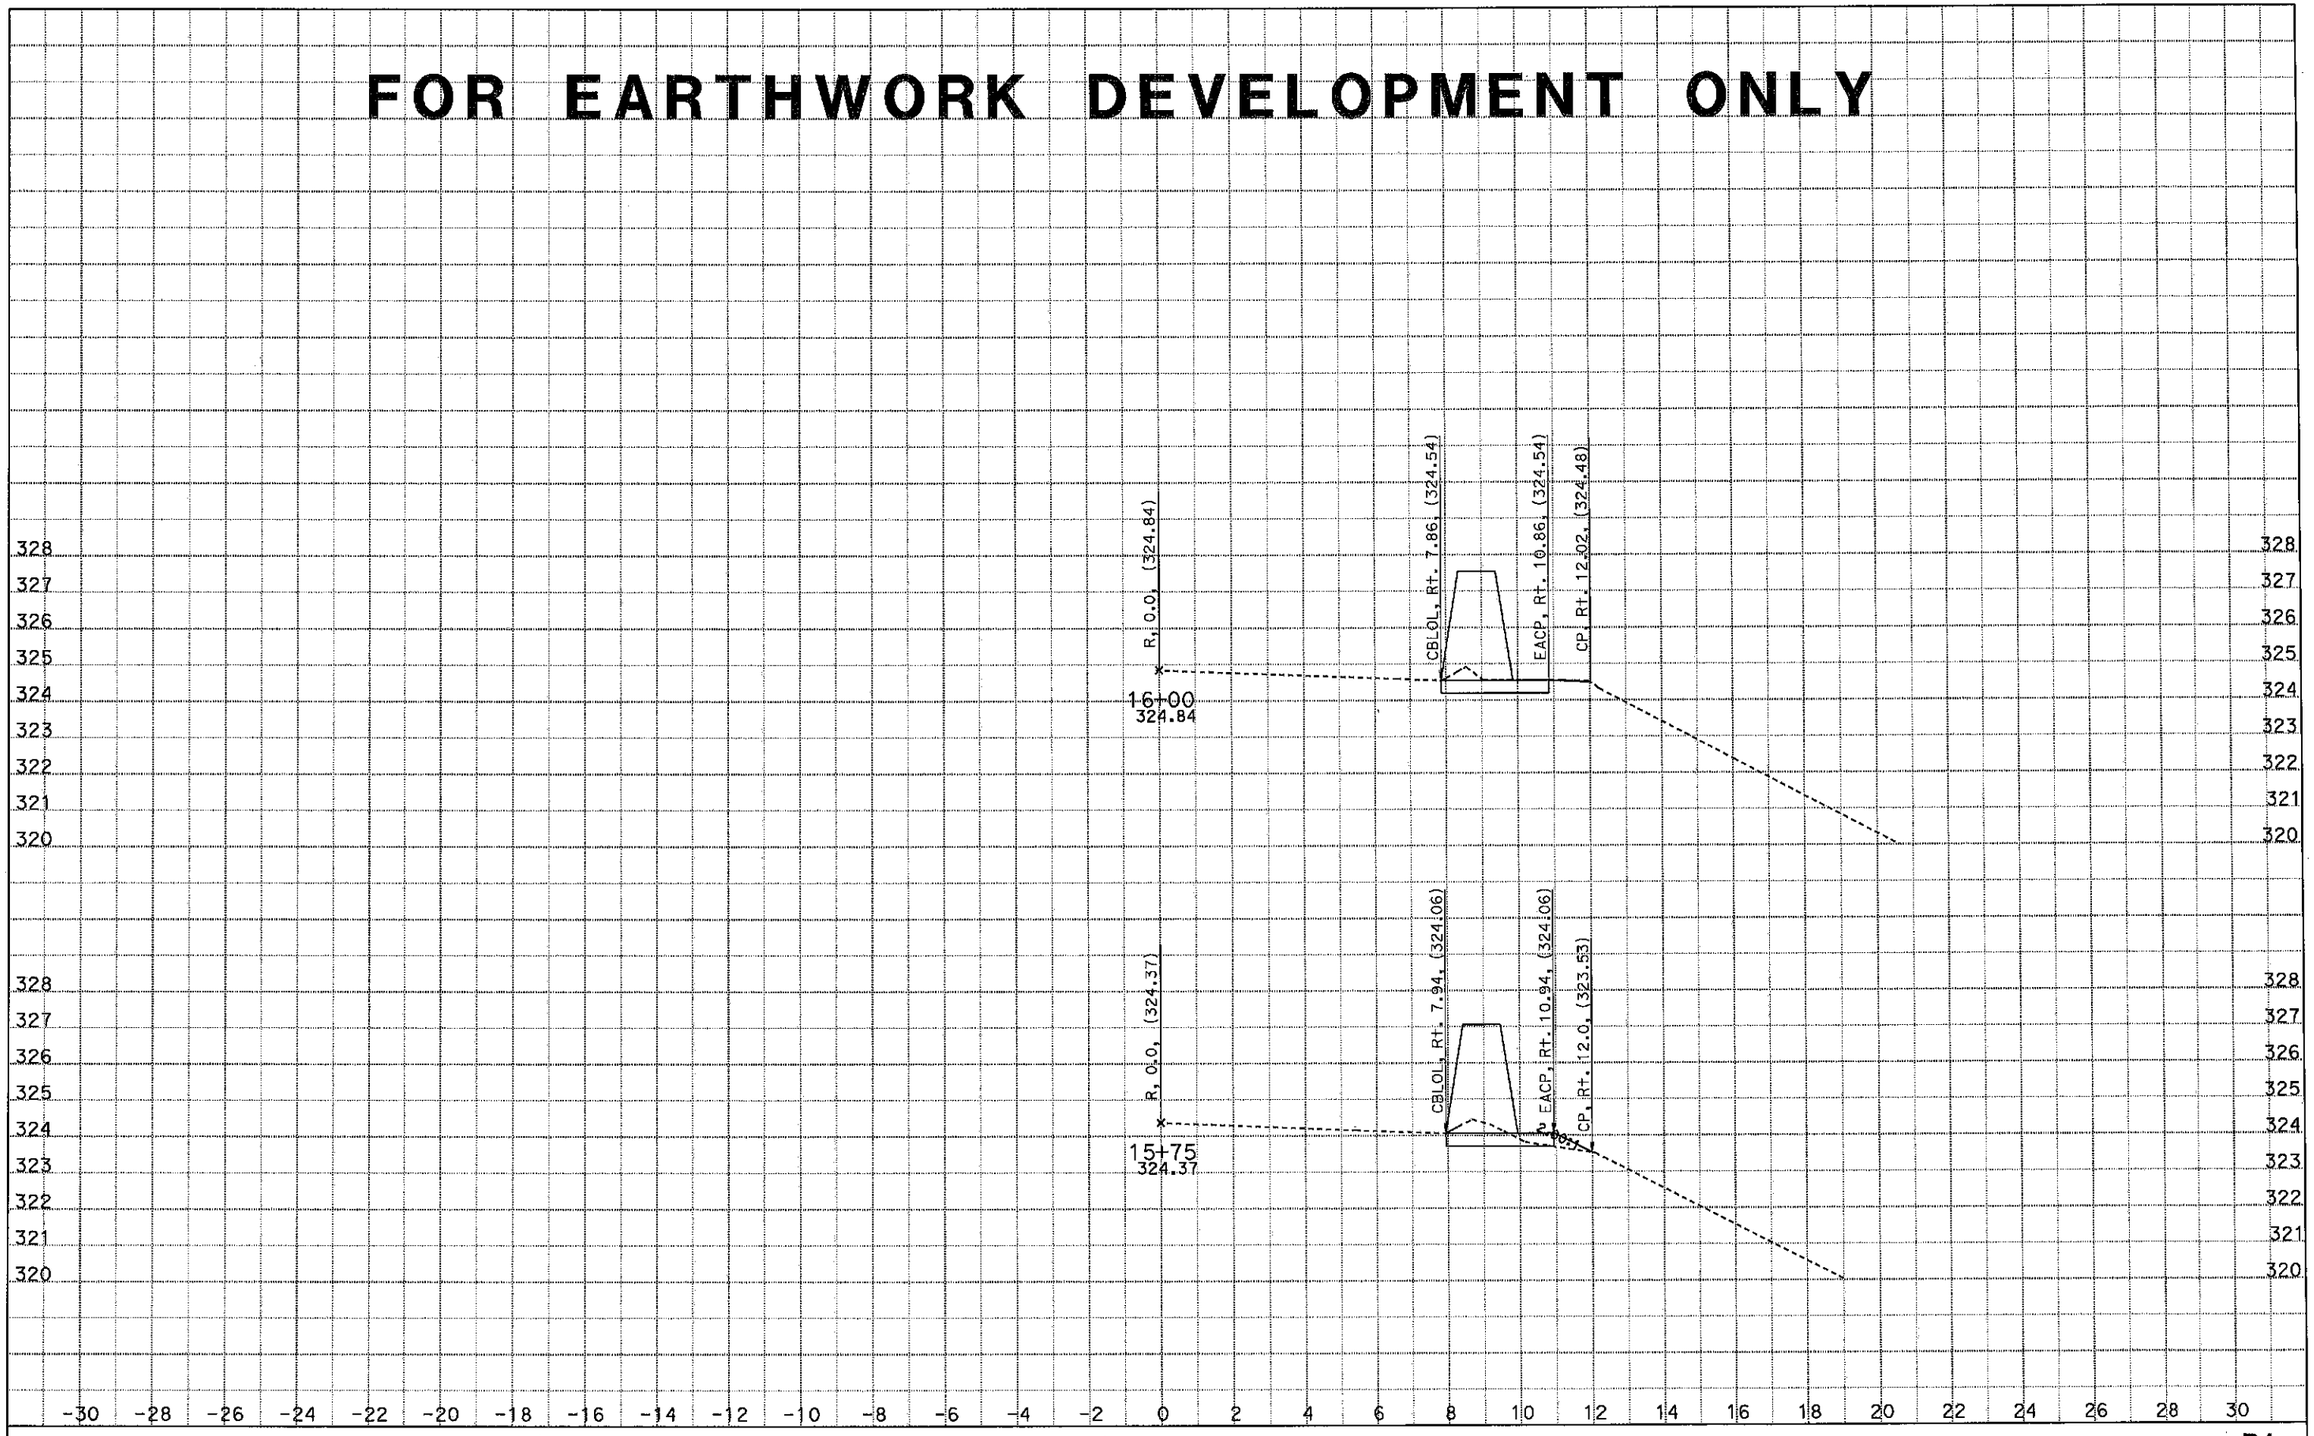


CREATED BY: Ritchie Ferrer
DATE: 1/9/2015
KC Project: 0S820 File: D:\0S820\Output\r1wb.ear

CONTRACT: 06-0S8204
DIST/CO/RTE/PM: 06/Fre/41/R25.4
PROJECT ID: 0614000254

SCALE: 1" = 2' Horiz.
1" = 2' Vert.
**All Dimensions are US Survey Feet**

**R1**
**CROSS SECTIONS**
SHEET 14 OF 30

# FOR EARTHWORK DEVELOPMENT ONLY

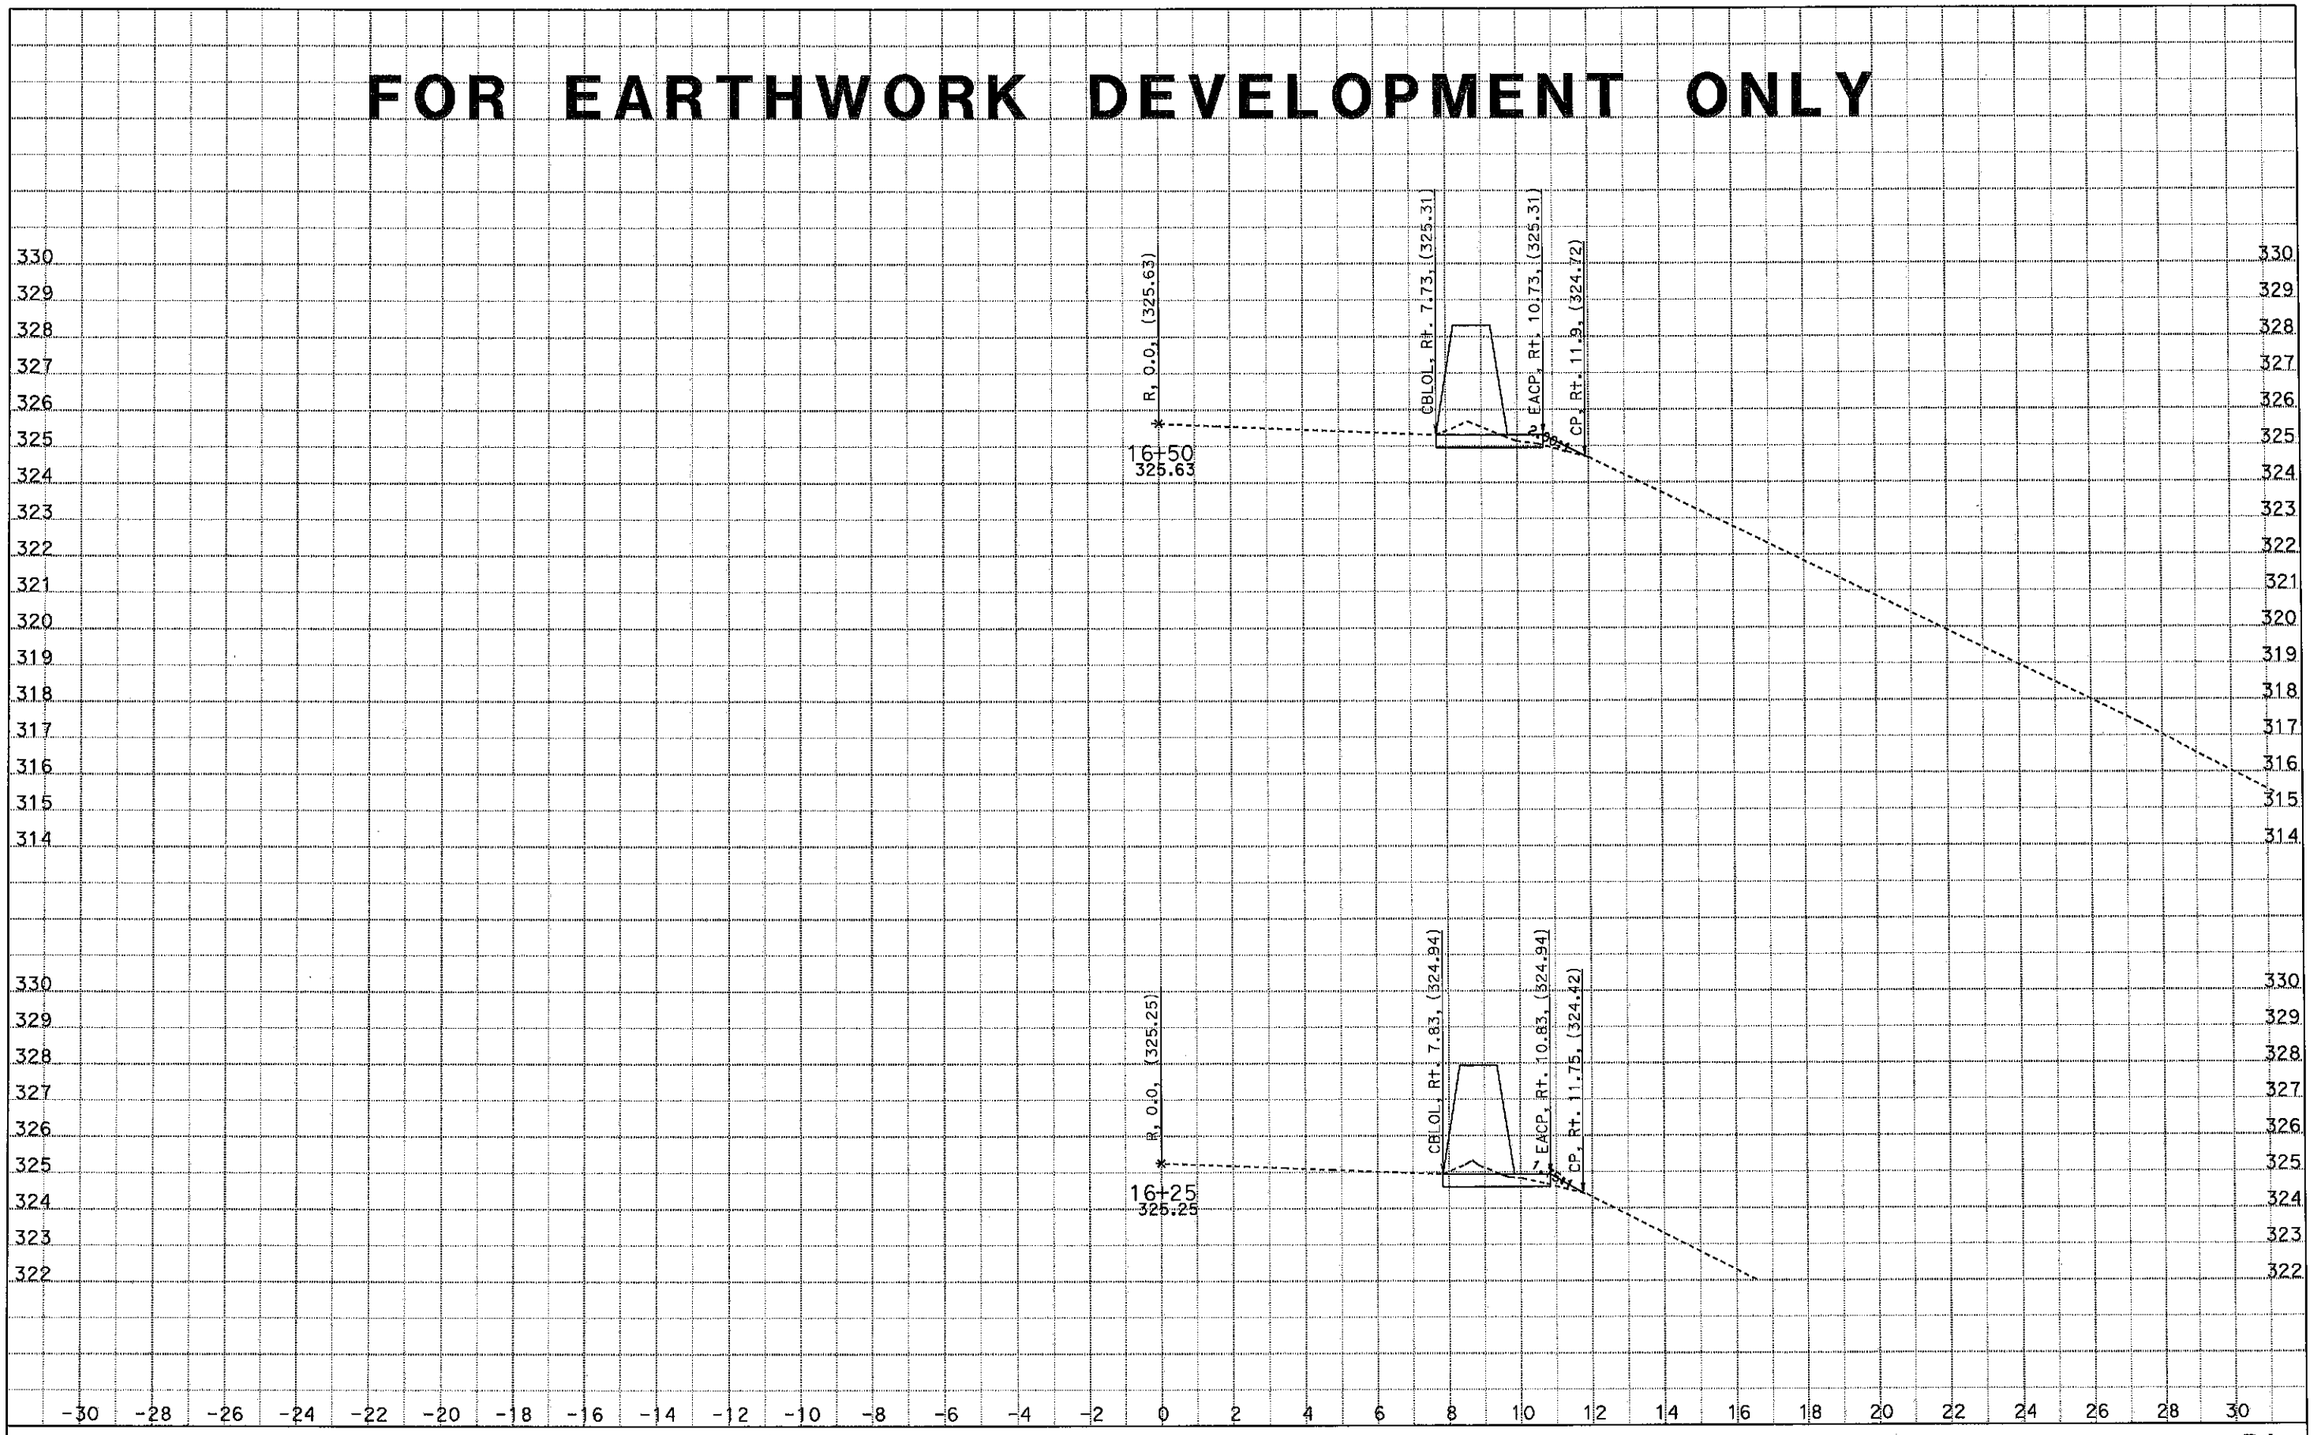


CREATED BY: Ritchie Ferrer
DATE: 1/9/2015
KC Project: 0S820 File: D:\0S820\Output\r1wb.ear

CONTRACT: 06-0S8204
DIST/CO/RTE/PM: 06/Fre/41/R25.4
PROJECT ID: 0614000254

SCALE: 1" = 2' Horiz.
1" = 2' Vert.

**All Dimensions are US Survey Feet**

**R1**
**CROSS SECTIONS**
SHEET 15 OF 30

# FOR EARTHWORK DEVELOPMENT ONLY

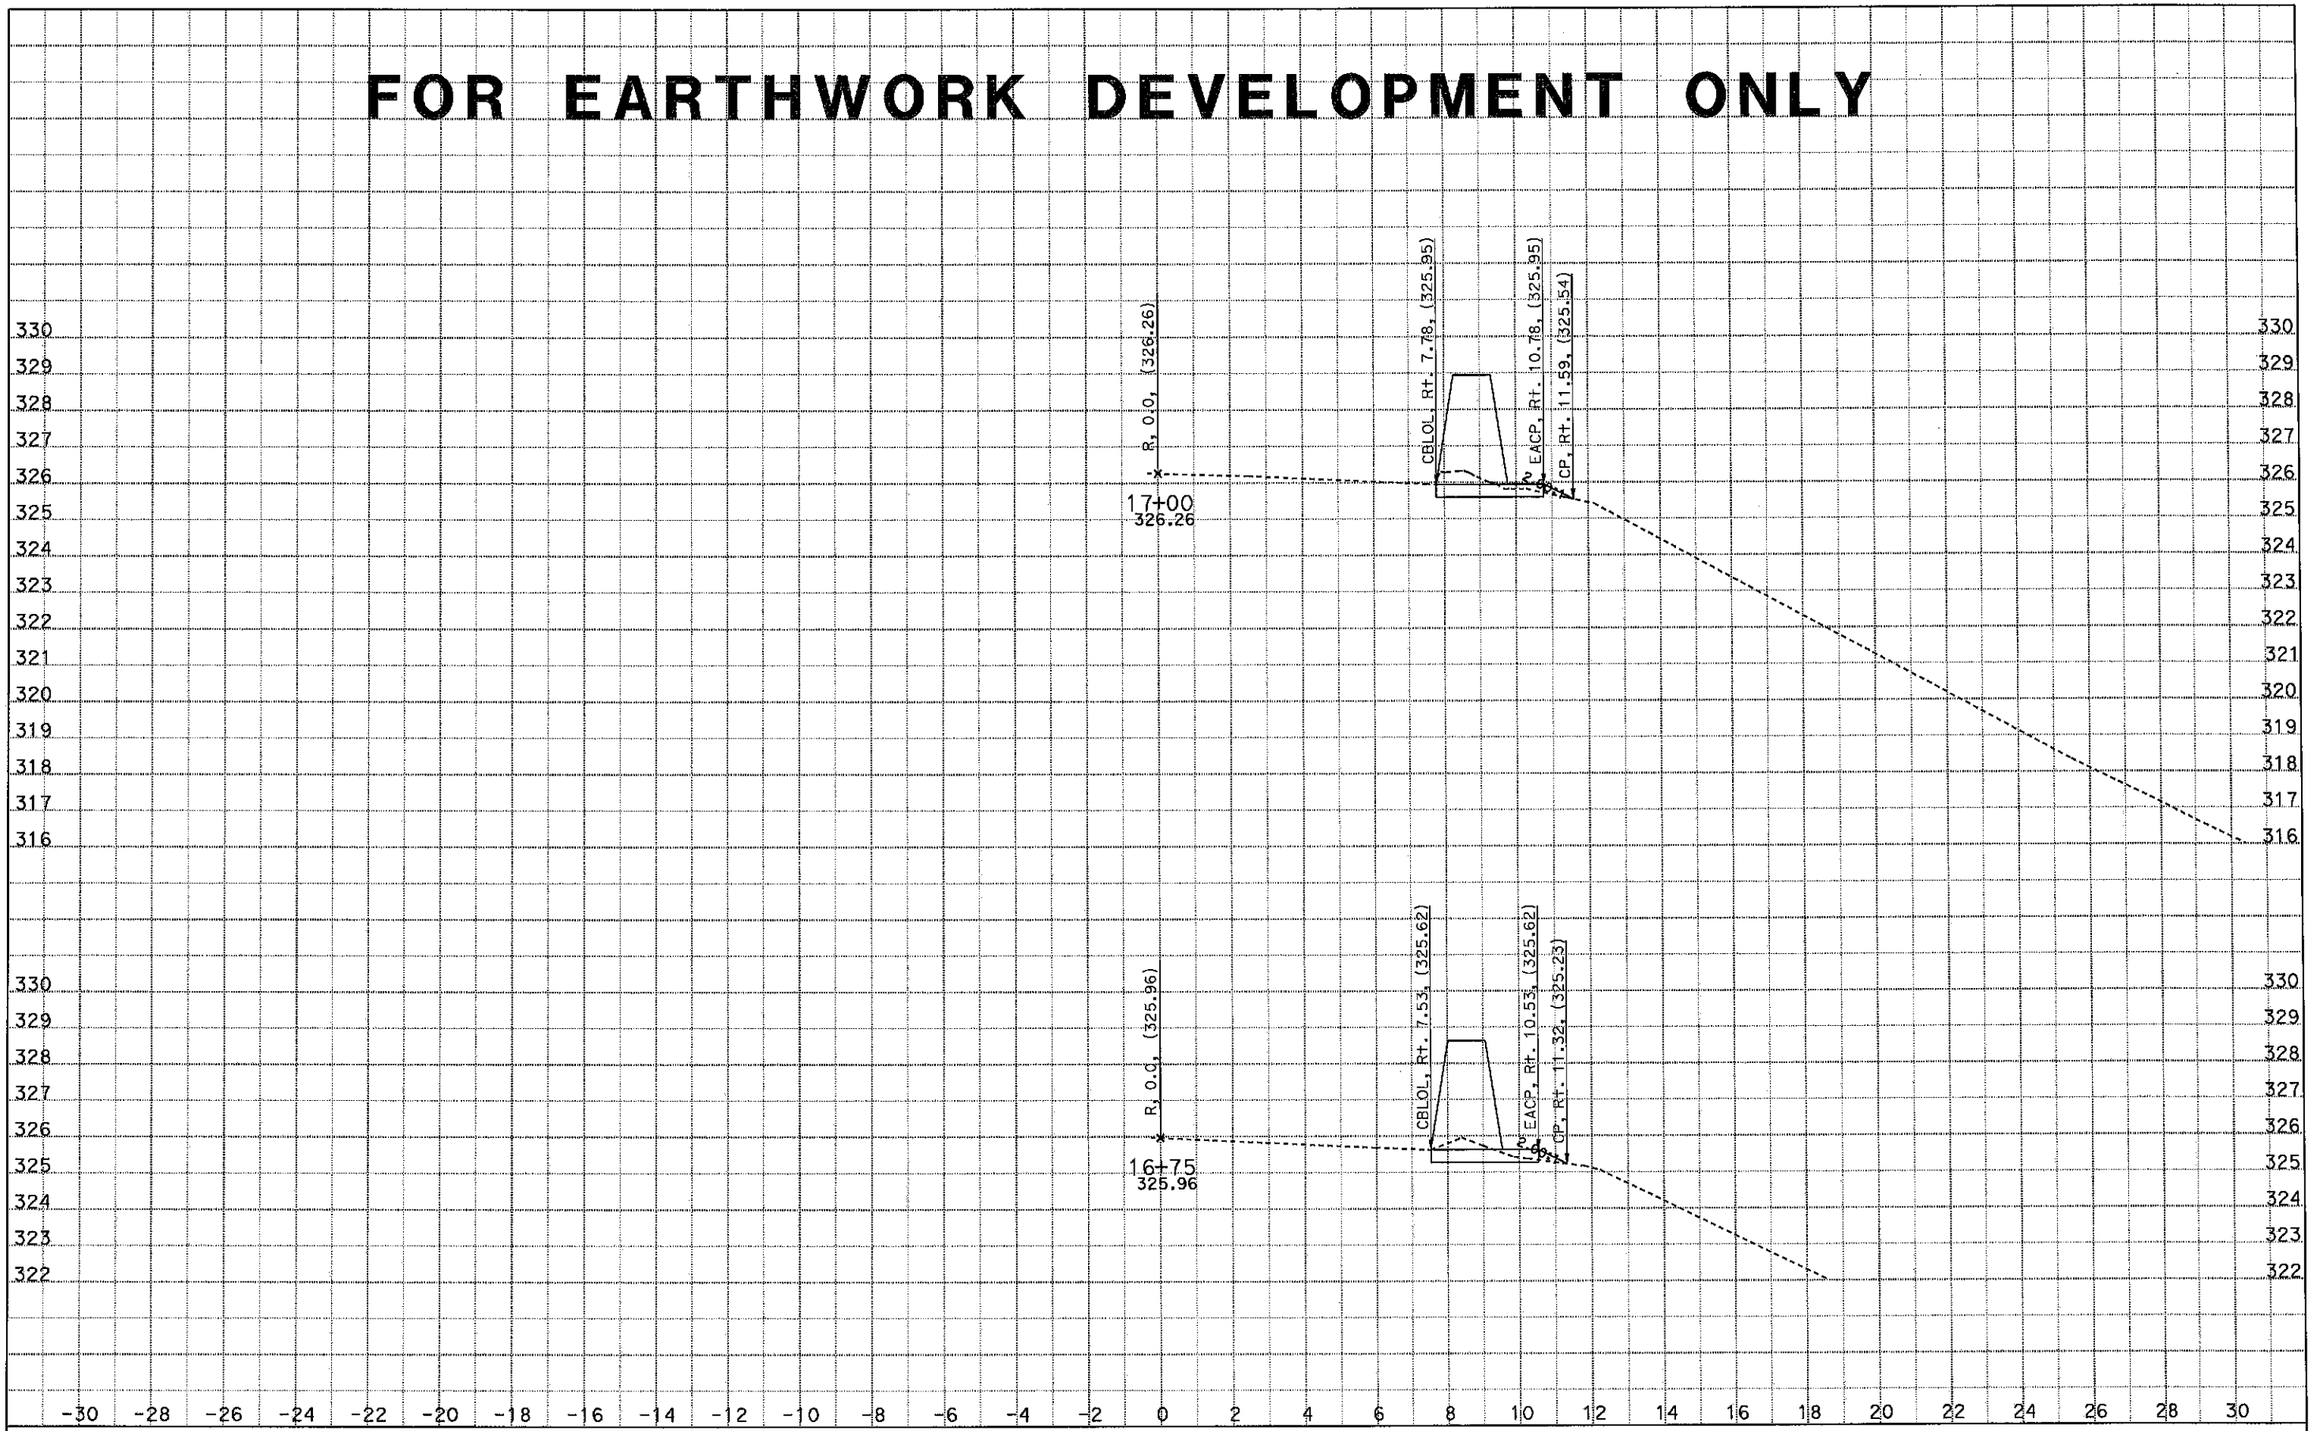


CREATED BY: Ritchie Ferrer
DATE: 1/9/2015
KC Project: 0S820 File: D:\0S820\Output\r1wb.ear

CONTRACT: 06-0S8204
DIST/CO/RTE/PM: 06/Fre/41/R25.4
PROJECT ID: 0614000254

SCALE: 1" = 2' Horiz.
1" = 2' Vert.

**All Dimensions are US Survey Feet**

**R1**
**CROSS SECTIONS**
SHEET 16 OF 30

# FOR EARTHWORK DEVELOPMENT ONLY

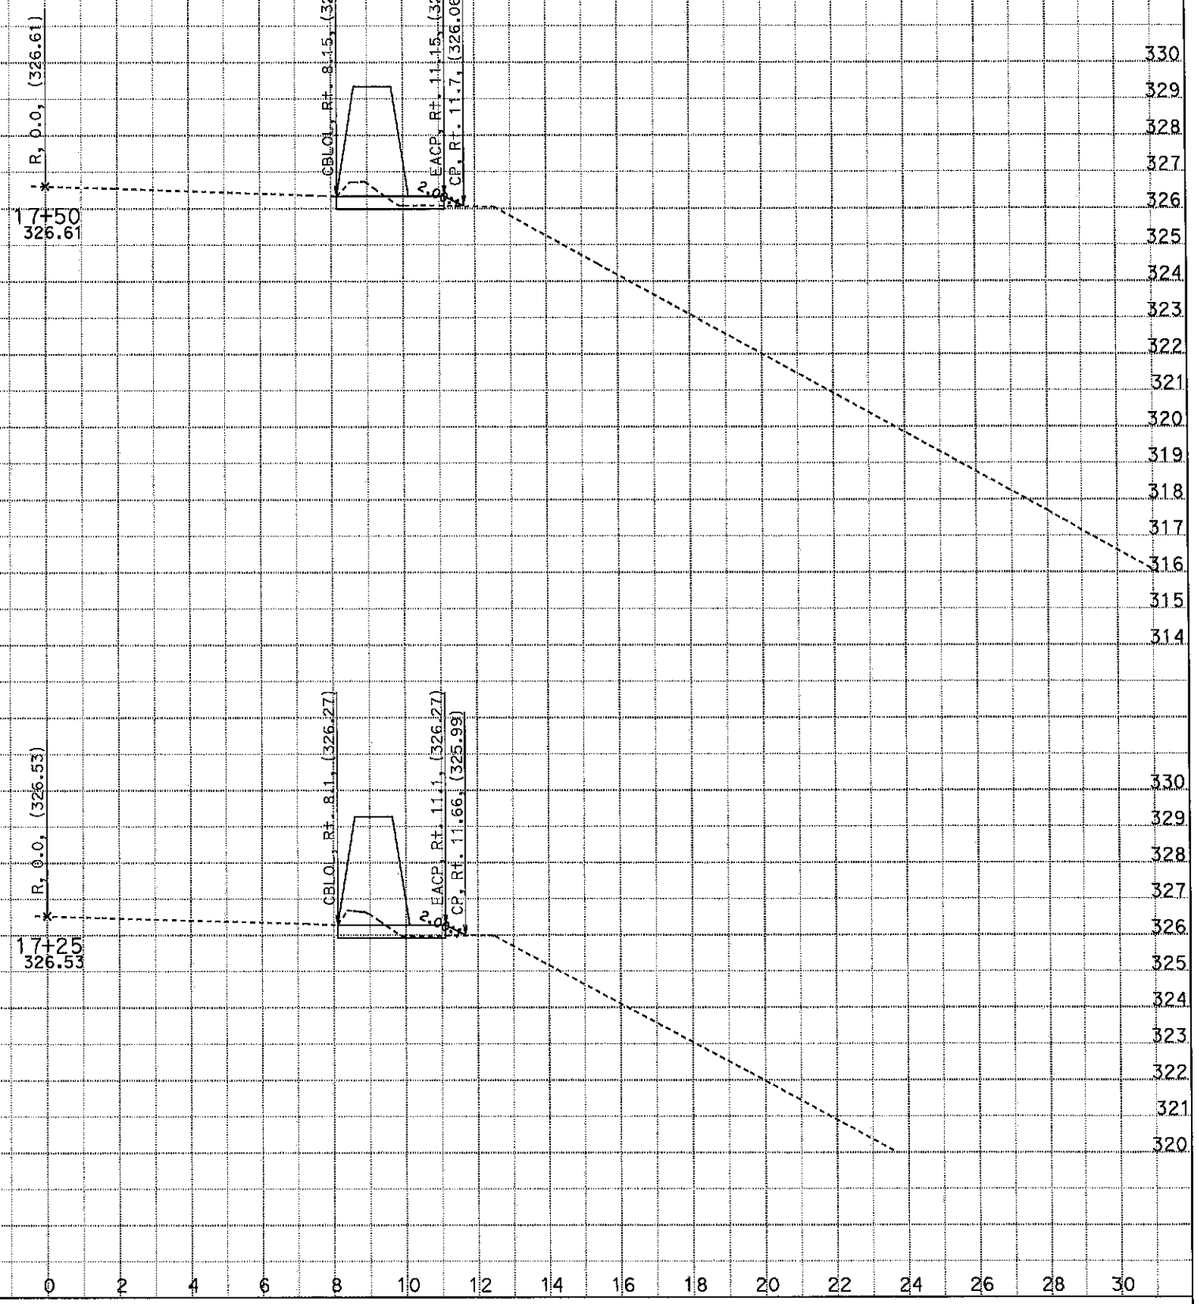


CREATED BY: Ritchie Ferrer
DATE: 1/9/2015
KC Project: 0S820 File: D:\0S820\Output\r1wb.ear

CONTRACT: 06-0S8204
DIST/CO/RTE/PM: 06/Fre/41/R25.4
PROJECT ID: 0614000254

SCALE: 1" = 2' Horiz.
1" = 2' Vert.

**All Dimensions are US Survey Feet**

**R1**
**CROSS SECTIONS**
SHEET 17 OF 30

# FOR EARTHWORK DEVELOPMENT ONLY

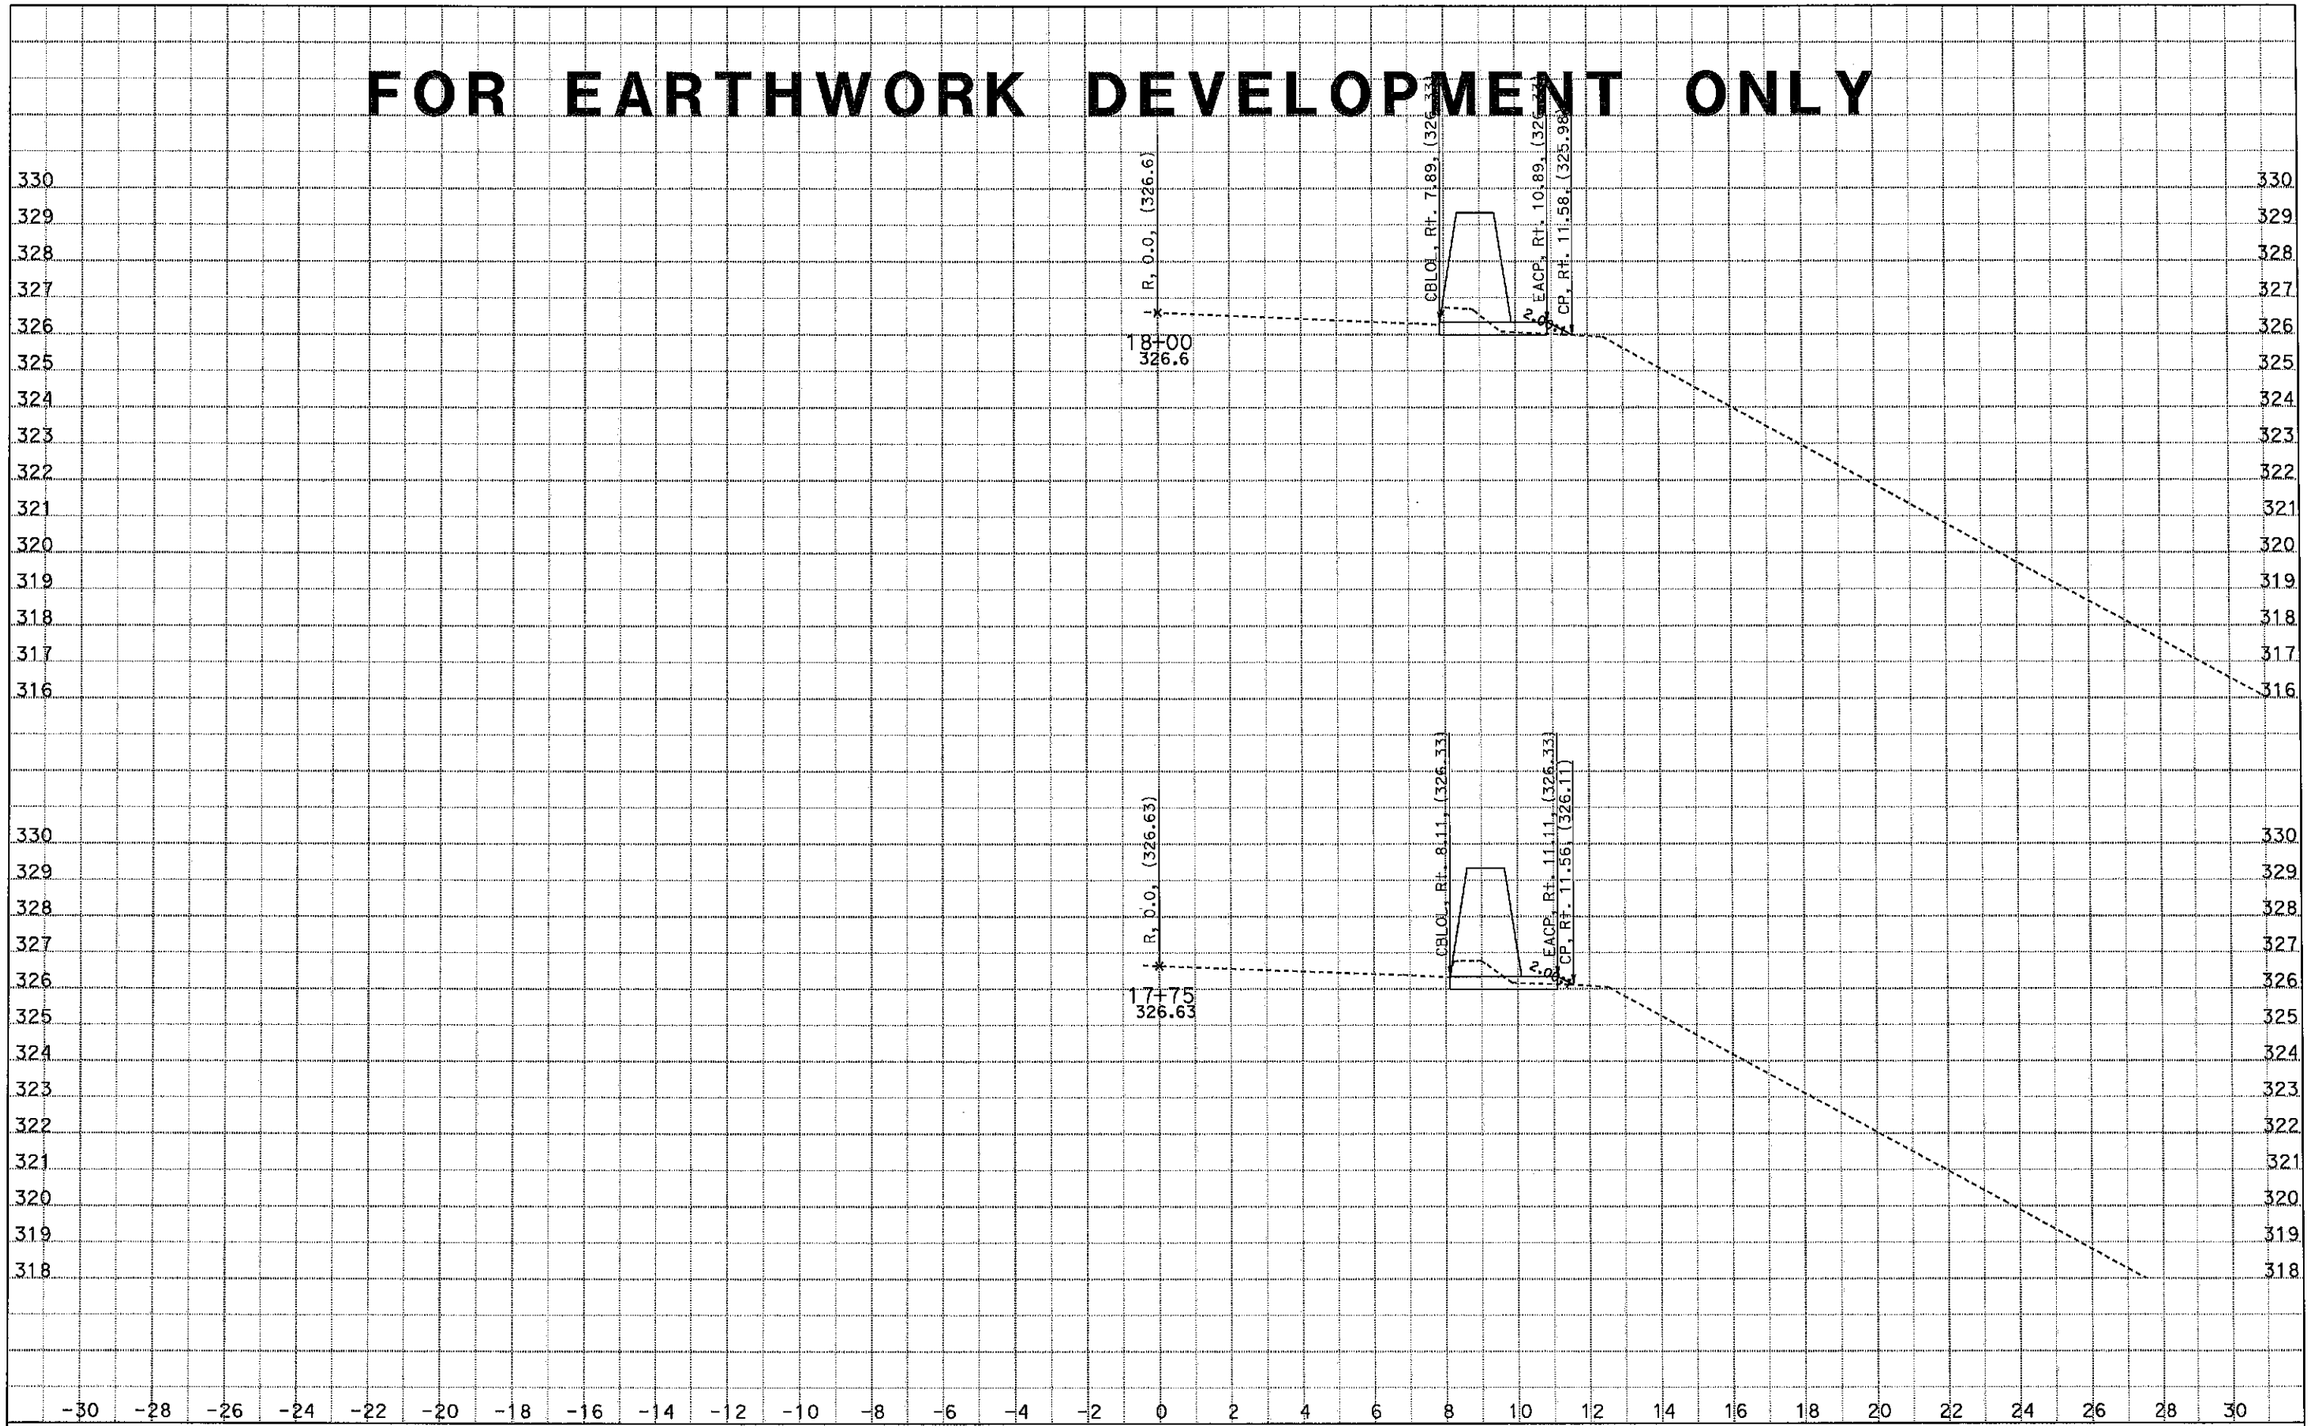


CREATED BY: Ritchie Ferrer
DATE: 1/9/2015
KC Project: 0S820 File: D:\0S820\Output\r1wb.ear

CONTRACT: 06-0S8204
DIST/CO/RTE/PM: 06/Fre/41/R25.4
PROJECT ID: 0614000254

SCALE: 1" = 2' Horiz.
1" = 2' Vert.

**All Dimensions are US Survey Feet**

**R1**
**CROSS SECTIONS**
SHEET 18 OF 30

# FOR EARTHWORK DEVELOPMENT ONLY

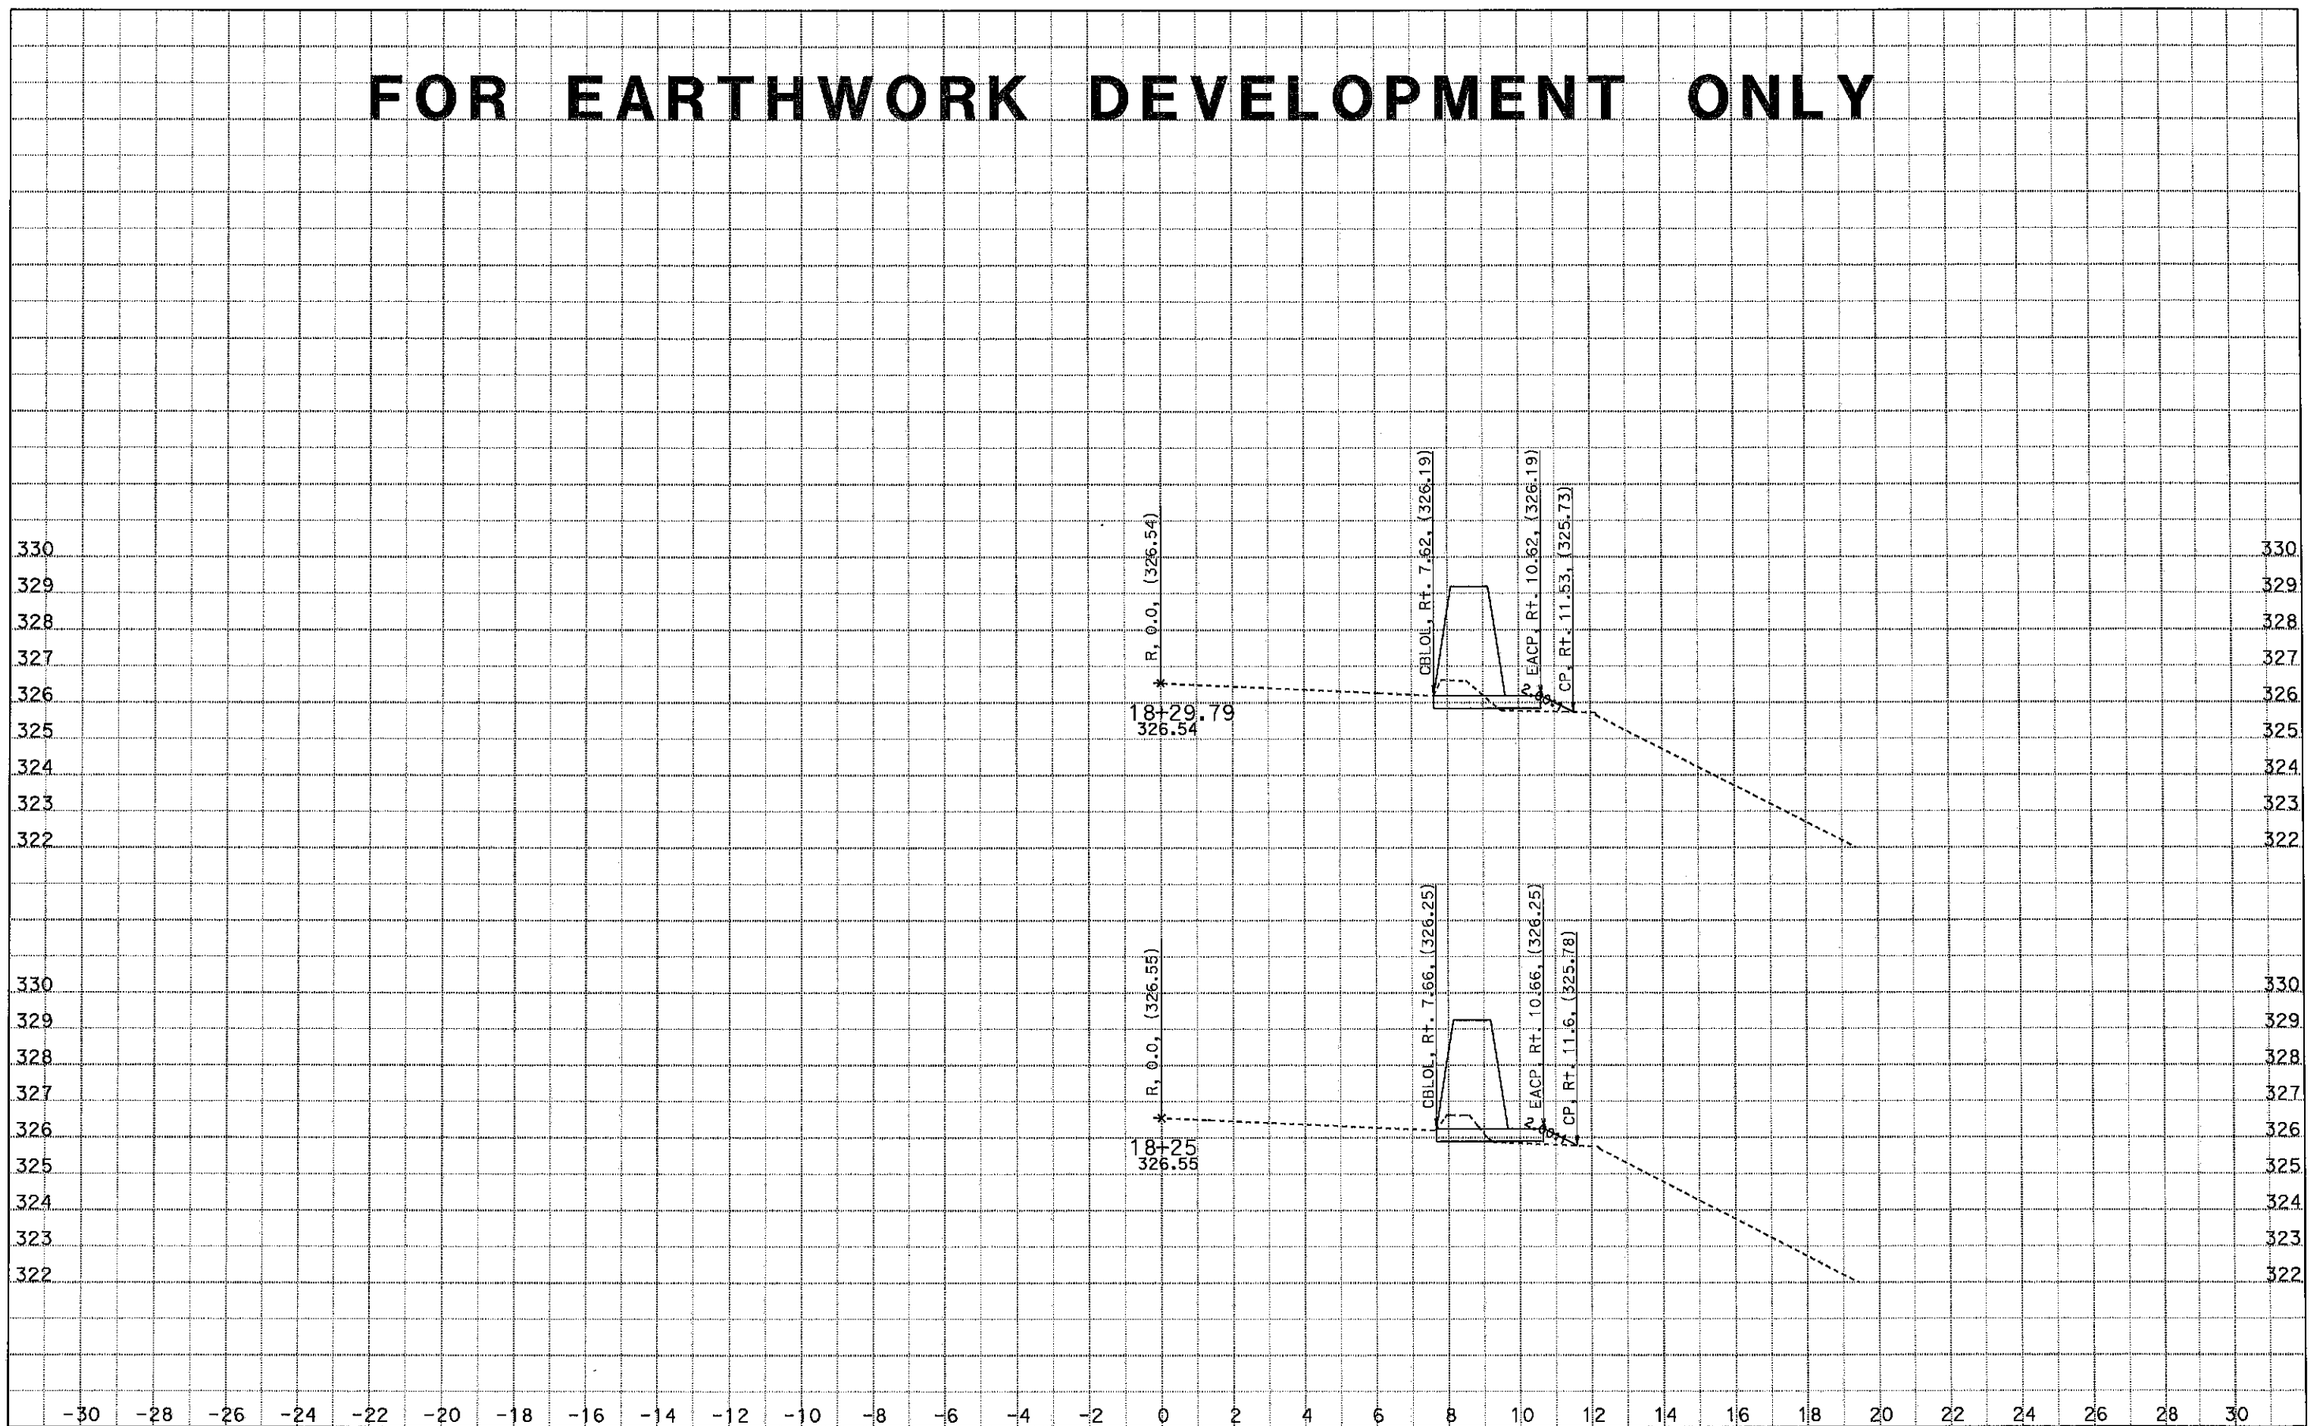


CREATED BY: Ritchie Ferrer
DATE: 1/9/2015
KC Project: 0S820 File: D:\0S820\Output\r1wb.ear

CONTRACT: 06-0S8204
DIST/CO/RTE/PM: 06/Fre/41/R25.4
PROJECT ID: 0614000254

SCALE: 1" = 2' Horiz.
1" = 2' Vert.

**All Dimensions are US Survey Feet**

**R1**
**CROSS SECTIONS**
SHEET 19 OF 30

# FOR EARTHWORK DEVELOPMENT ONLY

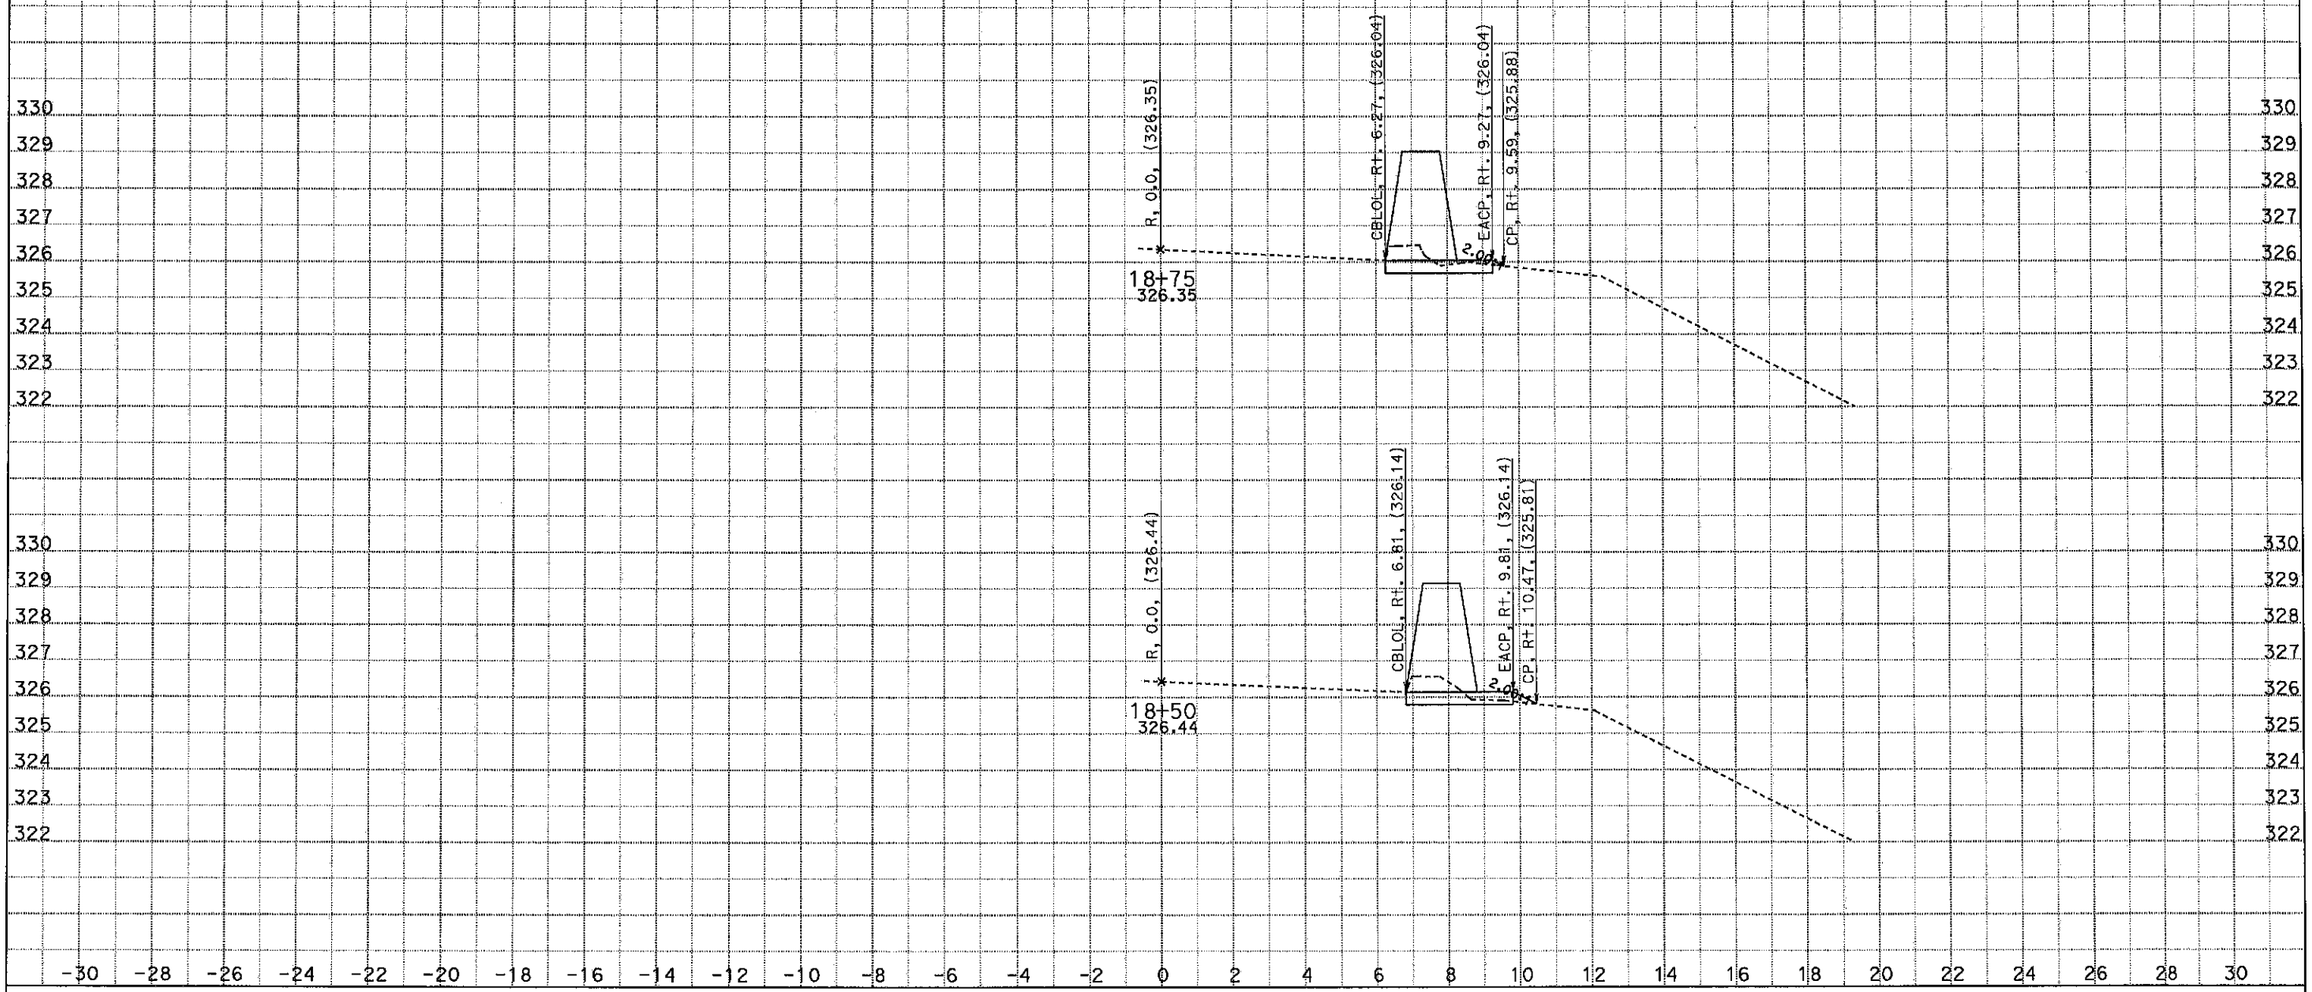


CREATED BY: Ritchie Ferrer
DATE: 1/9/2015
KC Project: 0S820 File: D:\0S820\Output\r1wb.ear

CONTRACT: 06-0S8204
DIST/CO/RTE/PM: 06/Fre/41/R25.4
PROJECT ID: 0614000254

SCALE: 1" = 2' Horiz.
1" = 2' Vert.

**All Dimensions are US Survey Feet**

**R1**
**CROSS SECTIONS**
SHEET 20 OF 30

# FOR EARTHWORK DEVELOPMENT ONLY

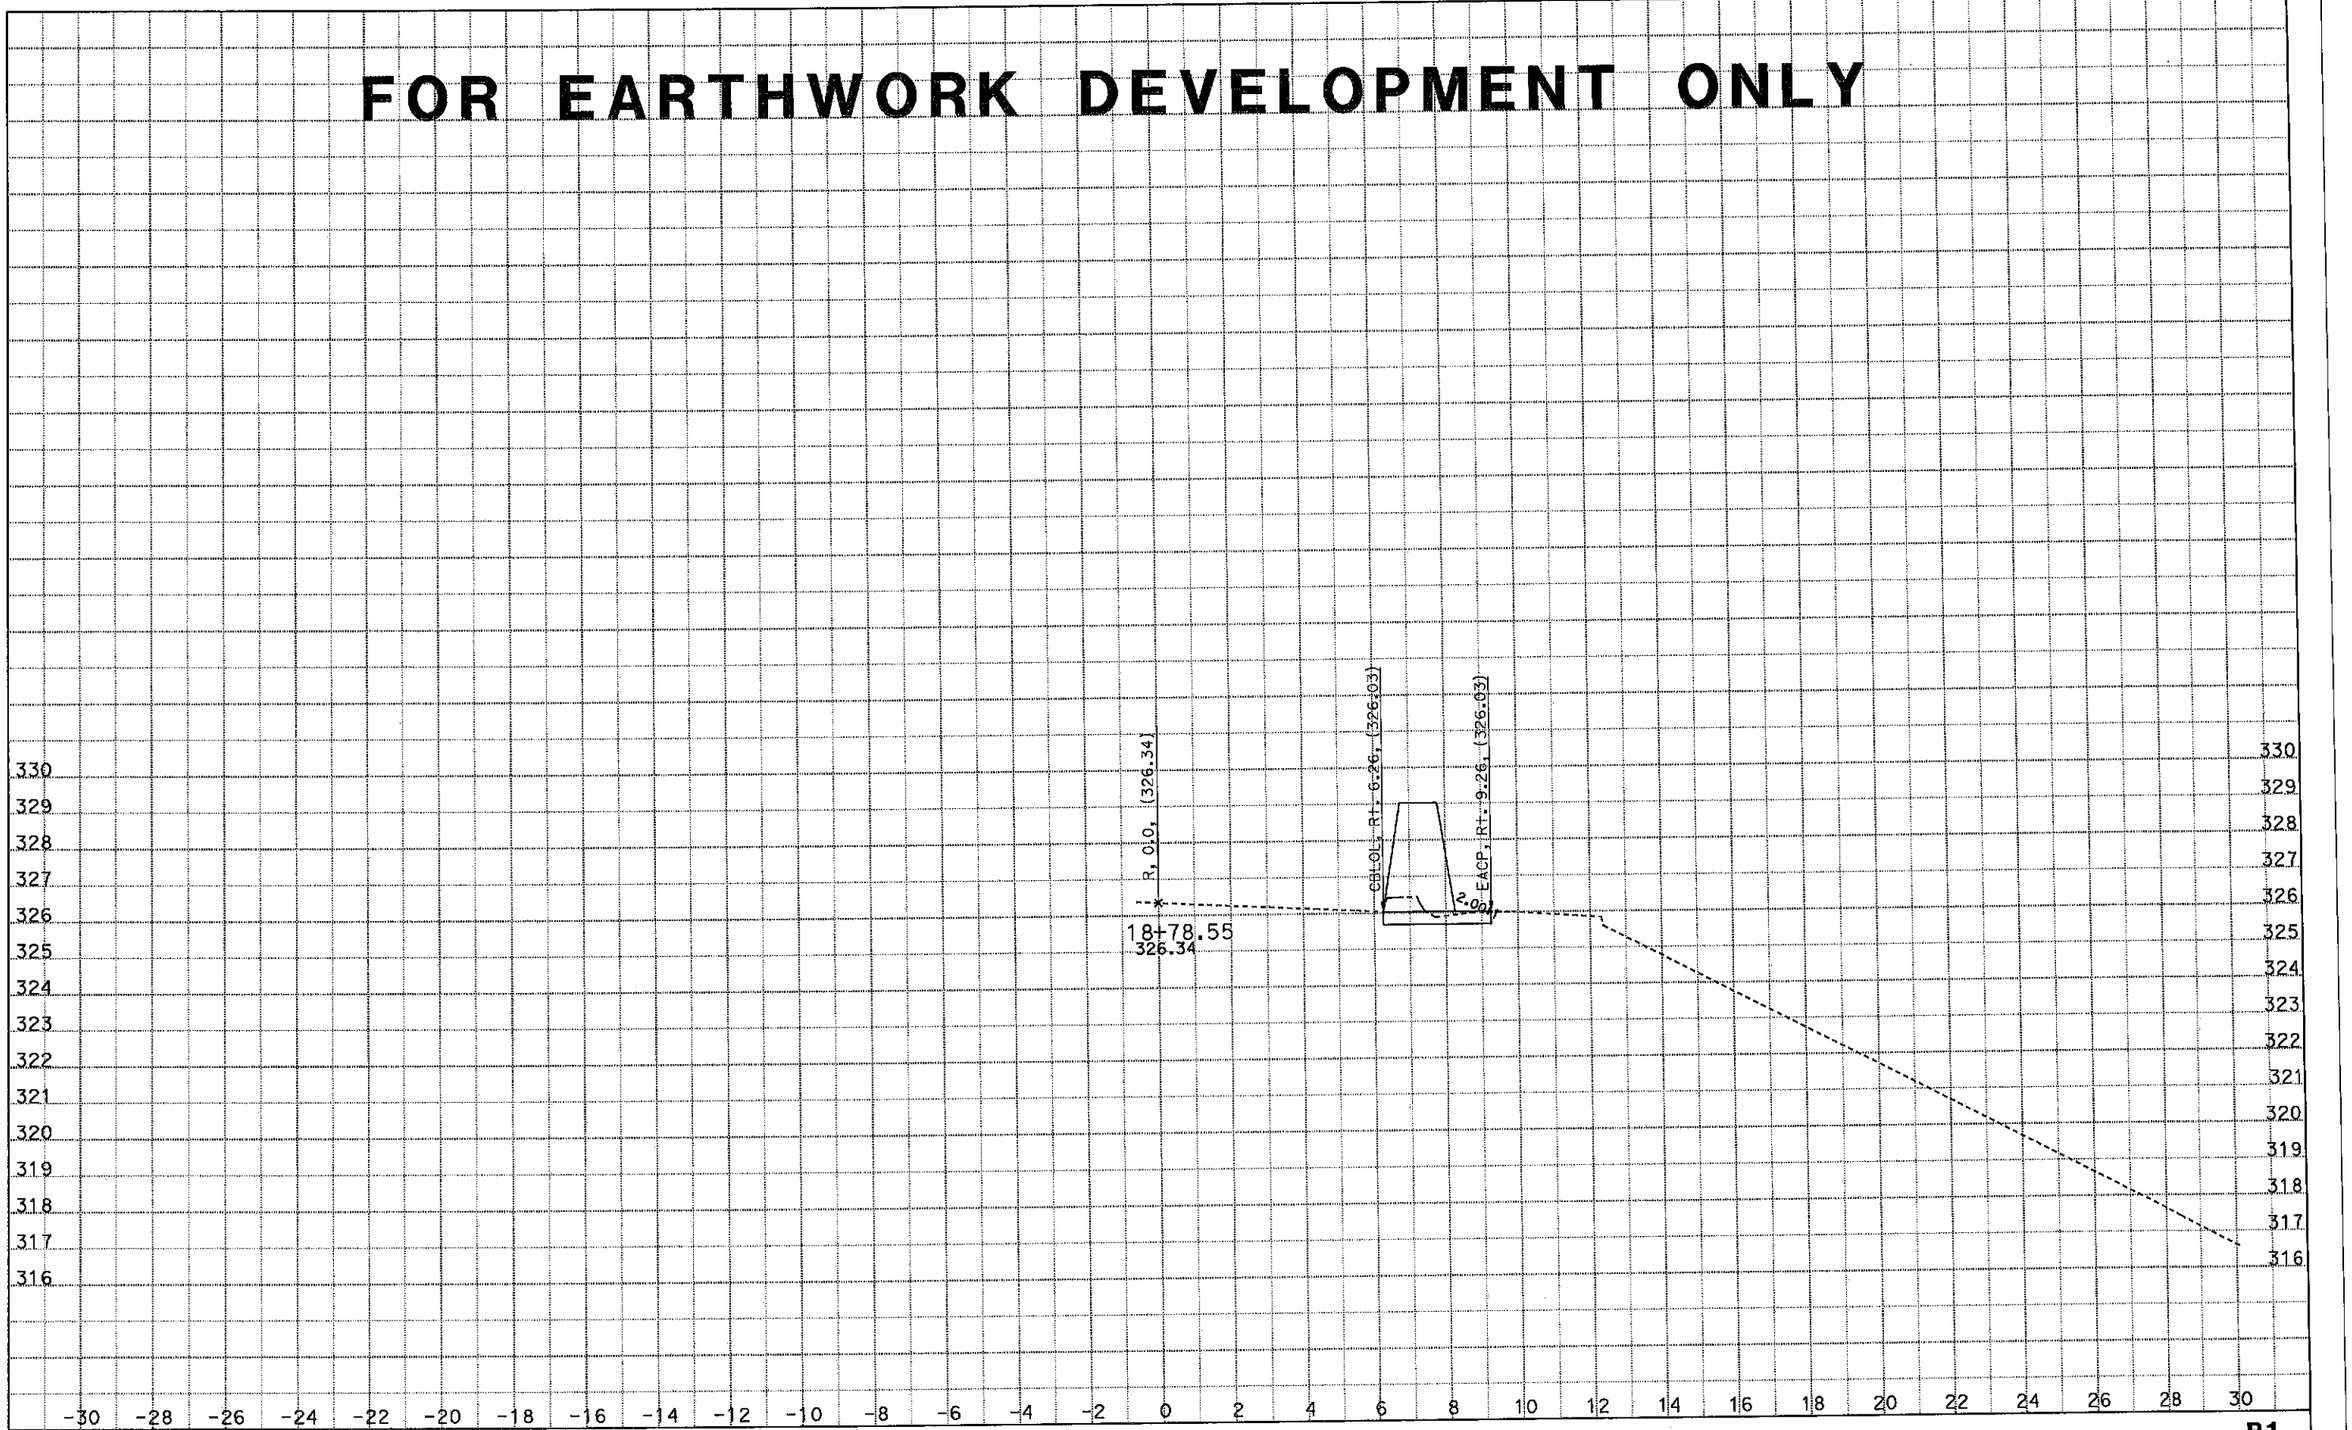


CREATED BY: Ritchie Ferrer
DATE: 1/9/2015
KC Project: 0S820 File: D:\0S820\Output\r1wb.ear

CONTRACT: 06-0S8204
DIST/CO/RTE/PM: 06/Fre/41/R25.4
PROJECT ID: 0614000254

SCALE: 1" = 2' Horiz.
1" = 2' Vert.

**All Dimensions are US Survey Feet**

**R1**
**CROSS SECTIONS**
SHEET 21 OF 30

# FOR EARTHWORK DEVELOPMENT ONLY

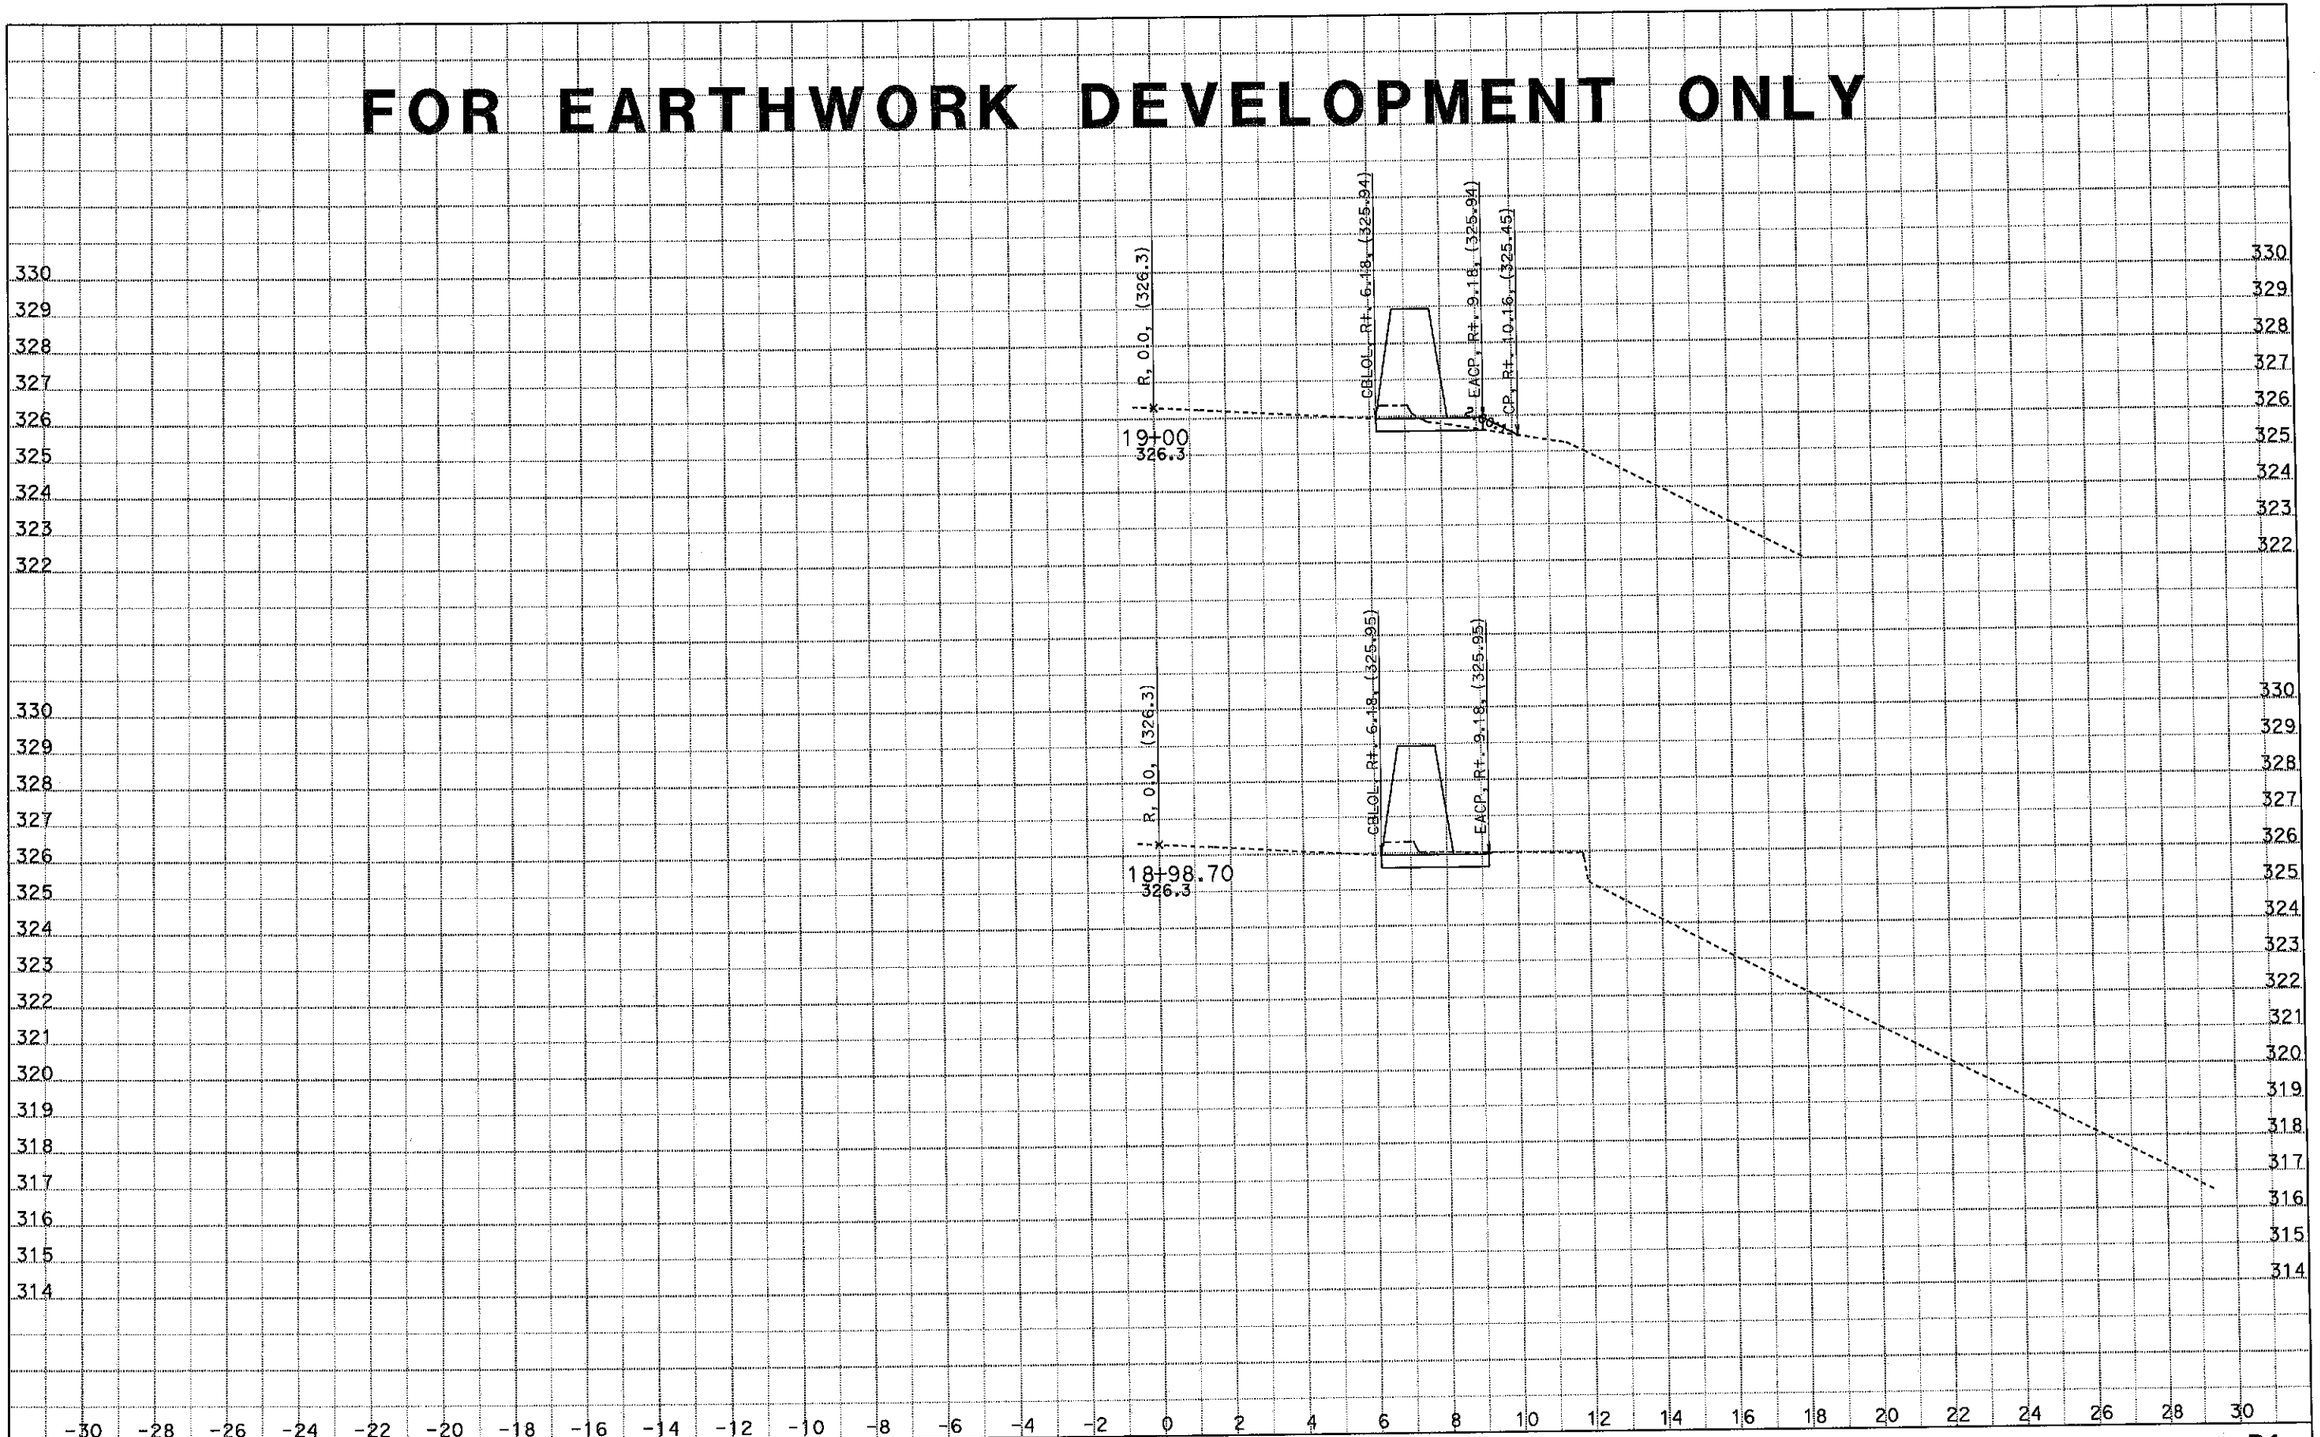


CREATED BY: Ritchie Ferrer
DATE: 1/9/2015
KC Project: 0S820 File: D:\0S820\Output\r1wb.ear

CONTRACT: 06-0S8204
DIST/CO/RTE/PM: 06/Fre/41/R25.4
PROJECT ID: 0614000254

SCALE: 1" = 2' Horiz.
1" = 2' Vert.

**All Dimensions are US Survey Feet**

**R1**
**CROSS SECTIONS**
SHEET 22 OF 30

# FOR EARTHWORK DEVELOPMENT ONLY

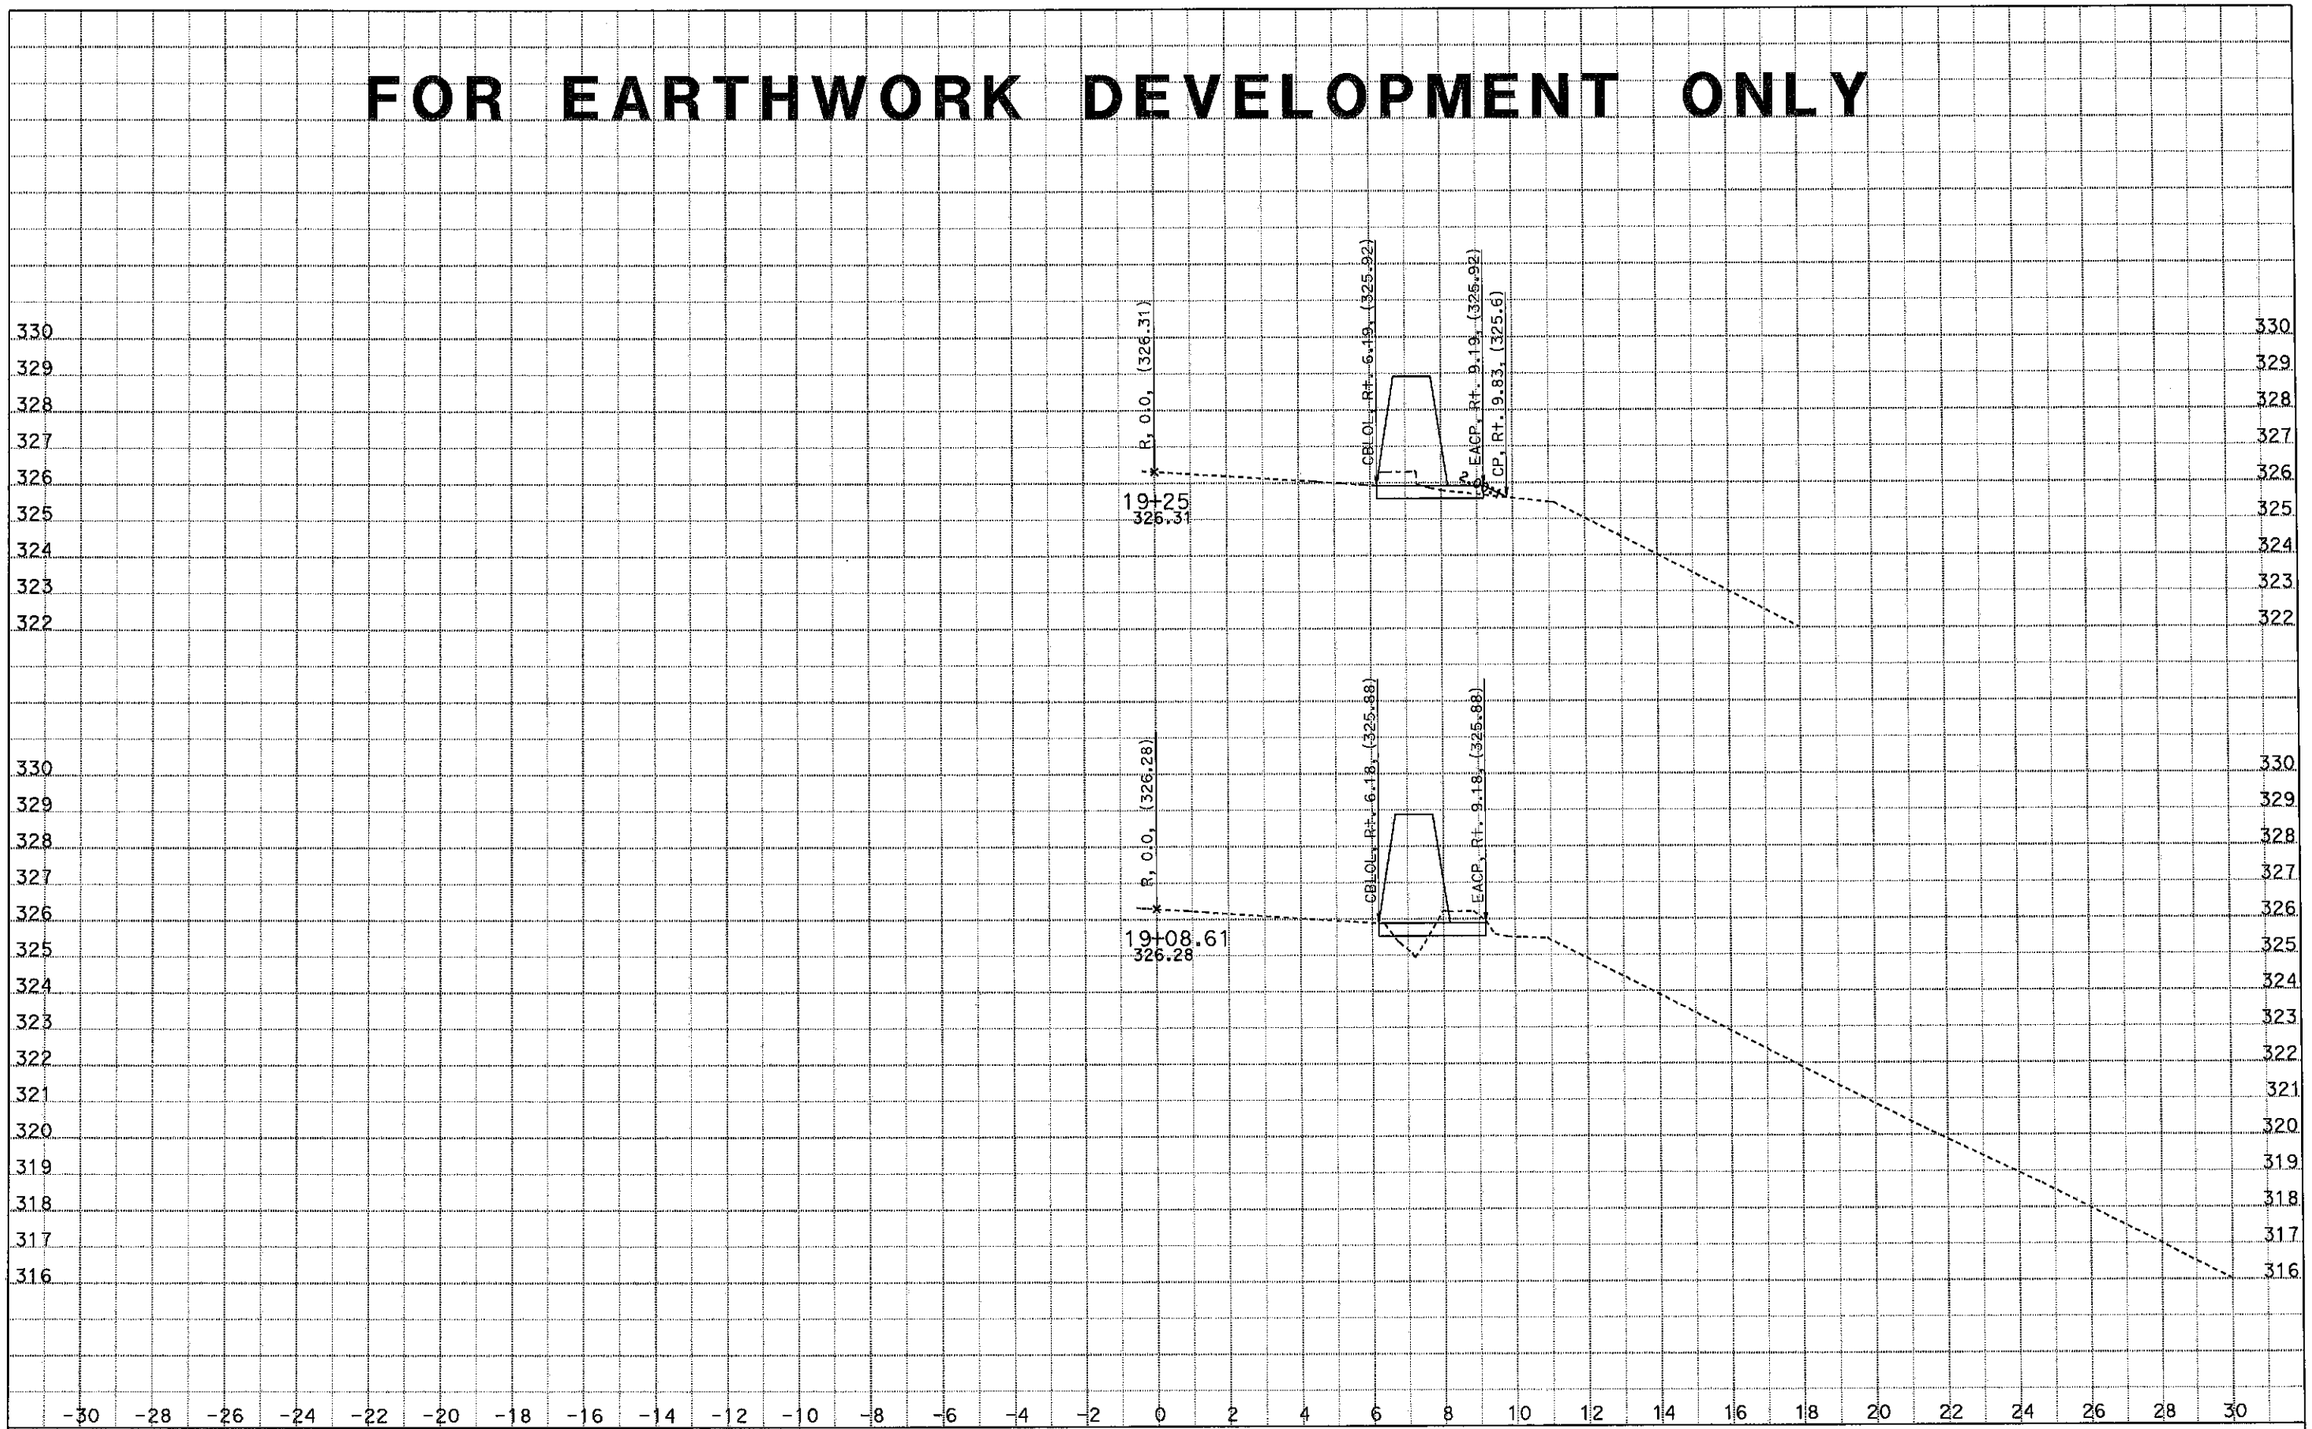


CREATED BY: Ritchie Ferrer
DATE: 1/9/2015
KC Project: 0S820 File: D:\0S820\Output\r1wb.ear

CONTRACT: 06-0S8204
DIST/CO/RTE/PM: 06/Fre/41/R25.4
PROJECT ID: 0614000254

SCALE: 1" = 2' Horiz.
1" = 2' Vert.

**All Dimensions are US Survey Feet**

**R1**
**CROSS SECTIONS**
SHEET 23 OF 30

# FOR EARTHWORK DEVELOPMENT ONLY

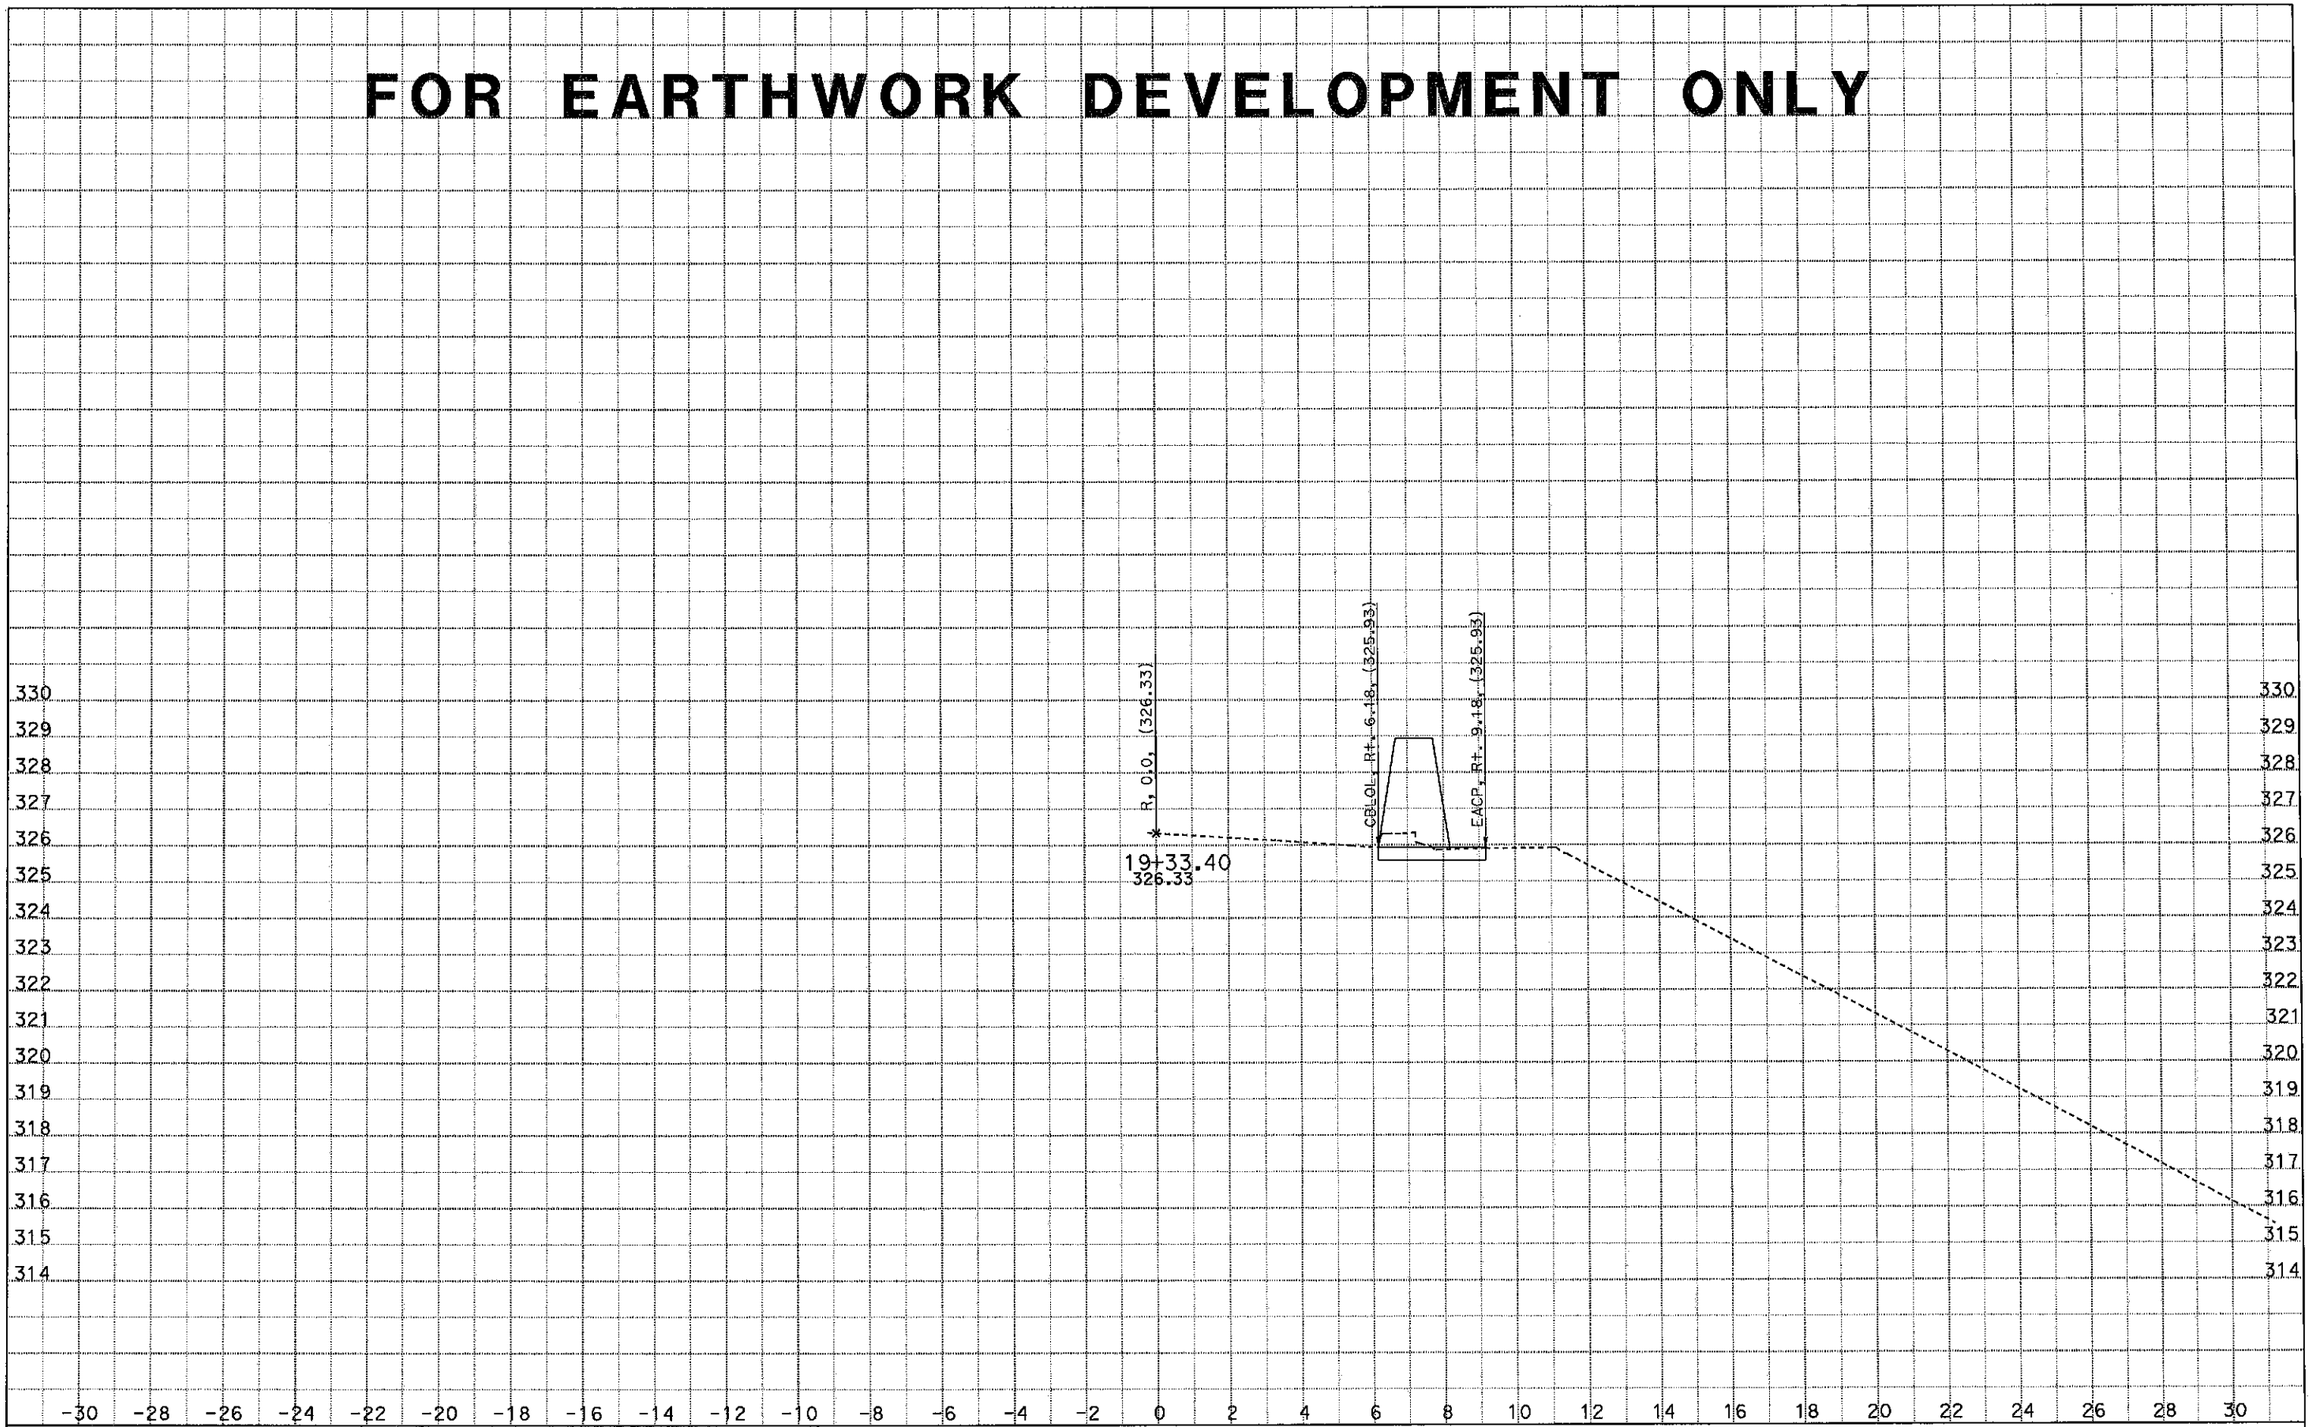


CREATED BY: Ritchie Ferrer
DATE: 1/9/2015
KC Project: 0S820 File: D:\0S820\Output\r1wb.ear

CONTRACT: 06-0S8204
DIST/CO/RTE/PM: 06/Fre/41/R25.4
PROJECT ID: 0614000254

SCALE: 1" = 2' Horiz.
1" = 2' Vert.
**All Dimensions are US Survey Feet**

**R1**
**CROSS SECTIONS**
SHEET 24 OF 30

# FOR EARTHWORK DEVELOPMENT ONLY

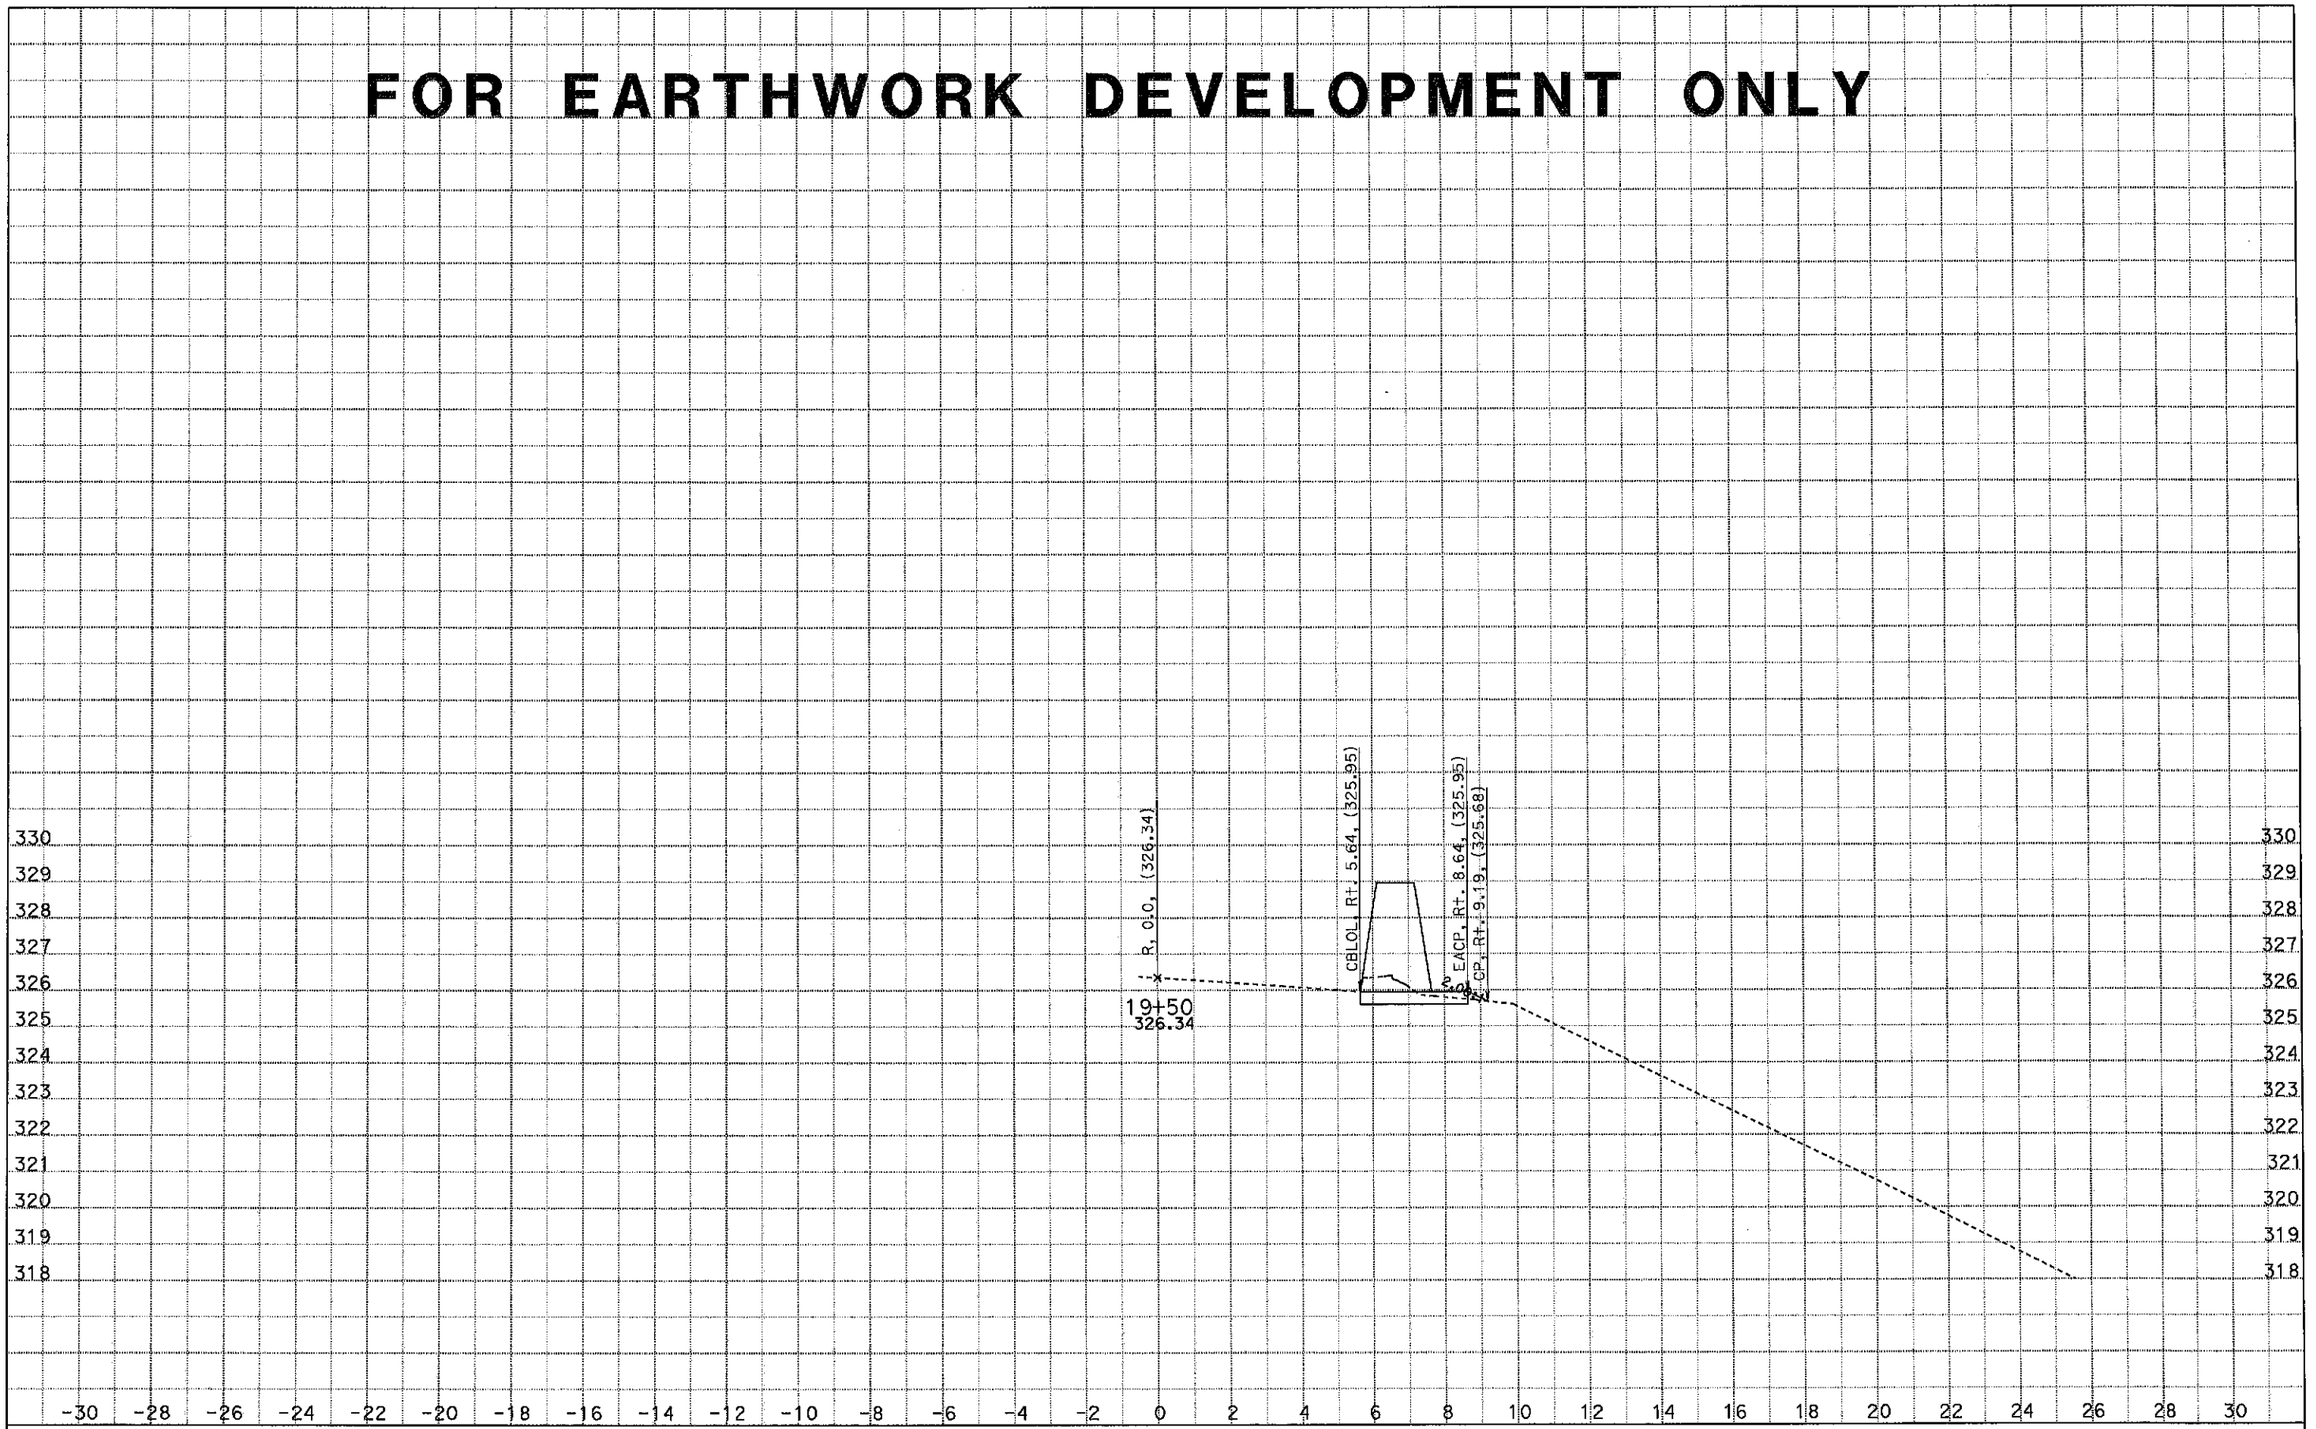


CREATED BY: Ritchie Ferrer
DATE: 1/9/2015
KC Project: 0S820 File: D:\0S820\Output\r1wb.ear

CONTRACT: 06-0S8204
DIST/CO/RTE/PM: 06/Fre/41/R25.4
PROJECT ID: 0614000254

SCALE: 1" = 2' Horiz.
1" = 2' Vert.

**All Dimensions are US Survey Feet**

**R1**
**CROSS SECTIONS**
SHEET 25 OF 30

# FOR EARTHWORK DEVELOPMENT ONLY

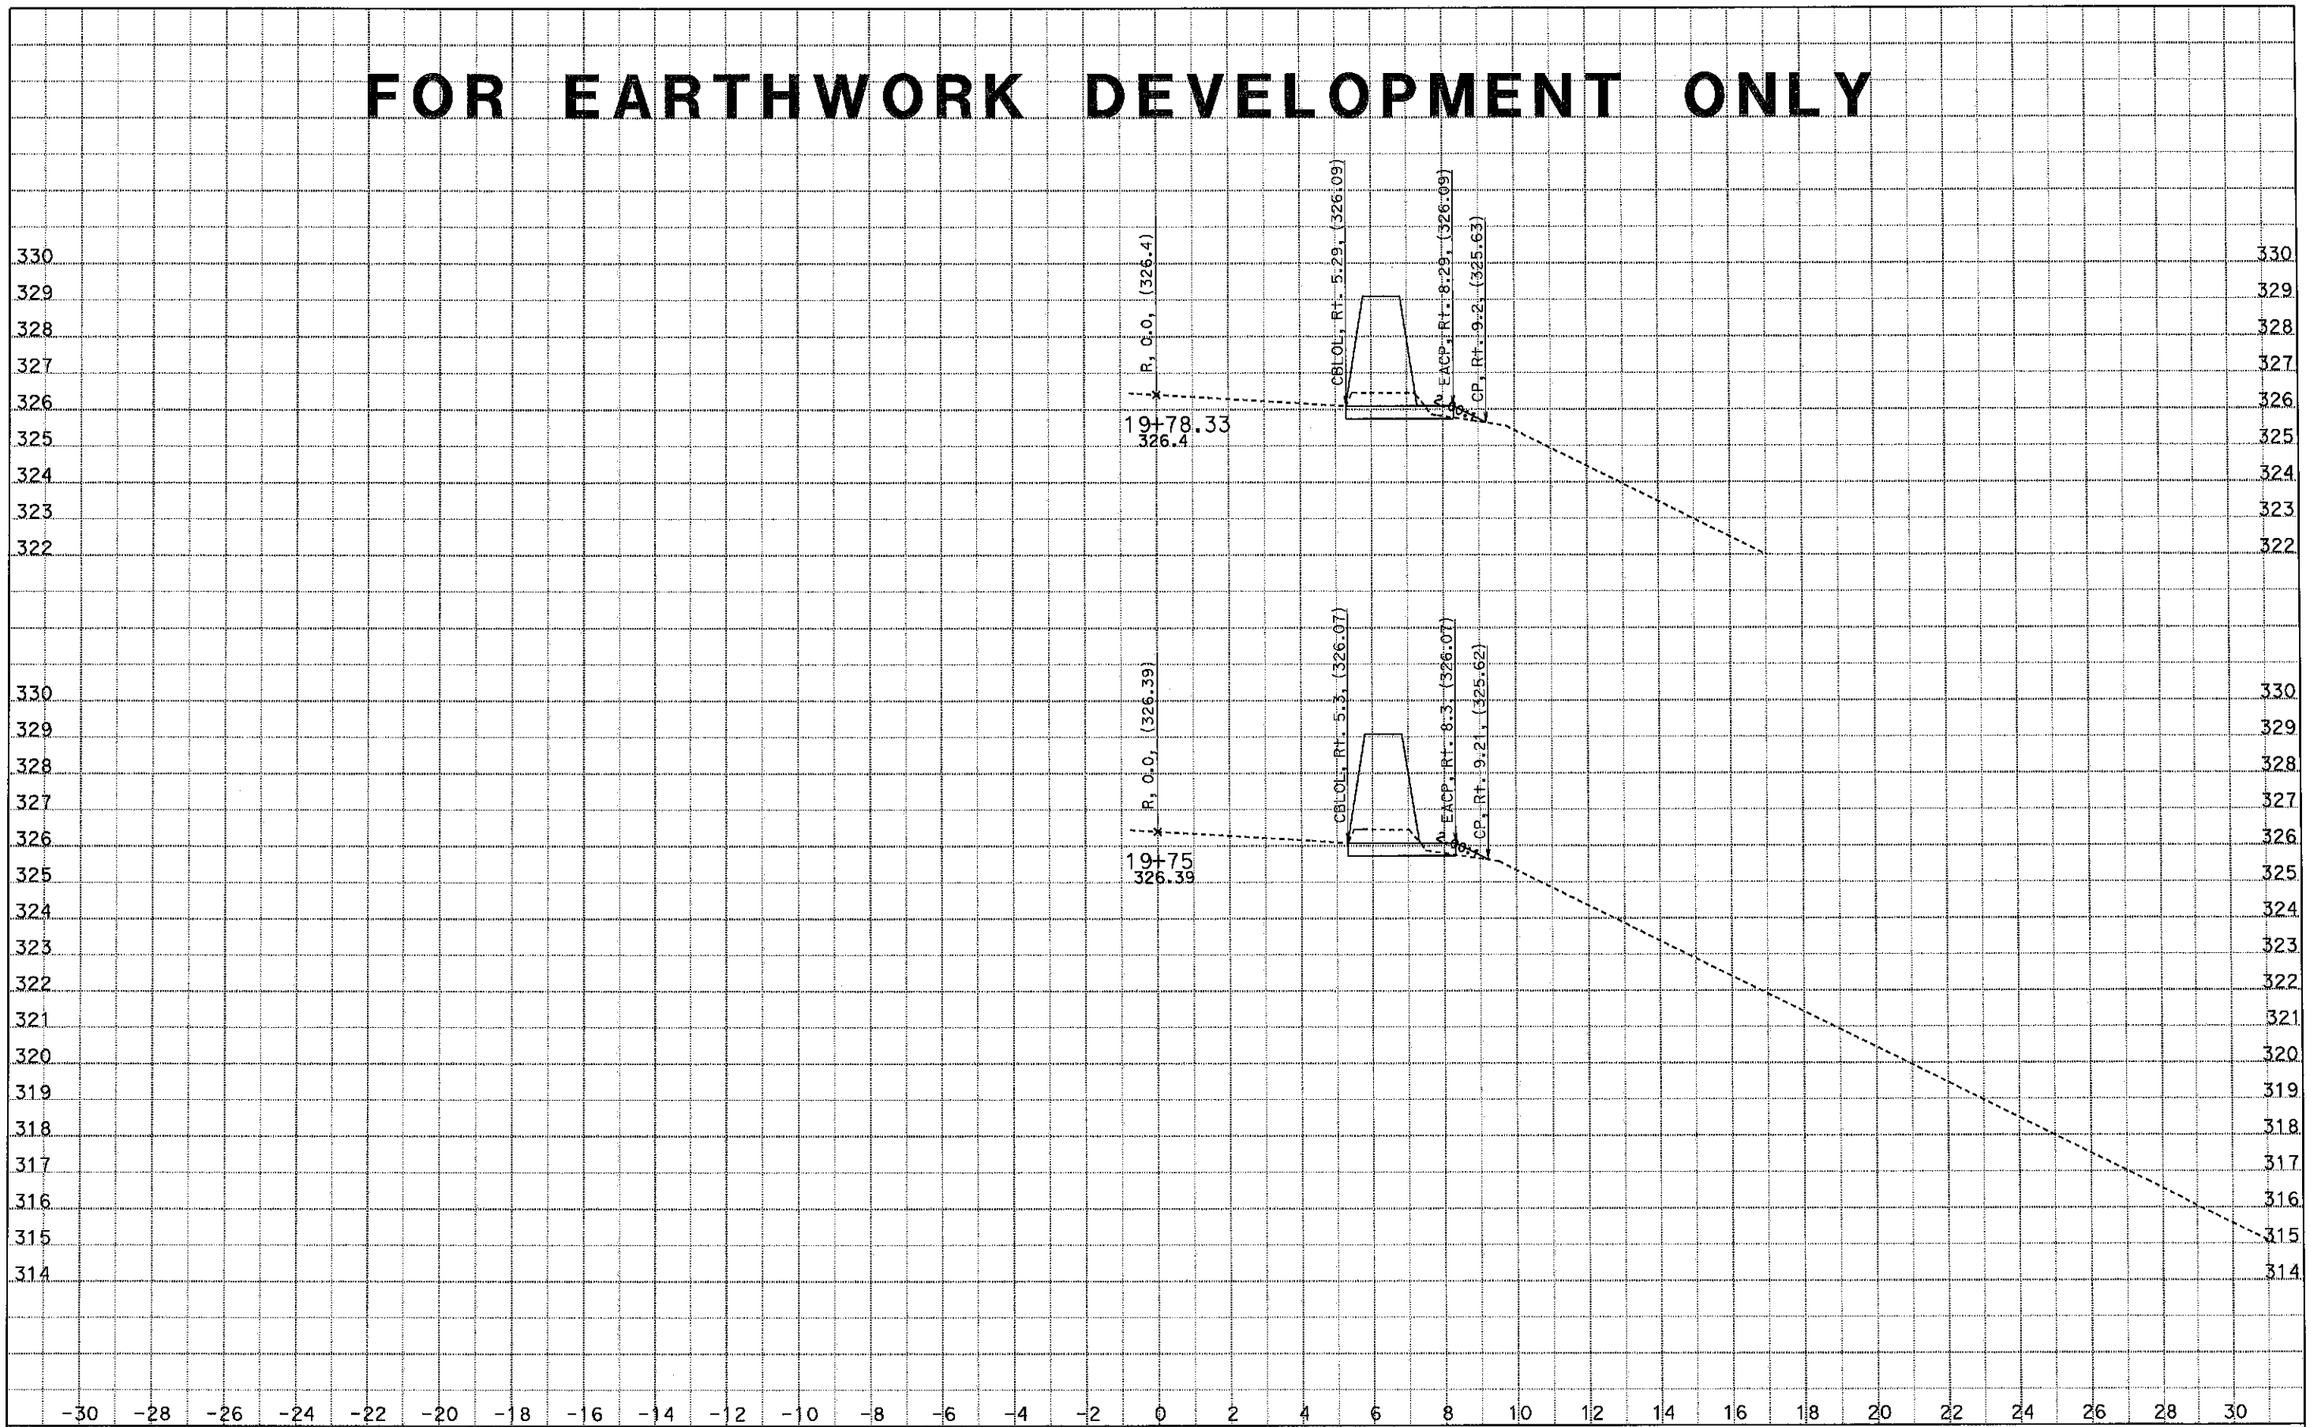


CREATED BY: Ritchie Ferrer
DATE: 1/9/2015
KC Project: 0S820 File: D:\0S820\Output\r1wb.ear

CONTRACT: 06-0S8204
DIST/CO/RTE/PM: 06/Fre/41/R25.4
PROJECT ID: 0614000254

SCALE: 1" = 2' Horiz.
1" = 2' Vert.

**All Dimensions are US Survey Feet**

**R1**
**CROSS SECTIONS**
SHEET 26 OF 30

# FOR EARTHWORK DEVELOPMENT ONLY

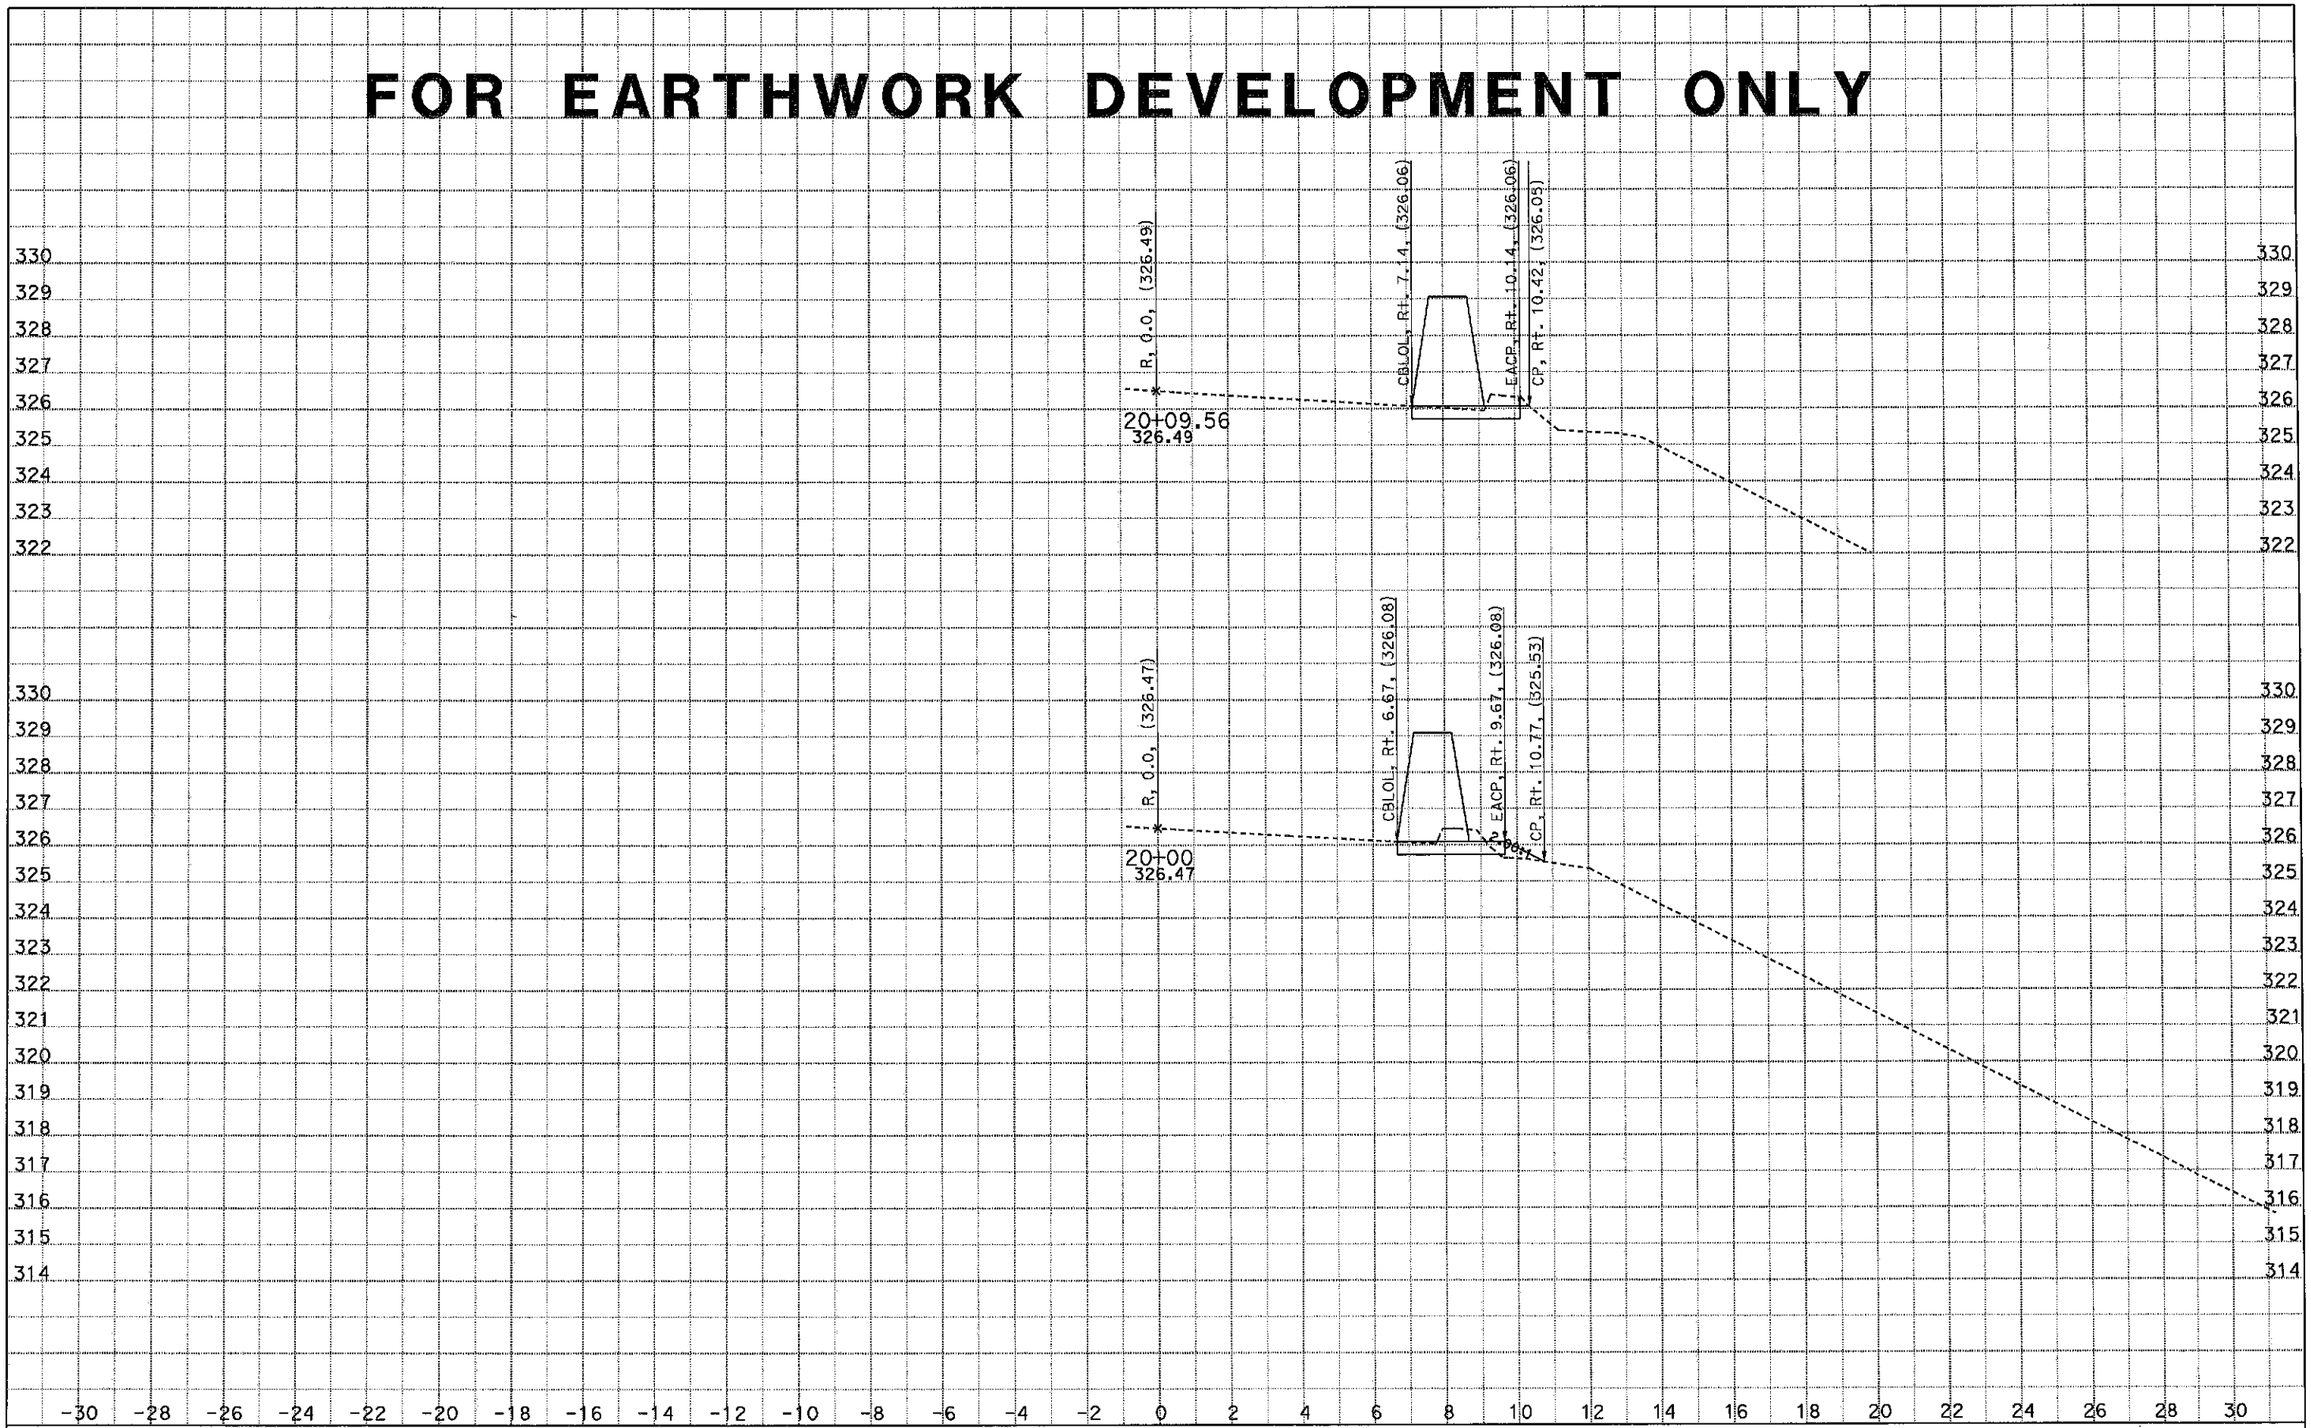


CREATED BY: Ritchie Ferrer
DATE: 1/9/2015
KC Project: 0S820 File: D:\0S820\Output\r1wb.ear

CONTRACT: 06-0S8204
DIST/CO/RTE/PM: 06/Fre/41/R25.4
PROJECT ID: 0614000254

SCALE: 1" = 2' Horiz.
1" = 2' Vert.
**All Dimensions are US Survey Feet**

**R1**
**CROSS SECTIONS**
SHEET 27 OF 30

# FOR EARTHWORK DEVELOPMENT ONLY

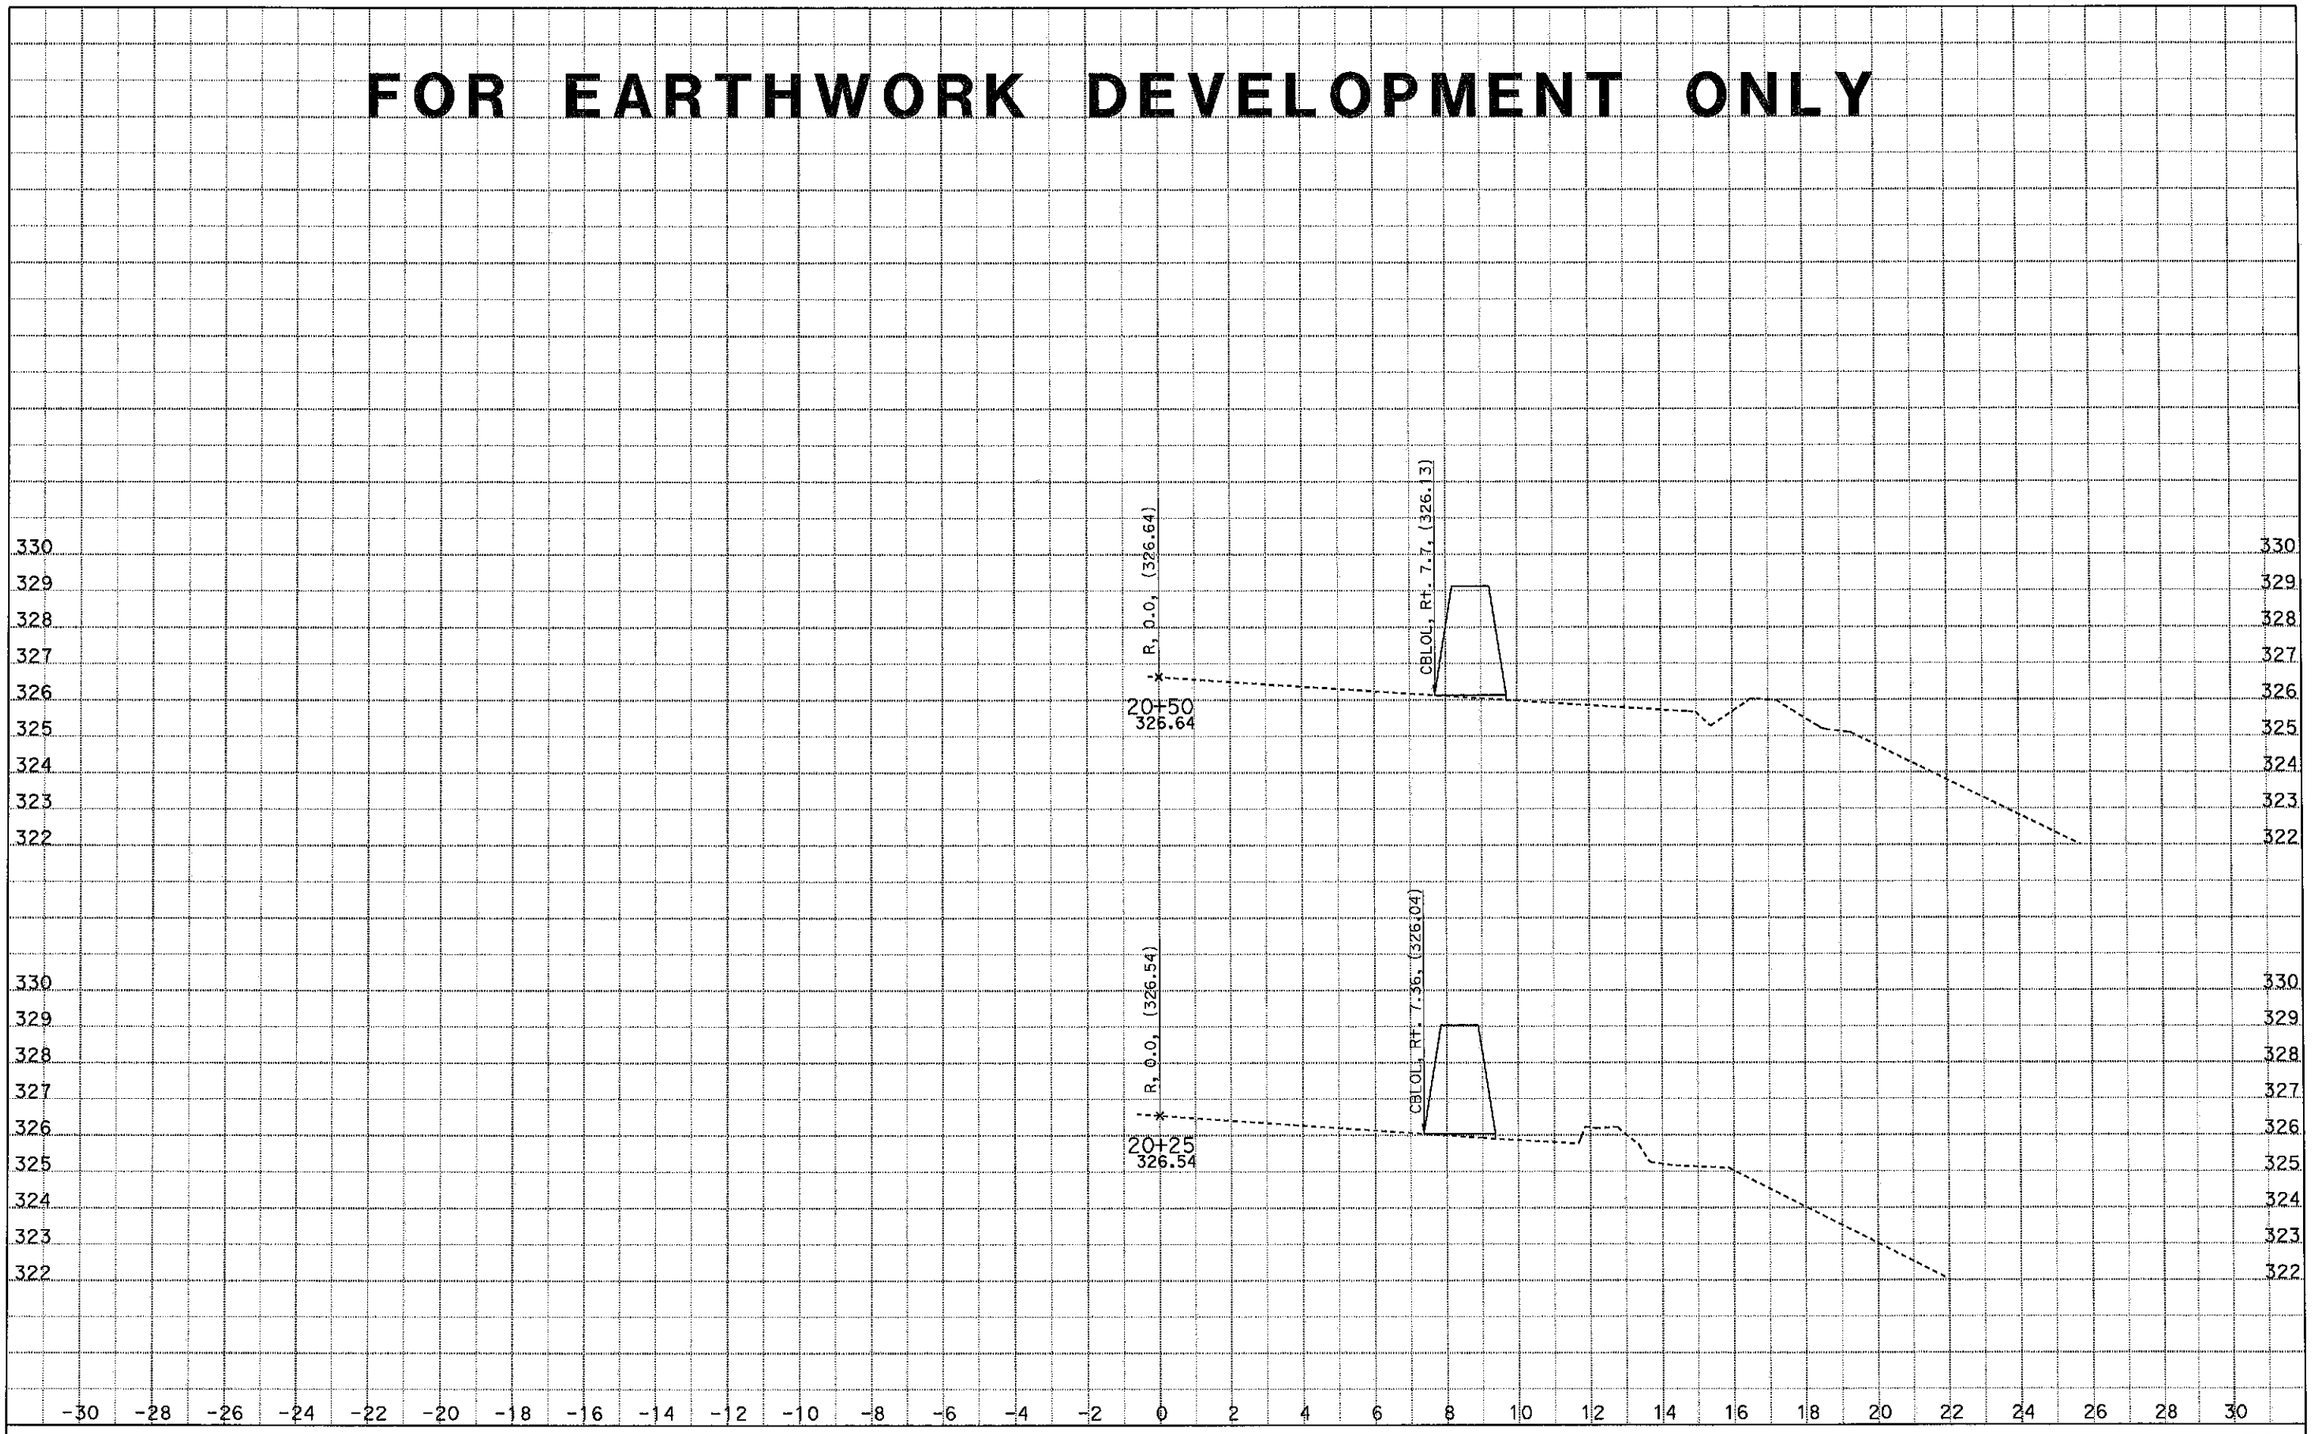


CREATED BY: Ritchie Ferrer
DATE: 1/9/2015
KC Project: 0S820 File: D:\0S820\Output\r1wb.ear

CONTRACT: 06-0S8204
DIST/CO/RTE/PM: 06/Fre/41/R25.4
PROJECT ID: 0614000254

SCALE: 1" = 2' Horiz.
1" = 2' Vert.

**All Dimensions are US Survey Feet**

**R1**
**CROSS SECTIONS**
SHEET 28 OF 30

# FOR EARTHWORK DEVELOPMENT ONLY

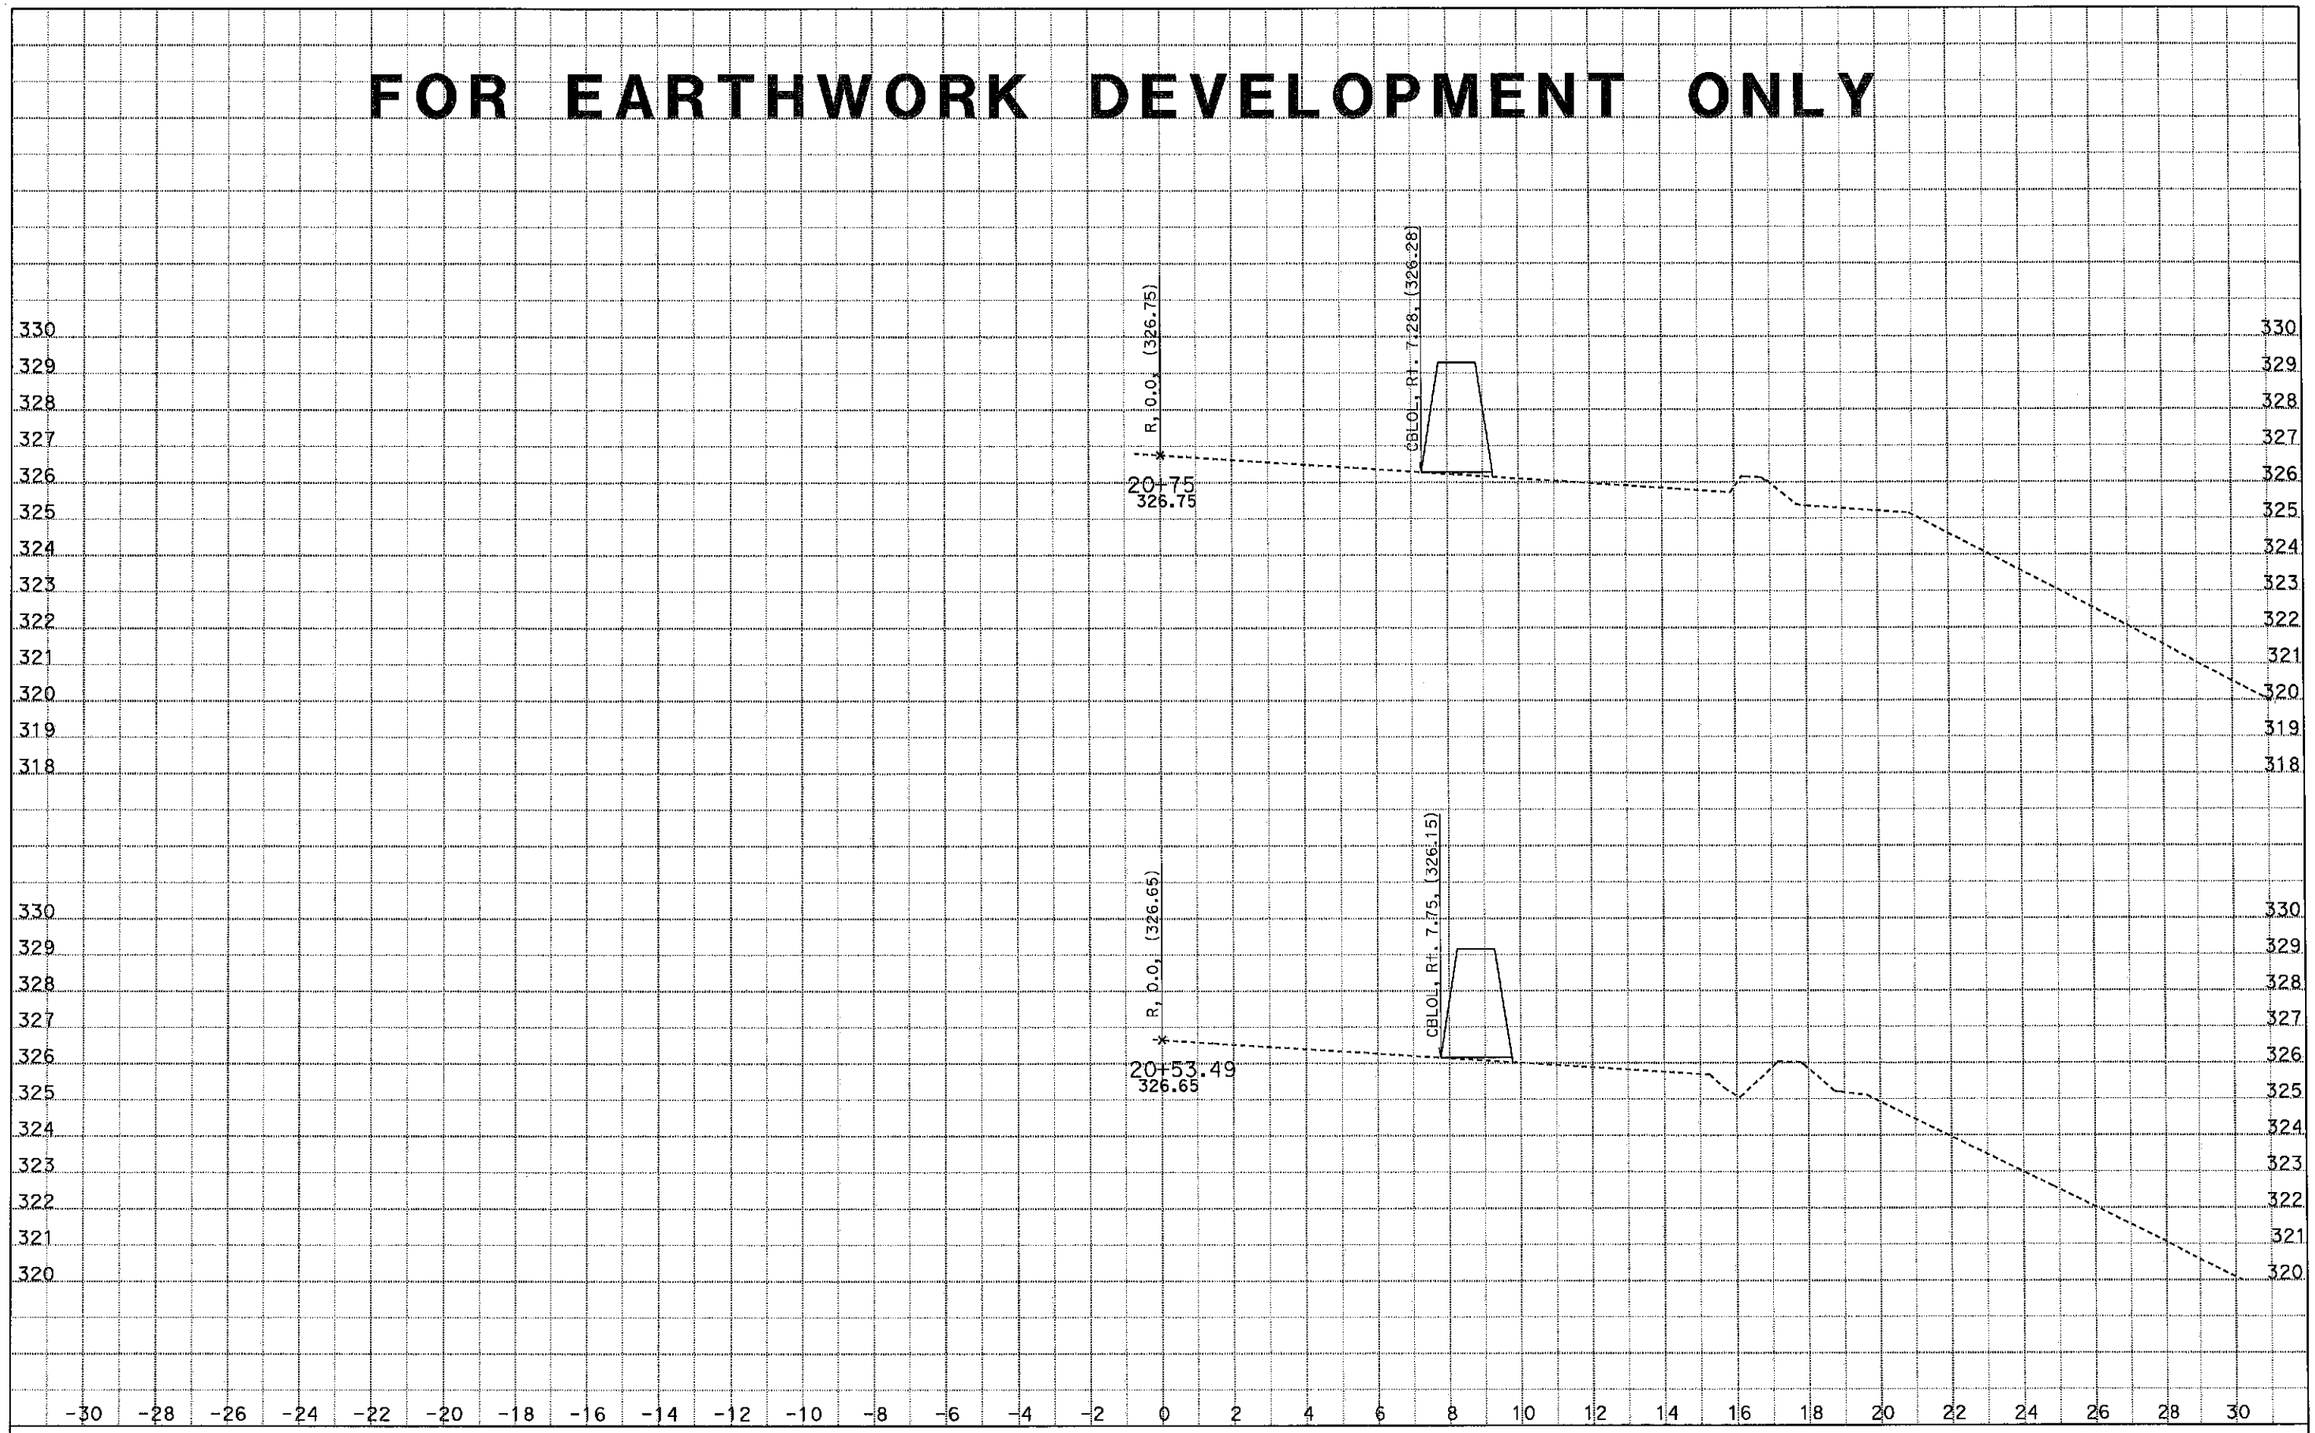


CREATED BY: Ritchie Ferrer
DATE: 1/9/2015
KC Project: 0S820 File: D:\0S820\Output\r1wb.ear

CONTRACT: 06-0S8204
DIST/CO/RTE/PM: 06/Fre/41/R25.4
PROJECT ID: 0614000254

SCALE: 1" = 2' Horiz.
1" = 2' Vert.

**All Dimensions are US Survey Feet**

**R1**
**CROSS SECTIONS**
SHEET 29 OF 30

FOR EARTHWORK DEVELOPMENT ONLY

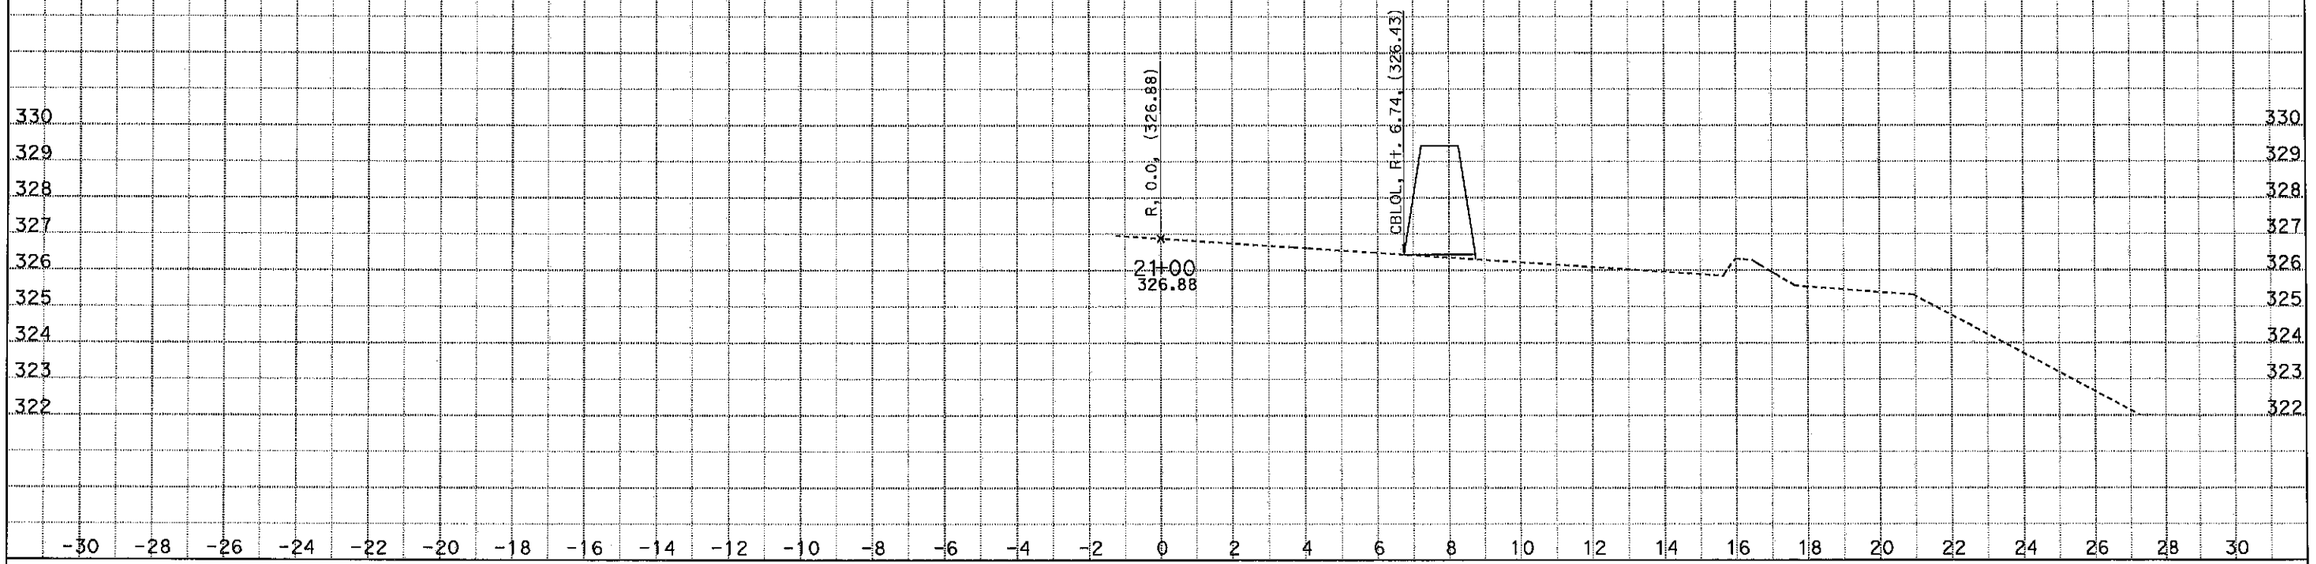


CREATED BY: Ritchie Ferrer
DATE: 1/9/2015
KC Project: 0S820 File: D:\0S820\Output\r1wb.ear

CONTRACT: 06-0S8204
DIST/CO/RTE/PM: 06/Fre/41/R25.4
PROJECT ID: 0614000254

SCALE: 1" = 2' Horiz.
1" = 2' Vert.

**All Dimensions are US Survey Feet**

**R1**
**CROSS SECTIONS**
SHEET 30 OF 30