FOR EARTHWORK DEVELOPMENT ONLY

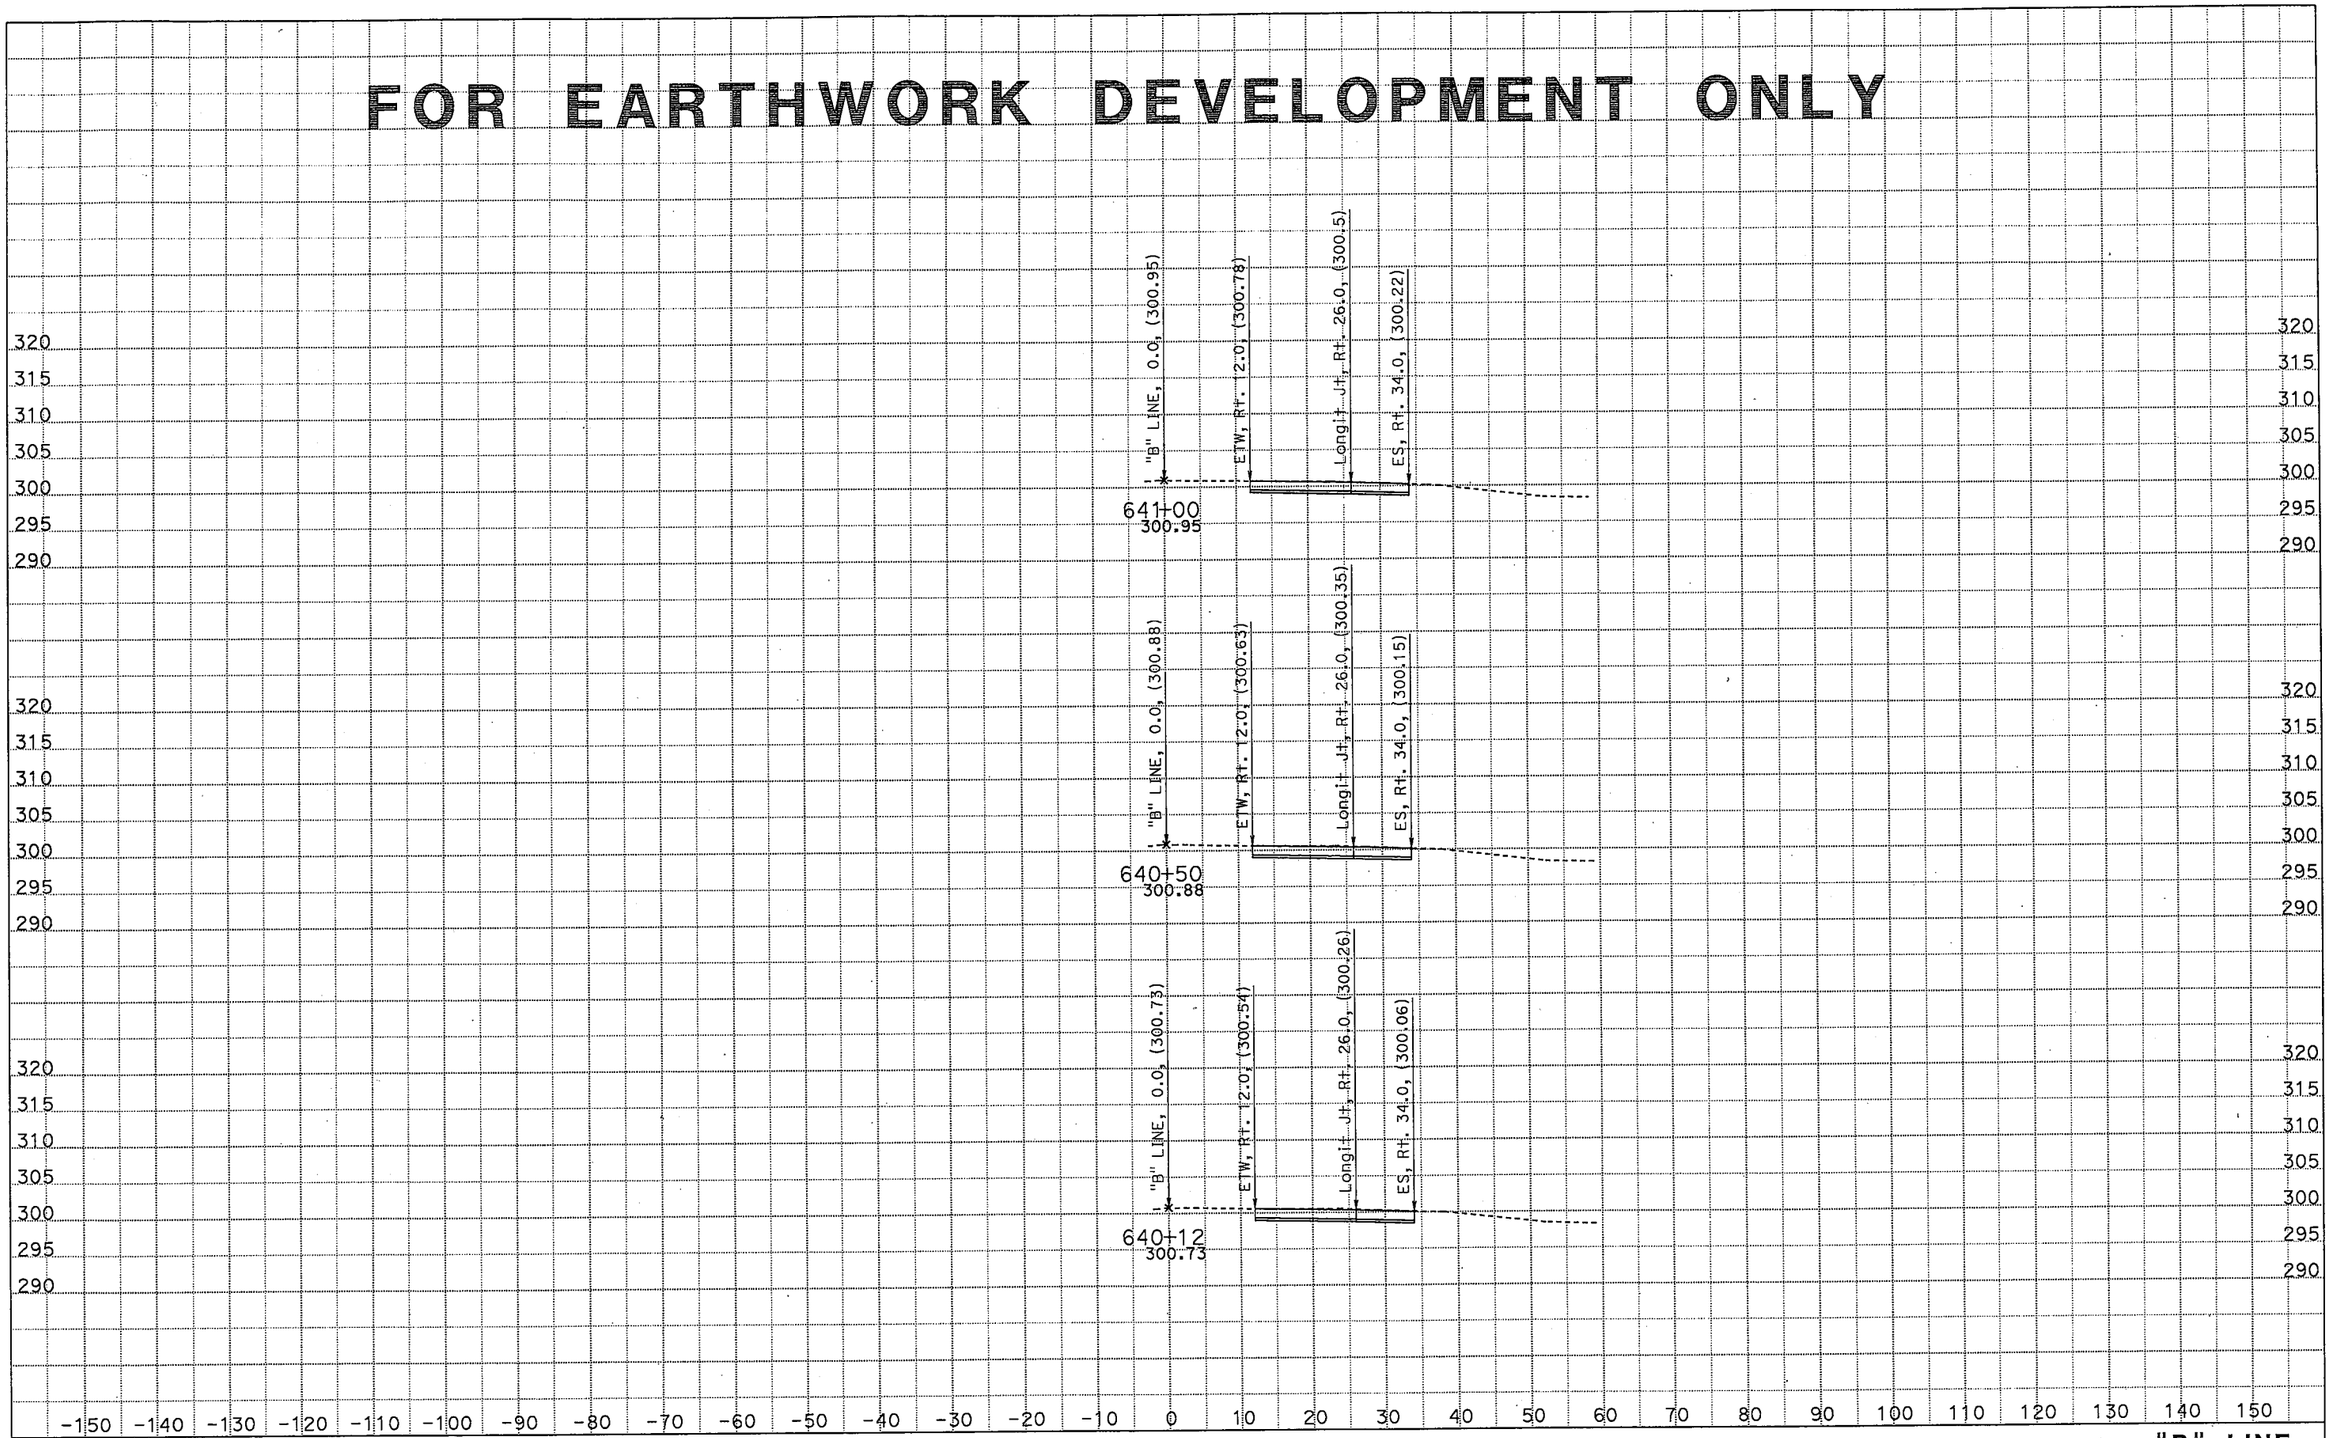

CREATED BY: Ritchie F. Ferrer
DATE: 11/12/2015
KC Project: 029 File: D:*\RFF\Output x section\"B" LINE_111215.ear

CONTRACT: 06-0T8704
DIST/CO/RTE/PM: 06/Tul/99/51.3-52.3
PROJECT ID: 0615000173

SCALE: 1" = 10' Horiz.
1" = 10' Vert.
All Dimensions are US Survey Feet

"B" LINE CROSS SECTIONS
SHEET 1 OF 36

FOR EARTHWORK DEVELOPMENT ONLY

CREATED BY: Ritchie F. Ferrer
DATE: 11/12/2015
KC Project: 029 File: D:*\RFF\Output x section\"B" LINE_111215.ear

CONTRACT: 06-0T8704
DIST/CO/RTE/PM: 06/Tul/99/51.3-52.3
PROJECT ID: 0615000173

SCALE: 1" = 10' Horiz.
1" = 10' Vert.

All Dimensions are US Survey Feet

"B" LINE
CROSS SECTIONS
SHEET 2 OF 36

FOR EARTHWORK DEVELOPMENT ONLY

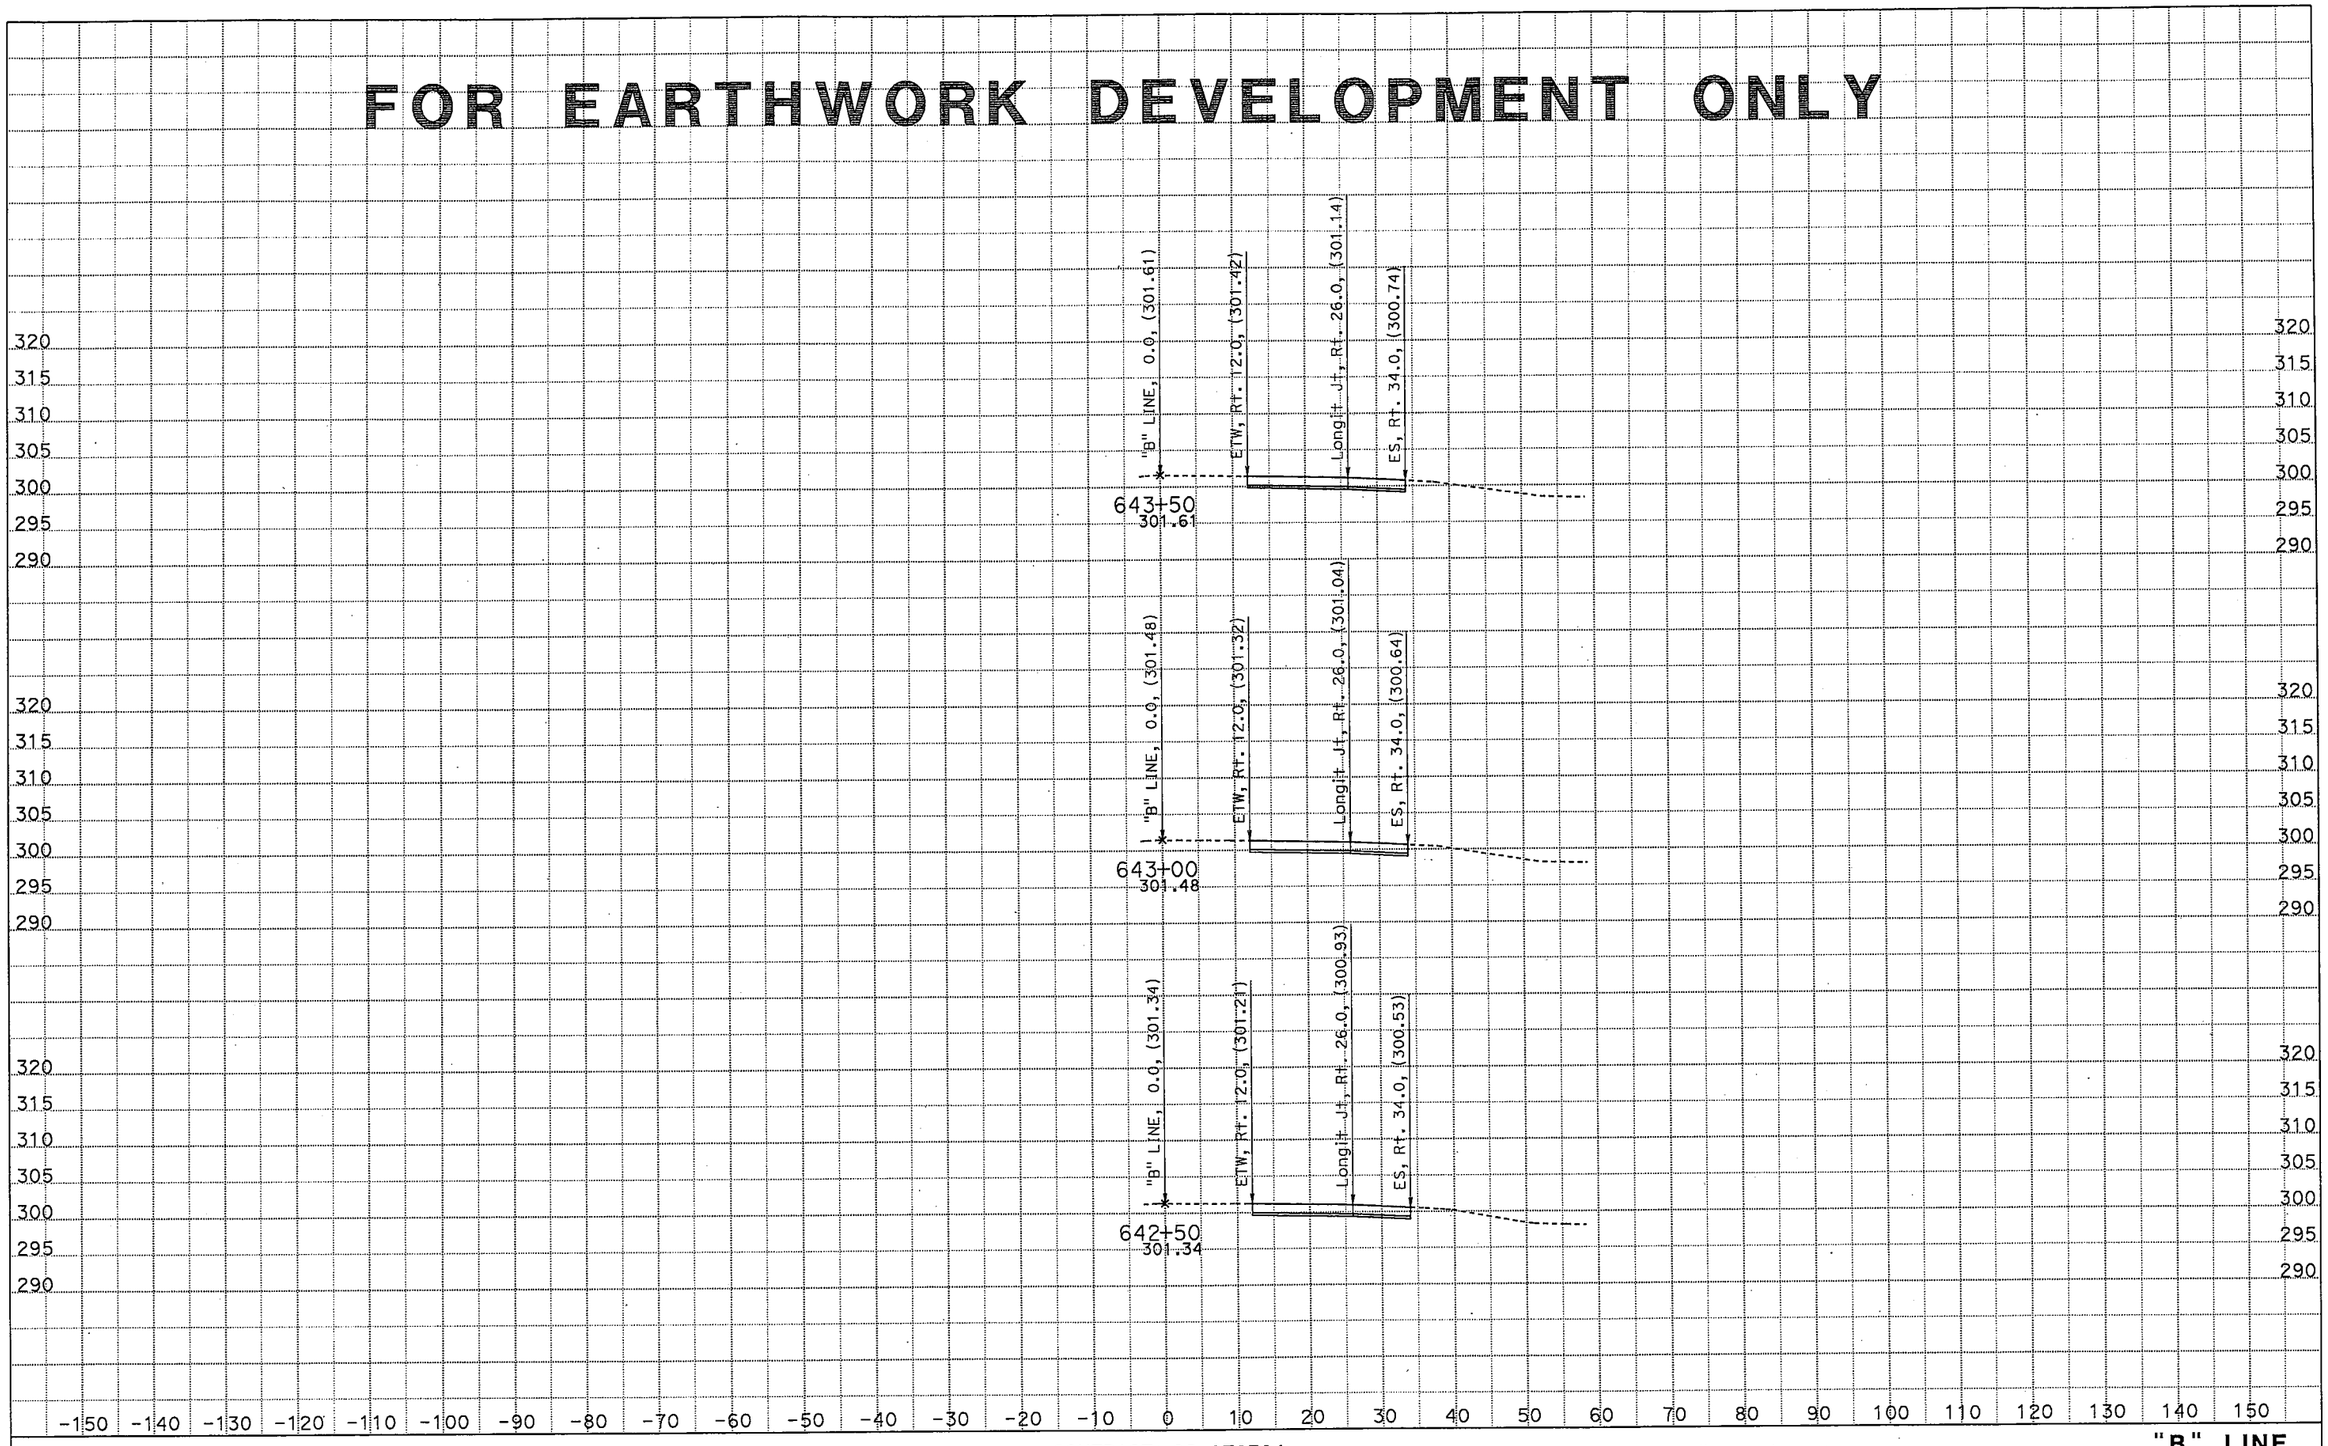

CREATED BY: Ritchie F. Ferrer
DATE: 11/12/2015
KC Project: 029 File: D:*\RFF\Output x section\"B" LINE_111215.ear

CONTRACT: 06-0T8704
DIST/CO/RTE/PM: 06/Tul/99/51.3-52.3
PROJECT ID: 0615000173

SCALE: 1" = 10' Horiz.
1" = 10' Vert.
All Dimensions are US Survey Feet

"B" LINE CROSS SECTIONS
SHEET 3 OF 36

FOR EARTHWORK DEVELOPMENT ONLY

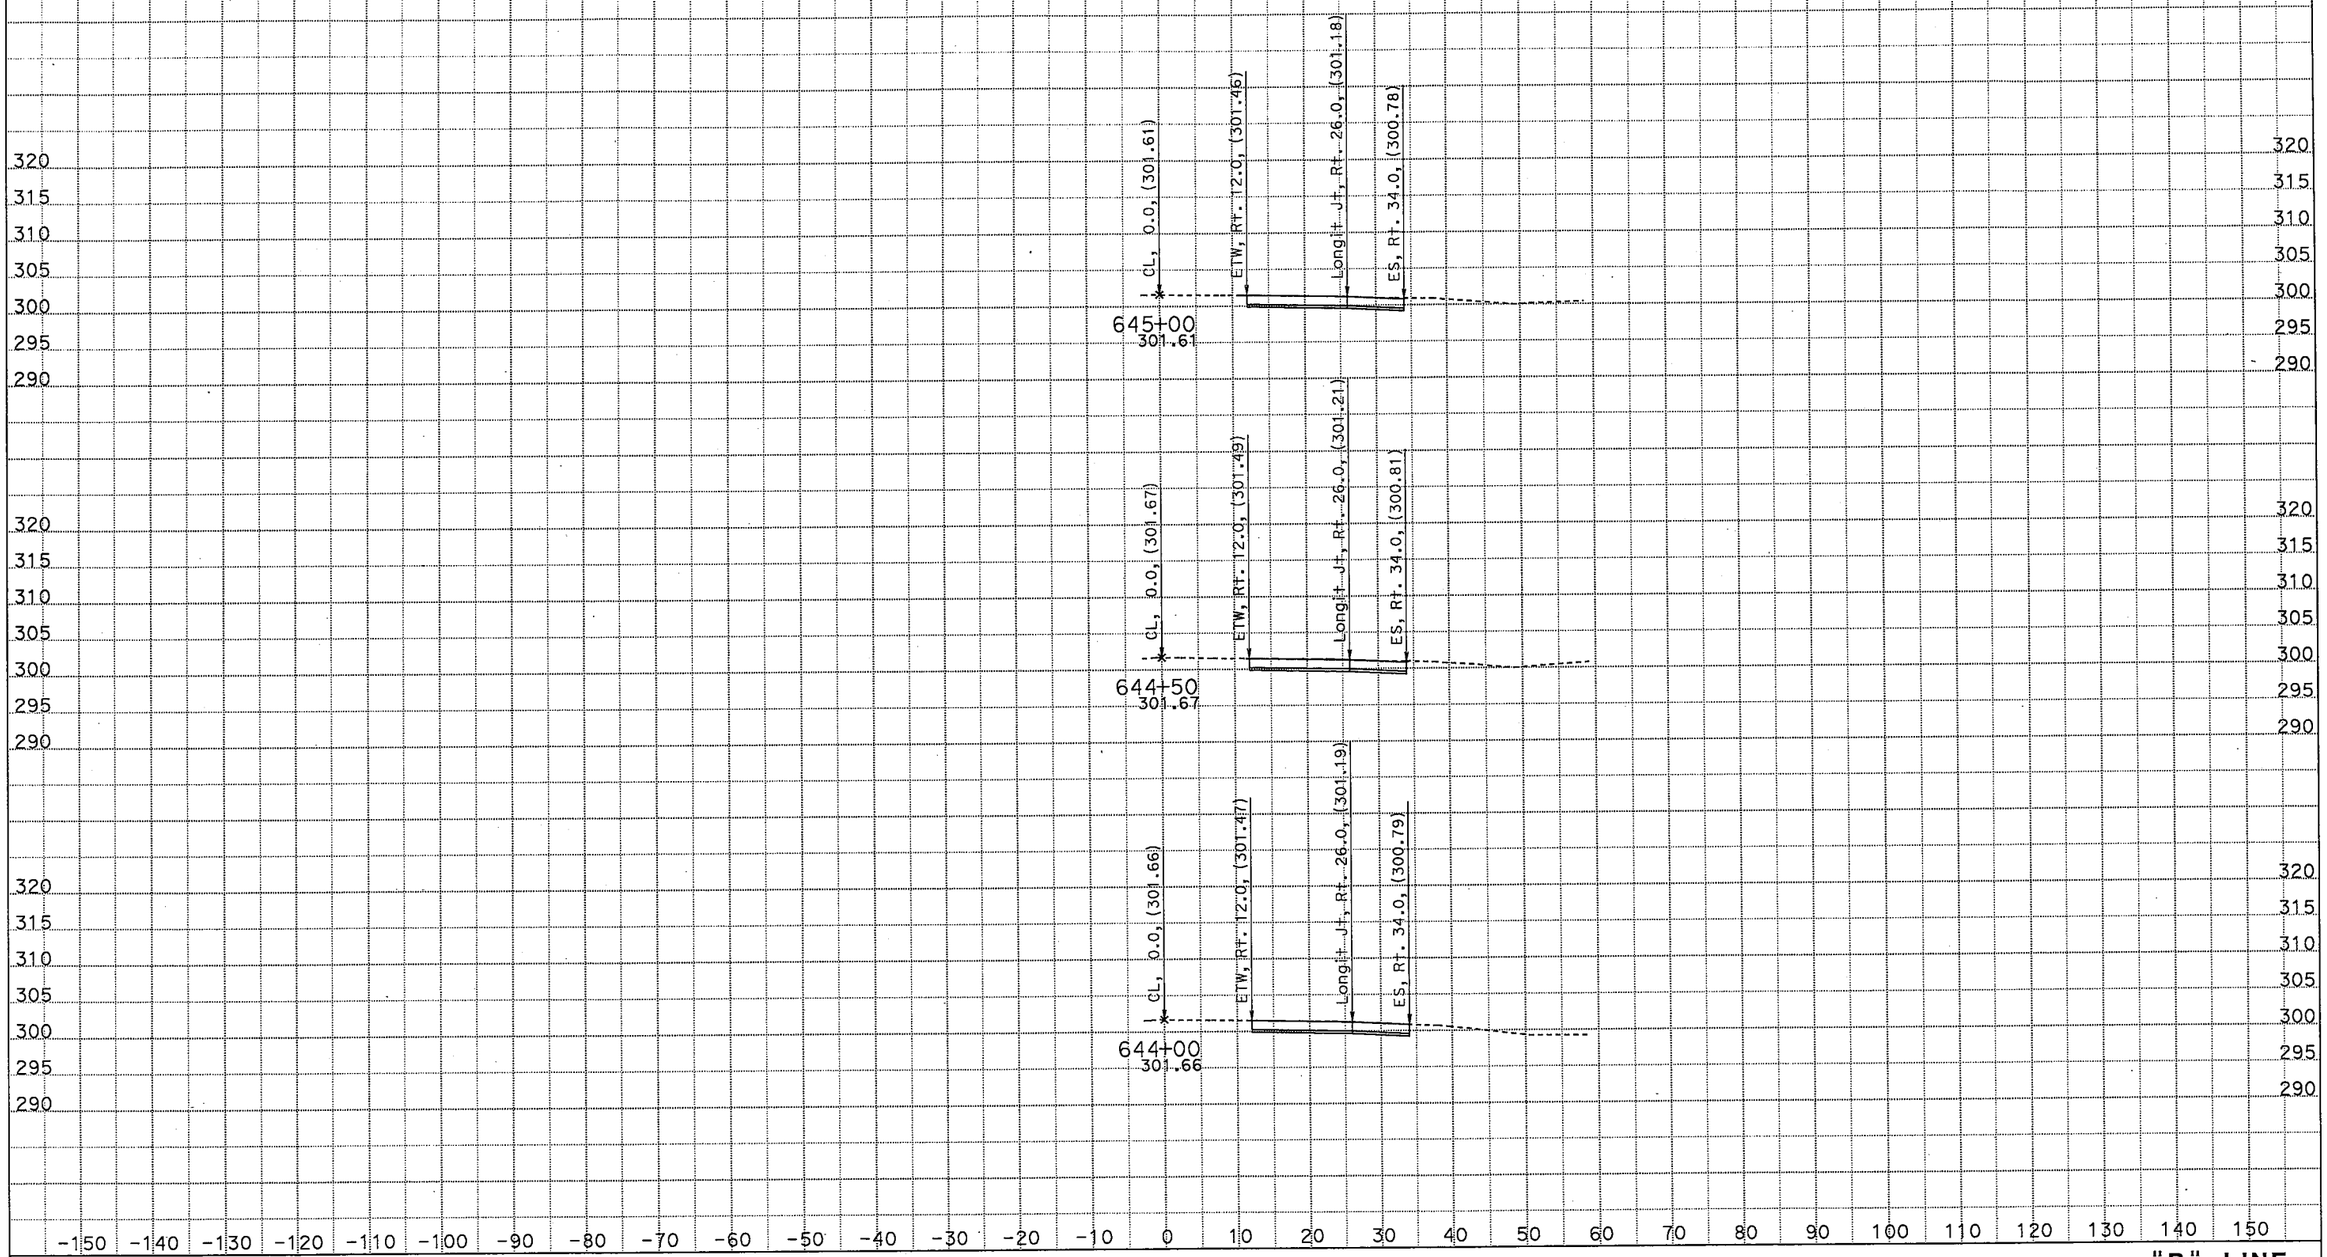

CREATED BY: Ritchie F. Ferrer
DATE: 11/14/2015
KC Project: 029 File: D:*\RFF\Output x section\"B" LINE_111415.ear

CONTRACT: 06-0T8704
DIST/CO/RTE/PM: 06/Tul/99/51.3-52.3
PROJECT ID: 0615000173

SCALE: 1" = 10' Horiz.
1" = 10' Vert.

All Dimensions are US Survey Feet

"B" LINE
CROSS SECTIONS
SHEET 4 OF 36

FOR EARTHWORK DEVELOPMENT ONLY

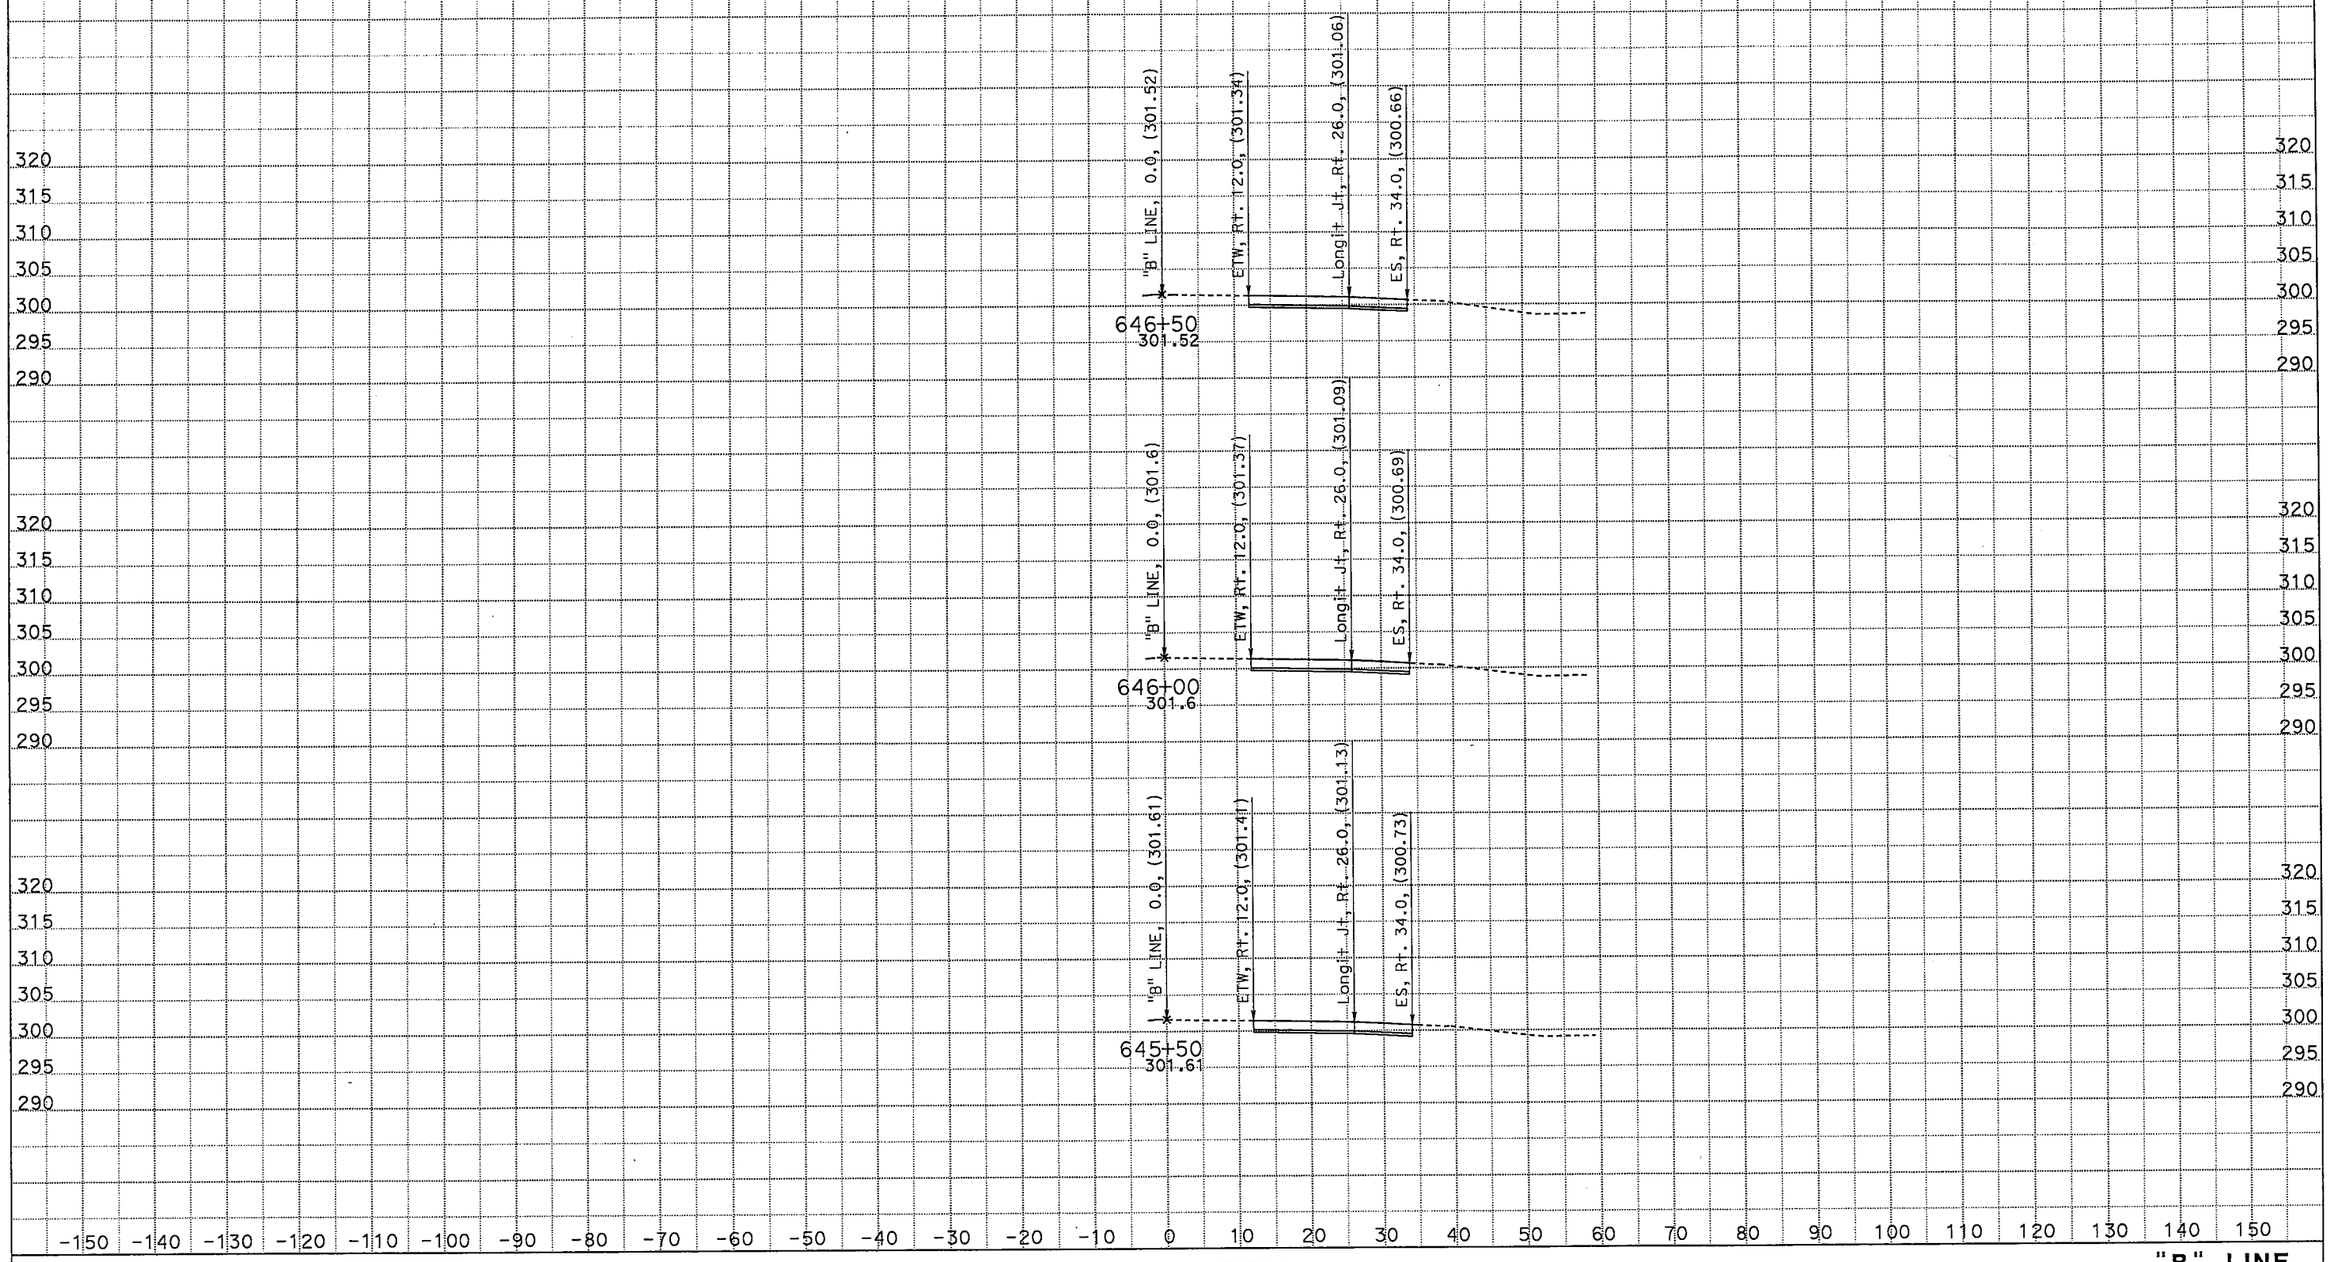

CREATED BY: Ritchie F. Ferrer
DATE: 11/12/2015
KC Project: 029 File: D:*\RFF\Output x section\"B" LINE_111215.ear

CONTRACT: 06-0T8704
DIST/CO/RTE/PM: 06/Tul/99/51.3-52.3
PROJECT ID: 0615000173

SCALE: 1" = 10' Horiz.
1" = 10' Vert.
All Dimensions are US Survey Feet

"B" LINE
CROSS SECTIONS
SHEET 5 OF 36

FOR EARTHWORK DEVELOPMENT ONLY

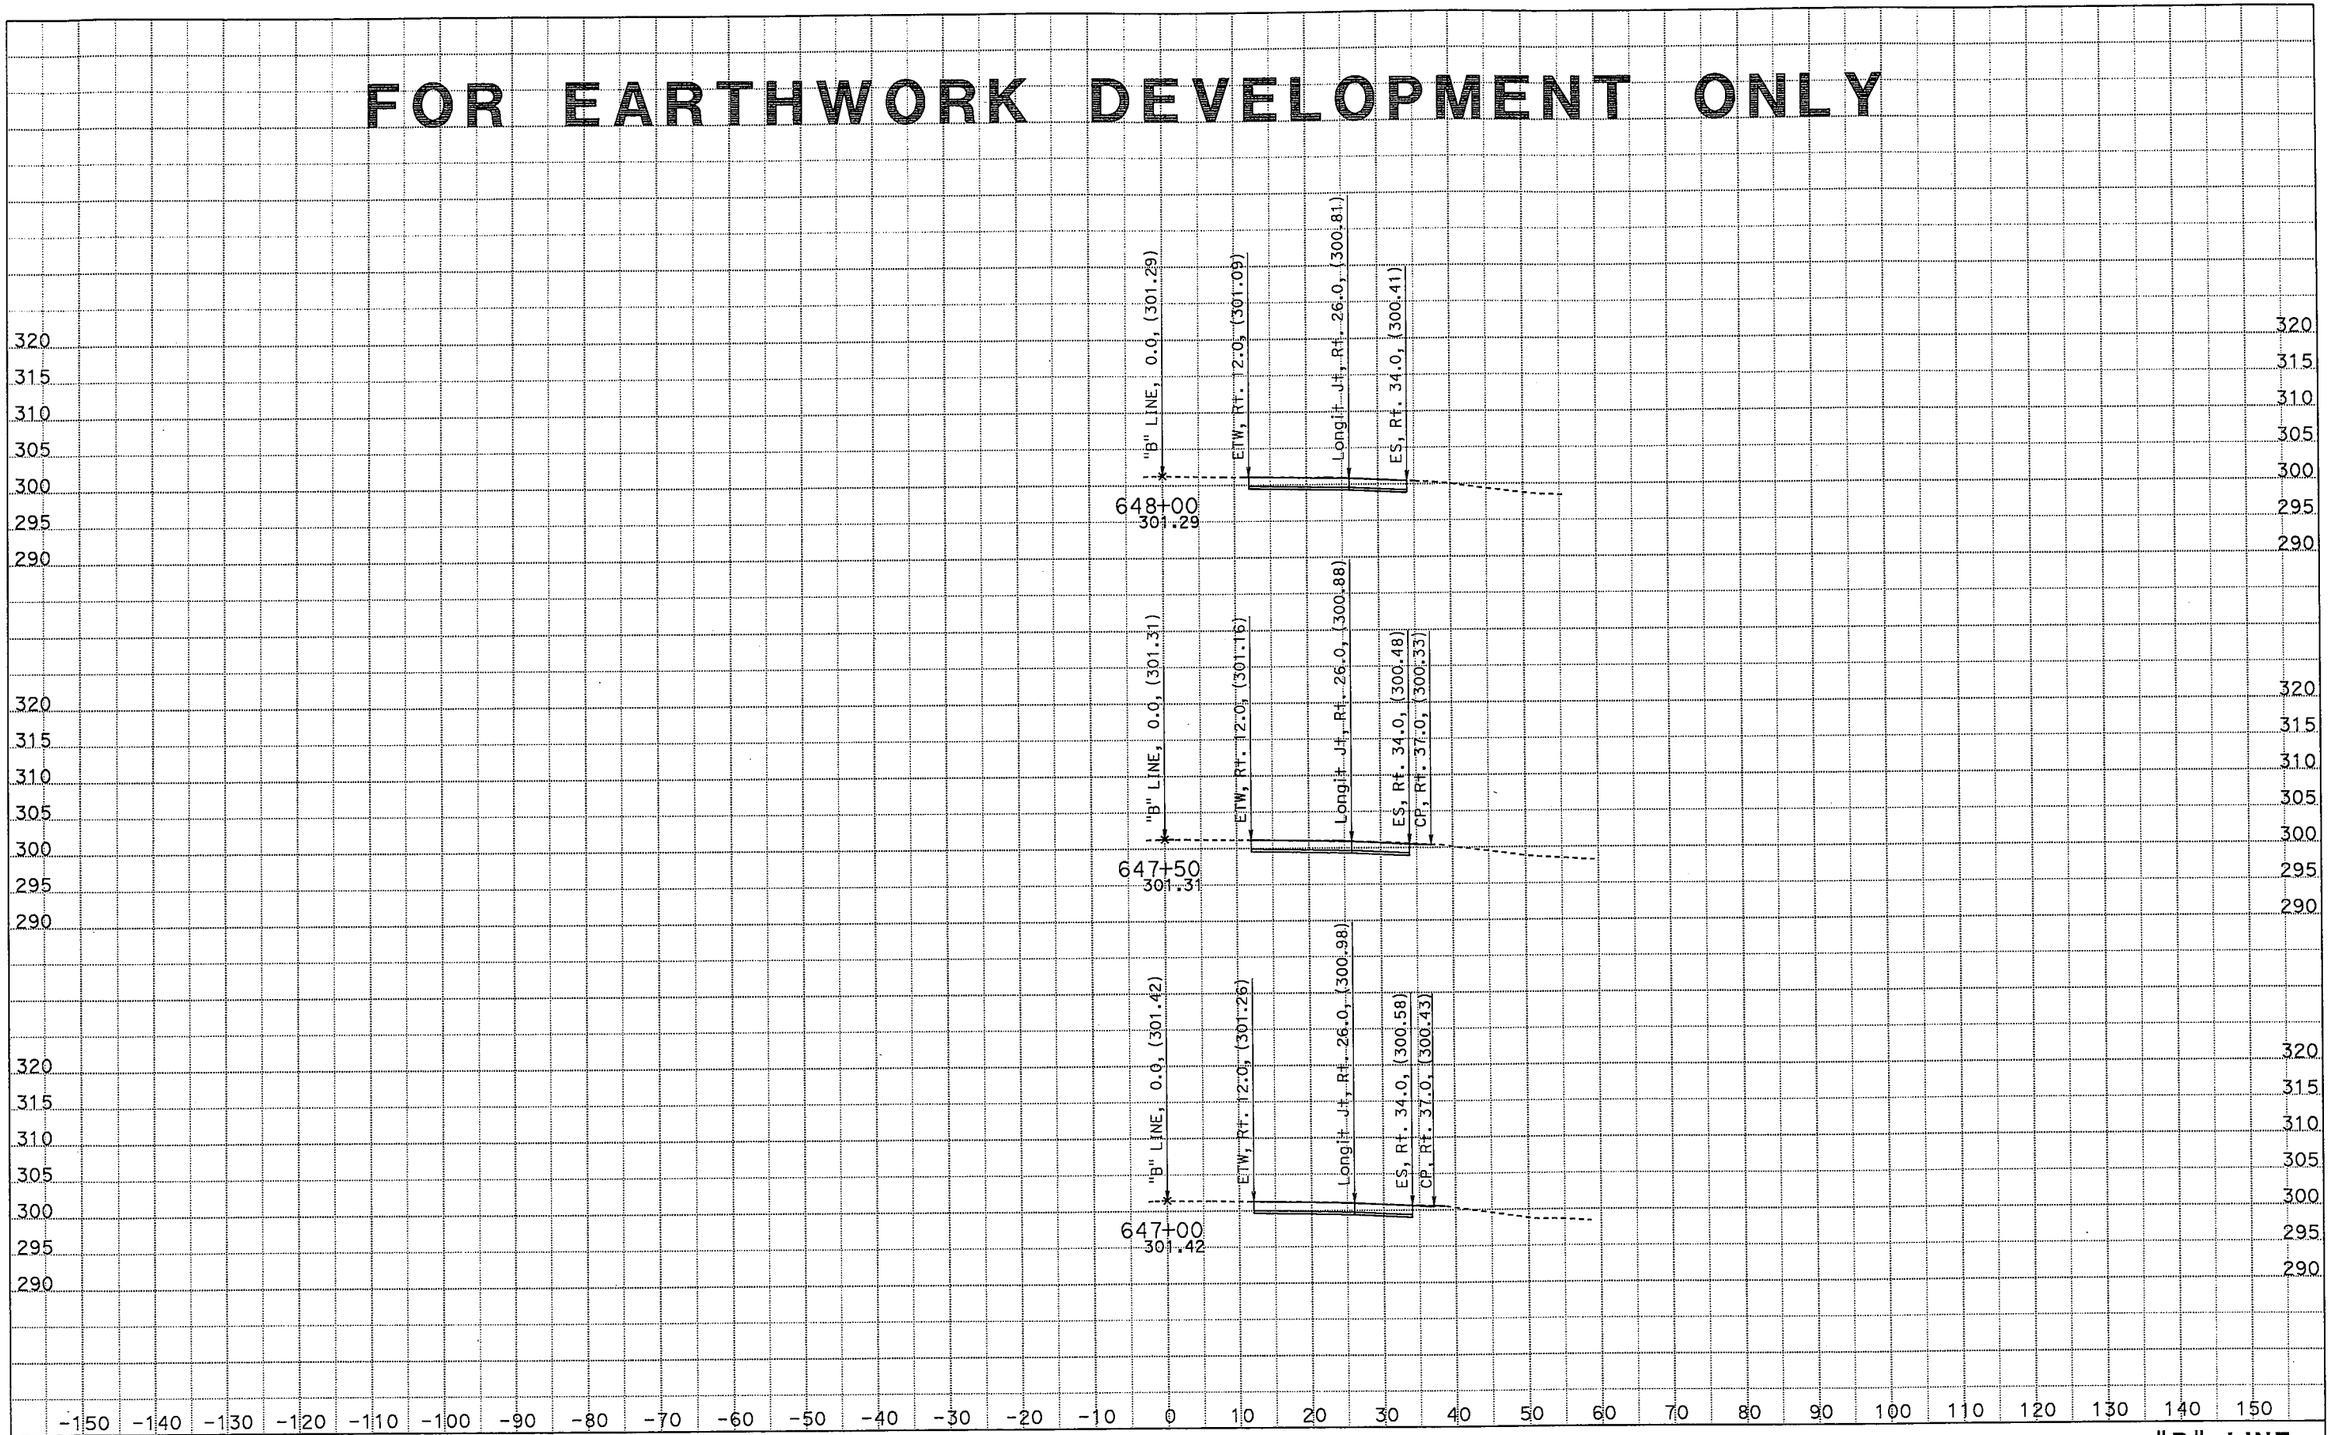

CREATED BY: Ritchie F. Ferrer
DATE: 11/12/2015
KC Project: 029 File: D:*\RFF\Output x section\"B" LINE_111215.ear

CONTRACT: 06-0T8704
DIST/CO/RTE/PM: 06/Tul/99/51.3-52.3
PROJECT ID: 0615000173

SCALE: 1" = 10' Horiz.
1" = 10' Vert.

All Dimensions are US Survey Feet

"B" LINE
CROSS SECTIONS
SHEET 6 OF 36

FOR EARTHWORK DEVELOPMENT ONLY

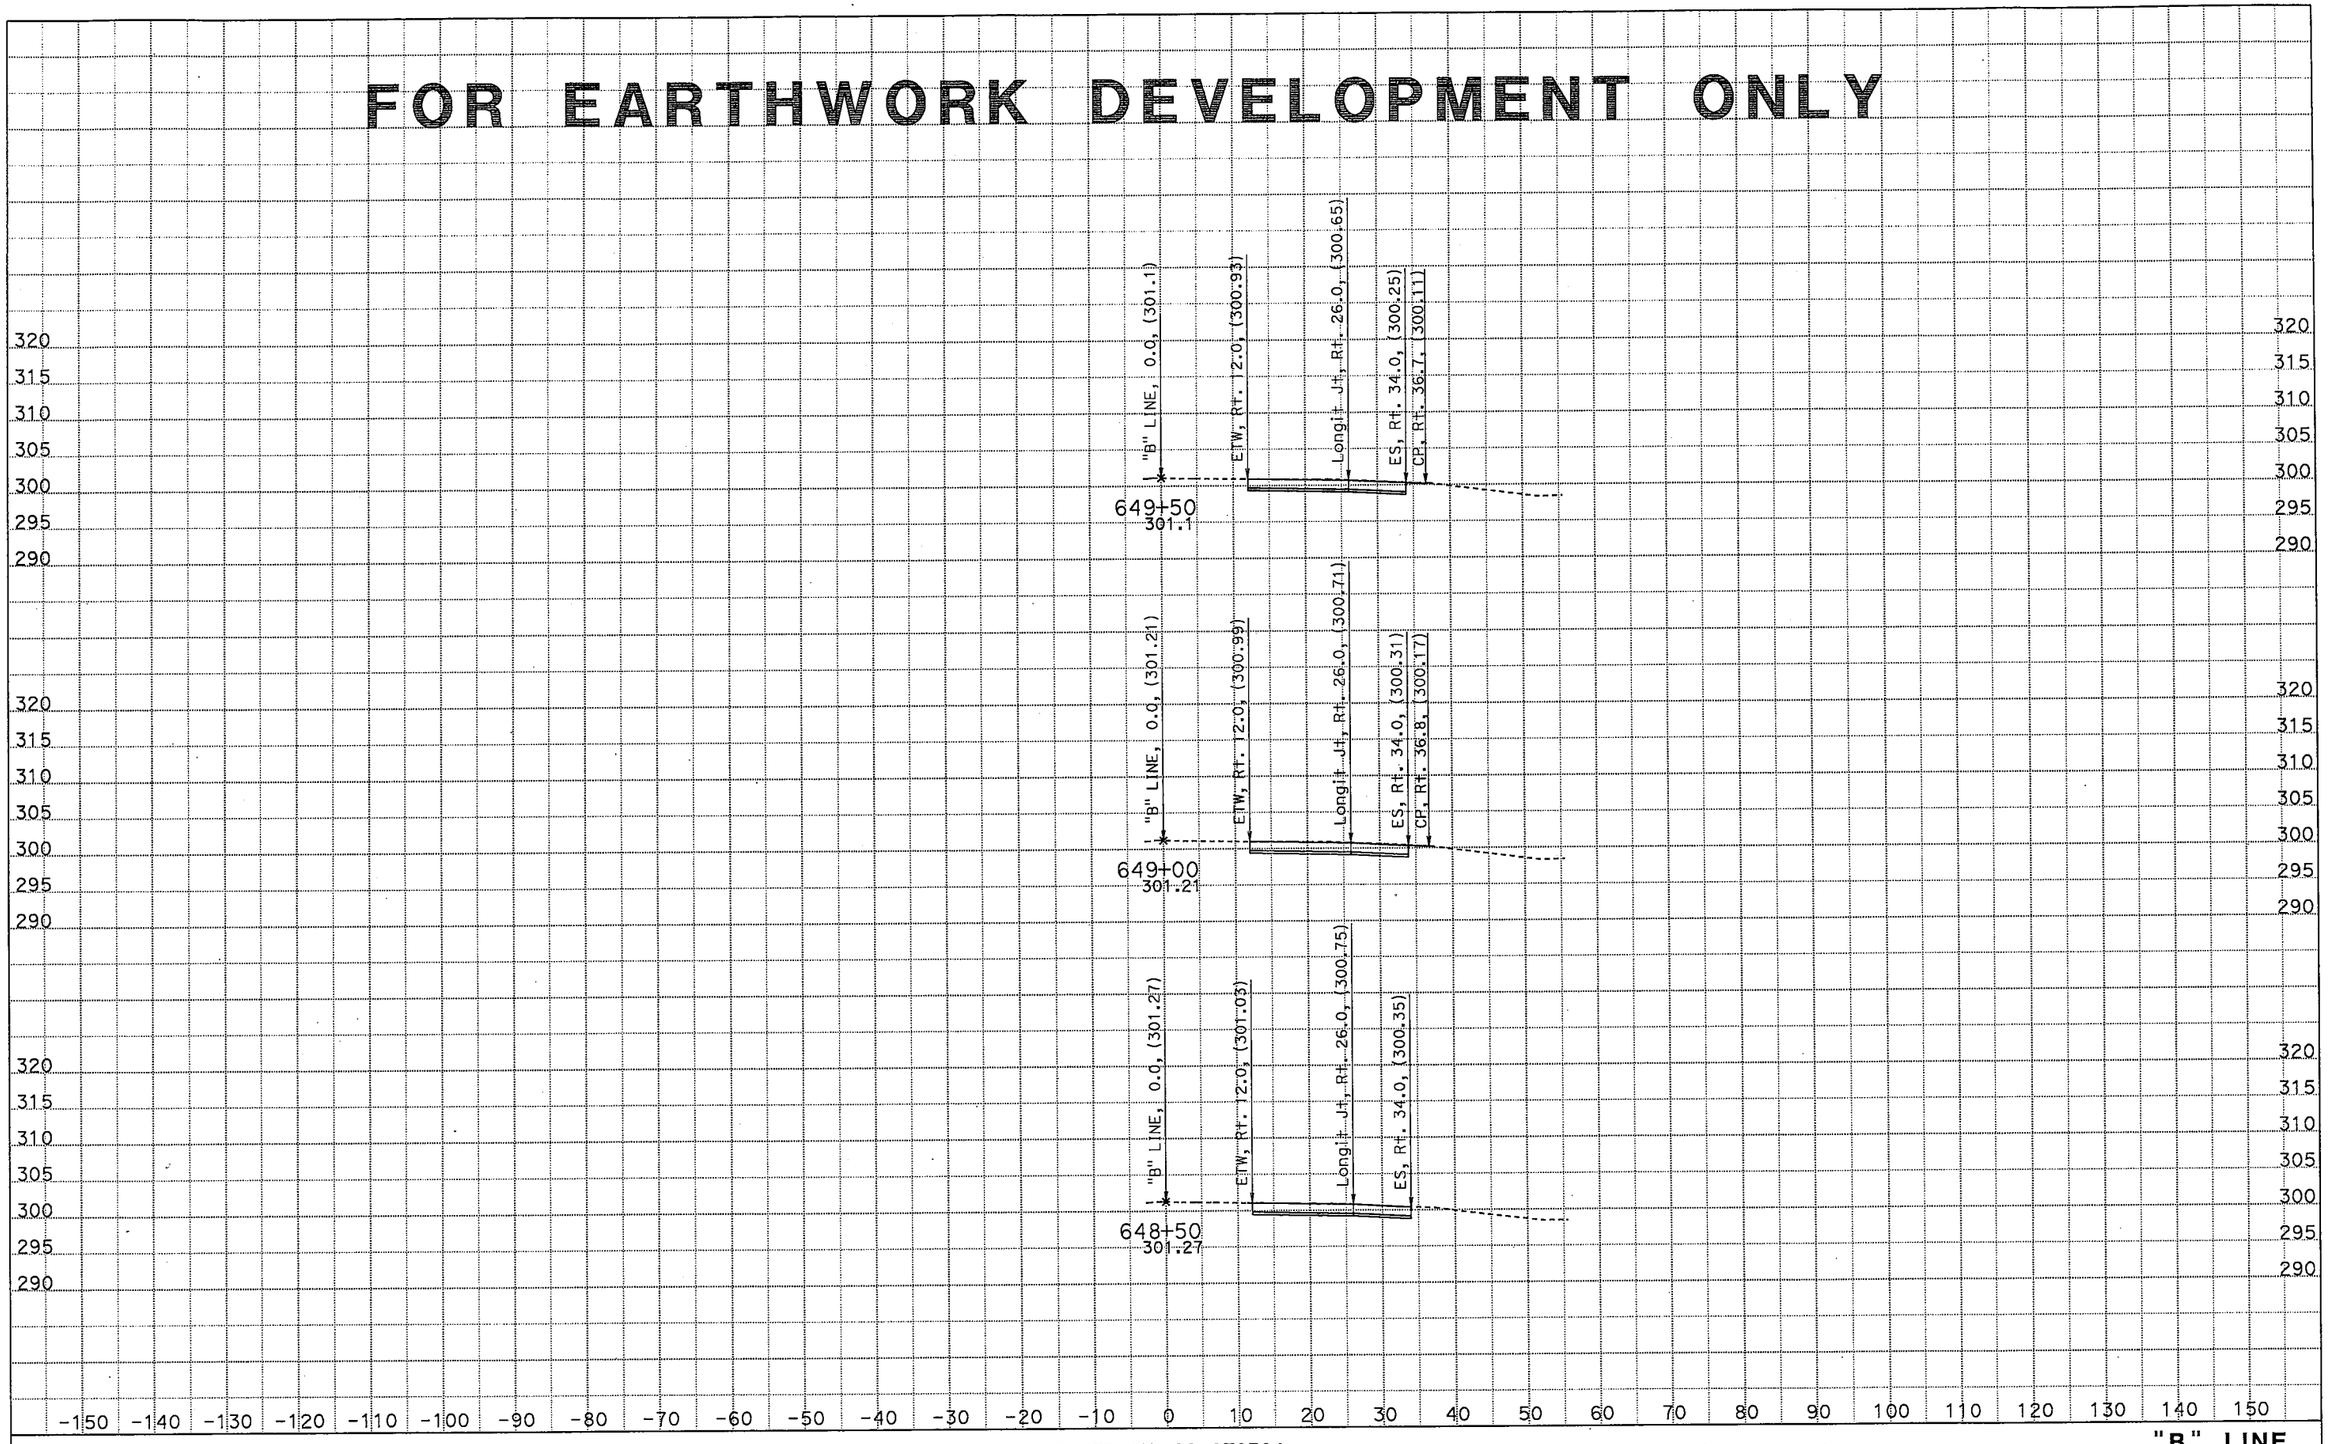

CREATED BY: Ritchie F. Ferrer
DATE: 11/12/2015
KC Project: 029 File: D:*\RFF\Output x section\"B" LINE_111215.ear

CONTRACT: 06-0T8704
DIST/CO/RTE/PM: 06/Tul/99/51.3-52.3
PROJECT ID: 0615000173

SCALE: 1" = 10' Horiz.
1" = 10' Vert.

All Dimensions are US Survey Feet

"B" LINE
CROSS SECTIONS
SHEET 7 OF 36

FOR EARTHWORK DEVELOPMENT ONLY

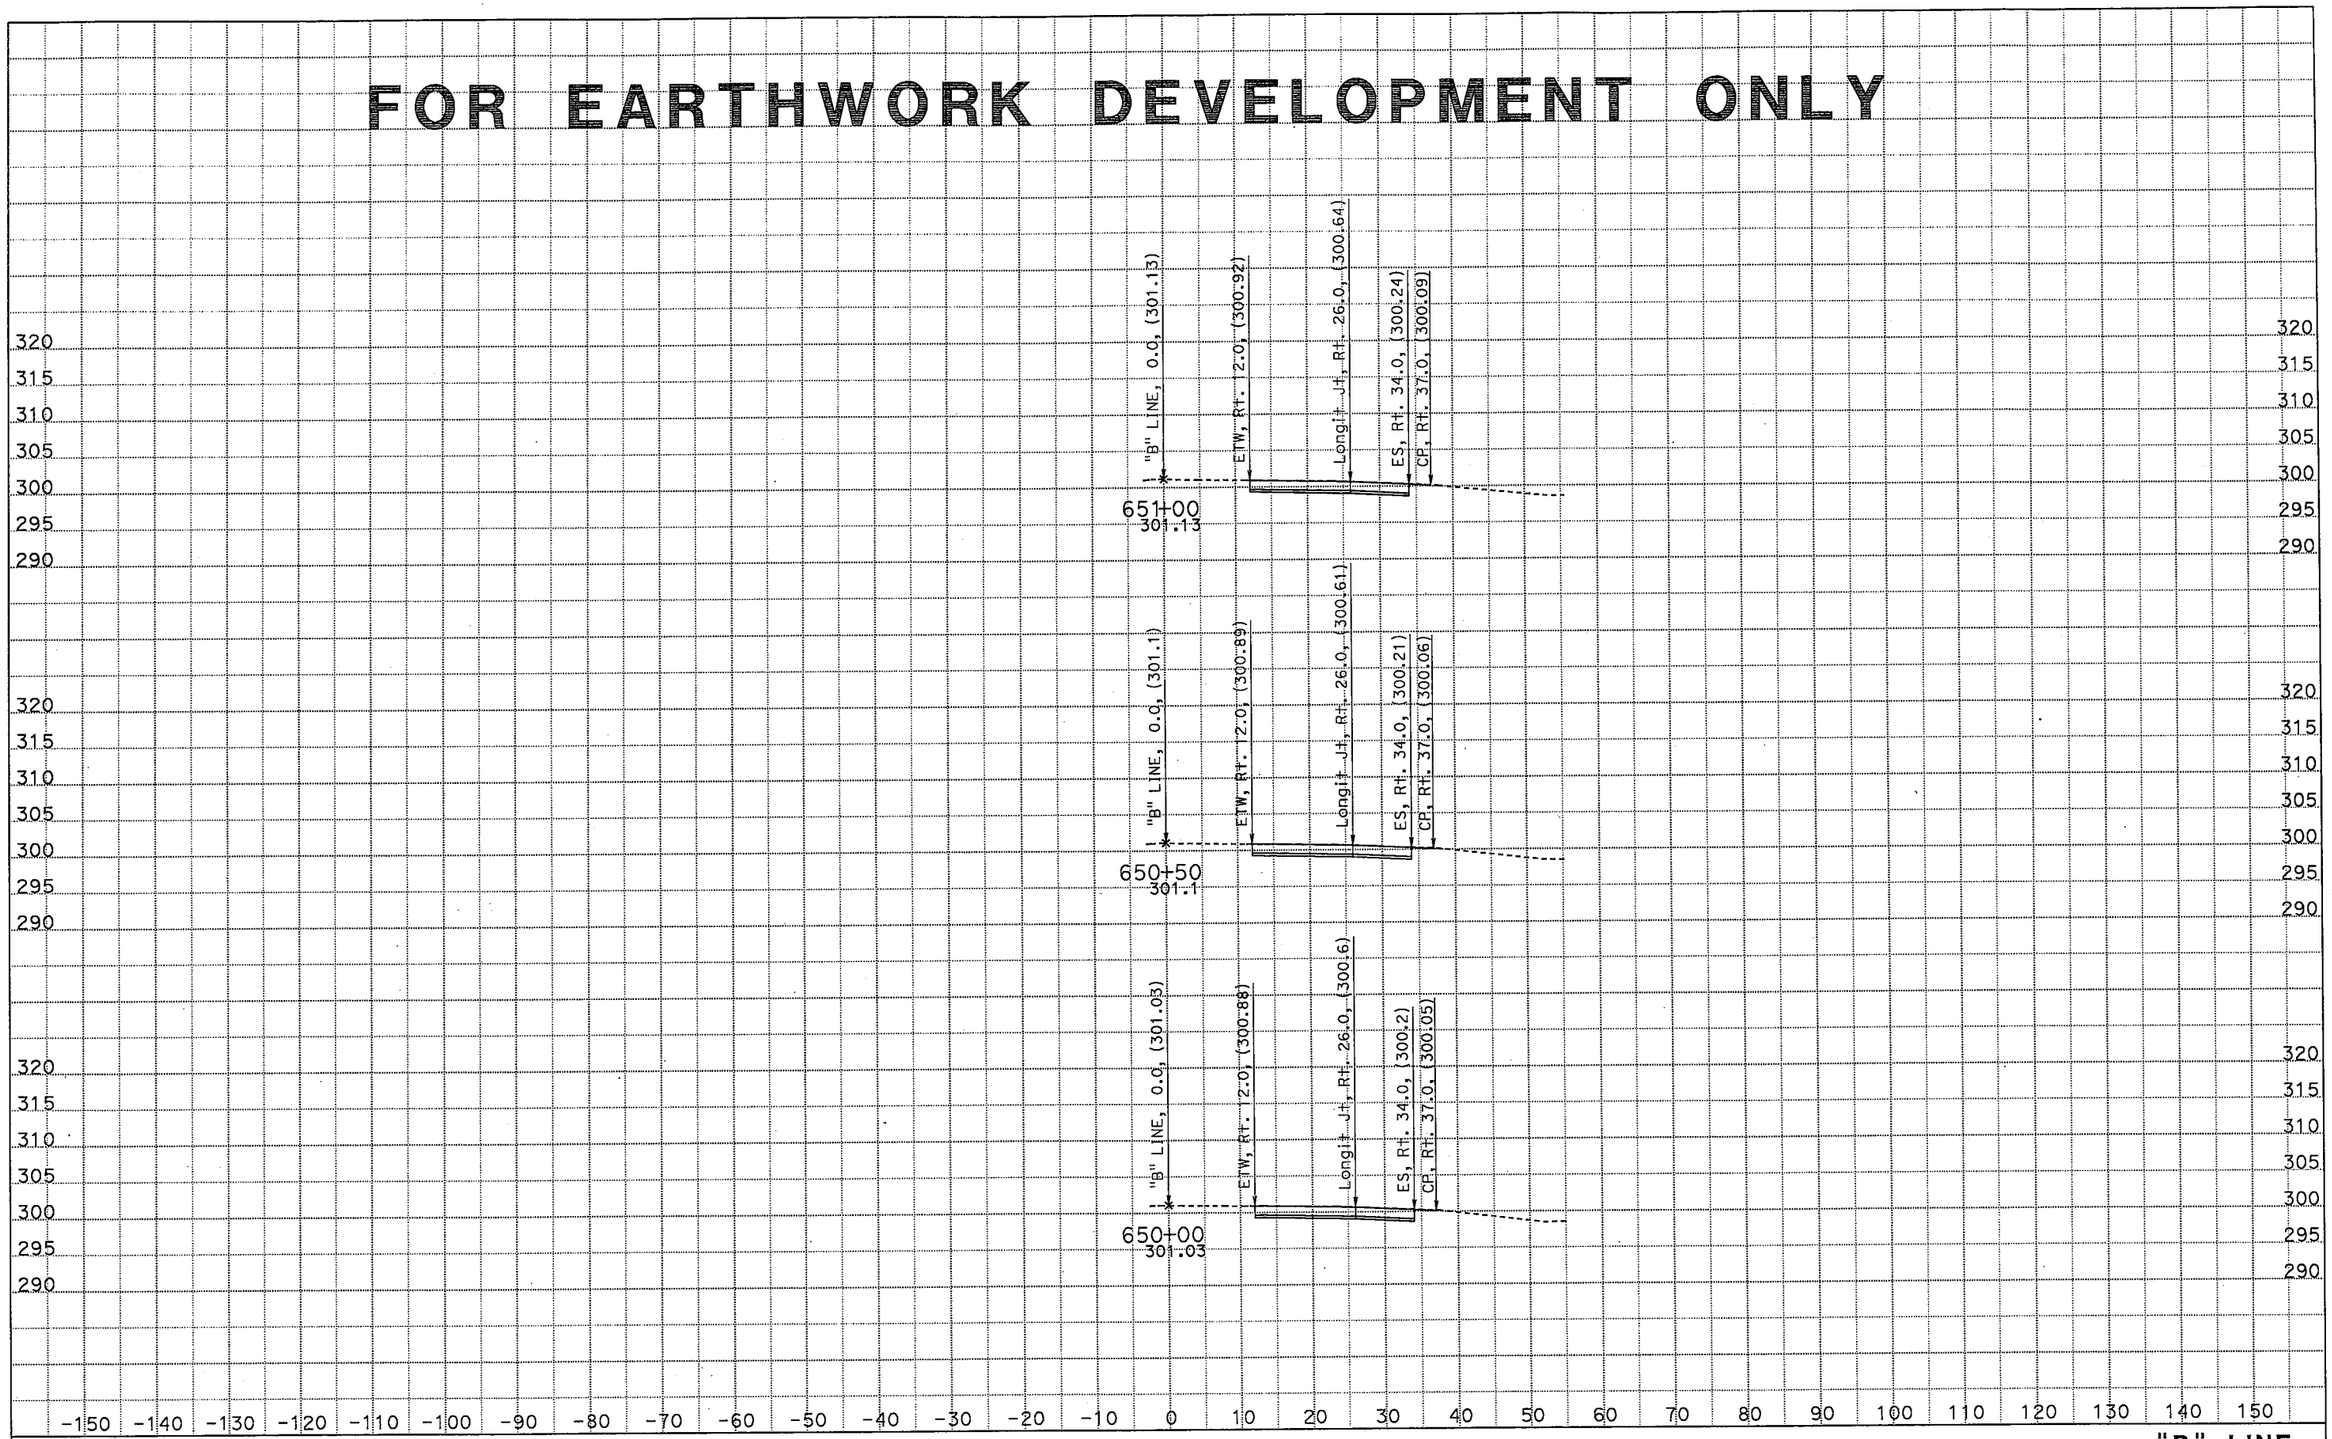

CREATED BY: Ritchie F. Ferrer
DATE: 11/12/2015
KC Project: 029 File: D:*\RFF\Output x section\"B" LINE_111215.ear

CONTRACT: 06-0T8704
DIST/CO/RTE/PM: 06/Tul/99/51.3-52.3
PROJECT ID: 0615000173

SCALE: 1" = 10' Horiz.
1" = 10' Vert.

All Dimensions are US Survey Feet

"B" LINE
CROSS SECTIONS
SHEET 8 OF 36

FOR EARTHWORK DEVELOPMENT ONLY

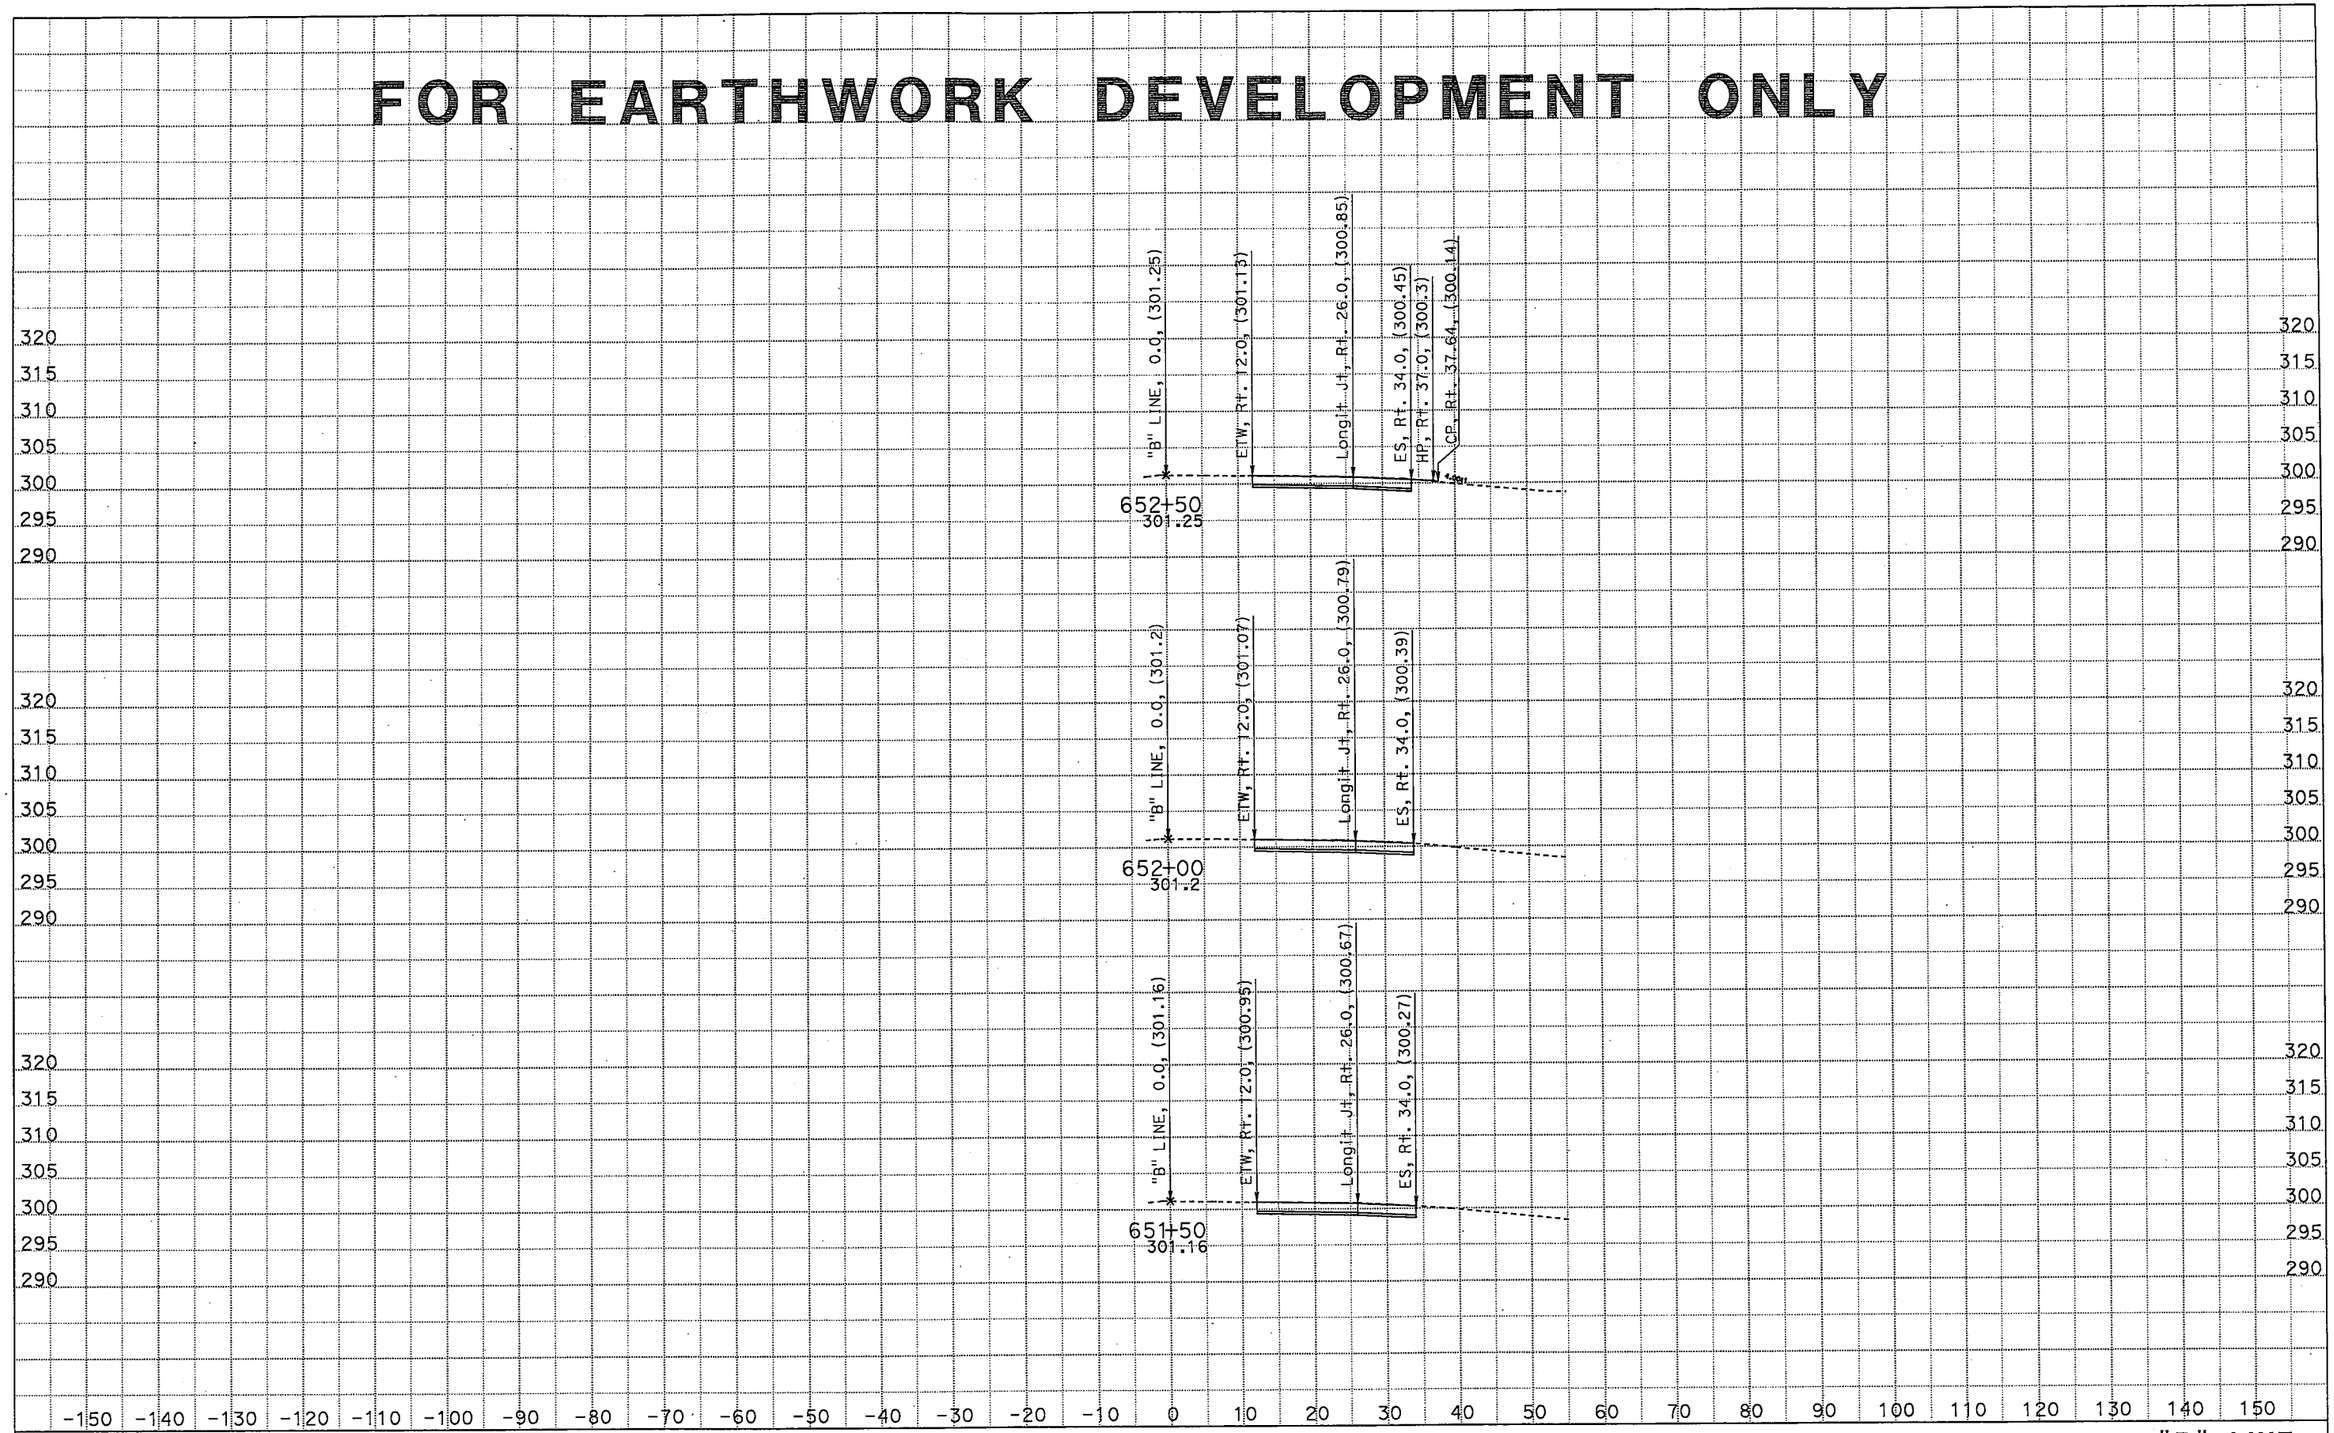

CREATED BY: Ritchie F. Ferrer
DATE: 11/12/2015
KC Project: 029 File: D:*\RFF\Output x section\"B" LINE_111215.ear

CONTRACT: 06-0T8704
DIST/CO/RTE/PM: 06/Tul/99/51.3-52.3
PROJECT ID: 0615000173

SCALE: 1" = 10' Horiz.
1" = 10' Vert.

All Dimensions are US Survey Feet

"B" LINE
CROSS SECTIONS

FOR EARTHWORK DEVELOPMENT ONLY

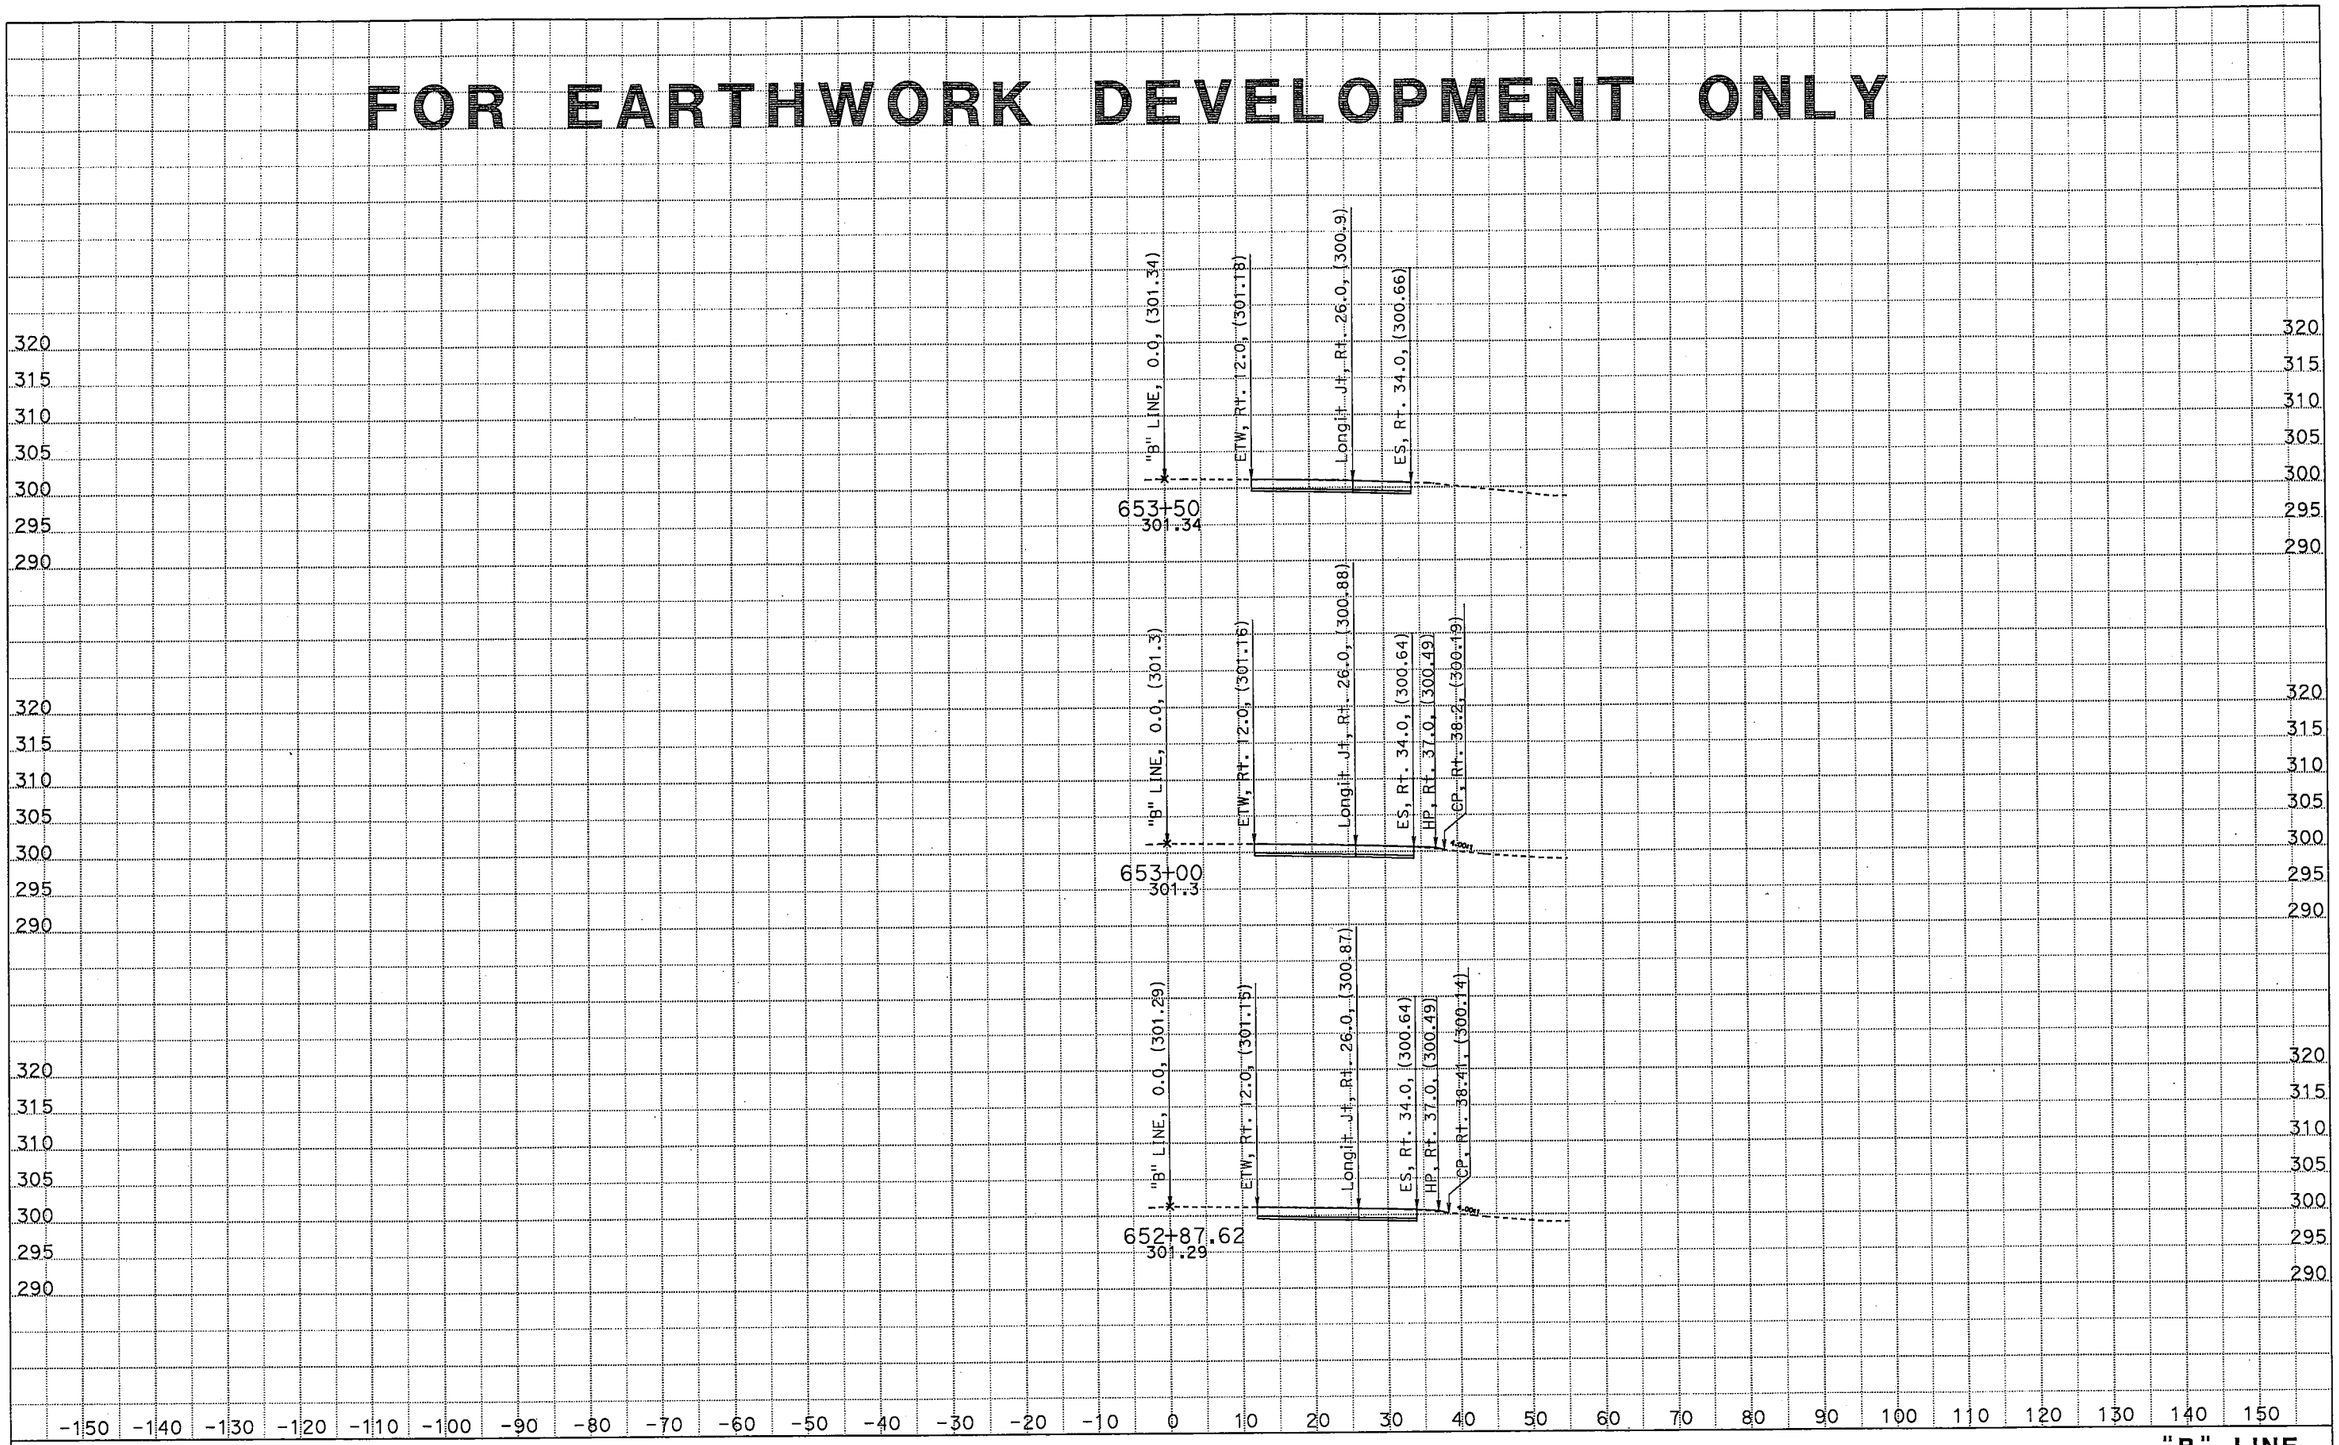

CREATED BY: Ritchie F. Ferrer
DATE: 11/12/2015
KC Project: 029 File: D:*\RFF\Output x section\"B" LINE_111215.ear

CONTRACT: 06-0T8704
DIST/CO/RTE/PM: 06/Tul/99/51.3-52.3
PROJECT ID: 0615000173

SCALE: 1" = 10' Horiz.
1" = 10' Vert.

All Dimensions are US Survey Feet

"B" LINE
CROSS SECTIONS
SHEET 10 OF 36

FOR EARTHWORK DEVELOPMENT ONLY

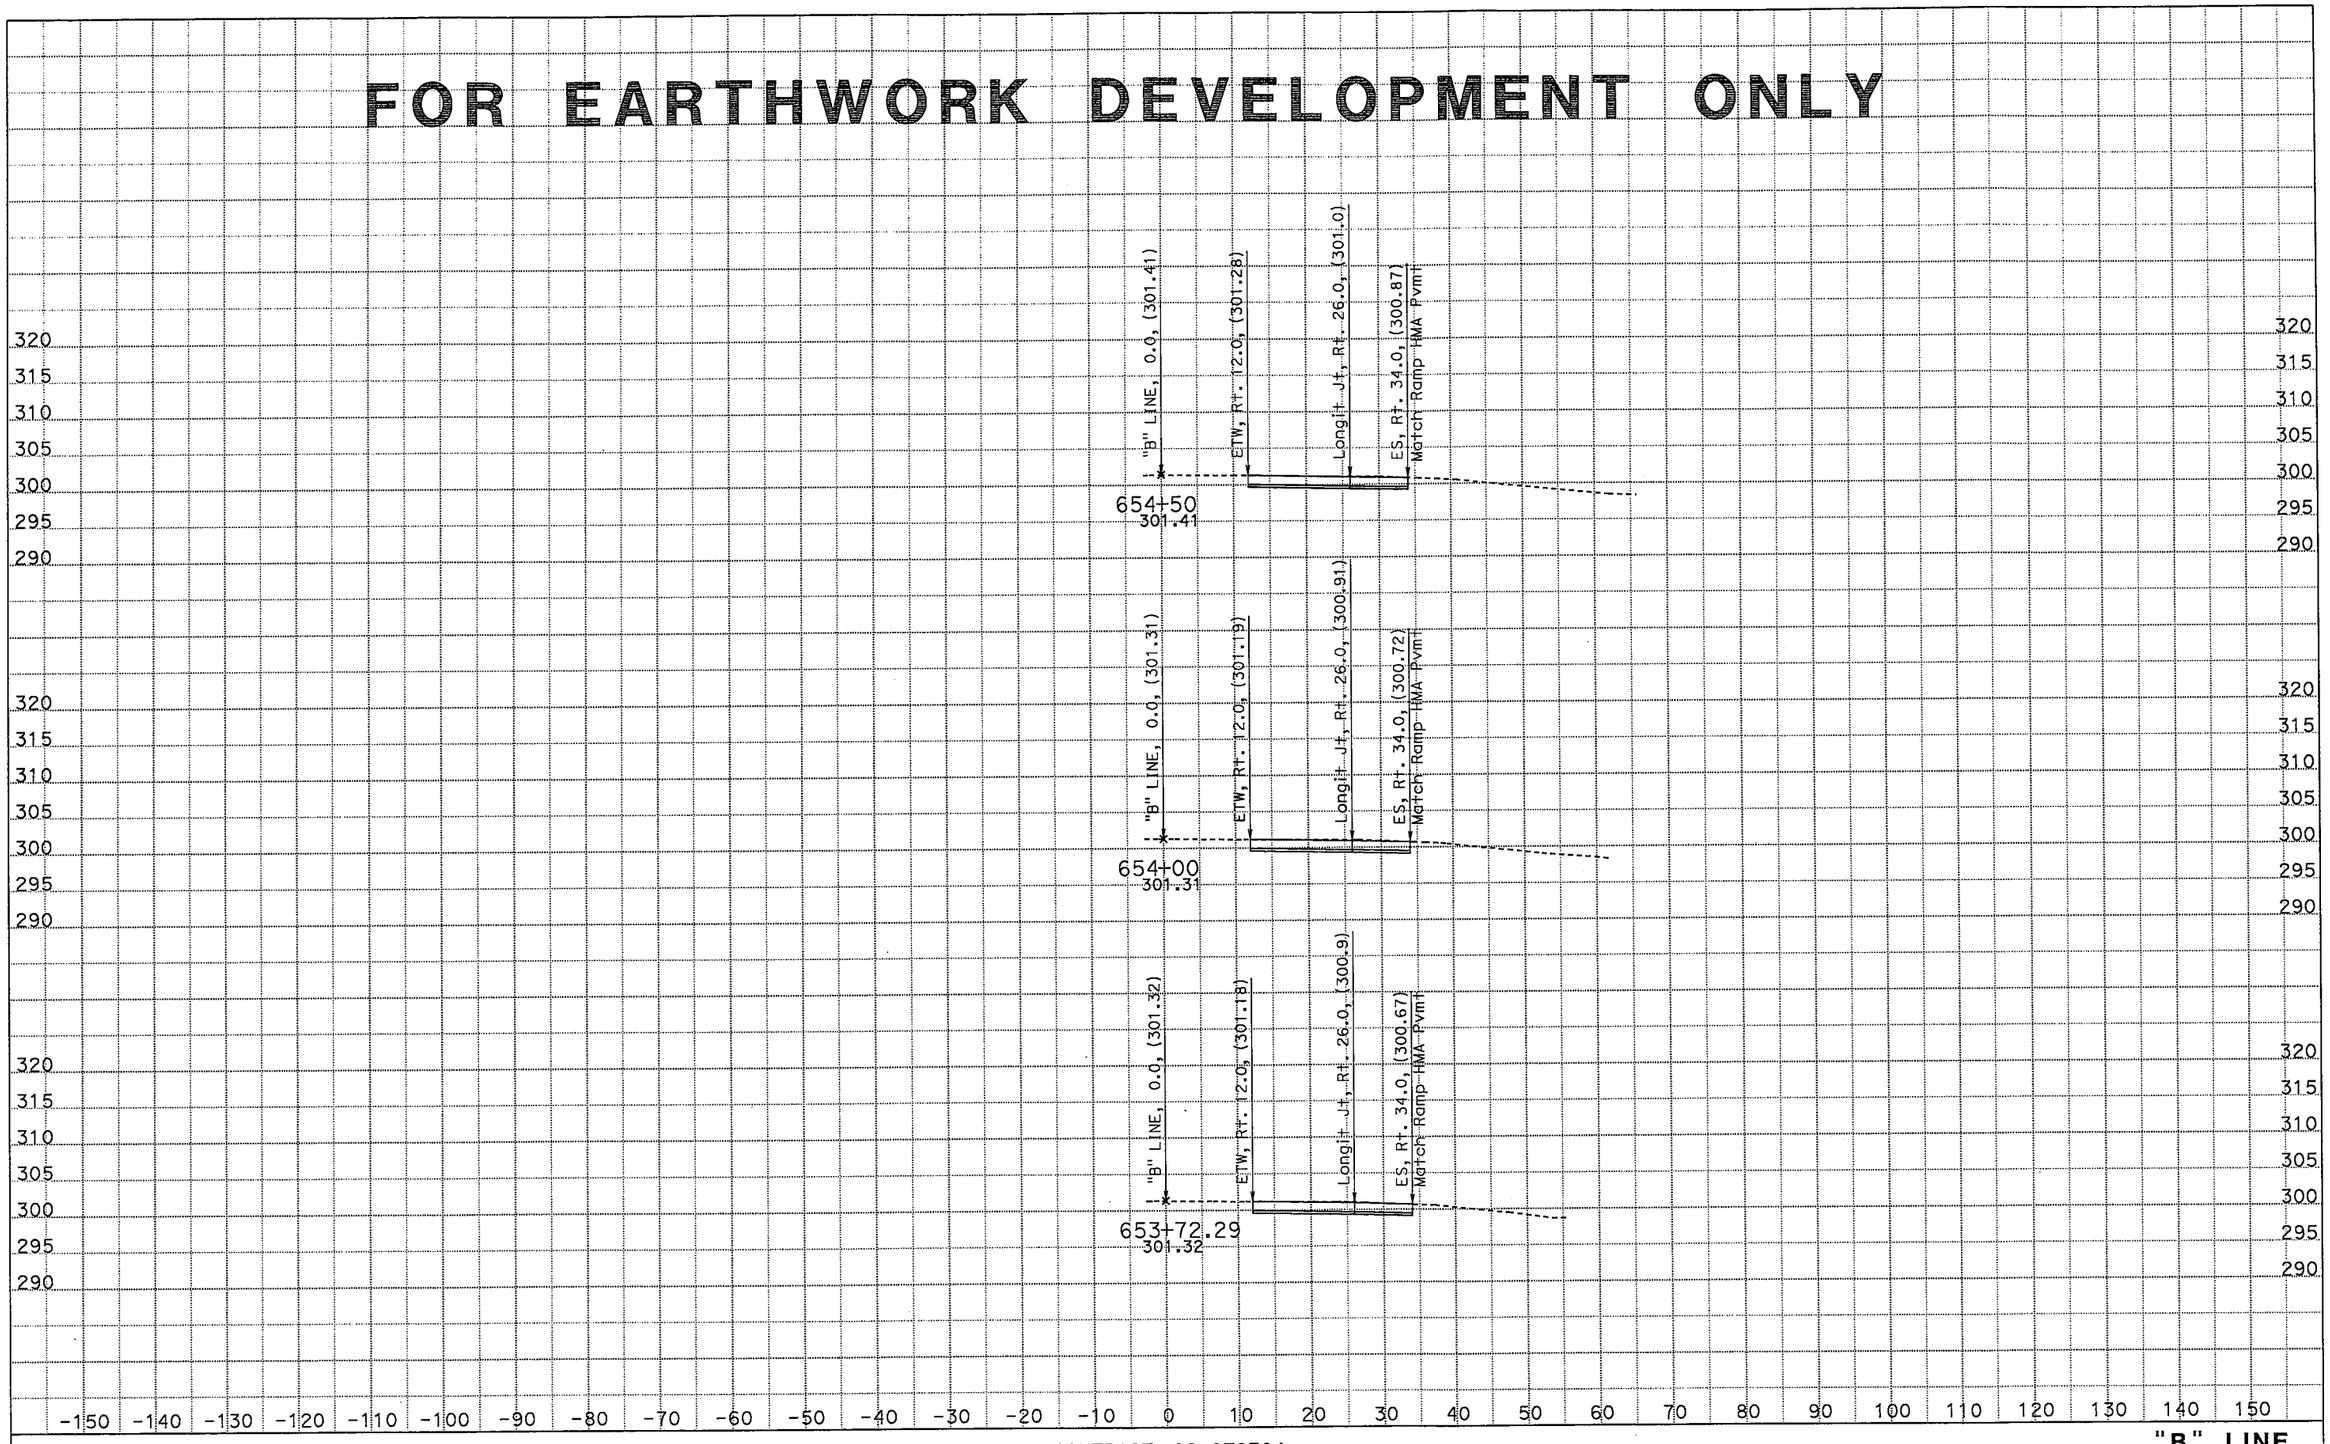

CREATED BY: Ritchie F. Ferrer
DATE: 11/12/2015
KC Project: 029 File: D:*\RFF\Output x section\"B" LINE_111215.ear

CONTRACT: 06-0T8704
DIST/CO/RTE/PM: 06/Tul/99/51.3-52.3
PROJECT ID: 0615000173

SCALE: 1" = 10' Horiz.
1" = 10' Vert.

All Dimensions are US Survey Feet

"B" LINE CROSS SECTIONS

SHEET 11 OF 36

FOR EARTHWORK DEVELOPMENT ONLY

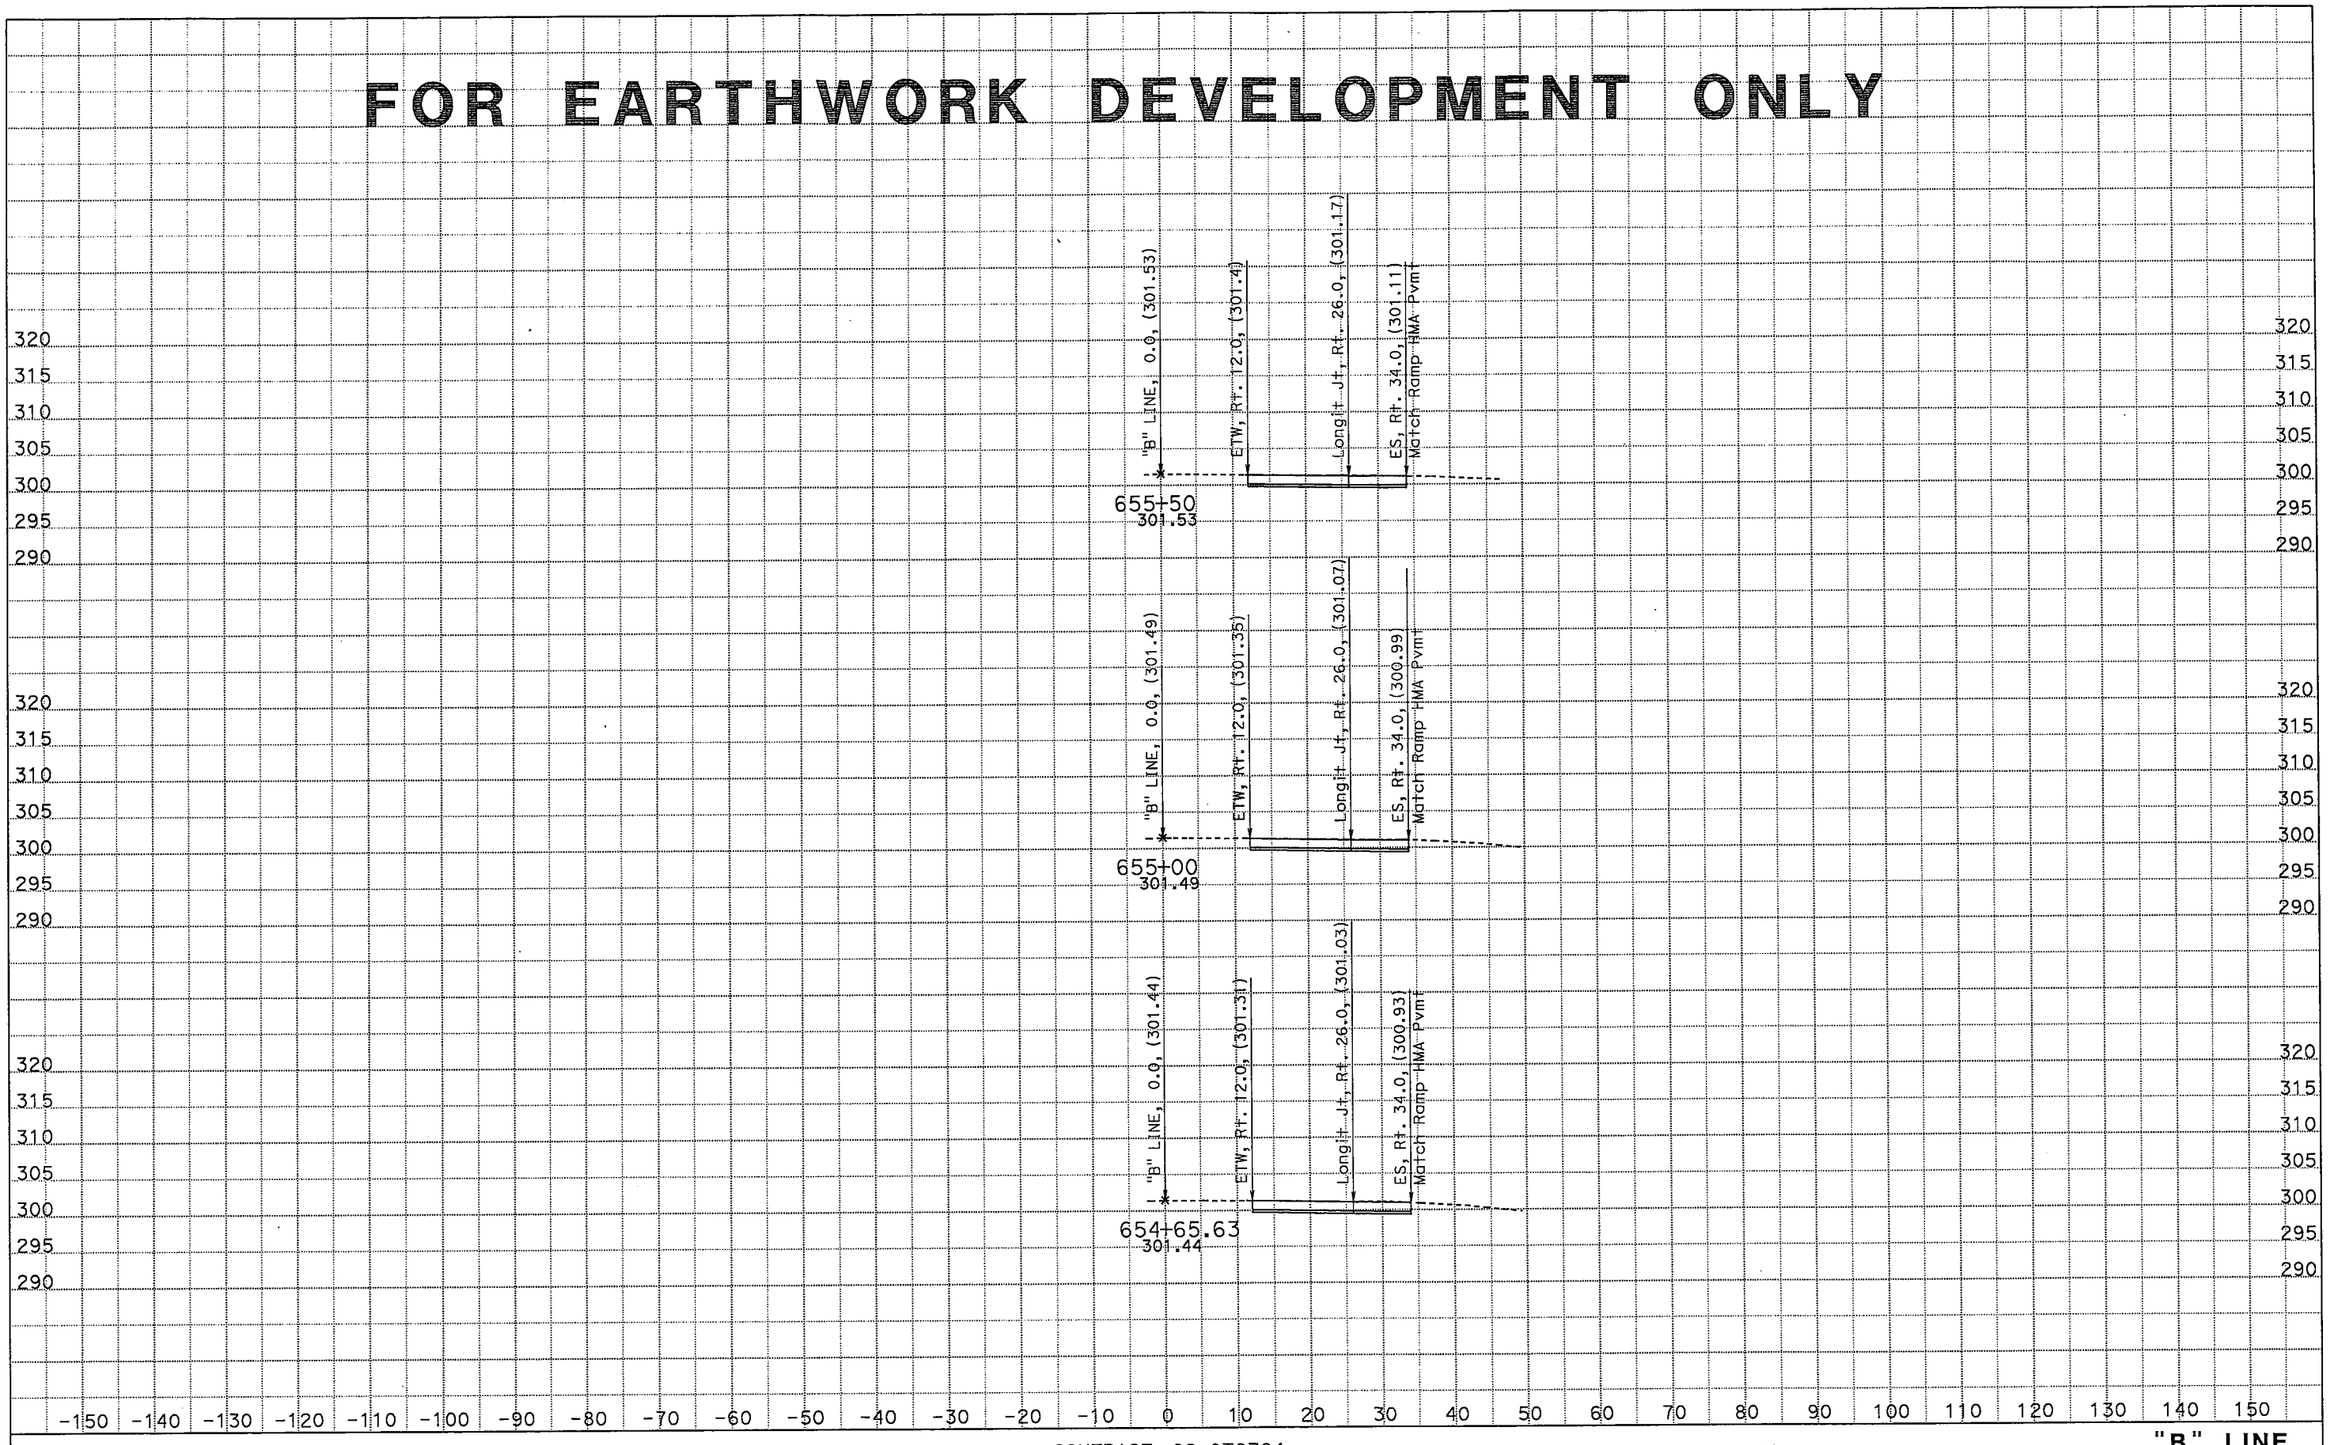

CREATED BY: Ritchie F. Ferrer
DATE: 11/12/2015
KC Project: 029 File: D:*\RFF\Output x section\"B" LINE_111215.ear

CONTRACT: 06-0T8704
DIST/CO/RTE/PM: 06/Tul/99/51.3-52.3
PROJECT ID: 0615000173

SCALE: 1" = 10' Horiz.
1" = 10' Vert.

All Dimensions are US Survey Feet

"B" LINE
CROSS SECTIONS
SHEET 12 OF 36

FOR EARTHWORK DEVELOPMENT ONLY

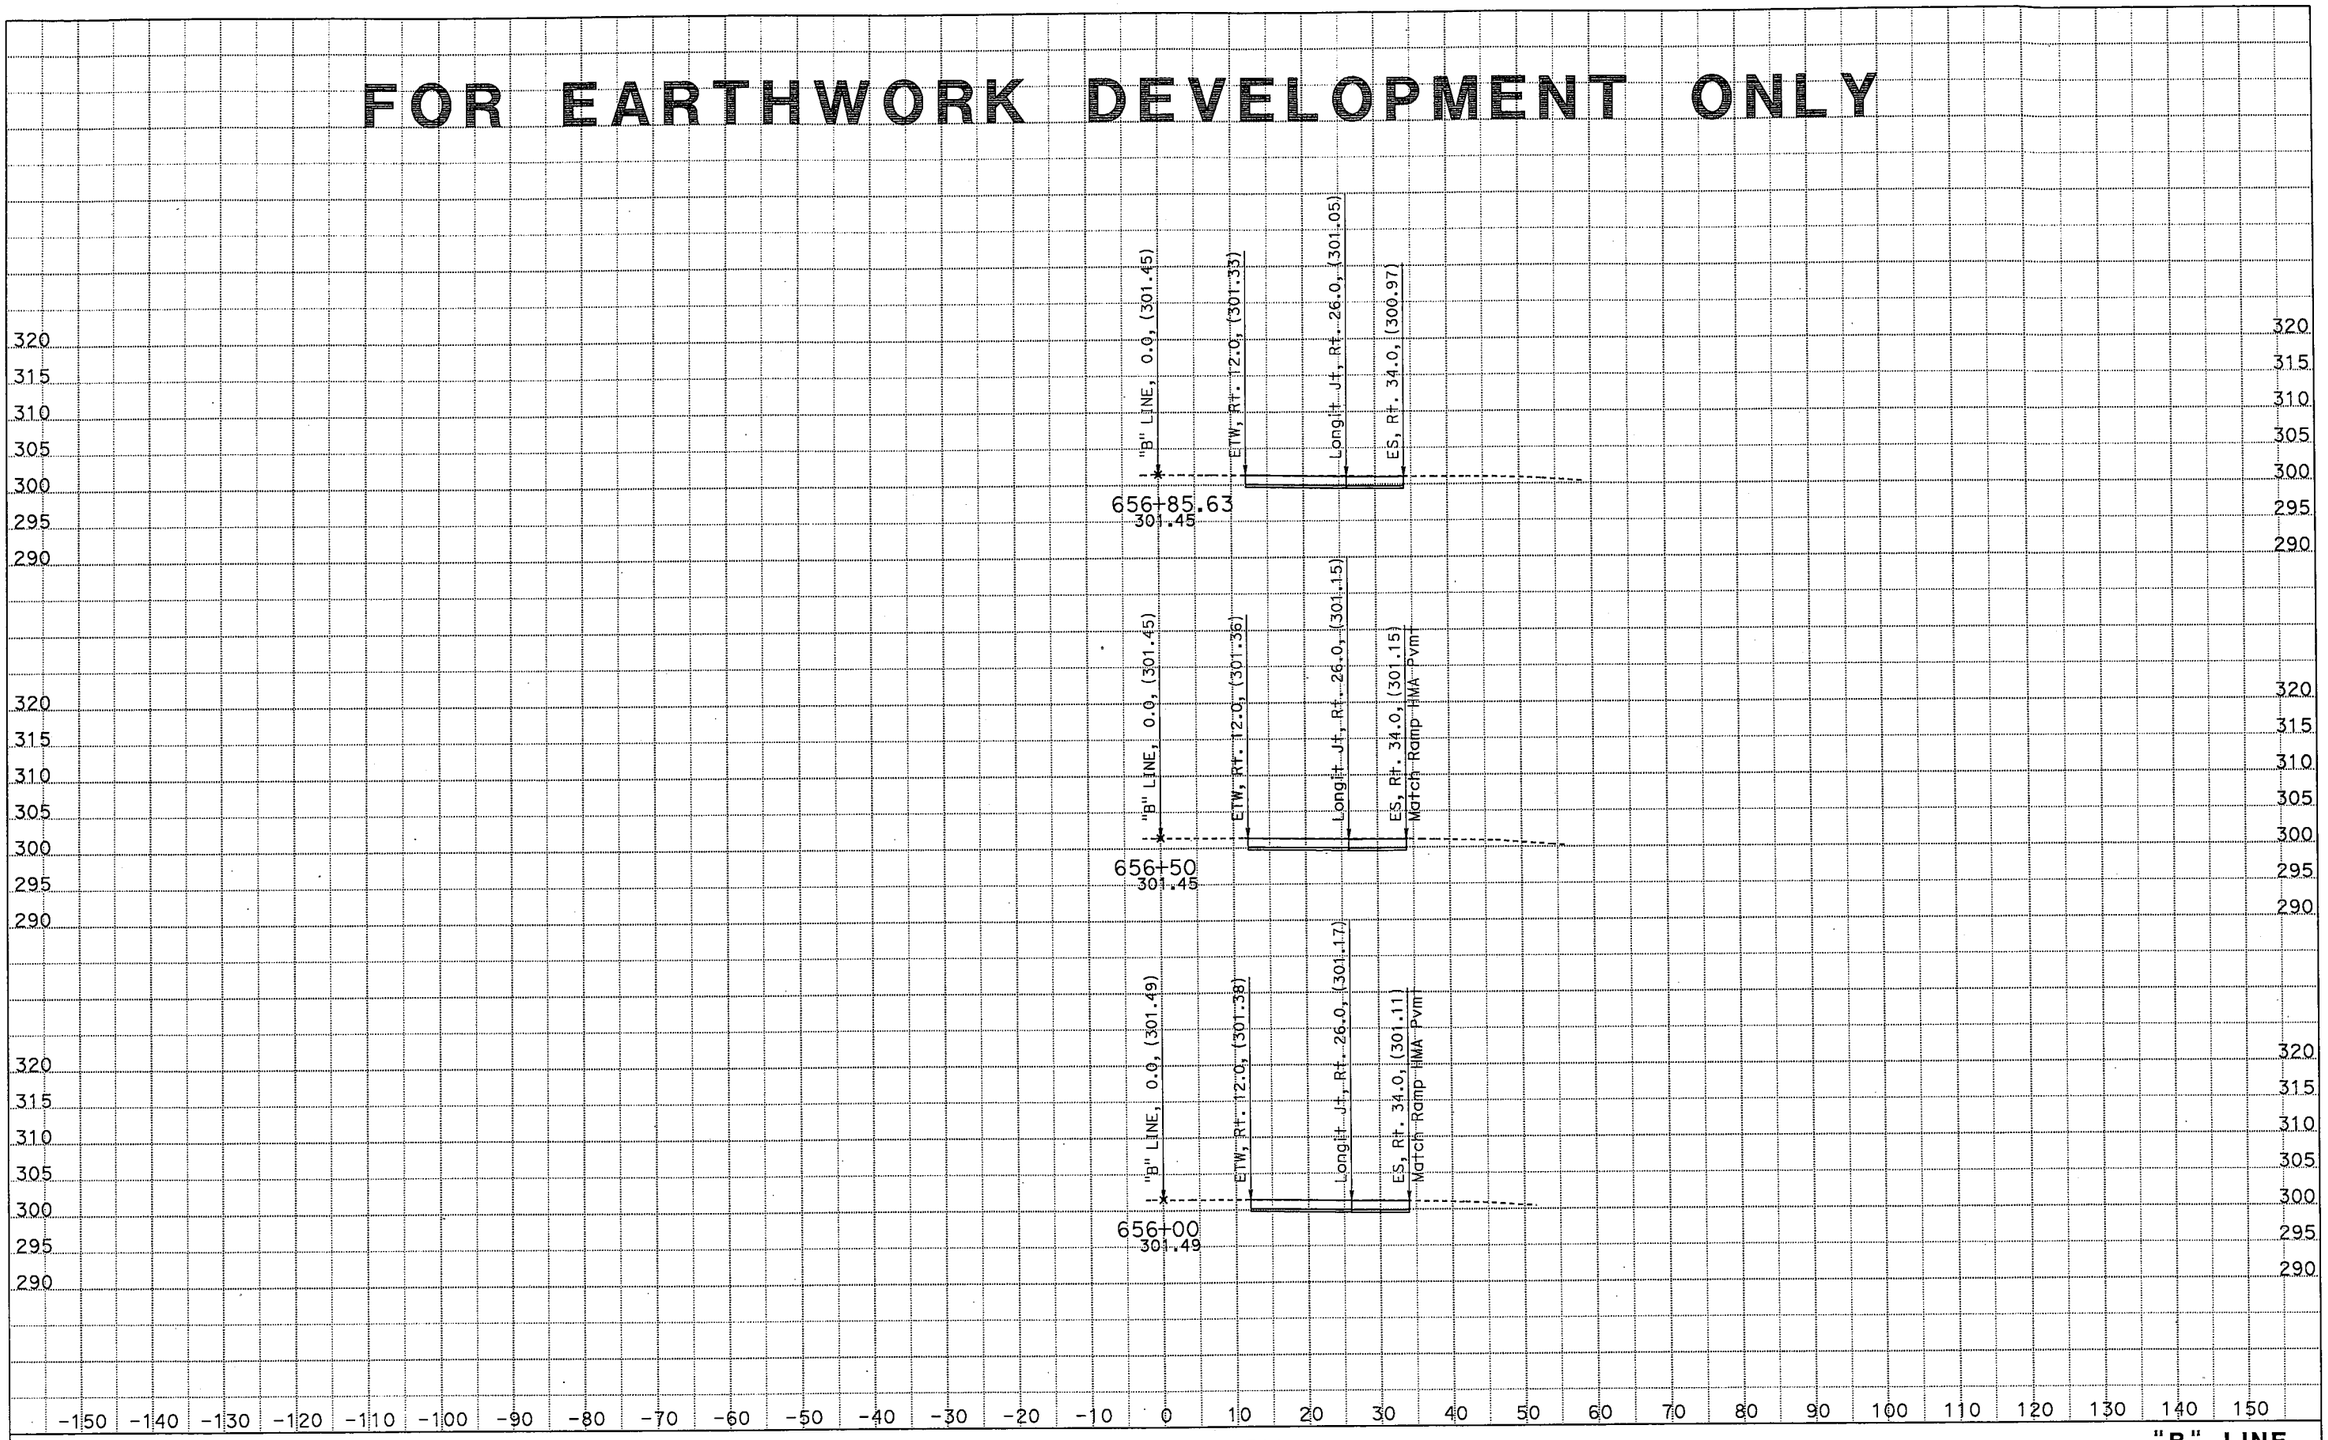

CREATED BY: Ritchie F. Ferrer
DATE: 11/12/2015
KC Project: 029 File: D:*\RFF\Output x section\"B" LINE_111215.ear

CONTRACT: 06-0T8704
DIST/CO/RTE/PM: 06/Tul/99/51.3-52.3
PROJECT ID: 0615000173

SCALE: 1" = 10' Horiz.
1" = 10' Vert.

All Dimensions are US Survey Feet

"B" LINE
CROSS SECTIONS
SHEET 13 OF 36

FOR EARTHWORK DEVELOPMENT ONLY

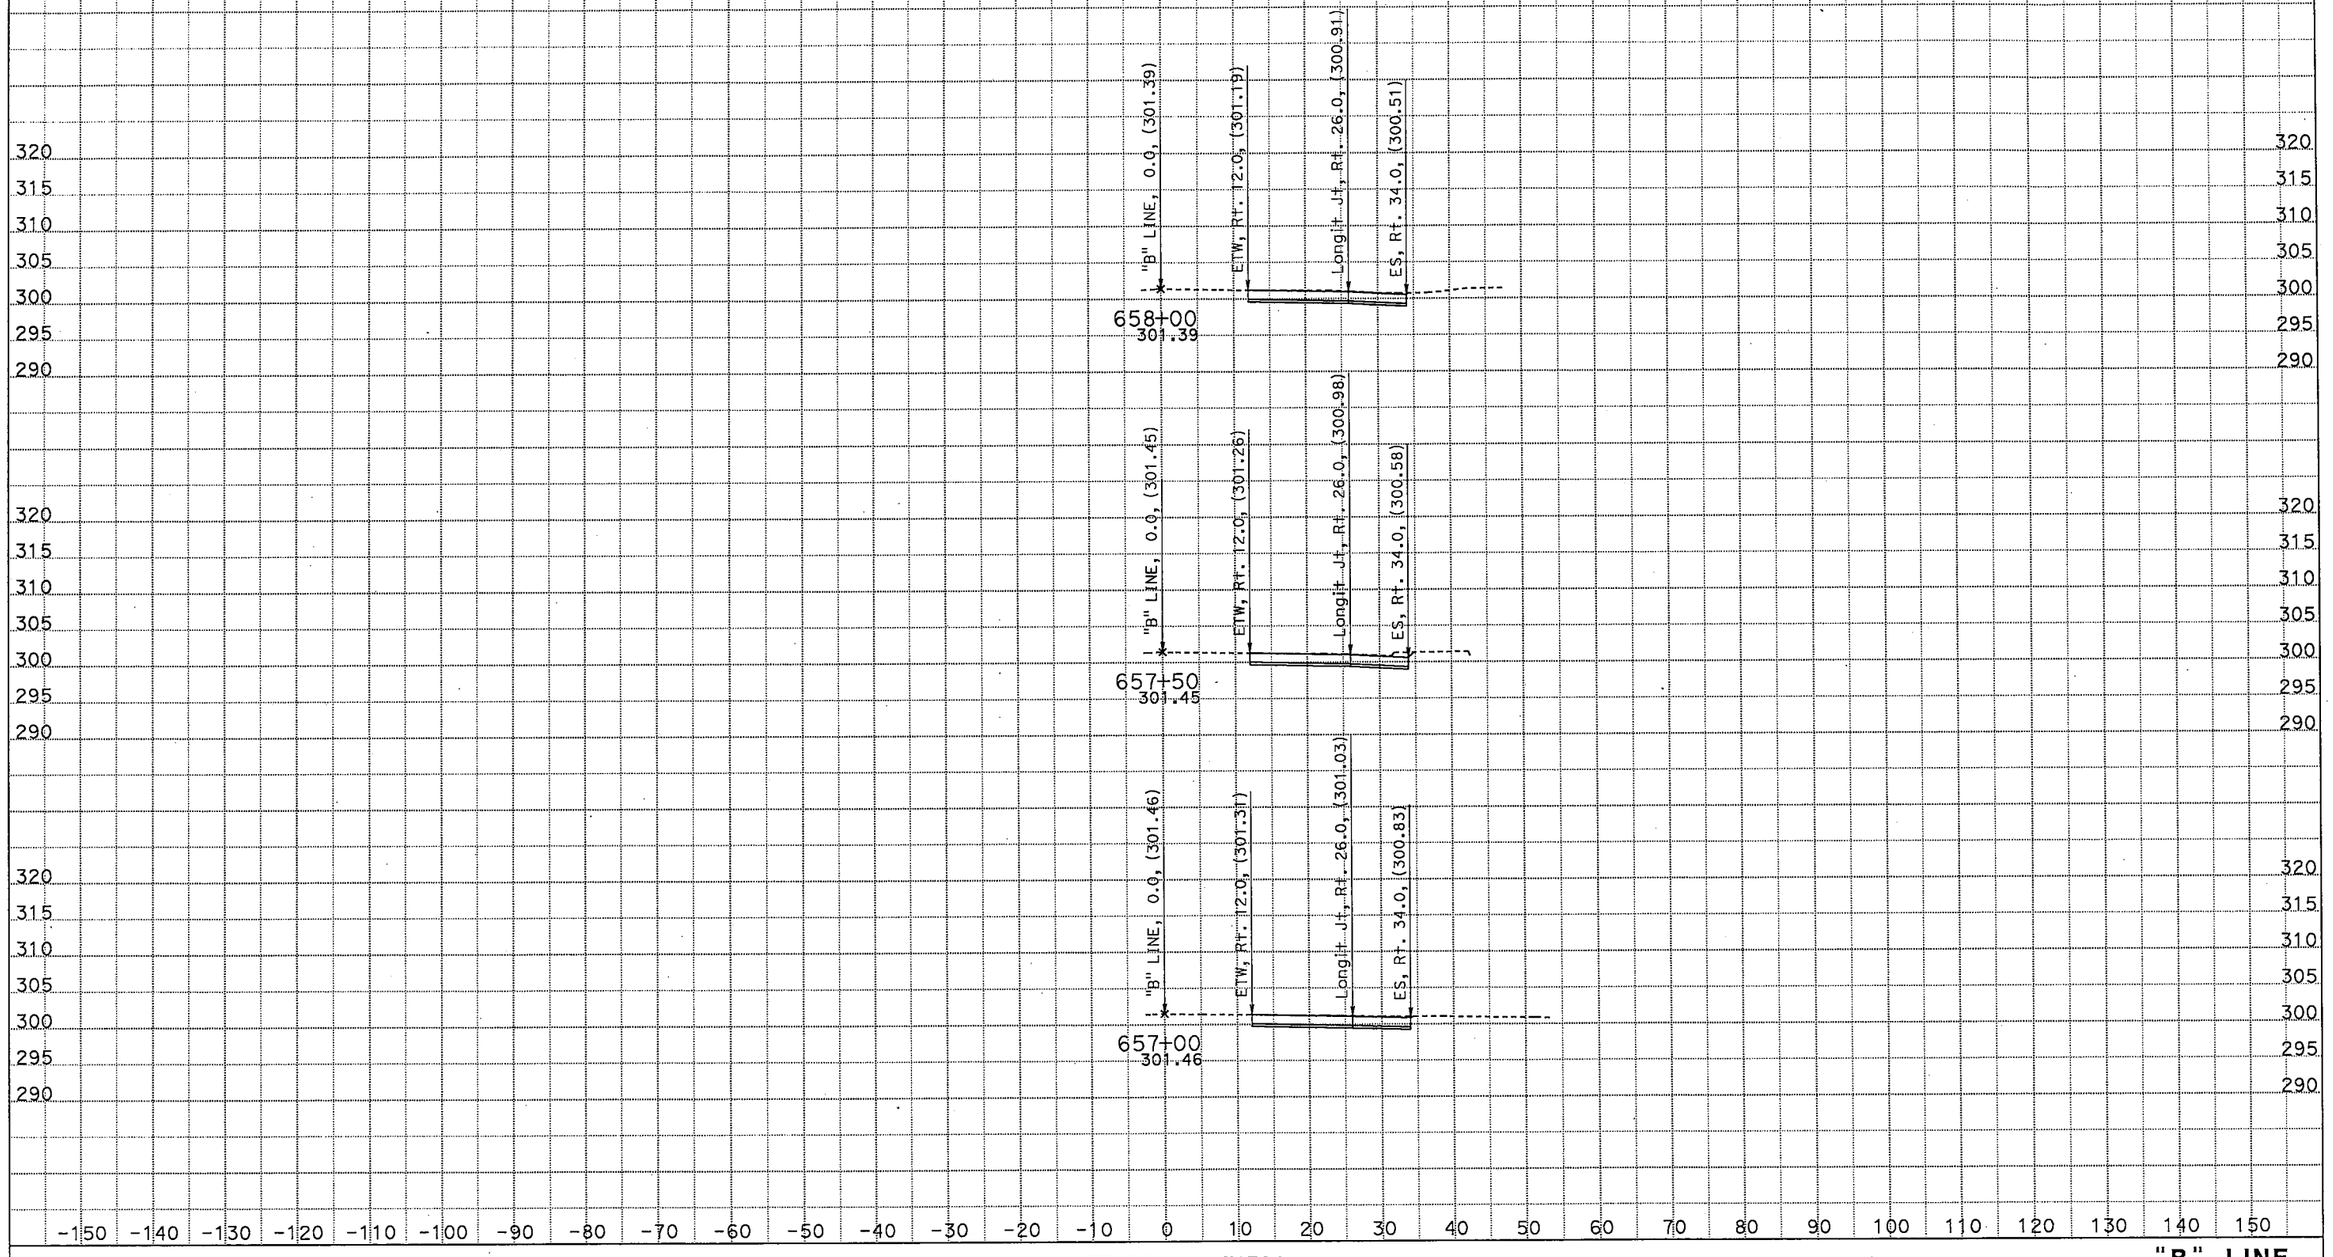

CREATED BY: Ritchie F. Ferrer
DATE: 11/12/2015
KC Project: 029 File: D:*\RFF\Output x section\"B" LINE_111215.ear

CONTRACT: 06-0T8704
DIST/CO/RTE/PM: 06/Tul/99/51.3-52.3
PROJECT ID: 0615000173

SCALE: 1" = 10' Horiz.
1" = 10' Vert.
All Dimensions are US Survey Feet

"B" LINE
CROSS SECTIONS
SHEET 14 OF 36

FOR EARTHWORK DEVELOPMENT ONLY

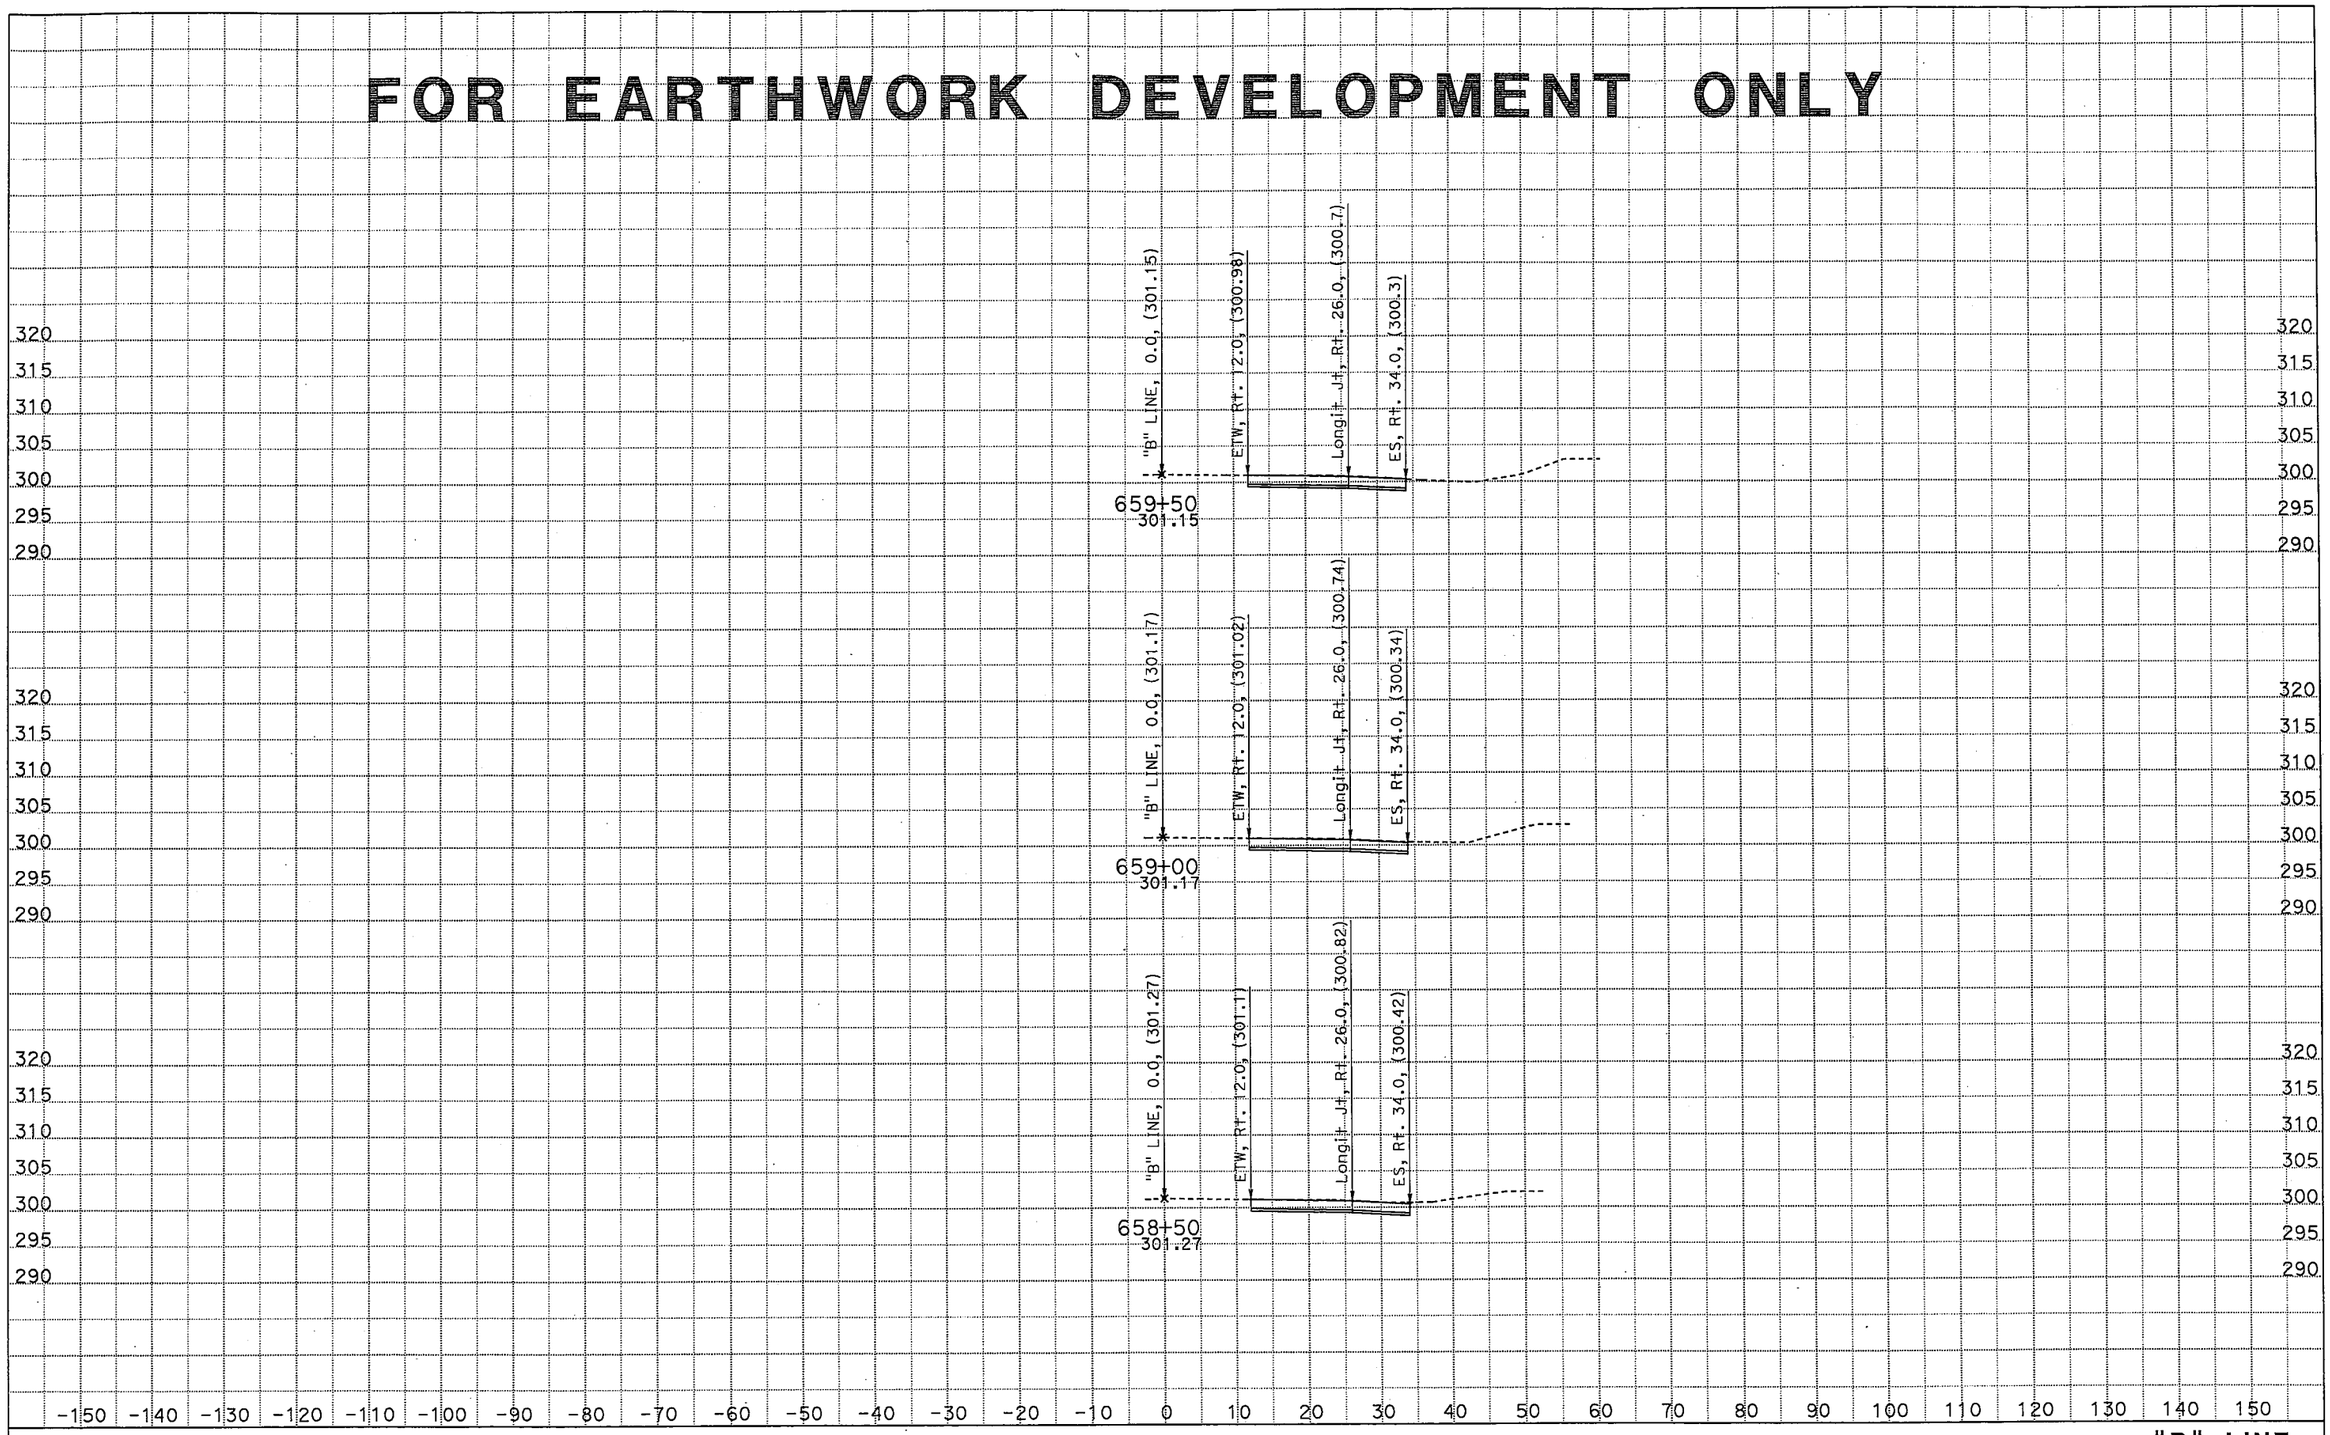

CREATED BY: Ritchie F. Ferrer
DATE: 11/12/2015
KC Project: 029 File: D:*\RFF\Output x section\"B" LINE_111215.ear

CONTRACT: 06-0T8704
DIST/CO/RTE/PM: 06/Tul/99/51.3-52.3
PROJECT ID: 0615000173

SCALE: 1" = 10' Horiz.
1" = 10' Vert.

All Dimensions are US Survey Feet

"B" LINE
CROSS SECTIONS

FOR EARTHWORK DEVELOPMENT ONLY

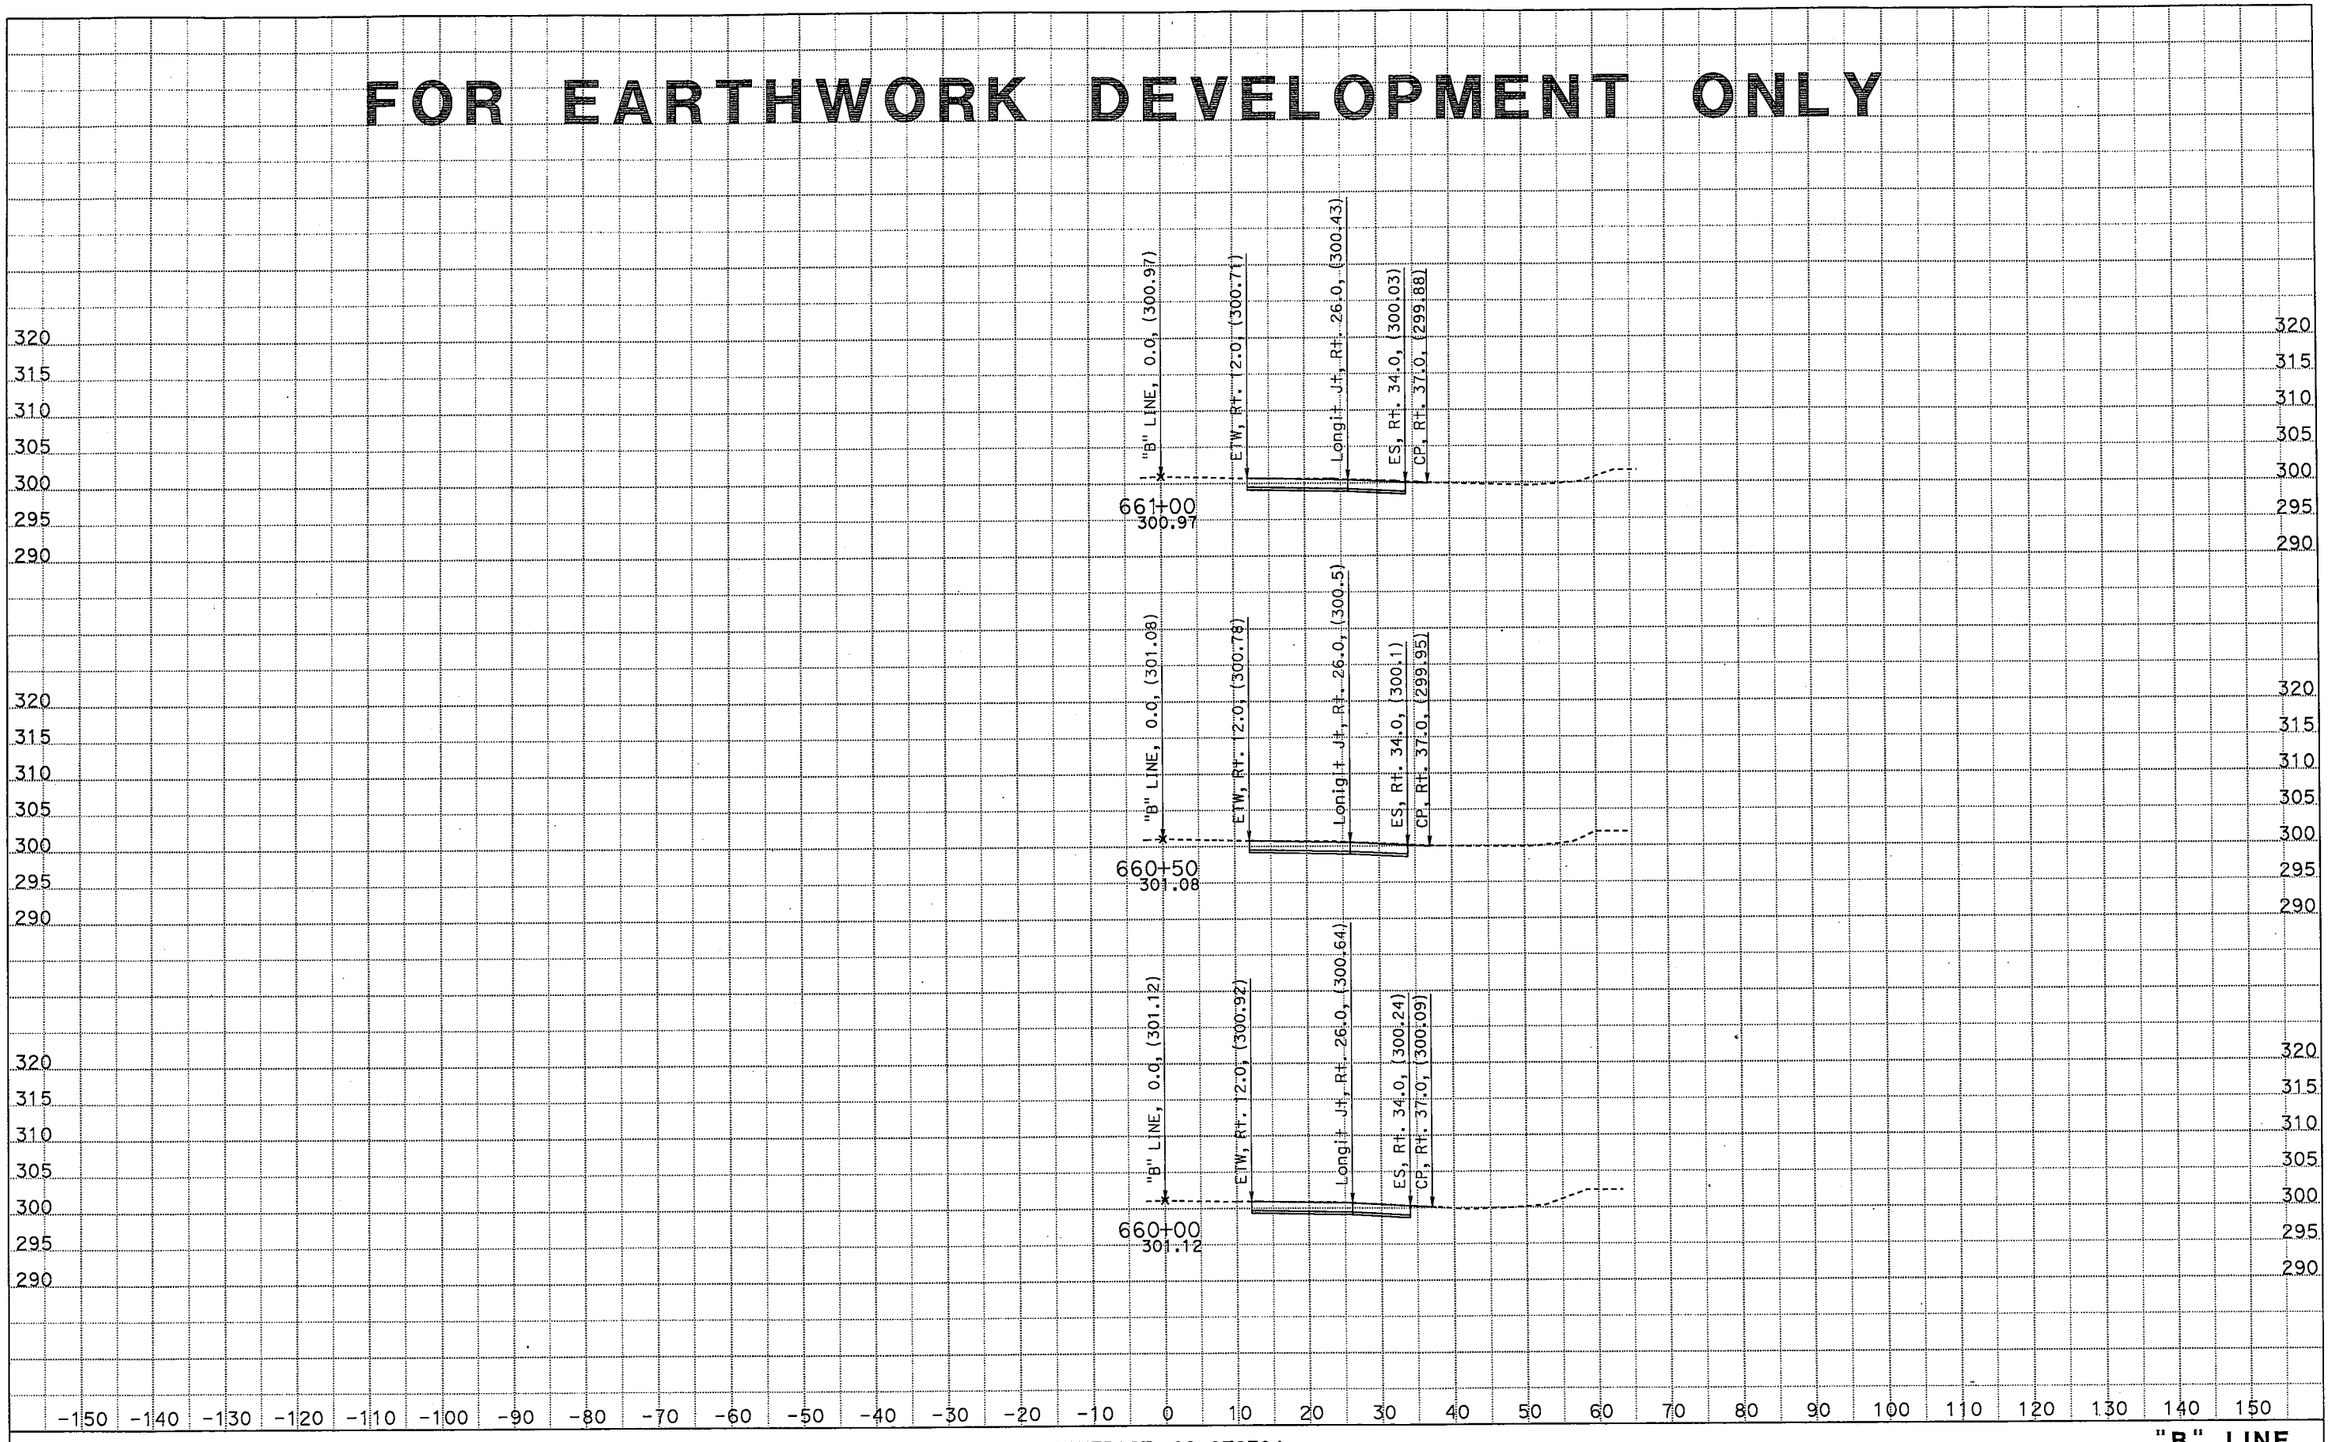

CREATED BY: Ritchie F. Ferrer
DATE: 11/12/2015
KC Project: 029 File: D:*\RFF\Output x section\"B" LINE_111215.ear

CONTRACT: 06-0T8704
DIST/CO/RTE/PM: 06/Tul/99/51.3-52.3
PROJECT ID: 0615000173

SCALE: 1" = 10' Horiz.
1" = 10' Vert.

All Dimensions are US Survey Feet

"B" LINE
CROSS SECTIONS
SHEET 16 OF 36

FOR EARTHWORK DEVELOPMENT ONLY

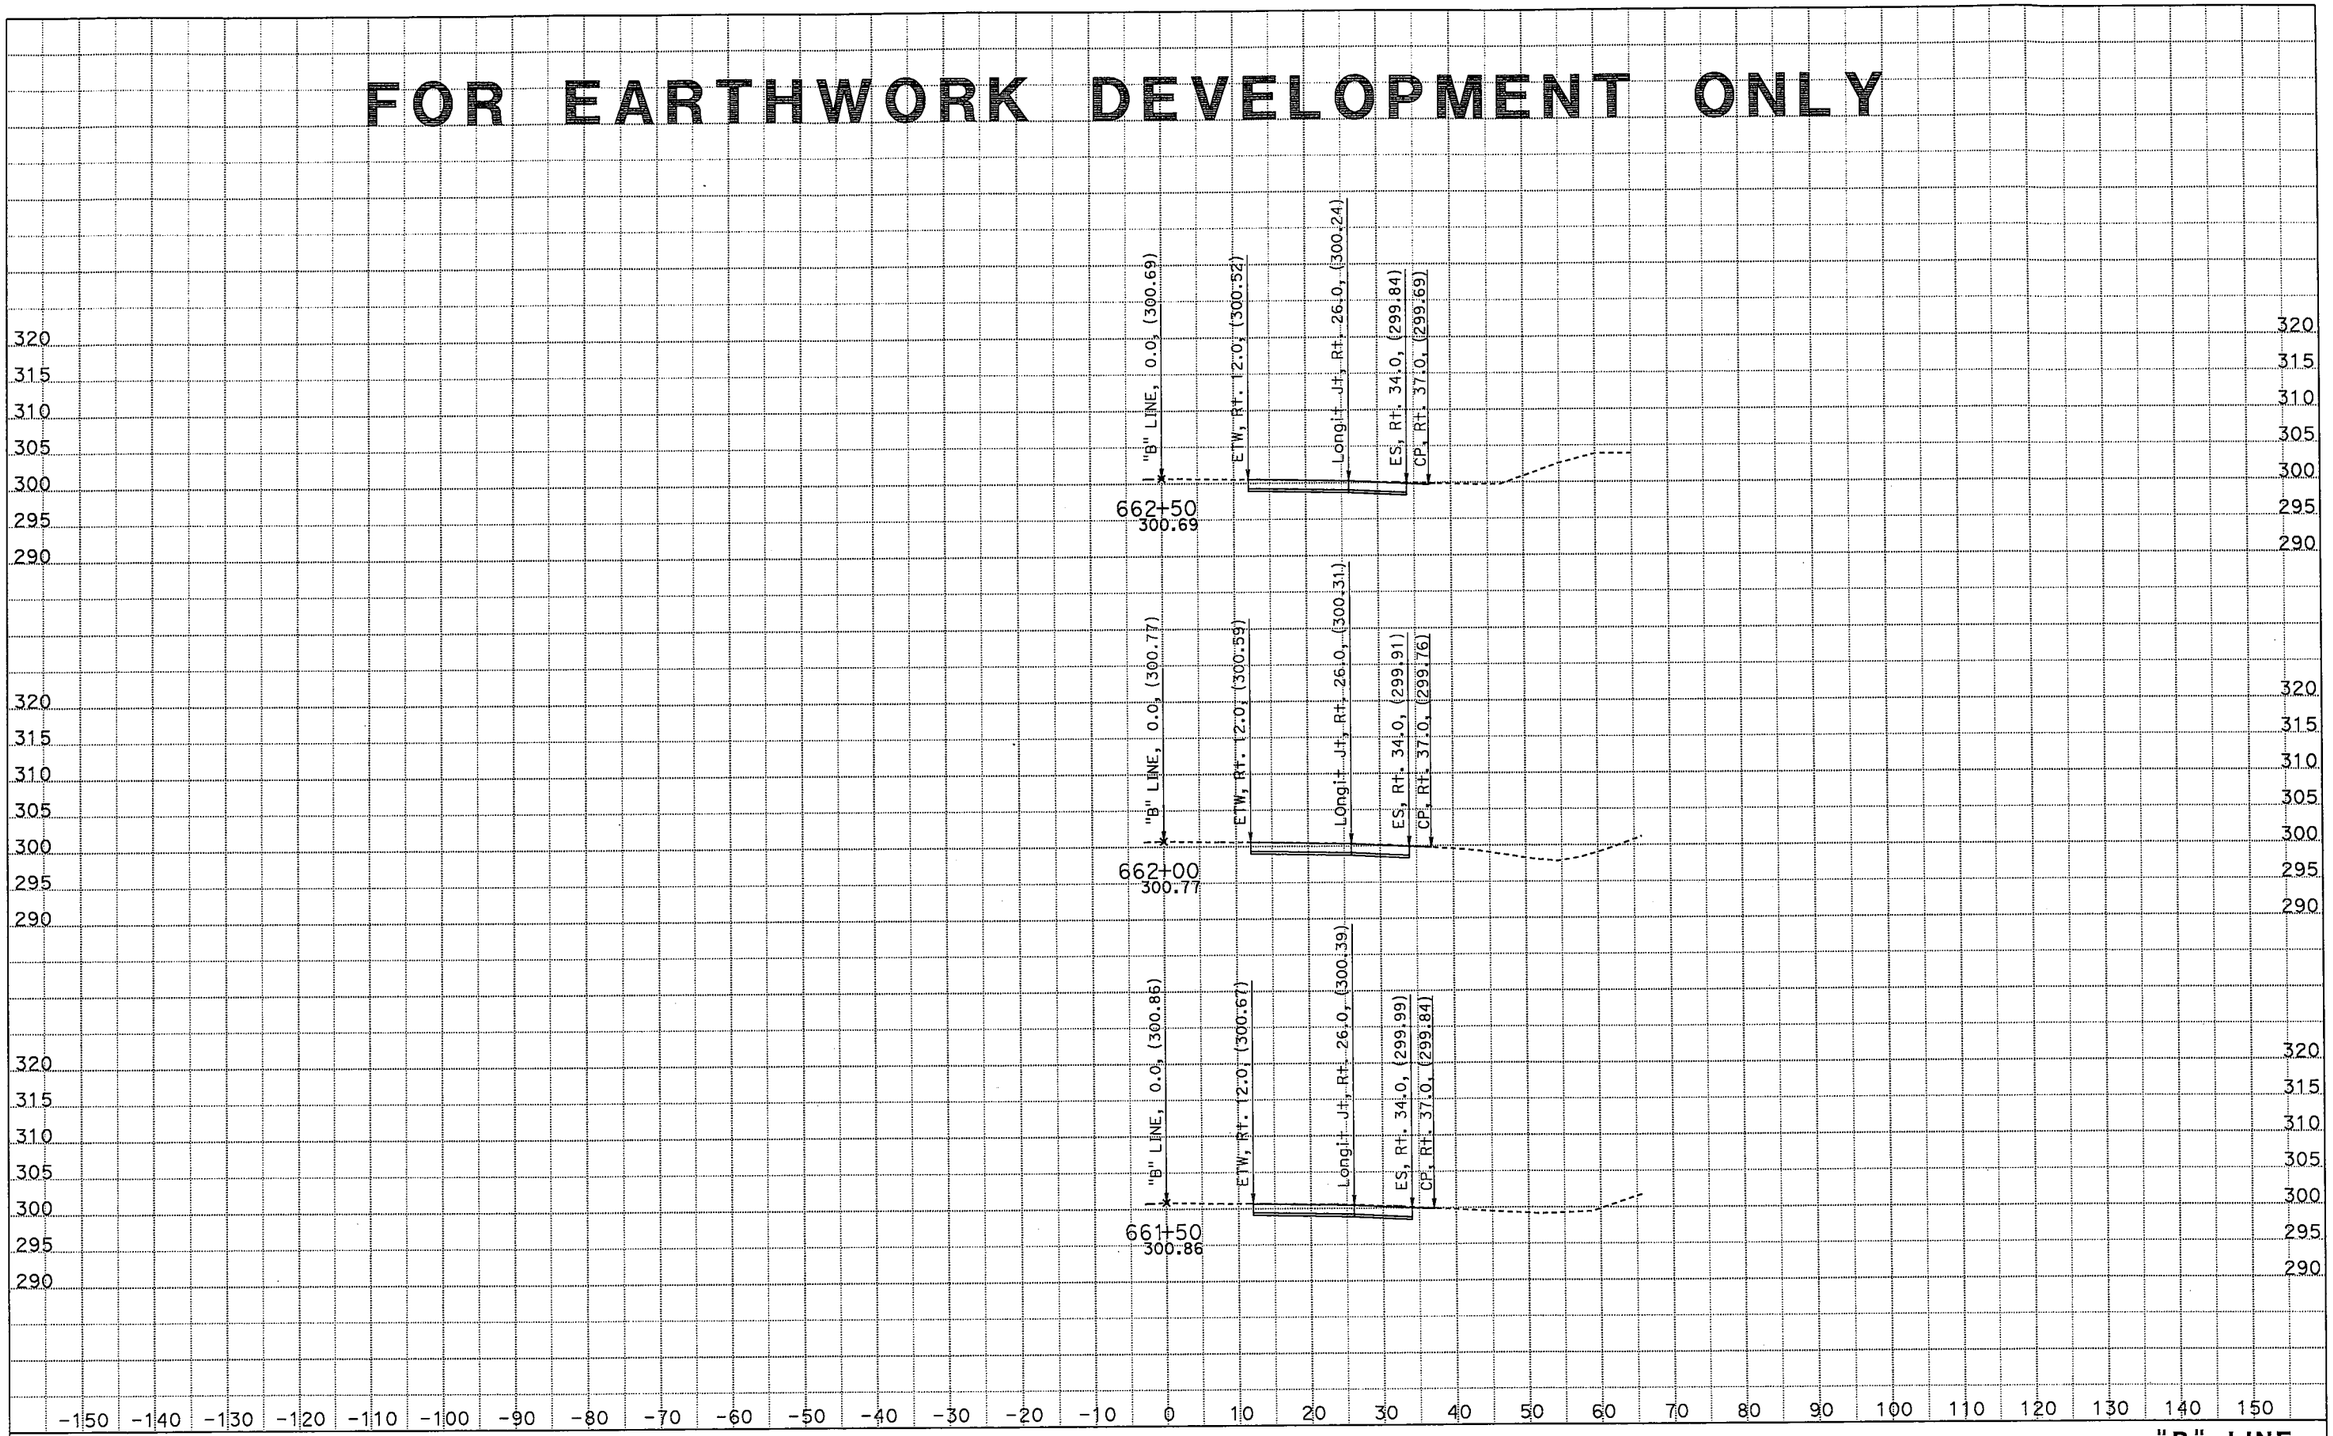

CREATED BY: Ritchie F. Ferrer
DATE: 11/12/2015
KC Project: 029 File: D:*\RFF\Output x section\"B" LINE_111215.ear

CONTRACT: 06-0T8704
DIST/CO/RTE/PM: 06/Tul/99/51.3-52.3
PROJECT ID: 0615000173

SCALE: 1" = 10' Horiz.
1" = 10' Vert.

All Dimensions are US Survey Feet

"B" LINE CROSS SECTIONS

SHEET 17 OF 36

FOR EARTHWORK DEVELOPMENT ONLY

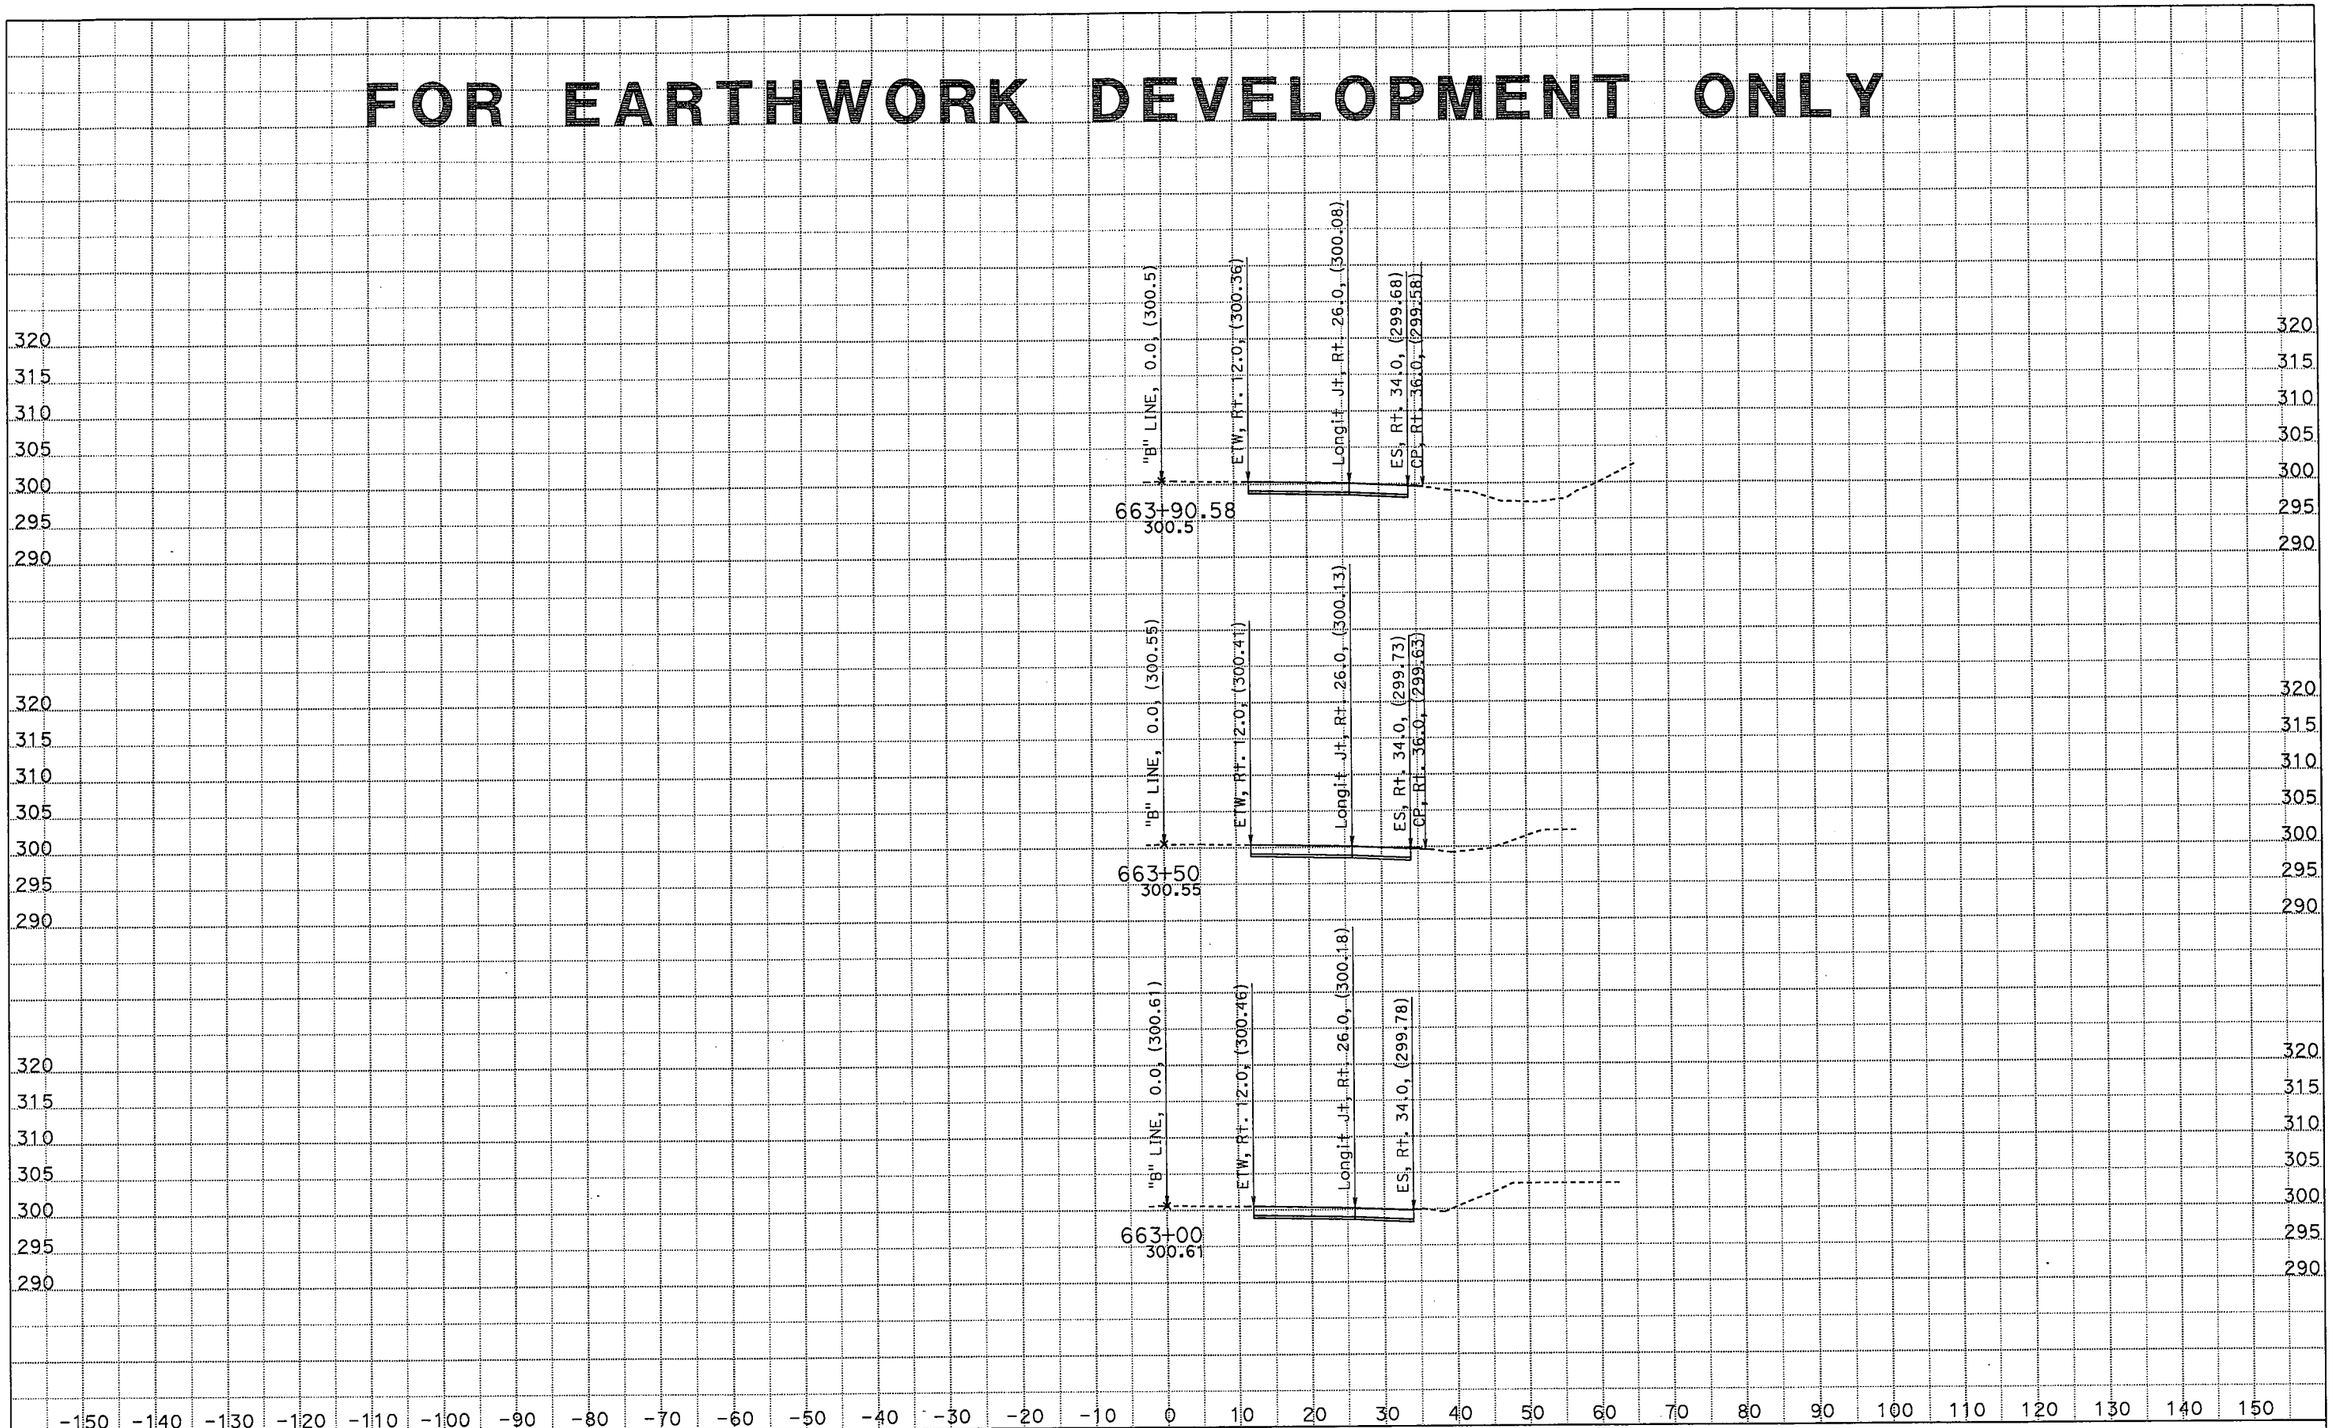

CREATED BY: Ritchie F. Ferrer
DATE: 11/12/2015
KC Project: 029 File: D:*\RFF\Output x section\"B" LINE_111215.ear

CONTRACT: 06-0T8704
DIST/CO/RTE/PM: 06/Tul/99/51.3-52.3
PROJECT ID: 0615000173

SCALE: 1" = 10' Horiz.
1" = 10' Vert.

All Dimensions are US Survey Feet

"B" LINE
CROSS SECTIONS
SHEET 18 OF 36

FOR EARTHWORK DEVELOPMENT ONLY

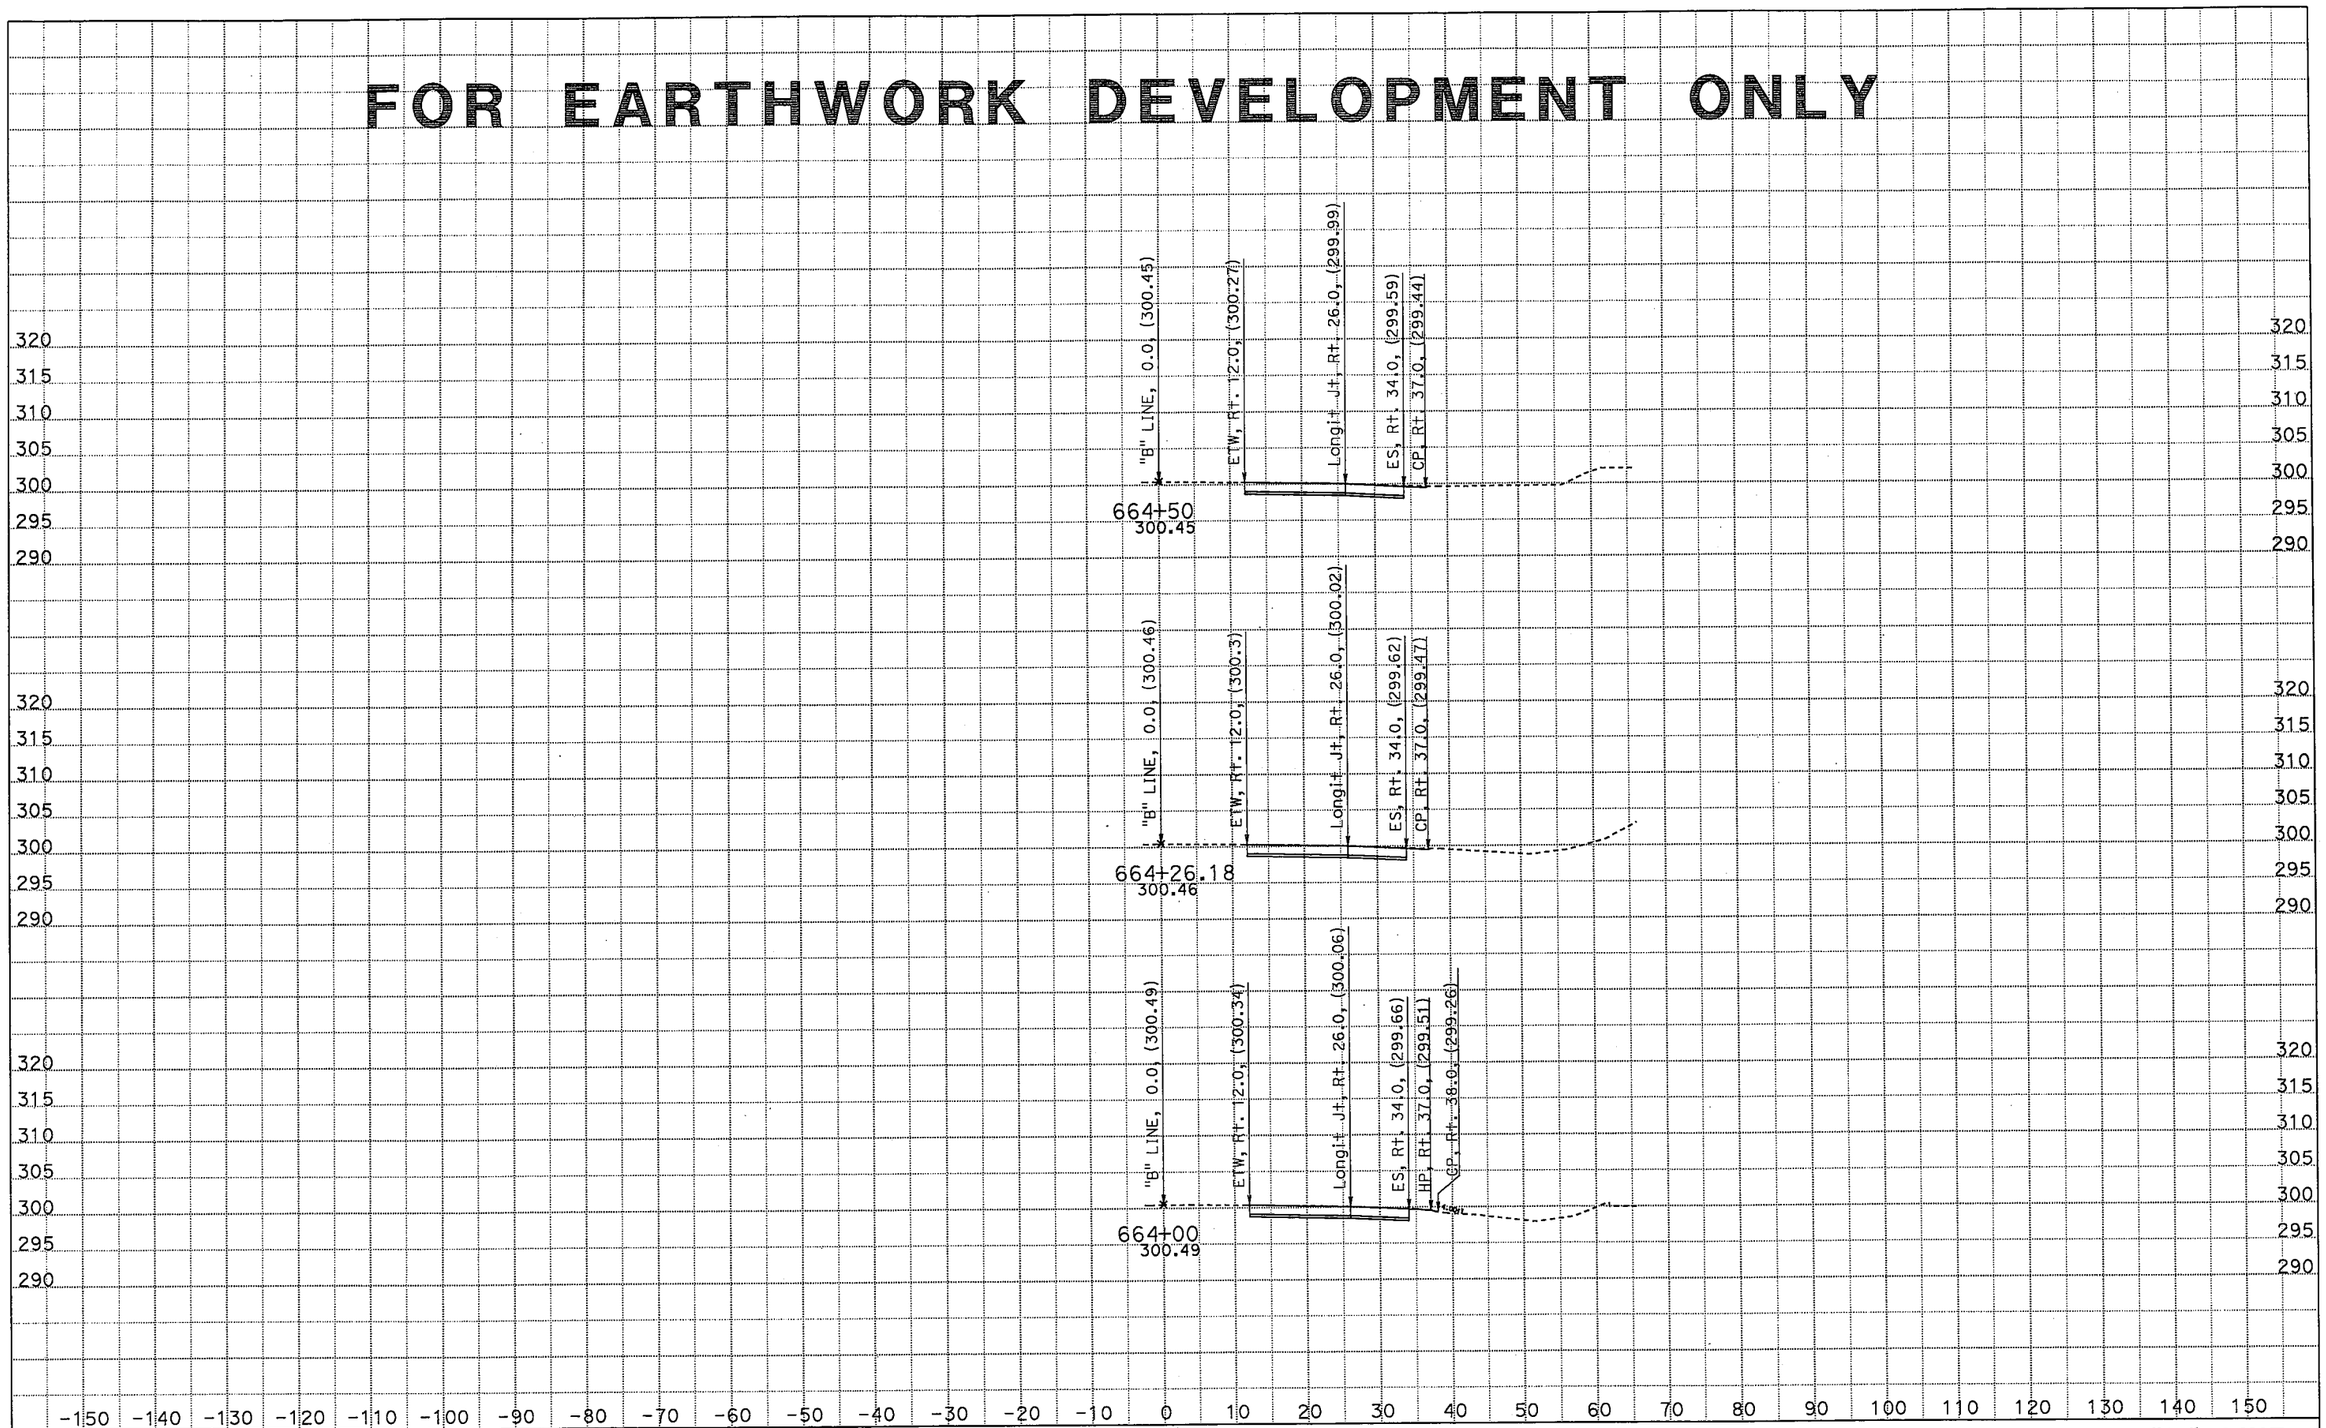

CREATED BY: Ritchie F. Ferrer
DATE: 11/12/2015
KC Project: 029 File: D:*\RFF\Output x section\"B" LINE_111215.ear

CONTRACT: 06-0T8704
DIST/CO/RTE/PM: 06/Tul/99/51.3-52.3
PROJECT ID: 0615000173

SCALE: 1" = 10' Horiz.
1" = 10' Vert.

All Dimensions are US Survey Feet

"B" LINE
CROSS SECTIONS
SHEET 19 OF 36

FOR EARTHWORK DEVELOPMENT ONLY

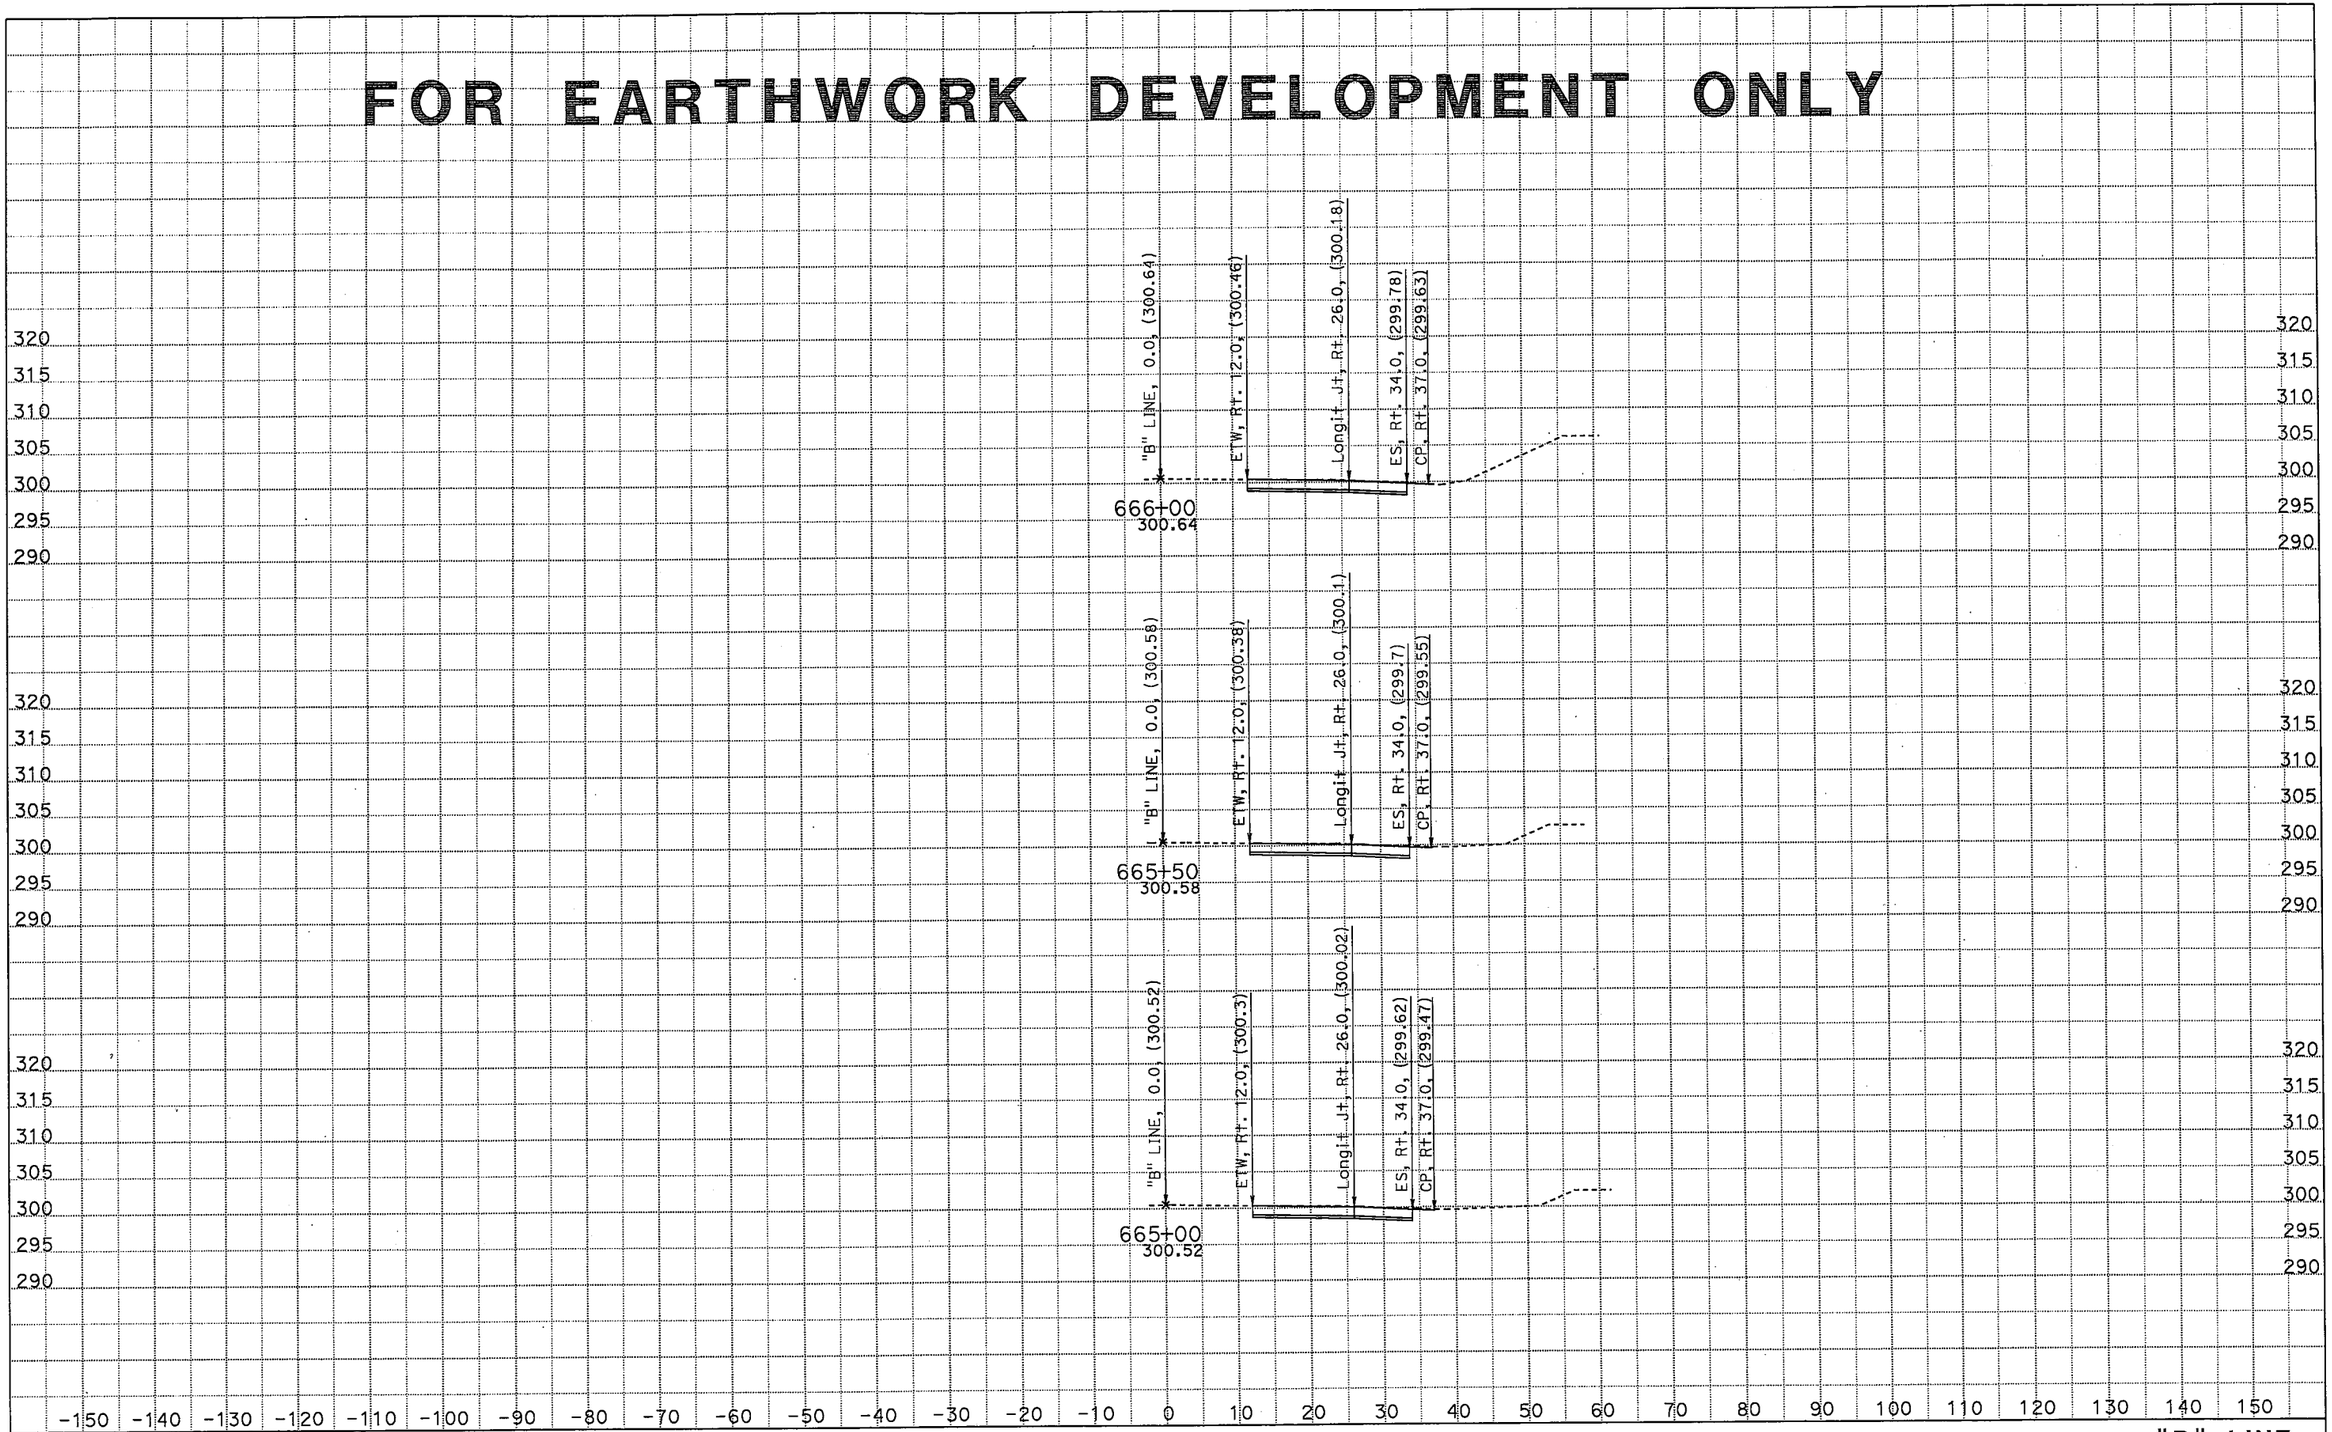

CREATED BY: Ritchie F. Ferrer
DATE: 11/12/2015
KC Project: 029 File: D:*\RFF\Output x section\"B" LINE_111215.ear

CONTRACT: 06-0T8704
DIST/CO/RTE/PM: 06/Tul/99/51.3-52.3
PROJECT ID: 0615000173

SCALE: 1" = 10' Horiz.
1" = 10' Vert.

All Dimensions are US Survey Feet

"B" LINE
CROSS SECTIONS
SHEET 20 OF 36

FOR EARTHWORK DEVELOPMENT ONLY

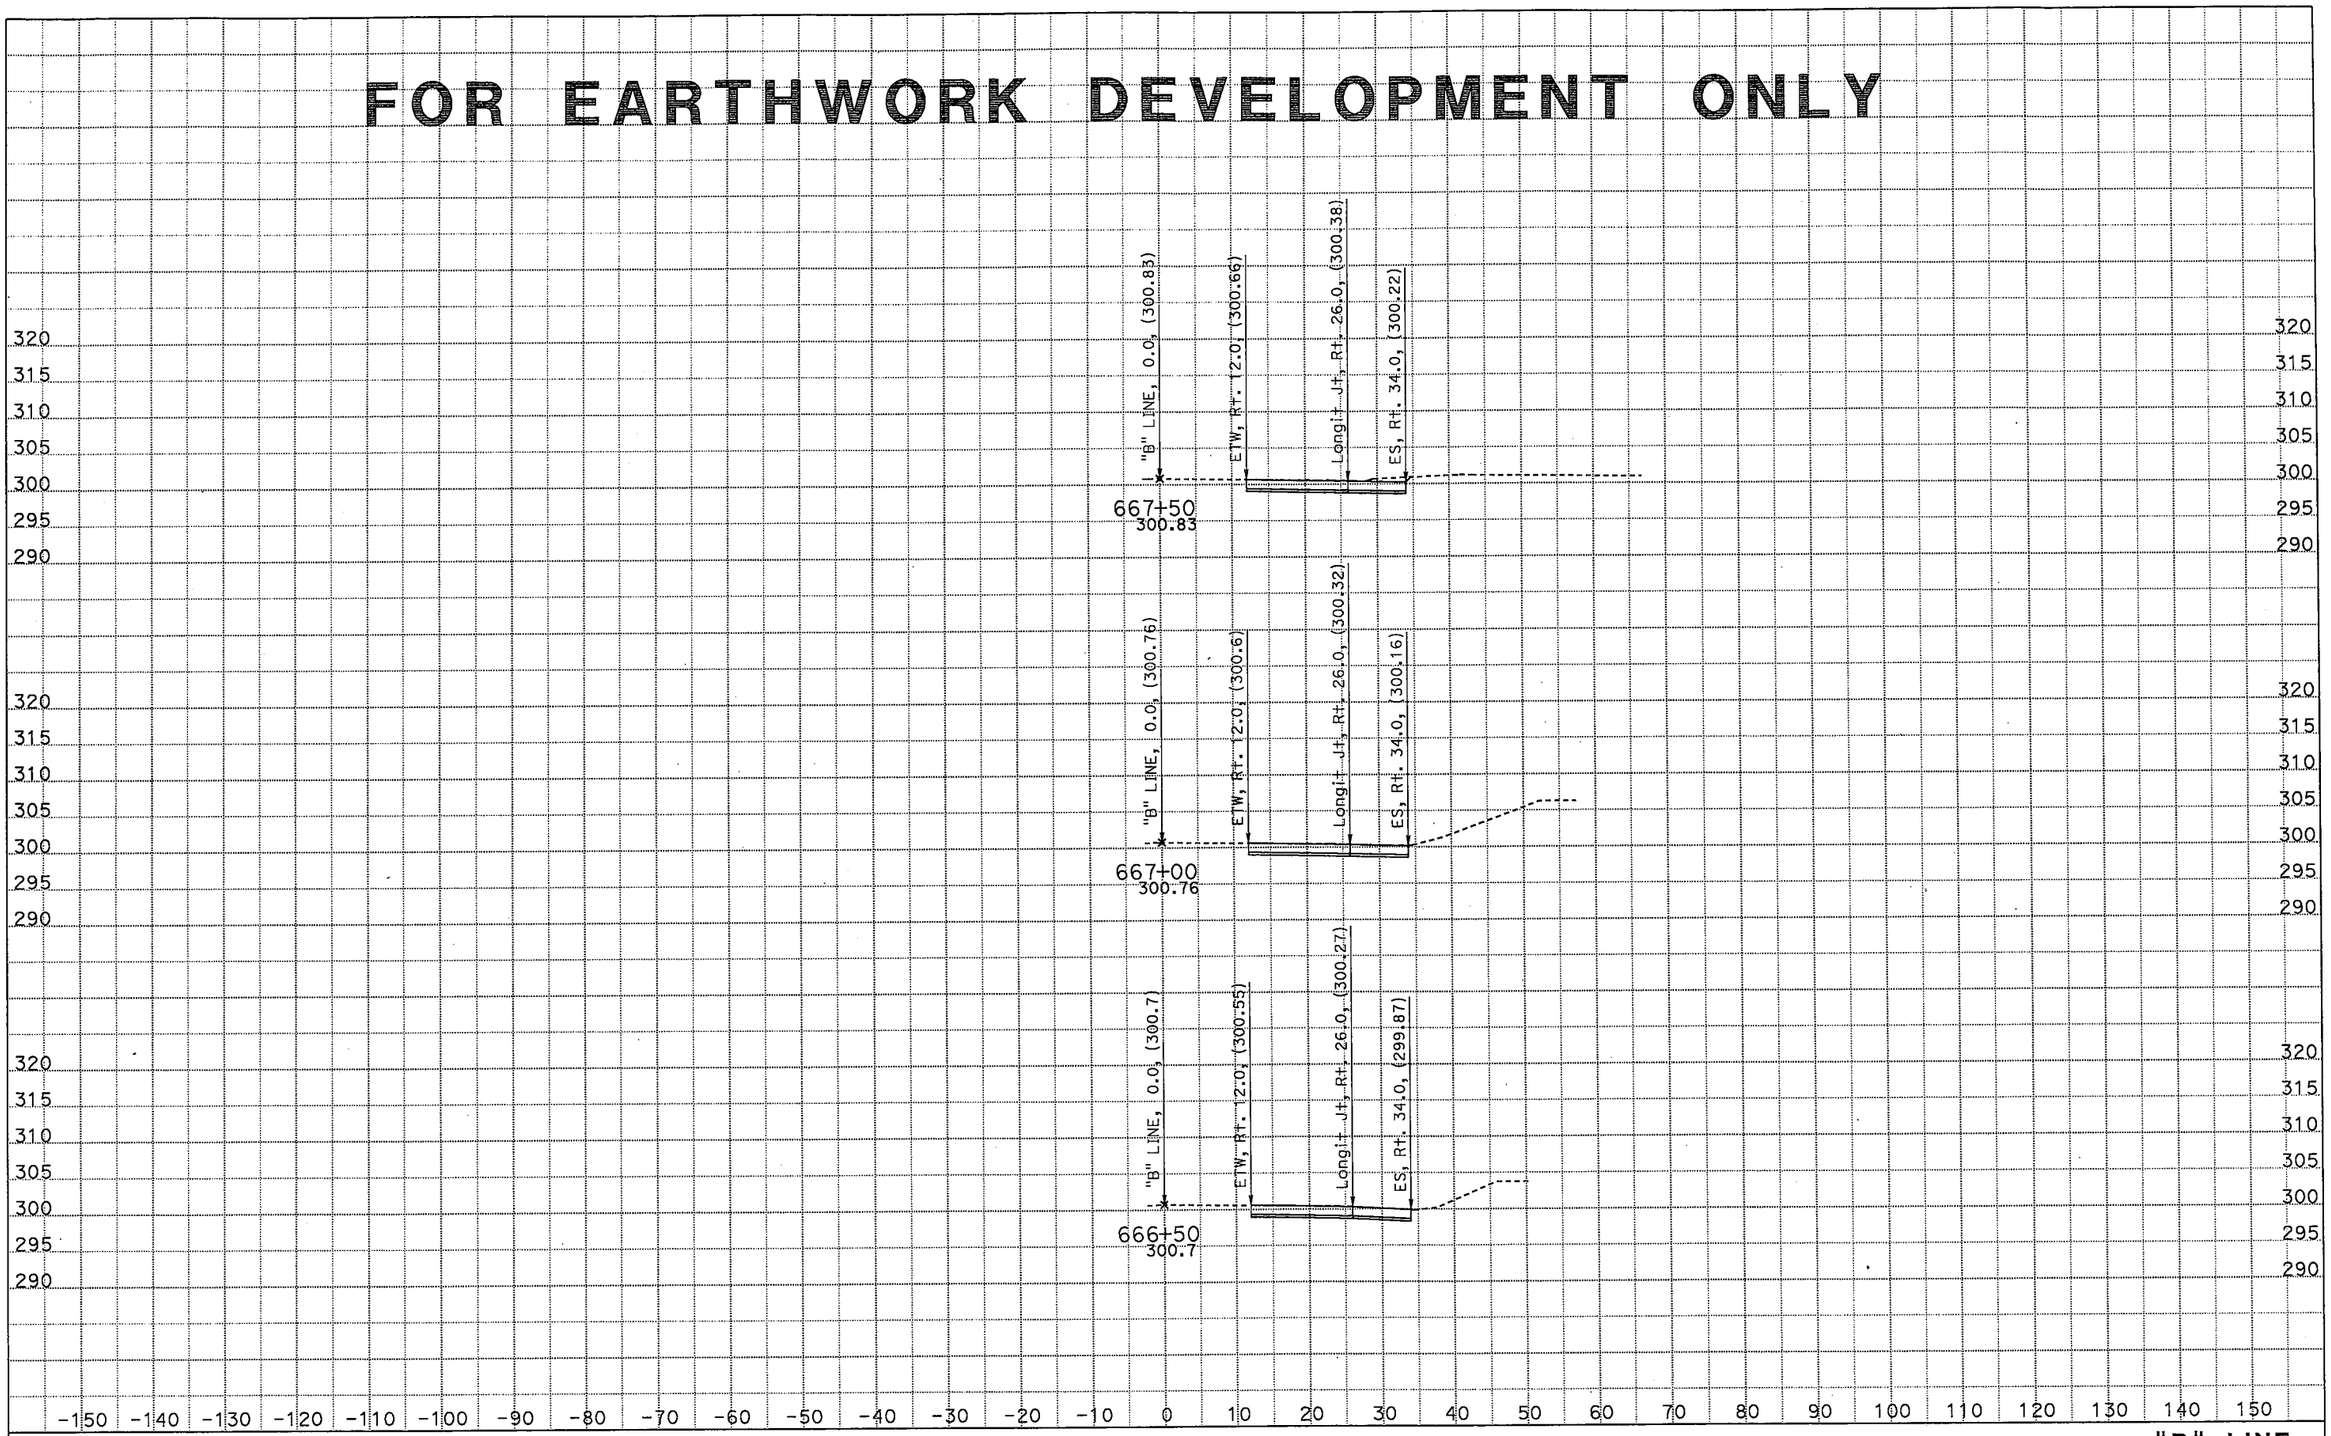

CREATED BY: Ritchie F. Ferrer
DATE: 11/12/2015
KC Project: 029 File: D:*\RFF\Output x section\"B" LINE_111215.ear

CONTRACT: 06-0T8704
DIST/CO/RTE/PM: 06/Tul/99/51.3-52.3
PROJECT ID: 0615000173

SCALE: 1" = 10' Horiz.
1" = 10' Vert.

All Dimensions are US Survey Feet

"B" LINE
CROSS SECTIONS
SHEET 21 OF 36

FOR EARTHWORK DEVELOPMENT ONLY

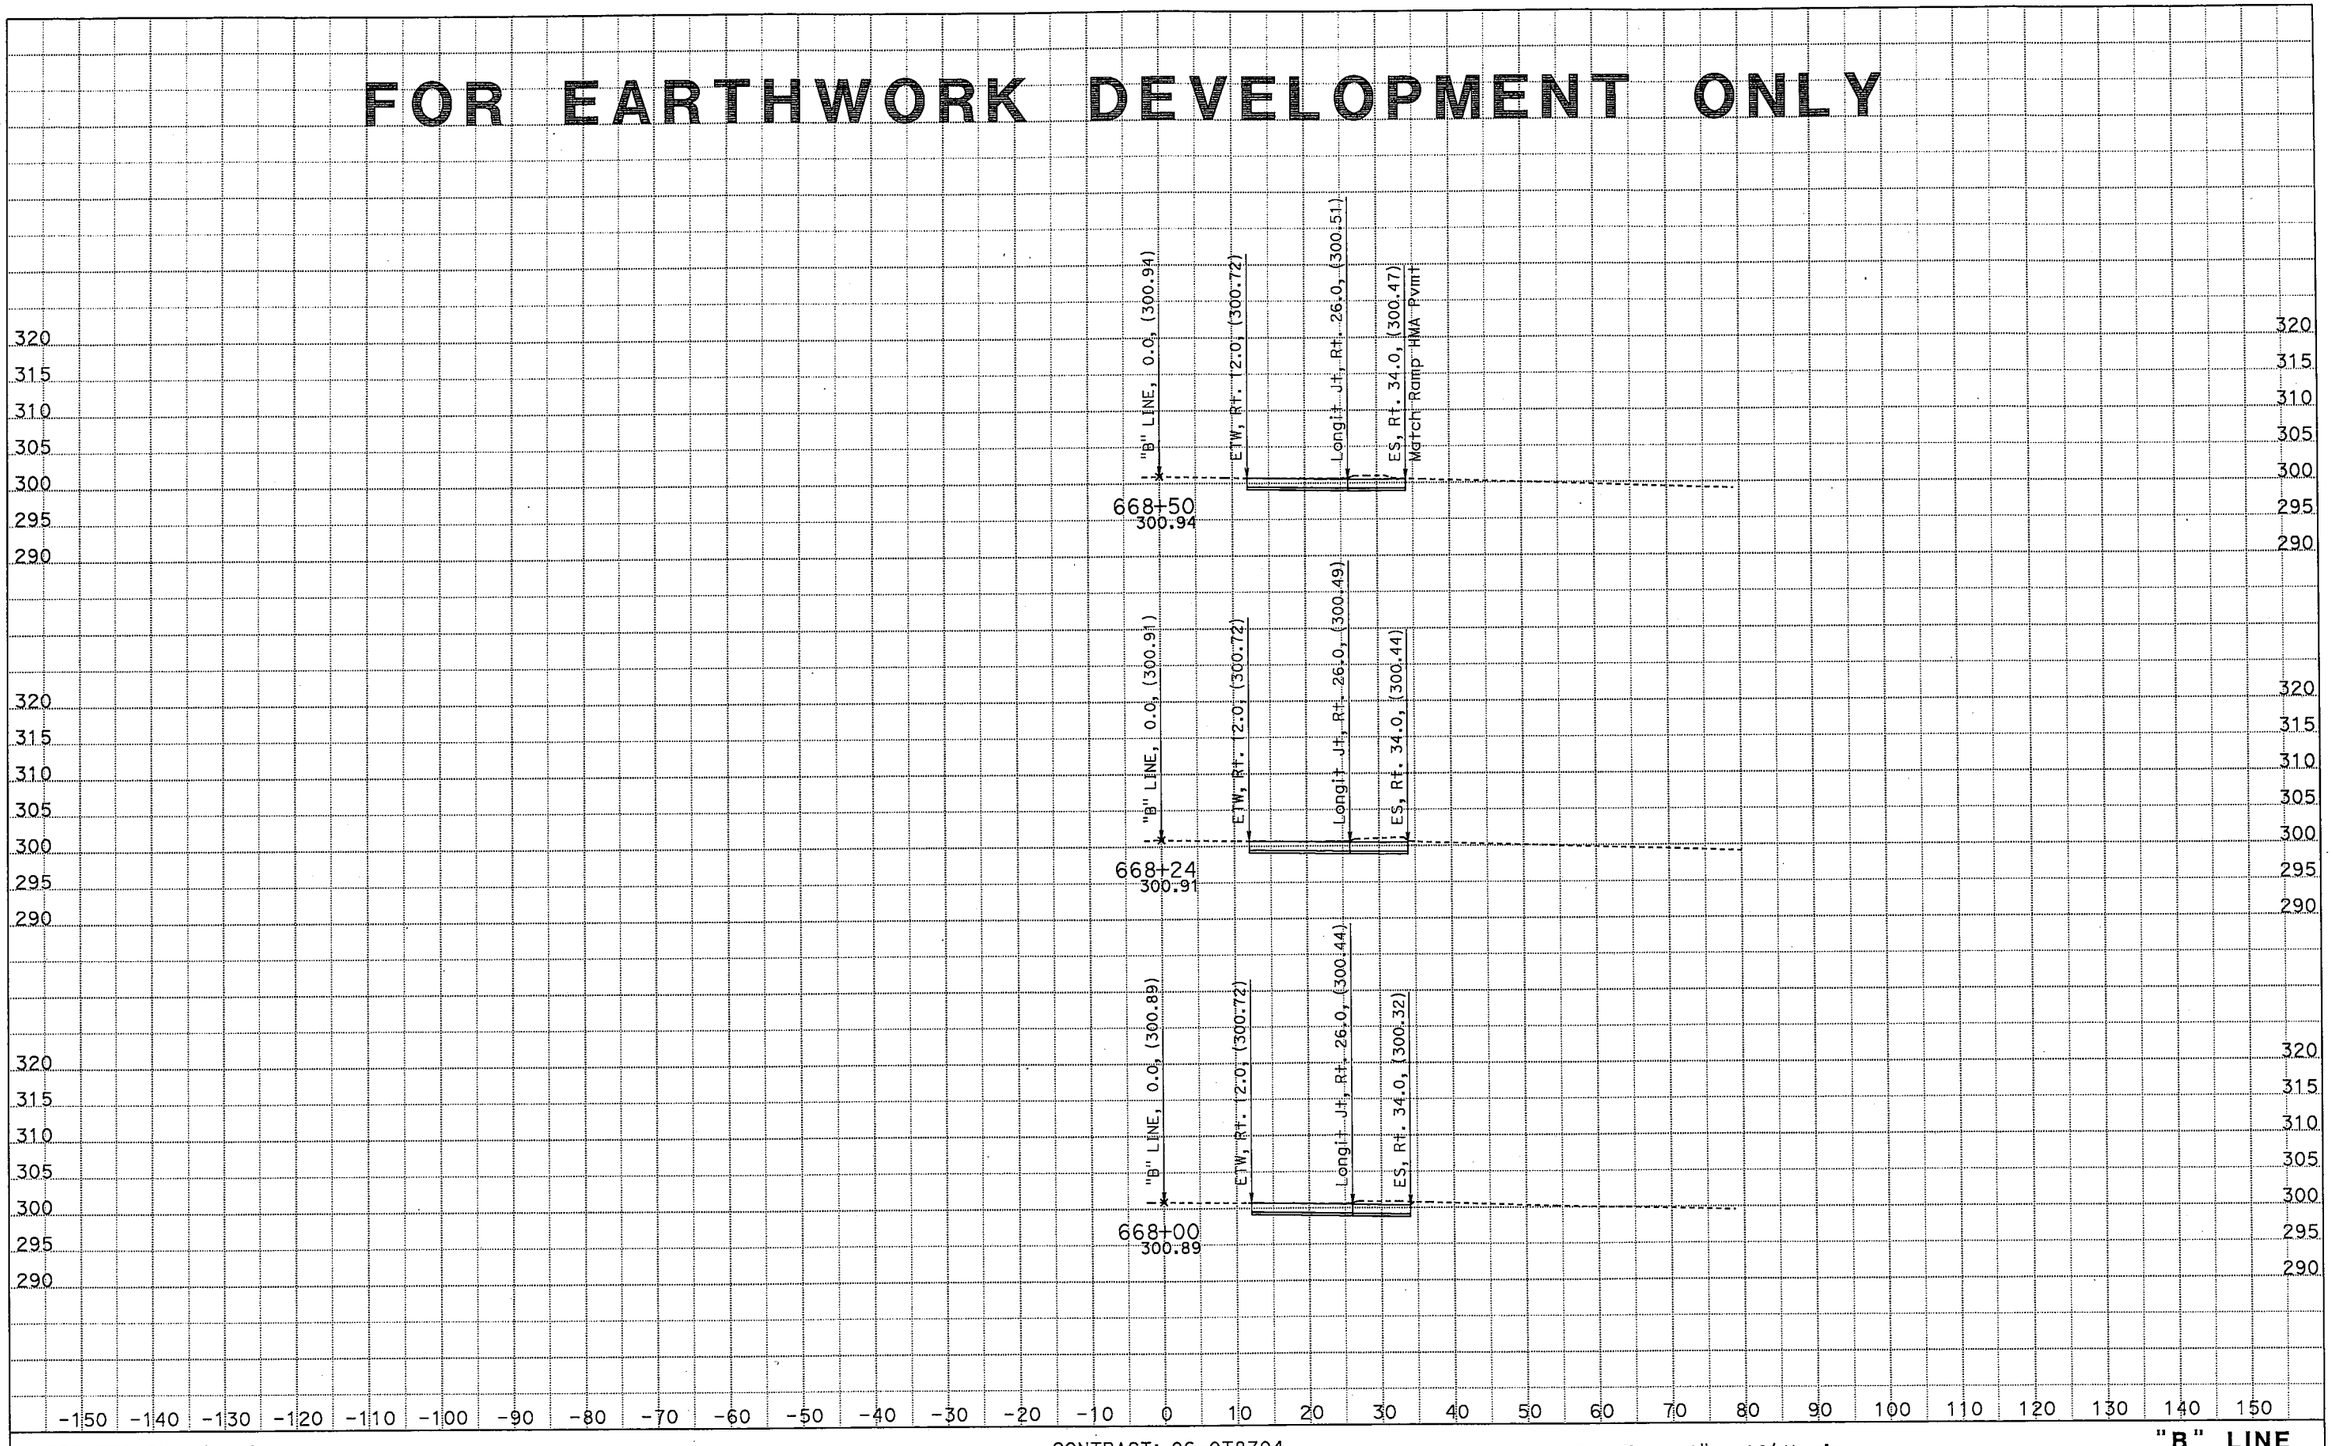

CREATED BY: Ritchie F. Ferrer
DATE: 11/12/2015
KC Project: 029 File: D:*\RFF\Output x section\"B" LINE_111215.ear

CONTRACT: 06-0T8704
DIST/CO/RTE/PM: 06/Tul/99/51.3-52.3
PROJECT ID: 0615000173

SCALE: 1" = 10' Horiz.
1" = 10' Vert.

All Dimensions are US Survey Feet

"B" LINE
CROSS SECTIONS
SHEET 22 OF 36

FOR EARTHWORK DEVELOPMENT ONLY

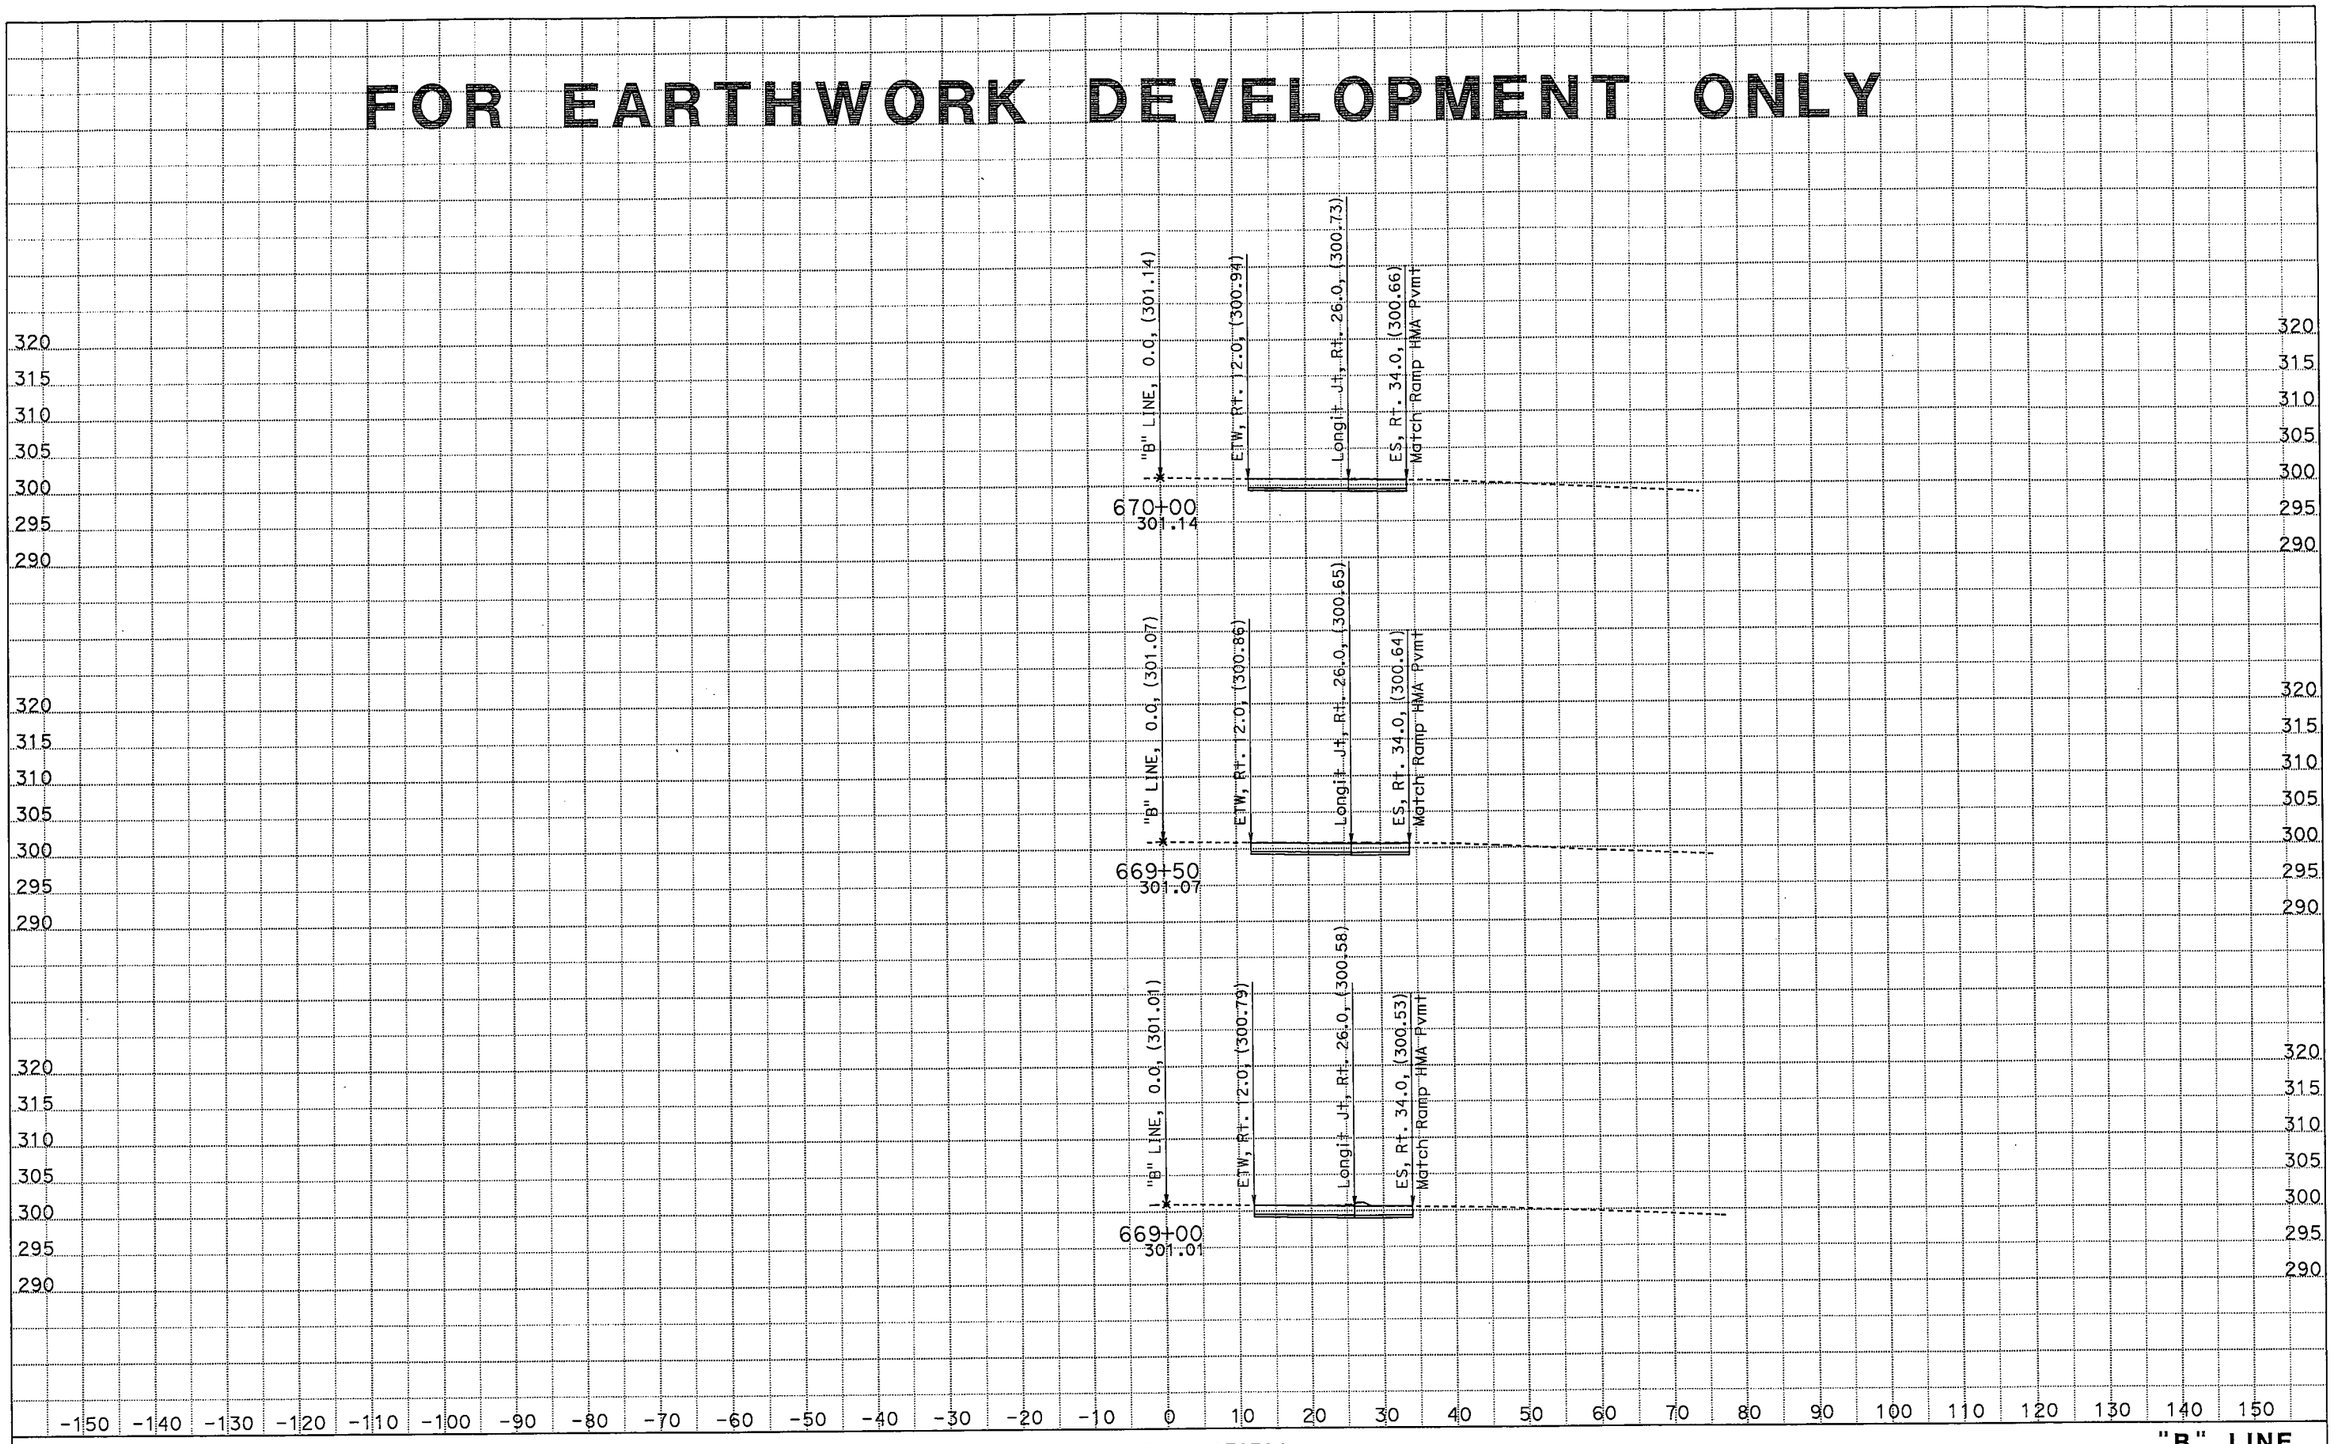

CREATED BY: Ritchie F. Ferrer
DATE: 11/12/2015
KC Project: 029 File: D:*\RFF\Output x section\"B" LINE_111215.ear

CONTRACT: 06-0T8704
DIST/CO/RTE/PM: 06/Tul/99/51.3-52.3
PROJECT ID: 0615000173

SCALE: 1" = 10' Horiz.
1" = 10' Vert.

All Dimensions are US Survey Feet

"B" LINE
CROSS SECTIONS
SHEET 23 OF 36

FOR EARTHWORK DEVELOPMENT ONLY

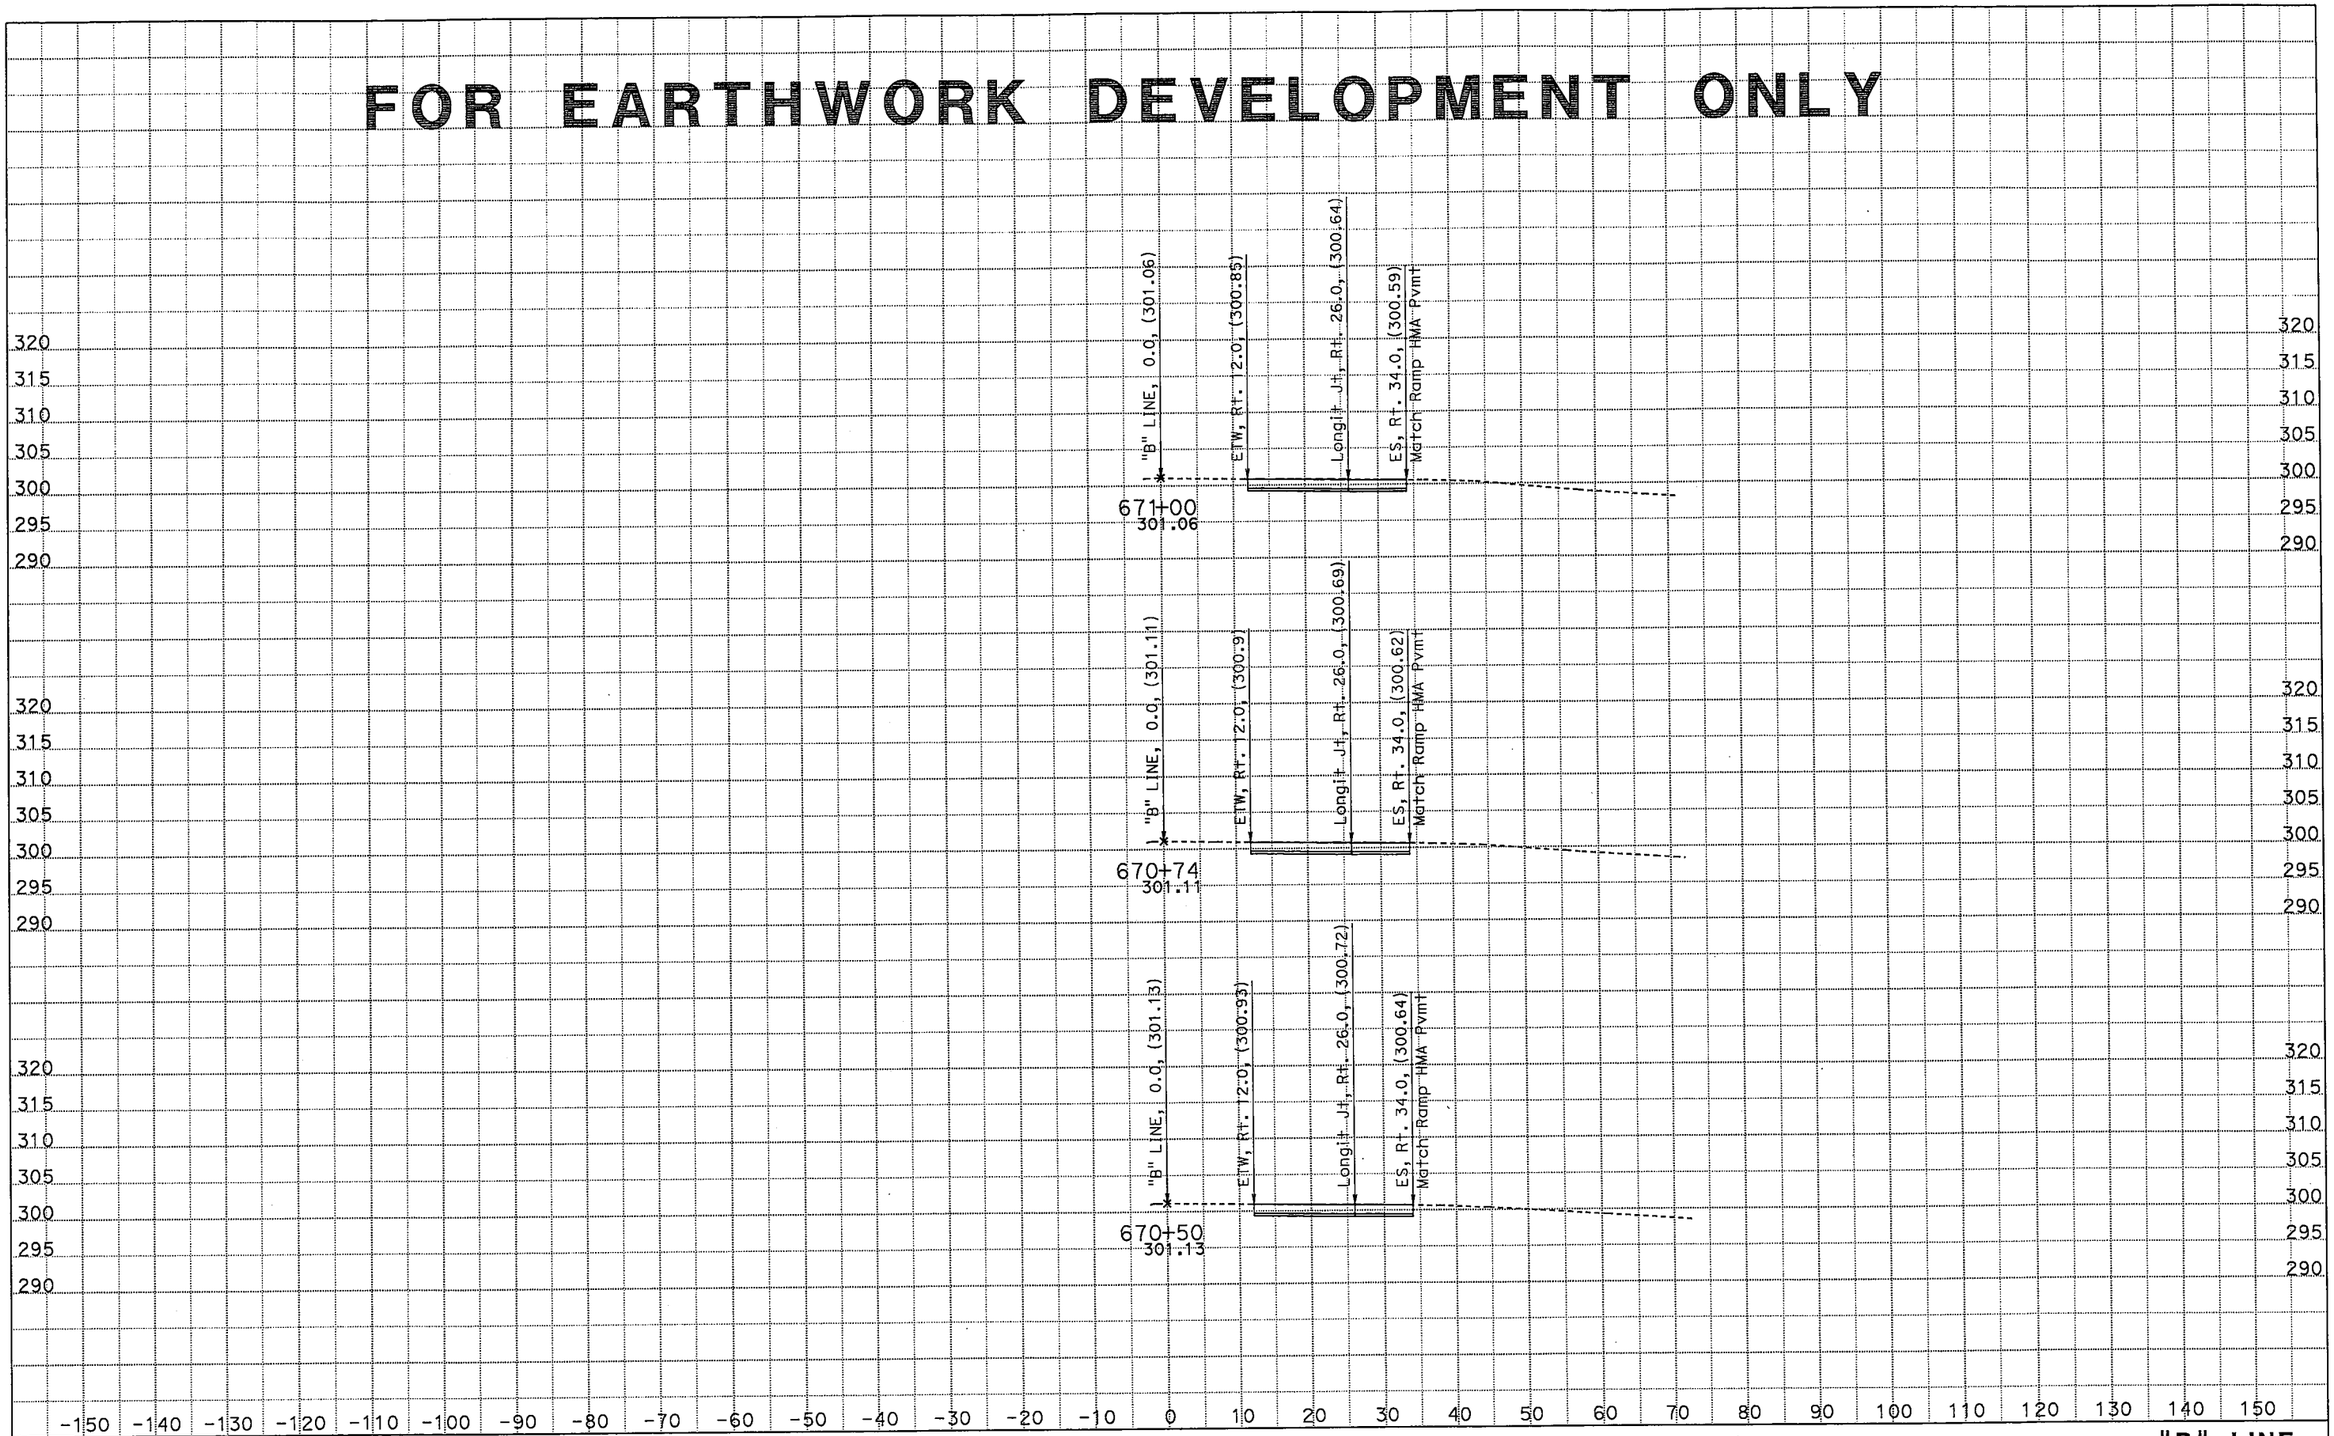

CREATED BY: Ritchie F. Ferrer
DATE: 11/12/2015
KC Project: 029 File: D:*\RFF\Output x section\"B" LINE_111215.ear

CONTRACT: 06-0T8704
DIST/CO/RTE/PM: 06/Tul/99/51.3-52.3
PROJECT ID: 0615000173

SCALE: 1" = 10' Horiz.
1" = 10' Vert.

All Dimensions are US Survey Feet

"B" LINE
CROSS SECTIONS
SHEET 24 OF 36

FOR EARTHWORK DEVELOPMENT ONLY

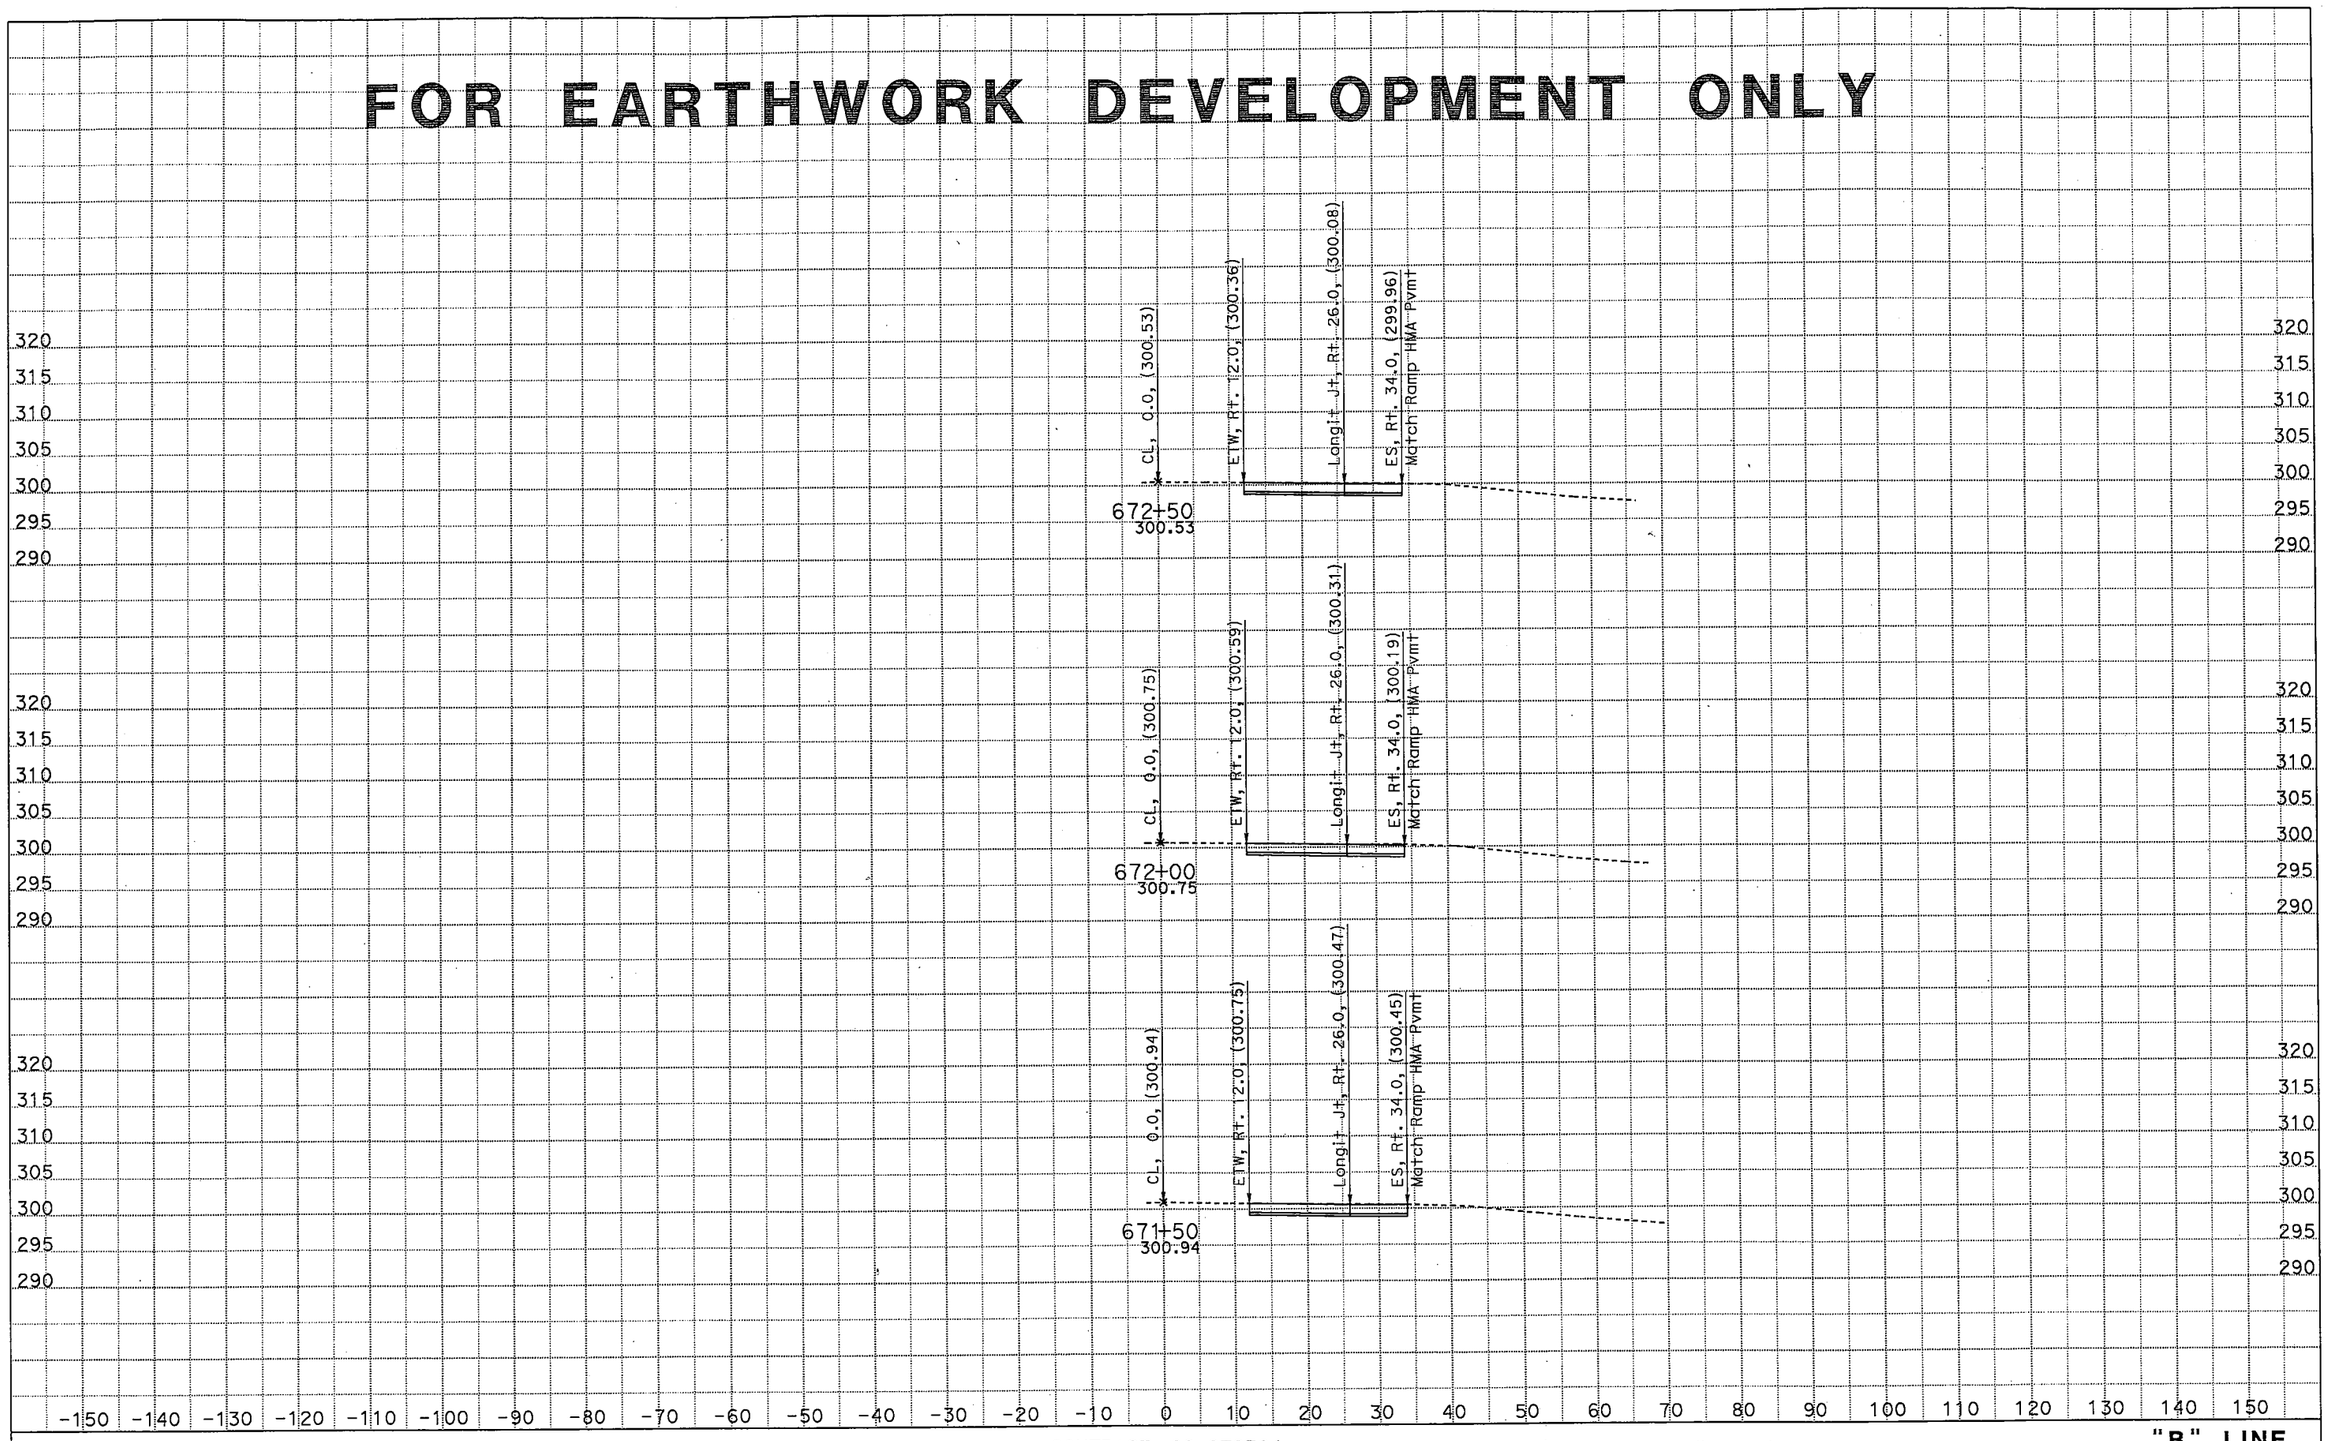

CREATED BY: Ritchie F. Ferrer
DATE: 11/14/2015
KC Project: 029 File: D:*\RFF\Output x section\"B" LINE_111415.ear

CONTRACT: 06-0T8704
DIST/CO/RTE/PM: 06/Tul/99/51.3-52.3
PROJECT ID: 0615000173

SCALE: 1" = 10' Horiz.
1" = 10' Vert.

All Dimensions are US Survey Feet

"B" LINE
CROSS SECTIONS
SHEET 25 OF 36

FOR EARTHWORK DEVELOPMENT ONLY

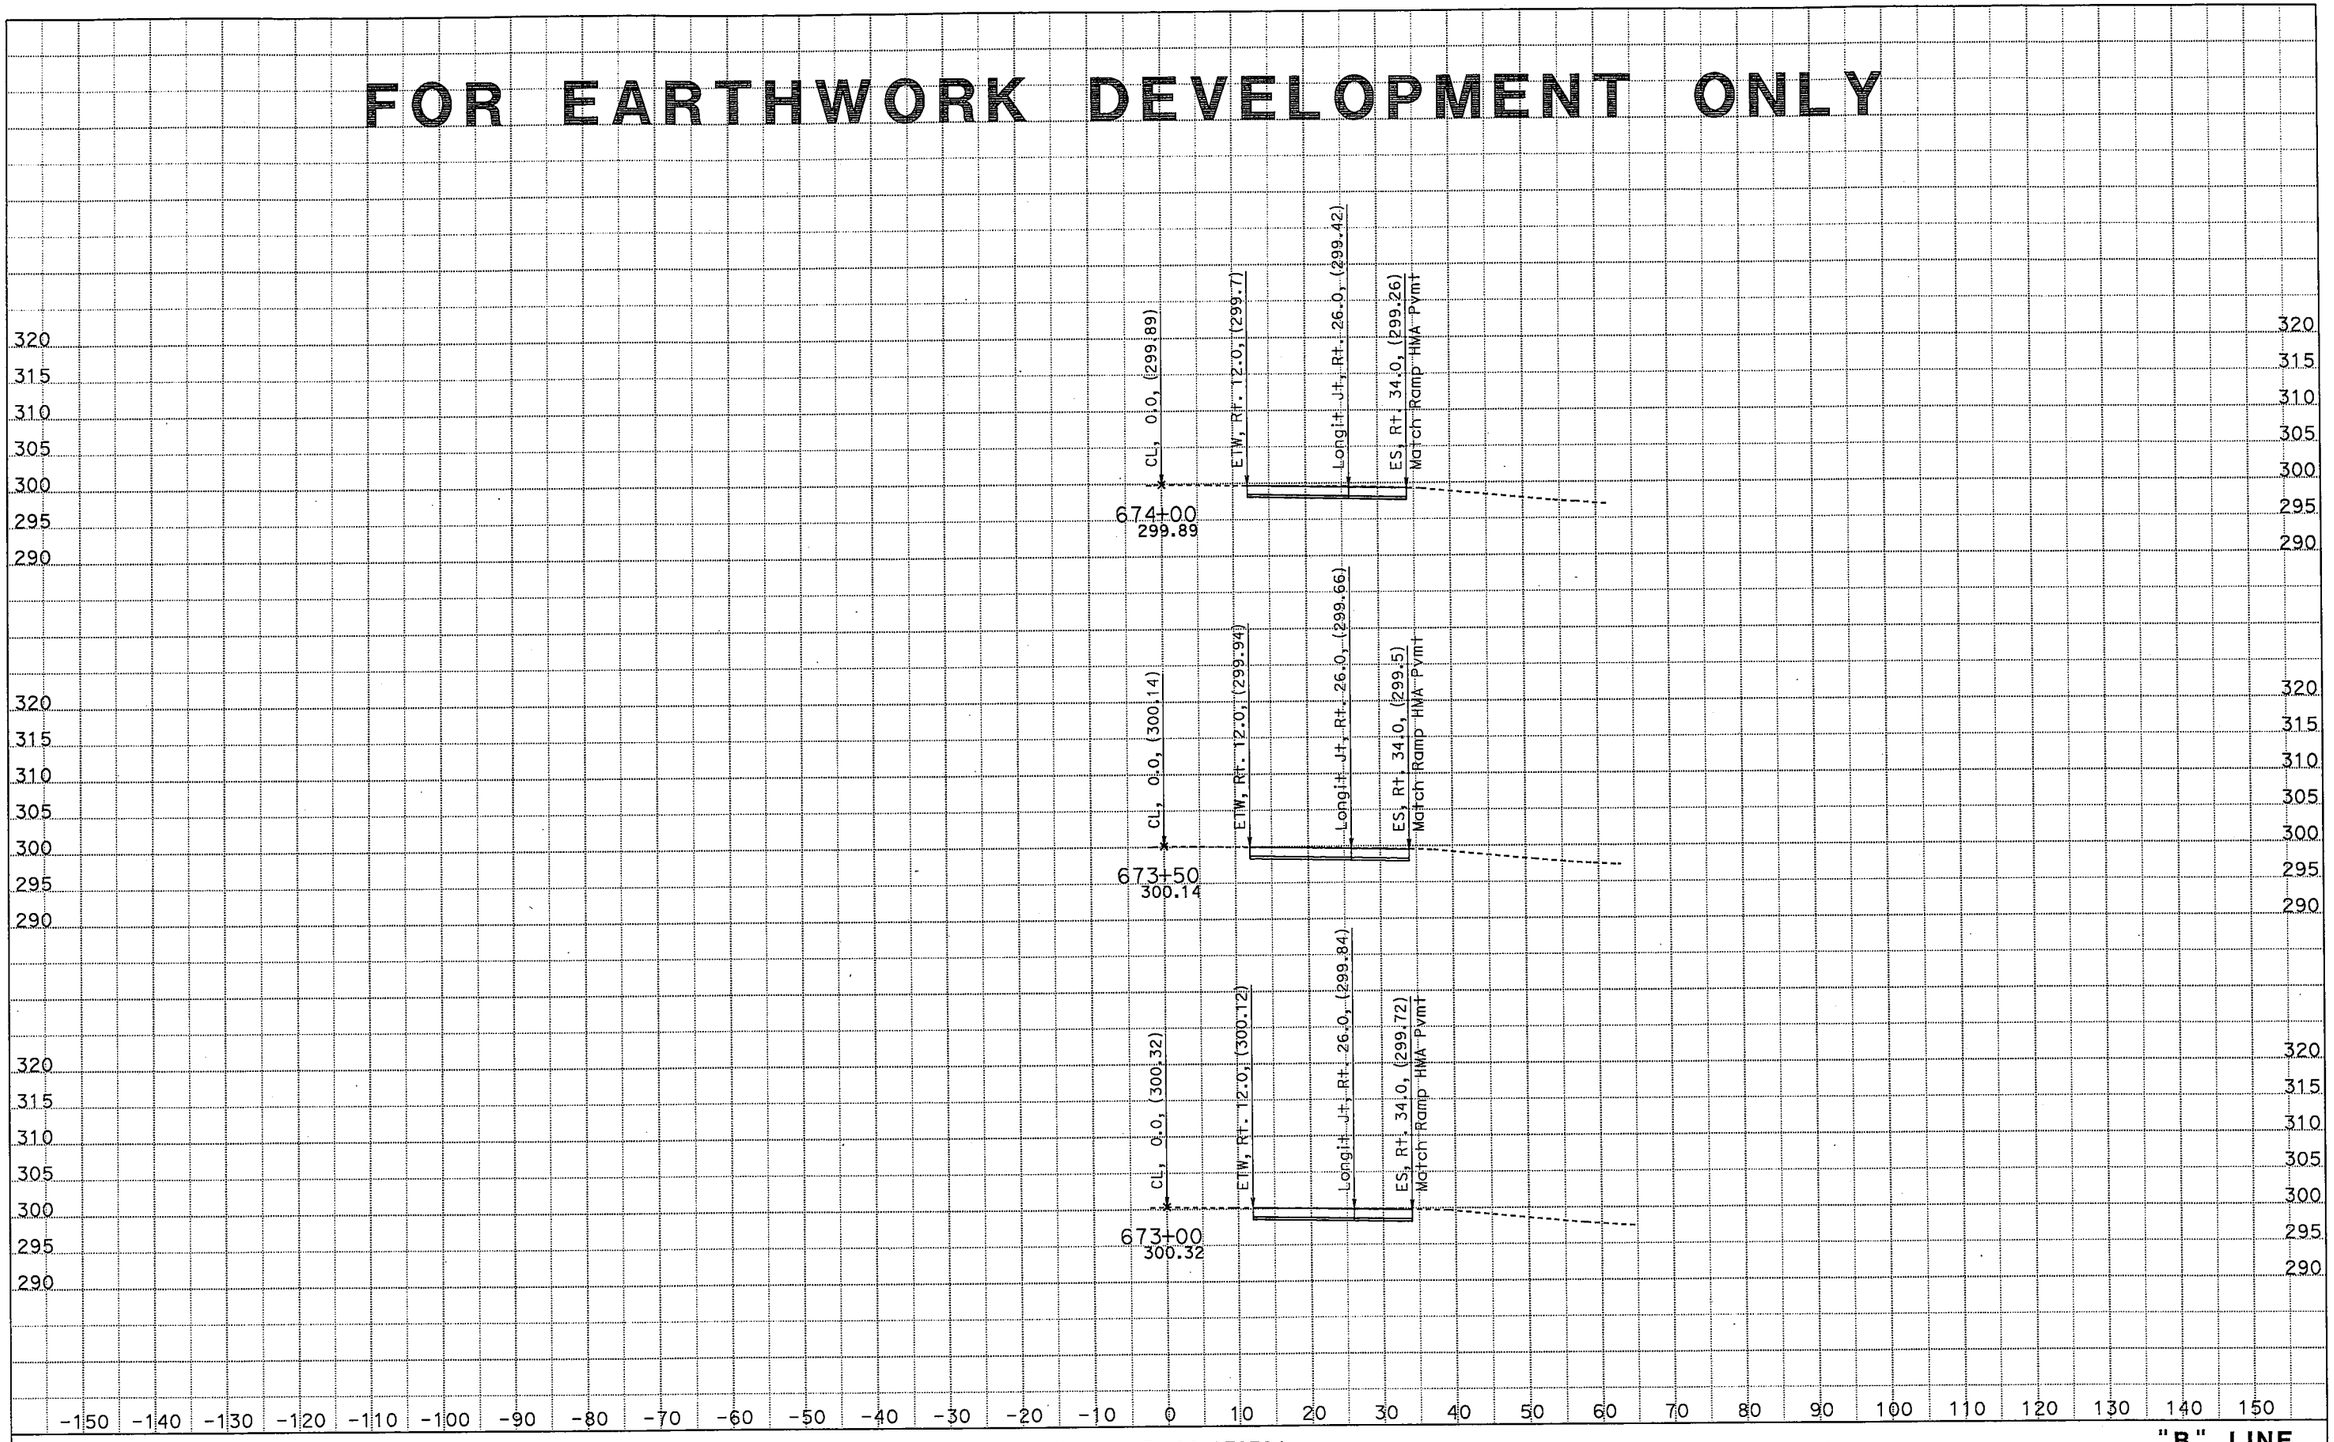

CREATED BY: Ritchie F. Ferrer
DATE: 11/14/2015
KC Project: 029 File: D:*\RFF\Output x section\"B" LINE_111415.ear

CONTRACT: 06-0T8704
DIST/CO/RTE/PM: 06/Tul/99/51.3-52.3
PROJECT ID: 0615000173

SCALE: 1" = 10' Horiz.
1" = 10' Vert.

All Dimensions are US Survey Feet

"B" LINE CROSS SECTIONS

SHEET 26 OF 36

FOR EARTHWORK DEVELOPMENT ONLY

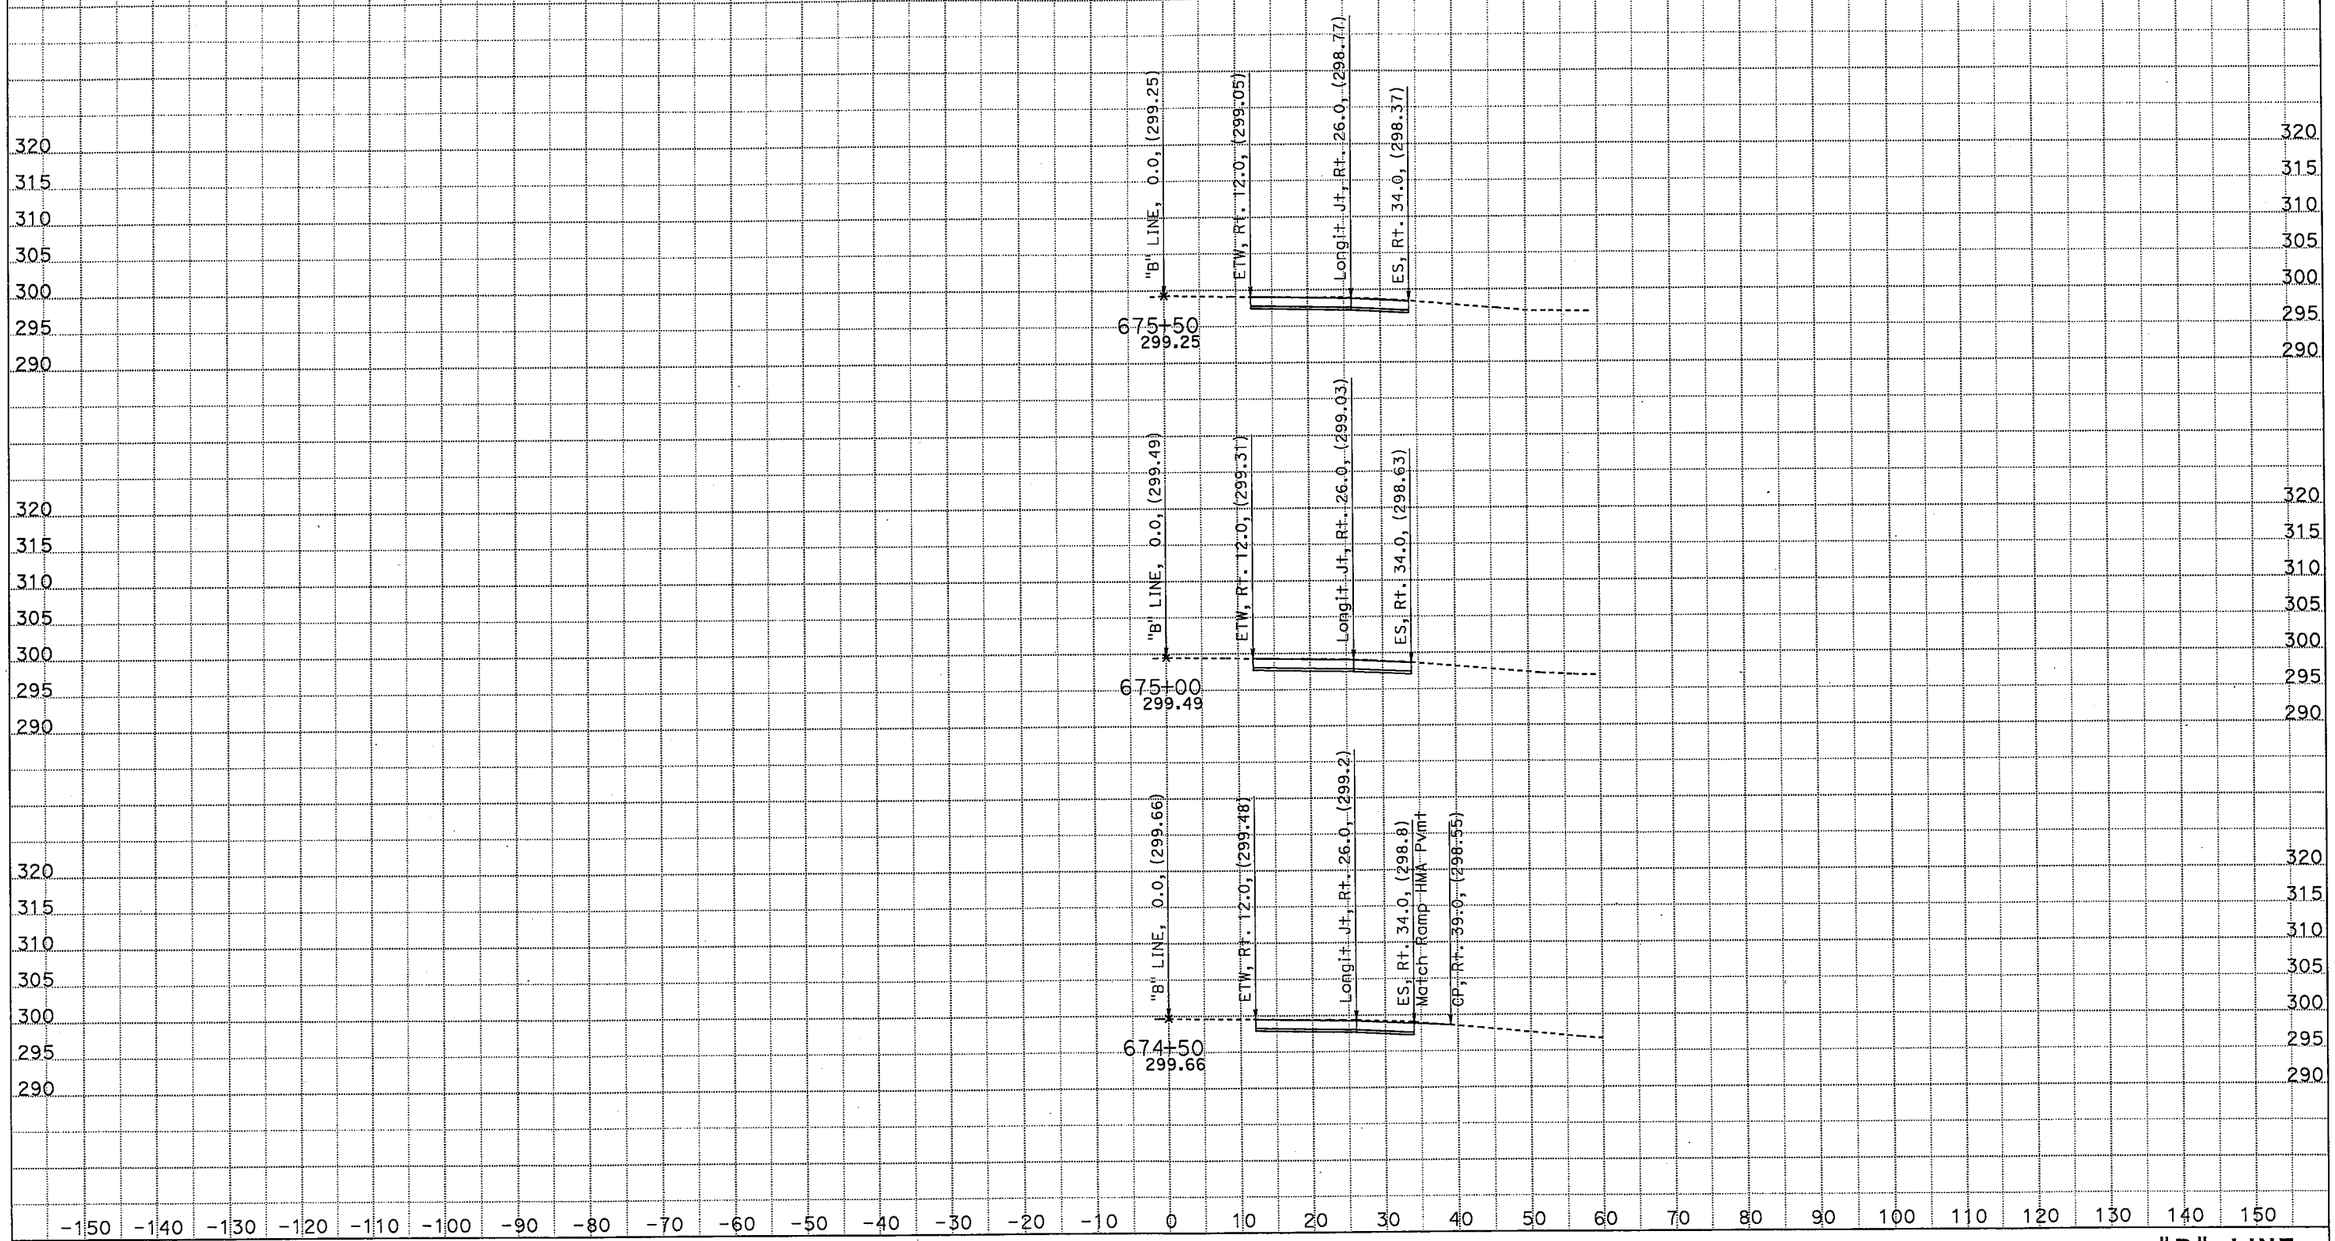

CREATED BY: Ritchie F. Ferrer
DATE: 11/12/2015
KC Project: 029 File: D:*\RFF\Output x section\"B" LINE_111215.ear

CONTRACT: 06-0T8704
DIST/CO/RTE/PM: 06/Tul/99/51.3-52.3
PROJECT ID: 0615000173

SCALE: 1" = 10' Horiz.
1" = 10' Vert.

All Dimensions are US Survey Feet

"B" LINE
CROSS SECTIONS
SHEET 27 OF 36

FOR EARTHWORK DEVELOPMENT ONLY

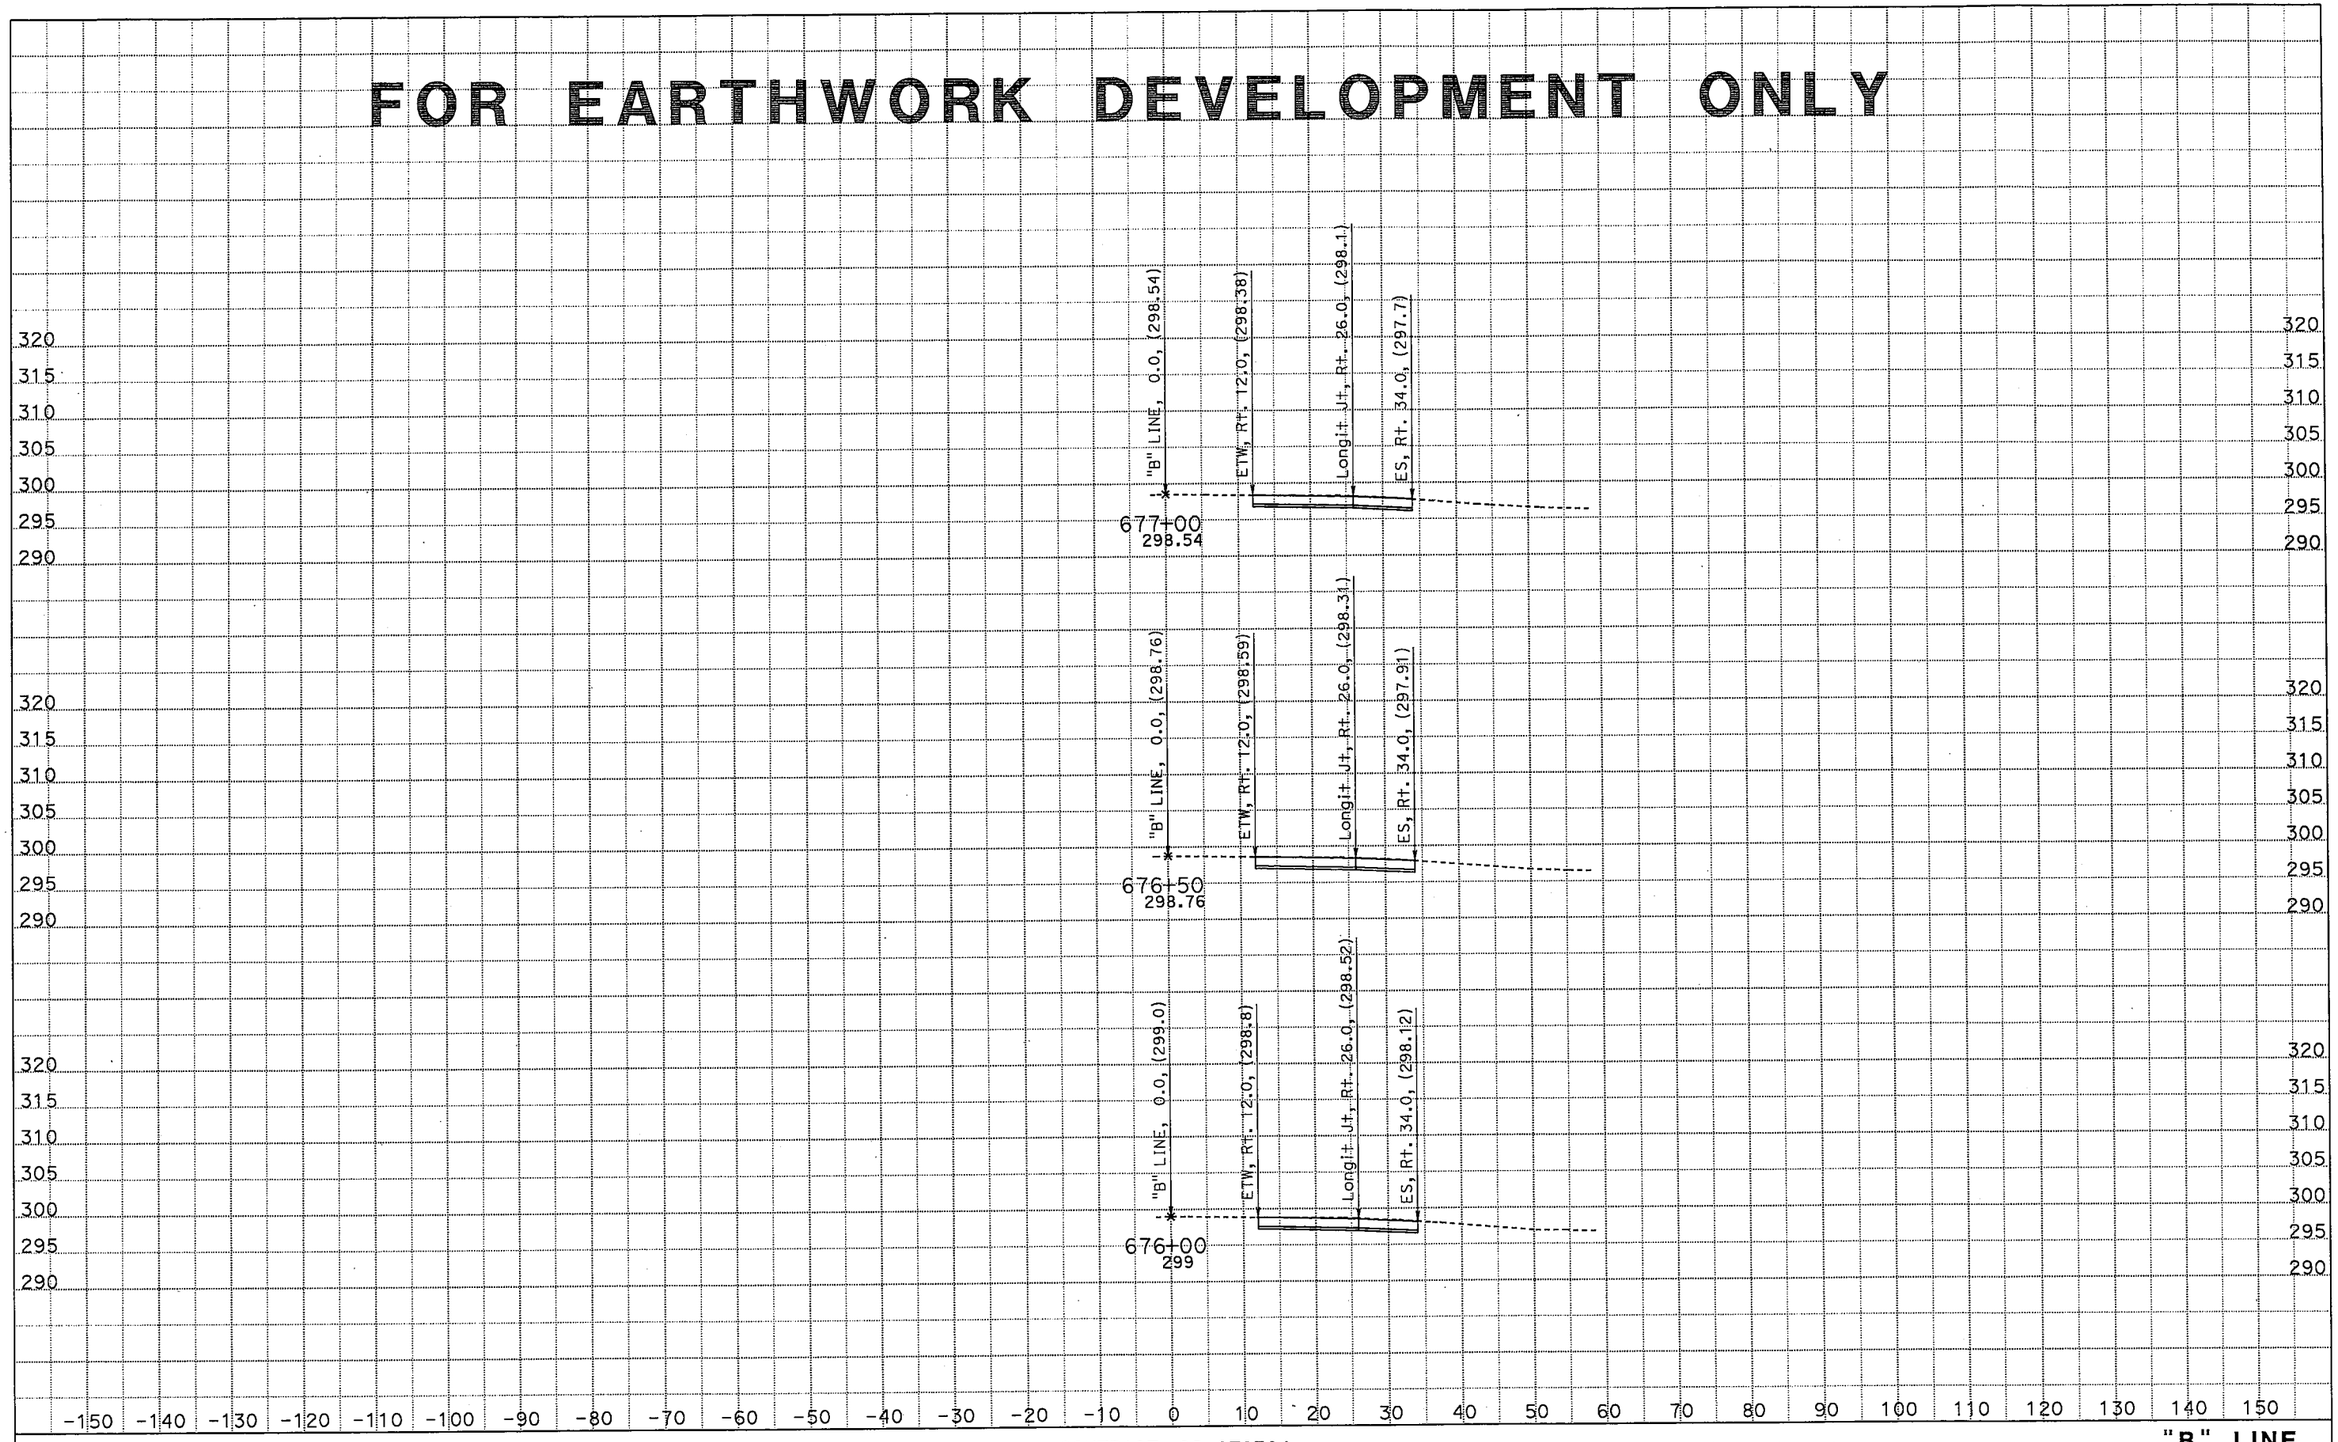

CREATED BY: Ritchie F. Ferrer
DATE: 11/12/2015
KC Project: 029 File: D:*\RFF\Output x section\"B" LINE_111215.ear

CONTRACT: 06-0T8704
DIST/CO/RTE/PM: 06/Tul/99/51.3-52.3
PROJECT ID: 0615000173

SCALE: 1" = 10' Horiz.
1" = 10' Vert.

All Dimensions are US Survey Feet

"B" LINE
CROSS SECTIONS
SHEET 28 OF 36

FOR EARTHWORK DEVELOPMENT ONLY

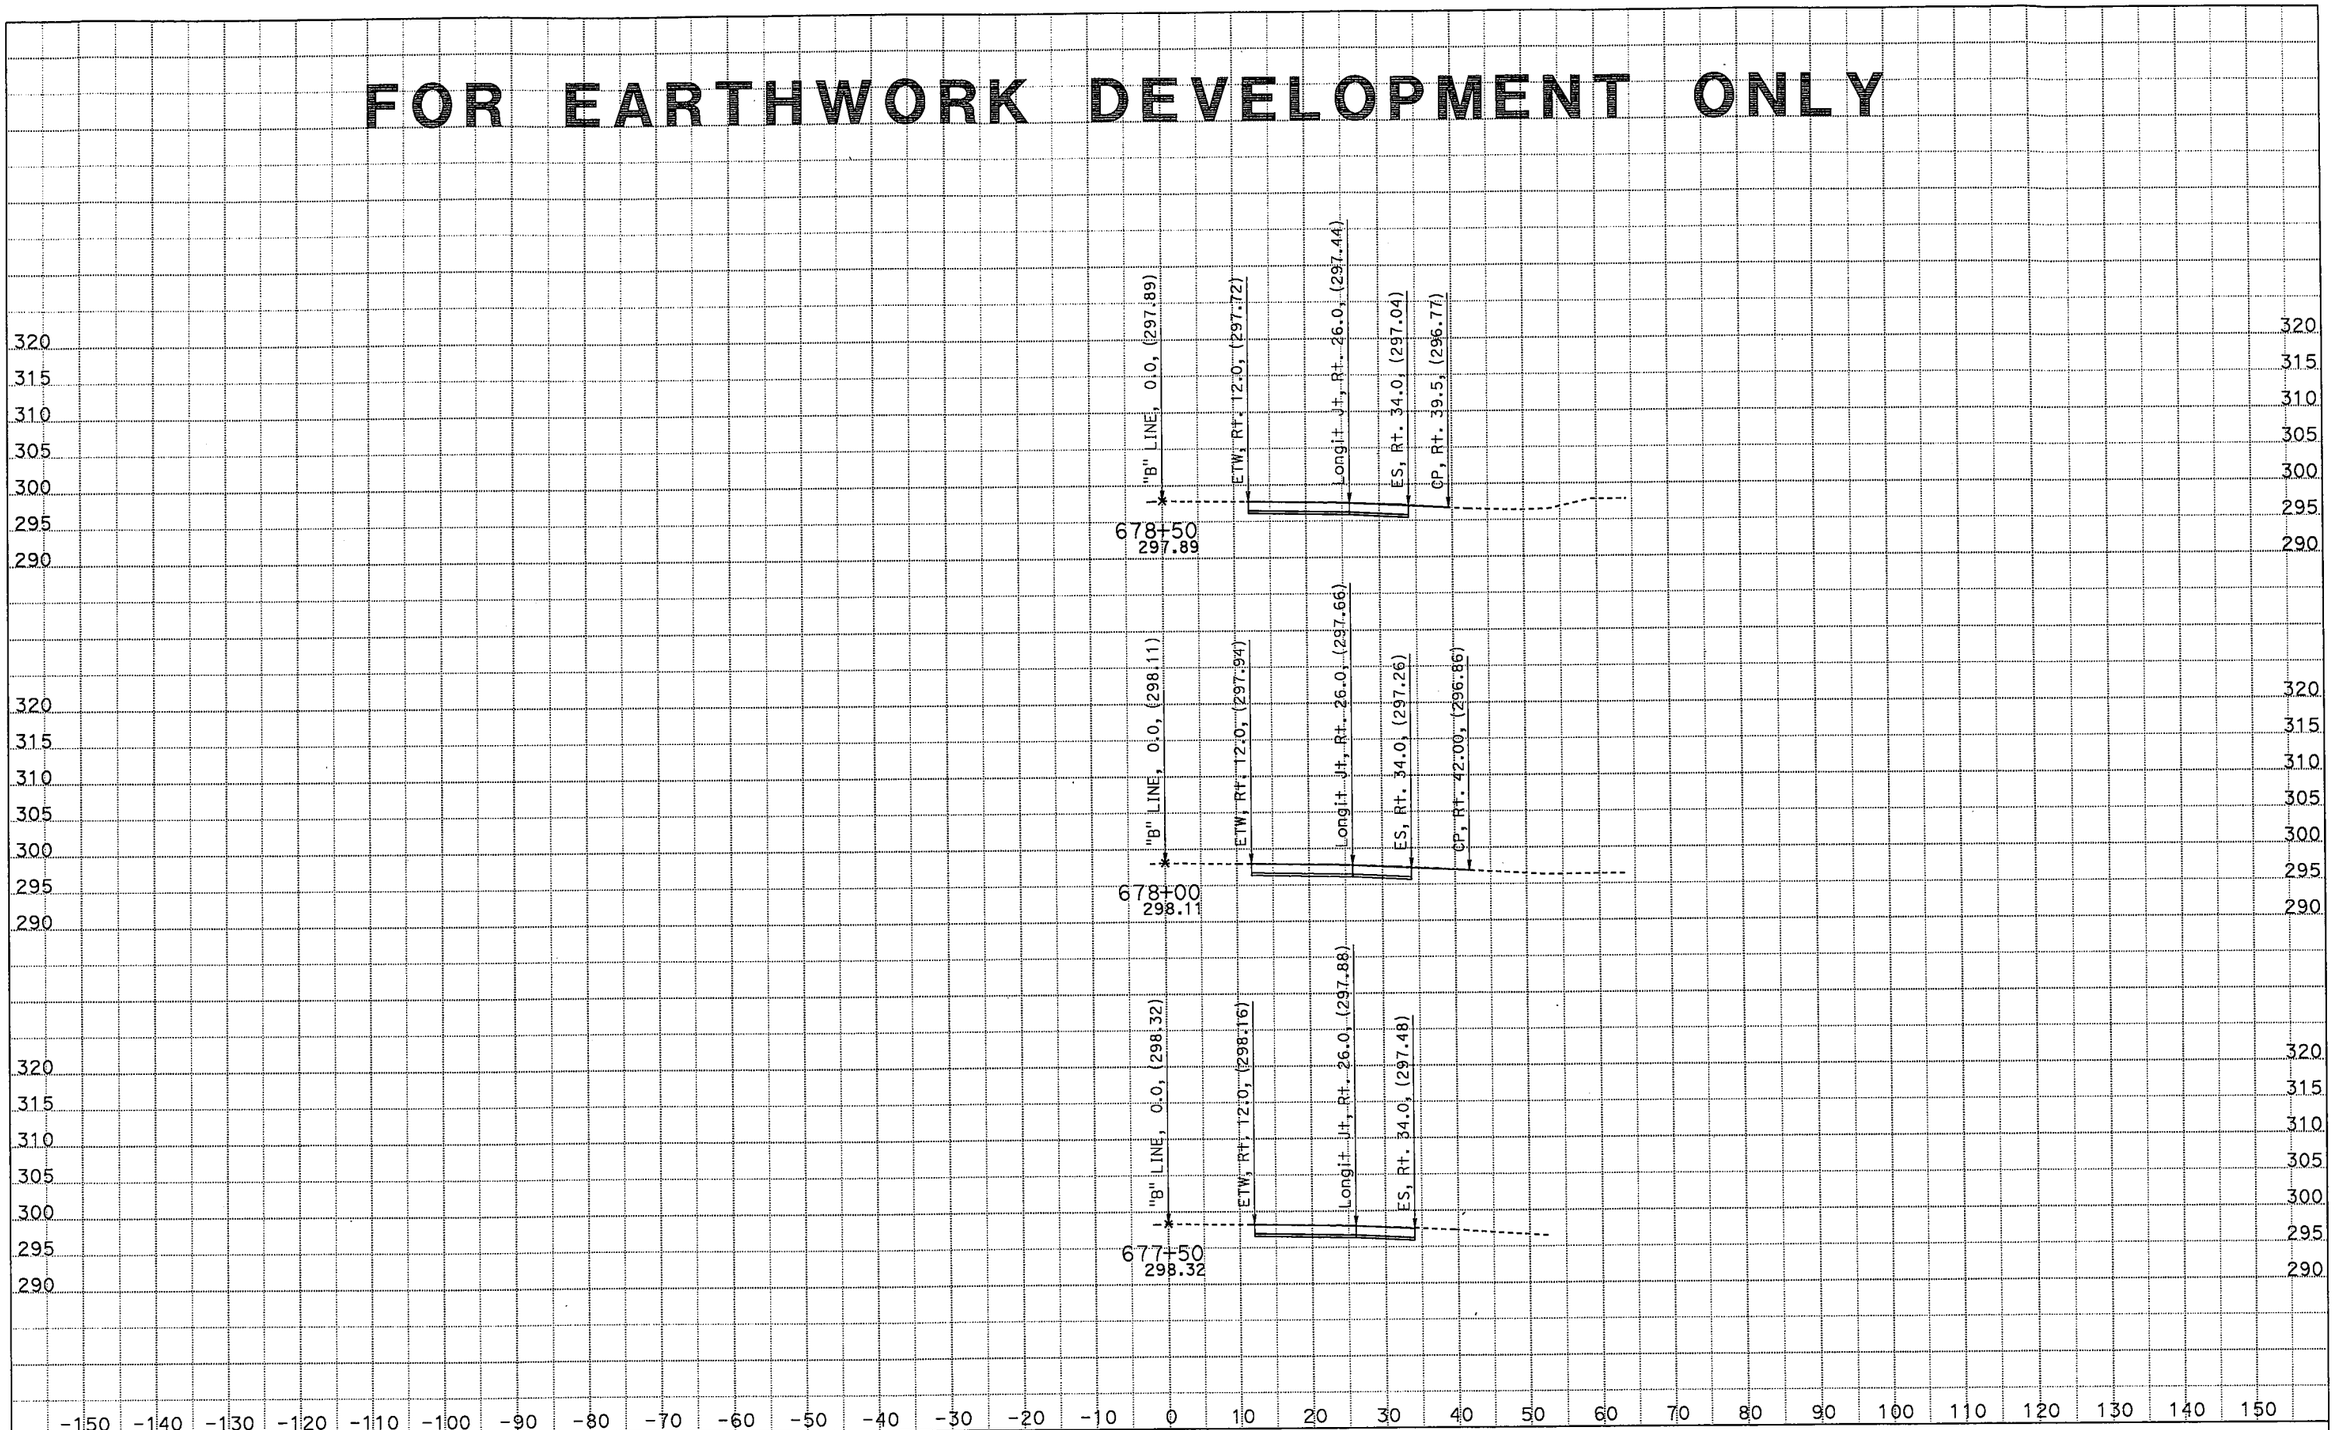

CREATED BY: Ritchie F. Ferrer
DATE: 11/12/2015
KC Project: 029 File: D:*\RFF\Output x section\"B" LINE_111215.ear

CONTRACT: 06-0T8704
DIST/CO/RTE/PM: 06/Tul/99/51.3-52.3
PROJECT ID: 0615000173

SCALE: 1" = 10' Horiz.
1" = 10' Vert.

All Dimensions are US Survey Feet

"B" LINE
CROSS SECTIONS

FOR EARTHWORK DEVELOPMENT ONLY

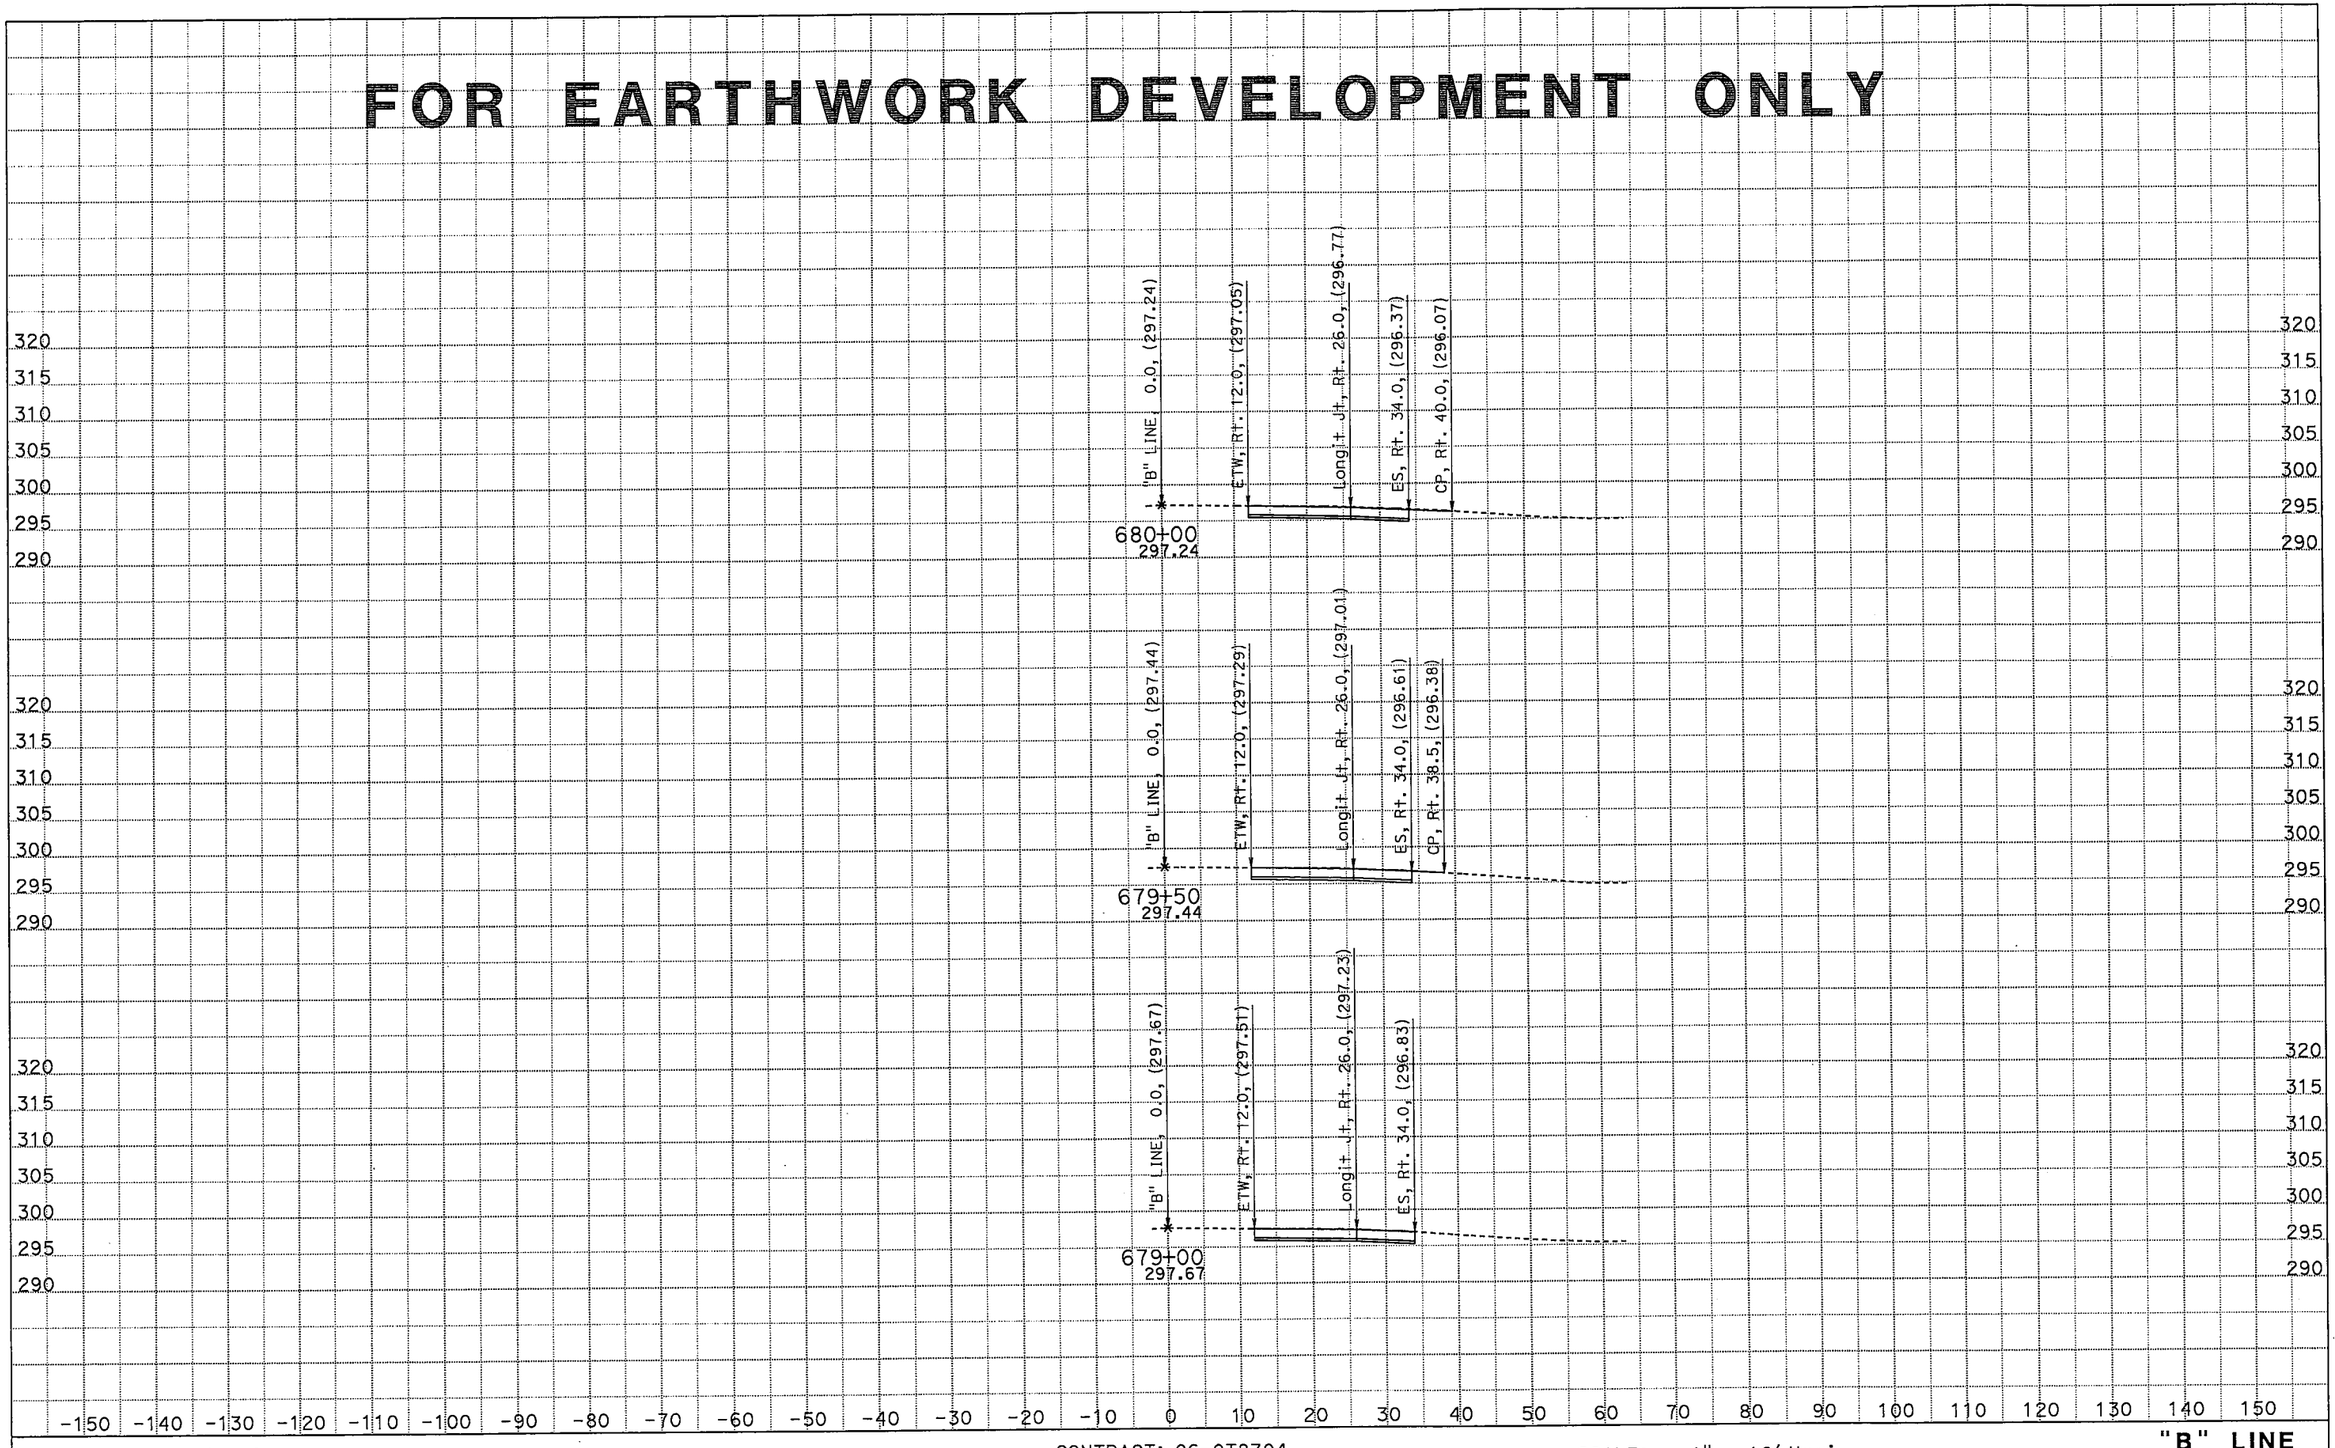

CREATED BY: Ritchie F. Ferrer
DATE: 11/12/2015
KC Project: 029 File: D:*\RFF\Output x section\"B" LINE_111215.ear

CONTRACT: 06-0T8704
DIST/CO/RTE/PM: 06/Tul/99/51.3-52.3
PROJECT ID: 0615000173

SCALE: 1" = 10' Horiz.
1" = 10' Vert.

All Dimensions are US Survey Feet

"B" LINE
CROSS SECTIONS
SHEET 30 OF 36

FOR EARTHWORK DEVELOPMENT ONLY

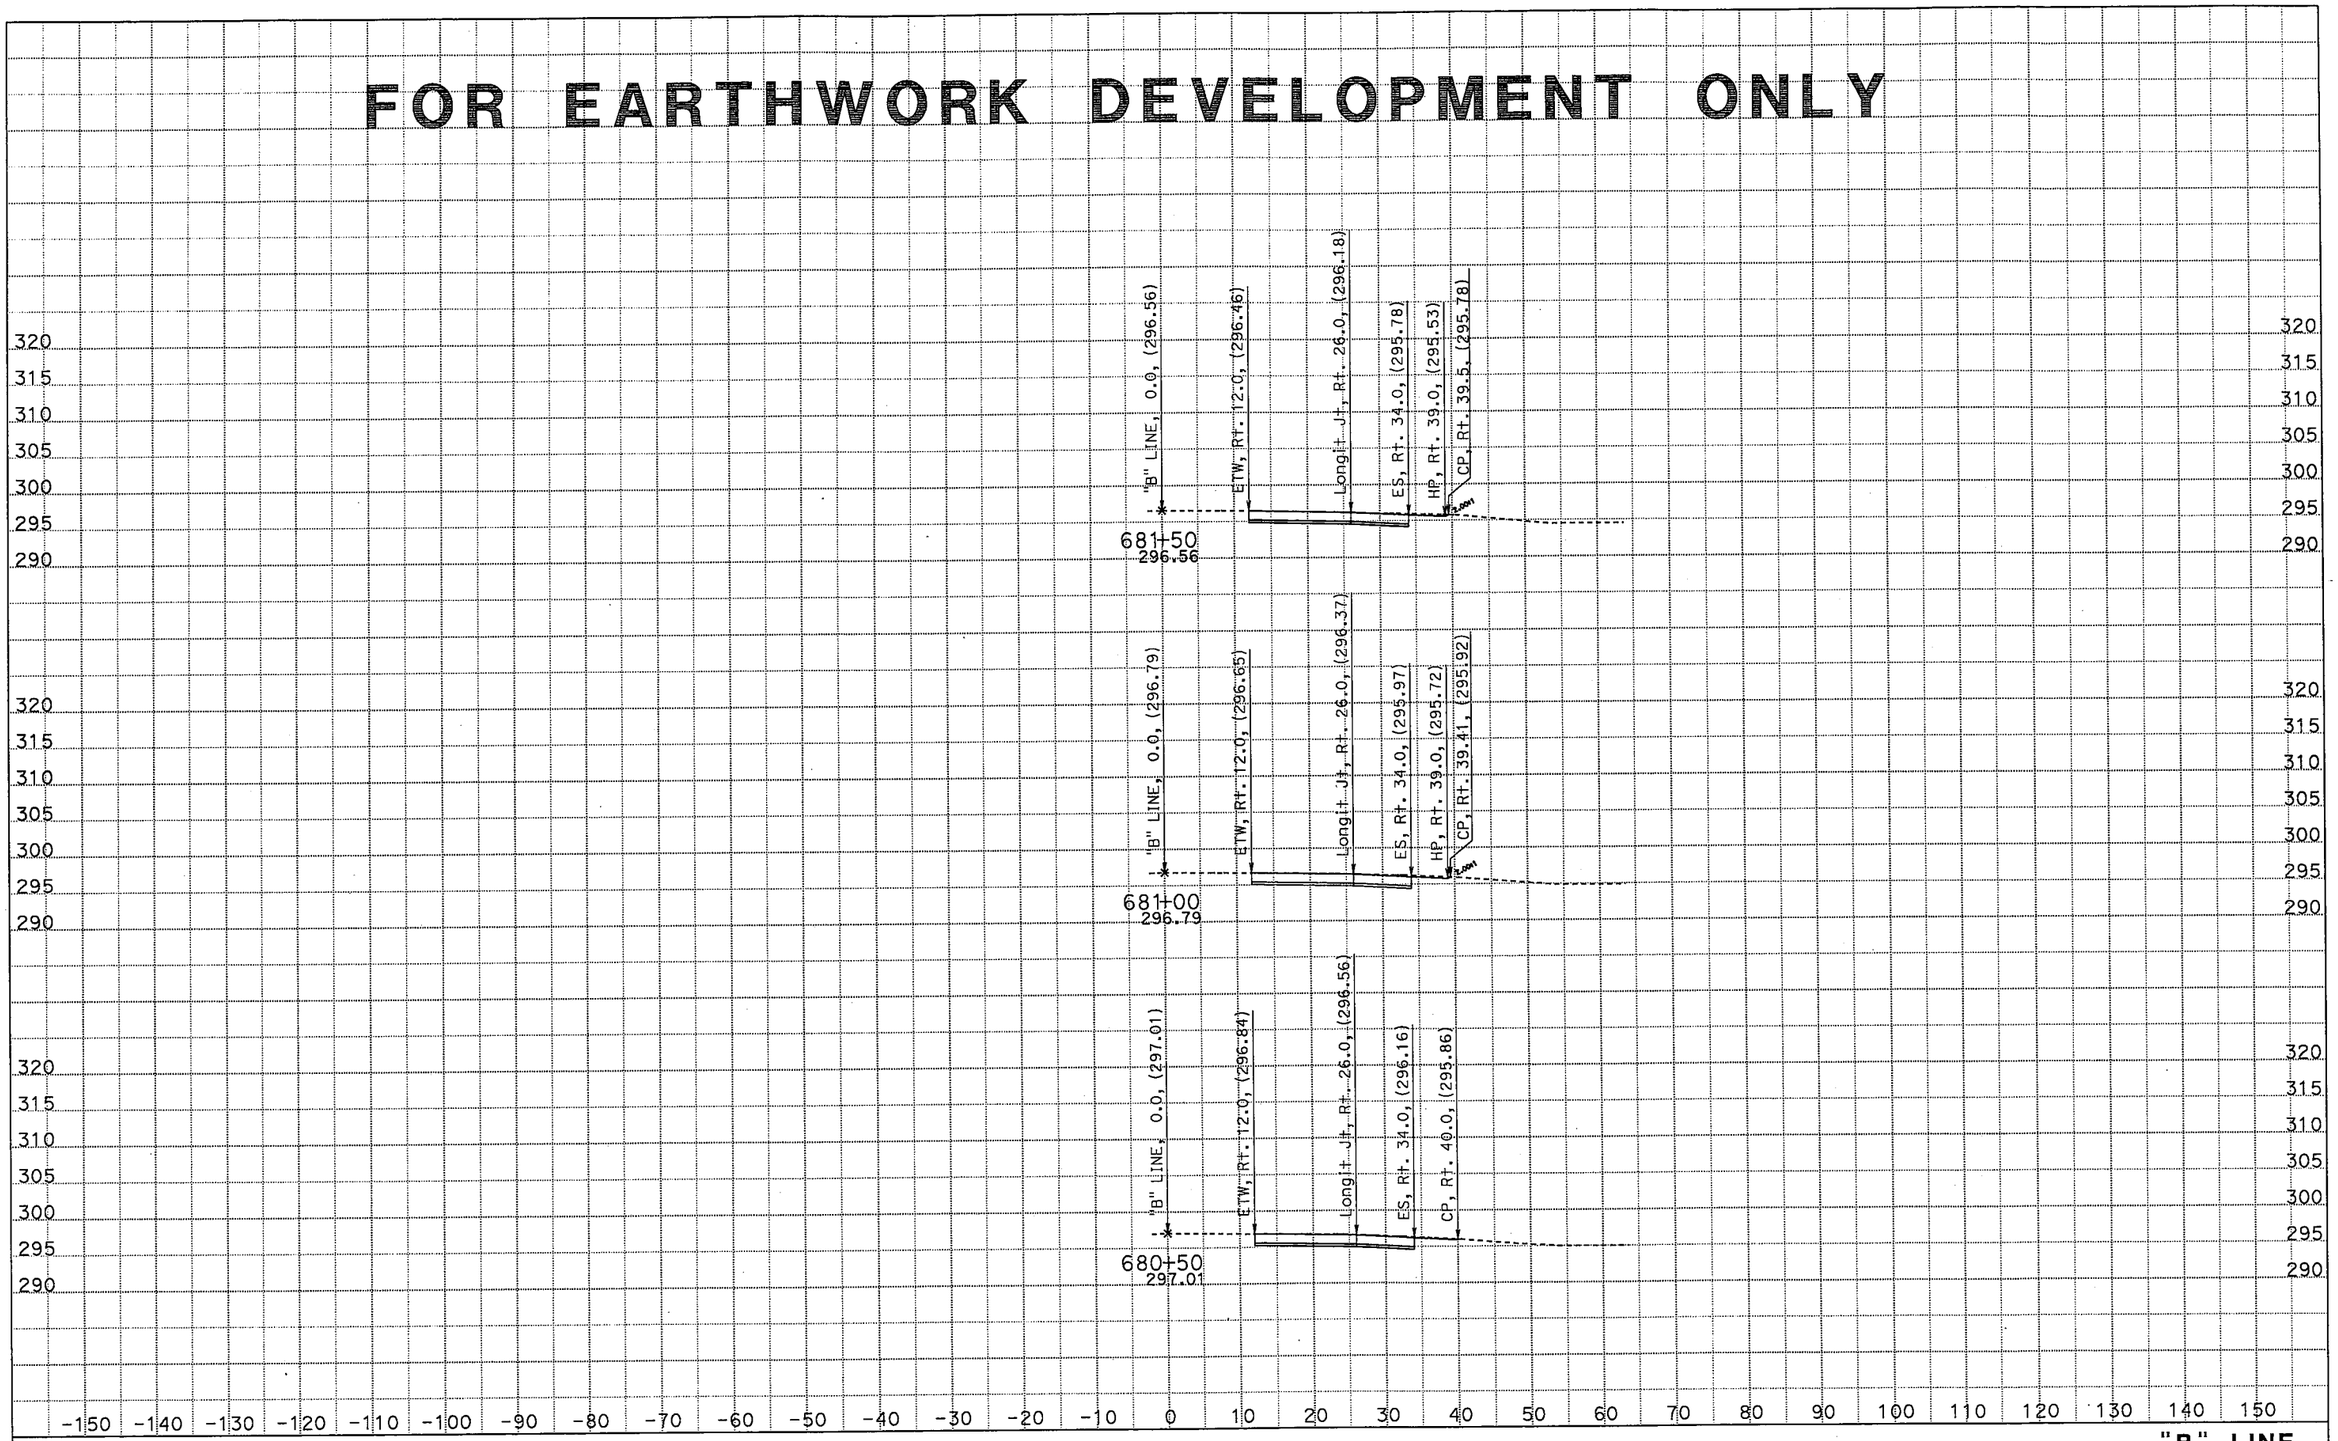

CREATED BY: Ritchie F. Ferrer
DATE: 11/12/2015
KC Project: 029 File: D:*\RFF\Output x section\"B" LINE_111215.ear

CONTRACT: 06-0T8704
DIST/CO/RTE/PM: 06/Tul/99/51.3-52.3
PROJECT ID: 0615000173

SCALE: 1" = 10' Horiz.
1" = 10' Vert.

All Dimensions are US Survey Feet

"B" LINE
CROSS SECTIONS
SHEET 31 OF 36

FOR EARTHWORK DEVELOPMENT ONLY

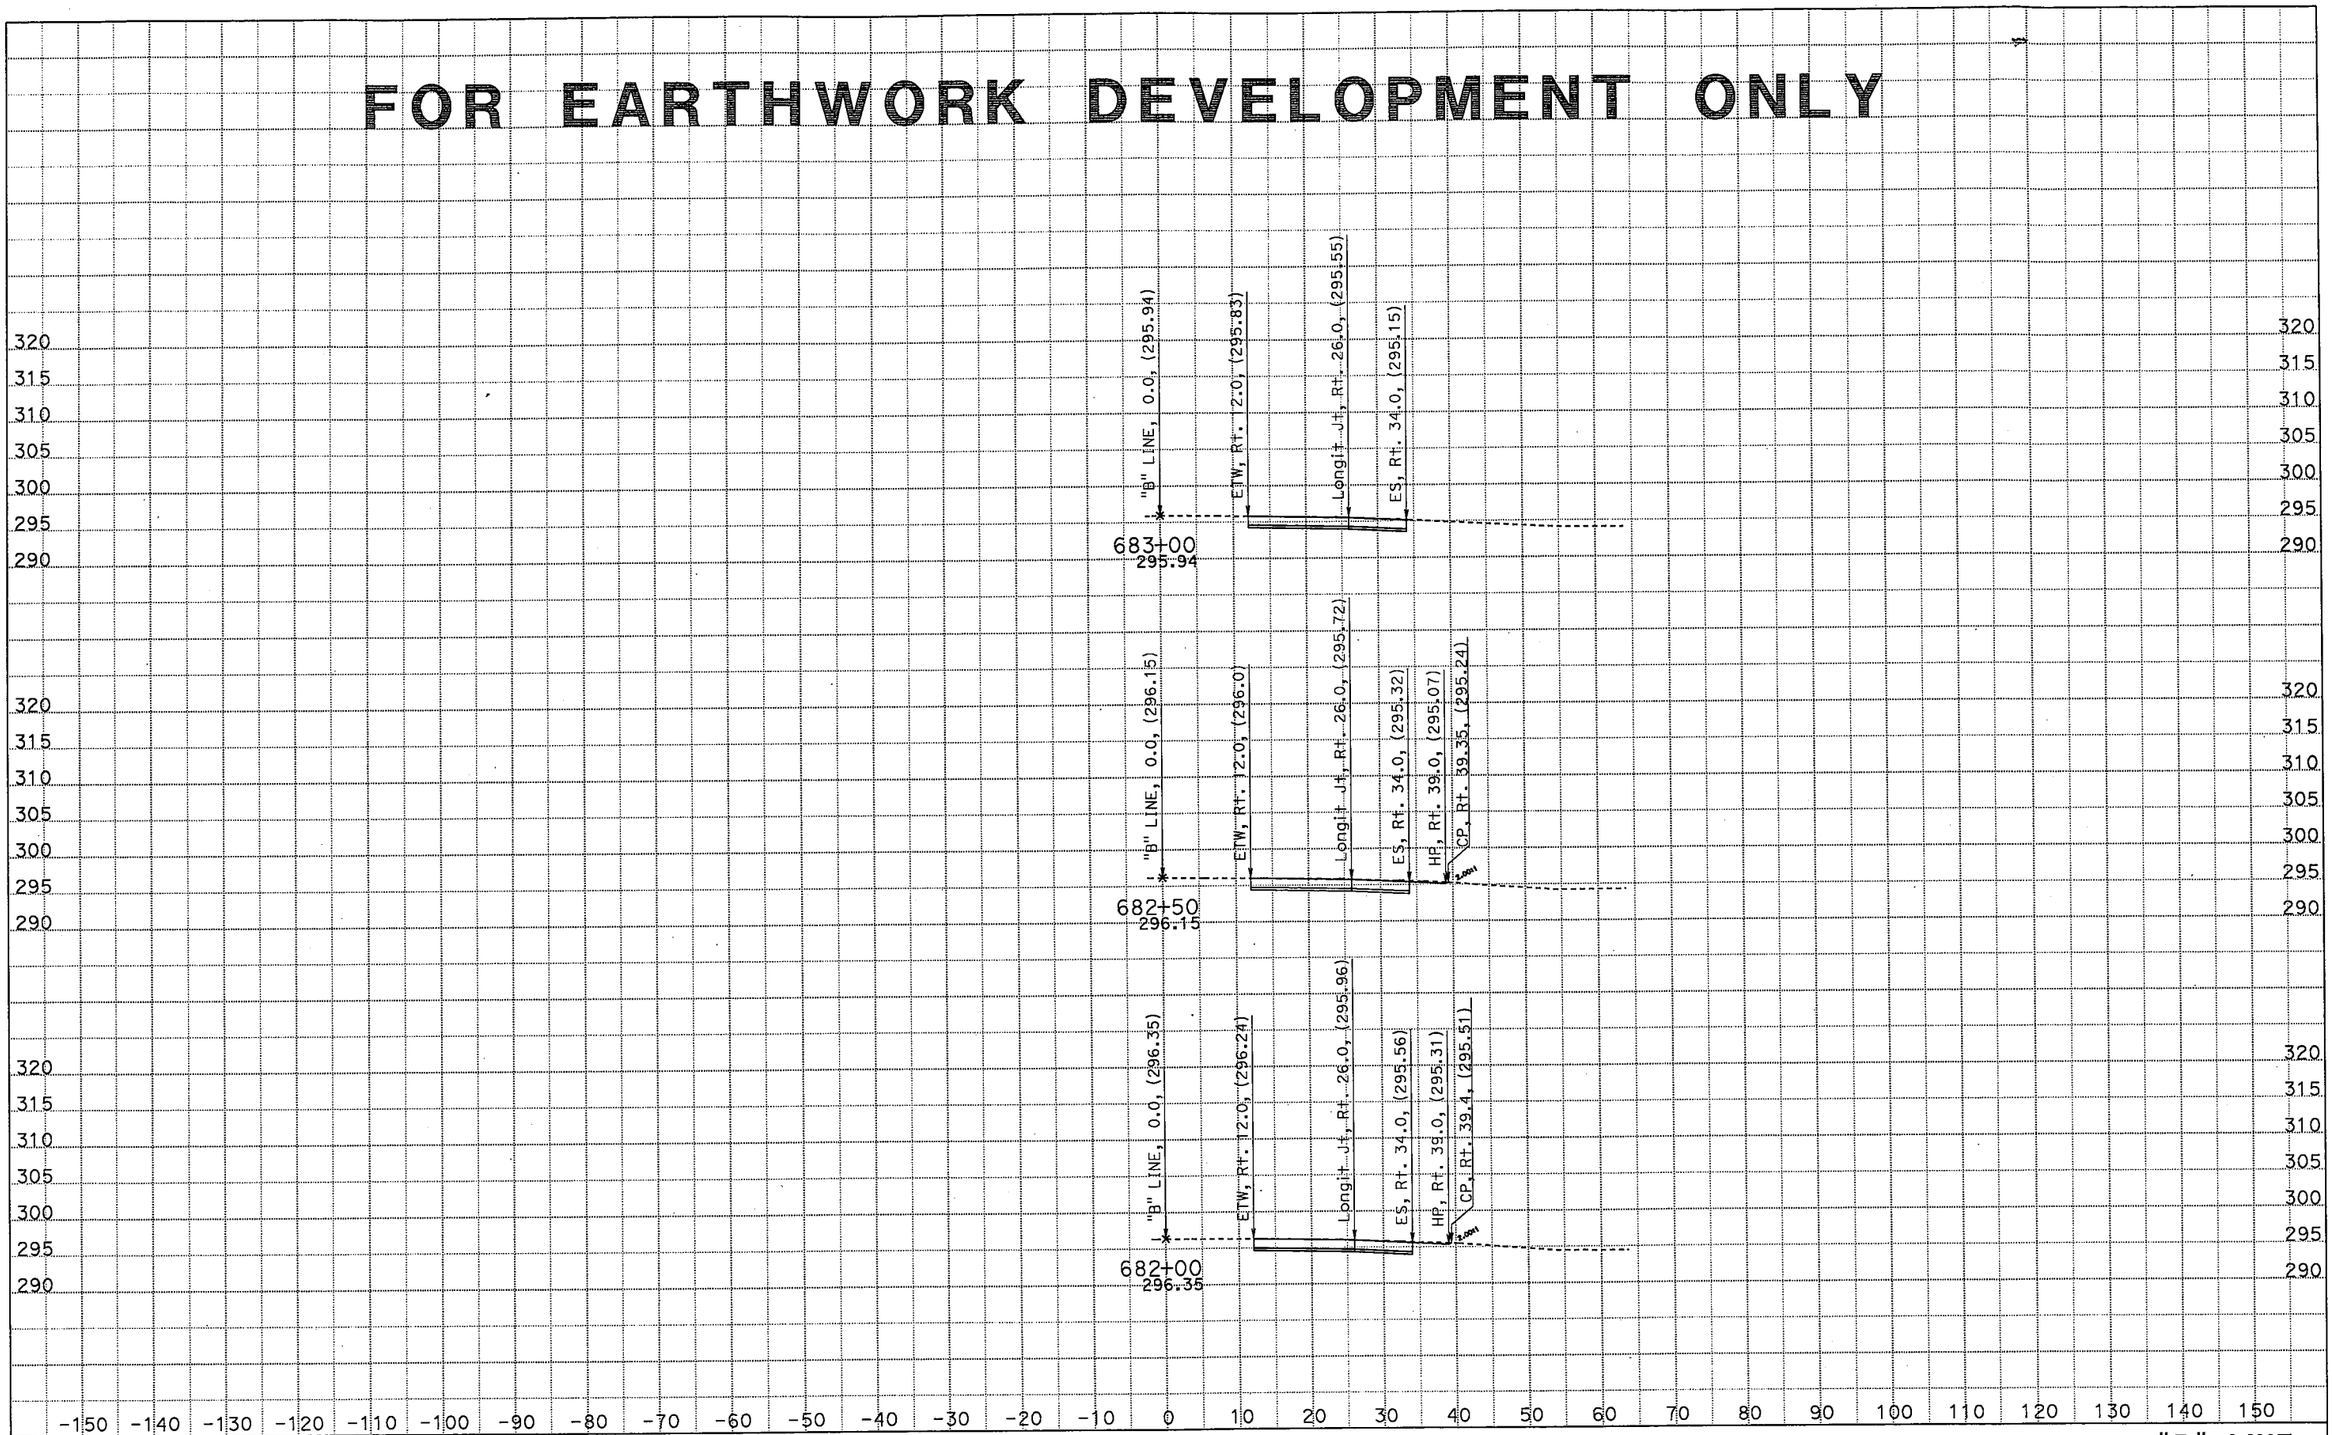

CREATED BY: Ritchie F. Ferrer
DATE: 11/12/2015
KC Project: 029 File: D:*\RFF\Output x section\"B" LINE_111215.ear

CONTRACT: 06-0T8704
DIST/CO/RTE/PM: 06/Tul/99/51.3-52.3
PROJECT ID: 0615000173

SCALE: 1" = 10' Horiz.
1" = 10' Vert.

All Dimensions are US Survey Feet

"B" LINE
CROSS SECTIONS
SHEET 32 OF 36

FOR EARTHWORK DEVELOPMENT ONLY

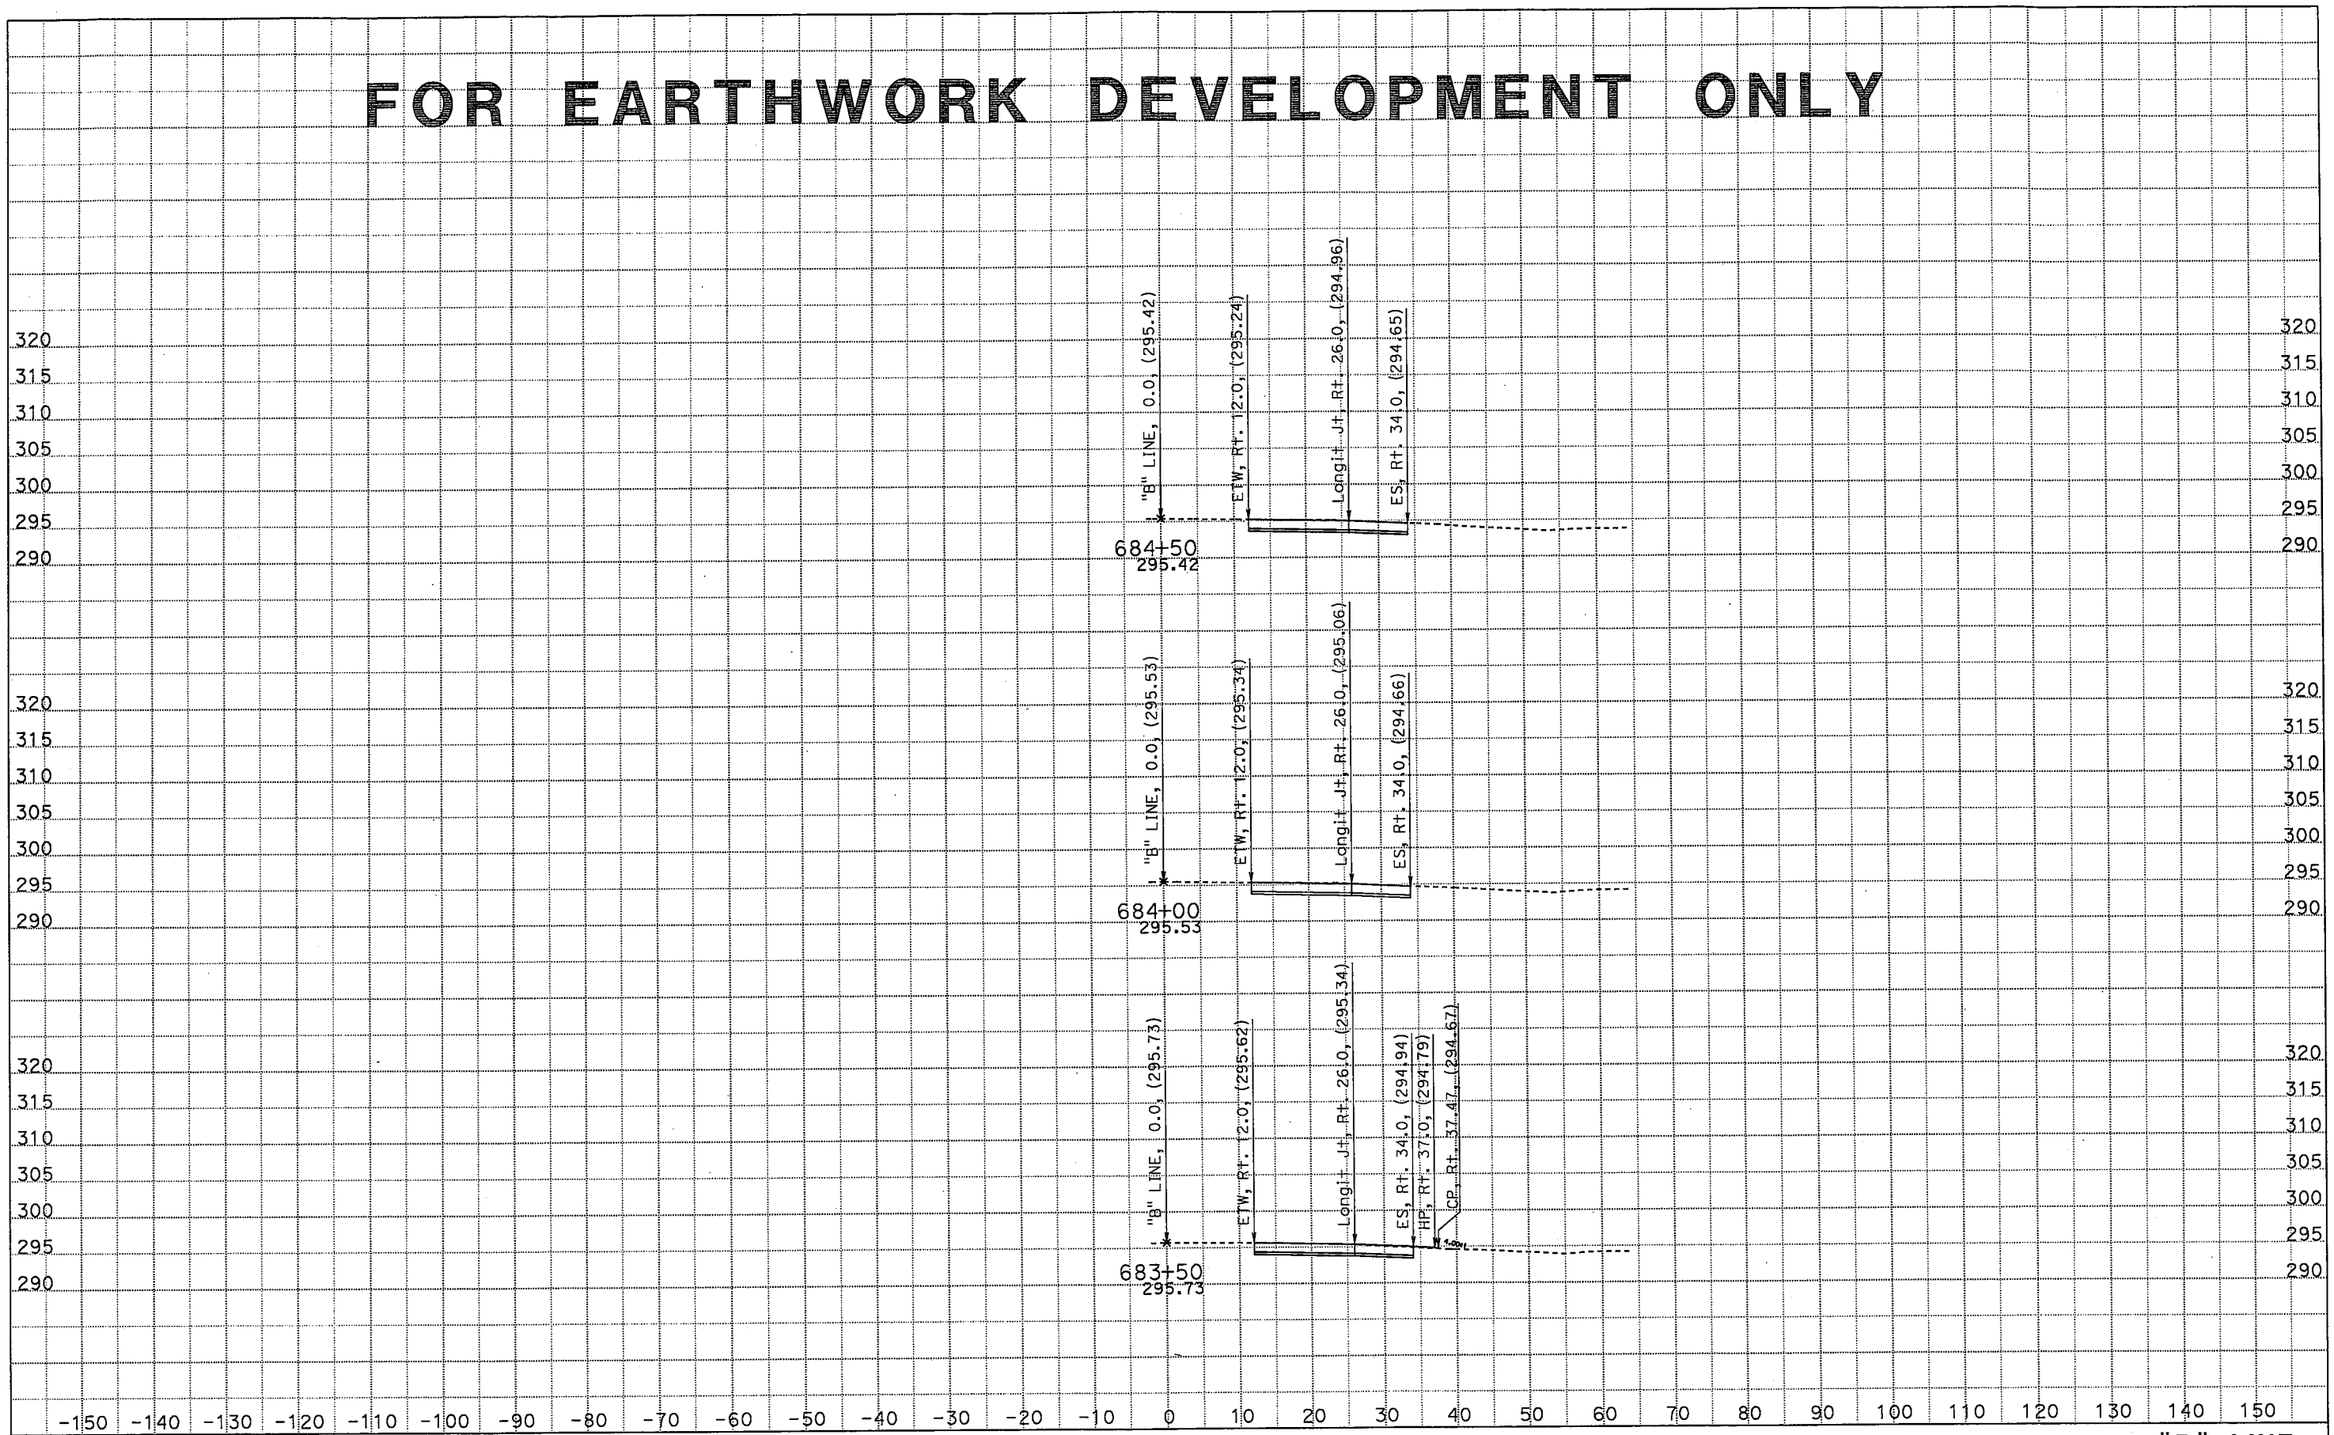

CREATED BY: Ritchie F. Ferrer
DATE: 11/12/2015
KC Project: 029 File: D:*\RFF\Output x section\"B" LINE_111215.ear

CONTRACT: 06-0T8704
DIST/CO/RTE/PM: 06/Tul/99/51.3-52.3
PROJECT ID: 0615000173

SCALE: 1" = 10' Horiz.
1" = 10' Vert.

All Dimensions are US Survey Feet

"B" LINE CROSS SECTIONS

SHEET 33 OF 36

FOR EARTHWORK DEVELOPMENT ONLY

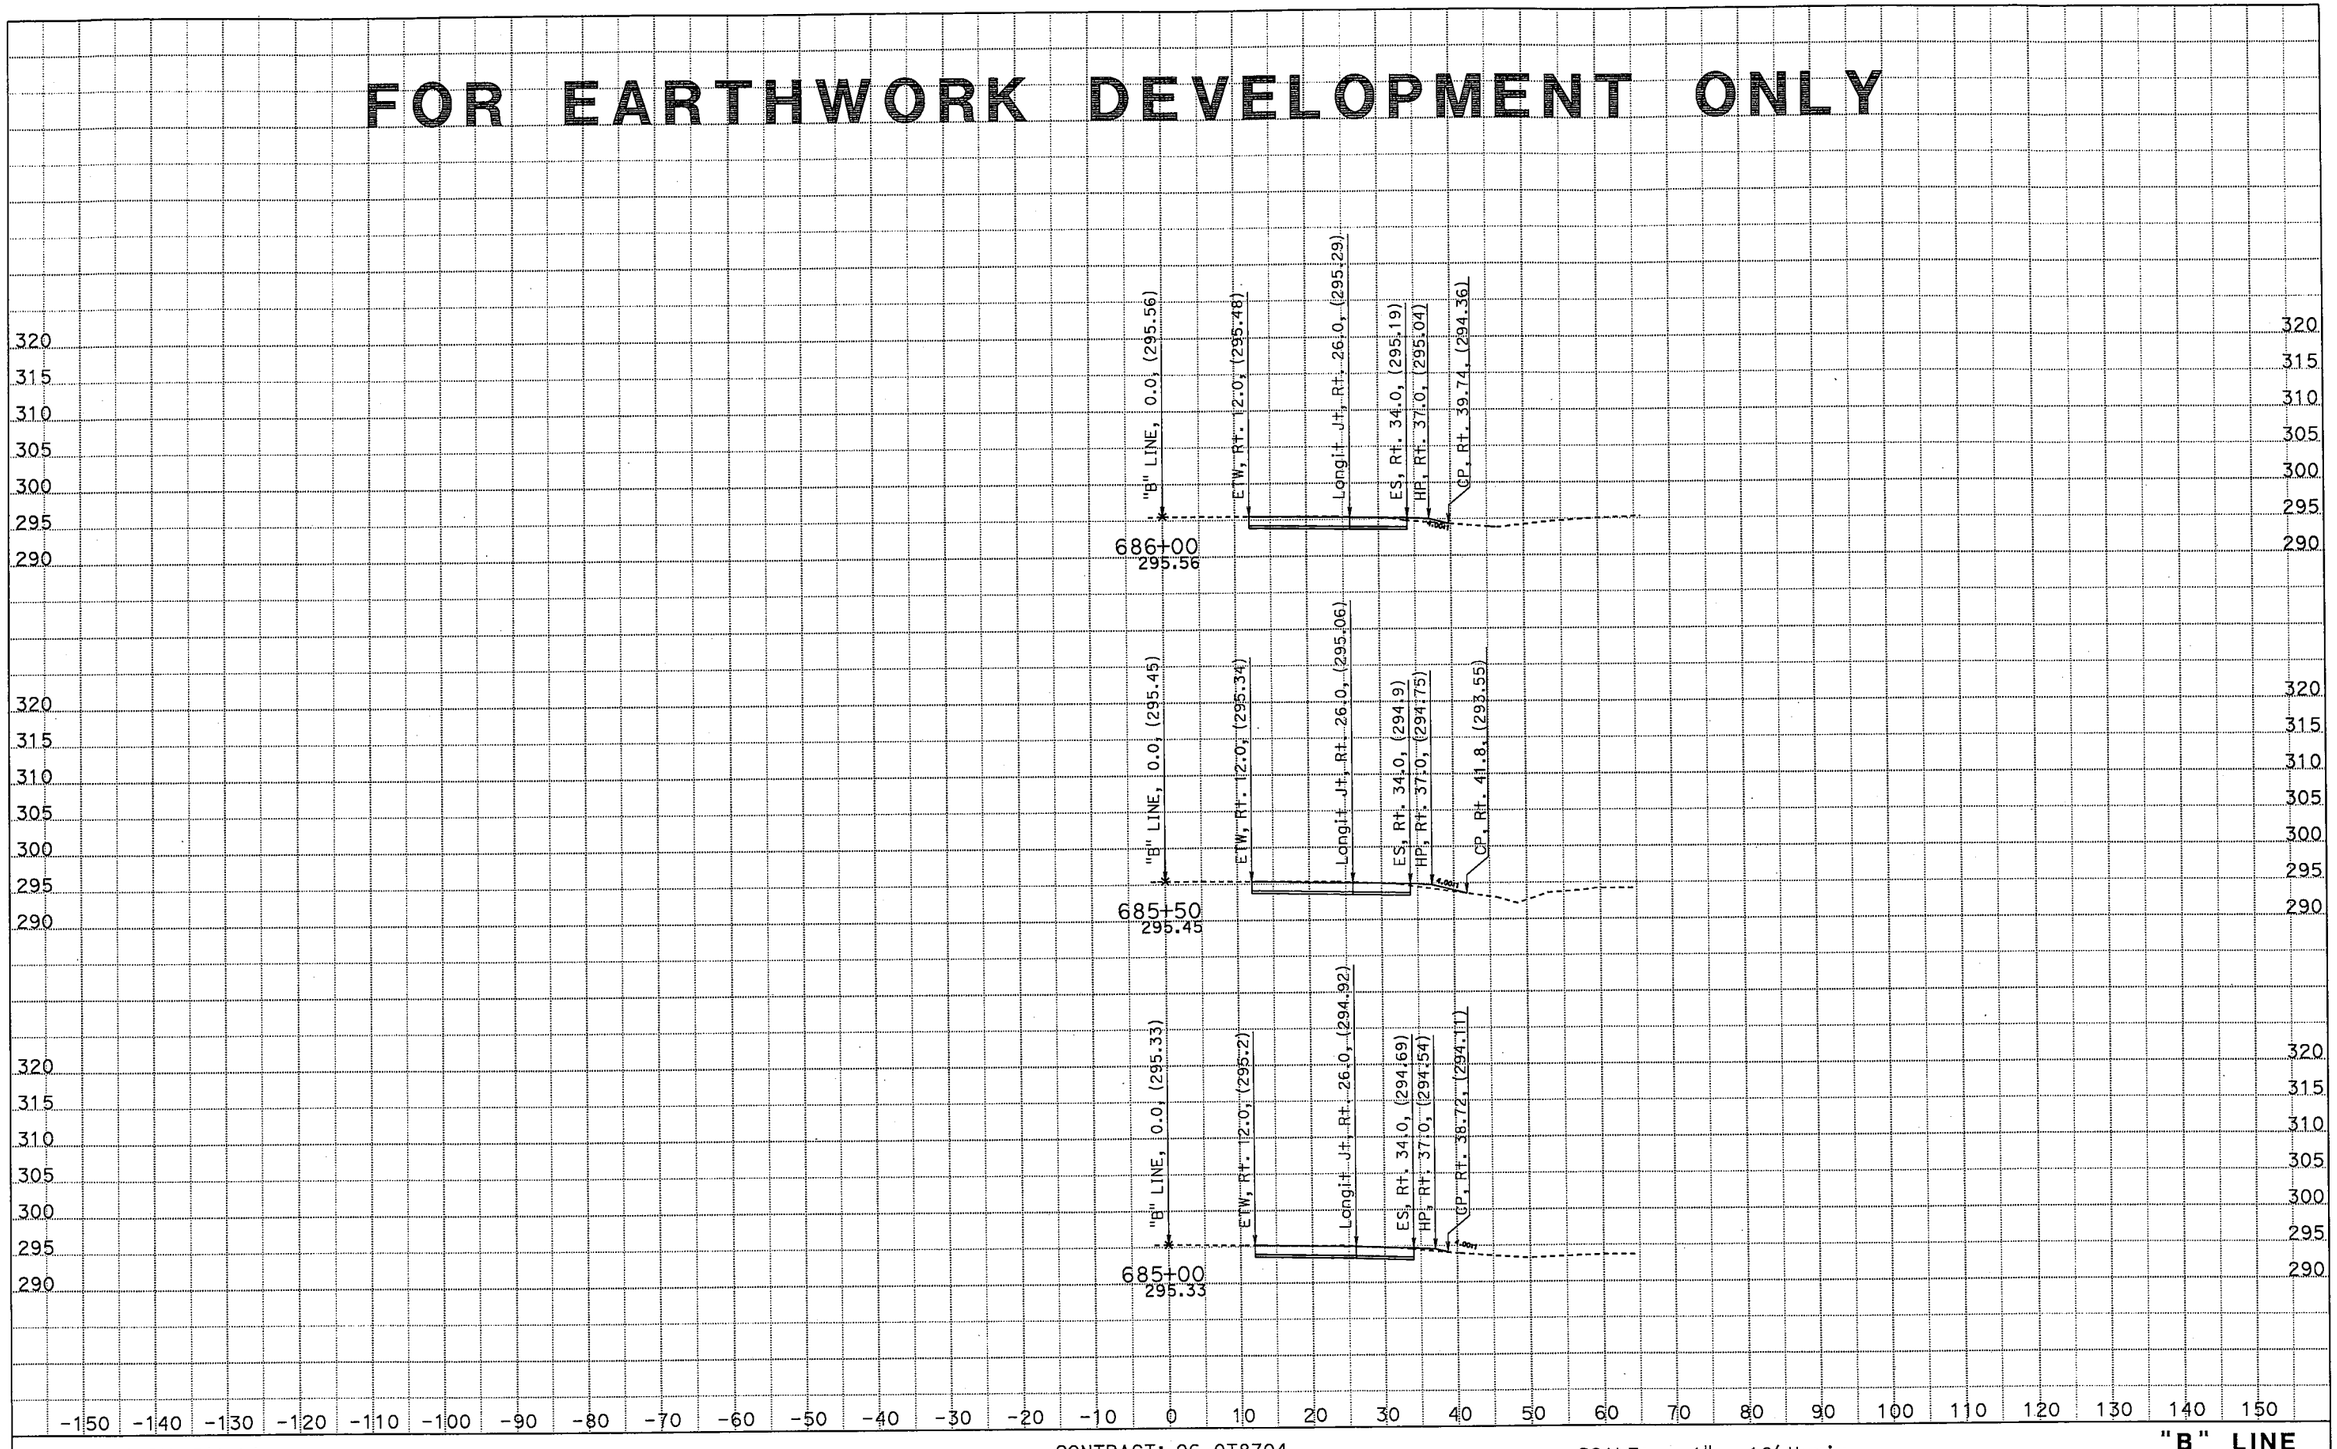

CREATED BY: Ritchie F. Ferrer
DATE: 11/12/2015
KC Project: 029 File: D:*\RFF\Output x section\"B" LINE_111215.ear

CONTRACT: 06-0T8704
DIST/CO/RTE/PM: 06/Tul/99/51.3-52.3
PROJECT ID: 0615000173

SCALE: 1" = 10' Horiz.
1" = 10' Vert.

All Dimensions are US Survey Feet

"B" LINE
CROSS SECTIONS

FOR EARTHWORK DEVELOPMENT ONLY

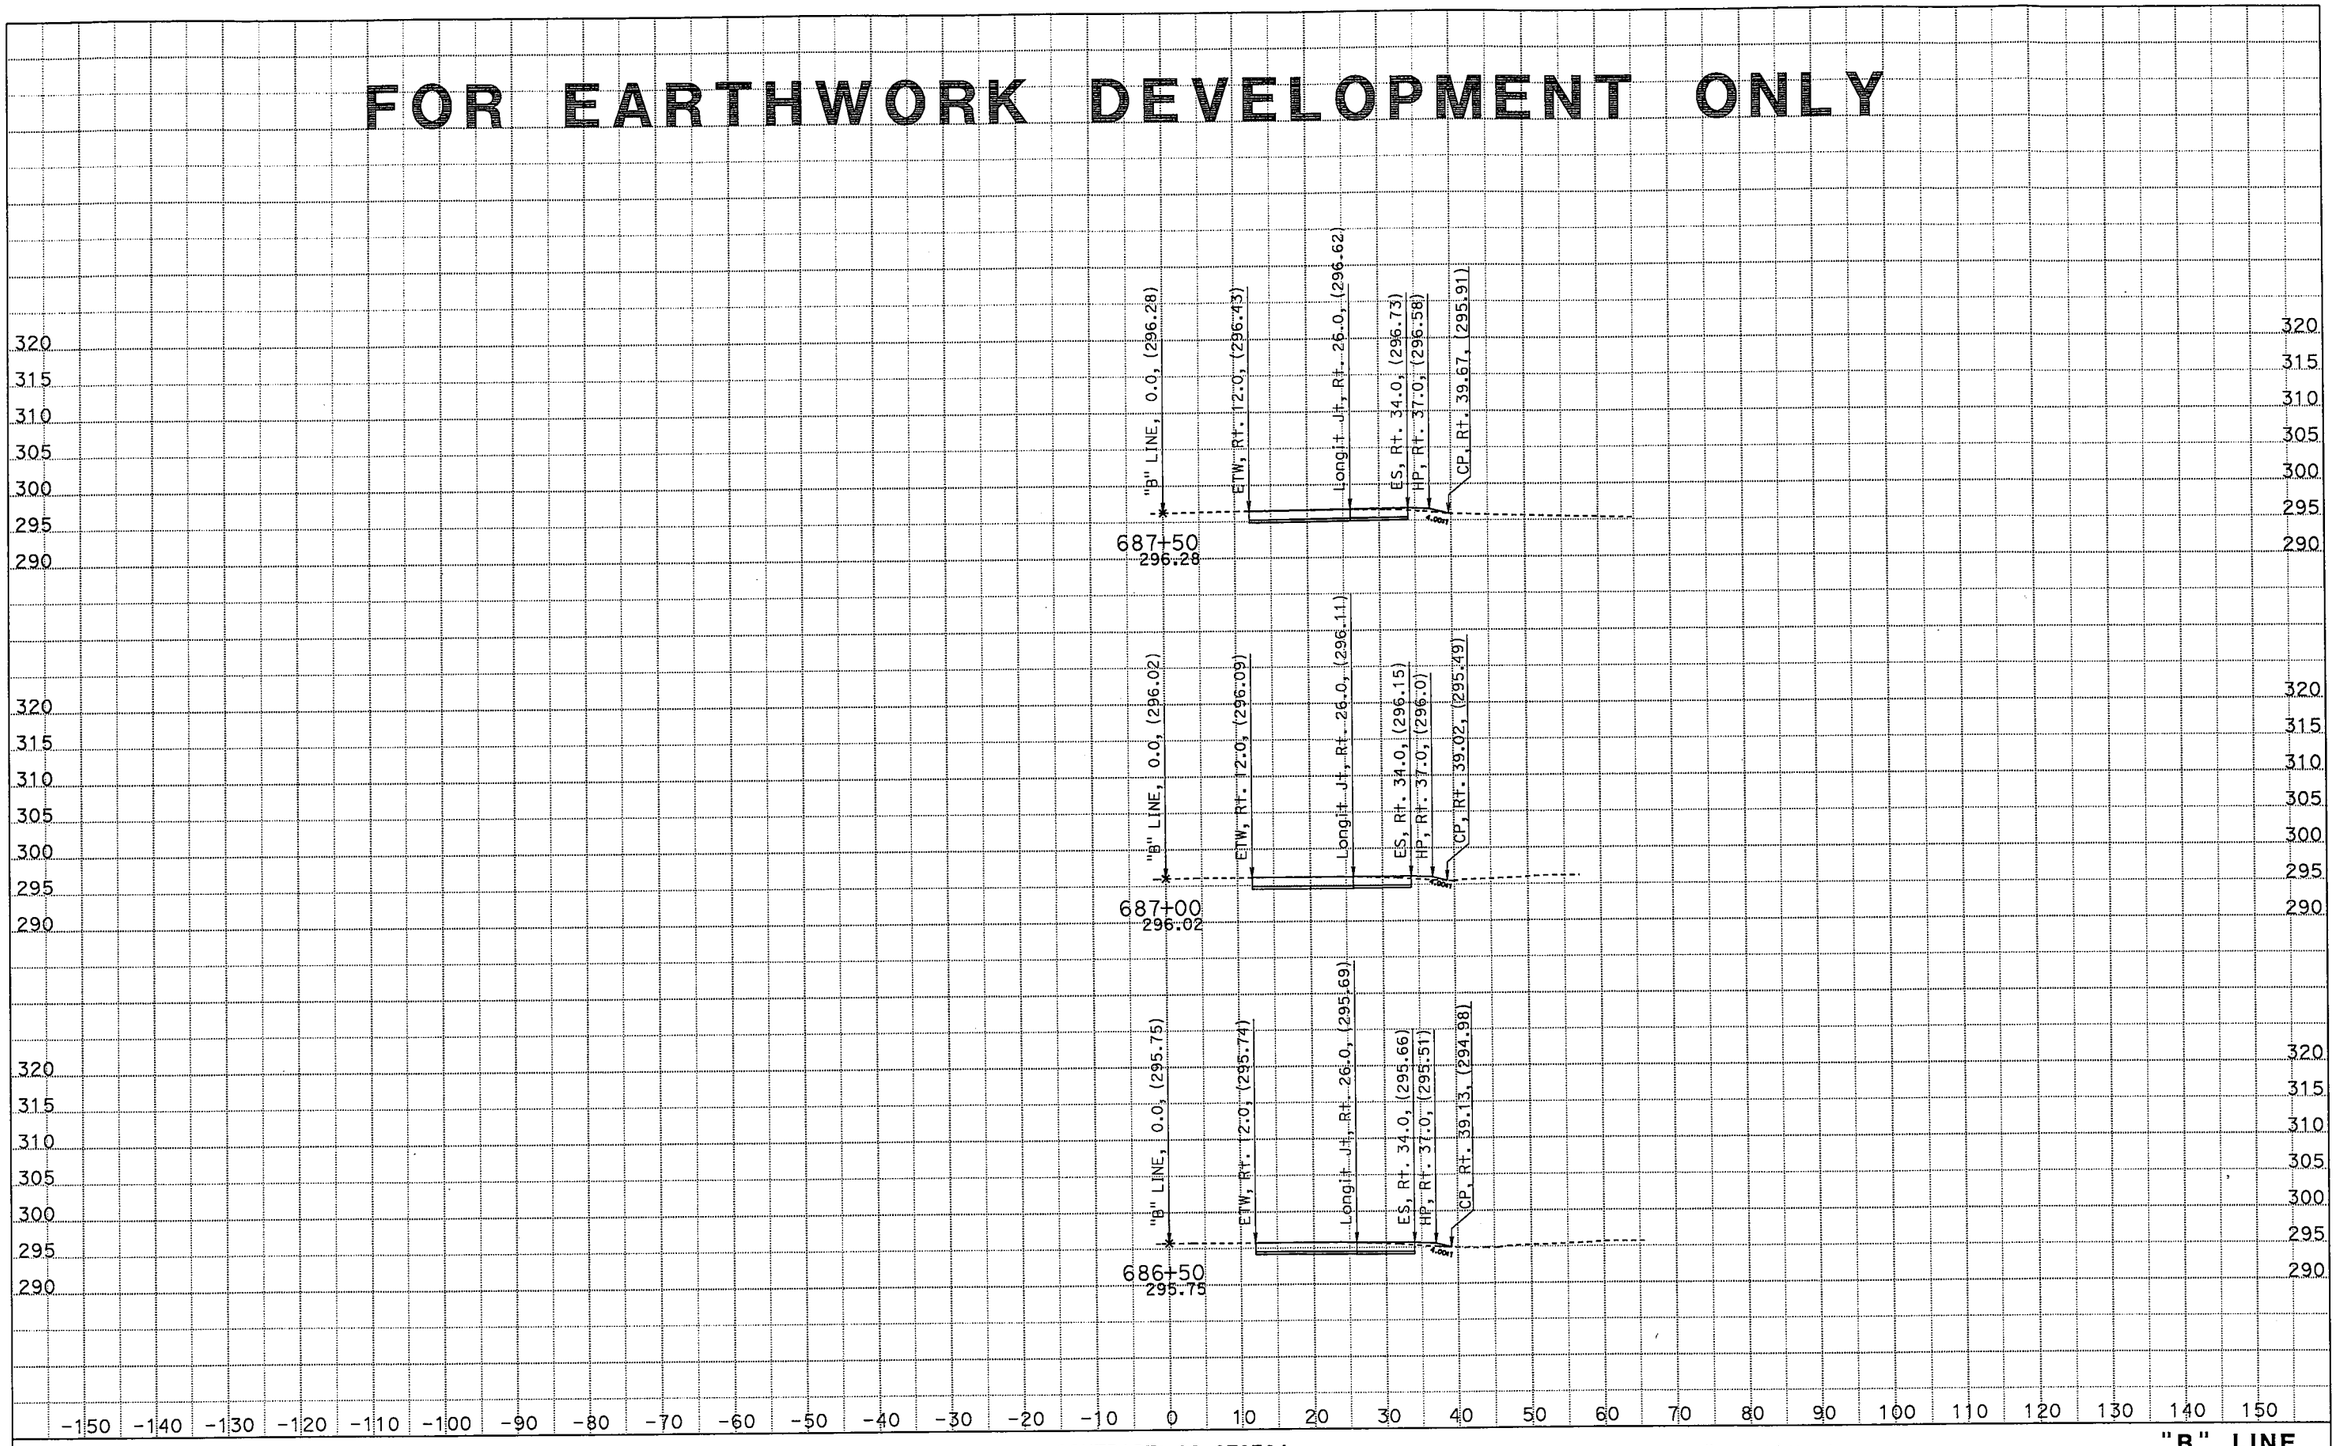

CREATED BY: Ritchie F. Ferrer
DATE: 11/12/2015
KC Project: 029 File: D:*\RFF\Output x section\"B" LINE_111215.ear

CONTRACT: 06-0T8704
DIST/CO/RTE/PM: 06/Tul/99/51.3-52.3
PROJECT ID: 0615000173

SCALE: 1" = 10' Horiz.
1" = 10' Vert.
All Dimensions are US Survey Feet

"B" LINE
CROSS SECTIONS
SHEET 35 OF 36

FOR EARTHWORK DEVELOPMENT ONLY

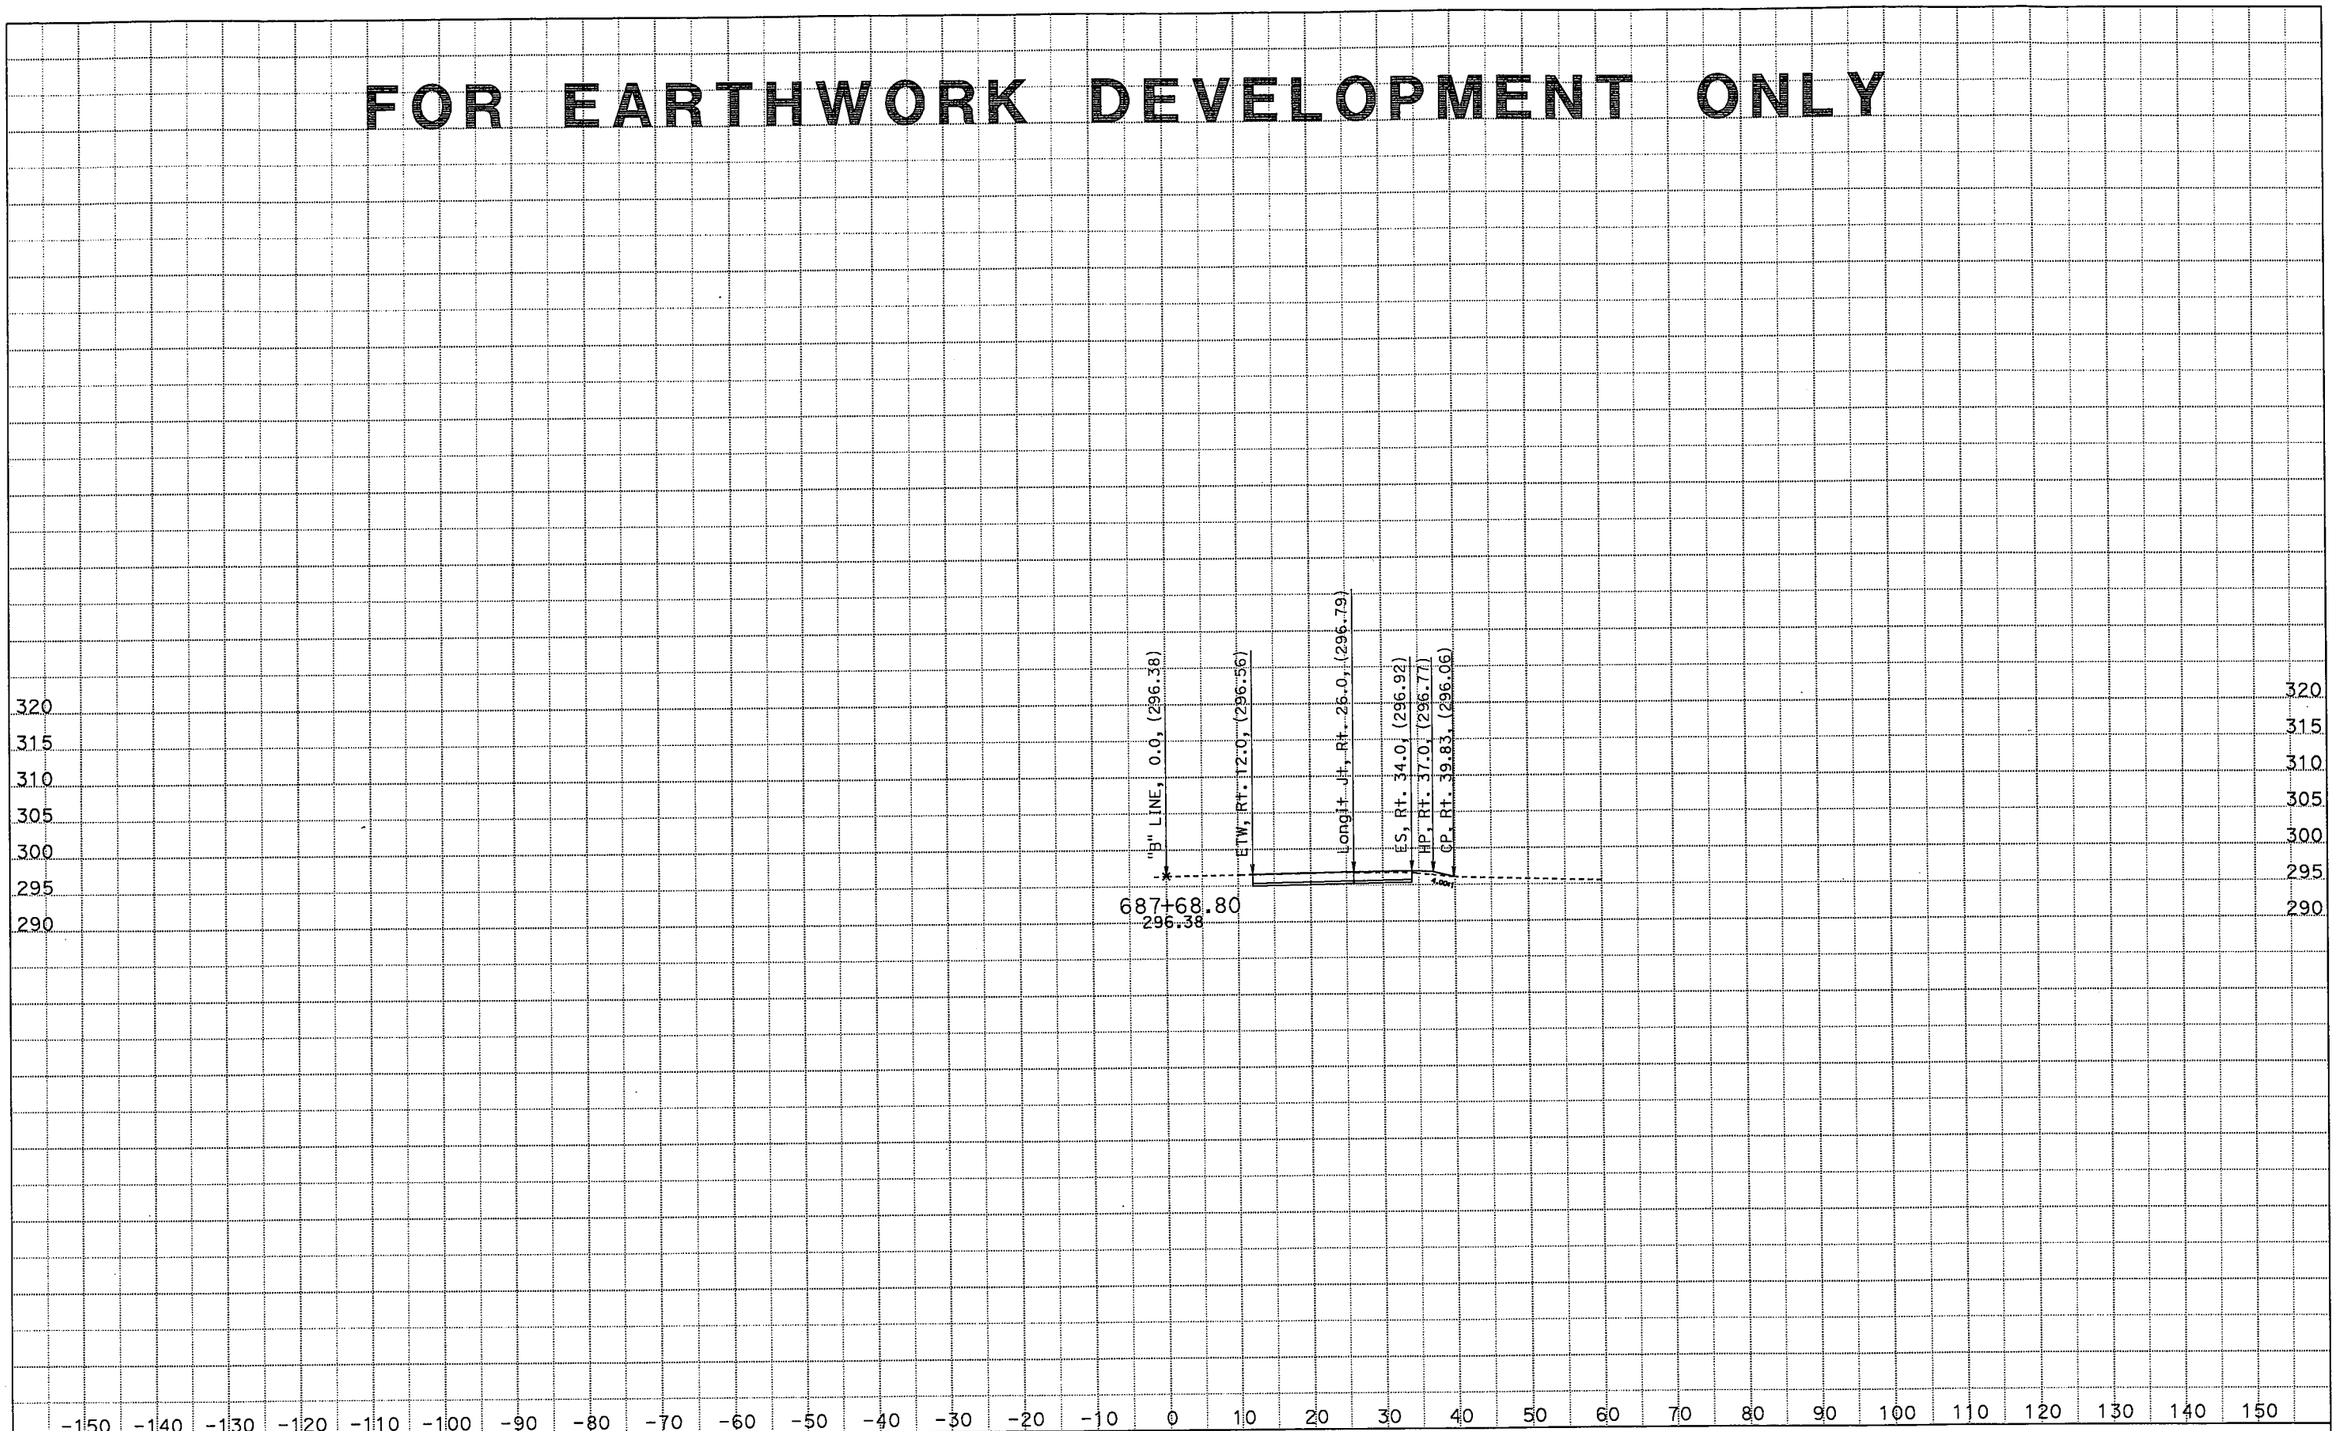

CREATED BY: Ritchie F. Ferrer
DATE: 11/12/2015
KC Project: 029 File: D:*\RFF\Output x section\"B" LINE_111215.ear

CONTRACT: 06-0T8704
DIST/CO/RTE/PM: 06/Tul/99/51.3-52.3
PROJECT ID: 0615000173

SCALE: 1" = 10' Horiz.
1" = 10' Vert.

All Dimensions are US Survey Feet

"B" LINE
CROSS SECTIONS