FOR PROJECT DEVELOPMENT ONLY

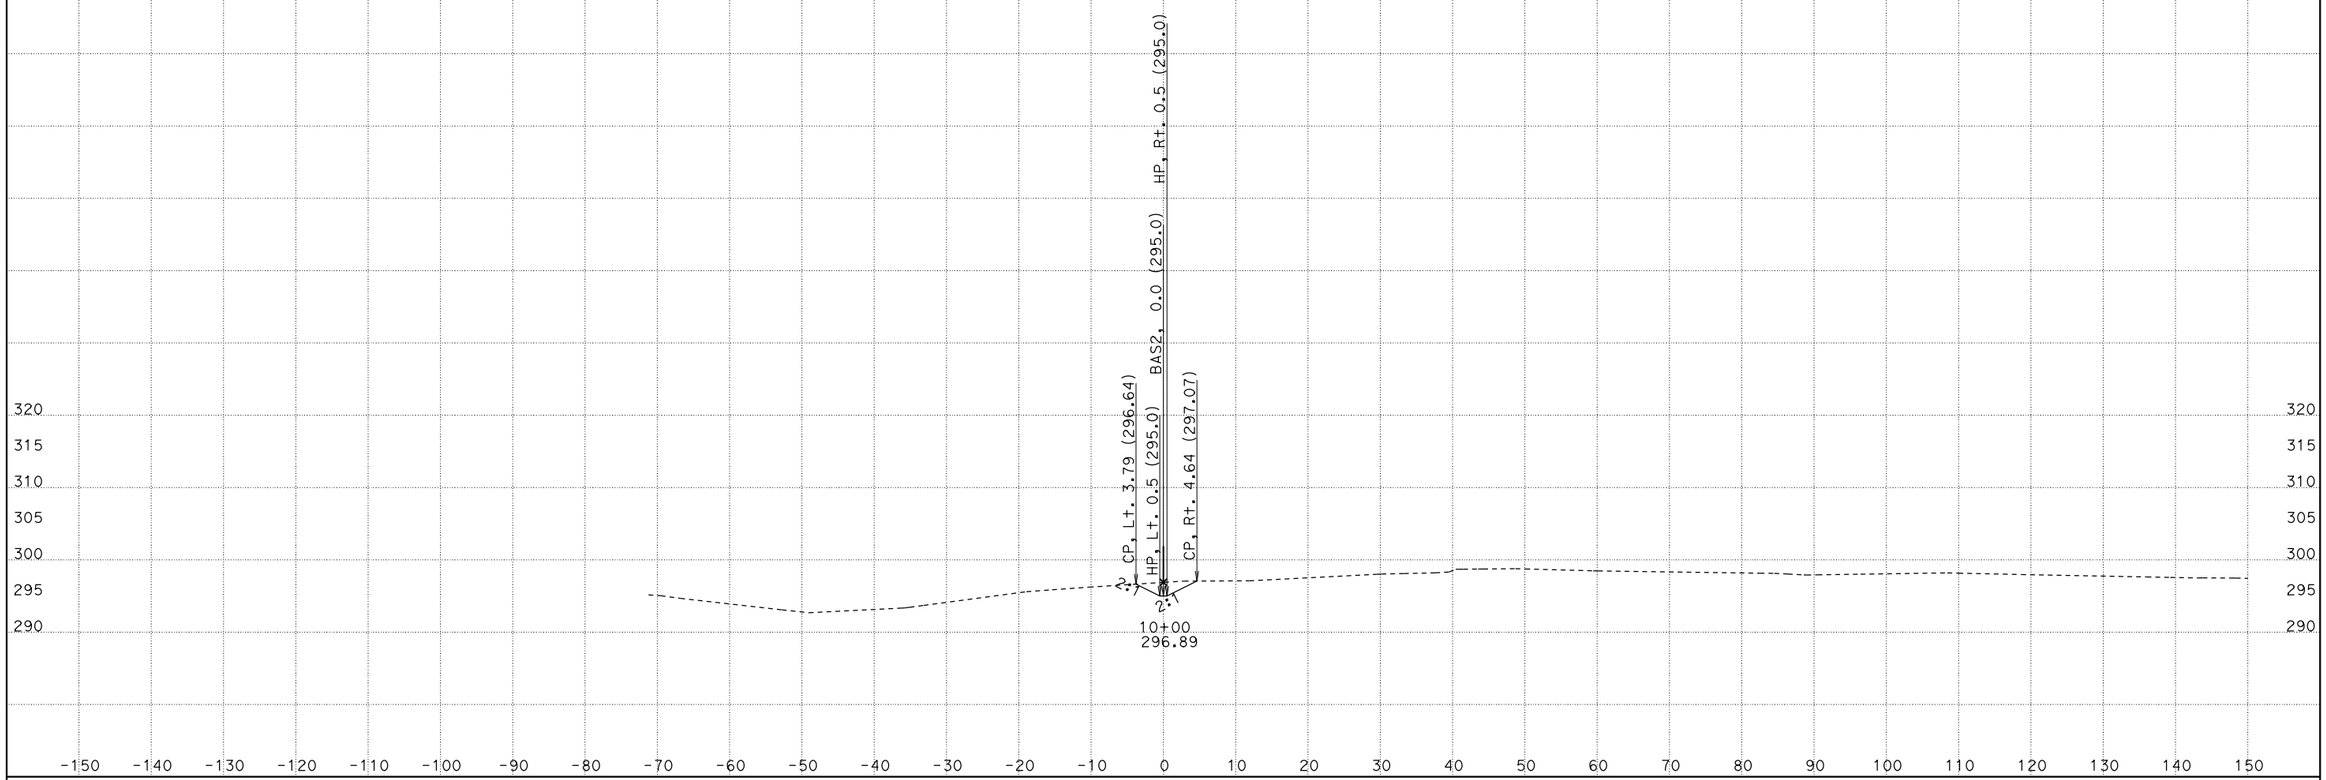

CREATED BY: David Velazco
DATE: 12/16/2014
KC Project: 36020B File: D:\Design\Projects\Active\Tul 99 (06-360234)\36020B\newbasin.ear

CONTRACT: 360231
DIST/CO/RTE/PM: 06/Tul/99/35.2-R37.3
PROJECT ID: 0612000241

SCALE: 1" = 10' Horiz.
1" = 10' Vert.

All Dimensions are US Survey Feet

BAS1
CROSS SECTIONS

SHEET 1 OF 53

FOR PROJECT DEVELOPMENT ONLY

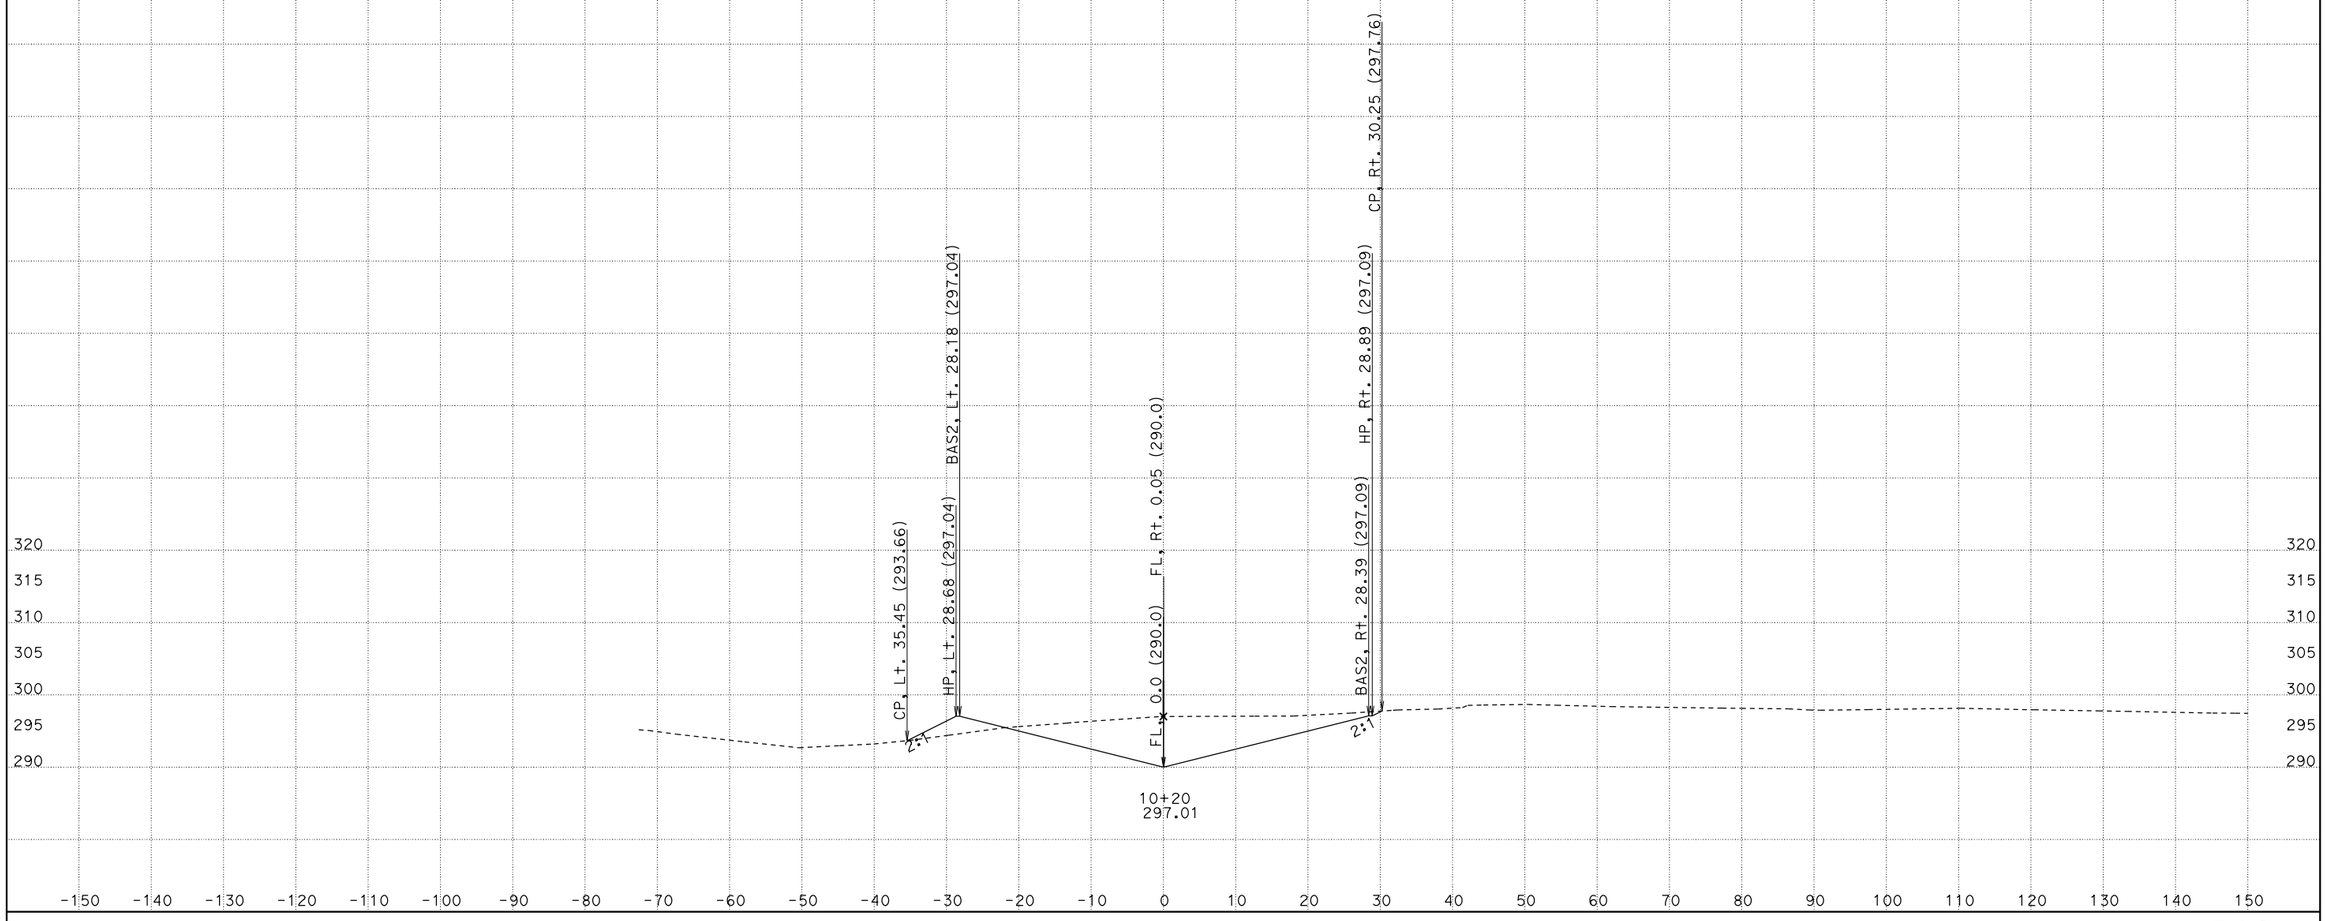

CREATED BY: David Velazco
DATE: 12/16/2014
KC Project: 36020B File: D:\Design\Projects\Active\Tul 99 (06-360234)\36020B\newbasin.ear

CONTRACT: 360231
DIST/CO/RTE/PM: 06/Tul/99/35.2-R37.3
PROJECT ID: 0612000241

SCALE: 1" = 10' Horiz.
1" = 10' Vert.

All Dimensions are US Survey Feet

BAS1
CROSS SECTIONS

SHEET 2 OF 53

FOR PROJECT DEVELOPMENT ONLY

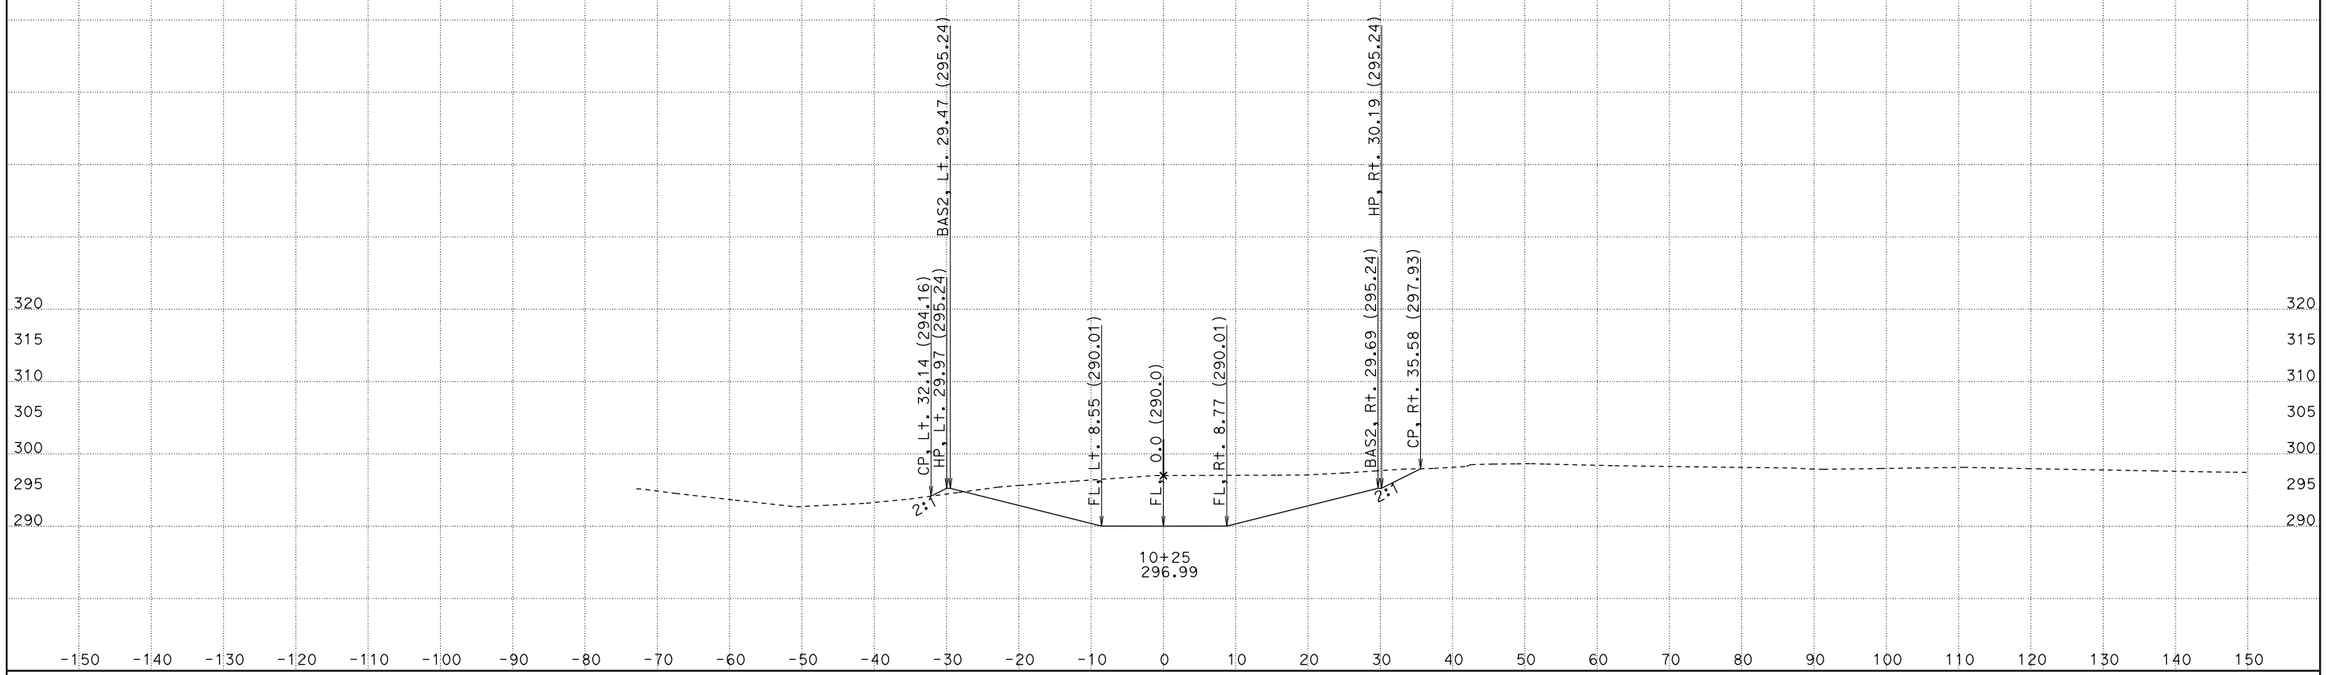

CREATED BY: David Velazco

DATE: 12/16/2014

KC Project: 36020B File: D:\Design\Projects\Active\Tul 99 (06-360234)\36020B\newbasin.ear

CONTRACT: 360231

DIST/CO/RTE/PM: 06/Tul/99/35.2-R37.3

PROJECT ID: 0612000241

SCALE: 1" = 10' Horiz.
1" = 10' Vert.

All Dimensions are US Survey Feet

BAS1
CROSS SECTIONS

SHEET 3 OF 53

FOR PROJECT DEVELOPMENT ONLY

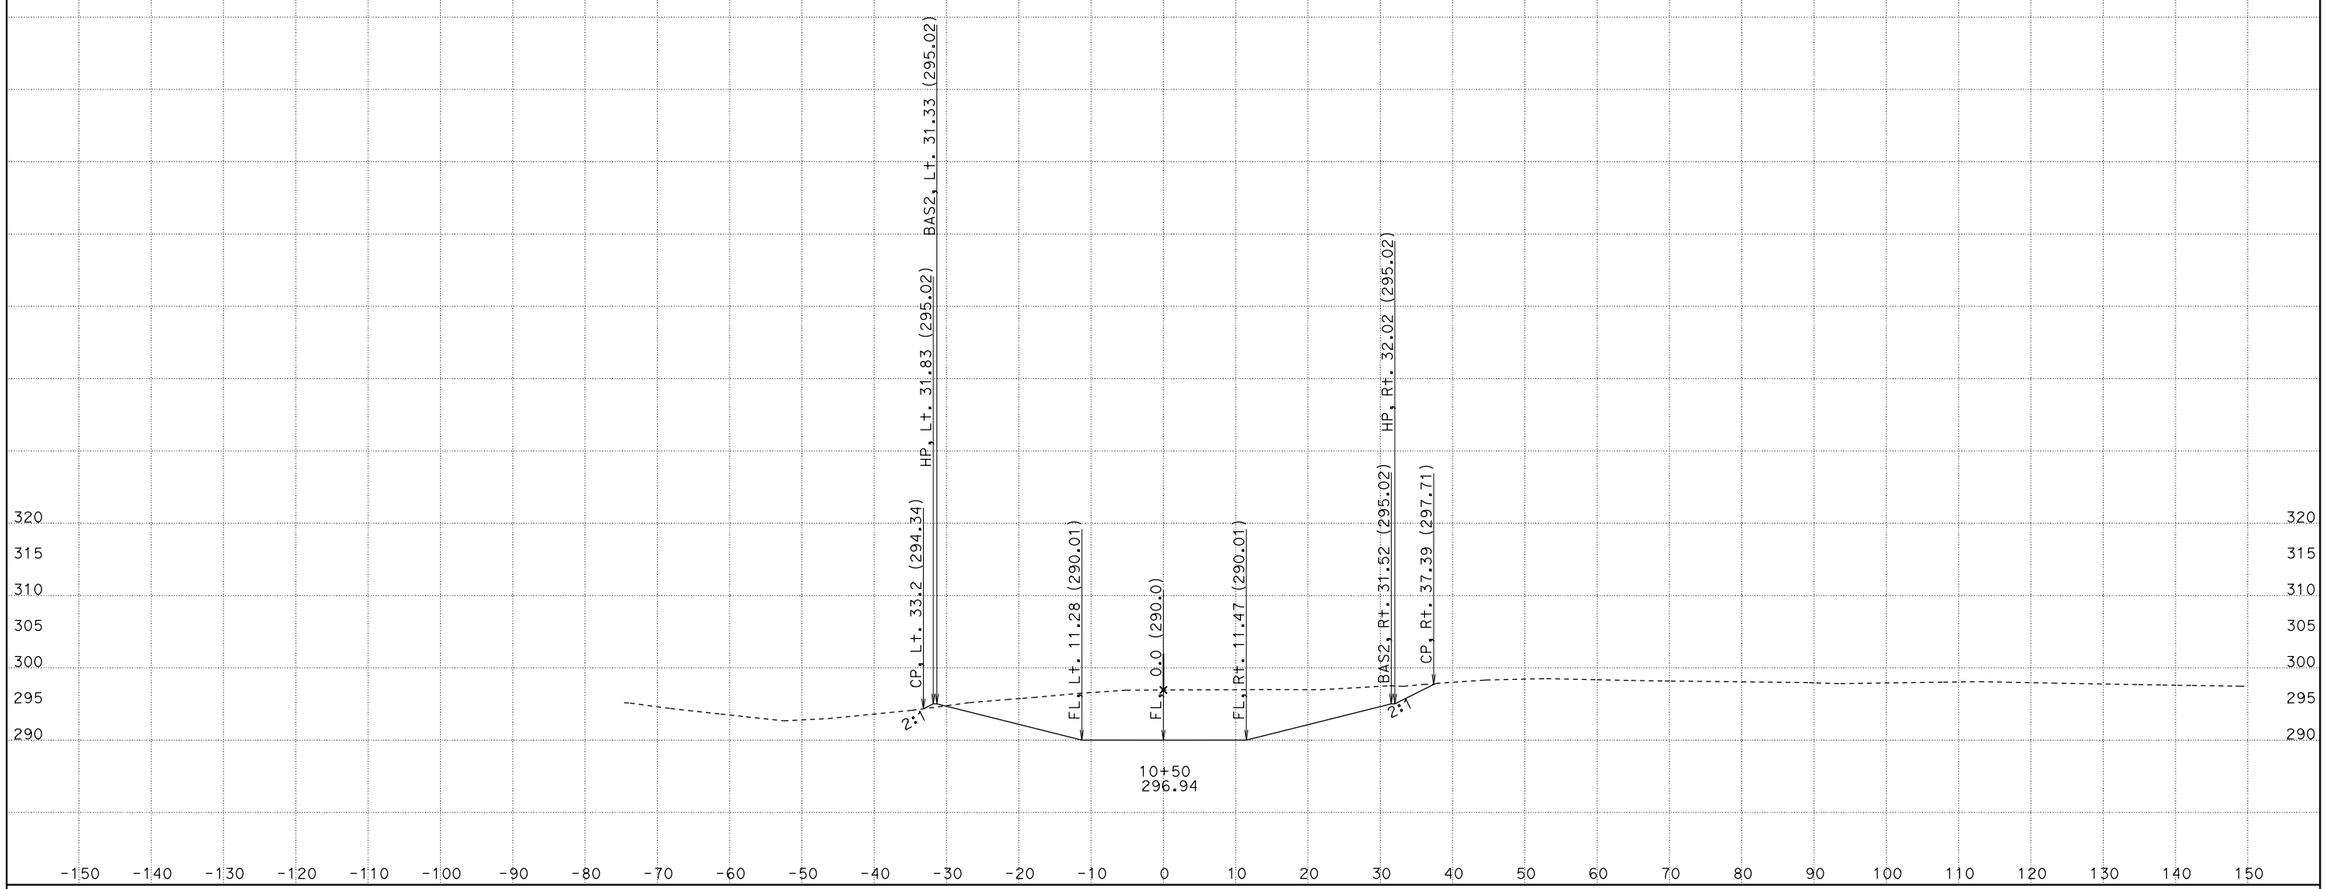

CREATED BY: David Velazco

DATE: 12/16/2014

KC Project: 36020B File: D:\Design\Projects\Active\Tul 99 (06-360234)\36020B\newbasin.ear

CONTRACT: 360231

DIST/CO/RTE/PM: 06/Tul/99/35.2-R37.3

PROJECT ID: 0612000241

SCALE: 1" = 10' Horiz.
1" = 10' Vert.

All Dimensions are US Survey Feet

BAS1
CROSS SECTIONS

SHEET 4 OF 53

FOR PROJECT DEVELOPMENT ONLY

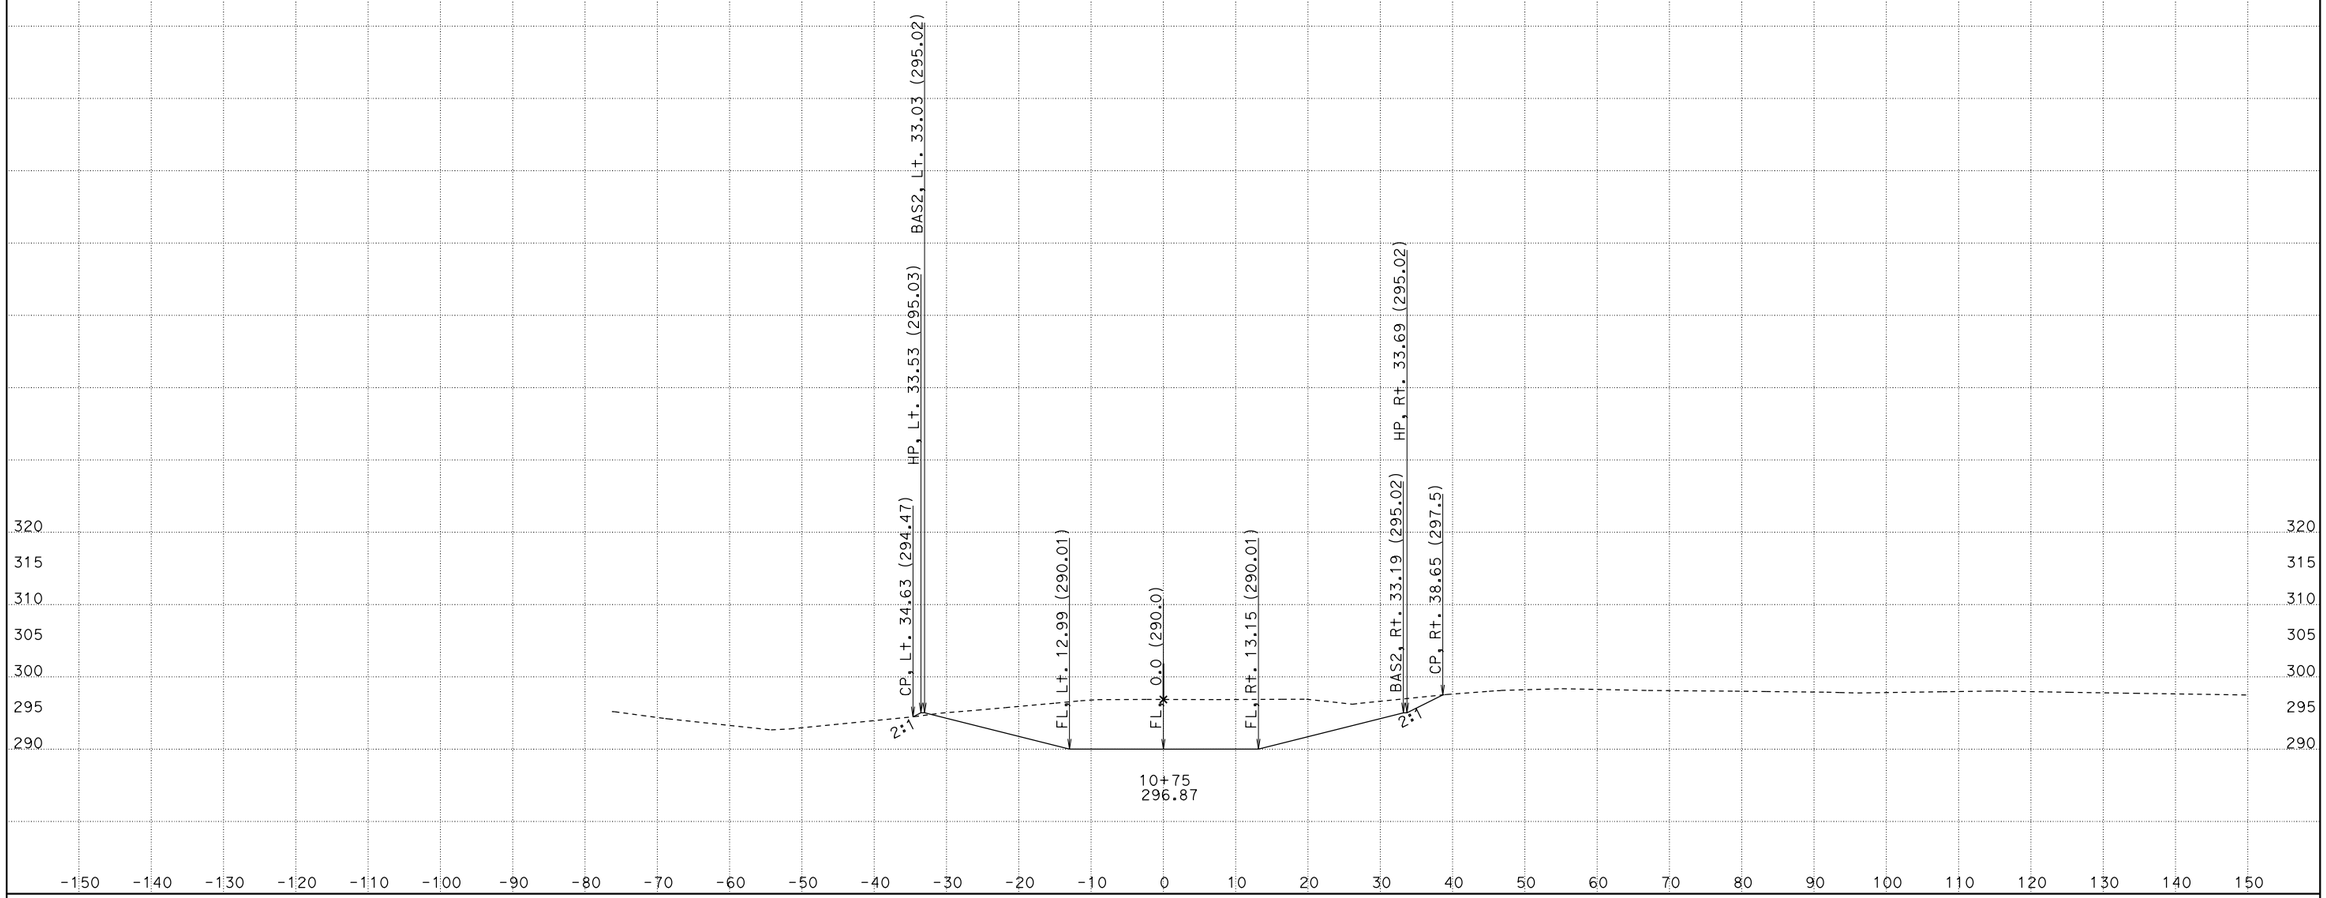

CREATED BY: David Velazco
DATE: 12/16/2014
KC Project: 36020B File: D:\Design\Projects\Active\Tul 99 (06-360234)\36020B\newbasin.ear

CONTRACT: 360231
DIST/CO/RTE/PM: 06/Tul/99/35.2-R37.3
PROJECT ID: 0612000241

SCALE: 1" = 10' Horiz.
1" = 10' Vert.

All Dimensions are US Survey Feet

BAS1
CROSS SECTIONS

FOR PROJECT DEVELOPMENT ONLY

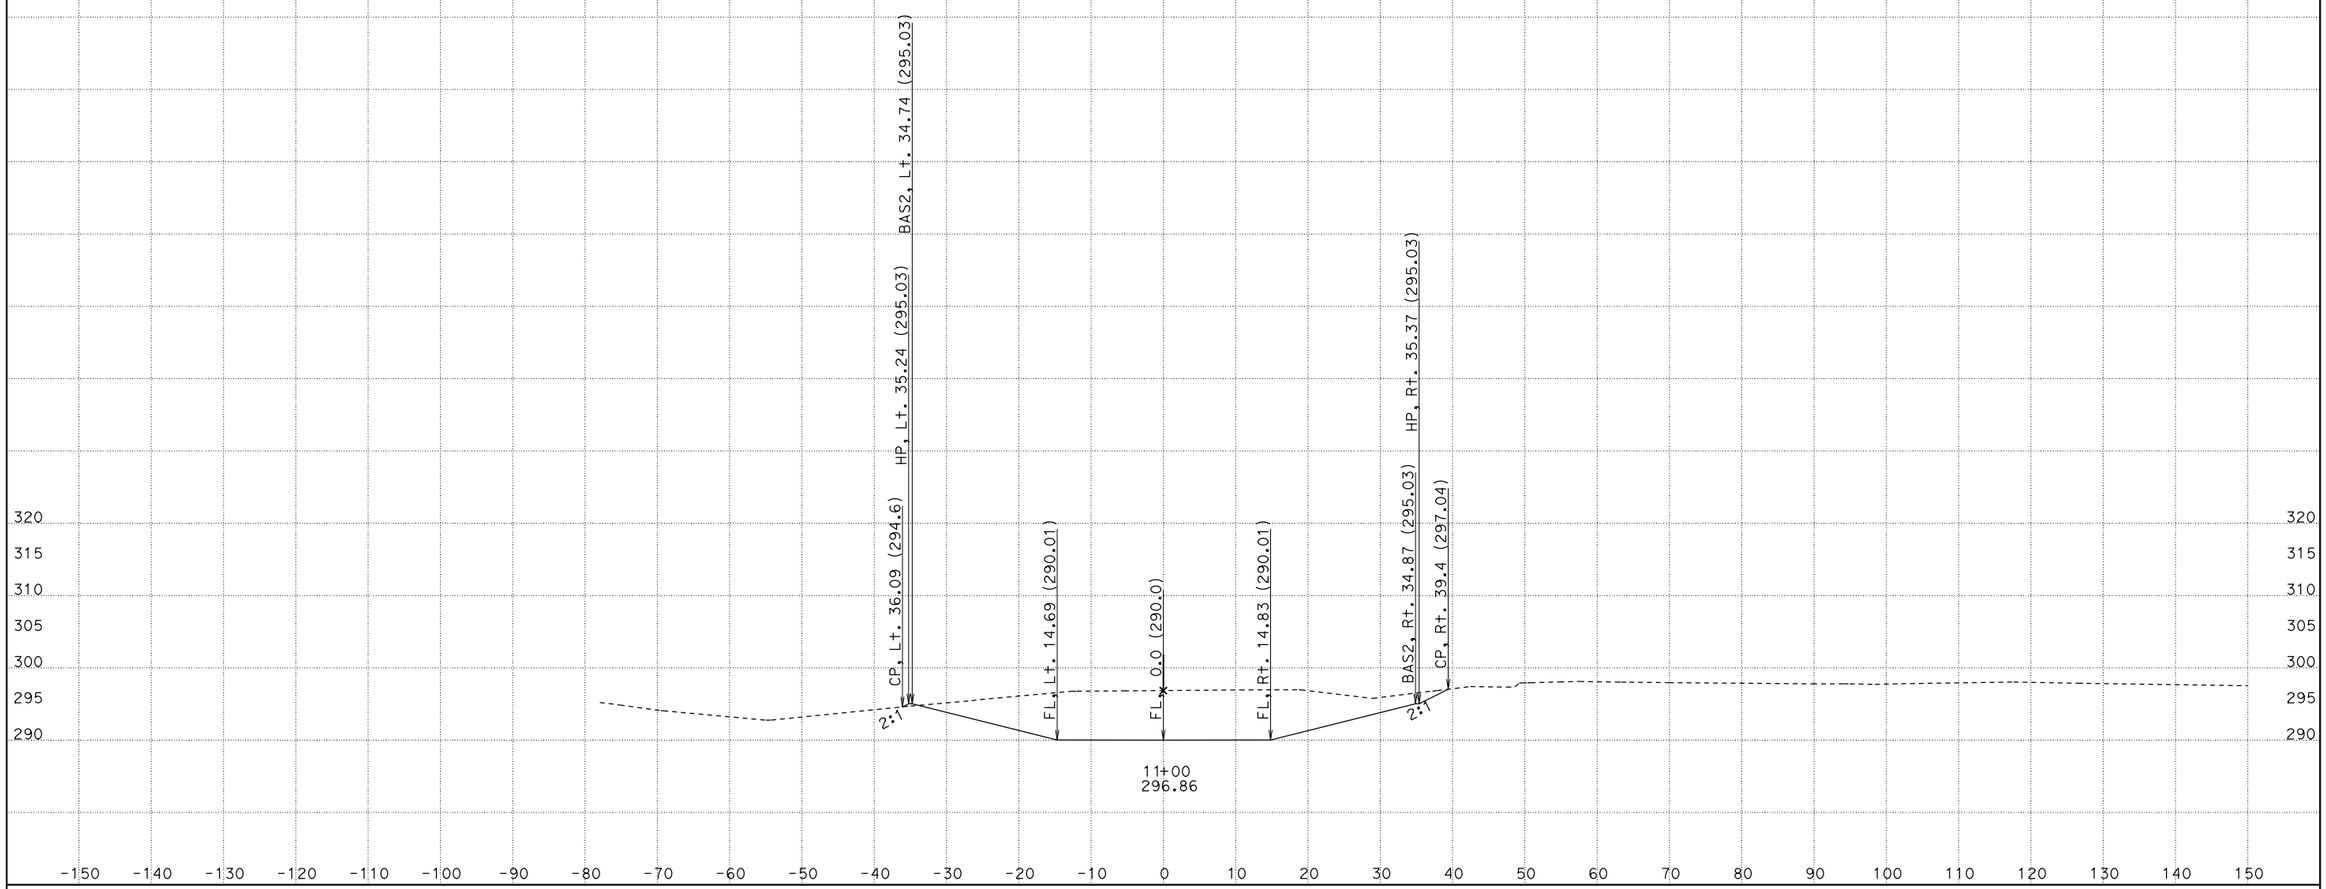

CREATED BY: David Velazco
DATE: 12/16/2014
KC Project: 36020B File: D:\Design\Projects\Active\Tul 99 (06-360234)\36020B\newbasin.ear

CONTRACT: 360231
DIST/CO/RTE/PM: 06/Tul/99/35.2-R37.3
PROJECT ID: 0612000241

SCALE: 1" = 10' Horiz.
1" = 10' Vert.

All Dimensions are US Survey Feet

BAS1
CROSS SECTIONS

FOR PROJECT DEVELOPMENT ONLY

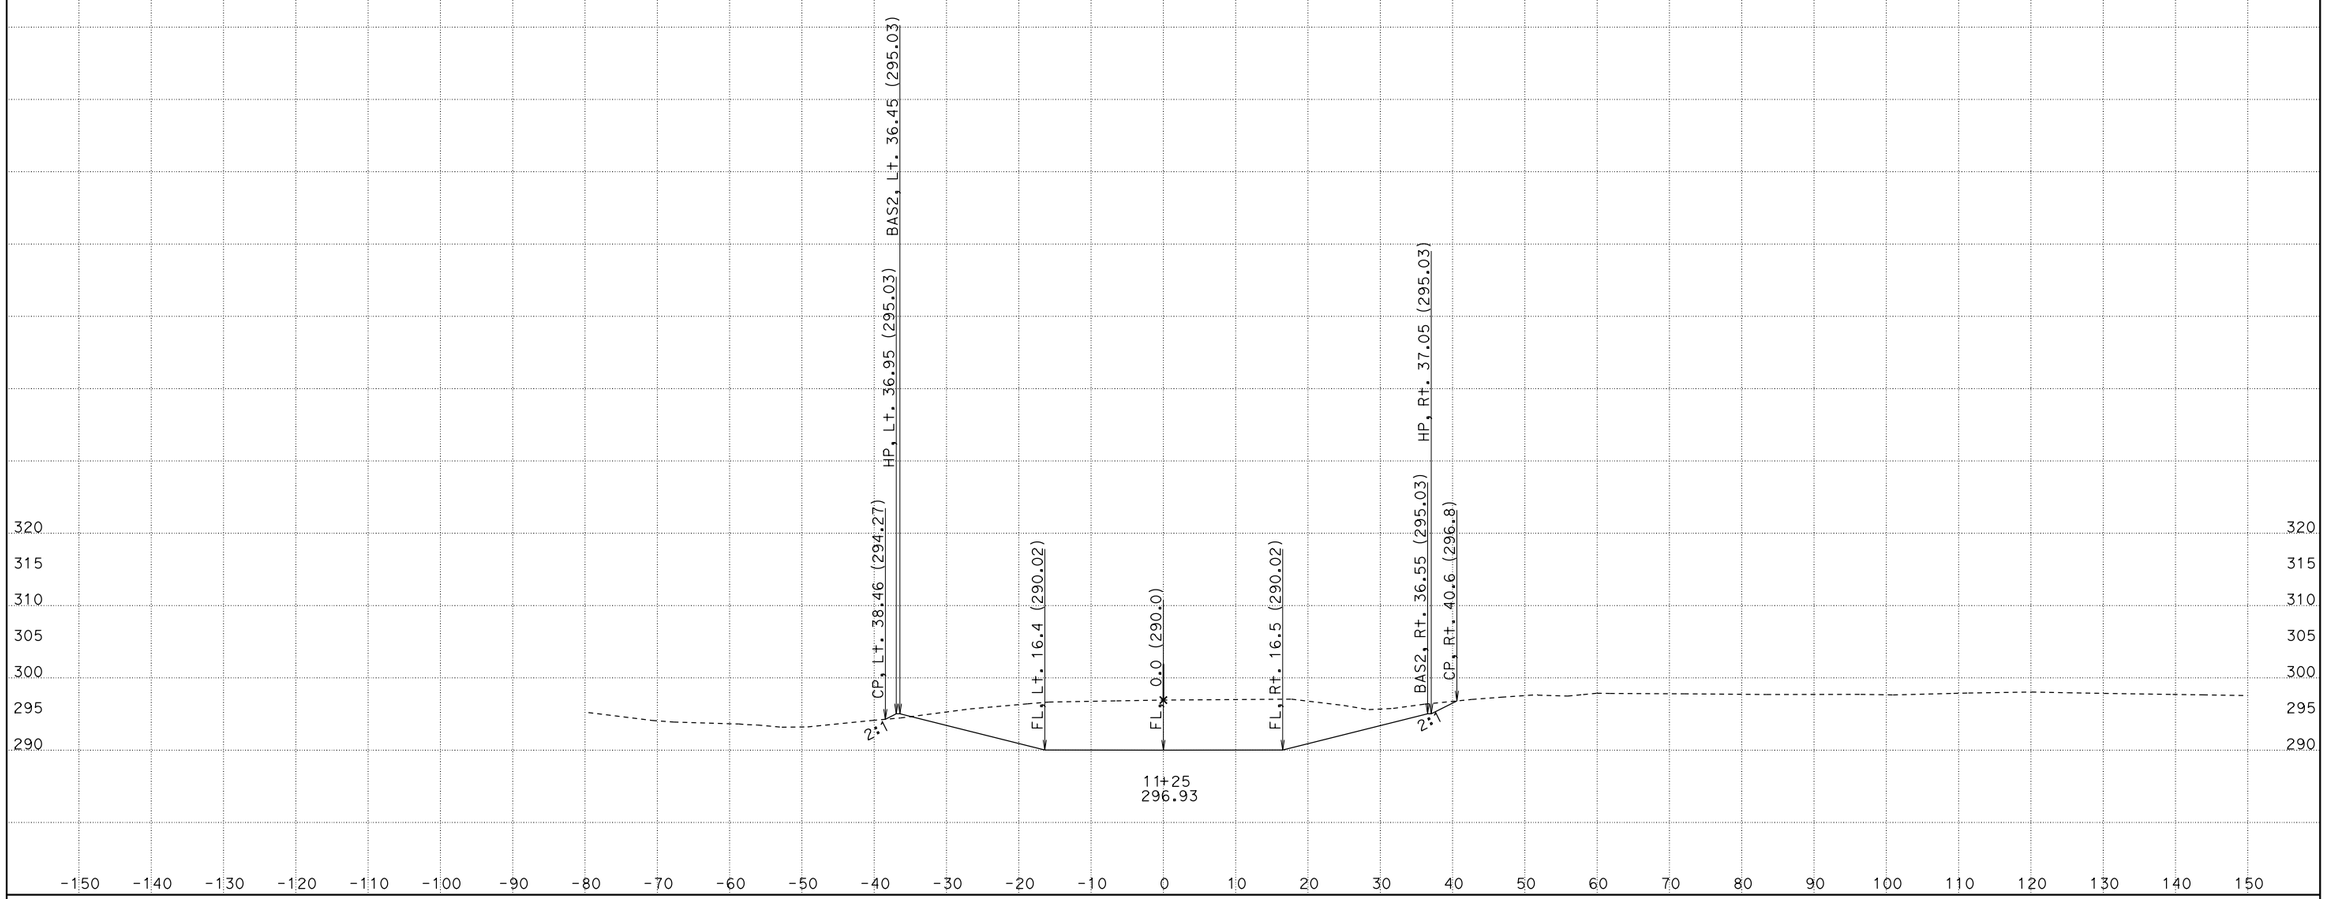

CREATED BY: David Velazco

DATE: 12/16/2014

KC Project: 36020B File: D:\Design\Projects\Active\Tul 99 (06-360234)\36020B\newbasin.ear

CONTRACT: 360231

DIST/CO/RTE/PM: 06/Tul/99/35.2-R37.3

PROJECT ID: 0612000241

SCALE: 1" = 10' Horiz.
1" = 10' Vert.

All Dimensions are US Survey Feet

BAS1
CROSS SECTIONS

SHEET 7 OF 53

FOR PROJECT DEVELOPMENT ONLY

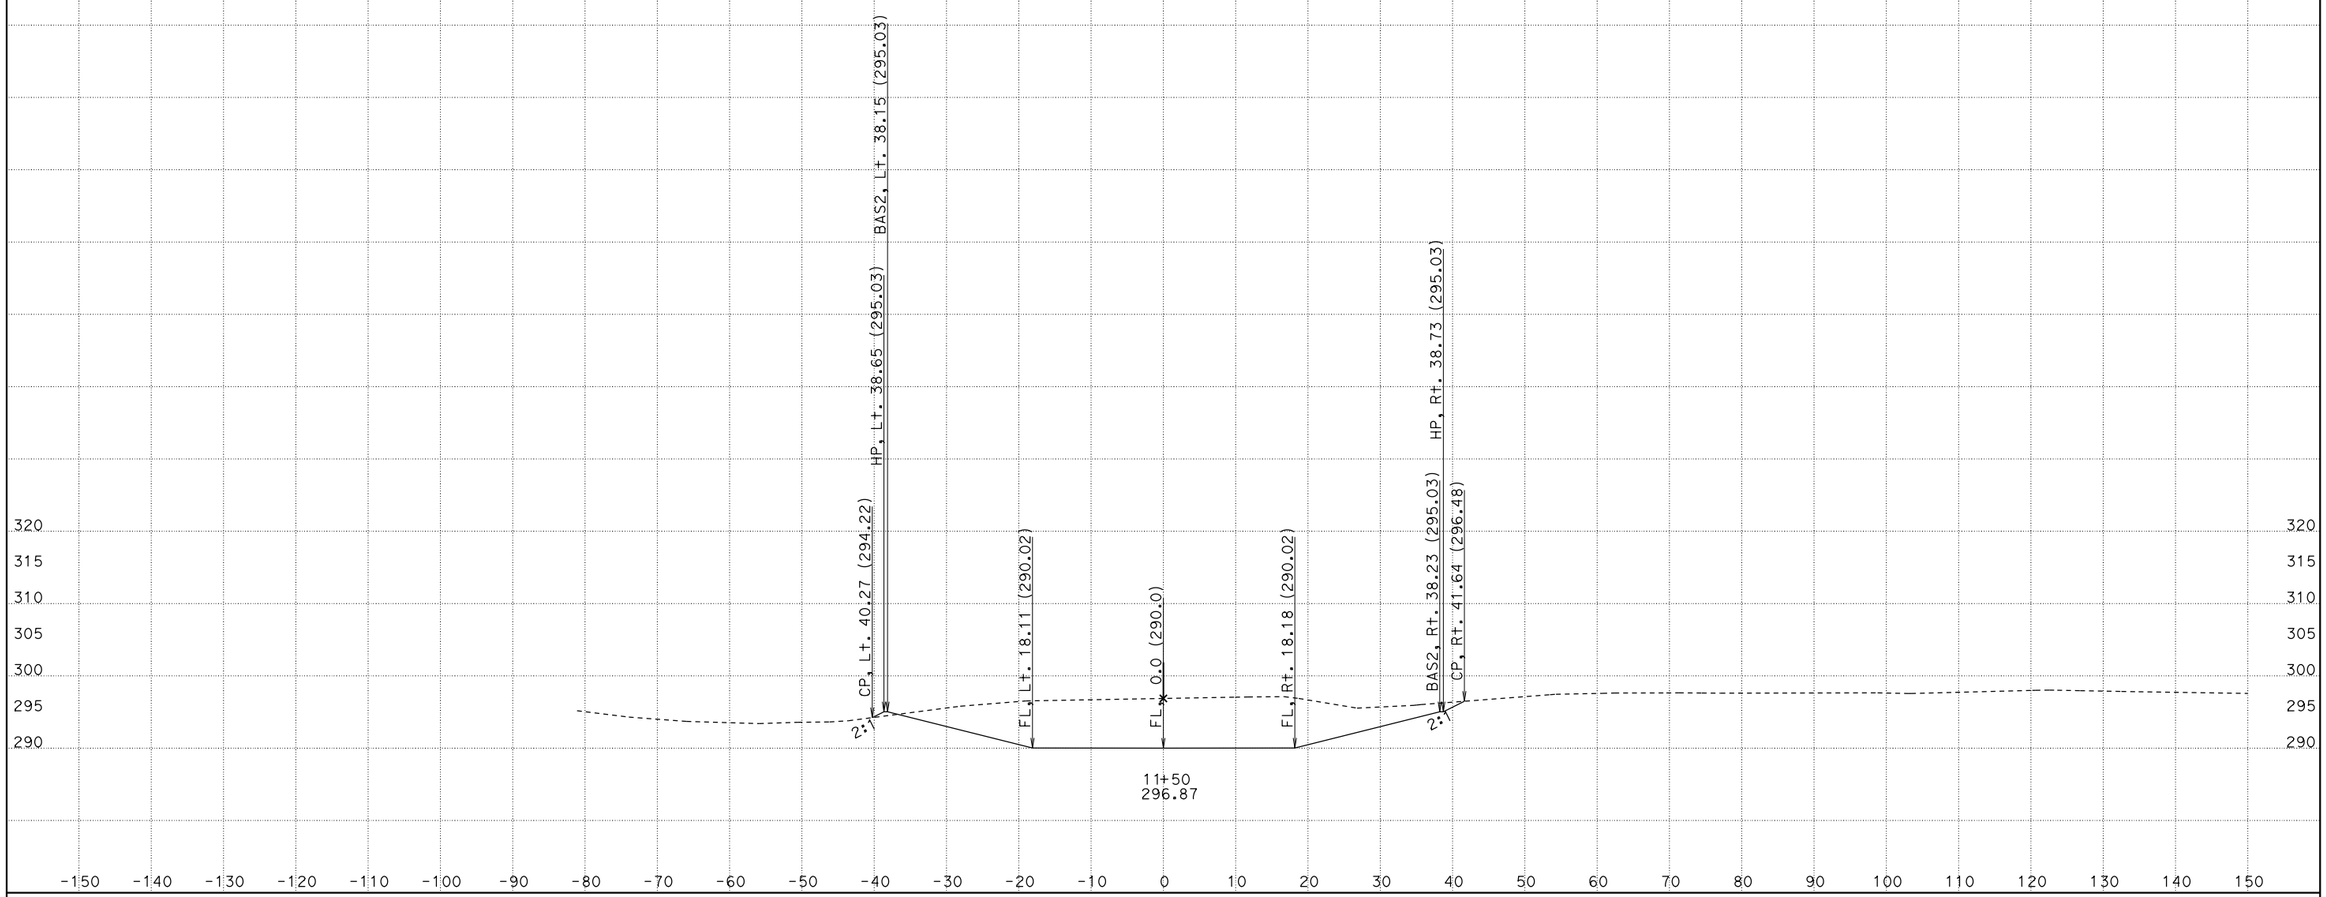

CREATED BY: David Velazco
DATE: 12/16/2014
KC Project: 36020B File: D:\Design\Projects\Active\Tul 99 (06-360234)\36020B\newbasin.ear

CONTRACT: 360231
DIST/CO/RTE/PM: 06/Tul/99/35.2-R37.3
PROJECT ID: 0612000241

SCALE: 1" = 10' Horiz.
1" = 10' Vert.

All Dimensions are US Survey Feet

BAS1
CROSS SECTIONS

FOR PROJECT DEVELOPMENT ONLY

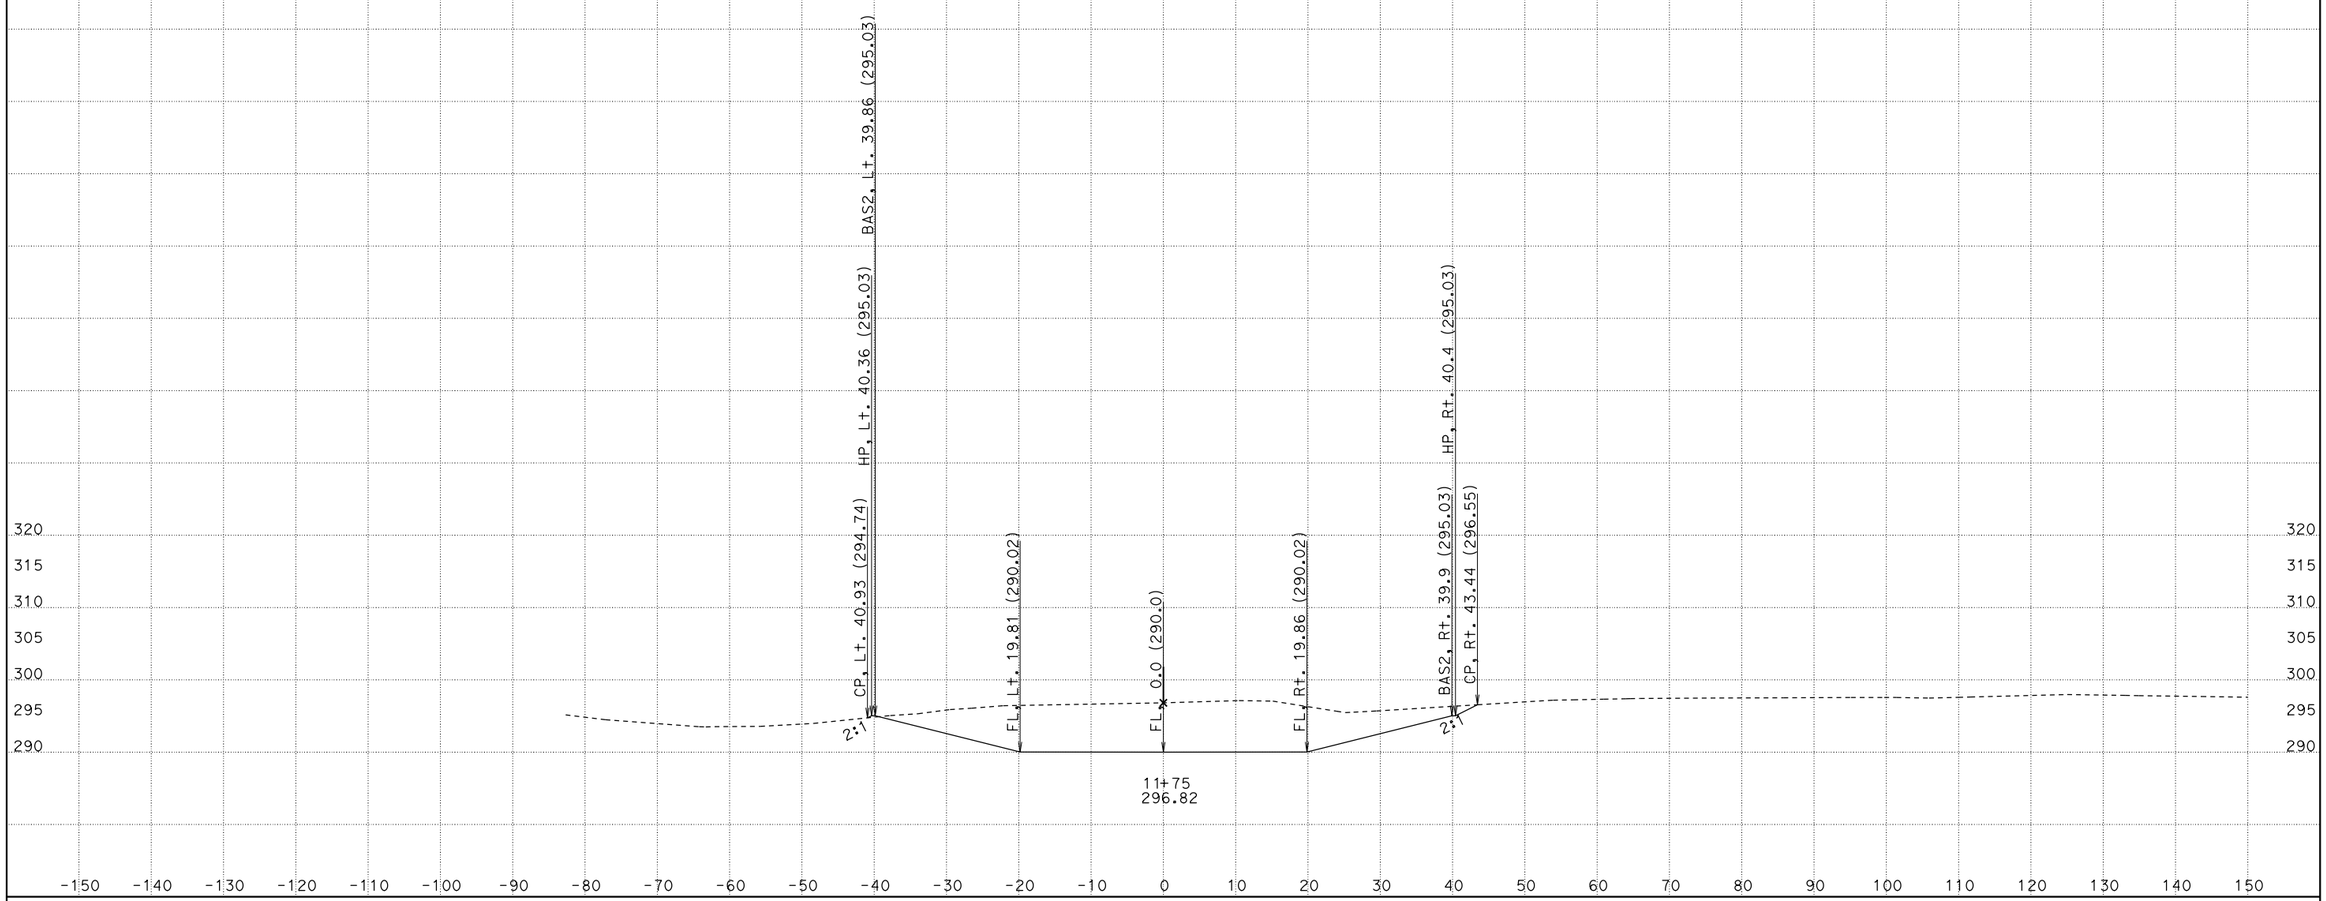

CREATED BY: David Velazco
DATE: 12/16/2014
KC Project: 36020B File: D:\Design\Projects\Active\Tul 99 (06-360234)\36020B\newbasin.ear

CONTRACT: 360231
DIST/CO/RTE/PM: 06/Tul/99/35.2-R37.3
PROJECT ID: 0612000241

SCALE: 1" = 10' Horiz.
1" = 10' Vert.

All Dimensions are US Survey Feet

BAS1
CROSS SECTIONS

FOR PROJECT DEVELOPMENT ONLY

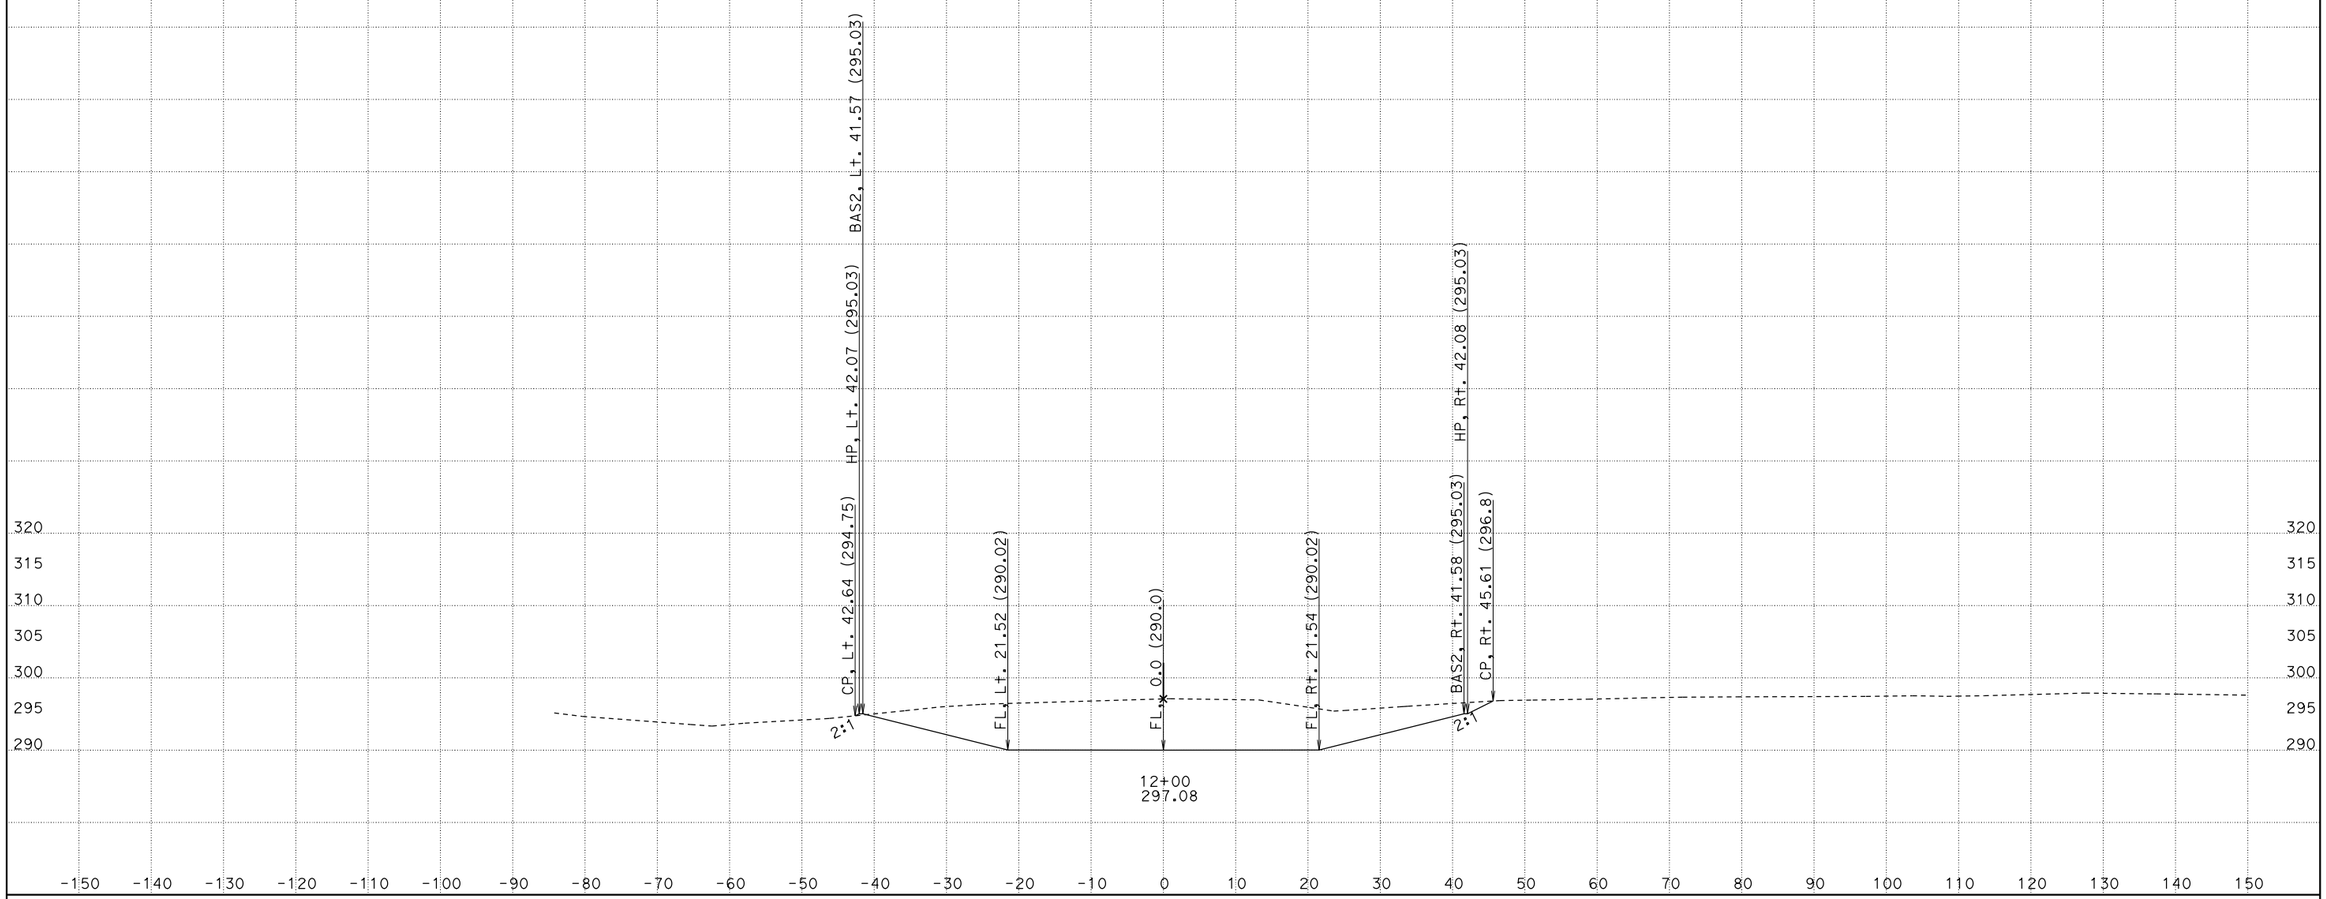

CREATED BY: David Velazco
DATE: 12/16/2014
KC Project: 36020B File: D:\Design\Projects\Active\Tul 99 (06-360234)\36020B\newbasin.ear

CONTRACT: 360231
DIST/CO/RTE/PM: 06/Tul/99/35.2-R37.3
PROJECT ID: 0612000241

SCALE: 1" = 10' Horiz.
1" = 10' Vert.

All Dimensions are US Survey Feet

BAS1
CROSS SECTIONS

FOR PROJECT DEVELOPMENT ONLY

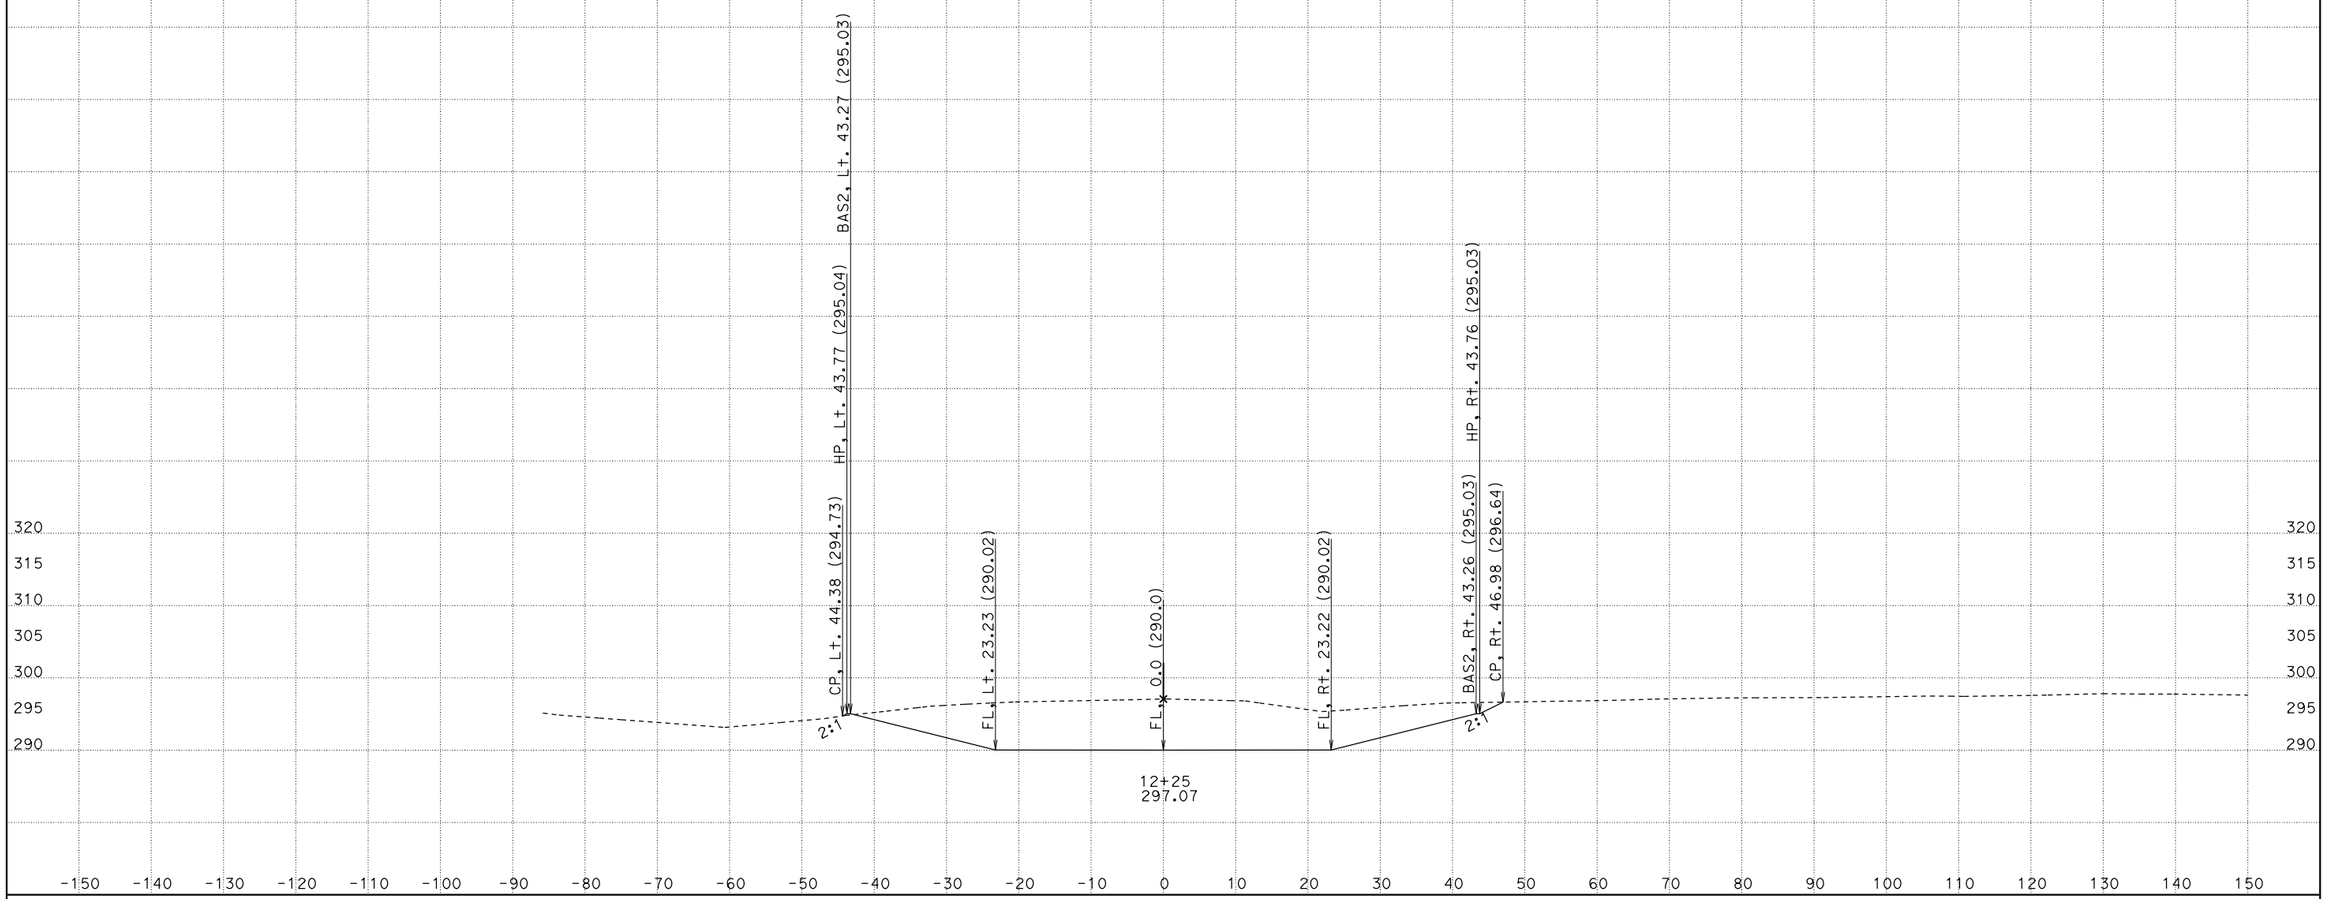

CREATED BY: David Velazco
DATE: 12/16/2014
KC Project: 36020B File: D:\Design\Projects\Active\Tul 99 (06-360234)\36020B\newbasin.ear

CONTRACT: 360231
DIST/CO/RTE/PM: 06/Tul/99/35.2-R37.3
PROJECT ID: 0612000241

SCALE: 1" = 10' Horiz.
1" = 10' Vert.

All Dimensions are US Survey Feet

BAS1
CROSS SECTIONS

FOR PROJECT DEVELOPMENT ONLY

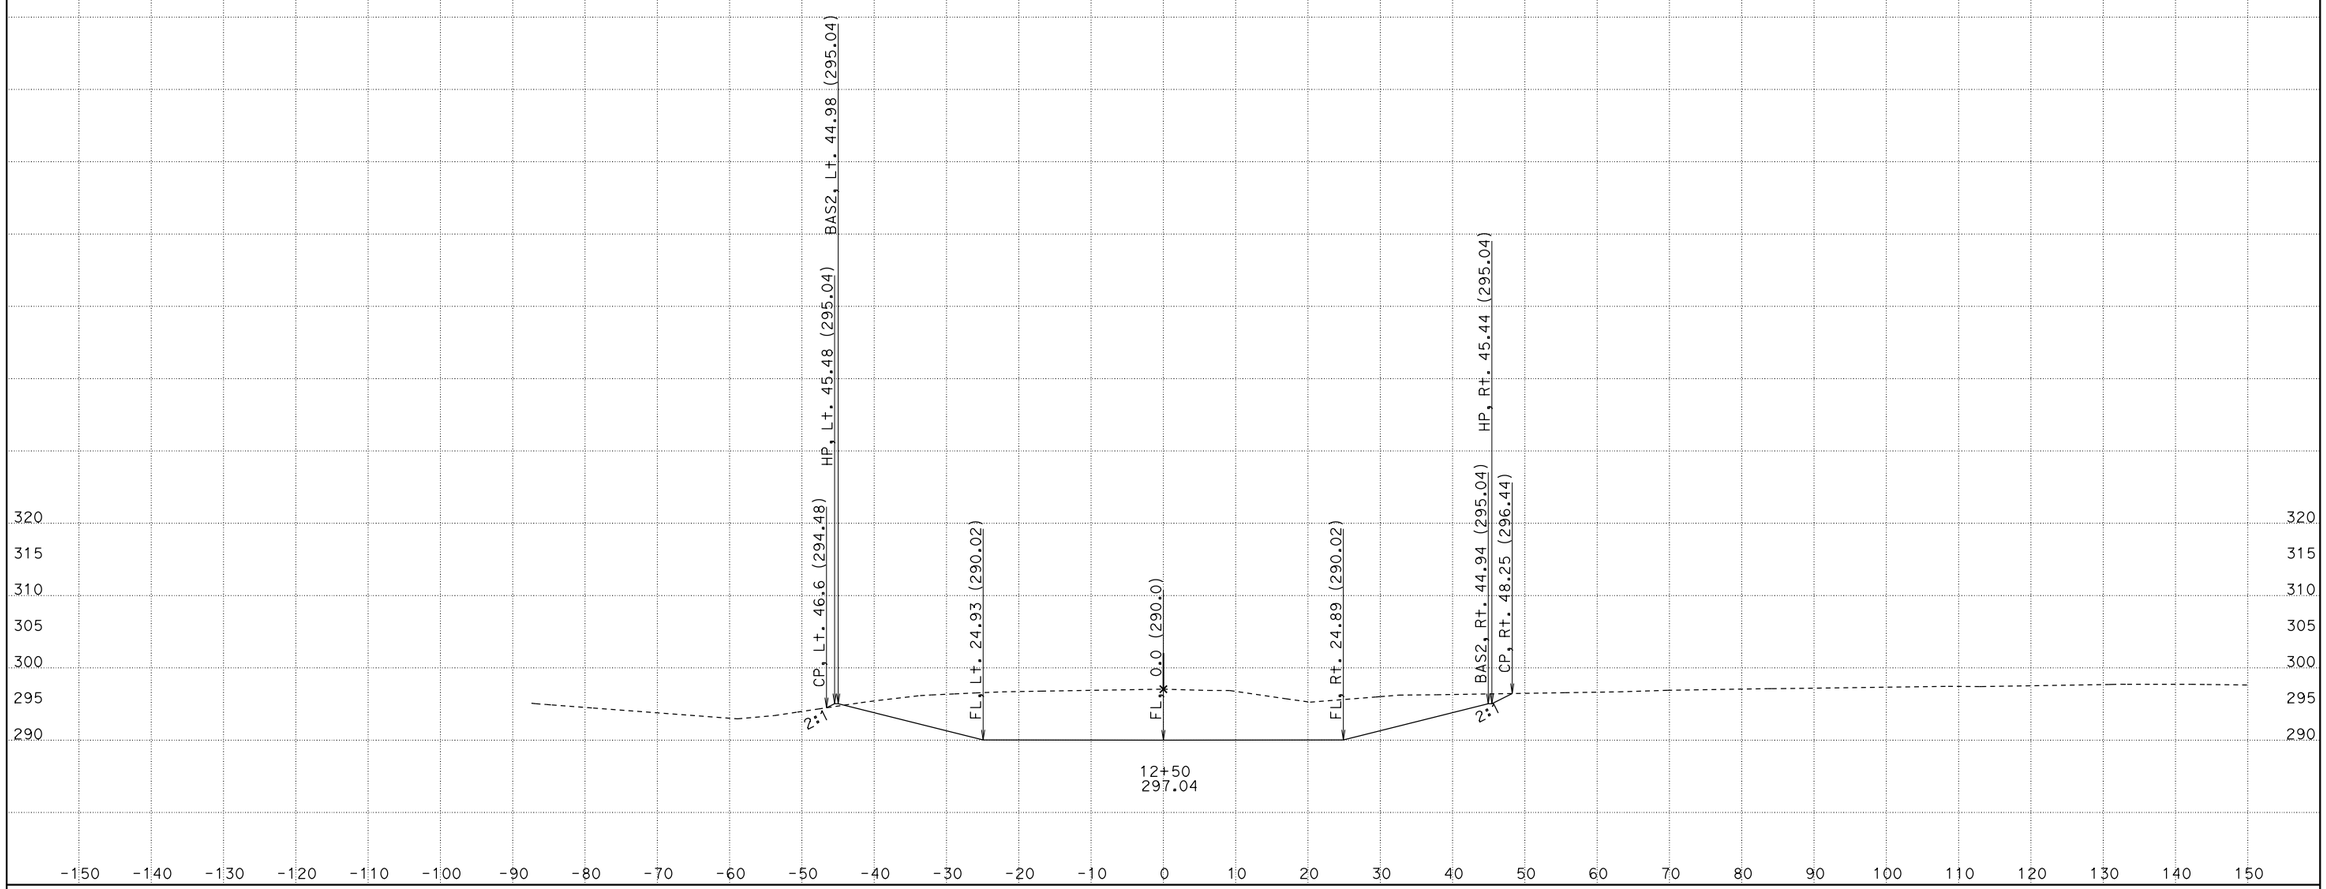

CREATED BY: David Velazco
DATE: 12/16/2014
KC Project: 36020B File: D:\Design\Projects\Active\Tul 99 (06-360234)\36020B\newbasin.ear

CONTRACT: 360231
DIST/CO/RTE/PM: 06/Tul/99/35.2-R37.3
PROJECT ID: 0612000241

SCALE: 1" = 10' Horiz.
1" = 10' Vert.

All Dimensions are US Survey Feet

BAS1
CROSS SECTIONS

FOR PROJECT DEVELOPMENT ONLY

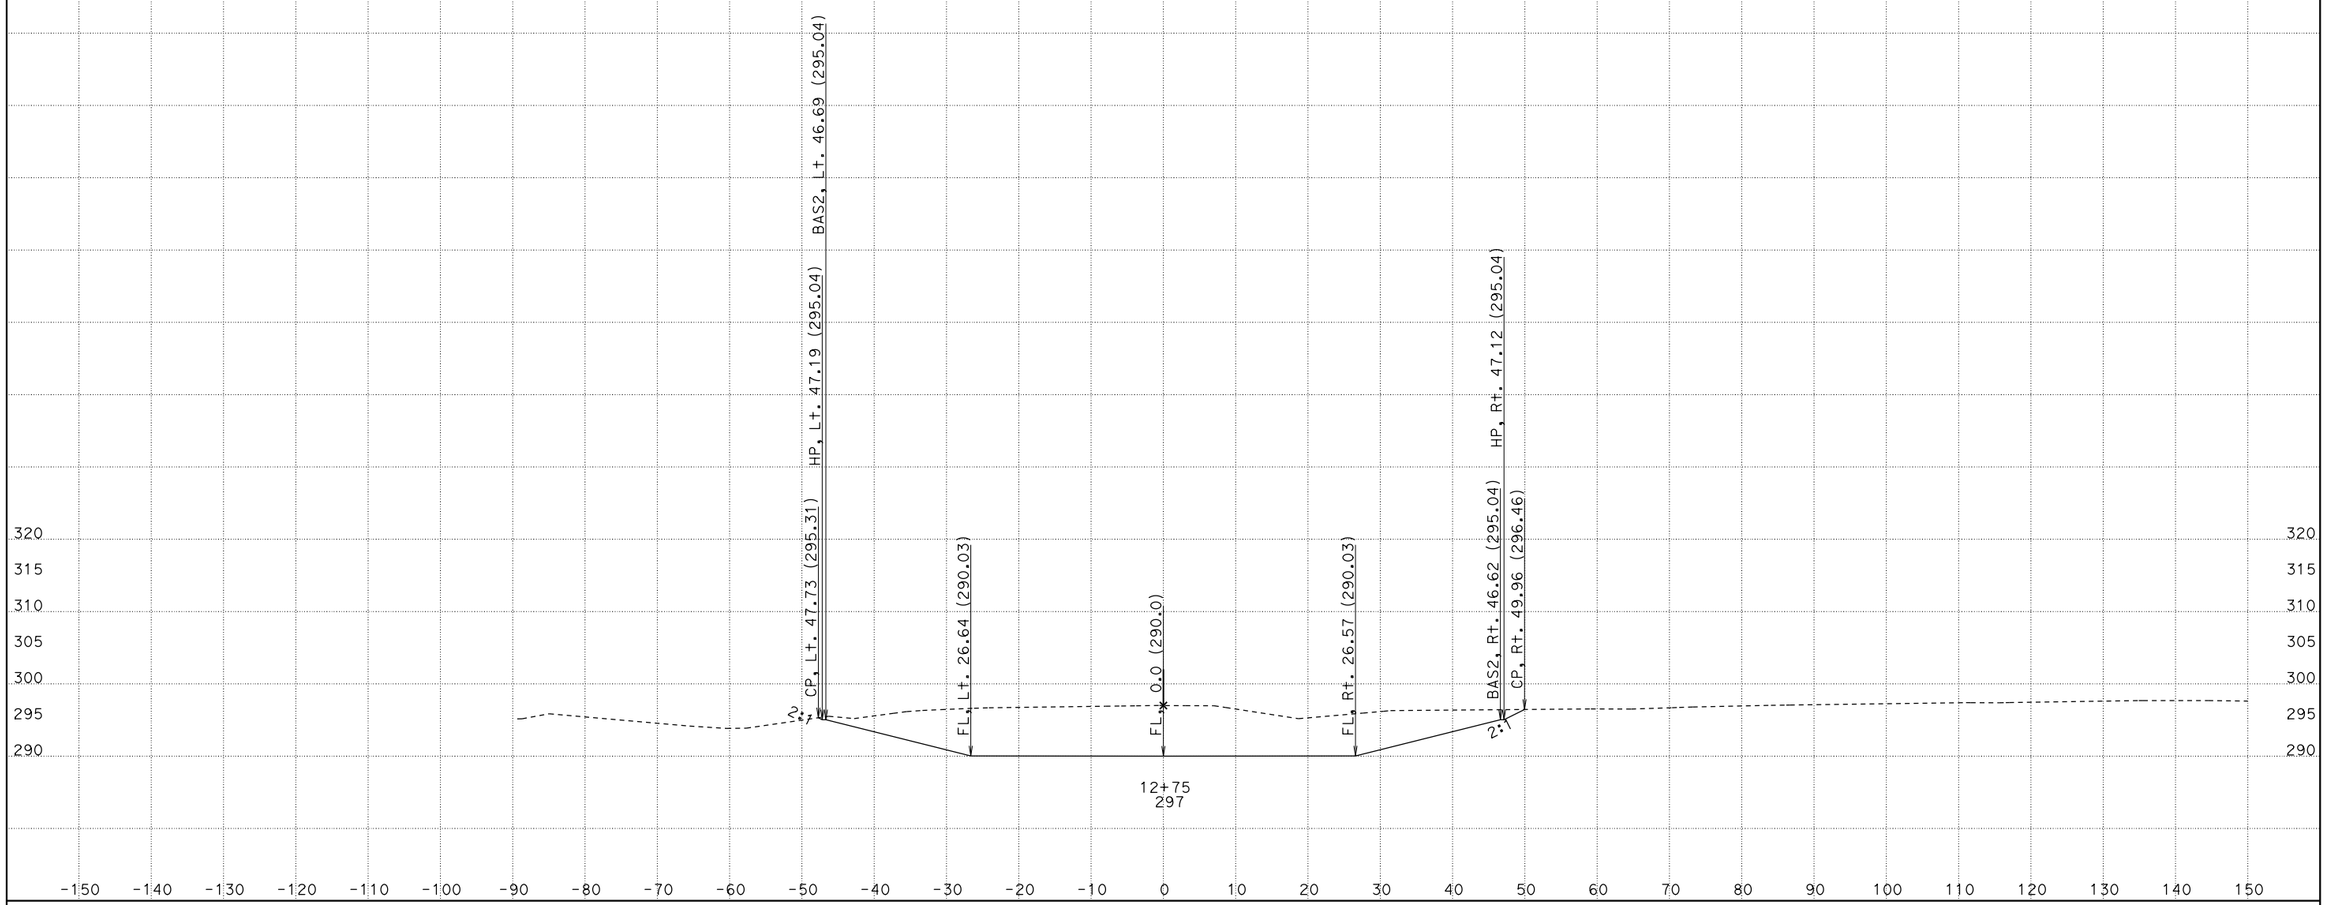

CREATED BY: David Velazco
DATE: 12/16/2014
KC Project: 36020B File: D:\Design\Projects\Active\Tul 99 (06-360234)\36020B\newbasin.ear

CONTRACT: 360231
DIST/CO/RTE/PM: 06/Tul/99/35.2-R37.3
PROJECT ID: 0612000241

SCALE: 1" = 10' Horiz.
1" = 10' Vert.

All Dimensions are US Survey Feet

BAS1
CROSS SECTIONS

FOR PROJECT DEVELOPMENT ONLY

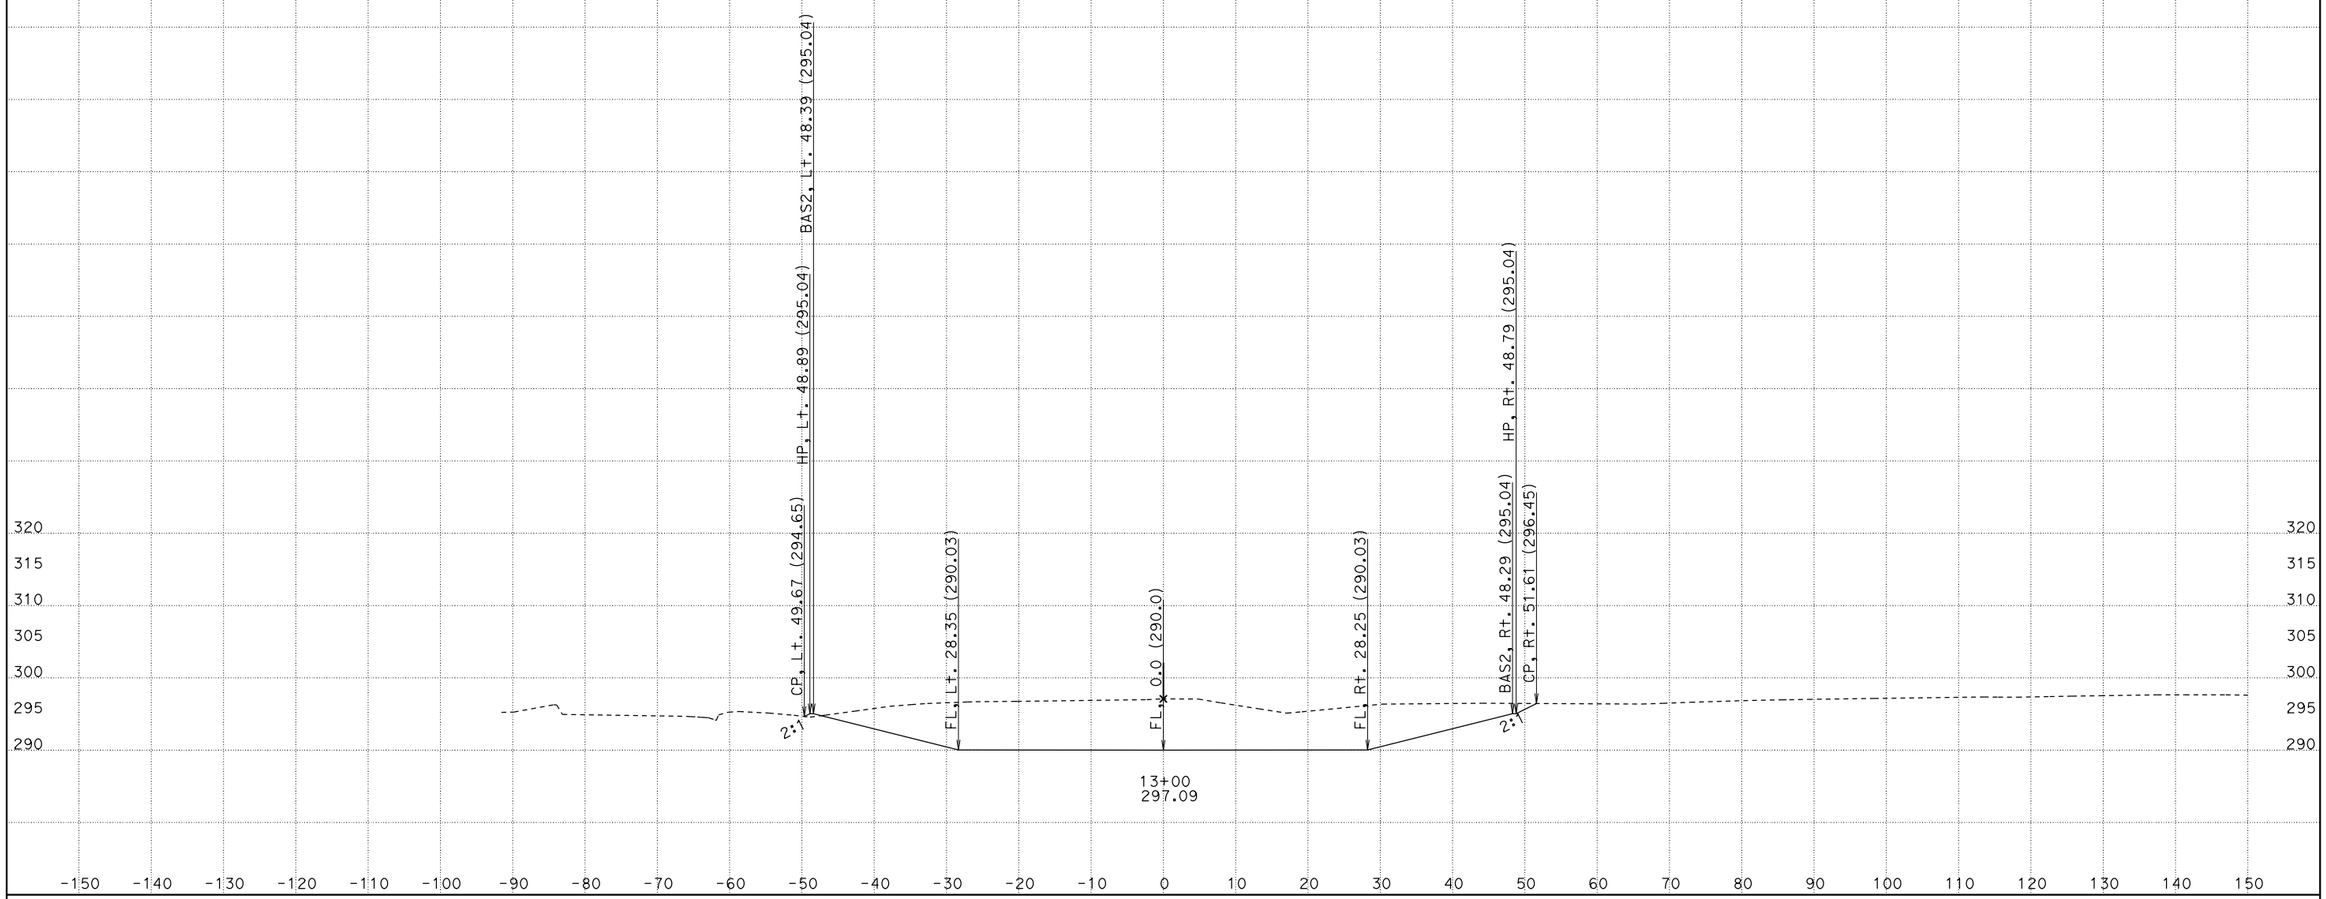

CREATED BY: David Velazco
DATE: 12/16/2014
KC Project: 36020B File: D:\Design\Projects\Active\Tul 99 (06-360234)\36020B\newbasin.ear

CONTRACT: 360231
DIST/CO/RTE/PM: 06/Tul/99/35.2-R37.3
PROJECT ID: 0612000241

SCALE: 1" = 10' Horiz.
1" = 10' Vert.

All Dimensions are US Survey Feet

BAS1
CROSS SECTIONS

FOR PROJECT DEVELOPMENT ONLY

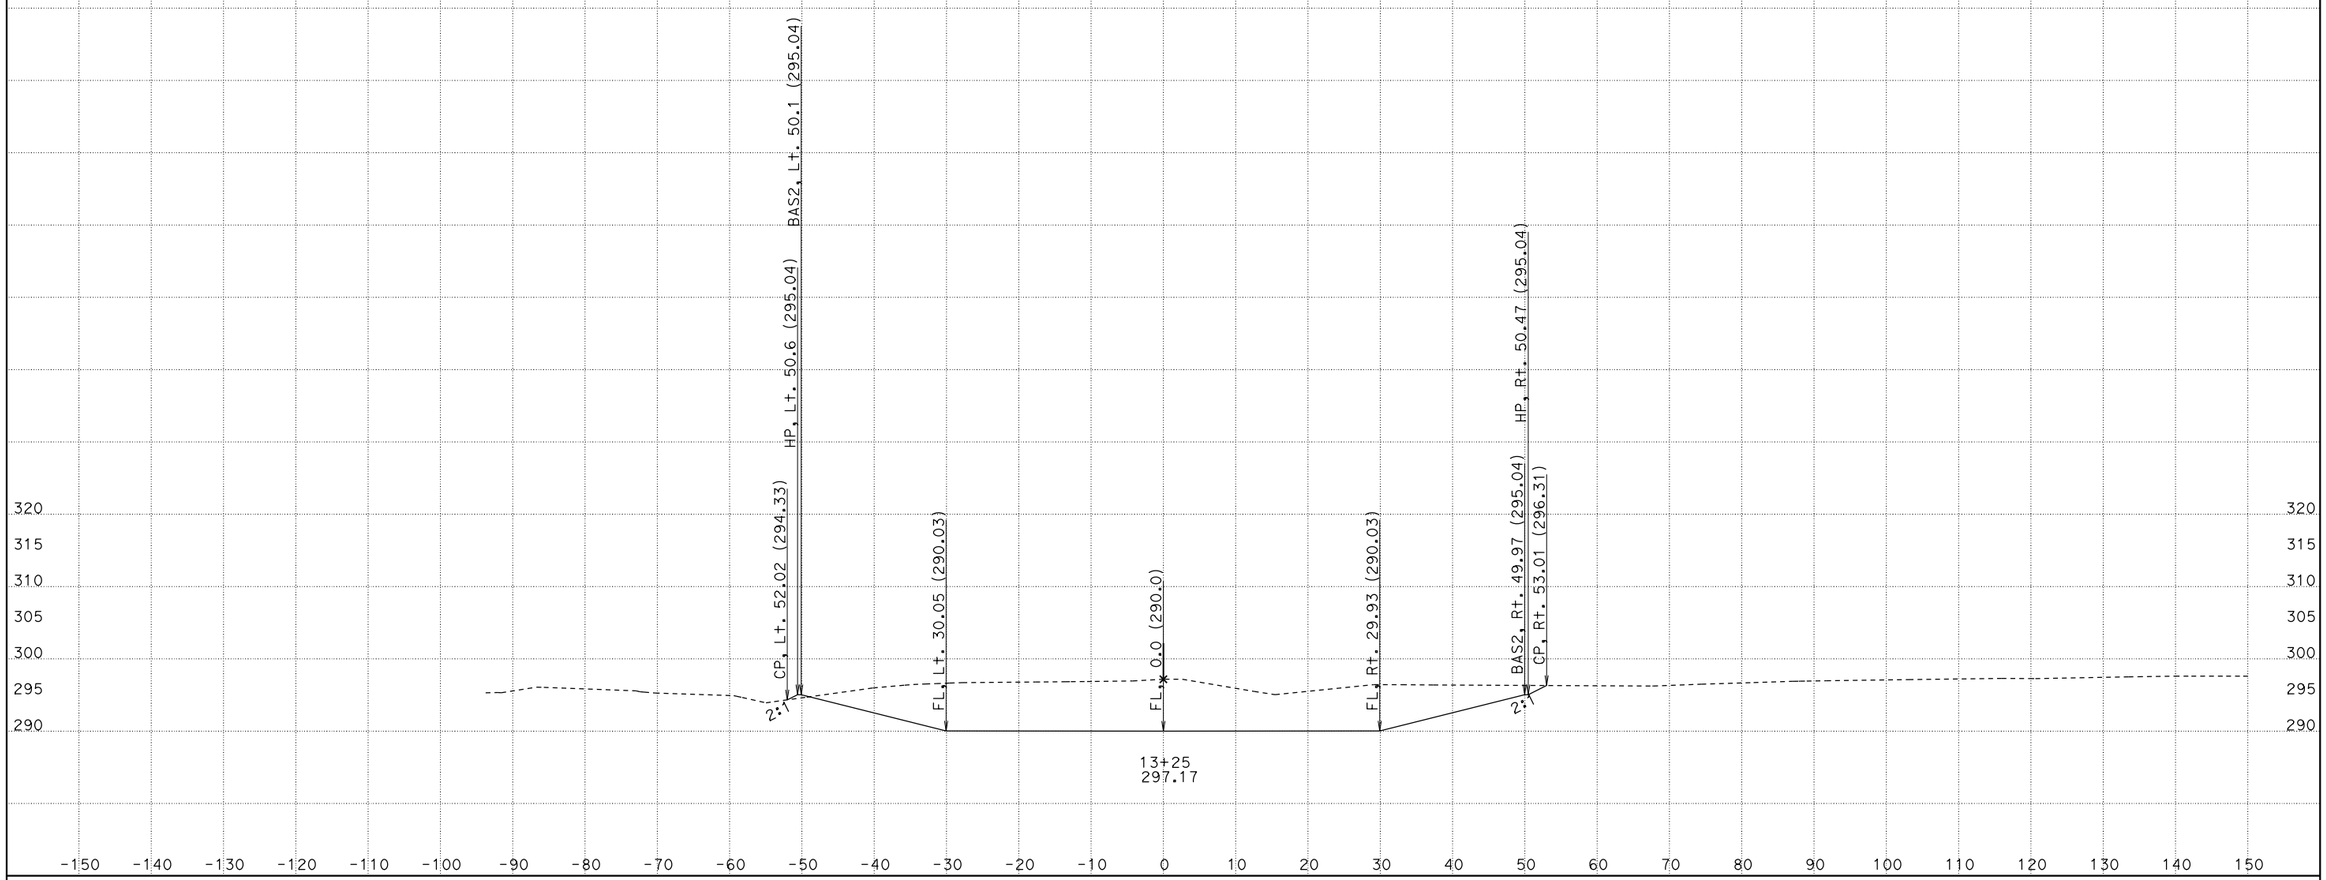

CREATED BY: David Velazco
DATE: 12/16/2014
KC Project: 36020B File: D:\Design\Projects\Active\Tul 99 (06-360234)\36020B\newbasin.ear

CONTRACT: 360231
DIST/CO/RTE/PM: 06/Tul/99/35.2-R37.3
PROJECT ID: 0612000241

SCALE: 1" = 10' Horiz.
1" = 10' Vert.

All Dimensions are US Survey Feet

BAS1
CROSS SECTIONS

FOR PROJECT DEVELOPMENT ONLY

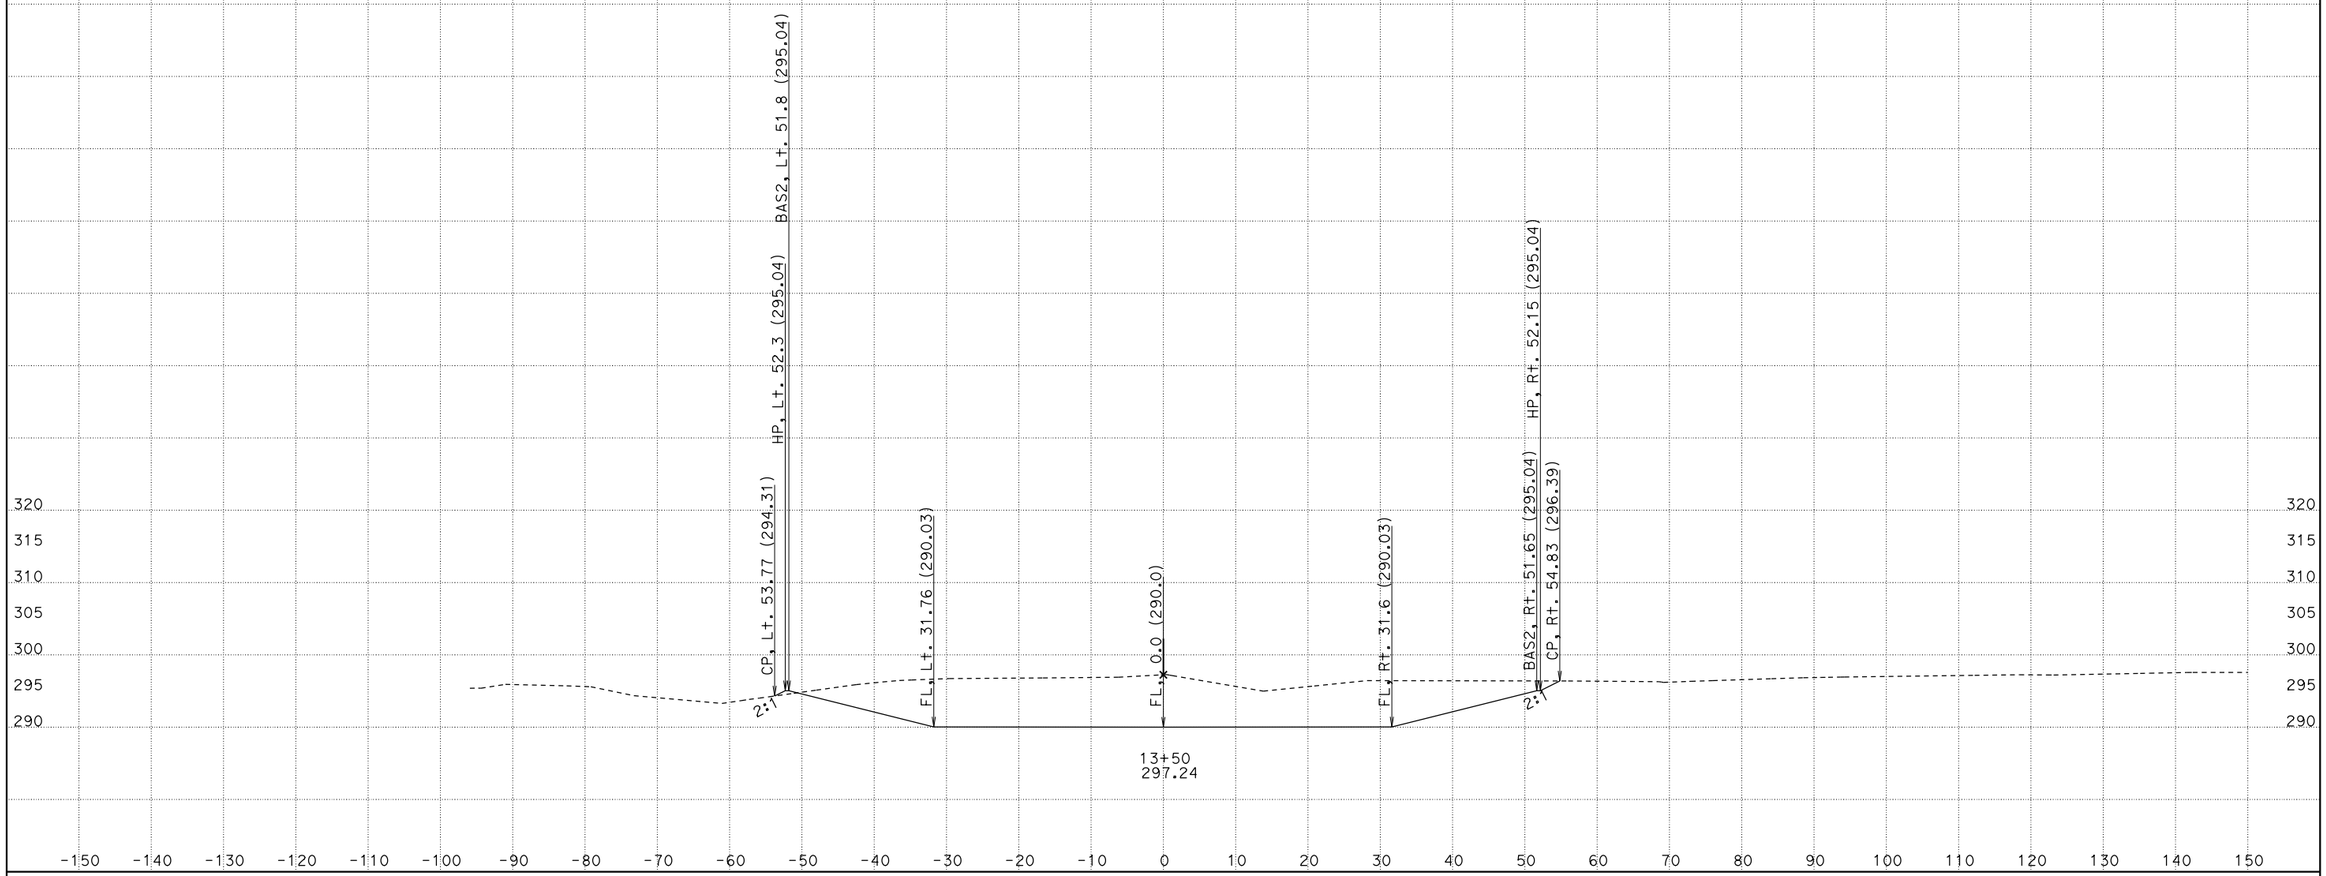

CREATED BY: David Velazco
DATE: 12/16/2014
KC Project: 36020B File: D:\Design\Projects\Active\Tul 99 (06-360234)\36020B\newbasin.ear

CONTRACT: 360231
DIST/CO/RTE/PM: 06/Tul/99/35.2-R37.3
PROJECT ID: 0612000241

SCALE: 1" = 10' Horiz.
1" = 10' Vert.

All Dimensions are US Survey Feet

BAS1
CROSS SECTIONS

FOR PROJECT DEVELOPMENT ONLY

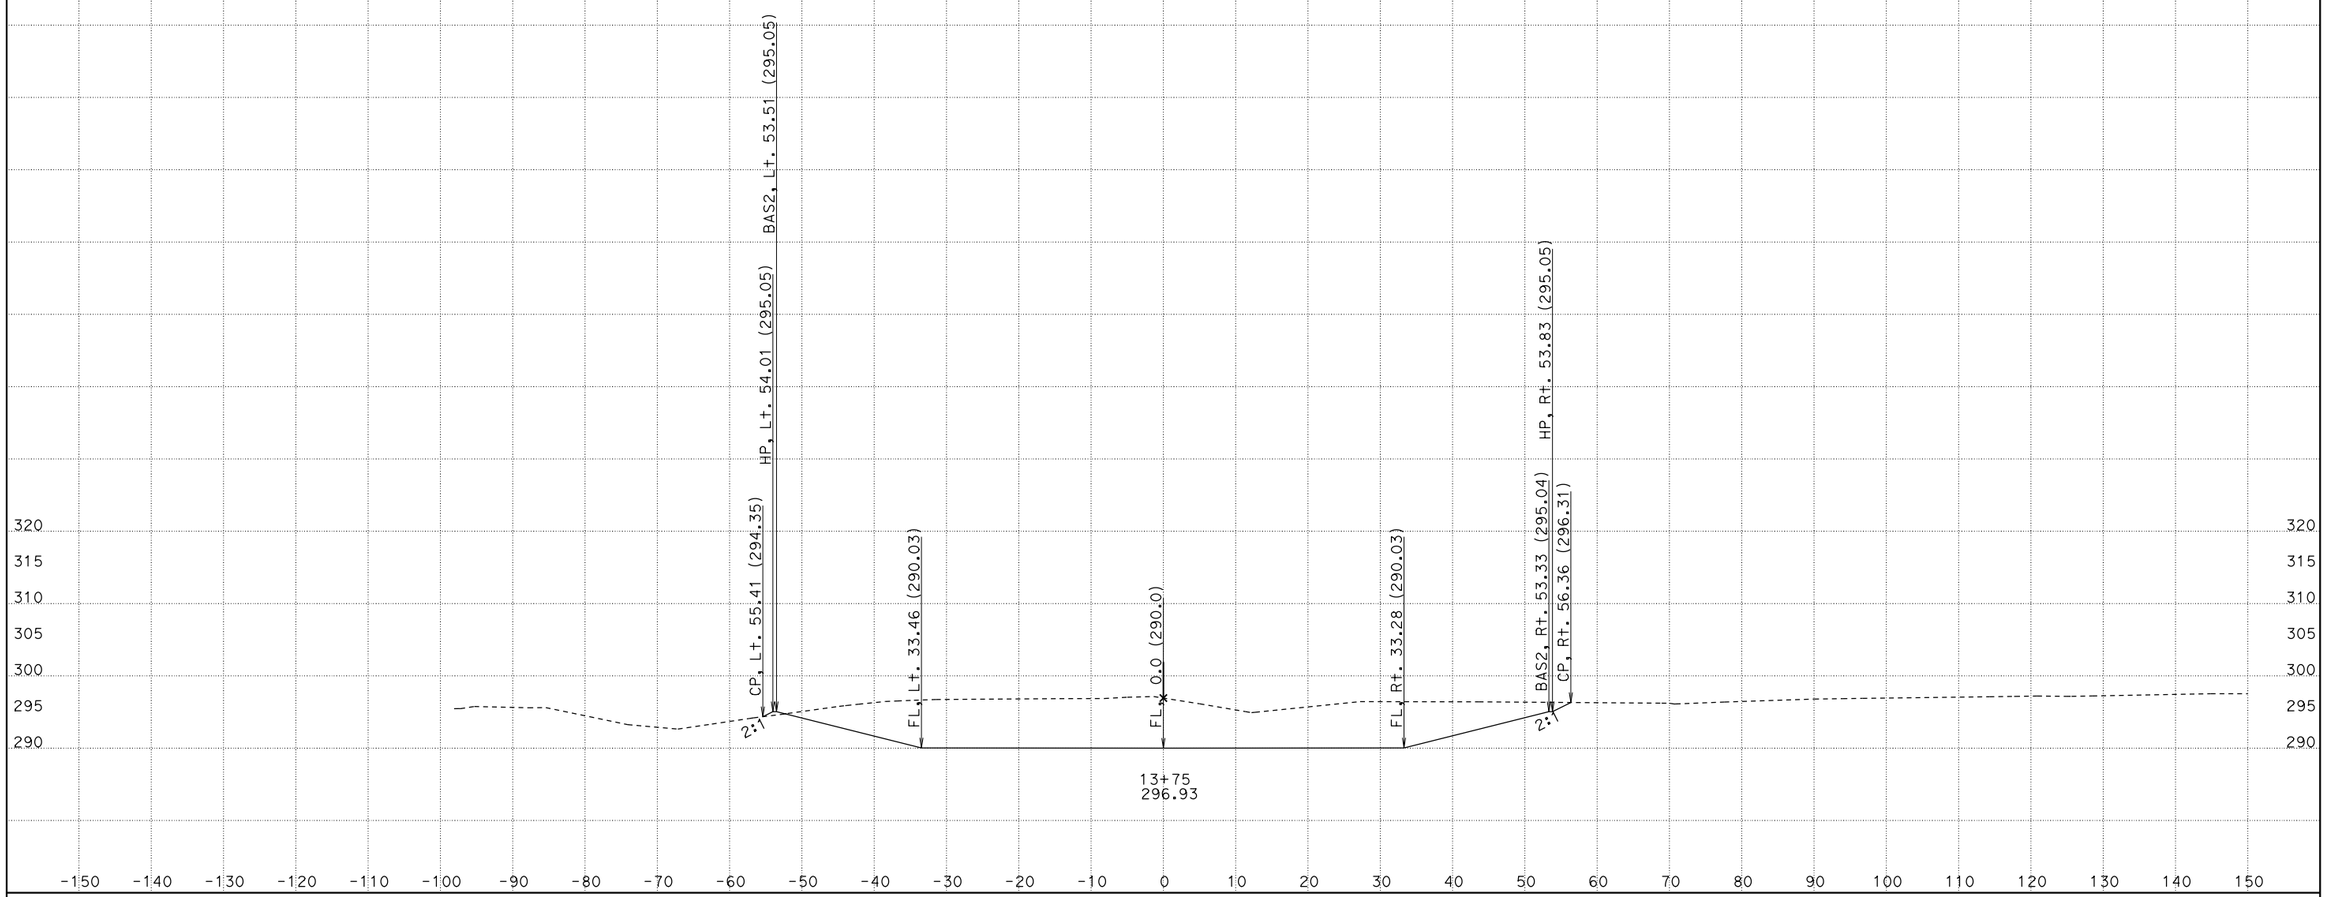

CREATED BY: David Velazco
DATE: 12/16/2014
KC Project: 36020B File: D:\Design\Projects\Active\Tul 99 (06-360234)\36020B\newbasin.ear

CONTRACT: 360231
DIST/CO/RTE/PM: 06/Tul/99/35.2-R37.3
PROJECT ID: 0612000241

SCALE: 1" = 10' Horiz.
1" = 10' Vert.

All Dimensions are US Survey Feet

BAS1
CROSS SECTIONS

FOR PROJECT DEVELOPMENT ONLY

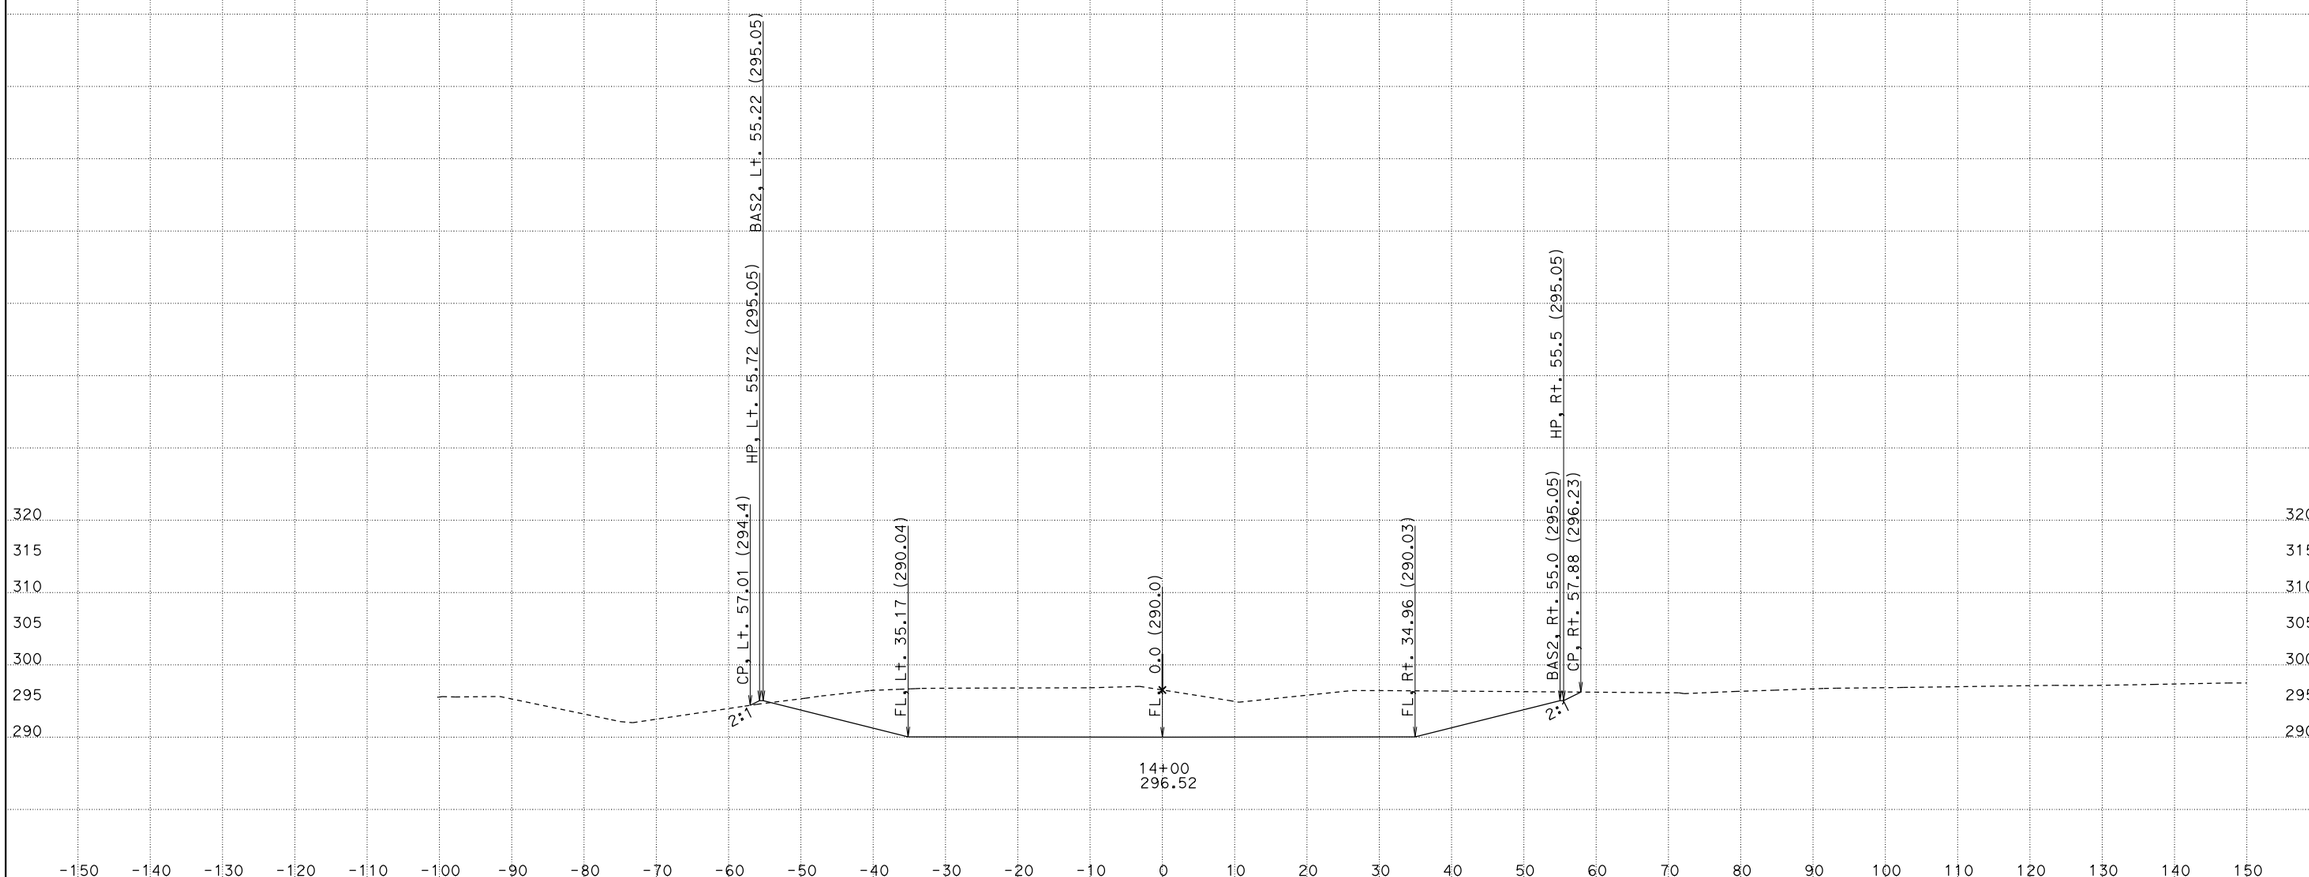

CREATED BY: David Velazco
DATE: 12/16/2014
KC Project: 36020B File: D:\Design\Projects\Active\Tul 99 (06-360234)\36020B\newbasin.ear

CONTRACT: 360231
DIST/CO/RTE/PM: 06/Tul/99/35.2-R37.3
PROJECT ID: 0612000241

SCALE: 1" = 10' Horiz.
1" = 10' Vert.

All Dimensions are US Survey Feet

BAS1
CROSS SECTIONS

FOR PROJECT DEVELOPMENT ONLY

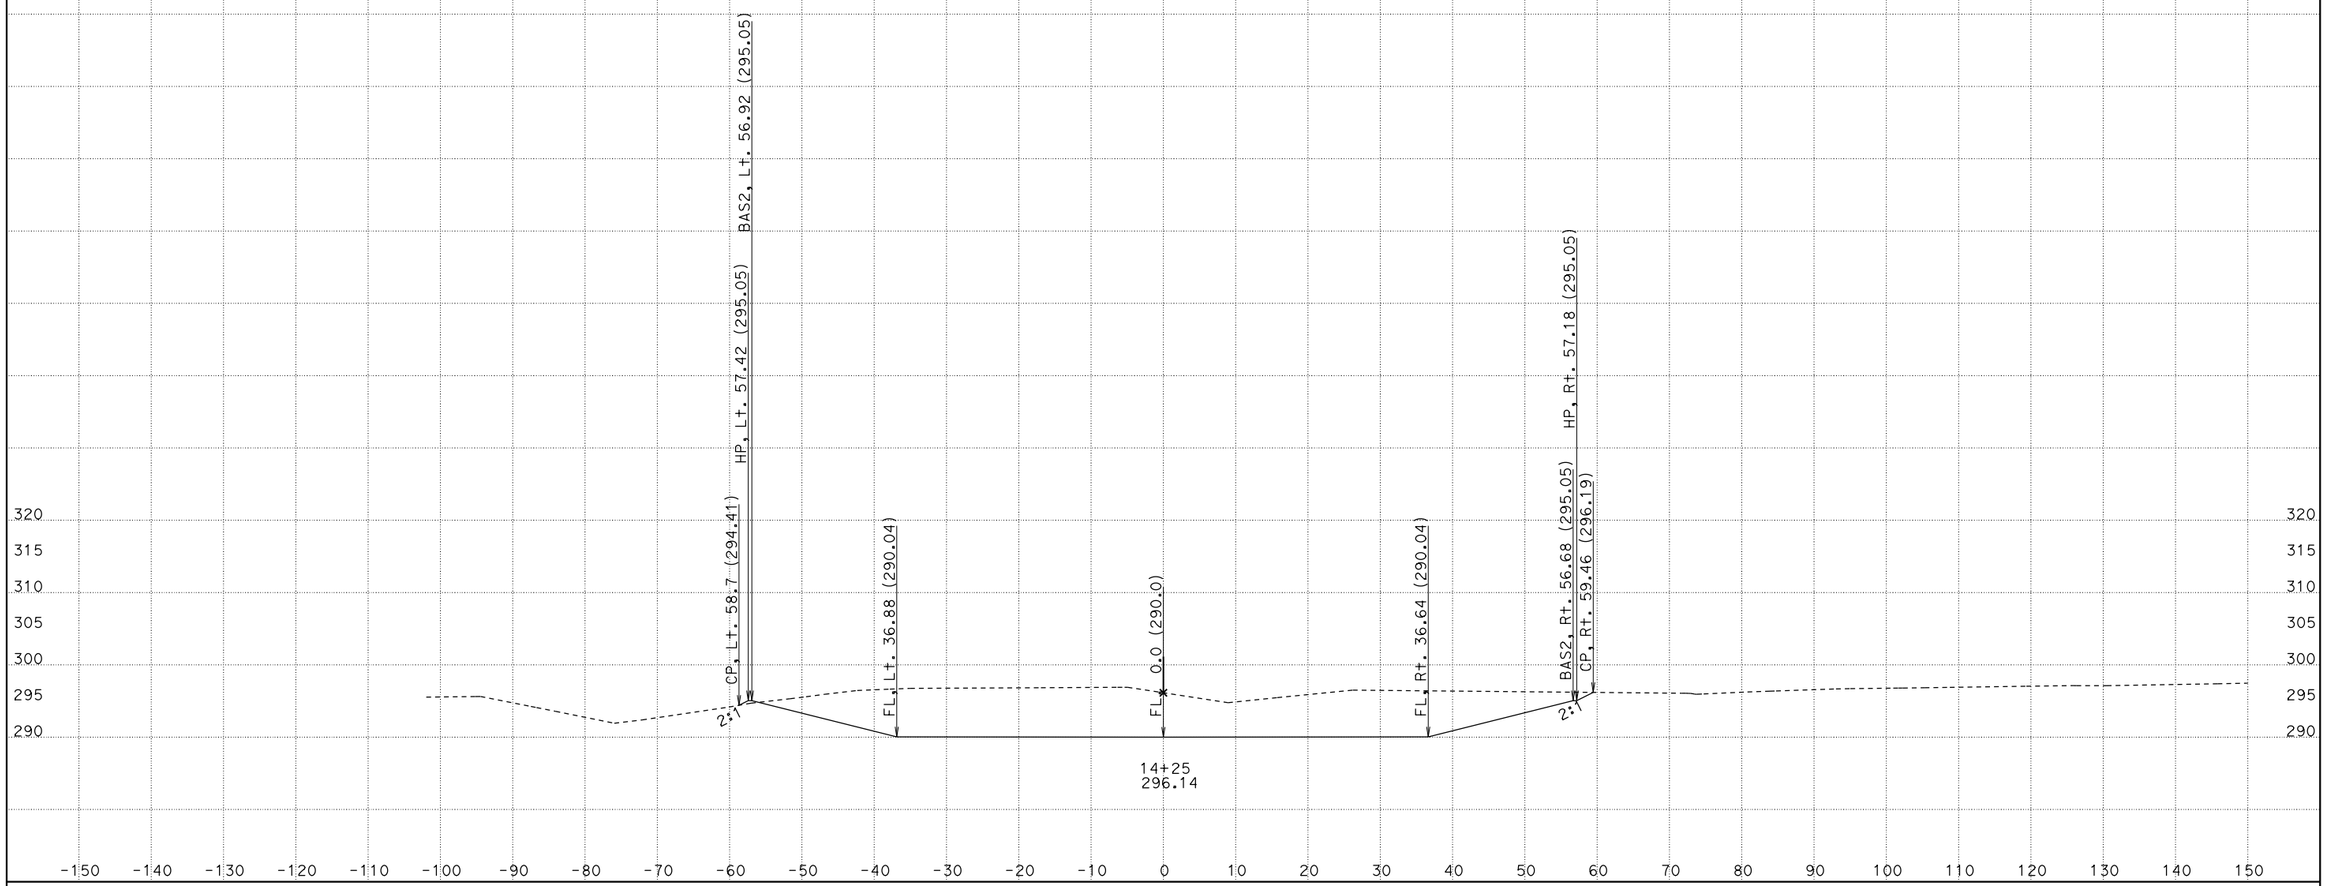

CREATED BY: David Velazco
DATE: 12/16/2014
KC Project: 36020B File: D:\Design\Projects\Active\Tul 99 (06-360234)\36020B\newbasin.ear

CONTRACT: 360231
DIST/CO/RTE/PM: 06/Tul/99/35.2-R37.3
PROJECT ID: 0612000241

SCALE: 1" = 10' Horiz.
1" = 10' Vert.

All Dimensions are US Survey Feet

BAS1
CROSS SECTIONS

FOR PROJECT DEVELOPMENT ONLY

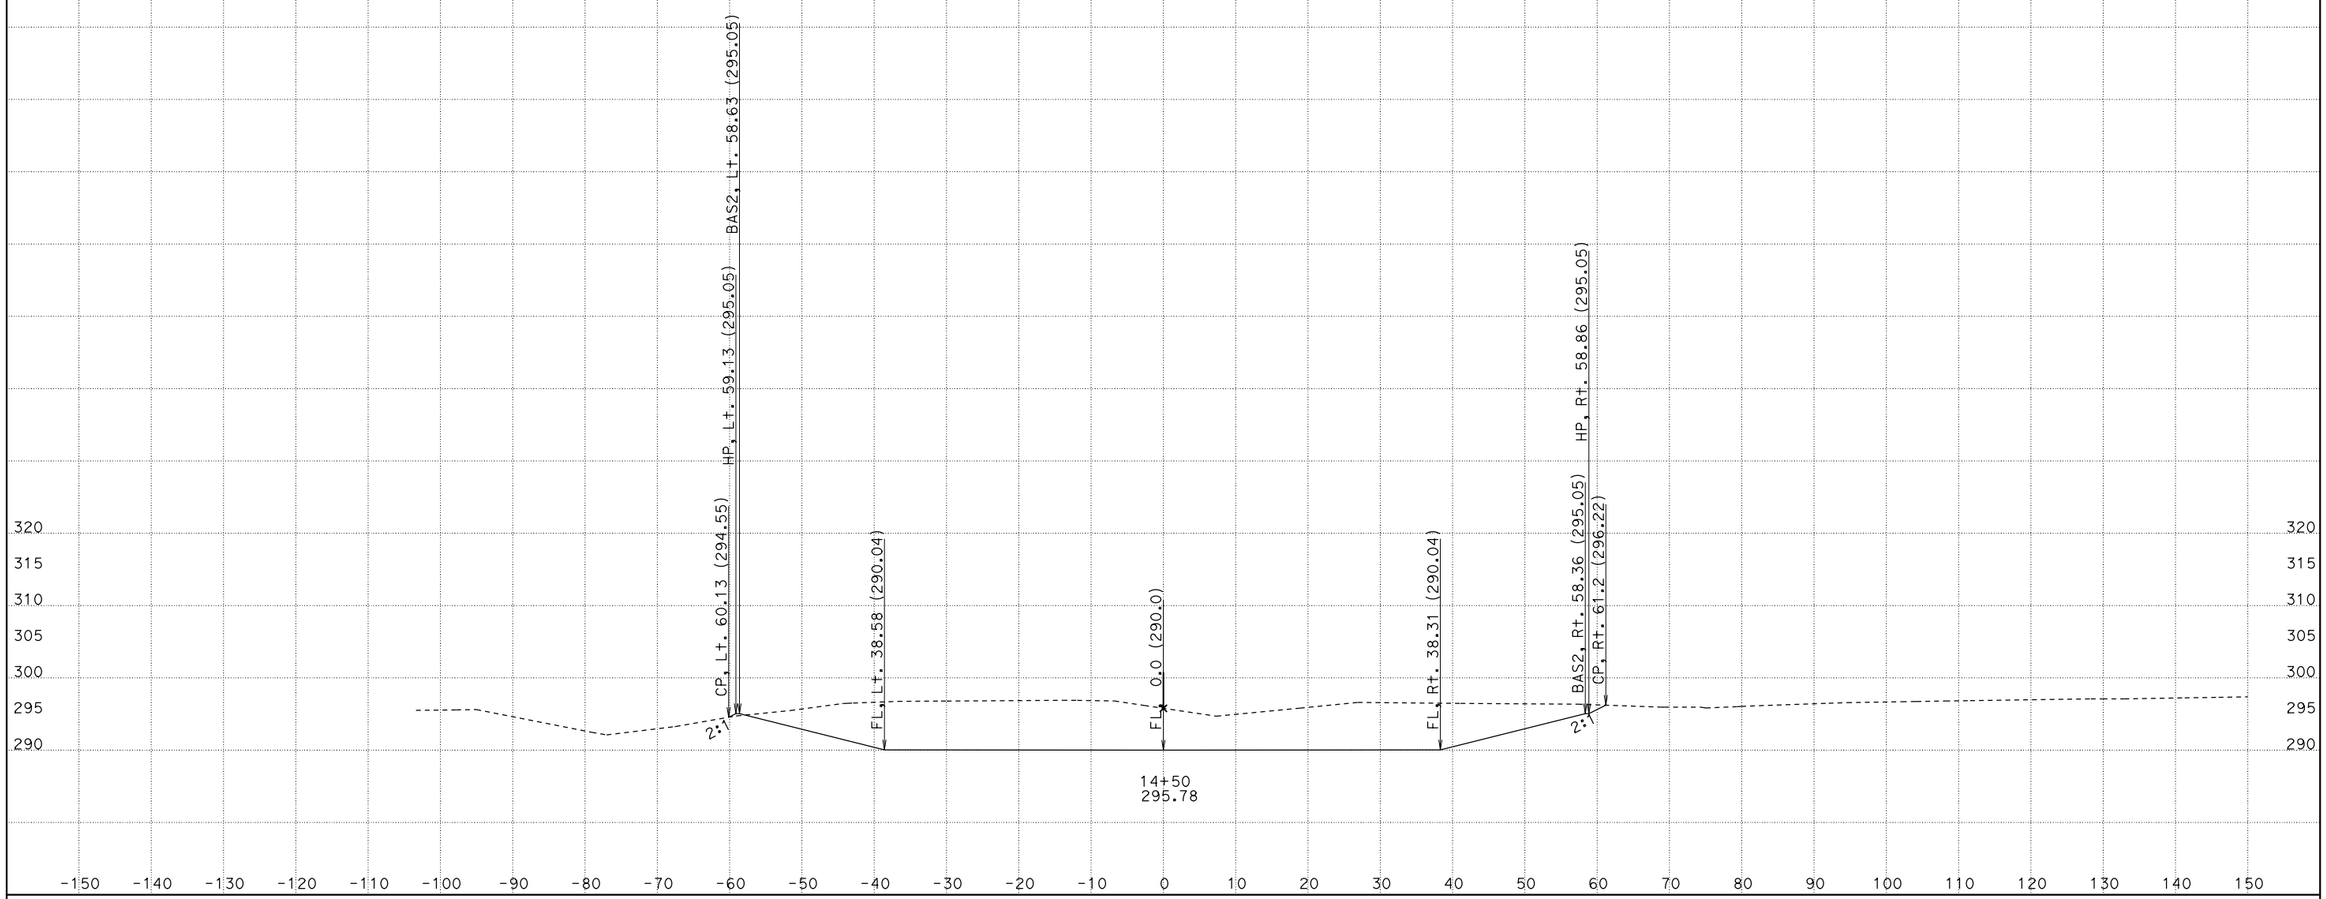

CREATED BY: David Velazco
DATE: 12/16/2014
KC Project: 36020B File: D:\Design\Projects\Active\Tul 99 (06-360234)\36020B\newbasin.ear

CONTRACT: 360231
DIST/CO/RTE/PM: 06/Tul/99/35.2-R37.3
PROJECT ID: 0612000241

SCALE: 1" = 10' Horiz.
1" = 10' Vert.

All Dimensions are US Survey Feet

BAS1
CROSS SECTIONS

FOR PROJECT DEVELOPMENT ONLY

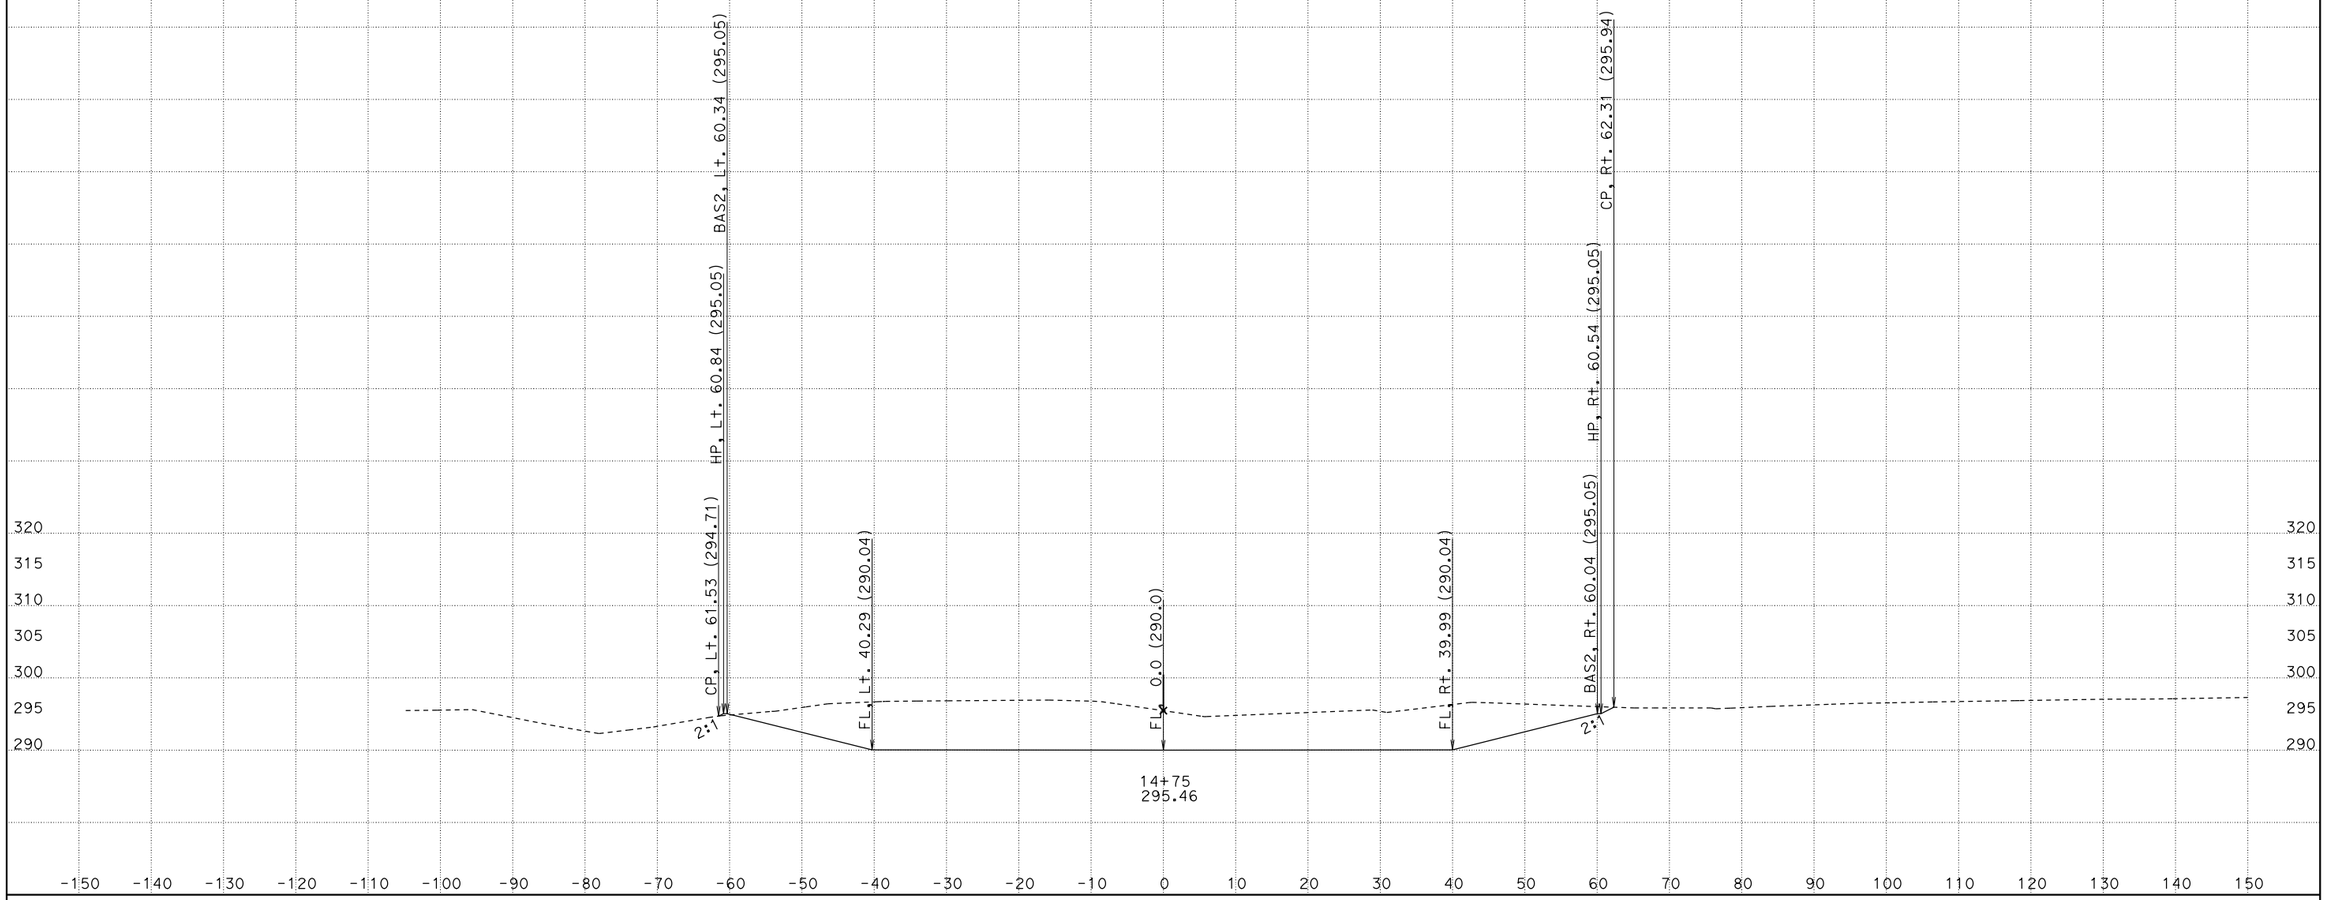

CREATED BY: David Velazco

DATE: 12/16/2014

KC Project: 36020B File: D:\Design\Projects\Active\Tul 99 (06-360234)\36020B\newbasin.ear

CONTRACT: 360231

DIST/CO/RTE/PM: 06/Tul/99/35.2-R37.3

PROJECT ID: 0612000241

SCALE: 1" = 10' Horiz.
1" = 10' Vert.

All Dimensions are US Survey Feet

BAS1
CROSS SECTIONS

SHEET 21 OF 53

FOR PROJECT DEVELOPMENT ONLY

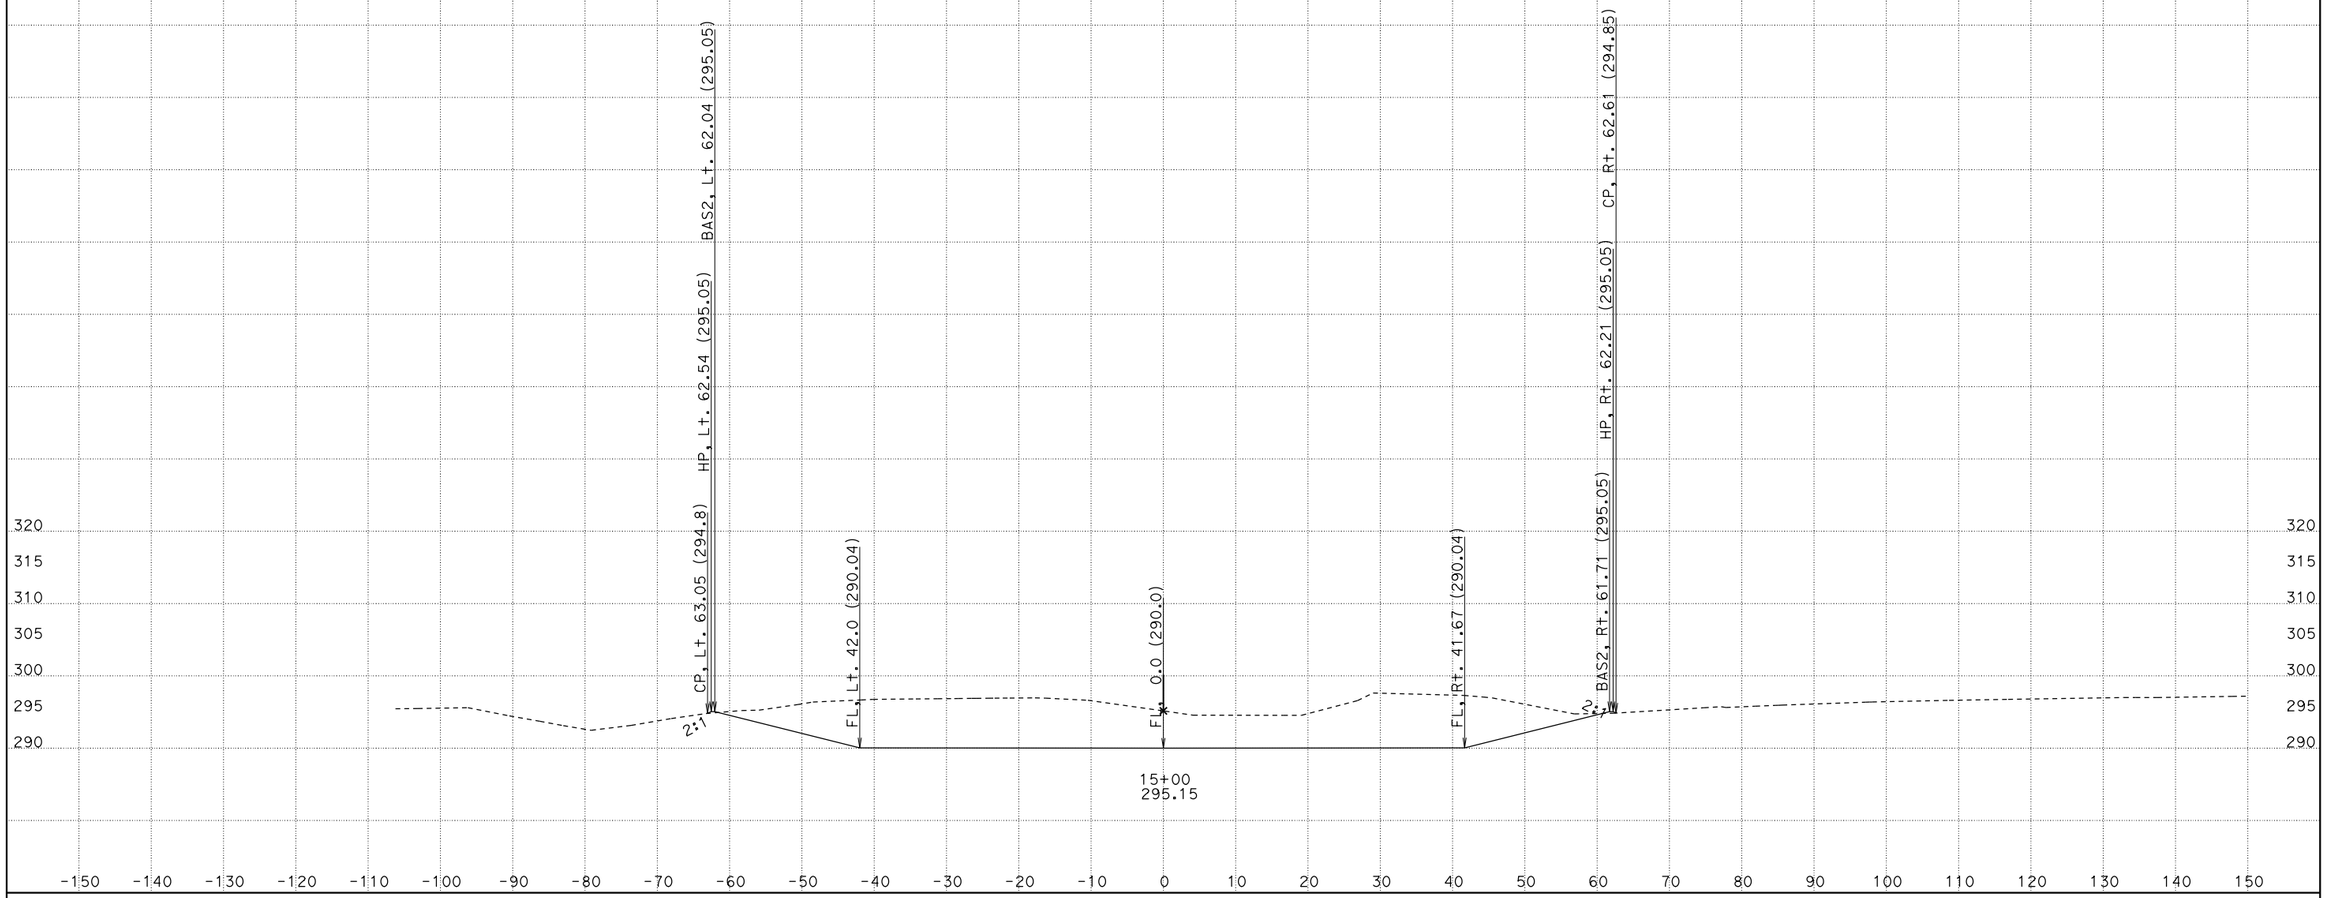

CREATED BY: David Velazco
DATE: 12/16/2014
KC Project: 36020B File: D:\Design\Projects\Active\Tul 99 (06-360234)\36020B\newbasin.ear

CONTRACT: 360231
DIST/CO/RTE/PM: 06/Tul/99/35.2-R37.3
PROJECT ID: 0612000241

SCALE: 1" = 10' Horiz.
1" = 10' Vert.

All Dimensions are US Survey Feet

BAS1
CROSS SECTIONS

FOR PROJECT DEVELOPMENT ONLY

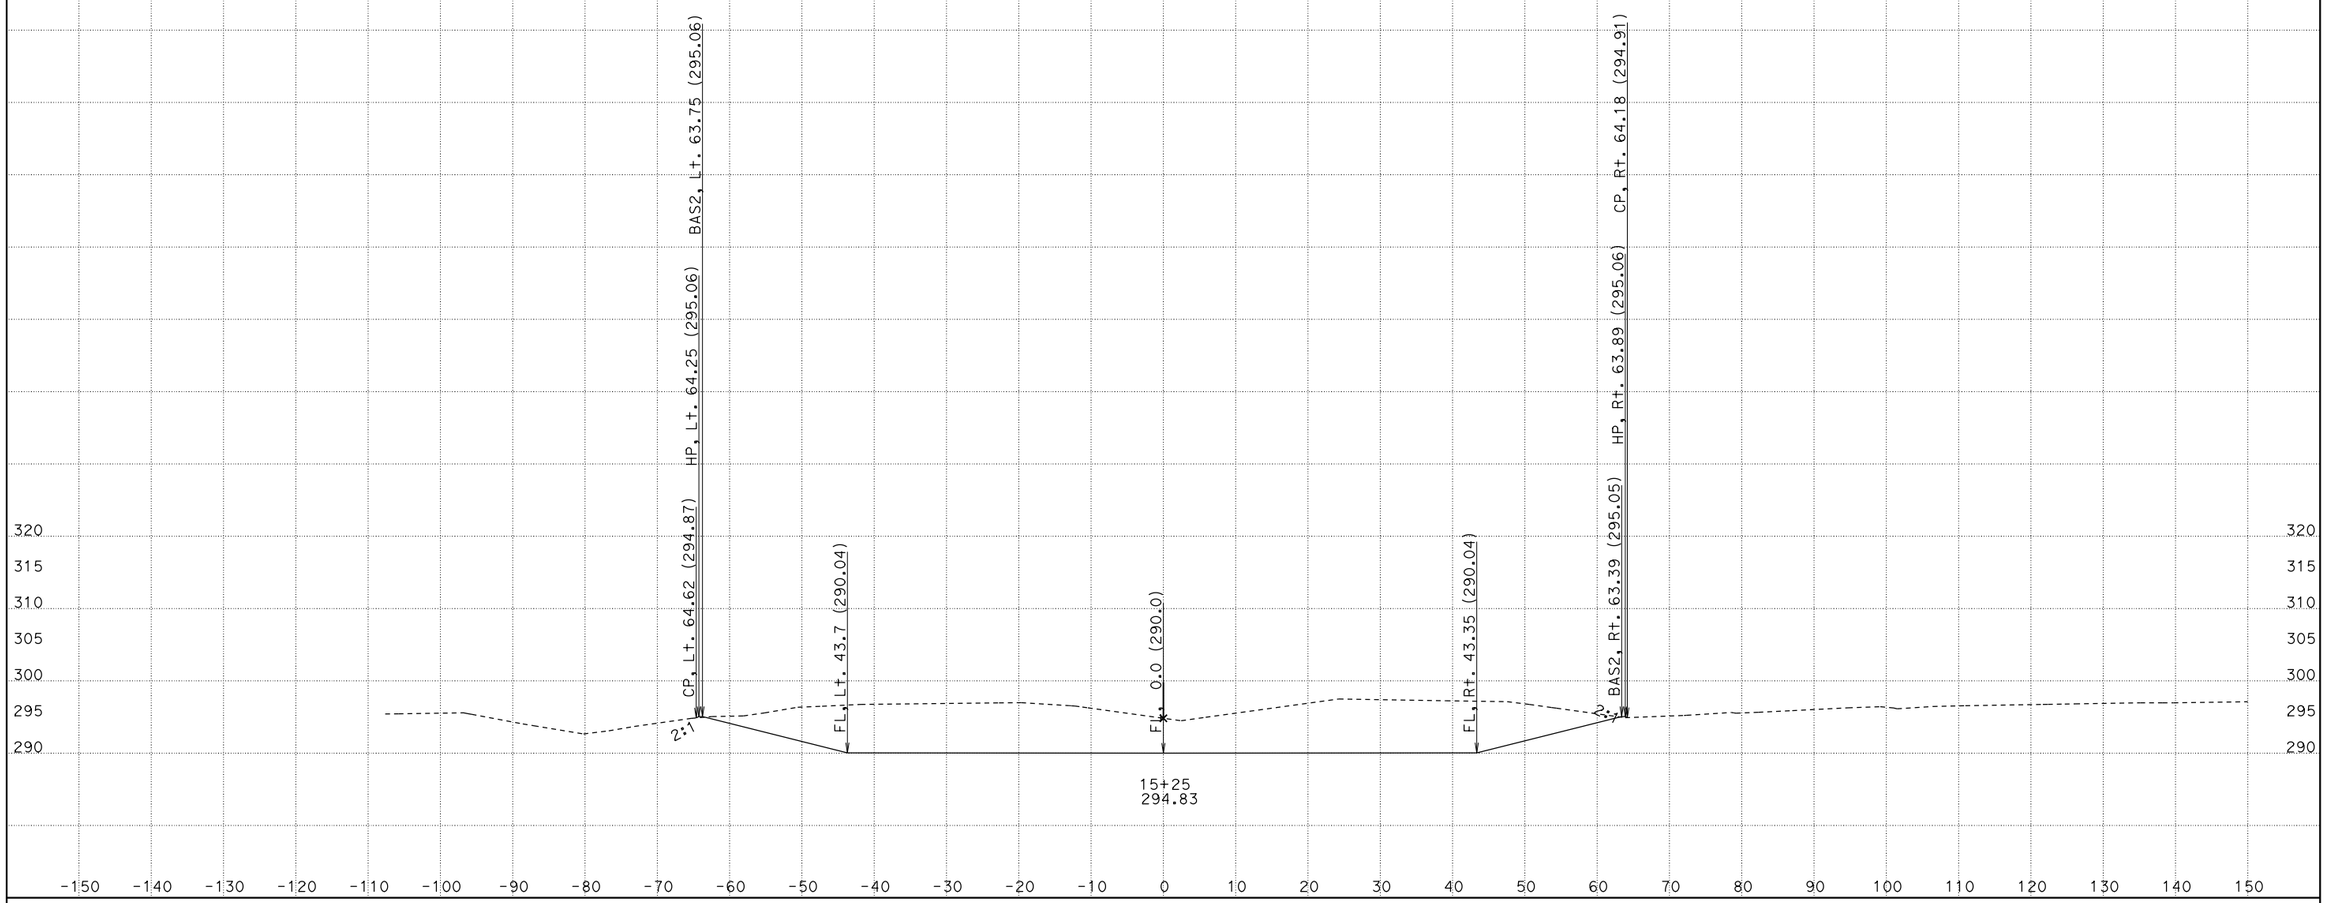

CREATED BY: David Velazco
DATE: 12/16/2014
KC Project: 36020B File: D:\Design\Projects\Active\Tul 99 (06-360234)\36020B\newbasin.ear

CONTRACT: 360231
DIST/CO/RTE/PM: 06/Tul/99/35.2-R37.3
PROJECT ID: 0612000241

SCALE: 1" = 10' Horiz.
1" = 10' Vert.

All Dimensions are US Survey Feet

BAS1
CROSS SECTIONS

FOR PROJECT DEVELOPMENT ONLY

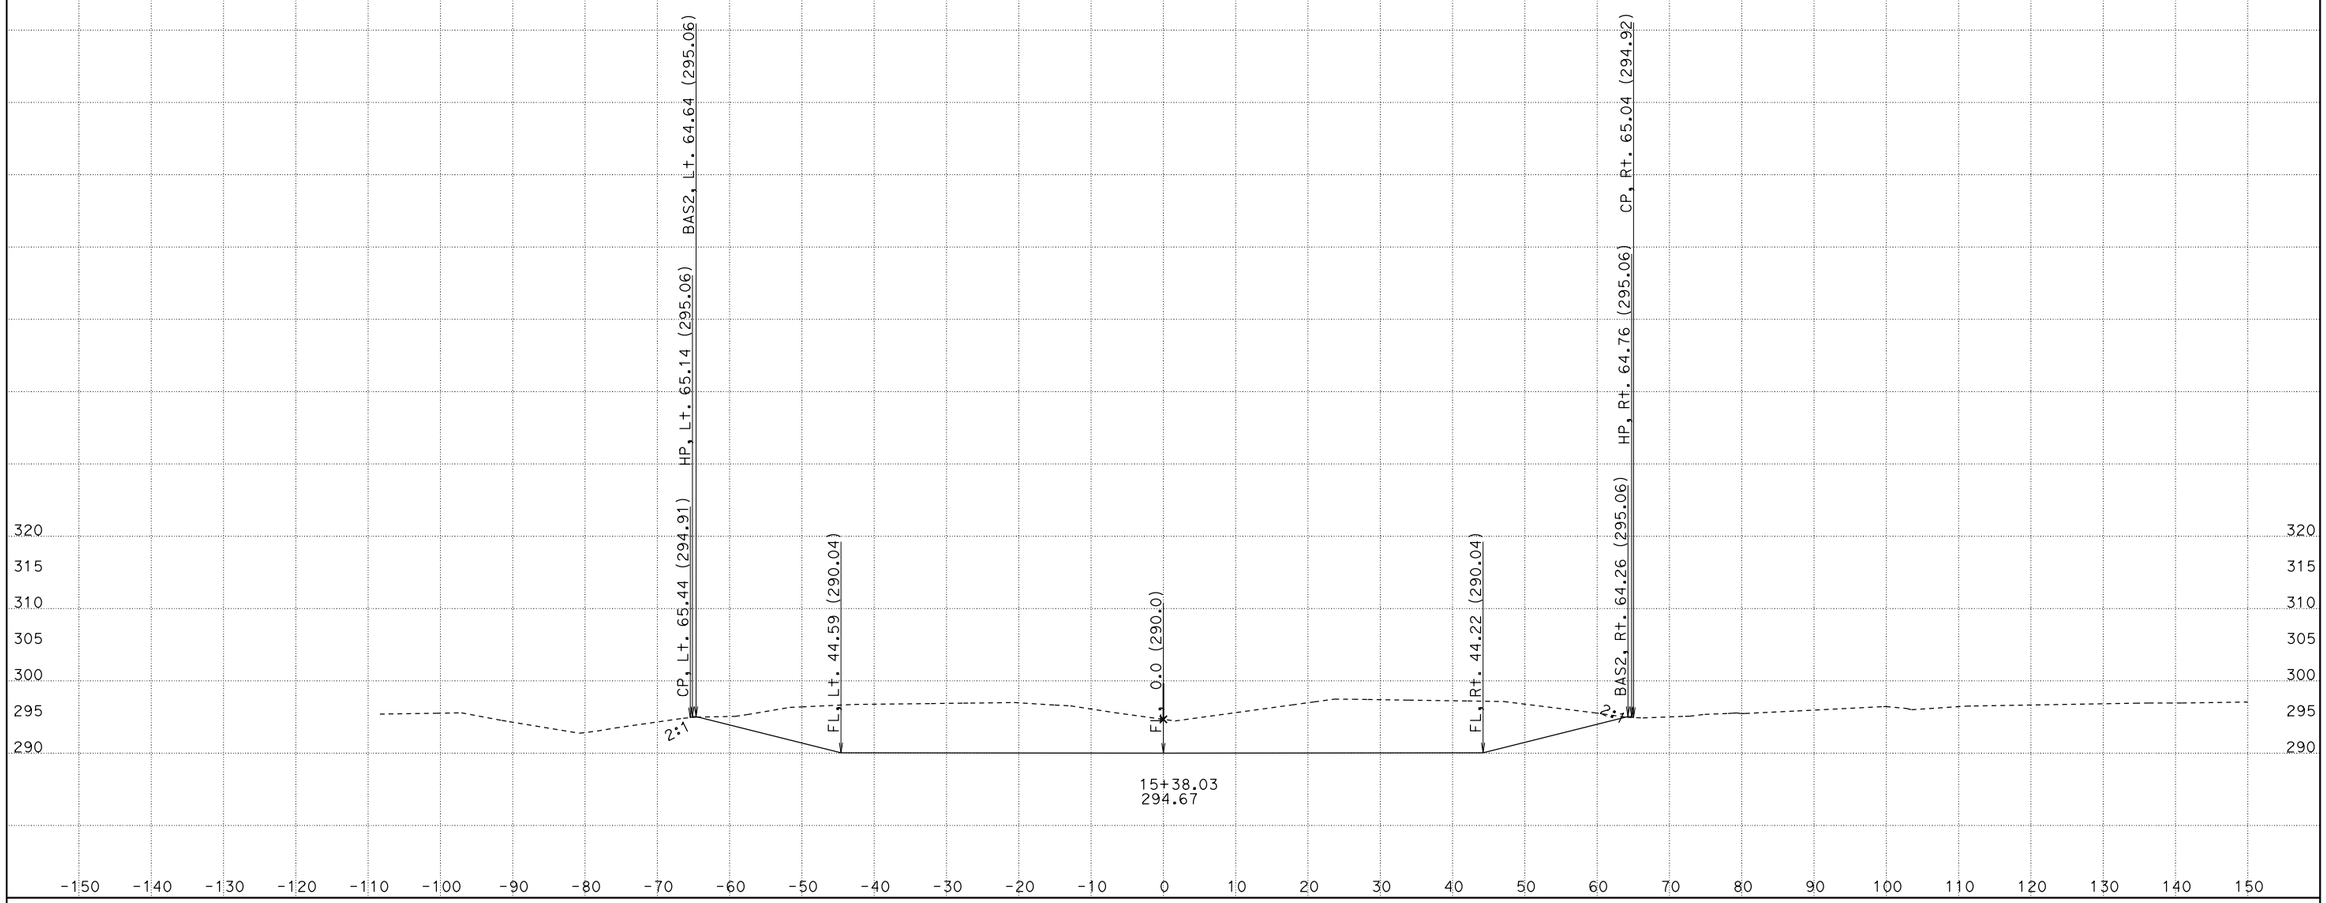

CREATED BY: David Velazco
DATE: 12/16/2014
KC Project: 36020B File: D:\Design\Projects\Active\Tul 99 (06-360234)\36020B\newbasin.ear

CONTRACT: 360231
DIST/CO/RTE/PM: 06/Tul/99/35.2-R37.3
PROJECT ID: 0612000241

SCALE: 1" = 10' Horiz.
1" = 10' Vert.

All Dimensions are US Survey Feet

BAS1
CROSS SECTIONS

FOR PROJECT DEVELOPMENT ONLY

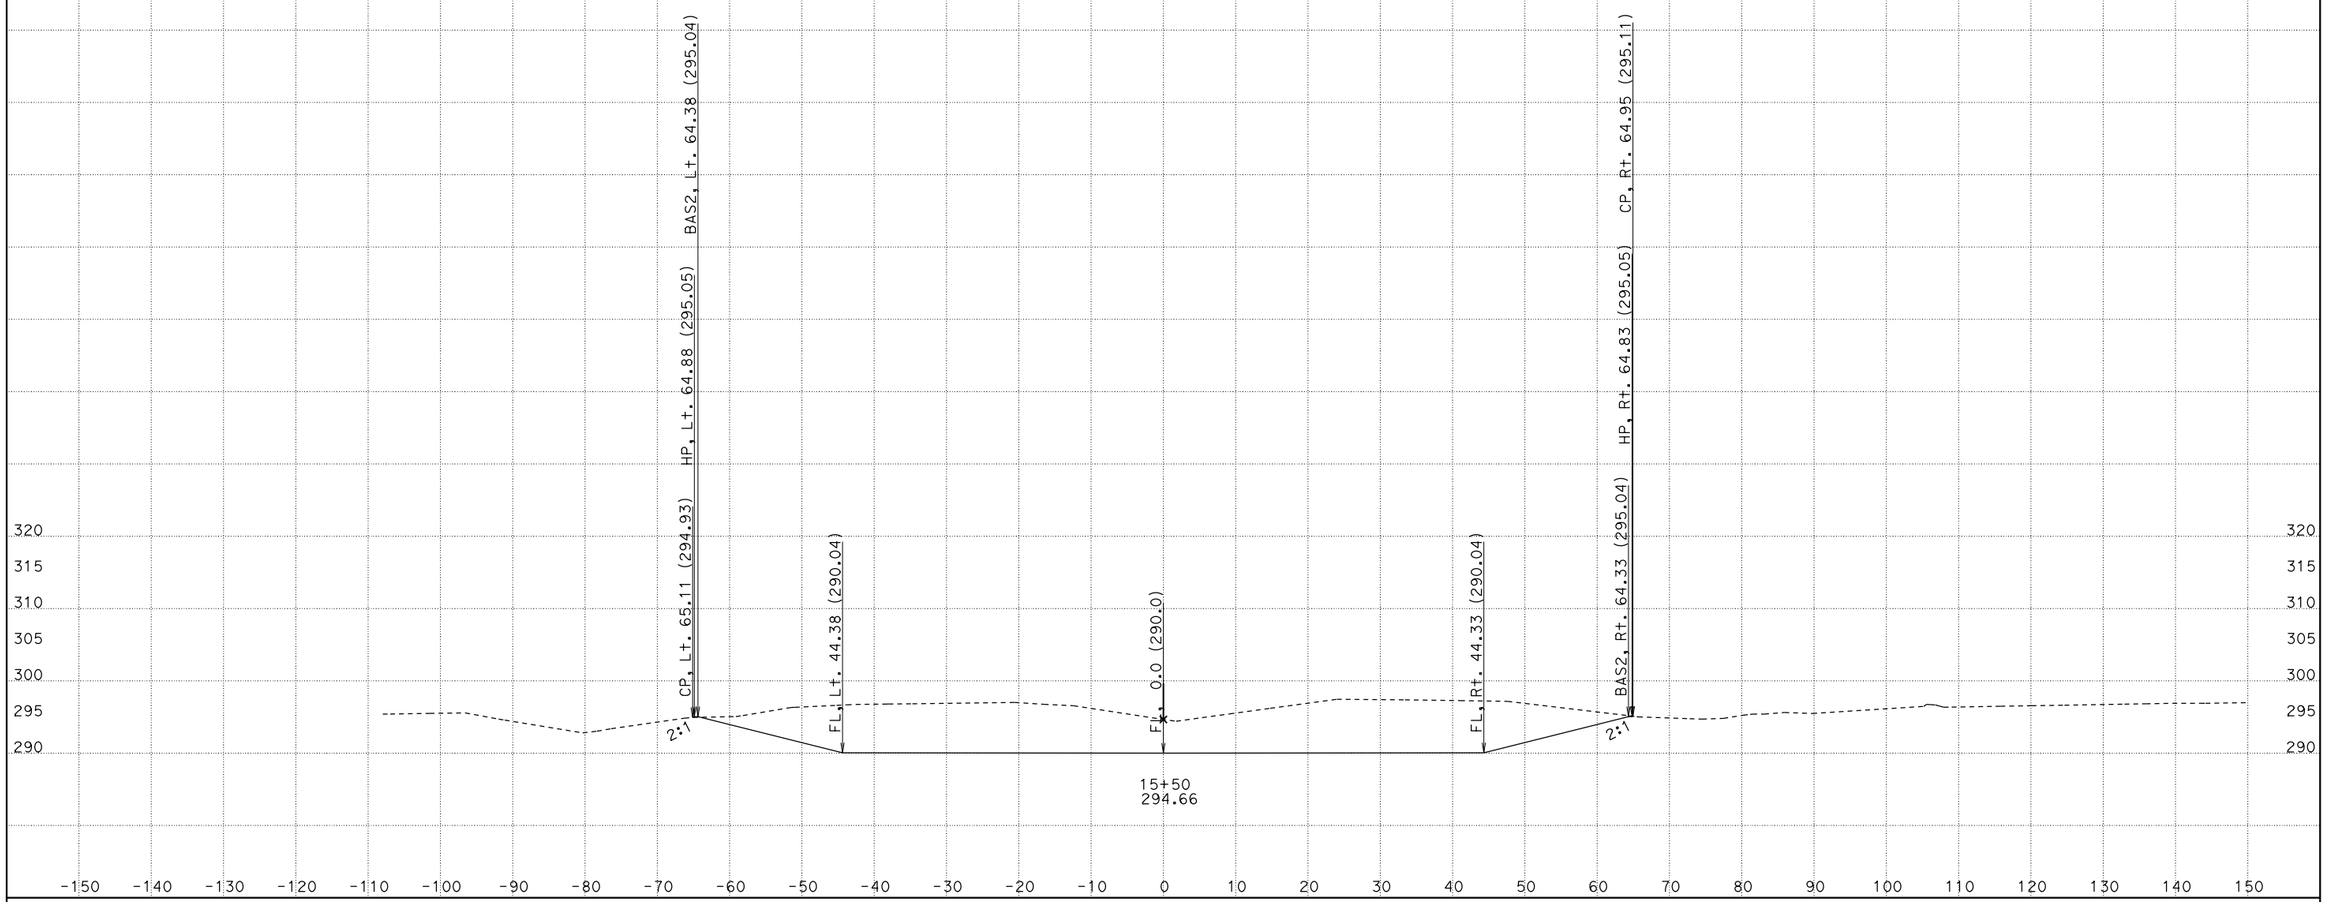

CREATED BY: David Velazco
DATE: 12/16/2014
KC Project: 36020B File: D:\Design\Projects\Active\Tul 99 (06-360234)\36020B\newbasin.ear

CONTRACT: 360231
DIST/CO/RTE/PM: 06/Tul/99/35.2-R37.3
PROJECT ID: 0612000241

SCALE: 1" = 10' Horiz.
1" = 10' Vert.

All Dimensions are US Survey Feet

BAS1
CROSS SECTIONS

FOR PROJECT DEVELOPMENT ONLY

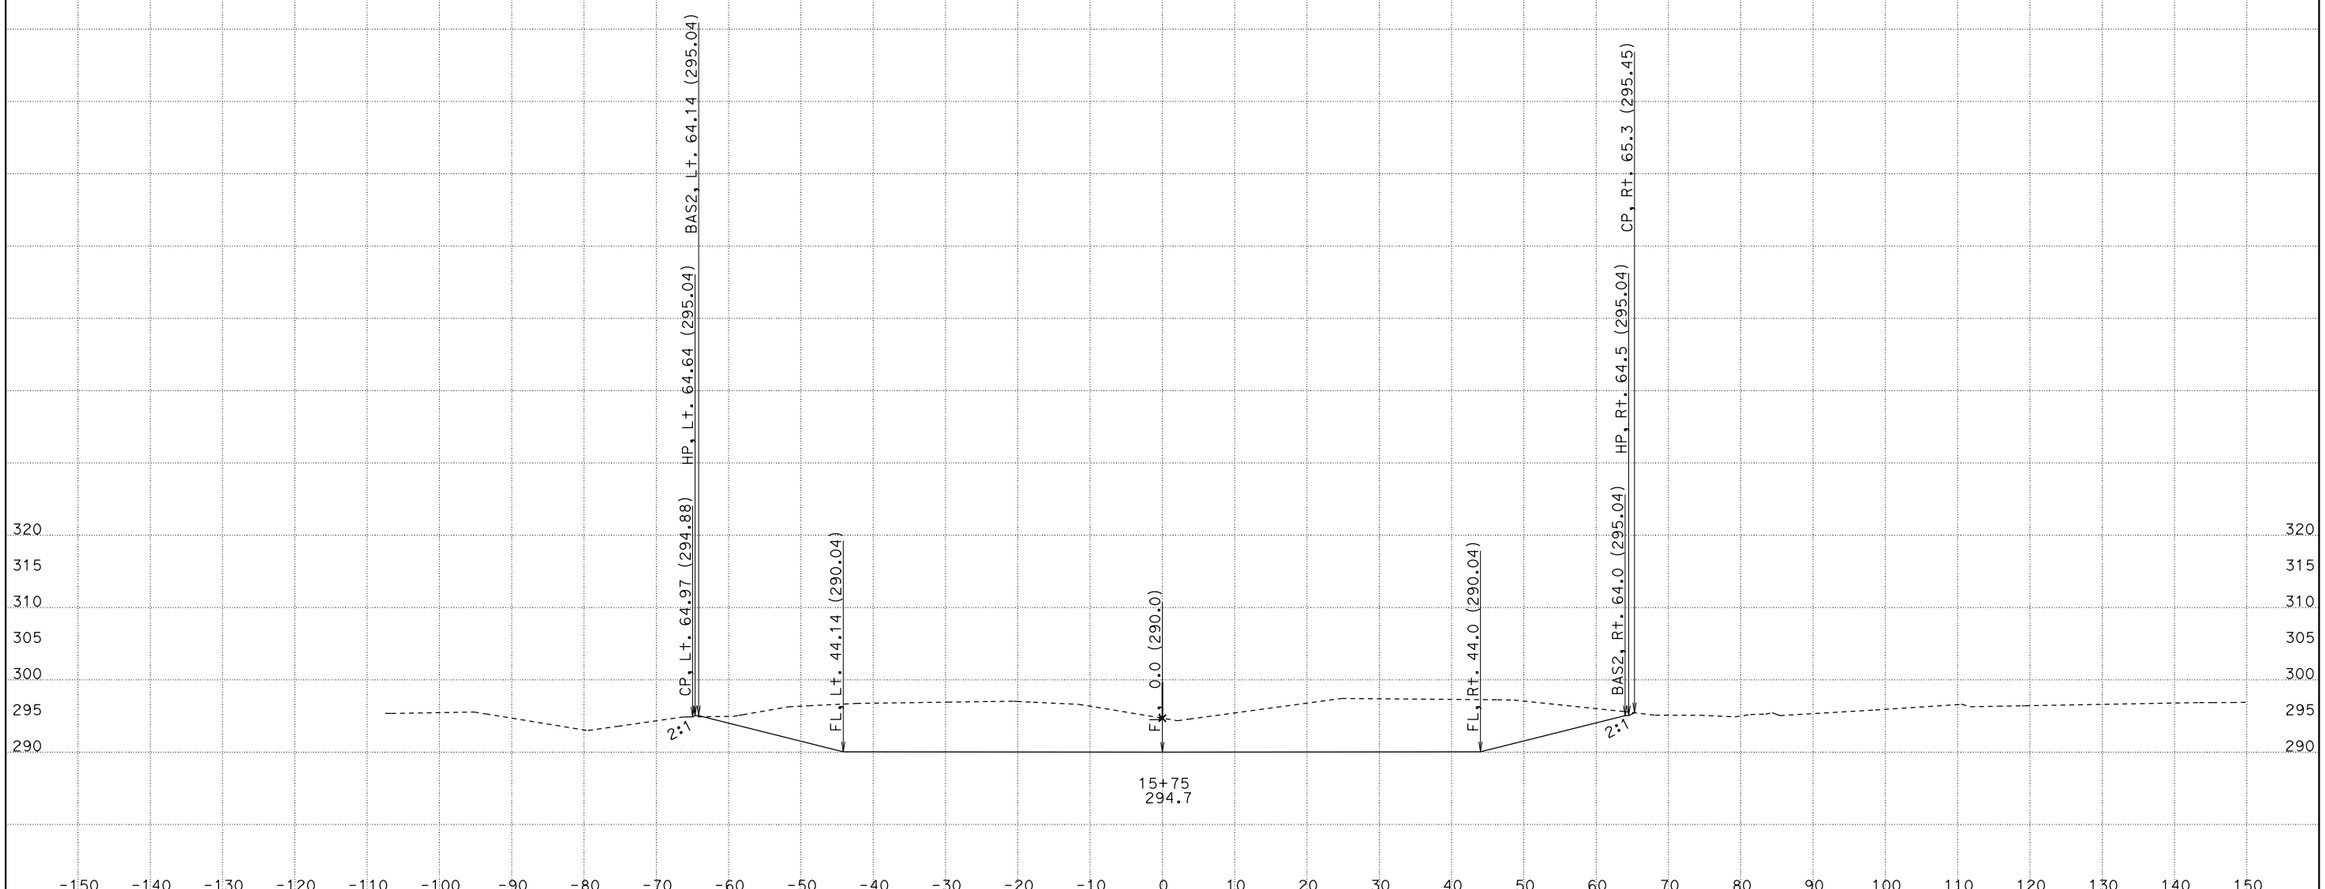

CREATED BY: David Velazco
DATE: 12/16/2014
KC Project: 36020B File: D:\Design\Projects\Active\Tul 99 (06-360234)\36020B\newbasin.ear

CONTRACT: 360231
DIST/CO/RTE/PM: 06/Tul/99/35.2-R37.3
PROJECT ID: 0612000241

SCALE: 1" = 10' Horiz.
1" = 10' Vert.

All Dimensions are US Survey Feet

BAS1
CROSS SECTIONS

FOR PROJECT DEVELOPMENT ONLY

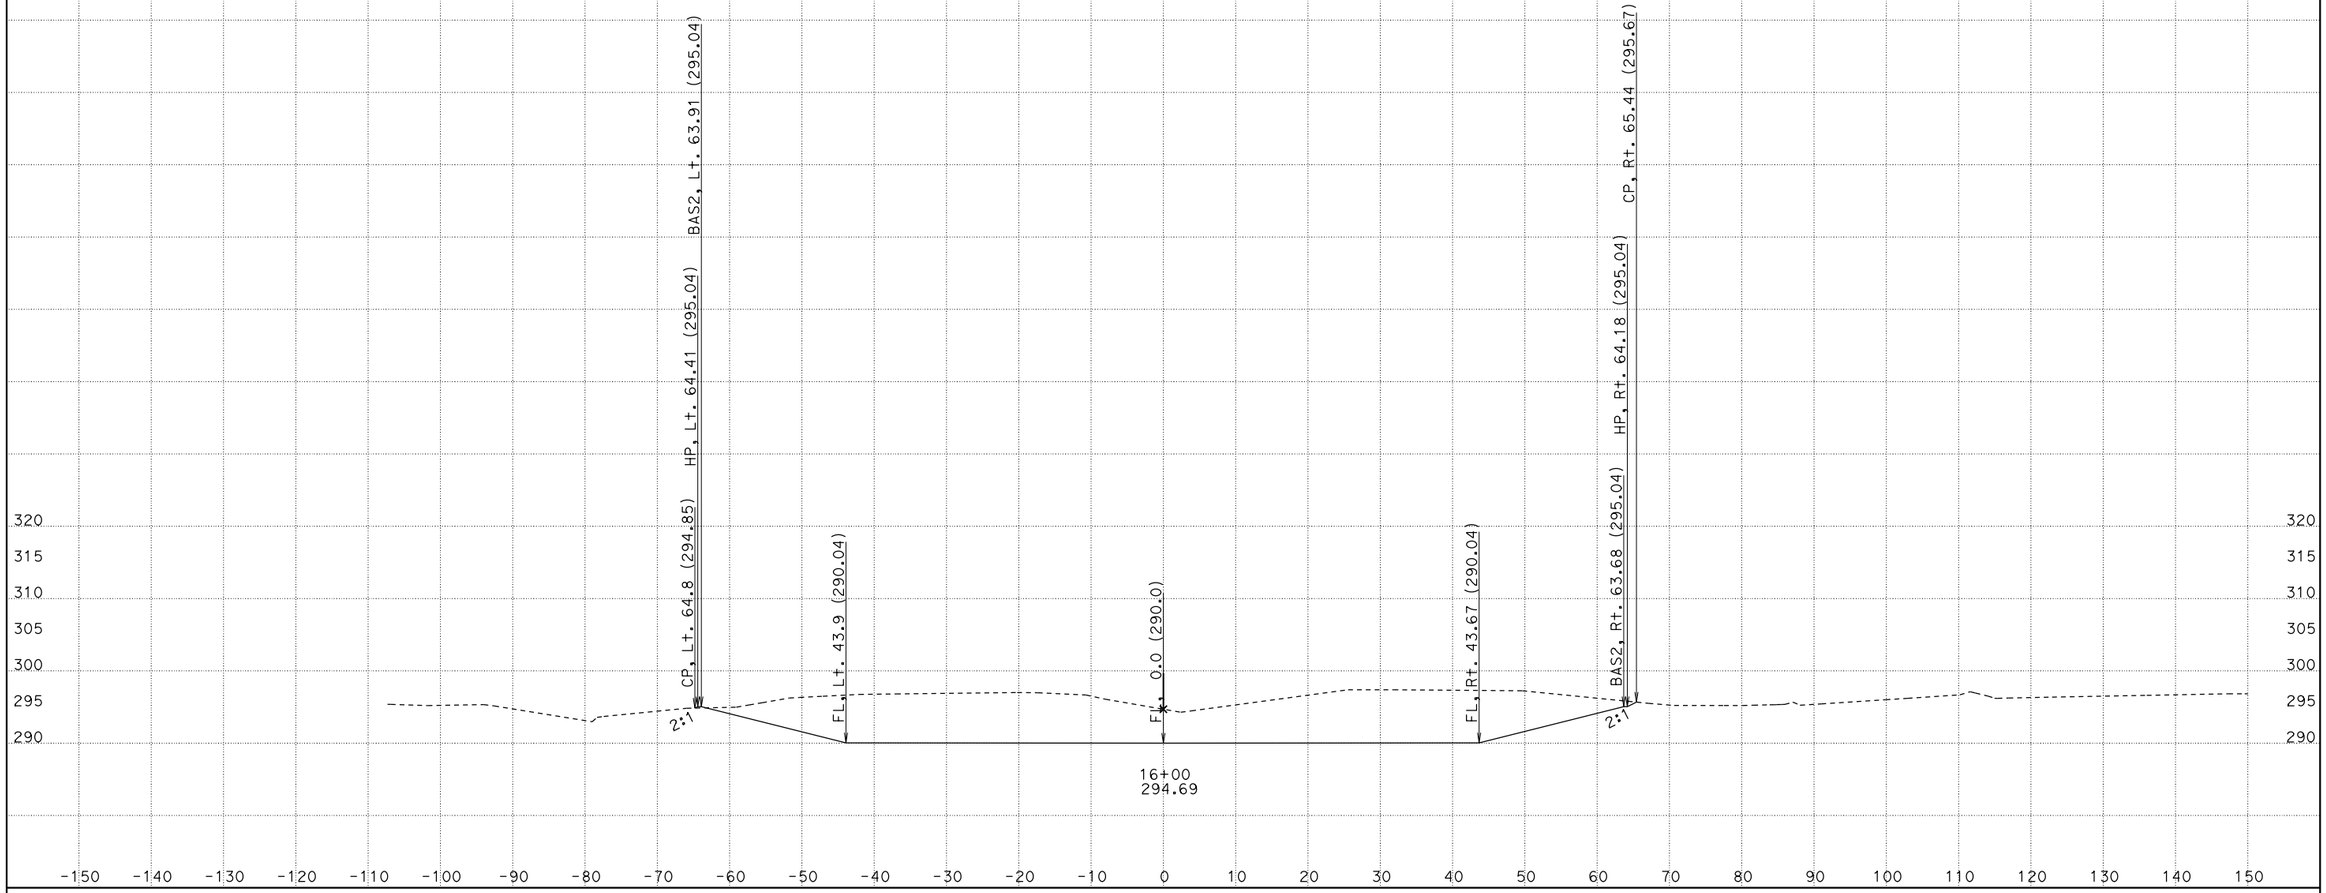

CREATED BY: David Velazco
DATE: 12/16/2014
KC Project: 36020B File: D:\Design\Projects\Active\Tul 99 (06-360234)\36020B\newbasin.ear

CONTRACT: 360231
DIST/CO/RTE/PM: 06/Tul/99/35.2-R37.3
PROJECT ID: 0612000241

SCALE: 1" = 10' Horiz.
1" = 10' Vert.

All Dimensions are US Survey Feet

BAS1
CROSS SECTIONS

FOR PROJECT DEVELOPMENT ONLY

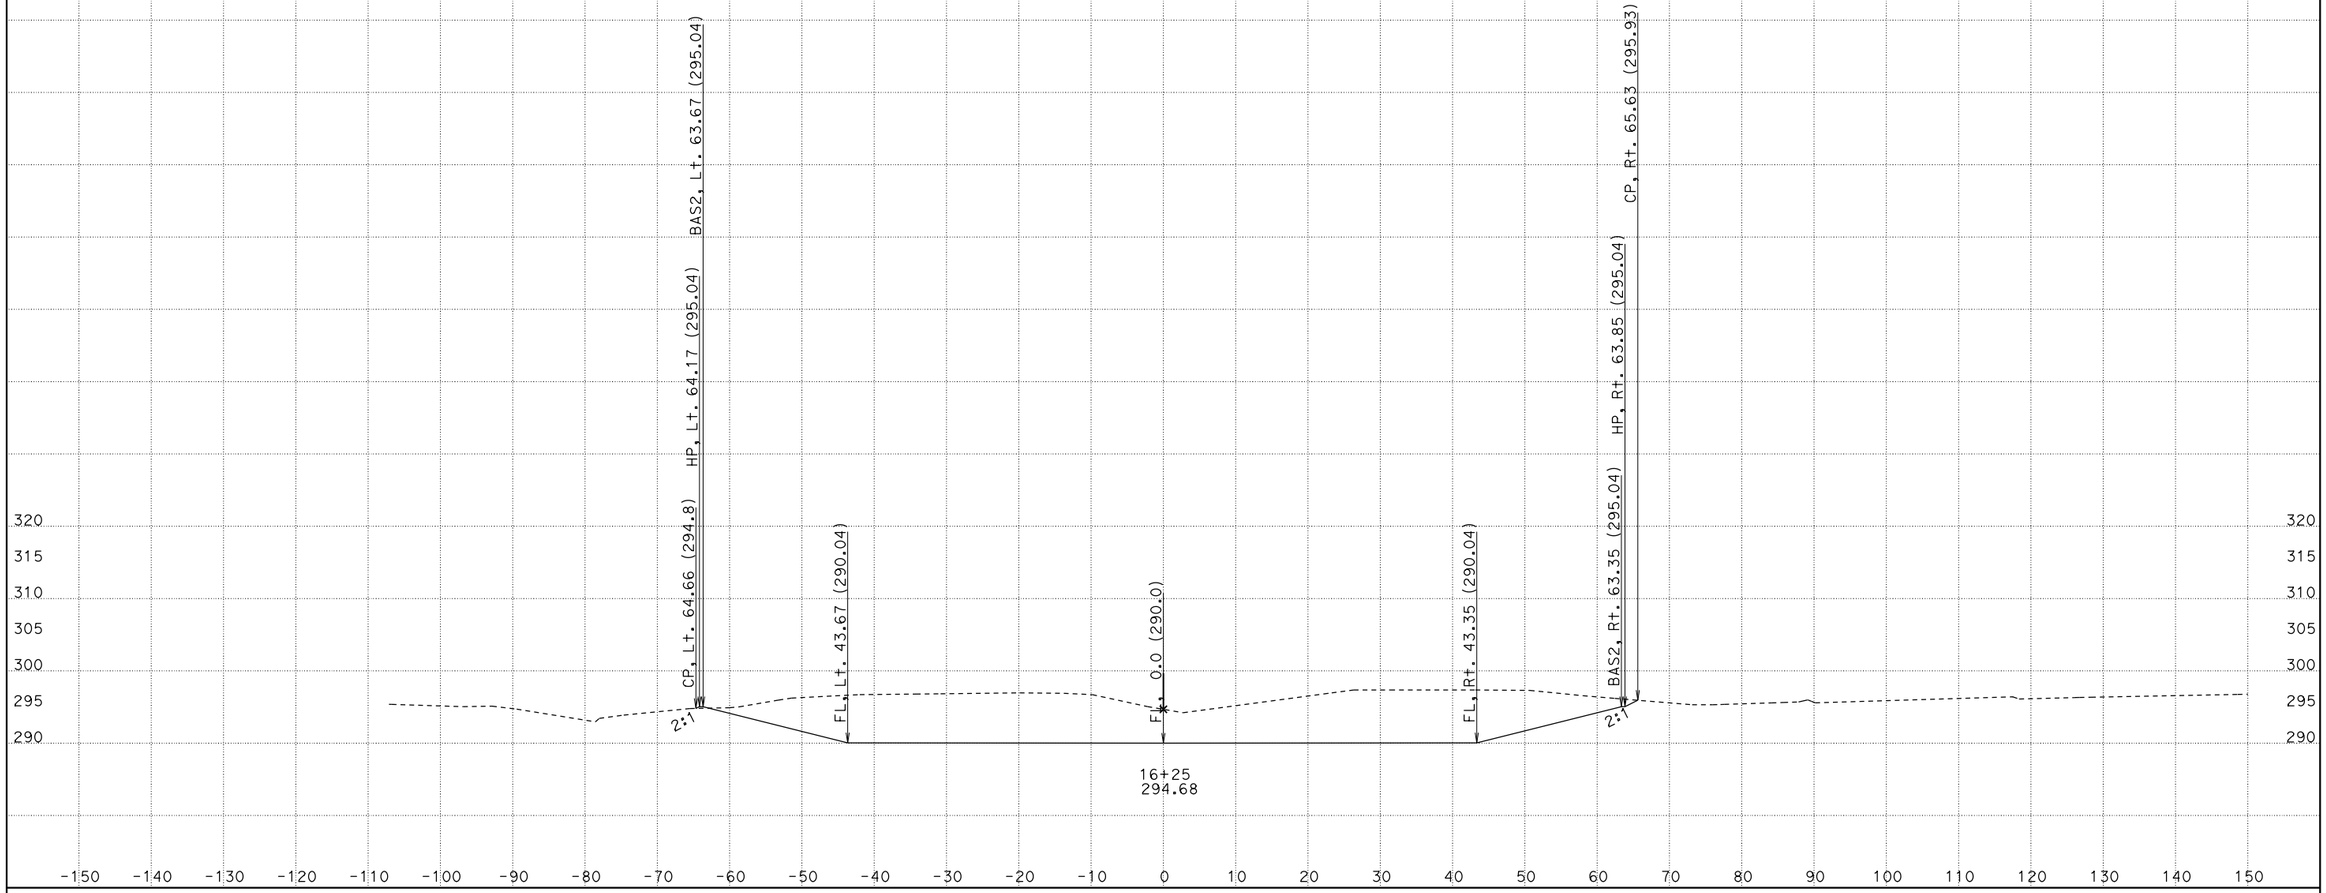

CREATED BY: David Velazco
DATE: 12/16/2014
KC Project: 36020B File: D:\Design\Projects\Active\Tul 99 (06-360234)\36020B\newbasin.ear

CONTRACT: 360231
DIST/CO/RTE/PM: 06/Tul/99/35.2-R37.3
PROJECT ID: 0612000241

SCALE: 1" = 10' Horiz.
1" = 10' Vert.

All Dimensions are US Survey Feet

BAS1
CROSS SECTIONS

FOR PROJECT DEVELOPMENT ONLY

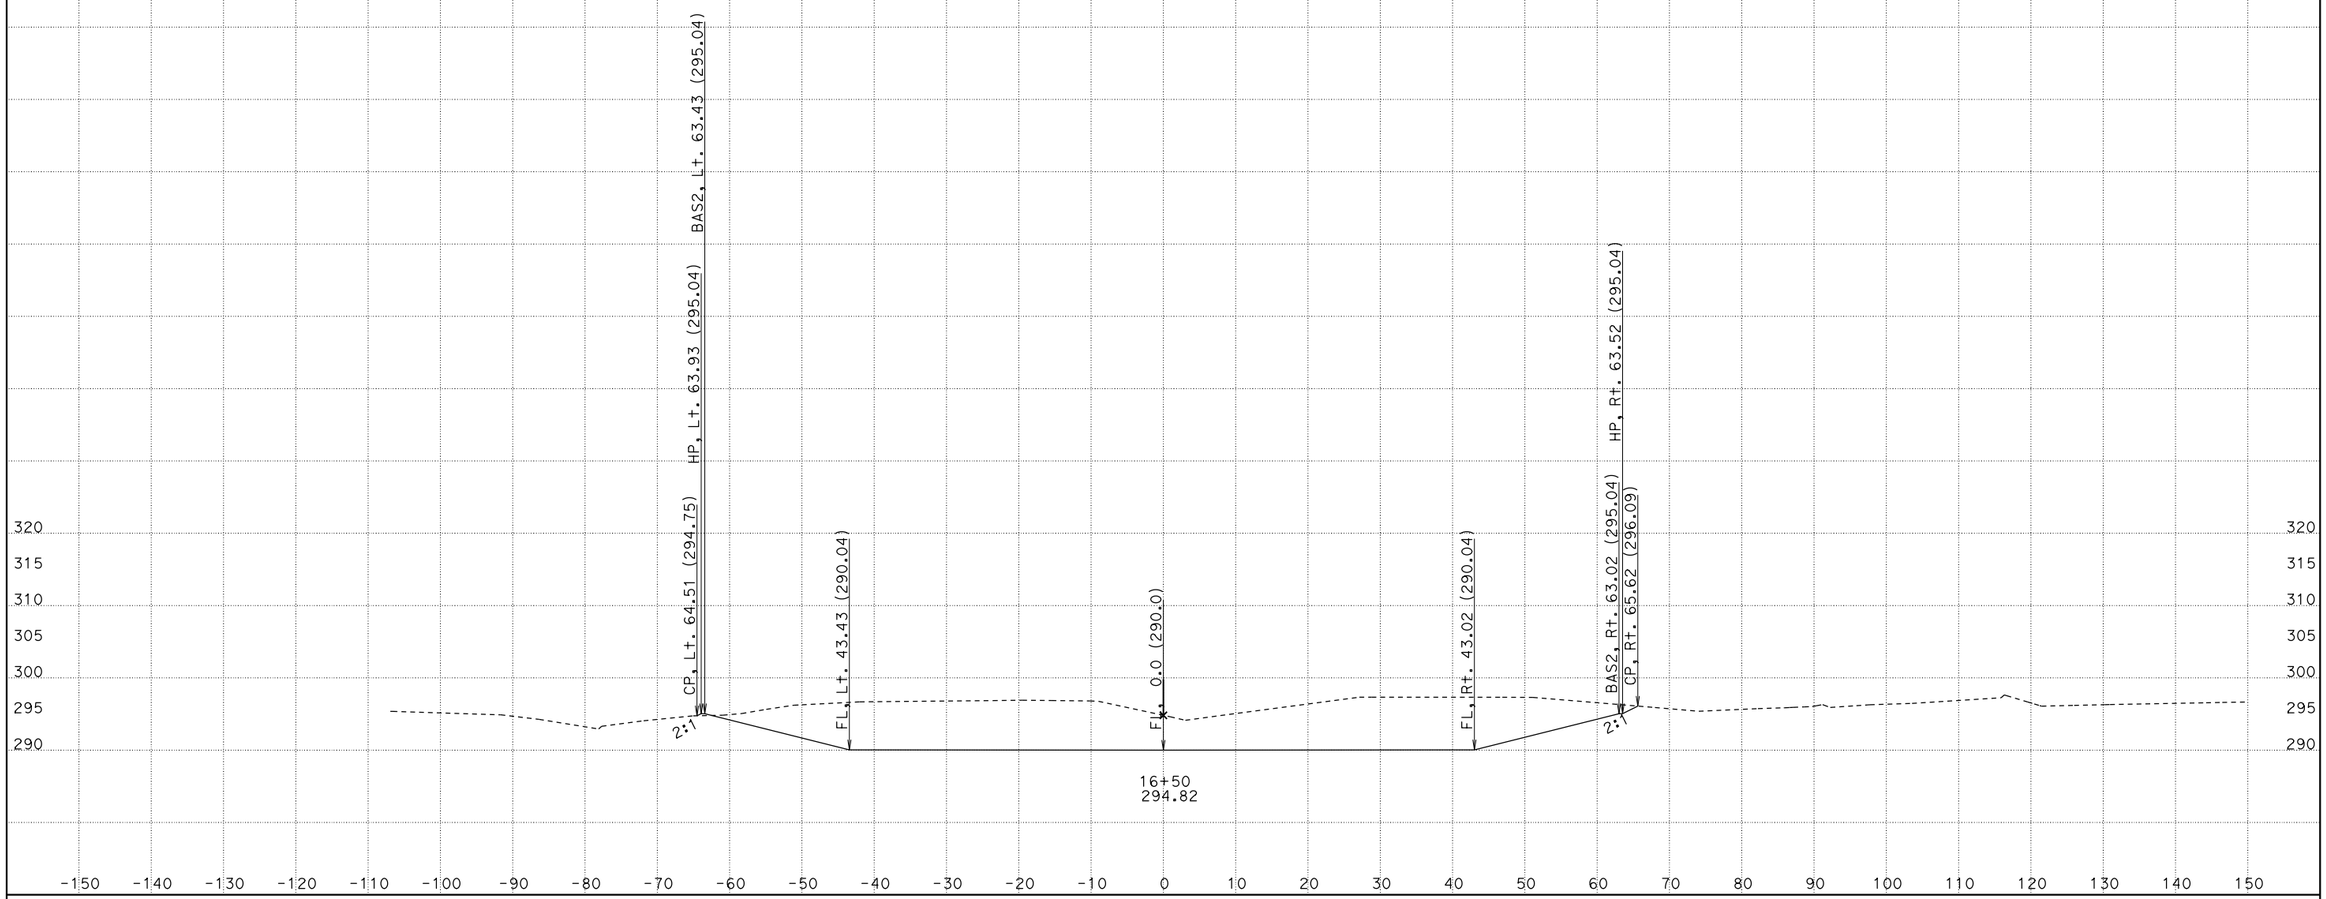

CREATED BY: David Velazco
DATE: 12/16/2014
KC Project: 36020B File: D:\Design\Projects\Active\Tul 99 (06-360234)\36020B\newbasin.ear

CONTRACT: 360231
DIST/CO/RTE/PM: 06/Tul/99/35.2-R37.3
PROJECT ID: 0612000241

SCALE: 1" = 10' Horiz.
1" = 10' Vert.

All Dimensions are US Survey Feet

BAS1
CROSS SECTIONS

FOR PROJECT DEVELOPMENT ONLY

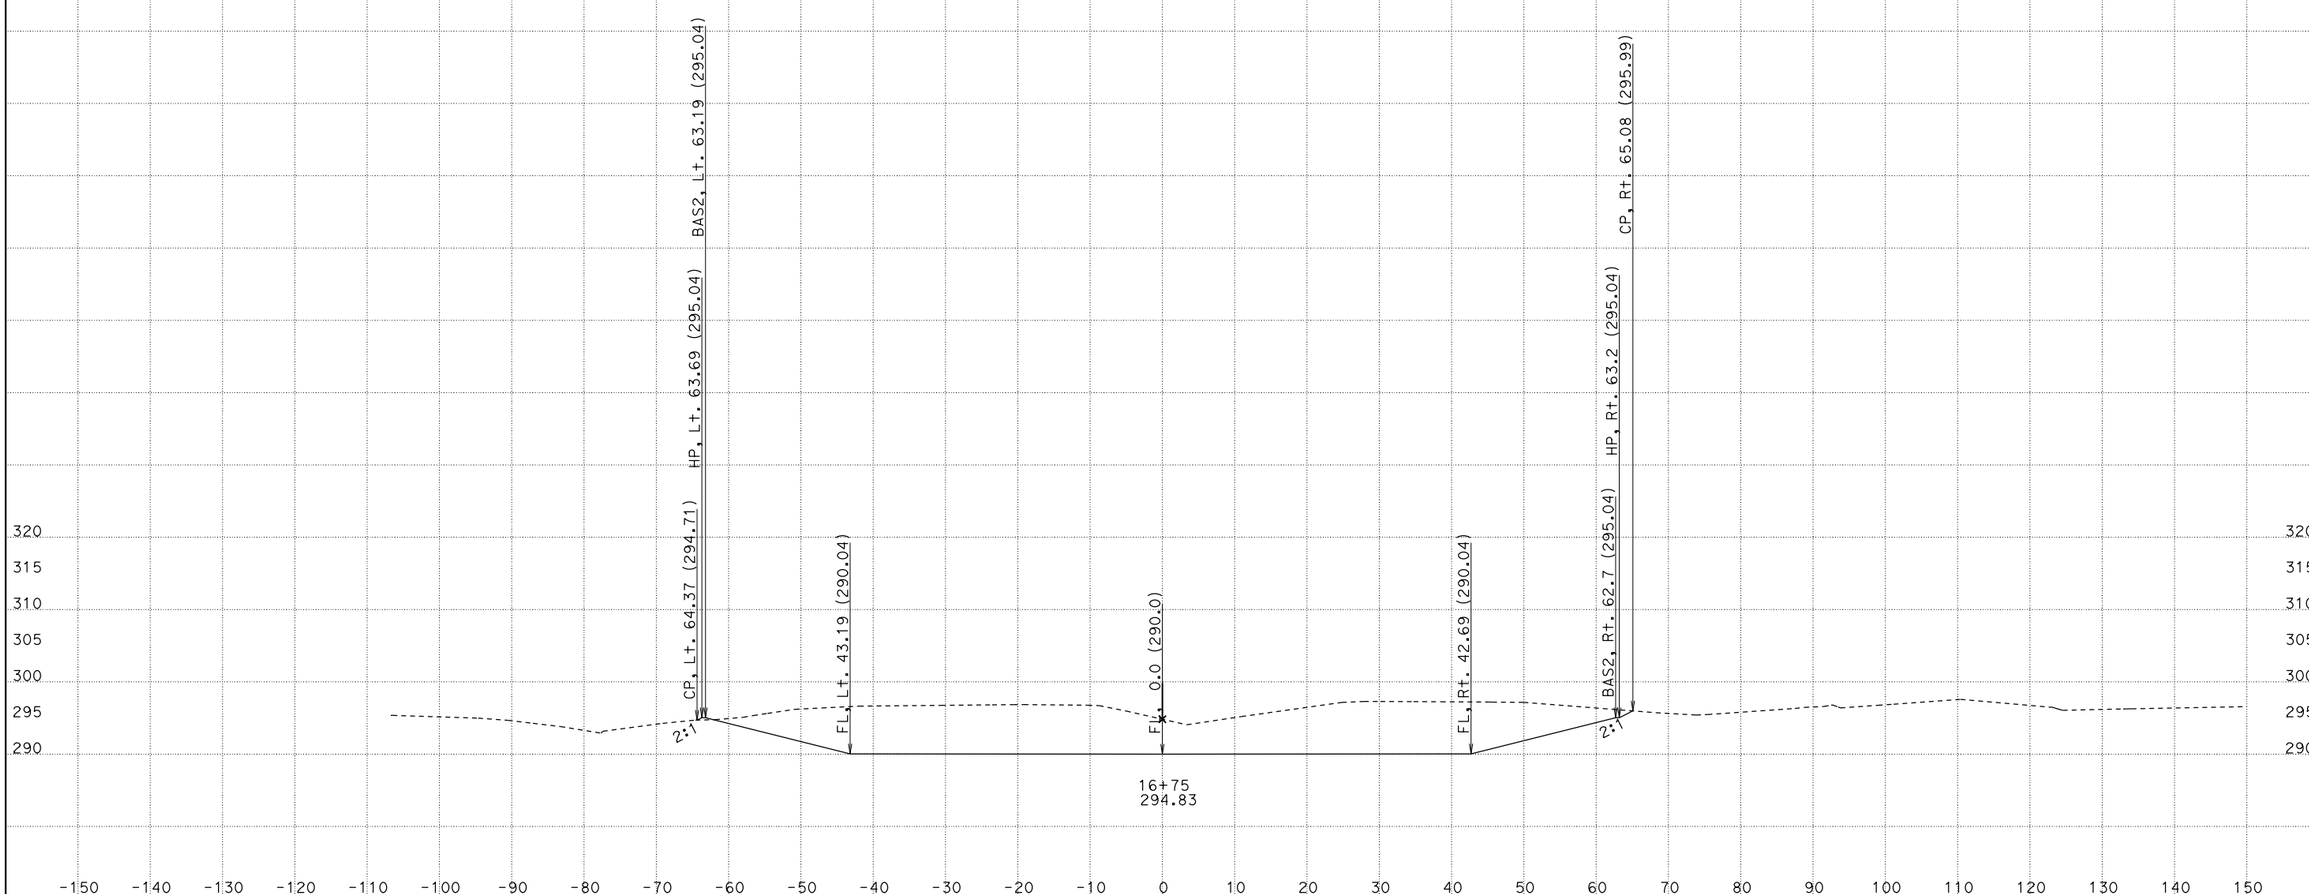

CREATED BY: David Velazco
DATE: 12/16/2014
KC Project: 36020B File: D:\Design\Projects\Active\Tul 99 (06-360234)\36020B\newbasin.ear

CONTRACT: 360231
DIST/CO/RTE/PM: 06/Tul/99/35.2-R37.3
PROJECT ID: 0612000241

SCALE: 1" = 10' Horiz.
1" = 10' Vert.

All Dimensions are US Survey Feet

BAS1
CROSS SECTIONS

FOR PROJECT DEVELOPMENT ONLY

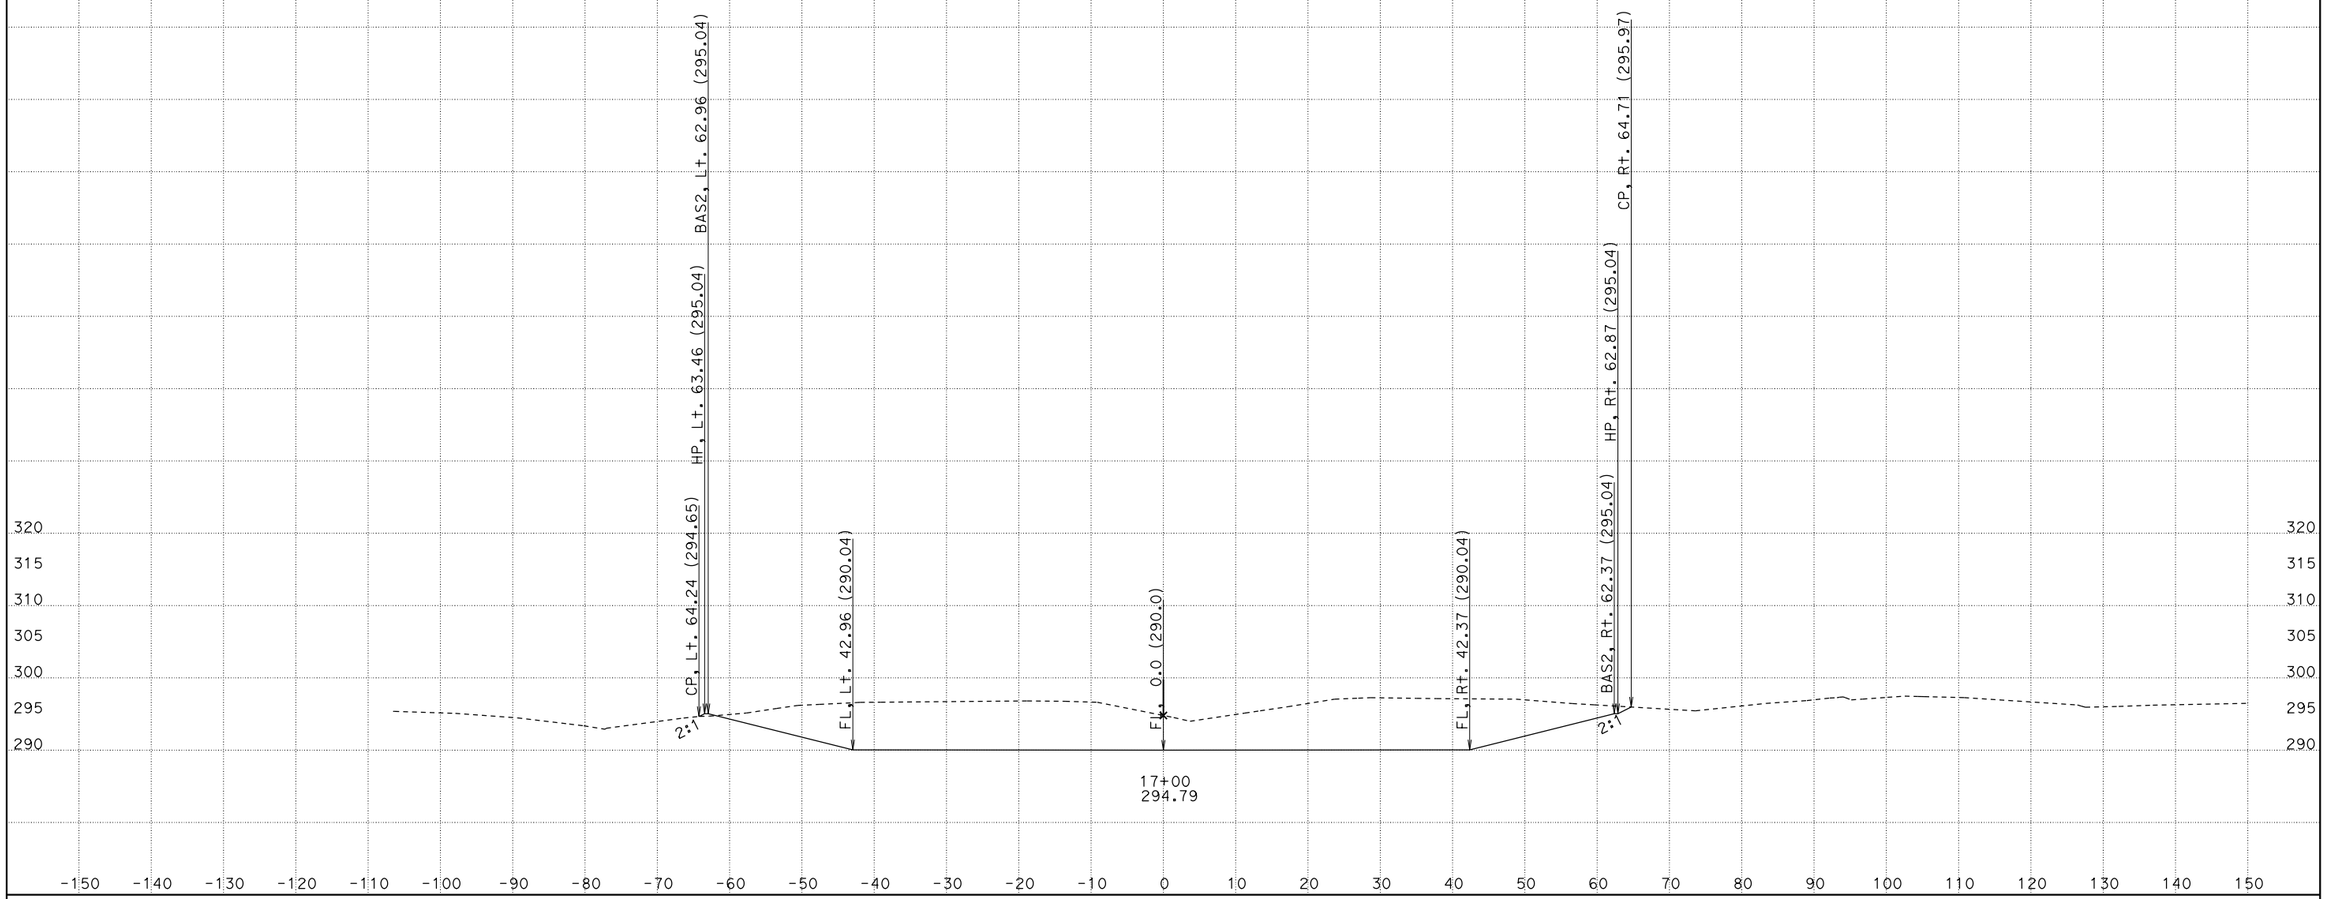

CREATED BY: David Velazco
DATE: 12/16/2014
KC Project: 36020B File: D:\Design\Projects\Active\Tul 99 (06-360234)\36020B\newbasin.ear

CONTRACT: 360231
DIST/CO/RTE/PM: 06/Tul/99/35.2-R37.3
PROJECT ID: 0612000241

SCALE: 1" = 10' Horiz.
1" = 10' Vert.

All Dimensions are US Survey Feet

BAS1
CROSS SECTIONS

FOR PROJECT DEVELOPMENT ONLY

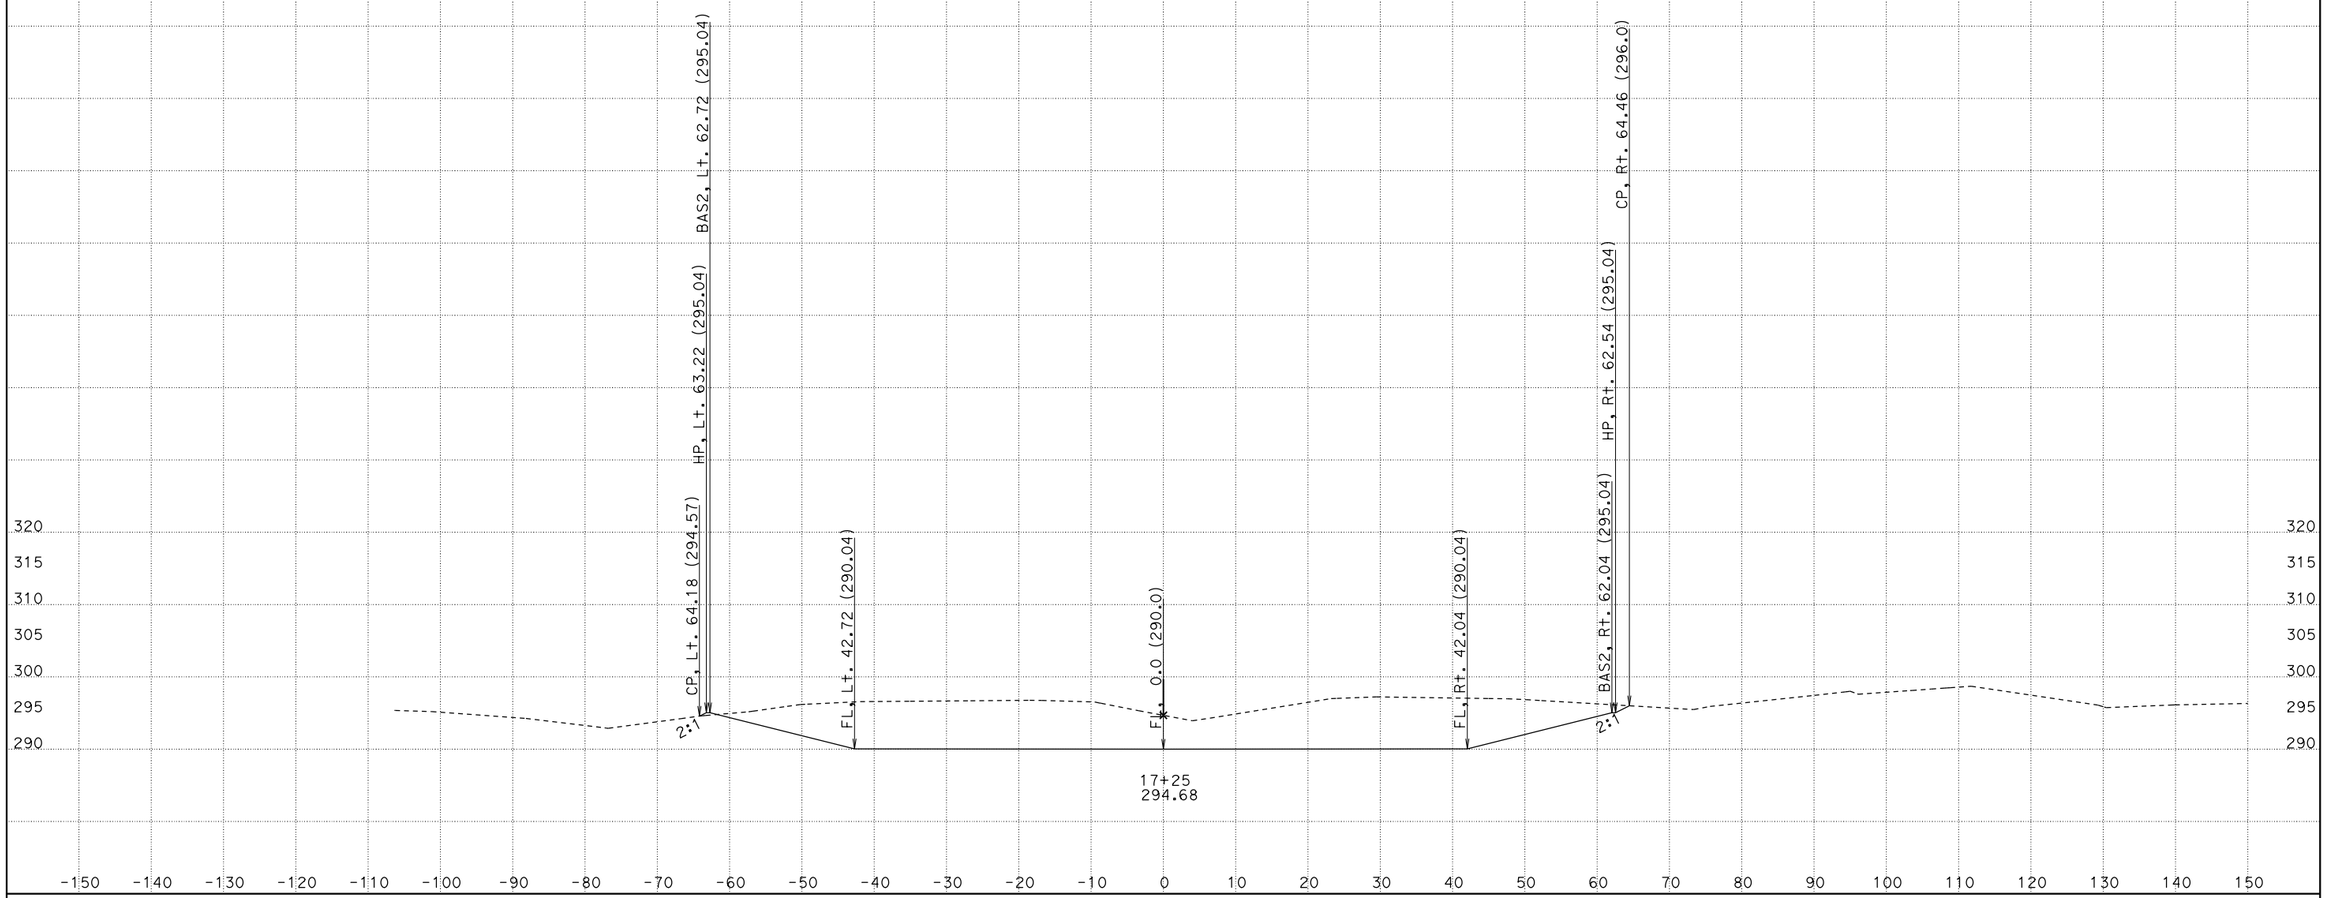

CREATED BY: David Velazco
DATE: 12/16/2014
KC Project: 36020B File: D:\Design\Projects\Active\Tul 99 (06-360234)\36020B\newbasin.ear

CONTRACT: 360231
DIST/CO/RTE/PM: 06/Tul/99/35.2-R37.3
PROJECT ID: 0612000241

SCALE: 1" = 10' Horiz.
1" = 10' Vert.

All Dimensions are US Survey Feet

BAS1
CROSS SECTIONS

FOR PROJECT DEVELOPMENT ONLY

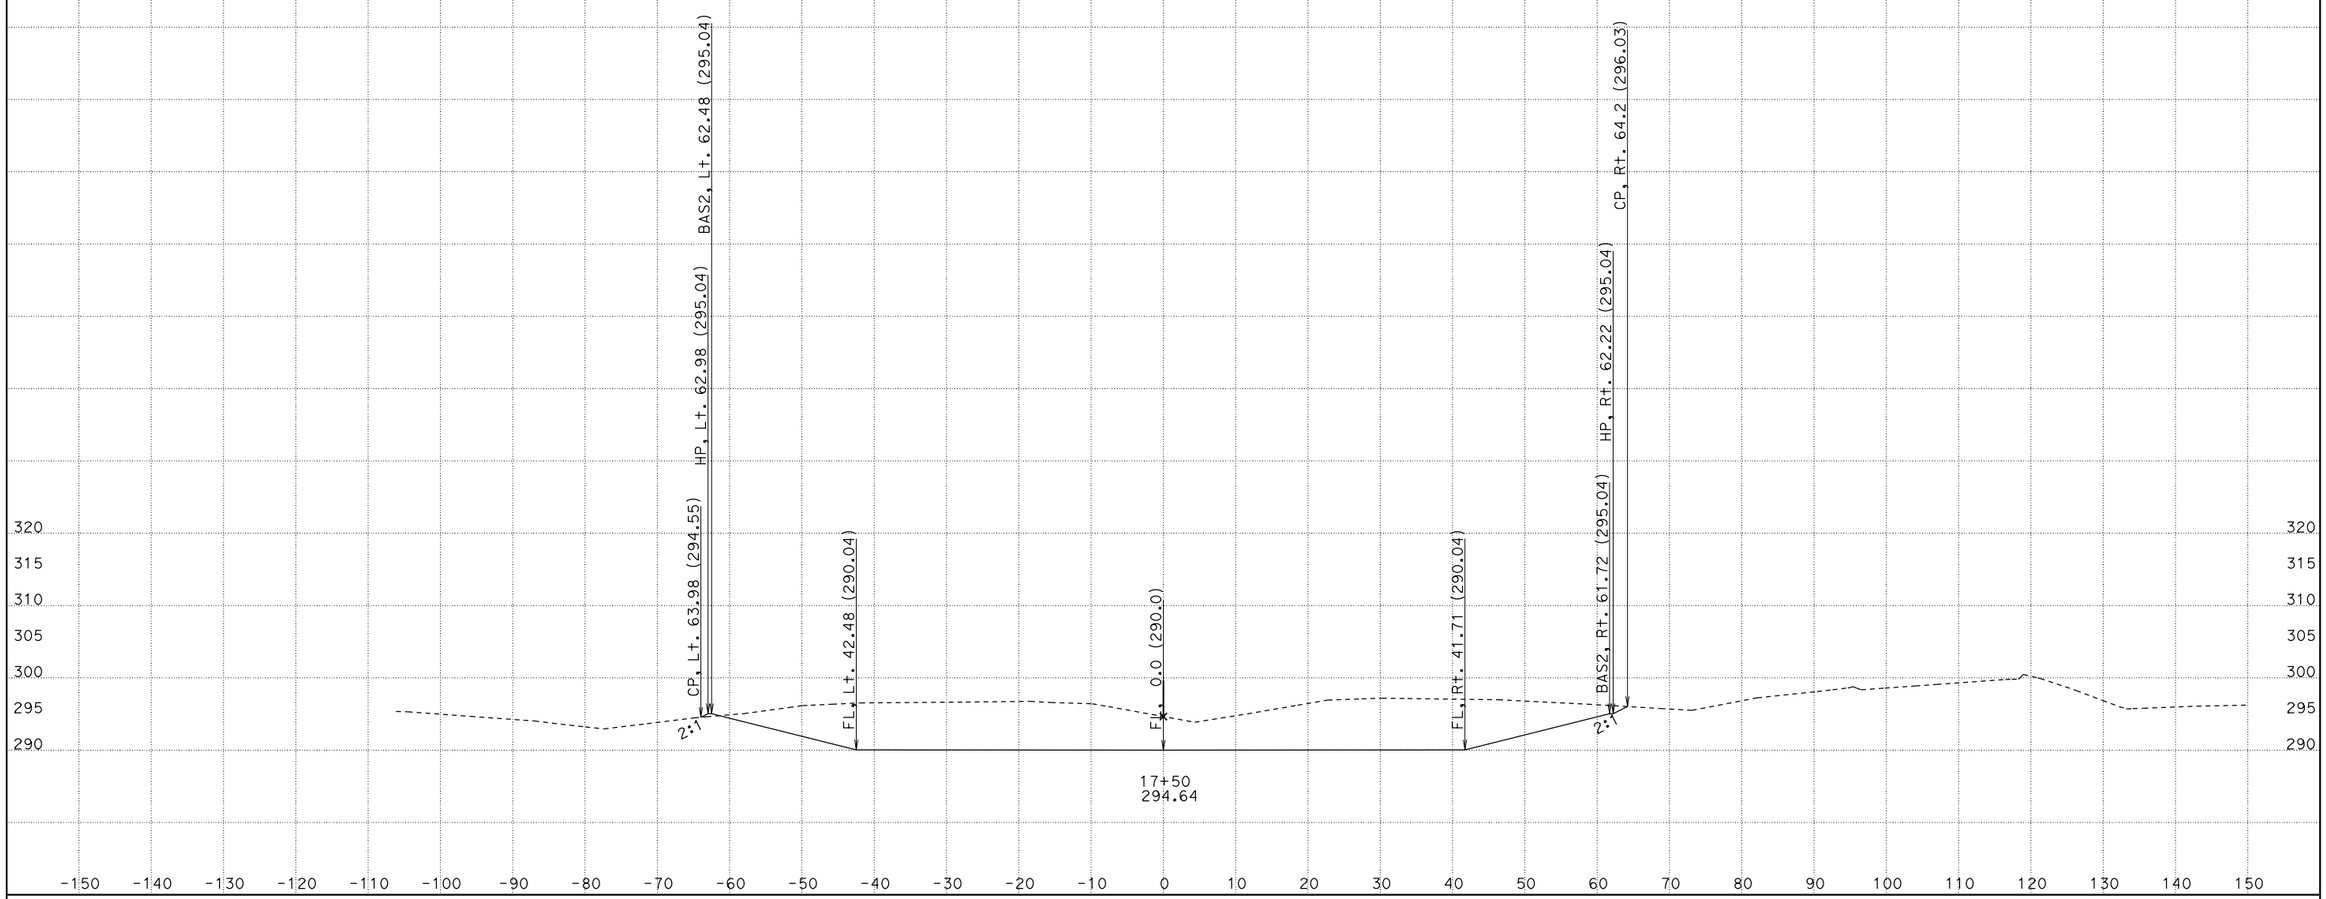

CREATED BY: David Velazco
DATE: 12/16/2014
KC Project: 36020B File: D:\Design\Projects\Active\Tul 99 (06-360234)\36020B\newbasin.ear

CONTRACT: 360231
DIST/CO/RTE/PM: 06/Tul/99/35.2-R37.3
PROJECT ID: 0612000241

SCALE: 1" = 10' Horiz.
1" = 10' Vert.

All Dimensions are US Survey Feet

BAS1
CROSS SECTIONS

FOR PROJECT DEVELOPMENT ONLY

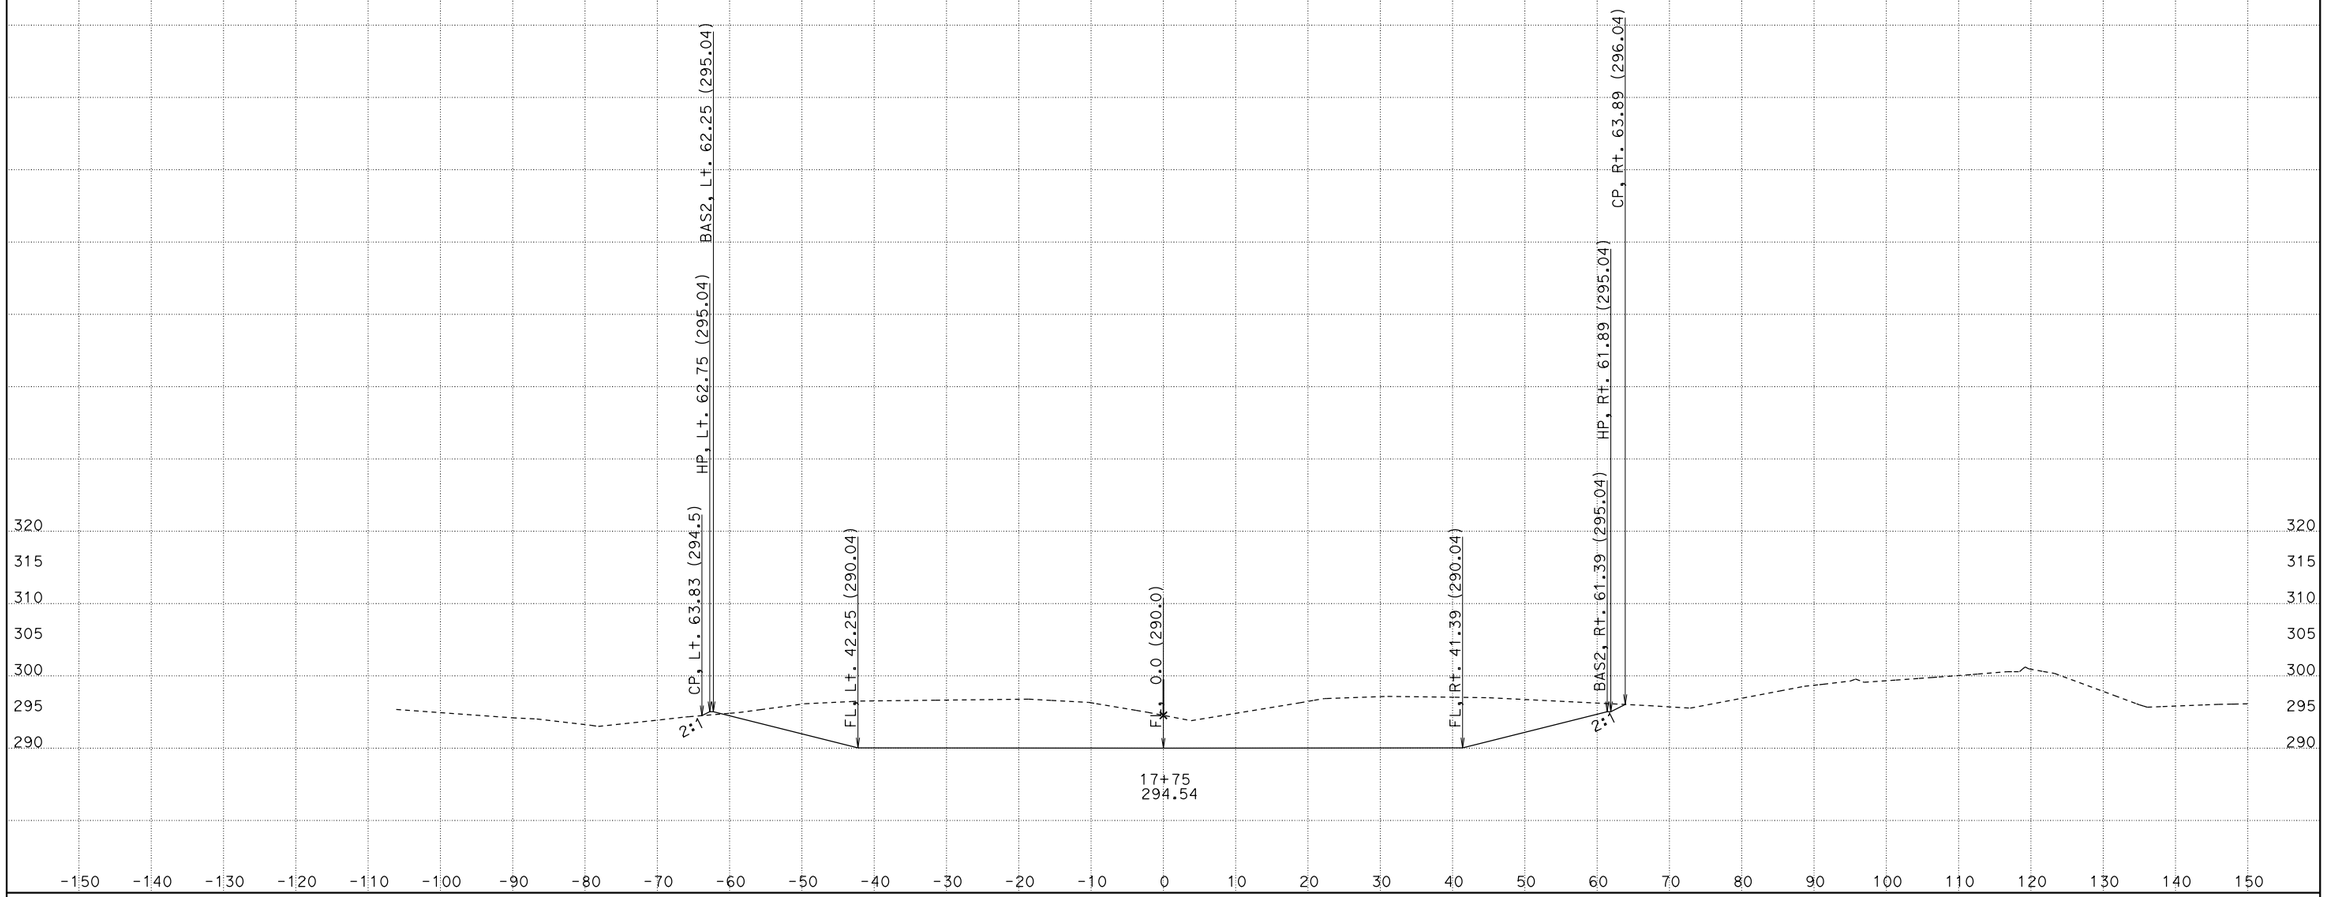

CREATED BY: David Velazco
DATE: 12/16/2014
KC Project: 36020B File: D:\Design\Projects\Active\Tul 99 (06-360234)\36020B\newbasin.ear

CONTRACT: 360231
DIST/CO/RTE/PM: 06/Tul/99/35.2-R37.3
PROJECT ID: 0612000241

SCALE: 1" = 10' Horiz.
1" = 10' Vert.

All Dimensions are US Survey Feet

BAS1
CROSS SECTIONS

FOR PROJECT DEVELOPMENT ONLY

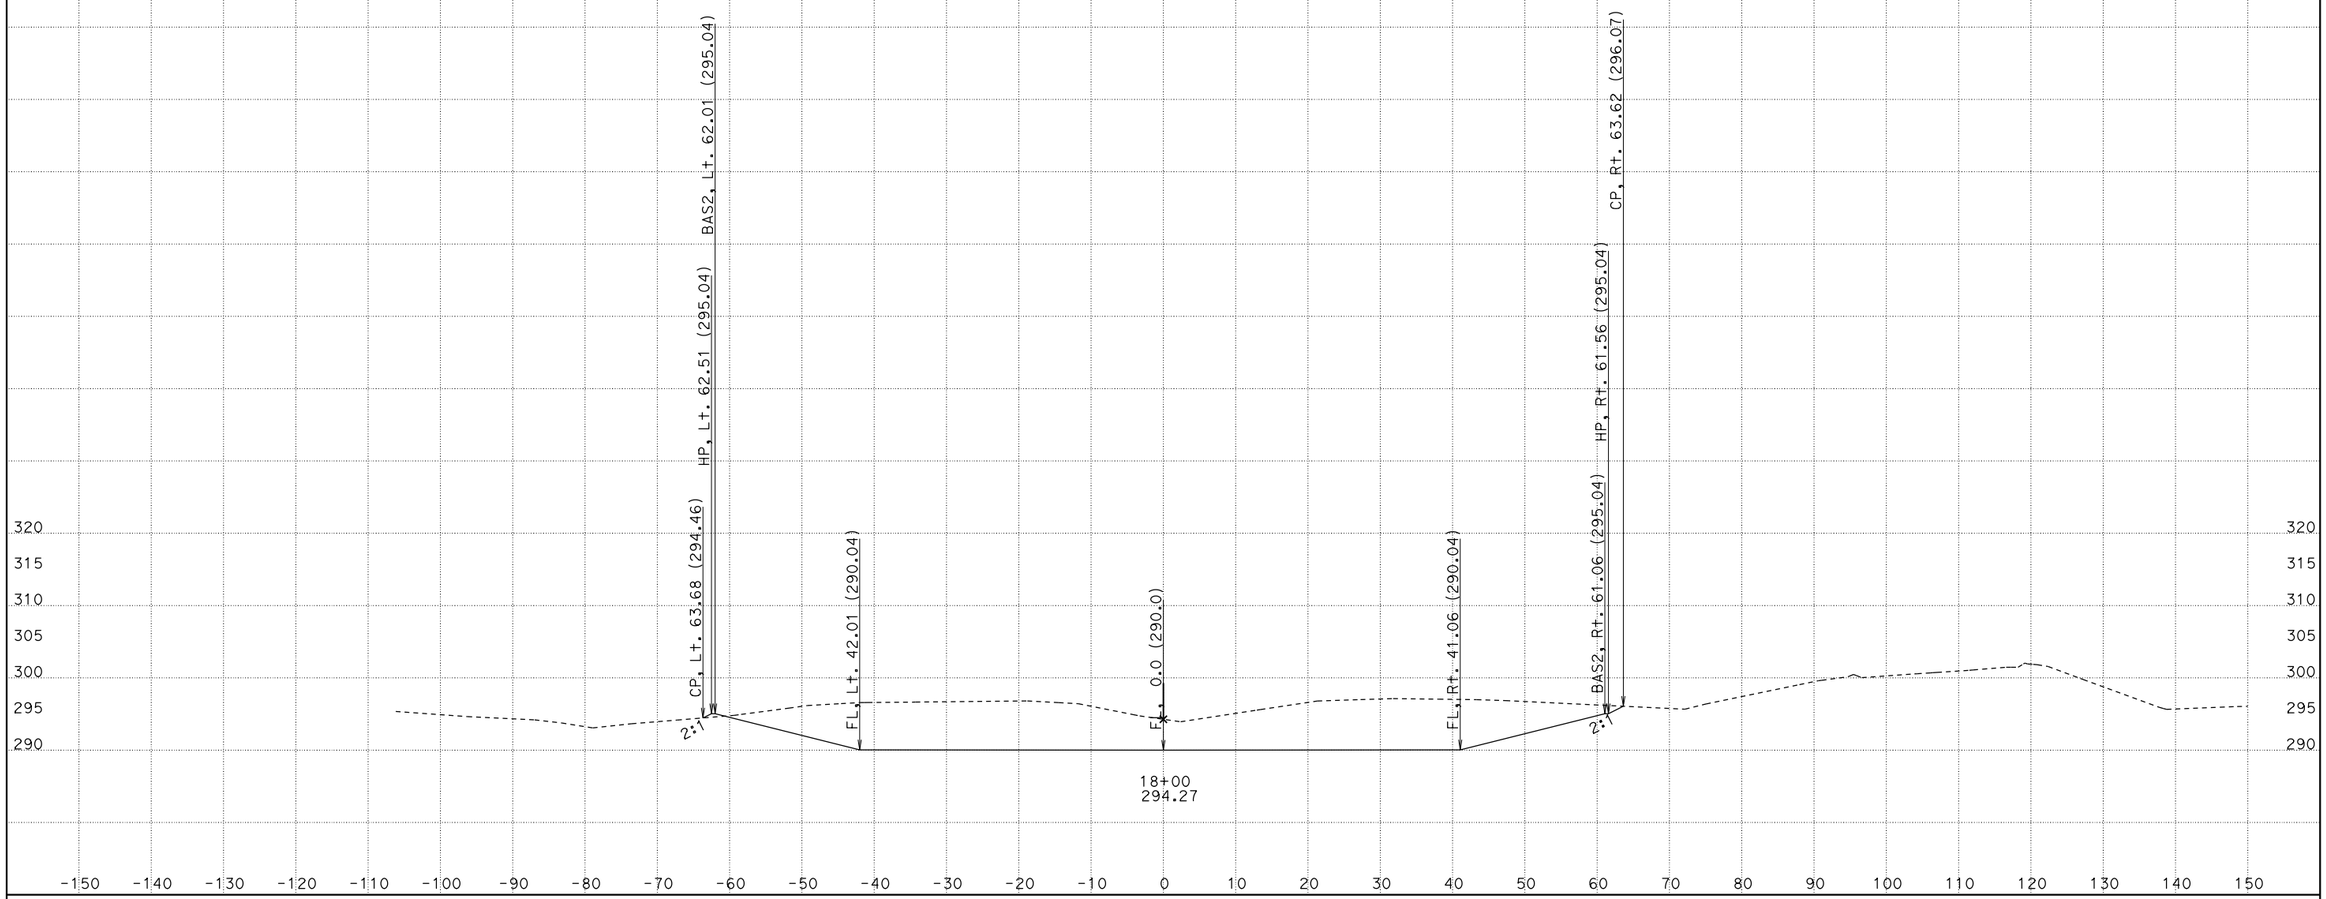

CREATED BY: David Velazco
DATE: 12/16/2014
KC Project: 36020B File: D:\Design\Projects\Active\Tul 99 (06-360234)\36020B\newbasin.ear

CONTRACT: 360231
DIST/CO/RTE/PM: 06/Tul/99/35.2-R37.3
PROJECT ID: 0612000241

SCALE: 1" = 10' Horiz.
1" = 10' Vert.

All Dimensions are US Survey Feet

BAS1
CROSS SECTIONS

FOR PROJECT DEVELOPMENT ONLY

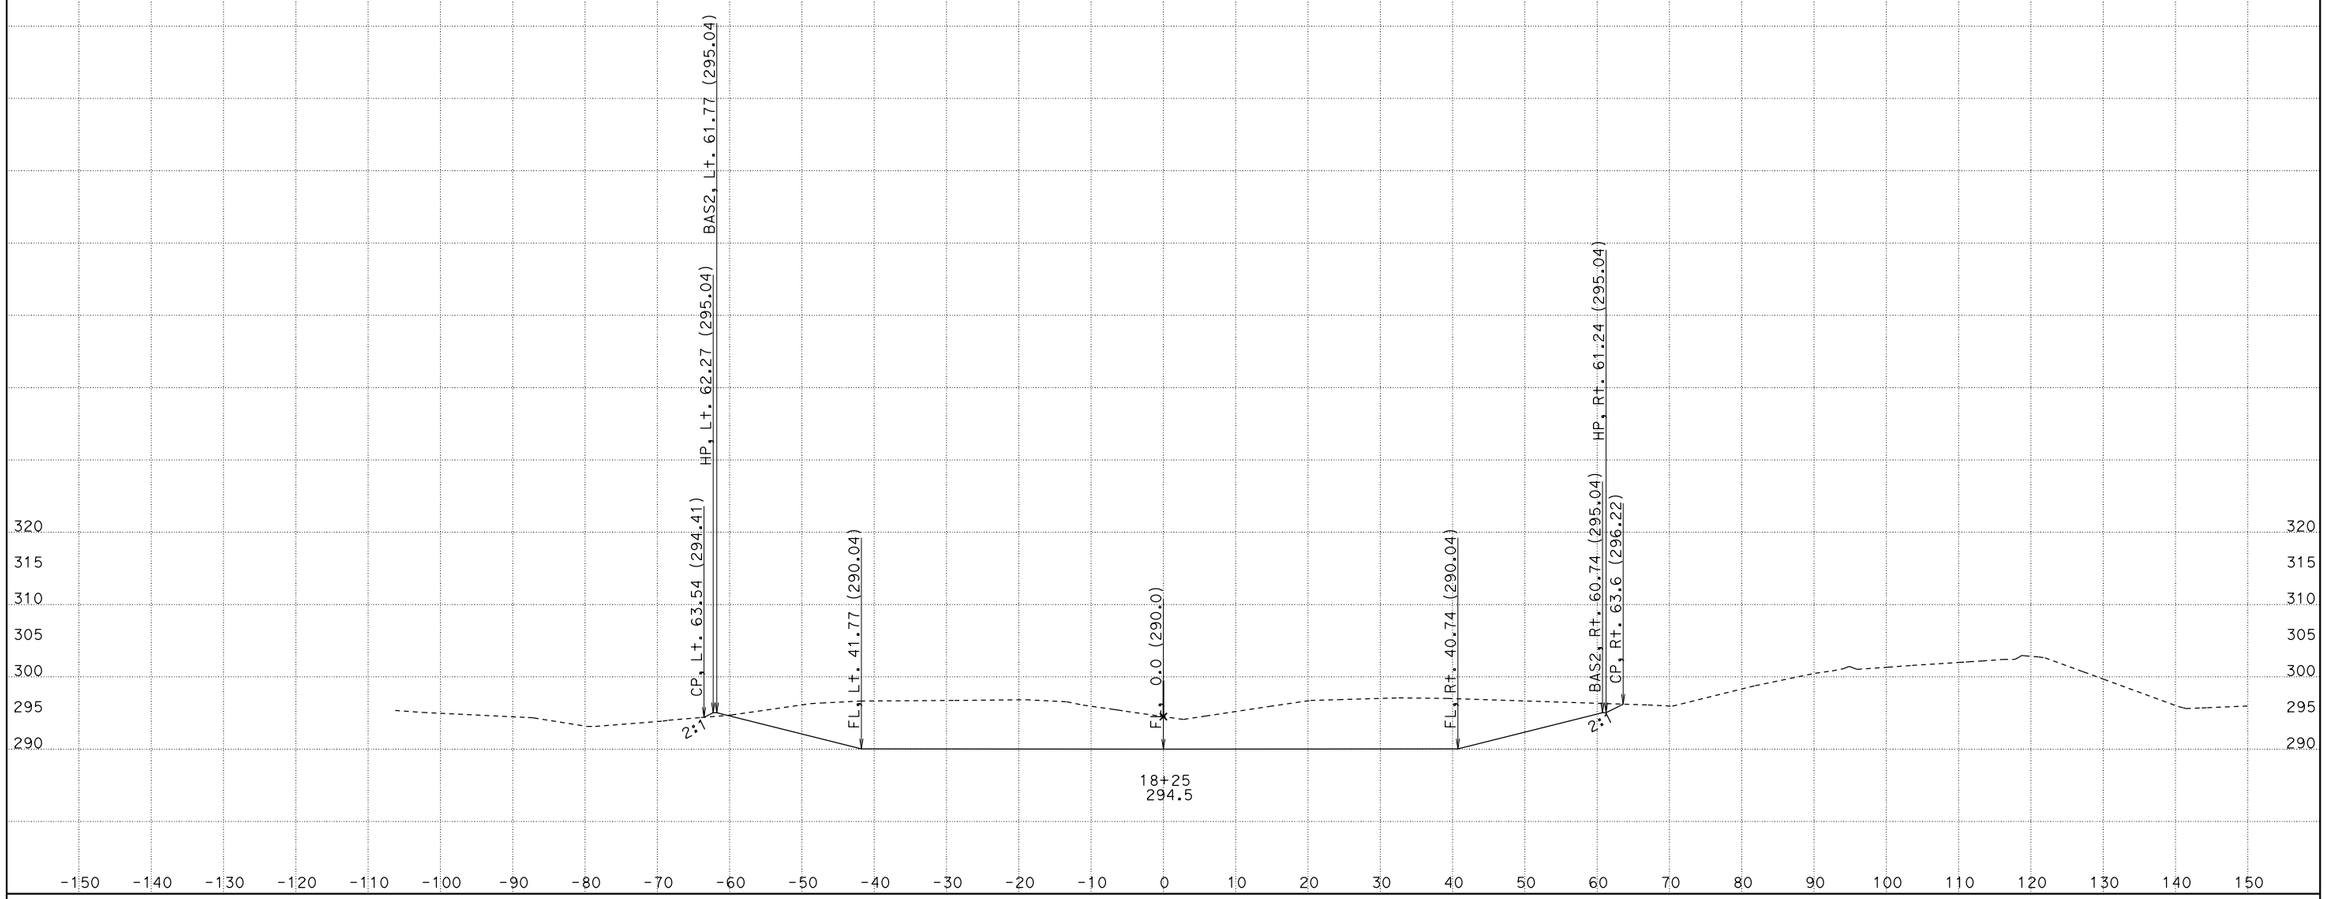

CREATED BY: David Velazco
DATE: 12/16/2014
KC Project: 36020B File: D:\Design\Projects\Active\Tul 99 (06-360234)\36020B\newbasin.ear

CONTRACT: 360231
DIST/CO/RTE/PM: 06/Tul/99/35.2-R37.3
PROJECT ID: 0612000241

SCALE: 1" = 10' Horiz.
1" = 10' Vert.

All Dimensions are US Survey Feet

BAS1
CROSS SECTIONS

FOR PROJECT DEVELOPMENT ONLY

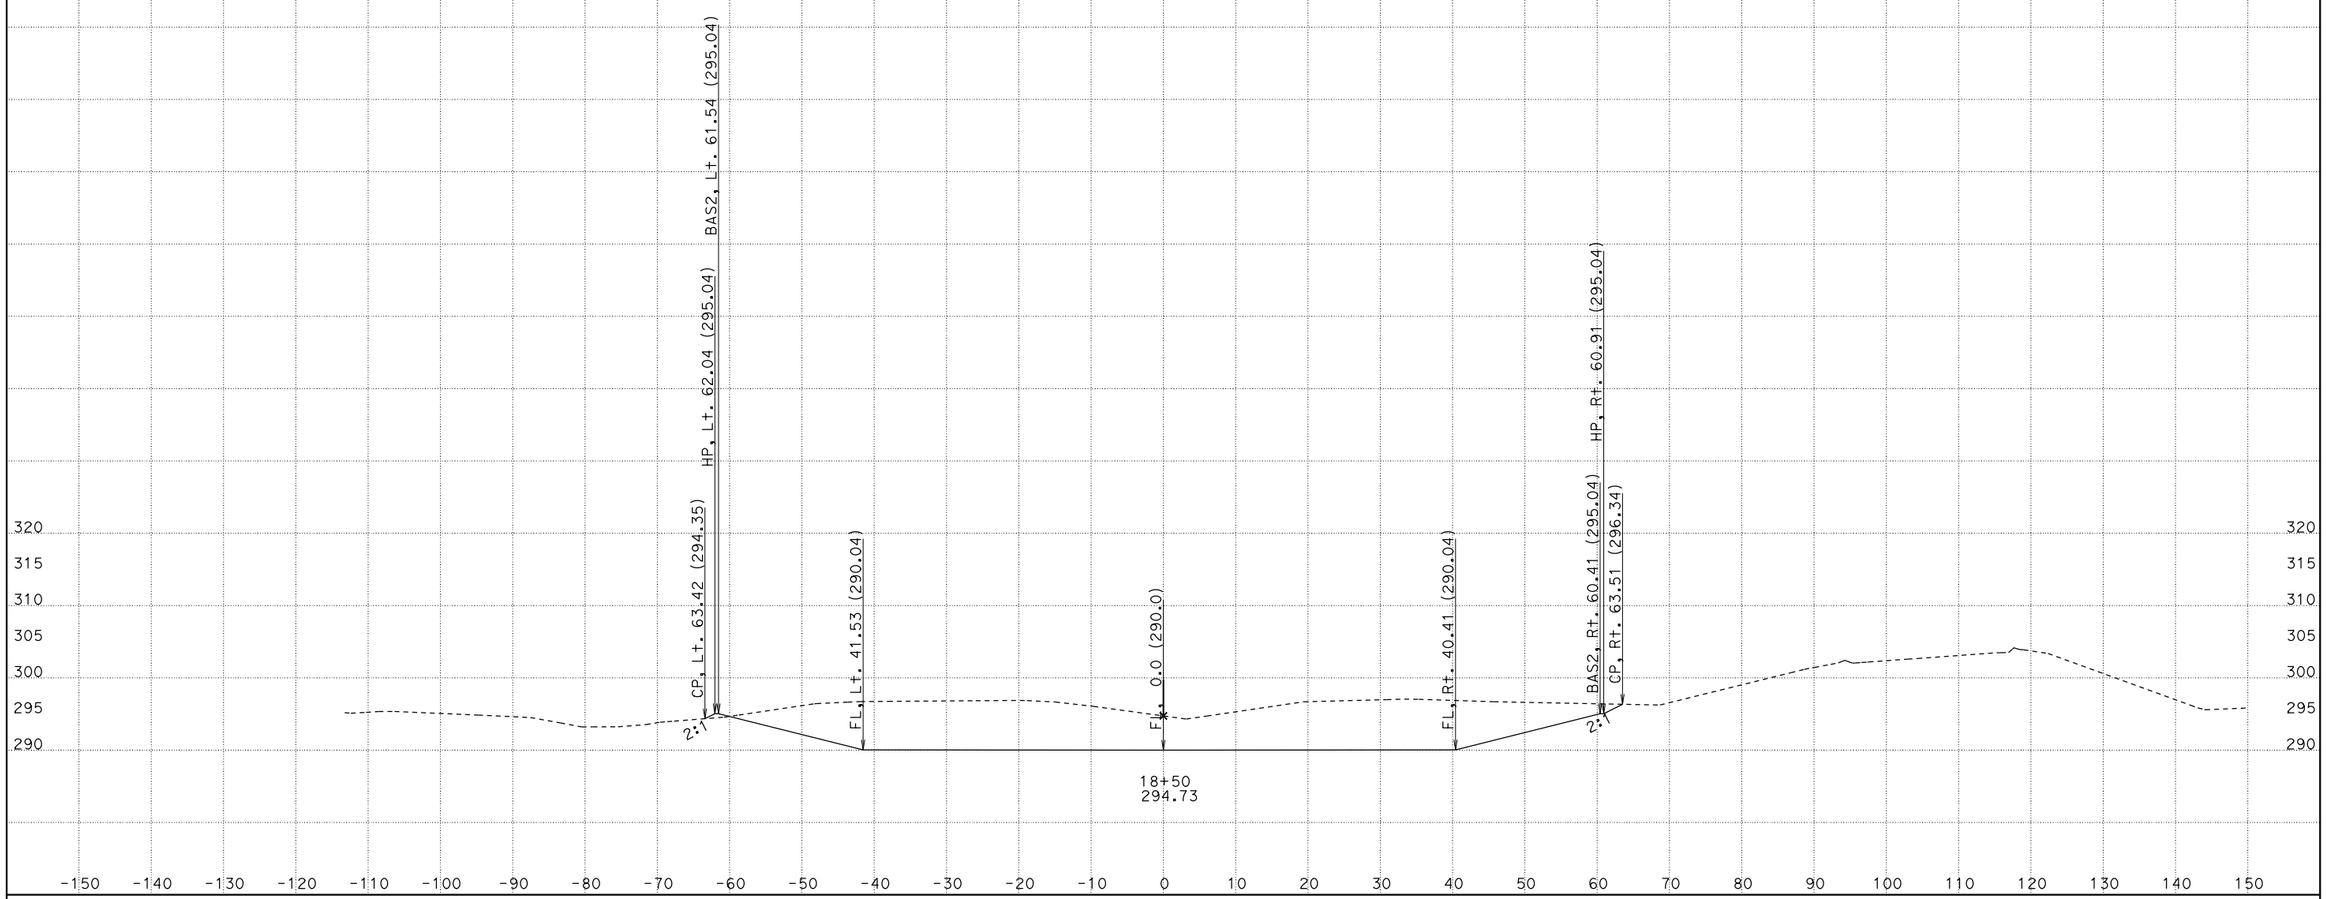

CREATED BY: David Velazco
DATE: 12/16/2014
KC Project: 36020B File: D:\Design\Projects\Active\Tul 99 (06-360234)\36020B\newbasin.ear

CONTRACT: 360231
DIST/CO/RTE/PM: 06/Tul/99/35.2-R37.3
PROJECT ID: 0612000241

SCALE: 1" = 10' Horiz.
1" = 10' Vert.

All Dimensions are US Survey Feet

BAS1
CROSS SECTIONS

FOR PROJECT DEVELOPMENT ONLY

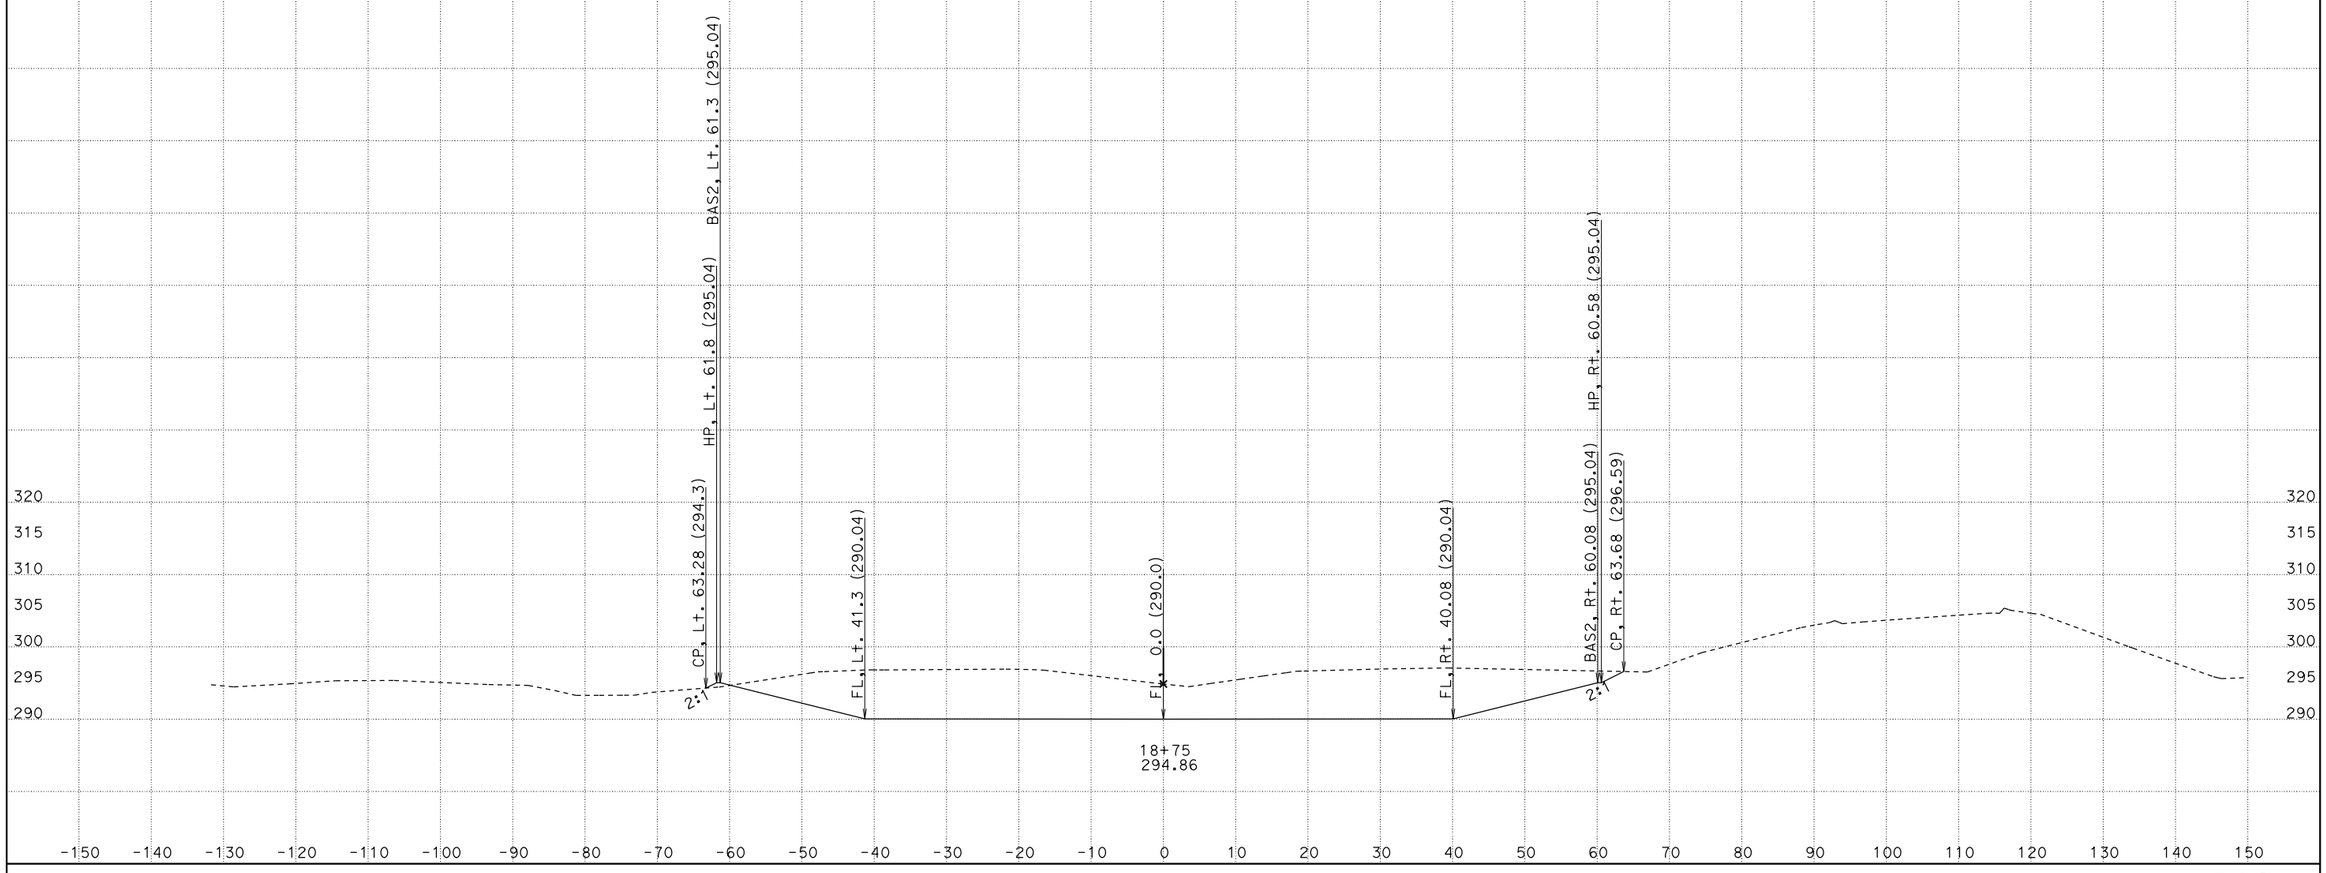

CREATED BY: David Velazco
DATE: 12/16/2014
KC Project: 36020B File: D:\Design\Projects\Active\Tul 99 (06-360234)\36020B\newbasin.ear

CONTRACT: 360231
DIST/CO/RTE/PM: 06/Tul/99/35.2-R37.3
PROJECT ID: 0612000241

SCALE: 1" = 10' Horiz.
1" = 10' Vert.

All Dimensions are US Survey Feet

BAS1
CROSS SECTIONS

FOR PROJECT DEVELOPMENT ONLY

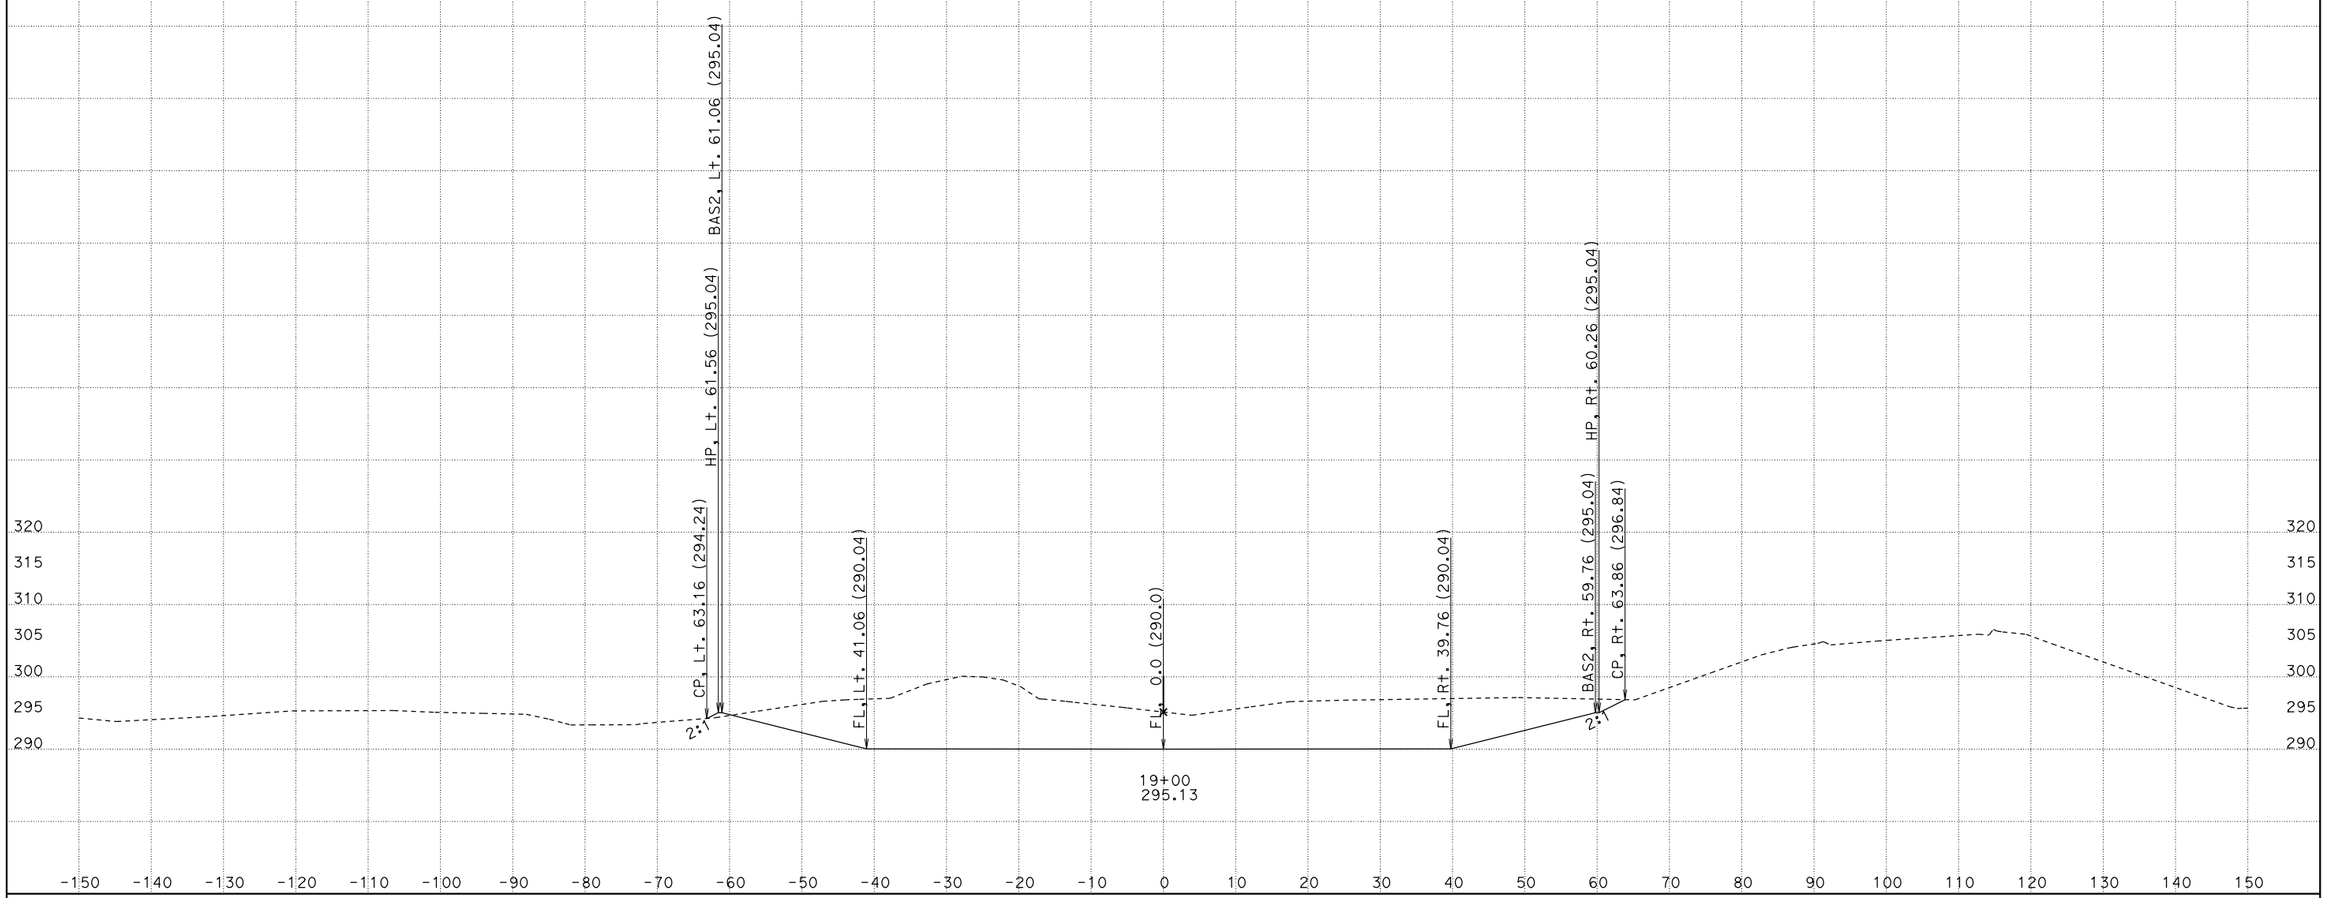

CREATED BY: David Velazco
DATE: 12/16/2014
KC Project: 36020B File: D:\Design\Projects\Active\Tul 99 (06-360234)\36020B\newbasin.ear

CONTRACT: 360231
DIST/CO/RTE/PM: 06/Tul/99/35.2-R37.3
PROJECT ID: 0612000241

SCALE: 1" = 10' Horiz.
1" = 10' Vert.

All Dimensions are US Survey Feet

BAS1
CROSS SECTIONS

FOR PROJECT DEVELOPMENT ONLY

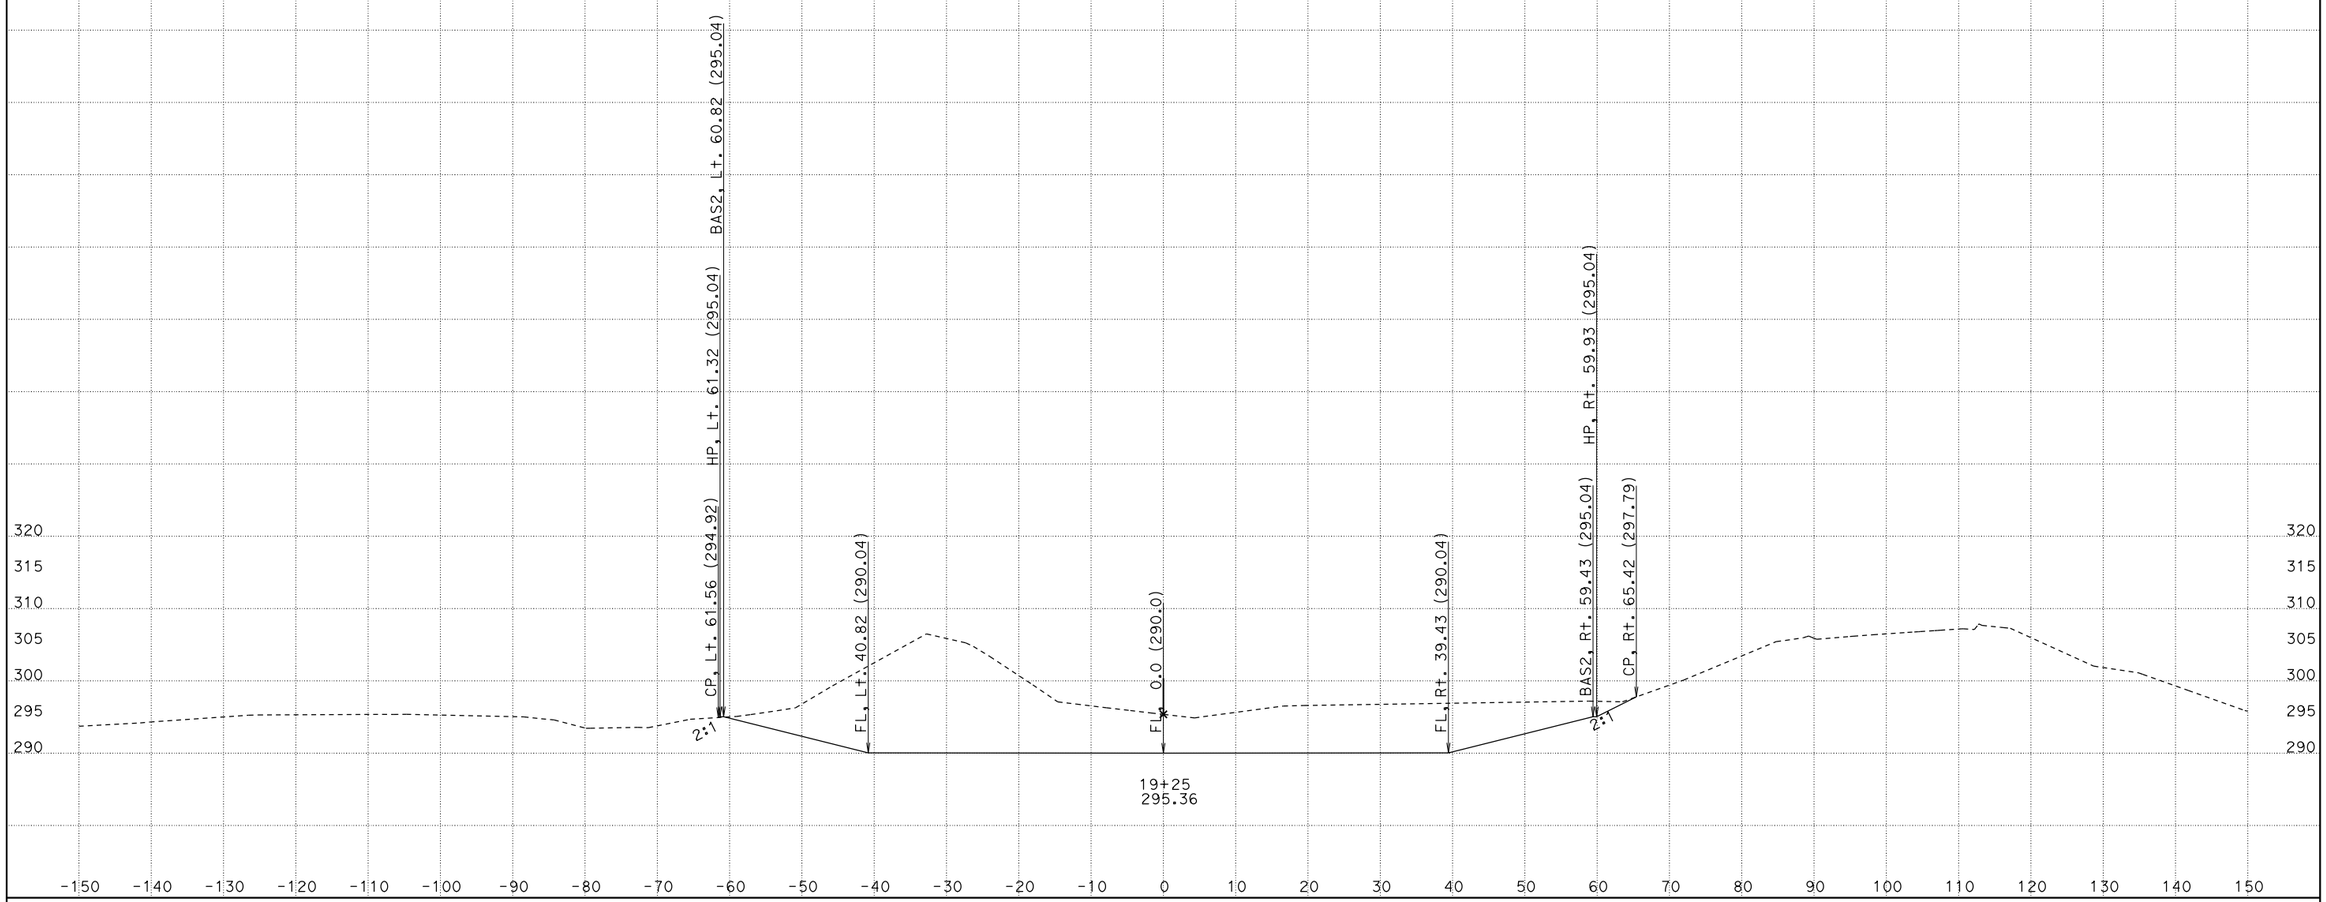

CREATED BY: David Velazco
DATE: 12/16/2014
KC Project: 36020B File: D:\Design\Projects\Active\Tul 99 (06-360234)\36020B\newbasin.ear

CONTRACT: 360231
DIST/CO/RTE/PM: 06/Tul/99/35.2-R37.3
PROJECT ID: 0612000241

SCALE: 1" = 10' Horiz.
1" = 10' Vert.

All Dimensions are US Survey Feet

BAS1
CROSS SECTIONS

FOR PROJECT DEVELOPMENT ONLY

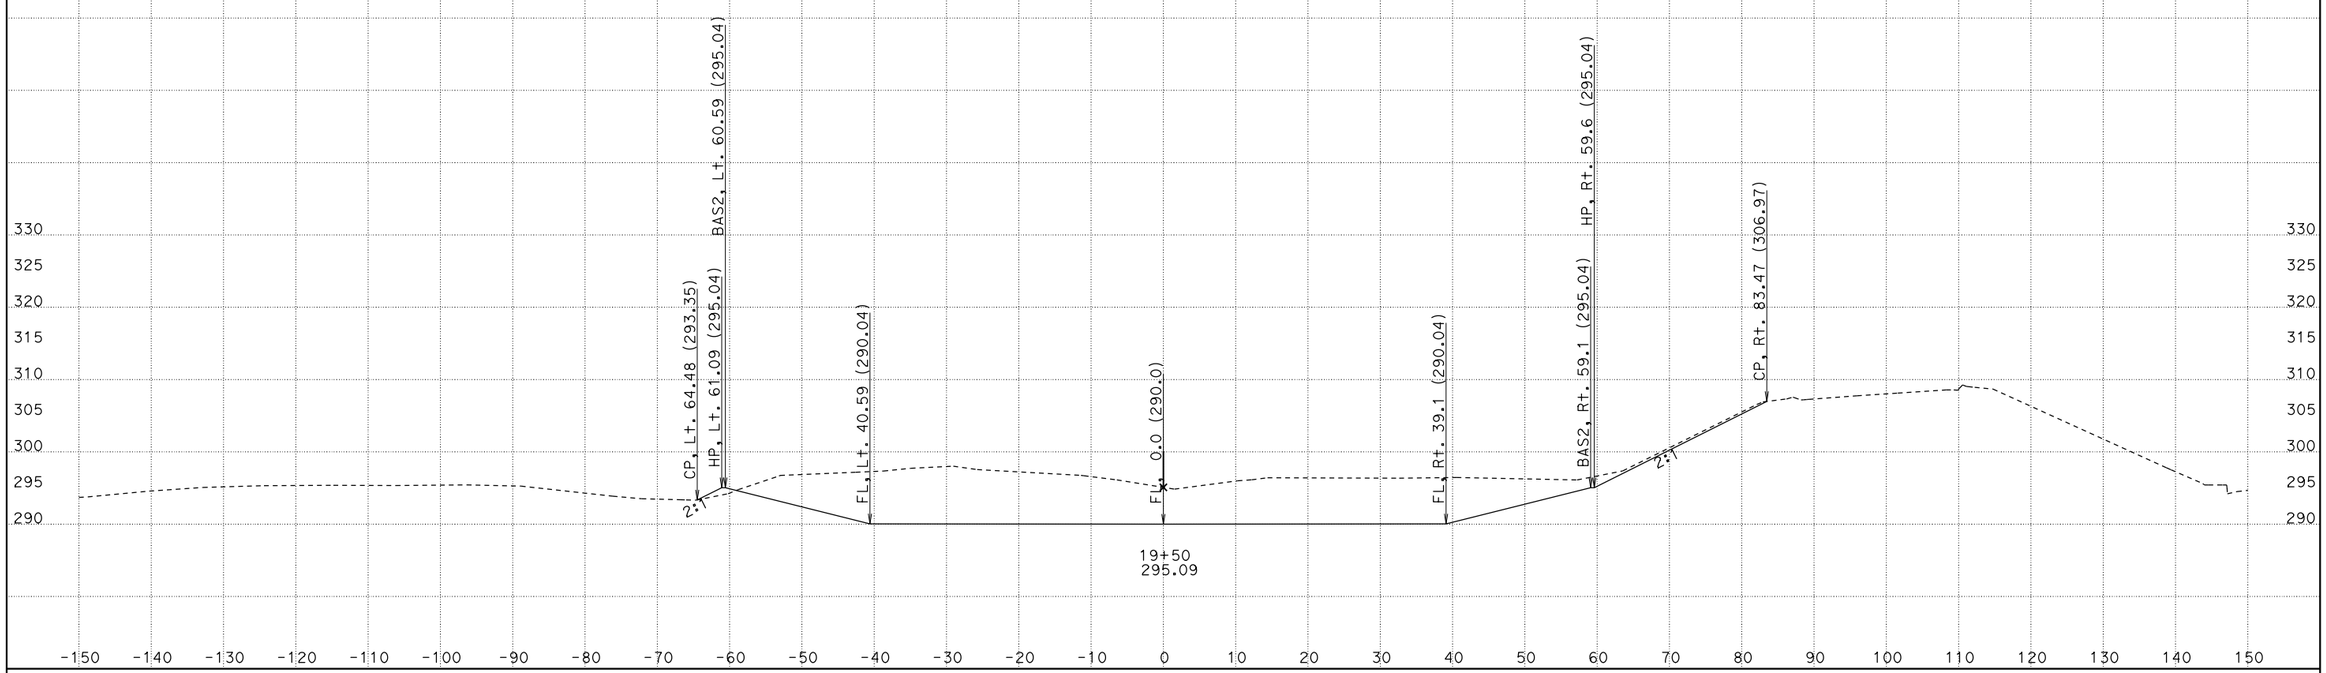

CREATED BY: David Velazco

DATE: 12/16/2014

KC Project: 36020B File: D:\Design\Projects\Active\Tul 99 (06-360234)\36020B\newbasin.ear

CONTRACT: 360231

DIST/CO/RTE/PM: 06/Tul/99/35.2-R37.3

PROJECT ID: 0612000241

SCALE: 1" = 10' Horiz.
1" = 10' Vert.

All Dimensions are US Survey Feet

BAS1
CROSS SECTIONS

SHEET 41 OF 53

FOR PROJECT DEVELOPMENT ONLY

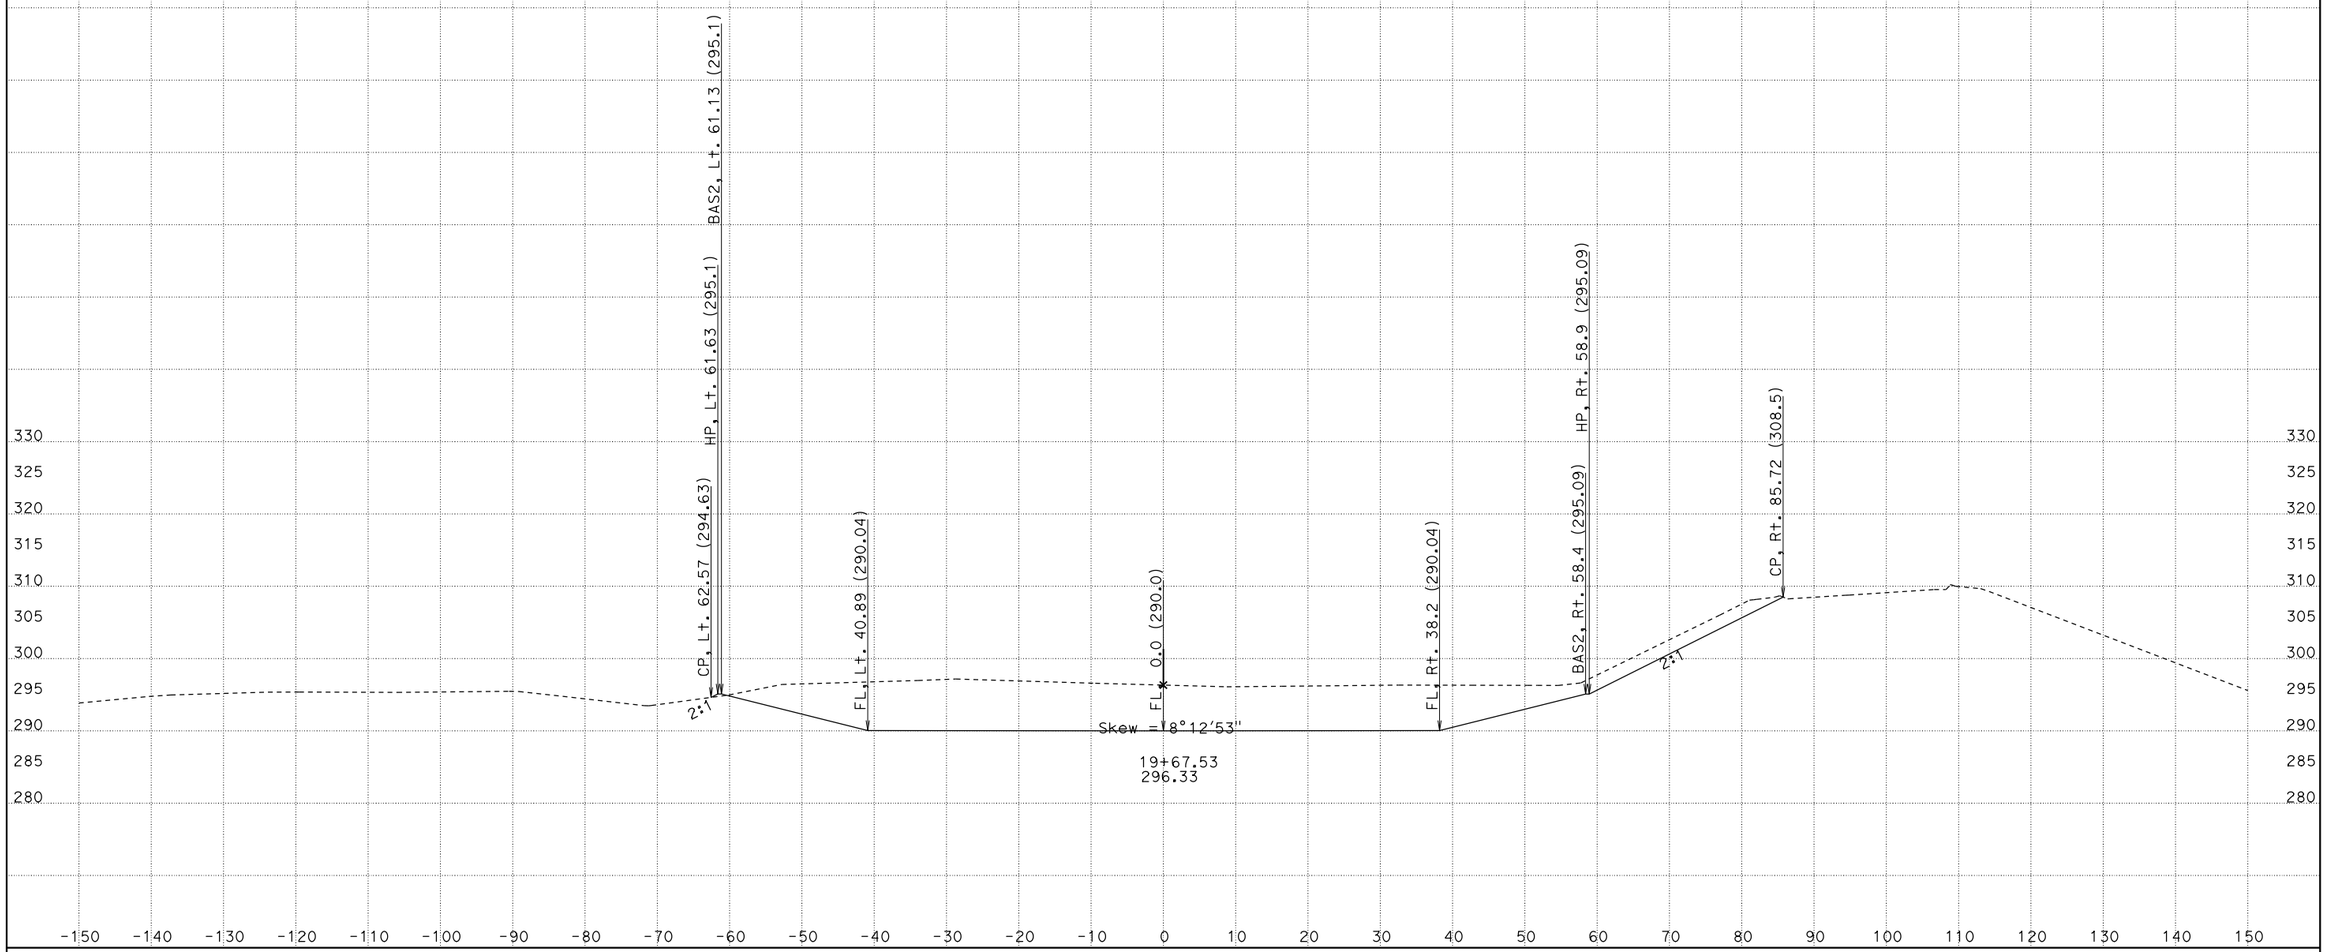

CREATED BY: David Velazco
DATE: 12/16/2014
KC Project: 36020B File: D:\Design\Projects\Active\Tul 99 (06-360234)\36020B\newbasin.ear

CONTRACT: 360231
DIST/CO/RTE/PM: 06/Tul/99/35.2-R37.3
PROJECT ID: 0612000241

SCALE: 1" = 10' Horiz.
1" = 10' Vert.

All Dimensions are US Survey Feet

BAS1
CROSS SECTIONS

FOR PROJECT DEVELOPMENT ONLY

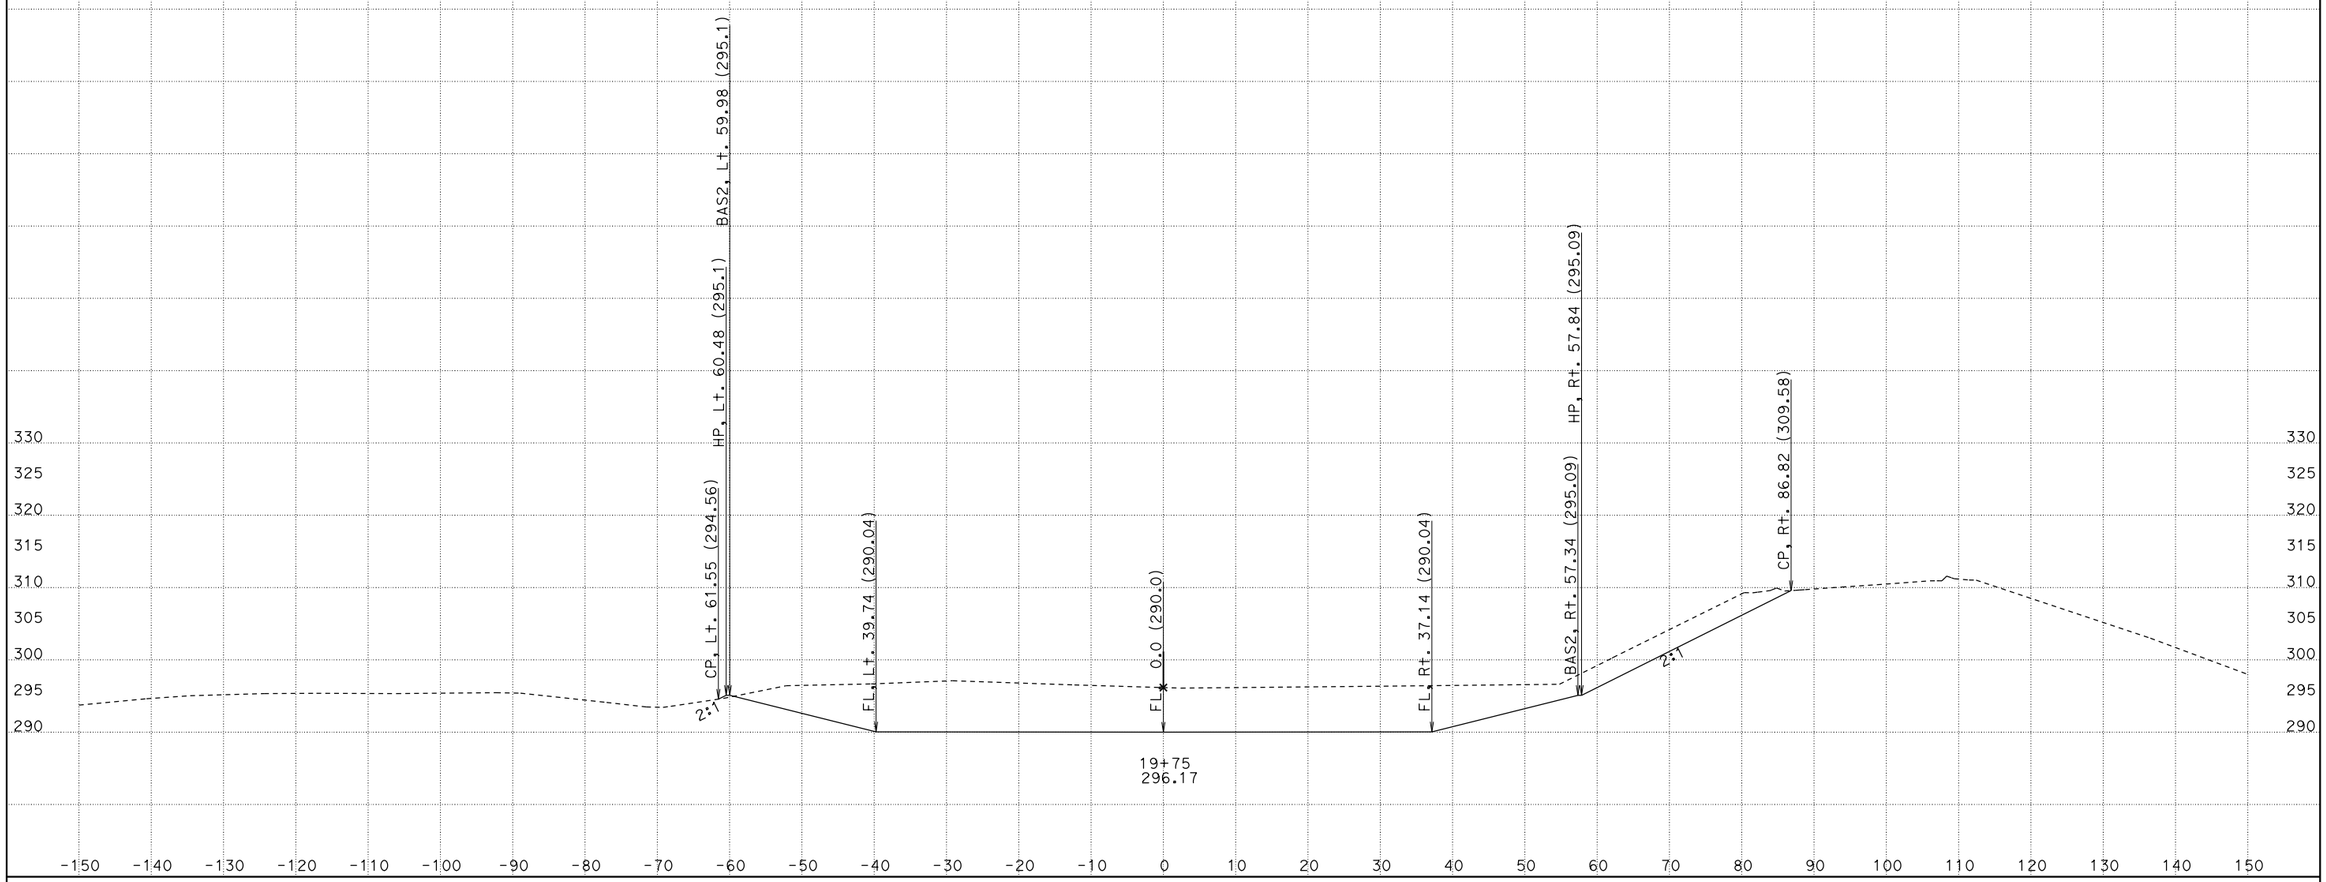

CREATED BY: David Velazco
DATE: 12/16/2014
KC Project: 36020B File: D:\Design\Projects\Active\Tul 99 (06-360234)\36020B\newbasin.ear

CONTRACT: 360231
DIST/CO/RTE/PM: 06/Tul/99/35.2-R37.3
PROJECT ID: 0612000241

SCALE: 1" = 10' Horiz.
1" = 10' Vert.

All Dimensions are US Survey Feet

BAS1
CROSS SECTIONS

FOR PROJECT DEVELOPMENT ONLY

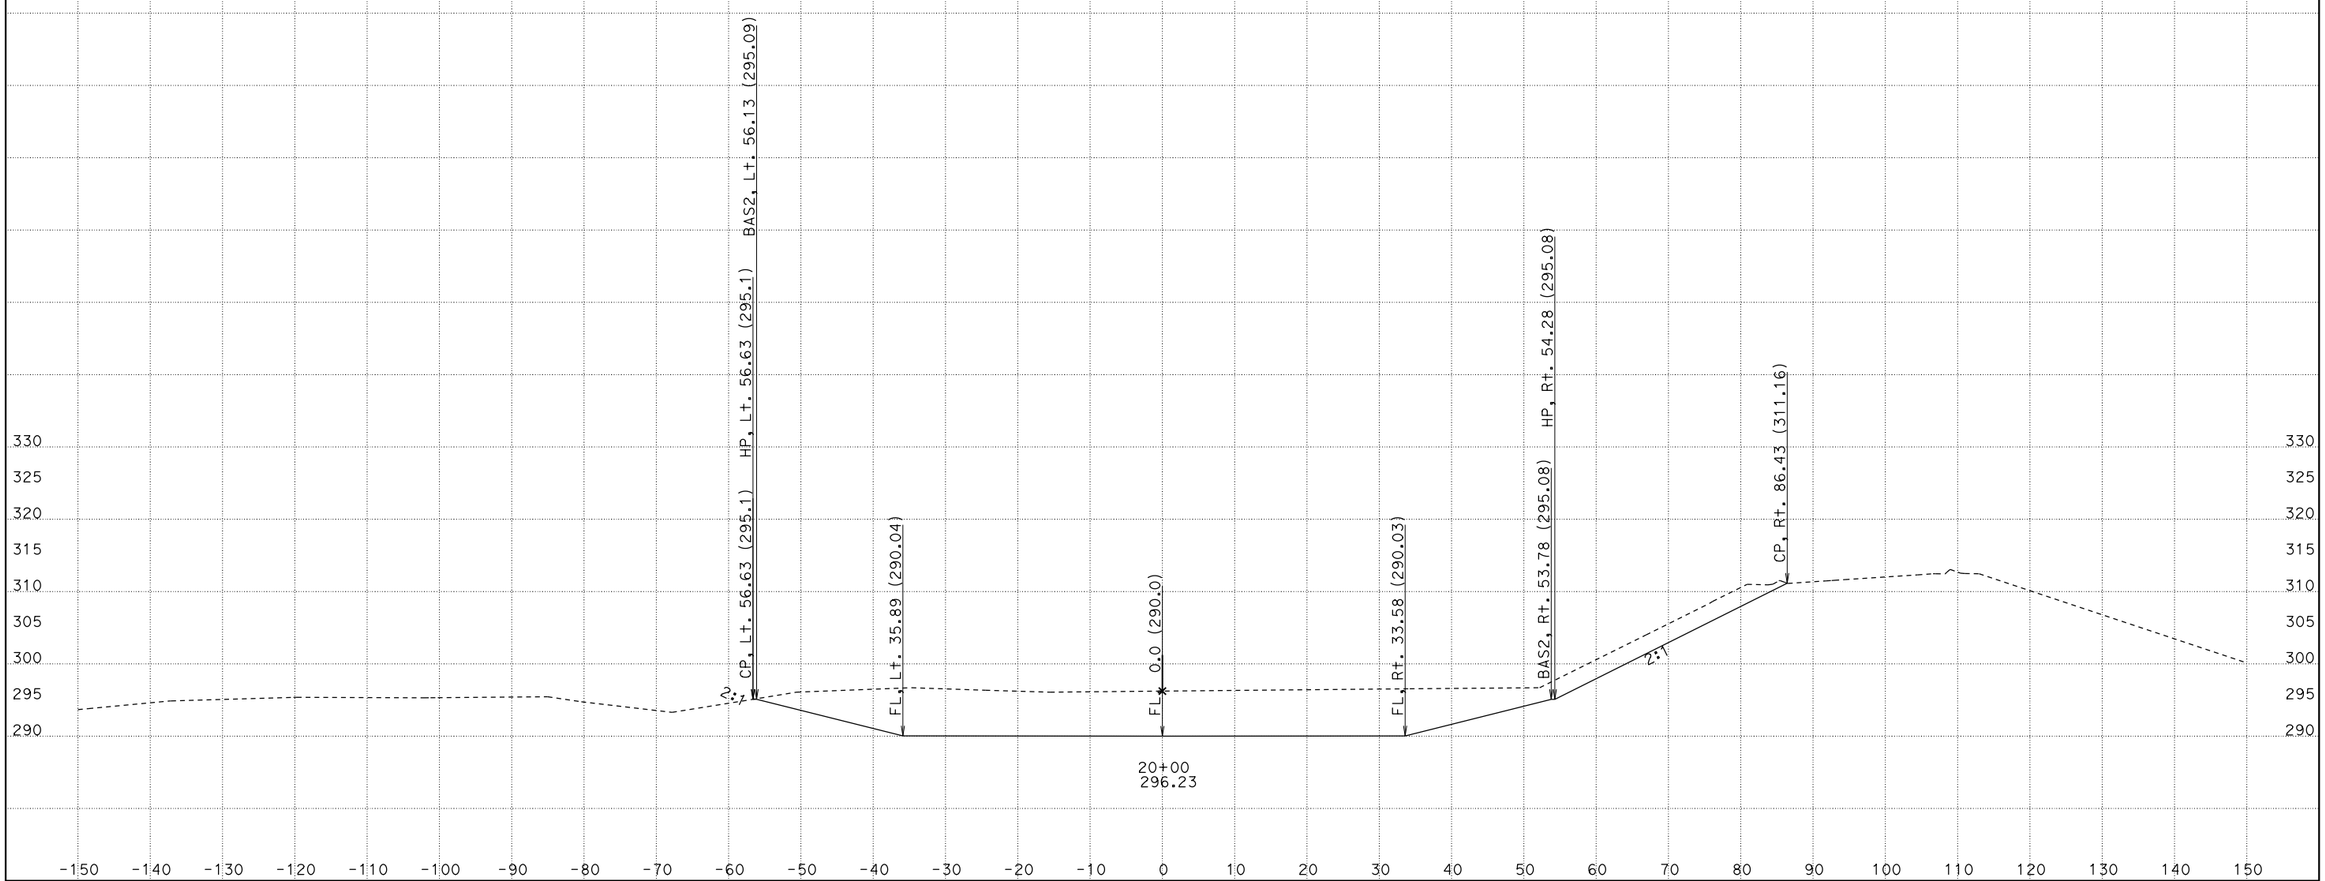

CREATED BY: David Velazco
DATE: 12/16/2014
KC Project: 36020B File: D:\Design\Projects\Active\Tul 99 (06-360234)\36020B\newbasin.ear

CONTRACT: 360231
DIST/CO/RTE/PM: 06/Tul/99/35.2-R37.3
PROJECT ID: 0612000241

SCALE: 1" = 10' Horiz.
1" = 10' Vert.

All Dimensions are US Survey Feet

BAS1
CROSS SECTIONS

FOR PROJECT DEVELOPMENT ONLY

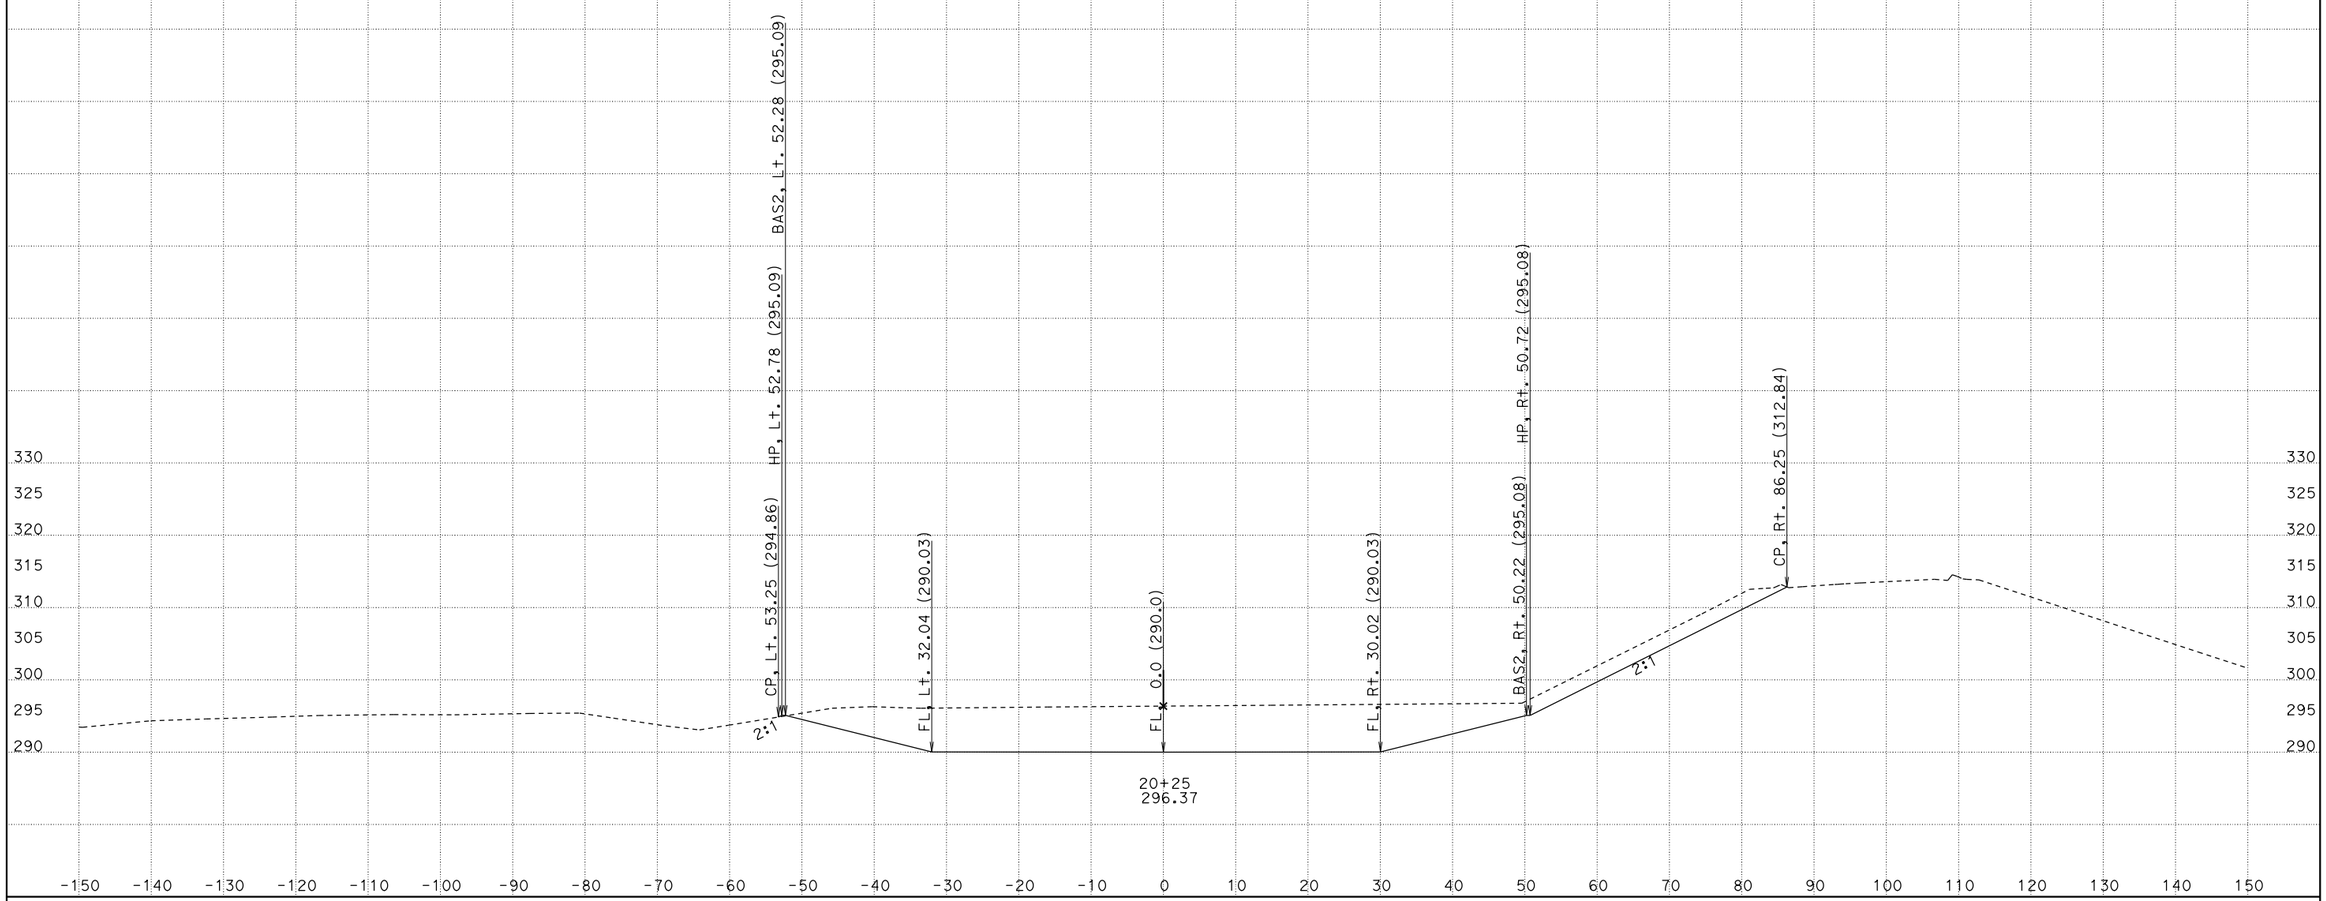

CREATED BY: David Velazco

DATE: 12/16/2014

KC Project: 36020B File: D:\Design\Projects\Active\Tul 99 (06-360234)\36020B\newbasin.ear

CONTRACT: 360231

DIST/CO/RTE/PM: 06/Tul/99/35.2-R37.3

PROJECT ID: 0612000241

SCALE: 1" = 10' Horiz.
1" = 10' Vert.

All Dimensions are US Survey Feet

BAS1
CROSS SECTIONS

SHEET 45 OF 53

FOR PROJECT DEVELOPMENT ONLY

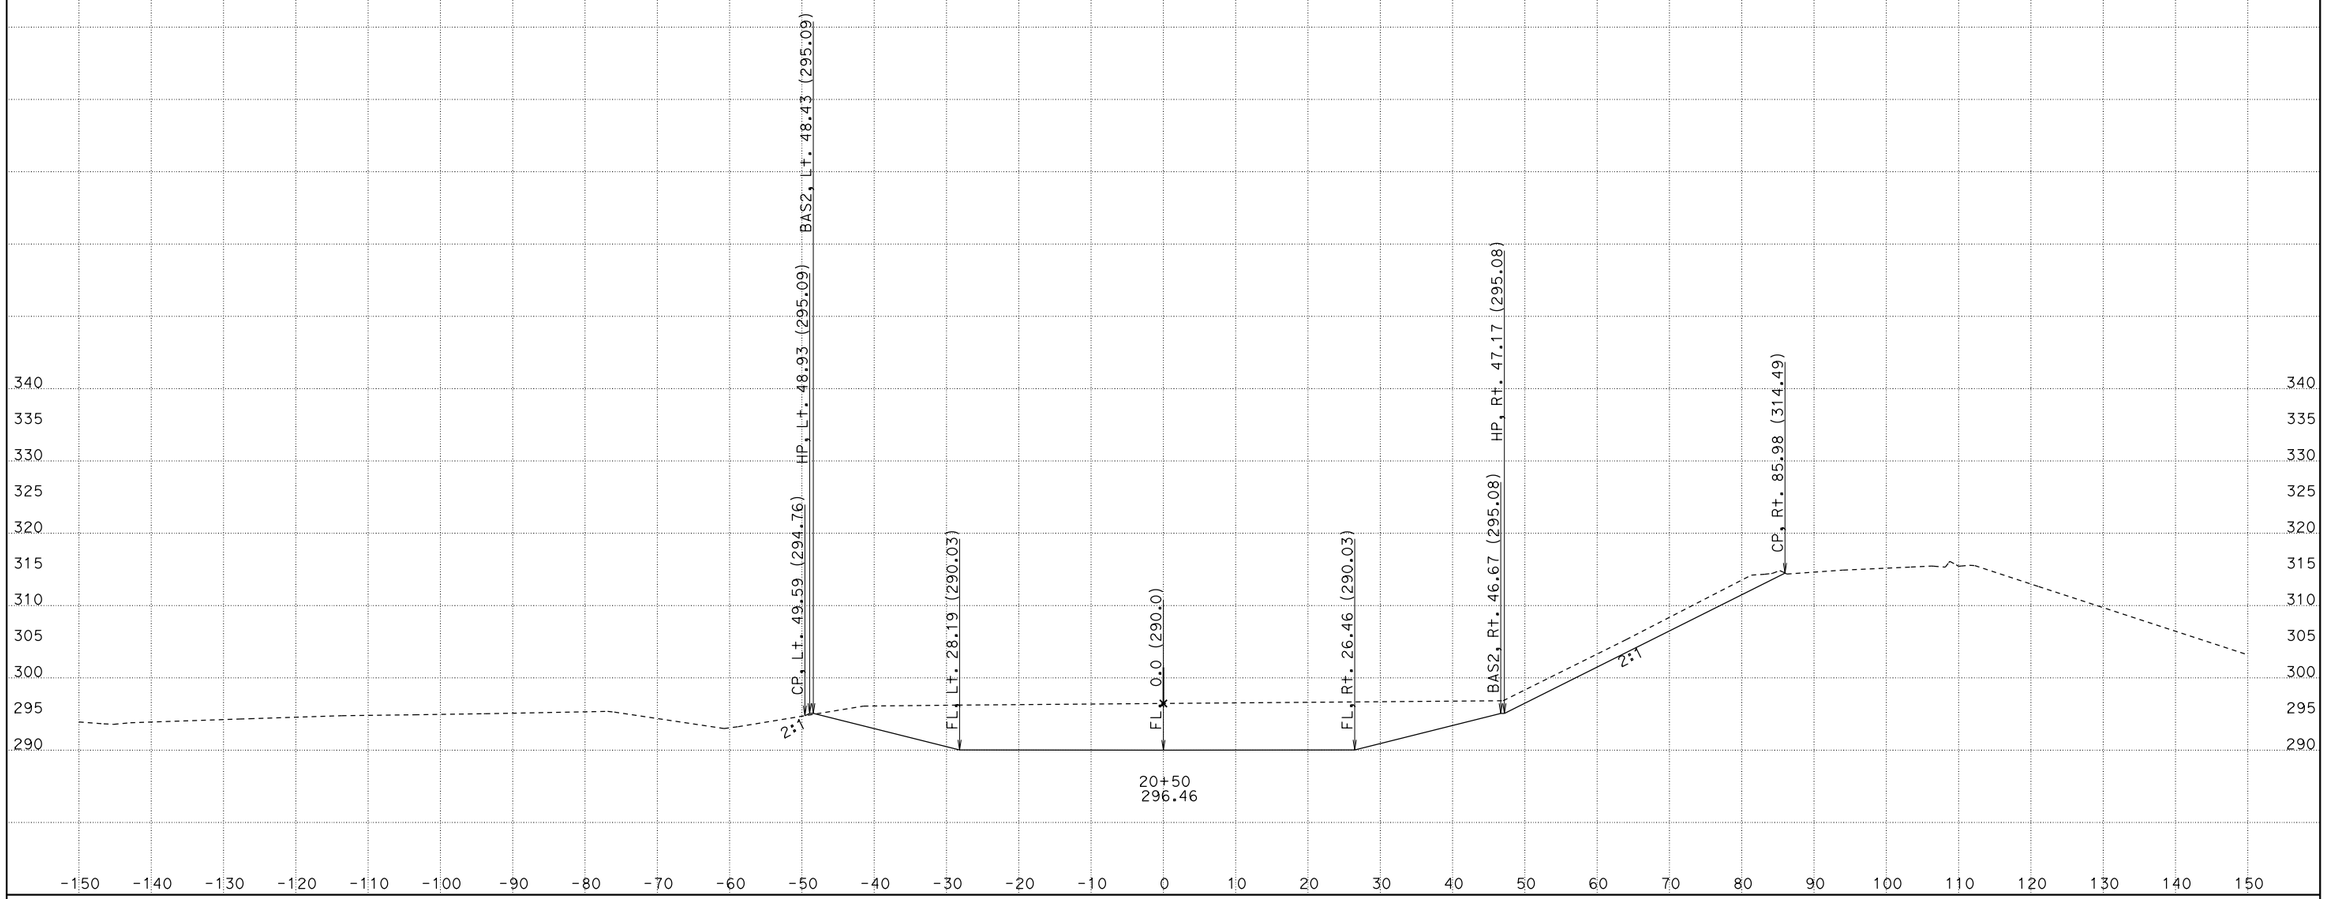

CREATED BY: David Velazco
DATE: 12/16/2014
KC Project: 36020B File: D:\Design\Projects\Active\Tul 99 (06-360234)\36020B\newbasin.ear

CONTRACT: 360231
DIST/CO/RTE/PM: 06/Tul/99/35.2-R37.3
PROJECT ID: 0612000241

SCALE: 1" = 10' Horiz.
1" = 10' Vert.

All Dimensions are US Survey Feet

BAS1
CROSS SECTIONS

FOR PROJECT DEVELOPMENT ONLY

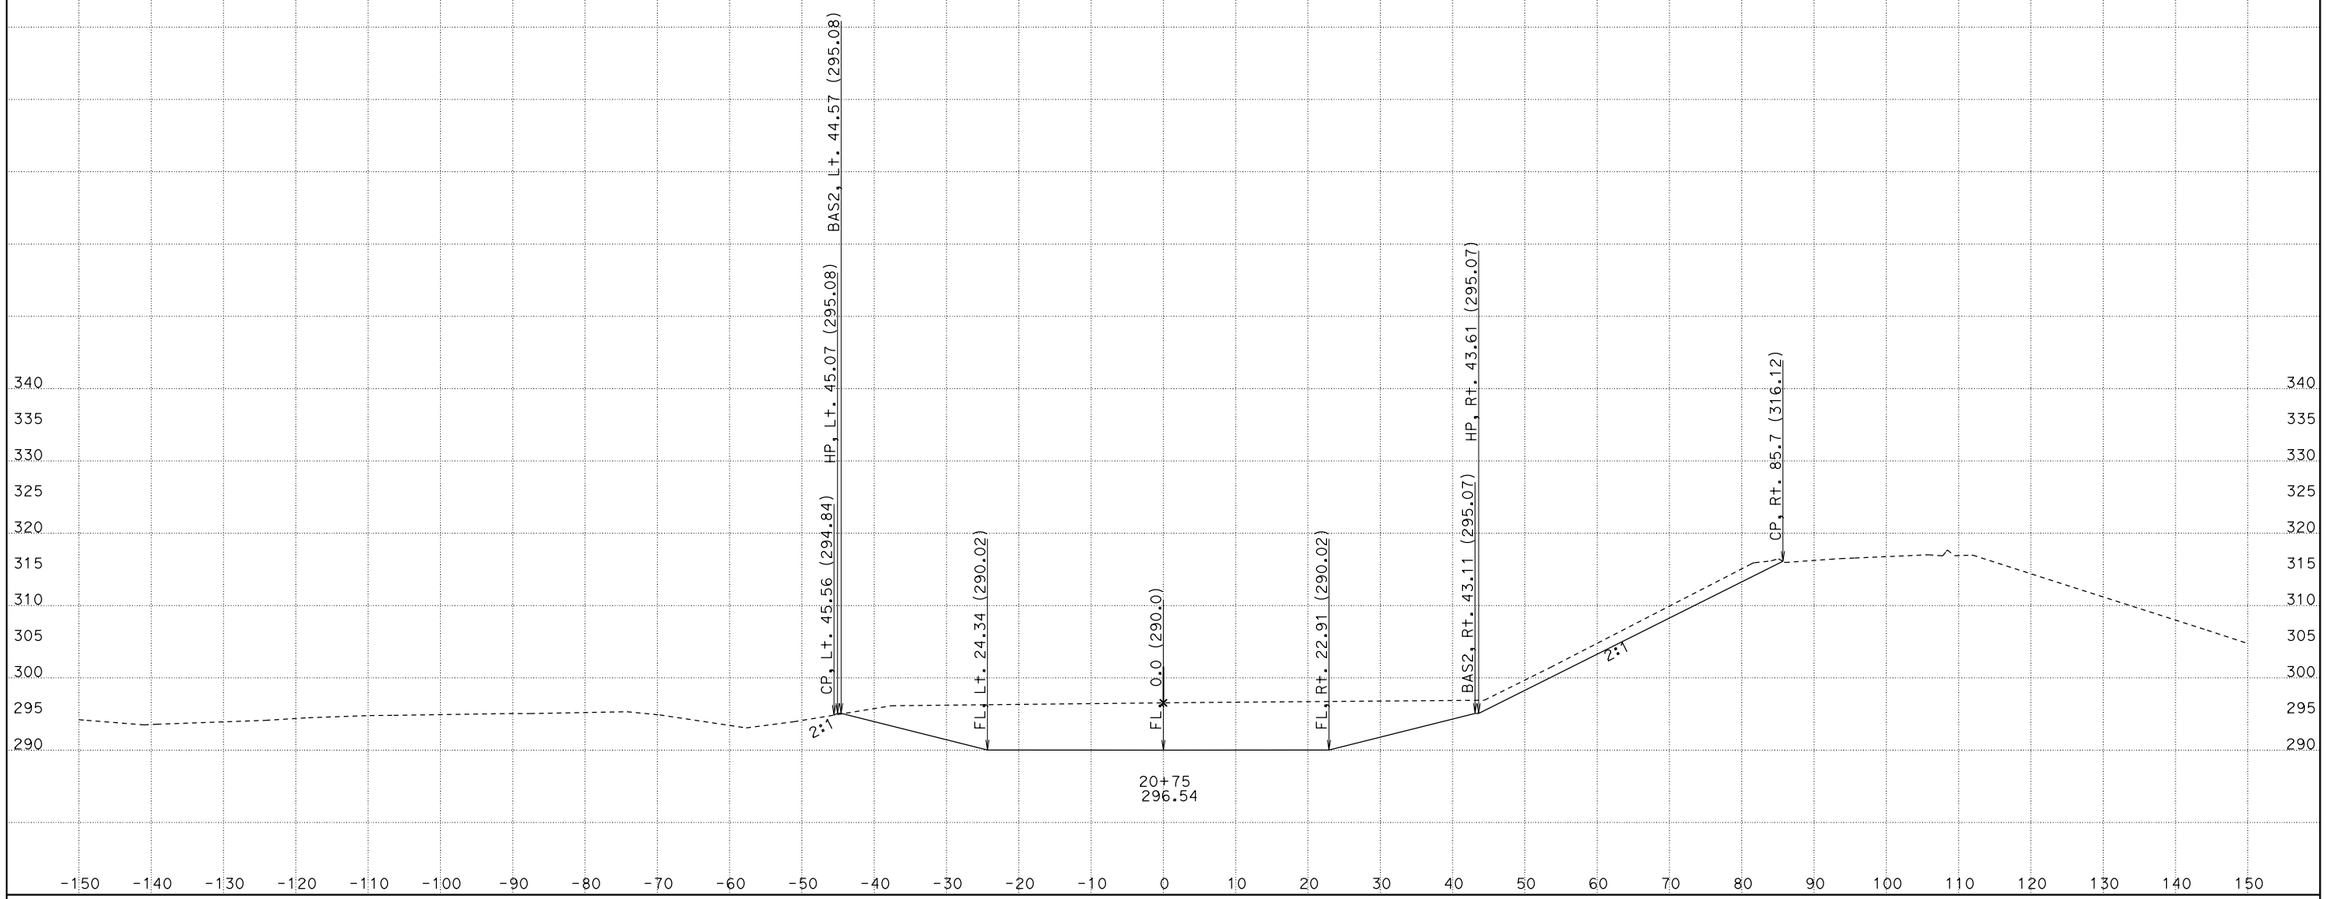

CREATED BY: David Velazco
DATE: 12/16/2014
KC Project: 36020B File: D:\Design\Projects\Active\Tul 99 (06-360234)\36020B\newbasin.ear

CONTRACT: 360231
DIST/CO/RTE/PM: 06/Tul/99/35.2-R37.3
PROJECT ID: 0612000241

SCALE: 1" = 10' Horiz.
1" = 10' Vert.

All Dimensions are US Survey Feet

BAS1
CROSS SECTIONS

FOR PROJECT DEVELOPMENT ONLY

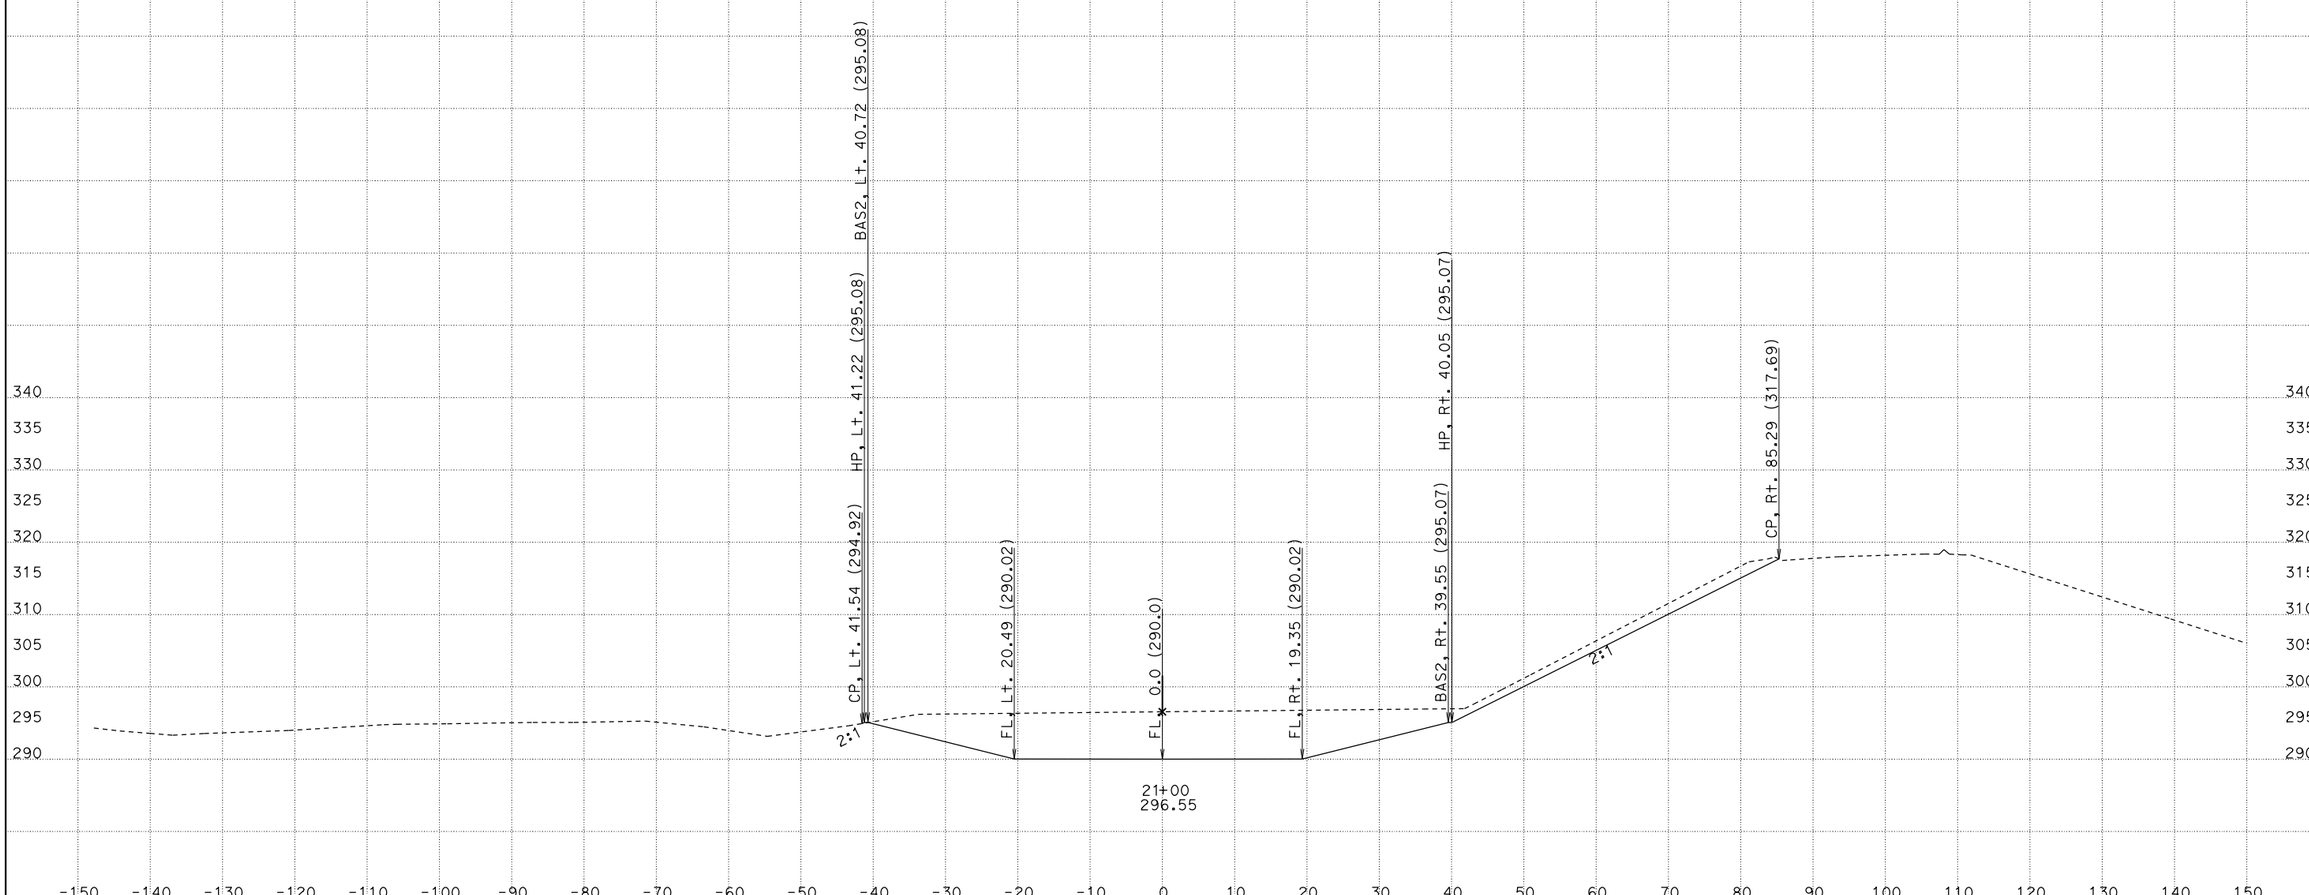

CREATED BY: David Velazco
DATE: 12/16/2014
KC Project: 36020B File: D:\Design\Projects\Active\Tul 99 (06-360234)\36020B\newbasin.ear

CONTRACT: 360231
DIST/CO/RTE/PM: 06/Tul/99/35.2-R37.3
PROJECT ID: 0612000241

SCALE: 1" = 10' Horiz.
1" = 10' Vert.

All Dimensions are US Survey Feet

BAS1
CROSS SECTIONS

FOR PROJECT DEVELOPMENT ONLY

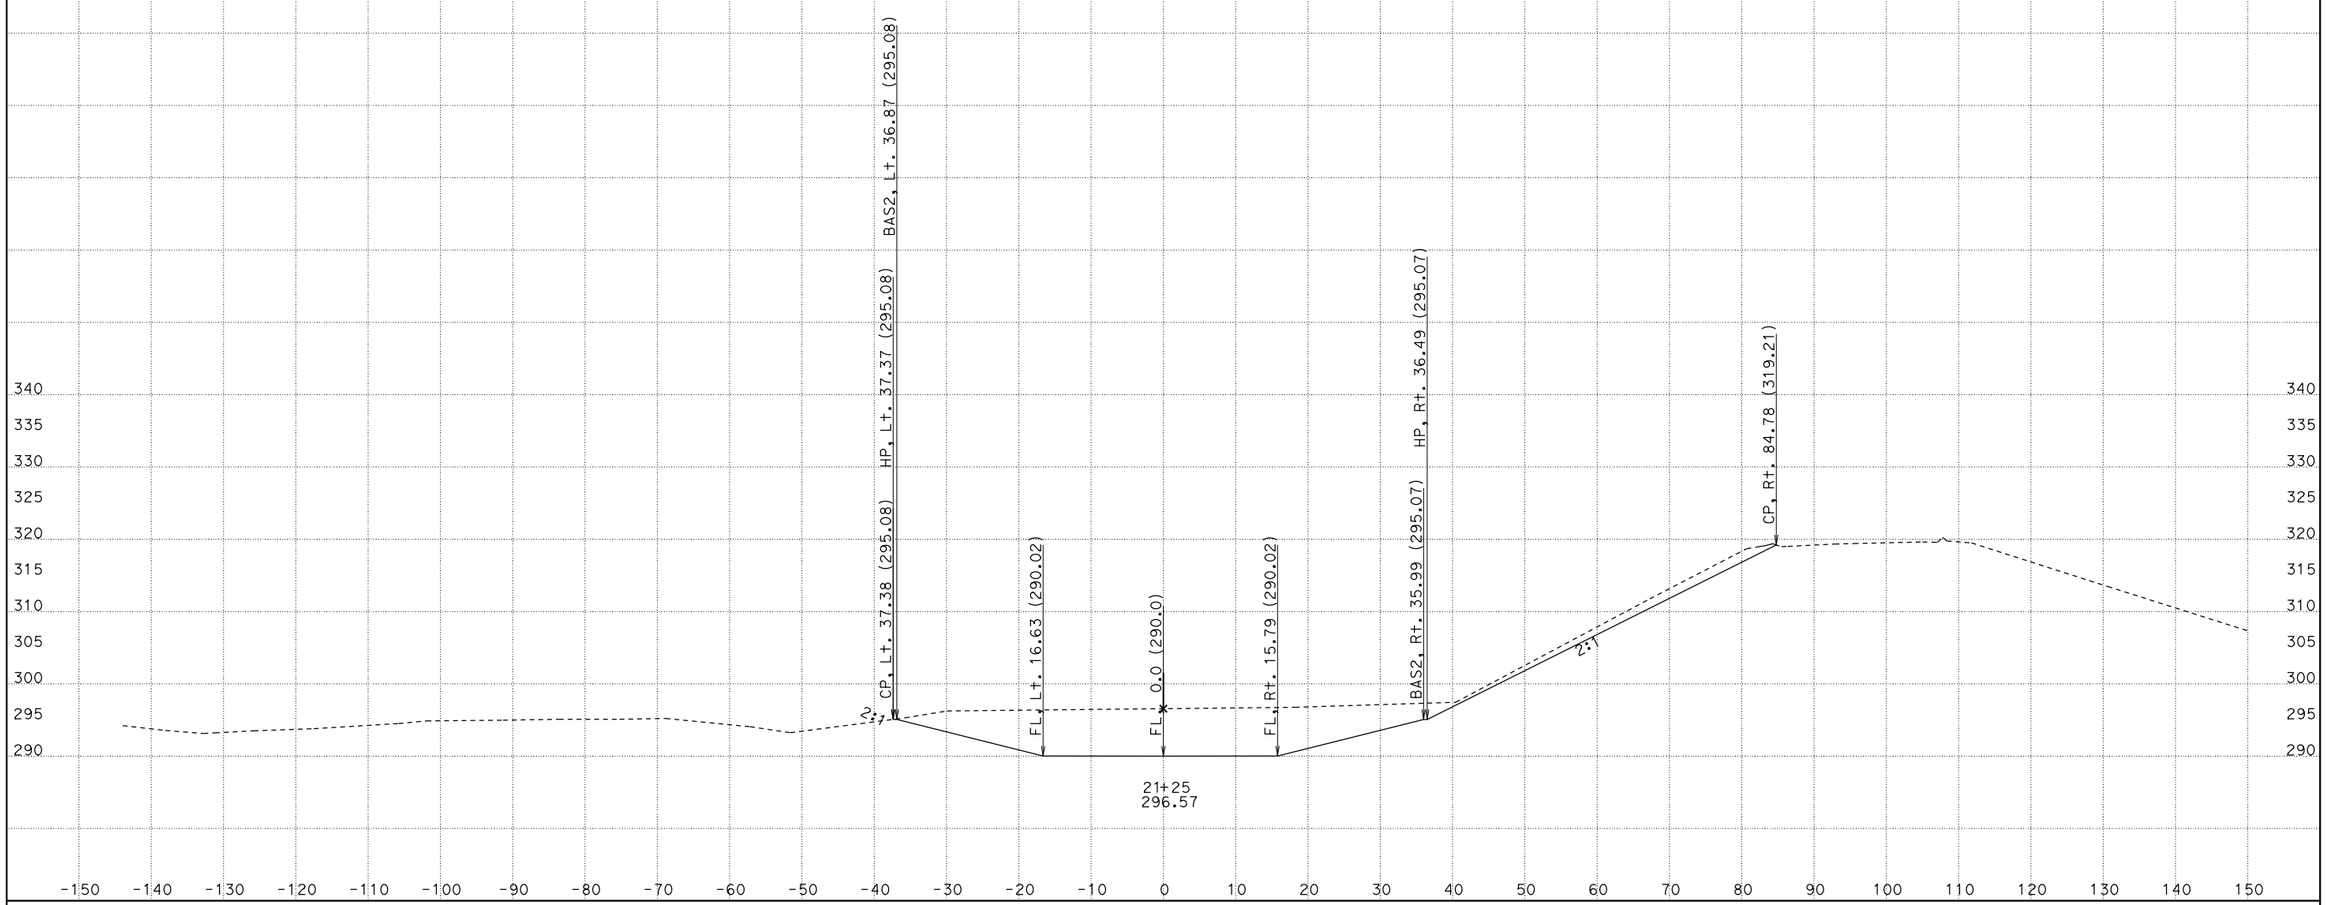

CREATED BY: David Velazco
DATE: 12/16/2014
KC Project: 36020B File: D:\Design\Projects\Active\Tul 99 (06-360234)\36020B\newbasin.ear

CONTRACT: 360231
DIST/CO/RTE/PM: 06/Tul/99/35.2-R37.3
PROJECT ID: 0612000241

SCALE: 1" = 10' Horiz.
1" = 10' Vert.

All Dimensions are US Survey Feet

BAS1
CROSS SECTIONS

FOR PROJECT DEVELOPMENT ONLY

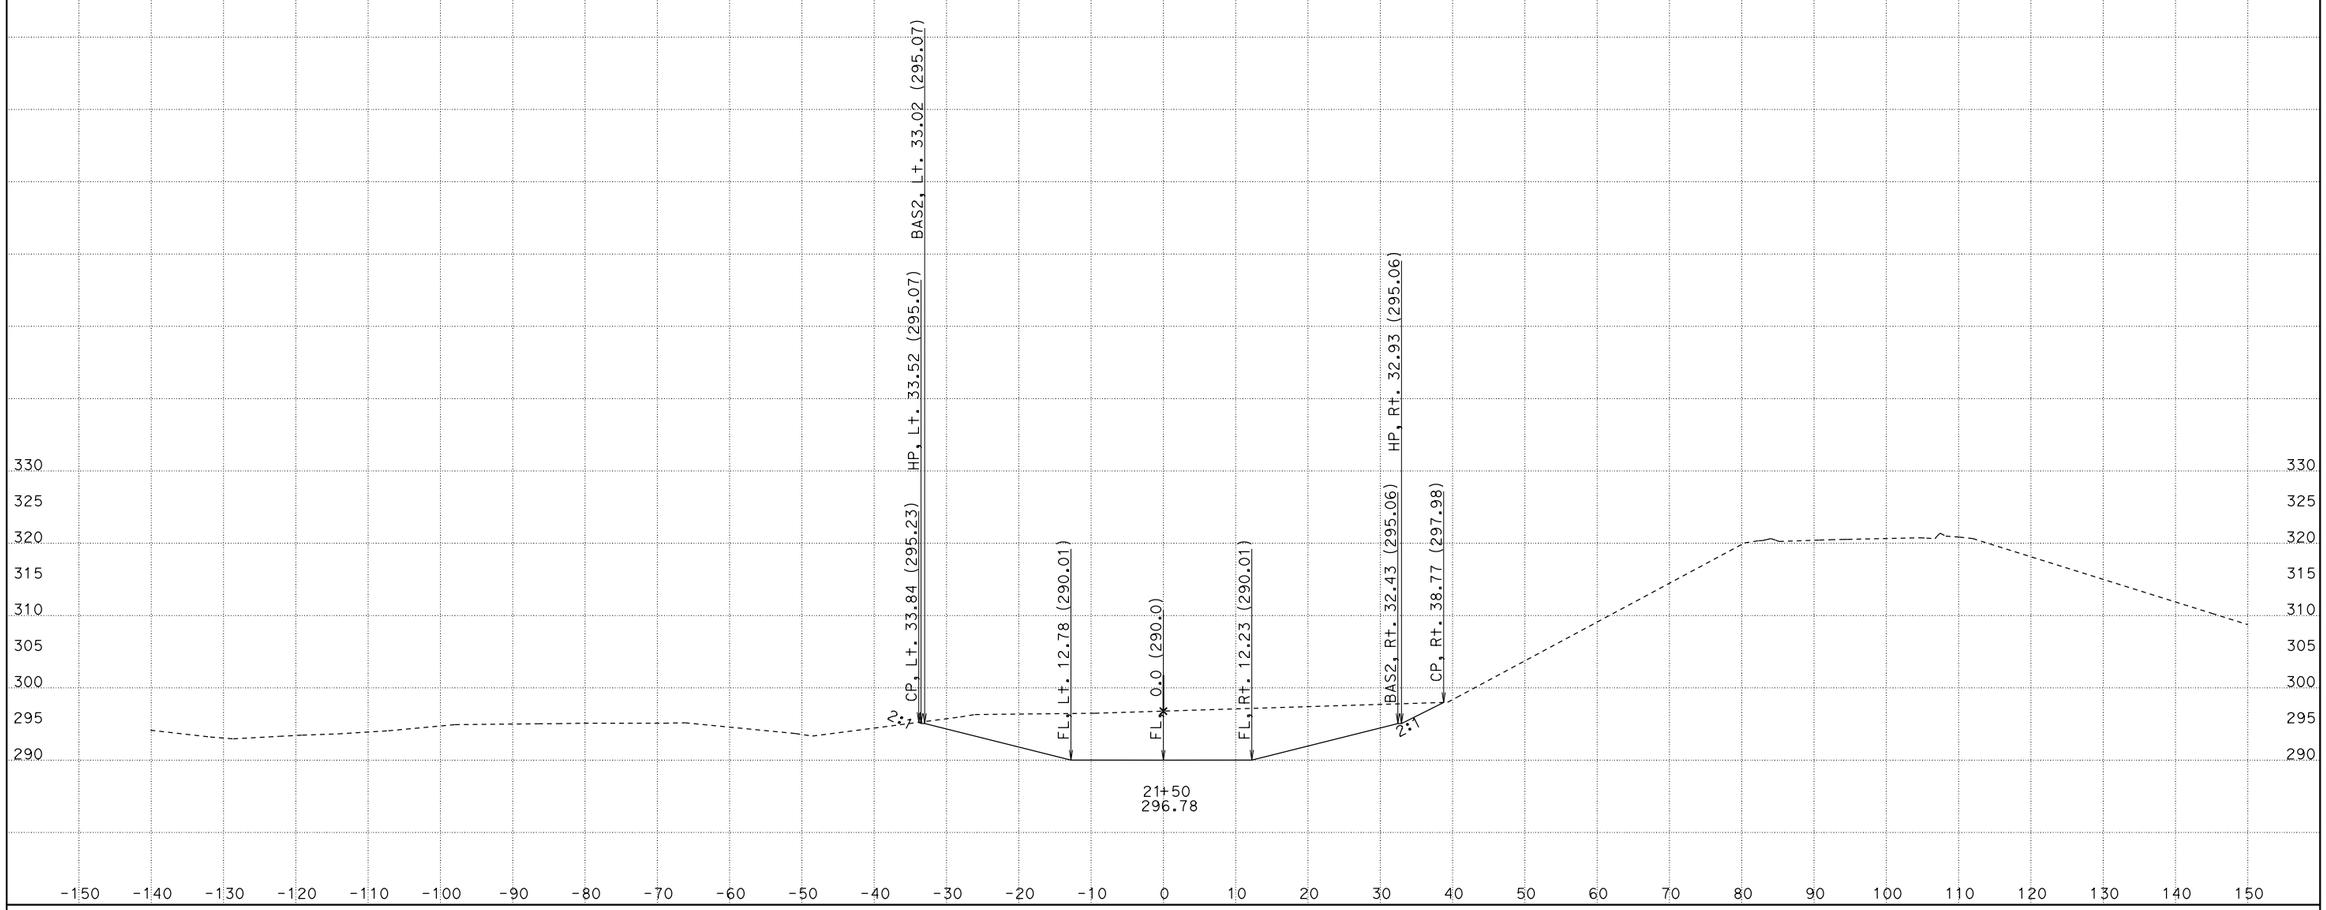

CREATED BY: David Velazco
DATE: 12/16/2014
KC Project: 36020B File: D:\Design\Projects\Active\Tul 99 (06-360234)\36020B\newbasin.ear

CONTRACT: 360231
DIST/CO/RTE/PM: 06/Tul/99/35.2-R37.3
PROJECT ID: 0612000241

SCALE: 1" = 10' Horiz.
1" = 10' Vert.

All Dimensions are US Survey Feet

BAS1
CROSS SECTIONS

FOR PROJECT DEVELOPMENT ONLY

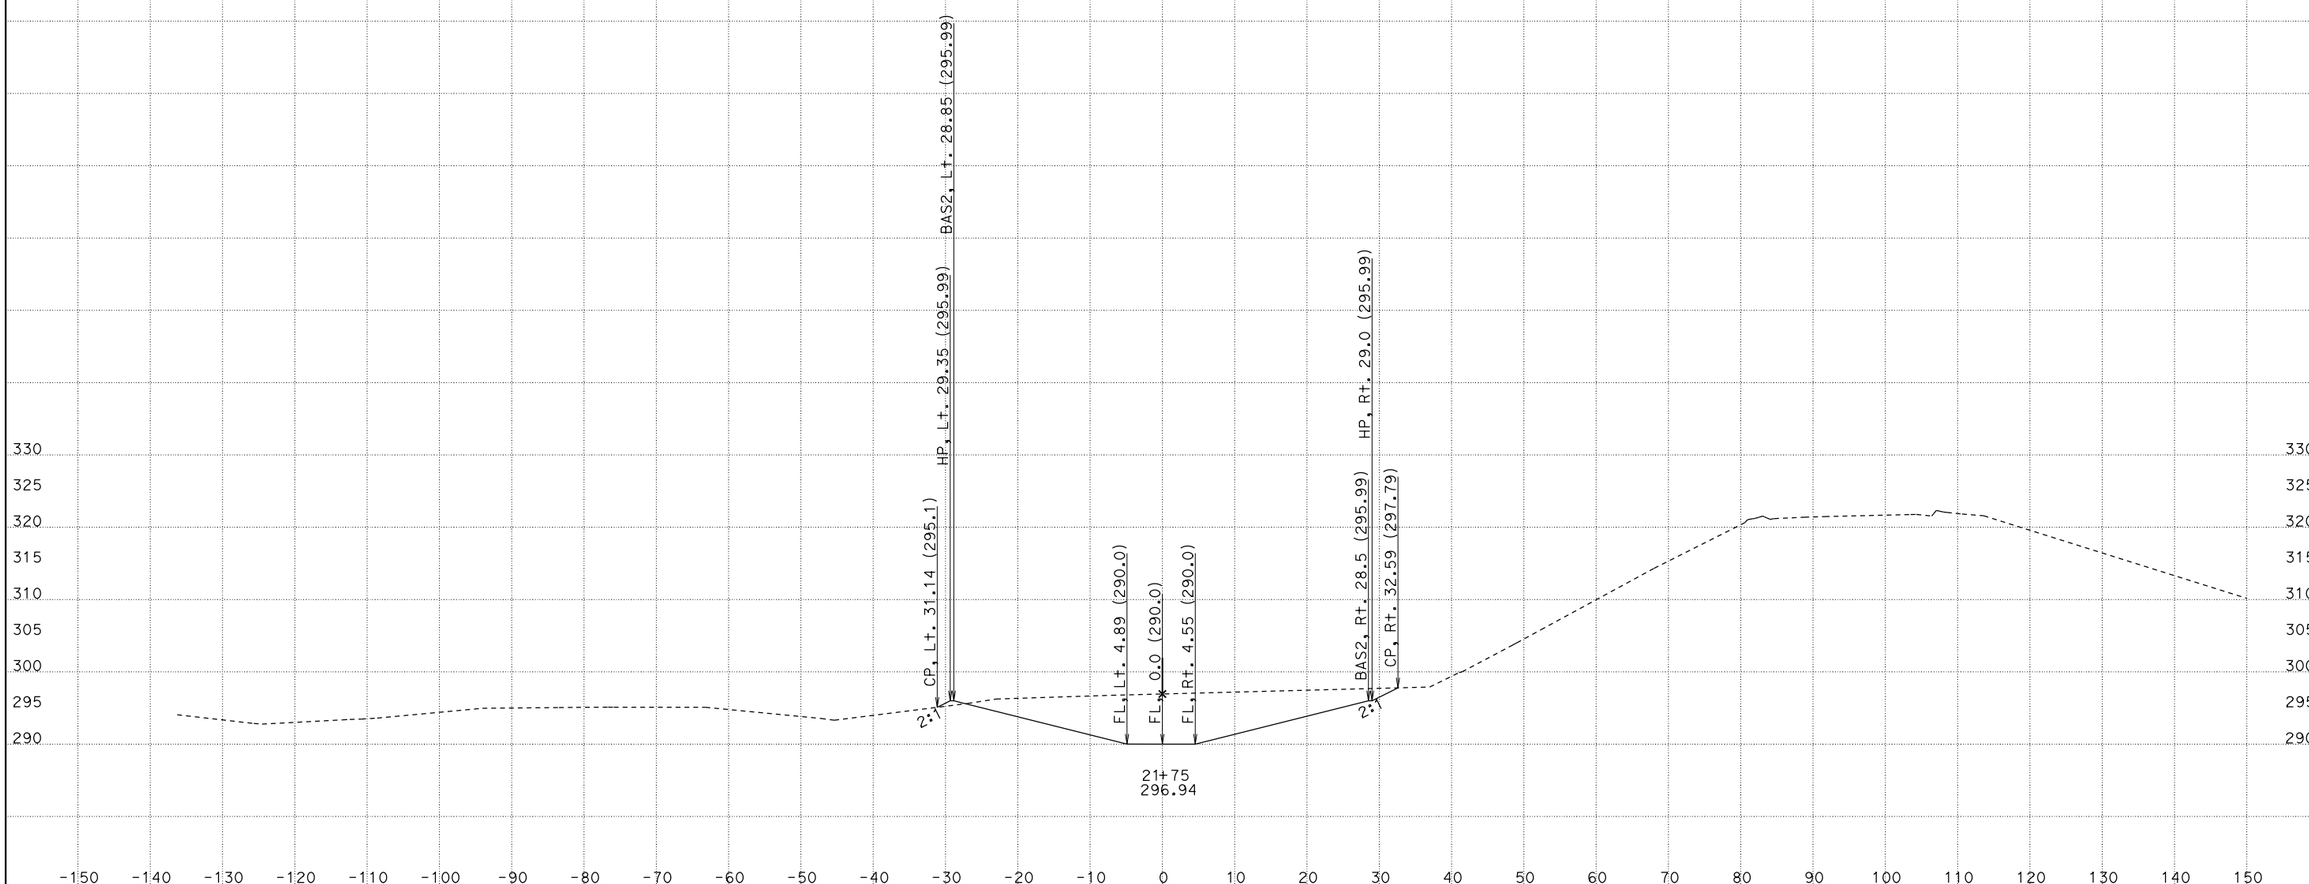

CREATED BY: David Velazco

DATE: 12/16/2014

KC Project: 36020B File: D:\Design\Projects\Active\Tul 99 (06-360234)\36020B\newbasin.ear

CONTRACT: 360231

DIST/CO/RTE/PM: 06/Tul/99/35.2-R37.3

PROJECT ID: 0612000241

SCALE: 1" = 10' Horiz.
1" = 10' Vert.

All Dimensions are US Survey Feet

BAS1
CROSS SECTIONS

SHEET 51 OF 53

FOR PROJECT DEVELOPMENT ONLY

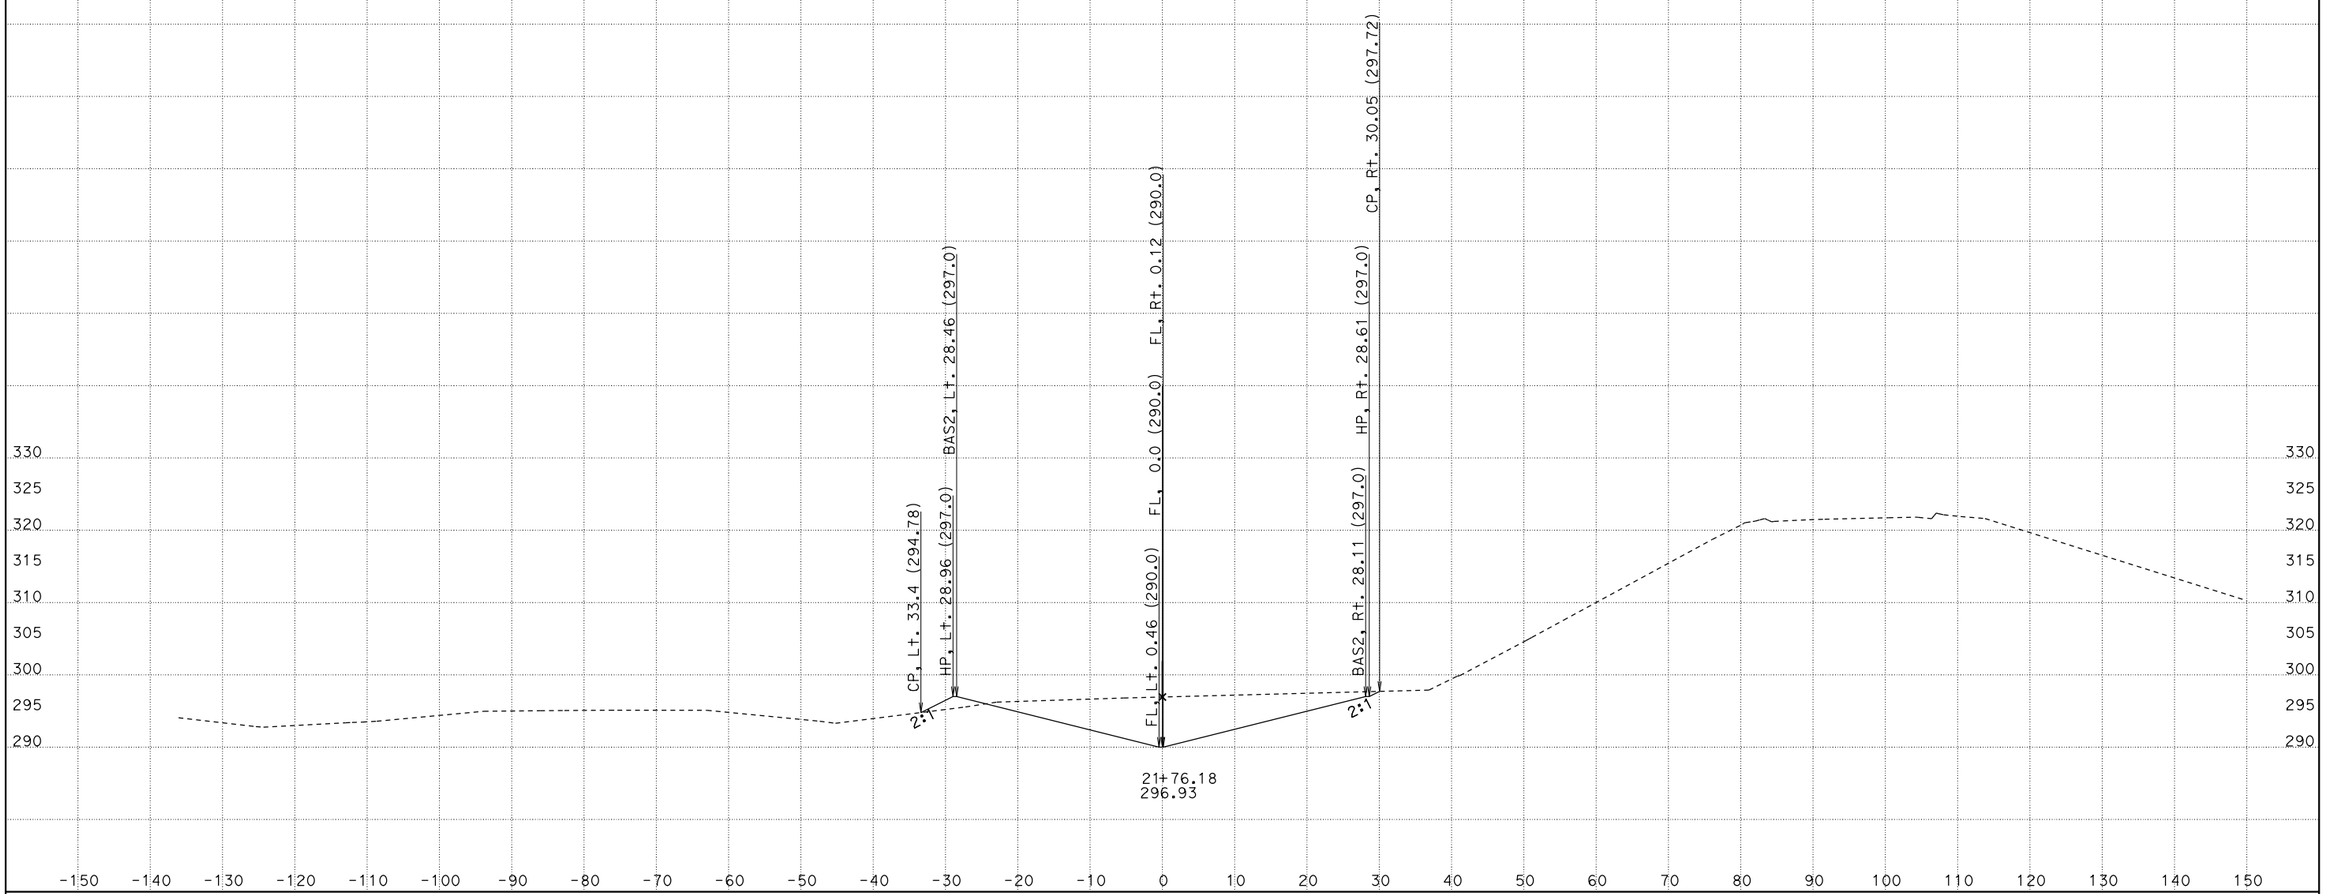

CREATED BY: David Velazco

DATE: 12/16/2014

KC Project: 36020B File: D:\Design\Projects\Active\Tul 99 (06-360234)\36020B\newbasin.ear

CONTRACT: 360231

DIST/CO/RTE/PM: 06/Tul/99/35.2-R37.3

PROJECT ID: 0612000241

SCALE: 1" = 10' Horiz.
1" = 10' Vert.

All Dimensions are US Survey Feet

BAS1
CROSS SECTIONS

SHEET 52 OF 53

FOR PROJECT DEVELOPMENT ONLY

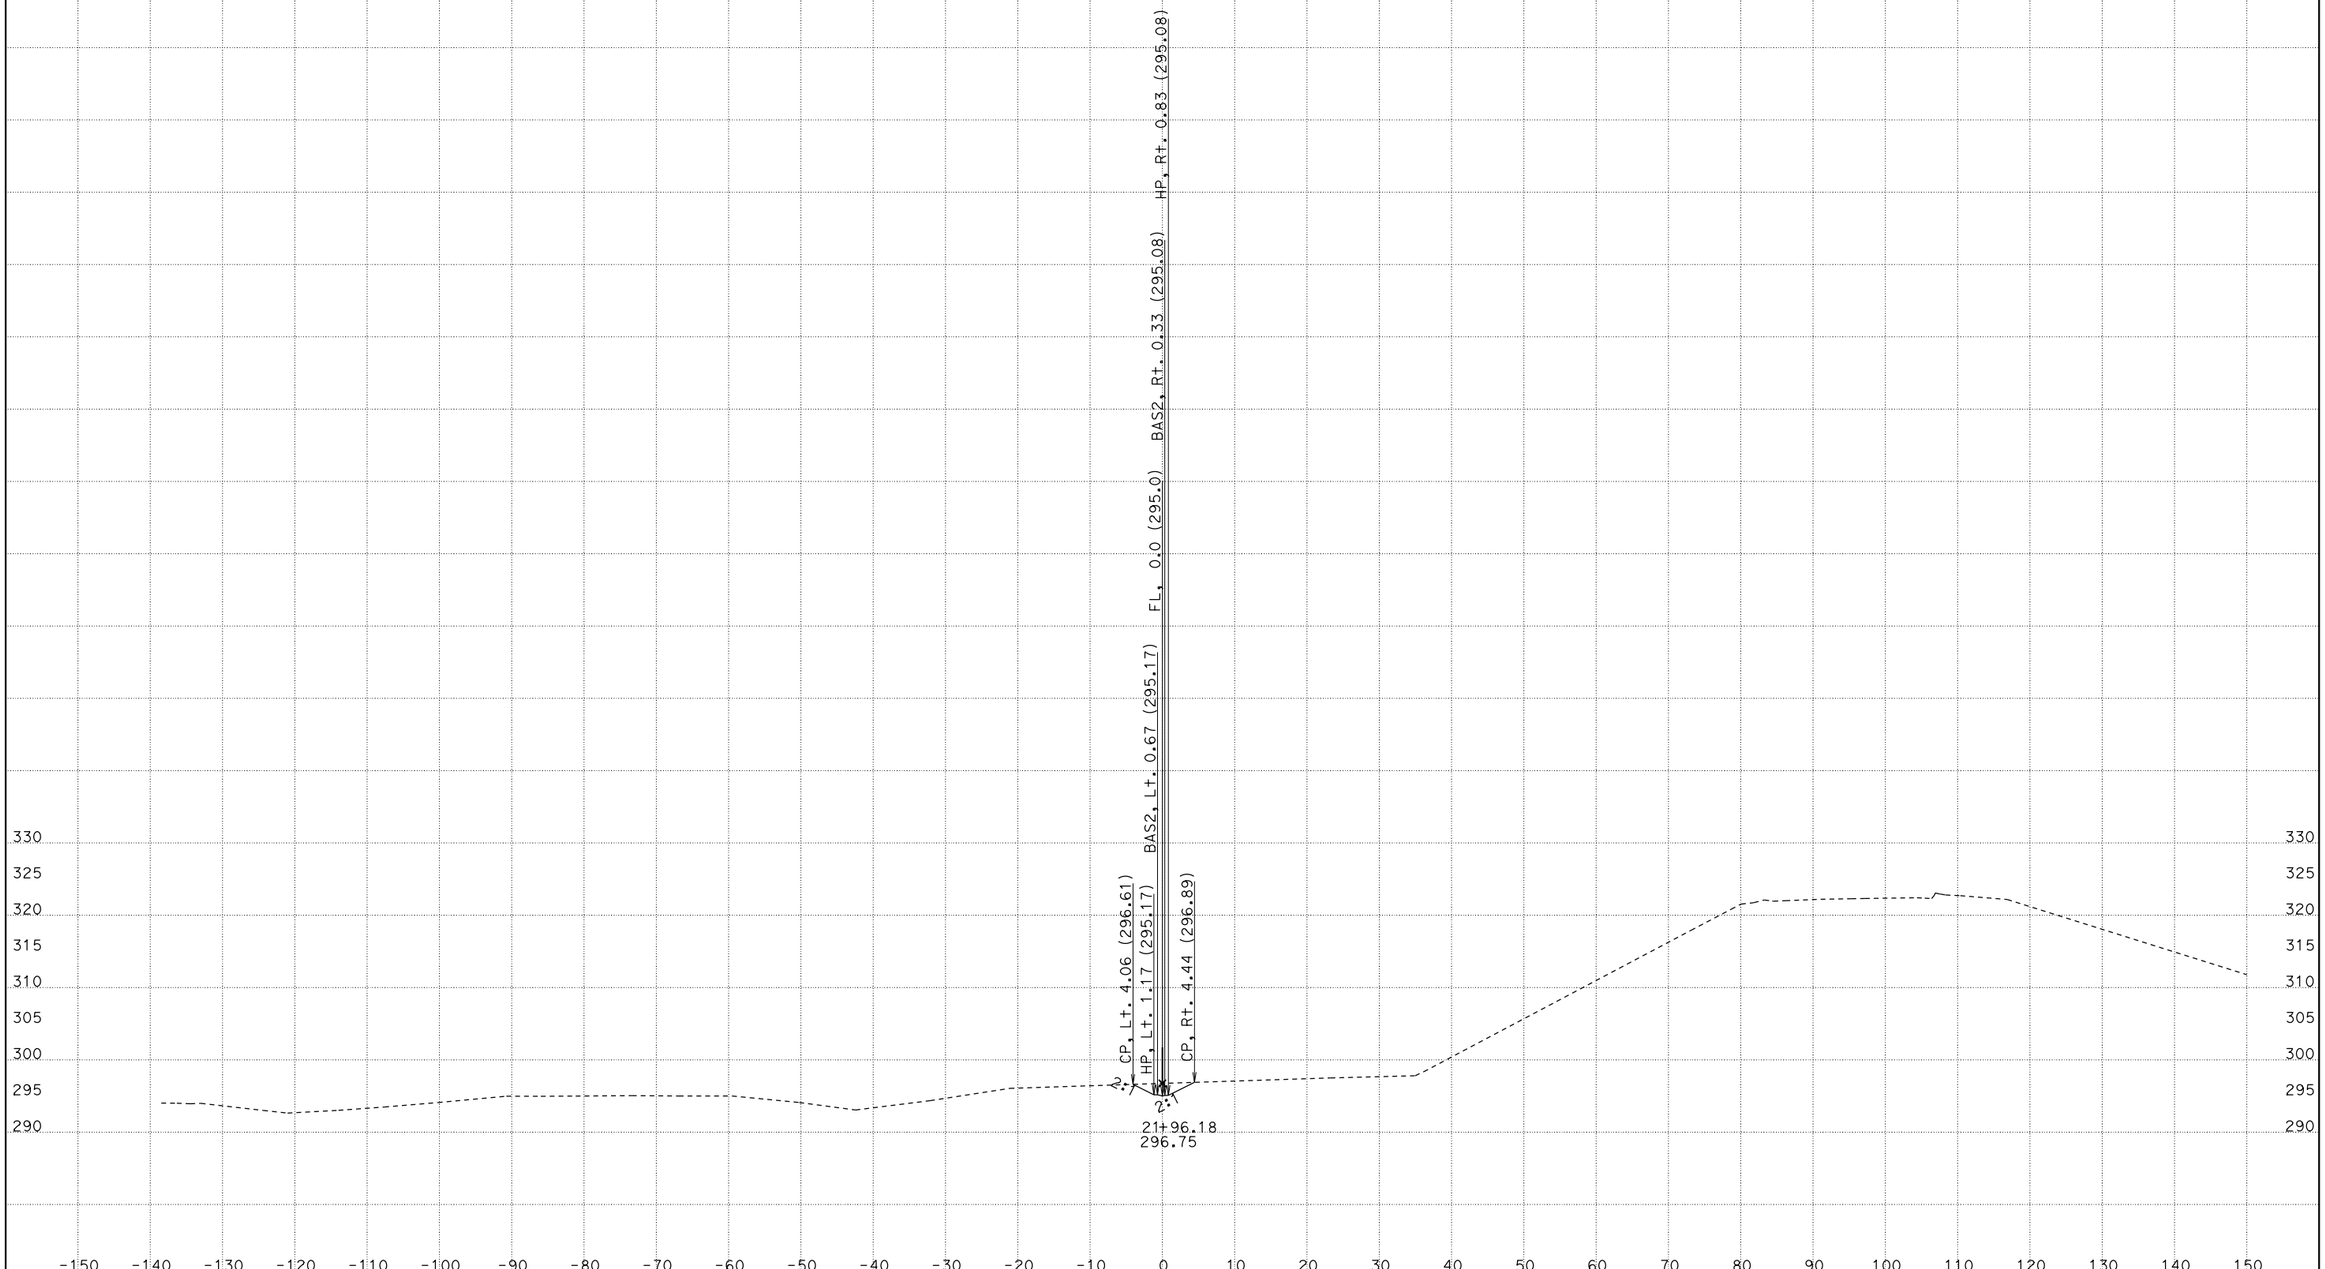

CREATED BY: David Velazco

DATE: 12/16/2014

KC Project: 36020B File: D:\Design\Projects\Active\Tul 99 (06-360234)\36020B\newbasin.ear

CONTRACT: 360231

DIST/CO/RTE/PM: 06/Tul/99/35.2-R37.3

PROJECT ID: 0612000241

SCALE: 1" = 10' Horiz.
1" = 10' Vert.

All Dimensions are US Survey Feet

BAS1
CROSS SECTIONS

SHEET 53 OF 53