FOR PROJECT DEVELOPMENT ONLY

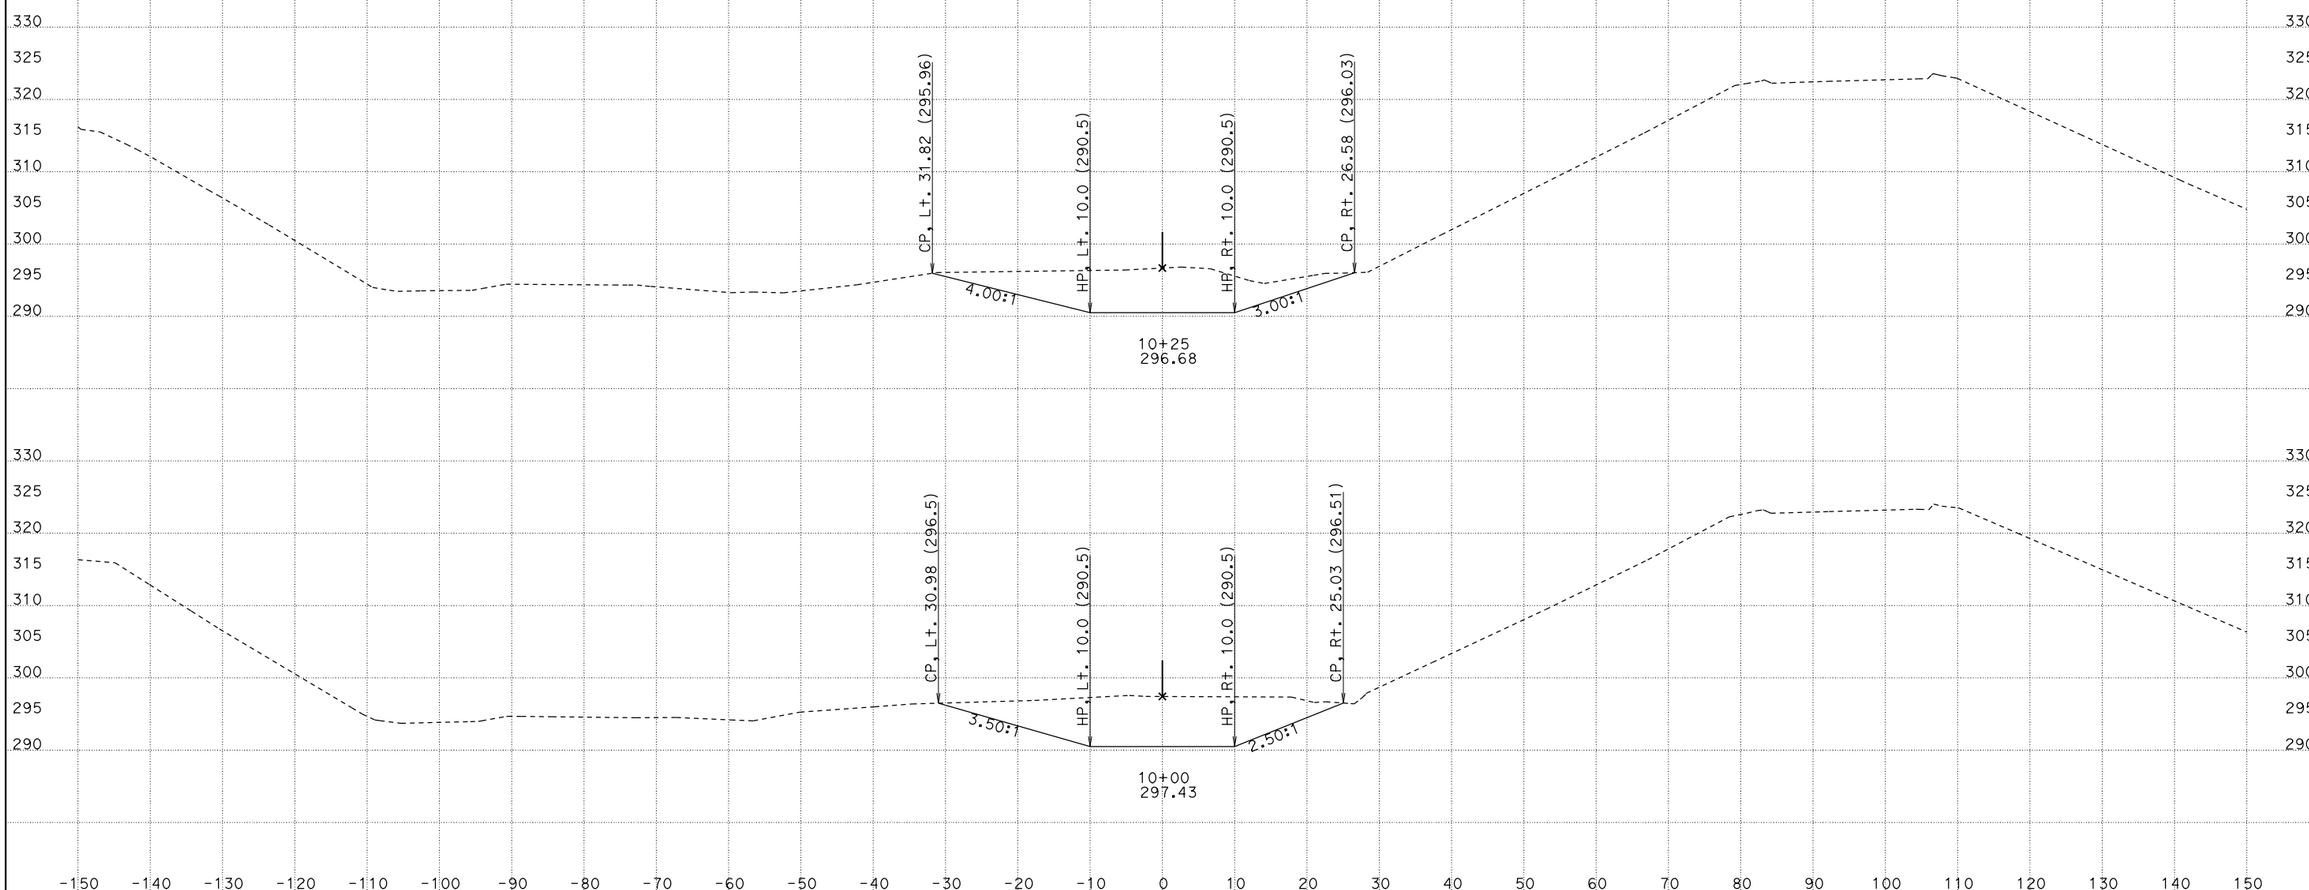

CREATED BY: David Velazco
DATE: 12/16/2014
KC Project: 36020B File: D:\Design\Projects\Active\Tul 99 (06-360234)\36020B\newditch.ear

CONTRACT: 360231
DIST/CO/RTE/PM: 06/Tul/99/35.2-R37.2
PROJECT ID: 0612000241

SCALE: 1" = 10' Horiz.
1" = 10' Vert.

All Dimensions are US Survey Feet

DIT1
CROSS SECTIONS
SHEET 1 OF 29

FOR PROJECT DEVELOPMENT ONLY

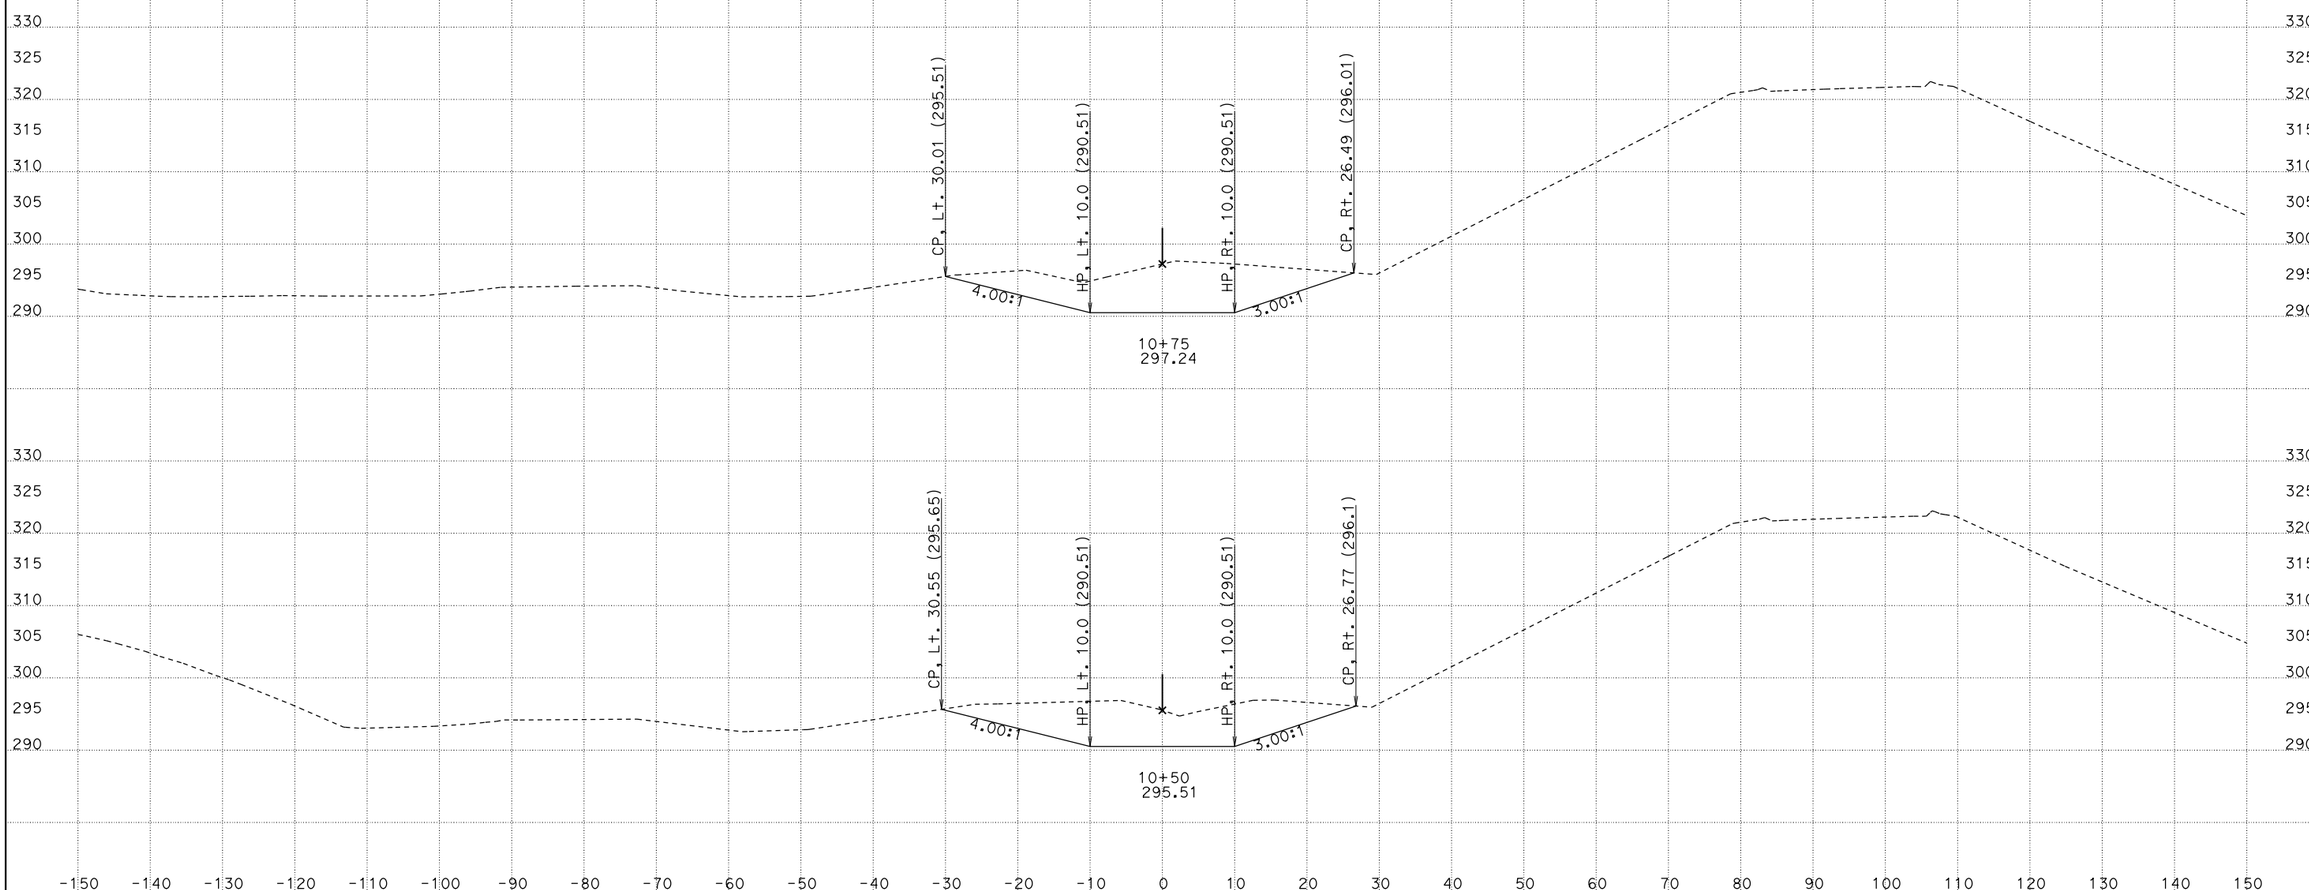

CREATED BY: David Velazco
DATE: 12/16/2014
KC Project: 36020B File: D:\Design\Projects\Active\Tul 99 (06-360234)\36020B\newditch.ear

CONTRACT: 360231
DIST/CO/RTE/PM: 06/Tul/99/35.2-R37.2
PROJECT ID: 0612000241

SCALE: 1" = 10' Horiz.
1" = 10' Vert.

All Dimensions are US Survey Feet

DIT1
CROSS SECTIONS
SHEET 2 OF 29

FOR PROJECT DEVELOPMENT ONLY

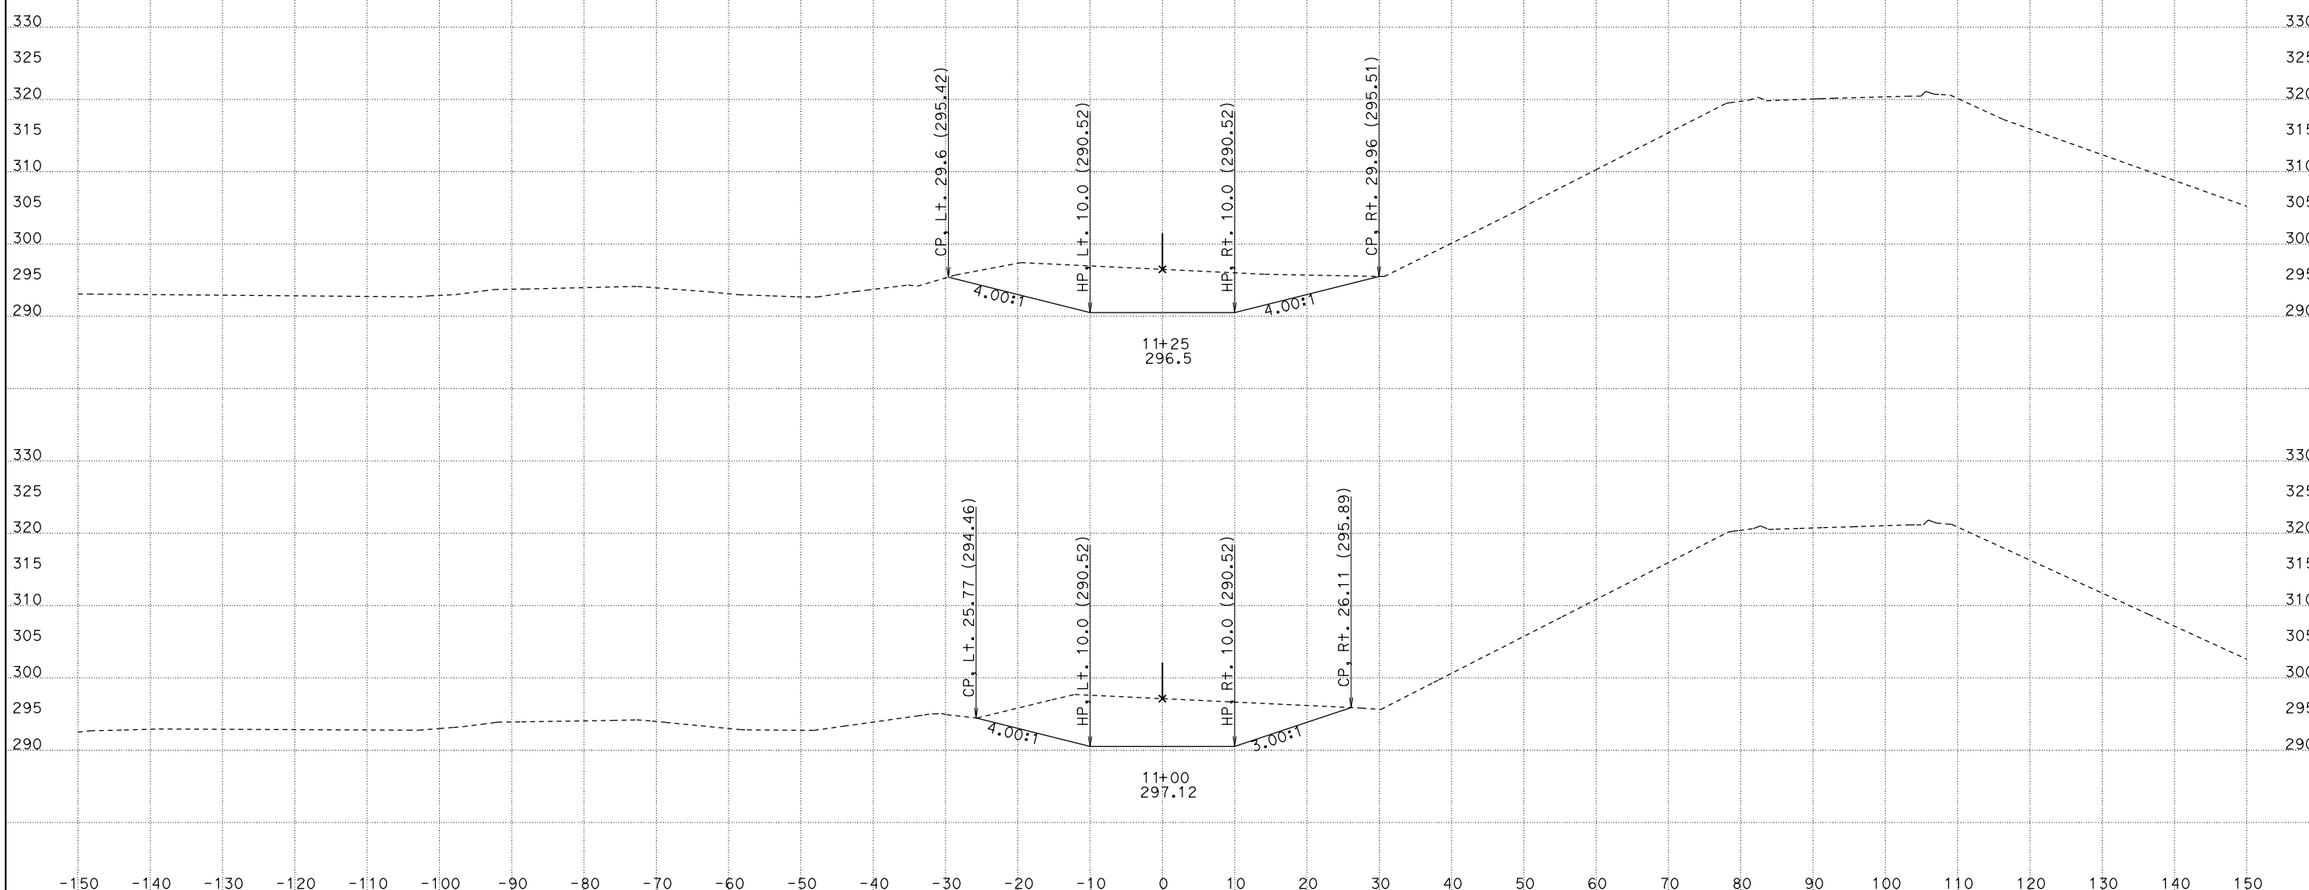

CREATED BY: David Velazco
DATE: 12/16/2014
KC Project: 36020B File: D:\Design\Projects\Active\Tul 99 (06-360234)\36020B\newditch.ear

CONTRACT: 360231
DIST/CO/RTE/PM: 06/Tul/99/35.2-R37.2
PROJECT ID: 0612000241

SCALE: 1" = 10' Horiz.
1" = 10' Vert.

All Dimensions are US Survey Feet

DIT1
CROSS SECTIONS
SHEET 3 OF 29

FOR PROJECT DEVELOPMENT ONLY

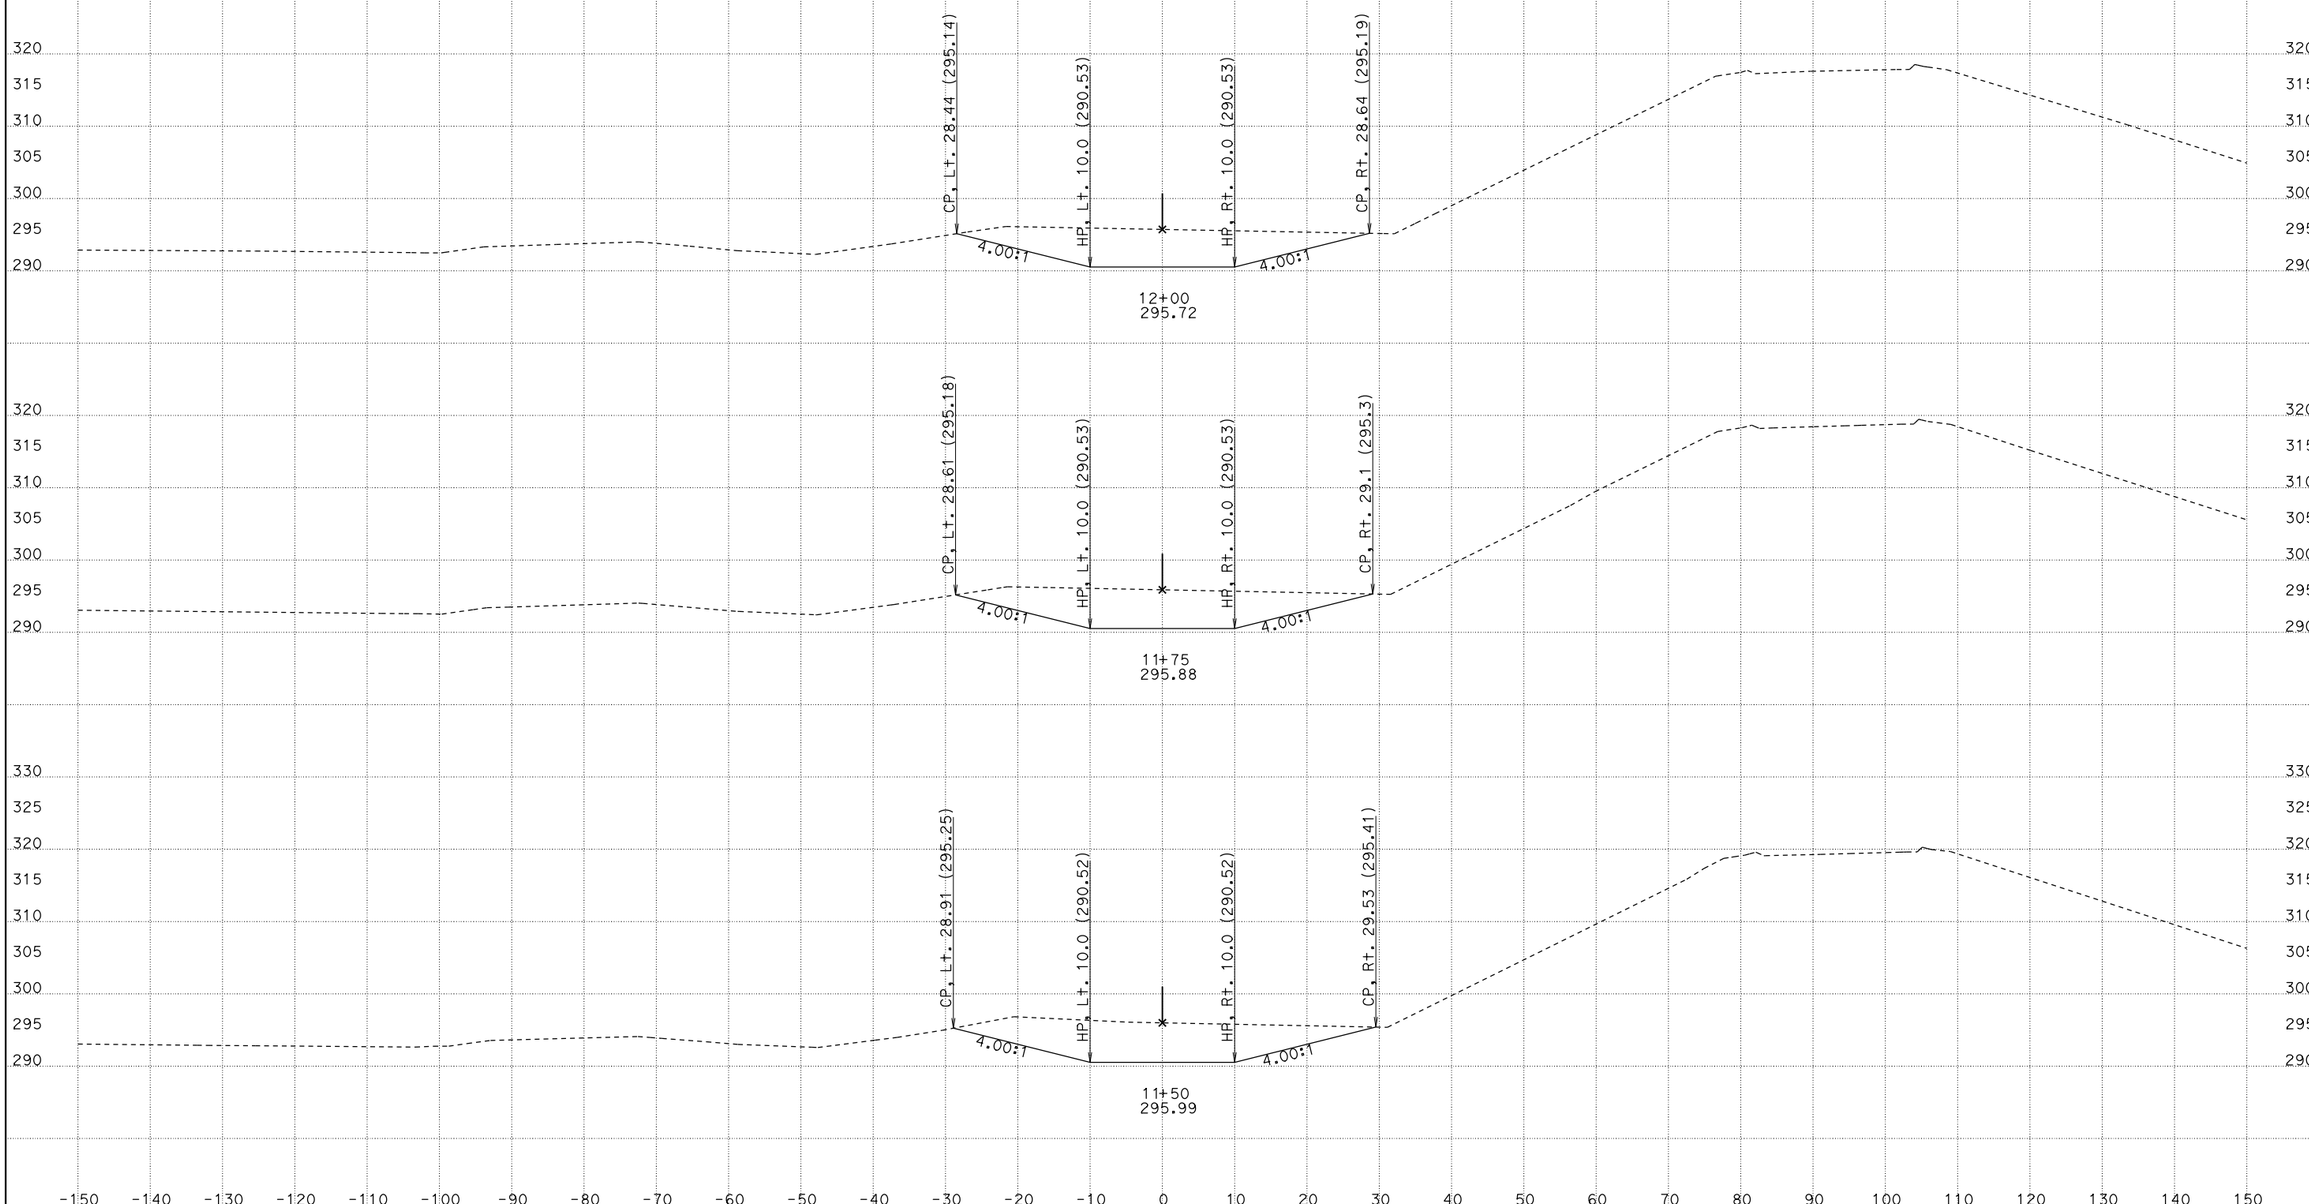

CREATED BY: David Velazco
DATE: 12/16/2014
KC Project: 36020B File: D:\Design\Projects\Active\Tul 99 (06-360234)\36020B\newditch.ear

CONTRACT: 360231
DIST/CO/RTE/PM: 06/Tul/99/35.2-R37.2
PROJECT ID: 0612000241

SCALE: 1" = 10' Horiz.
1" = 10' Vert.

All Dimensions are US Survey Feet

DIT1
CROSS SECTIONS
SHEET 4 OF 29

FOR PROJECT DEVELOPMENT ONLY

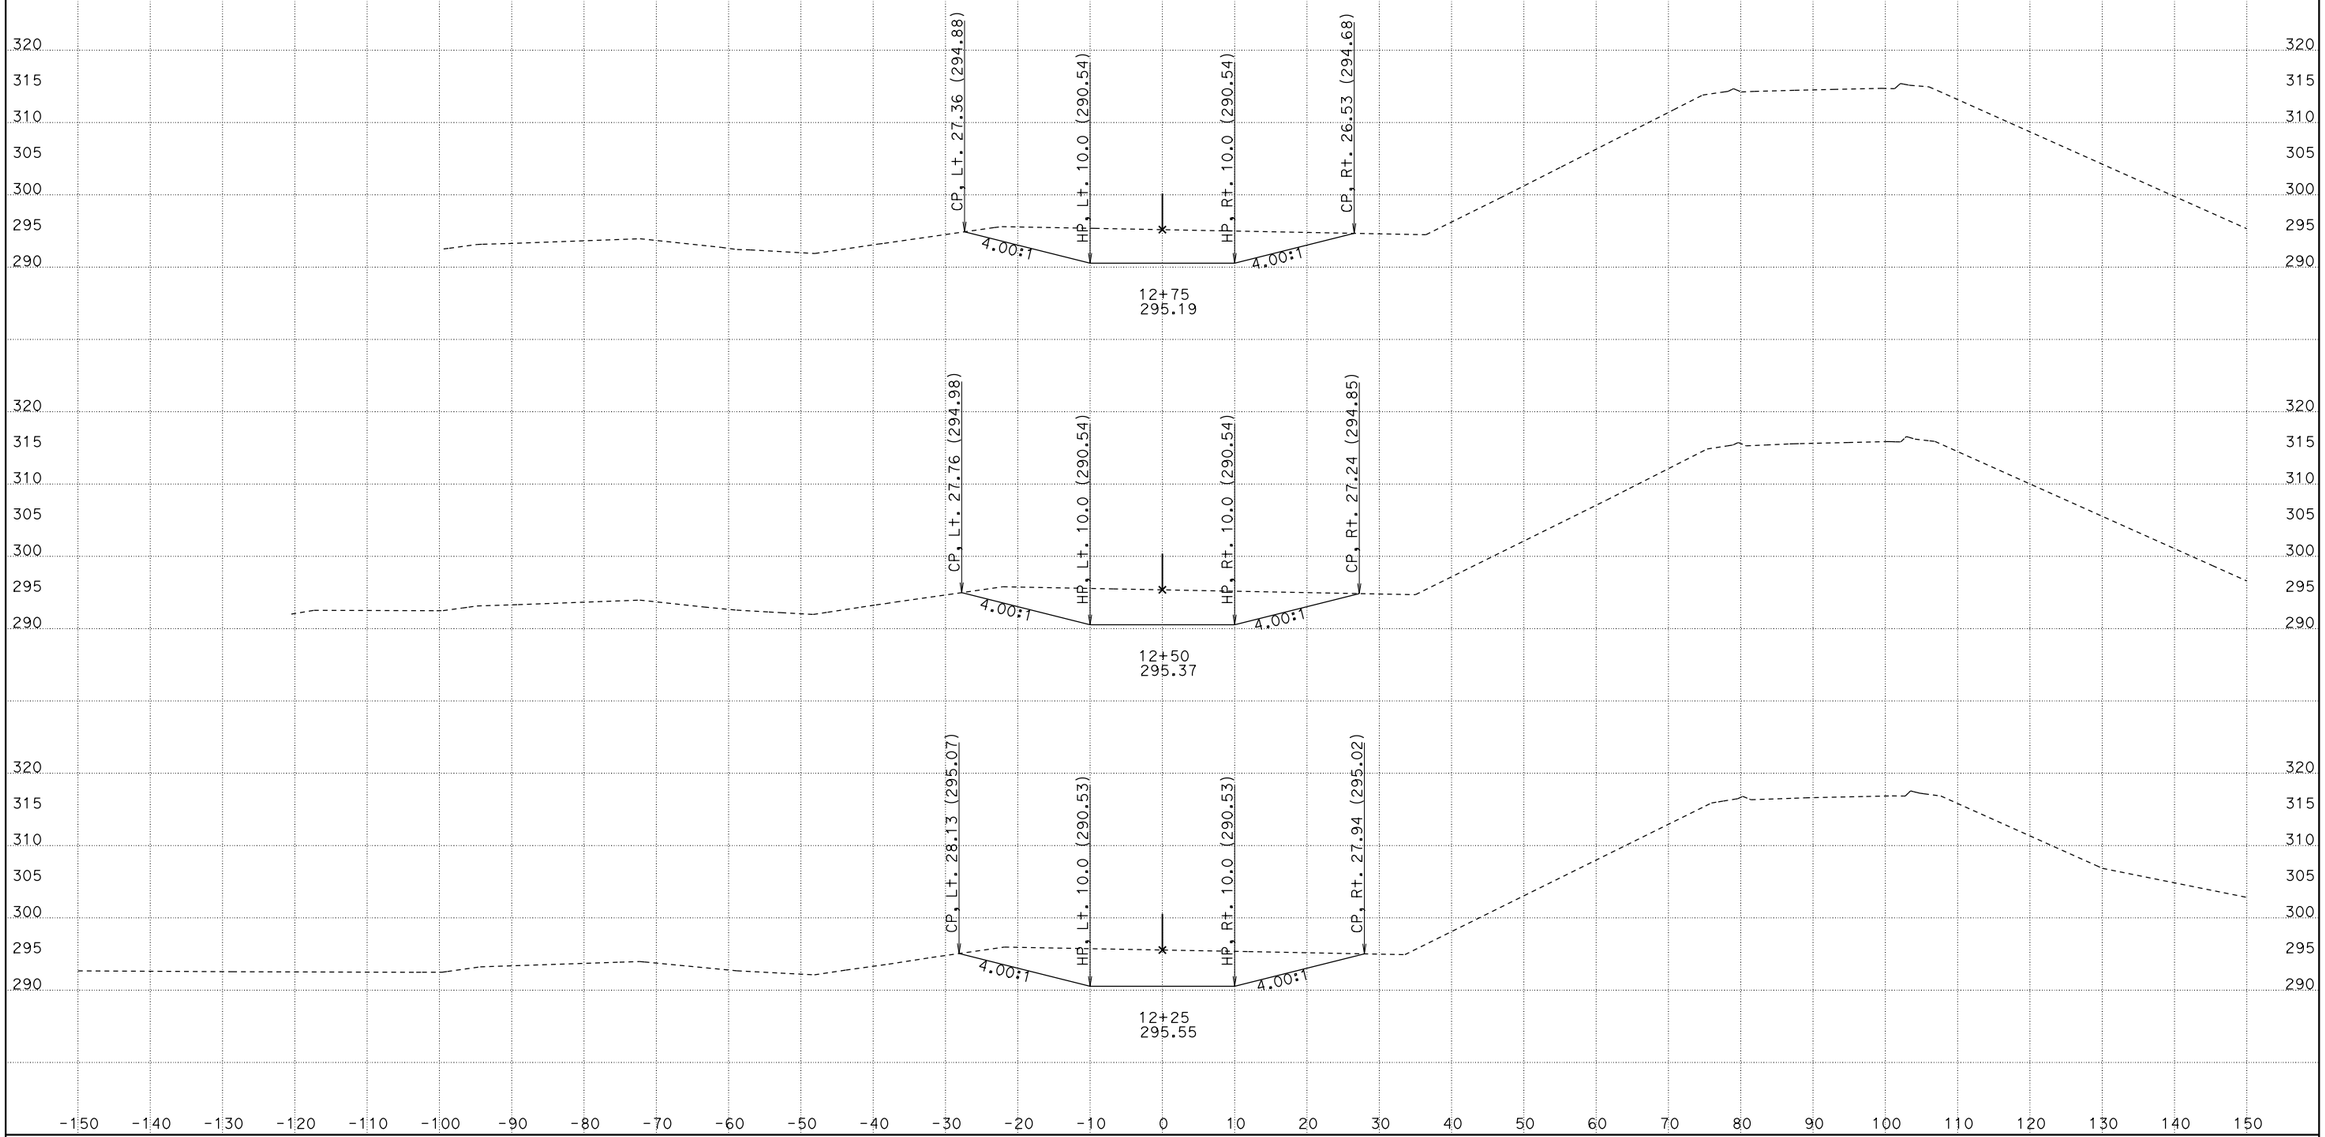

CREATED BY: David Velazco
DATE: 12/16/2014
KC Project: 36020B File: D:\Design\Projects\Active\Tul 99 (06-360234)\36020B\newditch.ear

CONTRACT: 360231
DIST/CO/RTE/PM: 06/Tul/99/35.2-R37.2
PROJECT ID: 0612000241

SCALE: 1" = 10' Horiz.
1" = 10' Vert.

All Dimensions are US Survey Feet

DIT1
CROSS SECTIONS

FOR PROJECT DEVELOPMENT ONLY

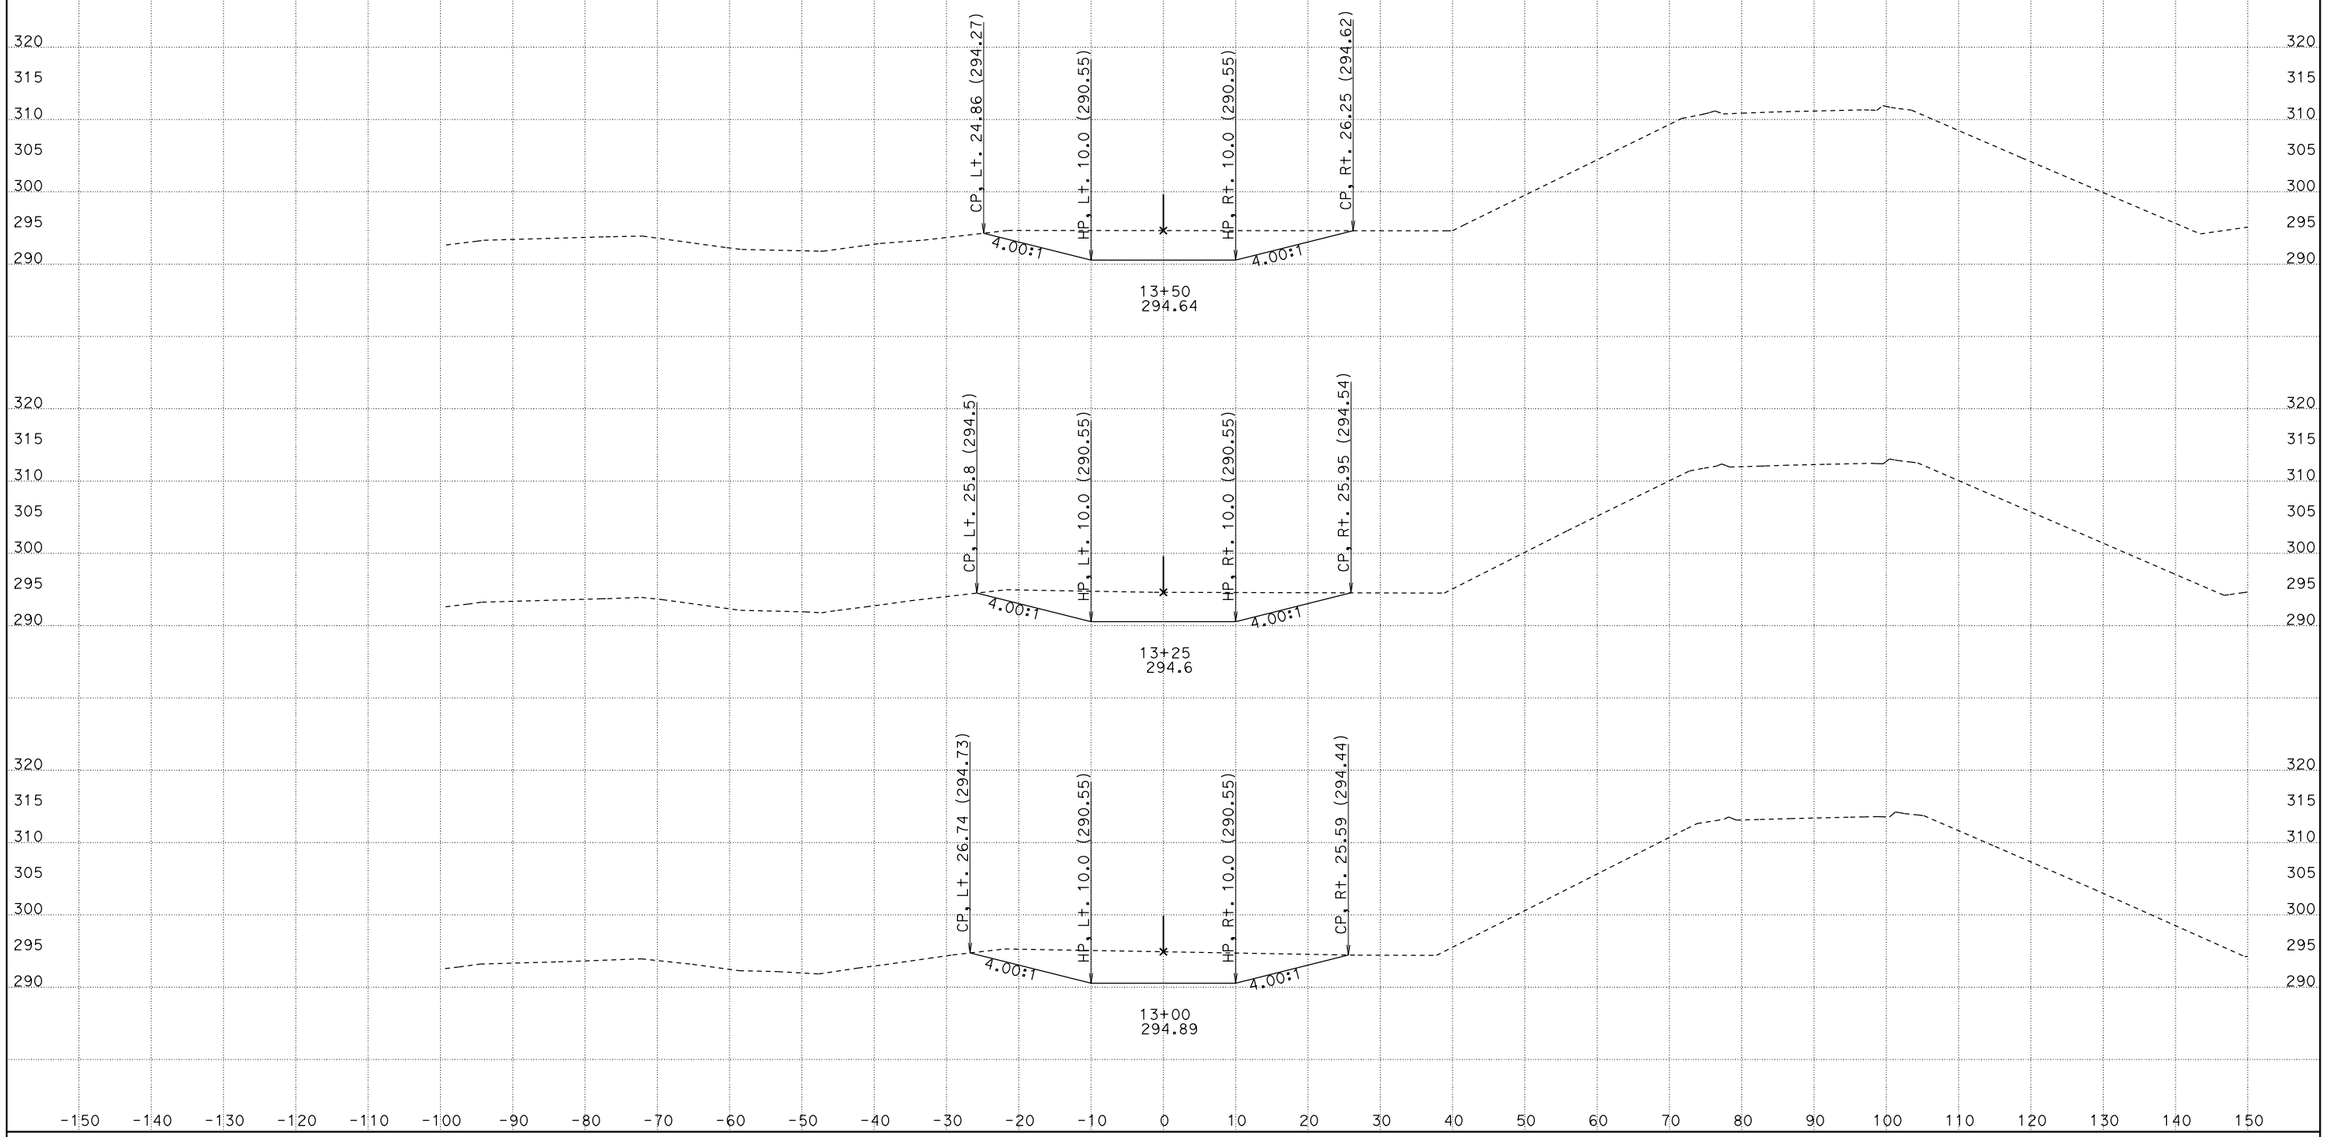

CREATED BY: David Velazco
DATE: 12/16/2014
KC Project: 36020B File: D:\Design\Projects\Active\Tul 99 (06-360234)\36020B\newditch.ear

CONTRACT: 360231
DIST/CO/RTE/PM: 06/Tul/99/35.2-R37.2
PROJECT ID: 0612000241

SCALE: 1" = 10' Horiz.
1" = 10' Vert.

All Dimensions are US Survey Feet

DIT1
CROSS SECTIONS
SHEET 6 OF 29

FOR PROJECT DEVELOPMENT ONLY

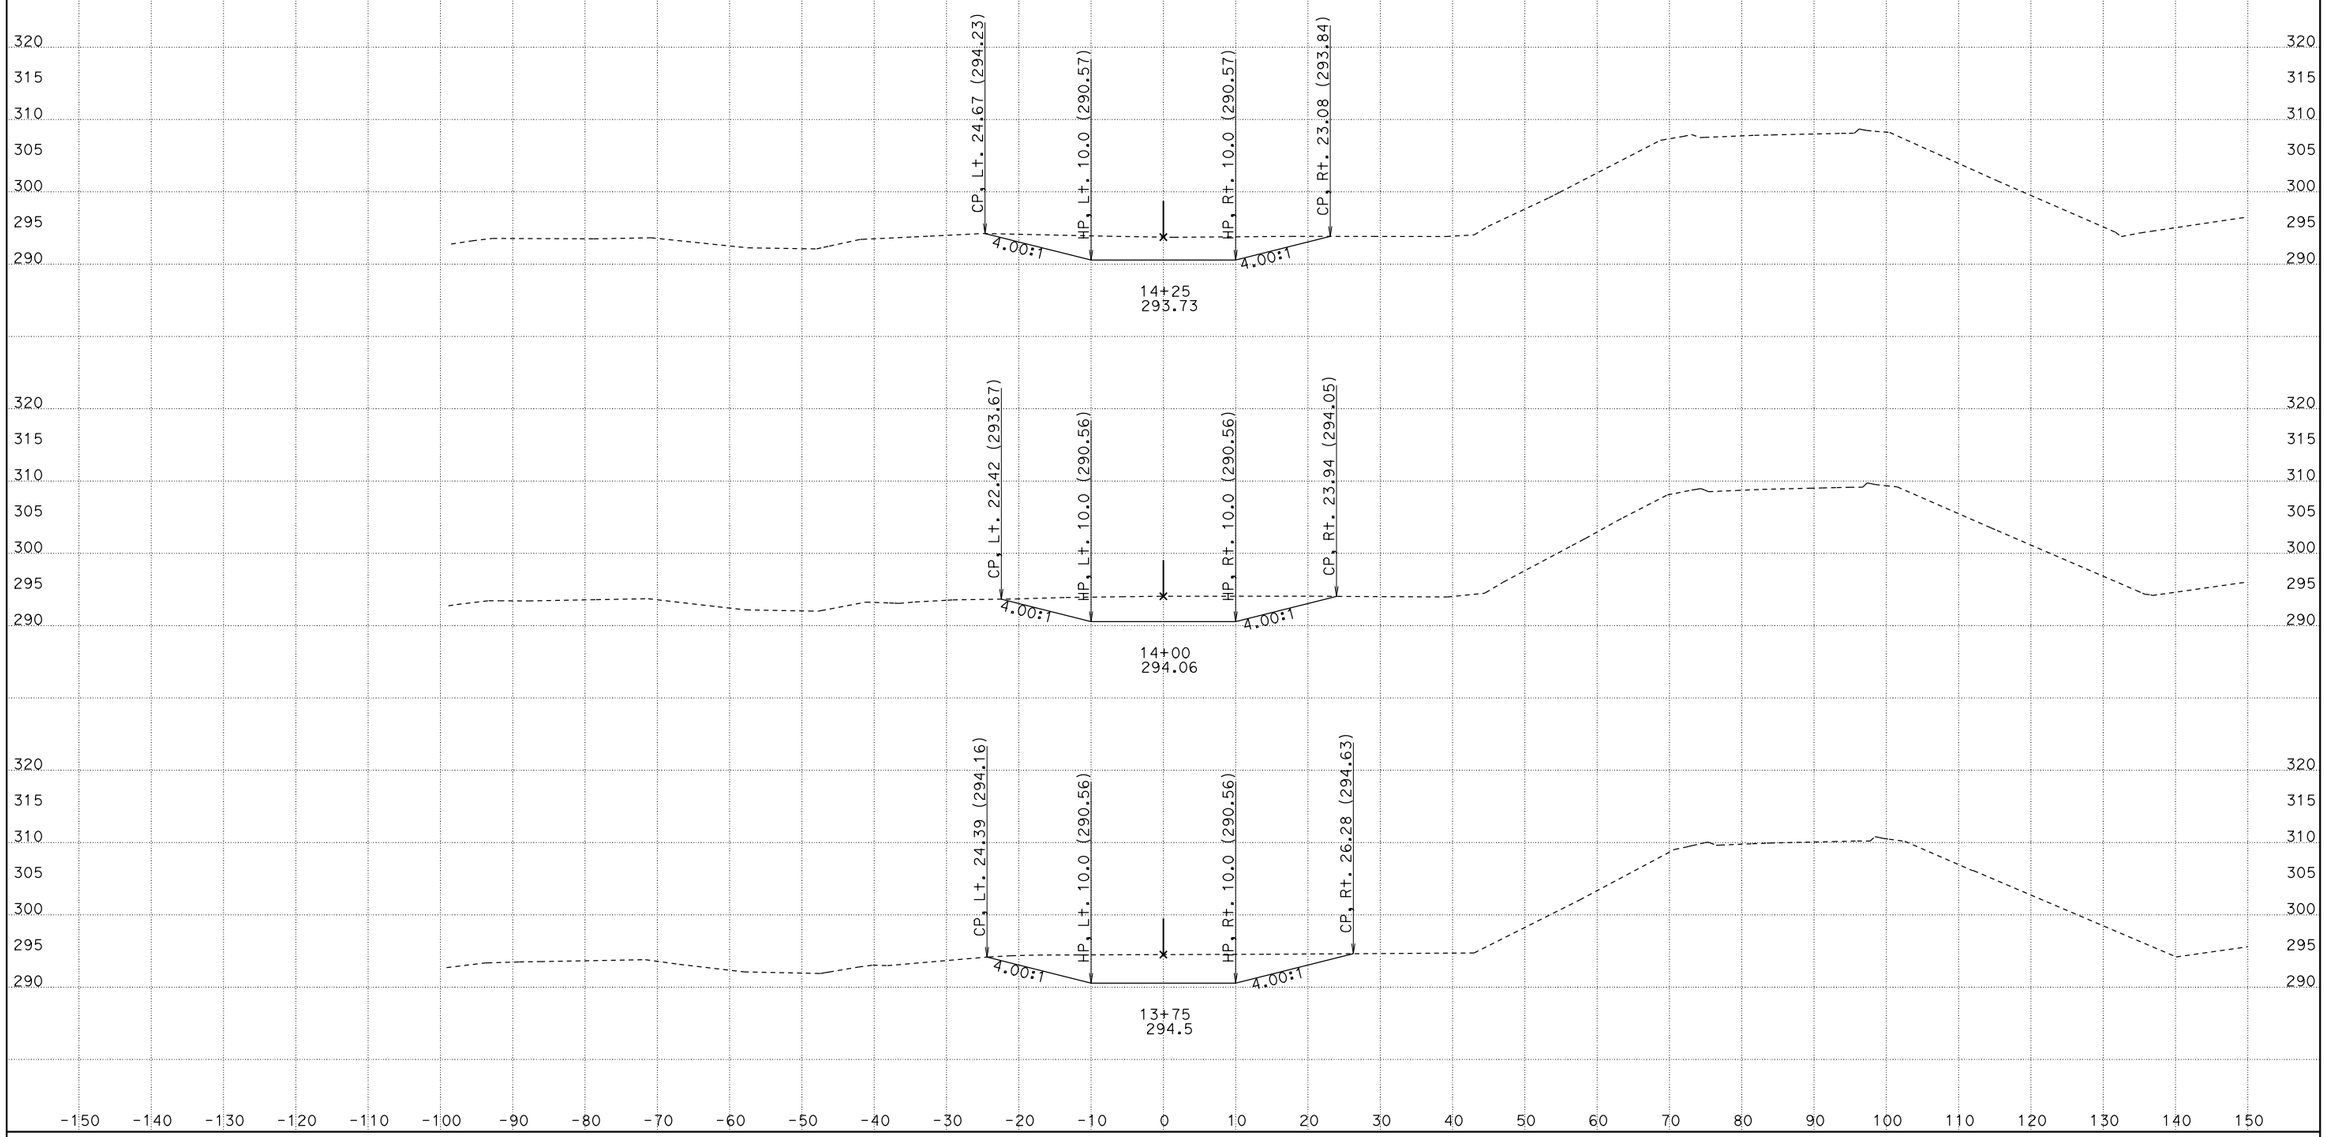

CREATED BY: David Velazco
DATE: 12/16/2014
KC Project: 36020B File: D:\Design\Projects\Active\Tul 99 (06-360234)\36020B\newditch.ear

CONTRACT: 360231
DIST/CO/RTE/PM: 06/Tul/99/35.2-R37.2
PROJECT ID: 0612000241

SCALE: 1" = 10' Horiz.
1" = 10' Vert.

All Dimensions are US Survey Feet

DIT1
CROSS SECTIONS
SHEET 7 OF 29

FOR PROJECT DEVELOPMENT ONLY

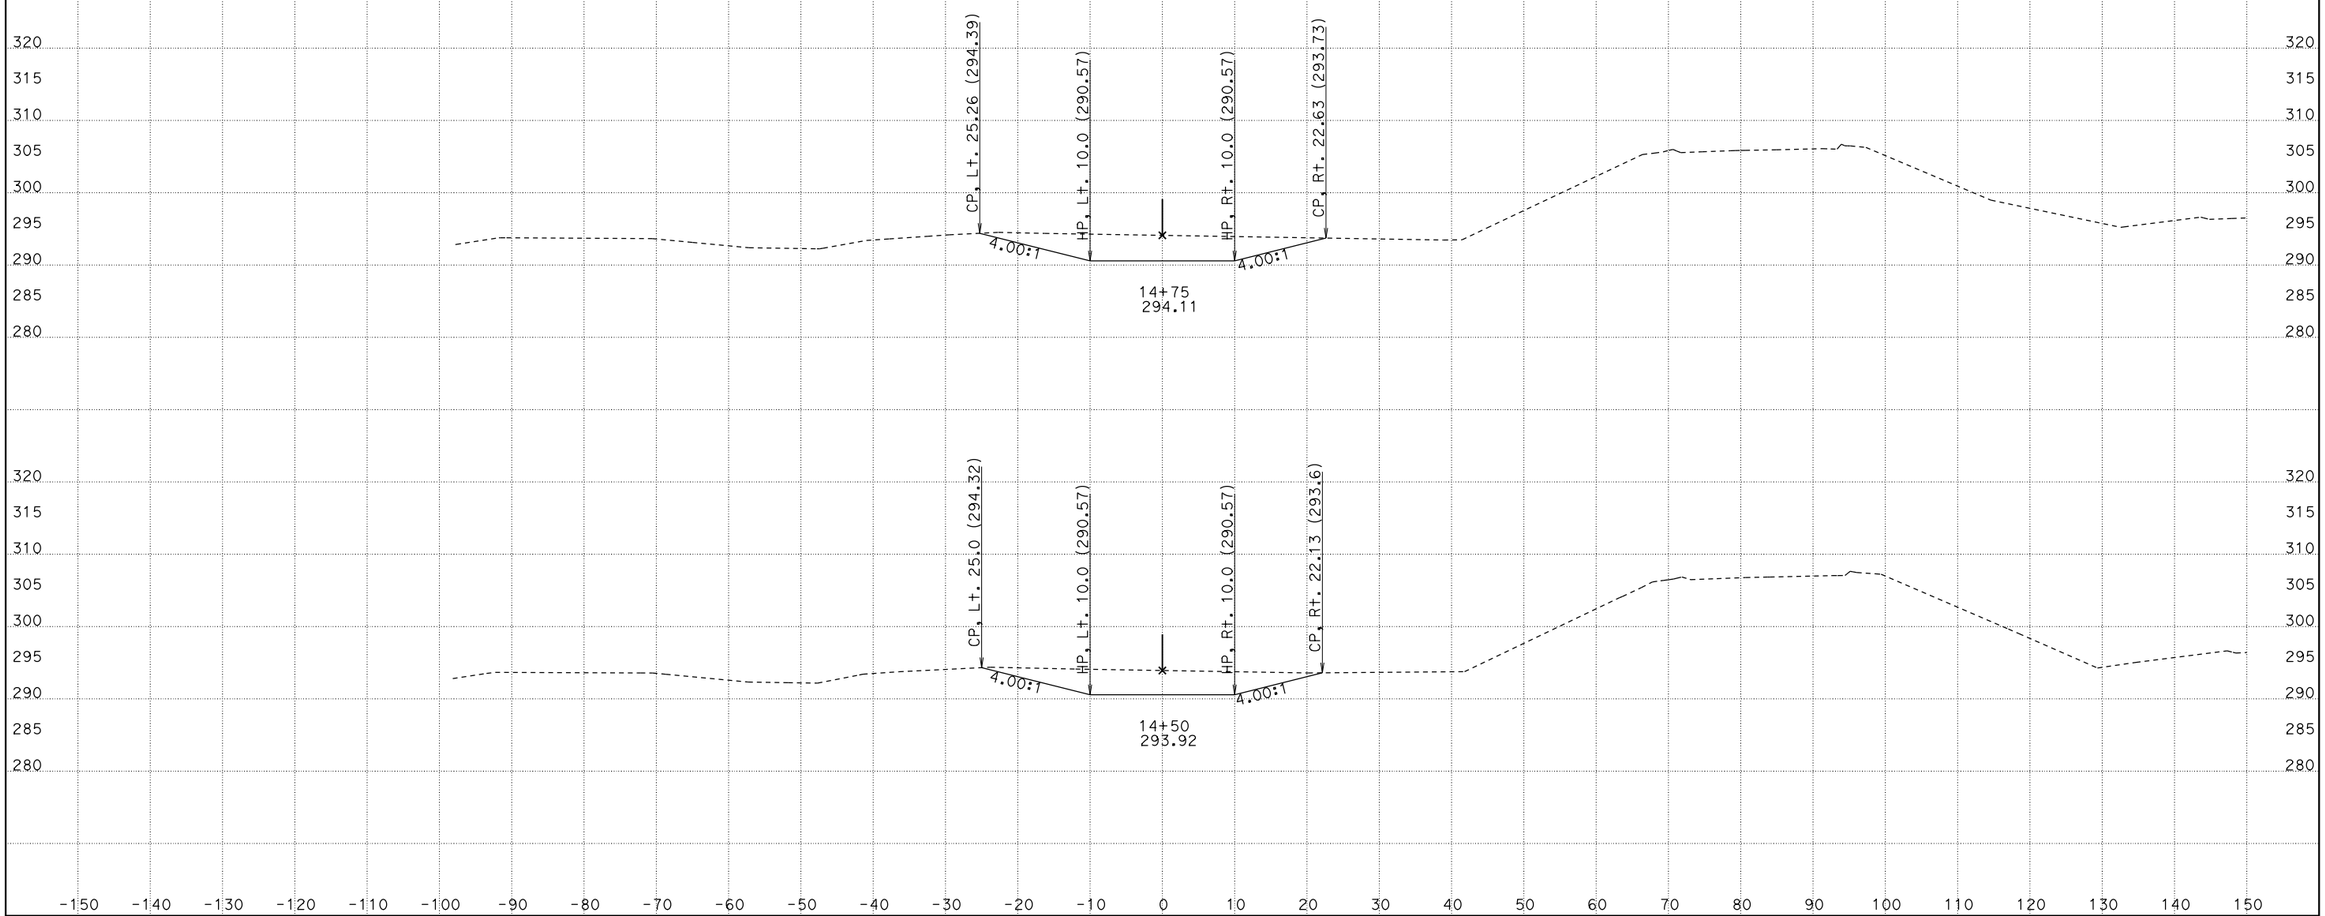

CREATED BY: David Velazco
DATE: 12/16/2014
KC Project: 36020B File: D:\Design\Projects\Active\Tul 99 (06-360234)\36020B\newditch.ear

CONTRACT: 360231
DIST/CO/RTE/PM: 06/Tul/99/35.2-R37.2
PROJECT ID: 0612000241

SCALE: 1" = 10' Horiz.
1" = 10' Vert.

All Dimensions are US Survey Feet

DIT1
CROSS SECTIONS

FOR PROJECT DEVELOPMENT ONLY

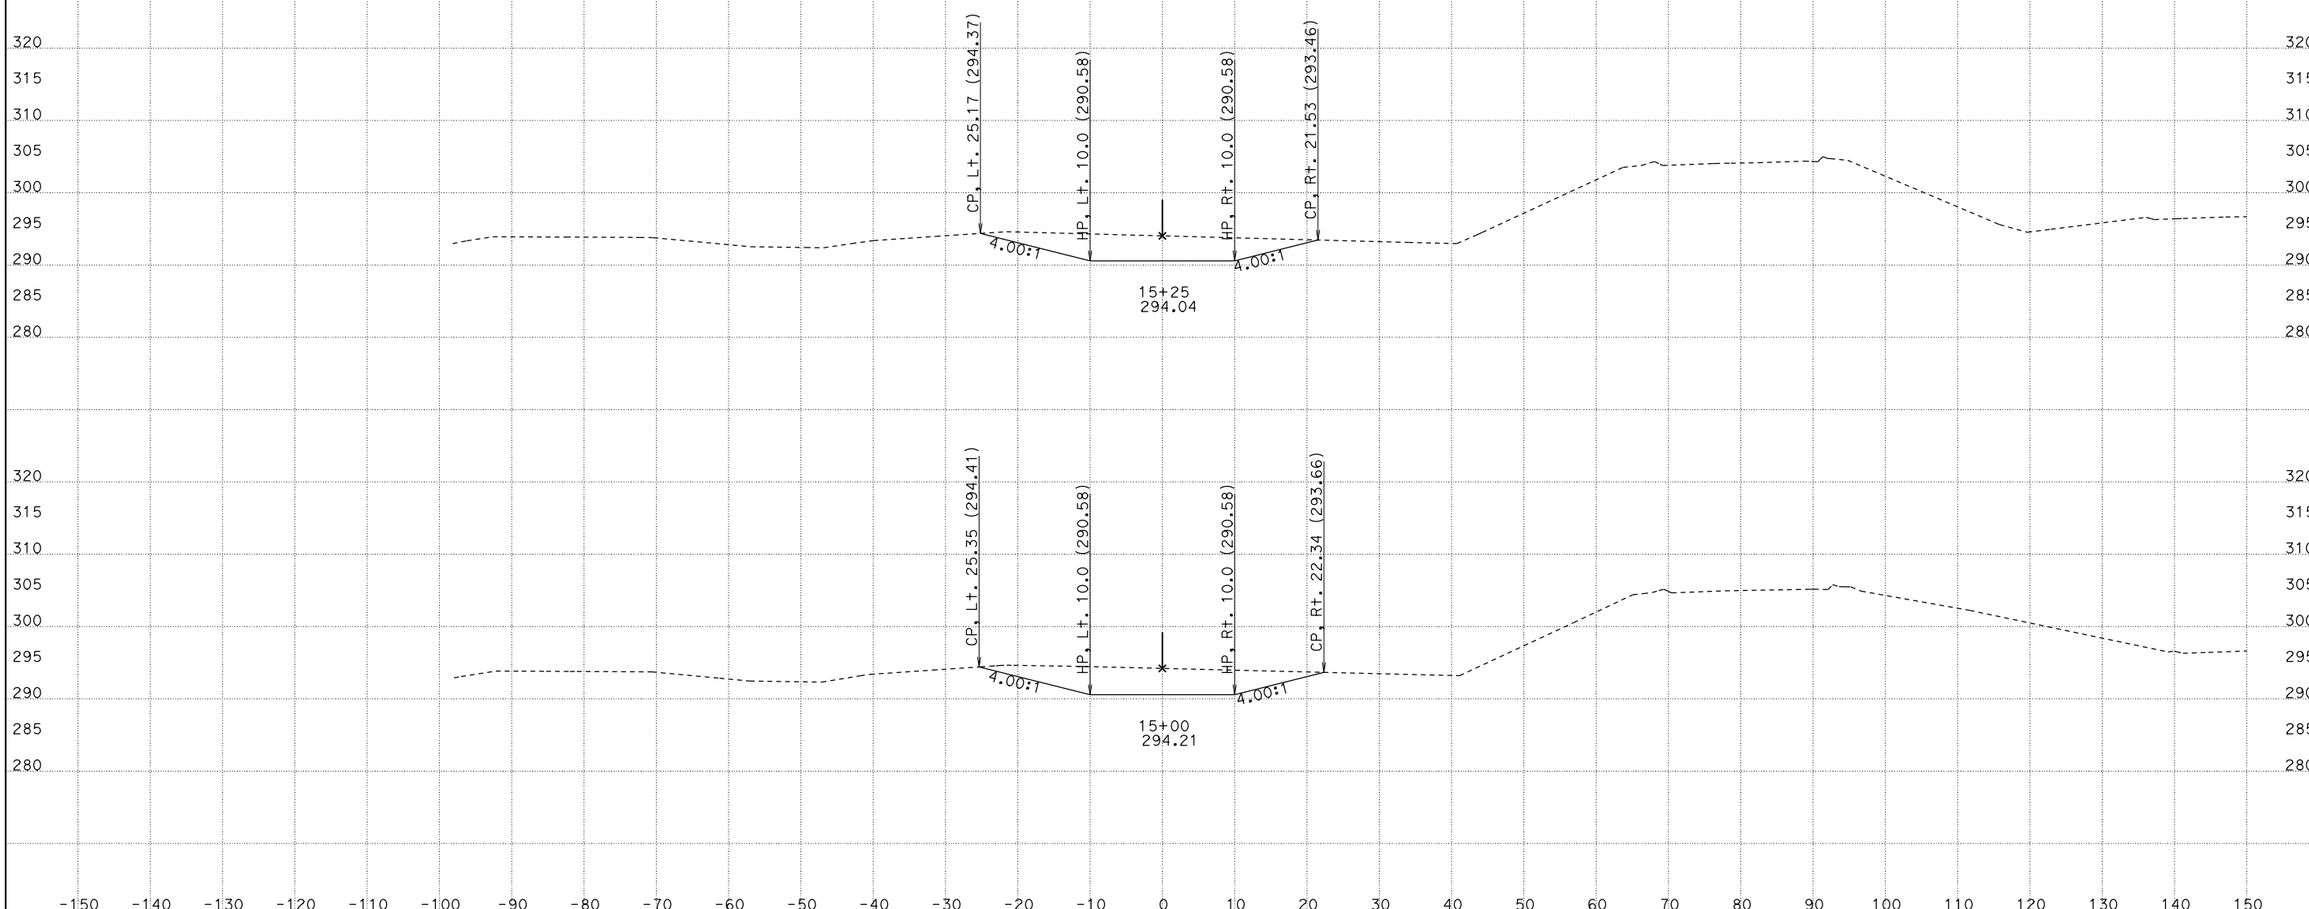

CREATED BY: David Velazco
DATE: 12/16/2014
KC Project: 36020B File: D:\Design\Projects\Active\Tul 99 (06-360234)\36020B\newditch.ear

CONTRACT: 360231
DIST/CO/RTE/PM: 06/Tul/99/35.2-R37.2
PROJECT ID: 0612000241

SCALE: 1" = 10' Horiz.
1" = 10' Vert.

All Dimensions are US Survey Feet

DIT1
CROSS SECTIONS

FOR PROJECT DEVELOPMENT ONLY

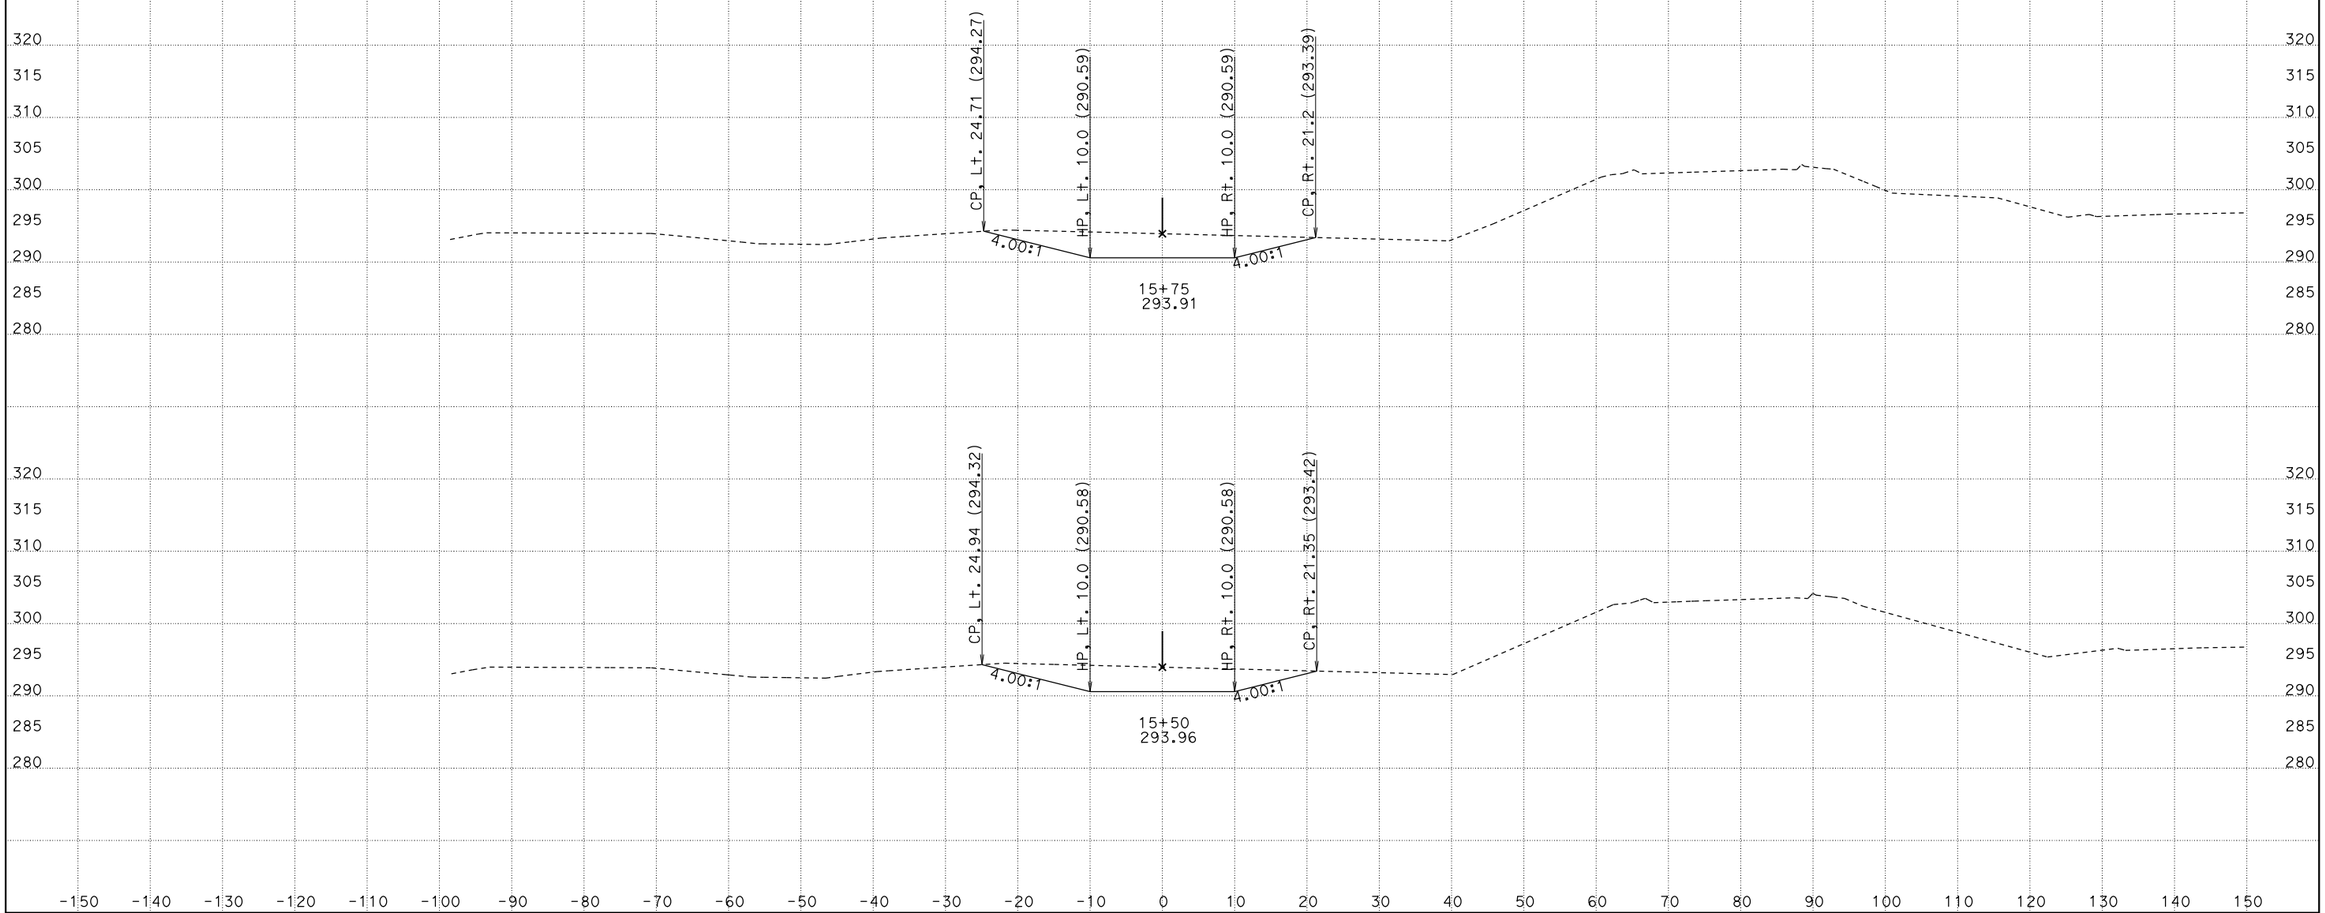

CREATED BY: David Velazco
DATE: 12/16/2014
KC Project: 36020B File: D:\Design\Projects\Active\Tul 99 (06-360234)\36020B\newditch.ear

CONTRACT: 360231
DIST/CO/RTE/PM: 06/Tul/99/35.2-R37.2
PROJECT ID: 0612000241

SCALE: 1" = 10' Horiz.
1" = 10' Vert.

All Dimensions are US Survey Feet

DIT1
CROSS SECTIONS

FOR PROJECT DEVELOPMENT ONLY

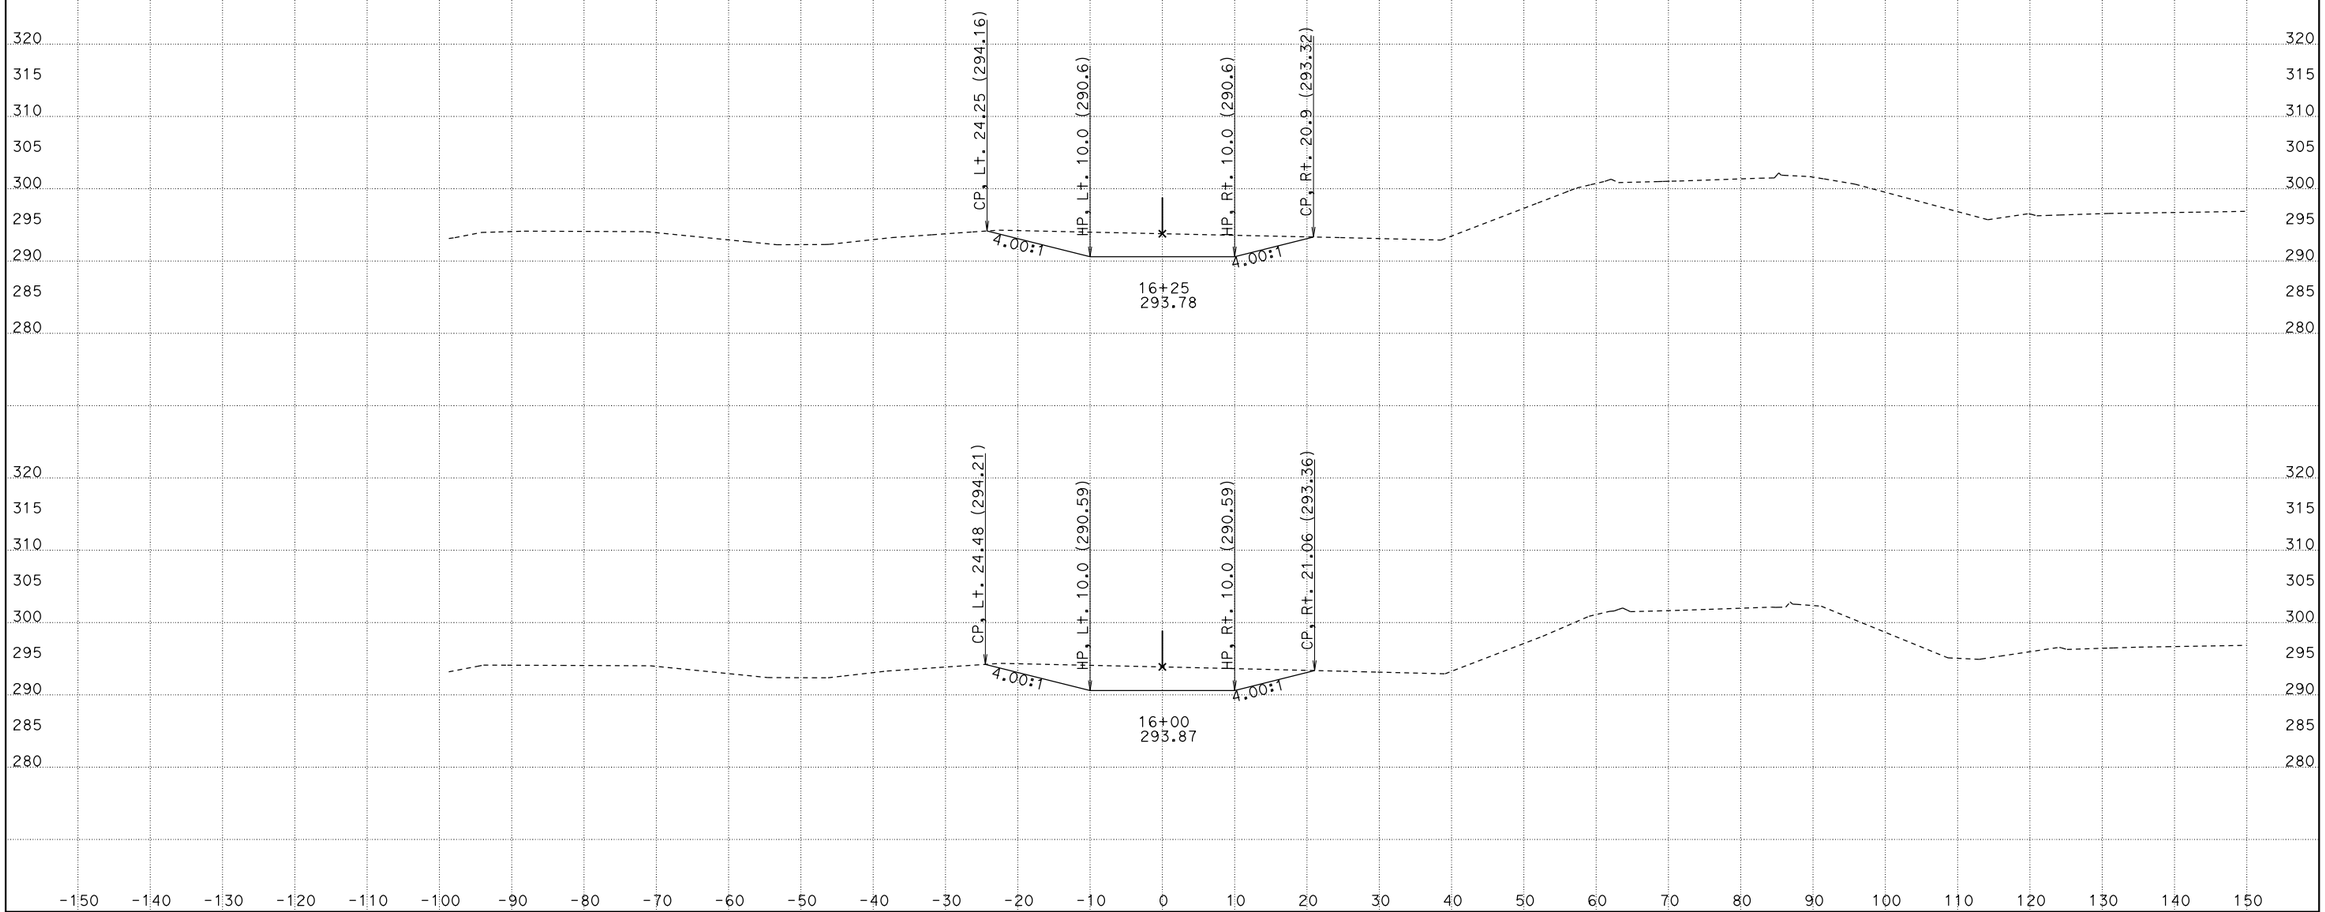

CREATED BY: David Velazco
DATE: 12/16/2014
KC Project: 36020B File: D:\Design\Projects\Active\Tul 99 (06-360234)\36020B\newditch.ear

CONTRACT: 360231
DIST/CO/RTE/PM: 06/Tul/99/35.2-R37.2
PROJECT ID: 0612000241

SCALE: 1" = 10' Horiz.
1" = 10' Vert.

All Dimensions are US Survey Feet

DIT1
CROSS SECTIONS

FOR PROJECT DEVELOPMENT ONLY

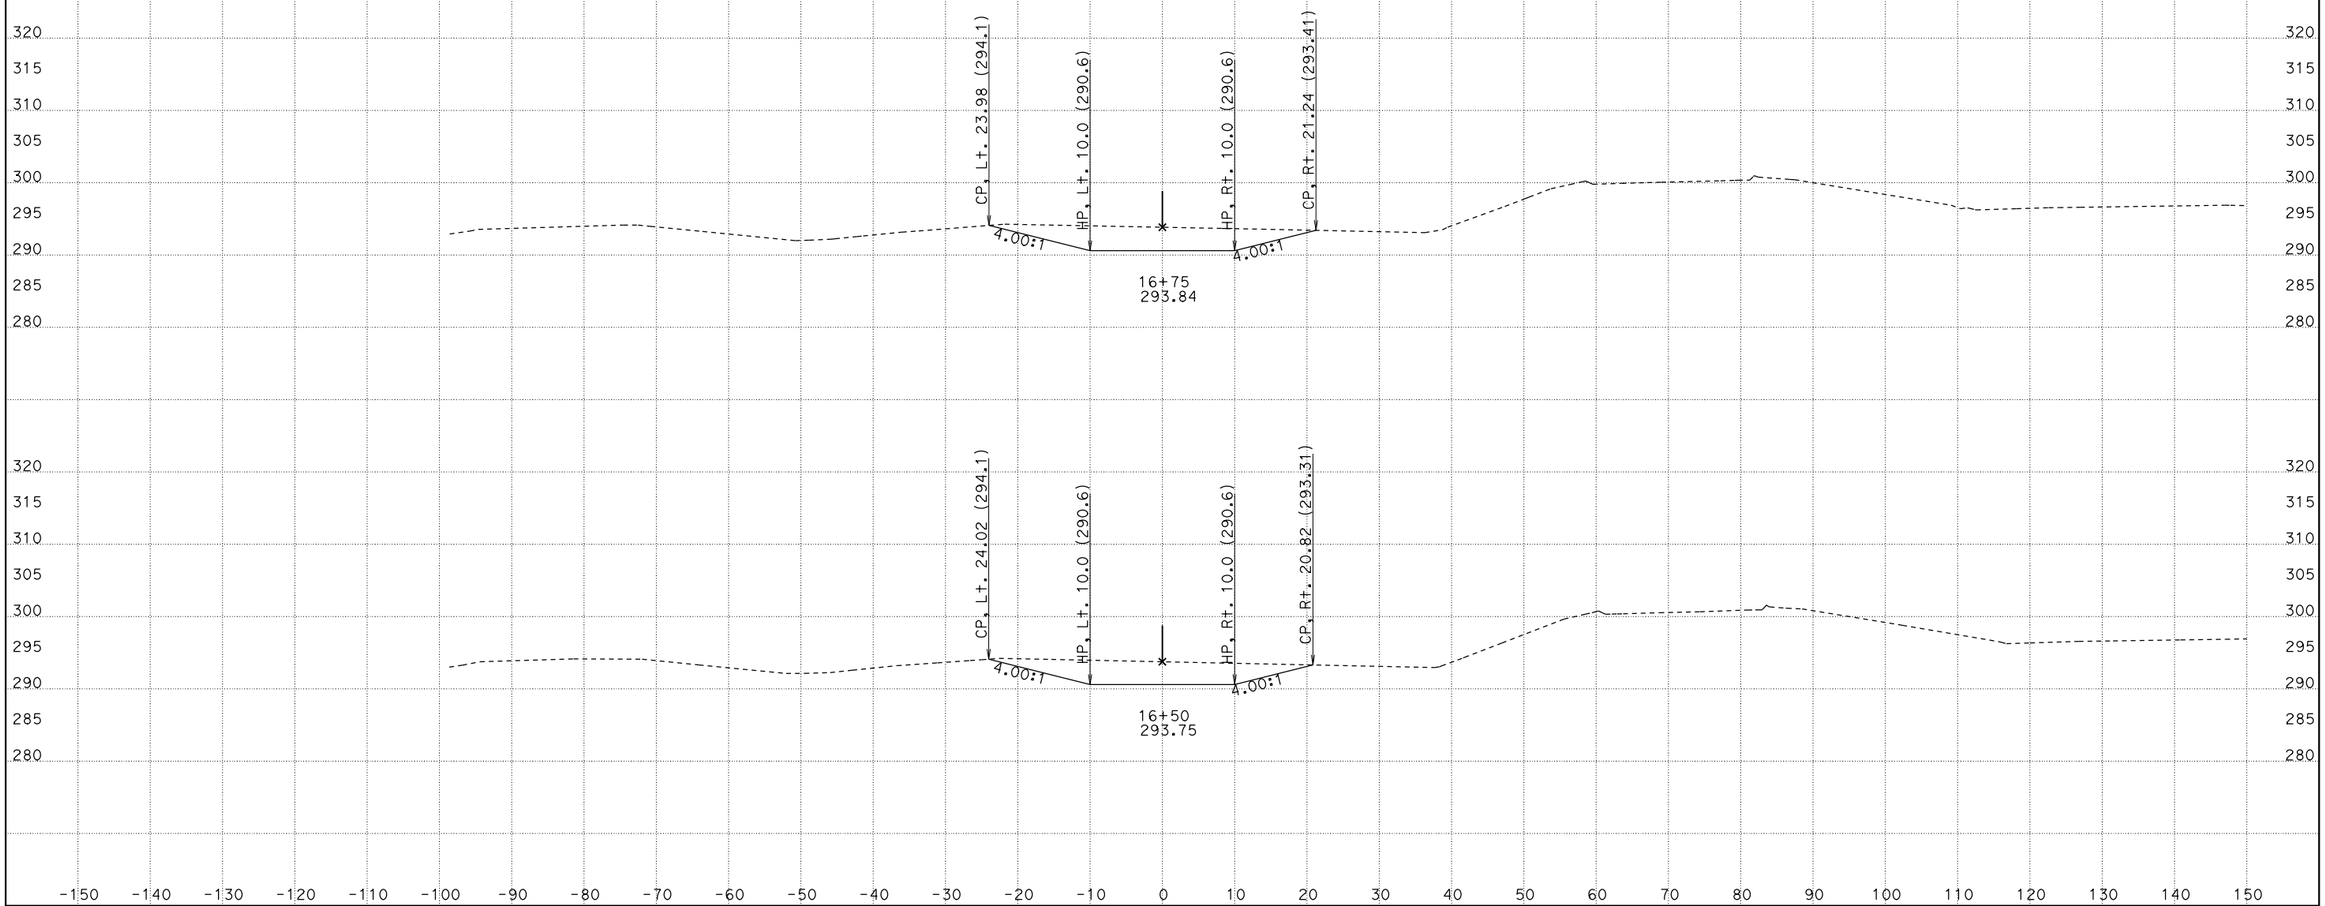

CREATED BY: David Velazco
DATE: 12/16/2014
KC Project: 36020B File: D:\Design\Projects\Active\Tul 99 (06-360234)\36020B\newditch.ear

CONTRACT: 360231
DIST/CO/RTE/PM: 06/Tul/99/35.2-R37.2
PROJECT ID: 0612000241

SCALE: 1" = 10' Horiz.
1" = 10' Vert.

All Dimensions are US Survey Feet

DIT1
CROSS SECTIONS

FOR PROJECT DEVELOPMENT ONLY

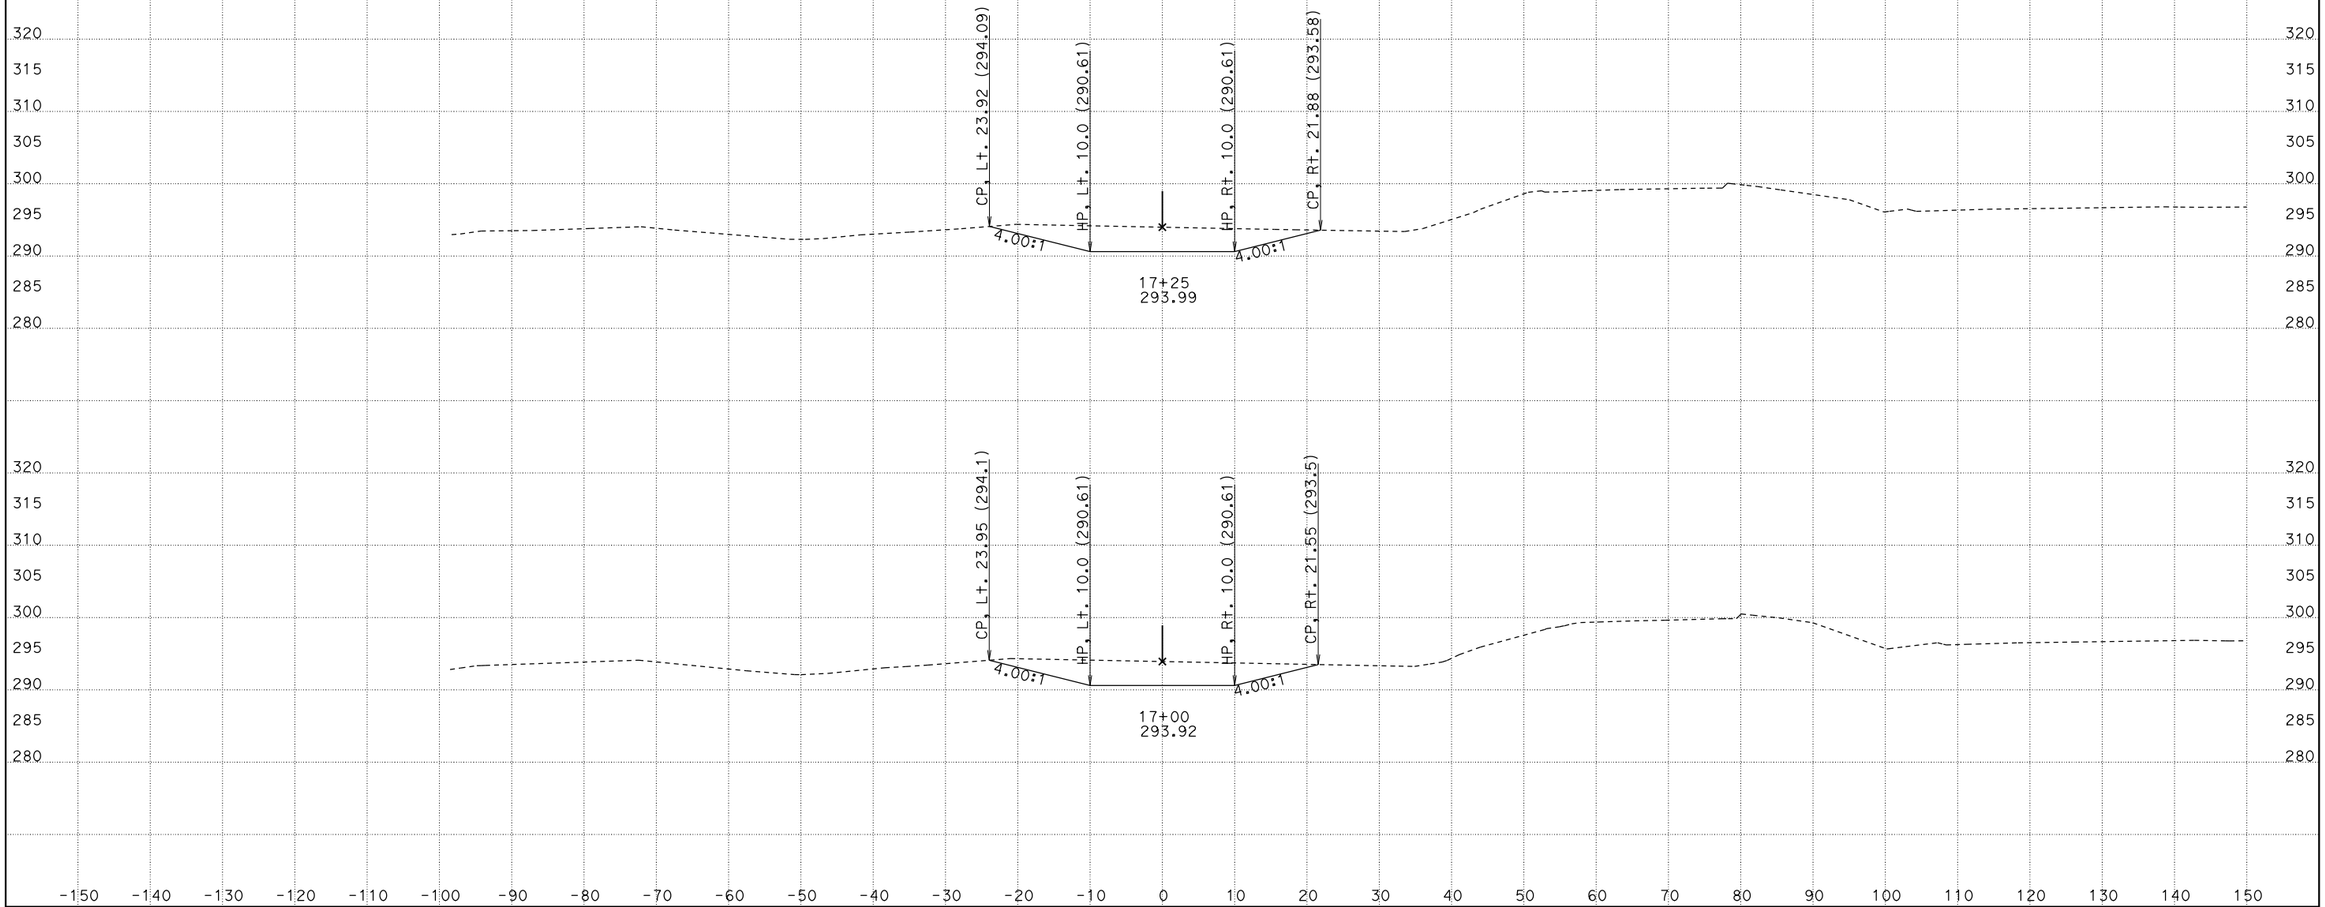

CREATED BY: David Velazco
DATE: 12/16/2014
KC Project: 36020B File: D:\Design\Projects\Active\Tul 99 (06-360234)\36020B\newditch.ear

CONTRACT: 360231
DIST/CO/RTE/PM: 06/Tul/99/35.2-R37.2
PROJECT ID: 0612000241

SCALE: 1" = 10' Horiz.
1" = 10' Vert.

All Dimensions are US Survey Feet

DIT1
CROSS SECTIONS

FOR PROJECT DEVELOPMENT ONLY

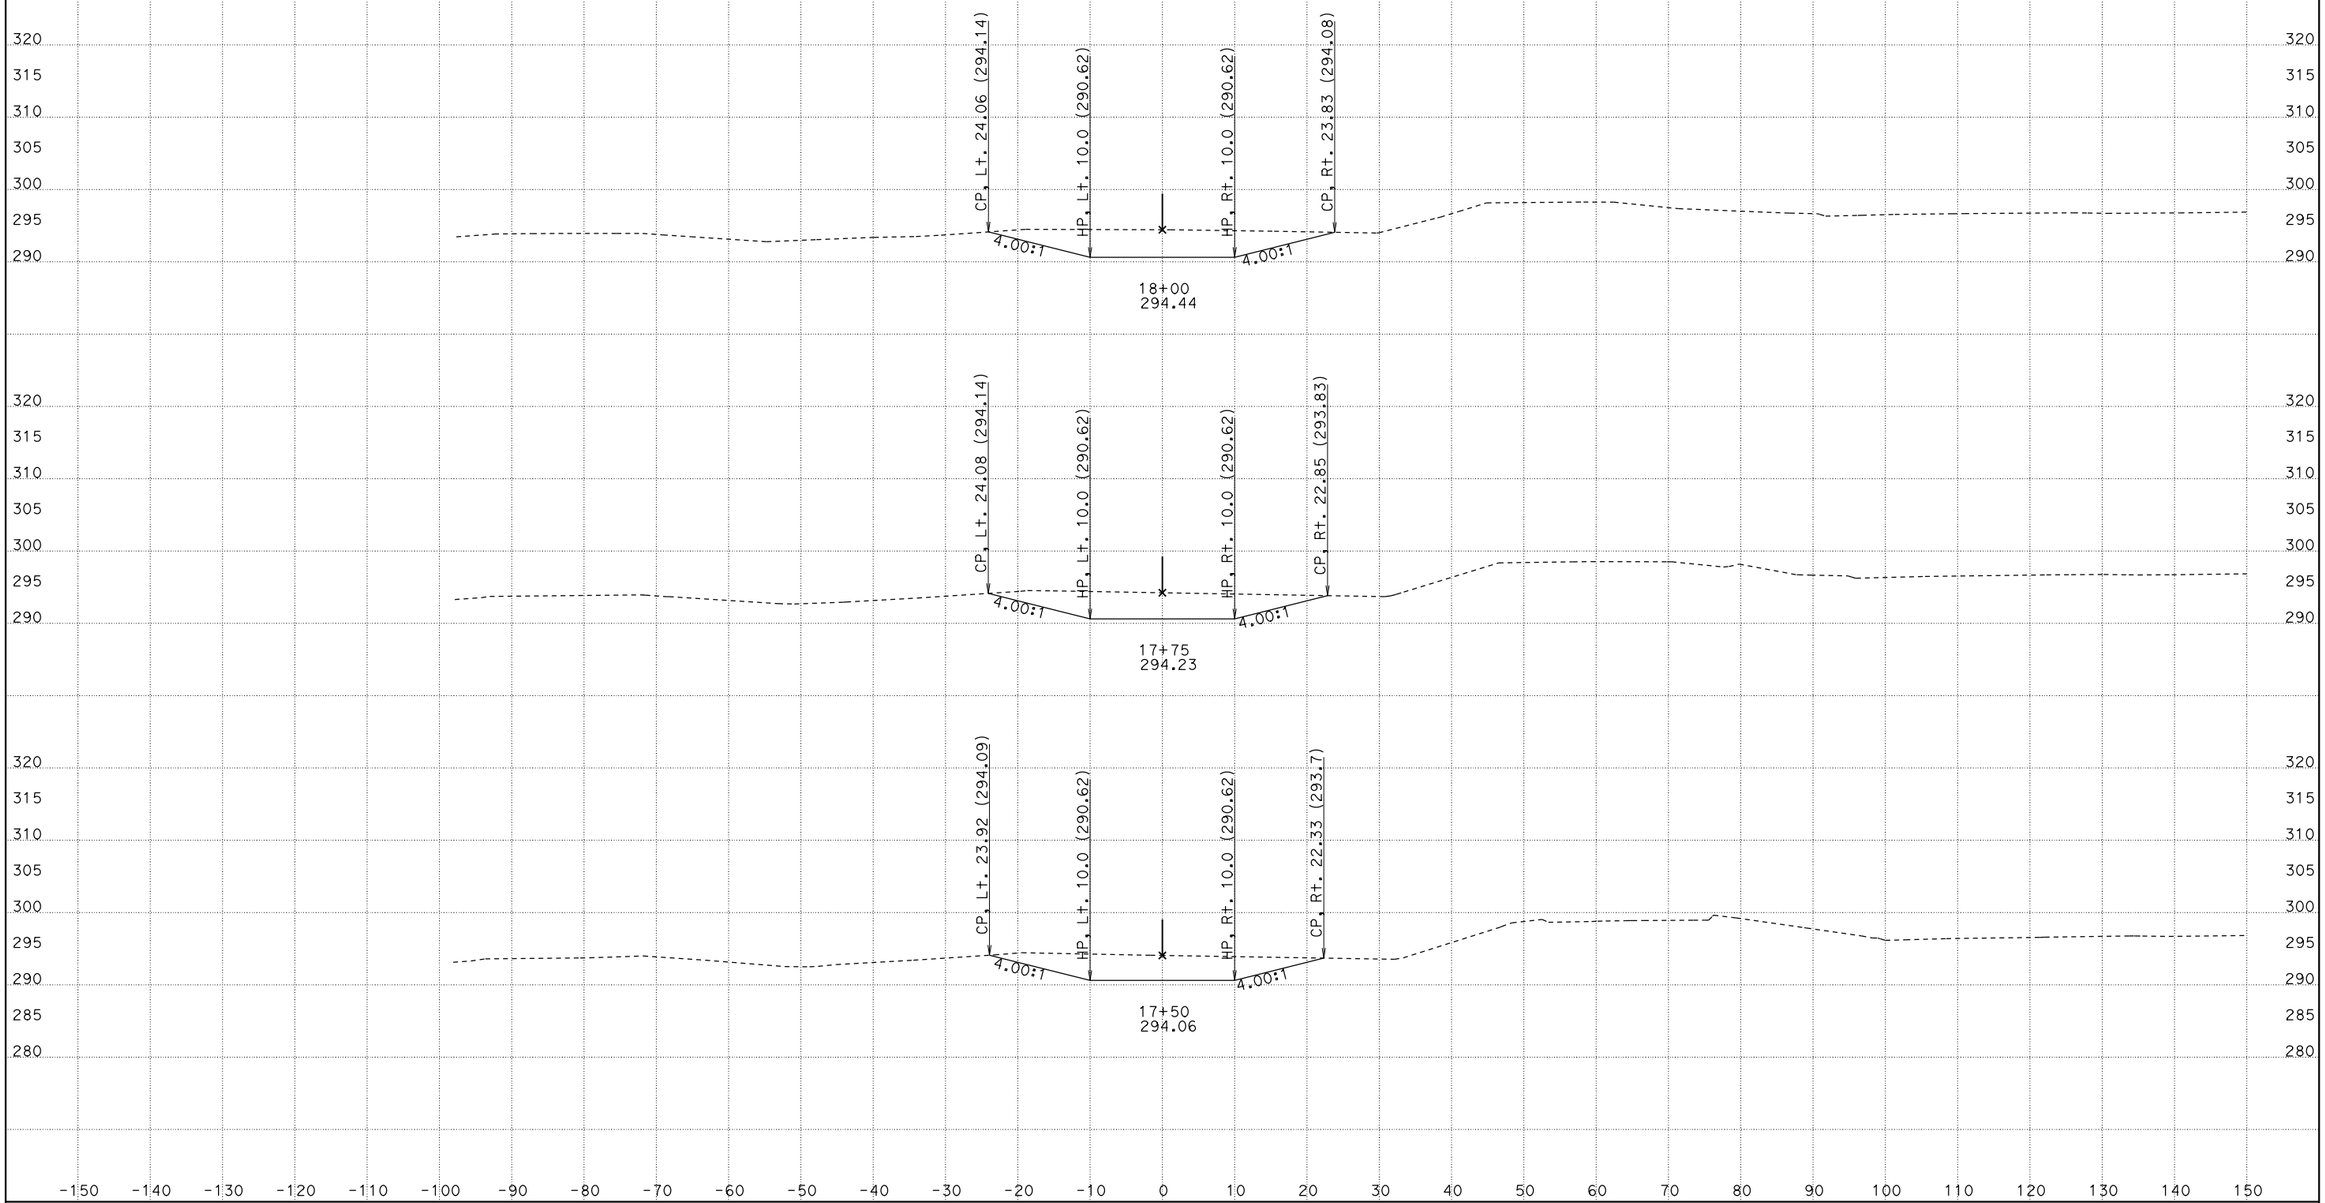

CREATED BY: David Velazco
DATE: 12/16/2014
KC Project: 36020B File: D:\Design\Projects\Active\Tul 99 (06-360234)\36020B\newditch.ear

CONTRACT: 360231
DIST/CO/RTE/PM: 06/Tul/99/35.2-R37.2
PROJECT ID: 0612000241

SCALE: 1" = 10' Horiz.
1" = 10' Vert.

All Dimensions are US Survey Feet

DIT1
CROSS SECTIONS

FOR PROJECT DEVELOPMENT ONLY

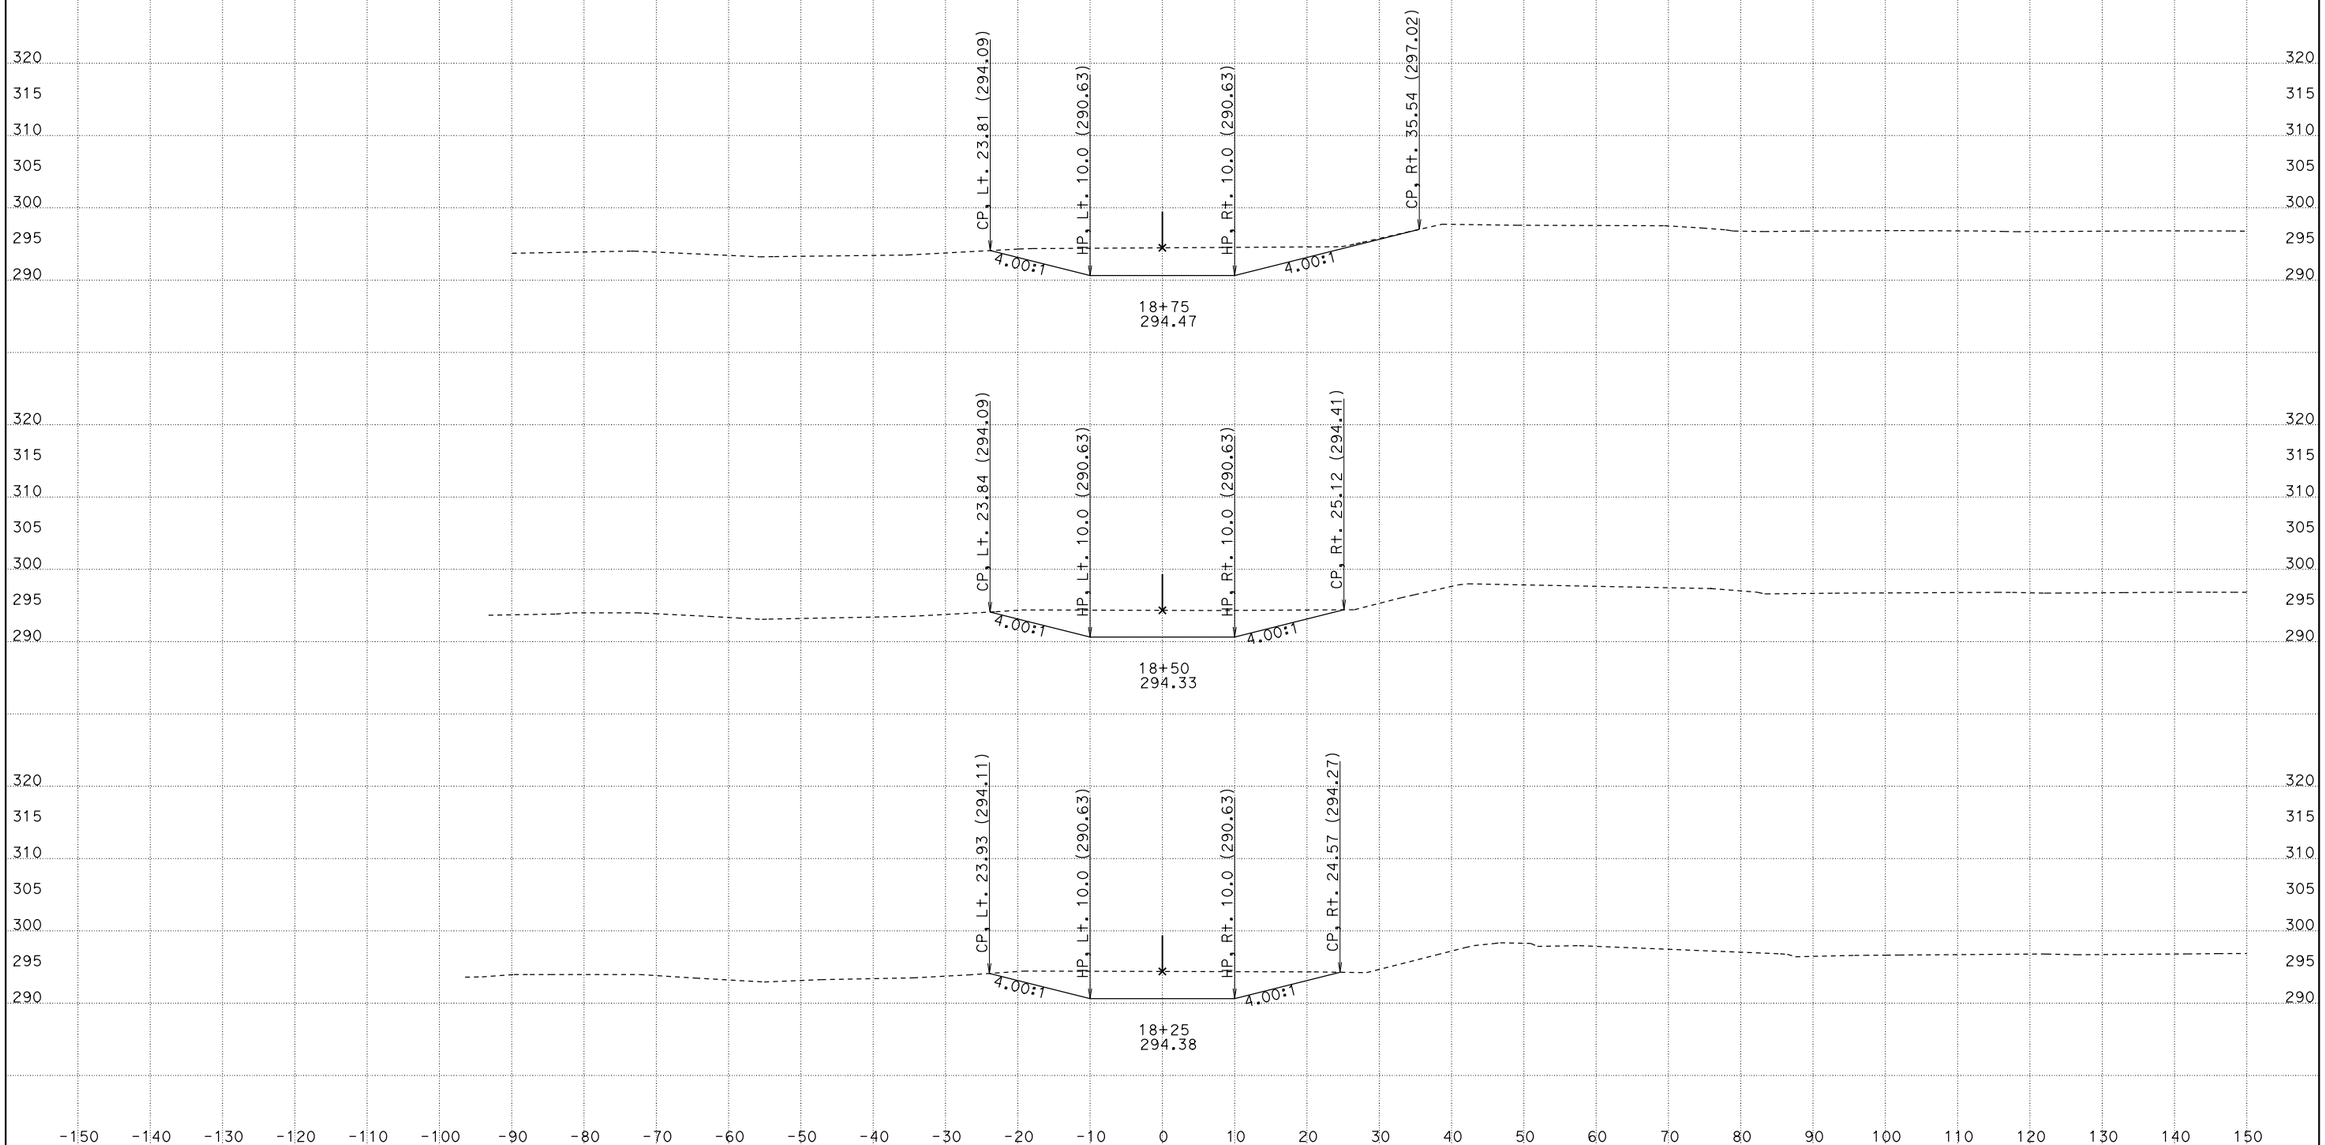

CREATED BY: David Velazco
DATE: 12/16/2014
KC Project: 36020B File: D:\Design\Projects\Active\Tul 99 (06-360234)\36020B\newditch.ear

CONTRACT: 360231
DIST/CO/RTE/PM: 06/Tul/99/35.2-R37.2
PROJECT ID: 0612000241

SCALE: 1" = 10' Horiz.
1" = 10' Vert.

All Dimensions are US Survey Feet

DIT1
CROSS SECTIONS

FOR PROJECT DEVELOPMENT ONLY

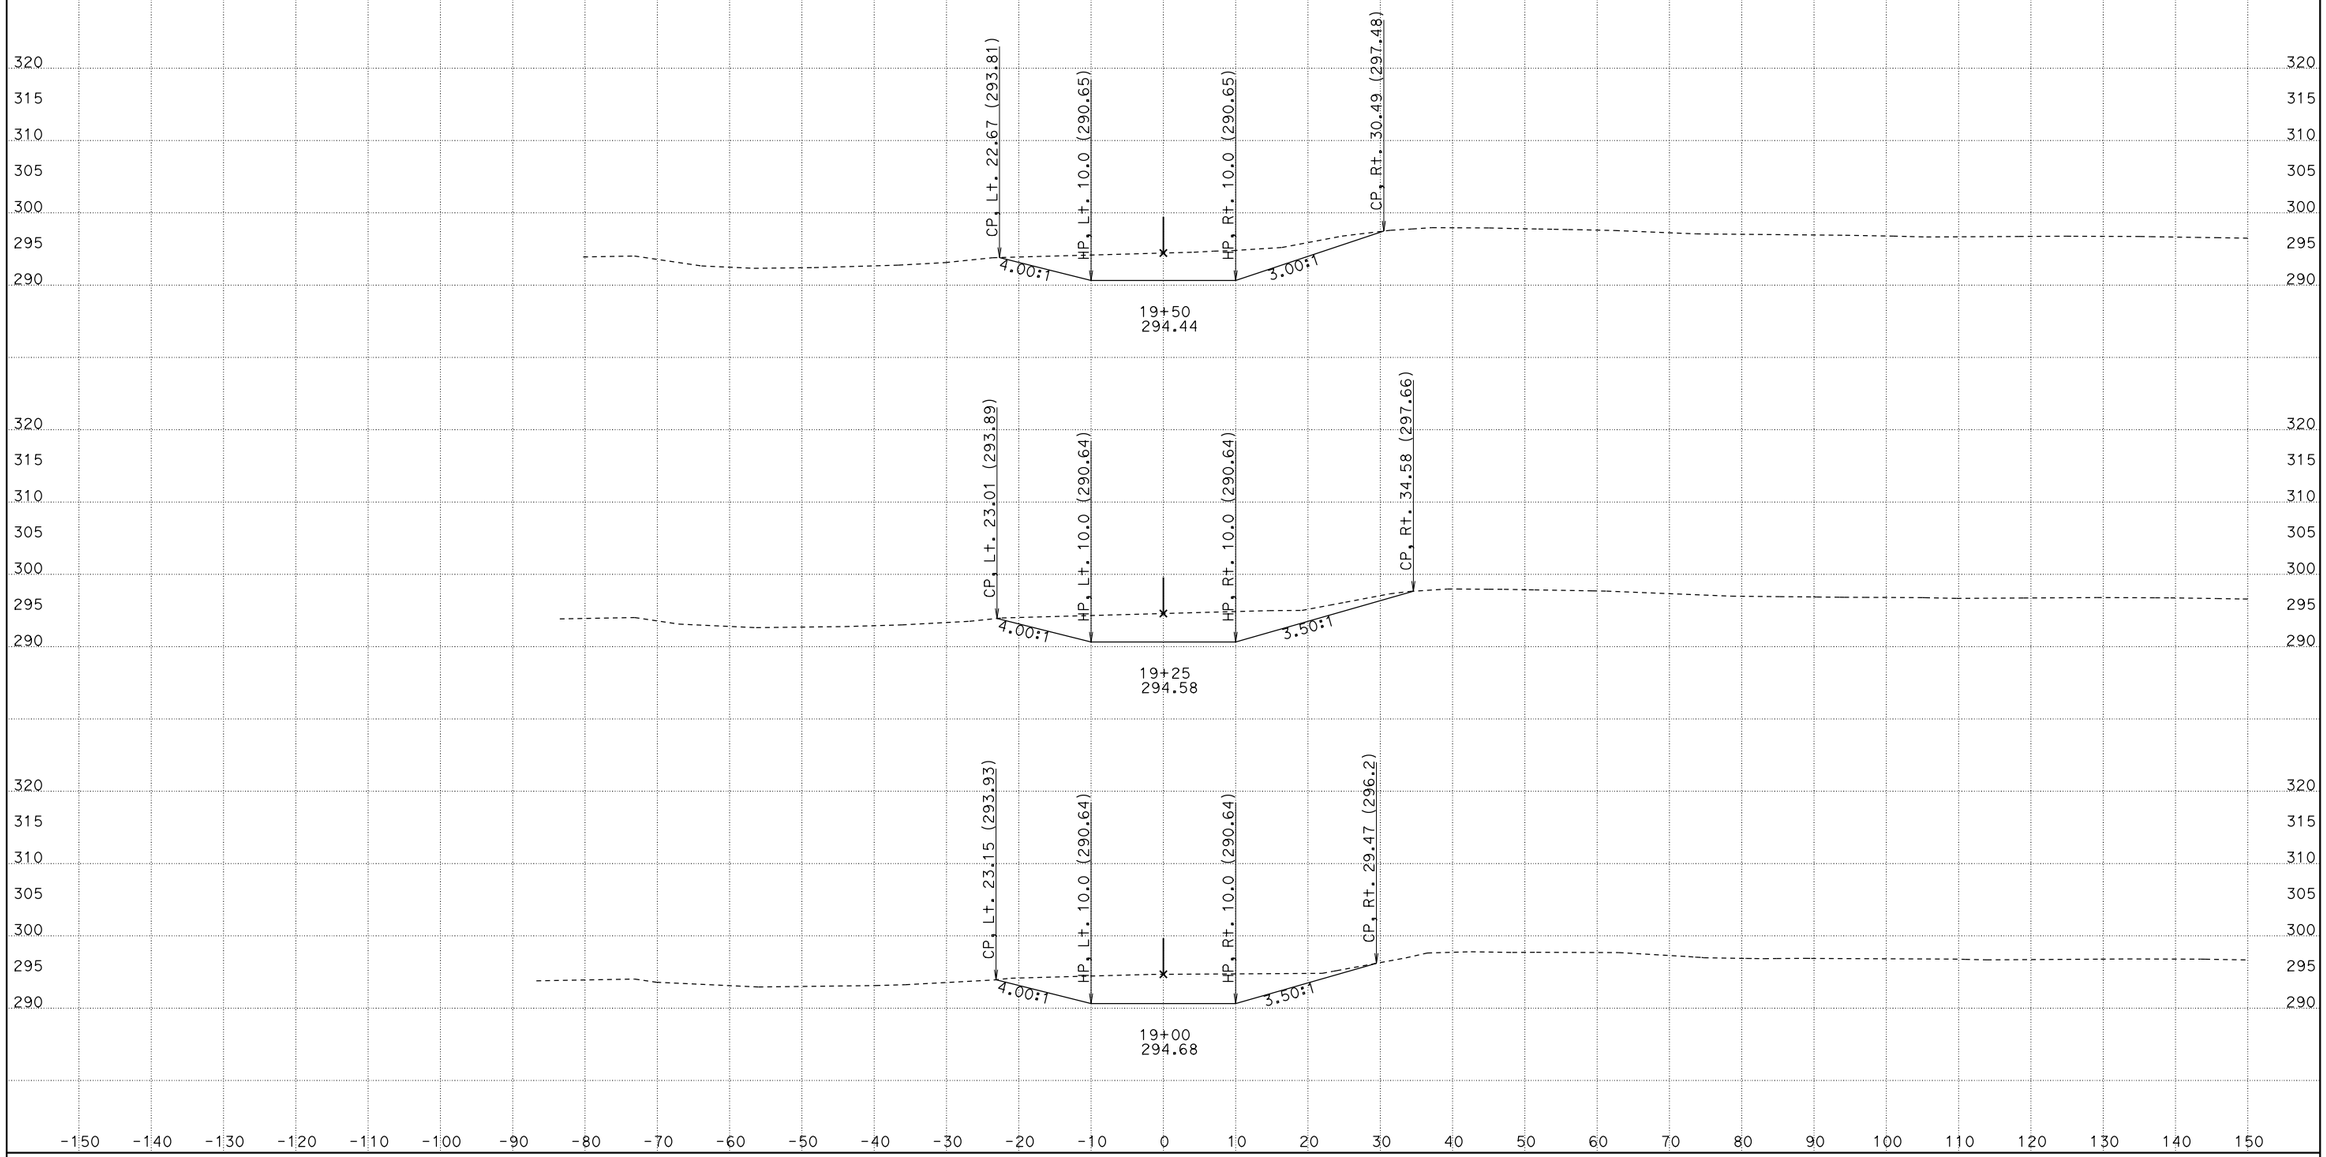

CREATED BY: David Velazco
DATE: 12/16/2014
KC Project: 36020B File: D:\Design\Projects\Active\Tul 99 (06-360234)\36020B\newditch.ear

CONTRACT: 360231
DIST/CO/RTE/PM: 06/Tul/99/35.2-R37.2
PROJECT ID: 0612000241

SCALE: 1" = 10' Horiz.
1" = 10' Vert.

All Dimensions are US Survey Feet

DIT1
CROSS SECTIONS

FOR PROJECT DEVELOPMENT ONLY

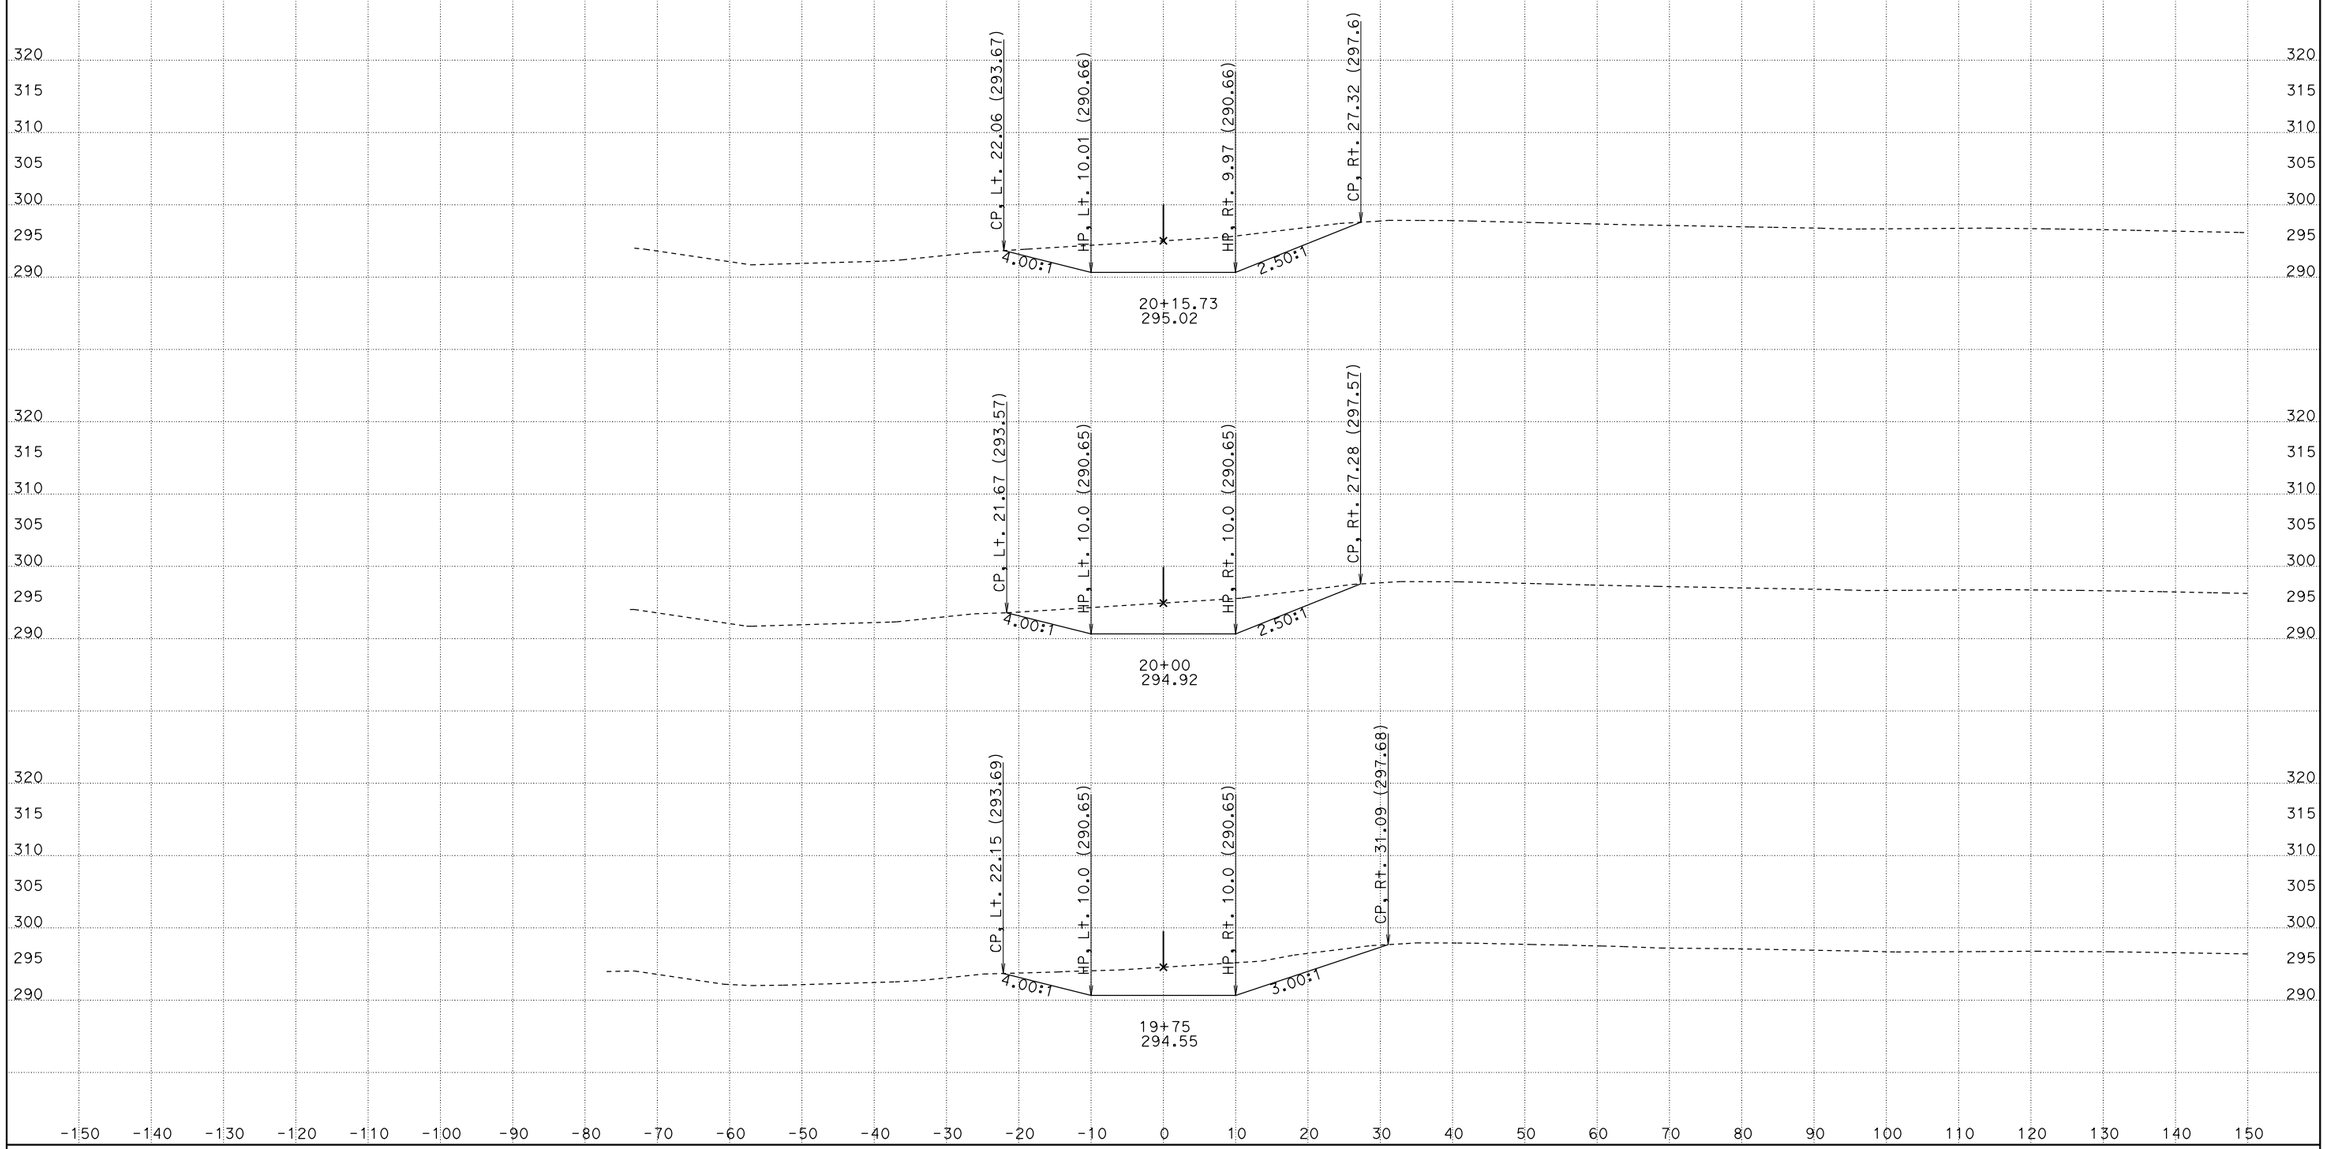

CREATED BY: David Velazco
DATE: 12/16/2014
KC Project: 36020B File: D:\Design\Projects\Active\Tul 99 (06-360234)\36020B\newditch.ear

CONTRACT: 360231
DIST/CO/RTE/PM: 06/Tul/99/35.2-R37.2
PROJECT ID: 0612000241

SCALE: 1" = 10' Horiz.
1" = 10' Vert.

All Dimensions are US Survey Feet

DIT1
CROSS SECTIONS

FOR PROJECT DEVELOPMENT ONLY

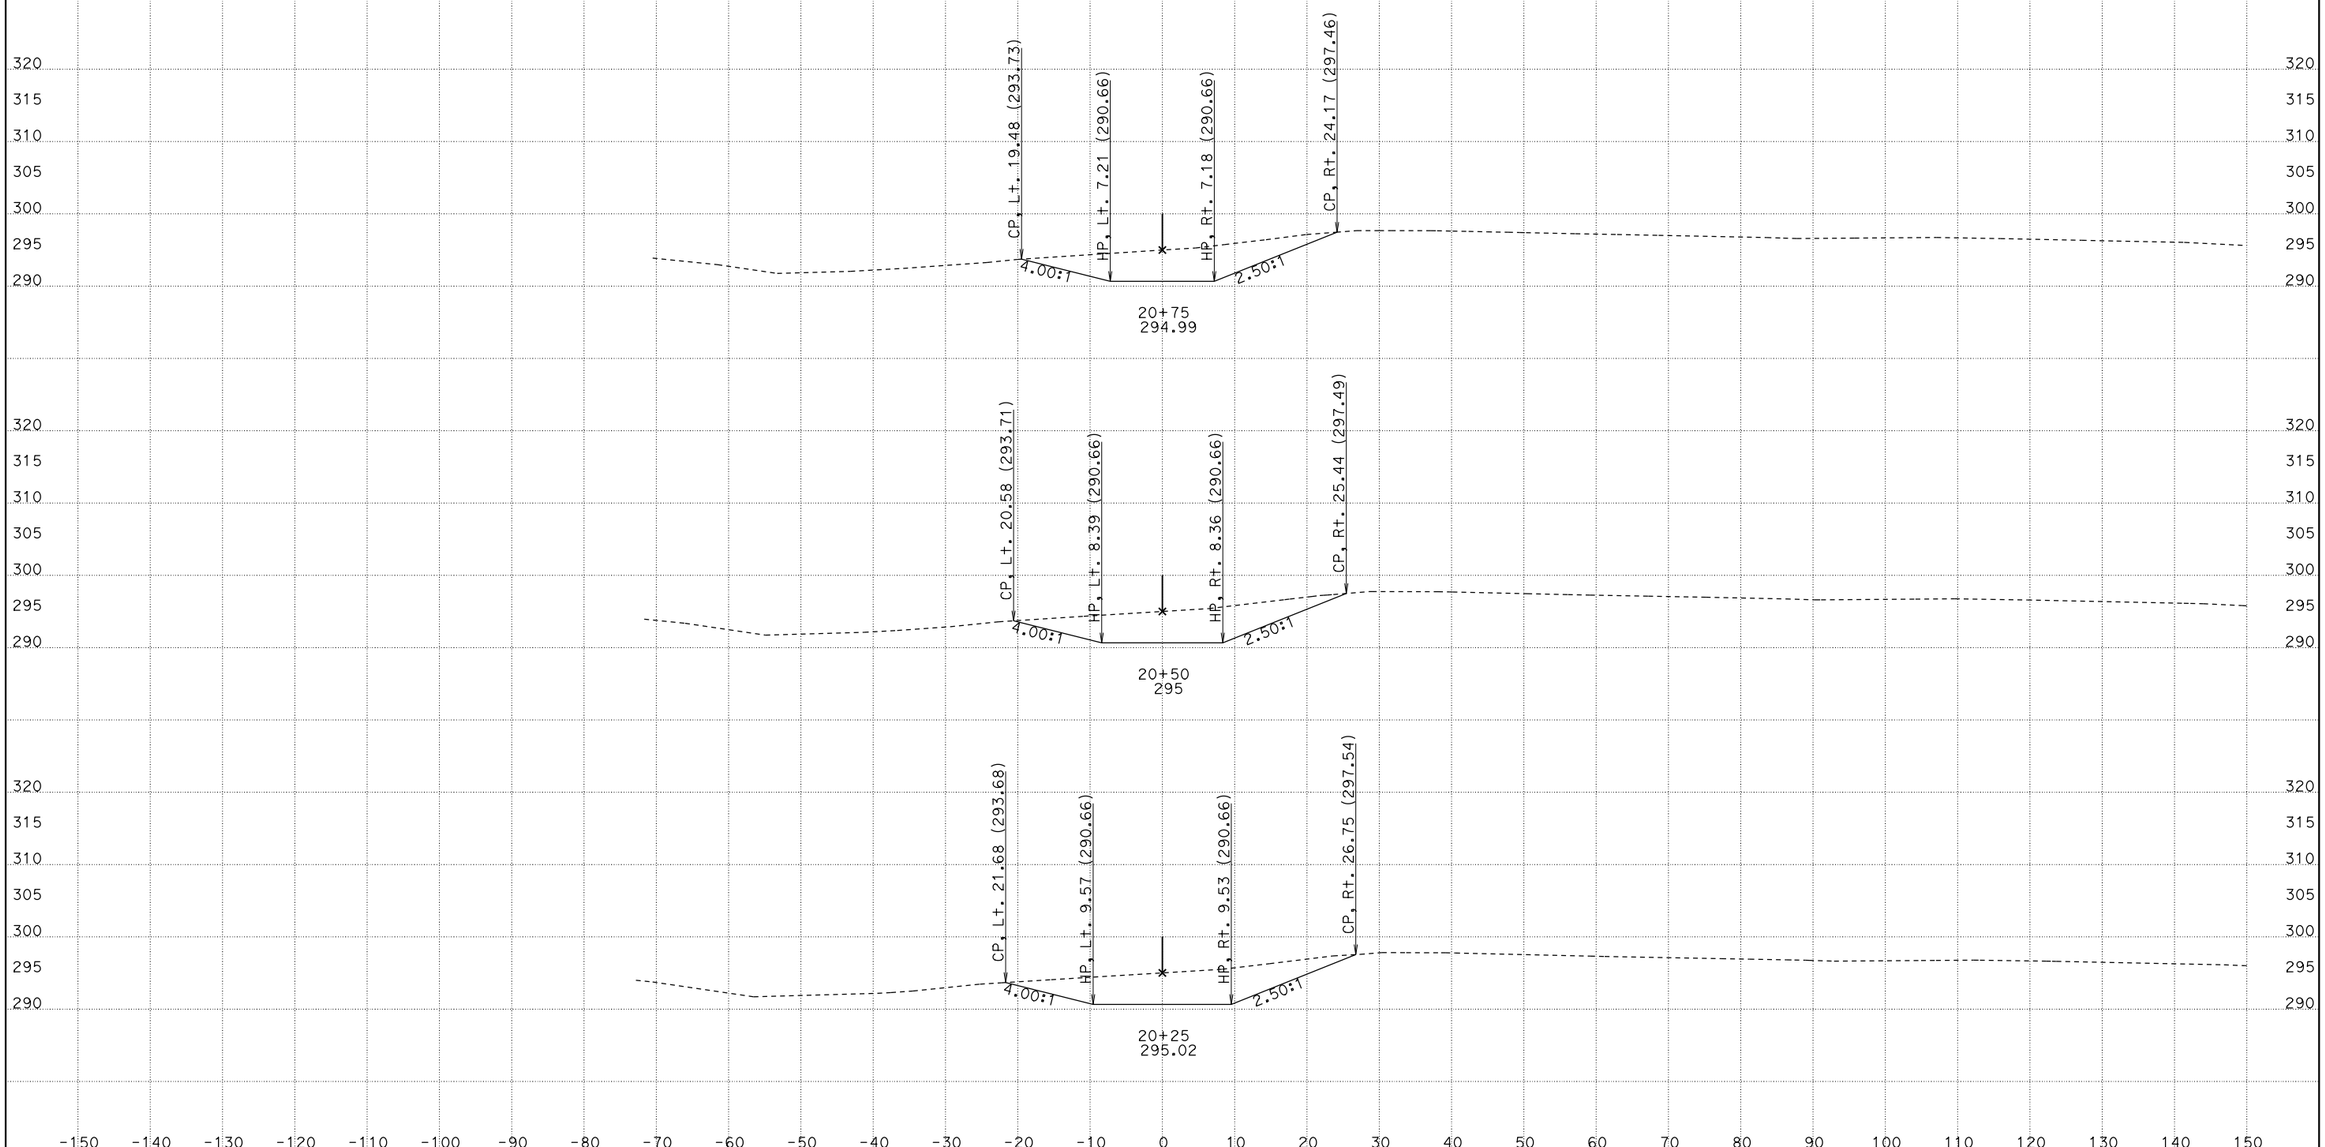

CREATED BY: David Velazco
DATE: 12/16/2014
KC Project: 36020B File: D:\Design\Projects\Active\Tul 99 (06-360234)\36020B\newditch.ear

CONTRACT: 360231
DIST/CO/RTE/PM: 06/Tul/99/35.2-R37.2
PROJECT ID: 0612000241

SCALE: 1" = 10' Horiz.
1" = 10' Vert.

All Dimensions are US Survey Feet

DIT1
CROSS SECTIONS

FOR PROJECT DEVELOPMENT ONLY

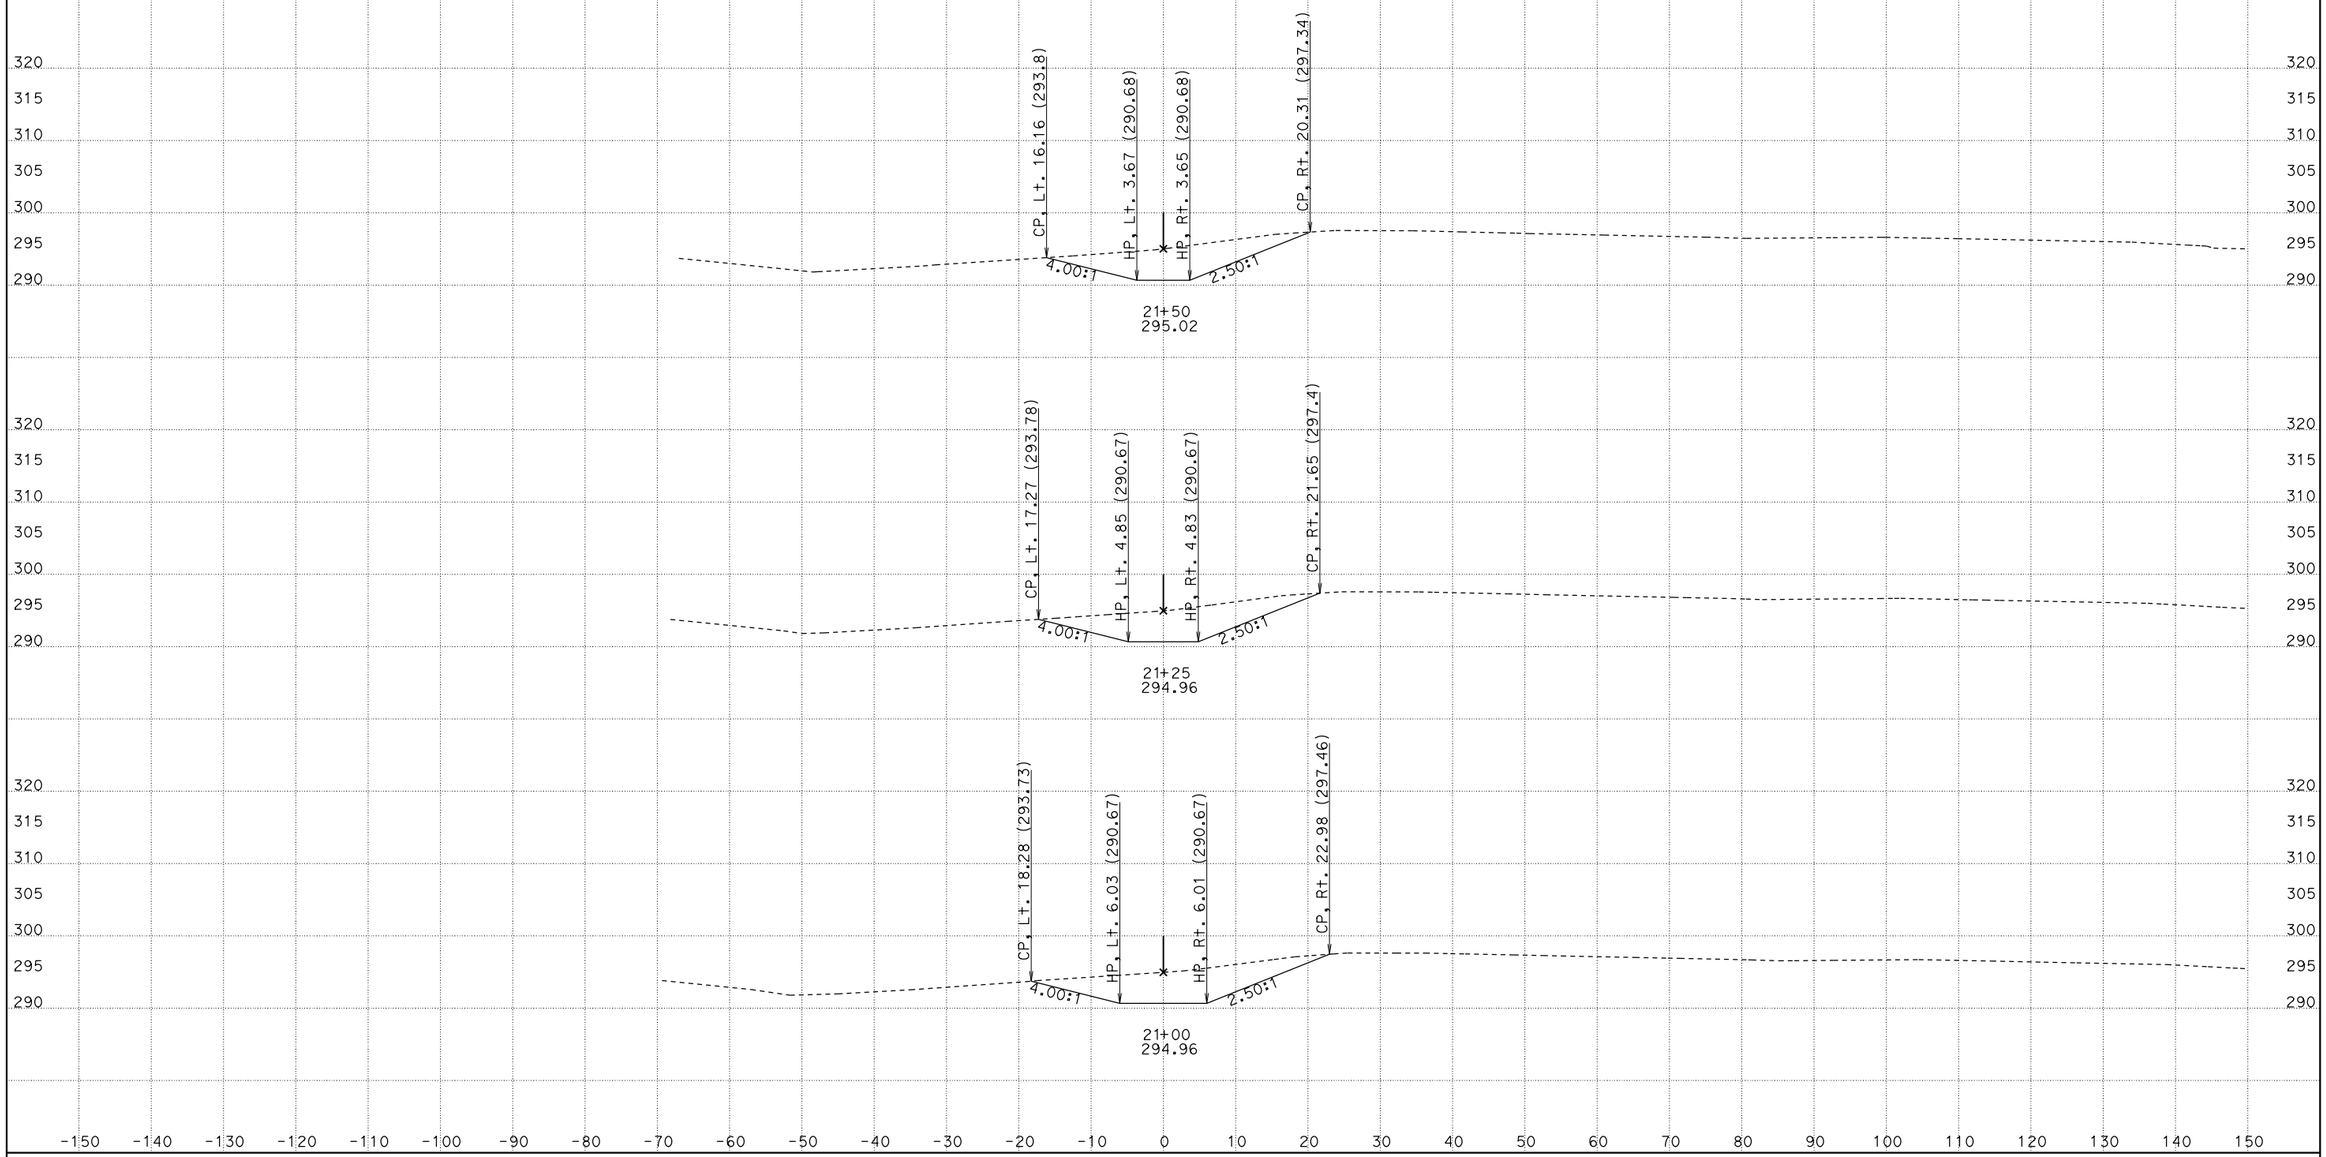

CREATED BY: David Velazco
DATE: 12/16/2014
KC Project: 36020B File: D:\Design\Projects\Active\Tul 99 (06-360234)\36020B\newditch.ear

CONTRACT: 360231
DIST/CO/RTE/PM: 06/Tul/99/35.2-R37.2
PROJECT ID: 0612000241

SCALE: 1" = 10' Horiz.
1" = 10' Vert.

All Dimensions are US Survey Feet

DIT1
CROSS SECTIONS
SHEET 19 OF 29

FOR PROJECT DEVELOPMENT ONLY

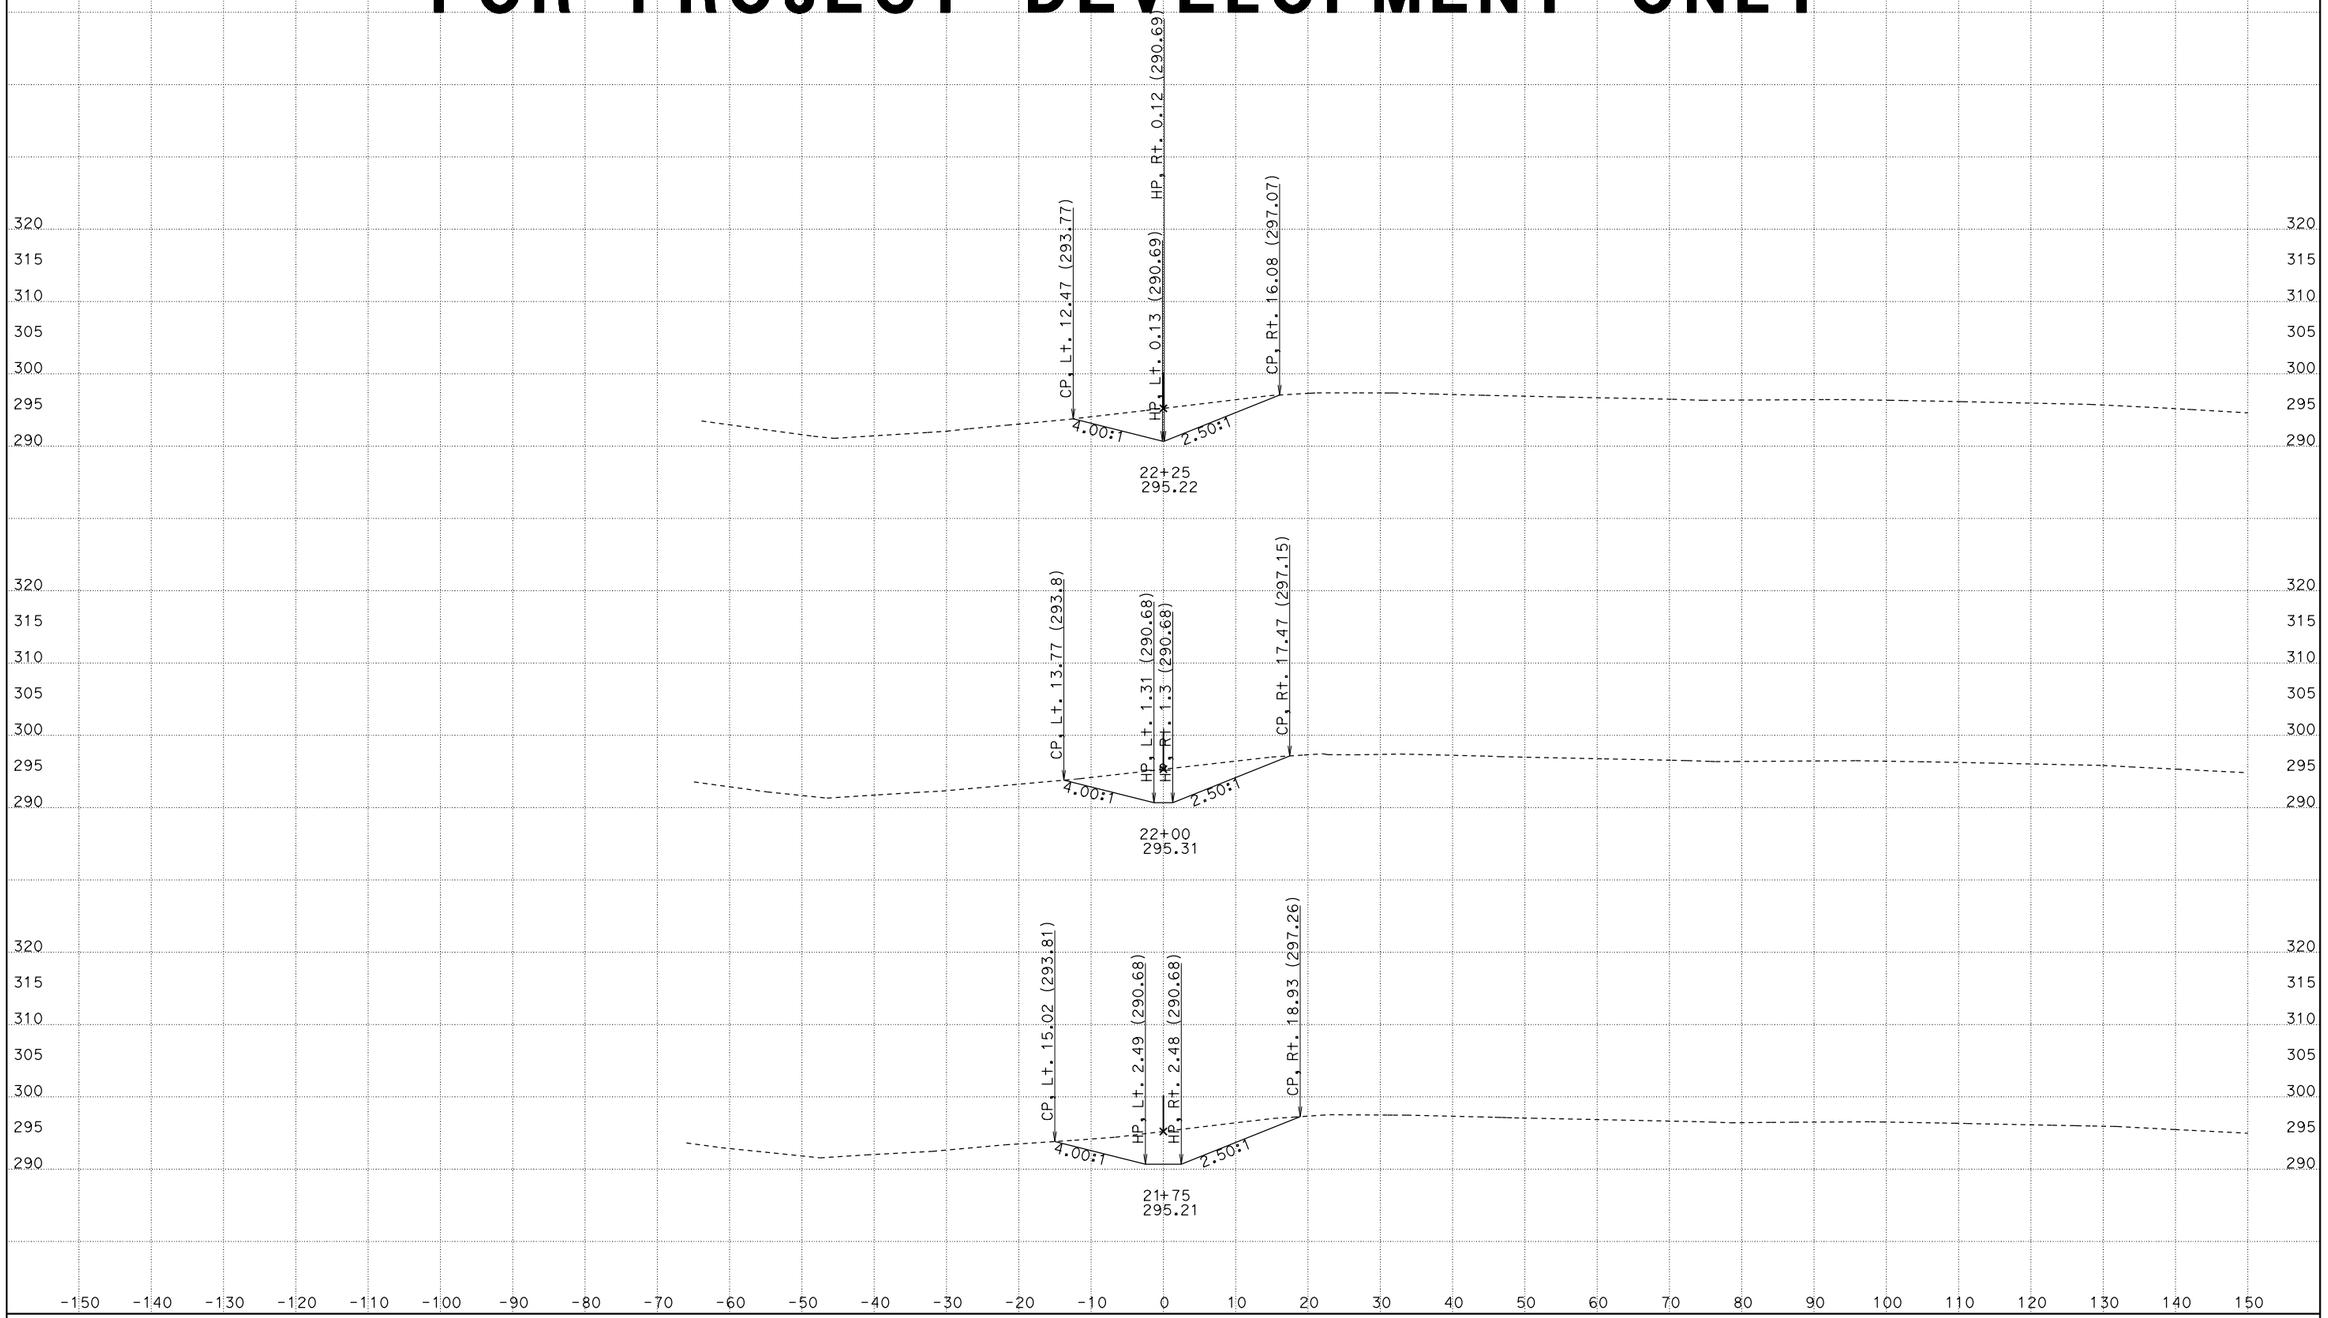

CREATED BY: David Velazco
DATE: 12/16/2014
KC Project: 36020B File: D:\Design\Projects\Active\Tul 99 (06-360234)\36020B\newditch.ear

CONTRACT: 360231
DIST/CO/RTE/PM: 06/Tul/99/35.2-R37.2
PROJECT ID: 0612000241

SCALE: 1" = 10' Horiz.
1" = 10' Vert.

All Dimensions are US Survey Feet

DIT1
CROSS SECTIONS
SHEET 20 OF 29

FOR PROJECT DEVELOPMENT ONLY

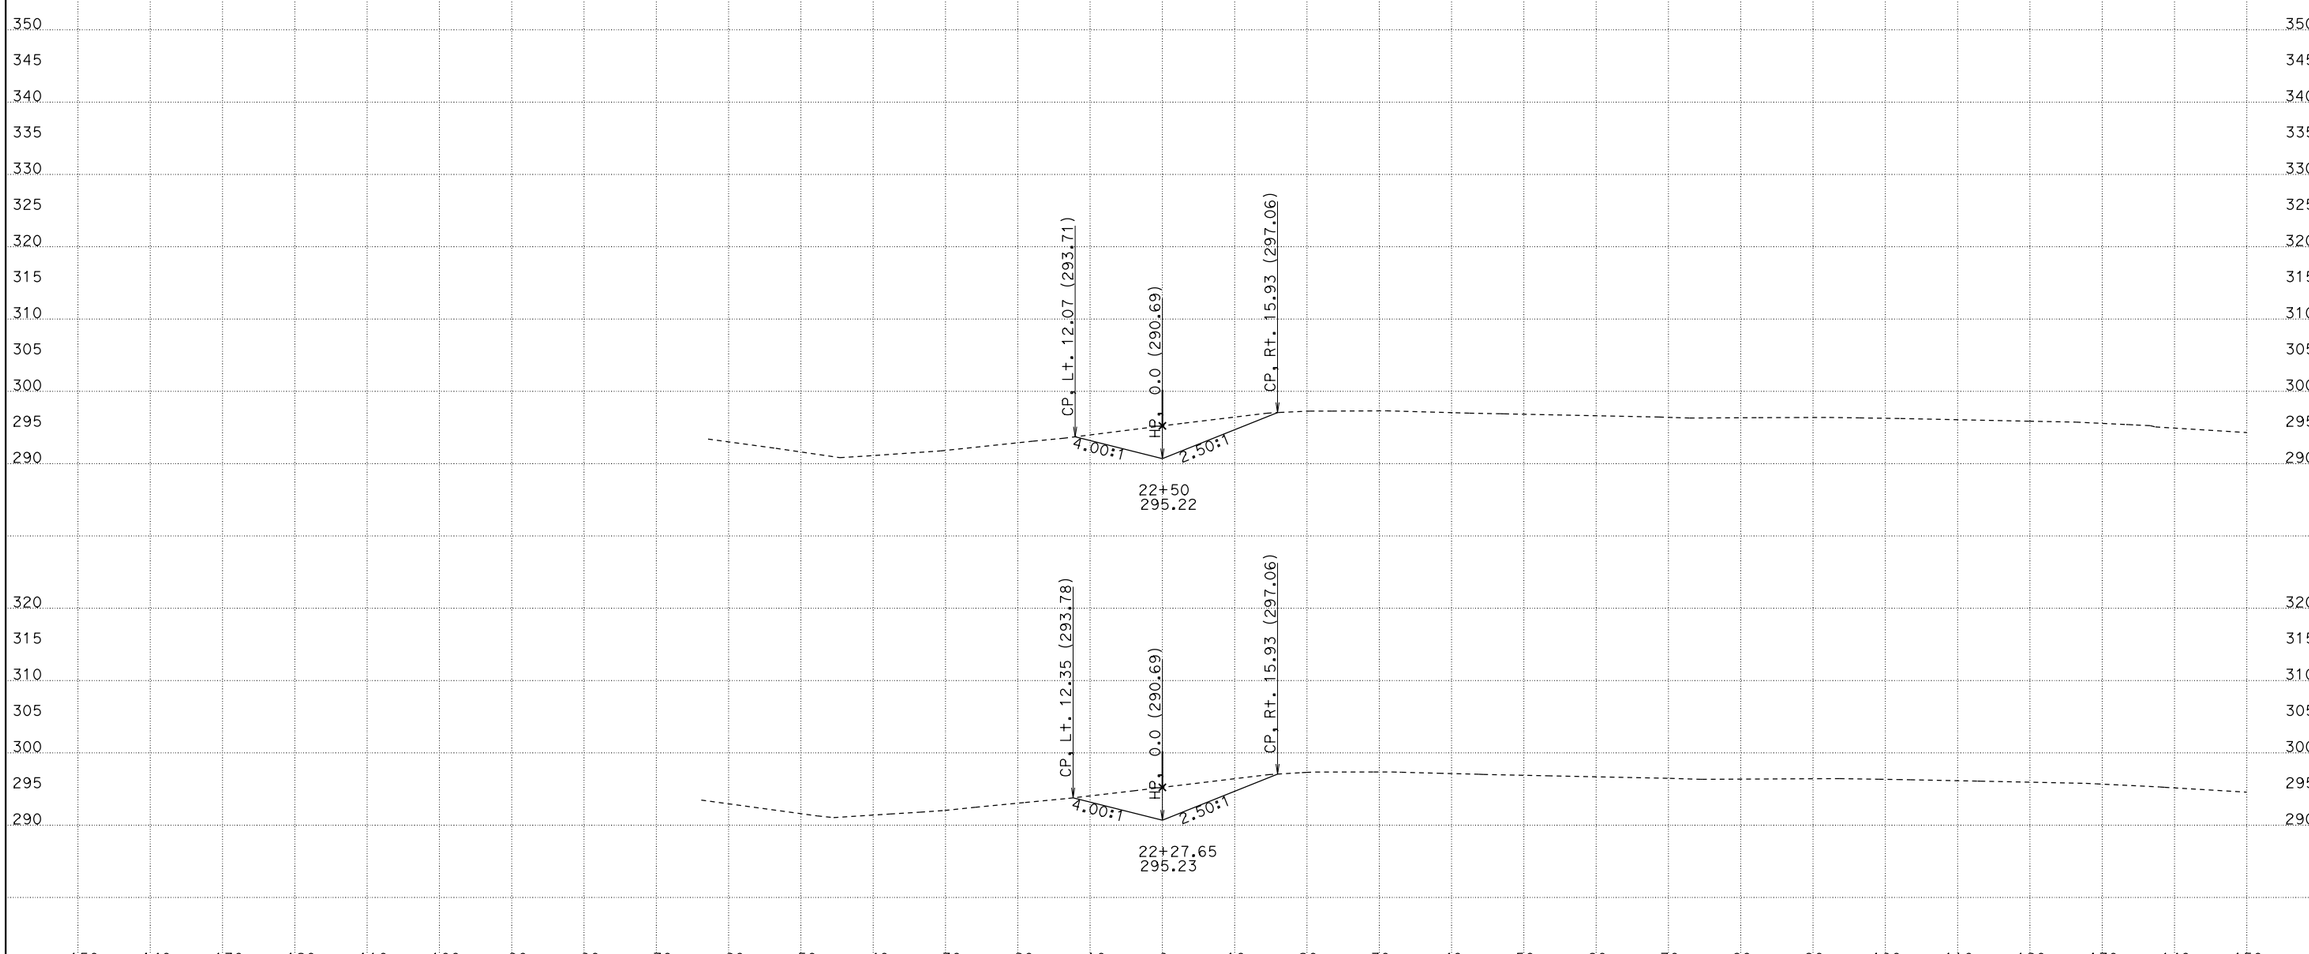

CREATED BY: David Velazco
DATE: 12/16/2014
KC Project: 36020B File: D:\Design\Projects\Active\Tul 99 (06-360234)\36020B\newditch.ear

CONTRACT: 360231
DIST/CO/RTE/PM: 06/Tul/99/35.2-R37.2
PROJECT ID: 0612000241

SCALE: 1" = 10' Horiz.
1" = 10' Vert.

All Dimensions are US Survey Feet

DIT1
CROSS SECTIONS

SHEET 21 OF 29

FOR PROJECT DEVELOPMENT ONLY

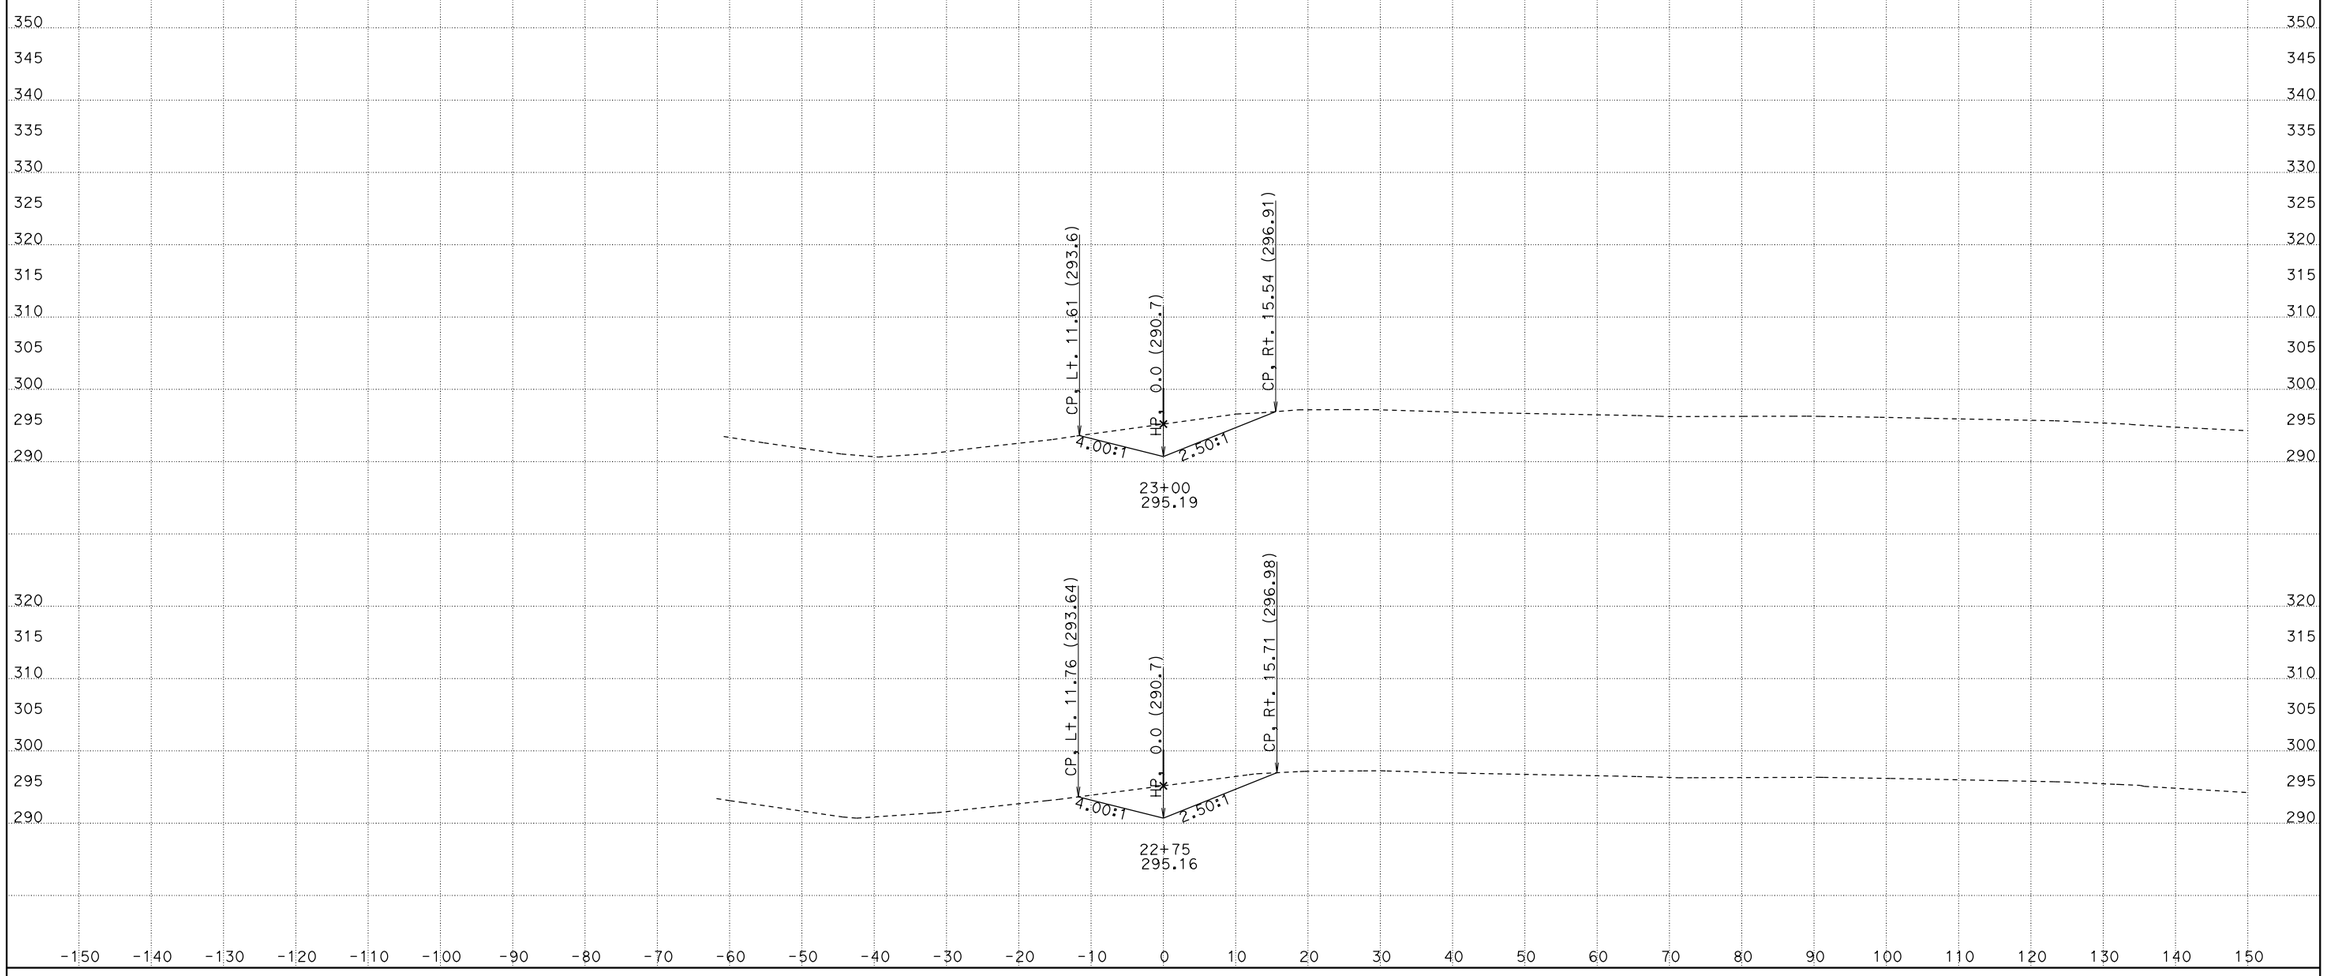

CREATED BY: David Velazco
DATE: 12/16/2014
KC Project: 36020B File: D:\Design\Projects\Active\Tul 99 (06-360234)\36020B\newditch.ear

CONTRACT: 360231
DIST/CO/RTE/PM: 06/Tul/99/35.2-R37.2
PROJECT ID: 0612000241

SCALE: 1" = 10' Horiz.
1" = 10' Vert.

All Dimensions are US Survey Feet

DIT1
CROSS SECTIONS

FOR PROJECT DEVELOPMENT ONLY

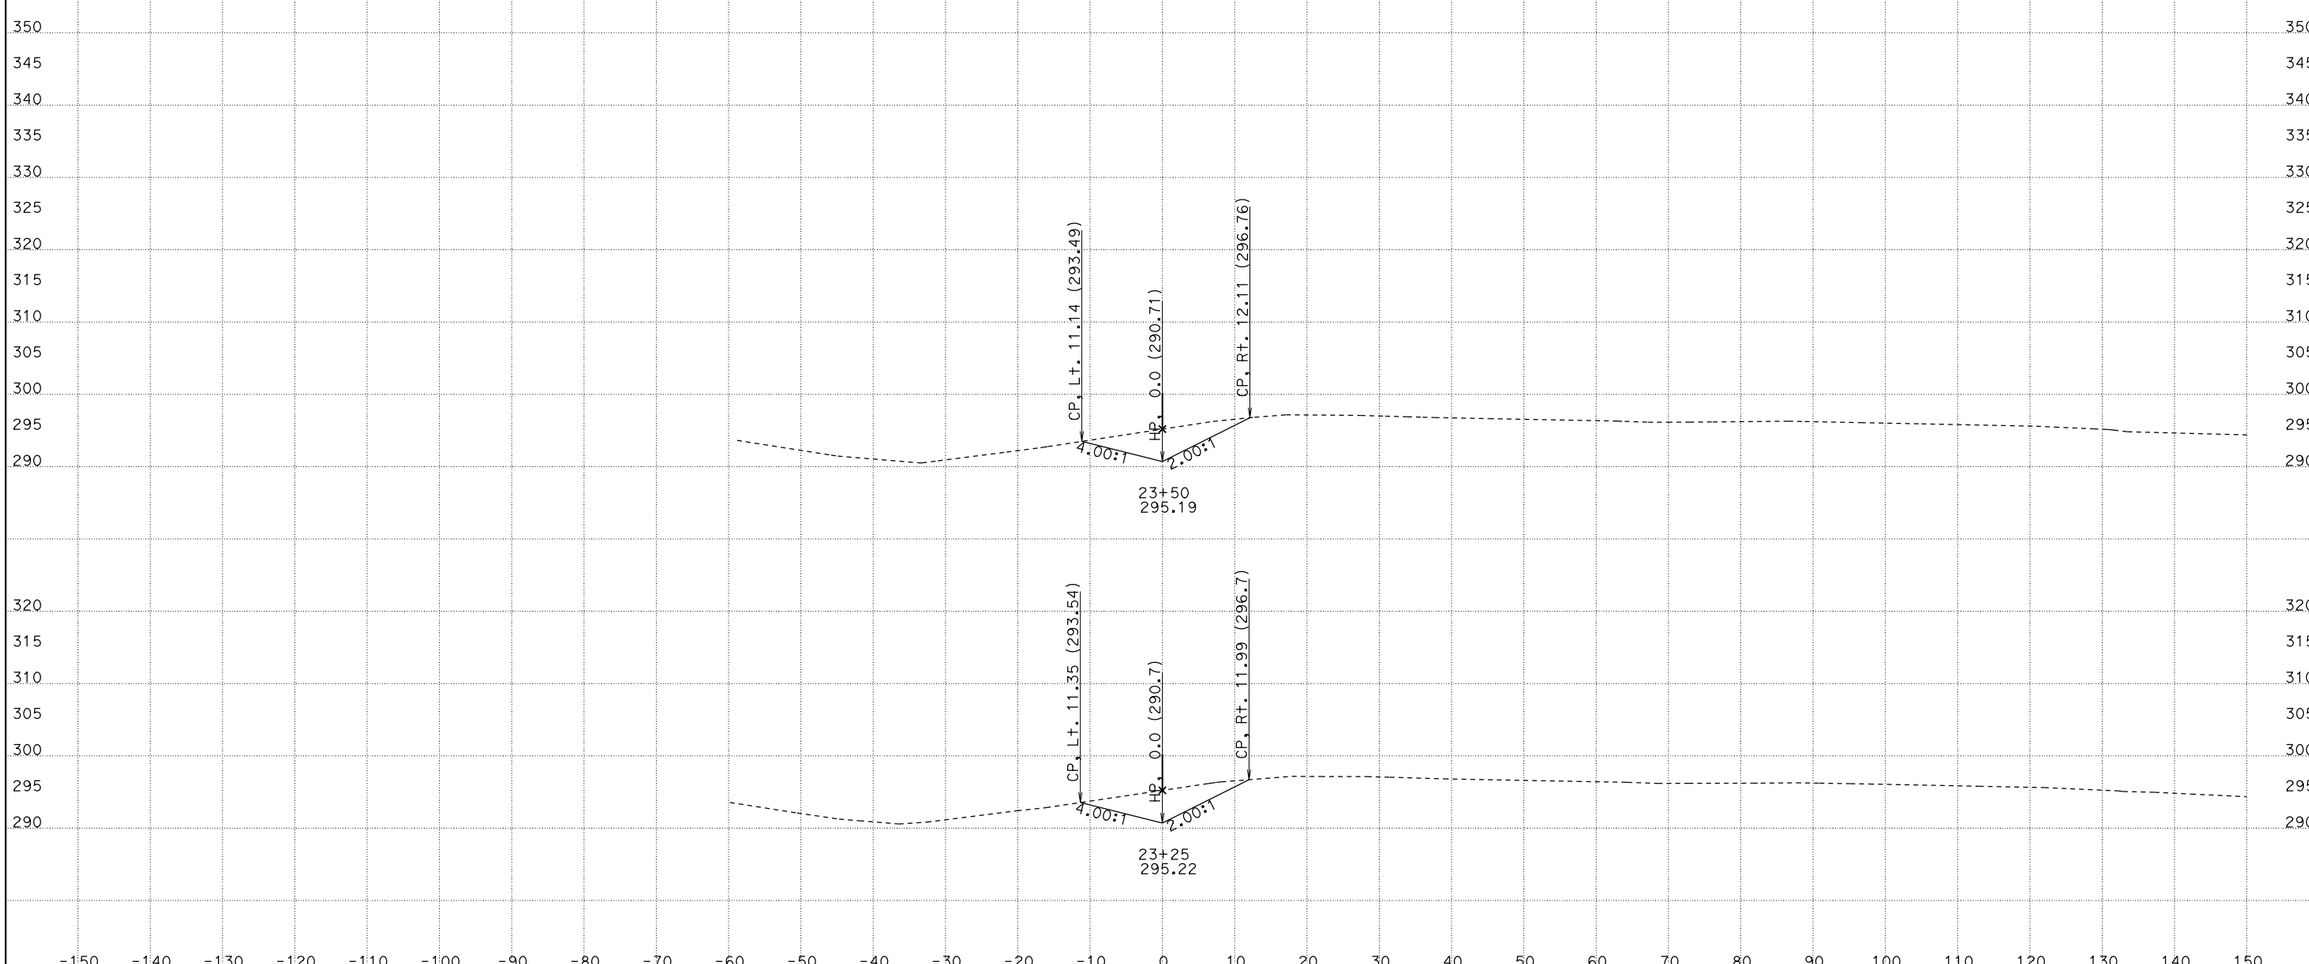

CREATED BY: David Velazco
DATE: 12/16/2014
KC Project: 36020B File: D:\Design\Projects\Active\Tul 99 (06-360234)\36020B\newditch.ear

CONTRACT: 360231
DIST/CO/RTE/PM: 06/Tul/99/35.2-R37.2
PROJECT ID: 0612000241

SCALE: 1" = 10' Horiz.
1" = 10' Vert.

All Dimensions are US Survey Feet

DIT1
CROSS SECTIONS
SHEET 23 OF 29

FOR PROJECT DEVELOPMENT ONLY

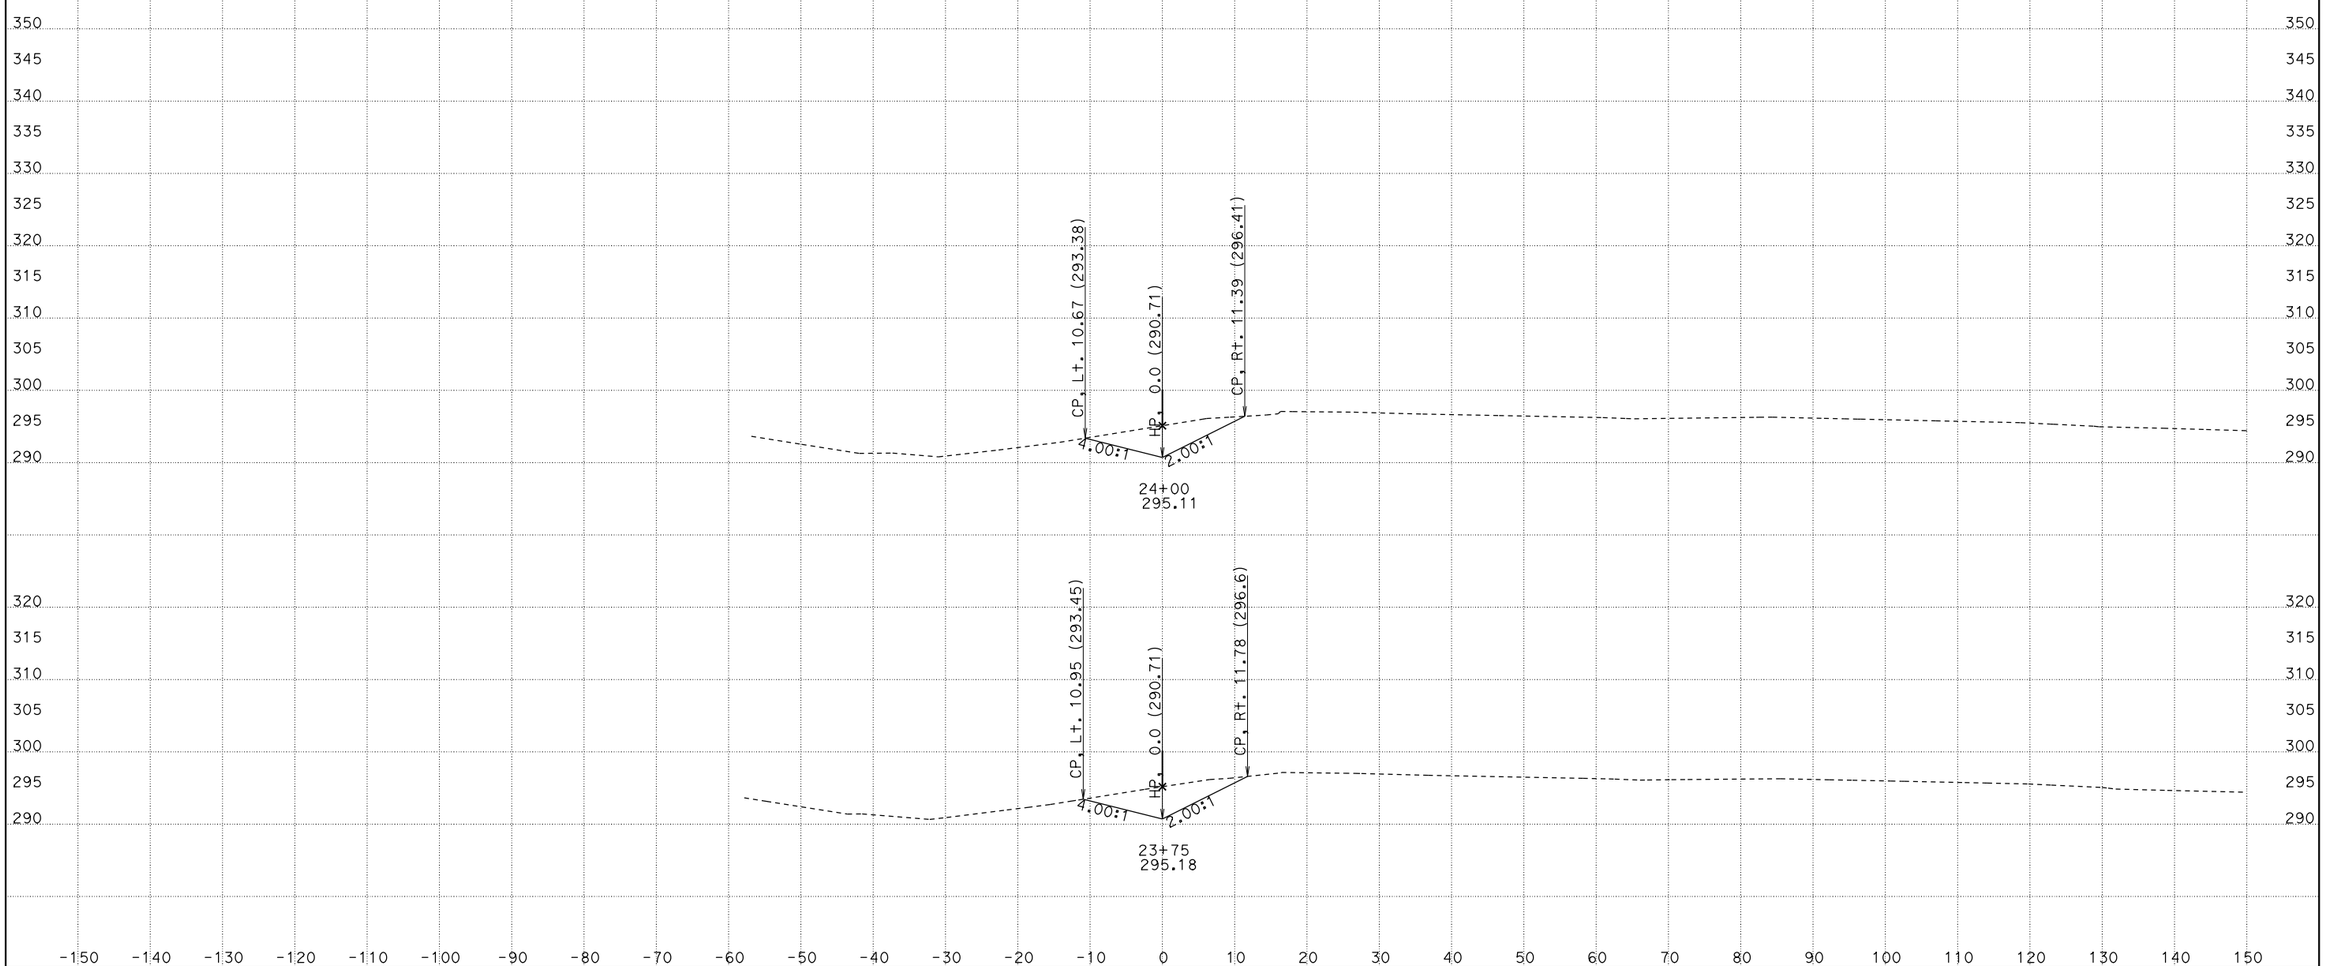

CREATED BY: David Velazco
DATE: 12/16/2014
KC Project: 36020B File: D:\Design\Projects\Active\Tul 99 (06-360234)\36020B\newditch.ear

CONTRACT: 360231
DIST/CO/RTE/PM: 06/Tul/99/35.2-R37.2
PROJECT ID: 0612000241

SCALE: 1" = 10' Horiz.
1" = 10' Vert.

All Dimensions are US Survey Feet

DIT1
CROSS SECTIONS

FOR PROJECT DEVELOPMENT ONLY

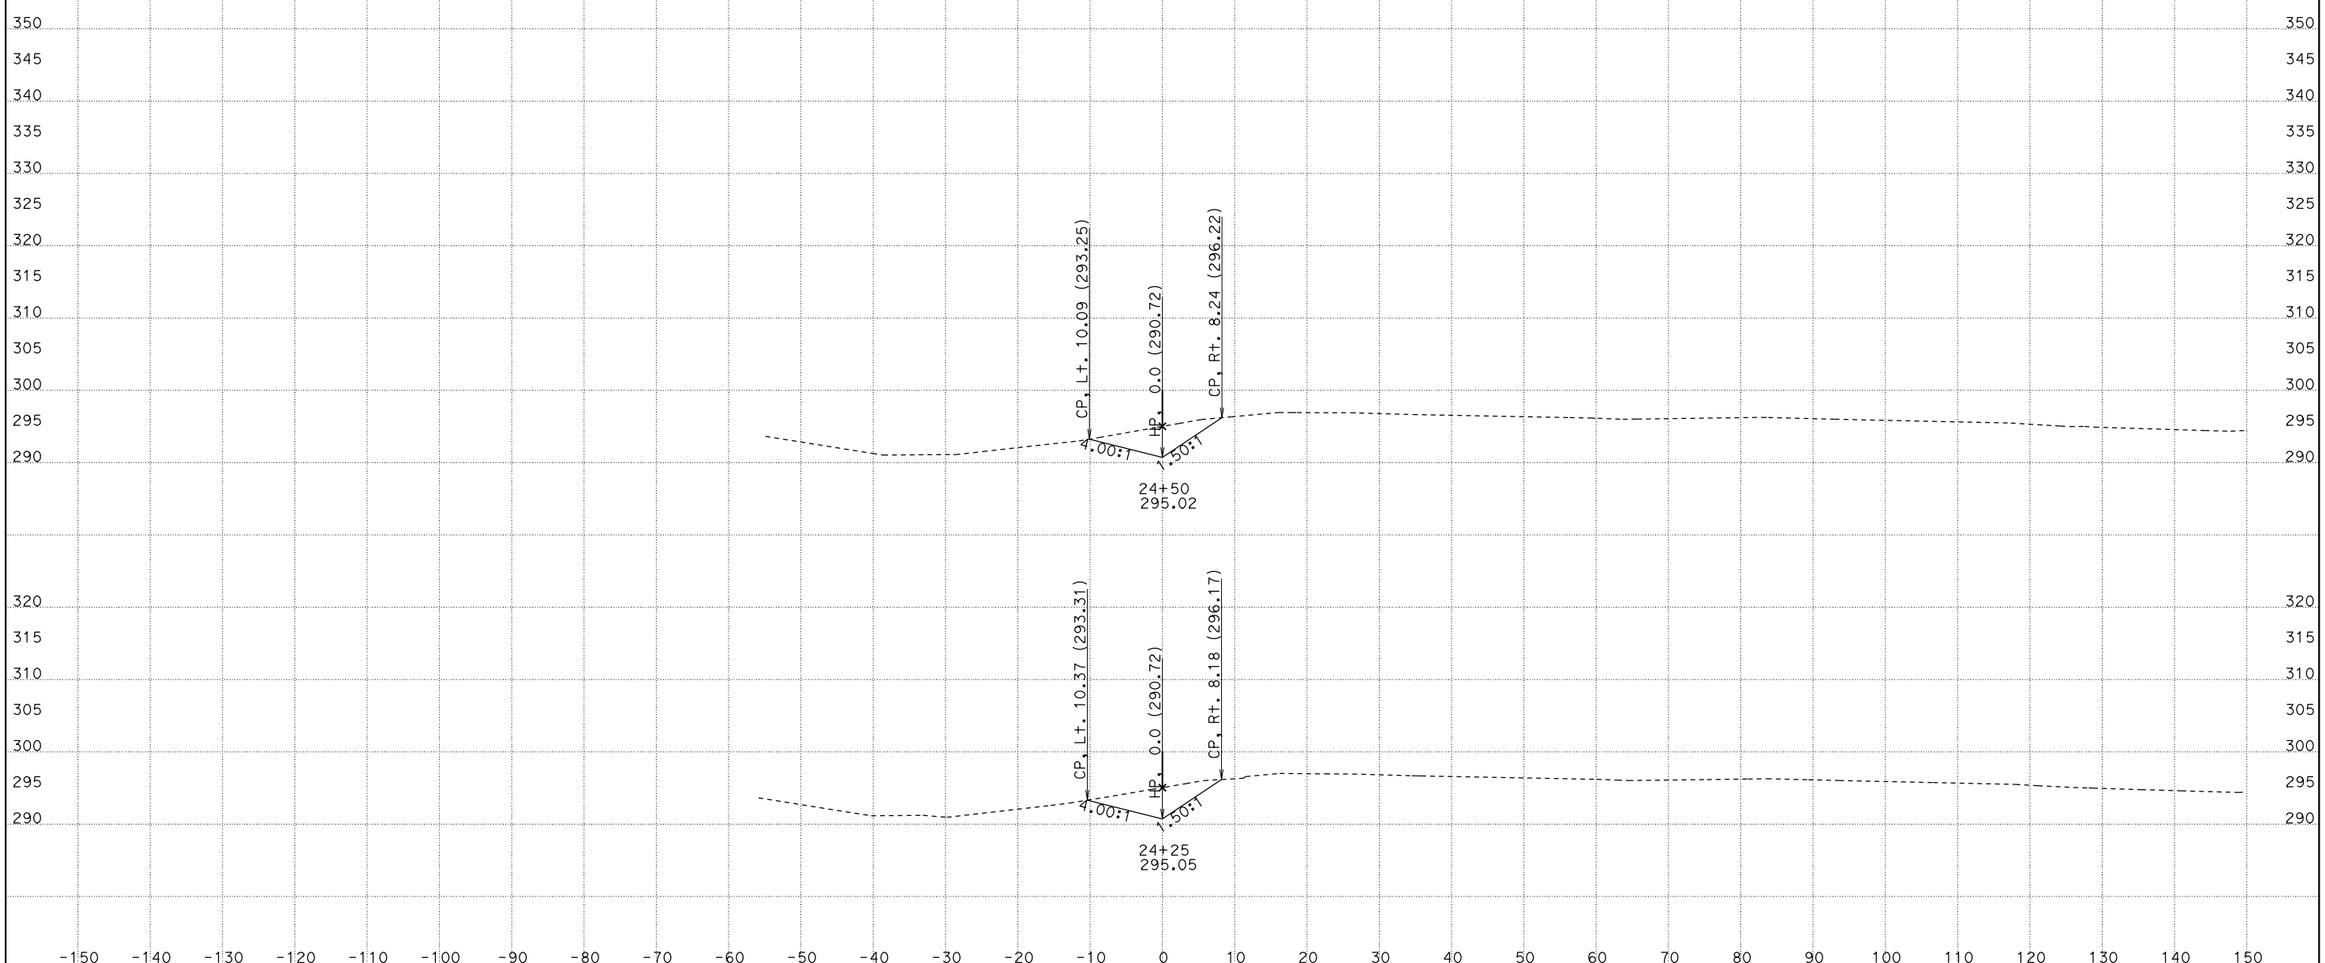

CREATED BY: David Velazco
DATE: 12/16/2014
KC Project: 36020B File: D:\Design\Projects\Active\Tul 99 (06-360234)\36020B\newditch.ear

CONTRACT: 360231
DIST/CO/RTE/PM: 06/Tul/99/35.2-R37.2
PROJECT ID: 0612000241

SCALE: 1" = 10' Horiz.
1" = 10' Vert.

All Dimensions are US Survey Feet

DIT1
CROSS SECTIONS
SHEET 25 OF 29

FOR PROJECT DEVELOPMENT ONLY

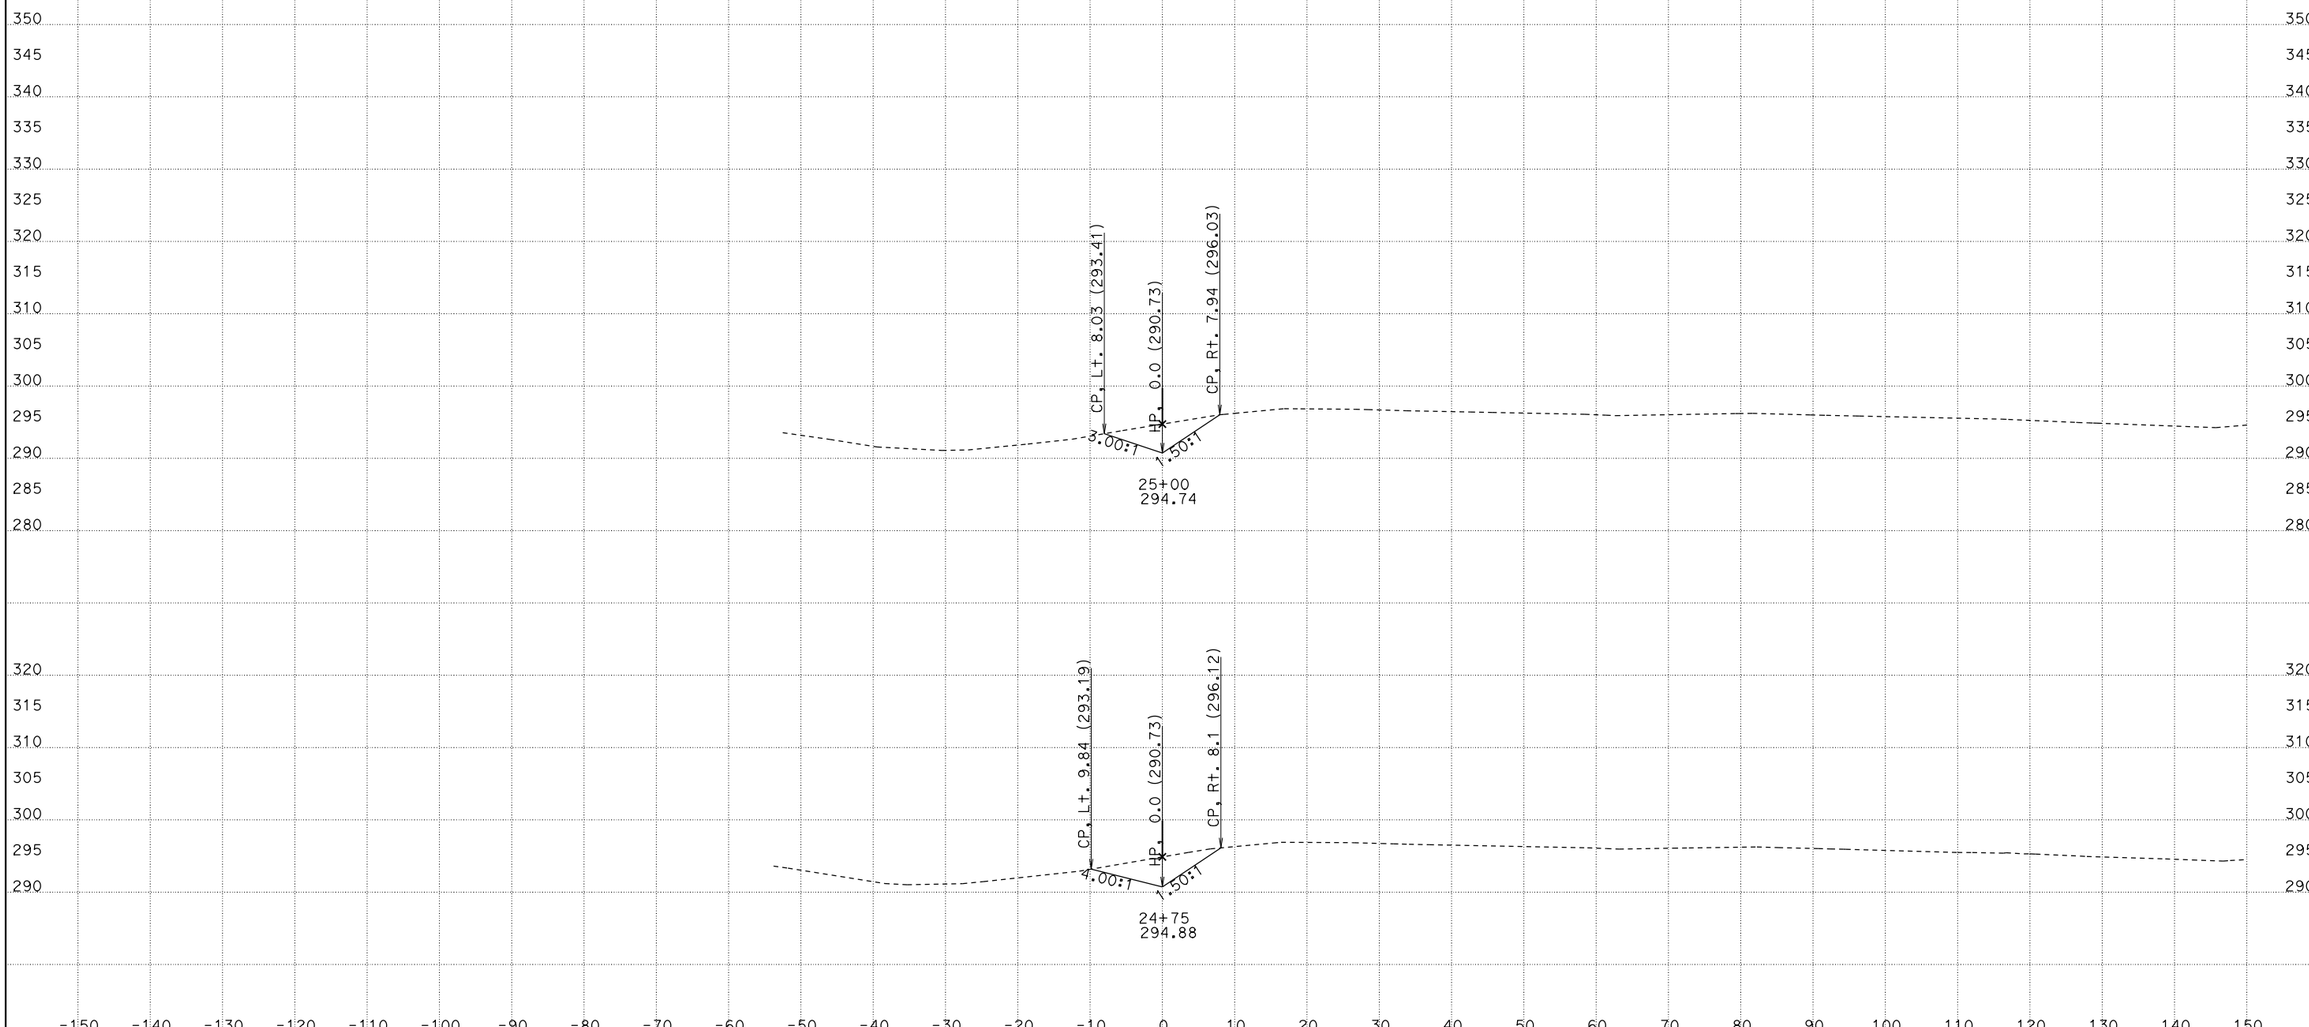

CREATED BY: David Velazco
DATE: 12/16/2014
KC Project: 36020B File: D:\Design\Projects\Active\Tul 99 (06-360234)\36020B\newditch.ear

CONTRACT: 360231
DIST/CO/RTE/PM: 06/Tul/99/35.2-R37.2
PROJECT ID: 0612000241

SCALE: 1" = 10' Horiz.
1" = 10' Vert.

All Dimensions are US Survey Feet

DIT1
CROSS SECTIONS

FOR PROJECT DEVELOPMENT ONLY

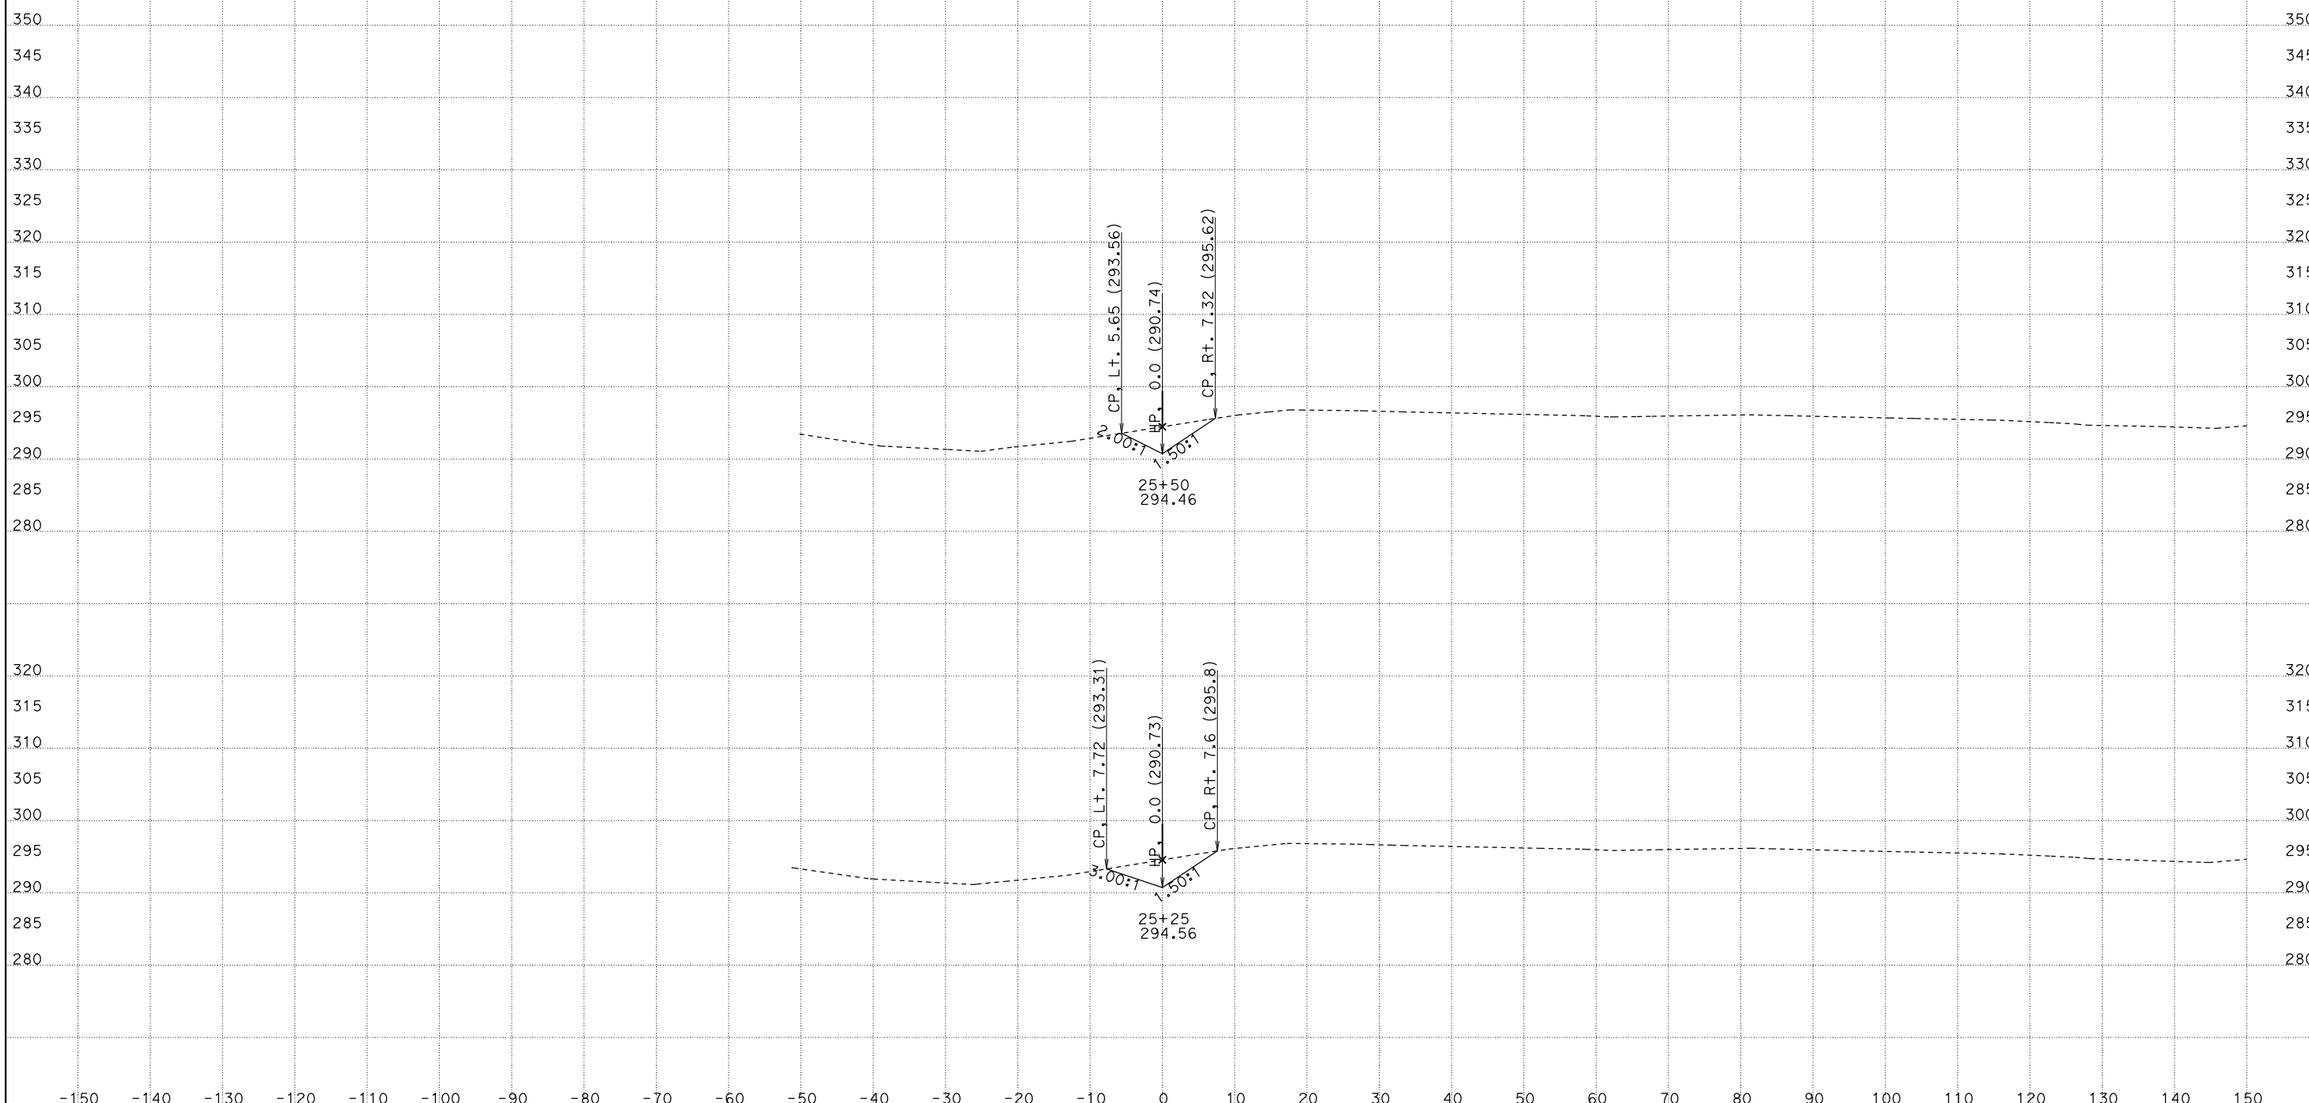

CREATED BY: David Velazco
DATE: 12/16/2014
KC Project: 36020B File: D:\Design\Projects\Active\Tul 99 (06-360234)\36020B\newditch.ear

CONTRACT: 360231
DIST/CO/RTE/PM: 06/Tul/99/35.2-R37.2
PROJECT ID: 0612000241

SCALE: 1" = 10' Horiz.
1" = 10' Vert.

All Dimensions are US Survey Feet

DIT1
CROSS SECTIONS
SHEET 27 OF 29

FOR PROJECT DEVELOPMENT ONLY

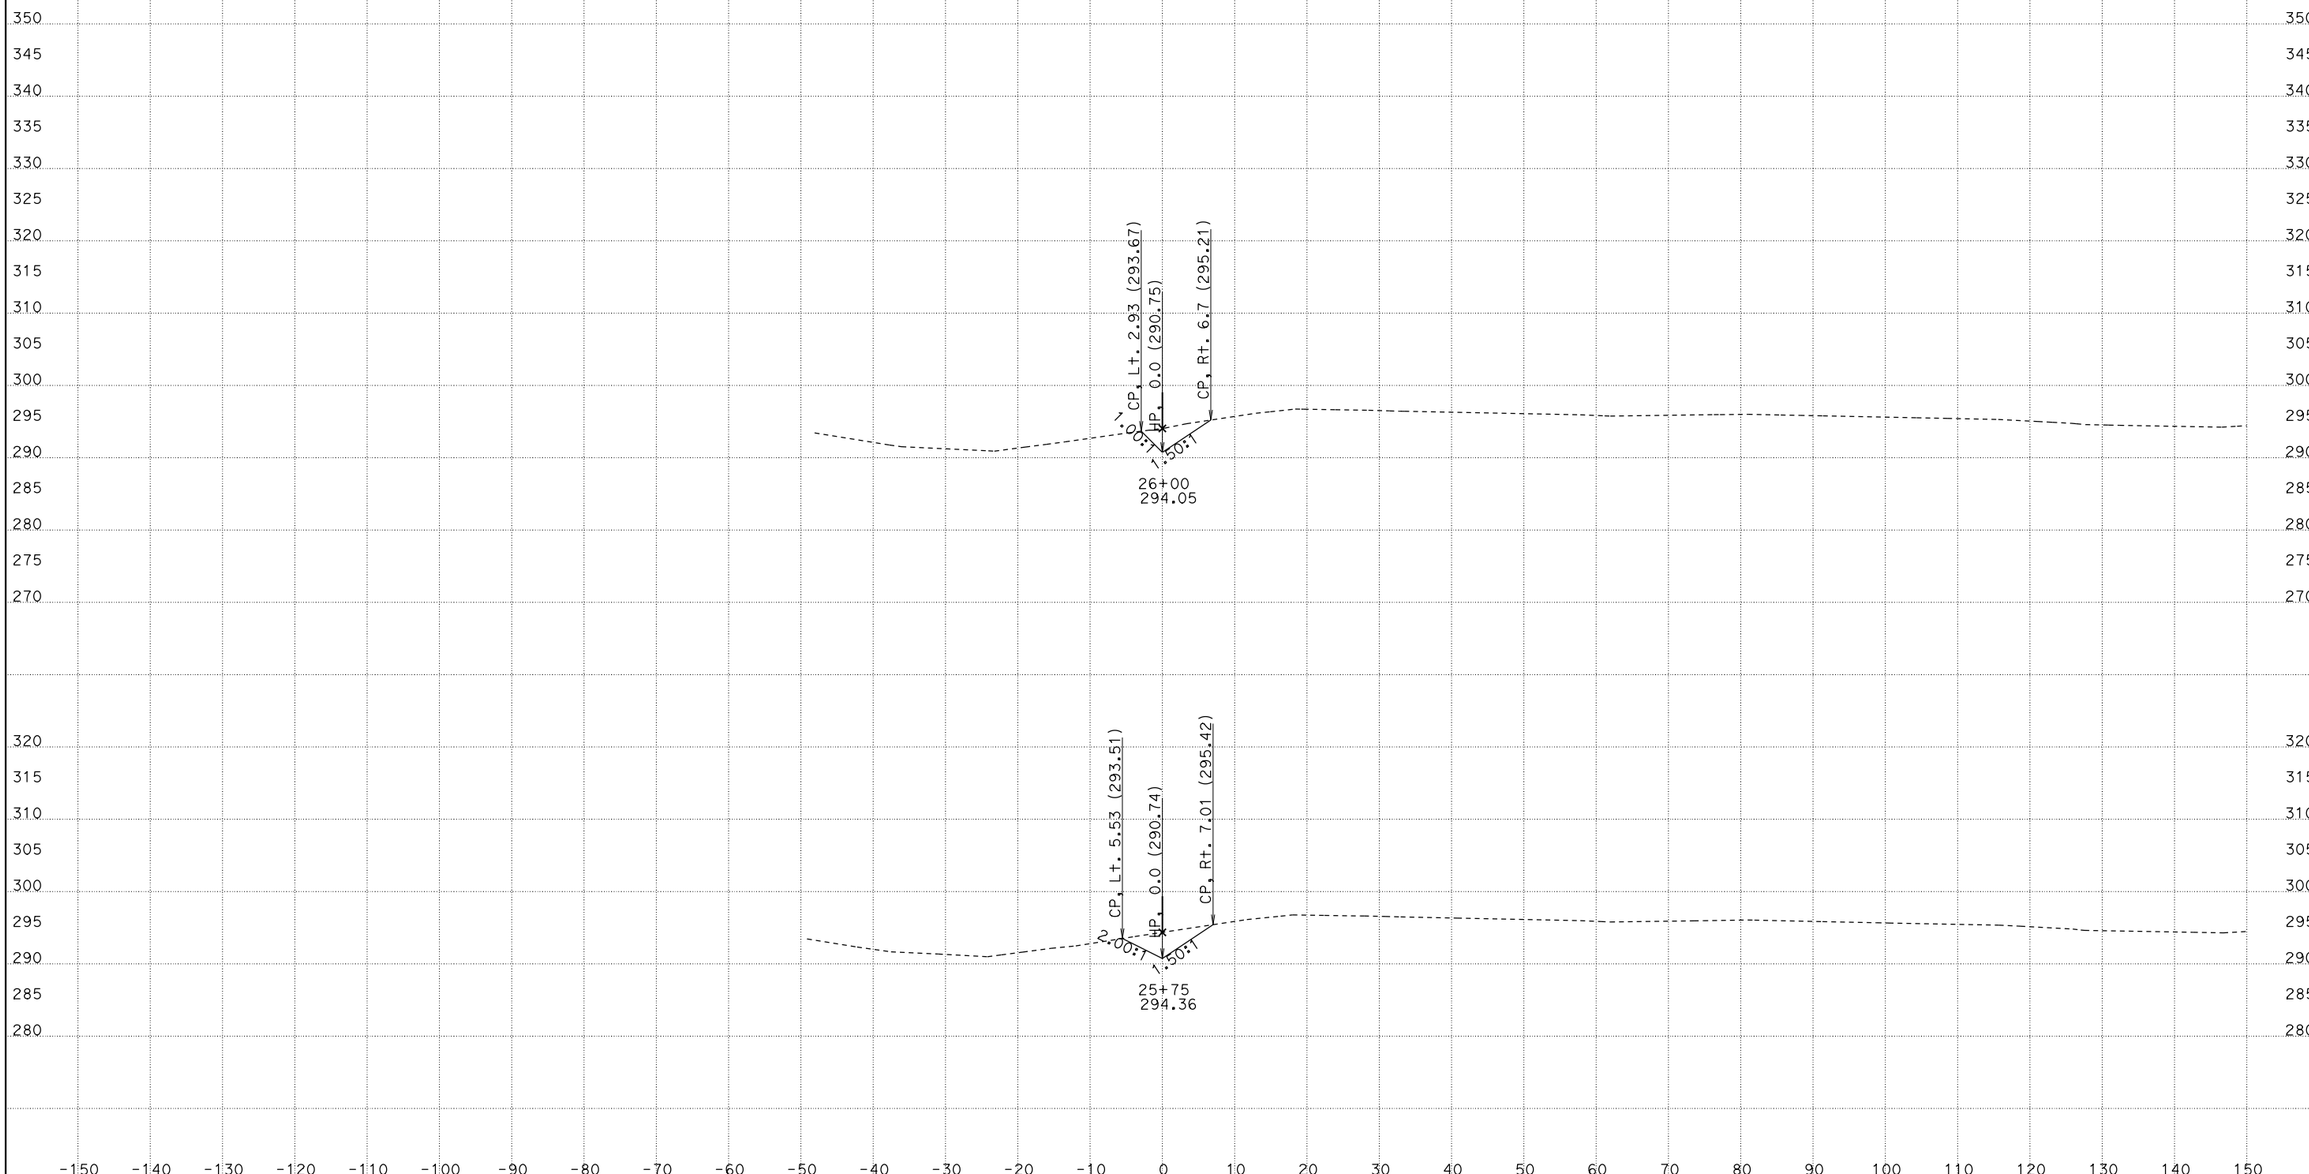

CREATED BY: David Velazco
DATE: 12/16/2014
KC Project: 36020B File: D:\Design\Projects\Active\Tul 99 (06-360234)\36020B\newditch.ear

CONTRACT: 360231
DIST/CO/RTE/PM: 06/Tul/99/35.2-R37.2
PROJECT ID: 0612000241

SCALE: 1" = 10' Horiz.
1" = 10' Vert.

All Dimensions are US Survey Feet

DIT1
CROSS SECTIONS

FOR PROJECT DEVELOPMENT ONLY

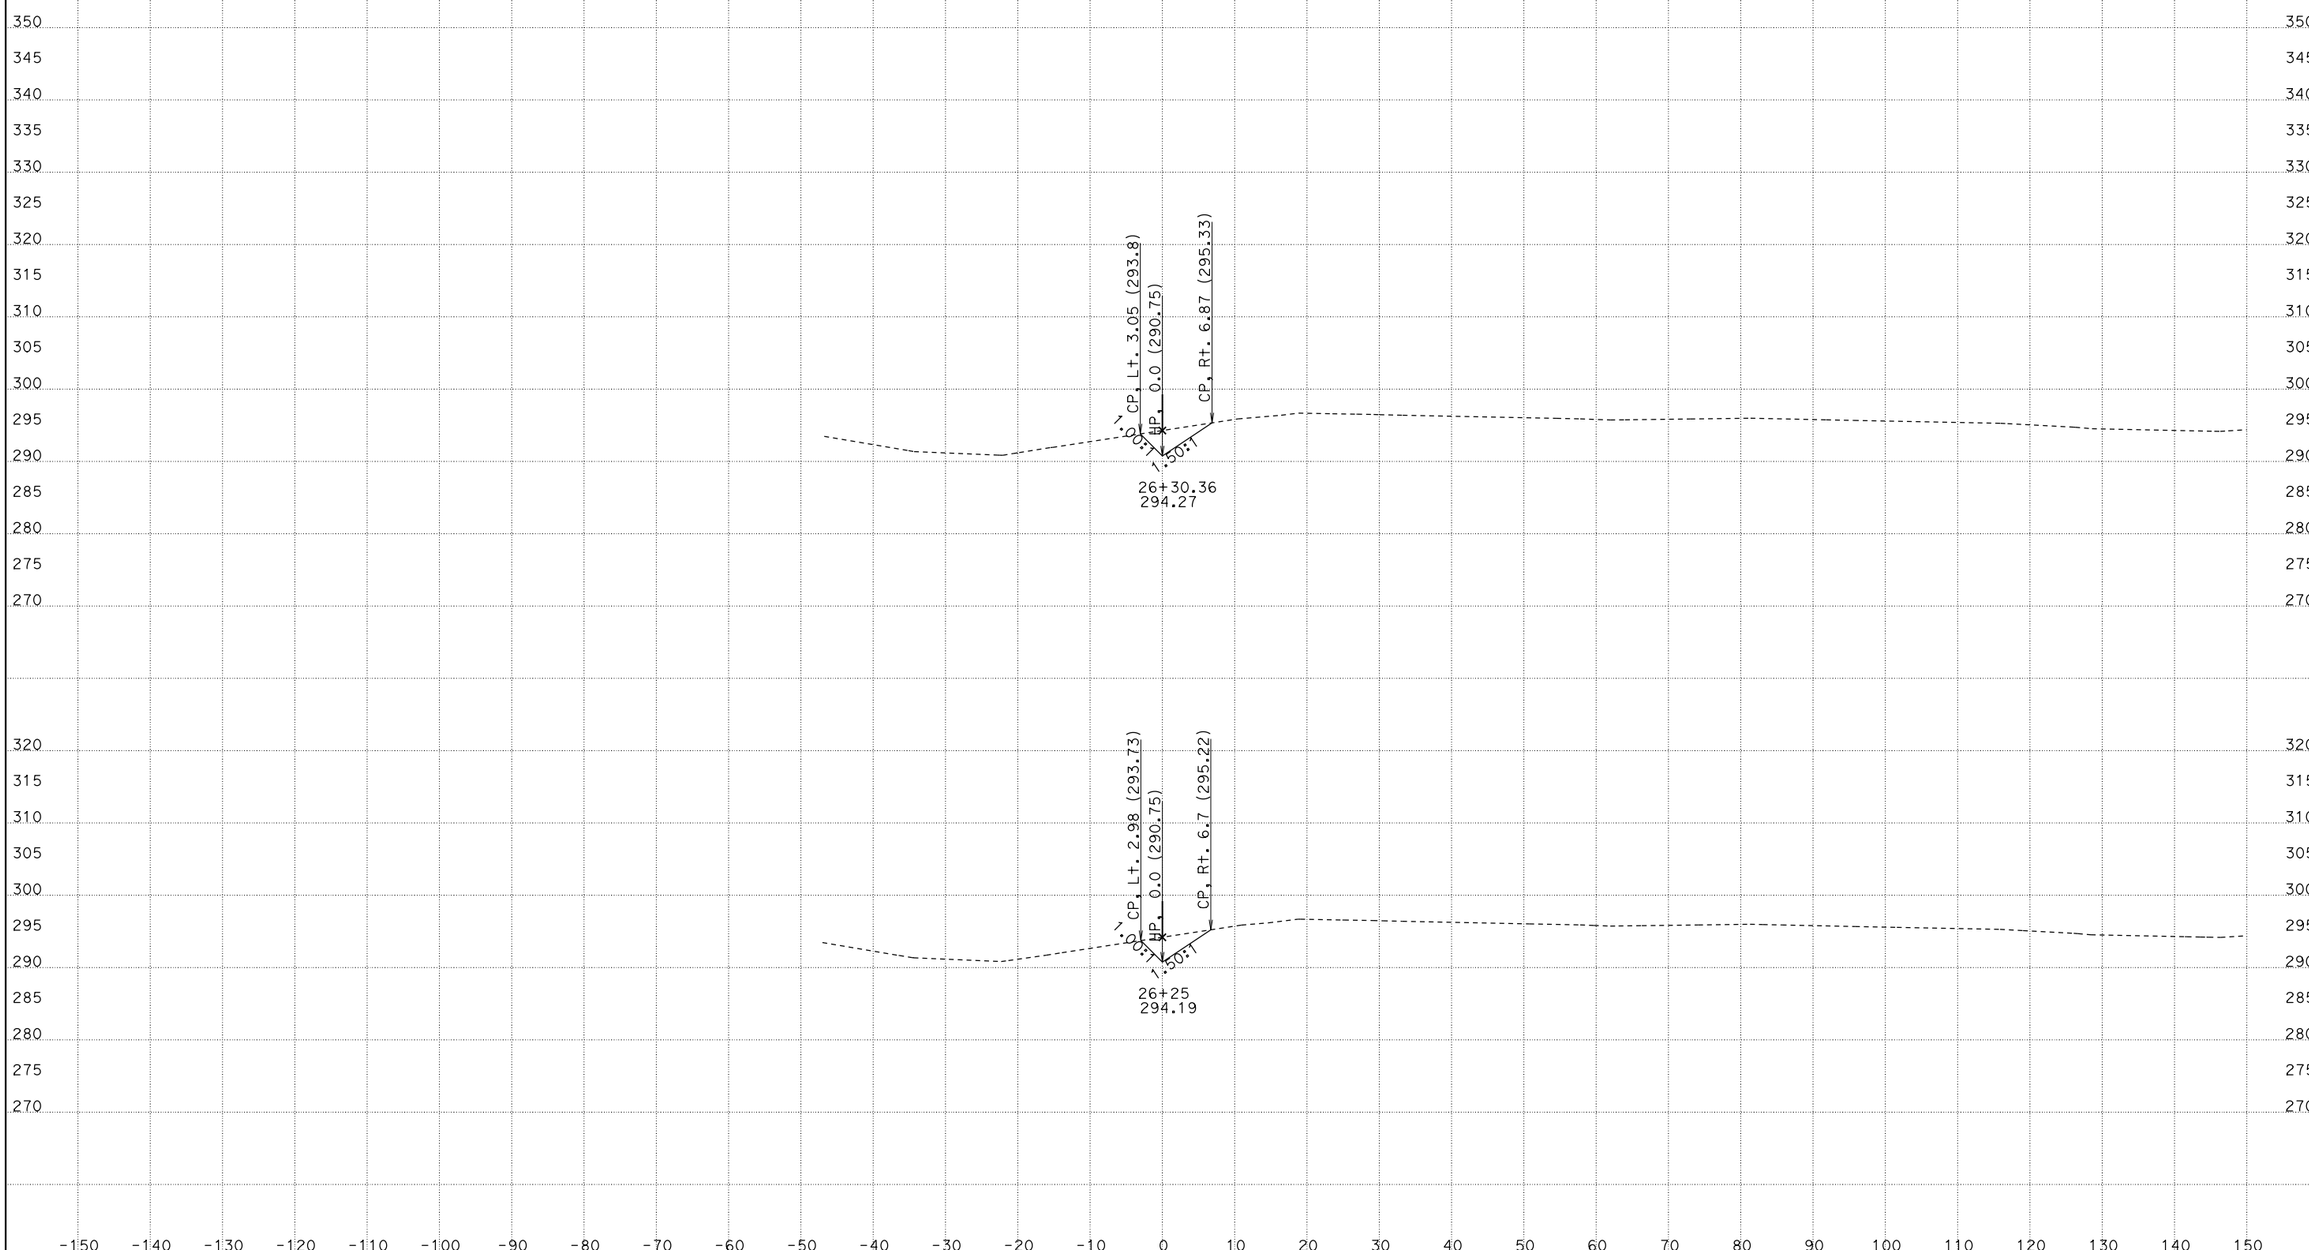

CREATED BY: David Velazco
DATE: 12/16/2014
KC Project: 36020B File: D:\Design\Projects\Active\Tul 99 (06-360234)\36020B\newditch.ear

CONTRACT: 360231
DIST/CO/RTE/PM: 06/Tul/99/35.2-R37.2
PROJECT ID: 0612000241

SCALE: 1" = 10' Horiz.
1" = 10' Vert.

All Dimensions are US Survey Feet

DIT1
CROSS SECTIONS
SHEET 29 OF 29