DESIGN STUDY ONLY

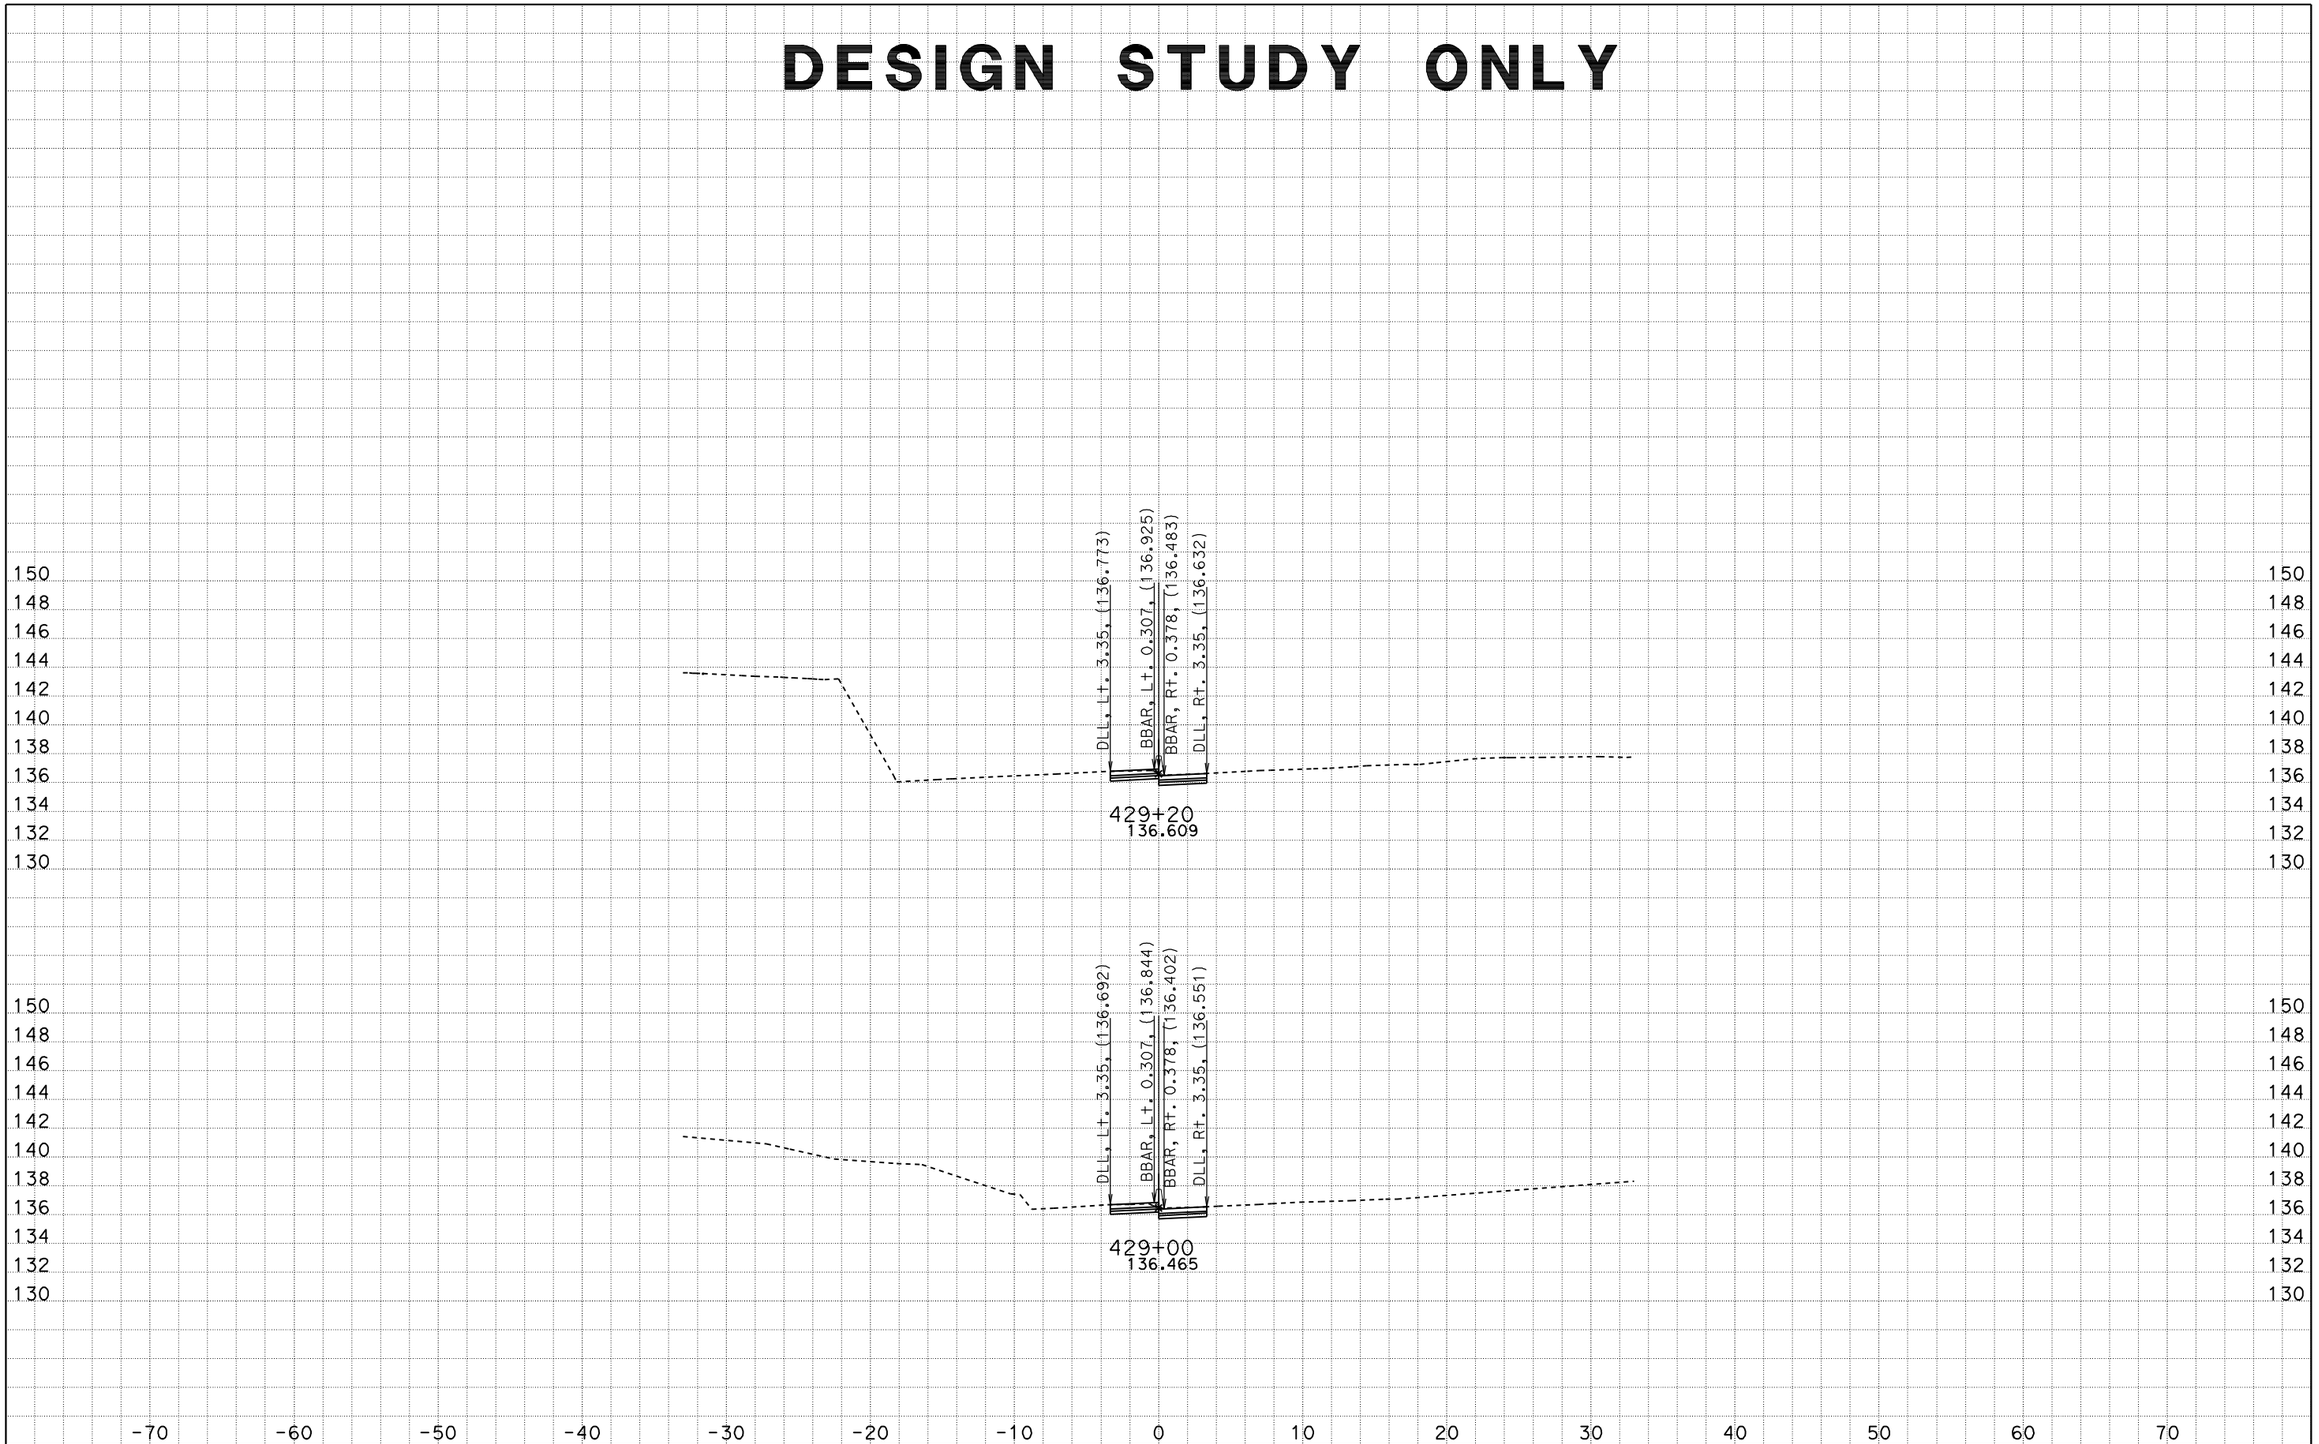

DATE: 4/22/2009

KC Project: 99210 File: M:\desig\121841\DDD\99210\SEG_SOUTH_5m\New\southerensegfinish.ear

Scale Ratio: 1:200 Horiz.
1:200 Vert.

All Dimensions are Meters

CL1
CROSS SECTIONS

SHEET 1 OF XXX

DESIGN STUDY ONLY

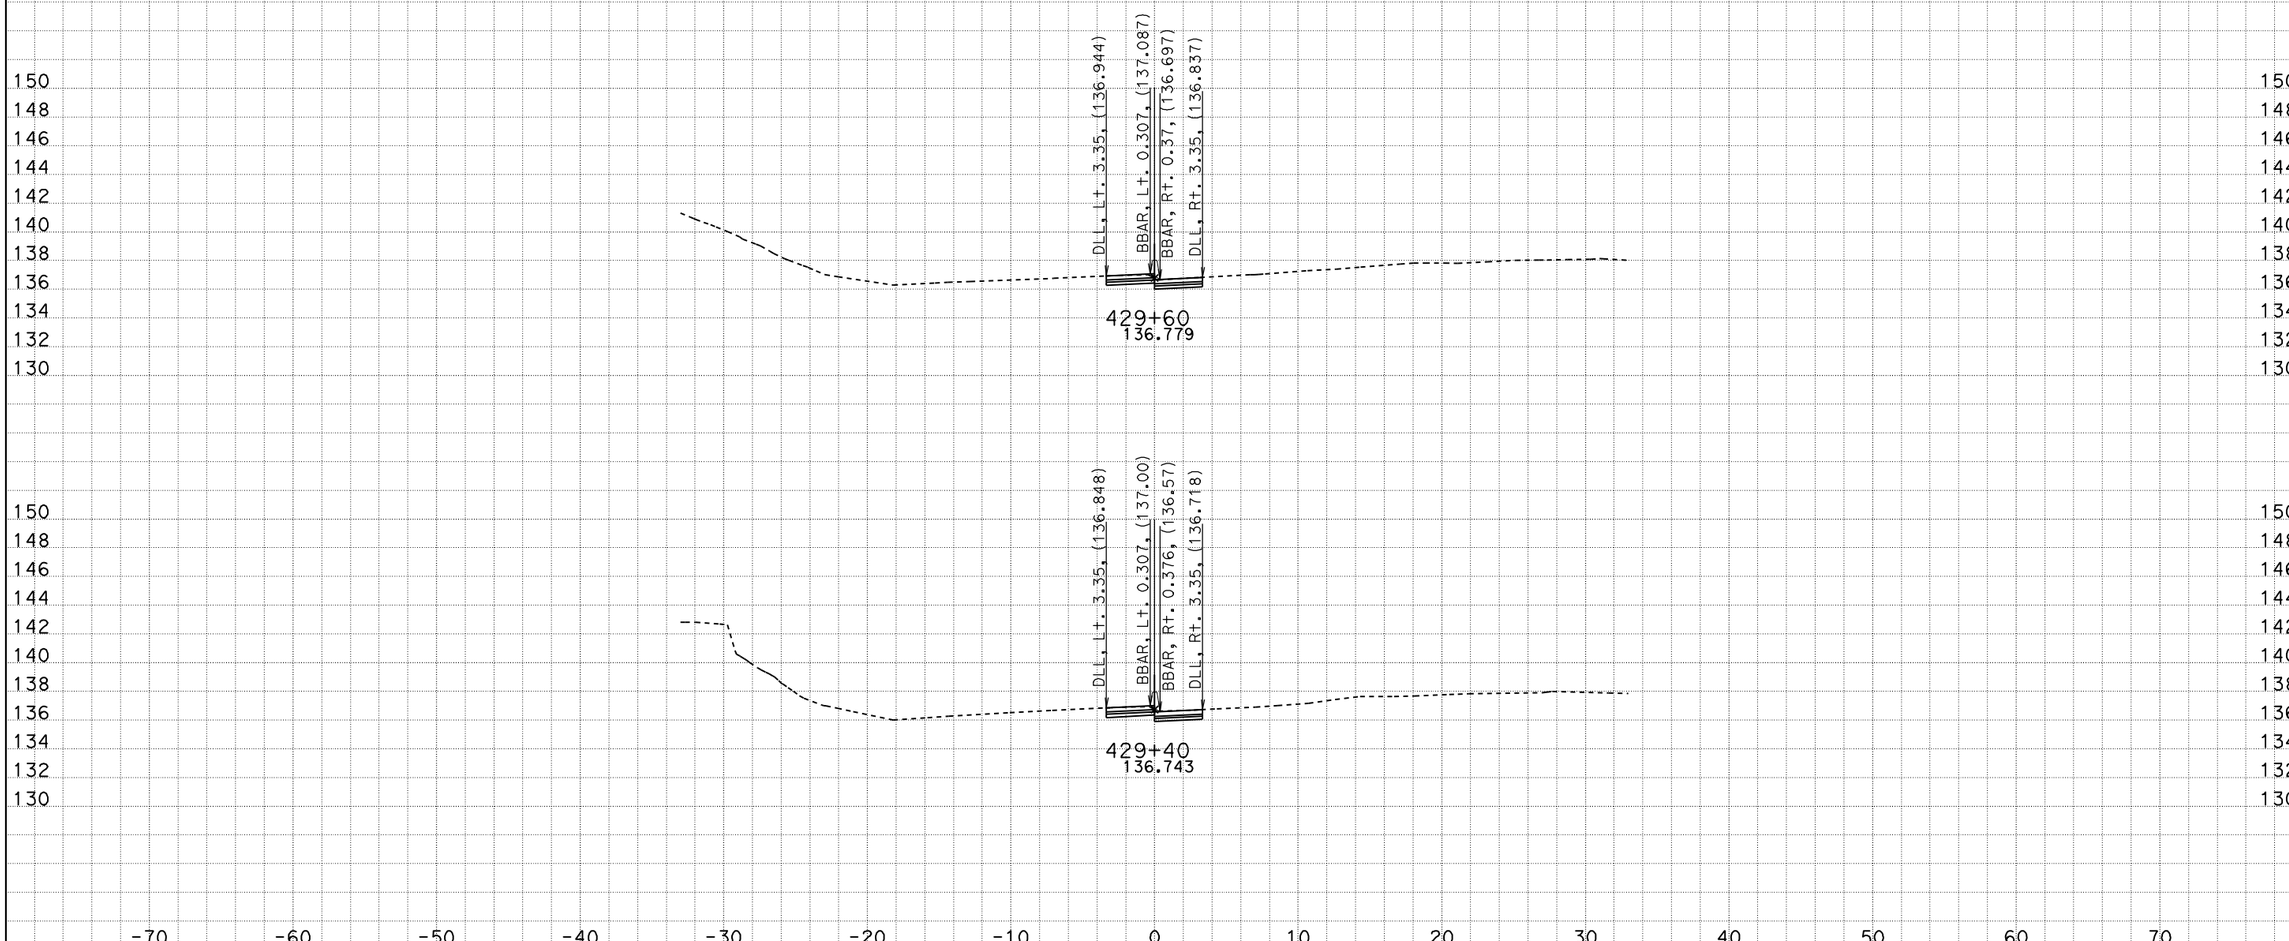

DATE: 4/22/2009

KC Project: 99210 File: M:\desig\121841\DDD\99210\SEG_SOUTH_5m\New\southerensegfinish.ear

Scale Ratio: 1:200 Horiz.
1:200 Vert.

All Dimensions are Meters

CL1
CROSS SECTIONS

SHEET 2 OF XXX

DESIGN STUDY ONLY

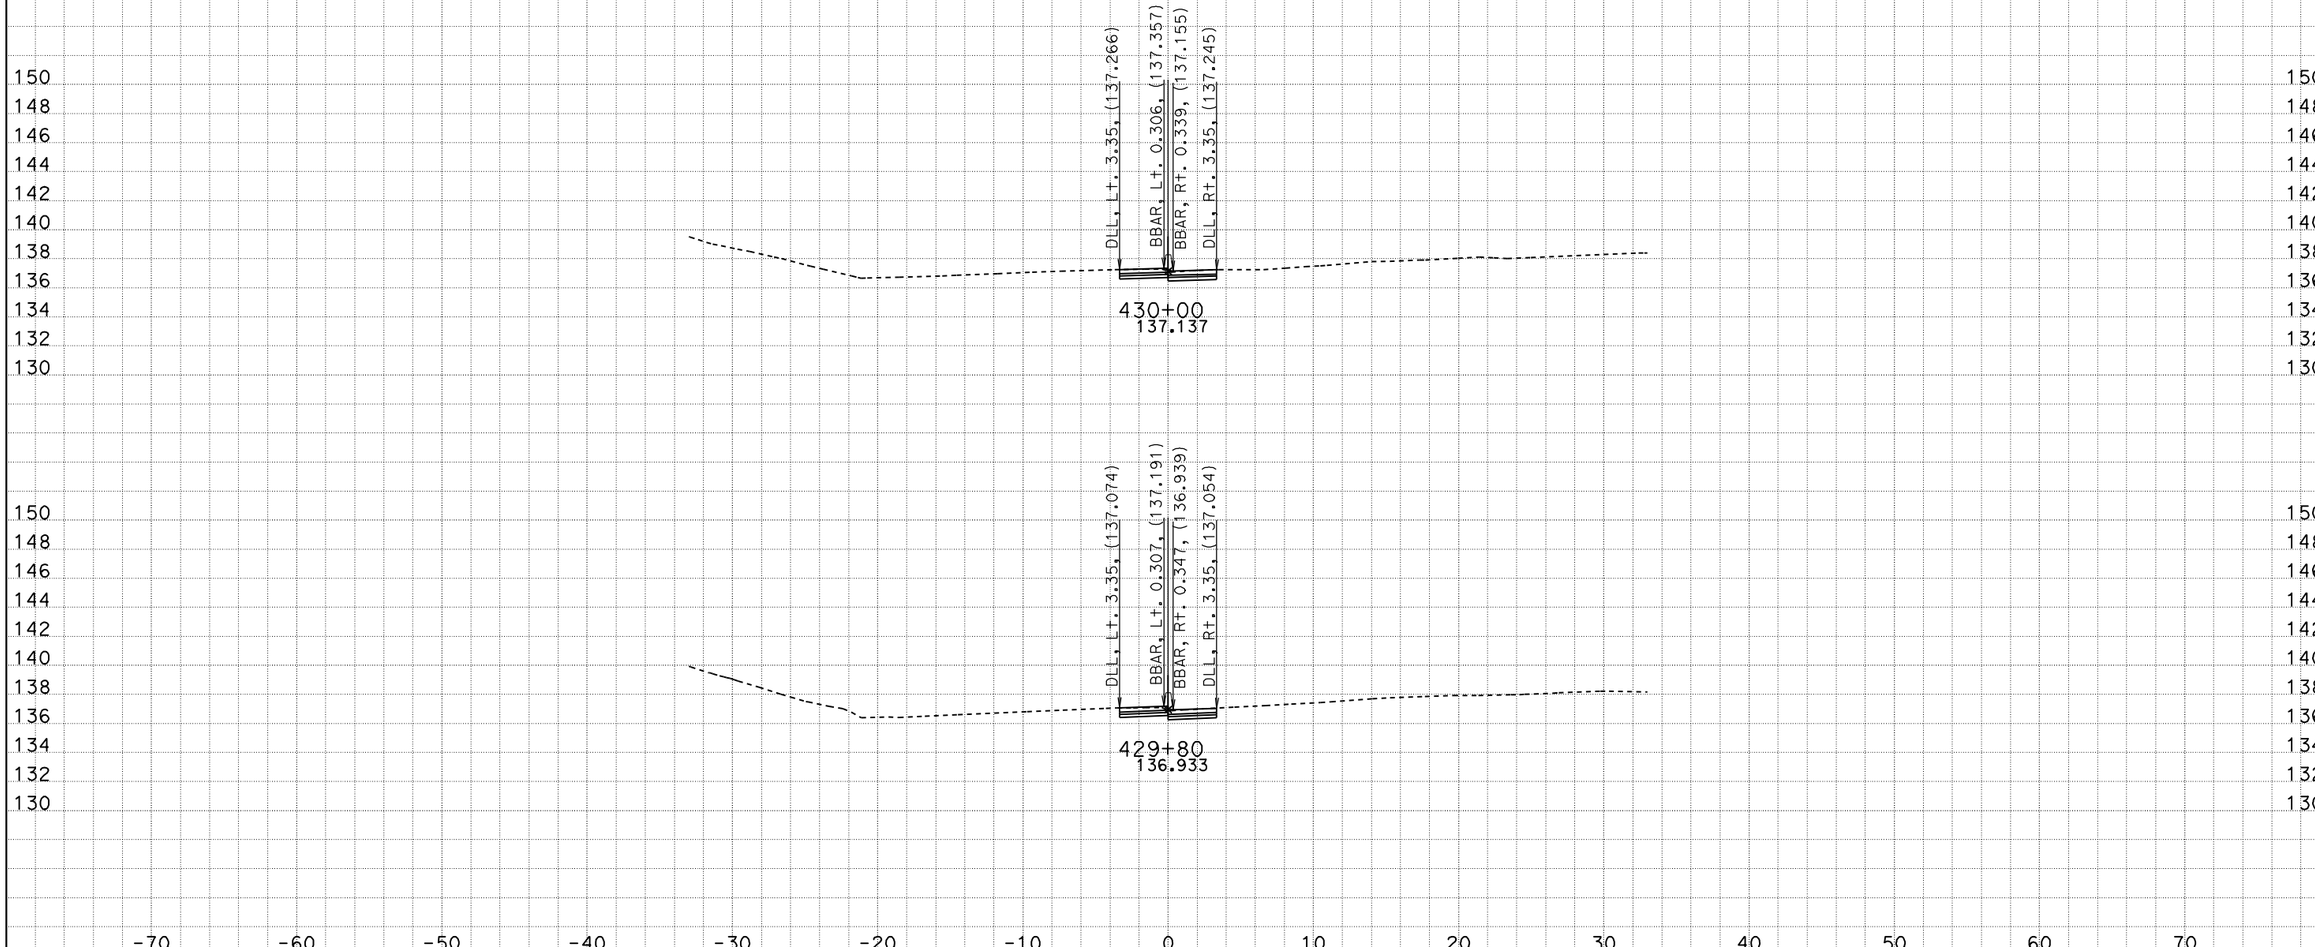

DATE: 4/22/2009

KC Project: 99210 File: M:\desig\121841\DDD\99210\SEG_SOUTH_5m\New\southerensegfinish.ear

Scale Ratio: 1:200 Horiz.
1:200 Vert.

All Dimensions are Meters

CL1

CROSS SECTIONS

SHEET 3 OF XXX

DESIGN STUDY ONLY

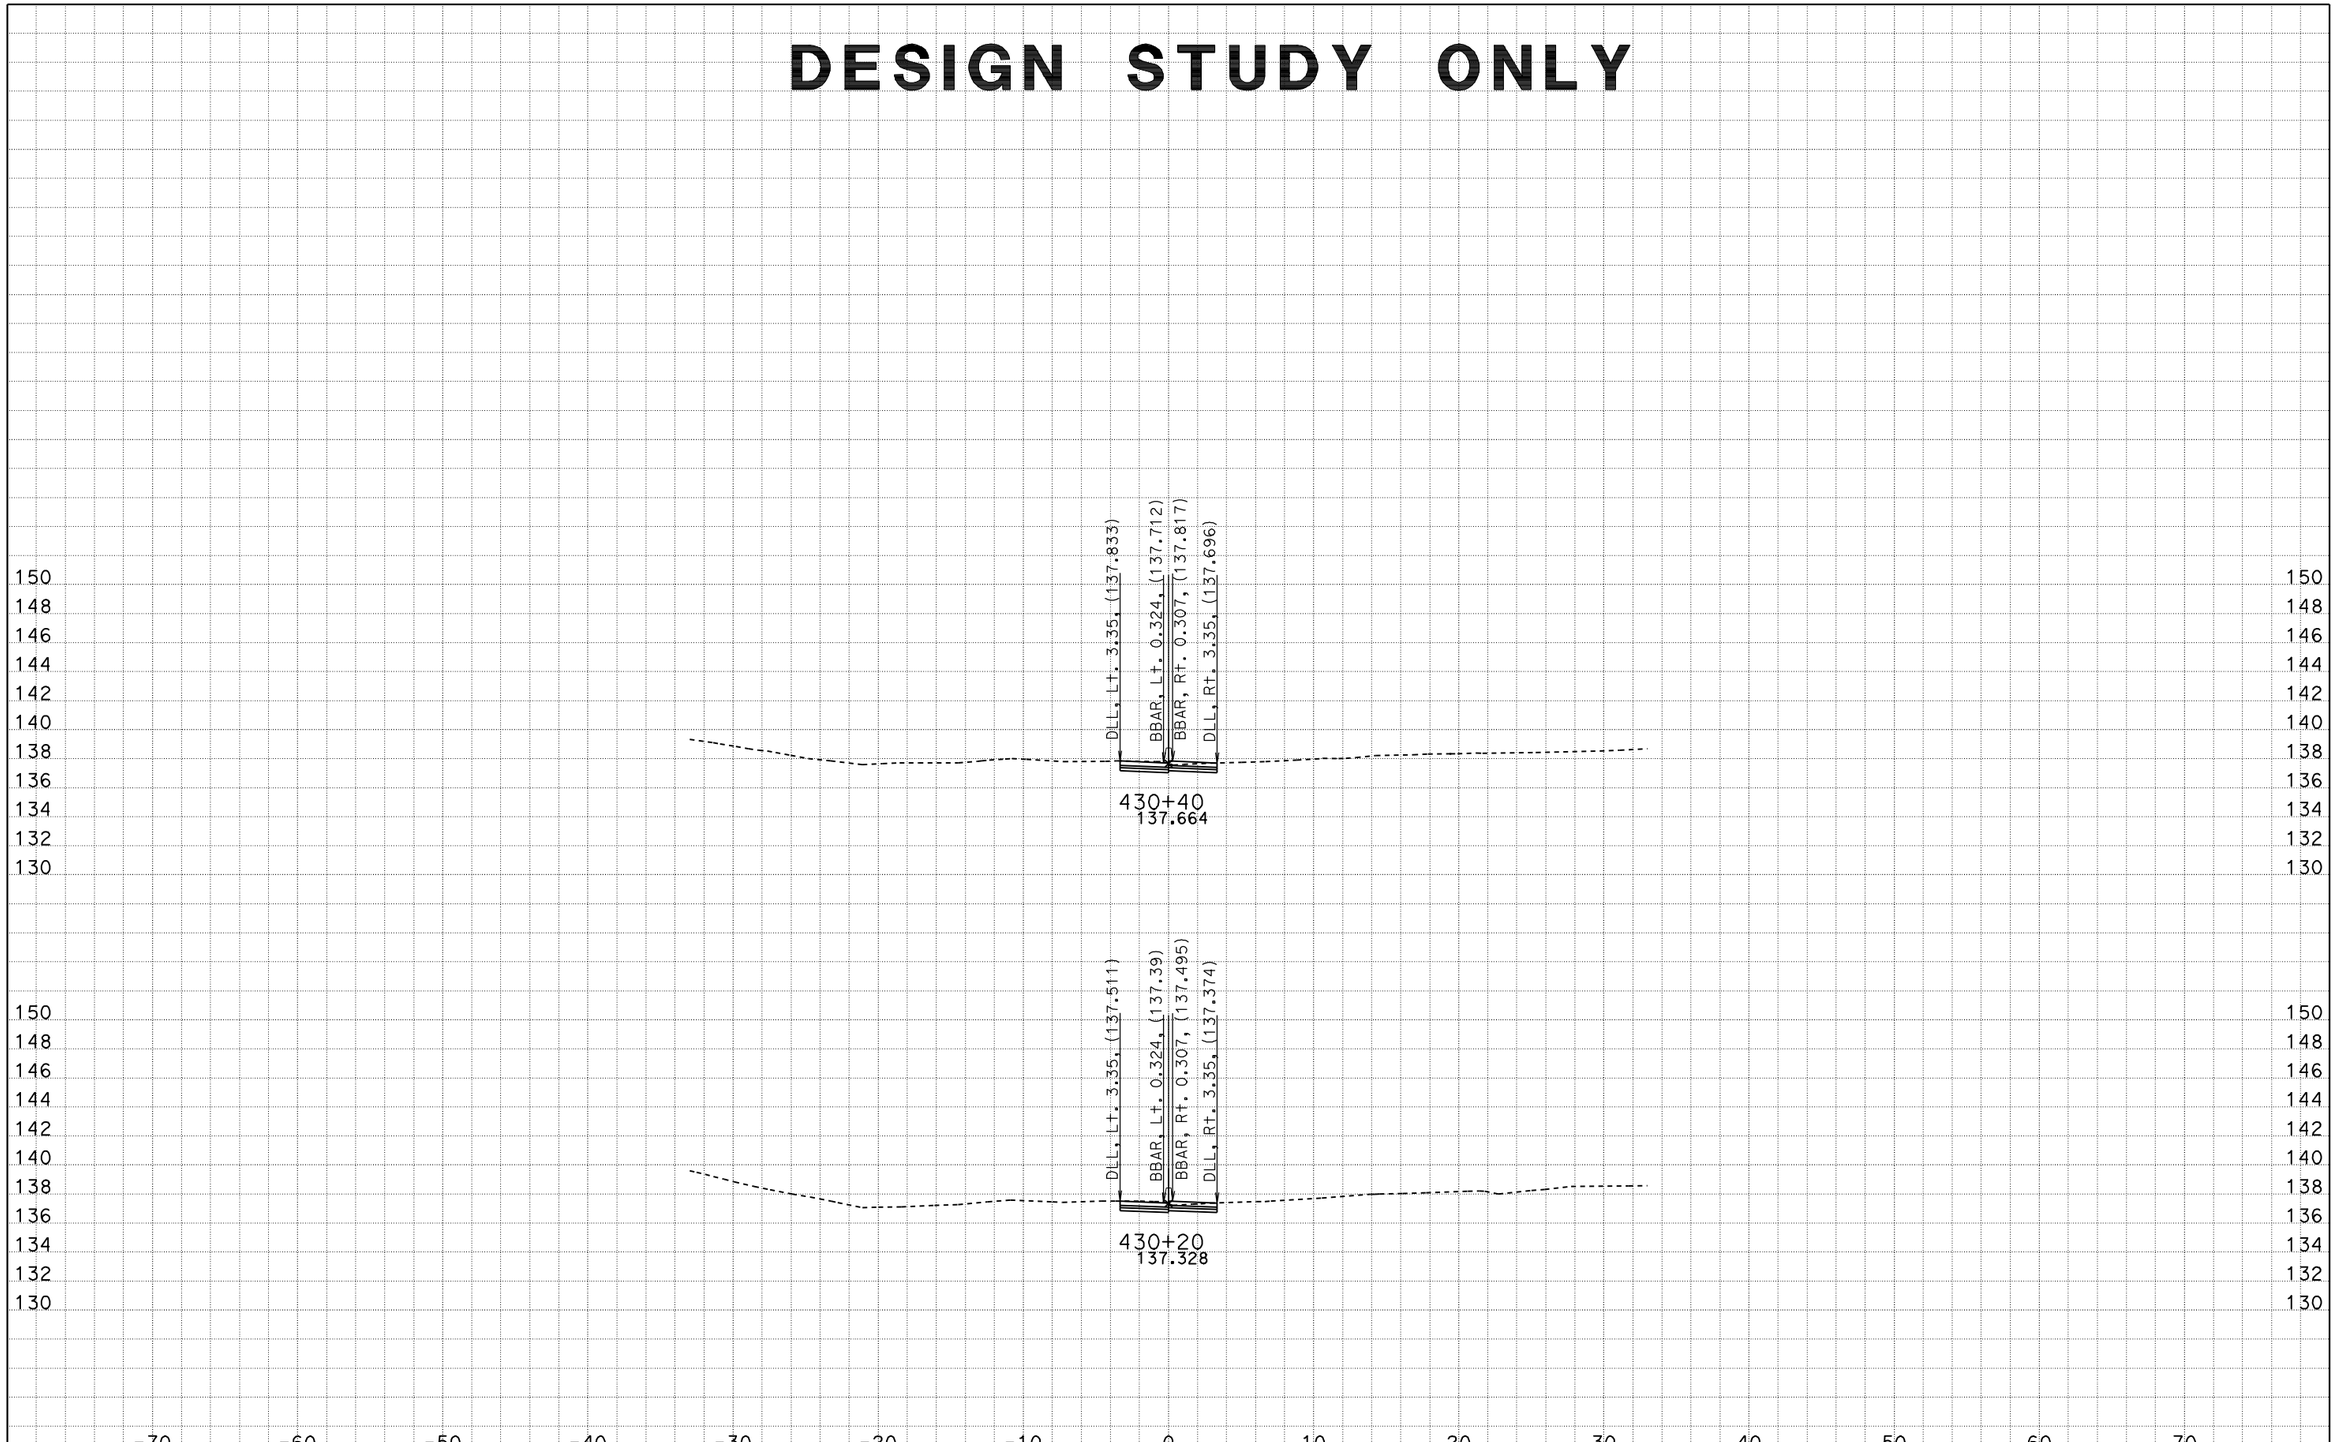

DATE: 4/22/2009

KC Project: 99210 File: M:\desig\121841\DDD\99210\SEG_SOUTH_5m\New\southerensegfinish.ear

Scale Ratio: 1:200 Horiz.
1:200 Vert.

All Dimensions are Meters

CL1
CROSS SECTIONS

SHEET 4 OF XXX

DESIGN STUDY ONLY

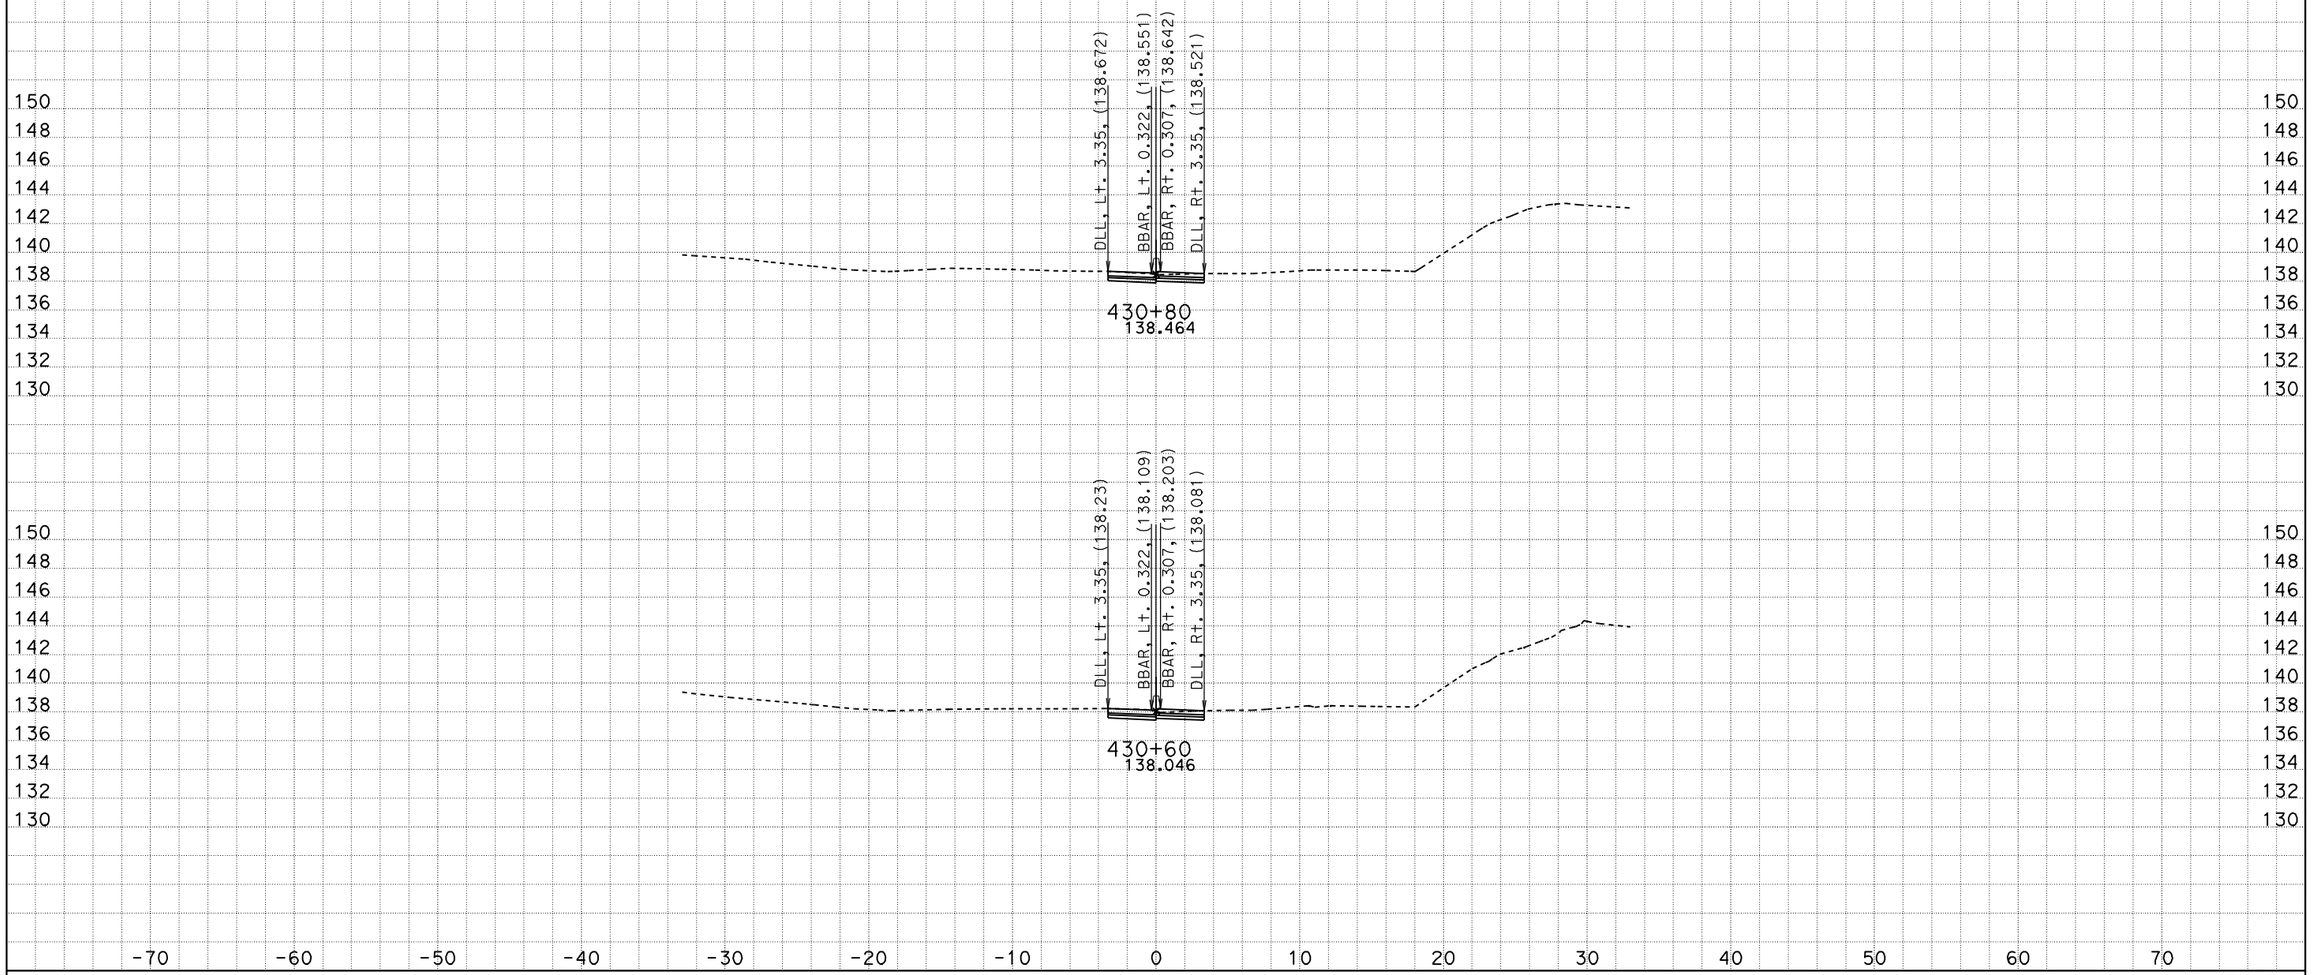

DATE: 4/22/2009

KC Project: 99210 File: M:\desig\121841\DDD\99210\SEG_SOUTH_5m\New\southerensegfinish.ear

Scale Ratio: 1:200 Horiz.
1:200 Vert.

All Dimensions are Meters

CL1
CROSS SECTIONS

SHEET 5 OF XXX

DESIGN STUDY ONLY

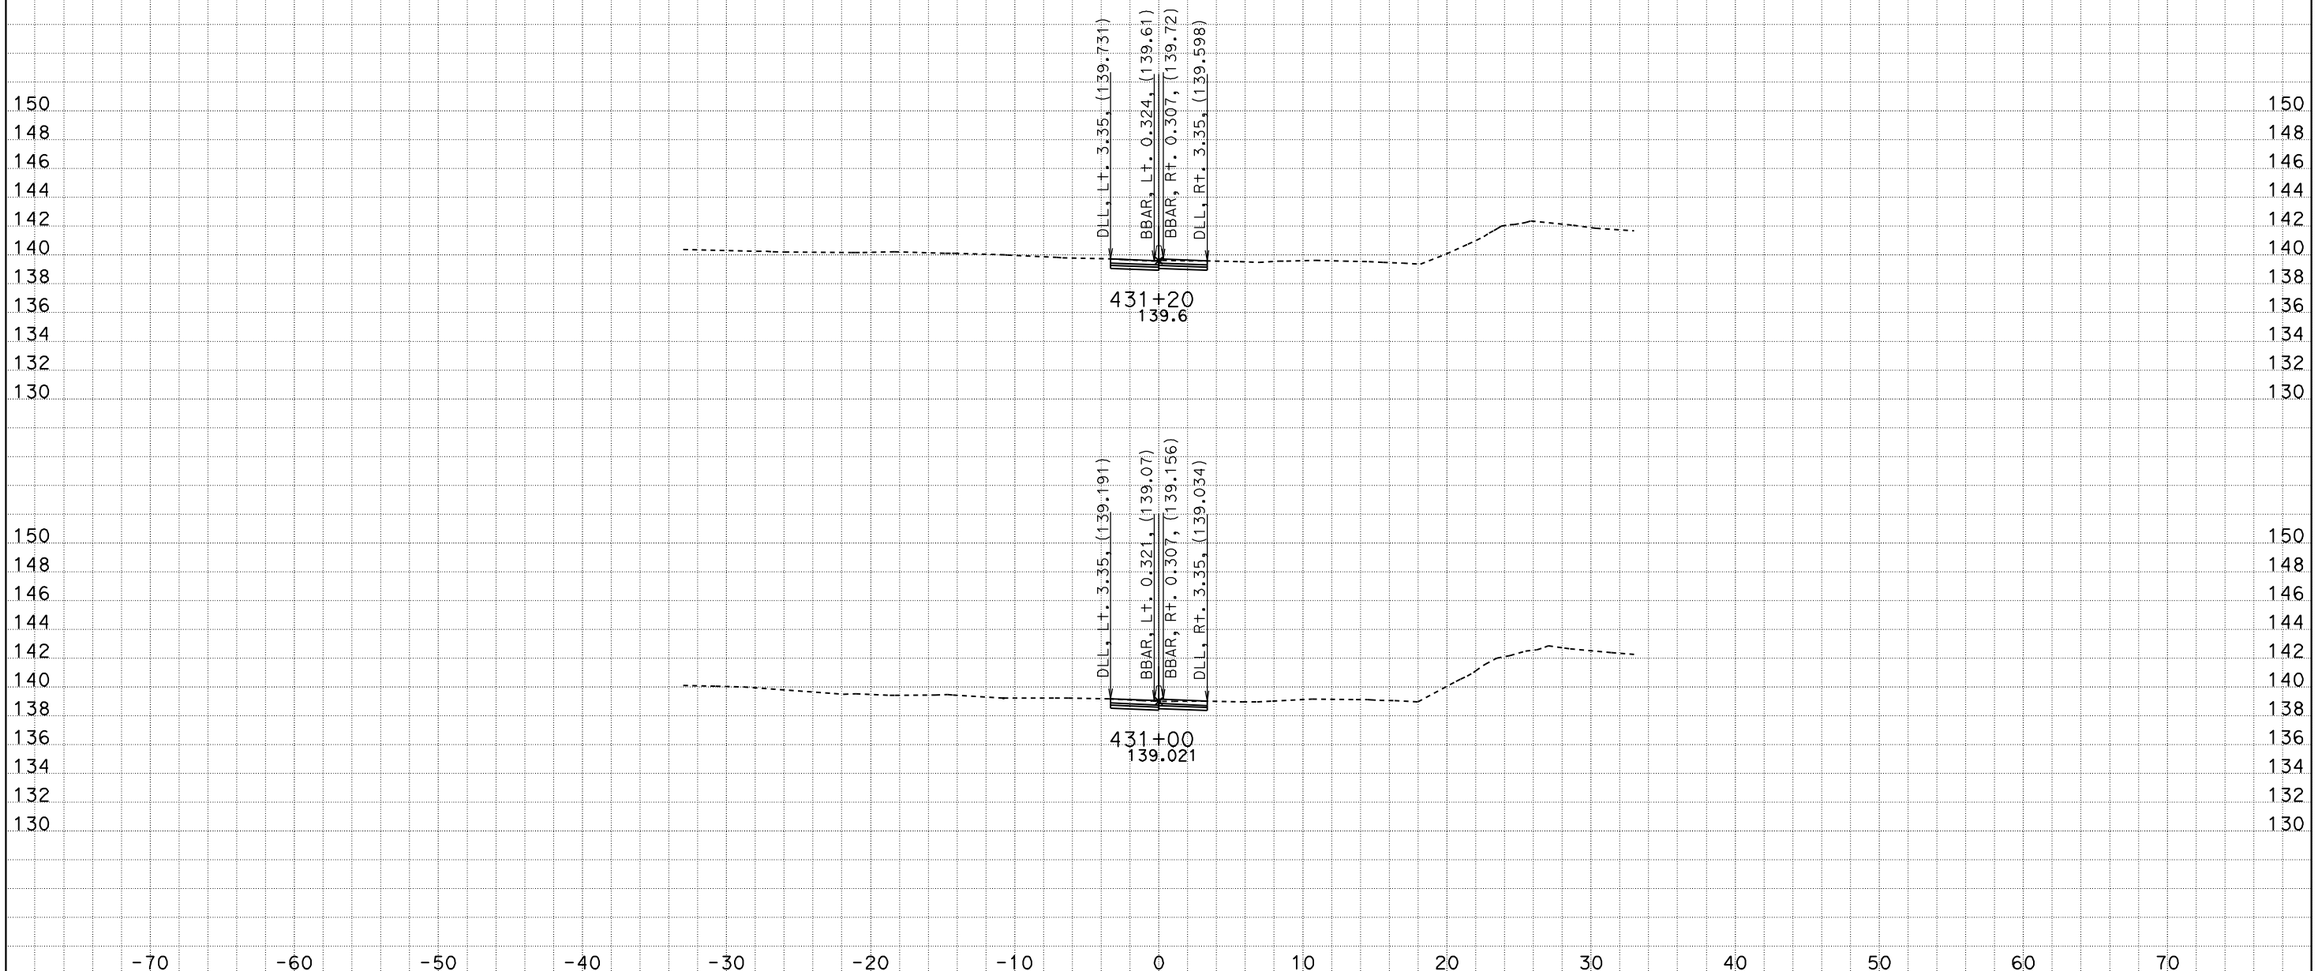

DATE: 4/22/2009

KC Project: 99210 File: M:\desig\121841\DDD\99210\SEG_SOUTH_5m\New\southerensegfinish.ear

Scale Ratio: 1:200 Horiz.
1:200 Vert.

All Dimensions are Meters

CL1
CROSS SECTIONS

SHEET 6 OF XXX

DESIGN STUDY ONLY

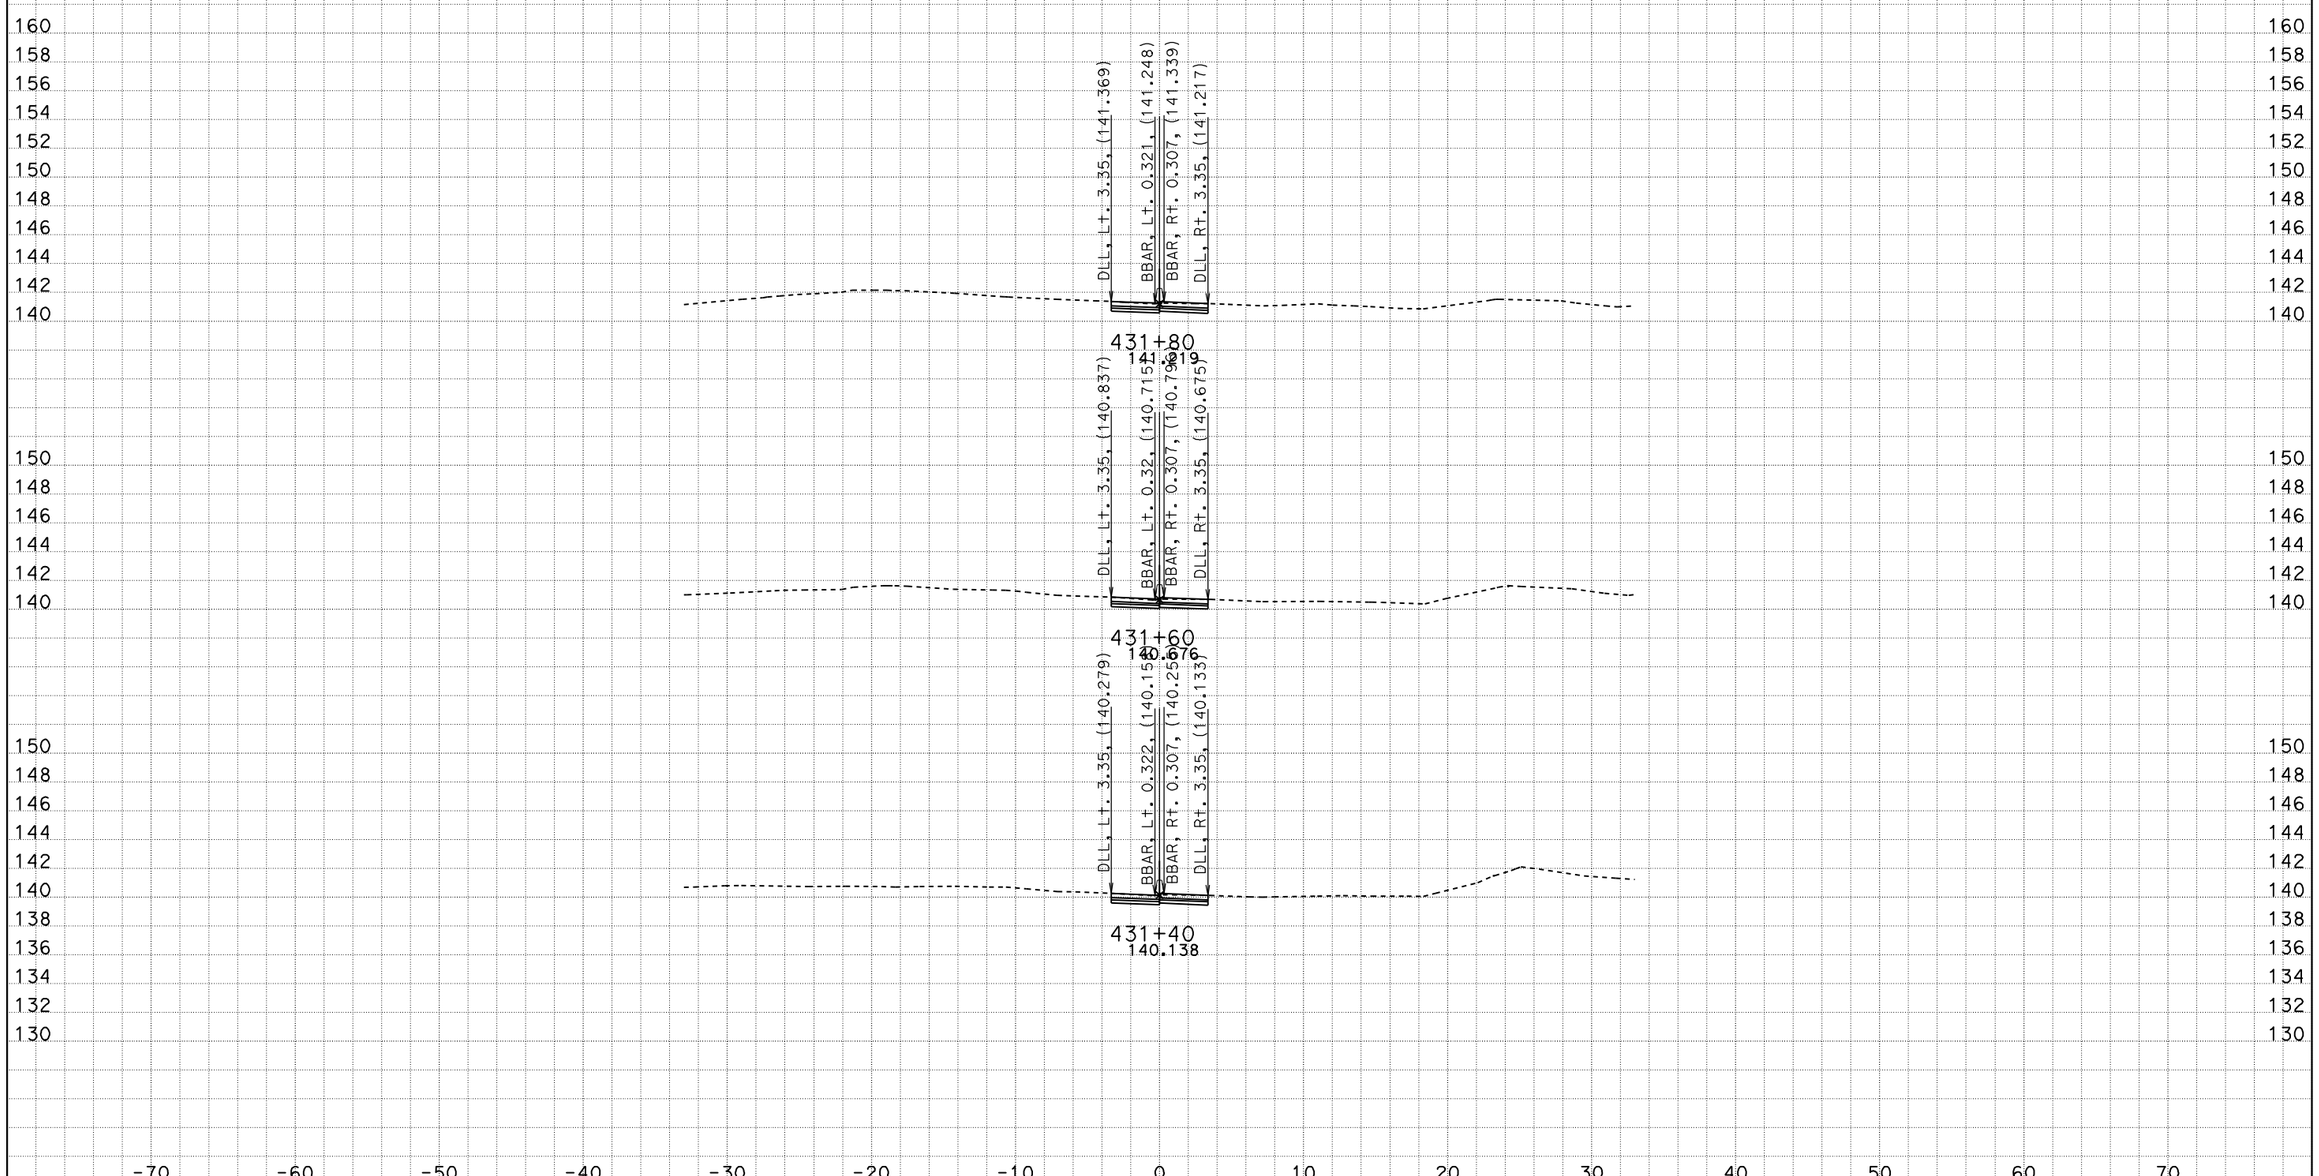

DATE: 4/22/2009

KC Project: 99210 File: M:\desig\121841\DDD\99210\SEG_SOUTH_5m\New\southerensegfinish.ear

Scale Ratio: 1:200 Horiz.
1:200 Vert.

All Dimensions are Meters

CL1
CROSS SECTIONS

SHEET 7 OF XXX

DESIGN STUDY ONLY

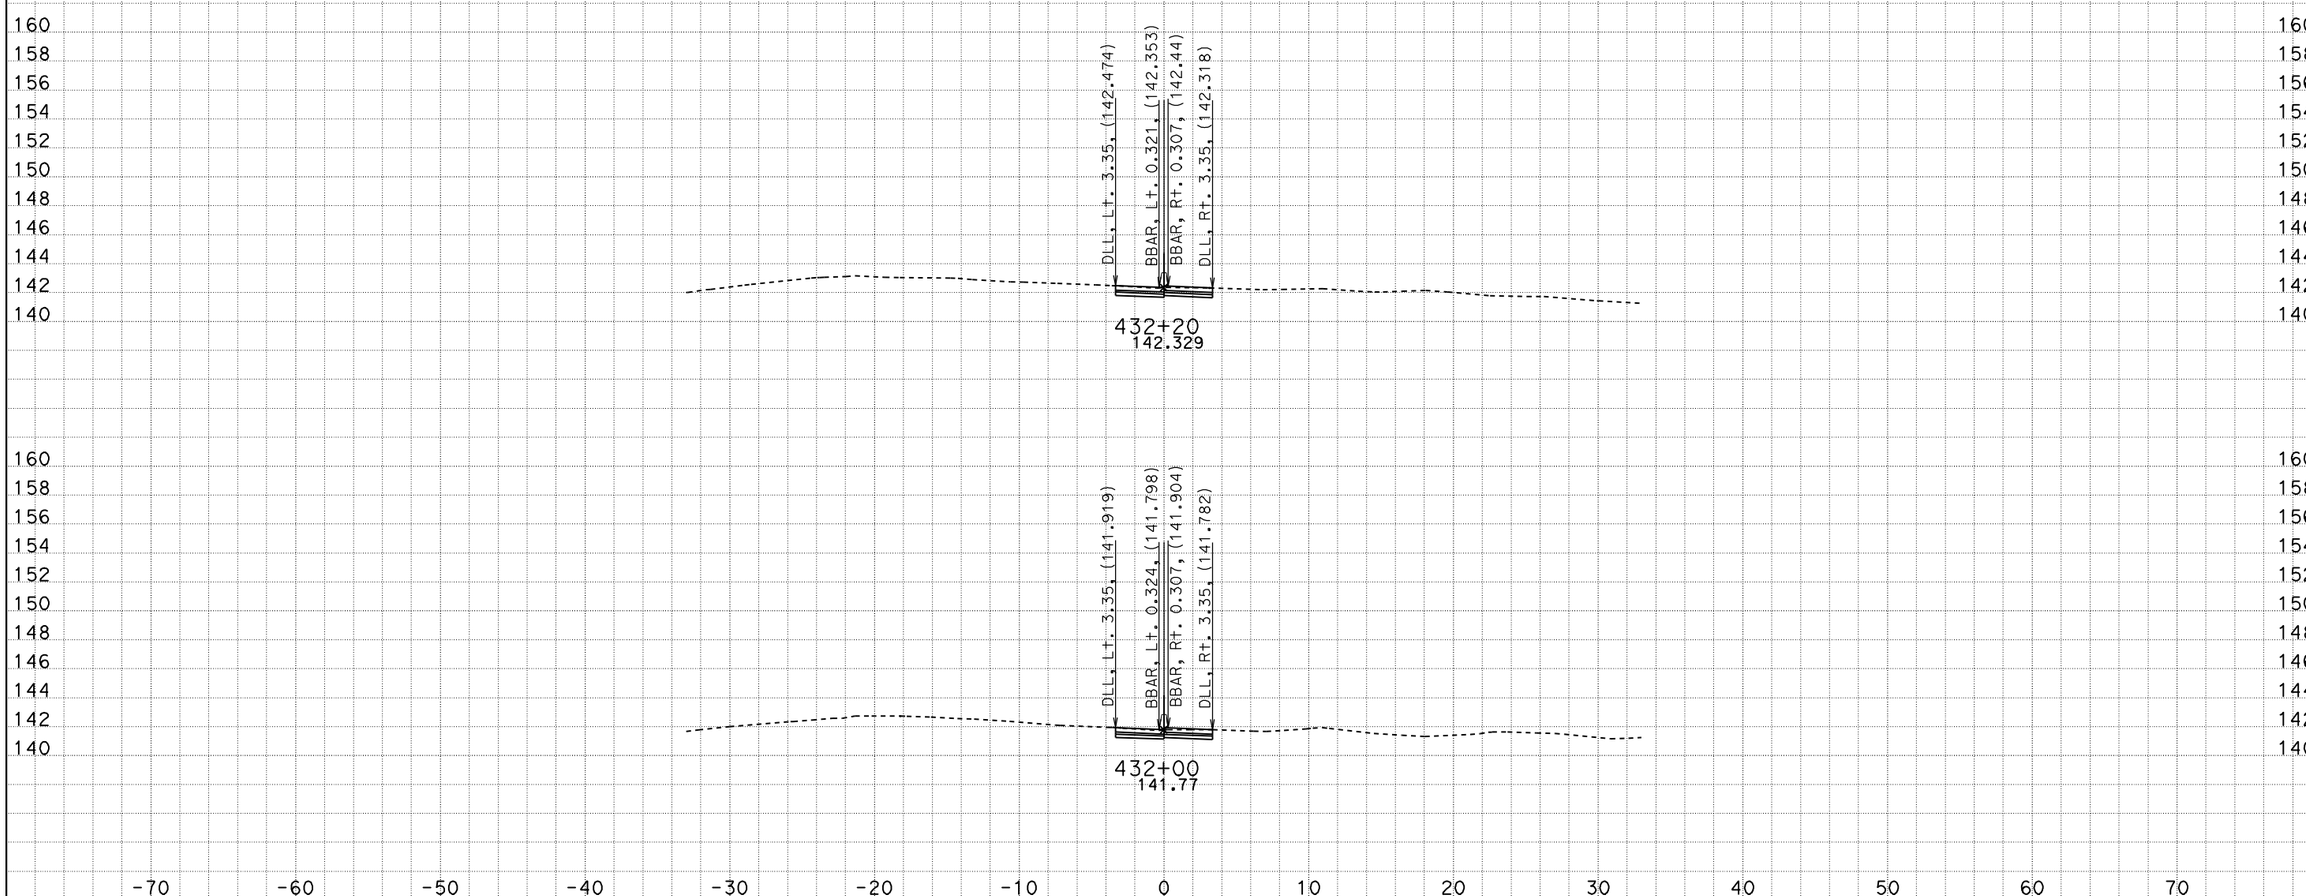

DATE: 4/22/2009

KC Project: 99210 File: M:\desig\121841\DDD\99210\SEG_SOUTH_5m\New\southerensegfinish.ear

Scale Ratio: 1:200 Horiz.
1:200 Vert.

All Dimensions are Meters

CL1
CROSS SECTIONS

SHEET 8 OF XXX

DESIGN STUDY ONLY

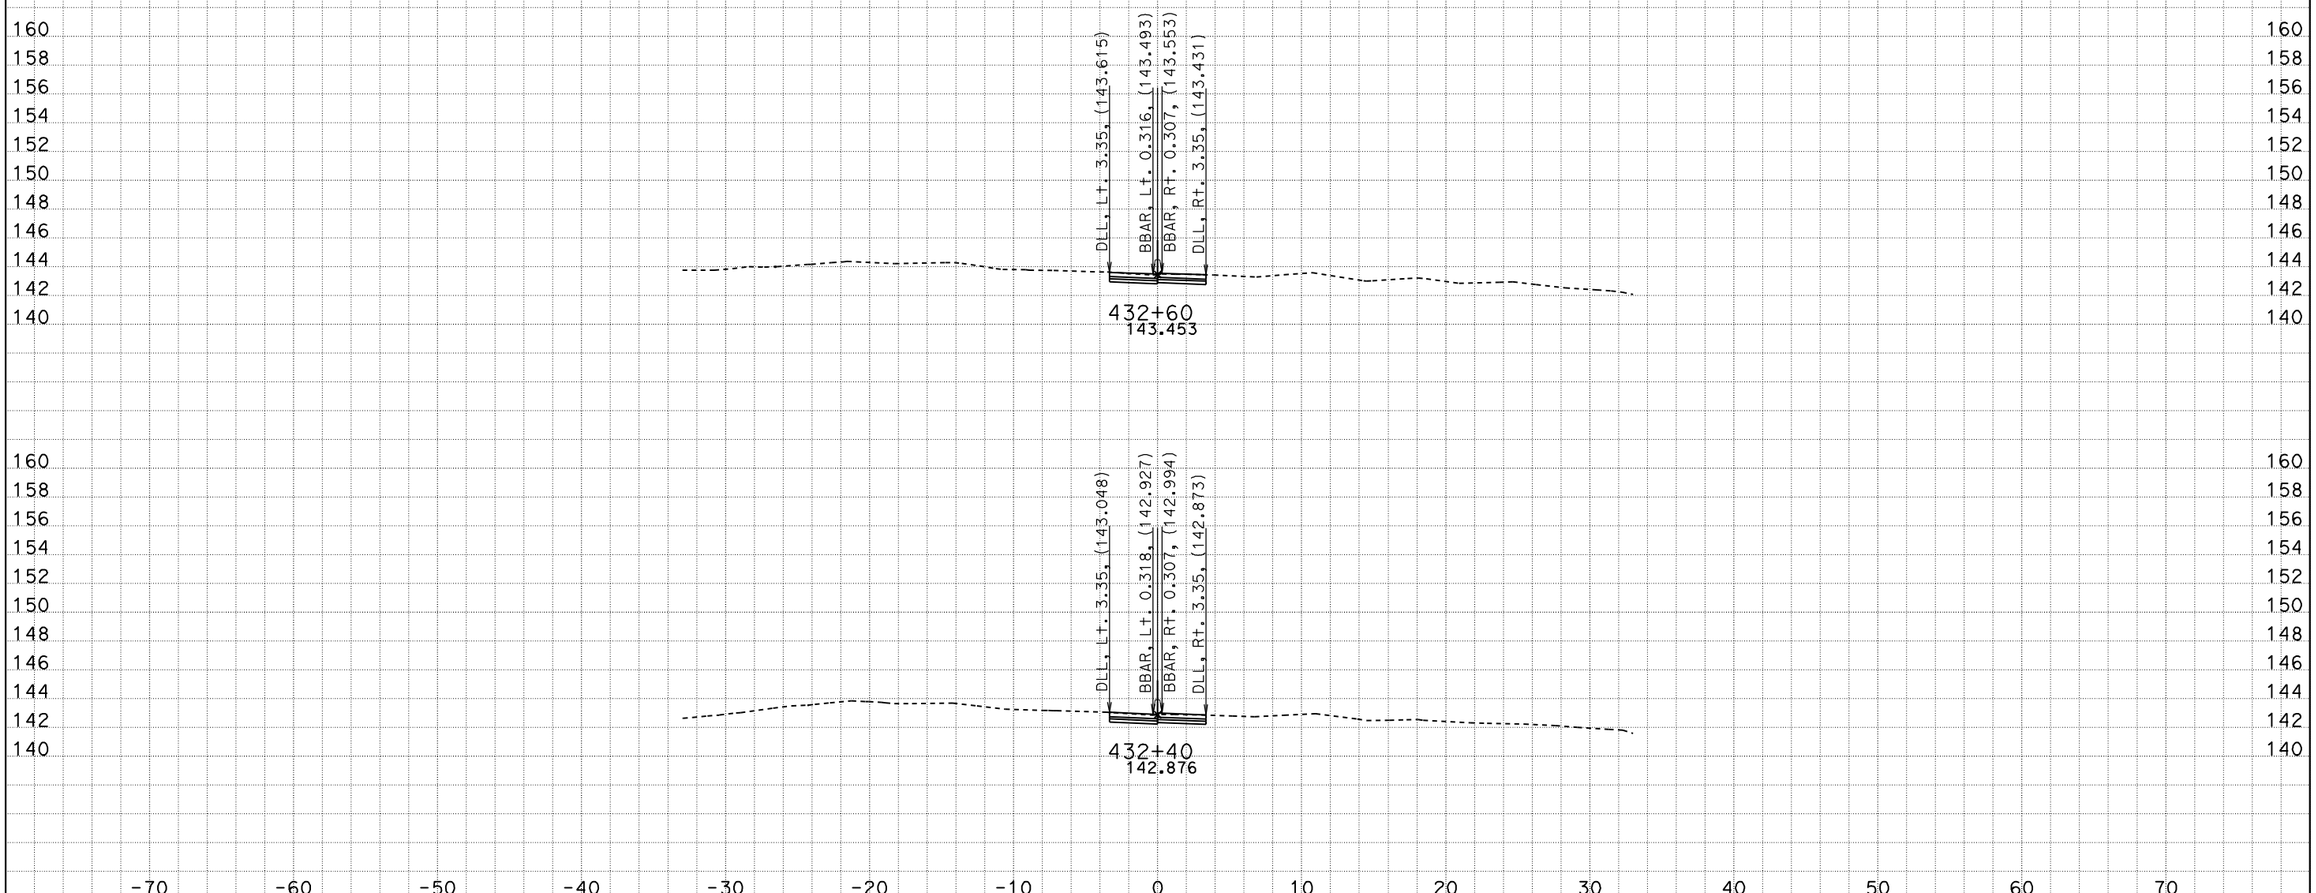

DATE: 4/22/2009

KC Project: 99210 File: M:\desig\121841\DDD\99210\SEG_SOUTH_5m\New\southerensegfinish.ear

Scale Ratio: 1:200 Horiz.
1:200 Vert.

All Dimensions are Meters

CL1
CROSS SECTIONS

SHEET 9 OF XXX

DESIGN STUDY ONLY

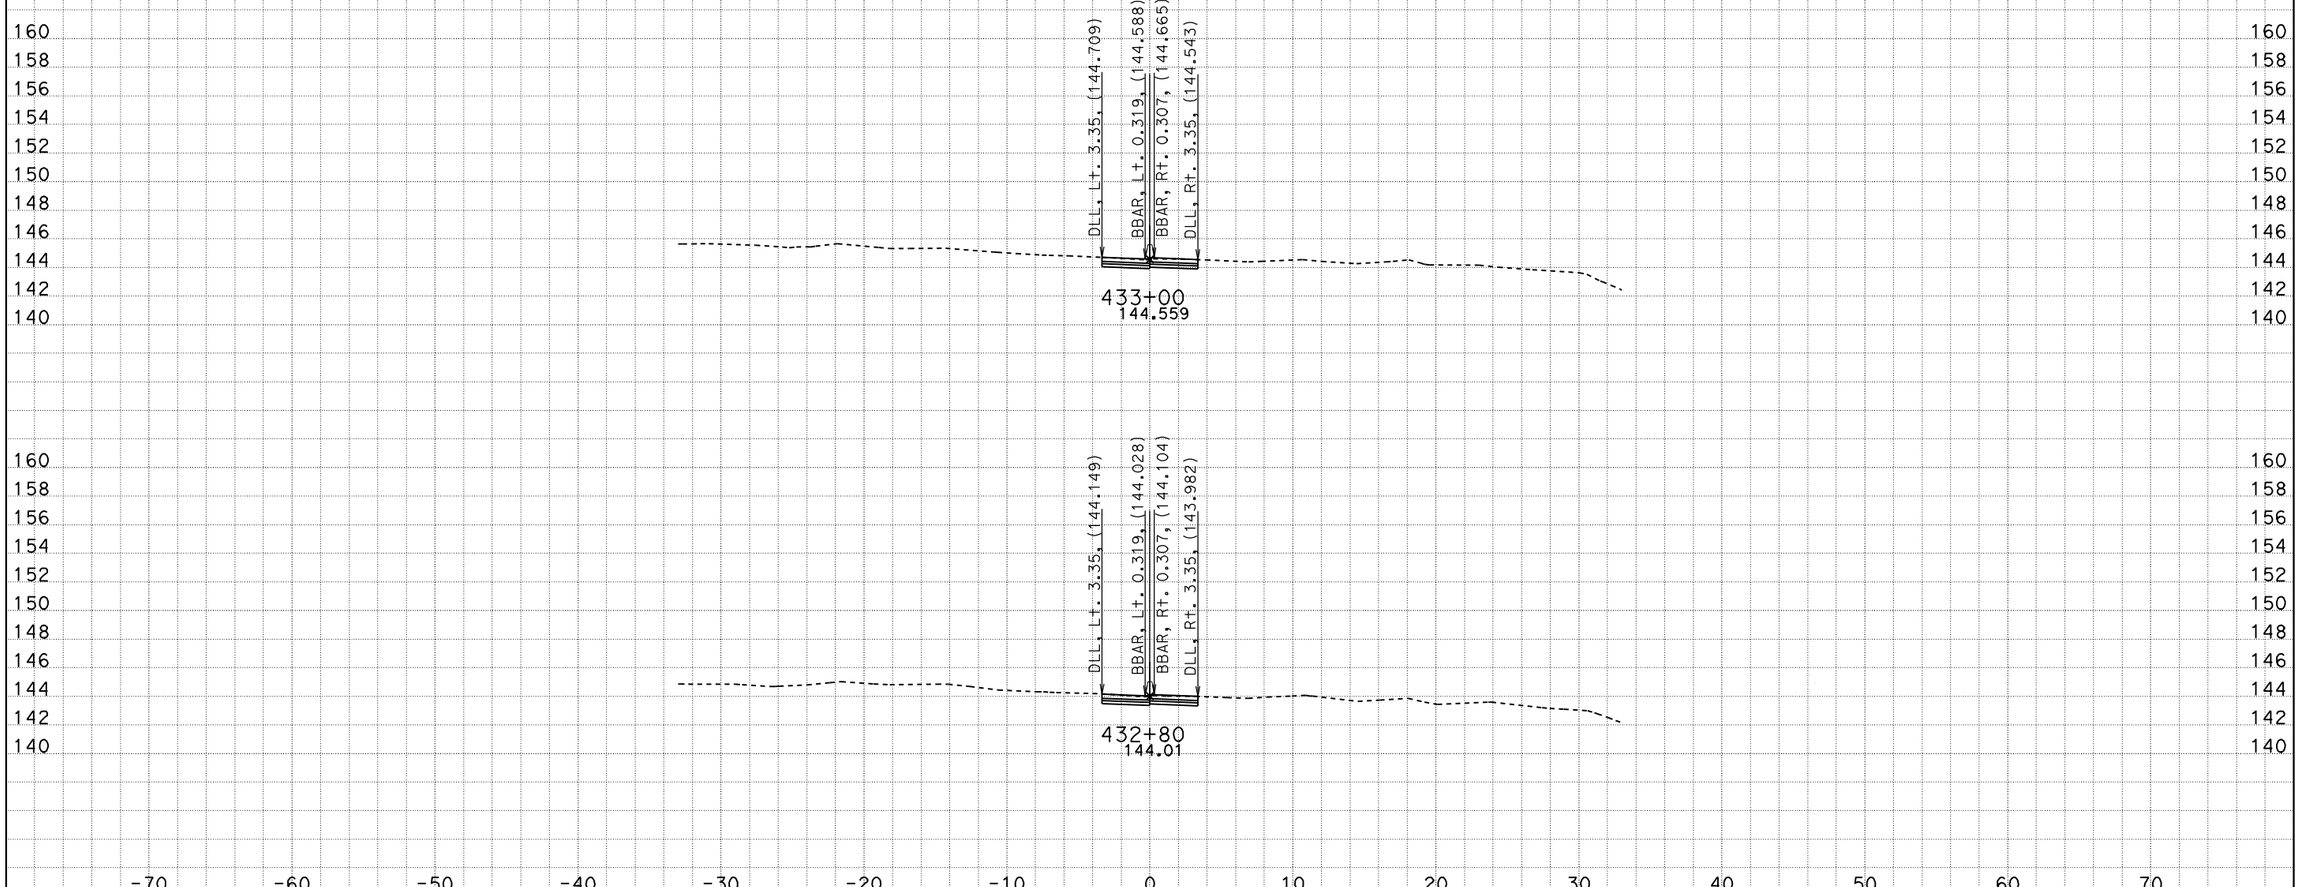

DATE: 4/22/2009

KC Project: 99210 File: M:\desig\121841\DDD\99210\SEG_SOUTH_5m\New\southerensegfinish.ear

Scale Ratio: 1:200 Horiz.
1:200 Vert.

All Dimensions are Meters

CL1
CROSS SECTIONS

SHEET 10 OF XXX

DESIGN STUDY ONLY

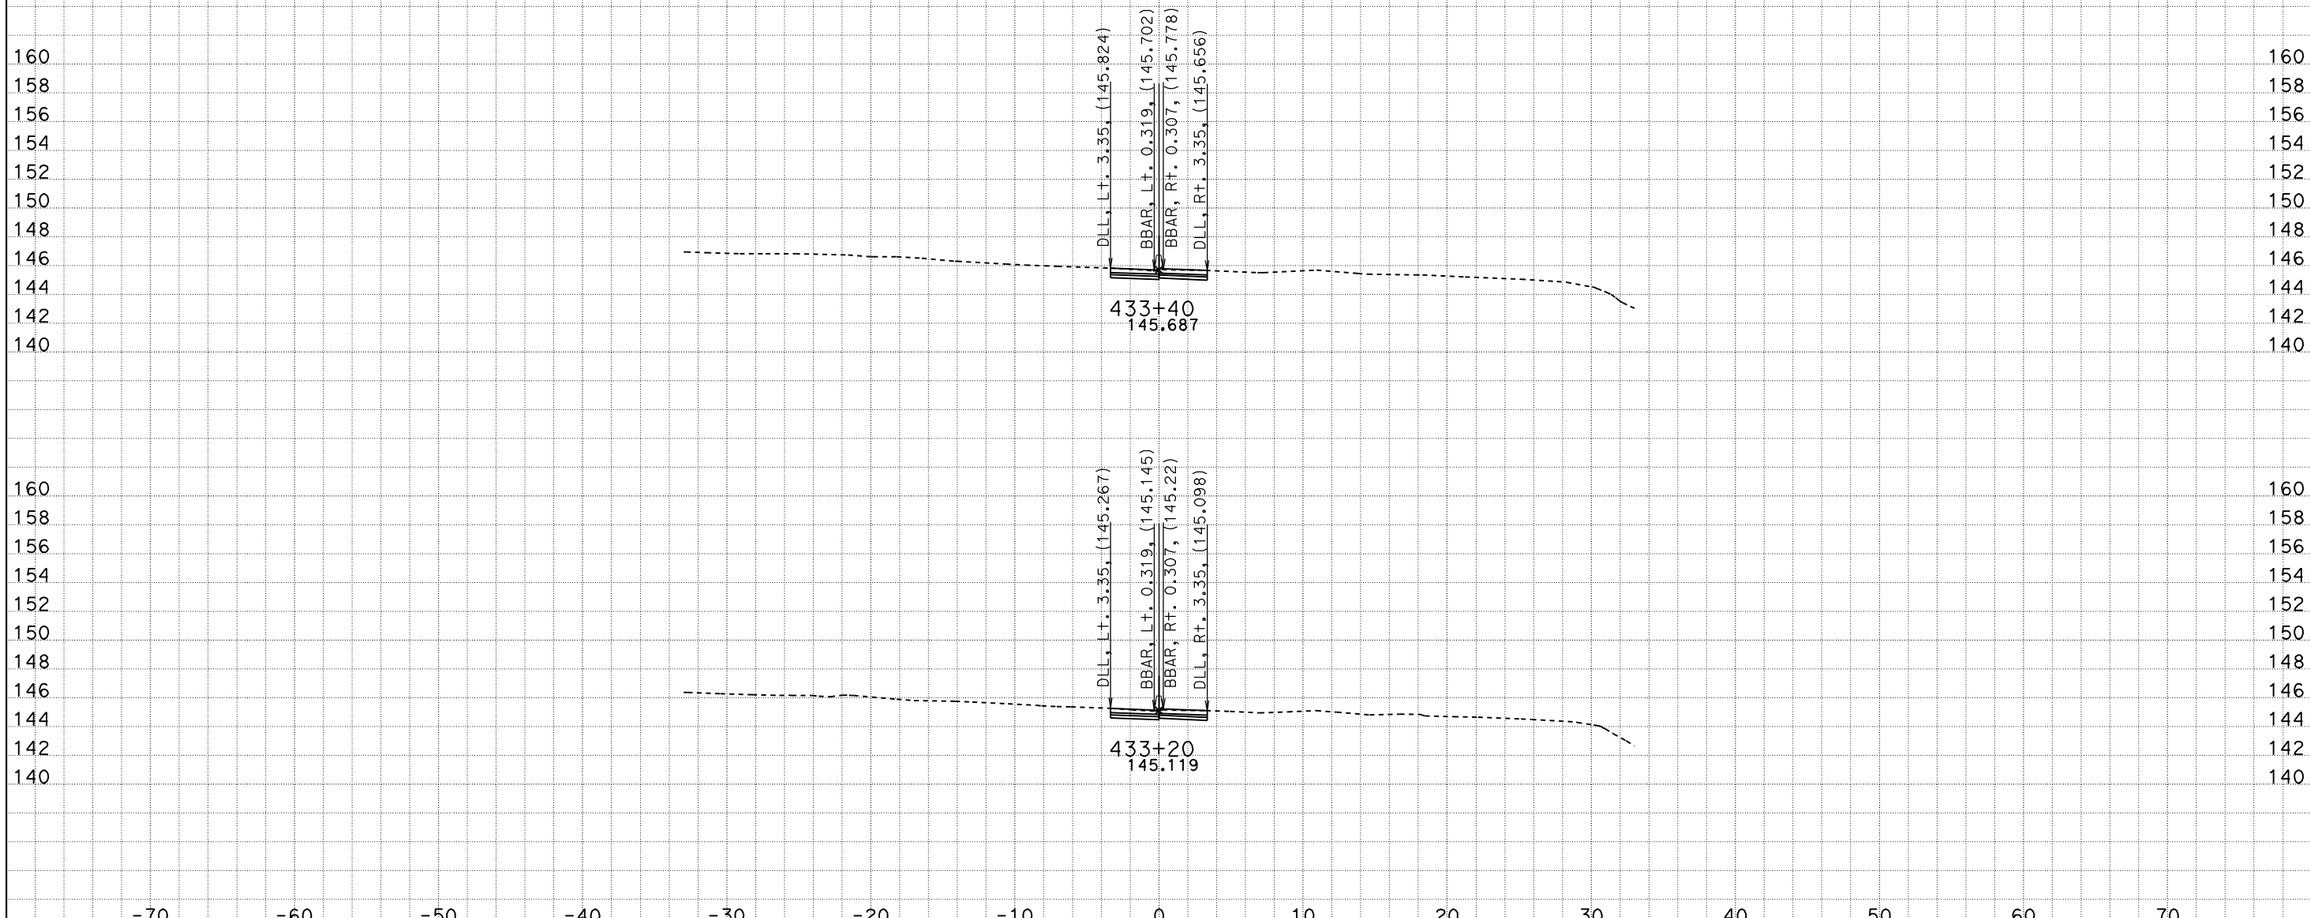

DATE: 4/22/2009

KC Project: 99210 File: M:\desig\121841\DDD\99210\SEG_SOUTH_5m\New\southerensegfinish.ear

Scale Ratio: 1:200 Horiz.
1:200 Vert.

All Dimensions are Meters

CL1
CROSS SECTIONS

SHEET 11 OF XXX

DESIGN STUDY ONLY

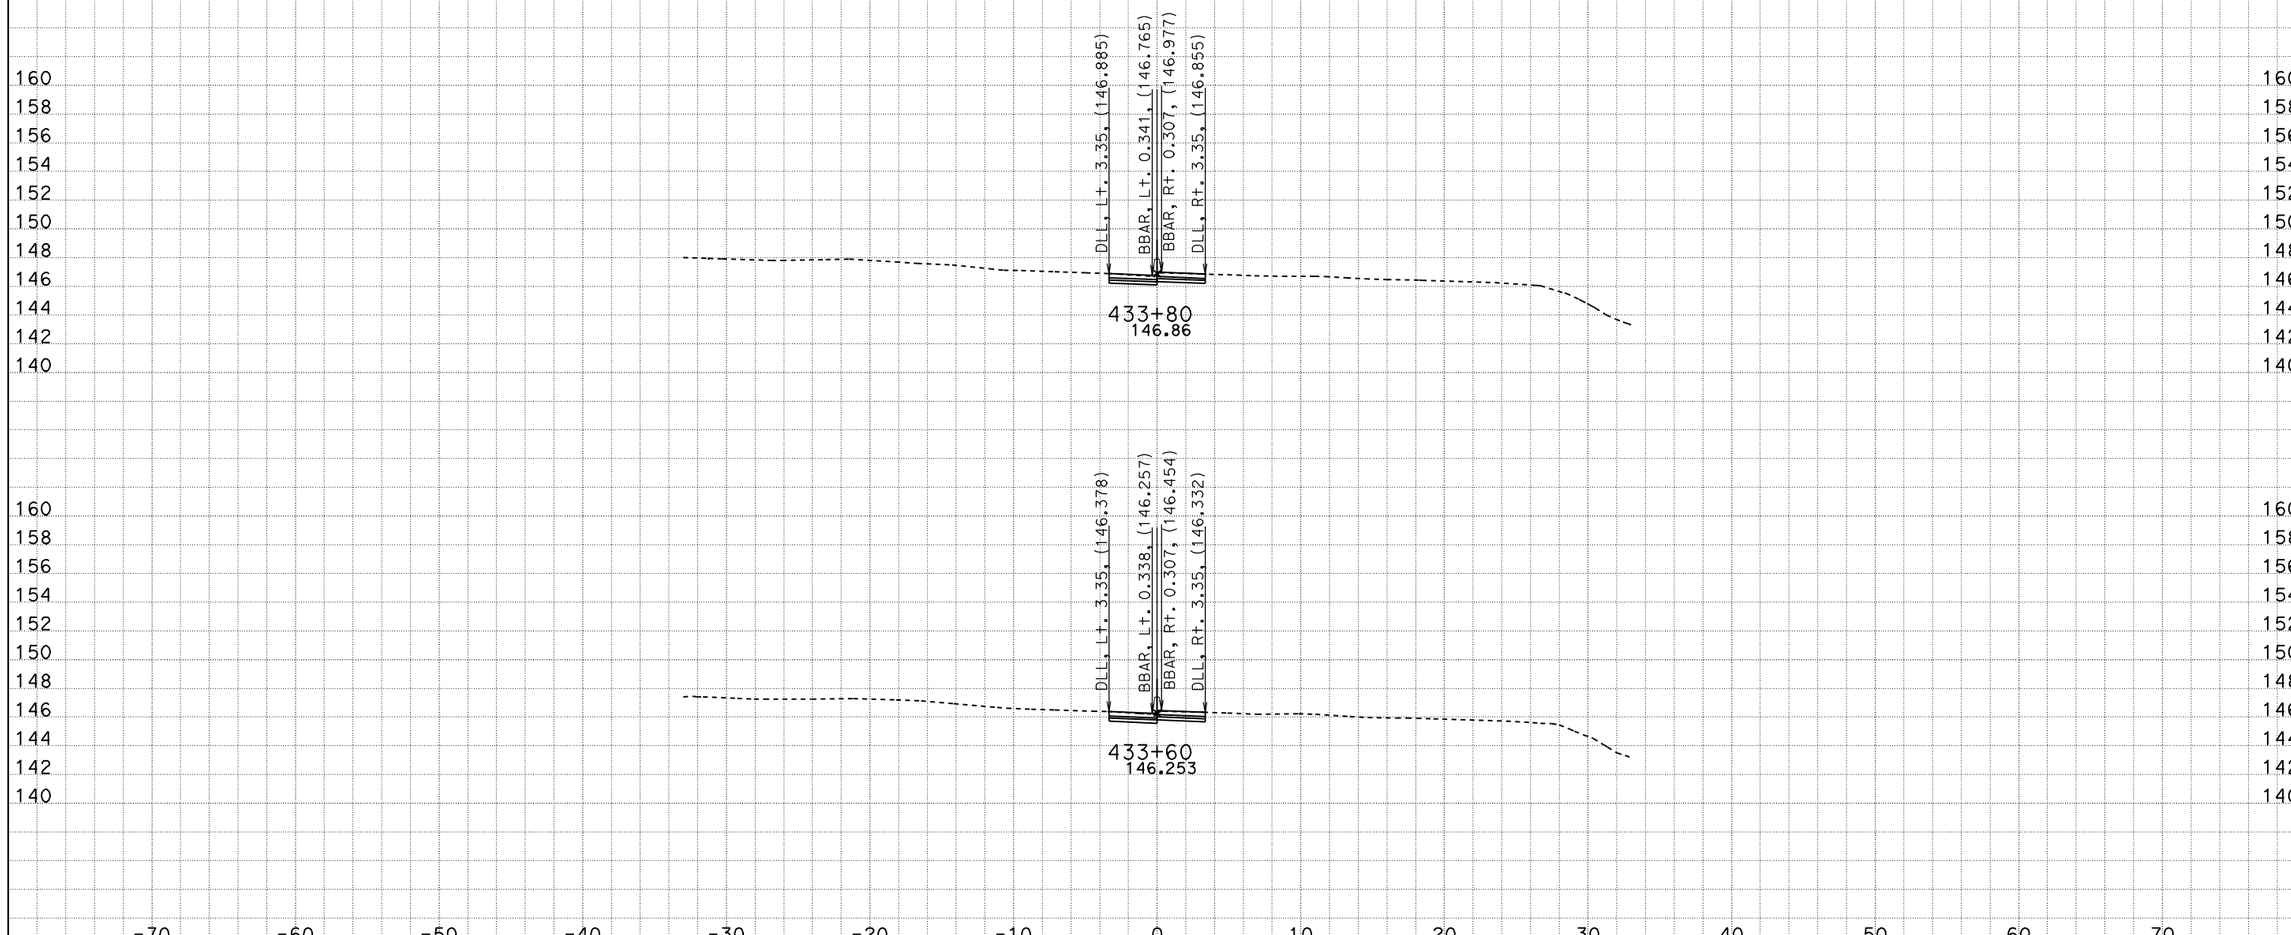

DATE: 4/22/2009

KC Project: 99210 File: M:\desig\121841\DDD\99210\SEG_SOUTH_5m\New\southerensegfinish.ear

Scale Ratio: 1:200 Horiz.
1:200 Vert.

All Dimensions are Meters

CL1
CROSS SECTIONS

SHEET 12 OF XXX

DESIGN STUDY ONLY

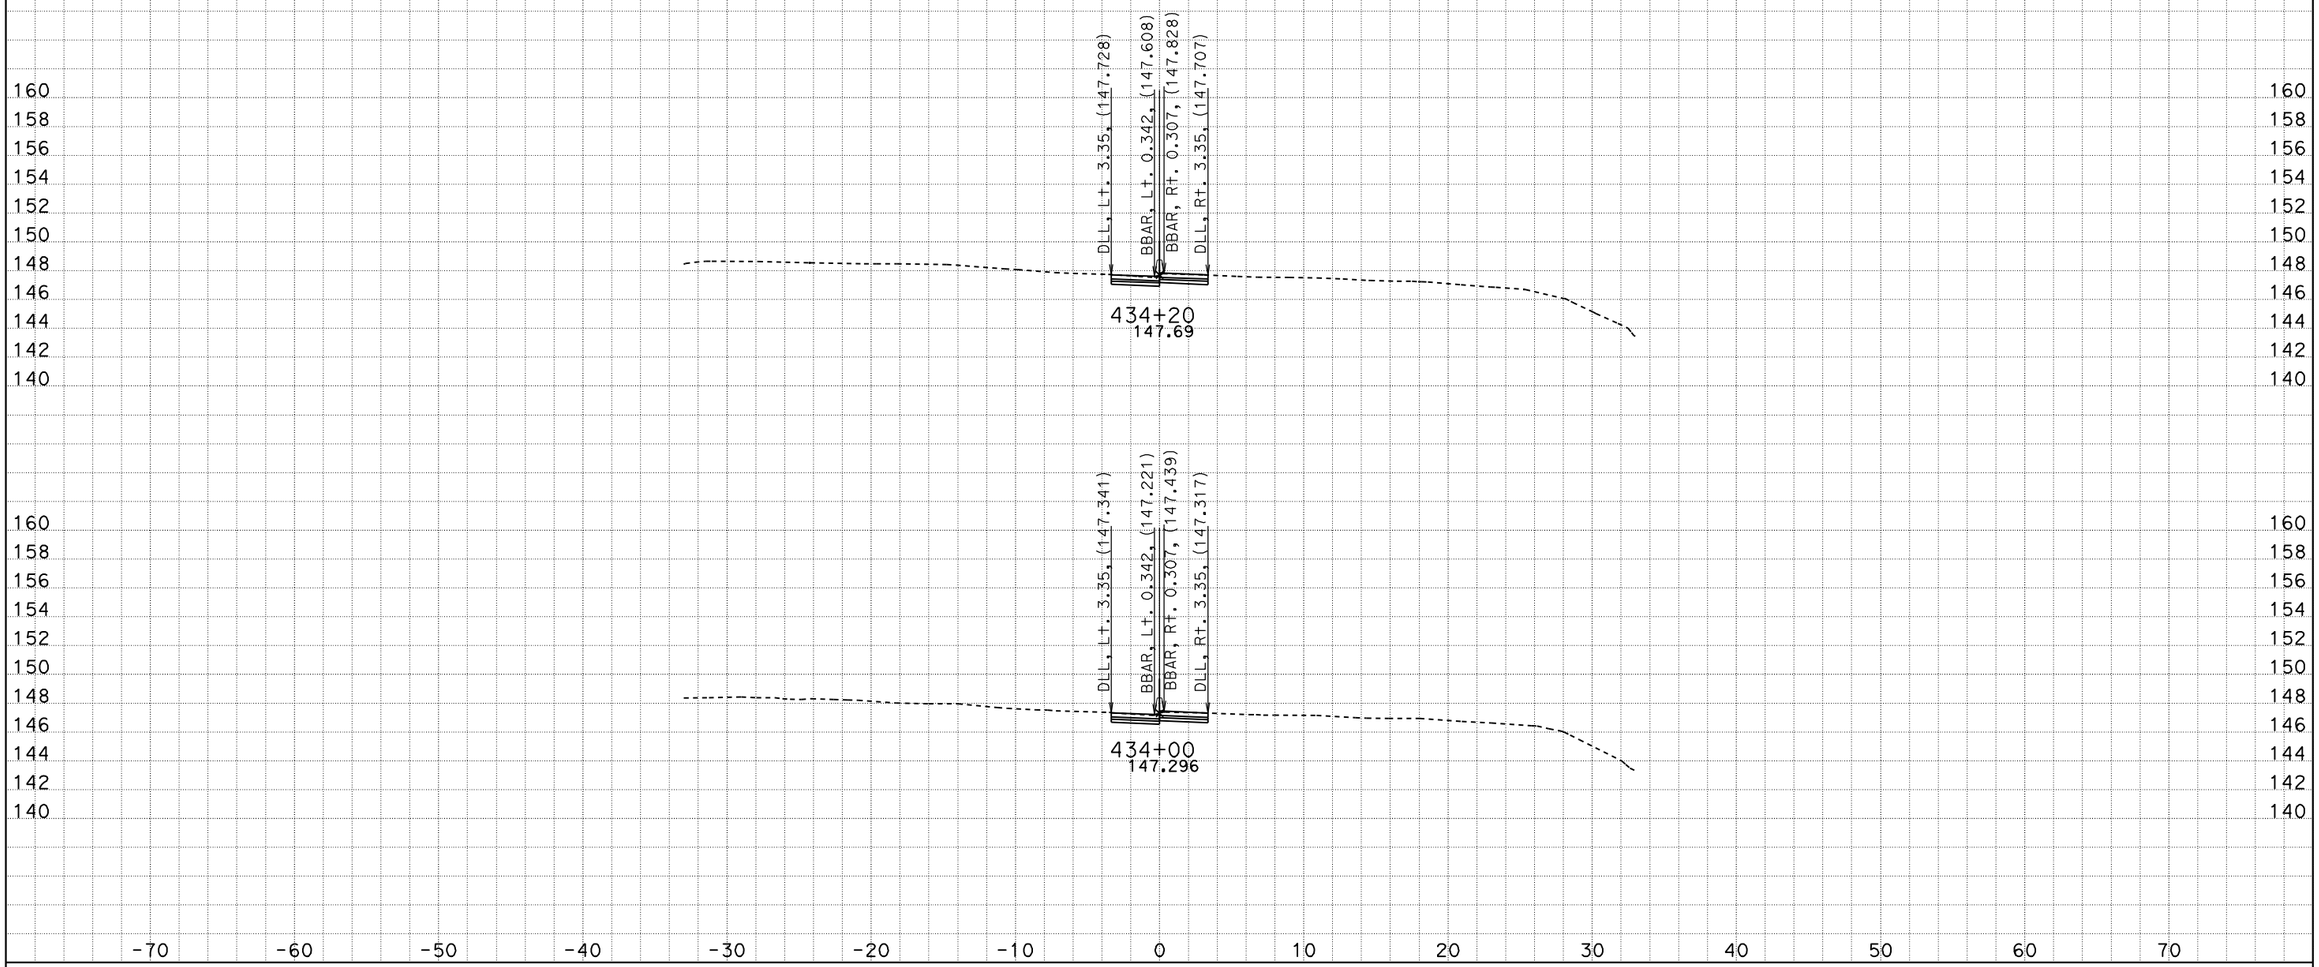

DATE: 4/22/2009

KC Project: 99210 File: M:\desig\121841\DDD\99210\SEG_SOUTH_5m\New\southerensegfinish.ear

Scale Ratio: 1:200 Horiz.
1:200 Vert.

All Dimensions are Meters

CL1
CROSS SECTIONS

SHEET 13 OF XXX

DESIGN STUDY ONLY

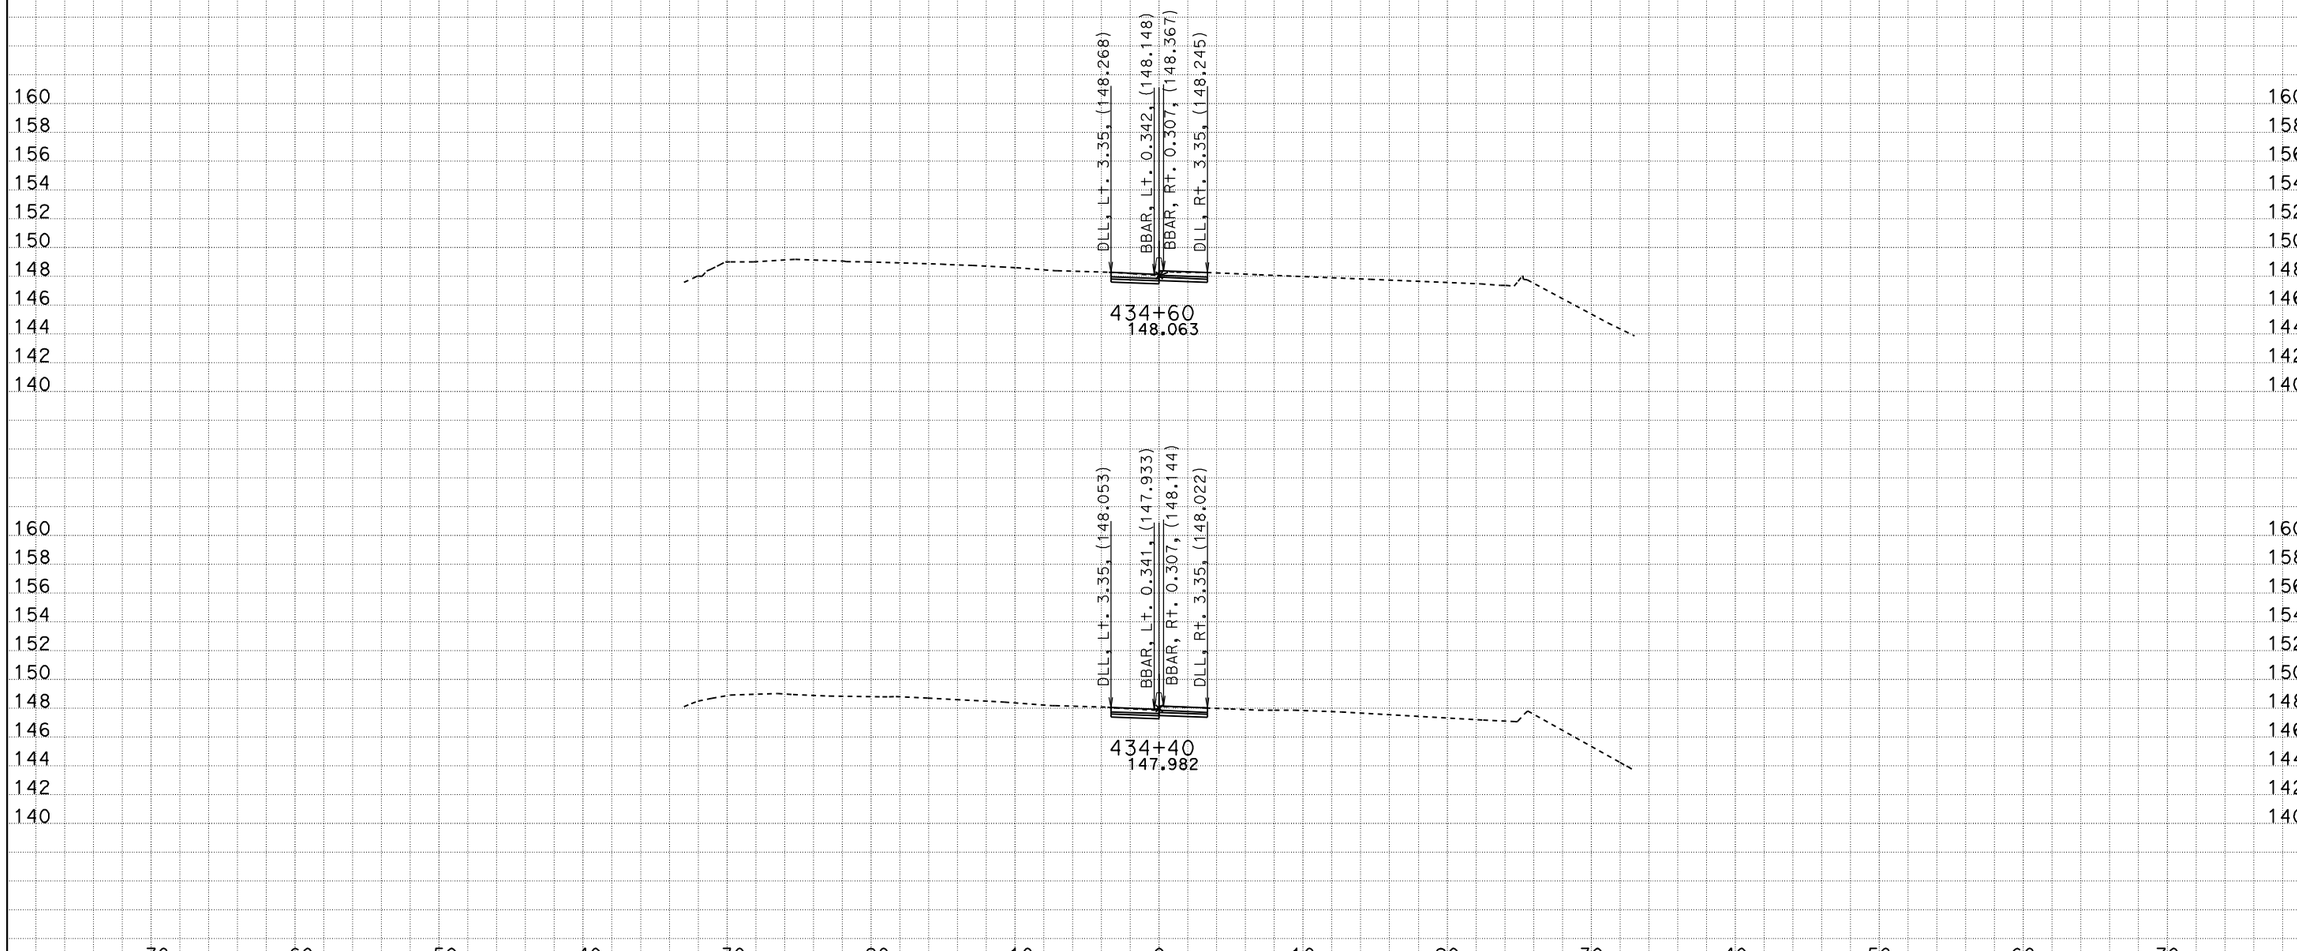

DATE: 4/22/2009

KC Project: 99210 File: M:\desig\121841\DDD\99210\SEG_SOUTH_5m\New\southerensegfinish.ear

Scale Ratio: 1:200 Horiz.
1:200 Vert.

All Dimensions are Meters

CL1
CROSS SECTIONS

SHEET 14 OF XXX

DESIGN STUDY ONLY

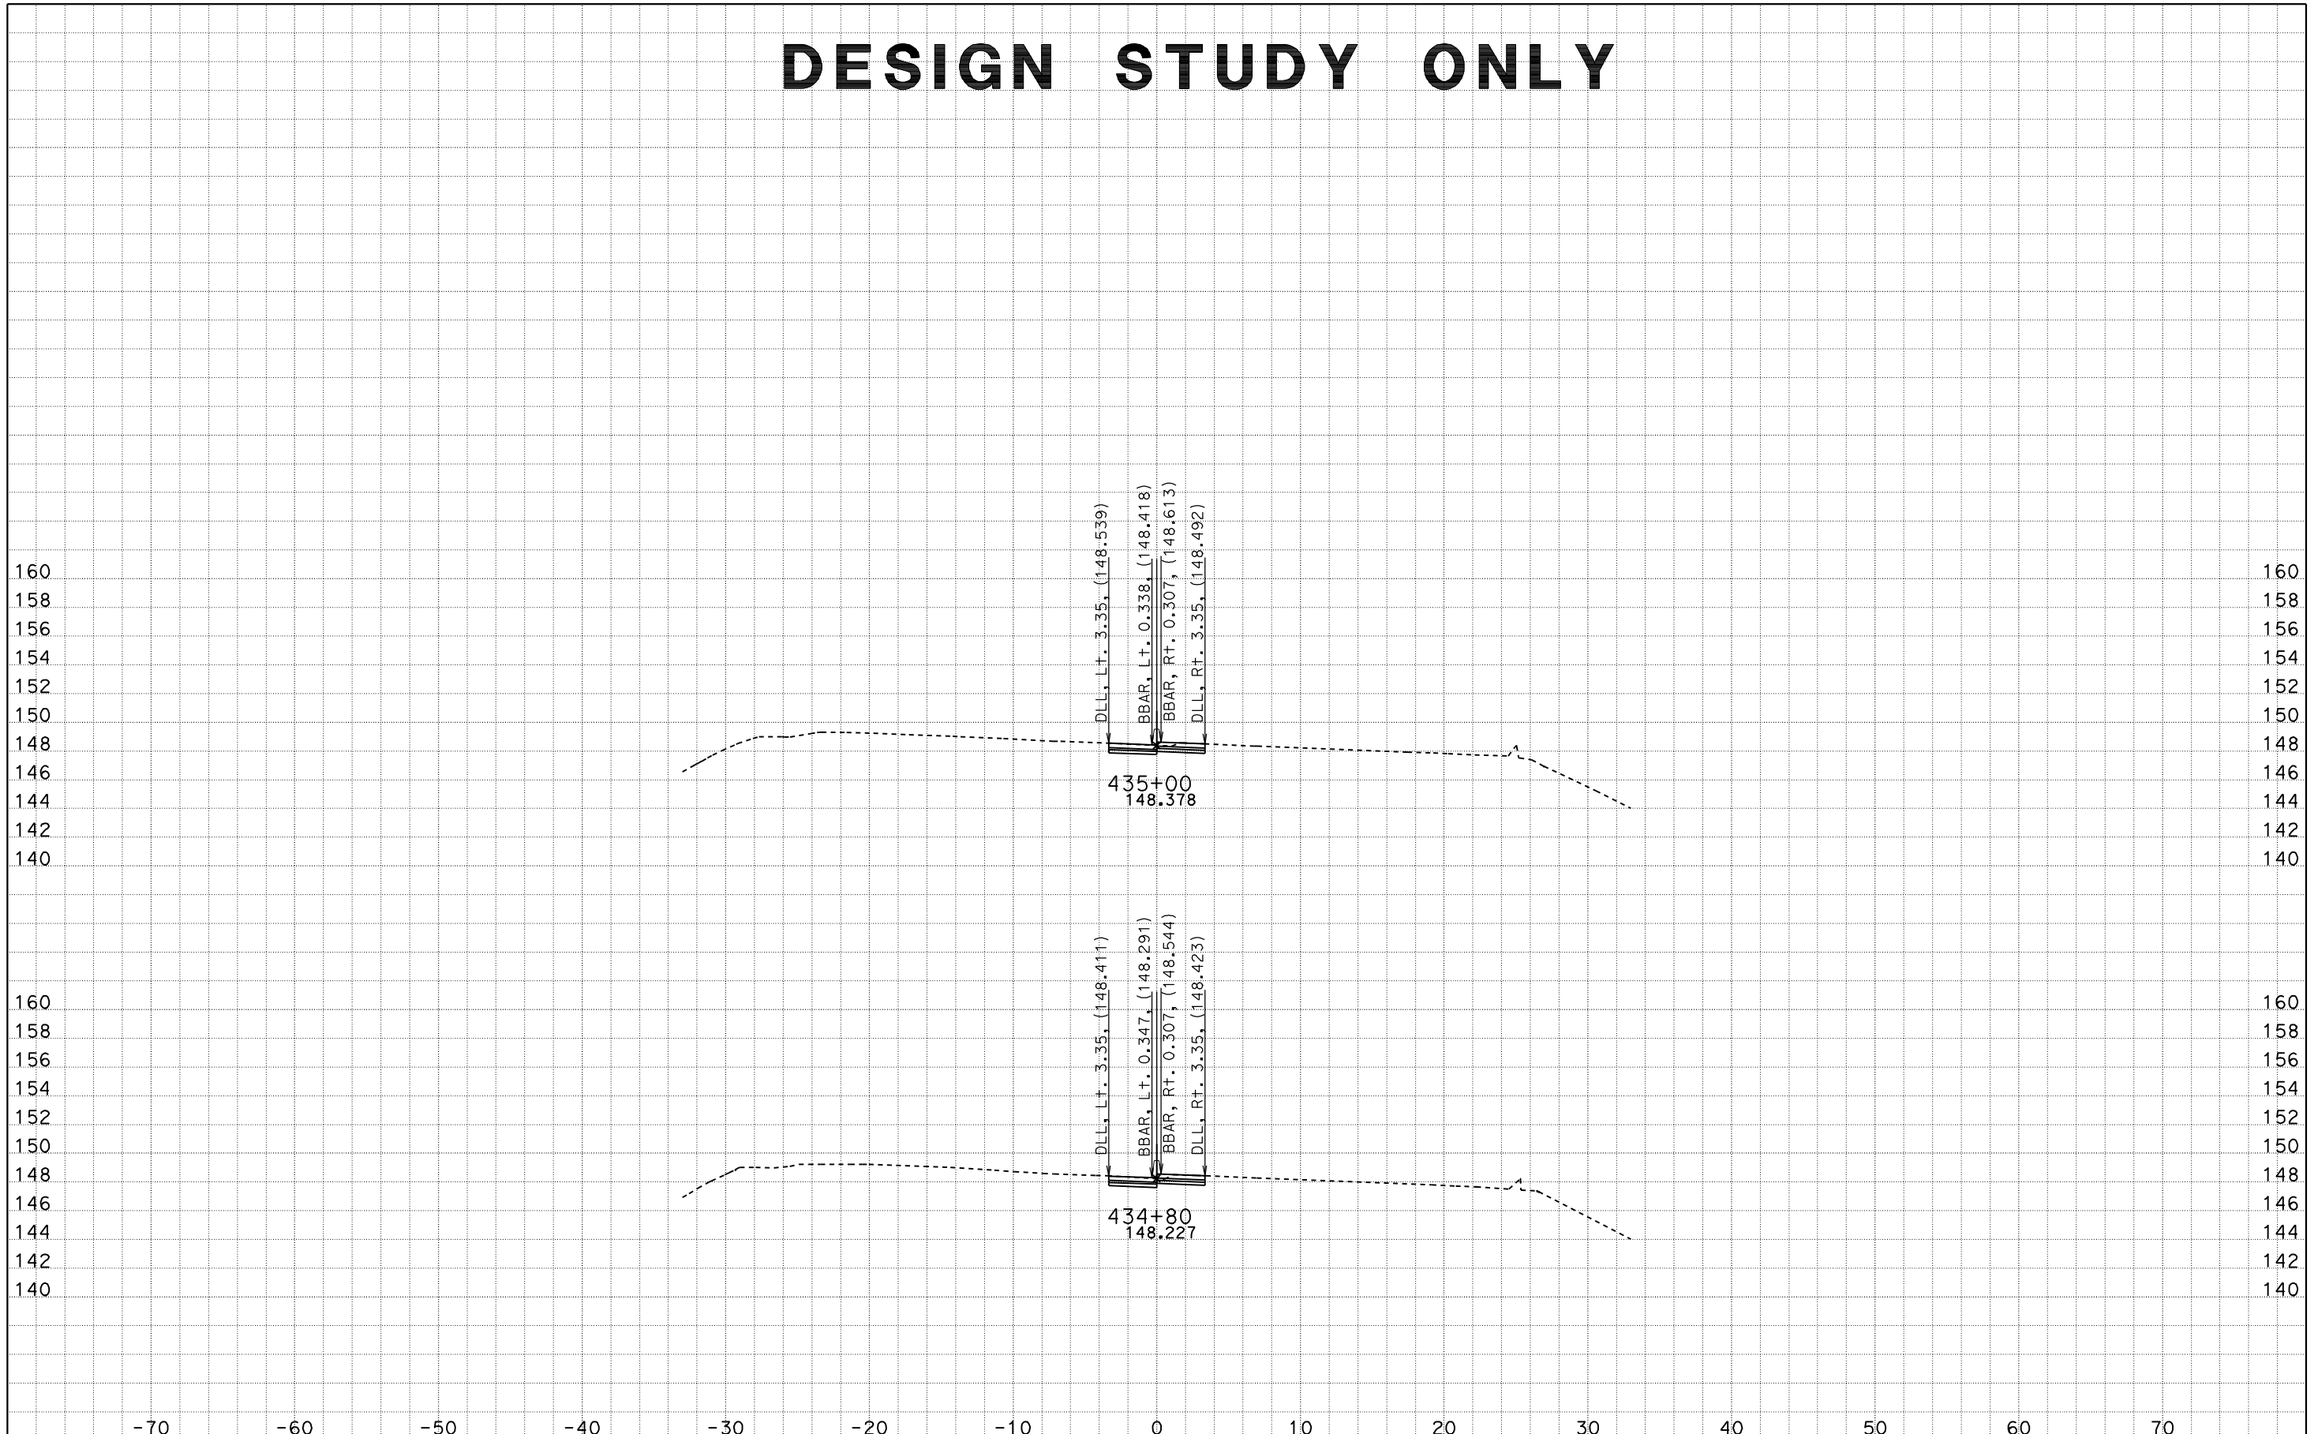

DATE: 4/22/2009

KC Project: 99210 File: M:\desig\121841\DDD\99210\SEG_SOUTH_5m\New\southerensegfinish.ear

Scale Ratio: 1:200 Horiz.
1:200 Vert.

All Dimensions are Meters

CL1
CROSS SECTIONS

SHEET 15 OF XXX

DESIGN STUDY ONLY

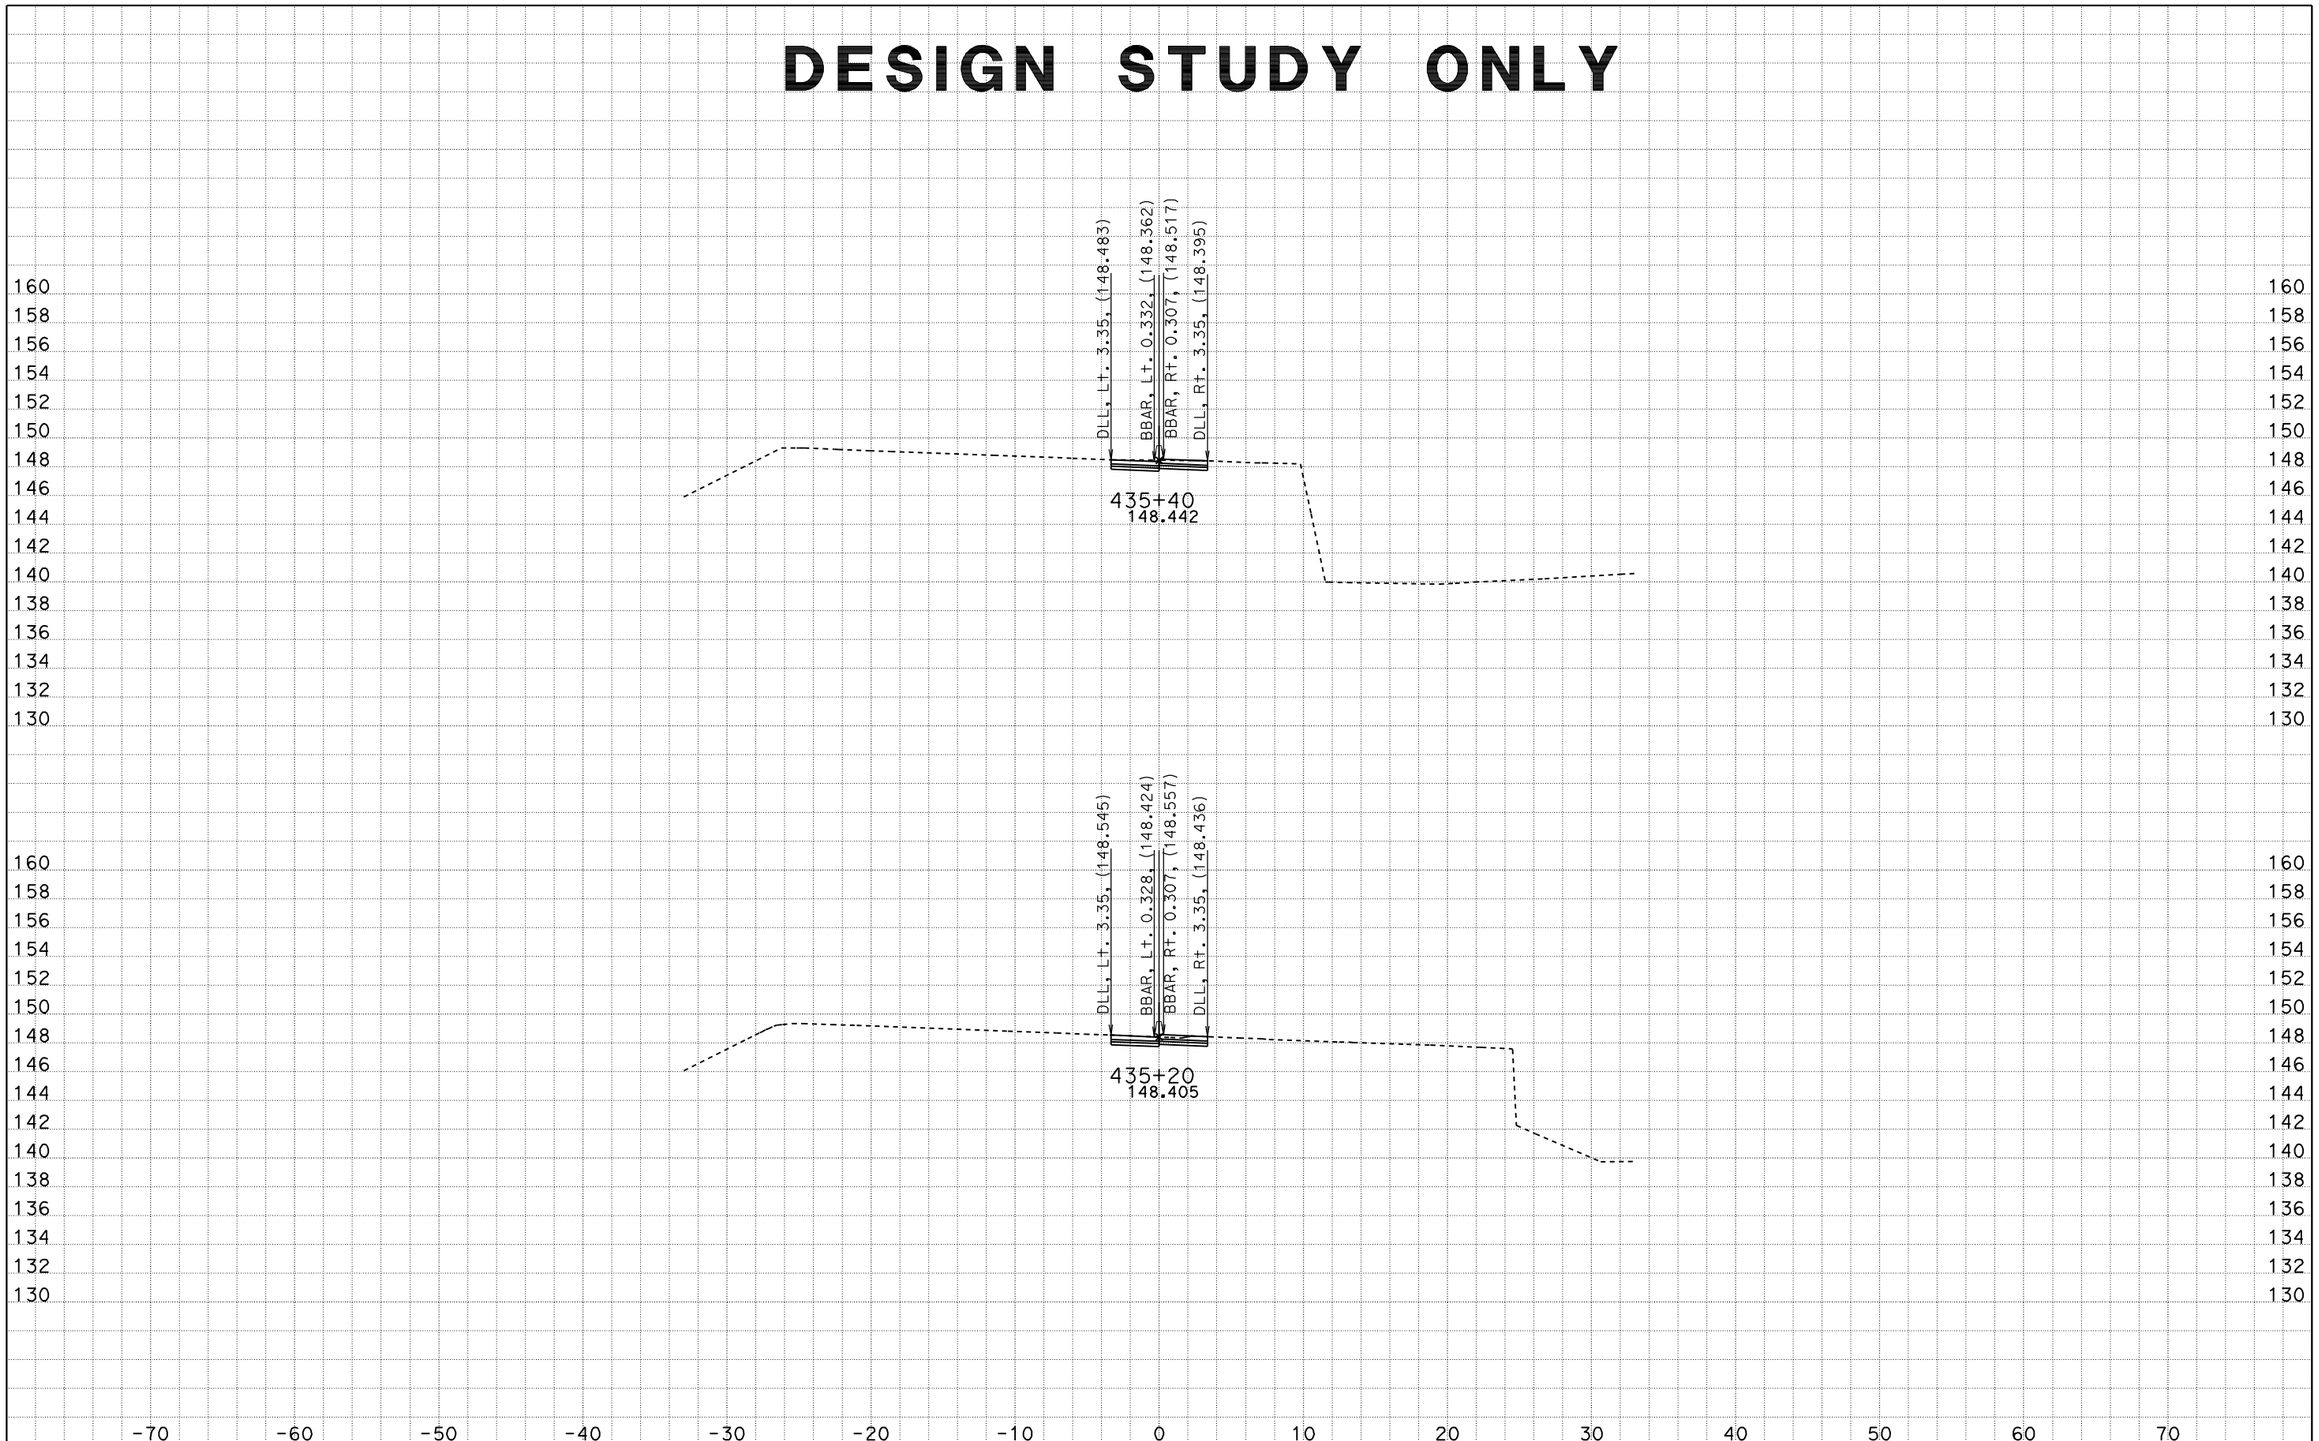

DATE: 4/22/2009

KC Project: 99210 File: M:\desig\121841\DDD\99210\SEG_SOUTH_5m\New\southerensegfinish.ear

Scale Ratio: 1:200 Horiz.
1:200 Vert.

All Dimensions are Meters

CL1
CROSS SECTIONS

SHEET 16 OF XXX

DESIGN STUDY ONLY

DATE: 4/22/2009

KC Project: 99210 File: M:\desig\121841\DDD\99210\SEG_SOUTH_5m\New\southerensegfinish.ear

Scale Ratio: 1:200 Horiz.
1:200 Vert.

All Dimensions are Meters

CL1
CROSS SECTIONS

SHEET 17 OF XXX

DESIGN STUDY ONLY

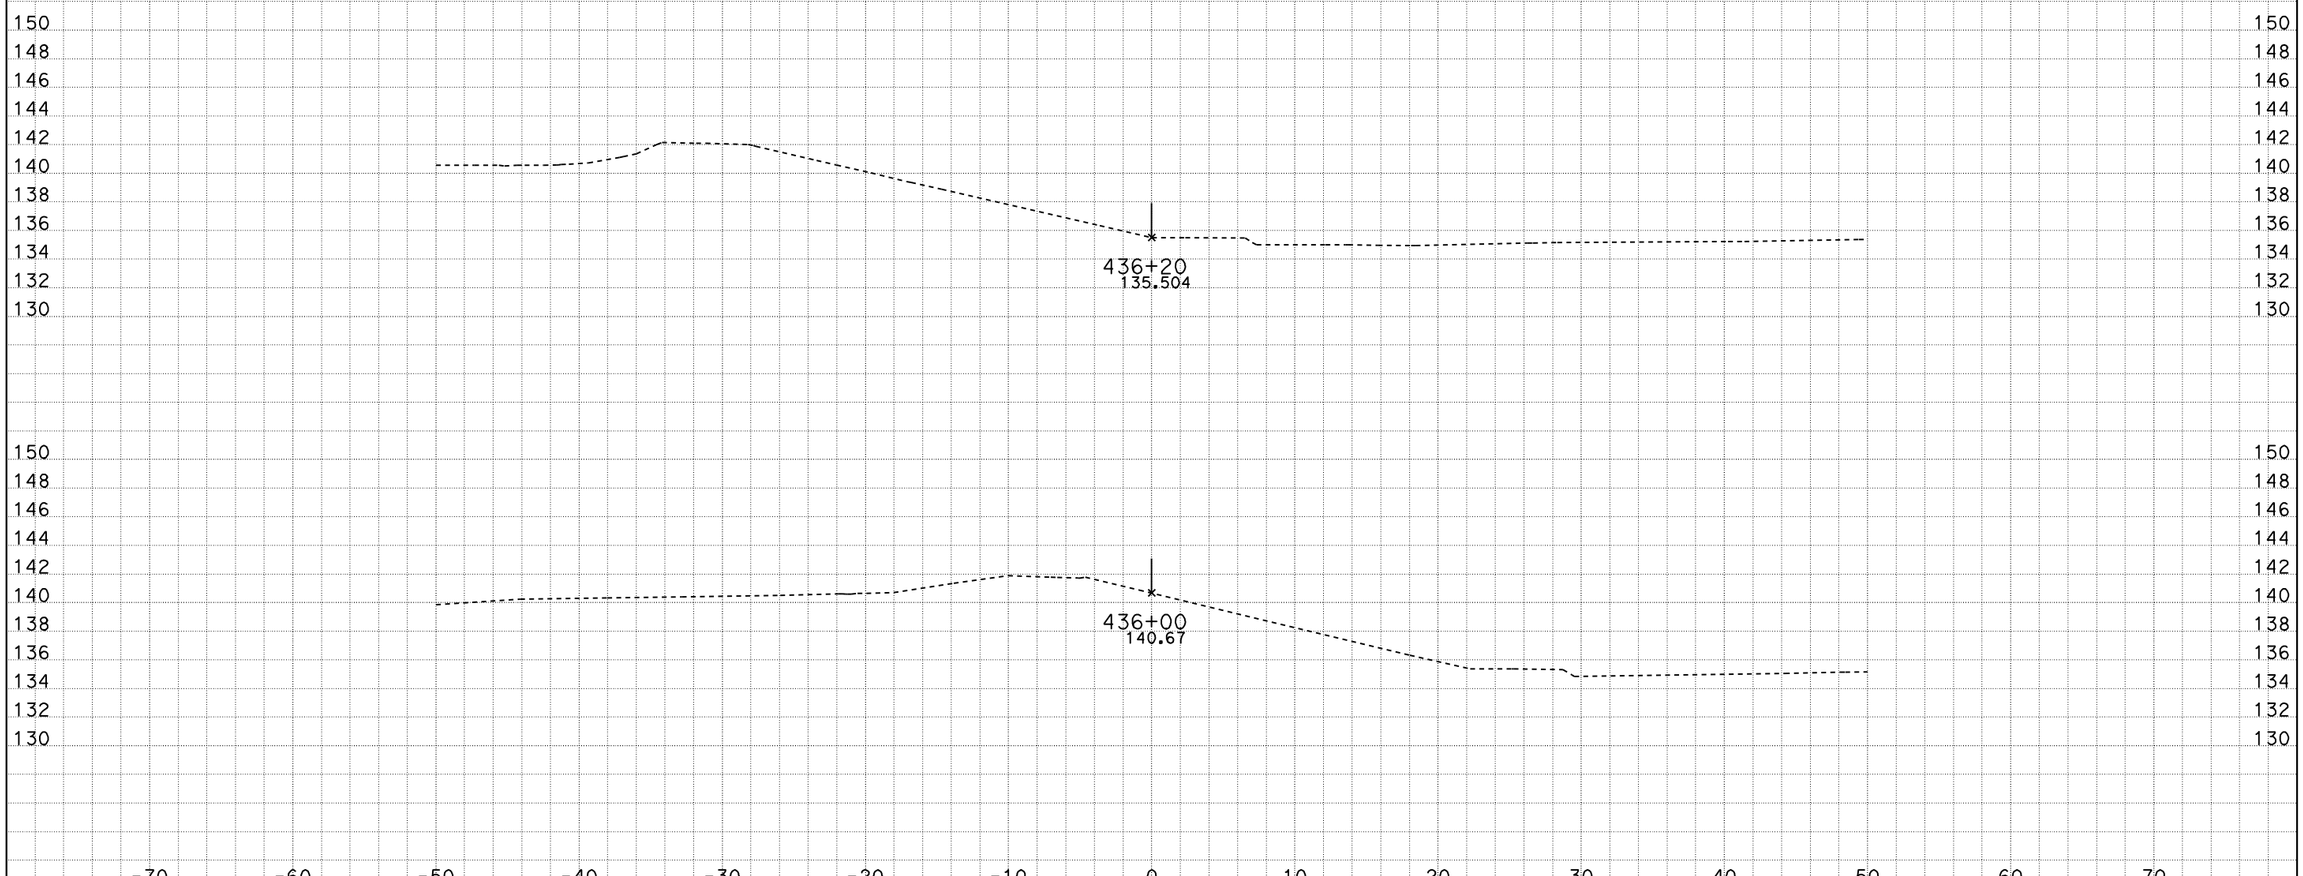

DATE: 4/22/2009

KC Project: 99210 File: M:\desig\121841\DDD\99210\SEG_SOUTH_5m\New\southerensegfinish.ear

Scale Ratio: 1:200 Horiz.
1:200 Vert.

All Dimensions are Meters

CL1
CROSS SECTIONS

SHEET 18 OF XXX

DESIGN STUDY ONLY

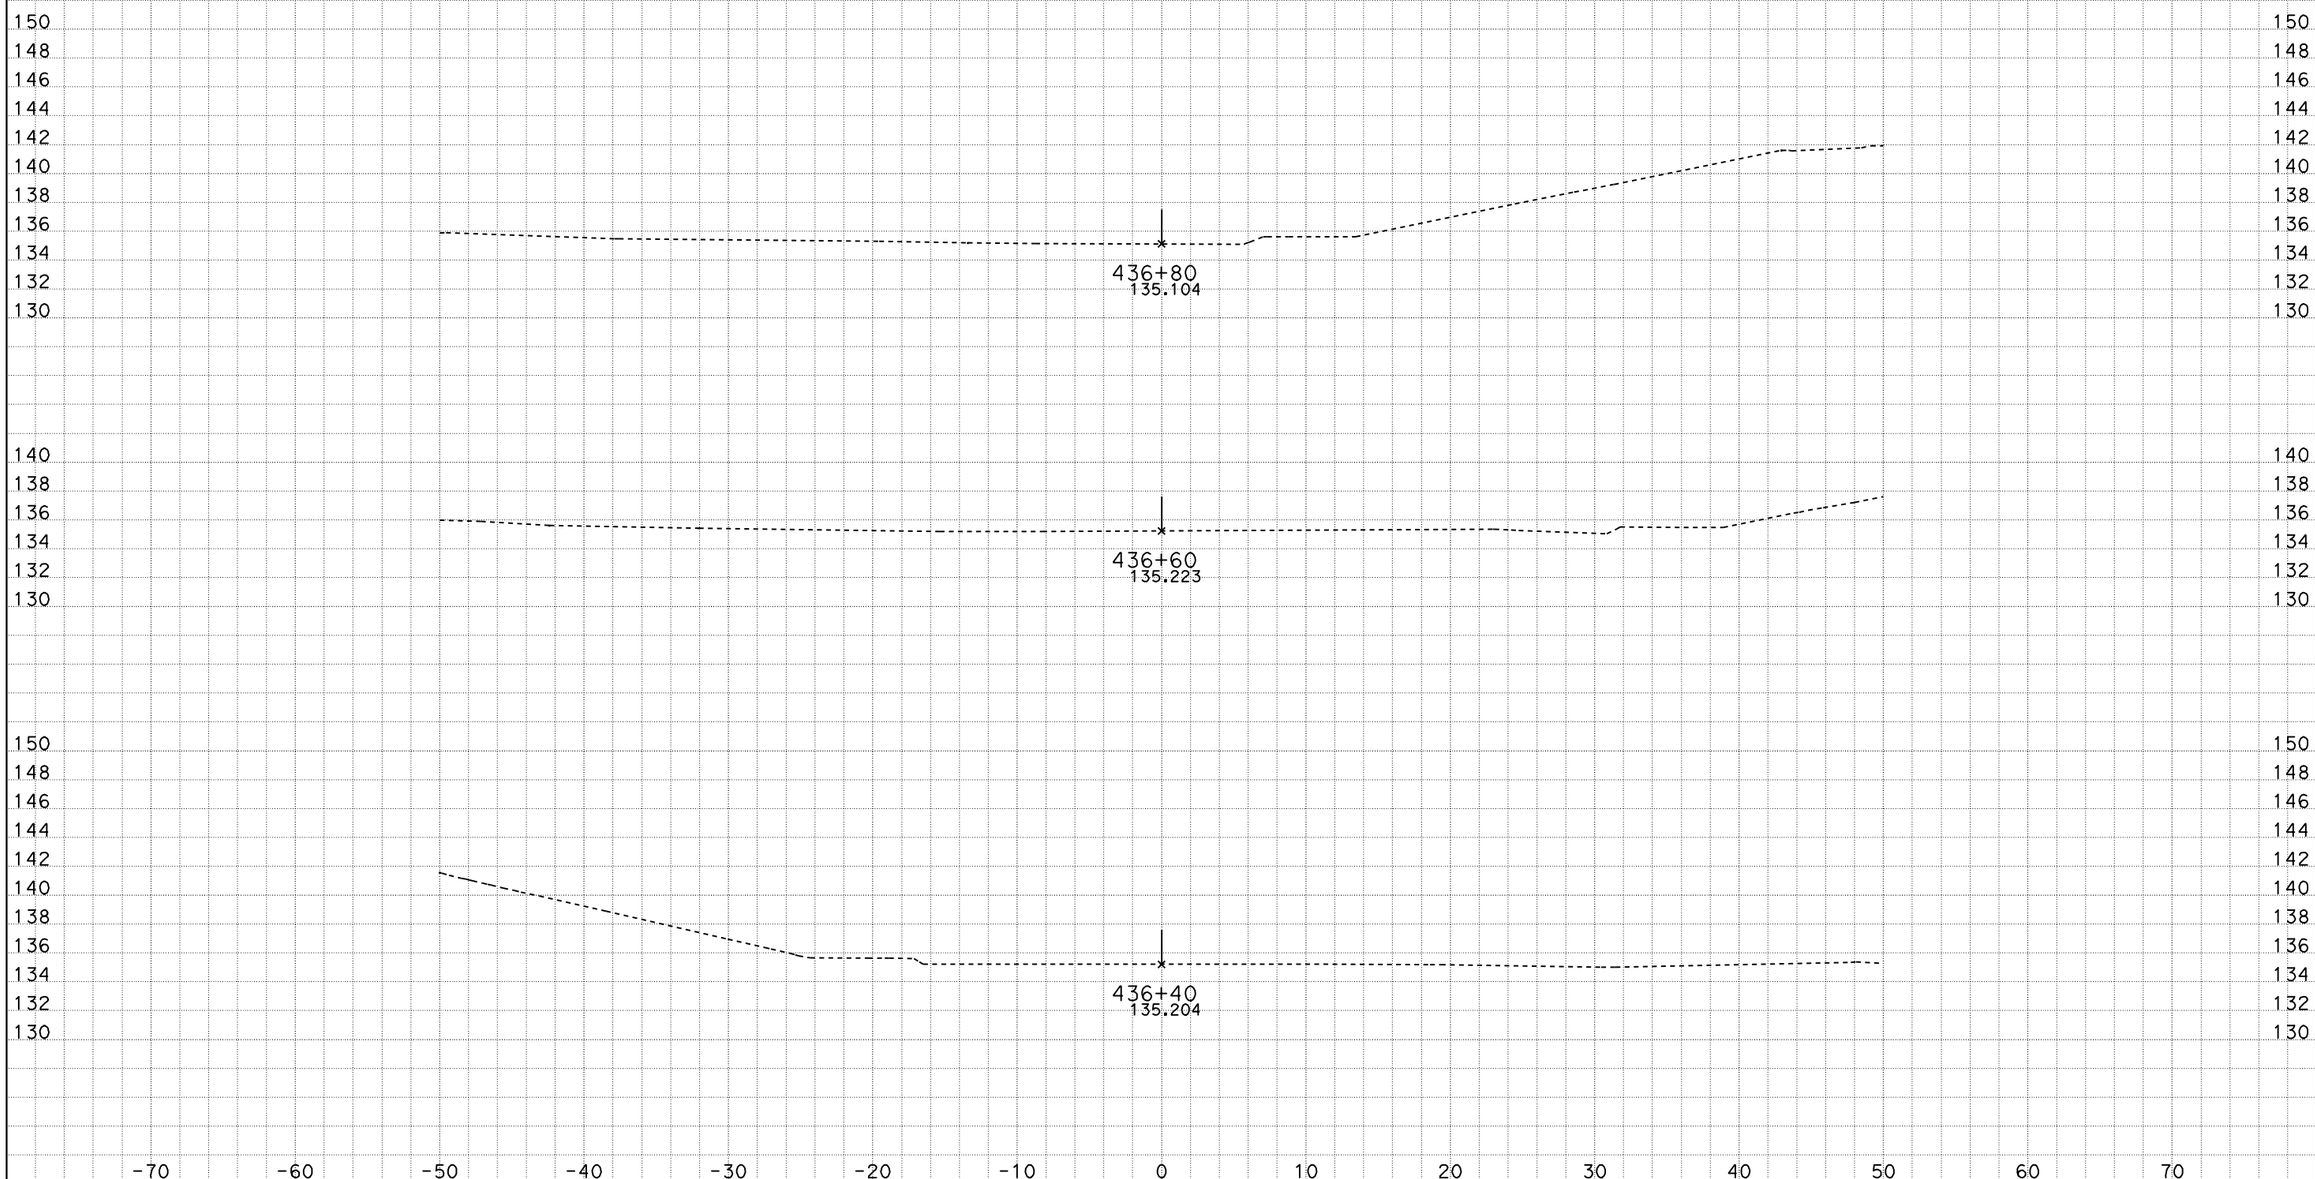

DATE: 4/22/2009

KC Project: 99210 File: M:\desig\121841\DDD\99210\SEG_SOUTH_5m\New\southerensegfinish.ear

Scale Ratio: 1:200 Horiz.
1:200 Vert.

All Dimensions are Meters

CL1
CROSS SECTIONS

SHEET 19 OF XXX

DESIGN STUDY ONLY

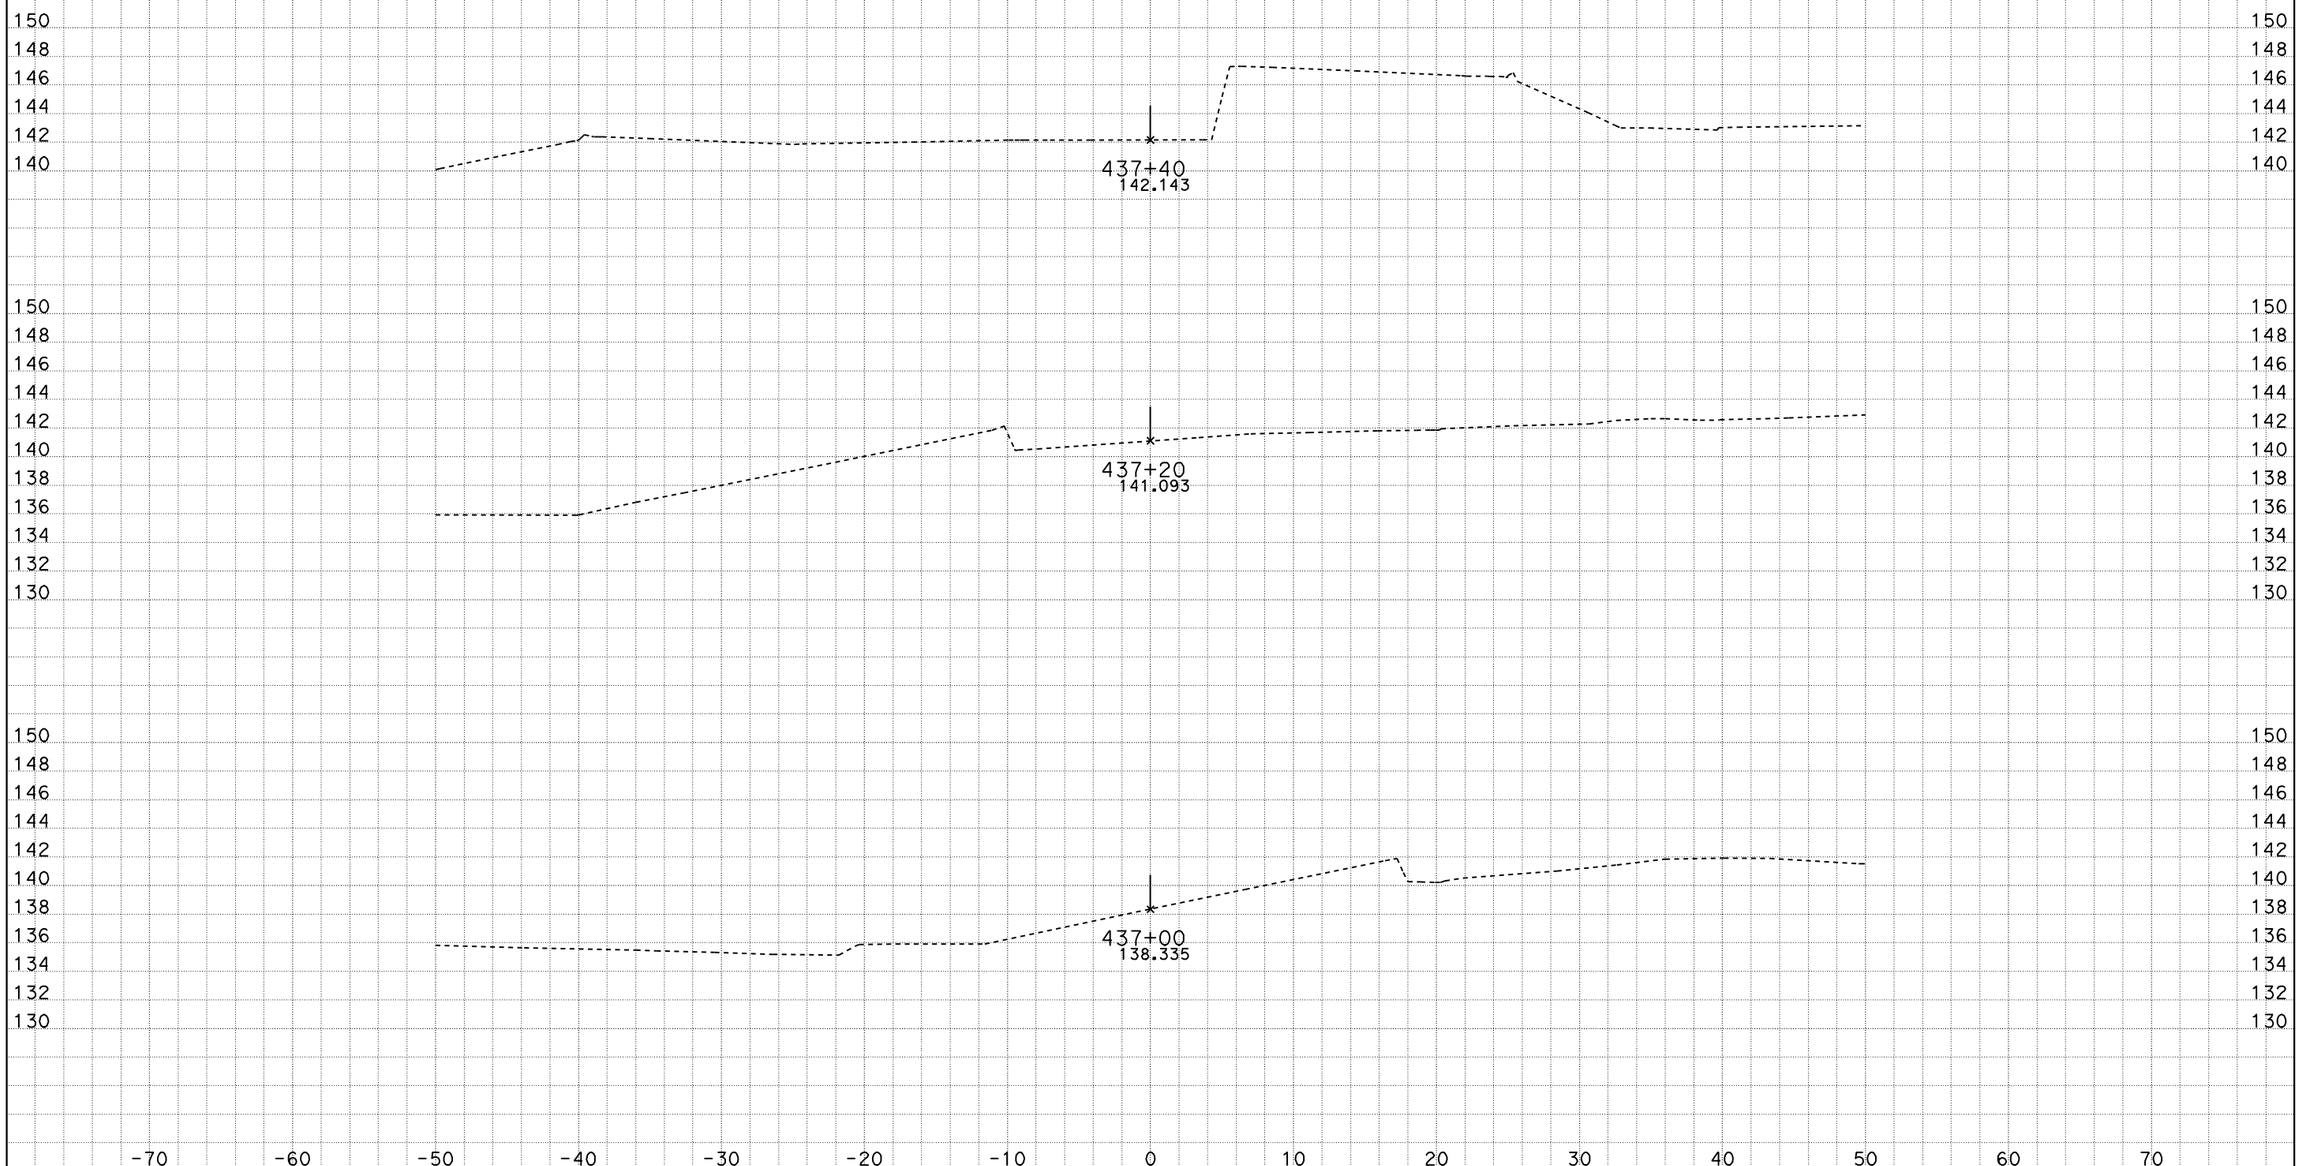

DATE: 4/22/2009

KC Project: 99210 File: M:\desig\121841\DDD\99210\SEG_SOUTH_5m\New\southerensegfinish.ear

Scale Ratio: 1:200 Horiz.
1:200 Vert.

All Dimensions are Meters

CL1
CROSS SECTIONS

SHEET 20 OF XXX

DESIGN STUDY ONLY

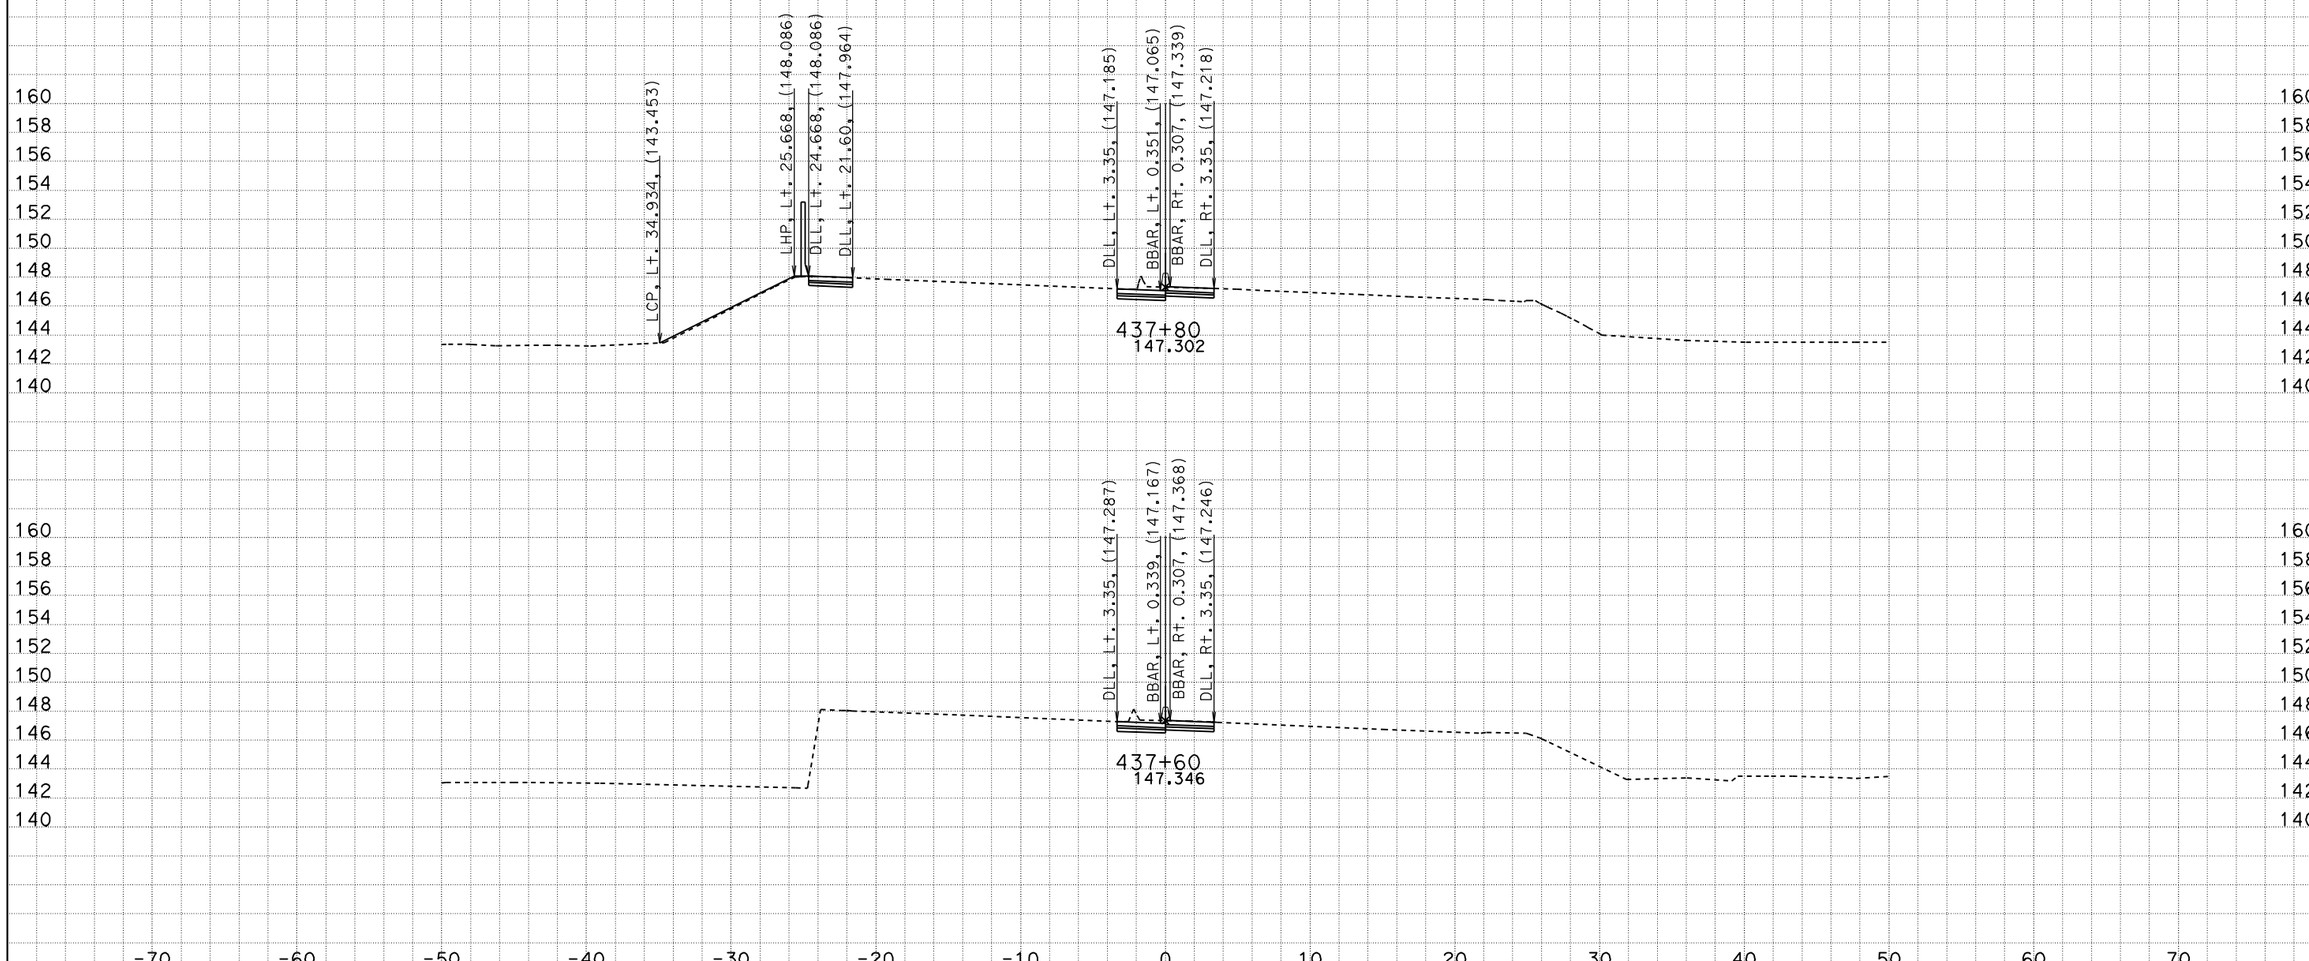

DATE: 4/22/2009

KC Project: 99210 File: M:\desig\121841\DDD\99210\SEG_SOUTH_5m\New\southerensegfinish.ear

Scale Ratio: 1:200 Horiz.
1:200 Vert.

All Dimensions are Meters

CL1
CROSS SECTIONS

SHEET 21 OF XXX

DESIGN STUDY ONLY

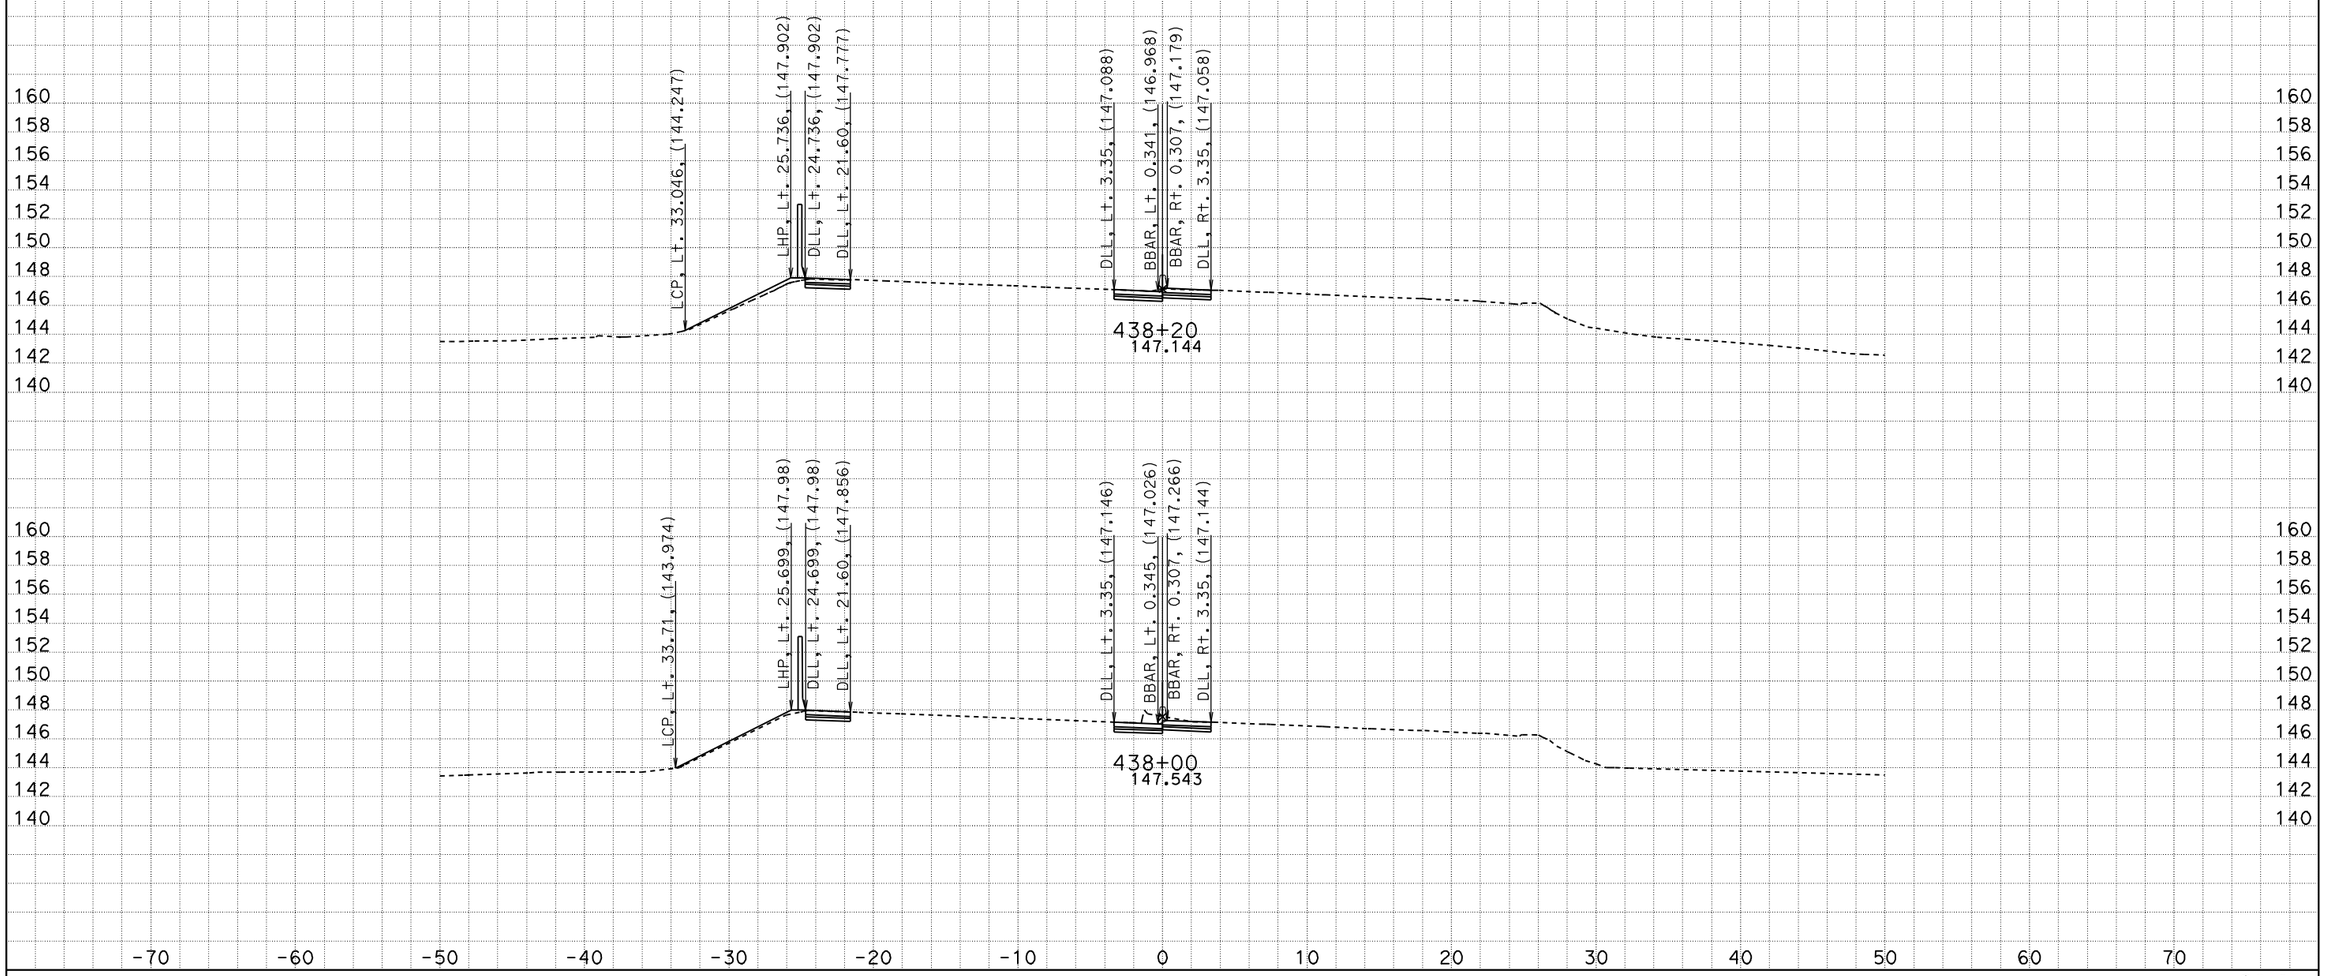

DATE: 4/22/2009

KC Project: 99210 File: M:\desig\121841\DDD\99210\SEG_SOUTH_5m\New\southerensegfinish.ear

Scale Ratio: 1:200 Horiz.
1:200 Vert.

All Dimensions are Meters

CL1
CROSS SECTIONS

SHEET 22 OF XXX

DESIGN STUDY ONLY

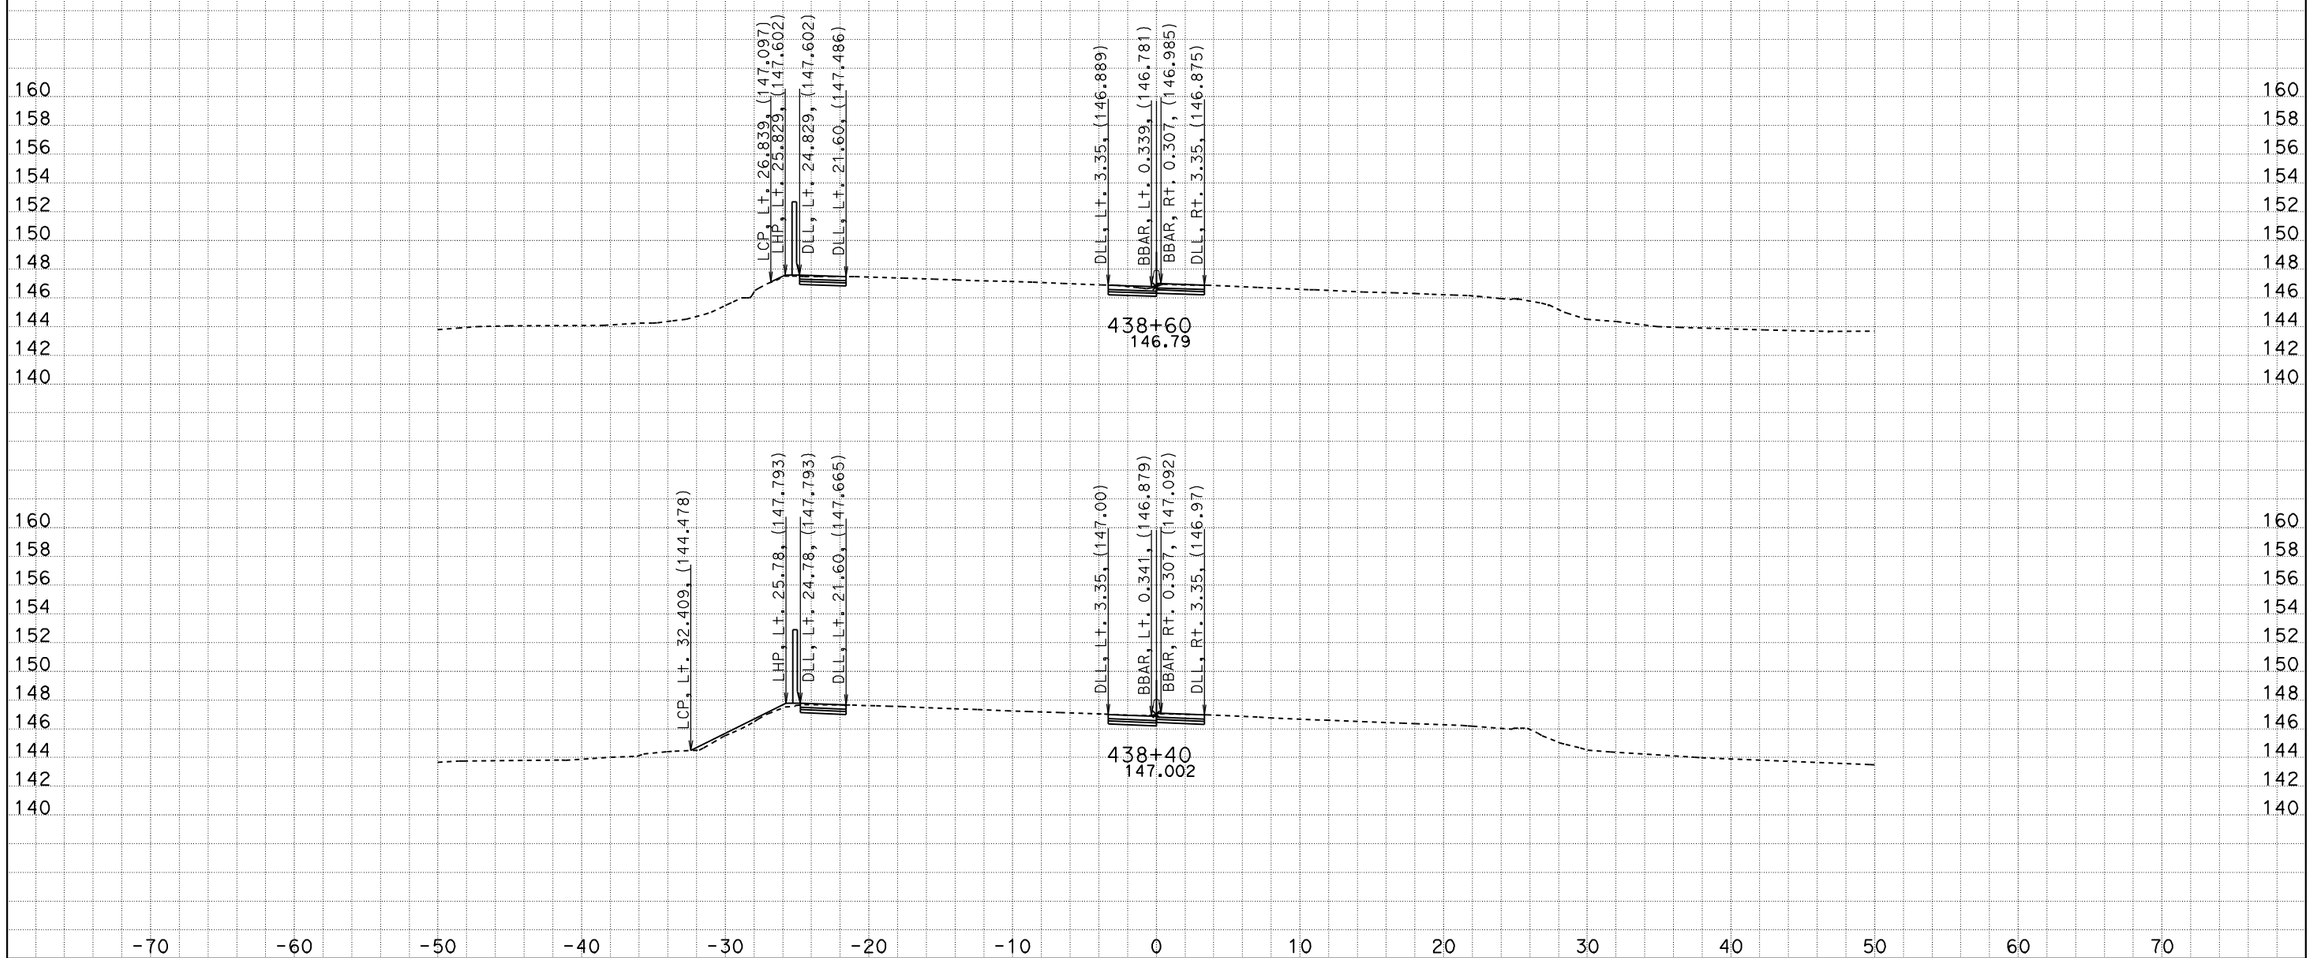

DATE: 4/22/2009

KC Project: 99210 File: M:\desig\121841\DDD\99210\SEG_SOUTH_5m\New\southerensegfinish.ear

Scale Ratio: 1:200 Horiz.
1:200 Vert.

All Dimensions are Meters

CL1
CROSS SECTIONS

SHEET 23 OF XXX

DESIGN STUDY ONLY

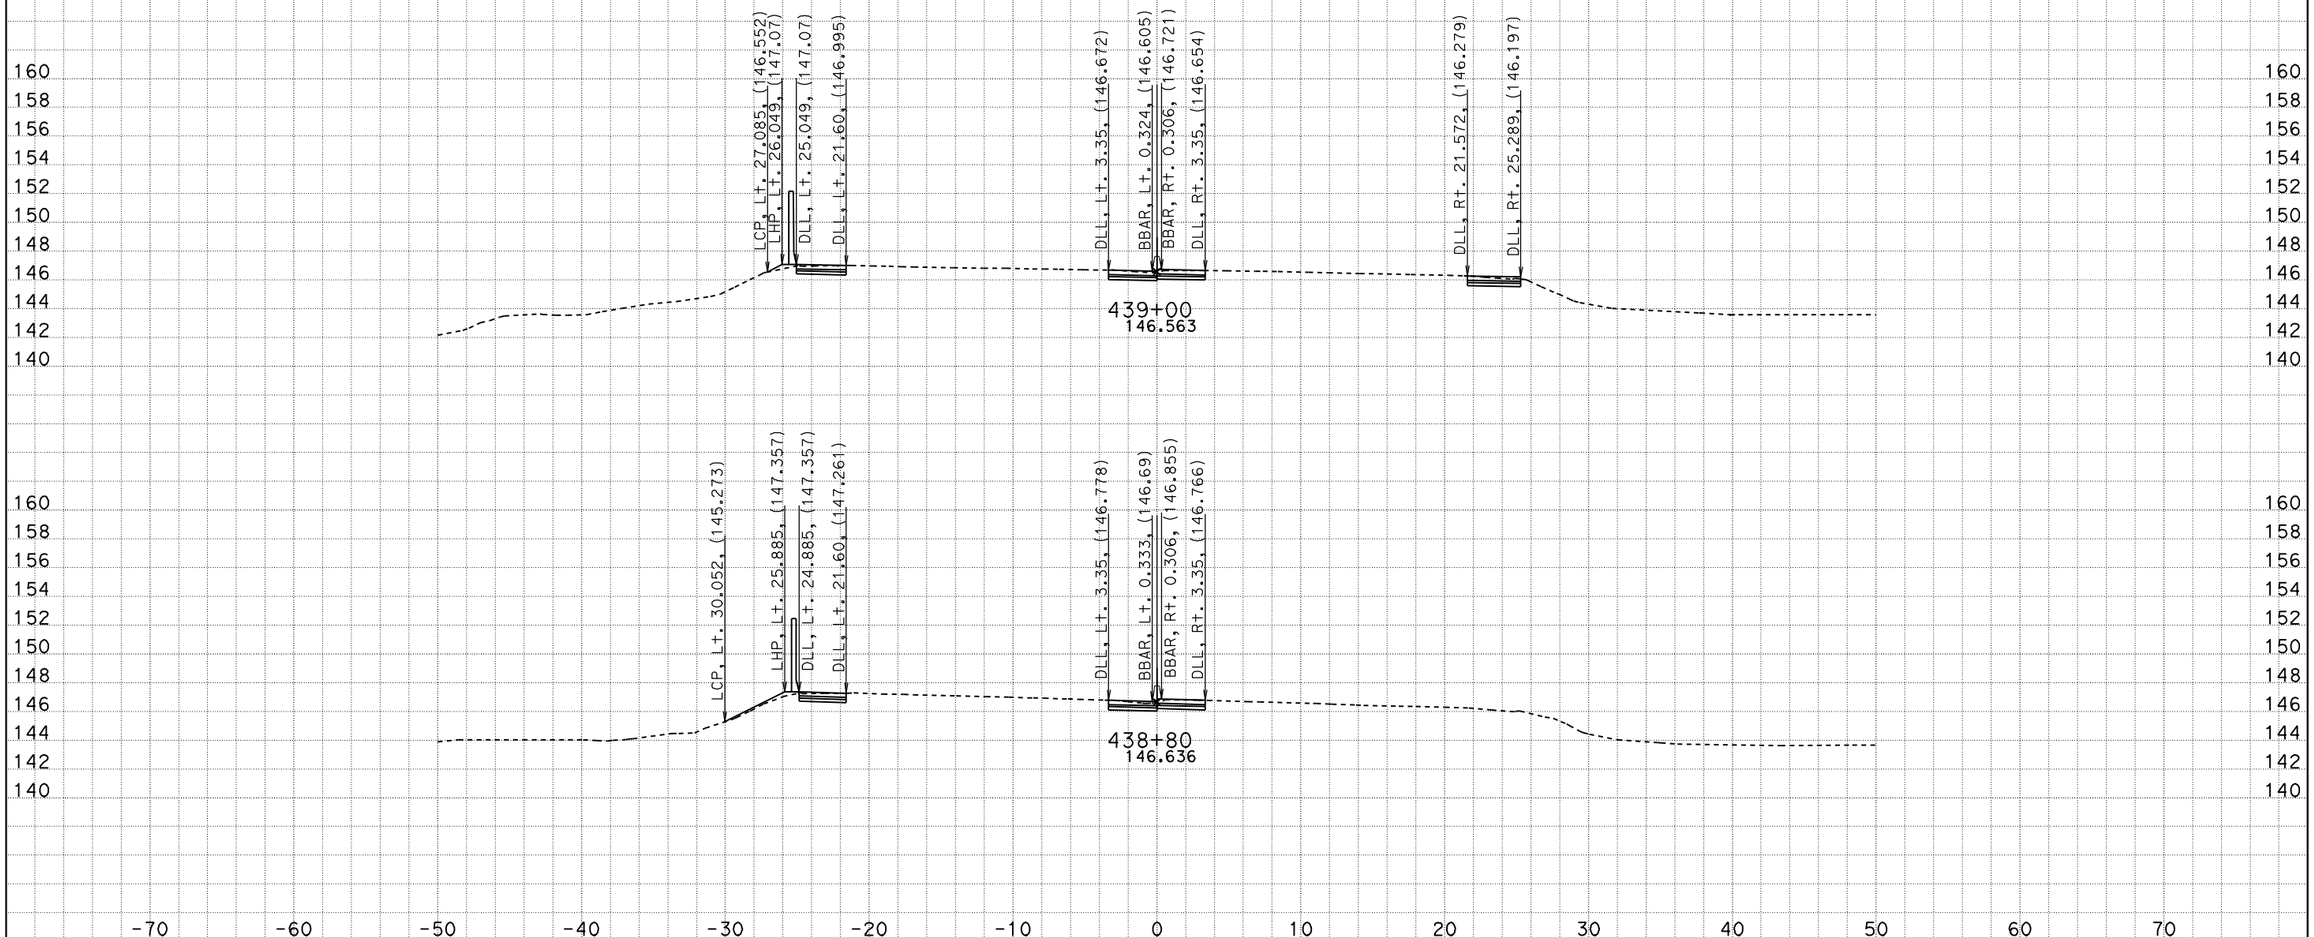

DATE: 4/22/2009

KC Project: 99210 File: M:\desig\121841\DDD\99210\SEG_SOUTH_5m\New\southerensegfinish.ear

Scale Ratio: 1:200 Horiz.
1:200 Vert.

All Dimensions are Meters

CL1
CROSS SECTIONS

SHEET 24 OF XXX

DESIGN STUDY ONLY

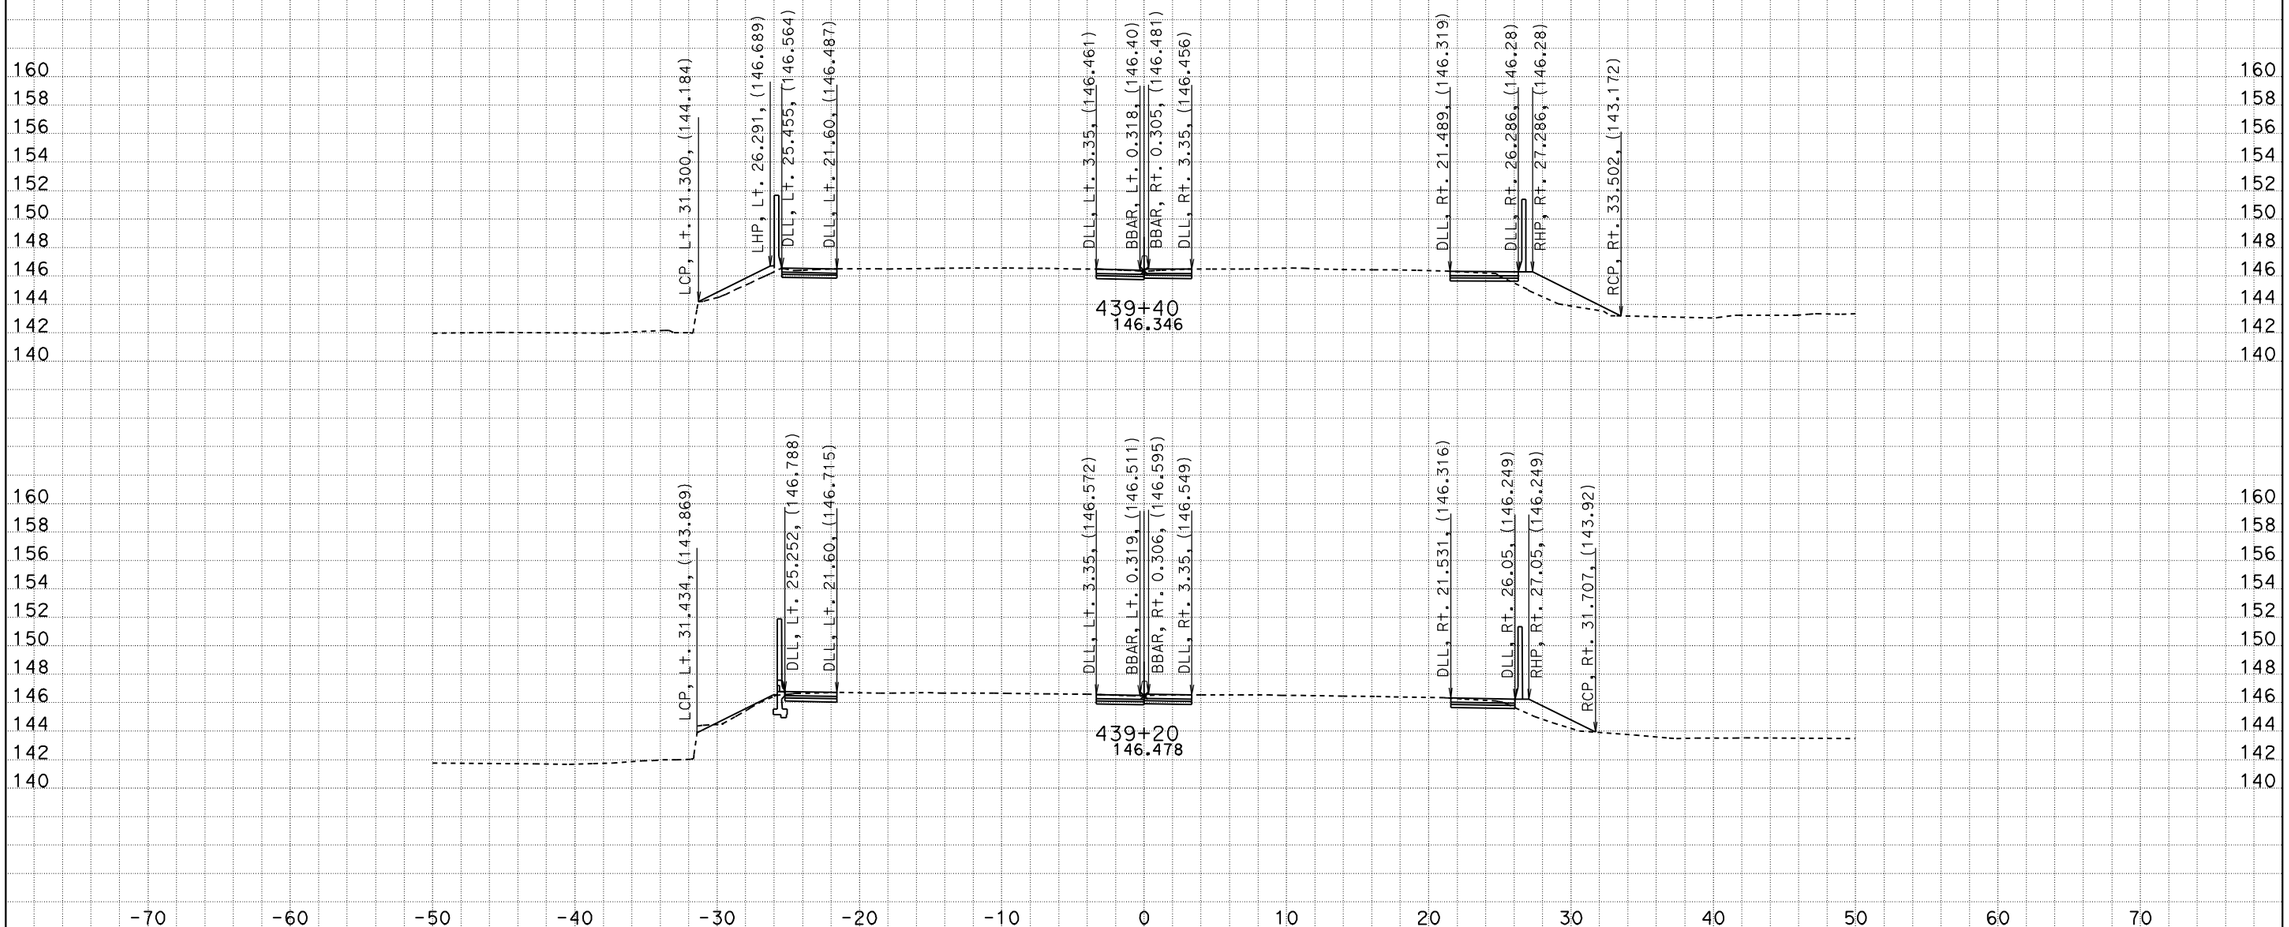

DATE: 4/22/2009

KC Project: 99210 File: M:\desig\121841\DDD\99210\SEG_SOUTH_5m\New\southerensegfinish.ear

Scale Ratio: 1:200 Horiz.
1:200 Vert.

All Dimensions are Meters

CL1
CROSS SECTIONS

SHEET 25 OF XXX

DESIGN STUDY ONLY

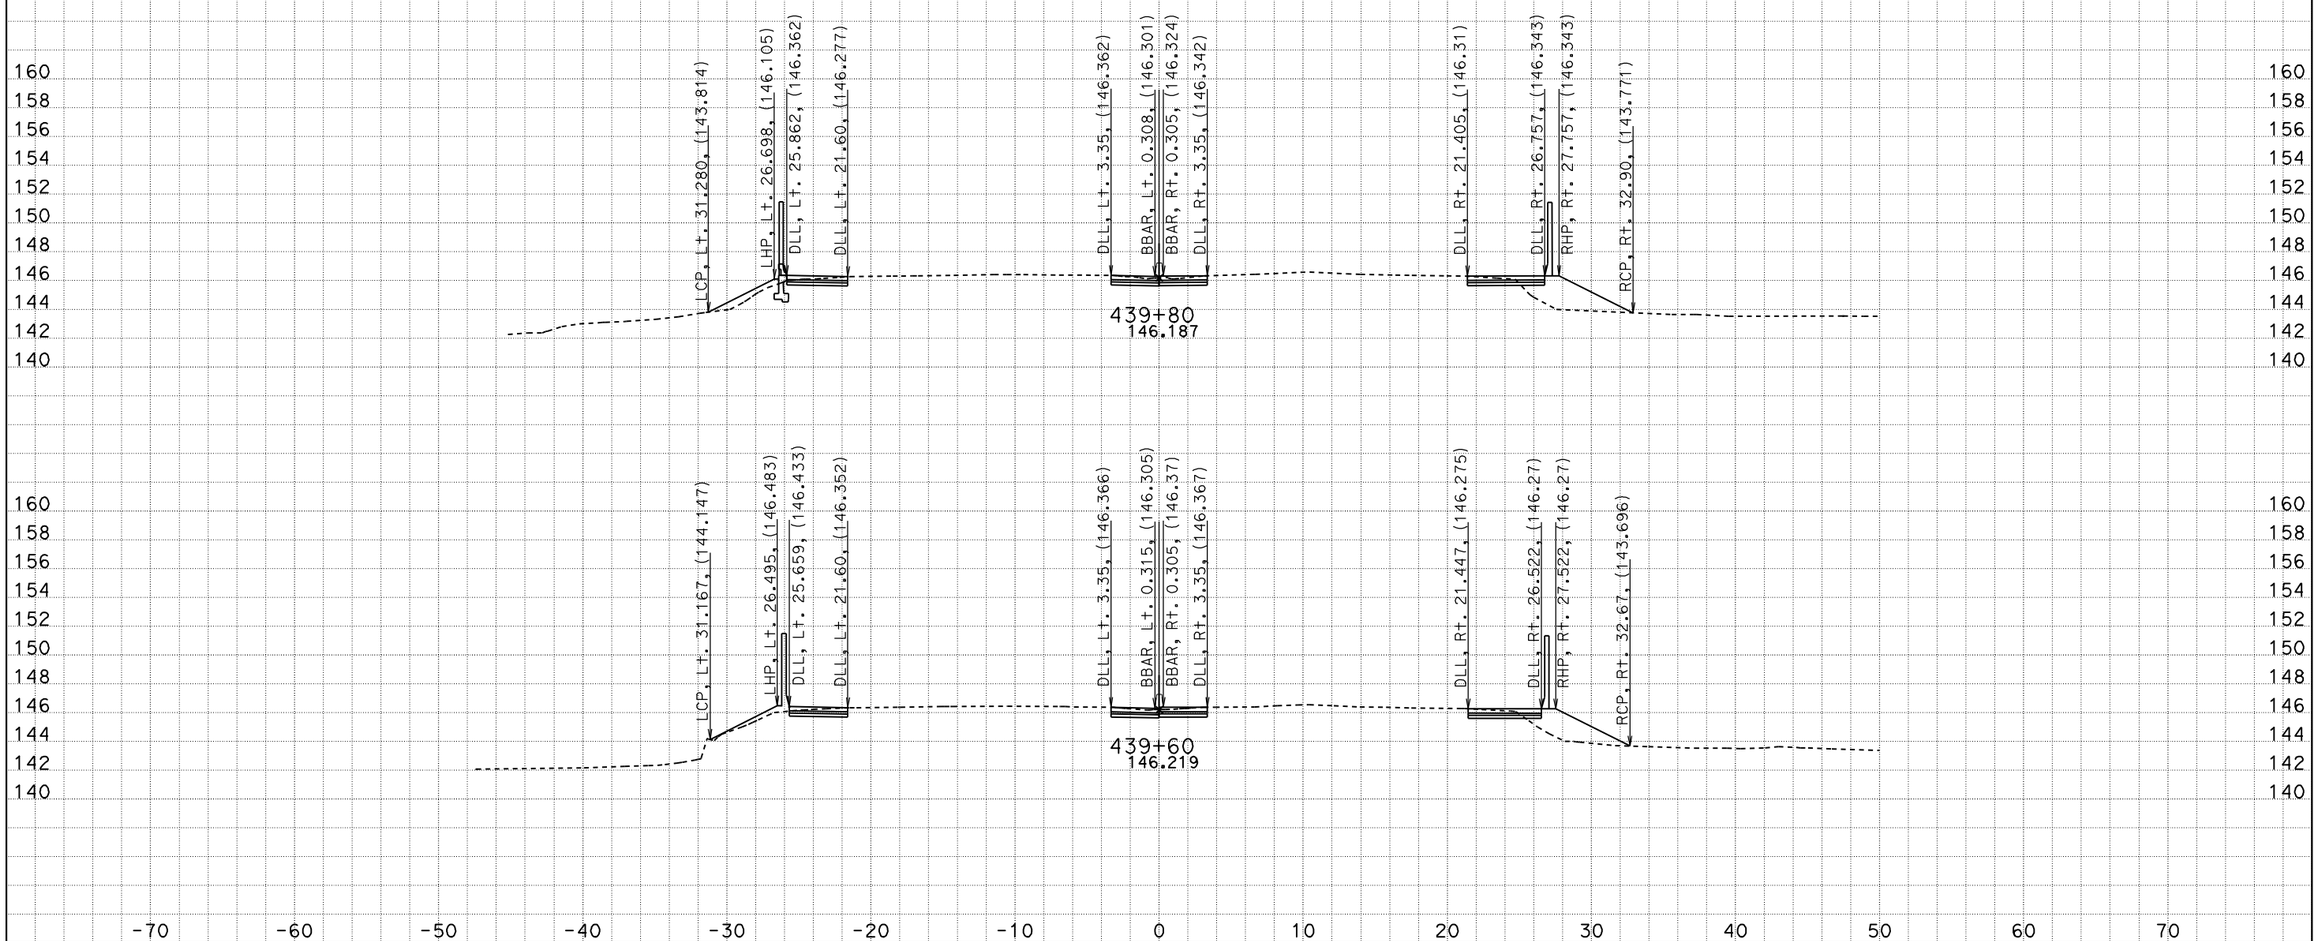

DATE: 4/22/2009

KC Project: 99210 File: M:\desig\121841\DDD\99210\SEG_SOUTH_5m\New\southerensegfinish.ear

Scale Ratio: 1:200 Horiz.
1:200 Vert.

All Dimensions are Meters

CL1
CROSS SECTIONS

SHEET 26 OF XXX

DESIGN STUDY ONLY

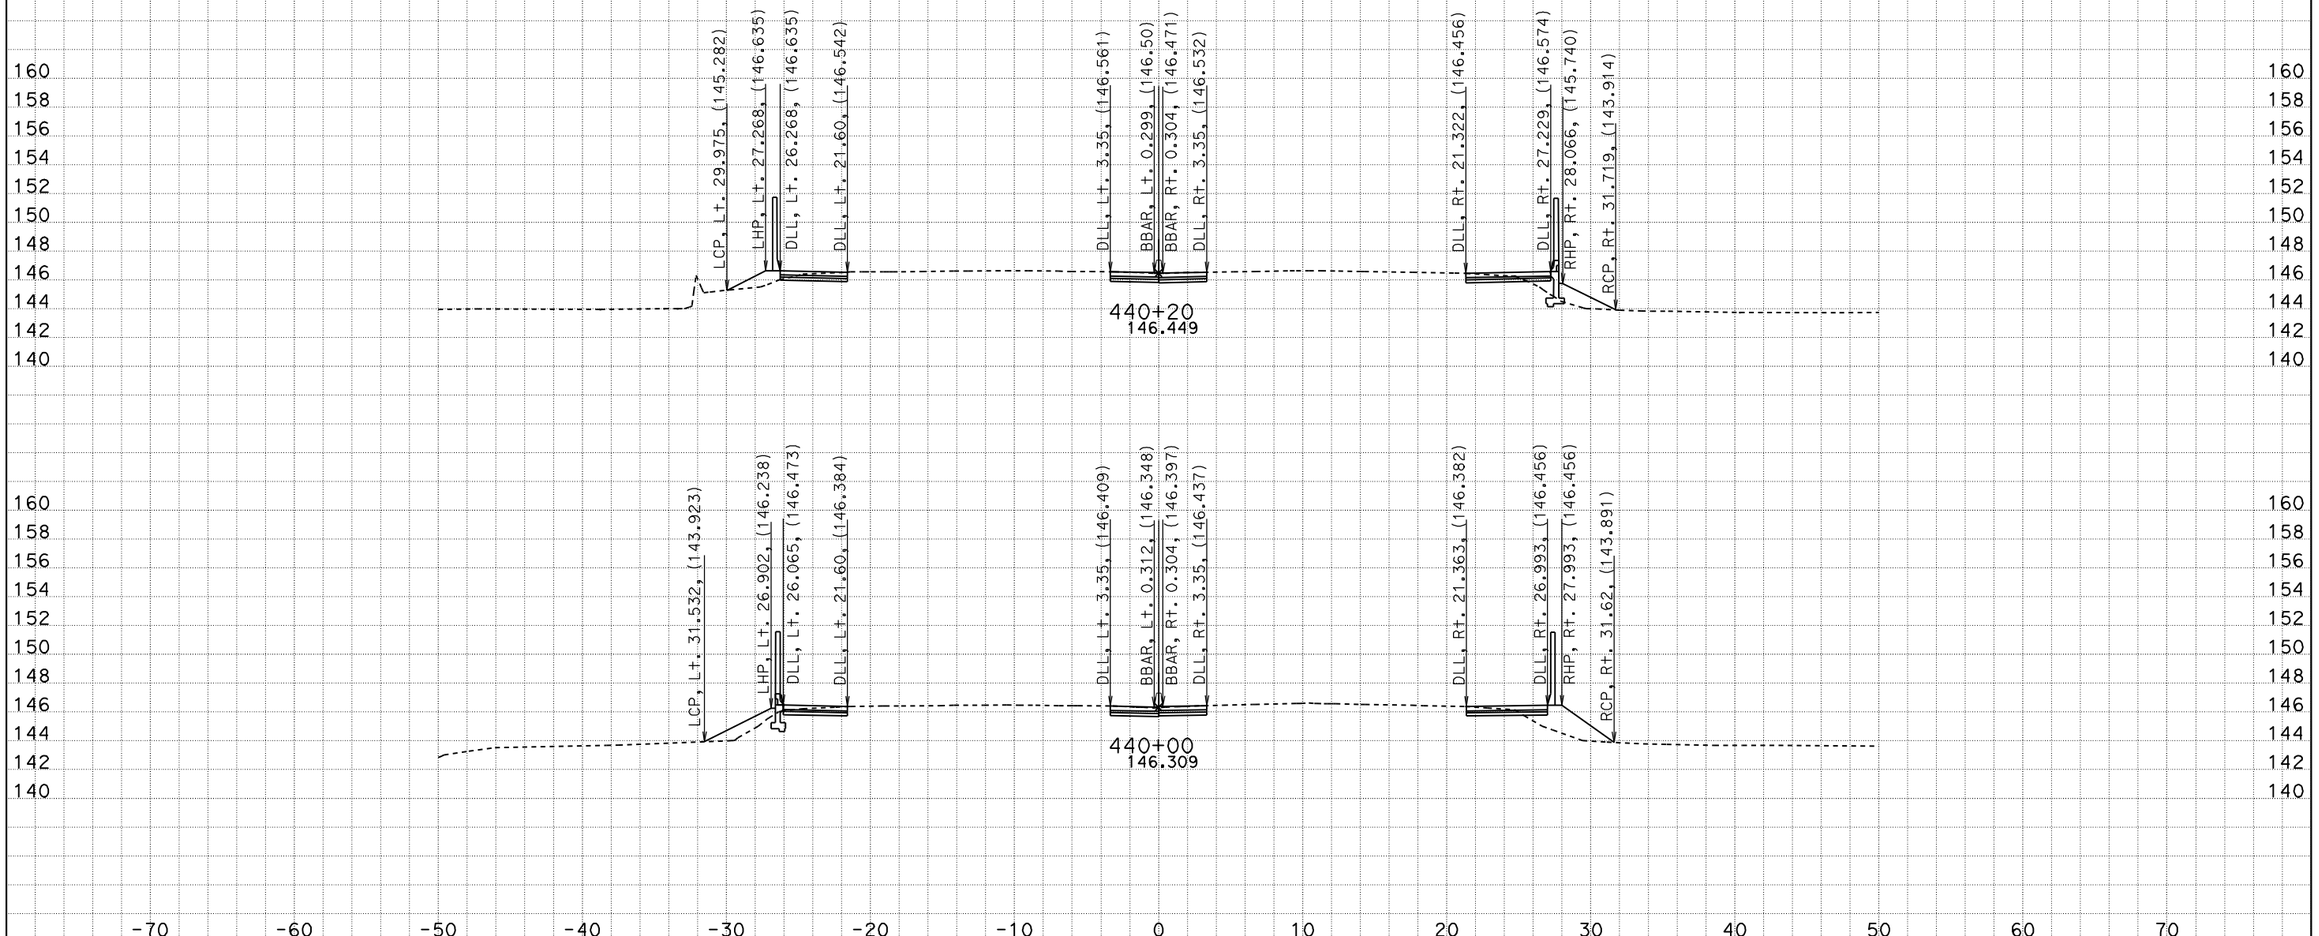

DATE: 4/22/2009

KC Project: 99210 File: M:\desig\121841\DDD\99210\SEG_SOUTH_5m\New\southerensegfinish.ear

Scale Ratio: 1:200 Horiz.
1:200 Vert.

All Dimensions are Meters

CL1
CROSS SECTIONS

SHEET 27 OF XXX

DESIGN STUDY ONLY

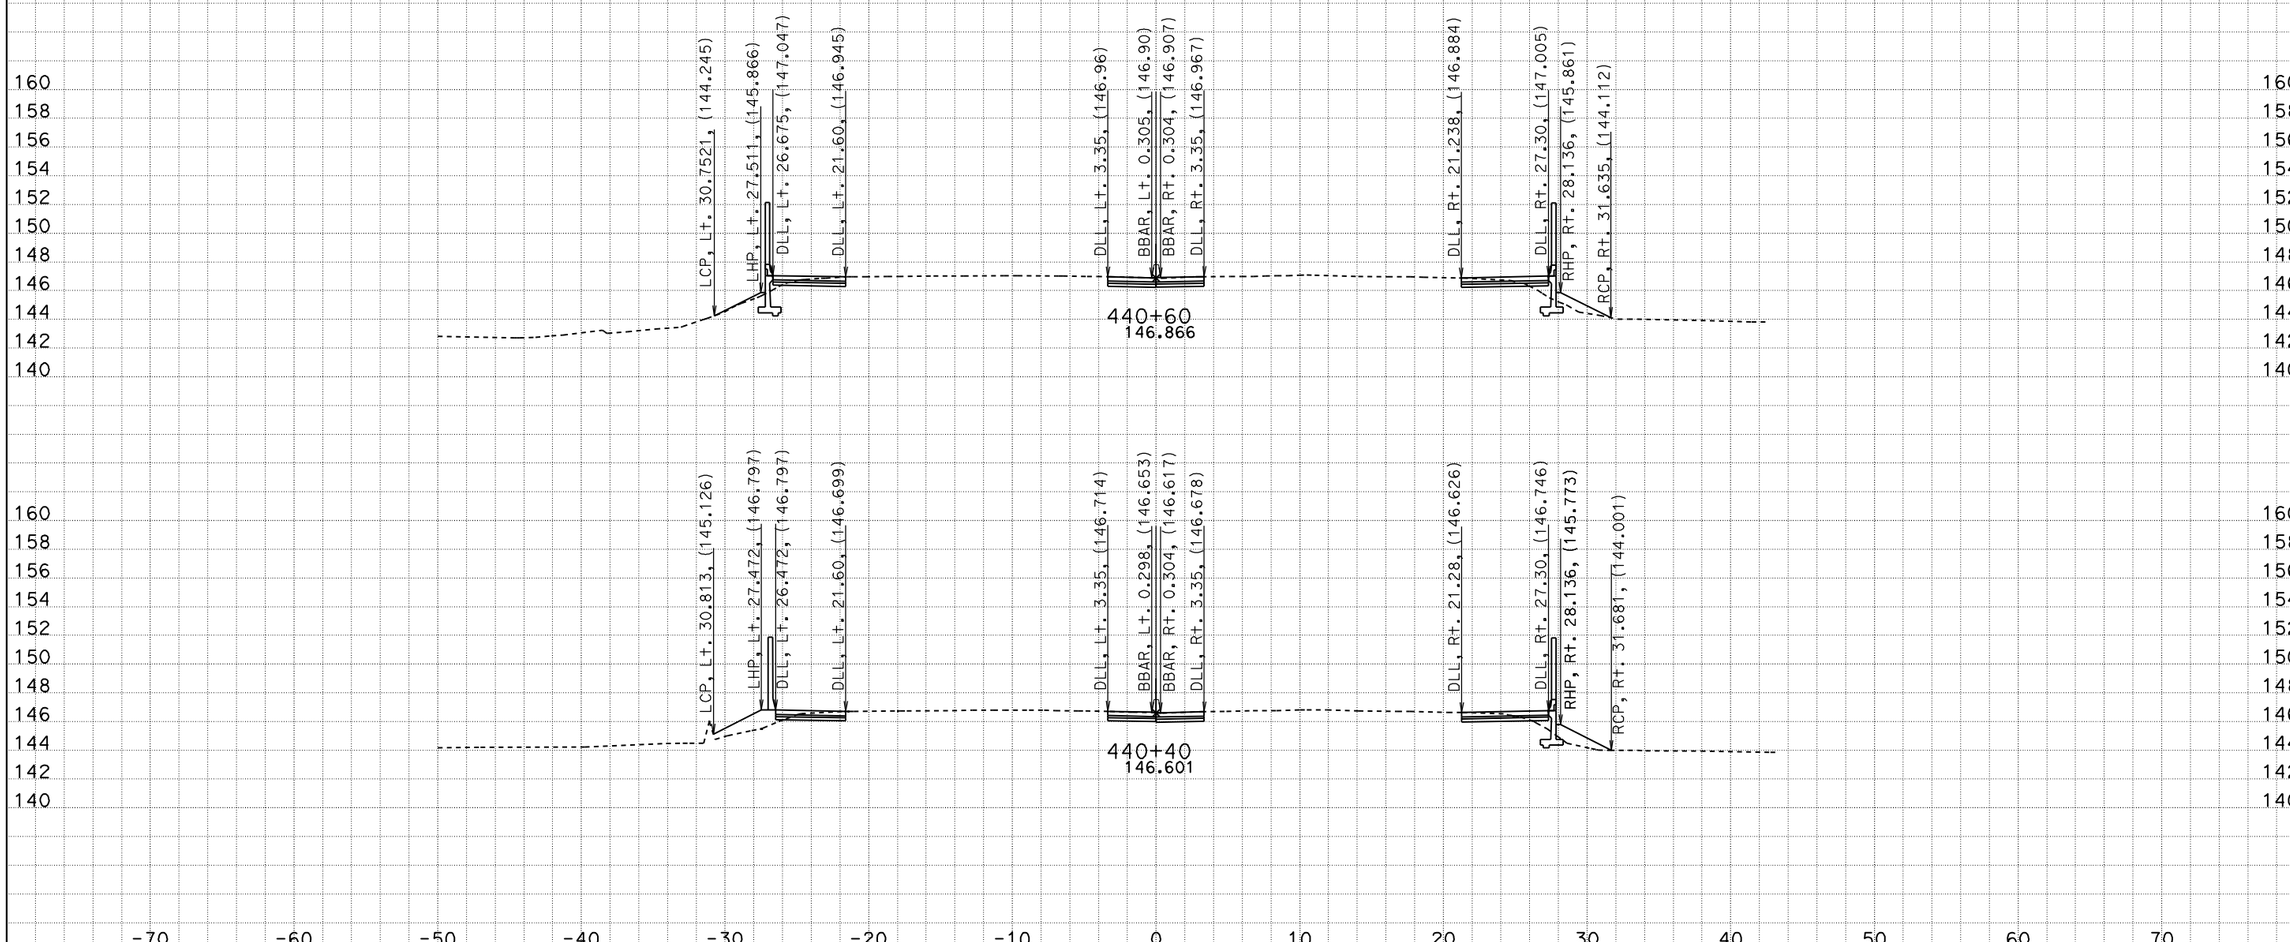

DATE: 4/22/2009

KC Project: 99210 File: M:\desig\121841\DDD\99210\SEG_SOUTH_5m\New\southerensegfinish.ear

Scale Ratio: 1:200 Horiz.
1:200 Vert.

All Dimensions are Meters

CL1
CROSS SECTIONS

SHEET 28 OF XXX

DESIGN STUDY ONLY

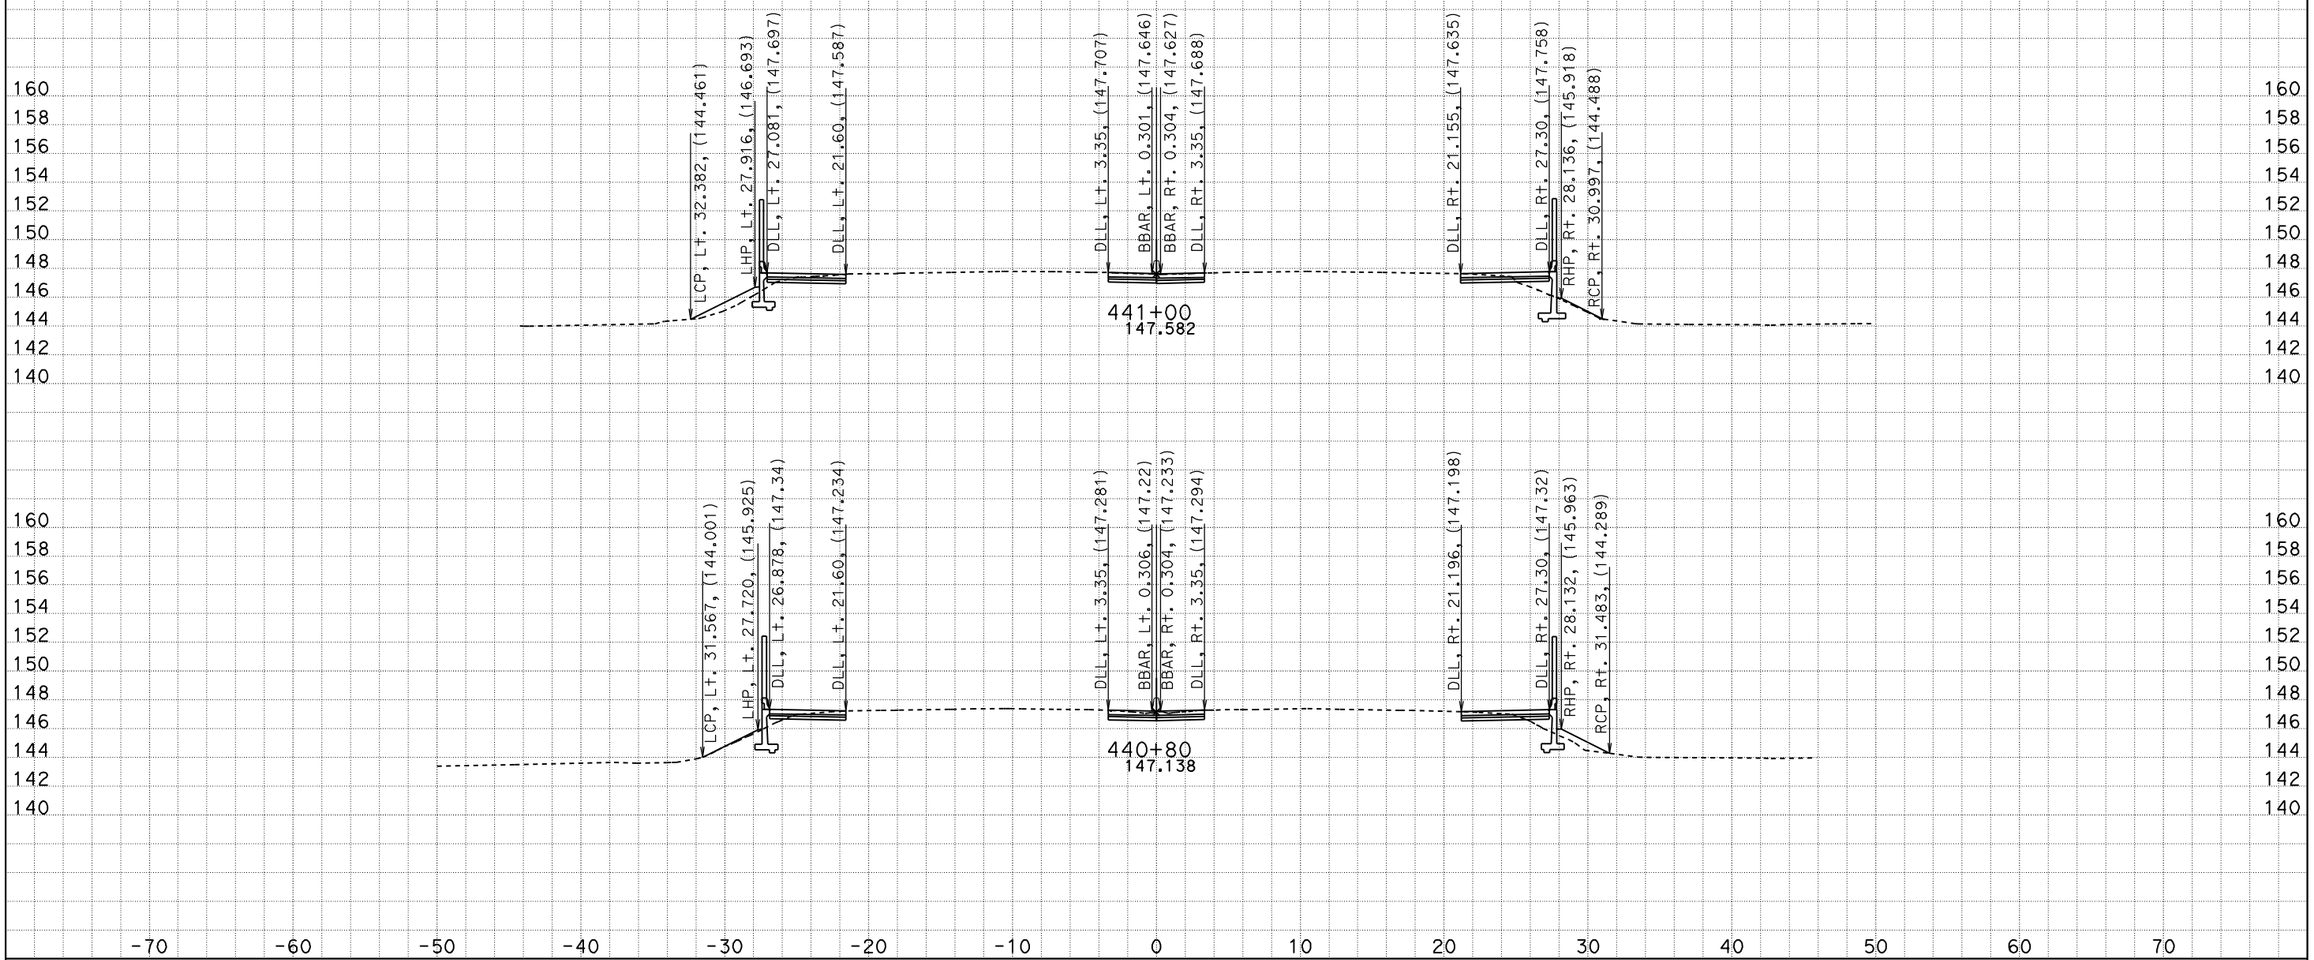

DATE: 4/22/2009

KC Project: 99210 File: M:\desig\121841\DDD\99210\SEG_SOUTH_5m\New\southerensegfinish.ear

Scale Ratio: 1:200 Horiz.
1:200 Vert.

All Dimensions are Meters

CL1
CROSS SECTIONS

SHEET 29 OF XXX

DESIGN STUDY ONLY

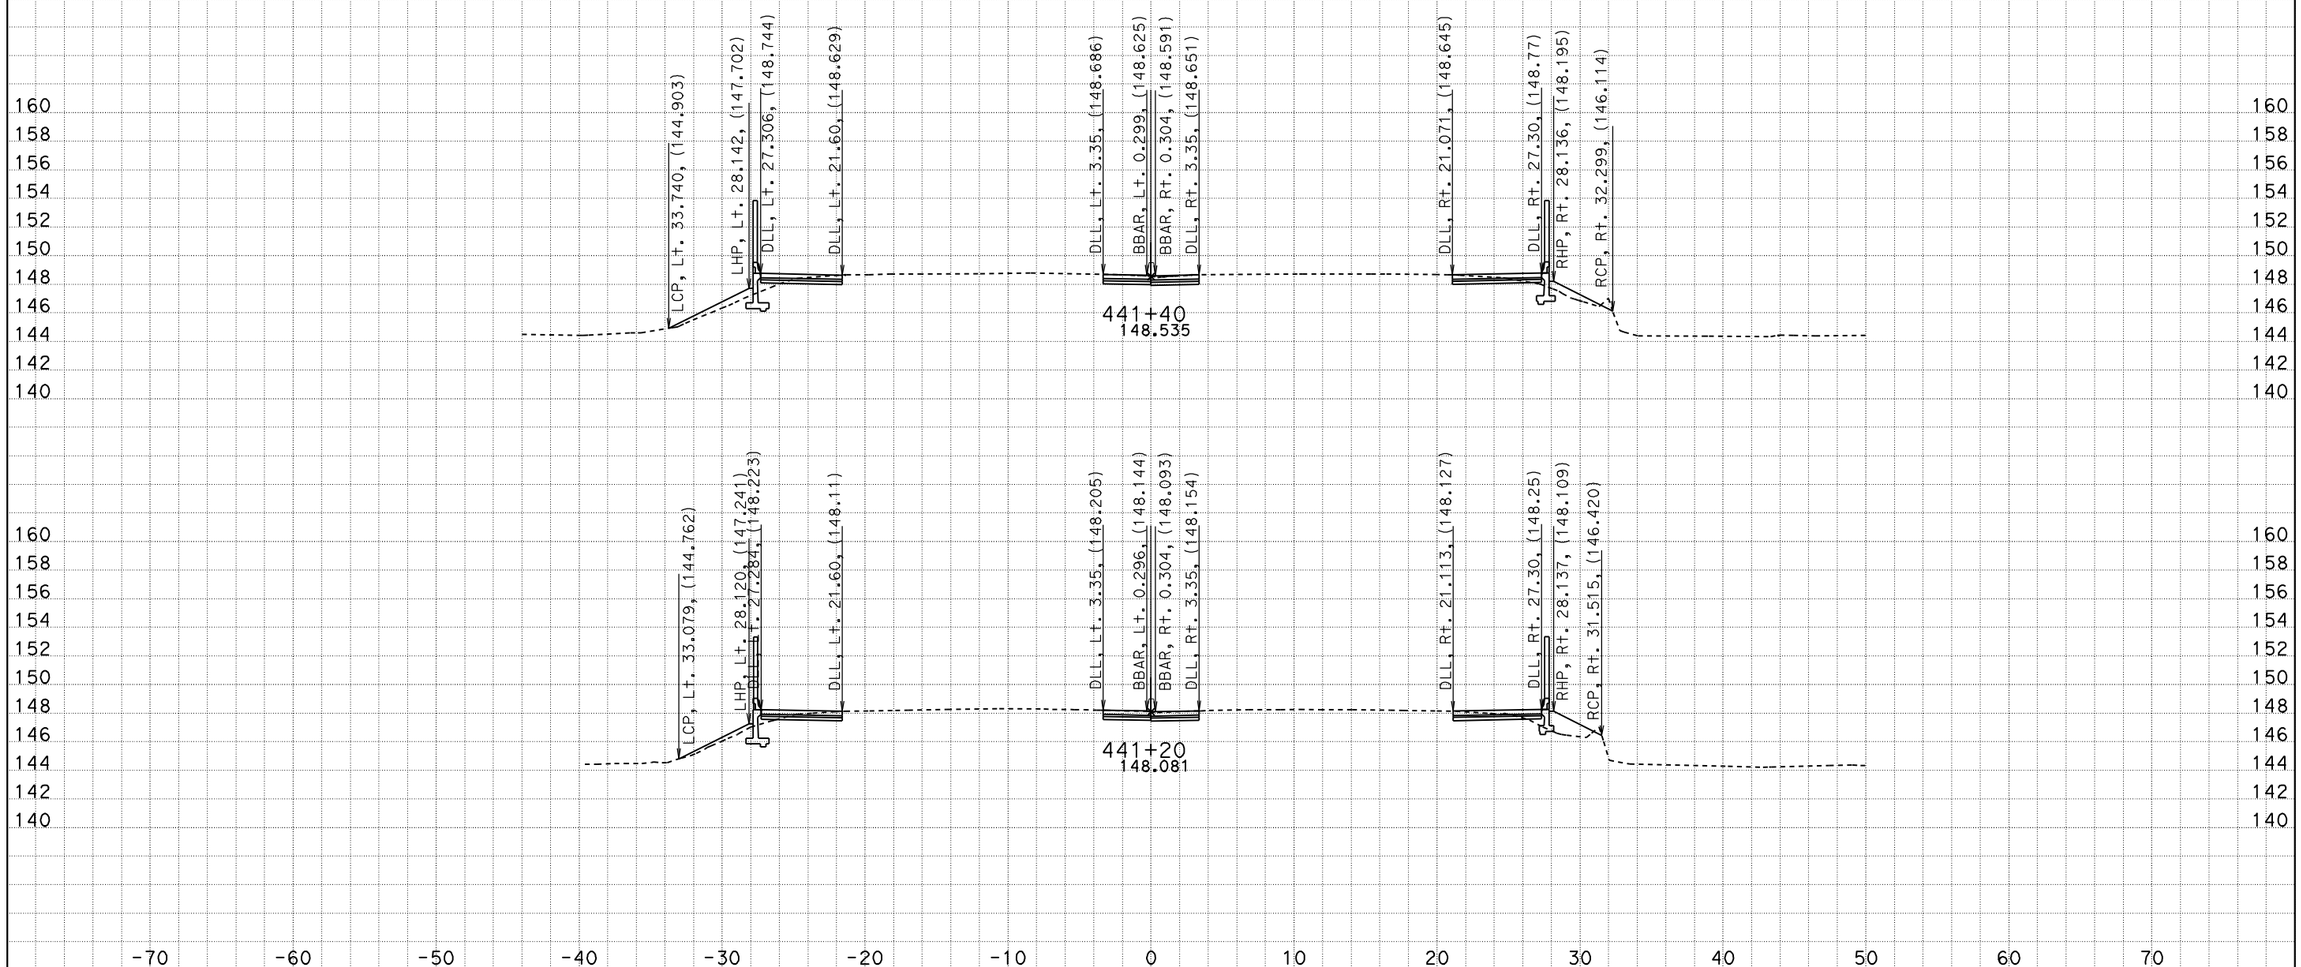

DATE: 4/22/2009

KC Project: 99210 File: M:\desig\121841\DDD\99210\SEG_SOUTH_5m\New\southerensegfinish.ear

Scale Ratio: 1:200 Horiz.
1:200 Vert.

All Dimensions are Meters

CL1
CROSS SECTIONS

SHEET 30 OF XXX

DESIGN STUDY ONLY

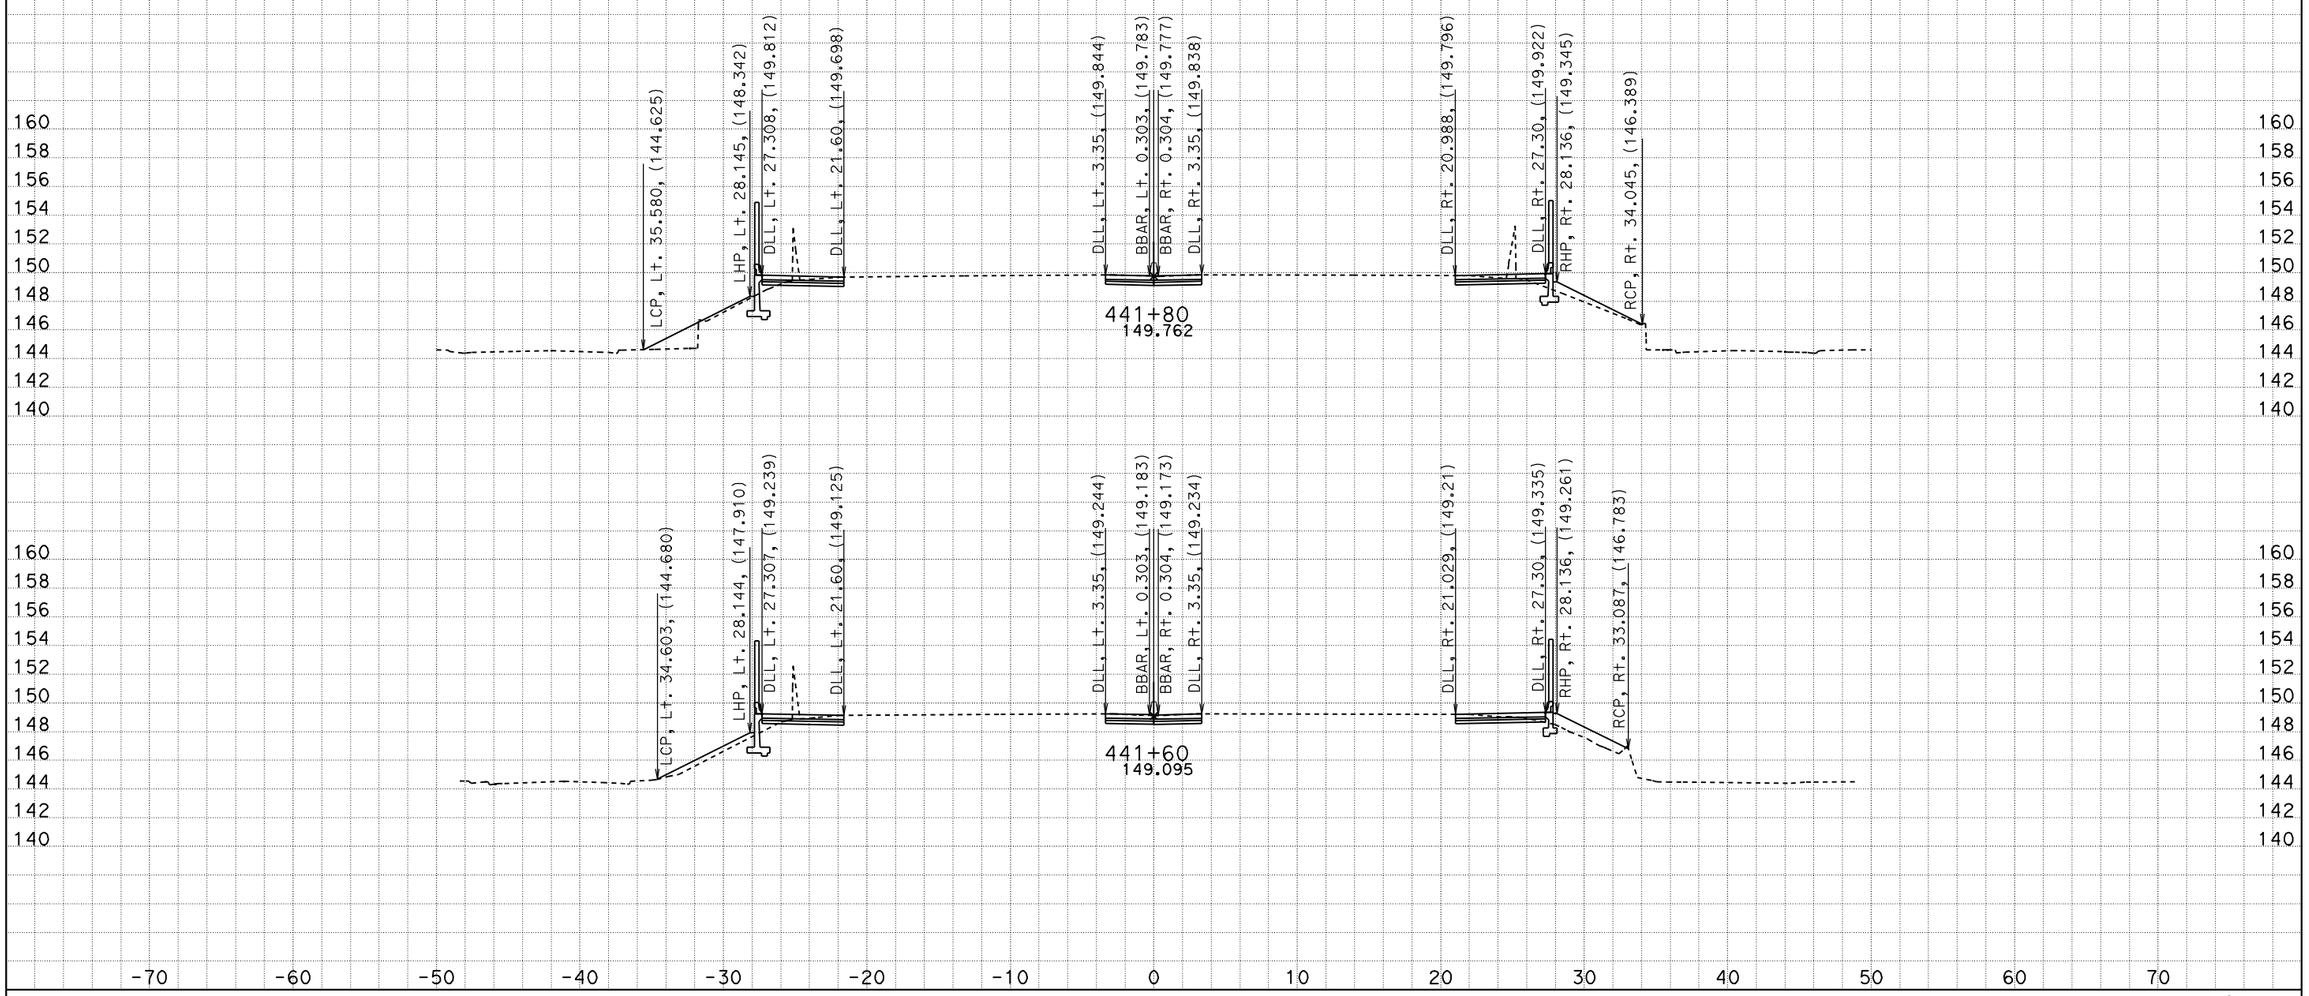

DATE: 4/22/2009

KC Project: 99210 File: M:\desig\121841\DDD\99210\SEG_SOUTH_5m\New\southerensegfinish.ear

Scale Ratio: 1:200 Horiz.
1:200 Vert.

All Dimensions are Meters

CL1
CROSS SECTIONS

SHEET 31 OF XXX

DESIGN STUDY ONLY

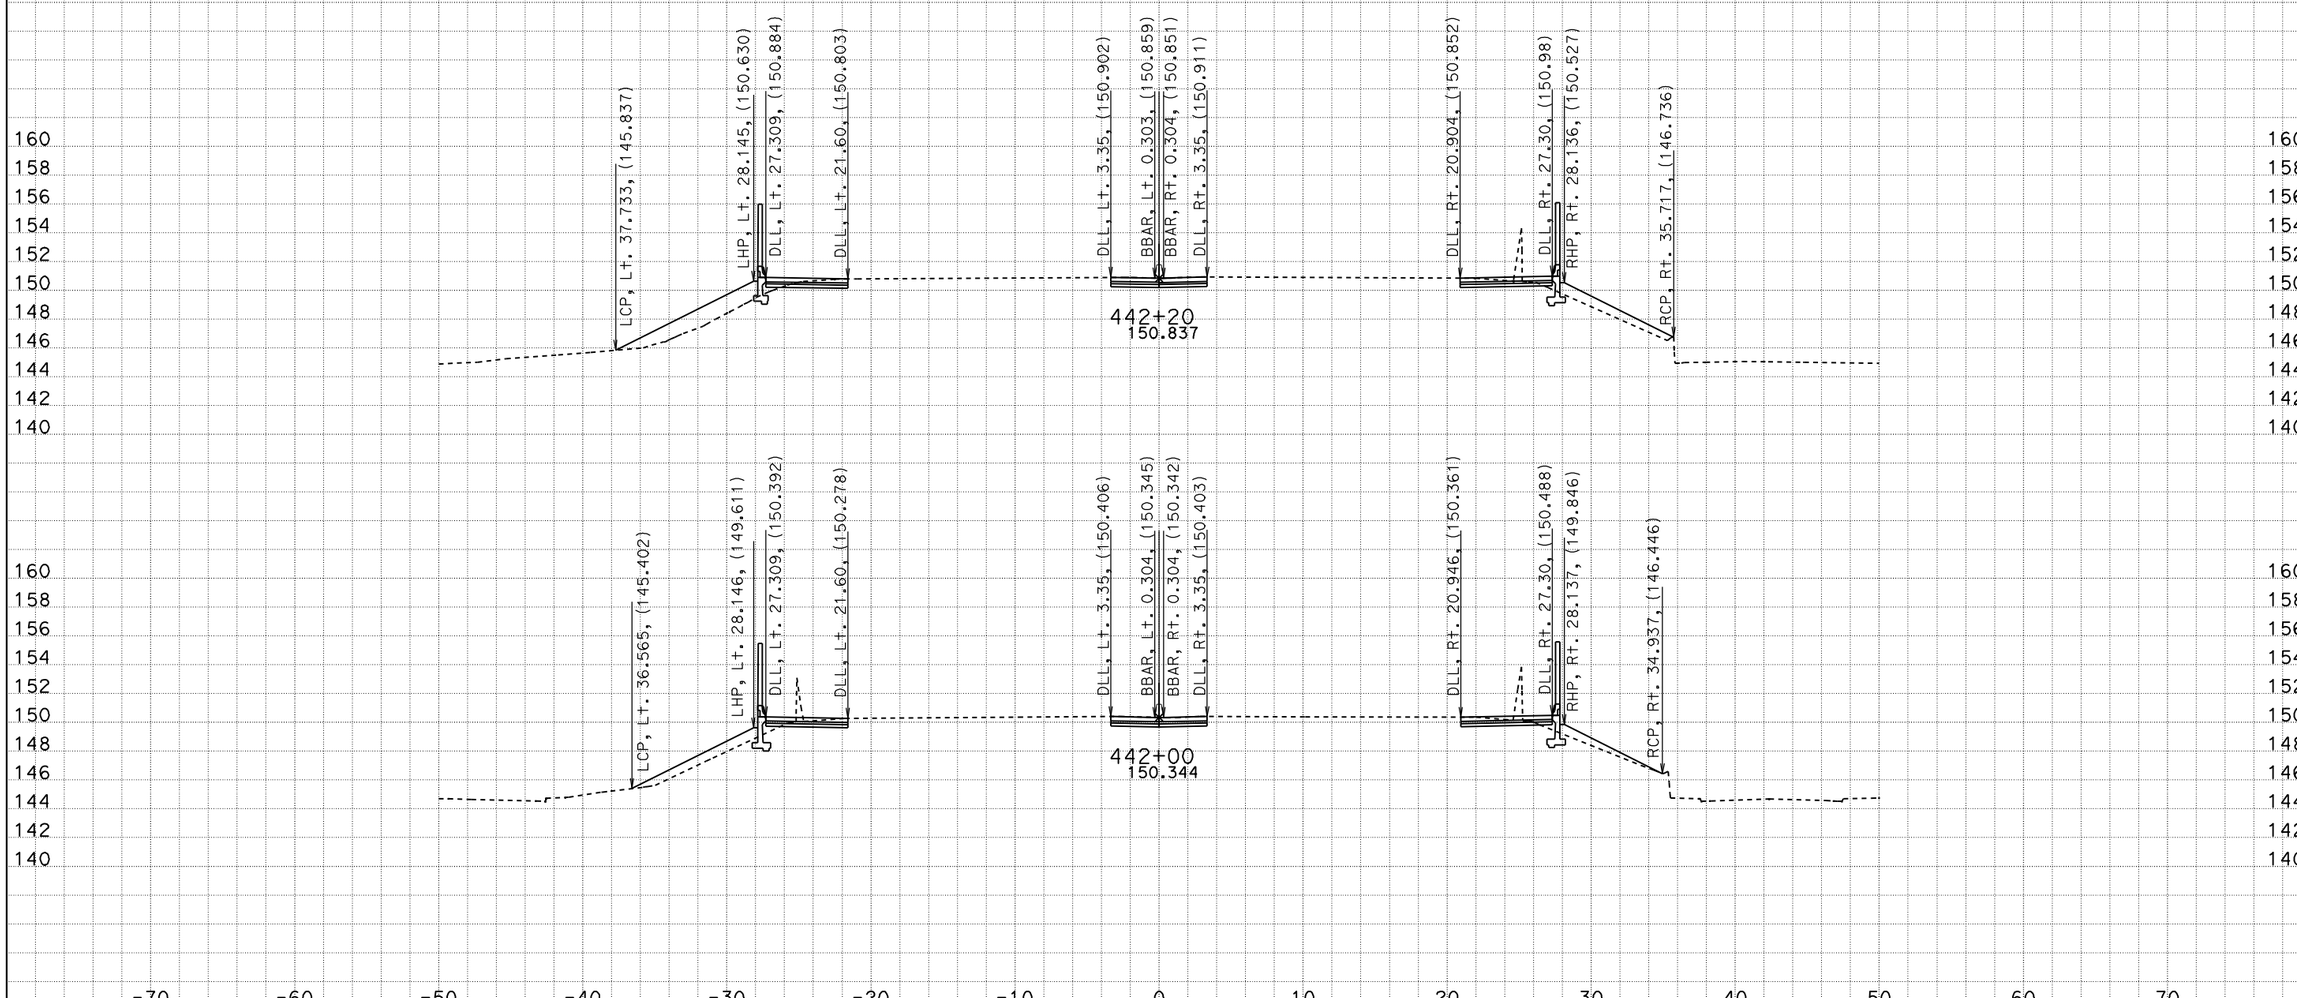

DATE: 4/22/2009

KC Project: 99210 File: M:\desig\121841\DDD\99210\SEG_SOUTH_5m\New\southerensegfinish.ear

Scale Ratio: 1:200 Horiz.
1:200 Vert.

All Dimensions are Meters

CL1
CROSS SECTIONS

SHEET 32 OF XXX

DESIGN STUDY ONLY

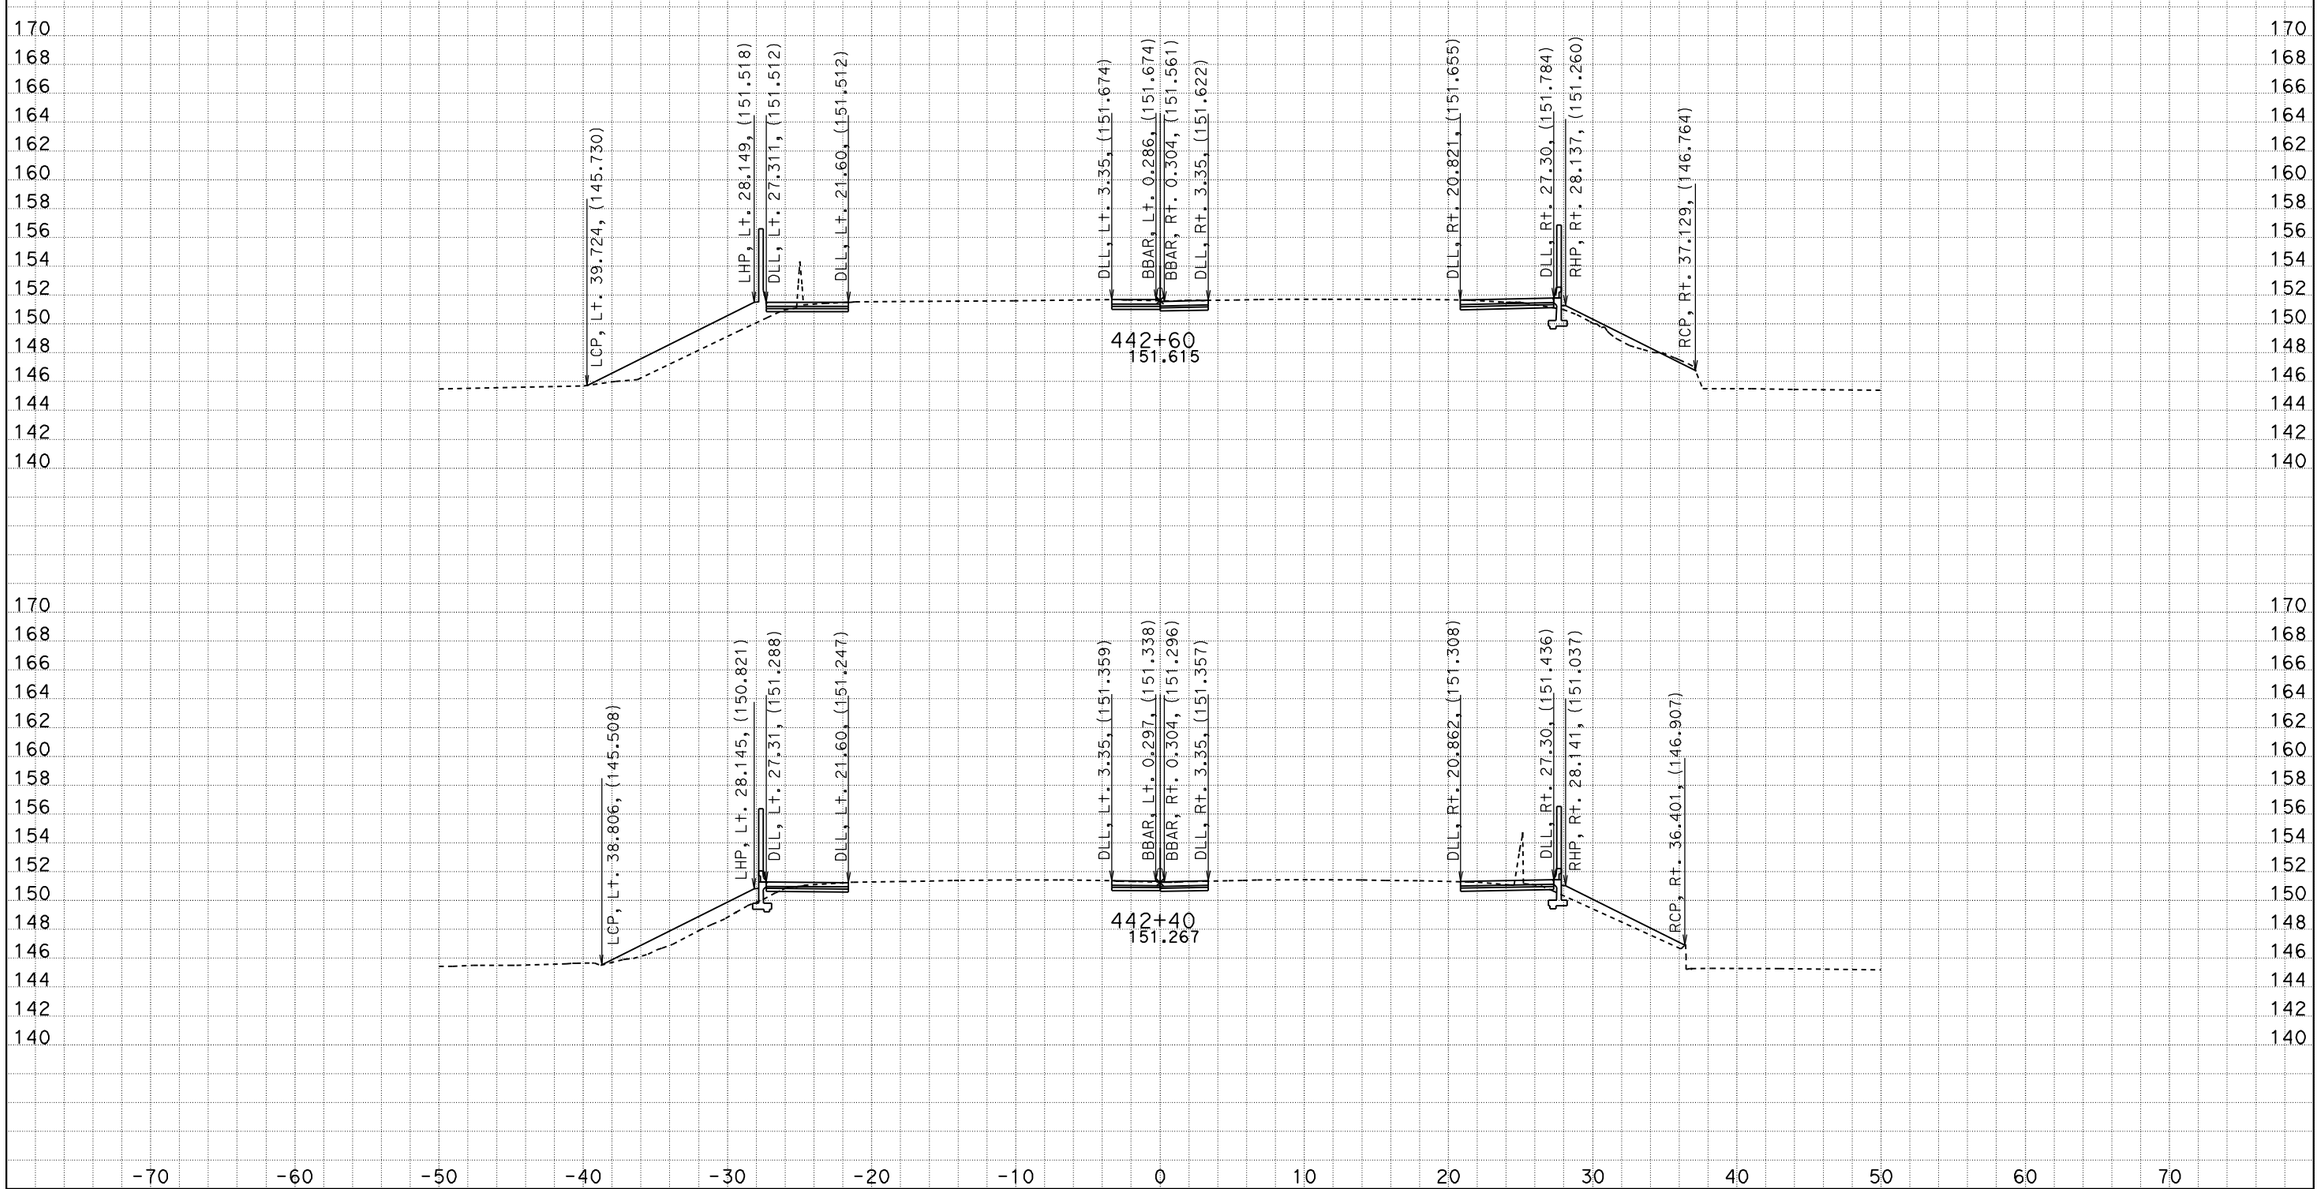

DATE: 4/22/2009

KC Project: 99210 File: M:\desig\121841\DDD\99210\SEG_SOUTH_5m\New\southerensegfinish.ear

Scale Ratio: 1:200 Horiz.
1:200 Vert.

All Dimensions are Meters

CL1
CROSS SECTIONS

SHEET 33 OF XXX

DESIGN STUDY ONLY

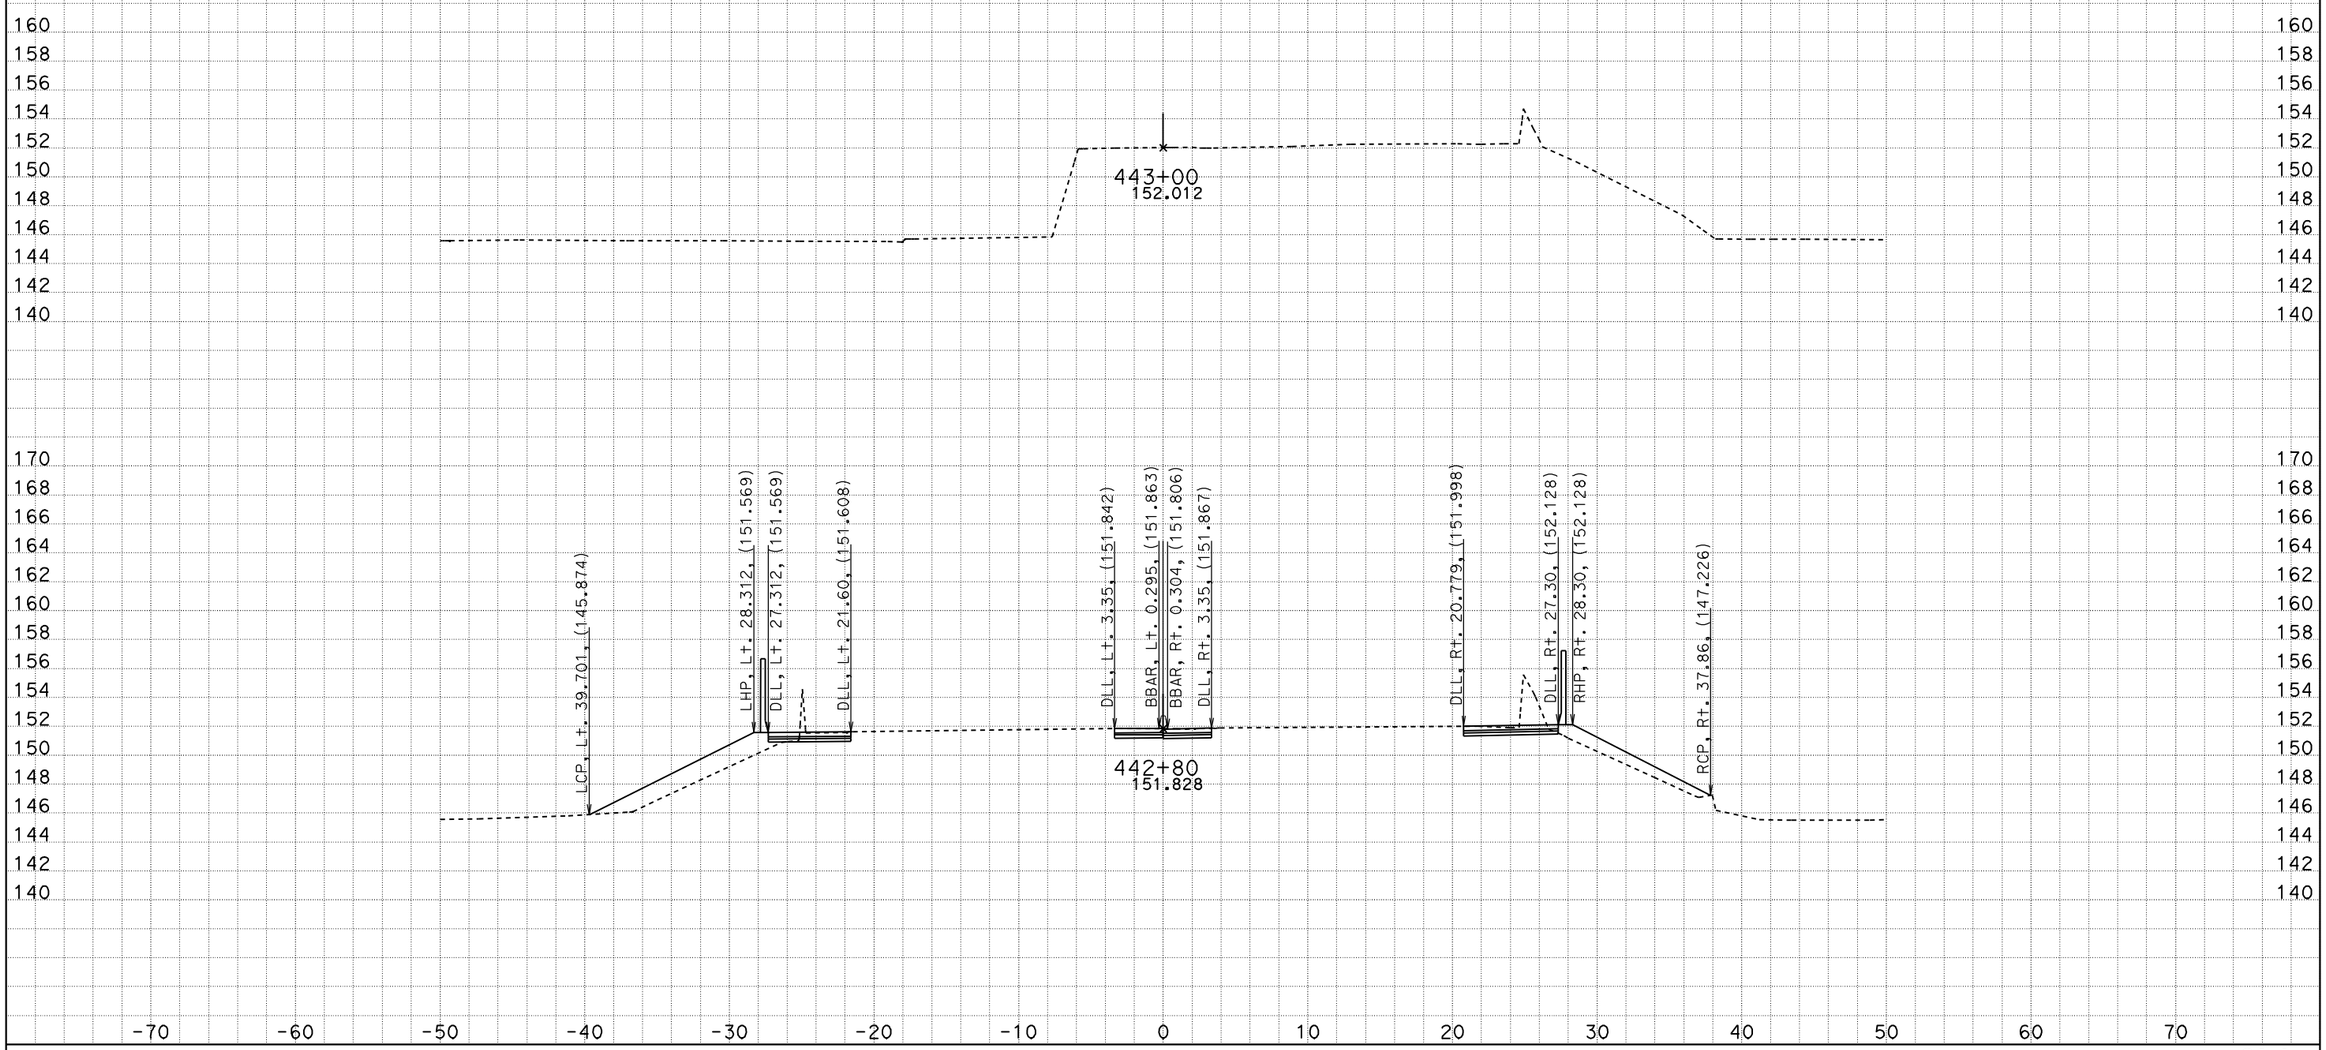

DATE: 4/22/2009

KC Project: 99210 File: M:\desig\121841\DDD\99210\SEG_SOUTH_5m\New\southerensegfinish.ear

Scale Ratio: 1:200 Horiz.
1:200 Vert.

All Dimensions are Meters

CL1
CROSS SECTIONS

SHEET 34 OF XXX

DESIGN STUDY ONLY

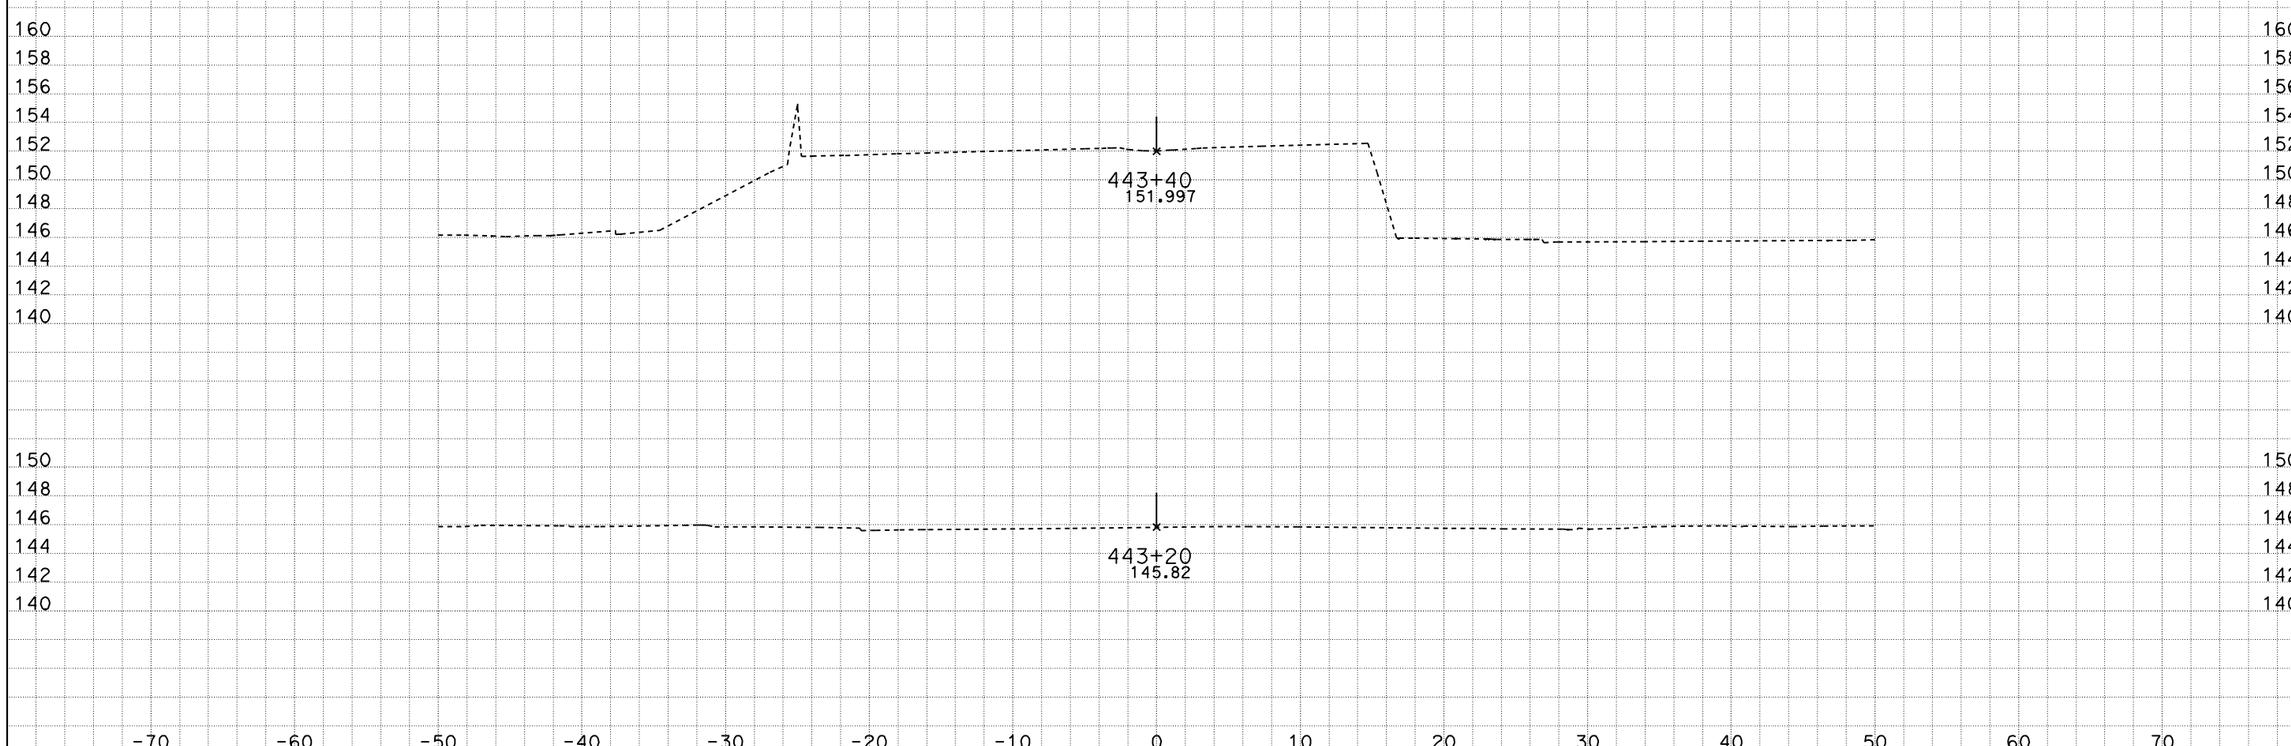

DATE: 4/22/2009

KC Project: 99210 File: M:\desig\121841\DDD\99210\SEG_SOUTH_5m\New\southerensegfinish.ear

Scale Ratio: 1:200 Horiz.
1:200 Vert.

All Dimensions are Meters

CL1
CROSS SECTIONS

SHEET 35 OF XXX

DESIGN STUDY ONLY

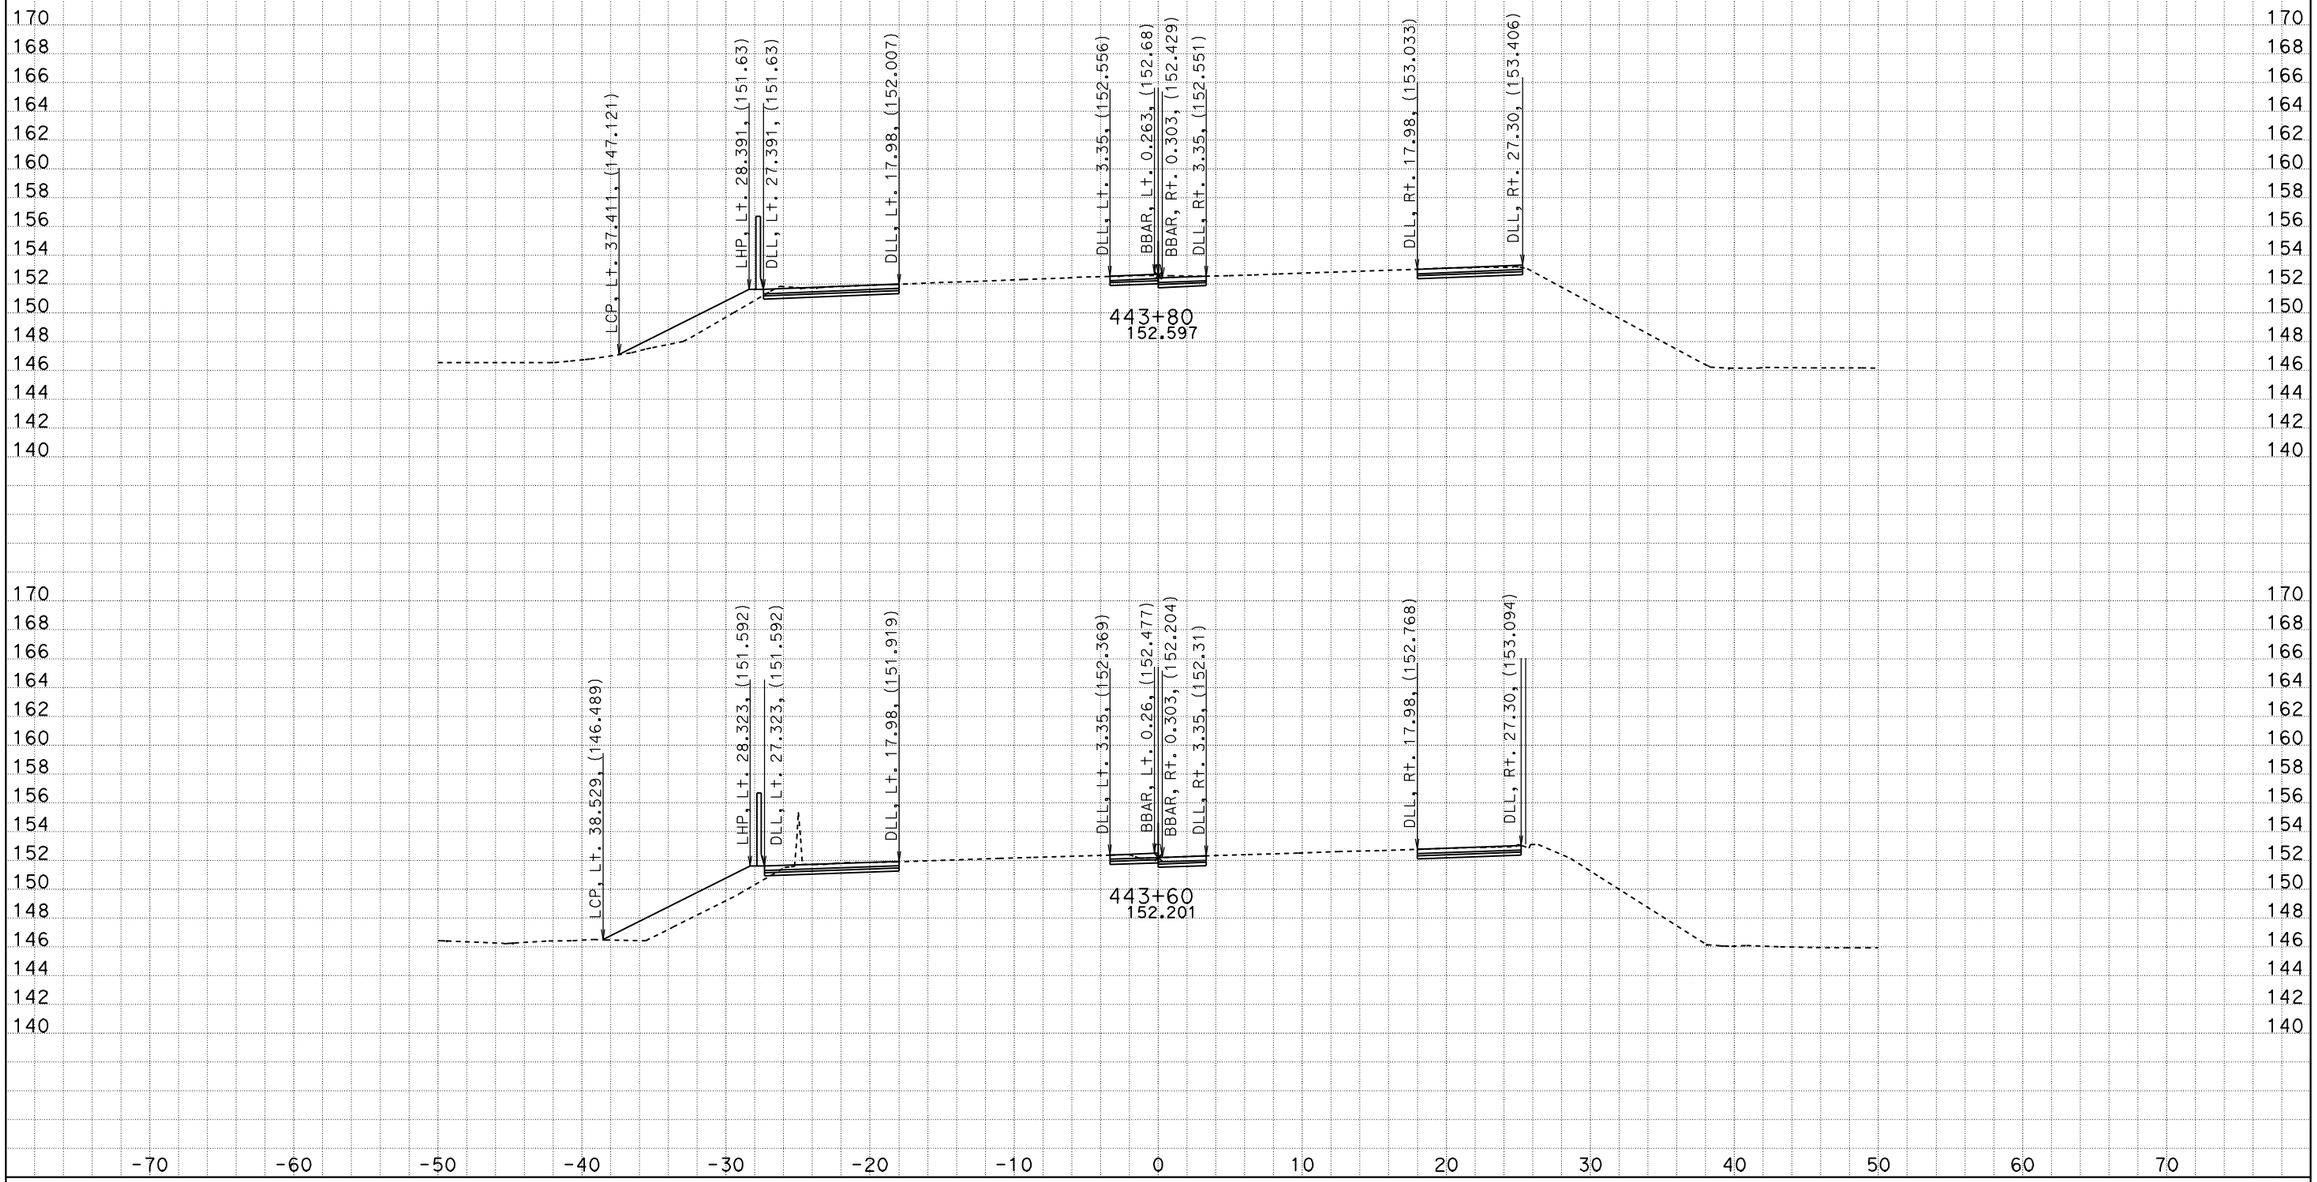

DATE: 4/22/2009

KC Project: 99210 File: M:\desig\121841\DDD\99210\SEG_SOUTH_5m\New\southerensegfinish.ear

Scale Ratio: 1:200 Horiz.
1:200 Vert.

All Dimensions are Meters

CL1
CROSS SECTIONS

SHEET 36 OF XXX

DESIGN STUDY ONLY

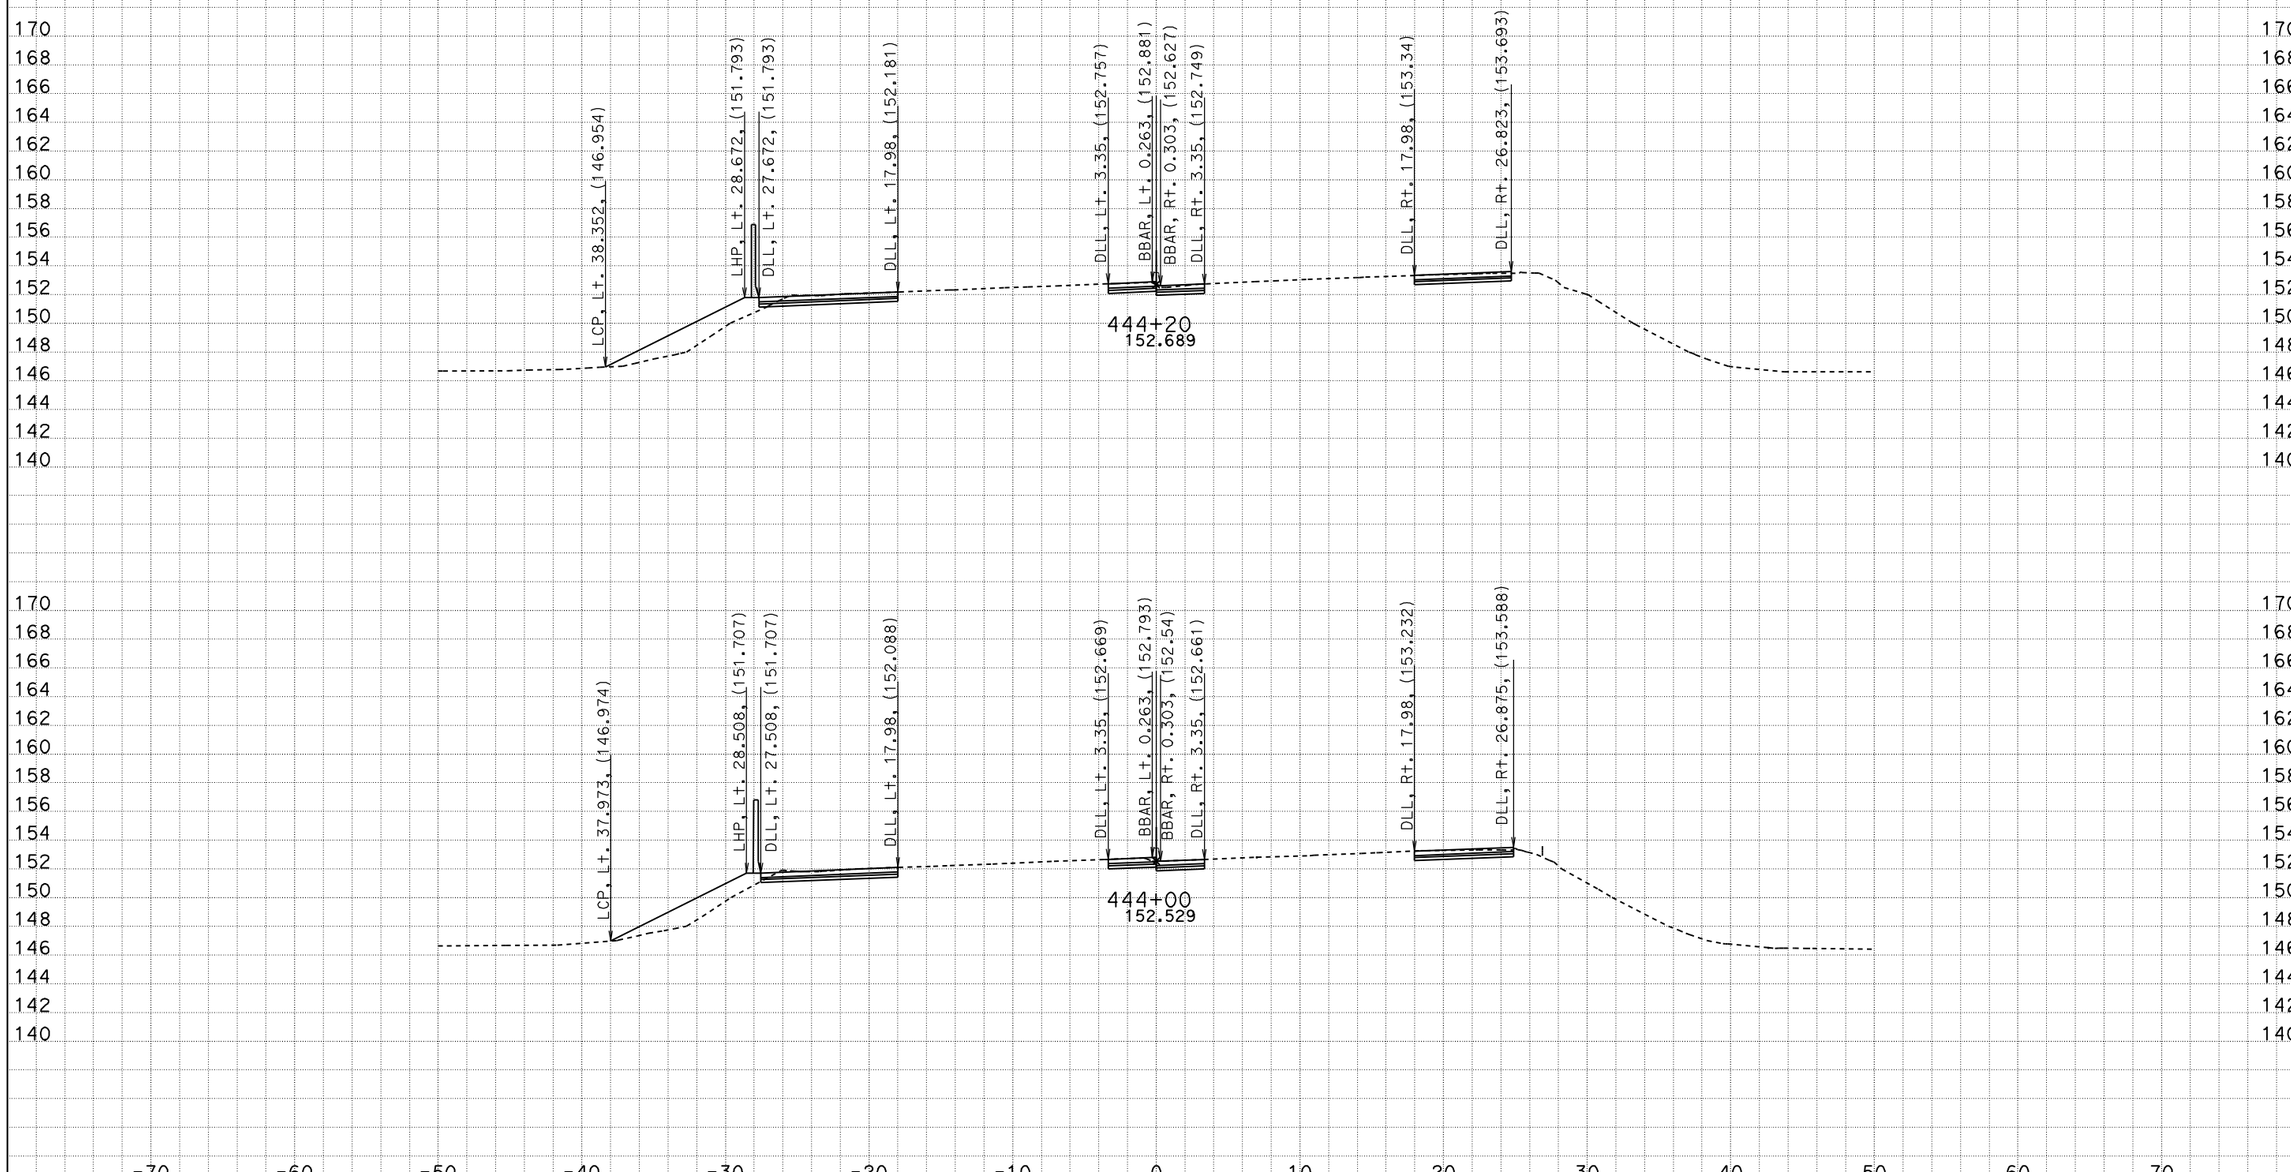

DATE: 4/22/2009

KC Project: 99210 File: M:\desig\121841\DDD\99210\SEG_SOUTH_5m\New\southerensegfinish.ear

Scale Ratio: 1:200 Horiz.
1:200 Vert.

All Dimensions are Meters

CL1
CROSS SECTIONS

SHEET 37 OF XXX

DESIGN STUDY ONLY

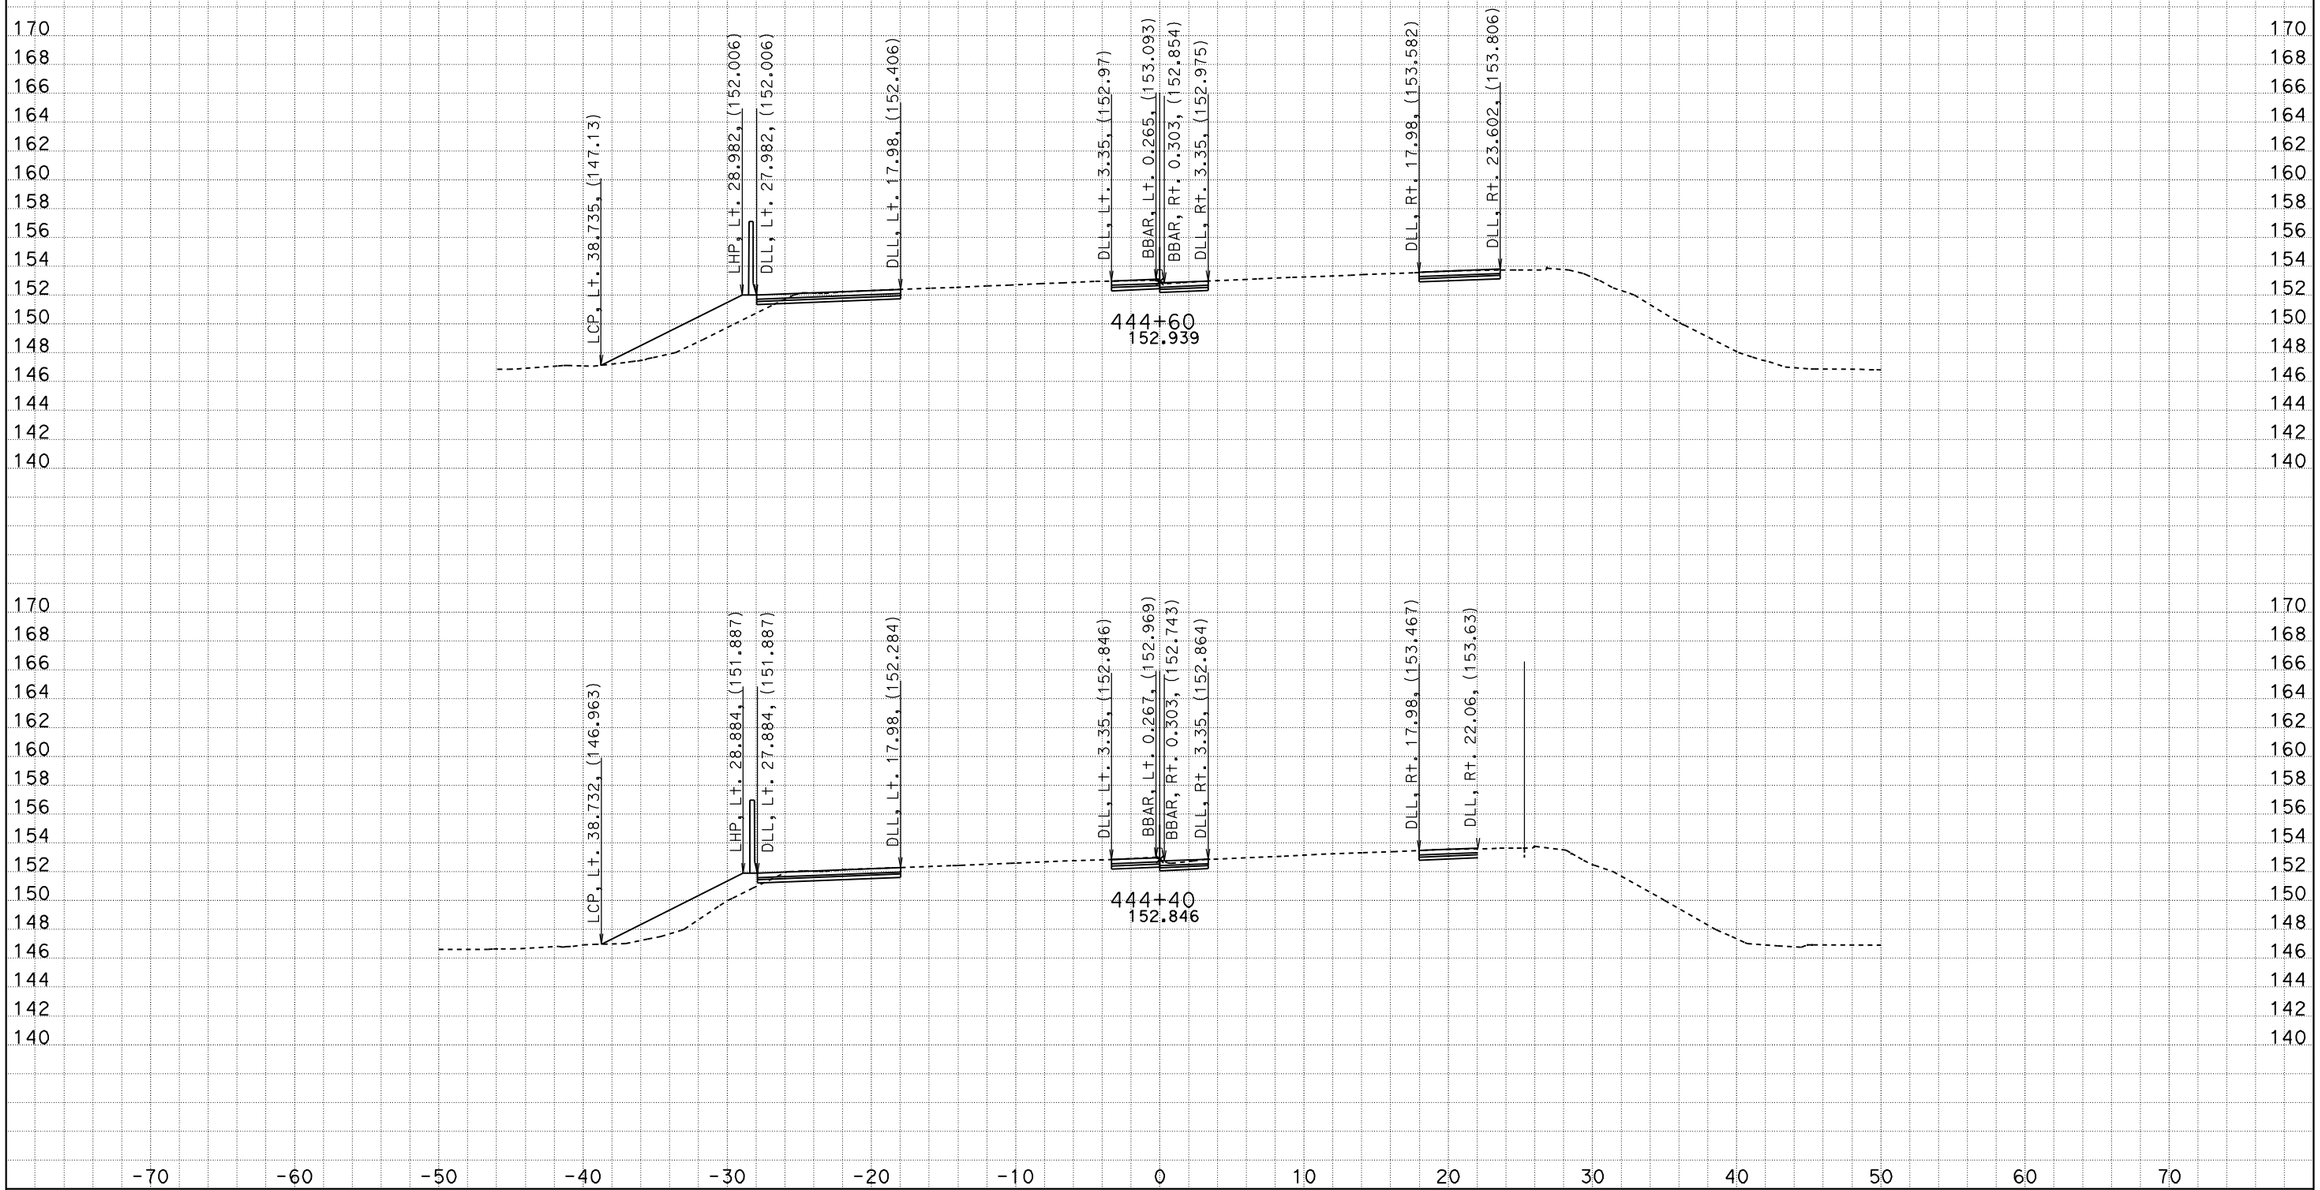

DATE: 4/22/2009

KC Project: 99210 File: M:\desig\121841\DDD\99210\SEG_SOUTH_5m\New\southerensegfinish.ear

Scale Ratio: 1:200 Horiz.
1:200 Vert.

All Dimensions are Meters

CL1
CROSS SECTIONS

SHEET 38 OF XXX

DESIGN STUDY ONLY

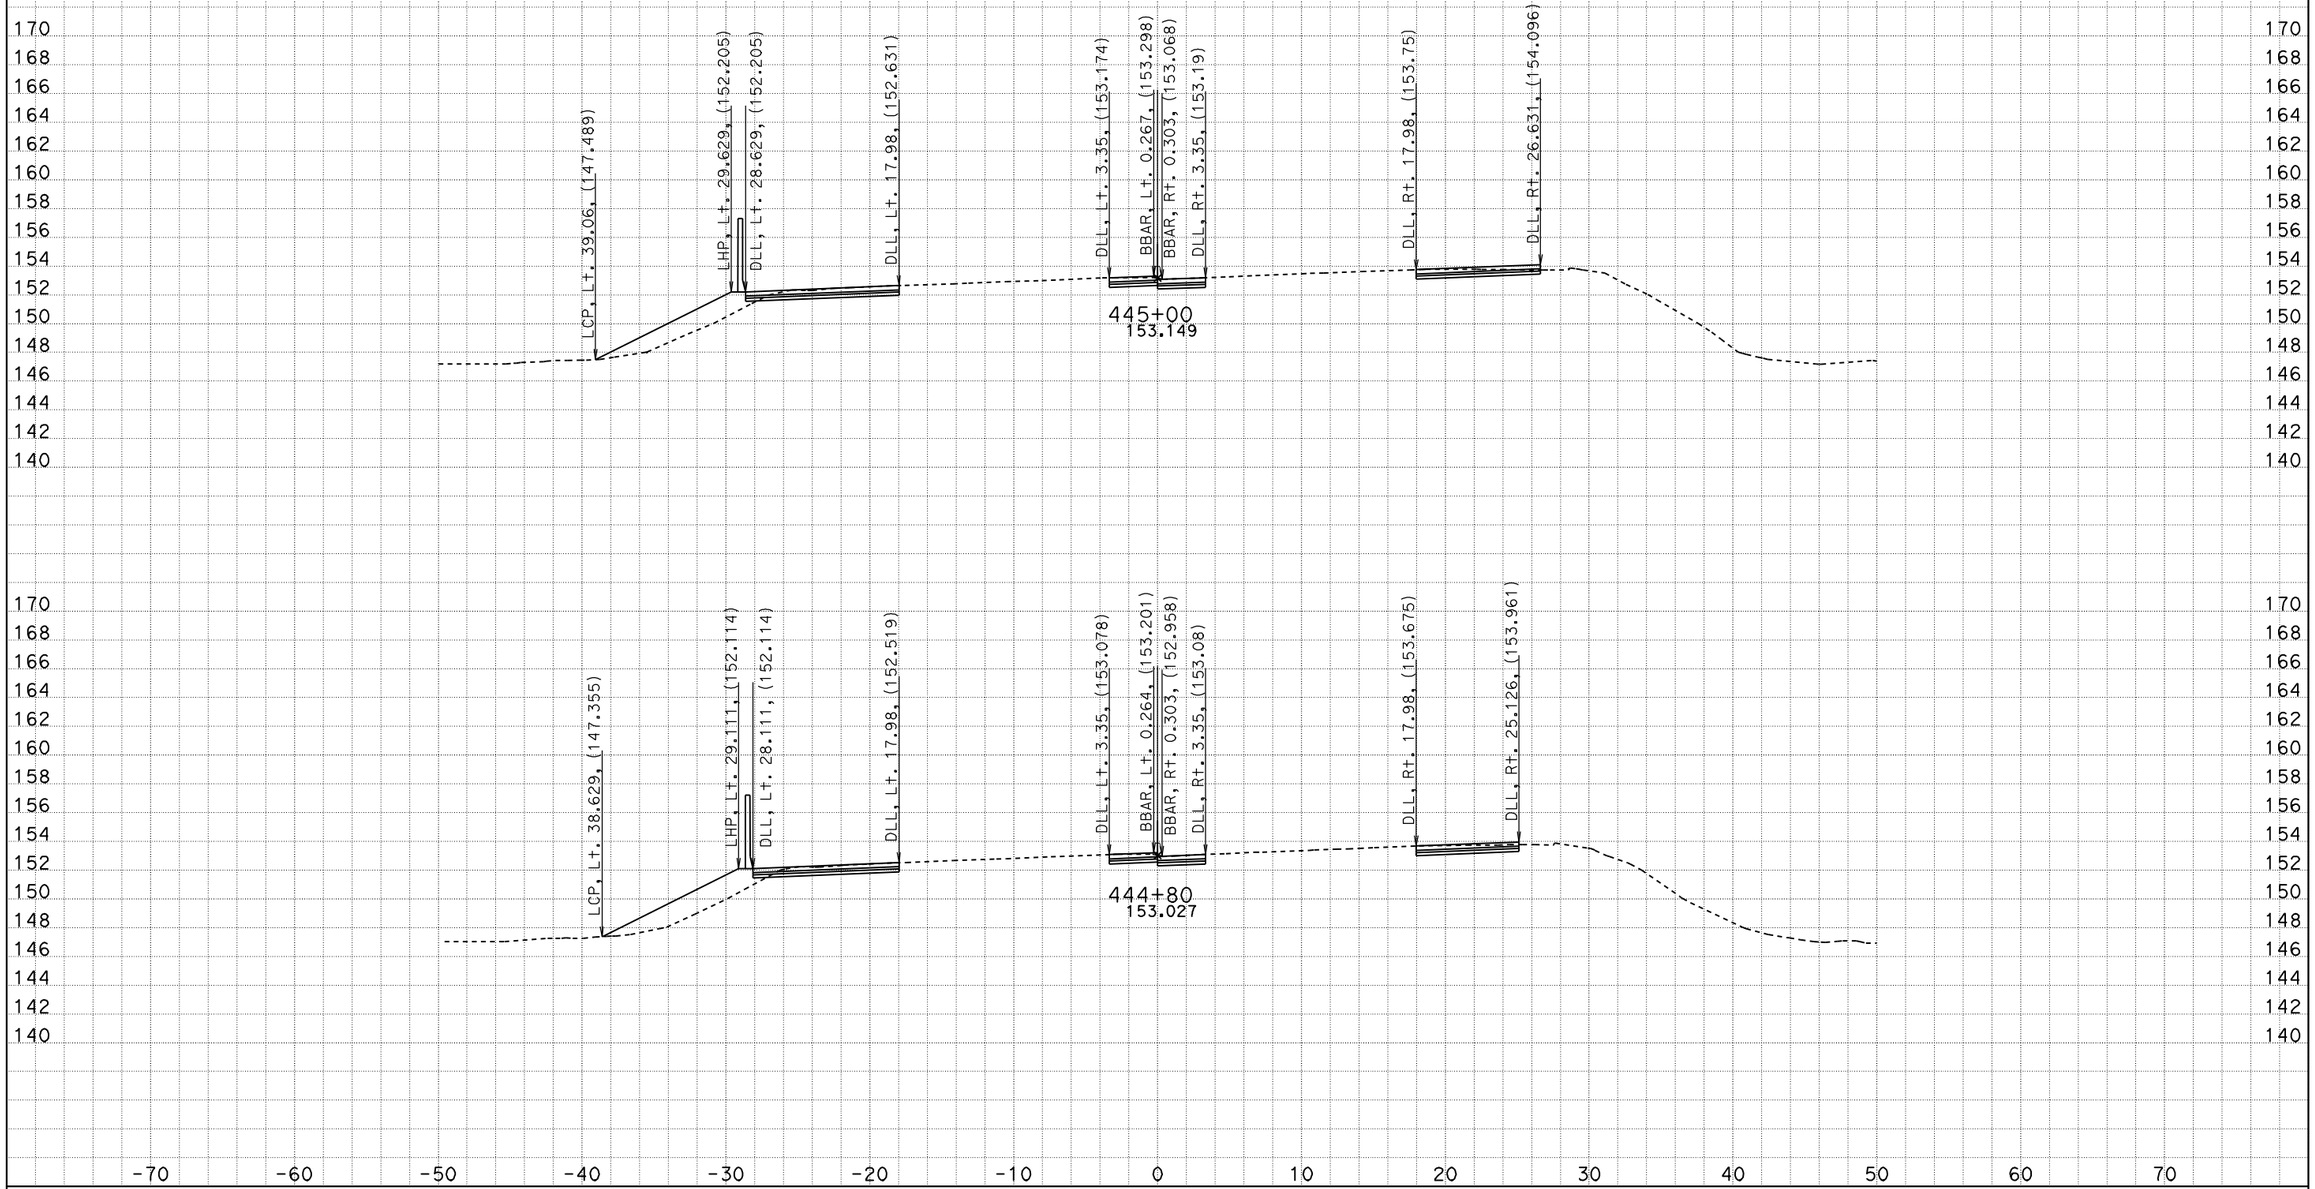

DATE: 4/22/2009

KC Project: 99210 File: M:\desig\121841\DDD\99210\SEG_SOUTH_5m\New\southerensegfinish.ear

Scale Ratio: 1:200 Horiz.
1:200 Vert.

All Dimensions are Meters

CL1
CROSS SECTIONS

SHEET 39 OF XXX

DESIGN STUDY ONLY

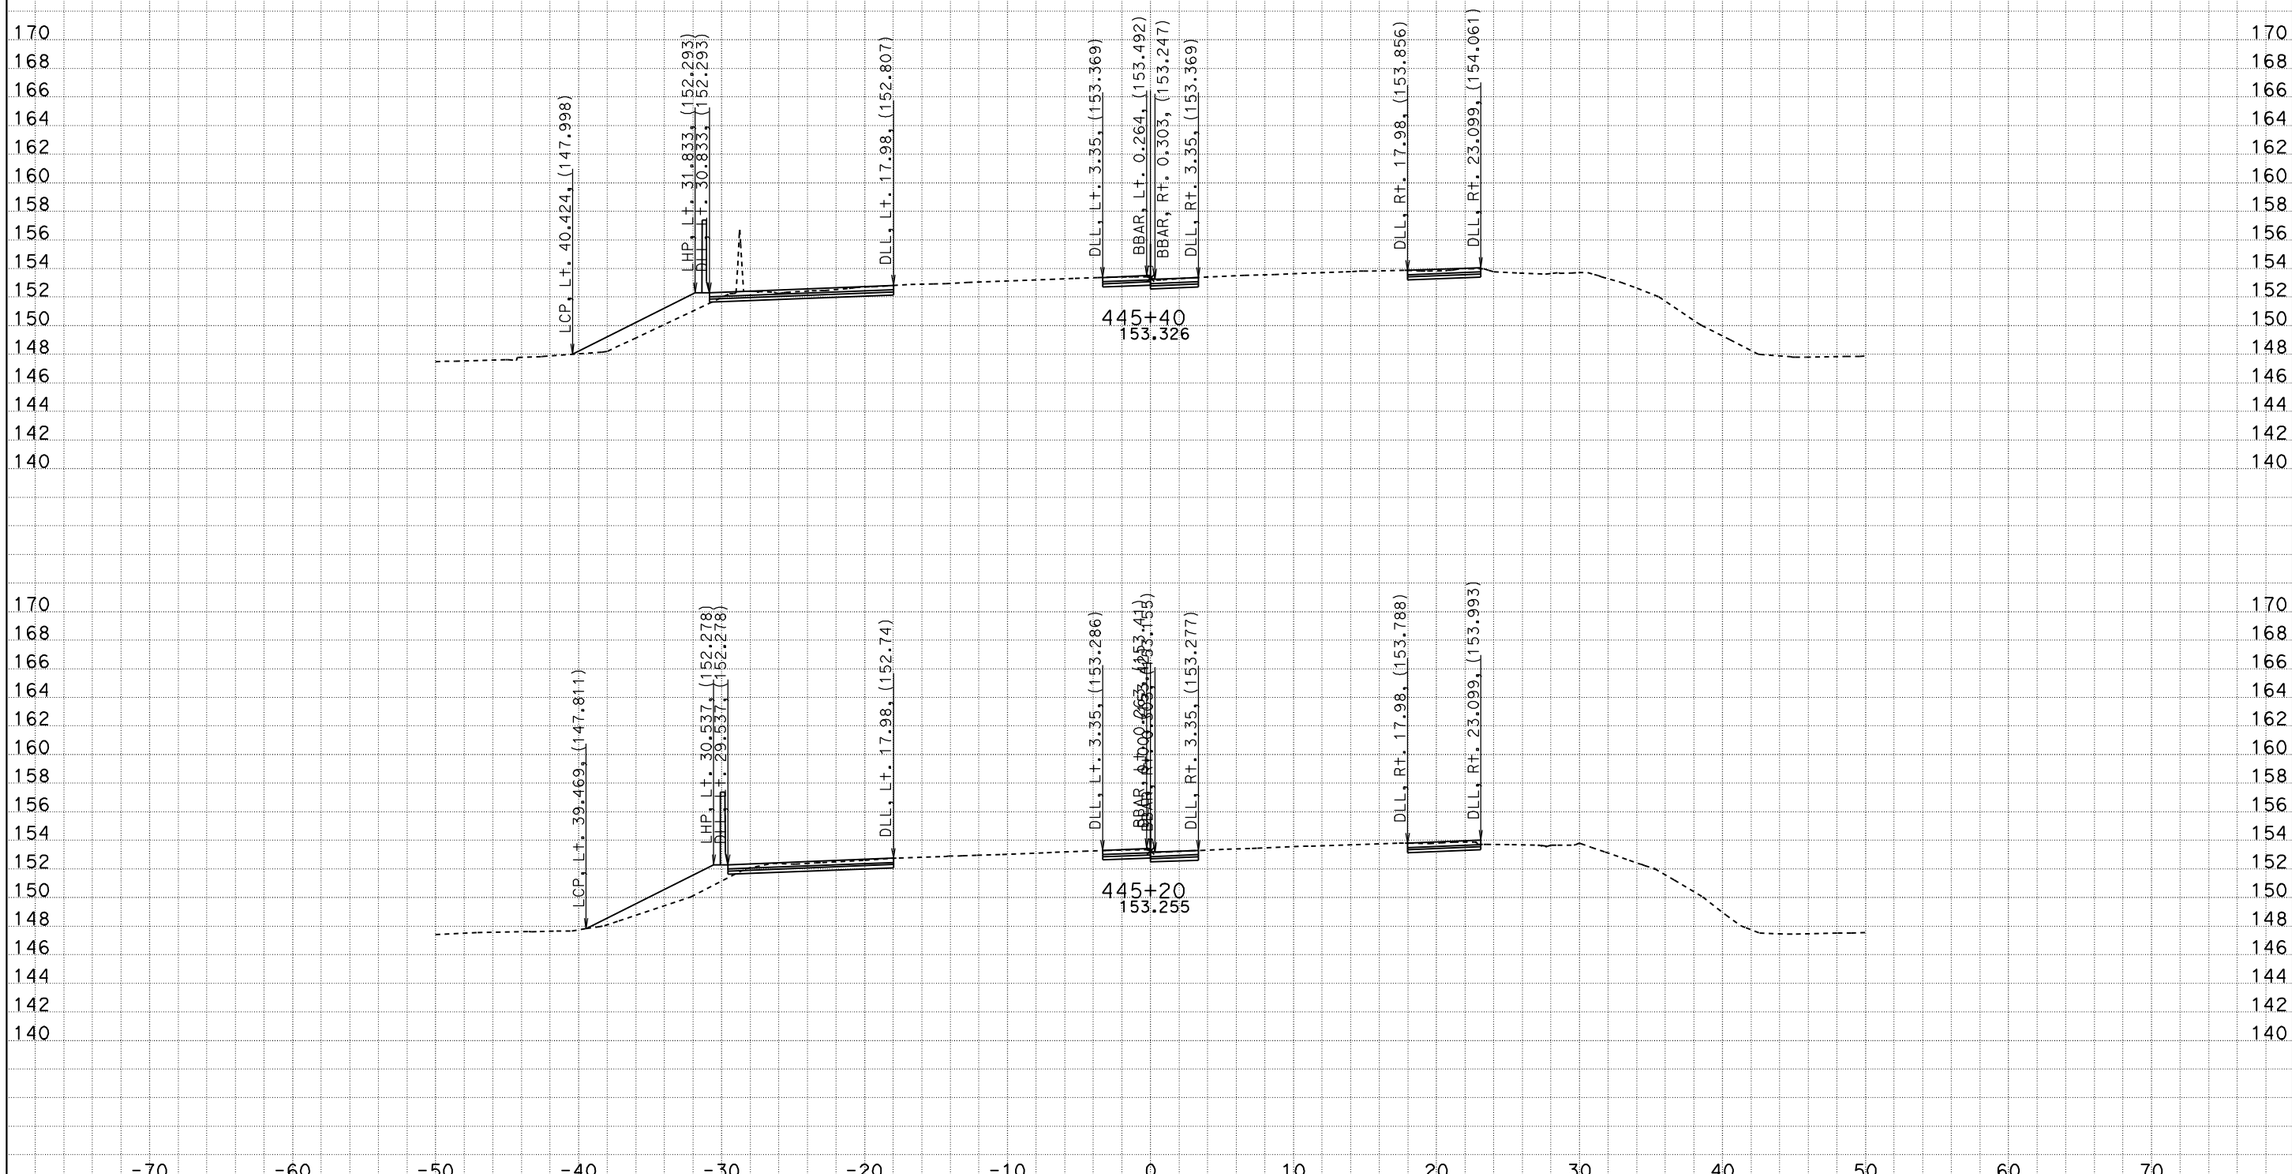

DATE: 4/22/2009

KC Project: 99210 File: M:\desig\121841\DDD\99210\SEG_SOUTH_5m\New\southerensegfinish.ear

Scale Ratio: 1:200 Horiz.
1:200 Vert.

All Dimensions are Meters

CL1
CROSS SECTIONS

SHEET 40 OF XXX

DESIGN STUDY ONLY

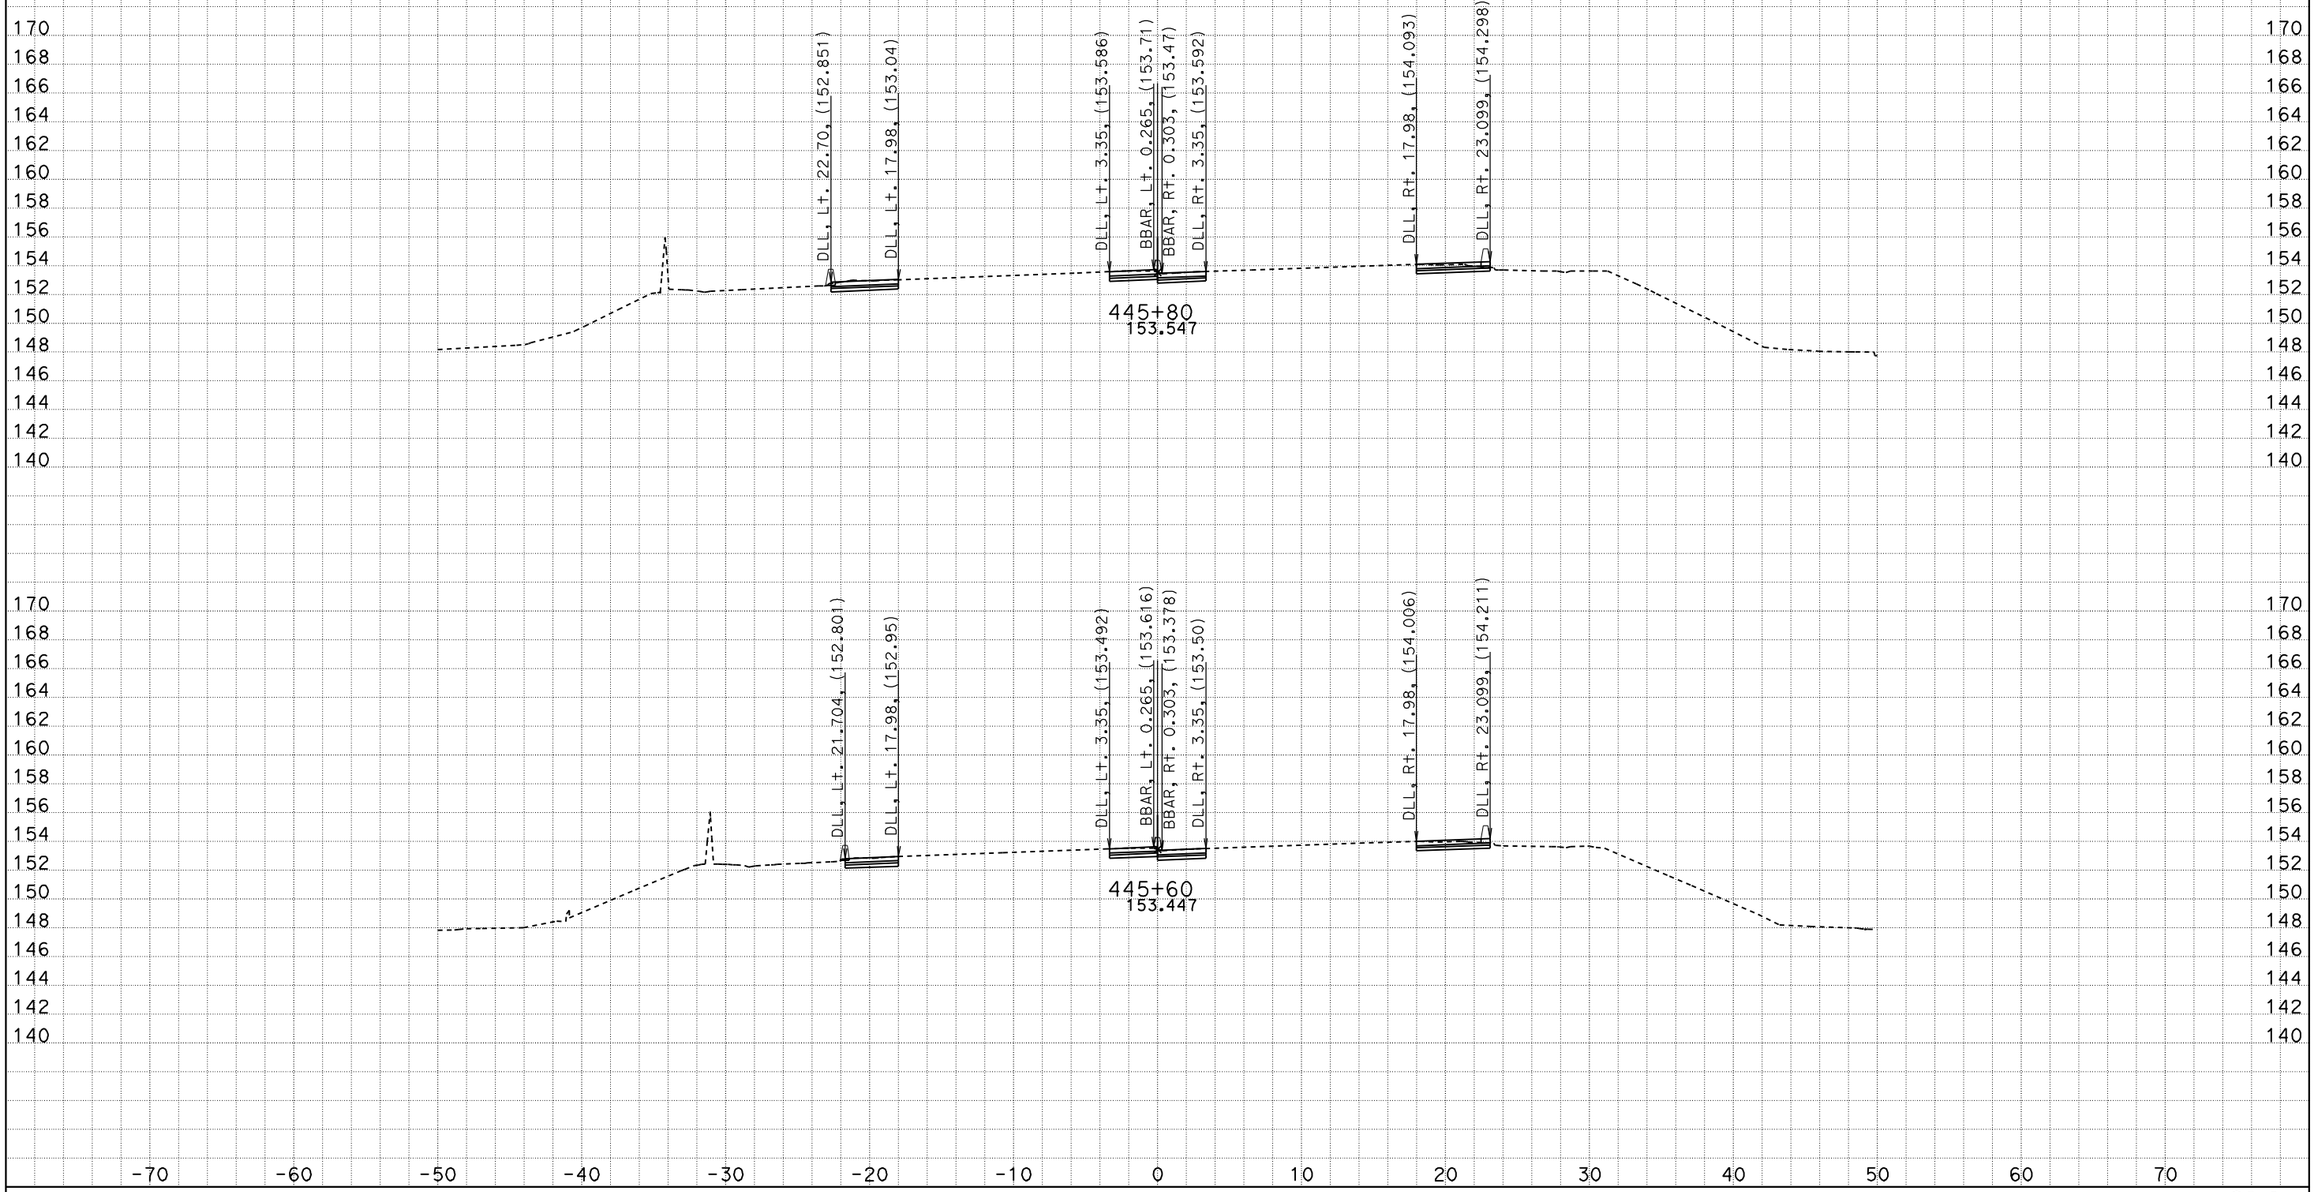

DATE: 4/22/2009

KC Project: 99210 File: M:\desig\121841\DDD\99210\SEG_SOUTH_5m\New\southerensegfinish.ear

Scale Ratio: 1:200 Horiz.
1:200 Vert.

All Dimensions are Meters

CL1
CROSS SECTIONS

SHEET 41 OF XXX

DESIGN STUDY ONLY

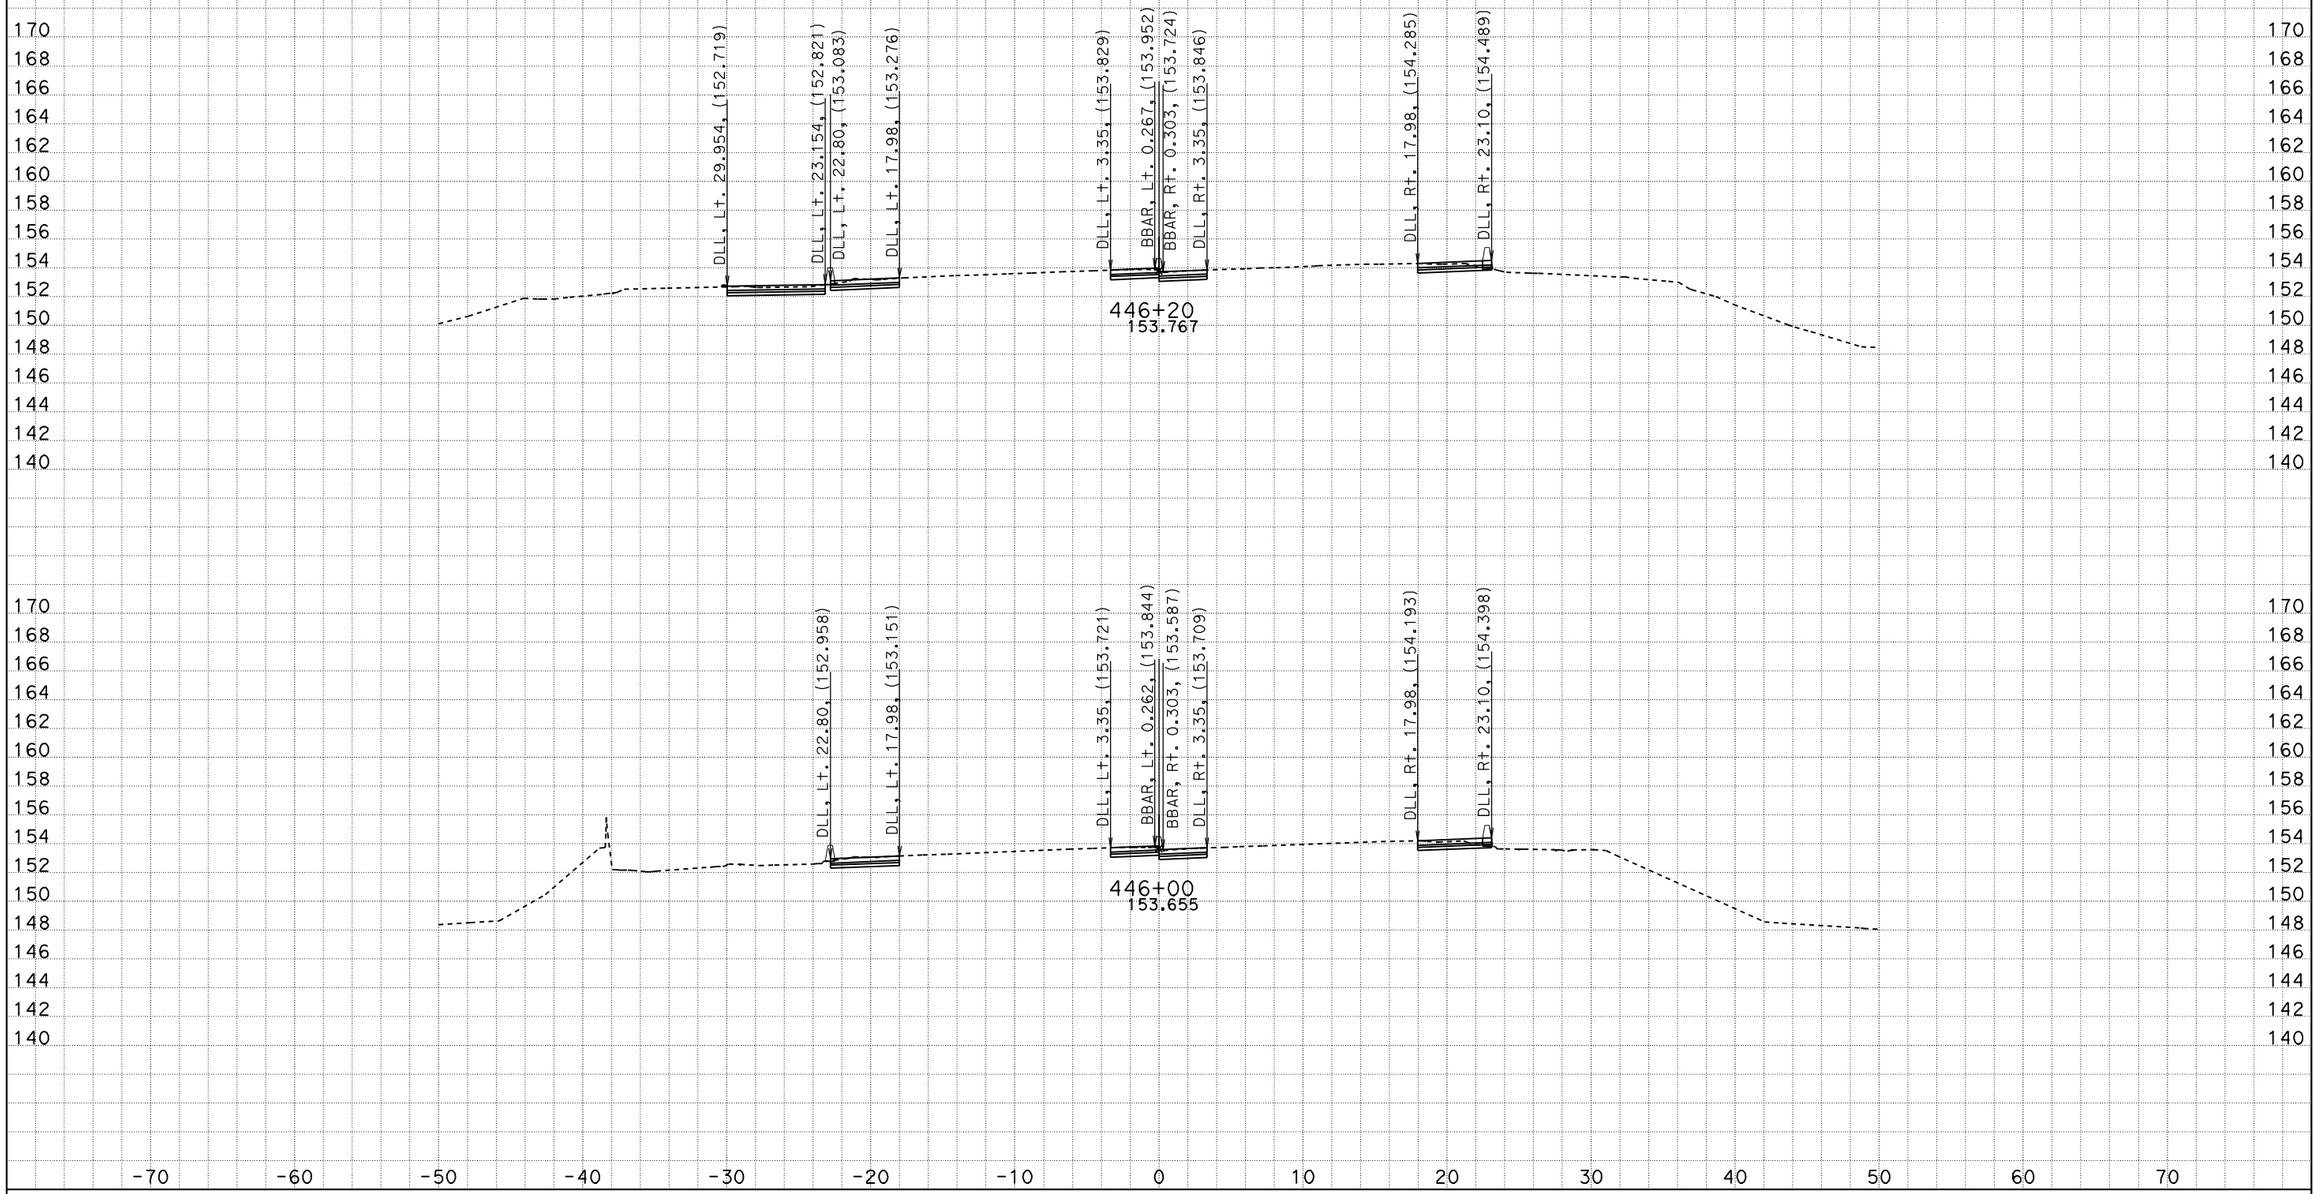

DATE: 4/22/2009

KC Project: 99210 File: M:\desig\121841\DDD\99210\SEG_SOUTH_5m\New\southerensegfinish.ear

Scale Ratio: 1:200 Horiz.
1:200 Vert.

All Dimensions are Meters

CL1
CROSS SECTIONS

SHEET 42 OF XXX

DESIGN STUDY ONLY

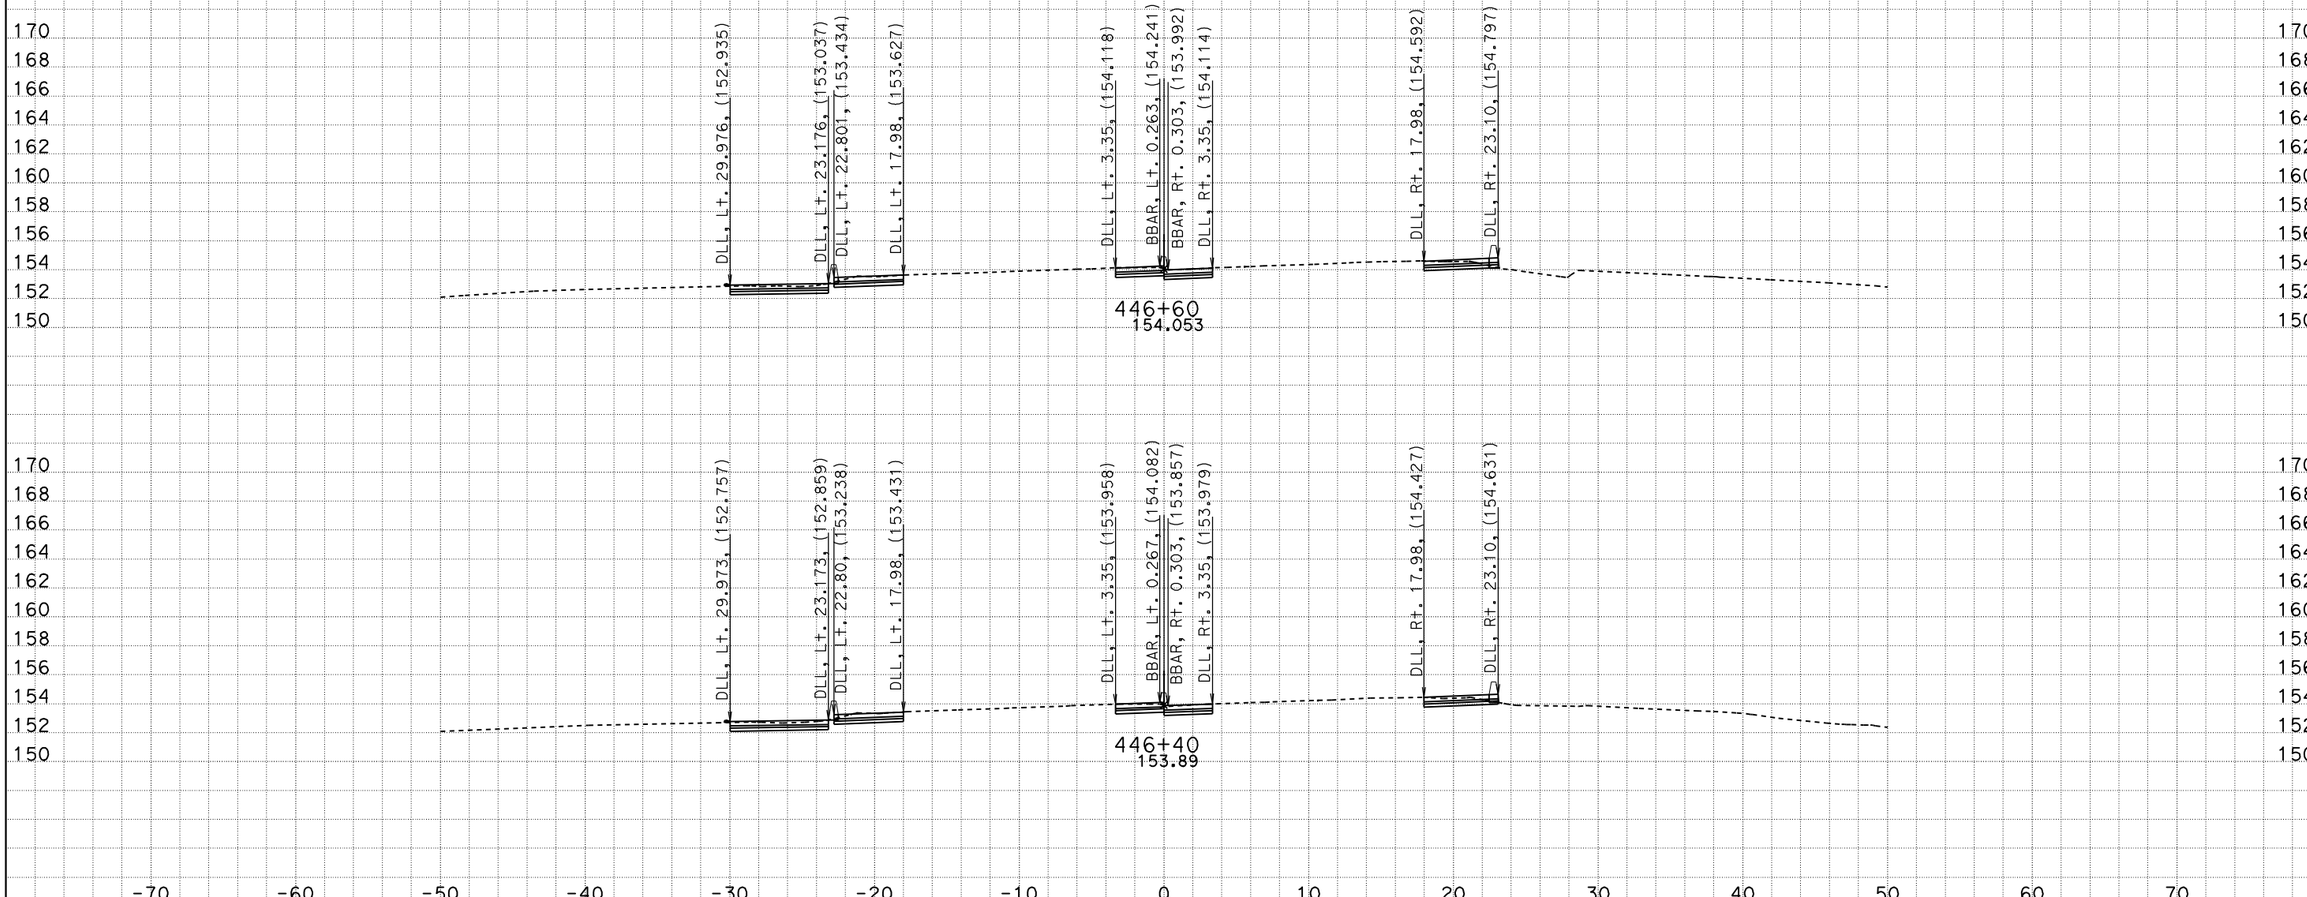

DATE: 4/22/2009

KC Project: 99210 File: M:\desig\121841\DDD\99210\SEG_SOUTH_5m\New\southerensegfinish.ear

Scale Ratio: 1:200 Horiz.
1:200 Vert.

All Dimensions are Meters

CL1
CROSS SECTIONS

SHEET 43 OF XXX

DESIGN STUDY ONLY

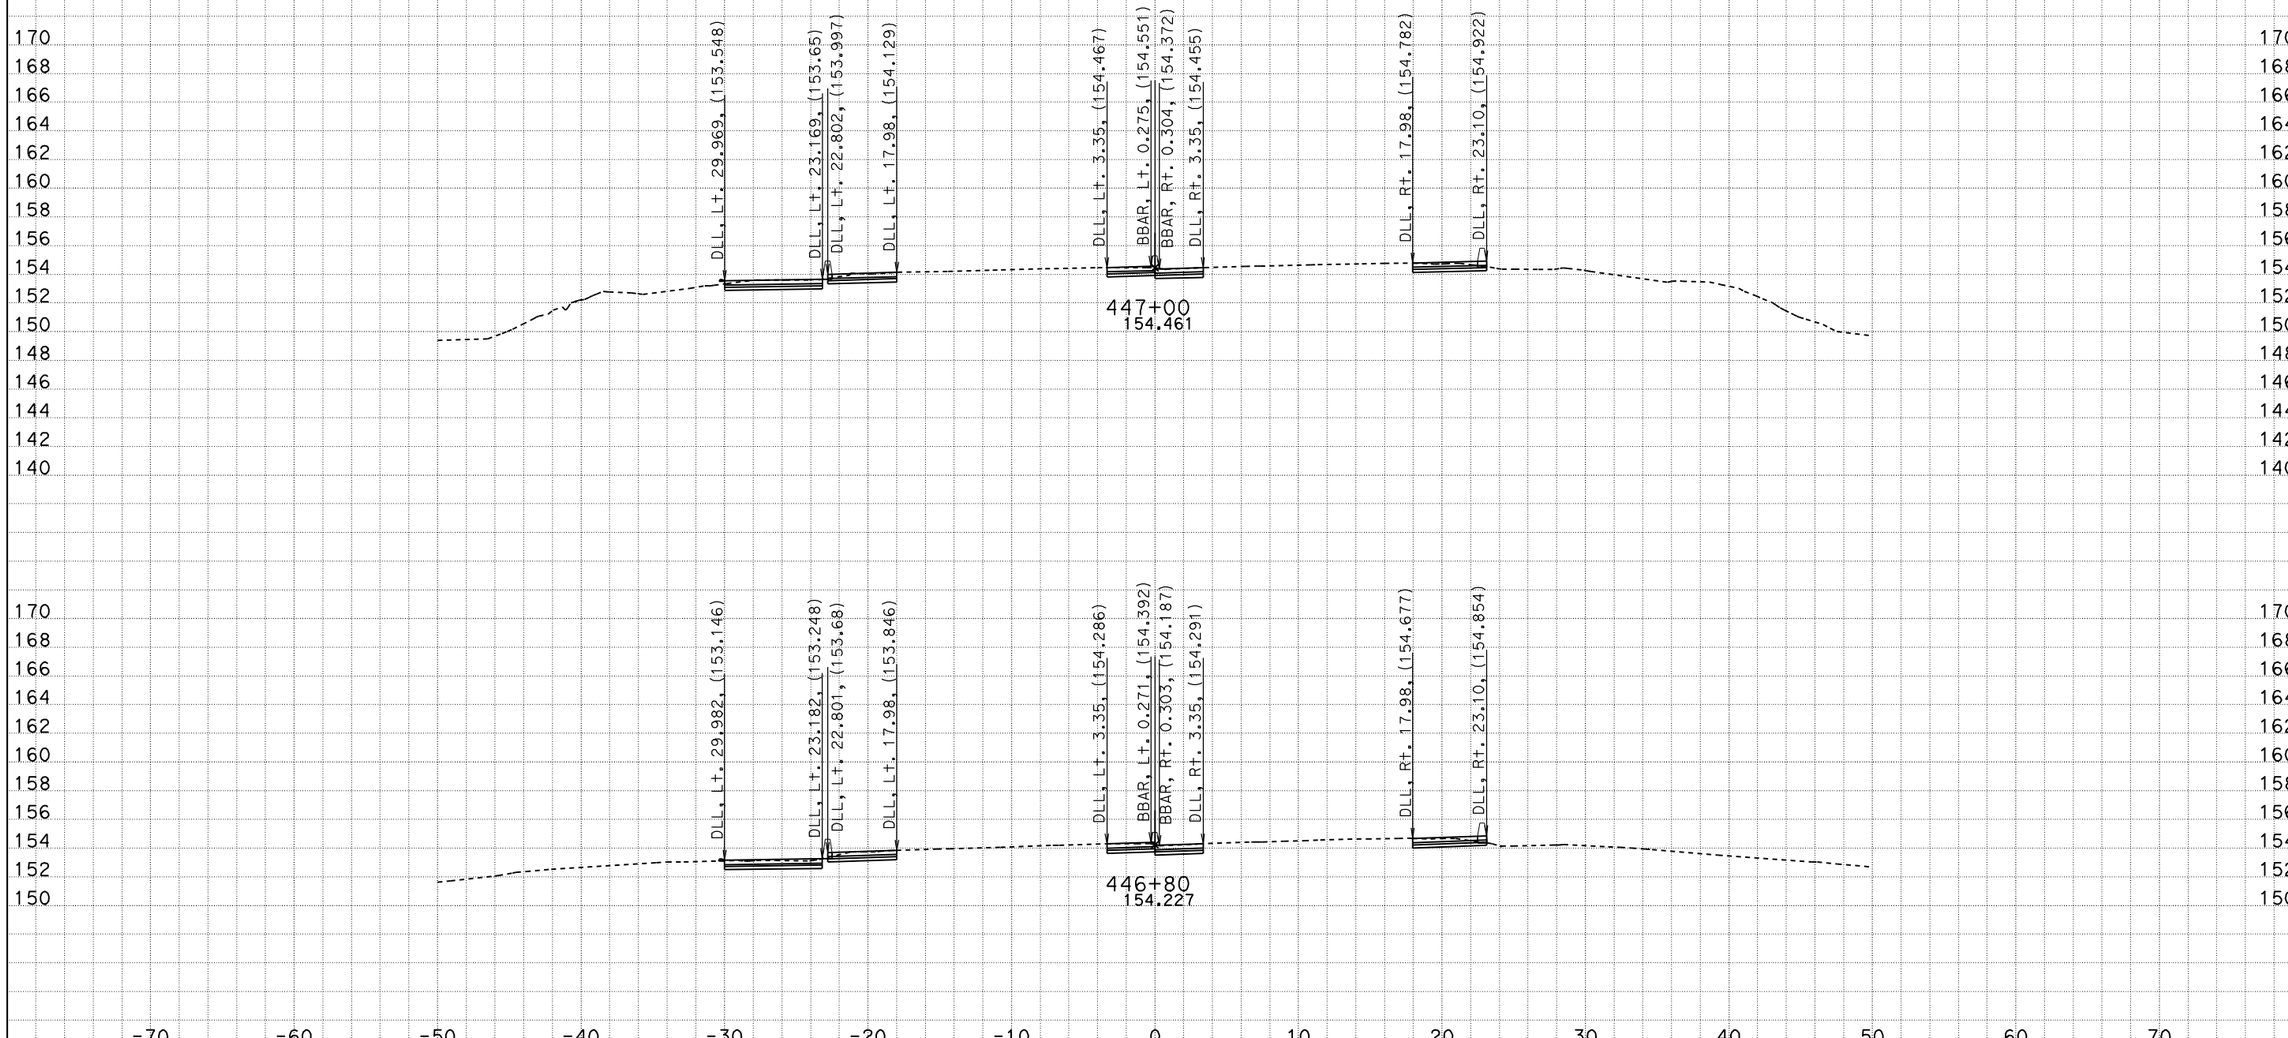

DATE: 4/22/2009

KC Project: 99210 File: M:\desig\121841\DDD\99210\SEG_SOUTH_5m\New\southerensegfinish.ear

Scale Ratio: 1:200 Horiz.
1:200 Vert.

All Dimensions are Meters

CL1
CROSS SECTIONS

SHEET 44 OF XXX

DESIGN STUDY ONLY

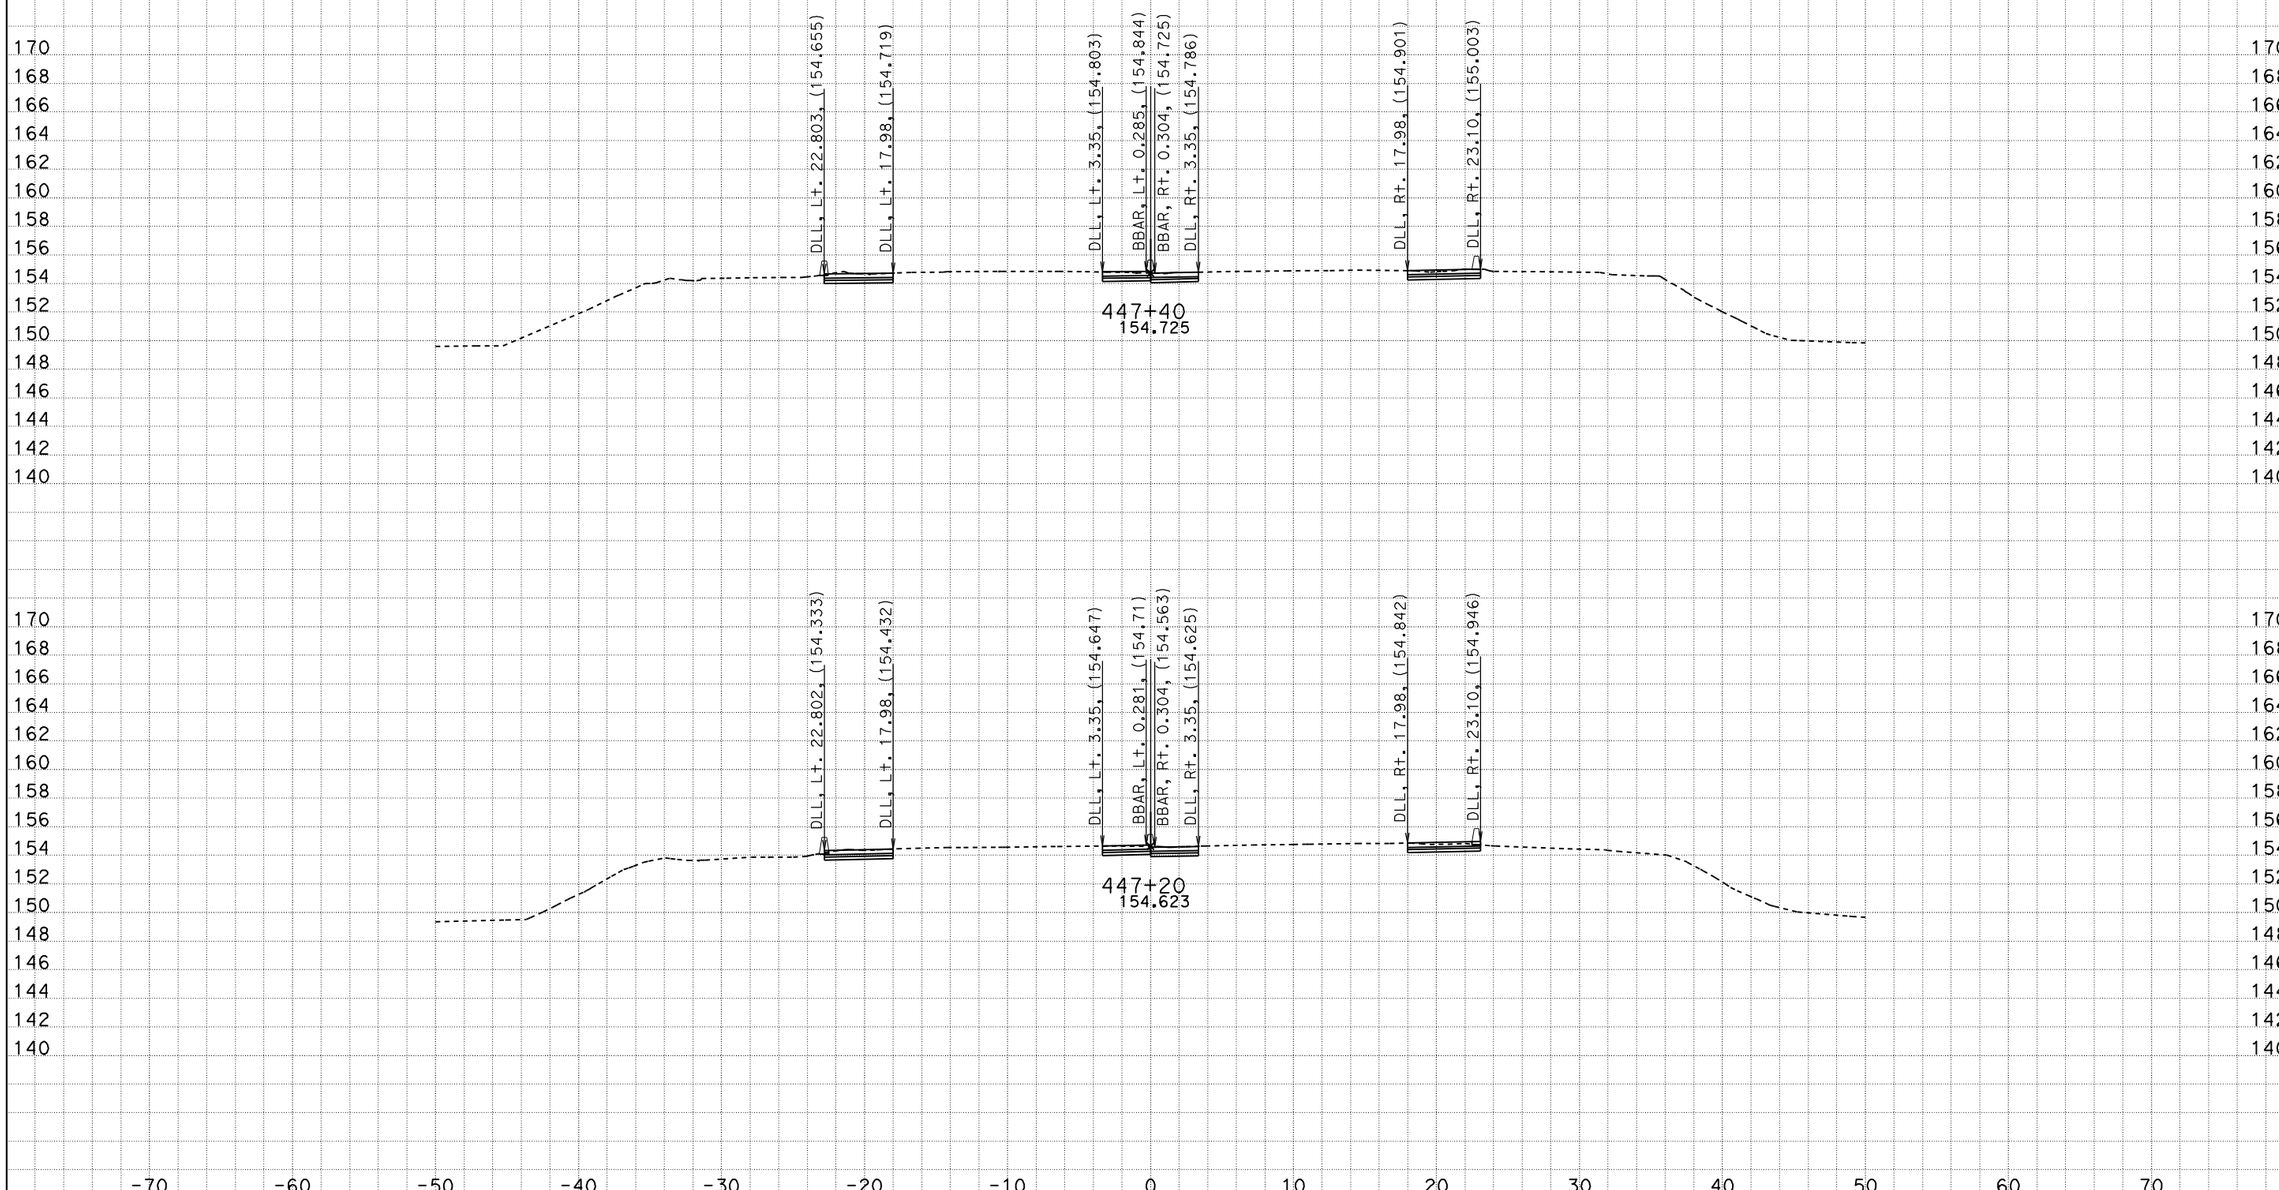

DATE: 4/22/2009

KC Project: 99210 File: M:\desig\121841\DDD\99210\SEG_SOUTH_5m\New\southerensegfinish.ear

Scale Ratio: 1:200 Horiz.
1:200 Vert.

All Dimensions are Meters

CL1
CROSS SECTIONS

SHEET 45 OF XXX

DESIGN STUDY ONLY

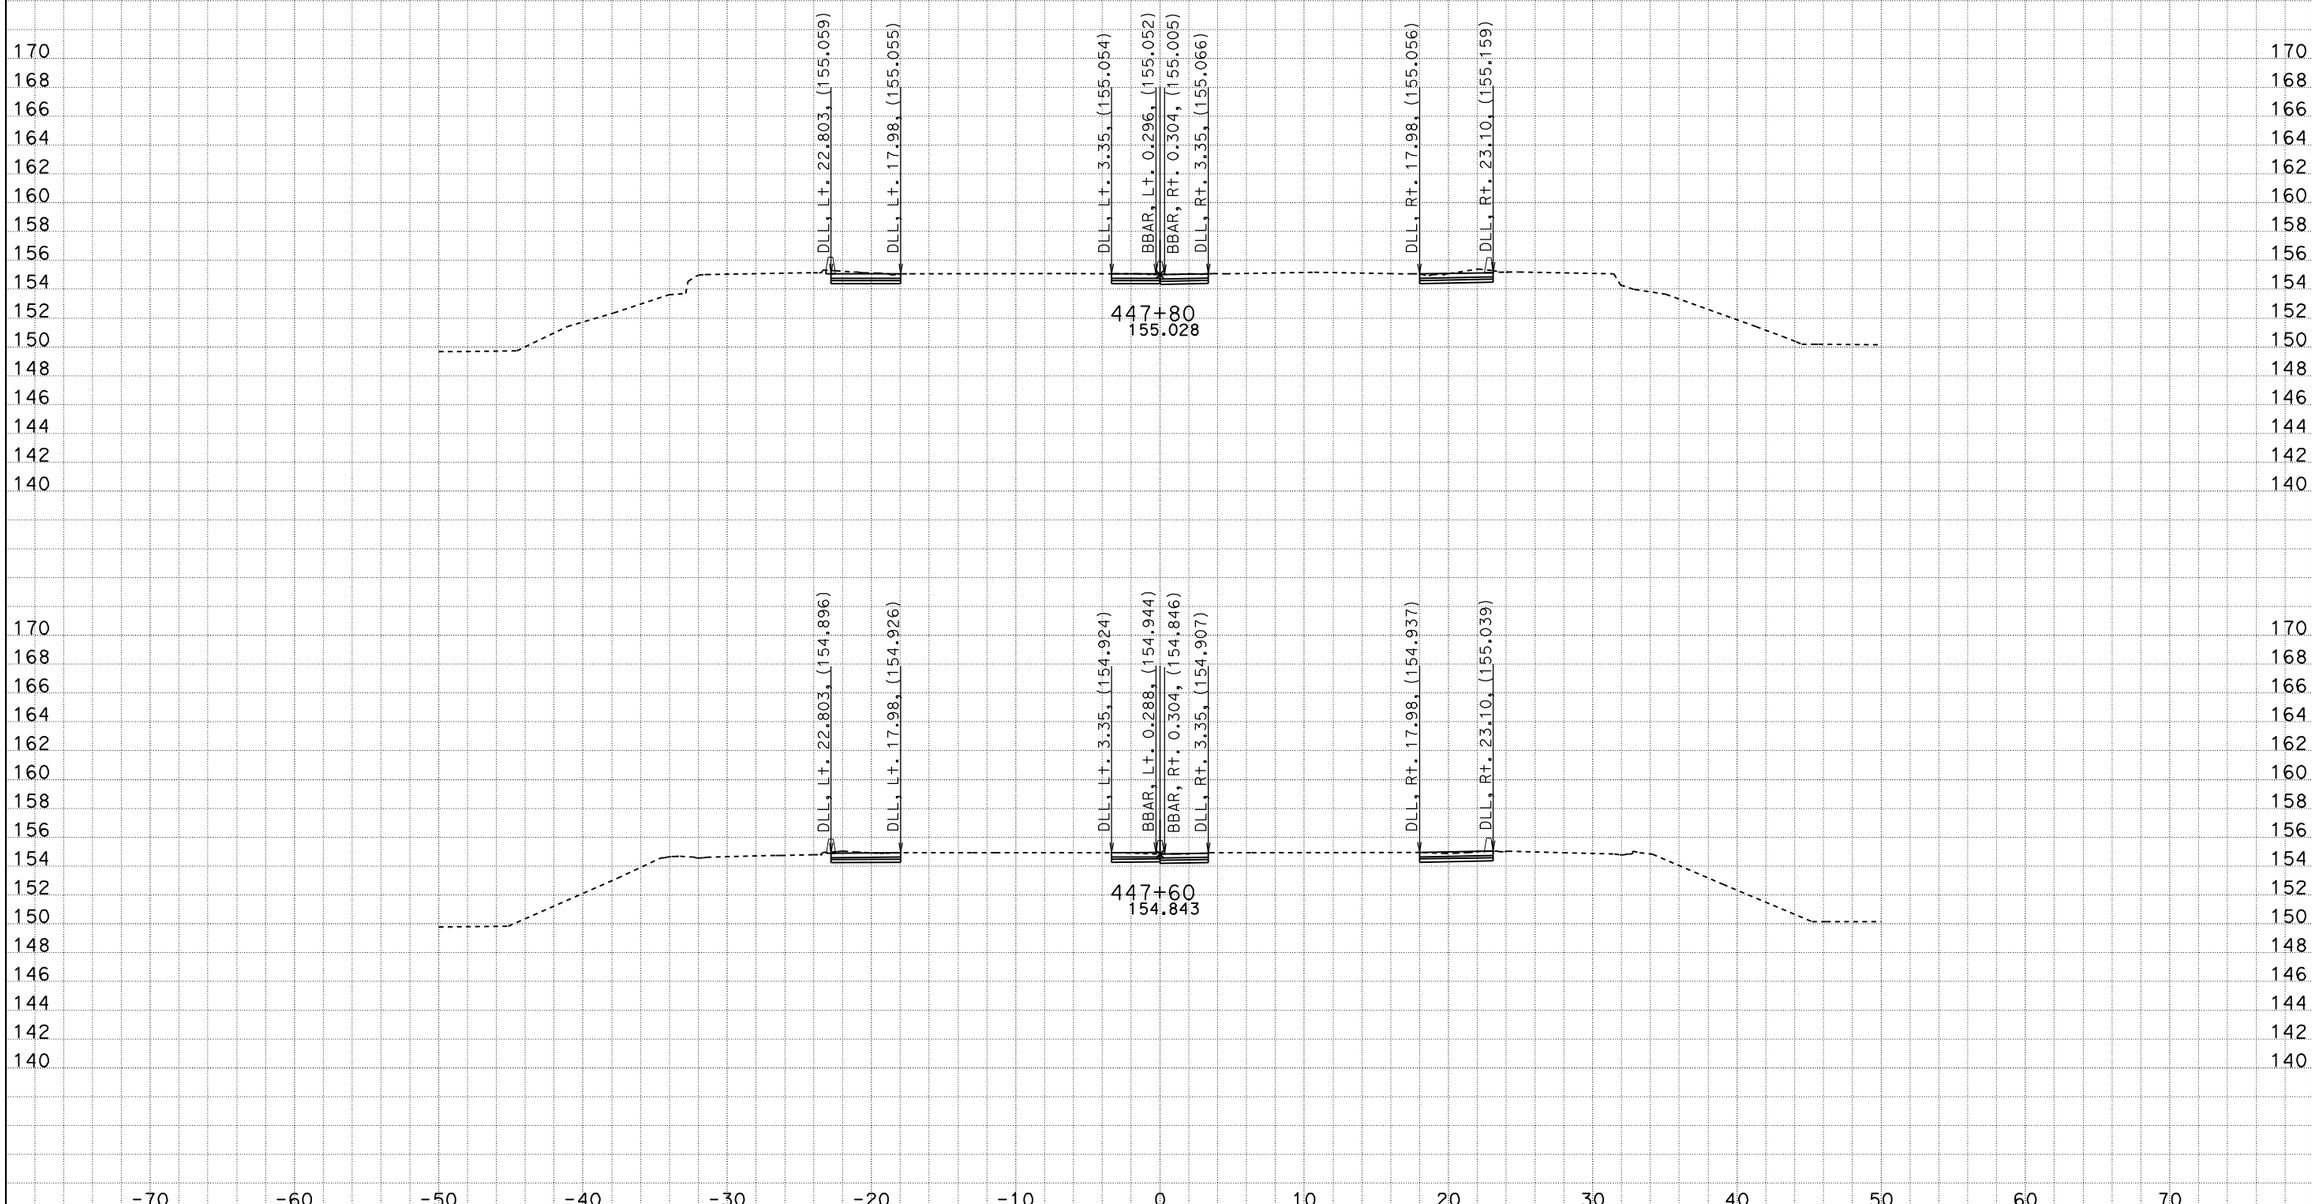

DATE: 4/22/2009

KC Project: 99210 File: M:\desig\121841\DDD\99210\SEG_SOUTH_5m\New\southerensegfinish.ear

Scale Ratio: 1:200 Horiz.
1:200 Vert.

All Dimensions are Meters

CL1
CROSS SECTIONS

SHEET 46 OF XXX

DESIGN STUDY ONLY

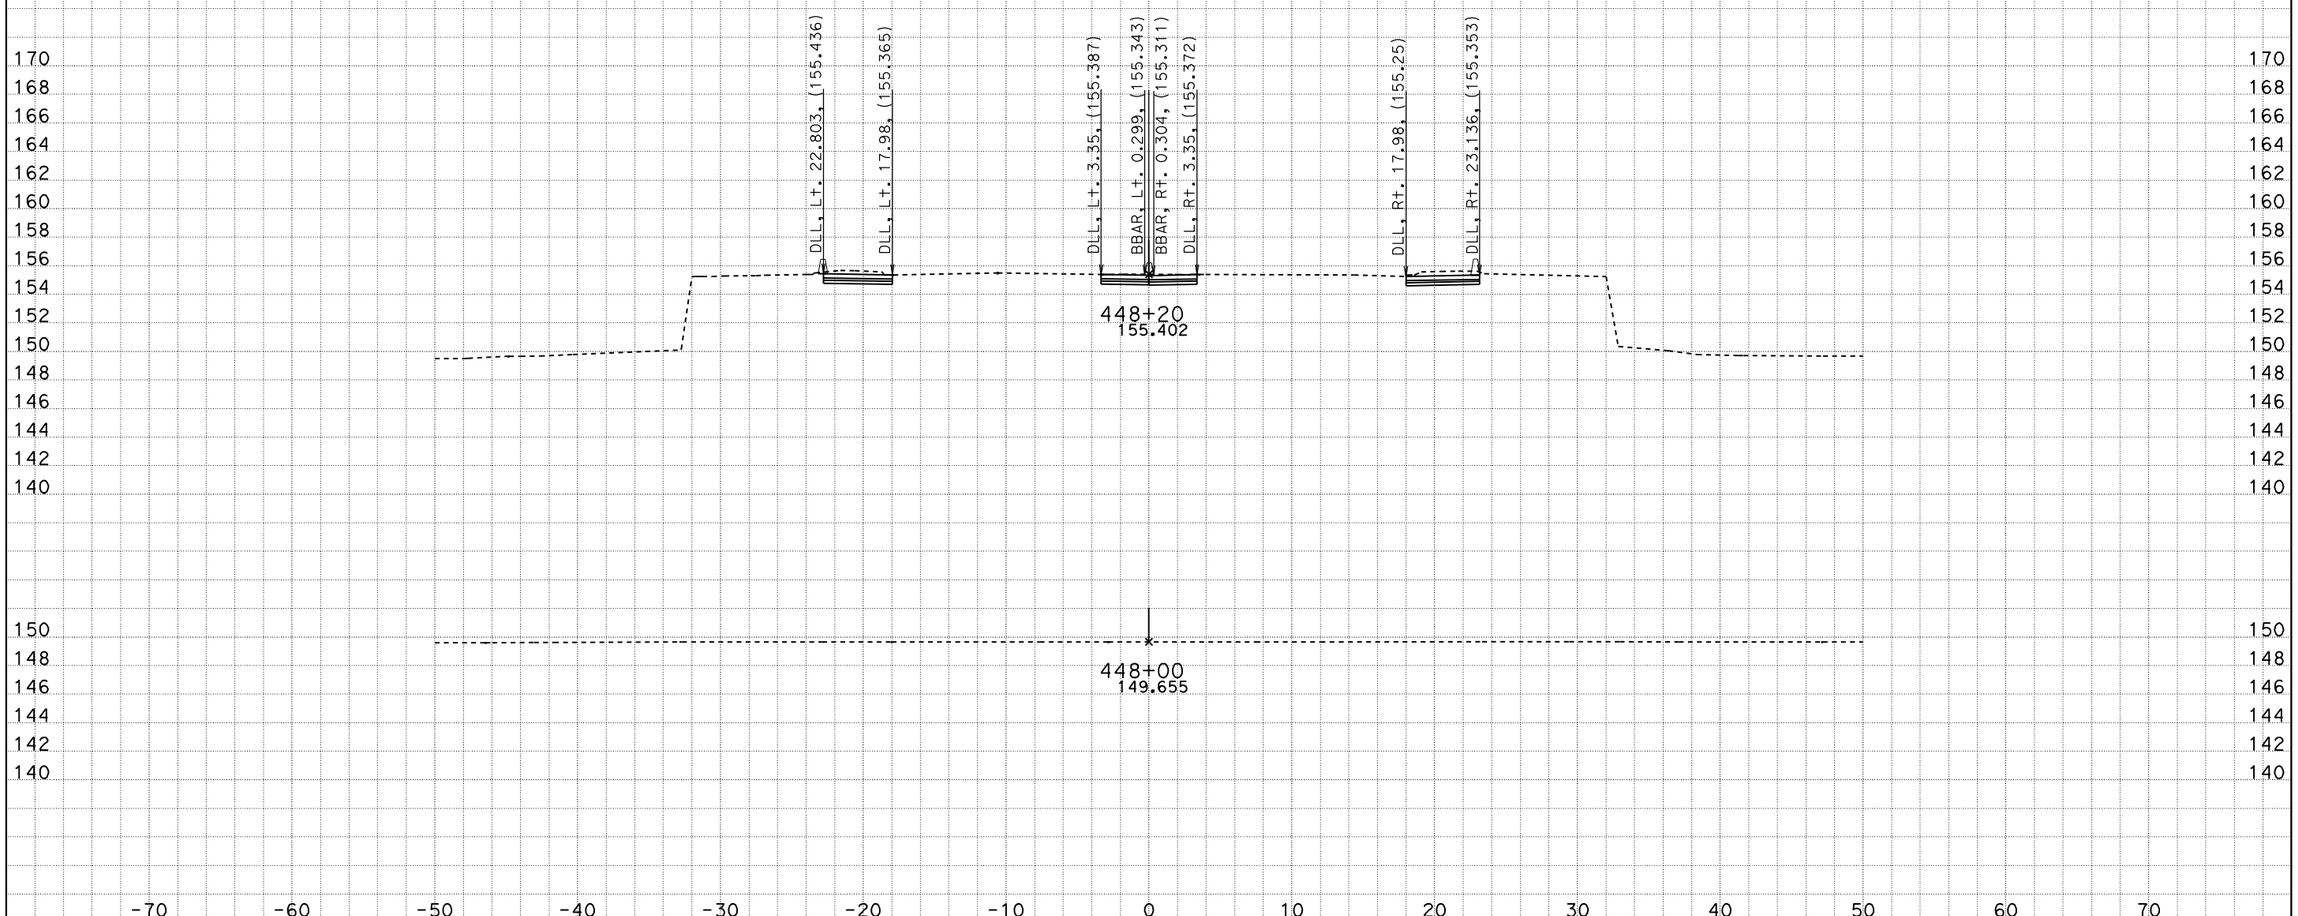

DATE: 4/22/2009

KC Project: 99210 File: M:\desig\121841\DDD\99210\SEG_SOUTH_5m\New\southerensegfinish.ear

Scale Ratio: 1:200 Horiz.
1:200 Vert.

All Dimensions are Meters

CL1
CROSS SECTIONS

SHEET 47 OF XXX

DESIGN STUDY ONLY

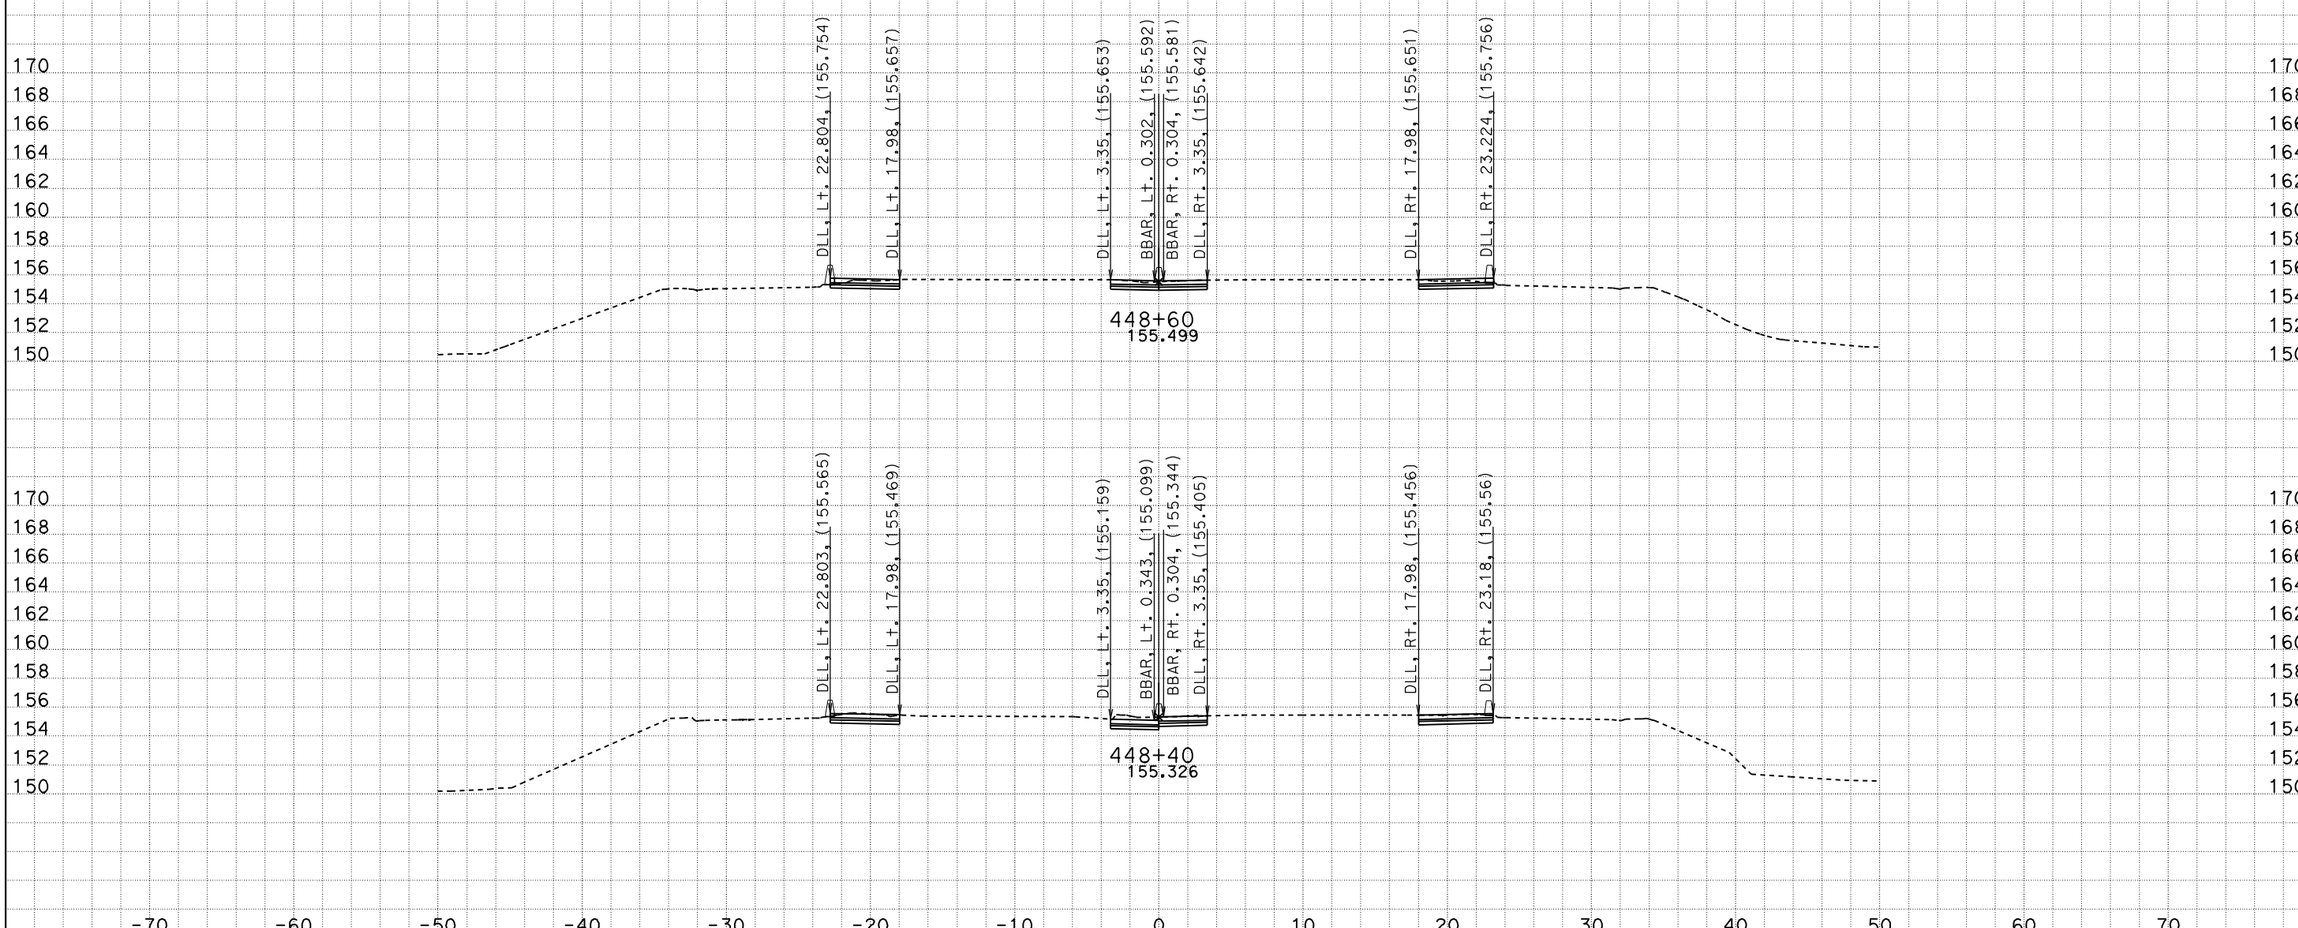

DATE: 4/22/2009

KC Project: 99210 File: M:\desig\121841\DDD\99210\SEG_SOUTH_5m\New\southerensegfinish.ear

Scale Ratio: 1:200 Horiz.
1:200 Vert.

All Dimensions are Meters

CL1
CROSS SECTIONS

SHEET 48 OF XXX

DESIGN STUDY ONLY

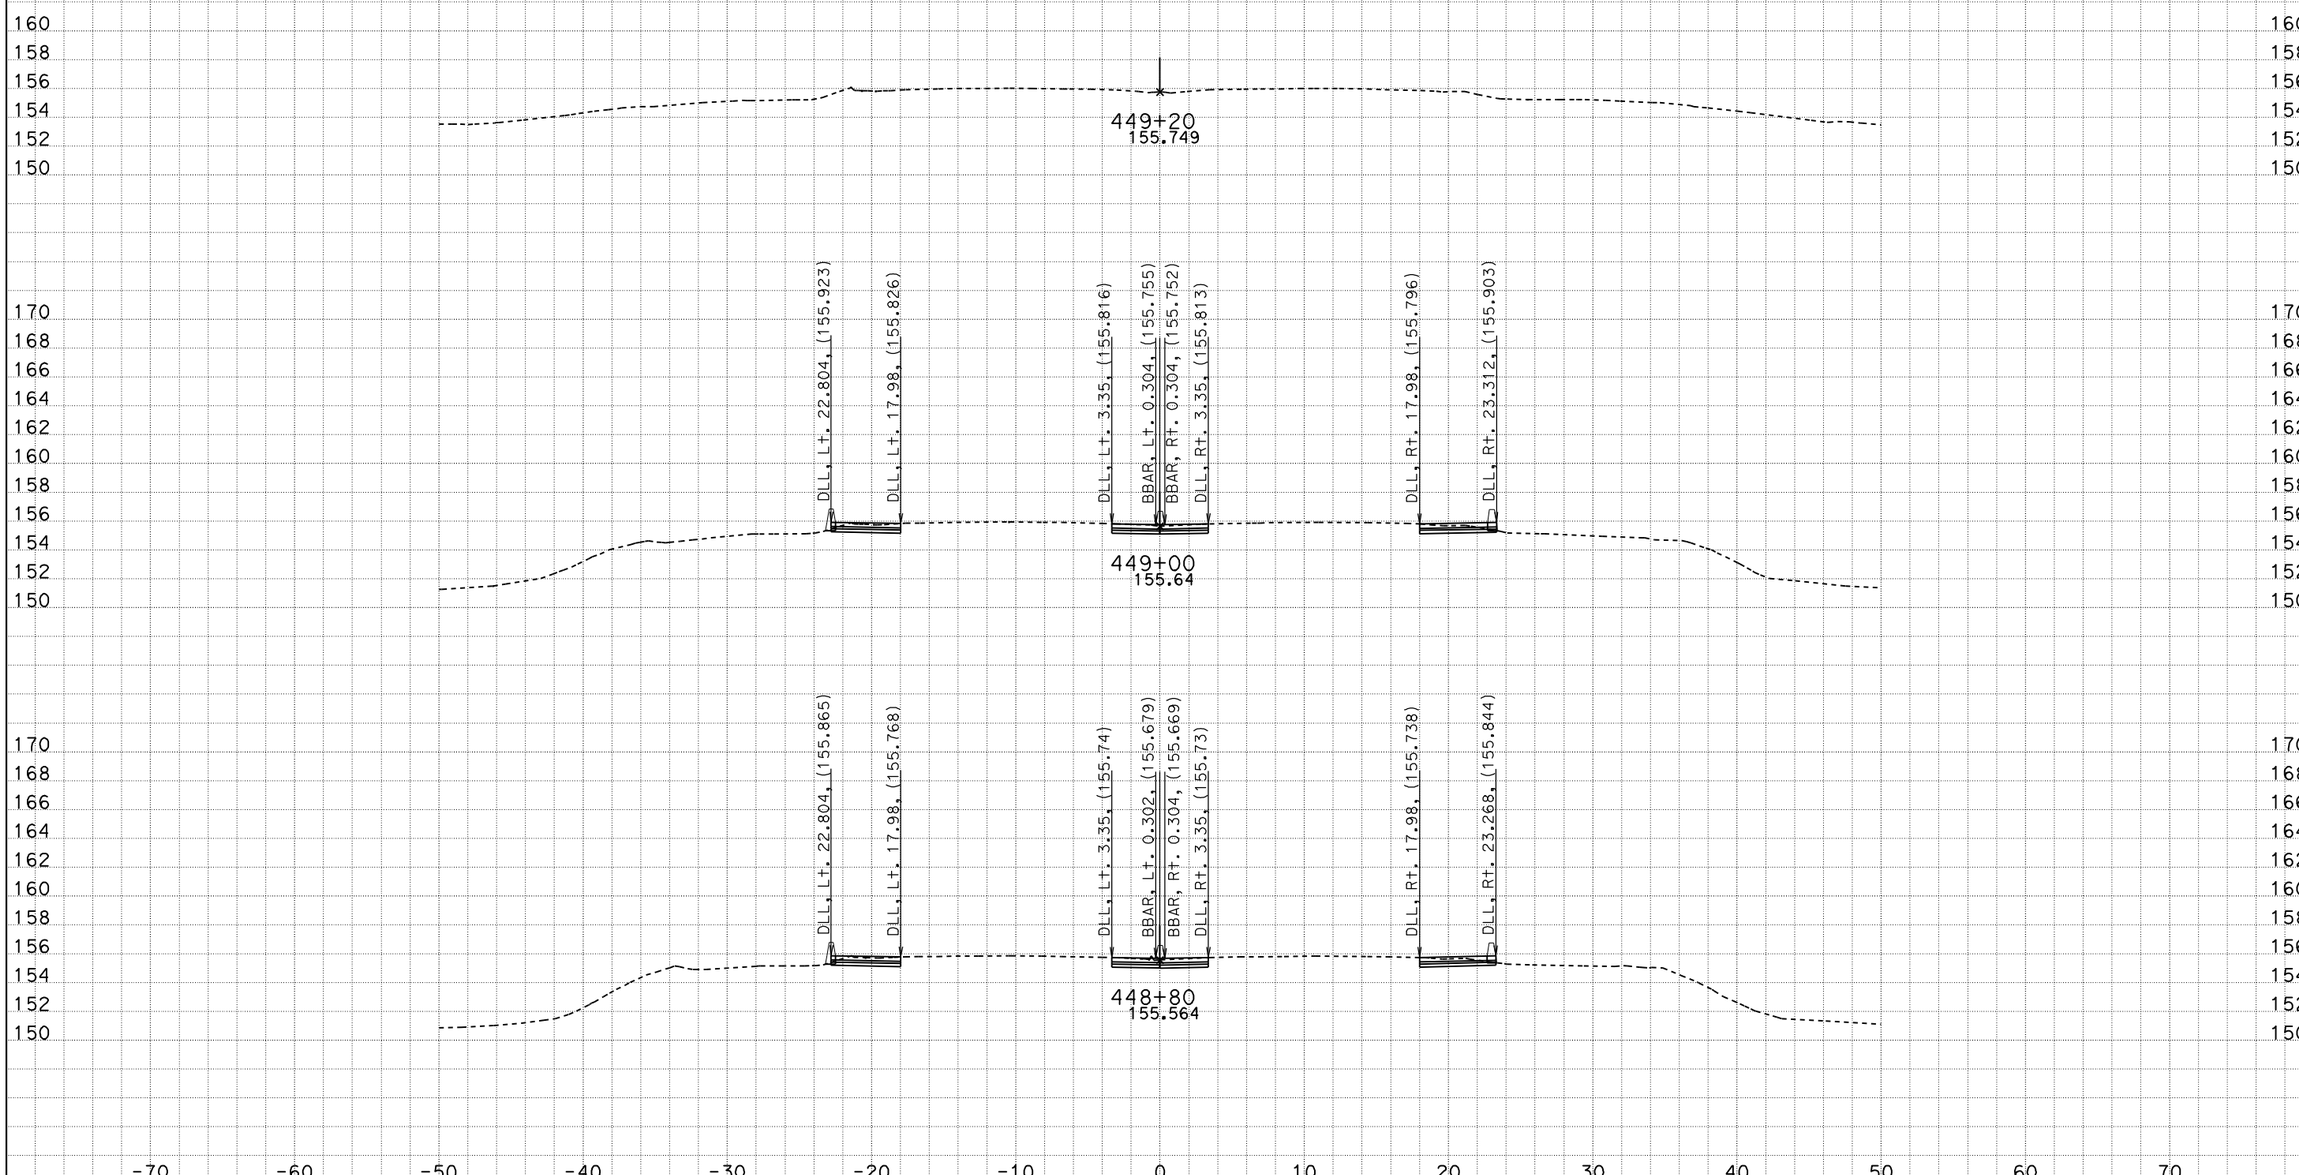

DATE: 4/22/2009

KC Project: 99210 File: M:\desig\121841\DDD\99210\SEG_SOUTH_5m\New\southerensegfinish.ear

Scale Ratio: 1:200 Horiz.
1:200 Vert.

All Dimensions are Meters

CL1
CROSS SECTIONS

SHEET 49 OF XXX

DESIGN STUDY ONLY

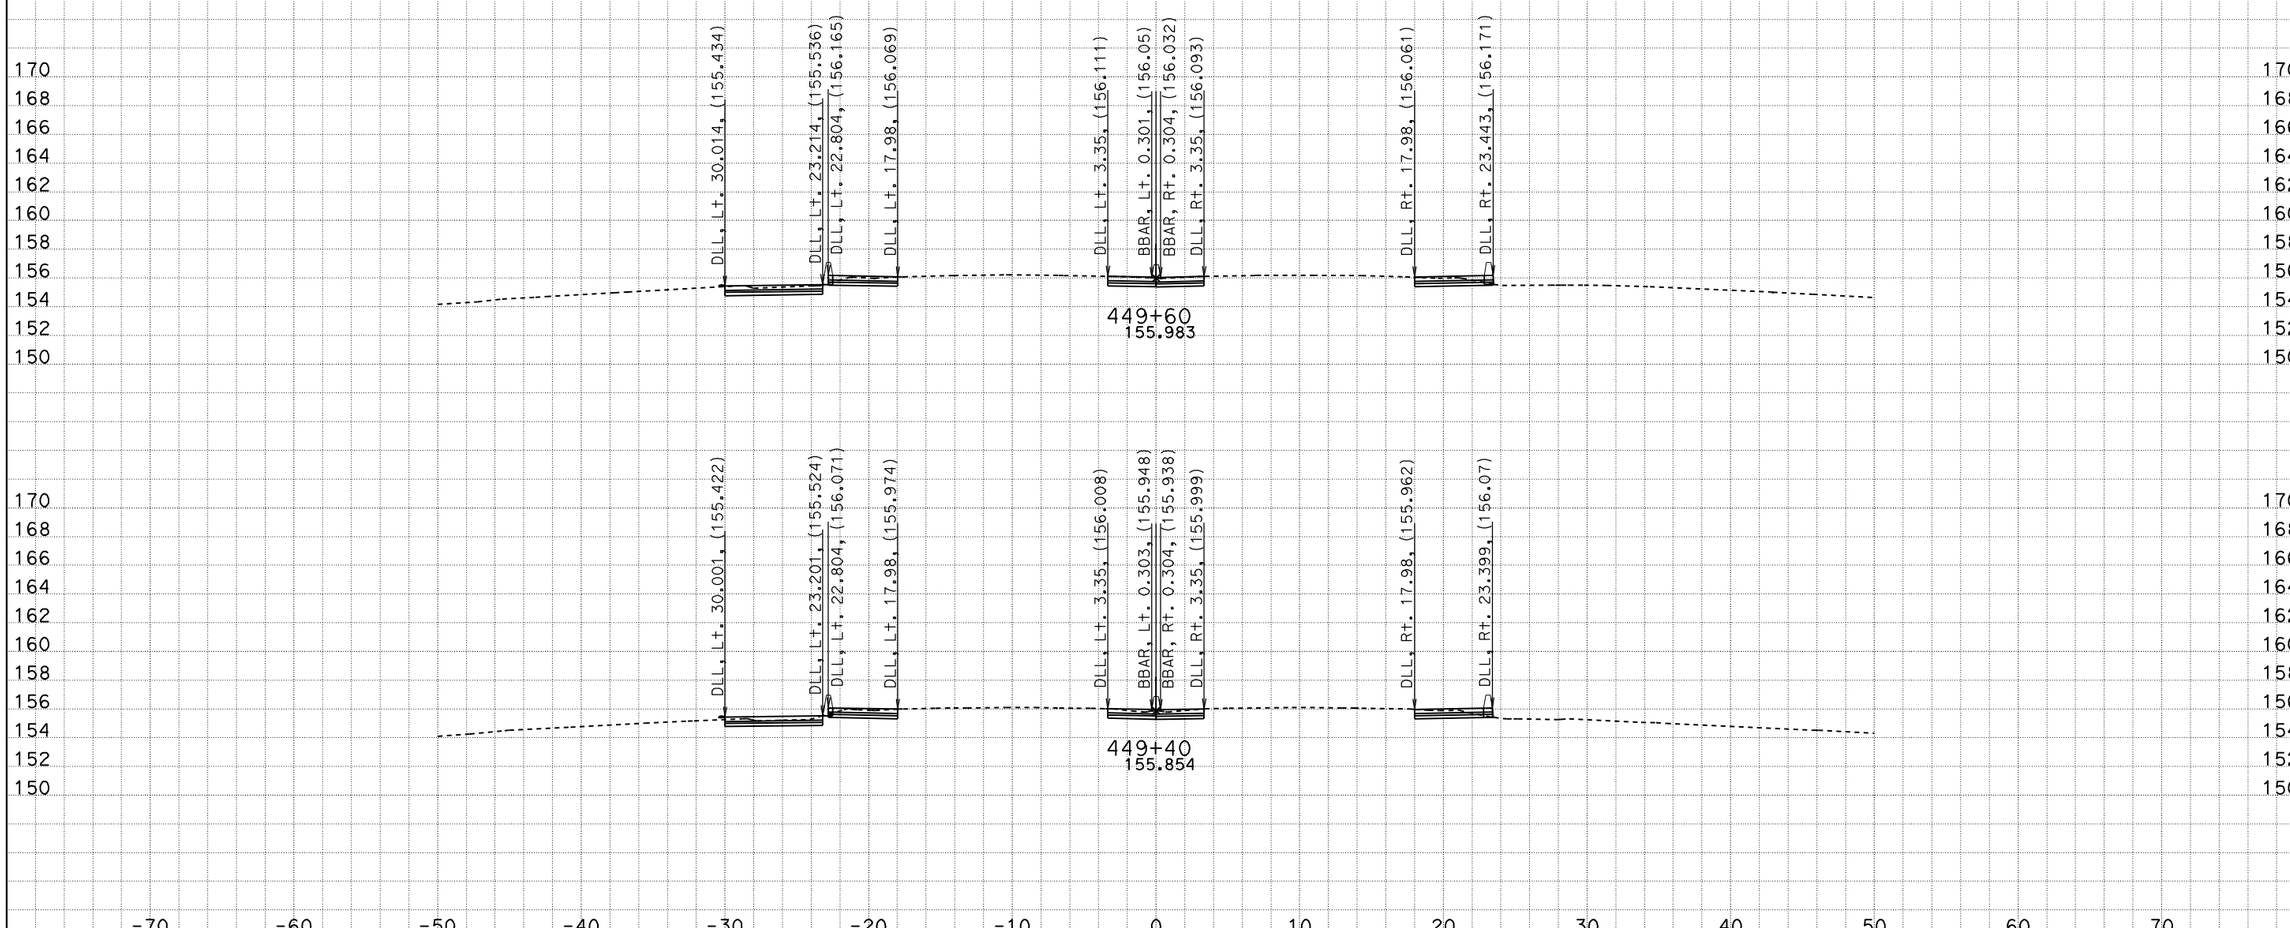

DATE: 4/22/2009

KC Project: 99210 File: M:\desig\121841\DDD\99210\SEG_SOUTH_5m\New\southerensegfinish.ear

Scale Ratio: 1:200 Horiz.
1:200 Vert.

All Dimensions are Meters

CL1
CROSS SECTIONS

SHEET 50 OF XXX

DESIGN STUDY ONLY

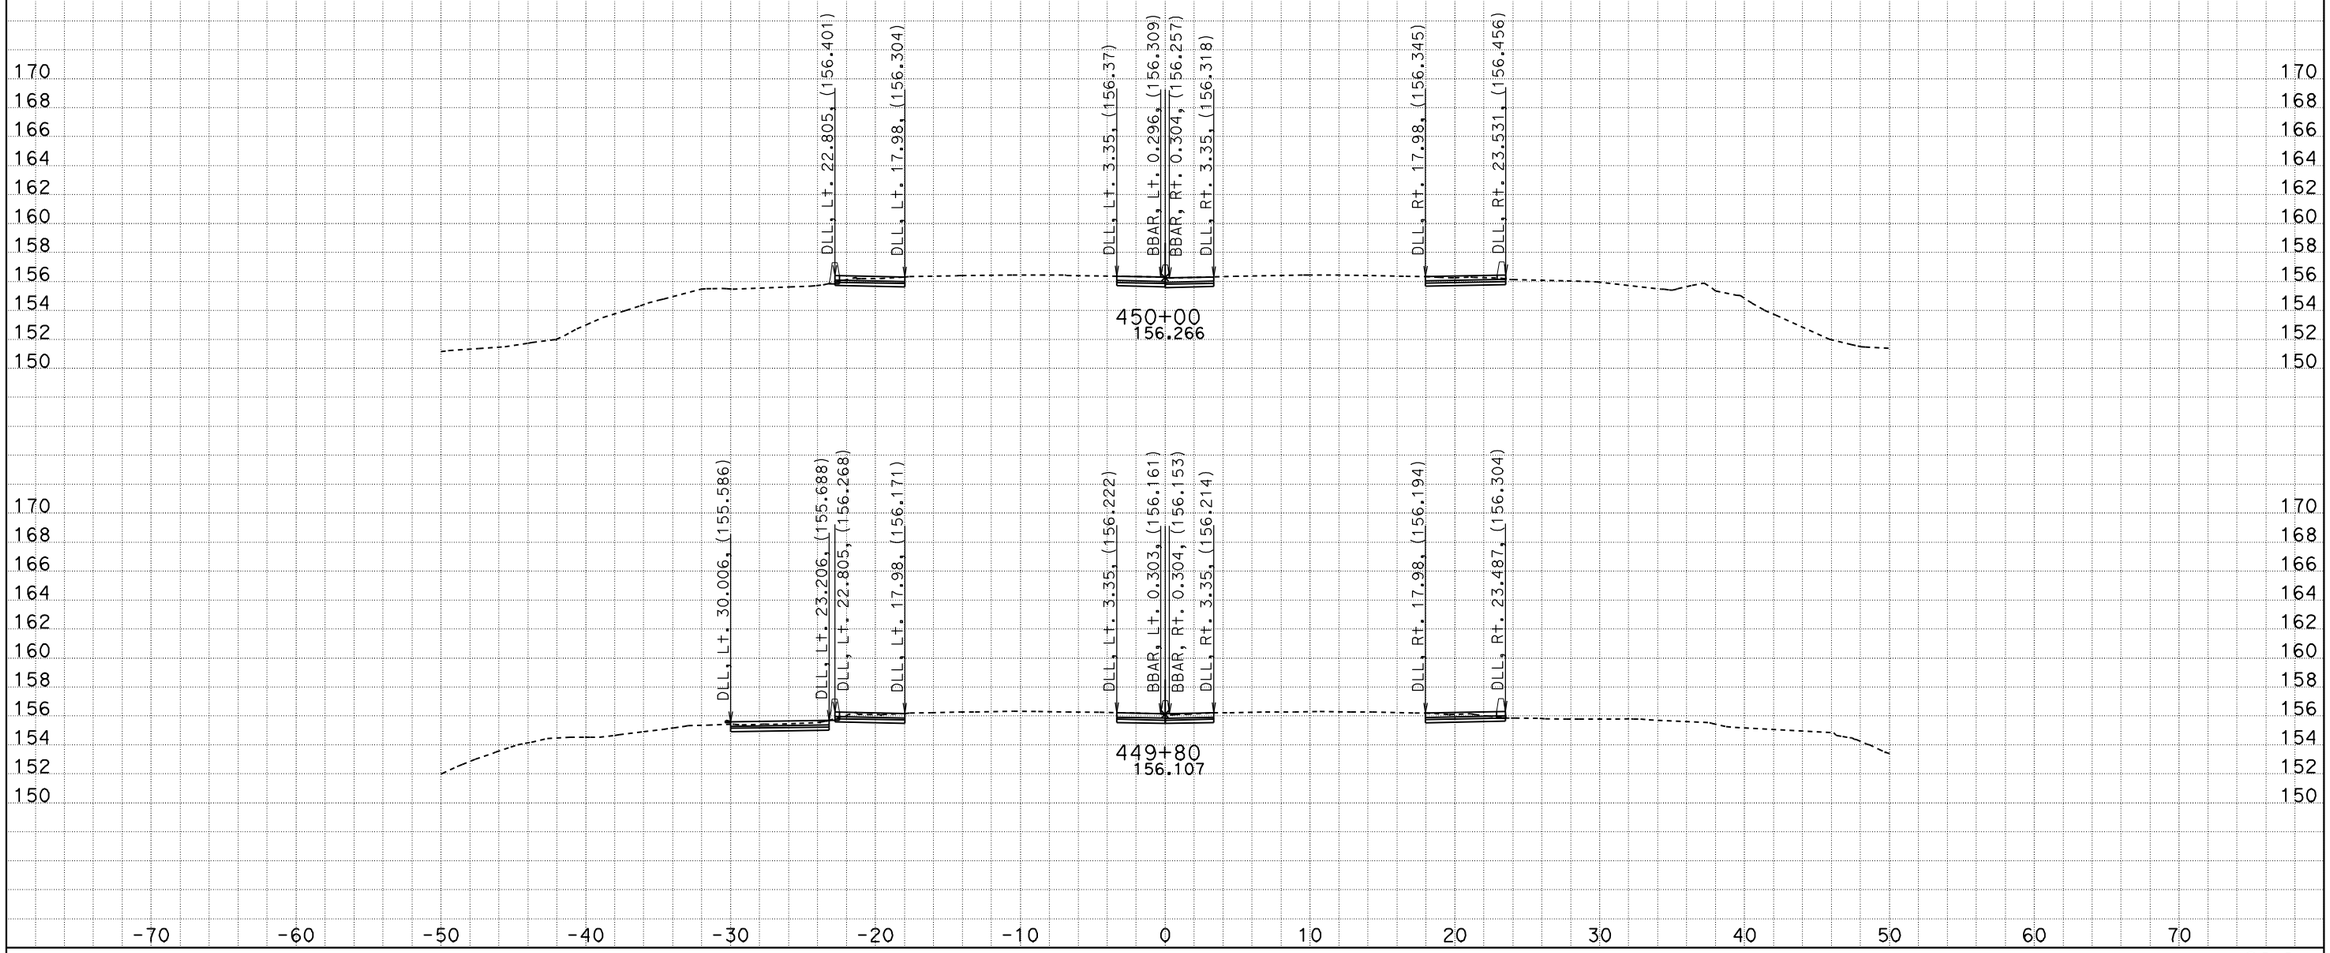

DATE: 4/22/2009

KC Project: 99210 File: M:\desig\121841\DDD\99210\SEG_SOUTH_5m\New\southerensegfinish.ear

Scale Ratio: 1:200 Horiz.
1:200 Vert.

All Dimensions are Meters

CL1
CROSS SECTIONS

SHEET 51 OF XXX

DESIGN STUDY ONLY

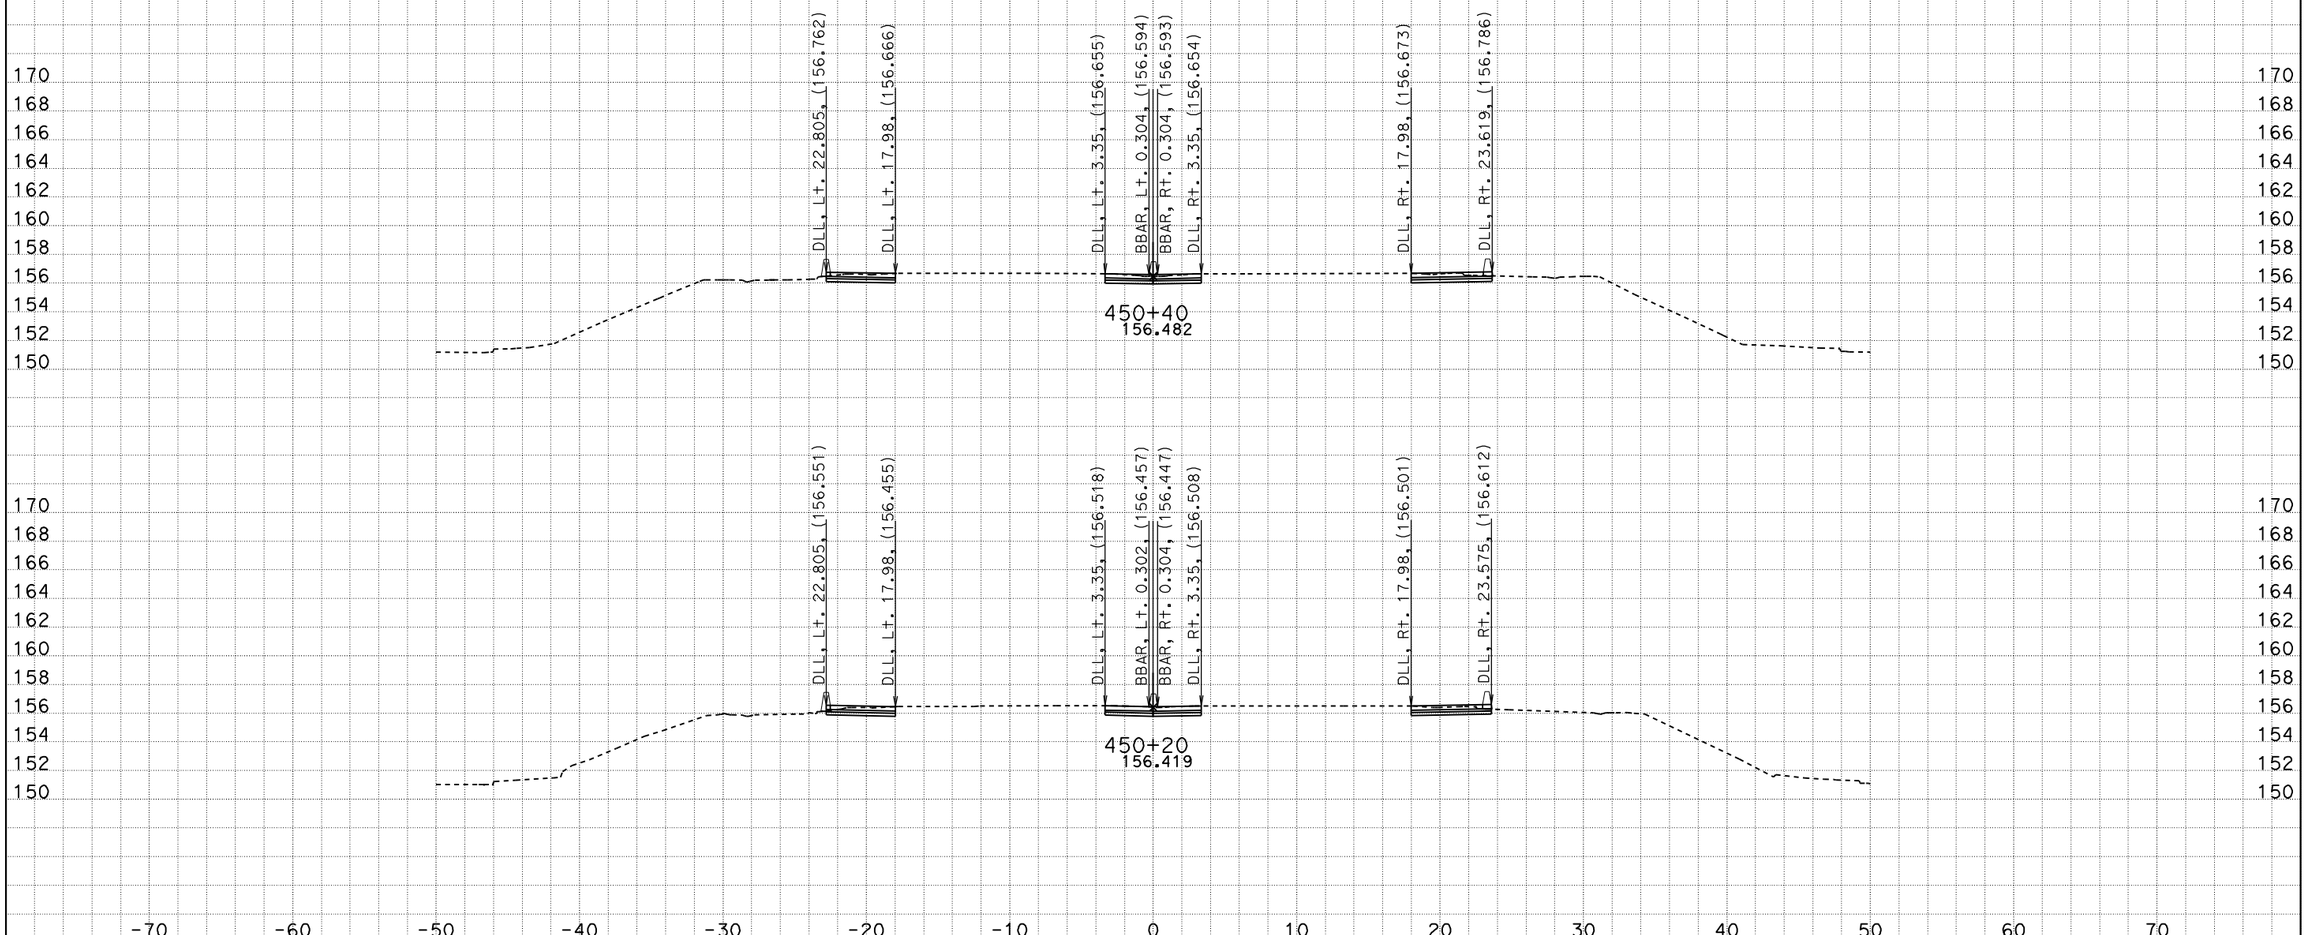

DATE: 4/22/2009

KC Project: 99210 File: M:\desig\121841\DDD\99210\SEG_SOUTH_5m\New\southerensegfinish.ear

Scale Ratio: 1:200 Horiz.
1:200 Vert.

All Dimensions are Meters

CL1
CROSS SECTIONS

SHEET 52 OF XXX

DESIGN STUDY ONLY

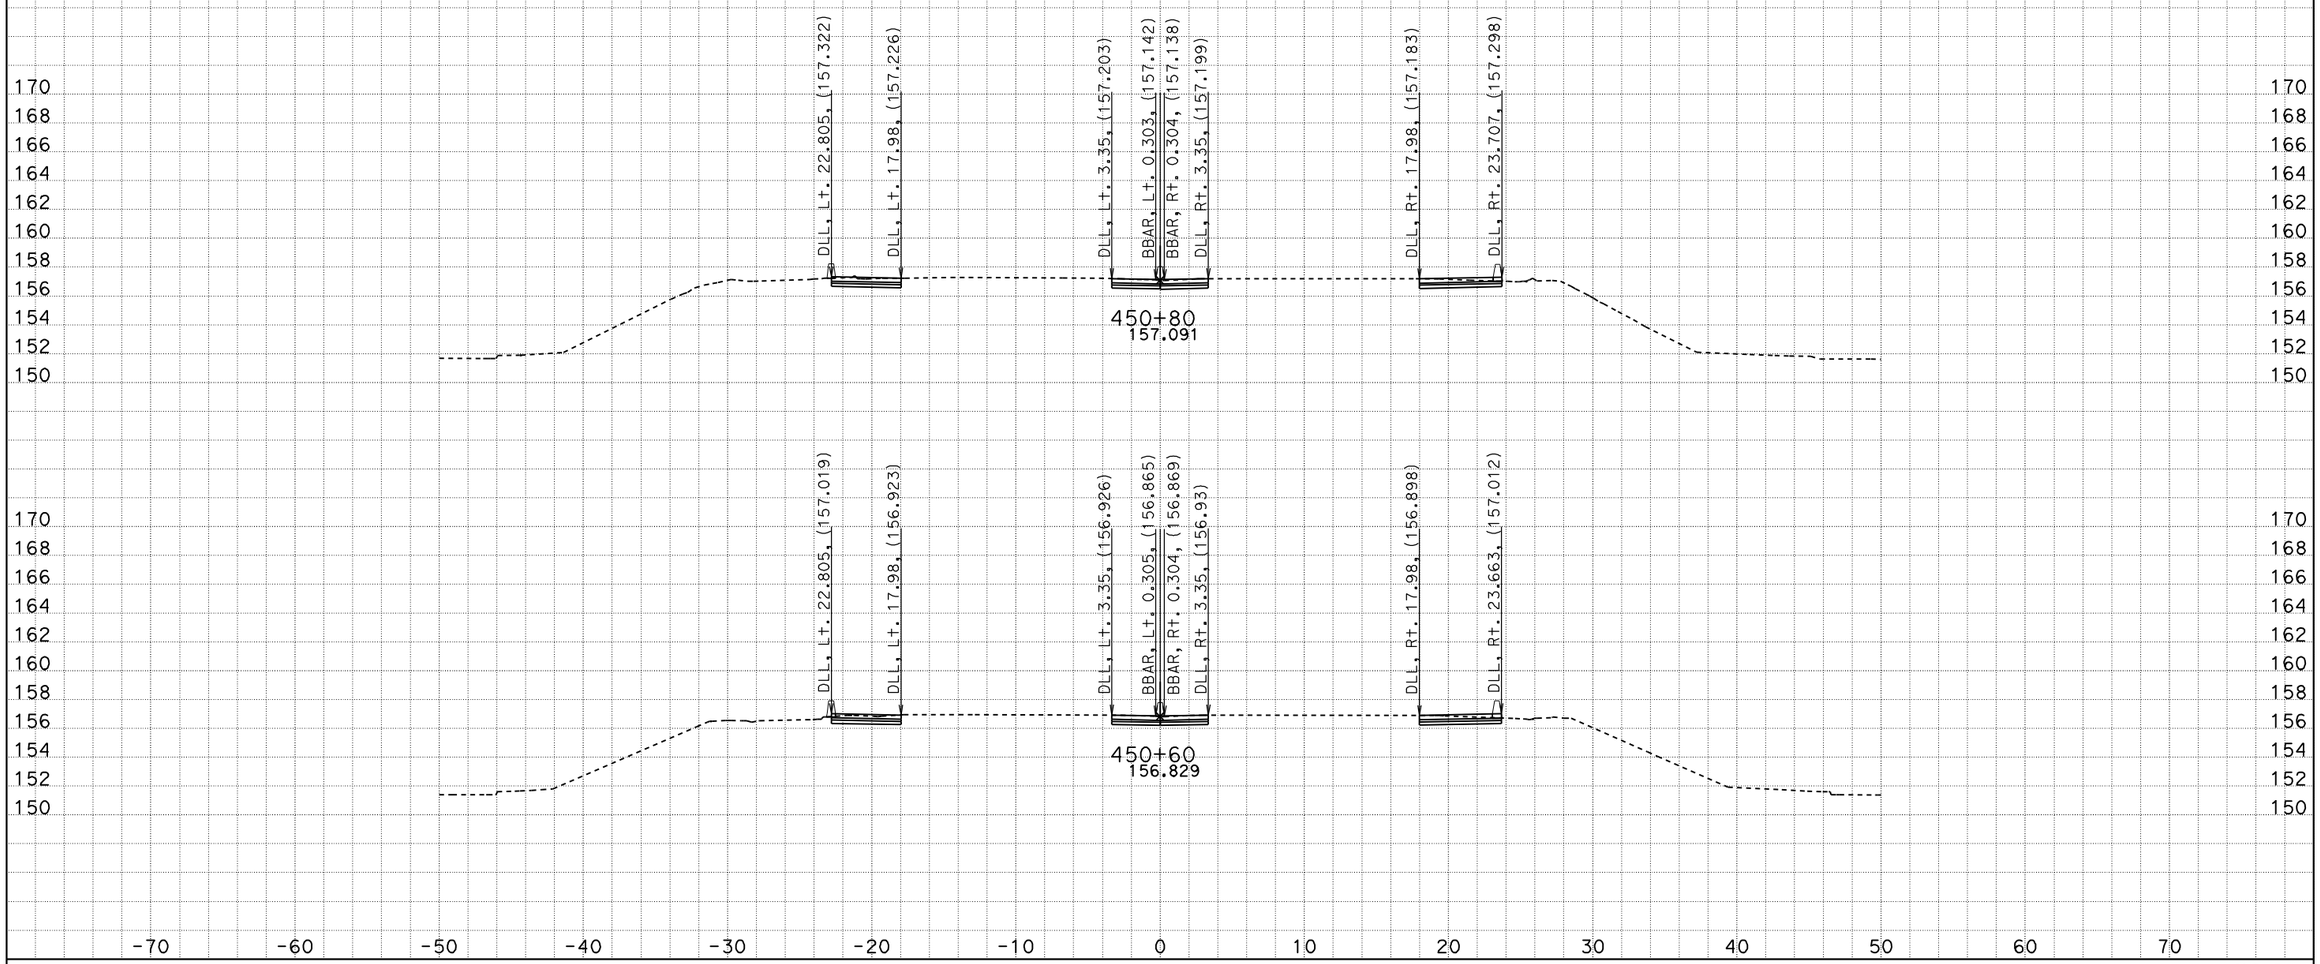

DATE: 4/22/2009

KC Project: 99210 File: M:\desig\121841\DDD\99210\SEG_SOUTH_5m\New\southerensegfinish.ear

Scale Ratio: 1:200 Horiz.
1:200 Vert.

All Dimensions are Meters

CL1
CROSS SECTIONS

SHEET 53 OF XXX

DESIGN STUDY ONLY

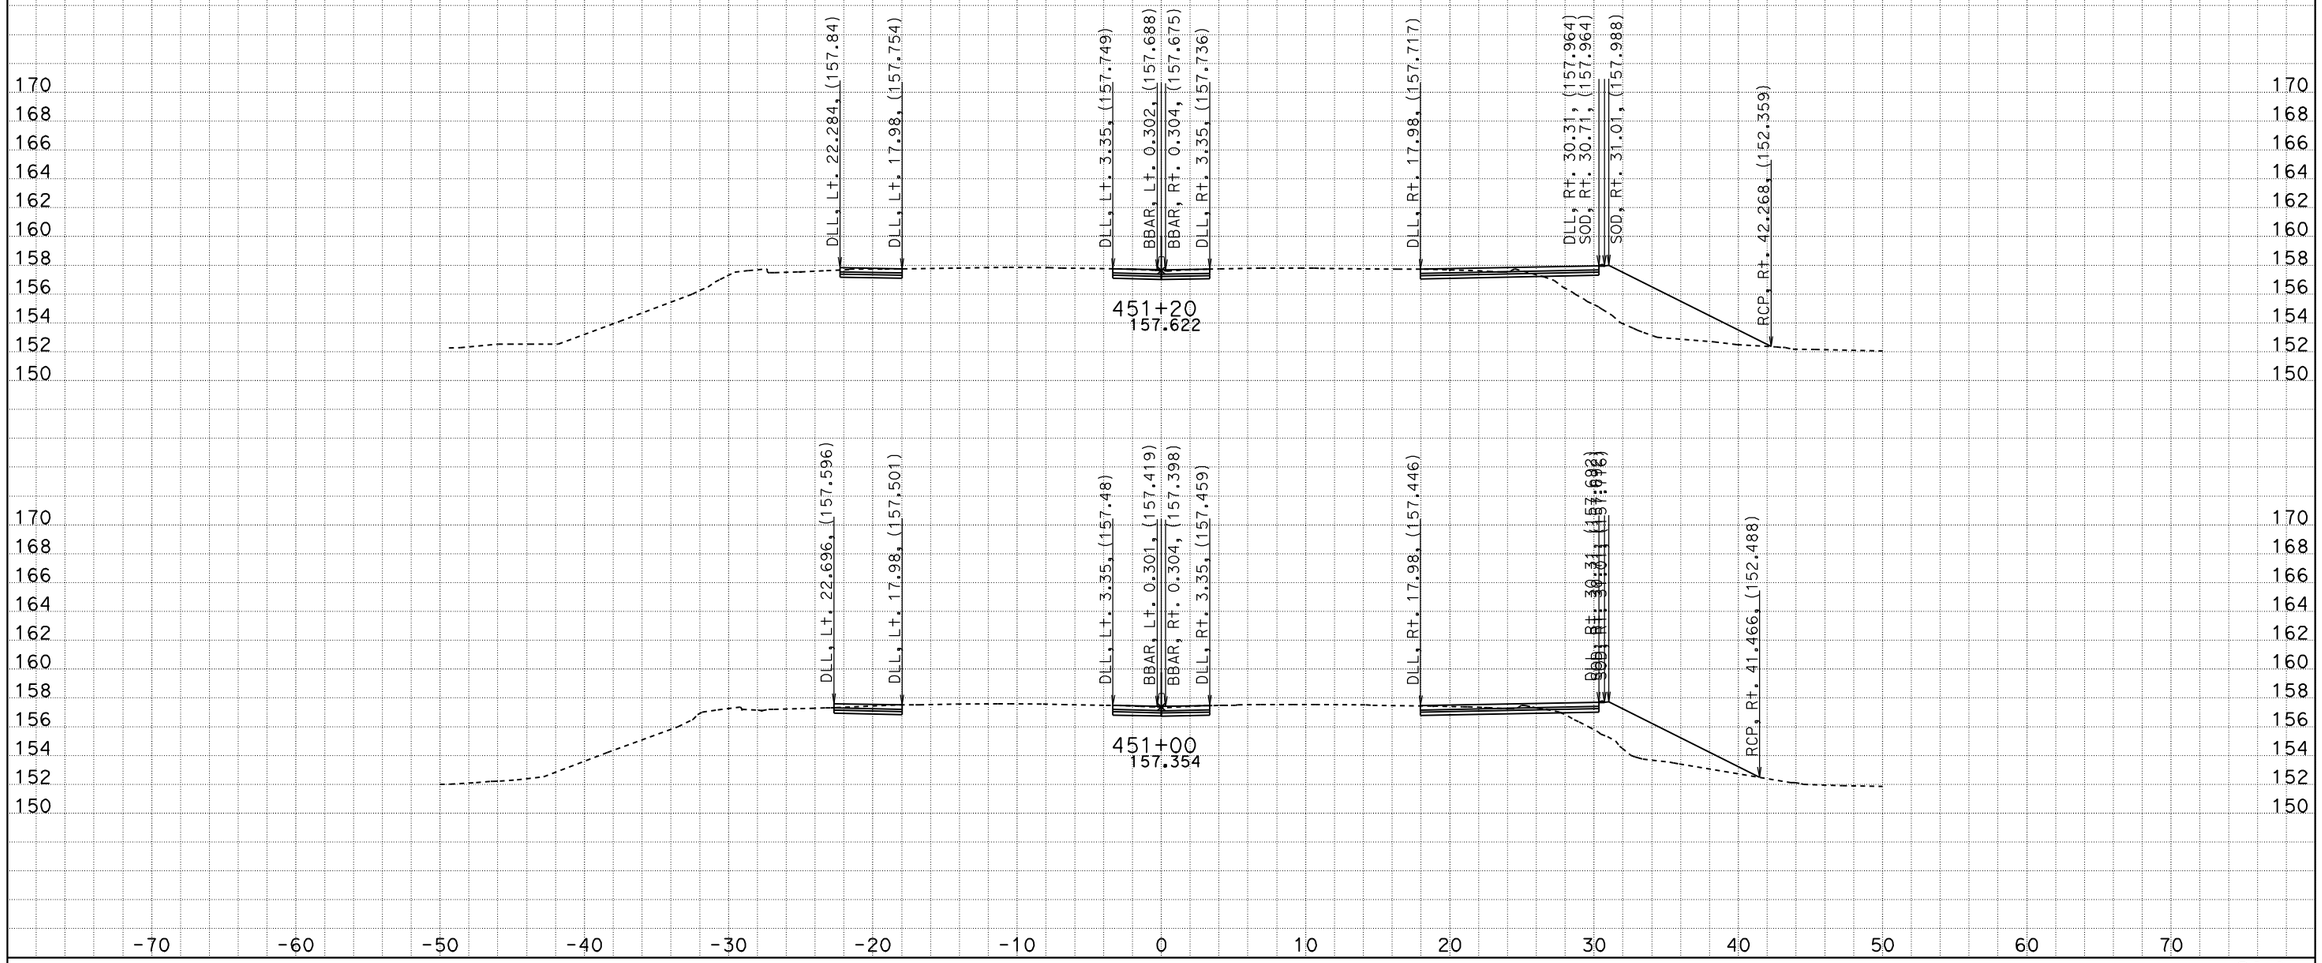

DATE: 4/22/2009

KC Project: 99210 File: M:\desig\121841\DDD\99210\SEG_SOUTH_5m\New\southerensegfinish.ear

Scale Ratio: 1:200 Horiz.
1:200 Vert.

All Dimensions are Meters

CL1
CROSS SECTIONS

SHEET 54 OF XXX

DESIGN STUDY ONLY

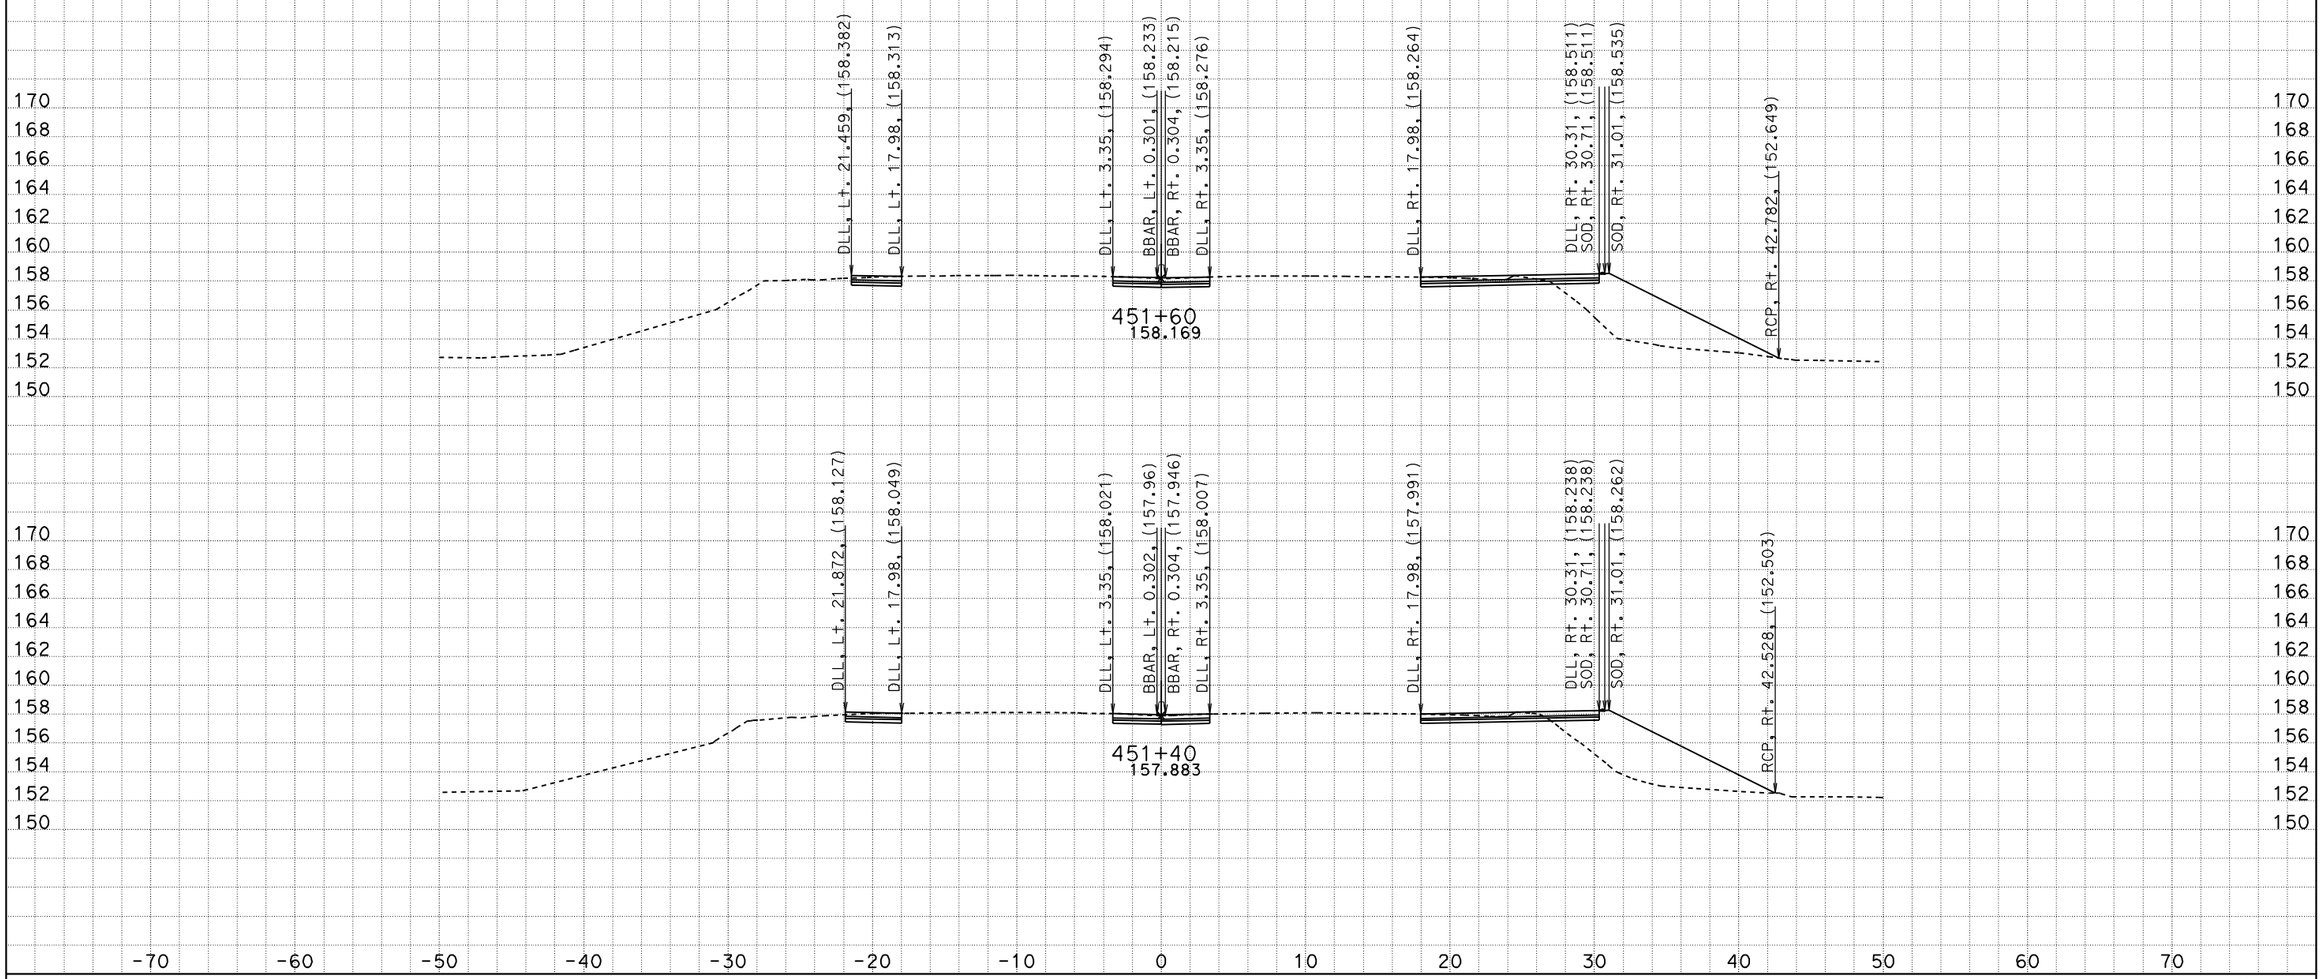

DATE: 4/22/2009

KC Project: 99210 File: M:\desig\121841\DDD\99210\SEG_SOUTH_5m\New\southerensegfinish.ear

Scale Ratio: 1:200 Horiz.
1:200 Vert.

All Dimensions are Meters

CL1
CROSS SECTIONS

SHEET 55 OF XXX

DESIGN STUDY ONLY

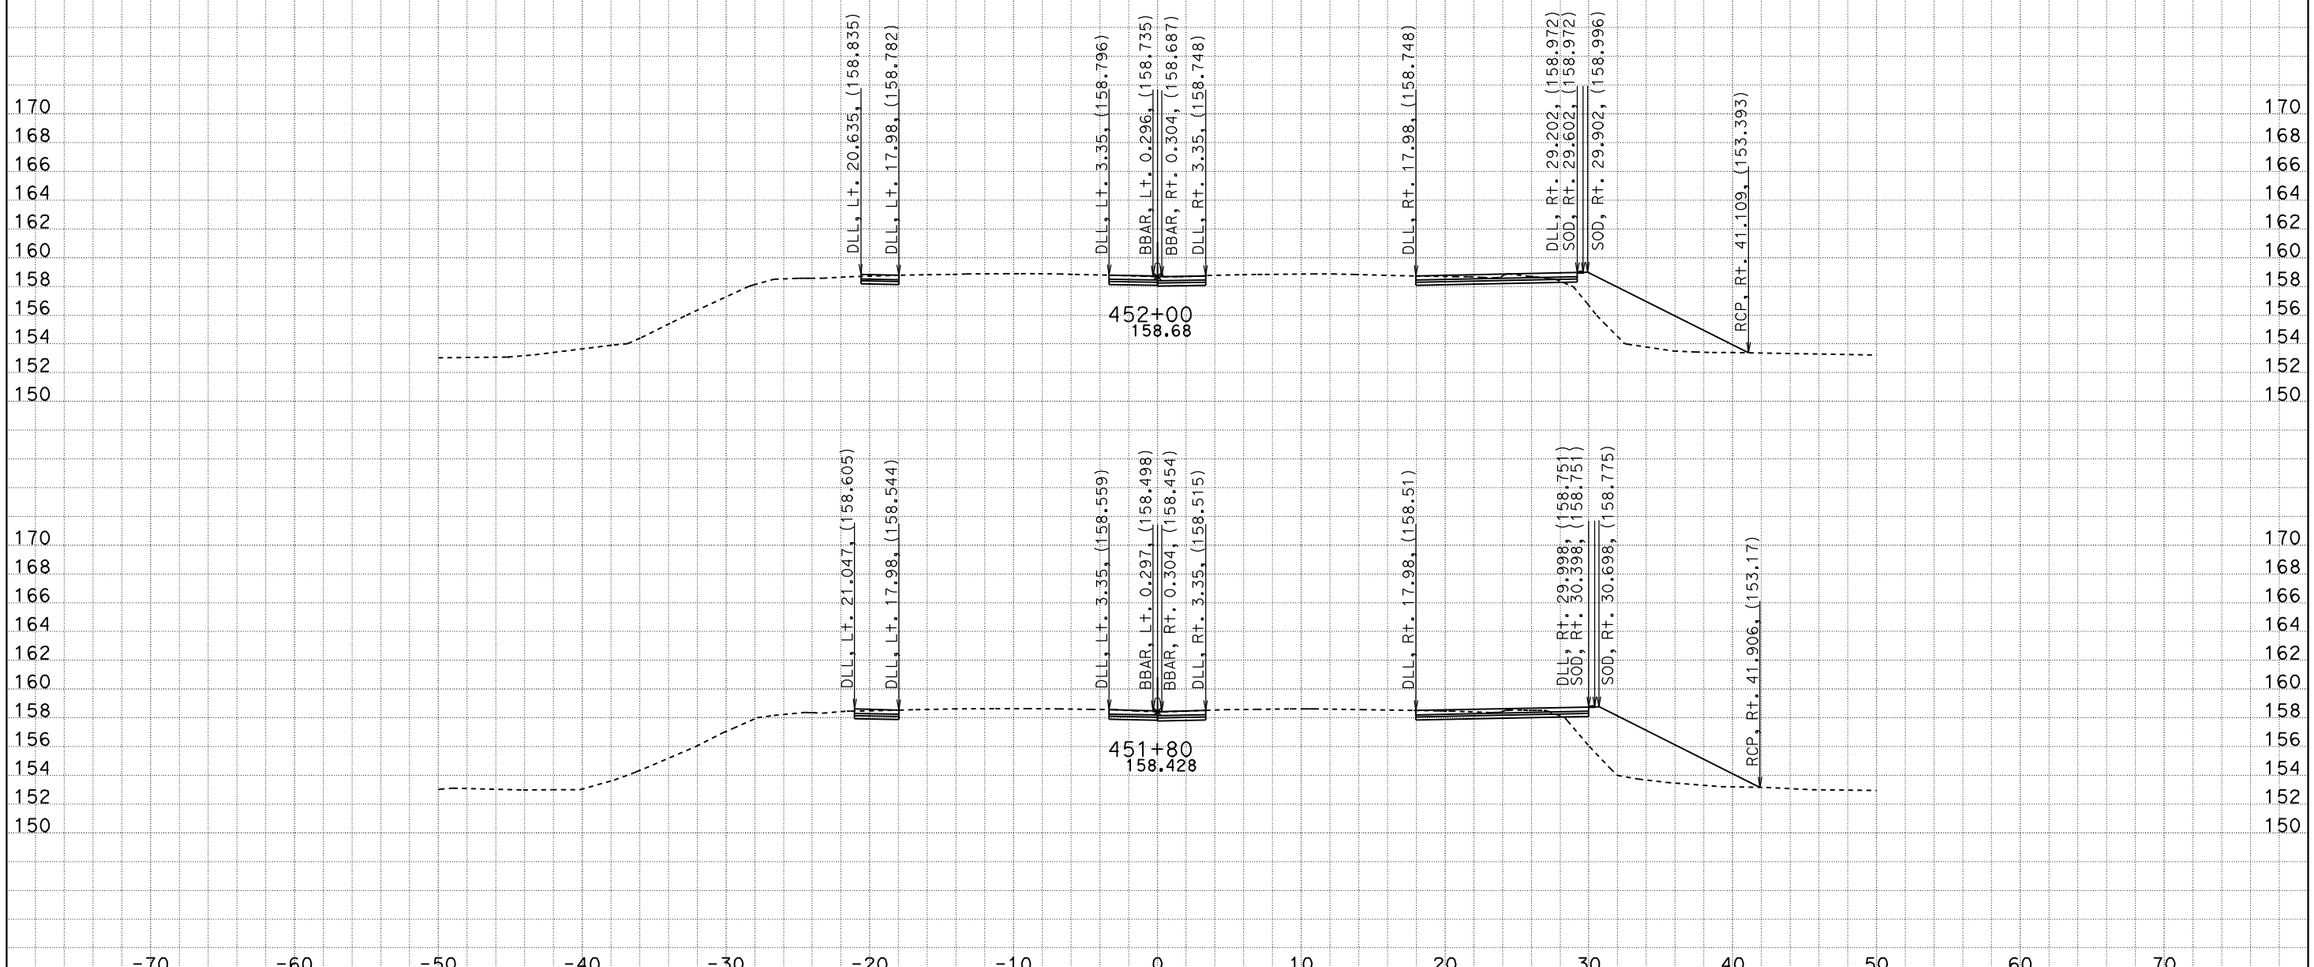

DATE: 4/22/2009

KC Project: 99210 File: M:\desig\121841\DDD\99210\SEG_SOUTH_5m\New\southerensegfinish.ear

Scale Ratio: 1:200 Horiz.
1:200 Vert.

All Dimensions are Meters

CL1
CROSS SECTIONS

DESIGN STUDY ONLY

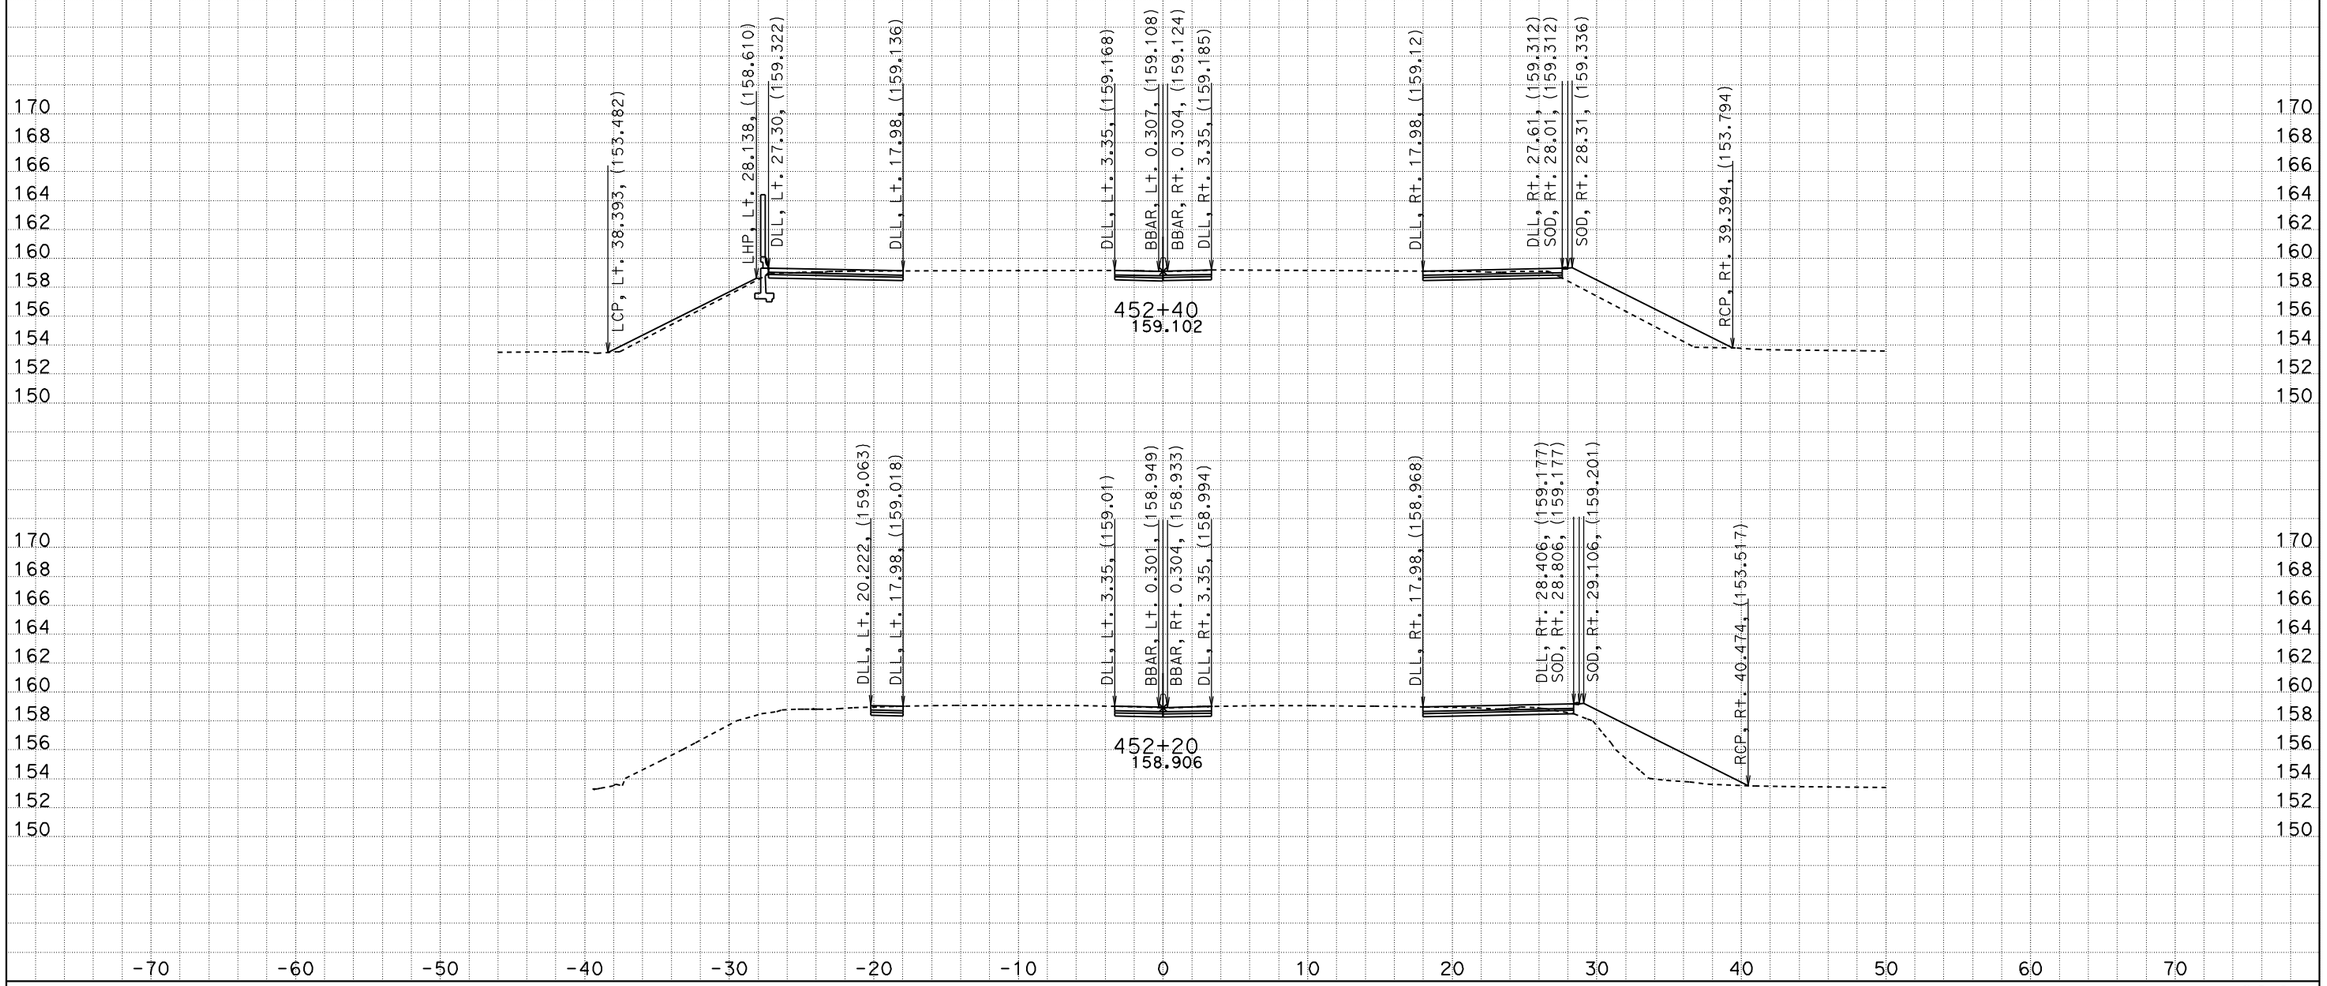

DATE: 4/22/2009

KC Project: 99210 File: M:\desig\121841\DDD\99210\SEG_SOUTH_5m\New\southerensegfinish.ear

Scale Ratio: 1:200 Horiz.
1:200 Vert.

All Dimensions are Meters

CL1
CROSS SECTIONS

SHEET 57 OF XXX

DESIGN STUDY ONLY

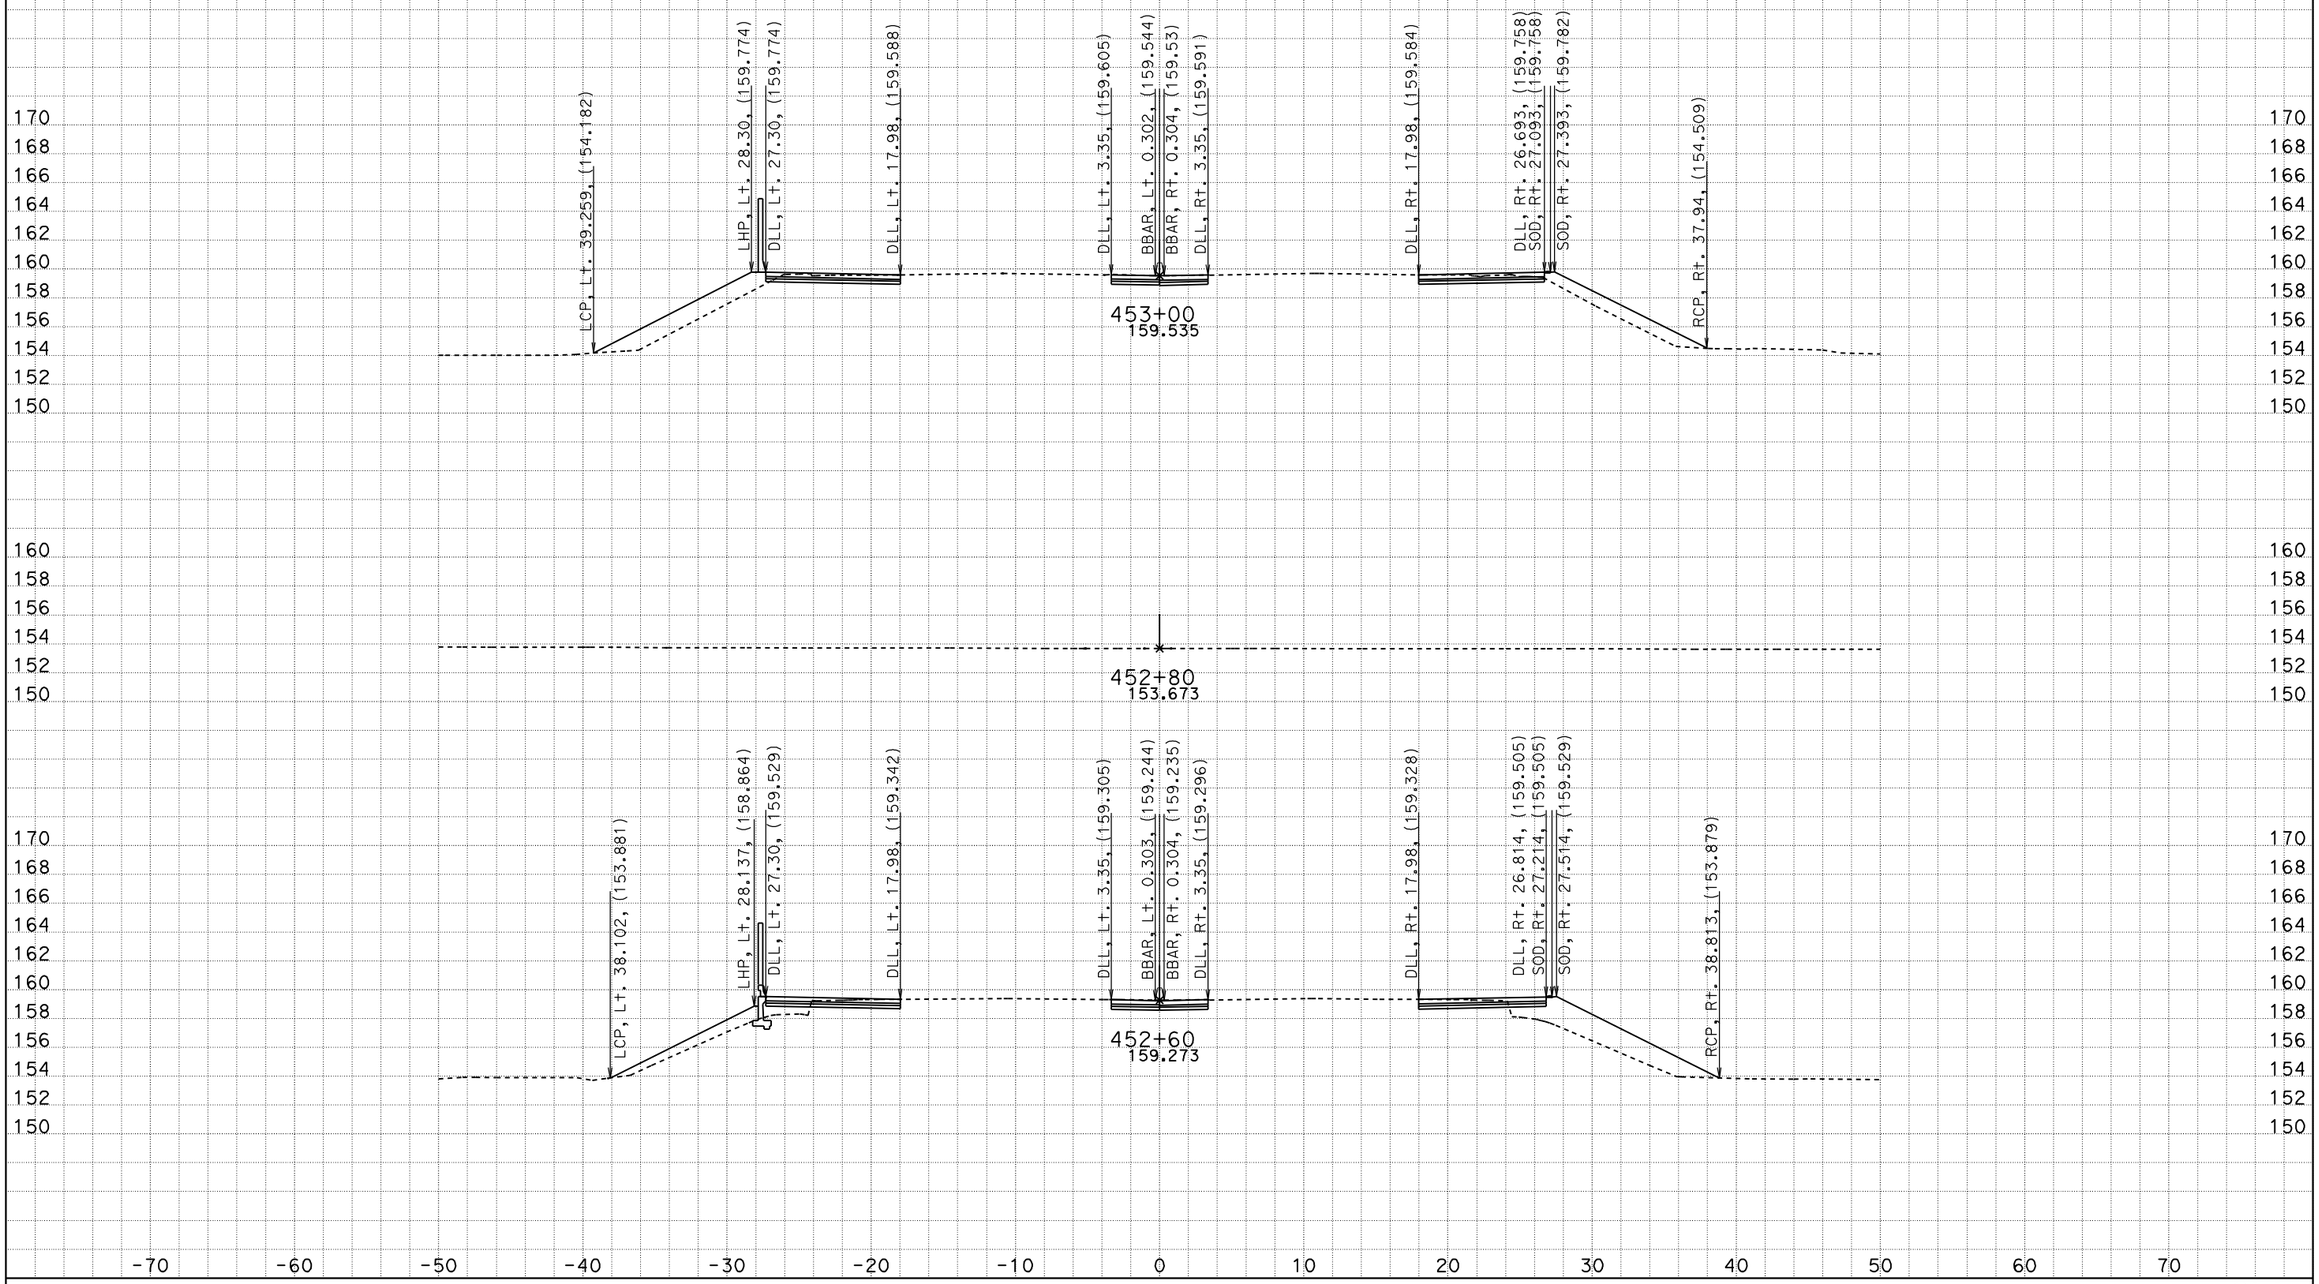

DATE: 4/22/2009

KC Project: 99210 File: M:\desig\121841\DDD\99210\SEG_SOUTH_5m\New\southerensegfinish.ear

Scale Ratio: 1:200 Horiz.
1:200 Vert.

All Dimensions are Meters

CL1
CROSS SECTIONS

SHEET 58 OF XXX

DESIGN STUDY ONLY

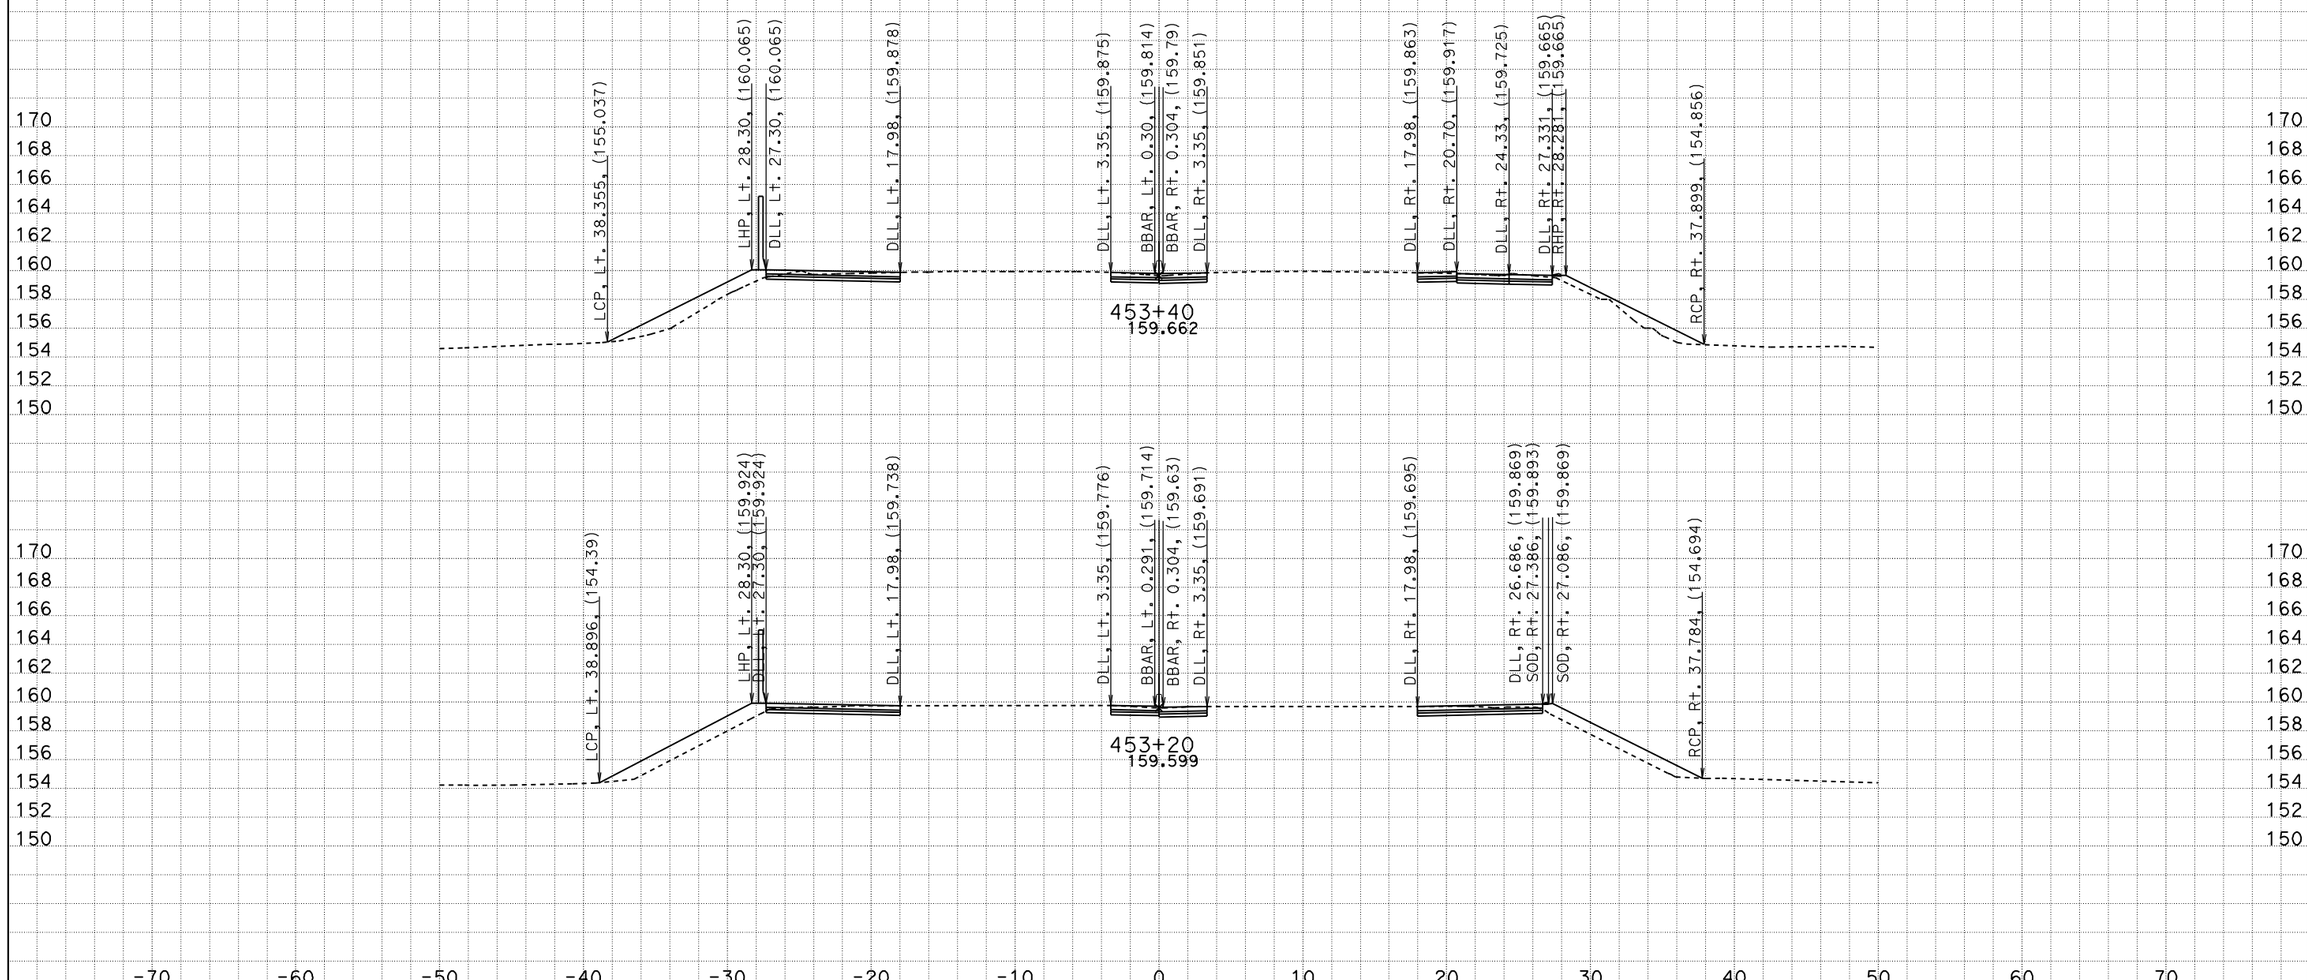

DATE: 4/22/2009

KC Project: 99210 File: M:\desig\121841\DDD\99210\SEG_SOUTH_5m\New\southerensegfinish.ear

Scale Ratio: 1:200 Horiz.
1:200 Vert.

All Dimensions are Meters

CL1
CROSS SECTIONS

SHEET 59 OF XXX

DESIGN STUDY ONLY

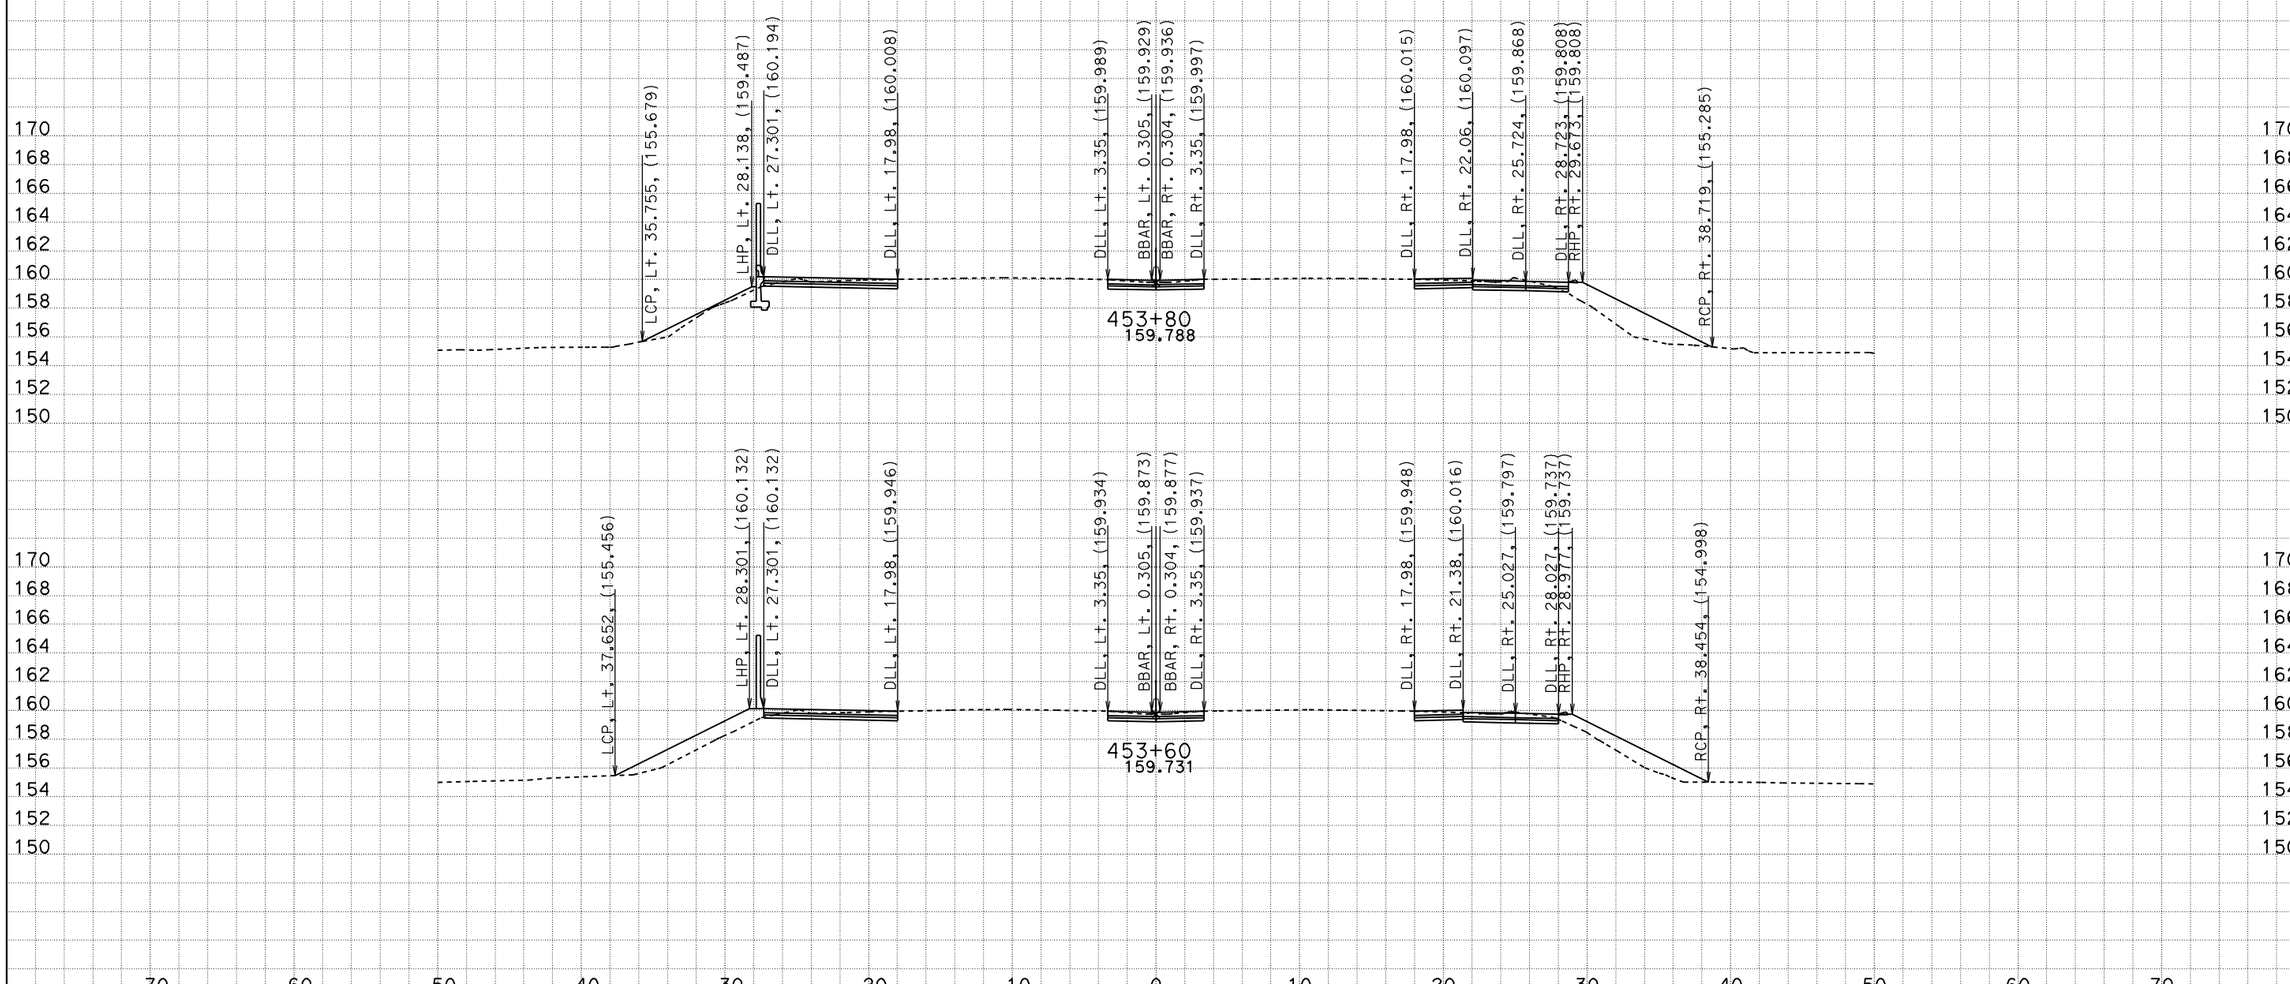

DATE: 4/22/2009

KC Project: 99210 File: M:\desig\121841\DDD\99210\SEG_SOUTH_5m\New\southerensegfinish.ear

Scale Ratio: 1:200 Horiz.
1:200 Vert.

All Dimensions are Meters

CL1
CROSS SECTIONS

SHEET 60 OF XXX

DESIGN STUDY ONLY

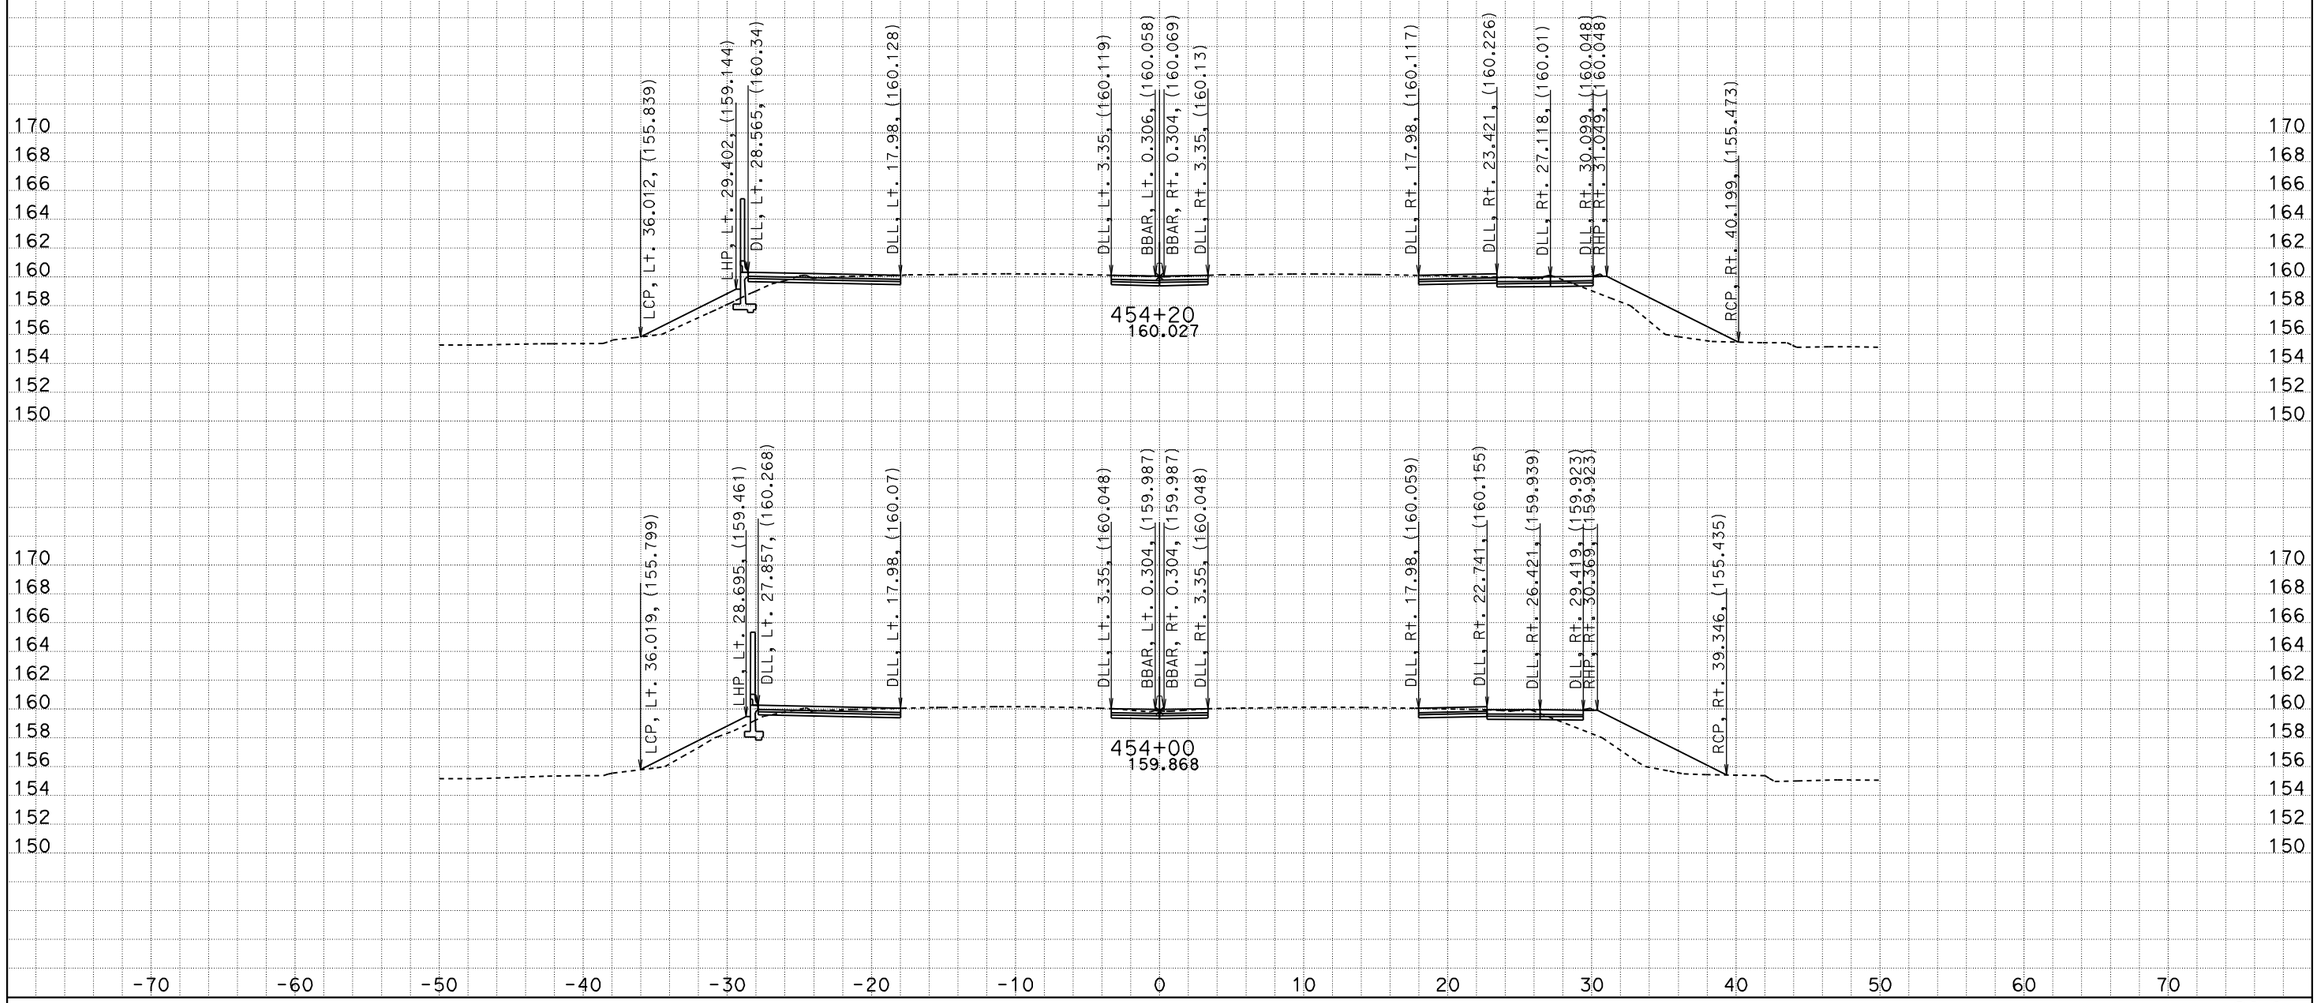

DATE: 4/22/2009

KC Project: 99210 File: M:\desig\121841\DDD\99210\SEG_SOUTH_5m\New\southerensegfinish.ear

Scale Ratio: 1:200 Horiz.
1:200 Vert.

All Dimensions are Meters

CL1
CROSS SECTIONS

SHEET 61 OF XXX

DESIGN STUDY ONLY

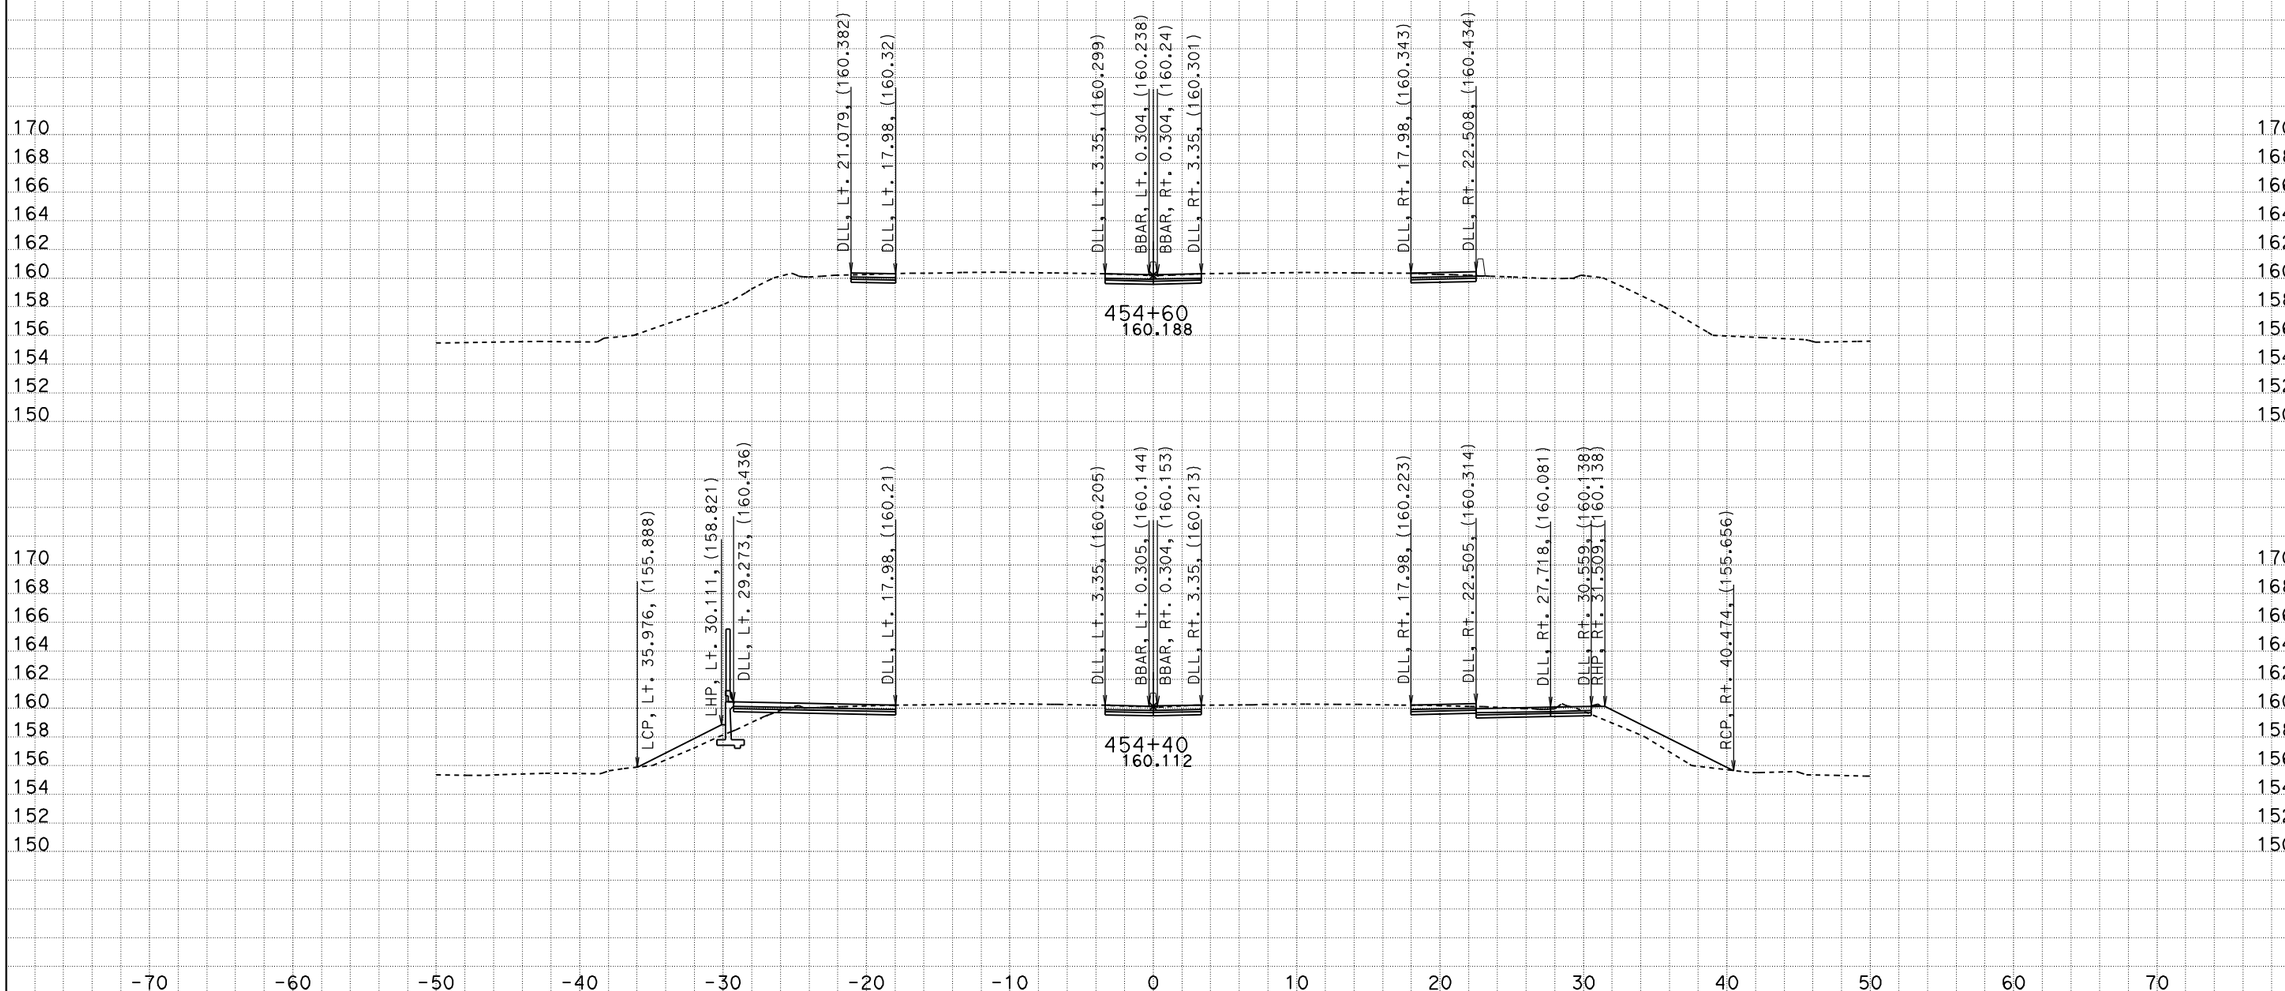

DATE: 4/22/2009

KC Project: 99210 File: M:\desig\121841\DDD\99210\SEG_SOUTH_5m\New\southerensegfinish.ear

Scale Ratio: 1:200 Horiz.
1:200 Vert.

All Dimensions are Meters

CL1
CROSS SECTIONS

SHEET 62 OF XXX

DESIGN STUDY ONLY

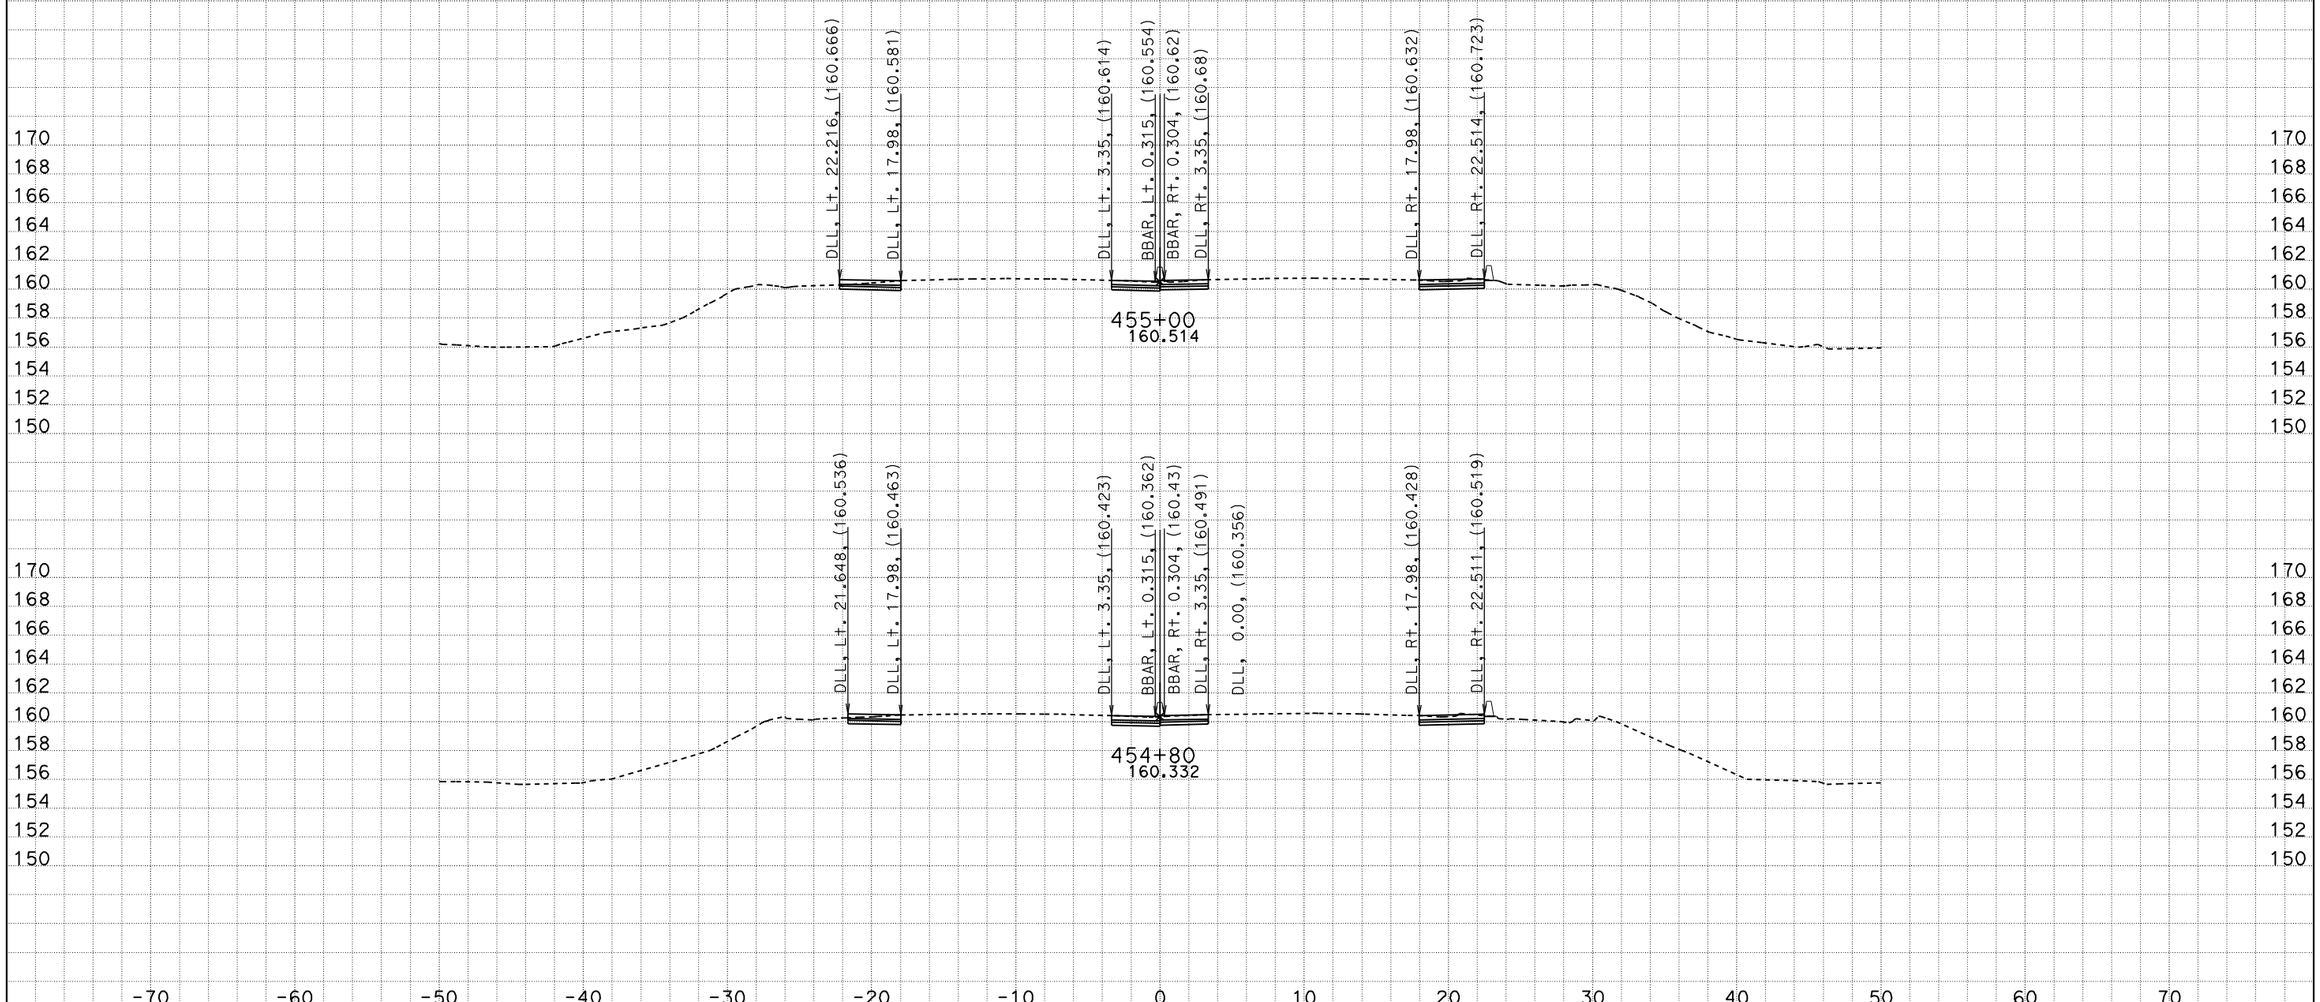

DATE: 4/22/2009

KC Project: 99210 File: M:\desig\121841\DDD\99210\SEG_SOUTH_5m\New\southerensegfinish.ear

Scale Ratio: 1:200 Horiz.
1:200 Vert.

All Dimensions are Meters

CL1
CROSS SECTIONS

SHEET 63 OF XXX

DESIGN STUDY ONLY

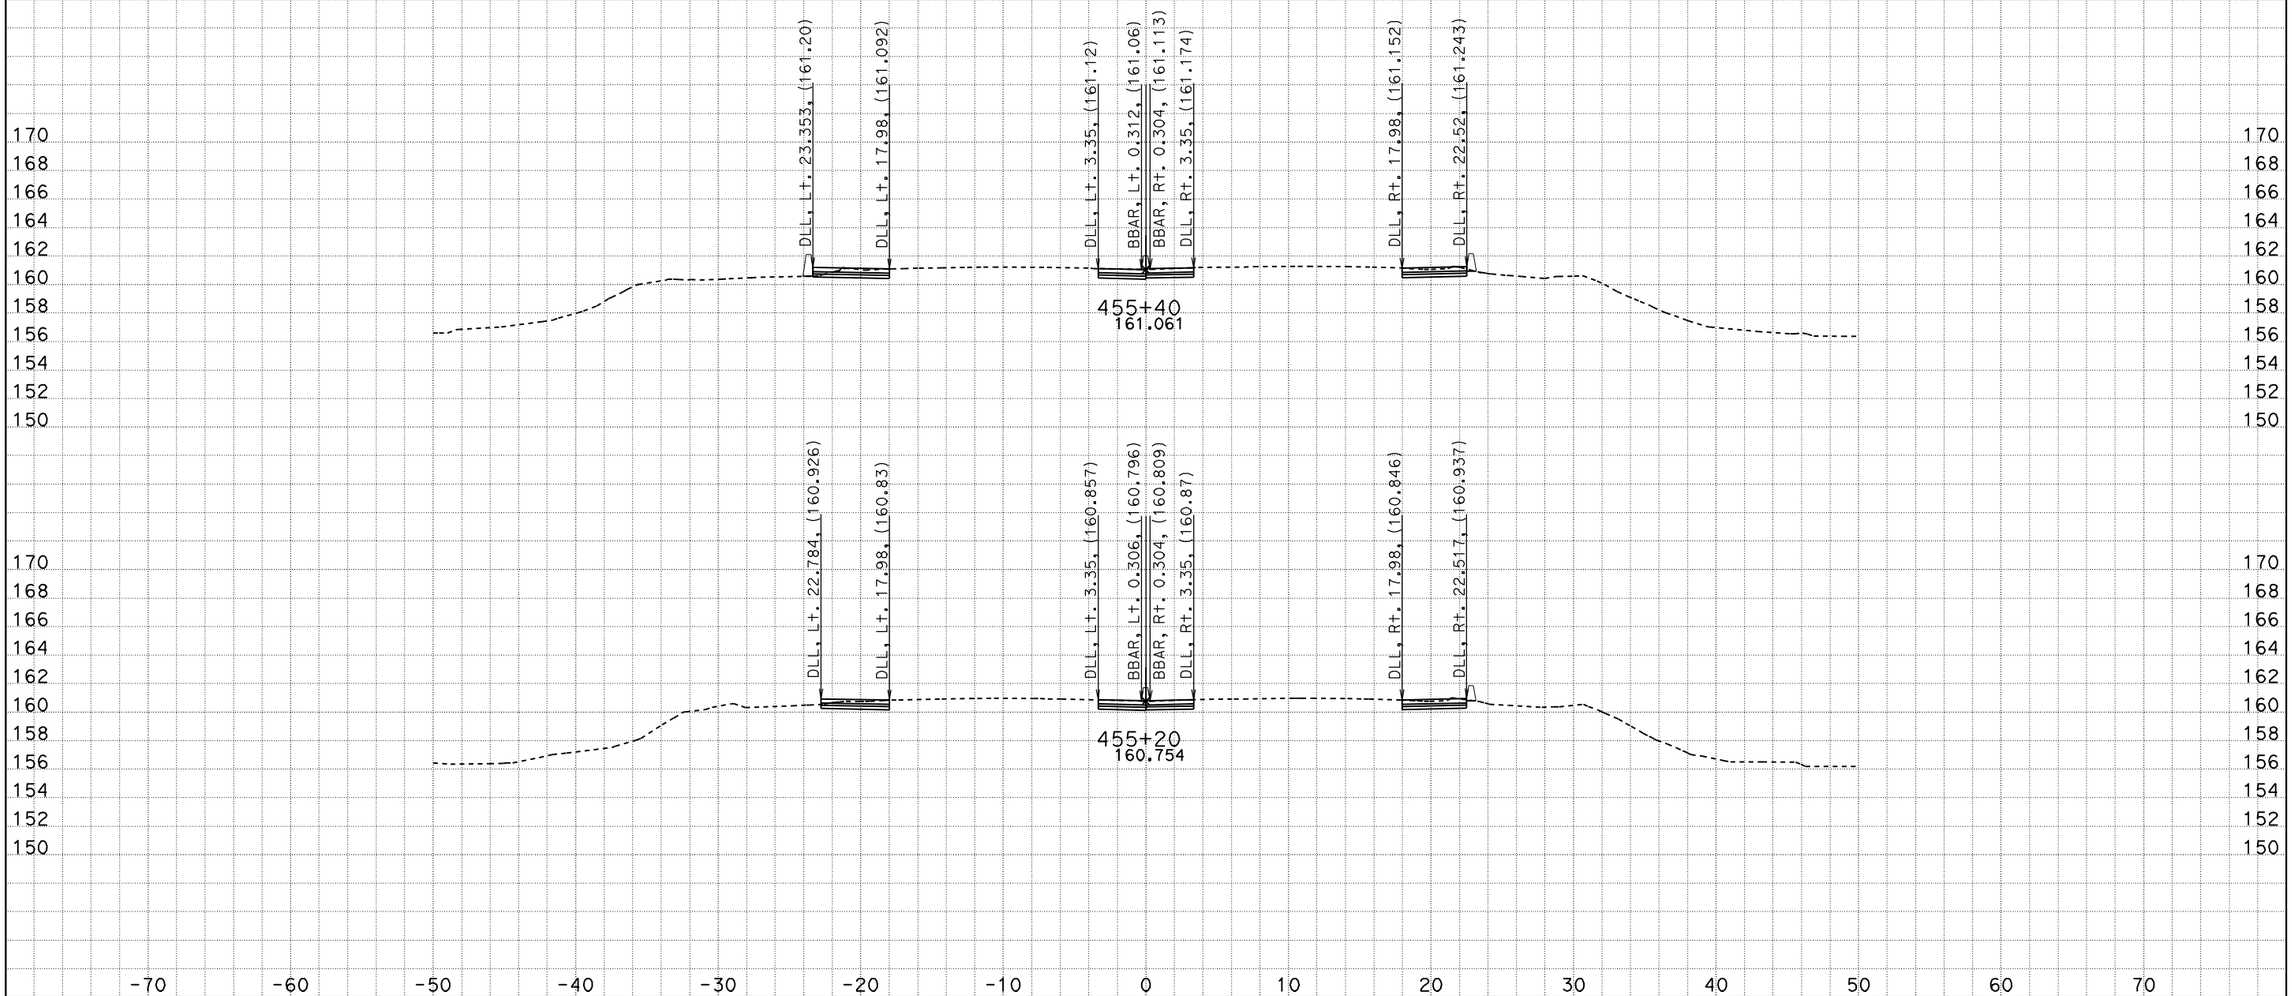

DATE: 4/22/2009

KC Project: 99210 File: M:\desig\121841\DDD\99210\SEG_SOUTH_5m\New\southerensegfinish.ear

Scale Ratio: 1:200 Horiz.
1:200 Vert.

All Dimensions are Meters

CL1
CROSS SECTIONS

SHEET 64 OF XXX

DESIGN STUDY ONLY

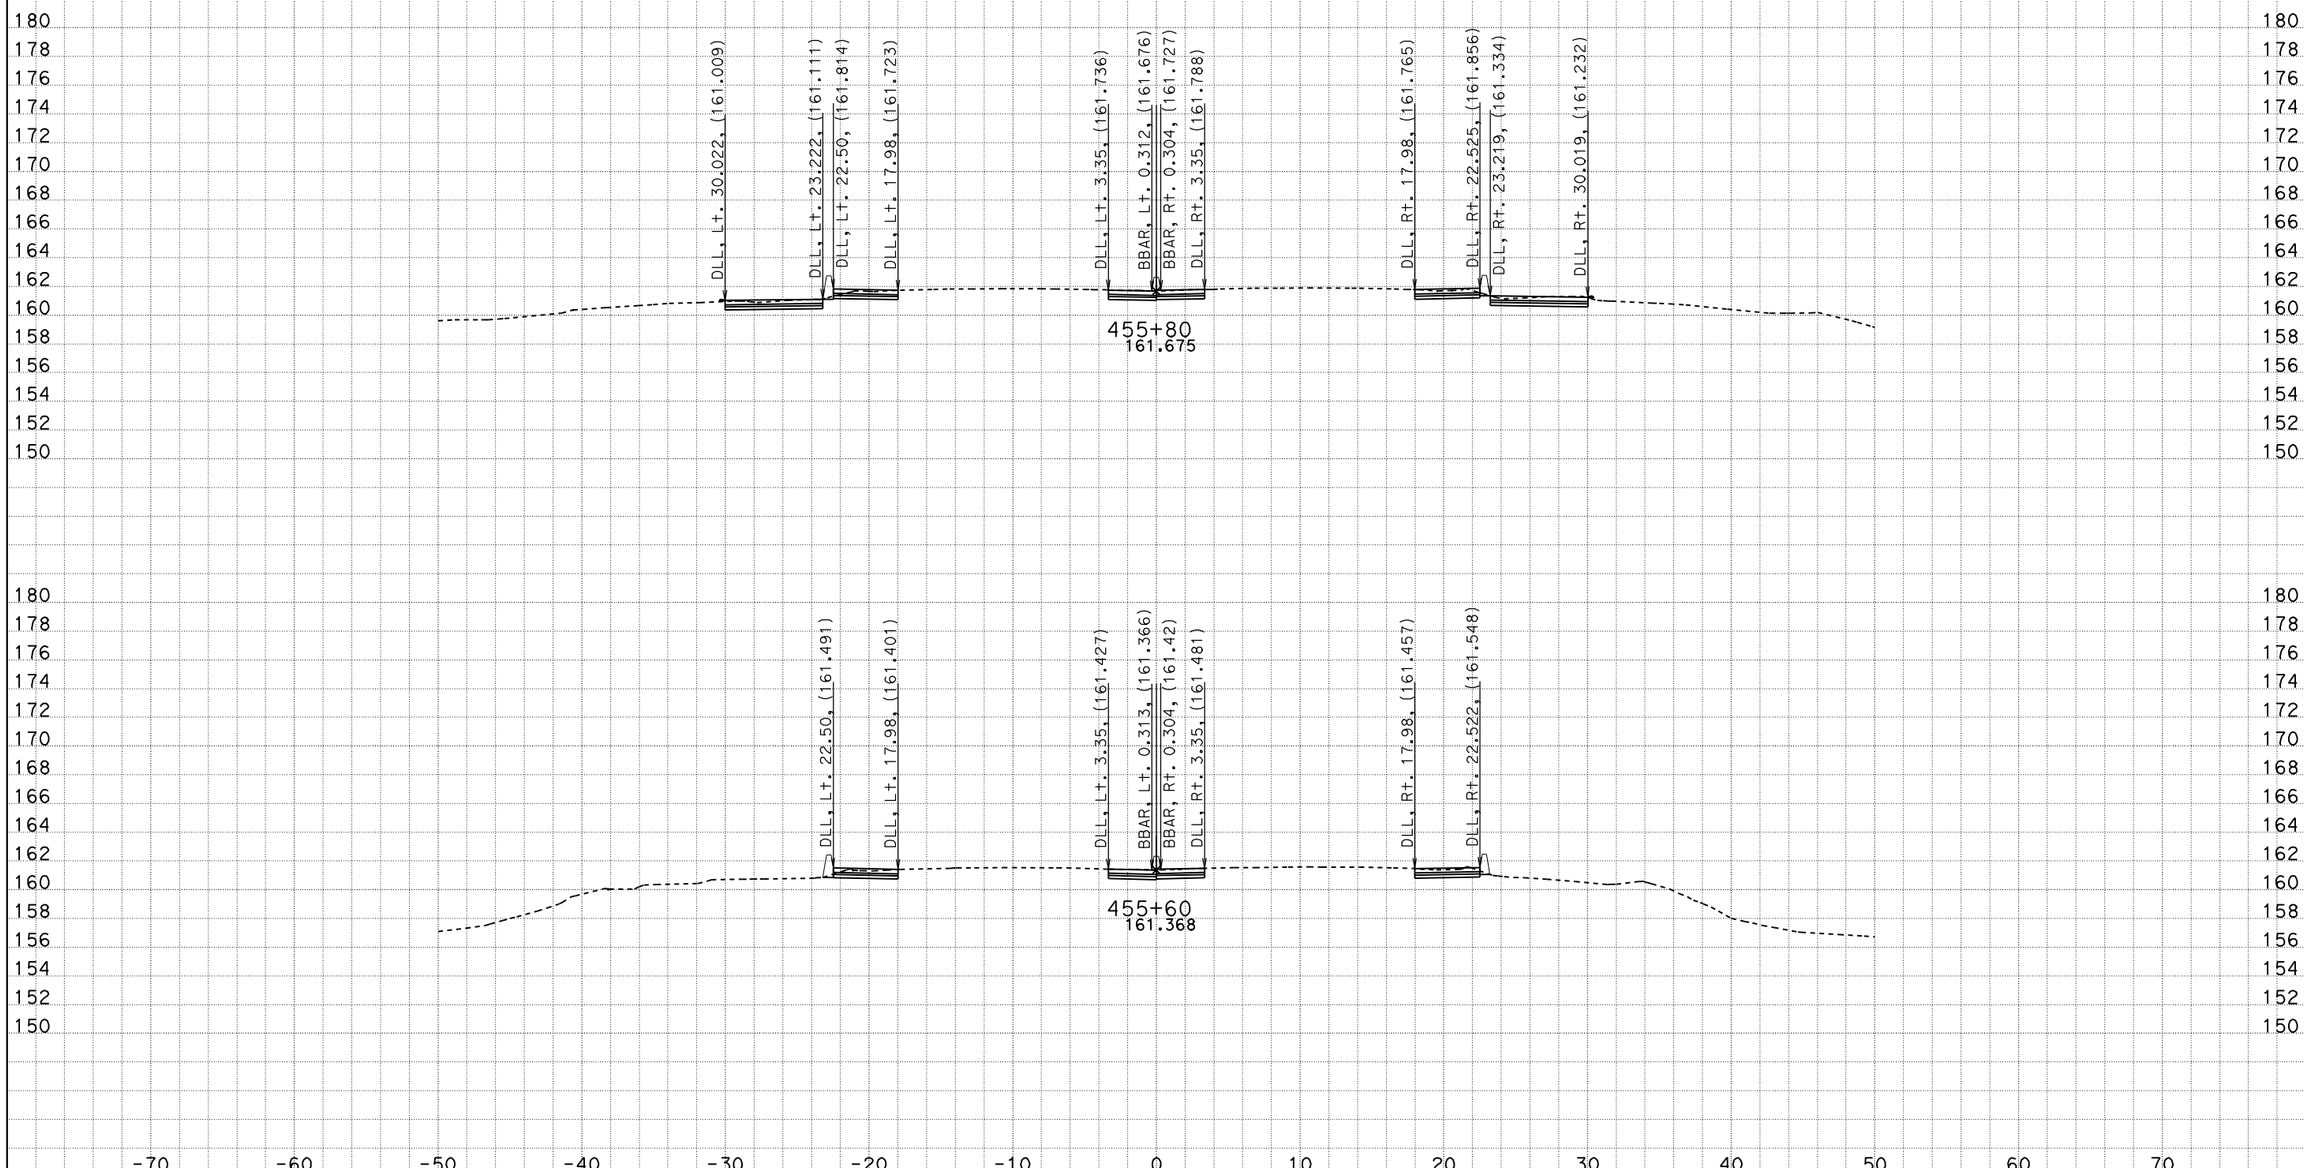

DATE: 4/22/2009

KC Project: 99210 File: M:\desig\121841\DDD\99210\SEG_SOUTH_5m\New\southerensegfinish.ear

Scale Ratio: 1:200 Horiz.
1:200 Vert.

All Dimensions are Meters

CL1
CROSS SECTIONS

SHEET 65 OF XXX

DESIGN STUDY ONLY

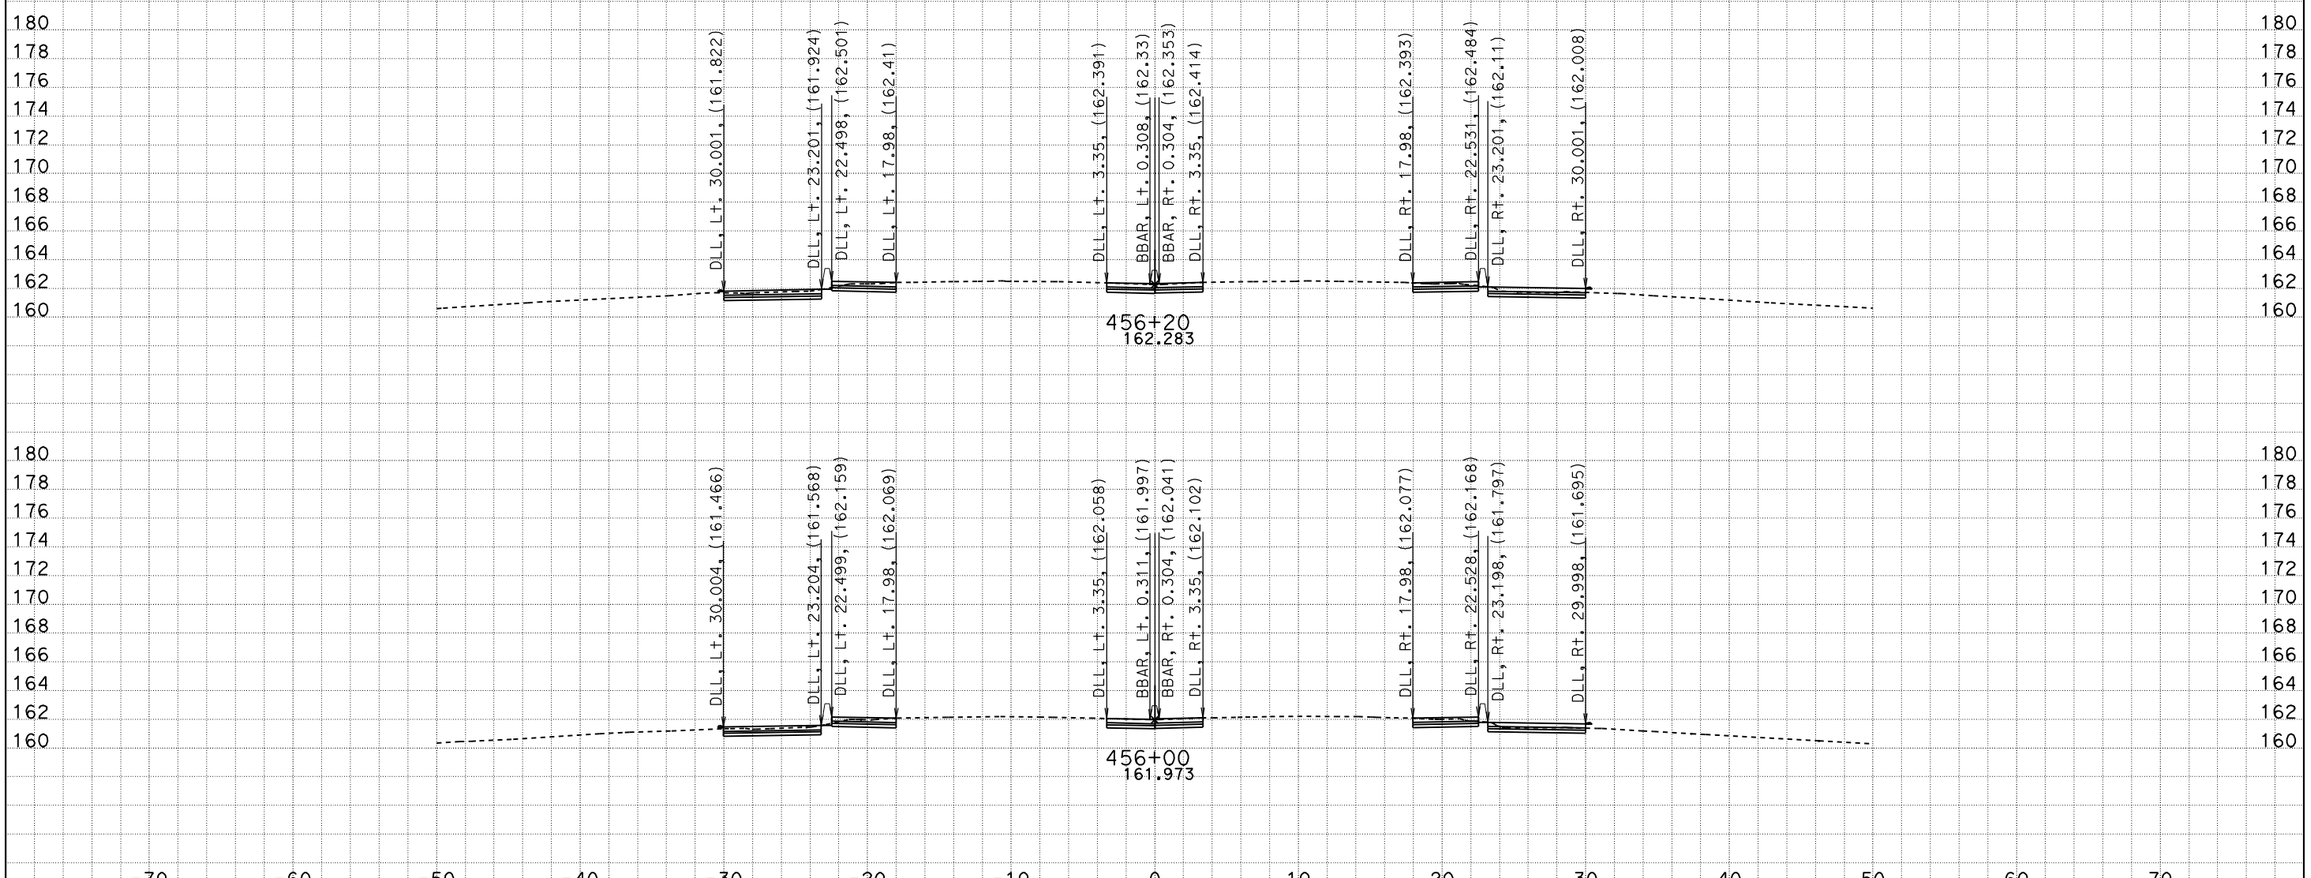

DATE: 4/22/2009

KC Project: 99210 File: M:\desig\121841\DDD\99210\SEG_SOUTH_5m\New\southerensegfinish.ear

Scale Ratio: 1:200 Horiz.
1:200 Vert.

All Dimensions are Meters

CL1
CROSS SECTIONS

DESIGN STUDY ONLY

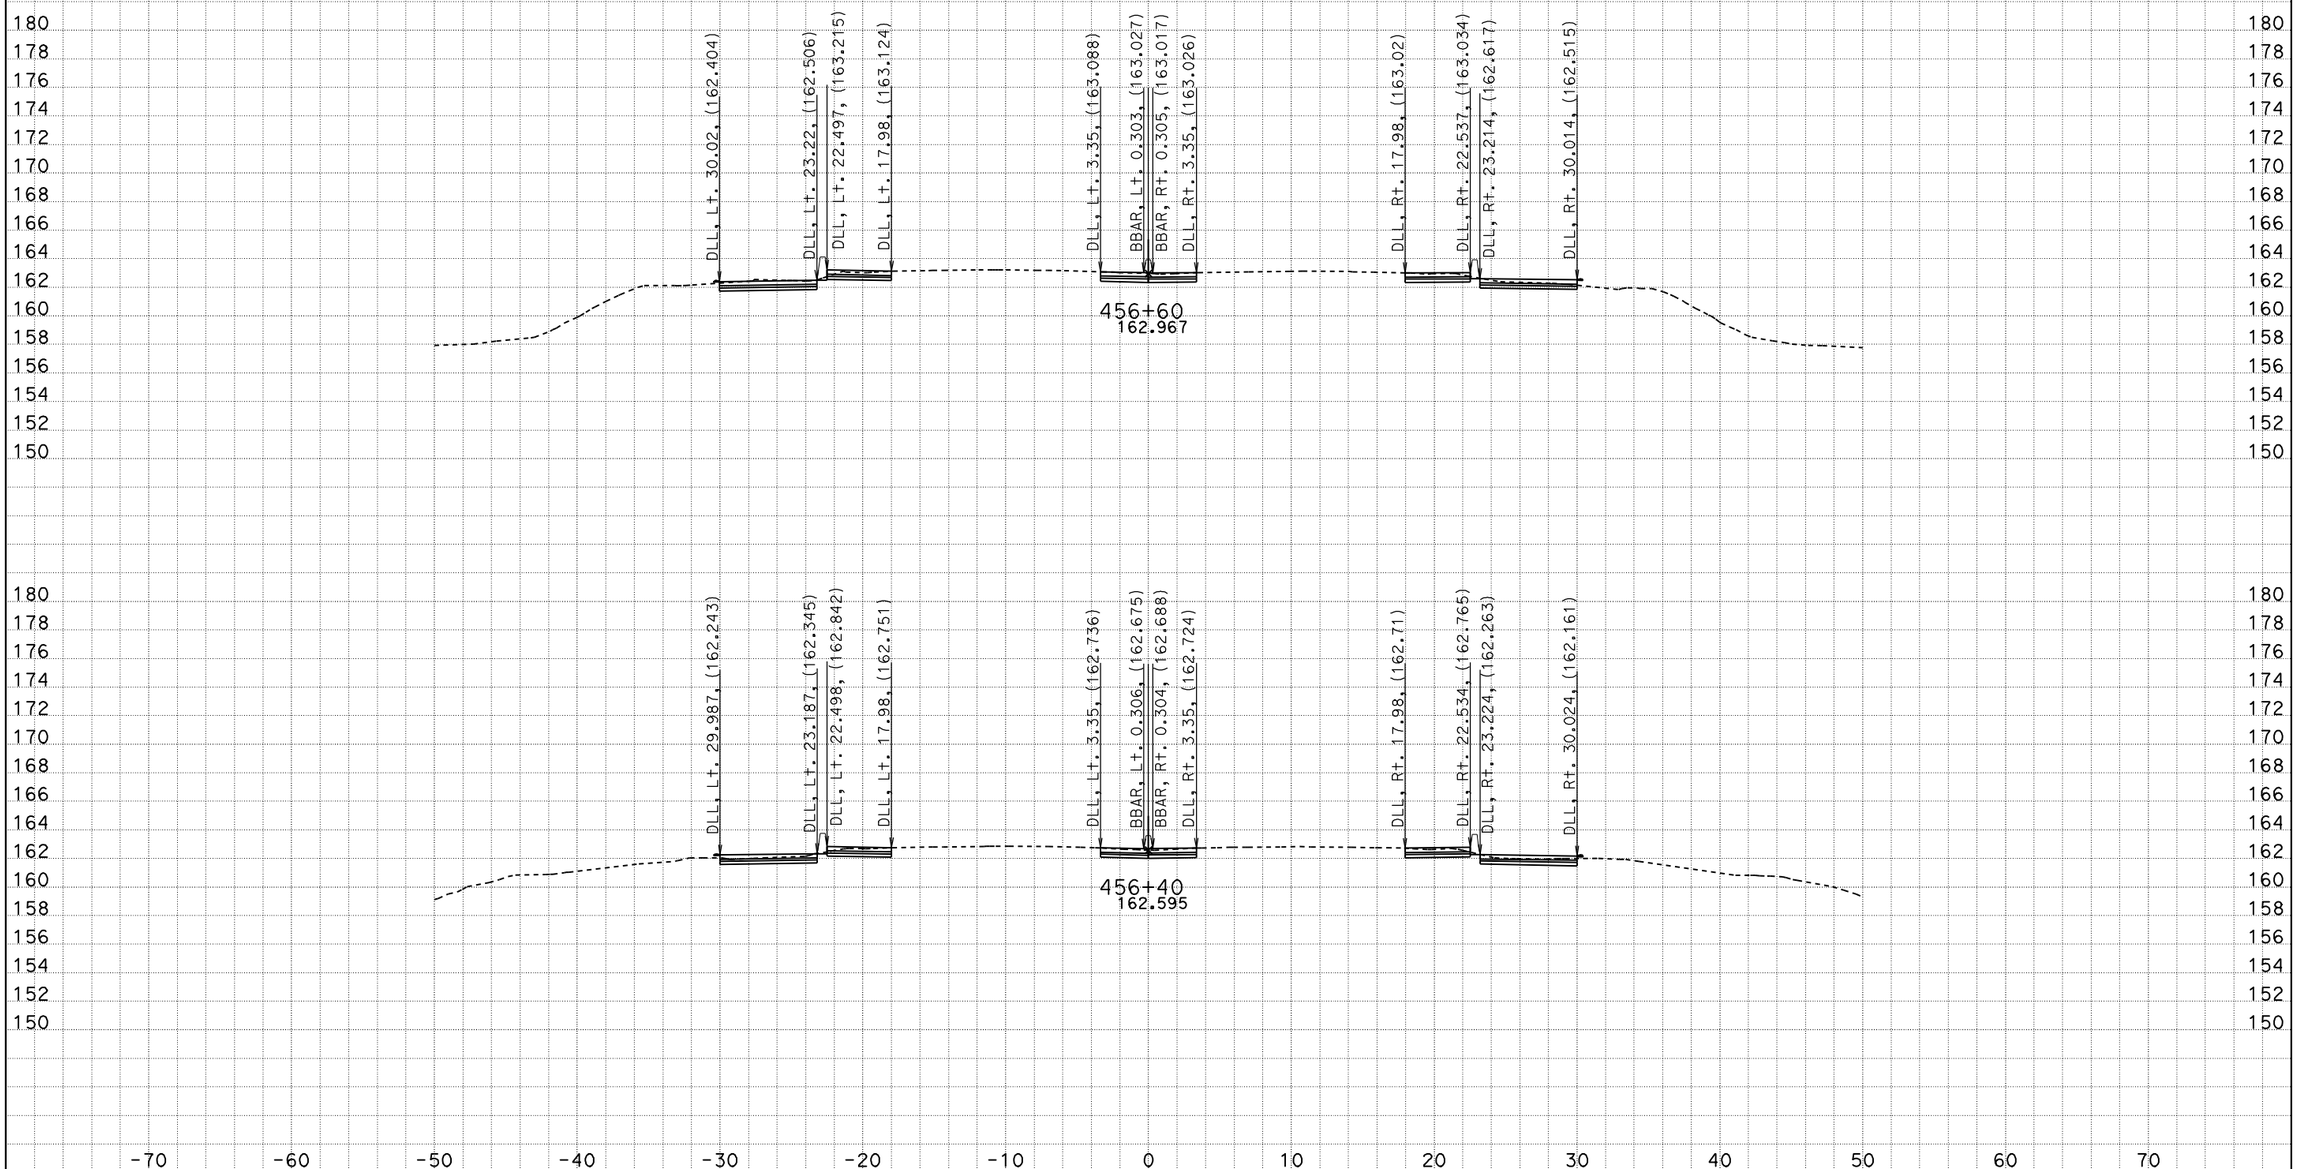

DATE: 4/22/2009

KC Project: 99210 File: M:\desig\121841\DDD\99210\SEG_SOUTH_5m\New\southerensegfinish.ear

Scale Ratio: 1:200 Horiz.
1:200 Vert.

All Dimensions are Meters

CL1
CROSS SECTIONS

SHEET 67 OF XXX

DESIGN STUDY ONLY

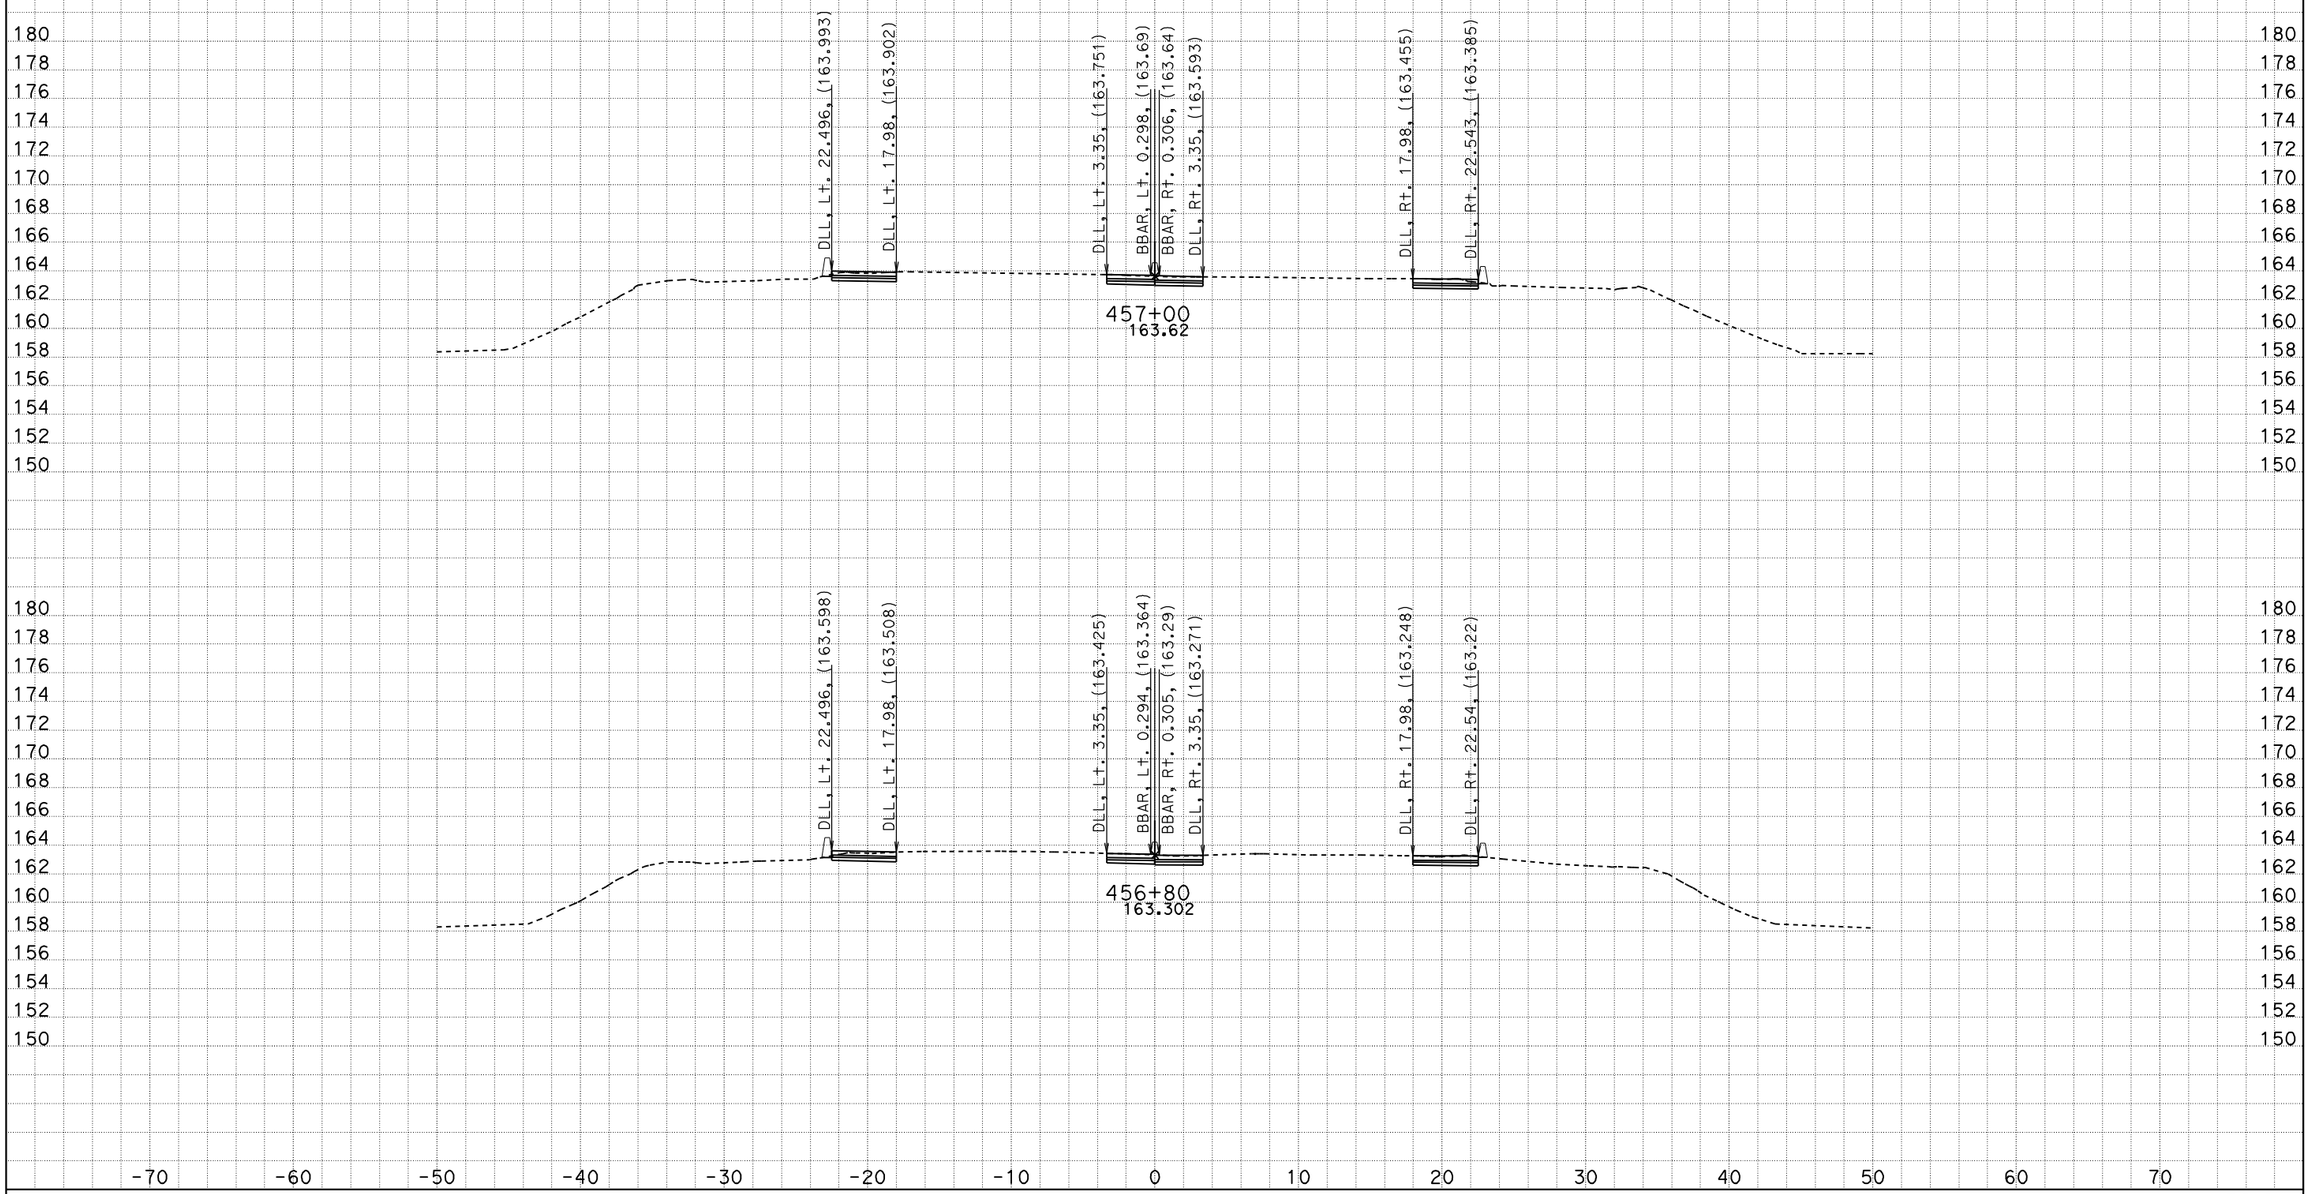

DATE: 4/22/2009

KC Project: 99210 File: M:\desig\121841\DDD\99210\SEG_SOUTH_5m\New\southerensegfinish.ear

Scale Ratio: 1:200 Horiz.
1:200 Vert.

All Dimensions are Meters

CL1
CROSS SECTIONS

SHEET 68 OF XXX

DESIGN STUDY ONLY

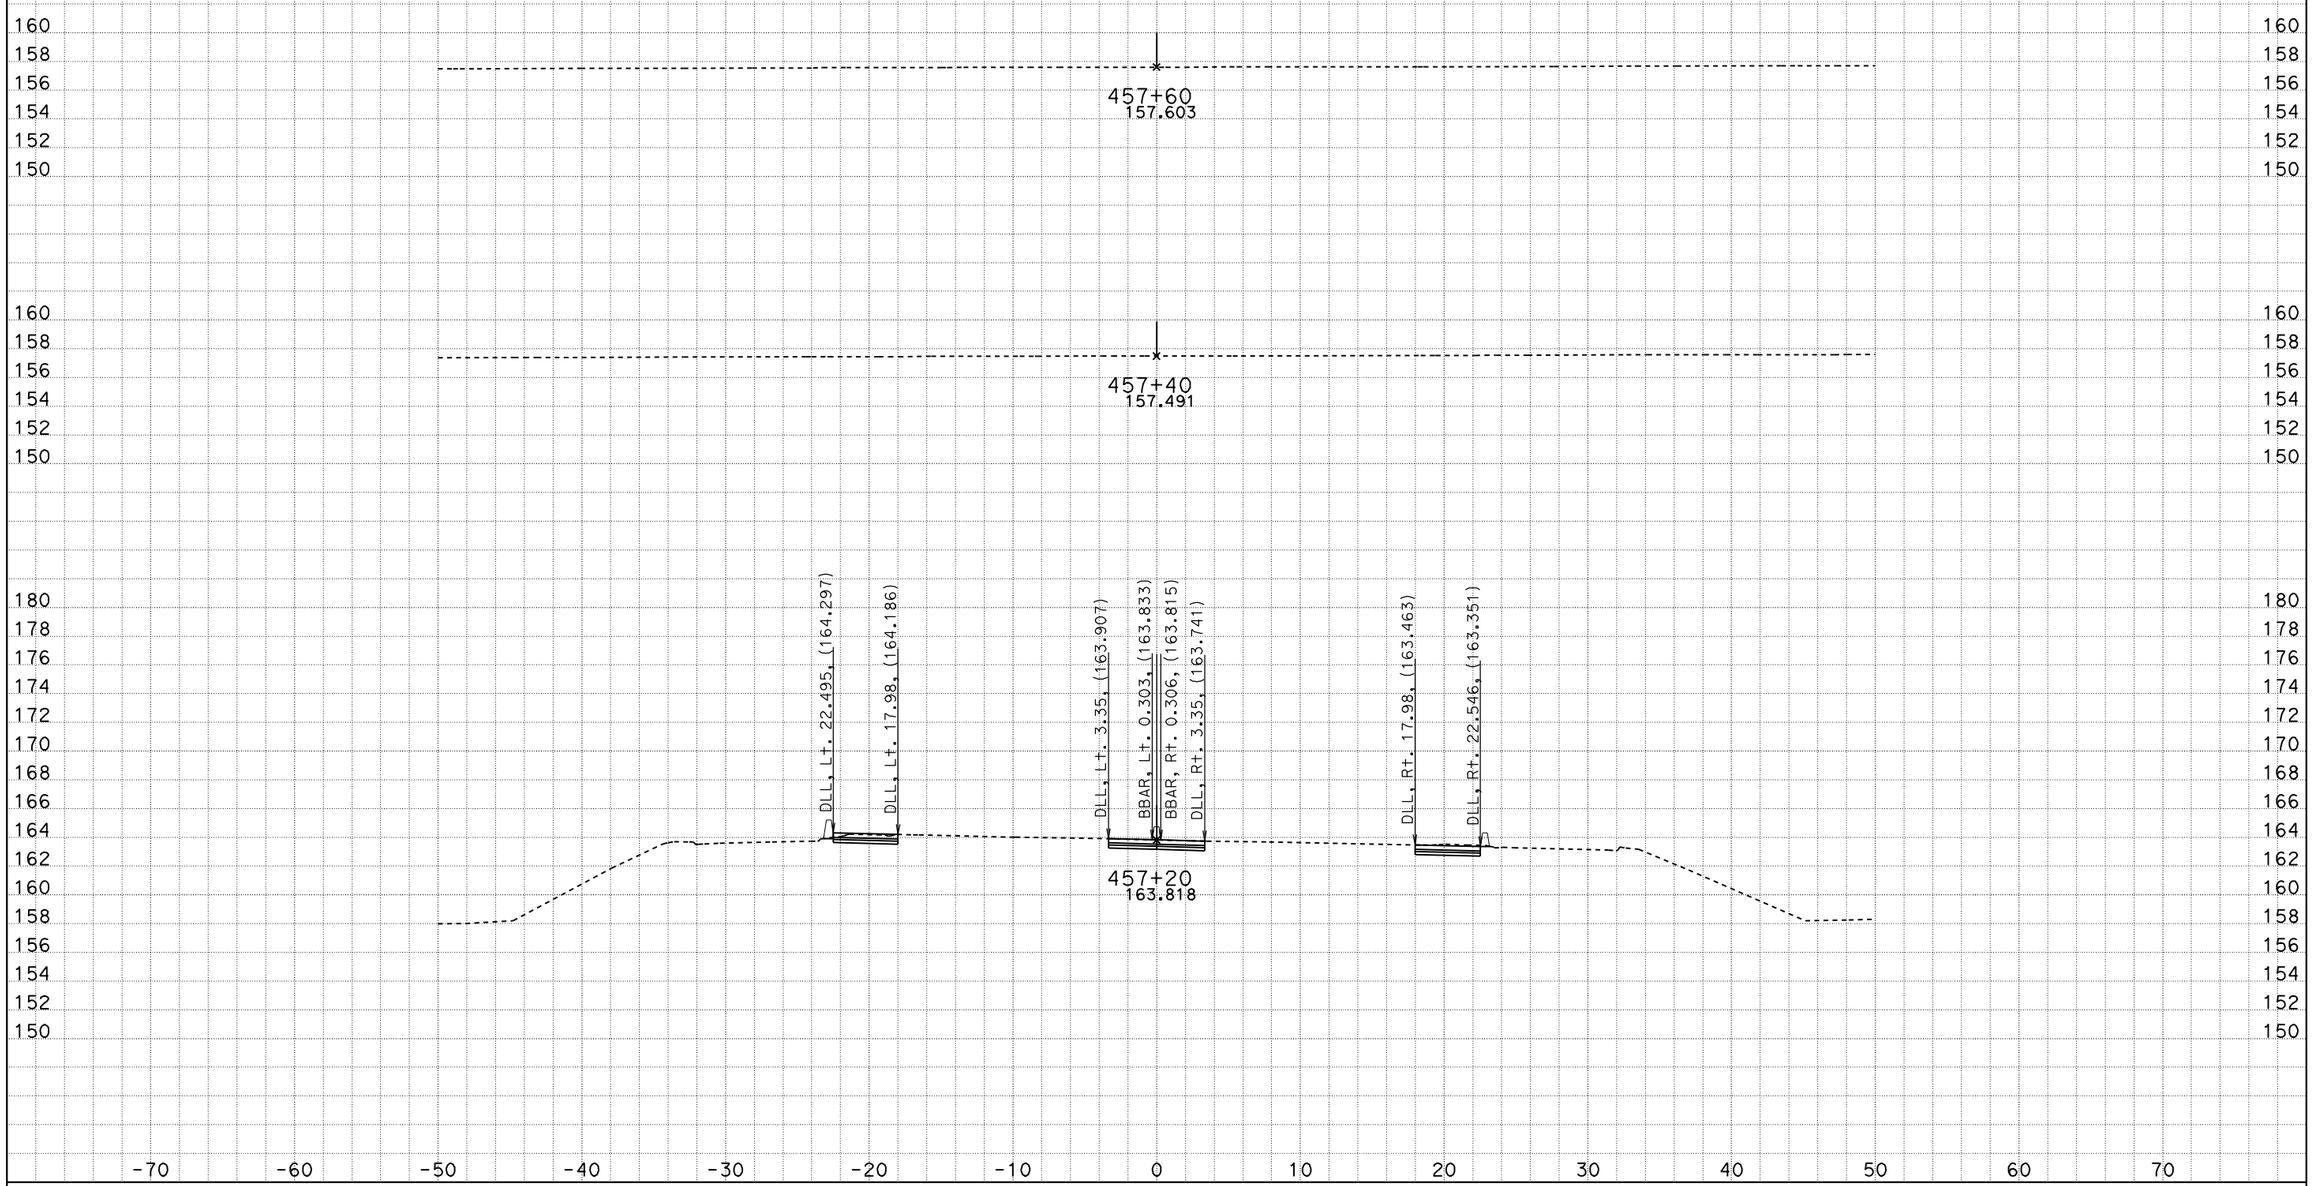

DATE: 4/22/2009

KC Project: 99210 File: M:\desig\121841\DDD\99210\SEG_SOUTH_5m\New\southerensegfinish.ear

Scale Ratio: 1:200 Horiz.
1:200 Vert.

All Dimensions are Meters

CL1
CROSS SECTIONS

SHEET 69 OF XXX

DESIGN STUDY ONLY

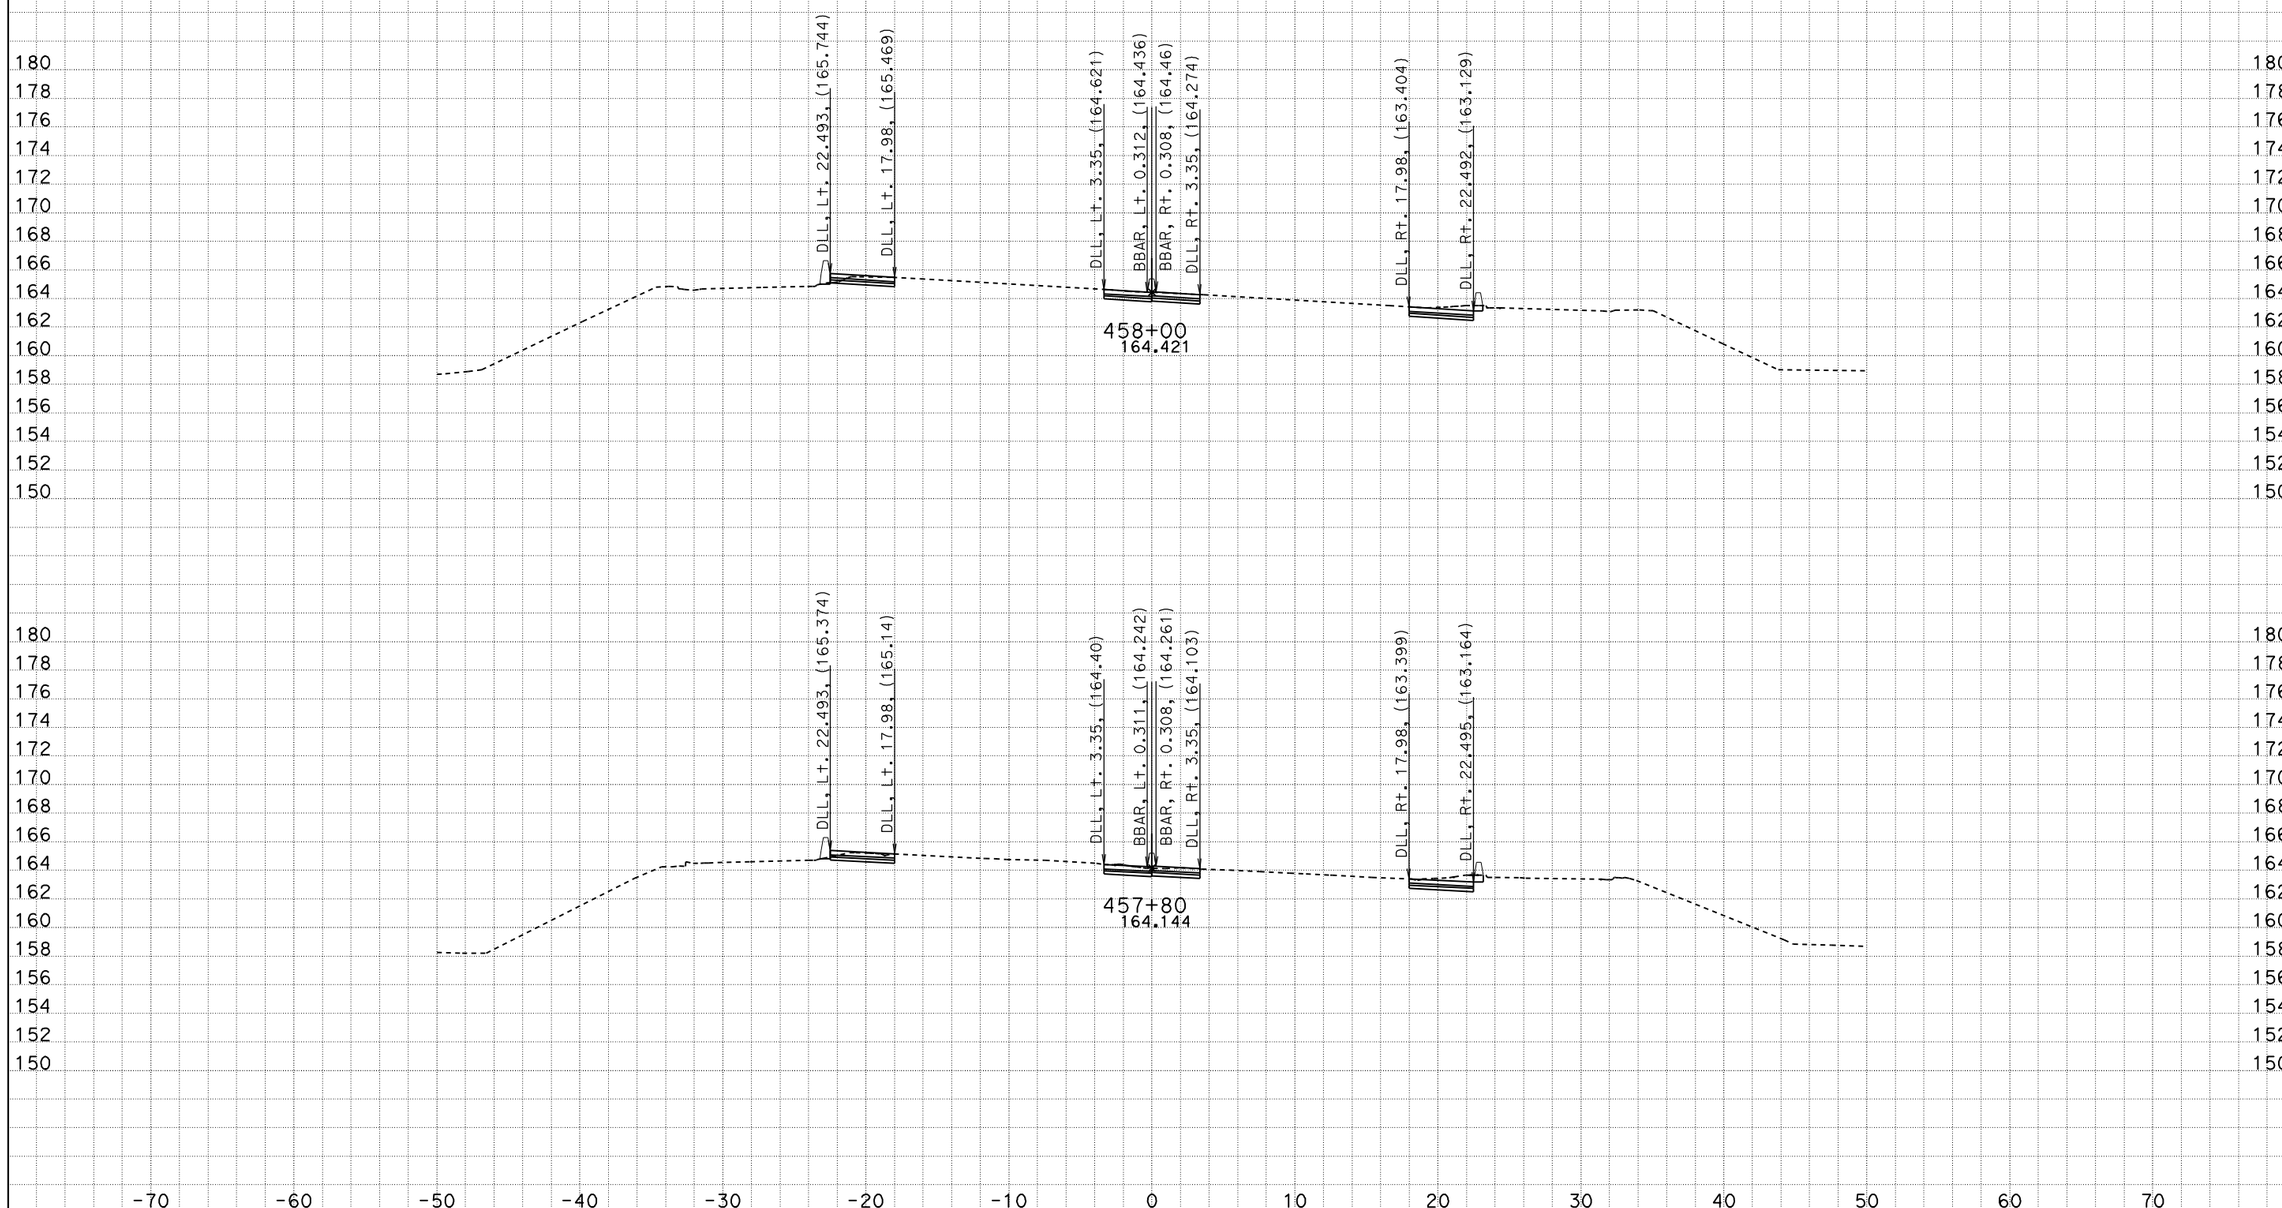

DATE: 4/22/2009

KC Project: 99210 File: M:\desig\121841\DDD\99210\SEG_SOUTH_5m\New\southerensegfinish.ear

Scale Ratio: 1:200 Horiz.
1:200 Vert.

All Dimensions are Meters

CL1
CROSS SECTIONS

SHEET 70 OF XXX

DESIGN STUDY ONLY

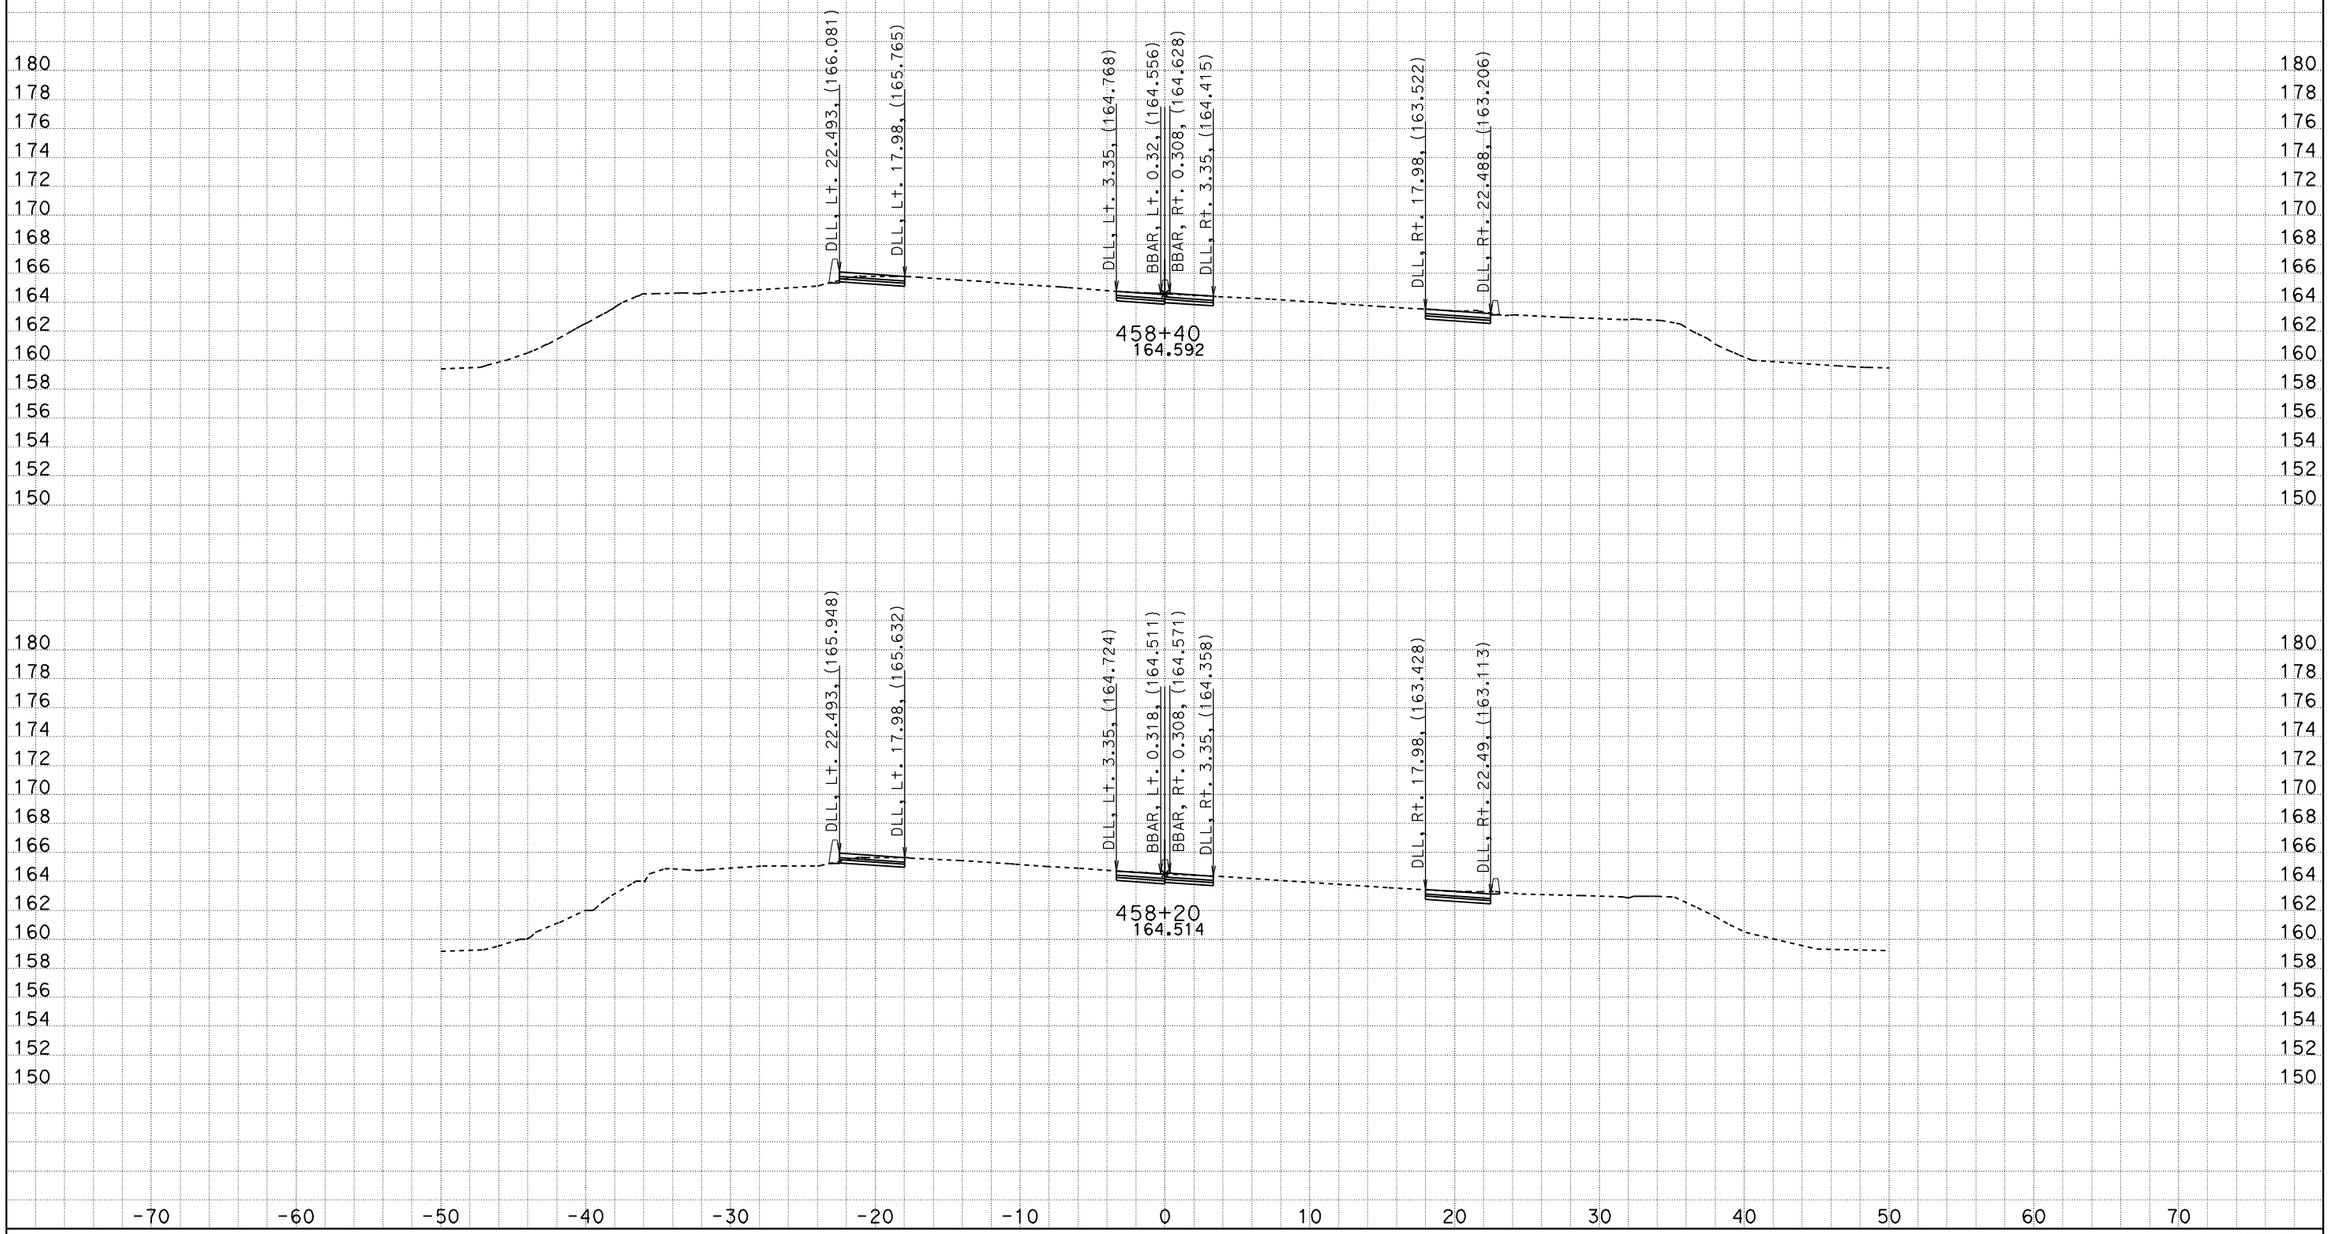

DATE: 4/22/2009

KC Project: 99210 File: M:\desig\121841\DDD\99210\SEG_SOUTH_5m\New\southerensegfinish.ear

Scale Ratio: 1:200 Horiz.
1:200 Vert.

All Dimensions are Meters

CL1
CROSS SECTIONS

SHEET 71 OF XXX

DESIGN STUDY ONLY

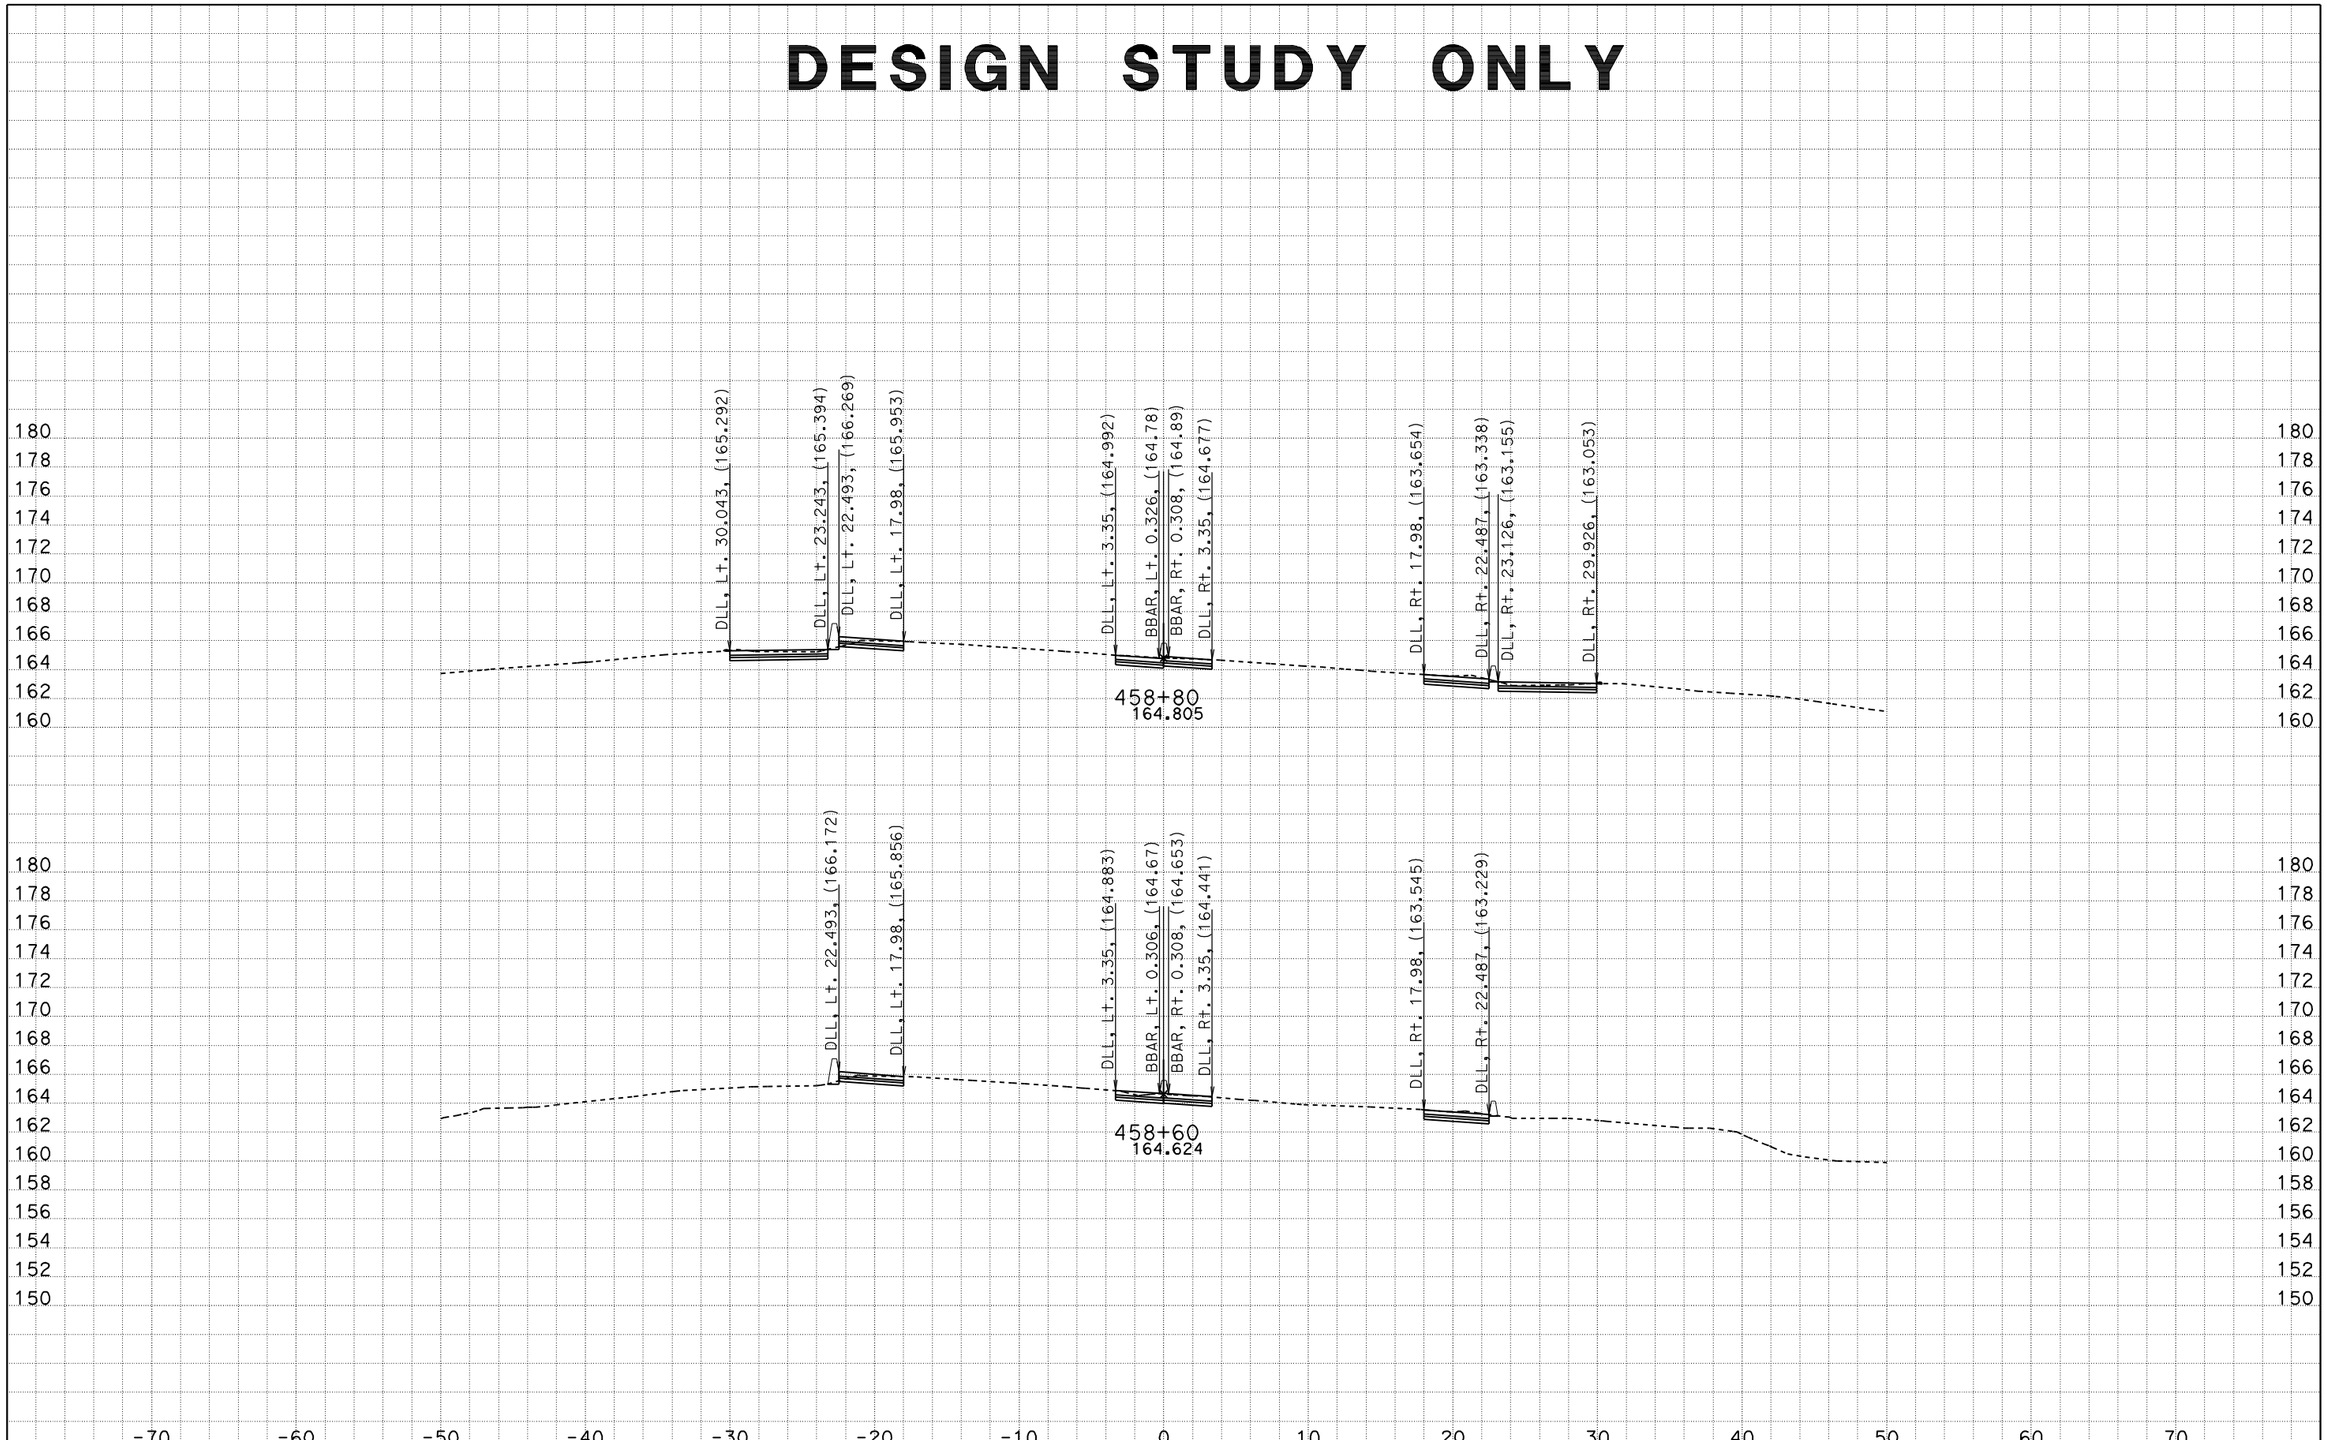

DATE: 4/22/2009

KC Project: 99210 File: M:\desig\121841\DDD\99210\SEG_SOUTH_5m\New\southerensegfinish.ear

Scale Ratio: 1:200 Horiz.
1:200 Vert.

All Dimensions are Meters

CL1
CROSS SECTIONS

SHEET 72 OF XXX

DESIGN STUDY ONLY

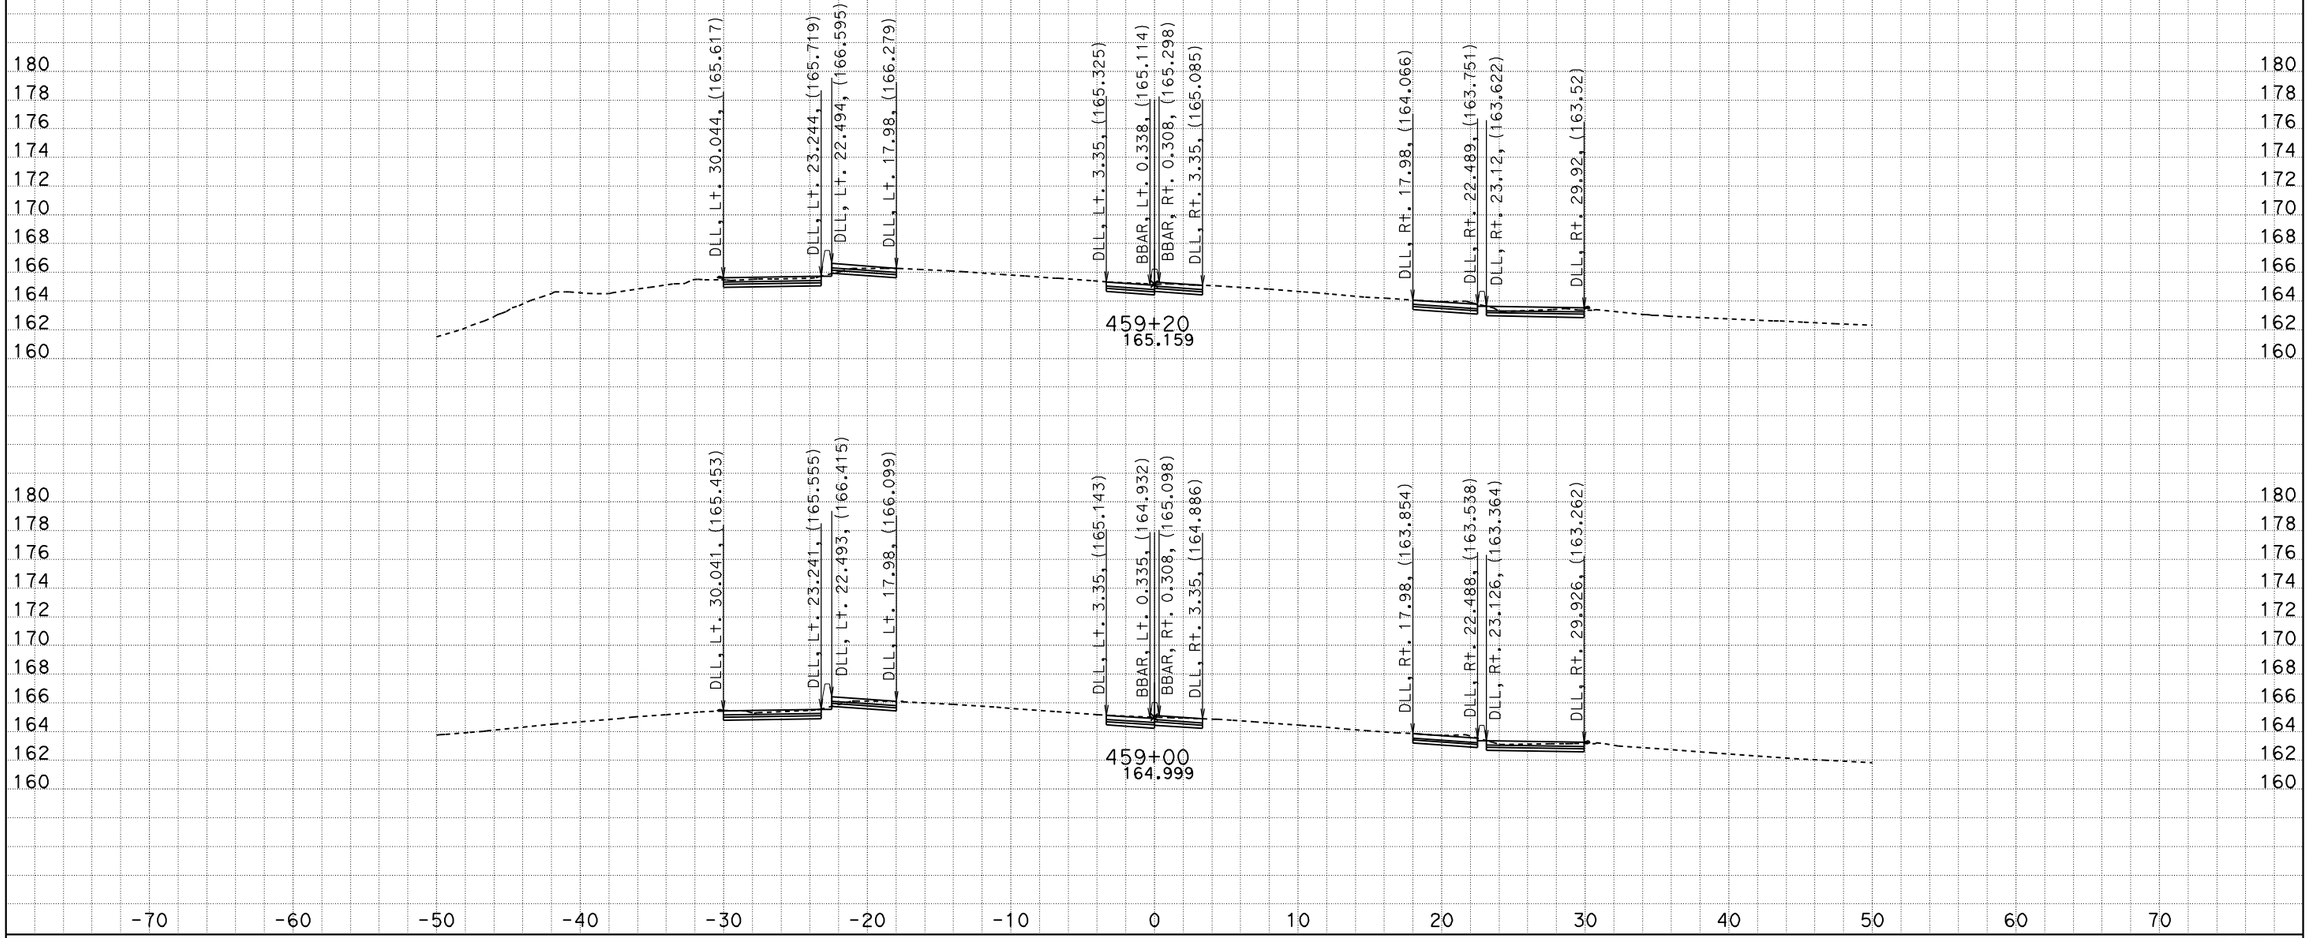

DATE: 4/22/2009

KC Project: 99210 File: M:\desig\121841\DDD\99210\SEG_SOUTH_5m\New\southerensegfinish.ear

Scale Ratio: 1:200 Horiz.
1:200 Vert.

All Dimensions are Meters

CL1
CROSS SECTIONS

DESIGN STUDY ONLY

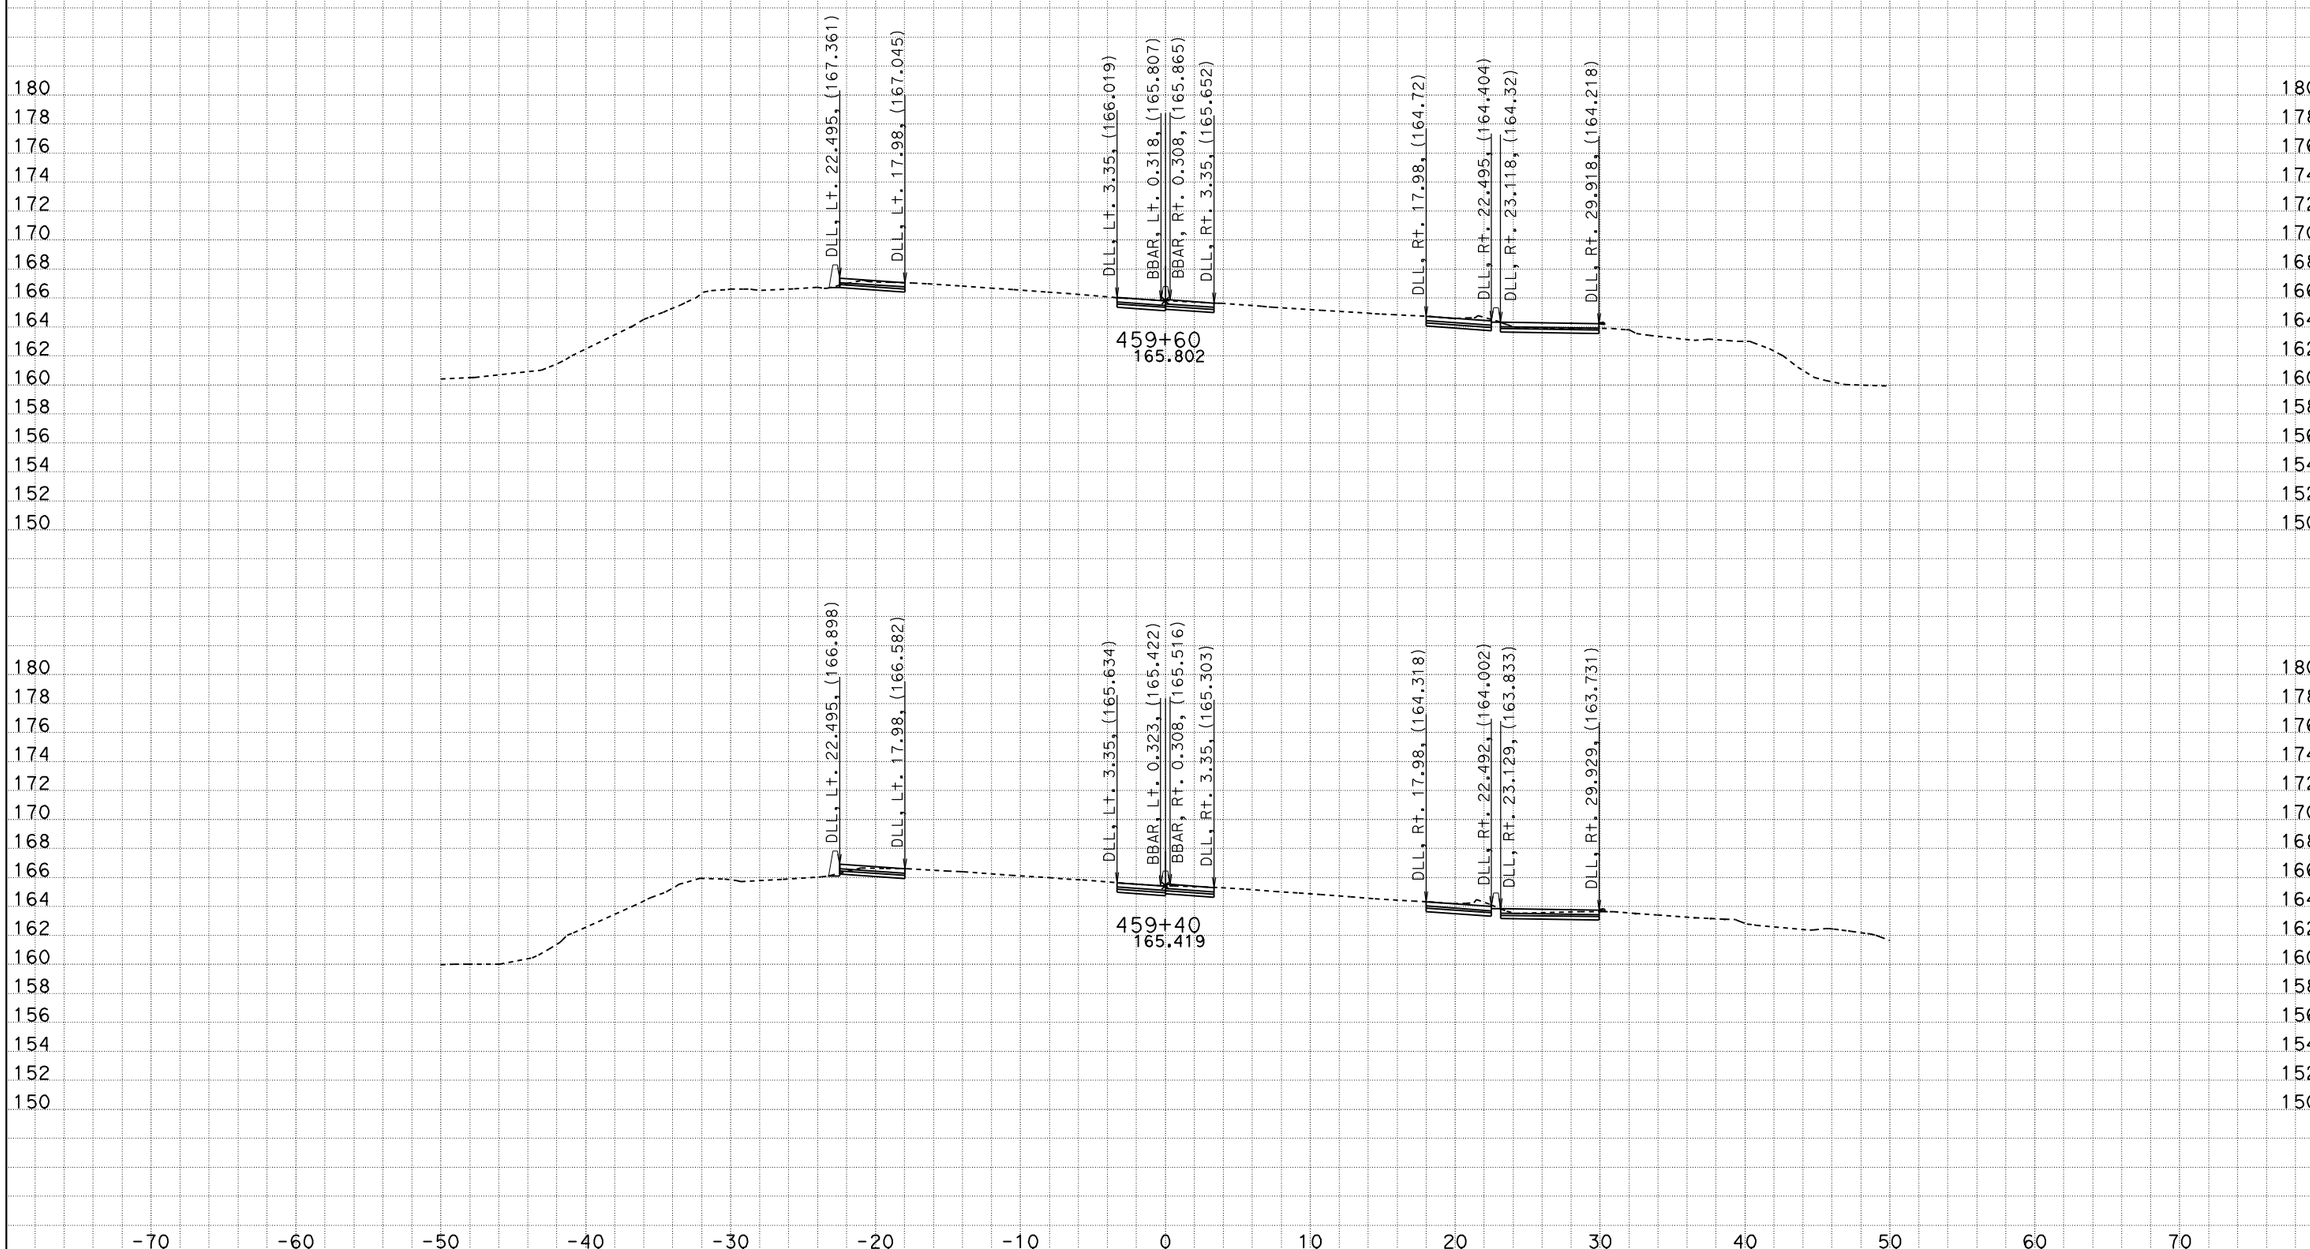

DATE: 4/22/2009

KC Project: 99210 File: M:\desig\121841\DDD\99210\SEG_SOUTH_5m\New\southerensegfinish.ear

Scale Ratio: 1:200 Horiz.
1:200 Vert.

All Dimensions are Meters

CL1
CROSS SECTIONS

SHEET 74 OF XXX

DESIGN STUDY ONLY

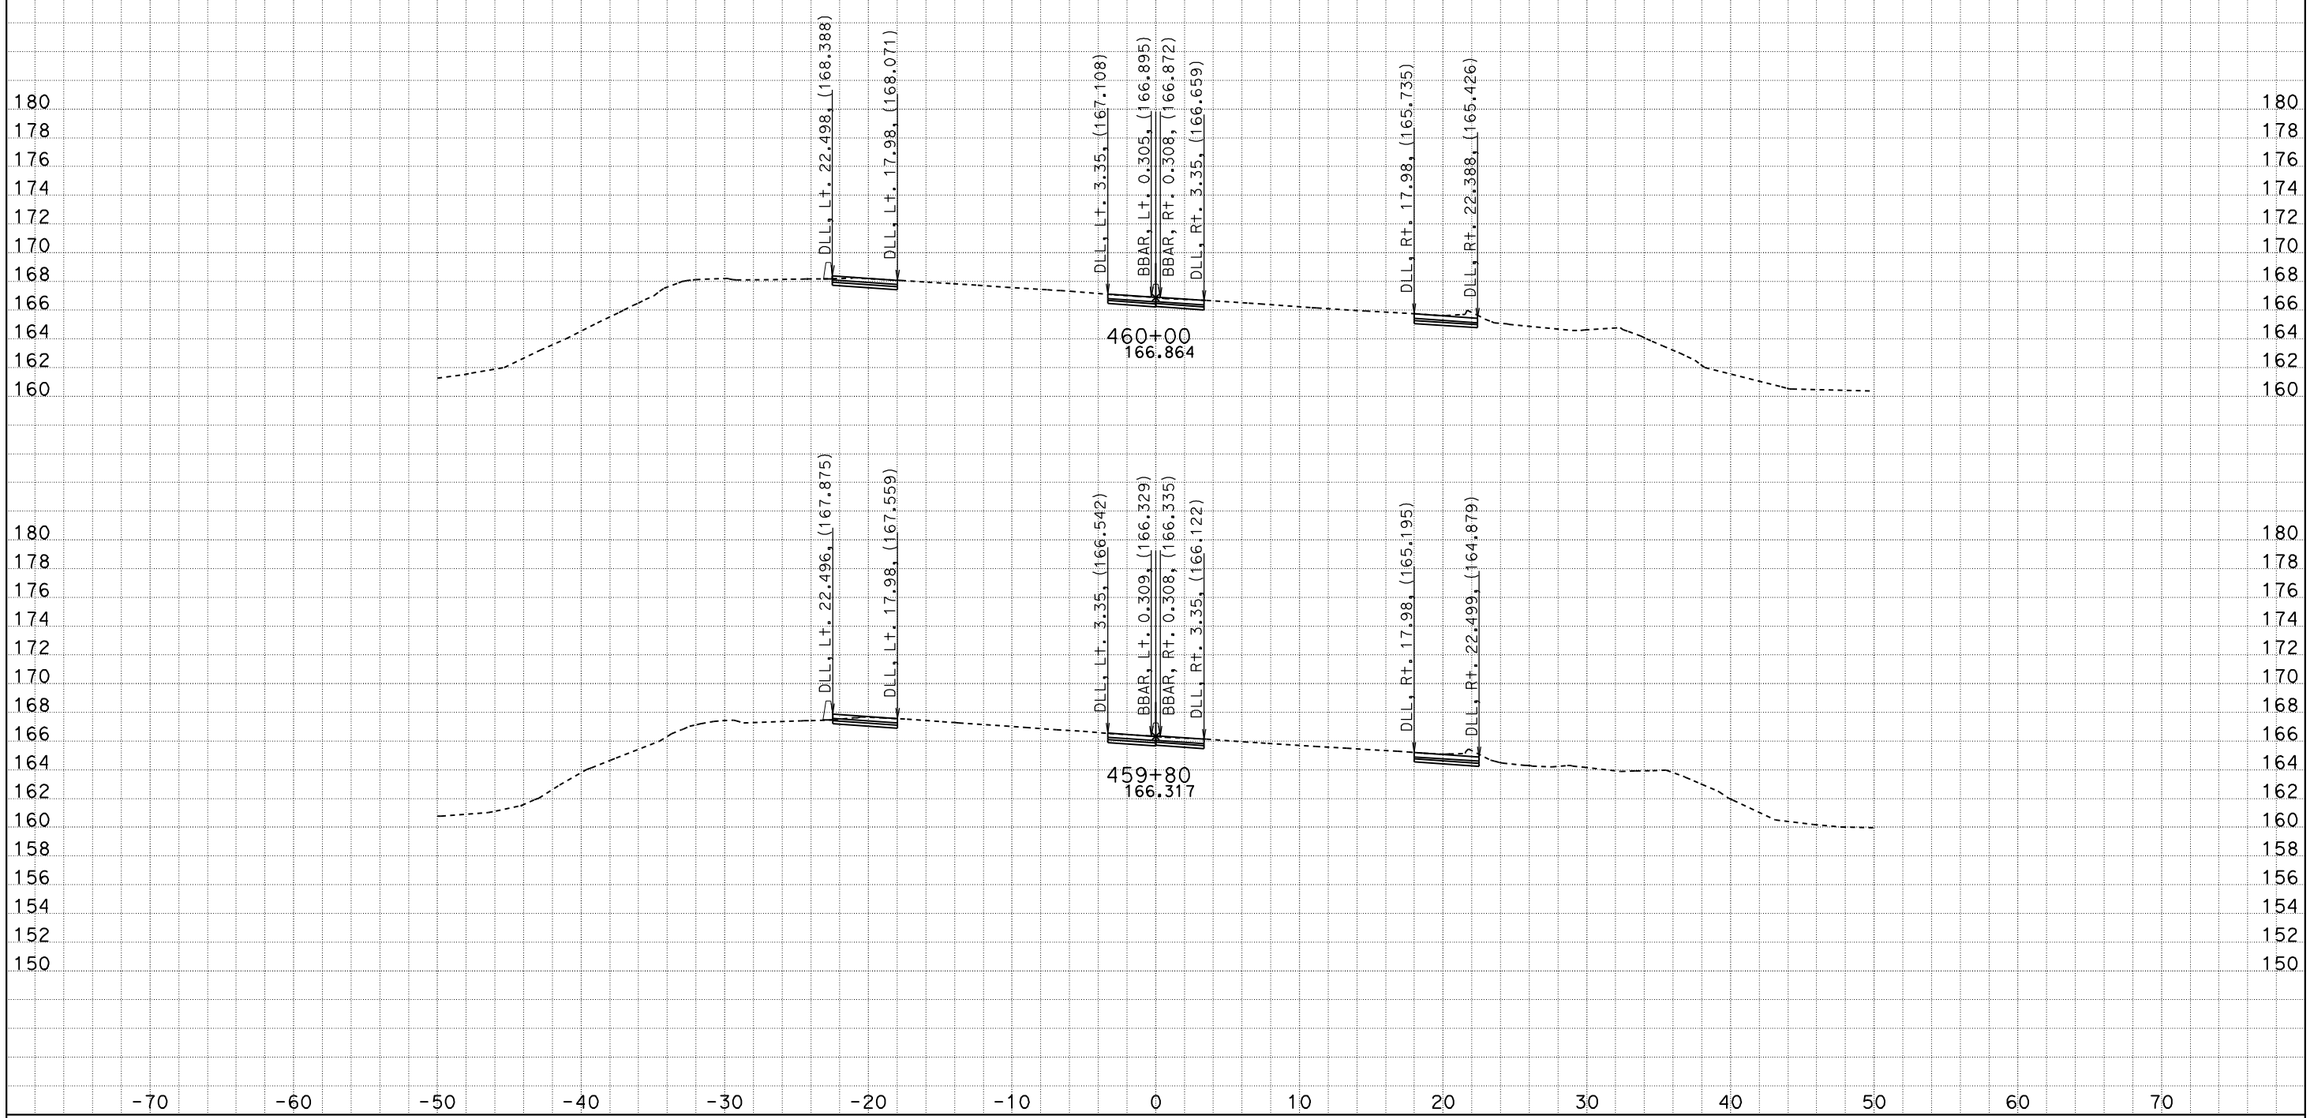

DATE: 4/22/2009

KC Project: 99210 File: M:\desig\121841\DDD\99210\SEG_SOUTH_5m\New\southerensegfinish.ear

Scale Ratio: 1:200 Horiz.
1:200 Vert.

All Dimensions are Meters

CL1
CROSS SECTIONS

SHEET 75 OF XXX

DESIGN STUDY ONLY

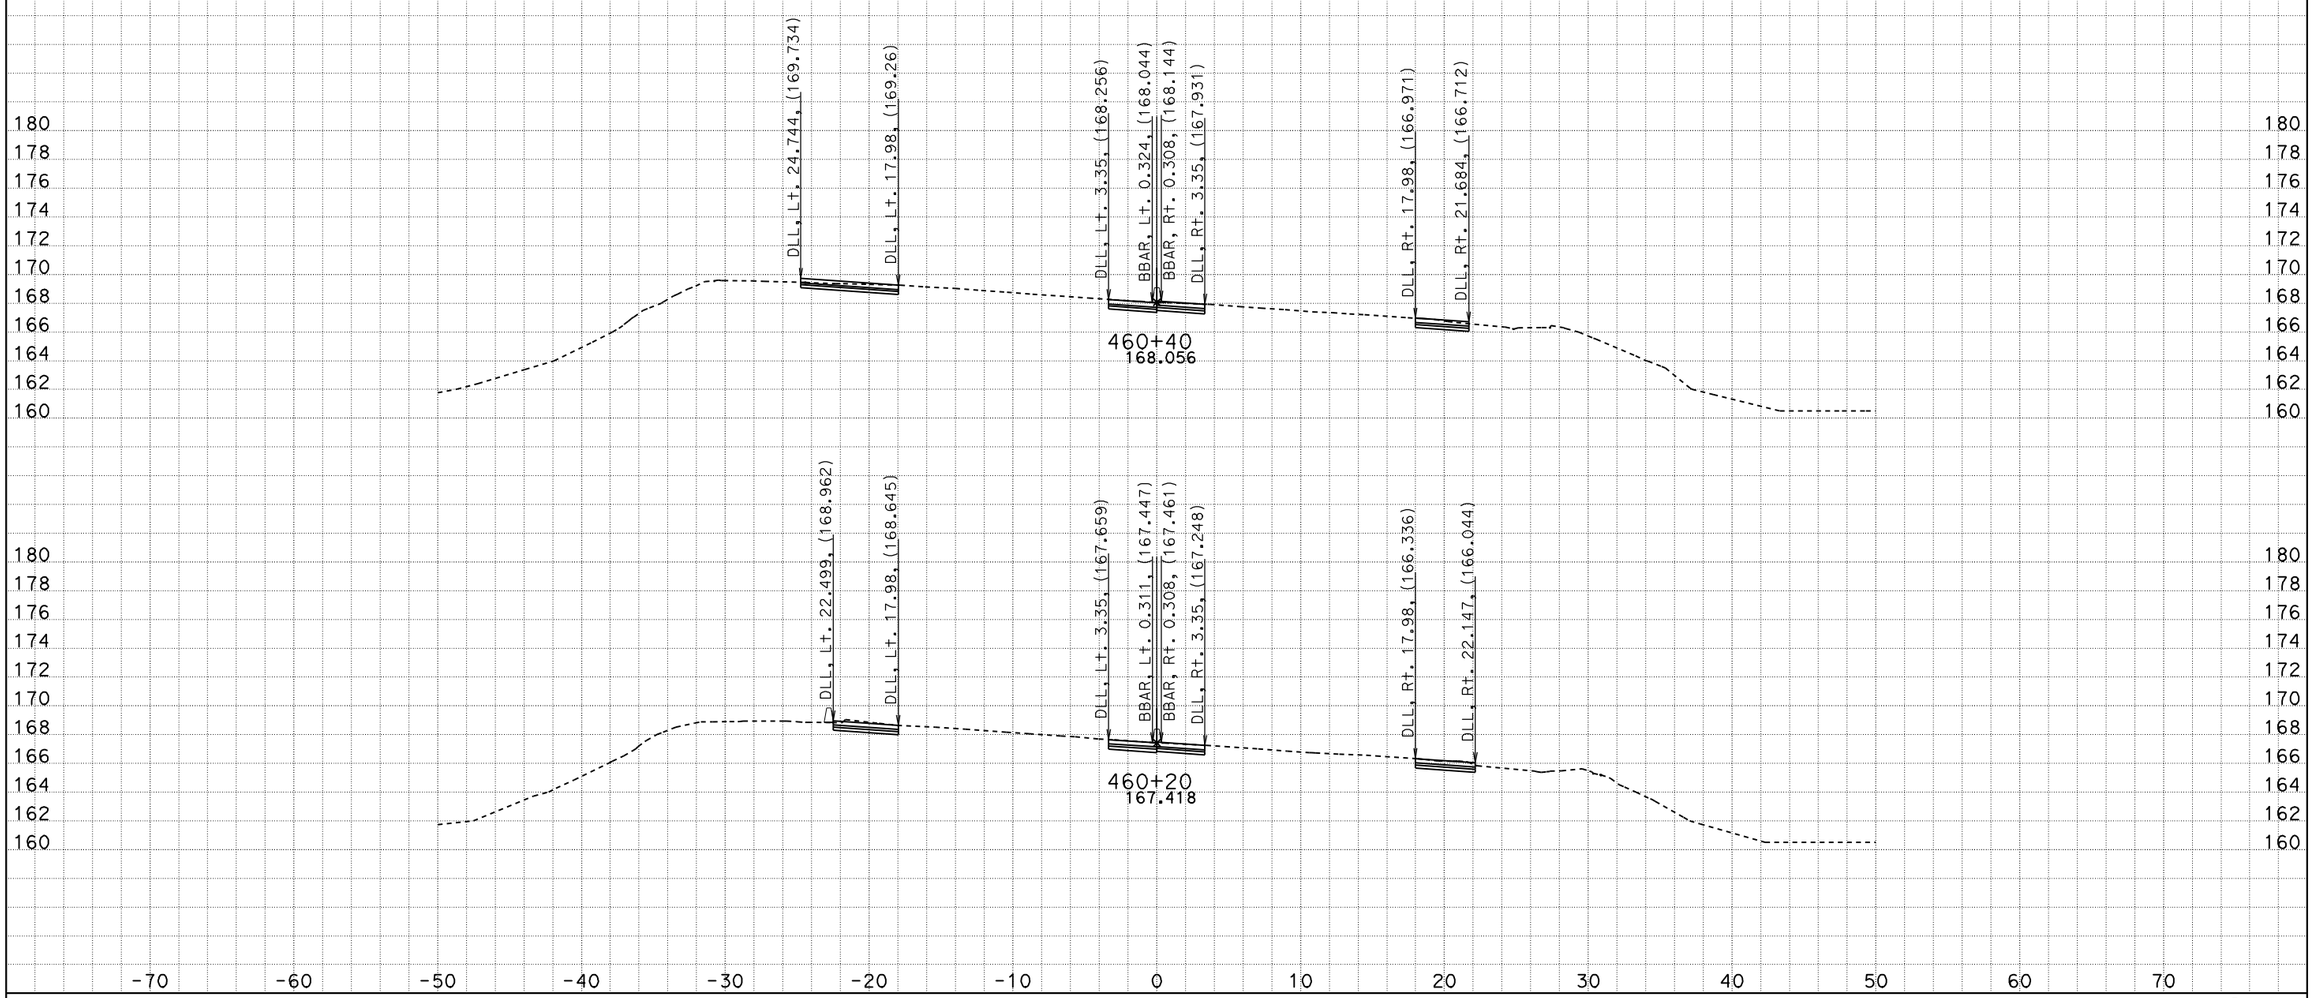

DATE: 4/22/2009

KC Project: 99210 File: M:\desig\121841\DDD\99210\SEG_SOUTH_5m\New\southerensegfinish.ear

Scale Ratio: 1:200 Horiz.
1:200 Vert.

All Dimensions are Meters

CL1
CROSS SECTIONS

SHEET 76 OF XXX

DESIGN STUDY ONLY

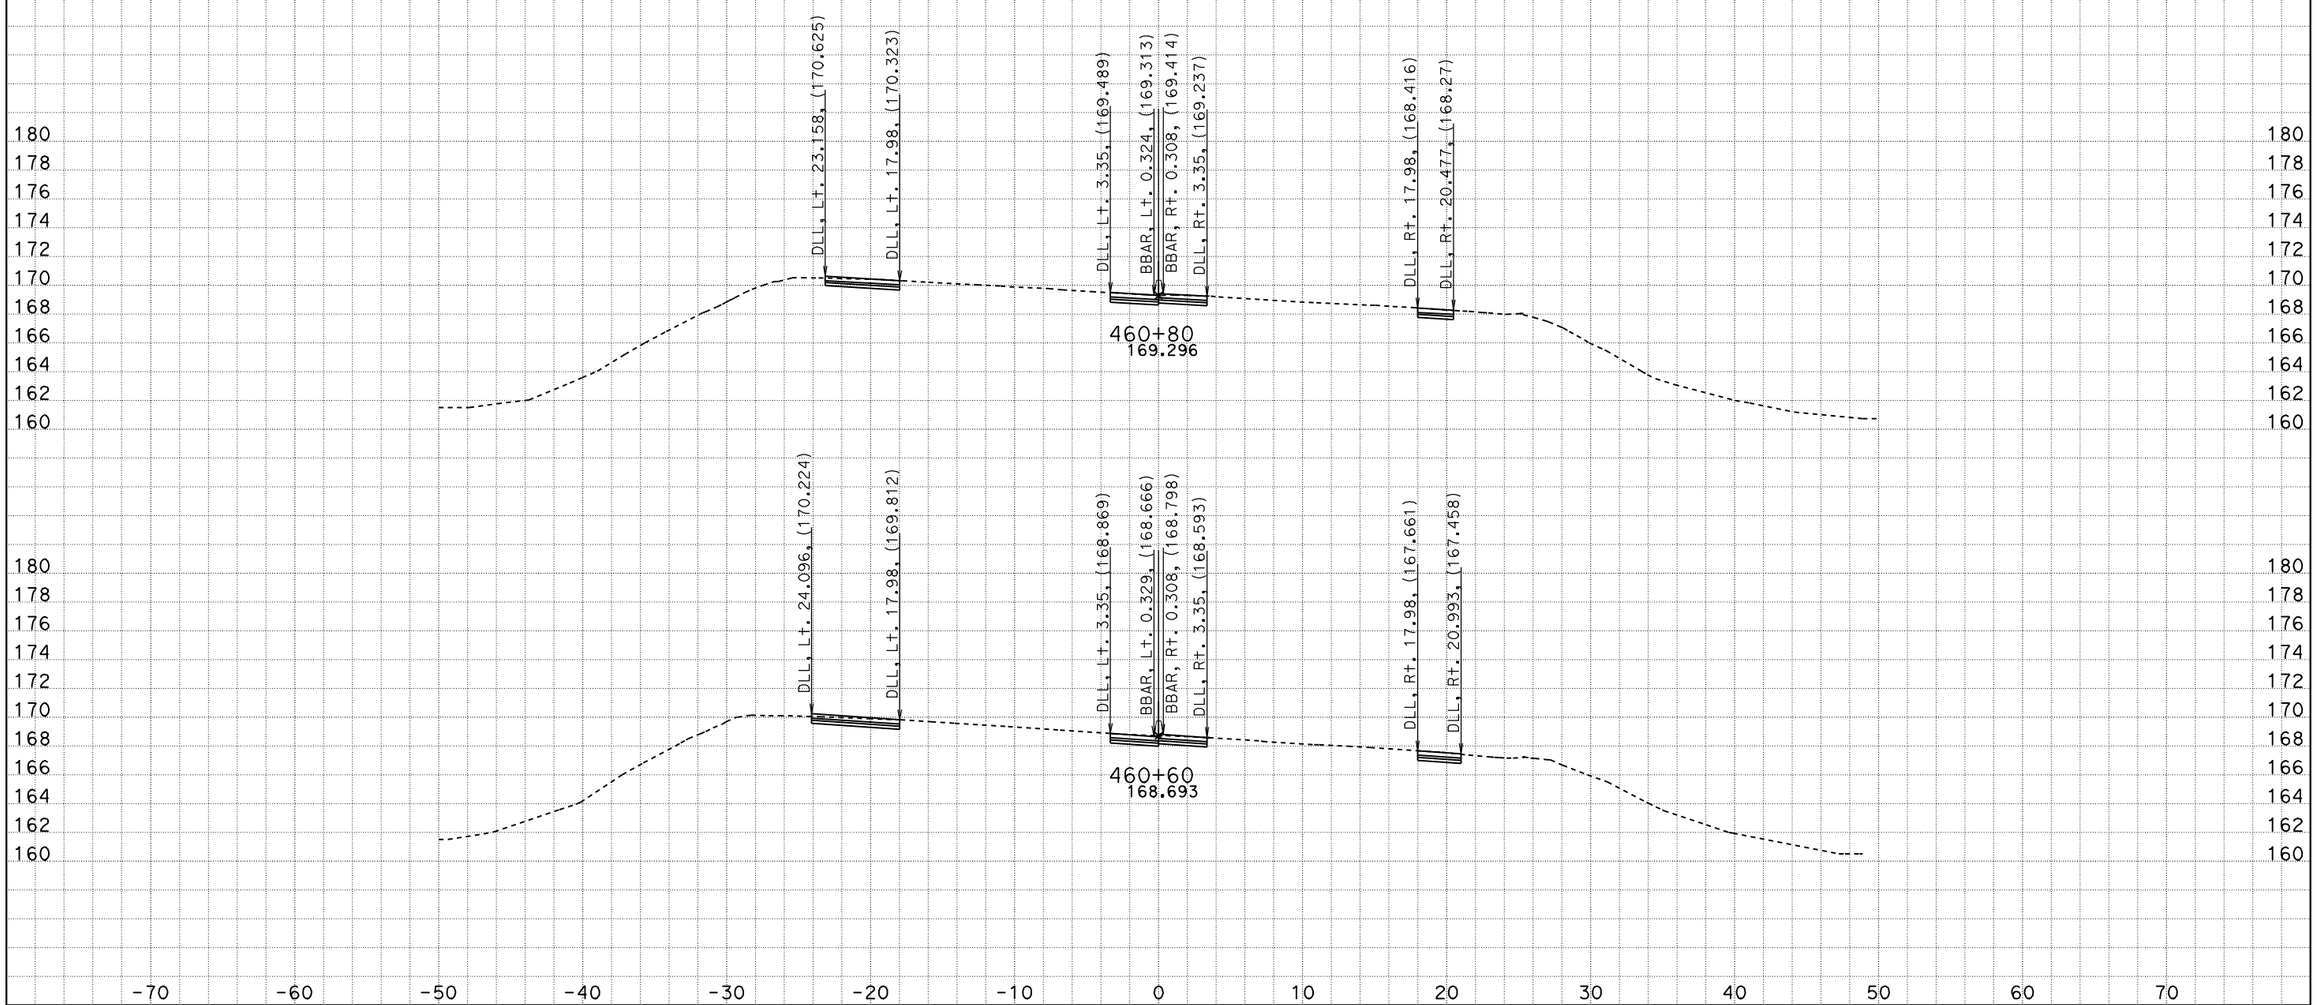

DATE: 4/22/2009

KC Project: 99210 File: M:\desig\121841\DDD\99210\SEG_SOUTH_5m\New\southerensegfinish.ear

Scale Ratio: 1:200 Horiz.
1:200 Vert.

All Dimensions are Meters

CL1
CROSS SECTIONS

SHEET 77 OF XXX

DESIGN STUDY ONLY

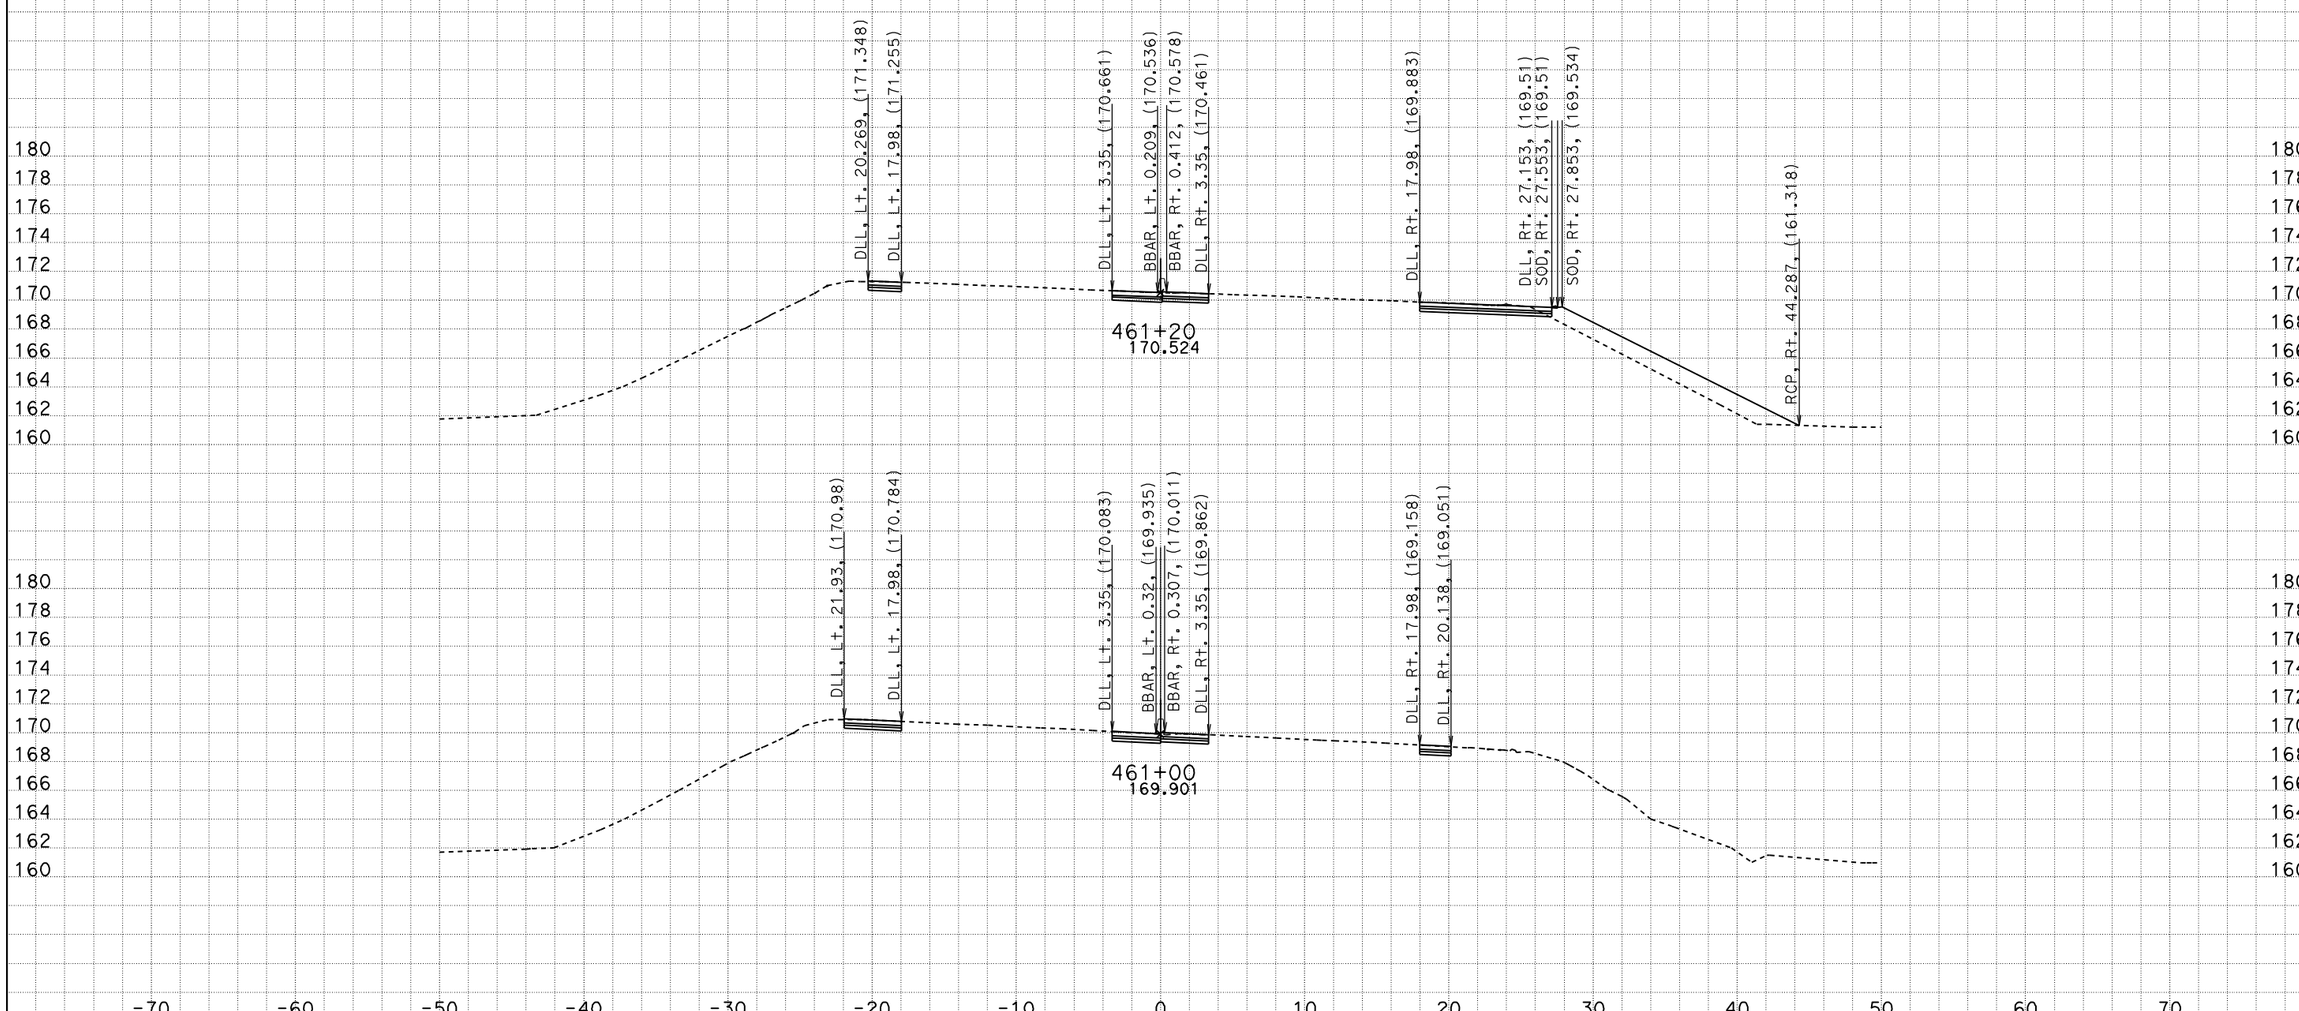

DATE: 4/22/2009

KC Project: 99210 File: M:\desig\121841\DDD\99210\SEG_SOUTH_5m\New\southerensegfinish.ear

Scale Ratio: 1:200 Horiz.
1:200 Vert.

All Dimensions are Meters

CL1
CROSS SECTIONS

SHEET 78 OF XXX

DESIGN STUDY ONLY

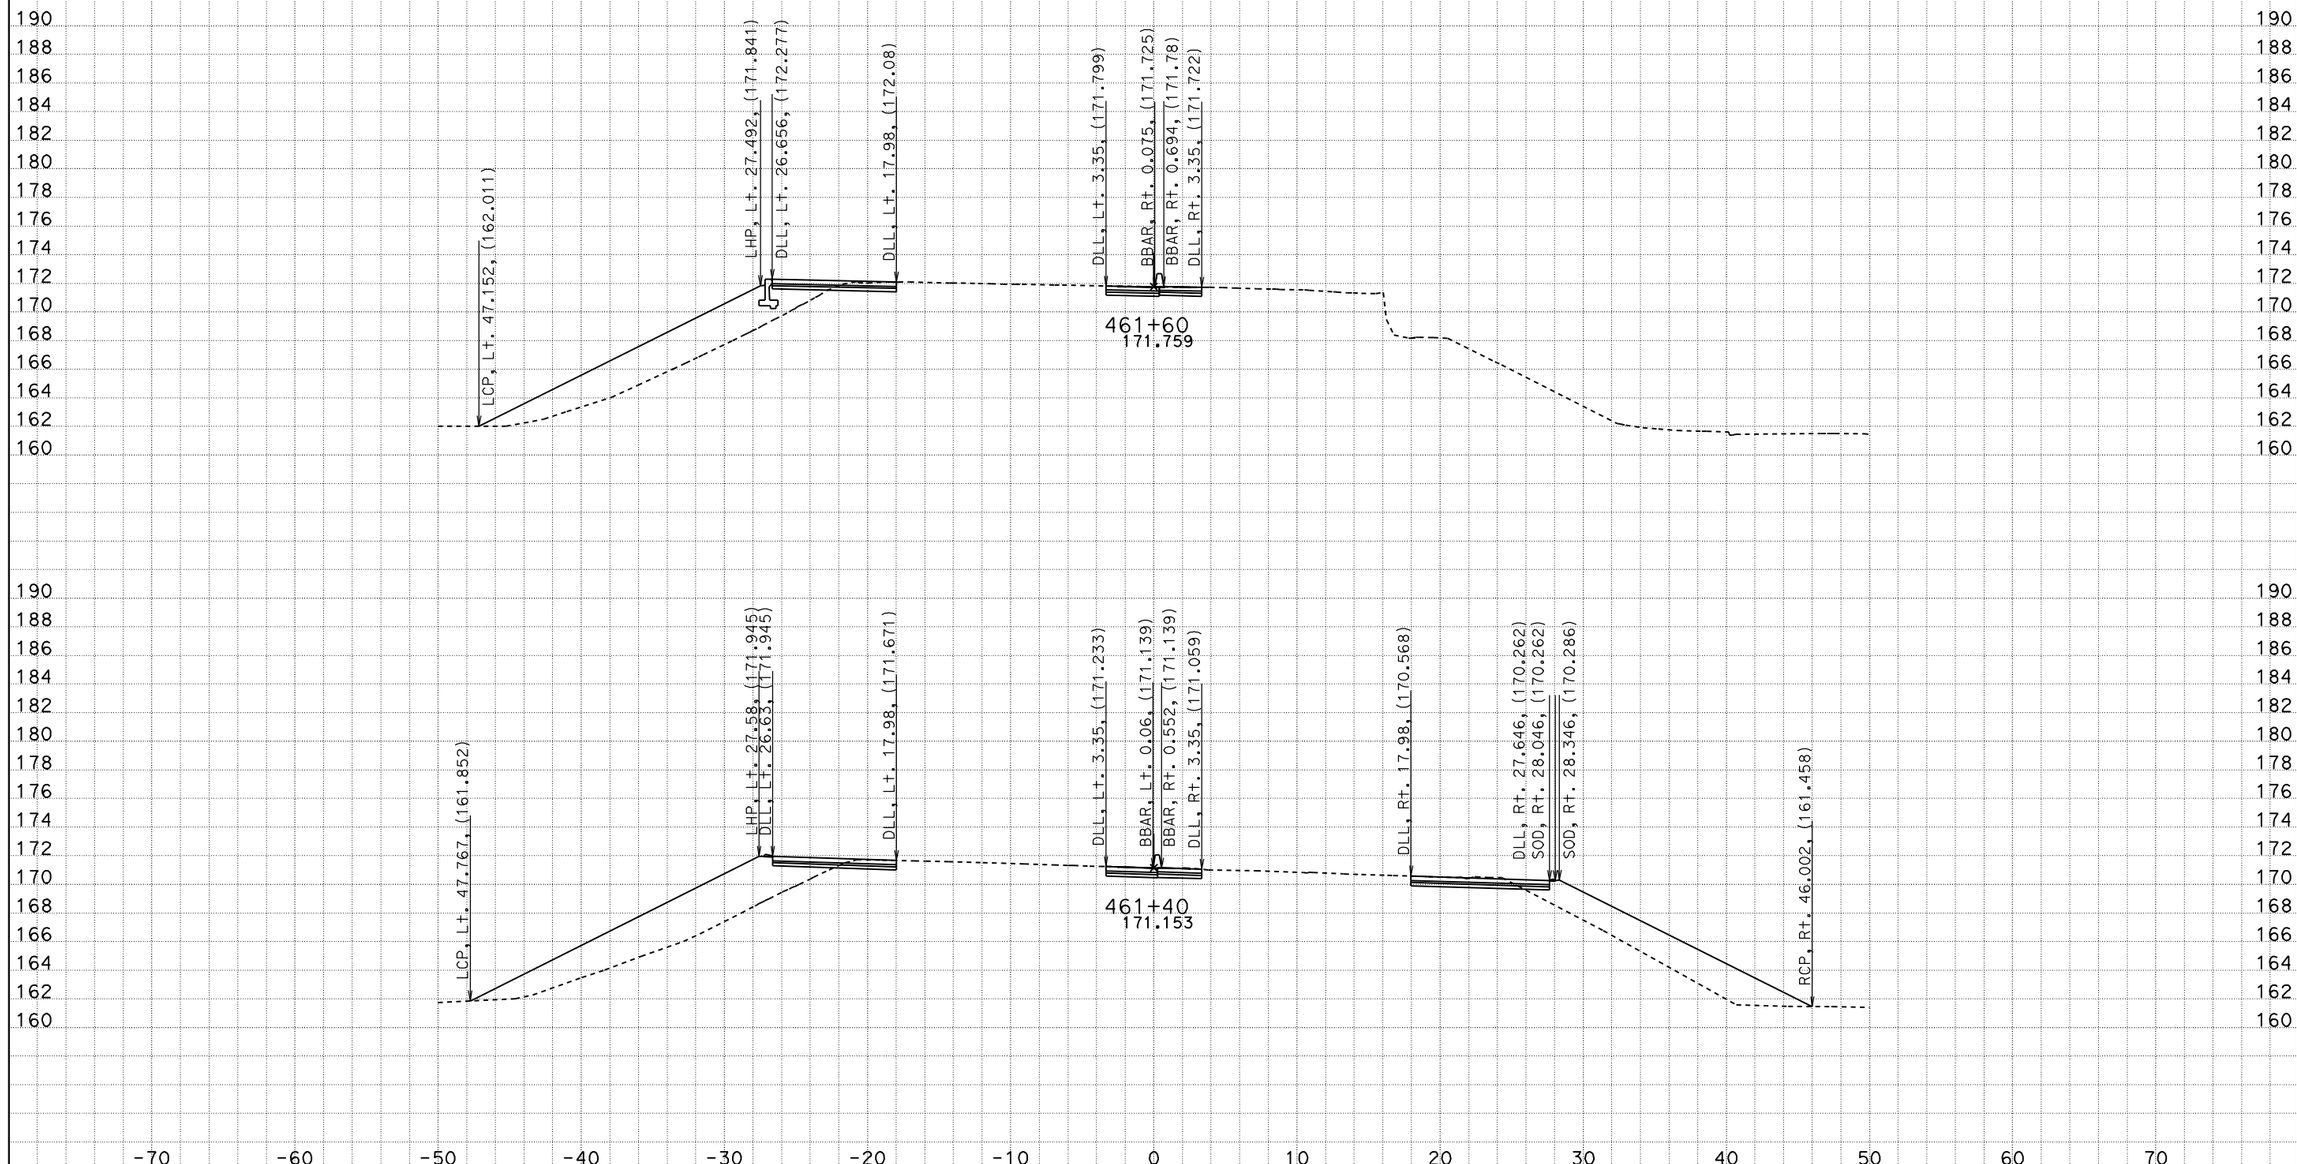

DATE: 4/22/2009

KC Project: 99210 File: M:\desig\121841\DDD\99210\SEG_SOUTH_5m\New\southerensegfinish.ear

Scale Ratio: 1:200 Horiz.
1:200 Vert.

All Dimensions are Meters

CL1
CROSS SECTIONS

SHEET 79 OF XXX

DESIGN STUDY ONLY

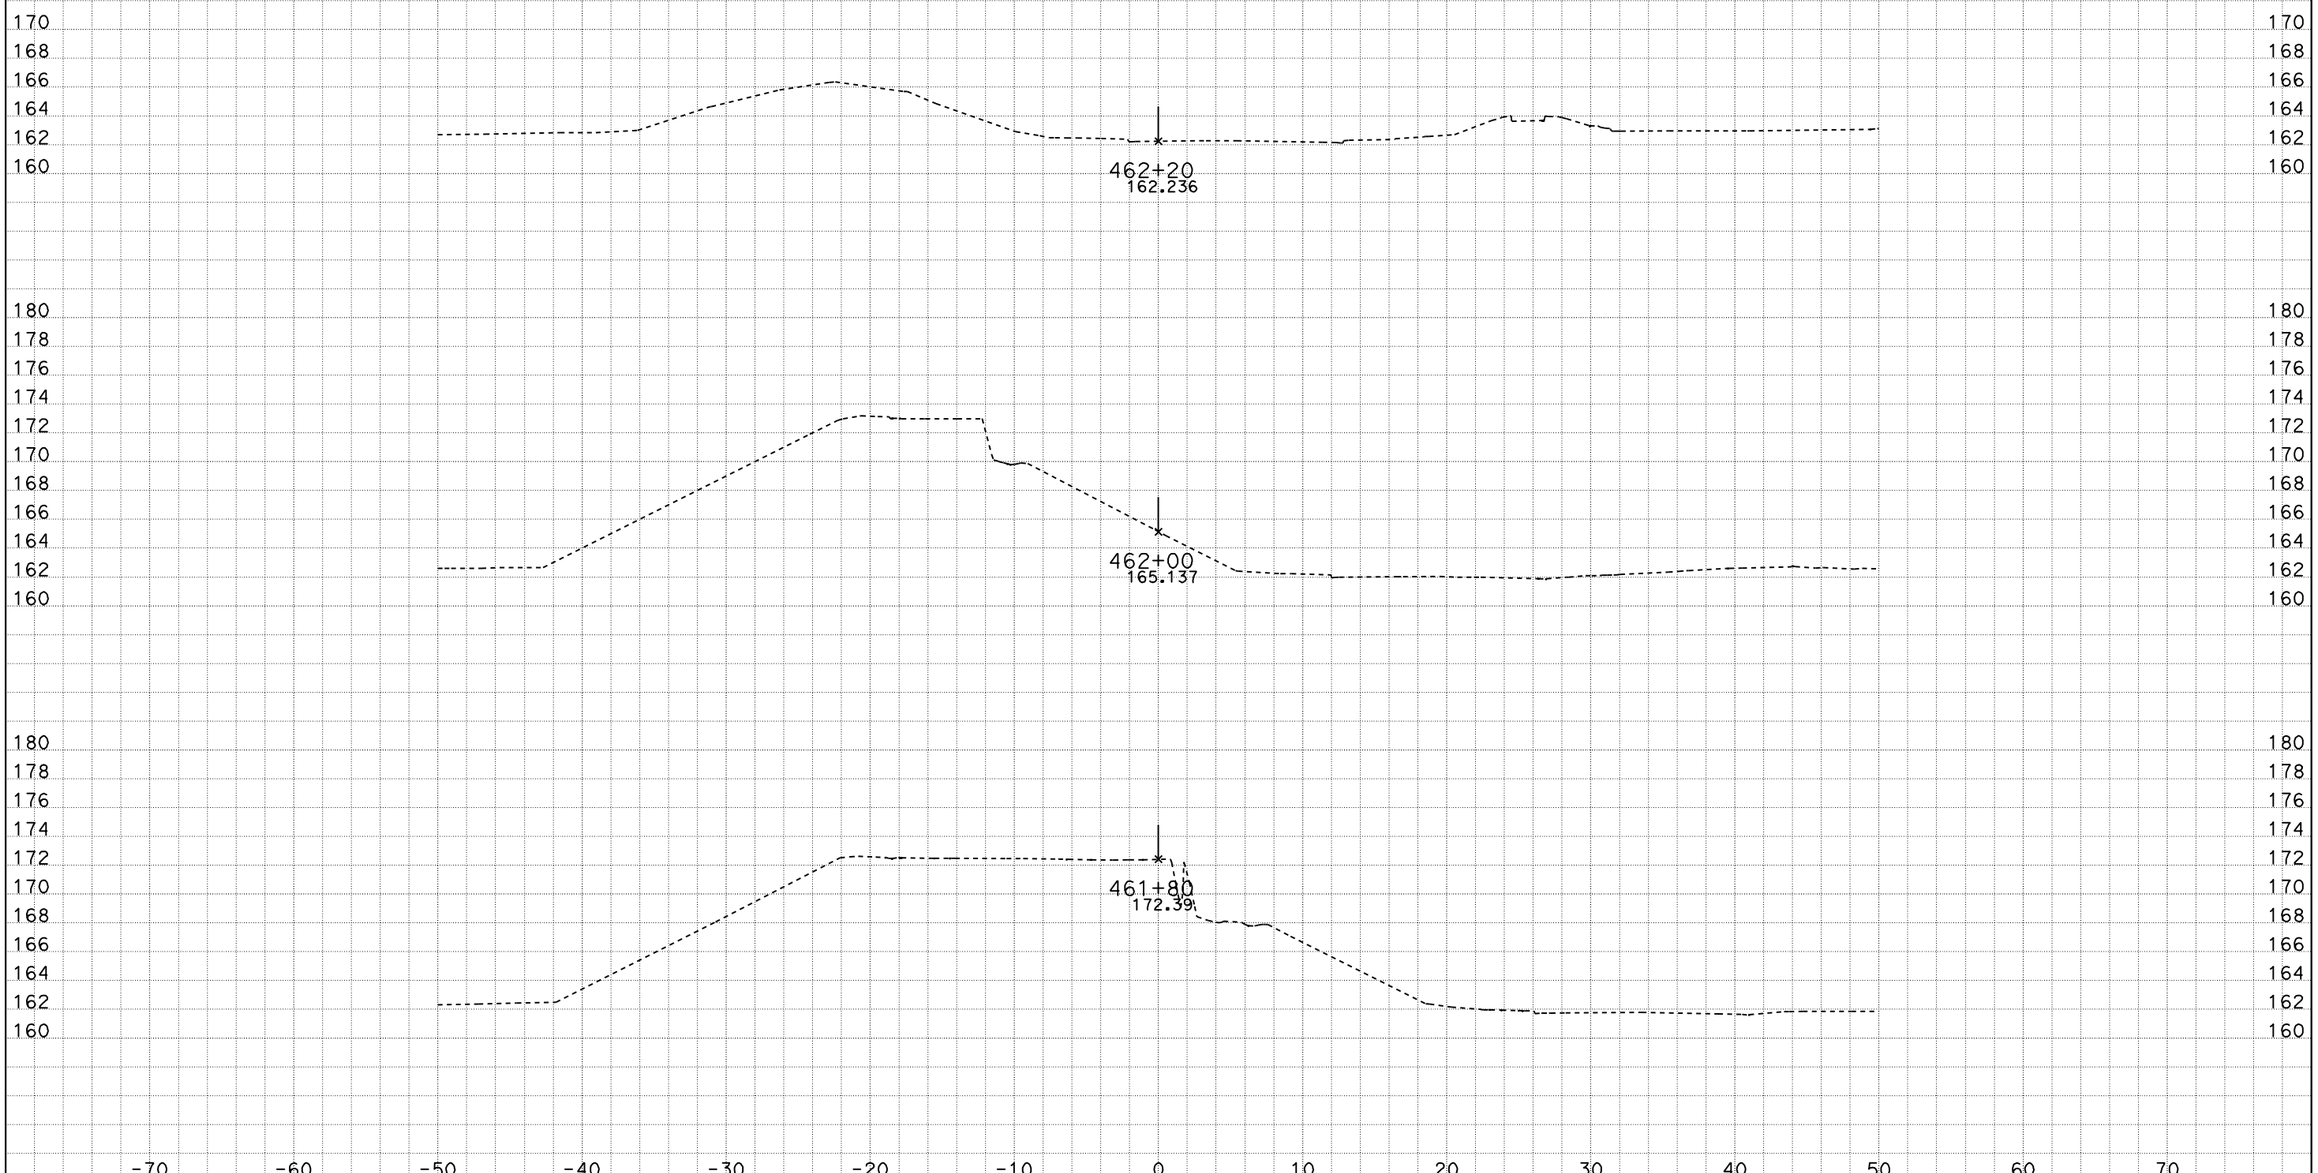

DATE: 4/22/2009

KC Project: 99210 File: M:\desig\121841\DDD\99210\SEG_SOUTH_5m\New\southerensegfinish.ear

Scale Ratio: 1:200 Horiz.
1:200 Vert.

All Dimensions are Meters

CL1
CROSS SECTIONS

SHEET 80 OF XXX

DESIGN STUDY ONLY

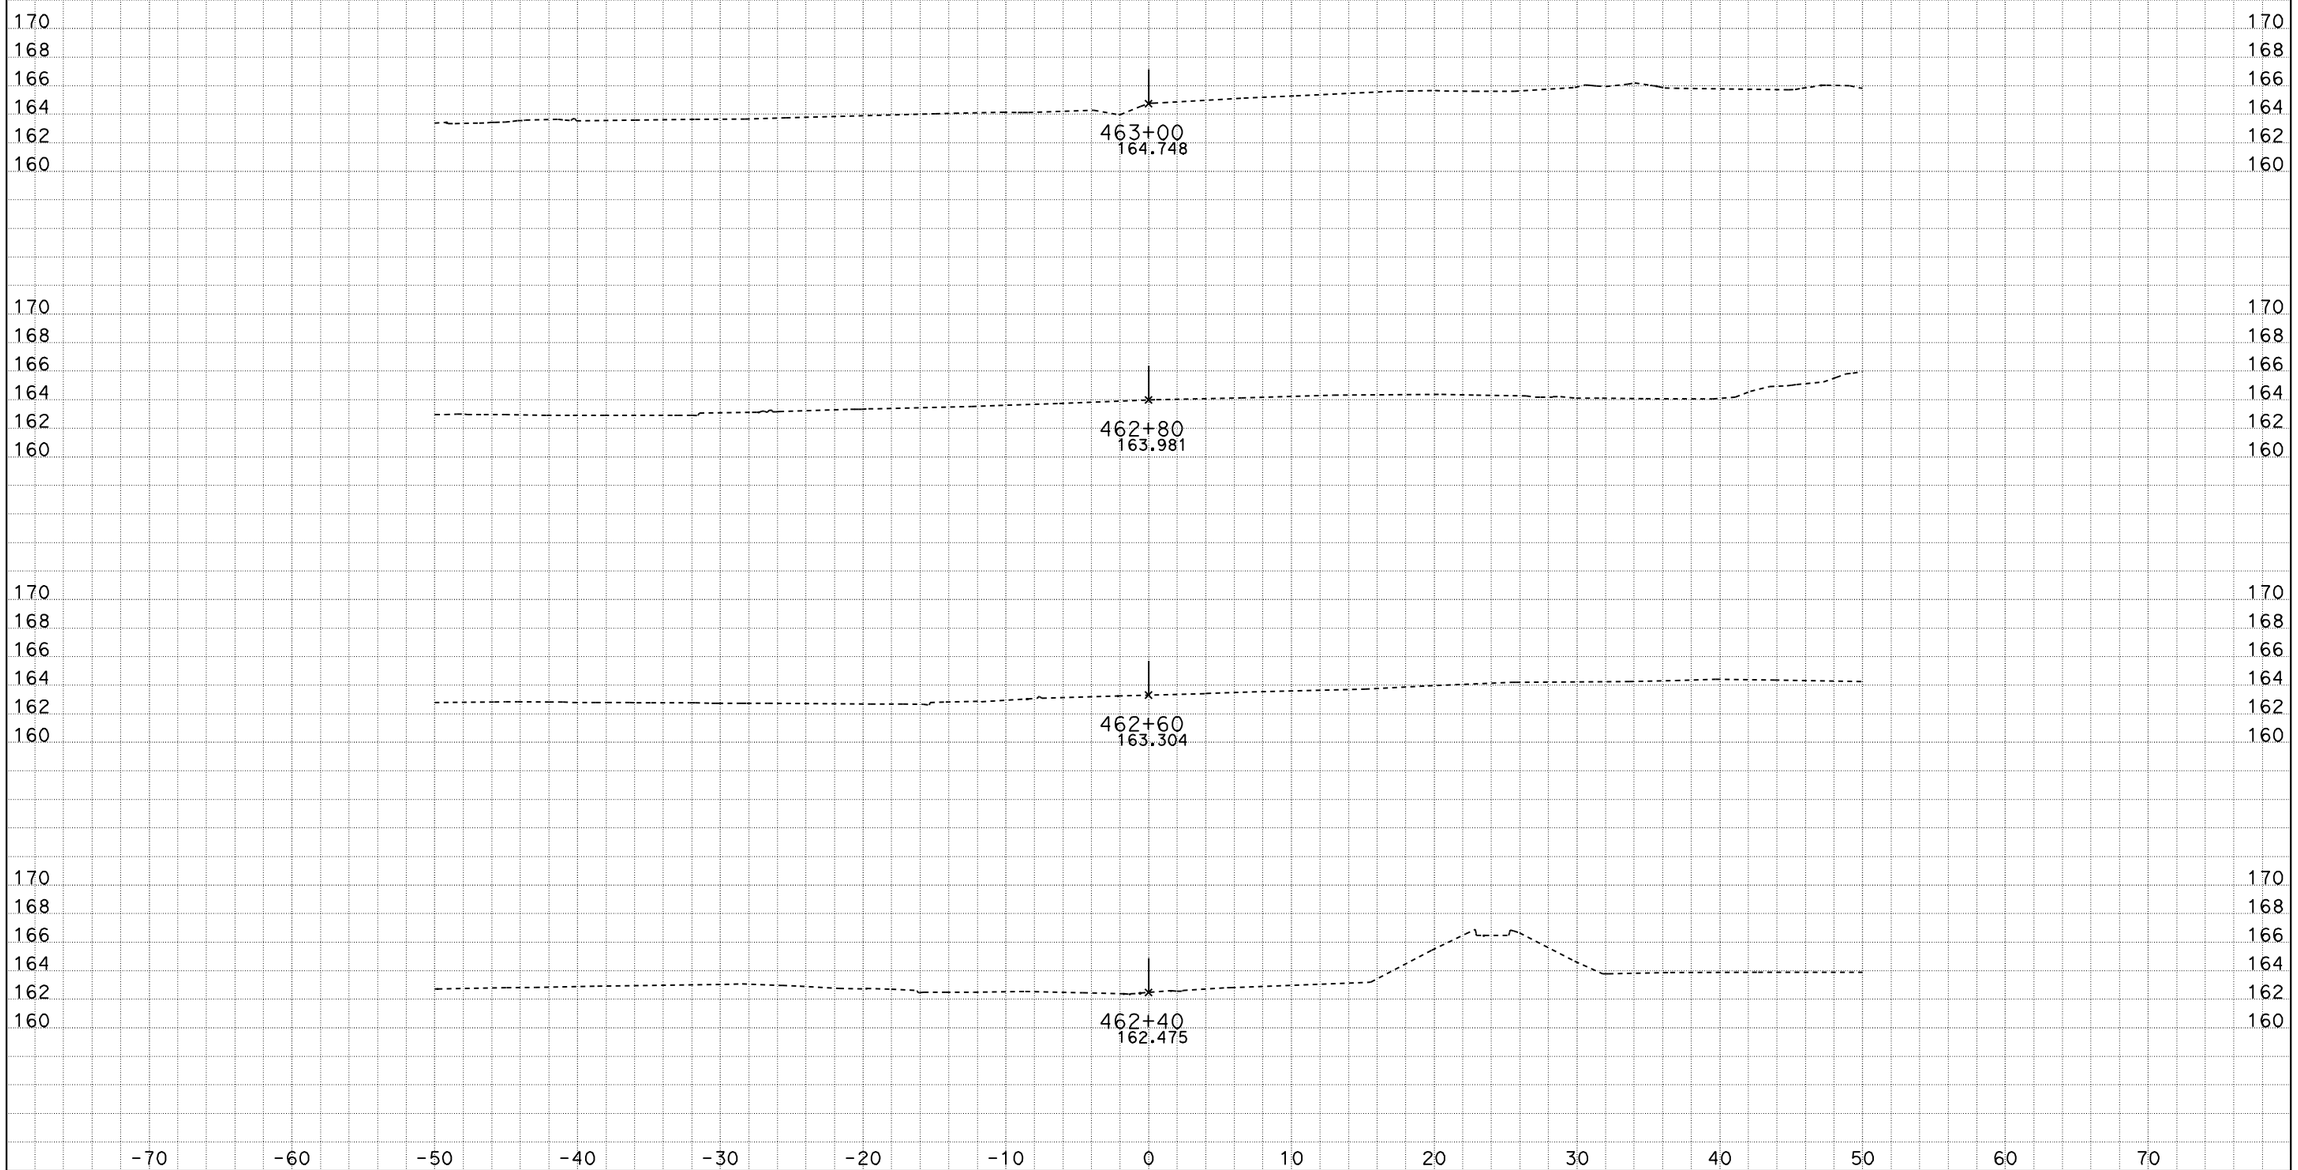

DATE: 4/22/2009

KC Project: 99210 File: M:\desig\121841\DDD\99210\SEG_SOUTH_5m\New\southerensegfinish.ear

Scale Ratio: 1:200 Horiz.
1:200 Vert.

All Dimensions are Meters

CL1
CROSS SECTIONS

SHEET 81 OF XXX

DESIGN STUDY ONLY

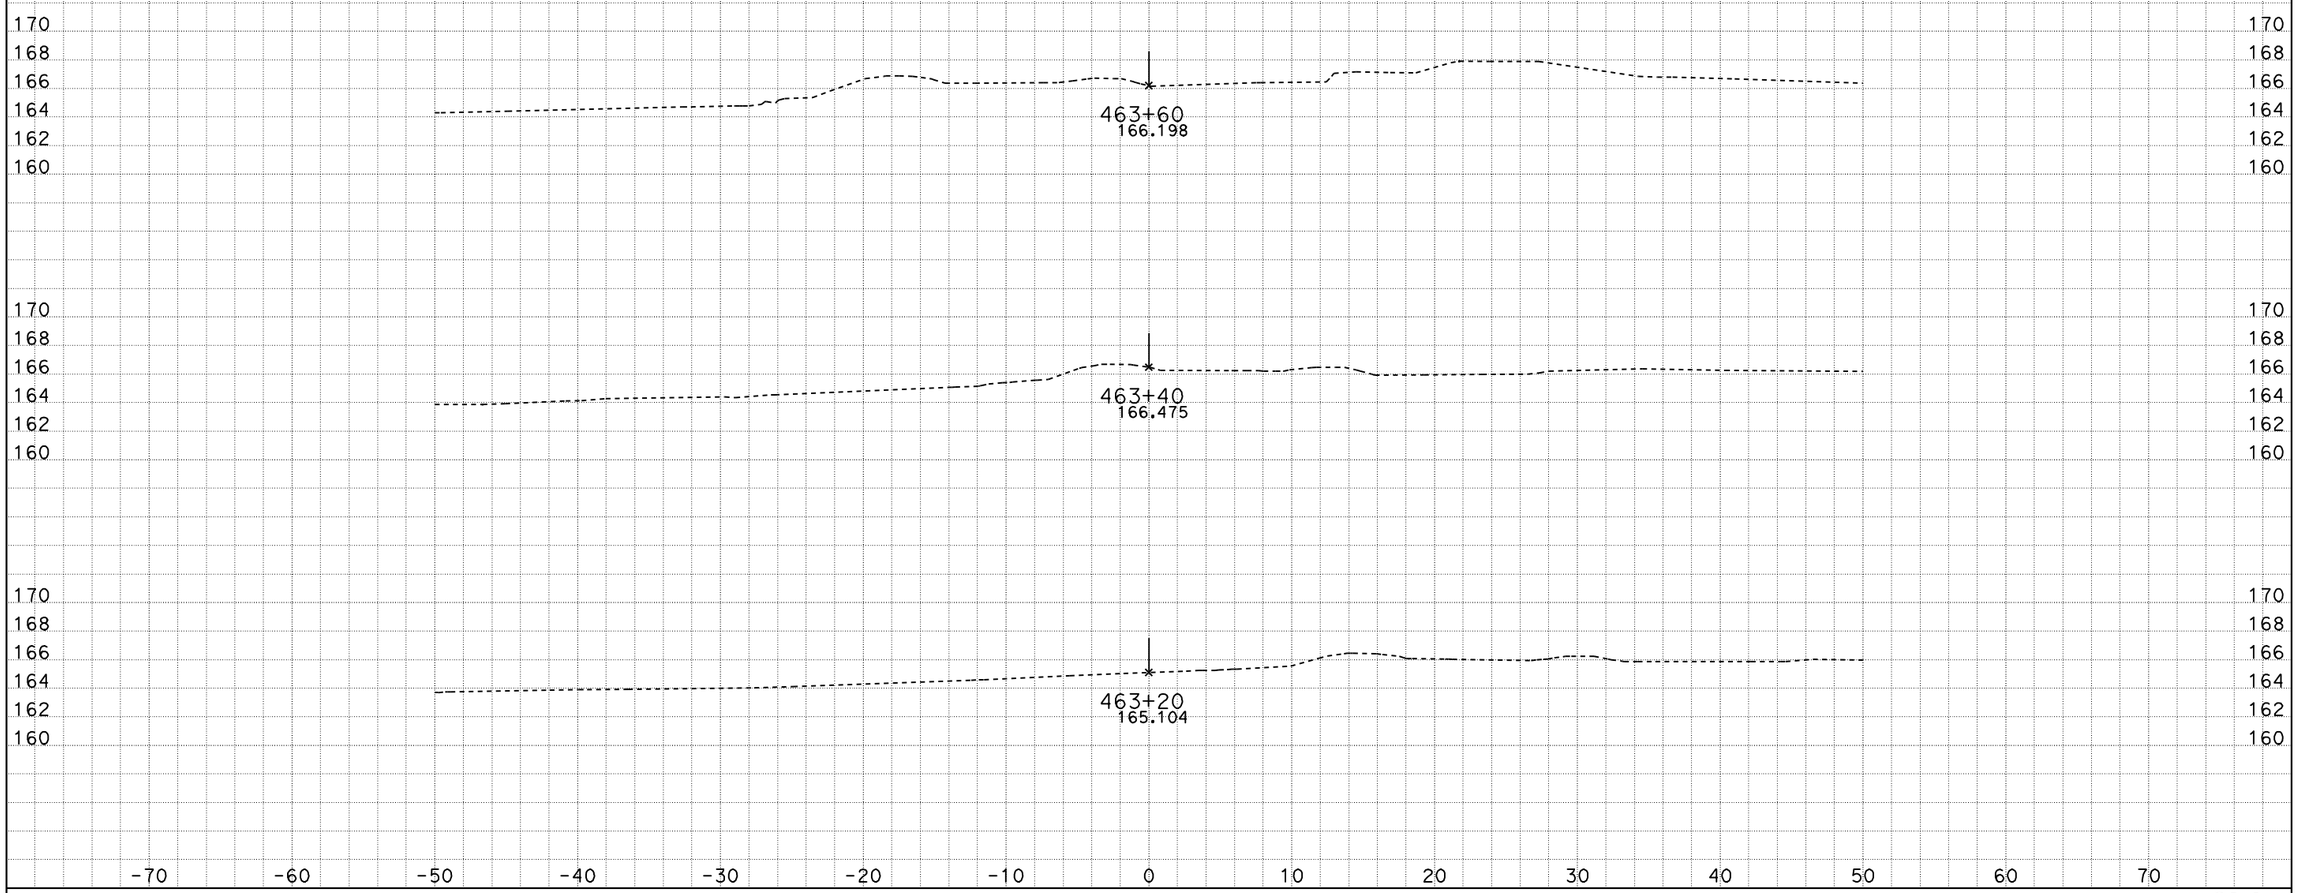

DATE: 4/22/2009

KC Project: 99210 File: M:\desig\121841\DDD\99210\SEG_SOUTH_5m\New\southerensegfinish.ear

Scale Ratio: 1:200 Horiz.
1:200 Vert.

All Dimensions are Meters

CL1
CROSS SECTIONS

SHEET 82 OF XXX

DESIGN STUDY ONLY

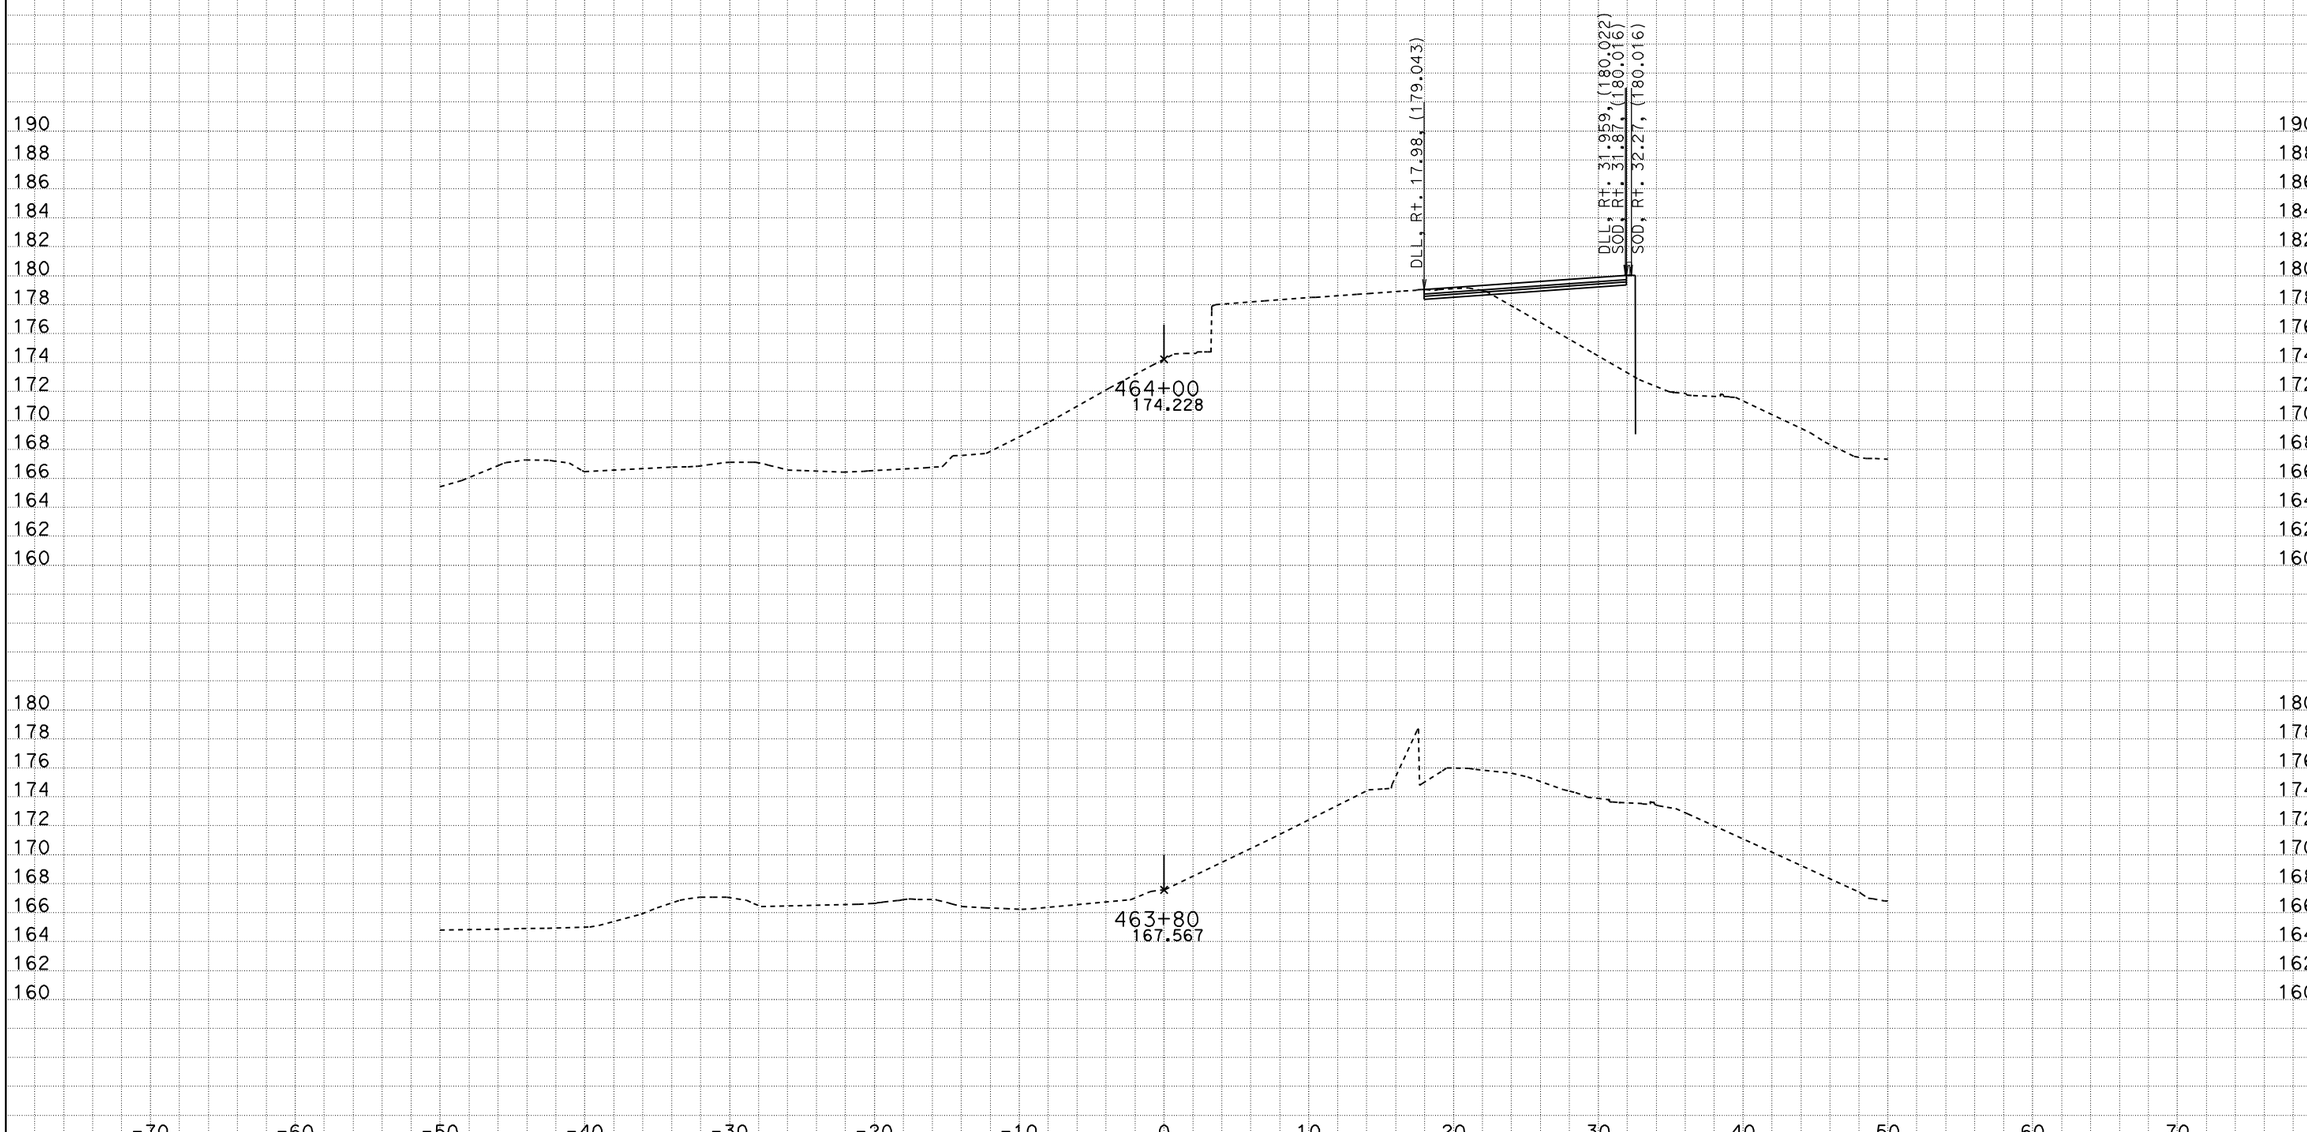

DATE: 4/22/2009

KC Project: 99210 File: M:\desig\121841\DDD\99210\SEG_SOUTH_5m\New\southerensegfinish.ear

Scale Ratio: 1:200 Horiz.
1:200 Vert.

All Dimensions are Meters

CL1
CROSS SECTIONS

SHEET 83 OF XXX

DESIGN STUDY ONLY

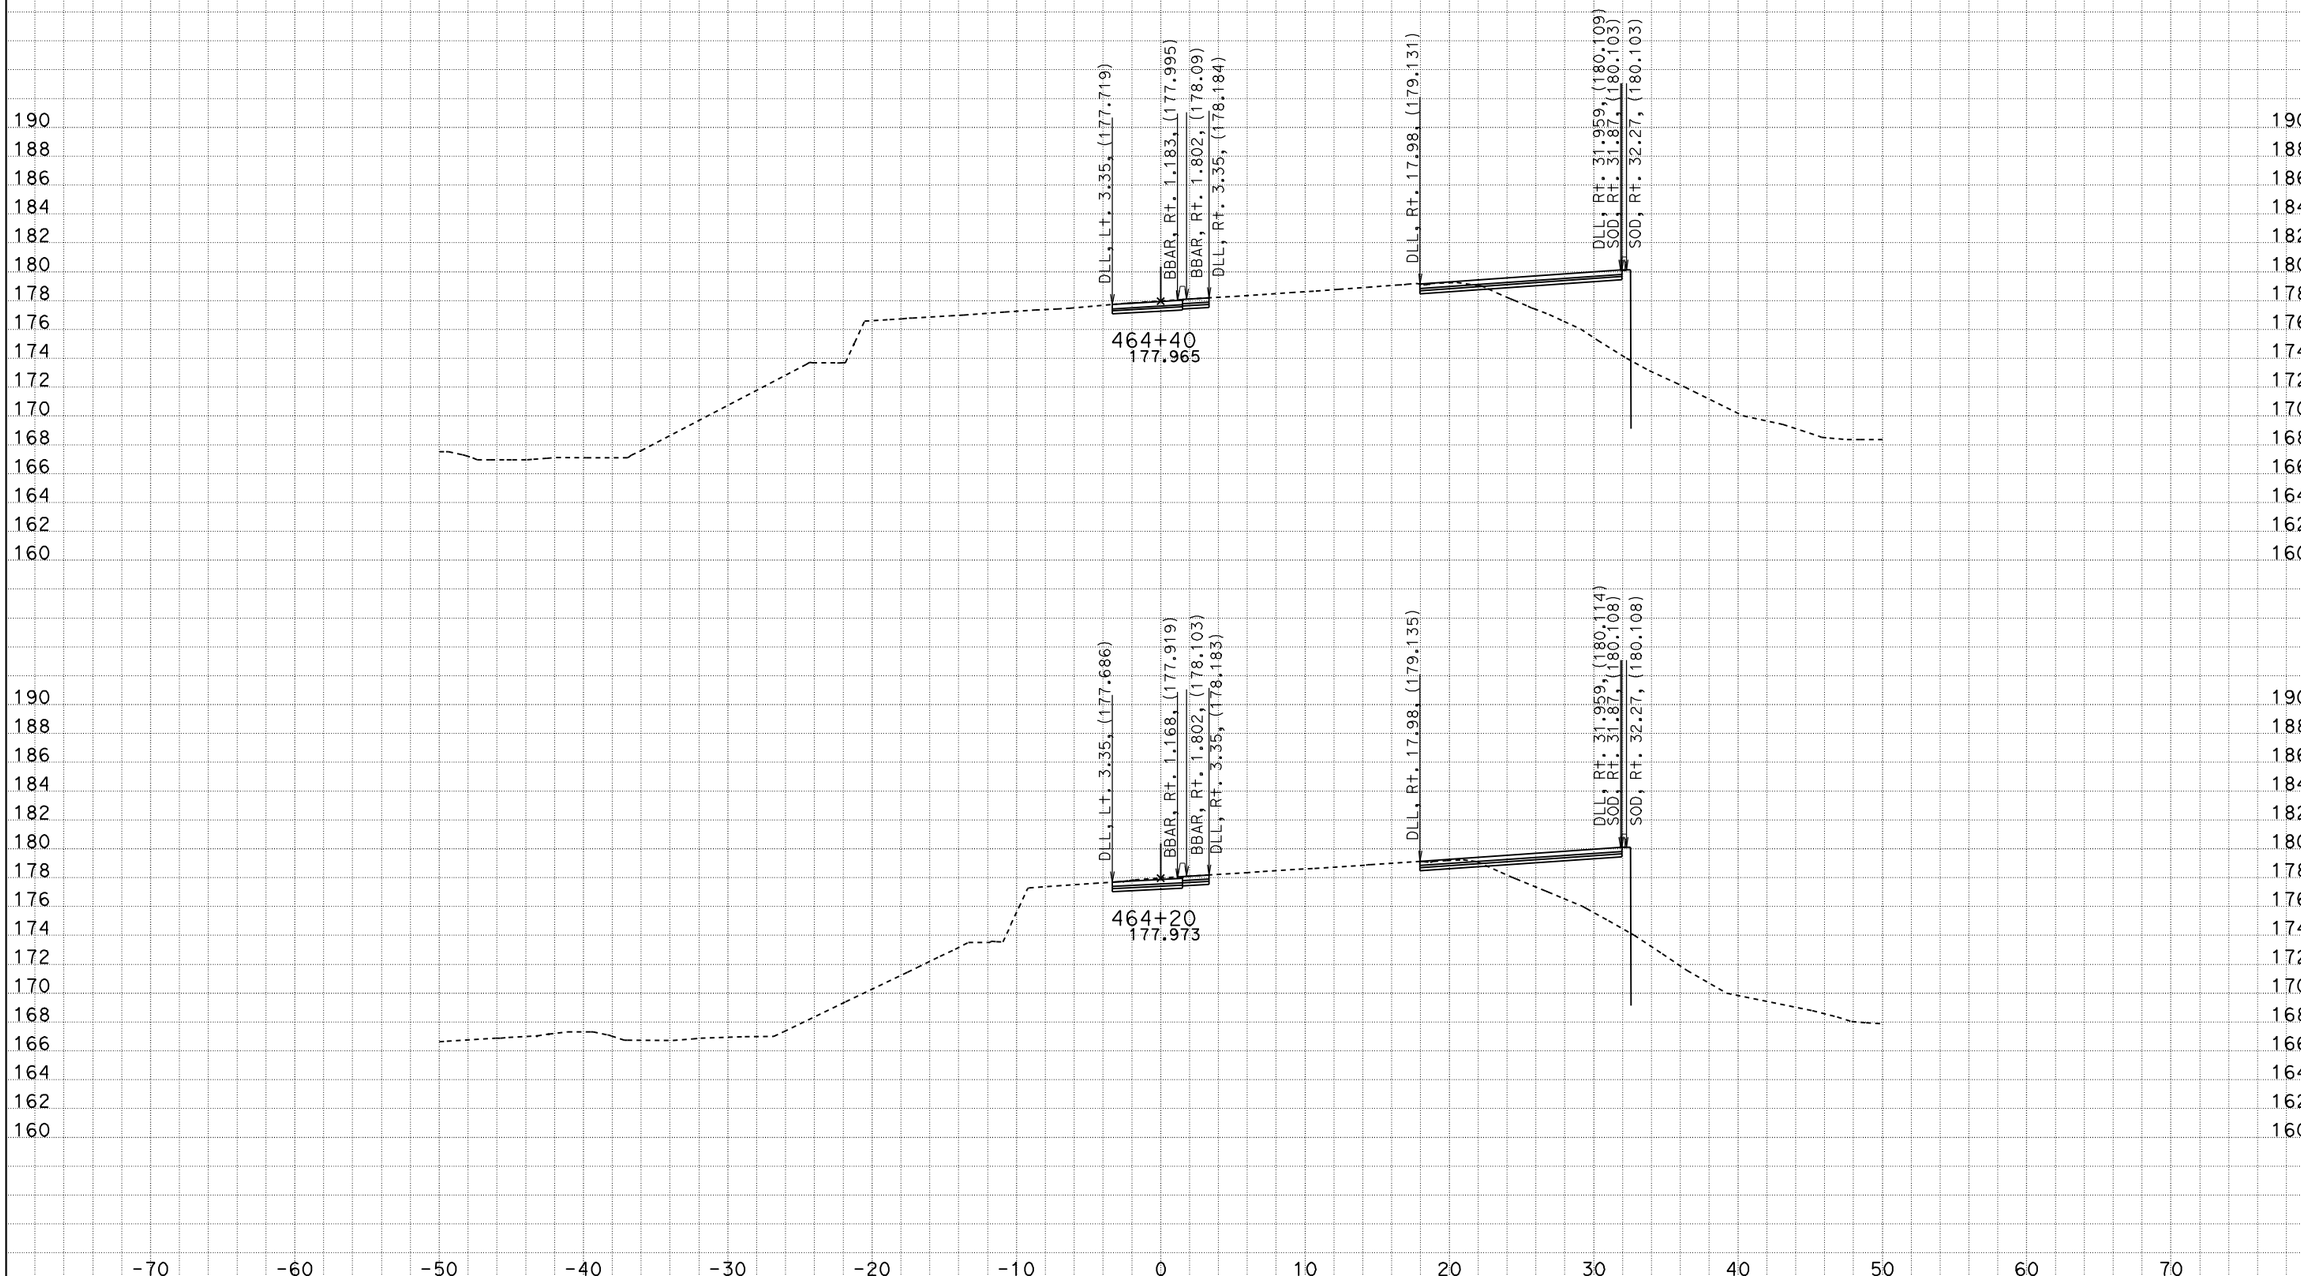

DATE: 4/22/2009

KC Project: 99210 File: M:\desig\121841\DDD\99210\SEG_SOUTH_5m\New\southerensegfinish.ear

Scale Ratio: 1:200 Horiz.
1:200 Vert.

All Dimensions are Meters

CL1
CROSS SECTIONS

DESIGN STUDY ONLY

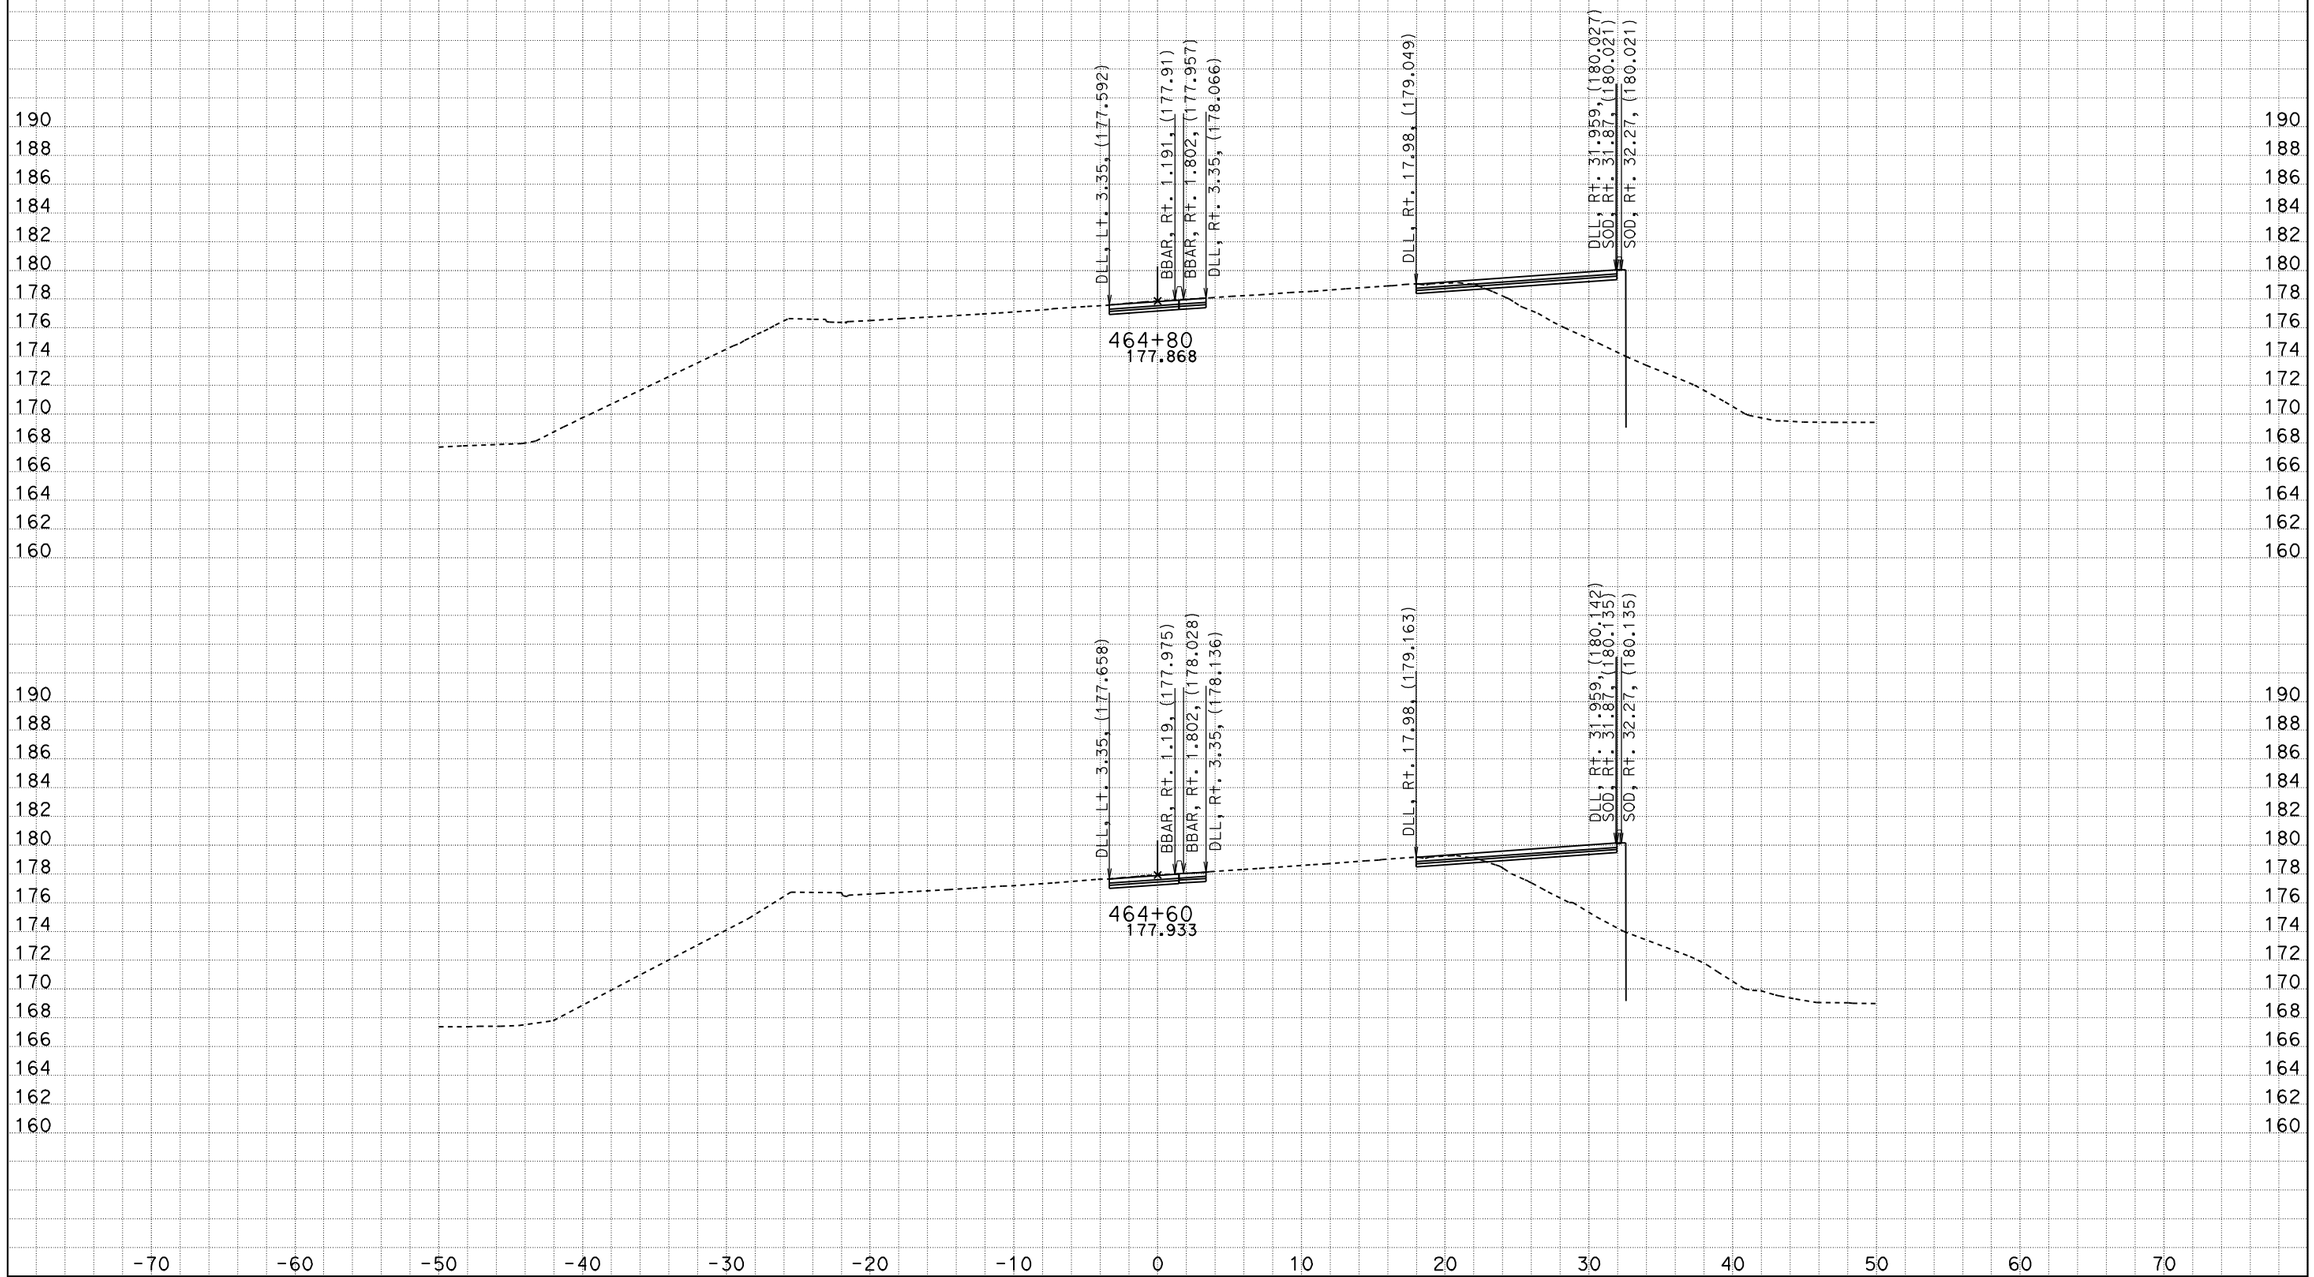

DATE: 4/22/2009

KC Project: 99210 File: M:\desig\121841\DDD\99210\SEG_SOUTH_5m\New\southerensegfinish.ear

Scale Ratio: 1:200 Horiz.
1:200 Vert.

All Dimensions are Meters

CL1
CROSS SECTIONS

SHEET 85 OF XXX

DESIGN STUDY ONLY

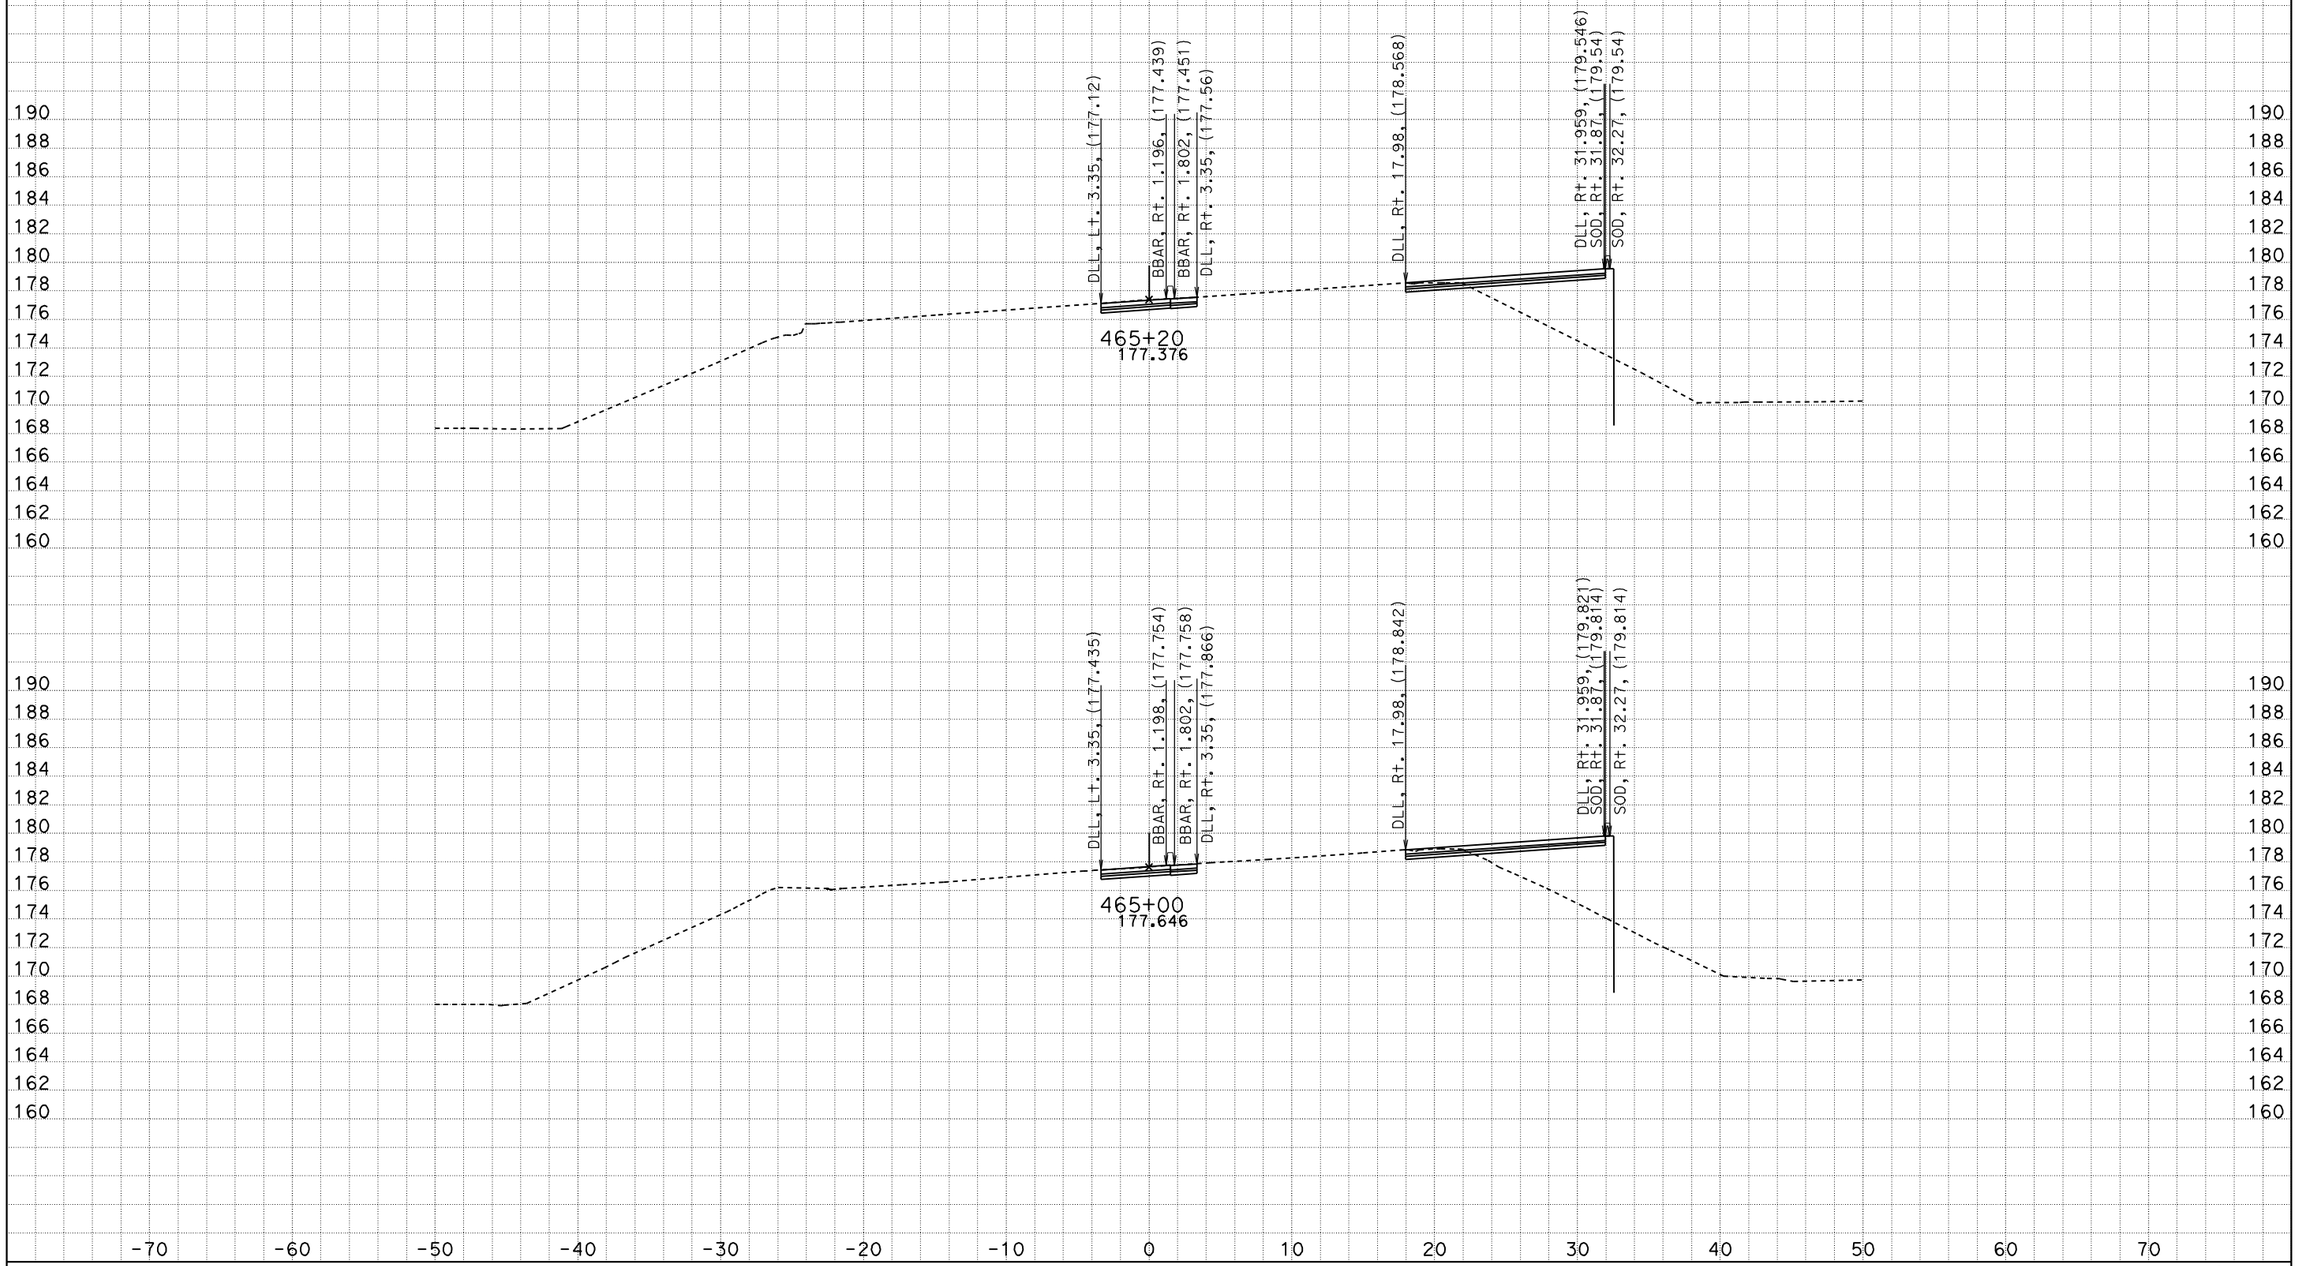

DATE: 4/22/2009

KC Project: 99210 File: M:\desig\121841\DDD\99210\SEG_SOUTH_5m\New\southerensegfinish.ear

Scale Ratio: 1:200 Horiz.
1:200 Vert.

All Dimensions are Meters

CL1
CROSS SECTIONS

SHEET 86 OF XXX

DESIGN STUDY ONLY

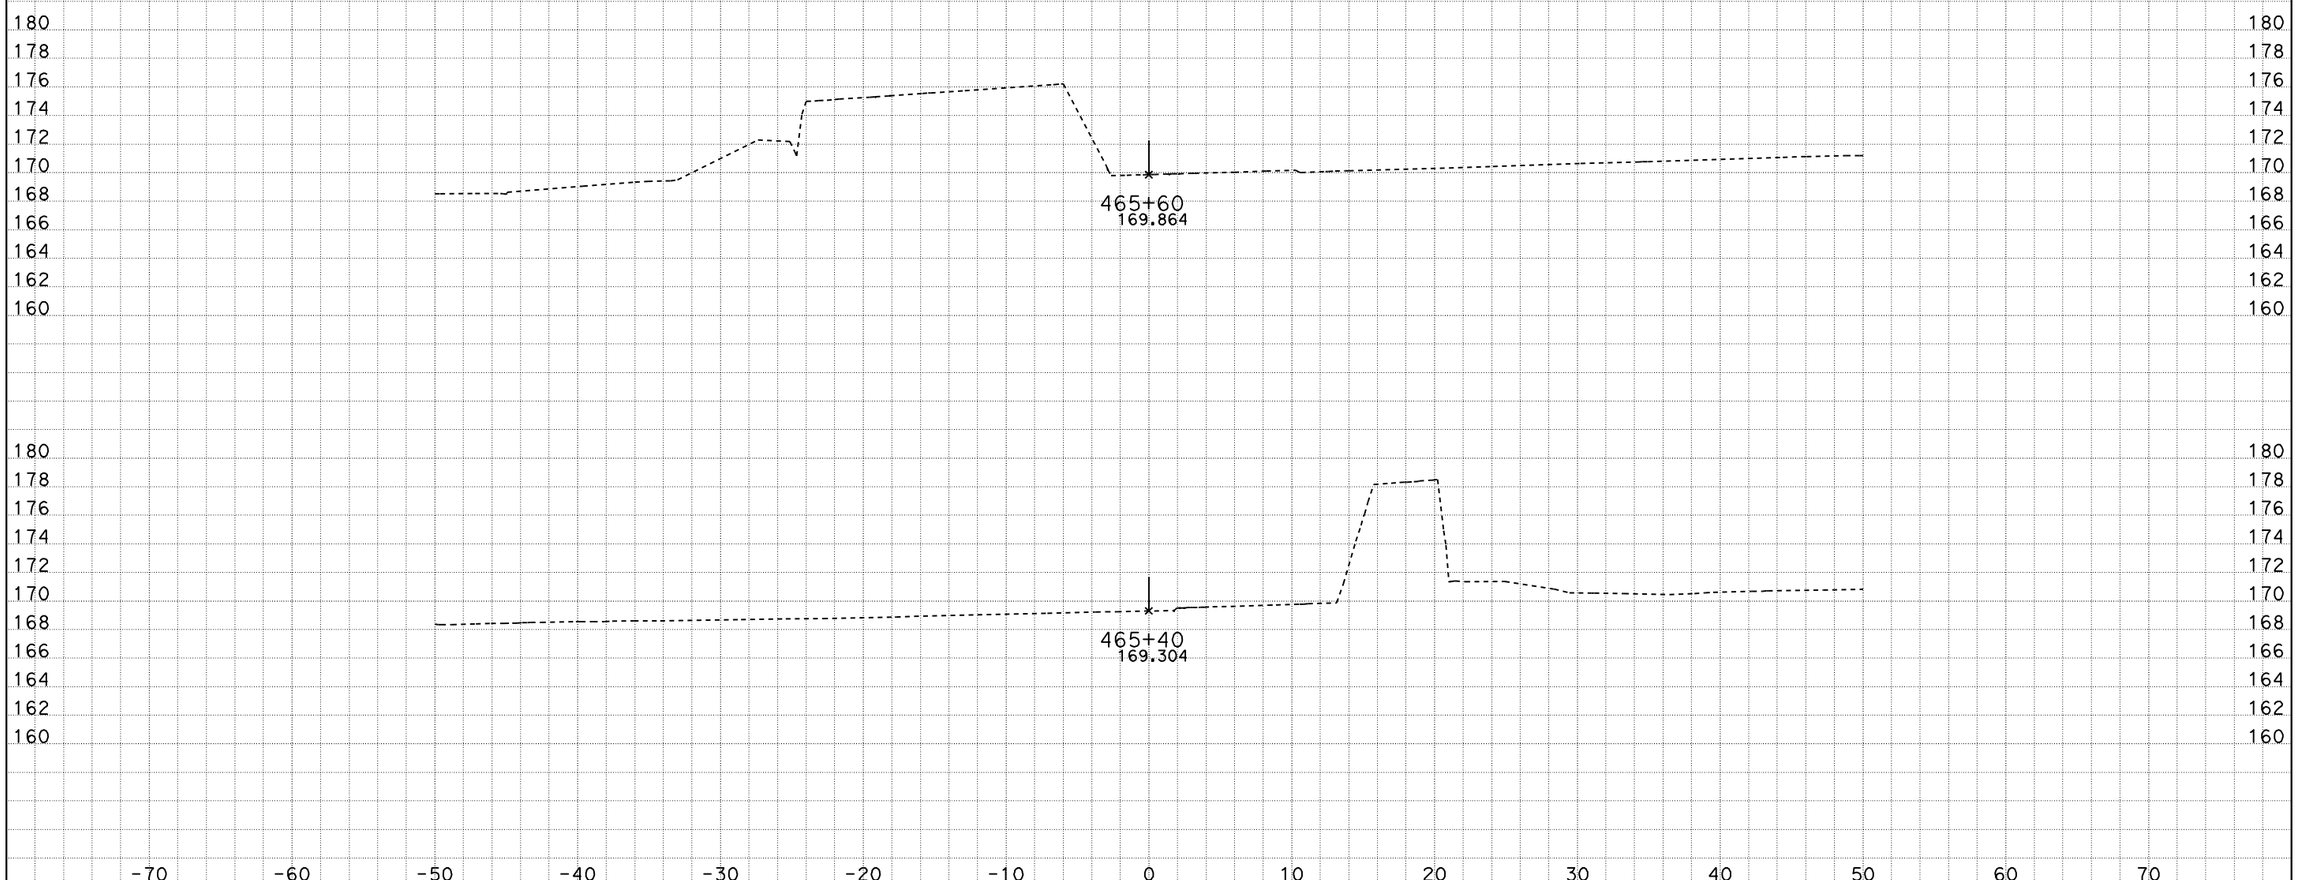

DATE: 4/22/2009

KC Project: 99210 File: M:\desig\121841\DDD\99210\SEG_SOUTH_5m\New\southerensegfinish.ear

Scale Ratio: 1:200 Horiz.
1:200 Vert.

All Dimensions are Meters

CL1
CROSS SECTIONS

SHEET 87 OF XXX

DESIGN STUDY ONLY

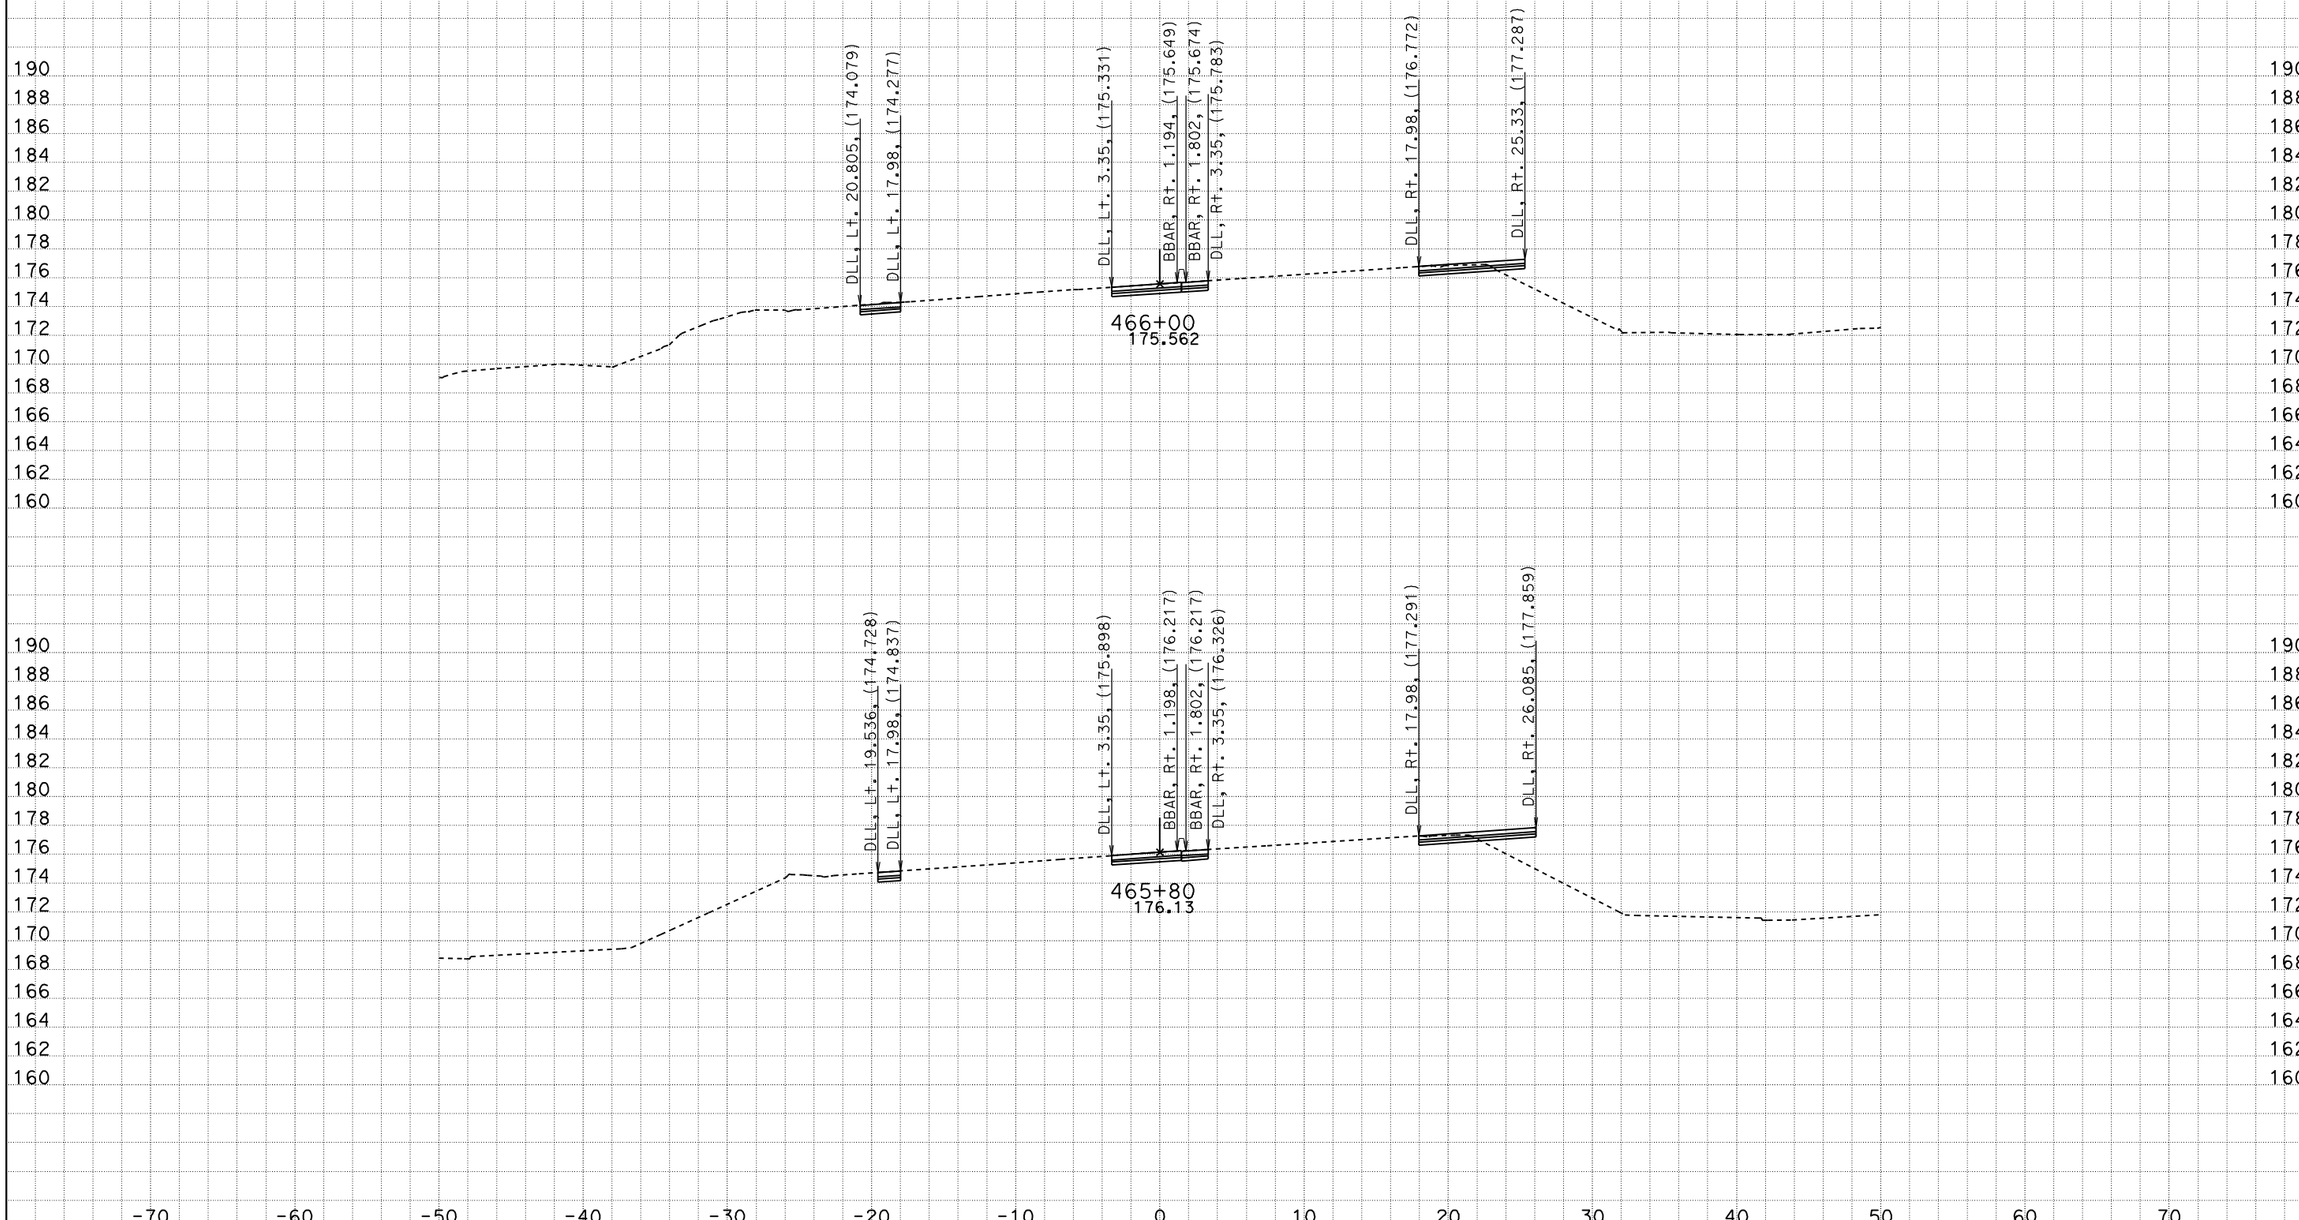

DATE: 4/22/2009

KC Project: 99210 File: M:\desig\121841\DDD\99210\SEG_SOUTH_5m\New\southerensegfinish.ear

Scale Ratio: 1:200 Horiz.
1:200 Vert.

All Dimensions are Meters

CL1
CROSS SECTIONS

SHEET 88 OF XXX

DESIGN STUDY ONLY

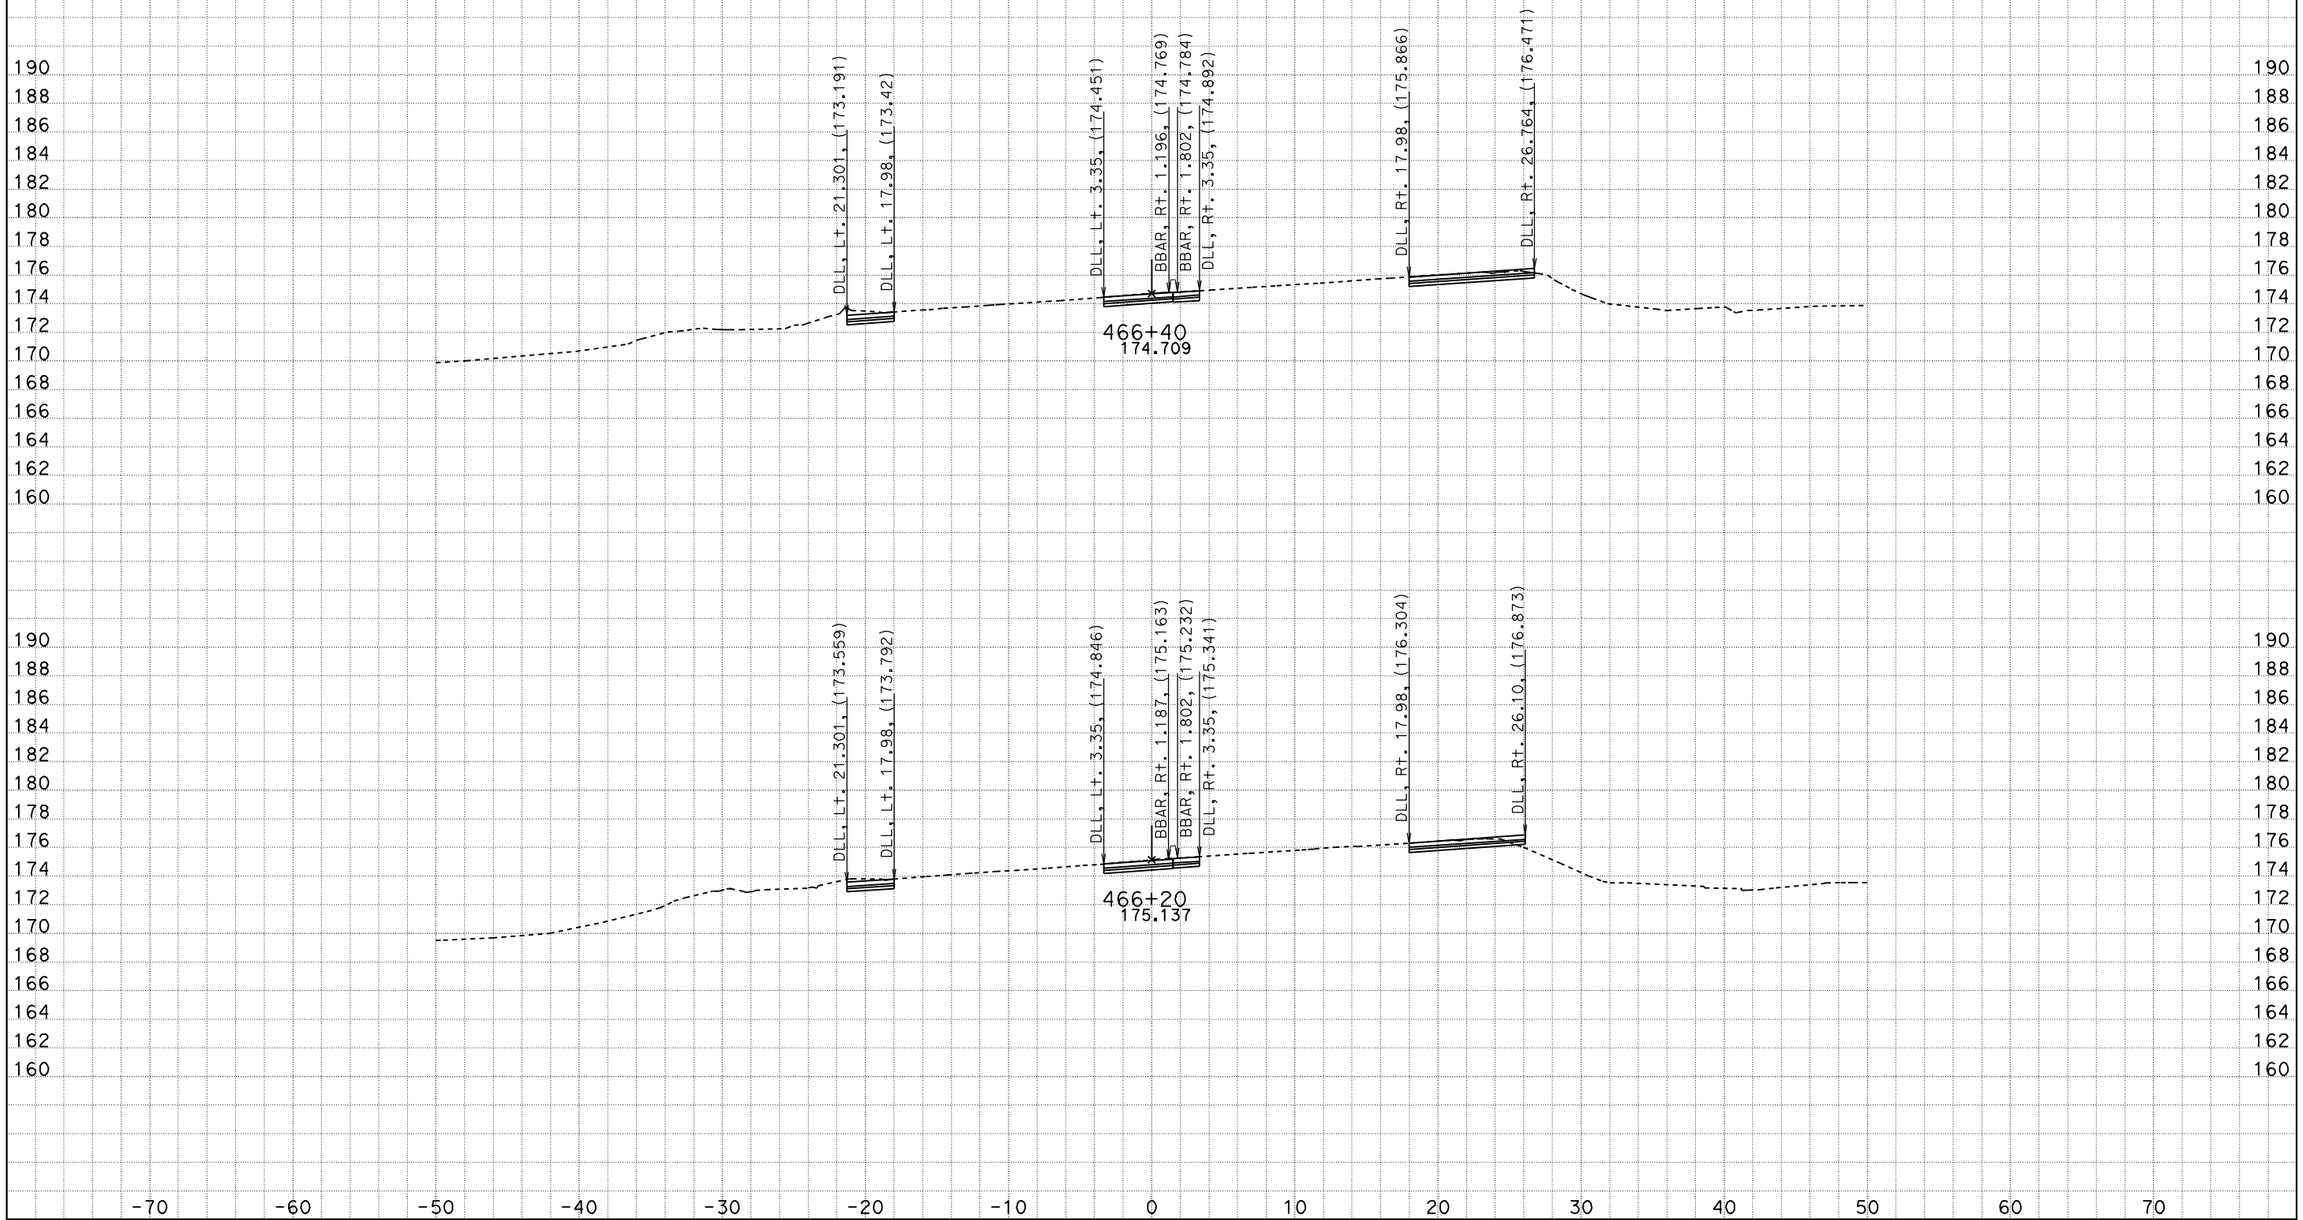

DATE: 4/22/2009

KC Project: 99210 File: M:\desig\121841\DDD\99210\SEG_SOUTH_5m\New\southerensegfinish.ear

Scale Ratio: 1:200 Horiz.
1:200 Vert.

All Dimensions are Meters

CL1
CROSS SECTIONS

SHEET 89 OF XXX

DESIGN STUDY ONLY

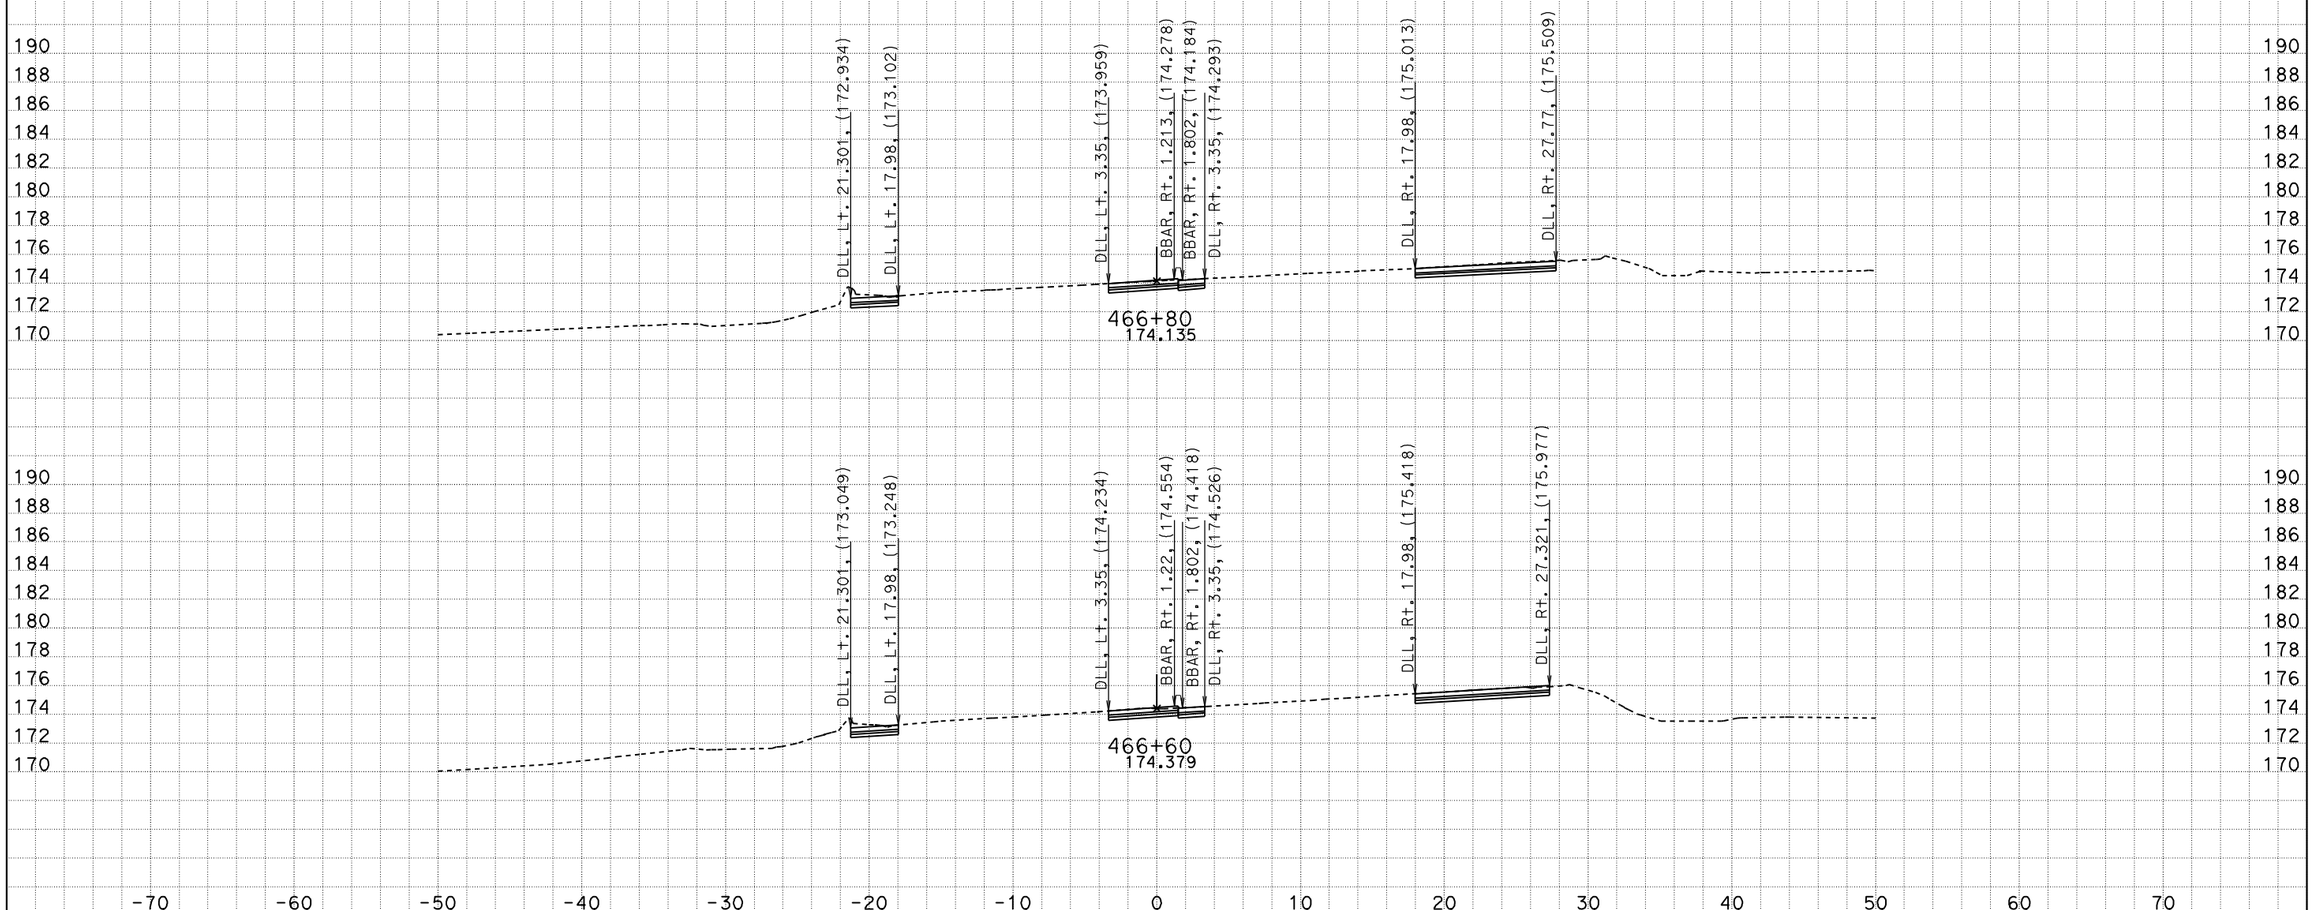

DATE: 4/22/2009

KC Project: 99210 File: M:\desig\121841\DDD\99210\SEG_SOUTH_5m\New\southerensegfinish.ear

Scale Ratio: 1:200 Horiz.
1:200 Vert.

All Dimensions are Meters

CL1
CROSS SECTIONS

DESIGN STUDY ONLY

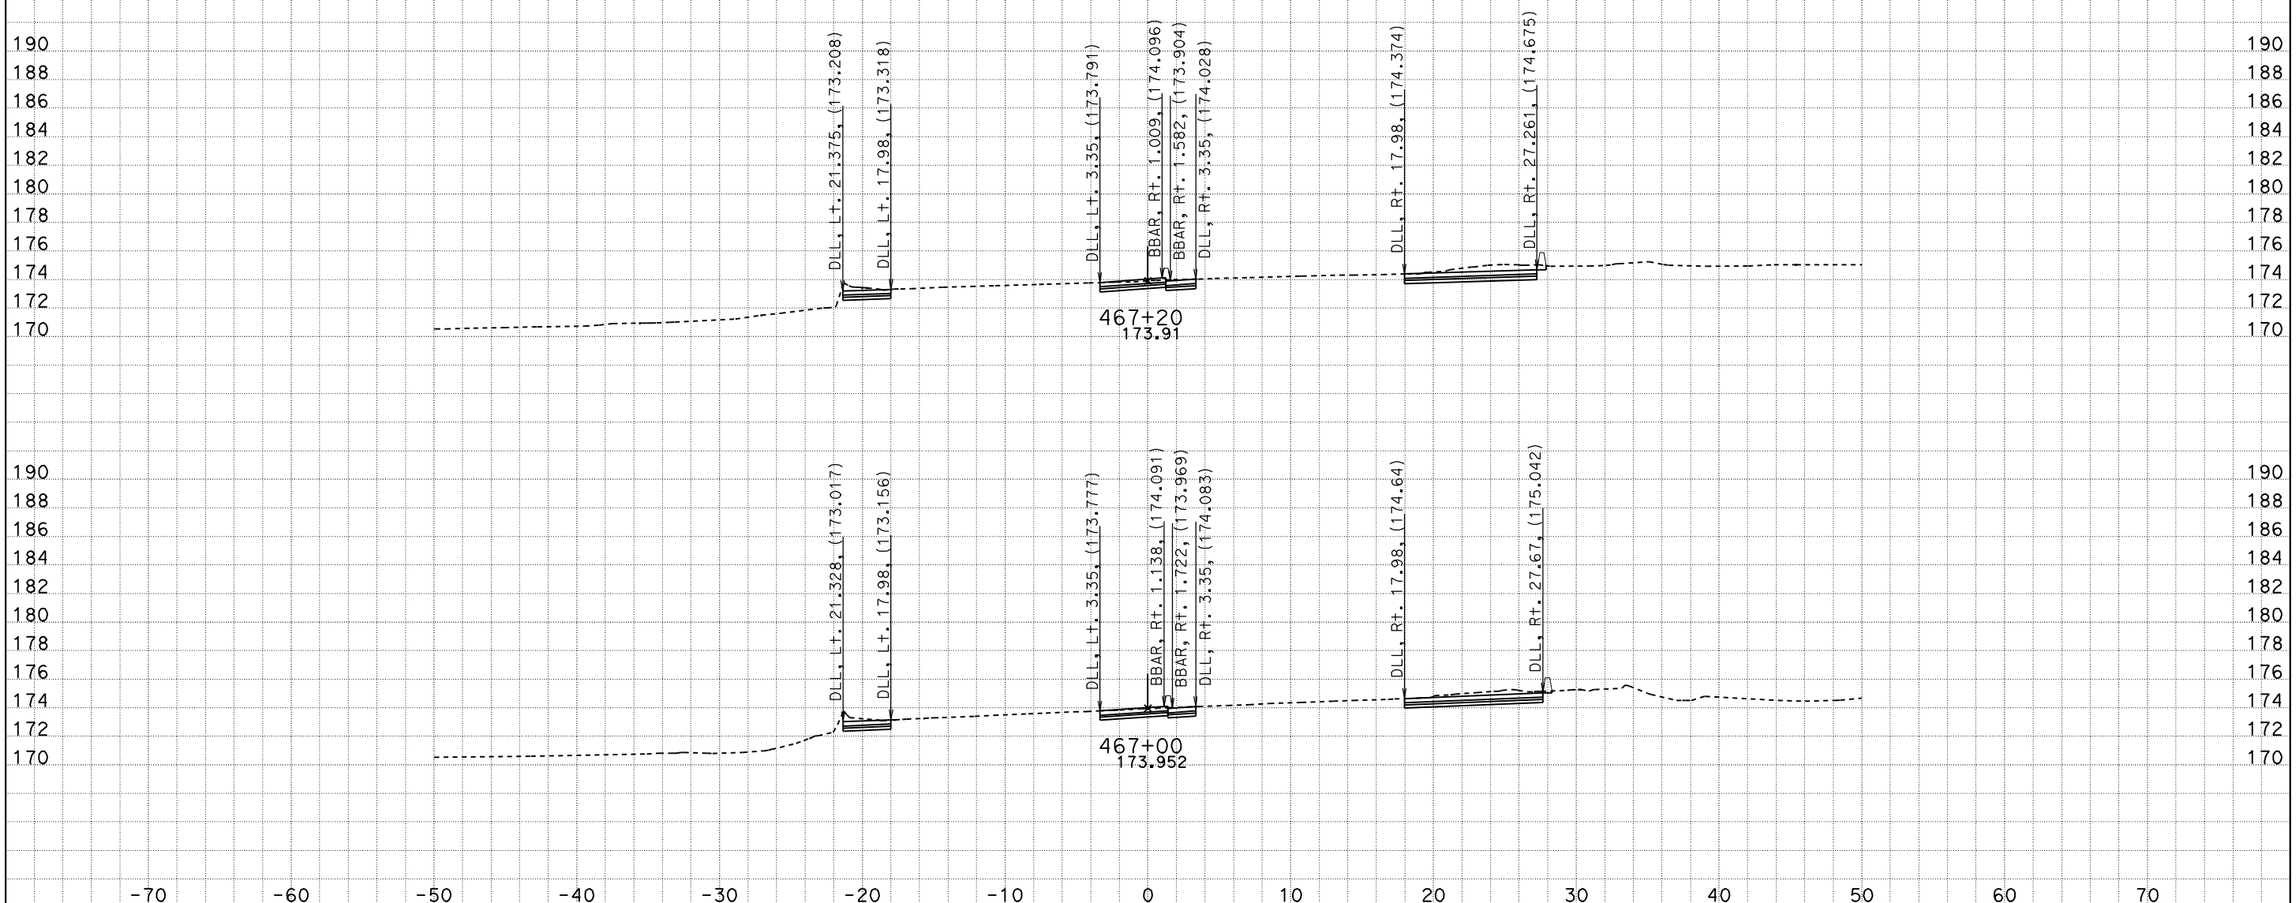

DATE: 4/22/2009

KC Project: 99210 File: M:\desig\121841\DDD\99210\SEG_SOUTH_5m\New\southerensegfinish.ear

Scale Ratio: 1:200 Horiz.
1:200 Vert.

All Dimensions are Meters

CL1
CROSS SECTIONS

SHEET 91 OF XXX

DESIGN STUDY ONLY

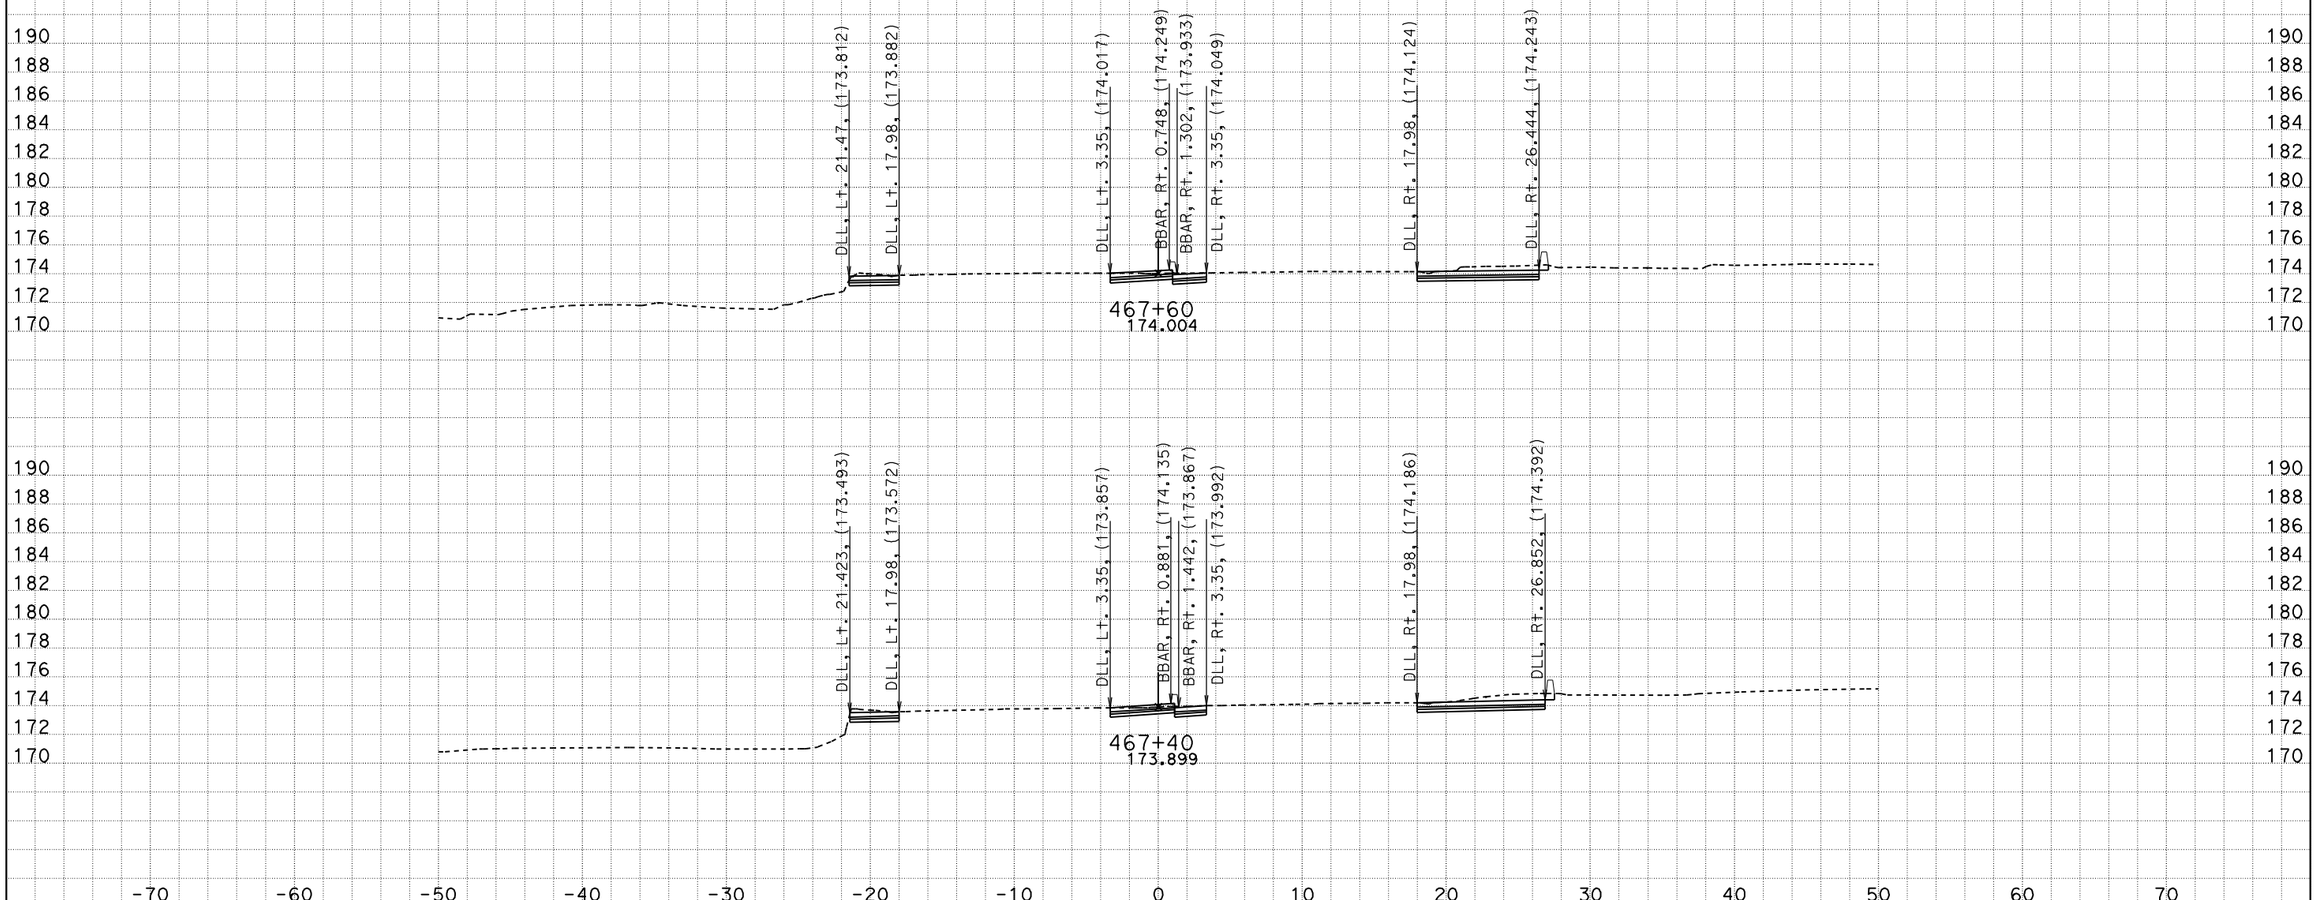

DATE: 4/22/2009

KC Project: 99210 File: M:\desig\121841\DDD\99210\SEG_SOUTH_5m\New\southerensegfinish.ear

Scale Ratio: 1:200 Horiz.
1:200 Vert.

All Dimensions are Meters

CL1
CROSS SECTIONS

SHEET 92 OF XXX

DESIGN STUDY ONLY

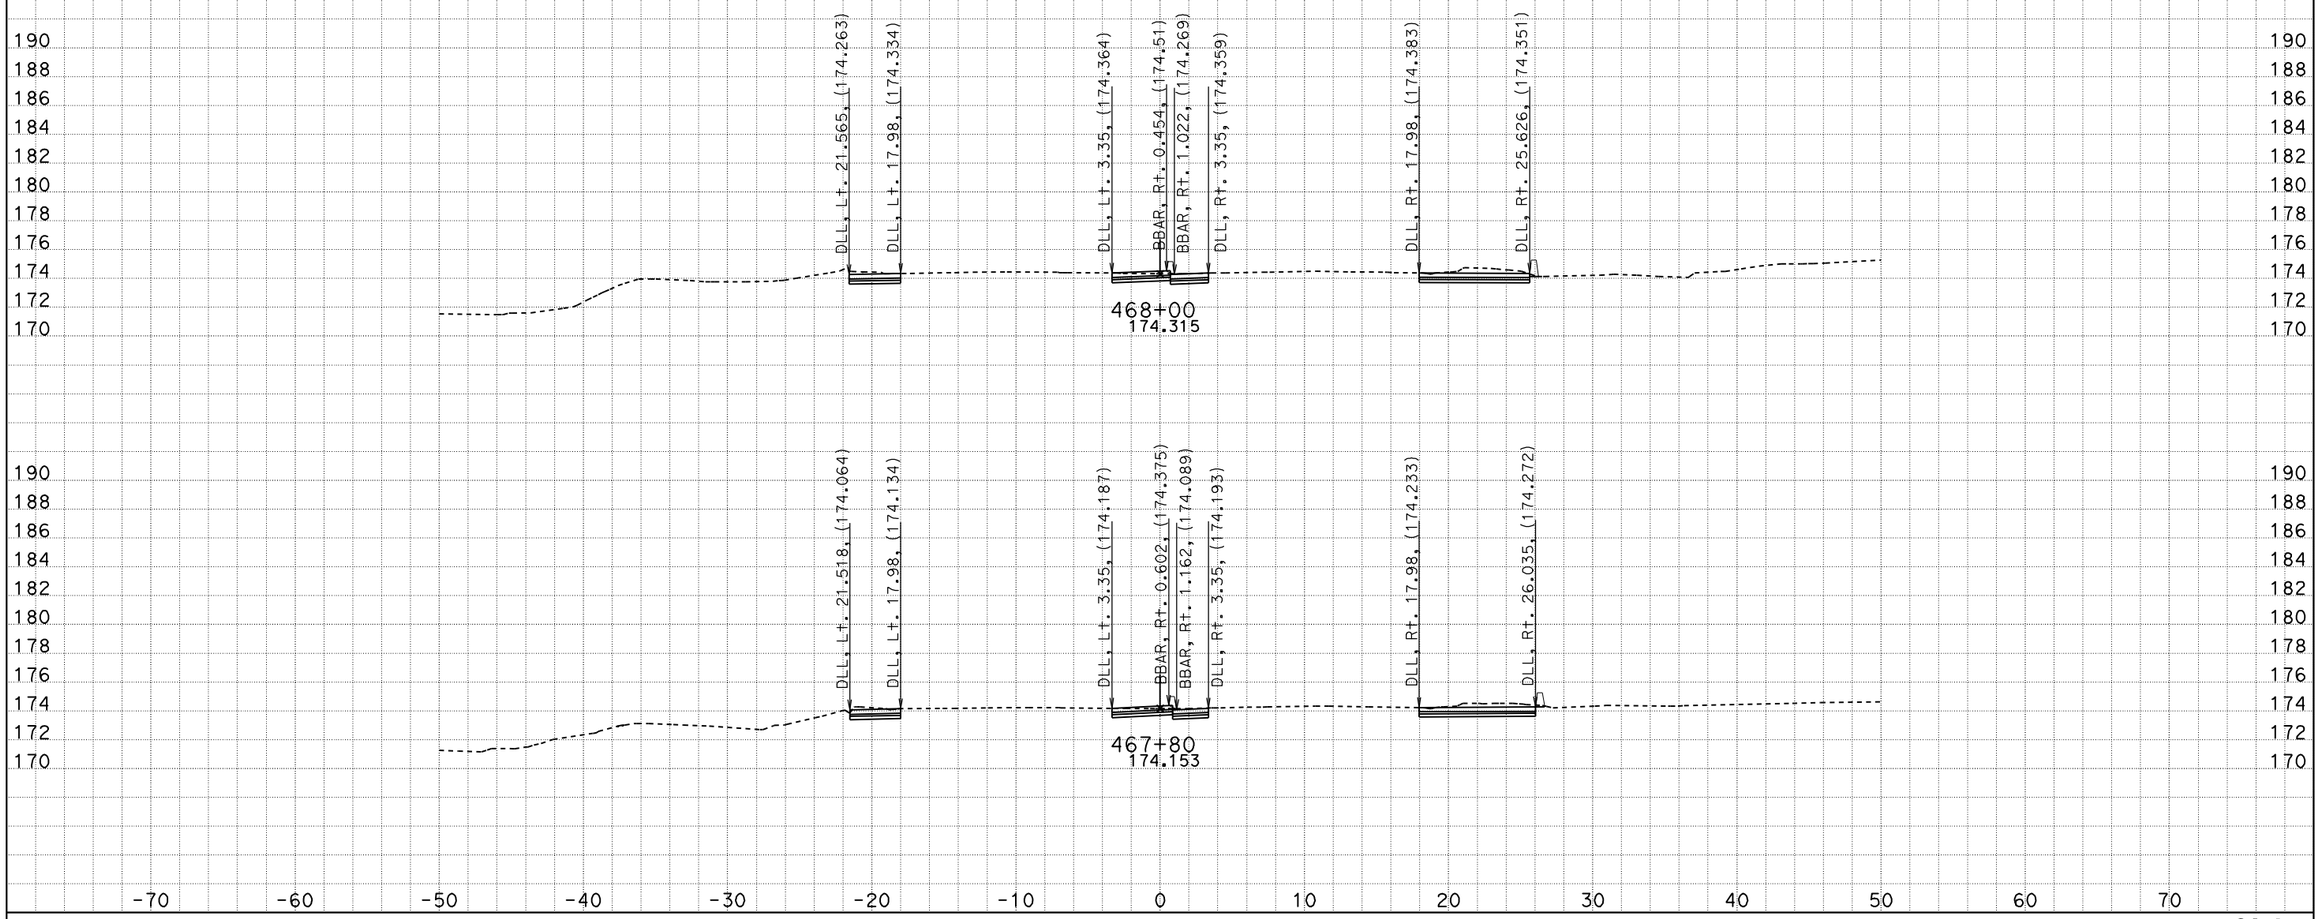

DATE: 4/22/2009

KC Project: 99210 File: M:\desig\121841\DDD\99210\SEG_SOUTH_5m\New\southerensegfinish.ear

Scale Ratio: 1:200 Horiz.
1:200 Vert.

All Dimensions are Meters

CL1
CROSS SECTIONS

DESIGN STUDY ONLY

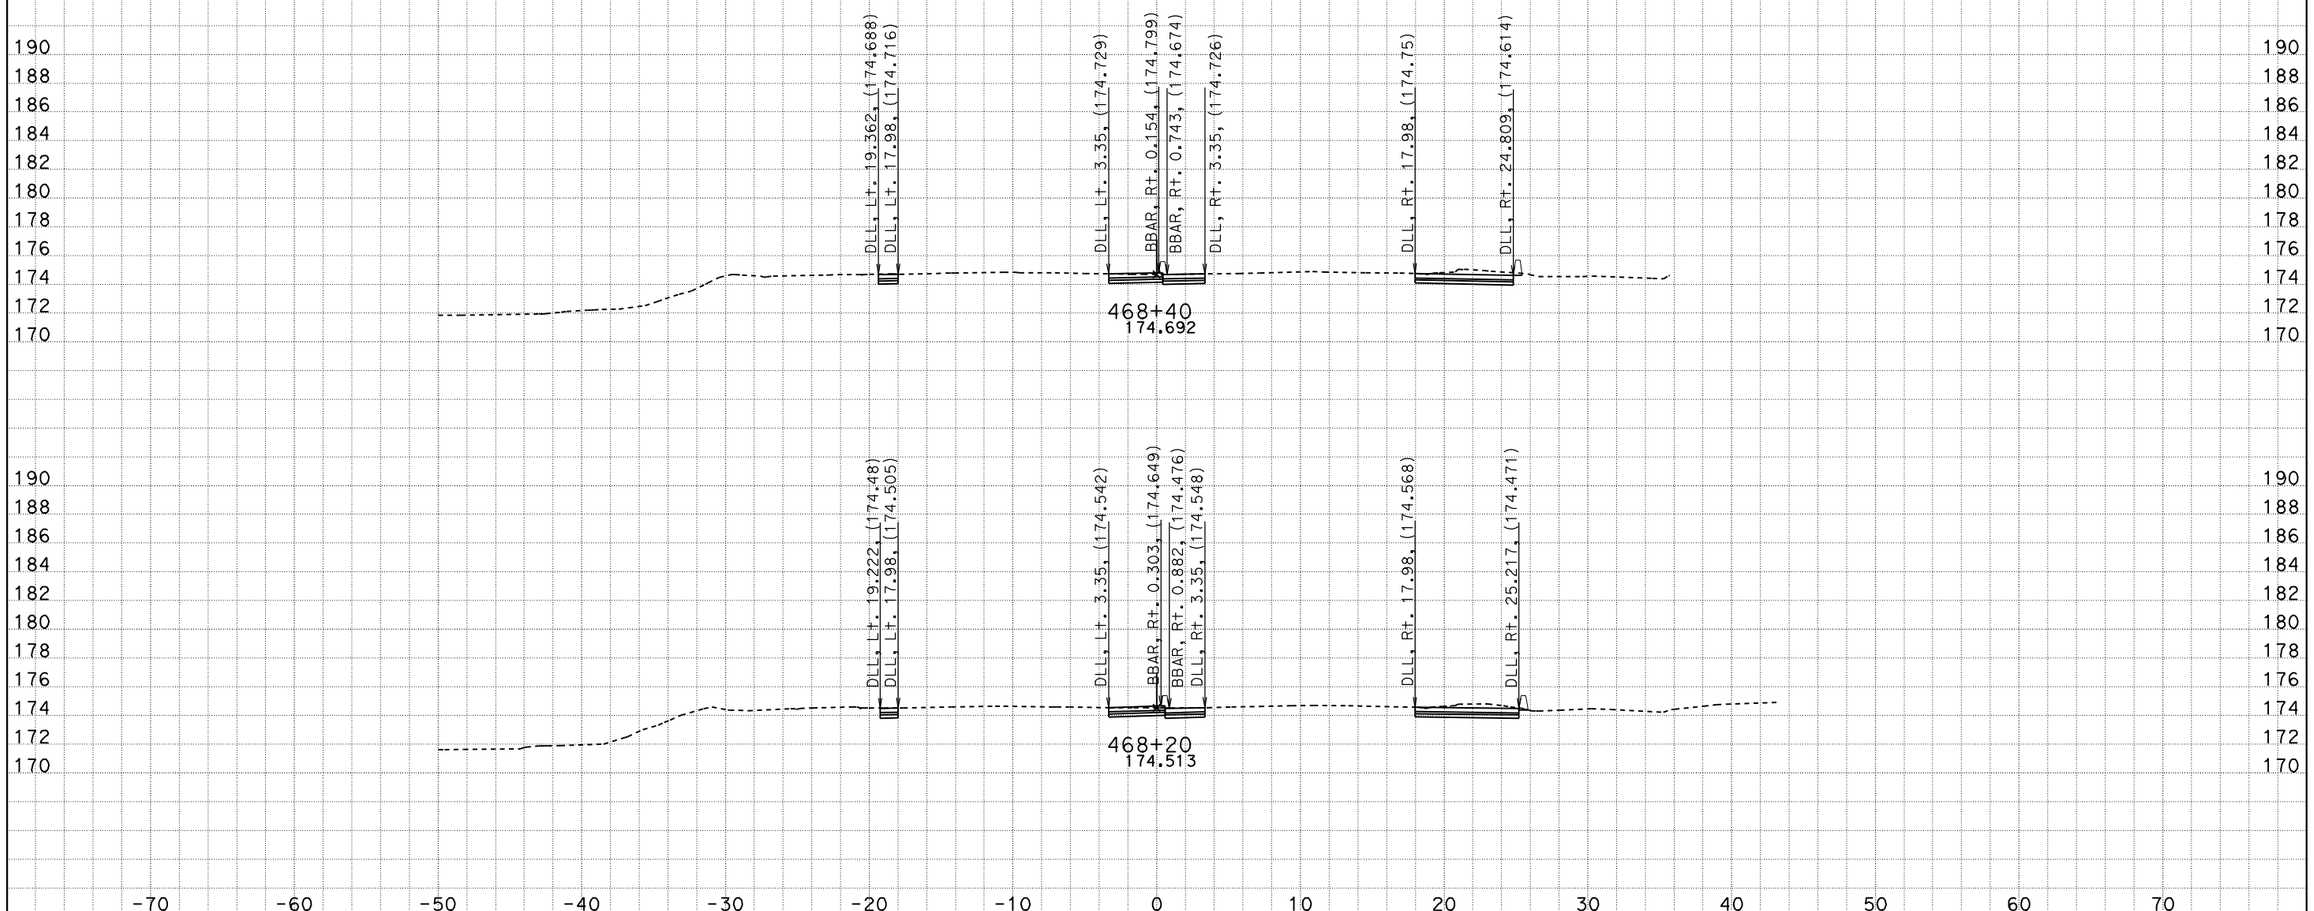

DATE: 4/22/2009

KC Project: 99210 File: M:\desig\121841\DDD\99210\SEG_SOUTH_5m\New\southerensegfinish.ear

Scale Ratio: 1:200 Horiz.
1:200 Vert.

All Dimensions are Meters

CL1
CROSS SECTIONS

DESIGN STUDY ONLY

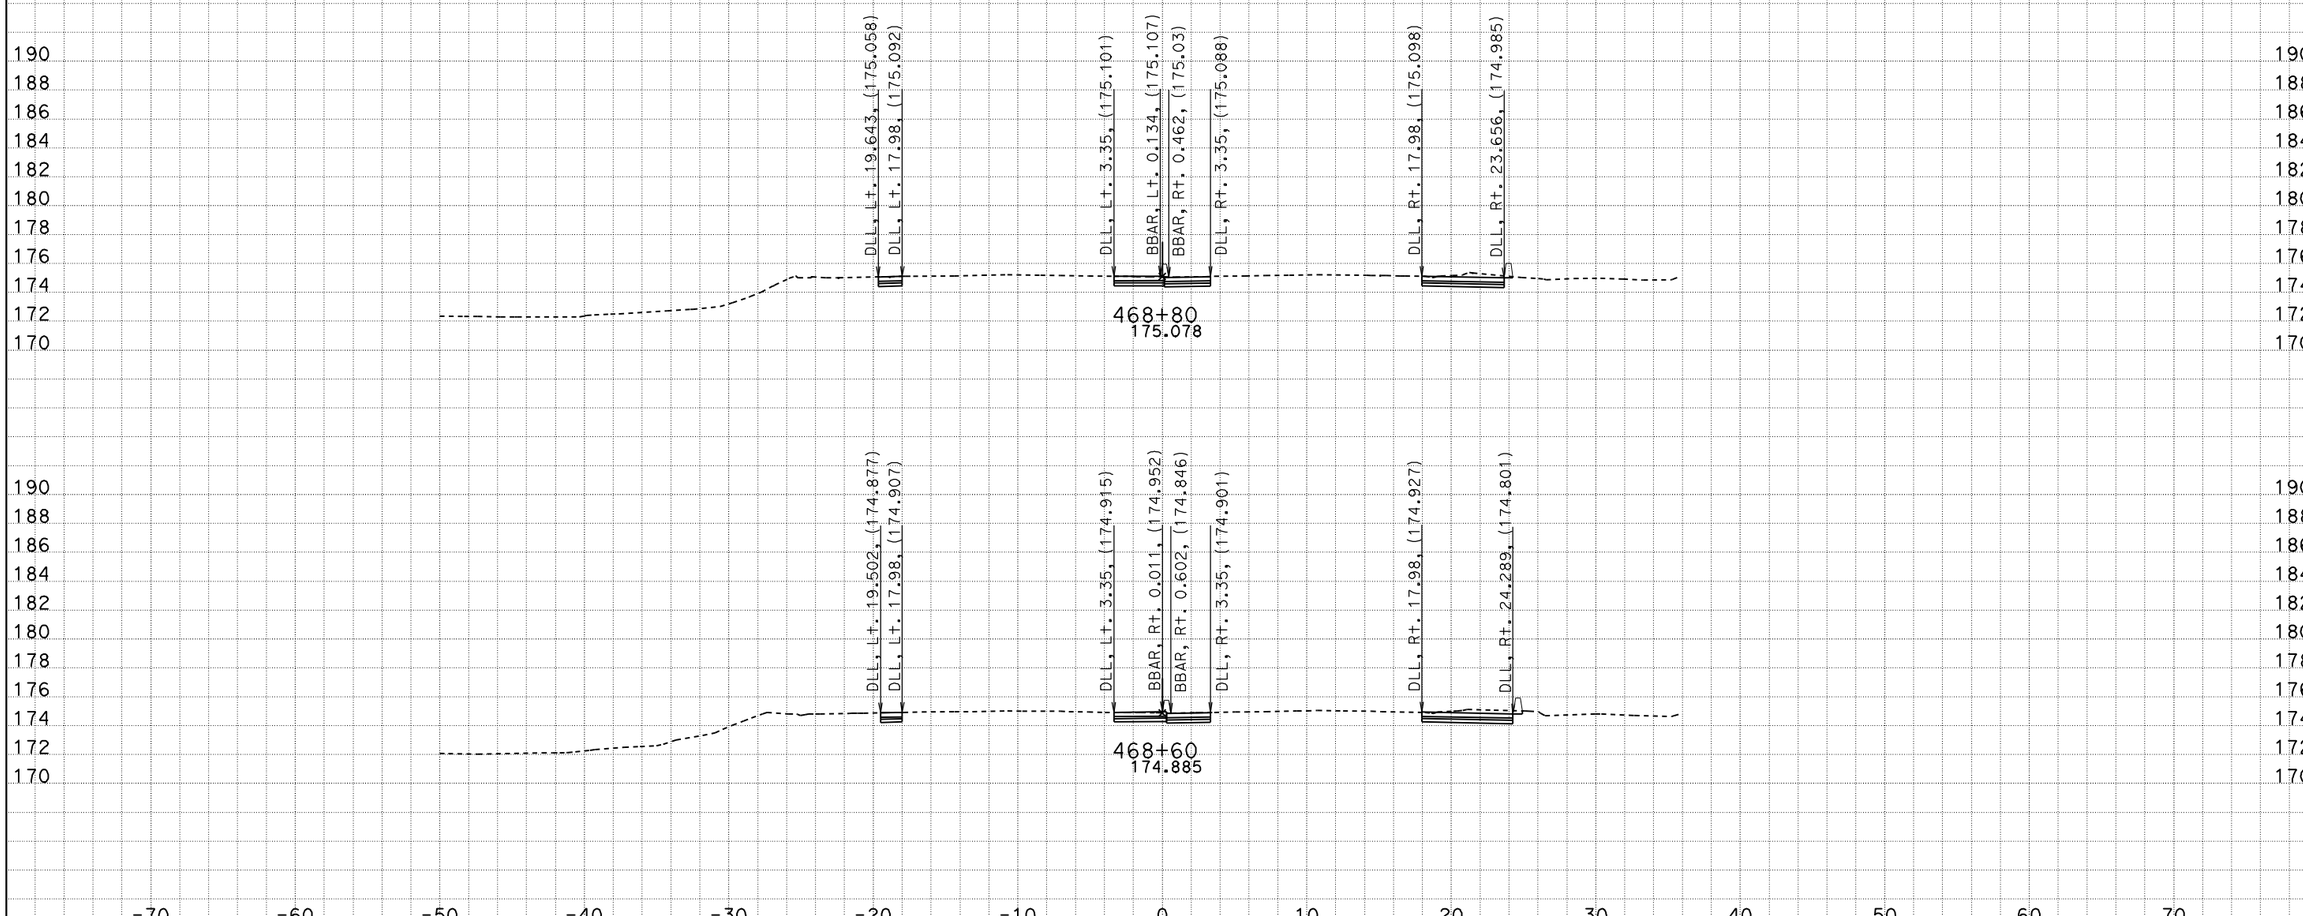

DATE: 4/22/2009

KC Project: 99210 File: M:\desig\121841\DDD\99210\SEG_SOUTH_5m\New\southerensegfinish.ear

Scale Ratio: 1:200 Horiz.
1:200 Vert.

All Dimensions are Meters

CL1
CROSS SECTIONS

SHEET 95 OF XXX

DESIGN STUDY ONLY

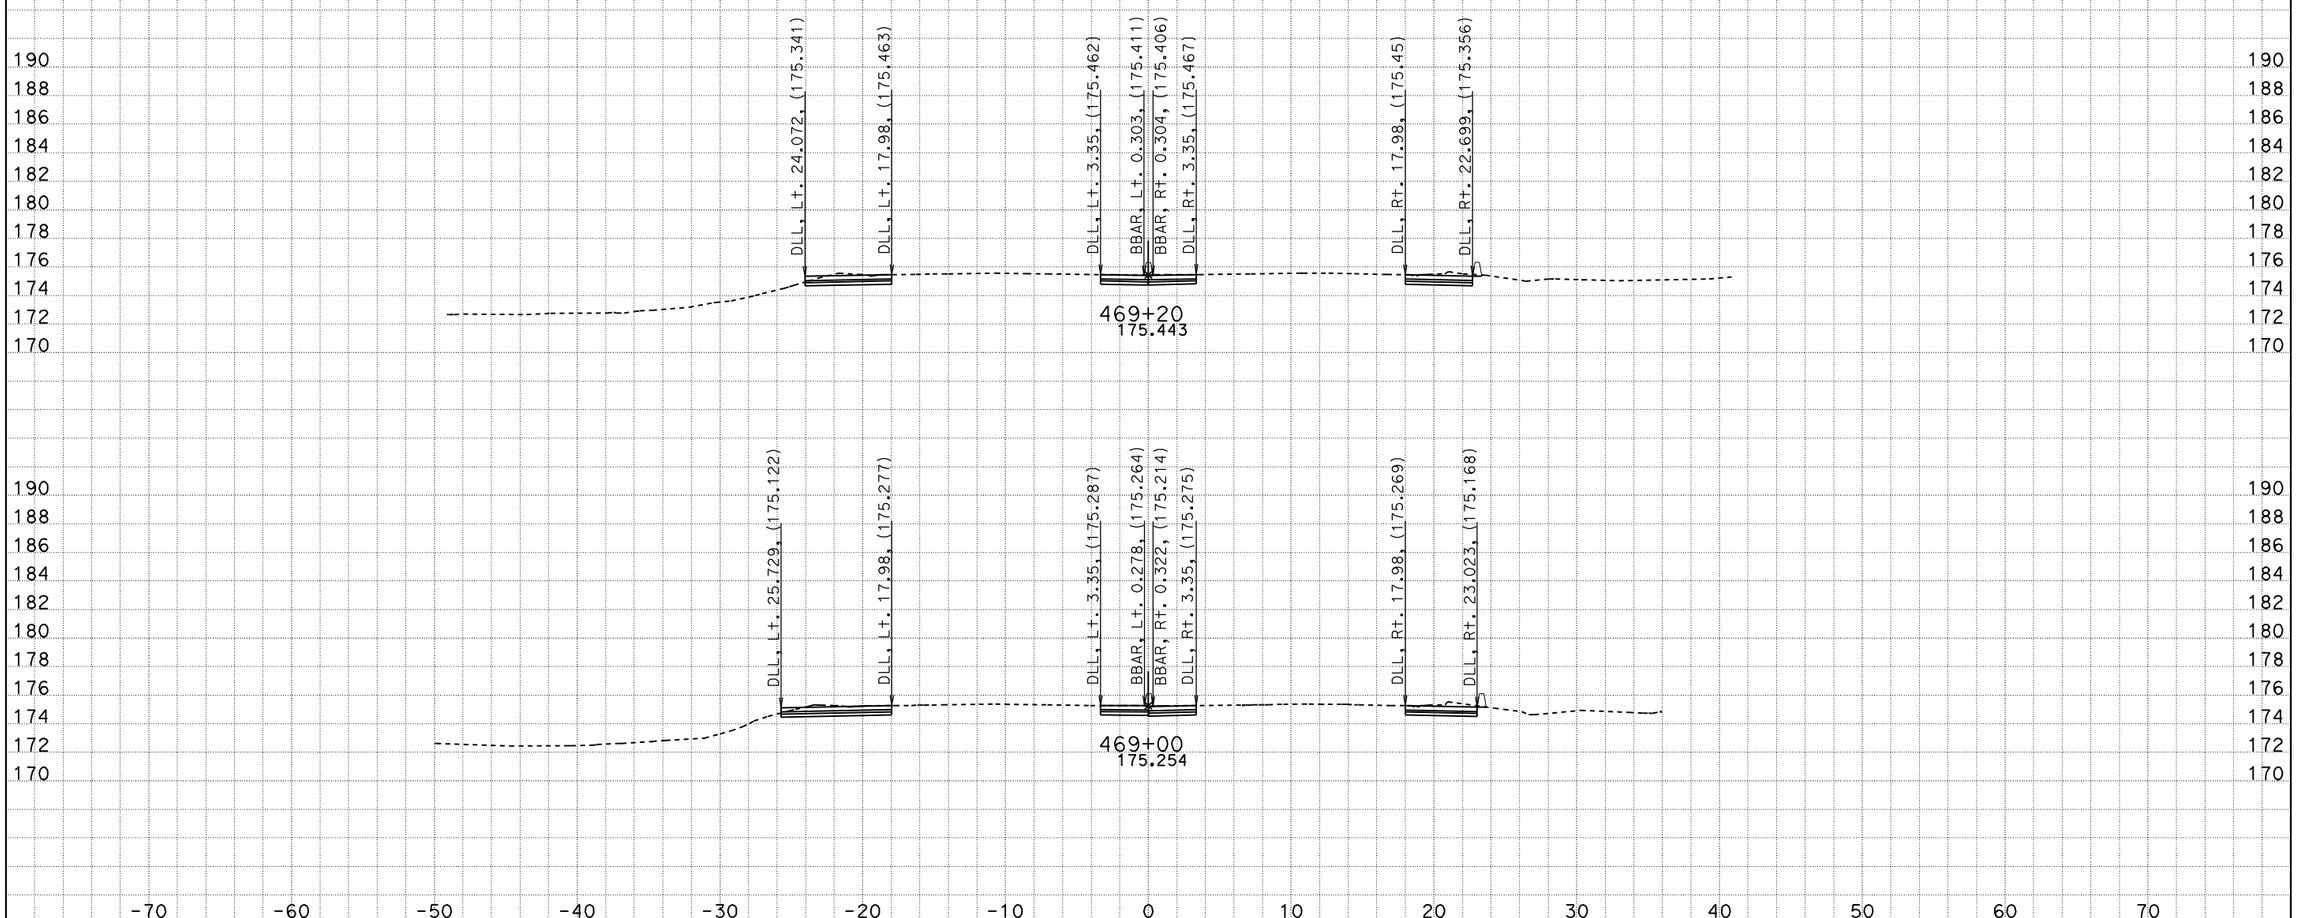

DATE: 4/22/2009

KC Project: 99210 File: M:\desig\121841\DDD\99210\SEG_SOUTH_5m\New\southerensegfinish.ear

Scale Ratio: 1:200 Horiz.
1:200 Vert.

All Dimensions are Meters

CL1
CROSS SECTIONS

SHEET 96 OF XXX

DESIGN STUDY ONLY

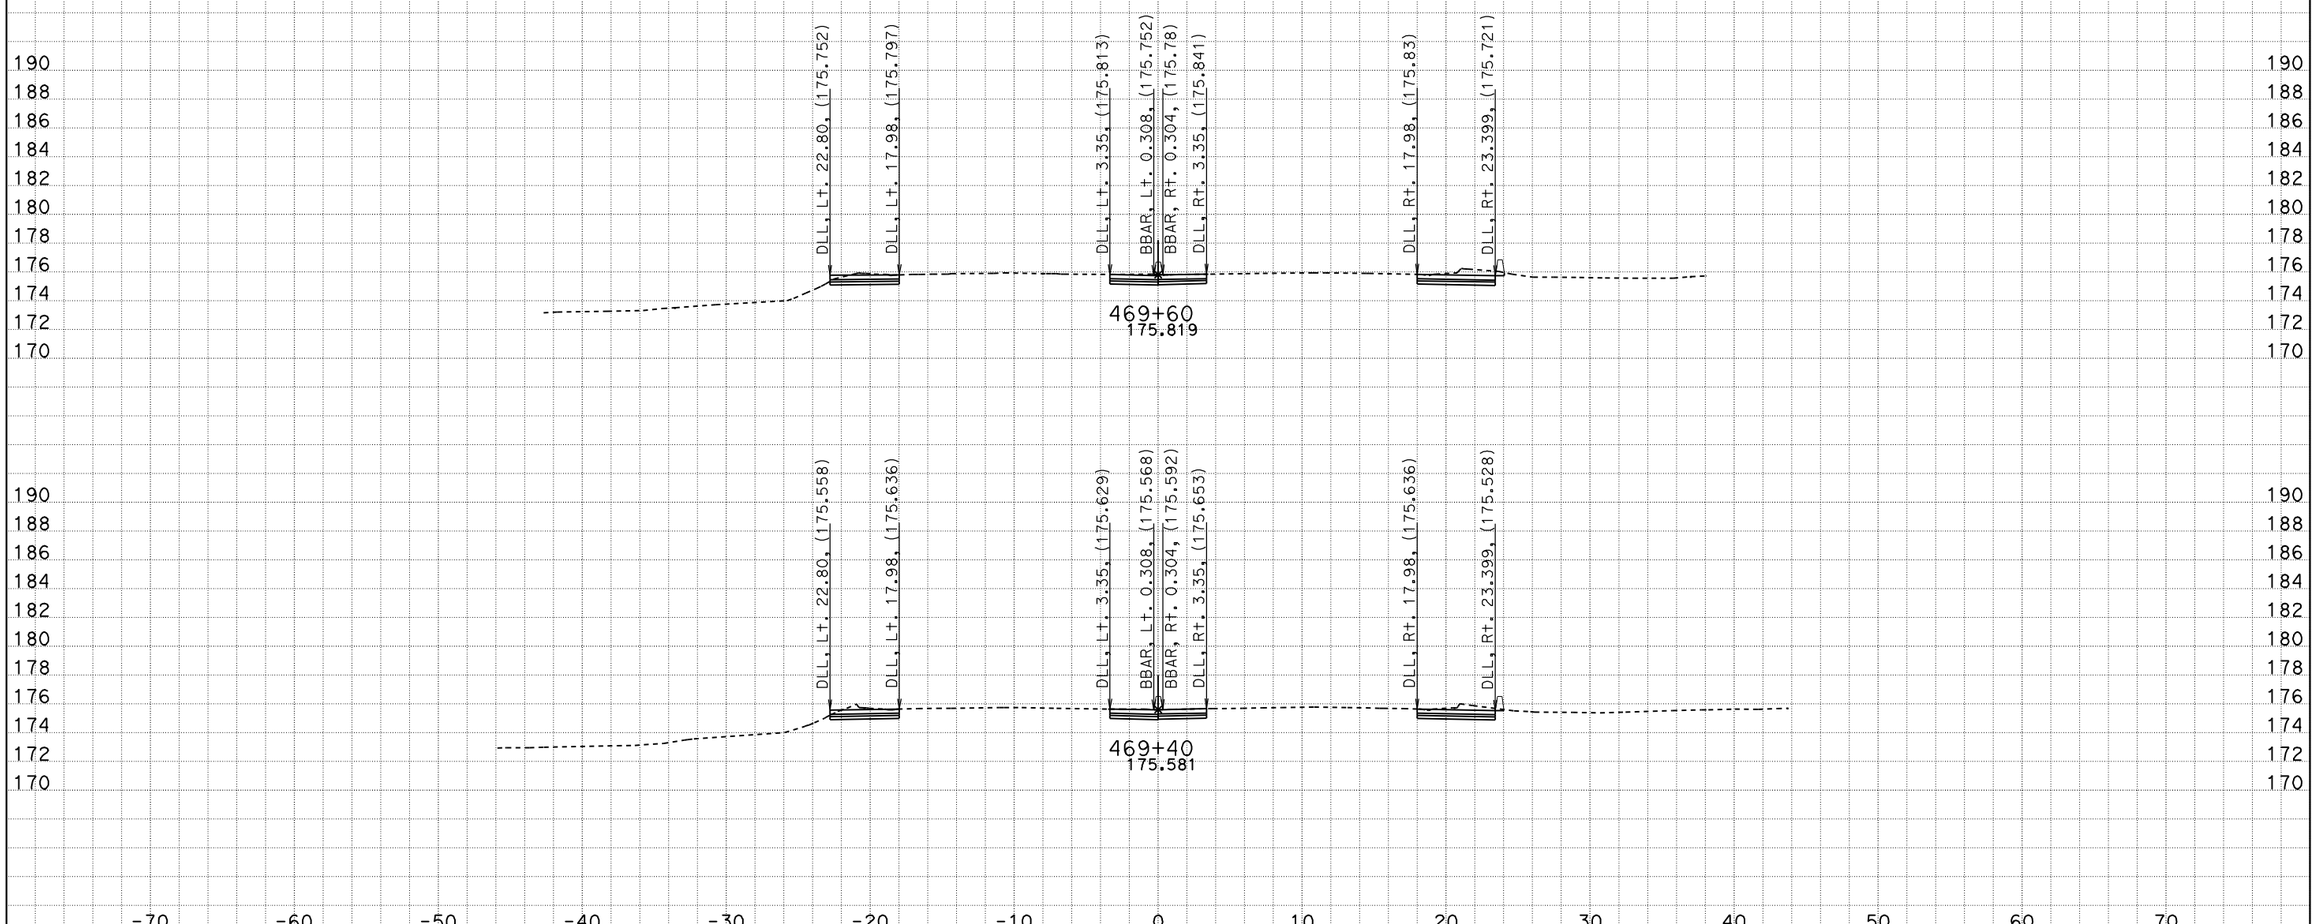

DATE: 4/22/2009

KC Project: 99210 File: M:\desig\121841\DDD\99210\SEG_SOUTH_5m\New\southerensegfinish.ear

Scale Ratio: 1:200 Horiz.
1:200 Vert.

All Dimensions are Meters

CL1
CROSS SECTIONS

SHEET 97 OF XXX

DESIGN STUDY ONLY

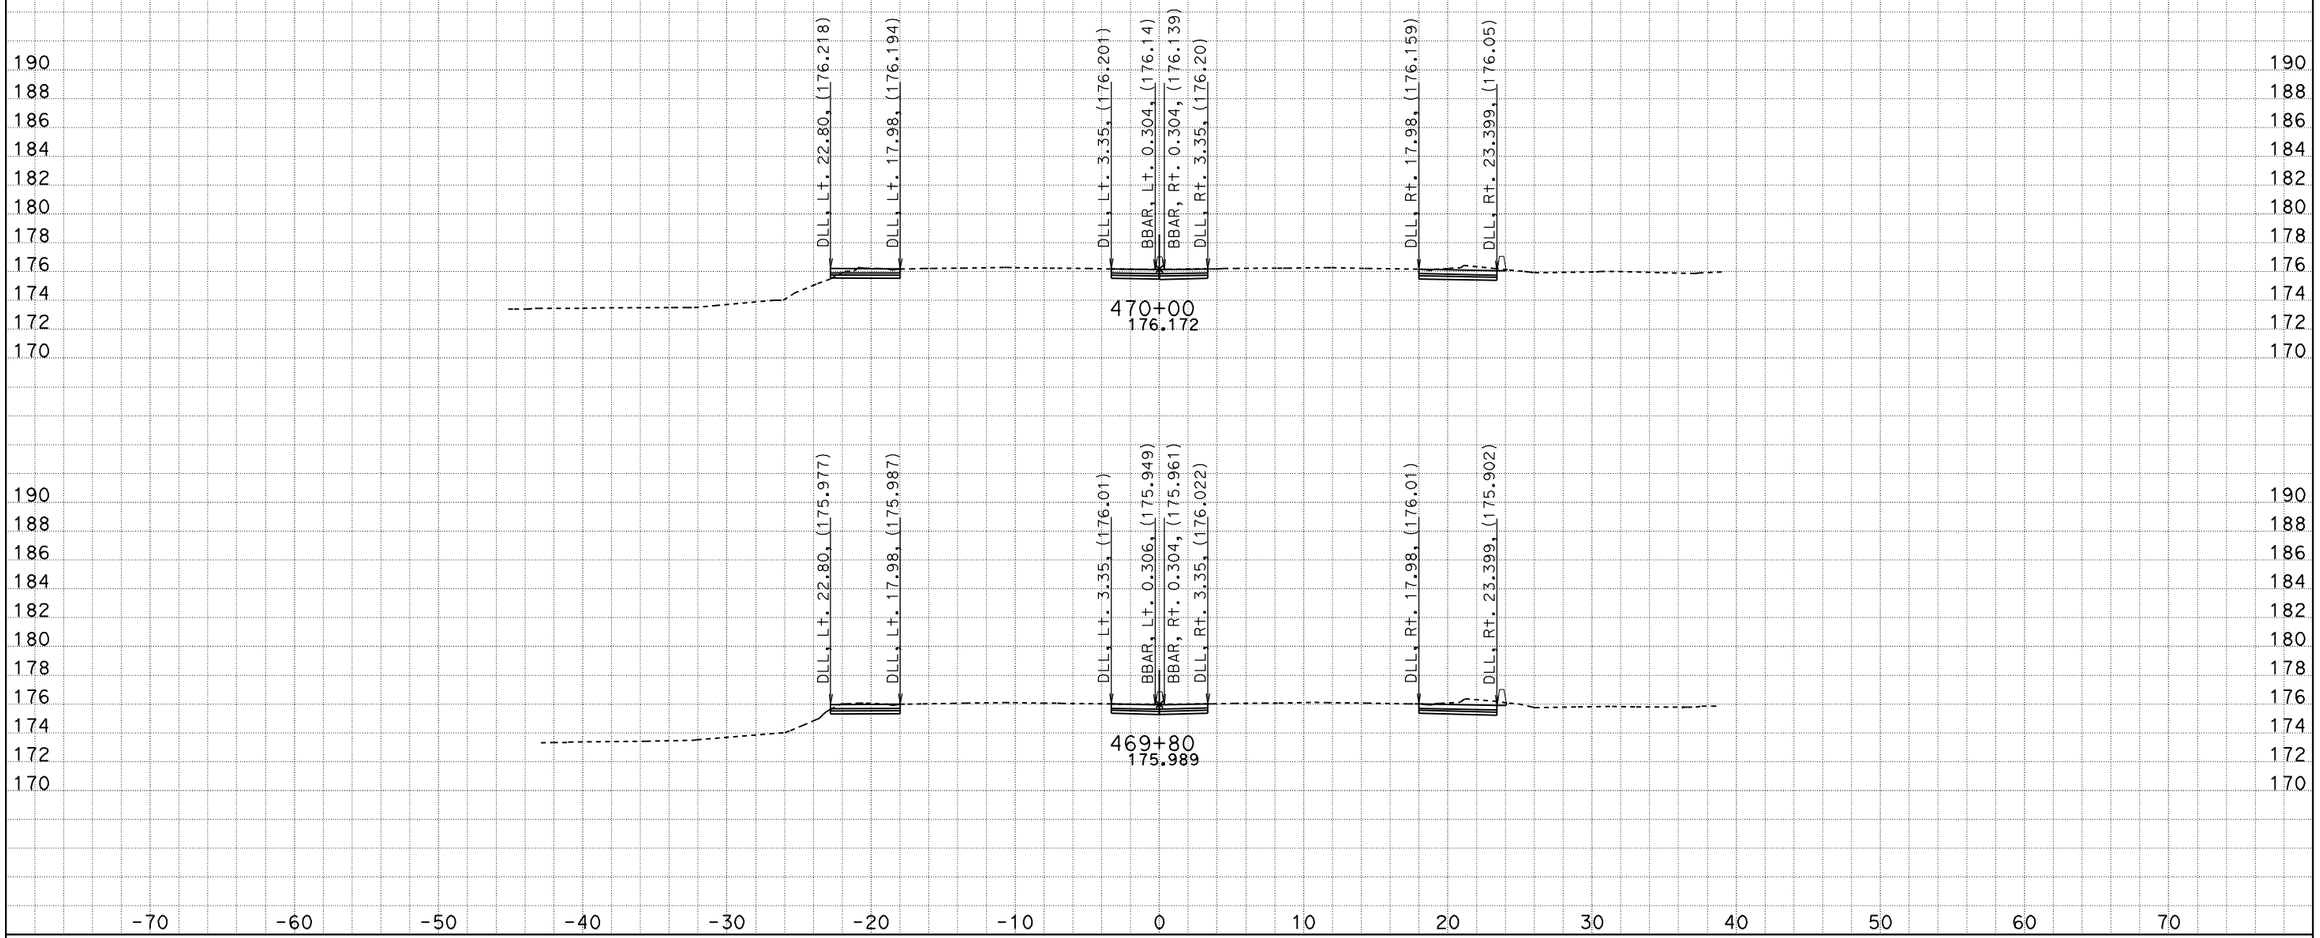

DATE: 4/22/2009

KC Project: 99210 File: M:\desig\121841\DDD\99210\SEG_SOUTH_5m\New\southerensegfinish.ear

Scale Ratio: 1:200 Horiz.
1:200 Vert.

All Dimensions are Meters

CL1
CROSS SECTIONS

DESIGN STUDY ONLY

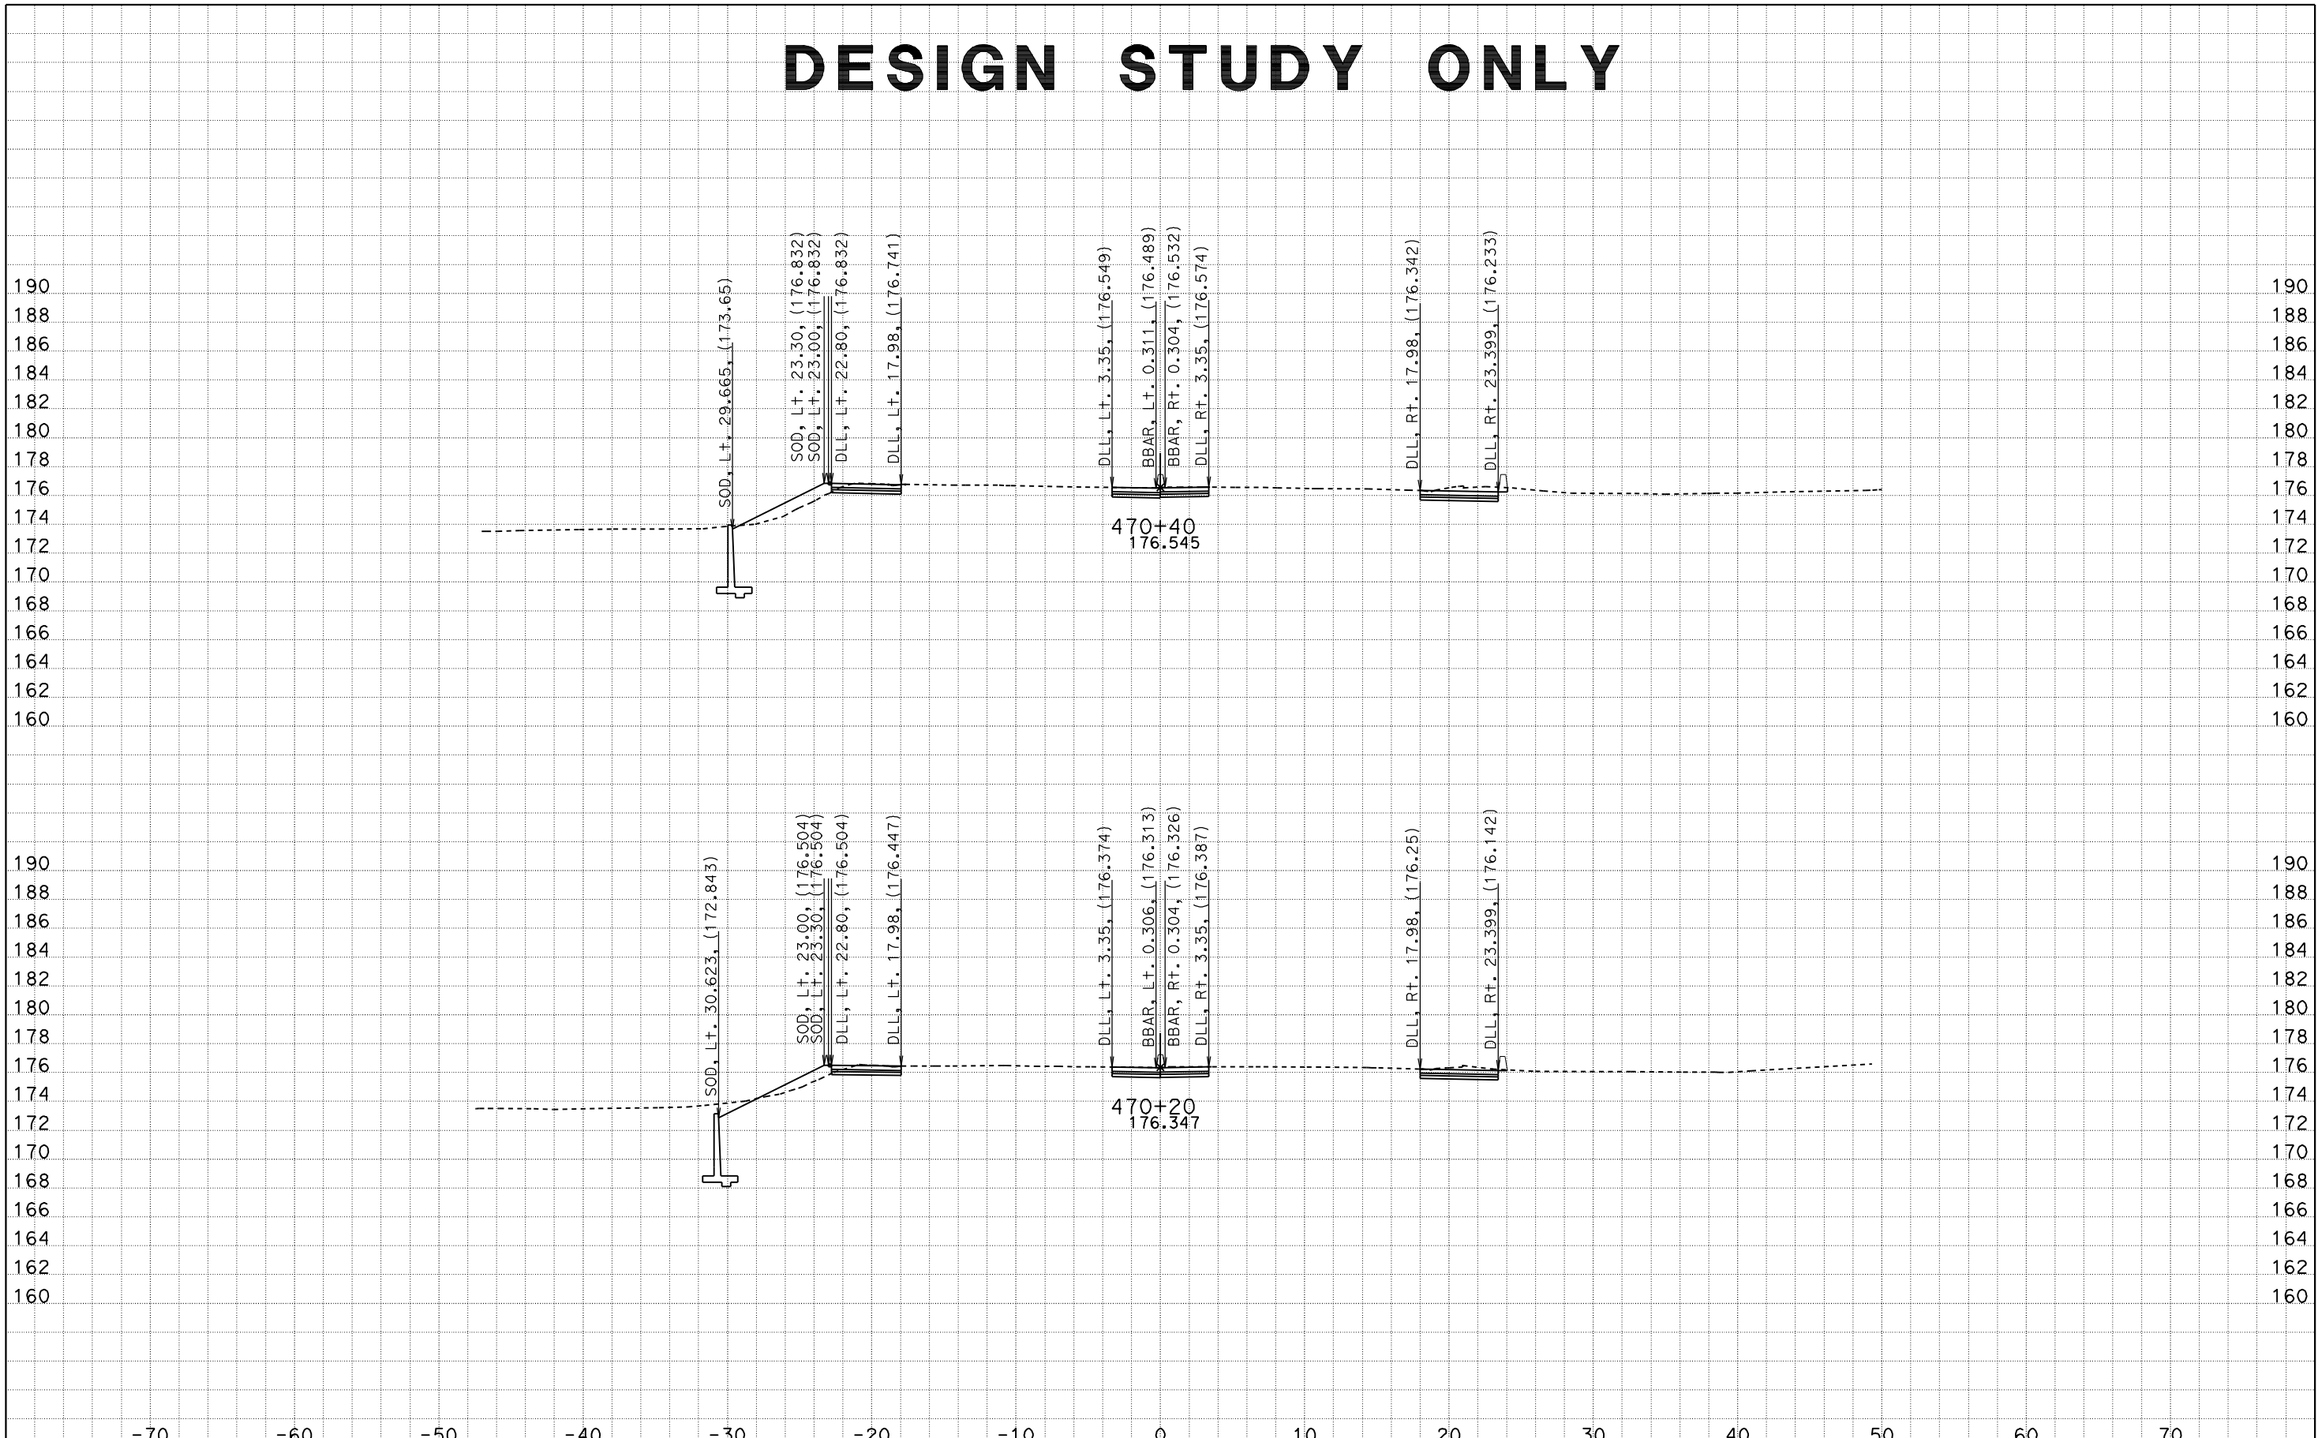

DATE: 4/22/2009

KC Project: 99210 File: M:\desig\121841\DDD\99210\SEG_SOUTH_5m\New\southerensegfinish.ear

Scale Ratio: 1:200 Horiz.
1:200 Vert.

All Dimensions are Meters

CL1
CROSS SECTIONS

SHEET 99 OF XXX

DESIGN STUDY ONLY

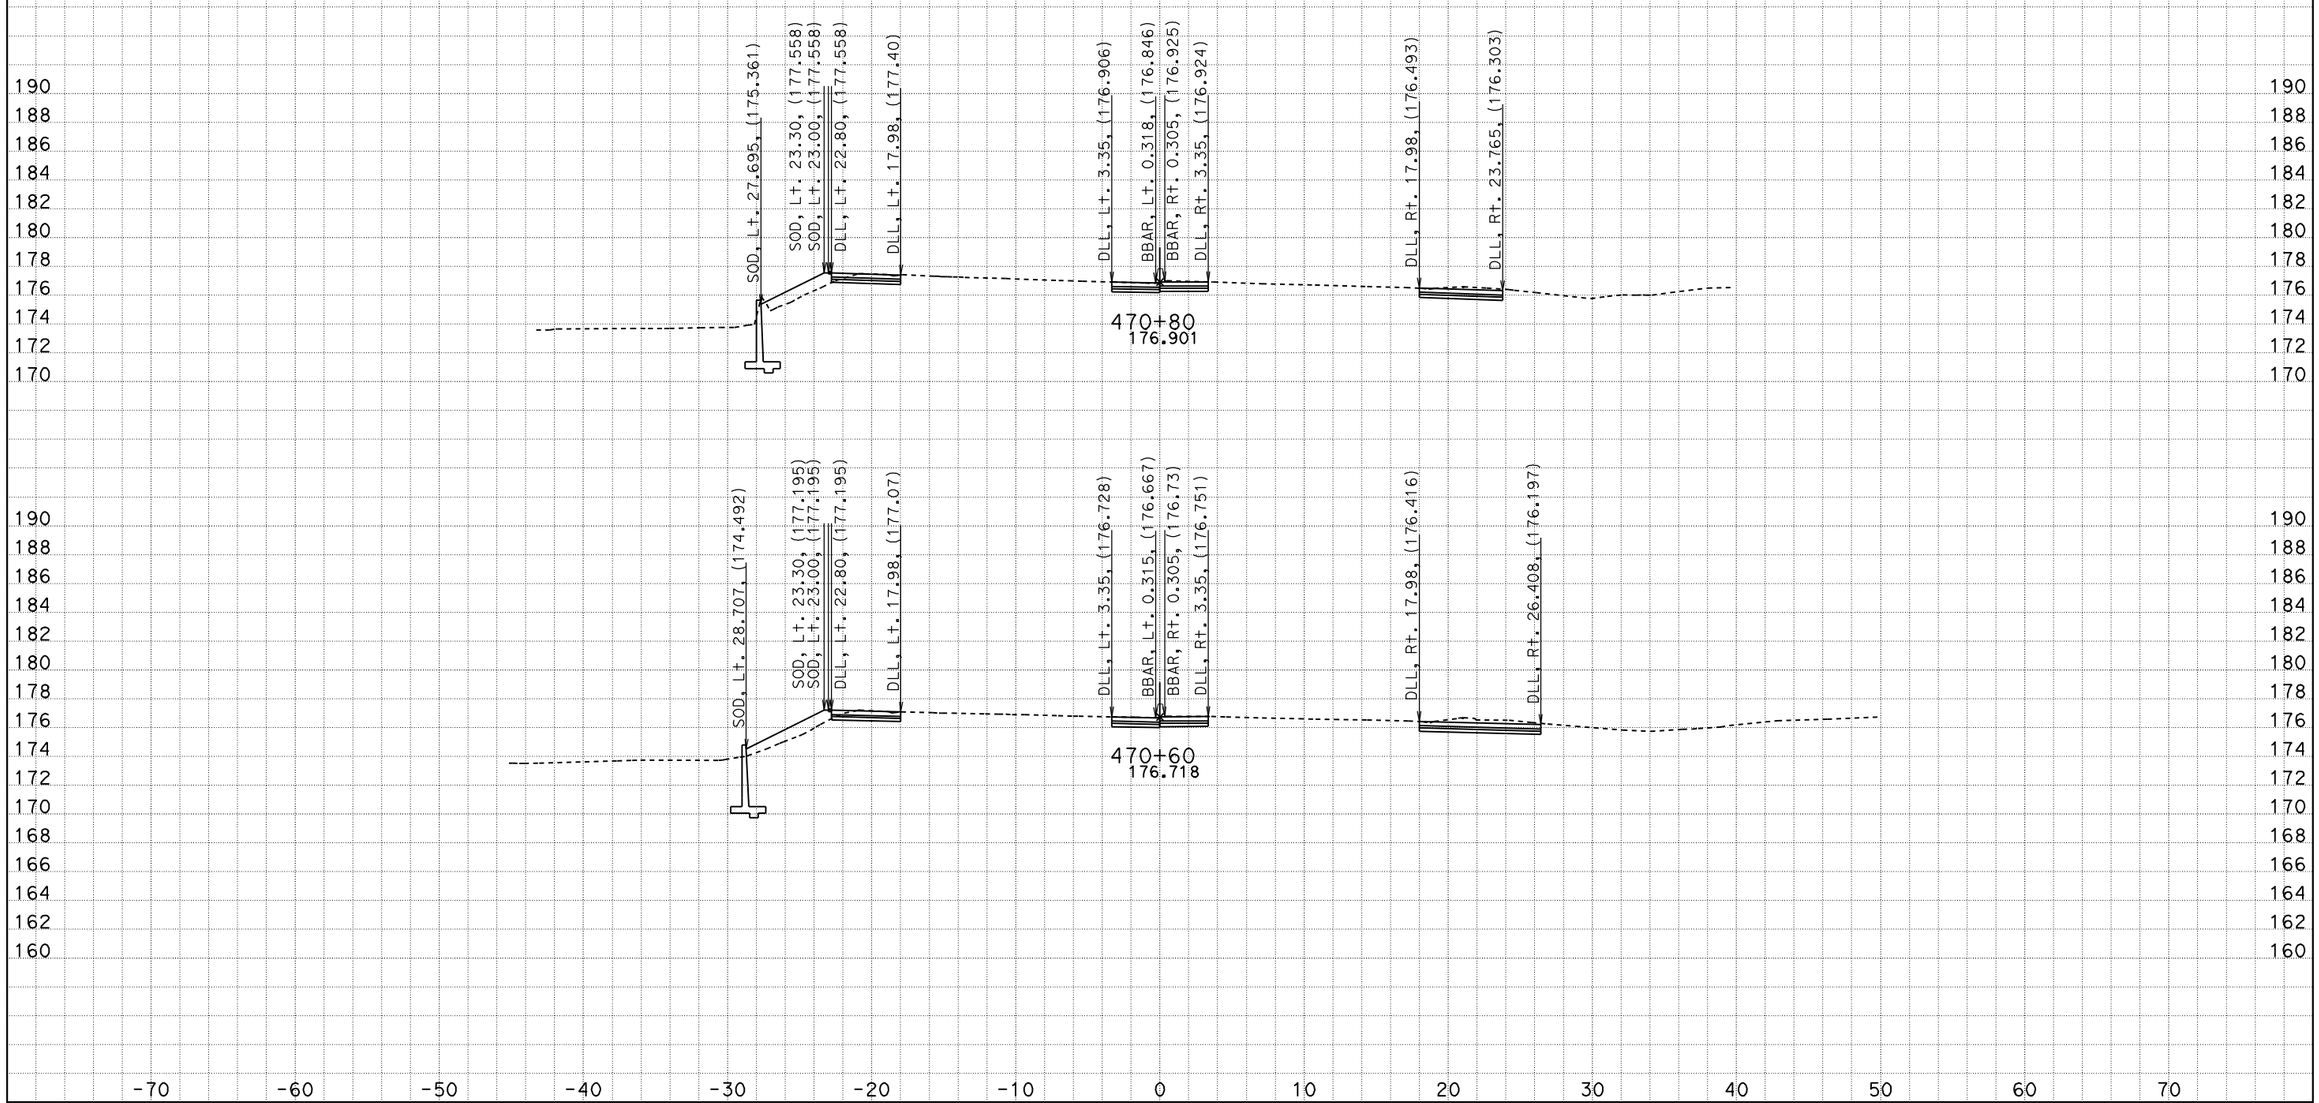

DATE: 4/22/2009

KC Project: 99210 File: M:\desig\121841\DDD\99210\SEG_SOUTH_5m\New\southerensegfinish.ear

Scale Ratio: 1:200 Horiz.
1:200 Vert.

All Dimensions are Meters

CL1
CROSS SECTIONS

SHEET 100 OF XXX

DESIGN STUDY ONLY

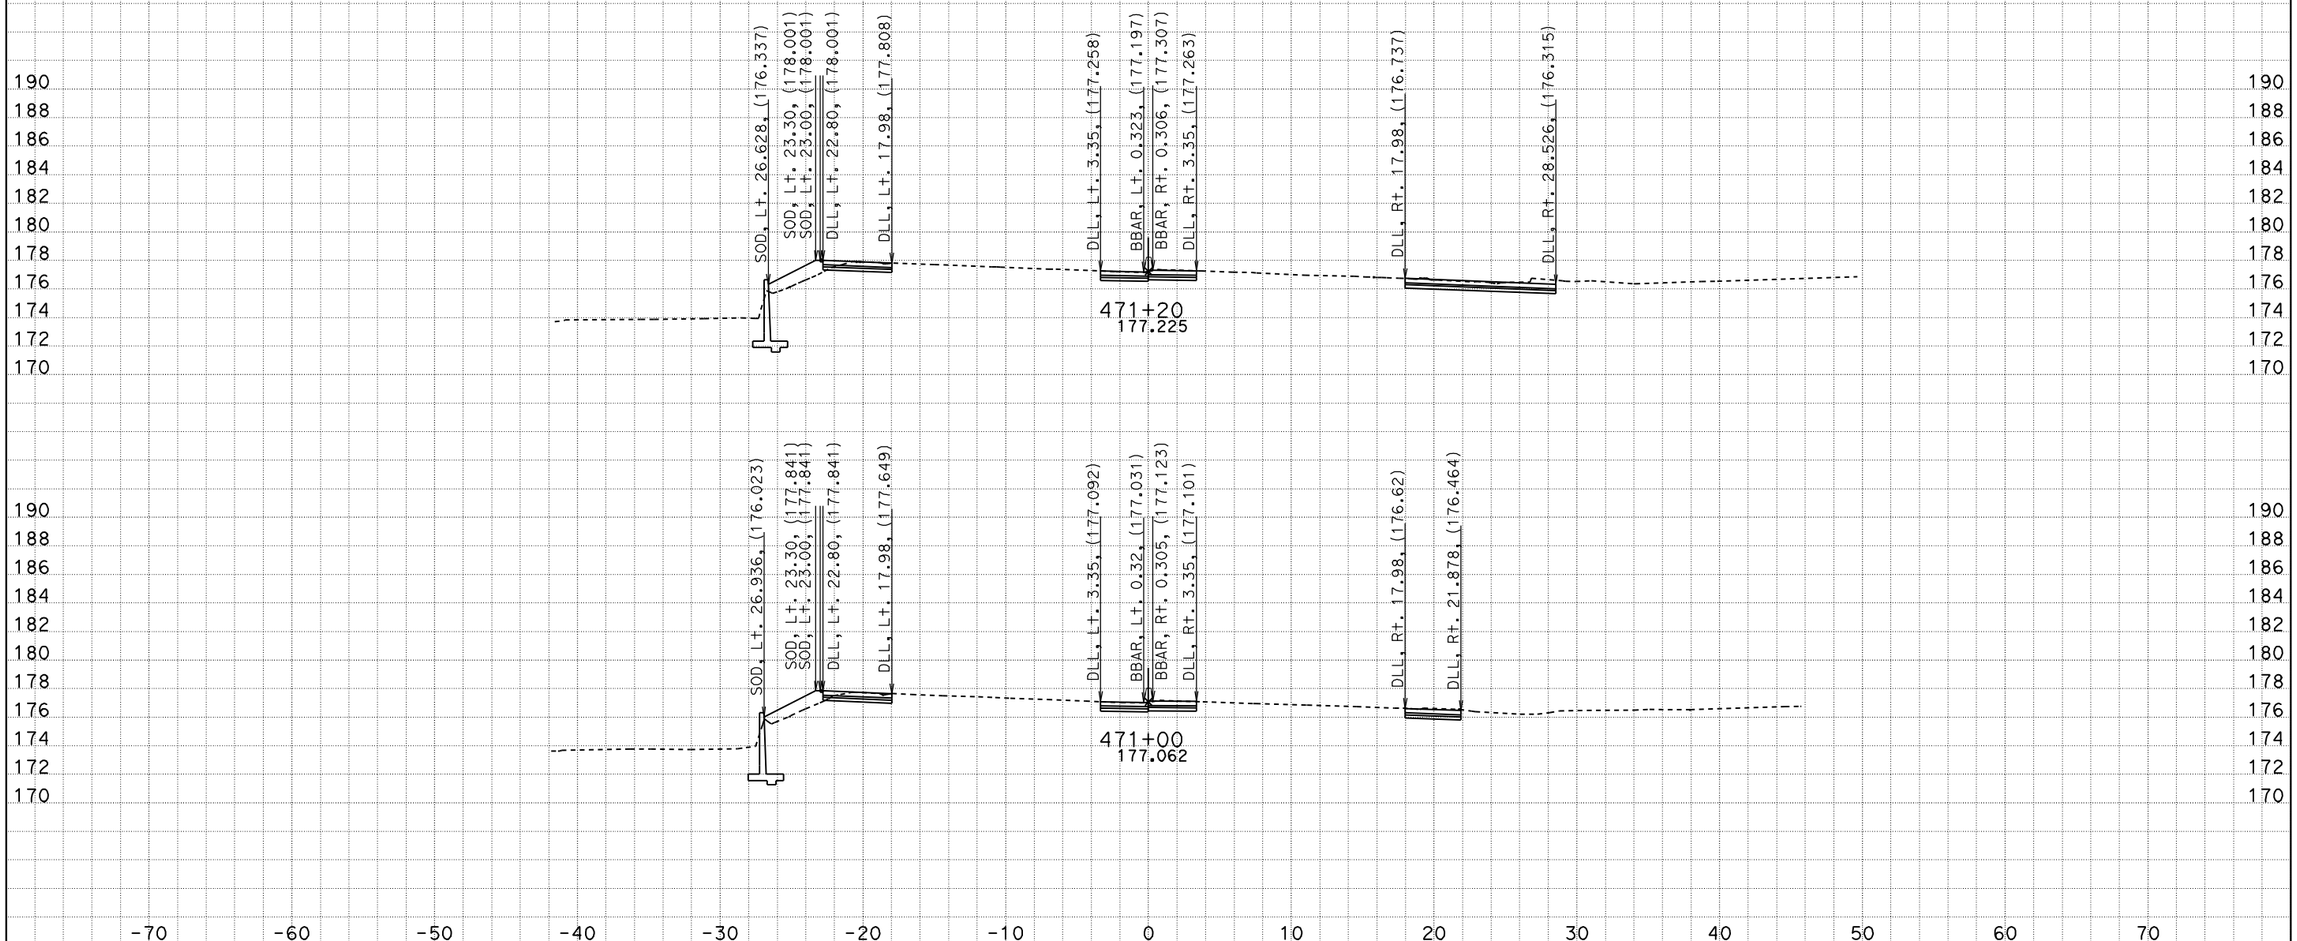

DATE: 4/22/2009

KC Project: 99210 File: M:\desig\121841\DDD\99210\SEG_SOUTH_5m\New\southerensegfinish.ear

Scale Ratio: 1:200 Horiz.
1:200 Vert.

All Dimensions are Meters

CL1
CROSS SECTIONS

SHEET 101 OF XXX

DESIGN STUDY ONLY

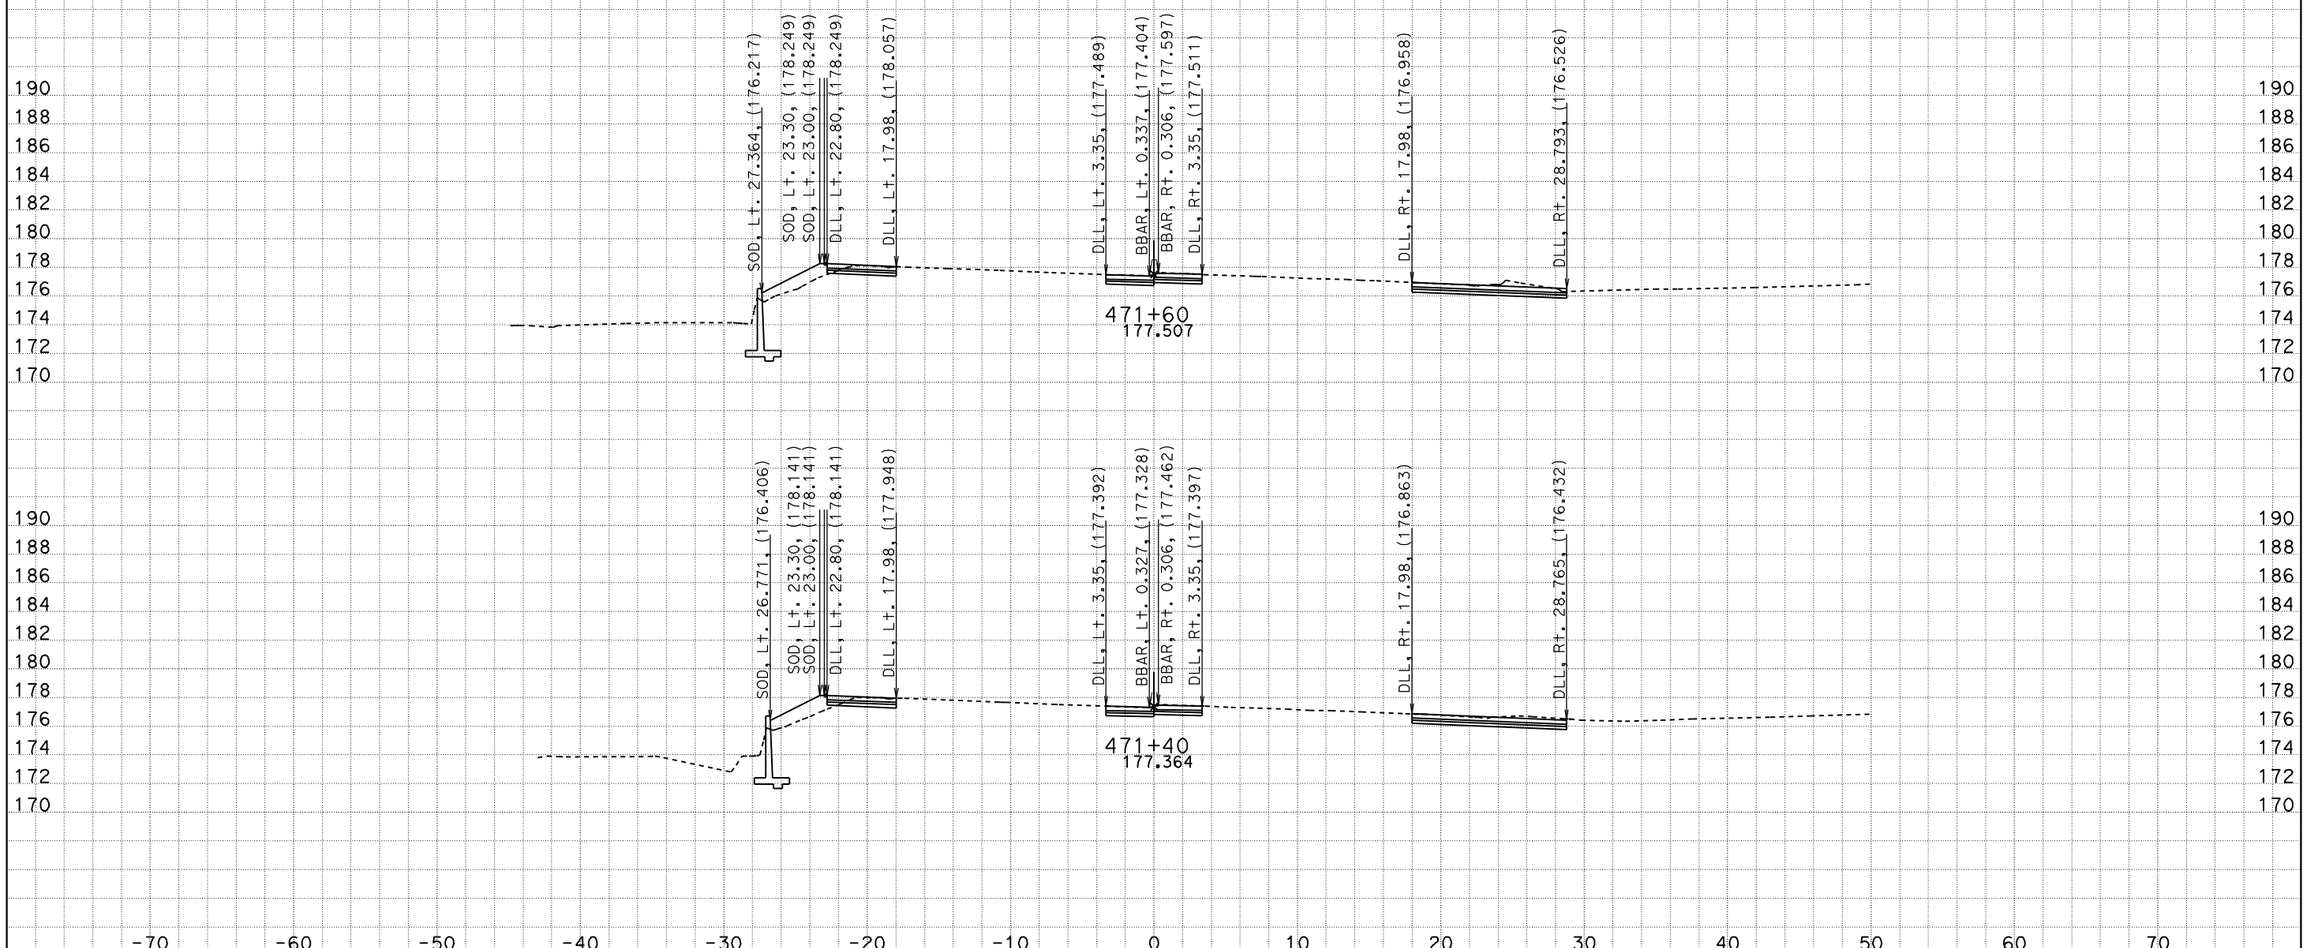

DATE: 4/22/2009

KC Project: 99210 File: M:\desig\121841\DDD\99210\SEG_SOUTH_5m\New\southerensegfinish.ear

Scale Ratio: 1:200 Horiz.
1:200 Vert.

All Dimensions are Meters

CL1
CROSS SECTIONS

SHEET 102 OF XXX

DESIGN STUDY ONLY

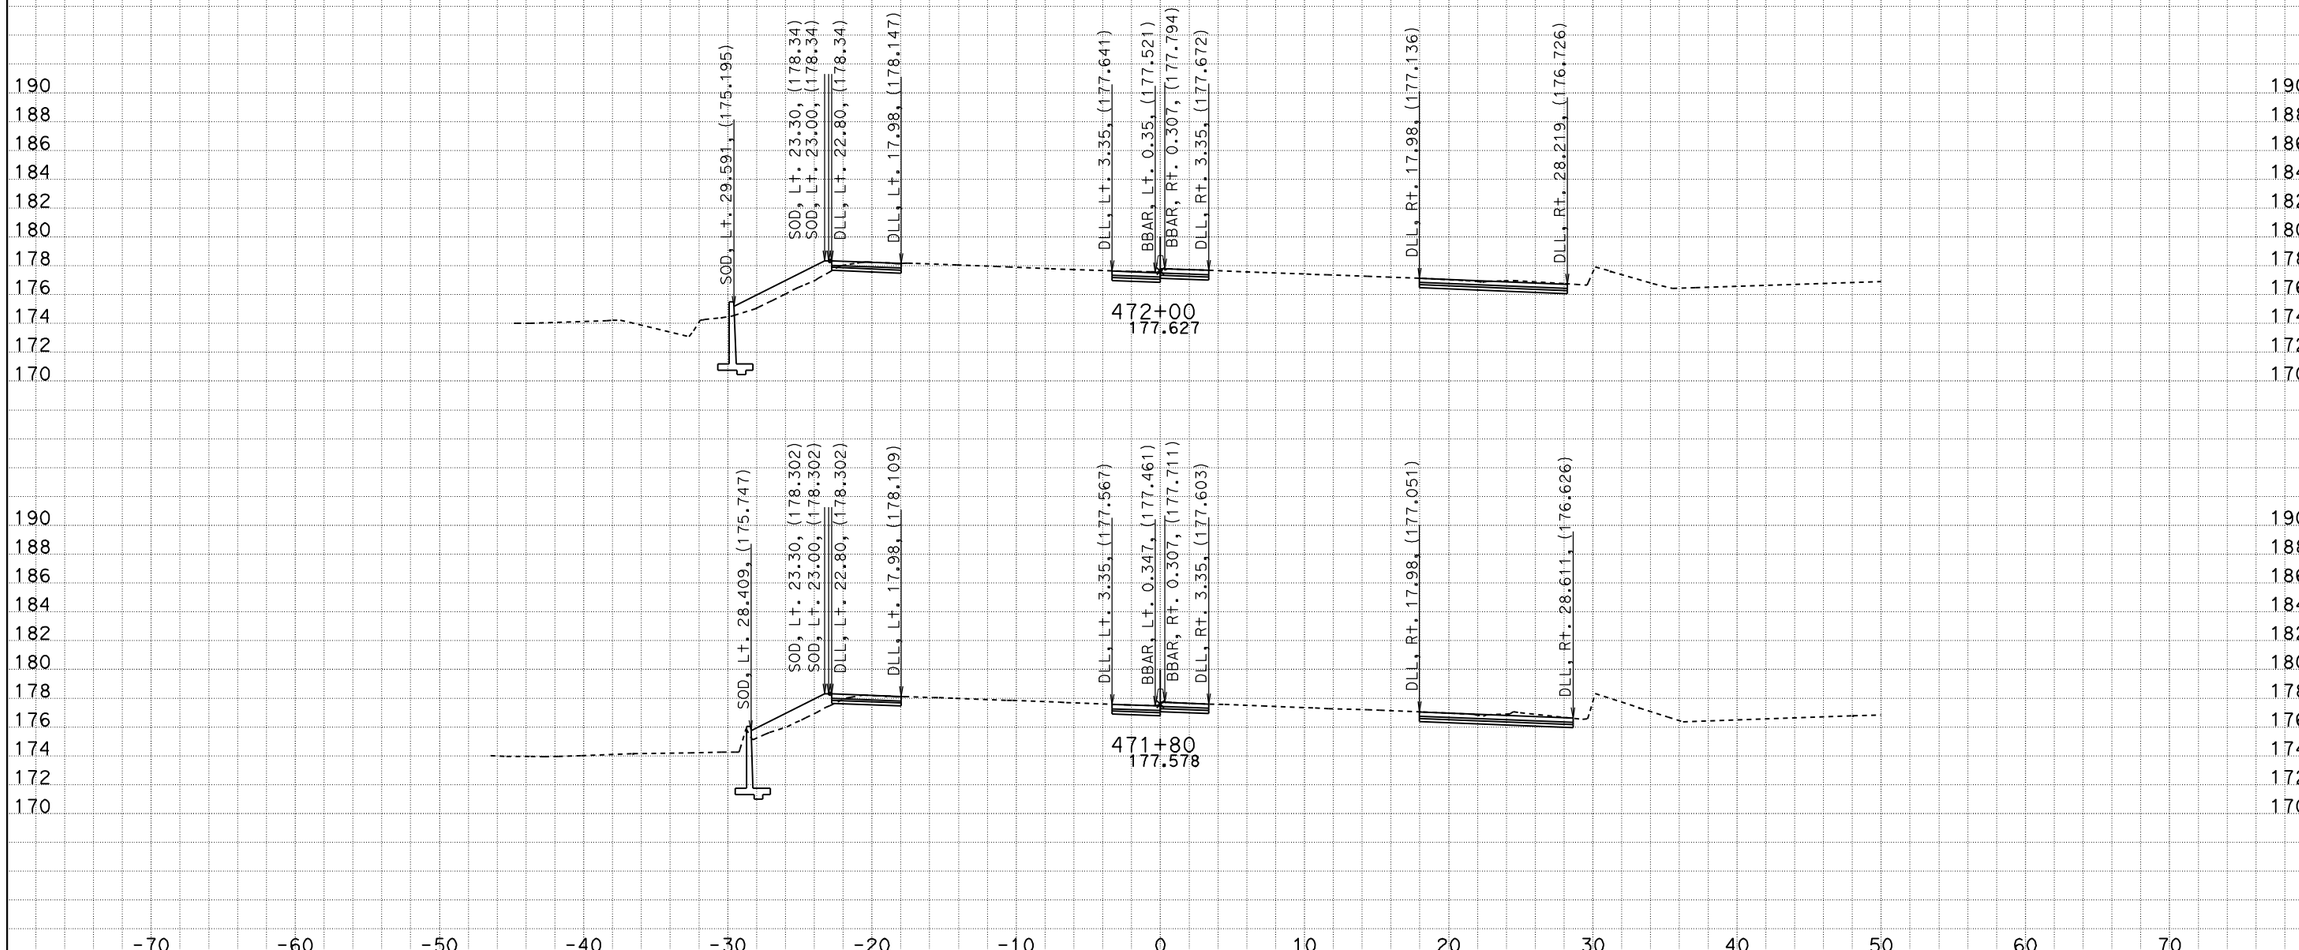

DATE: 4/22/2009

KC Project: 99210 File: M:\desig\121841\DDD\99210\SEG_SOUTH_5m\New\southerensegfinish.ear

Scale Ratio: 1:200 Horiz.
1:200 Vert.

All Dimensions are Meters

CL1
CROSS SECTIONS

SHEET 103 OF XXX

DESIGN STUDY ONLY

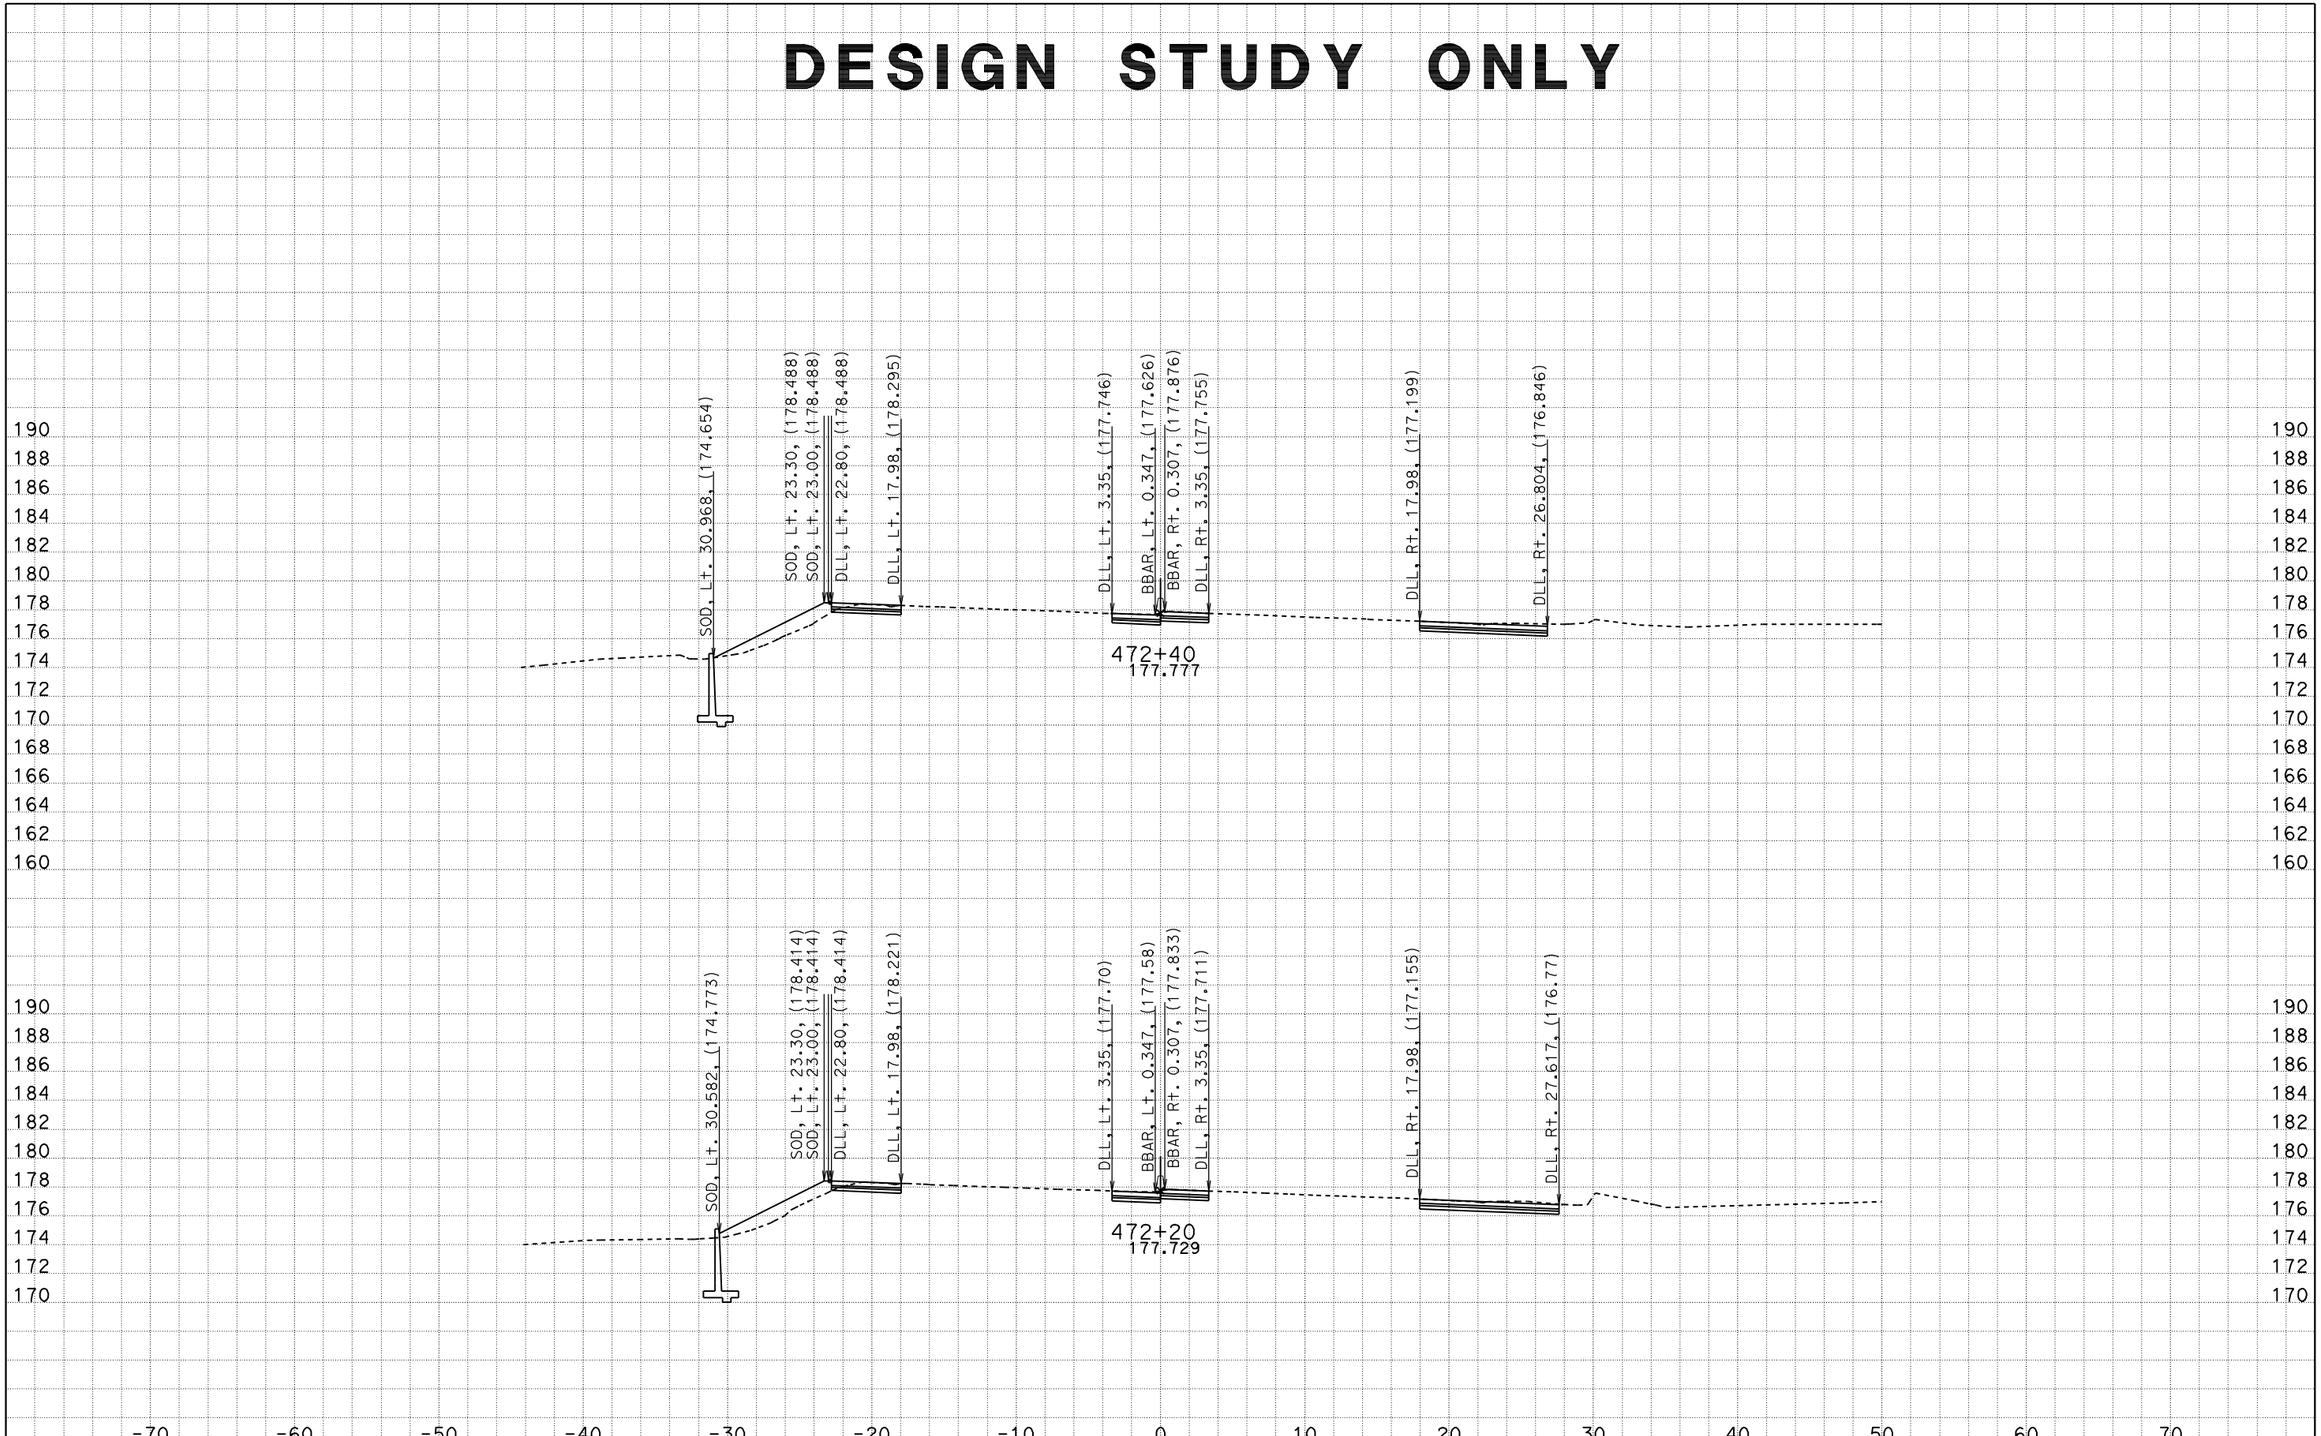

DATE: 4/22/2009

KC Project: 99210 File: M:\desig\121841\DDD\99210\SEG_SOUTH_5m\New\southerensegfinish.ear

Scale Ratio: 1:200 Horiz.
1:200 Vert.

All Dimensions are Meters

CL1
CROSS SECTIONS

SHEET 104 OF XXX

DESIGN STUDY ONLY

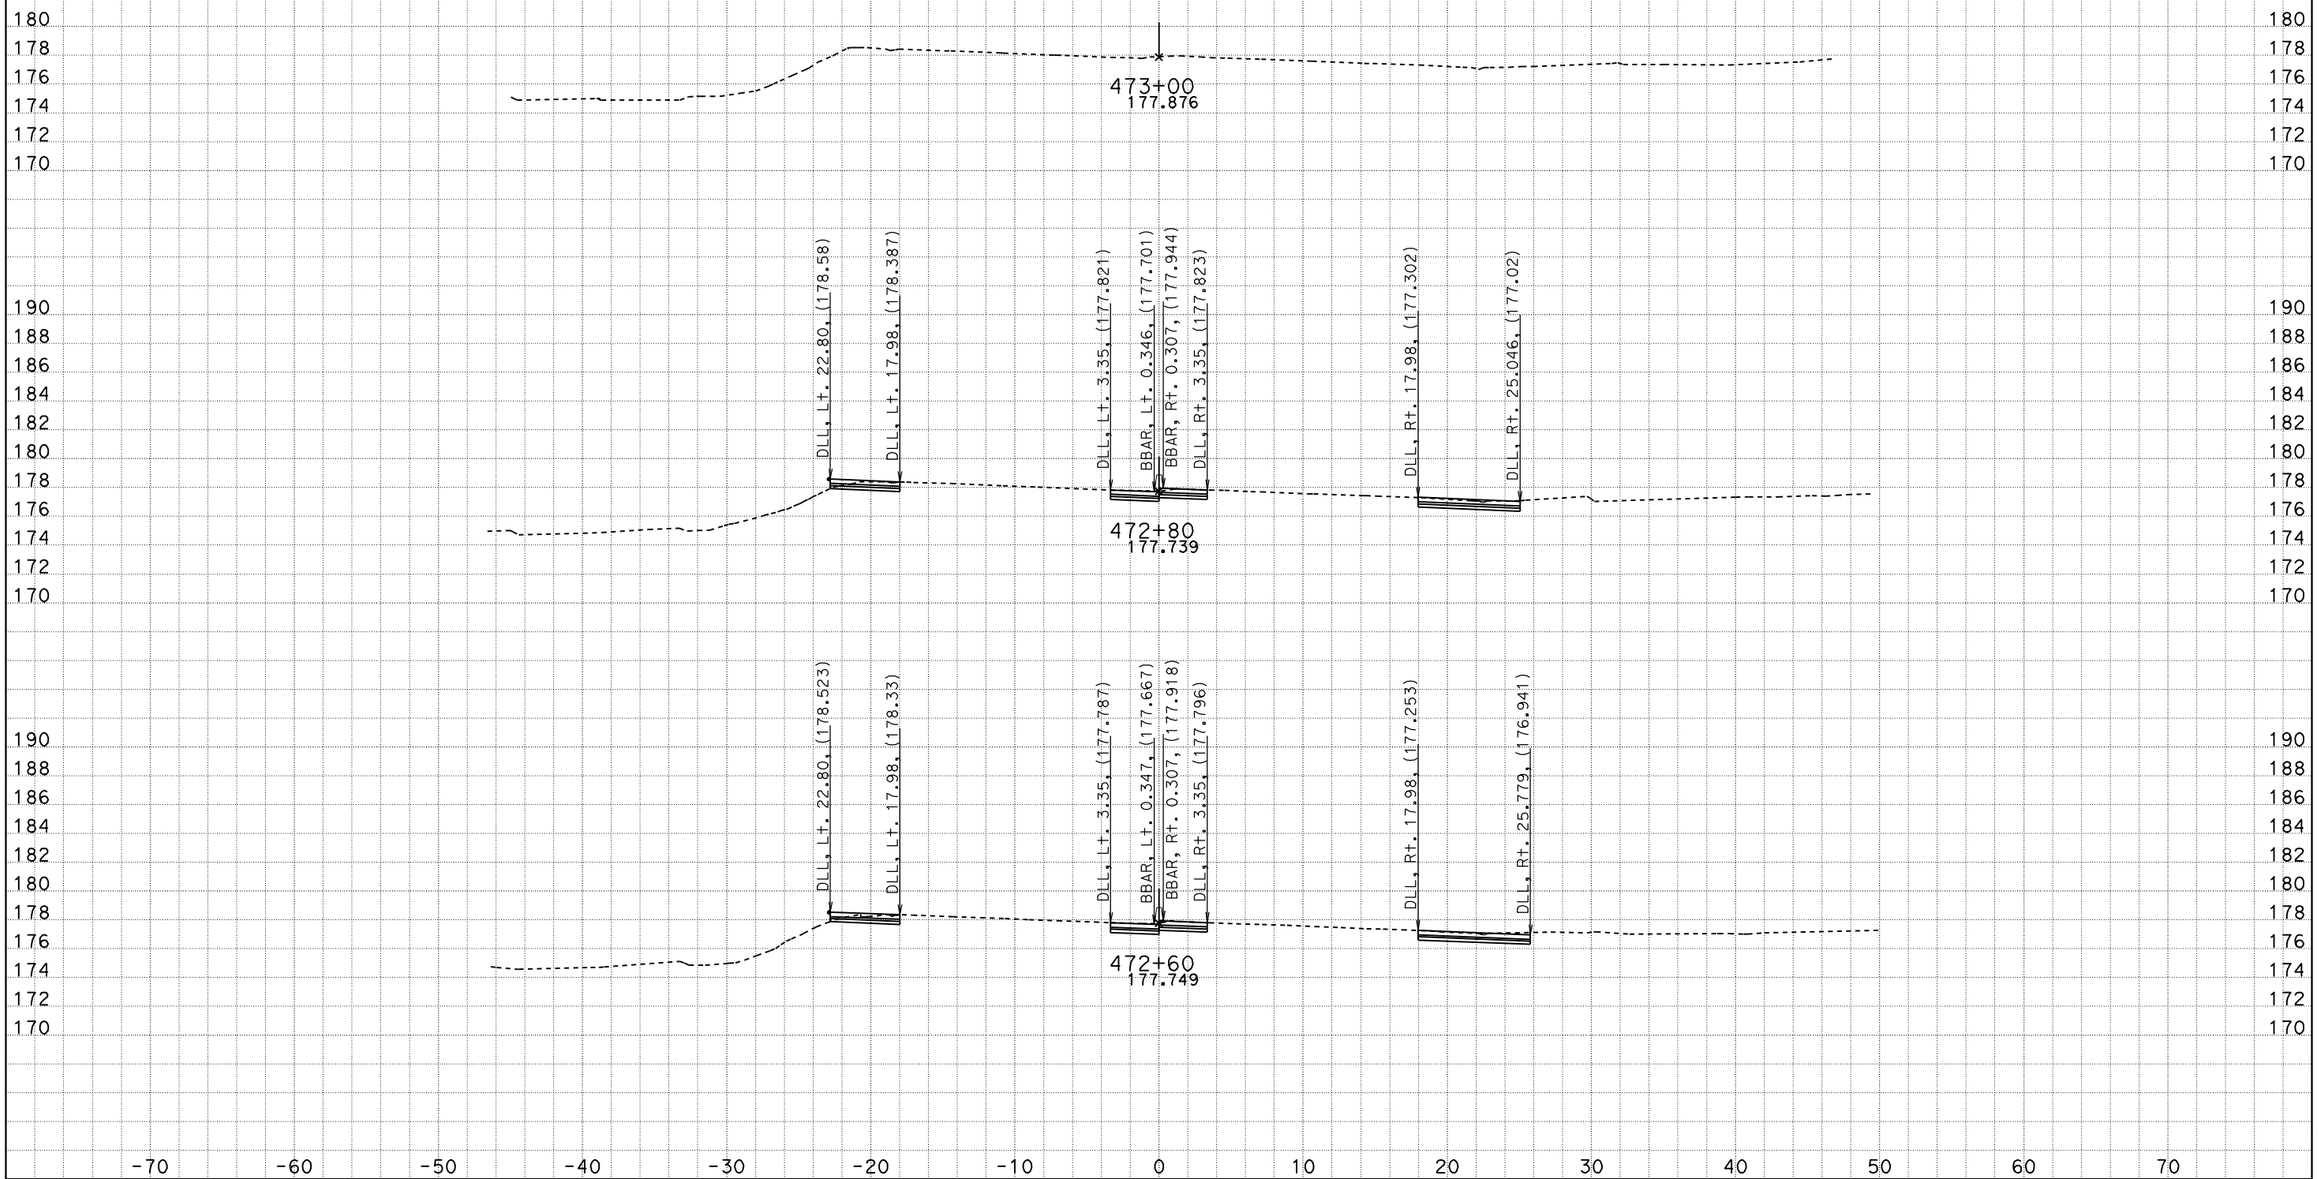

DATE: 4/22/2009

KC Project: 99210 File: M:\desig\121841\DDD\99210\SEG_SOUTH_5m\New\southerensegfinish.ear

Scale Ratio: 1:200 Horiz.
1:200 Vert.

All Dimensions are Meters

CL1
CROSS SECTIONS

SHEET 105 OF XXX