Dist	COUNTY	ROUTE	POST MILES TOTAL PROJECT	SHEET No.	TOTAL SHEETS
7	VEN	101, 23	R0.1/R4.5 3.3/3.8		

CH2M HILL
1000 WILSHIRE Blvd
LOS ANGELES, CA 90017

CITY OF THOUSAND OAKS
2100 THOUSAND OAKS BLVD
THOUSAND OAKS. CA 91362

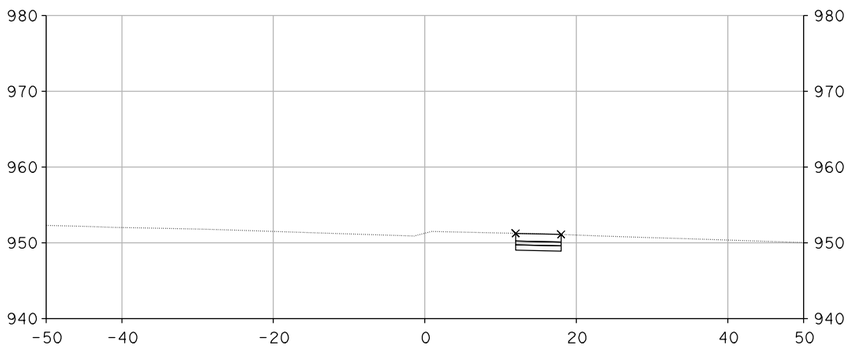

"A" 20+00.00

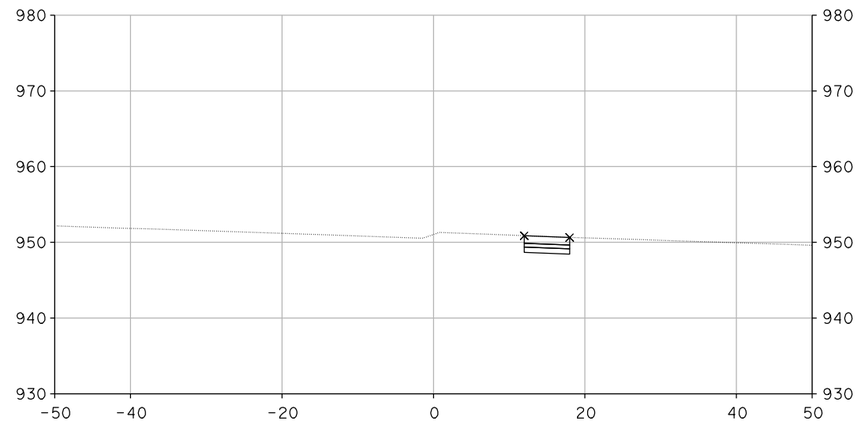

"A" 21+00.00

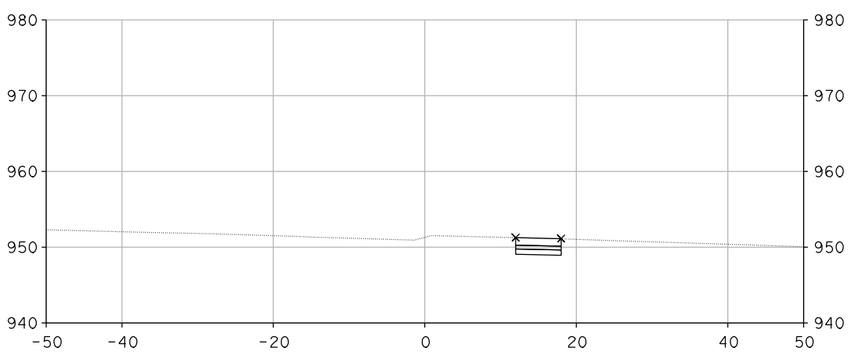

"A" 19+95.41

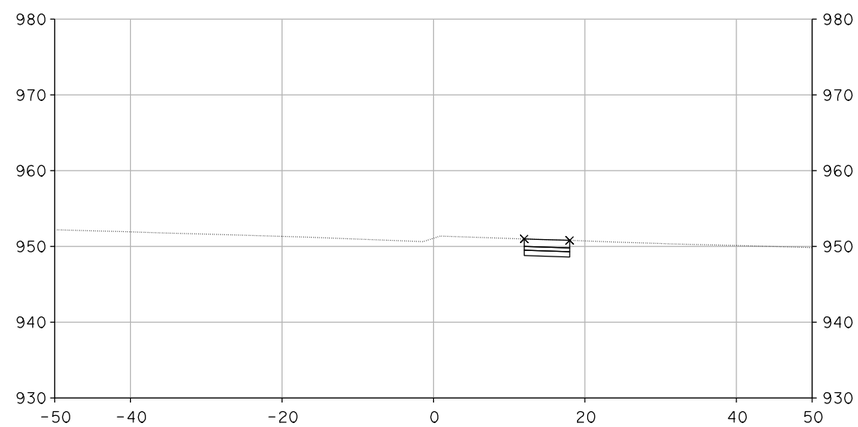

"A" 20+50.00

CROSS SECTIONS

SCALE: 1" = 10'

XS-1

DESIGN STUDY ONLY

REVISED BY	DATE REVISED

CALCULATED-DESIGNED BY	CHECKED BY
SUSAN CHAU	MIKE ROBINSON

CONSULTANT FUNCTIONAL SUPERVISOR: CHRIS BRETALL

STATE OF CALIFORNIA - DEPARTMENT OF TRANSPORTATION

Caltrans

LAST REVISION 00-00-00 | DATE PLOTTED => 29-MAY-2013 | TIME PLOTTED => 12:01

Dist	COUNTY	ROUTE	POST MILES TOTAL PROJECT	SHEET No.	TOTAL SHEETS
7	VEN	101, 23	R0.1/R4.5 3.3/3.8		

CH2M HILL
1000 WILSHIRE Blvd
LOS ANGELES, CA 90017

CITY OF THOUSAND OAKS
2100 THOUSAND OAKS BLVD
THOUSAND OAKS. CA 91362

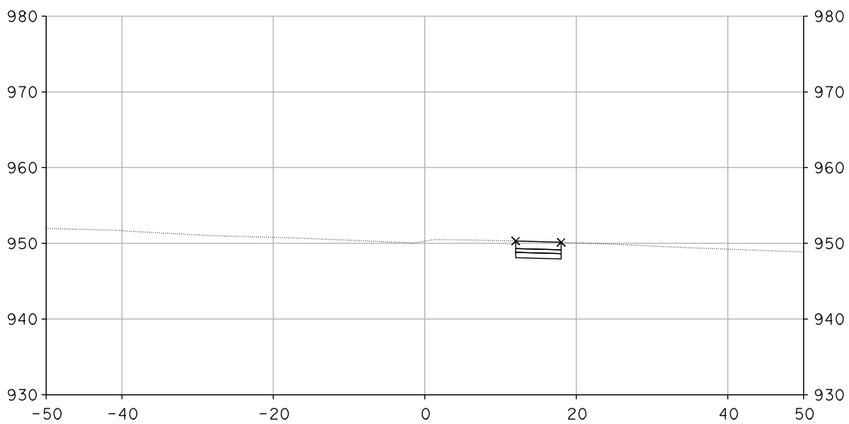

"A" 22+00.00

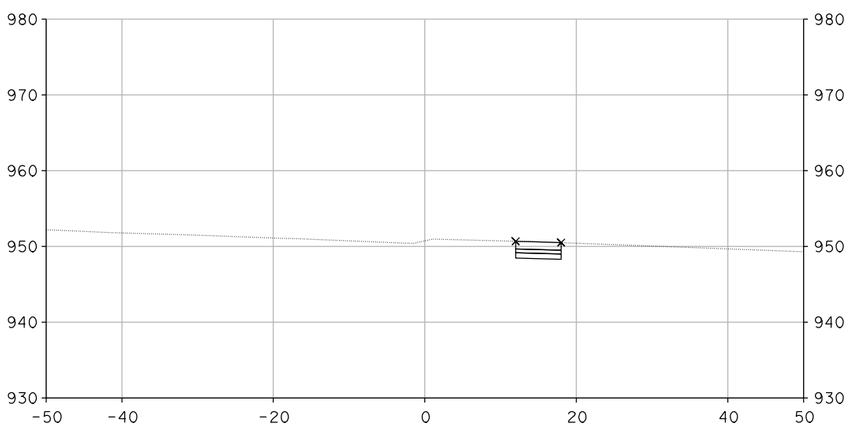

"A" 21+50.00

DESIGN STUDY ONLY

CROSS SECTIONS

SCALE: 1" = 10'

XS-2

REVISED BY	SUSAN CHAU	CALCULATED-DESIGNED BY	CONSULTANT FUNCTIONAL SUPERVISOR
DATE REVISED	MIKE ROBINSON	CHECKED BY	CHRIS BRETALL

STATE OF CALIFORNIA - DEPARTMENT OF TRANSPORTATION

Caltrans

LAST REVISION 00-00-00 | DATE PLOTTED => 29-MAY-2013 | TIME PLOTTED => 12:01

Dist	COUNTY	ROUTE	POST MILES TOTAL PROJECT	SHEET No.	TOTAL SHEETS
7	VEN	101, 23	R0.1/R4.5 3.3/3.8		

CH2M HILL
1000 WILSHIRE Blvd
LOS ANGELES, CA 90017

CITY OF THOUSAND OAKS
2100 THOUSAND OAKS BLVD
THOUSAND OAKS. CA 91362

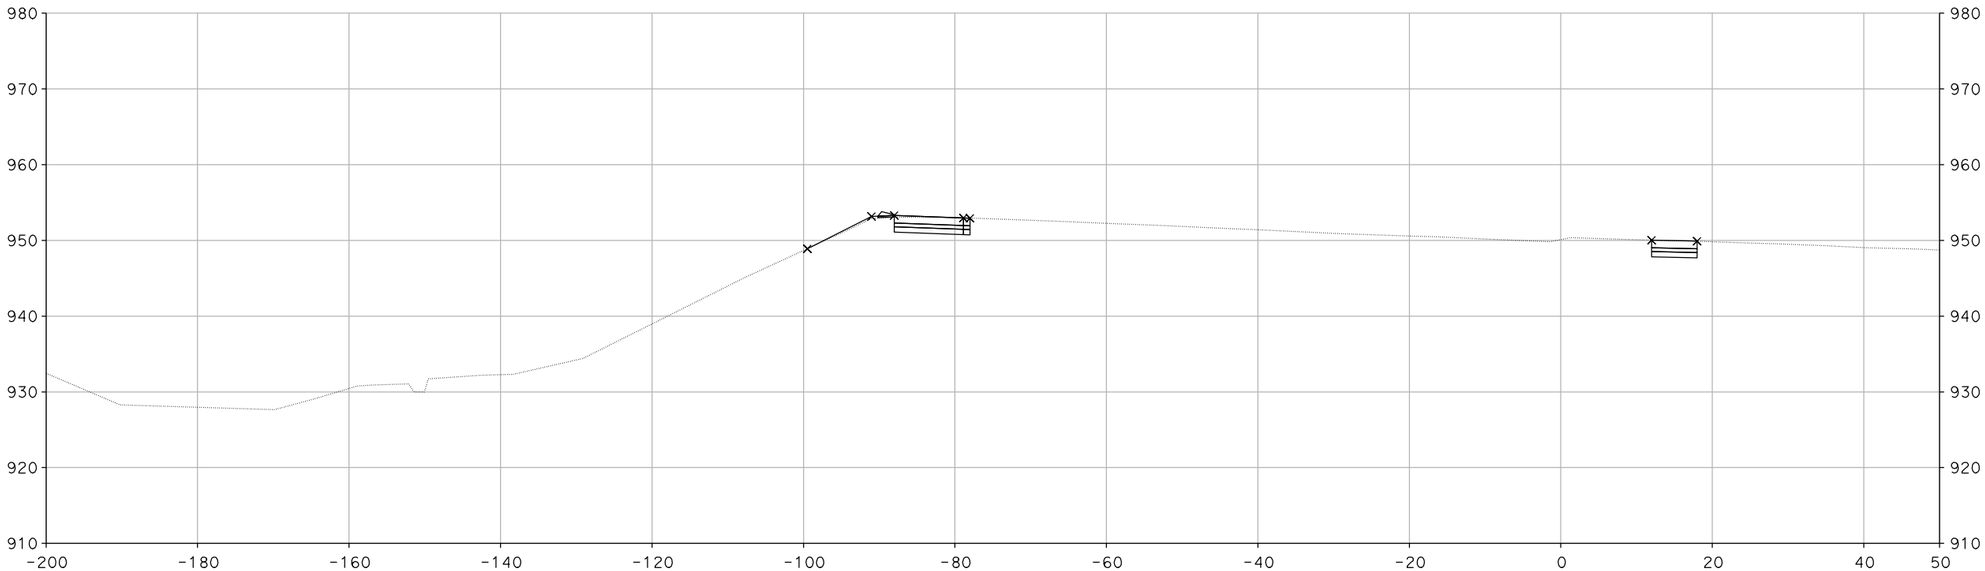

"A" 22+50.00

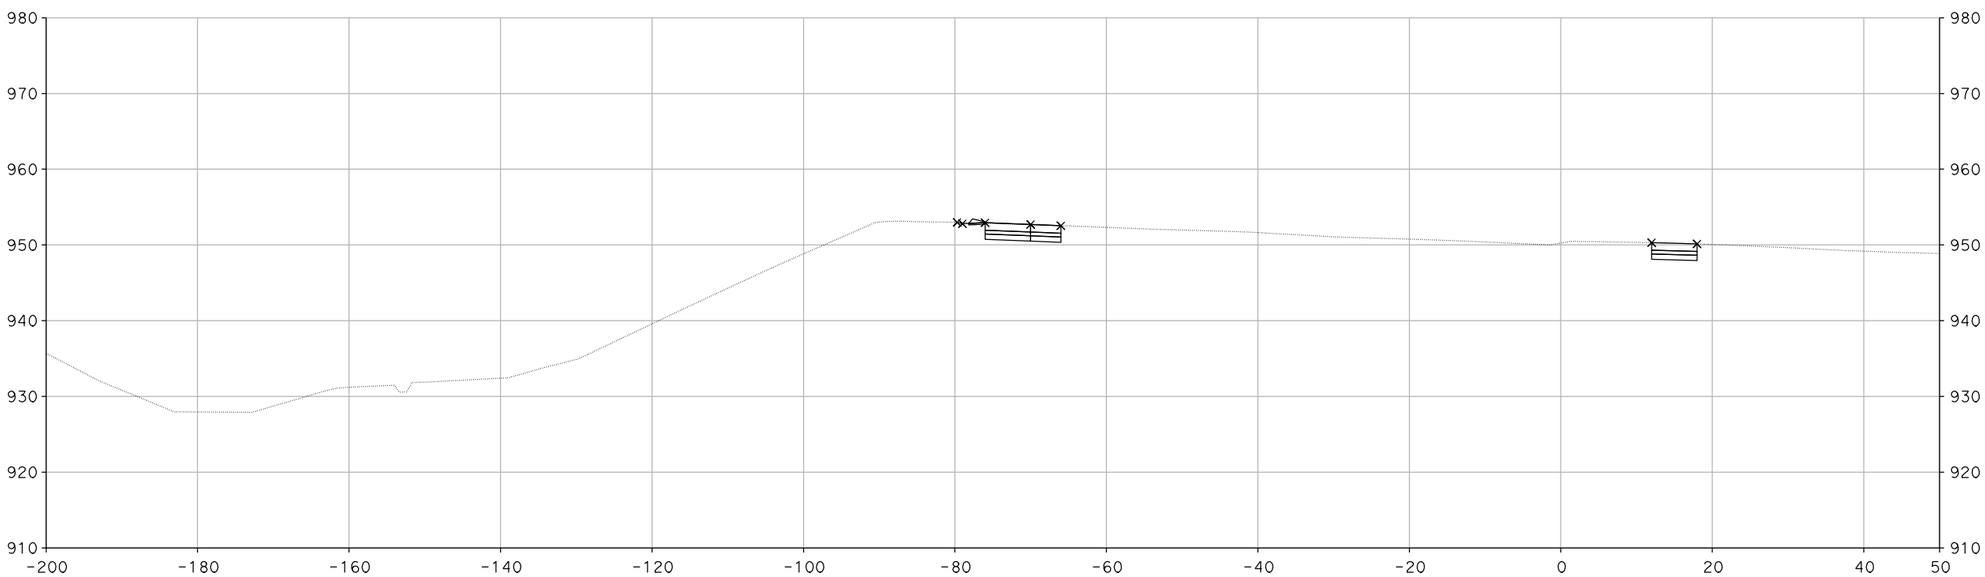

"A" 22+07.44

CROSS SECTIONS

SCALE: 1" = 10'

DESIGN STUDY ONLY

XS-3

STATE OF CALIFORNIA - DEPARTMENT OF TRANSPORTATION

Caltrans

CONSULTANT FUNCTIONAL SUPERVISOR: CHRIS BRETALL

CALCULATED-DESIGNED BY: SUSAN CHAU

CHECKED BY: MIKE ROBINSON

REVISED BY

DATE REVISED

LAST REVISION 00-00-00

DATE PLOTTED => 29-MAY-2013
TIME PLOTTED => 12:01

Dist	COUNTY	ROUTE	POST MILES TOTAL PROJECT	SHEET No.	TOTAL SHEETS
7	VEN	101, 23	R0.1/R4.5 3.3/3.8		

CH2M HILL
1000 WILSHIRE Blvd
LOS ANGELES, CA 90017

CITY OF THOUSAND OAKS
2100 THOUSAND OAKS BLVD
THOUSAND OAKS. CA 91362

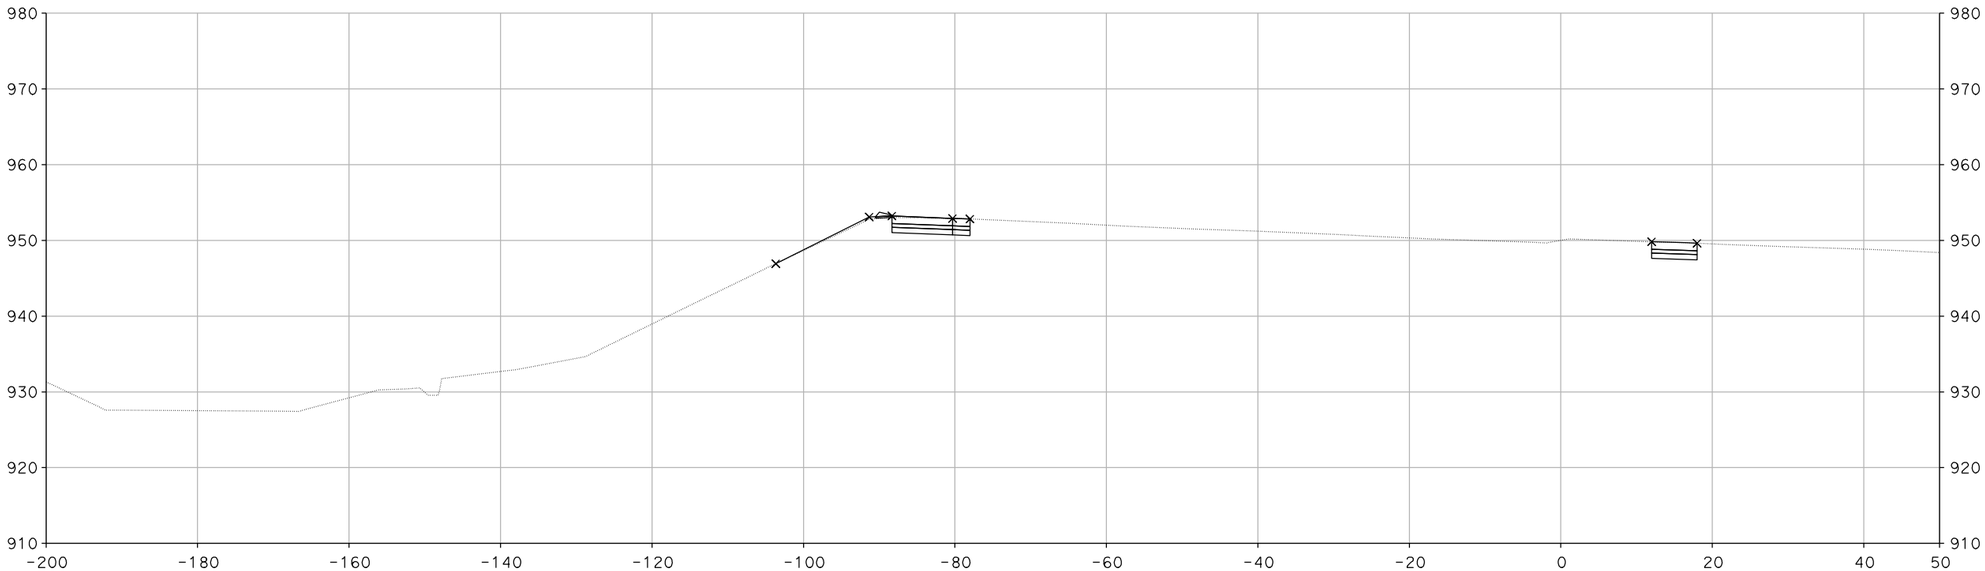

"A" 23+19.95

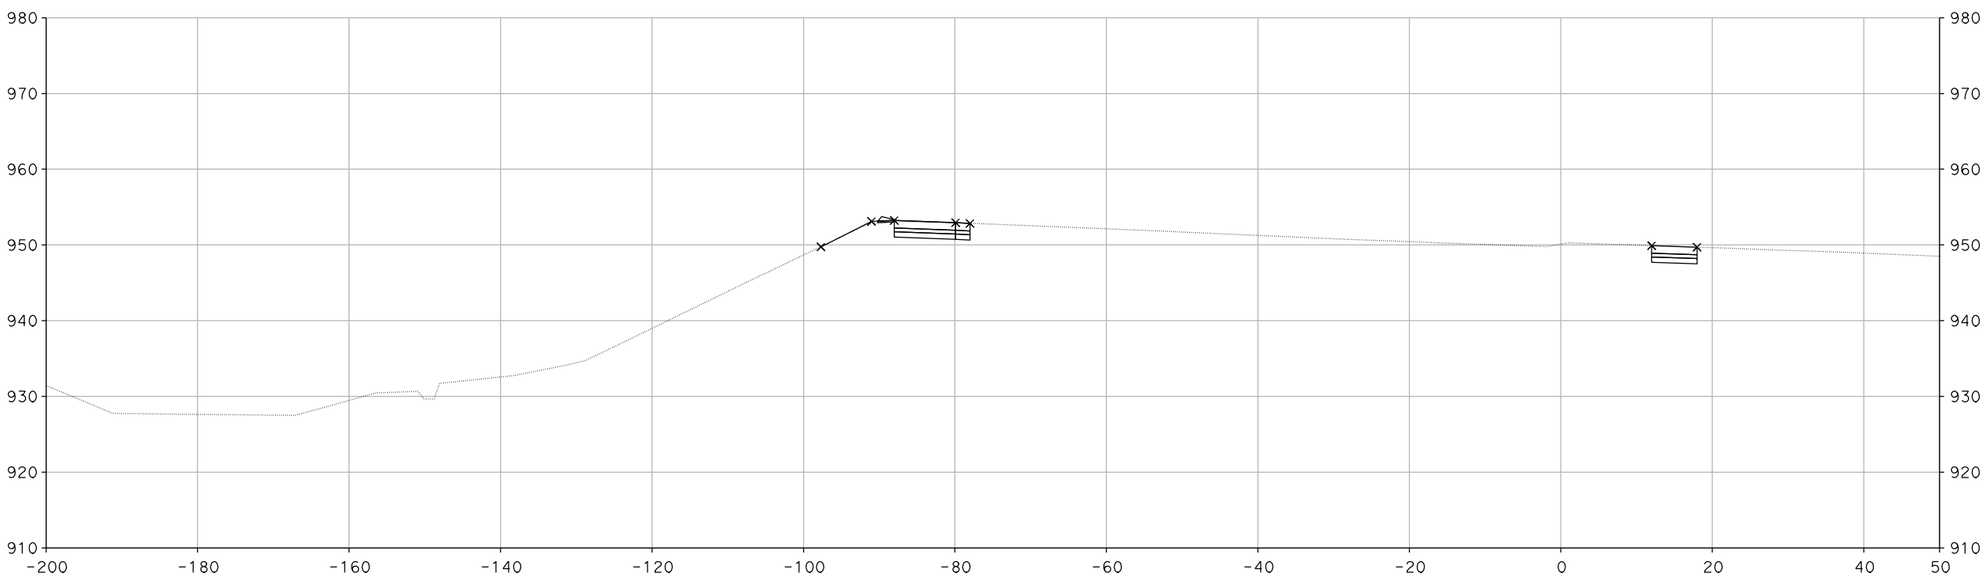

"A" 23+00.00

CROSS SECTIONS

SCALE: 1" = 10'

DESIGN STUDY ONLY

XS-4

REVISED BY	DATE REVISED

SUSAN CHAU — CALCULATED-DESIGNED BY
MIKE ROBINSON — CHECKED BY
CHRIS BRETALL — CONSULTANT FUNCTIONAL SUPERVISOR

STATE OF CALIFORNIA - DEPARTMENT OF TRANSPORTATION
Caltrans

LAST REVISION 00-00-00
DATE PLOTTED => 29-MAY-2013
TIME PLOTTED => 12:01

Dist	COUNTY	ROUTE	POST MILES TOTAL PROJECT	SHEET No.	TOTAL SHEETS
7	VEN	101, 23	R0.1/R4.5 3.3/3.8		

CH2M HILL
1000 WILSHIRE Blvd
LOS ANGELES, CA 90017

CITY OF THOUSAND OAKS
2100 THOUSAND OAKS BLVD
THOUSAND OAKS. CA 91362

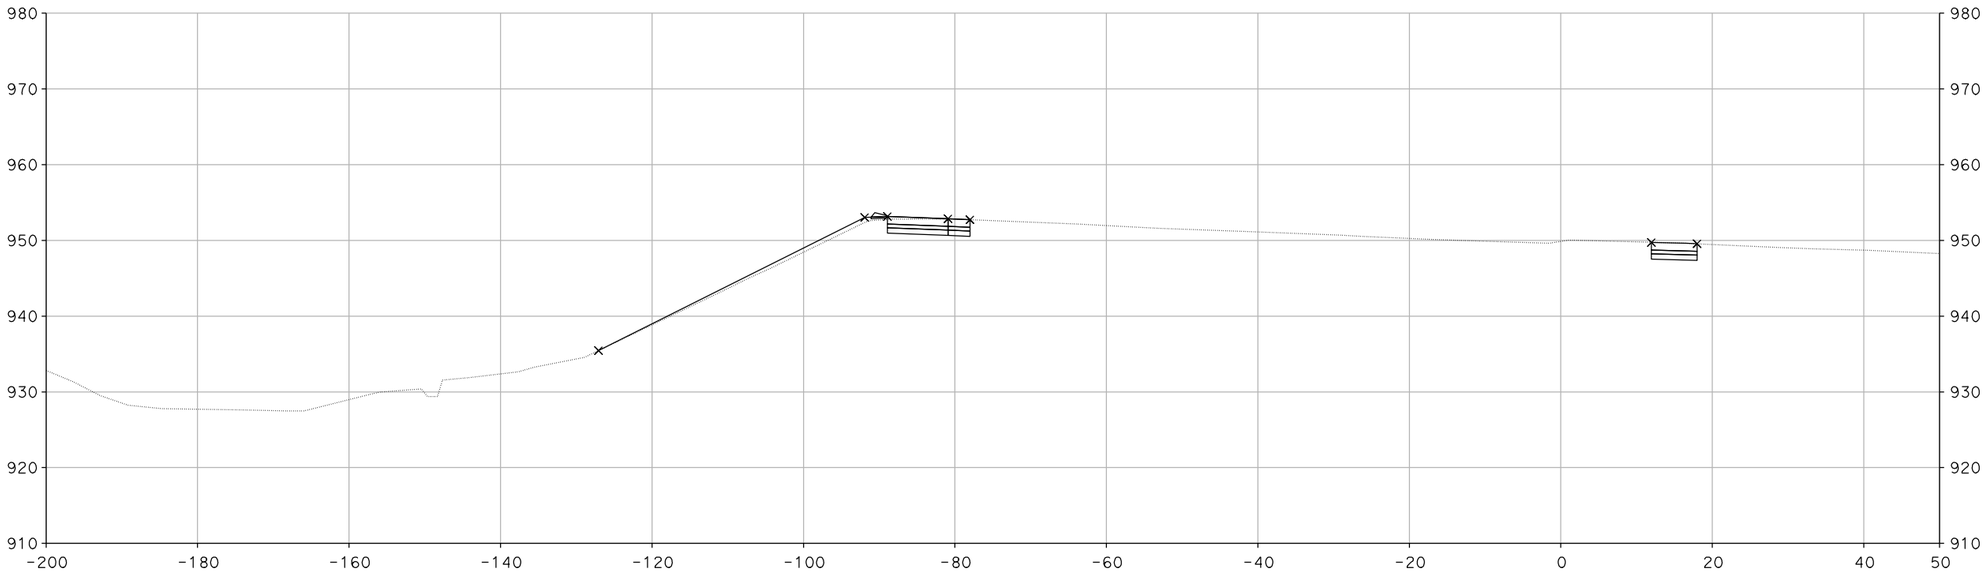

"A" 23+50.00

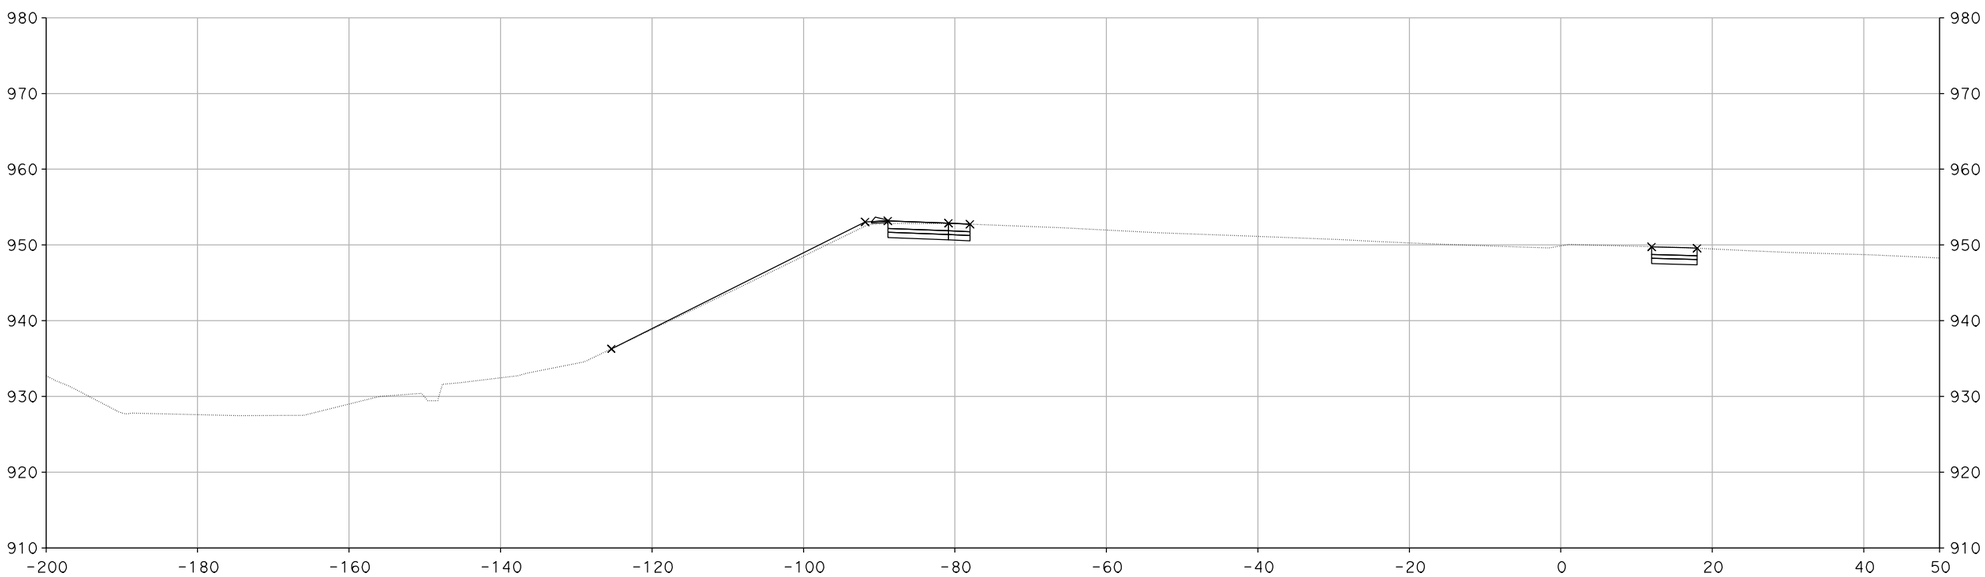

"A" 23+46.21

CROSS SECTIONS

SCALE: 1" = 10'

DESIGN STUDY ONLY

XS-5

REVISED BY	DATE REVISED

CALCULATED-DESIGNED BY	CHECKED BY
SUSAN CHAU	MIKE ROBINSON

CONSULTANT FUNCTIONAL SUPERVISOR: CHRIS BRETALL

STATE OF CALIFORNIA - DEPARTMENT OF TRANSPORTATION

Caltrans

LAST REVISION 00-00-00 | DATE PLOTTED => 29-MAY-2013 | TIME PLOTTED => 12:01

Dist	COUNTY	ROUTE	POST MILES TOTAL PROJECT	SHEET No.	TOTAL SHEETS
7	VEN	101, 23	R0.1/R4.5 3.3/3.8		

CH2M HILL
1000 WILSHIRE Blvd
LOS ANGELES, CA 90017

CITY OF THOUSAND OAKS
2100 THOUSAND OAKS BLVD
THOUSAND OAKS. CA 91362

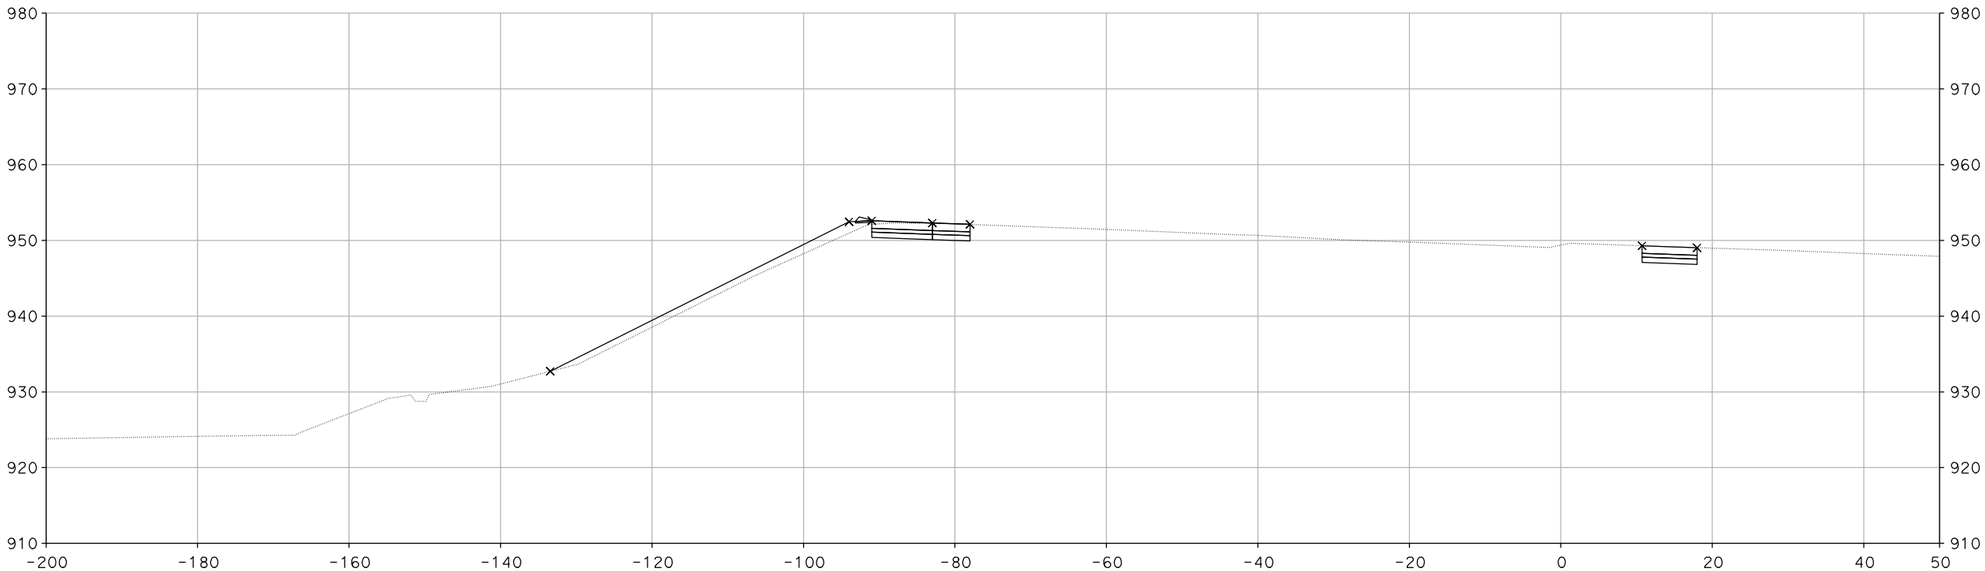

"A" 24+50.00

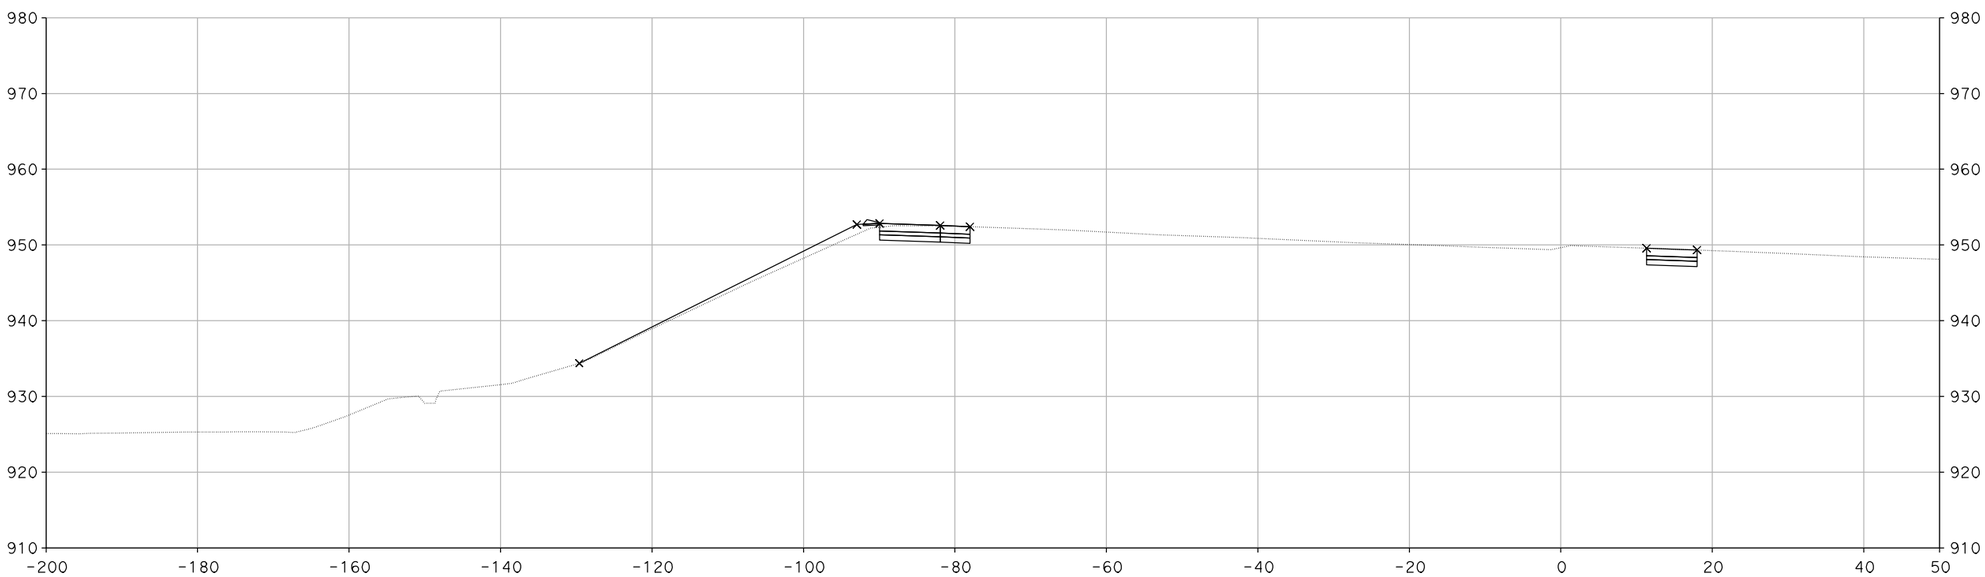

"A" 24+00.00

CROSS SECTIONS

SCALE: 1" = 10'

DESIGN STUDY ONLY

XS-6

REVISED BY	DATE REVISED

CALCULATED-DESIGNED BY	CHECKED BY
SUSAN CHAU	MIKE ROBINSON

CONSULTANT FUNCTIONAL SUPERVISOR: CHRIS BRETALL

STATE OF CALIFORNIA - DEPARTMENT OF TRANSPORTATION

Caltrans

LAST REVISION 00-00-00 | DATE PLOTTED => 29-MAY-2013 | TIME PLOTTED => 12:01

Dist	COUNTY	ROUTE	POST MILES TOTAL PROJECT	SHEET No.	TOTAL SHEETS
7	VEN	101, 23	R0.1/R4.5 3.3/3.8		

CH2M HILL
1000 WILSHIRE Blvd
LOS ANGELES, CA 90017

CITY OF THOUSAND OAKS
2100 THOUSAND OAKS BLVD
THOUSAND OAKS. CA 91362

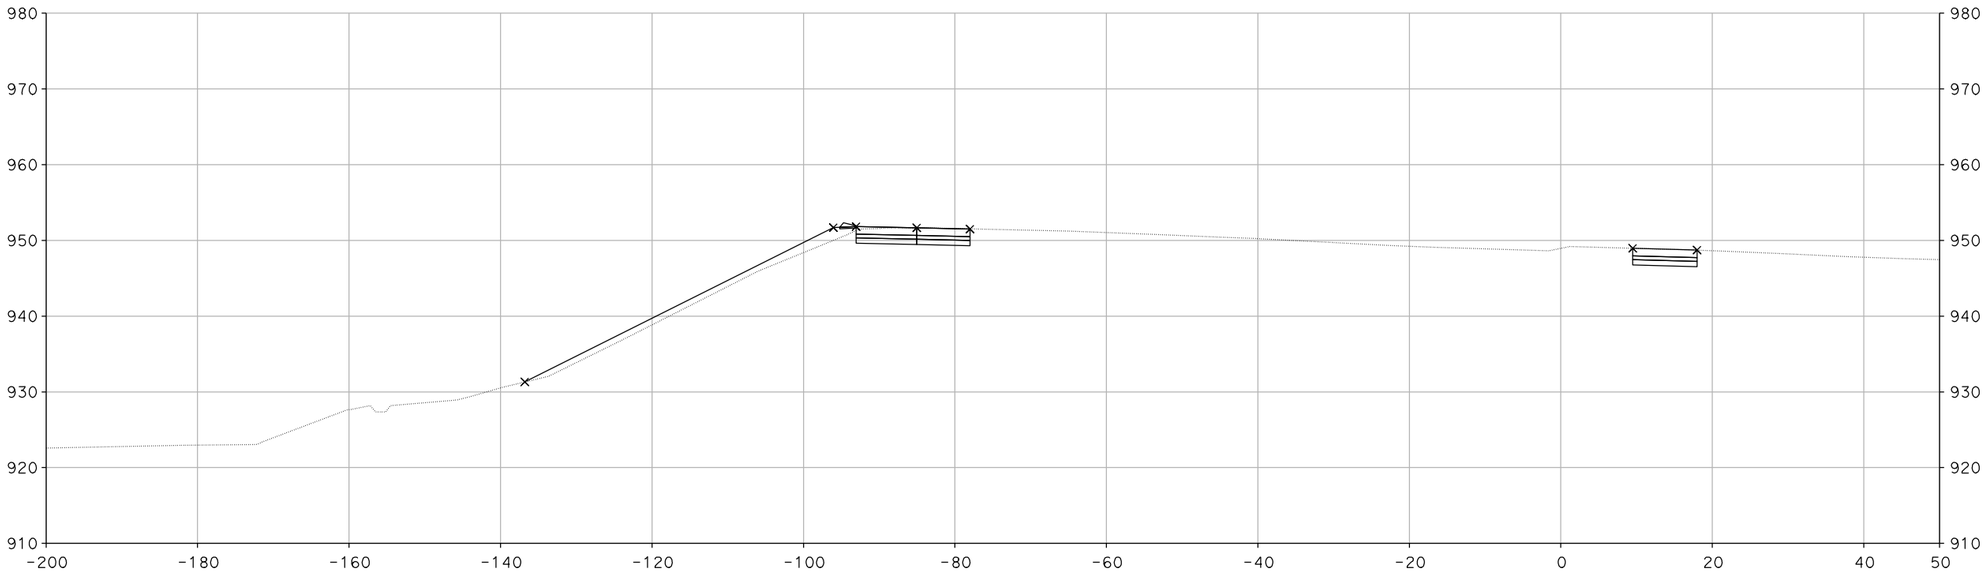

"A" 25+50.00

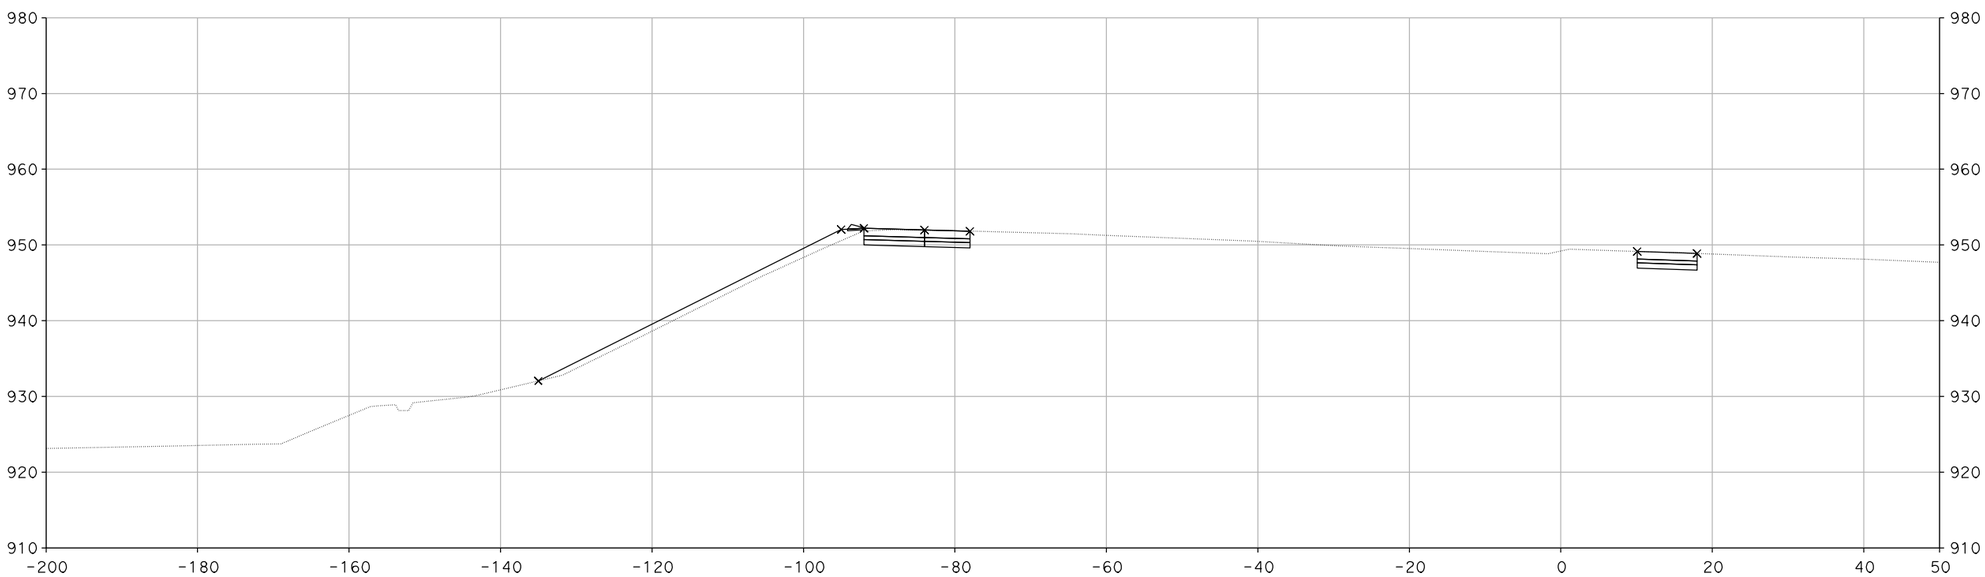

"A" 25+00.00

CROSS SECTIONS

SCALE: 1" = 10'

DESIGN STUDY ONLY

XS-7

REVISED BY	DATE REVISED

CALCULATED-DESIGNED BY	CHECKED BY
SUSAN CHAU	MIKE ROBINSON

CONSULTANT FUNCTIONAL SUPERVISOR: CHRIS BRETALL

STATE OF CALIFORNIA - DEPARTMENT OF TRANSPORTATION

Caltrans

LAST REVISION 00-00-00 | DATE PLOTTED => 29-MAY-2013 | TIME PLOTTED => 12:02

Dist	COUNTY	ROUTE	POST MILES TOTAL PROJECT	SHEET No.	TOTAL SHEETS
7	VEN	101, 23	R0.1/R4.5 3.3/3.8		

CH2M HILL
1000 WILSHIRE Blvd
LOS ANGELES, CA 90017

CITY OF THOUSAND OAKS
2100 THOUSAND OAKS BLVD
THOUSAND OAKS. CA 91362

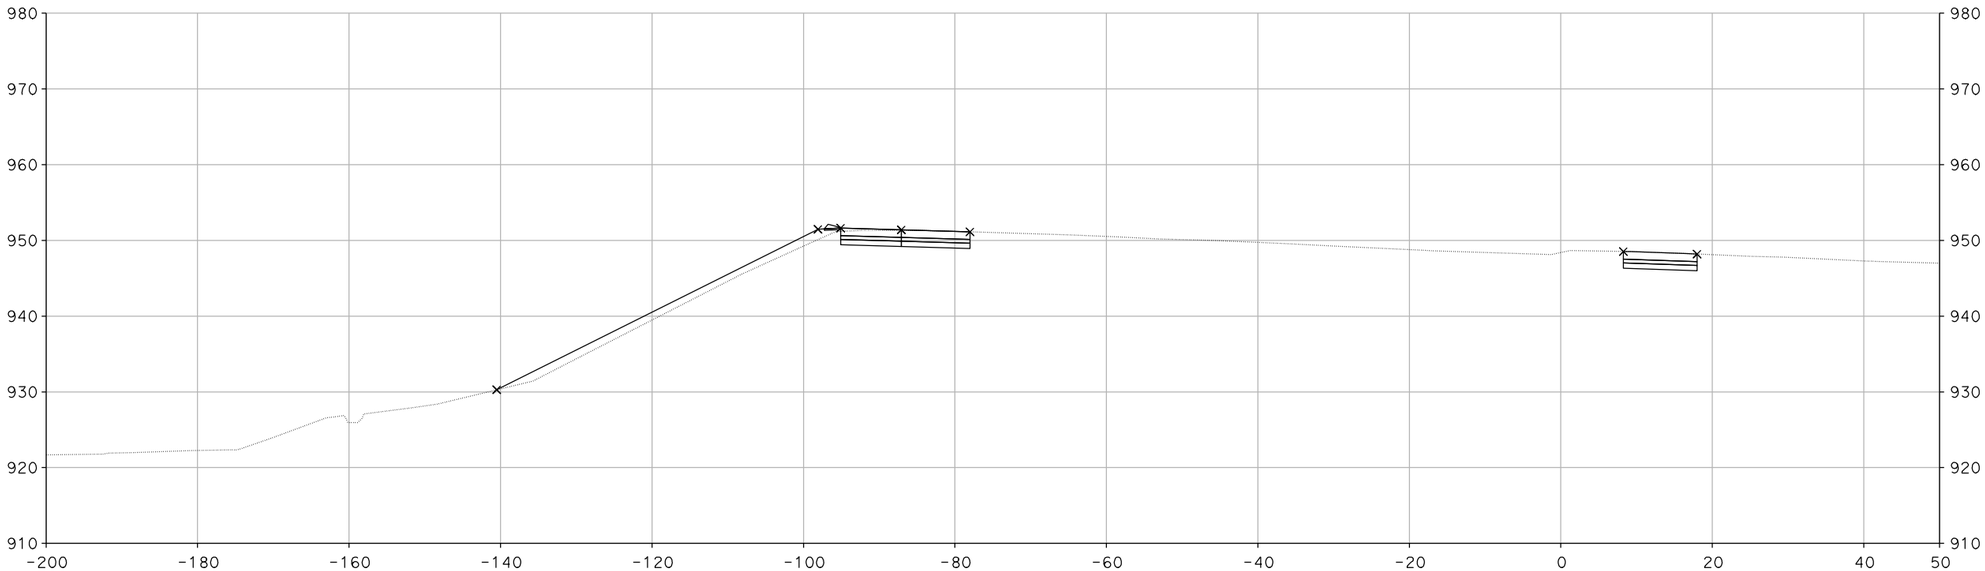

"A" 26+50.00

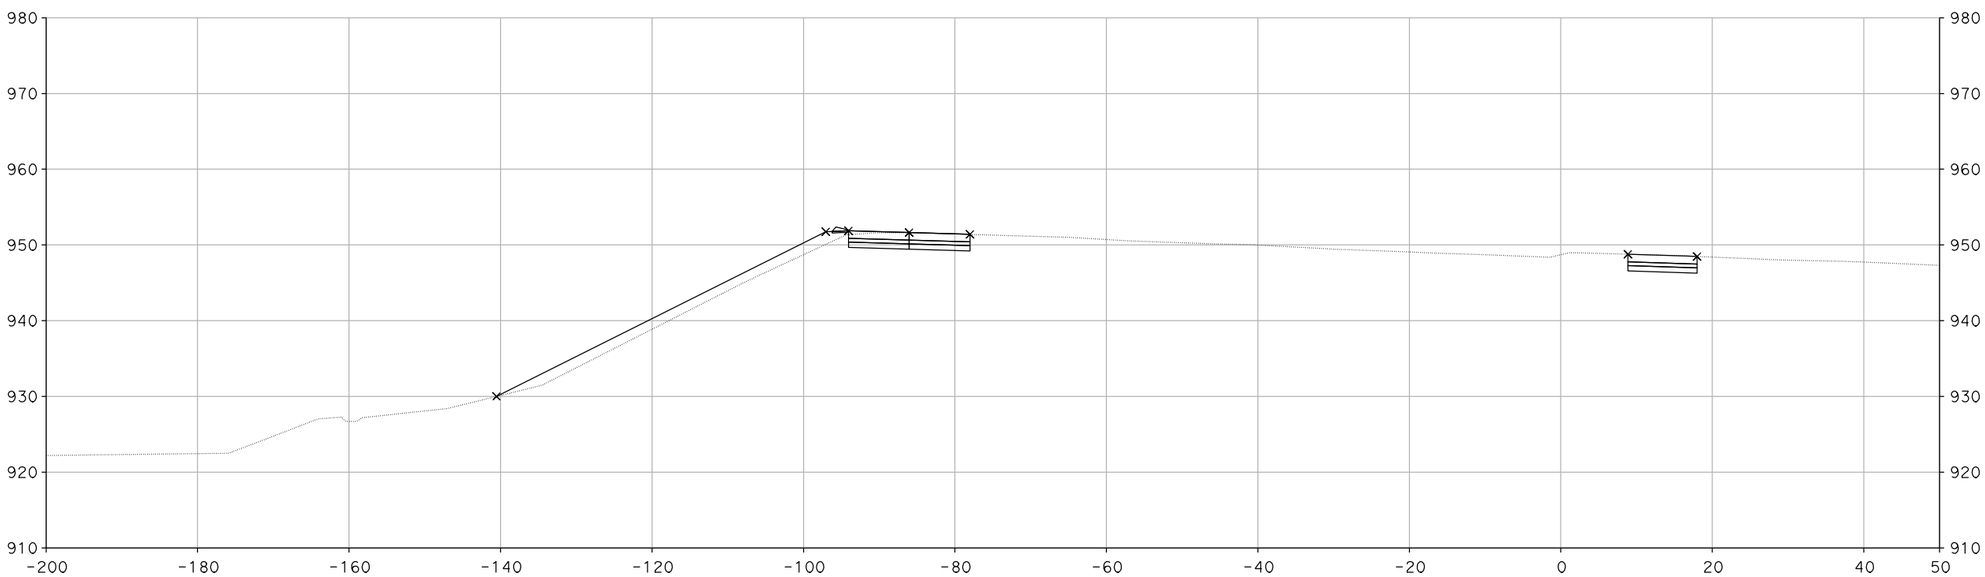

"A" 26+00.00

CROSS SECTIONS

SCALE: 1" = 10'

DESIGN STUDY ONLY

XS-8

REVISED BY	DATE REVISED

CALCULATED-DESIGNED BY	CHECKED BY
SUSAN CHAU	MIKE ROBINSON

CONSULTANT FUNCTIONAL SUPERVISOR: CHRIS BRETALL

STATE OF CALIFORNIA - DEPARTMENT OF TRANSPORTATION

Caltrans

LAST REVISION 00-00-00 | DATE PLOTTED => 29-MAY-2013 | TIME PLOTTED => 12:02

Dist	COUNTY	ROUTE	POST MILES TOTAL PROJECT	SHEET No.	TOTAL SHEETS
7	VEN	101, 23	R0.1/R4.5 3.3/3.8		

CH2M HILL
1000 WILSHIRE Blvd
LOS ANGELES, CA 90017

CITY OF THOUSAND OAKS
2100 THOUSAND OAKS BLVD
THOUSAND OAKS. CA 91362

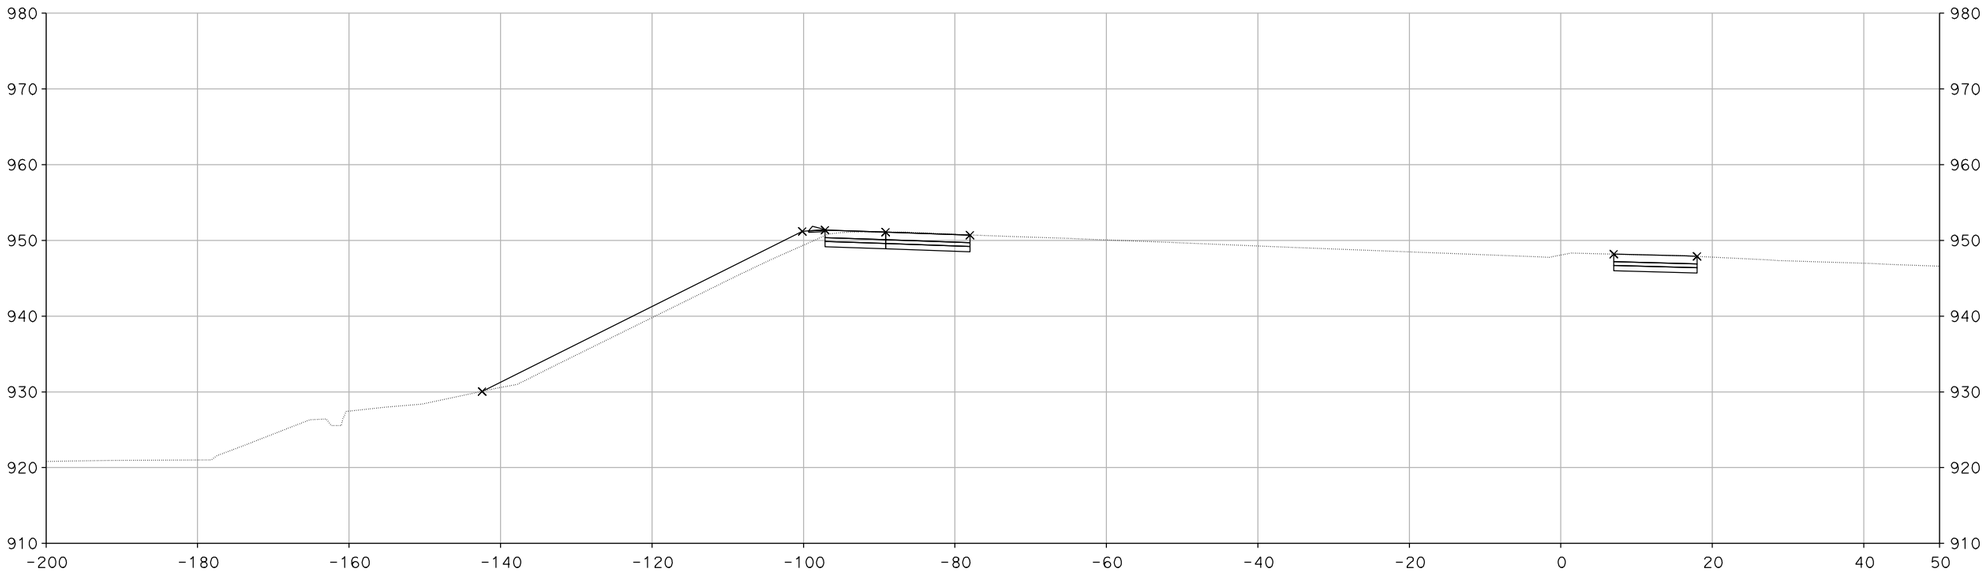

"A" 27+50.00

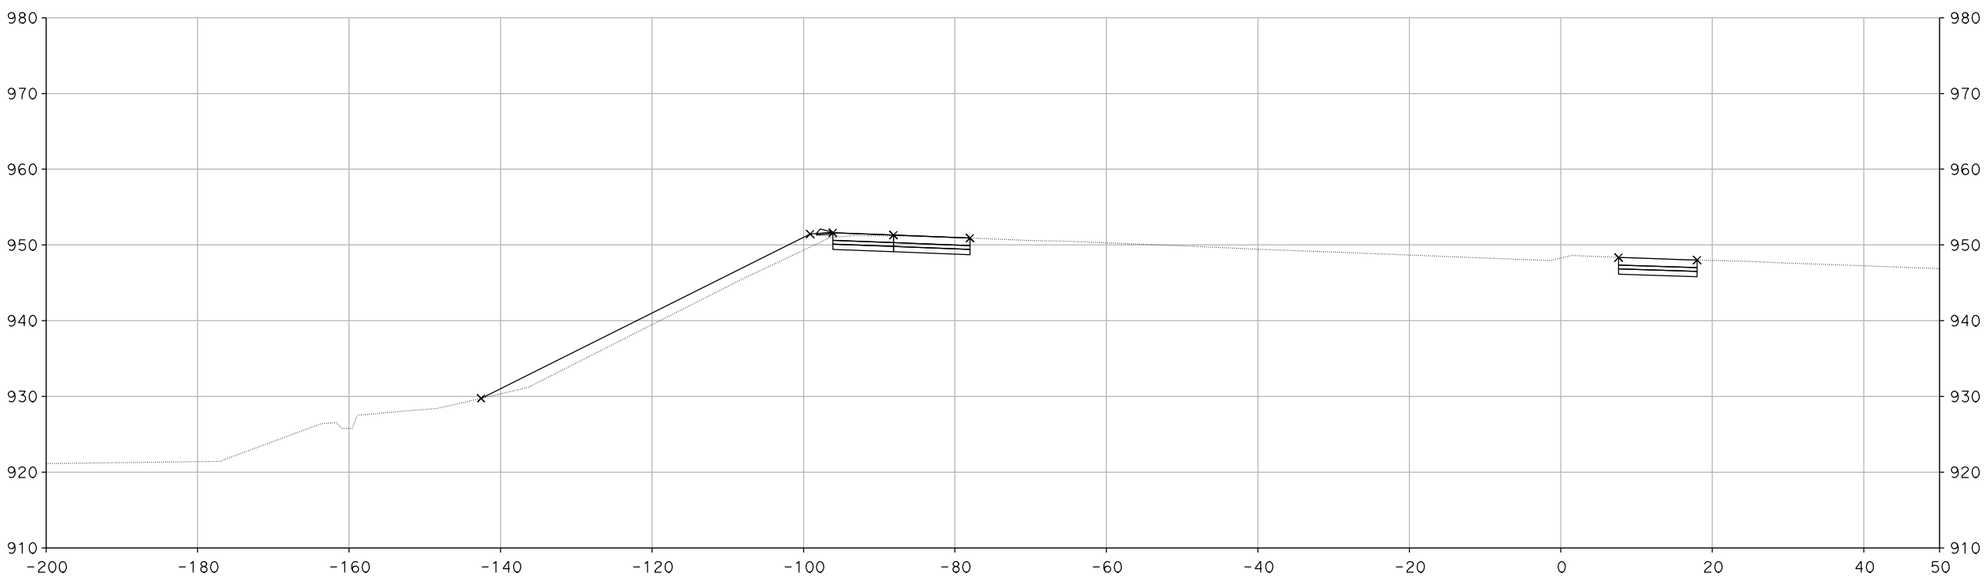

"A" 27+00.00

CROSS SECTIONS

SCALE: 1" = 10'

DESIGN STUDY ONLY

XS-9

REVISED BY	DATE REVISED
SUSAN CHAU	MIKE ROBINSON

CALCULATED-DESIGNED BY
CHECKED BY

CONSULTANT FUNCTIONAL SUPERVISOR
CHRIS BRETALL

STATE OF CALIFORNIA - DEPARTMENT OF TRANSPORTATION

Caltrans

LAST REVISION 00-00-00
DATE PLOTTED => 29-MAY-2013
TIME PLOTTED => 12:02

Dist	COUNTY	ROUTE	POST MILES TOTAL PROJECT	SHEET No.	TOTAL SHEETS
7	VEN	101, 23	R0.1/R4.5 3.3/3.8		

CH2M HILL
1000 WILSHIRE Blvd
LOS ANGELES, CA 90017

CITY OF THOUSAND OAKS
2100 THOUSAND OAKS BLVD
THOUSAND OAKS. CA 91362

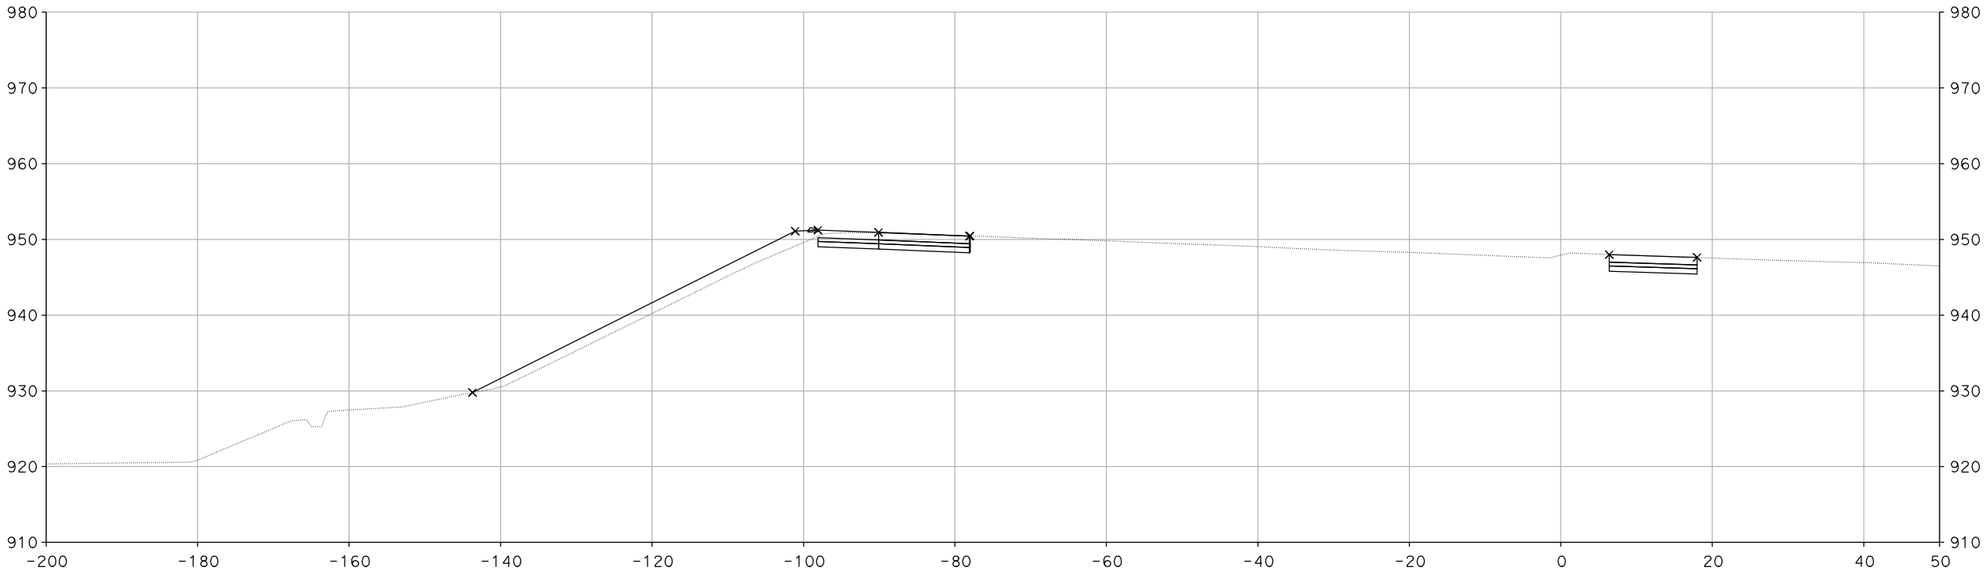

"A" 28+00.00

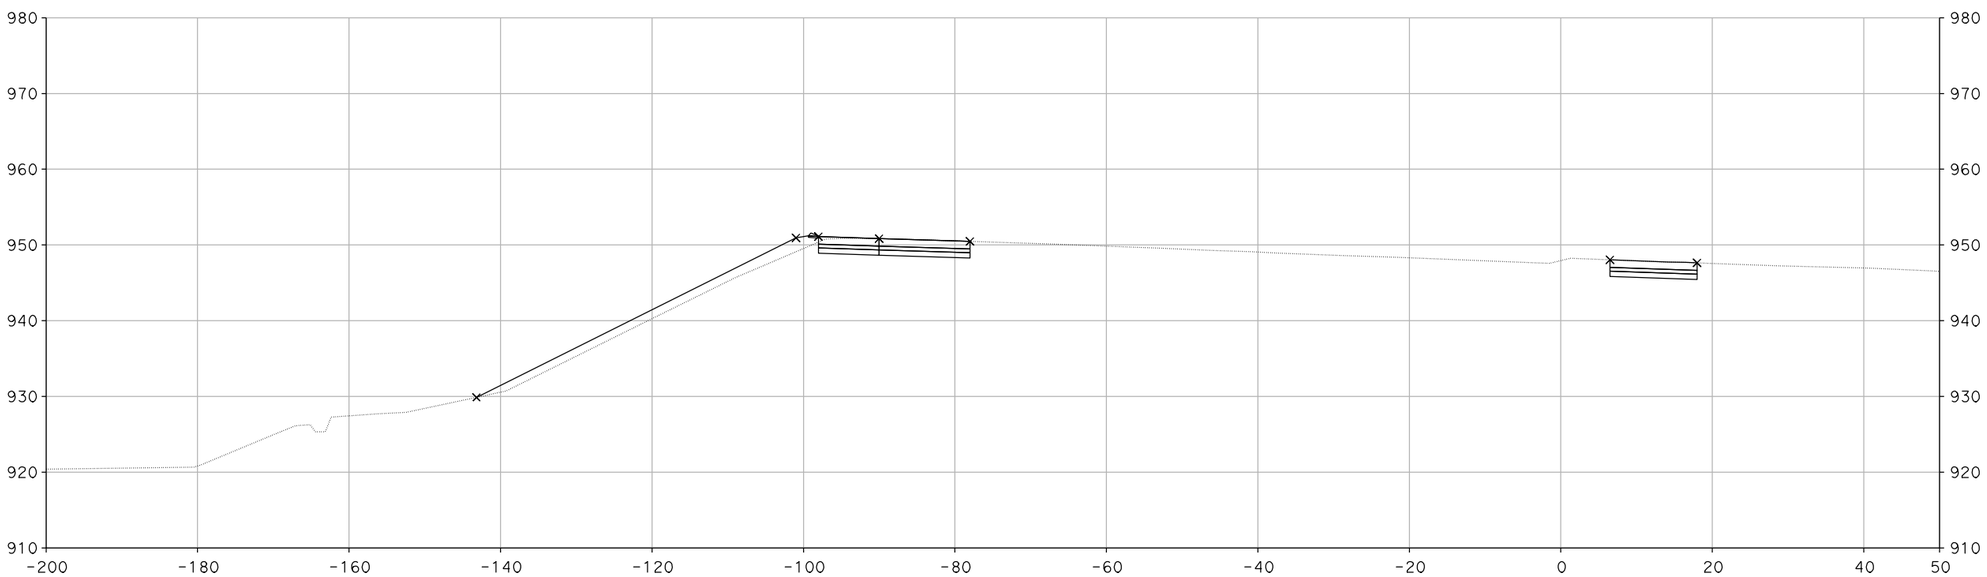

"A" 27+92.23

CROSS SECTIONS

SCALE: 1" = 10'

DESIGN STUDY ONLY

XS-10

STATE OF CALIFORNIA - DEPARTMENT OF TRANSPORTATION

Caltrans

CONSULTANT FUNCTIONAL SUPERVISOR: CHRIS BRETALL

CALCULATED-DESIGNED BY: SUSAN CHAU

CHECKED BY: MIKE ROBINSON

REVISED BY

DATE REVISED

LAST REVISION 00-00-00

DATE PLOTTED => 29-MAY-2013
TIME PLOTTED => 12:02

Dist	COUNTY	ROUTE	POST MILES TOTAL PROJECT	SHEET No.	TOTAL SHEETS
7	VEN	101, 23	R0.1/R4.5 3.3/3.8		

CH2M HILL
1000 WILSHIRE Blvd
LOS ANGELES, CA 90017

CITY OF THOUSAND OAKS
2100 THOUSAND OAKS BLVD
THOUSAND OAKS. CA 91362

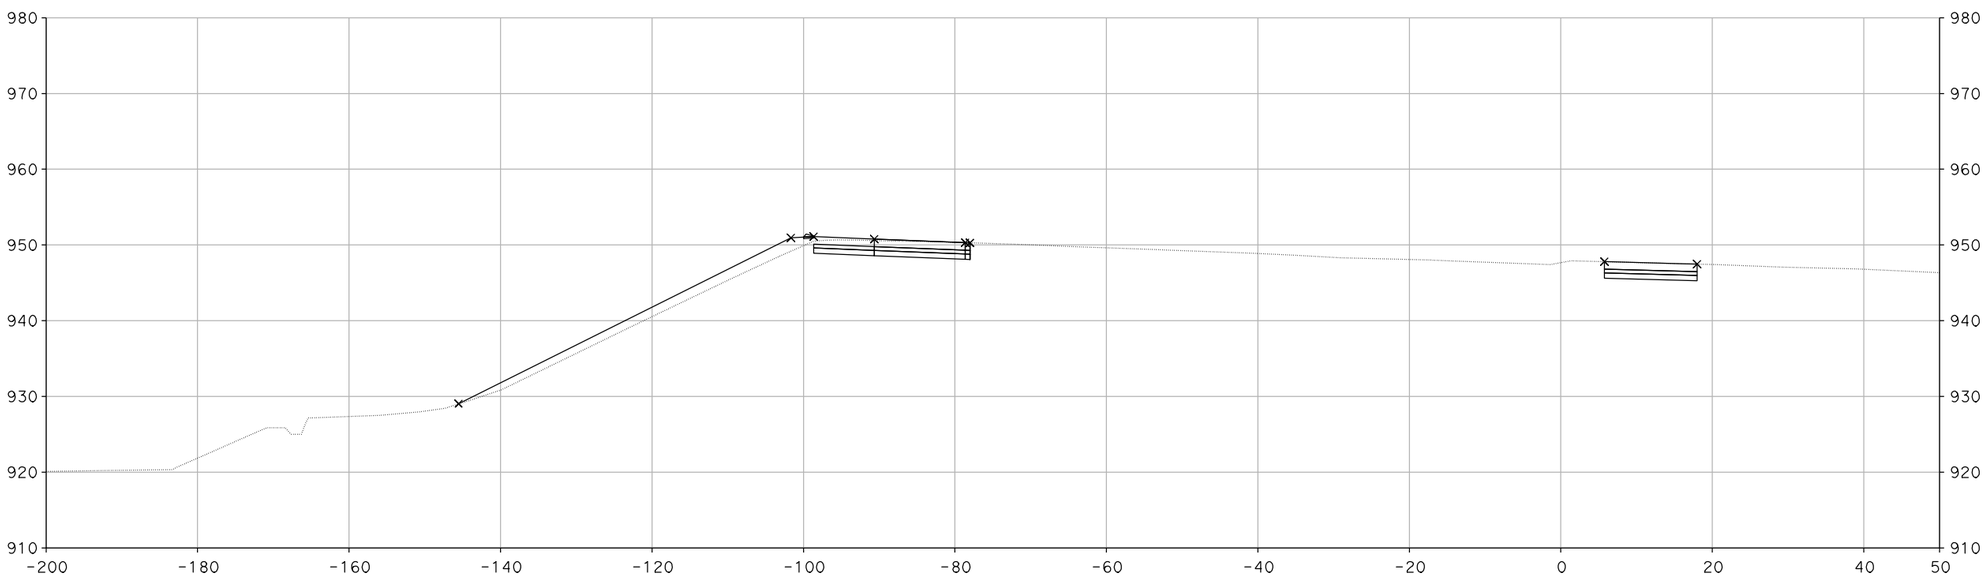

"A" 28+50.00

CROSS SECTIONS

SCALE: 1" = 10'

DESIGN STUDY ONLY

XS-11

STATE OF CALIFORNIA - DEPARTMENT OF TRANSPORTATION

Caltrans

CONSULTANT FUNCTIONAL SUPERVISOR: CHRIS BRETALL

CALCULATED-DESIGNED BY: SUSAN CHAU

CHECKED BY: MIKE ROBINSON

REVISED BY

DATE REVISED

LAST REVISION 00-00-00

DATE PLOTTED => 29-MAY-2013
TIME PLOTTED => 12:02

Dist	COUNTY	ROUTE	POST MILES TOTAL PROJECT	SHEET No.	TOTAL SHEETS
7	VEN	101, 23	R0.1/R4.5 3.3/3.8		

CH2M HILL
1000 WILSHIRE Blvd
LOS ANGELES, CA 90017

CITY OF THOUSAND OAKS
2100 THOUSAND OAKS BLVD
THOUSAND OAKS. CA 91362

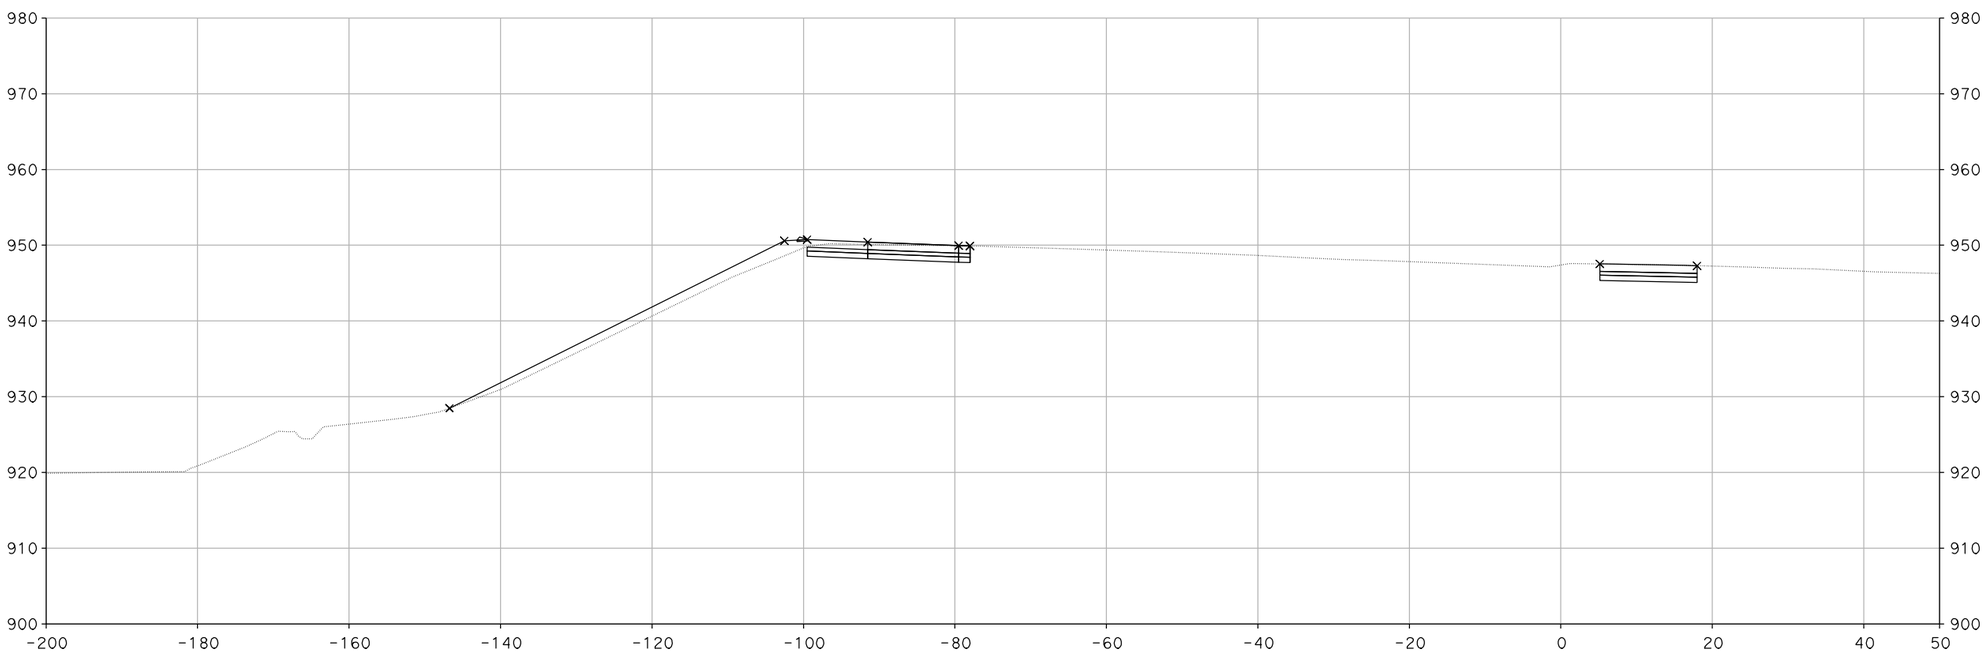

"A" 29+00.00

CROSS SECTIONS

SCALE: 1" = 10'

DESIGN STUDY ONLY

XS-12

REVISED BY	DATE REVISED

CALCULATED-DESIGNED BY	CHECKED BY
SUSAN CHAU	MIKE ROBINSON

CONSULTANT FUNCTIONAL SUPERVISOR: CHRIS BRETALL

STATE OF CALIFORNIA - DEPARTMENT OF TRANSPORTATION

Caltrans

LAST REVISION 00-00-00 | DATE PLOTTED => 29-MAY-2013 | TIME PLOTTED => 12:02

Dist	COUNTY	ROUTE	POST MILES TOTAL PROJECT	SHEET No.	TOTAL SHEETS
7	VEN	101, 23	R0.1/R4.5 3.3/3.8		

CH2M HILL
1000 WILSHIRE Blvd
LOS ANGELES, CA 90017

CITY OF THOUSAND OAKS
2100 THOUSAND OAKS BLVD
THOUSAND OAKS. CA 91362

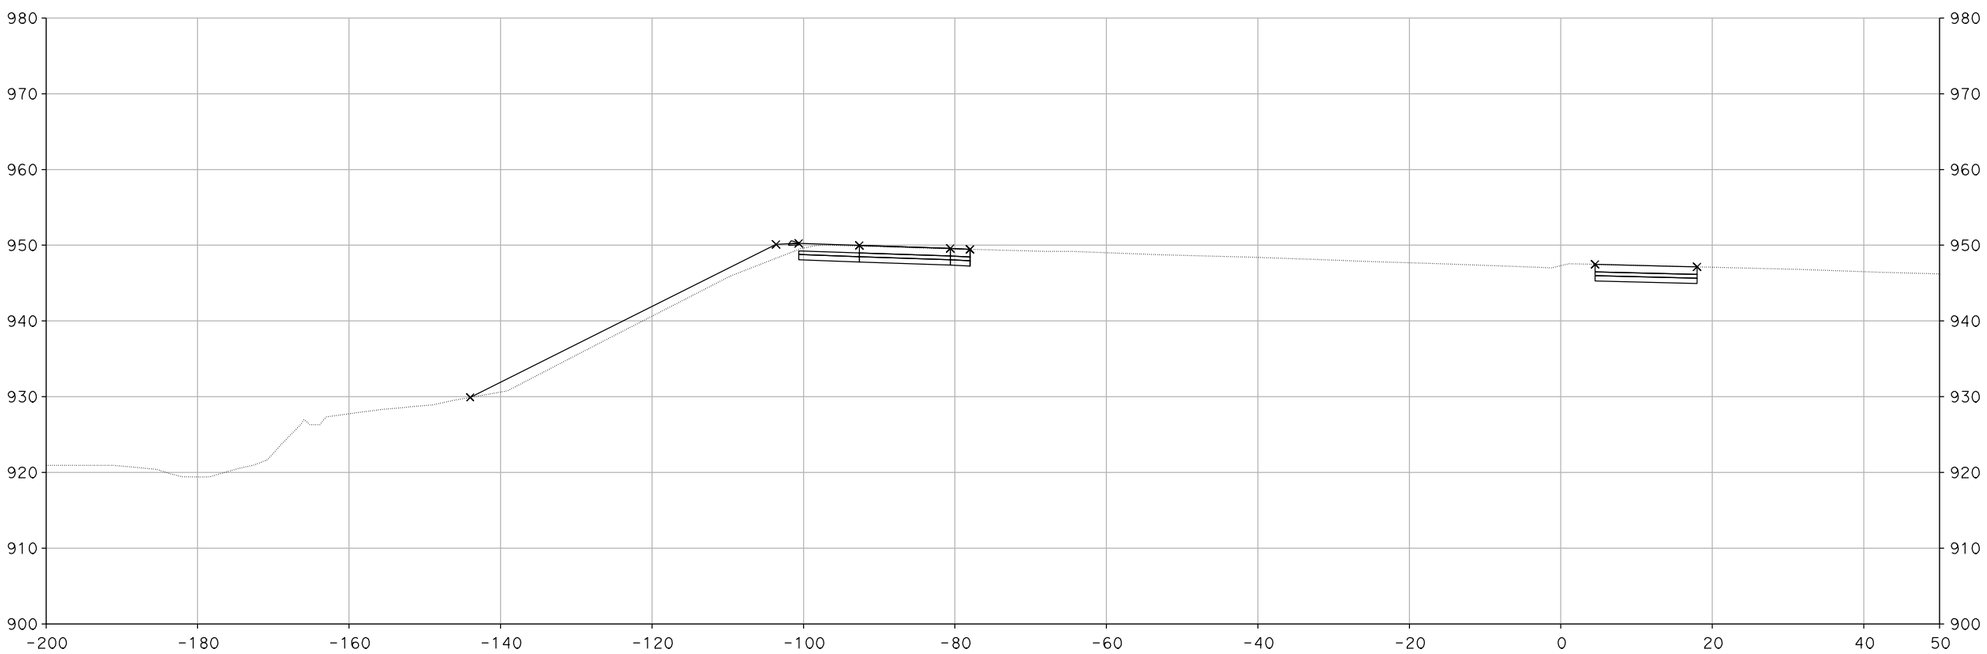

"A" 29+50.00

CROSS SECTIONS

SCALE: 1" = 10'

XS-13

DESIGN STUDY ONLY

STATE OF CALIFORNIA - DEPARTMENT OF TRANSPORTATION

Caltrans

CONSULTANT FUNCTIONAL SUPERVISOR: CHRIS BRETALL

CALCULATED-DESIGNED BY: SUSAN CHAU

CHECKED BY: MIKE ROBINSON

REVISED BY

DATE REVISED

LAST REVISION 00-00-00

DATE PLOTTED => 29-MAY-2013
TIME PLOTTED => 12:02

Dist	COUNTY	ROUTE	POST MILES TOTAL PROJECT	SHEET No.	TOTAL SHEETS
7	VEN	101, 23	R0.1/R4.5 3.3/3.8		

CH2M HILL
1000 WILSHIRE Blvd
LOS ANGELES, CA 90017

CITY OF THOUSAND OAKS
2100 THOUSAND OAKS BLVD
THOUSAND OAKS. CA 91362

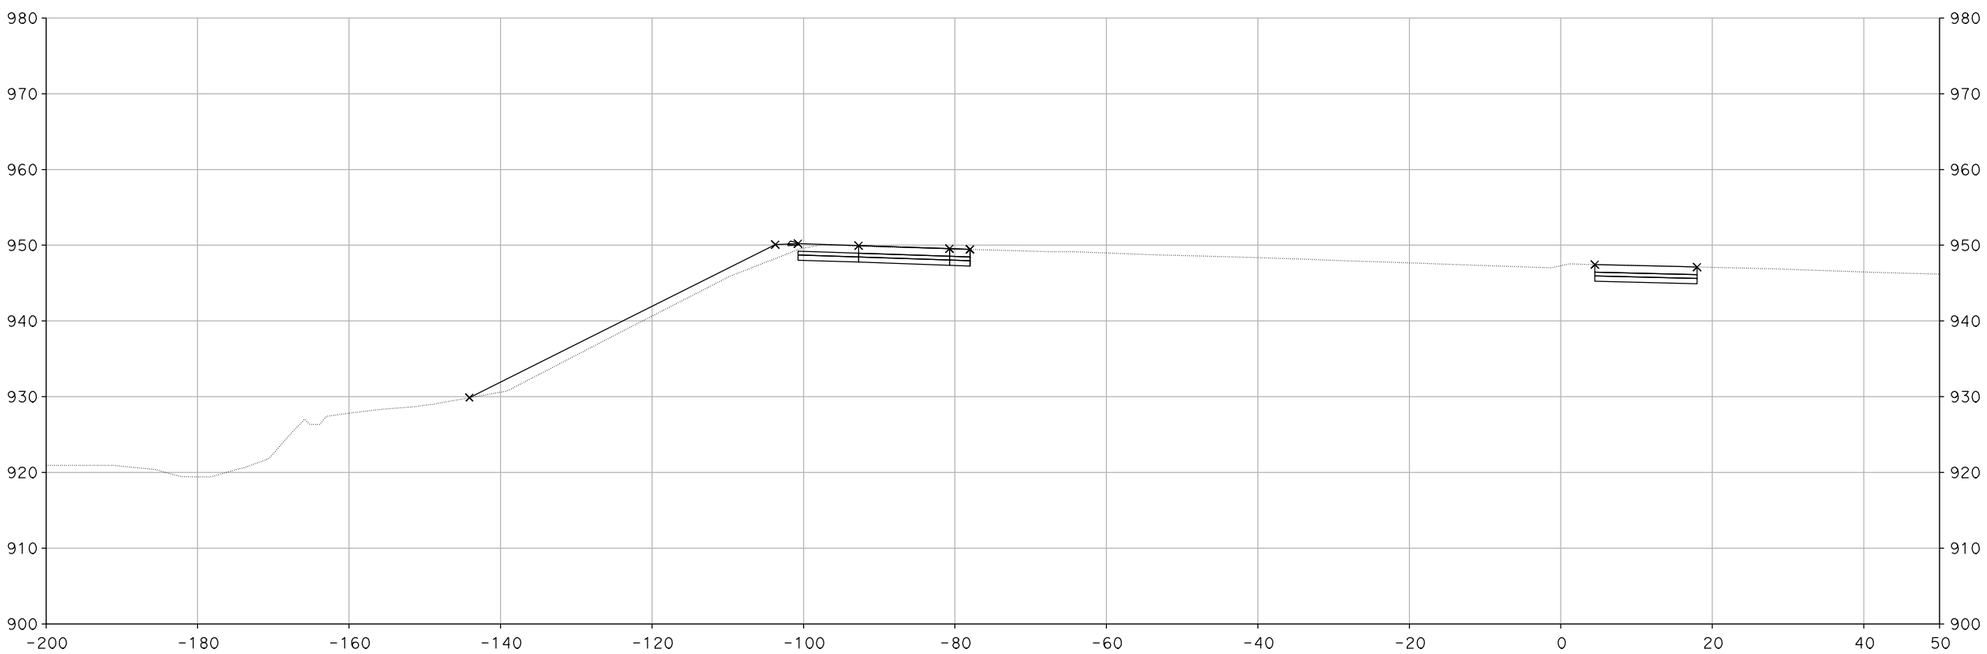

"A" 29+53.57

CROSS SECTIONS

SCALE: 1" = 10'

DESIGN STUDY ONLY

XS-14

STATE OF CALIFORNIA - DEPARTMENT OF TRANSPORTATION	Caltrans
CONSULTANT FUNCTIONAL SUPERVISOR	CHRIS BRETALL
CALCULATED-DESIGNED BY	SUSAN CHAU
CHECKED BY	MIKE ROBINSON
REVISED BY	
DATE REVISED	

LAST REVISION 00-00-00
DATE PLOTTED => 29-MAY-2013
TIME PLOTTED => 12:02

Dist	COUNTY	ROUTE	POST MILES TOTAL PROJECT	SHEET No.	TOTAL SHEETS
7	VEN	101, 23	R0.1/R4.5 3.3/3.8		

CH2M HILL
1000 WILSHIRE Blvd
LOS ANGELES, CA 90017

CITY OF THOUSAND OAKS
2100 THOUSAND OAKS BLVD
THOUSAND OAKS. CA 91362

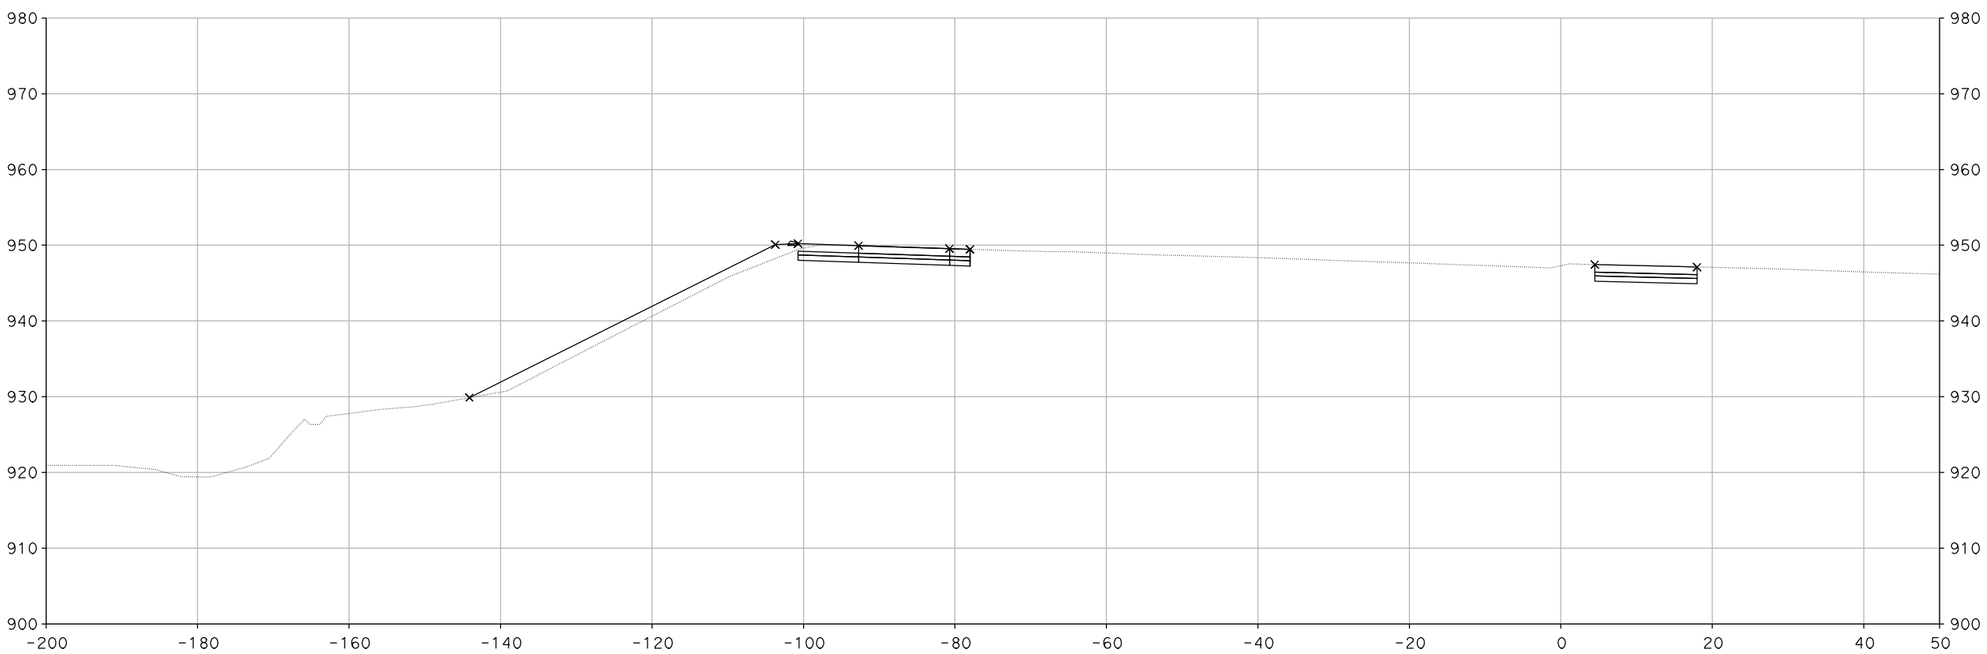

"A" 29+53.60

CROSS SECTIONS

SCALE: 1" = 10'

DESIGN STUDY ONLY

XS-15

REVISED BY	SUSAN CHAU
DATE REVISED	
CALCULATED-DESIGNED BY	MIKE ROBINSON
CHECKED BY	
CONSULTANT FUNCTIONAL SUPERVISOR	CHRIS BRETALL

STATE OF CALIFORNIA - DEPARTMENT OF TRANSPORTATION

Caltrans

LAST REVISION 00-00-00
DATE PLOTTED => 29-MAY-2013
TIME PLOTTED => 12:03

Dist	COUNTY	ROUTE	POST MILES TOTAL PROJECT	SHEET No.	TOTAL SHEETS
7	VEN	101, 23	R0.1/R4.5 3.3/3.8		

CH2M HILL
1000 WILSHIRE Blvd
LOS ANGELES, CA 90017

CITY OF THOUSAND OAKS
2100 THOUSAND OAKS BLVD
THOUSAND OAKS. CA 91362

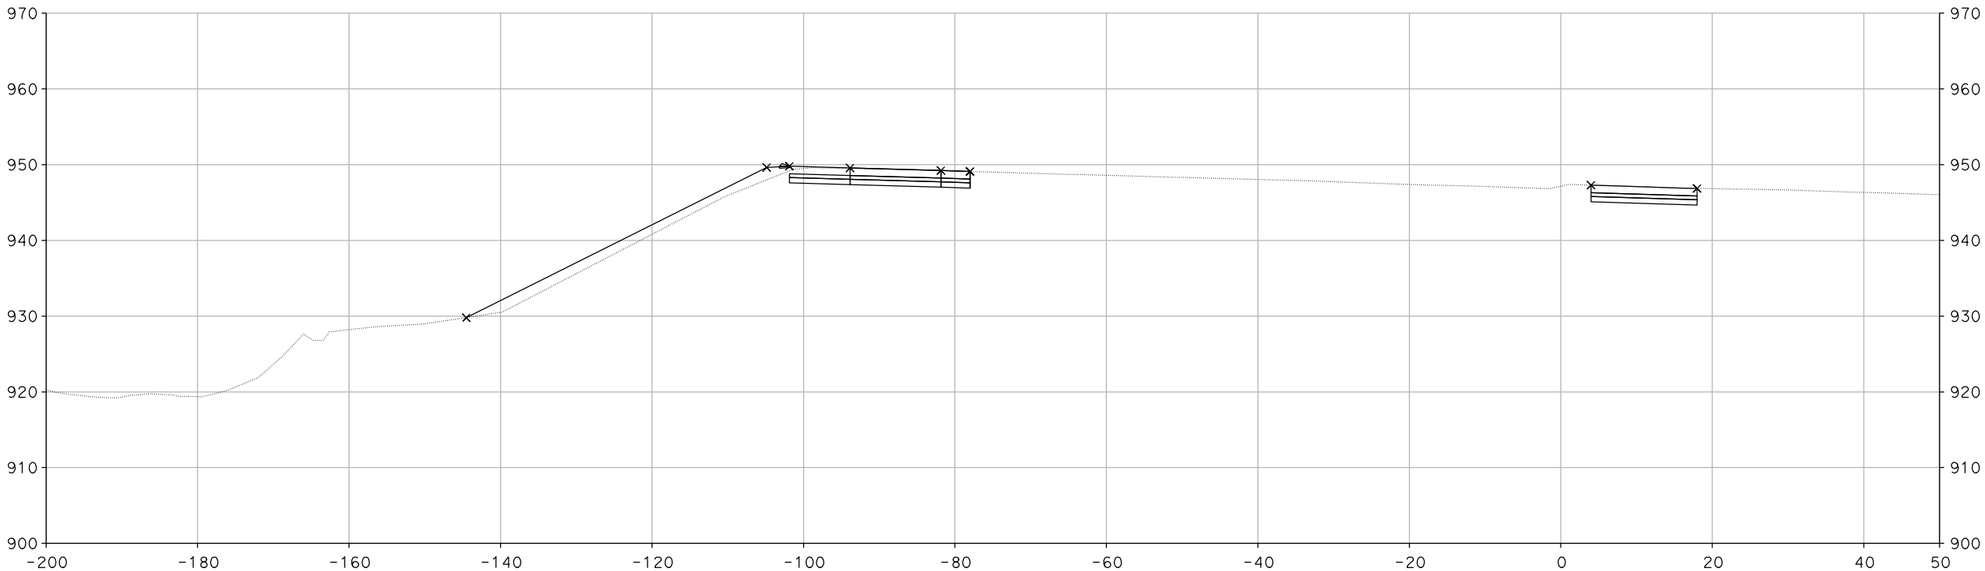

"A" 30+00.00

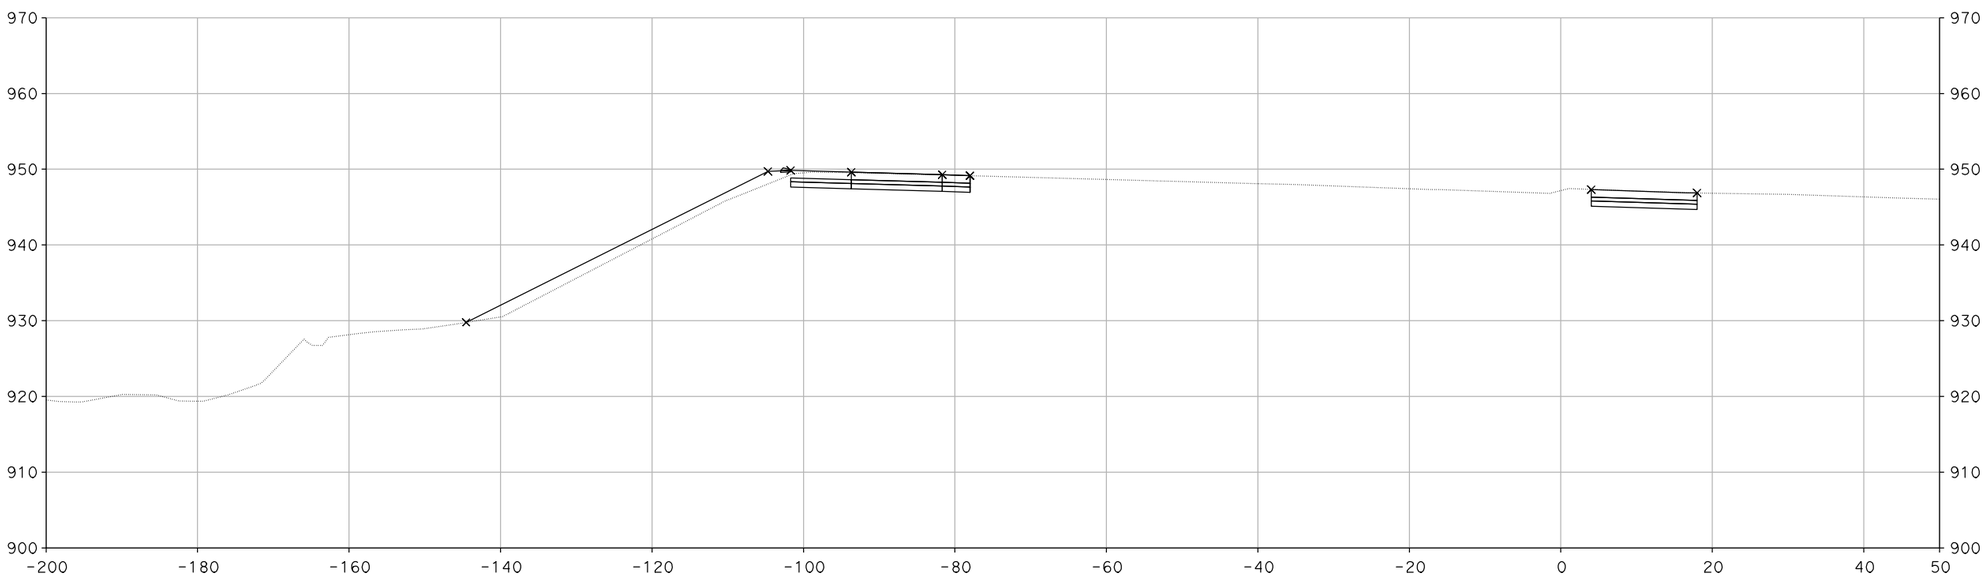

"A" 29+92.96

CROSS SECTIONS

SCALE: 1" = 10'

DESIGN STUDY ONLY

XS-16

STATE OF CALIFORNIA - DEPARTMENT OF TRANSPORTATION

Caltrans

CONSULTANT FUNCTIONAL SUPERVISOR: CHRIS BRETALL

CALCULATED-DESIGNED BY: SUSAN CHAU

CHECKED BY: MIKE ROBINSON

REVISED BY

DATE REVISED

LAST REVISION 00-00-00

DATE PLOTTED => 29-MAY-2013
TIME PLOTTED => 12:03

Dist	COUNTY	ROUTE	POST MILES TOTAL PROJECT	SHEET No.	TOTAL SHEETS
7	VEN	101, 23	R0.1/R4.5 3.3/3.8		

CH2M HILL
1000 WILSHIRE Blvd
LOS ANGELES, CA 90017

CITY OF THOUSAND OAKS
2100 THOUSAND OAKS BLVD
THOUSAND OAKS. CA 91362

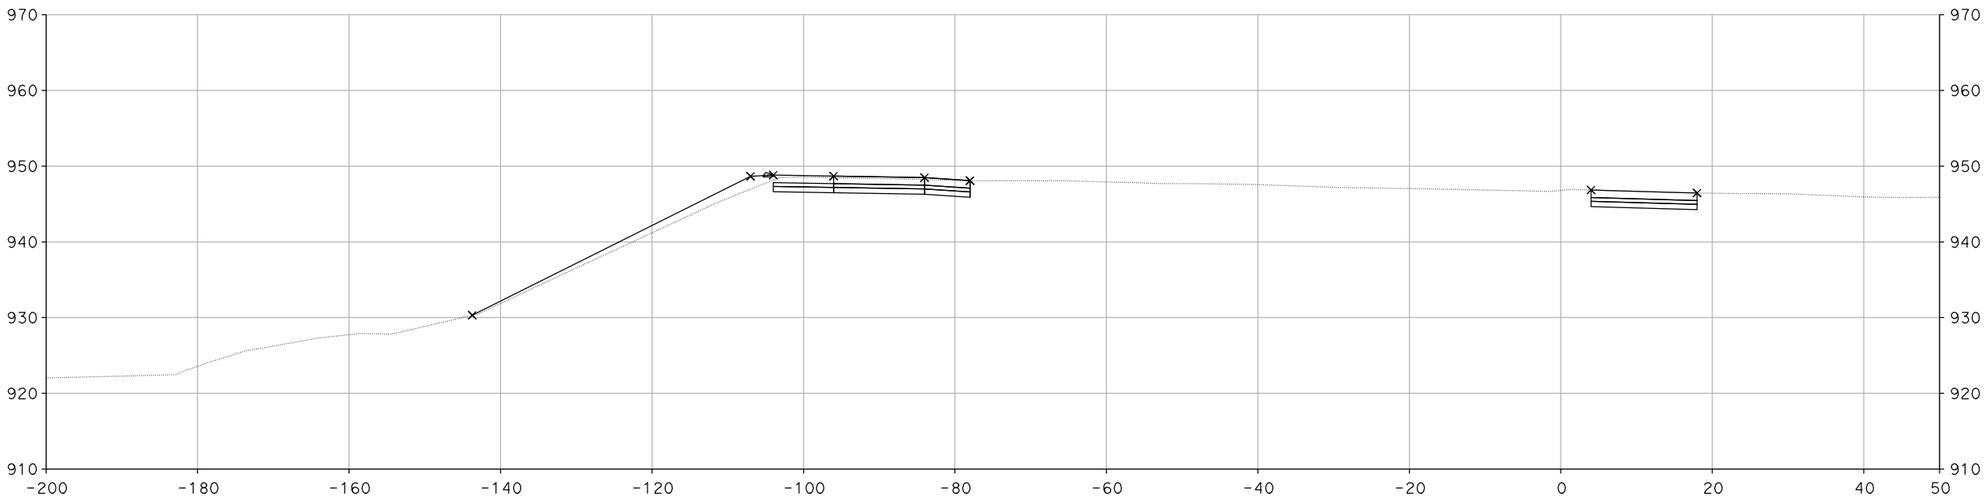

"A" 30+88.04

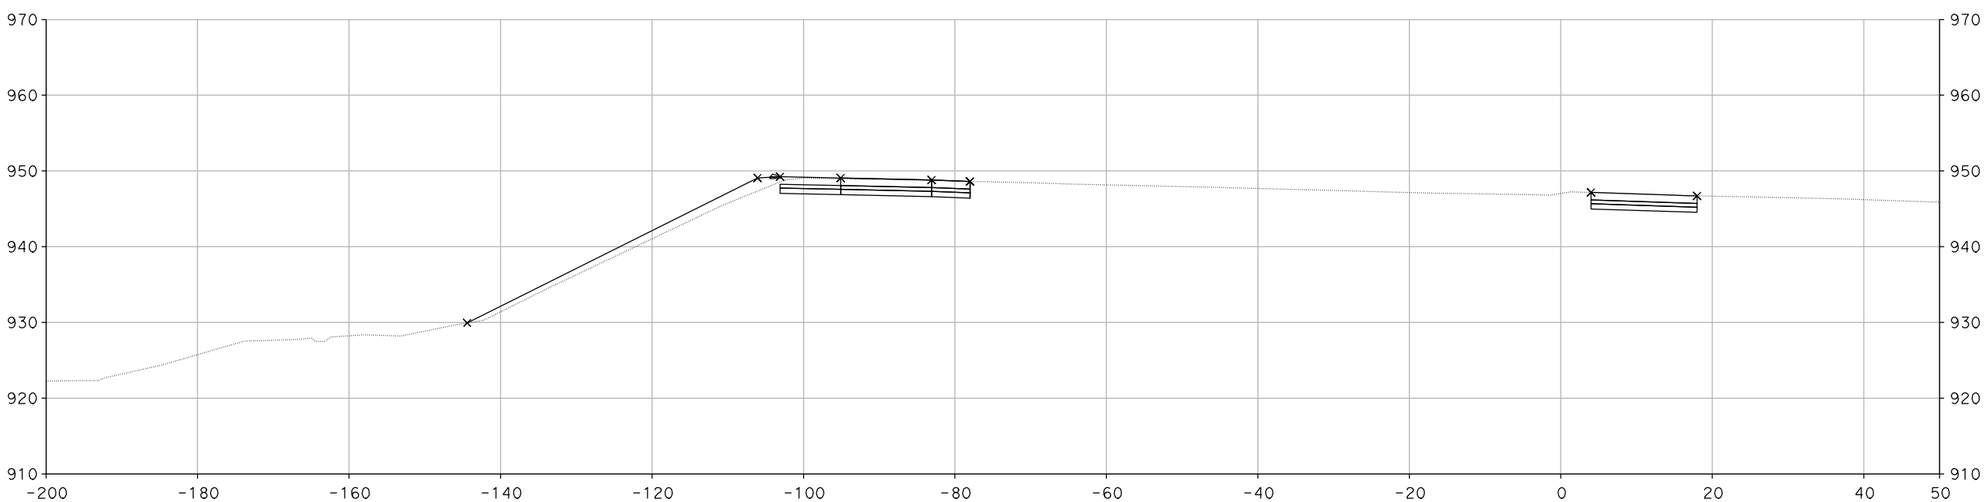

"A" 30+50.00

CROSS SECTIONS

SCALE: 1" = 10'

DESIGN STUDY ONLY

XS-17

REVISED BY	DATE REVISED

CALCULATED-DESIGNED BY	CHECKED BY
SUSAN CHAU	MIKE ROBINSON

CONSULTANT FUNCTIONAL SUPERVISOR: CHRIS BRETALL

STATE OF CALIFORNIA - DEPARTMENT OF TRANSPORTATION

Caltrans

LAST REVISION 00-00-00 | DATE PLOTTED => 29-MAY-2013 | TIME PLOTTED => 12:03

Dist	COUNTY	ROUTE	POST MILES TOTAL PROJECT	SHEET No.	TOTAL SHEETS
7	VEN	101, 23	R0.1/R4.5 3.3/3.8		

CH2M HILL
1000 WILSHIRE Blvd
LOS ANGELES, CA 90017

CITY OF THOUSAND OAKS
2100 THOUSAND OAKS BLVD
THOUSAND OAKS. CA 91362

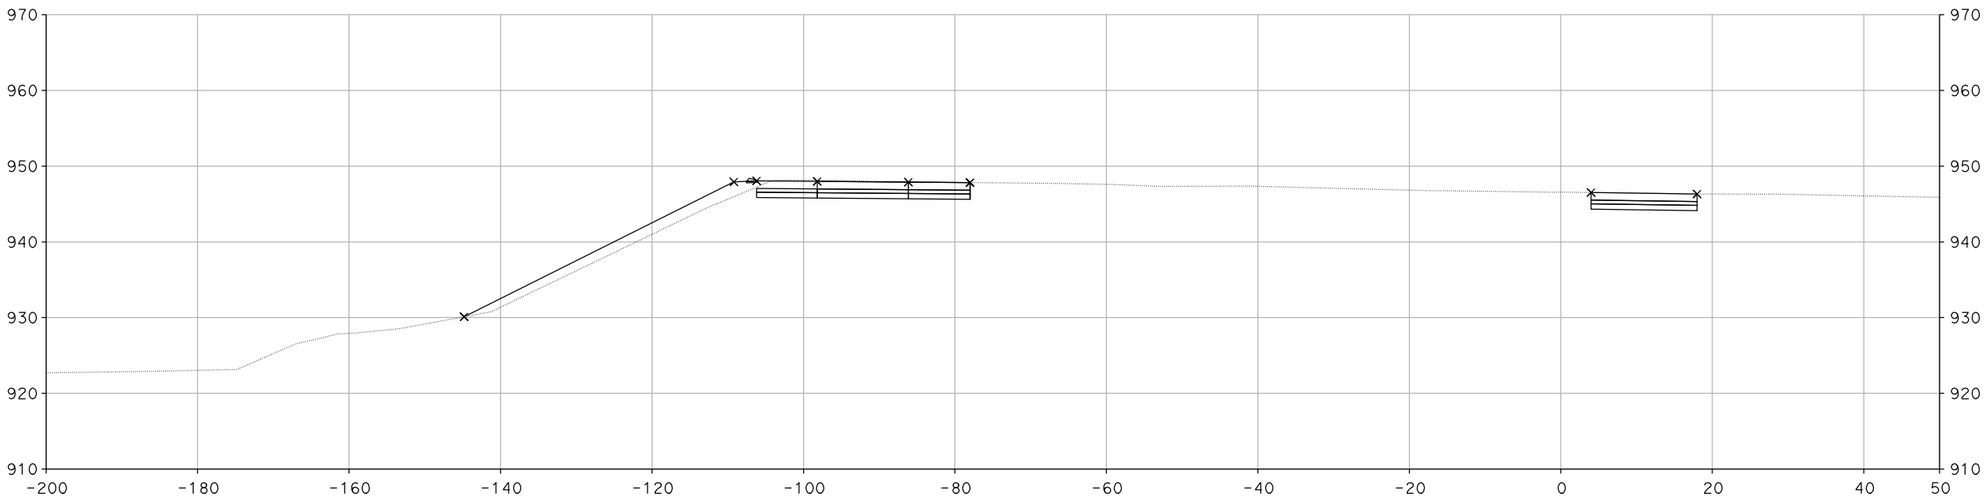

"A" 31+50.00

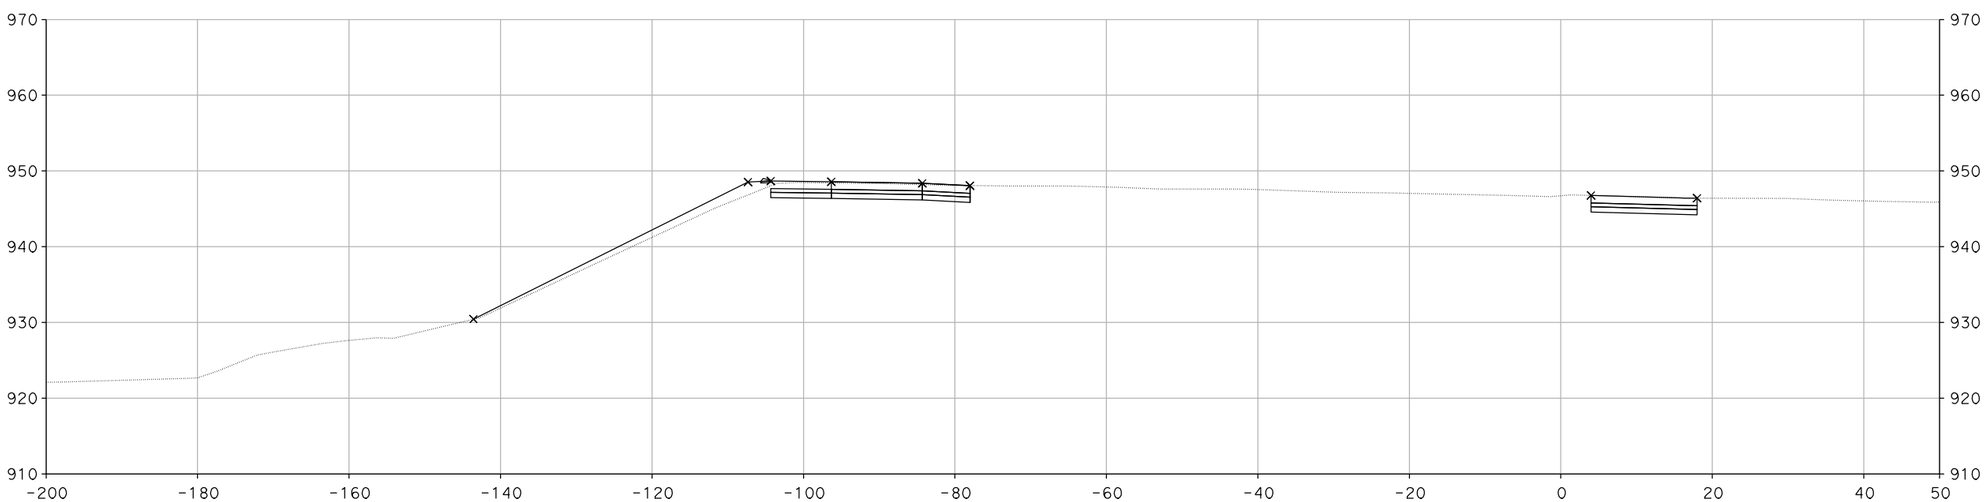

"A" 31+00.00

CROSS SECTIONS

SCALE: 1" = 10'

DESIGN STUDY ONLY

XS-18

REVISED BY	DATE REVISED

CALCULATED-DESIGNED BY	CHECKED BY
SUSAN CHAU	MIKE ROBINSON

CONSULTANT FUNCTIONAL SUPERVISOR: CHRIS BRETALL

STATE OF CALIFORNIA - DEPARTMENT OF TRANSPORTATION

Caltrans

LAST REVISION 00-00-00 | DATE PLOTTED => 29-MAY-2013 | TIME PLOTTED => 12:03

Dist	COUNTY	ROUTE	POST MILES TOTAL PROJECT	SHEET No.	TOTAL SHEETS
7	VEN	101, 23	R0.1/R4.5 3.3/3.8		

CH2M HILL
1000 WILSHIRE Blvd
LOS ANGELES, CA 90017

CITY OF THOUSAND OAKS
2100 THOUSAND OAKS BLVD
THOUSAND OAKS. CA 91362

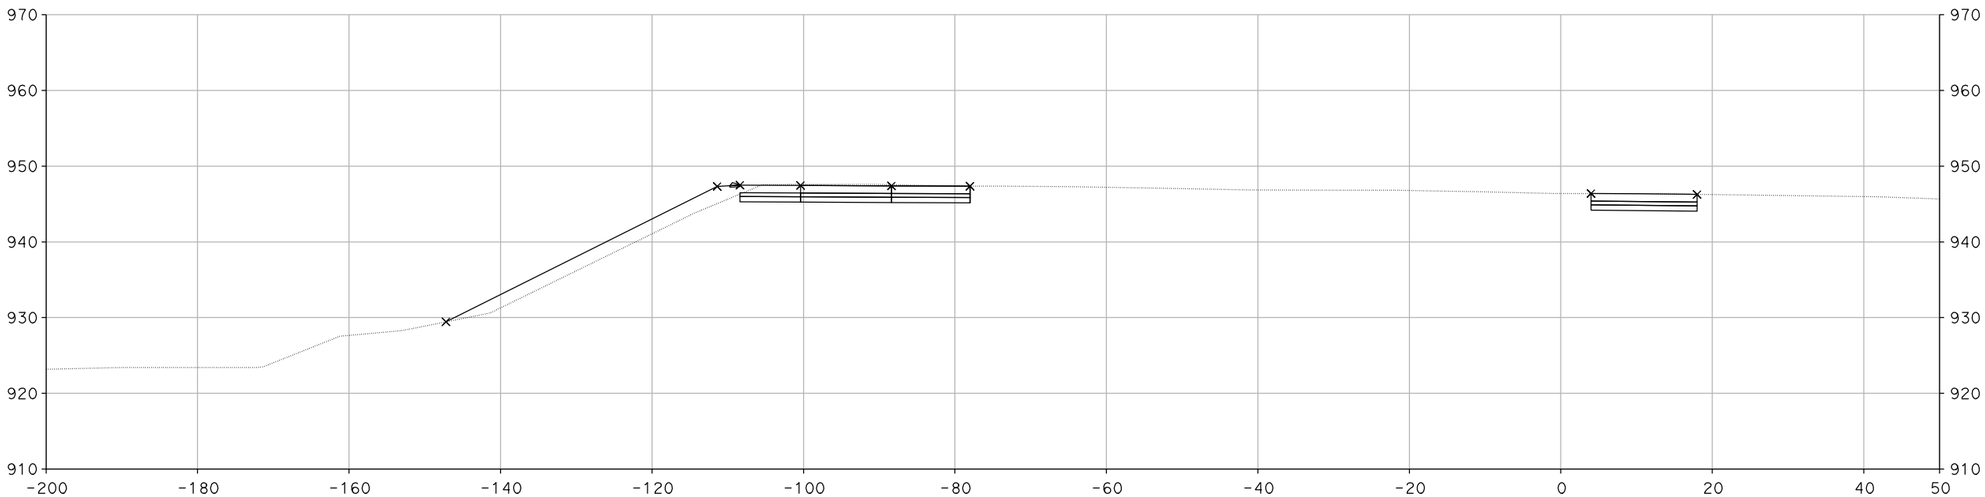

"A" 31+92.24

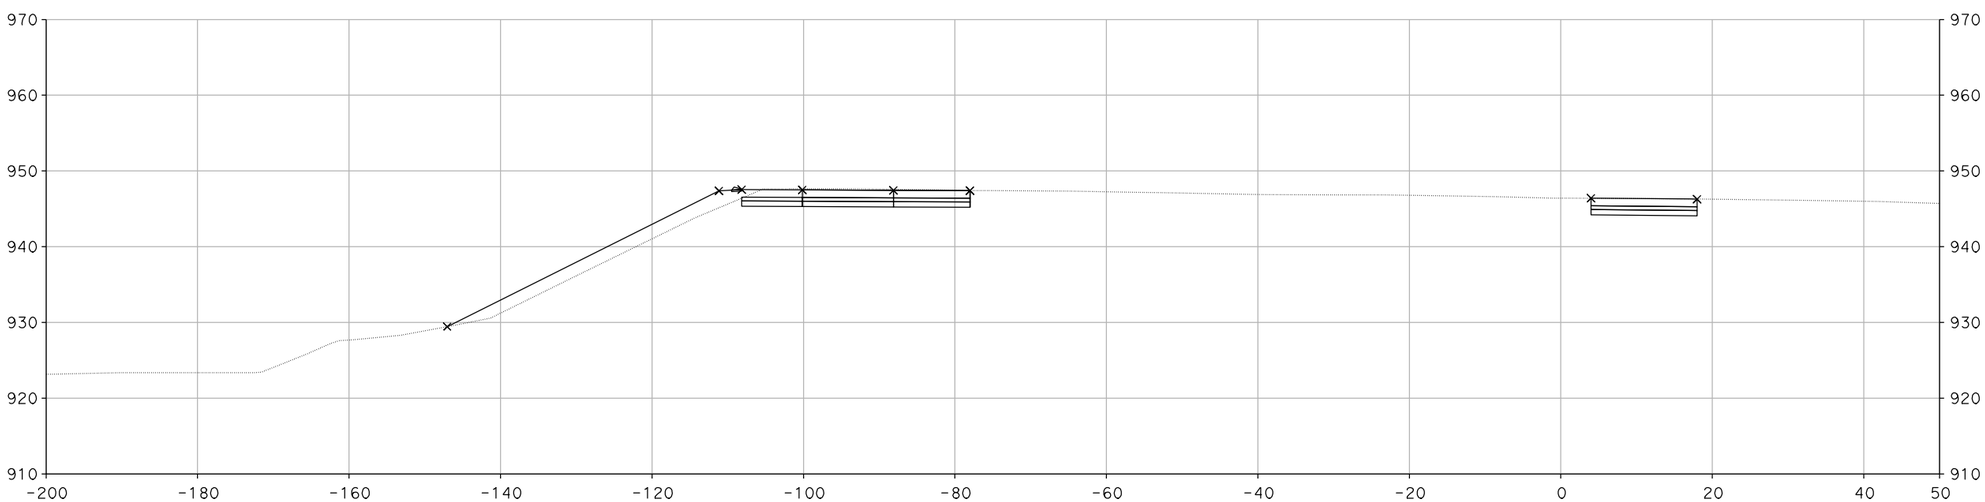

"A" 31+87.94

CROSS SECTIONS

SCALE: 1" = 10'

DESIGN STUDY ONLY

XS-19

REVISED BY	DATE REVISED

CALCULATED-DESIGNED BY	CHECKED BY
SUSAN CHAU	MIKE ROBINSON

CONSULTANT FUNCTIONAL SUPERVISOR: CHRIS BRETALL

STATE OF CALIFORNIA - DEPARTMENT OF TRANSPORTATION

Caltrans

LAST REVISION 00-00-00 | DATE PLOTTED => 29-MAY-2013 | TIME PLOTTED => 12:03

Dist	COUNTY	ROUTE	POST MILES TOTAL PROJECT	SHEET No.	TOTAL SHEETS
7	VEN	101, 23	R0.1/R4.5 3.3/3.8		

CH2M HILL
1000 WILSHIRE Blvd
LOS ANGELES, CA 90017

CITY OF THOUSAND OAKS
2100 THOUSAND OAKS BLVD
THOUSAND OAKS. CA 91362

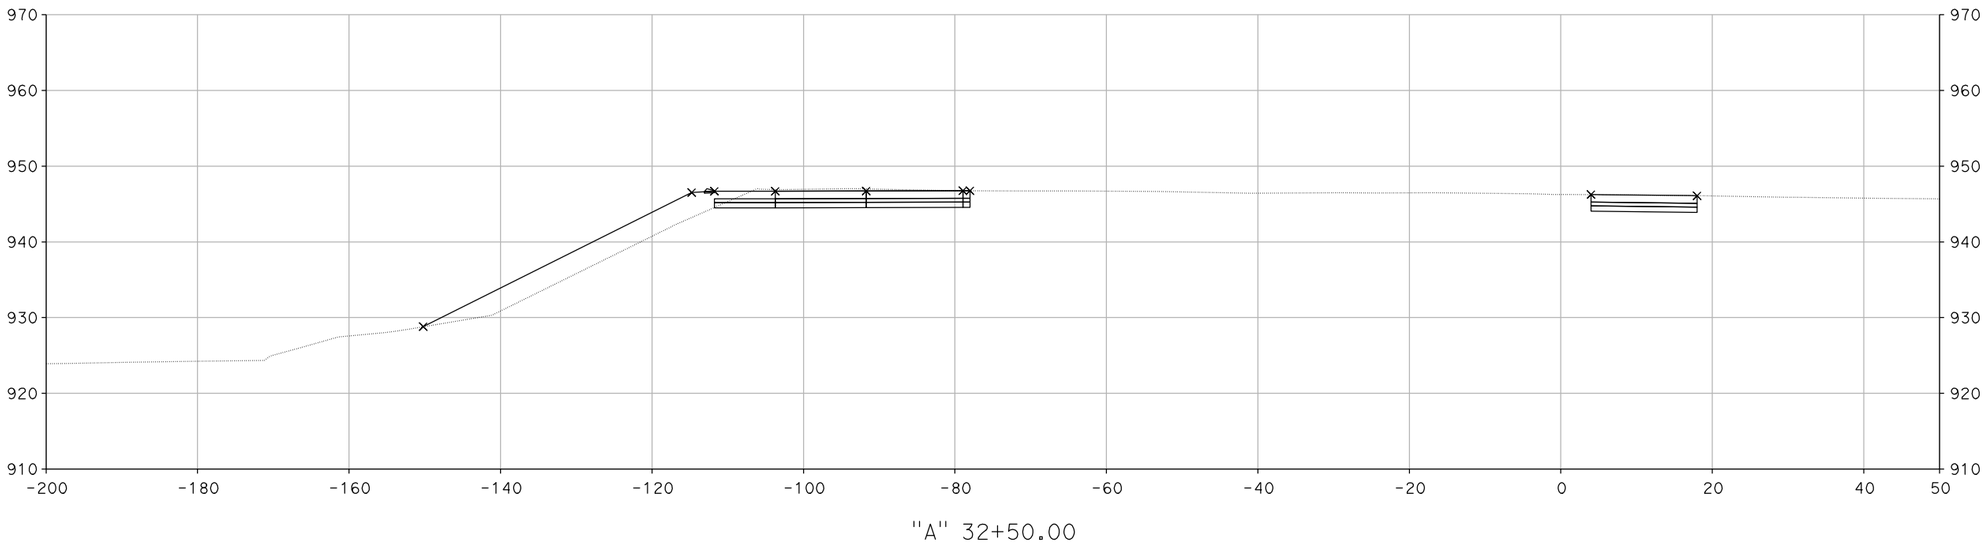

"A" 32+50.00

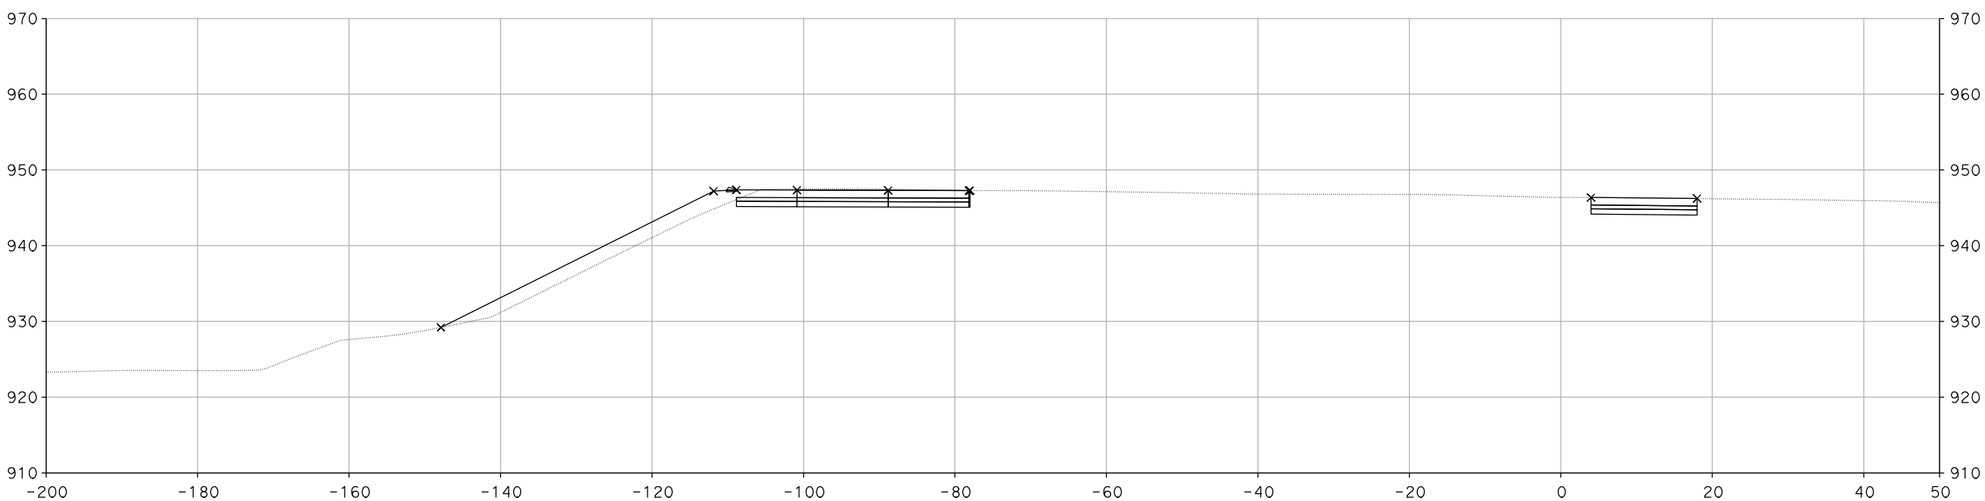

"A" 32+00.00

CROSS SECTIONS

SCALE: 1" = 10'

DESIGN STUDY ONLY

XS-20

REVISED BY	DATE REVISED

CALCULATED-DESIGNED BY	CHECKED BY
SUSAN CHAU	MIKE ROBINSON

CONSULTANT FUNCTIONAL SUPERVISOR: CHRIS BRETALL

STATE OF CALIFORNIA - DEPARTMENT OF TRANSPORTATION

Caltrans

LAST REVISION 00-00-00 | DATE PLOTTED => 29-MAY-2013 | TIME PLOTTED => 12:03

Dist	COUNTY	ROUTE	POST MILES TOTAL PROJECT	SHEET No.	TOTAL SHEETS
7	VEN	101, 23	R0.1/R4.5 3.3/3.8		

CH2M HILL
1000 WILSHIRE Blvd
LOS ANGELES, CA 90017

CITY OF THOUSAND OAKS
2100 THOUSAND OAKS BLVD
THOUSAND OAKS. CA 91362

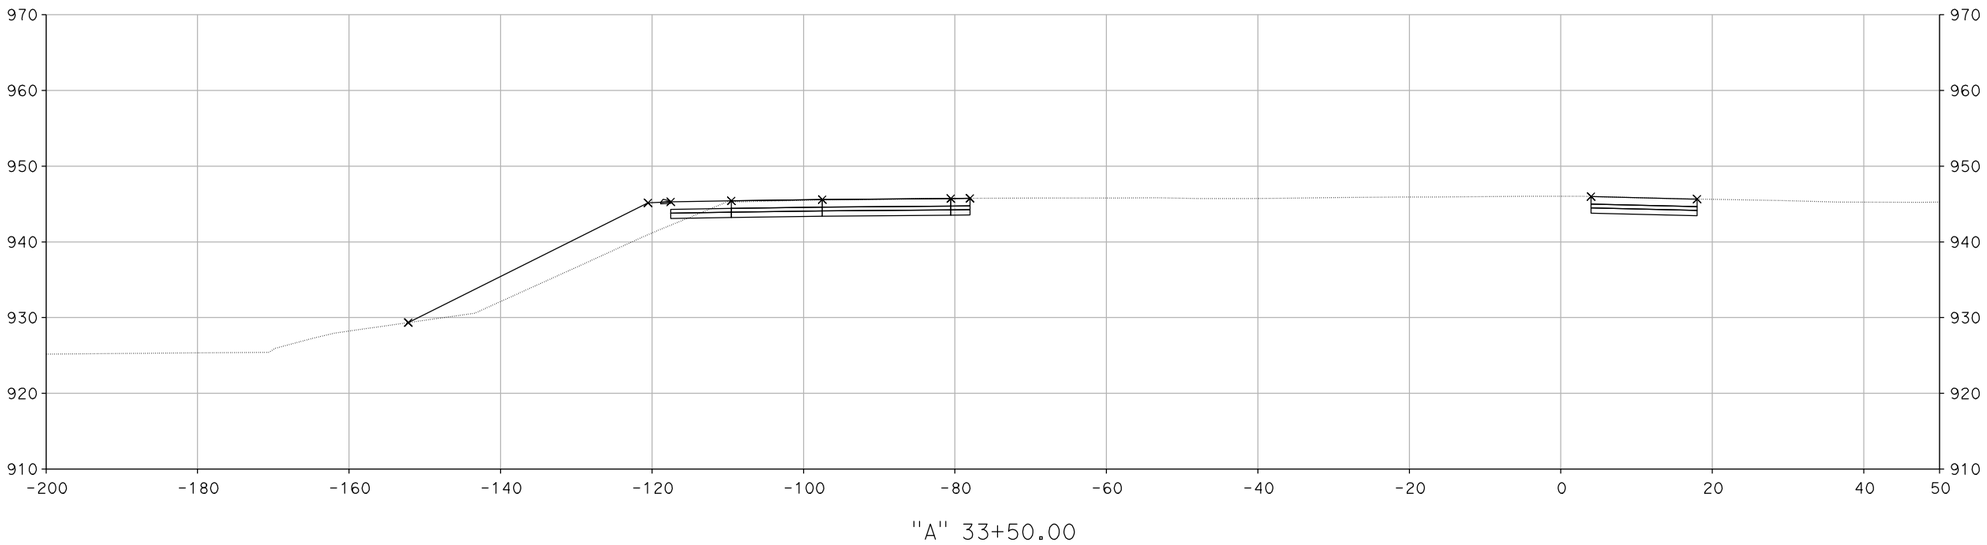

"A" 33+50.00

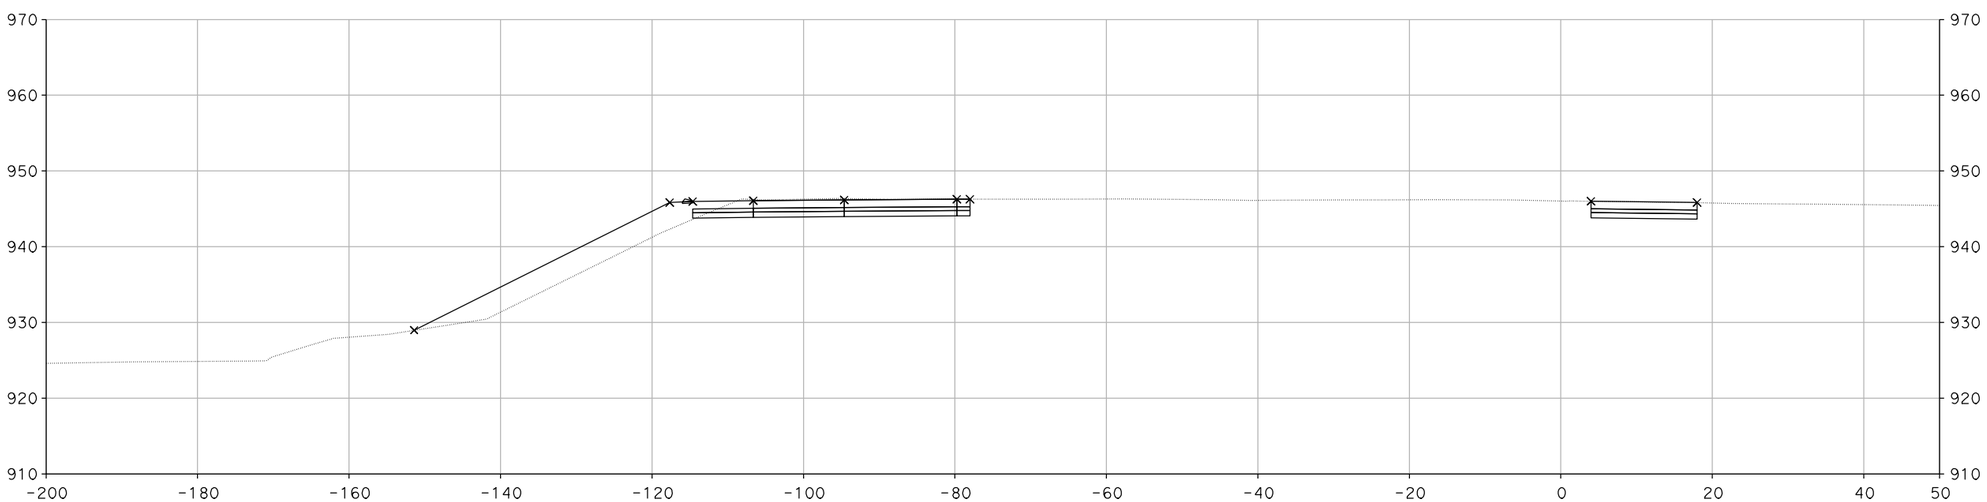

"A" 33+00.00

CROSS SECTIONS

SCALE: 1" = 10'

DESIGN STUDY ONLY

XS-21

REVISED BY	DATE REVISED

CALCULATED-DESIGNED BY	CHECKED BY
SUSAN CHAU	MIKE ROBINSON

CONSULTANT FUNCTIONAL SUPERVISOR: CHRIS BRETALL

STATE OF CALIFORNIA - DEPARTMENT OF TRANSPORTATION

Caltrans

LAST REVISION 00-00-00 | DATE PLOTTED => 29-MAY-2013 | TIME PLOTTED => 12:02

Dist	COUNTY	ROUTE	POST MILES TOTAL PROJECT	SHEET No.	TOTAL SHEETS
7	VEN	101, 23	R0.1/R4.5 3.3/3.8		

CH2M HILL
1000 WILSHIRE Blvd
LOS ANGELES, CA 90017

CITY OF THOUSAND OAKS
2100 THOUSAND OAKS BLVD
THOUSAND OAKS. CA 91362

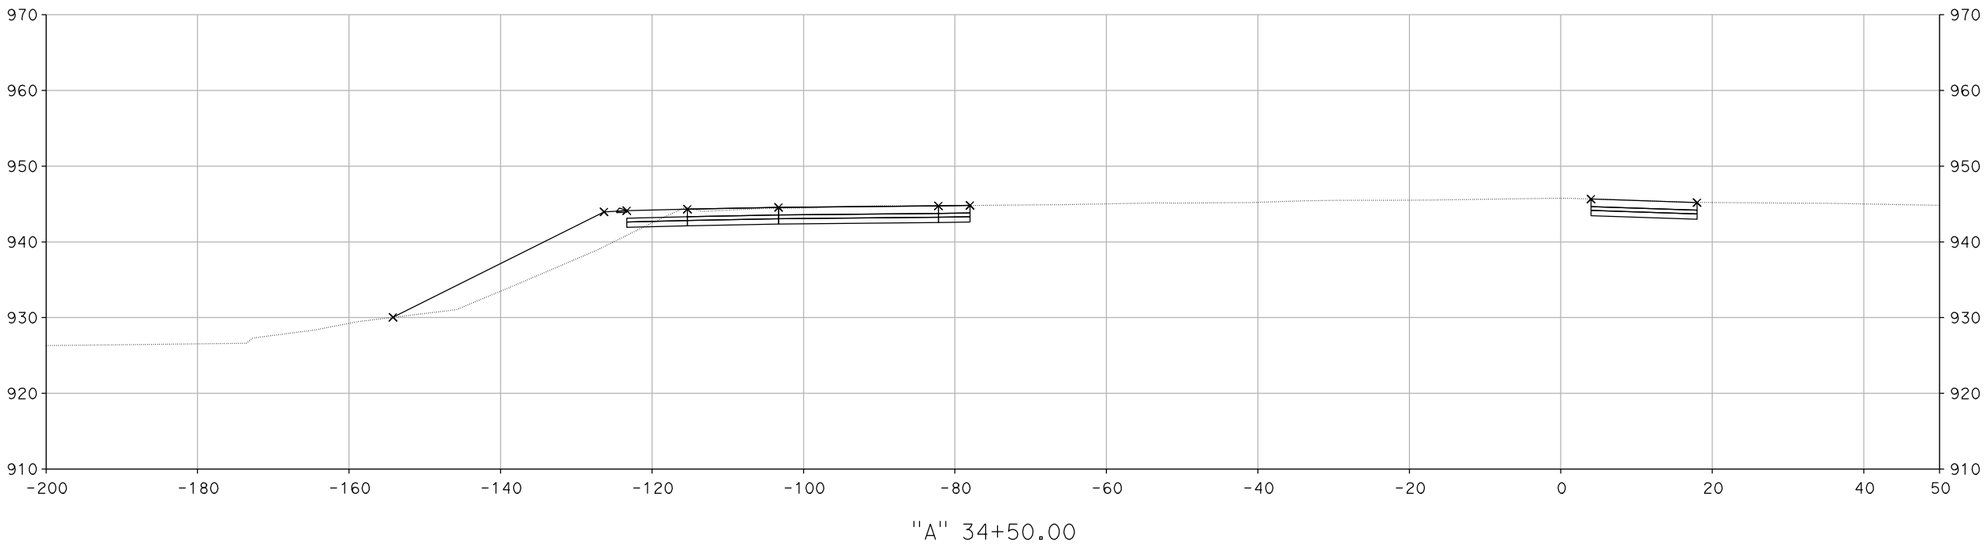

"A" 34+50.00

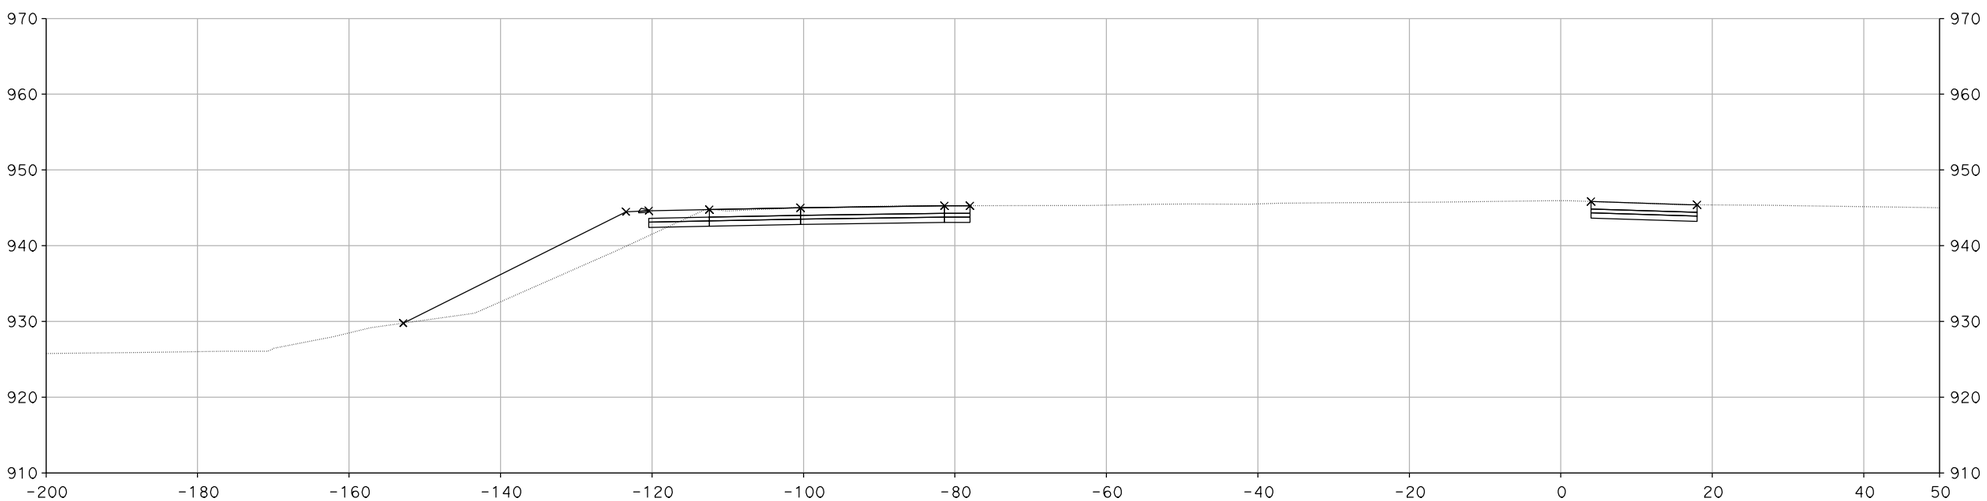

"A" 34+00.00

CROSS SECTIONS

SCALE: 1" = 10'

DESIGN STUDY ONLY

XS-22

REVISED BY	DATE REVISED

CALCULATED-DESIGNED BY	CHECKED BY
SUSAN CHAU	MIKE ROBINSON

CONSULTANT FUNCTIONAL SUPERVISOR: CHRIS BRETALL

STATE OF CALIFORNIA - DEPARTMENT OF TRANSPORTATION

Caltrans

LAST REVISION 00-00-00 | DATE PLOTTED => 29-MAY-2013 | TIME PLOTTED => 12:03

Dist	COUNTY	ROUTE	POST MILES TOTAL PROJECT	SHEET No.	TOTAL SHEETS
7	VEN	101, 23	R0.1/R4.5 3.3/3.8		

CH2M HILL
1000 WILSHIRE Blvd
LOS ANGELES, CA 90017

CITY OF THOUSAND OAKS
2100 THOUSAND OAKS BLVD
THOUSAND OAKS. CA 91362

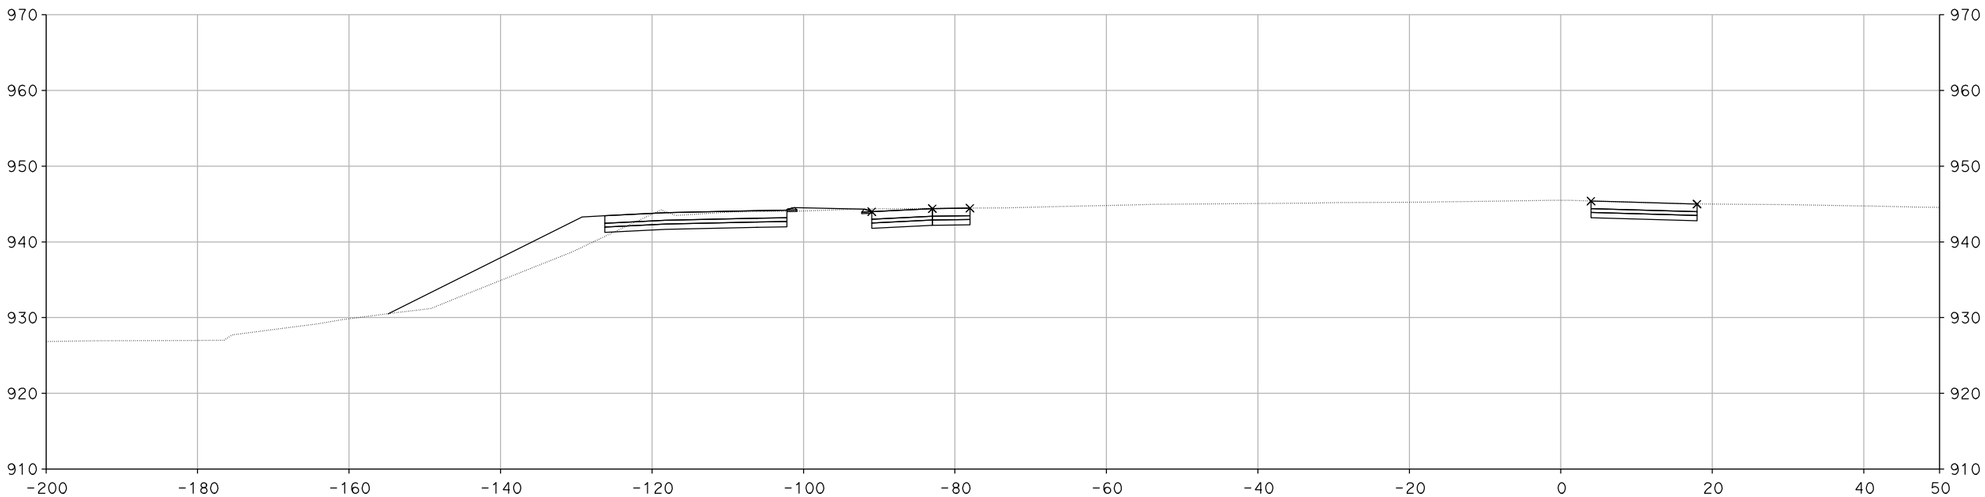

"A" 35+00.00

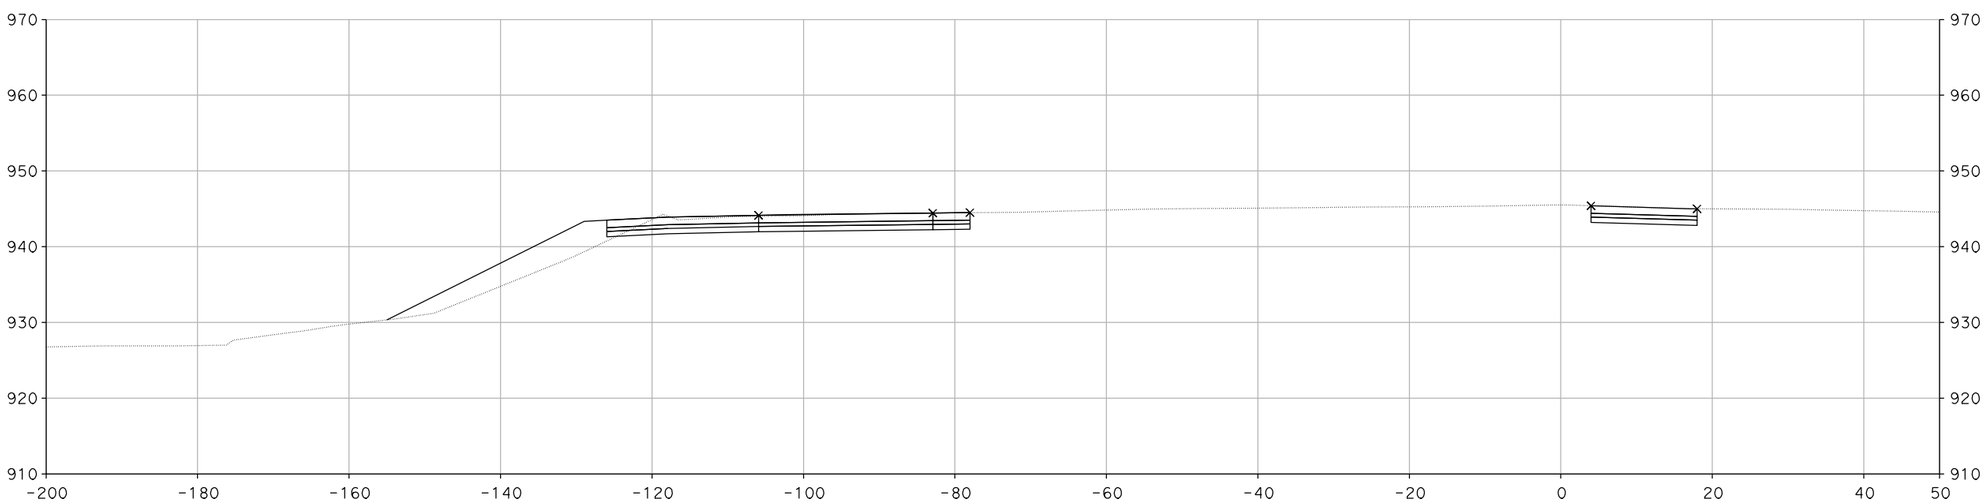

"A" 34+95.28

CROSS SECTIONS

SCALE: 1" = 10'

DESIGN STUDY ONLY

XS-23

STATE OF CALIFORNIA - DEPARTMENT OF TRANSPORTATION

Caltrans

CONSULTANT FUNCTIONAL SUPERVISOR: CHRIS BRETALL

CALCULATED-DESIGNED BY: SUSAN CHAU

CHECKED BY: MIKE ROBINSON

REVISED BY

DATE REVISED

LAST REVISION 00-00-00

DATE PLOTTED => 29-MAY-2013
TIME PLOTTED => 12:03

BORDER LAST REVISED 7/2/2010

USERNAME => handers3
DGN FILE => RE-CrossSection.dgn

RELATIVE BORDER SCALE IS IN INCHES 0 1 2 3

UNIT 1821

PROJECT NUMBER & PHASE 0700000201

Dist	COUNTY	ROUTE	POST MILES TOTAL PROJECT	SHEET No.	TOTAL SHEETS
7	VEN	101, 23	R0.1/R4.5 3.3/3.8		

CH2M HILL
1000 WILSHIRE Blvd
LOS ANGELES, CA 90017

CITY OF THOUSAND OAKS
2100 THOUSAND OAKS BLVD
THOUSAND OAKS. CA 91362

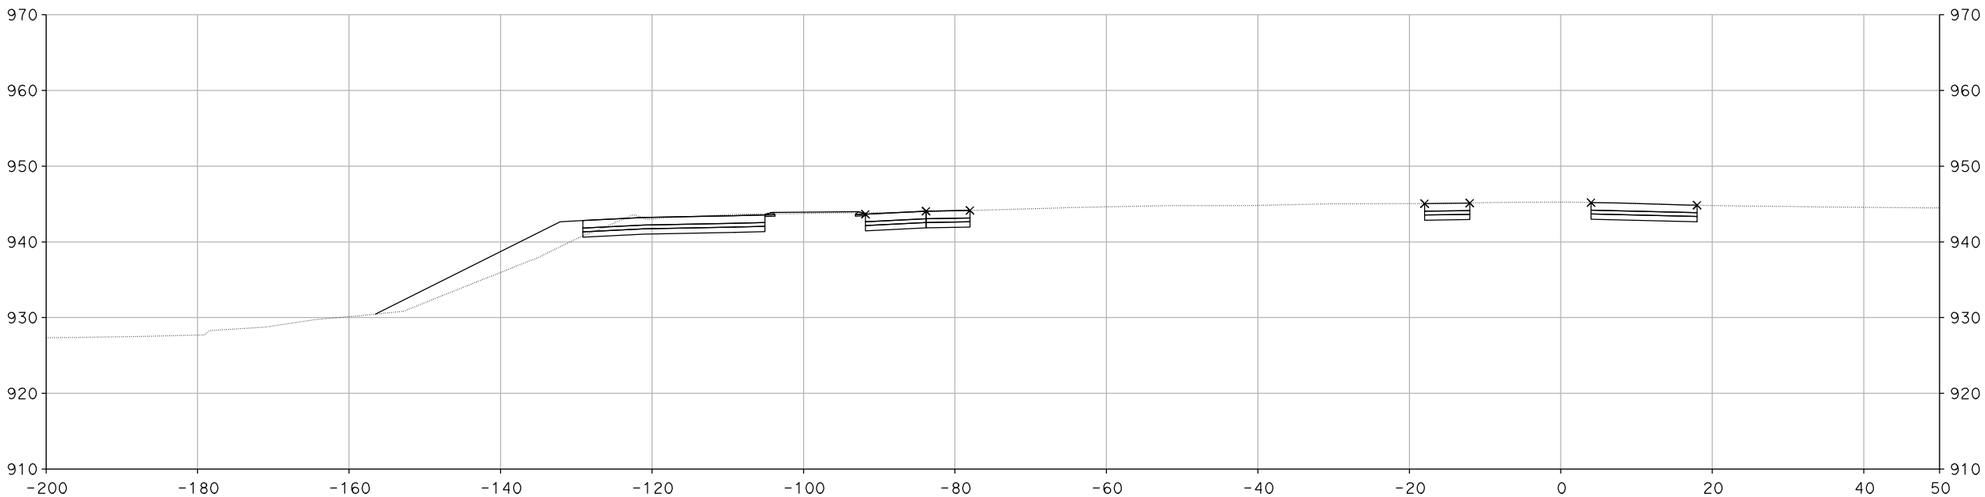

"A" 35+50.00

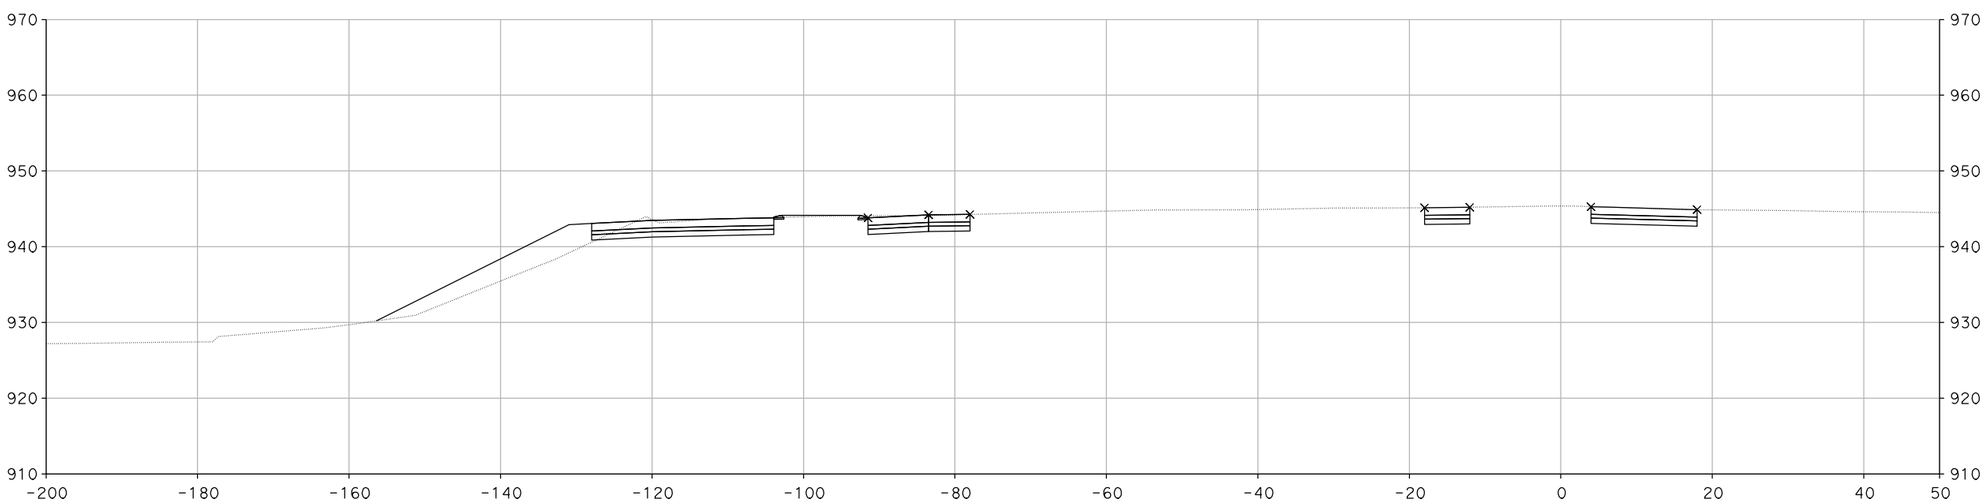

"A" 35+30.00

CROSS SECTIONS

SCALE: 1" = 10'

DESIGN STUDY ONLY

XS-24

REVISED BY	DATE REVISED

CALCULATED-DESIGNED BY	CHECKED BY
SUSAN CHAU	MIKE ROBINSON

CONSULTANT FUNCTIONAL SUPERVISOR: CHRIS BRETALL

STATE OF CALIFORNIA - DEPARTMENT OF TRANSPORTATION

Caltrans

LAST REVISION 00-00-00 | DATE PLOTTED => 29-MAY-2013 | TIME PLOTTED => 12:04

Dist	COUNTY	ROUTE	POST MILES TOTAL PROJECT	SHEET No.	TOTAL SHEETS
7	VEN	101, 23	R0.1/R4.5 3.3/3.8		

CH2M HILL
1000 WILSHIRE Blvd
LOS ANGELES, CA 90017

CITY OF THOUSAND OAKS
2100 THOUSAND OAKS BLVD
THOUSAND OAKS. CA 91362

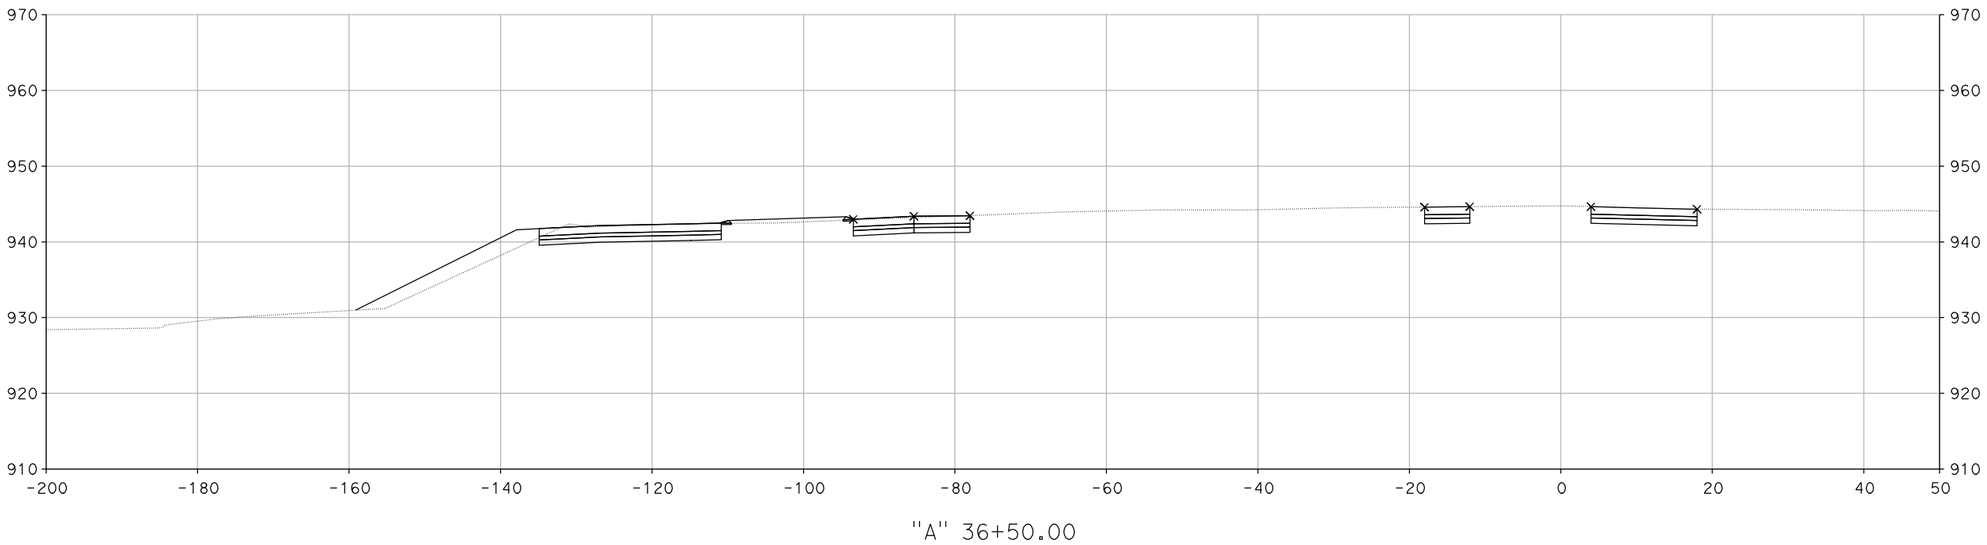

"A" 36+50.00

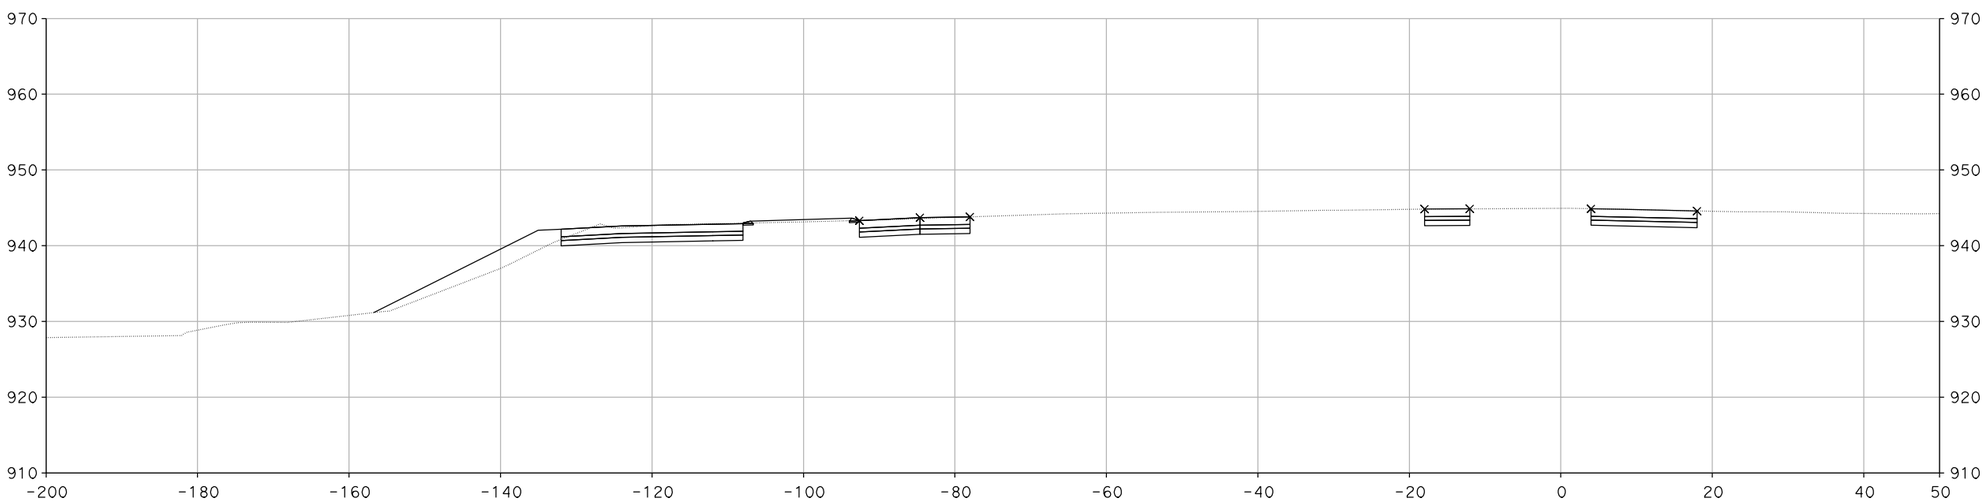

"A" 36+00.00

CROSS SECTIONS

SCALE: 1" = 10'

DESIGN STUDY ONLY

XS-25

REVISED BY	DATE REVISED

CALCULATED-DESIGNED BY	CHECKED BY
SUSAN CHAU	MIKE ROBINSON

CONSULTANT FUNCTIONAL SUPERVISOR: CHRIS BRETALL

STATE OF CALIFORNIA - DEPARTMENT OF TRANSPORTATION

Caltrans

LAST REVISION 00-00-00 | DATE PLOTTED => 29-MAY-2013 | TIME PLOTTED => 12:04

Dist	COUNTY	ROUTE	POST MILES TOTAL PROJECT	SHEET No.	TOTAL SHEETS
7	VEN	101, 23	R0.1/R4.5 3.3/3.8		

CH2M HILL
1000 WILSHIRE Blvd
LOS ANGELES, CA 90017

CITY OF THOUSAND OAKS
2100 THOUSAND OAKS BLVD
THOUSAND OAKS. CA 91362

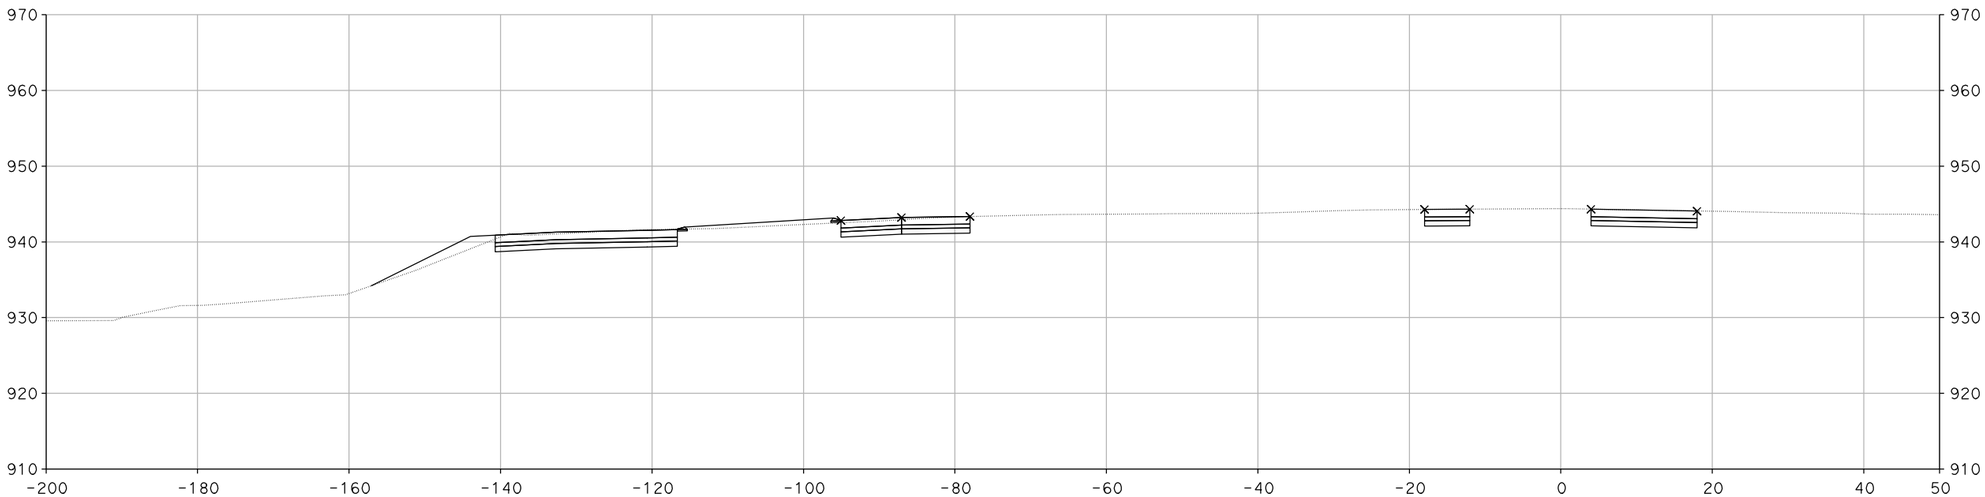

"A" 37+50.00

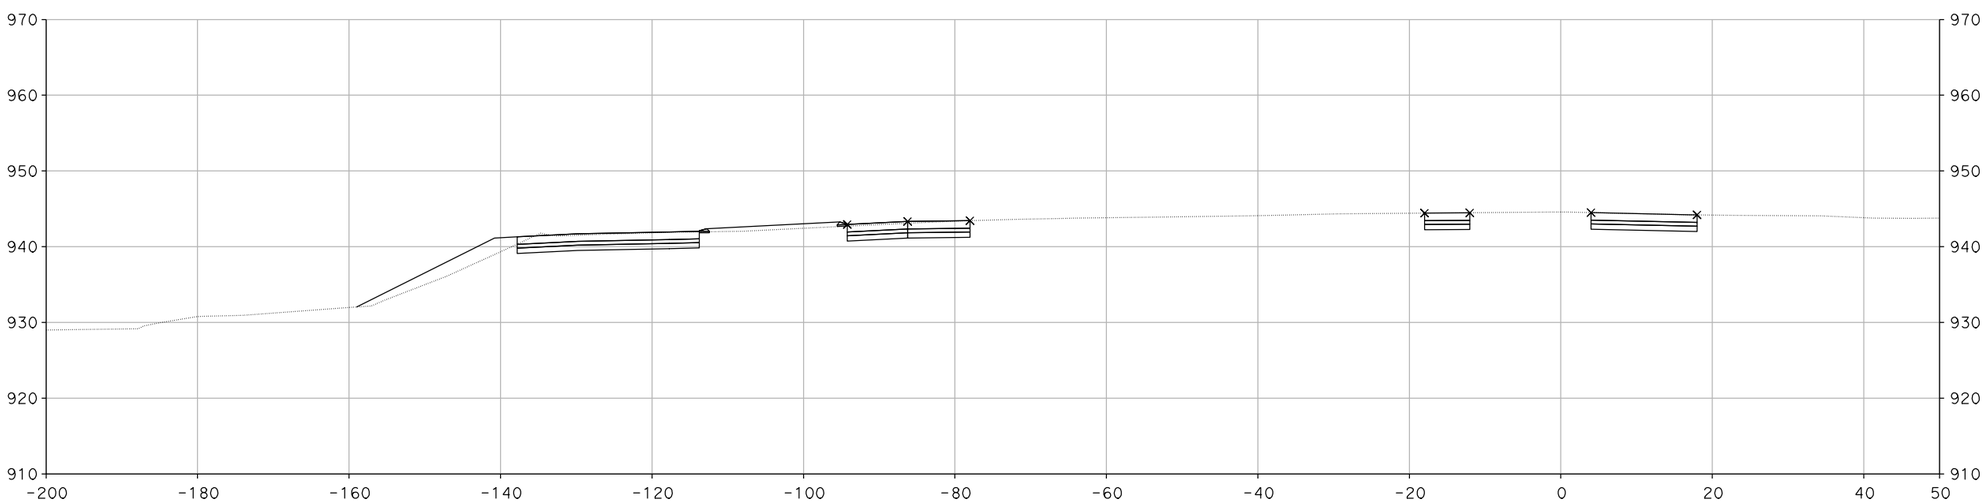

"A" 37+00.00

CROSS SECTIONS

SCALE: 1" = 10'

DESIGN STUDY ONLY

XS-26

REVISED BY	DATE REVISED

CALCULATED-DESIGNED BY	CHECKED BY
SUSAN CHAU	MIKE ROBINSON

CONSULTANT FUNCTIONAL SUPERVISOR: CHRIS BRETALL

STATE OF CALIFORNIA - DEPARTMENT OF TRANSPORTATION

Caltrans

LAST REVISION 00-00-00 | DATE PLOTTED => 29-MAY-2013 | TIME PLOTTED => 12:04

Dist	COUNTY	ROUTE	POST MILES TOTAL PROJECT	SHEET No.	TOTAL SHEETS
7	VEN	101, 23	R0.1/R4.5 3.3/3.8		

CH2M HILL
1000 WILSHIRE Blvd
LOS ANGELES, CA 90017

CITY OF THOUSAND OAKS
2100 THOUSAND OAKS BLVD
THOUSAND OAKS. CA 91362

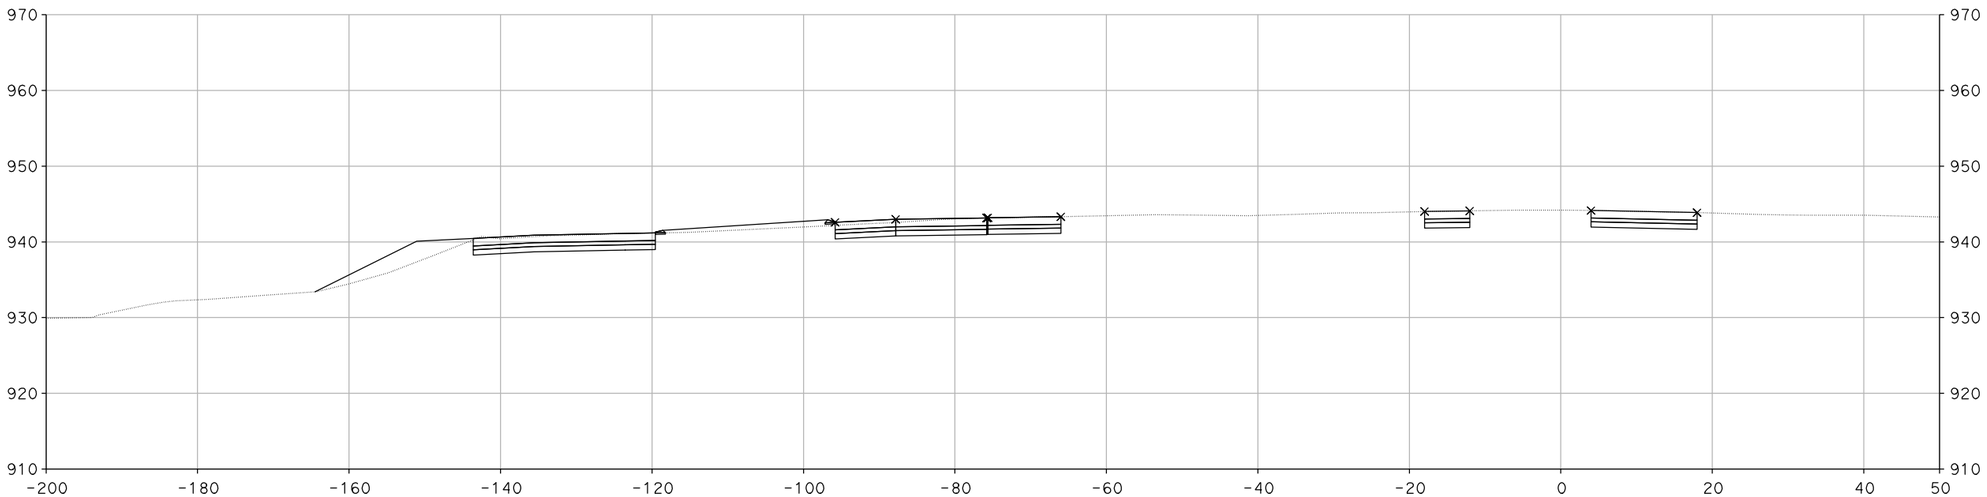

"A" 38+00.00

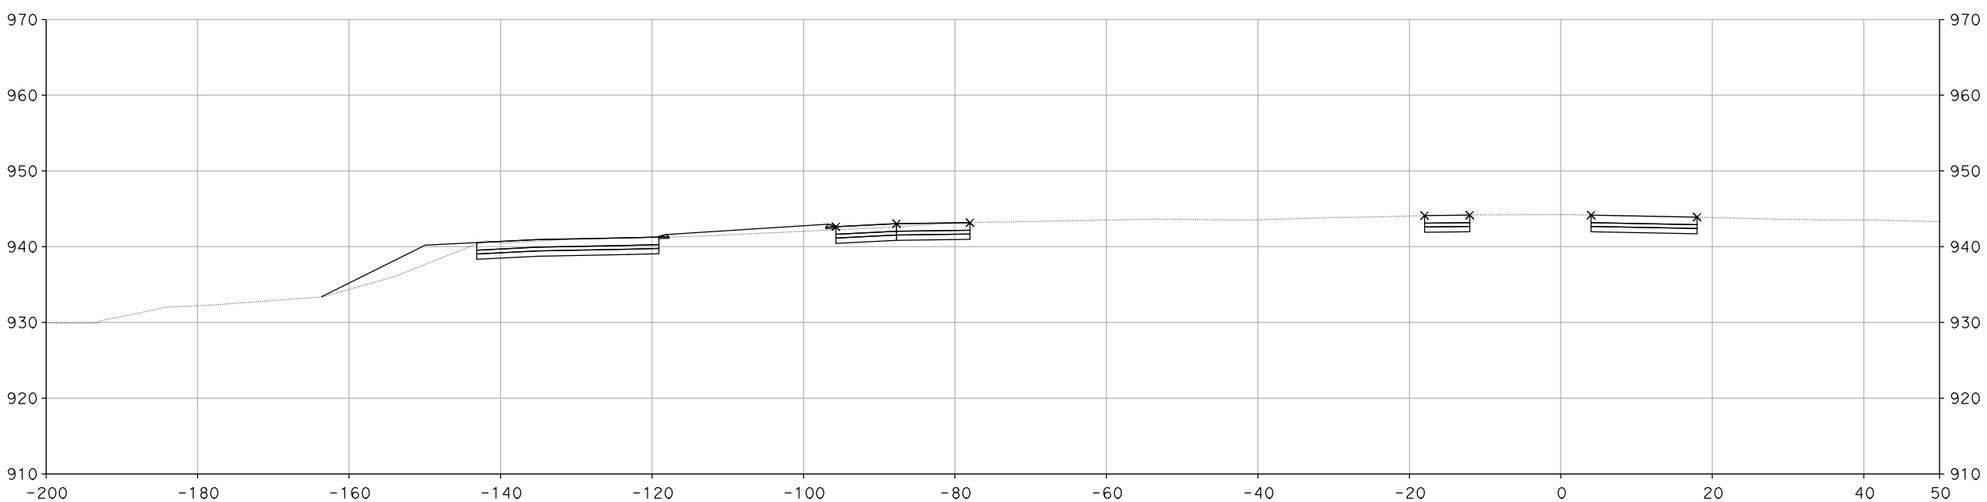

"A" 37+92.10

CROSS SECTIONS

SCALE: 1" = 10'

DESIGN STUDY ONLY

XS-27

REVISED BY	DATE REVISED

CALCULATED-DESIGNED BY	CHECKED BY
SUSAN CHAU	MIKE ROBINSON

CONSULTANT FUNCTIONAL SUPERVISOR: CHRIS BRETALL

STATE OF CALIFORNIA - DEPARTMENT OF TRANSPORTATION

Caltrans

LAST REVISION 00-00-00 | DATE PLOTTED => 29-MAY-2013 | TIME PLOTTED => 12:04

Dist	COUNTY	ROUTE	POST MILES TOTAL PROJECT	SHEET No.	TOTAL SHEETS
7	VEN	101, 23	R0.1/R4.5 3.3/3.8		

CH2M HILL
1000 WILSHIRE Blvd
LOS ANGELES, CA 90017

CITY OF THOUSAND OAKS
2100 THOUSAND OAKS BLVD
THOUSAND OAKS. CA 91362

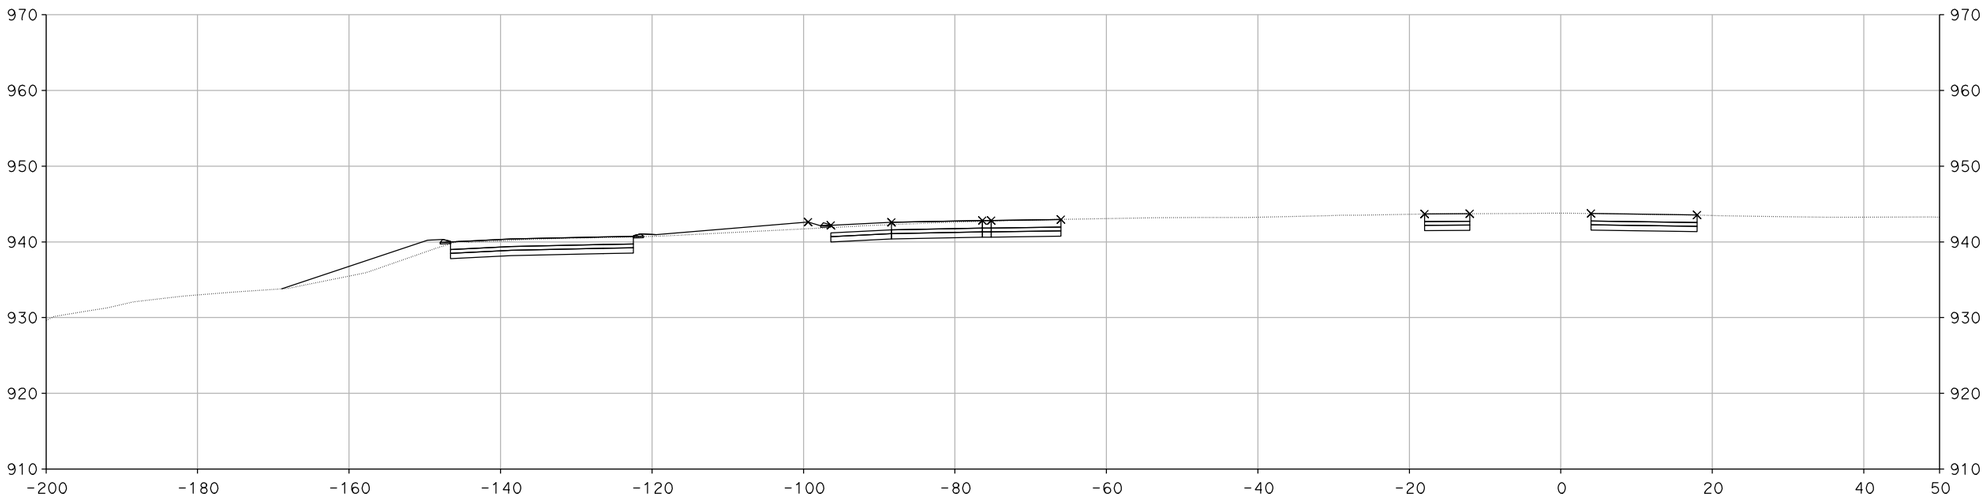

"A" 38+50.00

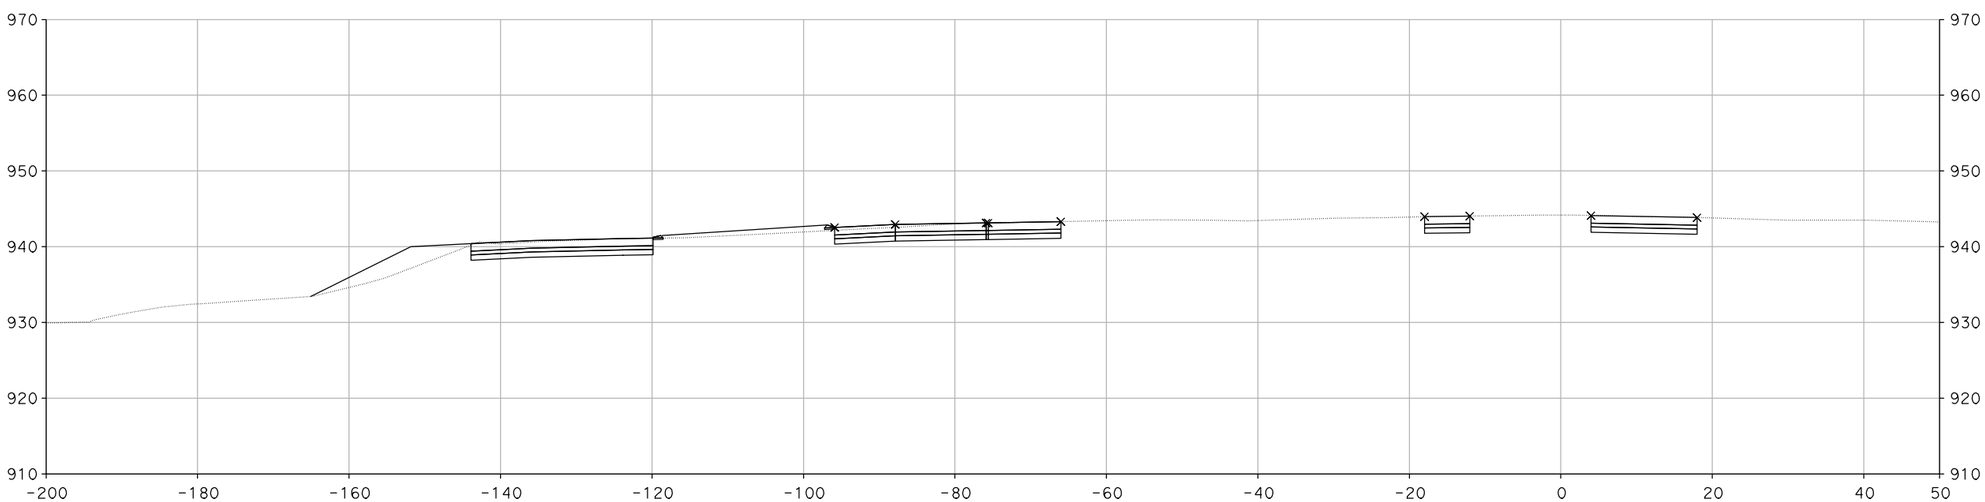

"A" 38+05.43

CROSS SECTIONS

SCALE: 1" = 10'

DESIGN STUDY ONLY

XS-28

STATE OF CALIFORNIA - DEPARTMENT OF TRANSPORTATION

Caltrans

CONSULTANT FUNCTIONAL SUPERVISOR: CHRIS BRETALL

CALCULATED-DESIGNED BY: SUSAN CHAU

CHECKED BY: MIKE ROBINSON

REVISED BY

DATE REVISED

LAST REVISION 00-00-00

DATE PLOTTED => 29-MAY-2013
TIME PLOTTED => 12:03

BORDER LAST REVISED 7/2/2010

USERNAME => handers3
DGN FILE => RE-CrossSection.dgn

RELATIVE BORDER SCALE IS IN INCHES 0 1 2 3

UNIT 1821

PROJECT NUMBER & PHASE 0700000201

Dist	COUNTY	ROUTE	POST MILES TOTAL PROJECT	SHEET No.	TOTAL SHEETS
7	VEN	101, 23	R0.1/R4.5 3.3/3.8		

CH2M HILL
1000 WILSHIRE Blvd
LOS ANGELES, CA 90017

CITY OF THOUSAND OAKS
2100 THOUSAND OAKS BLVD
THOUSAND OAKS. CA 91362

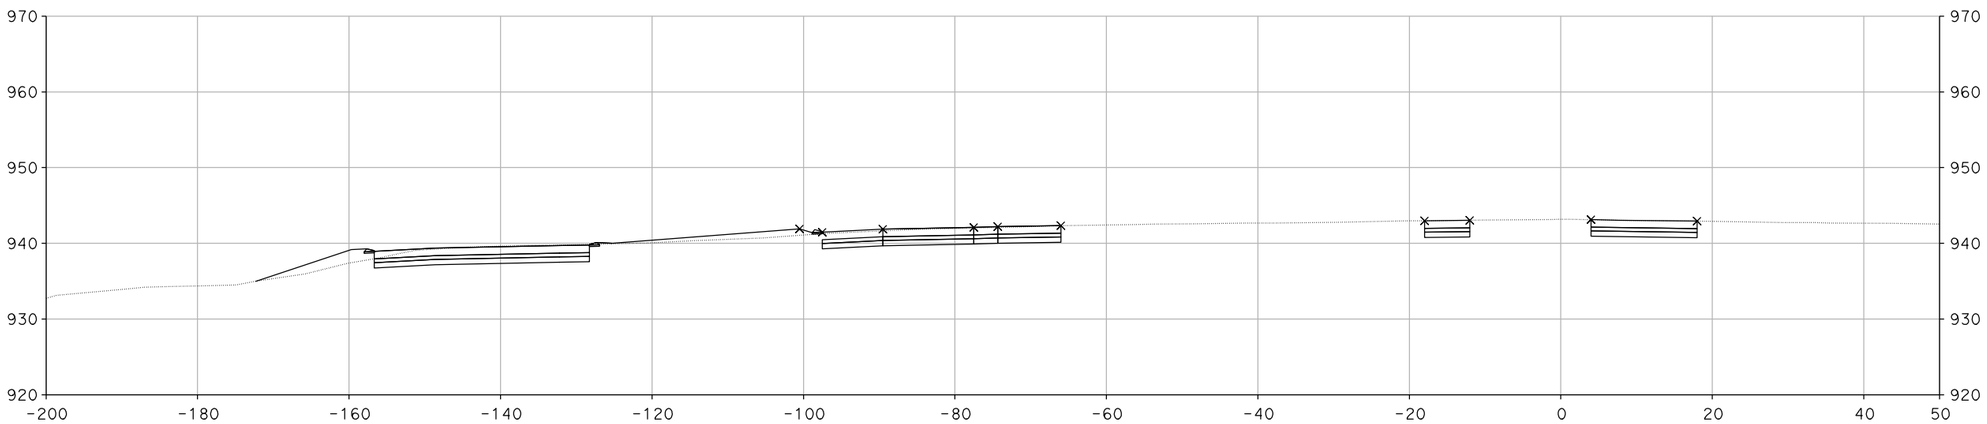

"A" 39+50.00

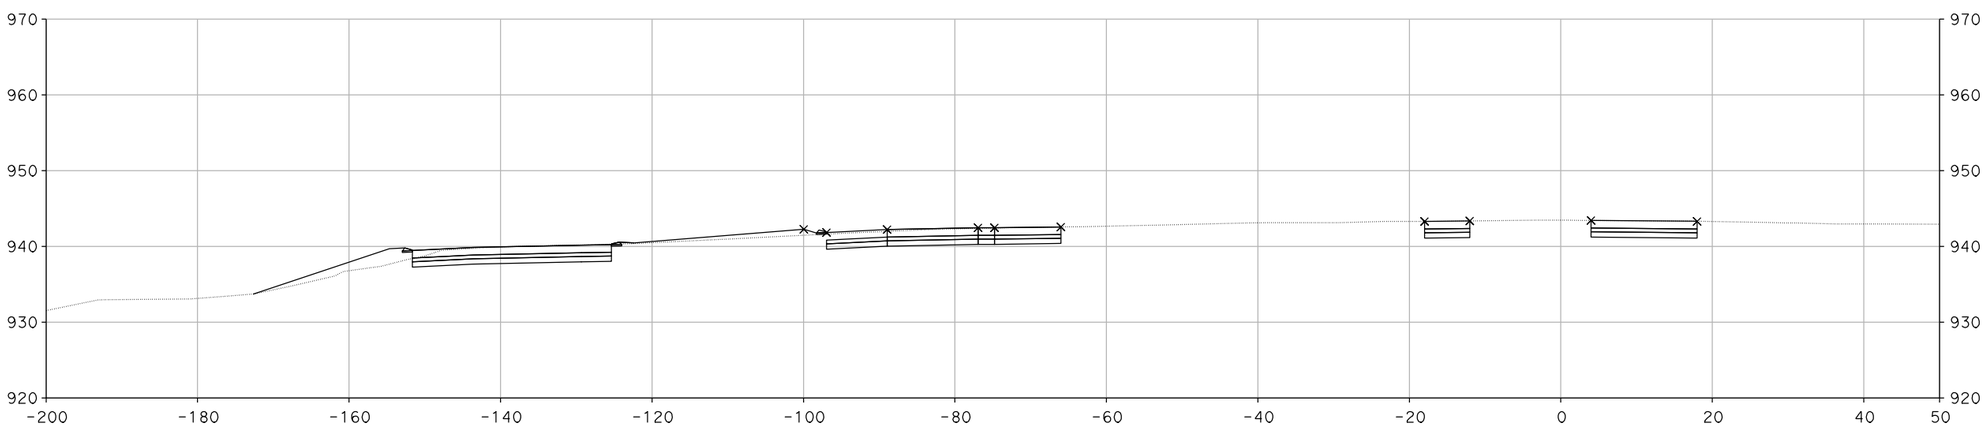

"A" 39+00.00

CROSS SECTIONS

SCALE: 1" = 10'

DESIGN STUDY ONLY

XS-29

STATE OF CALIFORNIA - DEPARTMENT OF TRANSPORTATION

Caltrans

CONSULTANT FUNCTIONAL SUPERVISOR: CHRIS BRETALL

CALCULATED-DESIGNED BY: SUSAN CHAU

CHECKED BY: MIKE ROBINSON

REVISED BY

DATE REVISED

LAST REVISION 00-00-00

DATE PLOTTED => 29-MAY-2013
TIME PLOTTED => 12:04

Dist	COUNTY	ROUTE	POST MILES TOTAL PROJECT	SHEET No.	TOTAL SHEETS
7	VEN	101, 23	R0.1/R4.5 3.3/3.8		

CH2M HILL
1000 WILSHIRE Blvd
LOS ANGELES, CA 90017

CITY OF THOUSAND OAKS
2100 THOUSAND OAKS BLVD
THOUSAND OAKS. CA 91362

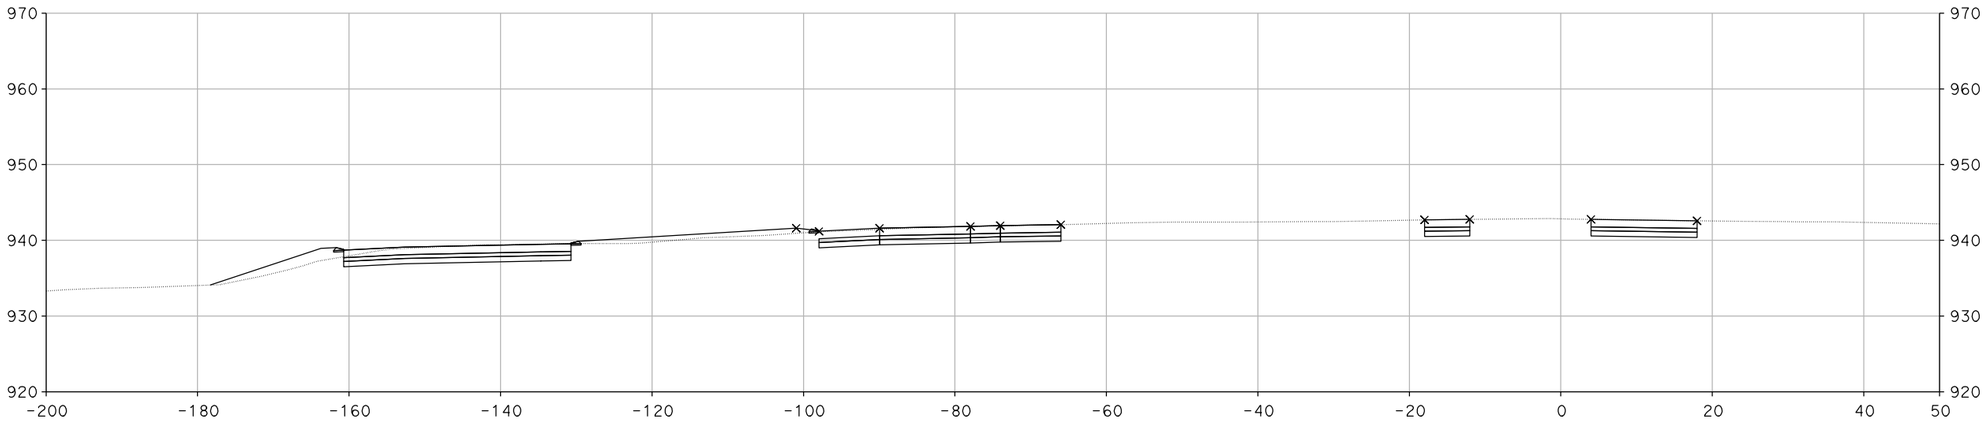

"A" 39+89.99

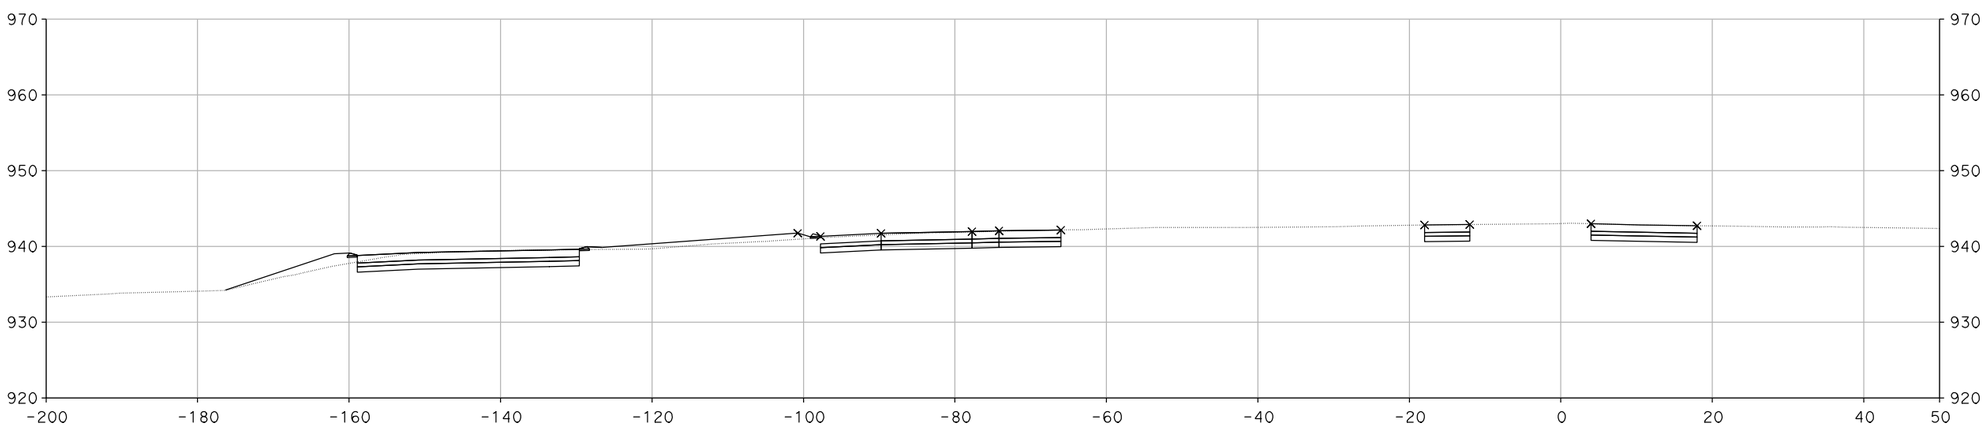

"A" 39+72.23

CROSS SECTIONS

SCALE: 1" = 10'

DESIGN STUDY ONLY

XS-30

STATE OF CALIFORNIA - DEPARTMENT OF TRANSPORTATION
Caltrans

CONSULTANT FUNCTIONAL SUPERVISOR: CHRIS BRETALL

CALCULATED-DESIGNED BY: SUSAN CHAU

CHECKED BY: MIKE ROBINSON

REVISED BY

DATE REVISED

LAST REVISION 00-00-00

DATE PLOTTED => 29-MAY-2013
TIME PLOTTED => 12:04

Dist	COUNTY	ROUTE	POST MILES TOTAL PROJECT	SHEET No.	TOTAL SHEETS
7	VEN	101, 23	R0.1/R4.5 3.3/3.8		

CH2M HILL
1000 WILSHIRE Blvd
LOS ANGELES, CA 90017

CITY OF THOUSAND OAKS
2100 THOUSAND OAKS BLVD
THOUSAND OAKS. CA 91362

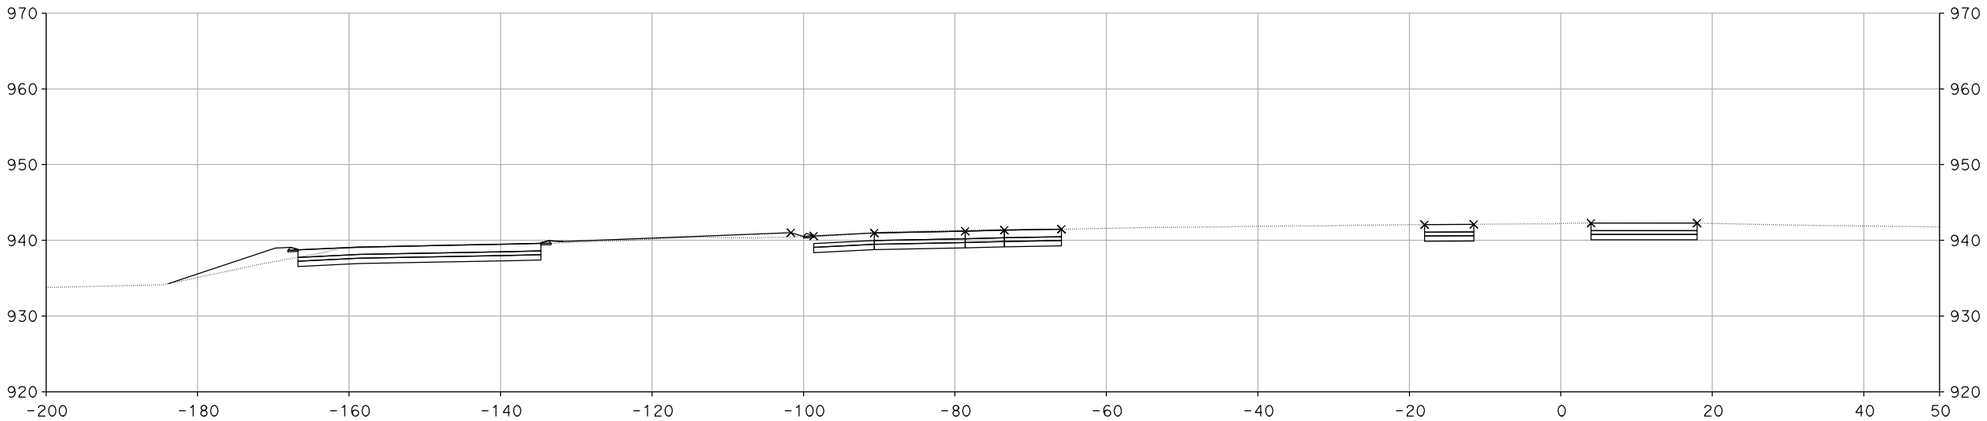

"A" 40+50.00

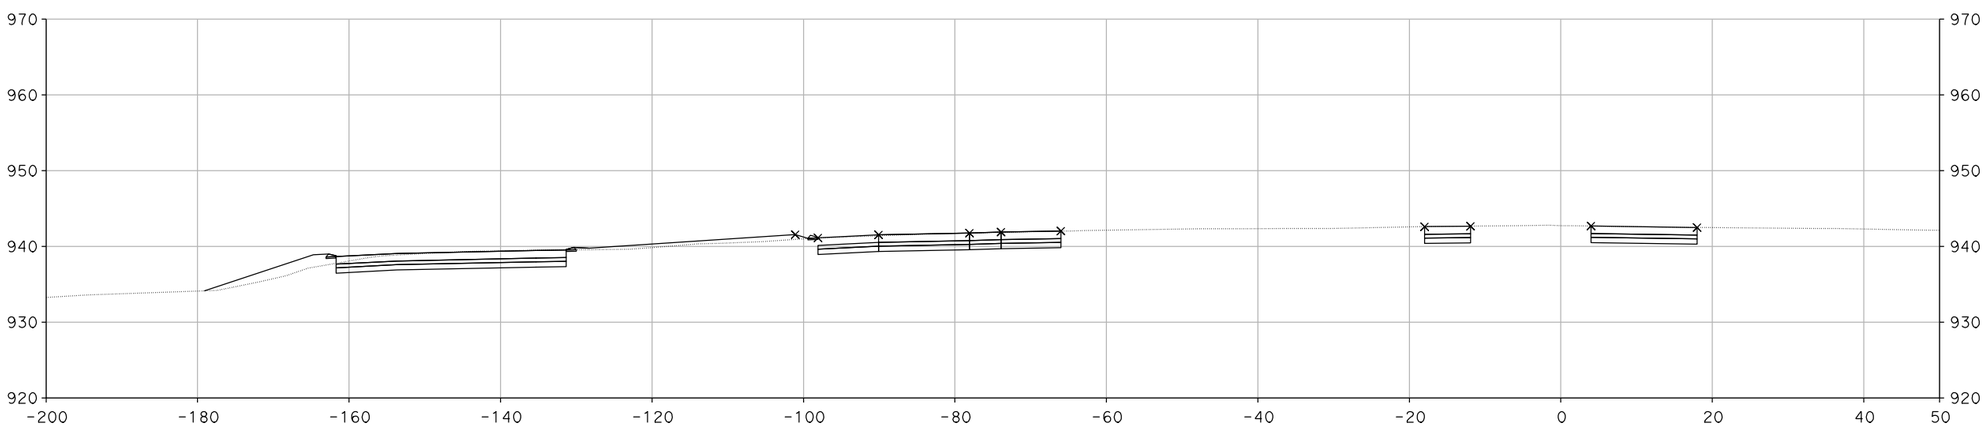

"A" 40+00.00

CROSS SECTIONS

SCALE: 1" = 10'

DESIGN STUDY ONLY

XS-31

STATE OF CALIFORNIA - DEPARTMENT OF TRANSPORTATION

Caltrans

CONSULTANT FUNCTIONAL SUPERVISOR: CHRIS BRETALL

CALCULATED-DESIGNED BY: SUSAN CHAU

CHECKED BY: MIKE ROBINSON

REVISED BY

DATE REVISED

LAST REVISION 00-00-00

DATE PLOTTED => 29-MAY-2013
TIME PLOTTED => 12:04

Dist	COUNTY	ROUTE	POST MILES TOTAL PROJECT	SHEET No.	TOTAL SHEETS
7	VEN	101, 23	R0.1/R4.5 3.3/3.8		

CH2M HILL
1000 WILSHIRE Blvd
LOS ANGELES, CA 90017

CITY OF THOUSAND OAKS
2100 THOUSAND OAKS BLVD
THOUSAND OAKS. CA 91362

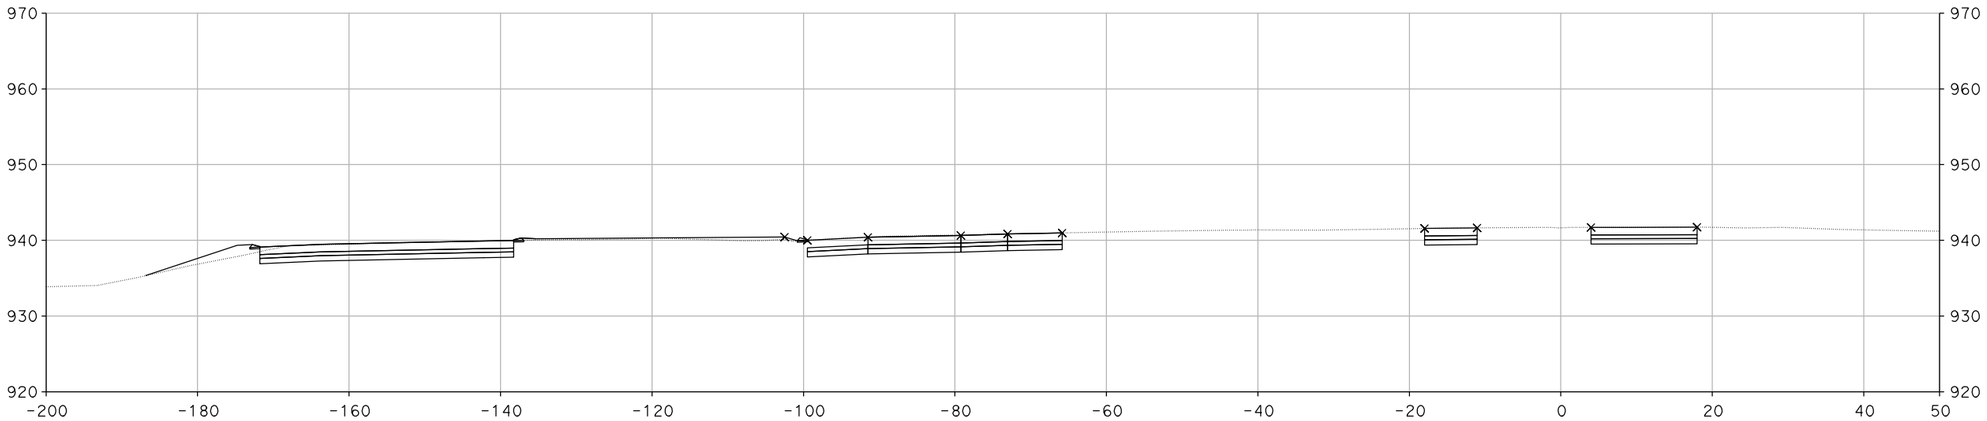

"A" 41+00.00

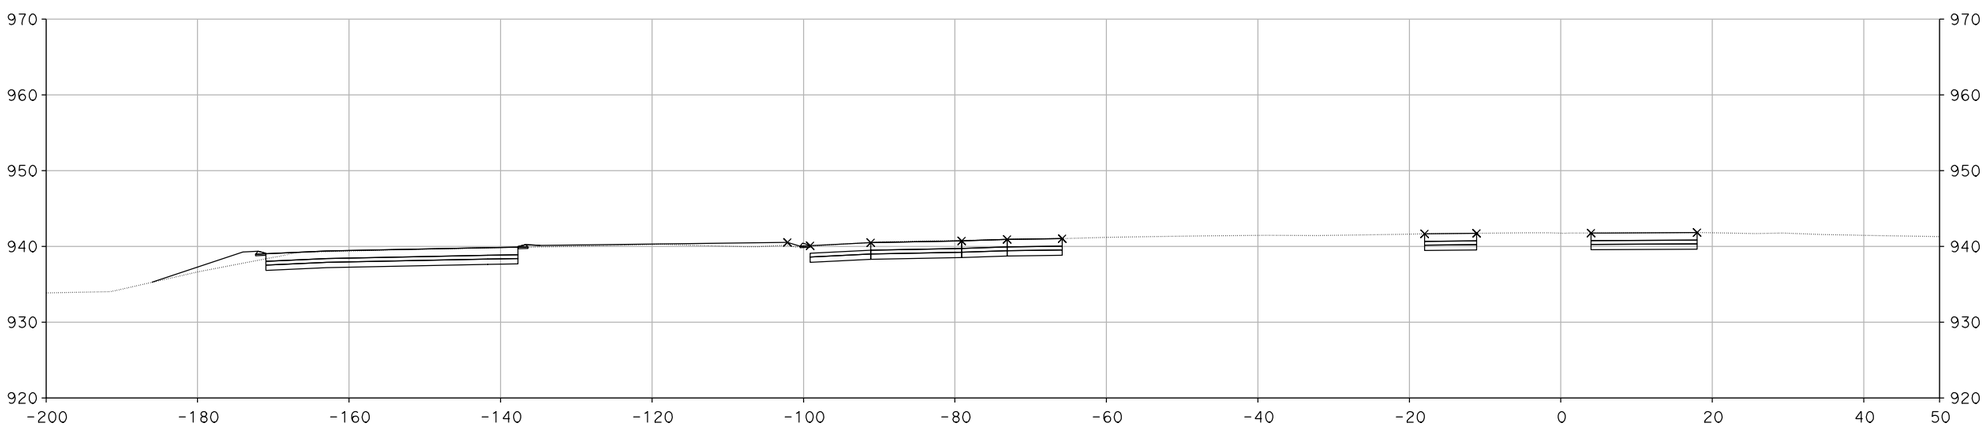

"A" 40+92.27

CROSS SECTIONS

SCALE: 1" = 10'

DESIGN STUDY ONLY

XS-32

STATE OF CALIFORNIA - DEPARTMENT OF TRANSPORTATION
Caltrans

CONSULTANT FUNCTIONAL SUPERVISOR: CHRIS BRETALL
CALCULATED-DESIGNED BY: SUSAN CHAU
CHECKED BY: MIKE ROBINSON
REVISED BY
DATE REVISED

LAST REVISION 00-00-00
DATE PLOTTED => 29-MAY-2013
TIME PLOTTED => 12:04

Dist	COUNTY	ROUTE	POST MILES TOTAL PROJECT	SHEET No.	TOTAL SHEETS
7	VEN	101, 23	R0.1/R4.5 3.3/3.8		

CH2M HILL
1000 WILSHIRE Blvd
LOS ANGELES, CA 90017

CITY OF THOUSAND OAKS
2100 THOUSAND OAKS BLVD
THOUSAND OAKS. CA 91362

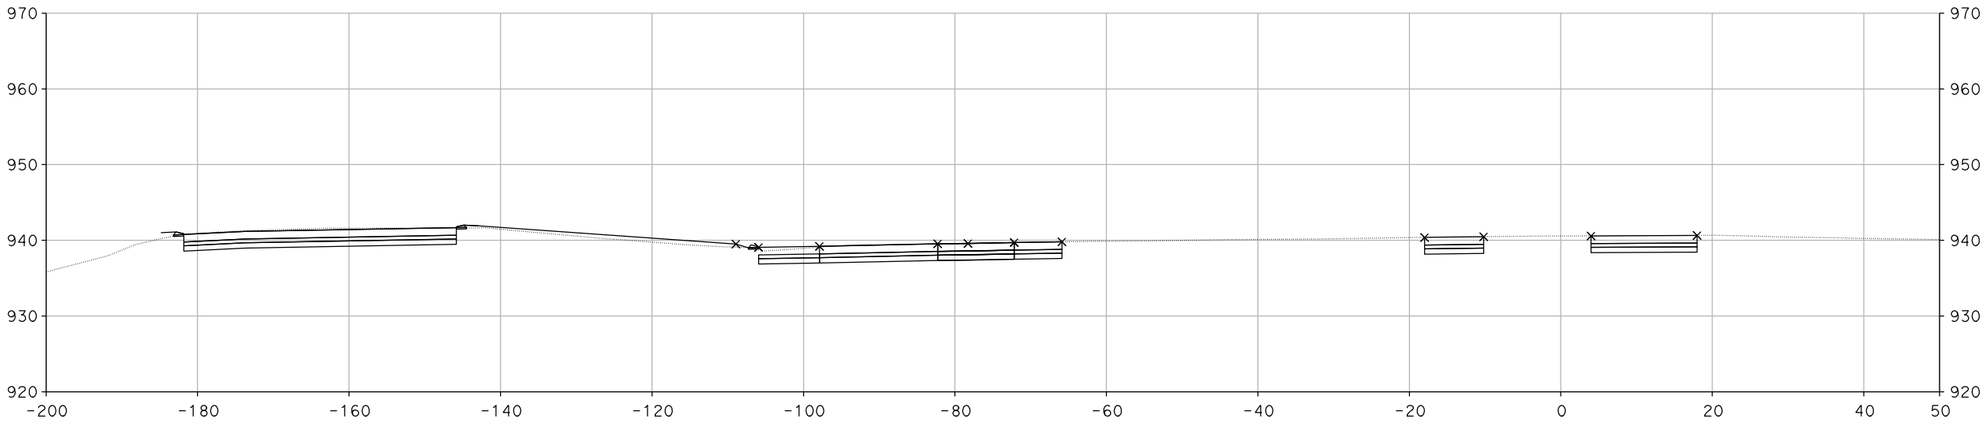

"A" 42+00.00

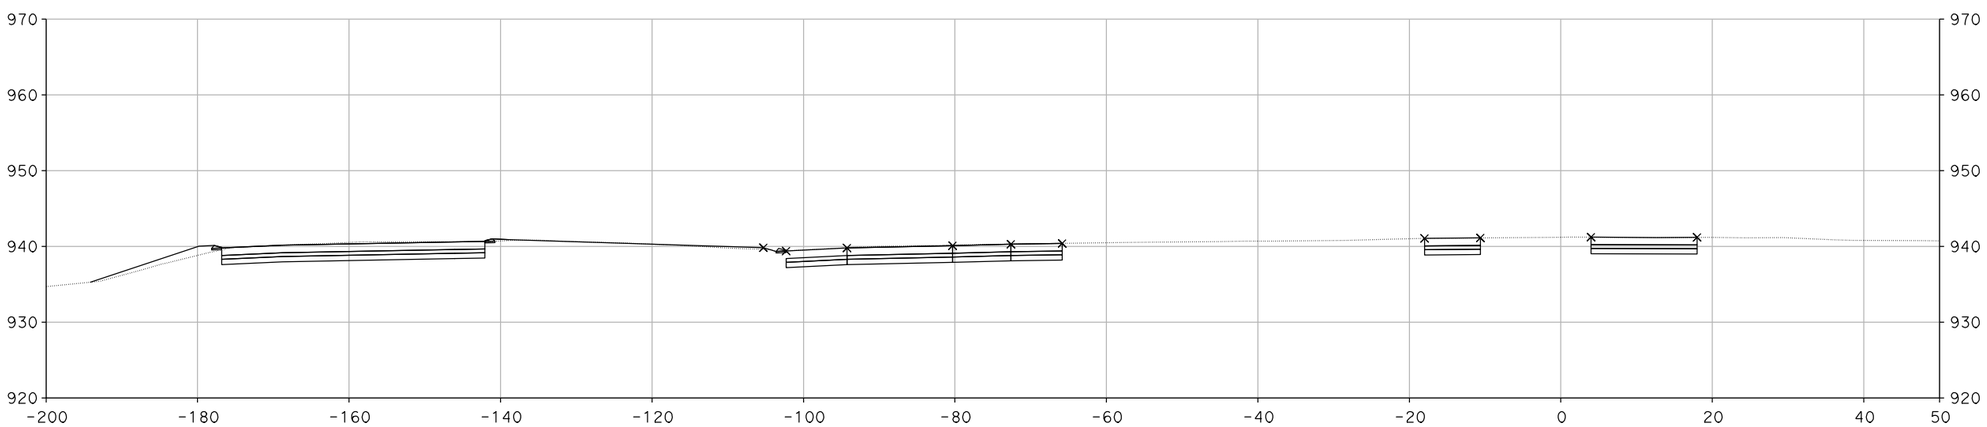

"A" 41+50.00

CROSS SECTIONS

SCALE: 1" = 10'

DESIGN STUDY ONLY

XS-33

STATE OF CALIFORNIA - DEPARTMENT OF TRANSPORTATION

Caltrans

CONSULTANT FUNCTIONAL SUPERVISOR: CHRIS BRETALL

CALCULATED-DESIGNED BY: SUSAN CHAU

CHECKED BY: MIKE ROBINSON

REVISED BY

DATE REVISED

LAST REVISION 00-00-00

DATE PLOTTED => 29-MAY-2013
TIME PLOTTED => 12:05

Dist	COUNTY	ROUTE	POST MILES TOTAL PROJECT	SHEET No.	TOTAL SHEETS
7	VEN	101, 23	R0.1/R4.5 3.3/3.8		

CH2M HILL
1000 WILSHIRE Blvd
LOS ANGELES, CA 90017

CITY OF THOUSAND OAKS
2100 THOUSAND OAKS BLVD
THOUSAND OAKS. CA 91362

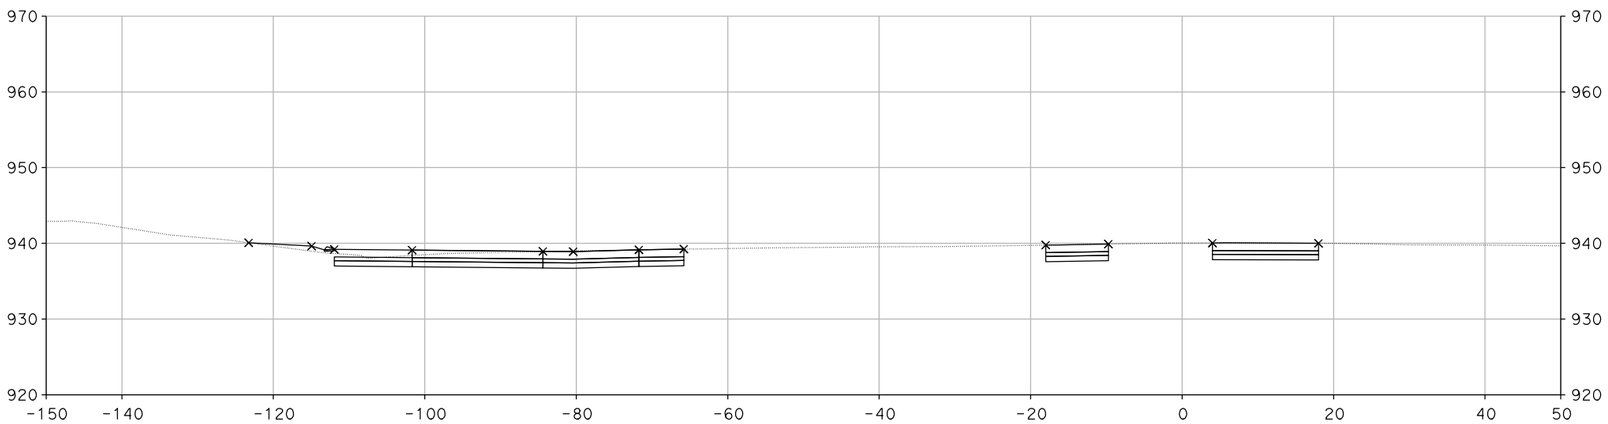

"A" 42+50.00

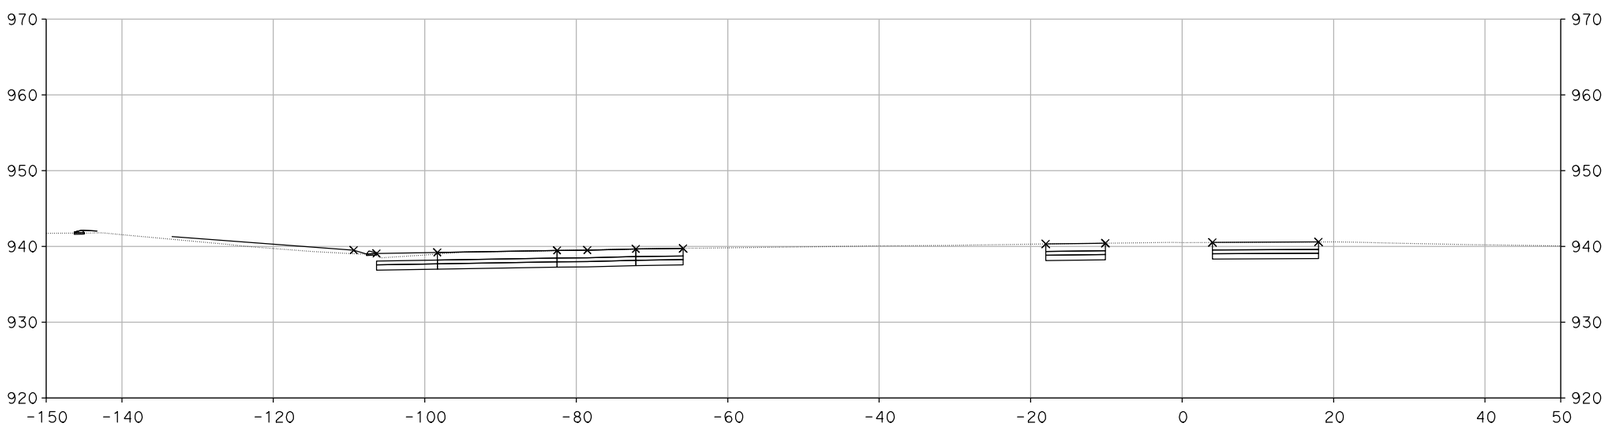

"A" 42+05.58

CROSS SECTIONS

SCALE: 1" = 10'

XS-34

DESIGN STUDY ONLY

STATE OF CALIFORNIA - DEPARTMENT OF TRANSPORTATION
Caltrans

CONSULTANT FUNCTIONAL SUPERVISOR: CHRIS BRETALL

CALCULATED-DESIGNED BY: SUSAN CHAU
CHECKED BY: MIKE ROBINSON

REVISED BY
DATE REVISED

LAST REVISION 00-00-00
DATE PLOTTED => 29-MAY-2013
TIME PLOTTED => 12:05

Dist	COUNTY	ROUTE	POST MILES TOTAL PROJECT	SHEET No.	TOTAL SHEETS
7	VEN	101, 23	R0.1/R4.5 3.3/3.8		

CH2M HILL
1000 WILSHIRE Blvd
LOS ANGELES, CA 90017

CITY OF THOUSAND OAKS
2100 THOUSAND OAKS BLVD
THOUSAND OAKS. CA 91362

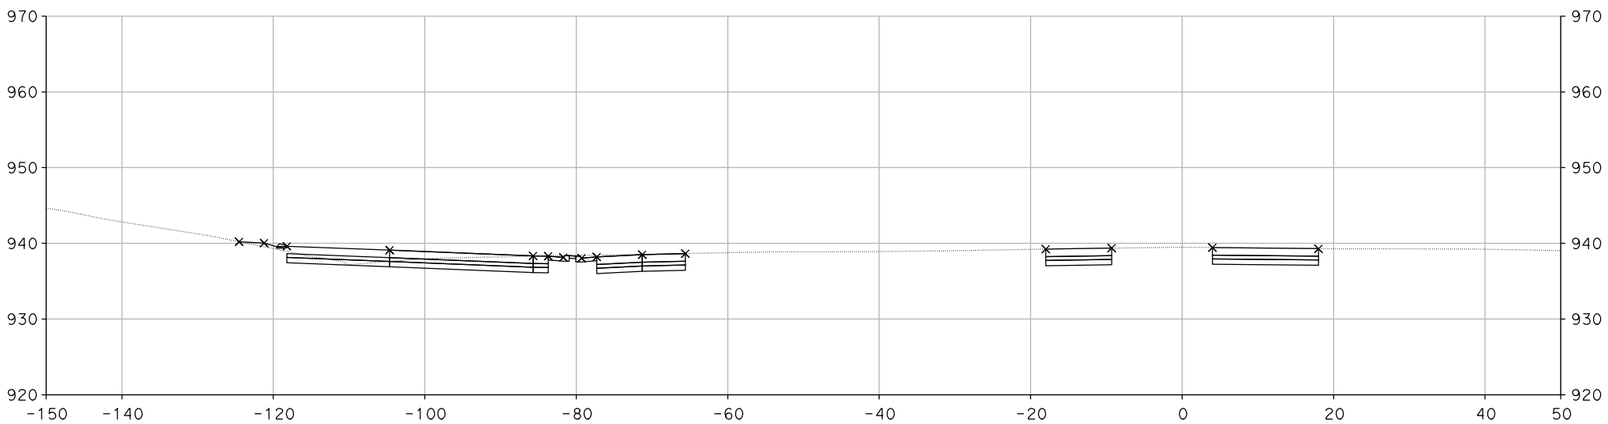

"A" 43+00.00

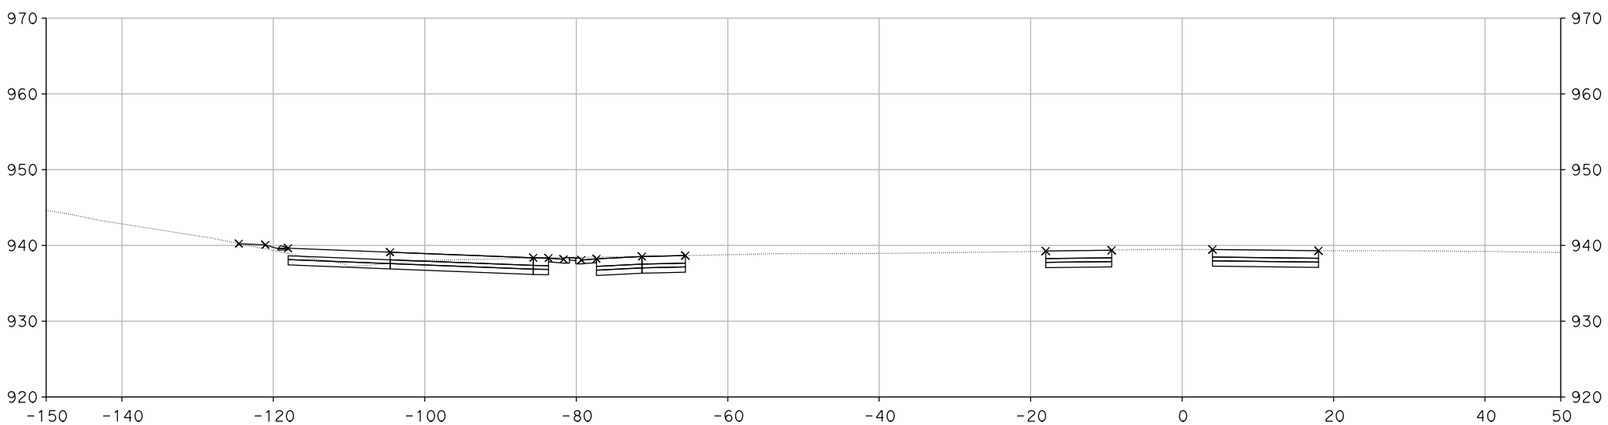

"A" 42+98.59

CROSS SECTIONS

SCALE: 1" = 10'

XS-35

DESIGN STUDY ONLY

STATE OF CALIFORNIA - DEPARTMENT OF TRANSPORTATION

Caltrans

CONSULTANT FUNCTIONAL SUPERVISOR: CHRIS BRETALL

CALCULATED-DESIGNED BY: SUSAN CHAU

CHECKED BY: MIKE ROBINSON

REVISED BY

DATE REVISED

LAST REVISION 00-00-00

DATE PLOTTED => 29-MAY-2013
TIME PLOTTED => 12:04

Dist	COUNTY	ROUTE	POST MILES TOTAL PROJECT	SHEET No.	TOTAL SHEETS
7	VEN	101, 23	R0.1/R4.5 3.3/3.8		

CH2M HILL
1000 WILSHIRE Blvd
LOS ANGELES, CA 90017

CITY OF THOUSAND OAKS
2100 THOUSAND OAKS BLVD
THOUSAND OAKS. CA 91362

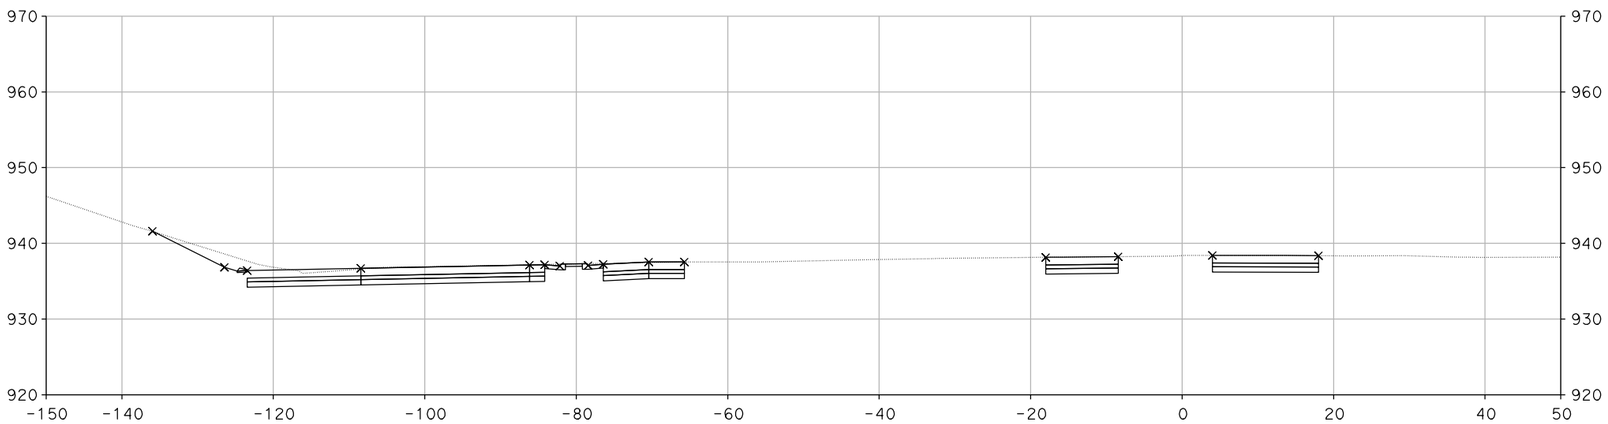

"A" 44+00.00

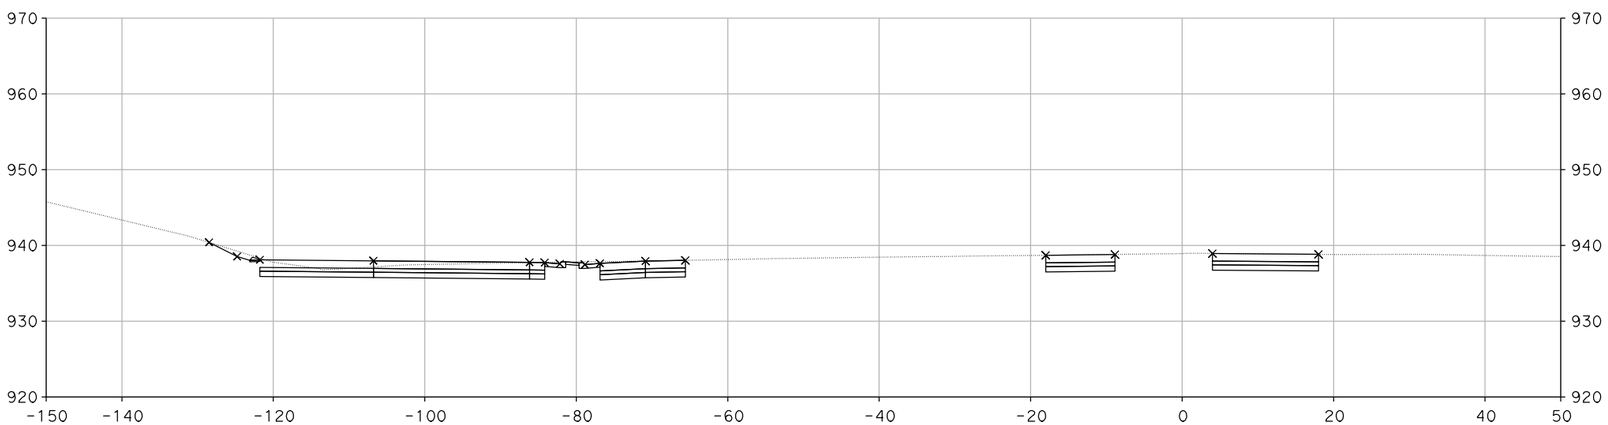

"A" 43+50.00

DESIGN STUDY ONLY

CROSS SECTIONS

SCALE: 1" = 10'

XS-36

STATE OF CALIFORNIA - DEPARTMENT OF TRANSPORTATION
Caltrans

CONSULTANT FUNCTIONAL SUPERVISOR: CHRIS BRETALL

CALCULATED-DESIGNED BY: SUSAN CHAU
CHECKED BY: MIKE ROBINSON

REVISED BY
DATE REVISED

LAST REVISION 00-00-00
DATE PLOTTED => 29-MAY-2013
TIME PLOTTED => 12:05

Dist	COUNTY	ROUTE	POST MILES TOTAL PROJECT	SHEET No.	TOTAL SHEETS
7	VEN	101, 23	R0.1/R4.5 3.3/3.8		

CH2M HILL
1000 WILSHIRE Blvd
LOS ANGELES, CA 90017

CITY OF THOUSAND OAKS
2100 THOUSAND OAKS BLVD
THOUSAND OAKS. CA 91362

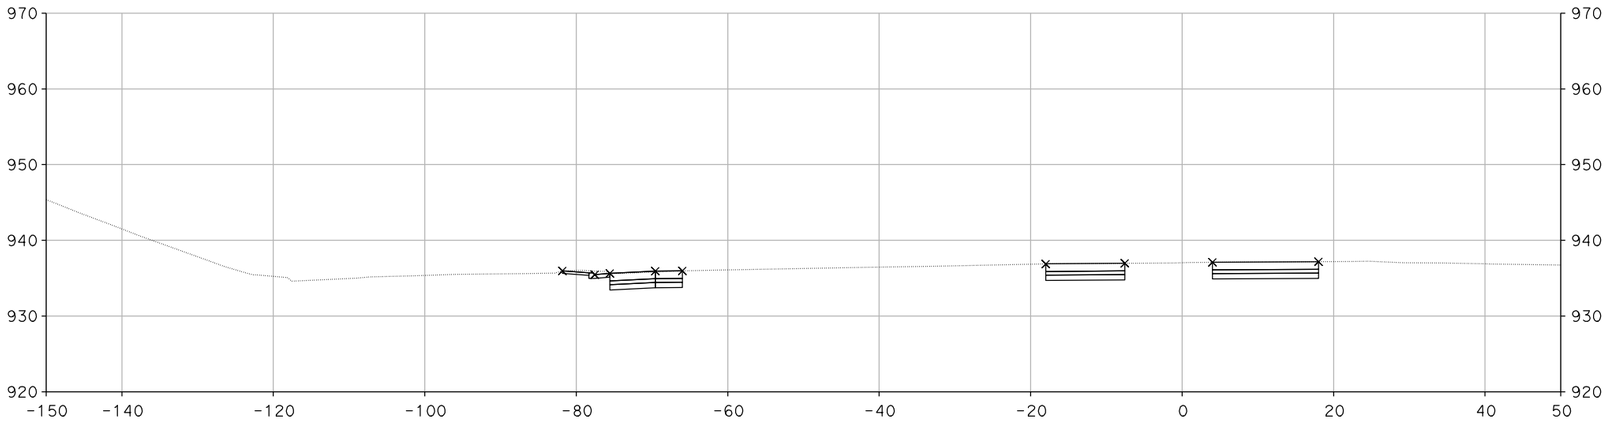

"A" 45+00.00

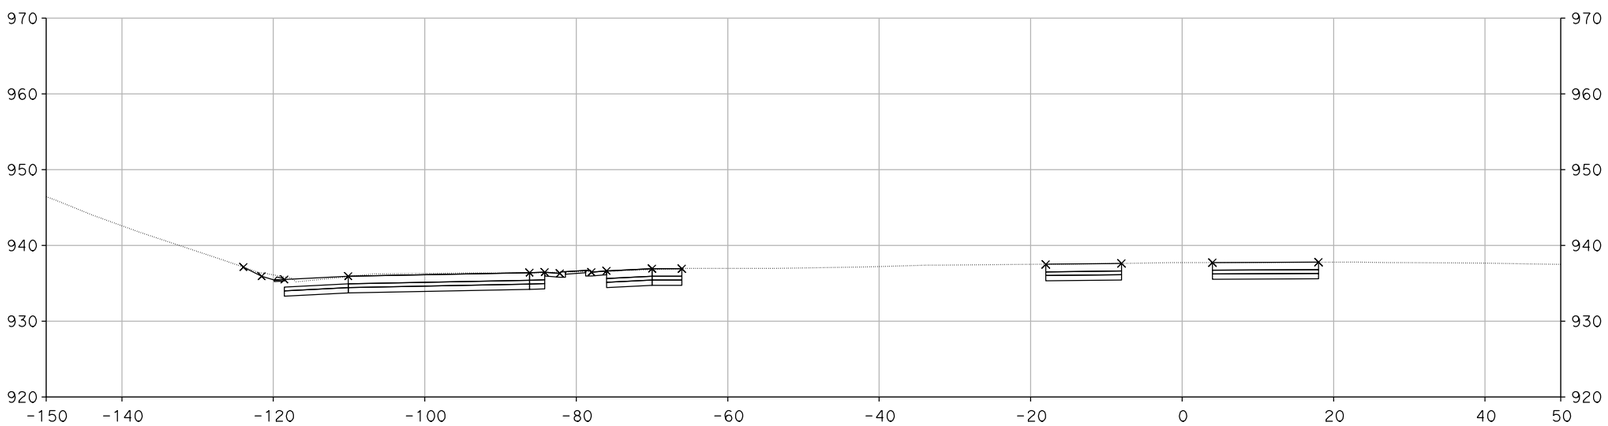

"A" 44+50.00

CROSS SECTIONS

SCALE: 1" = 10'

XS-37

DESIGN STUDY ONLY

STATE OF CALIFORNIA - DEPARTMENT OF TRANSPORTATION
Caltrans

CONSULTANT FUNCTIONAL SUPERVISOR: CHRIS BRETALL

CALCULATED-DESIGNED BY: SUSAN CHAU
CHECKED BY: MIKE ROBINSON

REVISED BY
DATE REVISED

LAST REVISION 00-00-00
DATE PLOTTED => 29-MAY-2013
TIME PLOTTED => 12:05

Dist	COUNTY	ROUTE	POST MILES TOTAL PROJECT	SHEET No.	TOTAL SHEETS
7	VEN	101, 23	R0.1/R4.5 3.3/3.8		

CH2M HILL
1000 WILSHIRE Blvd
LOS ANGELES, CA 90017

CITY OF THOUSAND OAKS
2100 THOUSAND OAKS BLVD
THOUSAND OAKS. CA 91362

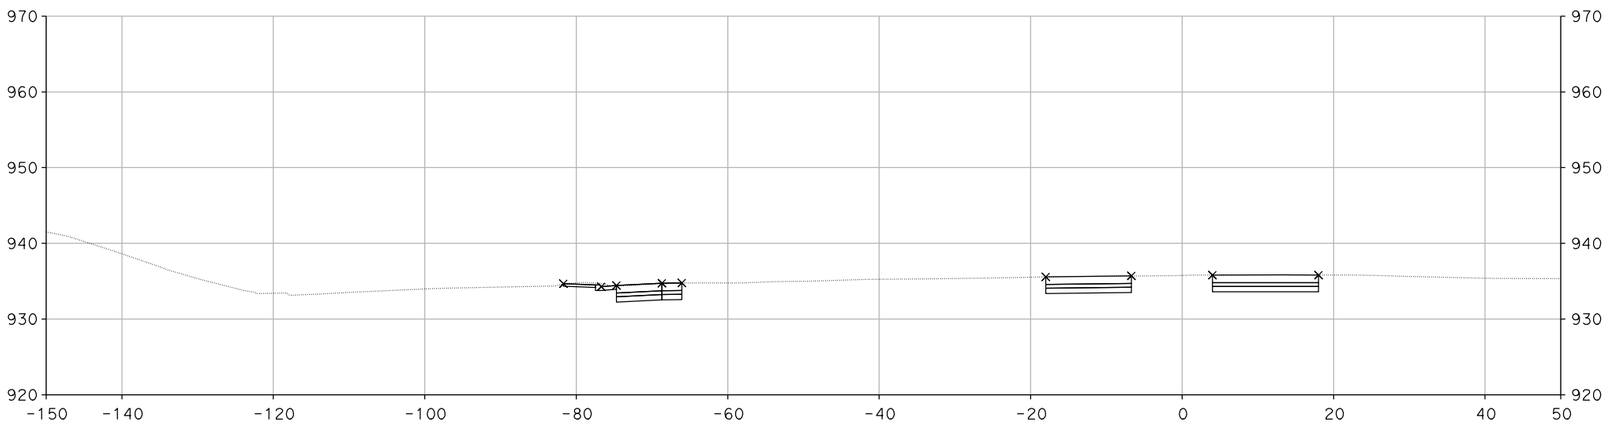

"A" 46+00.00

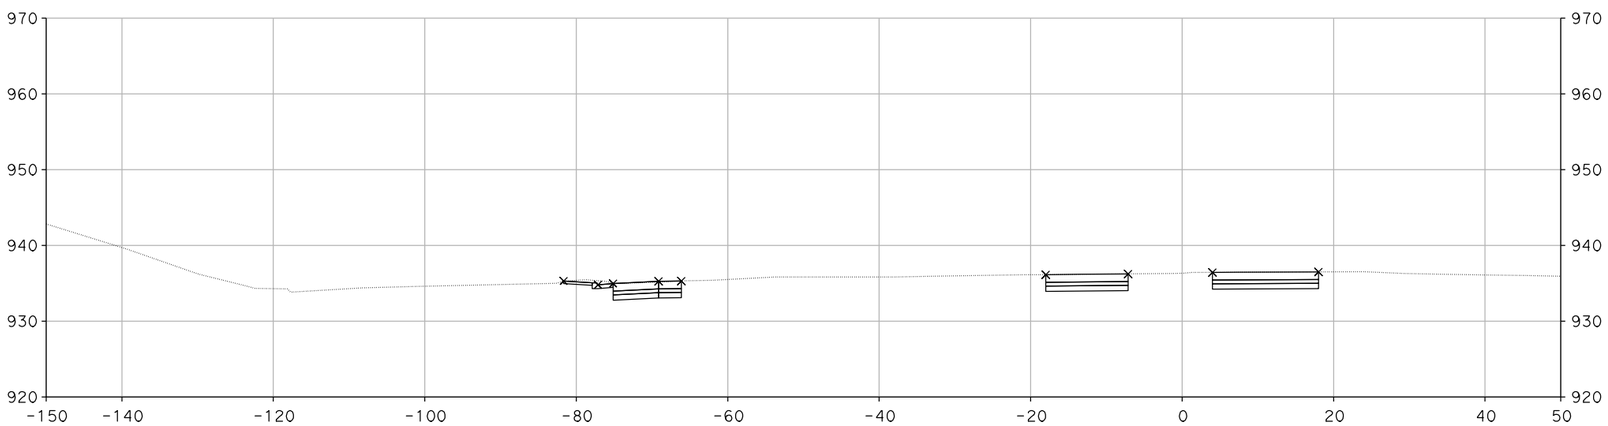

"A" 45+50.00

DESIGN STUDY ONLY

CROSS SECTIONS

SCALE: 1" = 10'

XS-38

STATE OF CALIFORNIA - DEPARTMENT OF TRANSPORTATION
Caltrans

CONSULTANT FUNCTIONAL SUPERVISOR: CHRIS BRETALL

CALCULATED-DESIGNED BY: SUSAN CHAU
CHECKED BY: MIKE ROBINSON

REVISED BY
DATE REVISED

LAST REVISION 00-00-00
DATE PLOTTED => 29-MAY-2013
TIME PLOTTED => 12:05

Dist	COUNTY	ROUTE	POST MILES TOTAL PROJECT	SHEET No.	TOTAL SHEETS
7	VEN	101, 23	R0.1/R4.5 3.3/3.8		

CH2M HILL
1000 WILSHIRE Blvd
LOS ANGELES, CA 90017

CITY OF THOUSAND OAKS
2100 THOUSAND OAKS BLVD
THOUSAND OAKS. CA 91362

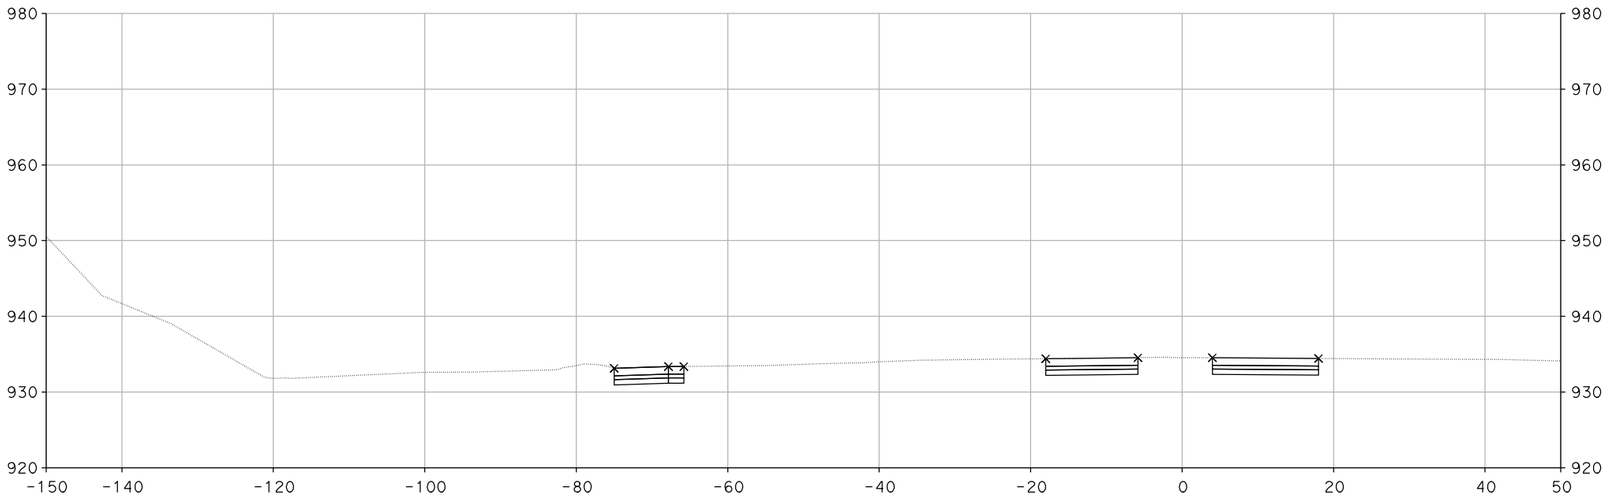

"A" 47+00.00

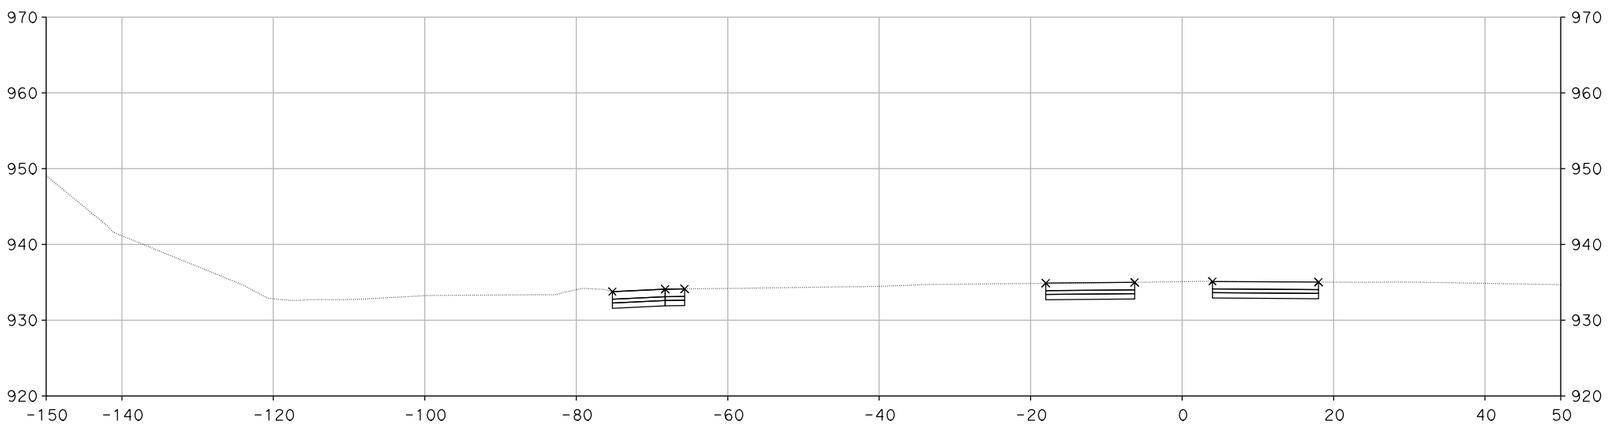

"A" 46+50.00

CROSS SECTIONS

SCALE: 1" = 10'

XS-39

DESIGN STUDY ONLY

STATE OF CALIFORNIA - DEPARTMENT OF TRANSPORTATION

Caltrans

CONSULTANT FUNCTIONAL SUPERVISOR: CHRIS BRETALL

CALCULATED-DESIGNED BY: SUSAN CHAU

CHECKED BY: MIKE ROBINSON

REVISED BY

DATE REVISED

LAST REVISION 00-00-00

DATE PLOTTED => 29-MAY-2013
TIME PLOTTED => 12:05

Dist	COUNTY	ROUTE	POST MILES TOTAL PROJECT	SHEET No.	TOTAL SHEETS
7	VEN	101, 23	R0.1/R4.5 3.3/3.8		

CH2M HILL
1000 WILSHIRE Blvd
LOS ANGELES, CA 90017

CITY OF THOUSAND OAKS
2100 THOUSAND OAKS BLVD
THOUSAND OAKS. CA 91362

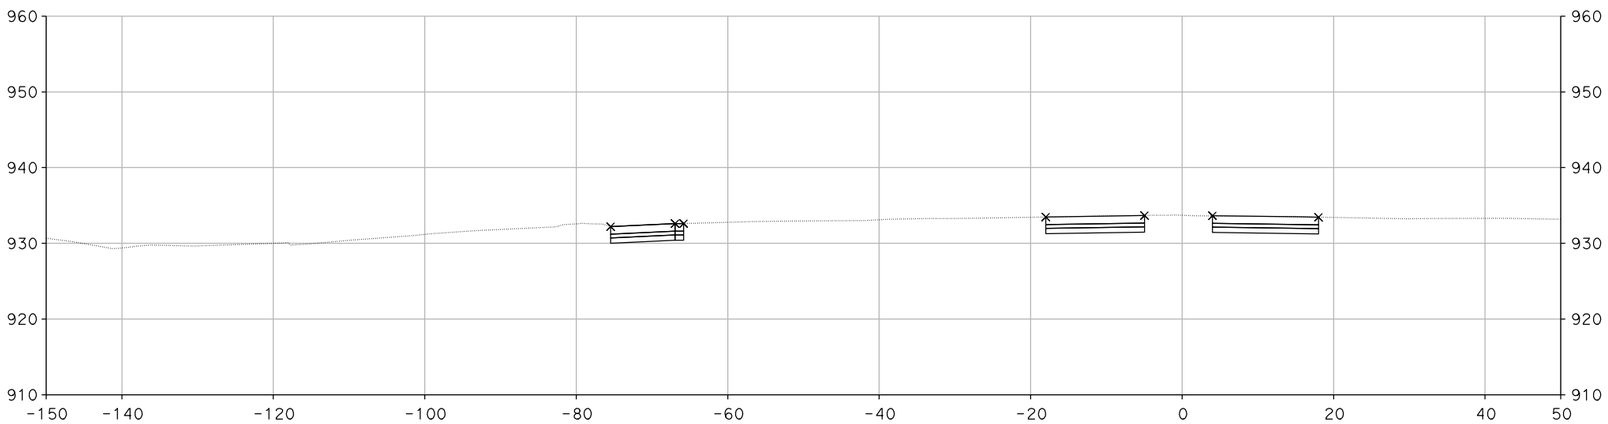

"A" 48+00.00

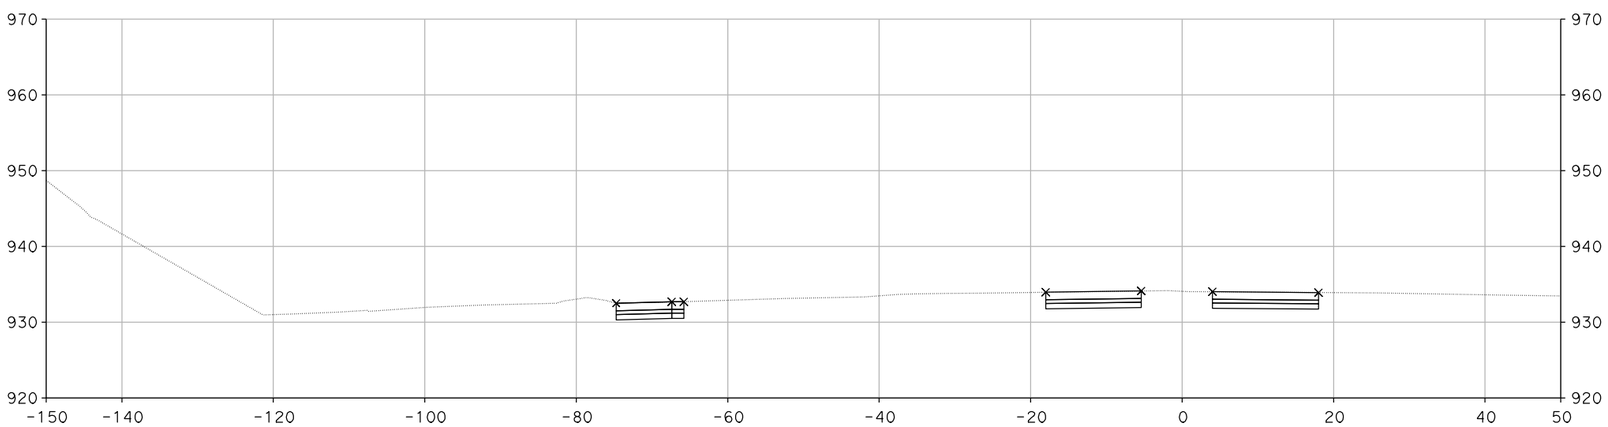

"A" 47+50.00

CROSS SECTIONS

SCALE: 1" = 10'

XS-40

DESIGN STUDY ONLY

STATE OF CALIFORNIA - DEPARTMENT OF TRANSPORTATION
Caltrans

CONSULTANT FUNCTIONAL SUPERVISOR: CHRIS BRETALL

CALCULATED-DESIGNED BY: SUSAN CHAU

CHECKED BY: MIKE ROBINSON

REVISED BY

DATE REVISED

LAST REVISION 00-00-00

DATE PLOTTED => 29-MAY-2013
TIME PLOTTED => 12:05

Dist	COUNTY	ROUTE	POST MILES TOTAL PROJECT	SHEET No.	TOTAL SHEETS
7	VEN	101, 23	R0.1/R4.5 3.3/3.8		

CH2M HILL
1000 WILSHIRE Blvd
LOS ANGELES, CA 90017

CITY OF THOUSAND OAKS
2100 THOUSAND OAKS BLVD
THOUSAND OAKS. CA 91362

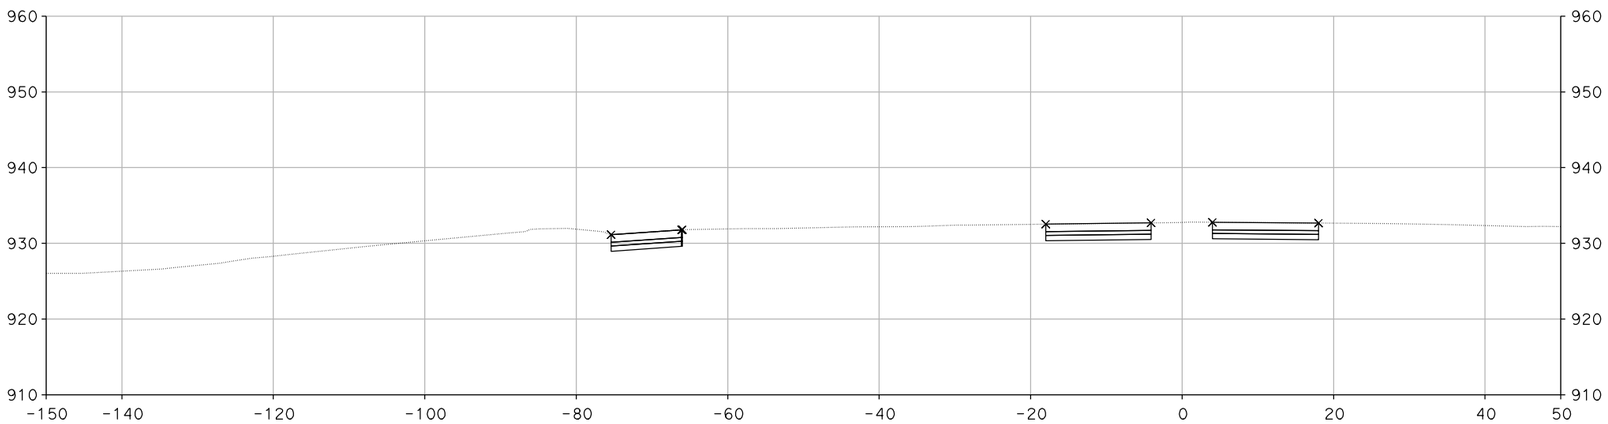

"A" 49+00.00

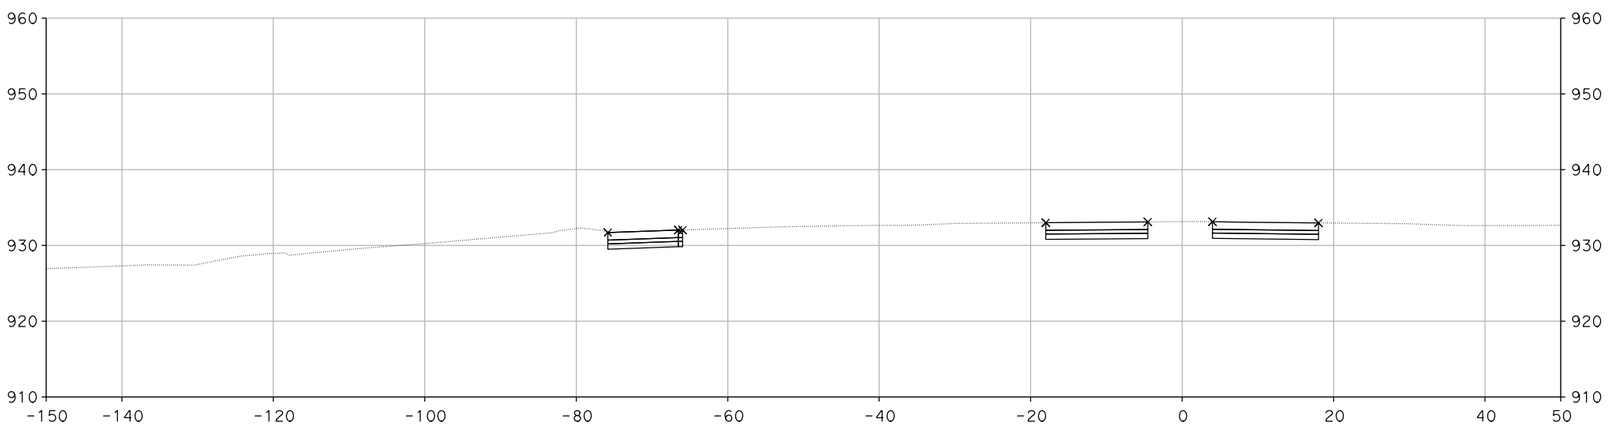

"A" 48+50.00

DESIGN STUDY ONLY

CROSS SECTIONS

SCALE: 1" = 10'

XS-41

STATE OF CALIFORNIA - DEPARTMENT OF TRANSPORTATION
Caltrans

CONSULTANT FUNCTIONAL SUPERVISOR: CHRIS BRETALL

CALCULATED-DESIGNED BY: SUSAN CHAU
CHECKED BY: MIKE ROBINSON

REVISED BY
DATE REVISED

LAST REVISION 00-00-00
DATE PLOTTED => 29-MAY-2013
TIME PLOTTED => 12:06

Dist	COUNTY	ROUTE	POST MILES TOTAL PROJECT	SHEET No.	TOTAL SHEETS
7	VEN	101, 23	R0.1/R4.5 3.3/3.8		

CH2M HILL
1000 WILSHIRE Blvd
LOS ANGELES, CA 90017

CITY OF THOUSAND OAKS
2100 THOUSAND OAKS BLVD
THOUSAND OAKS. CA 91362

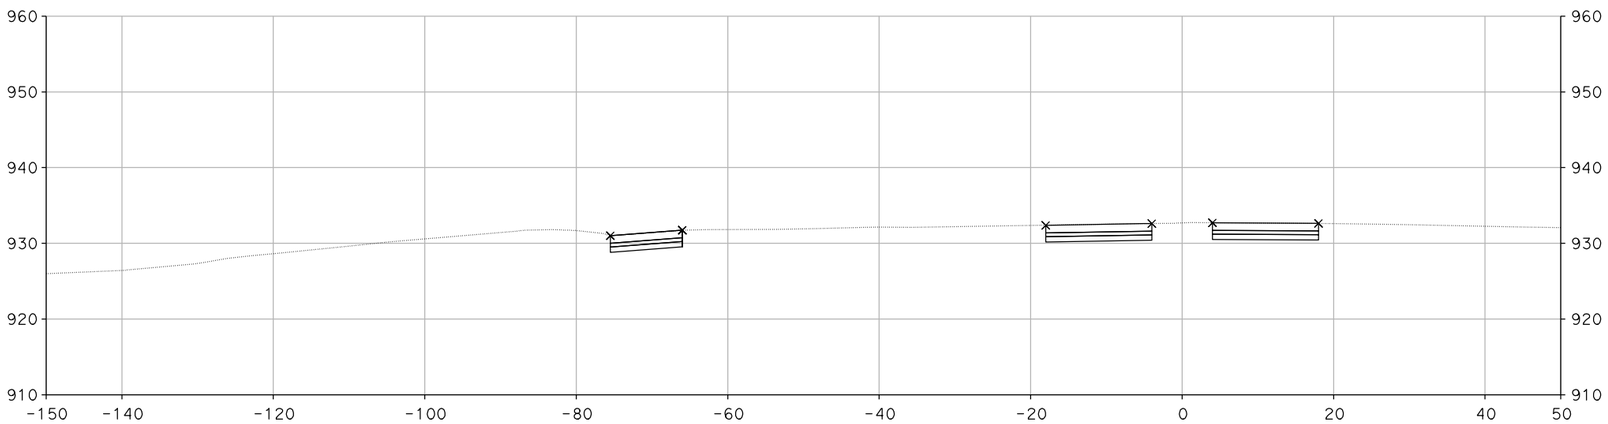

"A" 49+10.52

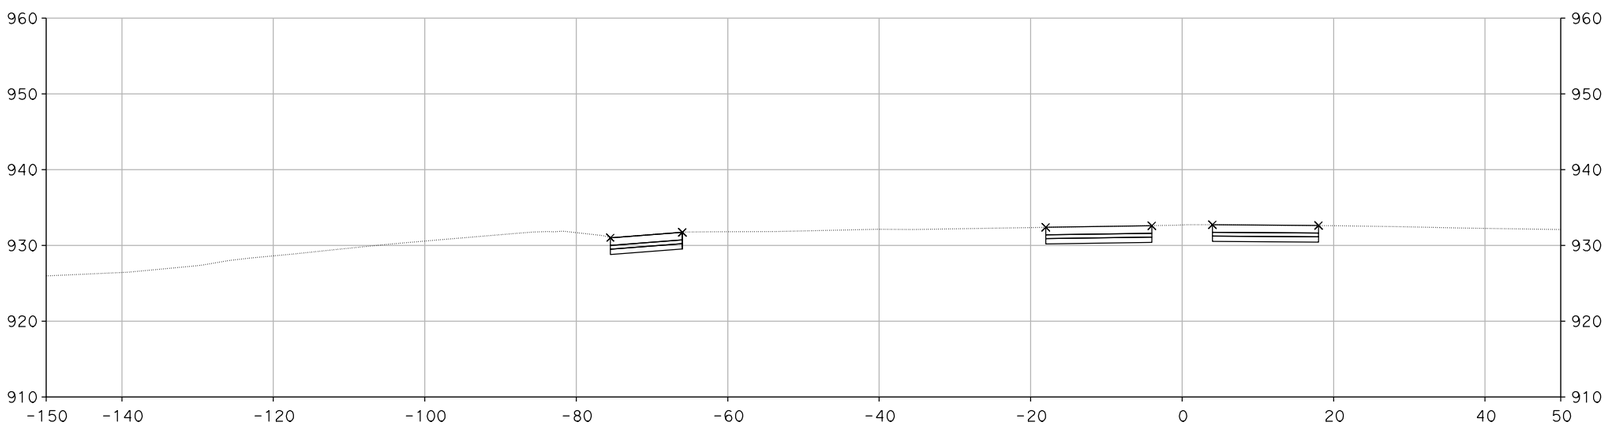

"A" 49+10.00

DESIGN STUDY ONLY

CROSS SECTIONS

SCALE: 1" = 10'

XS-42

STATE OF CALIFORNIA - DEPARTMENT OF TRANSPORTATION
Caltrans

CONSULTANT FUNCTIONAL SUPERVISOR: CHRIS BRETALL

CALCULATED-DESIGNED BY: SUSAN CHAU

CHECKED BY: MIKE ROBINSON

REVISED BY

DATE REVISED

LAST REVISION 00-00-00

DATE PLOTTED => 29-MAY-2013
TIME PLOTTED => 12:05

Dist	COUNTY	ROUTE	POST MILES TOTAL PROJECT	SHEET No.	TOTAL SHEETS
7	VEN	101, 23	R0.1/R4.5 3.3/3.8		

CH2M HILL
1000 WILSHIRE Blvd
LOS ANGELES, CA 90017

CITY OF THOUSAND OAKS
2100 THOUSAND OAKS BLVD
THOUSAND OAKS. CA 91362

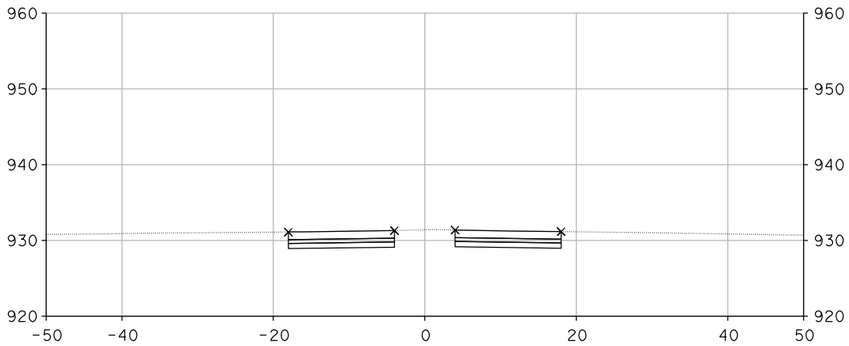

"A" 50+50.00

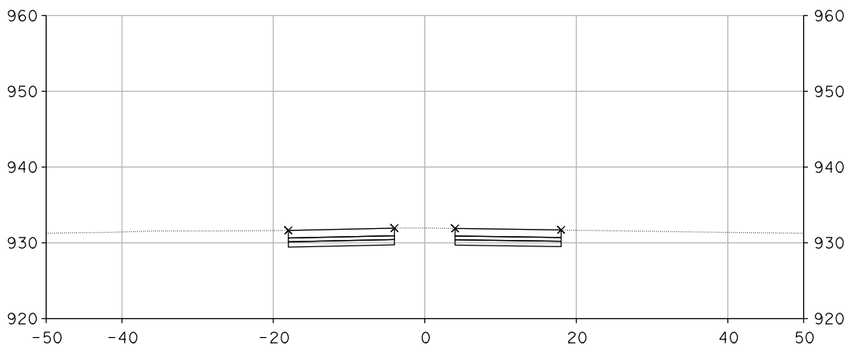

"A" 50+00.00

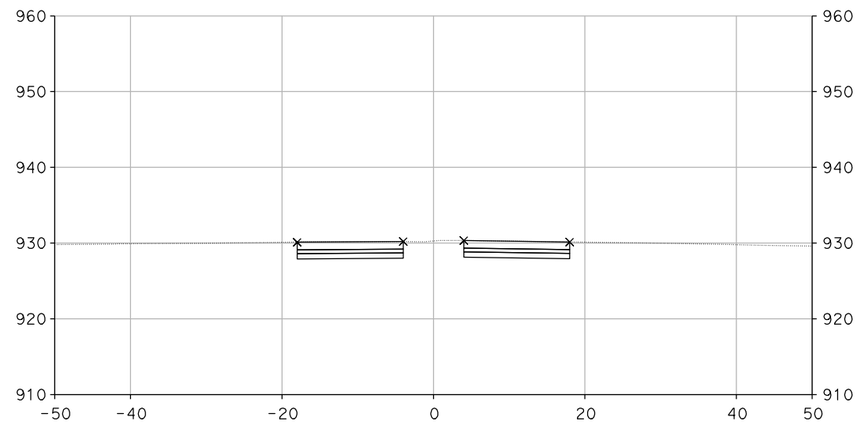

"A" 51+50.00

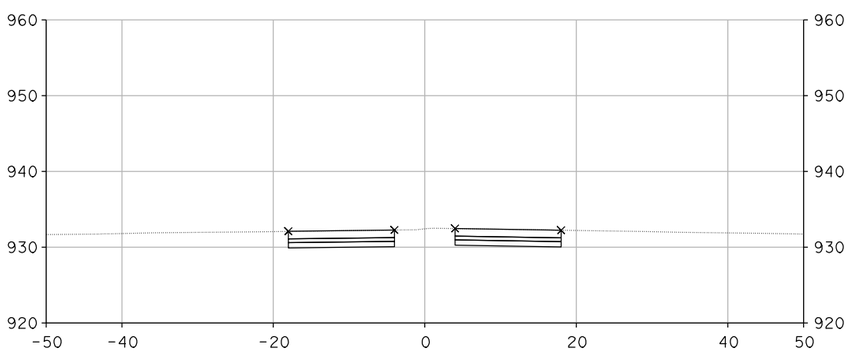

"A" 49+50.00

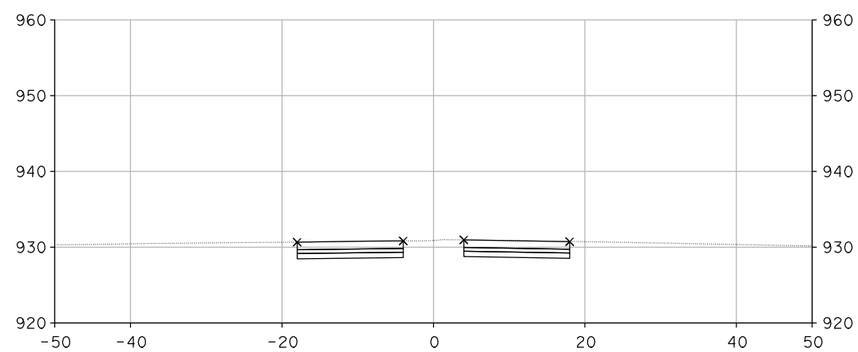

"A" 51+00.00

CROSS SECTIONS

SCALE: 1" = 10'

XS-43

DESIGN STUDY ONLY

STATE OF CALIFORNIA - DEPARTMENT OF TRANSPORTATION

Caltrans

CONSULTANT FUNCTIONAL SUPERVISOR: CHRIS BRETALL

CALCULATED-DESIGNED BY: SUSAN CHAU

CHECKED BY: MIKE ROBINSON

REVISED BY

DATE REVISED

LAST REVISION 00-00-00

DATE PLOTTED => 29-MAY-2013
TIME PLOTTED => 12:06

Dist	COUNTY	ROUTE	POST MILES TOTAL PROJECT	SHEET No.	TOTAL SHEETS
7	VEN	101, 23	R0.1/R4.5 3.3/3.8		

CH2M HILL
1000 WILSHIRE Blvd
LOS ANGELES, CA 90017

CITY OF THOUSAND OAKS
2100 THOUSAND OAKS BLVD
THOUSAND OAKS. CA 91362

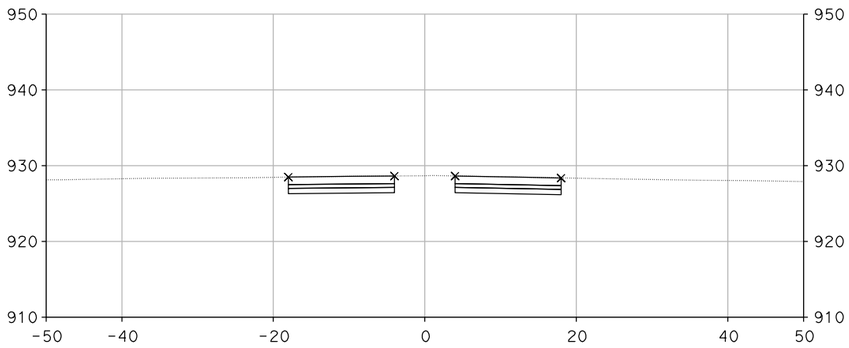

"A" 53+00.00

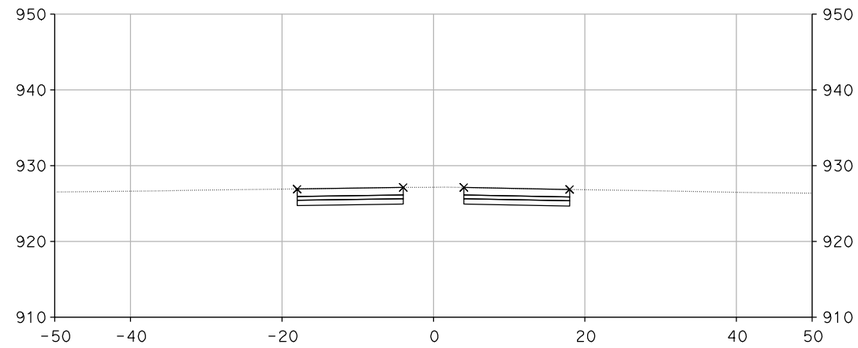

"A" 54+50.00

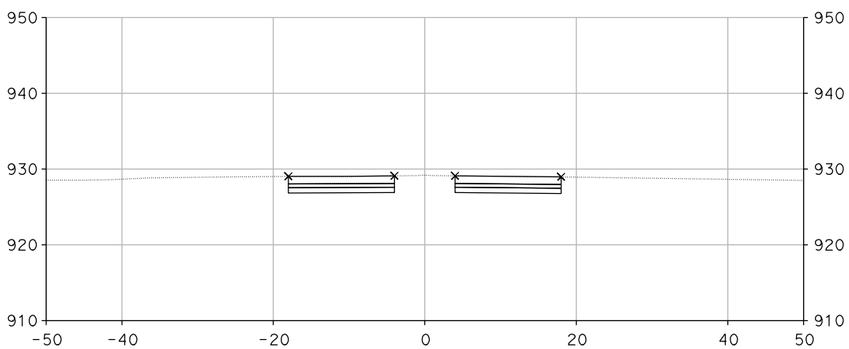

"A" 52+50.00

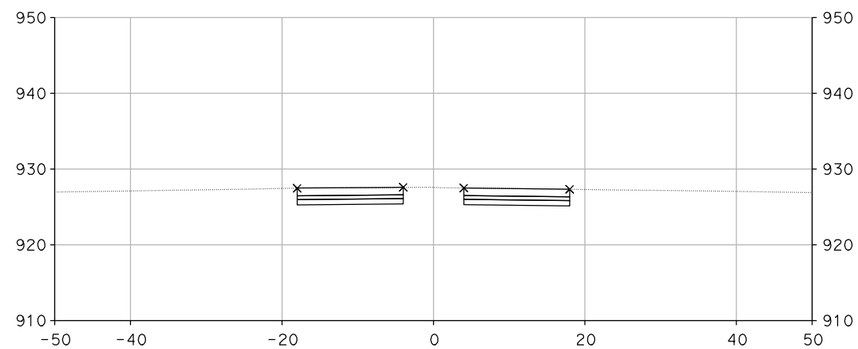

"A" 54+00.00

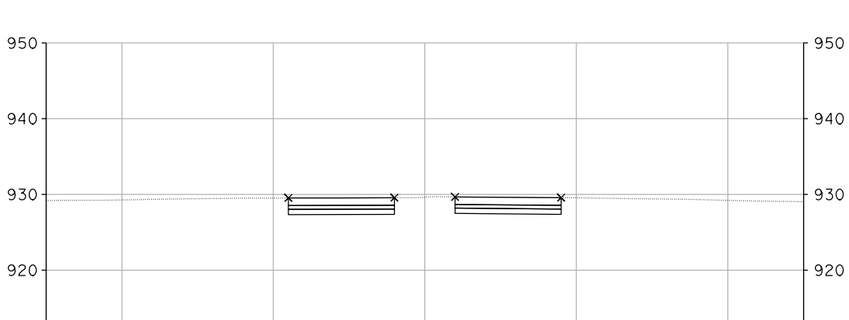

"A" 52+00.00

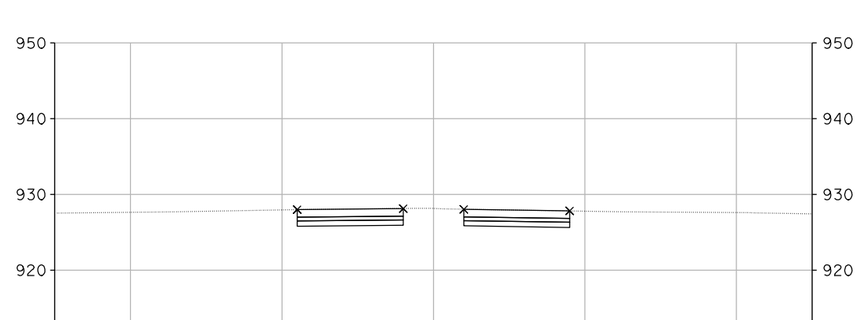

"A" 53+50.00

CROSS SECTIONS

SCALE: 1" = 10'

XS-44

DESIGN STUDY ONLY

STATE OF CALIFORNIA - DEPARTMENT OF TRANSPORTATION

Caltrans

CONSULTANT FUNCTIONAL SUPERVISOR: CHRIS BRETALL

CALCULATED-DESIGNED BY: SUSAN CHAU

CHECKED BY: MIKE ROBINSON

REVISED BY

DATE REVISED

LAST REVISION 00-00-00

DATE PLOTTED => 29-MAY-2013
TIME PLOTTED => 12:06

Dist	COUNTY	ROUTE	POST MILES TOTAL PROJECT	SHEET No.	TOTAL SHEETS
7	VEN	101, 23	R0.1/R4.5 3.3/3.8		

CH2M HILL
1000 WILSHIRE Blvd
LOS ANGELES, CA 90017

CITY OF THOUSAND OAKS
2100 THOUSAND OAKS BLVD
THOUSAND OAKS. CA 91362

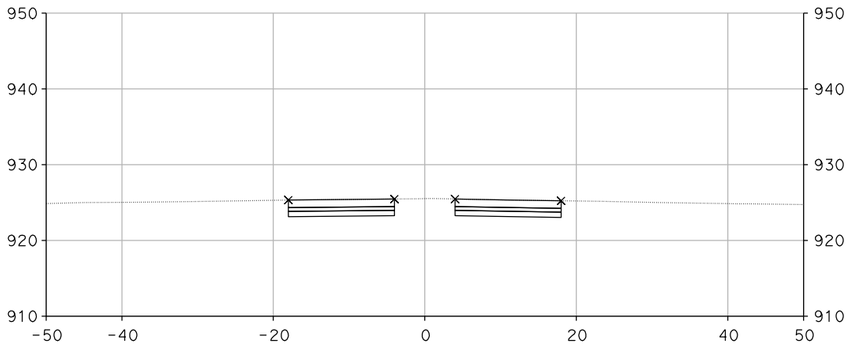

"A" 56+00.00

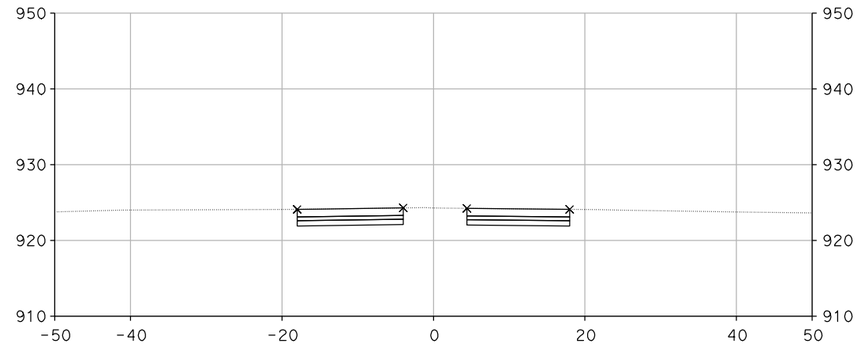

"A" 57+00.00

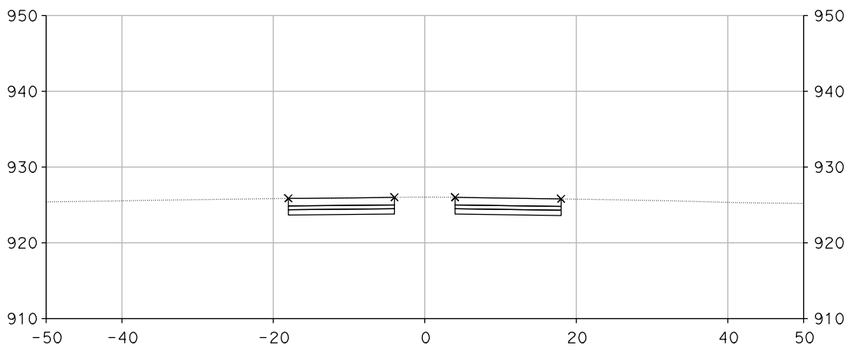

"A" 55+50.00

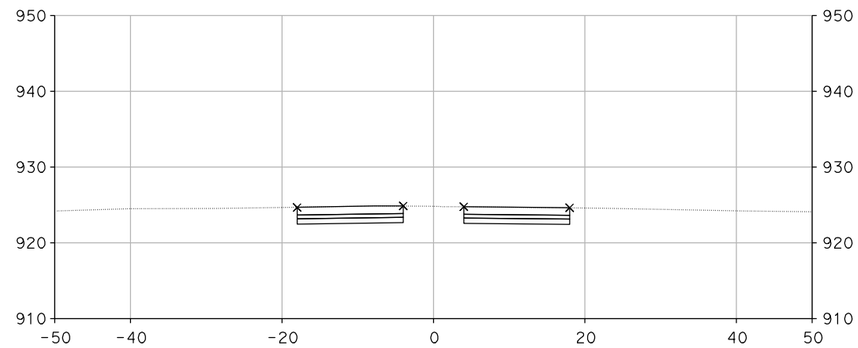

"A" 56+55.00

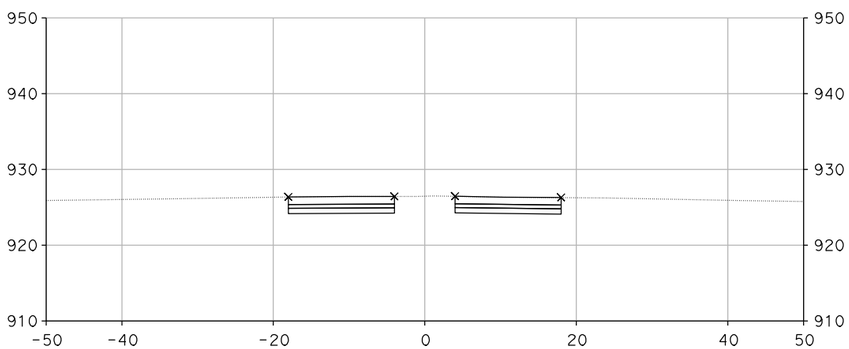

"A" 55+00.00

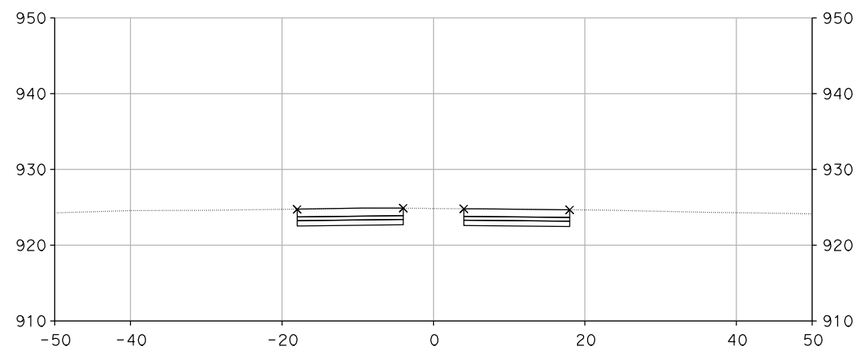

"A" 56+50.00

CROSS SECTIONS

SCALE: 1" = 10'

DESIGN STUDY ONLY

XS-45

STATE OF CALIFORNIA - DEPARTMENT OF TRANSPORTATION

Caltrans

CONSULTANT FUNCTIONAL SUPERVISOR: CHRIS BRETALL

CALCULATED-DESIGNED BY: SUSAN CHAU

CHECKED BY: MIKE ROBINSON

REVISED BY

DATE REVISED

LAST REVISION 00-00-00

DATE PLOTTED => 29-MAY-2013
TIME PLOTTED => 12:06

Dist	COUNTY	ROUTE	POST MILES TOTAL PROJECT	SHEET No.	TOTAL SHEETS
7	VEN	101, 23	R0.1/R4.5 3.3/3.8		

CH2M HILL
1000 WILSHIRE Blvd
LOS ANGELES, CA 90017

CITY OF THOUSAND OAKS
2100 THOUSAND OAKS BLVD
THOUSAND OAKS. CA 91362

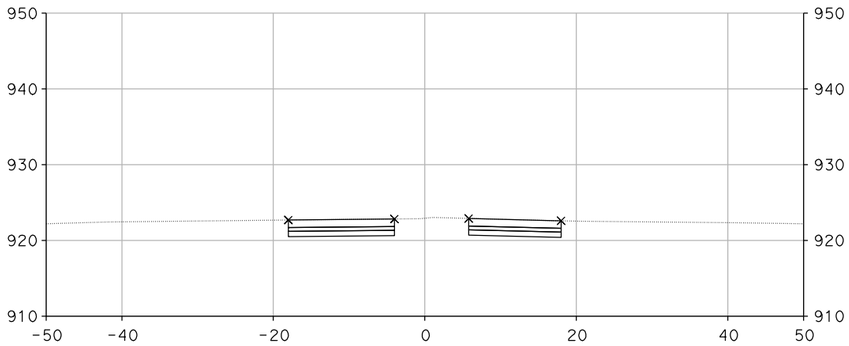

"A" 58+50.00

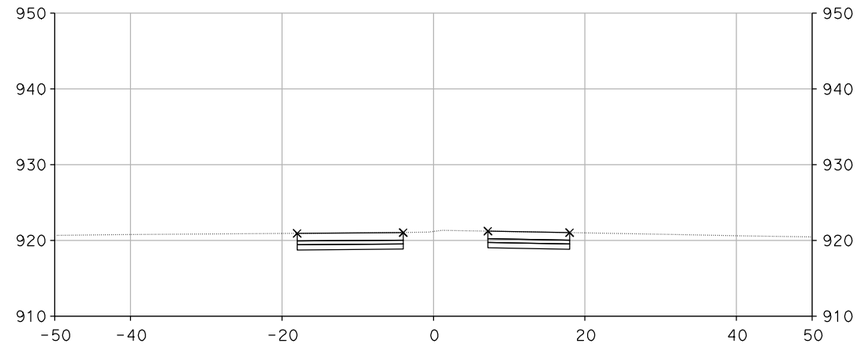

"A" 60+00.00

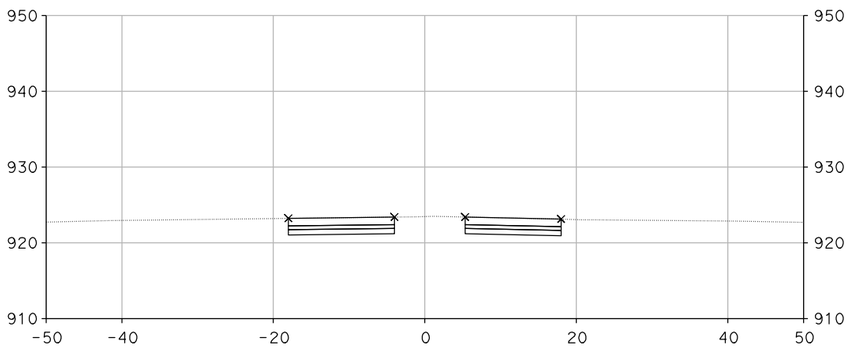

"A" 58+00.00

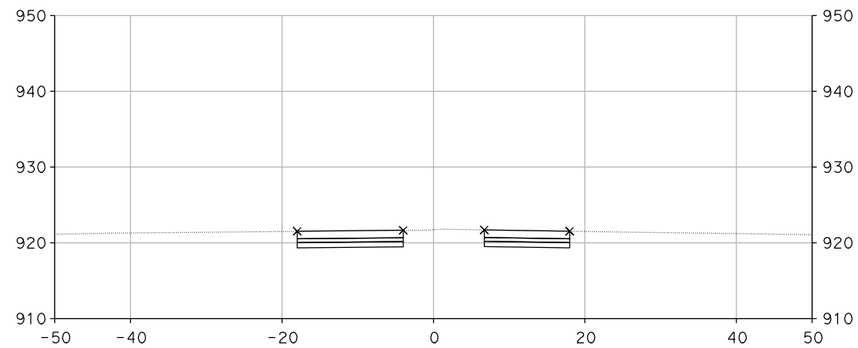

"A" 59+50.00

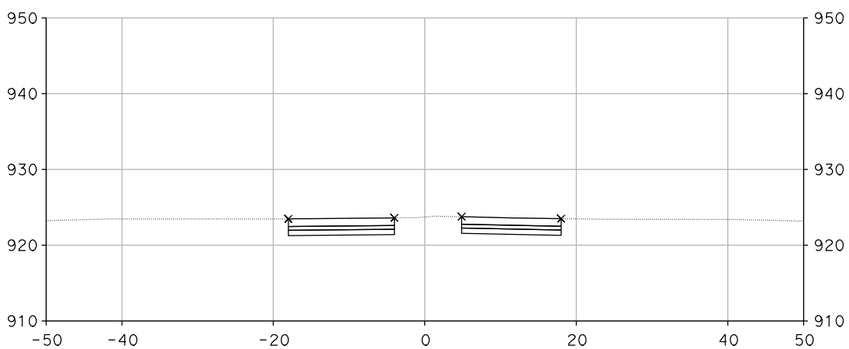

"A" 57+50.00

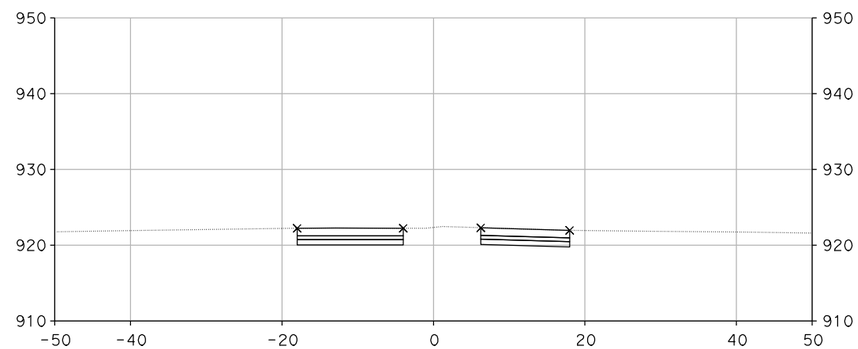

"A" 59+00.00

CROSS SECTIONS

SCALE: 1" = 10'

DESIGN STUDY ONLY

XS-46

STATE OF CALIFORNIA - DEPARTMENT OF TRANSPORTATION

Caltrans

CONSULTANT FUNCTIONAL SUPERVISOR: CHRIS BRETALL

CALCULATED-DESIGNED BY: SUSAN CHAU

CHECKED BY: MIKE ROBINSON

REVISED BY

DATE REVISED

LAST REVISION 00-00-00

DATE PLOTTED => 29-MAY-2013
TIME PLOTTED => 12:06

Dist	COUNTY	ROUTE	POST MILES TOTAL PROJECT	SHEET No.	TOTAL SHEETS
7	VEN	101, 23	R0.1/R4.5 3.3/3.8		

CH2M HILL
1000 WILSHIRE Blvd
LOS ANGELES, CA 90017

CITY OF THOUSAND OAKS
2100 THOUSAND OAKS BLVD
THOUSAND OAKS. CA 91362

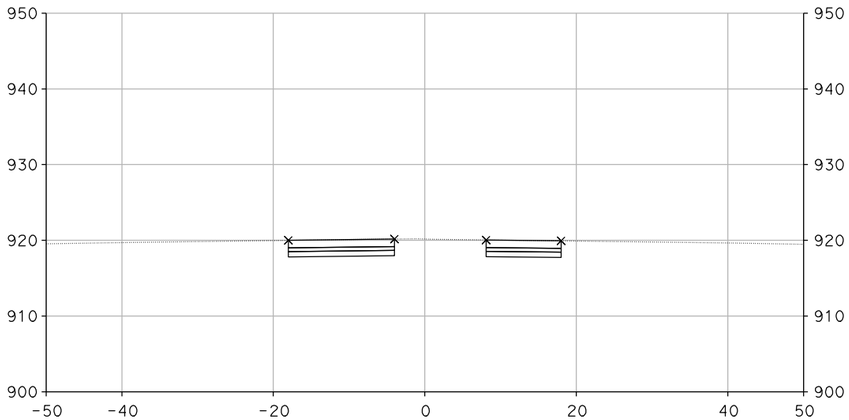

"A" 61+00.00

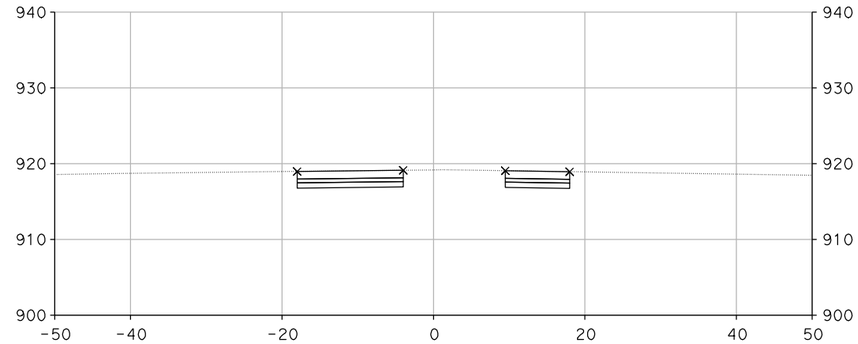

"A" 62+50.00

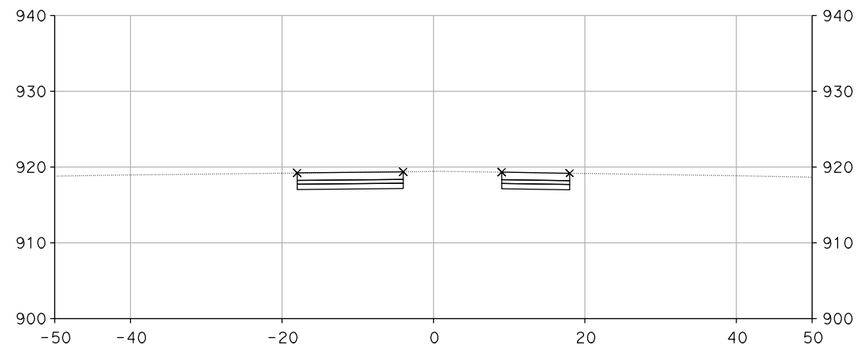

"A" 62+00.00

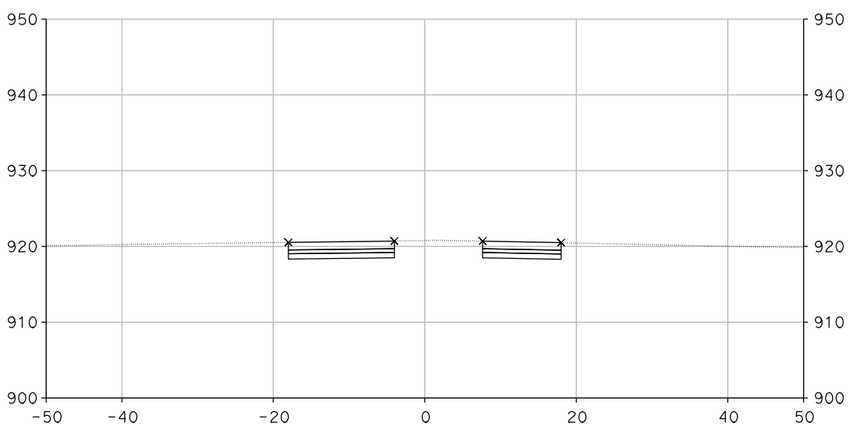

"A" 60+50.00

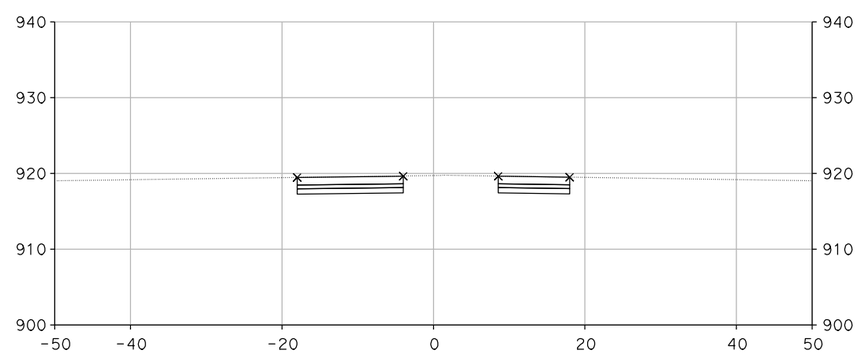

"A" 61+50.00

CROSS SECTIONS

SCALE: 1" = 10'

XS-47

DESIGN STUDY ONLY

STATE OF CALIFORNIA - DEPARTMENT OF TRANSPORTATION

Caltrans

CONSULTANT FUNCTIONAL SUPERVISOR: CHRIS BRETALL

CALCULATED-DESIGNED BY: SUSAN CHAU

CHECKED BY: MIKE ROBINSON

REVISED BY

DATE REVISED

LAST REVISION 00-00-00

DATE PLOTTED => 29-MAY-2013

TIME PLOTTED => 12:06

Dist	COUNTY	ROUTE	POST MILES TOTAL PROJECT	SHEET No.	TOTAL SHEETS
7	VEN	101, 23	R0.1/R4.5 3.3/3.8		

CH2M HILL
1000 WILSHIRE Blvd
LOS ANGELES, CA 90017

CITY OF THOUSAND OAKS
2100 THOUSAND OAKS BLVD
THOUSAND OAKS. CA 91362

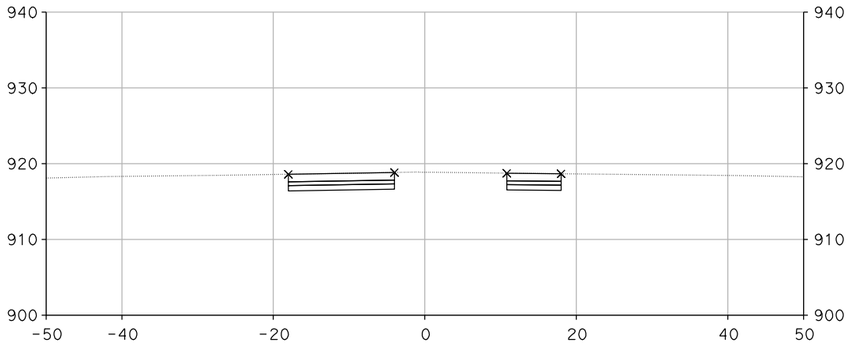

"A" 64+00.00

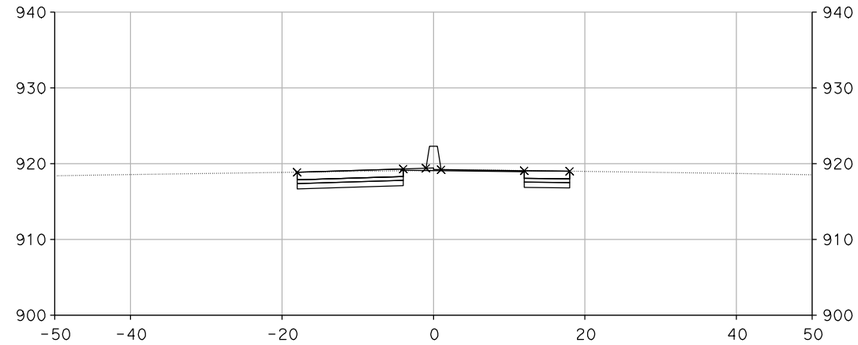

"A" 65+25.00

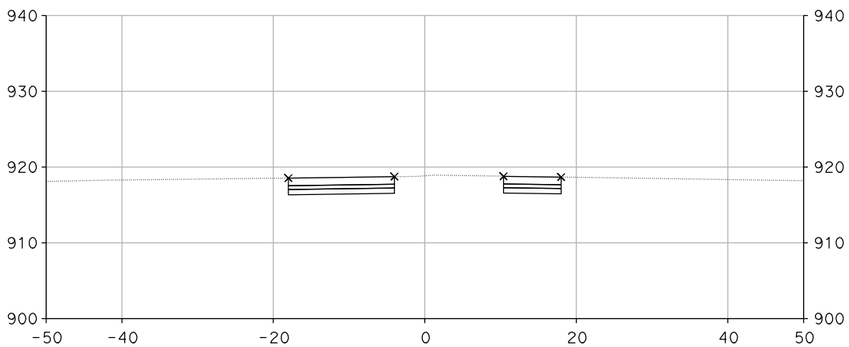

"A" 63+50.00

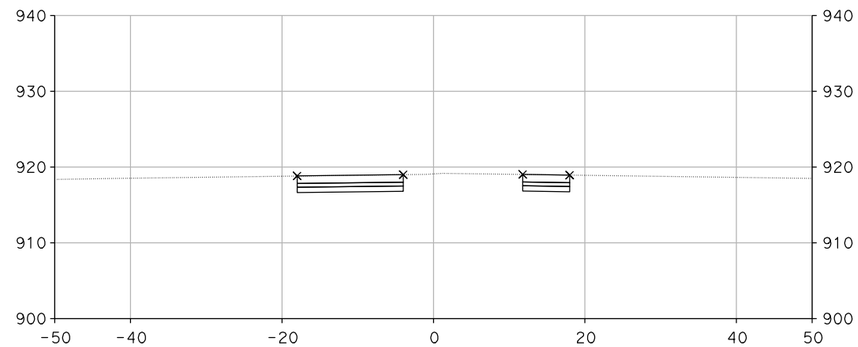

"A" 65+00.00

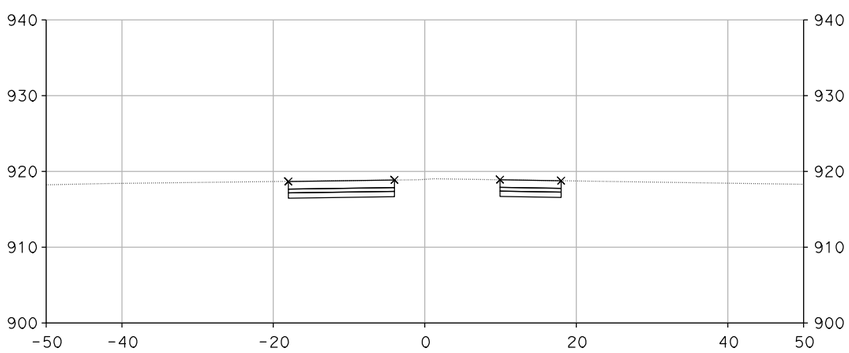

"A" 63+00.00

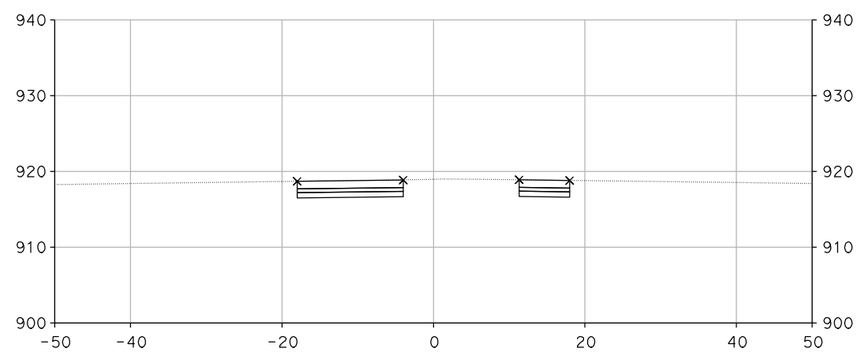

"A" 64+50.00

CROSS SECTIONS

SCALE: 1" = 10'

XS-48

DESIGN STUDY ONLY

STATE OF CALIFORNIA - DEPARTMENT OF TRANSPORTATION

Caltrans

CONSULTANT FUNCTIONAL SUPERVISOR: CHRIS BRETALL

CALCULATED-DESIGNED BY: SUSAN CHAU

CHECKED BY: MIKE ROBINSON

REVISED BY

DATE REVISED

LAST REVISION 00-00-00

DATE PLOTTED => 29-MAY-2013
TIME PLOTTED => 12:06

Dist	COUNTY	ROUTE	POST MILES TOTAL PROJECT	SHEET No.	TOTAL SHEETS
7	VEN	101, 23	R0.1/R4.5 3.3/3.8		

CH2M HILL
1000 WILSHIRE Blvd
LOS ANGELES, CA 90017

CITY OF THOUSAND OAKS
2100 THOUSAND OAKS BLVD
THOUSAND OAKS. CA 91362

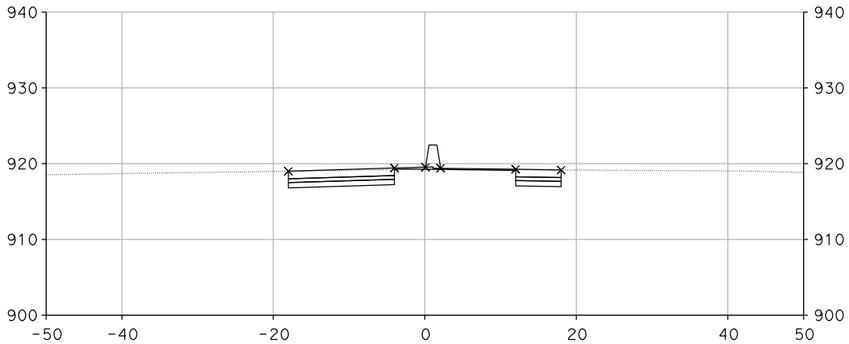

"A" 66+50.00

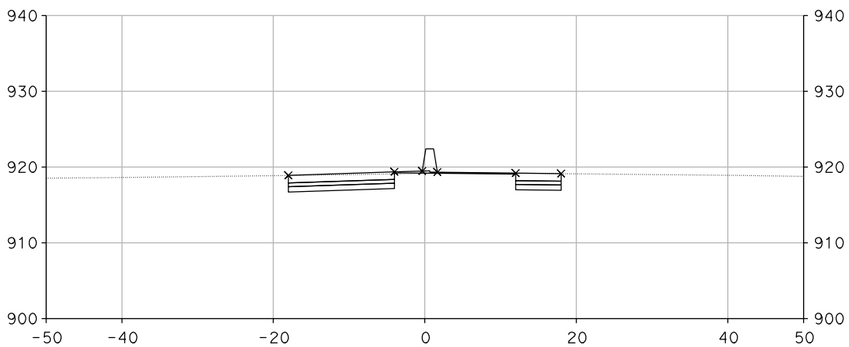

"A" 66+00.00

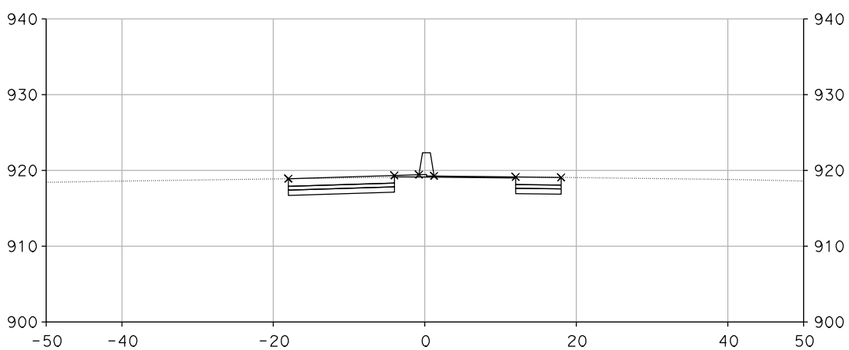

"A" 65+50.00

DESIGN STUDY ONLY

CROSS SECTIONS

SCALE: 1" = 10'

XS-49

REVISED BY	DATE REVISED

CALCULATED-DESIGNED BY	CHECKED BY
SUSAN CHAU	MIKE ROBINSON

CONSULTANT FUNCTIONAL SUPERVISOR: CHRIS BRETALL

STATE OF CALIFORNIA - DEPARTMENT OF TRANSPORTATION

Caltrans

LAST REVISION 00-00-00 | DATE PLOTTED => 29-MAY-2013 | TIME PLOTTED => 12:06

Dist	COUNTY	ROUTE	POST MILES TOTAL PROJECT	SHEET No.	TOTAL SHEETS
7	VEN	101, 23	R0.1/R4.5 3.3/3.8		

CH2M HILL
1000 WILSHIRE Blvd
LOS ANGELES, CA 90017

CITY OF THOUSAND OAKS
2100 THOUSAND OAKS BLVD
THOUSAND OAKS. CA 91362

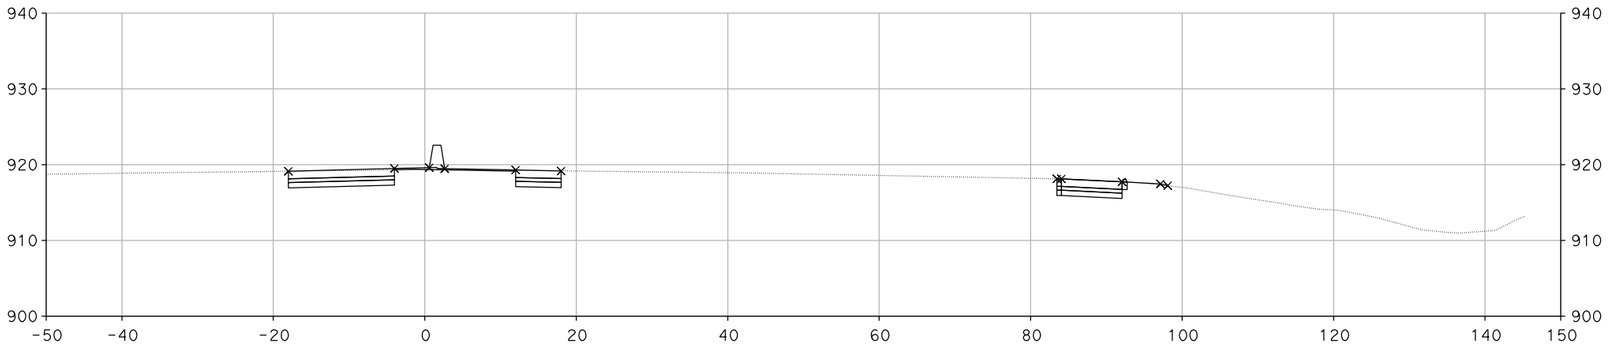

"A" 67+10.00

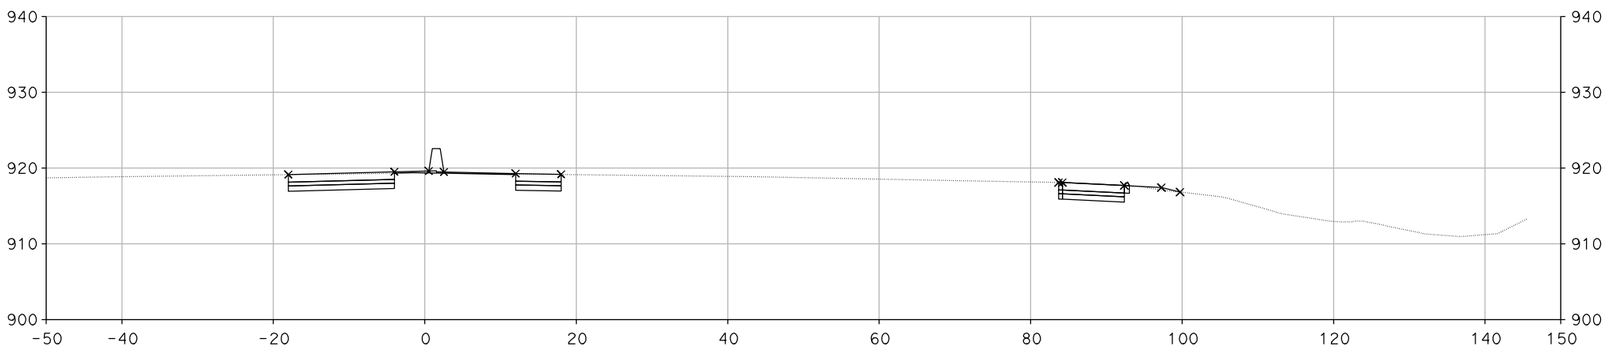

"A" 67+00.00

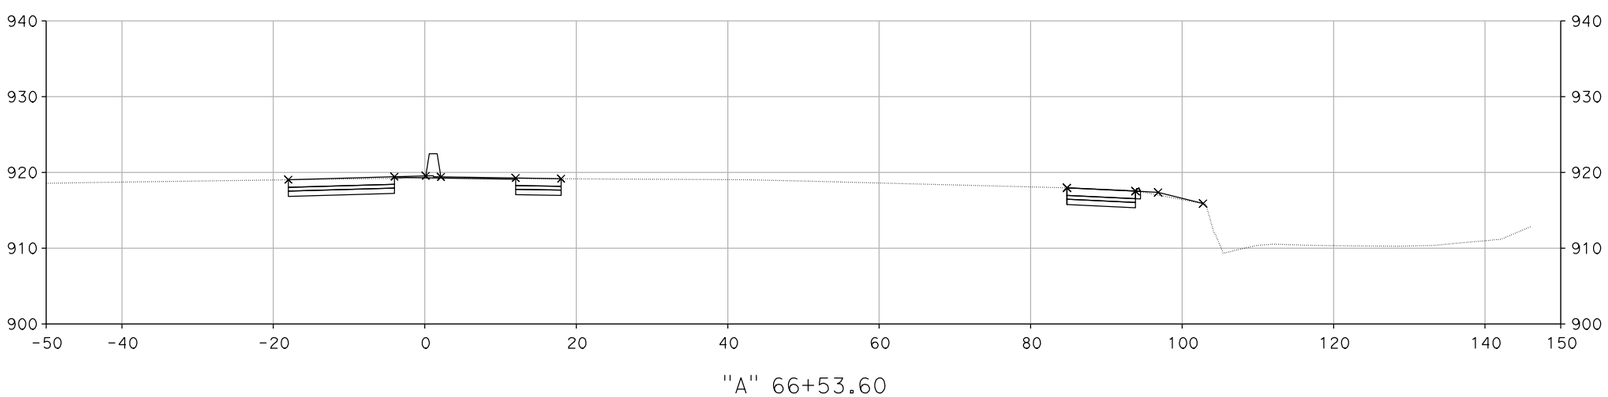

"A" 66+53.60

DESIGN STUDY ONLY

CROSS SECTIONS

SCALE: 1" = 10'

XS-50

REVISED BY	DATE REVISED

SUSAN CHAU — MIKE ROBINSON

CALCULATED-DESIGNED BY — CHECKED BY

CONSULTANT FUNCTIONAL SUPERVISOR — CHRIS BRETALL

STATE OF CALIFORNIA - DEPARTMENT OF TRANSPORTATION

Caltrans

LAST REVISION 00-00-00 — DATE PLOTTED => 29-MAY-2013 — TIME PLOTTED => 12:07

Dist	COUNTY	ROUTE	POST MILES TOTAL PROJECT	SHEET No.	TOTAL SHEETS
7	VEN	101, 23	R0.1/R4.5 3.3/3.8		

CH2M HILL
1000 WILSHIRE Blvd
LOS ANGELES, CA 90017

CITY OF THOUSAND OAKS
2100 THOUSAND OAKS BLVD
THOUSAND OAKS. CA 91362

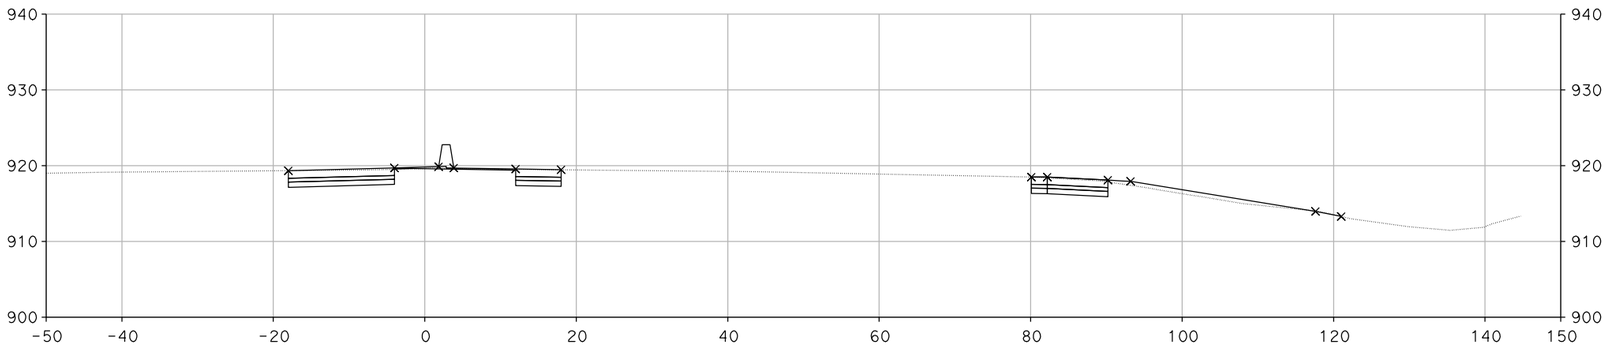

"A" 68+50.00

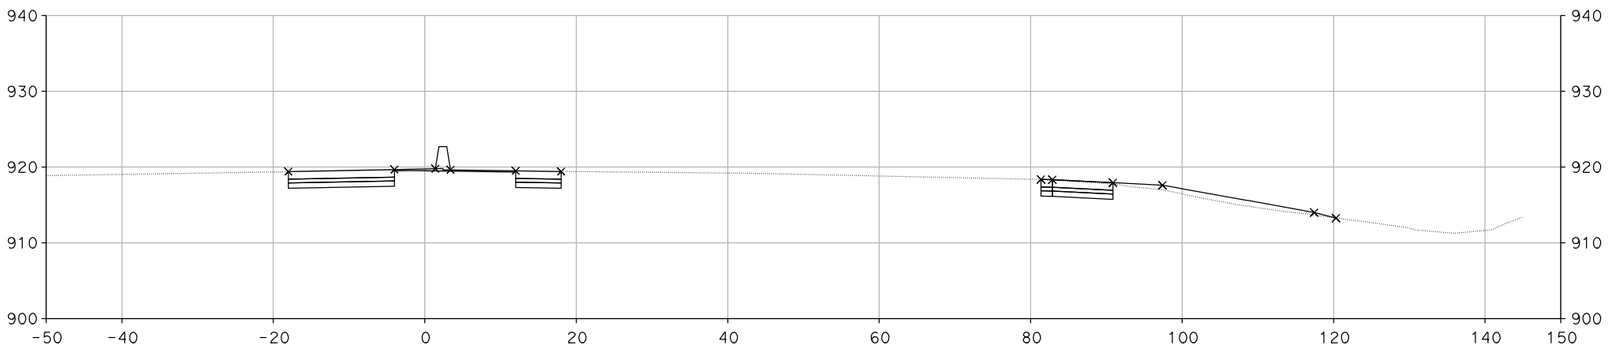

"A" 68+00.00

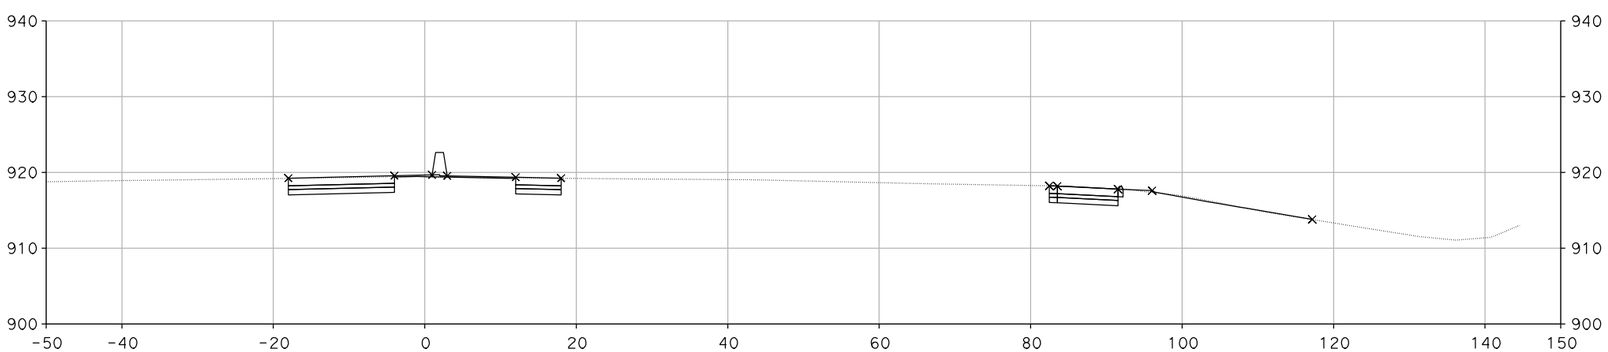

"A" 67+50.00

CROSS SECTIONS

SCALE: 1" = 10'

XS-51

DESIGN STUDY ONLY

STATE OF CALIFORNIA - DEPARTMENT OF TRANSPORTATION

Caltrans

CONSULTANT FUNCTIONAL SUPERVISOR: CHRIS BRETALL

CALCULATED-DESIGNED BY: SUSAN CHAU

CHECKED BY: MIKE ROBINSON

REVISED BY

DATE REVISED

LAST REVISION 00-00-00

DATE PLOTTED => 29-MAY-2013
TIME PLOTTED => 12:07

Dist	COUNTY	ROUTE	POST MILES TOTAL PROJECT	SHEET No.	TOTAL SHEETS
7	VEN	101, 23	R0.1/R4.5 3.3/3.8		

CH2M HILL
1000 WILSHIRE Blvd
LOS ANGELES, CA 90017

CITY OF THOUSAND OAKS
2100 THOUSAND OAKS BLVD
THOUSAND OAKS. CA 91362

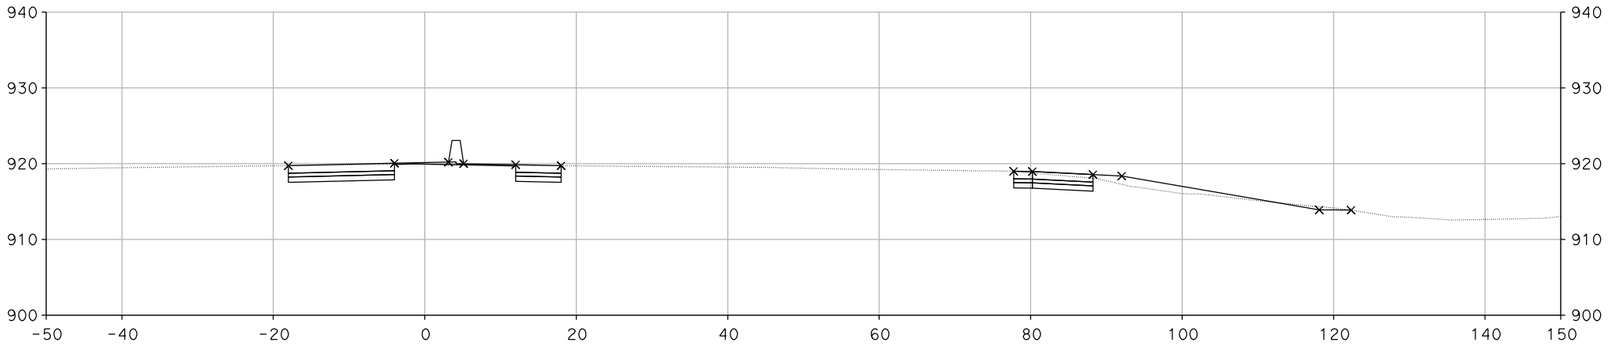

"A" 70+00.00

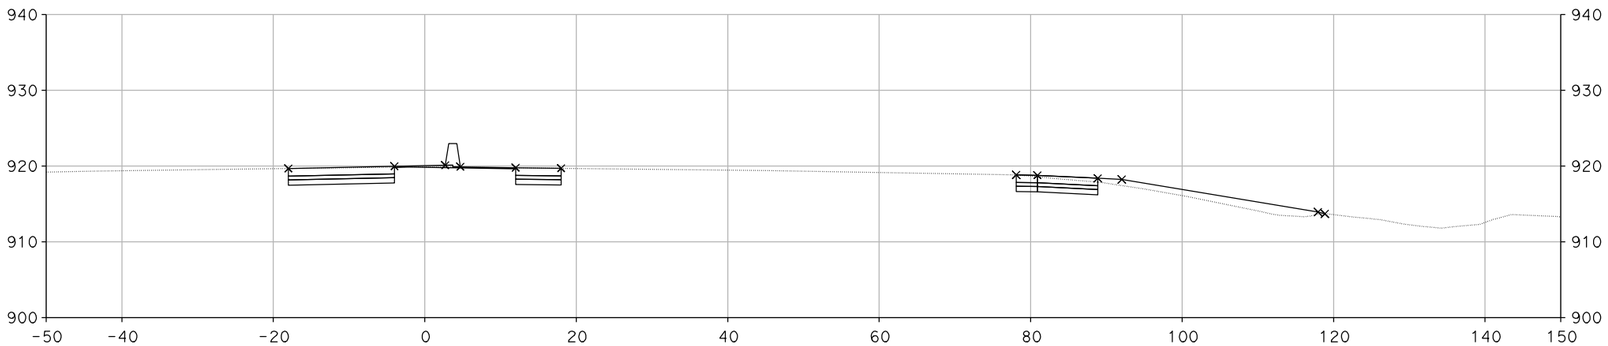

"A" 69+50.00

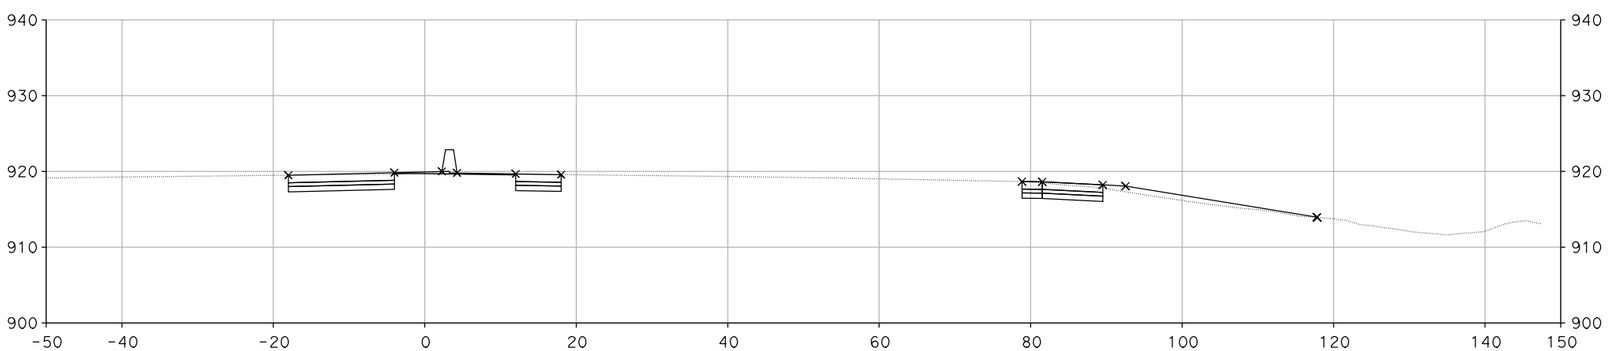

"A" 69+00.00

CROSS SECTIONS

SCALE: 1" = 10'

XS-52

DESIGN STUDY ONLY

STATE OF CALIFORNIA - DEPARTMENT OF TRANSPORTATION
Caltrans

CONSULTANT FUNCTIONAL SUPERVISOR: CHRIS BRETALL
CALCULATED-DESIGNED BY: SUSAN CHAU
CHECKED BY: MIKE ROBINSON
REVISED BY
DATE REVISED

LAST REVISION 00-00-00
DATE PLOTTED => 29-MAY-2013
TIME PLOTTED => 12:07

Dist	COUNTY	ROUTE	POST MILES TOTAL PROJECT	SHEET No.	TOTAL SHEETS
7	VEN	101, 23	R0.1/R4.5 3.3/3.8		

CH2M HILL
1000 WILSHIRE Blvd
LOS ANGELES, CA 90017

CITY OF THOUSAND OAKS
2100 THOUSAND OAKS BLVD
THOUSAND OAKS. CA 91362

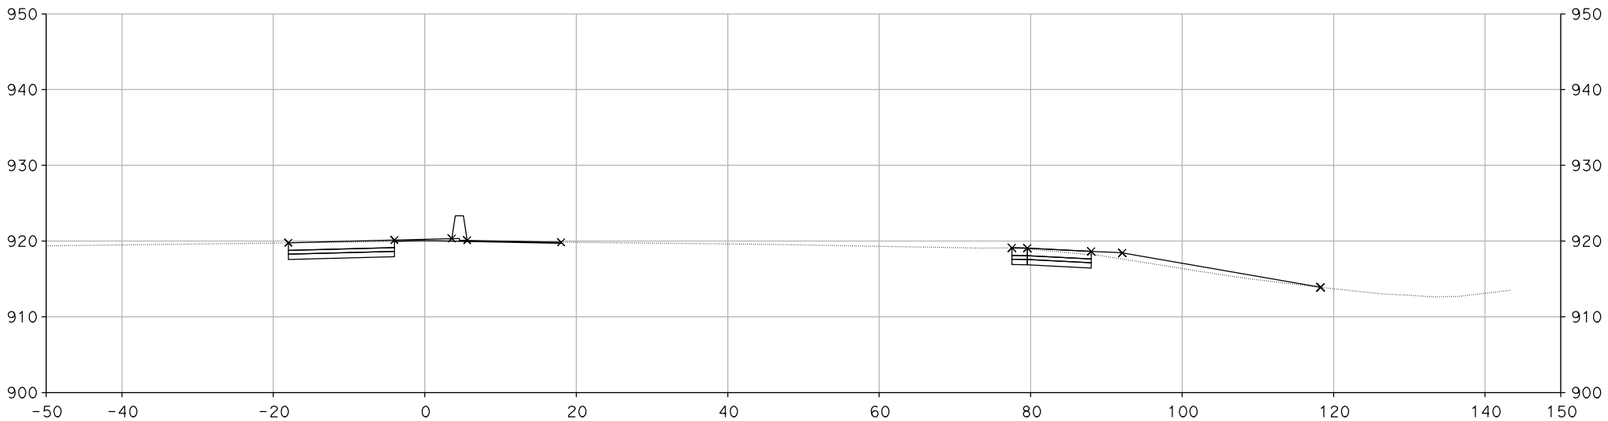

"A" 70+50.00

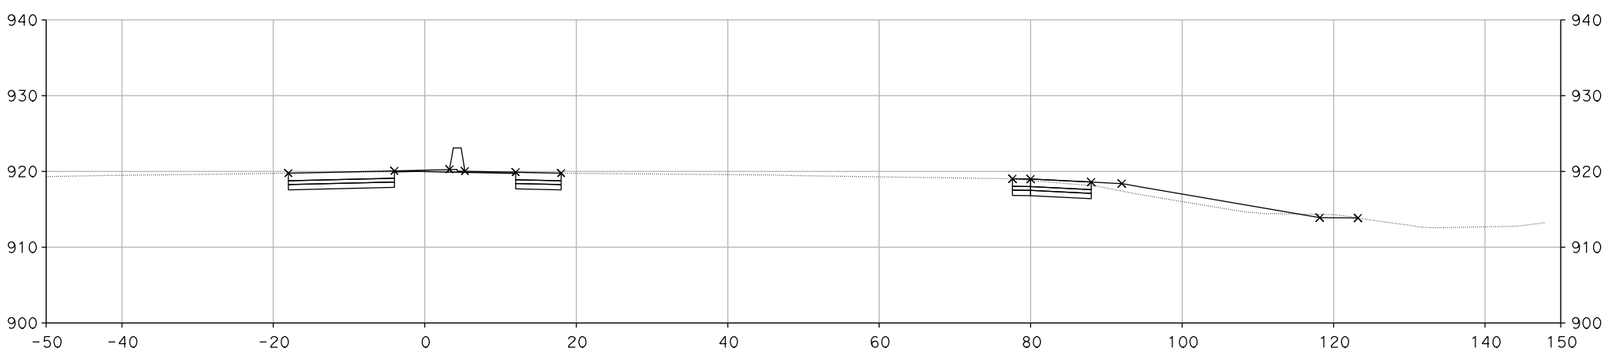

"A" 70+16.53

DESIGN STUDY ONLY

CROSS SECTIONS

SCALE: 1" = 10'

XS-53

REVISED BY	SUSAN CHAU	CALCULATED-DESIGNED BY	CONSULTANT FUNCTIONAL SUPERVISOR
DATE REVISED	MIKE ROBINSON	CHECKED BY	CHRIS BRETALL

STATE OF CALIFORNIA - DEPARTMENT OF TRANSPORTATION

Caltrans

LAST REVISION 00-00-00 | DATE PLOTTED => 29-MAY-2013 | TIME PLOTTED => 12:07

Dist	COUNTY	ROUTE	POST MILES TOTAL PROJECT	SHEET No.	TOTAL SHEETS
7	VEN	101, 23	R0.1/R4.5 3.3/3.8		

CH2M HILL
1000 WILSHIRE Blvd
LOS ANGELES, CA 90017

CITY OF THOUSAND OAKS
2100 THOUSAND OAKS BLVD
THOUSAND OAKS. CA 91362

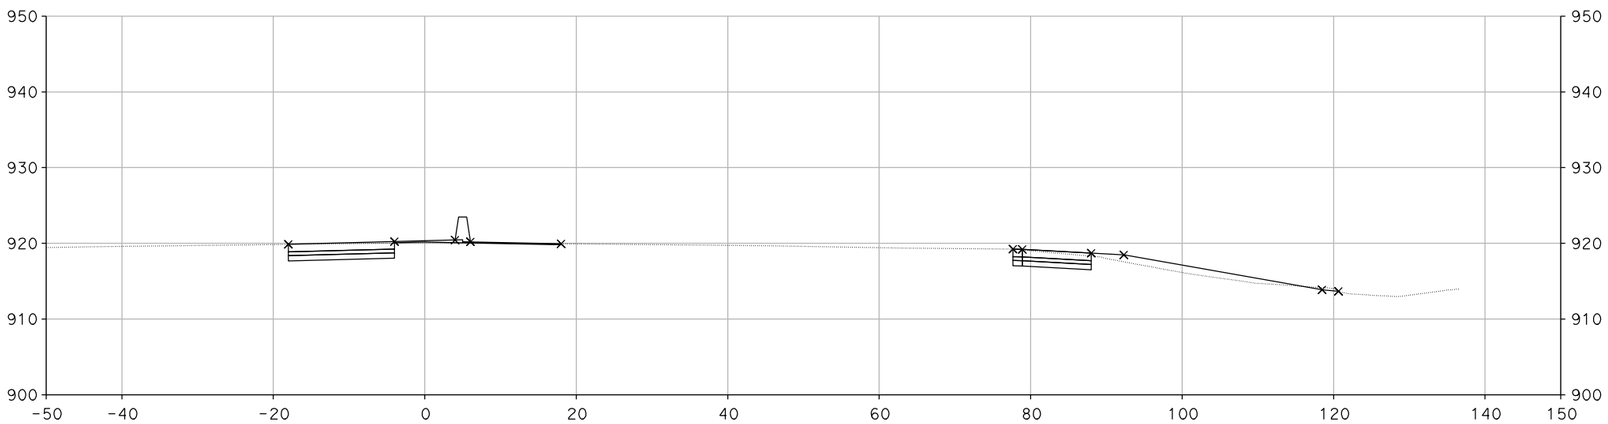

"A" 71+00.00

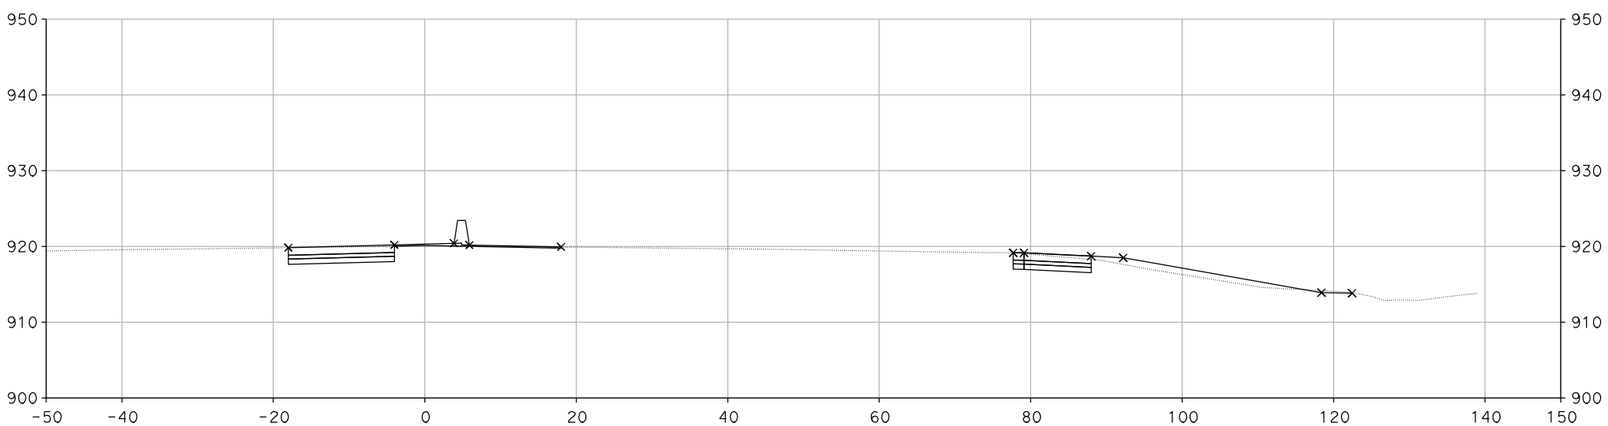

"A" 70+82.62

DESIGN STUDY ONLY

CROSS SECTIONS

SCALE: 1" = 10'

XS-54

STATE OF CALIFORNIA - DEPARTMENT OF TRANSPORTATION
Caltrans

CONSULTANT FUNCTIONAL SUPERVISOR: CHRIS BRETALL

CALCULATED-DESIGNED BY: SUSAN CHAU

CHECKED BY: MIKE ROBINSON

REVISED BY

DATE REVISED

LAST REVISION 00-00-00

DATE PLOTTED => 29-MAY-2013
TIME PLOTTED => 12:07

Dist	COUNTY	ROUTE	POST MILES TOTAL PROJECT	SHEET No.	TOTAL SHEETS
7	VEN	101, 23	R0.1/R4.5 3.3/3.8		

CH2M HILL
1000 WILSHIRE Blvd
LOS ANGELES, CA 90017

CITY OF THOUSAND OAKS
2100 THOUSAND OAKS BLVD
THOUSAND OAKS. CA 91362

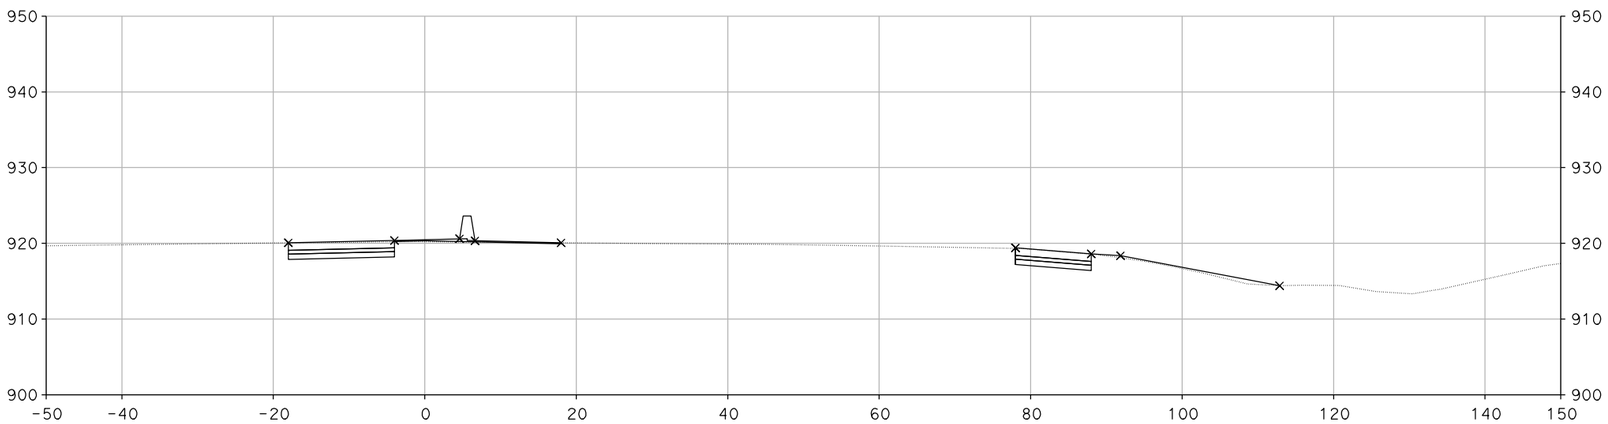

"A" 71+67.62

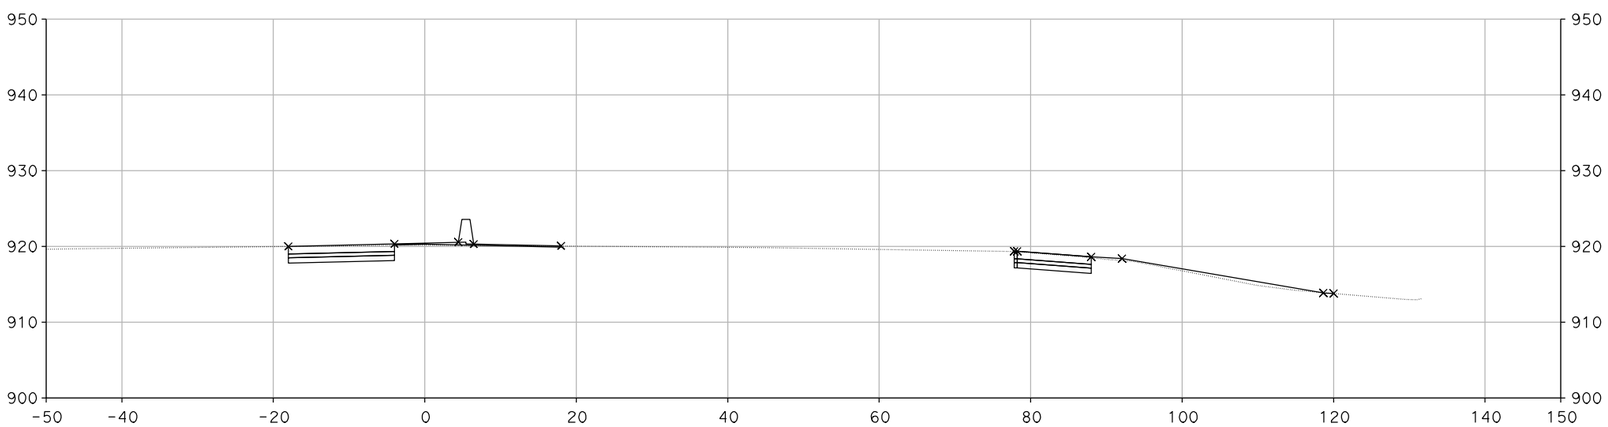

"A" 71+50.00

DESIGN STUDY ONLY

CROSS SECTIONS

SCALE: 1" = 10'

XS-55

STATE OF CALIFORNIA - DEPARTMENT OF TRANSPORTATION
Caltrans

CONSULTANT FUNCTIONAL SUPERVISOR: CHRIS BRETALL

CALCULATED-DESIGNED BY: SUSAN CHAU
CHECKED BY: MIKE ROBINSON

REVISED BY
DATE REVISED

LAST REVISION 00-00-00
DATE PLOTTED => 29-MAY-2013
TIME PLOTTED => 12:07

Dist	COUNTY	ROUTE	POST MILES TOTAL PROJECT	SHEET No.	TOTAL SHEETS
7	VEN	101, 23	R0.1/R4.5 3.3/3.8		

CH2M HILL
1000 WILSHIRE Blvd
LOS ANGELES, CA 90017

CITY OF THOUSAND OAKS
2100 THOUSAND OAKS BLVD
THOUSAND OAKS. CA 91362

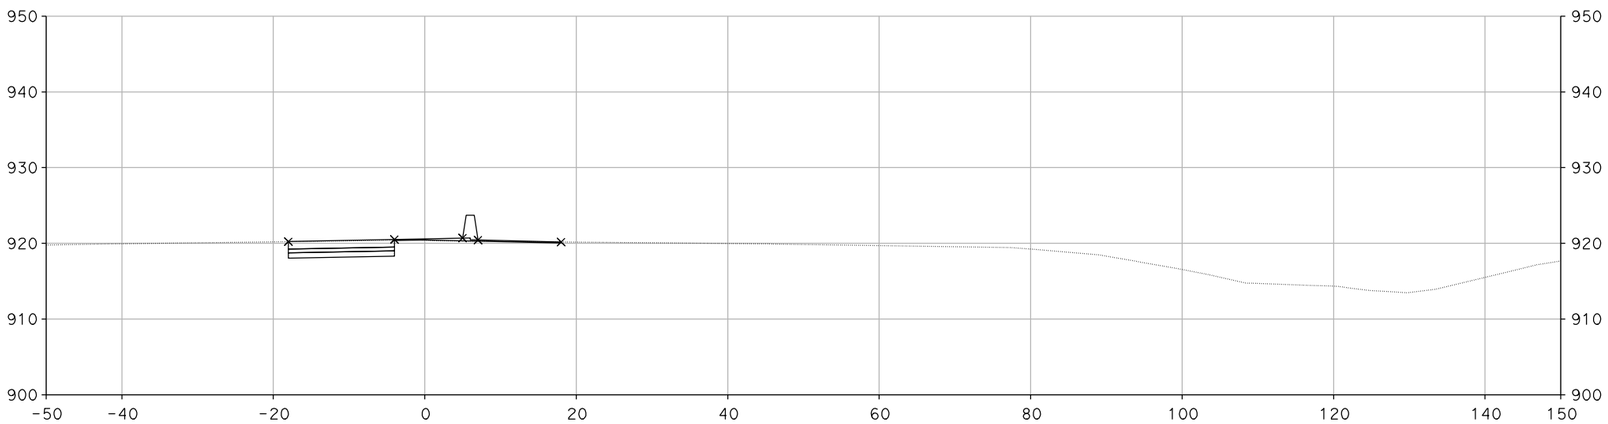

"A" 72+15.00

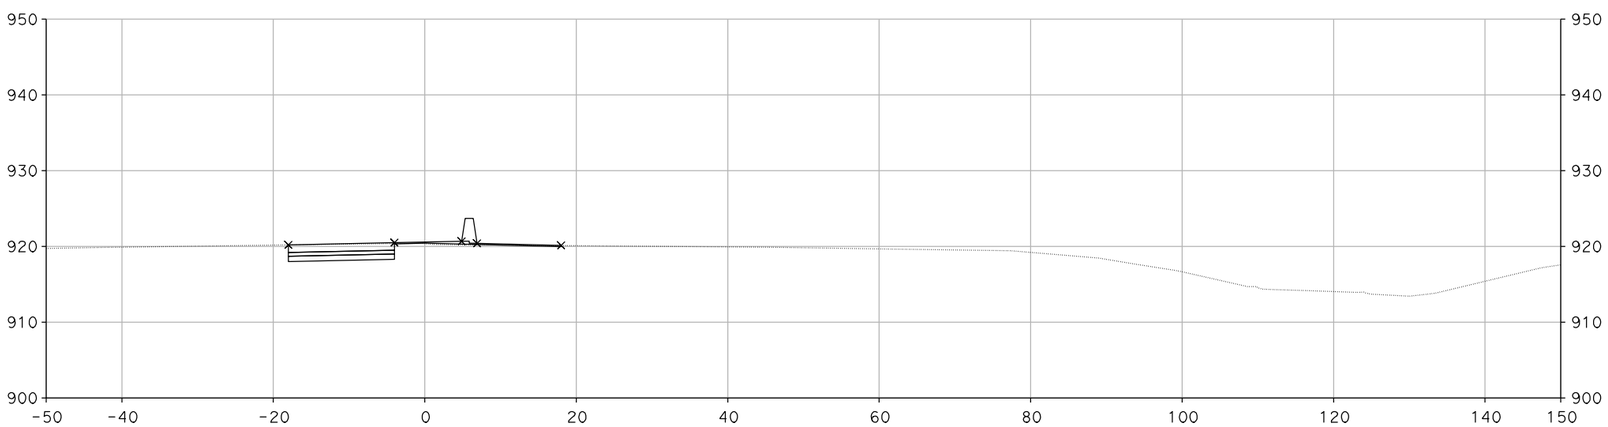

"A" 72+00.00

DESIGN STUDY ONLY

CROSS SECTIONS

SCALE: 1" = 10'

XS-56

STATE OF CALIFORNIA - DEPARTMENT OF TRANSPORTATION
Caltrans

CONSULTANT FUNCTIONAL SUPERVISOR: CHRIS BRETALL

CALCULATED-DESIGNED BY: SUSAN CHAU

CHECKED BY: MIKE ROBINSON

REVISED BY

DATE REVISED

LAST REVISION 00-00-00

DATE PLOTTED => 29-MAY-2013
TIME PLOTTED => 12:06

Dist	COUNTY	ROUTE	POST MILES TOTAL PROJECT	SHEET No.	TOTAL SHEETS
7	VEN	101, 23	R0.1/R4.5 3.3/3.8		

CH2M HILL
1000 WILSHIRE Blvd
LOS ANGELES, CA 90017

CITY OF THOUSAND OAKS
2100 THOUSAND OAKS BLVD
THOUSAND OAKS. CA 91362

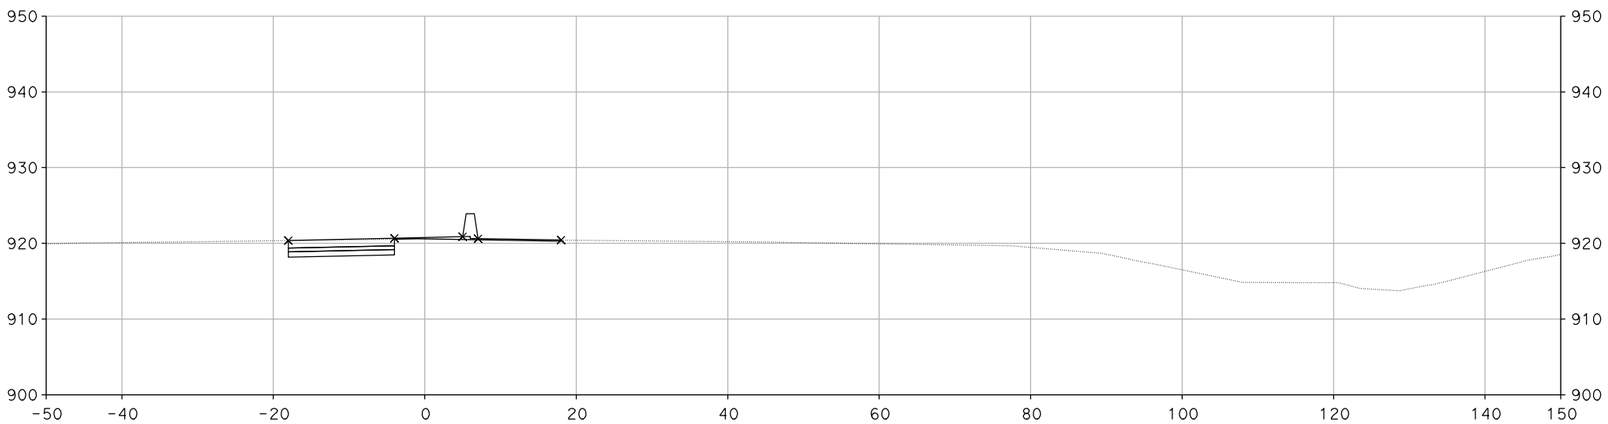

"A" 73+00.00

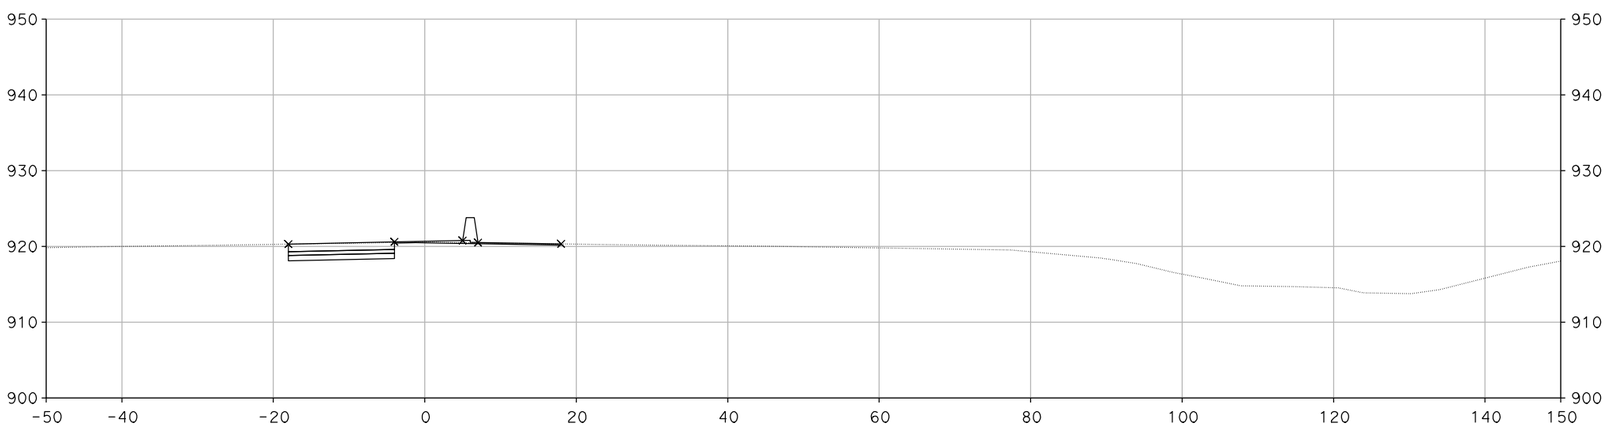

"A" 72+50.00

CROSS SECTIONS

SCALE: 1" = 10'

XS-57

DESIGN STUDY ONLY

STATE OF CALIFORNIA - DEPARTMENT OF TRANSPORTATION
Caltrans

CONSULTANT FUNCTIONAL SUPERVISOR: CHRIS BRETALL

CALCULATED-DESIGNED BY: SUSAN CHAU

CHECKED BY: MIKE ROBINSON

REVISED BY

DATE REVISED

LAST REVISION 00-00-00

DATE PLOTTED => 29-MAY-2013
TIME PLOTTED => 12:07

Dist	COUNTY	ROUTE	POST MILES TOTAL PROJECT	SHEET No.	TOTAL SHEETS
7	VEN	101, 23	R0.1/R4.5 3.3/3.8		

CH2M HILL
1000 WILSHIRE Blvd
LOS ANGELES, CA 90017

CITY OF THOUSAND OAKS
2100 THOUSAND OAKS BLVD
THOUSAND OAKS. CA 91362

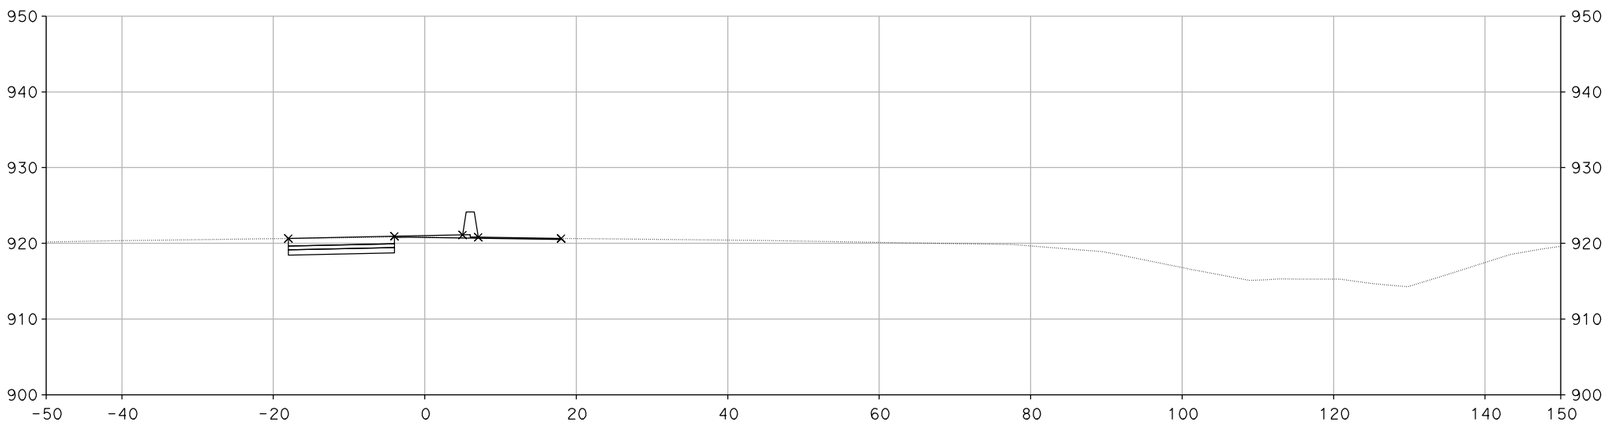

"A" 74+00.00

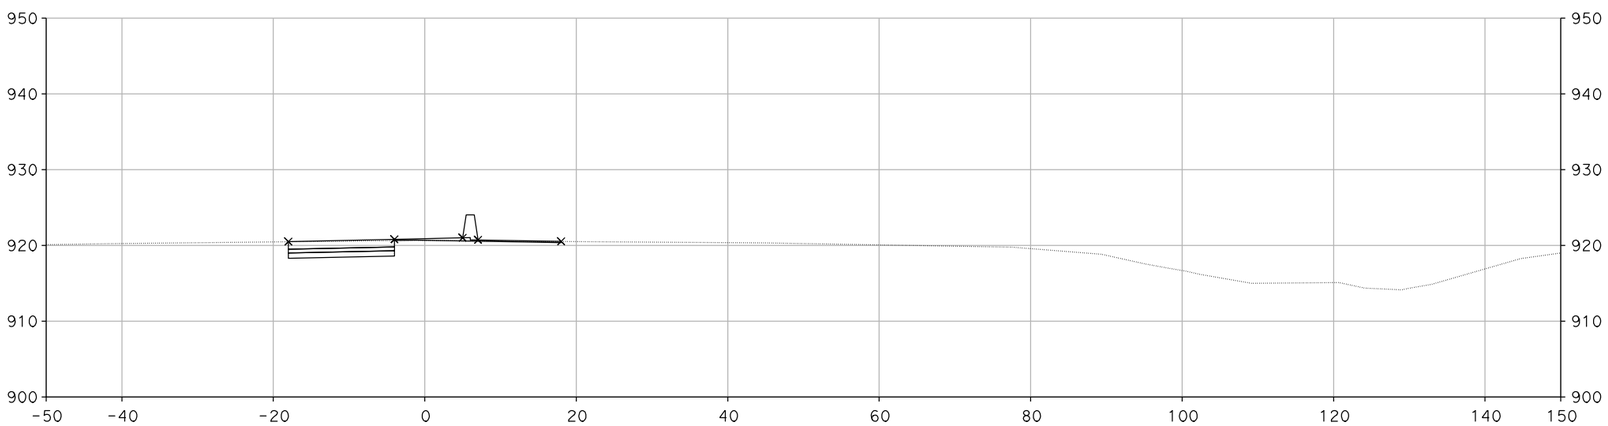

"A" 73+50.00

CROSS SECTIONS

SCALE: 1" = 10'

DESIGN STUDY ONLY

XS-58

STATE OF CALIFORNIA - DEPARTMENT OF TRANSPORTATION
Caltrans

CONSULTANT FUNCTIONAL SUPERVISOR: CHRIS BRETALL

CALCULATED-DESIGNED BY: SUSAN CHAU

CHECKED BY: MIKE ROBINSON

REVISED BY

DATE REVISED

LAST REVISION 00-00-00

DATE PLOTTED => 29-MAY-2013
TIME PLOTTED => 12:07

Dist	COUNTY	ROUTE	POST MILES TOTAL PROJECT	SHEET No.	TOTAL SHEETS
7	VEN	101, 23	R0.1/R4.5 3.3/3.8		

CH2M HILL
1000 WILSHIRE Blvd
LOS ANGELES, CA 90017

CITY OF THOUSAND OAKS
2100 THOUSAND OAKS BLVD
THOUSAND OAKS. CA 91362

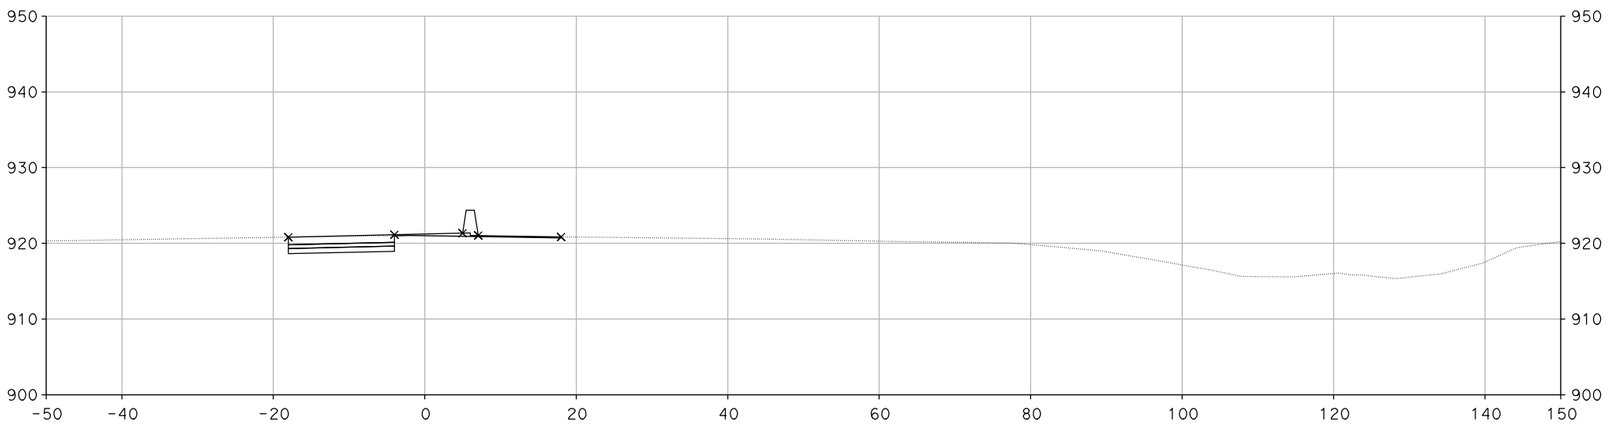

"A" 75+00.00

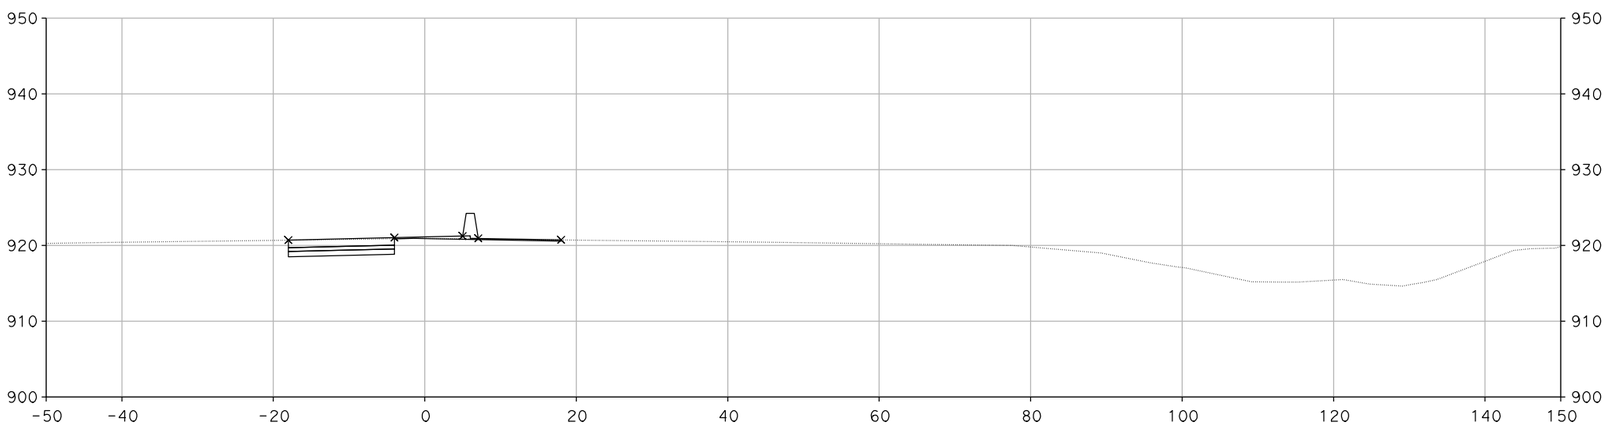

"A" 74+50.00

CROSS SECTIONS

SCALE: 1" = 10'

XS-59

DESIGN STUDY ONLY

STATE OF CALIFORNIA - DEPARTMENT OF TRANSPORTATION
Caltrans

CONSULTANT FUNCTIONAL SUPERVISOR: CHRIS BRETALL

CALCULATED-DESIGNED BY: SUSAN CHAU
CHECKED BY: MIKE ROBINSON

REVISED BY
DATE REVISED

LAST REVISION 00-00-00
DATE PLOTTED => 29-MAY-2013
TIME PLOTTED => 12:07

Dist	COUNTY	ROUTE	POST MILES TOTAL PROJECT	SHEET No.	TOTAL SHEETS
7	VEN	101, 23	R0.1/R4.5 3.3/3.8		

CH2M HILL
1000 WILSHIRE Blvd
LOS ANGELES, CA 90017

CITY OF THOUSAND OAKS
2100 THOUSAND OAKS BLVD
THOUSAND OAKS. CA 91362

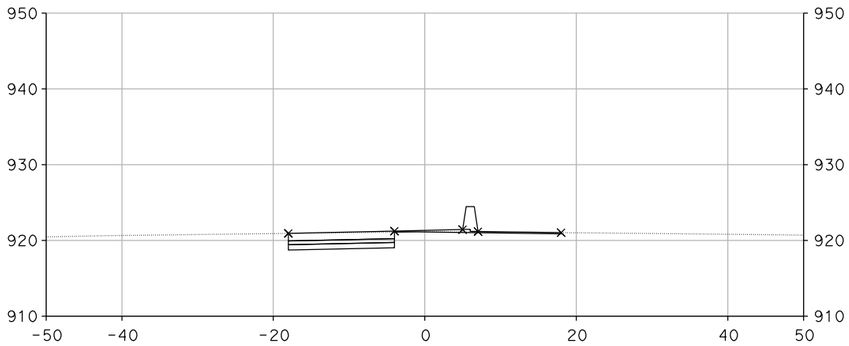

"A" 76+50.00

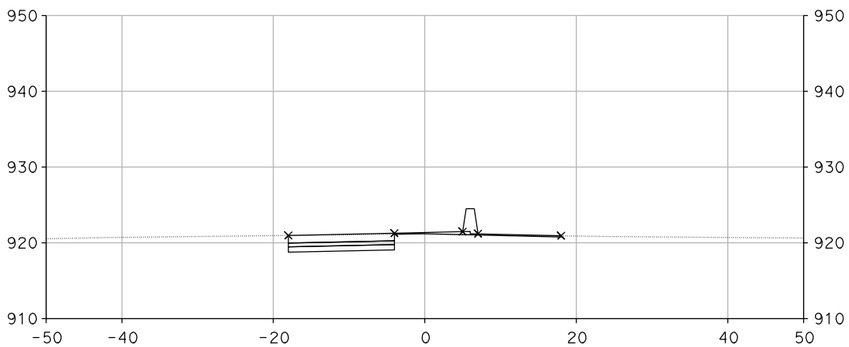

"A" 76+00.00

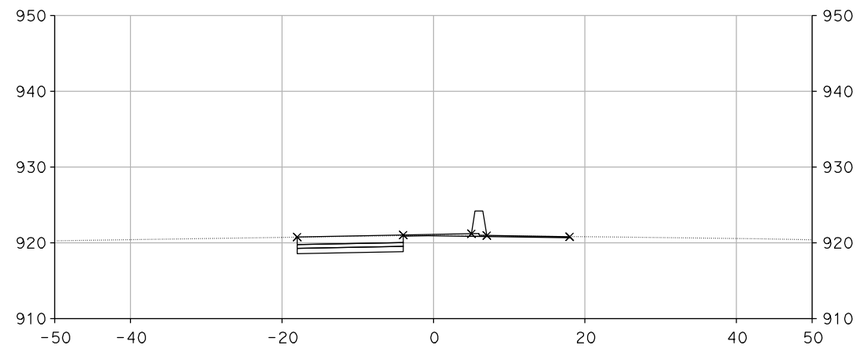

"A" 77+50.00

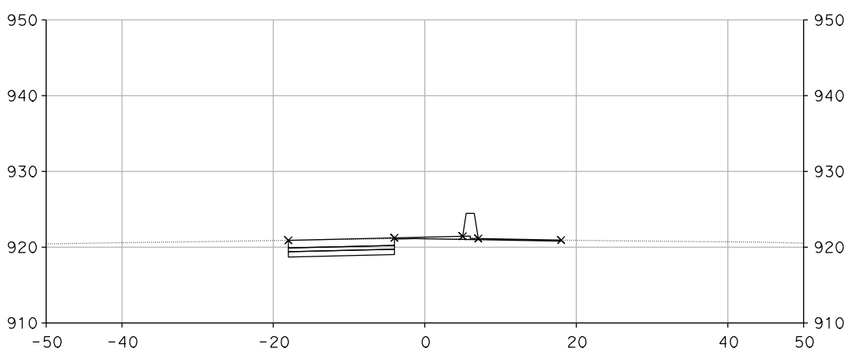

"A" 75+50.00

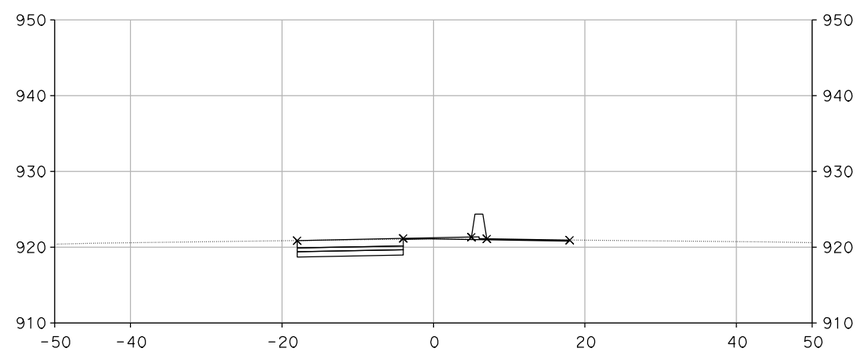

"A" 77+00.00

CROSS SECTIONS

SCALE: 1" = 10'

DESIGN STUDY ONLY

XS-60

STATE OF CALIFORNIA - DEPARTMENT OF TRANSPORTATION

Caltrans

CONSULTANT FUNCTIONAL SUPERVISOR: CHRIS BRETALL

CALCULATED-DESIGNED BY: SUSAN CHAU

CHECKED BY: MIKE ROBINSON

REVISED BY

DATE REVISED

LAST REVISION 00-00-00

DATE PLOTTED => 29-MAY-2013
TIME PLOTTED => 12:08

Dist	COUNTY	ROUTE	POST MILES TOTAL PROJECT	SHEET No.	TOTAL SHEETS
7	VEN	101, 23	R0.1/R4.5 3.3/3.8		

CH2M HILL
1000 WILSHIRE Blvd
LOS ANGELES, CA 90017

CITY OF THOUSAND OAKS
2100 THOUSAND OAKS BLVD
THOUSAND OAKS. CA 91362

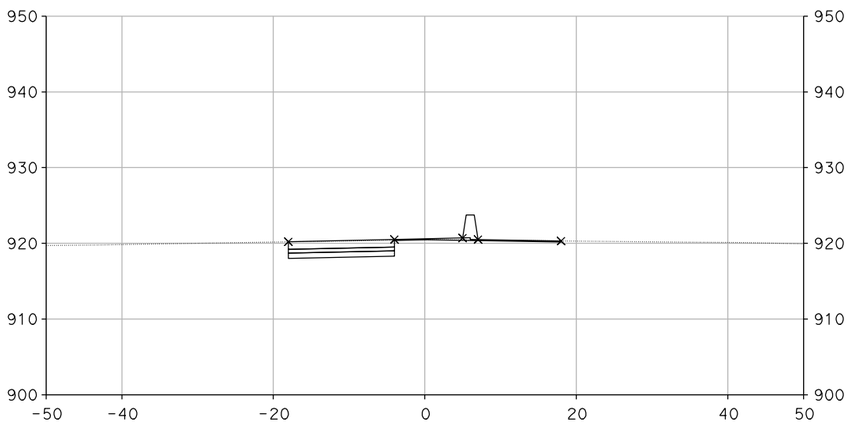

"A" 78+50.00

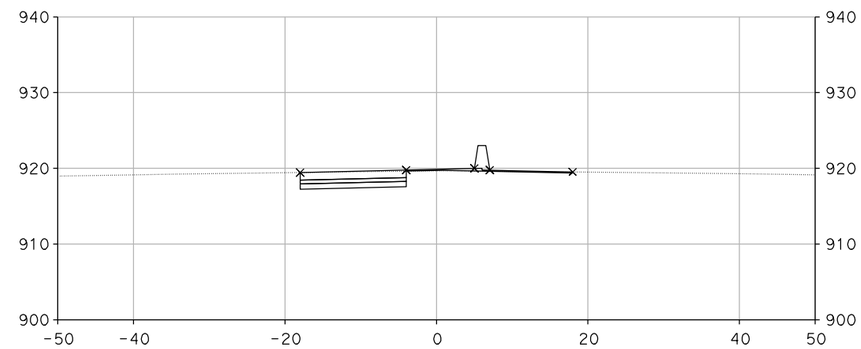

"A" 79+50.00

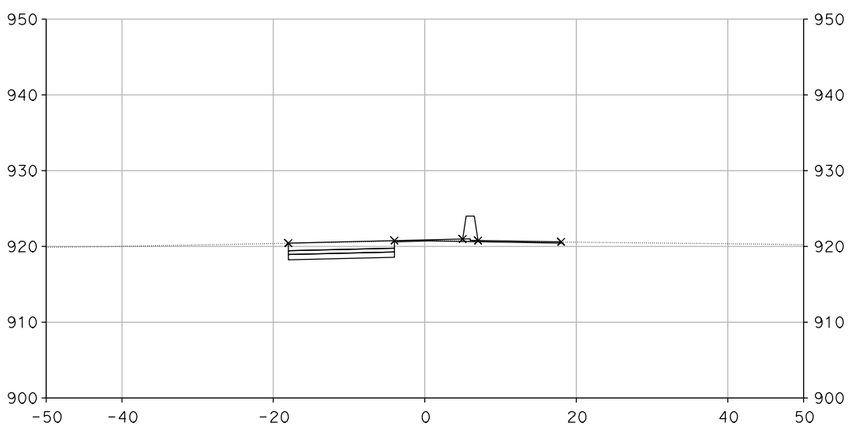

"A" 78+00.00

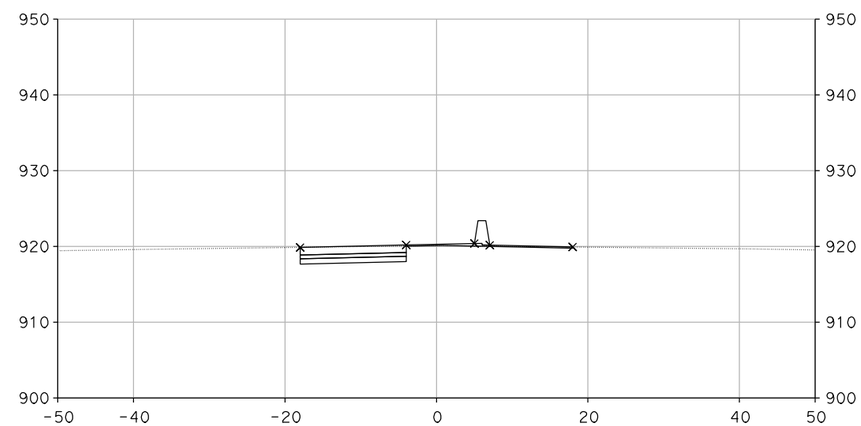

"A" 79+00.00

CROSS SECTIONS

SCALE: 1" = 10'

DESIGN STUDY ONLY

XS-61

REVISED BY	DATE REVISED

CALCULATED-DESIGNED BY	CHECKED BY
SUSAN CHAU	MIKE ROBINSON

CONSULTANT FUNCTIONAL SUPERVISOR: CHRIS BRETALL

STATE OF CALIFORNIA - DEPARTMENT OF TRANSPORTATION

Caltrans

LAST REVISION 00-00-00 | DATE PLOTTED => 29-MAY-2013 | TIME PLOTTED => 12:08

Dist	COUNTY	ROUTE	POST MILES TOTAL PROJECT	SHEET No.	TOTAL SHEETS
7	VEN	101, 23	R0.1/R4.5 3.3/3.8		

CH2M HILL
1000 WILSHIRE Blvd
LOS ANGELES, CA 90017

CITY OF THOUSAND OAKS
2100 THOUSAND OAKS BLVD
THOUSAND OAKS. CA 91362

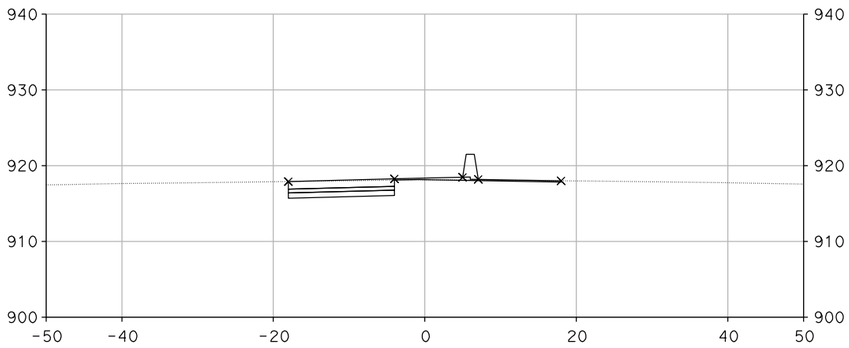

"A" 81+00.00

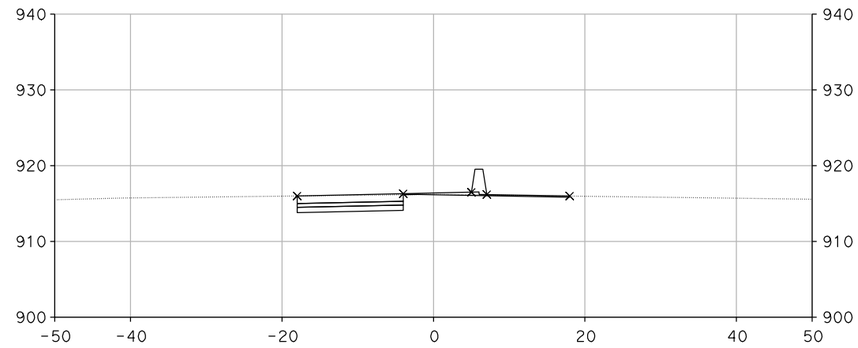

"A" 82+50.00

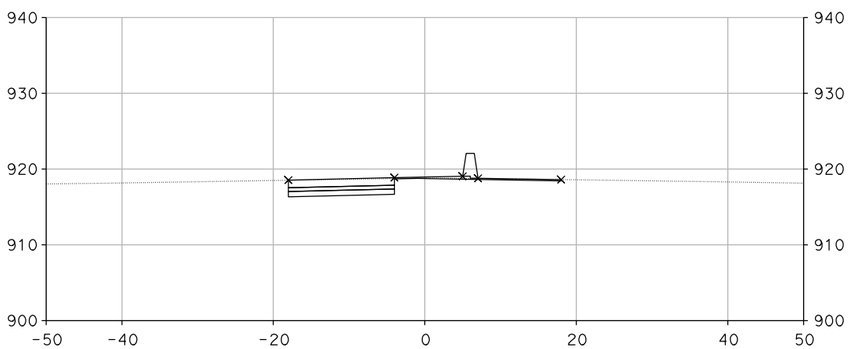

"A" 80+50.00

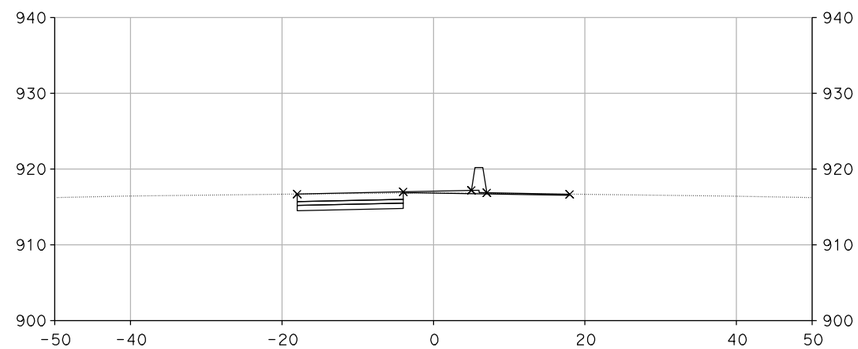

"A" 82+00.00

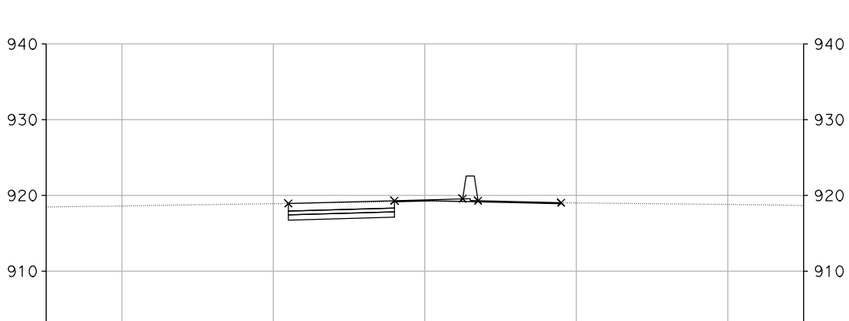

"A" 80+00.00

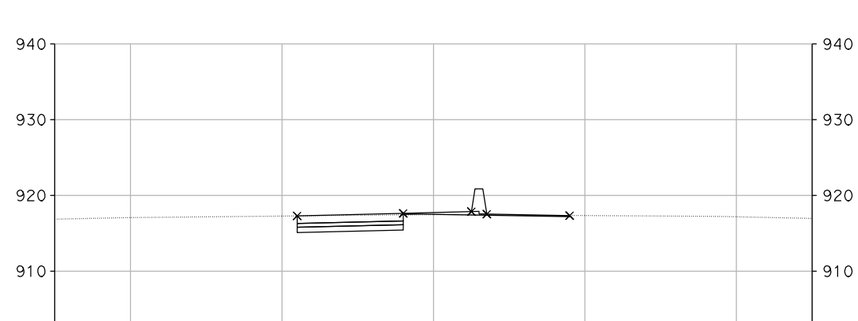

"A" 81+50.00

DESIGN STUDY ONLY

CROSS SECTIONS

SCALE: 1" = 10'

XS-62

STATE OF CALIFORNIA - DEPARTMENT OF TRANSPORTATION

Caltrans

CONSULTANT FUNCTIONAL SUPERVISOR: CHRIS BRETALL

CALCULATED-DESIGNED BY: SUSAN CHAU

CHECKED BY: MIKE ROBINSON

REVISED BY

DATE REVISED

LAST REVISION 00-00-00

DATE PLOTTED => 29-MAY-2013
TIME PLOTTED => 12:08

Dist	COUNTY	ROUTE	POST MILES TOTAL PROJECT	SHEET No.	TOTAL SHEETS
7	VEN	101, 23	R0.1/R4.5 3.3/3.8		

CH2M HILL
1000 WILSHIRE Blvd
LOS ANGELES, CA 90017

CITY OF THOUSAND OAKS
2100 THOUSAND OAKS BLVD
THOUSAND OAKS. CA 91362

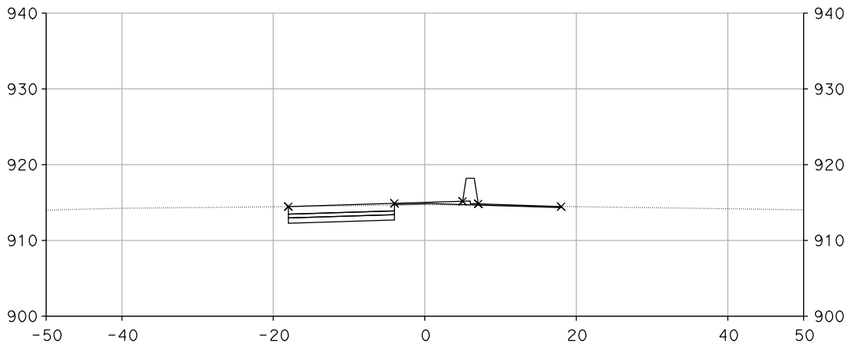

"A" 83+50.00

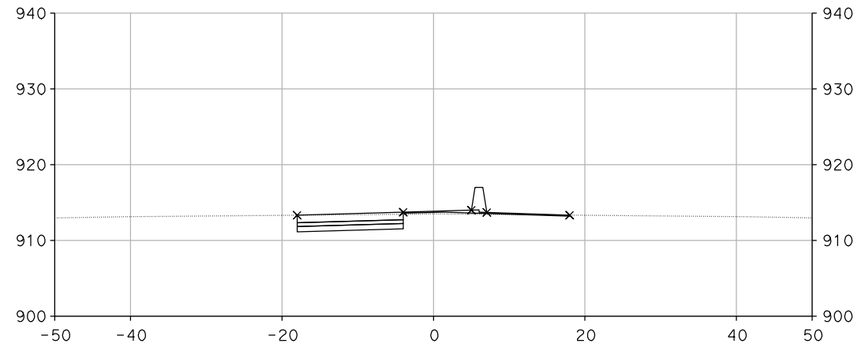

"A" 84+50.00

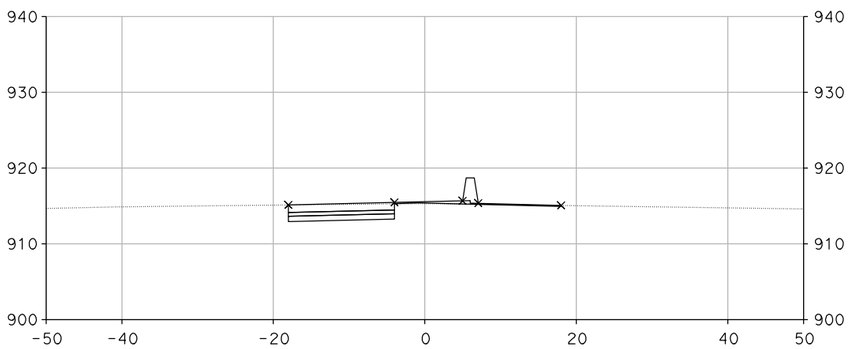

"A" 83+12.00

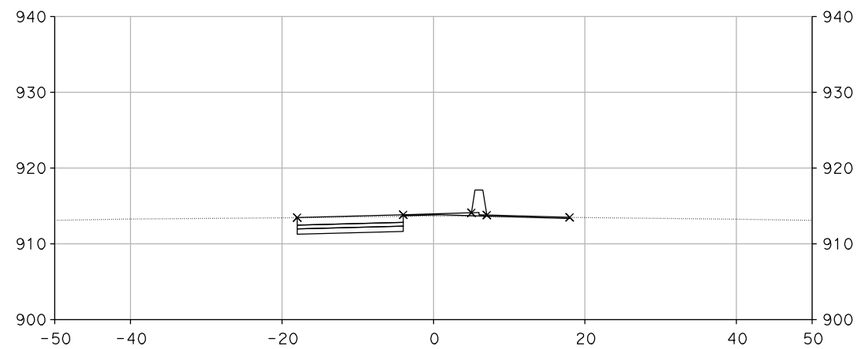

"A" 84+39.11

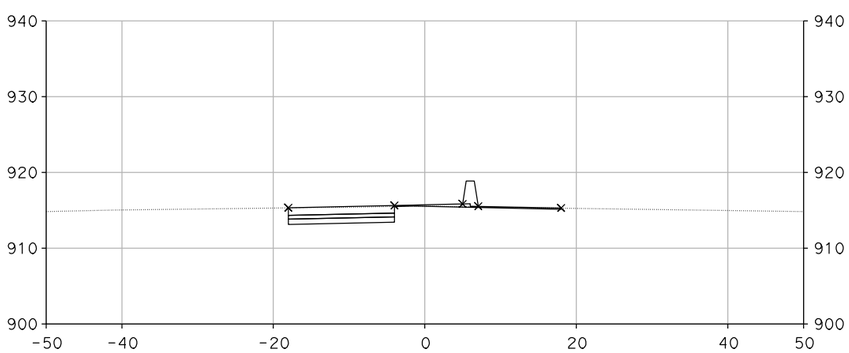

"A" 83+00.00

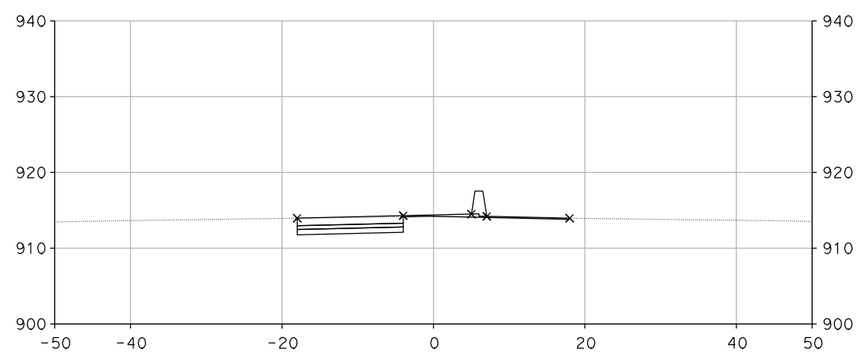

"A" 84+00.00

CROSS SECTIONS

SCALE: 1" = 10'

DESIGN STUDY ONLY

XS-63

STATE OF CALIFORNIA - DEPARTMENT OF TRANSPORTATION

Caltrans

CONSULTANT FUNCTIONAL SUPERVISOR: CHRIS BRETALL

CALCULATED-DESIGNED BY: SUSAN CHAU

CHECKED BY: MIKE ROBINSON

REVISED BY

DATE REVISED

LAST REVISION 00-00-00

DATE PLOTTED => 29-MAY-2013
TIME PLOTTED => 12:07

Dist	COUNTY	ROUTE	POST MILES TOTAL PROJECT	SHEET No.	TOTAL SHEETS
7	VEN	101, 23	R0.1/R4.5 3.3/3.8		

CH2M HILL
1000 WILSHIRE Blvd
LOS ANGELES, CA 90017

CITY OF THOUSAND OAKS
2100 THOUSAND OAKS BLVD
THOUSAND OAKS. CA 91362

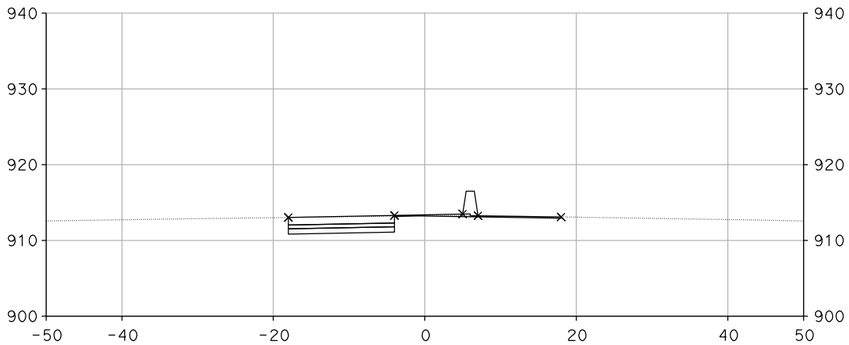

"A" 86+00.00

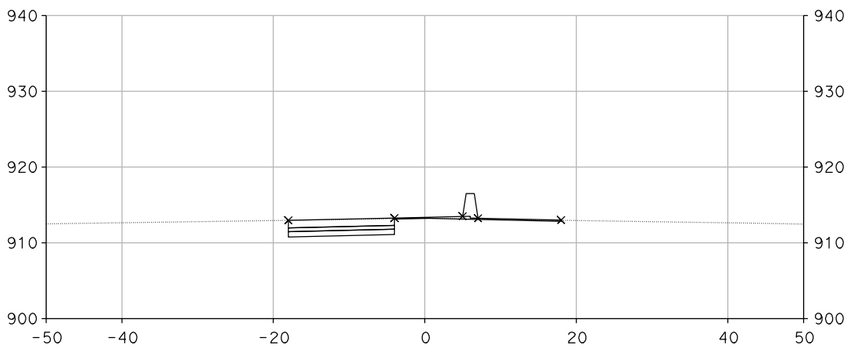

"A" 85+50.00

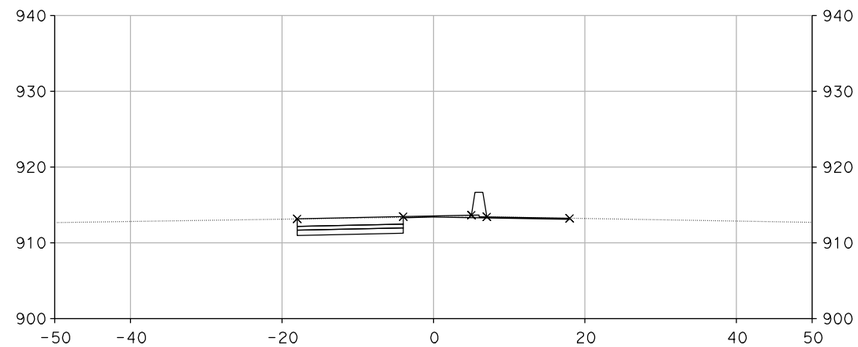

"A" 86+50.00

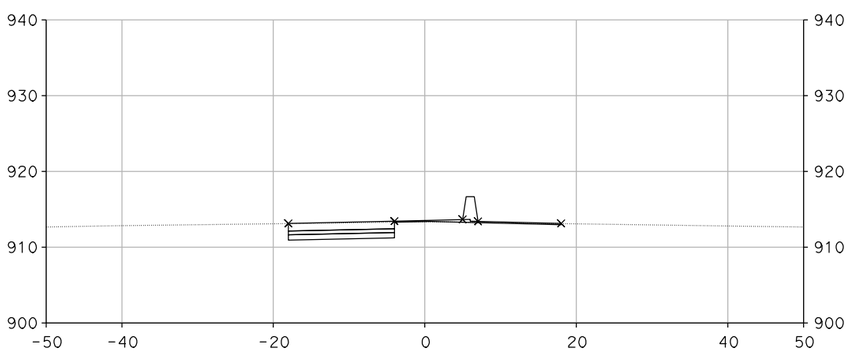

"A" 85+00.00

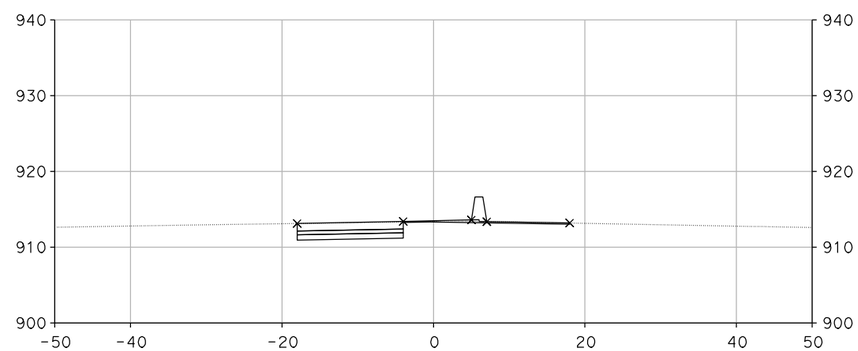

"A" 86+37.00

CROSS SECTIONS

SCALE: 1" = 10'

DESIGN STUDY ONLY

XS-64

STATE OF CALIFORNIA - DEPARTMENT OF TRANSPORTATION

Caltrans

CONSULTANT FUNCTIONAL SUPERVISOR: CHRIS BRETALL

CALCULATED-DESIGNED BY: SUSAN CHAU

CHECKED BY: MIKE ROBINSON

REVISED BY

DATE REVISED

LAST REVISION 00-00-00

DATE PLOTTED => 29-MAY-2013
TIME PLOTTED => 12:08

Dist	COUNTY	ROUTE	POST MILES TOTAL PROJECT	SHEET No.	TOTAL SHEETS
7	VEN	101, 23	R0.1/R4.5 3.3/3.8		

CH2M HILL
1000 WILSHIRE Blvd
LOS ANGELES, CA 90017

CITY OF THOUSAND OAKS
2100 THOUSAND OAKS BLVD
THOUSAND OAKS. CA 91362

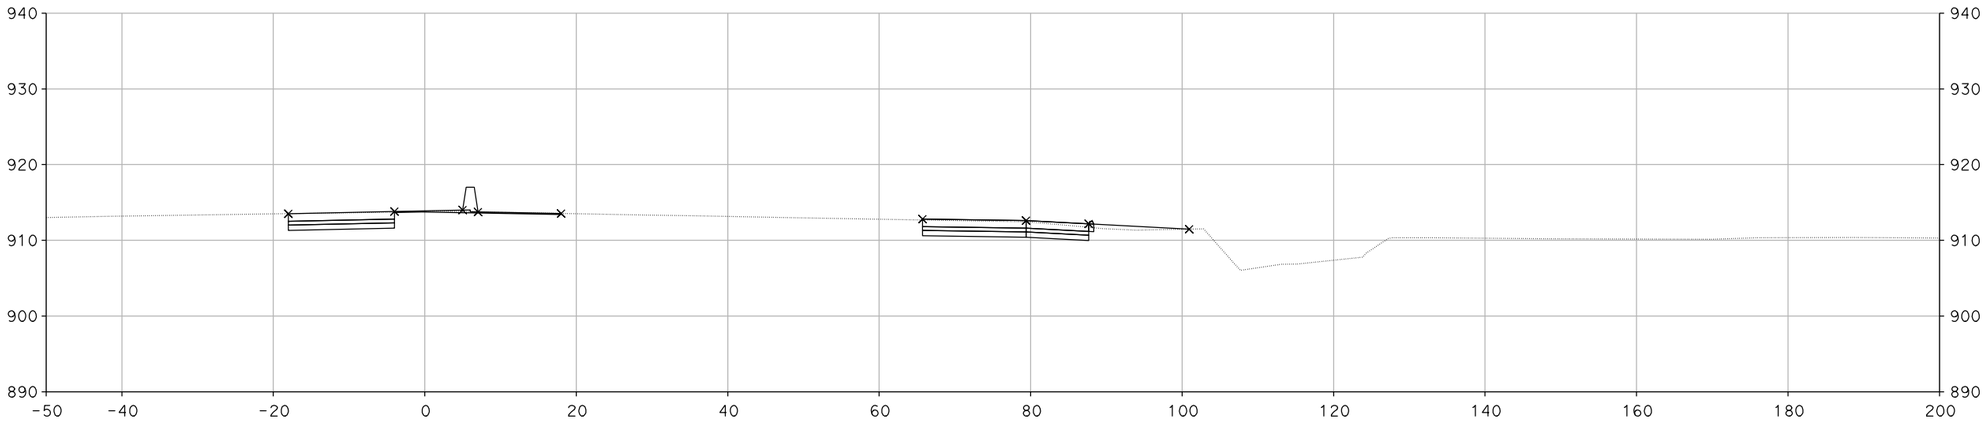

"A" 87+00.00

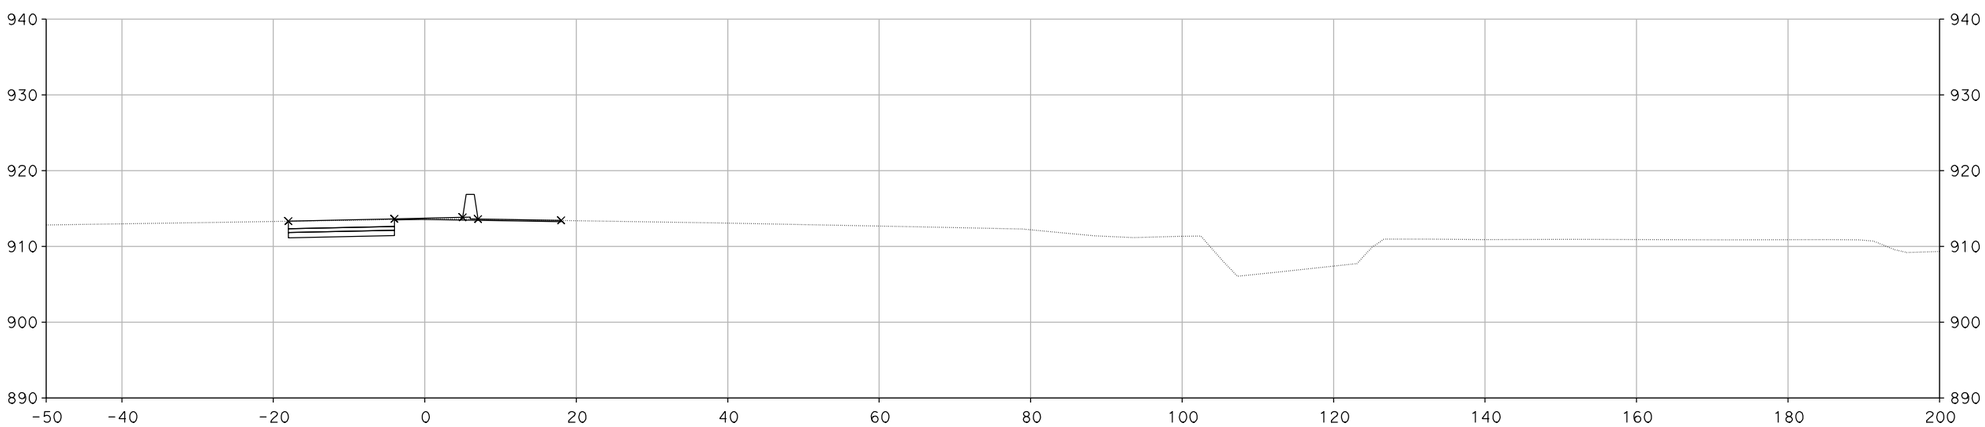

"A" 86+80.33

CROSS SECTIONS

SCALE: 1" = 10'

DESIGN STUDY ONLY

XS-65

REVISED BY	DATE REVISED

CALCULATED-DESIGNED BY	CHECKED BY
SUSAN CHAU	MIKE ROBINSON

CONSULTANT FUNCTIONAL SUPERVISOR: CHRIS BRETALL

STATE OF CALIFORNIA - DEPARTMENT OF TRANSPORTATION

Caltrans

LAST REVISION 00-00-00 | DATE PLOTTED => 29-MAY-2013 | TIME PLOTTED => 12:08

Dist	COUNTY	ROUTE	POST MILES TOTAL PROJECT	SHEET No.	TOTAL SHEETS
7	VEN	101, 23	R0.1/R4.5 3.3/3.8		

CH2M HILL
1000 WILSHIRE Blvd
LOS ANGELES, CA 90017

CITY OF THOUSAND OAKS
2100 THOUSAND OAKS BLVD
THOUSAND OAKS. CA 91362

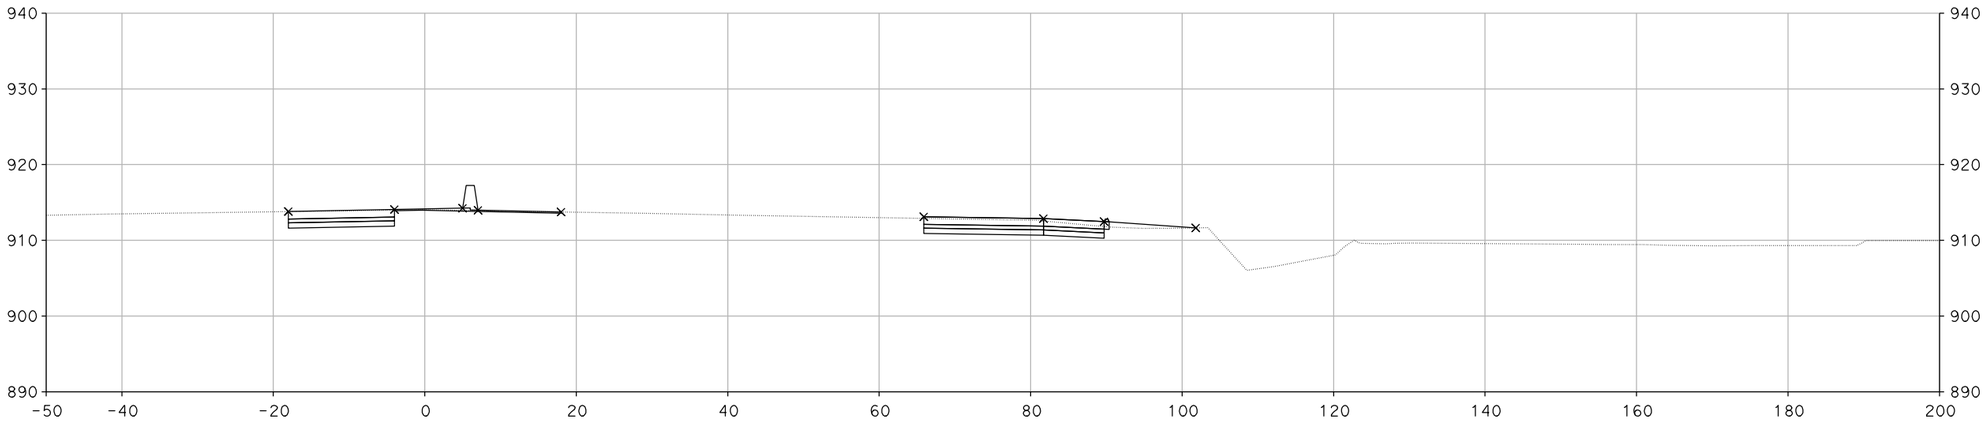

"A" 87+25.00

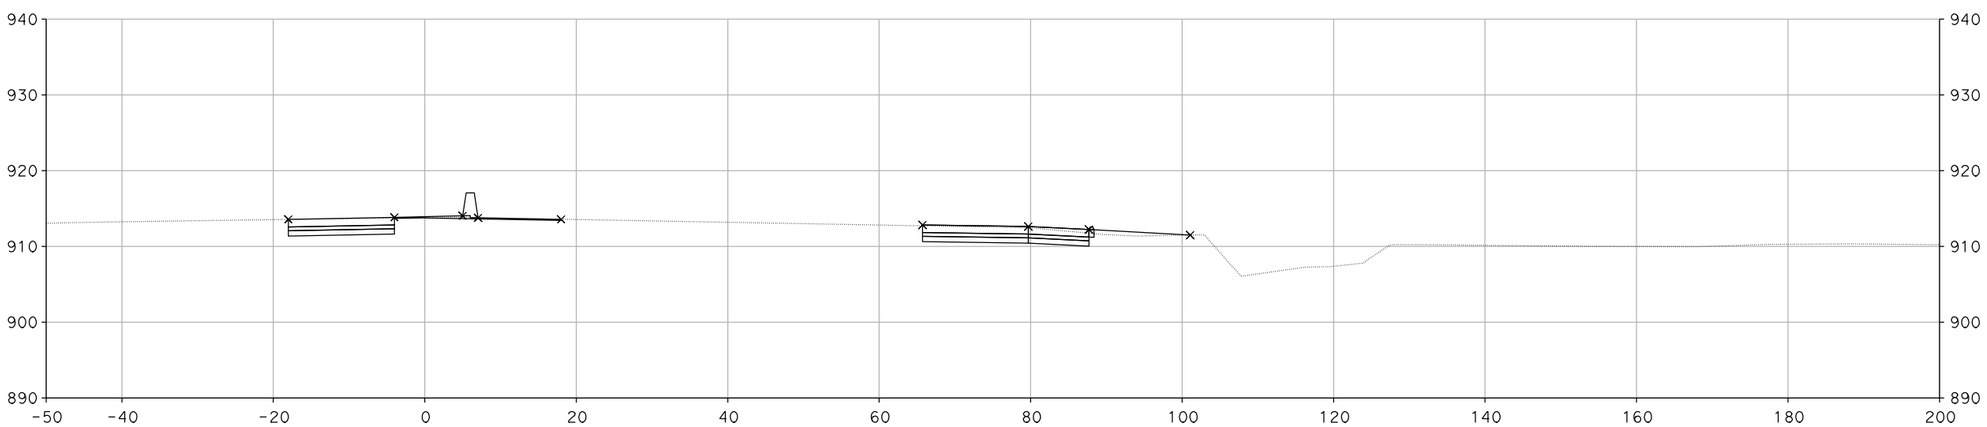

"A" 87+03.47

CROSS SECTIONS

SCALE: 1" = 10'

DESIGN STUDY ONLY

XS-66

STATE OF CALIFORNIA - DEPARTMENT OF TRANSPORTATION

Caltrans

CONSULTANT FUNCTIONAL SUPERVISOR: CHRIS BRETALL

CALCULATED-DESIGNED BY: SUSAN CHAU

CHECKED BY: MIKE ROBINSON

REVISED BY

DATE REVISED

LAST REVISION 00-00-00

DATE PLOTTED => 29-MAY-2013
TIME PLOTTED => 12:08

Dist	COUNTY	ROUTE	POST MILES TOTAL PROJECT	SHEET No.	TOTAL SHEETS
7	VEN	101, 23	R0.1/R4.5 3.3/3.8		

CH2M HILL
1000 WILSHIRE Blvd
LOS ANGELES, CA 90017

CITY OF THOUSAND OAKS
2100 THOUSAND OAKS BLVD
THOUSAND OAKS. CA 91362

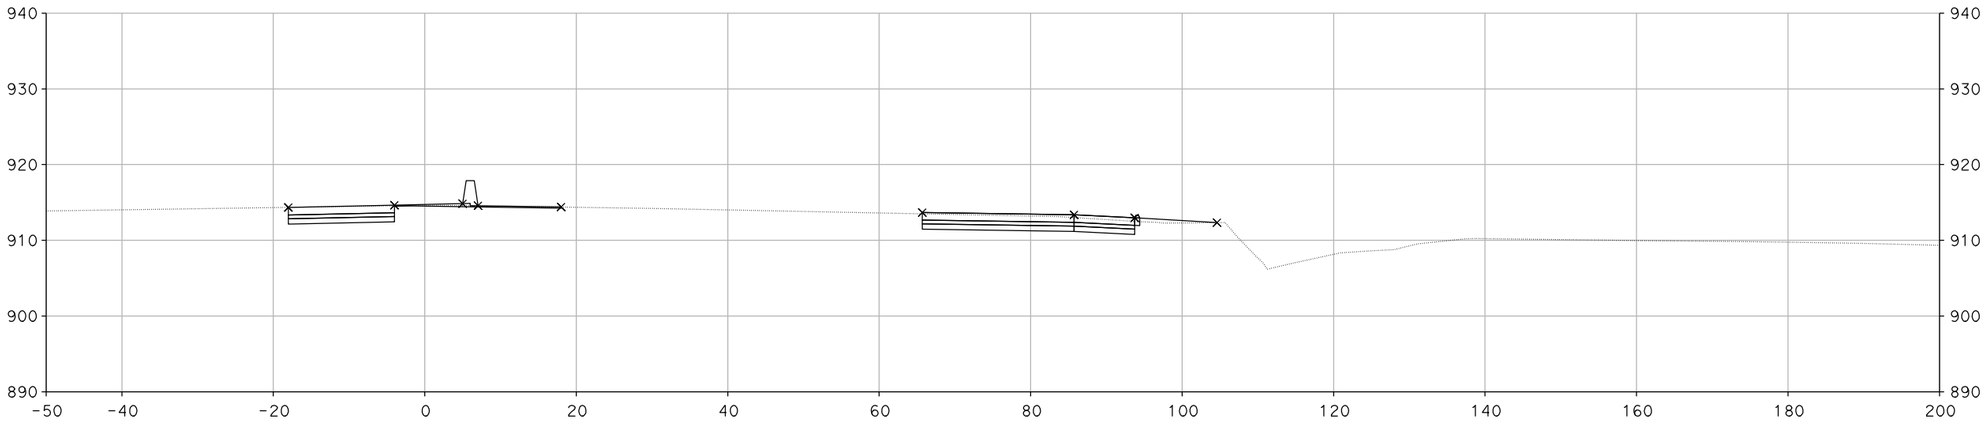

"A" 87+75.00

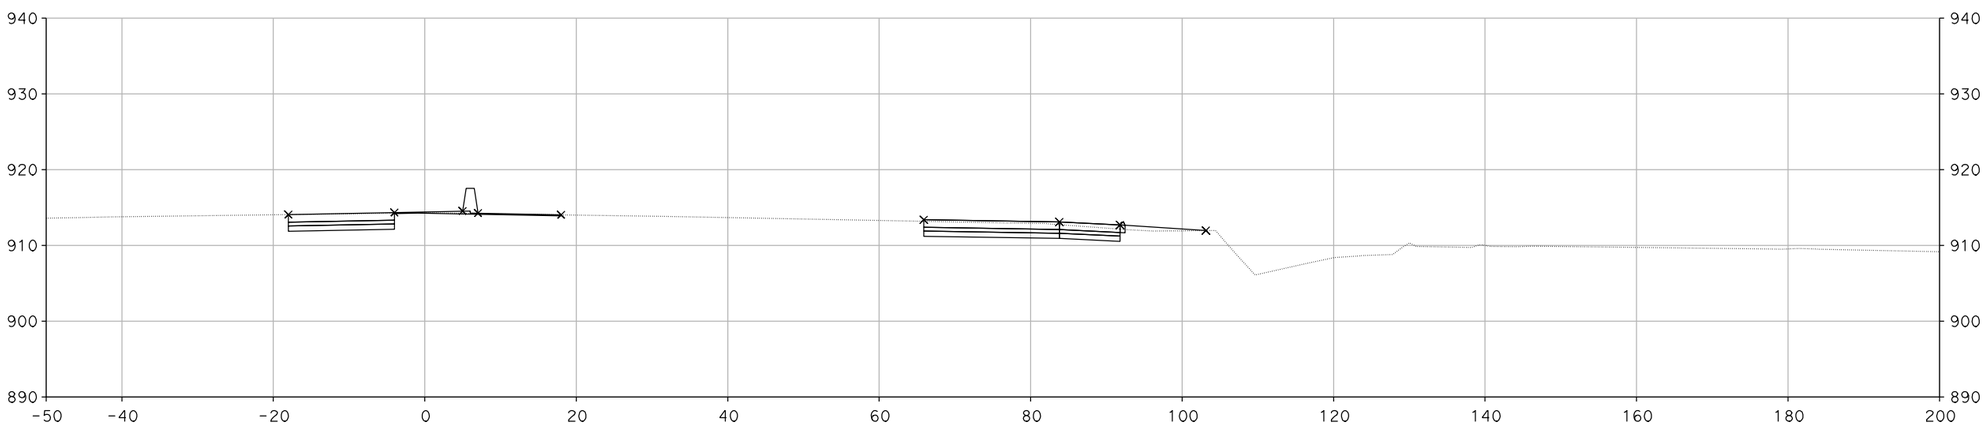

"A" 87+50.00

CROSS SECTIONS

SCALE: 1" = 10'

DESIGN STUDY ONLY

XS-67

STATE OF CALIFORNIA - DEPARTMENT OF TRANSPORTATION

Caltrans

CONSULTANT FUNCTIONAL SUPERVISOR: CHRIS BRETALL

CALCULATED-DESIGNED BY: SUSAN CHAU

CHECKED BY: MIKE ROBINSON

REVISED BY

DATE REVISED

LAST REVISION 00-00-00

DATE PLOTTED => 29-MAY-2013
TIME PLOTTED => 12:08

Dist	COUNTY	ROUTE	POST MILES TOTAL PROJECT	SHEET No.	TOTAL SHEETS
7	VEN	101, 23	R0.1/R4.5 3.3/3.8		

CH2M HILL
1000 WILSHIRE Blvd
LOS ANGELES, CA 90017

CITY OF THOUSAND OAKS
2100 THOUSAND OAKS BLVD
THOUSAND OAKS. CA 91362

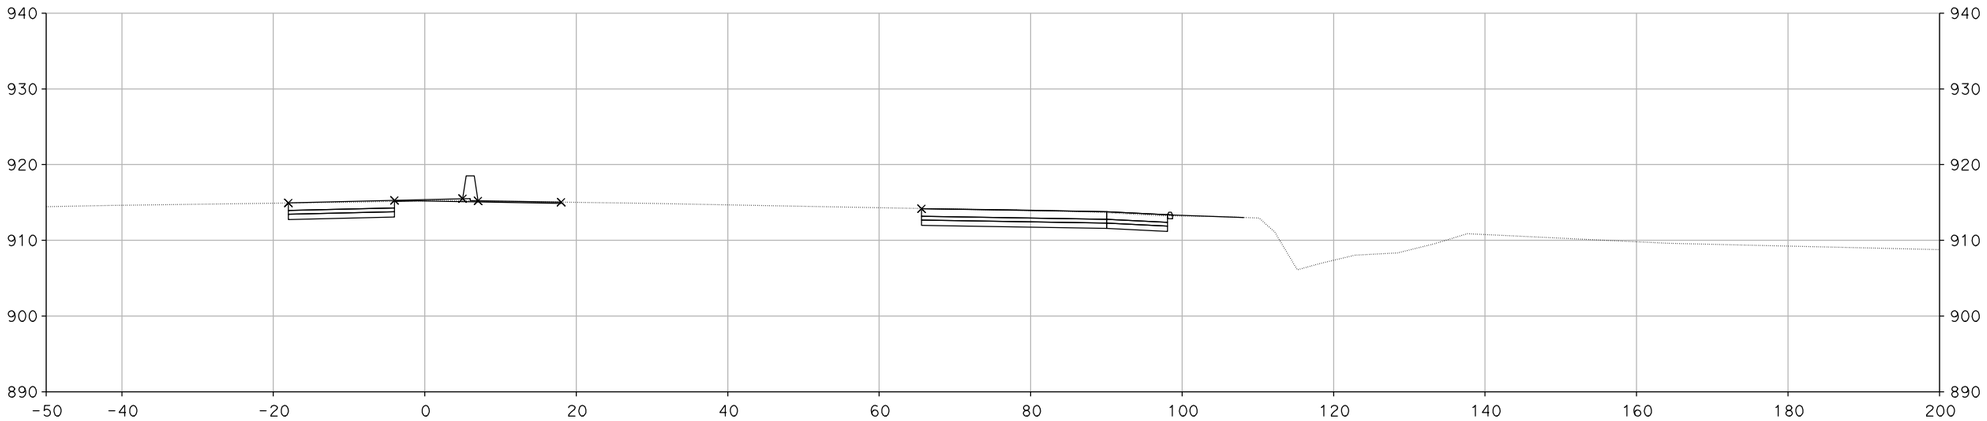

"A" 88+21.71

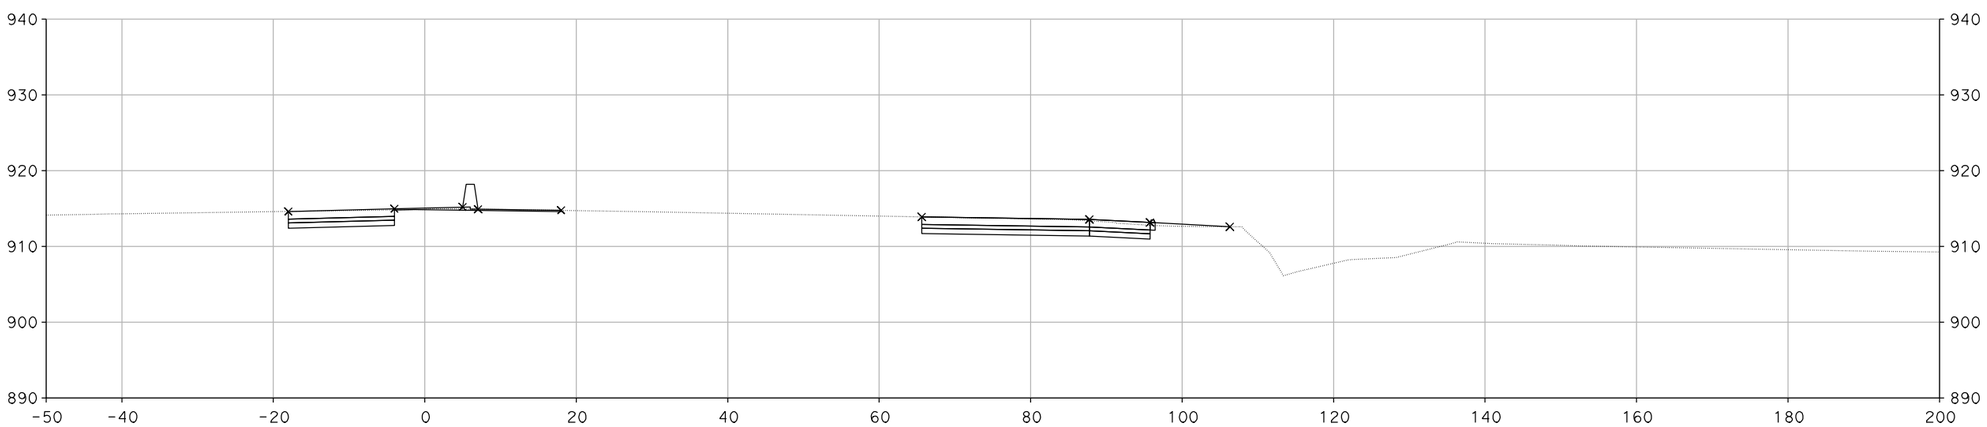

"A" 88+00.00

CROSS SECTIONS

SCALE: 1" = 10'

DESIGN STUDY ONLY

XS-68

REVISED BY	DATE REVISED

CALCULATED-DESIGNED BY	CHECKED BY
SUSAN CHAU	MIKE ROBINSON

CONSULTANT FUNCTIONAL SUPERVISOR: CHRIS BRETALL

STATE OF CALIFORNIA - DEPARTMENT OF TRANSPORTATION

Caltrans

LAST REVISION 00-00-00 | DATE PLOTTED => 29-MAY-2013 | TIME PLOTTED => 12:08

Dist	COUNTY	ROUTE	POST MILES TOTAL PROJECT	SHEET No.	TOTAL SHEETS
7	VEN	101, 23	R0.1/R4.5 3.3/3.8		

CH2M HILL
1000 WILSHIRE Blvd
LOS ANGELES, CA 90017

CITY OF THOUSAND OAKS
2100 THOUSAND OAKS BLVD
THOUSAND OAKS. CA 91362

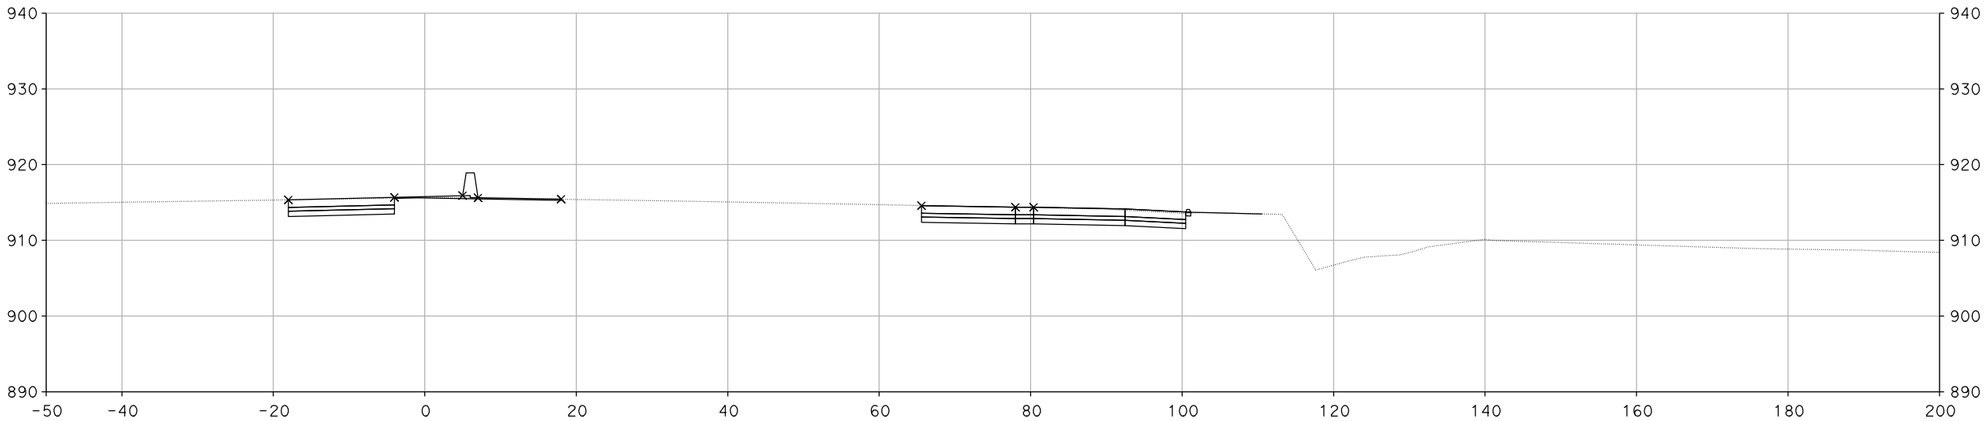

"A" 88+50.00

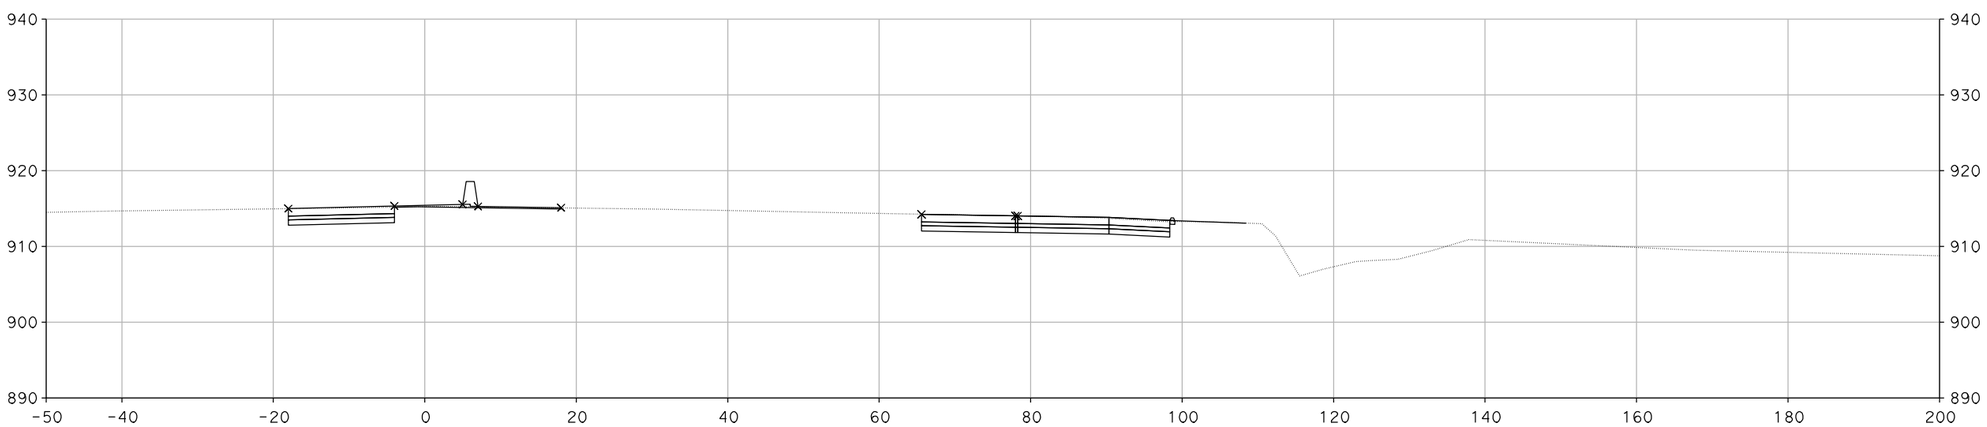

"A" 88+25.00

CROSS SECTIONS

SCALE: 1" = 10'

DESIGN STUDY ONLY

XS-69

STATE OF CALIFORNIA - DEPARTMENT OF TRANSPORTATION

Caltrans

CONSULTANT FUNCTIONAL SUPERVISOR: CHRIS BRETALL

CALCULATED-DESIGNED BY: SUSAN CHAU

CHECKED BY: MIKE ROBINSON

REVISED BY

DATE REVISED

LAST REVISION 00-00-00

DATE PLOTTED => 29-MAY-2013
TIME PLOTTED => 12:09

Dist	COUNTY	ROUTE	POST MILES TOTAL PROJECT	SHEET No.	TOTAL SHEETS
7	VEN	101, 23	R0.1/R4.5 3.3/3.8		

CH2M HILL
1000 WILSHIRE Blvd
LOS ANGELES, CA 90017

CITY OF THOUSAND OAKS
2100 THOUSAND OAKS BLVD
THOUSAND OAKS. CA 91362

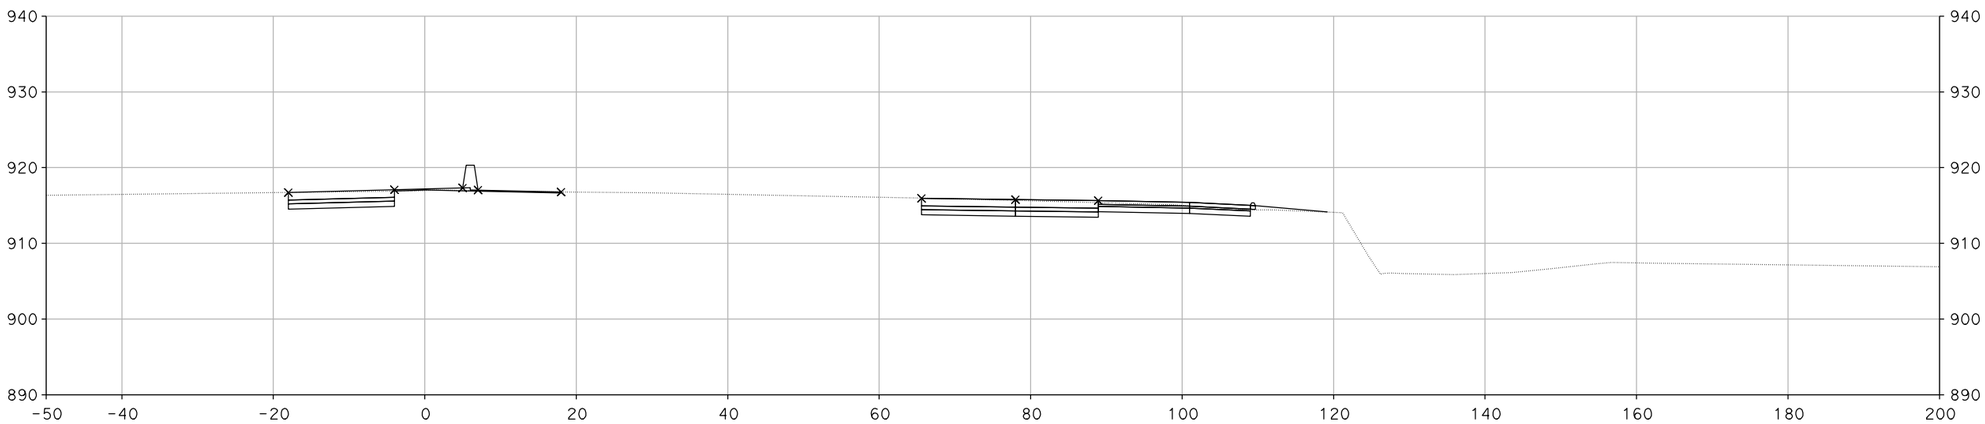

"A" 89+50.00

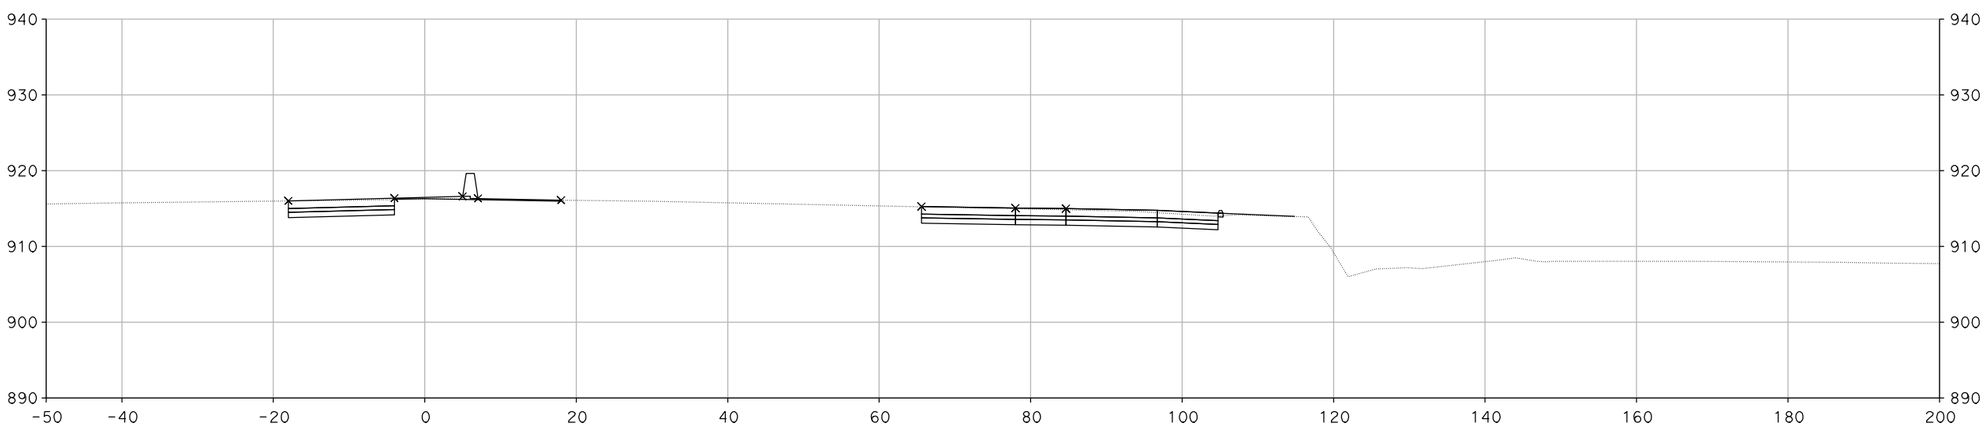

"A" 89+00.00

CROSS SECTIONS

SCALE: 1" = 10'

DESIGN STUDY ONLY

XS-70

STATE OF CALIFORNIA - DEPARTMENT OF TRANSPORTATION

Caltrans

CONSULTANT FUNCTIONAL SUPERVISOR: CHRIS BRETALL

CALCULATED-DESIGNED BY: SUSAN CHAU

CHECKED BY: MIKE ROBINSON

REVISED BY

DATE REVISED

LAST REVISION 00-00-00

DATE PLOTTED => 29-MAY-2013
TIME PLOTTED => 12:08

Dist	COUNTY	ROUTE	POST MILES TOTAL PROJECT	SHEET No.	TOTAL SHEETS
7	VEN	101, 23	R0.1/R4.5 3.3/3.8		

CH2M HILL
1000 WILSHIRE Blvd
LOS ANGELES, CA 90017

CITY OF THOUSAND OAKS
2100 THOUSAND OAKS BLVD
THOUSAND OAKS. CA 91362

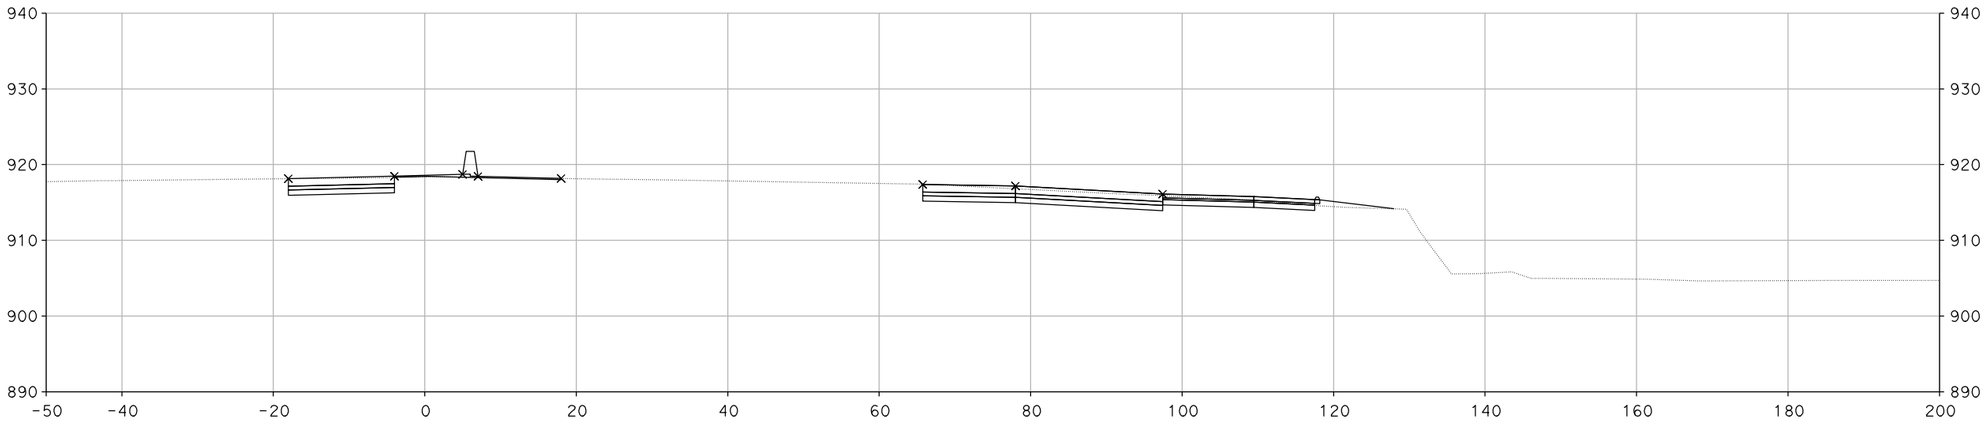

"A" 90+50.00

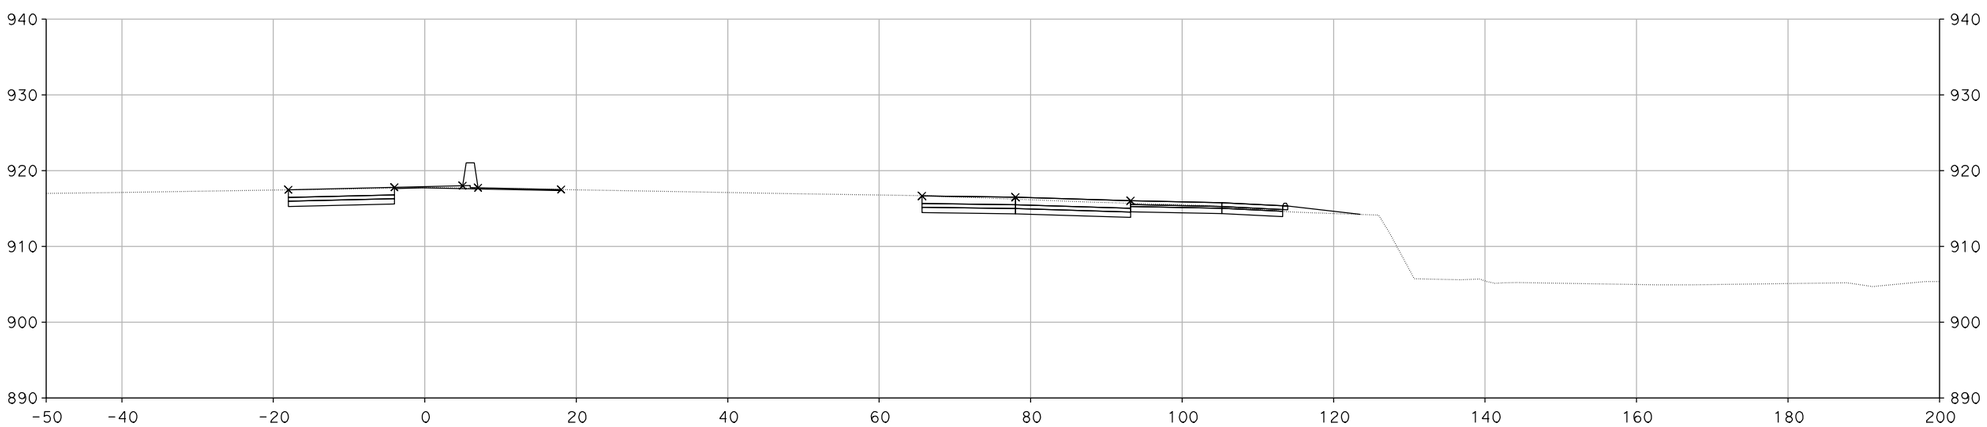

"A" 90+00.00

CROSS SECTIONS

SCALE: 1" = 10'

DESIGN STUDY ONLY

XS-71

STATE OF CALIFORNIA - DEPARTMENT OF TRANSPORTATION

Caltrans

CONSULTANT FUNCTIONAL SUPERVISOR: CHRIS BRETALL

CALCULATED-DESIGNED BY: SUSAN CHAU

CHECKED BY: MIKE ROBINSON

REVISED BY

DATE REVISED

LAST REVISION 00-00-00

DATE PLOTTED => 29-MAY-2013
TIME PLOTTED => 12:09

Dist	COUNTY	ROUTE	POST MILES TOTAL PROJECT	SHEET No.	TOTAL SHEETS
7	VEN	101, 23	R0.1/R4.5 3.3/3.8		

CH2M HILL
1000 WILSHIRE Blvd
LOS ANGELES, CA 90017

CITY OF THOUSAND OAKS
2100 THOUSAND OAKS BLVD
THOUSAND OAKS. CA 91362

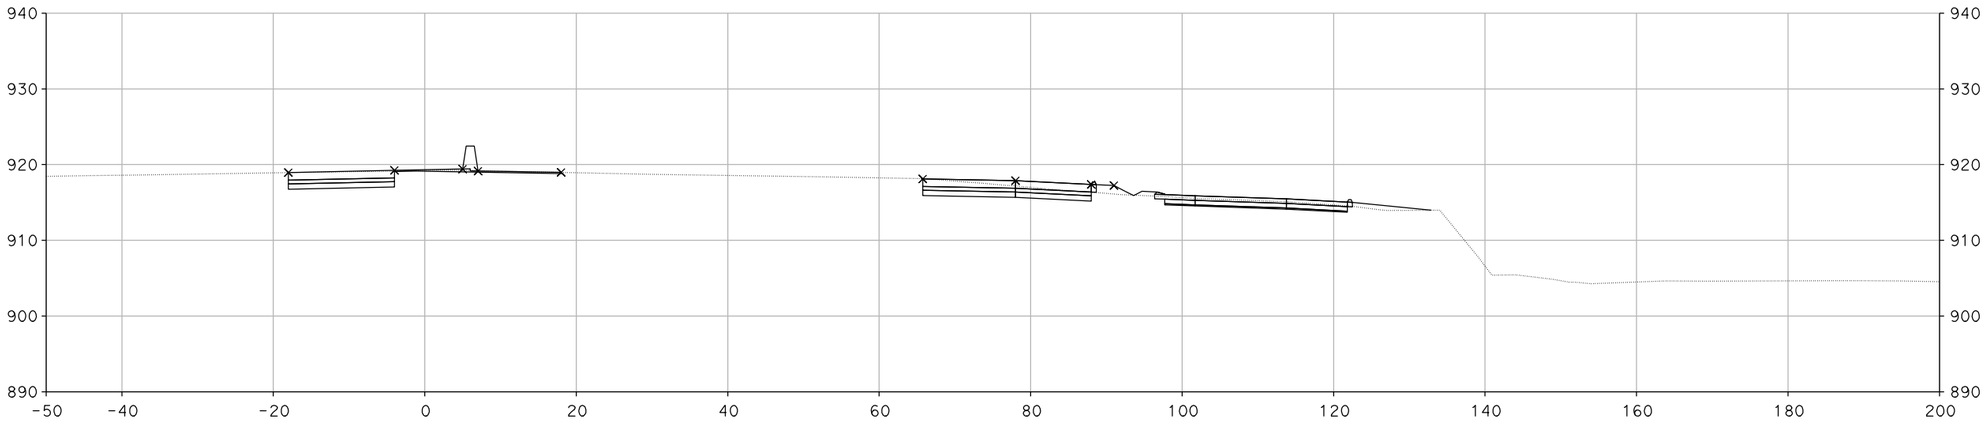

"A" 91+00.00

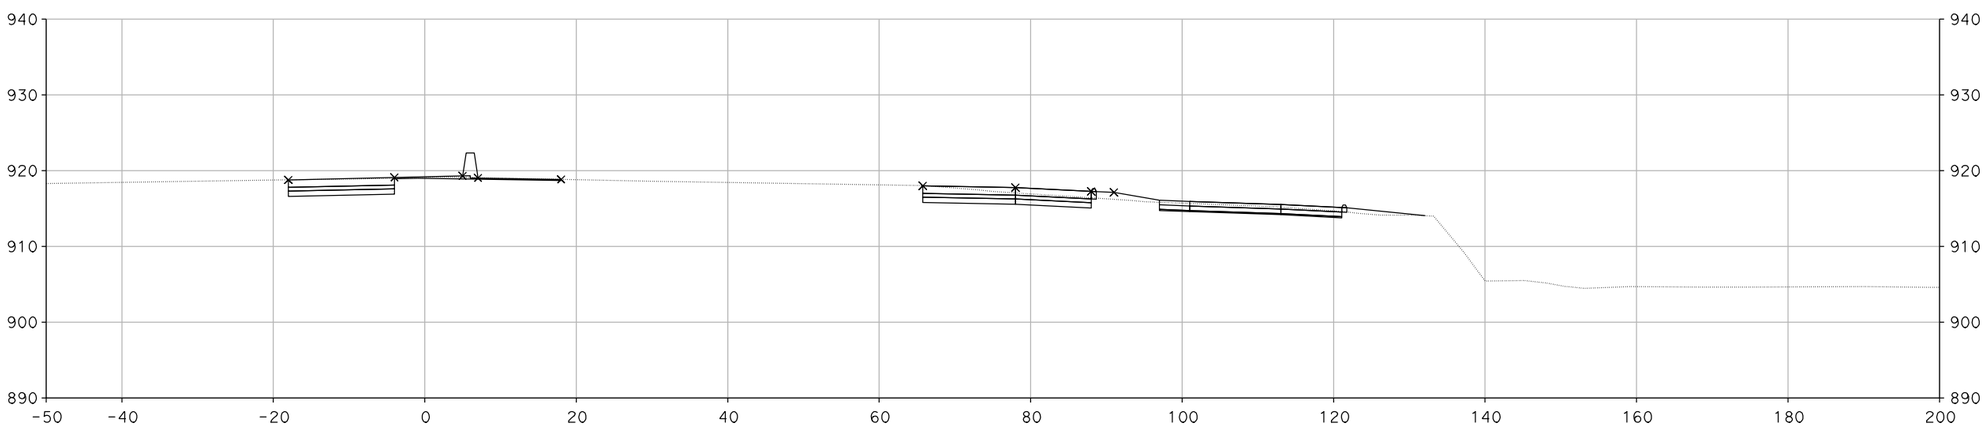

"A" 90+91.72

CROSS SECTIONS

SCALE: 1" = 10'

DESIGN STUDY ONLY

XS-72

STATE OF CALIFORNIA - DEPARTMENT OF TRANSPORTATION

Caltrans

CONSULTANT FUNCTIONAL SUPERVISOR: CHRIS BRETALL

CALCULATED-DESIGNED BY: SUSAN CHAU

CHECKED BY: MIKE ROBINSON

REVISED BY

DATE REVISED

LAST REVISION 00-00-00

DATE PLOTTED => 29-MAY-2013
TIME PLOTTED => 12:09

Dist	COUNTY	ROUTE	POST MILES TOTAL PROJECT	SHEET No.	TOTAL SHEETS
7	VEN	101, 23	R0.1/R4.5 3.3/3.8		

CH2M HILL
1000 WILSHIRE Blvd
LOS ANGELES, CA 90017

CITY OF THOUSAND OAKS
2100 THOUSAND OAKS BLVD
THOUSAND OAKS. CA 91362

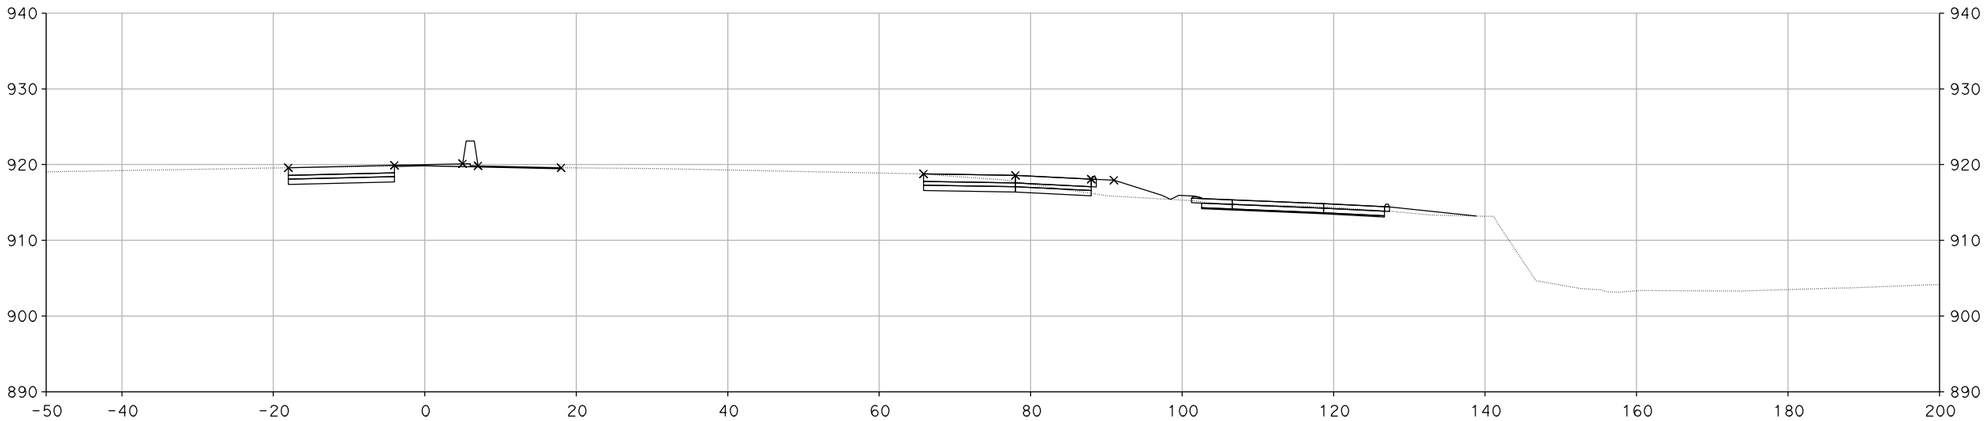

"A" 91+50.00

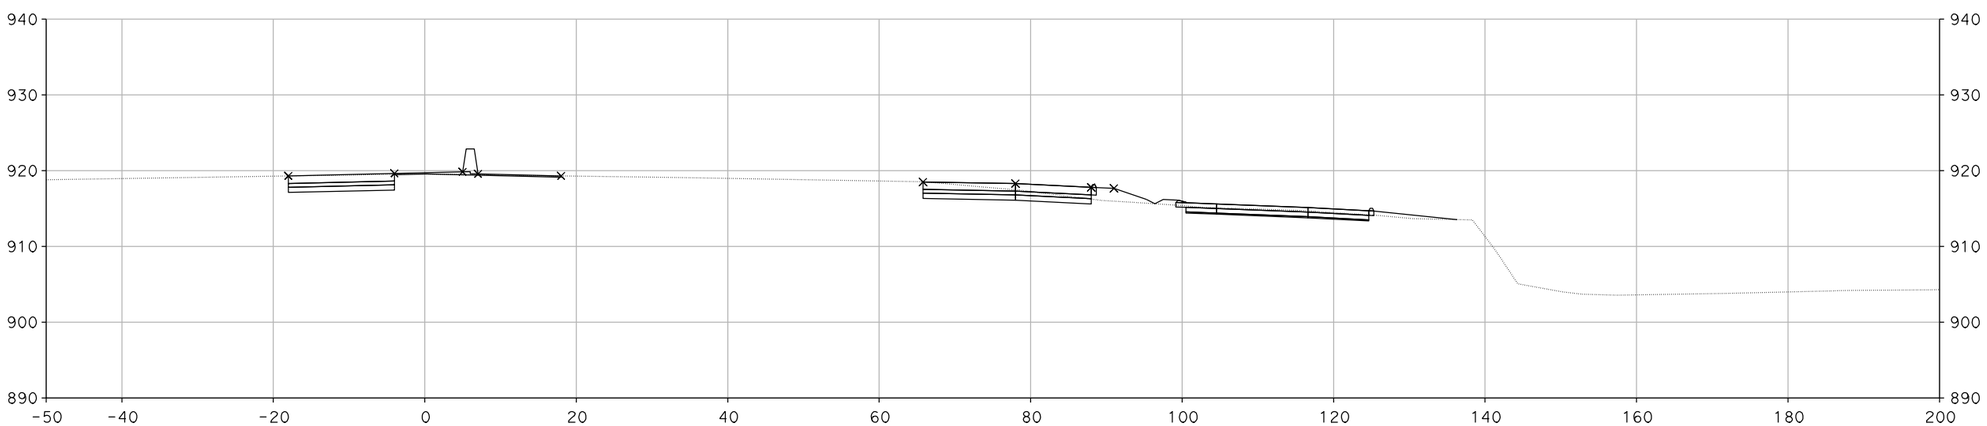

"A" 91+30.00

CROSS SECTIONS

SCALE: 1" = 10'

DESIGN STUDY ONLY

XS-73

STATE OF CALIFORNIA - DEPARTMENT OF TRANSPORTATION

Caltrans

CONSULTANT FUNCTIONAL SUPERVISOR: CHRIS BRETALL

CALCULATED-DESIGNED BY: SUSAN CHAU

CHECKED BY: MIKE ROBINSON

REVISED BY

DATE REVISED

LAST REVISION 00-00-00

DATE PLOTTED => 29-MAY-2013
TIME PLOTTED => 12:09

Dist	COUNTY	ROUTE	POST MILES TOTAL PROJECT	SHEET No.	TOTAL SHEETS
7	VEN	101, 23	R0.1/R4.5 3.3/3.8		

CH2M HILL
1000 WILSHIRE Blvd
LOS ANGELES, CA 90017

CITY OF THOUSAND OAKS
2100 THOUSAND OAKS BLVD
THOUSAND OAKS. CA 91362

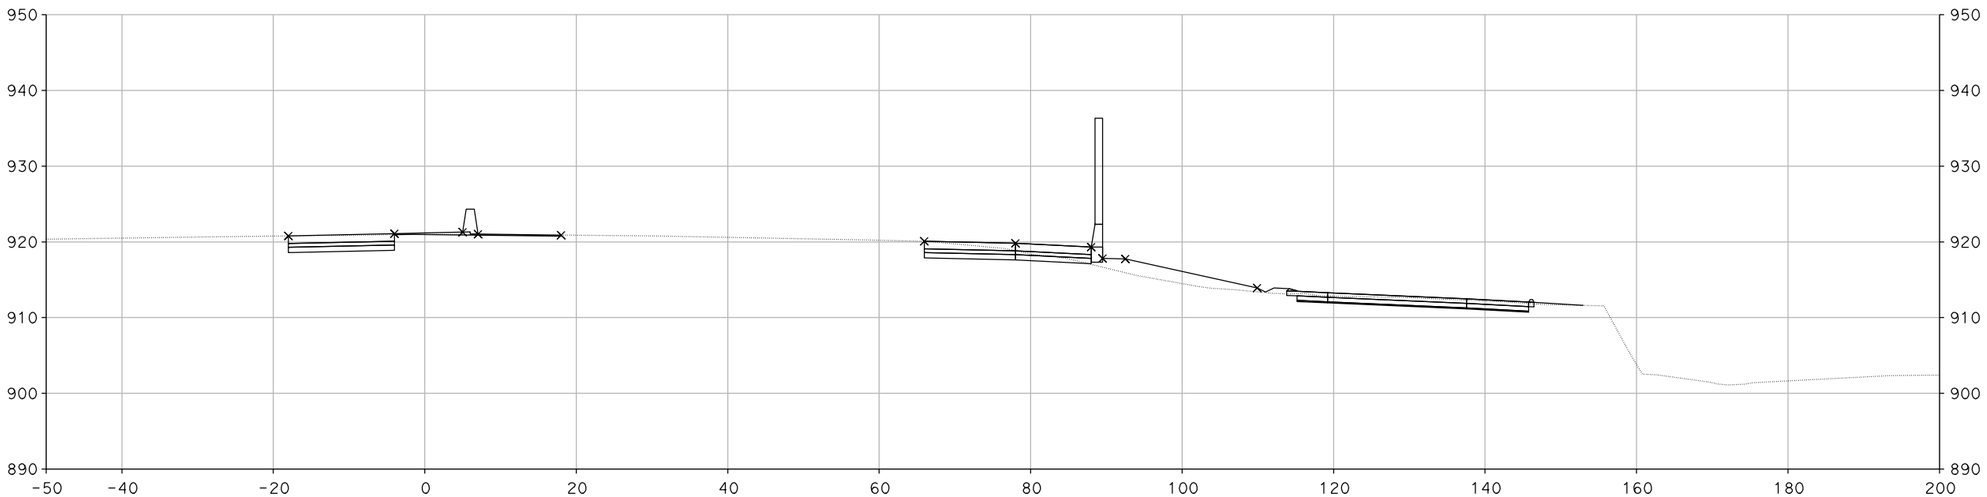

"A" 92+50.00

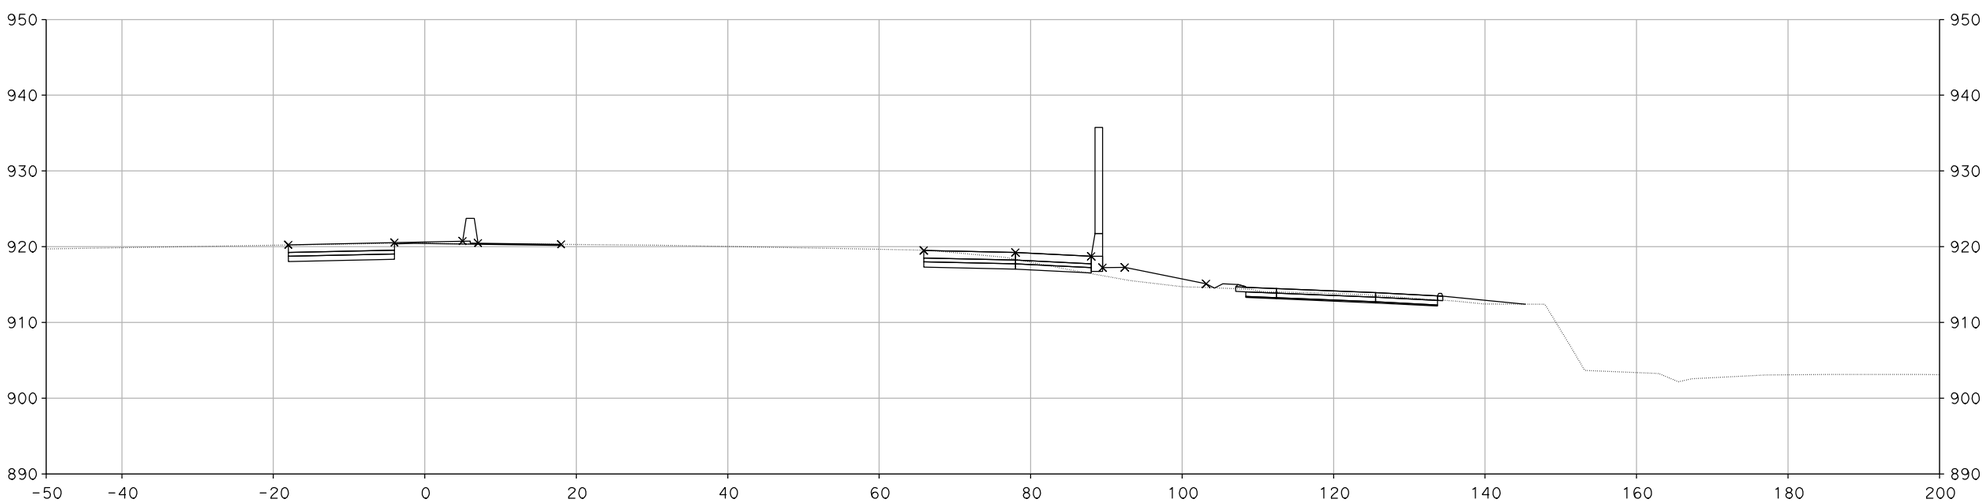

"A" 92+00.00

CROSS SECTIONS

SCALE: 1" = 10'

DESIGN STUDY ONLY

XS-74

REVISED BY	DATE REVISED

CALCULATED-DESIGNED BY	CHECKED BY
SUSAN CHAU	MIKE ROBINSON

CONSULTANT FUNCTIONAL SUPERVISOR: CHRIS BRETALL

STATE OF CALIFORNIA - DEPARTMENT OF TRANSPORTATION

Caltrans

LAST REVISION 00-00-00 | DATE PLOTTED => 29-MAY-2013 | TIME PLOTTED => 12:09

BORDER LAST REVISED 7/2/2010 | USERNAME => handers3 | DGN FILE => RE-CrossSection.dgn | RELATIVE BORDER SCALE IS IN INCHES 0 1 2 3 | UNIT 1821 | PROJECT NUMBER & PHASE 0700000201

Dist	COUNTY	ROUTE	POST MILES TOTAL PROJECT	SHEET No.	TOTAL SHEETS
7	VEN	101, 23	R0.1/R4.5 3.3/3.8		

CH2M HILL
1000 WILSHIRE Blvd
LOS ANGELES, CA 90017

CITY OF THOUSAND OAKS
2100 THOUSAND OAKS BLVD
THOUSAND OAKS. CA 91362

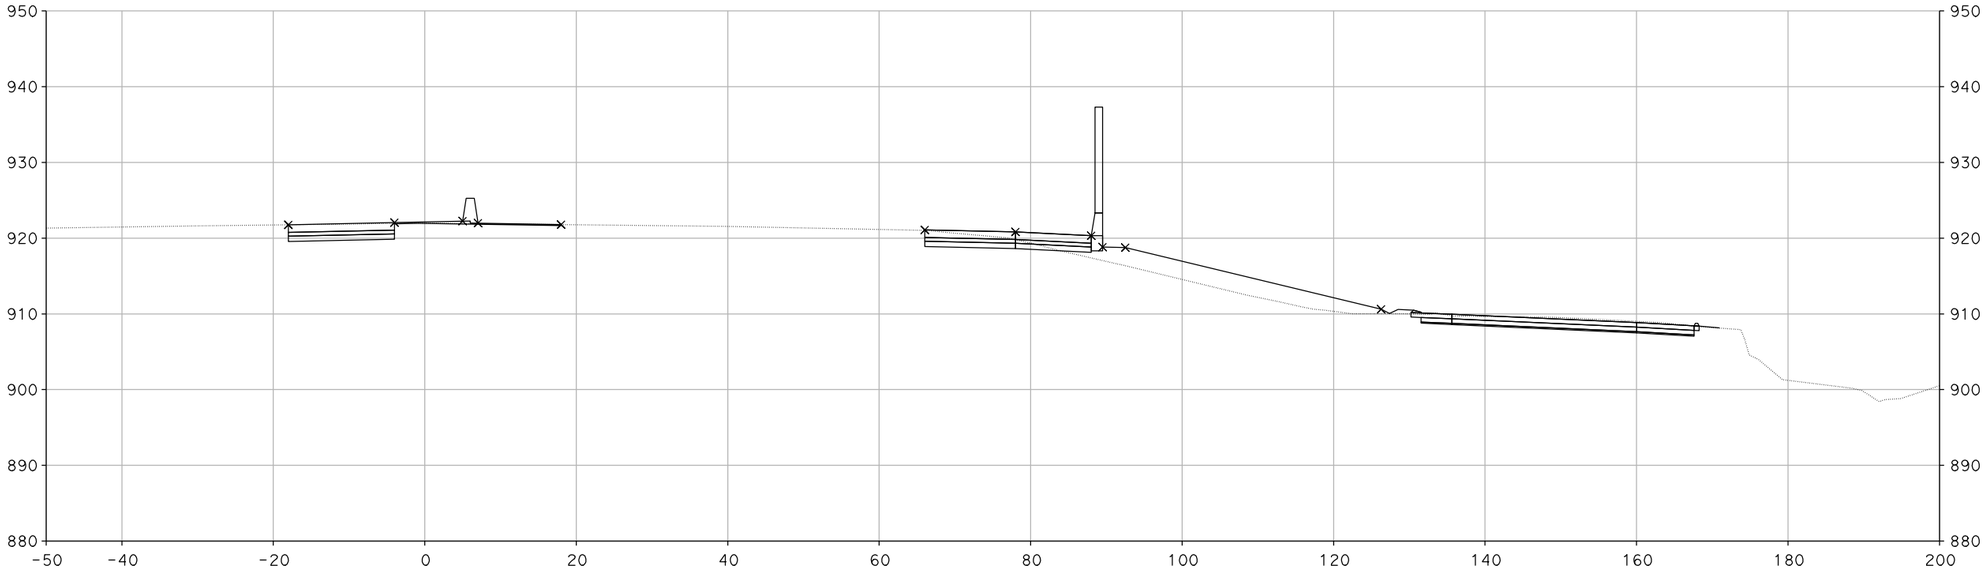

"A" 93+50.00

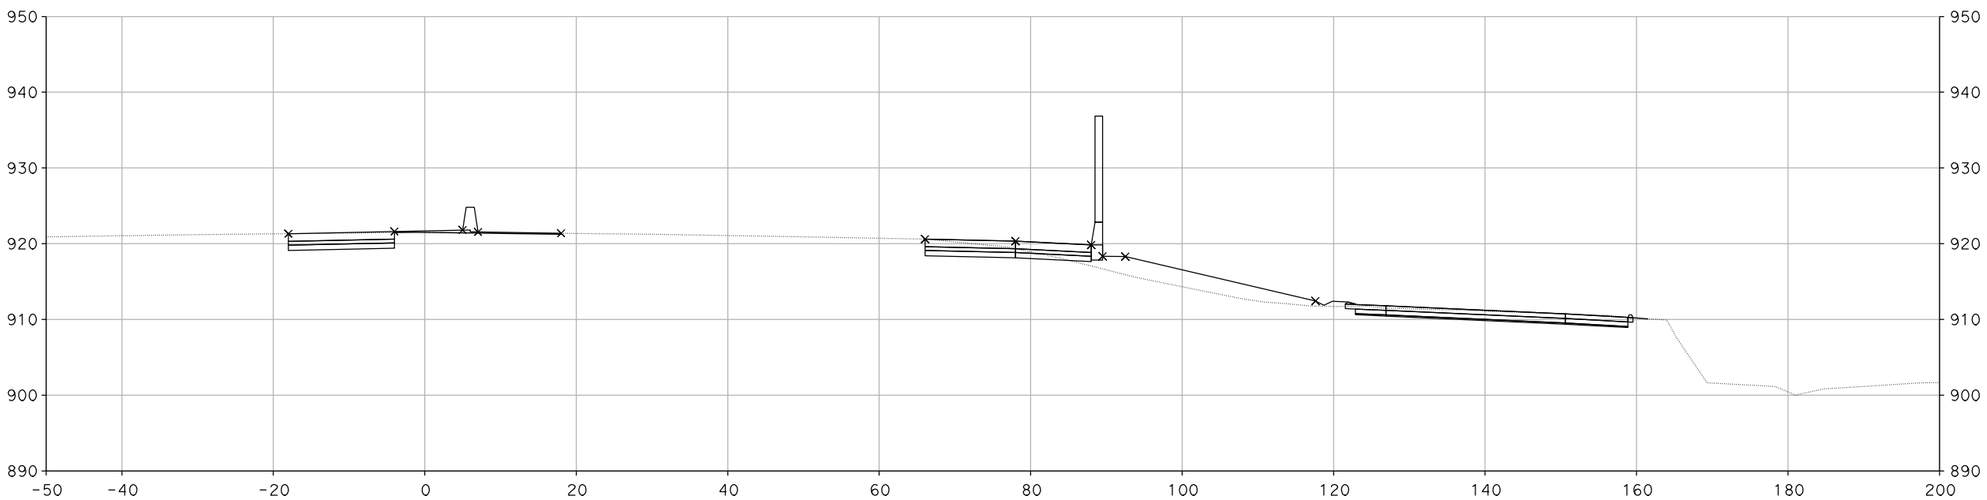

"A" 93+00.00

CROSS SECTIONS

SCALE: 1" = 10'

DESIGN STUDY ONLY

XS-75

REVISED BY	DATE REVISED

CALCULATED-DESIGNED BY	CHECKED BY
SUSAN CHAU	MIKE ROBINSON

CONSULTANT FUNCTIONAL SUPERVISOR: CHRIS BRETALL

STATE OF CALIFORNIA - DEPARTMENT OF TRANSPORTATION

Caltrans

LAST REVISION 00-00-00 | DATE PLOTTED => 29-MAY-2013 | TIME PLOTTED => 12:09

Dist	COUNTY	ROUTE	POST MILES TOTAL PROJECT	SHEET No.	TOTAL SHEETS
7	VEN	101, 23	R0.1/R4.5 3.3/3.8		

CH2M HILL
1000 WILSHIRE Blvd
LOS ANGELES, CA 90017

CITY OF THOUSAND OAKS
2100 THOUSAND OAKS BLVD
THOUSAND OAKS. CA 91362

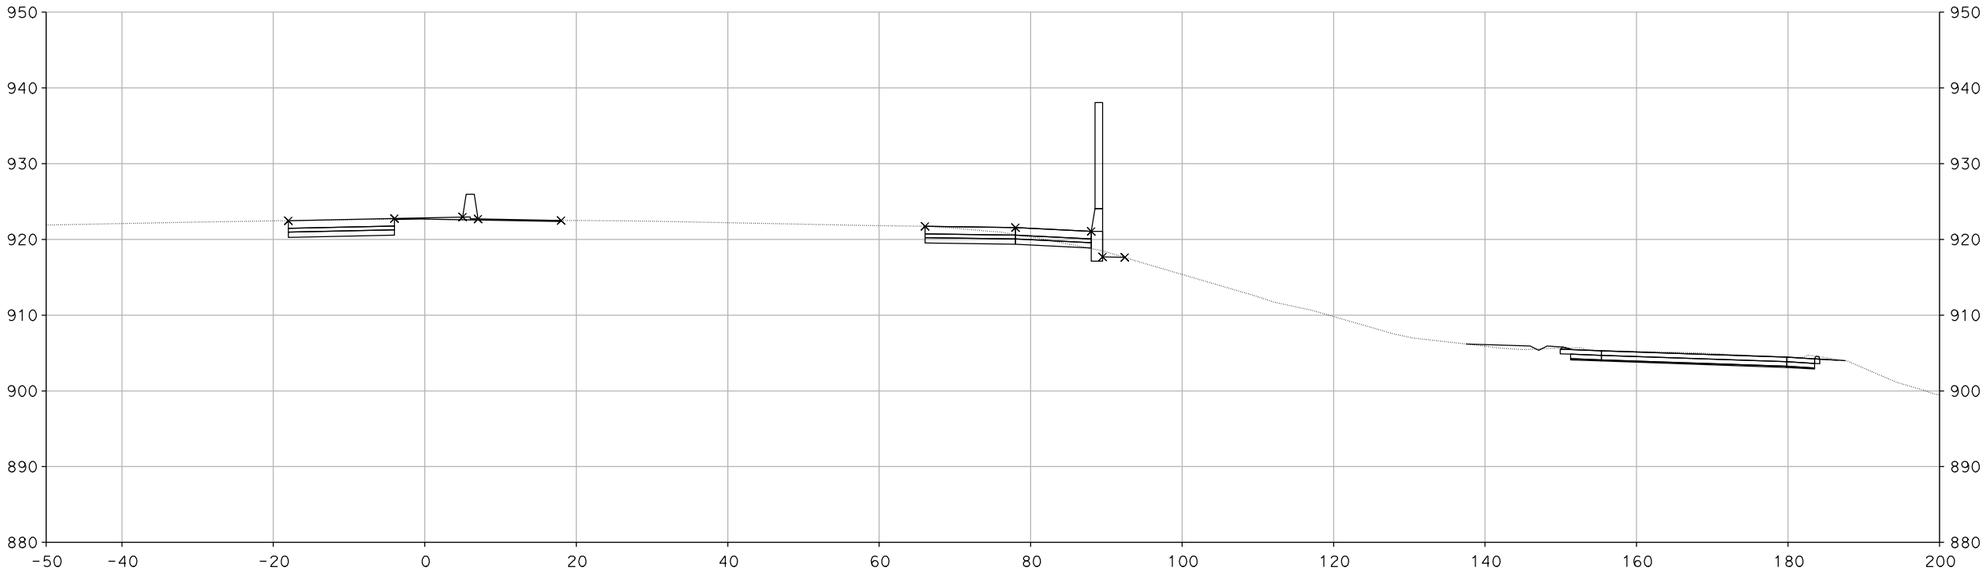

"A" 94+50.00

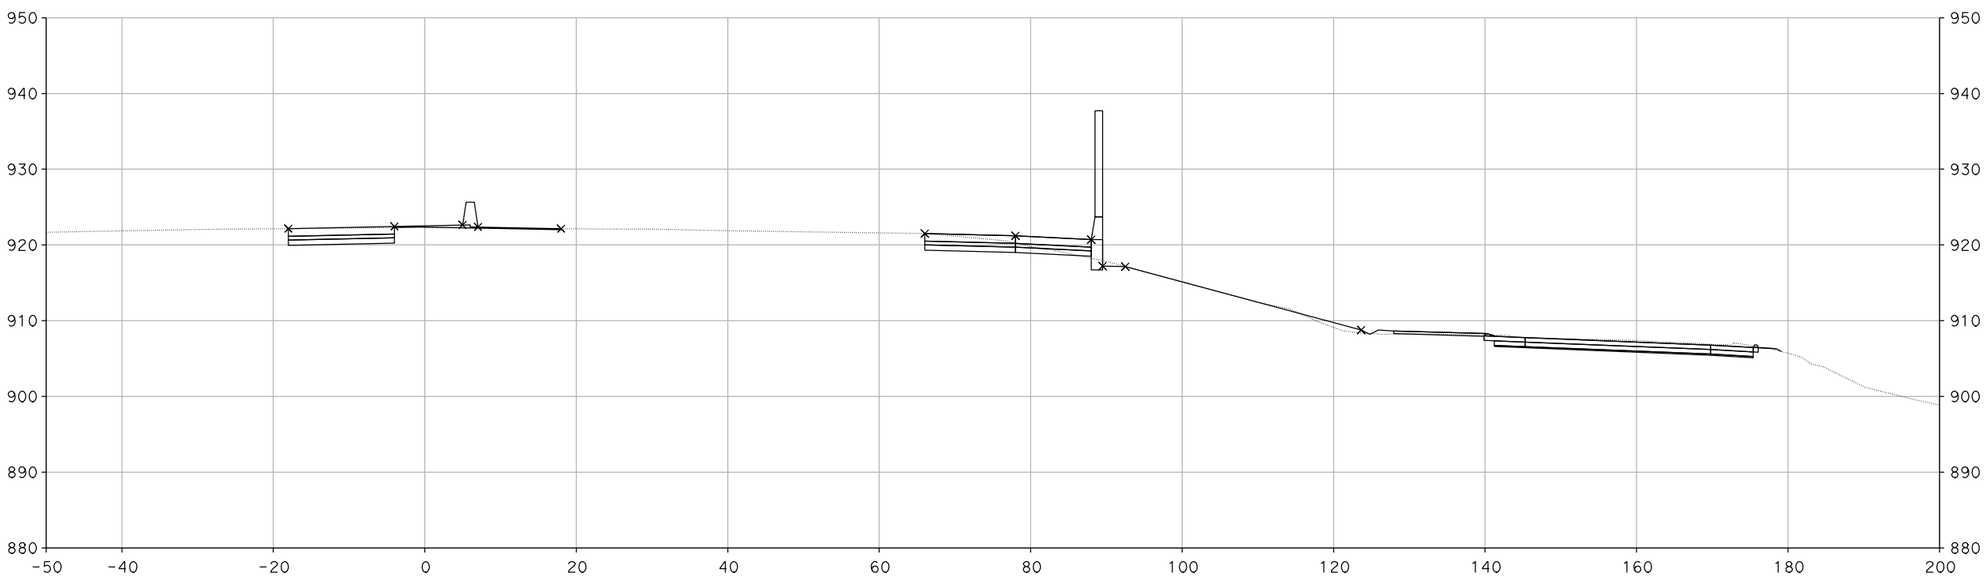

"A" 94+00.00

CROSS SECTIONS

SCALE: 1" = 10'

DESIGN STUDY ONLY

XS-76

REVISED BY	DATE REVISED

CALCULATED-DESIGNED BY	CHECKED BY
SUSAN CHAU	MIKE ROBINSON

CONSULTANT FUNCTIONAL SUPERVISOR: CHRIS BRETALL

STATE OF CALIFORNIA - DEPARTMENT OF TRANSPORTATION

Caltrans

LAST REVISION 00-00-00 | DATE PLOTTED => 29-MAY-2013 | TIME PLOTTED => 12:09

Dist	COUNTY	ROUTE	POST MILES TOTAL PROJECT	SHEET No.	TOTAL SHEETS
7	VEN	101, 23	R0.1/R4.5 3.3/3.8		

CH2M HILL
1000 WILSHIRE Blvd
LOS ANGELES, CA 90017

CITY OF THOUSAND OAKS
2100 THOUSAND OAKS BLVD
THOUSAND OAKS. CA 91362

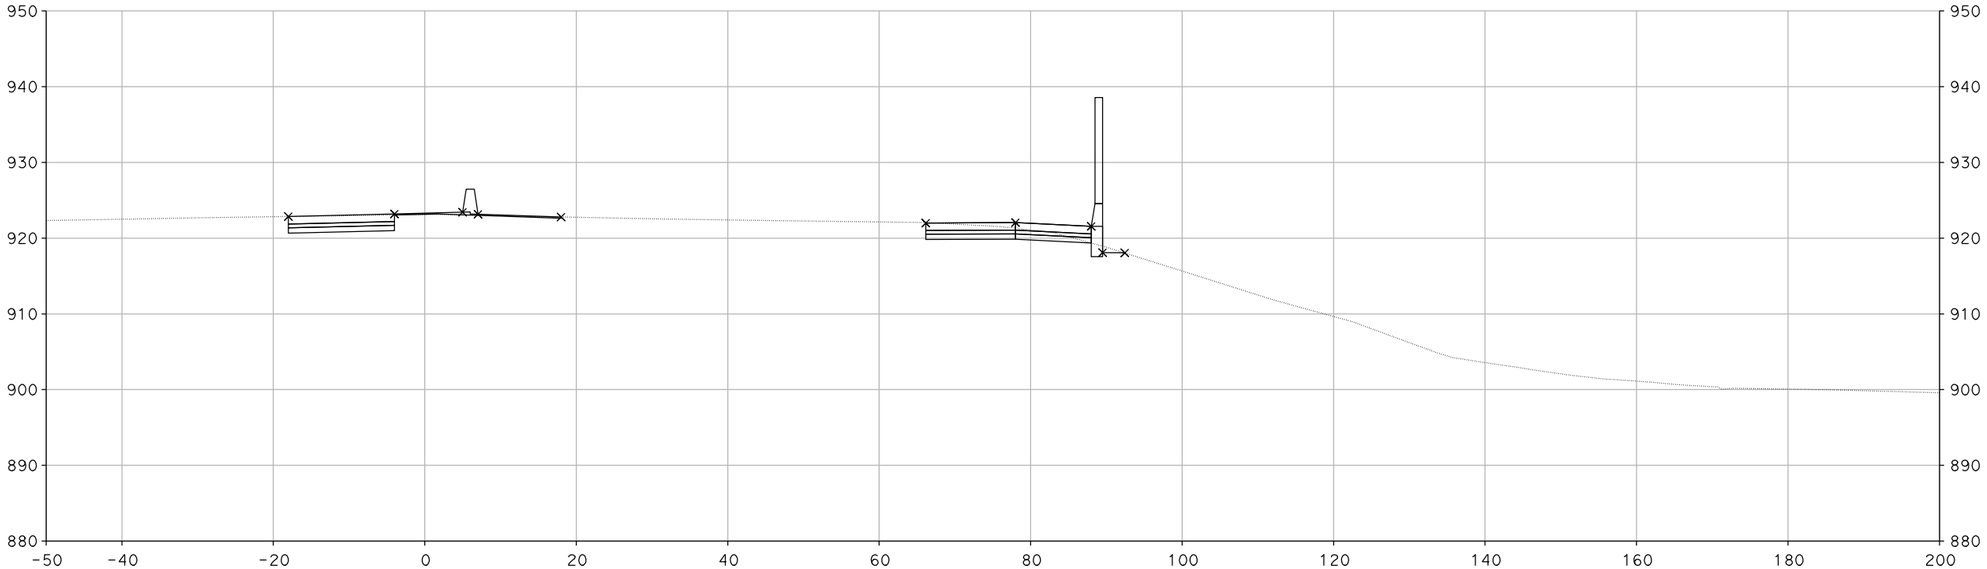

"A" 95+50.00

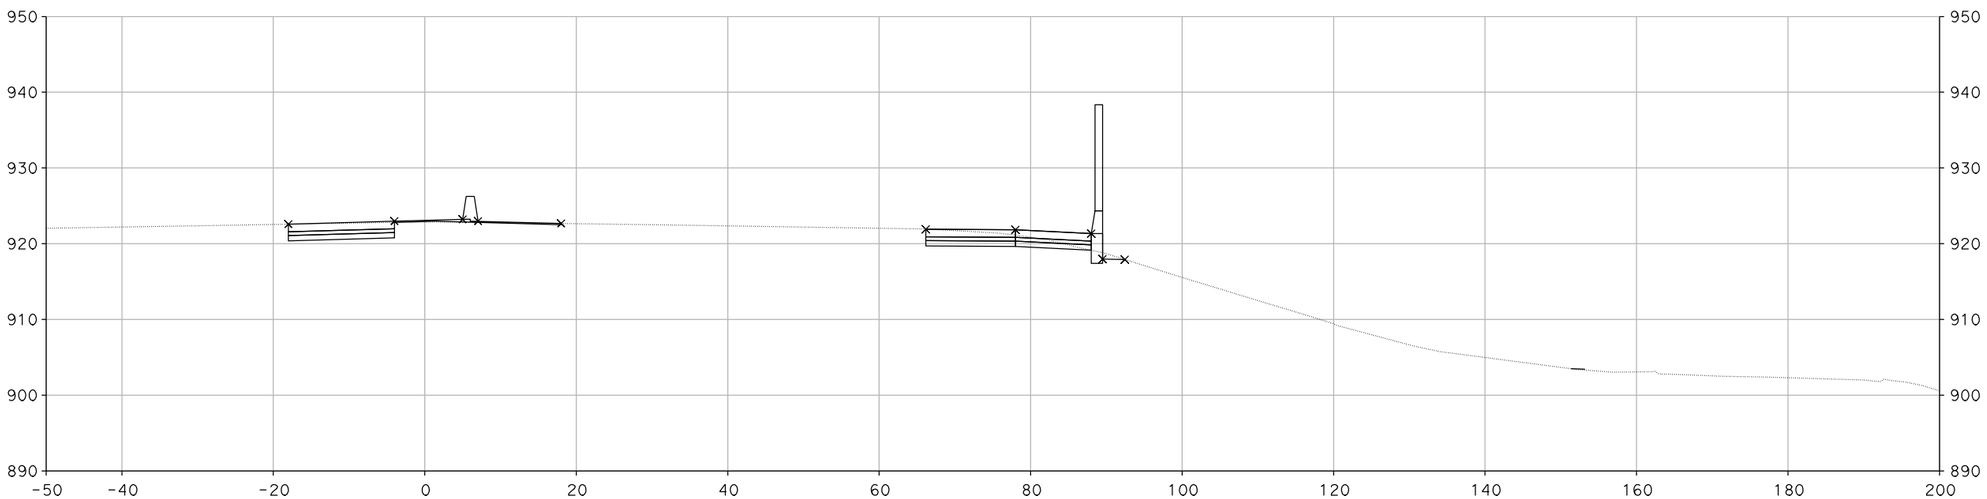

"A" 95+00.00

CROSS SECTIONS

SCALE: 1" = 10'

DESIGN STUDY ONLY

XS-77

REVISED BY	DATE REVISED

CALCULATED-DESIGNED BY	CHECKED BY
SUSAN CHAU	MIKE ROBINSON

CONSULTANT FUNCTIONAL SUPERVISOR: CHRIS BRETALL

STATE OF CALIFORNIA - DEPARTMENT OF TRANSPORTATION

Caltrans

LAST REVISION 00-00-00 | DATE PLOTTED => 29-MAY-2013 | TIME PLOTTED => 12:09

BORDER LAST REVISED 7/2/2010 | USERNAME => handers3 | DGN FILE => RE-CrossSection.dgn | RELATIVE BORDER SCALE IS IN INCHES 0 1 2 3 | UNIT 1821 | PROJECT NUMBER & PHASE 0700000201

Dist	COUNTY	ROUTE	POST MILES TOTAL PROJECT	SHEET No.	TOTAL SHEETS
7	VEN	101, 23	R0.1/R4.5 3.3/3.8		

CH2M HILL
1000 WILSHIRE Blvd
LOS ANGELES, CA 90017

CITY OF THOUSAND OAKS
2100 THOUSAND OAKS BLVD
THOUSAND OAKS. CA 91362

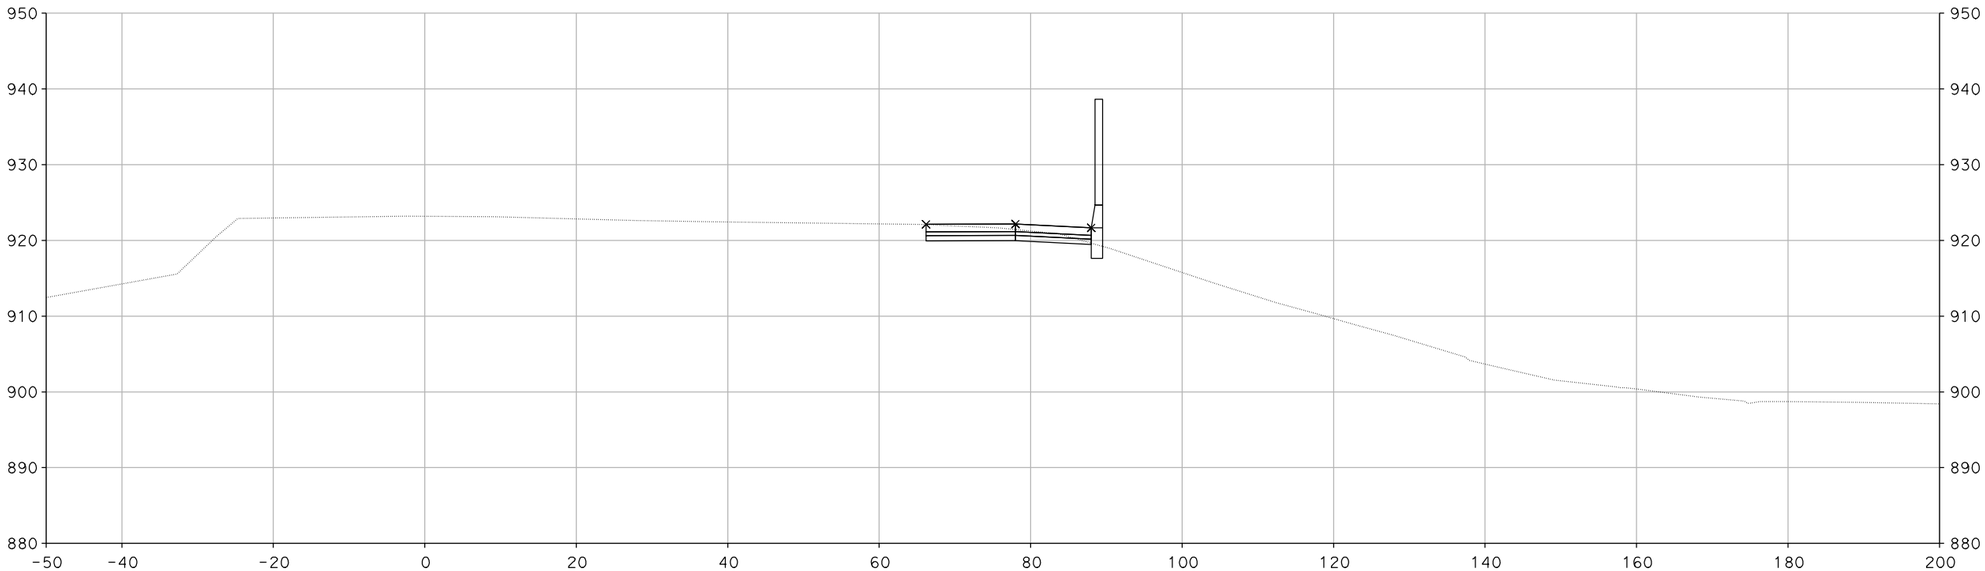

"A" 95+77.17

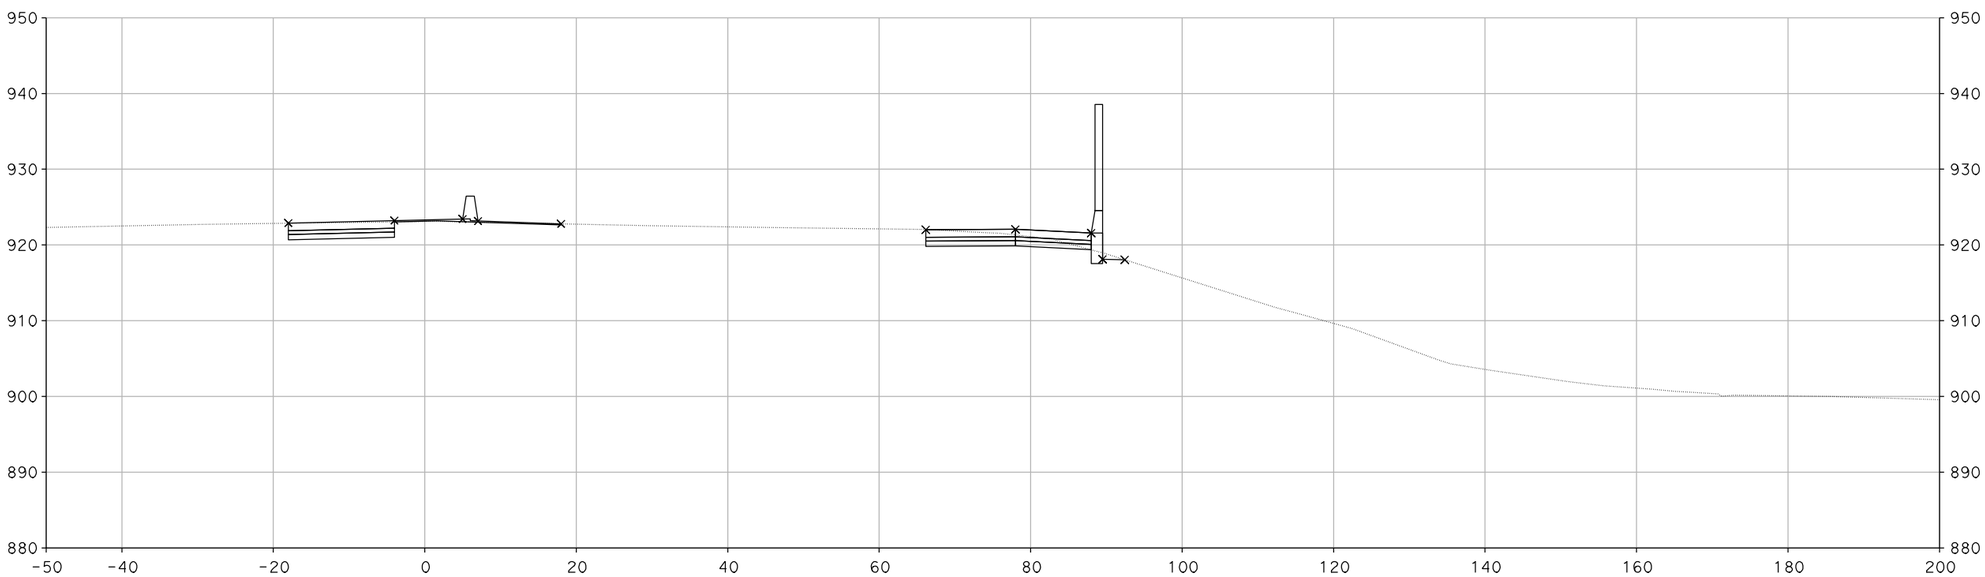

"A" 95+50.03

CROSS SECTIONS

SCALE: 1" = 10'

DESIGN STUDY ONLY

XS-78

REVISED BY	DATE REVISED

CALCULATED-DESIGNED BY	CHECKED BY
SUSAN CHAU	MIKE ROBINSON

CONSULTANT FUNCTIONAL SUPERVISOR: CHRIS BRETALL

STATE OF CALIFORNIA - DEPARTMENT OF TRANSPORTATION

Caltrans

LAST REVISION 00-00-00 | DATE PLOTTED => 29-MAY-2013 | TIME PLOTTED => 12:10

Dist	COUNTY	ROUTE	POST MILES TOTAL PROJECT	SHEET No.	TOTAL SHEETS
7	VEN	101, 23	R0.1/R4.5 3.3/3.8		

CH2M HILL
1000 WILSHIRE Blvd
LOS ANGELES, CA 90017

CITY OF THOUSAND OAKS
2100 THOUSAND OAKS BLVD
THOUSAND OAKS. CA 91362

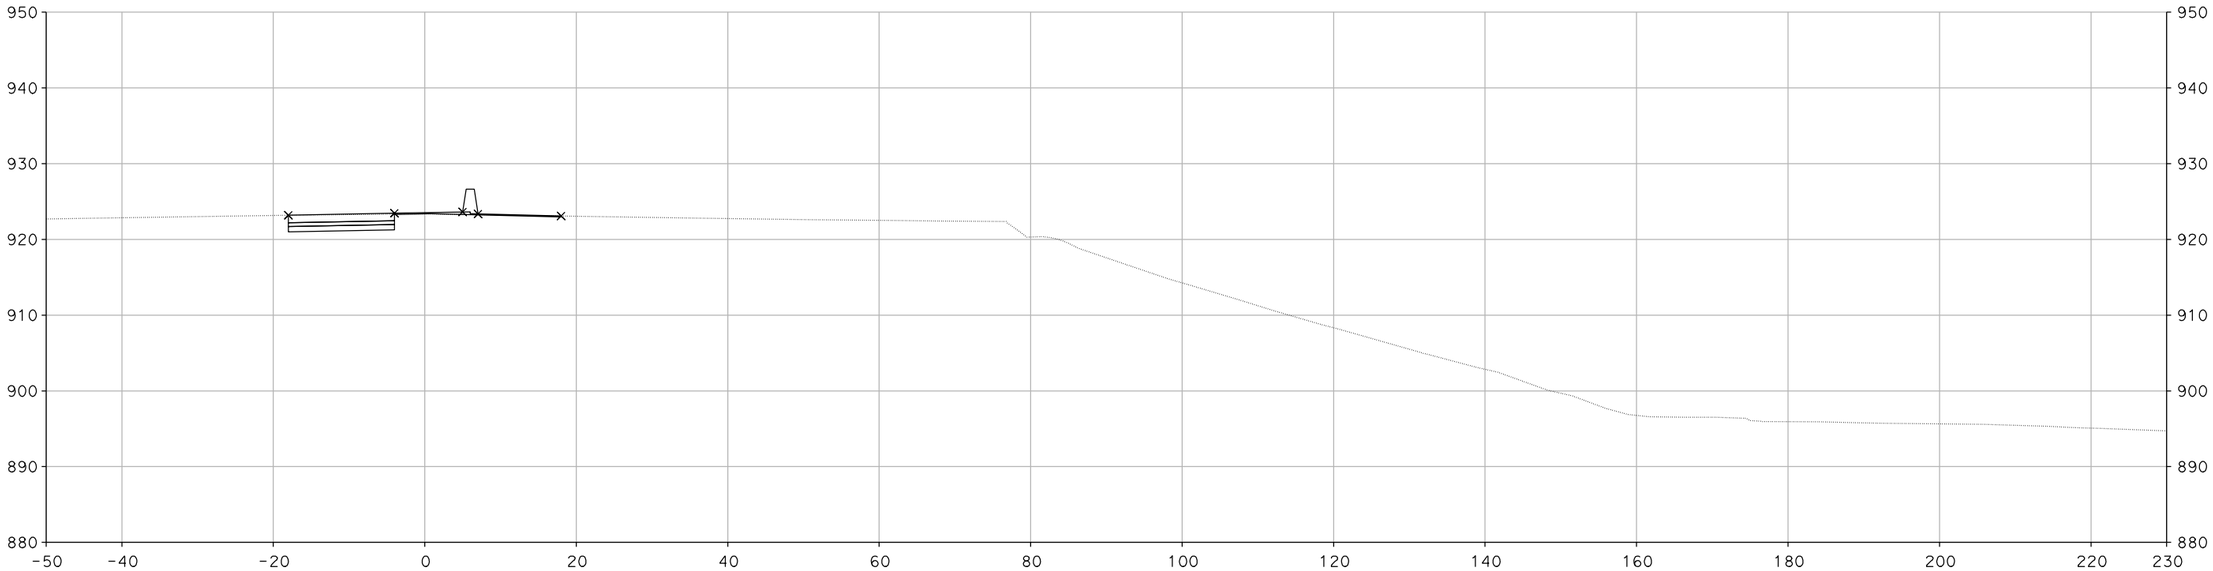

"A" 97+67.61

CROSS SECTIONS

SCALE: 1" = 10'

XS-79

DESIGN STUDY ONLY

STATE OF CALIFORNIA - DEPARTMENT OF TRANSPORTATION

Caltrans

CONSULTANT FUNCTIONAL SUPERVISOR: CHRIS BRETALL

CALCULATED-DESIGNED BY: SUSAN CHAU

CHECKED BY: MIKE ROBINSON

REVISED BY

DATE REVISED

LAST REVISION 00-00-00

DATE PLOTTED => 29-MAY-2013
TIME PLOTTED => 12:10

BORDER LAST REVISED 7/2/2010

USERNAME => handers3
DGN FILE => RE-CrossSection.dgn

RELATIVE BORDER SCALE IS IN INCHES 0 1 2 3

UNIT 1821

PROJECT NUMBER & PHASE 0700000201

Dist	COUNTY	ROUTE	POST MILES TOTAL PROJECT	SHEET No.	TOTAL SHEETS
7	VEN	101, 23	R0.1/R4.5 3.3/3.8		

CH2M HILL
1000 WILSHIRE Blvd
LOS ANGELES, CA 90017

CITY OF THOUSAND OAKS
2100 THOUSAND OAKS BLVD
THOUSAND OAKS. CA 91362

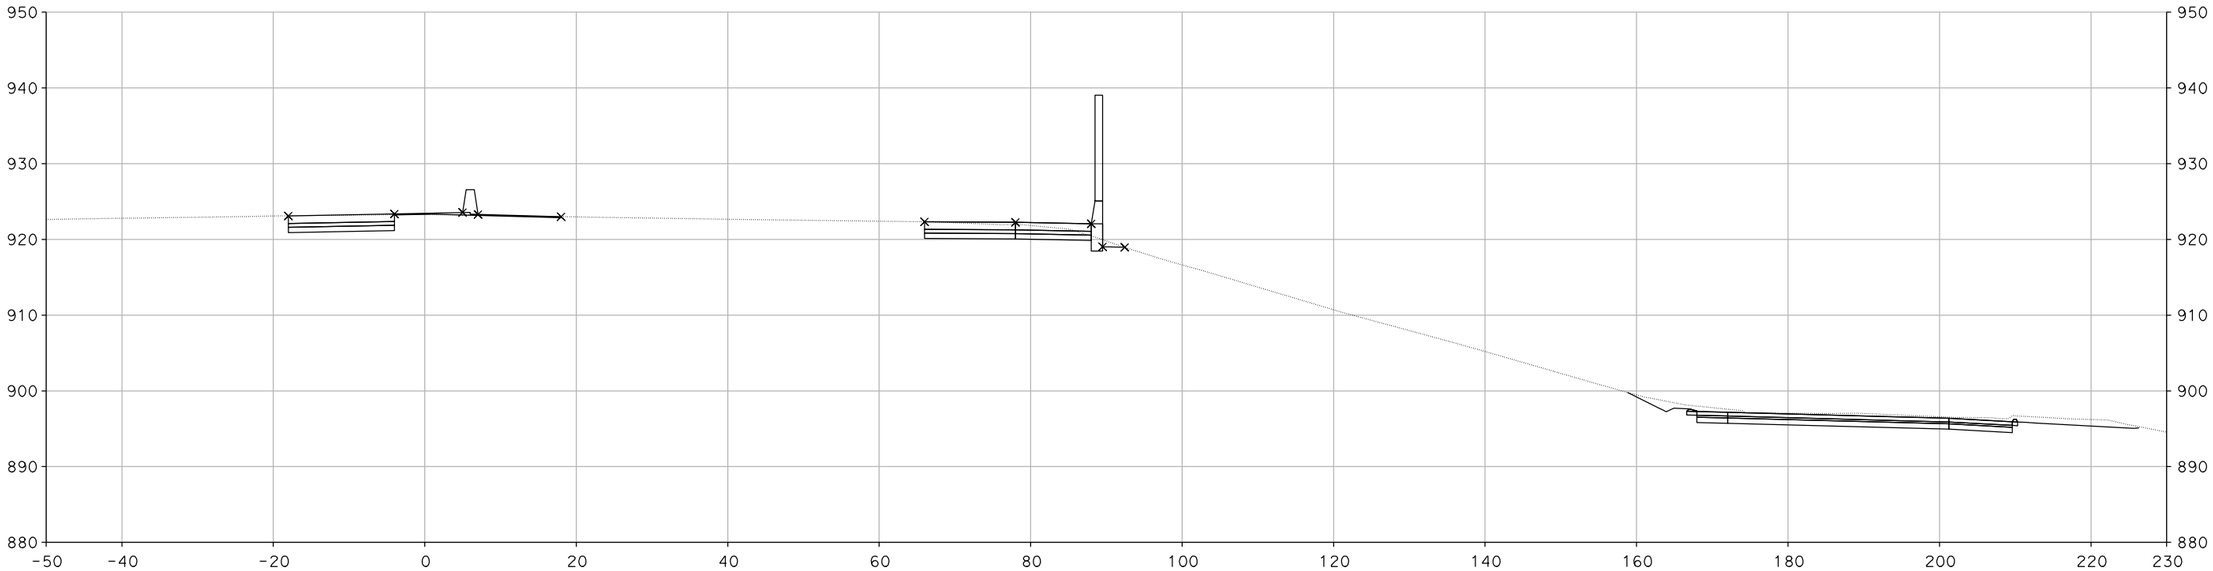

"A" 98+00.00

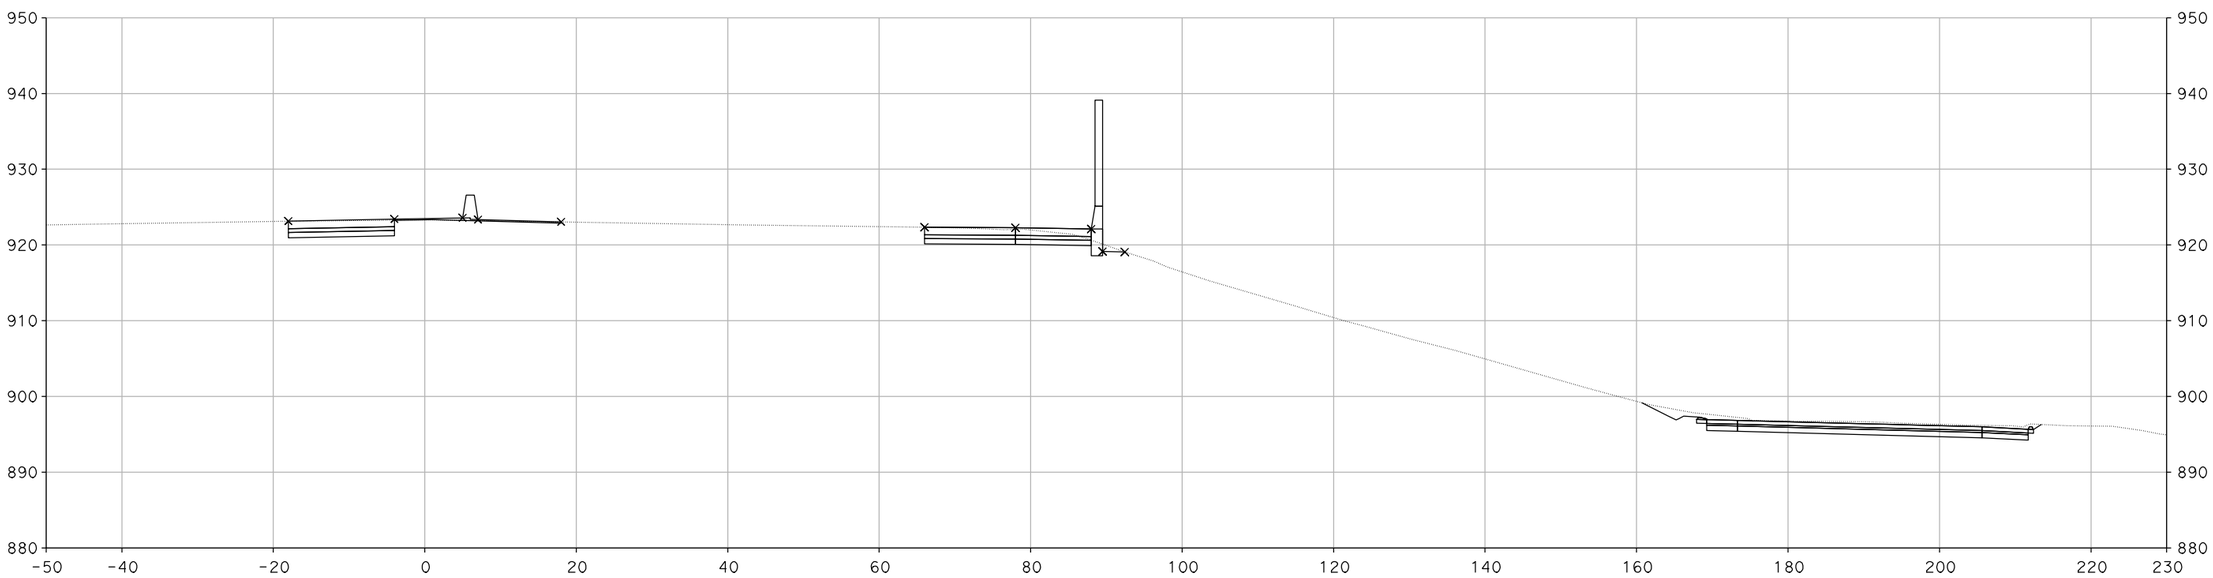

"A" 97+92.16

CROSS SECTIONS

SCALE: 1" = 10'

DESIGN STUDY ONLY

XS-80

REVISED BY	DATE REVISED

CALCULATED-DESIGNED BY: SUSAN CHAU
CHECKED BY: MIKE ROBINSON

CONSULTANT FUNCTIONAL SUPERVISOR: CHRIS BRETALL

STATE OF CALIFORNIA - DEPARTMENT OF TRANSPORTATION
Caltrans

LAST REVISION 00-00-00
DATE PLOTTED => 29-MAY-2013
TIME PLOTTED => 12:10

Dist	COUNTY	ROUTE	POST MILES TOTAL PROJECT	SHEET No.	TOTAL SHEETS
7	VEN	101, 23	R0.1/R4.5 3.3/3.8		

CH2M HILL
1000 WILSHIRE Blvd
LOS ANGELES, CA 90017

CITY OF THOUSAND OAKS
2100 THOUSAND OAKS BLVD
THOUSAND OAKS. CA 91362

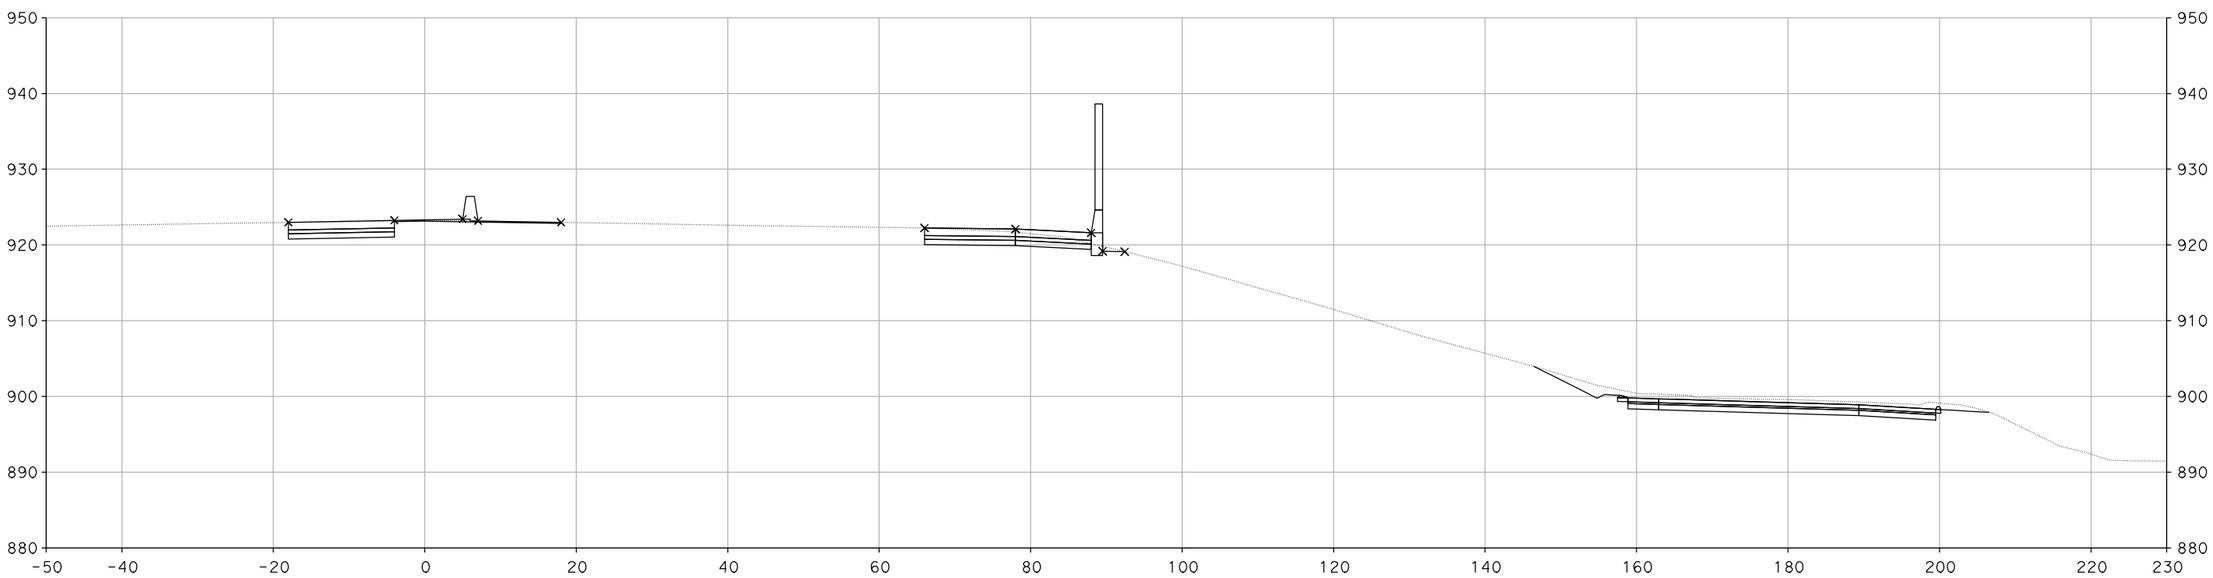

"A" 98+50.00

CROSS SECTIONS

SCALE: 1" = 10'

DESIGN STUDY ONLY

XS-81

STATE OF CALIFORNIA - DEPARTMENT OF TRANSPORTATION

Caltrans

CONSULTANT FUNCTIONAL SUPERVISOR: CHRIS BRETALL

CALCULATED-DESIGNED BY: SUSAN CHAU

CHECKED BY: MIKE ROBINSON

REVISED BY

DATE REVISED

LAST REVISION 00-00-00

DATE PLOTTED => 29-MAY-2013
TIME PLOTTED => 12:09

Dist	COUNTY	ROUTE	POST MILES TOTAL PROJECT	SHEET No.	TOTAL SHEETS
7	VEN	101, 23	R0.1/R4.5 3.3/3.8		

CH2M HILL
1000 WILSHIRE Blvd
LOS ANGELES, CA 90017

CITY OF THOUSAND OAKS
2100 THOUSAND OAKS BLVD
THOUSAND OAKS. CA 91362

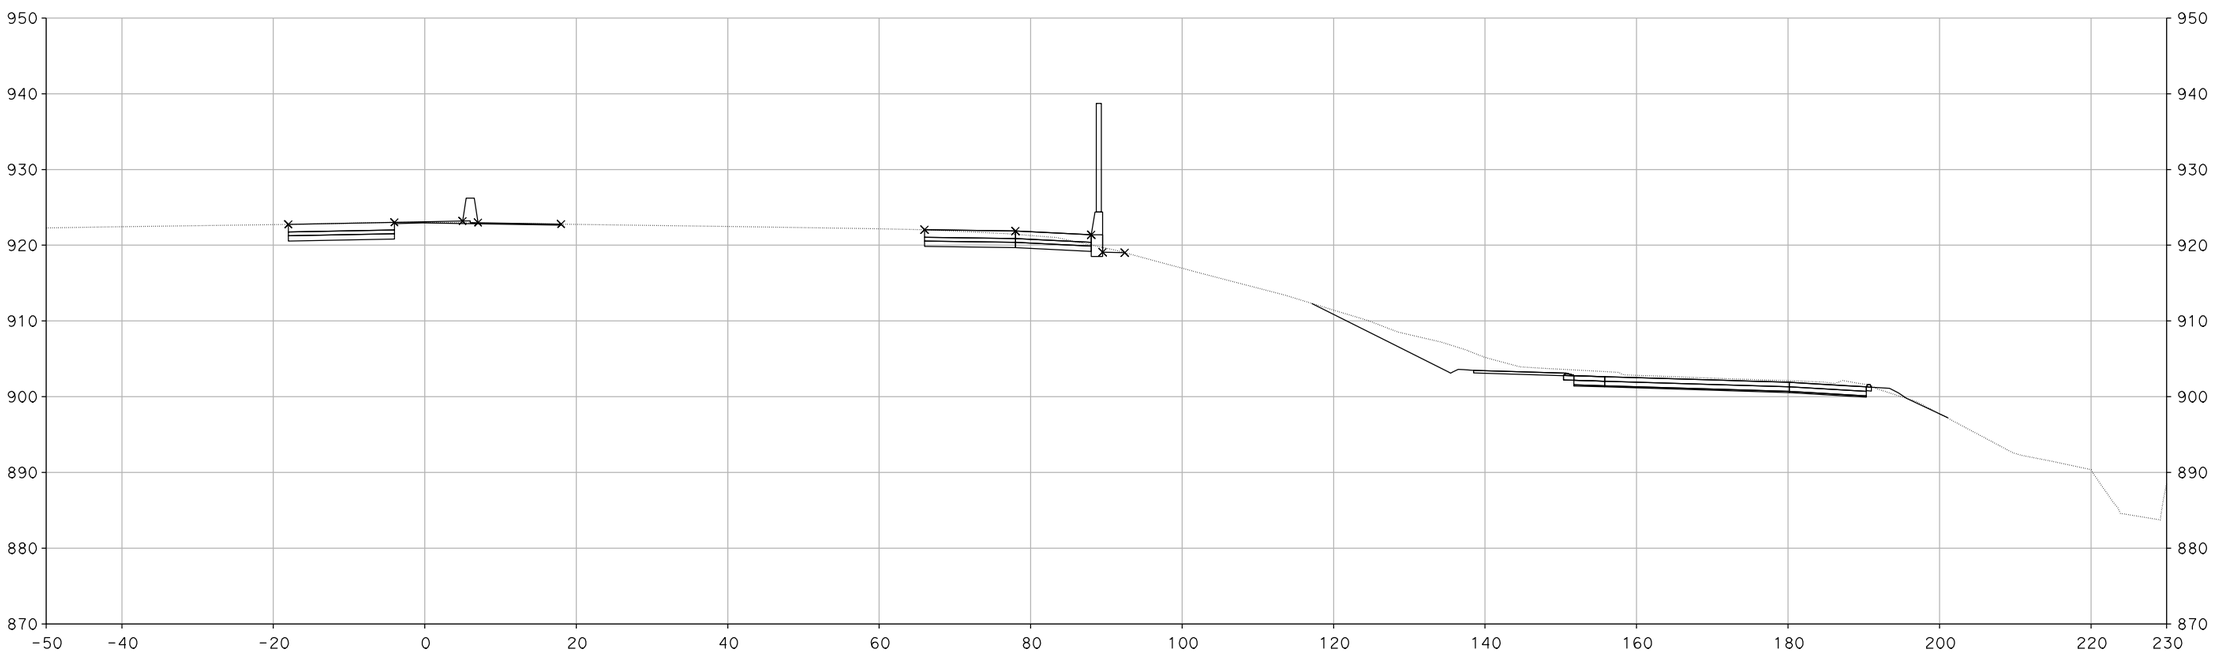

"A" 99+00.00

CROSS SECTIONS

SCALE: 1" = 10'

DESIGN STUDY ONLY

XS-82

REVISED BY	DATE REVISED
SUSAN CHAU	MIKE ROBINSON

CALCULATED-DESIGNED BY
CHECKED BY

CONSULTANT FUNCTIONAL SUPERVISOR
CHRIS BRETALL

STATE OF CALIFORNIA - DEPARTMENT OF TRANSPORTATION
Caltrans

LAST REVISION 00-00-00
DATE PLOTTED => 29-MAY-2013
TIME PLOTTED => 12:10

Dist	COUNTY	ROUTE	POST MILES TOTAL PROJECT	SHEET No.	TOTAL SHEETS
7	VEN	101, 23	R0.1/R4.5 3.3/3.8		

CH2M HILL
1000 WILSHIRE Blvd
LOS ANGELES, CA 90017

CITY OF THOUSAND OAKS
2100 THOUSAND OAKS BLVD
THOUSAND OAKS. CA 91362

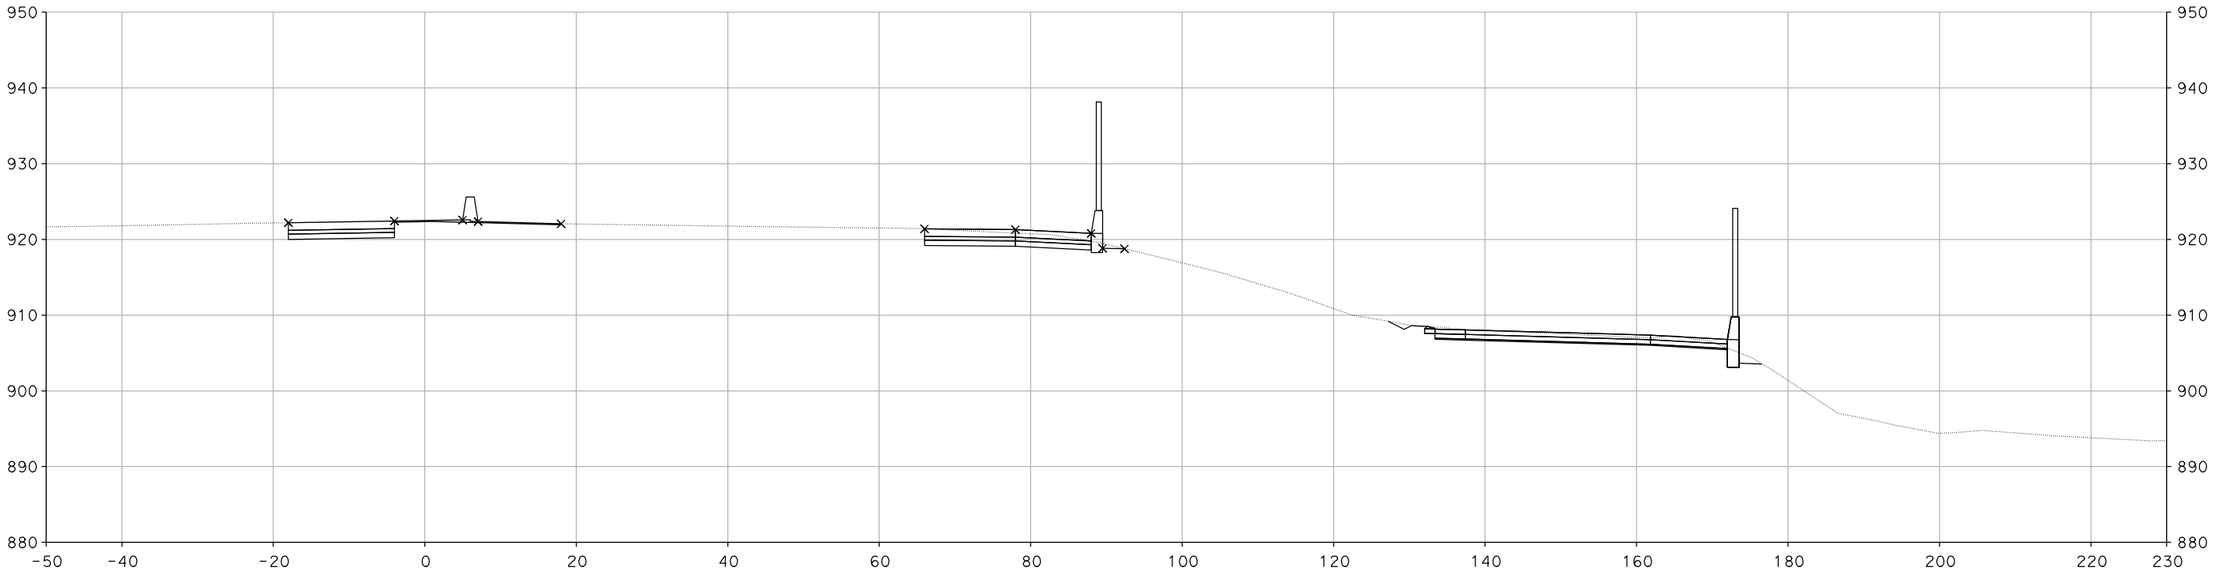

"A" 100+00.00

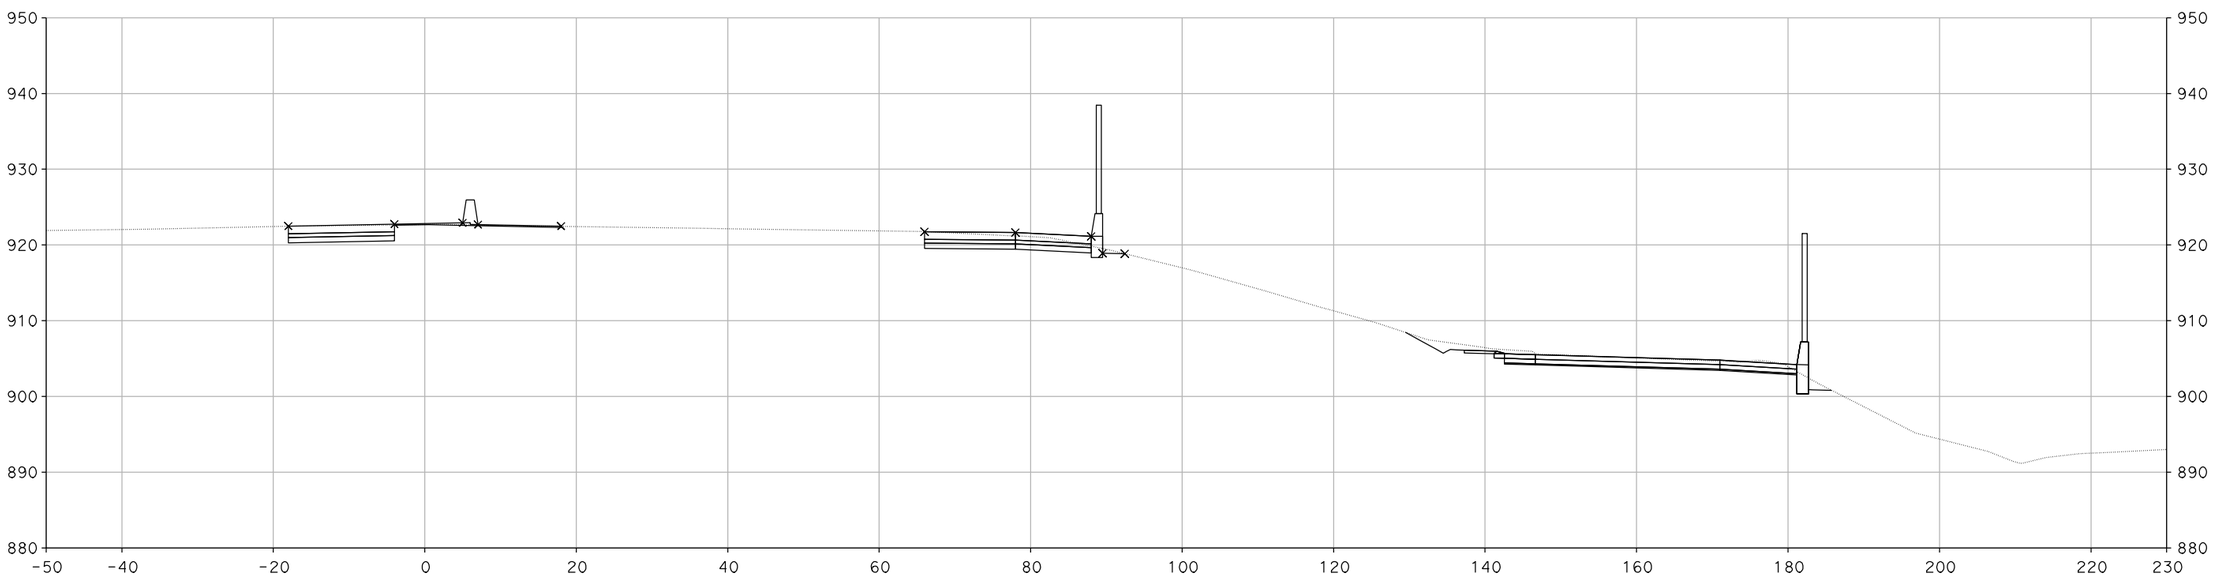

"A" 99+50.00

CROSS SECTIONS

SCALE: 1" = 10'

DESIGN STUDY ONLY

XS-83

STATE OF CALIFORNIA - DEPARTMENT OF TRANSPORTATION

Caltrans

CONSULTANT FUNCTIONAL SUPERVISOR: CHRIS BRETALL

CALCULATED-DESIGNED BY: SUSAN CHAU

CHECKED BY: MIKE ROBINSON

REVISED BY

DATE REVISED

LAST REVISION 00-00-00

DATE PLOTTED => 29-MAY-2013
TIME PLOTTED => 12:10

Dist	COUNTY	ROUTE	POST MILES TOTAL PROJECT	SHEET No.	TOTAL SHEETS
7	VEN	101, 23	R0.1/R4.5 3.3/3.8		

CH2M HILL
1000 WILSHIRE Blvd
LOS ANGELES, CA 90017

CITY OF THOUSAND OAKS
2100 THOUSAND OAKS BLVD
THOUSAND OAKS. CA 91362

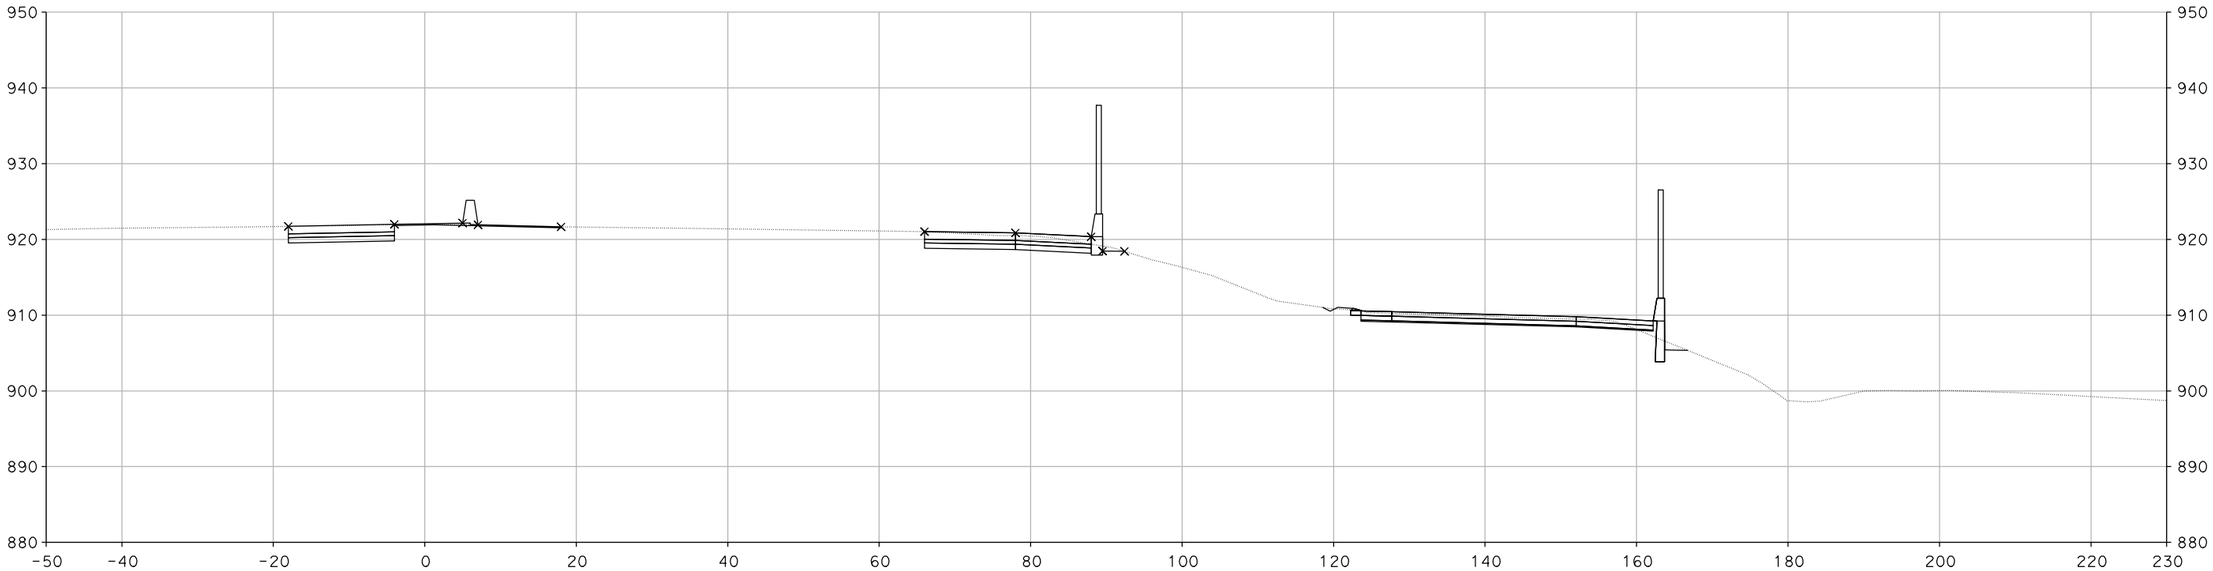

"A" 100+54.00

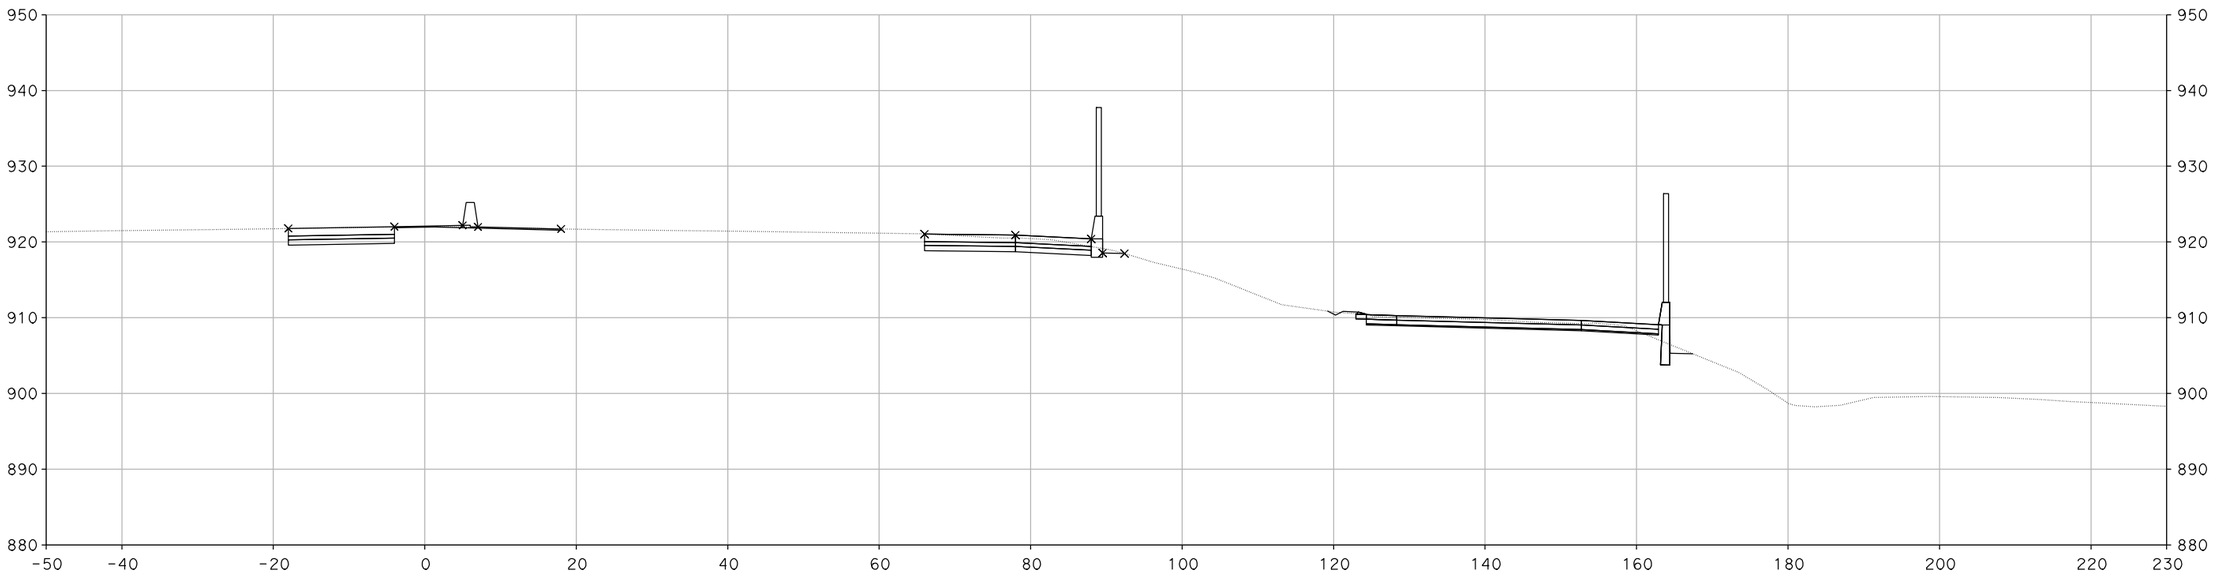

"A" 100+50.00

CROSS SECTIONS

SCALE: 1" = 10'

DESIGN STUDY ONLY

XS-84

REVISED BY	DATE REVISED

CALCULATED-DESIGNED BY	CHECKED BY
SUSAN CHAU	MIKE ROBINSON

CONSULTANT FUNCTIONAL SUPERVISOR: CHRIS BRETALL

STATE OF CALIFORNIA - DEPARTMENT OF TRANSPORTATION

Caltrans

LAST REVISION 00-00-00 | DATE PLOTTED => 29-MAY-2013 | TIME PLOTTED => 12:10

Dist	COUNTY	ROUTE	POST MILES TOTAL PROJECT	SHEET No.	TOTAL SHEETS
7	VEN	101, 23	R0.1/R4.5 3.3/3.8		

CH2M HILL
1000 WILSHIRE Blvd
LOS ANGELES, CA 90017

CITY OF THOUSAND OAKS
2100 THOUSAND OAKS BLVD
THOUSAND OAKS. CA 91362

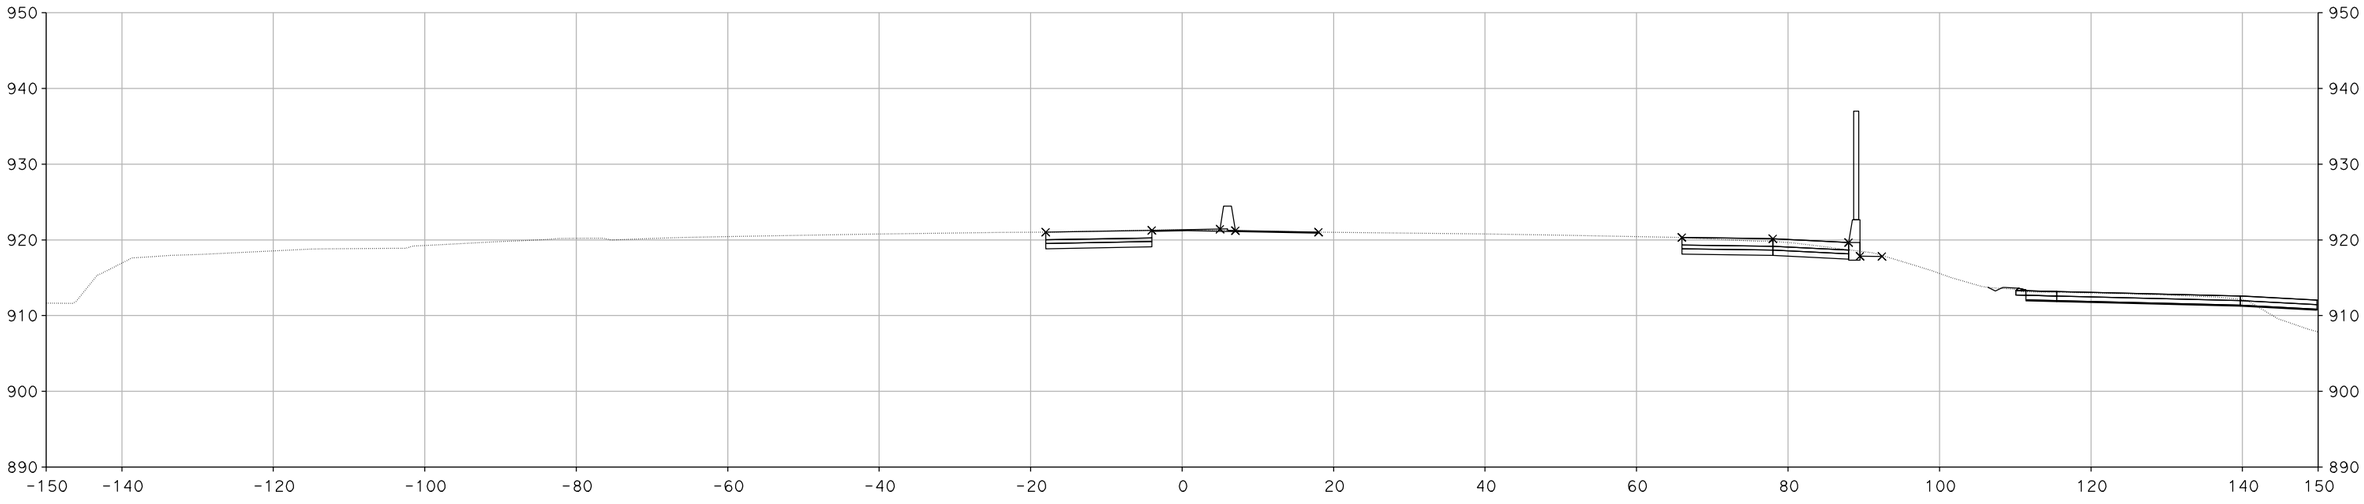

"A" 101+30.00

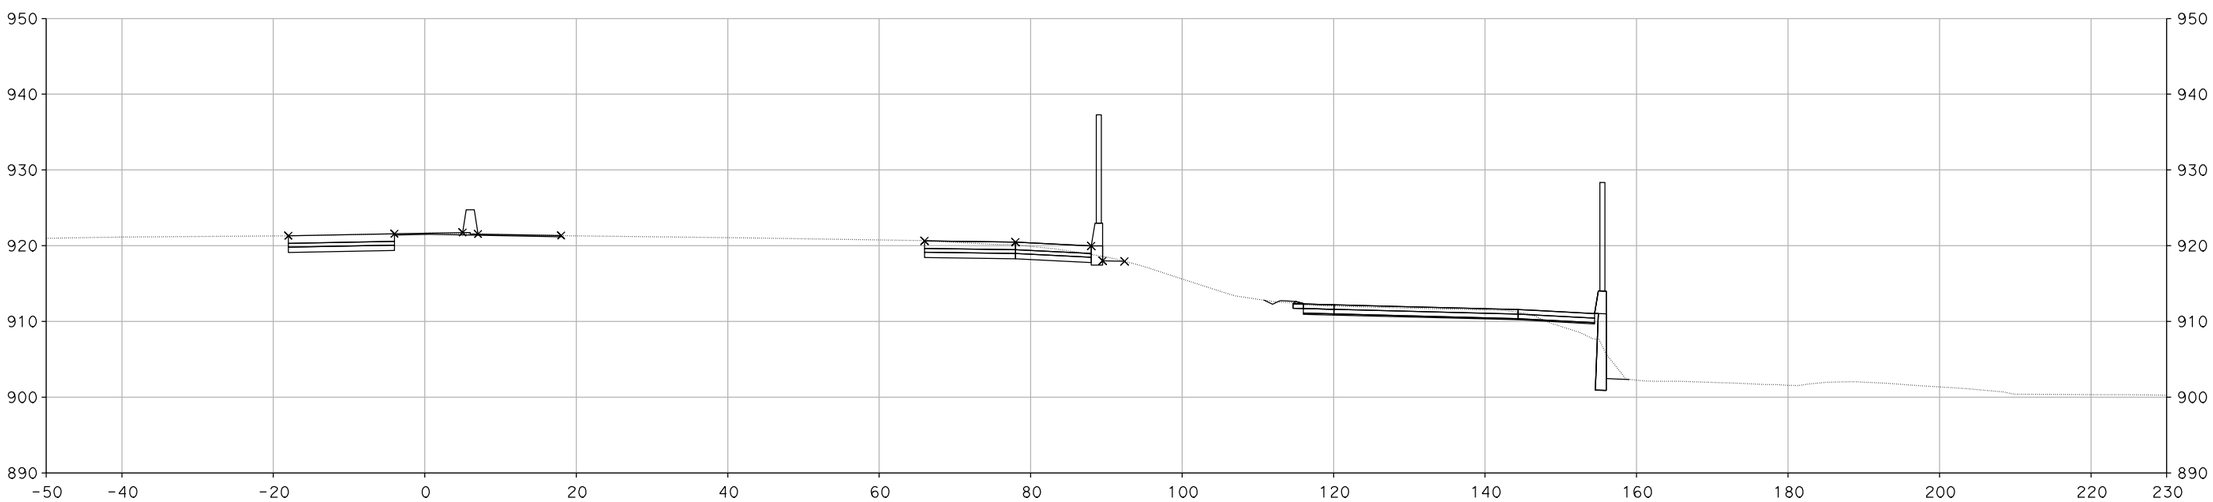

"A" 101+00.00

CROSS SECTIONS

SCALE: 1" = 10'

DESIGN STUDY ONLY

XS-85

REVISED BY	DATE REVISED

CALCULATED-DESIGNED BY	CHECKED BY
SUSAN CHAU	MIKE ROBINSON

CONSULTANT FUNCTIONAL SUPERVISOR: CHRIS BRETALL

STATE OF CALIFORNIA - DEPARTMENT OF TRANSPORTATION

Caltrans

LAST REVISION 00-00-00 | DATE PLOTTED => 29-MAY-2013 | TIME PLOTTED => 12:10

Dist	COUNTY	ROUTE	POST MILES TOTAL PROJECT	SHEET No.	TOTAL SHEETS
7	VEN	101, 23	R0.1/R4.5 3.3/3.8		

CH2M HILL
1000 WILSHIRE Blvd
LOS ANGELES, CA 90017

CITY OF THOUSAND OAKS
2100 THOUSAND OAKS BLVD
THOUSAND OAKS. CA 91362

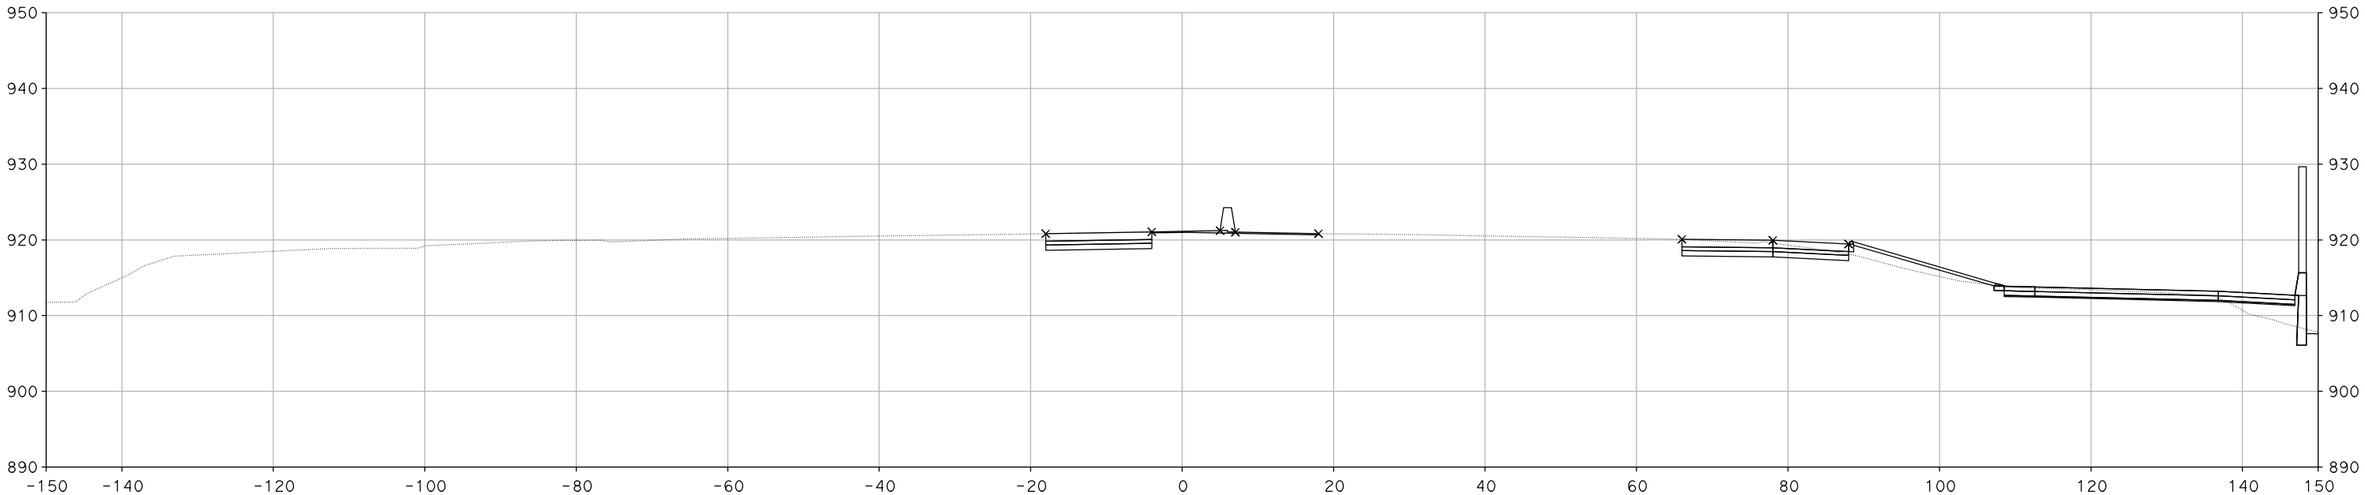

"A" 101+50.00

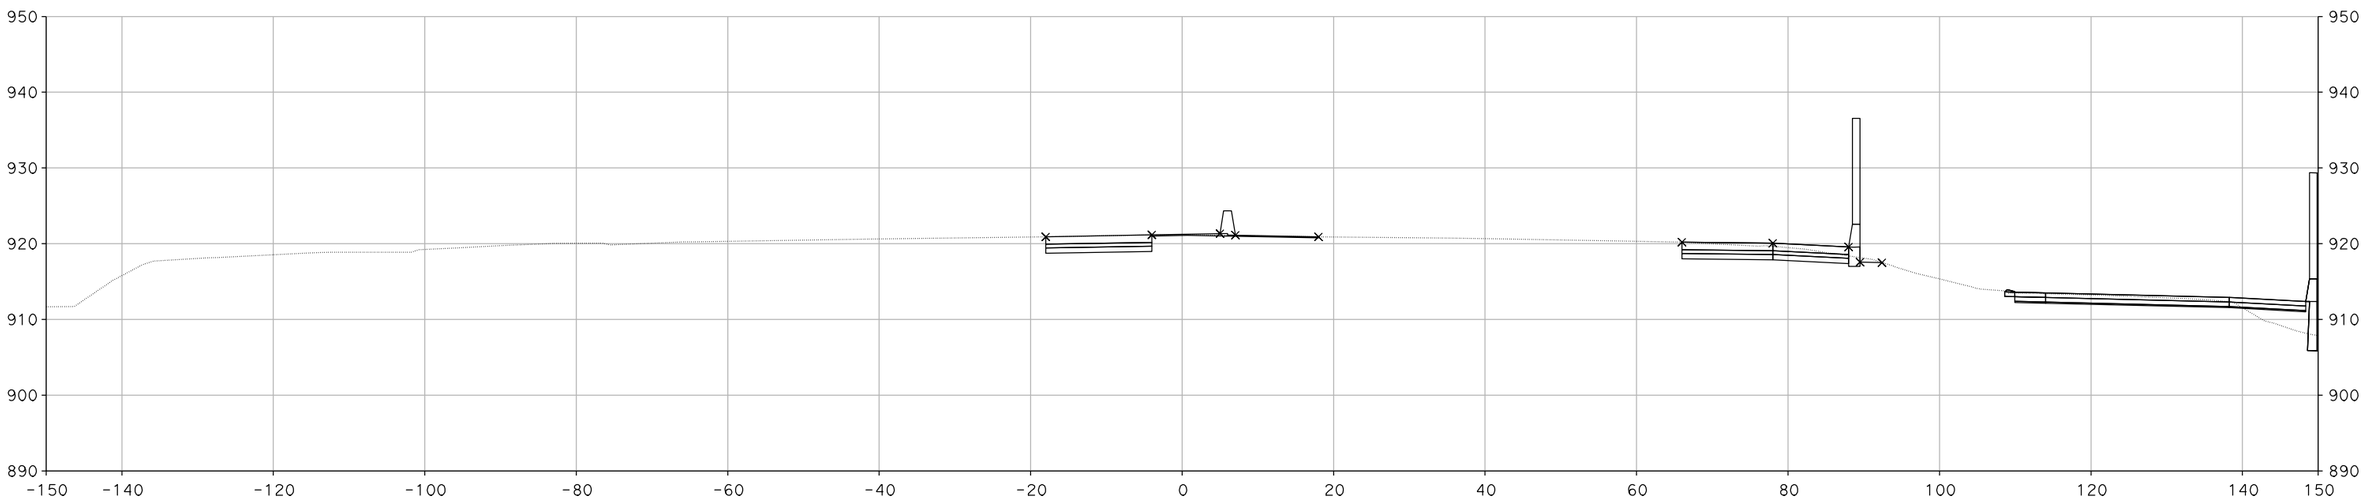

"A" 101+40.05

CROSS SECTIONS

SCALE: 1" = 10'

DESIGN STUDY ONLY

XS-86

REVISED BY	DATE REVISED

CALCULATED-DESIGNED BY	CHECKED BY
SUSAN CHAU	MIKE ROBINSON

CONSULTANT FUNCTIONAL SUPERVISOR: CHRIS BRETALL

STATE OF CALIFORNIA - DEPARTMENT OF TRANSPORTATION

Caltrans

LAST REVISION 00-00-00 | DATE PLOTTED => 29-MAY-2013 | TIME PLOTTED => 12:10

Dist	COUNTY	ROUTE	POST MILES TOTAL PROJECT	SHEET No.	TOTAL SHEETS
7	VEN	101, 23	R0.1/R4.5 3.3/3.8		

CH2M HILL
1000 WILSHIRE Blvd
LOS ANGELES, CA 90017

CITY OF THOUSAND OAKS
2100 THOUSAND OAKS BLVD
THOUSAND OAKS. CA 91362

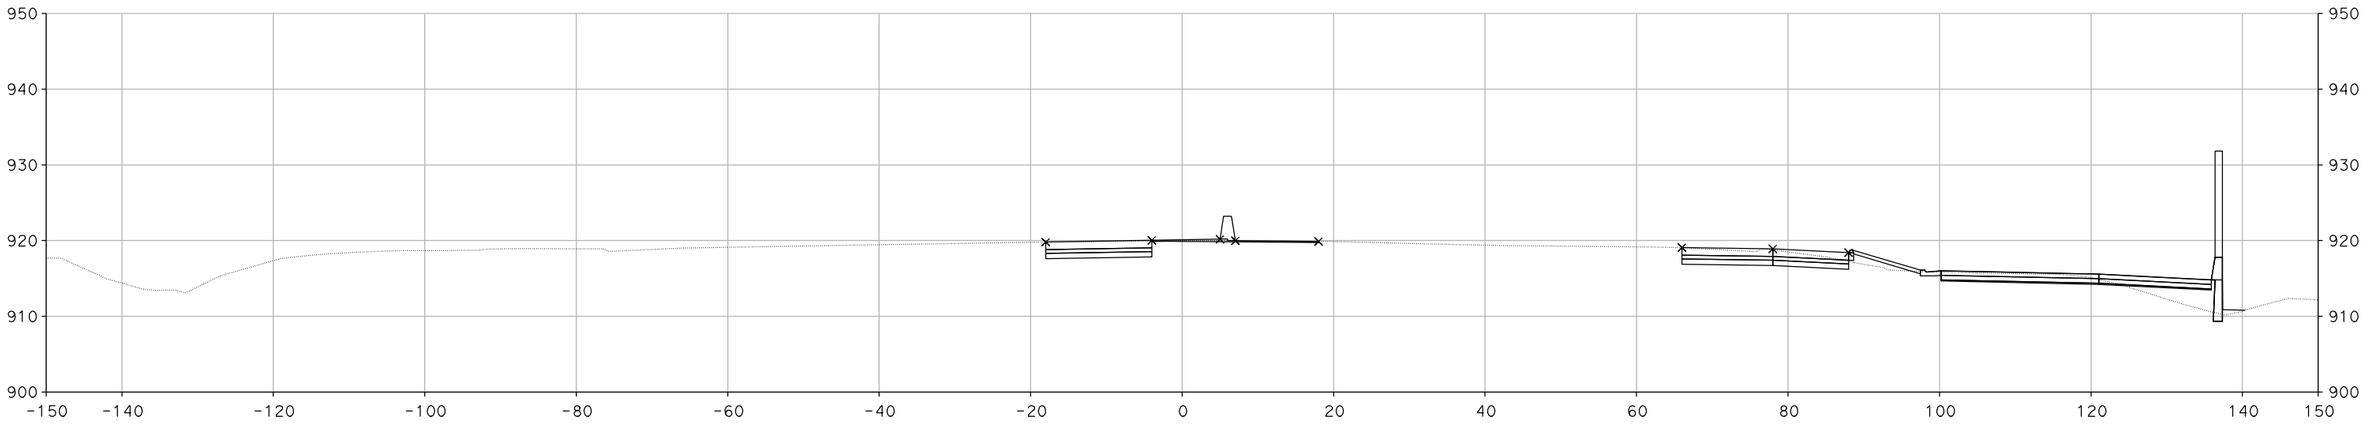

"A" 102+50.00

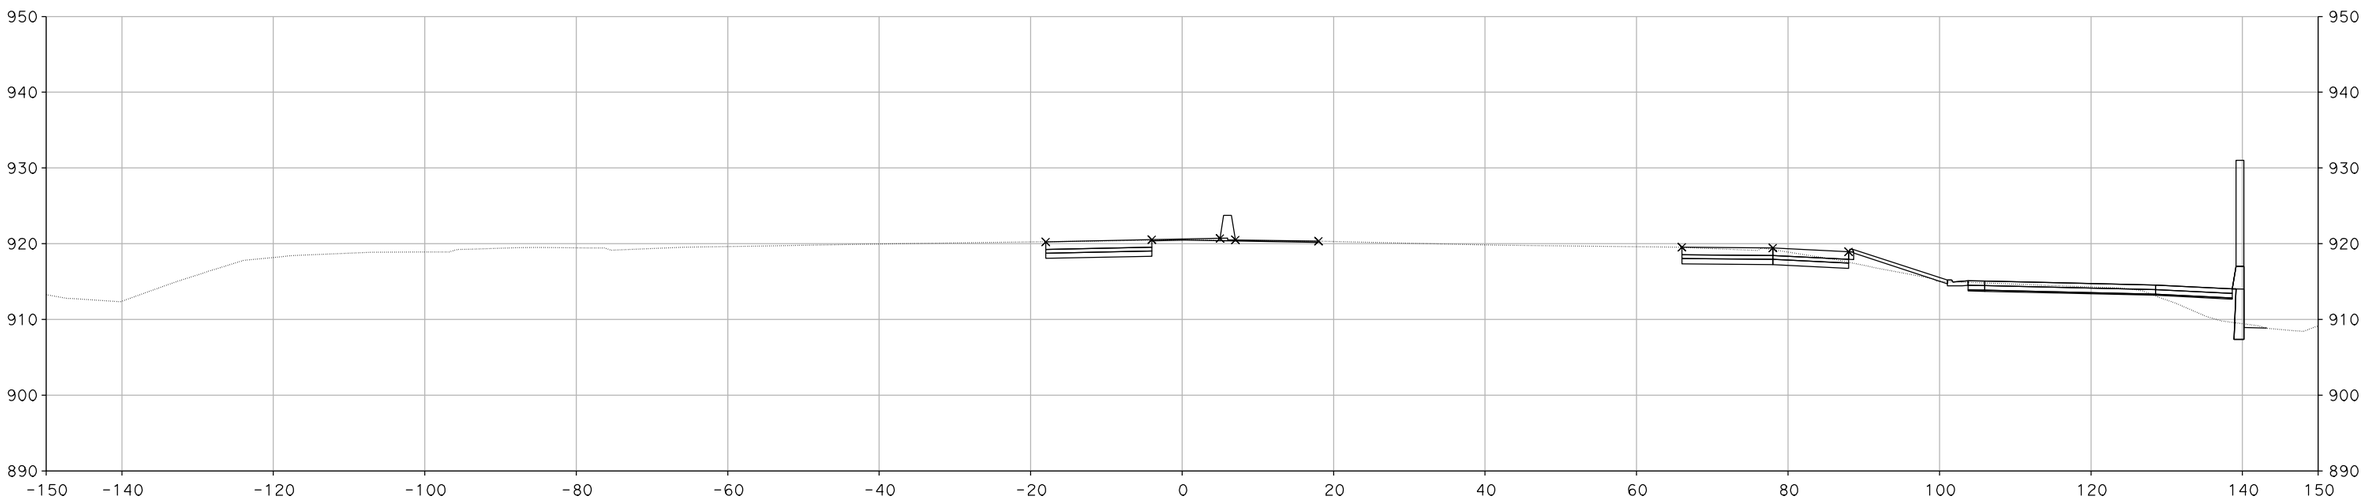

"A" 102+00.00

CROSS SECTIONS

SCALE: 1" = 10'

DESIGN STUDY ONLY

XS-87

REVISED BY	DATE REVISED

CALCULATED-DESIGNED BY	CHECKED BY
SUSAN CHAU	MIKE ROBINSON

CONSULTANT FUNCTIONAL SUPERVISOR: CHRIS BRETALL

STATE OF CALIFORNIA - DEPARTMENT OF TRANSPORTATION

Caltrans

LAST REVISION 00-00-00 | DATE PLOTTED => 29-MAY-2013 | TIME PLOTTED => 12:10

Dist	COUNTY	ROUTE	POST MILES TOTAL PROJECT	SHEET No.	TOTAL SHEETS
7	VEN	101, 23	R0.1/R4.5 3.3/3.8		

CH2M HILL
1000 WILSHIRE Blvd
LOS ANGELES, CA 90017

CITY OF THOUSAND OAKS
2100 THOUSAND OAKS BLVD
THOUSAND OAKS. CA 91362

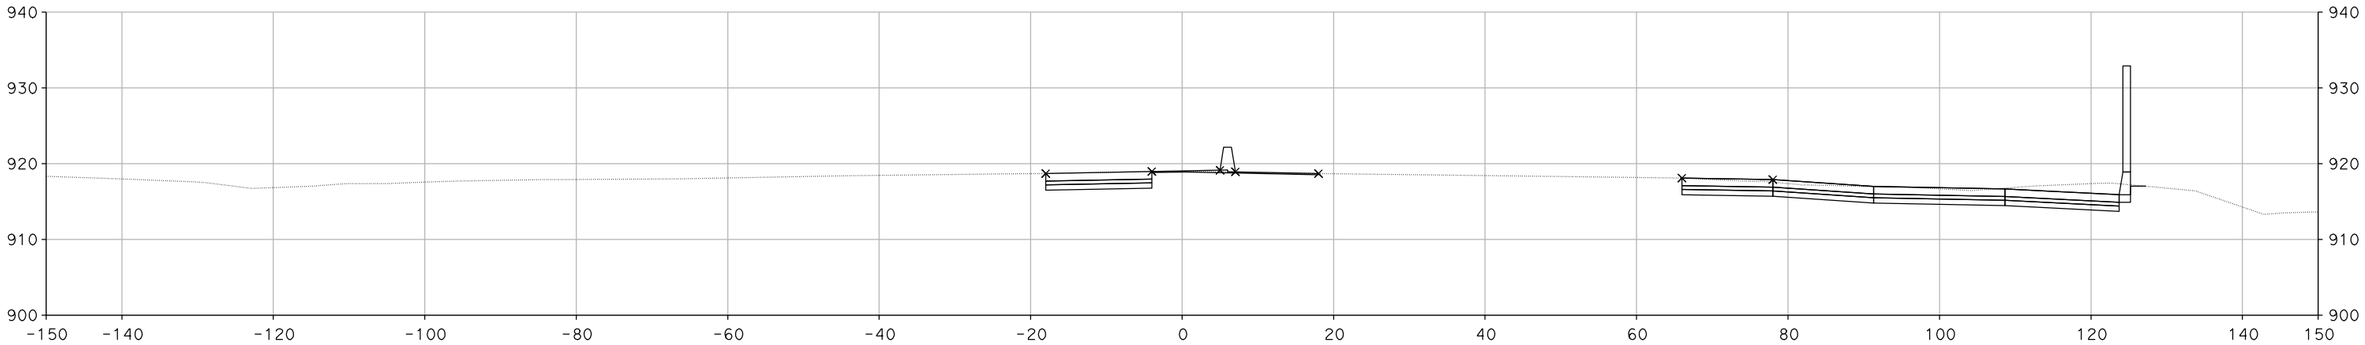

"A" 103+50.00

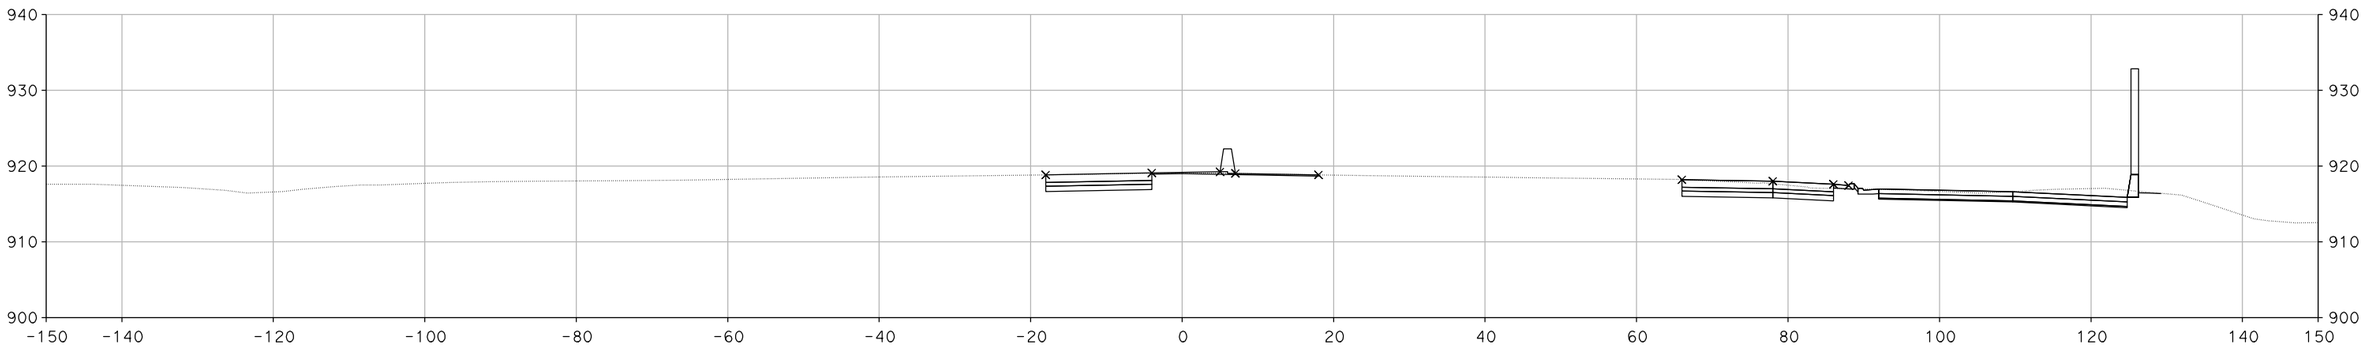

"A" 103+40.34

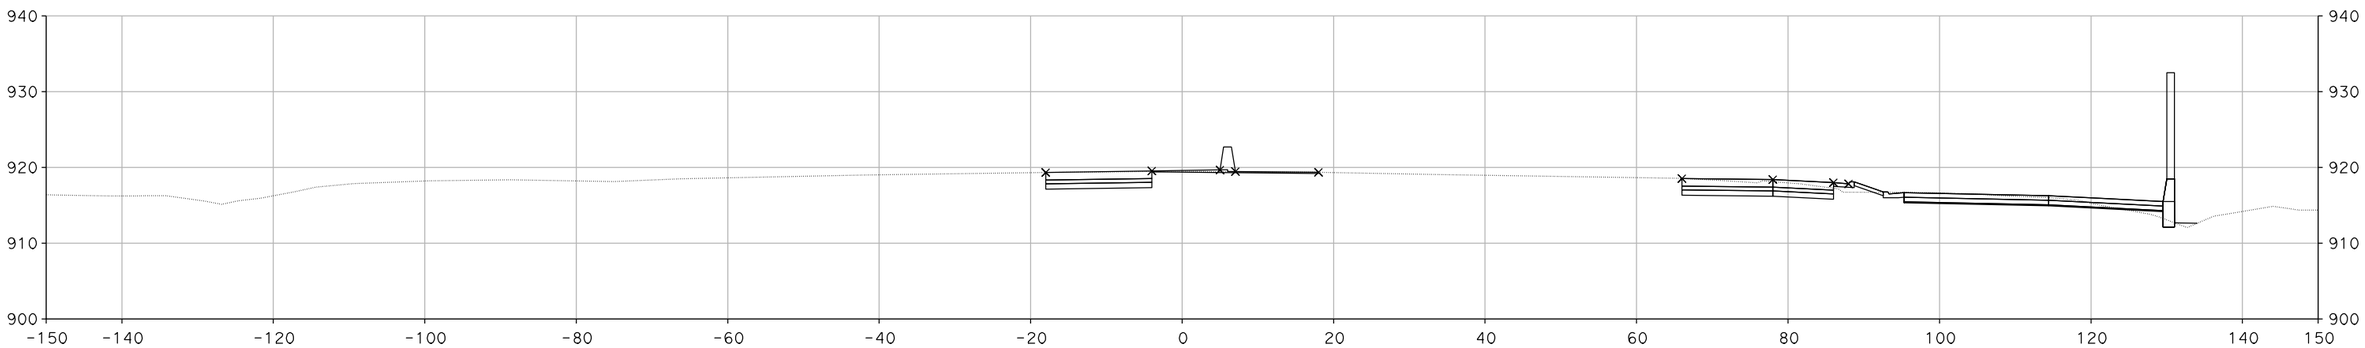

"A" 103+00.00

CROSS SECTIONS

SCALE: 1" = 10'

DESIGN STUDY ONLY

XS-88

STATE OF CALIFORNIA - DEPARTMENT OF TRANSPORTATION
Caltrans

CONSULTANT FUNCTIONAL SUPERVISOR: CHRIS BRETALL

CALCULATED-DESIGNED BY: SUSAN CHAU
CHECKED BY: MIKE ROBINSON

REVISED BY
DATE REVISED

LAST REVISION 00-00-00
DATE PLOTTED => 29-MAY-2013
TIME PLOTTED => 12:10

Dist	COUNTY	ROUTE	POST MILES TOTAL PROJECT	SHEET No.	TOTAL SHEETS
7	VEN	101, 23	R0.1/R4.5 3.3/3.8		

CH2M HILL
1000 WILSHIRE Blvd
LOS ANGELES, CA 90017

CITY OF THOUSAND OAKS
2100 THOUSAND OAKS BLVD
THOUSAND OAKS. CA 91362

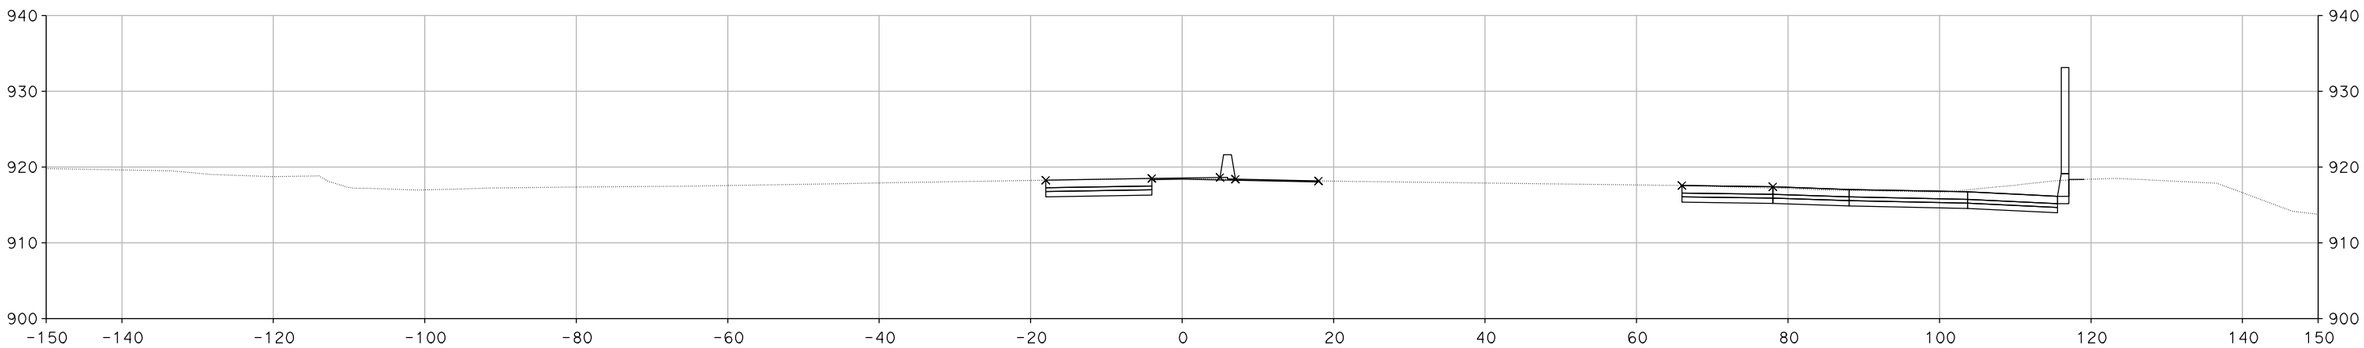

"A" 104+00.00

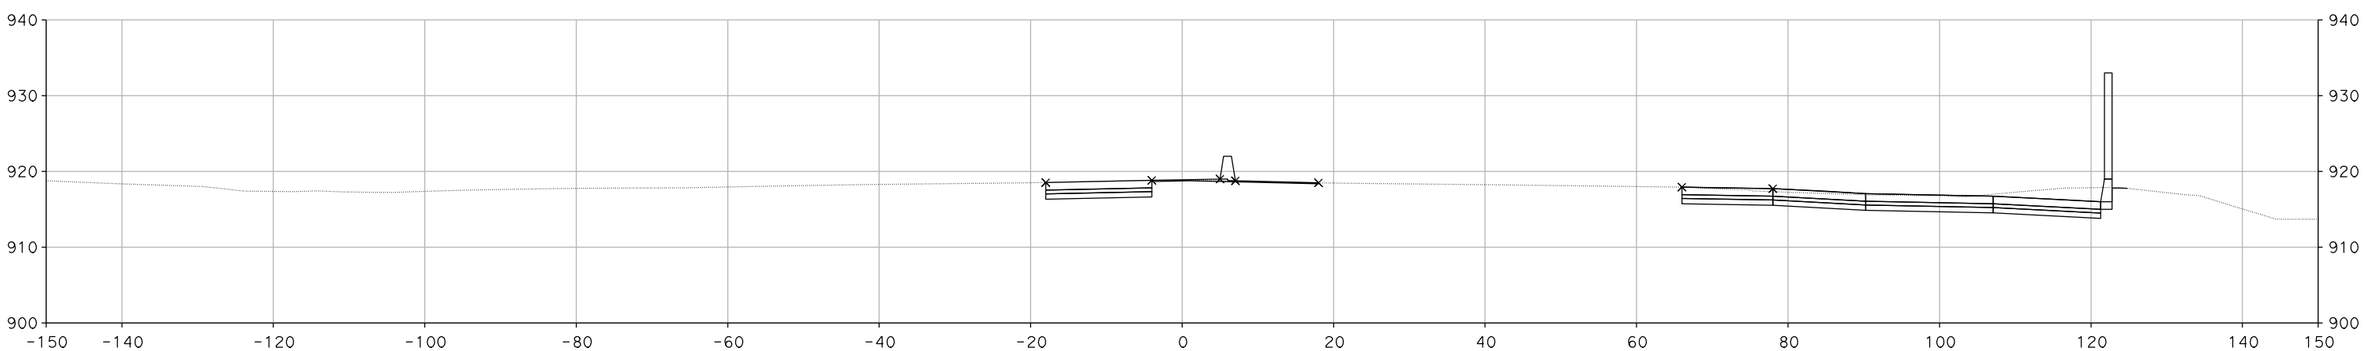

"A" 103+65.00

CROSS SECTIONS

SCALE: 1" = 10'

DESIGN STUDY ONLY

XS-89

STATE OF CALIFORNIA - DEPARTMENT OF TRANSPORTATION

Caltrans

CONSULTANT FUNCTIONAL SUPERVISOR: CHRIS BRETALL

CALCULATED-DESIGNED BY: SUSAN CHAU

CHECKED BY: MIKE ROBINSON

REVISED BY

DATE REVISED

LAST REVISION 00-00-00

DATE PLOTTED => 29-MAY-2013
TIME PLOTTED => 12:11

Dist	COUNTY	ROUTE	POST MILES TOTAL PROJECT	SHEET No.	TOTAL SHEETS
7	VEN	101, 23	R0.1/R4.5 3.3/3.8		

CH2M HILL
1000 WILSHIRE Blvd
LOS ANGELES, CA 90017

CITY OF THOUSAND OAKS
2100 THOUSAND OAKS BLVD
THOUSAND OAKS. CA 91362

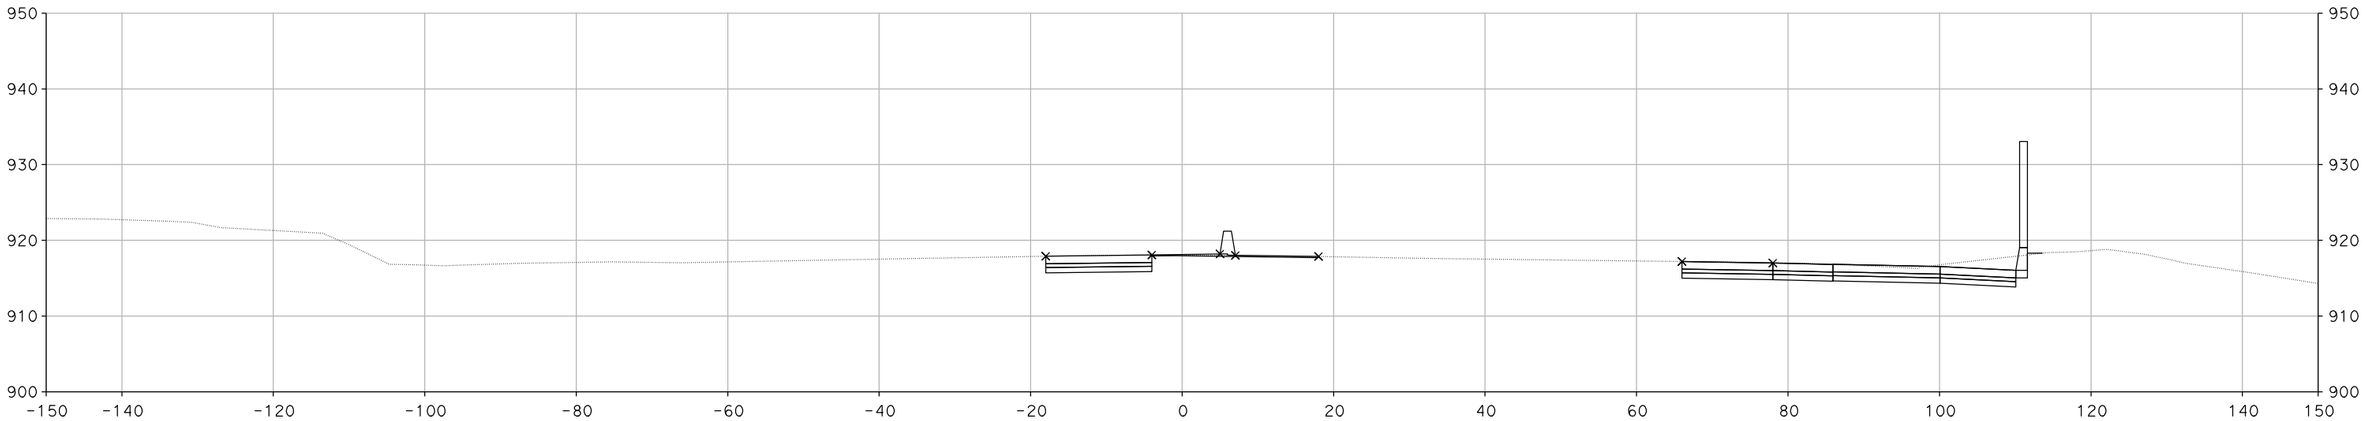

"A" 104+44.30

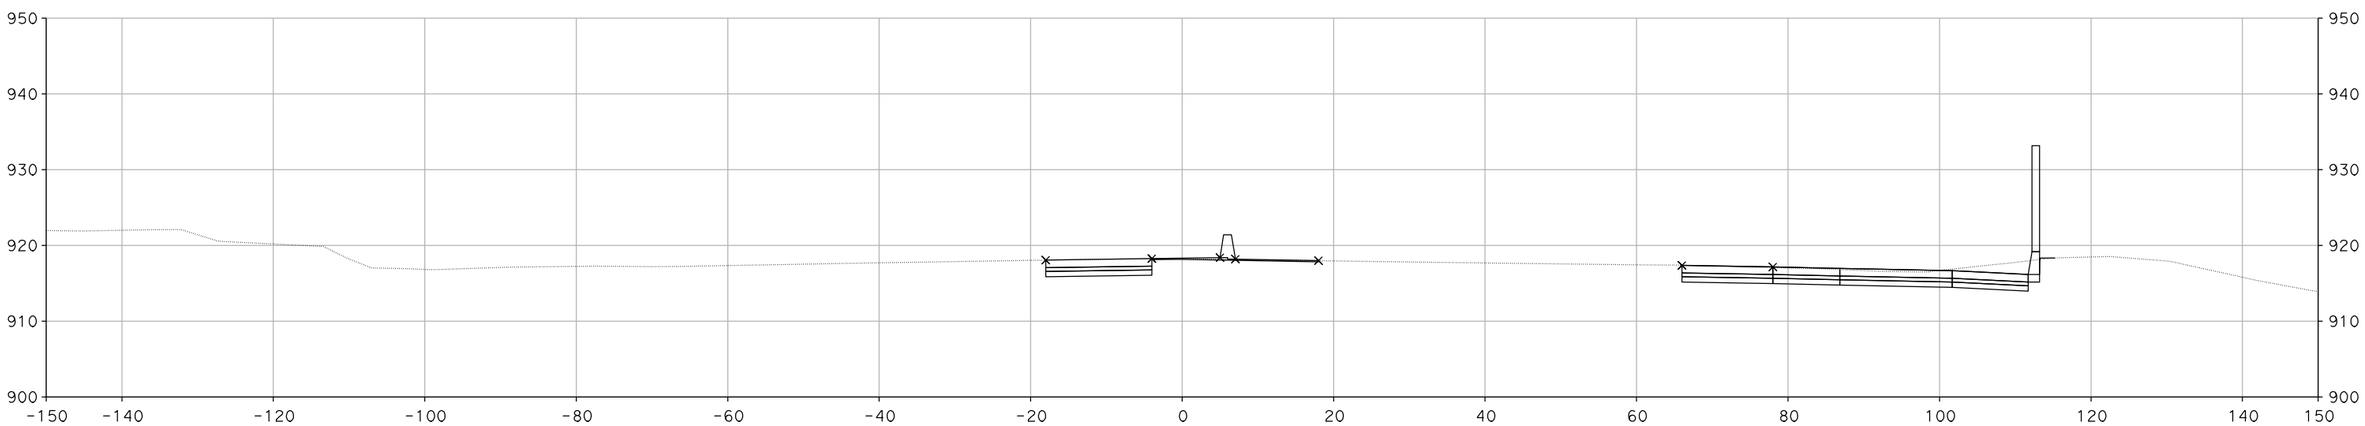

"A" 104+23.71

CROSS SECTIONS

SCALE: 1" = 10'

DESIGN STUDY ONLY

XS-90

REVISED BY	DATE REVISED

CALCULATED-DESIGNED BY	CHECKED BY
SUSAN CHAU	MIKE ROBINSON

CONSULTANT FUNCTIONAL SUPERVISOR: CHRIS BRETALL

STATE OF CALIFORNIA - DEPARTMENT OF TRANSPORTATION

Caltrans

LAST REVISION 00-00-00

DATE PLOTTED => 29-MAY-2013
TIME PLOTTED => 12:11

Dist	COUNTY	ROUTE	POST MILES TOTAL PROJECT	SHEET No.	TOTAL SHEETS
7	VEN	101, 23	R0.1/R4.5 3.3/3.8		

CH2M HILL
1000 WILSHIRE Blvd
LOS ANGELES, CA 90017

CITY OF THOUSAND OAKS
2100 THOUSAND OAKS BLVD
THOUSAND OAKS. CA 91362

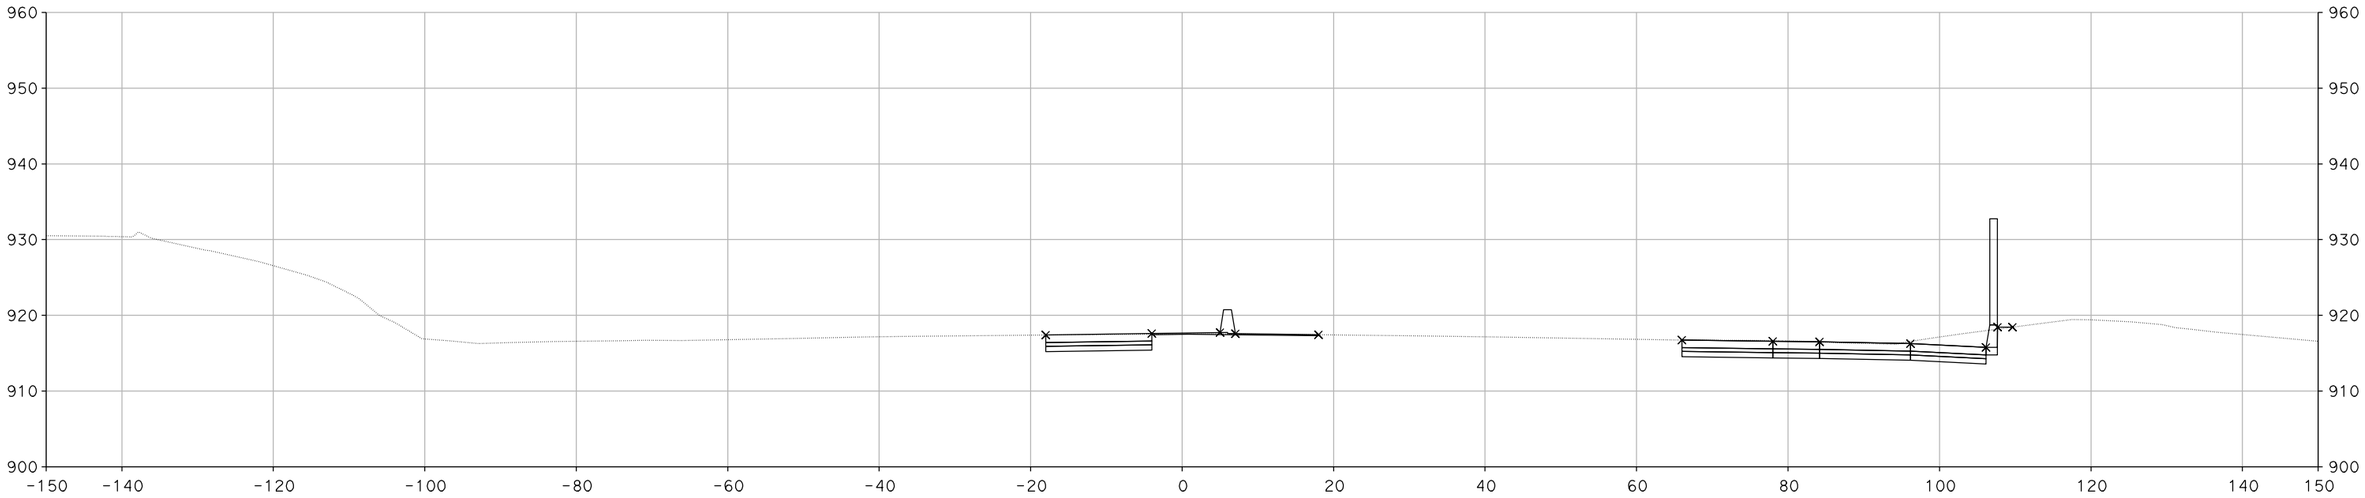

"A" 105+00.00

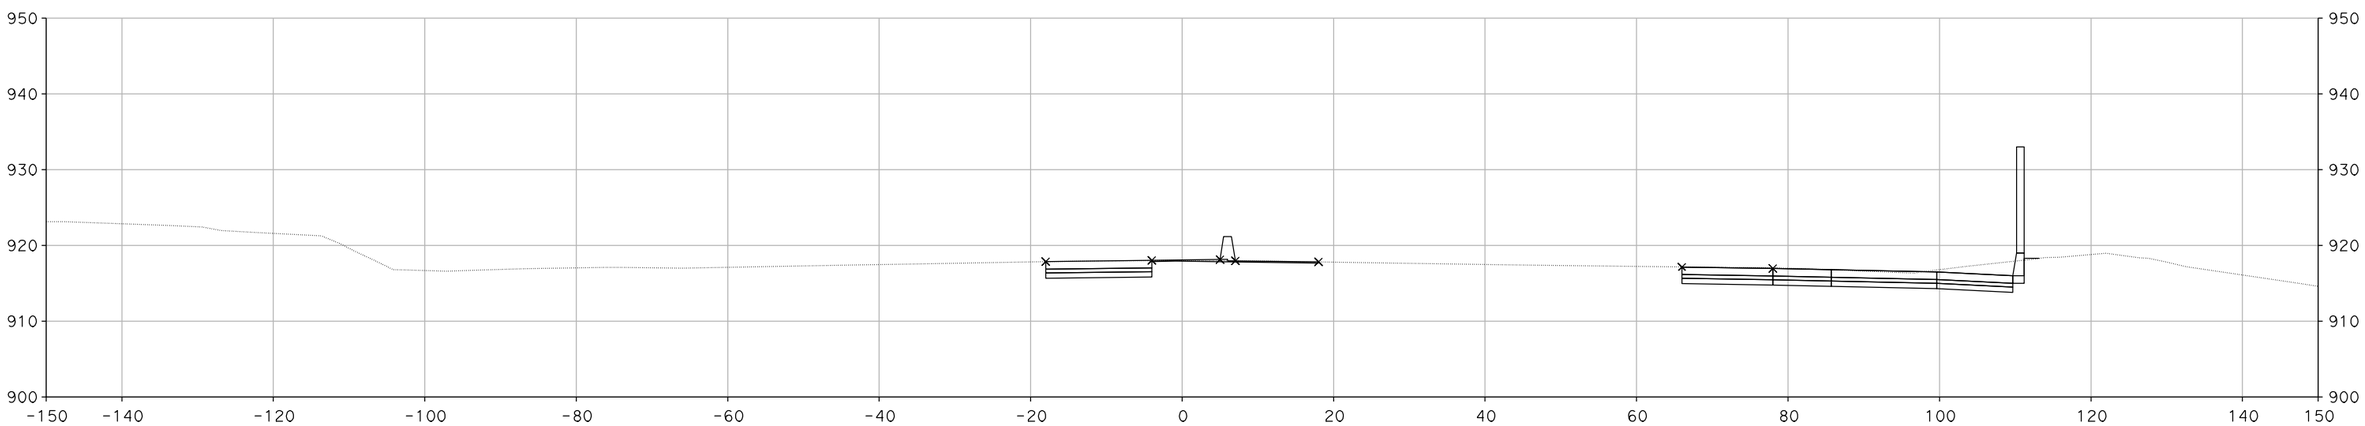

"A" 104+50.00

CROSS SECTIONS

SCALE: 1" = 10'

DESIGN STUDY ONLY

XS-91

REVISED BY	DATE REVISED

CALCULATED-DESIGNED BY	CHECKED BY
SUSAN CHAU	MIKE ROBINSON

CONSULTANT FUNCTIONAL SUPERVISOR
CHRIS BRETALL

STATE OF CALIFORNIA - DEPARTMENT OF TRANSPORTATION

Caltrans

LAST REVISION 00-00-00 | DATE PLOTTED => 29-MAY-2013 | TIME PLOTTED => 12:11

Dist	COUNTY	ROUTE	POST MILES TOTAL PROJECT	SHEET No.	TOTAL SHEETS
7	VEN	101, 23	R0.1/R4.5 3.3/3.8		

CH2M HILL
1000 WILSHIRE Blvd
LOS ANGELES, CA 90017

CITY OF THOUSAND OAKS
2100 THOUSAND OAKS BLVD
THOUSAND OAKS. CA 91362

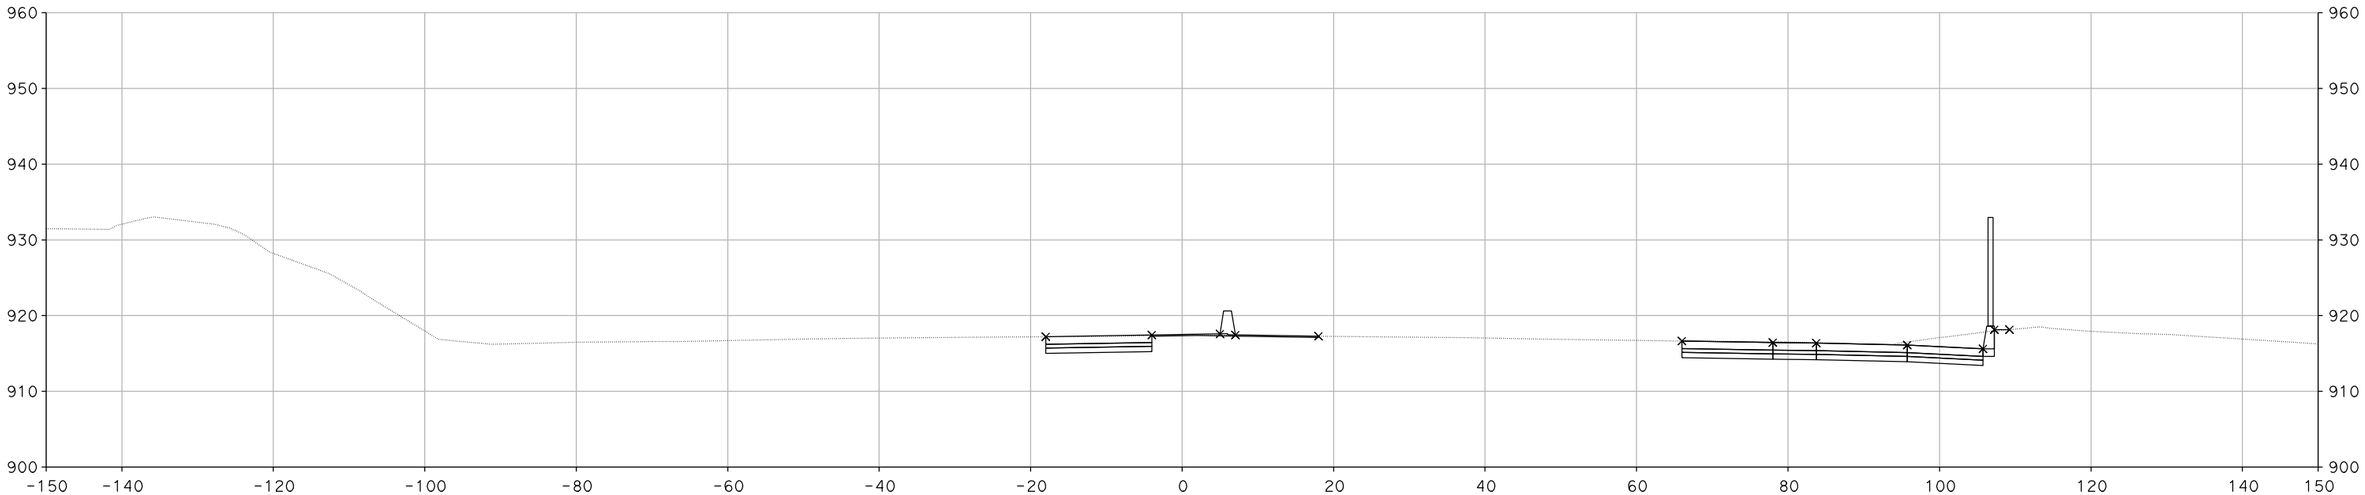

"A" 105+20.00

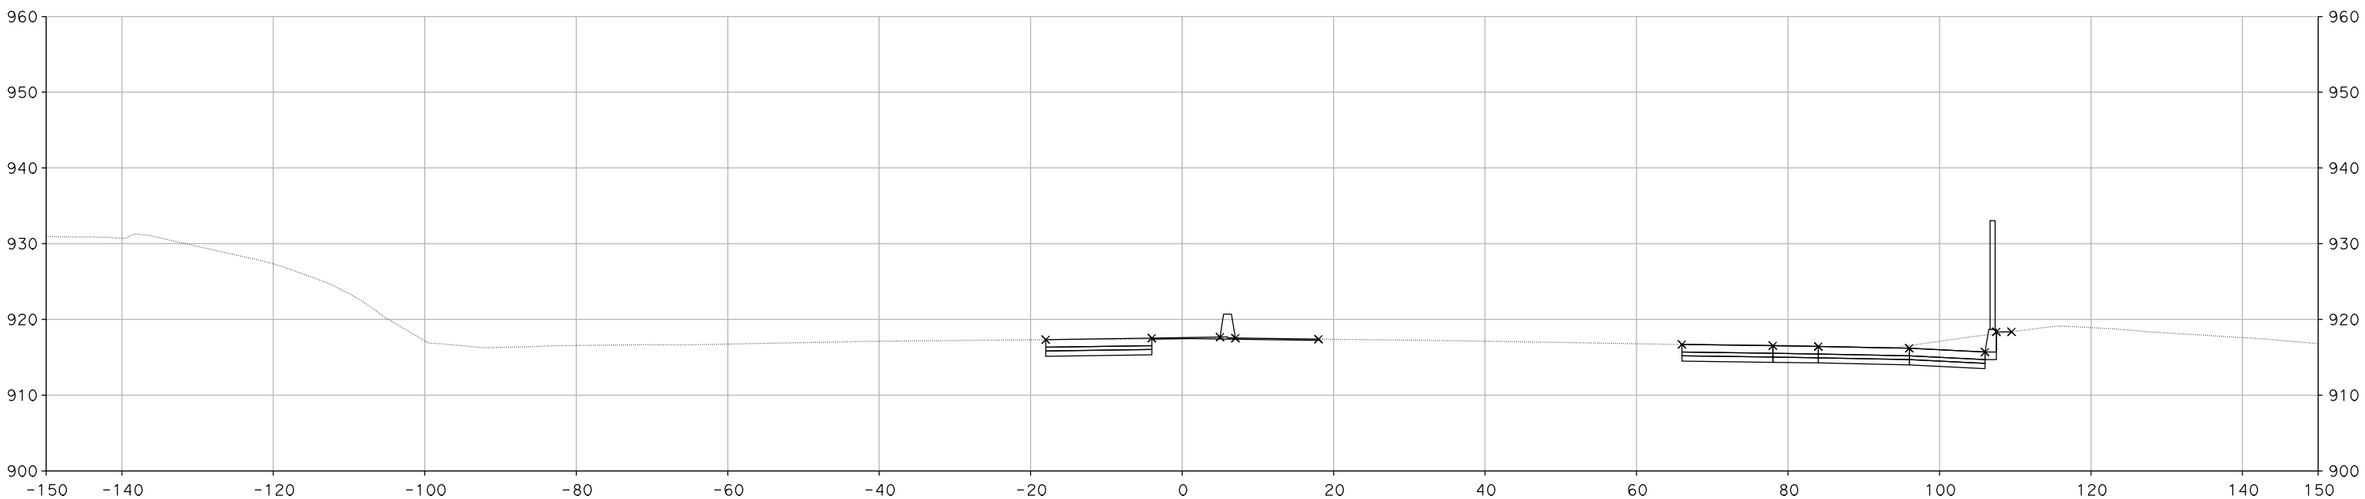

"A" 105+07.46

CROSS SECTIONS

SCALE: 1" = 10'

DESIGN STUDY ONLY

XS-92

REVISED BY	DATE REVISED

CALCULATED-DESIGNED BY	CHECKED BY
SUSAN CHAU	MIKE ROBINSON

CONSULTANT FUNCTIONAL SUPERVISOR: CHRIS BRETALL

STATE OF CALIFORNIA - DEPARTMENT OF TRANSPORTATION

Caltrans

LAST REVISION 00-00-00 | DATE PLOTTED => 29-MAY-2013 | TIME PLOTTED => 12:11

Dist	COUNTY	ROUTE	POST MILES TOTAL PROJECT	SHEET No.	TOTAL SHEETS
7	VEN	101, 23	R0.1/R4.5 3.3/3.8		

CH2M HILL
1000 WILSHIRE Blvd
LOS ANGELES, CA 90017

CITY OF THOUSAND OAKS
2100 THOUSAND OAKS BLVD
THOUSAND OAKS. CA 91362

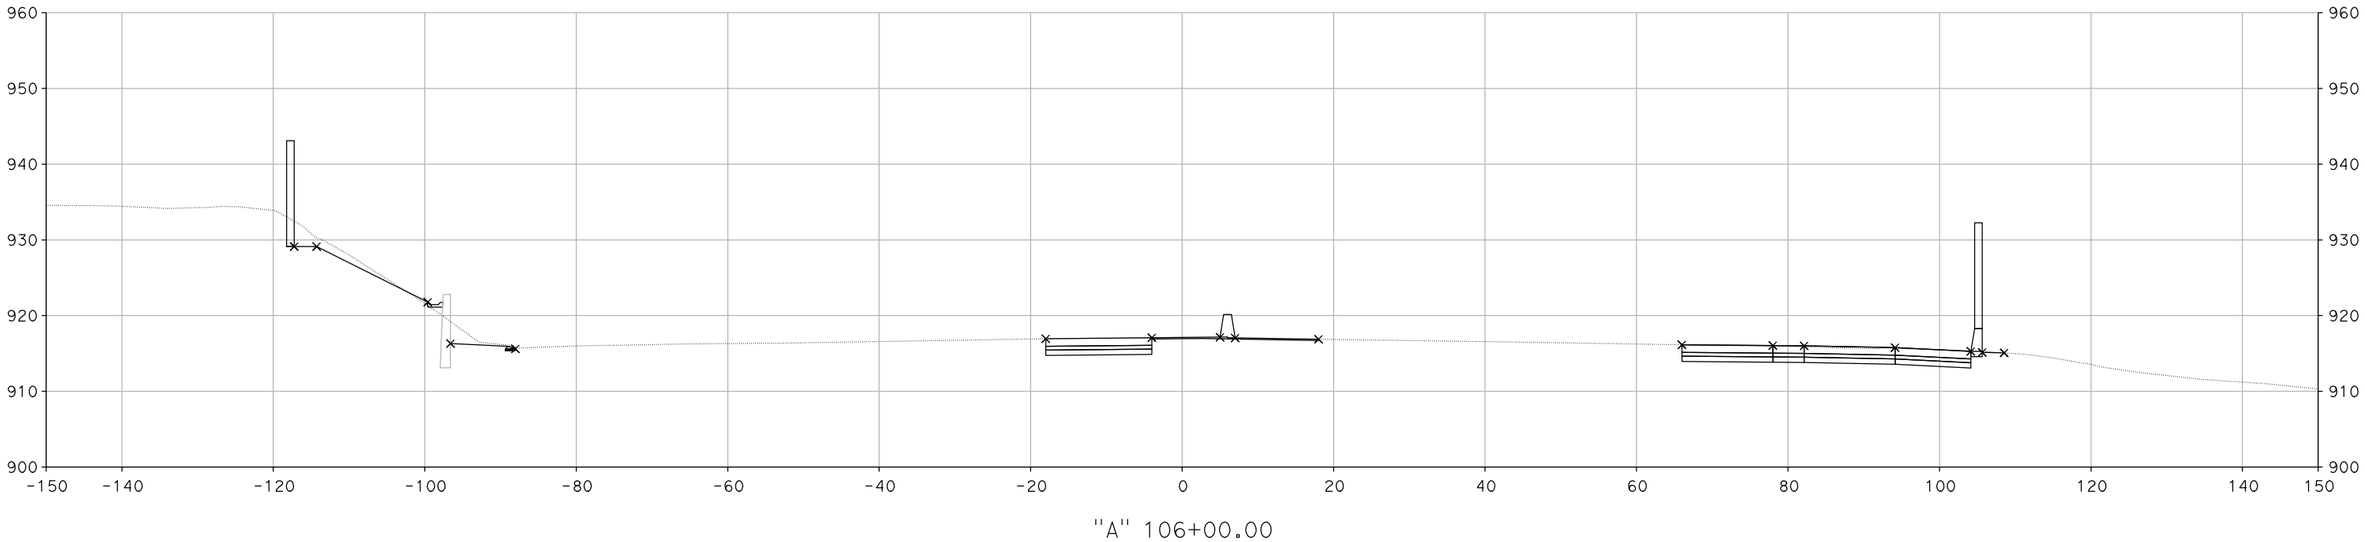

"A" 106+00.00

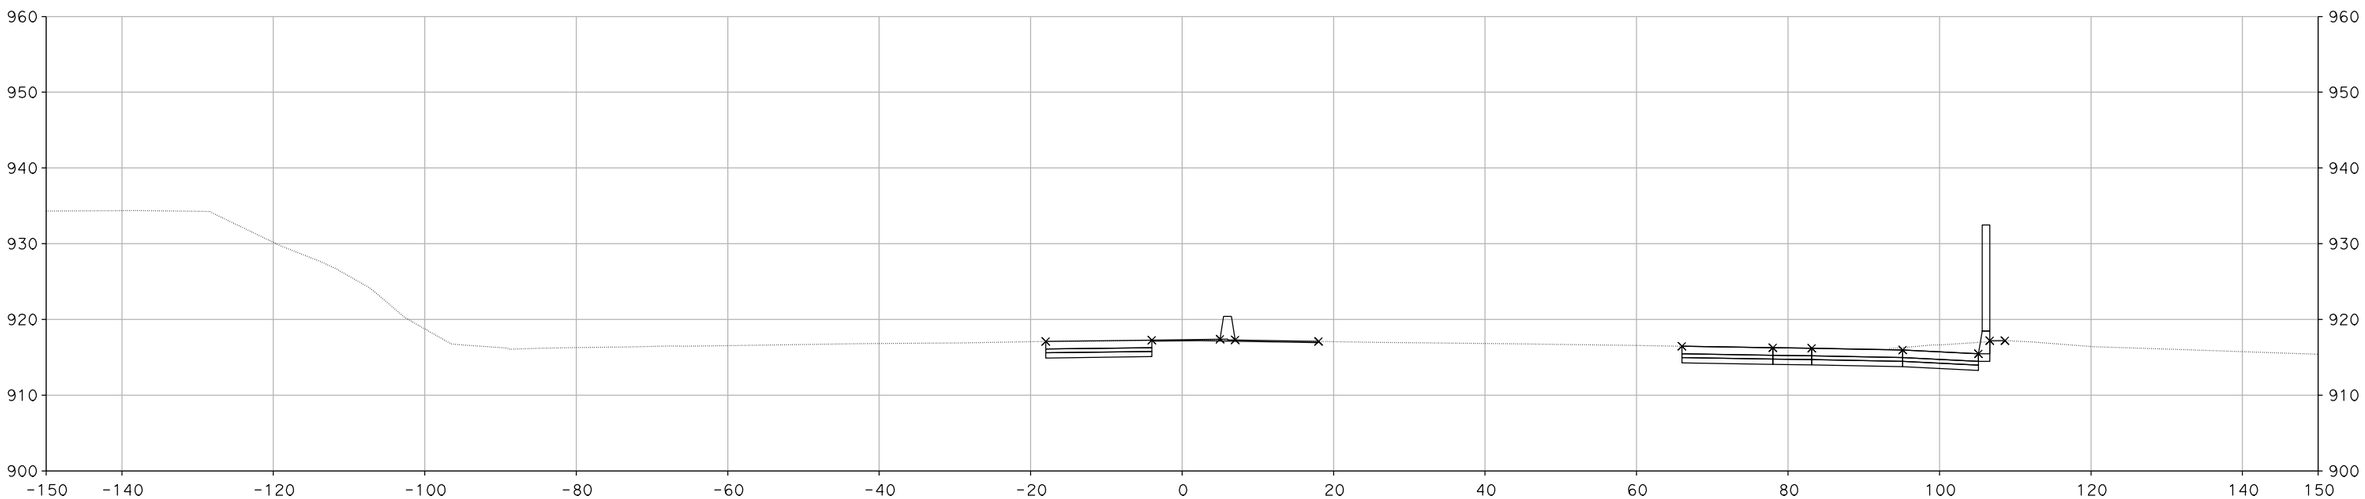

"A" 105+50.00

CROSS SECTIONS

SCALE: 1" = 10'

DESIGN STUDY ONLY

XS-93

REVISED BY	DATE REVISED

CALCULATED-DESIGNED BY	CHECKED BY
SUSAN CHAU	MIKE ROBINSON

CONSULTANT FUNCTIONAL SUPERVISOR: CHRIS BRETALL

STATE OF CALIFORNIA - DEPARTMENT OF TRANSPORTATION

Caltrans

LAST REVISION 00-00-00 | DATE PLOTTED => 29-MAY-2013 | TIME PLOTTED => 12:11

Dist	COUNTY	ROUTE	POST MILES TOTAL PROJECT	SHEET No.	TOTAL SHEETS
7	VEN	101, 23	R0.1/R4.5 3.3/3.8		

CH2M HILL
1000 WILSHIRE Blvd
LOS ANGELES, CA 90017

CITY OF THOUSAND OAKS
2100 THOUSAND OAKS BLVD
THOUSAND OAKS. CA 91362

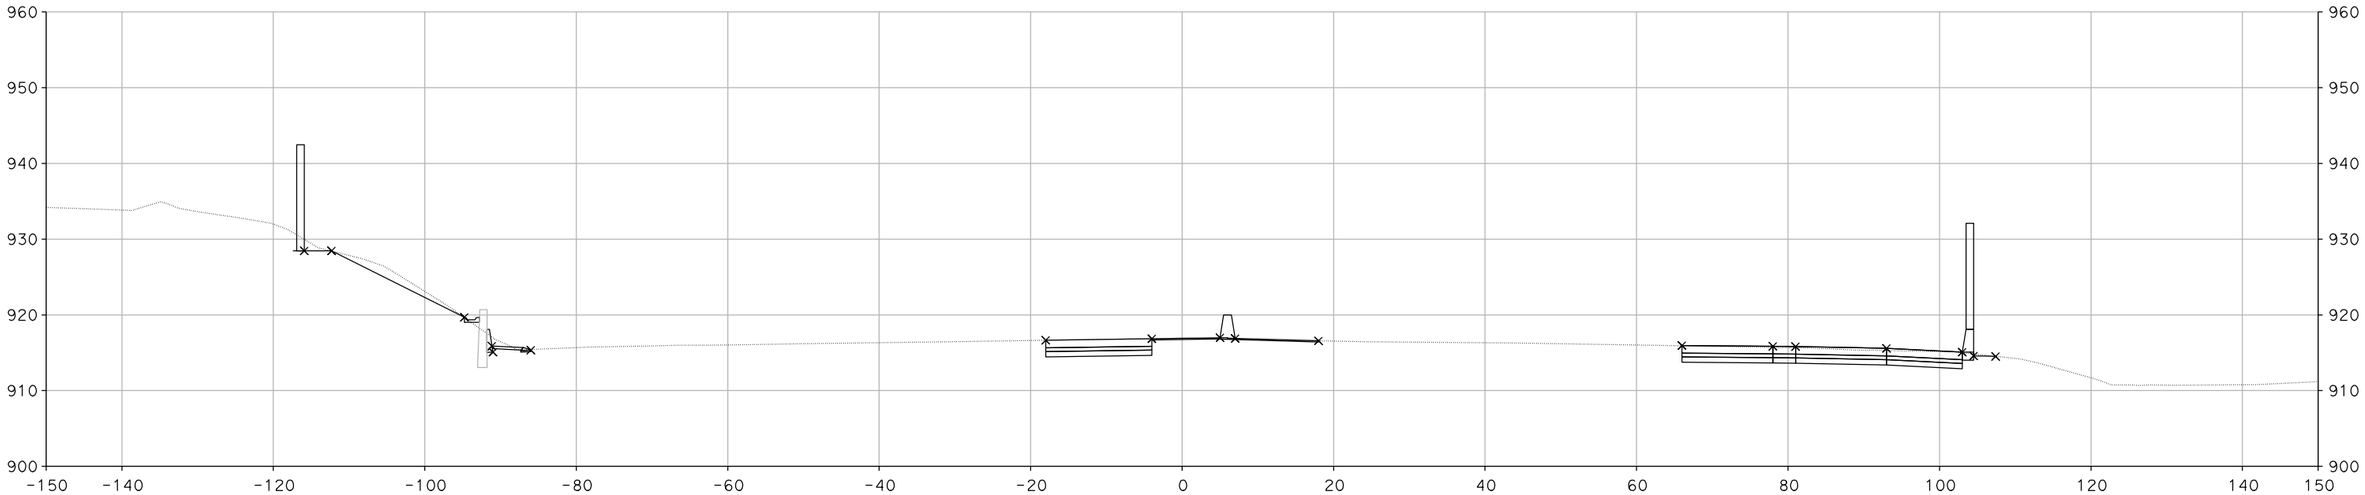

"A" 106+56.71

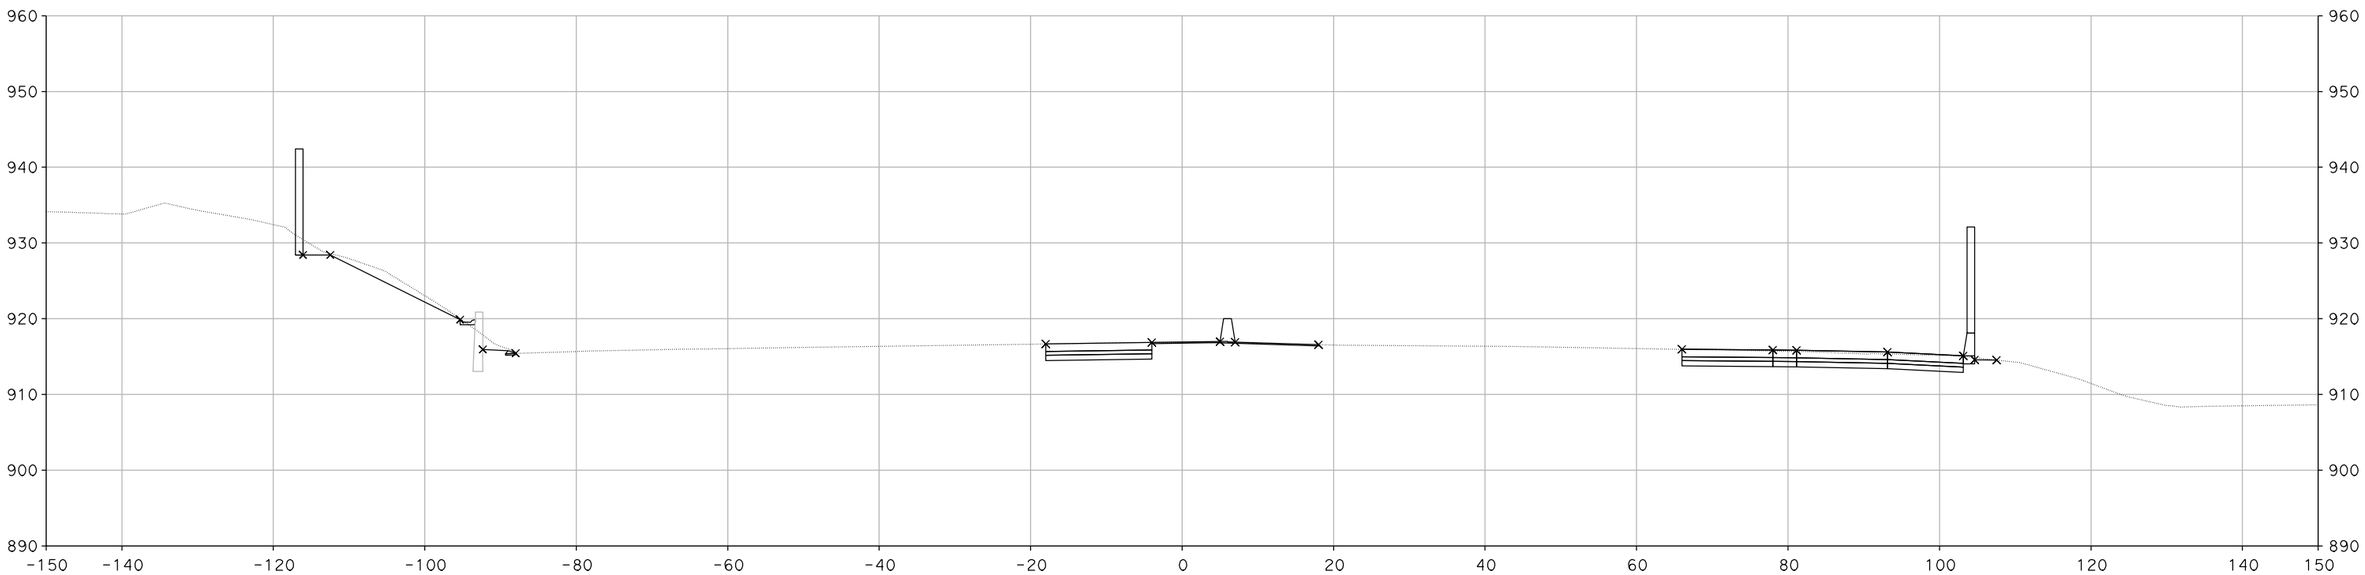

"A" 106+50.00

CROSS SECTIONS

SCALE: 1" = 10'

DESIGN STUDY ONLY

XS-94

REVISED BY	DATE REVISED

CALCULATED-DESIGNED BY	CHECKED BY
SUSAN CHAU	MIKE ROBINSON

CONSULTANT FUNCTIONAL SUPERVISOR: CHRIS BRETALL

STATE OF CALIFORNIA - DEPARTMENT OF TRANSPORTATION

Caltrans

LAST REVISION 00-00-00 | DATE PLOTTED => 29-MAY-2013 | TIME PLOTTED => 12:11

Dist	COUNTY	ROUTE	POST MILES TOTAL PROJECT	SHEET No.	TOTAL SHEETS
7	VEN	101, 23	R0.1/R4.5 3.3/3.8		

CH2M HILL
1000 WILSHIRE Blvd
LOS ANGELES, CA 90017

CITY OF THOUSAND OAKS
2100 THOUSAND OAKS BLVD
THOUSAND OAKS. CA 91362

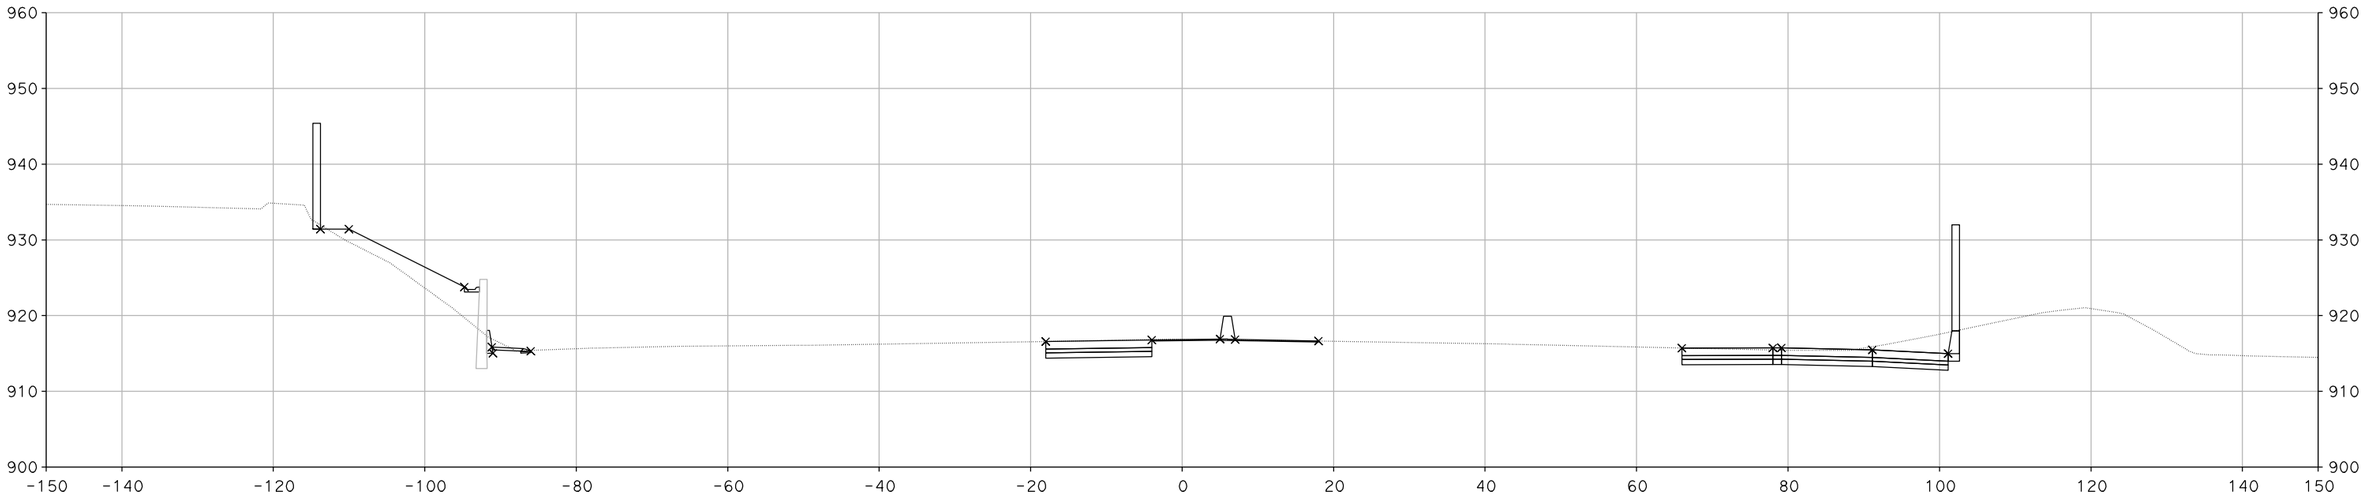

"A" 107+50.00

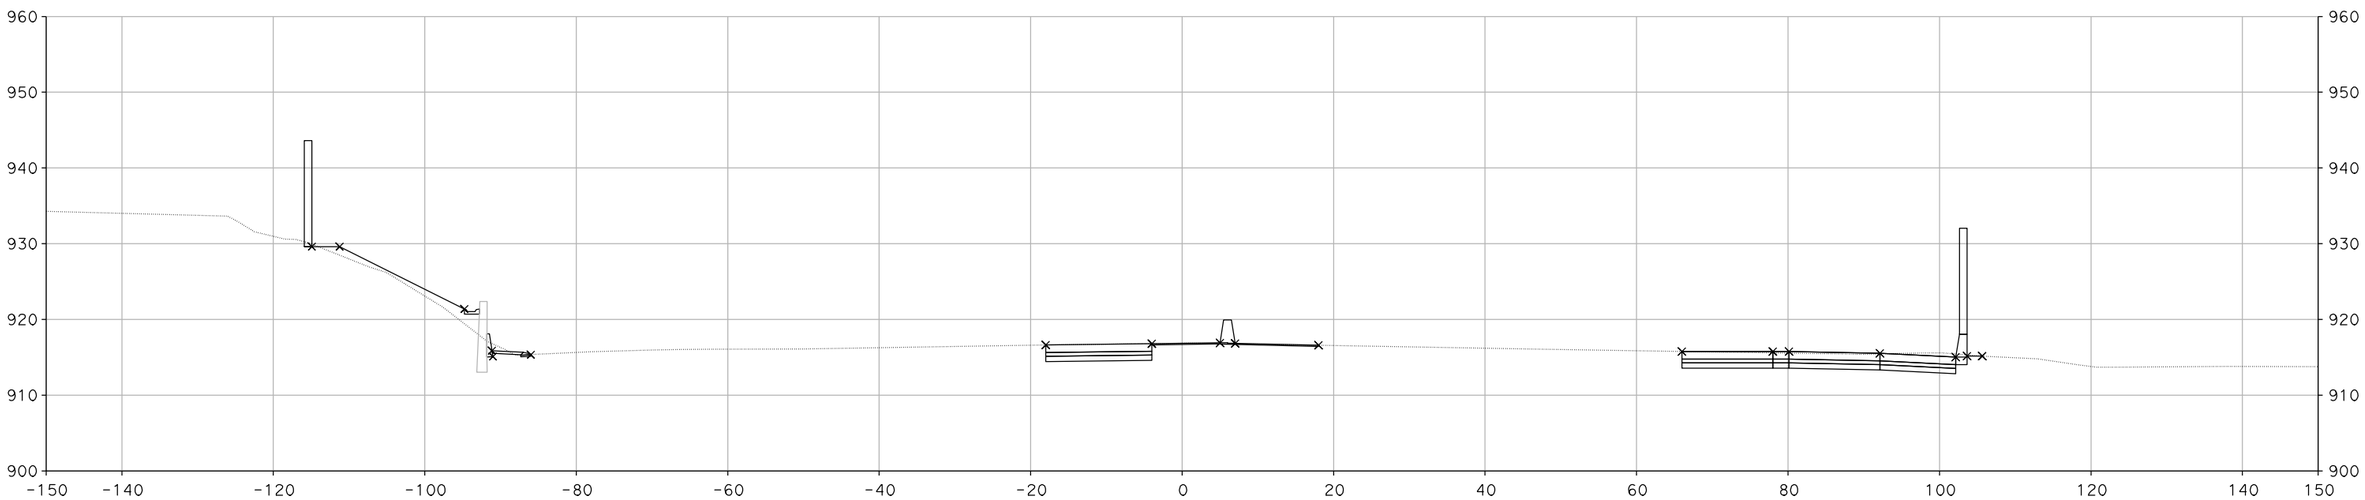

"A" 107+00.00

CROSS SECTIONS

SCALE: 1" = 10'

DESIGN STUDY ONLY

XS-95

REVISED BY	DATE REVISED

CALCULATED-DESIGNED BY	CHECKED BY
SUSAN CHAU	MIKE ROBINSON

CONSULTANT FUNCTIONAL SUPERVISOR: CHRIS BRETALL

STATE OF CALIFORNIA - DEPARTMENT OF TRANSPORTATION

Caltrans

LAST REVISION 00-00-00 | DATE PLOTTED => 29-MAY-2013 | TIME PLOTTED => 12:11

Dist	COUNTY	ROUTE	POST MILES TOTAL PROJECT	SHEET No.	TOTAL SHEETS
7	VEN	101, 23	R0.1/R4.5 3.3/3.8		

CH2M HILL
1000 WILSHIRE Blvd
LOS ANGELES, CA 90017

CITY OF THOUSAND OAKS
2100 THOUSAND OAKS BLVD
THOUSAND OAKS. CA 91362

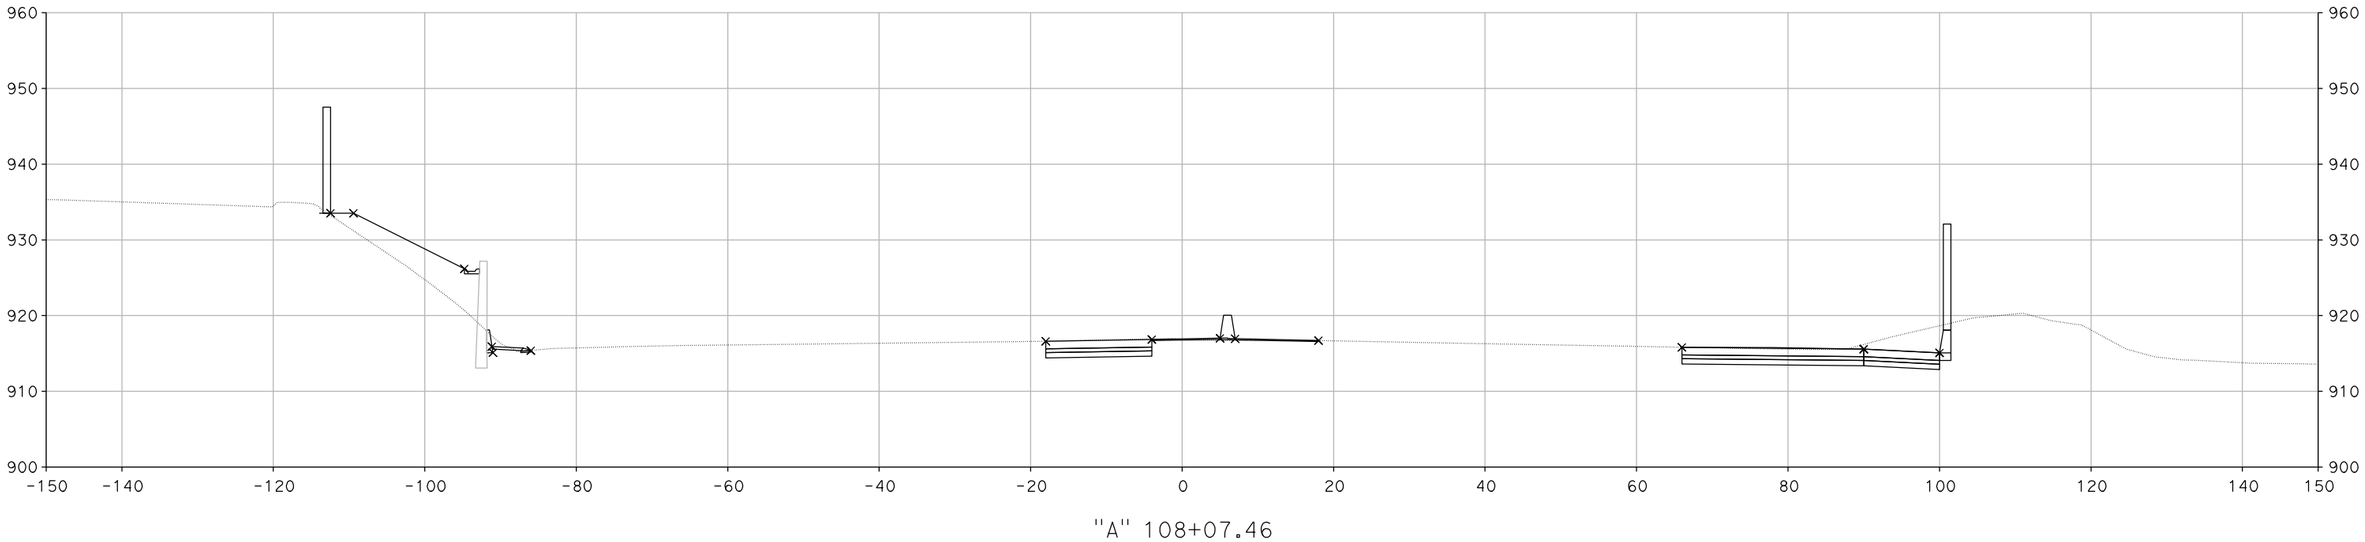

"A" 108+07.46

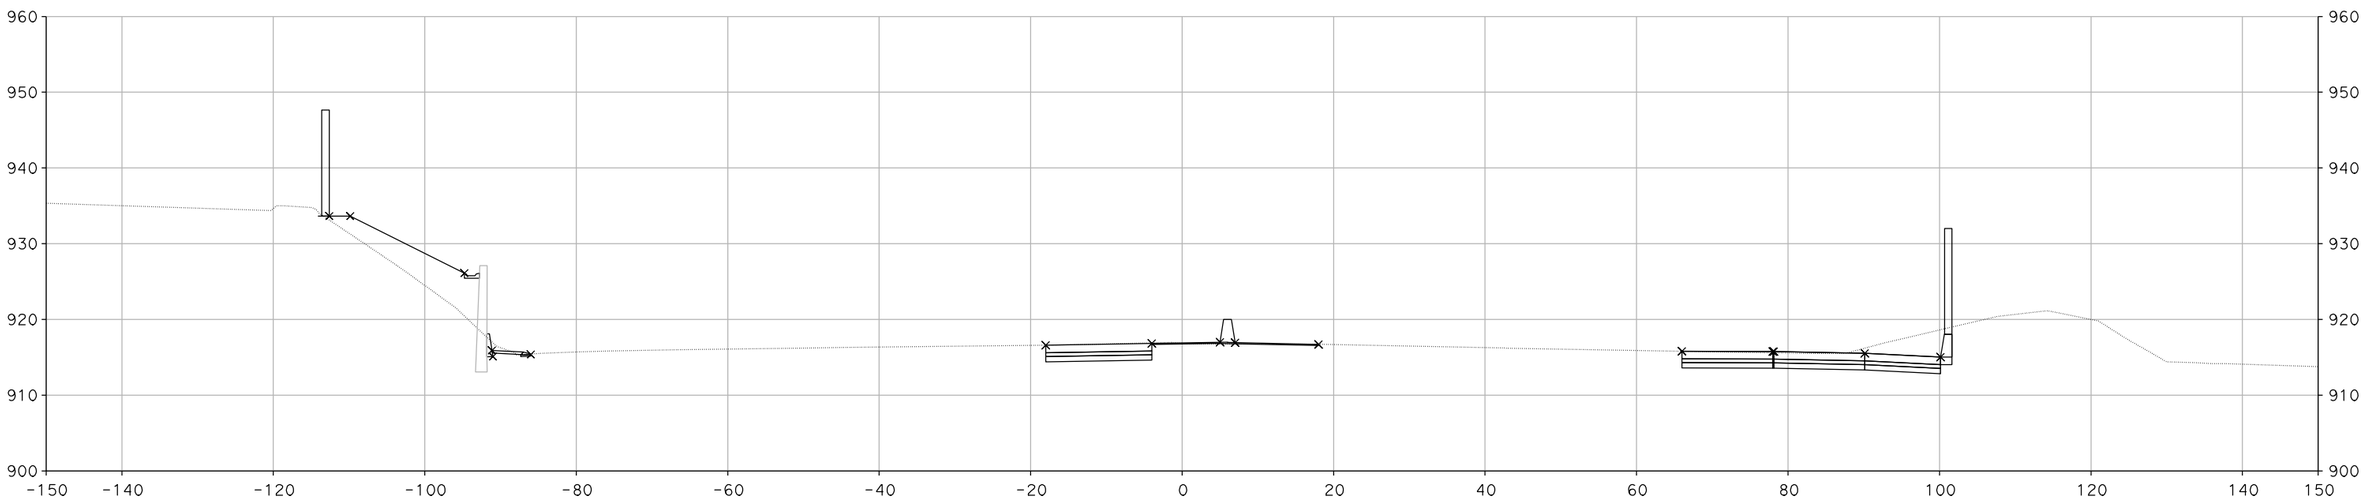

"A" 108+00.00

CROSS SECTIONS

SCALE: 1" = 10'

DESIGN STUDY ONLY

XS-96

STATE OF CALIFORNIA - DEPARTMENT OF TRANSPORTATION

Caltrans

CONSULTANT FUNCTIONAL SUPERVISOR: CHRIS BRETALL

CALCULATED-DESIGNED BY: SUSAN CHAU

CHECKED BY: MIKE ROBINSON

REVISED BY

DATE REVISED

LAST REVISION 00-00-00

DATE PLOTTED => 29-MAY-2013
TIME PLOTTED => 12:11

BORDER LAST REVISED 7/2/2010

USERNAME => handers3
DGN FILE => RE-CrossSection.dgn

RELATIVE BORDER SCALE IS IN INCHES 0 1 2 3

UNIT 1821

PROJECT NUMBER & PHASE 0700000201

Dist	COUNTY	ROUTE	POST MILES TOTAL PROJECT	SHEET No.	TOTAL SHEETS
7	VEN	101, 23	R0.1/R4.5 3.3/3.8		

CH2M HILL
1000 WILSHIRE Blvd
LOS ANGELES, CA 90017

CITY OF THOUSAND OAKS
2100 THOUSAND OAKS BLVD
THOUSAND OAKS. CA 91362

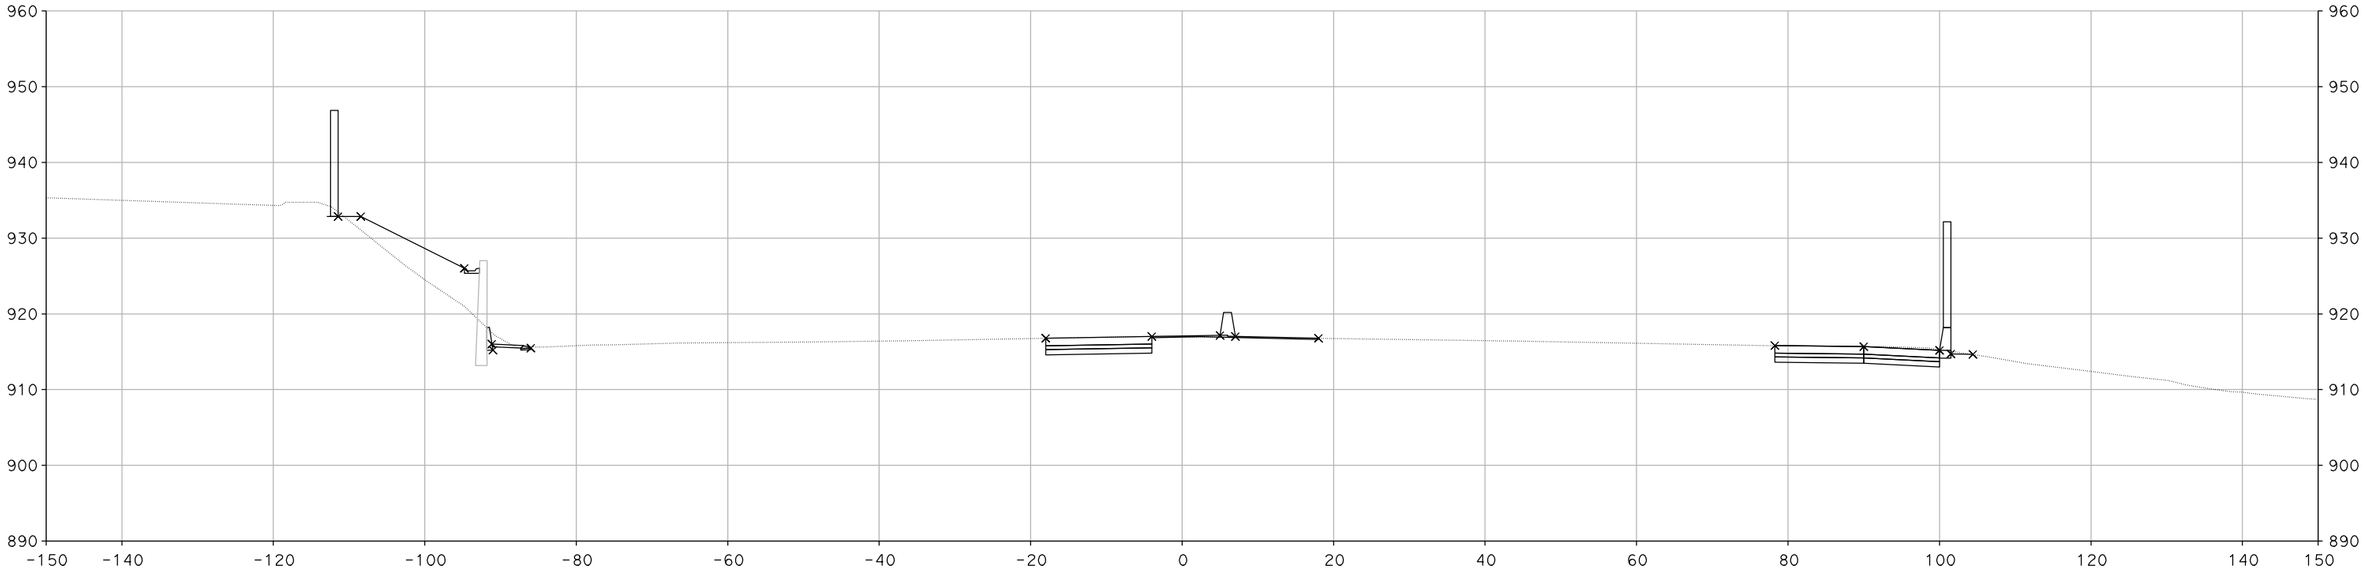

"A" 108+50.00

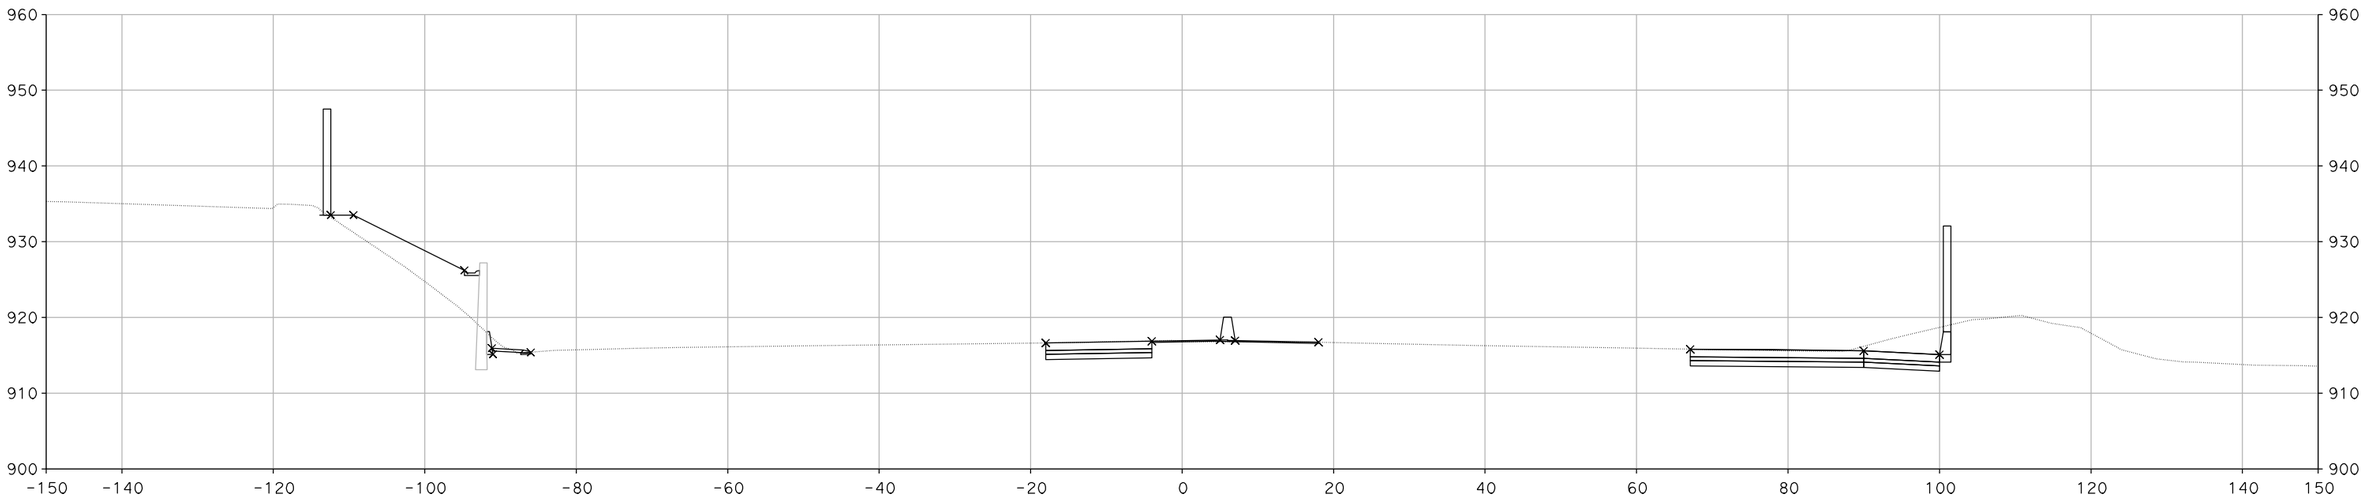

"A" 108+07.90

CROSS SECTIONS

SCALE: 1" = 10'

DESIGN STUDY ONLY

XS-97

REVISED BY	DATE REVISED
SUSAN CHAU	MIKE ROBINSON

CALCULATED-DESIGNED BY: SUSAN CHAU
CHECKED BY: MIKE ROBINSON

CONSULTANT FUNCTIONAL SUPERVISOR: CHRIS BRETALL

STATE OF CALIFORNIA - DEPARTMENT OF TRANSPORTATION

Caltrans

LAST REVISION 00-00-00
DATE PLOTTED => 29-MAY-2013
TIME PLOTTED => 12:12

Dist	COUNTY	ROUTE	POST MILES TOTAL PROJECT	SHEET No.	TOTAL SHEETS
7	VEN	101, 23	R0.1/R4.5 3.3/3.8		

CH2M HILL
1000 WILSHIRE Blvd
LOS ANGELES, CA 90017

CITY OF THOUSAND OAKS
2100 THOUSAND OAKS BLVD
THOUSAND OAKS. CA 91362

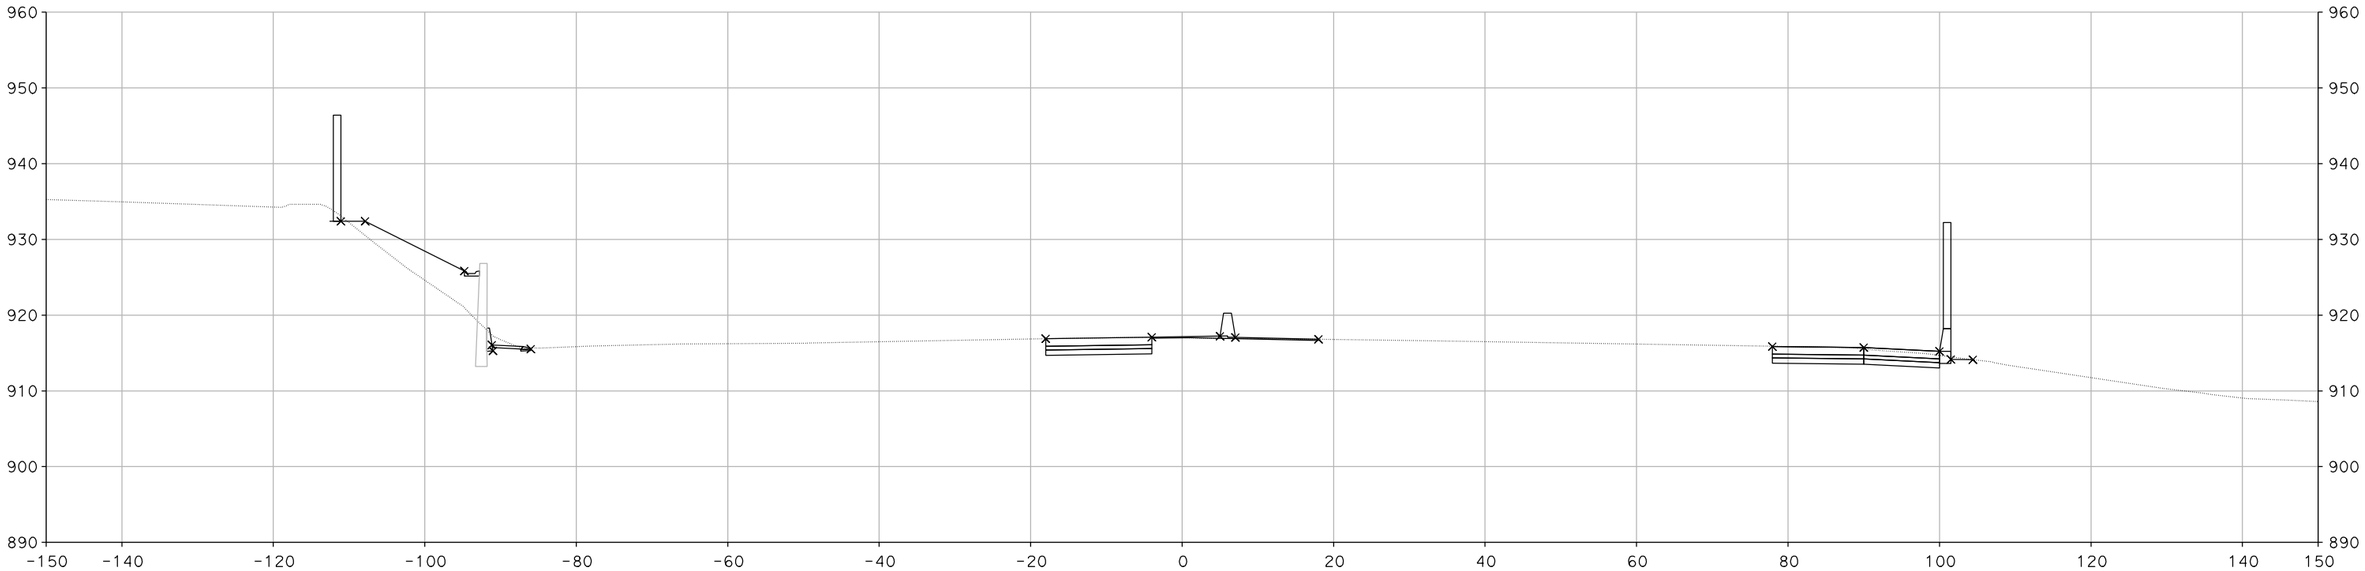

"A" 108+66.25

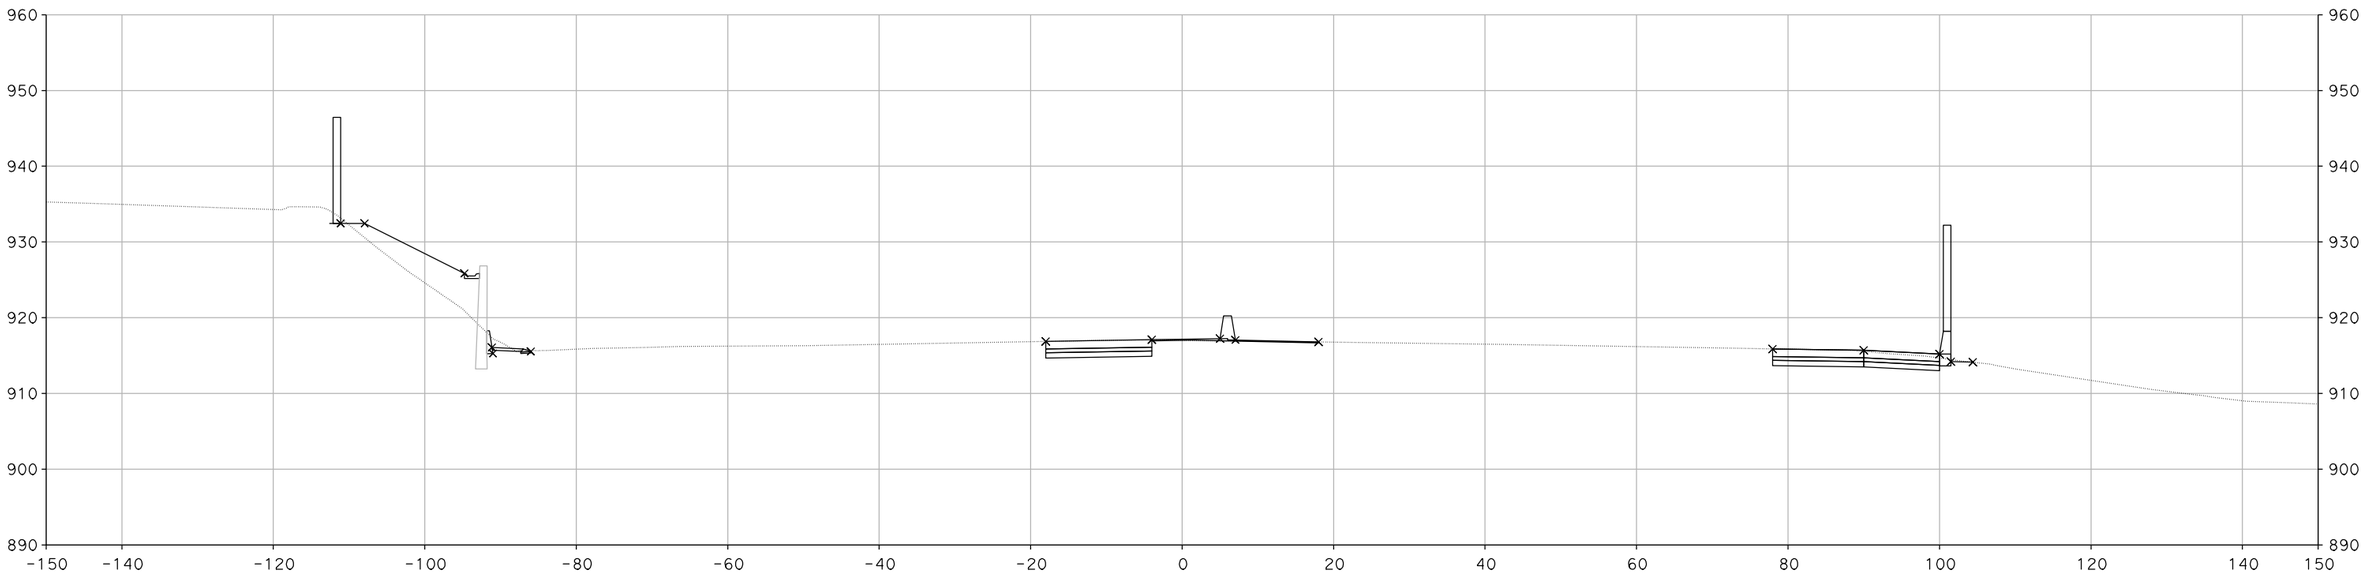

"A" 108+65.00

CROSS SECTIONS

SCALE: 1" = 10'

DESIGN STUDY ONLY

XS-98

REVISED BY	DATE REVISED

CALCULATED-DESIGNED BY	CHECKED BY
SUSAN CHAU	MIKE ROBINSON

CONSULTANT FUNCTIONAL SUPERVISOR: CHRIS BRETALL

STATE OF CALIFORNIA - DEPARTMENT OF TRANSPORTATION

Caltrans

LAST REVISION 00-00-00 | DATE PLOTTED => 29-MAY-2013 | TIME PLOTTED => 12:12

Dist	COUNTY	ROUTE	POST MILES TOTAL PROJECT	SHEET No.	TOTAL SHEETS
7	VEN	101, 23	R0.1/R4.5 3.3/3.8		

CH2M HILL
1000 WILSHIRE Blvd
LOS ANGELES, CA 90017

CITY OF THOUSAND OAKS
2100 THOUSAND OAKS BLVD
THOUSAND OAKS. CA 91362

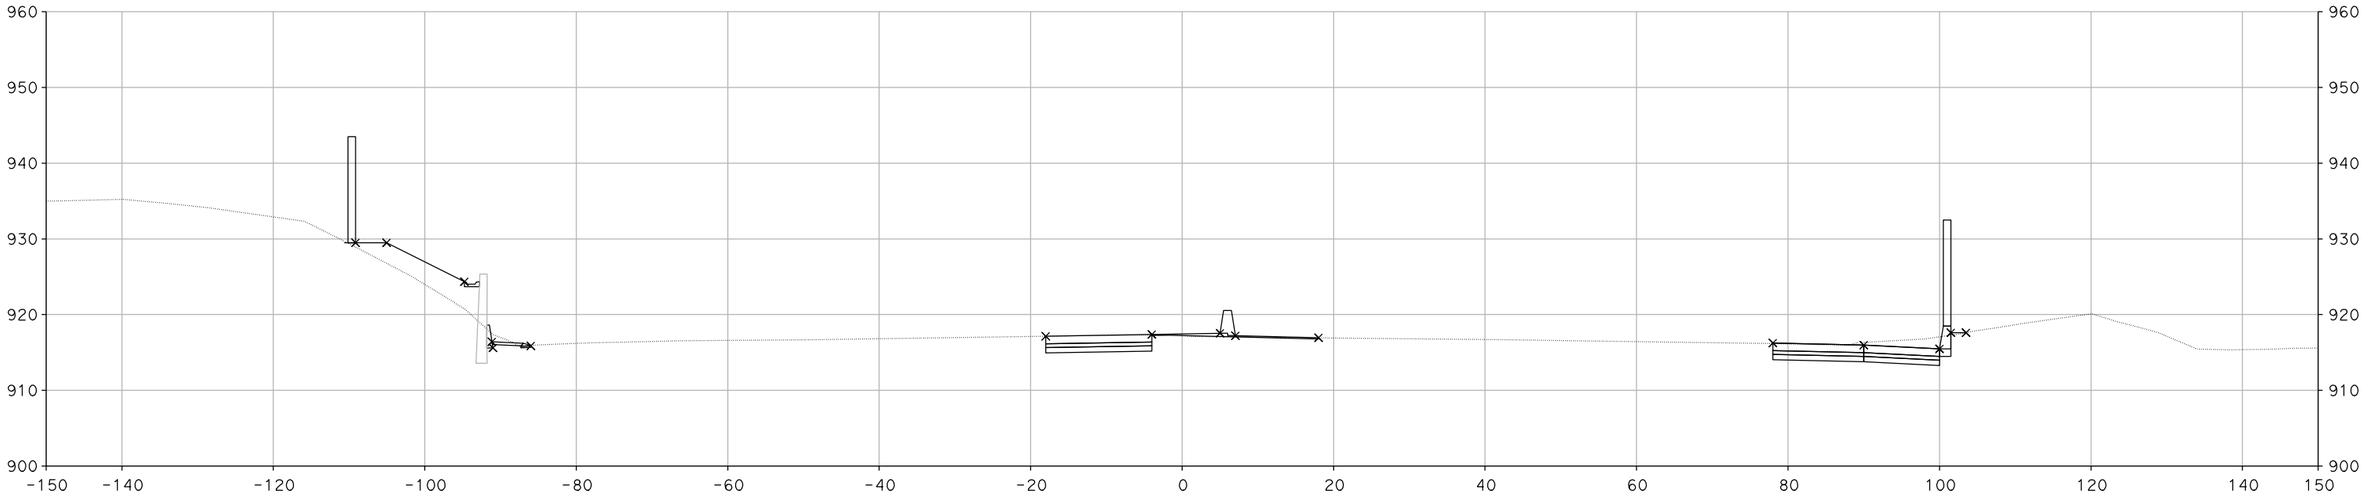

"A" 109+50.00

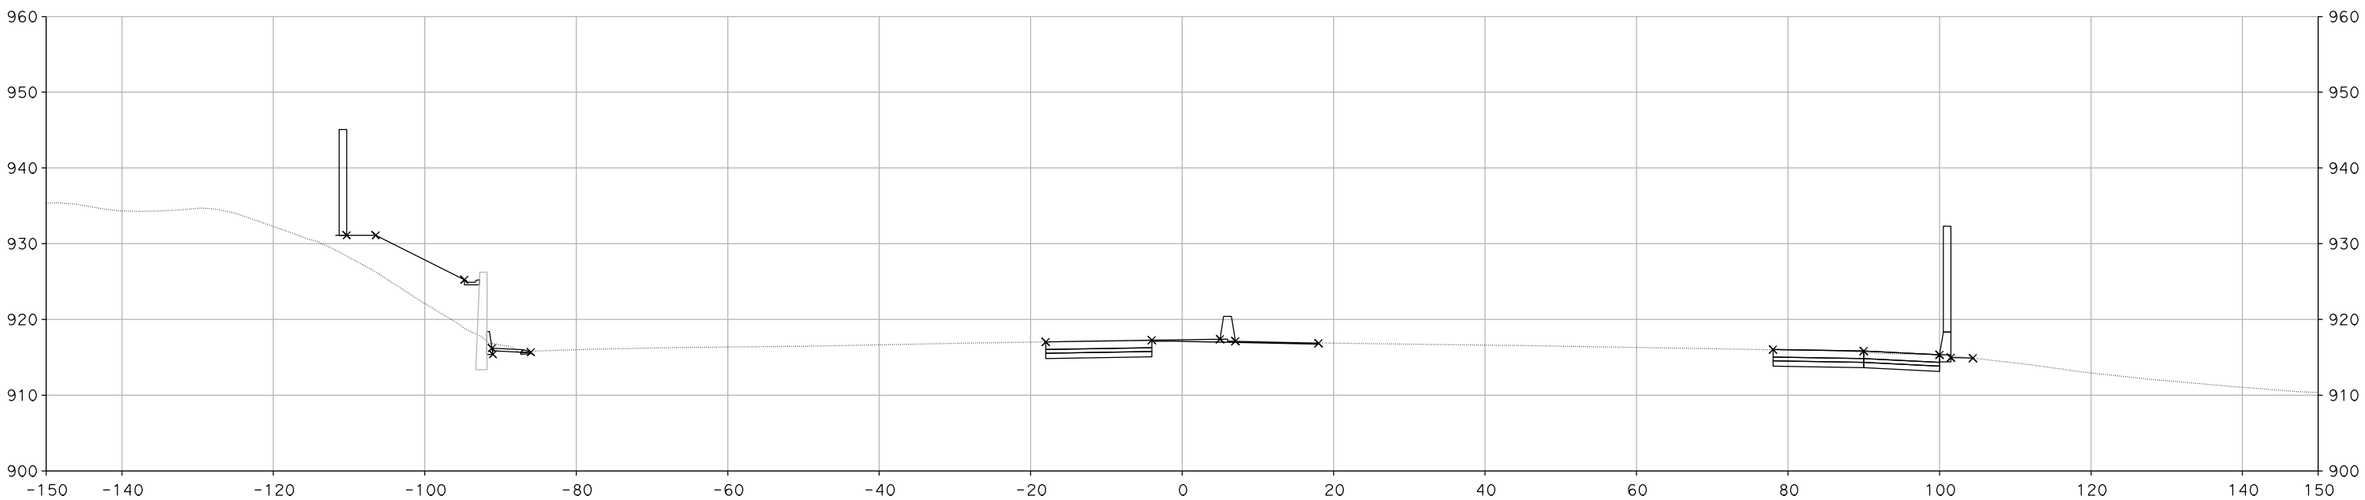

"A" 109+00.00

CROSS SECTIONS

SCALE: 1" = 10'

DESIGN STUDY ONLY

XS-99

REVISED BY	DATE REVISED

CALCULATED-DESIGNED BY	CHECKED BY
SUSAN CHAU	MIKE ROBINSON

CONSULTANT FUNCTIONAL SUPERVISOR: CHRIS BRETALL

STATE OF CALIFORNIA - DEPARTMENT OF TRANSPORTATION

Caltrans

LAST REVISION 00-00-00 | DATE PLOTTED => 29-MAY-2013 | TIME PLOTTED => 12:12

Dist	COUNTY	ROUTE	POST MILES TOTAL PROJECT	SHEET No.	TOTAL SHEETS
7	VEN	101, 23	R0.1/R4.5 3.3/3.8		

CH2M HILL
1000 WILSHIRE Blvd
LOS ANGELES, CA 90017

CITY OF THOUSAND OAKS
2100 THOUSAND OAKS BLVD
THOUSAND OAKS. CA 91362

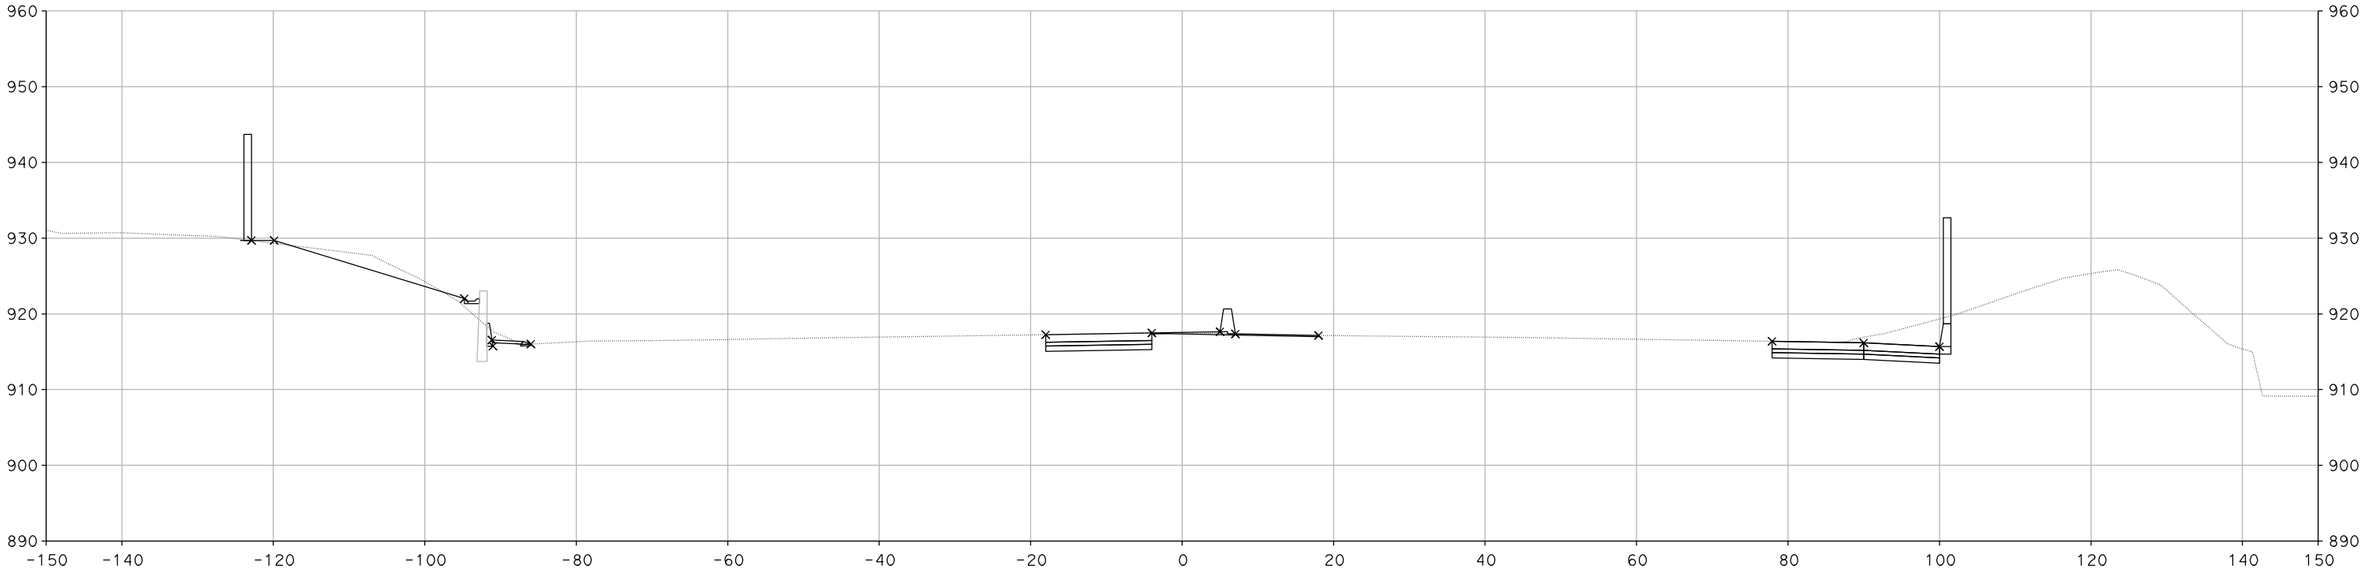

"A" 110+25.00

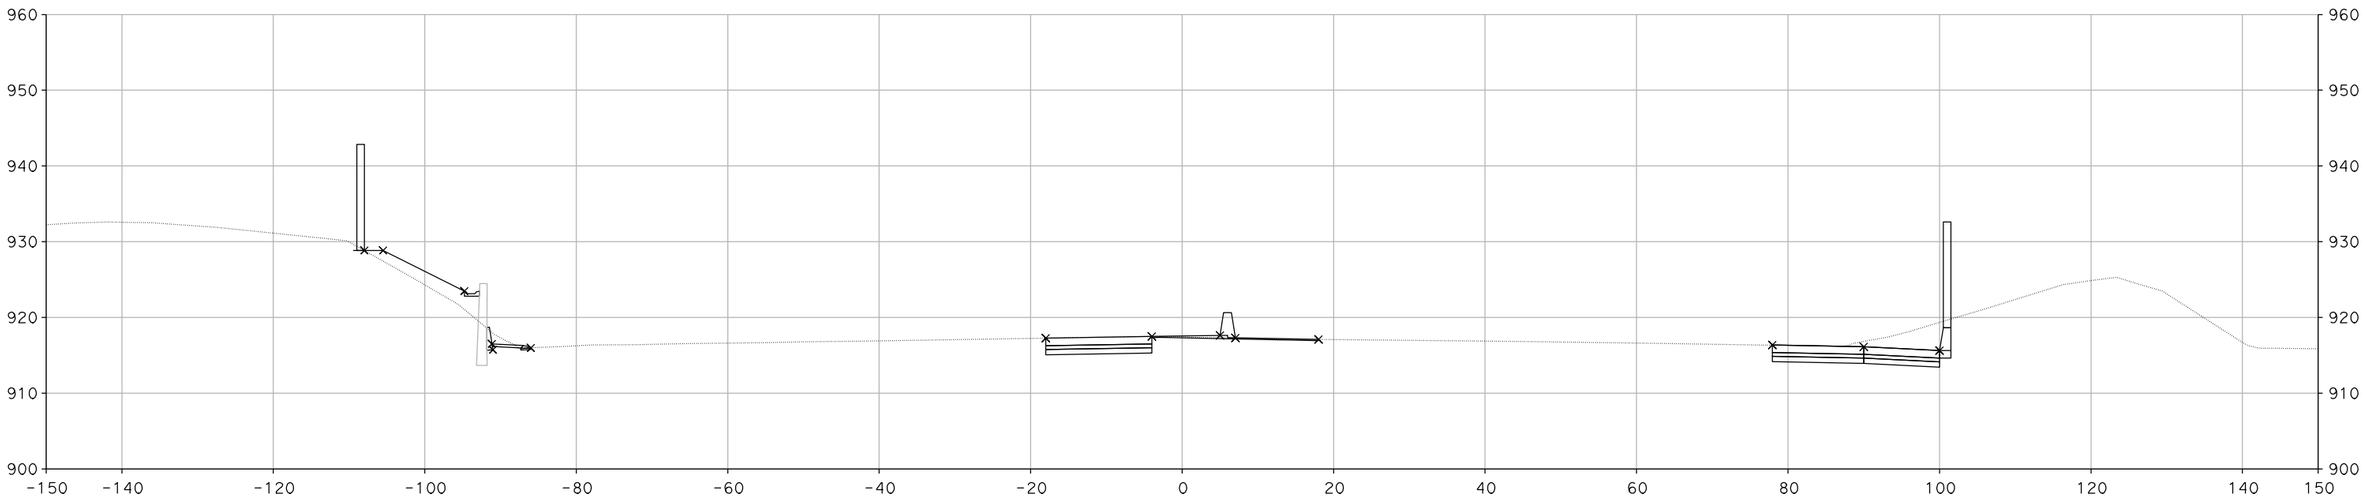

"A" 110+00.00

CROSS SECTIONS

SCALE: 1" = 10'

DESIGN STUDY ONLY

XS-100

STATE OF CALIFORNIA - DEPARTMENT OF TRANSPORTATION

Caltrans

CONSULTANT FUNCTIONAL SUPERVISOR: CHRIS BRETALL

CALCULATED-DESIGNED BY: SUSAN CHAU

CHECKED BY: MIKE ROBINSON

REVISED BY

DATE REVISED

LAST REVISION 00-00-00

DATE PLOTTED => 29-MAY-2013
TIME PLOTTED => 12:12

BORDER LAST REVISED 7/2/2010

USERNAME => handers3
DGN FILE => RE-CrossSection.dgn

RELATIVE BORDER SCALE IS IN INCHES 0 1 2 3

UNIT 1821

PROJECT NUMBER & PHASE 0700000201

Dist	COUNTY	ROUTE	POST MILES TOTAL PROJECT	SHEET No.	TOTAL SHEETS
7	VEN	101, 23	R0.1/R4.5 3.3/3.8		

CH2M HILL
1000 WILSHIRE Blvd
LOS ANGELES, CA 90017

CITY OF THOUSAND OAKS
2100 THOUSAND OAKS BLVD
THOUSAND OAKS. CA 91362

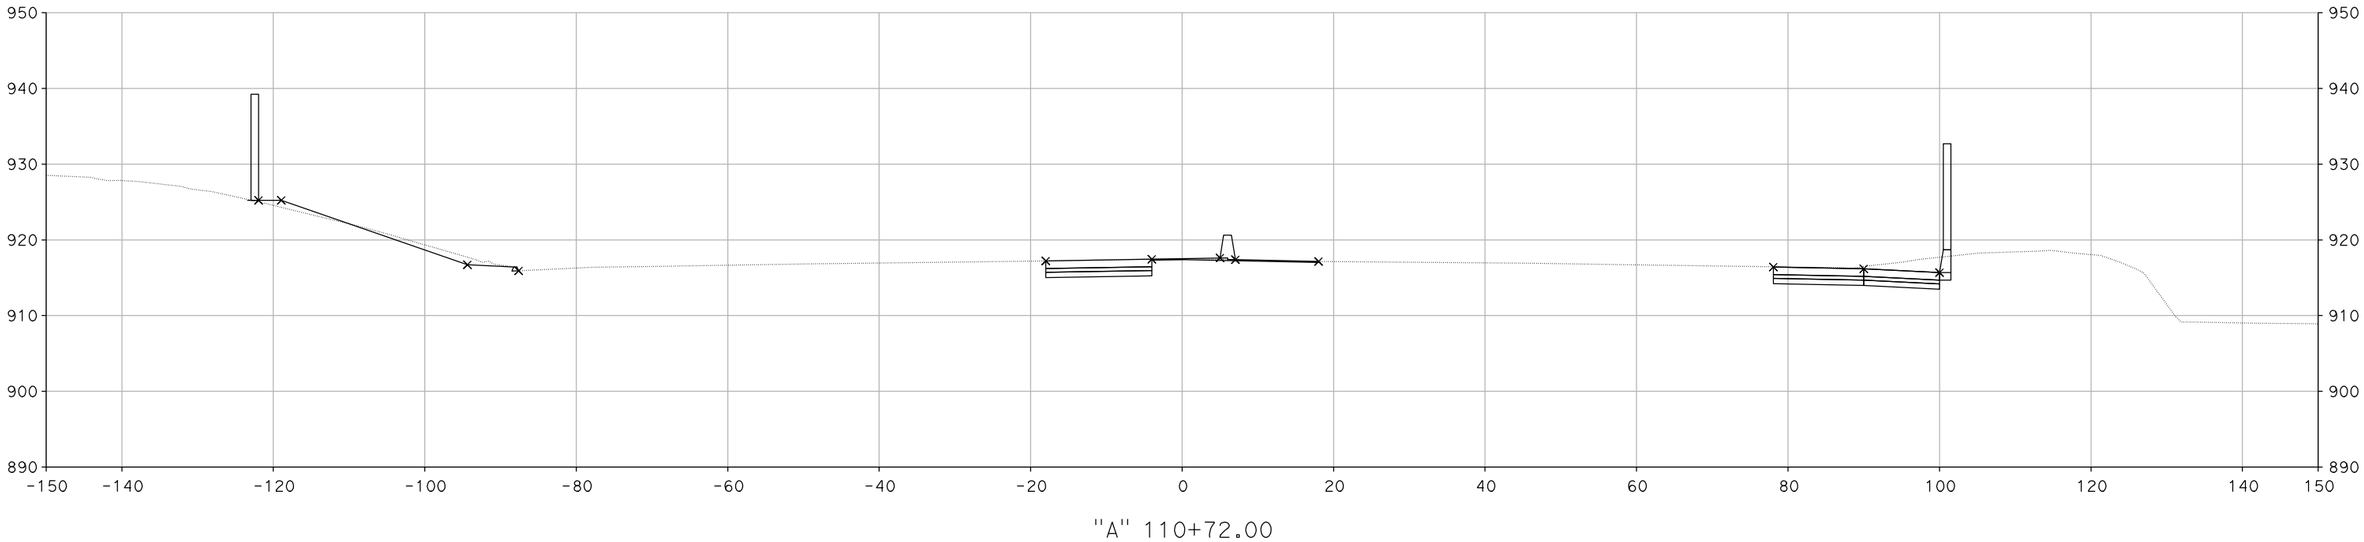

"A" 110+72.00

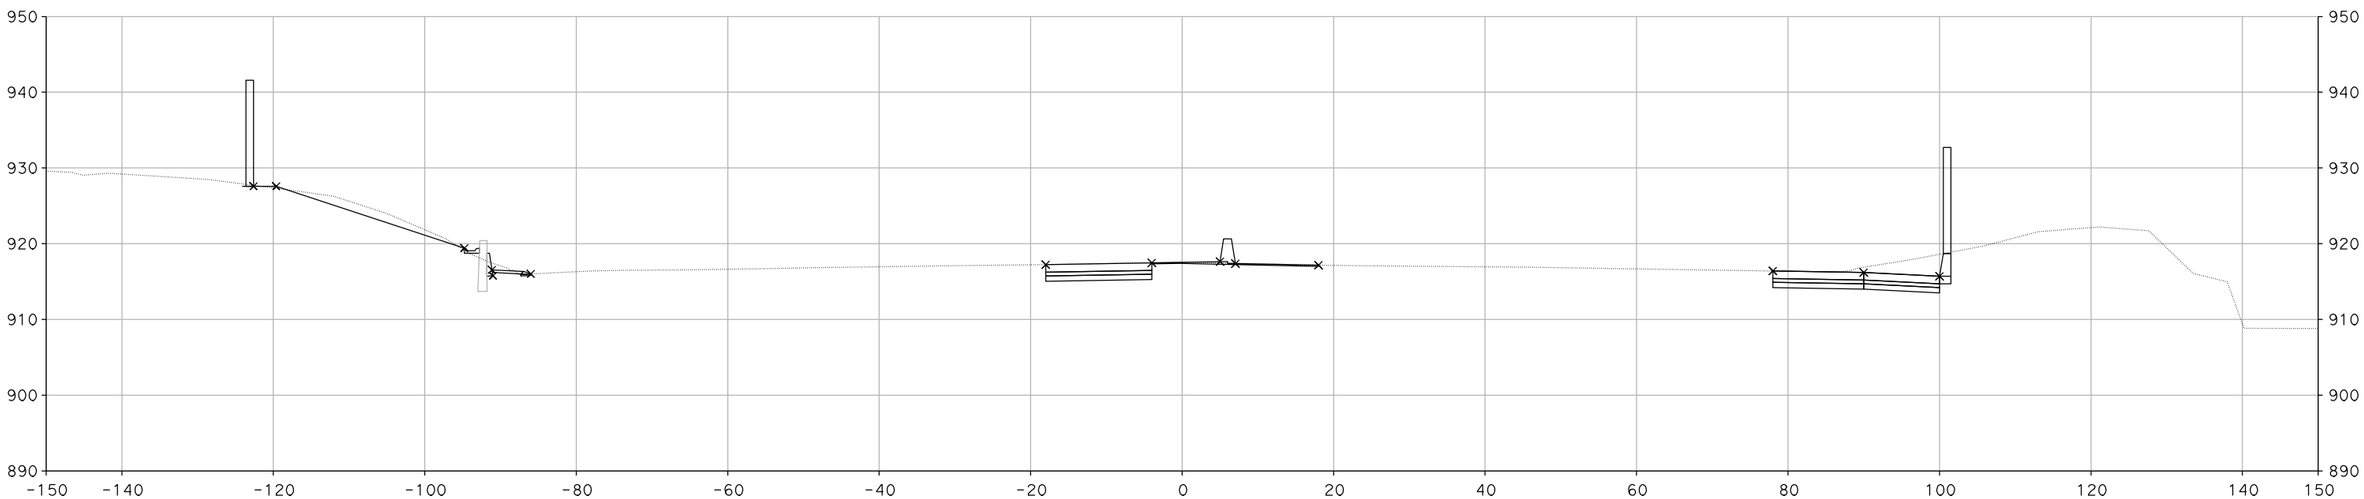

"A" 110+50.00

CROSS SECTIONS

SCALE: 1" = 10'

DESIGN STUDY ONLY

XS-101

REVISED BY	DATE REVISED

CALCULATED-DESIGNED BY	CHECKED BY
SUSAN CHAU	MIKE ROBINSON

CONSULTANT FUNCTIONAL SUPERVISOR: CHRIS BRETALL

STATE OF CALIFORNIA - DEPARTMENT OF TRANSPORTATION

Caltrans

LAST REVISION 00-00-00 | DATE PLOTTED => 29-MAY-2013 | TIME PLOTTED => 12:12

Dist	COUNTY	ROUTE	POST MILES TOTAL PROJECT	SHEET No.	TOTAL SHEETS
7	VEN	101, 23	R0.1/R4.5 3.3/3.8		

CH2M HILL
1000 WILSHIRE Blvd
LOS ANGELES, CA 90017

CITY OF THOUSAND OAKS
2100 THOUSAND OAKS BLVD
THOUSAND OAKS. CA 91362

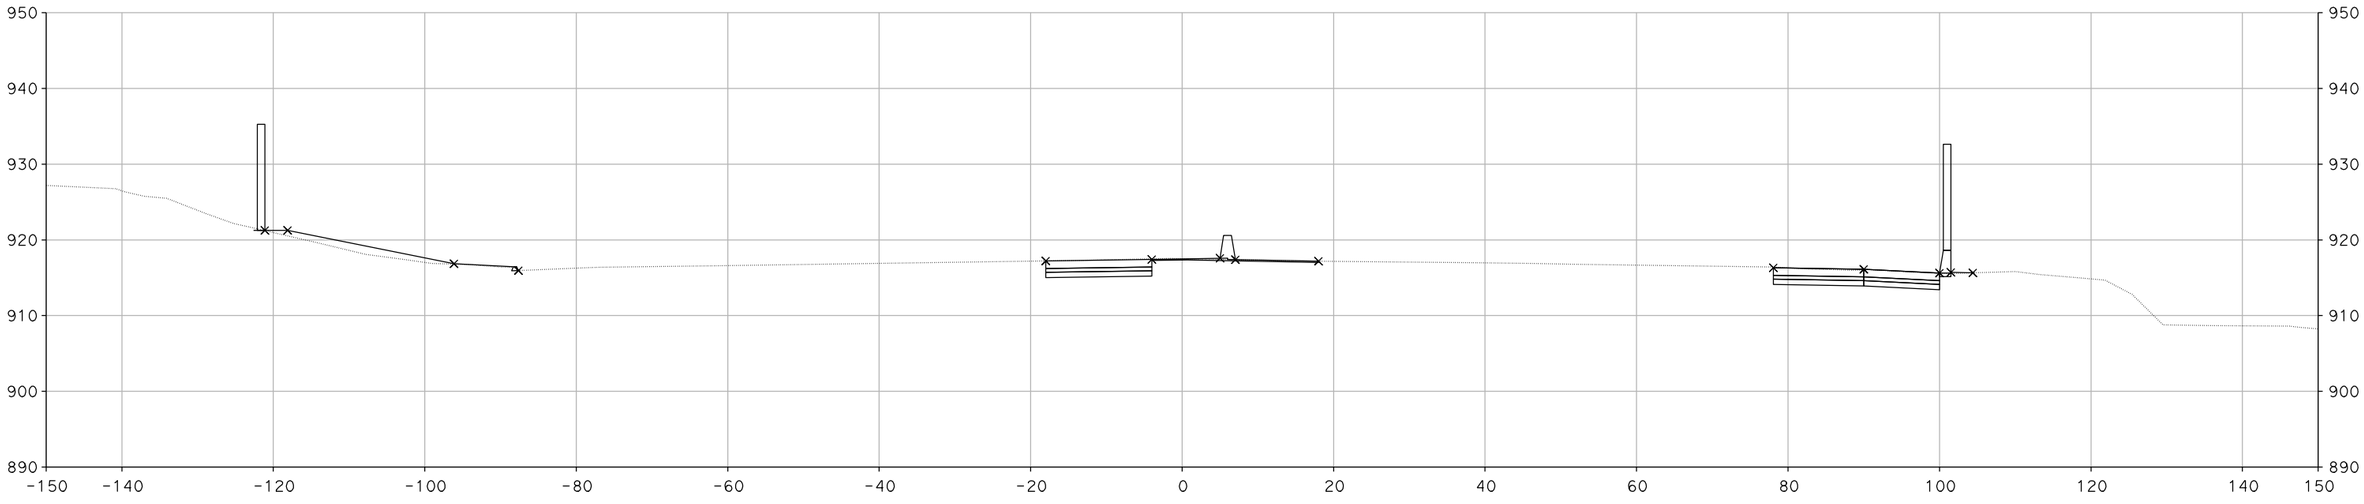

"A" 111+00.00

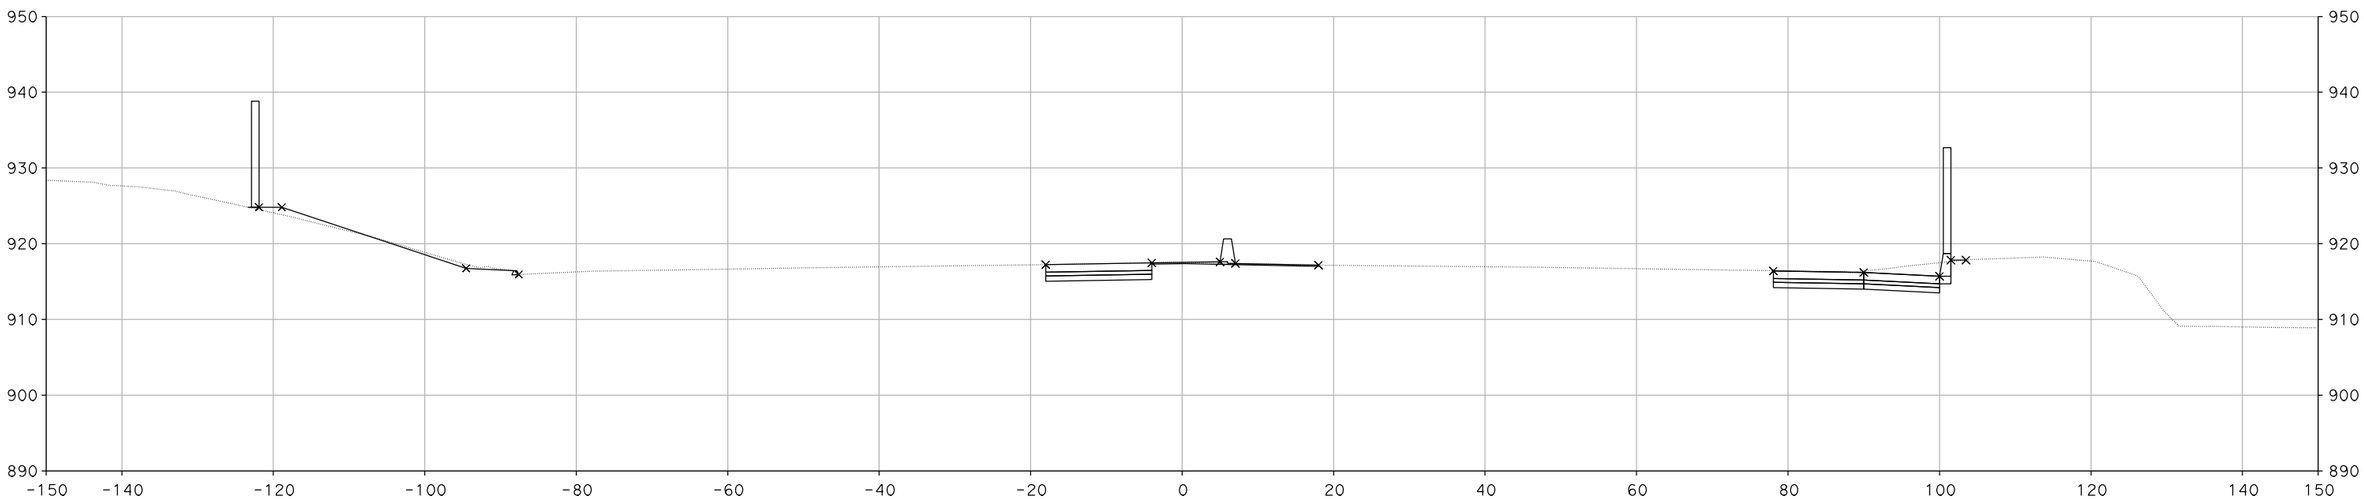

"A" 110+75.00

CROSS SECTIONS

SCALE: 1" = 10'

DESIGN STUDY ONLY

XS-102

STATE OF CALIFORNIA - DEPARTMENT OF TRANSPORTATION

Caltrans

CONSULTANT FUNCTIONAL SUPERVISOR: CHRIS BRETALL

CALCULATED-DESIGNED BY: SUSAN CHAU

CHECKED BY: MIKE ROBINSON

REVISED BY

DATE REVISED

LAST REVISION 00-00-00

DATE PLOTTED => 29-MAY-2013
TIME PLOTTED => 12:11

Dist	COUNTY	ROUTE	POST MILES TOTAL PROJECT	SHEET No.	TOTAL SHEETS
7	VEN	101, 23	R0.1/R4.5 3.3/3.8		

CH2M HILL
1000 WILSHIRE Blvd
LOS ANGELES, CA 90017

CITY OF THOUSAND OAKS
2100 THOUSAND OAKS BLVD
THOUSAND OAKS. CA 91362

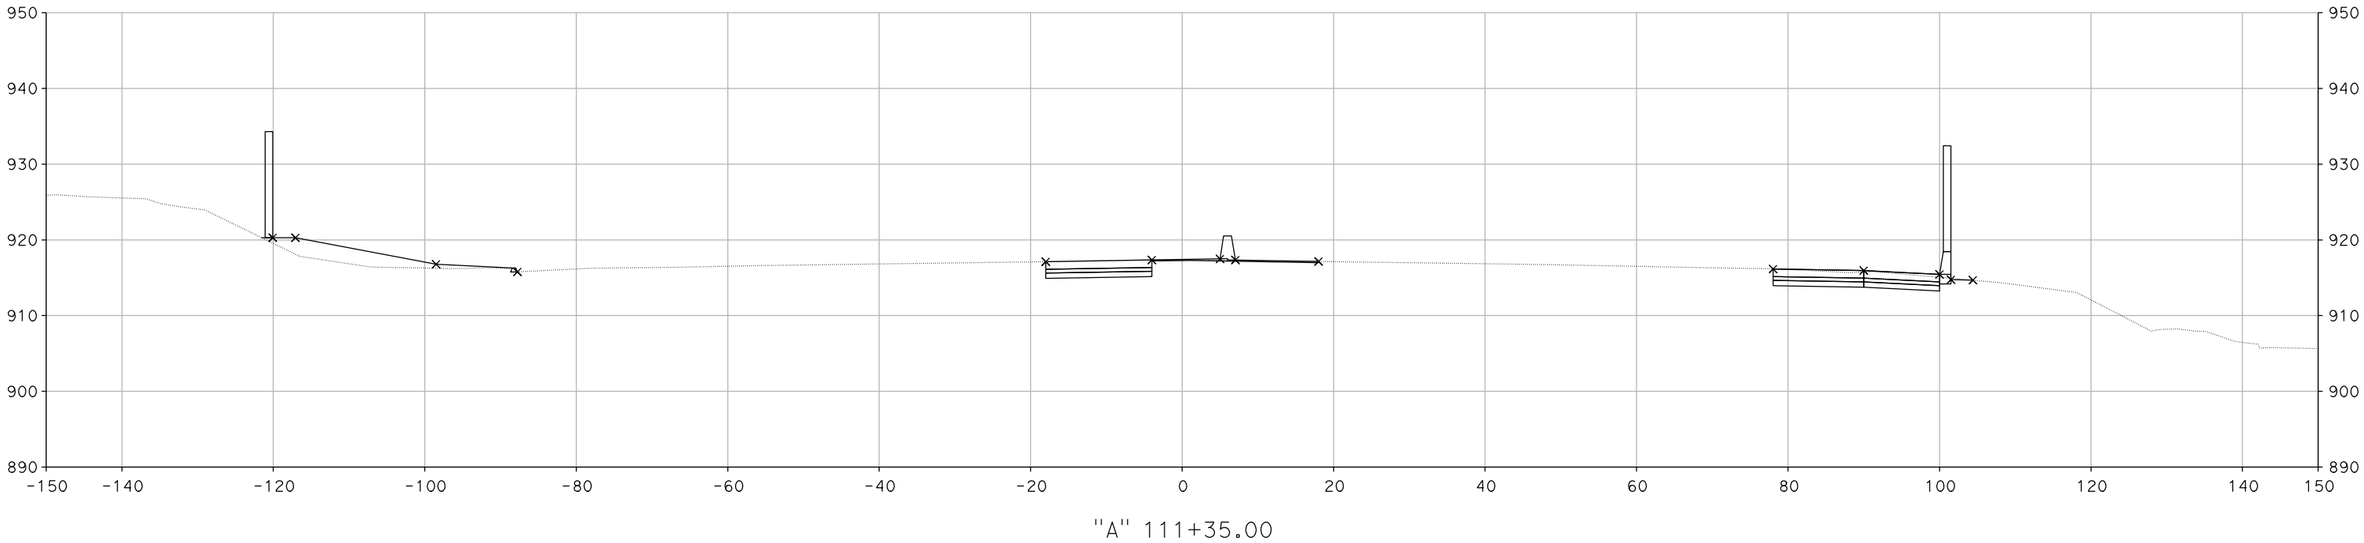

"A" 111+35.00

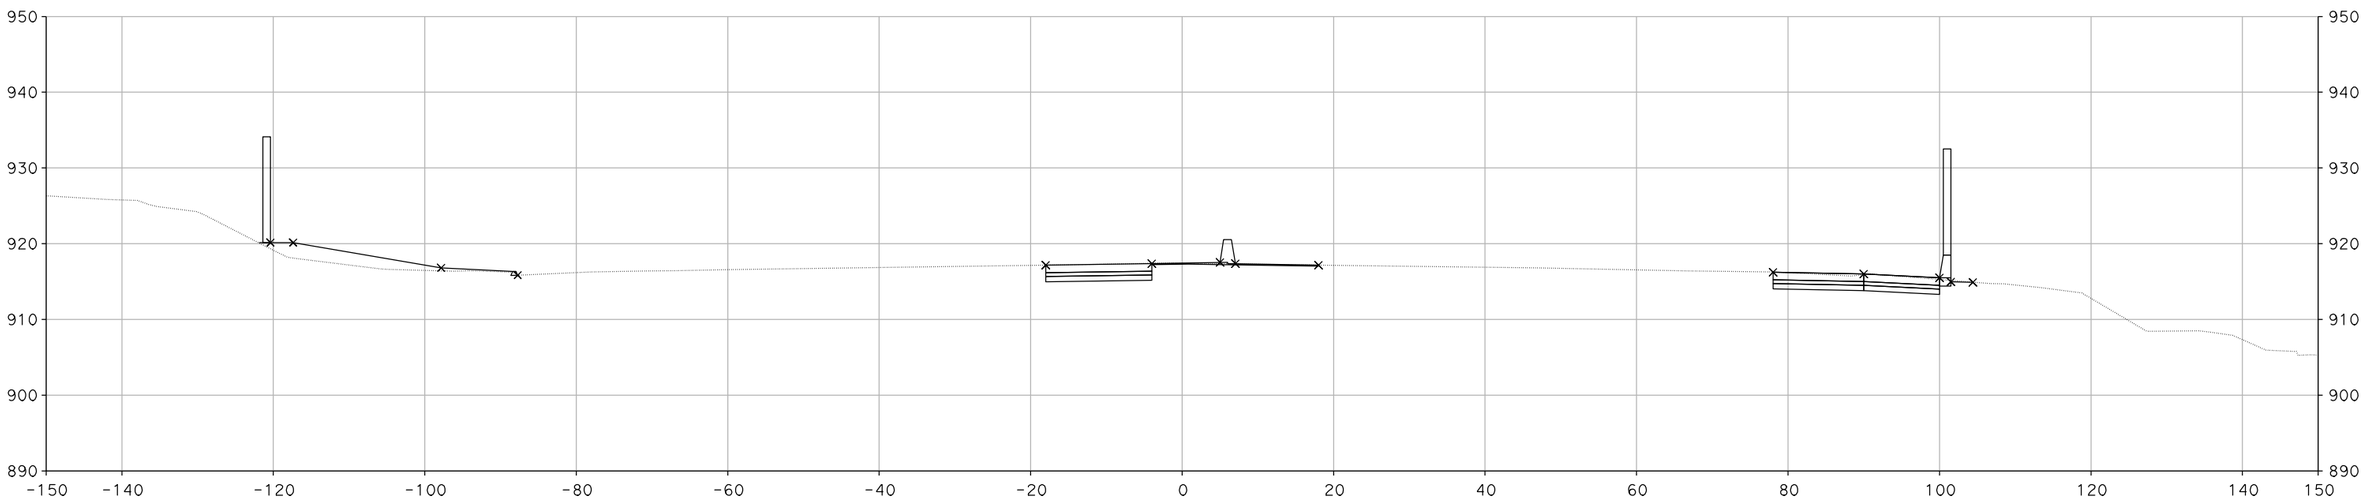

"A" 111+25.00

CROSS SECTIONS

SCALE: 1" = 10'

DESIGN STUDY ONLY

XS-103

REVISED BY	DATE REVISED

CALCULATED-DESIGNED BY	CHECKED BY
SUSAN CHAU	MIKE ROBINSON

CONSULTANT FUNCTIONAL SUPERVISOR: CHRIS BRETALL

STATE OF CALIFORNIA - DEPARTMENT OF TRANSPORTATION

Caltrans

LAST REVISION 00-00-00 | DATE PLOTTED => 29-MAY-2013 | TIME PLOTTED => 12:12

Dist	COUNTY	ROUTE	POST MILES TOTAL PROJECT	SHEET No.	TOTAL SHEETS
7	VEN	101, 23	R0.1/R4.5 3.3/3.8		

CH2M HILL
1000 WILSHIRE Blvd
LOS ANGELES, CA 90017

CITY OF THOUSAND OAKS
2100 THOUSAND OAKS BLVD
THOUSAND OAKS. CA 91362

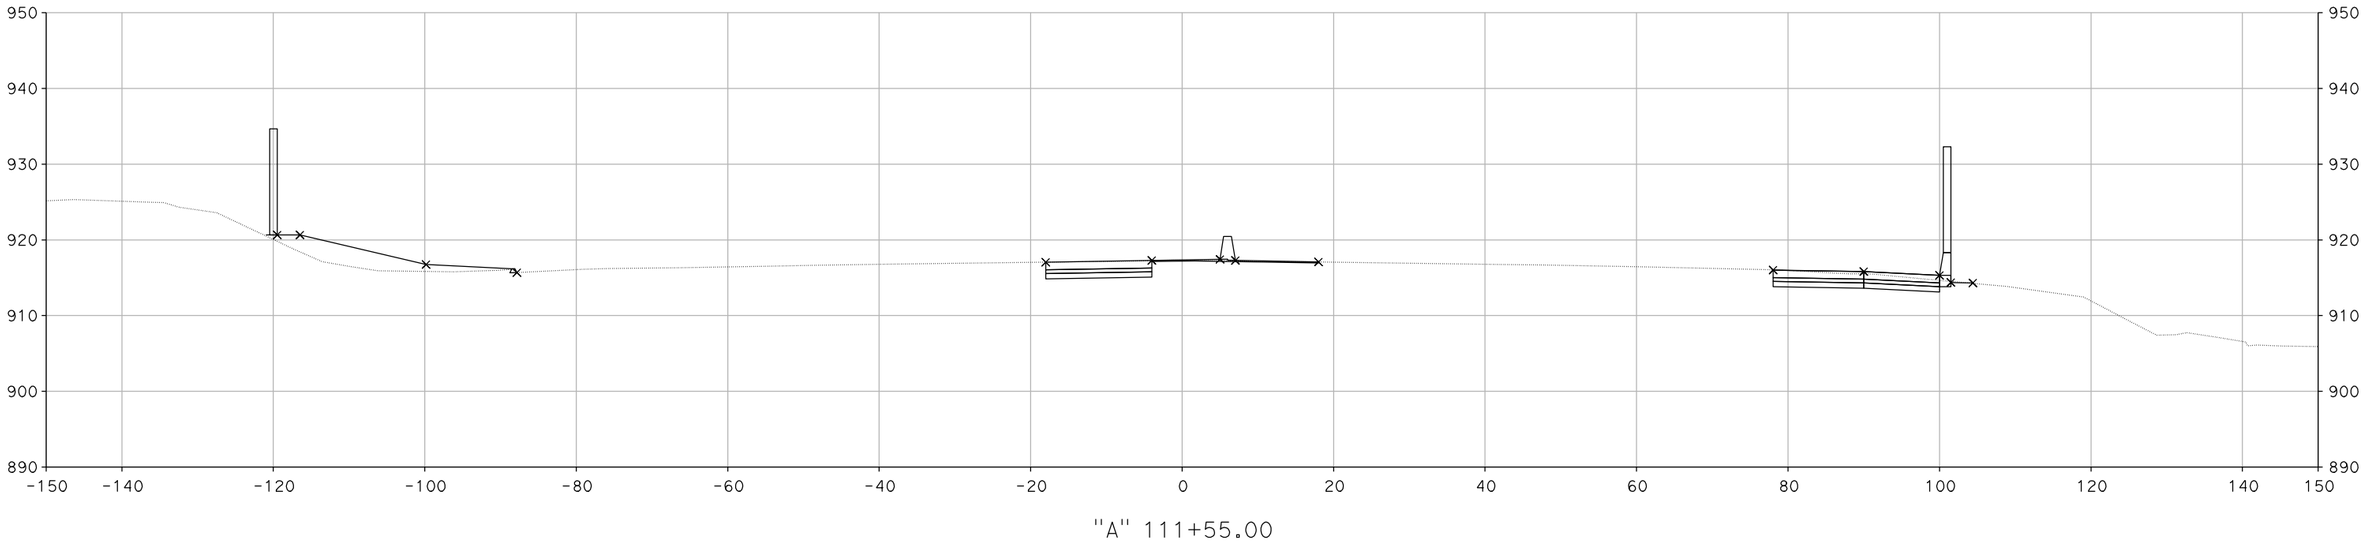

"A" 111+55.00

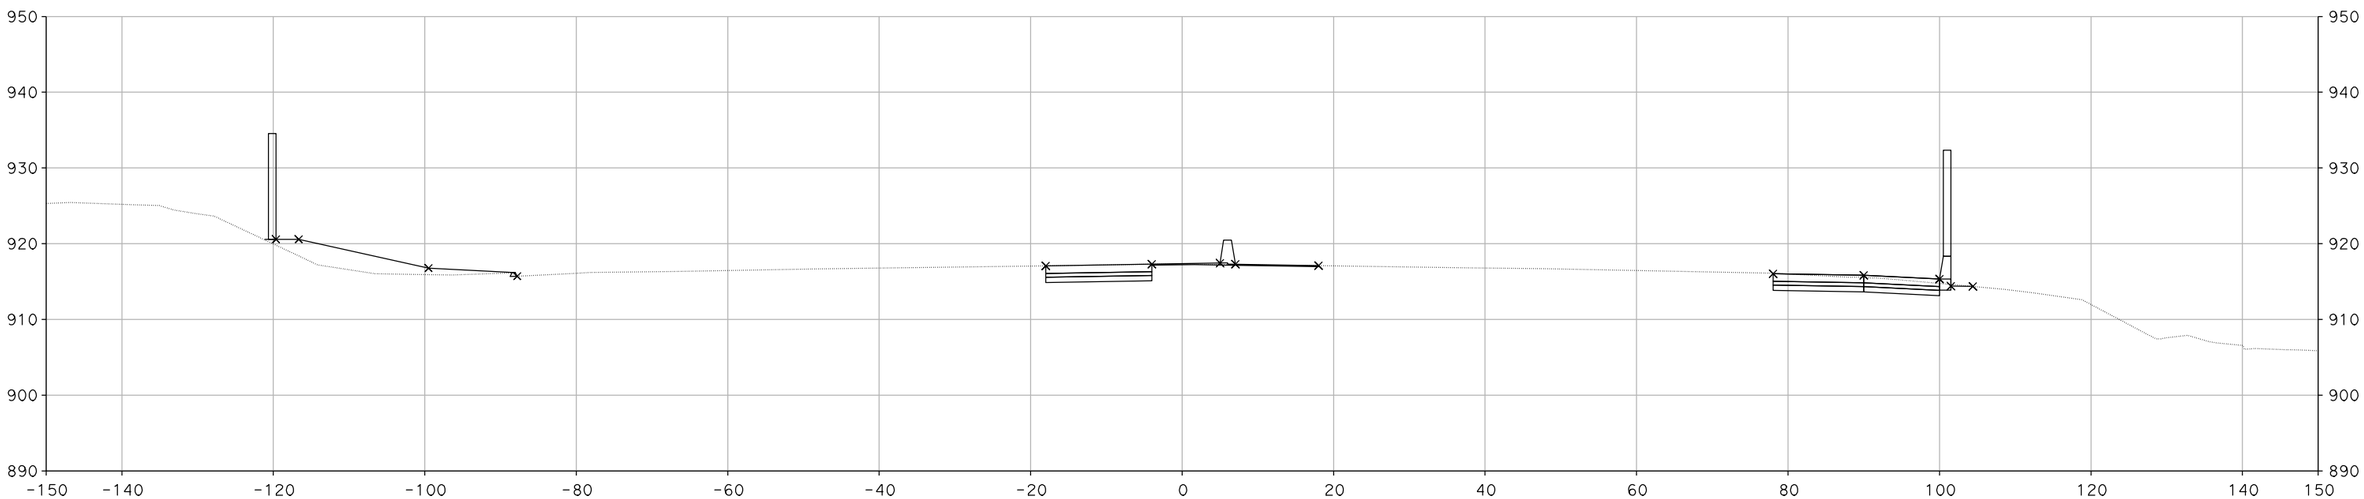

"A" 111+50.00

CROSS SECTIONS

SCALE: 1" = 10'

DESIGN STUDY ONLY

XS-104

REVISED BY	DATE REVISED

CALCULATED-DESIGNED BY	CHECKED BY
SUSAN CHAU	MIKE ROBINSON

CONSULTANT FUNCTIONAL SUPERVISOR: CHRIS BRETALL

STATE OF CALIFORNIA - DEPARTMENT OF TRANSPORTATION

Caltrans

LAST REVISION 00-00-00 | DATE PLOTTED => 29-MAY-2013 | TIME PLOTTED => 12:12

Dist	COUNTY	ROUTE	POST MILES TOTAL PROJECT	SHEET No.	TOTAL SHEETS
7	VEN	101, 23	R0.1/R4.5 3.3/3.8		

CH2M HILL
1000 WILSHIRE Blvd
LOS ANGELES, CA 90017

CITY OF THOUSAND OAKS
2100 THOUSAND OAKS BLVD
THOUSAND OAKS. CA 91362

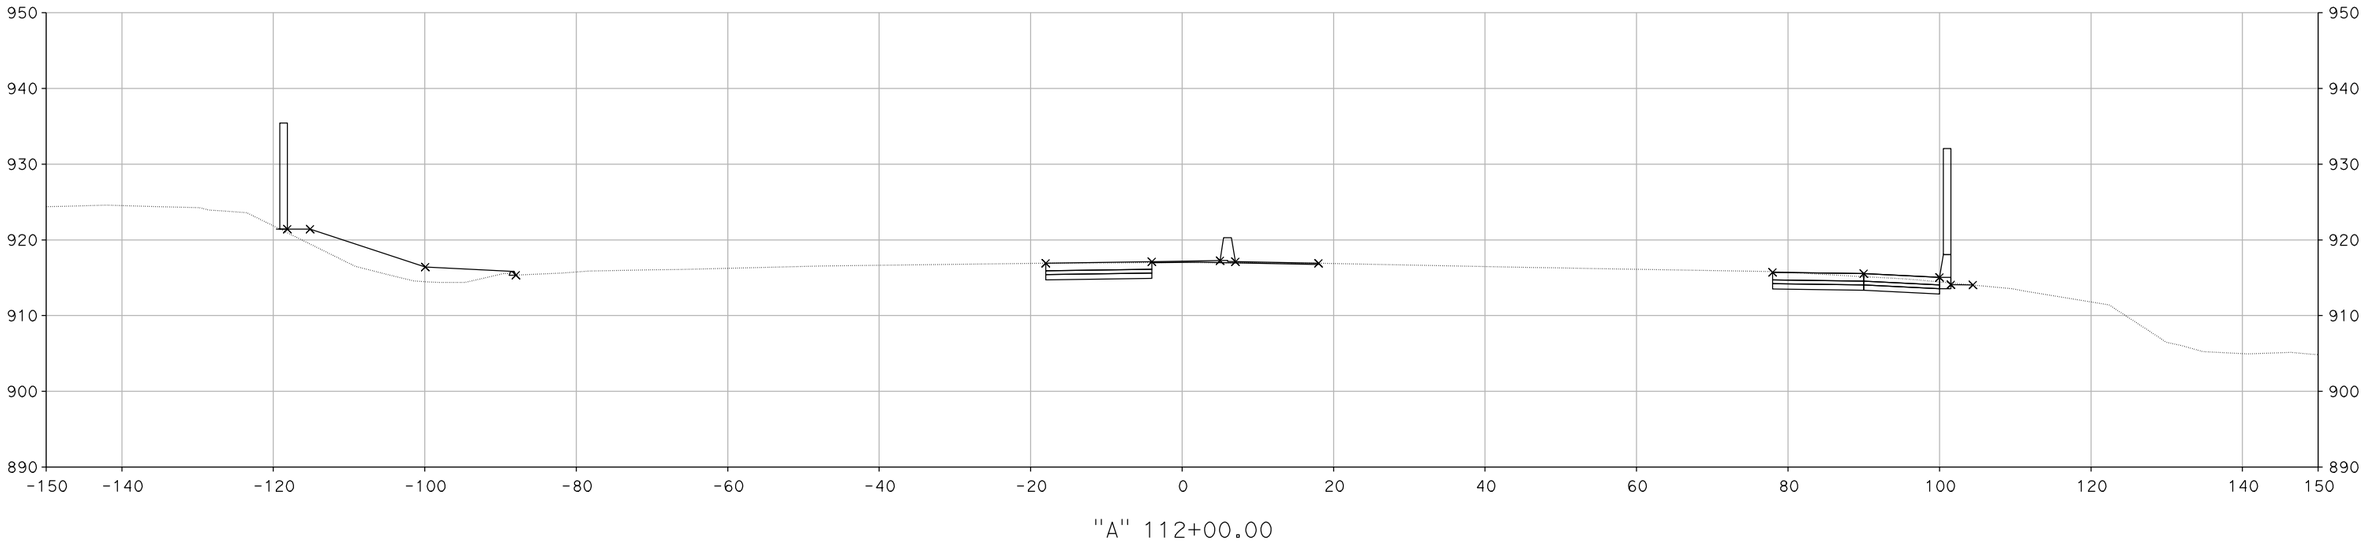

"A" 112+00.00

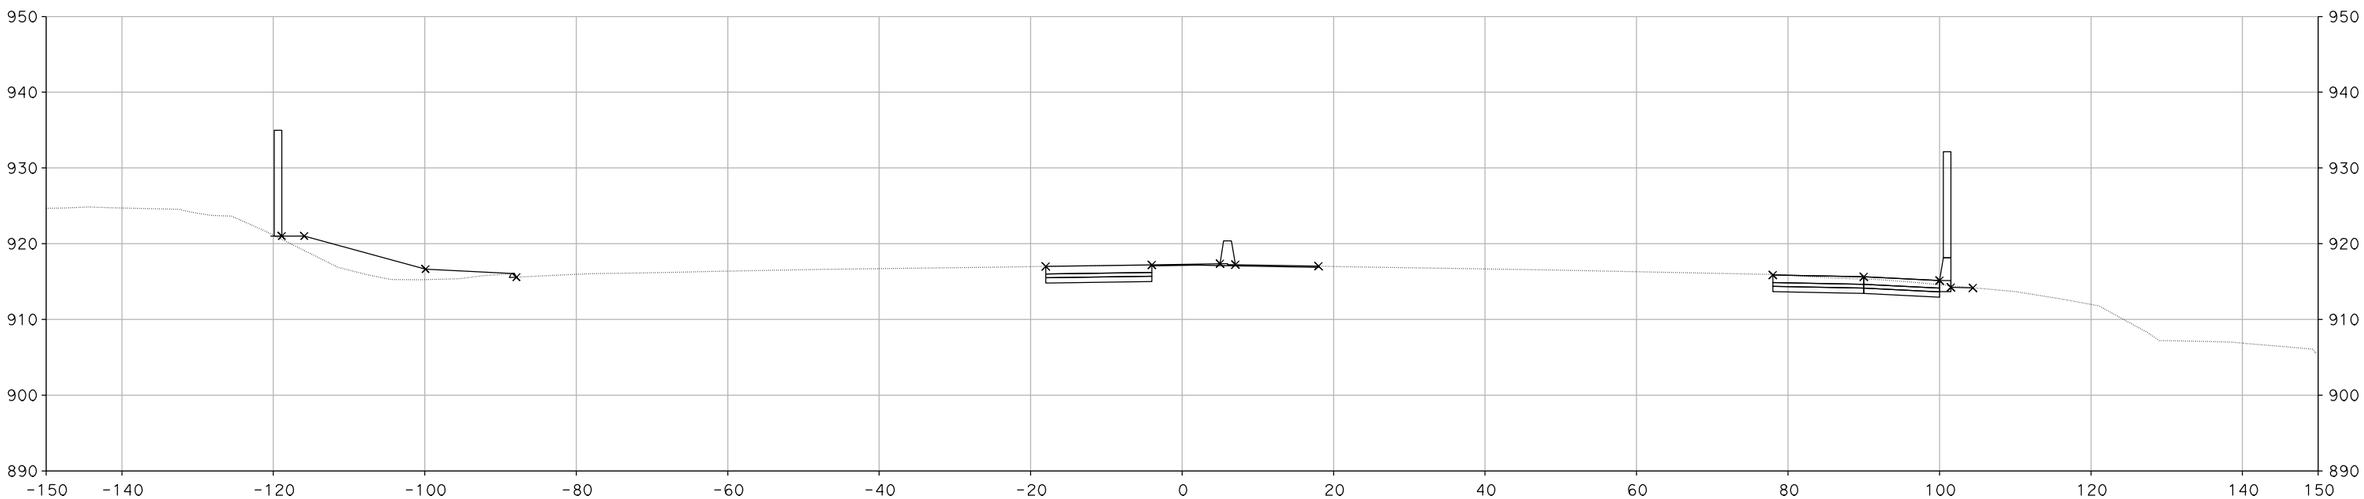

"A" 111+75.00

CROSS SECTIONS

SCALE: 1" = 10'

DESIGN STUDY ONLY

XS-105

REVISED BY	DATE REVISED

CALCULATED-DESIGNED BY	CHECKED BY
SUSAN CHAU	MIKE ROBINSON

CONSULTANT FUNCTIONAL SUPERVISOR: CHRIS BRETALL

STATE OF CALIFORNIA - DEPARTMENT OF TRANSPORTATION

Caltrans

LAST REVISION 00-00-00 | DATE PLOTTED => 29-MAY-2013 | TIME PLOTTED => 12:12

Dist	COUNTY	ROUTE	POST MILES TOTAL PROJECT	SHEET No.	TOTAL SHEETS
7	VEN	101, 23	R0.1/R4.5 3.3/3.8		

CH2M HILL
1000 WILSHIRE Blvd
LOS ANGELES, CA 90017

CITY OF THOUSAND OAKS
2100 THOUSAND OAKS BLVD
THOUSAND OAKS. CA 91362

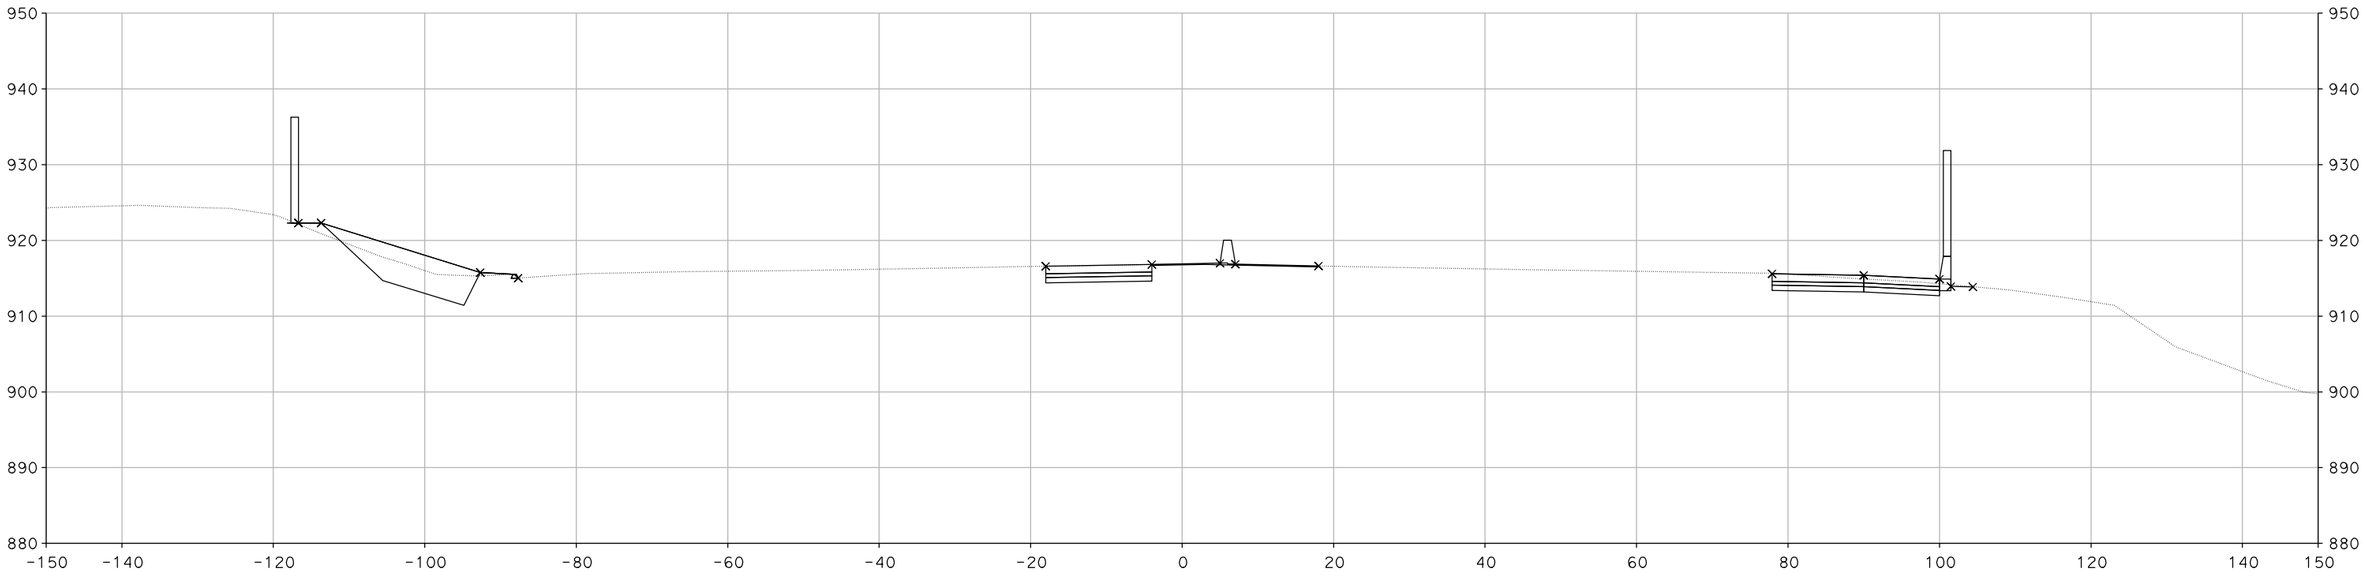

"A" 112+50.00

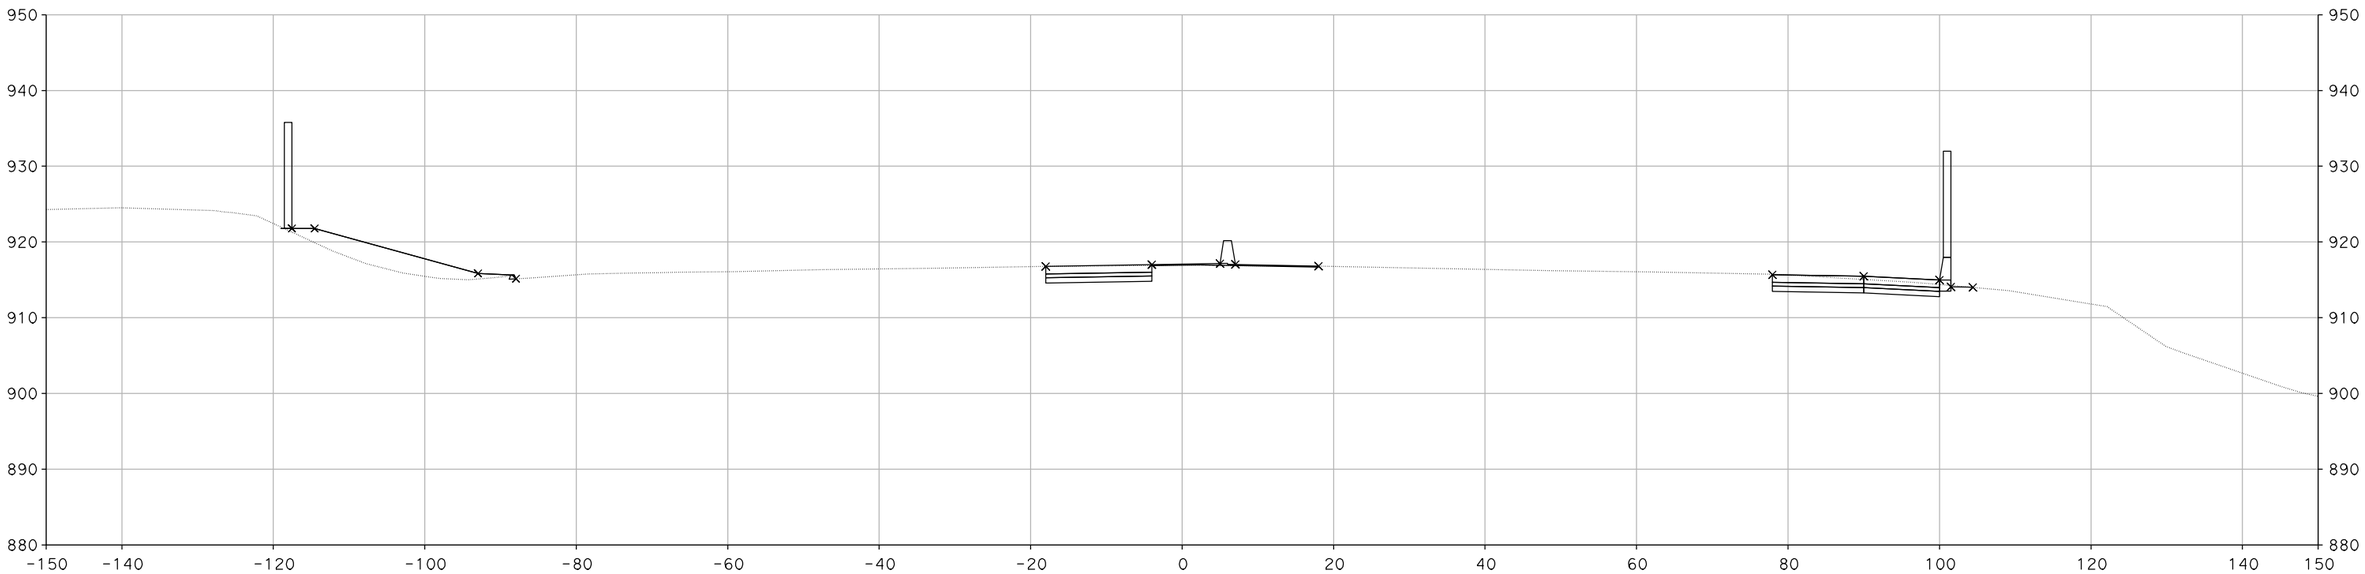

"A" 112+20.00

CROSS SECTIONS

SCALE: 1" = 10'

DESIGN STUDY ONLY

XS-106

REVISED BY	DATE REVISED

CALCULATED-DESIGNED BY	CHECKED BY
SUSAN CHAU	MIKE ROBINSON

CONSULTANT FUNCTIONAL SUPERVISOR: CHRIS BRETALL

STATE OF CALIFORNIA - DEPARTMENT OF TRANSPORTATION

Caltrans

LAST REVISION 00-00-00 | DATE PLOTTED => 29-MAY-2013 | TIME PLOTTED => 12:13

Dist	COUNTY	ROUTE	POST MILES TOTAL PROJECT	SHEET No.	TOTAL SHEETS
7	VEN	101, 23	R0.1/R4.5 3.3/3.8		

CH2M HILL
1000 WILSHIRE Blvd
LOS ANGELES, CA 90017

CITY OF THOUSAND OAKS
2100 THOUSAND OAKS BLVD
THOUSAND OAKS. CA 91362

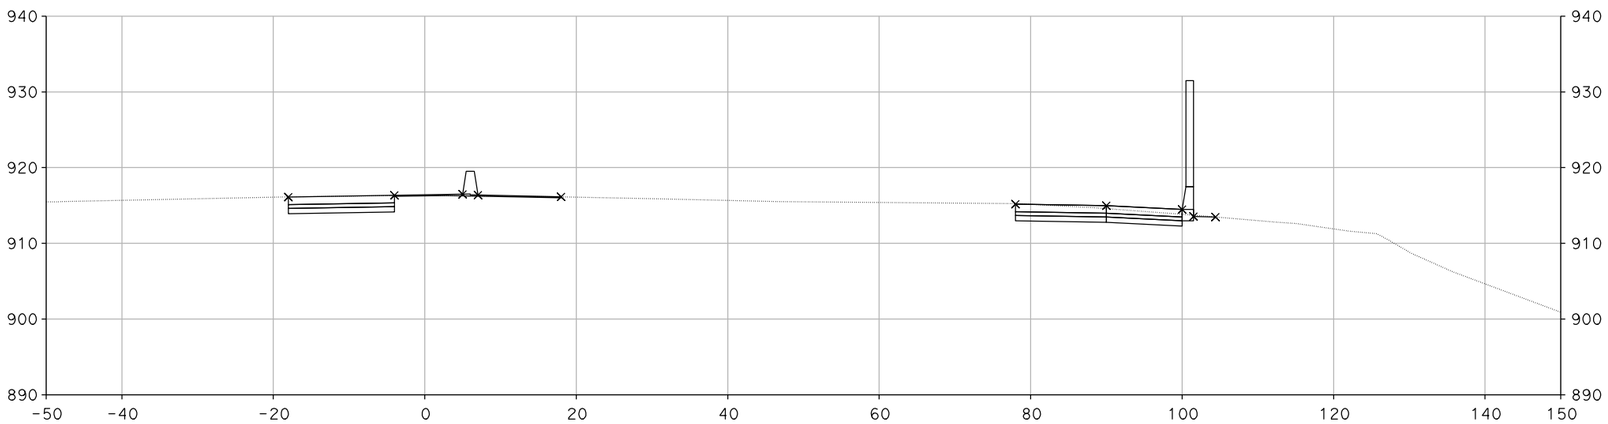

"A" 113+50.00

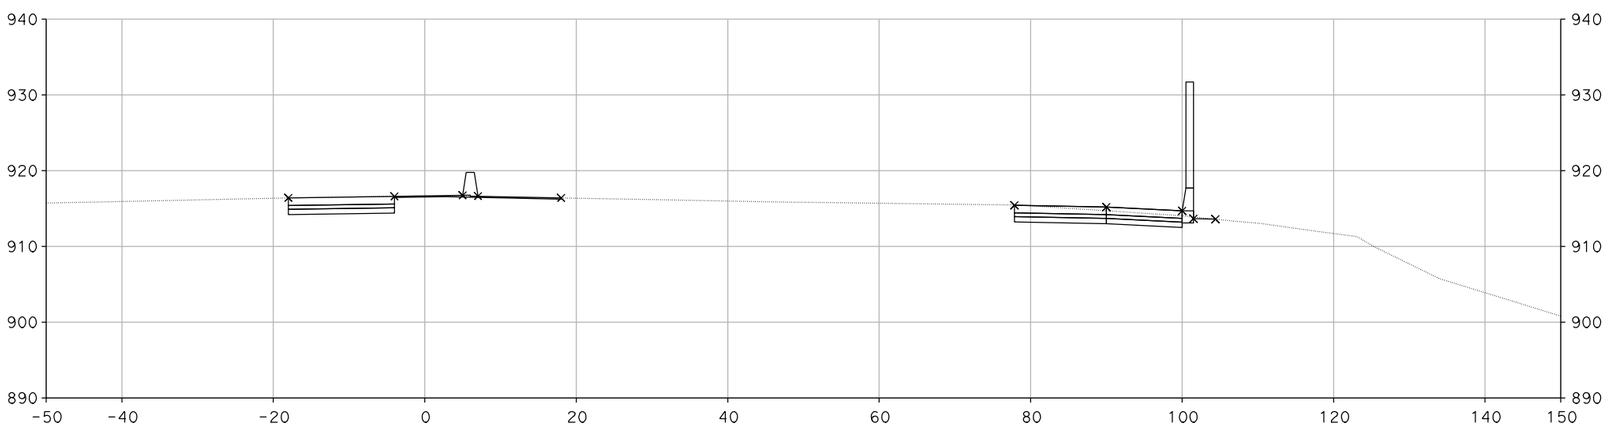

"A" 113+00.00

DESIGN STUDY ONLY

CROSS SECTIONS

SCALE: 1" = 10'

XS-107

STATE OF CALIFORNIA - DEPARTMENT OF TRANSPORTATION
Caltrans

CONSULTANT FUNCTIONAL SUPERVISOR: CHRIS BRETALL

CALCULATED-DESIGNED BY: SUSAN CHAU
CHECKED BY: MIKE ROBINSON

REVISED BY
DATE REVISED

LAST REVISION 00-00-00
DATE PLOTTED => 29-MAY-2013
TIME PLOTTED => 12:13

Dist	COUNTY	ROUTE	POST MILES TOTAL PROJECT	SHEET No.	TOTAL SHEETS
7	VEN	101, 23	R0.1/R4.5 3.3/3.8		

CH2M HILL
1000 WILSHIRE Blvd
LOS ANGELES, CA 90017

CITY OF THOUSAND OAKS
2100 THOUSAND OAKS BLVD
THOUSAND OAKS. CA 91362

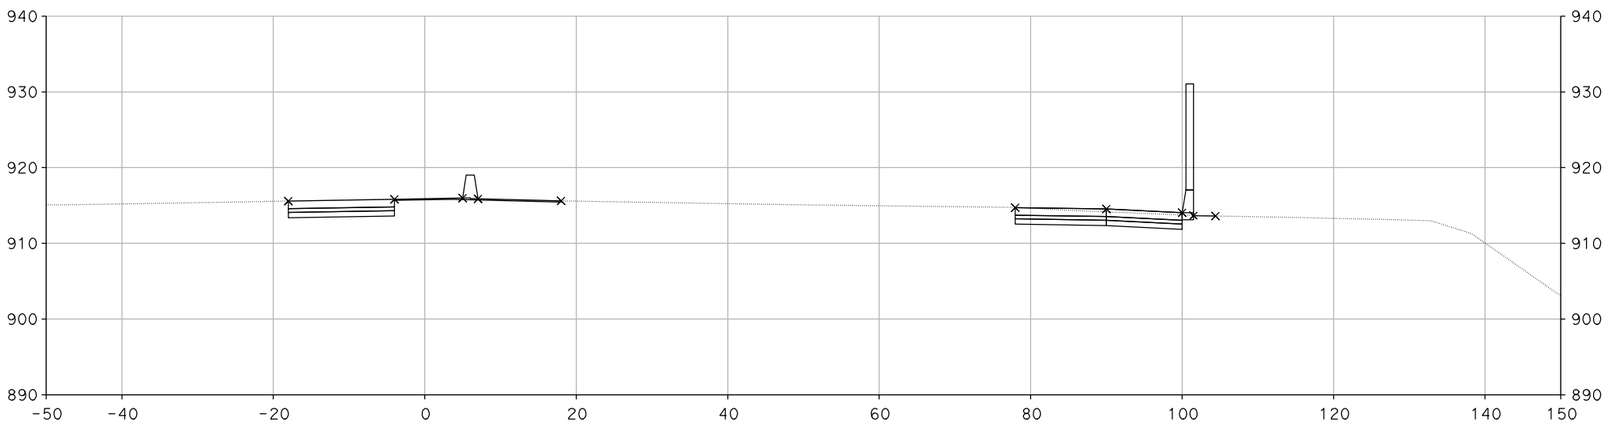

"A" 114+50.00

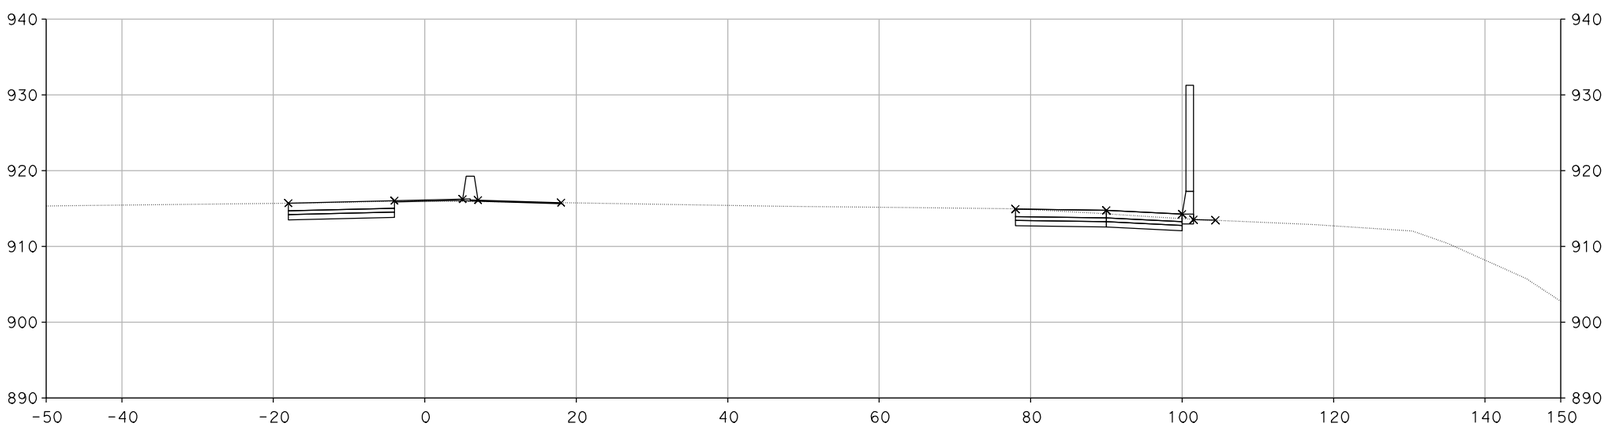

"A" 114+00.00

DESIGN STUDY ONLY

CROSS SECTIONS

SCALE: 1" = 10'

XS-108

STATE OF CALIFORNIA - DEPARTMENT OF TRANSPORTATION
Caltrans

CONSULTANT FUNCTIONAL SUPERVISOR: CHRIS BRETALL

CALCULATED-DESIGNED BY: SUSAN CHAU

CHECKED BY: MIKE ROBINSON

REVISED BY

DATE REVISED

LAST REVISION 00-00-00

DATE PLOTTED => 29-MAY-2013
TIME PLOTTED => 12:13

Dist	COUNTY	ROUTE	POST MILES TOTAL PROJECT	SHEET No.	TOTAL SHEETS
7	VEN	101, 23	R0.1/R4.5 3.3/3.8		

CH2M HILL
1000 WILSHIRE Blvd
LOS ANGELES, CA 90017

CITY OF THOUSAND OAKS
2100 THOUSAND OAKS BLVD
THOUSAND OAKS. CA 91362

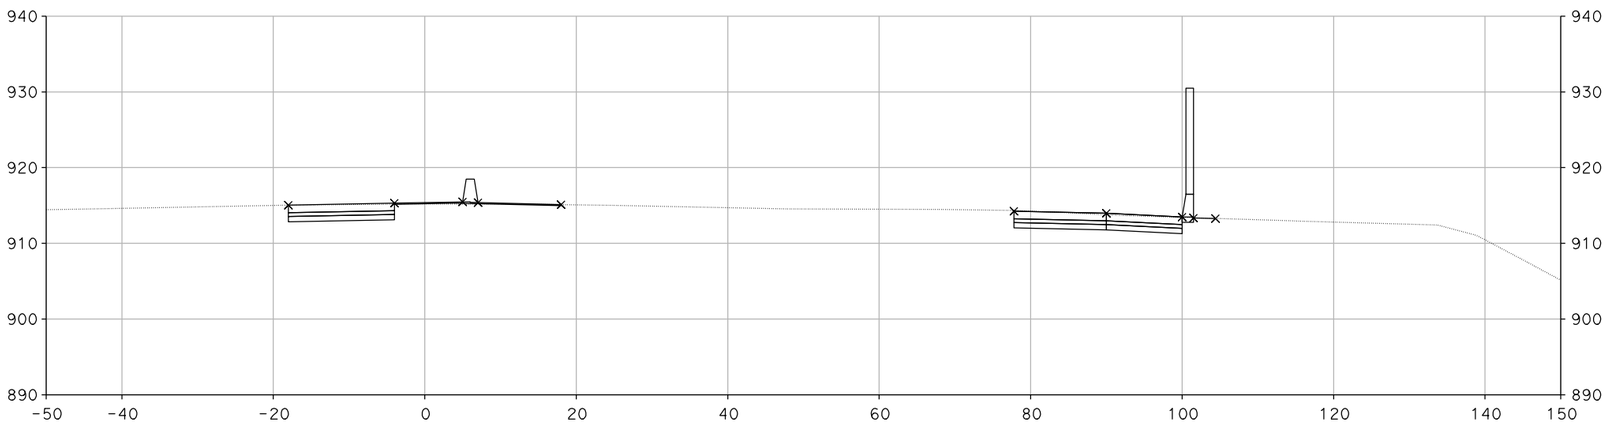

"A" 115+50.00

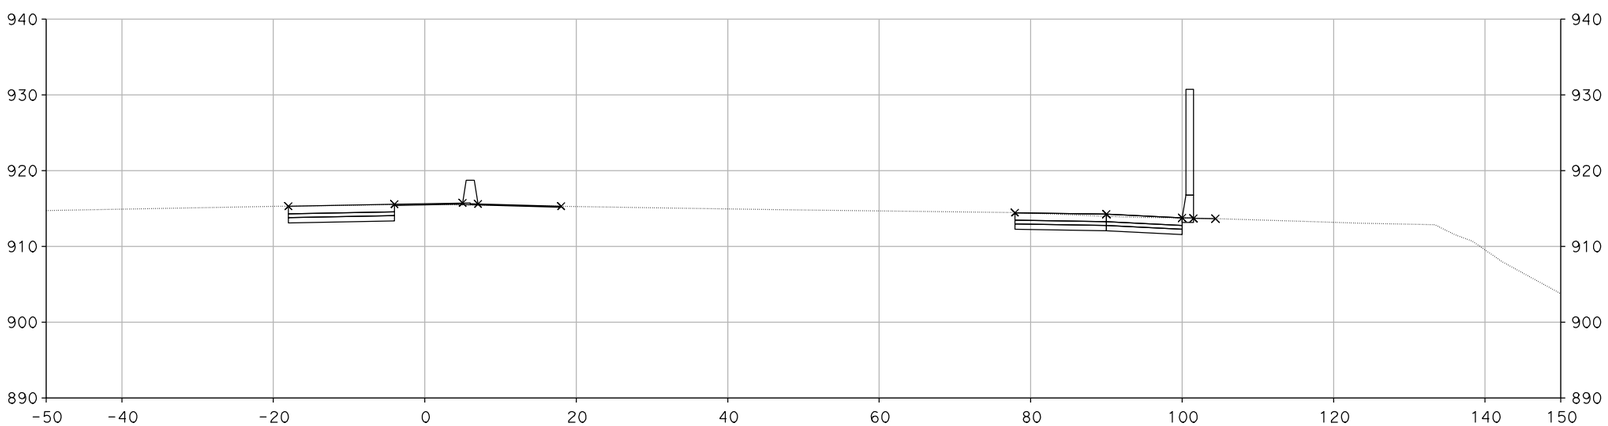

"A" 115+00.00

CROSS SECTIONS

SCALE: 1" = 10'

DESIGN STUDY ONLY

XS-109

STATE OF CALIFORNIA - DEPARTMENT OF TRANSPORTATION
Caltrans

CONSULTANT FUNCTIONAL SUPERVISOR: CHRIS BRETALL
CALCULATED-DESIGNED BY: SUSAN CHAU
CHECKED BY: MIKE ROBINSON
REVISED BY
DATE REVISED

LAST REVISION 00-00-00
DATE PLOTTED => 29-MAY-2013
TIME PLOTTED => 12:12

Dist	COUNTY	ROUTE	POST MILES TOTAL PROJECT	SHEET No.	TOTAL SHEETS
7	VEN	101, 23	R0.1/R4.5 3.3/3.8		

CH2M HILL
1000 WILSHIRE Blvd
LOS ANGELES, CA 90017

CITY OF THOUSAND OAKS
2100 THOUSAND OAKS BLVD
THOUSAND OAKS. CA 91362

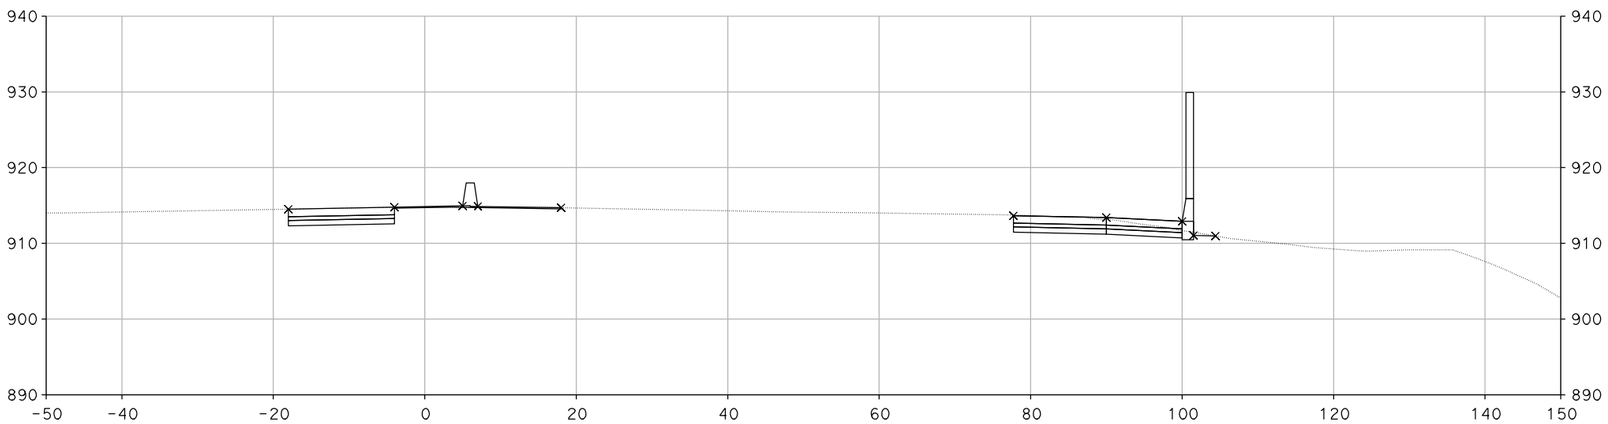

"A" 116+50.00

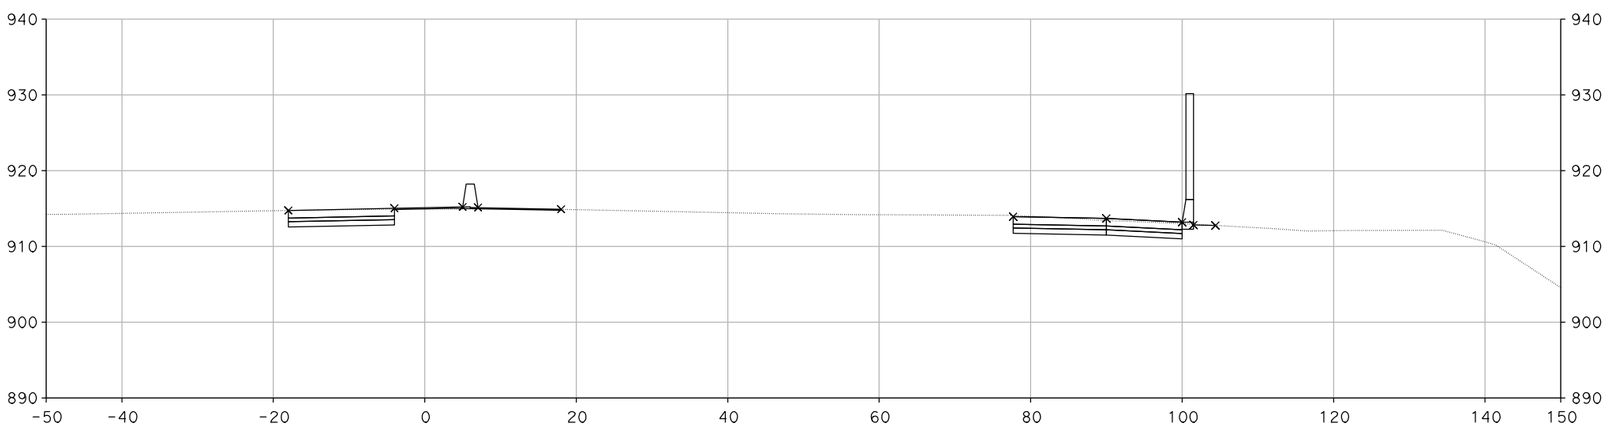

"A" 116+00.00

DESIGN STUDY ONLY

CROSS SECTIONS

SCALE: 1" = 10'

XS-110

STATE OF CALIFORNIA - DEPARTMENT OF TRANSPORTATION
Caltrans

CONSULTANT FUNCTIONAL SUPERVISOR: CHRIS BRETALL
CALCULATED-DESIGNED BY: SUSAN CHAU
CHECKED BY: MIKE ROBINSON
REVISED BY
DATE REVISED

LAST REVISION 00-00-00
DATE PLOTTED => 29-MAY-2013
TIME PLOTTED => 12:13

Dist	COUNTY	ROUTE	POST MILES TOTAL PROJECT	SHEET No.	TOTAL SHEETS
7	VEN	101, 23	R0.1/R4.5 3.3/3.8		

CH2M HILL
1000 WILSHIRE Blvd
LOS ANGELES, CA 90017

CITY OF THOUSAND OAKS
2100 THOUSAND OAKS BLVD
THOUSAND OAKS. CA 91362

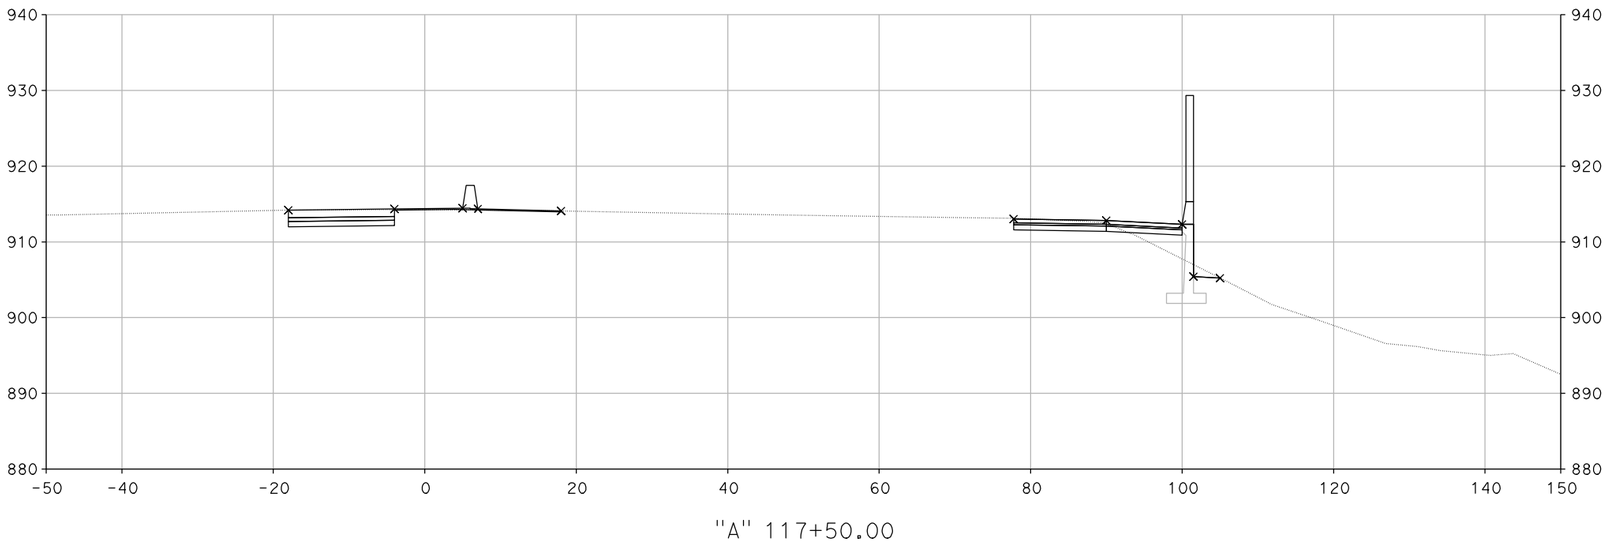

"A" 117+50.00

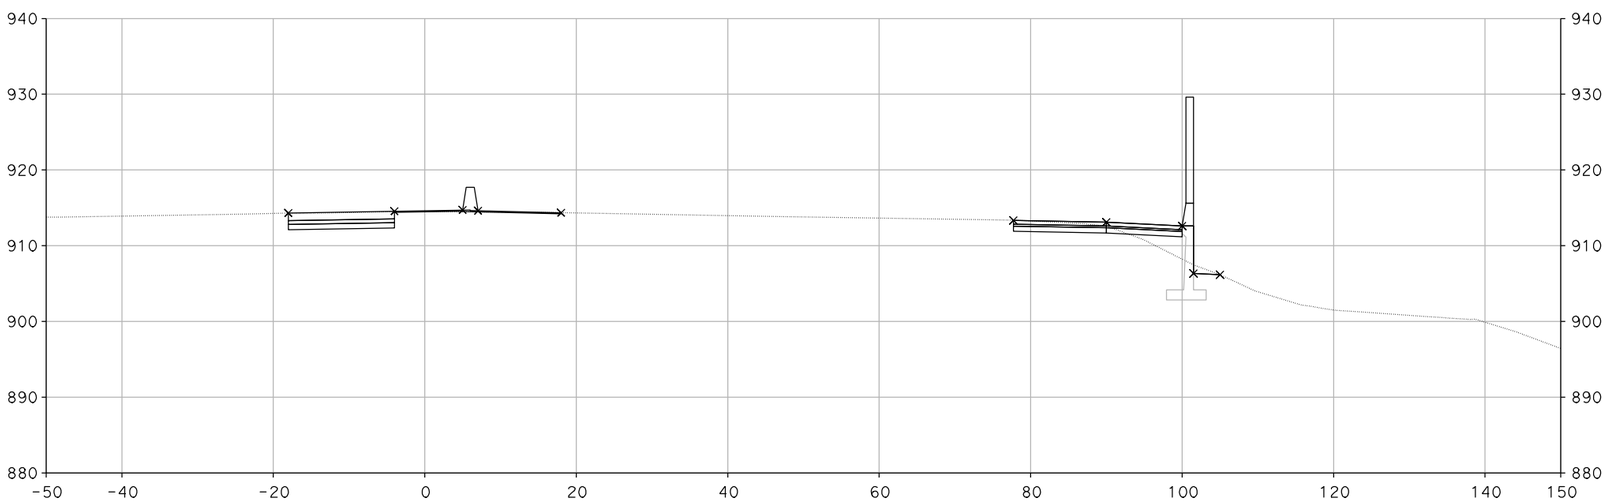

"A" 117+00.00

DESIGN STUDY ONLY

CROSS SECTIONS

SCALE: 1" = 10'

XS-111

REVISED BY	DATE REVISED

CALCULATED-DESIGNED BY	CHECKED BY
SUSAN CHAU	MIKE ROBINSON

CONSULTANT FUNCTIONAL SUPERVISOR: CHRIS BRETALL

STATE OF CALIFORNIA - DEPARTMENT OF TRANSPORTATION

Caltrans

LAST REVISION 00-00-00 | DATE PLOTTED => 29-MAY-2013 | TIME PLOTTED => 12:13

BORDER LAST REVISED 7/2/2010 | USERNAME => handers3 | DGN FILE => RE-CrossSection.dgn | RELATIVE BORDER SCALE IS IN INCHES 0 1 2 3 | UNIT 1821 | PROJECT NUMBER & PHASE 0700000201

Dist	COUNTY	ROUTE	POST MILES TOTAL PROJECT	SHEET No.	TOTAL SHEETS
7	VEN	101, 23	R0.1/R4.5 3.3/3.8		

CH2M HILL
1000 WILSHIRE Blvd
LOS ANGELES, CA 90017

CITY OF THOUSAND OAKS
2100 THOUSAND OAKS BLVD
THOUSAND OAKS. CA 91362

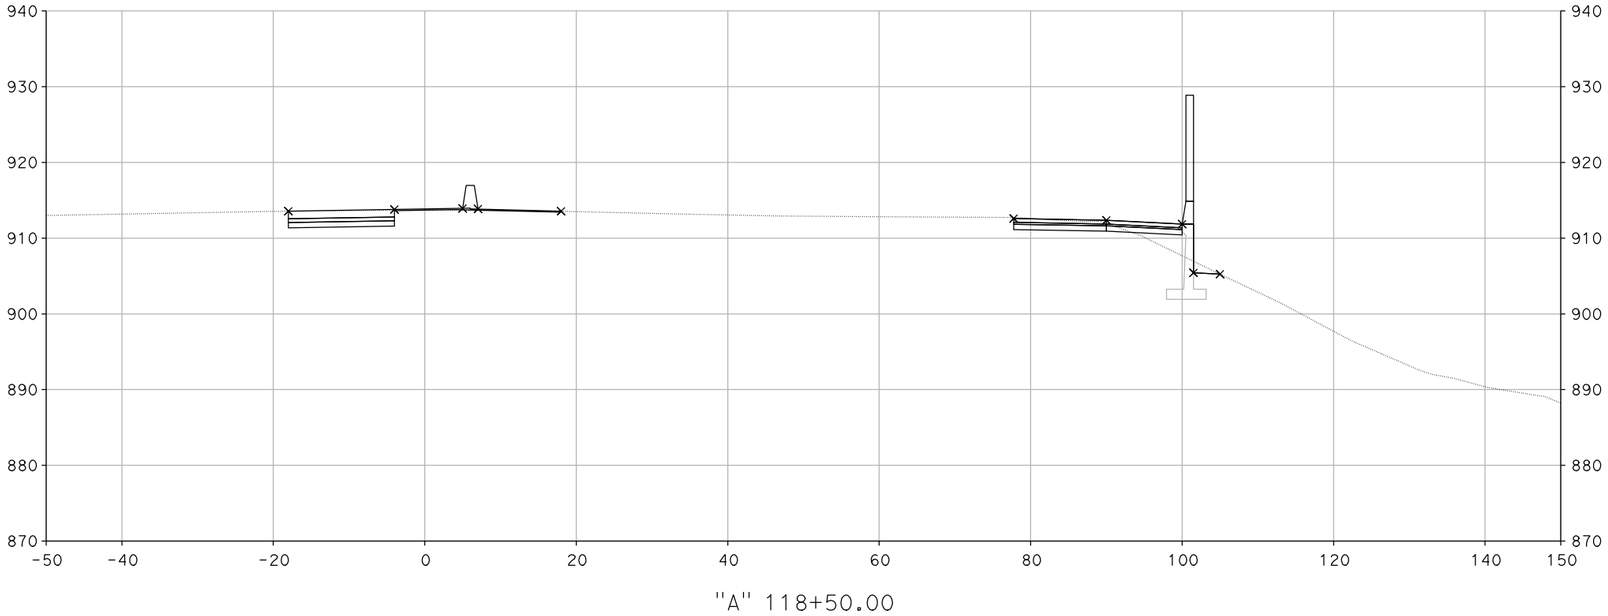

"A" 118+50.00

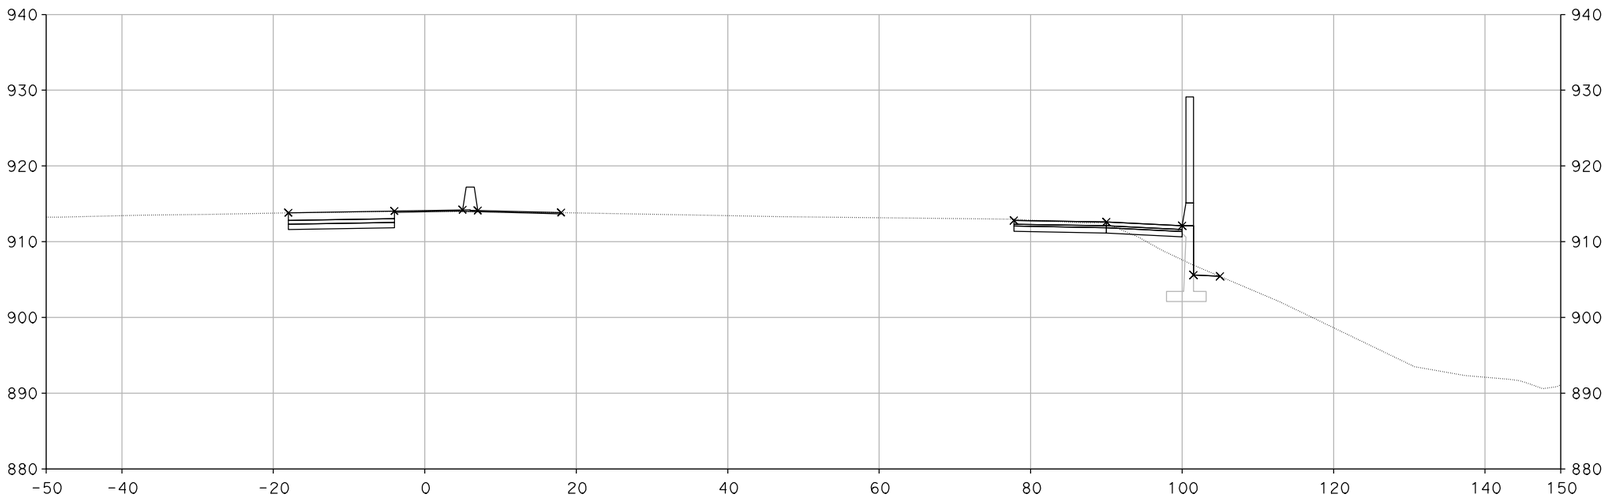

"A" 118+00.00

DESIGN STUDY ONLY

CROSS SECTIONS

SCALE: 1" = 10'

XS-112

REVISED BY	DATE REVISED

CALCULATED-DESIGNED BY	CHECKED BY
SUSAN CHAU	MIKE ROBINSON

CONSULTANT FUNCTIONAL SUPERVISOR: CHRIS BRETALL

STATE OF CALIFORNIA - DEPARTMENT OF TRANSPORTATION

Caltrans

LAST REVISION 00-00-00 | DATE PLOTTED => 29-MAY-2013 | TIME PLOTTED => 12:13

Dist	COUNTY	ROUTE	POST MILES TOTAL PROJECT	SHEET No.	TOTAL SHEETS
7	VEN	101, 23	R0.1/R4.5 3.3/3.8		

CH2M HILL
1000 WILSHIRE Blvd
LOS ANGELES, CA 90017

CITY OF THOUSAND OAKS
2100 THOUSAND OAKS BLVD
THOUSAND OAKS. CA 91362

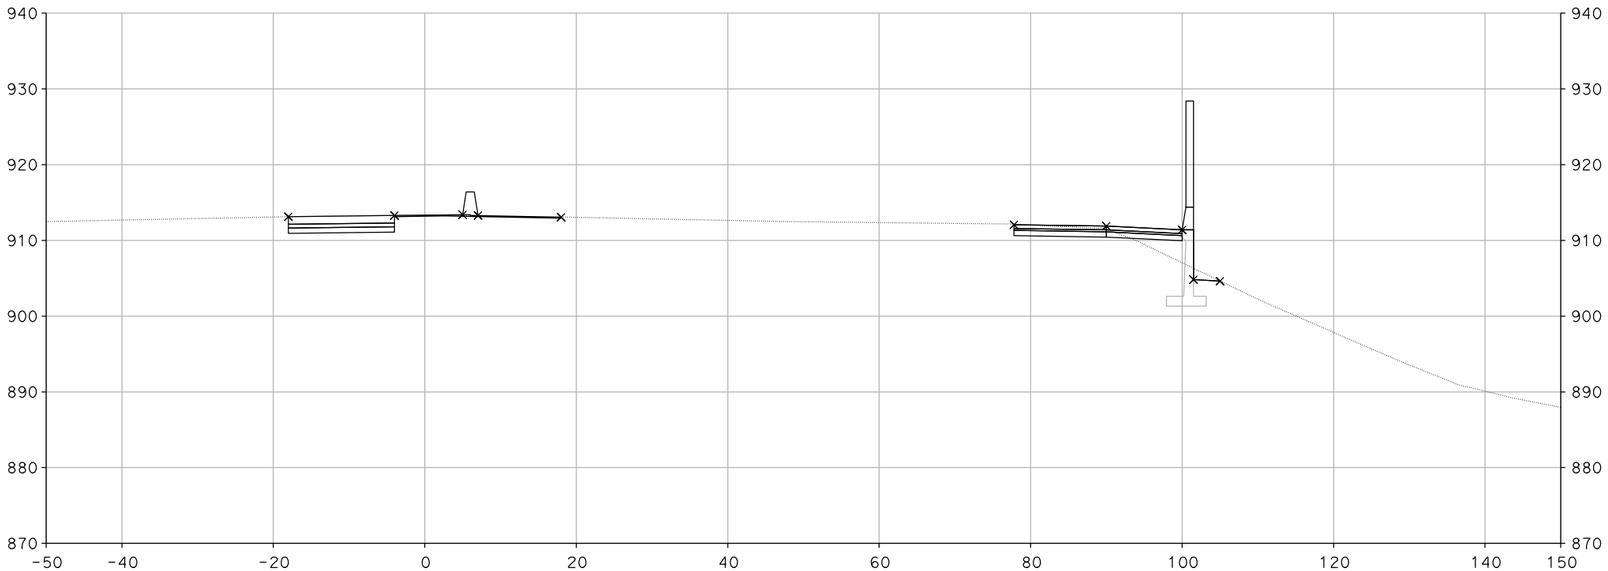

"A" 119+50.00

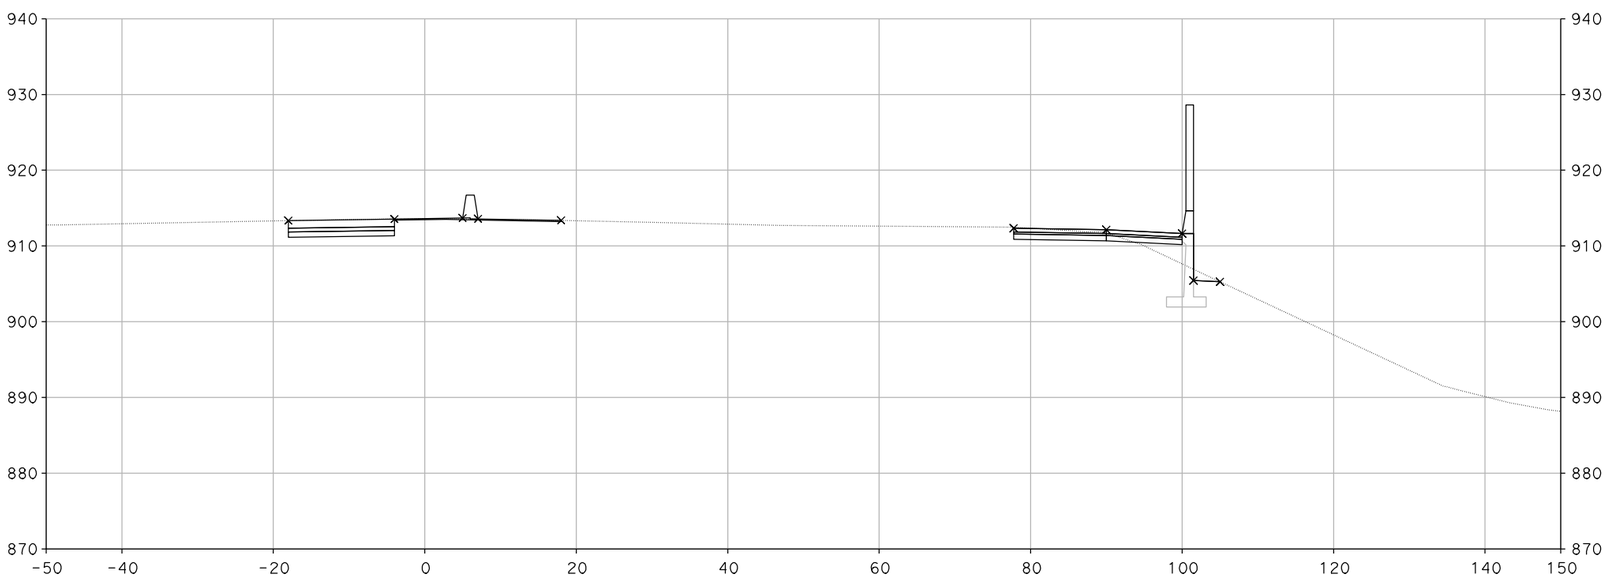

"A" 119+00.00

CROSS SECTIONS

SCALE: 1" = 10'

XS-113

DESIGN STUDY ONLY

STATE OF CALIFORNIA - DEPARTMENT OF TRANSPORTATION

Caltrans

CONSULTANT FUNCTIONAL SUPERVISOR: CHRIS BRETALL

CALCULATED-DESIGNED BY: SUSAN CHAU

CHECKED BY: MIKE ROBINSON

REVISED BY

DATE REVISED

LAST REVISION 00-00-00

DATE PLOTTED => 29-MAY-2013
TIME PLOTTED => 12:13

Dist	COUNTY	ROUTE	POST MILES TOTAL PROJECT	SHEET No.	TOTAL SHEETS
7	VEN	101, 23	R0.1/R4.5 3.3/3.8		

CH2M HILL
1000 WILSHIRE Blvd
LOS ANGELES, CA 90017

CITY OF THOUSAND OAKS
2100 THOUSAND OAKS BLVD
THOUSAND OAKS. CA 91362

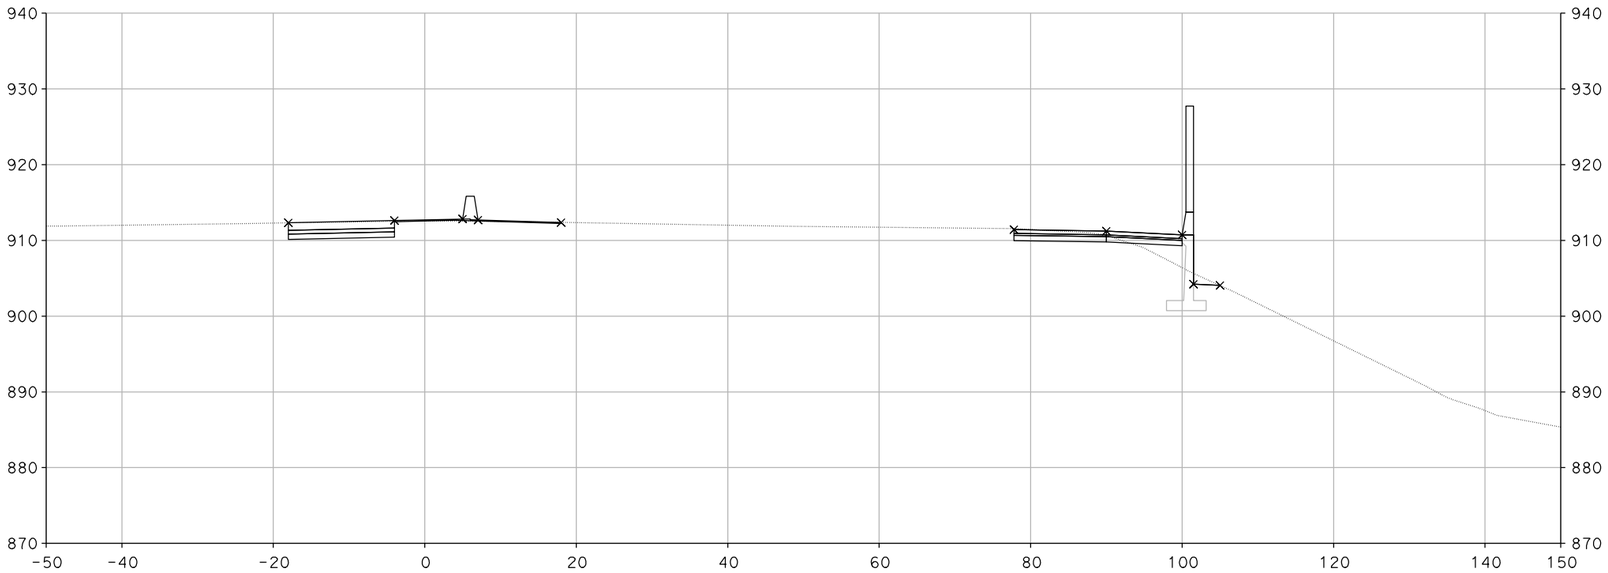

"A" 120+50.00

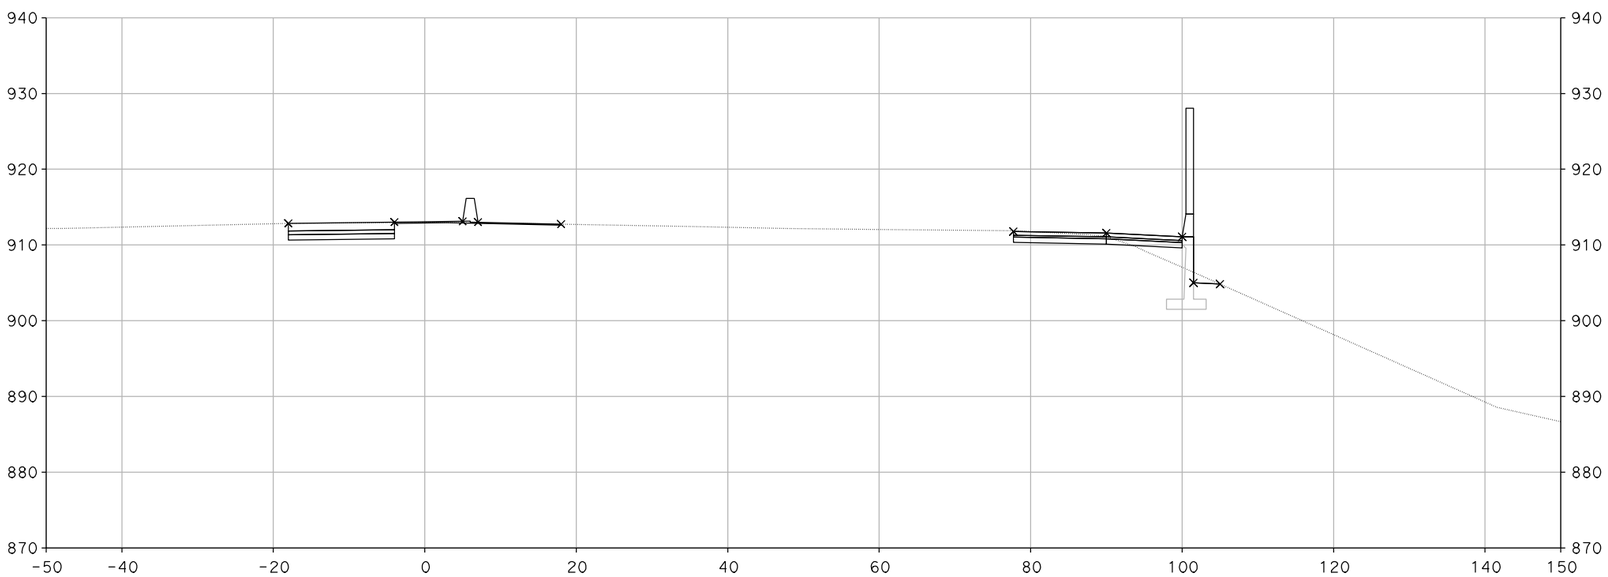

"A" 120+00.00

CROSS SECTIONS

SCALE: 1" = 10'

XS-114

DESIGN STUDY ONLY

REVISED BY	DATE REVISED

CALCULATED-DESIGNED BY: SUSAN CHAU
CHECKED BY: MIKE ROBINSON

CONSULTANT FUNCTIONAL SUPERVISOR: CHRIS BRETALL

STATE OF CALIFORNIA - DEPARTMENT OF TRANSPORTATION
Caltrans

LAST REVISION 00-00-00
DATE PLOTTED => 29-MAY-2013
TIME PLOTTED => 12:13

Dist	COUNTY	ROUTE	POST MILES TOTAL PROJECT	SHEET No.	TOTAL SHEETS
7	VEN	101, 23	R0.1/R4.5 3.3/3.8		

CH2M HILL
1000 WILSHIRE Blvd
LOS ANGELES, CA 90017

CITY OF THOUSAND OAKS
2100 THOUSAND OAKS BLVD
THOUSAND OAKS. CA 91362

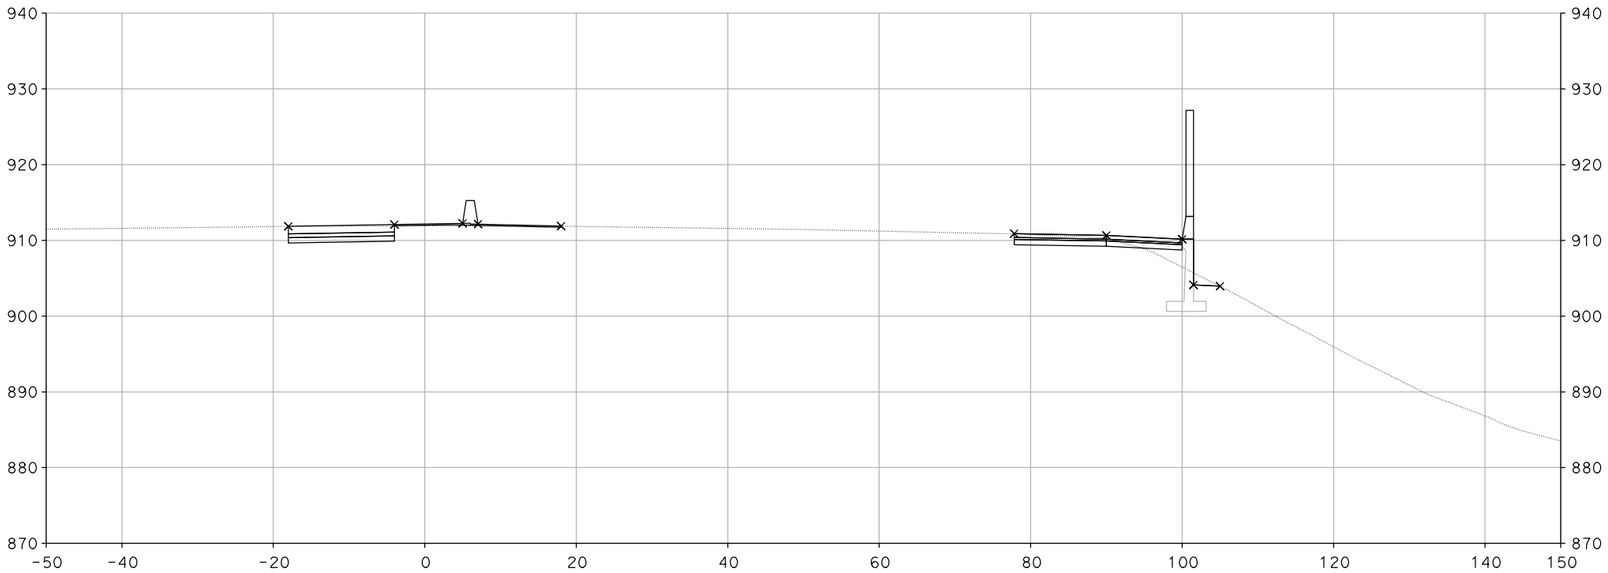

"A" 121+50.00

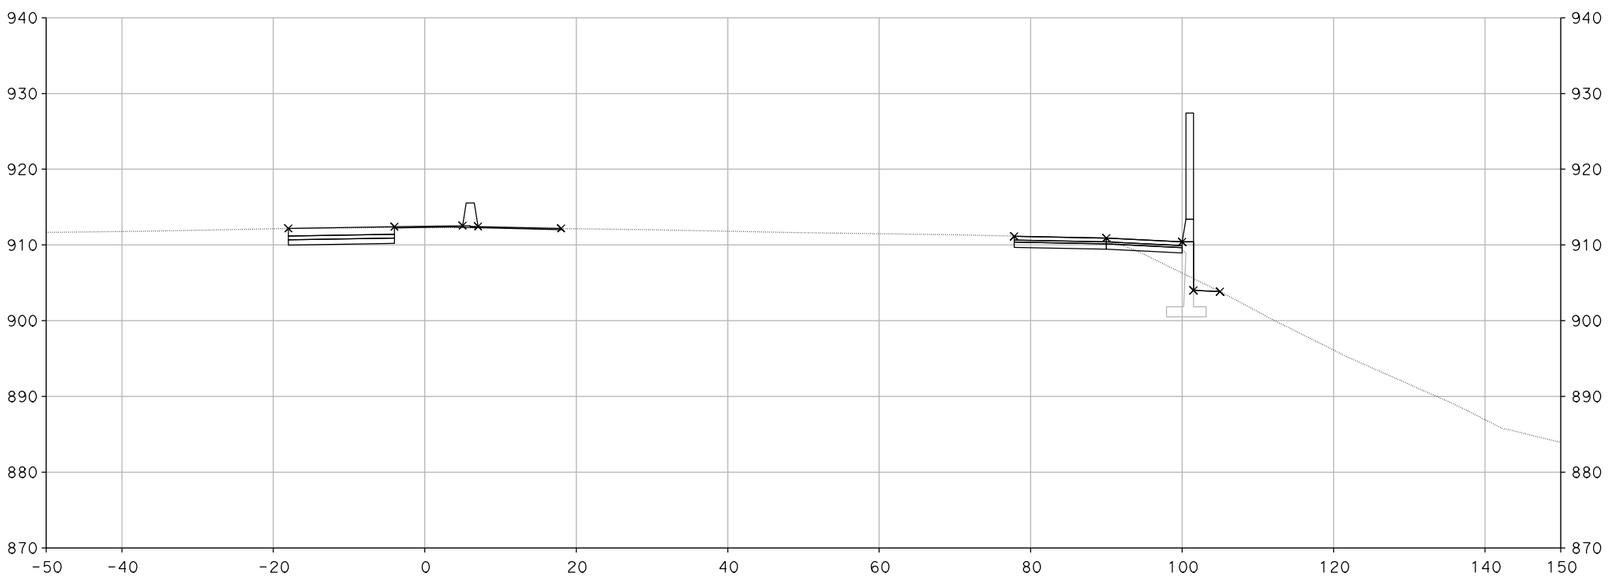

"A" 121+00.00

CROSS SECTIONS

SCALE: 1" = 10'

XS-115

DESIGN STUDY ONLY

STATE OF CALIFORNIA - DEPARTMENT OF TRANSPORTATION

Caltrans

CONSULTANT FUNCTIONAL SUPERVISOR: CHRIS BRETALL

CALCULATED-DESIGNED BY: SUSAN CHAU

CHECKED BY: MIKE ROBINSON

REVISED BY

DATE REVISED

LAST REVISION 00-00-00

DATE PLOTTED => 29-MAY-2013
TIME PLOTTED => 12:13

Dist	COUNTY	ROUTE	POST MILES TOTAL PROJECT	SHEET No.	TOTAL SHEETS
7	VEN	101, 23	R0.1/R4.5 3.3/3.8		

CH2M HILL
1000 WILSHIRE Blvd
LOS ANGELES, CA 90017

CITY OF THOUSAND OAKS
2100 THOUSAND OAKS BLVD
THOUSAND OAKS. CA 91362

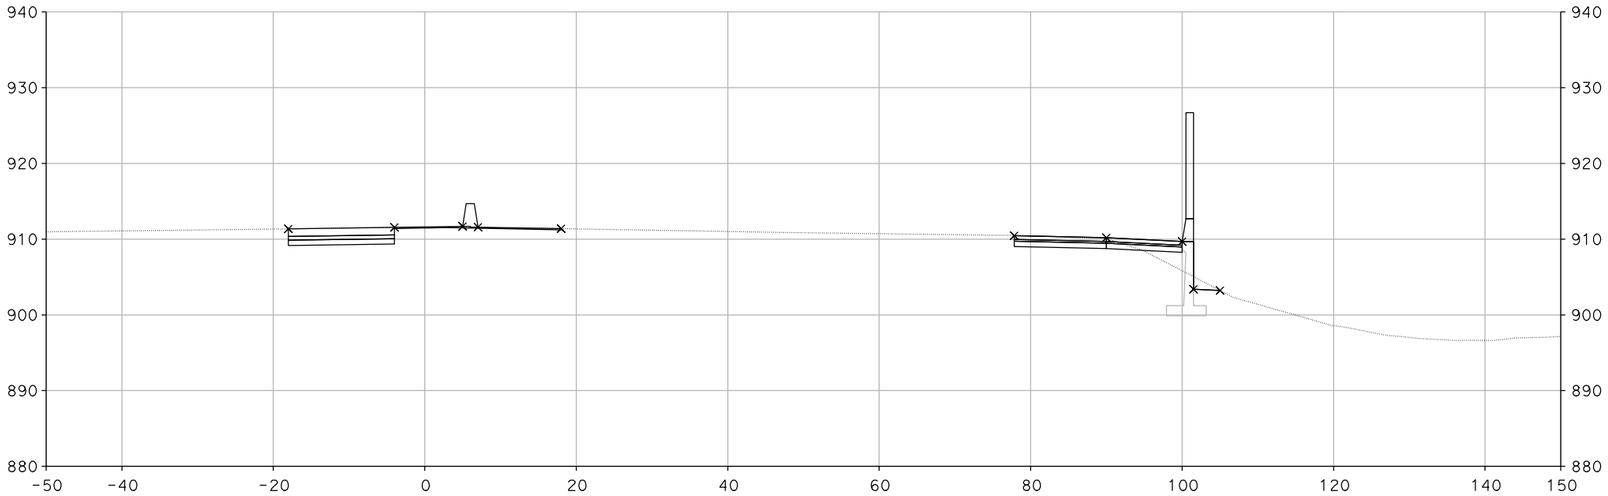

"A" 122+50.00

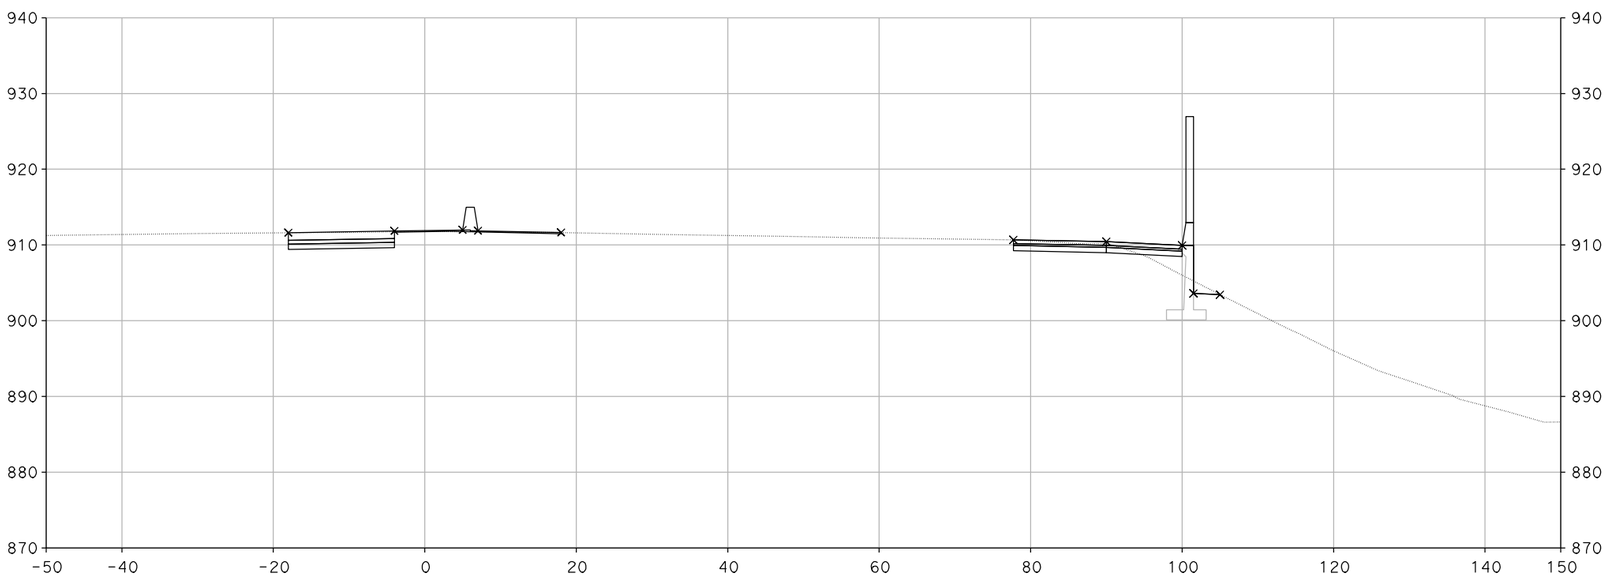

"A" 122+00.00

CROSS SECTIONS

SCALE: 1" = 10'

XS-116

DESIGN STUDY ONLY

STATE OF CALIFORNIA - DEPARTMENT OF TRANSPORTATION

Caltrans

CONSULTANT FUNCTIONAL SUPERVISOR: CHRIS BRETALL

CALCULATED-DESIGNED BY: SUSAN CHAU

CHECKED BY: MIKE ROBINSON

REVISED BY

DATE REVISED

LAST REVISION 00-00-00

DATE PLOTTED => 29-MAY-2013
TIME PLOTTED => 12:13

Dist	COUNTY	ROUTE	POST MILES TOTAL PROJECT	SHEET No.	TOTAL SHEETS
7	VEN	101, 23	R0.1/R4.5 3.3/3.8		

CH2M HILL
1000 WILSHIRE Blvd
LOS ANGELES, CA 90017

CITY OF THOUSAND OAKS
2100 THOUSAND OAKS BLVD
THOUSAND OAKS. CA 91362

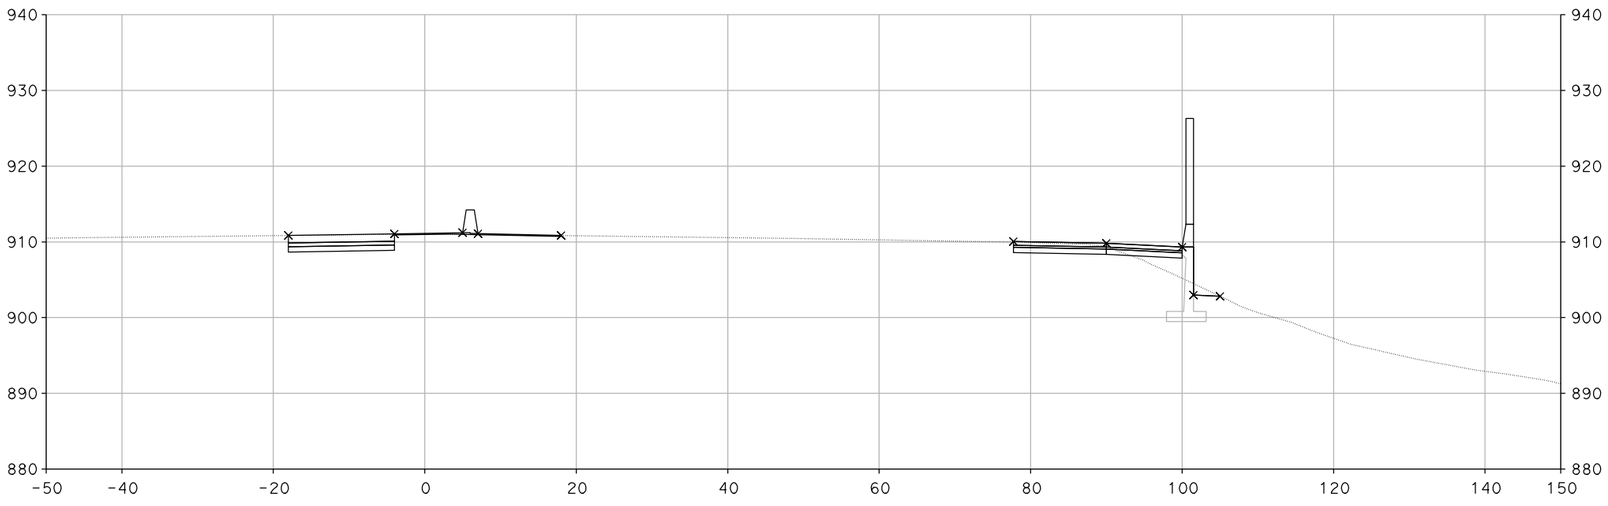

"A" 123+35.00

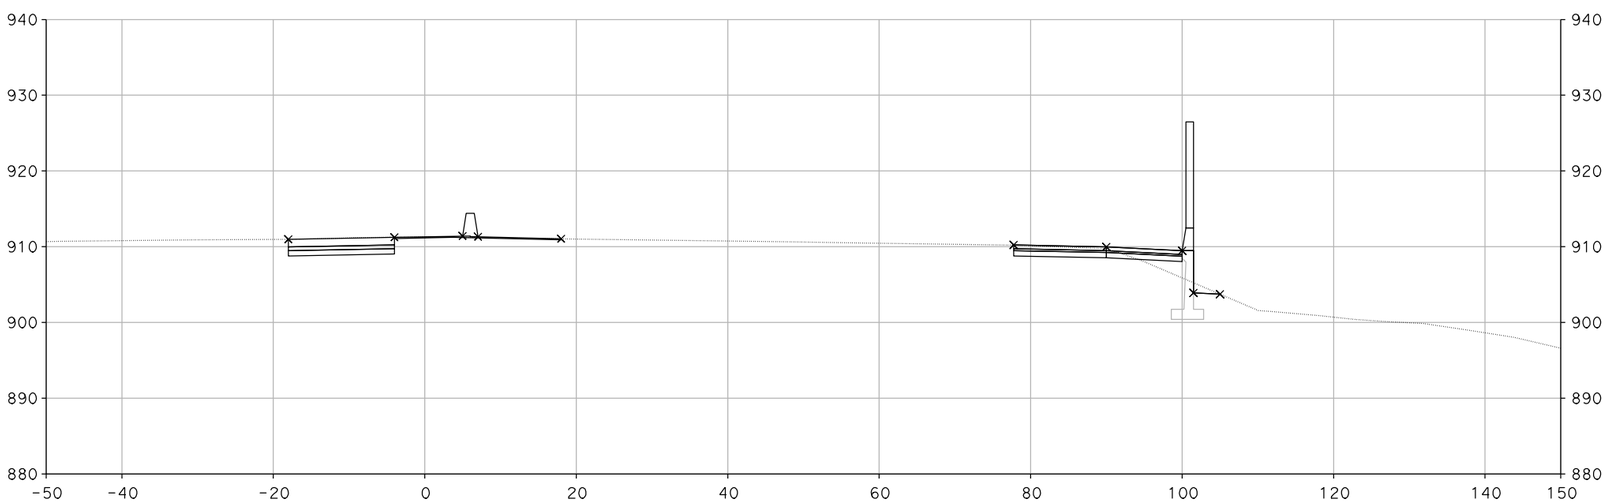

"A" 123+00.00

DESIGN STUDY ONLY

CROSS SECTIONS

SCALE: 1" = 10'

XS-117

STATE OF CALIFORNIA - DEPARTMENT OF TRANSPORTATION

Caltrans

CONSULTANT FUNCTIONAL SUPERVISOR: CHRIS BRETALL

CALCULATED-DESIGNED BY: SUSAN CHAU

CHECKED BY: MIKE ROBINSON

REVISED BY

DATE REVISED

LAST REVISION 00-00-00

DATE PLOTTED => 29-MAY-2013
TIME PLOTTED => 12:14

BORDER LAST REVISED 7/2/2010

USERNAME => handers3
DGN FILE => RE-CrossSection.dgn

RELATIVE BORDER SCALE IS IN INCHES 0 1 2 3

UNIT 1821

PROJECT NUMBER & PHASE 0700000201

Dist	COUNTY	ROUTE	POST MILES TOTAL PROJECT	SHEET No.	TOTAL SHEETS
7	VEN	101, 23	R0.1/R4.5 3.3/3.8		

CH2M HILL
1000 WILSHIRE Blvd
LOS ANGELES, CA 90017

CITY OF THOUSAND OAKS
2100 THOUSAND OAKS BLVD
THOUSAND OAKS. CA 91362

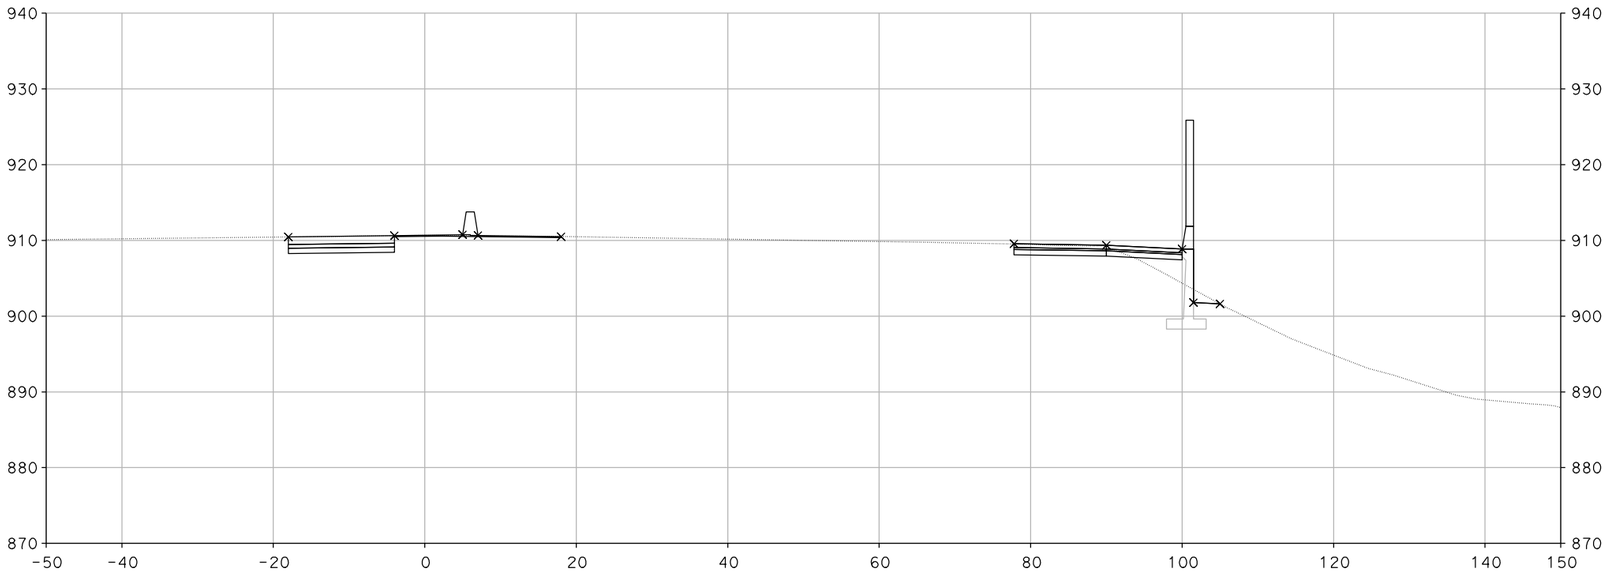

"A" 124+00.00

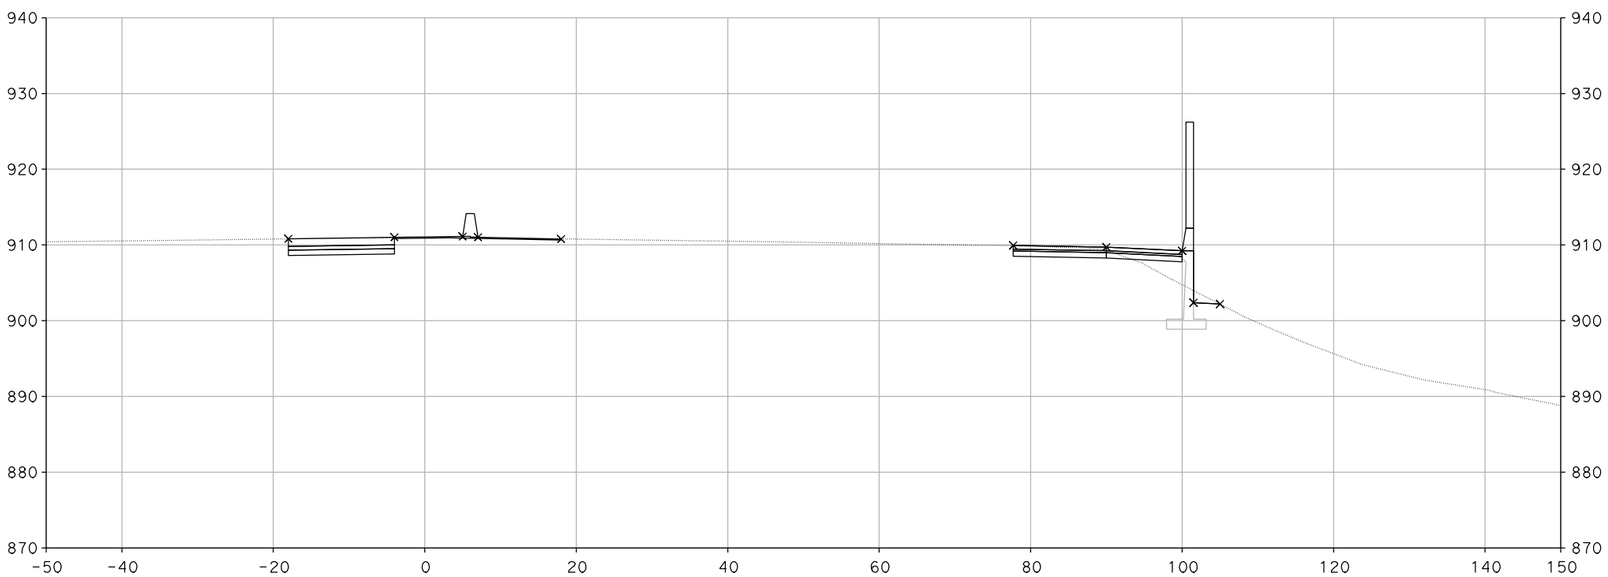

"A" 123+50.00

CROSS SECTIONS

SCALE: 1" = 10'

XS-118

DESIGN STUDY ONLY

STATE OF CALIFORNIA - DEPARTMENT OF TRANSPORTATION

Caltrans

CONSULTANT FUNCTIONAL SUPERVISOR: CHRIS BRETALL

CALCULATED-DESIGNED BY: SUSAN CHAU

CHECKED BY: MIKE ROBINSON

REVISED BY

DATE REVISED

LAST REVISION 00-00-00

DATE PLOTTED => 29-MAY-2013
TIME PLOTTED => 12:14

Dist	COUNTY	ROUTE	POST MILES TOTAL PROJECT	SHEET No.	TOTAL SHEETS
7	VEN	101, 23	R0.1/R4.5 3.3/3.8		

CH2M HILL
1000 WILSHIRE Blvd
LOS ANGELES, CA 90017

CITY OF THOUSAND OAKS
2100 THOUSAND OAKS BLVD
THOUSAND OAKS. CA 91362

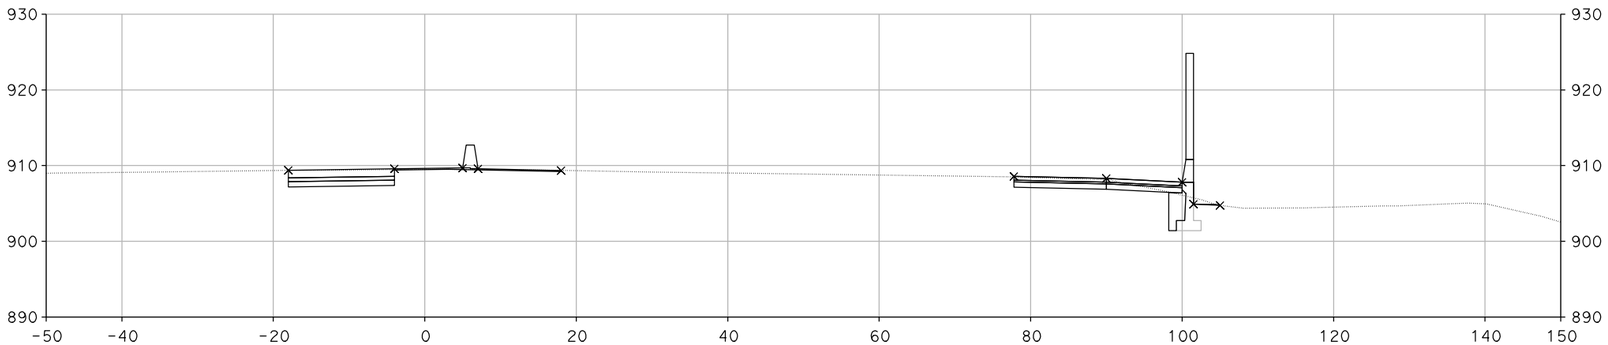

"A" 125+00.00

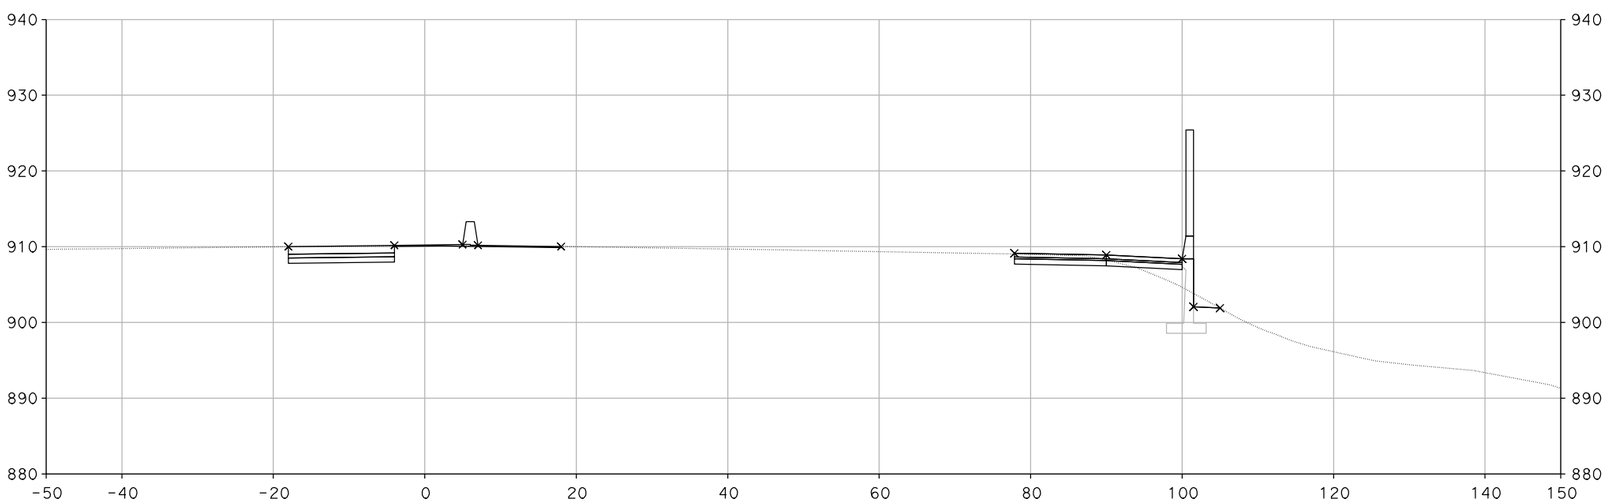

"A" 124+50.00

DESIGN STUDY ONLY

CROSS SECTIONS

SCALE: 1" = 10'

XS-119

REVISED BY	DATE REVISED

CALCULATED-DESIGNED BY	CHECKED BY
SUSAN CHAU	MIKE ROBINSON

CONSULTANT FUNCTIONAL SUPERVISOR: CHRIS BRETALL

STATE OF CALIFORNIA - DEPARTMENT OF TRANSPORTATION

Caltrans

LAST REVISION 00-00-00 | DATE PLOTTED => 29-MAY-2013 | TIME PLOTTED => 12:14

Dist	COUNTY	ROUTE	POST MILES TOTAL PROJECT	SHEET No.	TOTAL SHEETS
7	VEN	101, 23	R0.1/R4.5 3.3/3.8		

CH2M HILL
1000 WILSHIRE Blvd
LOS ANGELES, CA 90017

CITY OF THOUSAND OAKS
2100 THOUSAND OAKS BLVD
THOUSAND OAKS. CA 91362

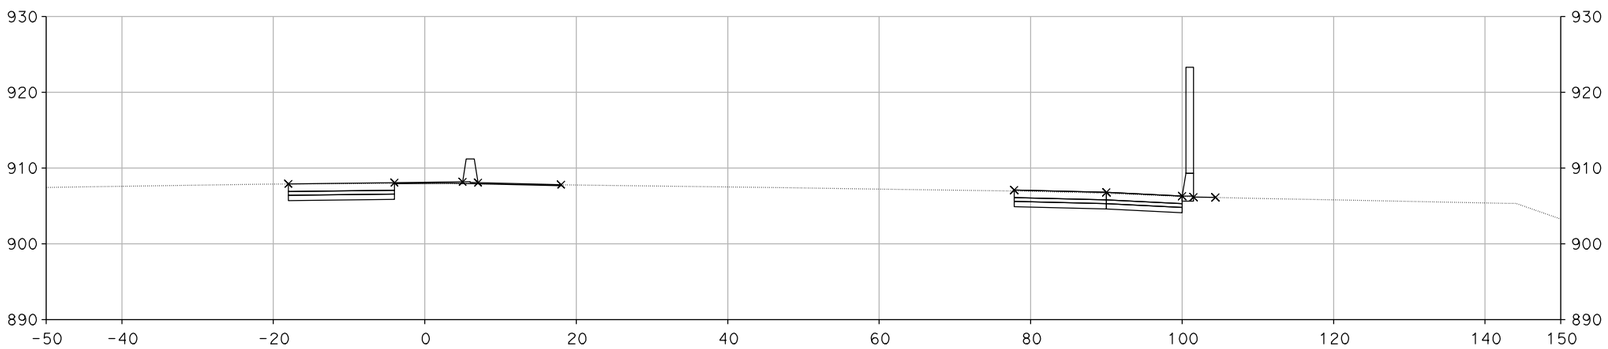

"A" 126+00.00

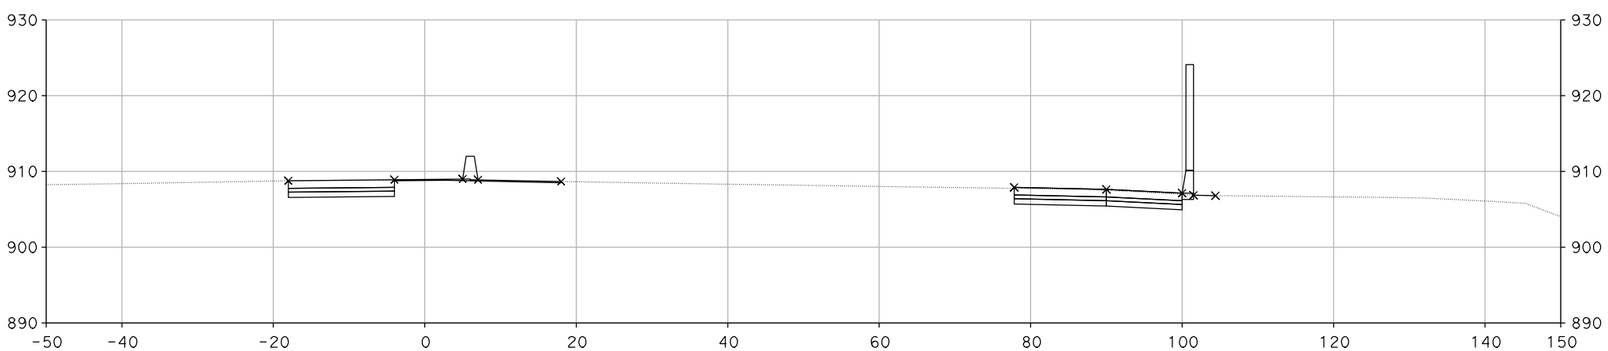

"A" 125+50.00

DESIGN STUDY ONLY

CROSS SECTIONS

SCALE: 1" = 10'

XS-120

REVISED BY	DATE REVISED

CALCULATED-DESIGNED BY	CHECKED BY
SUSAN CHAU	MIKE ROBINSON

CONSULTANT FUNCTIONAL SUPERVISOR: CHRIS BRETALL

STATE OF CALIFORNIA - DEPARTMENT OF TRANSPORTATION

Caltrans

LAST REVISION 00-00-00 | DATE PLOTTED => 29-MAY-2013 | TIME PLOTTED => 12:14

Dist	COUNTY	ROUTE	POST MILES TOTAL PROJECT	SHEET No.	TOTAL SHEETS
7	VEN	101, 23	R0.1/R4.5 3.3/3.8		

CH2M HILL
1000 WILSHIRE Blvd
LOS ANGELES, CA 90017

CITY OF THOUSAND OAKS
2100 THOUSAND OAKS BLVD
THOUSAND OAKS. CA 91362

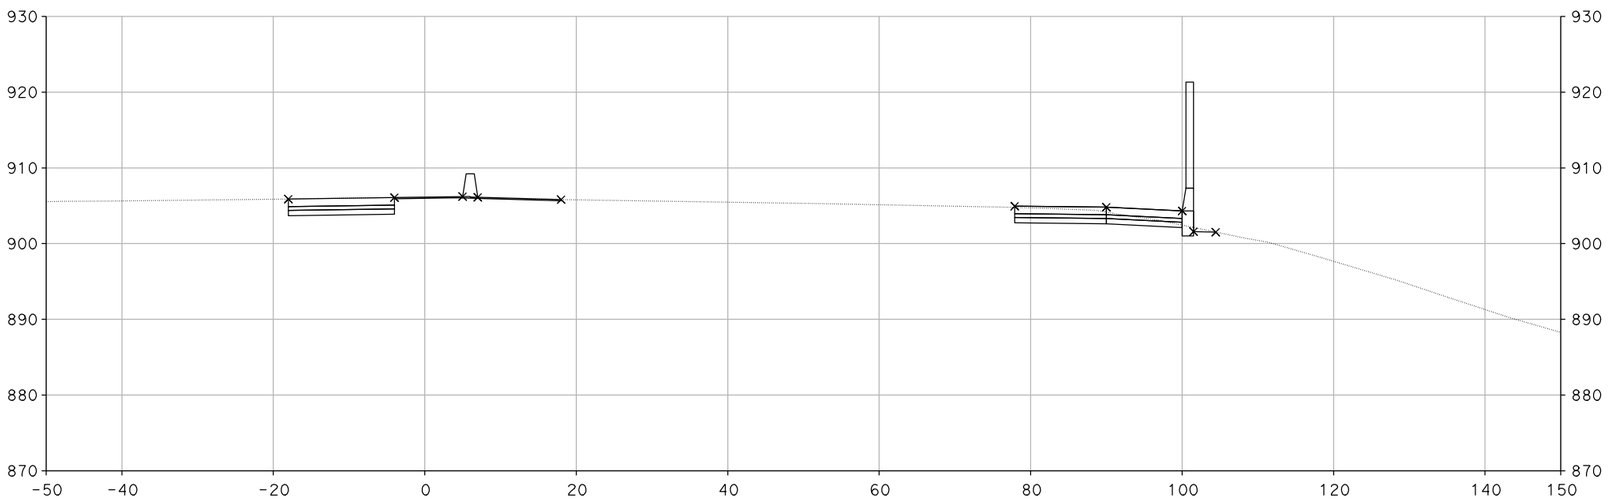

"A" 127+00.00

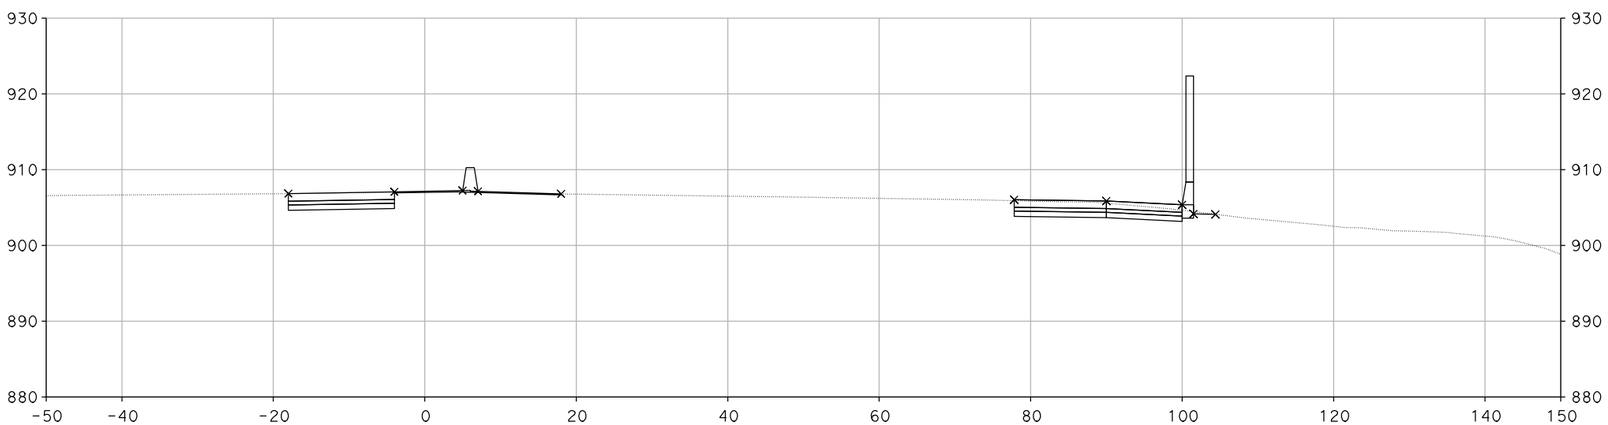

"A" 126+50.00

DESIGN STUDY ONLY

CROSS SECTIONS

SCALE: 1" = 10'

XS-121

STATE OF CALIFORNIA - DEPARTMENT OF TRANSPORTATION
Caltrans

CONSULTANT FUNCTIONAL SUPERVISOR: CHRIS BRETALL
CALCULATED-DESIGNED BY: SUSAN CHAU
CHECKED BY: MIKE ROBINSON
REVISED BY
DATE REVISED

LAST REVISION 00-00-00
DATE PLOTTED => 29-MAY-2013
TIME PLOTTED => 12:14

Dist	COUNTY	ROUTE	POST MILES TOTAL PROJECT	SHEET No.	TOTAL SHEETS
7	VEN	101, 23	R0.1/R4.5 3.3/3.8		

CH2M HILL
1000 WILSHIRE Blvd
LOS ANGELES, CA 90017

CITY OF THOUSAND OAKS
2100 THOUSAND OAKS BLVD
THOUSAND OAKS. CA 91362

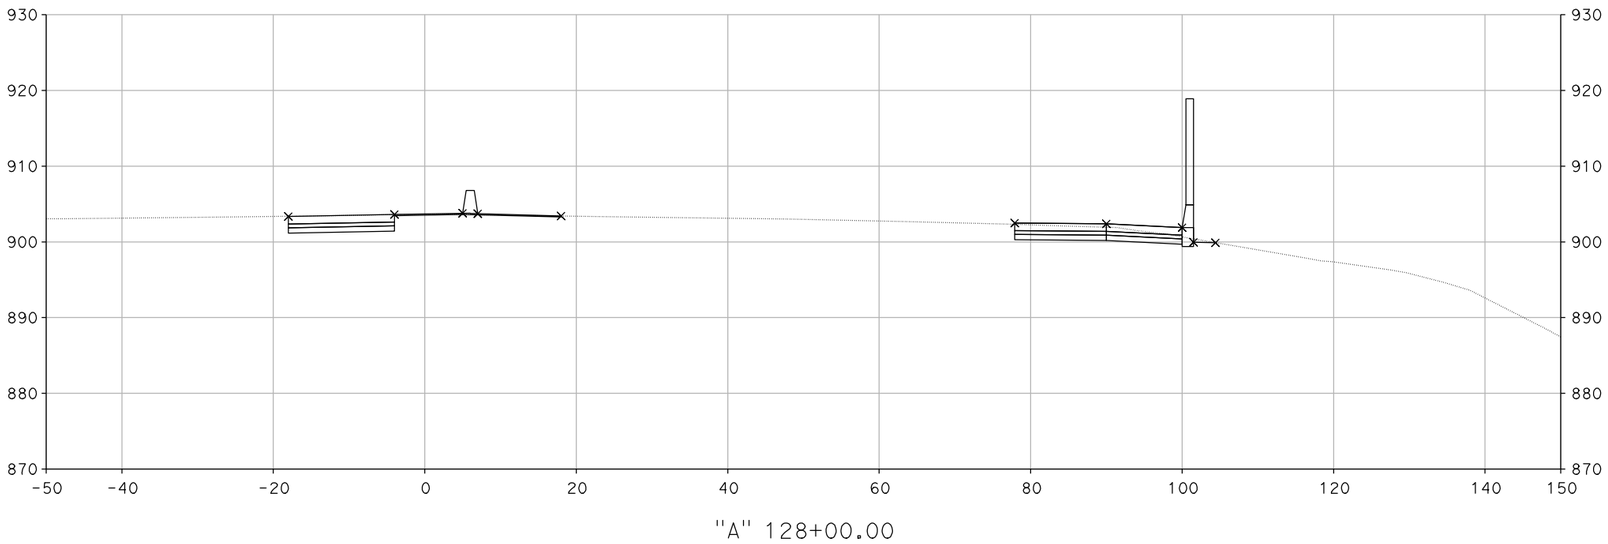

"A" 128+00.00

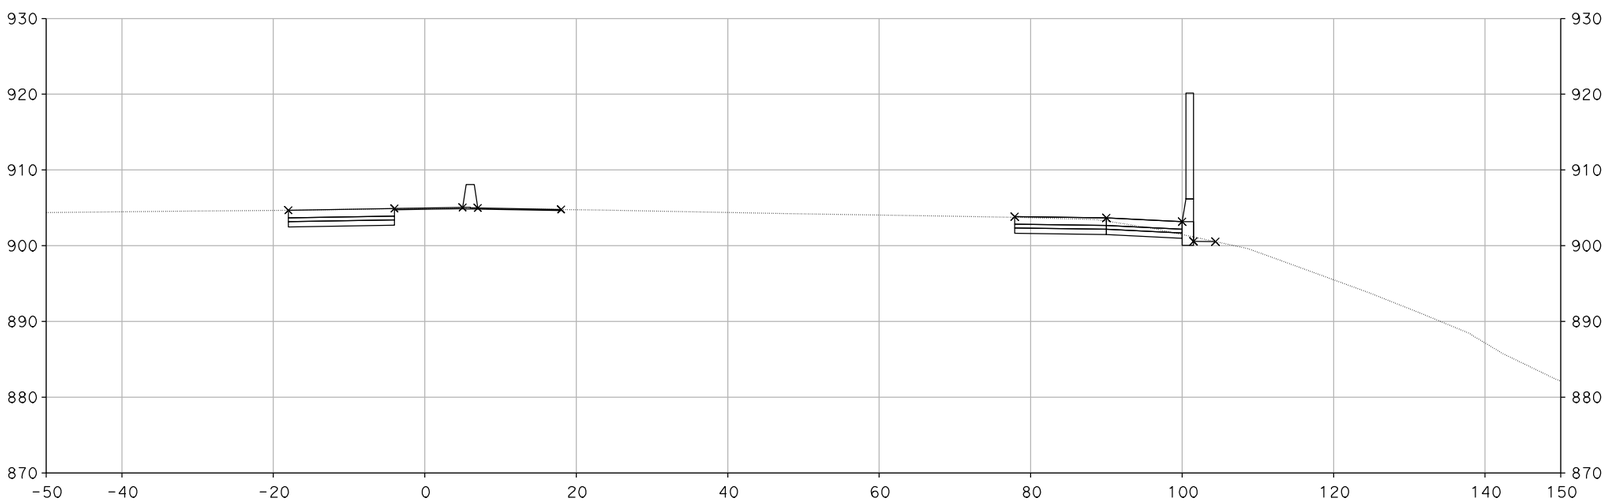

"A" 127+50.00

DESIGN STUDY ONLY

CROSS SECTIONS

SCALE: 1" = 10'

XS-122

REVISED BY	DATE REVISED

CALCULATED-DESIGNED BY	CHECKED BY
SUSAN CHAU	MIKE ROBINSON

CONSULTANT FUNCTIONAL SUPERVISOR: CHRIS BRETALL

STATE OF CALIFORNIA - DEPARTMENT OF TRANSPORTATION

Caltrans

LAST REVISION 00-00-00 | DATE PLOTTED => 29-MAY-2013 | TIME PLOTTED => 12:14

Dist	COUNTY	ROUTE	POST MILES TOTAL PROJECT	SHEET No.	TOTAL SHEETS
7	VEN	101, 23	R0.1/R4.5 3.3/3.8		

CH2M HILL
1000 WILSHIRE Blvd
LOS ANGELES, CA 90017

CITY OF THOUSAND OAKS
2100 THOUSAND OAKS BLVD
THOUSAND OAKS. CA 91362

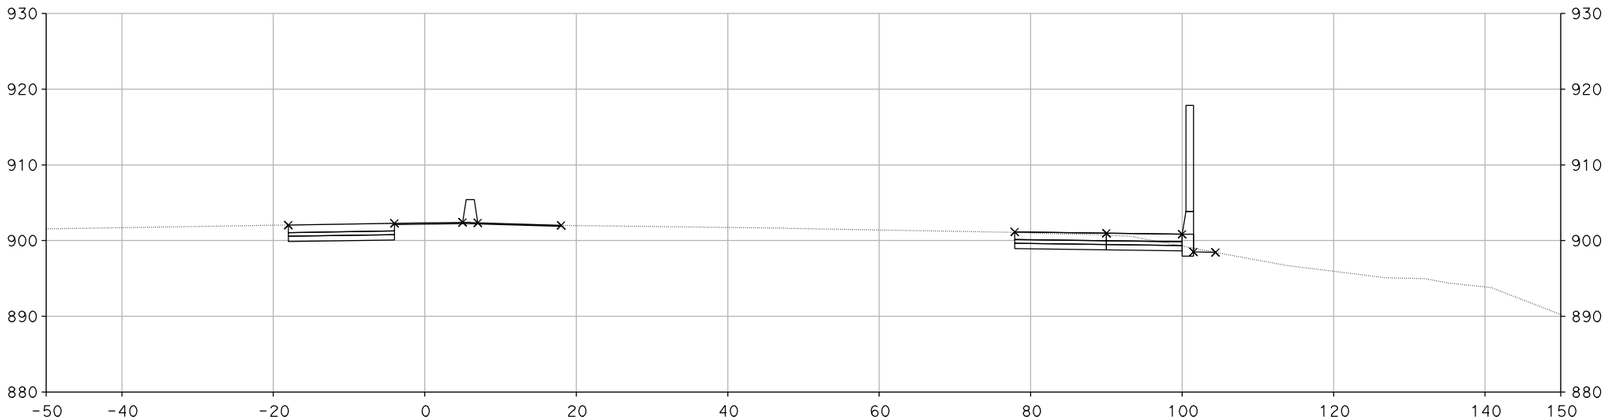

"A" 128+50.00

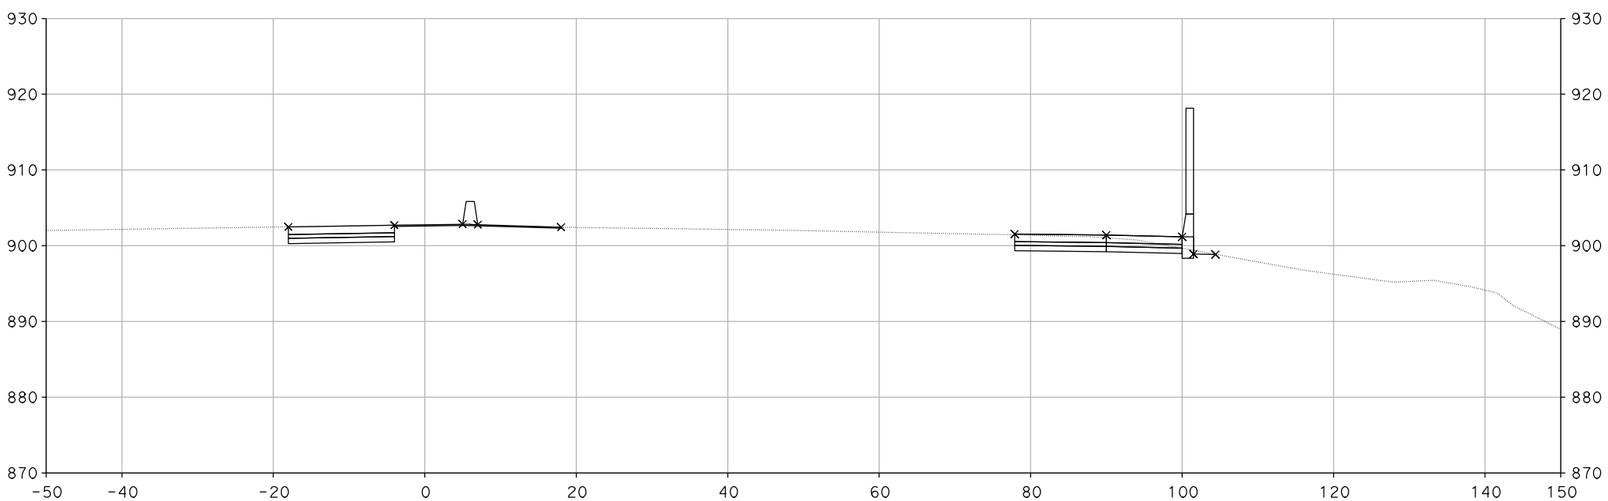

"A" 128+35.00

DESIGN STUDY ONLY

CROSS SECTIONS

SCALE: 1" = 10'

XS-123

REVISED BY	DATE REVISED

CALCULATED-DESIGNED BY	CHECKED BY
SUSAN CHAU	MIKE ROBINSON

CONSULTANT FUNCTIONAL SUPERVISOR: CHRIS BRETALL

STATE OF CALIFORNIA - DEPARTMENT OF TRANSPORTATION

Caltrans

LAST REVISION 00-00-00

DATE PLOTTED => 29-MAY-2013
TIME PLOTTED => 12:13

Dist	COUNTY	ROUTE	POST MILES TOTAL PROJECT	SHEET No.	TOTAL SHEETS
7	VEN	101, 23	R0.1/R4.5 3.3/3.8		

CH2M HILL
1000 WILSHIRE Blvd
LOS ANGELES, CA 90017

CITY OF THOUSAND OAKS
2100 THOUSAND OAKS BLVD
THOUSAND OAKS. CA 91362

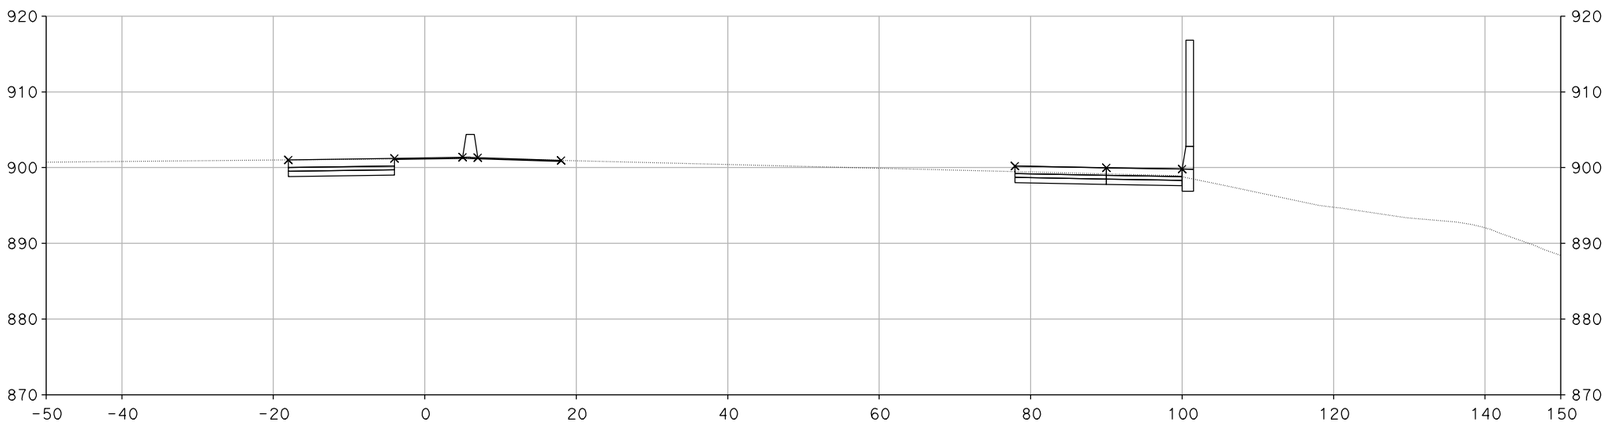

"A" 128+86.16

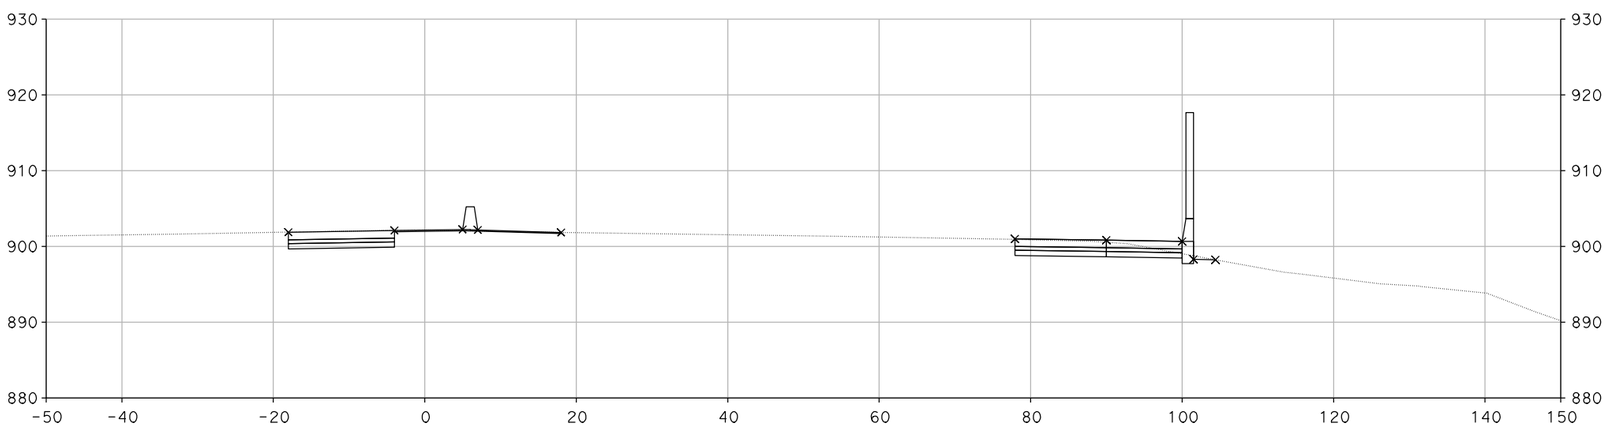

"A" 128+56.16

DESIGN STUDY ONLY

CROSS SECTIONS

SCALE: 1" = 10'

XS-124

STATE OF CALIFORNIA - DEPARTMENT OF TRANSPORTATION

Caltrans

CONSULTANT FUNCTIONAL SUPERVISOR: CHRIS BRETALL

CALCULATED-DESIGNED BY: SUSAN CHAU

CHECKED BY: MIKE ROBINSON

REVISED BY

DATE REVISED

LAST REVISION 00-00-00

DATE PLOTTED => 29-MAY-2013
TIME PLOTTED => 12:14

Dist	COUNTY	ROUTE	POST MILES TOTAL PROJECT	SHEET No.	TOTAL SHEETS
7	VEN	101, 23	R0.1/R4.5 3.3/3.8		

CH2M HILL
1000 WILSHIRE Blvd
LOS ANGELES, CA 90017

CITY OF THOUSAND OAKS
2100 THOUSAND OAKS BLVD
THOUSAND OAKS. CA 91362

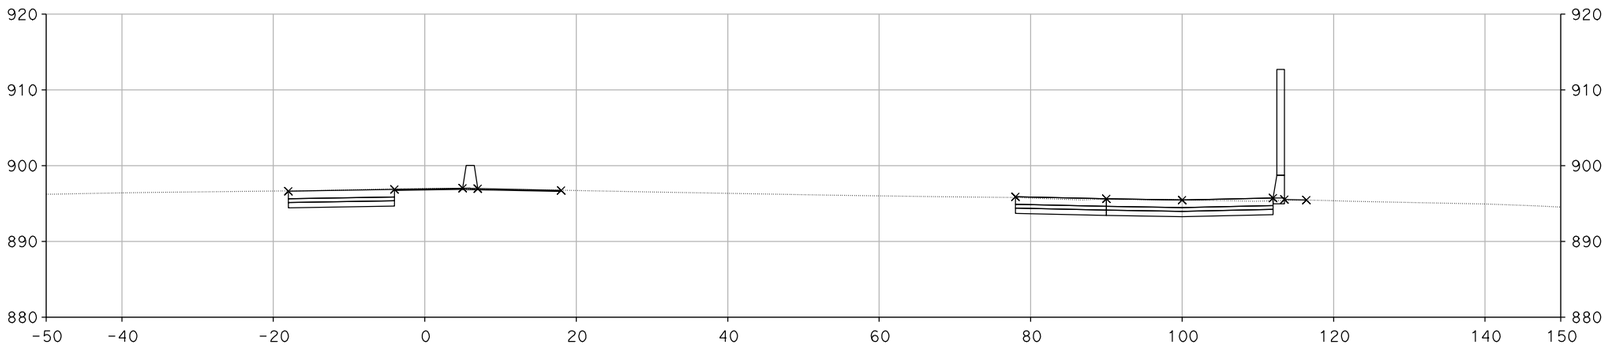

"A" 130+39.02

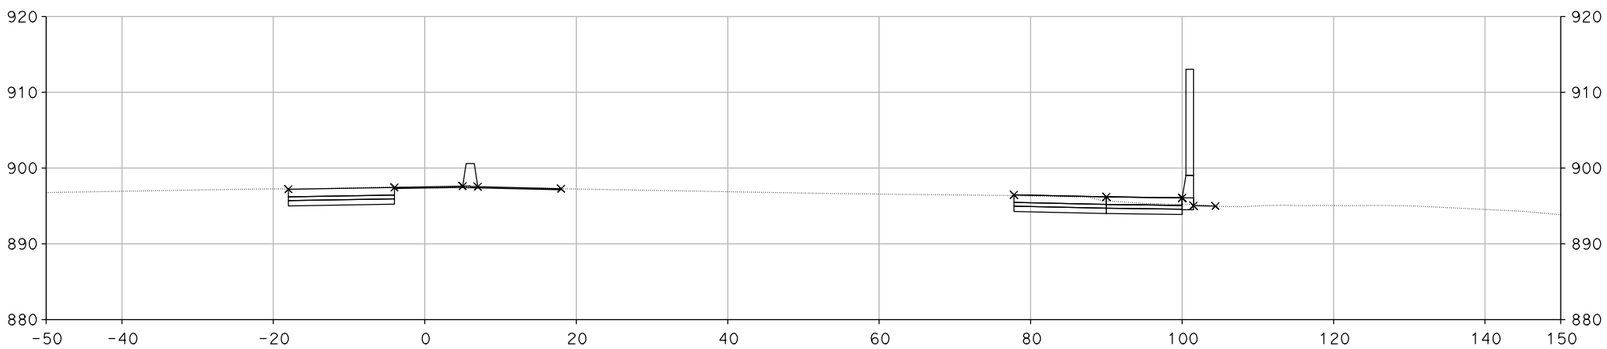

"A" 130+19.02

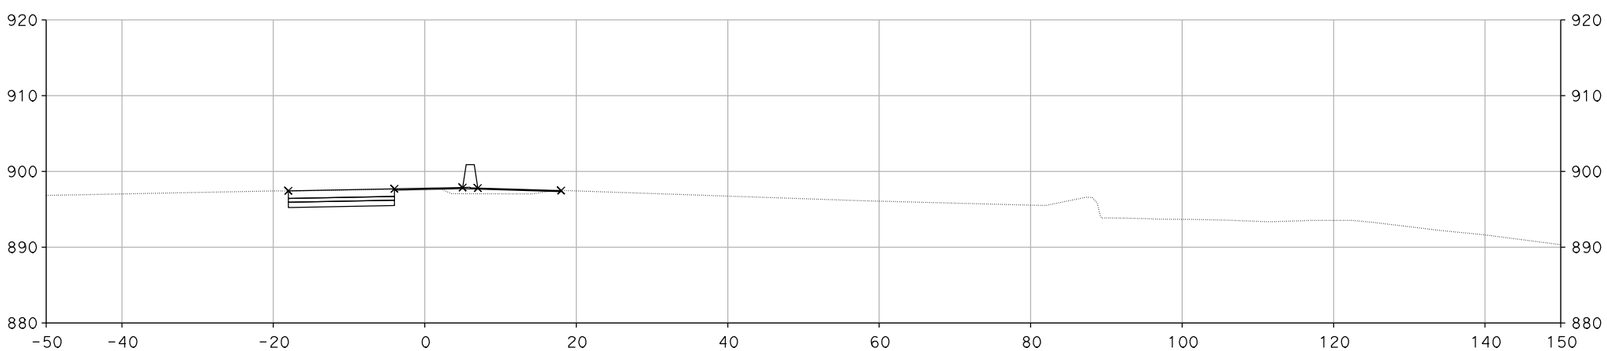

"A" 130+09.16

DESIGN STUDY ONLY

CROSS SECTIONS

SCALE: 1" = 10'

XS-125

STATE OF CALIFORNIA - DEPARTMENT OF TRANSPORTATION

Caltrans

CONSULTANT FUNCTIONAL SUPERVISOR: CHRIS BRETALL

CALCULATED-DESIGNED BY: SUSAN CHAU

CHECKED BY: MIKE ROBINSON

REVISED BY

DATE REVISED

LAST REVISION 00-00-00

DATE PLOTTED => 29-MAY-2013
TIME PLOTTED => 12:14

Dist	COUNTY	ROUTE	POST MILES TOTAL PROJECT	SHEET No.	TOTAL SHEETS
7	VEN	101, 23	R0.1/R4.5 3.3/3.8		

CH2M HILL
1000 WILSHIRE Blvd
LOS ANGELES, CA 90017

CITY OF THOUSAND OAKS
2100 THOUSAND OAKS BLVD
THOUSAND OAKS. CA 91362

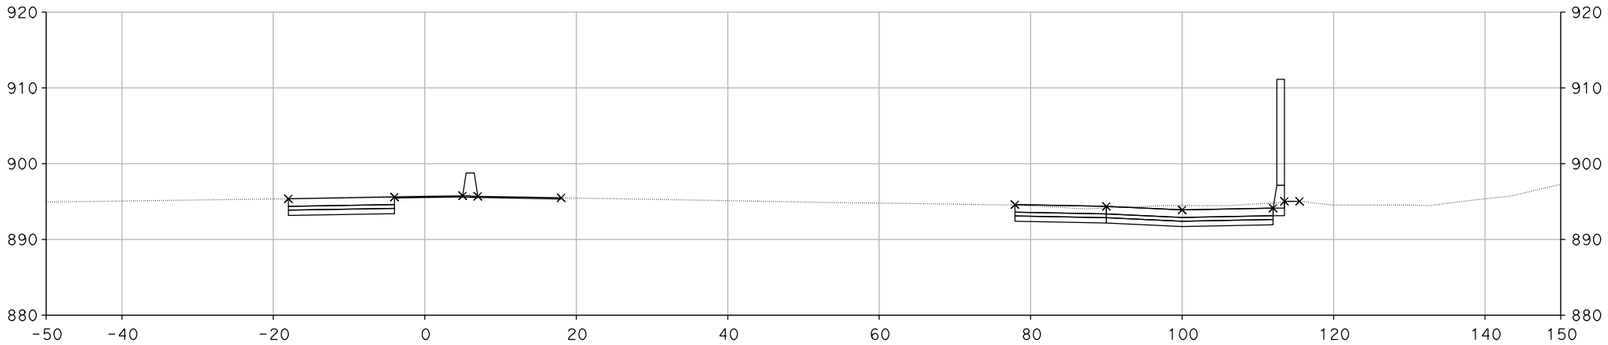

"A" 130+84.02

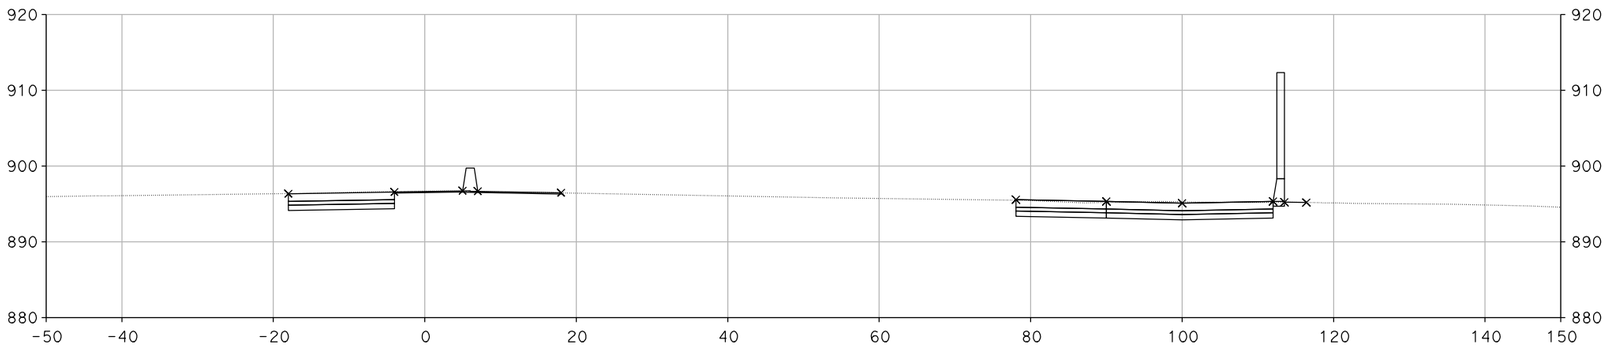

"A" 130+50.00

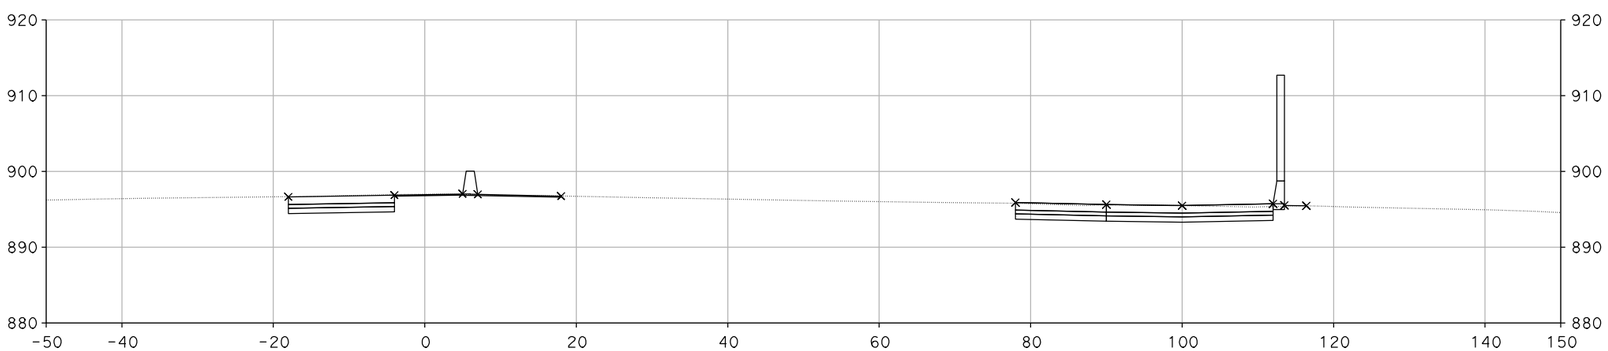

"A" 130+39.16

CROSS SECTIONS

SCALE: 1" = 10'

XS-126

DESIGN STUDY ONLY

STATE OF CALIFORNIA - DEPARTMENT OF TRANSPORTATION

Caltrans

CONSULTANT FUNCTIONAL SUPERVISOR: CHRIS BRETALL

CALCULATED-DESIGNED BY: SUSAN CHAU

CHECKED BY: MIKE ROBINSON

REVISED BY

DATE REVISED

LAST REVISION 00-00-00

DATE PLOTTED => 29-MAY-2013
TIME PLOTTED => 12:14

Dist	COUNTY	ROUTE	POST MILES TOTAL PROJECT	SHEET No.	TOTAL SHEETS
7	VEN	101, 23	R0.1/R4.5 3.3/3.8		

CH2M HILL
1000 WILSHIRE Blvd
LOS ANGELES, CA 90017

CITY OF THOUSAND OAKS
2100 THOUSAND OAKS BLVD
THOUSAND OAKS. CA 91362

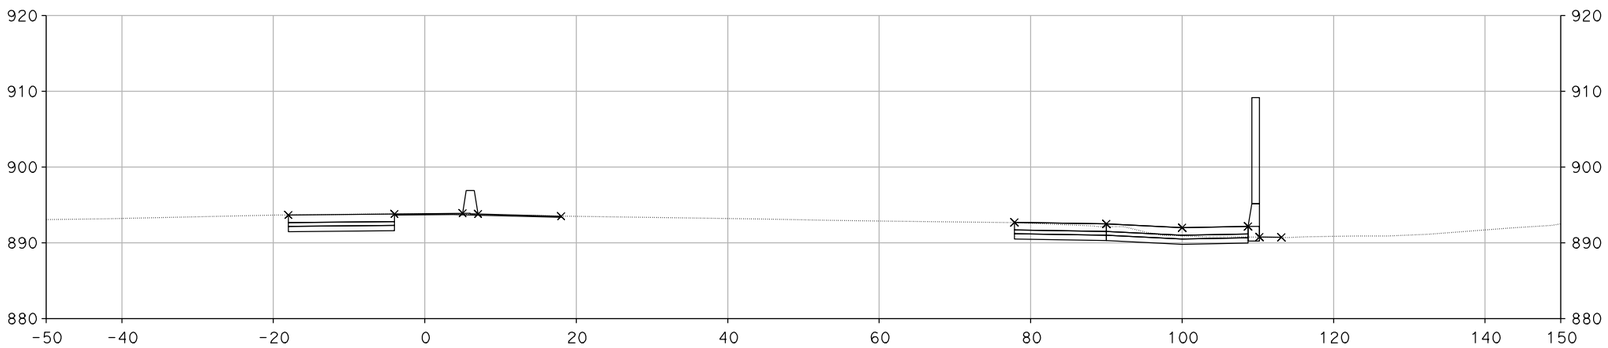

"A" 131+50.00

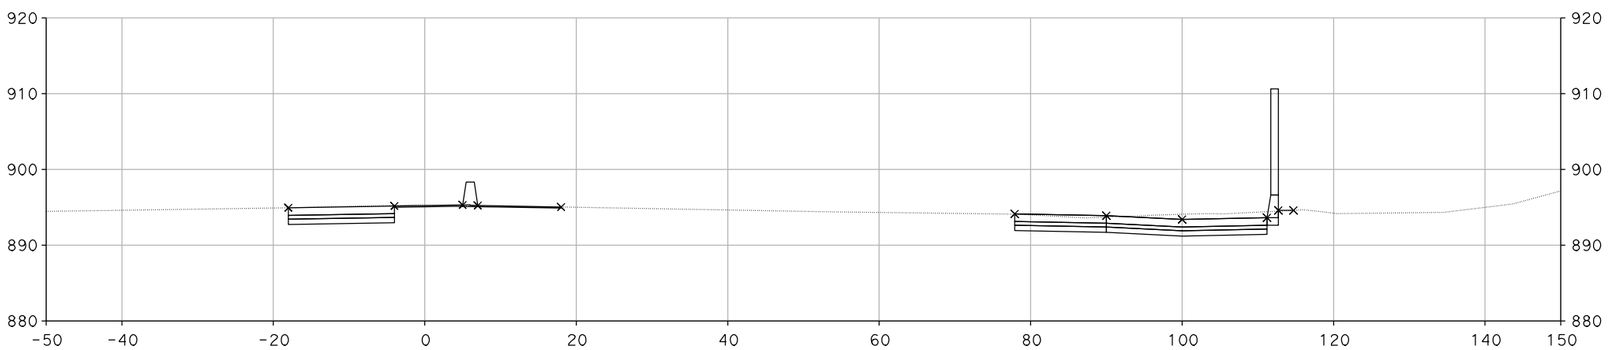

"A" 131+00.00

DESIGN STUDY ONLY

CROSS SECTIONS

SCALE: 1" = 10'

XS-127

REVISED BY	DATE REVISED

CALCULATED-DESIGNED BY	CHECKED BY
SUSAN CHAU	MIKE ROBINSON

CONSULTANT FUNCTIONAL SUPERVISOR: CHRIS BRETALL

STATE OF CALIFORNIA - DEPARTMENT OF TRANSPORTATION

Caltrans

LAST REVISION 00-00-00 | DATE PLOTTED => 29-MAY-2013 | TIME PLOTTED => 12:15

Dist	COUNTY	ROUTE	POST MILES TOTAL PROJECT	SHEET No.	TOTAL SHEETS
7	VEN	101, 23	R0.1/R4.5 3.3/3.8		

CH2M HILL
1000 WILSHIRE Blvd
LOS ANGELES, CA 90017

CITY OF THOUSAND OAKS
2100 THOUSAND OAKS BLVD
THOUSAND OAKS. CA 91362

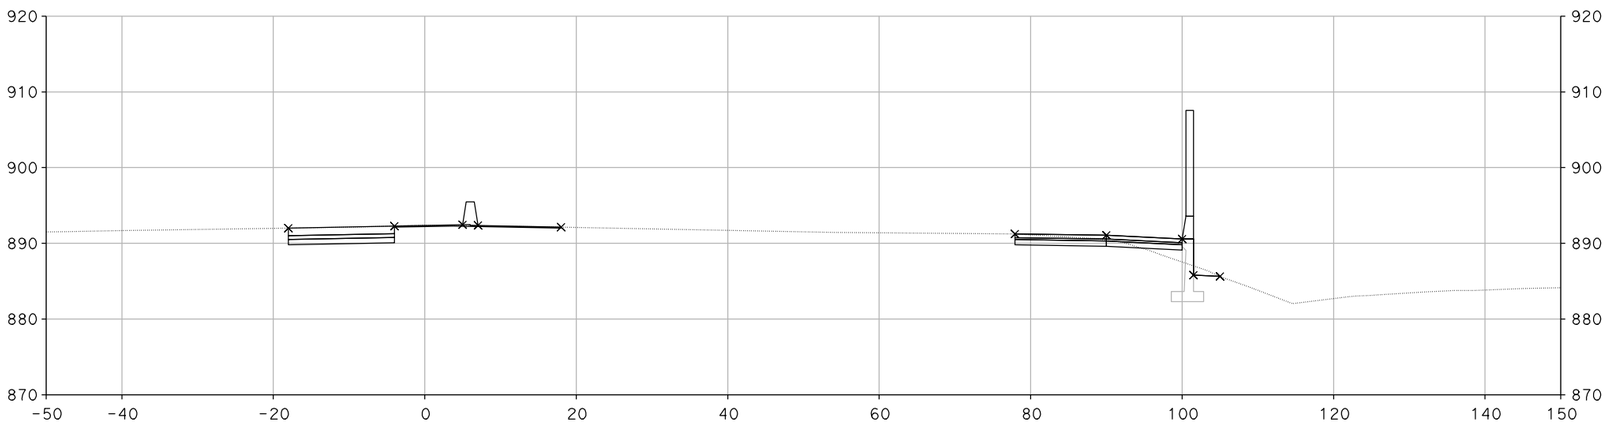

"A" 132+00.00

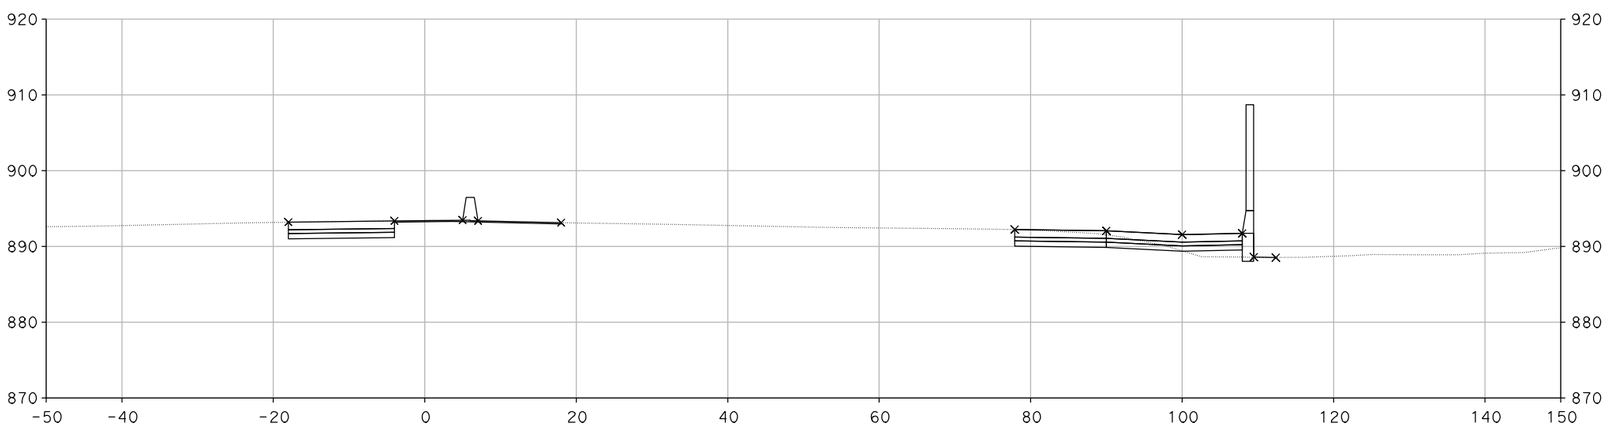

"A" 131+65.00

DESIGN STUDY ONLY

CROSS SECTIONS

SCALE: 1" = 10'

XS-128

REVISED BY	DATE REVISED

CALCULATED-DESIGNED BY	CHECKED BY
SUSAN CHAU	MIKE ROBINSON

CONSULTANT FUNCTIONAL SUPERVISOR: CHRIS BRETALL

STATE OF CALIFORNIA - DEPARTMENT OF TRANSPORTATION

Caltrans

LAST REVISION 00-00-00 | DATE PLOTTED => 29-MAY-2013 | TIME PLOTTED => 12:15

Dist	COUNTY	ROUTE	POST MILES TOTAL PROJECT	SHEET No.	TOTAL SHEETS
7	VEN	101, 23	R0.1/R4.5 3.3/3.8		

CH2M HILL
1000 WILSHIRE Blvd
LOS ANGELES, CA 90017

CITY OF THOUSAND OAKS
2100 THOUSAND OAKS BLVD
THOUSAND OAKS. CA 91362

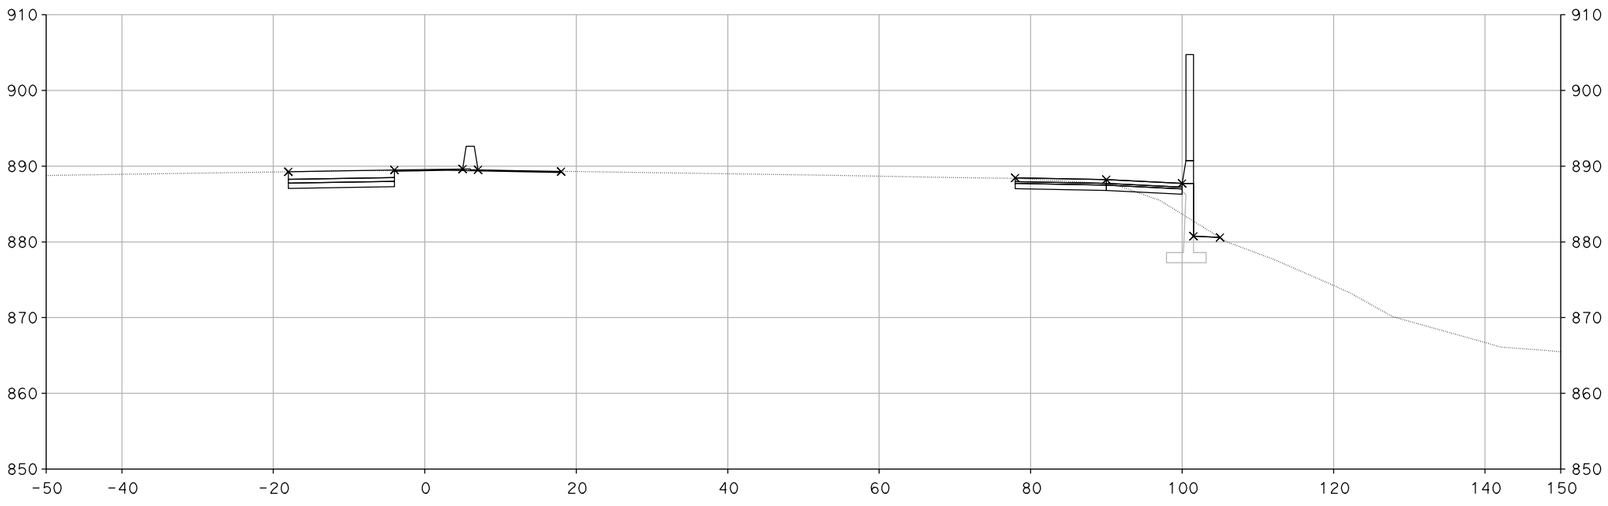

"A" 133+00.00

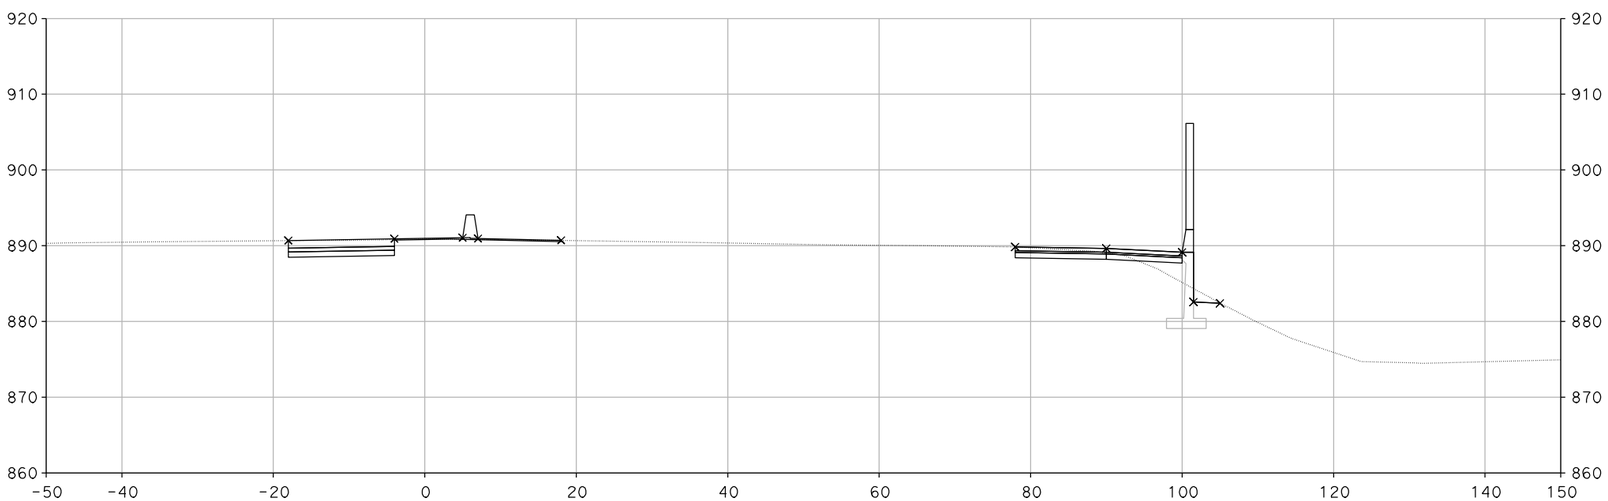

"A" 132+50.00

DESIGN STUDY ONLY

CROSS SECTIONS

SCALE: 1" = 10'

XS-129

REVISED BY	DATE REVISED

CALCULATED-DESIGNED BY	CHECKED BY
SUSAN CHAU	MIKE ROBINSON

CONSULTANT FUNCTIONAL SUPERVISOR: CHRIS BRETALL

STATE OF CALIFORNIA - DEPARTMENT OF TRANSPORTATION

Caltrans

LAST REVISION 00-00-00 | DATE PLOTTED => 29-MAY-2013 | TIME PLOTTED => 12:15

BORDER LAST REVISED 7/2/2010 | USERNAME => handers3 | DGN FILE => RE-CrossSection.dgn | RELATIVE BORDER SCALE IS IN INCHES 0 1 2 3 | UNIT 1821 | PROJECT NUMBER & PHASE 0700000201

Dist	COUNTY	ROUTE	POST MILES TOTAL PROJECT	SHEET No.	TOTAL SHEETS
7	VEN	101, 23	R0.1/R4.5 3.3/3.8		

CH2M HILL
1000 WILSHIRE Blvd
LOS ANGELES, CA 90017

CITY OF THOUSAND OAKS
2100 THOUSAND OAKS BLVD
THOUSAND OAKS. CA 91362

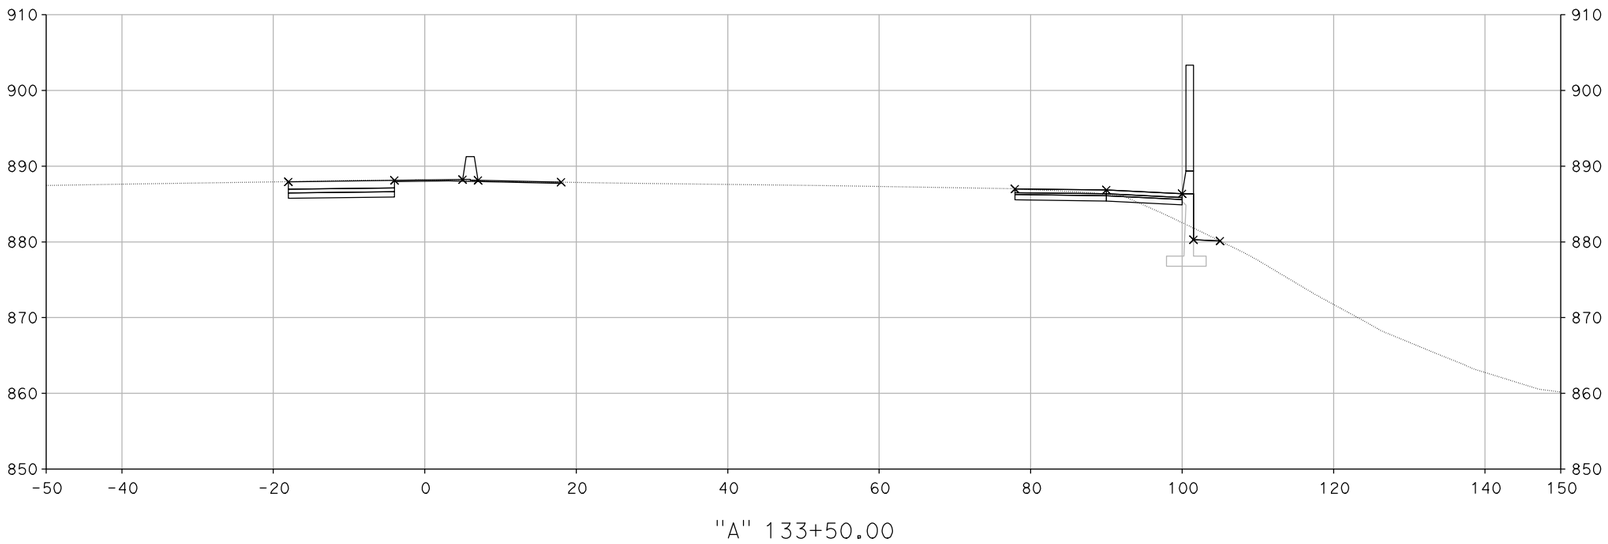

"A" 133+50.00

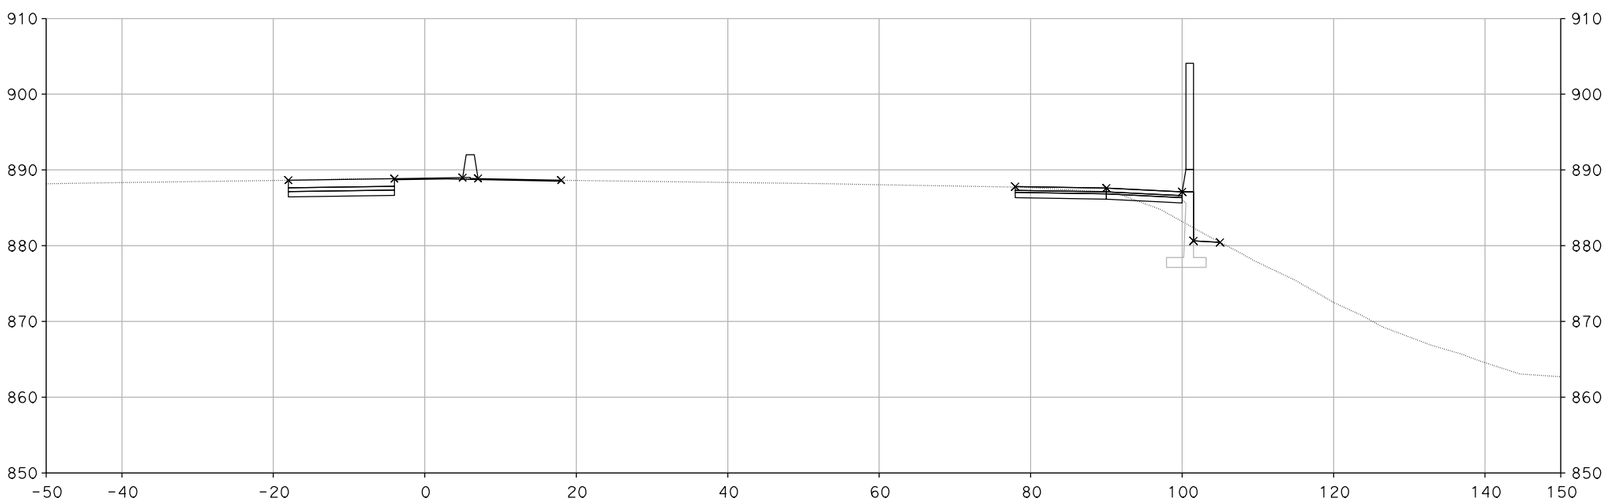

"A" 133+22.50

DESIGN STUDY ONLY

CROSS SECTIONS

SCALE: 1" = 10'

XS-130

REVISED BY	DATE REVISED

CALCULATED-DESIGNED BY	CHECKED BY
SUSAN CHAU	MIKE ROBINSON

CONSULTANT FUNCTIONAL SUPERVISOR: CHRIS BRETALL

STATE OF CALIFORNIA - DEPARTMENT OF TRANSPORTATION

Caltrans

LAST REVISION 00-00-00 | DATE PLOTTED => 29-MAY-2013 | TIME PLOTTED => 12:14

BORDER LAST REVISED 7/2/2010 | USERNAME => handers3 | DGN FILE => RE-CrossSection.dgn | RELATIVE BORDER SCALE IS IN INCHES 0 1 2 3 | UNIT 1821 | PROJECT NUMBER & PHASE 0700000201

Dist	COUNTY	ROUTE	POST MILES TOTAL PROJECT	SHEET No.	TOTAL SHEETS
7	VEN	101, 23	R0.1/R4.5 3.3/3.8		

CH2M HILL
1000 WILSHIRE Blvd
LOS ANGELES, CA 90017

CITY OF THOUSAND OAKS
2100 THOUSAND OAKS BLVD
THOUSAND OAKS. CA 91362

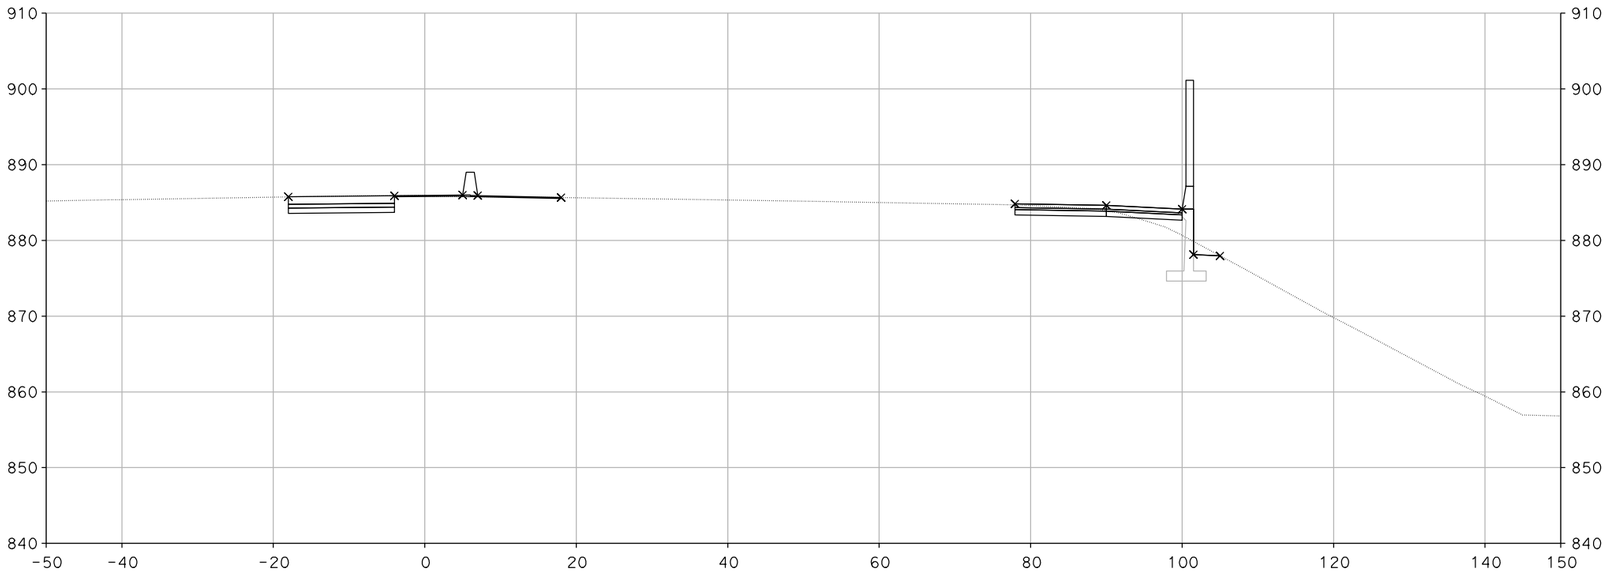

"A" 134+50.00

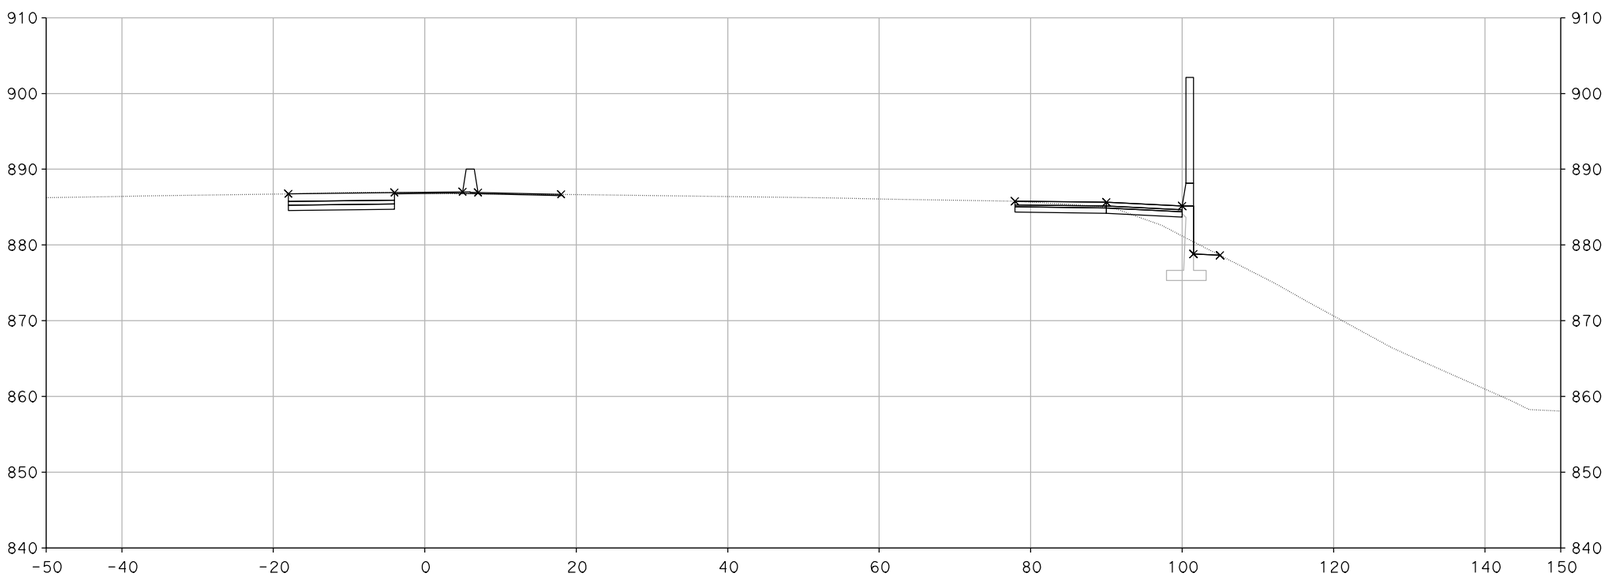

"A" 134+00.00

CROSS SECTIONS

SCALE: 1" = 10'

XS-131

DESIGN STUDY ONLY

STATE OF CALIFORNIA - DEPARTMENT OF TRANSPORTATION

Caltrans

CONSULTANT FUNCTIONAL SUPERVISOR: CHRIS BRETALL

CALCULATED-DESIGNED BY: SUSAN CHAU

CHECKED BY: MIKE ROBINSON

REVISED BY

DATE REVISED

LAST REVISION 00-00-00

DATE PLOTTED => 29-MAY-2013
TIME PLOTTED => 12:15

Dist	COUNTY	ROUTE	POST MILES TOTAL PROJECT	SHEET No.	TOTAL SHEETS
7	VEN	101, 23	R0.1/R4.5 3.3/3.8		

CH2M HILL
1000 WILSHIRE Blvd
LOS ANGELES, CA 90017

CITY OF THOUSAND OAKS
2100 THOUSAND OAKS BLVD
THOUSAND OAKS. CA 91362

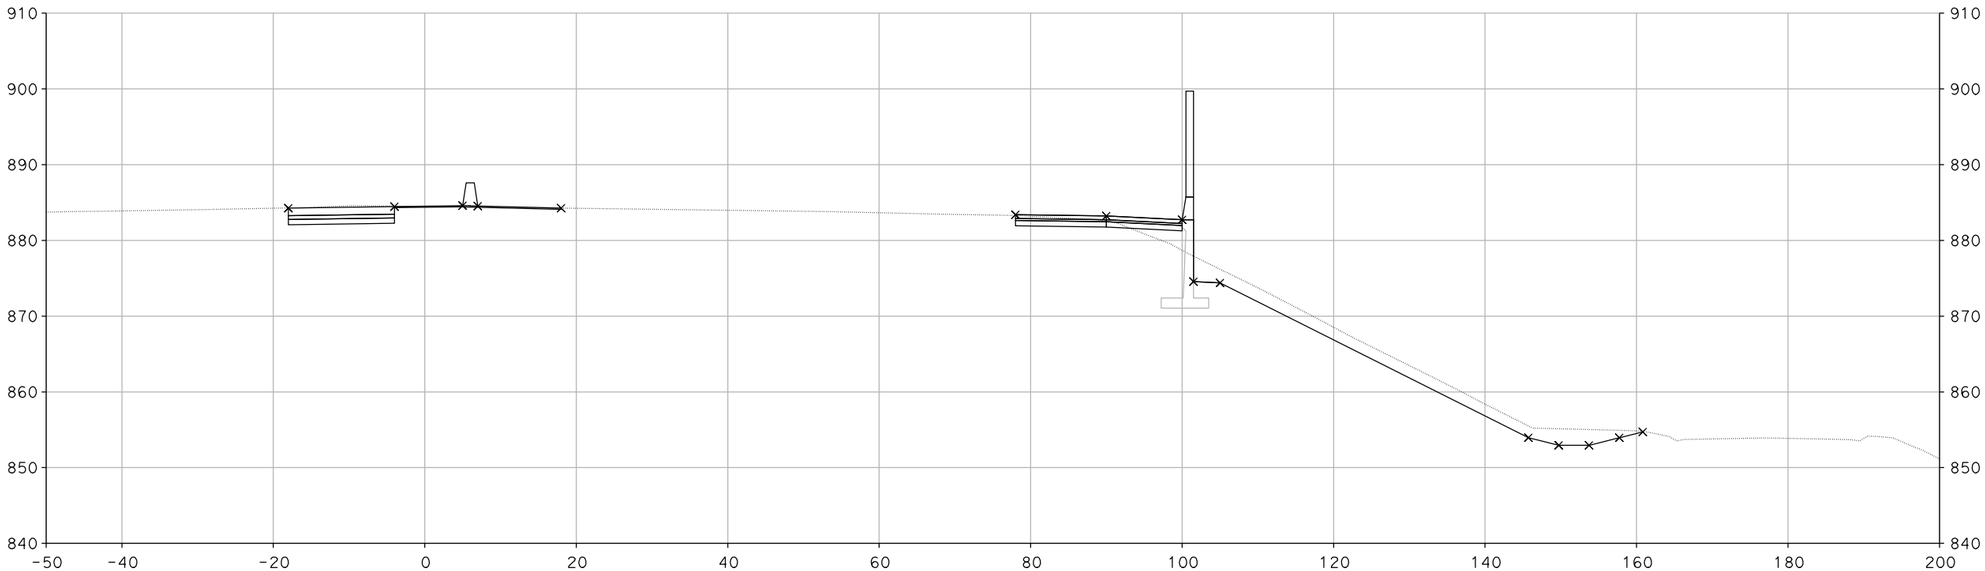

"A" 135+50.00

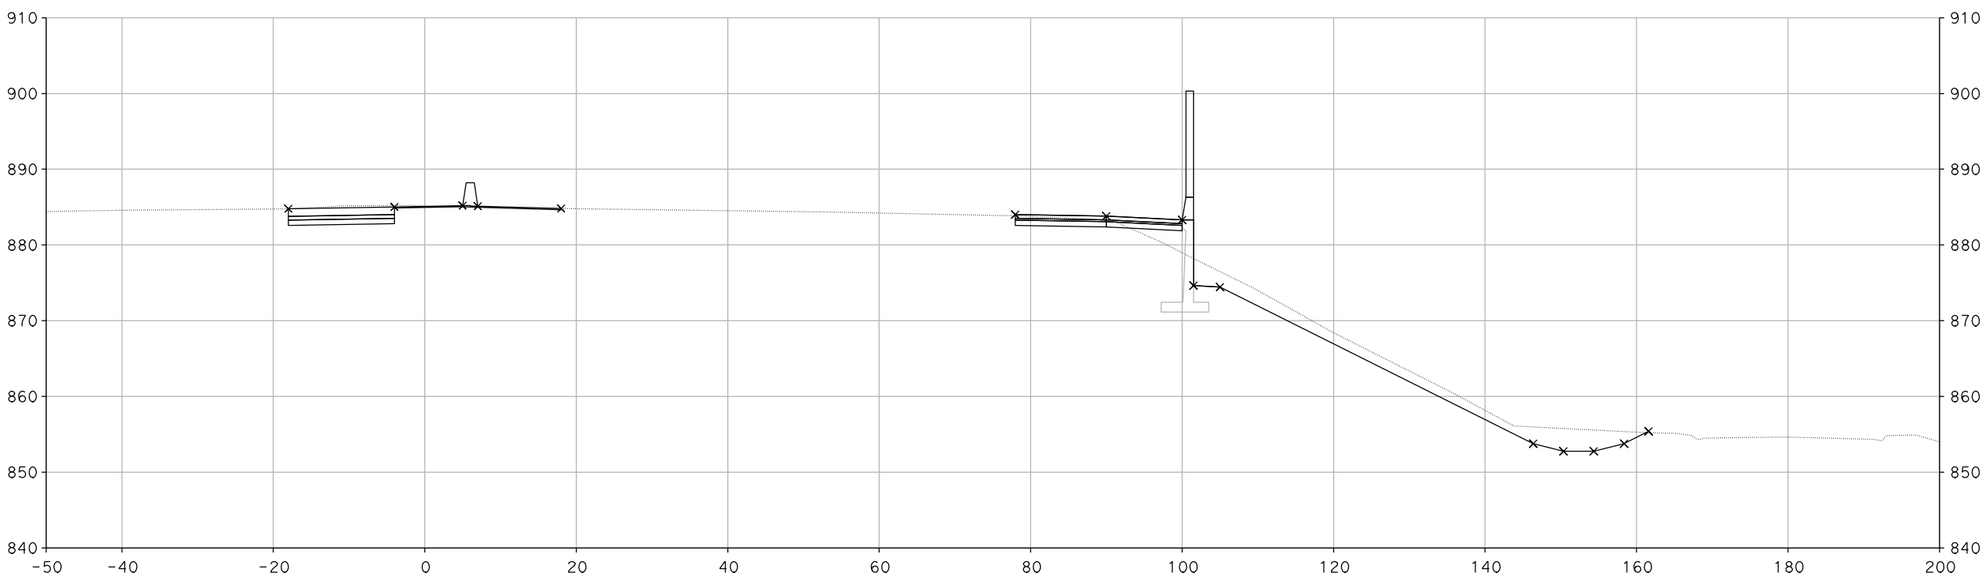

"A" 135+00.00

CROSS SECTIONS

SCALE: 1" = 10'

DESIGN STUDY ONLY

XS-132

REVISED BY	DATE REVISED

SUSAN CHAU — CALCULATED-DESIGNED BY
MIKE ROBINSON — CHECKED BY
CONSULTANT FUNCTIONAL SUPERVISOR: CHRIS BRETALL

STATE OF CALIFORNIA - DEPARTMENT OF TRANSPORTATION
Caltrans

LAST REVISION 00-00-00
DATE PLOTTED => 29-MAY-2013
TIME PLOTTED => 12:15

Dist	COUNTY	ROUTE	POST MILES TOTAL PROJECT	SHEET No.	TOTAL SHEETS
7	VEN	101, 23	R0.1/R4.5 3.3/3.8		

CH2M HILL
1000 WILSHIRE Blvd
LOS ANGELES, CA 90017

CITY OF THOUSAND OAKS
2100 THOUSAND OAKS BLVD
THOUSAND OAKS. CA 91362

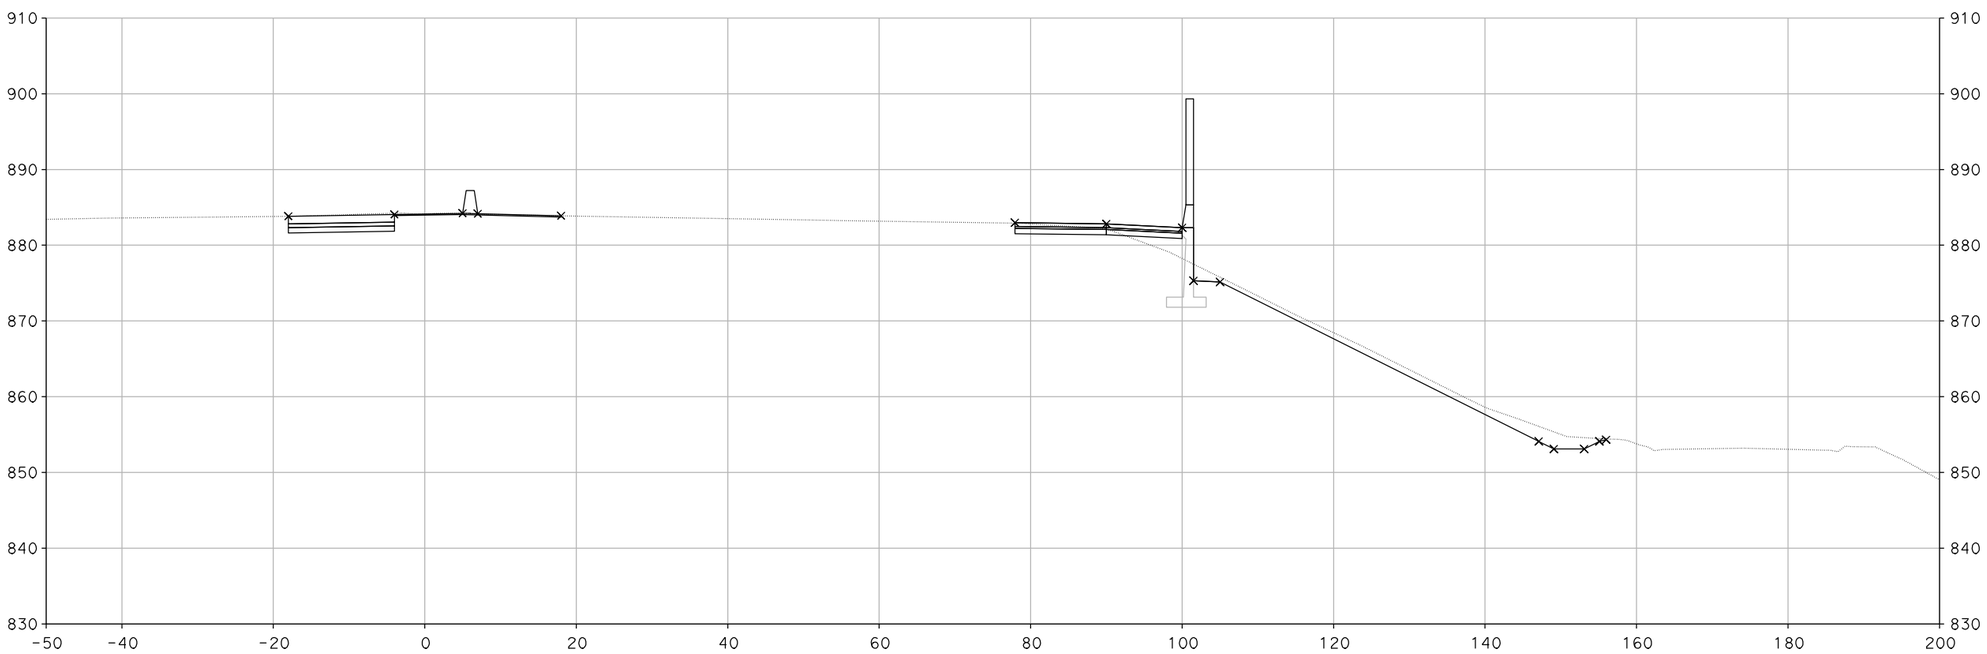

"A" 136+00.00

CROSS SECTIONS

SCALE: 1" = 10'

DESIGN STUDY ONLY

XS-133

REVISED BY	DATE REVISED

CALCULATED-DESIGNED BY	CHECKED BY
SUSAN CHAU	MIKE ROBINSON

CONSULTANT FUNCTIONAL SUPERVISOR: CHRIS BRETALL

STATE OF CALIFORNIA - DEPARTMENT OF TRANSPORTATION

Caltrans

LAST REVISION 00-00-00 | DATE PLOTTED => 29-MAY-2013 | TIME PLOTTED => 12:15

Dist	COUNTY	ROUTE	POST MILES TOTAL PROJECT	SHEET No.	TOTAL SHEETS
7	VEN	101, 23	R0.1/R4.5 3.3/3.8		

CH2M HILL
1000 WILSHIRE Blvd
LOS ANGELES, CA 90017

CITY OF THOUSAND OAKS
2100 THOUSAND OAKS BLVD
THOUSAND OAKS. CA 91362

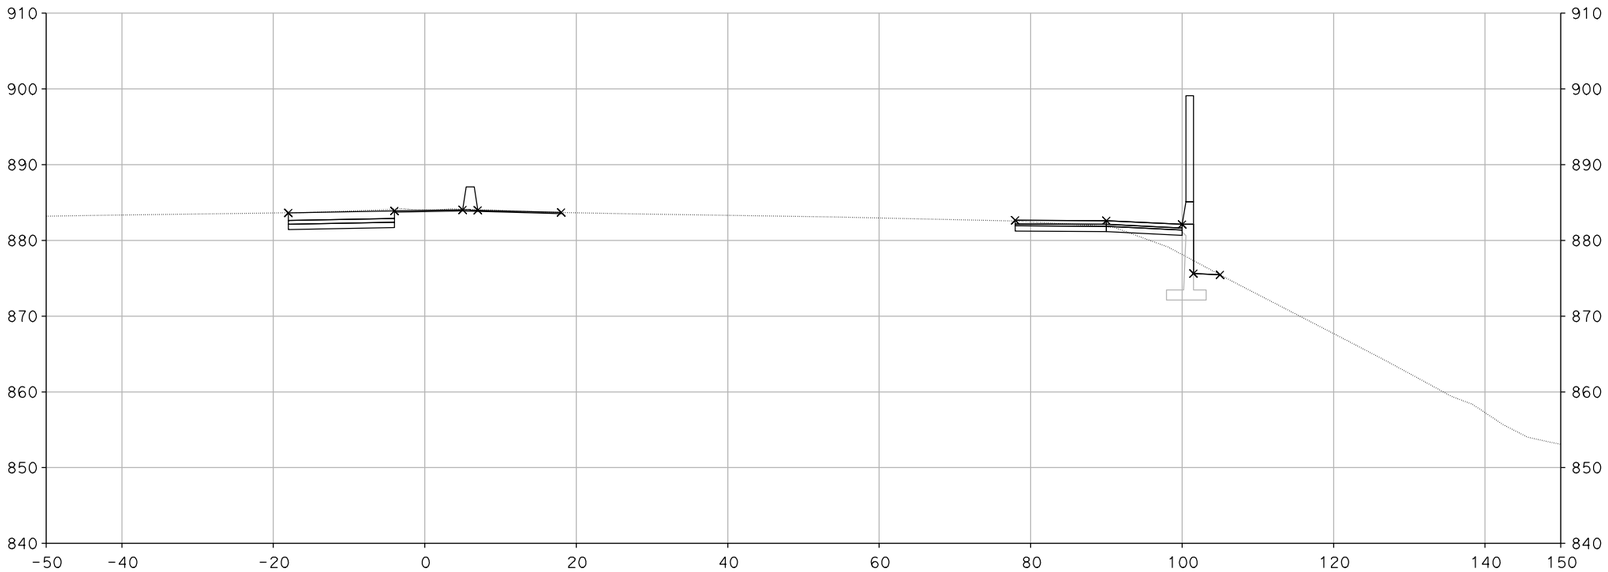

"A" 137+00.00

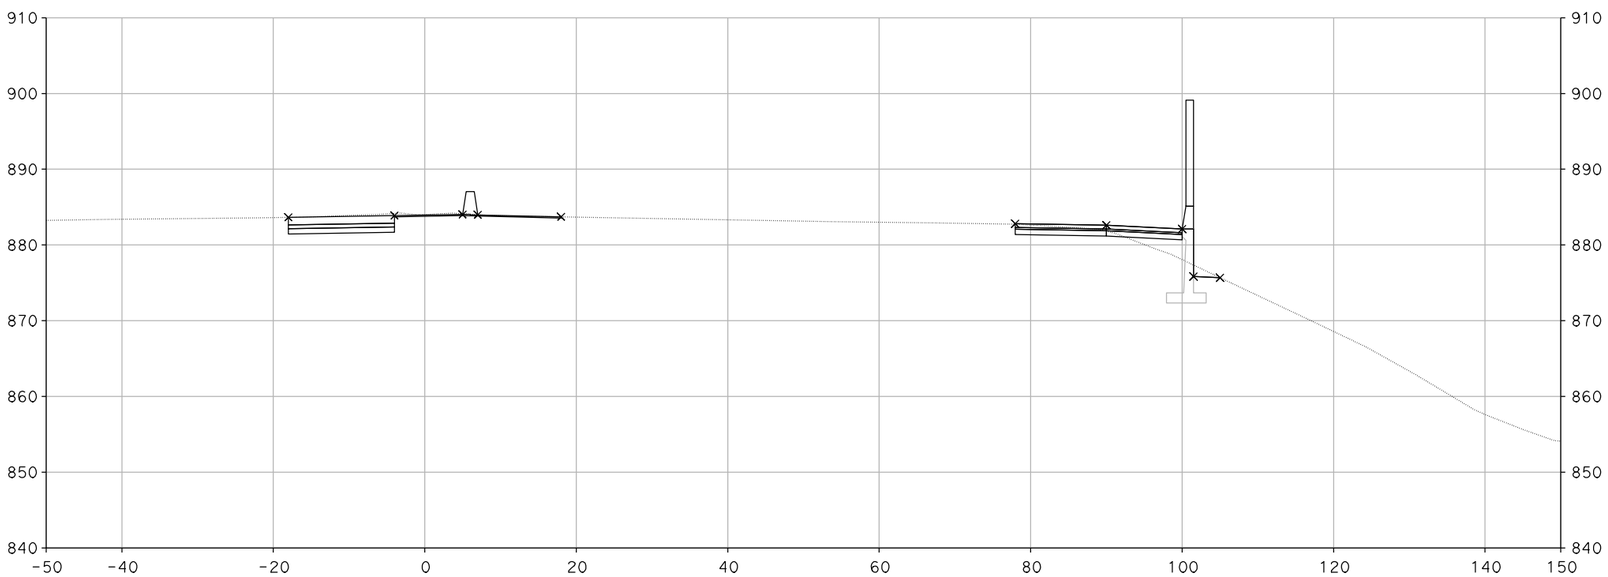

"A" 136+50.00

CROSS SECTIONS

SCALE: 1" = 10'

XS-134

DESIGN STUDY ONLY

STATE OF CALIFORNIA - DEPARTMENT OF TRANSPORTATION

Caltrans

CONSULTANT FUNCTIONAL SUPERVISOR: CHRIS BRETALL

CALCULATED-DESIGNED BY: SUSAN CHAU

CHECKED BY: MIKE ROBINSON

REVISED BY

DATE REVISED

LAST REVISION 00-00-00

DATE PLOTTED => 29-MAY-2013
TIME PLOTTED => 12:15

Dist	COUNTY	ROUTE	POST MILES TOTAL PROJECT	SHEET No.	TOTAL SHEETS
7	VEN	101, 23	R0.1/R4.5 3.3/3.8		

CH2M HILL
1000 WILSHIRE Blvd
LOS ANGELES, CA 90017

CITY OF THOUSAND OAKS
2100 THOUSAND OAKS BLVD
THOUSAND OAKS. CA 91362

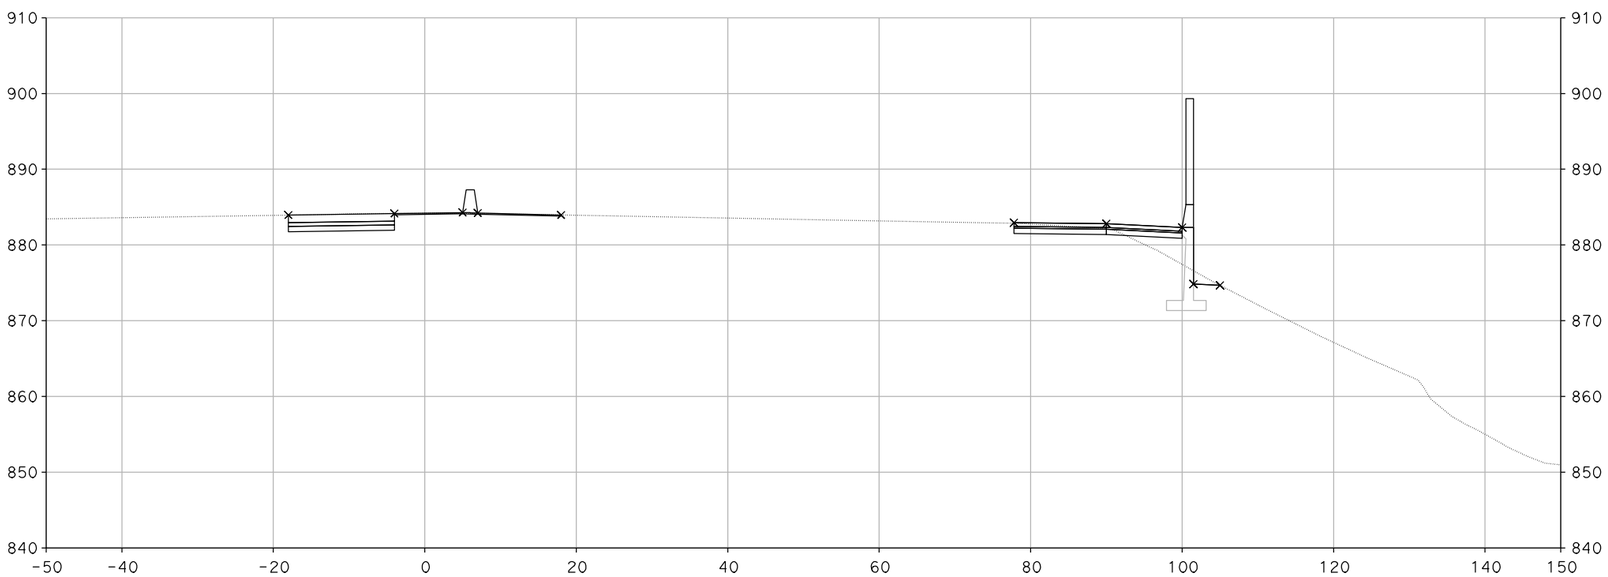

"A" 137+50.00

CROSS SECTIONS

SCALE: 1" = 10'

XS-135

DESIGN STUDY ONLY

STATE OF CALIFORNIA - DEPARTMENT OF TRANSPORTATION

Caltrans

CONSULTANT FUNCTIONAL SUPERVISOR: CHRIS BRETALL

CALCULATED-DESIGNED BY: SUSAN CHAU

CHECKED BY: MIKE ROBINSON

REVISED BY

DATE REVISED

LAST REVISION 00-00-00

DATE PLOTTED => 29-MAY-2013
TIME PLOTTED => 12:15

Dist	COUNTY	ROUTE	POST MILES TOTAL PROJECT	SHEET No.	TOTAL SHEETS
7	VEN	101, 23	R0.1/R4.5 3.3/3.8		

CH2M HILL
1000 WILSHIRE Blvd
LOS ANGELES, CA 90017

CITY OF THOUSAND OAKS
2100 THOUSAND OAKS BLVD
THOUSAND OAKS. CA 91362

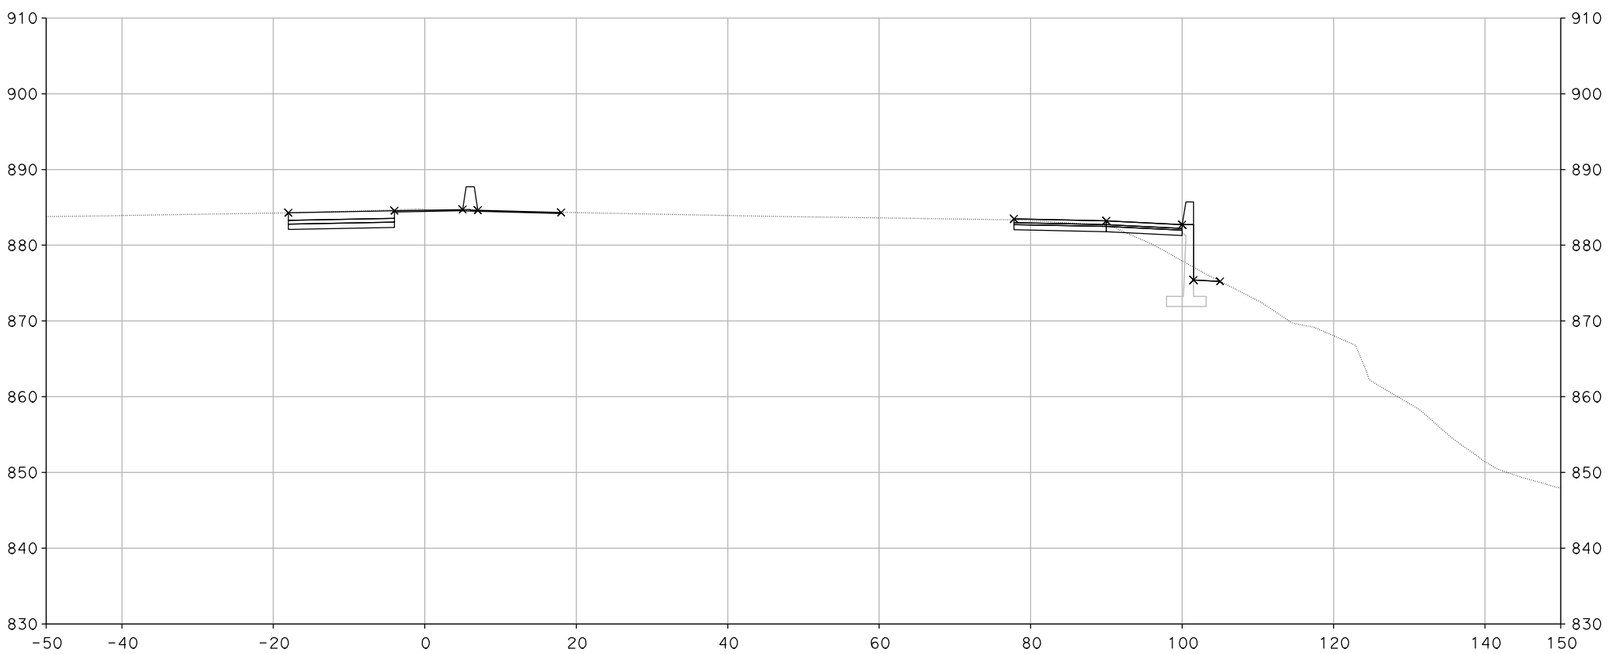

"A" 138+00.00

DESIGN STUDY ONLY

CROSS SECTIONS

SCALE: 1" = 10'

XS-136

REVISED BY	DATE REVISED

CALCULATED-DESIGNED BY	CHECKED BY
SUSAN CHAU	MIKE ROBINSON

CONSULTANT FUNCTIONAL SUPERVISOR: CHRIS BRETALL

STATE OF CALIFORNIA - DEPARTMENT OF TRANSPORTATION

Caltrans

LAST REVISION 00-00-00 | DATE PLOTTED => 29-MAY-2013 | TIME PLOTTED => 12:16

BORDER LAST REVISED 7/2/2010 | USERNAME => handers3 | DGN FILE => RE-CrossSection.dgn | RELATIVE BORDER SCALE IS IN INCHES 0 1 2 3 | UNIT 1821 | PROJECT NUMBER & PHASE 0700000201

Dist	COUNTY	ROUTE	POST MILES TOTAL PROJECT	SHEET No.	TOTAL SHEETS
7	VEN	101, 23	R0.1/R4.5 3.3/3.8		

CH2M HILL
1000 WILSHIRE Blvd
LOS ANGELES, CA 90017

CITY OF THOUSAND OAKS
2100 THOUSAND OAKS BLVD
THOUSAND OAKS. CA 91362

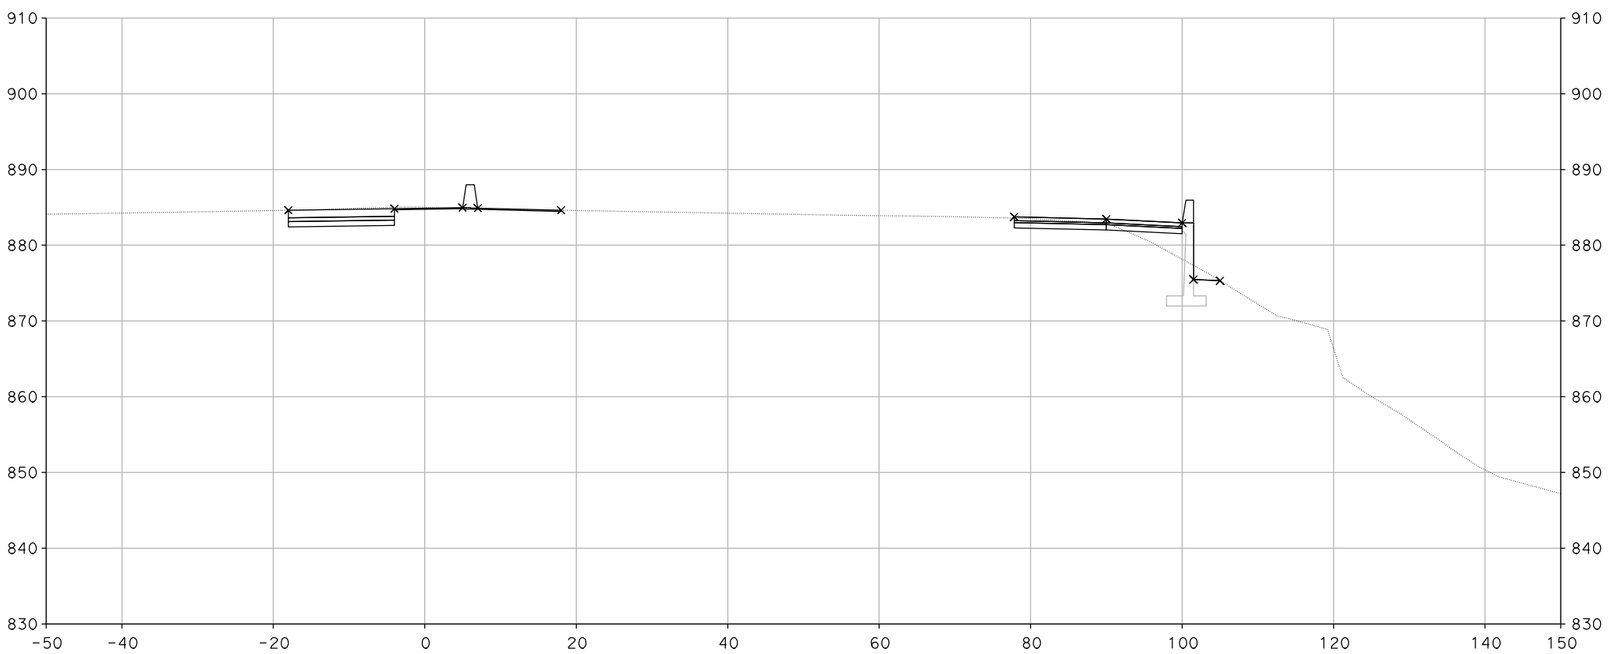

"A" 138+22.50

CROSS SECTIONS

SCALE: 1" = 10'

DESIGN STUDY ONLY

XS-137

REVISED BY	DATE REVISED

CALCULATED-DESIGNED BY	CHECKED BY
SUSAN CHAU	MIKE ROBINSON

CONSULTANT FUNCTIONAL SUPERVISOR: CHRIS BRETALL

STATE OF CALIFORNIA - DEPARTMENT OF TRANSPORTATION

Caltrans

LAST REVISION 00-00-00 | DATE PLOTTED => 29-MAY-2013 | TIME PLOTTED => 12:15

Dist	COUNTY	ROUTE	POST MILES TOTAL PROJECT	SHEET No.	TOTAL SHEETS
7	VEN	101, 23	R0.1/R4.5 3.3/3.8		

CH2M HILL
1000 WILSHIRE Blvd
LOS ANGELES, CA 90017

CITY OF THOUSAND OAKS
2100 THOUSAND OAKS BLVD
THOUSAND OAKS. CA 91362

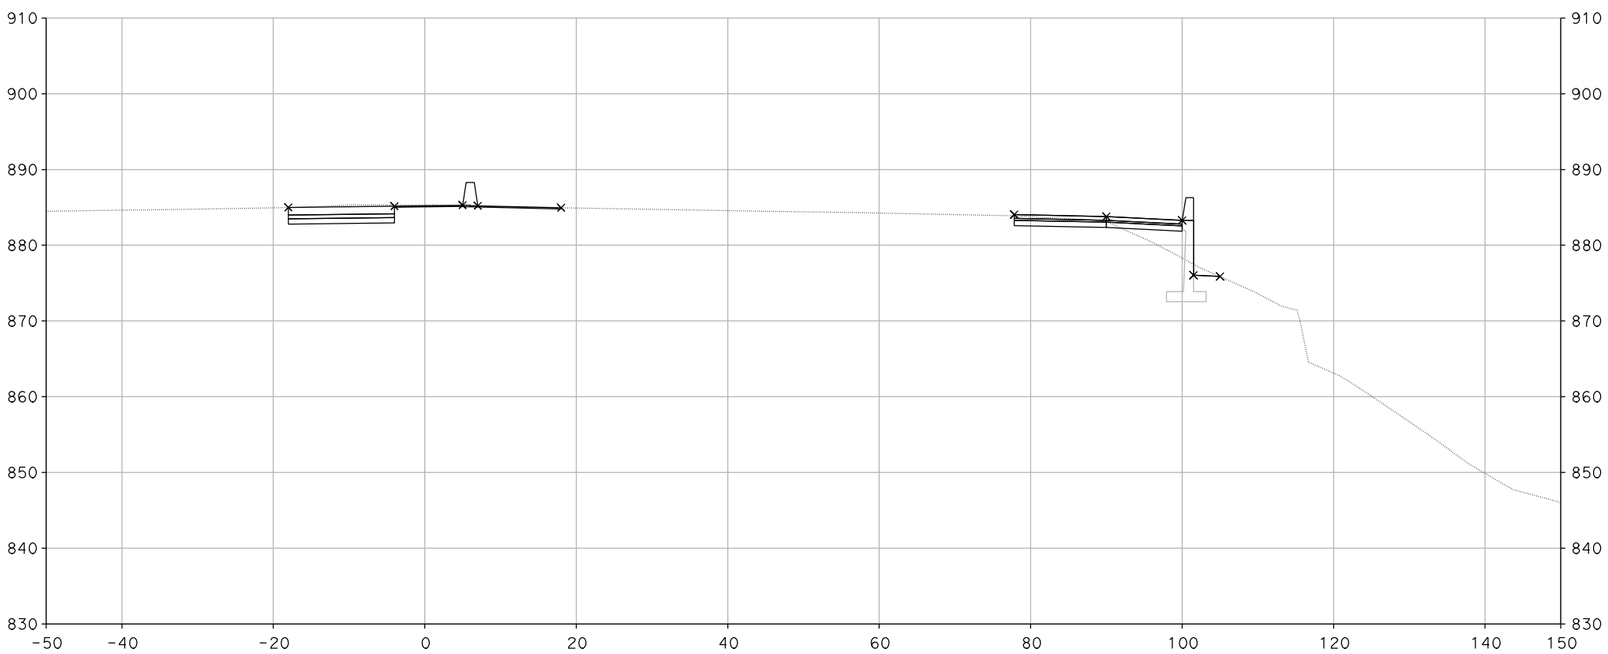

"A" 138+50.00

DESIGN STUDY ONLY

CROSS SECTIONS

SCALE: 1" = 10'

XS-138

REVISED BY	DATE REVISED

CALCULATED-DESIGNED BY	CHECKED BY
SUSAN CHAU	MIKE ROBINSON

CONSULTANT FUNCTIONAL SUPERVISOR: CHRIS BRETALL

STATE OF CALIFORNIA - DEPARTMENT OF TRANSPORTATION

Caltrans

LAST REVISION 00-00-00 | DATE PLOTTED => 29-MAY-2013 | TIME PLOTTED => 12:16

BORDER LAST REVISED 7/2/2010 | USERNAME => handers3 | DGN FILE => RE-CrossSection.dgn | RELATIVE BORDER SCALE IS IN INCHES 0 1 2 3 | UNIT 1821 | PROJECT NUMBER & PHASE 0700000201

Dist	COUNTY	ROUTE	POST MILES TOTAL PROJECT	SHEET No.	TOTAL SHEETS
7	VEN	101, 23	R0.1/R4.5 3.3/3.8		

CH2M HILL
1000 WILSHIRE Blvd
LOS ANGELES, CA 90017

CITY OF THOUSAND OAKS
2100 THOUSAND OAKS BLVD
THOUSAND OAKS. CA 91362

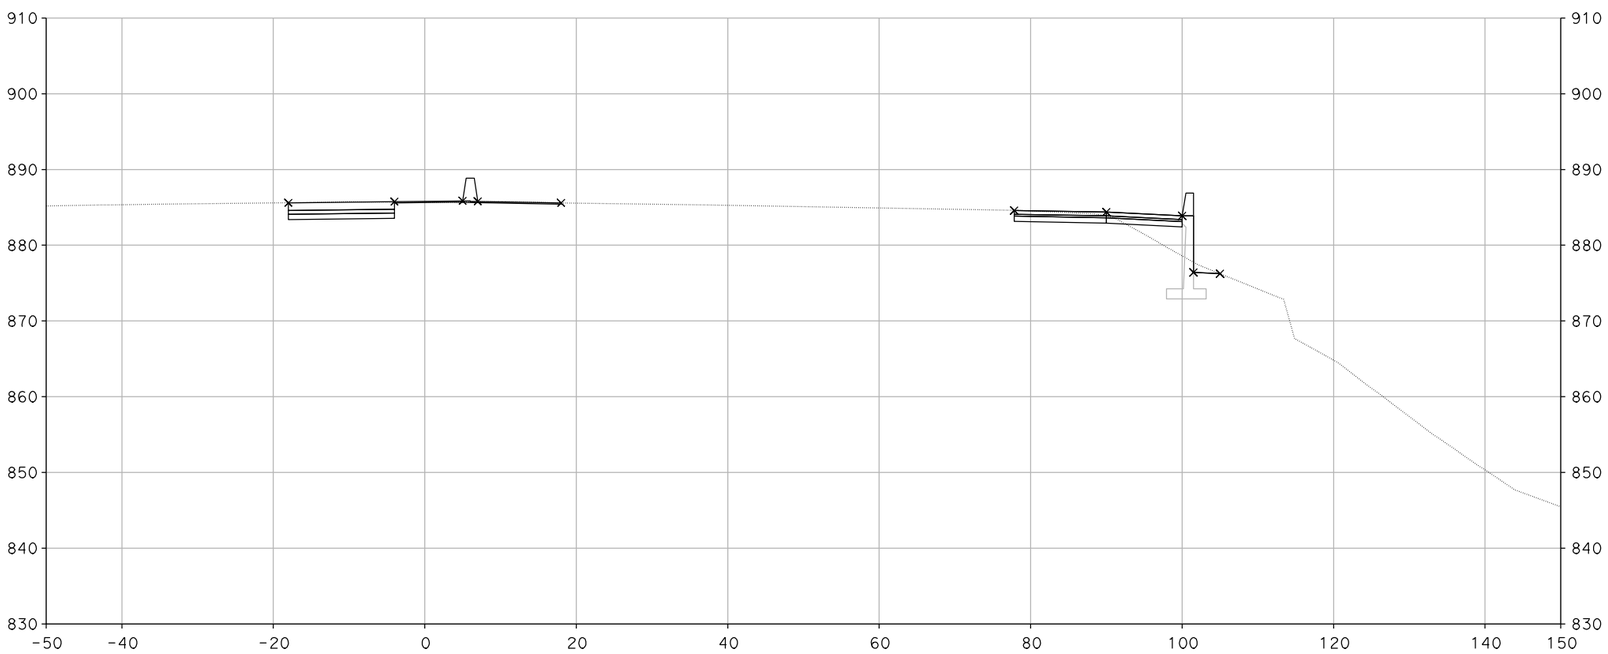

"A" 139+00.00

DESIGN STUDY ONLY

CROSS SECTIONS

SCALE: 1" = 10'

XS-139

REVISED BY	DATE REVISED

CALCULATED-DESIGNED BY	CHECKED BY
SUSAN CHAU	MIKE ROBINSON

CONSULTANT FUNCTIONAL SUPERVISOR: CHRIS BRETALL

STATE OF CALIFORNIA - DEPARTMENT OF TRANSPORTATION

Caltrans

LAST REVISION 00-00-00

DATE PLOTTED => 29-MAY-2013
TIME PLOTTED => 12:16

Dist	COUNTY	ROUTE	POST MILES TOTAL PROJECT	SHEET No.	TOTAL SHEETS
7	VEN	101, 23	R0.1/R4.5 3.3/3.8		

CH2M HILL
1000 WILSHIRE Blvd
LOS ANGELES, CA 90017

CITY OF THOUSAND OAKS
2100 THOUSAND OAKS BLVD
THOUSAND OAKS. CA 91362

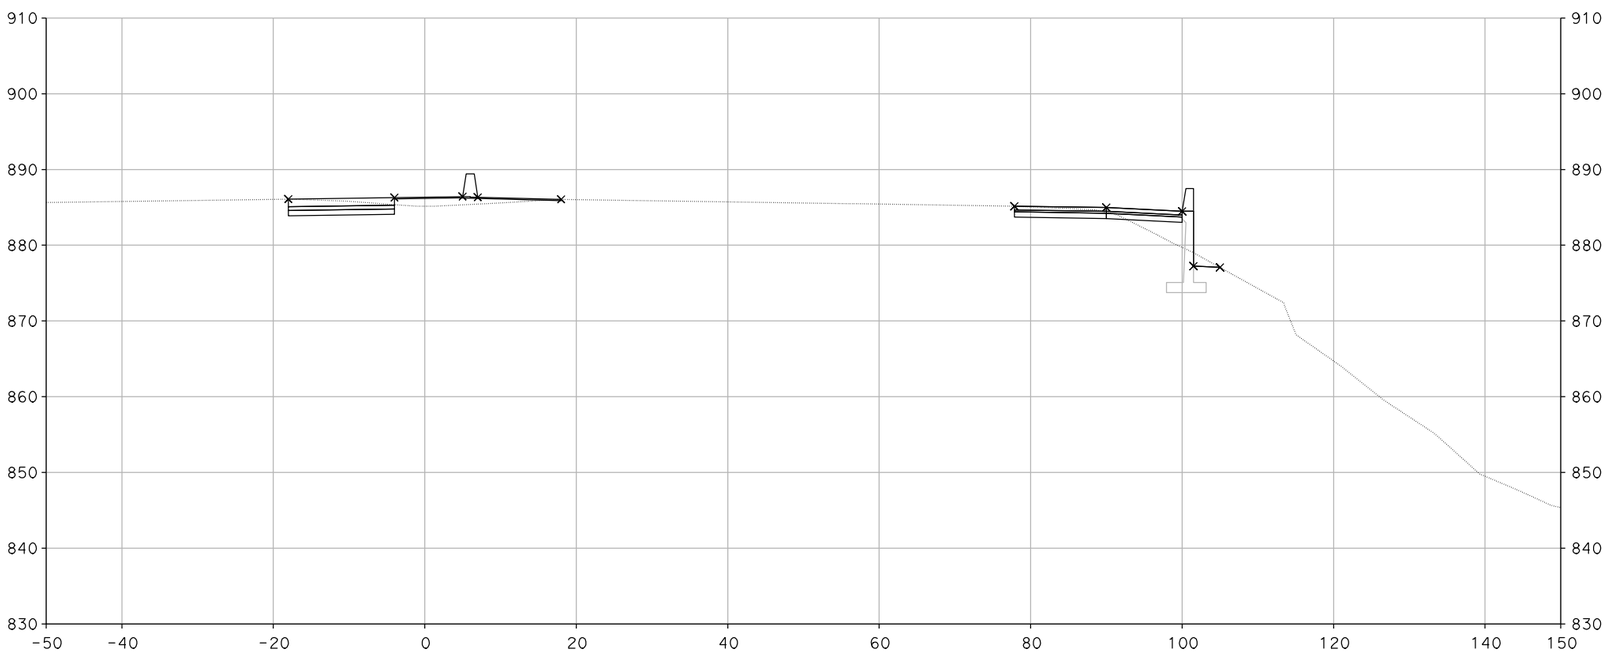

"A" 139+50.00

CROSS SECTIONS

SCALE: 1" = 10'

DESIGN STUDY ONLY

XS-140

STATE OF CALIFORNIA - DEPARTMENT OF TRANSPORTATION

Caltrans

CONSULTANT FUNCTIONAL SUPERVISOR: CHRIS BRETALL

CALCULATED-DESIGNED BY: SUSAN CHAU

CHECKED BY: MIKE ROBINSON

REVISED BY

DATE REVISED

LAST REVISION 00-00-00

DATE PLOTTED => 29-MAY-2013
TIME PLOTTED => 12:16

Dist	COUNTY	ROUTE	POST MILES TOTAL PROJECT	SHEET No.	TOTAL SHEETS
7	VEN	101, 23	R0.1/R4.5 3.3/3.8		

CH2M HILL
1000 WILSHIRE Blvd
LOS ANGELES, CA 90017

CITY OF THOUSAND OAKS
2100 THOUSAND OAKS BLVD
THOUSAND OAKS. CA 91362

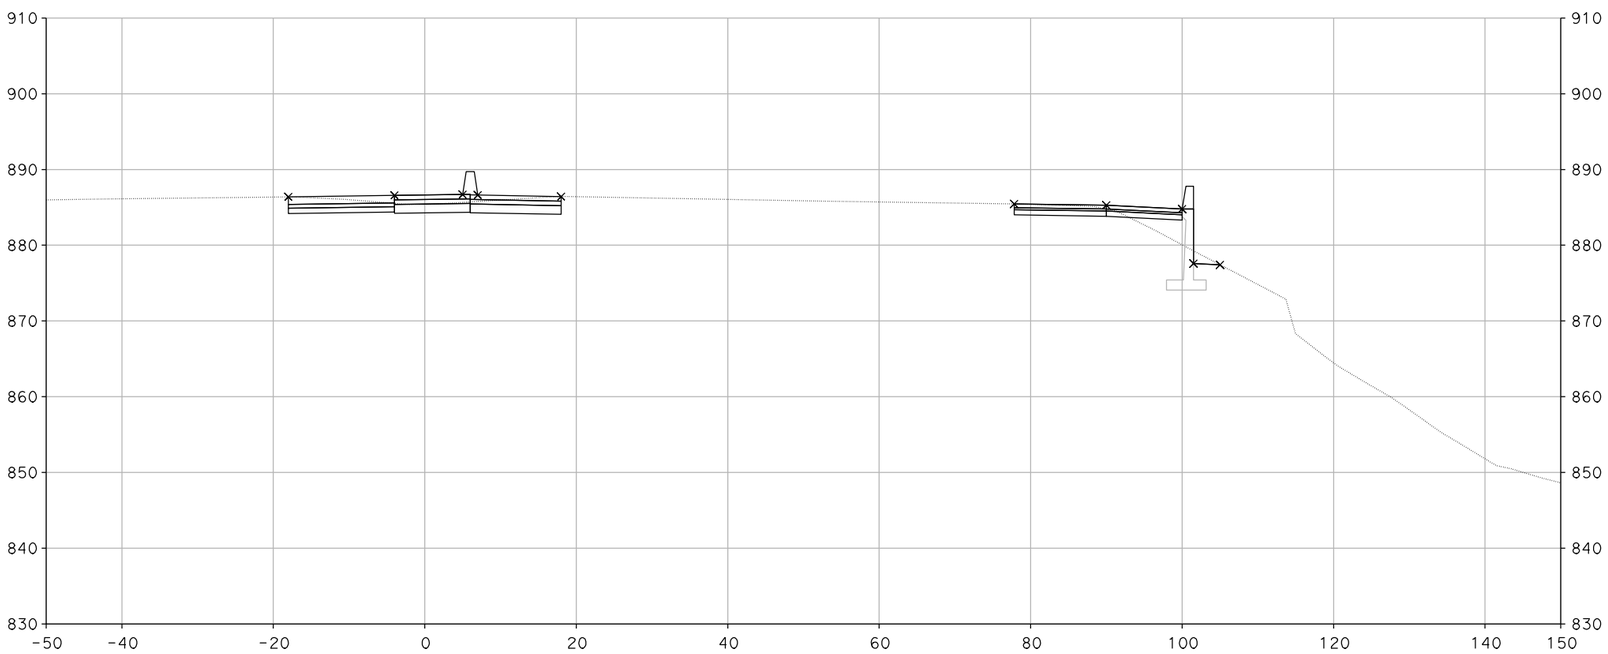

"A" 139+75.00

DESIGN STUDY ONLY

CROSS SECTIONS

SCALE: 1" = 10'

XS-141

REVISED BY	DATE REVISED

CALCULATED-DESIGNED BY	CHECKED BY
SUSAN CHAU	MIKE ROBINSON

CONSULTANT FUNCTIONAL SUPERVISOR: CHRIS BRETALL

STATE OF CALIFORNIA - DEPARTMENT OF TRANSPORTATION

Caltrans

LAST REVISION 00-00-00 | DATE PLOTTED => 29-MAY-2013 | TIME PLOTTED => 12:16

Dist	COUNTY	ROUTE	POST MILES TOTAL PROJECT	SHEET No.	TOTAL SHEETS
7	VEN	101, 23	R0.1/R4.5 3.3/3.8		

CH2M HILL
1000 WILSHIRE Blvd
LOS ANGELES, CA 90017

CITY OF THOUSAND OAKS
2100 THOUSAND OAKS BLVD
THOUSAND OAKS. CA 91362

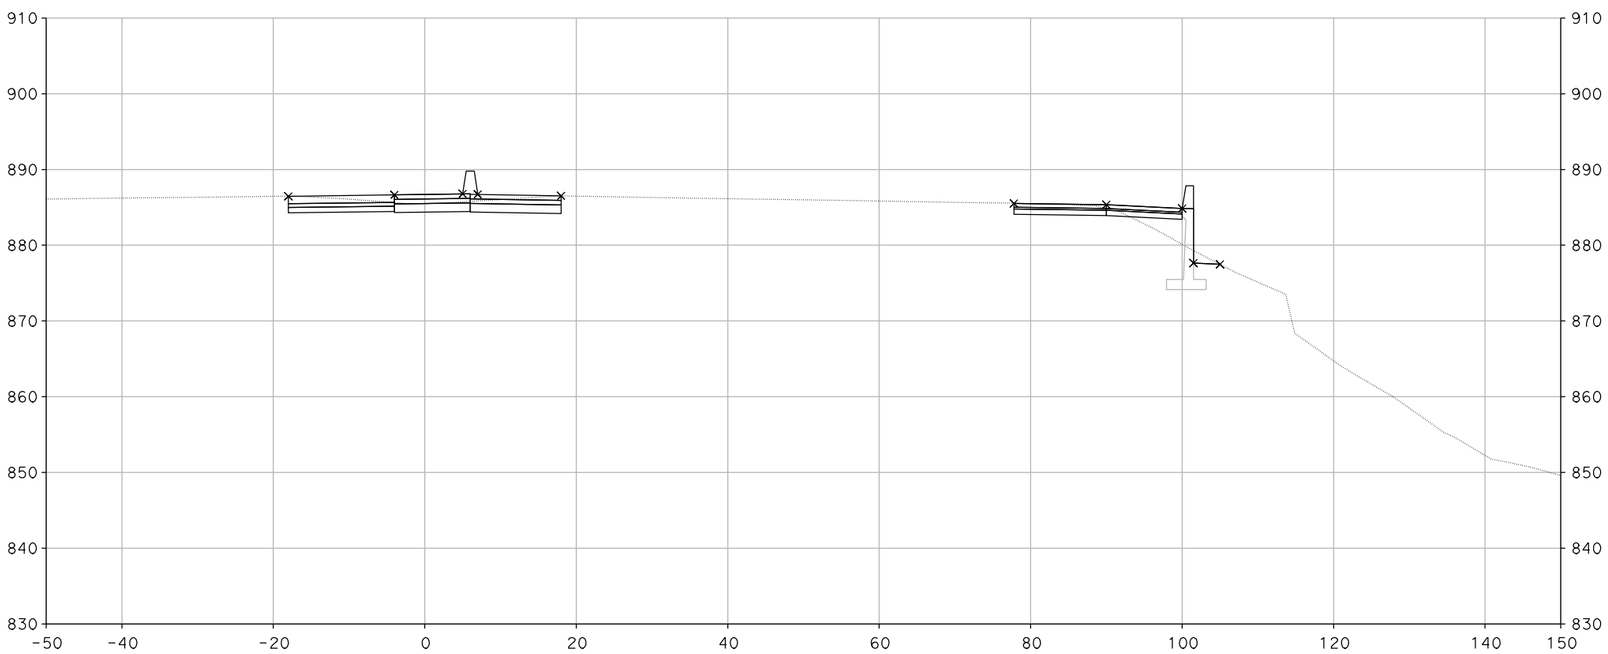

"A" 139+82.00

DESIGN STUDY ONLY

CROSS SECTIONS

SCALE: 1" = 10'

XS-142

REVISED BY	DATE REVISED

CALCULATED-DESIGNED BY	CHECKED BY
SUSAN CHAU	MIKE ROBINSON

CONSULTANT FUNCTIONAL SUPERVISOR: CHRIS BRETALL

STATE OF CALIFORNIA - DEPARTMENT OF TRANSPORTATION

Caltrans

LAST REVISION 00-00-00 | DATE PLOTTED => 29-MAY-2013 | TIME PLOTTED => 12:16

Dist	COUNTY	ROUTE	POST MILES TOTAL PROJECT	SHEET No.	TOTAL SHEETS
7	VEN	101, 23	R0.1/R4.5 3.3/3.8		

CH2M HILL
1000 WILSHIRE Blvd
LOS ANGELES, CA 90017

CITY OF THOUSAND OAKS
2100 THOUSAND OAKS BLVD
THOUSAND OAKS. CA 91362

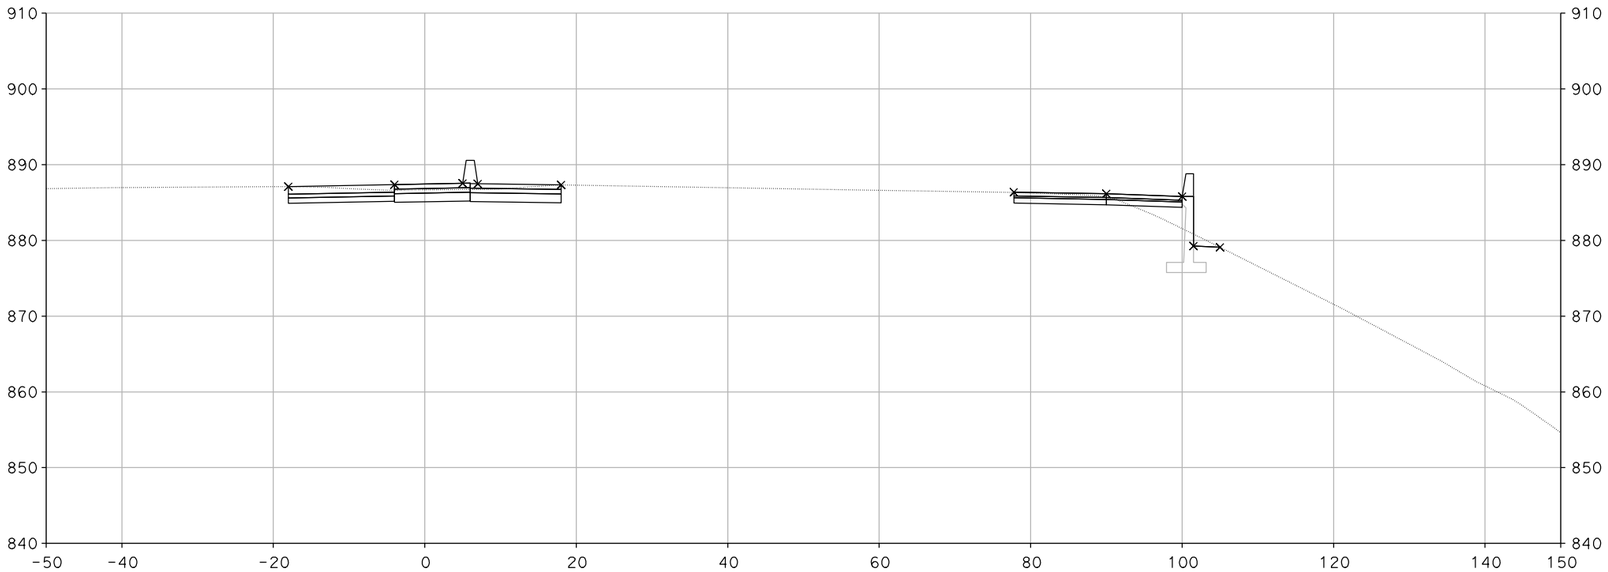

"A" 140+50.00

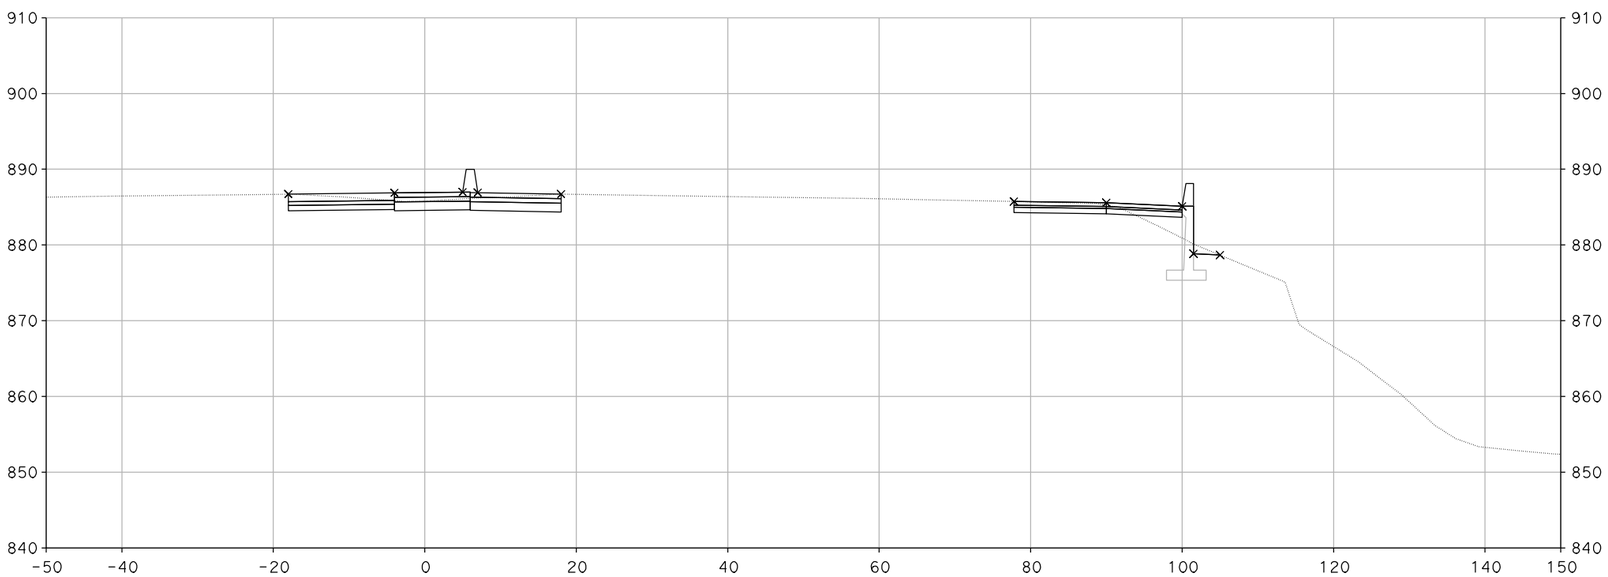

"A" 140+00.00

CROSS SECTIONS

SCALE: 1" = 10'

XS-143

DESIGN STUDY ONLY

REVISED BY	DATE REVISED

CALCULATED-DESIGNED BY	CHECKED BY
SUSAN CHAU	MIKE ROBINSON

CONSULTANT FUNCTIONAL SUPERVISOR: CHRIS BRETALL

STATE OF CALIFORNIA - DEPARTMENT OF TRANSPORTATION

Caltrans

LAST REVISION 00-00-00 | DATE PLOTTED => 29-MAY-2013 | TIME PLOTTED => 12:16

Dist	COUNTY	ROUTE	POST MILES TOTAL PROJECT	SHEET No.	TOTAL SHEETS
7	VEN	101, 23	R0.1/R4.5 3.3/3.8		

CH2M HILL
1000 WILSHIRE Blvd
LOS ANGELES, CA 90017

CITY OF THOUSAND OAKS
2100 THOUSAND OAKS BLVD
THOUSAND OAKS. CA 91362

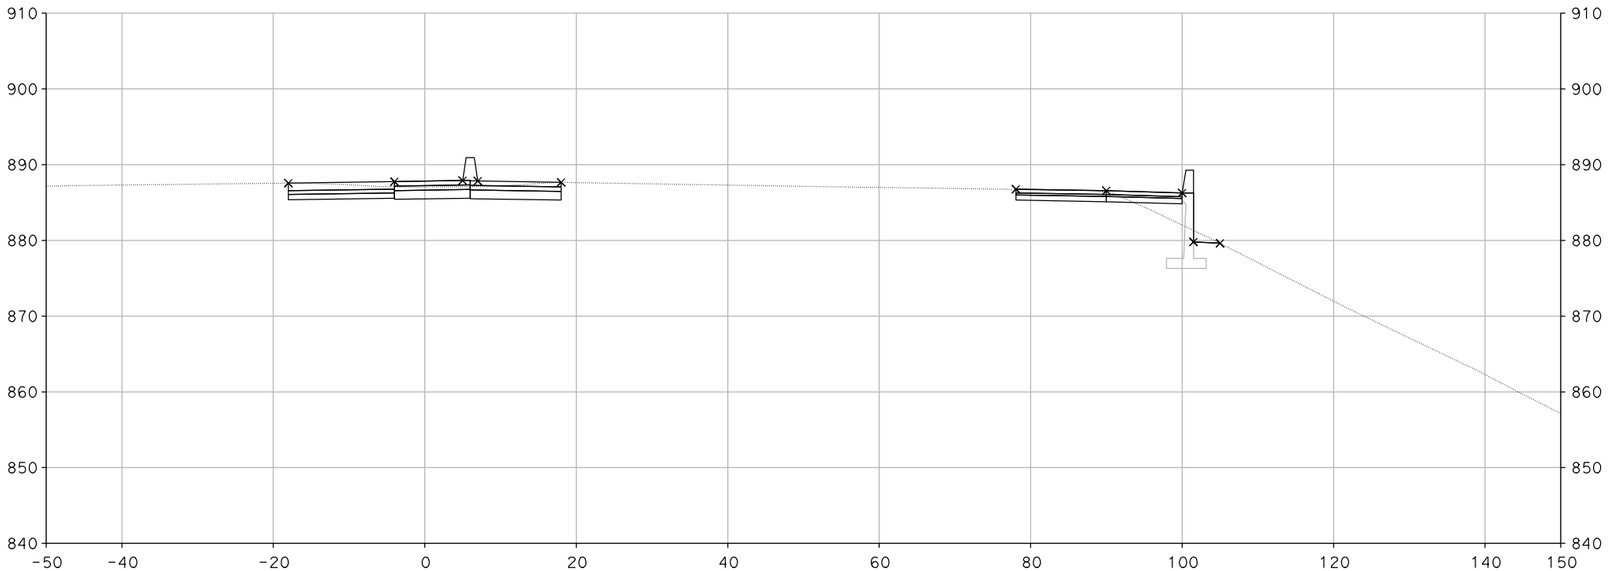

"A" 140+82.00

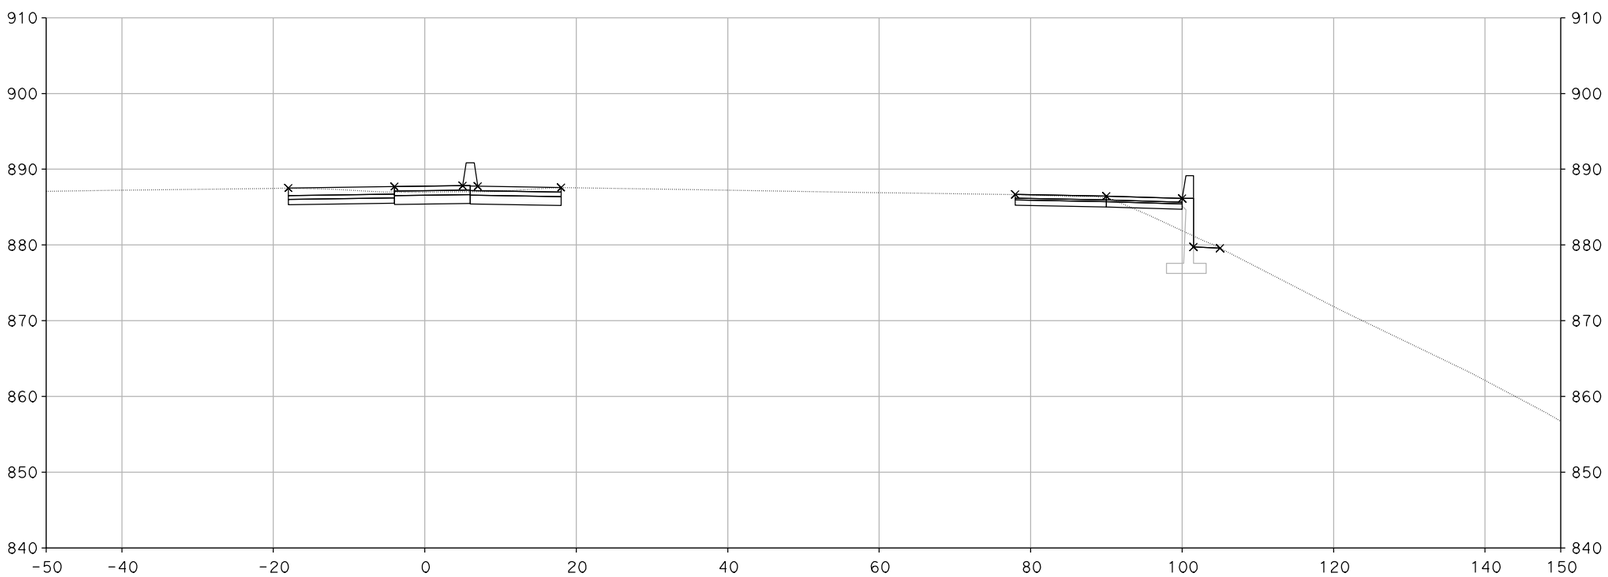

"A" 140+75.00

CROSS SECTIONS

SCALE: 1" = 10'

XS-144

DESIGN STUDY ONLY

REVISED BY	DATE REVISED

SUSAN CHAU — CALCULATED-DESIGNED BY
MIKE ROBINSON — CHECKED BY

CONSULTANT FUNCTIONAL SUPERVISOR: CHRIS BRETALL

STATE OF CALIFORNIA - DEPARTMENT OF TRANSPORTATION

Caltrans

LAST REVISION 00-00-00 | DATE PLOTTED => 29-MAY-2013 | TIME PLOTTED => 12:16

Dist	COUNTY	ROUTE	POST MILES TOTAL PROJECT	SHEET No.	TOTAL SHEETS
7	VEN	101, 23	R0.1/R4.5 3.3/3.8		

CH2M HILL
1000 WILSHIRE Blvd
LOS ANGELES, CA 90017

CITY OF THOUSAND OAKS
2100 THOUSAND OAKS BLVD
THOUSAND OAKS. CA 91362

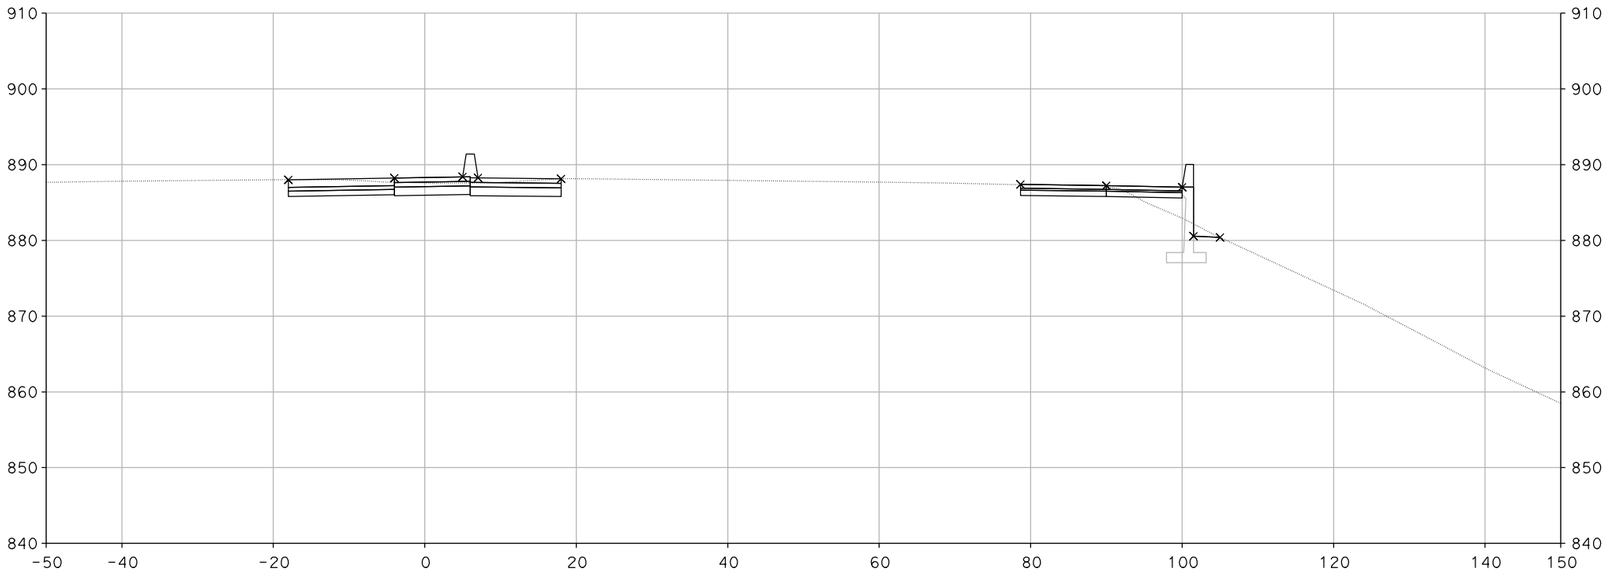

"A" 141+25.00

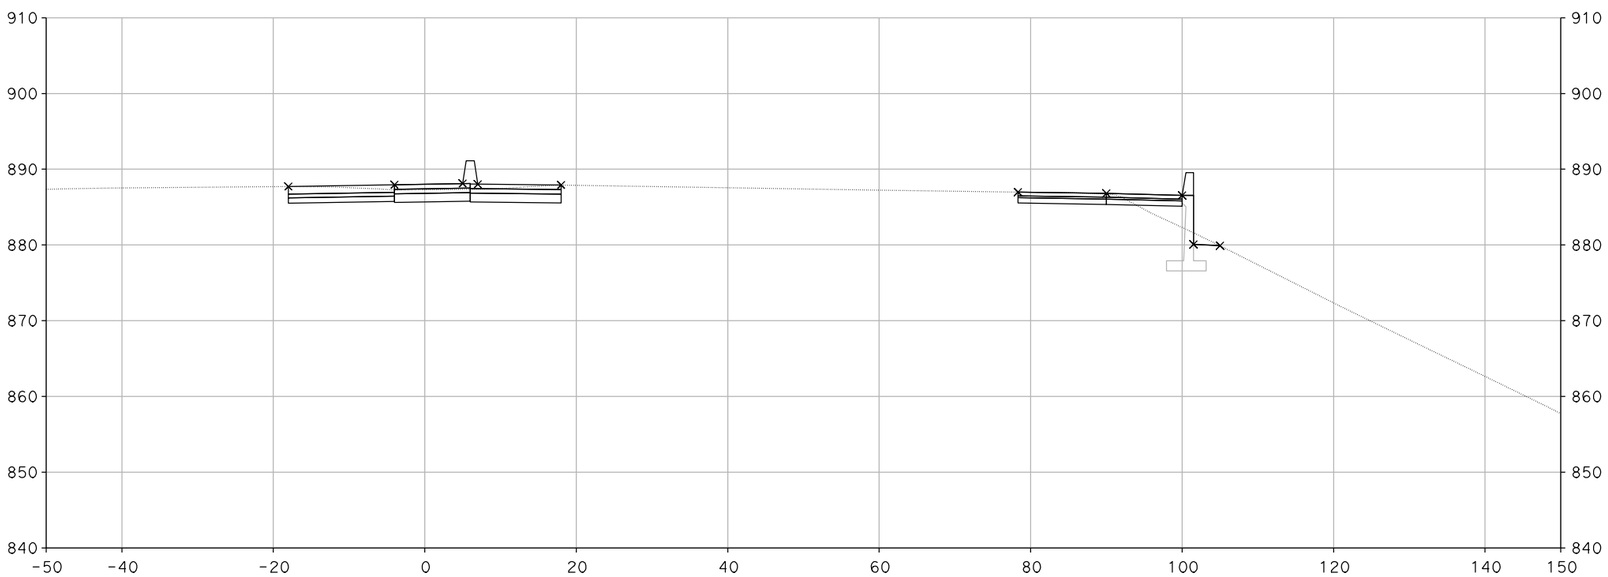

"A" 141+00.00

CROSS SECTIONS

SCALE: 1" = 10'

XS-145

DESIGN STUDY ONLY

STATE OF CALIFORNIA - DEPARTMENT OF TRANSPORTATION

Caltrans

CONSULTANT FUNCTIONAL SUPERVISOR: CHRIS BRETALL

CALCULATED-DESIGNED BY: SUSAN CHAU

CHECKED BY: MIKE ROBINSON

REVISED BY

DATE REVISED

LAST REVISION 00-00-00

DATE PLOTTED => 29-MAY-2013
TIME PLOTTED => 12:17

Dist	COUNTY	ROUTE	POST MILES TOTAL PROJECT	SHEET No.	TOTAL SHEETS
7	VEN	101, 23	R0.1/R4.5 3.3/3.8		

CH2M HILL
1000 WILSHIRE Blvd
LOS ANGELES, CA 90017

CITY OF THOUSAND OAKS
2100 THOUSAND OAKS BLVD
THOUSAND OAKS. CA 91362

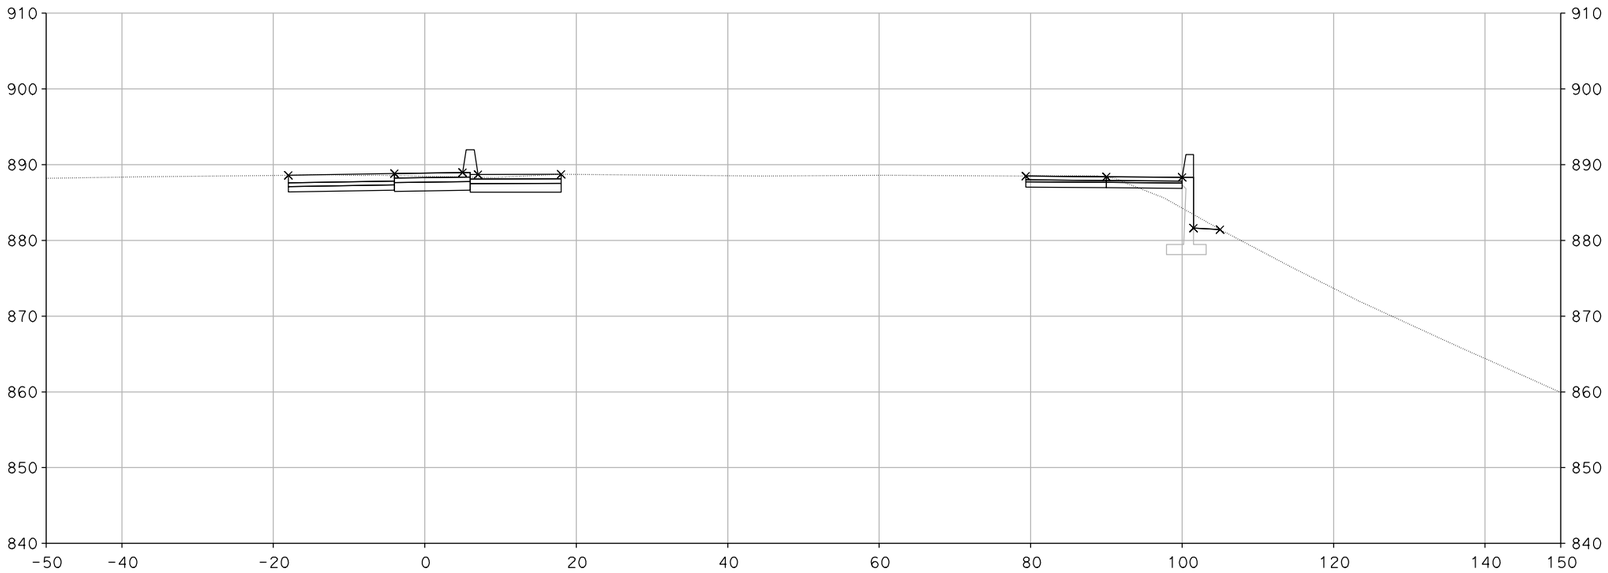

"A" 141+75.00

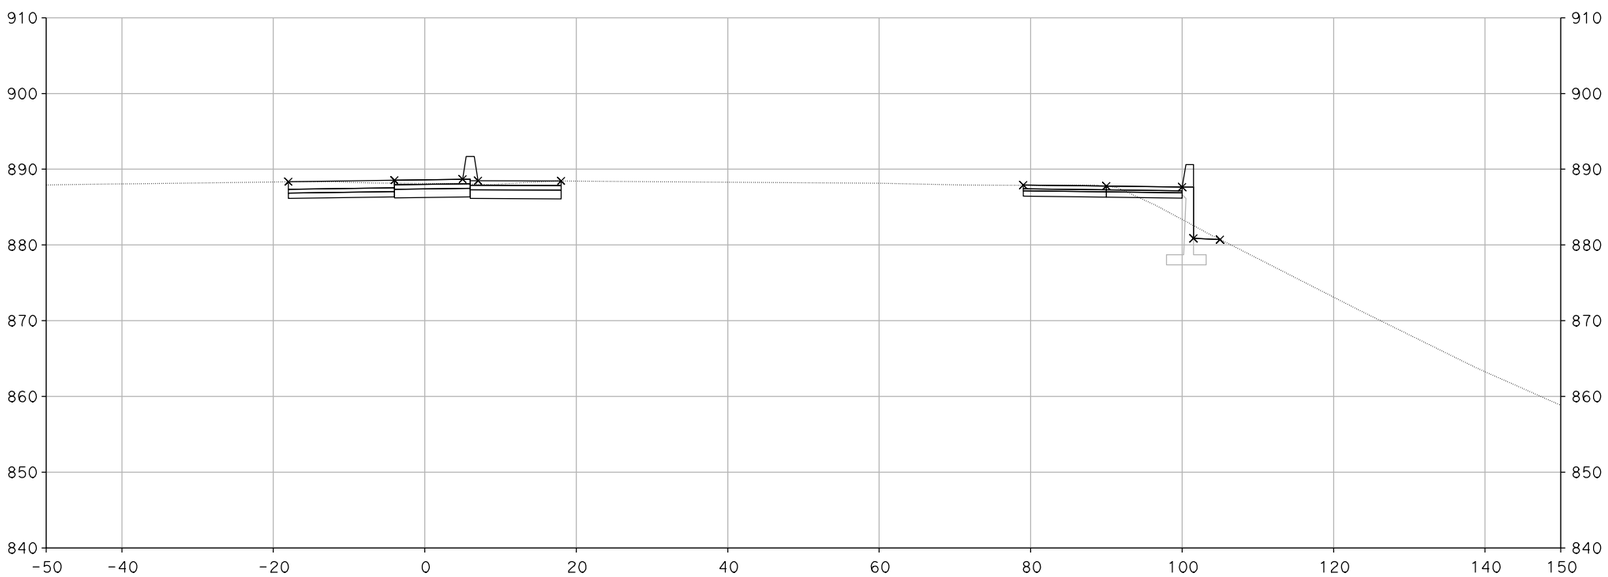

"A" 141+50.00

CROSS SECTIONS

SCALE: 1" = 10'

XS-146

DESIGN STUDY ONLY

STATE OF CALIFORNIA - DEPARTMENT OF TRANSPORTATION

Caltrans

CONSULTANT FUNCTIONAL SUPERVISOR: CHRIS BRETALL

CALCULATED-DESIGNED BY: SUSAN CHAU

CHECKED BY: MIKE ROBINSON

REVISED BY

DATE REVISED

LAST REVISION 00-00-00

DATE PLOTTED => 29-MAY-2013
TIME PLOTTED => 12:17

Dist	COUNTY	ROUTE	POST MILES TOTAL PROJECT	SHEET No.	TOTAL SHEETS
7	VEN	101, 23	R0.1/R4.5 3.3/3.8		

CH2M HILL
1000 WILSHIRE Blvd
LOS ANGELES, CA 90017

CITY OF THOUSAND OAKS
2100 THOUSAND OAKS BLVD
THOUSAND OAKS. CA 91362

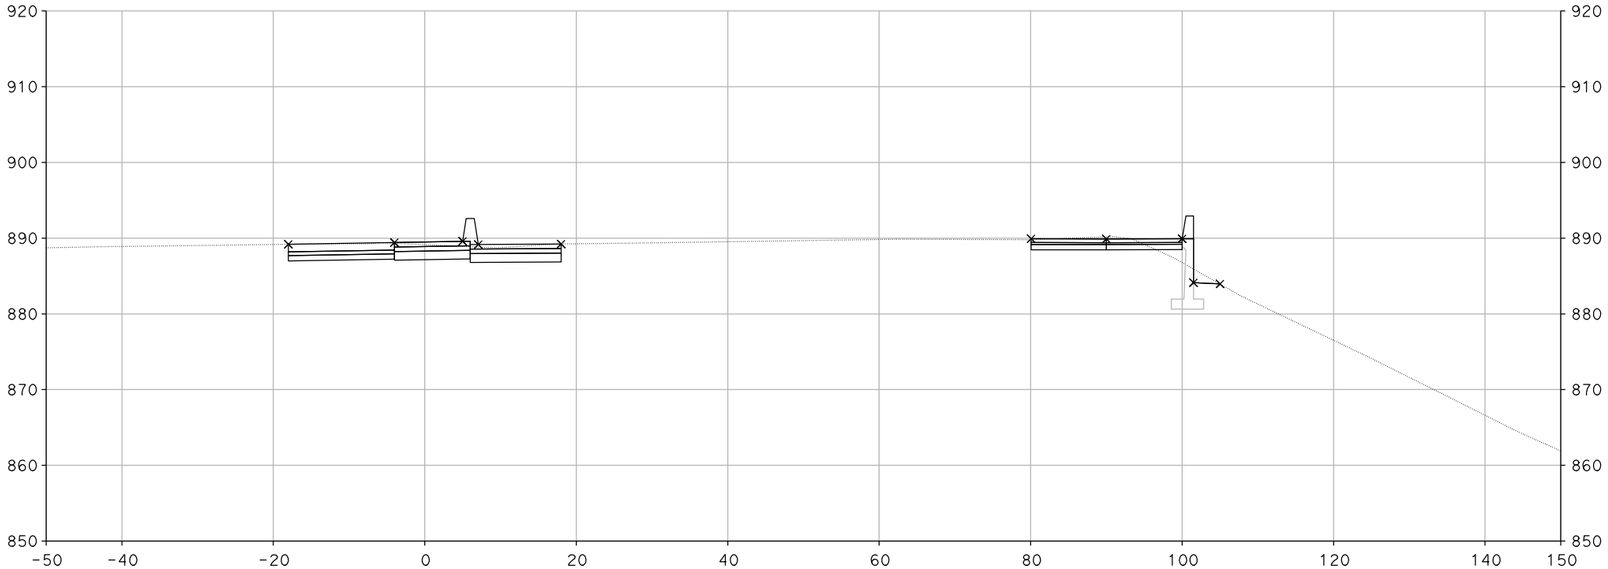

"A" 142+25.00

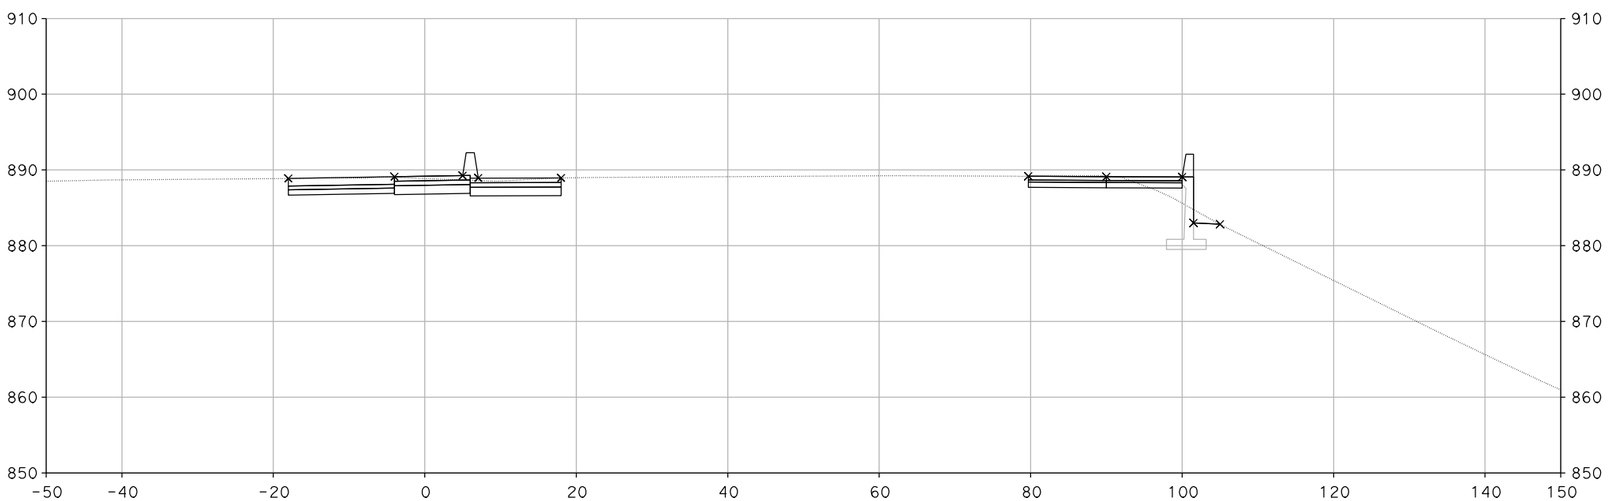

"A" 142+00.00

DESIGN STUDY ONLY

CROSS SECTIONS

SCALE: 1" = 10'

XS-147

REVISED BY	DATE REVISED
SUSAN CHAU	MIKE ROBINSON

CALCULATED-DESIGNED BY | CHECKED BY

CONSULTANT FUNCTIONAL SUPERVISOR: CHRIS BRETALL

STATE OF CALIFORNIA - DEPARTMENT OF TRANSPORTATION

Caltrans

LAST REVISION 00-00-00 | DATE PLOTTED => 29-MAY-2013 | TIME PLOTTED => 12:17

Dist	COUNTY	ROUTE	POST MILES TOTAL PROJECT	SHEET No.	TOTAL SHEETS
7	VEN	101, 23	R0.1/R4.5 3.3/3.8		

CH2M HILL
1000 WILSHIRE Blvd
LOS ANGELES, CA 90017

CITY OF THOUSAND OAKS
2100 THOUSAND OAKS BLVD
THOUSAND OAKS. CA 91362

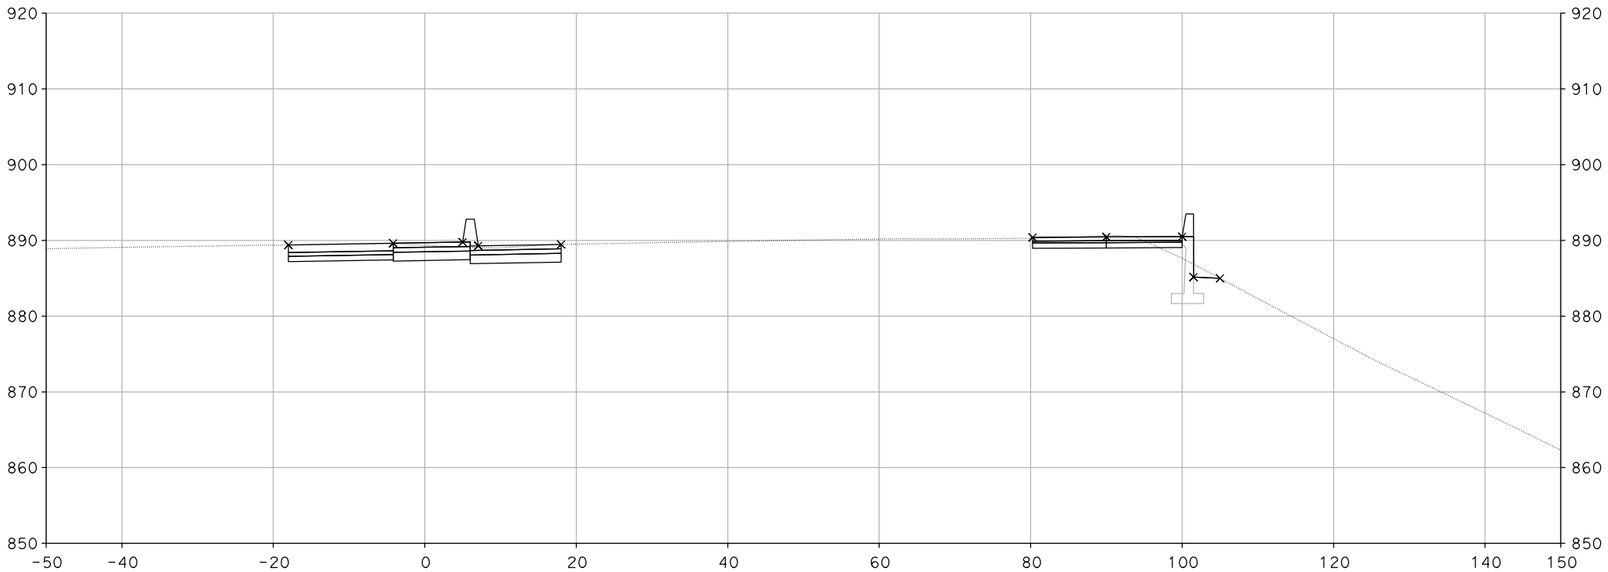

"A" 142+39.97

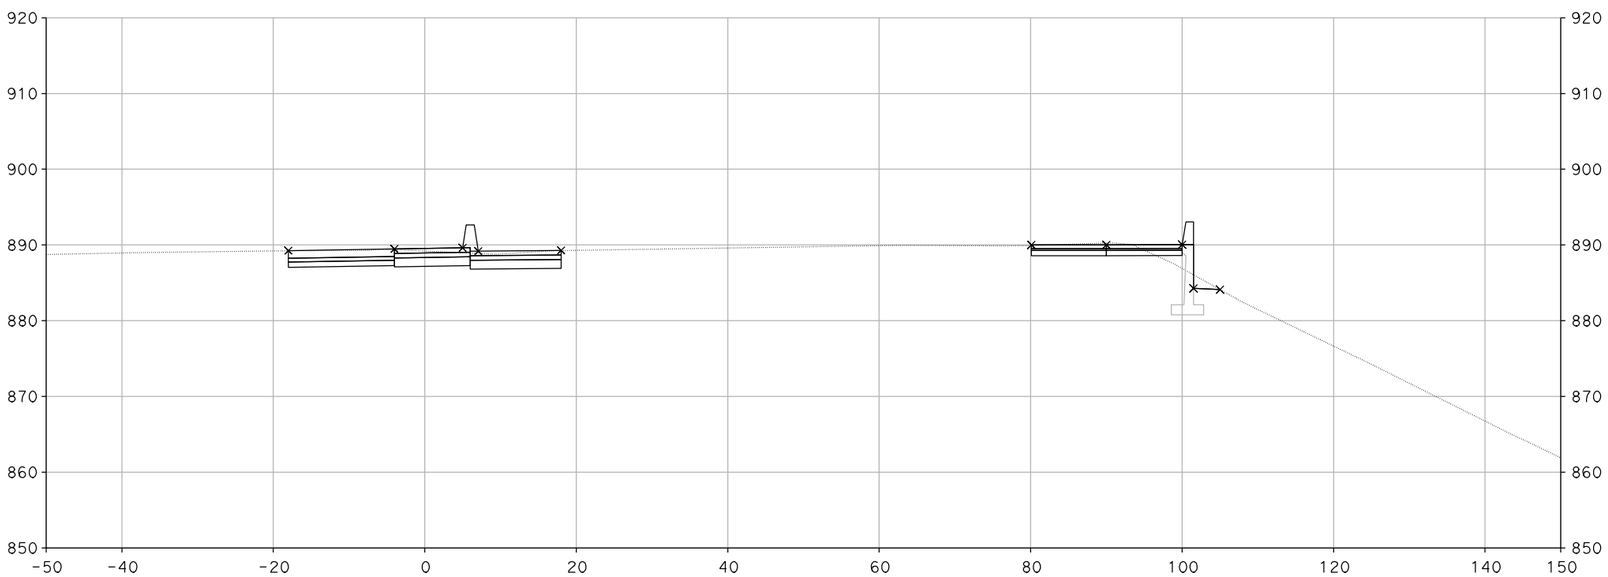

"A" 142+28.27

CROSS SECTIONS

SCALE: 1" = 10'

XS-148

DESIGN STUDY ONLY

STATE OF CALIFORNIA - DEPARTMENT OF TRANSPORTATION

Caltrans

CONSULTANT FUNCTIONAL SUPERVISOR: CHRIS BRETALL

CALCULATED-DESIGNED BY: SUSAN CHAU

CHECKED BY: MIKE ROBINSON

REVISED BY

DATE REVISED

LAST REVISION 00-00-00

DATE PLOTTED => 29-MAY-2013
TIME PLOTTED => 12:17

Dist	COUNTY	ROUTE	POST MILES TOTAL PROJECT	SHEET No.	TOTAL SHEETS
7	VEN	101, 23	R0.1/R4.5 3.3/3.8		

CH2M HILL
1000 WILSHIRE Blvd
LOS ANGELES, CA 90017

CITY OF THOUSAND OAKS
2100 THOUSAND OAKS BLVD
THOUSAND OAKS. CA 91362

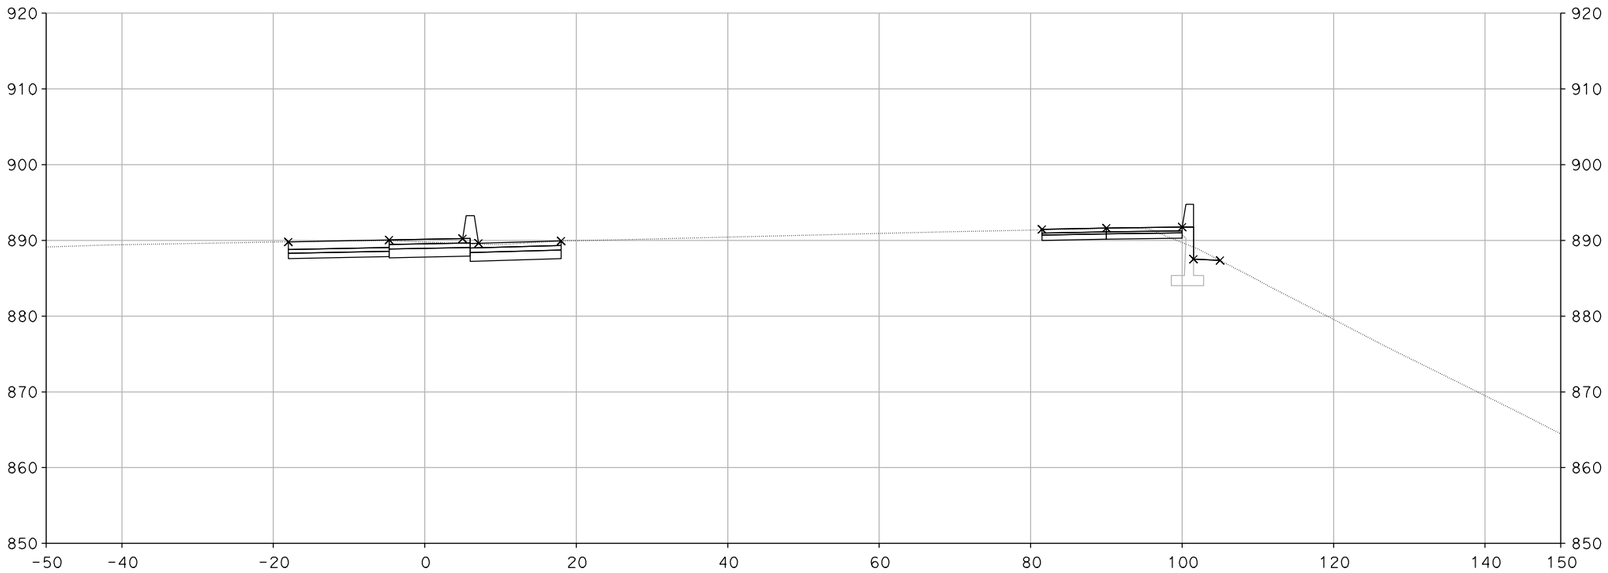

"A" 142+75.00

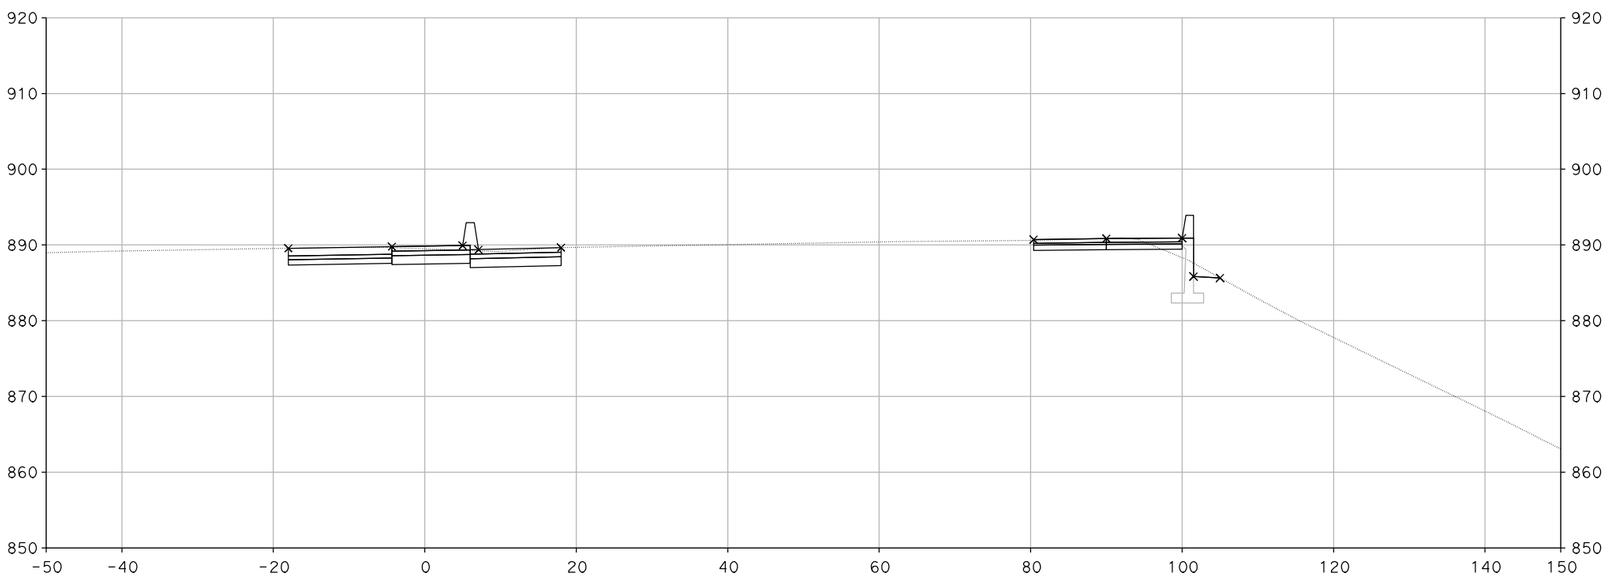

"A" 142+50.00

CROSS SECTIONS

SCALE: 1" = 10'

XS-149

DESIGN STUDY ONLY

STATE OF CALIFORNIA - DEPARTMENT OF TRANSPORTATION

Caltrans

CONSULTANT FUNCTIONAL SUPERVISOR: CHRIS BRETALL

CALCULATED-DESIGNED BY: SUSAN CHAU

CHECKED BY: MIKE ROBINSON

REVISED BY

DATE REVISED

LAST REVISION 00-00-00

DATE PLOTTED => 29-MAY-2013
TIME PLOTTED => 12:17

Dist	COUNTY	ROUTE	POST MILES TOTAL PROJECT	SHEET No.	TOTAL SHEETS
7	VEN	101, 23	R0.1/R4.5 3.3/3.8		

CH2M HILL
1000 WILSHIRE Blvd
LOS ANGELES, CA 90017

CITY OF THOUSAND OAKS
2100 THOUSAND OAKS BLVD
THOUSAND OAKS. CA 91362

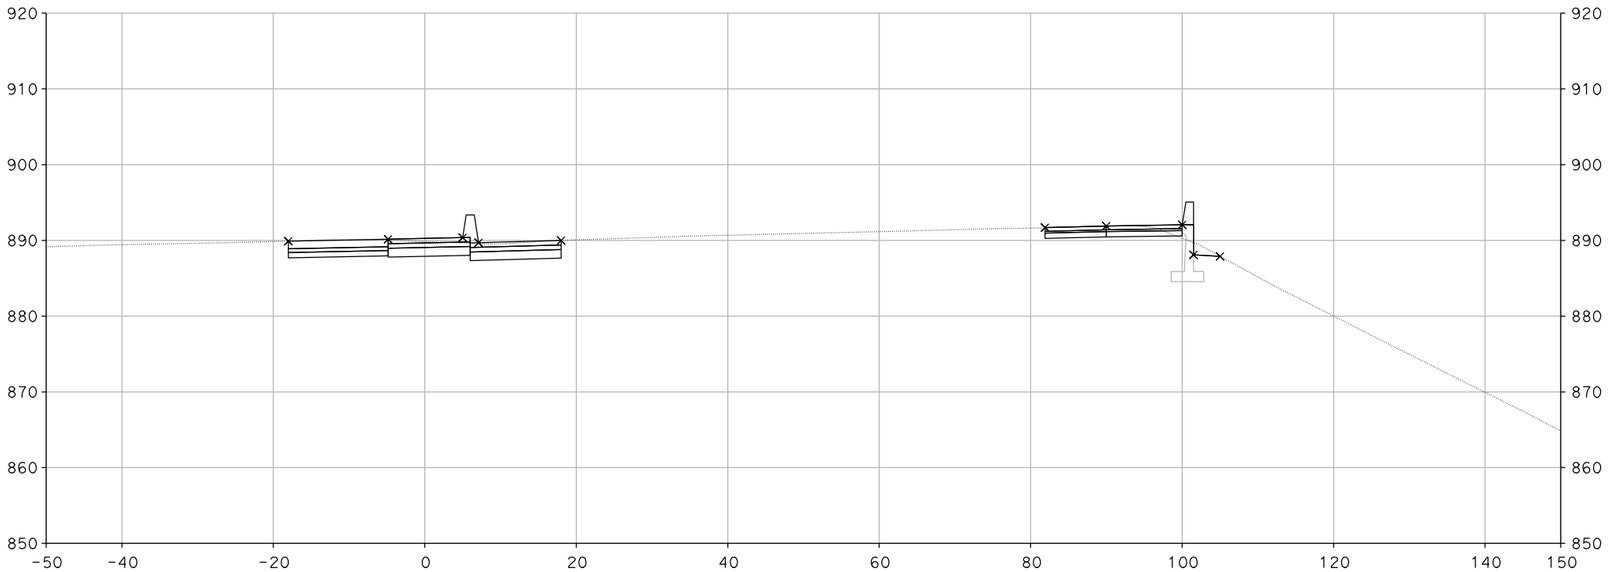

"A" 142+83.85

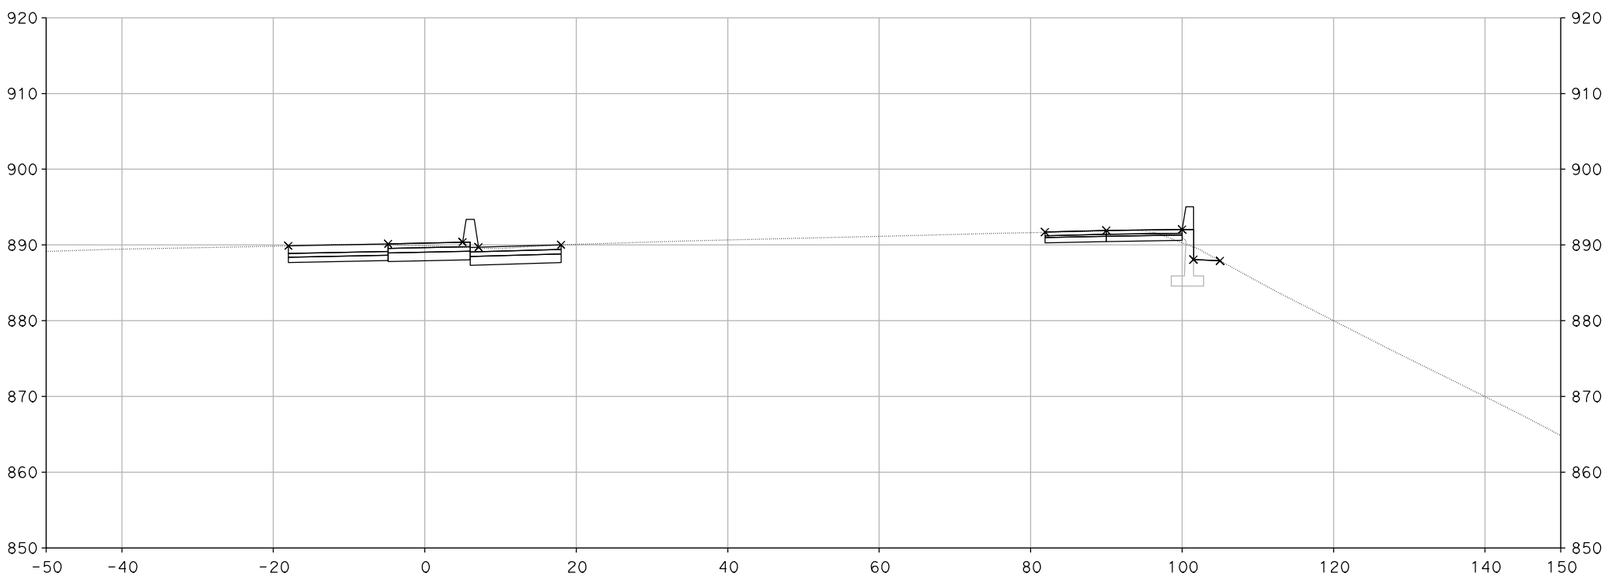

"A" 142+83.82

DESIGN STUDY ONLY

CROSS SECTIONS

SCALE: 1" = 10'

XS-150

REVISED BY	DATE REVISED

CALCULATED-DESIGNED BY	CHECKED BY
SUSAN CHAU	MIKE ROBINSON

CONSULTANT FUNCTIONAL SUPERVISOR: CHRIS BRETALL

STATE OF CALIFORNIA - DEPARTMENT OF TRANSPORTATION

Caltrans

LAST REVISION 00-00-00 | DATE PLOTTED => 29-MAY-2013 | TIME PLOTTED => 12:17

Dist	COUNTY	ROUTE	POST MILES TOTAL PROJECT	SHEET No.	TOTAL SHEETS
7	VEN	101, 23	R0.1/R4.5 3.3/3.8		

CH2M HILL
1000 WILSHIRE Blvd
LOS ANGELES, CA 90017

CITY OF THOUSAND OAKS
2100 THOUSAND OAKS BLVD
THOUSAND OAKS. CA 91362

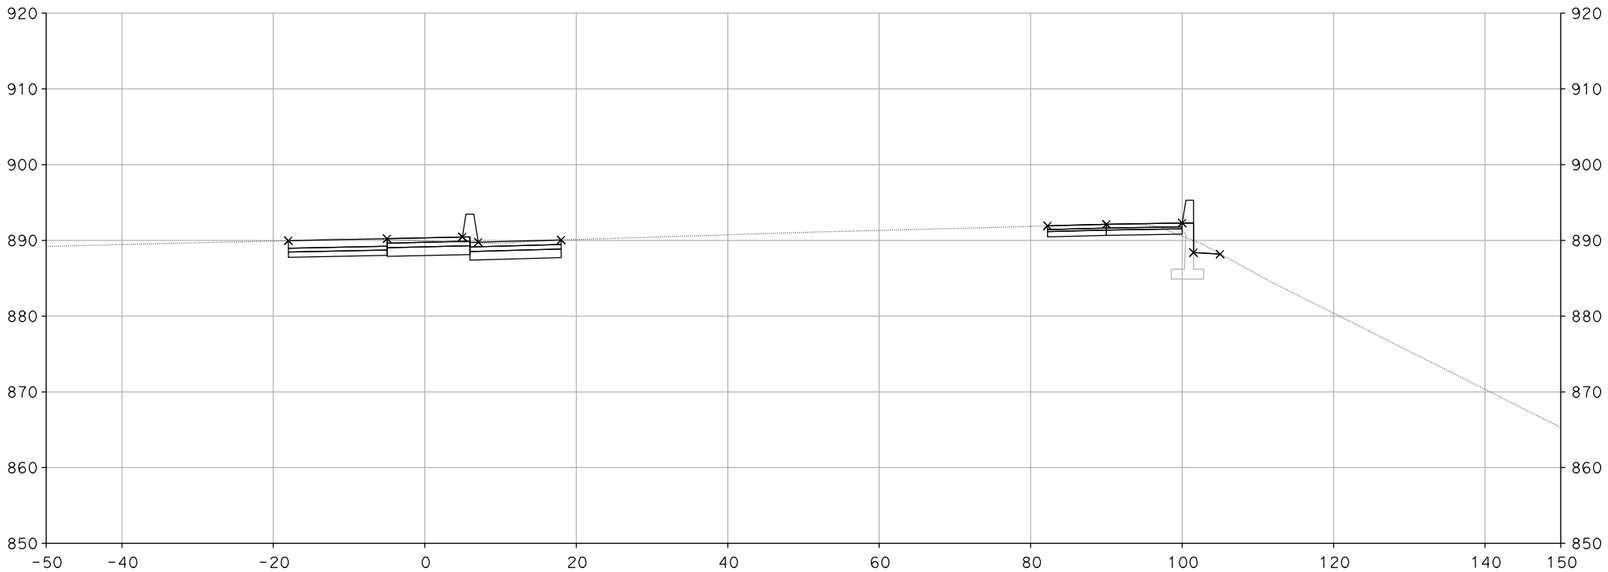

"A" 142+91.18

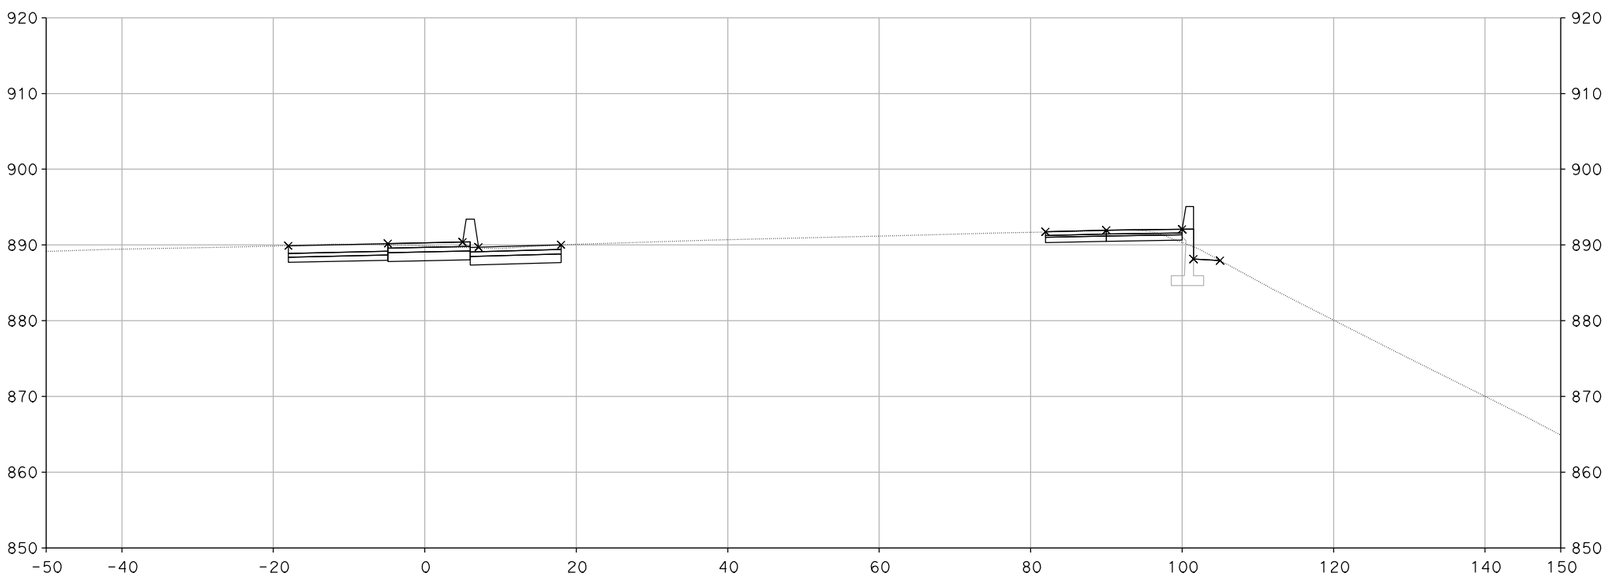

"A" 142+85.00

CROSS SECTIONS

SCALE: 1" = 10'

XS-151

DESIGN STUDY ONLY

STATE OF CALIFORNIA - DEPARTMENT OF TRANSPORTATION

Caltrans

CONSULTANT FUNCTIONAL SUPERVISOR: CHRIS BRETALL

CALCULATED-DESIGNED BY: SUSAN CHAU

CHECKED BY: MIKE ROBINSON

REVISED BY

DATE REVISED

LAST REVISION 00-00-00

DATE PLOTTED => 29-MAY-2013
TIME PLOTTED => 12:17

Dist	COUNTY	ROUTE	POST MILES TOTAL PROJECT	SHEET No.	TOTAL SHEETS
7	VEN	101, 23	R0.1/R4.5 3.3/3.8		

CH2M HILL
1000 WILSHIRE Blvd
LOS ANGELES, CA 90017

CITY OF THOUSAND OAKS
2100 THOUSAND OAKS BLVD
THOUSAND OAKS. CA 91362

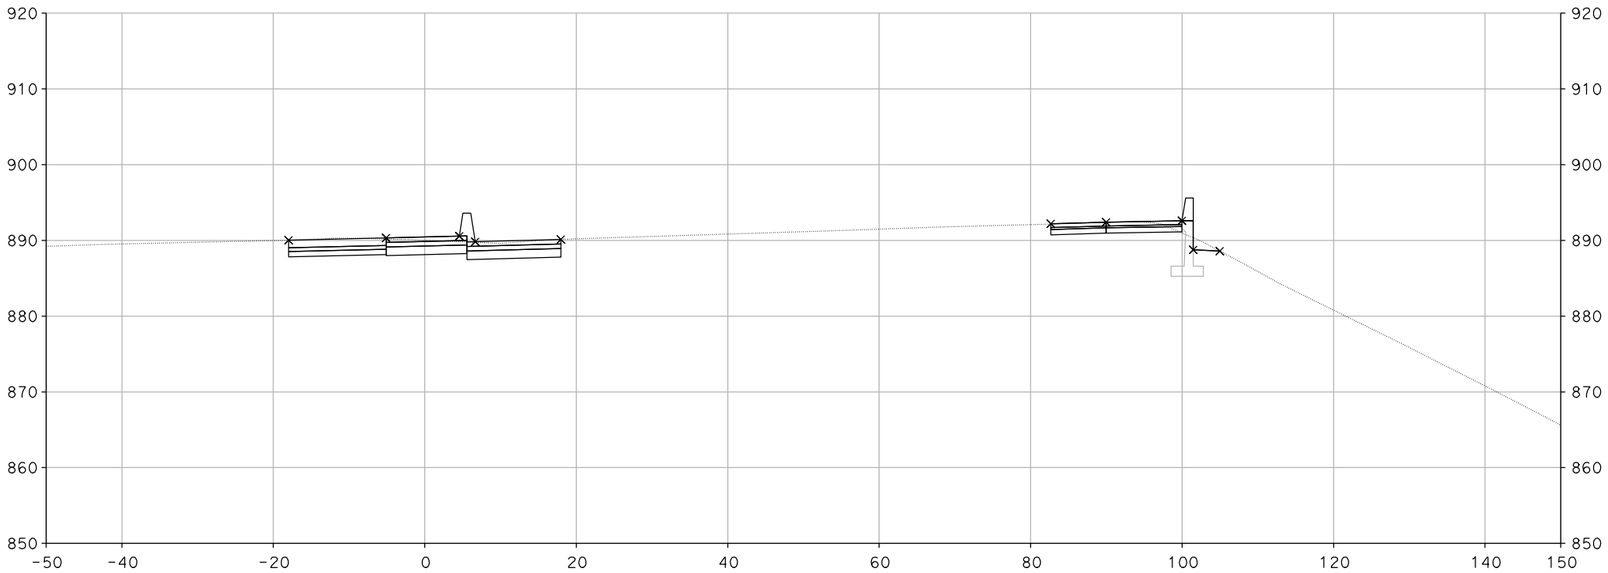

"A" 143+00.00

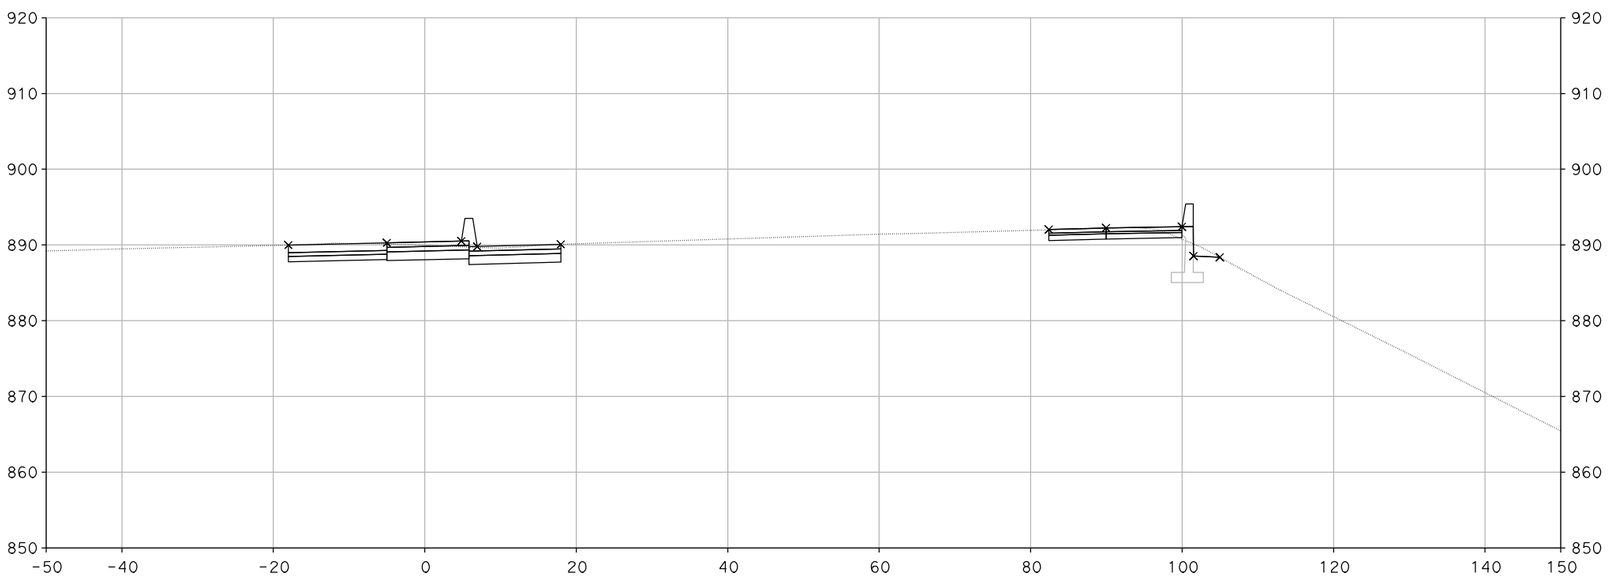

"A" 142+94.67

CROSS SECTIONS

SCALE: 1" = 10'

DESIGN STUDY ONLY

XS-152

STATE OF CALIFORNIA - DEPARTMENT OF TRANSPORTATION

Caltrans

CONSULTANT FUNCTIONAL SUPERVISOR: CHRIS BRETALL

CALCULATED-DESIGNED BY: SUSAN CHAU

CHECKED BY: MIKE ROBINSON

REVISED BY

DATE REVISED

LAST REVISION 00-00-00

DATE PLOTTED => 29-MAY-2013
TIME PLOTTED => 12:17

Dist	COUNTY	ROUTE	POST MILES TOTAL PROJECT	SHEET No.	TOTAL SHEETS
7	VEN	101, 23	R0.1/R4.5 3.3/3.8		

CH2M HILL
1000 WILSHIRE Blvd
LOS ANGELES, CA 90017

CITY OF THOUSAND OAKS
2100 THOUSAND OAKS BLVD
THOUSAND OAKS. CA 91362

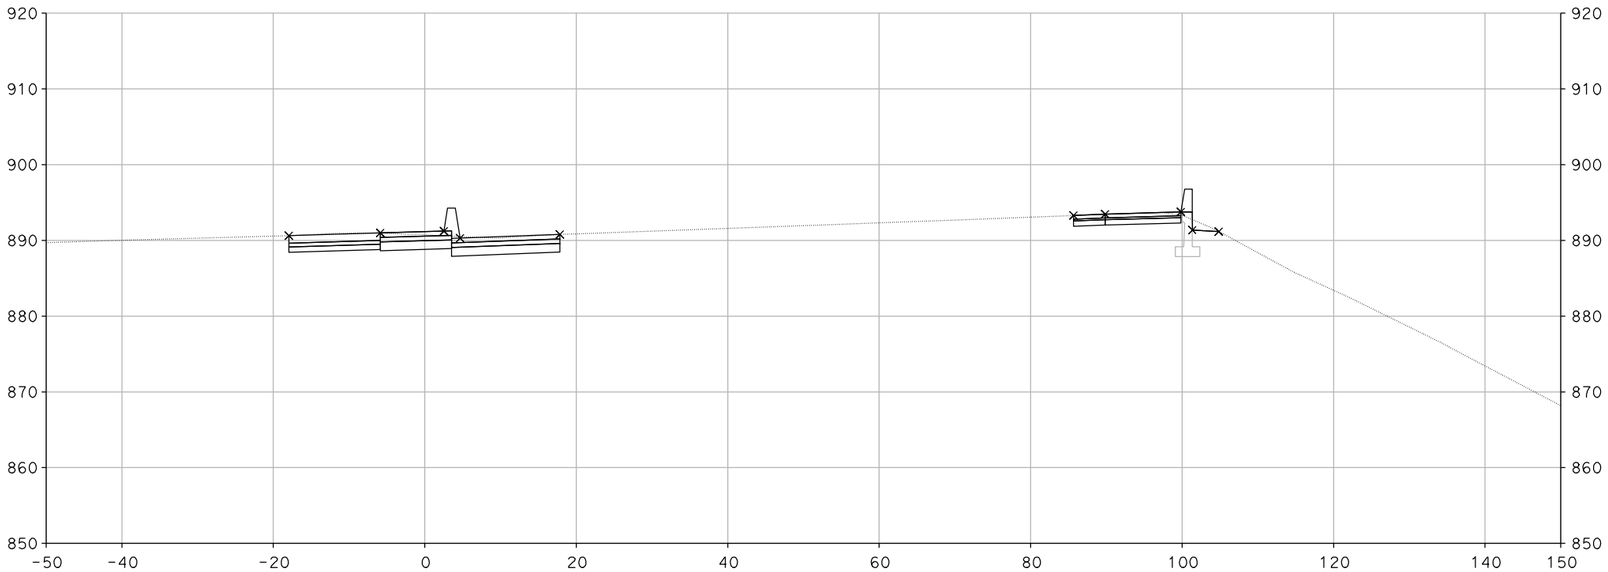

"A" 143+50.00

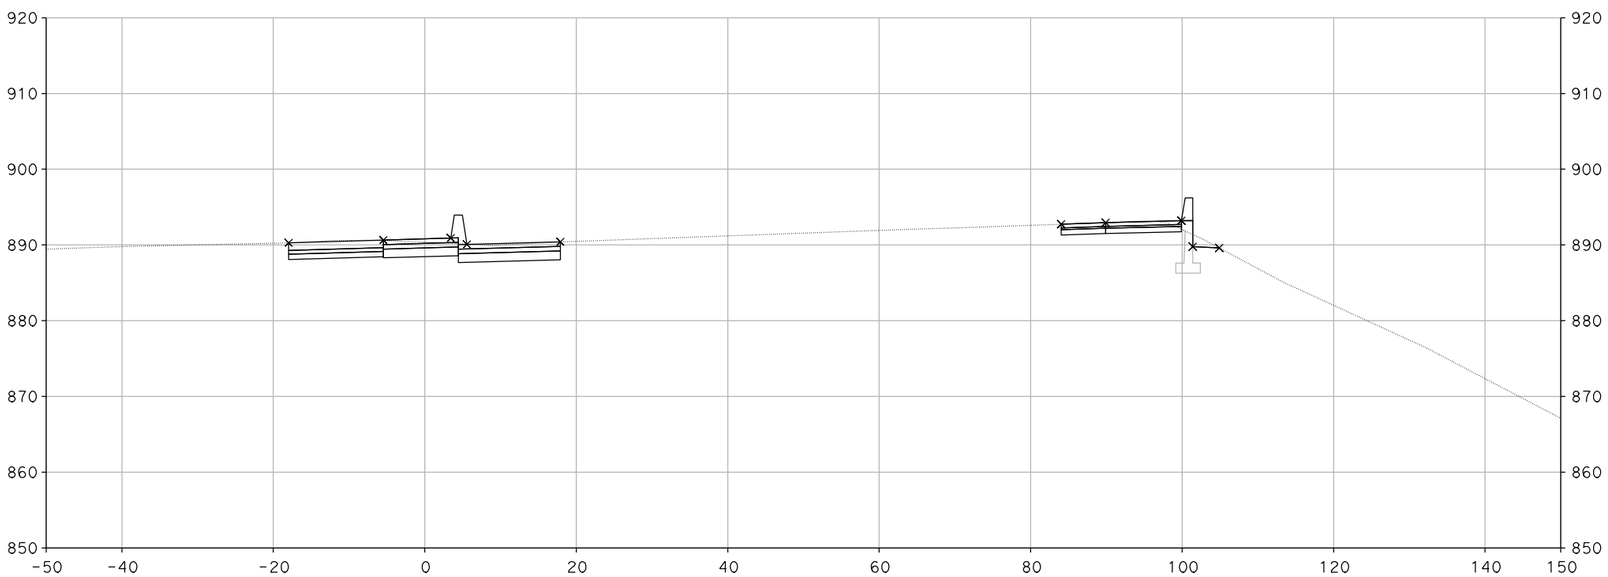

"A" 143+25.00

CROSS SECTIONS

SCALE: 1" = 10'

XS-153

DESIGN STUDY ONLY

STATE OF CALIFORNIA - DEPARTMENT OF TRANSPORTATION

Caltrans

CONSULTANT FUNCTIONAL SUPERVISOR: CHRIS BRETALL

CALCULATED-DESIGNED BY: SUSAN CHAU

CHECKED BY: MIKE ROBINSON

REVISED BY

DATE REVISED

LAST REVISION 00-00-00

DATE PLOTTED => 29-MAY-2013
TIME PLOTTED => 12:18

Dist	COUNTY	ROUTE	POST MILES TOTAL PROJECT	SHEET No.	TOTAL SHEETS
7	VEN	101, 23	R0.1/R4.5 3.3/3.8		

CH2M HILL
1000 WILSHIRE Blvd
LOS ANGELES, CA 90017

CITY OF THOUSAND OAKS
2100 THOUSAND OAKS BLVD
THOUSAND OAKS. CA 91362

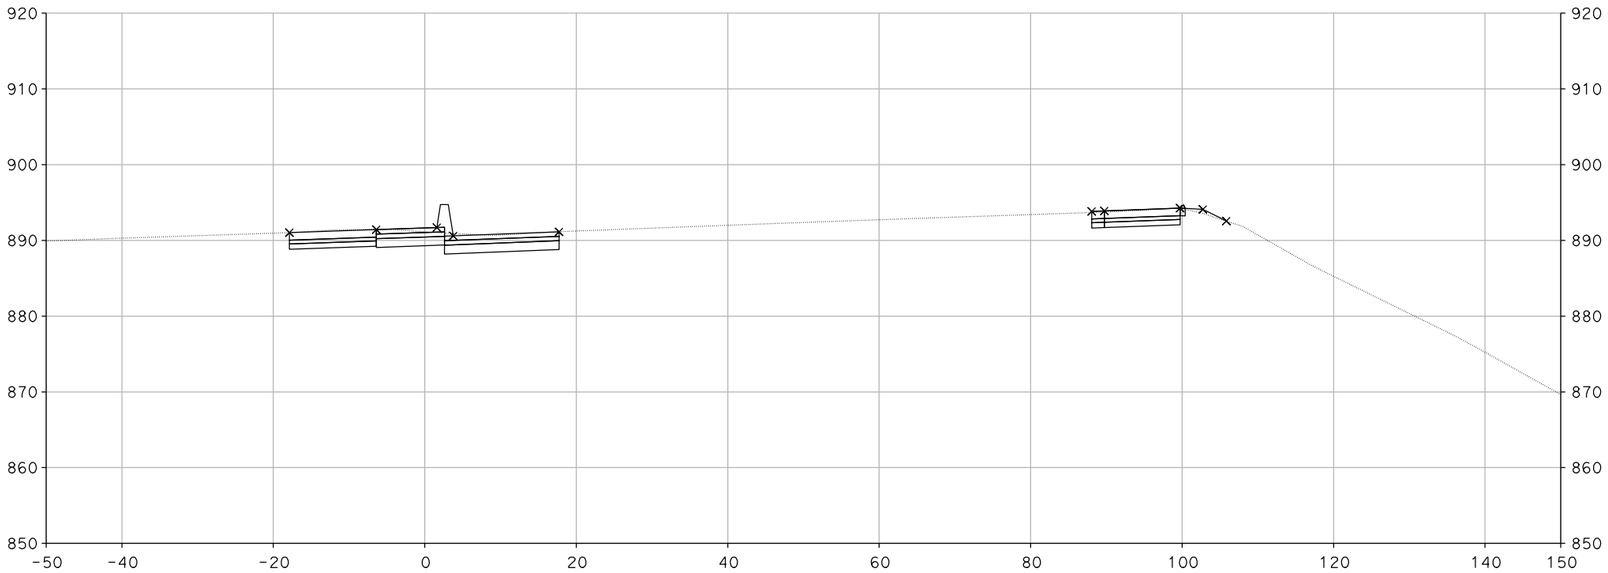

"A" 143+85.00

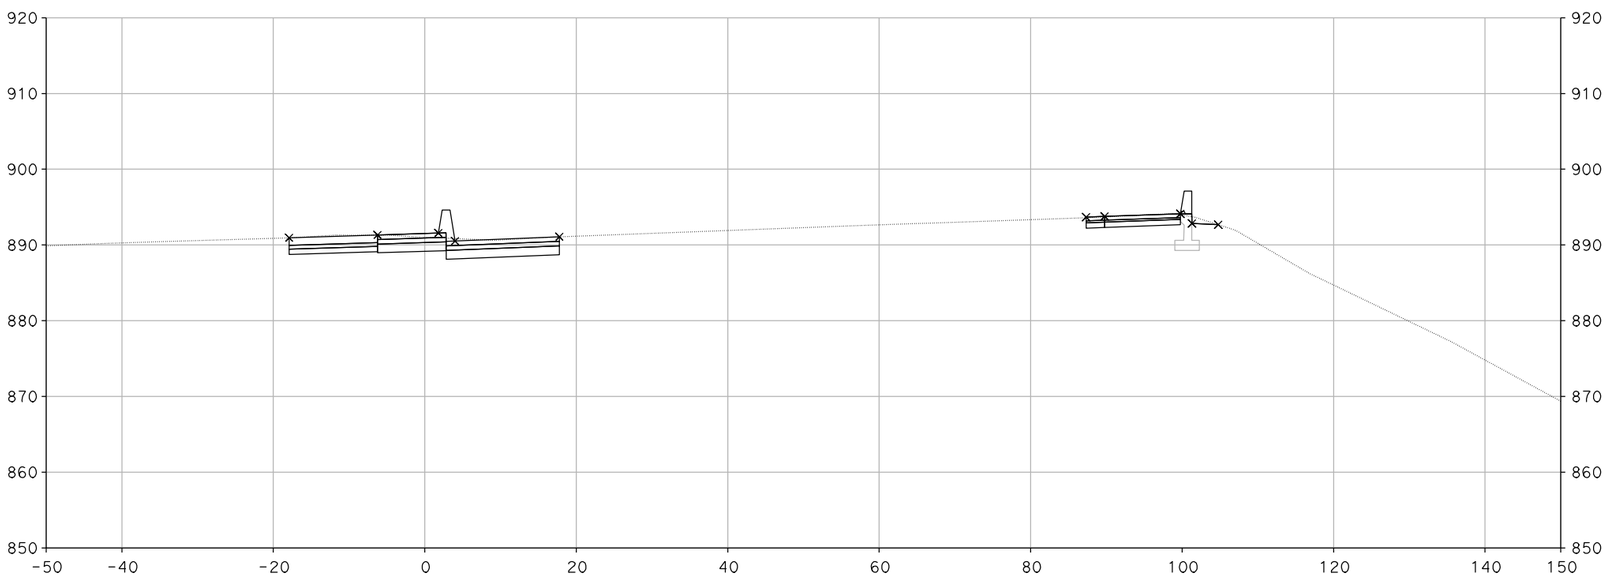

"A" 143+75.00

CROSS SECTIONS

SCALE: 1" = 10'

DESIGN STUDY ONLY

XS-154

STATE OF CALIFORNIA - DEPARTMENT OF TRANSPORTATION

Caltrans

CONSULTANT FUNCTIONAL SUPERVISOR: CHRIS BRETALL

CALCULATED-DESIGNED BY: SUSAN CHAU

CHECKED BY: MIKE ROBINSON

REVISED BY

DATE REVISED

LAST REVISION 00-00-00

DATE PLOTTED => 29-MAY-2013
TIME PLOTTED => 12:18

Dist	COUNTY	ROUTE	POST MILES TOTAL PROJECT	SHEET No.	TOTAL SHEETS
7	VEN	101, 23	R0.1/R4.5 3.3/3.8		

CH2M HILL
1000 WILSHIRE Blvd
LOS ANGELES, CA 90017

CITY OF THOUSAND OAKS
2100 THOUSAND OAKS BLVD
THOUSAND OAKS. CA 91362

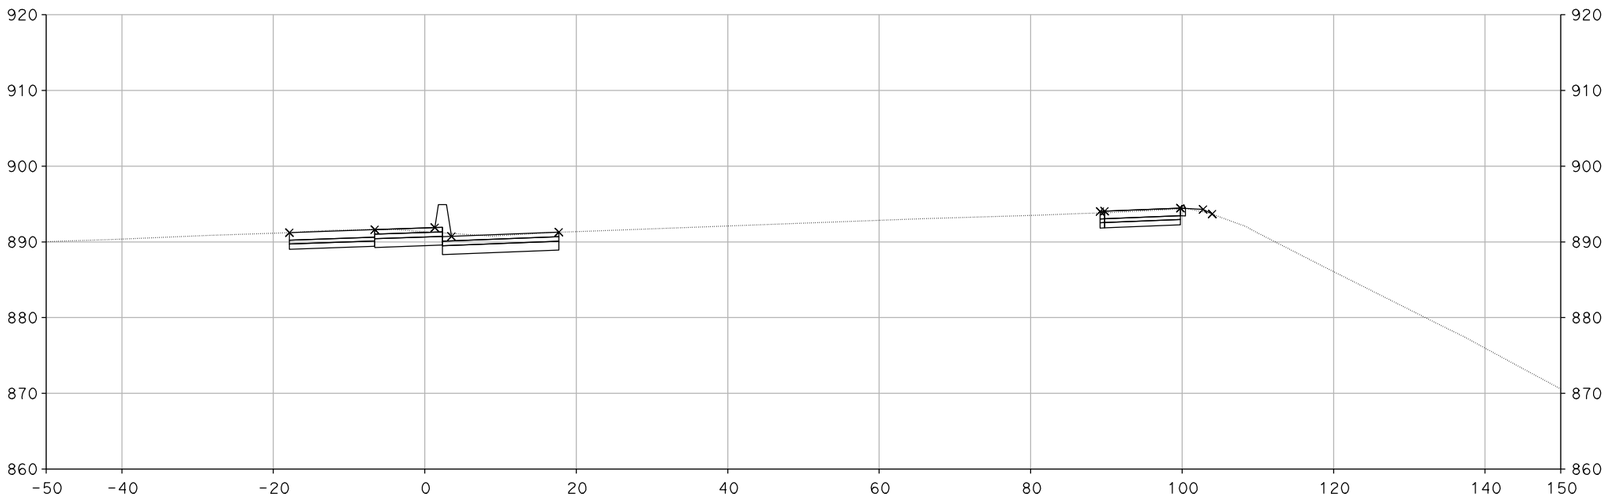

"A" 143+99.02

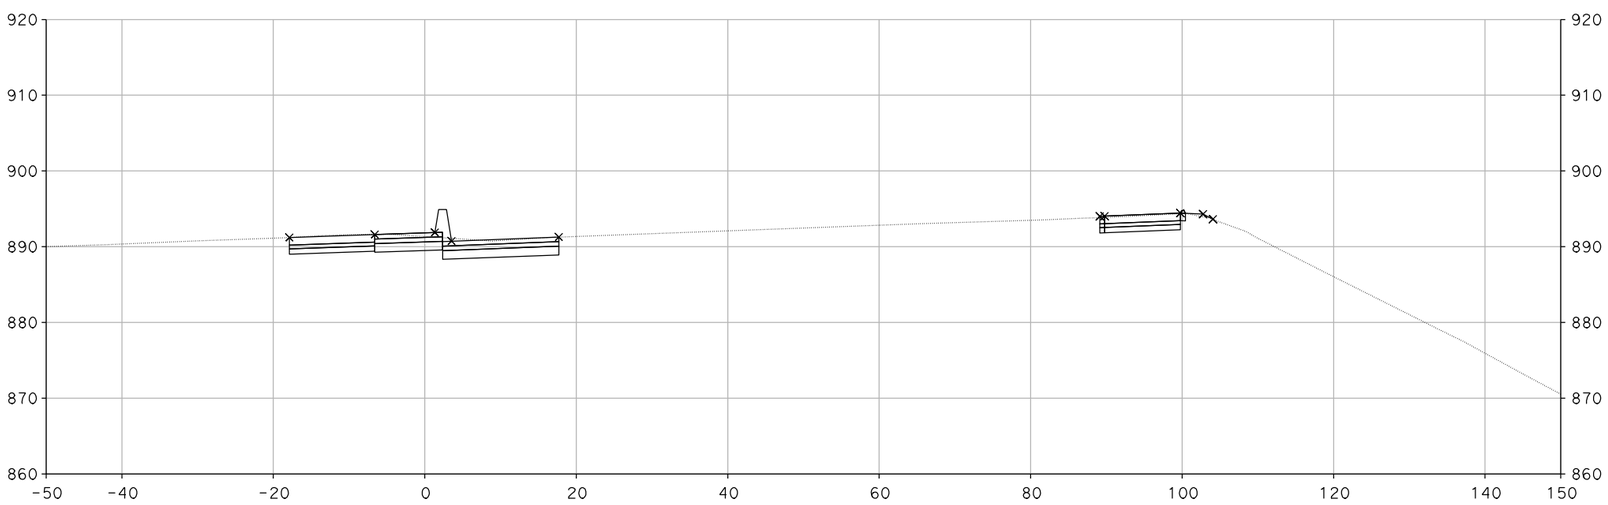

"A" 143+98.41

DESIGN STUDY ONLY

CROSS SECTIONS

SCALE: 1" = 10'

XS-155

REVISED BY	DATE REVISED

CALCULATED-DESIGNED BY	CHECKED BY
SUSAN CHAU	MIKE ROBINSON

CONSULTANT FUNCTIONAL SUPERVISOR: CHRIS BRETALL

STATE OF CALIFORNIA - DEPARTMENT OF TRANSPORTATION

Caltrans

LAST REVISION 00-00-00 | DATE PLOTTED => 29-MAY-2013 | TIME PLOTTED => 12:18

Dist	COUNTY	ROUTE	POST MILES TOTAL PROJECT	SHEET No.	TOTAL SHEETS
7	VEN	101, 23	R0.1/R4.5 3.3/3.8		

CH2M HILL
1000 WILSHIRE Blvd
LOS ANGELES, CA 90017

CITY OF THOUSAND OAKS
2100 THOUSAND OAKS BLVD
THOUSAND OAKS. CA 91362

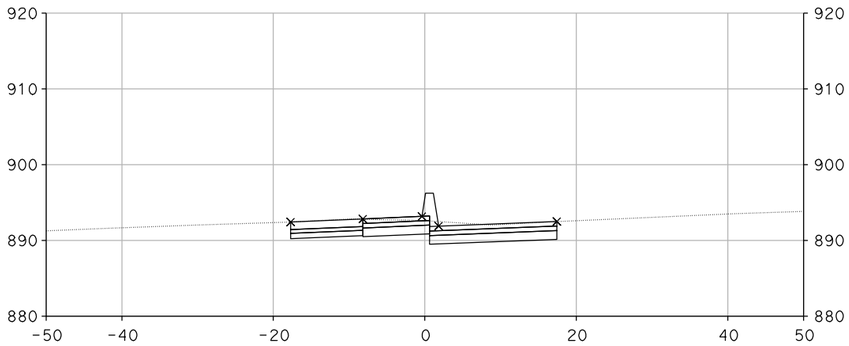

"A" 145+00.00

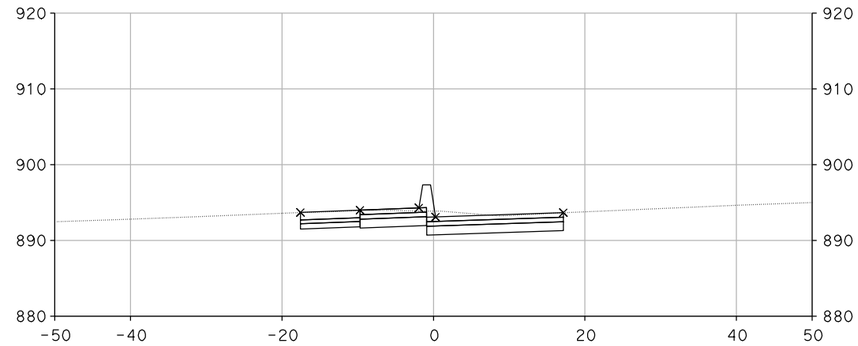

"A" 146+00.00

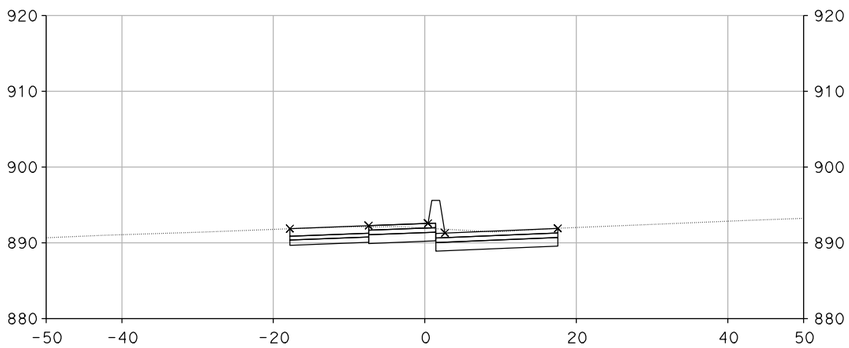

"A" 144+50.00

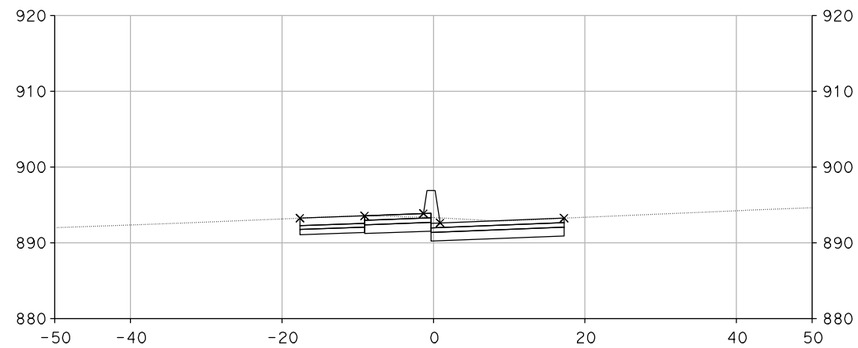

"A" 145+60.00

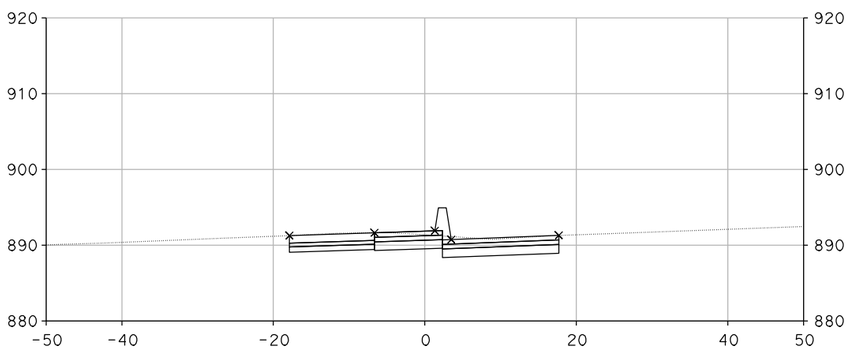

"A" 144+00.00

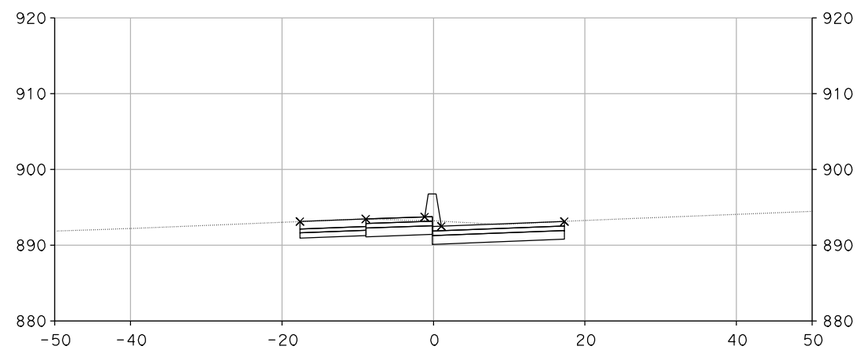

"A" 145+50.00

CROSS SECTIONS

SCALE: 1" = 10'

DESIGN STUDY ONLY

XS-156

REVISED BY	DATE REVISED

SUSAN CHAU — MIKE ROBINSON

CALCULATED-DESIGNED BY — CHECKED BY

CONSULTANT FUNCTIONAL SUPERVISOR — CHRIS BRETALL

STATE OF CALIFORNIA - DEPARTMENT OF TRANSPORTATION

Caltrans

LAST REVISION 00-00-00 | DATE PLOTTED => 29-MAY-2013 | TIME PLOTTED => 12:18

Dist	COUNTY	ROUTE	POST MILES TOTAL PROJECT	SHEET No.	TOTAL SHEETS
7	VEN	101, 23	R0.1/R4.5 3.3/3.8		

CH2M HILL
1000 WILSHIRE Blvd
LOS ANGELES, CA 90017

CITY OF THOUSAND OAKS
2100 THOUSAND OAKS BLVD
THOUSAND OAKS. CA 91362

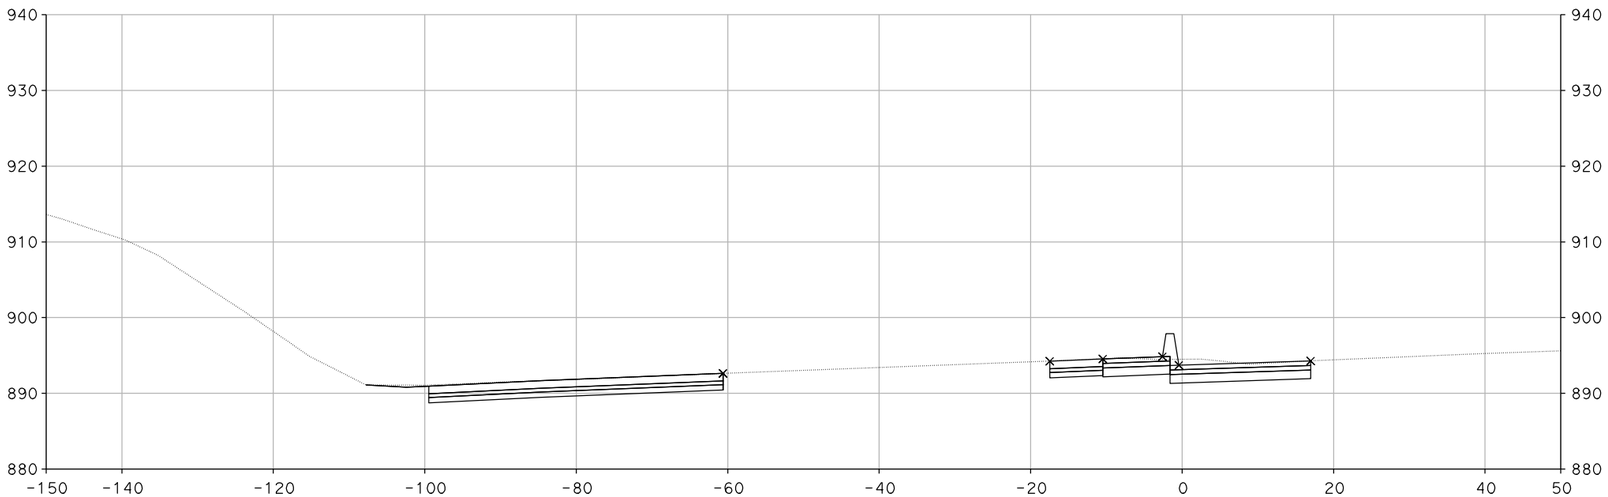

"A" 146+50.00

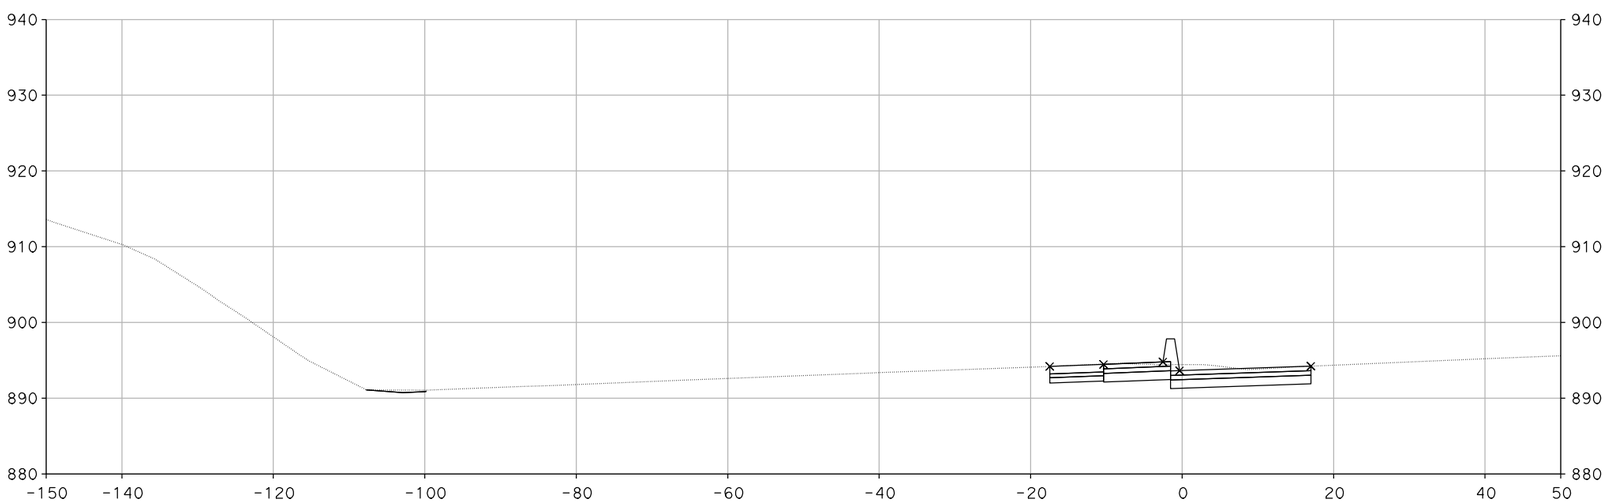

"A" 146+44.57

DESIGN STUDY ONLY

CROSS SECTIONS

SCALE: 1" = 10'

XS-157

REVISED BY	DATE REVISED

CALCULATED-DESIGNED BY	CHECKED BY
SUSAN CHAU	MIKE ROBINSON

CONSULTANT FUNCTIONAL SUPERVISOR: CHRIS BRETALL

STATE OF CALIFORNIA - DEPARTMENT OF TRANSPORTATION

Caltrans

LAST REVISION 00-00-00 | DATE PLOTTED => 29-MAY-2013 | TIME PLOTTED => 12:18

Dist	COUNTY	ROUTE	POST MILES TOTAL PROJECT	SHEET No.	TOTAL SHEETS
7	VEN	101, 23	R0.1/R4.5 3.3/3.8		

CH2M HILL
1000 WILSHIRE Blvd
LOS ANGELES, CA 90017

CITY OF THOUSAND OAKS
2100 THOUSAND OAKS BLVD
THOUSAND OAKS. CA 91362

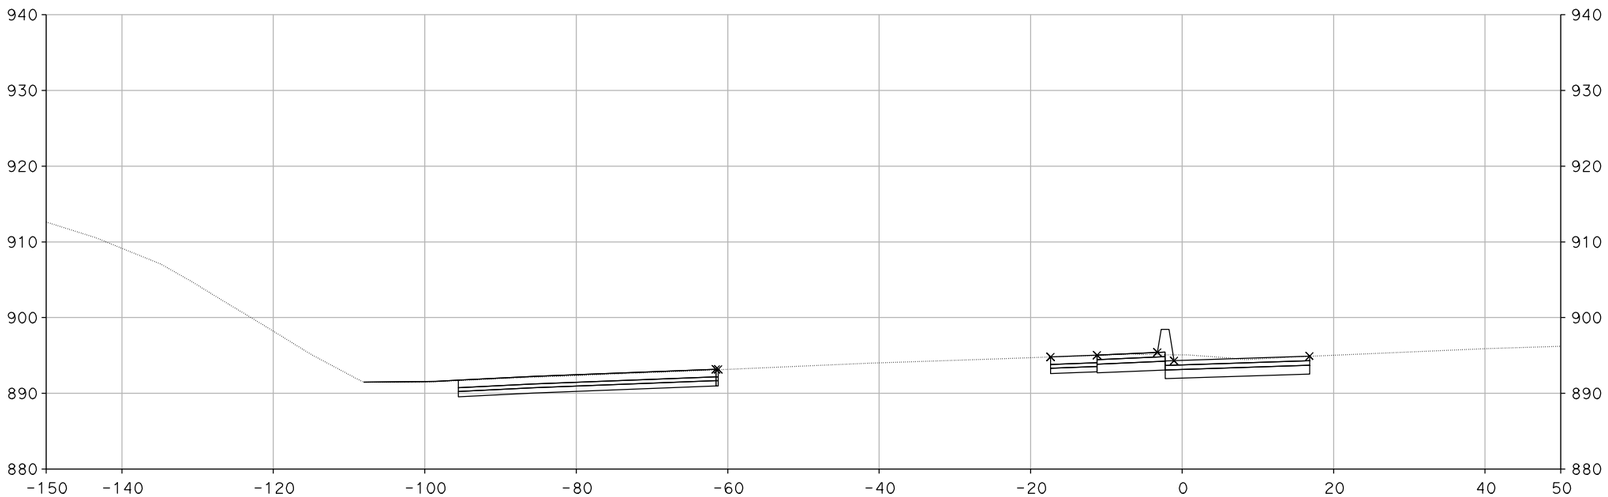

"A" 147+00.00

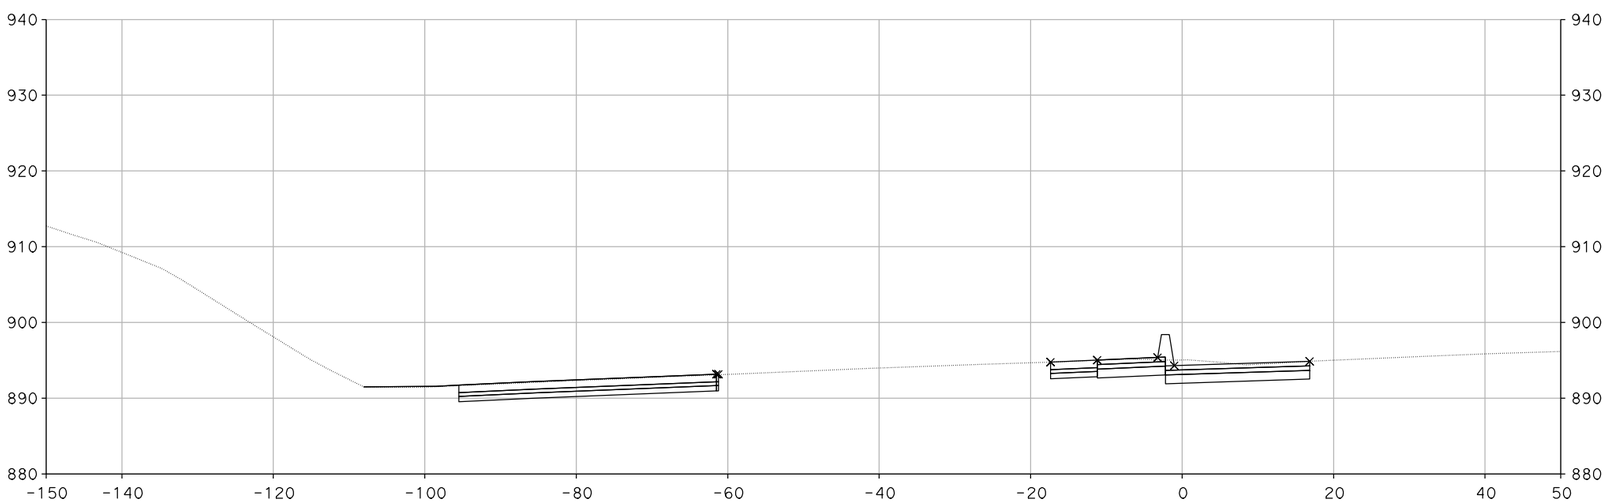

"A" 146+97.43

DESIGN STUDY ONLY

CROSS SECTIONS

SCALE: 1" = 10'

XS-158

REVISED BY	DATE REVISED

CALCULATED-DESIGNED BY	CHECKED BY
SUSAN CHAU	MIKE ROBINSON

CONSULTANT FUNCTIONAL SUPERVISOR: CHRIS BRETALL

STATE OF CALIFORNIA - DEPARTMENT OF TRANSPORTATION

Caltrans

LAST REVISION 00-00-00 | DATE PLOTTED => 29-MAY-2013 | TIME PLOTTED => 12:17

Dist	COUNTY	ROUTE	POST MILES TOTAL PROJECT	SHEET No.	TOTAL SHEETS
7	VEN	101, 23	R0.1/R4.5 3.3/3.8		

CH2M HILL
1000 WILSHIRE Blvd
LOS ANGELES, CA 90017

CITY OF THOUSAND OAKS
2100 THOUSAND OAKS BLVD
THOUSAND OAKS. CA 91362

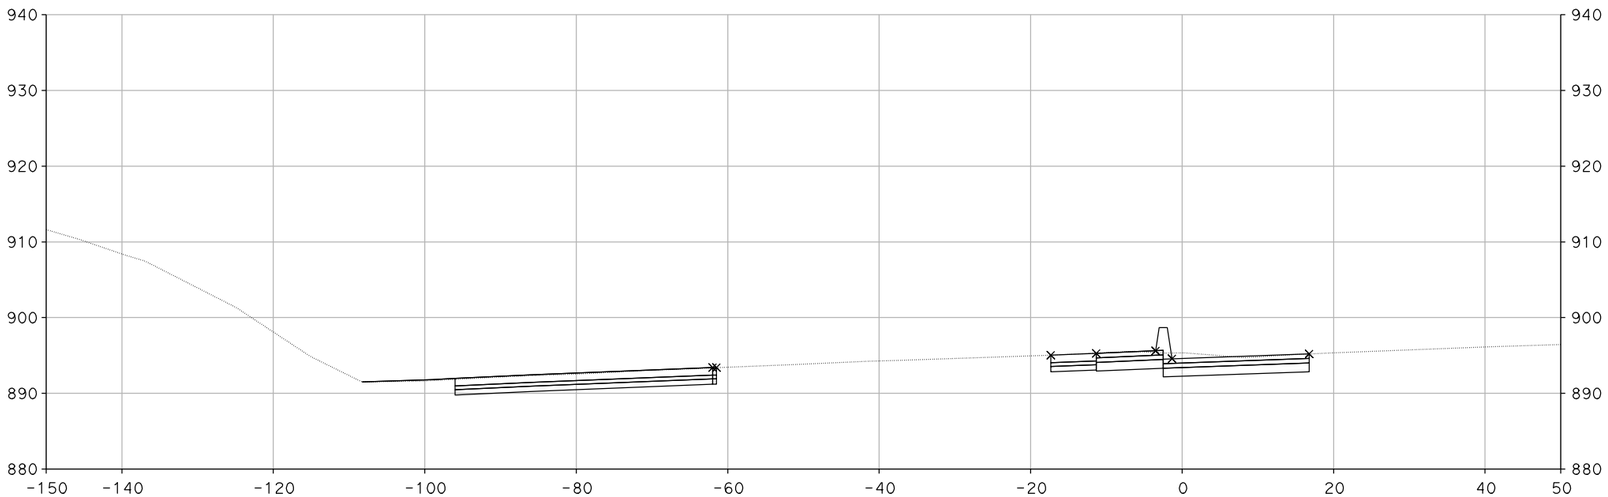

"A" 147+20.00

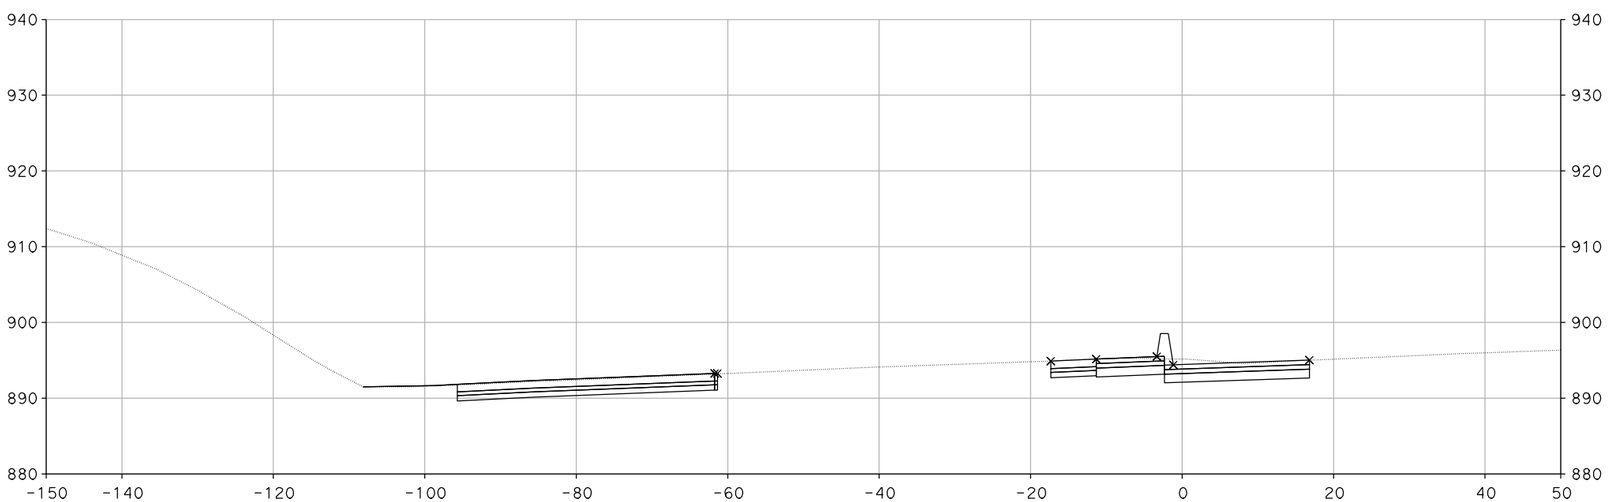

"A" 147+07.59

DESIGN STUDY ONLY

CROSS SECTIONS

SCALE: 1" = 10'

XS-159

REVISED BY	DATE REVISED

CALCULATED-DESIGNED BY	CHECKED BY
SUSAN CHAU	MIKE ROBINSON

CONSULTANT FUNCTIONAL SUPERVISOR: CHRIS BRETALL

STATE OF CALIFORNIA - DEPARTMENT OF TRANSPORTATION

Caltrans

LAST REVISION 00-00-00 | DATE PLOTTED => 29-MAY-2013 | TIME PLOTTED => 12:18

Dist	COUNTY	ROUTE	POST MILES TOTAL PROJECT	SHEET No.	TOTAL SHEETS
7	VEN	101, 23	R0.1/R4.5 3.3/3.8		

CH2M HILL
1000 WILSHIRE Blvd
LOS ANGELES, CA 90017

CITY OF THOUSAND OAKS
2100 THOUSAND OAKS BLVD
THOUSAND OAKS. CA 91362

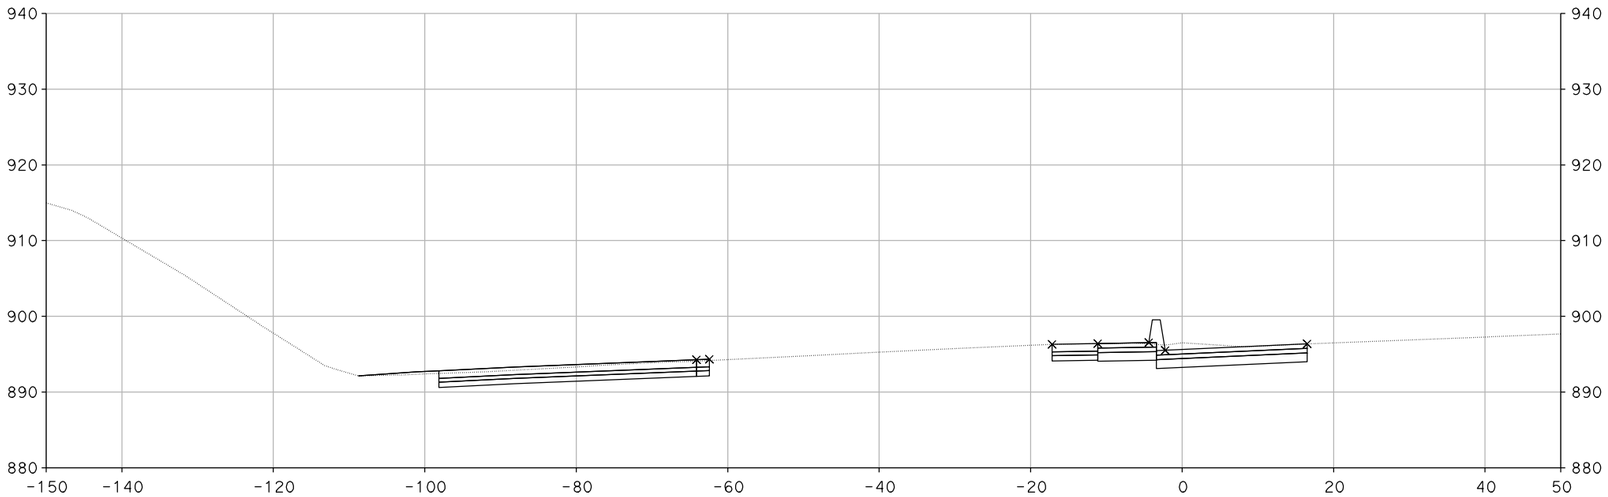

"A" 148+00.00

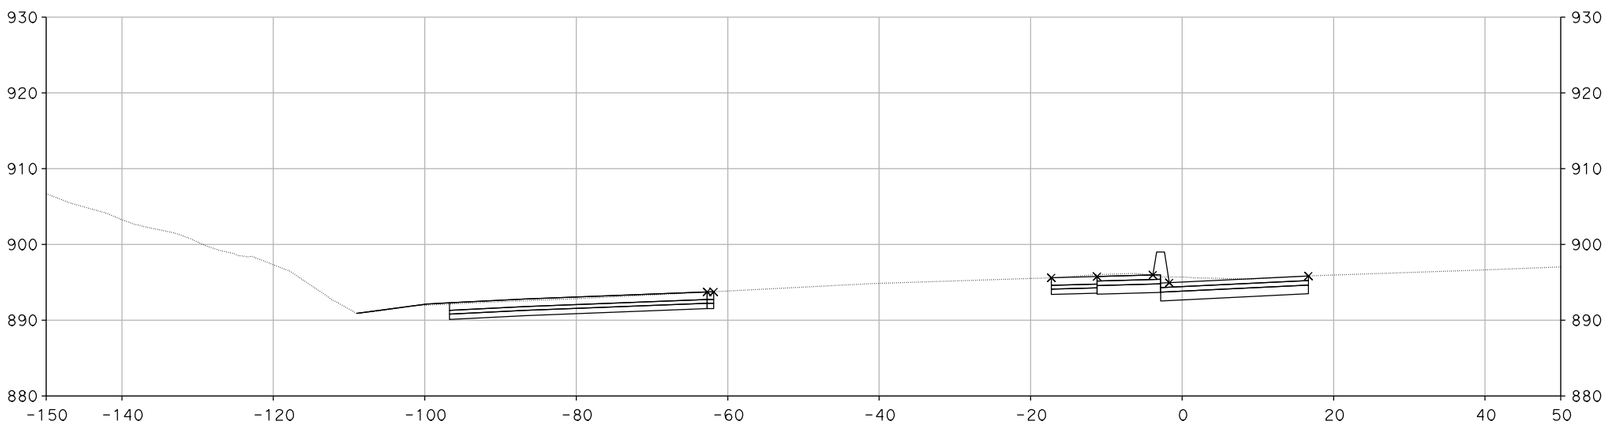

"A" 147+50.00

CROSS SECTIONS

SCALE: 1" = 10'

XS-160

DESIGN STUDY ONLY

STATE OF CALIFORNIA - DEPARTMENT OF TRANSPORTATION

Caltrans

CONSULTANT FUNCTIONAL SUPERVISOR: CHRIS BRETALL

CALCULATED-DESIGNED BY: SUSAN CHAU

CHECKED BY: MIKE ROBINSON

REVISED BY

DATE REVISED

LAST REVISION 00-00-00

DATE PLOTTED => 29-MAY-2013
TIME PLOTTED => 12:18

Dist	COUNTY	ROUTE	POST MILES TOTAL PROJECT	SHEET No.	TOTAL SHEETS
7	VEN	101, 23	R0.1/R4.5 3.3/3.8		

CH2M HILL
1000 WILSHIRE Blvd
LOS ANGELES, CA 90017

CITY OF THOUSAND OAKS
2100 THOUSAND OAKS BLVD
THOUSAND OAKS. CA 91362

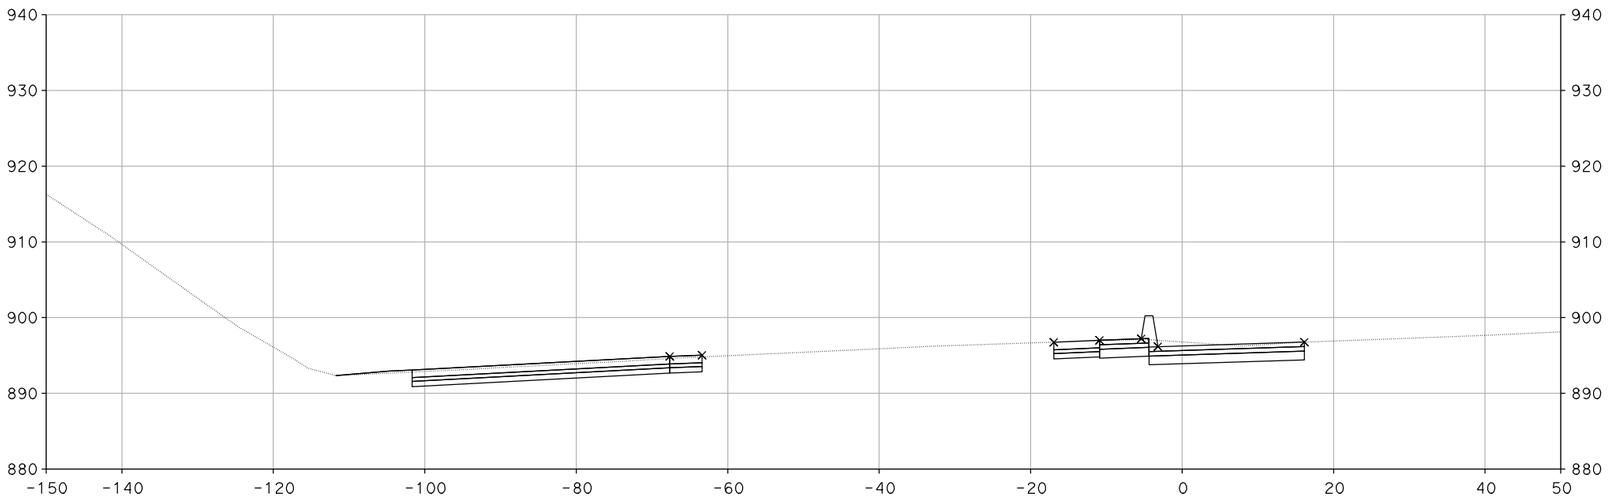

"A" 149+00.00

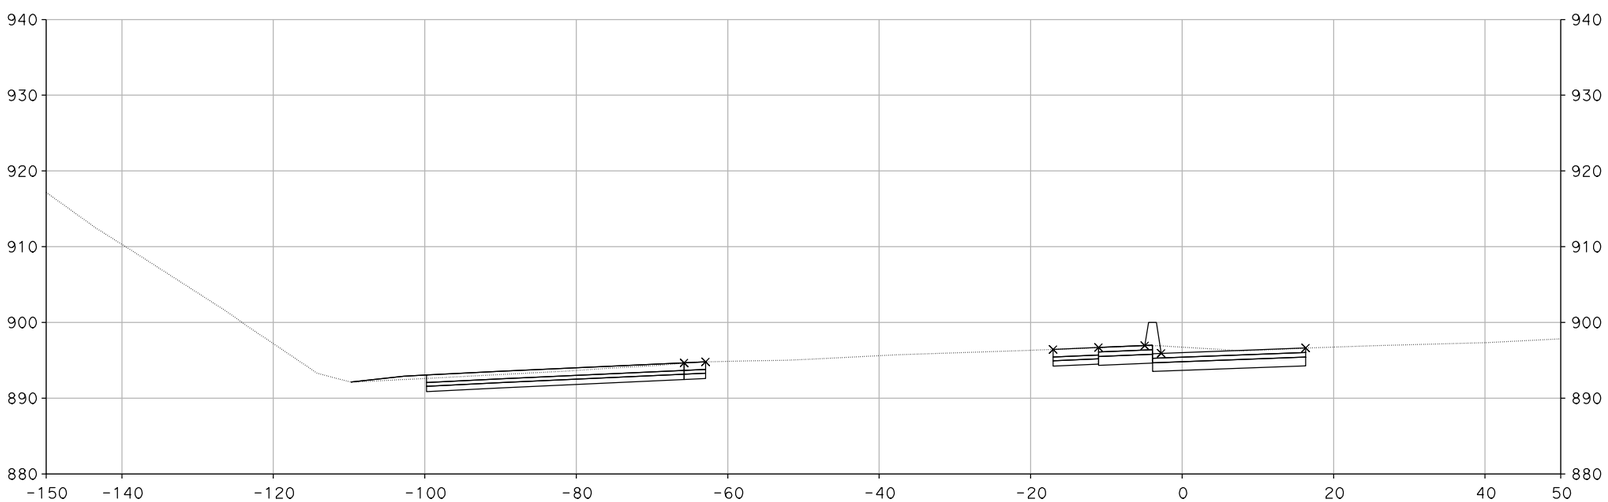

"A" 148+50.00

DESIGN STUDY ONLY

CROSS SECTIONS

SCALE: 1" = 10'

XS-161

REVISED BY	DATE REVISED

CALCULATED-DESIGNED BY	CHECKED BY
SUSAN CHAU	MIKE ROBINSON

CONSULTANT FUNCTIONAL SUPERVISOR: CHRIS BRETALL

STATE OF CALIFORNIA - DEPARTMENT OF TRANSPORTATION

Caltrans

LAST REVISION 00-00-00 | DATE PLOTTED => 29-MAY-2013 | TIME PLOTTED => 12:18

Dist	COUNTY	ROUTE	POST MILES TOTAL PROJECT	SHEET No.	TOTAL SHEETS
7	VEN	101, 23	R0.1/R4.5 3.3/3.8		

CH2M HILL
1000 WILSHIRE Blvd
LOS ANGELES, CA 90017

CITY OF THOUSAND OAKS
2100 THOUSAND OAKS BLVD
THOUSAND OAKS. CA 91362

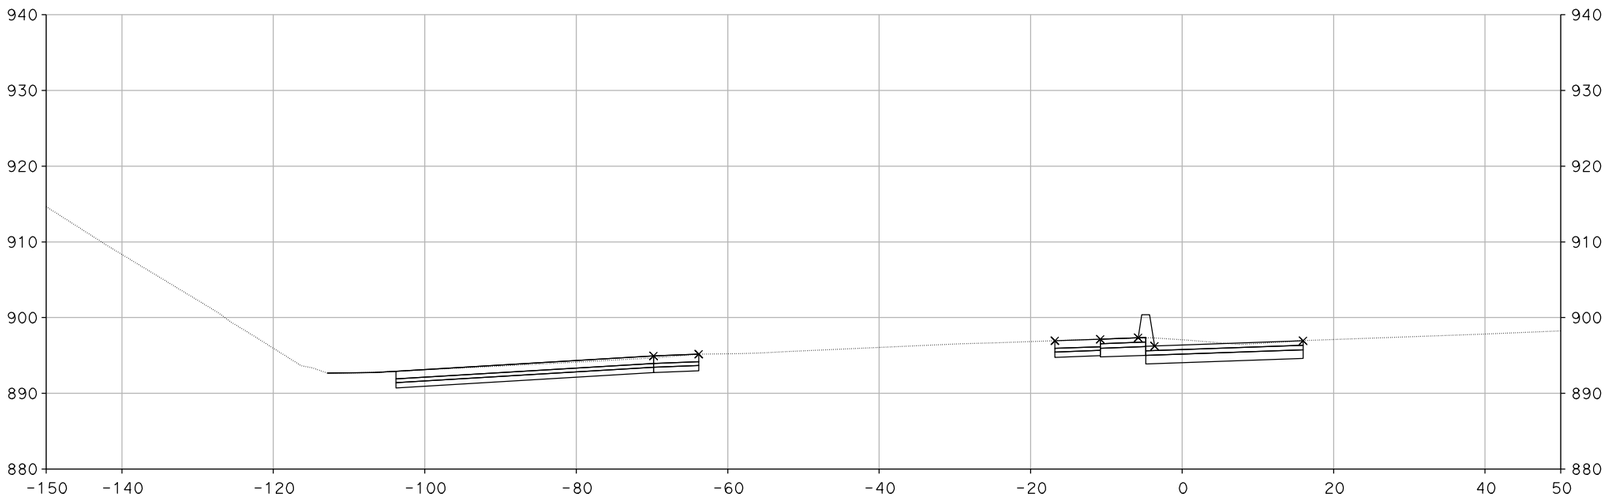

"A" 149+50.00

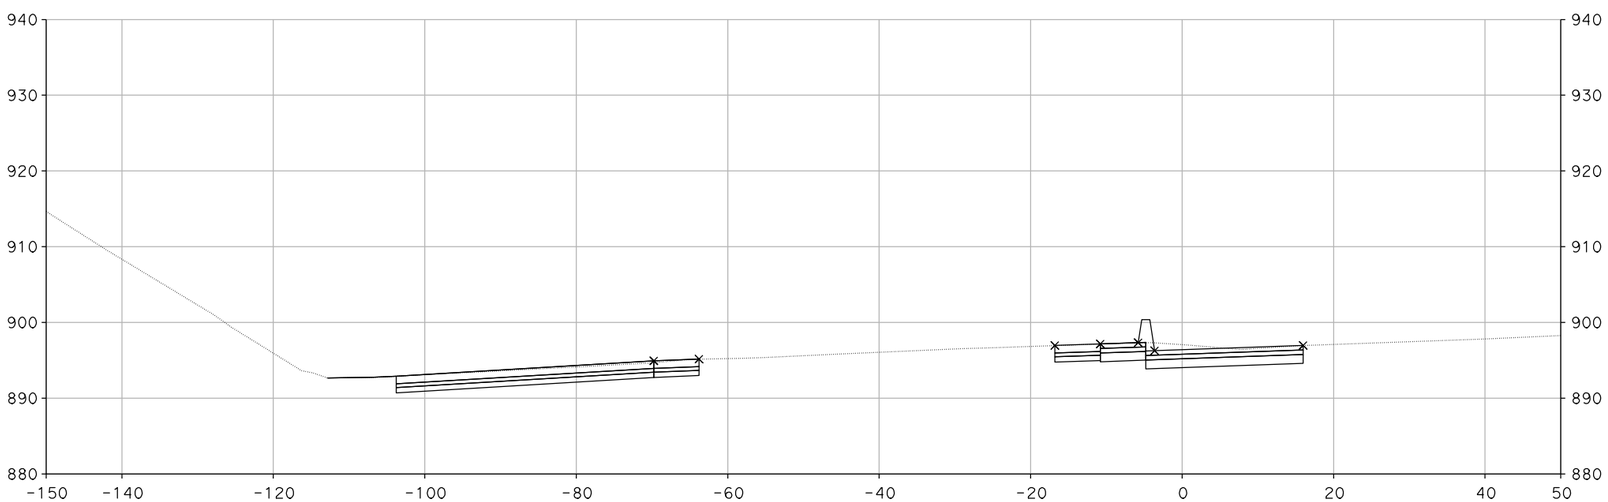

"A" 149+49.27

DESIGN STUDY ONLY

CROSS SECTIONS

SCALE: 1" = 10'

XS-162

REVISED BY	DATE REVISED

CALCULATED-DESIGNED BY	CHECKED BY
SUSAN CHAU	MIKE ROBINSON

CONSULTANT FUNCTIONAL SUPERVISOR: CHRIS BRETALL

STATE OF CALIFORNIA - DEPARTMENT OF TRANSPORTATION

Caltrans

LAST REVISION 00-00-00 | DATE PLOTTED => 29-MAY-2013 | TIME PLOTTED => 12:19

Dist	COUNTY	ROUTE	POST MILES TOTAL PROJECT	SHEET No.	TOTAL SHEETS
7	VEN	101, 23	R0.1/R4.5 3.3/3.8		

CH2M HILL
1000 WILSHIRE Blvd
LOS ANGELES, CA 90017

CITY OF THOUSAND OAKS
2100 THOUSAND OAKS BLVD
THOUSAND OAKS. CA 91362

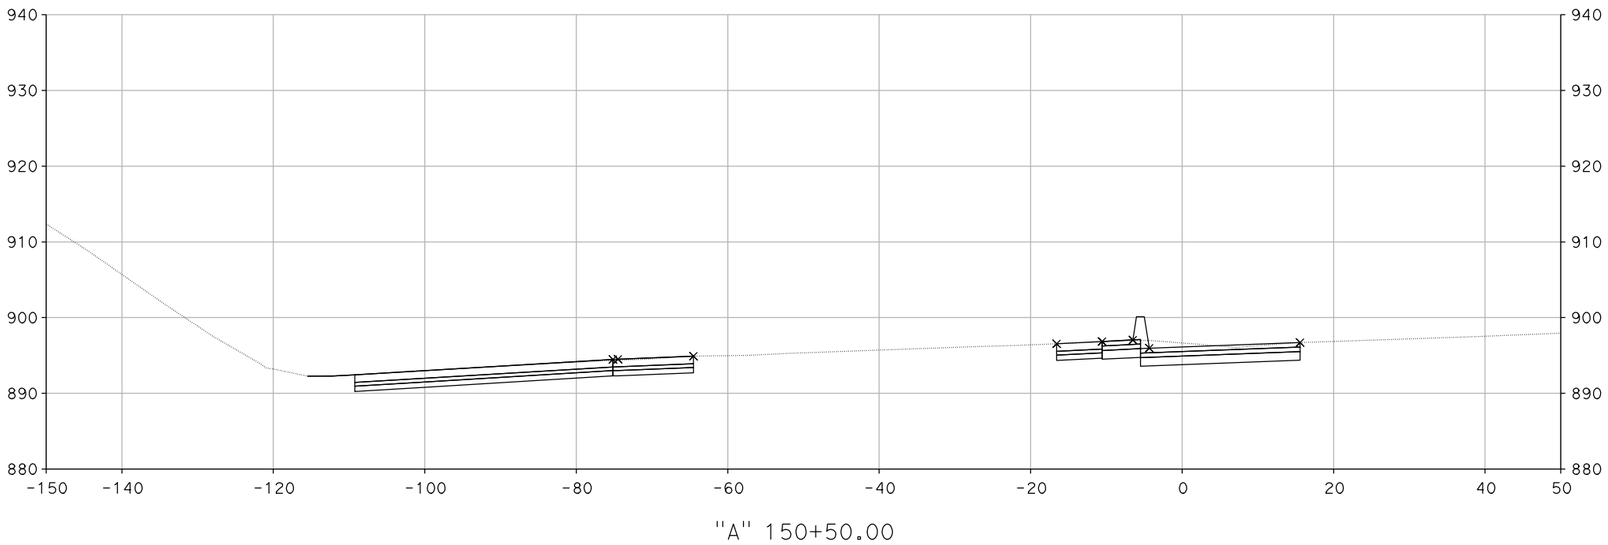

"A" 150+50.00

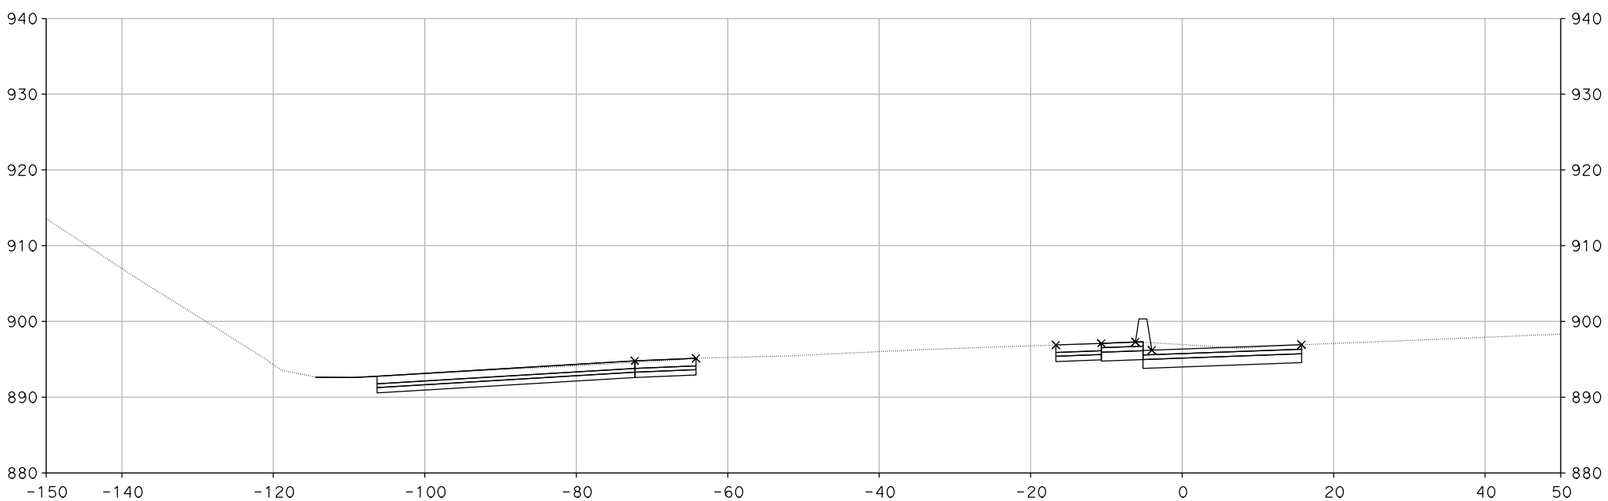

"A" 150+00.00

DESIGN STUDY ONLY

CROSS SECTIONS

SCALE: 1" = 10'

XS-163

REVISED BY	DATE REVISED

CALCULATED-DESIGNED BY	CHECKED BY
SUSAN CHAU	MIKE ROBINSON

CONSULTANT FUNCTIONAL SUPERVISOR: CHRIS BRETALL

STATE OF CALIFORNIA - DEPARTMENT OF TRANSPORTATION

Caltrans

LAST REVISION 00-00-00 | DATE PLOTTED => 29-MAY-2013 | TIME PLOTTED => 12:19

Dist	COUNTY	ROUTE	POST MILES TOTAL PROJECT	SHEET No.	TOTAL SHEETS
7	VEN	101, 23	R0.1/R4.5 3.3/3.8		

CH2M HILL
1000 WILSHIRE Blvd
LOS ANGELES, CA 90017

CITY OF THOUSAND OAKS
2100 THOUSAND OAKS BLVD
THOUSAND OAKS. CA 91362

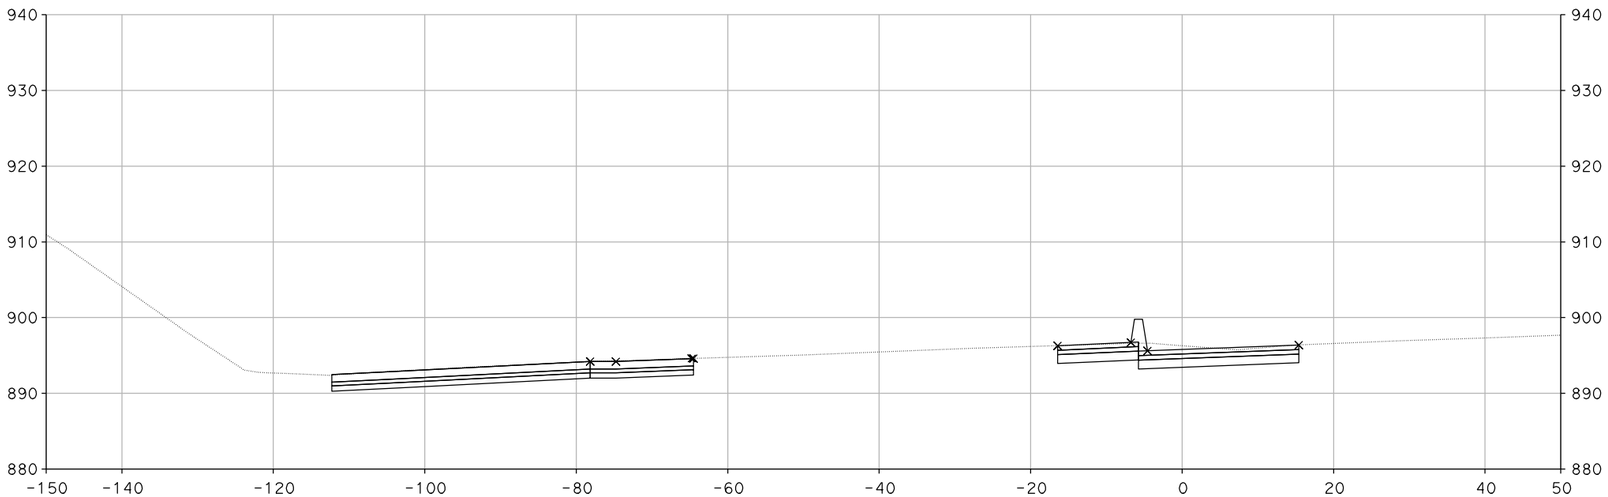

"A" 150+95.18

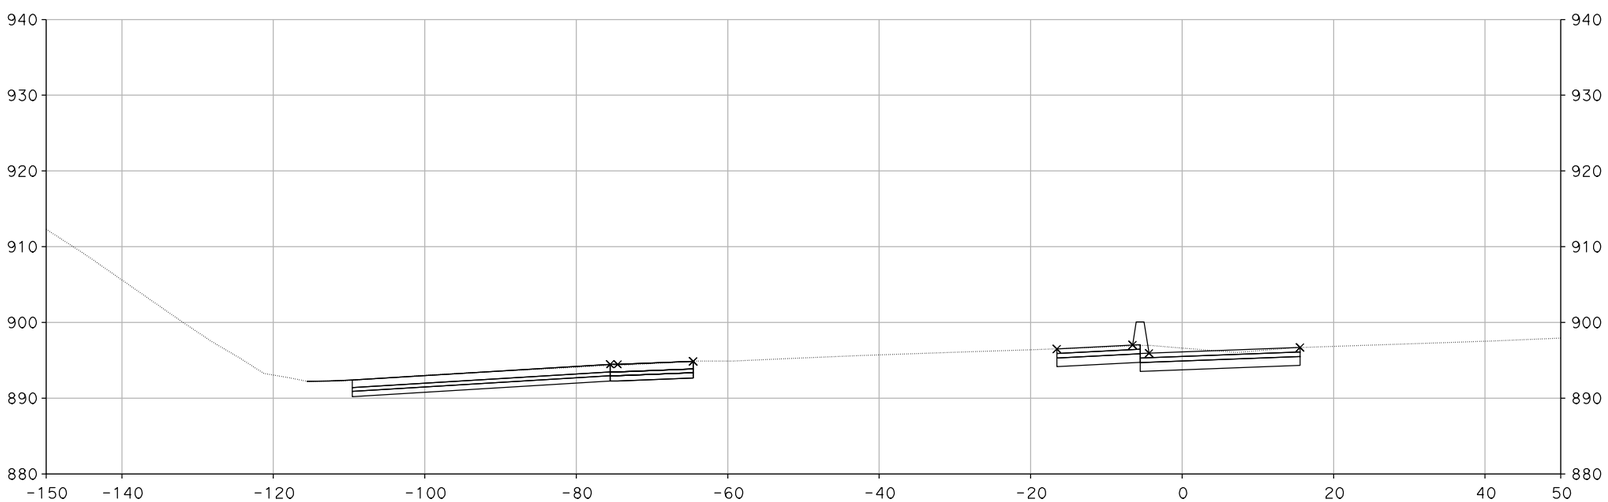

"A" 150+55.52

DESIGN STUDY ONLY

CROSS SECTIONS

SCALE: 1" = 10'

XS-164

REVISED BY	DATE REVISED

CALCULATED-DESIGNED BY	CHECKED BY
SUSAN CHAU	MIKE ROBINSON

CONSULTANT FUNCTIONAL SUPERVISOR: CHRIS BRETALL

STATE OF CALIFORNIA - DEPARTMENT OF TRANSPORTATION

Caltrans

LAST REVISION 00-00-00 | DATE PLOTTED => 29-MAY-2013 | TIME PLOTTED => 12:19

BORDER LAST REVISED 7/2/2010 | USERNAME => handers3 | DGN FILE => RE-CrossSection.dgn | RELATIVE BORDER SCALE IS IN INCHES 0 1 2 3 | UNIT 1821 | PROJECT NUMBER & PHASE 0700000201

Dist	COUNTY	ROUTE	POST MILES TOTAL PROJECT	SHEET No.	TOTAL SHEETS
7	VEN	101, 23	R0.1/R4.5 3.3/3.8		

CH2M HILL
1000 WILSHIRE Blvd
LOS ANGELES, CA 90017

CITY OF THOUSAND OAKS
2100 THOUSAND OAKS BLVD
THOUSAND OAKS. CA 91362

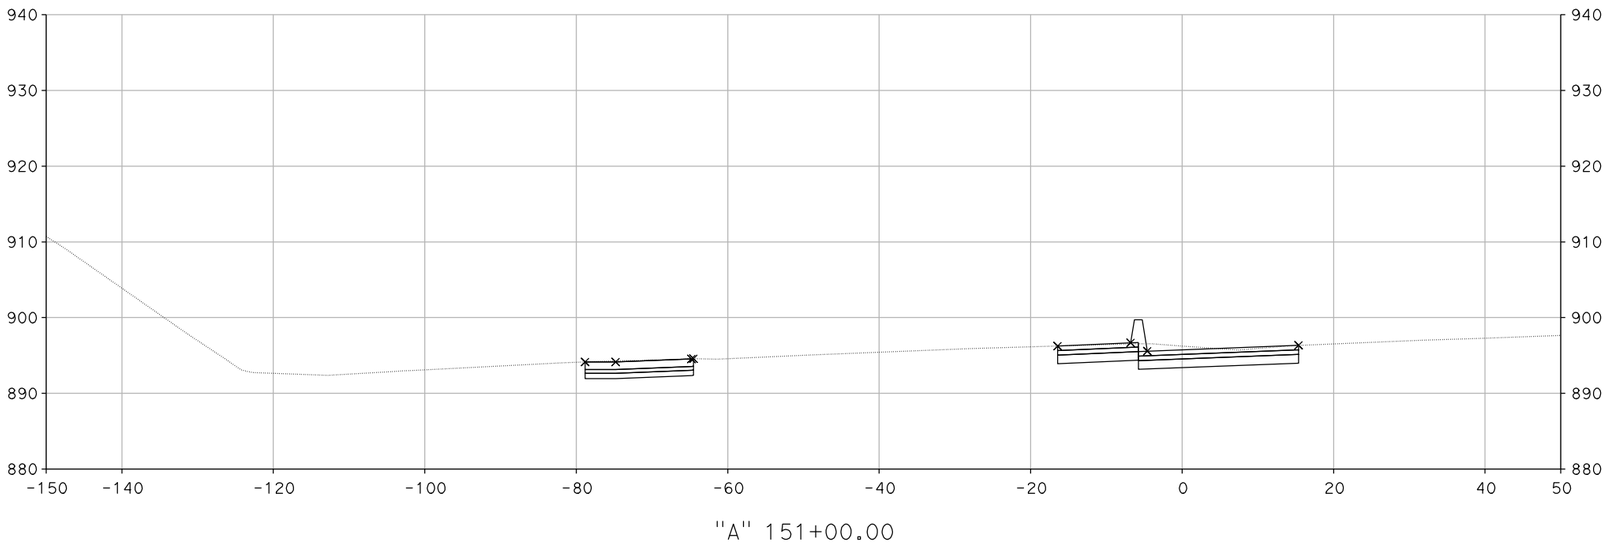

"A" 151+00.00

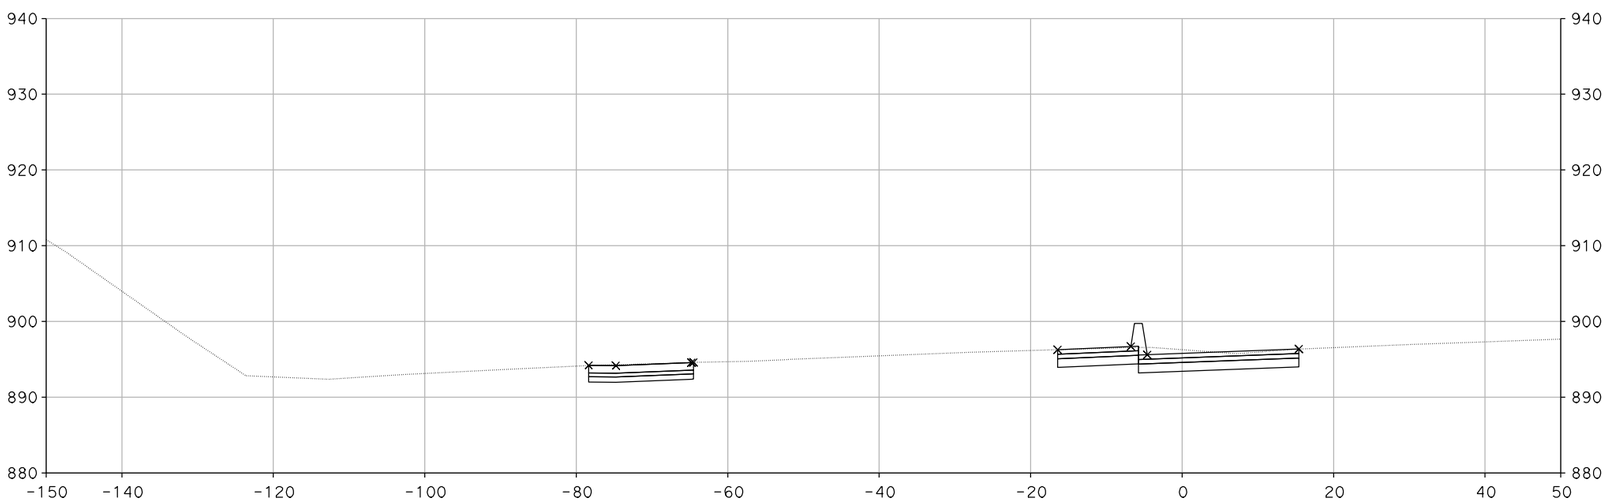

"A" 150+97.75

DESIGN STUDY ONLY

CROSS SECTIONS

SCALE: 1" = 10'

XS-165

REVISED BY	DATE REVISED

CALCULATED-DESIGNED BY	CHECKED BY
SUSAN CHAU	MIKE ROBINSON

CONSULTANT FUNCTIONAL SUPERVISOR: CHRIS BRETALL

STATE OF CALIFORNIA - DEPARTMENT OF TRANSPORTATION

Caltrans

LAST REVISION 00-00-00 | DATE PLOTTED => 29-MAY-2013 | TIME PLOTTED => 12:18

BORDER LAST REVISED 7/2/2010 | USERNAME => handers3 | DGN FILE => RE-CrossSection.dgn | RELATIVE BORDER SCALE IS IN INCHES 0 1 2 3 | UNIT 1821 | PROJECT NUMBER & PHASE 0700000201

Dist	COUNTY	ROUTE	POST MILES TOTAL PROJECT	SHEET No.	TOTAL SHEETS
7	VEN	101, 23	R0.1/R4.5 3.3/3.8		

CH2M HILL
1000 WILSHIRE Blvd
LOS ANGELES, CA 90017

CITY OF THOUSAND OAKS
2100 THOUSAND OAKS BLVD
THOUSAND OAKS. CA 91362

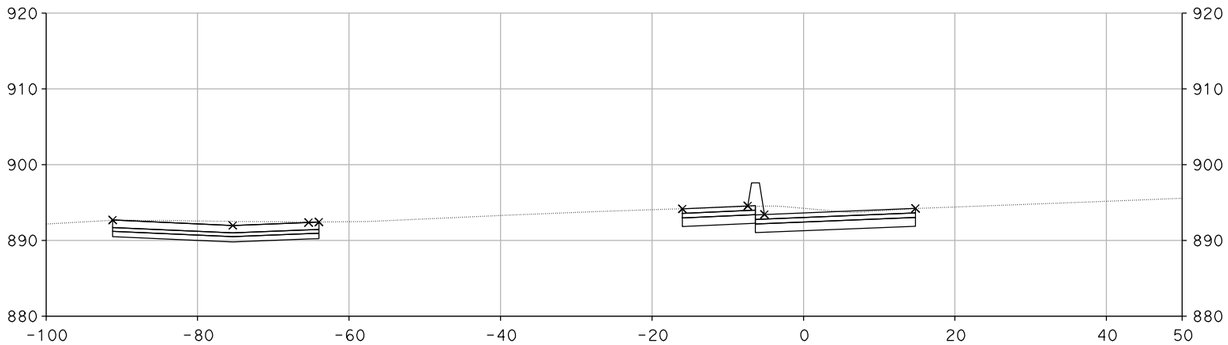

"A" 152+50.00

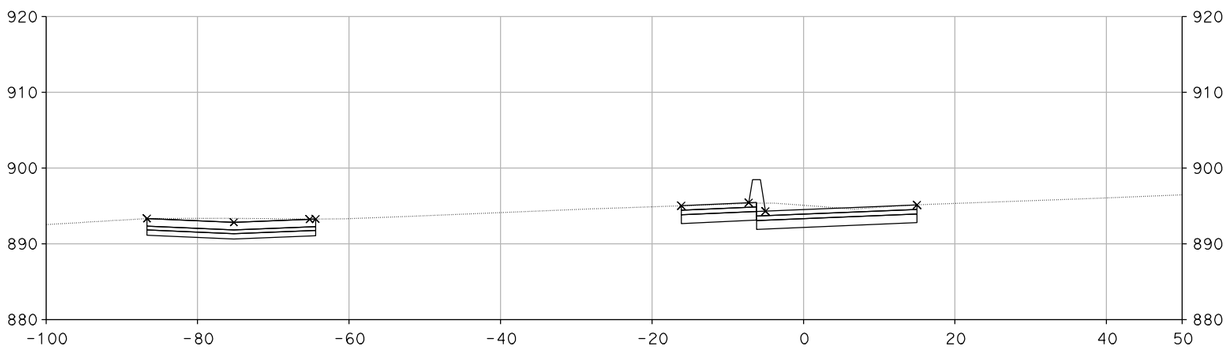

"A" 152+00.00

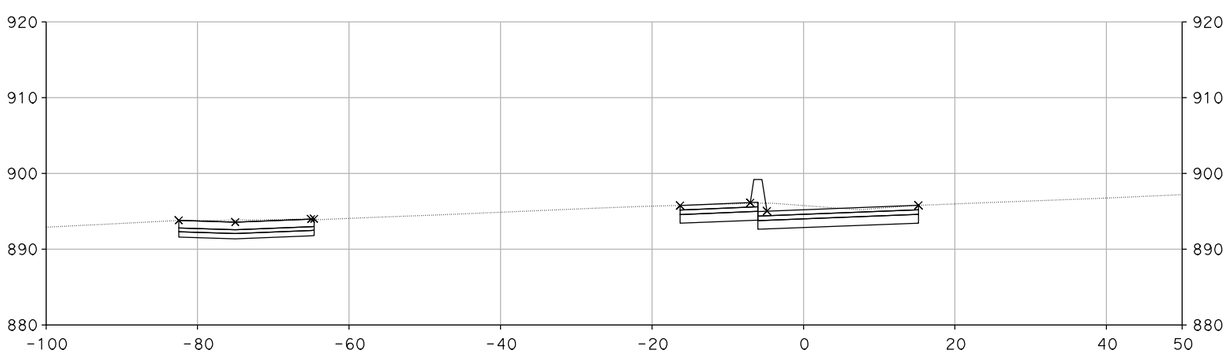

"A" 151+50.00

DESIGN STUDY ONLY

CROSS SECTIONS

SCALE: 1" = 10'

XS-166

STATE OF CALIFORNIA - DEPARTMENT OF TRANSPORTATION

Caltrans

CONSULTANT FUNCTIONAL SUPERVISOR: CHRIS BRETALL

CALCULATED-DESIGNED BY: SUSAN CHAU

CHECKED BY: MIKE ROBINSON

REVISED BY

DATE REVISED

LAST REVISION 00-00-00

DATE PLOTTED => 29-MAY-2013
TIME PLOTTED => 12:19

Dist	COUNTY	ROUTE	POST MILES TOTAL PROJECT	SHEET No.	TOTAL SHEETS
7	VEN	101, 23	R0.1/R4.5 3.3/3.8		

CH2M HILL
1000 WILSHIRE Blvd
LOS ANGELES, CA 90017

CITY OF THOUSAND OAKS
2100 THOUSAND OAKS BLVD
THOUSAND OAKS. CA 91362

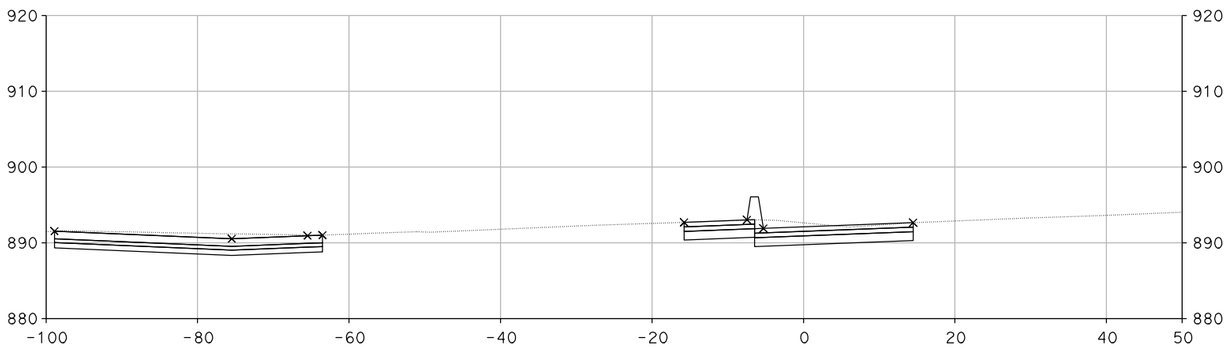

"A" 153+21.67

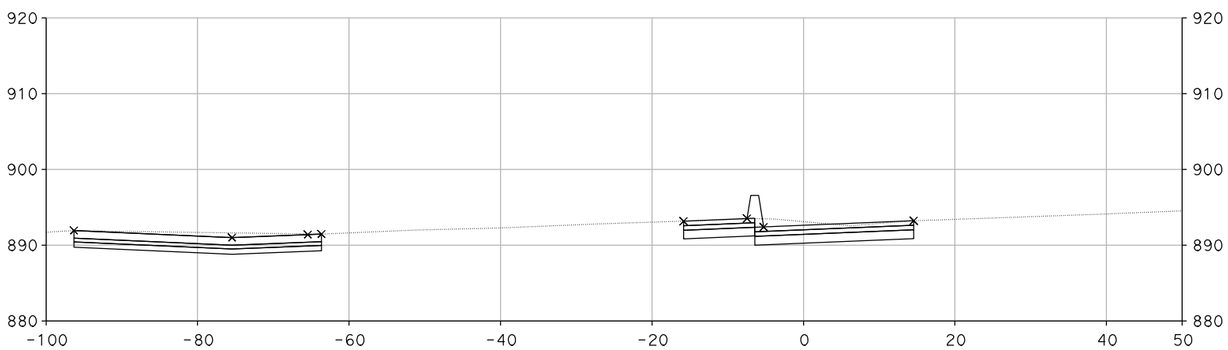

"A" 153+00.00

DESIGN STUDY ONLY

CROSS SECTIONS

SCALE: 1" = 10'

XS-167

REVISED BY	DATE REVISED

CALCULATED-DESIGNED BY	CHECKED BY
SUSAN CHAU	MIKE ROBINSON

CONSULTANT FUNCTIONAL SUPERVISOR
CHRIS BRETALL

STATE OF CALIFORNIA - DEPARTMENT OF TRANSPORTATION

Caltrans

LAST REVISION 00-00-00 | DATE PLOTTED => 29-MAY-2013 | TIME PLOTTED => 12:19

Dist	COUNTY	ROUTE	POST MILES TOTAL PROJECT	SHEET No.	TOTAL SHEETS
7	VEN	101, 23	R0.1/R4.5 3.3/3.8		

CH2M HILL
1000 WILSHIRE Blvd
LOS ANGELES, CA 90017

CITY OF THOUSAND OAKS
2100 THOUSAND OAKS BLVD
THOUSAND OAKS. CA 91362

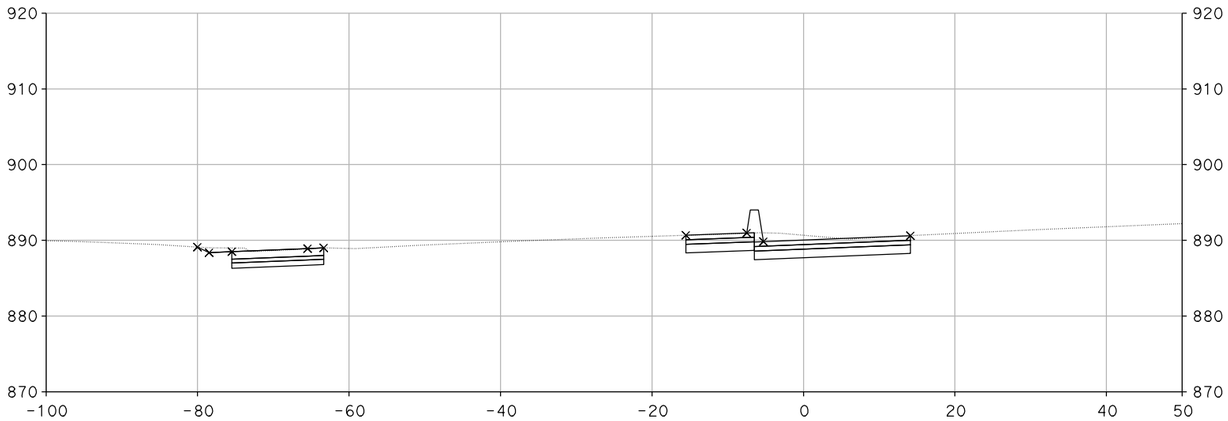

"A" 154+00.00

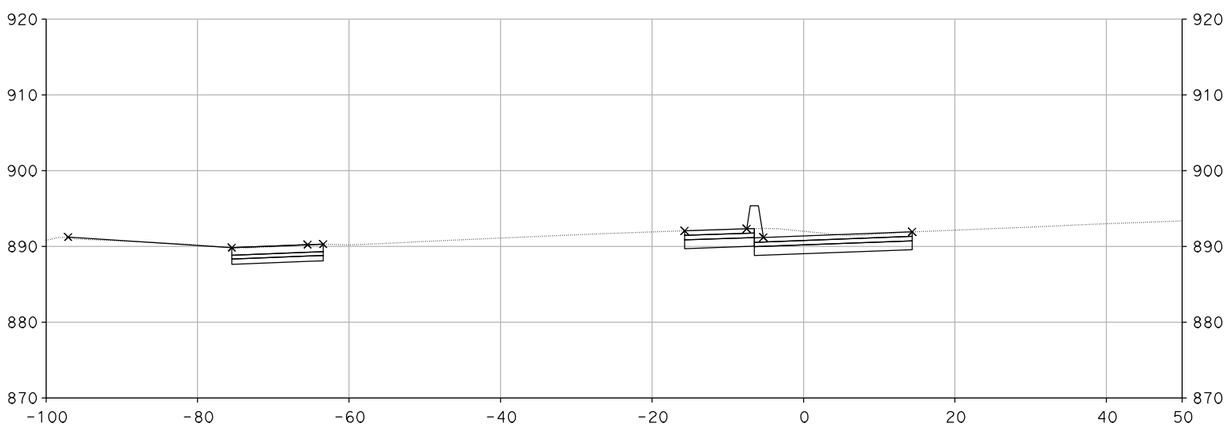

"A" 153+50.00

DESIGN STUDY ONLY

CROSS SECTIONS

SCALE: 1" = 10'

XS-168

REVISED BY	DATE REVISED

CALCULATED-DESIGNED BY	CHECKED BY
SUSAN CHAU	MIKE ROBINSON

CONSULTANT FUNCTIONAL SUPERVISOR: CHRIS BRETALL

STATE OF CALIFORNIA - DEPARTMENT OF TRANSPORTATION

Caltrans

LAST REVISION 00-00-00 | DATE PLOTTED => 29-MAY-2013 | TIME PLOTTED => 12:19

Dist	COUNTY	ROUTE	POST MILES TOTAL PROJECT	SHEET No.	TOTAL SHEETS
7	VEN	101, 23	R0.1/R4.5 3.3/3.8		

CH2M HILL
1000 WILSHIRE Blvd
LOS ANGELES, CA 90017

CITY OF THOUSAND OAKS
2100 THOUSAND OAKS BLVD
THOUSAND OAKS. CA 91362

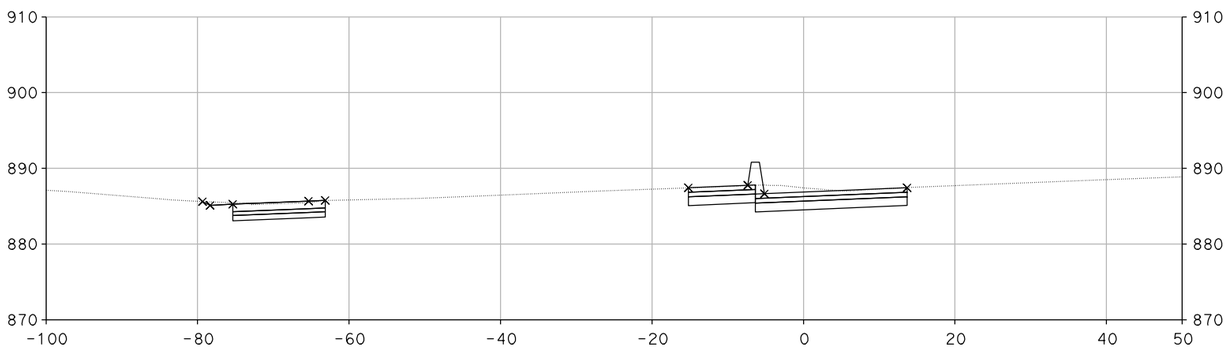

"A" 155+00.00

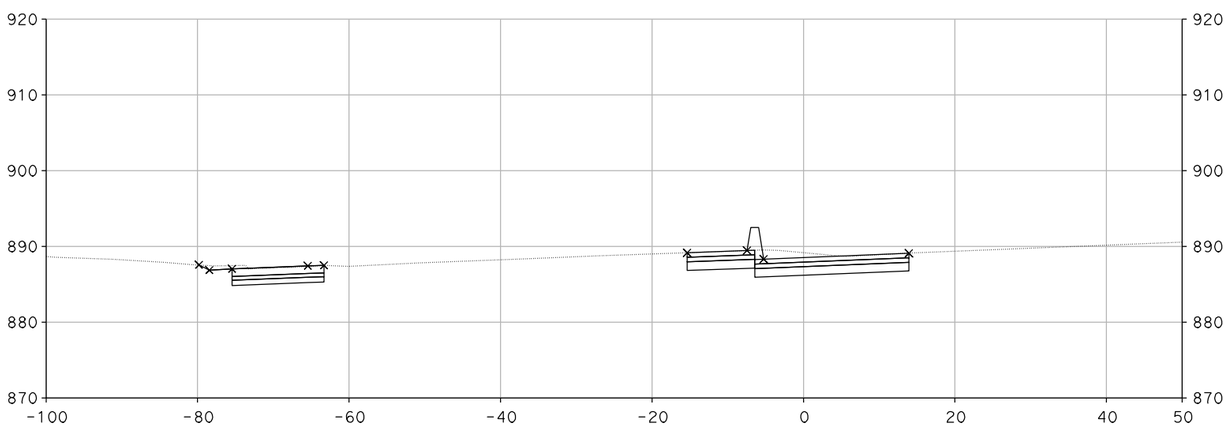

"A" 154+50.00

DESIGN STUDY ONLY

CROSS SECTIONS

SCALE: 1" = 10'

XS-169

REVISED BY	DATE REVISED
SUSAN CHAU	MIKE ROBINSON

CALCULATED-DESIGNED BY
CHECKED BY

CONSULTANT FUNCTIONAL SUPERVISOR
CHRIS BRETALL

STATE OF CALIFORNIA - DEPARTMENT OF TRANSPORTATION
Caltrans

LAST REVISION 00-00-00
DATE PLOTTED => 29-MAY-2013
TIME PLOTTED => 12:19

Dist	COUNTY	ROUTE	POST MILES TOTAL PROJECT	SHEET No.	TOTAL SHEETS
7	VEN	101, 23	R0.1/R4.5 3.3/3.8		

CH2M HILL
1000 WILSHIRE Blvd
LOS ANGELES, CA 90017

CITY OF THOUSAND OAKS
2100 THOUSAND OAKS BLVD
THOUSAND OAKS. CA 91362

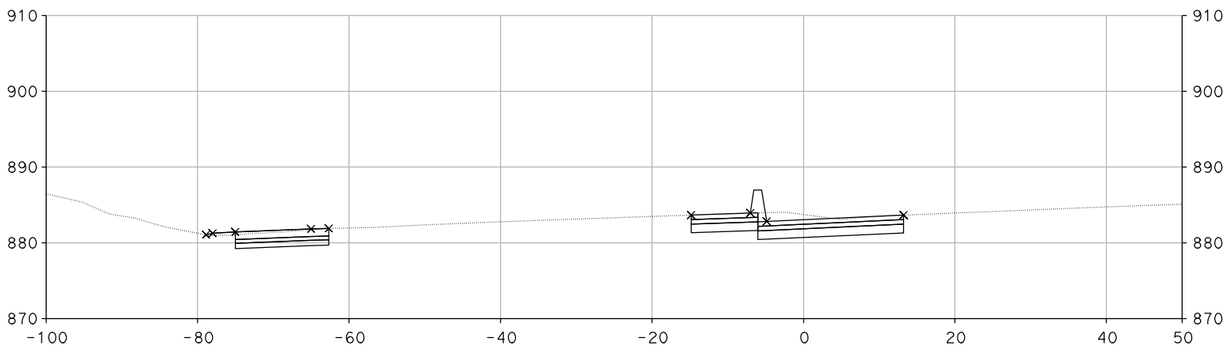

"A" 156+00.00

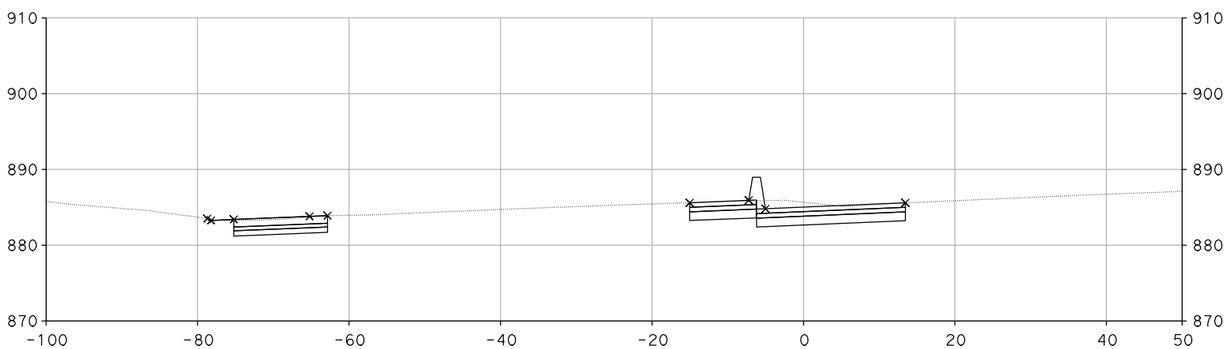

"A" 155+50.00

DESIGN STUDY ONLY

CROSS SECTIONS

SCALE: 1" = 10'

XS-170

REVISED BY	SUSAN CHAU
DATE REVISED	MIKE ROBINSON
CALCULATED-DESIGNED BY	
CHECKED BY	
CONSULTANT FUNCTIONAL SUPERVISOR	CHRIS BRETALL

STATE OF CALIFORNIA - DEPARTMENT OF TRANSPORTATION

Caltrans

LAST REVISION 00-00-00 | DATE PLOTTED => 29-MAY-2013 | TIME PLOTTED => 12:19

Dist	COUNTY	ROUTE	POST MILES TOTAL PROJECT	SHEET No.	TOTAL SHEETS
7	VEN	101, 23	R0.1/R4.5 3.3/3.8		

CH2M HILL
1000 WILSHIRE Blvd
LOS ANGELES, CA 90017

CITY OF THOUSAND OAKS
2100 THOUSAND OAKS BLVD
THOUSAND OAKS. CA 91362

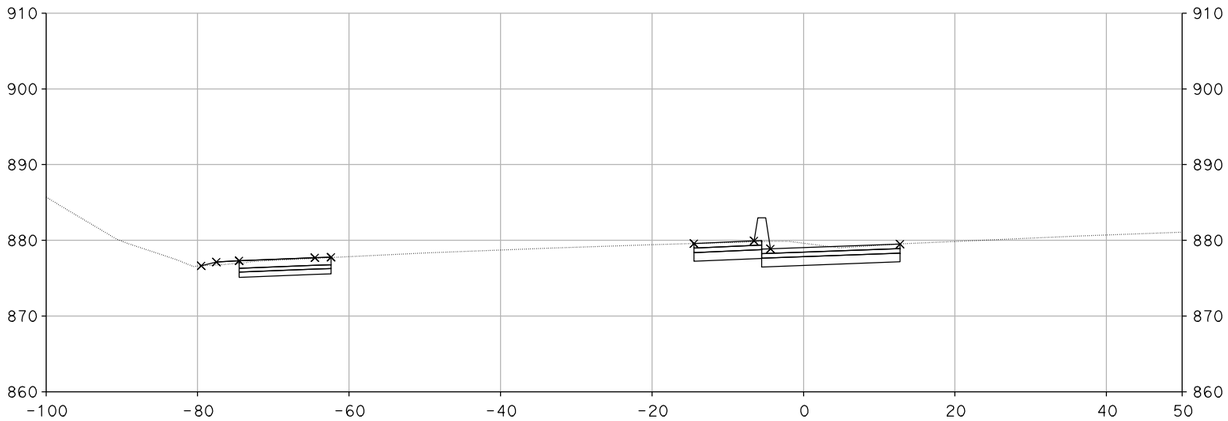

"A" 157+00.00

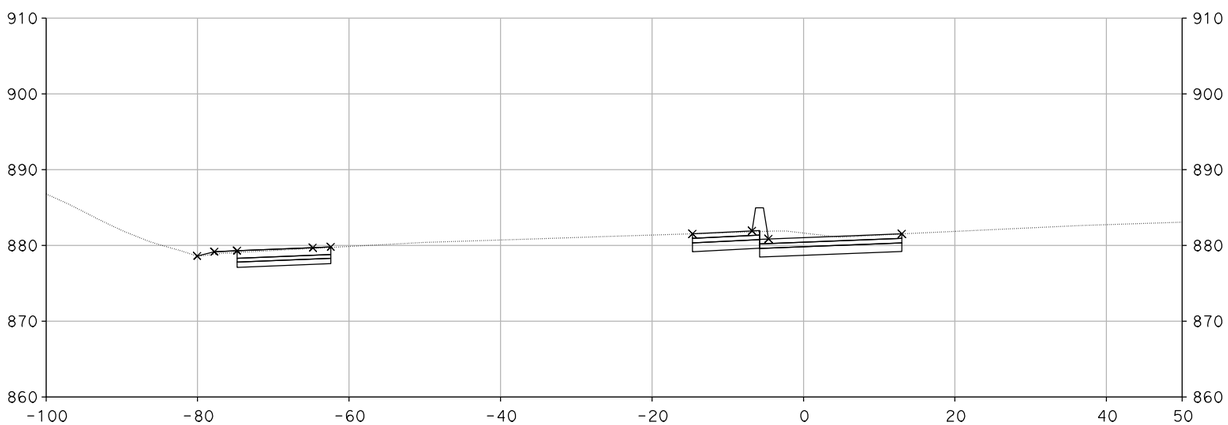

"A" 156+50.00

DESIGN STUDY ONLY

CROSS SECTIONS

SCALE: 1" = 10'

XS-171

REVISED BY	DATE REVISED

CALCULATED-DESIGNED BY	CHECKED BY
SUSAN CHAU	MIKE ROBINSON

CONSULTANT FUNCTIONAL SUPERVISOR: CHRIS BRETALL

STATE OF CALIFORNIA - DEPARTMENT OF TRANSPORTATION

Caltrans

LAST REVISION 00-00-00 | DATE PLOTTED => 29-MAY-2013 | TIME PLOTTED => 12:20

Dist	COUNTY	ROUTE	POST MILES TOTAL PROJECT	SHEET No.	TOTAL SHEETS
7	VEN	101, 23	R0.1/R4.5 3.3/3.8		

CH2M HILL
1000 WILSHIRE Blvd
LOS ANGELES, CA 90017

CITY OF THOUSAND OAKS
2100 THOUSAND OAKS BLVD
THOUSAND OAKS. CA 91362

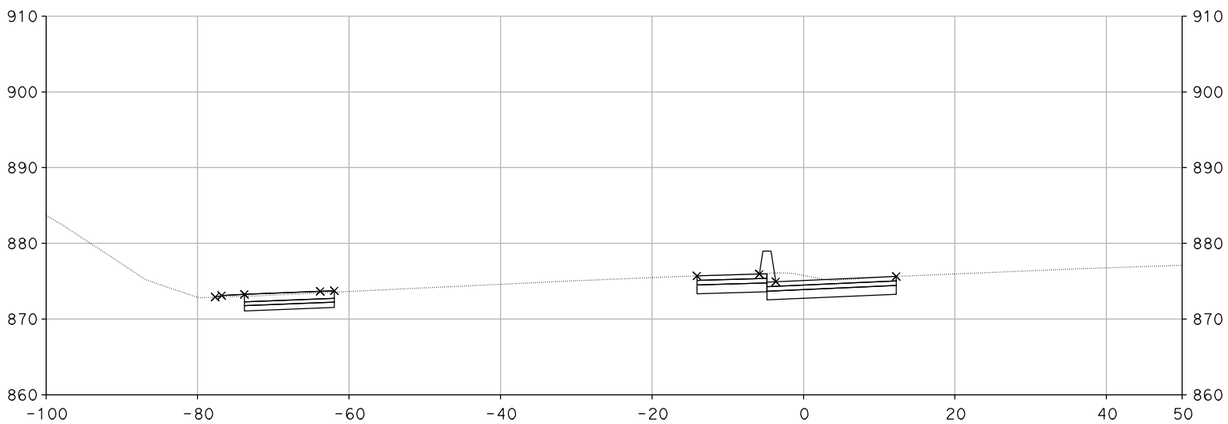

"A" 158+00.00

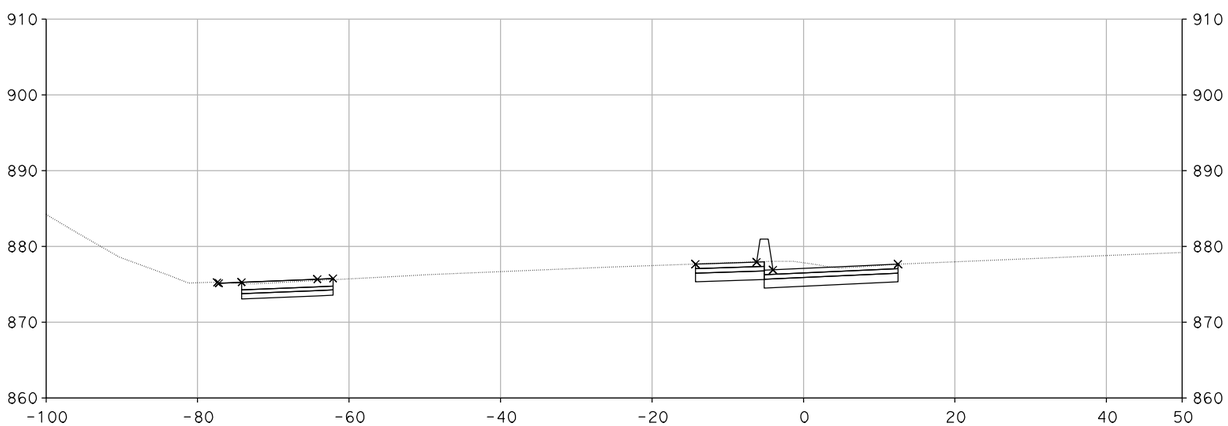

"A" 157+50.00

DESIGN STUDY ONLY

CROSS SECTIONS

SCALE: 1" = 10'

XS-172

REVISED BY	DATE REVISED

CALCULATED-DESIGNED BY	CHECKED BY
SUSAN CHAU	MIKE ROBINSON

CONSULTANT FUNCTIONAL SUPERVISOR: CHRIS BRETALL

STATE OF CALIFORNIA - DEPARTMENT OF TRANSPORTATION

Caltrans

LAST REVISION 00-00-00 | DATE PLOTTED => 29-MAY-2013 | TIME PLOTTED => 12:19

Dist	COUNTY	ROUTE	POST MILES TOTAL PROJECT	SHEET No.	TOTAL SHEETS
7	VEN	101, 23	R0.1/R4.5 3.3/3.8		

CH2M HILL
1000 WILSHIRE Blvd
LOS ANGELES, CA 90017

CITY OF THOUSAND OAKS
2100 THOUSAND OAKS BLVD
THOUSAND OAKS. CA 91362

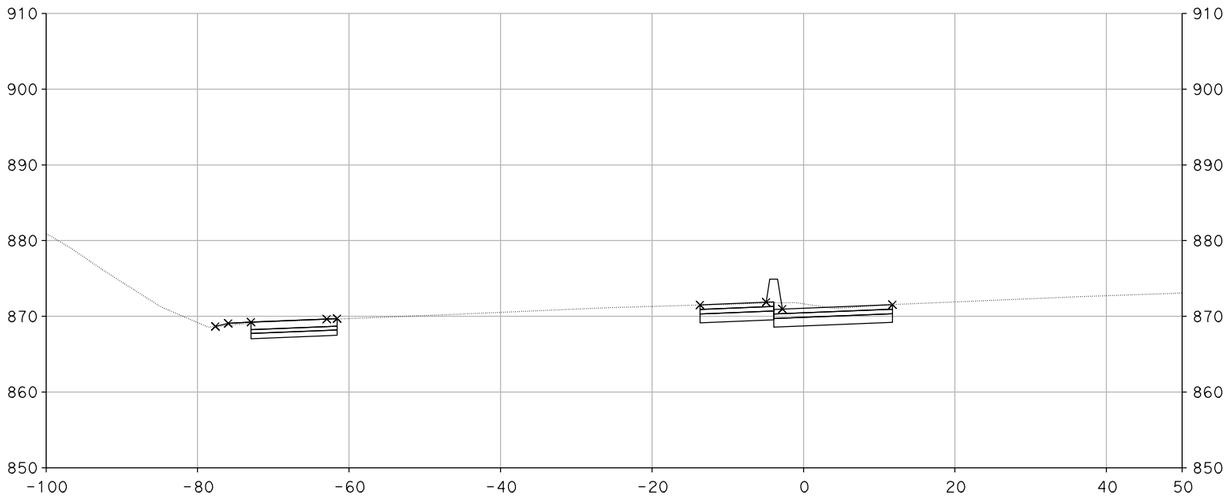

"A" 159+00.00

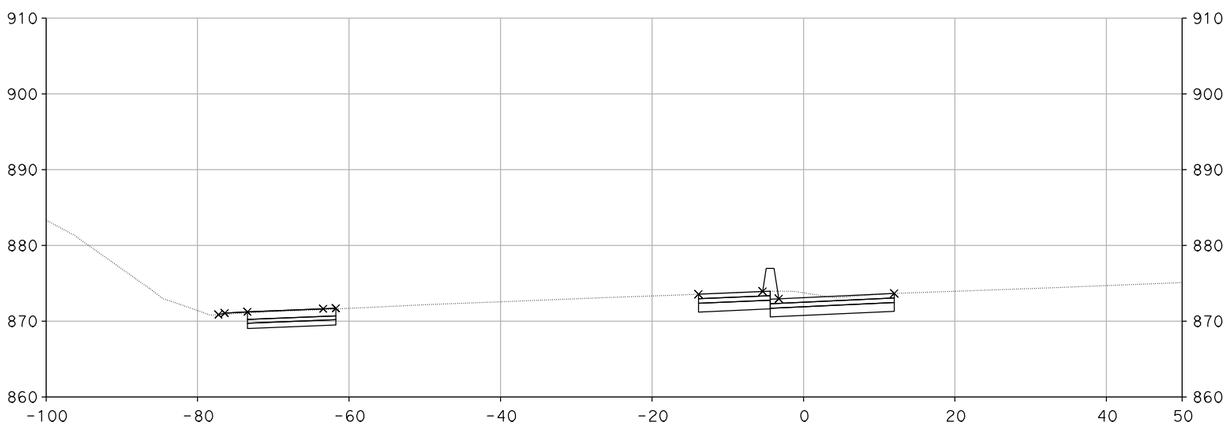

"A" 158+50.00

DESIGN STUDY ONLY

CROSS SECTIONS

SCALE: 1" = 10'

XS-173

REVISED BY	DATE REVISED

CALCULATED-DESIGNED BY	CHECKED BY
SUSAN CHAU	MIKE ROBINSON

CONSULTANT FUNCTIONAL SUPERVISOR: CHRIS BRETALL

STATE OF CALIFORNIA - DEPARTMENT OF TRANSPORTATION

Caltrans

LAST REVISION 00-00-00 | DATE PLOTTED => 29-MAY-2013 | TIME PLOTTED => 12:20

Dist	COUNTY	ROUTE	POST MILES TOTAL PROJECT	SHEET No.	TOTAL SHEETS
7	VEN	101, 23	R0.1/R4.5 3.3/3.8		

CH2M HILL
1000 WILSHIRE Blvd
LOS ANGELES, CA 90017

CITY OF THOUSAND OAKS
2100 THOUSAND OAKS BLVD
THOUSAND OAKS. CA 91362

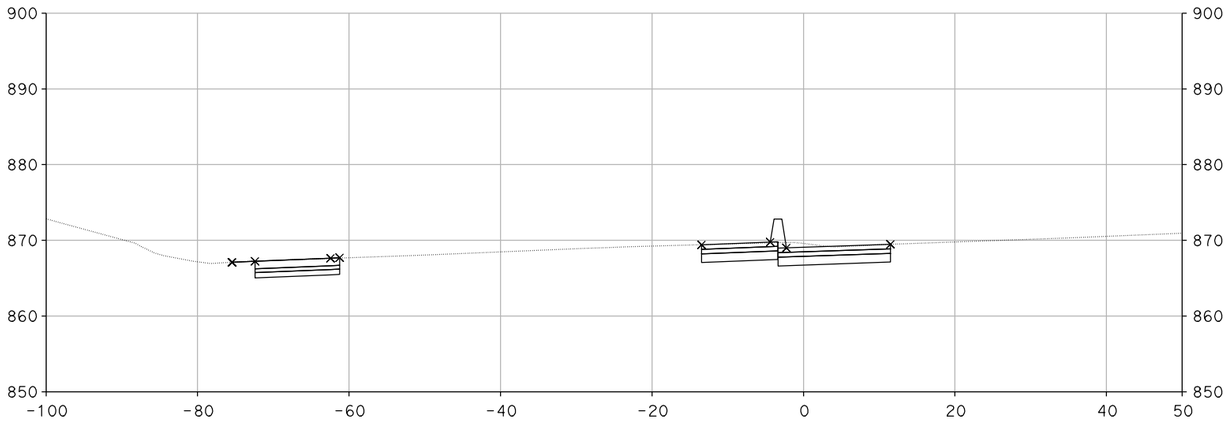

"A" 159+50.00

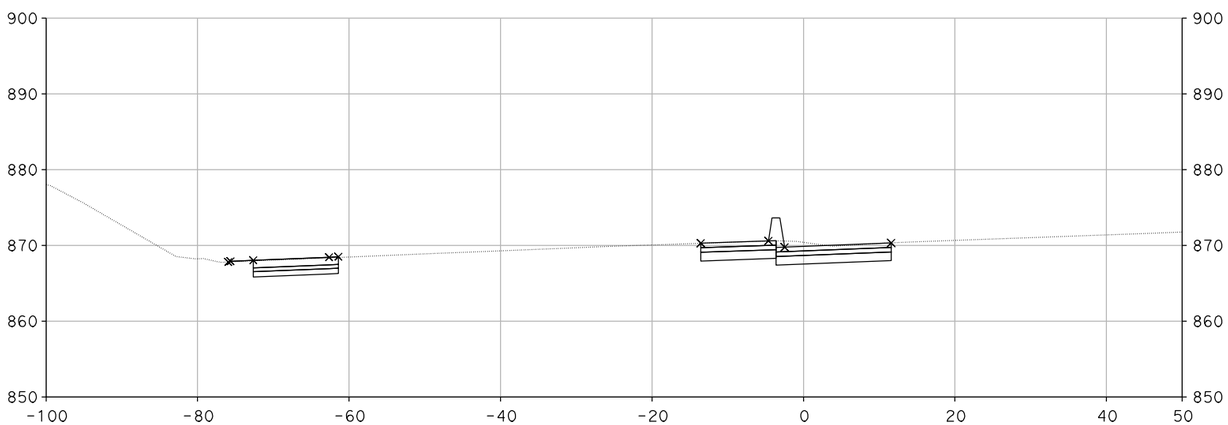

"A" 159+30.04

DESIGN STUDY ONLY

CROSS SECTIONS

SCALE: 1" = 10'

XS-174

REVISED BY	DATE REVISED

CALCULATED-DESIGNED BY	CHECKED BY
SUSAN CHAU	MIKE ROBINSON

CONSULTANT FUNCTIONAL SUPERVISOR: CHRIS BRETALL

STATE OF CALIFORNIA - DEPARTMENT OF TRANSPORTATION

Caltrans

LAST REVISION 00-00-00 | DATE PLOTTED => 29-MAY-2013 | TIME PLOTTED => 12:20

Dist	COUNTY	ROUTE	POST MILES TOTAL PROJECT	SHEET No.	TOTAL SHEETS
7	VEN	101, 23	R0.1/R4.5 3.3/3.8		

CH2M HILL
1000 WILSHIRE Blvd
LOS ANGELES, CA 90017

CITY OF THOUSAND OAKS
2100 THOUSAND OAKS BLVD
THOUSAND OAKS. CA 91362

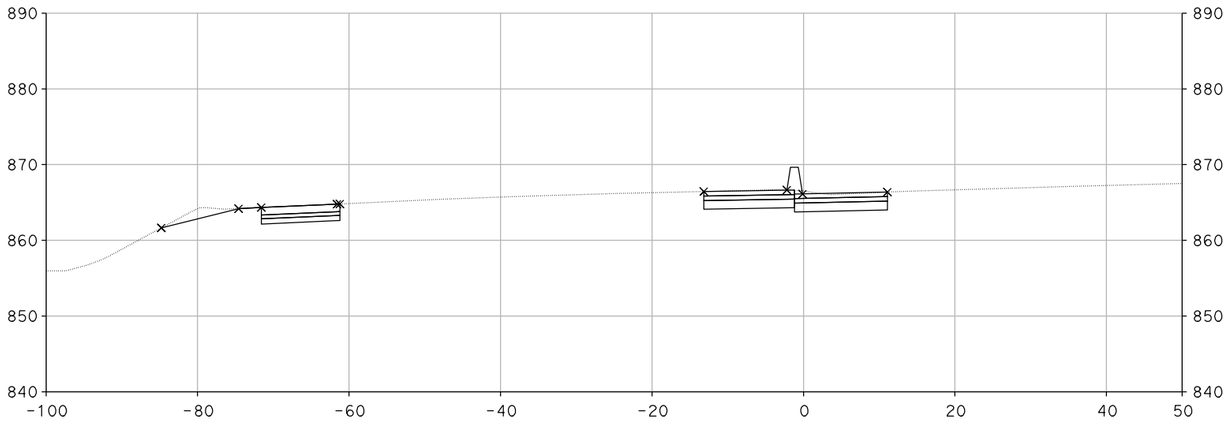

"A" 160+25.00

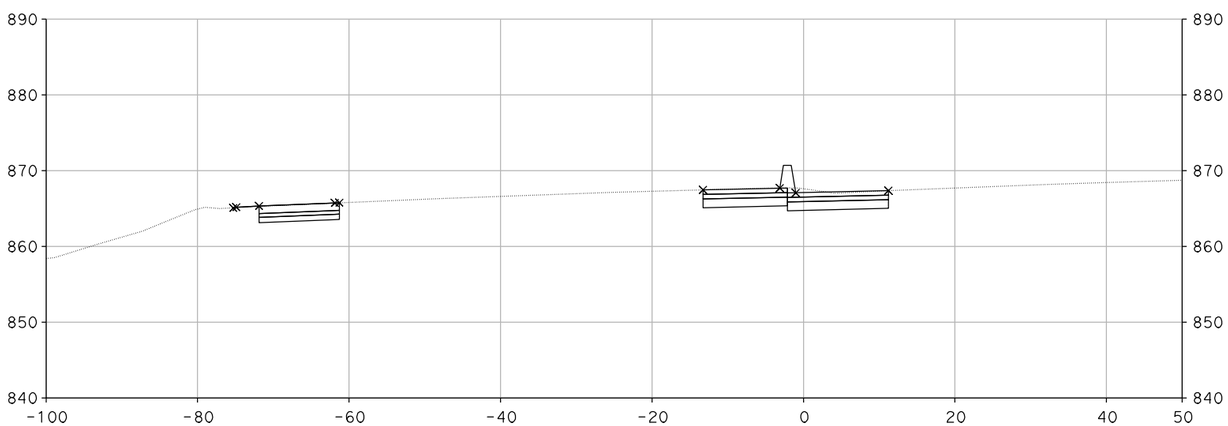

"A" 160+00.00

DESIGN STUDY ONLY

CROSS SECTIONS

SCALE: 1" = 10'

XS-175

REVISED BY	DATE REVISED

CALCULATED-DESIGNED BY	CHECKED BY
SUSAN CHAU	MIKE ROBINSON

CONSULTANT FUNCTIONAL SUPERVISOR: CHRIS BRETALL

STATE OF CALIFORNIA - DEPARTMENT OF TRANSPORTATION

Caltrans

LAST REVISION 00-00-00 | DATE PLOTTED => 29-MAY-2013 | TIME PLOTTED => 12:20

Dist	COUNTY	ROUTE	POST MILES TOTAL PROJECT	SHEET No.	TOTAL SHEETS
7	VEN	101, 23	R0.1/R4.5 3.3/3.8		

CH2M HILL
1000 WILSHIRE Blvd
LOS ANGELES, CA 90017

CITY OF THOUSAND OAKS
2100 THOUSAND OAKS BLVD
THOUSAND OAKS. CA 91362

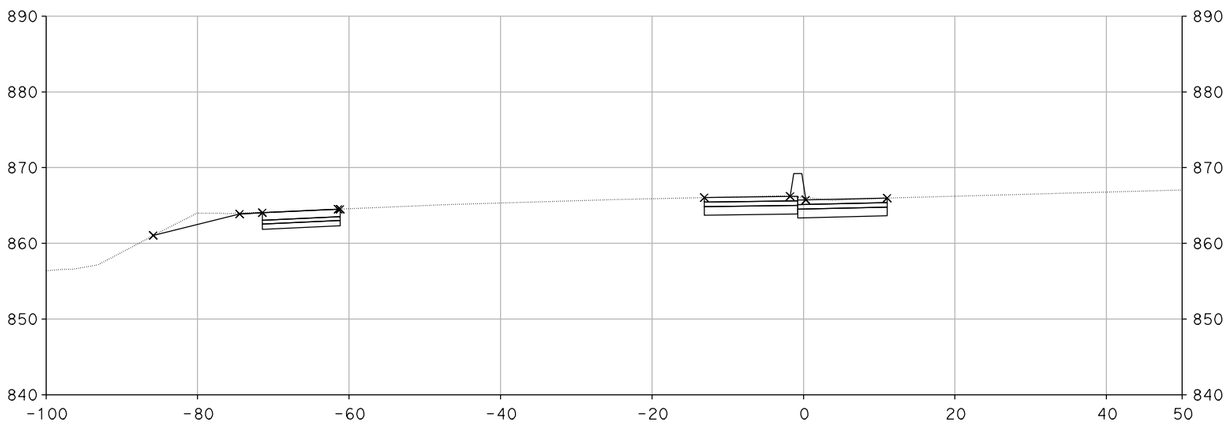

"A" 160+35.35

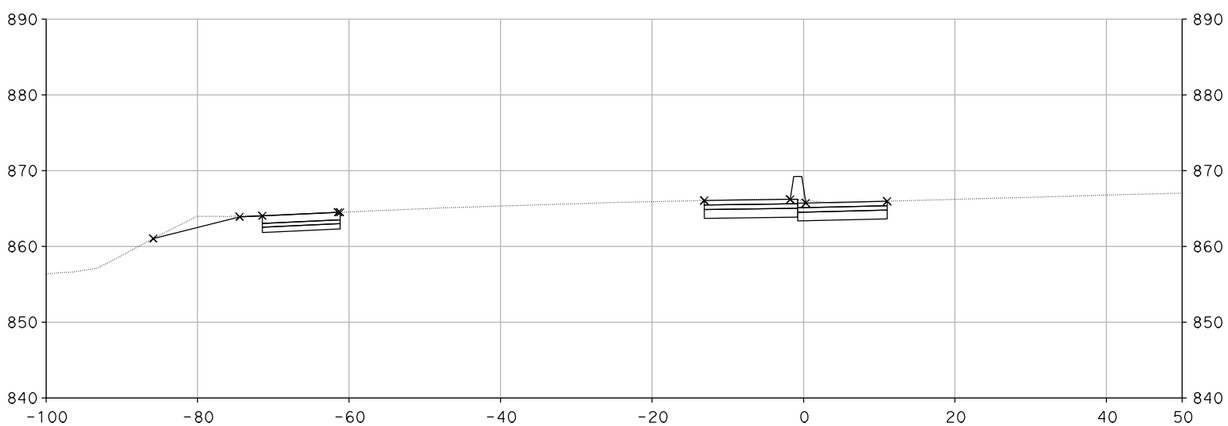

"A" 160+35.31

DESIGN STUDY ONLY

CROSS SECTIONS

SCALE: 1" = 10'

XS-176

REVISED BY	DATE REVISED

CALCULATED-DESIGNED BY	CHECKED BY
SUSAN CHAU	MIKE ROBINSON

CONSULTANT FUNCTIONAL SUPERVISOR: CHRIS BRETALL

STATE OF CALIFORNIA - DEPARTMENT OF TRANSPORTATION

Caltrans

LAST REVISION 00-00-00 | DATE PLOTTED => 29-MAY-2013 | TIME PLOTTED => 12:20

Dist	COUNTY	ROUTE	POST MILES TOTAL PROJECT	SHEET No.	TOTAL SHEETS
7	VEN	101, 23	R0.1/R4.5 3.3/3.8		

CH2M HILL
1000 WILSHIRE Blvd
LOS ANGELES, CA 90017

CITY OF THOUSAND OAKS
2100 THOUSAND OAKS BLVD
THOUSAND OAKS. CA 91362

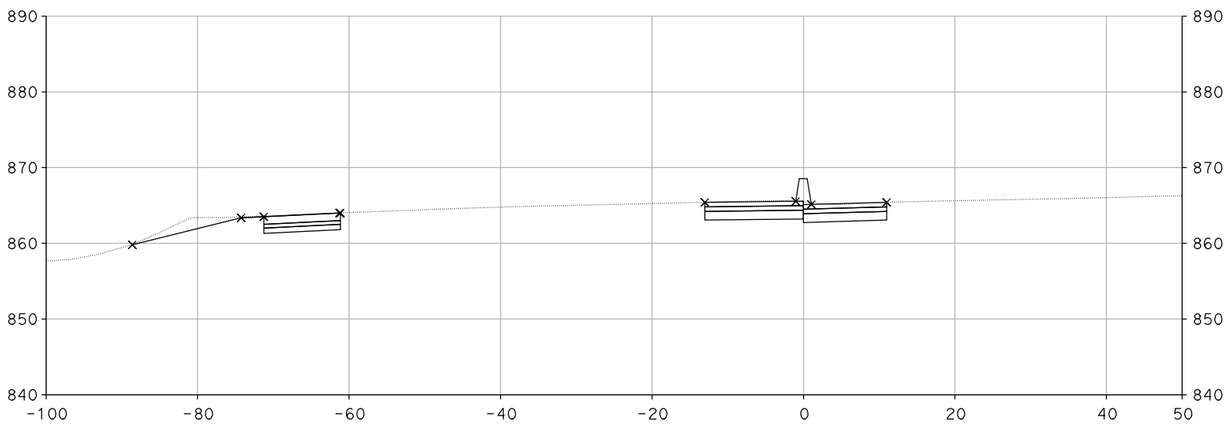

"A" 160+51.14

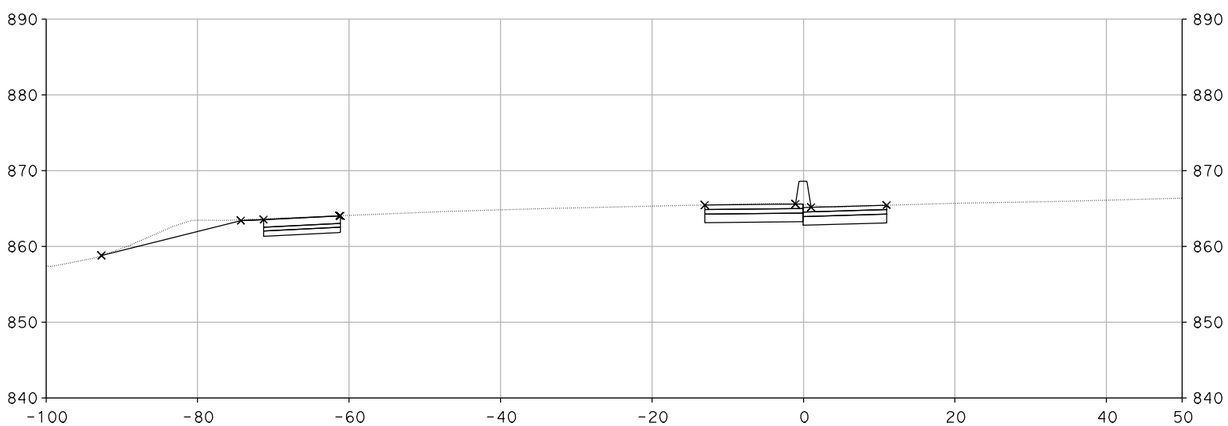

"A" 160+50.00

DESIGN STUDY ONLY

CROSS SECTIONS

SCALE: 1" = 10'

XS-177

REVISED BY	DATE REVISED

CALCULATED-DESIGNED BY	CHECKED BY
SUSAN CHAU	MIKE ROBINSON

CONSULTANT FUNCTIONAL SUPERVISOR: CHRIS BRETALL

STATE OF CALIFORNIA - DEPARTMENT OF TRANSPORTATION

Caltrans

LAST REVISION 00-00-00 | DATE PLOTTED => 29-MAY-2013 | TIME PLOTTED => 12:20

Dist	COUNTY	ROUTE	POST MILES TOTAL PROJECT	SHEET No.	TOTAL SHEETS
7	VEN	101, 23	R0.1/R4.5 3.3/3.8		

CH2M HILL
1000 WILSHIRE Blvd
LOS ANGELES, CA 90017

CITY OF THOUSAND OAKS
2100 THOUSAND OAKS BLVD
THOUSAND OAKS. CA 91362

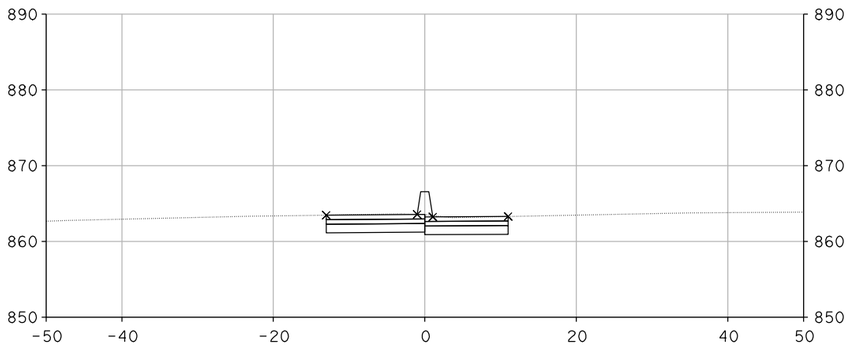

"A" 161+00.00

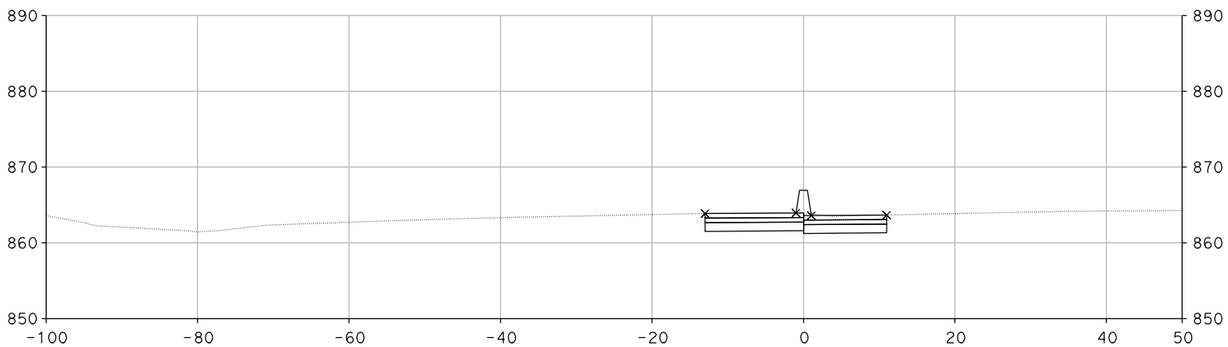

"A" 160+90.88

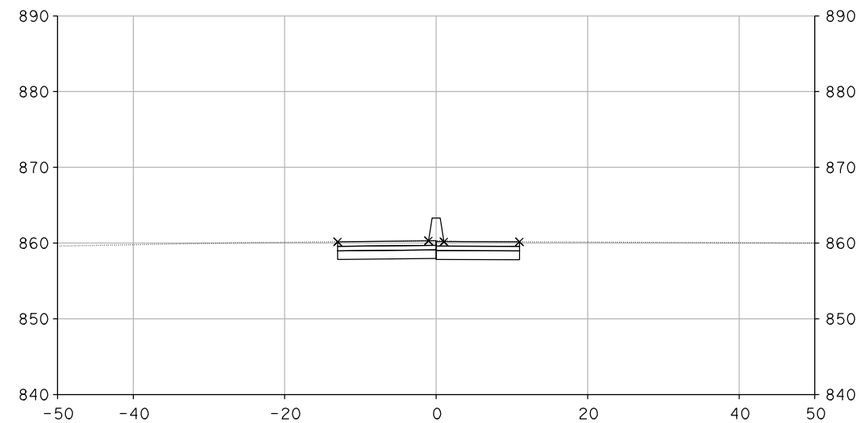

"A" 161+80.00

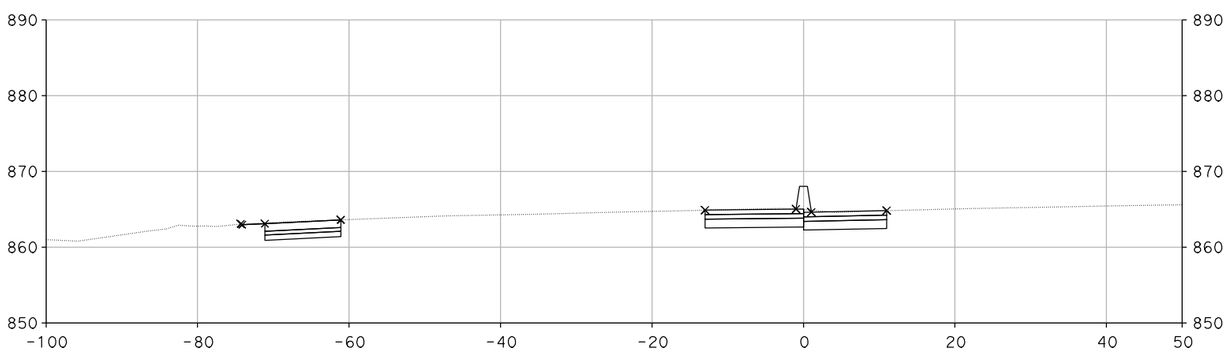

"A" 160+64.22

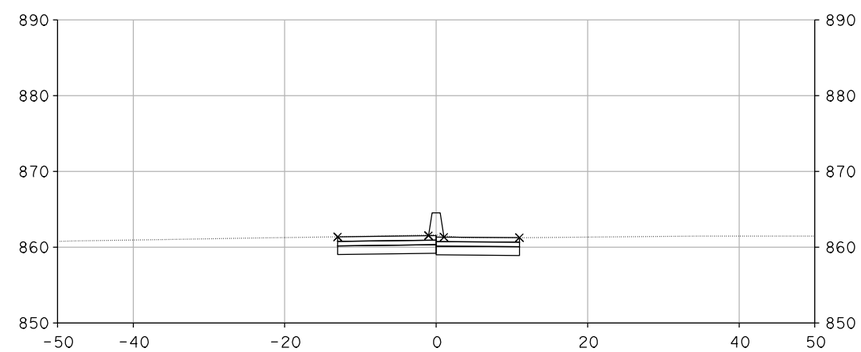

"A" 161+50.00

CROSS SECTIONS

SCALE: 1" = 10'

DESIGN STUDY ONLY

XS-178

STATE OF CALIFORNIA - DEPARTMENT OF TRANSPORTATION

Caltrans

CONSULTANT FUNCTIONAL SUPERVISOR: CHRIS BRETALL

CALCULATED-DESIGNED BY: SUSAN CHAU

CHECKED BY: MIKE ROBINSON

REVISED BY

DATE REVISED

LAST REVISION 00-00-00

DATE PLOTTED => 29-MAY-2013
TIME PLOTTED => 12:20

Dist	COUNTY	ROUTE	POST MILES TOTAL PROJECT	SHEET No.	TOTAL SHEETS
7	VEN	101, 23	R0.1/R4.5 3.3/3.8		

CH2M HILL
1000 WILSHIRE Blvd
LOS ANGELES, CA 90017

CITY OF THOUSAND OAKS
2100 THOUSAND OAKS BLVD
THOUSAND OAKS. CA 91362

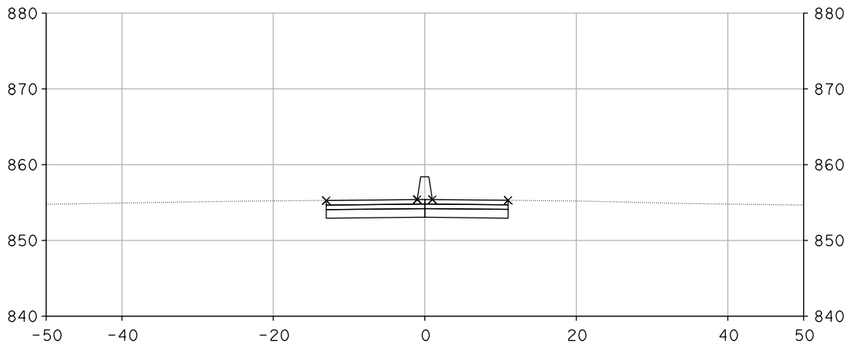

"A" 163+00.00

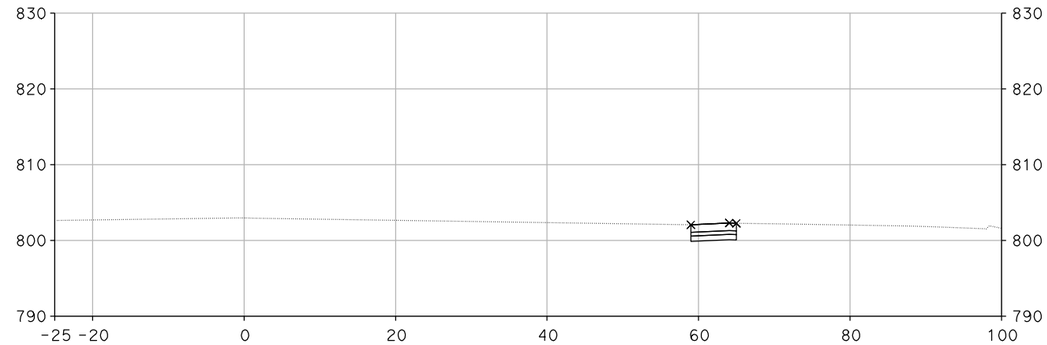

"A" 191+00.00

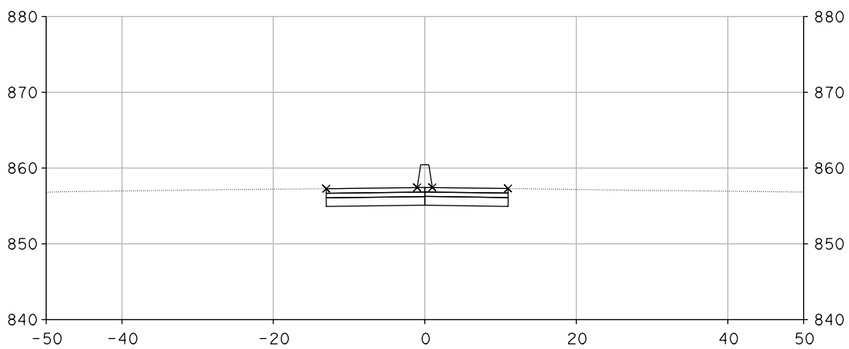

"A" 162+50.00

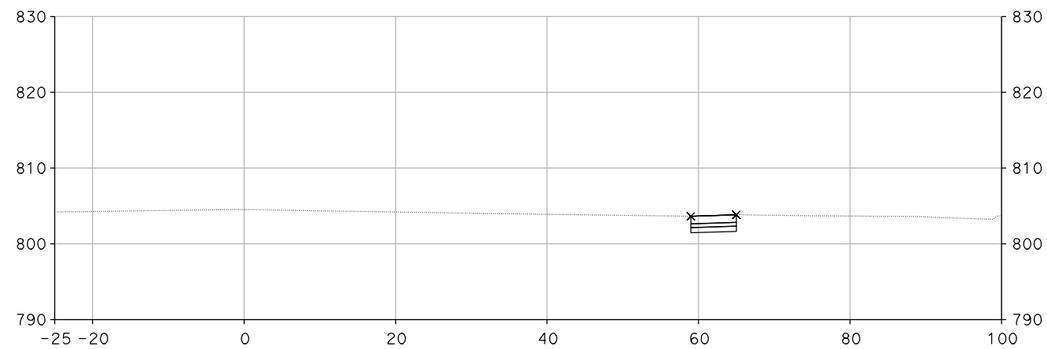

"A" 190+54.24

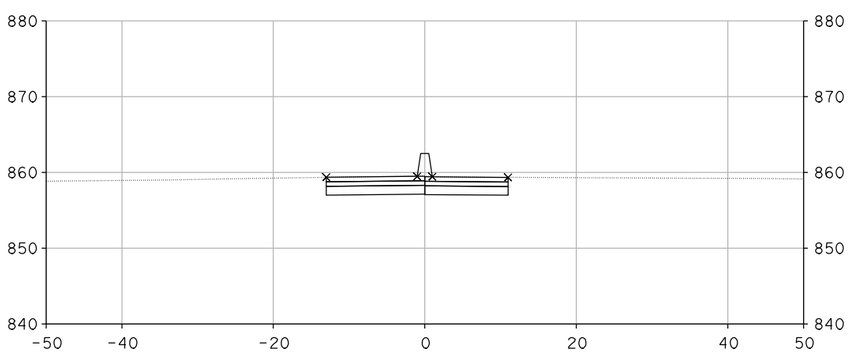

"A" 162+00.00

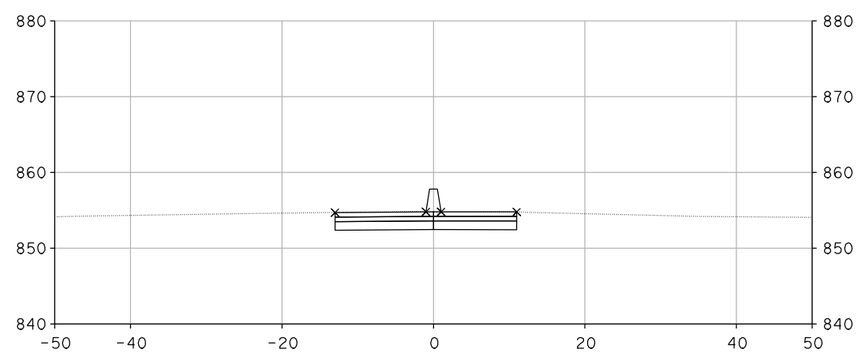

"A" 163+15.00

CROSS SECTIONS

SCALE: 1" = 10'

DESIGN STUDY ONLY

XS-179

STATE OF CALIFORNIA - DEPARTMENT OF TRANSPORTATION

Caltrans

CONSULTANT FUNCTIONAL SUPERVISOR: CHRIS BRETALL

CALCULATED-DESIGNED BY: SUSAN CHAU

CHECKED BY: MIKE ROBINSON

REVISED BY

DATE REVISED

LAST REVISION 00-00-00

DATE PLOTTED => 29-MAY-2013
TIME PLOTTED => 12:20

Dist	COUNTY	ROUTE	POST MILES TOTAL PROJECT	SHEET No.	TOTAL SHEETS
7	VEN	101, 23	R0.1/R4.5 3.3/3.8		

CH2M HILL
1000 WILSHIRE Blvd
LOS ANGELES, CA 90017

CITY OF THOUSAND OAKS
2100 THOUSAND OAKS BLVD
THOUSAND OAKS. CA 91362

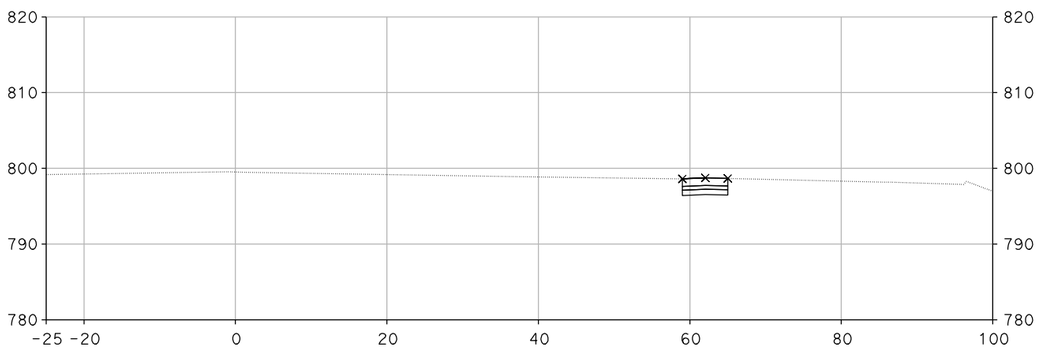

"A" 192+00.00

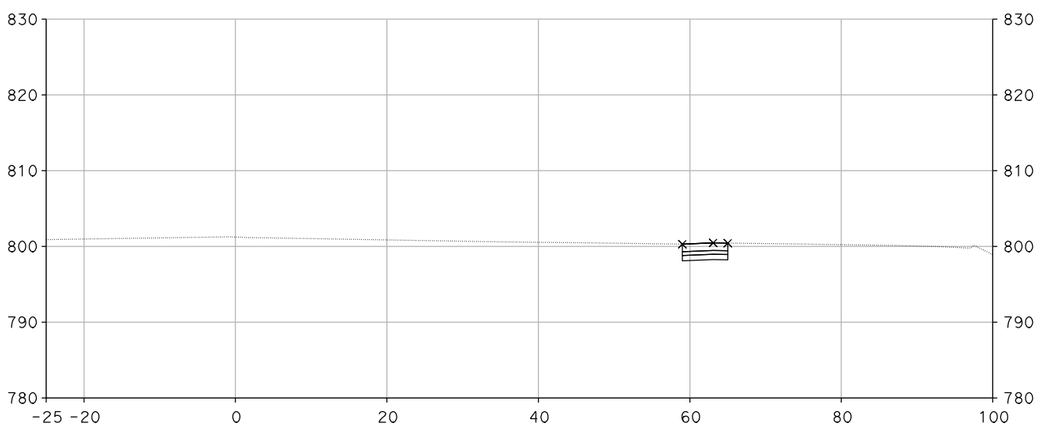

"A" 191+50.00

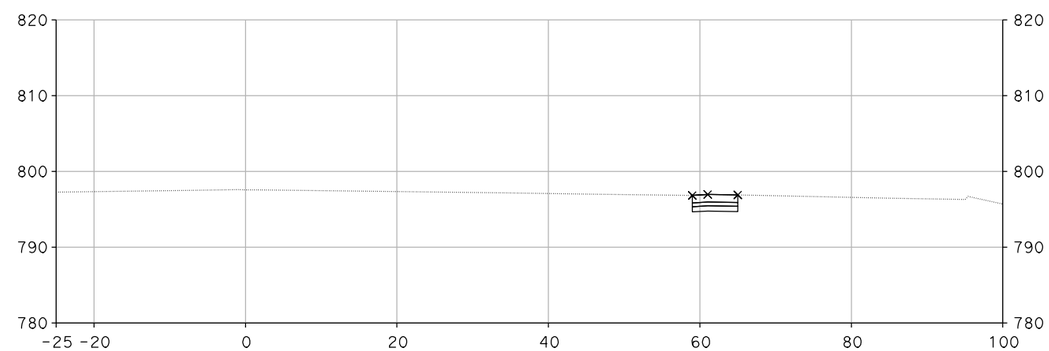

"A" 192+50.00

CROSS SECTIONS

SCALE: 1" = 10'

DESIGN STUDY ONLY

XS-180

STATE OF CALIFORNIA - DEPARTMENT OF TRANSPORTATION
Caltrans

CONSULTANT FUNCTIONAL SUPERVISOR: CHRIS BRETALL
CALCULATED-DESIGNED BY: SUSAN CHAU
CHECKED BY: MIKE ROBINSON
REVISED BY
DATE REVISED

LAST REVISION 00-00-00
DATE PLOTTED => 29-MAY-2013
TIME PLOTTED => 12:20

Dist	COUNTY	ROUTE	POST MILES TOTAL PROJECT	SHEET No.	TOTAL SHEETS
7	VEN	101, 23	R0.1/R4.5 3.3/3.8		

CH2M HILL
1000 WILSHIRE Blvd
LOS ANGELES, CA 90017

CITY OF THOUSAND OAKS
2100 THOUSAND OAKS BLVD
THOUSAND OAKS. CA 91362

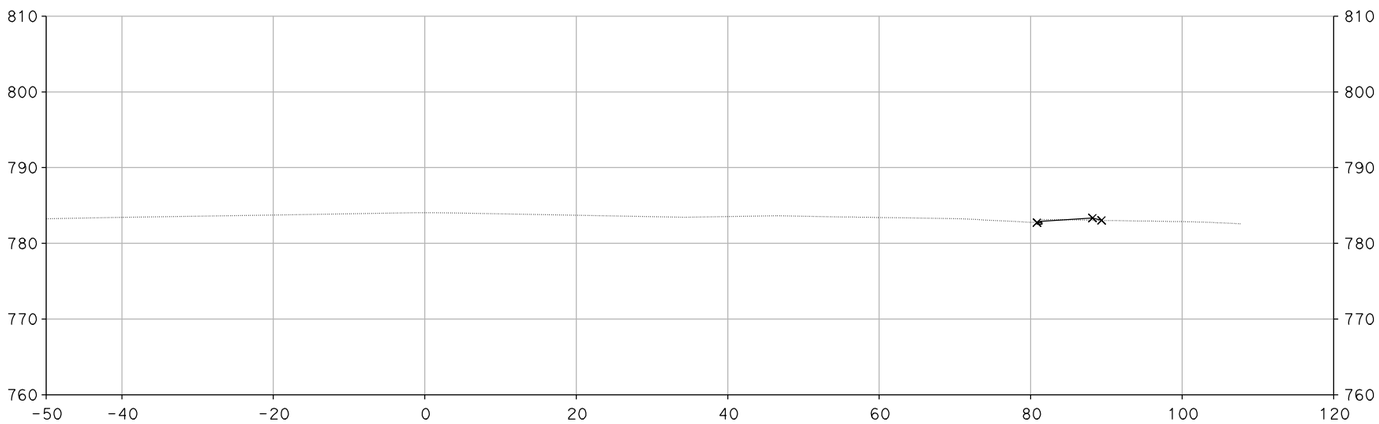

"A" 211+50.00

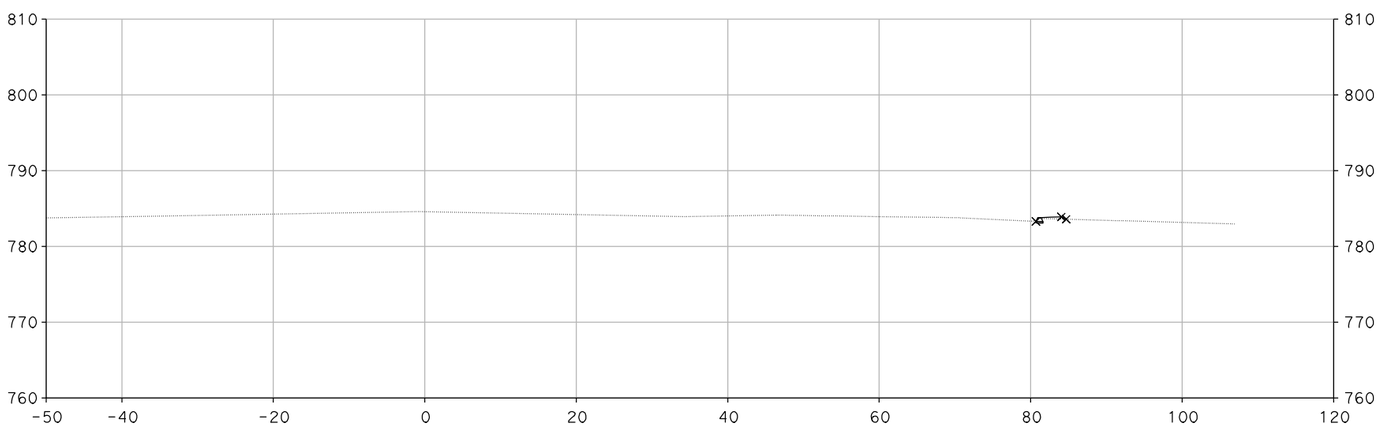

"A" 211+16.50

DESIGN STUDY ONLY

CROSS SECTIONS

SCALE: 1" = 10'

XS-181

STATE OF CALIFORNIA - DEPARTMENT OF TRANSPORTATION

Caltrans

CONSULTANT FUNCTIONAL SUPERVISOR: CHRIS BRETALL

CALCULATED-DESIGNED BY: SUSAN CHAU

CHECKED BY: MIKE ROBINSON

REVISED BY

DATE REVISED

LAST REVISION 00-00-00

DATE PLOTTED => 29-MAY-2013
TIME PLOTTED => 12:21

Dist	COUNTY	ROUTE	POST MILES TOTAL PROJECT	SHEET No.	TOTAL SHEETS
7	VEN	101, 23	R0.1/R4.5 3.3/3.8		

CH2M HILL
1000 WILSHIRE Blvd
LOS ANGELES, CA 90017

CITY OF THOUSAND OAKS
2100 THOUSAND OAKS BLVD
THOUSAND OAKS. CA 91362

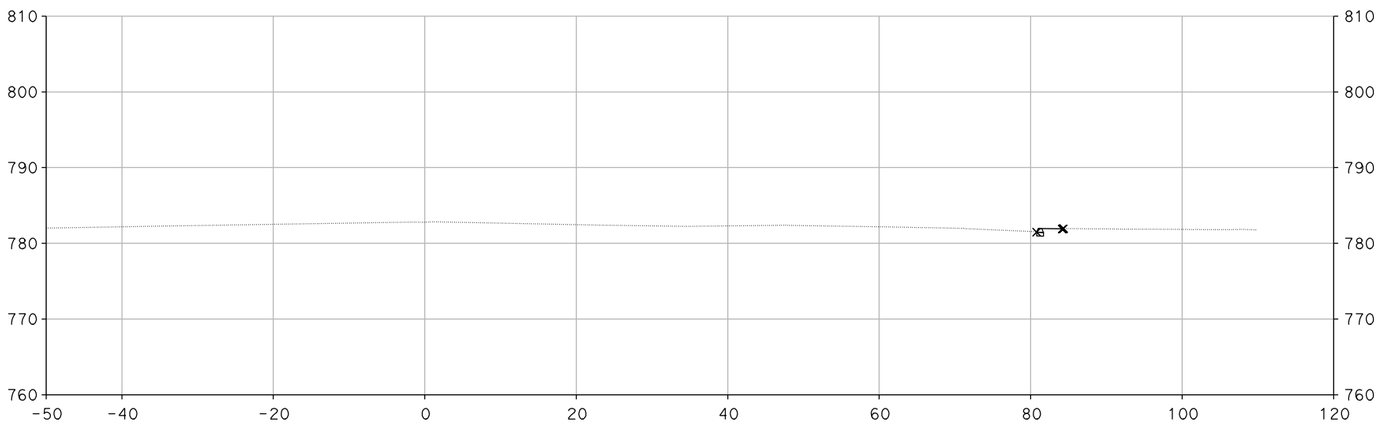

"A" 212+16.00

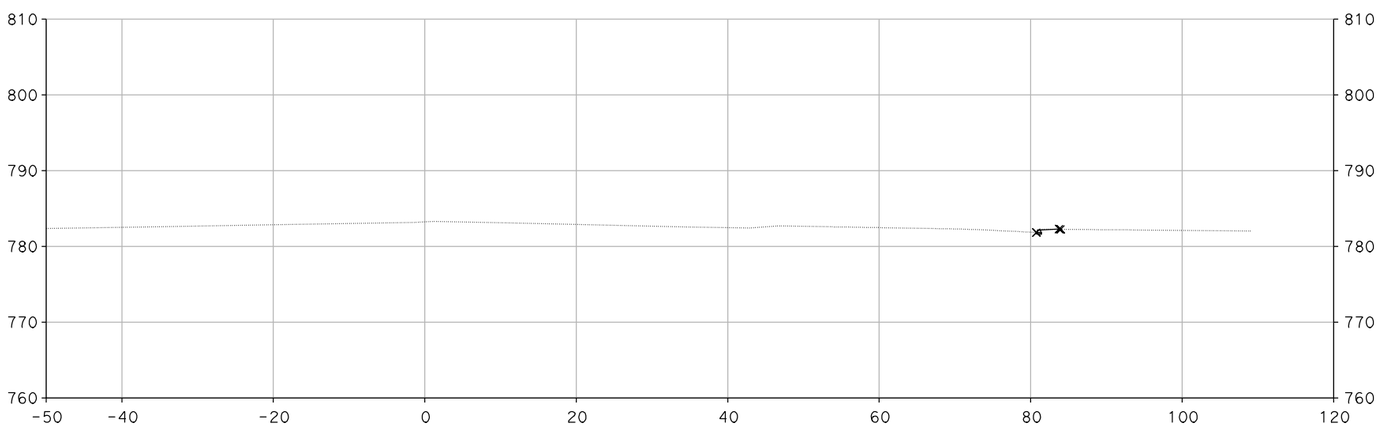

"A" 212+00.00

DESIGN STUDY ONLY

CROSS SECTIONS

SCALE: 1" = 10'

XS-182

STATE OF CALIFORNIA - DEPARTMENT OF TRANSPORTATION
Caltrans

CONSULTANT FUNCTIONAL SUPERVISOR: CHRIS BRETALL
CALCULATED-DESIGNED BY: SUSAN CHAU
CHECKED BY: MIKE ROBINSON
REVISED BY
DATE REVISED

LAST REVISION 00-00-00
DATE PLOTTED => 29-MAY-2013
TIME PLOTTED => 12:21

Dist	COUNTY	ROUTE	POST MILES TOTAL PROJECT	SHEET No.	TOTAL SHEETS
7	VEN	101, 23	R0.1/R4.5 3.3/3.8		

CH2M HILL
1000 WILSHIRE Blvd
LOS ANGELES, CA 90017

CITY OF THOUSAND OAKS
2100 THOUSAND OAKS BLVD
THOUSAND OAKS. CA 91362

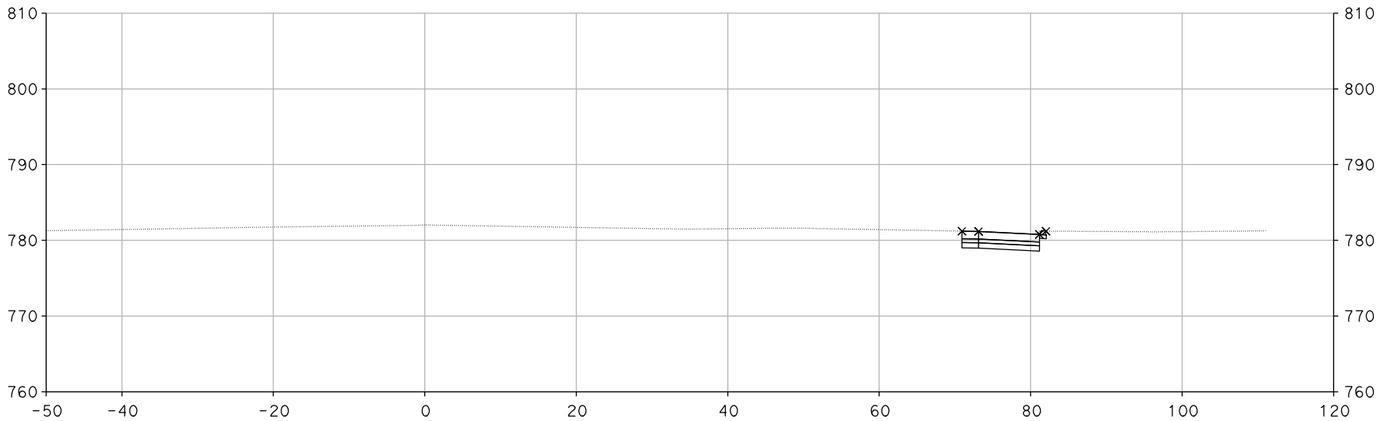

"A" 212+50.57

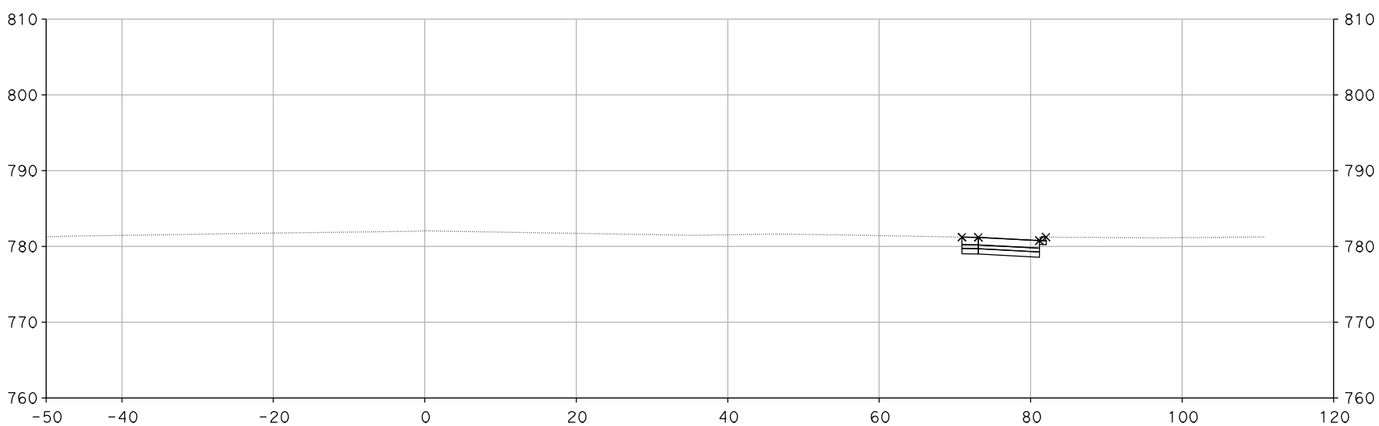

"A" 212+50.00

DESIGN STUDY ONLY

CROSS SECTIONS

SCALE: 1" = 10'

XS-183

STATE OF CALIFORNIA - DEPARTMENT OF TRANSPORTATION
Caltrans

CONSULTANT FUNCTIONAL SUPERVISOR: CHRIS BRETALL

CALCULATED-DESIGNED BY: SUSAN CHAU
CHECKED BY: MIKE ROBINSON

REVISED BY
DATE REVISED

LAST REVISION 00-00-00
DATE PLOTTED => 29-MAY-2013
TIME PLOTTED => 12:21

Dist	COUNTY	ROUTE	POST MILES TOTAL PROJECT	SHEET No.	TOTAL SHEETS
7	VEN	101, 23	R0.1/R4.5 3.3/3.8		

CH2M HILL
1000 WILSHIRE Blvd
LOS ANGELES, CA 90017

CITY OF THOUSAND OAKS
2100 THOUSAND OAKS BLVD
THOUSAND OAKS. CA 91362

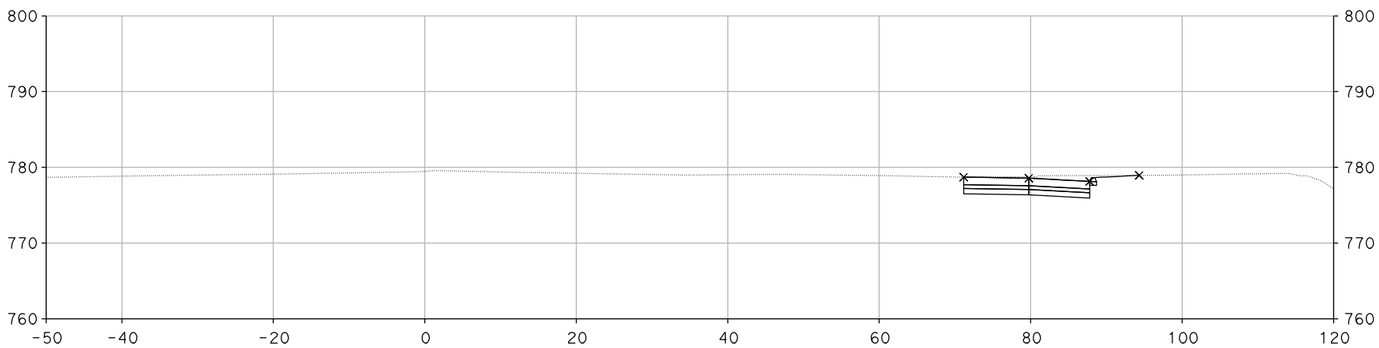

"A" 213+50.00

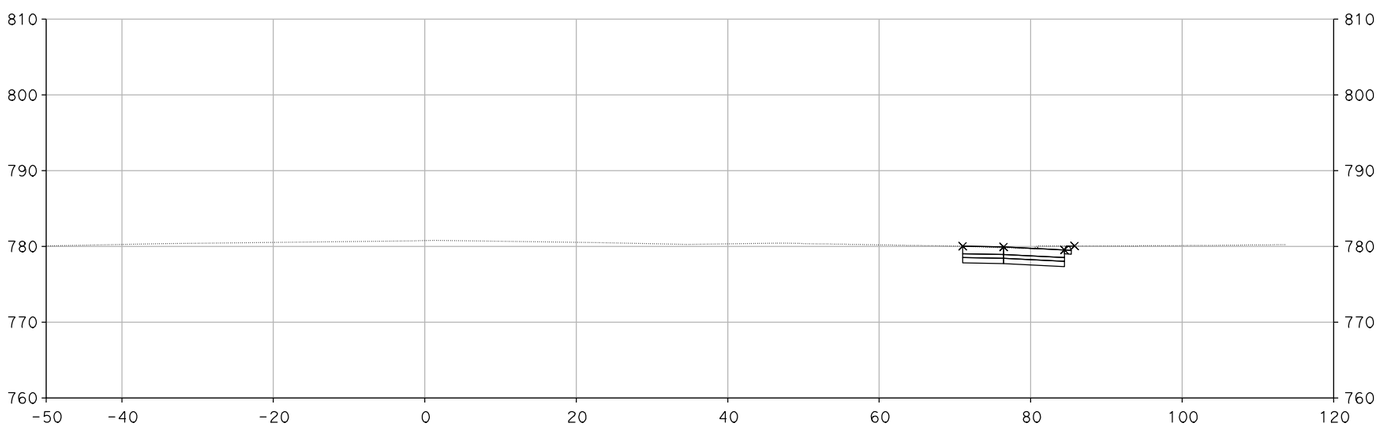

"A" 213+00.00

DESIGN STUDY ONLY

CROSS SECTIONS

SCALE: 1" = 10'

XS-184

STATE OF CALIFORNIA - DEPARTMENT OF TRANSPORTATION
Caltrans

CONSULTANT FUNCTIONAL SUPERVISOR: CHRIS BRETALL

CALCULATED-DESIGNED BY: SUSAN CHAU

CHECKED BY: MIKE ROBINSON

REVISED BY

DATE REVISED

LAST REVISION 00-00-00

DATE PLOTTED => 29-MAY-2013
TIME PLOTTED => 12:21

Dist	COUNTY	ROUTE	POST MILES TOTAL PROJECT	SHEET No.	TOTAL SHEETS
7	VEN	101, 23	R0.1/R4.5 3.3/3.8		

CH2M HILL
1000 WILSHIRE Blvd
LOS ANGELES, CA 90017

CITY OF THOUSAND OAKS
2100 THOUSAND OAKS BLVD
THOUSAND OAKS. CA 91362

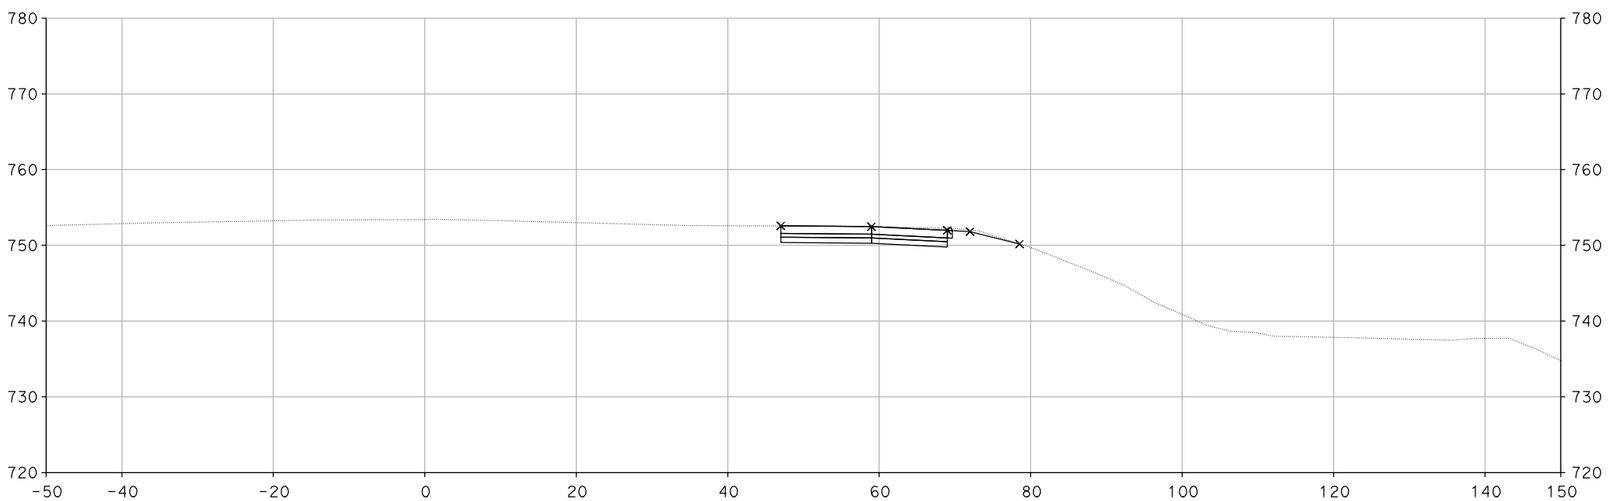

"A" 222+01.82

DESIGN STUDY ONLY

CROSS SECTIONS

SCALE: 1" = 10'

XS-185

REVISED BY	DATE REVISED

CALCULATED-DESIGNED BY	CHECKED BY
SUSAN CHAU	MIKE ROBINSON

CONSULTANT FUNCTIONAL SUPERVISOR
CHRIS BRETALL

STATE OF CALIFORNIA - DEPARTMENT OF TRANSPORTATION

Caltrans

LAST REVISION 00-00-00 | DATE PLOTTED => 29-MAY-2013 | TIME PLOTTED => 12:21

Dist	COUNTY	ROUTE	POST MILES TOTAL PROJECT	SHEET No.	TOTAL SHEETS
7	VEN	101, 23	R0.1/R4.5 3.3/3.8		

CH2M HILL
1000 WILSHIRE Blvd
LOS ANGELES, CA 90017

CITY OF THOUSAND OAKS
2100 THOUSAND OAKS BLVD
THOUSAND OAKS. CA 91362

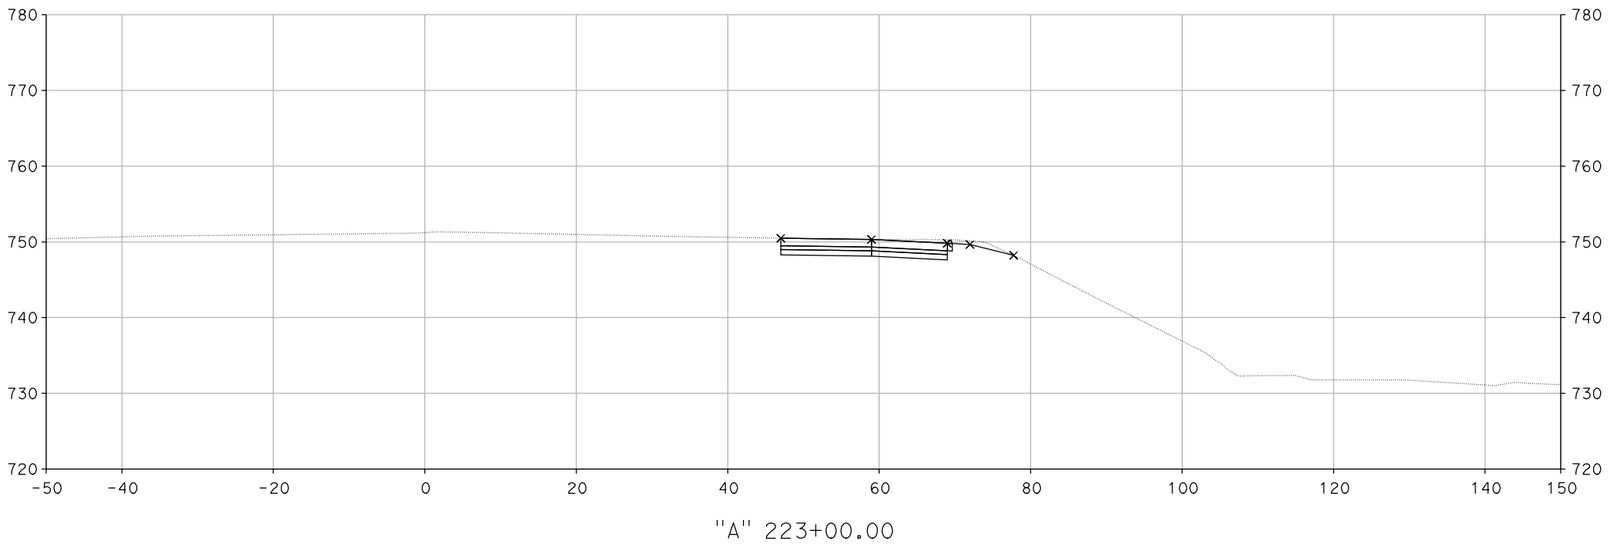

"A" 223+00.00

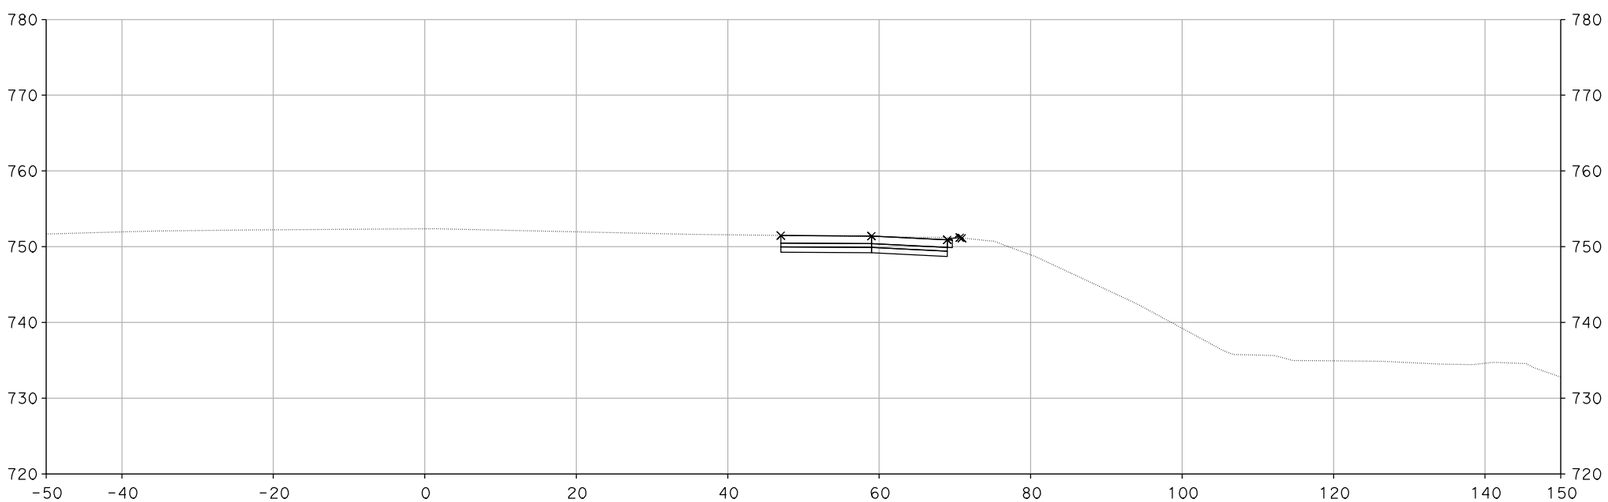

"A" 222+50.00

DESIGN STUDY ONLY

CROSS SECTIONS

SCALE: 1" = 10'

XS-186

REVISED BY	DATE REVISED

CALCULATED-DESIGNED BY	CHECKED BY
SUSAN CHAU	MIKE ROBINSON

CONSULTANT FUNCTIONAL SUPERVISOR: CHRIS BRETALL

STATE OF CALIFORNIA - DEPARTMENT OF TRANSPORTATION

Caltrans

LAST REVISION 00-00-00 | DATE PLOTTED => 29-MAY-2013 | TIME PLOTTED => 12:20

Dist	COUNTY	ROUTE	POST MILES TOTAL PROJECT	SHEET No.	TOTAL SHEETS
7	VEN	101, 23	R0.1/R4.5 3.3/3.8		

CH2M HILL
1000 WILSHIRE Blvd
LOS ANGELES, CA 90017

CITY OF THOUSAND OAKS
2100 THOUSAND OAKS BLVD
THOUSAND OAKS. CA 91362

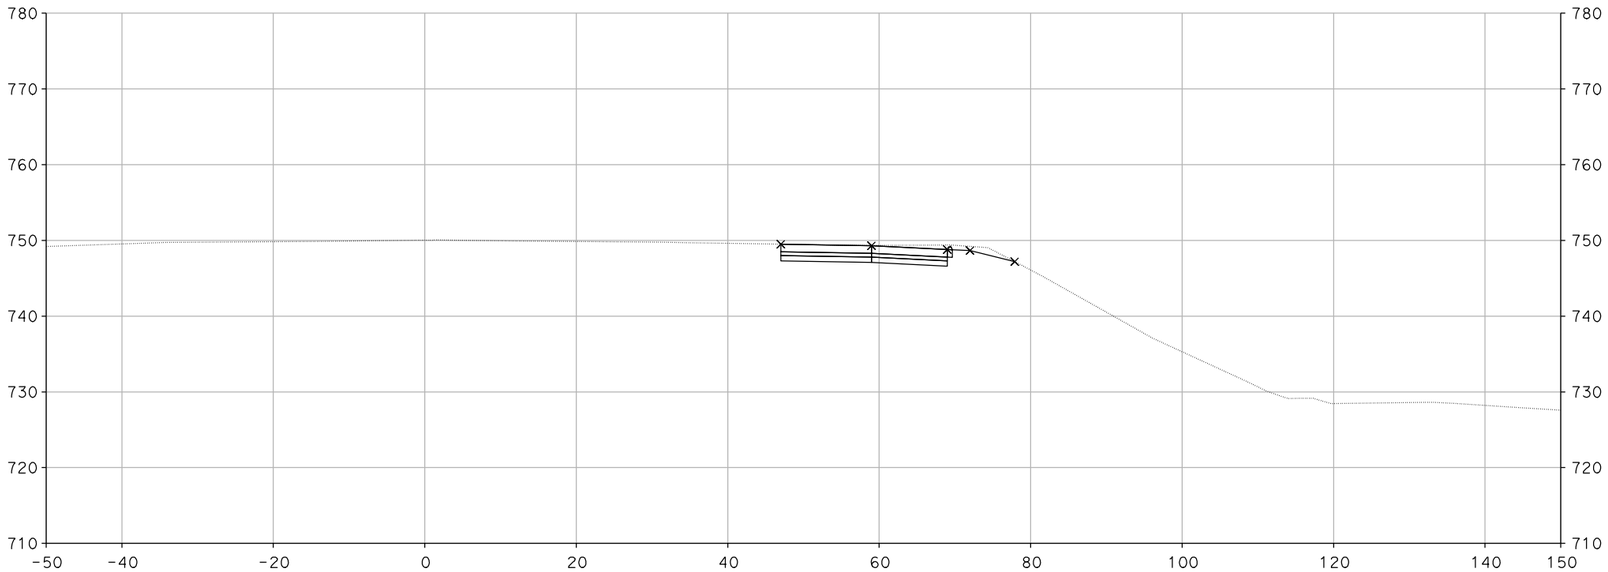

"A" 223+50.00

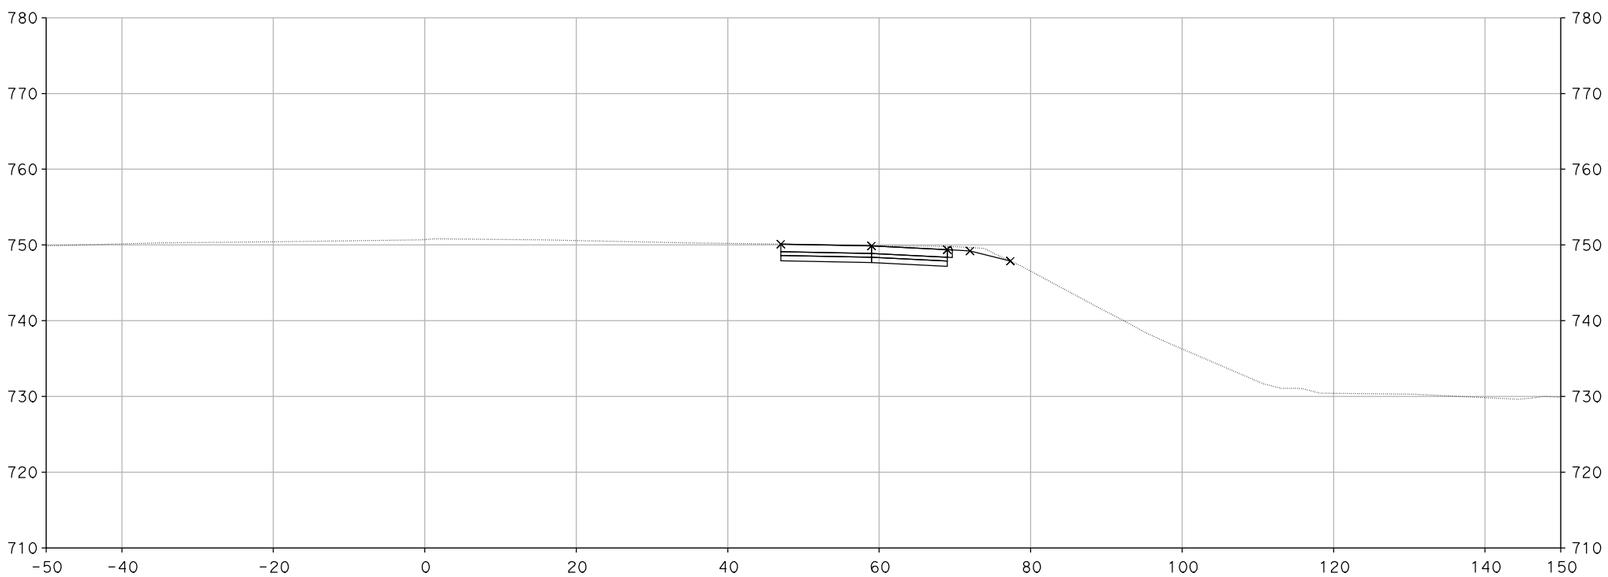

"A" 223+20.00

CROSS SECTIONS

SCALE: 1" = 10'

XS-187

DESIGN STUDY ONLY

STATE OF CALIFORNIA - DEPARTMENT OF TRANSPORTATION

Caltrans

CONSULTANT FUNCTIONAL SUPERVISOR: CHRIS BRETALL

CALCULATED-DESIGNED BY: SUSAN CHAU

CHECKED BY: MIKE ROBINSON

REVISED BY

DATE REVISED

LAST REVISION 00-00-00

DATE PLOTTED => 29-MAY-2013
TIME PLOTTED => 12:21

Dist	COUNTY	ROUTE	POST MILES TOTAL PROJECT	SHEET No.	TOTAL SHEETS
7	VEN	101, 23	R0.1/R4.5 3.3/3.8		

CH2M HILL
1000 WILSHIRE Blvd
LOS ANGELES, CA 90017

CITY OF THOUSAND OAKS
2100 THOUSAND OAKS BLVD
THOUSAND OAKS. CA 91362

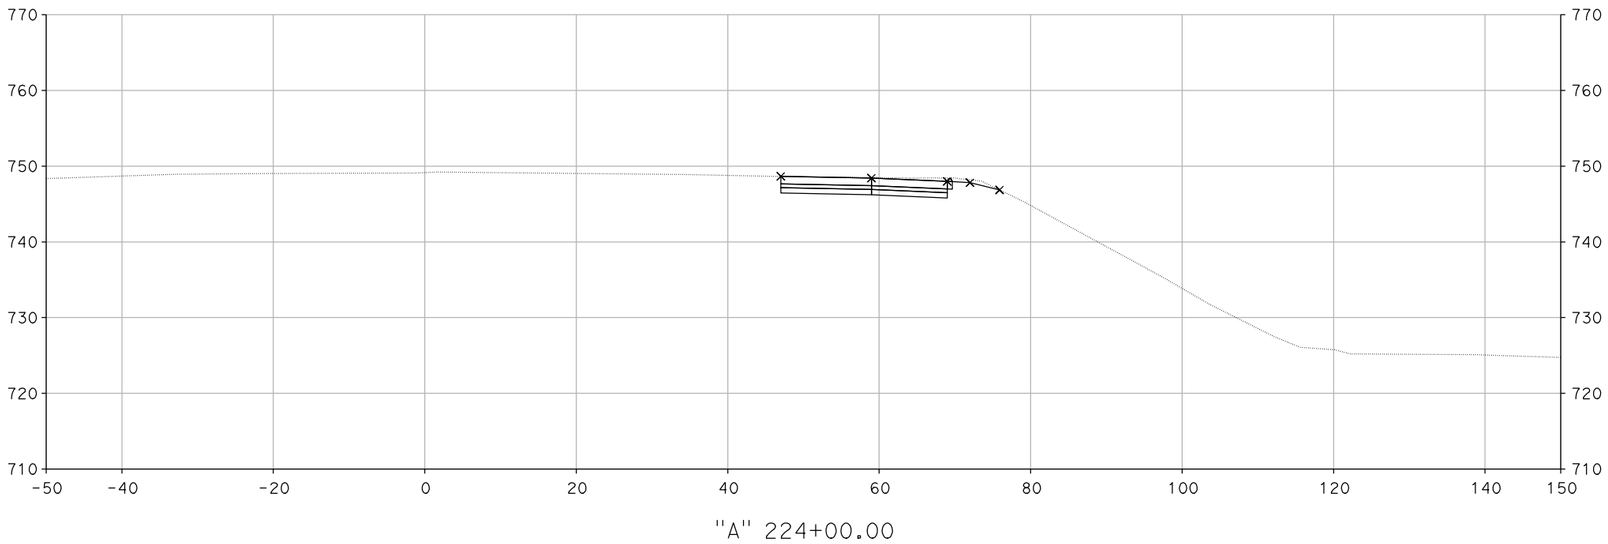

"A" 224+00.00

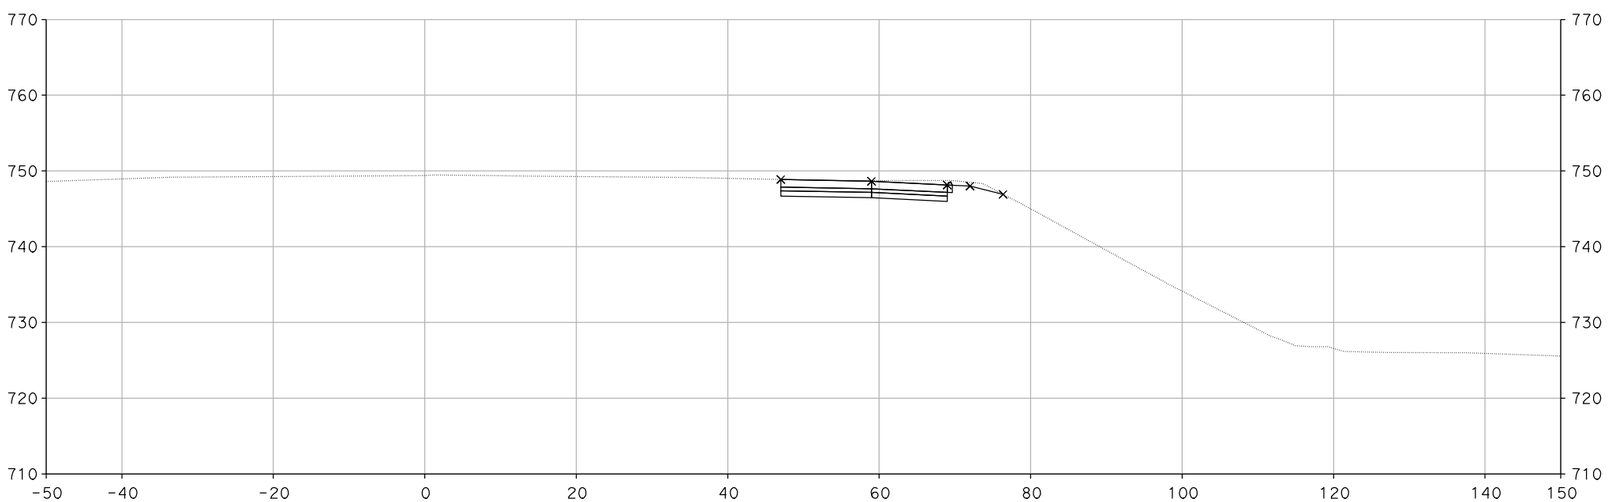

"A" 223+85.00

DESIGN STUDY ONLY

CROSS SECTIONS

SCALE: 1" = 10'

XS-188

REVISED BY	DATE REVISED

CALCULATED-DESIGNED BY	CHECKED BY
SUSAN CHAU	MIKE ROBINSON

CONSULTANT FUNCTIONAL SUPERVISOR: CHRIS BRETALL

STATE OF CALIFORNIA - DEPARTMENT OF TRANSPORTATION

Caltrans

LAST REVISION 00-00-00 | DATE PLOTTED => 29-MAY-2013 | TIME PLOTTED => 12:21

Dist	COUNTY	ROUTE	POST MILES TOTAL PROJECT	SHEET No.	TOTAL SHEETS
7	VEN	101, 23	R0.1/R4.5 3.3/3.8		

CH2M HILL
1000 WILSHIRE Blvd
LOS ANGELES, CA 90017

CITY OF THOUSAND OAKS
2100 THOUSAND OAKS BLVD
THOUSAND OAKS. CA 91362

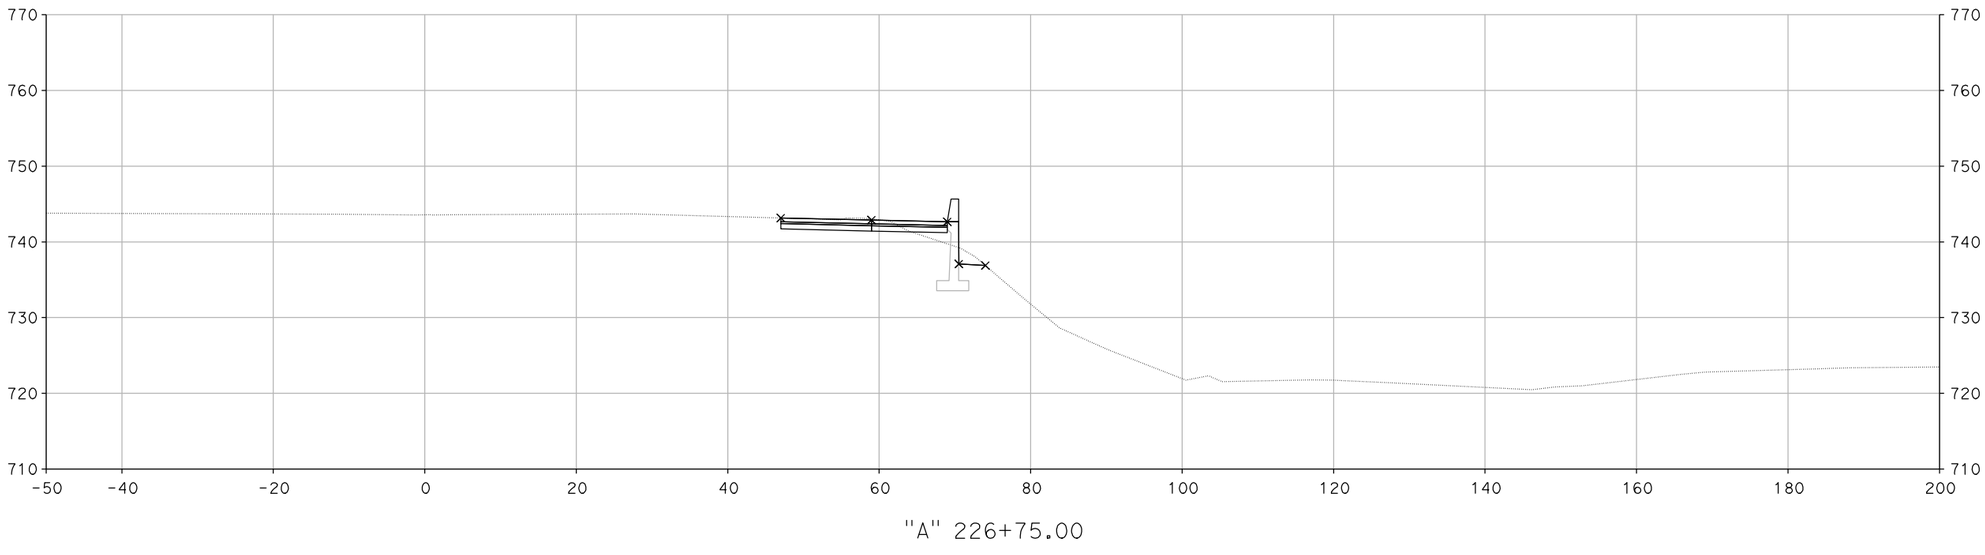

DESIGN STUDY ONLY

CROSS SECTIONS

SCALE: 1" = 10'

XS-189

REVISED BY	DATE REVISED

CALCULATED-DESIGNED BY	CHECKED BY
SUSAN CHAU	MIKE ROBINSON

CONSULTANT FUNCTIONAL SUPERVISOR: CHRIS BRETALL

STATE OF CALIFORNIA - DEPARTMENT OF TRANSPORTATION

Caltrans

LAST REVISION 00-00-00

DATE PLOTTED => 29-MAY-2013
TIME PLOTTED => 12:22

Dist	COUNTY	ROUTE	POST MILES TOTAL PROJECT	SHEET No.	TOTAL SHEETS
7	VEN	101, 23	R0.1/R4.5 3.3/3.8		

CH2M HILL
1000 WILSHIRE Blvd
LOS ANGELES, CA 90017

CITY OF THOUSAND OAKS
2100 THOUSAND OAKS BLVD
THOUSAND OAKS. CA 91362

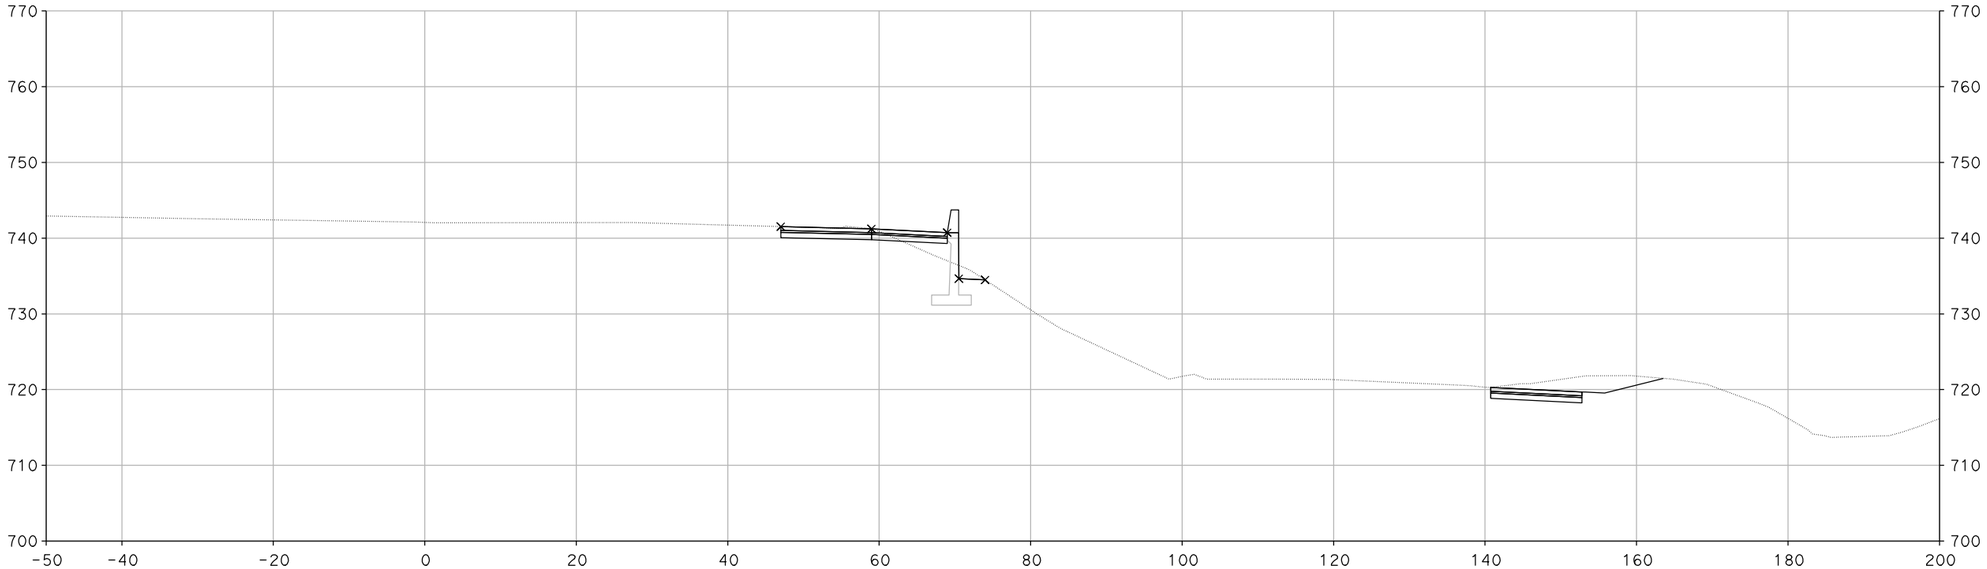

"A" 227+25.00

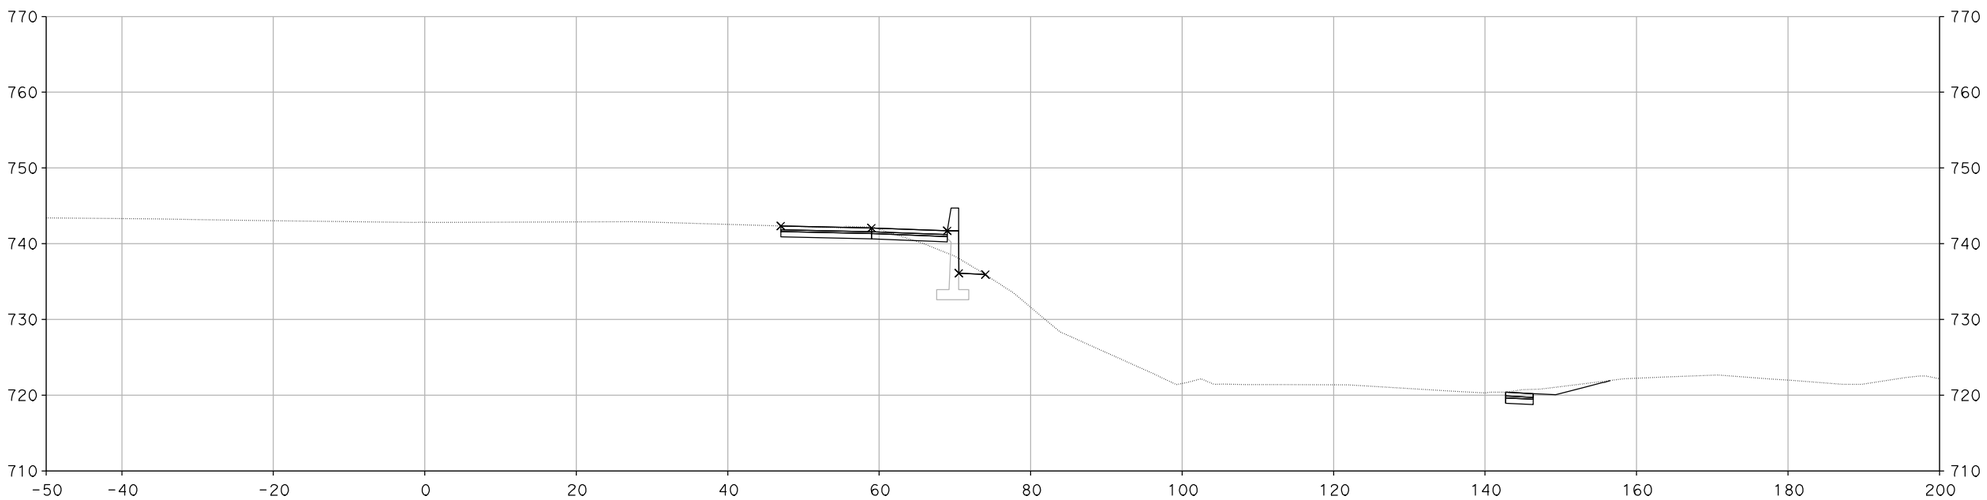

"A" 227+00.00

CROSS SECTIONS

SCALE: 1" = 10'

DESIGN STUDY ONLY

XS-190

REVISED BY	DATE REVISED

CALCULATED-DESIGNED BY	CHECKED BY
SUSAN CHAU	MIKE ROBINSON

CONSULTANT FUNCTIONAL SUPERVISOR: CHRIS BRETALL

STATE OF CALIFORNIA - DEPARTMENT OF TRANSPORTATION

Caltrans

LAST REVISION 00-00-00 | DATE PLOTTED => 29-MAY-2013 | TIME PLOTTED => 12:21

Dist	COUNTY	ROUTE	POST MILES TOTAL PROJECT	SHEET No.	TOTAL SHEETS
7	VEN	101, 23	R0.1/R4.5 3.3/3.8		

CH2M HILL
1000 WILSHIRE Blvd
LOS ANGELES, CA 90017

CITY OF THOUSAND OAKS
2100 THOUSAND OAKS BLVD
THOUSAND OAKS. CA 91362

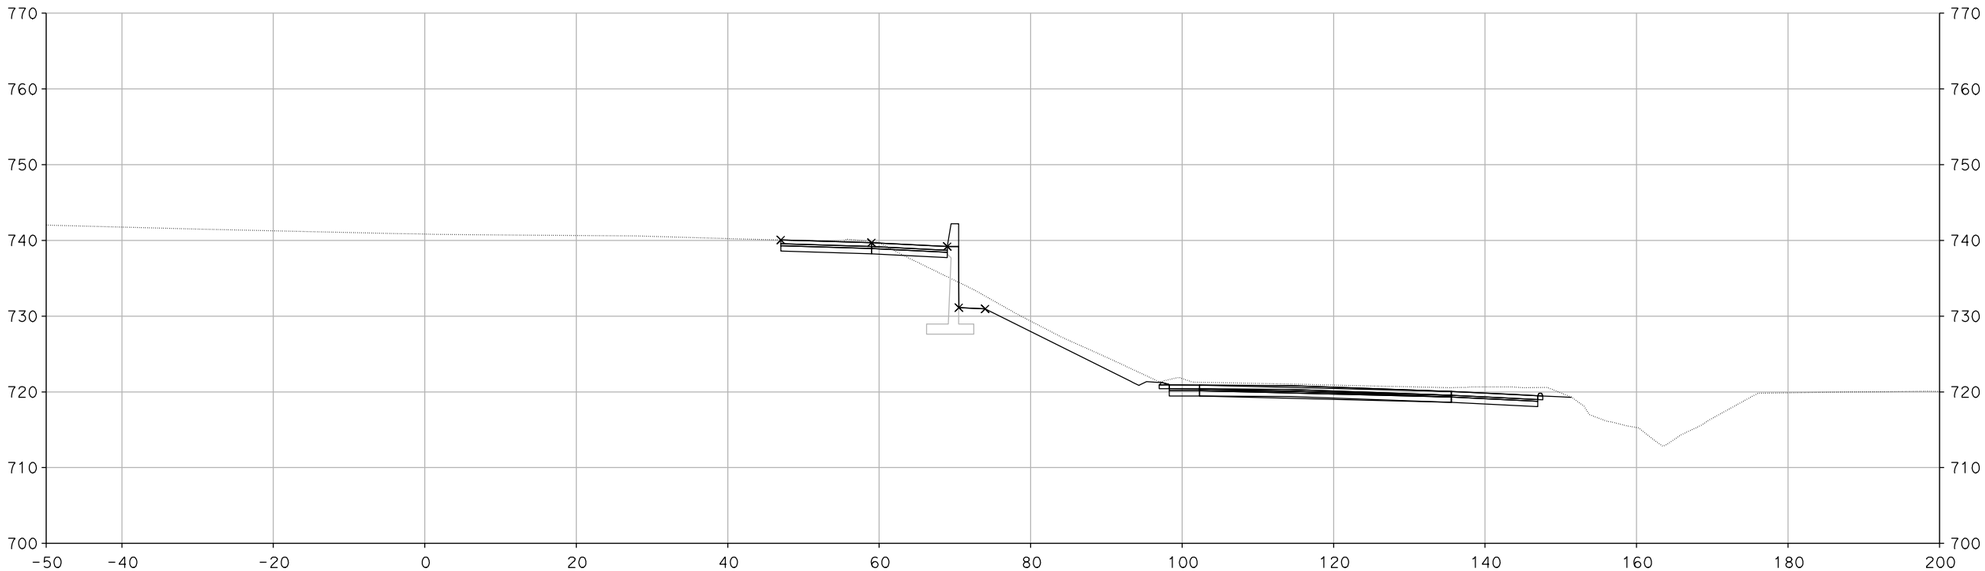

"A" 227+71.91

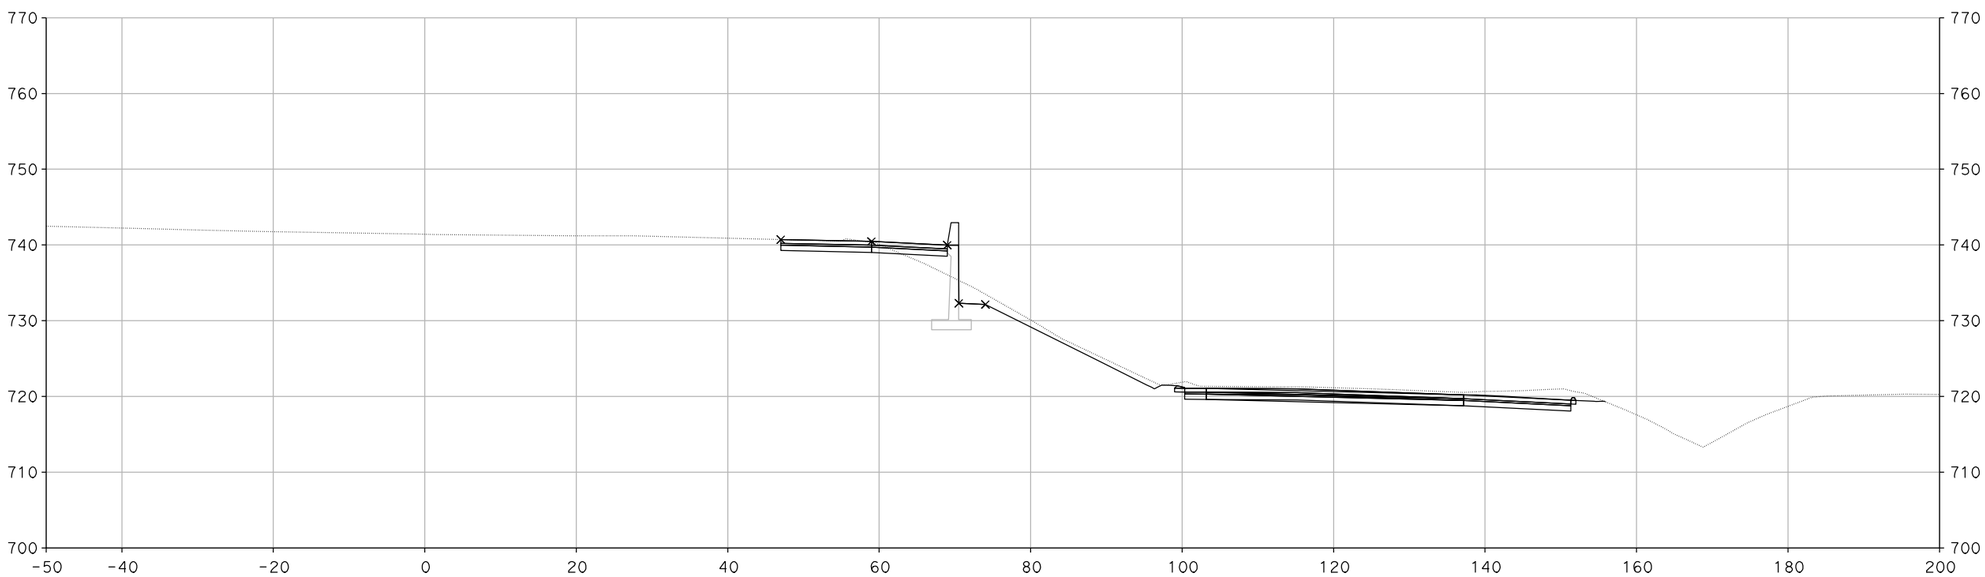

"A" 227+50.00

CROSS SECTIONS

SCALE: 1" = 10'

DESIGN STUDY ONLY

XS-191

STATE OF CALIFORNIA - DEPARTMENT OF TRANSPORTATION

Caltrans

CONSULTANT FUNCTIONAL SUPERVISOR: CHRIS BRETALL

CALCULATED-DESIGNED BY: SUSAN CHAU

CHECKED BY: MIKE ROBINSON

REVISED BY

DATE REVISED

LAST REVISION 00-00-00

DATE PLOTTED => 29-MAY-2013
TIME PLOTTED => 12:22

Dist	COUNTY	ROUTE	POST MILES TOTAL PROJECT	SHEET No.	TOTAL SHEETS
7	VEN	101, 23	R0.1/R4.5 3.3/3.8		

CH2M HILL
1000 WILSHIRE Blvd
LOS ANGELES, CA 90017

CITY OF THOUSAND OAKS
2100 THOUSAND OAKS BLVD
THOUSAND OAKS. CA 91362

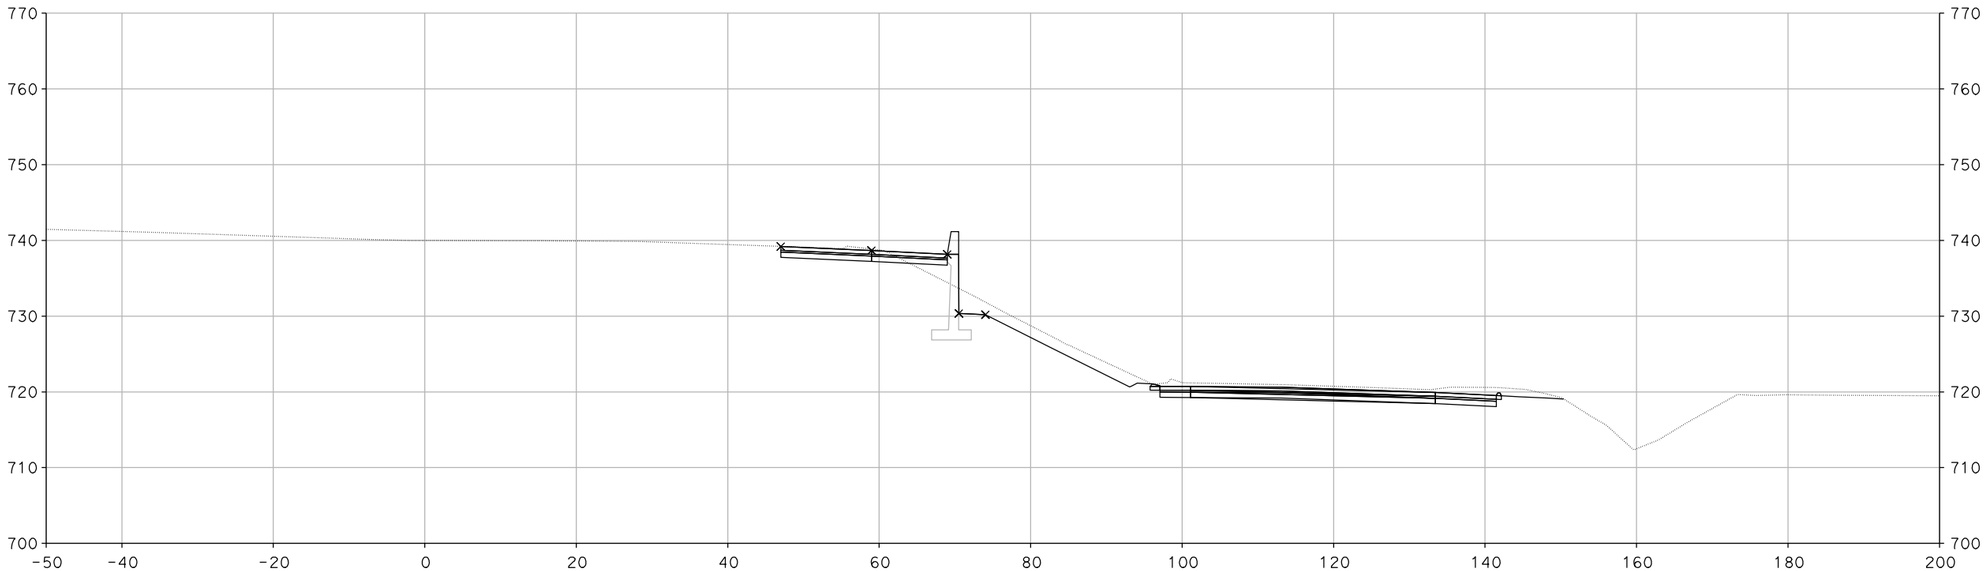

"A" 228+00.00

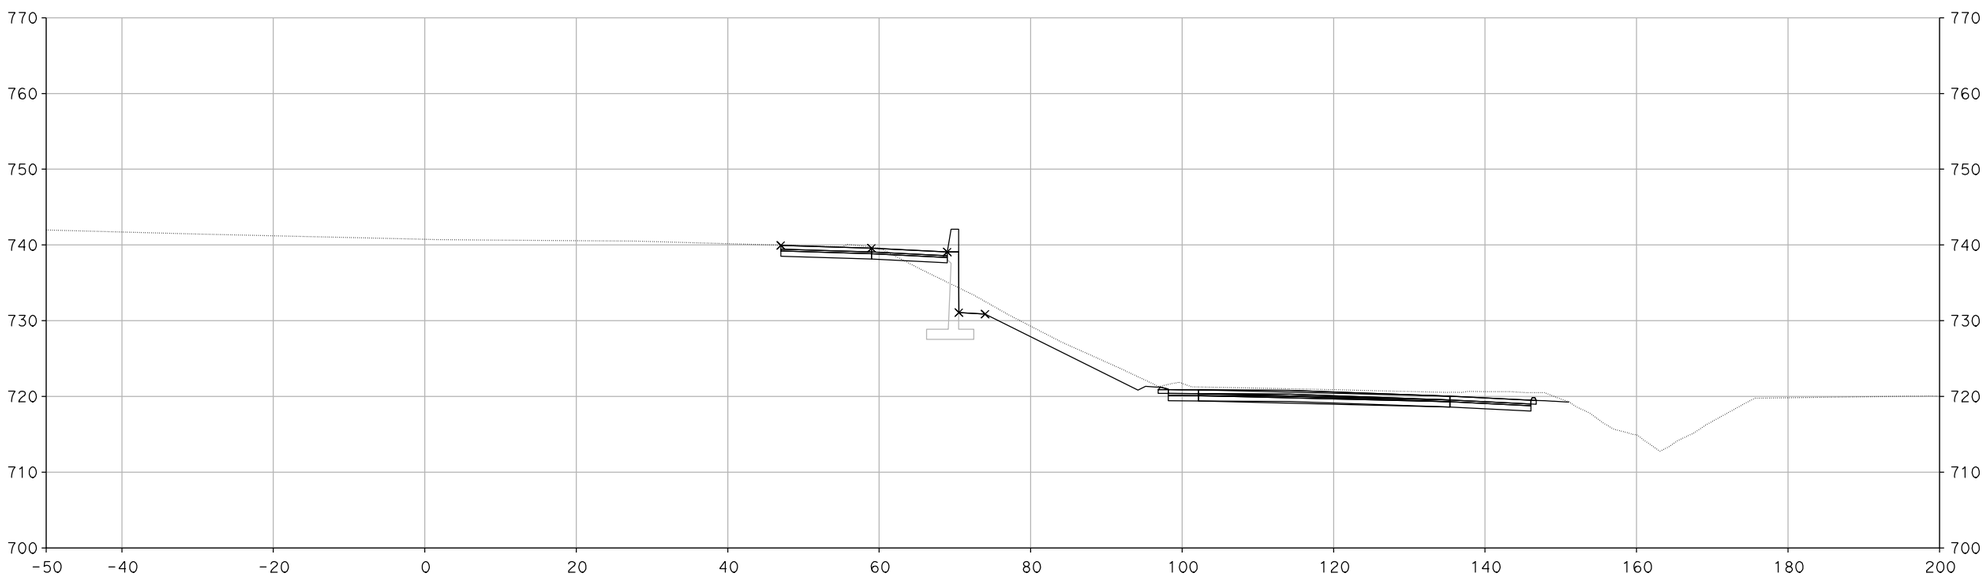

"A" 227+75.00

CROSS SECTIONS

SCALE: 1" = 10'

DESIGN STUDY ONLY

XS-192

REVISED BY	DATE REVISED

SUSAN CHAU — CALCULATED-DESIGNED BY
MIKE ROBINSON — CHECKED BY
CHRIS BRETALL — CONSULTANT FUNCTIONAL SUPERVISOR

STATE OF CALIFORNIA - DEPARTMENT OF TRANSPORTATION
Caltrans

LAST REVISION 00-00-00
DATE PLOTTED => 29-MAY-2013
TIME PLOTTED => 12:22

Dist	COUNTY	ROUTE	POST MILES TOTAL PROJECT	SHEET No.	TOTAL SHEETS
7	VEN	101, 23	R0.1/R4.5 3.3/3.8		

CH2M HILL
1000 WILSHIRE Blvd
LOS ANGELES, CA 90017

CITY OF THOUSAND OAKS
2100 THOUSAND OAKS BLVD
THOUSAND OAKS. CA 91362

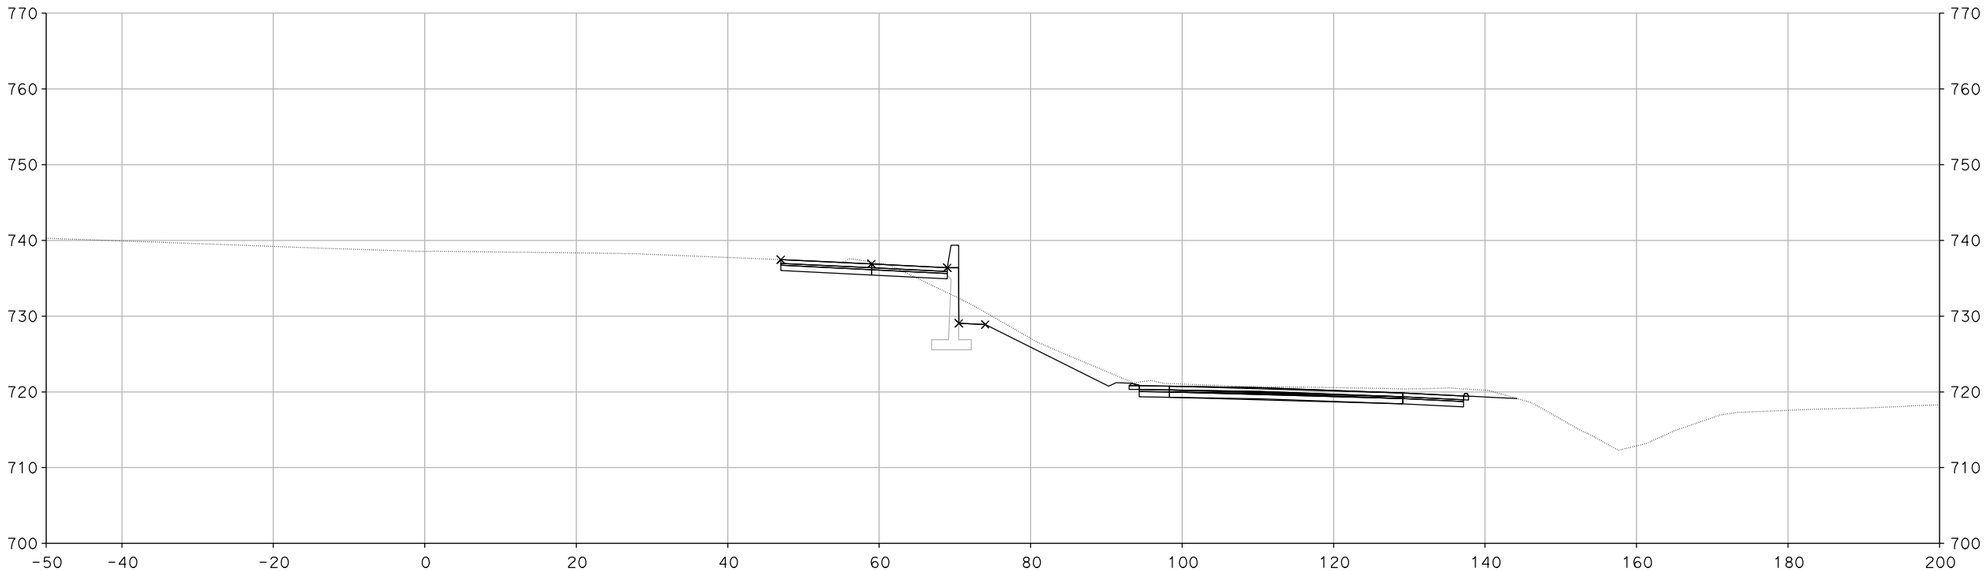

"A" 228+50.00

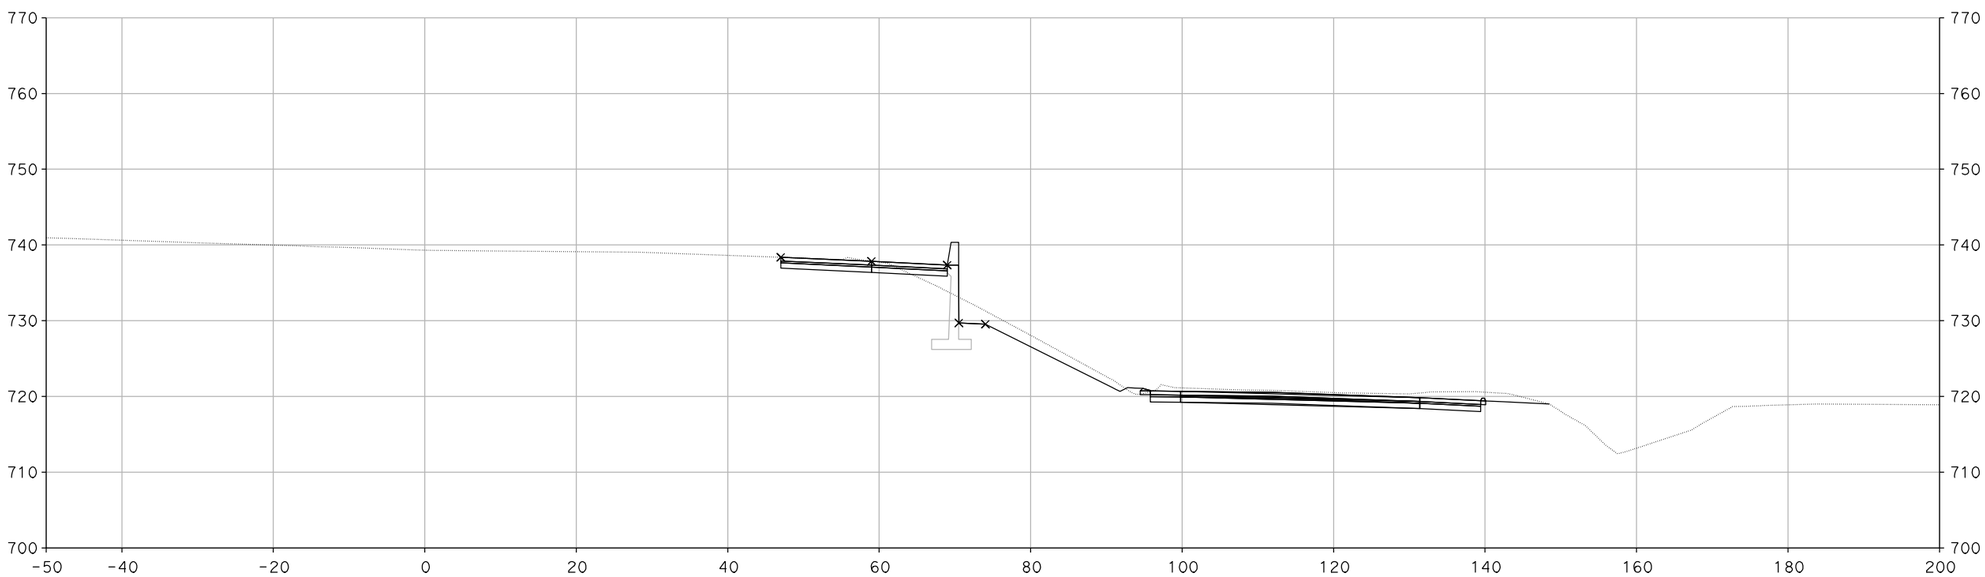

"A" 228+25.00

CROSS SECTIONS

SCALE: 1" = 10'

DESIGN STUDY ONLY

XS-193

REVISED BY	DATE REVISED

CALCULATED-DESIGNED BY	CHECKED BY
SUSAN CHAU	MIKE ROBINSON

CONSULTANT FUNCTIONAL SUPERVISOR: CHRIS BRETALL

STATE OF CALIFORNIA - DEPARTMENT OF TRANSPORTATION

Caltrans

LAST REVISION 00-00-00 | DATE PLOTTED => 29-MAY-2013 | TIME PLOTTED => 12:22

Dist	COUNTY	ROUTE	POST MILES TOTAL PROJECT	SHEET No.	TOTAL SHEETS
7	VEN	101, 23	R0.1/R4.5 3.3/3.8		

CH2M HILL
1000 WILSHIRE Blvd
LOS ANGELES, CA 90017

CITY OF THOUSAND OAKS
2100 THOUSAND OAKS BLVD
THOUSAND OAKS. CA 91362

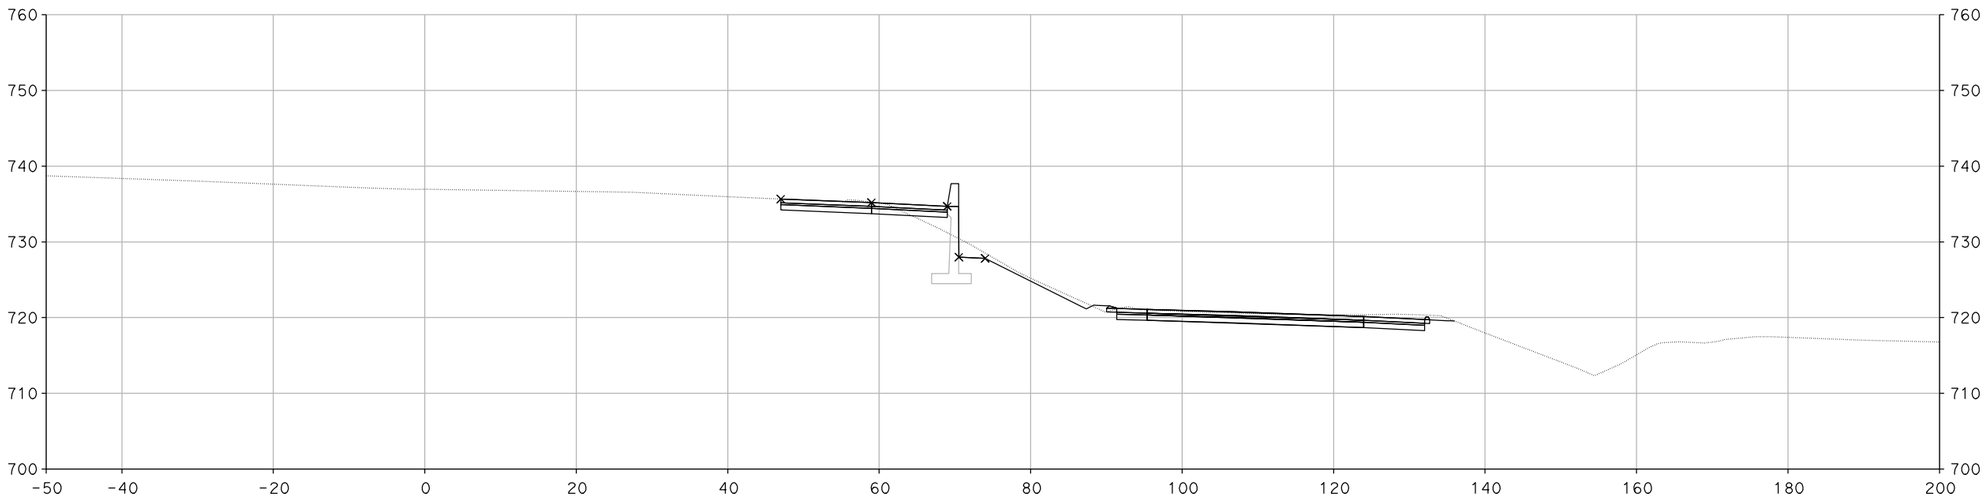

"A" 229+00.00

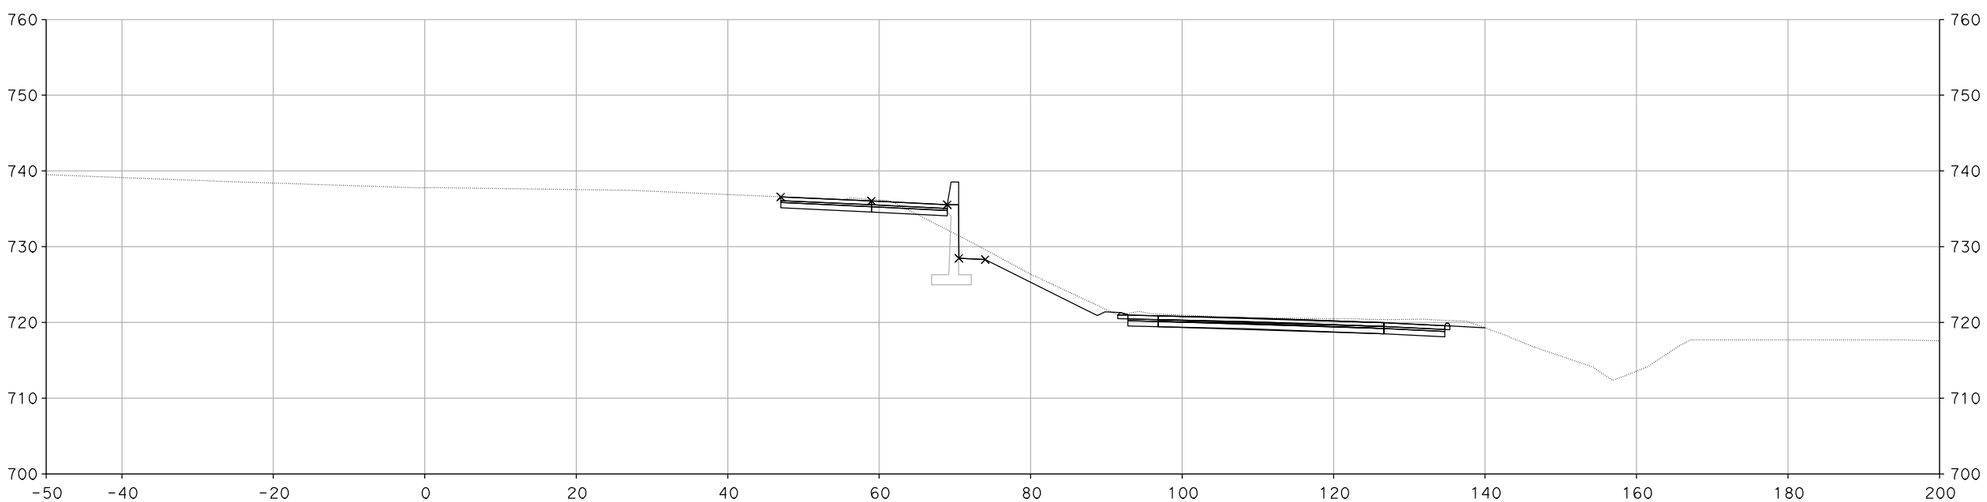

"A" 228+75.00

CROSS SECTIONS

SCALE: 1" = 10'

DESIGN STUDY ONLY

XS-194

REVISED BY	DATE REVISED

CALCULATED-DESIGNED BY	CHECKED BY
SUSAN CHAU	MIKE ROBINSON

CONSULTANT FUNCTIONAL SUPERVISOR: CHRIS BRETALL

STATE OF CALIFORNIA - DEPARTMENT OF TRANSPORTATION

Caltrans

LAST REVISION 00-00-00 | DATE PLOTTED => 29-MAY-2013 | TIME PLOTTED => 12:22

BORDER LAST REVISED 7/2/2010 | USERNAME => handers3 | DGN FILE => RE-CrossSection.dgn | RELATIVE BORDER SCALE IS IN INCHES 0 1 2 3 | UNIT 1821 | PROJECT NUMBER & PHASE 0700000201

Dist	COUNTY	ROUTE	POST MILES TOTAL PROJECT	SHEET No.	TOTAL SHEETS
7	VEN	101, 23	R0.1/R4.5 3.3/3.8		

CH2M HILL
1000 WILSHIRE Blvd
LOS ANGELES, CA 90017

CITY OF THOUSAND OAKS
2100 THOUSAND OAKS BLVD
THOUSAND OAKS. CA 91362

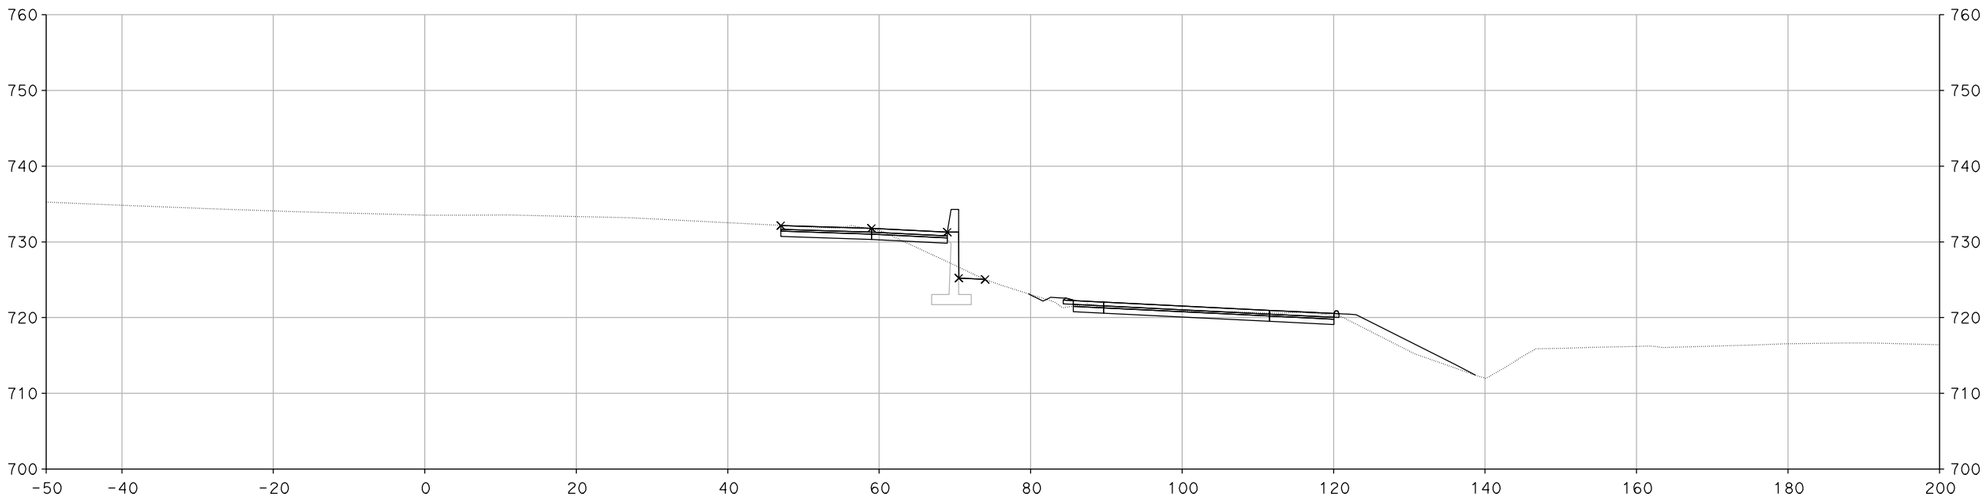

"A" 230+00.00

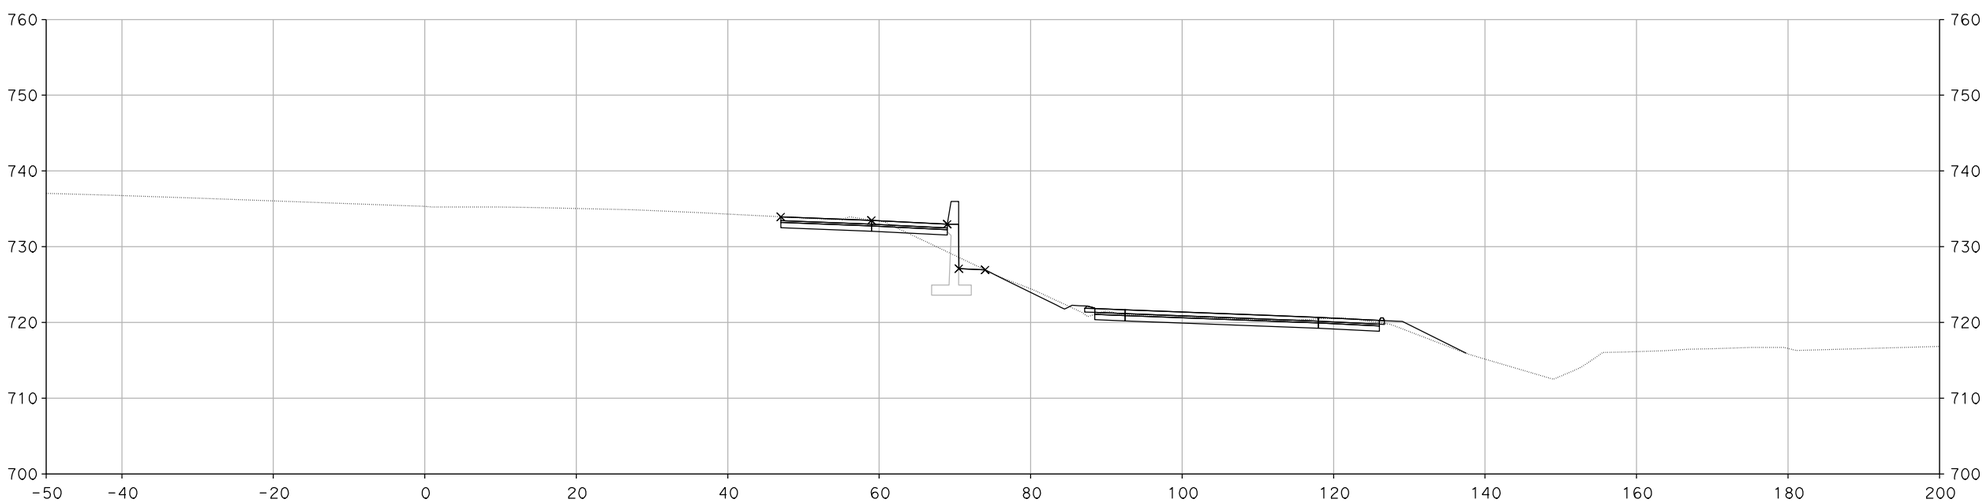

"A" 229+50.00

CROSS SECTIONS

SCALE: 1" = 10'

DESIGN STUDY ONLY

XS-195

REVISED BY	DATE REVISED

CALCULATED-DESIGNED BY	CHECKED BY
SUSAN CHAU	MIKE ROBINSON

CONSULTANT FUNCTIONAL SUPERVISOR: CHRIS BRETALL

STATE OF CALIFORNIA - DEPARTMENT OF TRANSPORTATION

Caltrans

LAST REVISION 00-00-00 | DATE PLOTTED => 29-MAY-2013 | TIME PLOTTED => 12:22

BORDER LAST REVISED 7/2/2010 | USERNAME => handers3 | DGN FILE => RE-CrossSection.dgn | RELATIVE BORDER SCALE IS IN INCHES 0 1 2 3 | UNIT 1821 | PROJECT NUMBER & PHASE 0700000201

Dist	COUNTY	ROUTE	POST MILES TOTAL PROJECT	SHEET No.	TOTAL SHEETS
7	VEN	101, 23	R0.1/R4.5 3.3/3.8		

CH2M HILL
1000 WILSHIRE Blvd
LOS ANGELES, CA 90017

CITY OF THOUSAND OAKS
2100 THOUSAND OAKS BLVD
THOUSAND OAKS. CA 91362

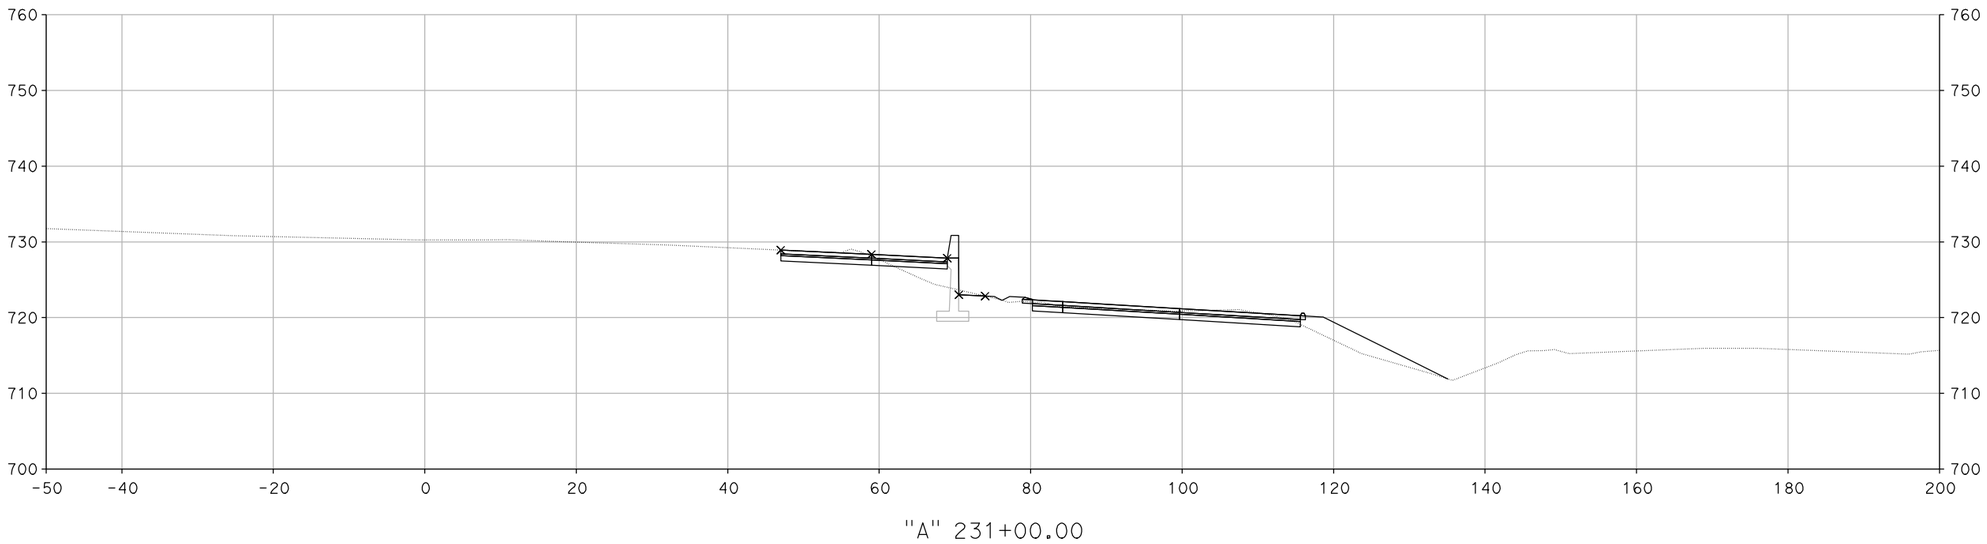

"A" 231+00.00

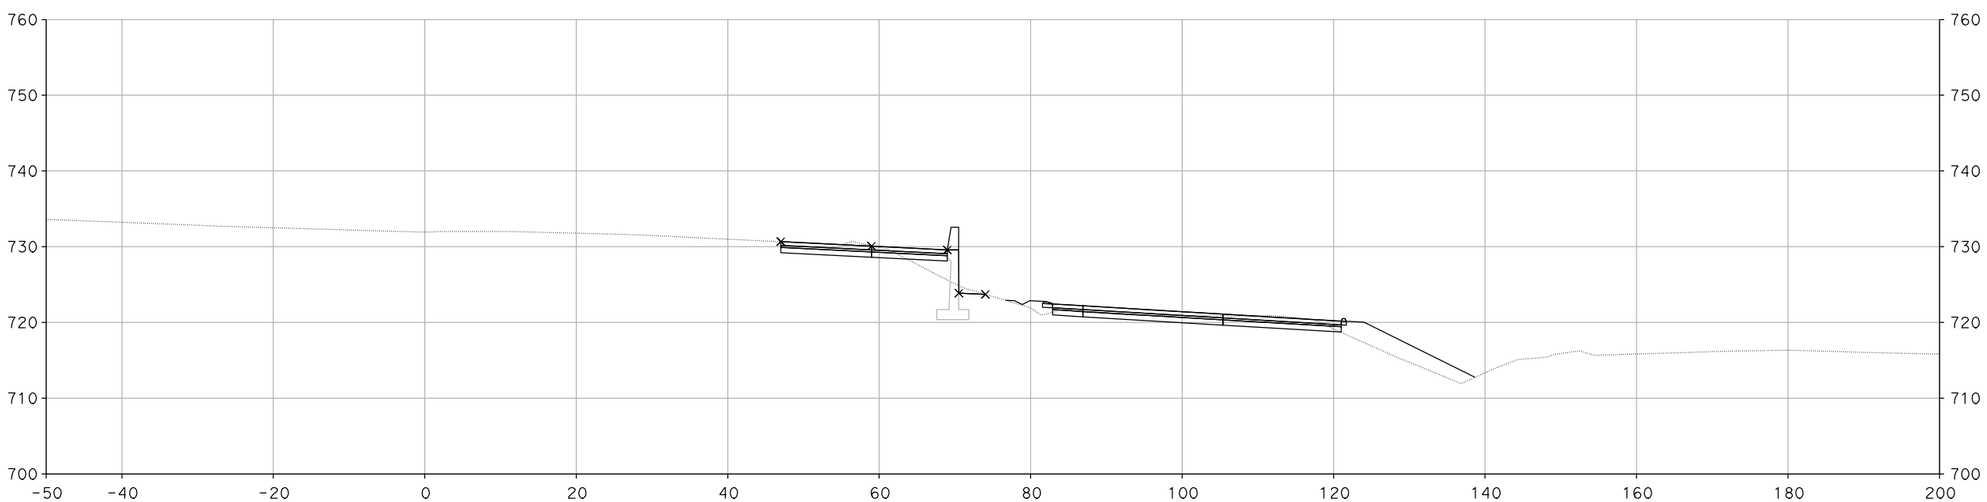

"A" 230+50.00

CROSS SECTIONS

SCALE: 1" = 10'

DESIGN STUDY ONLY

XS-196

REVISED BY	DATE REVISED

SUSAN CHAU	MIKE ROBINSON

CALCULATED-DESIGNED BY	CHECKED BY

CONSULTANT FUNCTIONAL SUPERVISOR: CHRIS BRETALL

STATE OF CALIFORNIA - DEPARTMENT OF TRANSPORTATION

Caltrans

LAST REVISION 00-00-00 | DATE PLOTTED => 29-MAY-2013 | TIME PLOTTED => 12:22

Dist	COUNTY	ROUTE	POST MILES TOTAL PROJECT	SHEET No.	TOTAL SHEETS
7	VEN	101, 23	R0.1/R4.5 3.3/3.8		

CH2M HILL
1000 WILSHIRE Blvd
LOS ANGELES, CA 90017

CITY OF THOUSAND OAKS
2100 THOUSAND OAKS BLVD
THOUSAND OAKS. CA 91362

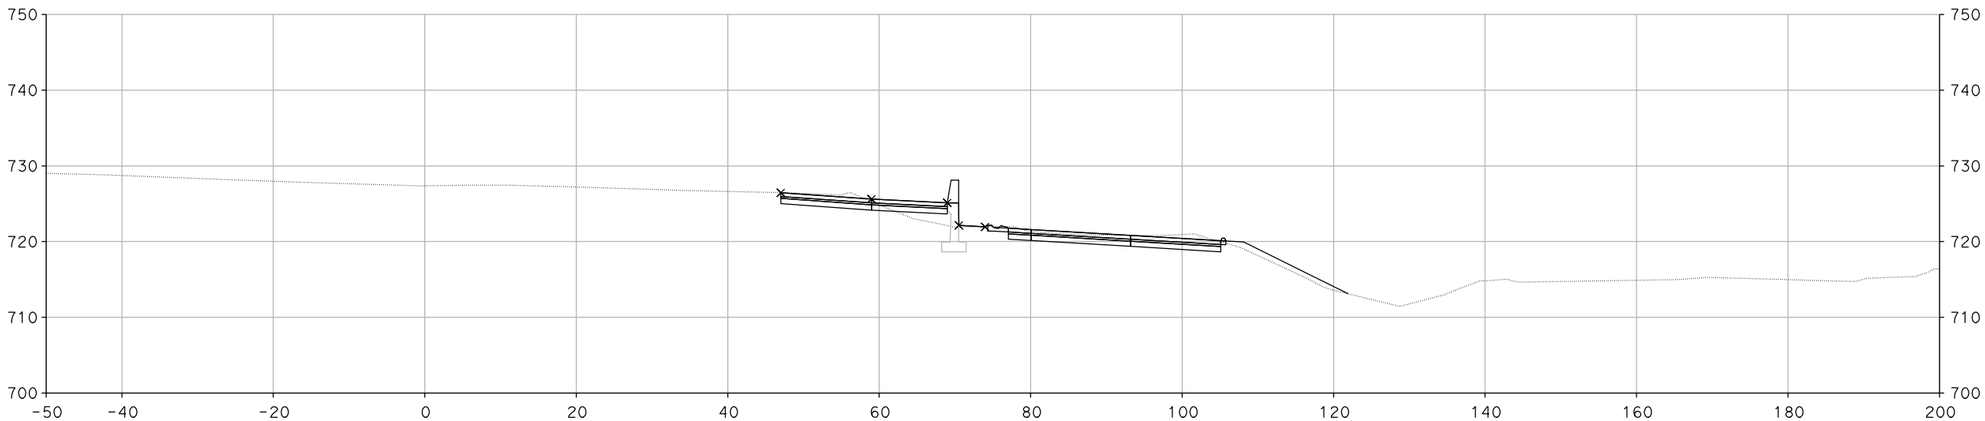

"A" 231+80.81

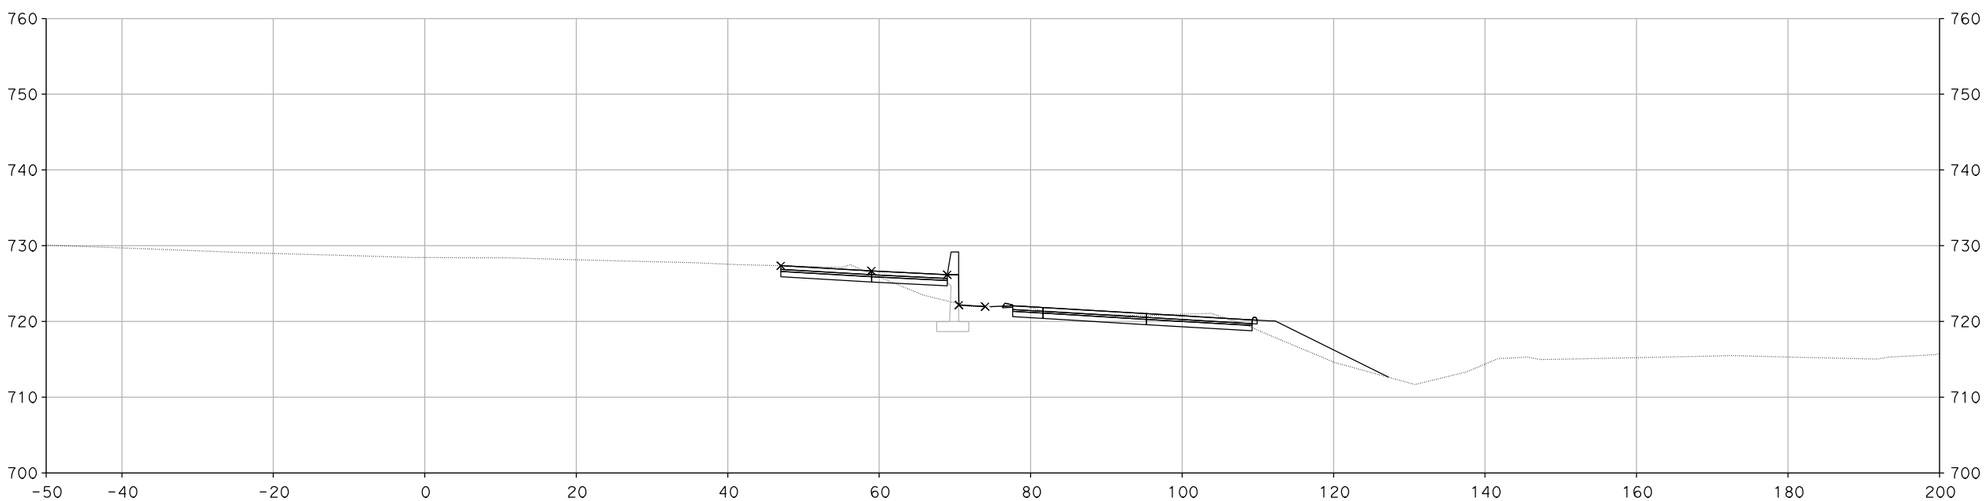

"A" 231+50.00

CROSS SECTIONS

SCALE: 1" = 10'

DESIGN STUDY ONLY

XS-197

REVISED BY	DATE REVISED

CALCULATED-DESIGNED BY	CHECKED BY
SUSAN CHAU	MIKE ROBINSON

CONSULTANT FUNCTIONAL SUPERVISOR: CHRIS BRETALL

STATE OF CALIFORNIA - DEPARTMENT OF TRANSPORTATION

Caltrans

LAST REVISION 00-00-00 | DATE PLOTTED => 29-MAY-2013 | TIME PLOTTED => 12:22

Dist	COUNTY	ROUTE	POST MILES TOTAL PROJECT	SHEET No.	TOTAL SHEETS
7	VEN	101, 23	R0.1/R4.5 3.3/3.8		

CH2M HILL
1000 WILSHIRE Blvd
LOS ANGELES, CA 90017

CITY OF THOUSAND OAKS
2100 THOUSAND OAKS BLVD
THOUSAND OAKS. CA 91362

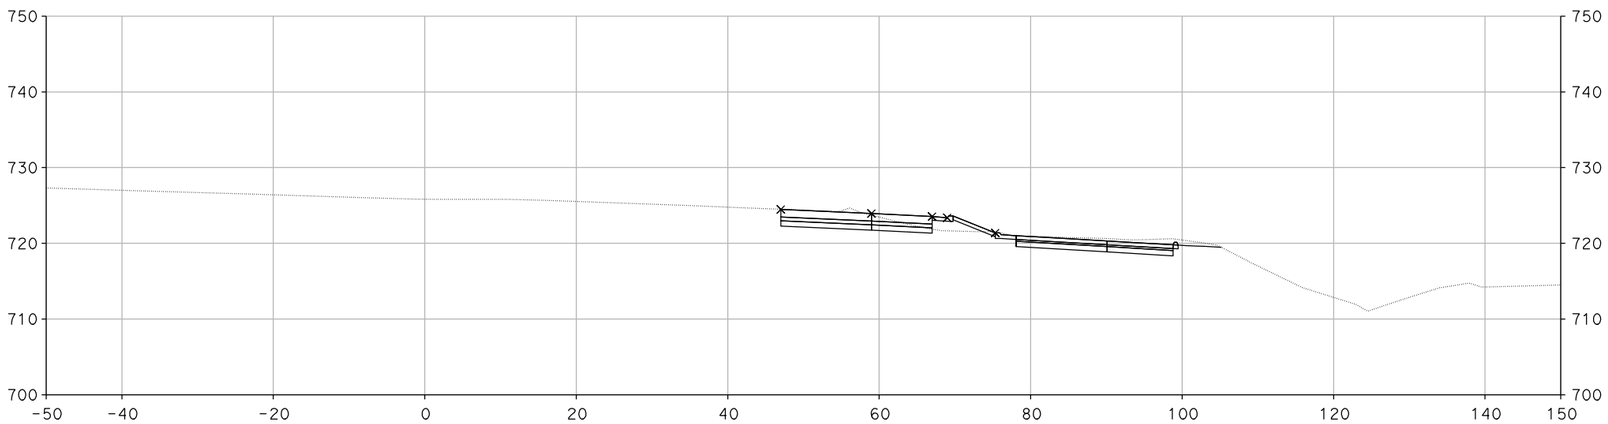

"A" 232+30.00

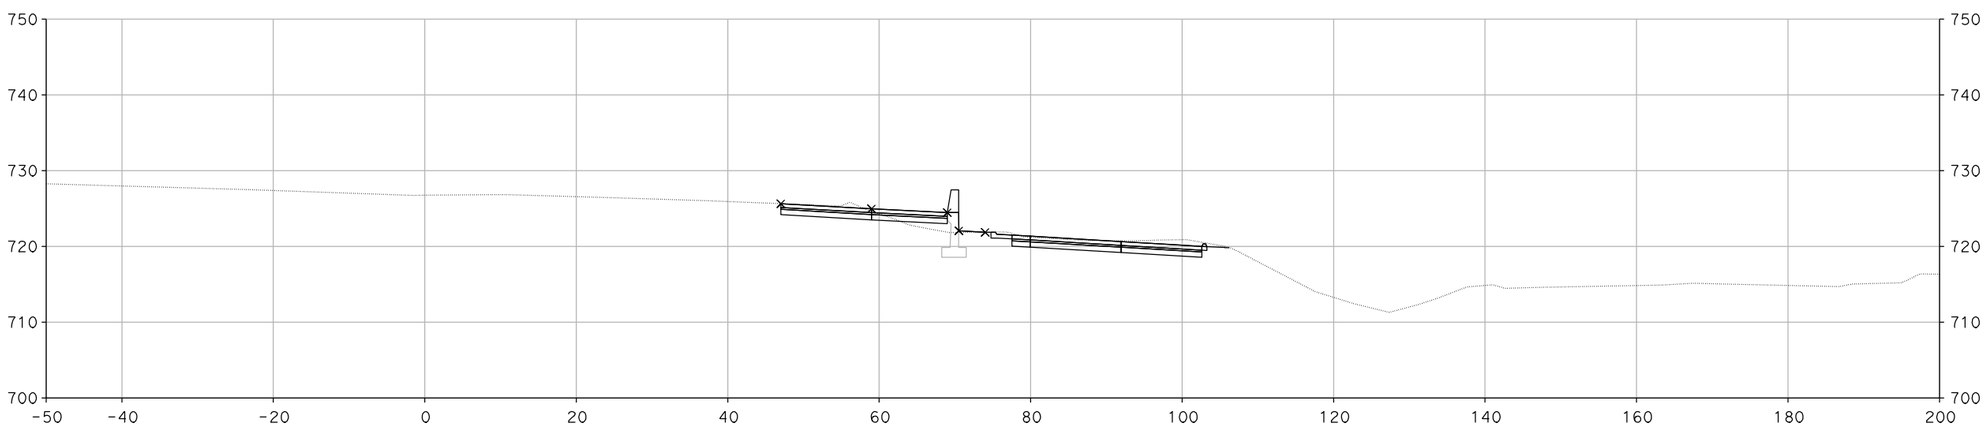

"A" 232+00.00

CROSS SECTIONS

SCALE: 1" = 10'

DESIGN STUDY ONLY

XS-198

STATE OF CALIFORNIA - DEPARTMENT OF TRANSPORTATION

Caltrans

CONSULTANT FUNCTIONAL SUPERVISOR: CHRIS BRETALL

CALCULATED-DESIGNED BY: SUSAN CHAU

CHECKED BY: MIKE ROBINSON

REVISED BY

DATE REVISED

LAST REVISION 00-00-00

DATE PLOTTED => 29-MAY-2013
TIME PLOTTED => 12:23

Dist	COUNTY	ROUTE	POST MILES TOTAL PROJECT	SHEET No.	TOTAL SHEETS
7	VEN	101, 23	R0.1/R4.5 3.3/3.8		

CH2M HILL
1000 WILSHIRE Blvd
LOS ANGELES, CA 90017

CITY OF THOUSAND OAKS
2100 THOUSAND OAKS BLVD
THOUSAND OAKS. CA 91362

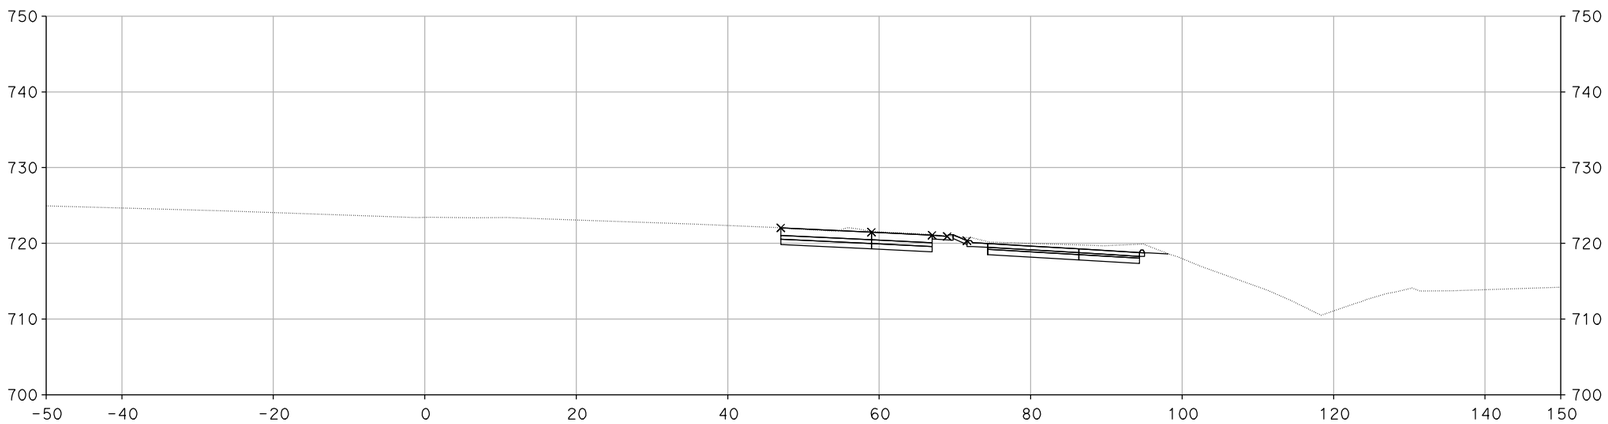

"A" 233+00.00

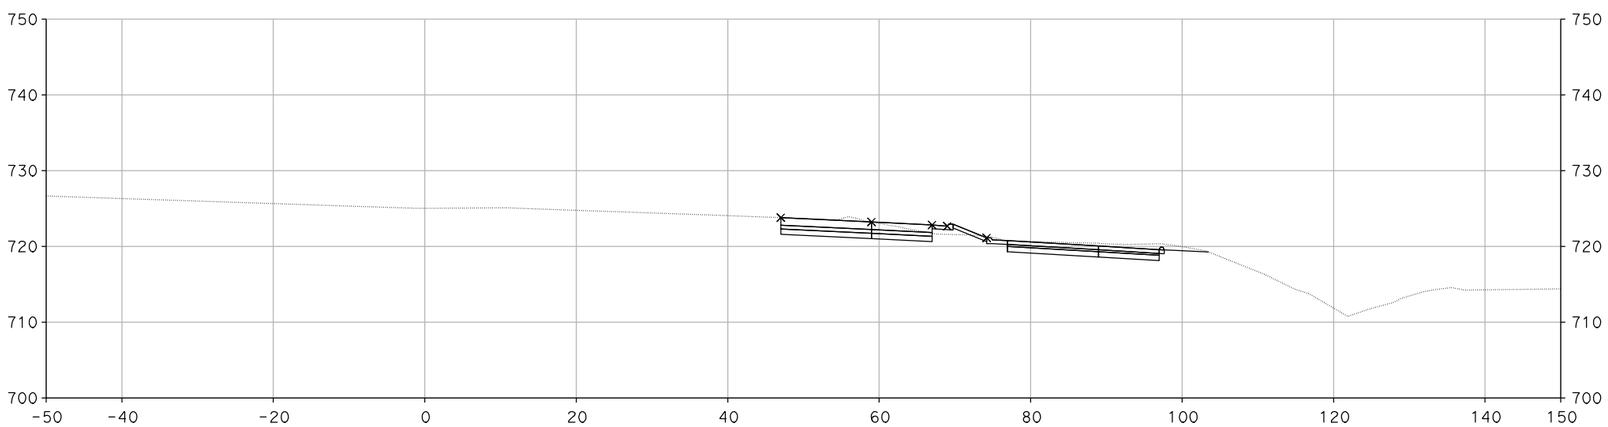

"A" 232+50.00

DESIGN STUDY ONLY

CROSS SECTIONS

SCALE: 1" = 10'

XS-199

REVISED BY	DATE REVISED

CALCULATED-DESIGNED BY	CHECKED BY
SUSAN CHAU	MIKE ROBINSON

CONSULTANT FUNCTIONAL SUPERVISOR: CHRIS BRETALL

STATE OF CALIFORNIA - DEPARTMENT OF TRANSPORTATION

Caltrans

LAST REVISION 00-00-00 | DATE PLOTTED => 29-MAY-2013 | TIME PLOTTED => 12:23

Dist	COUNTY	ROUTE	POST MILES TOTAL PROJECT	SHEET No.	TOTAL SHEETS
7	VEN	101, 23	R0.1/R4.5 3.3/3.8		

CH2M HILL
1000 WILSHIRE Blvd
LOS ANGELES, CA 90017

CITY OF THOUSAND OAKS
2100 THOUSAND OAKS BLVD
THOUSAND OAKS. CA 91362

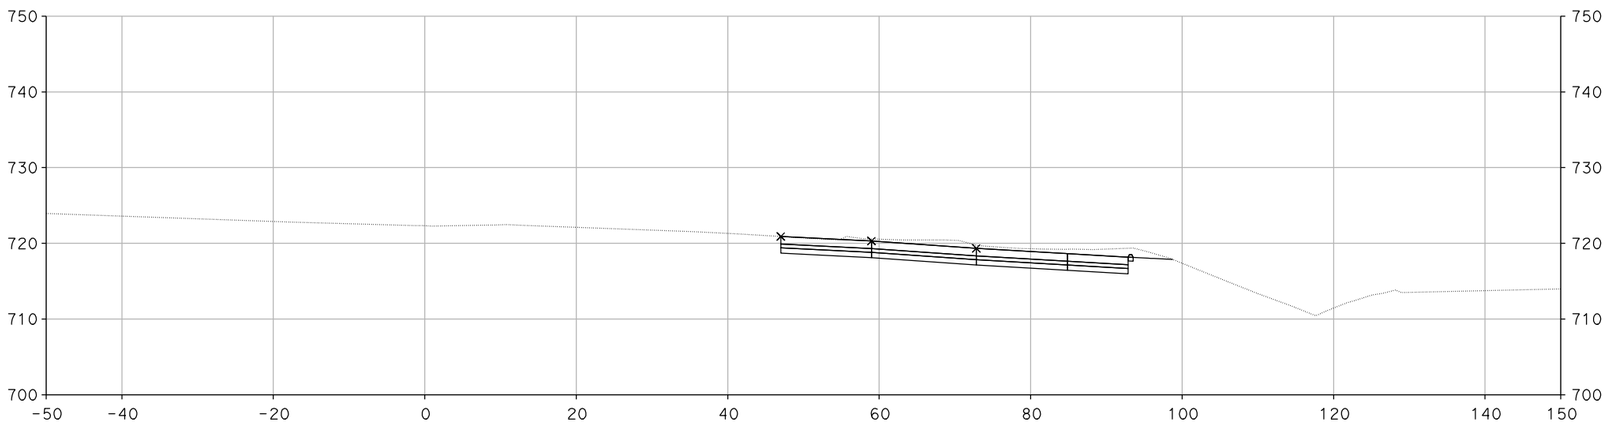

"A" 233+32.58

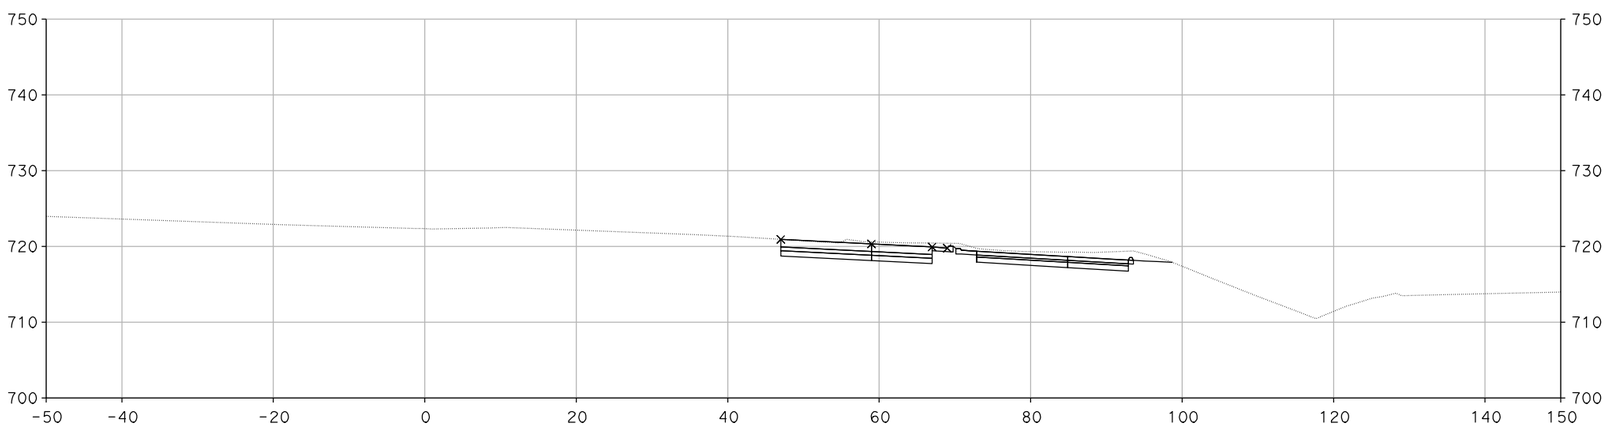

"A" 233+31.92

DESIGN STUDY ONLY

CROSS SECTIONS

SCALE: 1" = 10'

XS-200

REVISED BY	DATE REVISED

CALCULATED-DESIGNED BY	CHECKED BY
SUSAN CHAU	MIKE ROBINSON

CONSULTANT FUNCTIONAL SUPERVISOR: CHRIS BRETALL

STATE OF CALIFORNIA - DEPARTMENT OF TRANSPORTATION

Caltrans

LAST REVISION 00-00-00 | DATE PLOTTED => 29-MAY-2013 | TIME PLOTTED => 12:23

Dist	COUNTY	ROUTE	POST MILES TOTAL PROJECT	SHEET No.	TOTAL SHEETS
7	VEN	101, 23	R0.1/R4.5 3.3/3.8		

CH2M HILL
1000 WILSHIRE Blvd
LOS ANGELES, CA 90017

CITY OF THOUSAND OAKS
2100 THOUSAND OAKS BLVD
THOUSAND OAKS. CA 91362

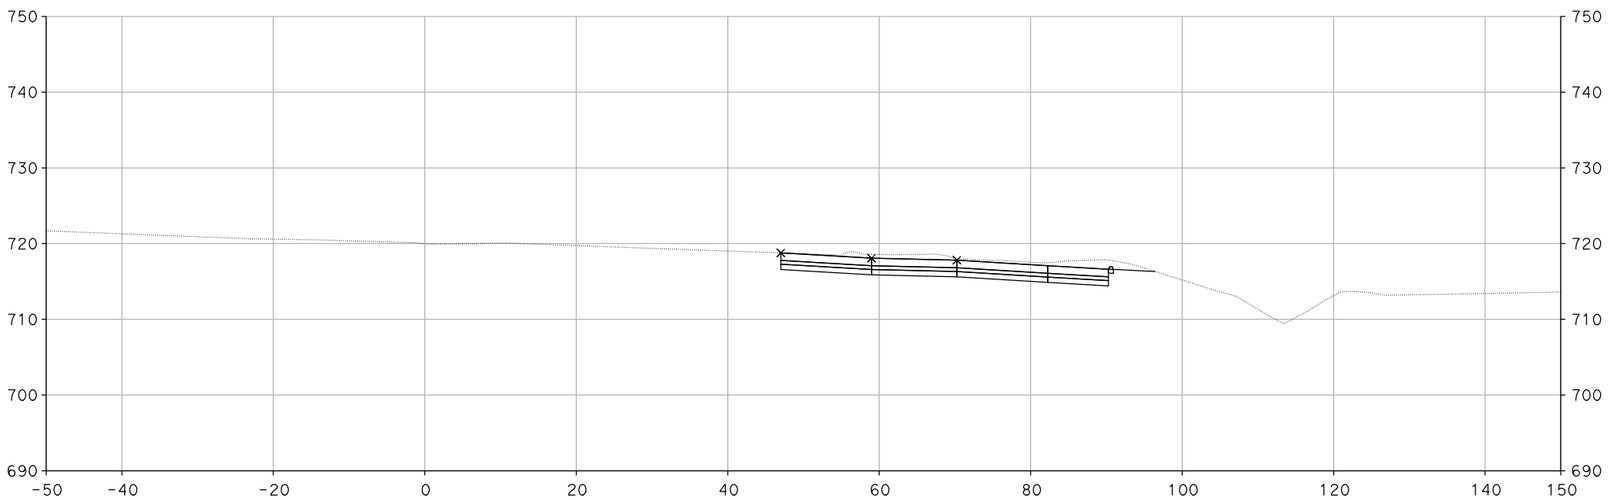

"A" 234+00.00

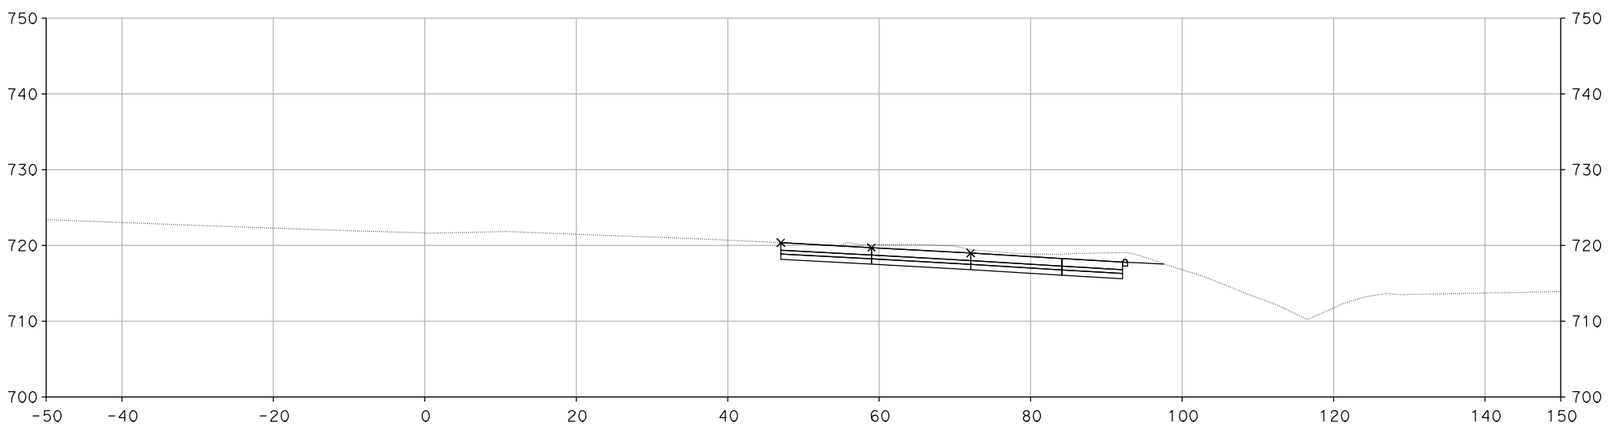

"A" 233+50.00

DESIGN STUDY ONLY

CROSS SECTIONS

SCALE: 1" = 10'

XS-201

REVISED BY	DATE REVISED

CALCULATED-DESIGNED BY	CHECKED BY
SUSAN CHAU	MIKE ROBINSON

CONSULTANT FUNCTIONAL SUPERVISOR: CHRIS BRETALL

STATE OF CALIFORNIA - DEPARTMENT OF TRANSPORTATION

Caltrans

LAST REVISION 00-00-00 | DATE PLOTTED => 29-MAY-2013 | TIME PLOTTED => 12:23

Dist	COUNTY	ROUTE	POST MILES TOTAL PROJECT	SHEET No.	TOTAL SHEETS
7	VEN	101, 23	R0.1/R4.5 3.3/3.8		

CH2M HILL
1000 WILSHIRE Blvd
LOS ANGELES, CA 90017

CITY OF THOUSAND OAKS
2100 THOUSAND OAKS BLVD
THOUSAND OAKS. CA 91362

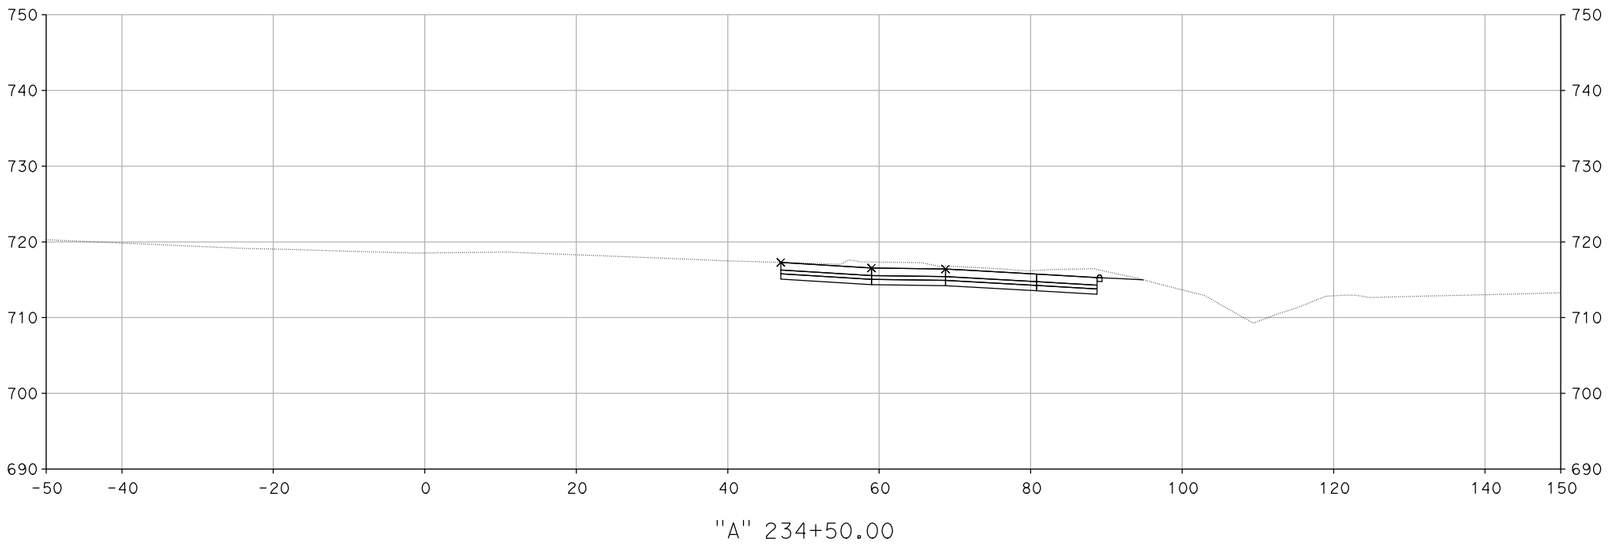

"A" 234+50.00

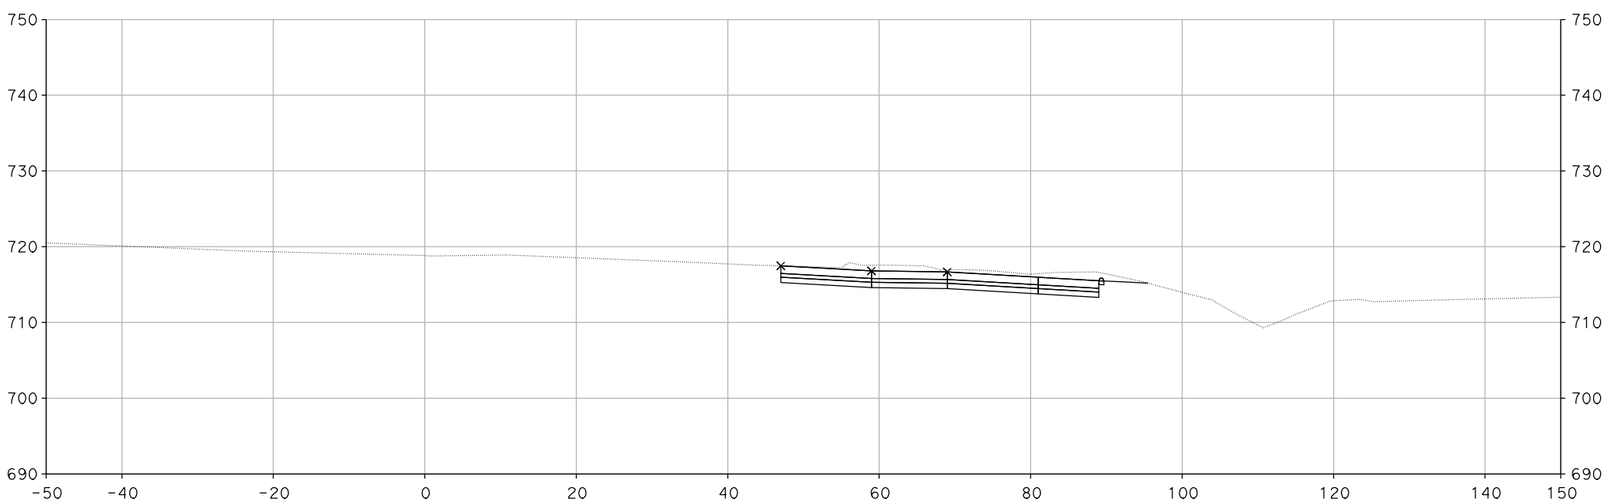

"A" 234+41.63

DESIGN STUDY ONLY

CROSS SECTIONS

SCALE: 1" = 10'

XS-202

REVISED BY	DATE REVISED

CALCULATED-DESIGNED BY	CHECKED BY
SUSAN CHAU	MIKE ROBINSON

CONSULTANT FUNCTIONAL SUPERVISOR: CHRIS BRETALL

STATE OF CALIFORNIA - DEPARTMENT OF TRANSPORTATION

Caltrans

LAST REVISION 00-00-00 | DATE PLOTTED => 29-MAY-2013 | TIME PLOTTED => 12:23

Dist	COUNTY	ROUTE	POST MILES TOTAL PROJECT	SHEET No.	TOTAL SHEETS
7	VEN	101, 23	R0.1/R4.5 3.3/3.8		

CH2M HILL
1000 WILSHIRE Blvd
LOS ANGELES, CA 90017

CITY OF THOUSAND OAKS
2100 THOUSAND OAKS BLVD
THOUSAND OAKS. CA 91362

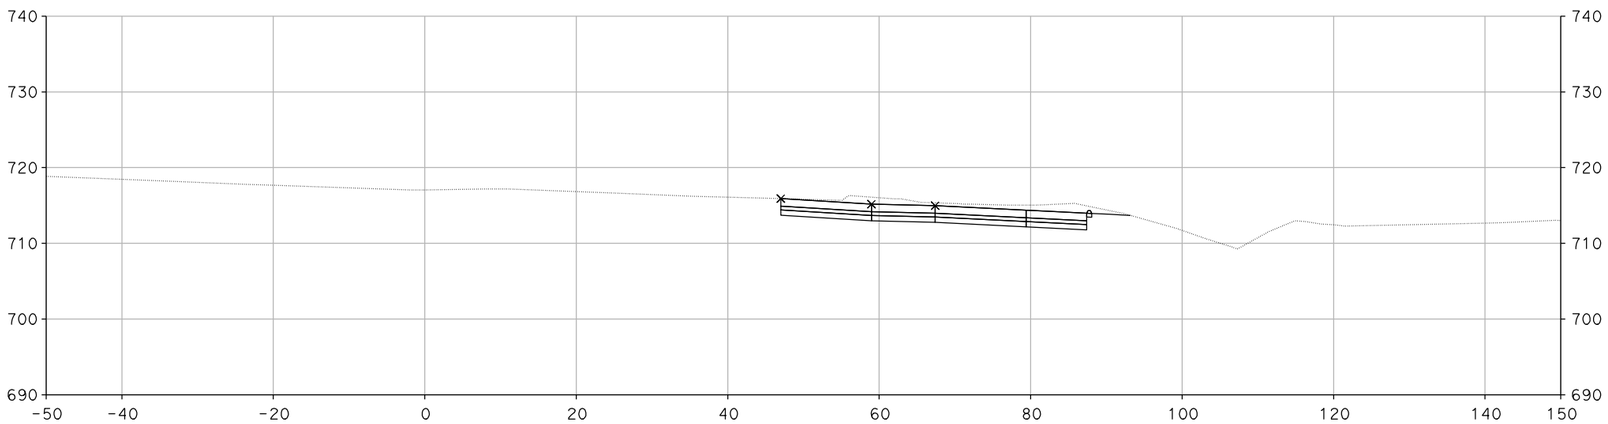

"A" 235+00.00

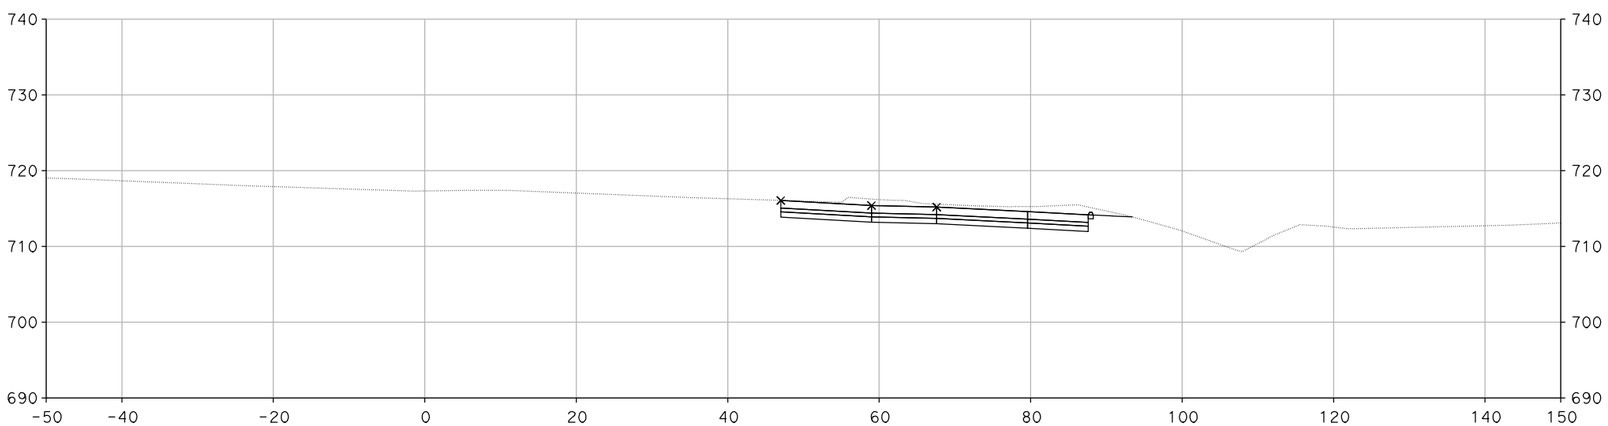

"A" 234+92.18

DESIGN STUDY ONLY

CROSS SECTIONS

SCALE: 1" = 10'

XS-203

REVISED BY	DATE REVISED

CALCULATED-DESIGNED BY	CHECKED BY
SUSAN CHAU	MIKE ROBINSON

CONSULTANT FUNCTIONAL SUPERVISOR: CHRIS BRETALL

STATE OF CALIFORNIA - DEPARTMENT OF TRANSPORTATION

Caltrans

LAST REVISION 00-00-00 | DATE PLOTTED => 29-MAY-2013 | TIME PLOTTED => 12:23

Dist	COUNTY	ROUTE	POST MILES TOTAL PROJECT	SHEET No.	TOTAL SHEETS
7	VEN	101, 23	R0.1/R4.5 3.3/3.8		

CH2M HILL
1000 WILSHIRE Blvd
LOS ANGELES, CA 90017

CITY OF THOUSAND OAKS
2100 THOUSAND OAKS BLVD
THOUSAND OAKS. CA 91362

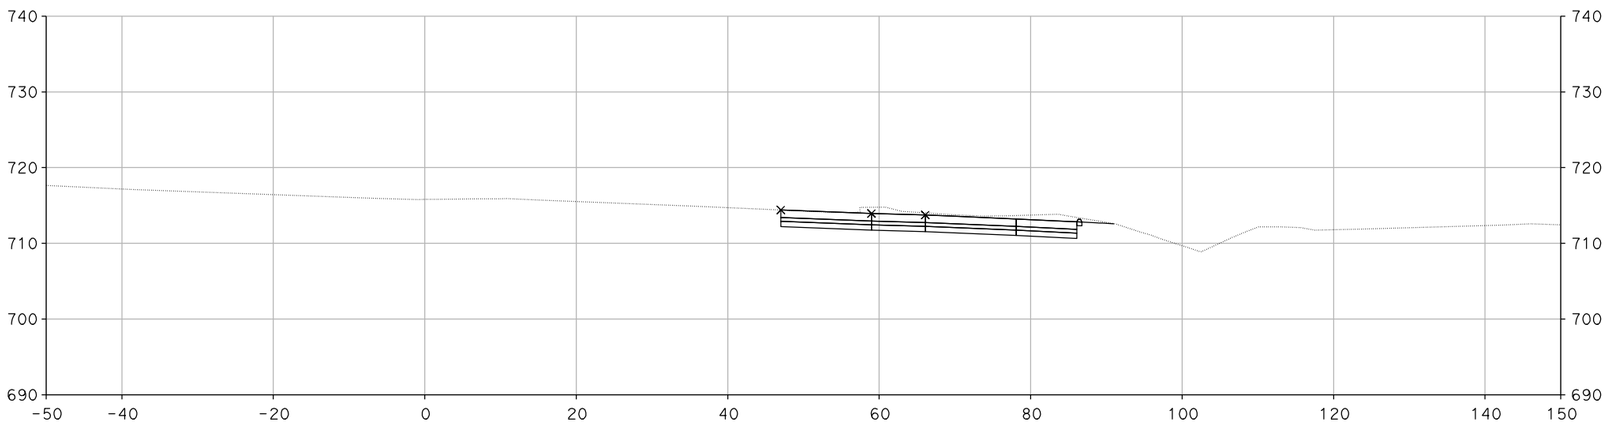

"A" 235+50.00

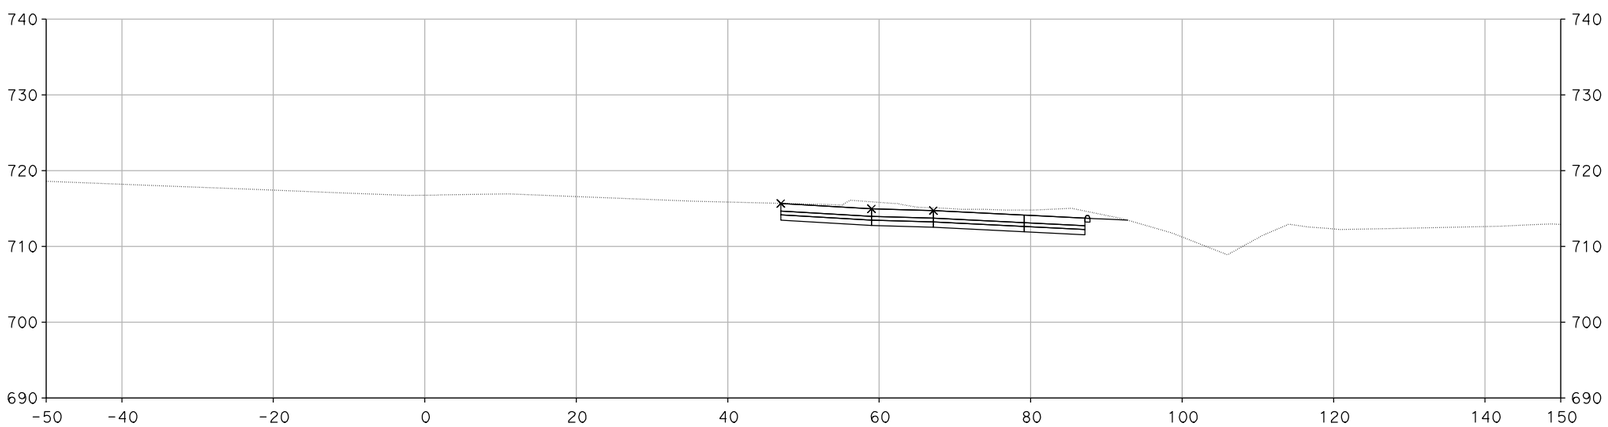

"A" 235+09.03

DESIGN STUDY ONLY

CROSS SECTIONS

SCALE: 1" = 10'

XS-204

STATE OF CALIFORNIA - DEPARTMENT OF TRANSPORTATION
Caltrans

CONSULTANT FUNCTIONAL SUPERVISOR: CHRIS BRETALL

CALCULATED-DESIGNED BY: SUSAN CHAU
CHECKED BY: MIKE ROBINSON

REVISED BY
DATE REVISED

LAST REVISION 00-00-00
DATE PLOTTED => 29-MAY-2013
TIME PLOTTED => 12:22

Dist	COUNTY	ROUTE	POST MILES TOTAL PROJECT	SHEET No.	TOTAL SHEETS
7	VEN	101, 23	R0.1/R4.5 3.3/3.8		

CH2M HILL
1000 WILSHIRE Blvd
LOS ANGELES, CA 90017

CITY OF THOUSAND OAKS
2100 THOUSAND OAKS BLVD
THOUSAND OAKS. CA 91362

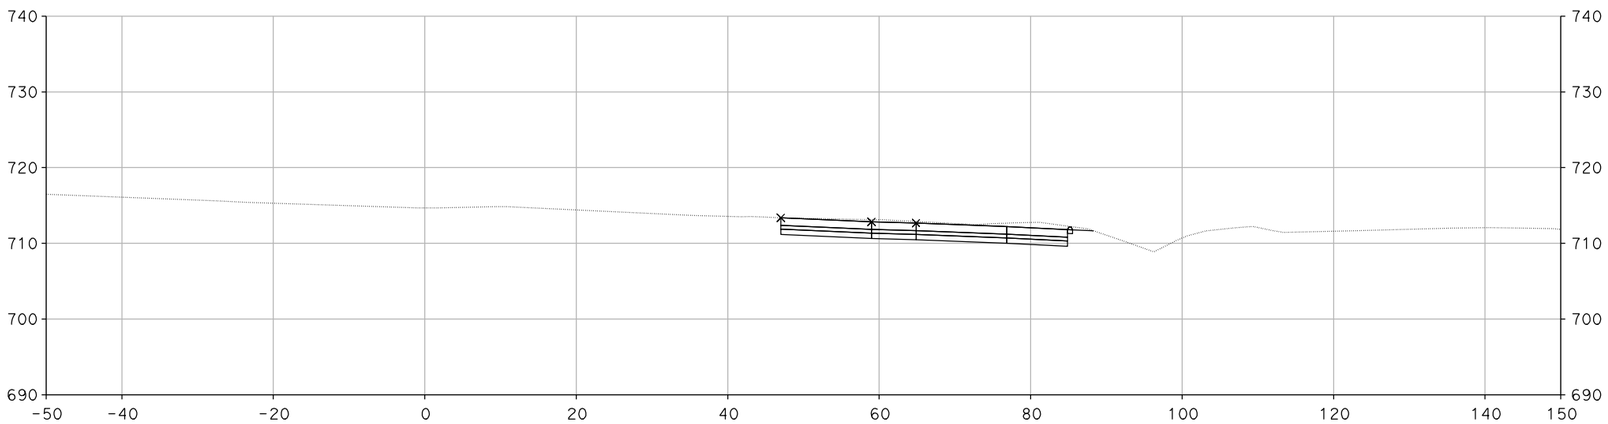

"A" 236+00.00

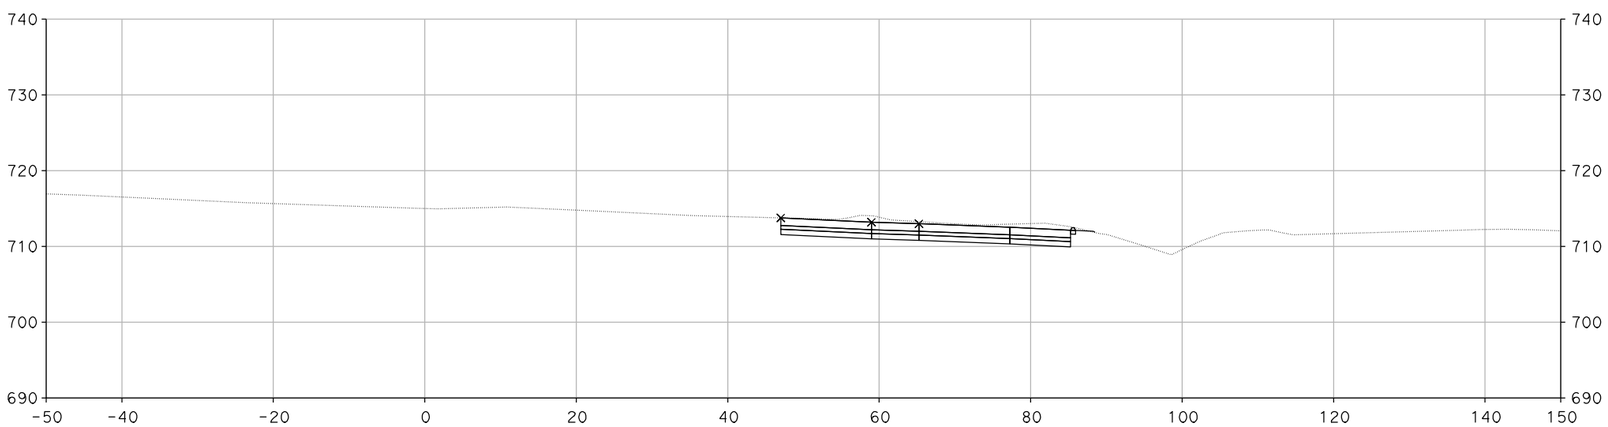

"A" 235+84.03

DESIGN STUDY ONLY

CROSS SECTIONS

SCALE: 1" = 10'

XS-205

REVISED BY	DATE REVISED

CALCULATED-DESIGNED BY	CHECKED BY
SUSAN CHAU	MIKE ROBINSON

CONSULTANT FUNCTIONAL SUPERVISOR: CHRIS BRETALL

STATE OF CALIFORNIA - DEPARTMENT OF TRANSPORTATION

Caltrans

LAST REVISION 00-00-00 | DATE PLOTTED => 29-MAY-2013 | TIME PLOTTED => 12:23

Dist	COUNTY	ROUTE	POST MILES TOTAL PROJECT	SHEET No.	TOTAL SHEETS
7	VEN	101, 23	R0.1/R4.5 3.3/3.8		

CH2M HILL
1000 WILSHIRE Blvd
LOS ANGELES, CA 90017

CITY OF THOUSAND OAKS
2100 THOUSAND OAKS BLVD
THOUSAND OAKS. CA 91362

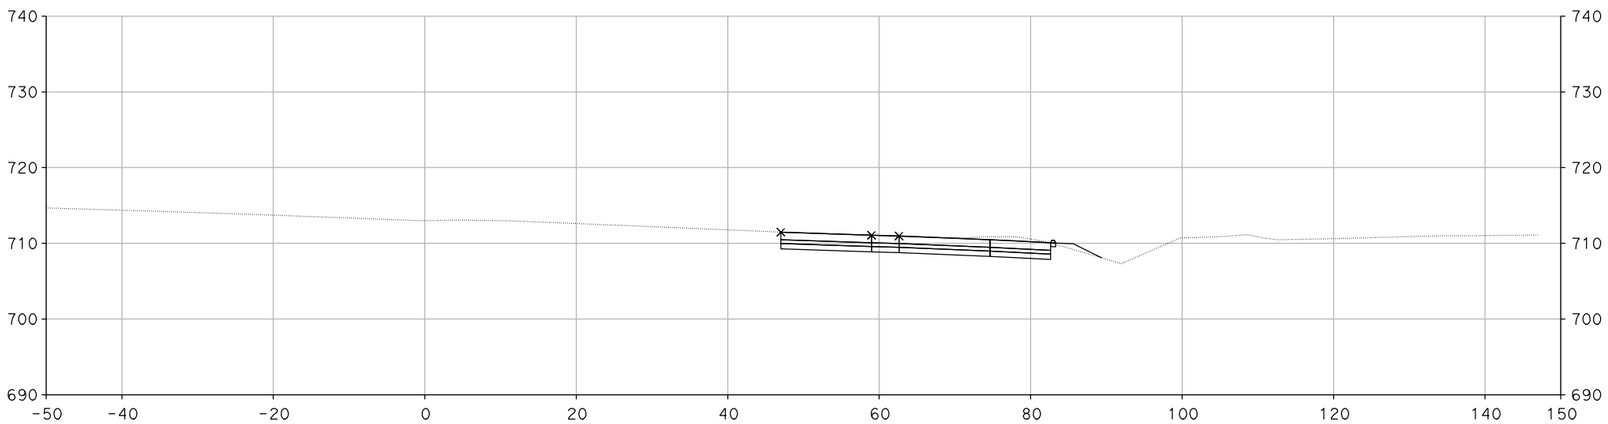

"A" 237+00.00

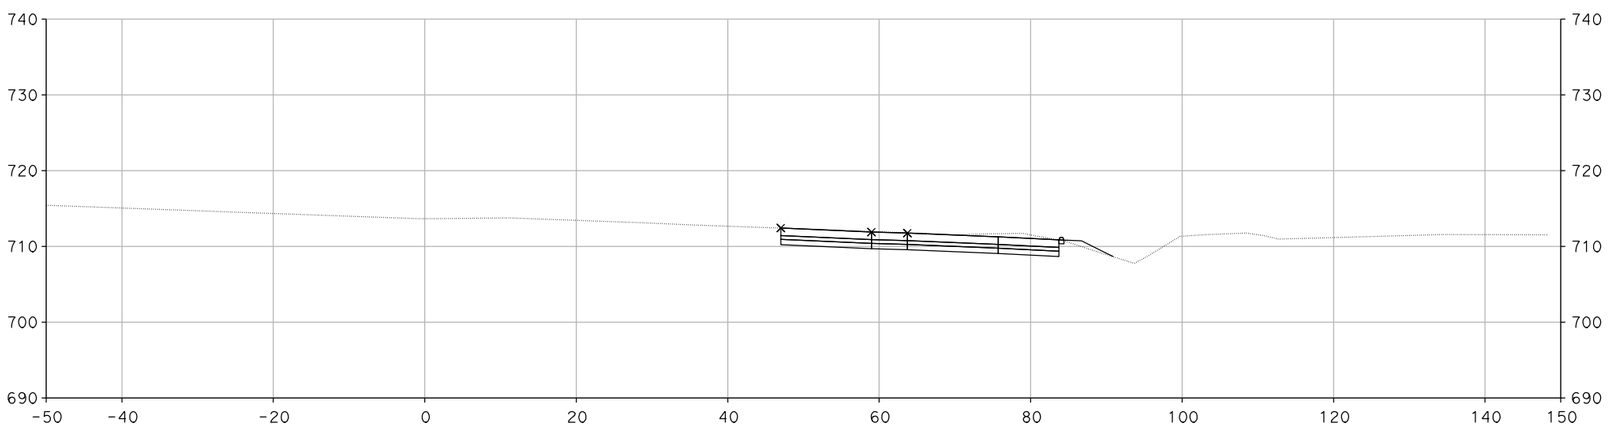

"A" 236+50.00

CROSS SECTIONS

SCALE: 1" = 10'

DESIGN STUDY ONLY

XS-206

STATE OF CALIFORNIA - DEPARTMENT OF TRANSPORTATION
Caltrans

CONSULTANT FUNCTIONAL SUPERVISOR: CHRIS BRETALL
CALCULATED-DESIGNED BY: SUSAN CHAU
CHECKED BY: MIKE ROBINSON
REVISED BY
DATE REVISED

LAST REVISION 00-00-00
DATE PLOTTED => 29-MAY-2013
TIME PLOTTED => 12:23

Dist	COUNTY	ROUTE	POST MILES TOTAL PROJECT	SHEET No.	TOTAL SHEETS
7	VEN	101, 23	R0.1/R4.5 3.3/3.8		

CH2M HILL
1000 WILSHIRE Blvd
LOS ANGELES, CA 90017

CITY OF THOUSAND OAKS
2100 THOUSAND OAKS BLVD
THOUSAND OAKS. CA 91362

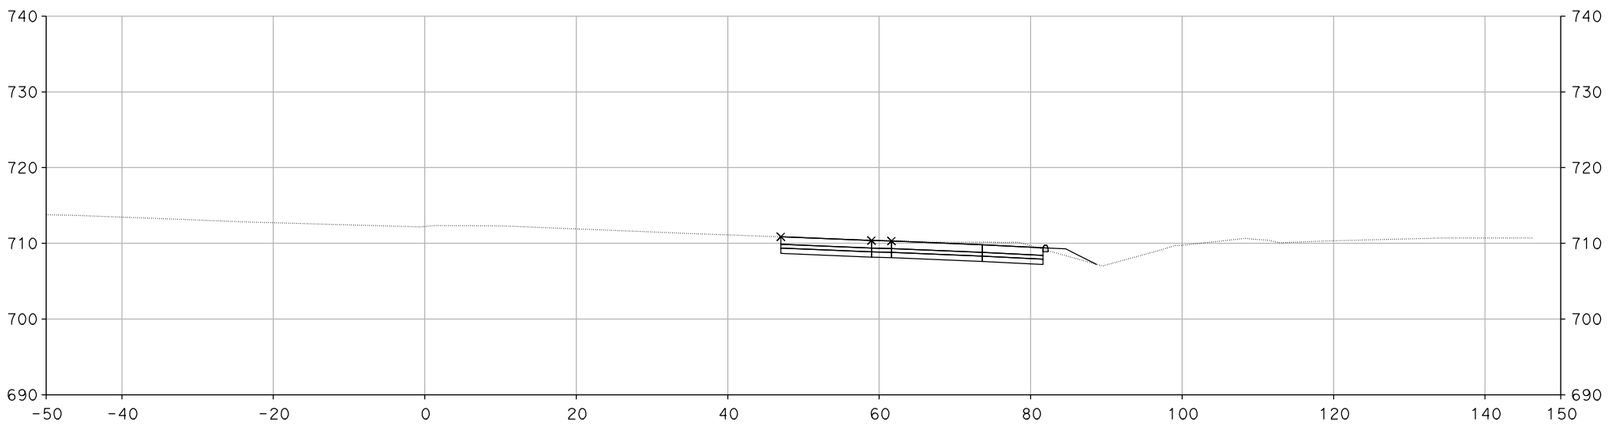

"A" 237+50.00

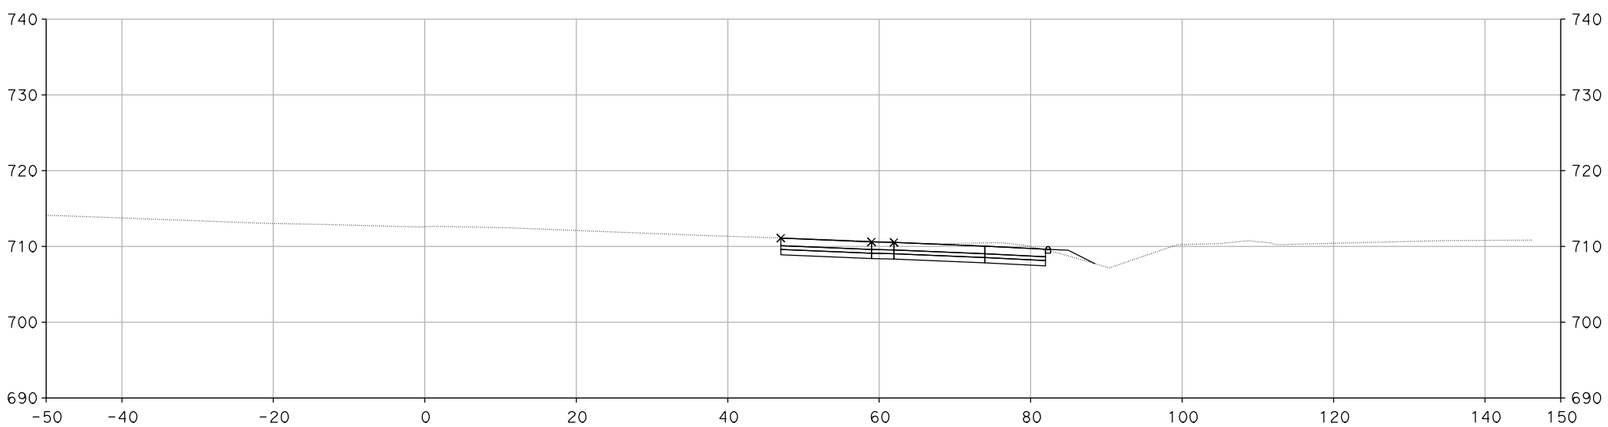

"A" 237+32.58

DESIGN STUDY ONLY

CROSS SECTIONS

SCALE: 1" = 10'

XS-207

STATE OF CALIFORNIA - DEPARTMENT OF TRANSPORTATION

Caltrans

CONSULTANT FUNCTIONAL SUPERVISOR: CHRIS BRETALL

CALCULATED-DESIGNED BY: SUSAN CHAU

CHECKED BY: MIKE ROBINSON

REVISED BY

DATE REVISED

LAST REVISION 00-00-00

DATE PLOTTED => 29-MAY-2013
TIME PLOTTED => 12:23

Dist	COUNTY	ROUTE	POST MILES TOTAL PROJECT	SHEET No.	TOTAL SHEETS
7	VEN	101, 23	R0.1/R4.5 3.3/3.8		

CH2M HILL
1000 WILSHIRE Blvd
LOS ANGELES, CA 90017

CITY OF THOUSAND OAKS
2100 THOUSAND OAKS BLVD
THOUSAND OAKS. CA 91362

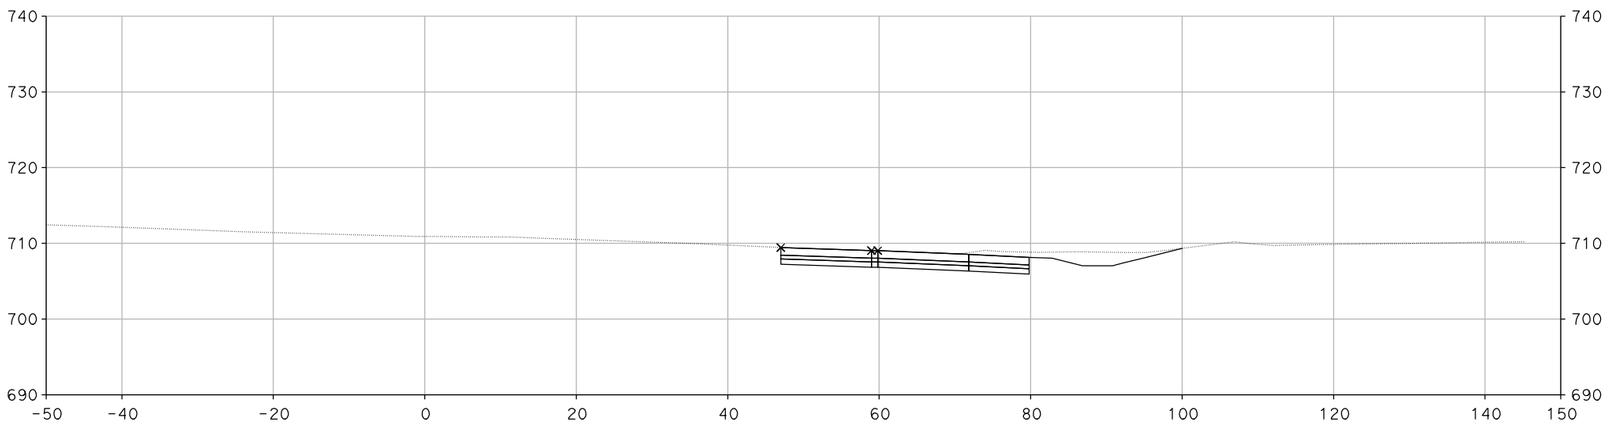

"A" 238+50.00

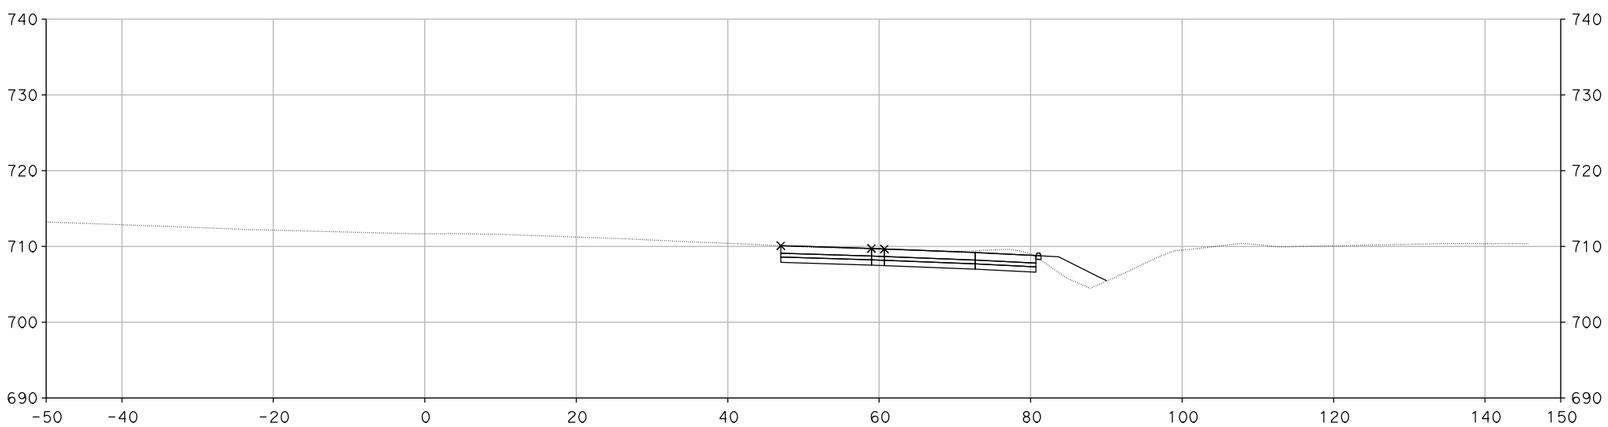

"A" 238+00.00

DESIGN STUDY ONLY

CROSS SECTIONS

SCALE: 1" = 10'

XS-208

REVISED BY	DATE REVISED

CALCULATED-DESIGNED BY	CHECKED BY
SUSAN CHAU	MIKE ROBINSON

CONSULTANT FUNCTIONAL SUPERVISOR: CHRIS BRETALL

STATE OF CALIFORNIA - DEPARTMENT OF TRANSPORTATION

Caltrans

LAST REVISION 00-00-00 | DATE PLOTTED => 29-MAY-2013 | TIME PLOTTED => 12:24

Dist	COUNTY	ROUTE	POST MILES TOTAL PROJECT	SHEET No.	TOTAL SHEETS
7	VEN	101, 23	R0.1/R4.5 3.3/3.8		

CH2M HILL
1000 WILSHIRE Blvd
LOS ANGELES, CA 90017

CITY OF THOUSAND OAKS
2100 THOUSAND OAKS BLVD
THOUSAND OAKS. CA 91362

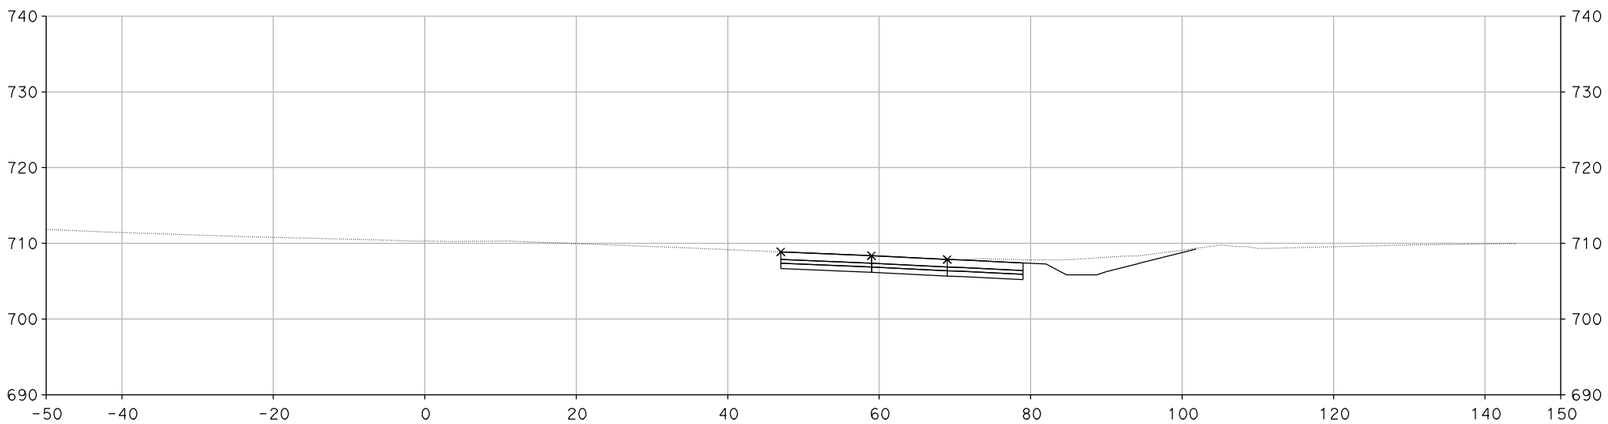

"A" 239+00.68

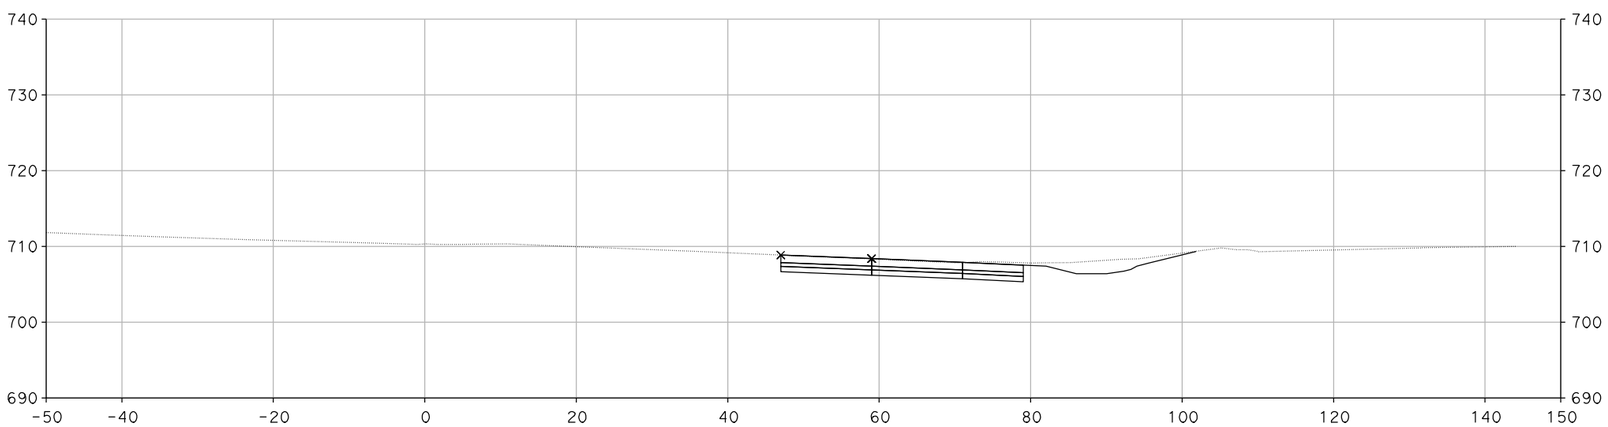

"A" 239+00.00

CROSS SECTIONS

SCALE: 1" = 10'

DESIGN STUDY ONLY

XS-209

STATE OF CALIFORNIA - DEPARTMENT OF TRANSPORTATION

Caltrans

CONSULTANT FUNCTIONAL SUPERVISOR: CHRIS BRETALL

CALCULATED-DESIGNED BY: SUSAN CHAU

CHECKED BY: MIKE ROBINSON

REVISED BY

DATE REVISED

LAST REVISION 00-00-00

DATE PLOTTED => 29-MAY-2013
TIME PLOTTED => 12:24

Dist	COUNTY	ROUTE	POST MILES TOTAL PROJECT	SHEET No.	TOTAL SHEETS
7	VEN	101, 23	R0.1/R4.5 3.3/3.8		

CH2M HILL
1000 WILSHIRE Blvd
LOS ANGELES, CA 90017

CITY OF THOUSAND OAKS
2100 THOUSAND OAKS BLVD
THOUSAND OAKS. CA 91362

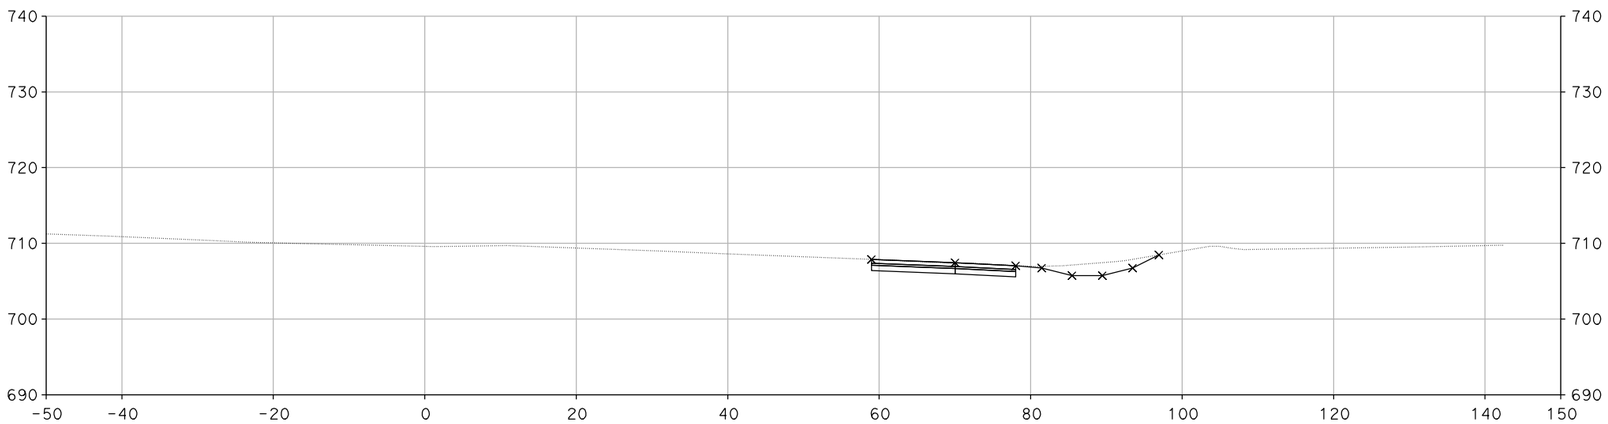

"A" 239+50.00

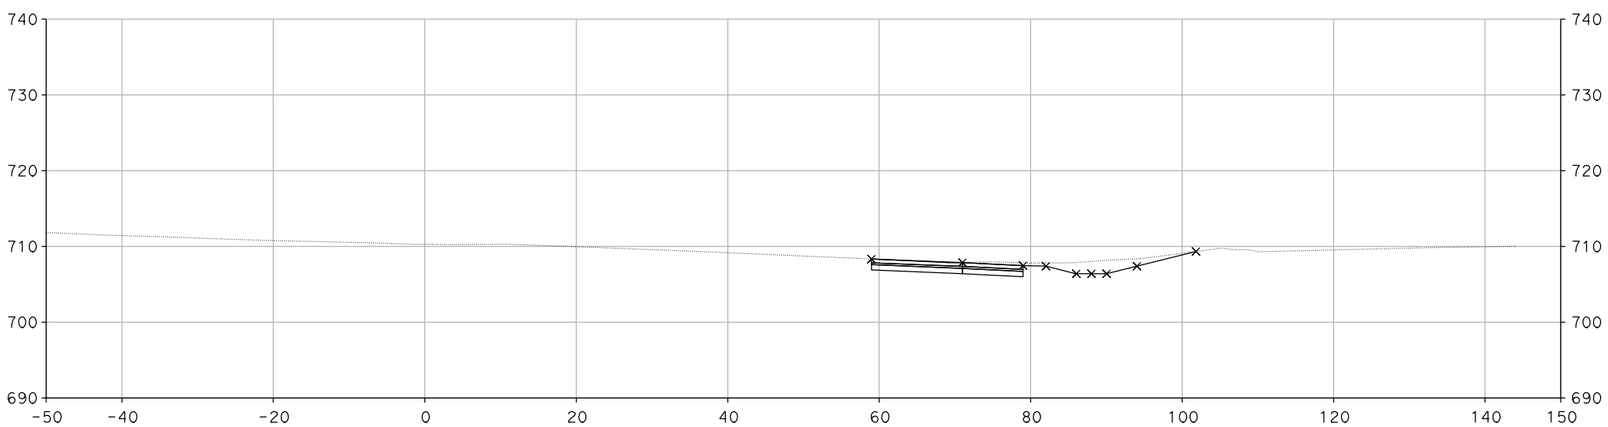

"A" 239+00.84

CROSS SECTIONS

SCALE: 1" = 10'

DESIGN STUDY ONLY

XS-210

STATE OF CALIFORNIA - DEPARTMENT OF TRANSPORTATION
Caltrans

CONSULTANT FUNCTIONAL SUPERVISOR: CHRIS BRETALL

CALCULATED-DESIGNED BY: SUSAN CHAU

CHECKED BY: MIKE ROBINSON

REVISED BY

DATE REVISED

LAST REVISION 00-00-00

DATE PLOTTED => 29-MAY-2013
TIME PLOTTED => 12:24

Dist	COUNTY	ROUTE	POST MILES TOTAL PROJECT	SHEET No.	TOTAL SHEETS
7	VEN	101, 23	R0.1/R4.5 3.3/3.8		

CH2M HILL
1000 WILSHIRE Blvd
LOS ANGELES, CA 90017

CITY OF THOUSAND OAKS
2100 THOUSAND OAKS BLVD
THOUSAND OAKS. CA 91362

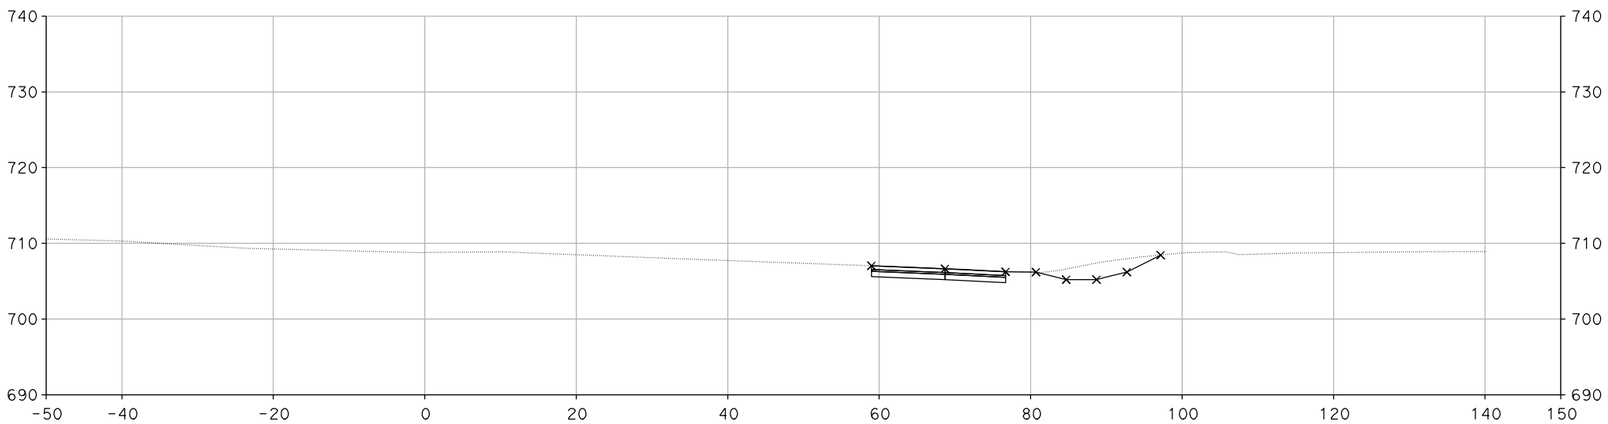

"A" 240+16.19

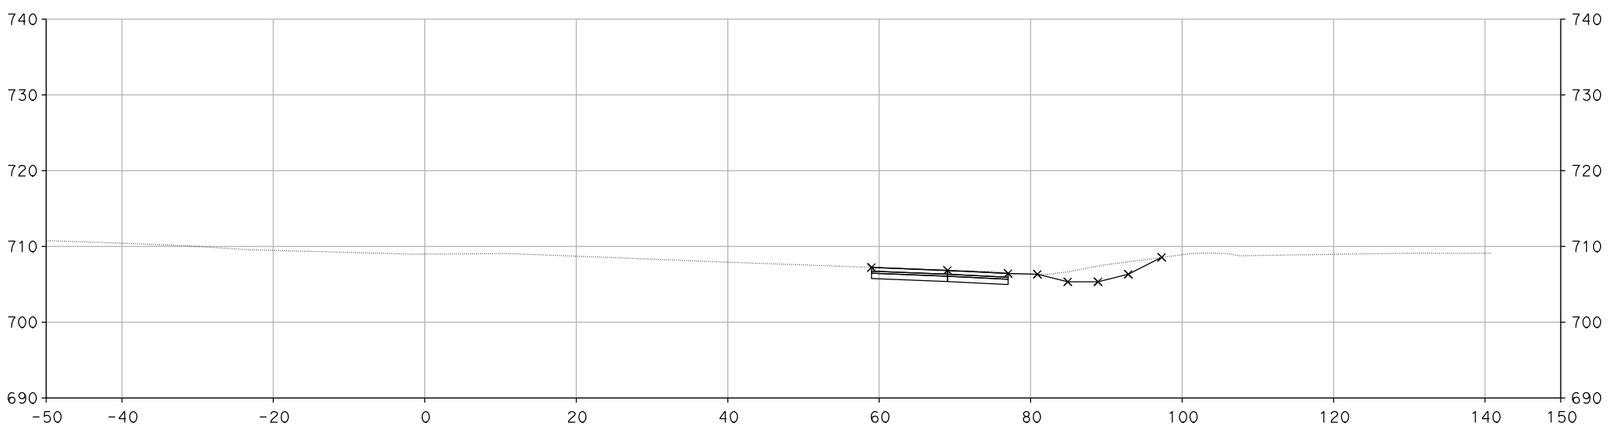

"A" 240+00.00

DESIGN STUDY ONLY

CROSS SECTIONS

SCALE: 1" = 10'

XS-211

STATE OF CALIFORNIA - DEPARTMENT OF TRANSPORTATION
Caltrans

CONSULTANT FUNCTIONAL SUPERVISOR: CHRIS BRETALL

CALCULATED-DESIGNED BY: SUSAN CHAU
CHECKED BY: MIKE ROBINSON

REVISED BY
DATE REVISED

LAST REVISION 00-00-00
DATE PLOTTED => 29-MAY-2013
TIME PLOTTED => 12:23

Dist	COUNTY	ROUTE	POST MILES TOTAL PROJECT	SHEET No.	TOTAL SHEETS
7	VEN	101, 23	R0.1/R4.5 3.3/3.8		

CH2M HILL
1000 WILSHIRE Blvd
LOS ANGELES, CA 90017

CITY OF THOUSAND OAKS
2100 THOUSAND OAKS BLVD
THOUSAND OAKS. CA 91362

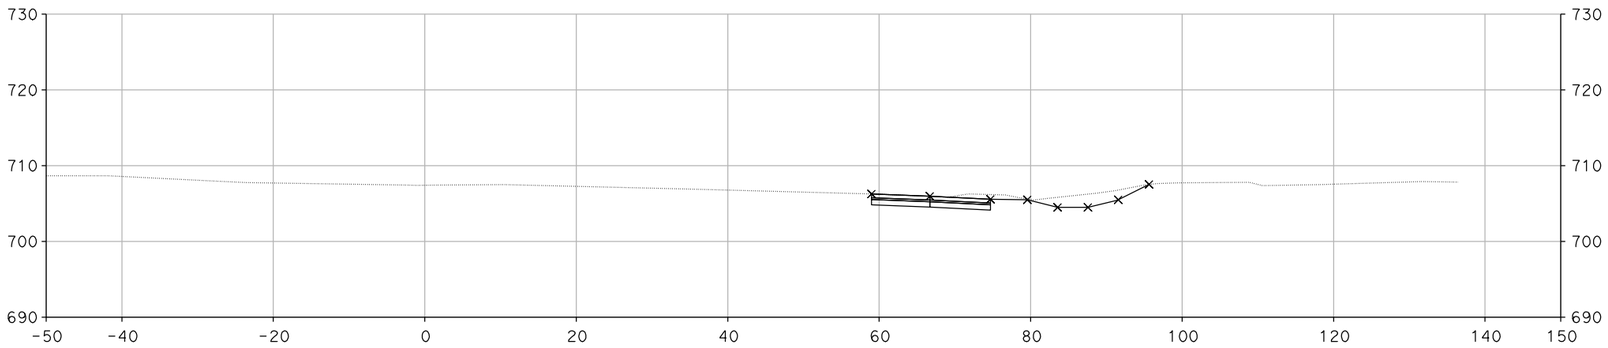

"A" 241+15.55

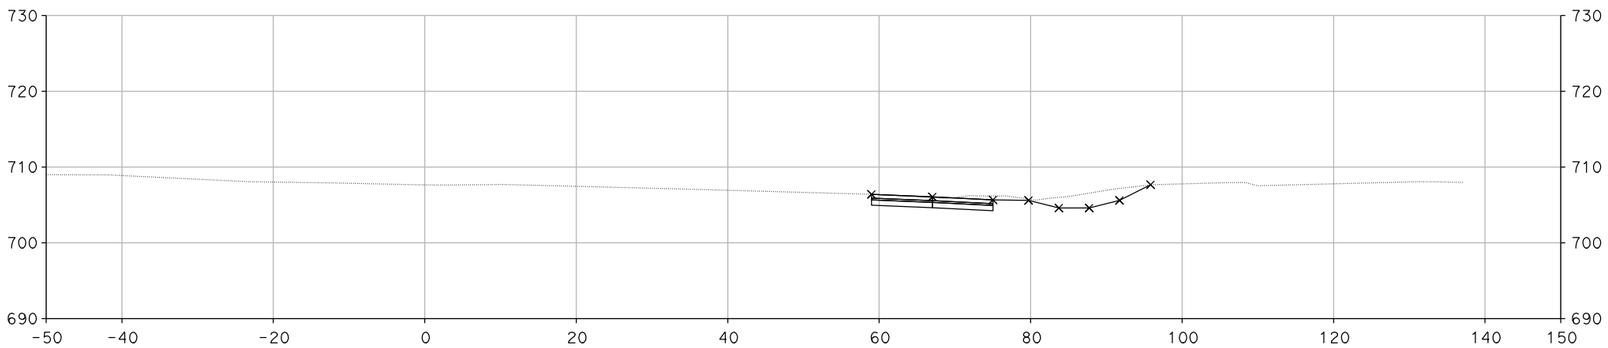

"A" 241+00.00

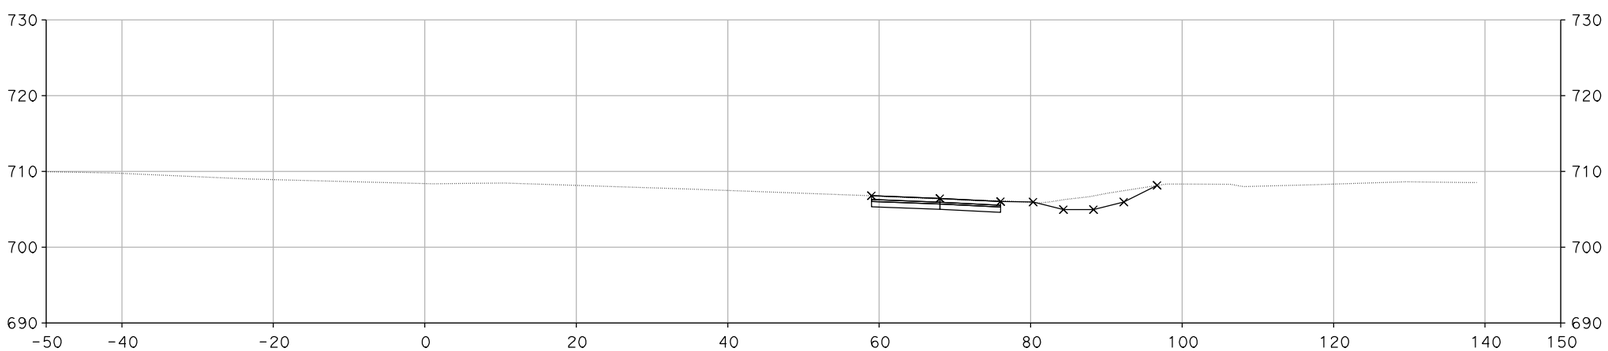

"A" 240+50.00

DESIGN STUDY ONLY

CROSS SECTIONS

SCALE: 1" = 10'

XS-212

STATE OF CALIFORNIA - DEPARTMENT OF TRANSPORTATION

Caltrans

CONSULTANT FUNCTIONAL SUPERVISOR: CHRIS BRETALL

CALCULATED-DESIGNED BY: SUSAN CHAU

CHECKED BY: MIKE ROBINSON

REVISED BY

DATE REVISED

LAST REVISION 00-00-00

DATE PLOTTED => 29-MAY-2013
TIME PLOTTED => 12:24

Dist	COUNTY	ROUTE	POST MILES TOTAL PROJECT	SHEET No.	TOTAL SHEETS
7	VEN	101, 23	R0.1/R4.5 3.3/3.8		

CH2M HILL
1000 WILSHIRE Blvd
LOS ANGELES, CA 90017

CITY OF THOUSAND OAKS
2100 THOUSAND OAKS BLVD
THOUSAND OAKS. CA 91362

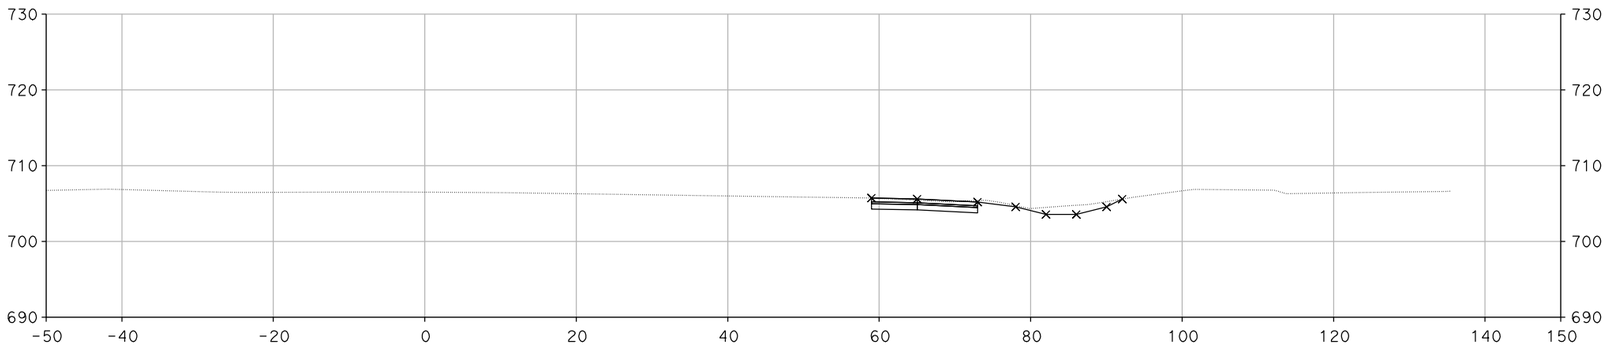

"A" 242+00.00

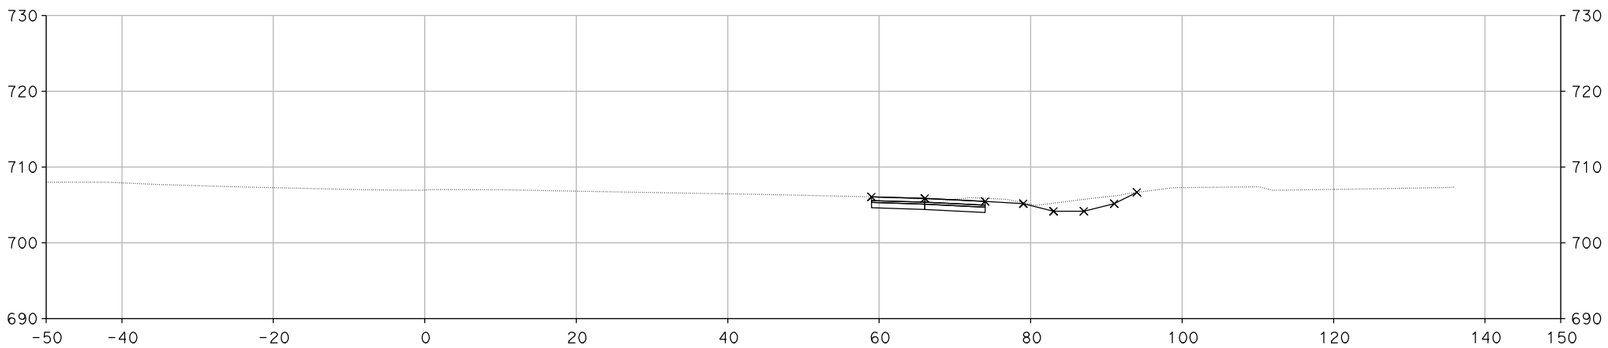

"A" 241+50.00

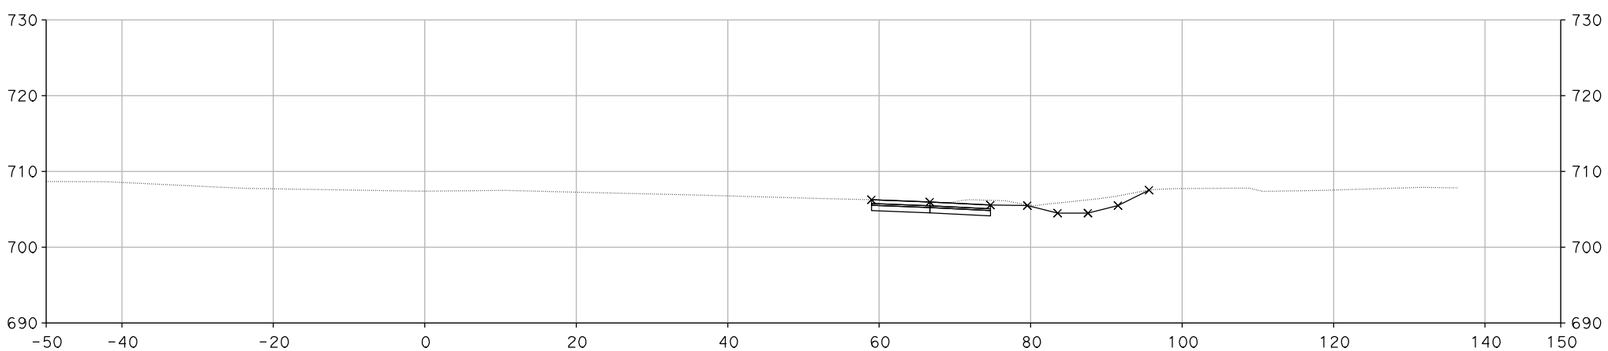

"A" 241+16.19

DESIGN STUDY ONLY

CROSS SECTIONS

SCALE: 1" = 10'

XS-213

STATE OF CALIFORNIA - DEPARTMENT OF TRANSPORTATION

Caltrans

CONSULTANT FUNCTIONAL SUPERVISOR: CHRIS BRETALL

CALCULATED-DESIGNED BY: SUSAN CHAU

CHECKED BY: MIKE ROBINSON

REVISED BY

DATE REVISED

LAST REVISION 00-00-00

DATE PLOTTED => 29-MAY-2013
TIME PLOTTED => 12:24

Dist	COUNTY	ROUTE	POST MILES TOTAL PROJECT	SHEET No.	TOTAL SHEETS
7	VEN	101, 23	R0.1/R4.5 3.3/3.8		

CH2M HILL
1000 WILSHIRE Blvd
LOS ANGELES, CA 90017

CITY OF THOUSAND OAKS
2100 THOUSAND OAKS BLVD
THOUSAND OAKS. CA 91362

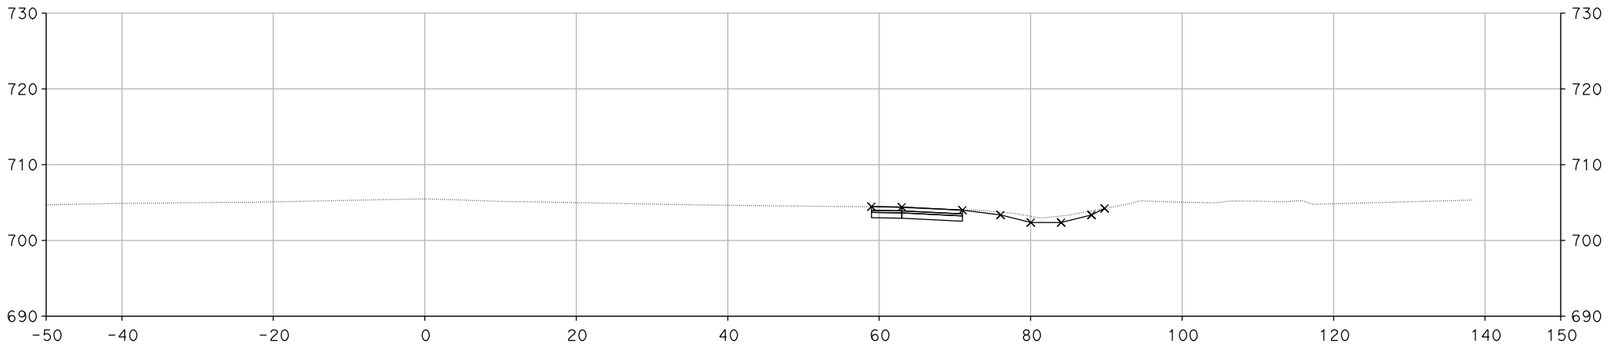

"A" 243+00.00

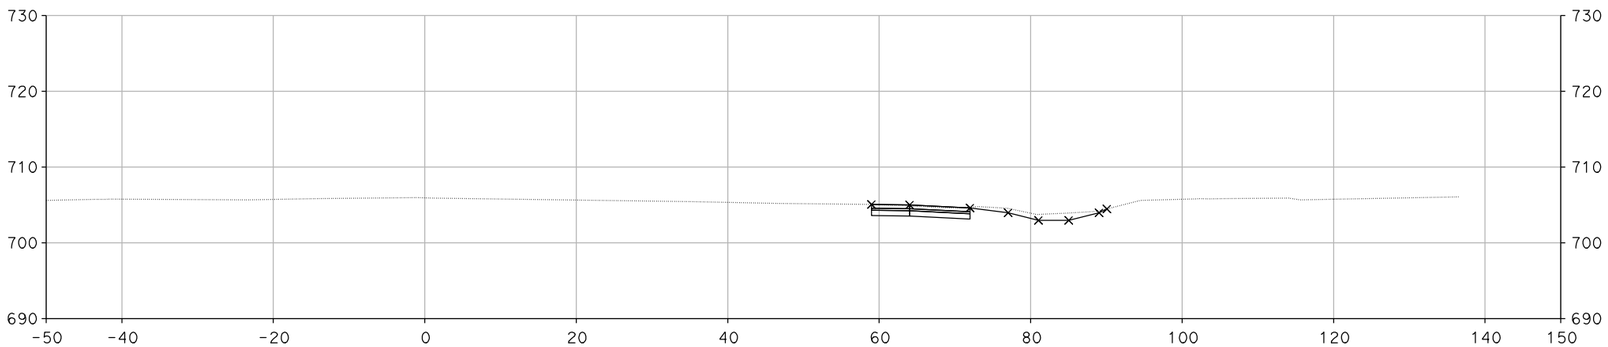

"A" 242+50.00

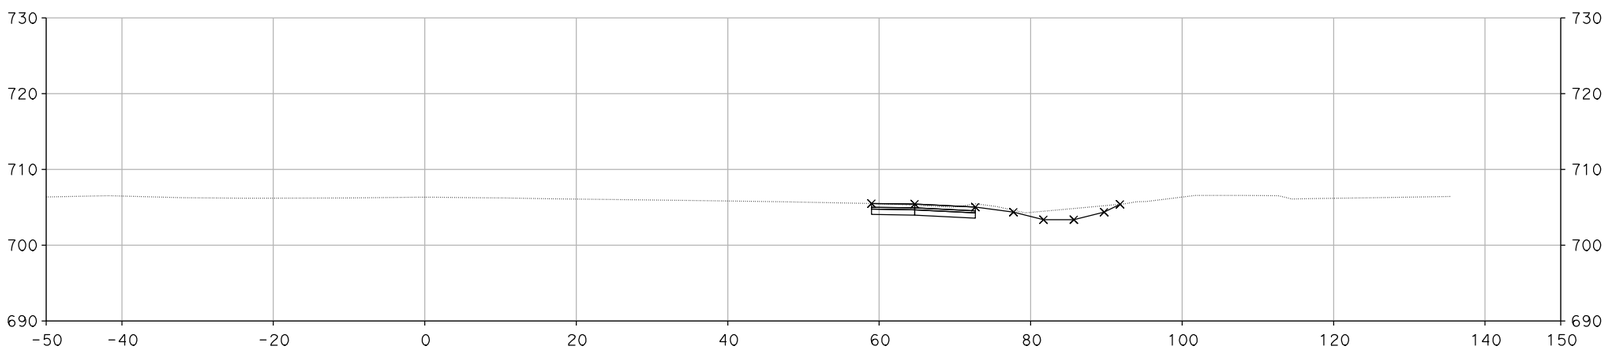

"A" 242+16.19

CROSS SECTIONS

SCALE: 1" = 10'

XS-214

DESIGN STUDY ONLY

STATE OF CALIFORNIA - DEPARTMENT OF TRANSPORTATION

Caltrans

CONSULTANT FUNCTIONAL SUPERVISOR: CHRIS BRETALL

CALCULATED-DESIGNED BY: SUSAN CHAU

CHECKED BY: MIKE ROBINSON

REVISED BY

DATE REVISED

LAST REVISION 00-00-00

DATE PLOTTED => 29-MAY-2013
TIME PLOTTED => 12:24

Dist	COUNTY	ROUTE	POST MILES TOTAL PROJECT	SHEET No.	TOTAL SHEETS
7	VEN	101, 23	R0.1/R4.5 3.3/3.8		

CH2M HILL
1000 WILSHIRE Blvd
LOS ANGELES, CA 90017

CITY OF THOUSAND OAKS
2100 THOUSAND OAKS BLVD
THOUSAND OAKS. CA 91362

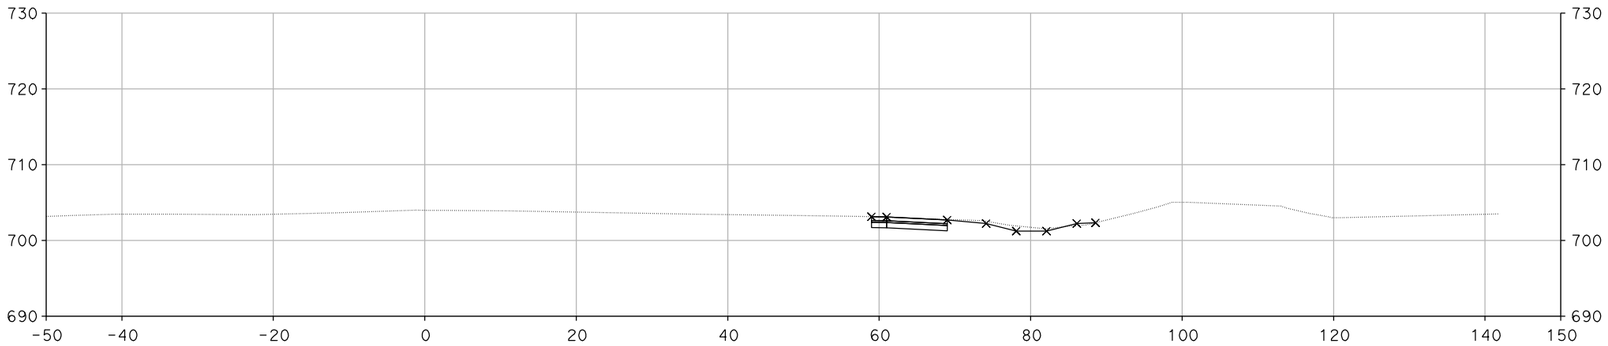

"A" 244+00.22

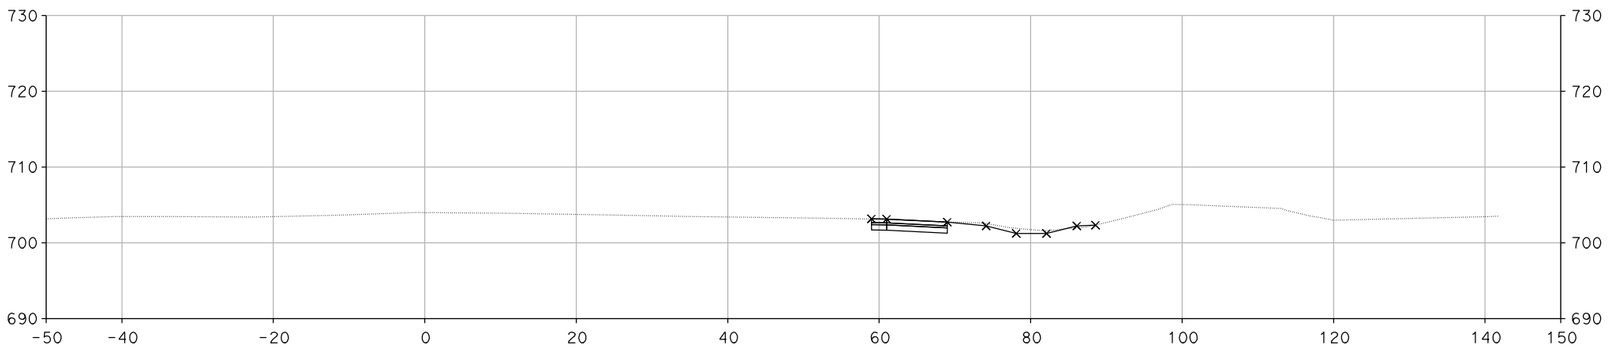

"A" 244+00.00

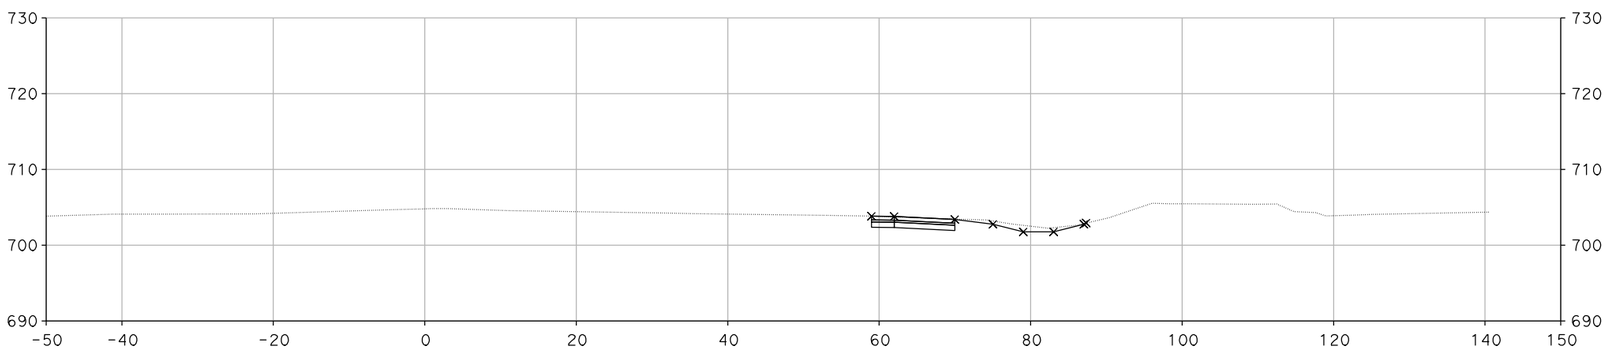

"A" 243+50.00

CROSS SECTIONS

SCALE: 1" = 10'

XS-215

DESIGN STUDY ONLY

STATE OF CALIFORNIA - DEPARTMENT OF TRANSPORTATION

Caltrans

CONSULTANT FUNCTIONAL SUPERVISOR: CHRIS BRETALL

CALCULATED-DESIGNED BY: SUSAN CHAU

CHECKED BY: MIKE ROBINSON

REVISED BY

DATE REVISED

LAST REVISION 00-00-00

DATE PLOTTED => 29-MAY-2013
TIME PLOTTED => 12:24

Dist	COUNTY	ROUTE	POST MILES TOTAL PROJECT	SHEET No.	TOTAL SHEETS
7	VEN	101, 23	R0.1/R4.5 3.3/3.8		

CH2M HILL
1000 WILSHIRE Blvd
LOS ANGELES, CA 90017

CITY OF THOUSAND OAKS
2100 THOUSAND OAKS BLVD
THOUSAND OAKS. CA 91362

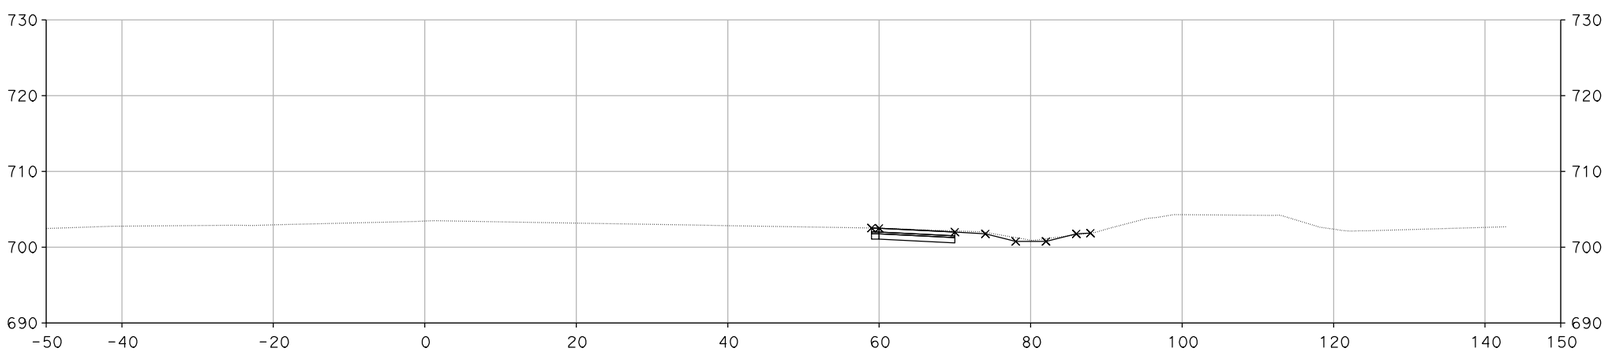

"A" 244+50.00

CROSS SECTIONS

SCALE: 1" = 10'

DESIGN STUDY ONLY

XS-216

STATE OF CALIFORNIA - DEPARTMENT OF TRANSPORTATION

Caltrans

CONSULTANT FUNCTIONAL SUPERVISOR: CHRIS BRETALL

CALCULATED-DESIGNED BY: SUSAN CHAU

CHECKED BY: MIKE ROBINSON

REVISED BY

DATE REVISED

LAST REVISION 00-00-00

DATE PLOTTED => 29-MAY-2013
TIME PLOTTED => 12:24

Dist	COUNTY	ROUTE	POST MILES TOTAL PROJECT	SHEET No.	TOTAL SHEETS
7	VEN	101, 23	R0.1/R4.5 3.3/3.8		

CH2M HILL
1000 WILSHIRE Blvd
LOS ANGELES, CA 90017

CITY OF THOUSAND OAKS
2100 THOUSAND OAKS BLVD
THOUSAND OAKS. CA 91362

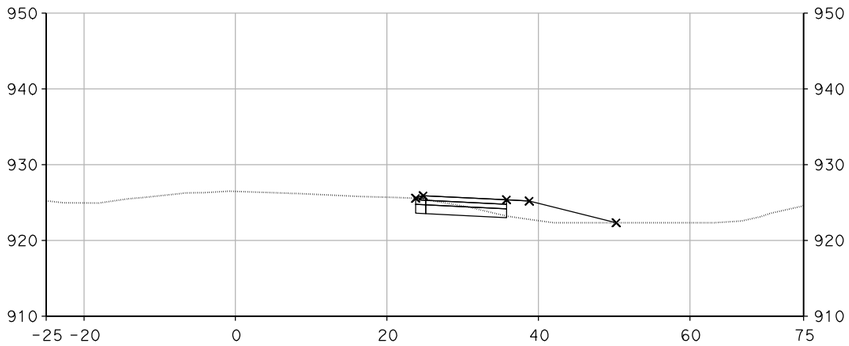

"WL-1" 53+60.00

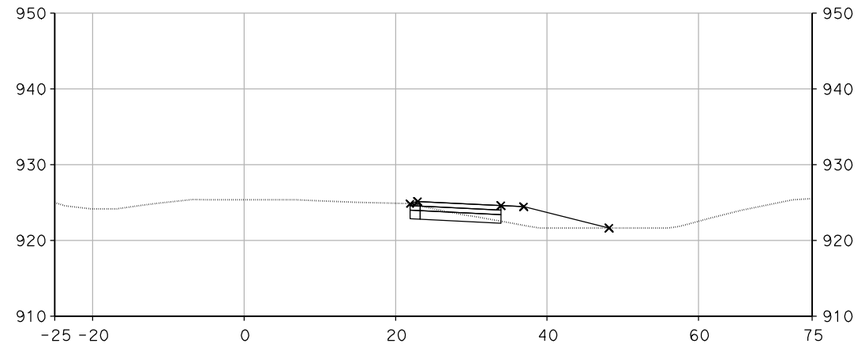

"WL-1" 54+05.00

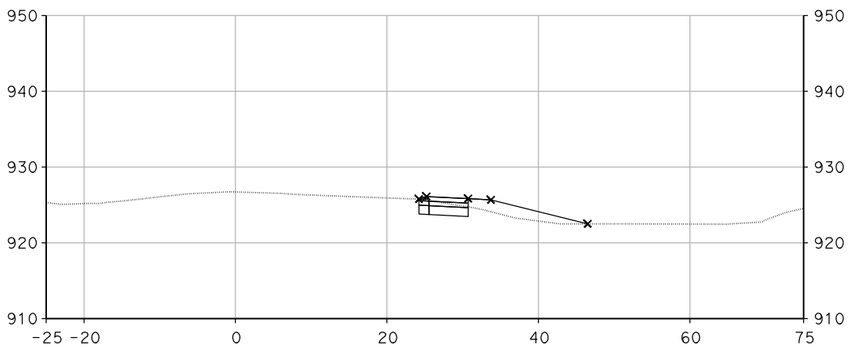

"WL-1" 53+50.00

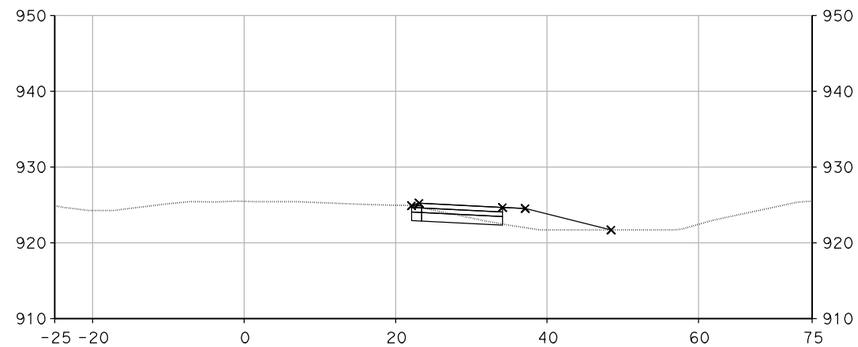

"WL-1" 54+00.00

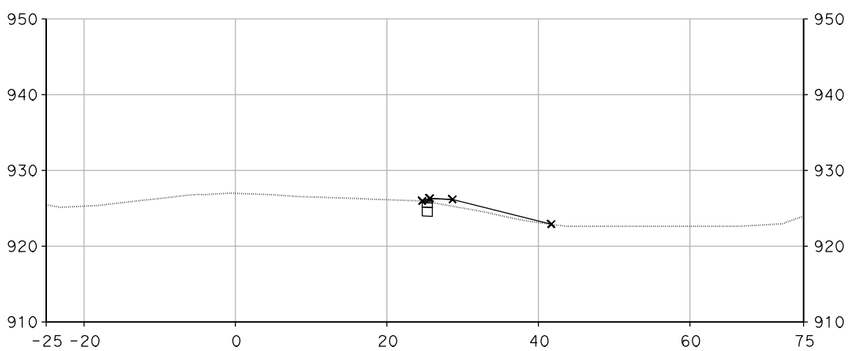

"WL-1" 53+40.00

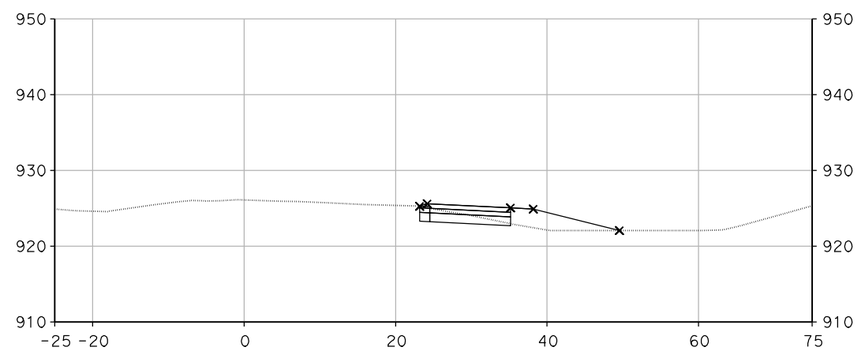

"WL-1" 53+75.00

CROSS SECTIONS

SCALE: 1" = 10'

DESIGN STUDY ONLY

XS-217

REVISED BY	DATE REVISED

SUSAN CHAU — MIKE ROBINSON

CALCULATED-DESIGNED BY — CHECKED BY

CONSULTANT FUNCTIONAL SUPERVISOR — CHRIS BRETALL

STATE OF CALIFORNIA - DEPARTMENT OF TRANSPORTATION

Caltrans

LAST REVISION 00-00-00 | DATE PLOTTED => 29-MAY-2013 | TIME PLOTTED => 12:28

Dist	COUNTY	ROUTE	POST MILES TOTAL PROJECT	SHEET No.	TOTAL SHEETS
7	VEN	101, 23	R0.1/R4.5 3.3/3.8		

CH2M HILL
1000 WILSHIRE Blvd
LOS ANGELES, CA 90017

CITY OF THOUSAND OAKS
2100 THOUSAND OAKS BLVD
THOUSAND OAKS. CA 91362

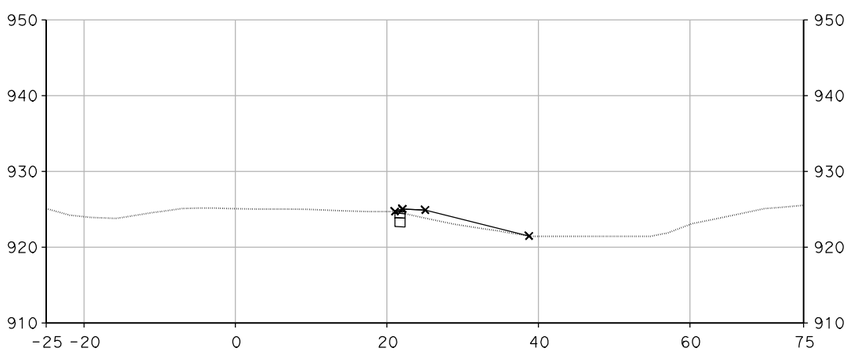

"WL-1" 54+25.00

CROSS SECTIONS

SCALE: 1" = 10'

XS- 218

DESIGN STUDY ONLY

STATE OF CALIFORNIA - DEPARTMENT OF TRANSPORTATION

Caltrans

CONSULTANT FUNCTIONAL SUPERVISOR: CHRIS BRETALL

CALCULATED-DESIGNED BY: SUSAN CHAU

CHECKED BY: MIKE ROBINSON

REVISED BY

DATE REVISED

LAST REVISION 00-00-00

DATE PLOTTED => 29-MAY-2013
TIME PLOTTED => 12:28

Dist	COUNTY	ROUTE	POST MILES TOTAL PROJECT	SHEET No.	TOTAL SHEETS
7	VEN	101, 23	R0.1/R4.5 3.3/3.8		

CH2M HILL
1000 WILSHIRE Blvd
LOS ANGELES, CA 90017

CITY OF THOUSAND OAKS
2100 THOUSAND OAKS BLVD
THOUSAND OAKS. CA 91362

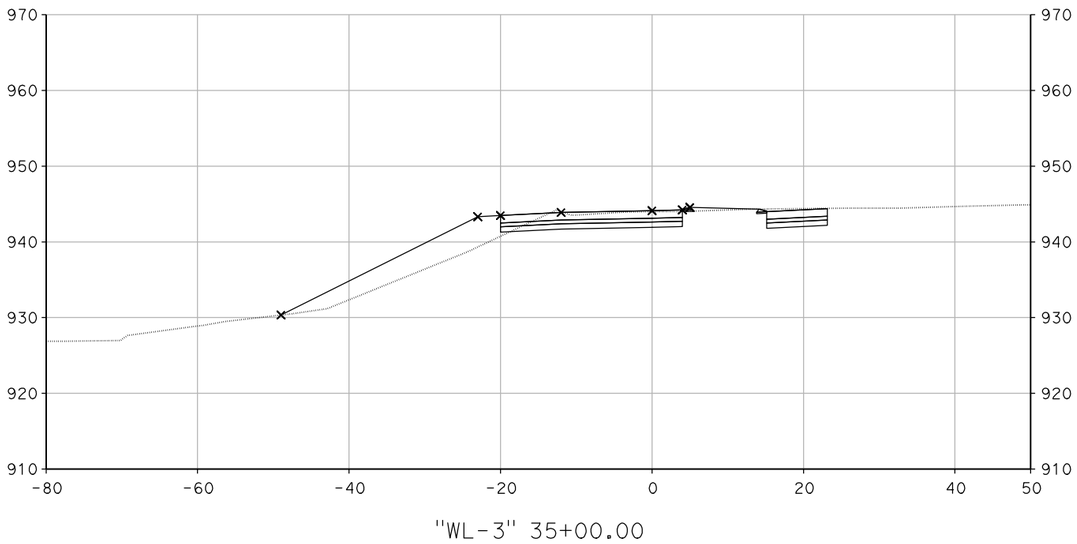

"WL-3" 35+00.00

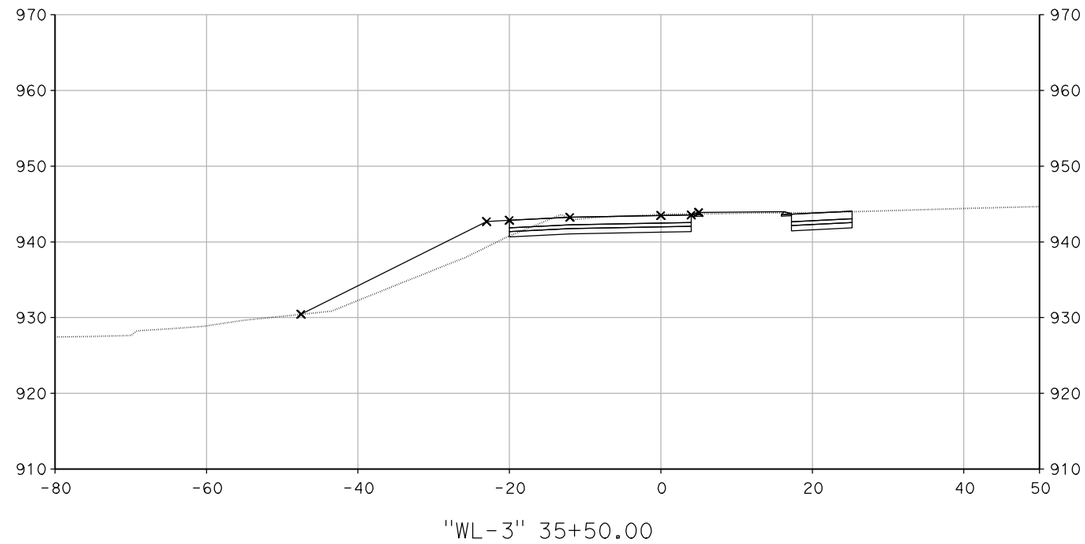

"WL-3" 35+50.00

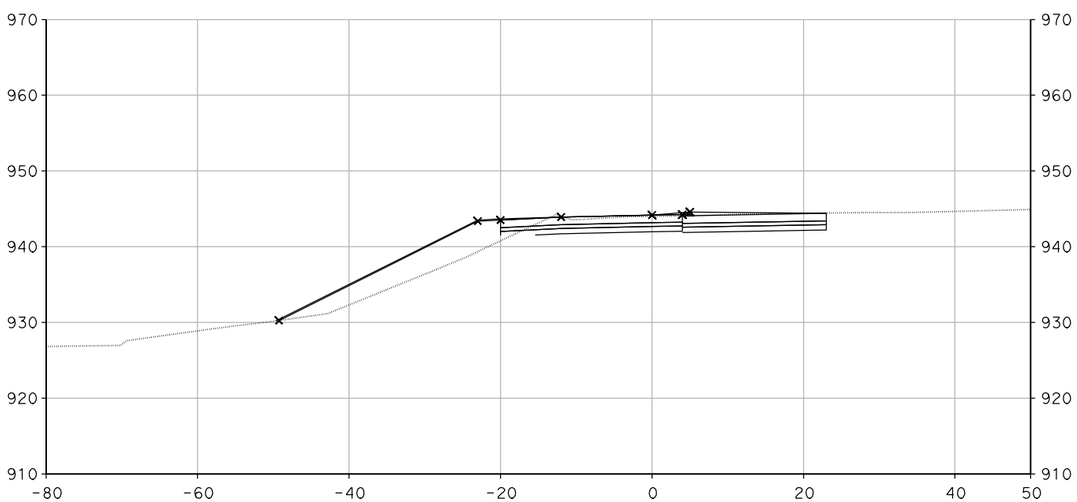

"WL-3" 34+96.48

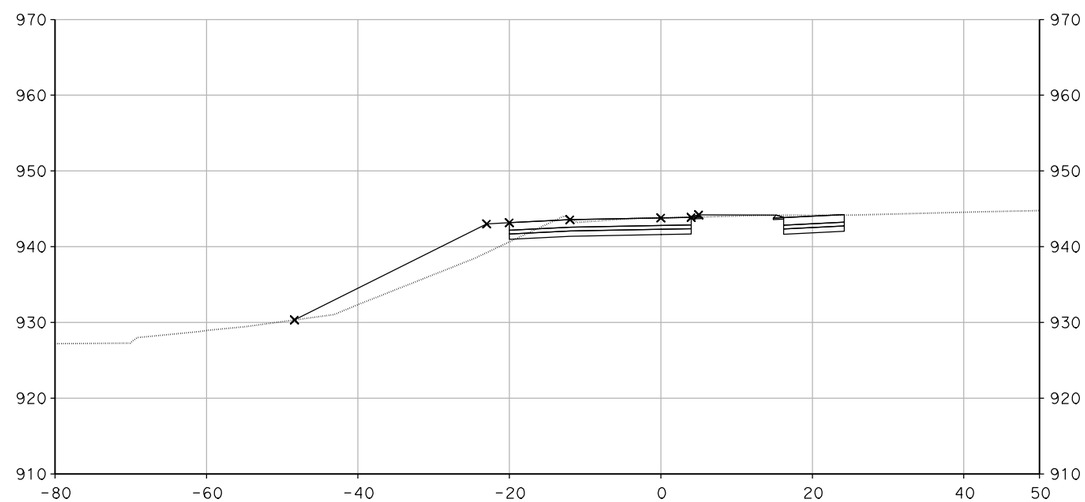

"WL-3" 35+25.00

CROSS SECTIONS

SCALE: 1" = 10'

DESIGN STUDY ONLY

XS- 219

REVISED BY	DATE REVISED

SUSAN CHAU	MIKE ROBINSON
CALCULATED-DESIGNED BY	CHECKED BY

CONSULTANT FUNCTIONAL SUPERVISOR: CHRIS BRETALL

STATE OF CALIFORNIA - DEPARTMENT OF TRANSPORTATION

Caltrans

LAST REVISION 00-00-00 | DATE PLOTTED => 29-MAY-2013 | TIME PLOTTED => 11:59

Dist	COUNTY	ROUTE	POST MILES TOTAL PROJECT	SHEET No.	TOTAL SHEETS
7	VEN	101, 23	R0.1/R4.5 3.3/3.8		

CH2M HILL
1000 WILSHIRE Blvd
LOS ANGELES, CA 90017

CITY OF THOUSAND OAKS
2100 THOUSAND OAKS BLVD
THOUSAND OAKS. CA 91362

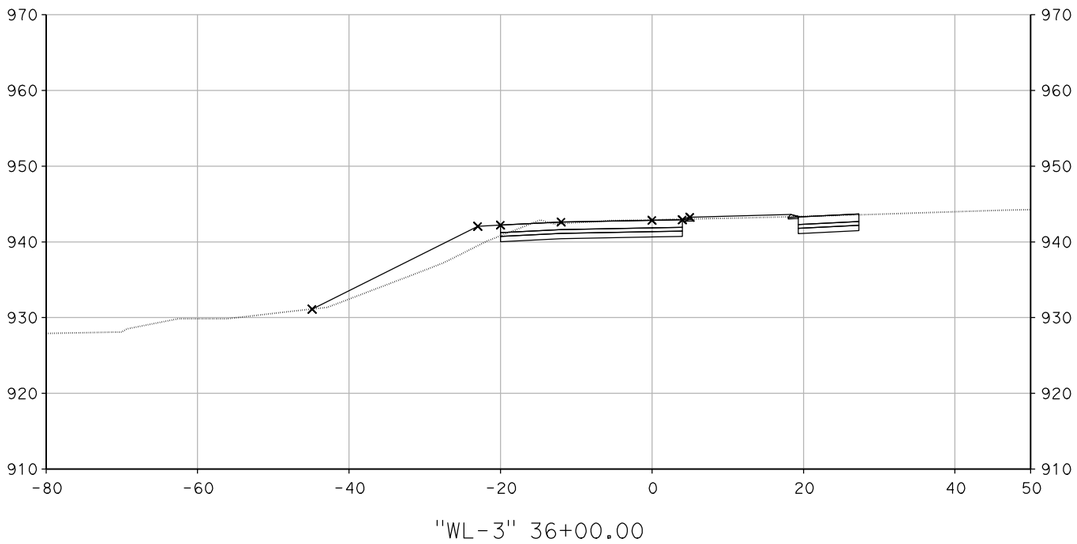

"WL-3" 36+00.00

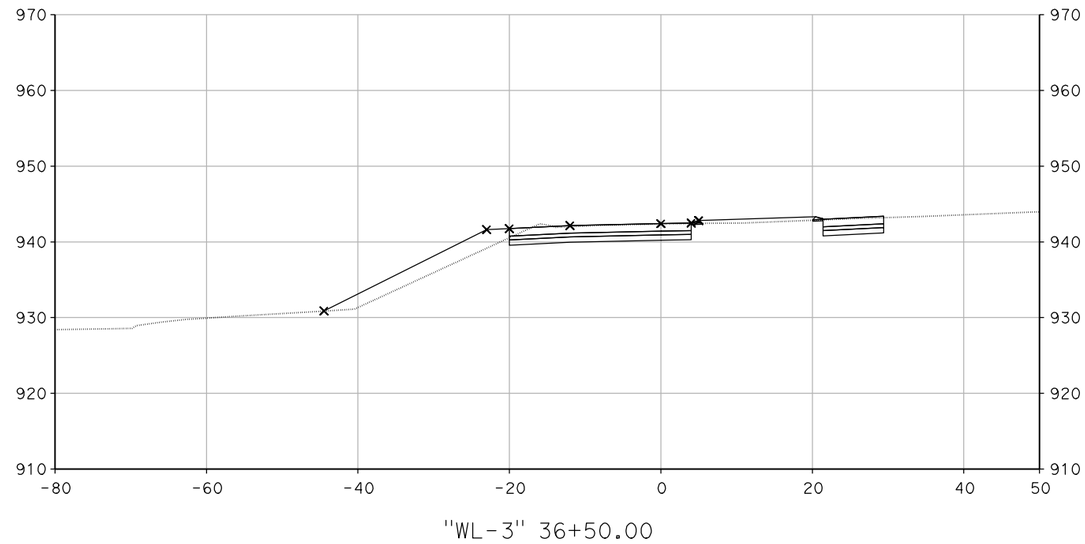

"WL-3" 36+50.00

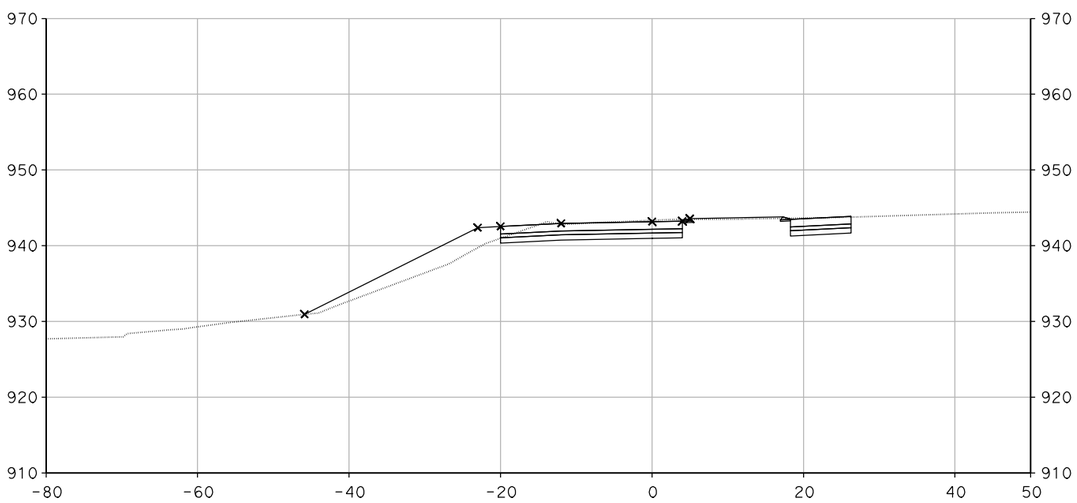

"WL-3" 35+75.00

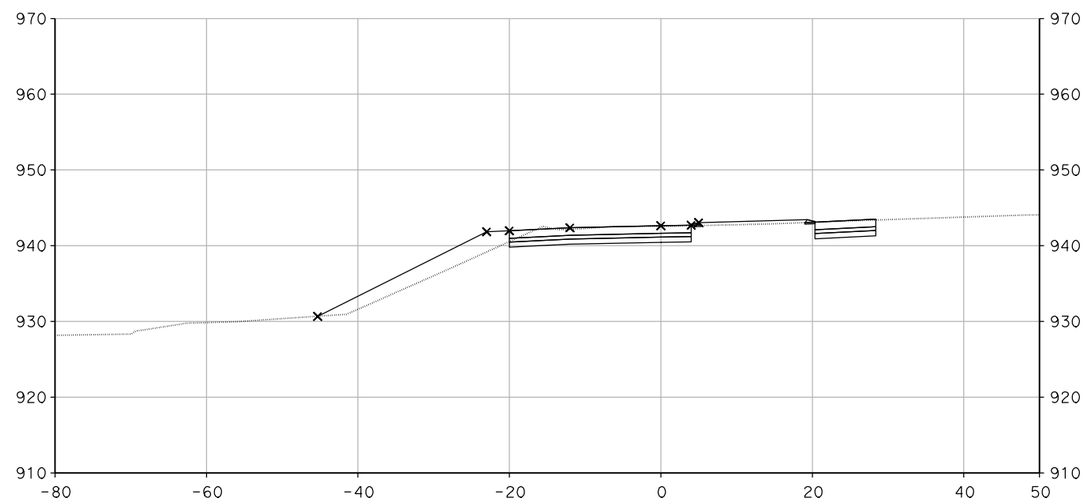

"WL-3" 36+25.00

CROSS SECTIONS

SCALE: 1" = 10'

DESIGN STUDY ONLY

XS-220

REVISED BY	DATE REVISED

CALCULATED-DESIGNED BY	CHECKED BY
SUSAN CHAU	MIKE ROBINSON

CONSULTANT FUNCTIONAL SUPERVISOR: CHRIS BRETALL

STATE OF CALIFORNIA - DEPARTMENT OF TRANSPORTATION

Caltrans

LAST REVISION 00-00-00 | DATE PLOTTED => 29-MAY-2013 | TIME PLOTTED => 11:59

Dist	COUNTY	ROUTE	POST MILES TOTAL PROJECT	SHEET No.	TOTAL SHEETS
7	VEN	101, 23	R0.1/R4.5 3.3/3.8		

CH2M HILL
1000 WILSHIRE Blvd
LOS ANGELES, CA 90017

CITY OF THOUSAND OAKS
2100 THOUSAND OAKS BLVD
THOUSAND OAKS. CA 91362

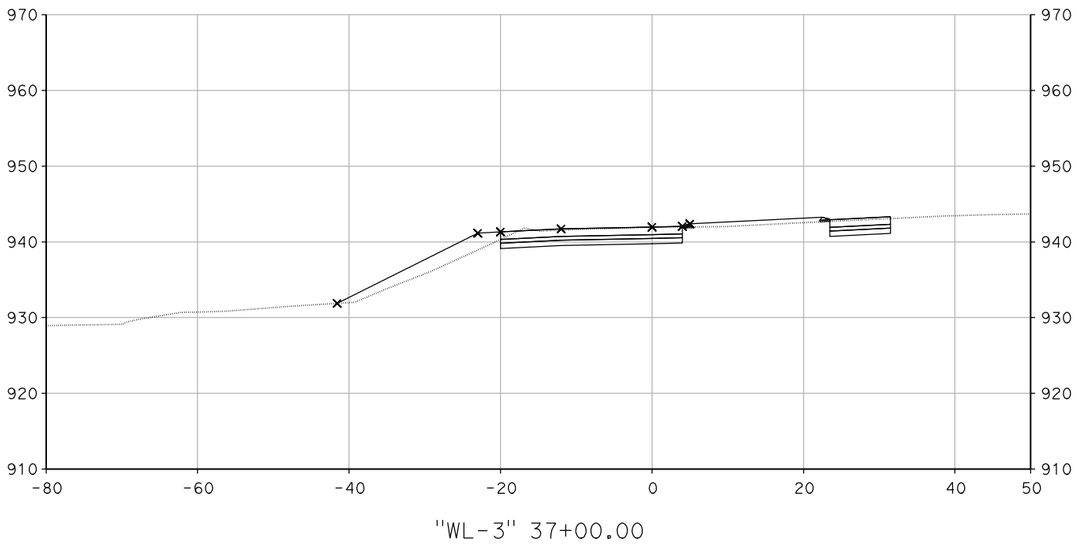

"WL-3" 37+00.00

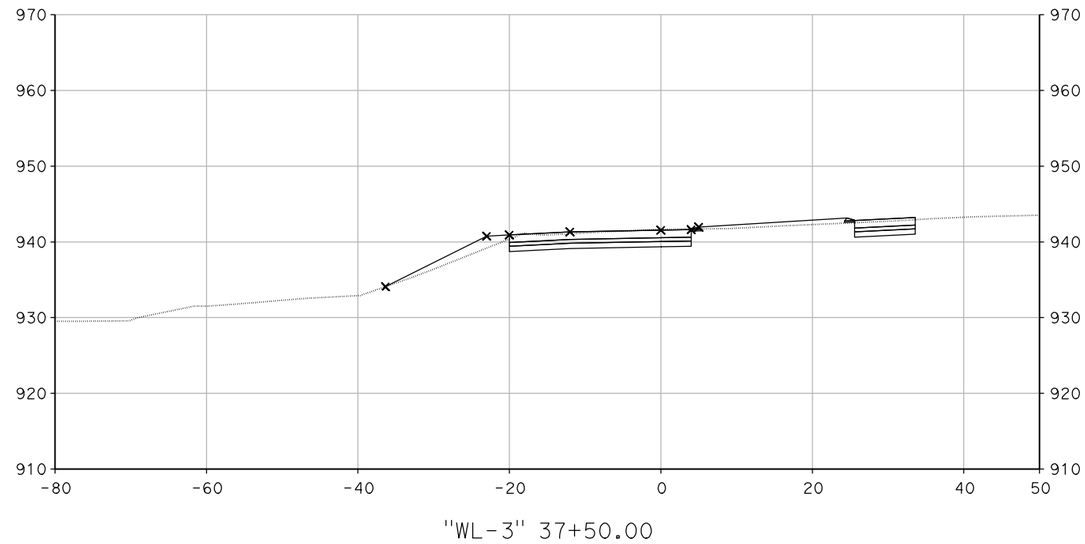

"WL-3" 37+50.00

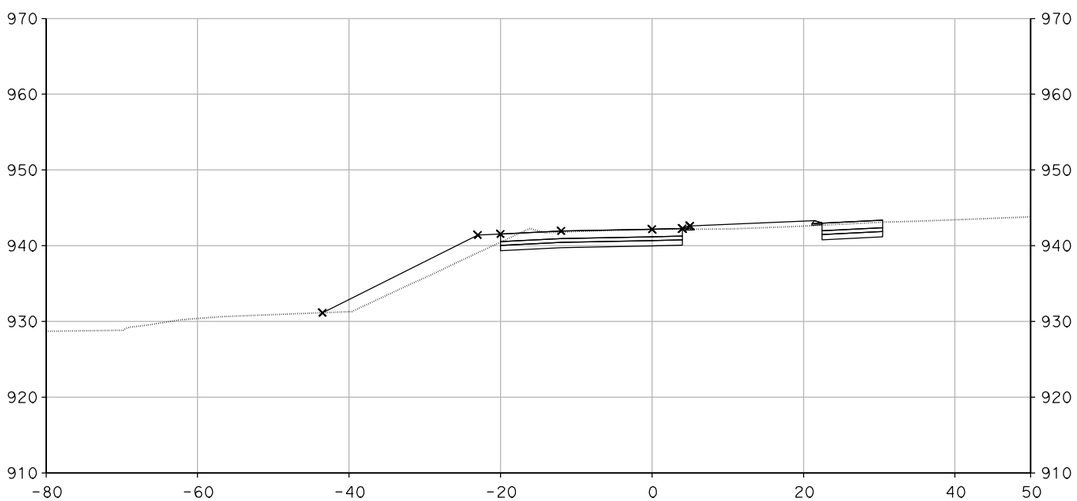

"WL-3" 36+75.00

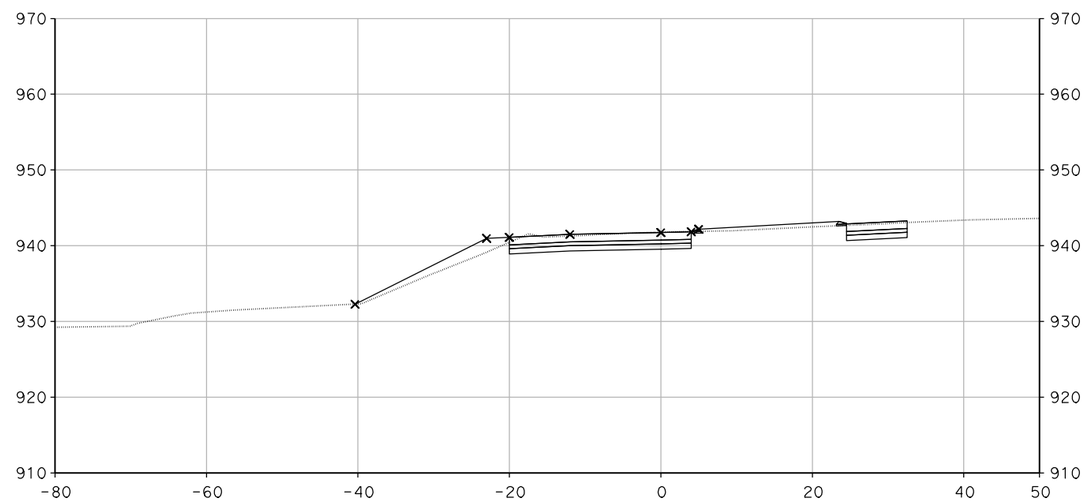

"WL-3" 37+25.00

CROSS SECTIONS

SCALE: 1" = 10'

DESIGN STUDY ONLY

XS- 221

REVISED BY	DATE REVISED

SUSAN CHAU	MIKE ROBINSON
CALCULATED-DESIGNED BY	CHECKED BY

CONSULTANT FUNCTIONAL SUPERVISOR: CHRIS BRETALL

STATE OF CALIFORNIA - DEPARTMENT OF TRANSPORTATION

Caltrans

LAST REVISION 00-00-00 | DATE PLOTTED => 29-MAY-2013 | TIME PLOTTED => 11:59

Dist	COUNTY	ROUTE	POST MILES TOTAL PROJECT	SHEET No.	TOTAL SHEETS
7	VEN	101, 23	R0.1/R4.5 3.3/3.8		

CH2M HILL
1000 WILSHIRE Blvd
LOS ANGELES, CA 90017

CITY OF THOUSAND OAKS
2100 THOUSAND OAKS BLVD
THOUSAND OAKS. CA 91362

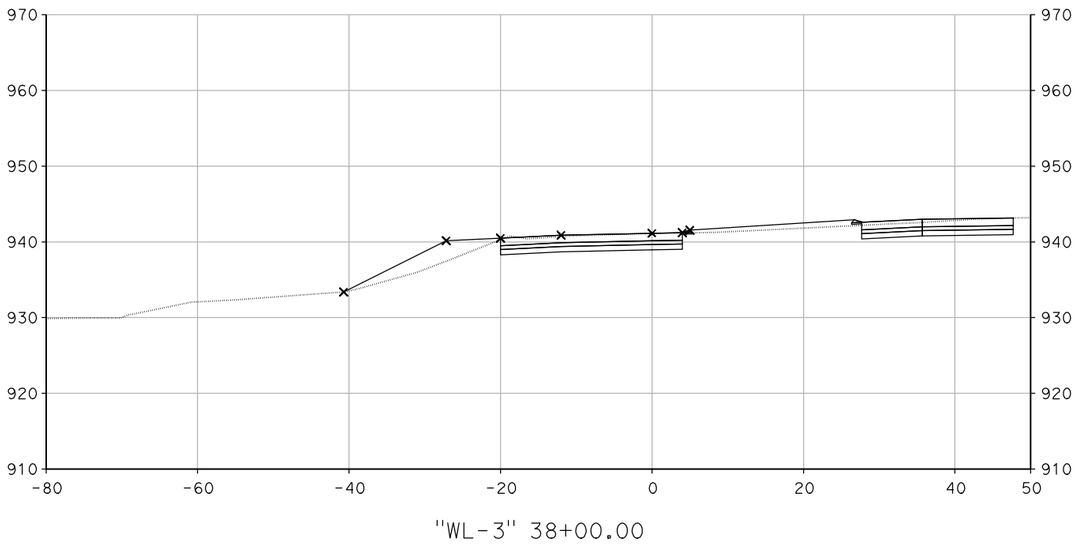

"WL-3" 38+00.00

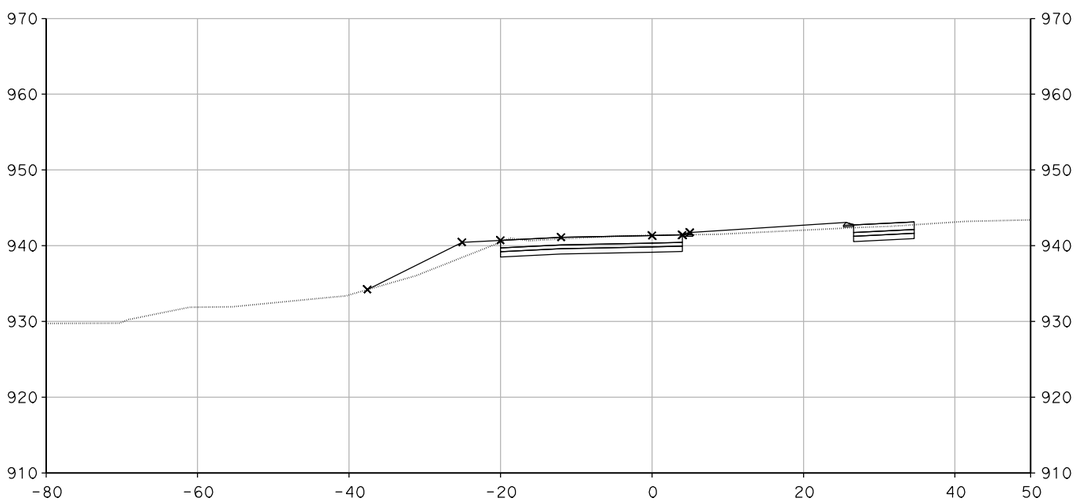

"WL-3" 37+75.00

DESIGN STUDY ONLY

CROSS SECTIONS

SCALE: 1" = 10'

XS-222

REVISED BY	DATE REVISED

CALCULATED-DESIGNED BY	CHECKED BY
SUSAN CHAU	MIKE ROBINSON

CONSULTANT FUNCTIONAL SUPERVISOR: CHRIS BRETALL

STATE OF CALIFORNIA - DEPARTMENT OF TRANSPORTATION

Caltrans

LAST REVISION 00-00-00 | DATE PLOTTED => 29-MAY-2013 | TIME PLOTTED => 11:59

Dist	COUNTY	ROUTE	POST MILES TOTAL PROJECT	SHEET No.	TOTAL SHEETS
7	VEN	101, 23	R0.1/R4.5 3.3/3.8		

CH2M HILL
1000 WILSHIRE Blvd
LOS ANGELES, CA 90017

CITY OF THOUSAND OAKS
2100 THOUSAND OAKS BLVD
THOUSAND OAKS. CA 91362

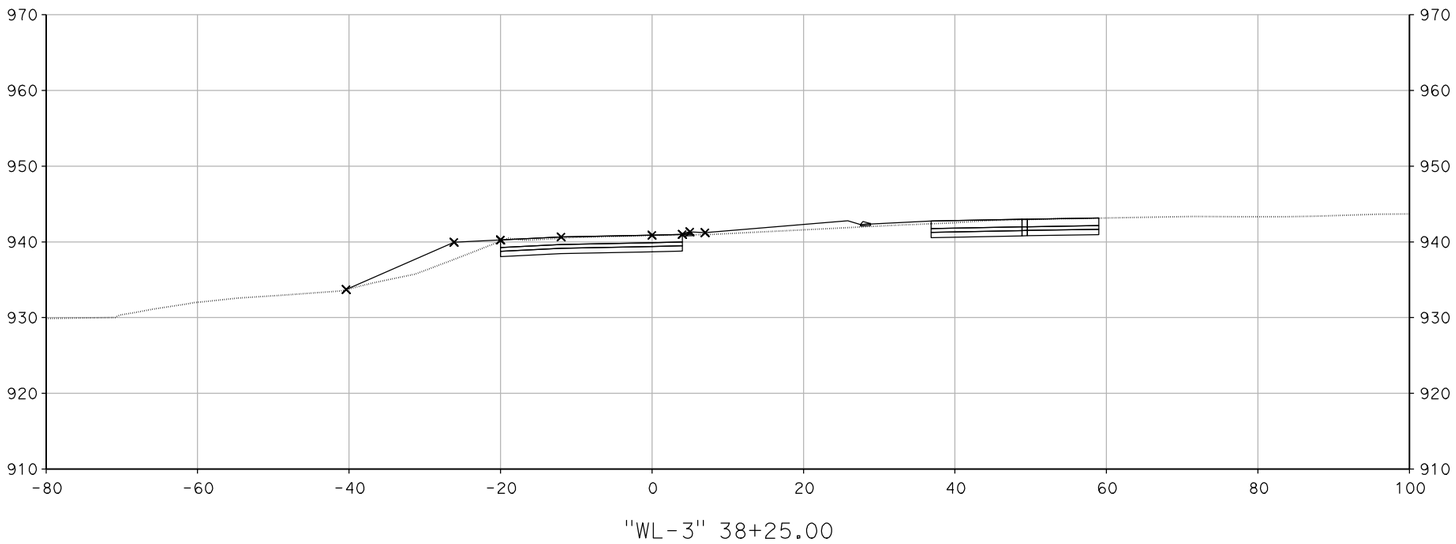

"WL-3" 38+25.00

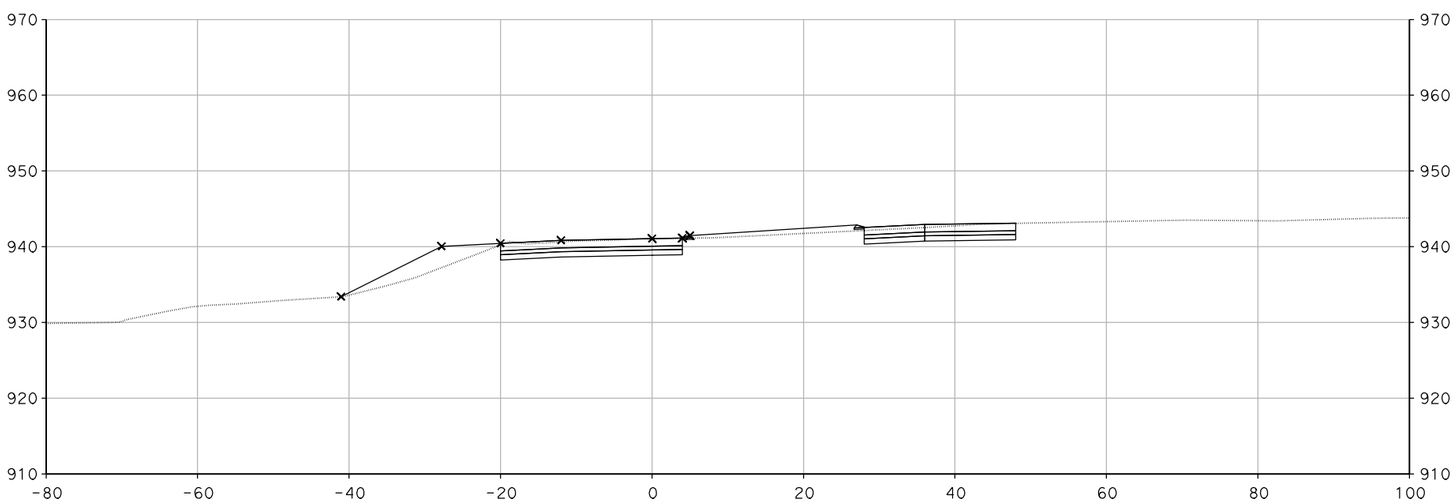

"WL-3" 38+07.14

DESIGN STUDY ONLY

CROSS SECTIONS

SCALE: 1" = 10'

XS-223

REVISED BY	DATE REVISED

CALCULATED-DESIGNED BY	CHECKED BY
SUSAN CHAU	MIKE ROBINSON

CONSULTANT FUNCTIONAL SUPERVISOR: CHRIS BRETALL

STATE OF CALIFORNIA - DEPARTMENT OF TRANSPORTATION

Caltrans

LAST REVISION 00-00-00 | DATE PLOTTED => 29-MAY-2013 | TIME PLOTTED => 11:59

Dist	COUNTY	ROUTE	POST MILES TOTAL PROJECT	SHEET No.	TOTAL SHEETS
7	VEN	101, 23	R0.1/R4.5 3.3/3.8		

CH2M HILL
1000 WILSHIRE Blvd
LOS ANGELES, CA 90017

CITY OF THOUSAND OAKS
2100 THOUSAND OAKS BLVD
THOUSAND OAKS. CA 91362

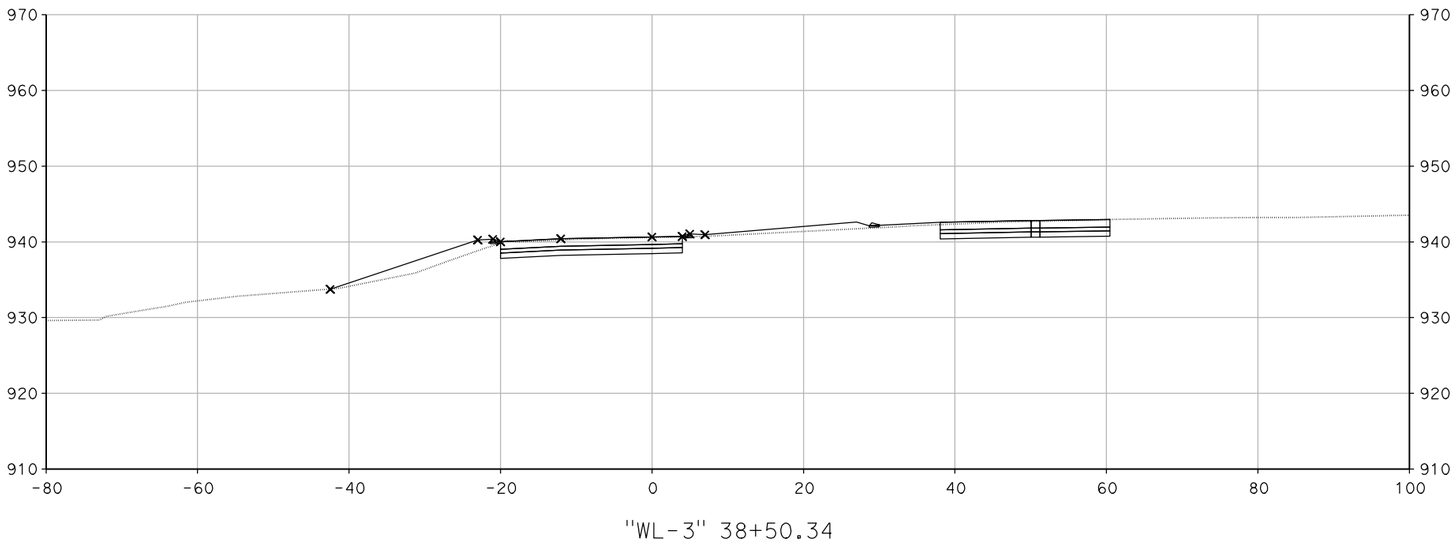

"WL-3" 38+50.34

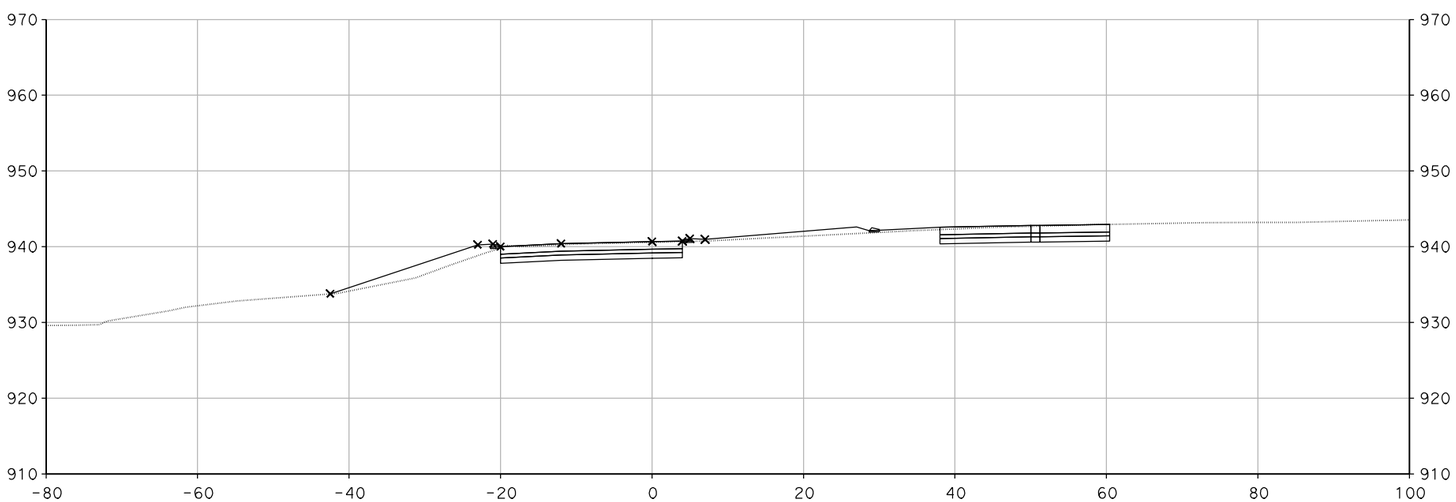

"WL-3" 38+50.00

DESIGN STUDY ONLY

CROSS SECTIONS

SCALE: 1" = 10'

XS-224

REVISED BY	DATE REVISED

CALCULATED-DESIGNED BY	CHECKED BY
SUSAN CHAU	MIKE ROBINSON

CONSULTANT FUNCTIONAL SUPERVISOR: CHRIS BRETALL

STATE OF CALIFORNIA - DEPARTMENT OF TRANSPORTATION

Caltrans

LAST REVISION 00-00-00 | DATE PLOTTED => 29-MAY-2013 | TIME PLOTTED => 11:59

BORDER LAST REVISED 7/2/2010 | USERNAME => handers3 | DGN FILE => RE-CrossSection.dgn | RELATIVE BORDER SCALE IS IN INCHES 0 1 2 3 | UNIT 1821 | PROJECT NUMBER & PHASE 0700000201

Dist	COUNTY	ROUTE	POST MILES TOTAL PROJECT	SHEET No.	TOTAL SHEETS
7	VEN	101, 23	R0.1/R4.5 3.3/3.8		

CH2M HILL
1000 WILSHIRE Blvd
LOS ANGELES, CA 90017

CITY OF THOUSAND OAKS
2100 THOUSAND OAKS BLVD
THOUSAND OAKS. CA 91362

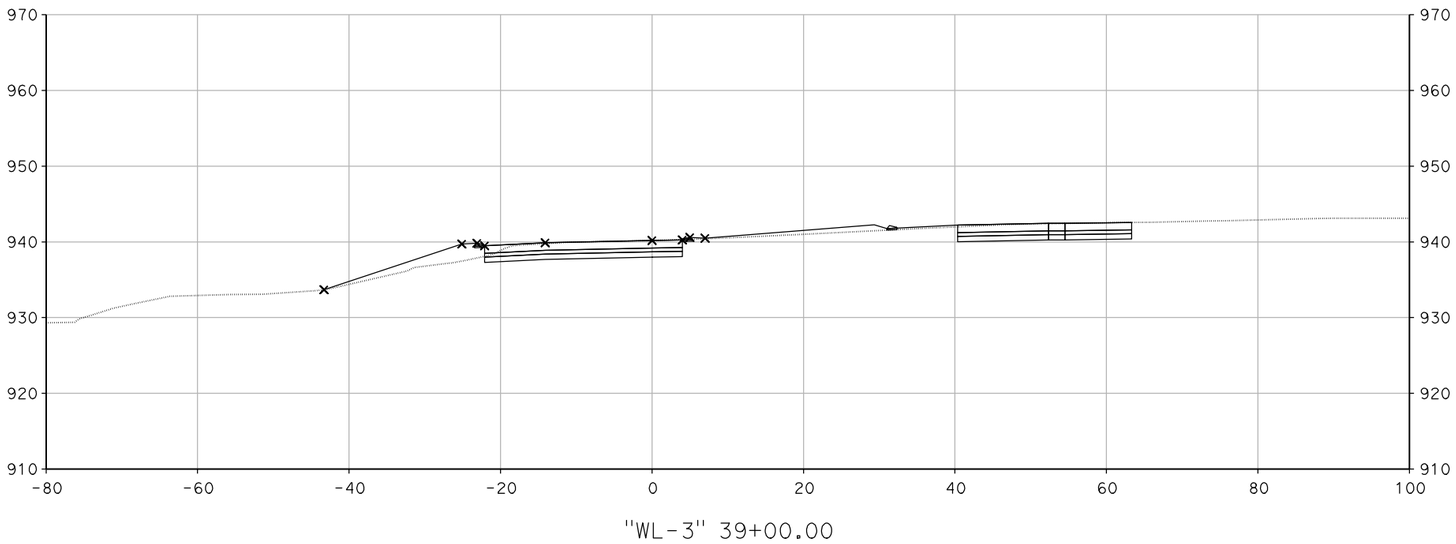

"WL-3" 39+00.00

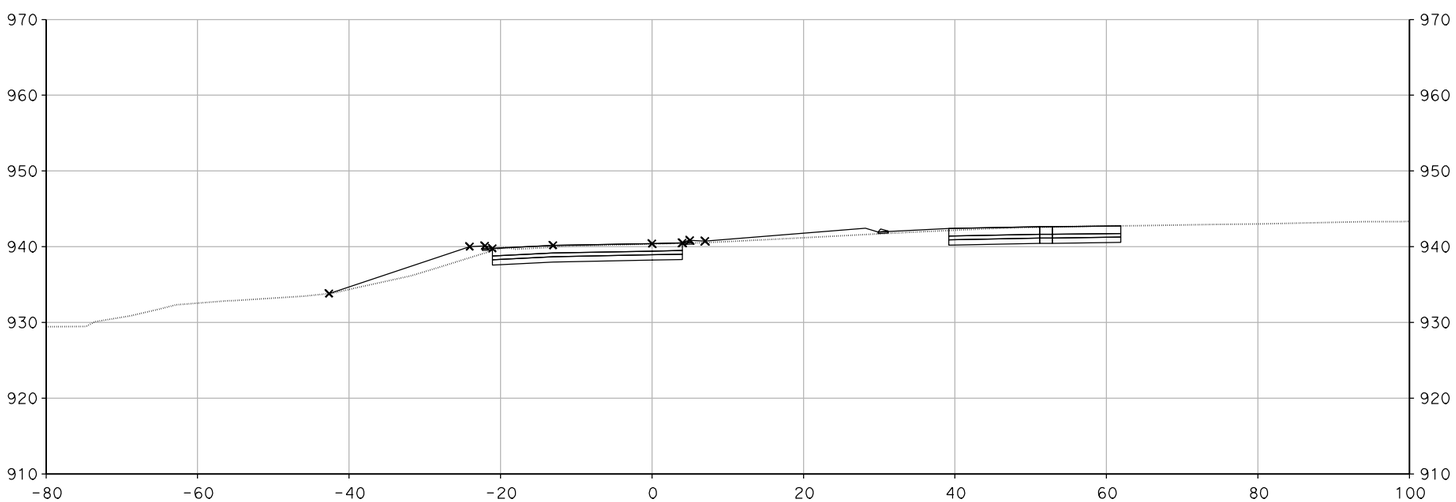

"WL-3" 38+75.00

DESIGN STUDY ONLY

CROSS SECTIONS

SCALE: 1" = 10'

XS-225

REVISED BY	DATE REVISED

SUSAN CHAU	MIKE ROBINSON
CALCULATED-DESIGNED BY	CHECKED BY

CONSULTANT FUNCTIONAL SUPERVISOR: CHRIS BRETALL

STATE OF CALIFORNIA - DEPARTMENT OF TRANSPORTATION

Caltrans

LAST REVISION 00-00-00 | DATE PLOTTED => 29-MAY-2013 | TIME PLOTTED => 11:59

Dist	COUNTY	ROUTE	POST MILES TOTAL PROJECT	SHEET No.	TOTAL SHEETS
7	VEN	101, 23	R0.1/R4.5 3.3/3.8		

CH2M HILL
1000 WILSHIRE Blvd
LOS ANGELES, CA 90017

CITY OF THOUSAND OAKS
2100 THOUSAND OAKS BLVD
THOUSAND OAKS. CA 91362

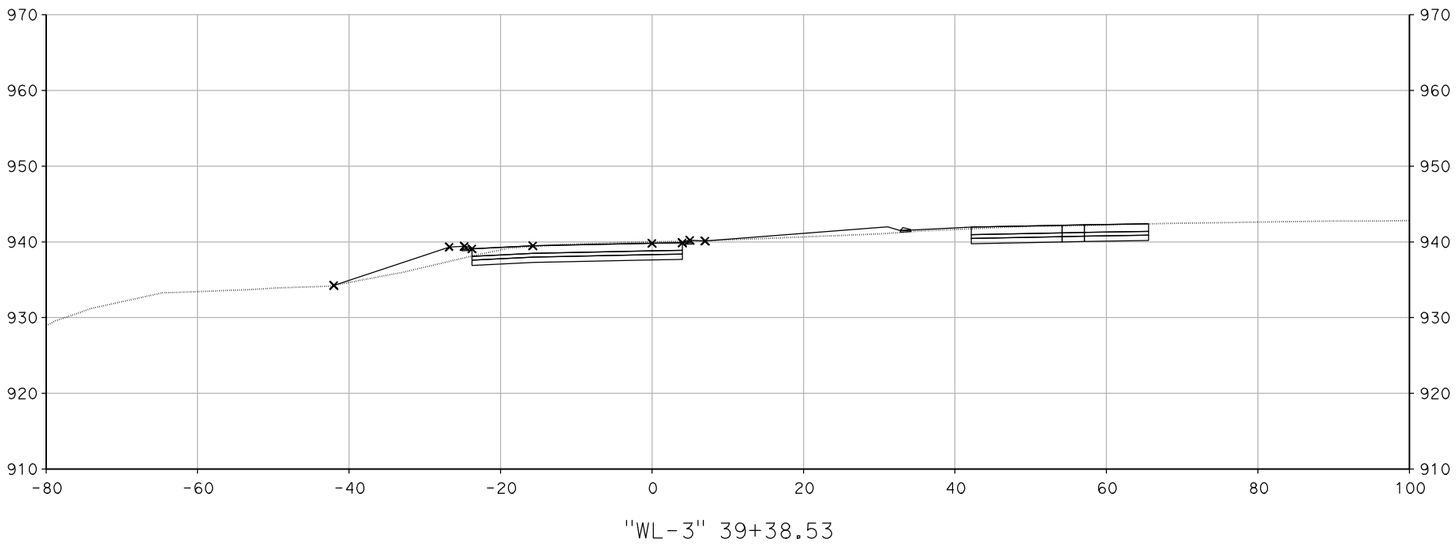

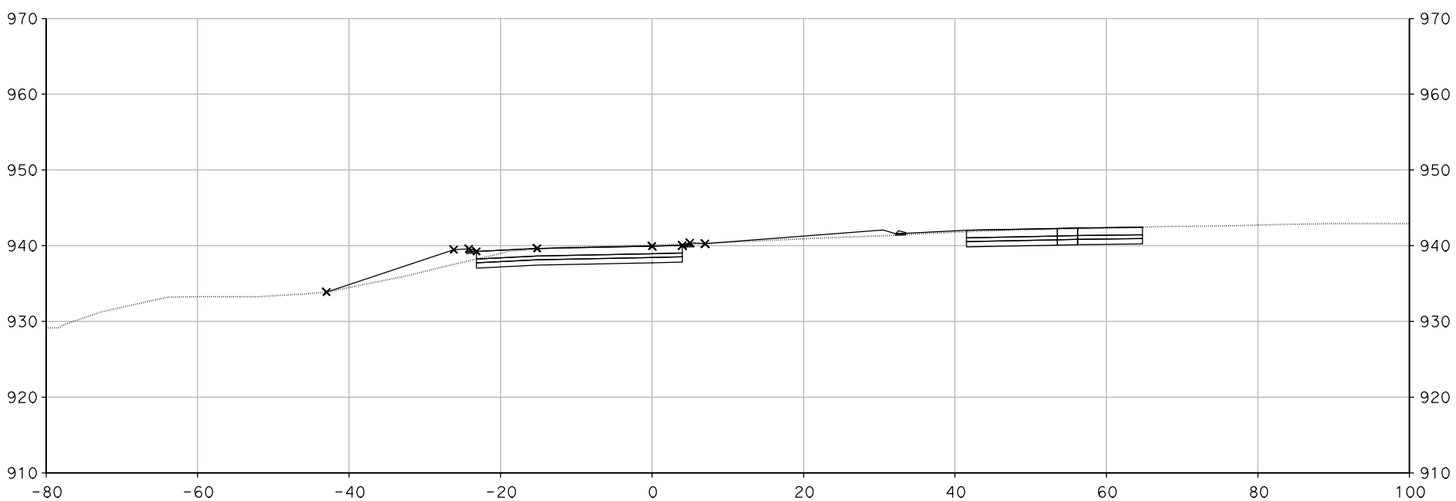

DESIGN STUDY ONLY

CROSS SECTIONS

SCALE: 1" = 10'

XS- 226

REVISED BY	DATE REVISED

CALCULATED-DESIGNED BY	CHECKED BY
SUSAN CHAU	MIKE ROBINSON

CONSULTANT FUNCTIONAL SUPERVISOR: CHRIS BRETALL

STATE OF CALIFORNIA - DEPARTMENT OF TRANSPORTATION

Caltrans

LAST REVISION 00-00-00 | DATE PLOTTED => 29-MAY-2013 | TIME PLOTTED => 11:59

Dist	COUNTY	ROUTE	POST MILES TOTAL PROJECT	SHEET No.	TOTAL SHEETS
7	VEN	101, 23	R0.1/R4.5 3.3/3.8		

CH2M HILL
1000 WILSHIRE Blvd
LOS ANGELES, CA 90017

CITY OF THOUSAND OAKS
2100 THOUSAND OAKS BLVD
THOUSAND OAKS. CA 91362

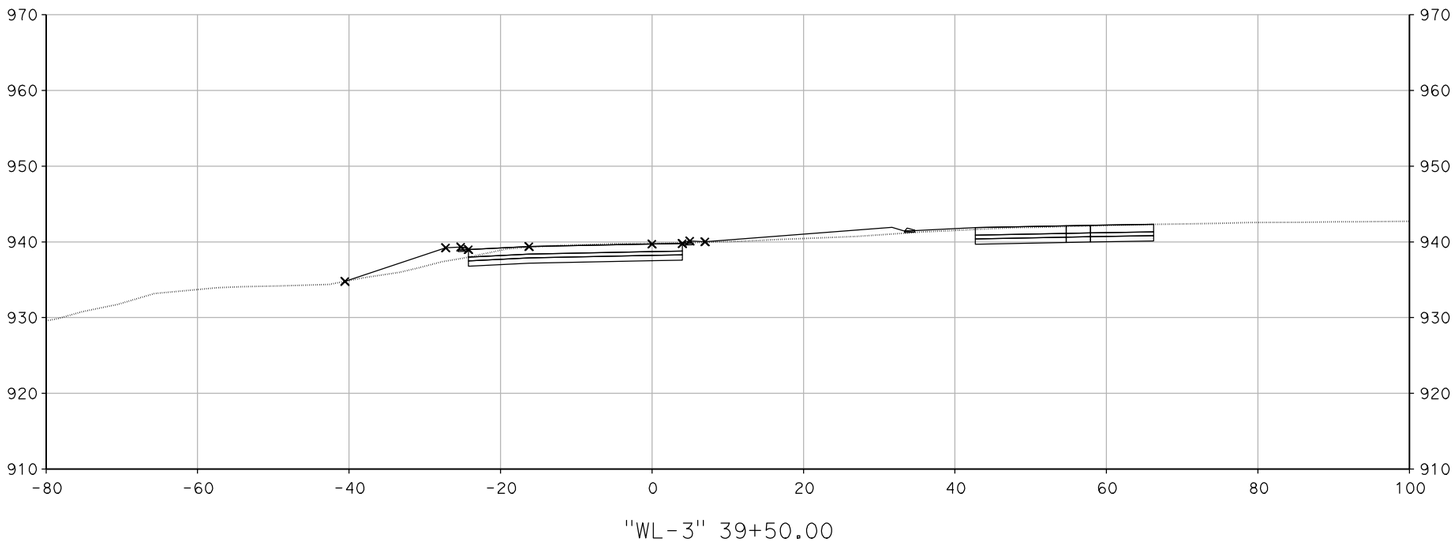

"WL-3" 39+50.00

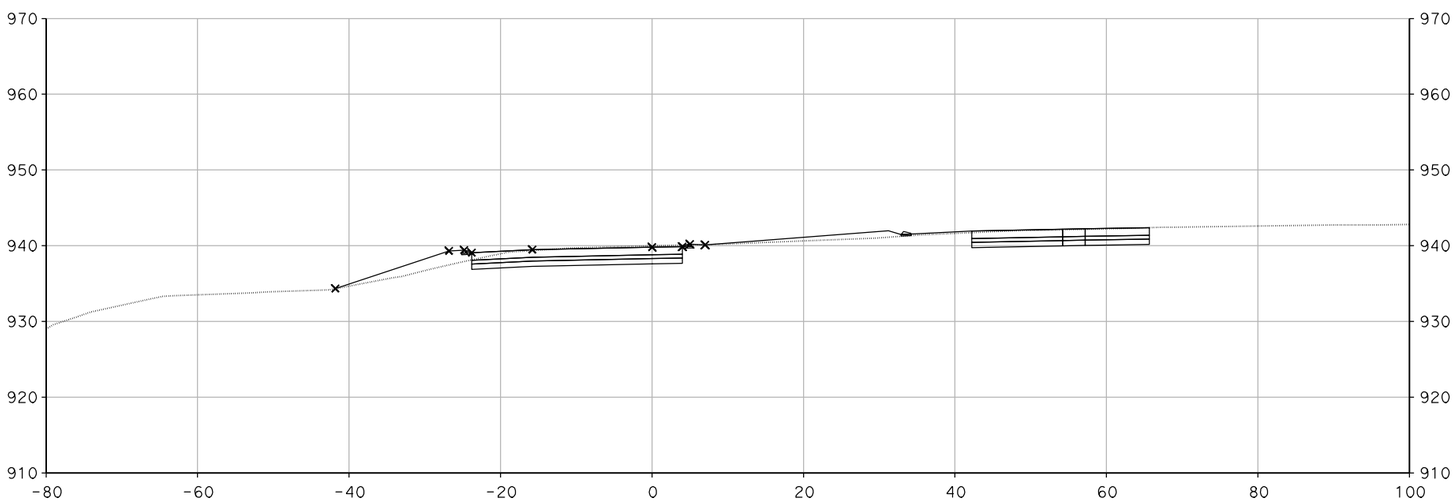

"WL-3" 39+40.00

DESIGN STUDY ONLY

CROSS SECTIONS

SCALE: 1" = 10'

XS- 227

REVISED BY	DATE REVISED

CALCULATED-DESIGNED BY	CHECKED BY
SUSAN CHAU	MIKE ROBINSON

CONSULTANT FUNCTIONAL SUPERVISOR: CHRIS BRETALL

STATE OF CALIFORNIA - DEPARTMENT OF TRANSPORTATION

Caltrans

LAST REVISION 00-00-00 | DATE PLOTTED => 29-MAY-2013 | TIME PLOTTED => 11:59

Dist	COUNTY	ROUTE	POST MILES TOTAL PROJECT	SHEET No.	TOTAL SHEETS
7	VEN	101, 23	R0.1/R4.5 3.3/3.8		

CH2M HILL
1000 WILSHIRE Blvd
LOS ANGELES, CA 90017

CITY OF THOUSAND OAKS
2100 THOUSAND OAKS BLVD
THOUSAND OAKS. CA 91362

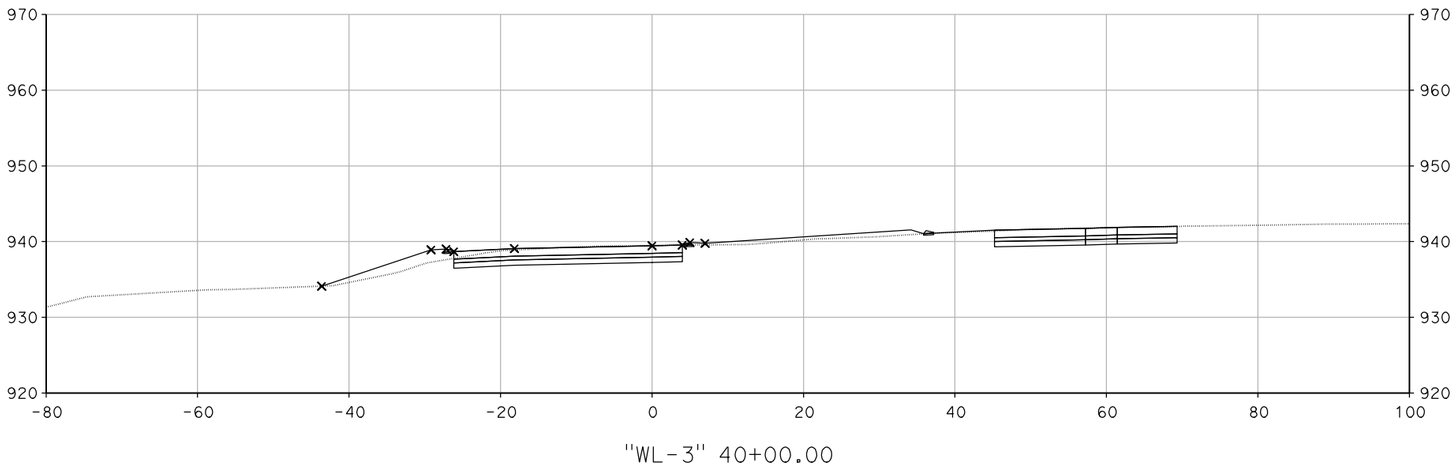

"WL-3" 40+00.00

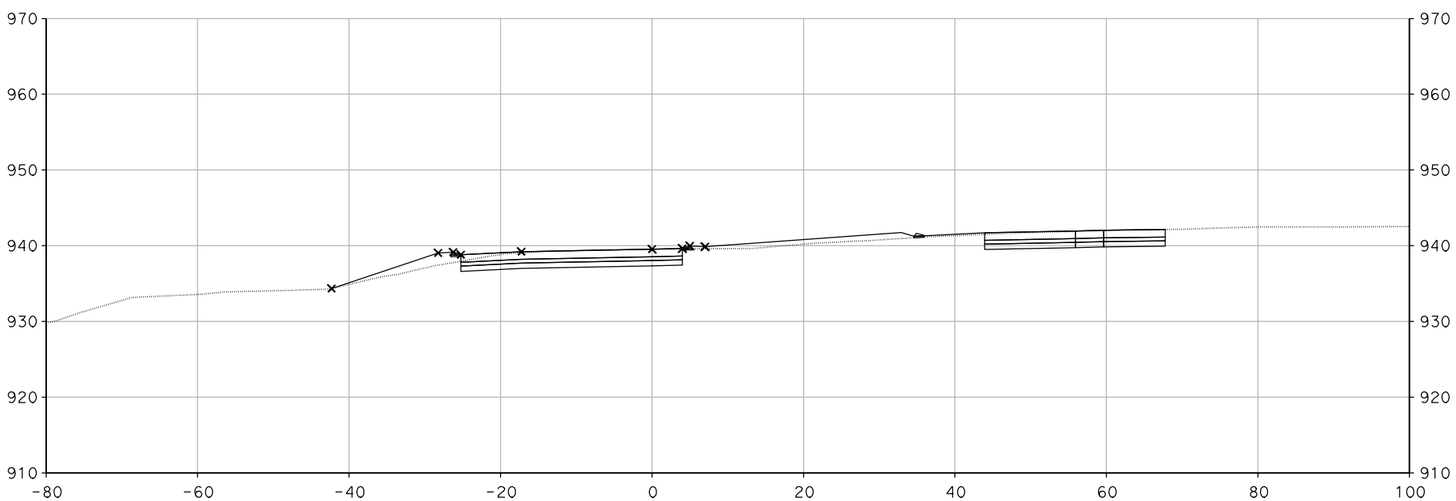

"WL-3" 39+75.00

DESIGN STUDY ONLY

CROSS SECTIONS

SCALE: 1" = 10'

XS- 228

REVISED BY	DATE REVISED

CALCULATED-DESIGNED BY	CHECKED BY
SUSAN CHAU	MIKE ROBINSON

CONSULTANT FUNCTIONAL SUPERVISOR: CHRIS BRETALL

STATE OF CALIFORNIA - DEPARTMENT OF TRANSPORTATION

Caltrans

LAST REVISION 00-00-00 | DATE PLOTTED => 29-MAY-2013 | TIME PLOTTED => 12:00

Dist	COUNTY	ROUTE	POST MILES TOTAL PROJECT	SHEET No.	TOTAL SHEETS
7	VEN	101, 23	R0.1/R4.5 3.3/3.8		

CH2M HILL
1000 WILSHIRE Blvd
LOS ANGELES, CA 90017

CITY OF THOUSAND OAKS
2100 THOUSAND OAKS BLVD
THOUSAND OAKS. CA 91362

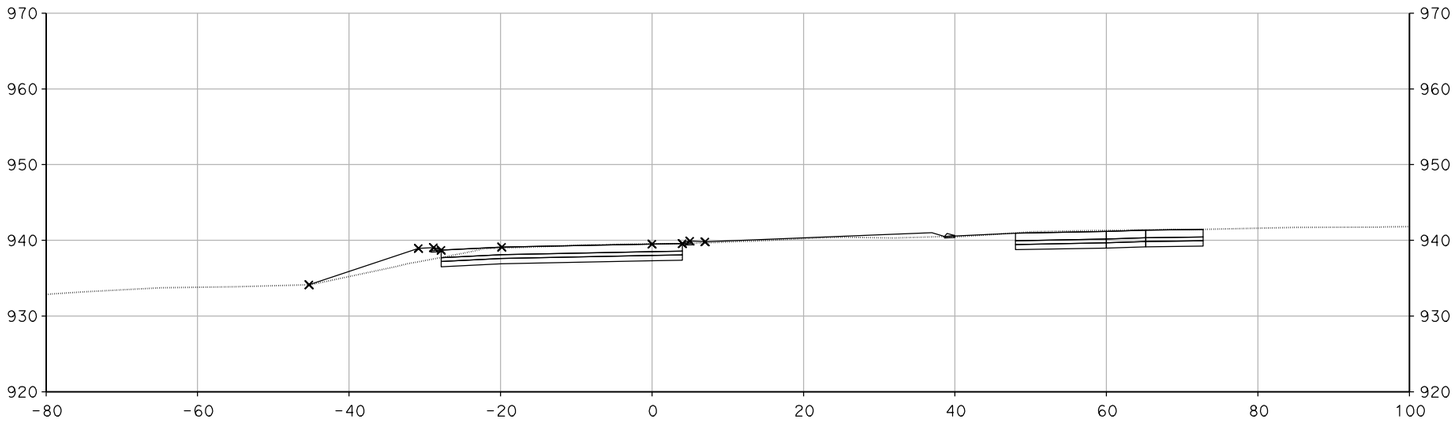

"WL-3" 40+50.00

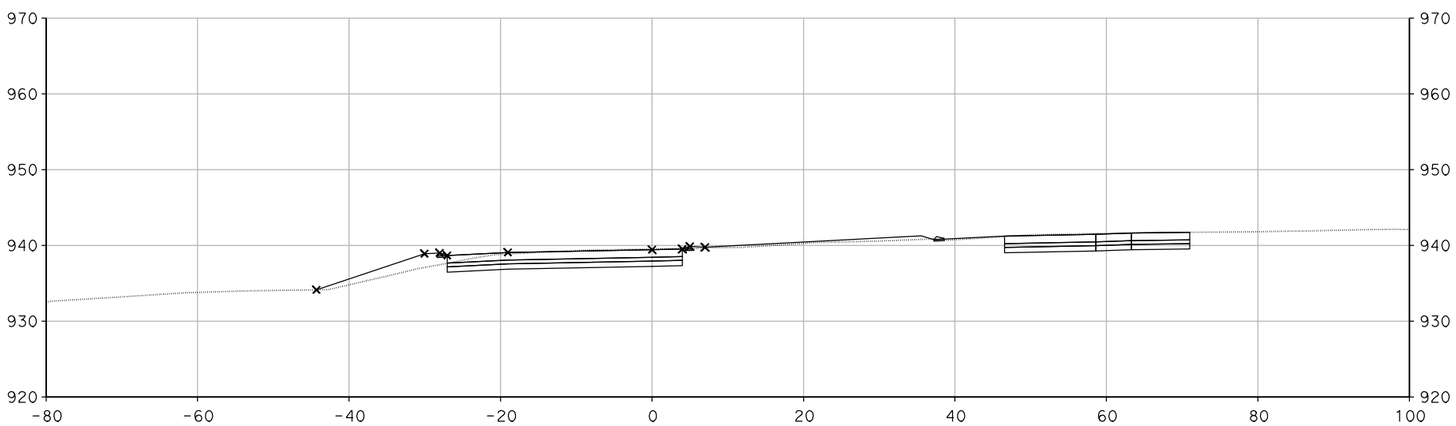

"WL-3" 40+25.00

DESIGN STUDY ONLY

CROSS SECTIONS

SCALE: 1" = 10'

XS-229

REVISED BY	DATE REVISED

CALCULATED-DESIGNED BY	CHECKED BY
SUSAN CHAU	MIKE ROBINSON

CONSULTANT FUNCTIONAL SUPERVISOR: CHRIS BRETALL

STATE OF CALIFORNIA - DEPARTMENT OF TRANSPORTATION

Caltrans

LAST REVISION 00-00-00 | DATE PLOTTED => 29-MAY-2013 | TIME PLOTTED => 12:00

Dist	COUNTY	ROUTE	POST MILES TOTAL PROJECT	SHEET No.	TOTAL SHEETS
7	VEN	101, 23	R0.1/R4.5 3.3/3.8		

CH2M HILL
1000 WILSHIRE Blvd
LOS ANGELES, CA 90017

CITY OF THOUSAND OAKS
2100 THOUSAND OAKS BLVD
THOUSAND OAKS. CA 91362

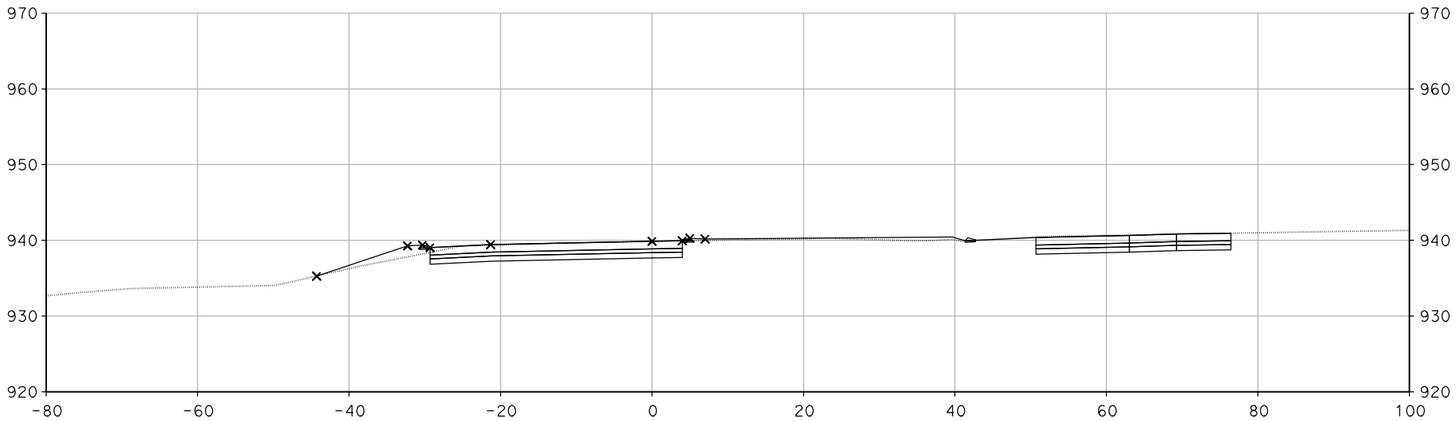

"WL-3" 41+00.00

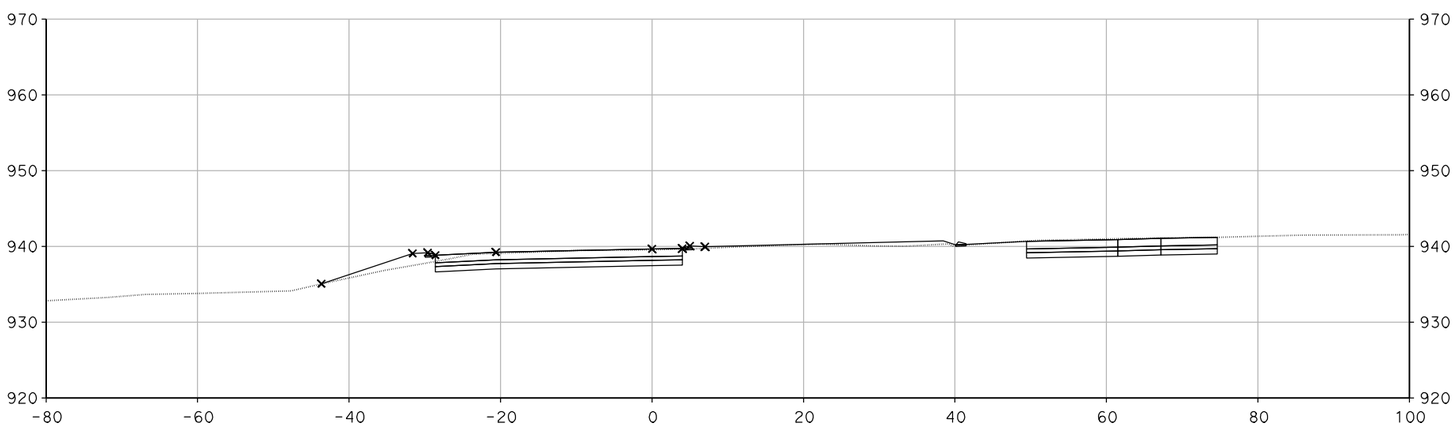

"WL-3" 40+75.00

DESIGN STUDY ONLY

CROSS SECTIONS

SCALE: 1" = 10'

XS-230

REVISED BY	DATE REVISED

CALCULATED-DESIGNED BY	CHECKED BY
SUSAN CHAU	MIKE ROBINSON

CONSULTANT FUNCTIONAL SUPERVISOR: CHRIS BRETALL

STATE OF CALIFORNIA - DEPARTMENT OF TRANSPORTATION

Caltrans

LAST REVISION 00-00-00 | DATE PLOTTED => 29-MAY-2013 | TIME PLOTTED => 12:00

Dist	COUNTY	ROUTE	POST MILES TOTAL PROJECT	SHEET No.	TOTAL SHEETS
7	VEN	101, 23	R0.1/R4.5 3.3/3.8		

CH2M HILL
1000 WILSHIRE Blvd
LOS ANGELES, CA 90017

CITY OF THOUSAND OAKS
2100 THOUSAND OAKS BLVD
THOUSAND OAKS. CA 91362

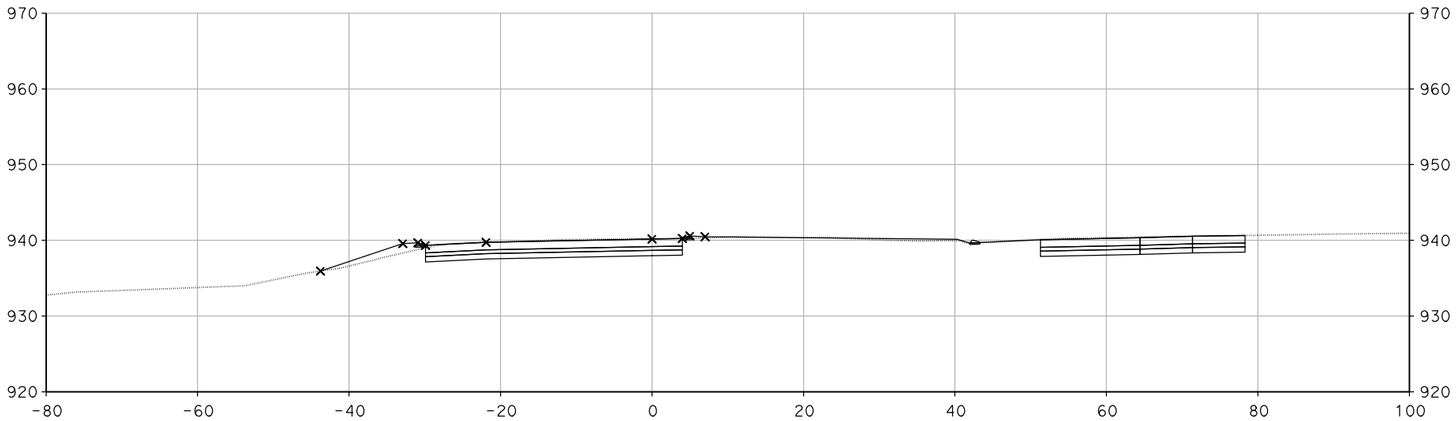

"WL-3" 41+25.00

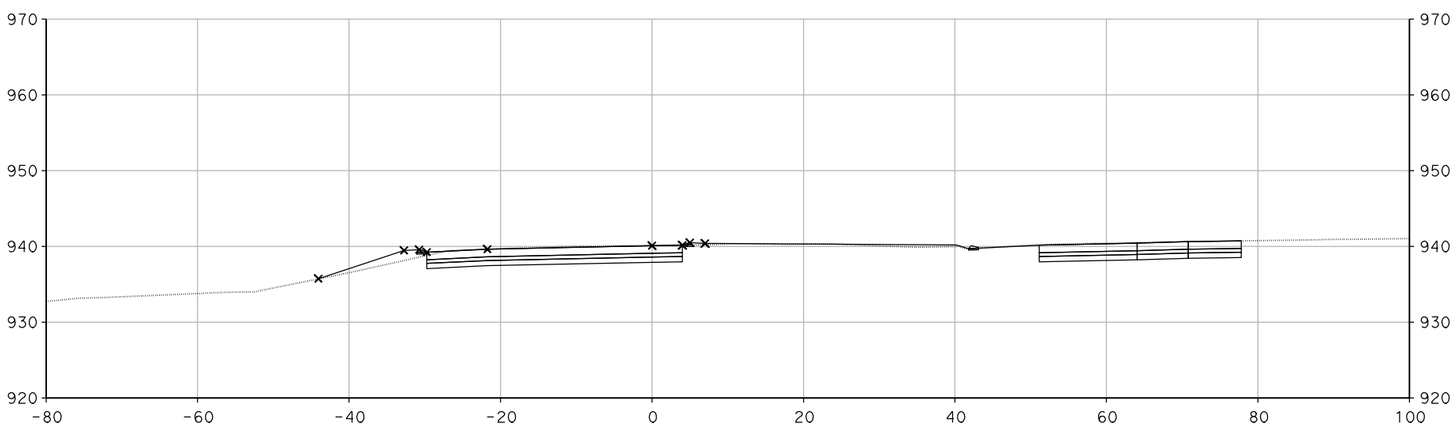

"WL-3" 41+18.18

DESIGN STUDY ONLY

CROSS SECTIONS

SCALE: 1" = 10'

XS-231

REVISED BY	DATE REVISED

CALCULATED-DESIGNED BY	CHECKED BY
SUSAN CHAU	MIKE ROBINSON

CONSULTANT FUNCTIONAL SUPERVISOR: CHRIS BRETALL

STATE OF CALIFORNIA - DEPARTMENT OF TRANSPORTATION

Caltrans

LAST REVISION 00-00-00 | DATE PLOTTED => 29-MAY-2013 | TIME PLOTTED => 12:00

Dist	COUNTY	ROUTE	POST MILES TOTAL PROJECT	SHEET No.	TOTAL SHEETS
7	VEN	101, 23	R0.1/R4.5 3.3/3.8		

CH2M HILL
1000 WILSHIRE Blvd
LOS ANGELES, CA 90017

CITY OF THOUSAND OAKS
2100 THOUSAND OAKS BLVD
THOUSAND OAKS. CA 91362

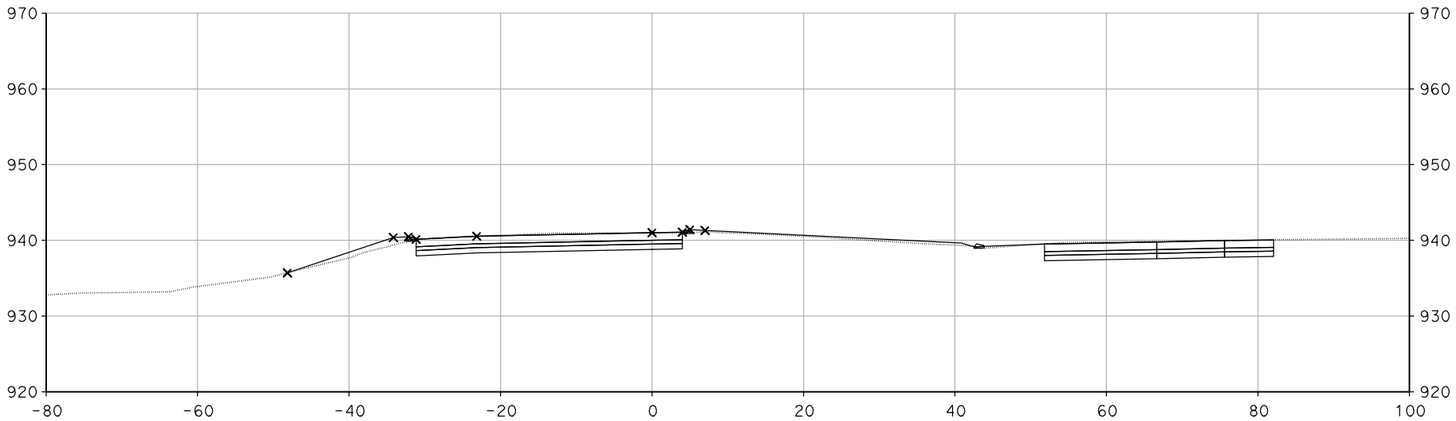

"WL-3" 41+75.00

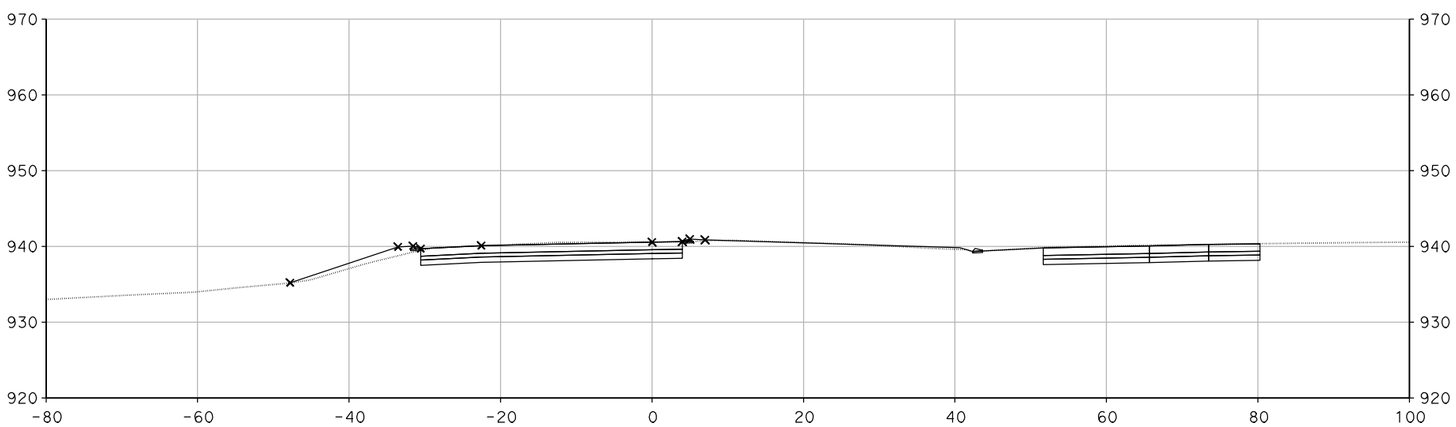

"WL-3" 41+50.00

DESIGN STUDY ONLY

CROSS SECTIONS

SCALE: 1" = 10'

XS-232

REVISED BY	DATE REVISED

CALCULATED-DESIGNED BY	CHECKED BY
SUSAN CHAU	MIKE ROBINSON

CONSULTANT FUNCTIONAL SUPERVISOR: CHRIS BRETALL

STATE OF CALIFORNIA - DEPARTMENT OF TRANSPORTATION

Caltrans

LAST REVISION 00-00-00 | DATE PLOTTED => 29-MAY-2013 | TIME PLOTTED => 12:00

Dist	COUNTY	ROUTE	POST MILES TOTAL PROJECT	SHEET No.	TOTAL SHEETS
7	VEN	101, 23	R0.1/R4.5 3.3/3.8		

CH2M HILL
1000 WILSHIRE Blvd
LOS ANGELES, CA 90017

CITY OF THOUSAND OAKS
2100 THOUSAND OAKS BLVD
THOUSAND OAKS. CA 91362

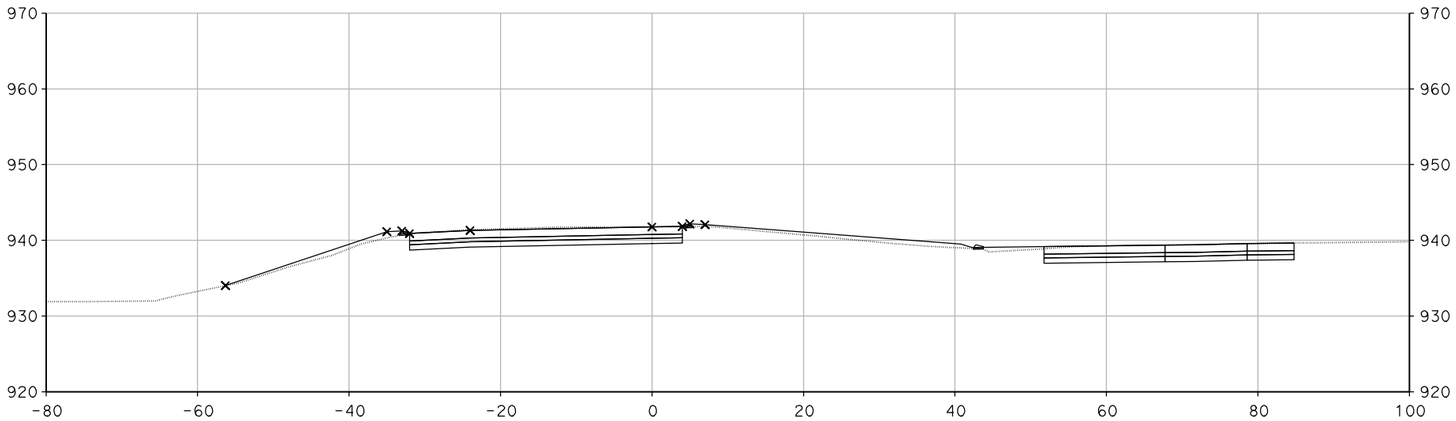

"WL-3" 42+10.00

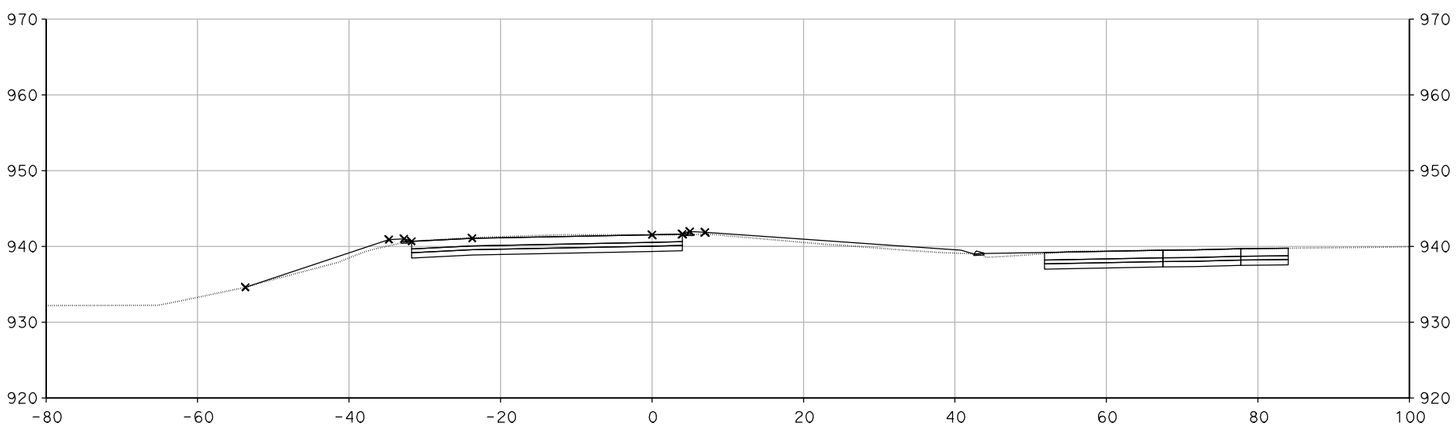

"WL-3" 42+00.00

DESIGN STUDY ONLY

CROSS SECTIONS

SCALE: 1" = 10'

XS-233

REVISED BY	DATE REVISED

CALCULATED-DESIGNED BY	CHECKED BY
SUSAN CHAU	MIKE ROBINSON

CONSULTANT FUNCTIONAL SUPERVISOR: CHRIS BRETALL

STATE OF CALIFORNIA - DEPARTMENT OF TRANSPORTATION

Caltrans

LAST REVISION 00-00-00 | DATE PLOTTED => 29-MAY-2013 | TIME PLOTTED => 12:00

Dist	COUNTY	ROUTE	POST MILES TOTAL PROJECT	SHEET No.	TOTAL SHEETS
7	VEN	101, 23	R0.1/R4.5 3.3/3.8		

CH2M HILL
1000 WILSHIRE Blvd
LOS ANGELES, CA 90017

CITY OF THOUSAND OAKS
2100 THOUSAND OAKS BLVD
THOUSAND OAKS. CA 91362

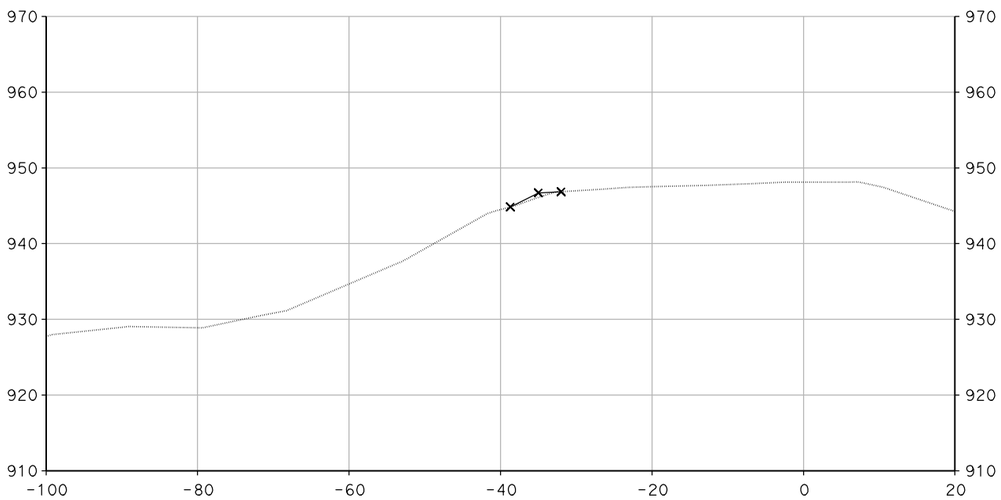

"WL-3" 43+95.00

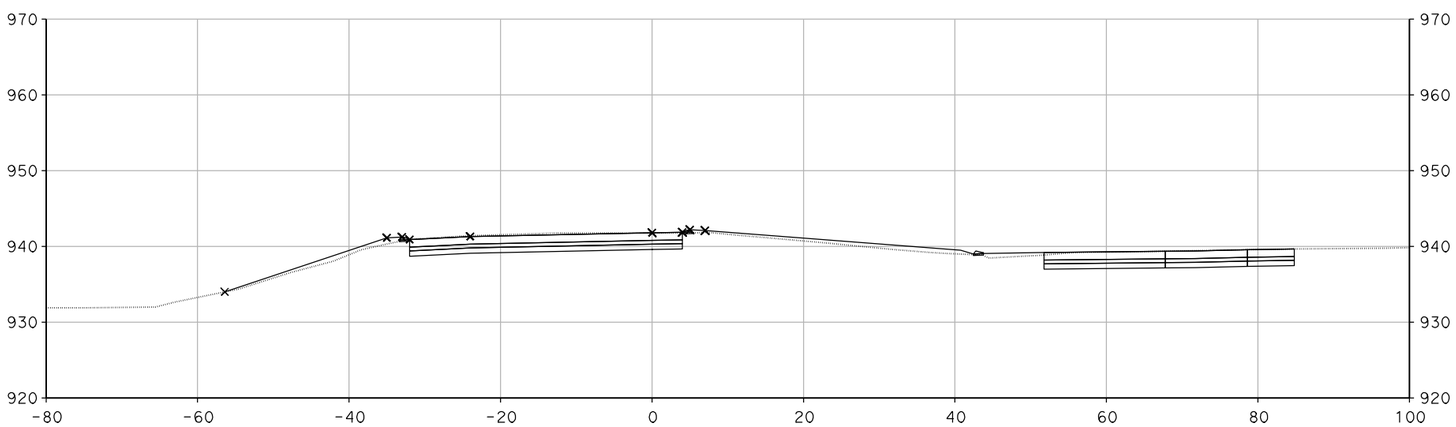

"WL-3" 42+10.34

DESIGN STUDY ONLY

CROSS SECTIONS

SCALE: 1" = 10'

XS-234

STATE OF CALIFORNIA - DEPARTMENT OF TRANSPORTATION

Caltrans

CONSULTANT FUNCTIONAL SUPERVISOR: CHRIS BRETALL

CALCULATED-DESIGNED BY: SUSAN CHAU

CHECKED BY: MIKE ROBINSON

REVISED BY

DATE REVISED

LAST REVISION 00-00-00

DATE PLOTTED => 29-MAY-2013
TIME PLOTTED => 12:00

Dist	COUNTY	ROUTE	POST MILES TOTAL PROJECT	SHEET No.	TOTAL SHEETS
7	VEN	101, 23	R0.1/R4.5 3.3/3.8		

CH2M HILL
1000 WILSHIRE Blvd
LOS ANGELES, CA 90017

CITY OF THOUSAND OAKS
2100 THOUSAND OAKS BLVD
THOUSAND OAKS. CA 91362

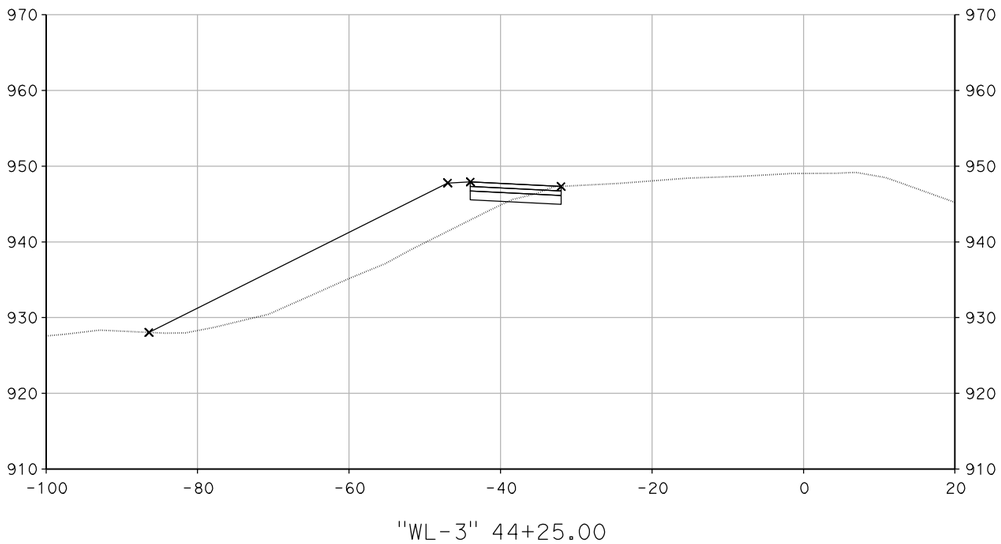

"WL-3" 44+25.00

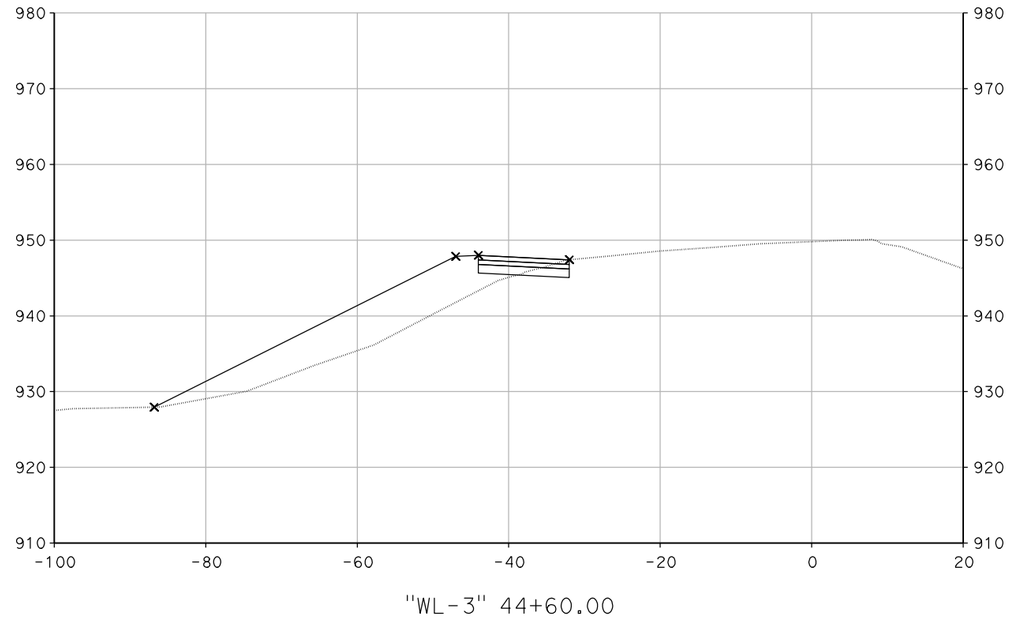

"WL-3" 44+60.00

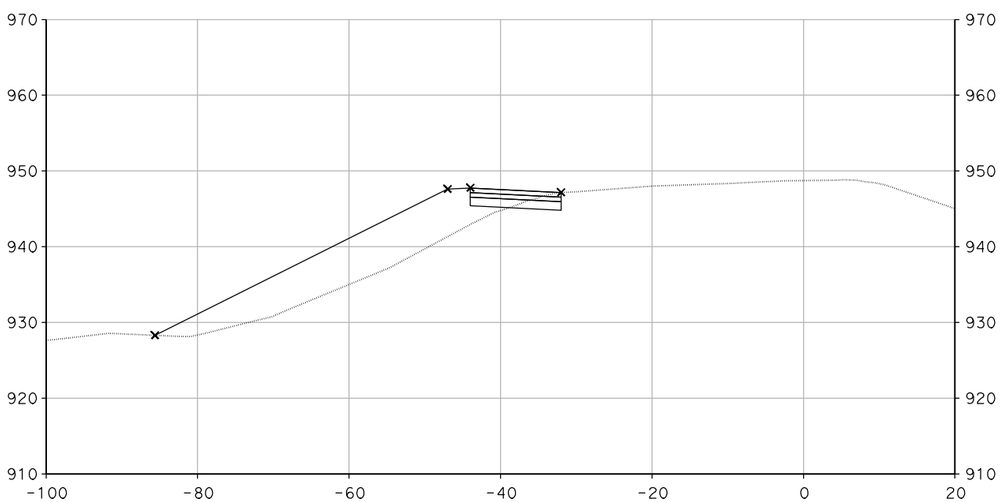

"WL-3" 44+15.30

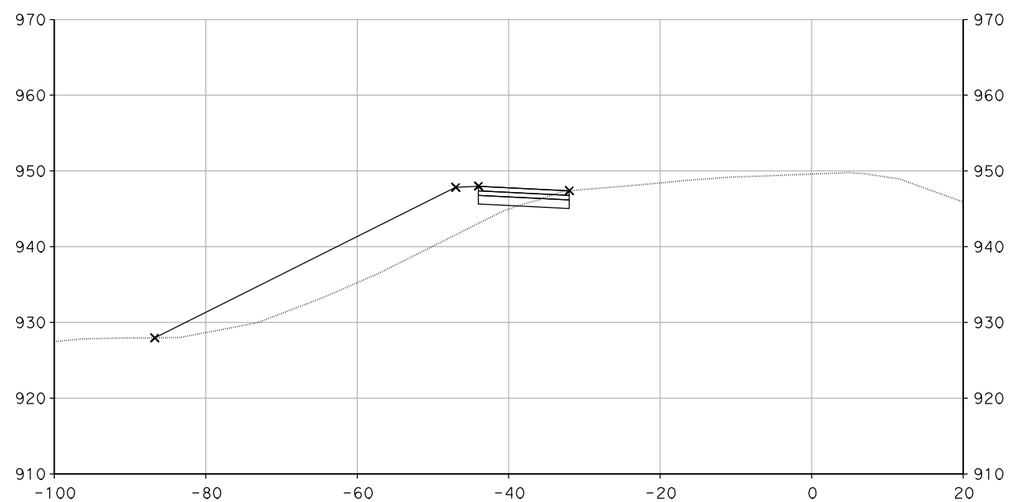

"WL-3" 44+50.00

CROSS SECTIONS

SCALE: 1" = 10'

DESIGN STUDY ONLY

XS-235

REVISED BY	DATE REVISED

CALCULATED-DESIGNED BY	CHECKED BY
SUSAN CHAU	MIKE ROBINSON

CONSULTANT FUNCTIONAL SUPERVISOR: CHRIS BRETALL

STATE OF CALIFORNIA - DEPARTMENT OF TRANSPORTATION

Caltrans

LAST REVISION 00-00-00 | DATE PLOTTED => 29-MAY-2013 | TIME PLOTTED => 12:00

Dist	COUNTY	ROUTE	POST MILES TOTAL PROJECT	SHEET No.	TOTAL SHEETS
7	VEN	101, 23	R0.1/R4.5 3.3/3.8		

CH2M HILL
1000 WILSHIRE Blvd
LOS ANGELES, CA 90017

CITY OF THOUSAND OAKS
2100 THOUSAND OAKS BLVD
THOUSAND OAKS. CA 91362

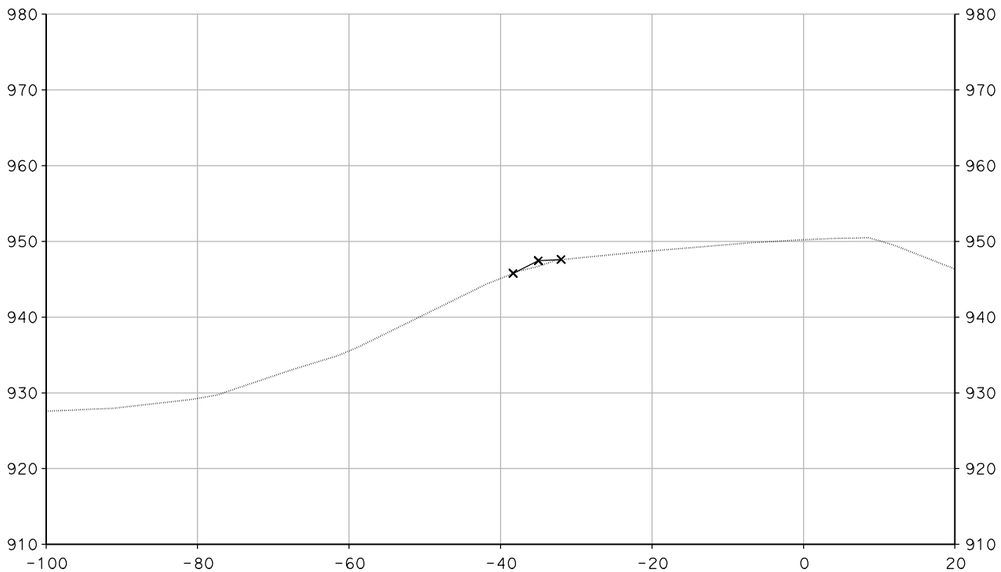

"WL-3" 44+80.00

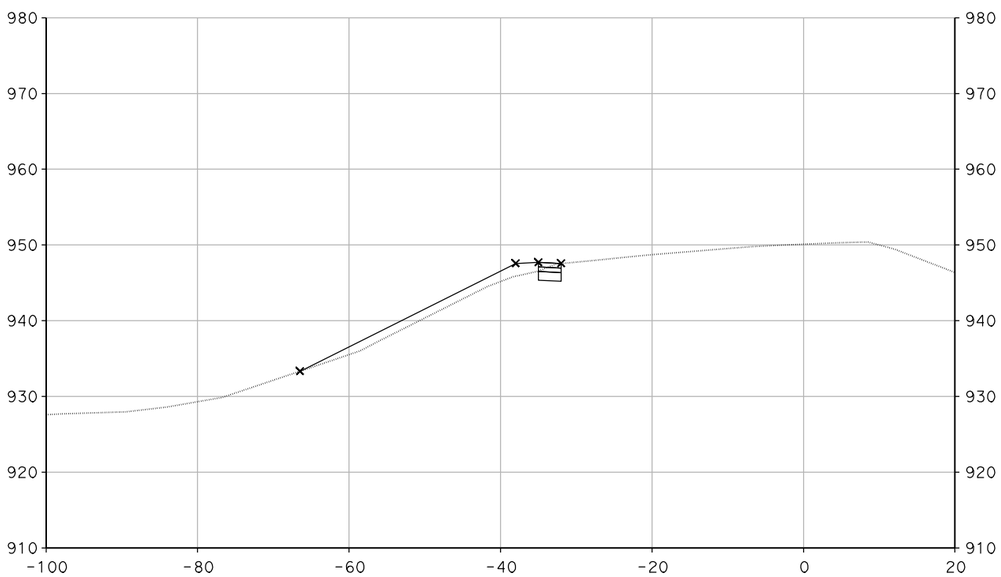

"WL-3" 44+75.00

DESIGN STUDY ONLY

CROSS SECTIONS

SCALE: 1" = 10'

XS-236

STATE OF CALIFORNIA - DEPARTMENT OF TRANSPORTATION
Caltrans

CONSULTANT FUNCTIONAL SUPERVISOR: CHRIS BRETALL

CALCULATED-DESIGNED BY: SUSAN CHAU
CHECKED BY: MIKE ROBINSON

REVISED BY
DATE REVISED

LAST REVISION 00-00-00
DATE PLOTTED => 29-MAY-2013
TIME PLOTTED => 12:01

Dist	COUNTY	ROUTE	POST MILES TOTAL PROJECT	SHEET No.	TOTAL SHEETS
7	VEN	101, 23	R0.1/R4.5 3.3/3.8		

CH2M HILL
1000 WILSHIRE Blvd
LOS ANGELES, CA 90017

CITY OF THOUSAND OAKS
2100 THOUSAND OAKS BLVD
THOUSAND OAKS. CA 91362

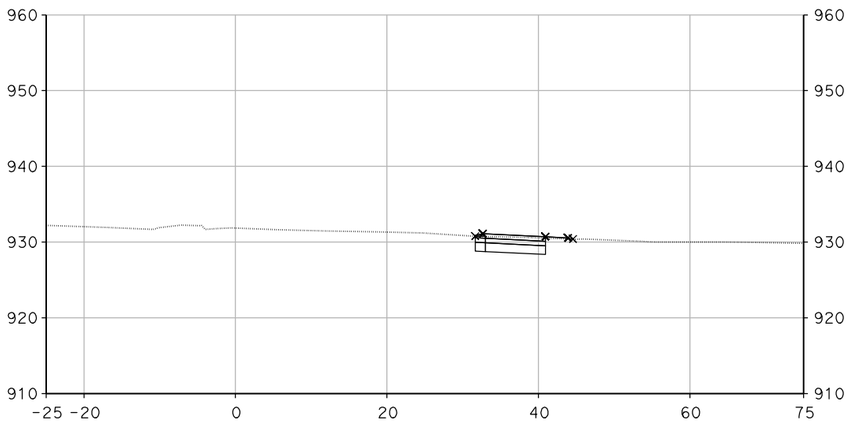

"WL-5" 48+75.00

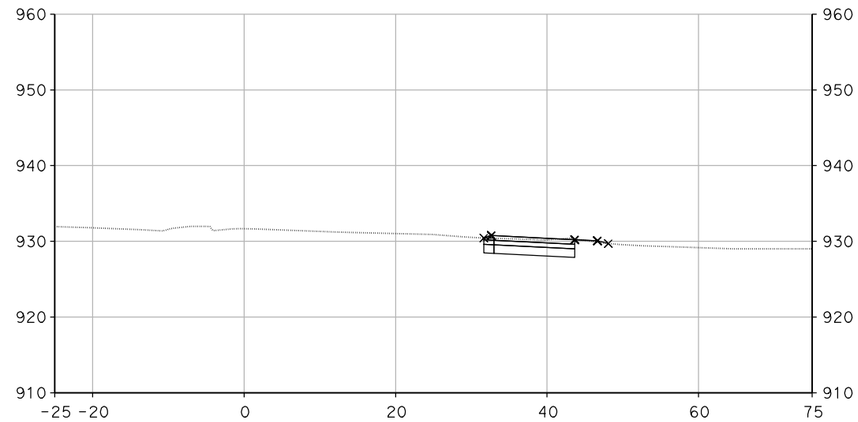

"WL-5" 49+00.00

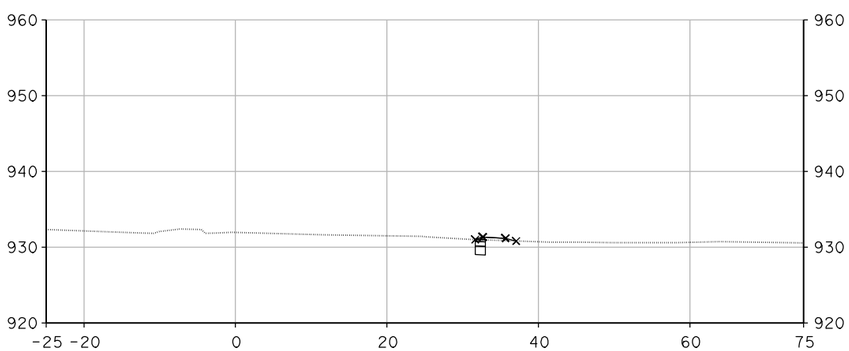

"WL-5" 48+60.00

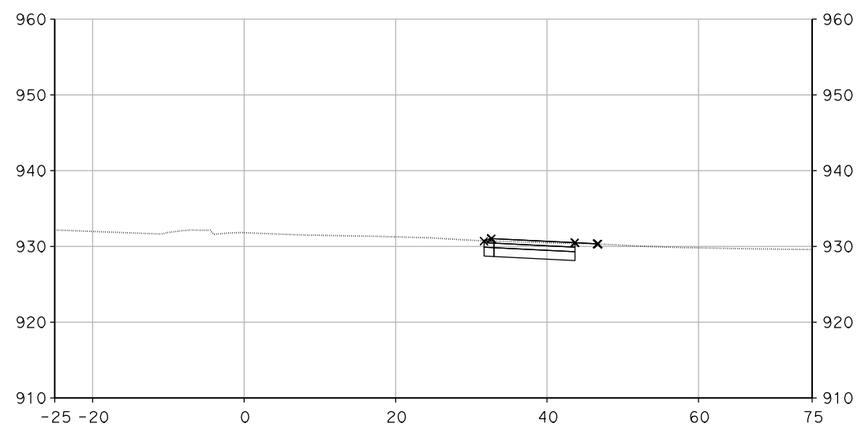

"WL-5" 48+80.00

CROSS SECTIONS

SCALE: 1" = 10'

DESIGN STUDY ONLY

XS-237

REVISED BY	DATE REVISED
SUSAN CHAU	MIKE ROBINSON

CALCULATED-DESIGNED BY | CHECKED BY

CONSULTANT FUNCTIONAL SUPERVISOR: CHRIS BRETALL

STATE OF CALIFORNIA - DEPARTMENT OF TRANSPORTATION

Caltrans

LAST REVISION 00-00-00 | DATE PLOTTED => 29-MAY-2013 | TIME PLOTTED => 11:57

Dist	COUNTY	ROUTE	POST MILES TOTAL PROJECT	SHEET No.	TOTAL SHEETS
7	VEN	101, 23	R0.1/R4.5 3.3/3.8		

CH2M HILL
1000 WILSHIRE Blvd
LOS ANGELES, CA 90017

CITY OF THOUSAND OAKS
2100 THOUSAND OAKS BLVD
THOUSAND OAKS. CA 91362

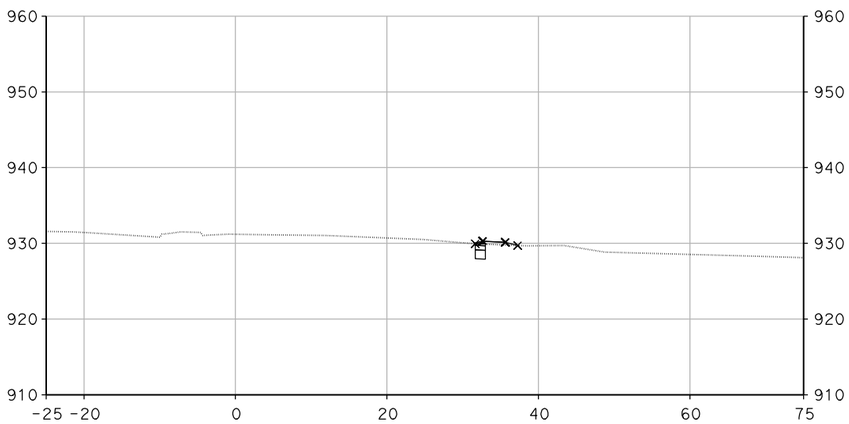

"WL-5" 49+45.00

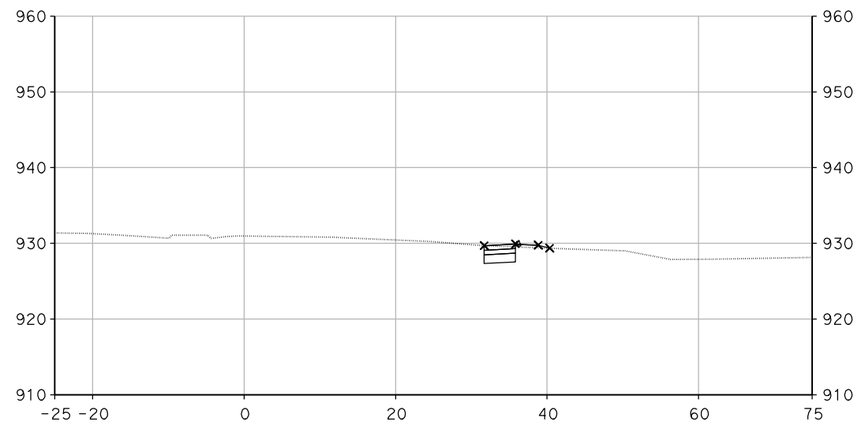

"WL-5" 49+75.00

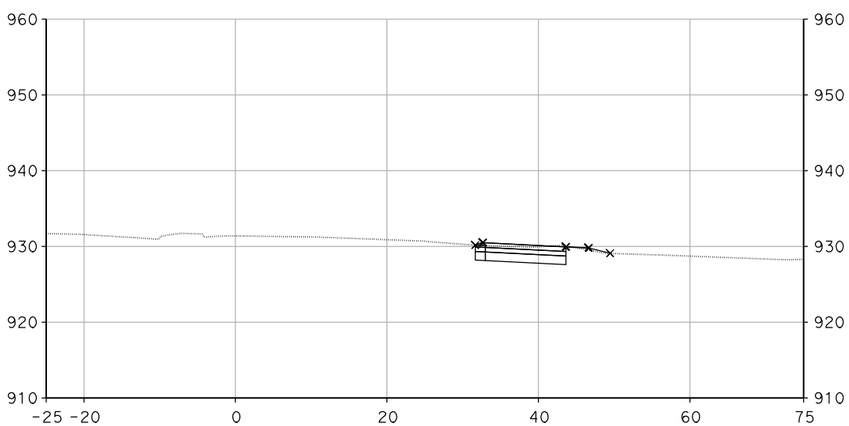

"WL-5" 49+25.00

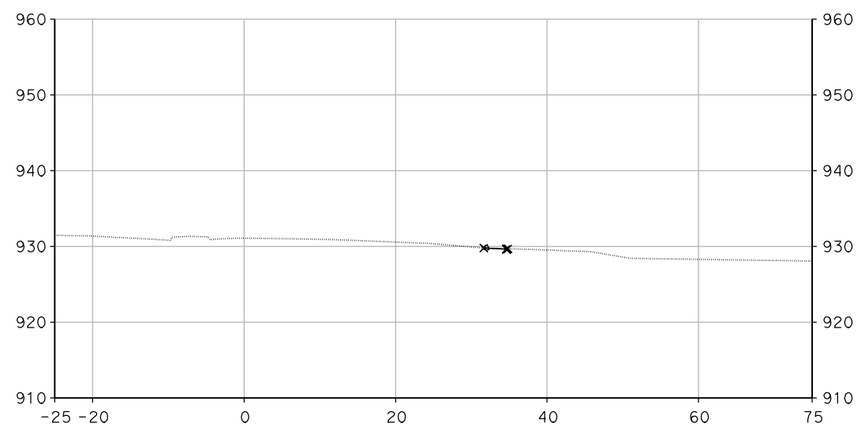

"WL-5" 49+60.00

CROSS SECTIONS

SCALE: 1" = 10'

DESIGN STUDY ONLY

XS-238

REVISED BY	DATE REVISED

CALCULATED-DESIGNED BY	CHECKED BY
SUSAN CHAU	MIKE ROBINSON

CONSULTANT FUNCTIONAL SUPERVISOR: CHRIS BRETALL

STATE OF CALIFORNIA - DEPARTMENT OF TRANSPORTATION

Caltrans

LAST REVISION 00-00-00 | DATE PLOTTED => 29-MAY-2013 | TIME PLOTTED => 11:57

Dist	COUNTY	ROUTE	POST MILES TOTAL PROJECT	SHEET No.	TOTAL SHEETS
7	VEN	101, 23	R0.1/R4.5 3.3/3.8		

CH2M HILL
1000 WILSHIRE Blvd
LOS ANGELES, CA 90017

CITY OF THOUSAND OAKS
2100 THOUSAND OAKS BLVD
THOUSAND OAKS. CA 91362

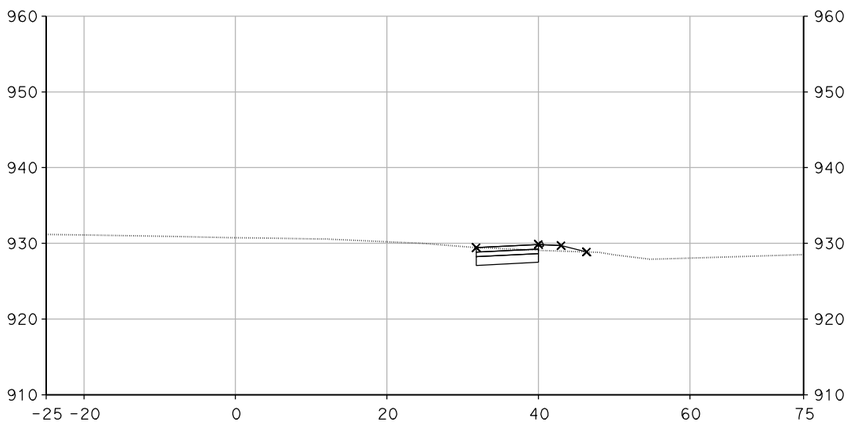

"WL-5" 50+00.00

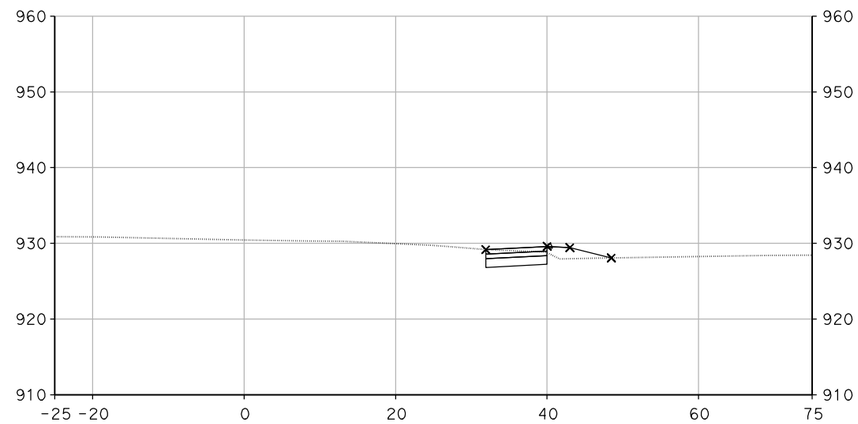

"WL-5" 50+30.00

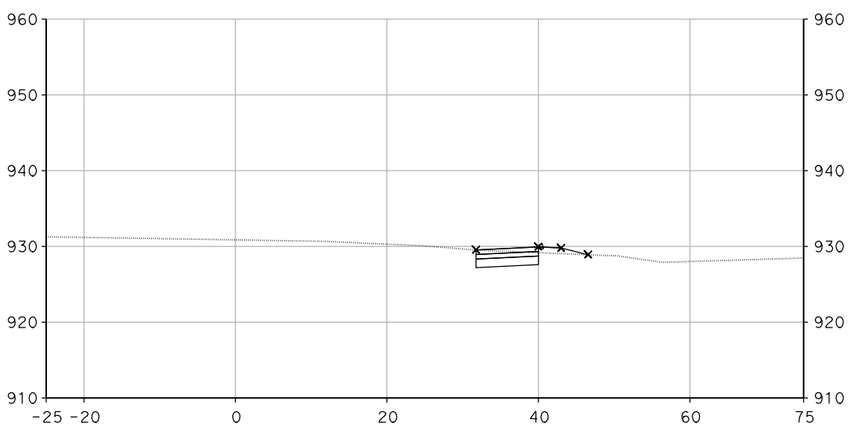

"WL-5" 49+90.00

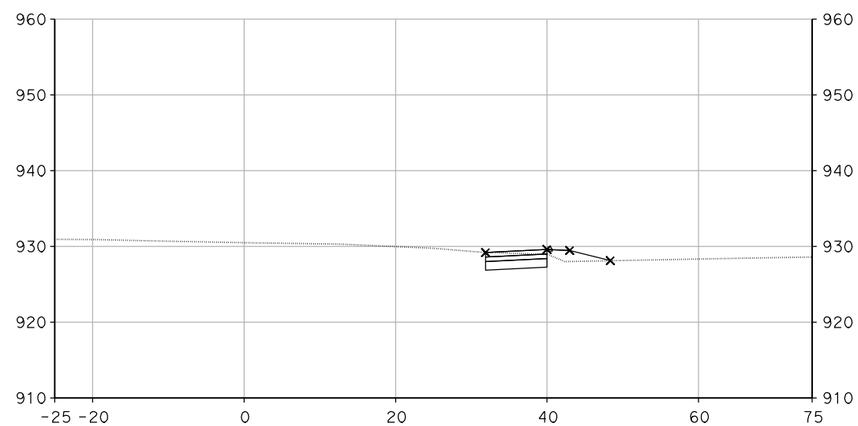

"WL-5" 50+25.00

CROSS SECTIONS

SCALE: 1" = 10'

DESIGN STUDY ONLY

XS-239

REVISED BY	DATE REVISED

CALCULATED-DESIGNED BY	CHECKED BY
SUSAN CHAU	MIKE ROBINSON

CONSULTANT FUNCTIONAL SUPERVISOR: CHRIS BRETALL

STATE OF CALIFORNIA - DEPARTMENT OF TRANSPORTATION

Caltrans

LAST REVISION 00-00-00 | DATE PLOTTED => 29-MAY-2013 | TIME PLOTTED => 11:58

Dist	COUNTY	ROUTE	POST MILES TOTAL PROJECT	SHEET No.	TOTAL SHEETS
7	VEN	101, 23	R0.1/R4.5 3.3/3.8		

CH2M HILL
1000 WILSHIRE Blvd
LOS ANGELES, CA 90017

CITY OF THOUSAND OAKS
2100 THOUSAND OAKS BLVD
THOUSAND OAKS. CA 91362

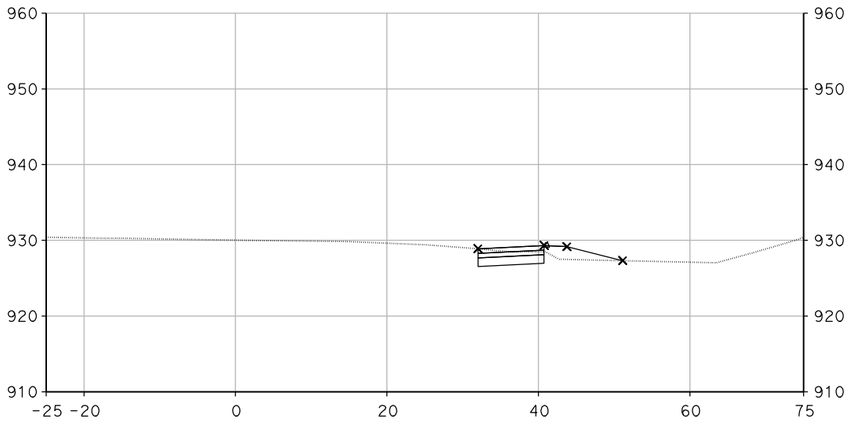

"WL-5" 50+75.00

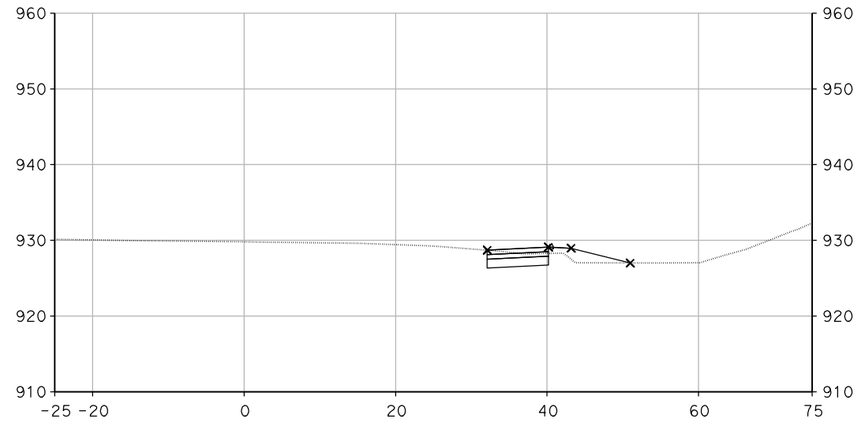

"WL-5" 51+00.00

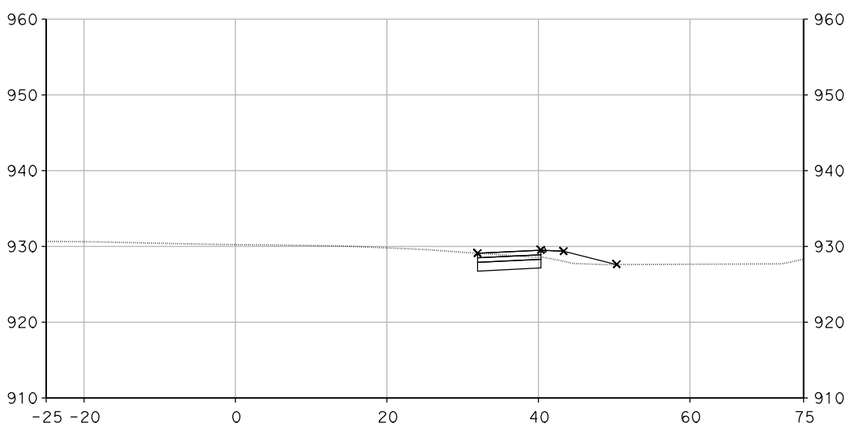

"WL-5" 50+50.00

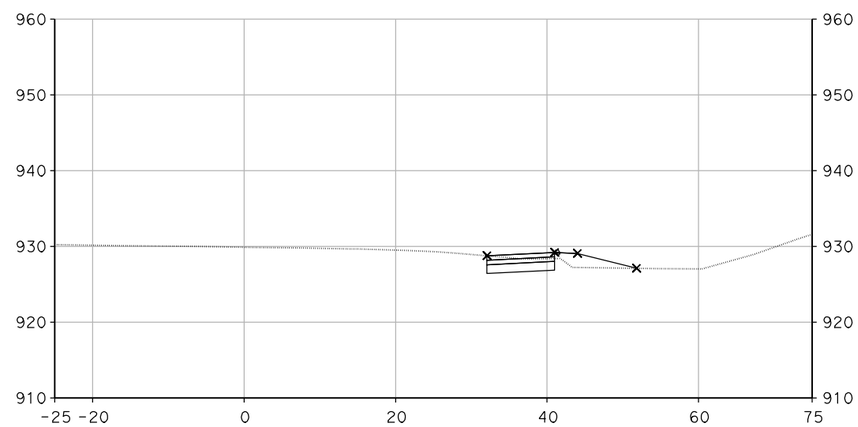

"WL-5" 50+90.00

CROSS SECTIONS

SCALE: 1" = 10'

DESIGN STUDY ONLY

XS-240

REVISED BY	DATE REVISED

CALCULATED-DESIGNED BY	CHECKED BY
SUSAN CHAU	MIKE ROBINSON

CONSULTANT FUNCTIONAL SUPERVISOR: CHRIS BRETALL

STATE OF CALIFORNIA - DEPARTMENT OF TRANSPORTATION

Caltrans

LAST REVISION 00-00-00 | DATE PLOTTED => 29-MAY-2013 | TIME PLOTTED => 11:58

Dist	COUNTY	ROUTE	POST MILES TOTAL PROJECT	SHEET No.	TOTAL SHEETS
7	VEN	101, 23	R0.1/R4.5 3.3/3.8		

CH2M HILL
1000 WILSHIRE Blvd
LOS ANGELES, CA 90017

CITY OF THOUSAND OAKS
2100 THOUSAND OAKS BLVD
THOUSAND OAKS. CA 91362

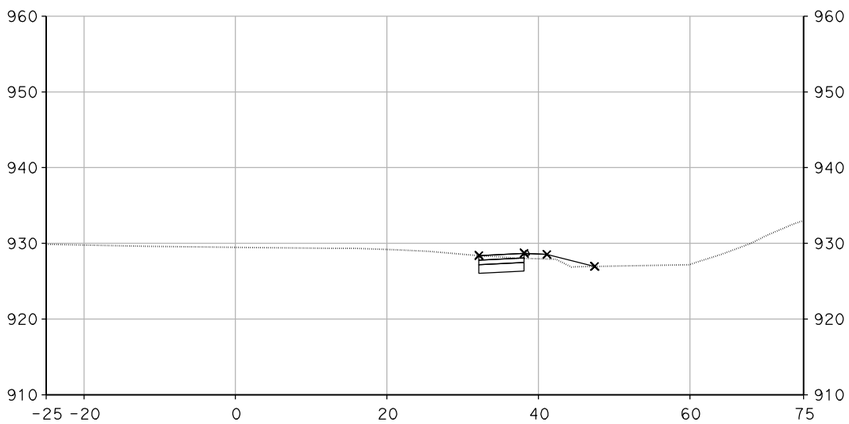

"WL-5" 51+25.00

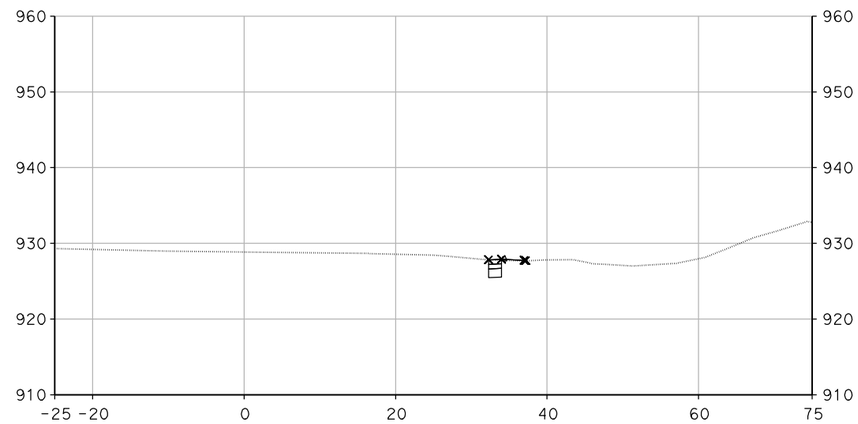

"WL-5" 51+75.00

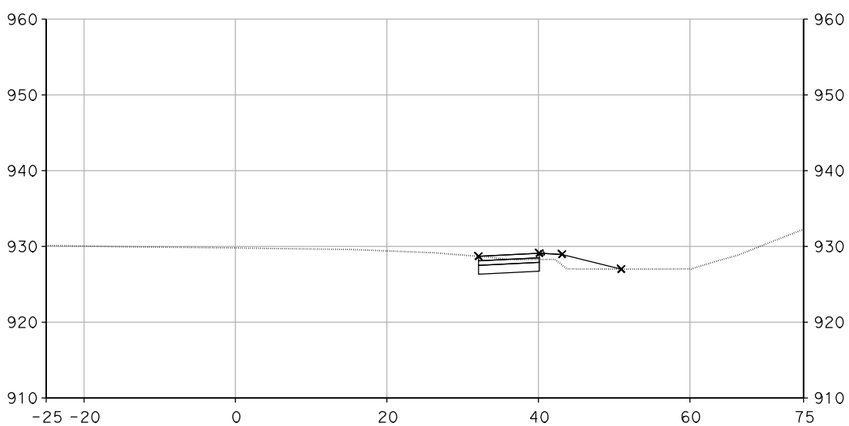

"WL-5" 51+00.63

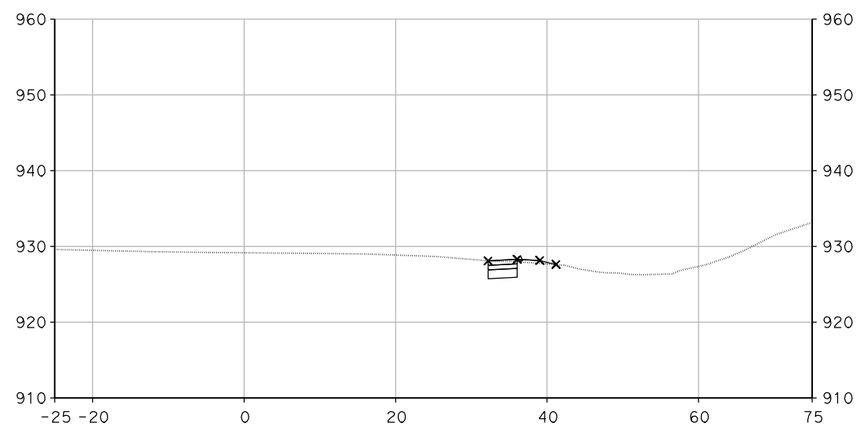

"WL-5" 51+50.00

CROSS SECTIONS

SCALE: 1" = 10'

DESIGN STUDY ONLY

XS-241

REVISED BY	DATE REVISED

CALCULATED-DESIGNED BY	CHECKED BY
SUSAN CHAU	MIKE ROBINSON

CONSULTANT FUNCTIONAL SUPERVISOR: CHRIS BRETALL

STATE OF CALIFORNIA - DEPARTMENT OF TRANSPORTATION

Caltrans

LAST REVISION 00-00-00 | DATE PLOTTED => 29-MAY-2013 | TIME PLOTTED => 11:58

Dist	COUNTY	ROUTE	POST MILES TOTAL PROJECT	SHEET No.	TOTAL SHEETS
7	VEN	101, 23	R0.1/R4.5 3.3/3.8		

CH2M HILL
1000 WILSHIRE Blvd
LOS ANGELES, CA 90017

CITY OF THOUSAND OAKS
2100 THOUSAND OAKS BLVD
THOUSAND OAKS. CA 91362

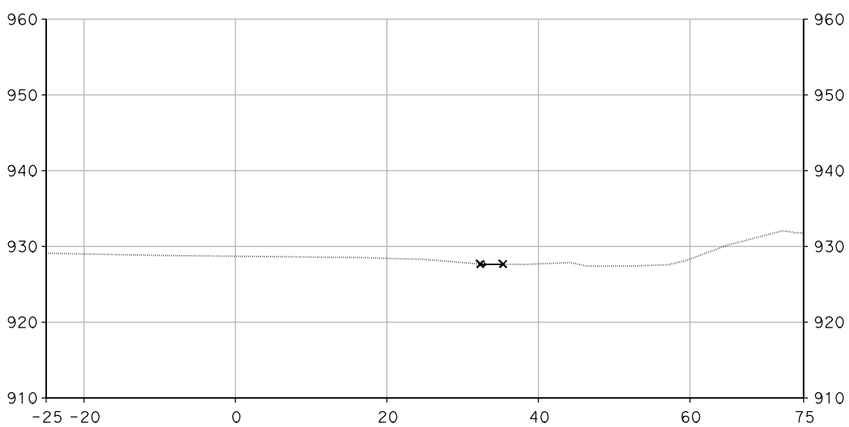

"WL-5" 51+95.00

CROSS SECTIONS

SCALE: 1" = 10'

XS-242

DESIGN STUDY ONLY

STATE OF CALIFORNIA - DEPARTMENT OF TRANSPORTATION

Caltrans

CONSULTANT FUNCTIONAL SUPERVISOR: CHRIS BRETALL

CALCULATED-DESIGNED BY: SUSAN CHAU

CHECKED BY: MIKE ROBINSON

REVISED BY

DATE REVISED

LAST REVISION 00-00-00

DATE PLOTTED => 29-MAY-2013
TIME PLOTTED => 11:58

Dist	COUNTY	ROUTE	POST MILES TOTAL PROJECT	SHEET No.	TOTAL SHEETS
7	VEN	101, 23	R0.1/R4.5 3.3/3.8		

CH2M HILL
1000 WILSHIRE Blvd
LOS ANGELES, CA 90017

CITY OF THOUSAND OAKS
2100 THOUSAND OAKS BLVD
THOUSAND OAKS. CA 91362

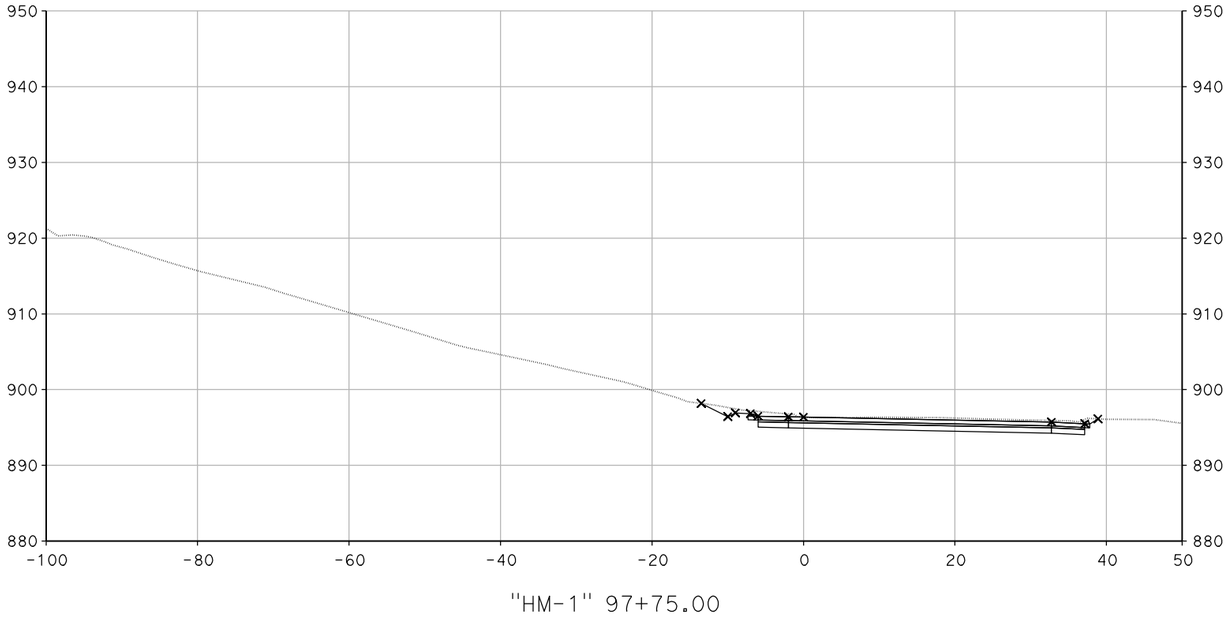

"HM-1" 97+75.00

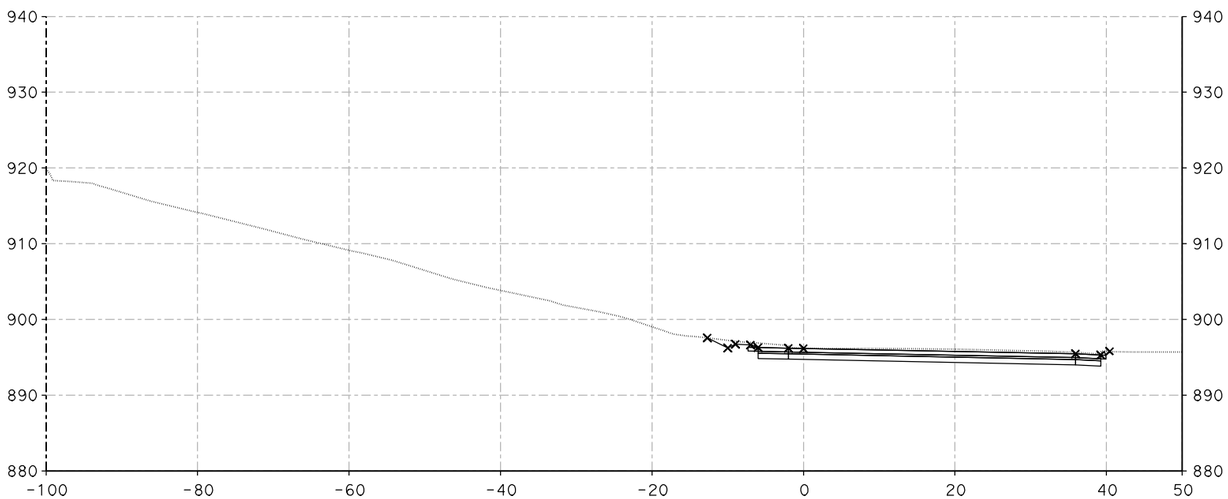

"HM-1" 97+70.00

DESIGN STUDY ONLY

CROSS SECTIONS

SCALE: 1" = 10'

XS-243

REVISED BY	DATE REVISED

CALCULATED-DESIGNED BY	CHECKED BY
SUSAN CHAU	MIKE ROBINSON

CONSULTANT FUNCTIONAL SUPERVISOR: CHRIS BRETALL

STATE OF CALIFORNIA - DEPARTMENT OF TRANSPORTATION

Caltrans

LAST REVISION 00-00-00 | DATE PLOTTED => 29-MAY-2013 | TIME PLOTTED => 11:54

Dist	COUNTY	ROUTE	POST MILES TOTAL PROJECT	SHEET No.	TOTAL SHEETS
7	VEN	101, 23	R0.1/R4.5 3.3/3.8		

CH2M HILL
1000 WILSHIRE Blvd
LOS ANGELES, CA 90017

CITY OF THOUSAND OAKS
2100 THOUSAND OAKS BLVD
THOUSAND OAKS. CA 91362

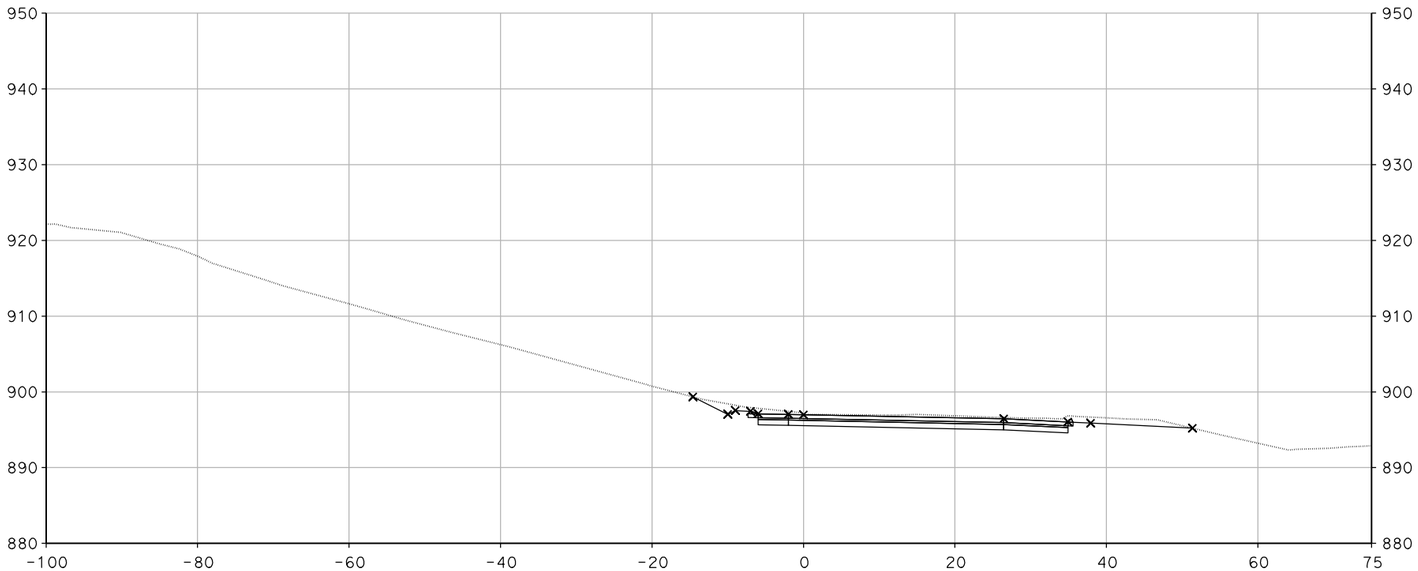

"HM-1" 97+90.00

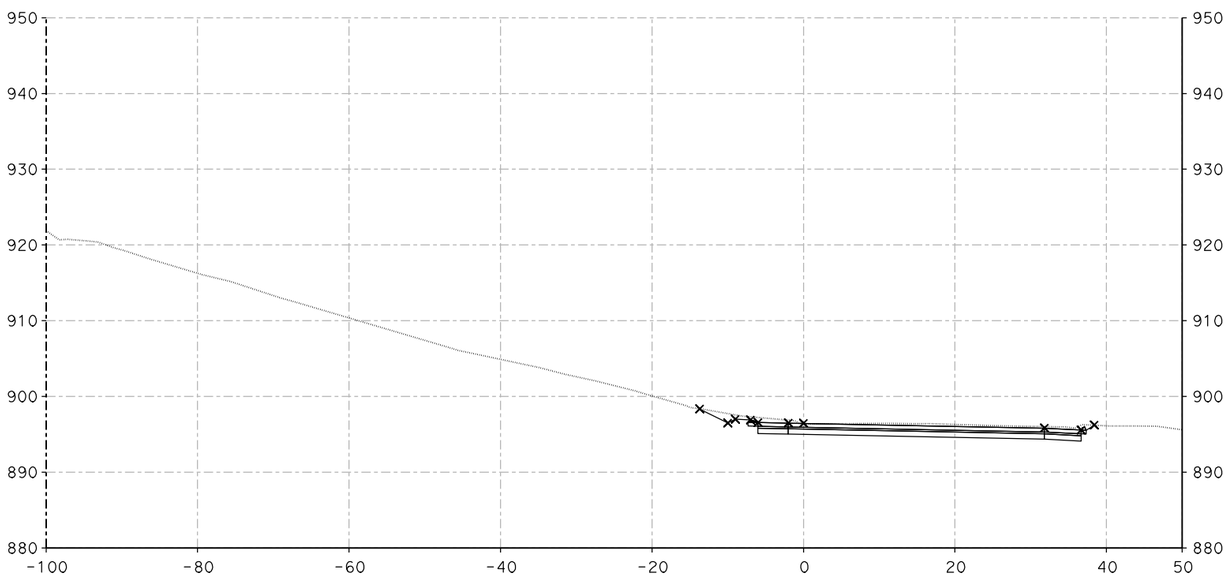

"HM-1" 97+76.79

DESIGN STUDY ONLY

CROSS SECTIONS

SCALE: 1" = 10'

XS-244

REVISED BY	DATE REVISED

CALCULATED-DESIGNED BY	CHECKED BY
SUSAN CHAU	MIKE ROBINSON

CONSULTANT FUNCTIONAL SUPERVISOR: CHRIS BRETALL

STATE OF CALIFORNIA - DEPARTMENT OF TRANSPORTATION

Caltrans

LAST REVISION 00-00-00 | DATE PLOTTED => 29-MAY-2013 | TIME PLOTTED => 11:55

Dist	COUNTY	ROUTE	POST MILES TOTAL PROJECT	SHEET No.	TOTAL SHEETS
7	VEN	101, 23	R0.1/R4.5 3.3/3.8		

CH2M HILL
1000 WILSHIRE Blvd
LOS ANGELES, CA 90017

CITY OF THOUSAND OAKS
2100 THOUSAND OAKS BLVD
THOUSAND OAKS. CA 91362

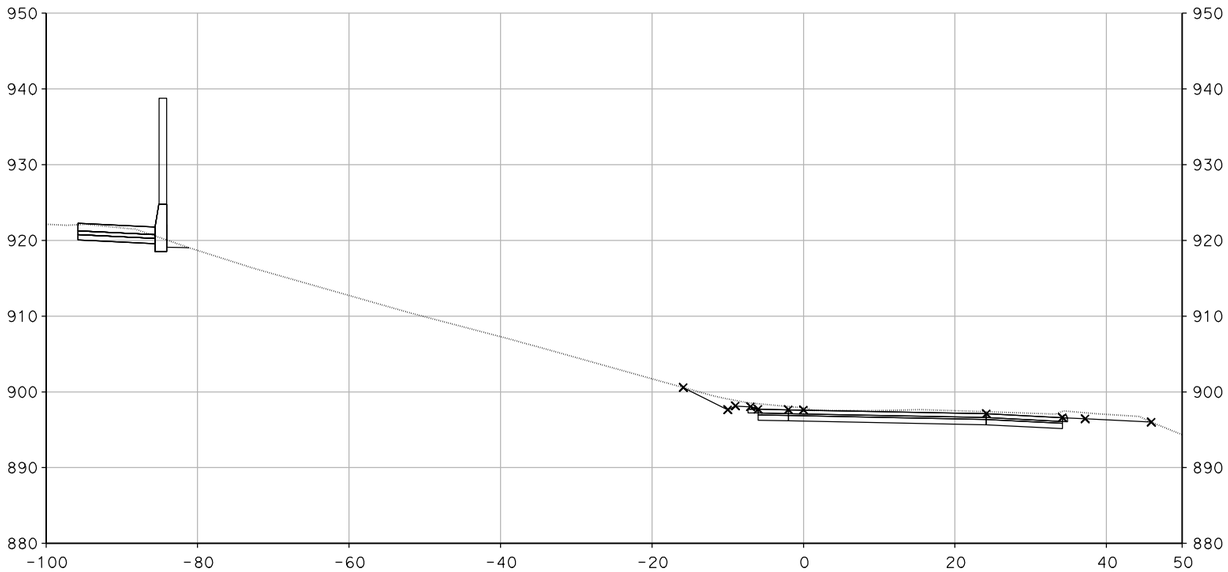

"HM-1" 98+03.72

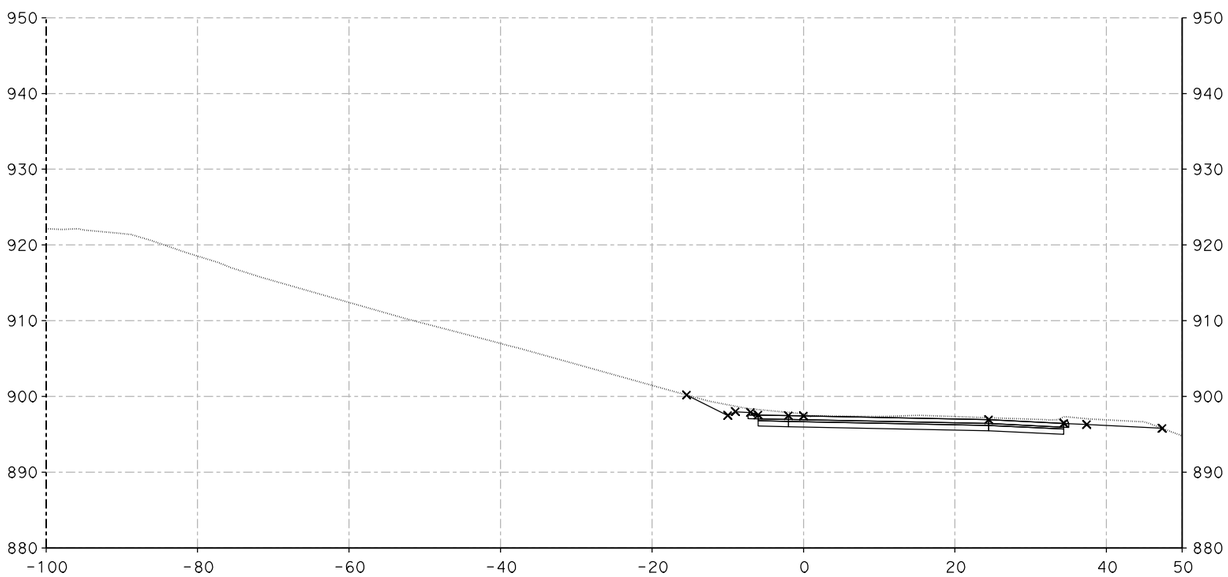

"HM-1" 98+00.00

DESIGN STUDY ONLY

CROSS SECTIONS

SCALE: 1" = 10'

XS-245

REVISED BY	DATE REVISED

CALCULATED-DESIGNED BY	CHECKED BY
SUSAN CHAU	MIKE ROBINSON

CONSULTANT FUNCTIONAL SUPERVISOR: CHRIS BRETALL

STATE OF CALIFORNIA - DEPARTMENT OF TRANSPORTATION

Caltrans

LAST REVISION 00-00-00 | DATE PLOTTED => 29-MAY-2013 | TIME PLOTTED => 11:55

Dist	COUNTY	ROUTE	POST MILES TOTAL PROJECT	SHEET No.	TOTAL SHEETS
7	VEN	101, 23	R0.1/R4.5 3.3/3.8		

CH2M HILL
1000 WILSHIRE Blvd
LOS ANGELES, CA 90017

CITY OF THOUSAND OAKS
2100 THOUSAND OAKS BLVD
THOUSAND OAKS. CA 91362

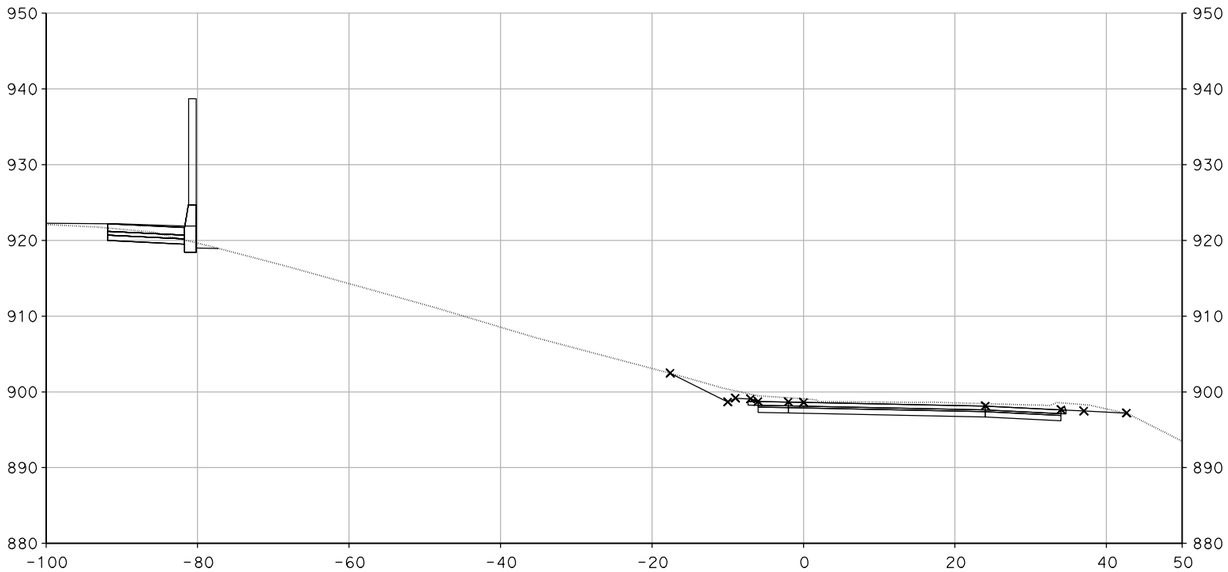

"HM-1" 98+25.00

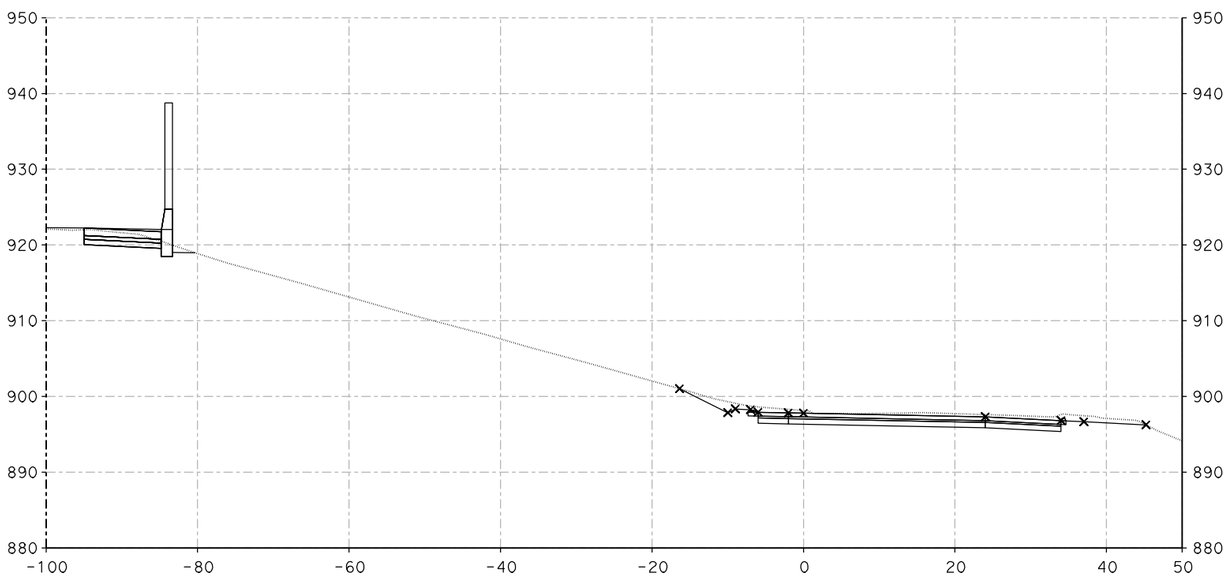

"HM-1" 98+08.05

DESIGN STUDY ONLY

CROSS SECTIONS

SCALE: 1" = 10'

XS-246

STATE OF CALIFORNIA - DEPARTMENT OF TRANSPORTATION
Caltrans

CONSULTANT FUNCTIONAL SUPERVISOR: CHRIS BRETALL

CALCULATED-DESIGNED BY: SUSAN CHAU
CHECKED BY: MIKE ROBINSON

REVISED BY
DATE REVISED

LAST REVISION 00-00-00
DATE PLOTTED => 29-MAY-2013
TIME PLOTTED => 11:55

Dist	COUNTY	ROUTE	POST MILES TOTAL PROJECT	SHEET No.	TOTAL SHEETS
7	VEN	101, 23	R0.1/R4.5 3.3/3.8		

CH2M HILL
1000 WILSHIRE Blvd
LOS ANGELES, CA 90017

CITY OF THOUSAND OAKS
2100 THOUSAND OAKS BLVD
THOUSAND OAKS. CA 91362

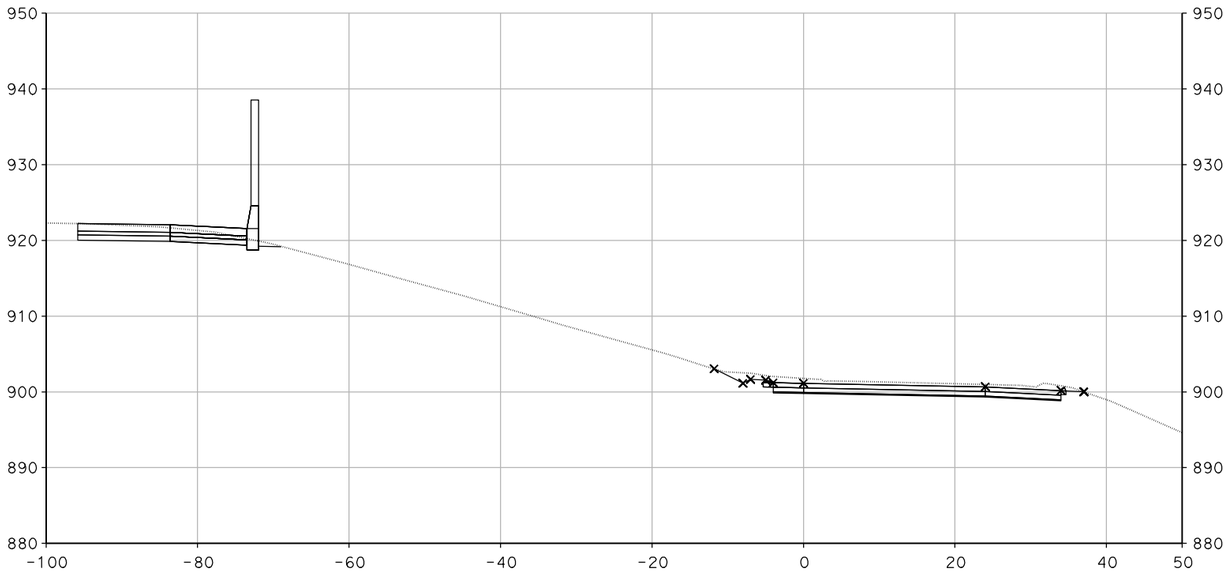

"HM-1" 98+70.00

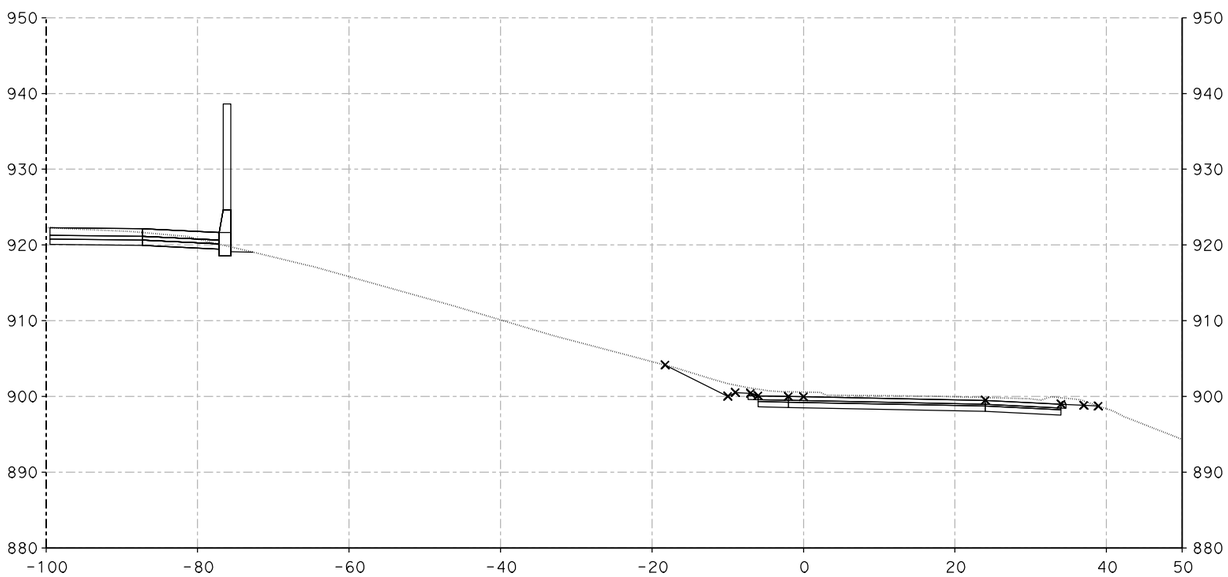

"HM-1" 98+50.00

DESIGN STUDY ONLY

CROSS SECTIONS

SCALE: 1" = 10'

XS-247

REVISED BY	DATE REVISED

CALCULATED-DESIGNED BY	CHECKED BY
SUSAN CHAU	MIKE ROBINSON

CONSULTANT FUNCTIONAL SUPERVISOR: CHRIS BRETALL

STATE OF CALIFORNIA - DEPARTMENT OF TRANSPORTATION

Caltrans

LAST REVISION 00-00-00 | DATE PLOTTED => 29-MAY-2013 | TIME PLOTTED => 11:55

Dist	COUNTY	ROUTE	POST MILES TOTAL PROJECT	SHEET No.	TOTAL SHEETS
7	VEN	101, 23	R0.1/R4.5 3.3/3.8		

CH2M HILL
1000 WILSHIRE Blvd
LOS ANGELES, CA 90017

CITY OF THOUSAND OAKS
2100 THOUSAND OAKS BLVD
THOUSAND OAKS. CA 91362

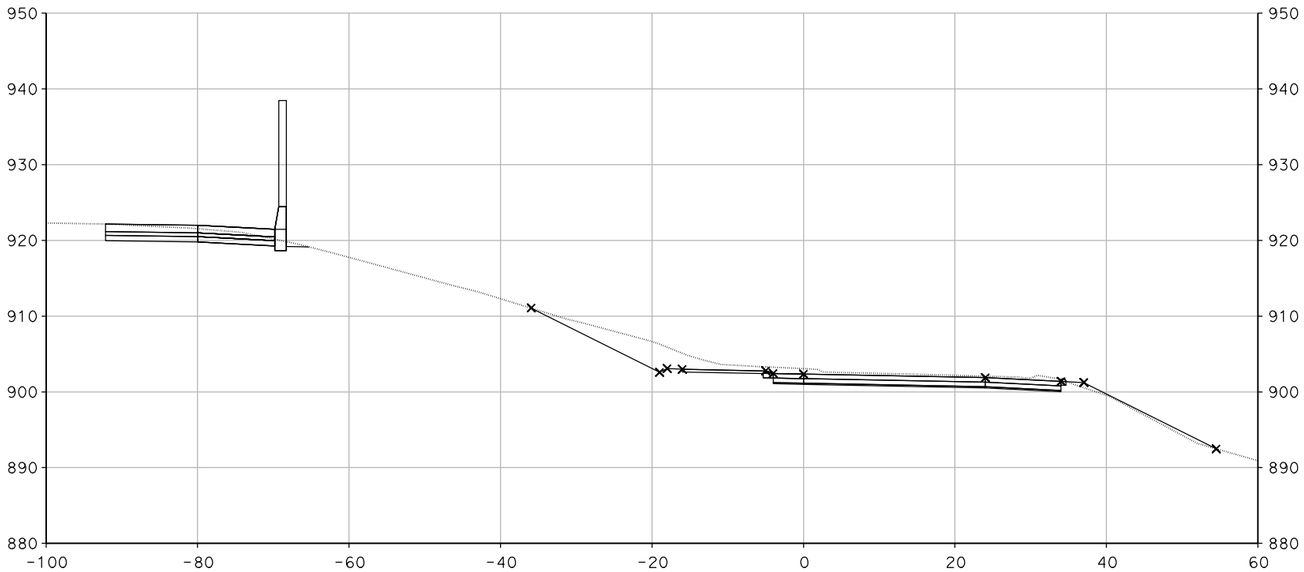

"HM-1" 98+90.00

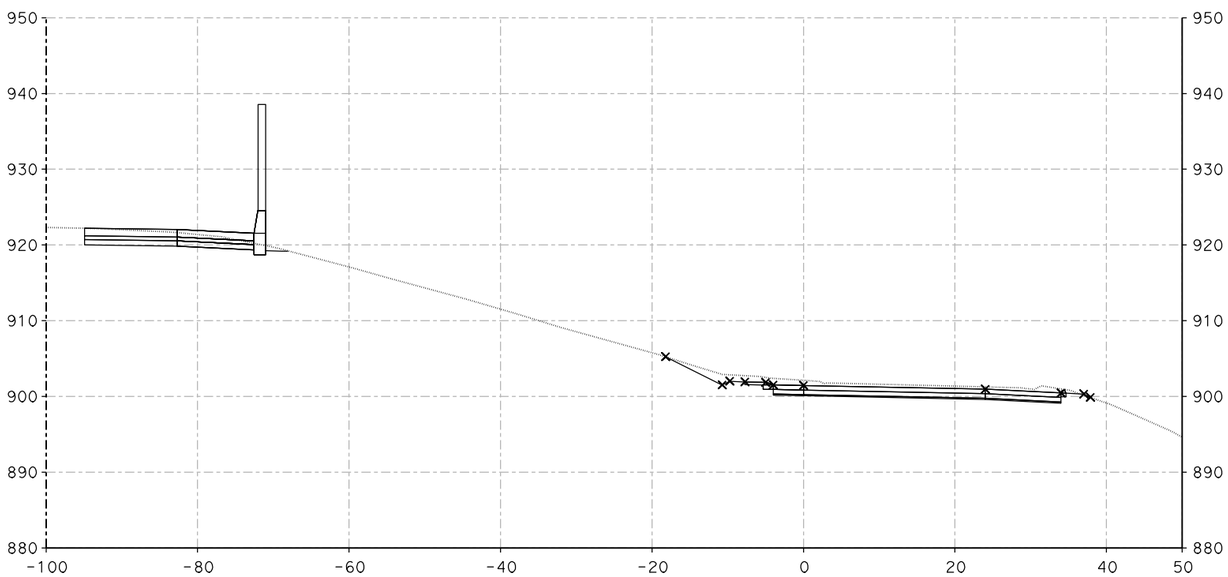

"HM-1" 98+75.00

DESIGN STUDY ONLY

CROSS SECTIONS

SCALE: 1" = 10'

XS-248

REVISED BY	DATE REVISED

CALCULATED-DESIGNED BY	CHECKED BY
SUSAN CHAU	MIKE ROBINSON

CONSULTANT FUNCTIONAL SUPERVISOR: CHRIS BRETALL

STATE OF CALIFORNIA - DEPARTMENT OF TRANSPORTATION

Caltrans

LAST REVISION 00-00-00 | DATE PLOTTED => 29-MAY-2013 | TIME PLOTTED => 11:55

Dist	COUNTY	ROUTE	POST MILES TOTAL PROJECT	SHEET No.	TOTAL SHEETS
7	VEN	101, 23	R0.1/R4.5 3.3/3.8		

CH2M HILL
1000 WILSHIRE Blvd
LOS ANGELES, CA 90017

CITY OF THOUSAND OAKS
2100 THOUSAND OAKS BLVD
THOUSAND OAKS. CA 91362

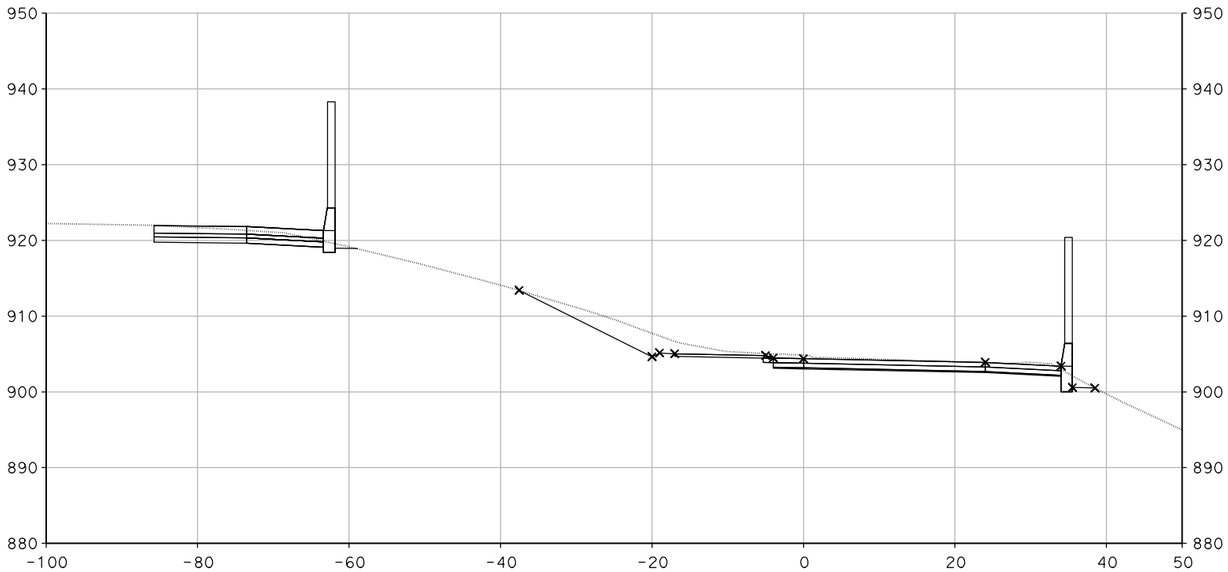

"HM-1" 99+25.00

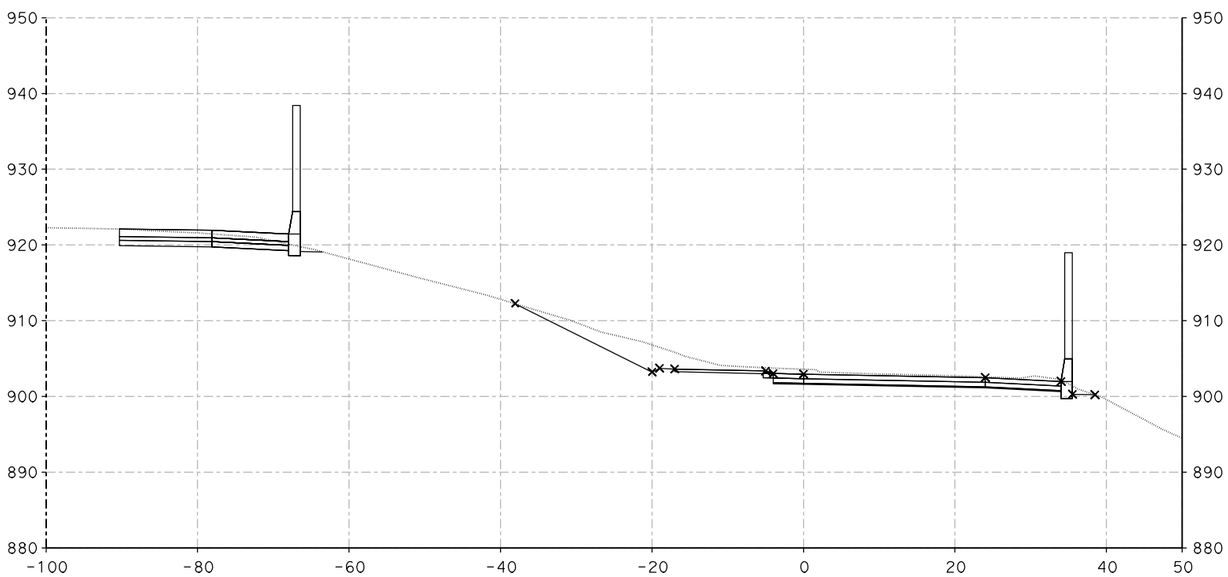

"HM-1" 99+00.00

DESIGN STUDY ONLY

CROSS SECTIONS

SCALE: 1" = 10'

XS-249

REVISED BY	DATE REVISED

CALCULATED-DESIGNED BY	CHECKED BY
SUSAN CHAU	MIKE ROBINSON

CONSULTANT FUNCTIONAL SUPERVISOR: CHRIS BRETALL

STATE OF CALIFORNIA - DEPARTMENT OF TRANSPORTATION

Caltrans

LAST REVISION 00-00-00 | DATE PLOTTED => 29-MAY-2013 | TIME PLOTTED => 11:55

Dist	COUNTY	ROUTE	POST MILES TOTAL PROJECT	SHEET No.	TOTAL SHEETS
7	VEN	101, 23	R0.1/R4.5 3.3/3.8		

CH2M HILL
1000 WILSHIRE Blvd
LOS ANGELES, CA 90017

CITY OF THOUSAND OAKS
2100 THOUSAND OAKS BLVD
THOUSAND OAKS. CA 91362

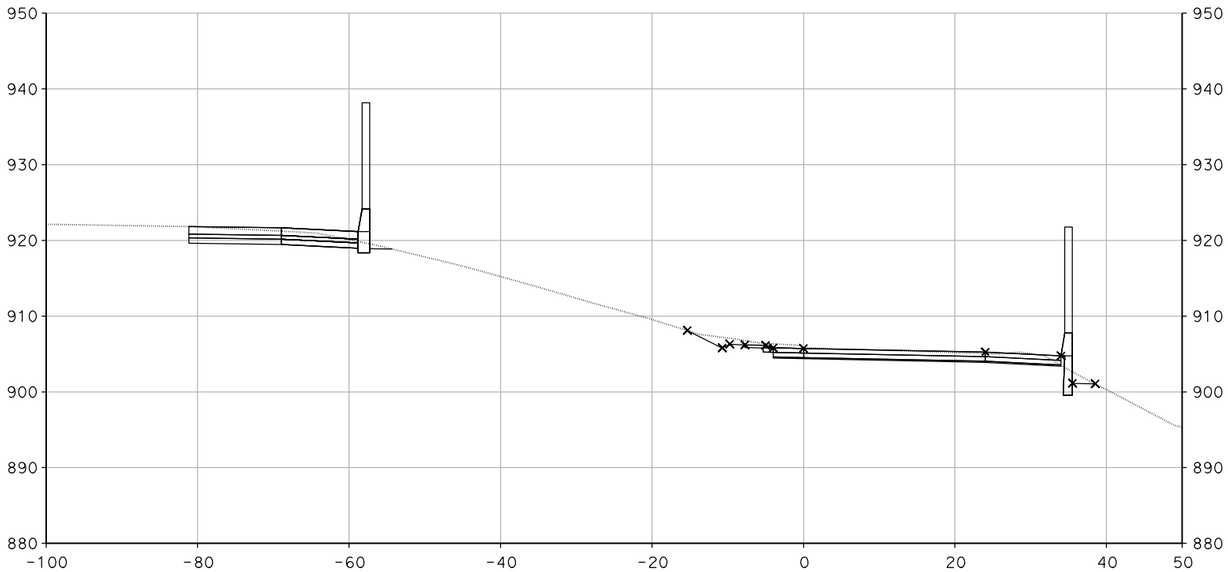

"HM-1" 99+50.00

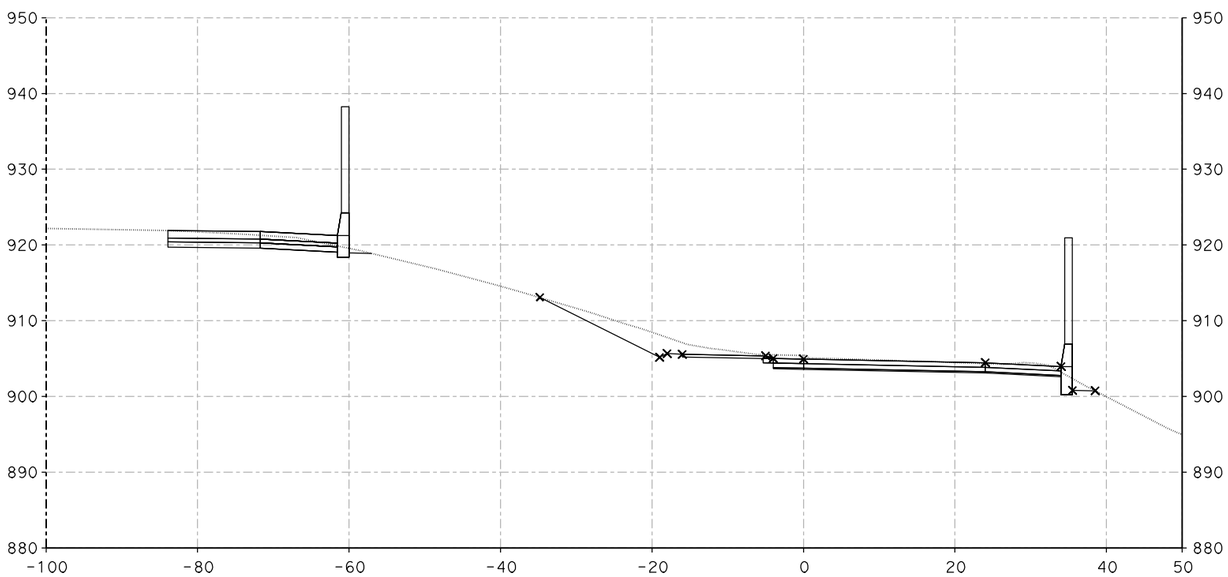

"HM-1" 99+35.00

DESIGN STUDY ONLY

CROSS SECTIONS

SCALE: 1" = 10'

XS-250

STATE OF CALIFORNIA - DEPARTMENT OF TRANSPORTATION

Caltrans

CONSULTANT FUNCTIONAL SUPERVISOR: CHRIS BRETALL

CALCULATED-DESIGNED BY: SUSAN CHAU

CHECKED BY: MIKE ROBINSON

REVISED BY

DATE REVISED

LAST REVISION 00-00-00

DATE PLOTTED => 29-MAY-2013
TIME PLOTTED => 11:56

Dist	COUNTY	ROUTE	POST MILES TOTAL PROJECT	SHEET No.	TOTAL SHEETS
7	VEN	101, 23	R0.1/R4.5 3.3/3.8		

CH2M HILL
1000 WILSHIRE Blvd
LOS ANGELES, CA 90017

CITY OF THOUSAND OAKS
2100 THOUSAND OAKS BLVD
THOUSAND OAKS. CA 91362

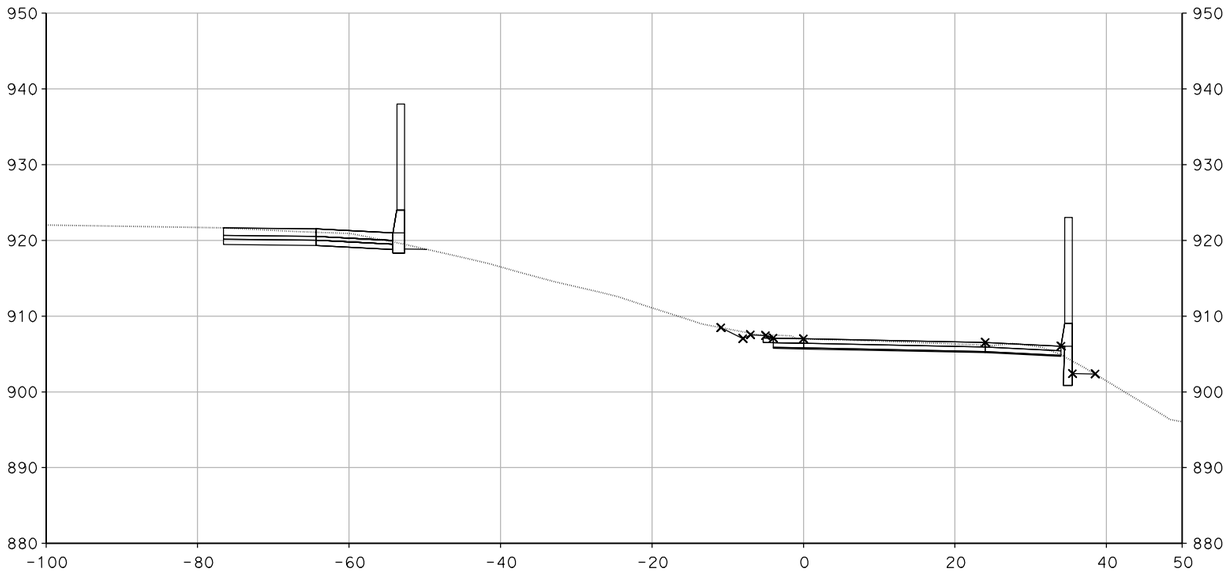

"HM-1" 99+75.00

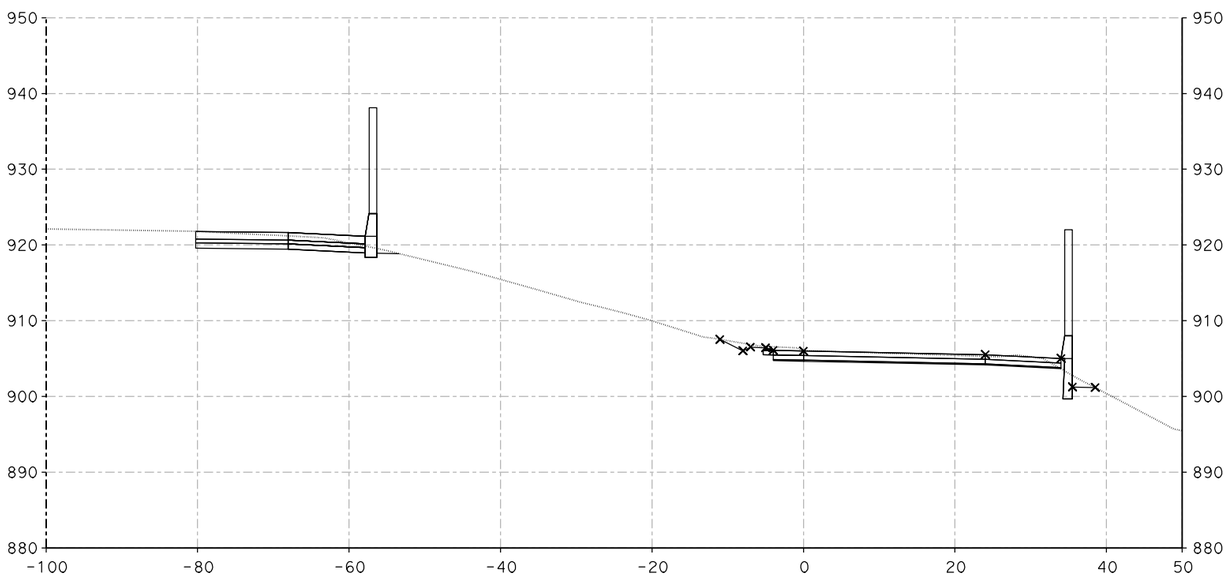

"HM-1" 99+55.00

DESIGN STUDY ONLY

CROSS SECTIONS

SCALE: 1" = 10'

XS-251

REVISED BY	DATE REVISED

CALCULATED-DESIGNED BY	CHECKED BY
SUSAN CHAU	MIKE ROBINSON

CONSULTANT FUNCTIONAL SUPERVISOR: CHRIS BRETALL

STATE OF CALIFORNIA - DEPARTMENT OF TRANSPORTATION

Caltrans

LAST REVISION 00-00-00 | DATE PLOTTED => 29-MAY-2013 | TIME PLOTTED => 11:56

Dist	COUNTY	ROUTE	POST MILES TOTAL PROJECT	SHEET No.	TOTAL SHEETS
7	VEN	101, 23	R0.1/R4.5 3.3/3.8		

CH2M HILL
1000 WILSHIRE Blvd
LOS ANGELES, CA 90017

CITY OF THOUSAND OAKS
2100 THOUSAND OAKS BLVD
THOUSAND OAKS. CA 91362

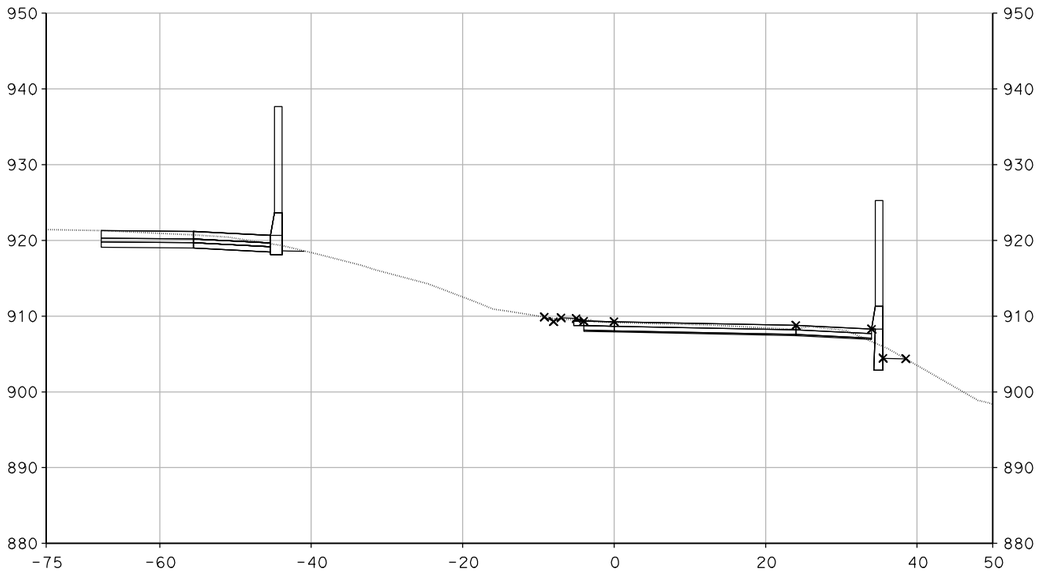

"HM-1" 100+23.18

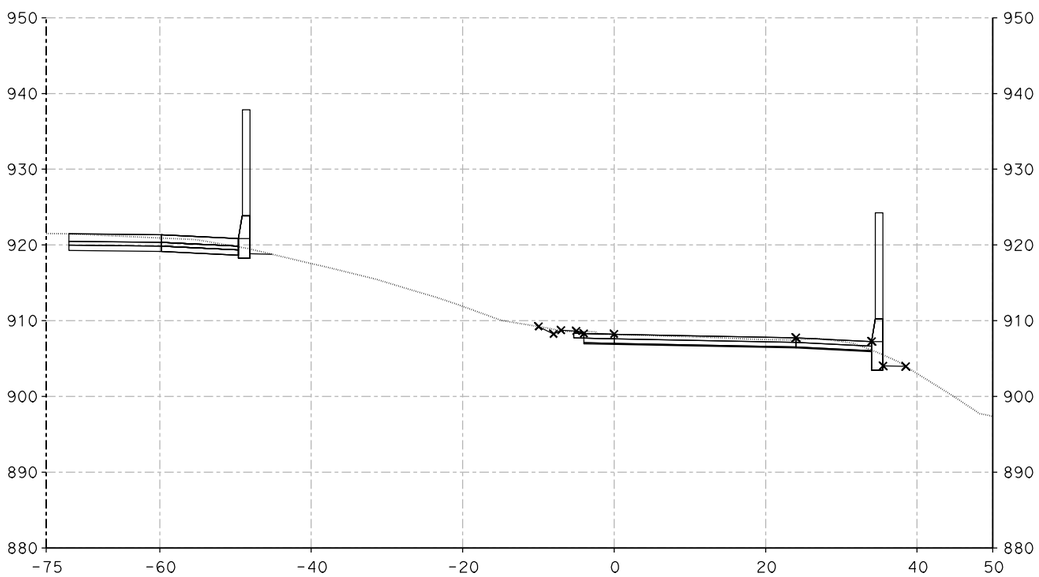

"HM-1" 100+00.00

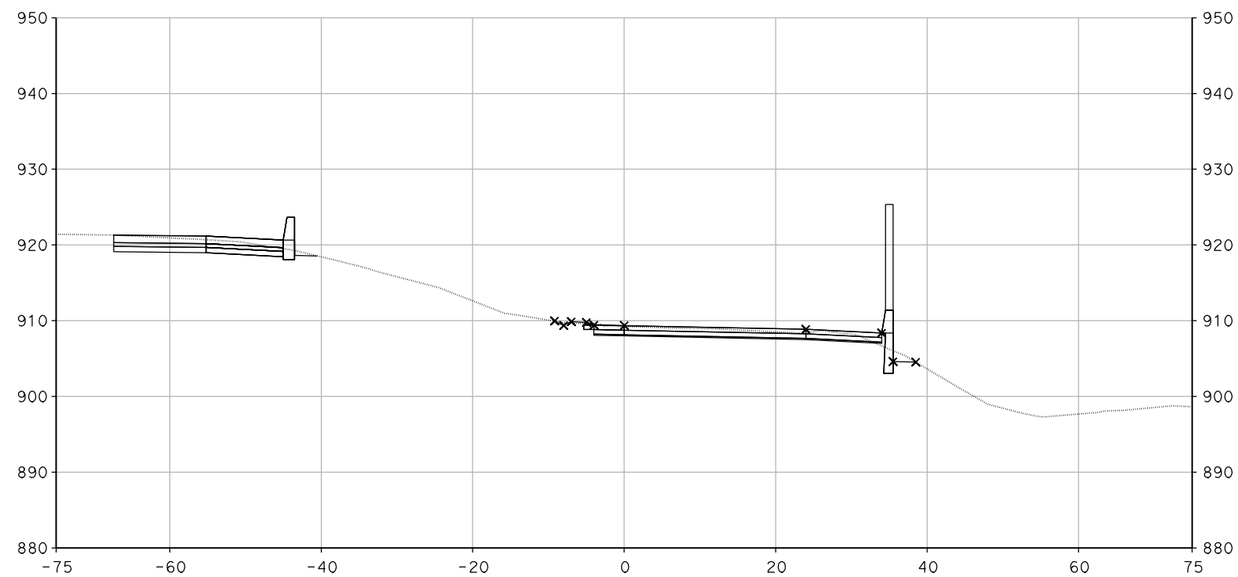

"HM-1" 100+25.00

CROSS SECTIONS

SCALE: 1" = 10'

DESIGN STUDY ONLY

XS-252

REVISED BY	DATE REVISED

CALCULATED-DESIGNED BY	CHECKED BY
SUSAN CHAU	MIKE ROBINSON

CONSULTANT FUNCTIONAL SUPERVISOR: CHRIS BRETALL

STATE OF CALIFORNIA - DEPARTMENT OF TRANSPORTATION

Caltrans

LAST REVISION 00-00-00 | DATE PLOTTED => 29-MAY-2013 | TIME PLOTTED => 11:56

Dist	COUNTY	ROUTE	POST MILES TOTAL PROJECT	SHEET No.	TOTAL SHEETS
7	VEN	101, 23	R0.1/R4.5 3.3/3.8		

CH2M HILL
1000 WILSHIRE Blvd
LOS ANGELES, CA 90017

CITY OF THOUSAND OAKS
2100 THOUSAND OAKS BLVD
THOUSAND OAKS. CA 91362

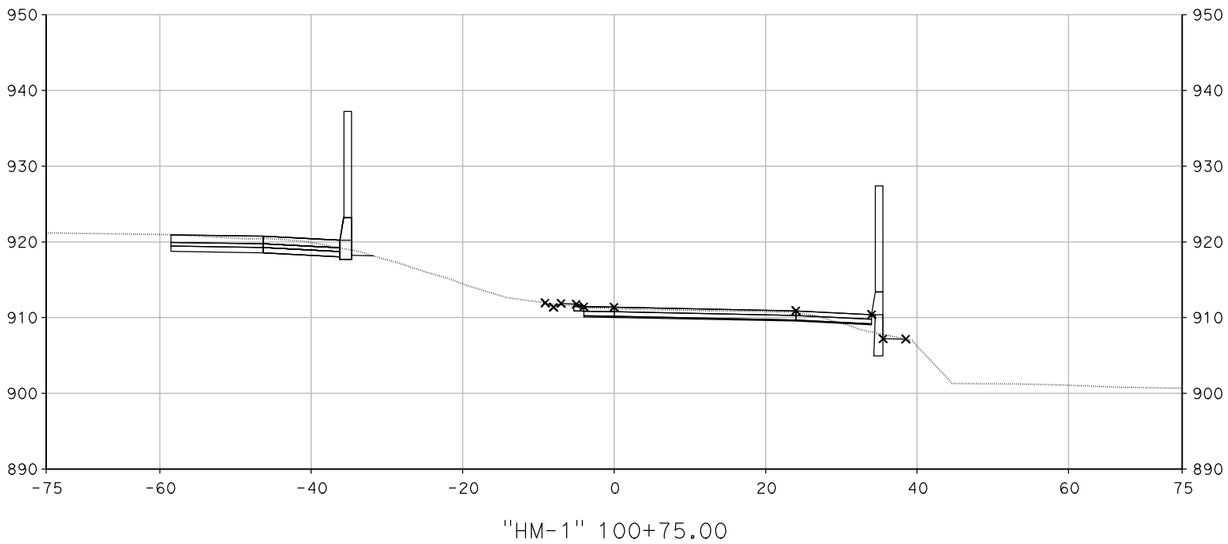

"HM-1" 100+75.00

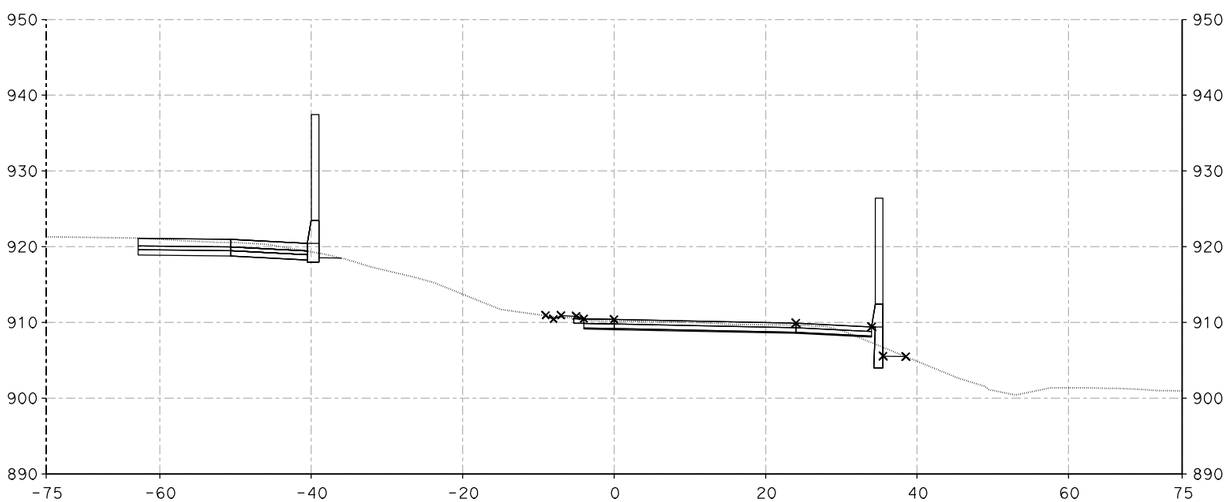

"HM-1" 100+50.00

DESIGN STUDY ONLY

CROSS SECTIONS

SCALE: 1" = 10'

XS-253

REVISED BY	DATE REVISED

CALCULATED-DESIGNED BY	CHECKED BY
SUSAN CHAU	MIKE ROBINSON

CONSULTANT FUNCTIONAL SUPERVISOR: CHRIS BRETALL

STATE OF CALIFORNIA - DEPARTMENT OF TRANSPORTATION

Caltrans

LAST REVISION 00-00-00 | DATE PLOTTED => 29-MAY-2013 | TIME PLOTTED => 11:56

Dist	COUNTY	ROUTE	POST MILES TOTAL PROJECT	SHEET No.	TOTAL SHEETS
7	VEN	101, 23	R0.1/R4.5 3.3/3.8		

CH2M HILL
1000 WILSHIRE Blvd
LOS ANGELES, CA 90017

CITY OF THOUSAND OAKS
2100 THOUSAND OAKS BLVD
THOUSAND OAKS. CA 91362

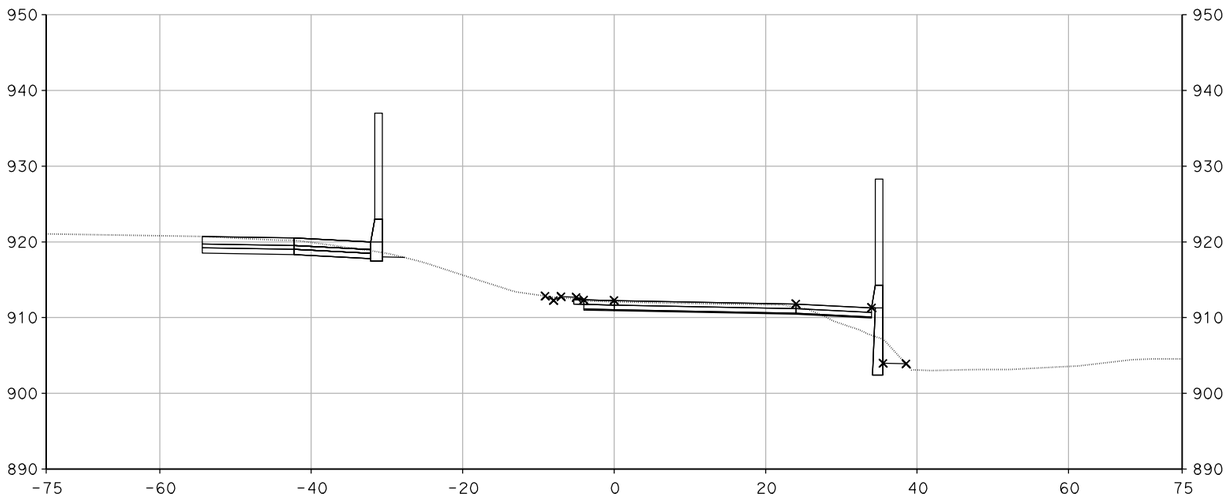

"HM-1" 101+00.00

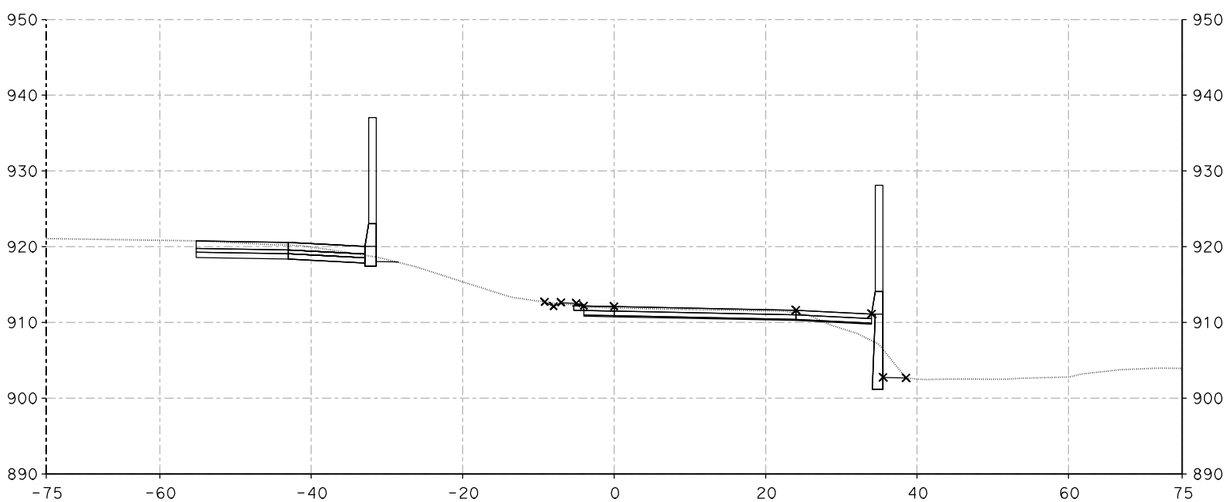

"HM-1" 100+95.00

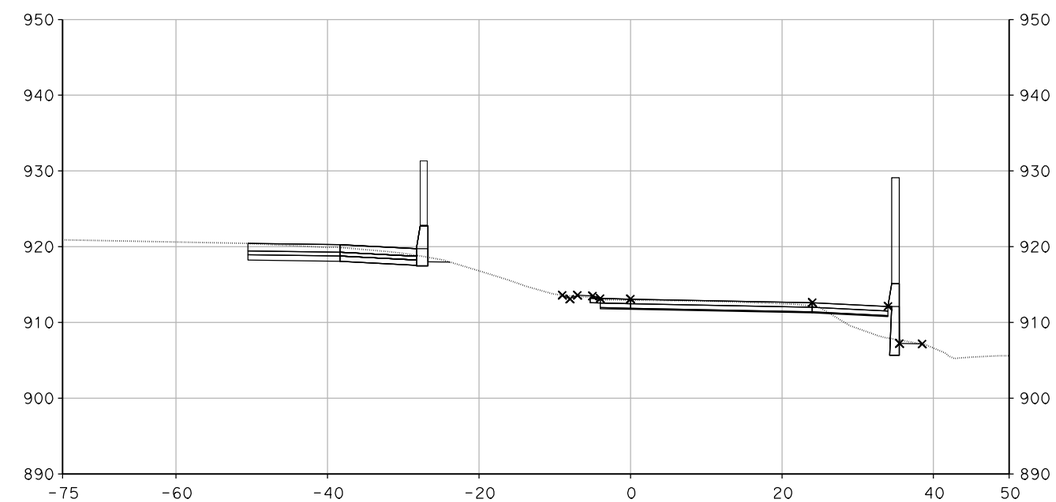

"HM-1" 101+25.00

CROSS SECTIONS

SCALE: 1" = 10'

DESIGN STUDY ONLY

XS-254

REVISED BY	DATE REVISED

SUSAN CHAU	MIKE ROBINSON

CALCULATED-DESIGNED BY	CHECKED BY

CONSULTANT FUNCTIONAL SUPERVISOR	CHRIS BRETALL

STATE OF CALIFORNIA - DEPARTMENT OF TRANSPORTATION

Caltrans

LAST REVISION 00-00-00 | DATE PLOTTED => 29-MAY-2013 | TIME PLOTTED => 11:55

Dist	COUNTY	ROUTE	POST MILES TOTAL PROJECT	SHEET No.	TOTAL SHEETS
7	VEN	101, 23	R0.1/R4.5 3.3/3.8		

CH2M HILL
1000 WILSHIRE Blvd
LOS ANGELES, CA 90017

CITY OF THOUSAND OAKS
2100 THOUSAND OAKS BLVD
THOUSAND OAKS. CA 91362

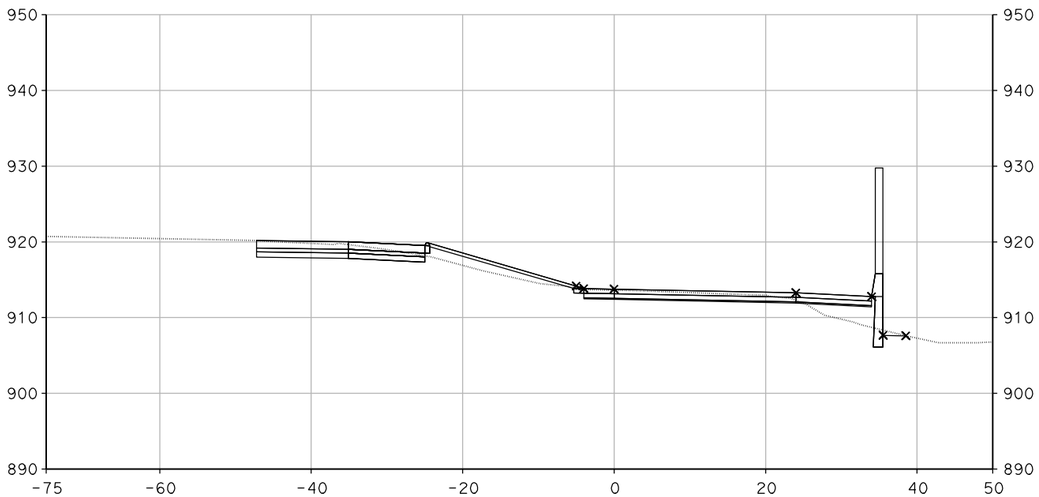

"HM-1" 101+47.40

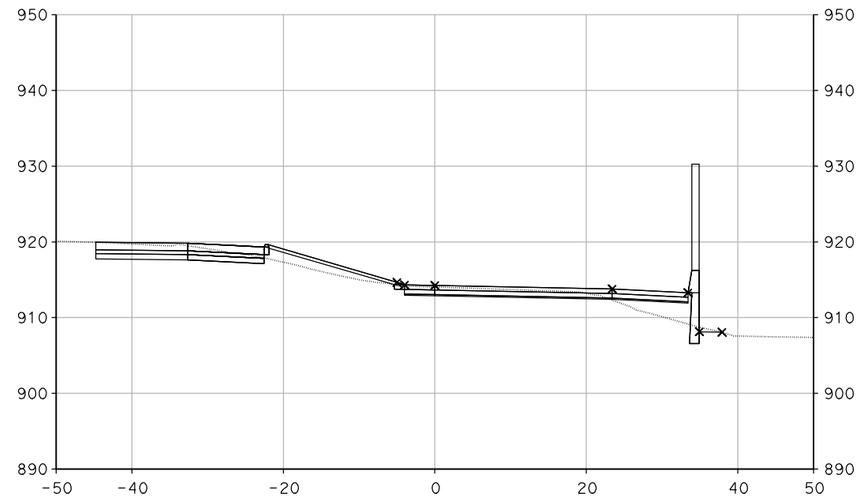

"HM-1" 101+65.00

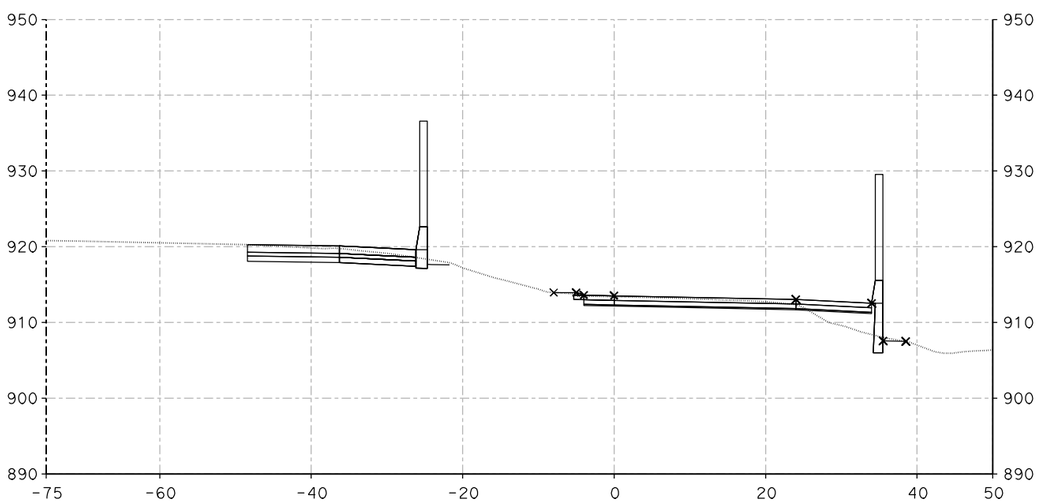

"HM-1" 101+39.11

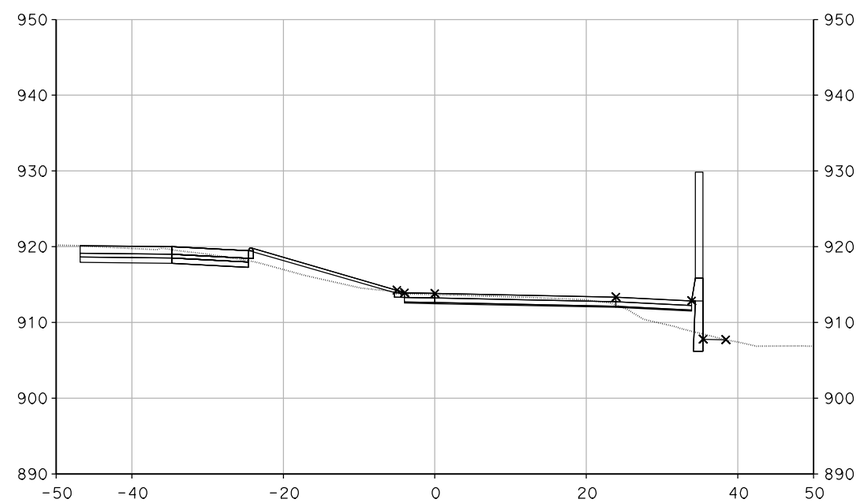

"HM-1" 101+50.00

CROSS SECTIONS

SCALE: 1" = 10'

DESIGN STUDY ONLY

XS-255

REVISED BY	DATE REVISED

CALCULATED-DESIGNED BY	CHECKED BY
SUSAN CHAU	MIKE ROBINSON

CONSULTANT FUNCTIONAL SUPERVISOR: CHRIS BRETALL

STATE OF CALIFORNIA - DEPARTMENT OF TRANSPORTATION

Caltrans

LAST REVISION 00-00-00 | DATE PLOTTED => 29-MAY-2013 | TIME PLOTTED => 11:55

Dist	COUNTY	ROUTE	POST MILES TOTAL PROJECT	SHEET No.	TOTAL SHEETS
7	VEN	101, 23	R0.1/R4.5 3.3/3.8		

CH2M HILL
1000 WILSHIRE Blvd
LOS ANGELES, CA 90017

CITY OF THOUSAND OAKS
2100 THOUSAND OAKS BLVD
THOUSAND OAKS. CA 91362

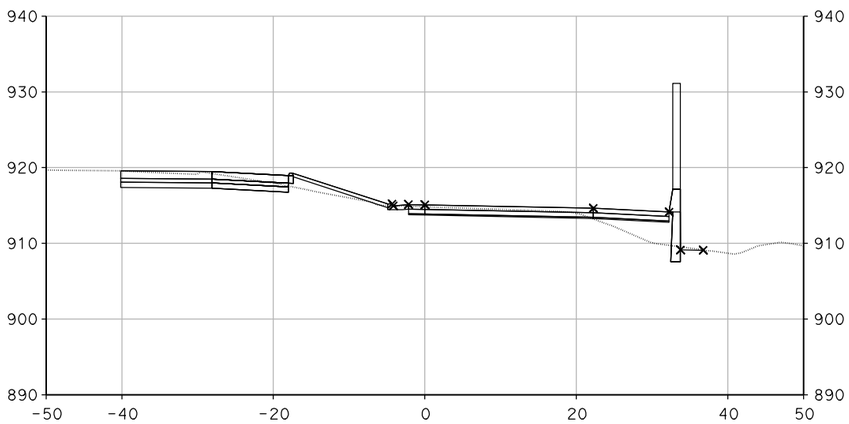

"HM-1" 102+00.00

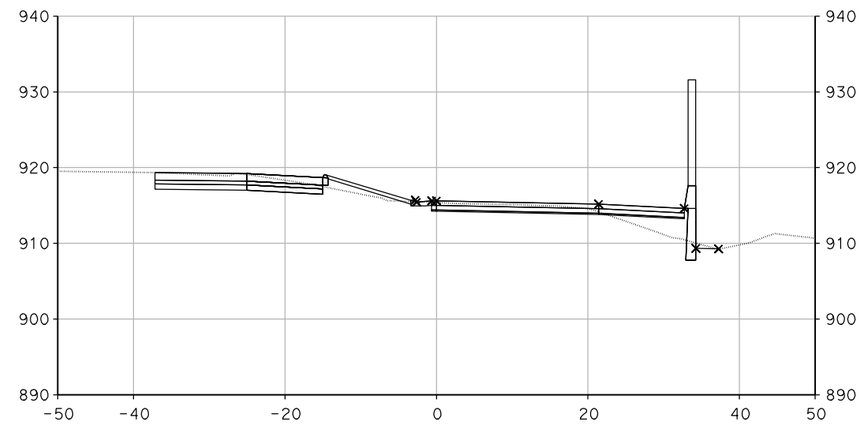

"HM-1" 102+25.00

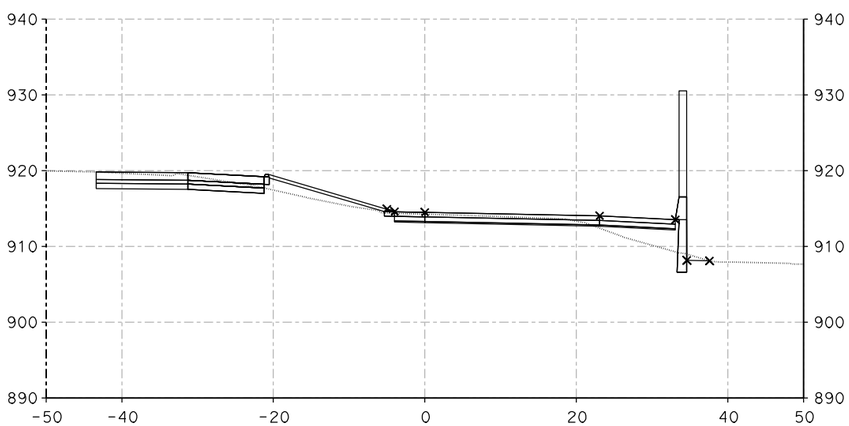

"HM-1" 101+75.00

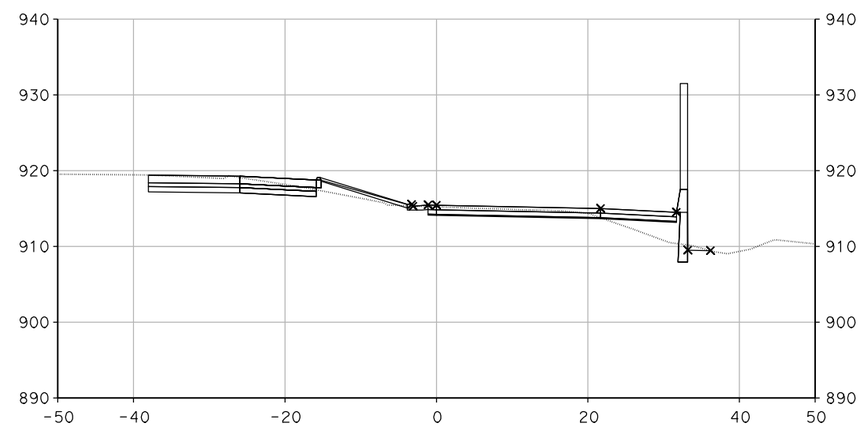

"HM-1" 102+17.40

CROSS SECTIONS

SCALE: 1" = 10'

DESIGN STUDY ONLY

XS-256

STATE OF CALIFORNIA - DEPARTMENT OF TRANSPORTATION

Caltrans

CONSULTANT FUNCTIONAL SUPERVISOR: CHRIS BRETALL

CALCULATED-DESIGNED BY: SUSAN CHAU

CHECKED BY: MIKE ROBINSON

REVISED BY

DATE REVISED

LAST REVISION 00-00-00

DATE PLOTTED => 29-MAY-2013
TIME PLOTTED => 11:55

Dist	COUNTY	ROUTE	POST MILES TOTAL PROJECT	SHEET No.	TOTAL SHEETS
7	VEN	101, 23	R0.1/R4.5 3.3/3.8		

CH2M HILL
1000 WILSHIRE Blvd
LOS ANGELES, CA 90017

CITY OF THOUSAND OAKS
2100 THOUSAND OAKS BLVD
THOUSAND OAKS. CA 91362

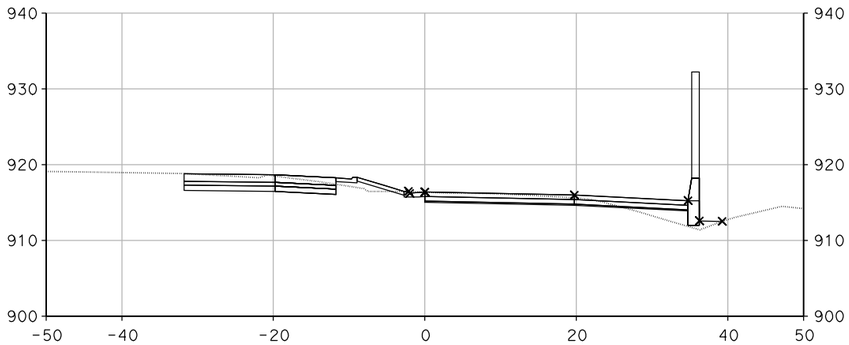

"HM-1" 102+75.00

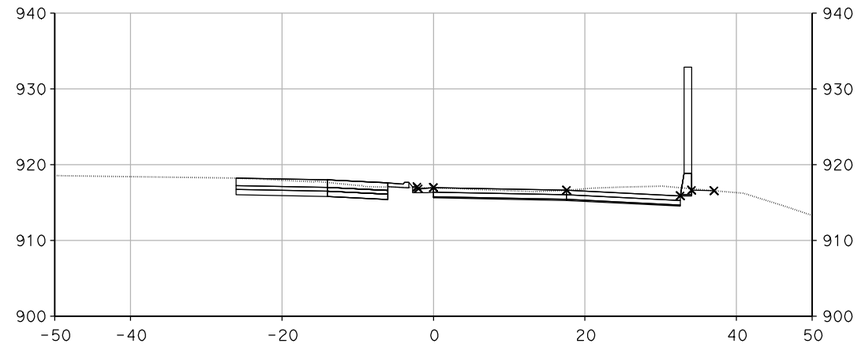

"HM-1" 103+40.30

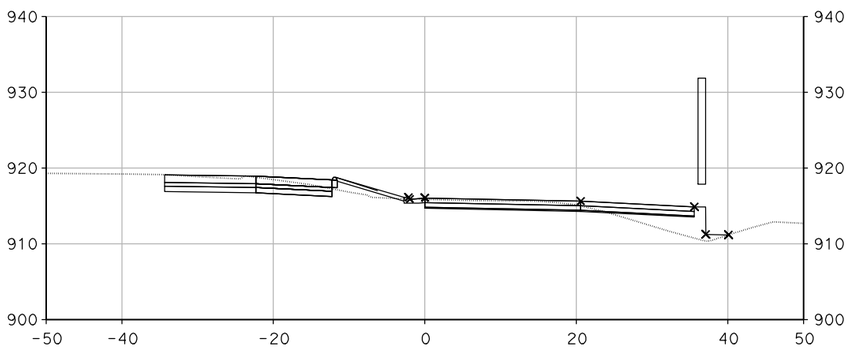

"HM-1" 102+50.00

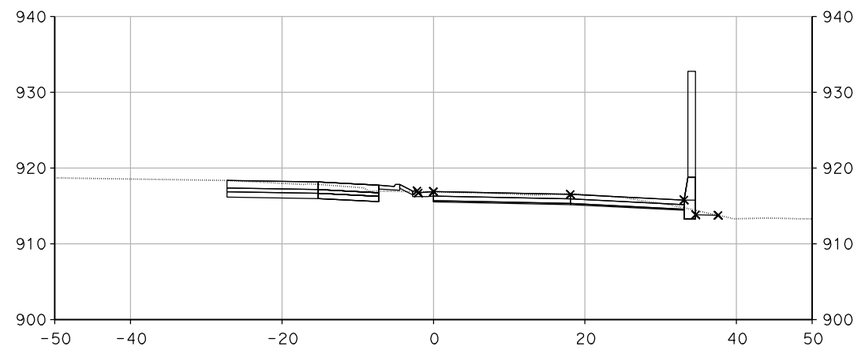

"HM-1" 103+25.00

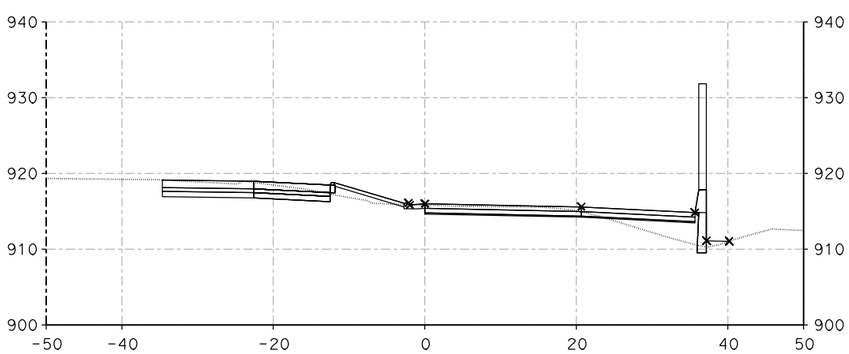

"HM-1" 102+47.40

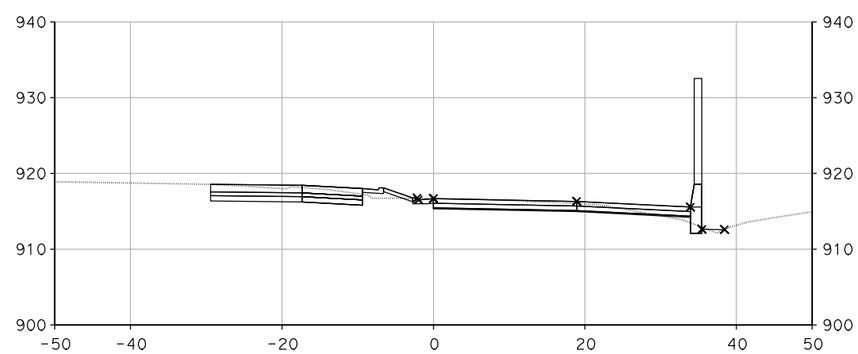

"HM-1" 103+00.00

CROSS SECTIONS

SCALE: 1" = 10'

DESIGN STUDY ONLY

XS-257

STATE OF CALIFORNIA - DEPARTMENT OF TRANSPORTATION

Caltrans

CONSULTANT FUNCTIONAL SUPERVISOR: CHRIS BRETALL

CALCULATED-DESIGNED BY: SUSAN CHAU

CHECKED BY: MIKE ROBINSON

REVISED BY

DATE REVISED

LAST REVISION 00-00-00

DATE PLOTTED => 29-MAY-2013
TIME PLOTTED => 11:56

Dist	COUNTY	ROUTE	POST MILES TOTAL PROJECT	SHEET No.	TOTAL SHEETS
7	VEN	101, 23	R0.1/R4.5 3.3/3.8		

CH2M HILL
1000 WILSHIRE Blvd
LOS ANGELES, CA 90017

CITY OF THOUSAND OAKS
2100 THOUSAND OAKS BLVD
THOUSAND OAKS. CA 91362

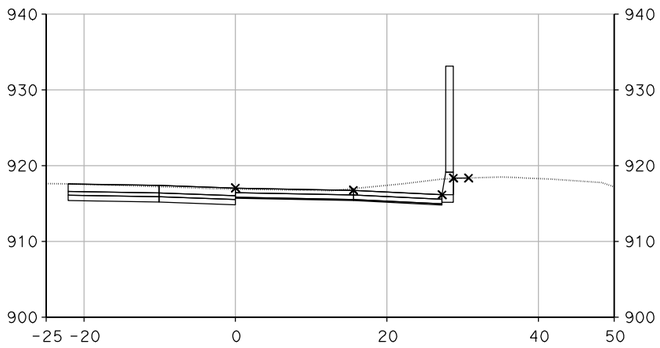

"HM-1" 104+00.00

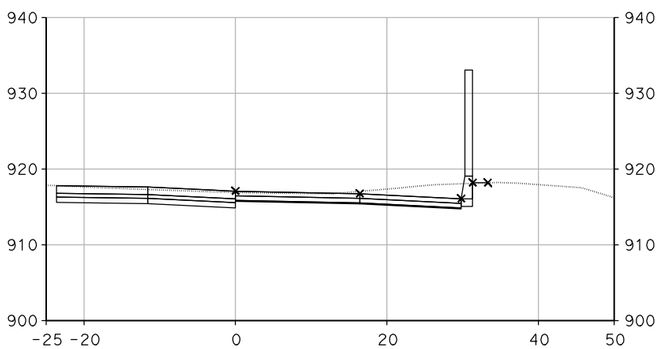

"HM-1" 103+75.00

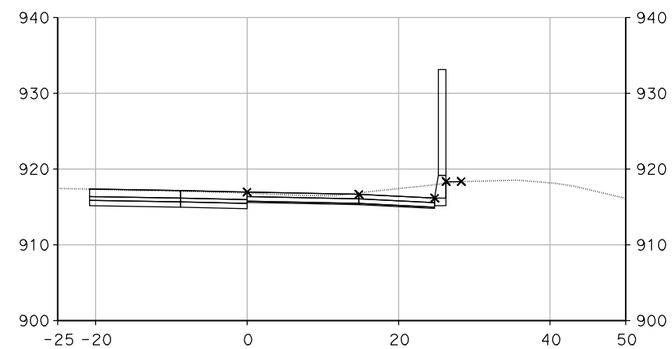

"HM-1" 104+25.00

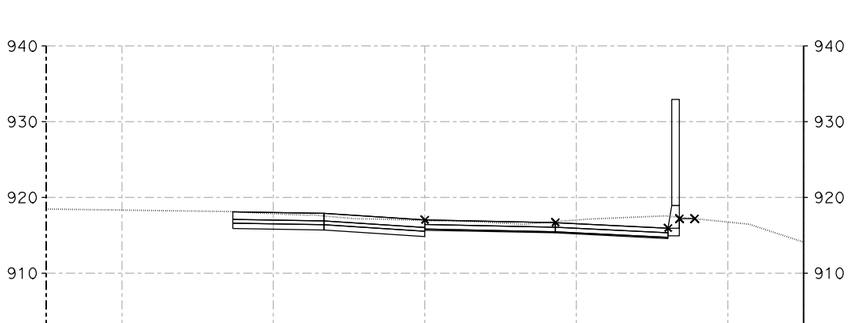

"HM-1" 103+50.00

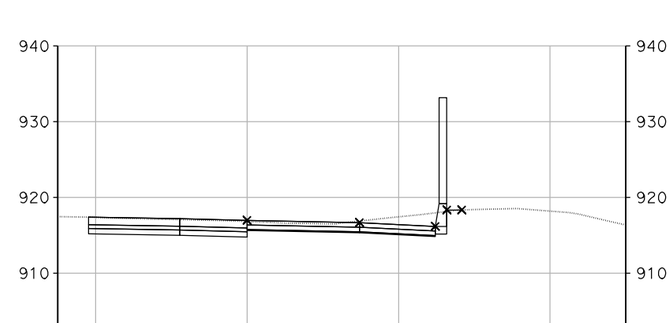

"HM-1" 104+22.40

DESIGN STUDY ONLY

CROSS SECTIONS

SCALE: 1" = 10'

XS-258

STATE OF CALIFORNIA - DEPARTMENT OF TRANSPORTATION

Caltrans

CONSULTANT FUNCTIONAL SUPERVISOR: CHRIS BRETALL

CALCULATED-DESIGNED BY: SUSAN CHAU

CHECKED BY: MIKE ROBINSON

REVISED BY

DATE REVISED

LAST REVISION 00-00-00

DATE PLOTTED => 29-MAY-2013
TIME PLOTTED => 11:56

Dist	COUNTY	ROUTE	POST MILES TOTAL PROJECT	SHEET No.	TOTAL SHEETS
7	VEN	101, 23	R0.1/R4.5 3.3/3.8		

CH2M HILL
1000 WILSHIRE Blvd
LOS ANGELES, CA 90017

CITY OF THOUSAND OAKS
2100 THOUSAND OAKS BLVD
THOUSAND OAKS. CA 91362

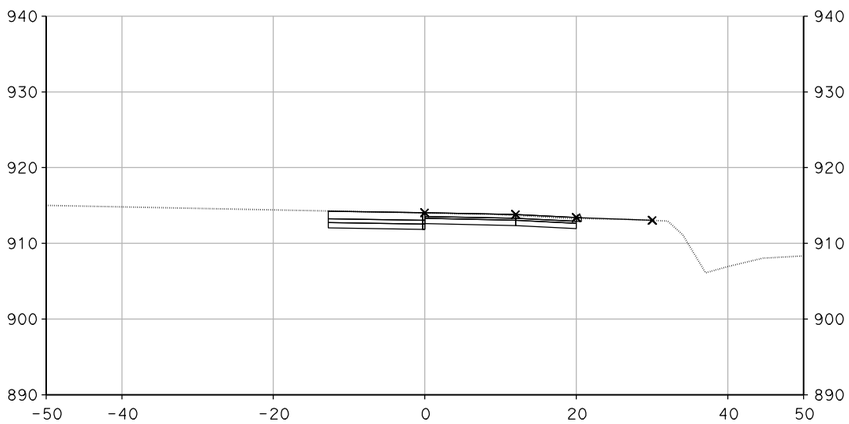

"HM-2" 88+25.00

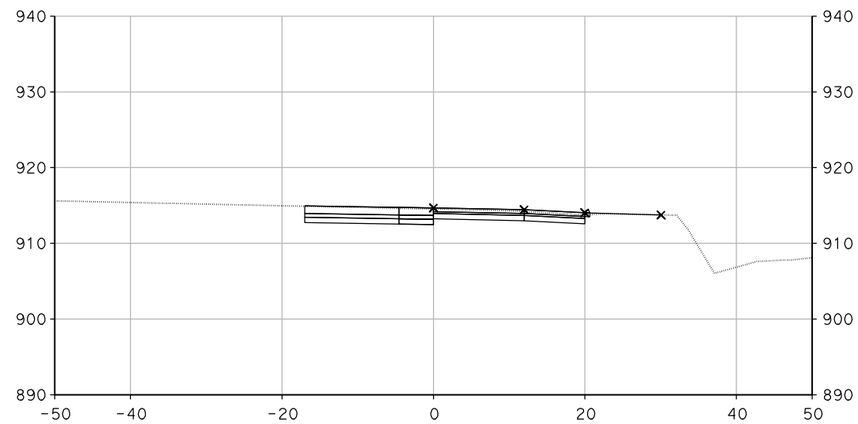

"HM-2" 88+75.00

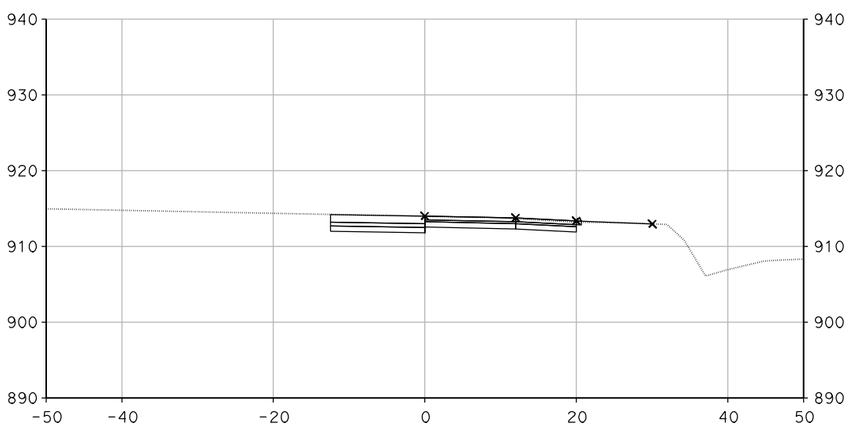

"HM-2" 88+21.71

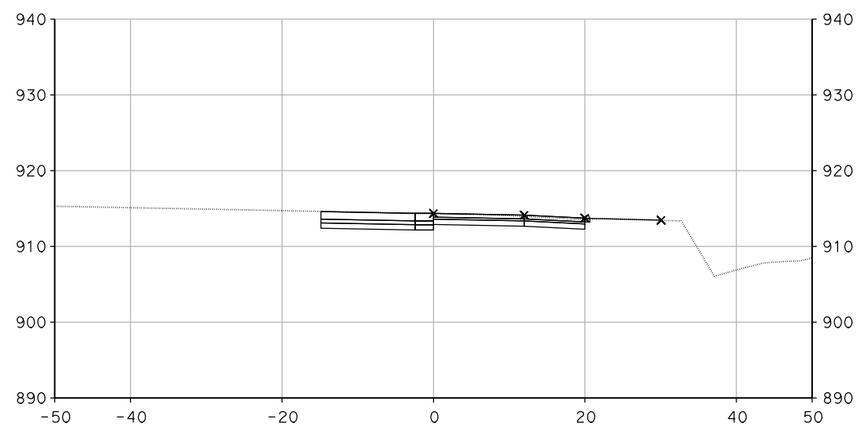

"HM-2" 88+50.00

CROSS SECTIONS

SCALE: 1" = 10'

DESIGN STUDY ONLY

XS-259

STATE OF CALIFORNIA - DEPARTMENT OF TRANSPORTATION

Caltrans

CONSULTANT FUNCTIONAL SUPERVISOR: CHRIS BRETALL

CALCULATED-DESIGNED BY: SUSAN CHAU

CHECKED BY: MIKE ROBINSON

REVISED BY

DATE REVISED

LAST REVISION 00-00-00

DATE PLOTTED => 29-MAY-2013
TIME PLOTTED => 11:56

Dist	COUNTY	ROUTE	POST MILES TOTAL PROJECT	SHEET No.	TOTAL SHEETS
7	VEN	101, 23	R0.1/R4.5 3.3/3.8		

CH2M HILL
1000 WILSHIRE Blvd
LOS ANGELES, CA 90017

CITY OF THOUSAND OAKS
2100 THOUSAND OAKS BLVD
THOUSAND OAKS. CA 91362

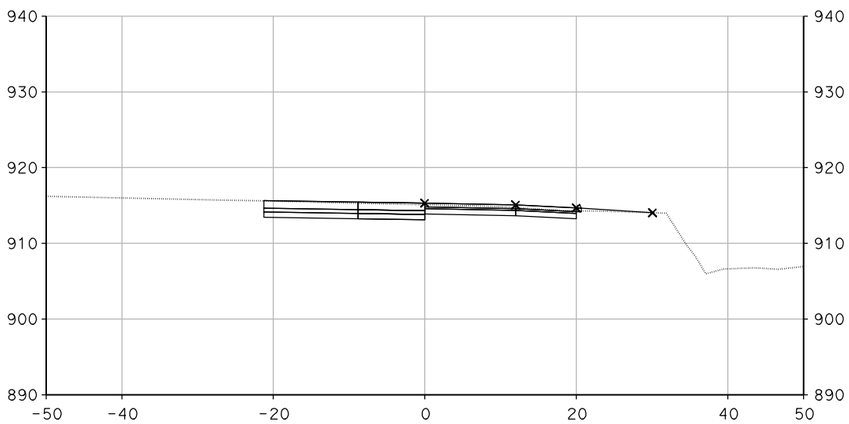

"HM-2" 89+25.00

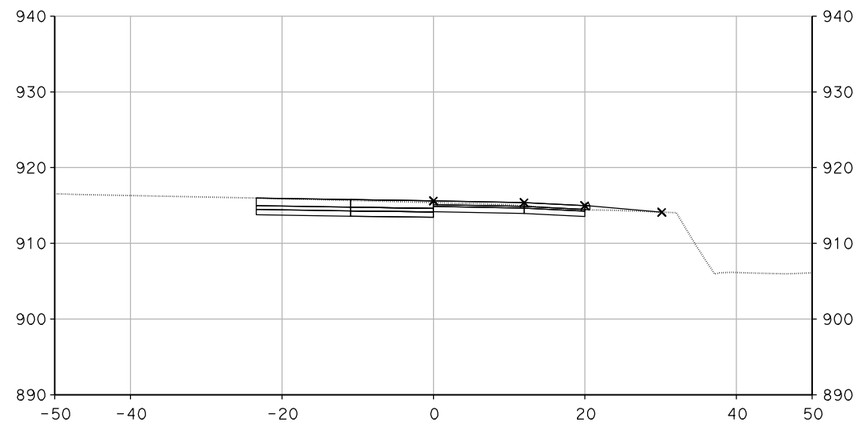

"HM-2" 89+50.00

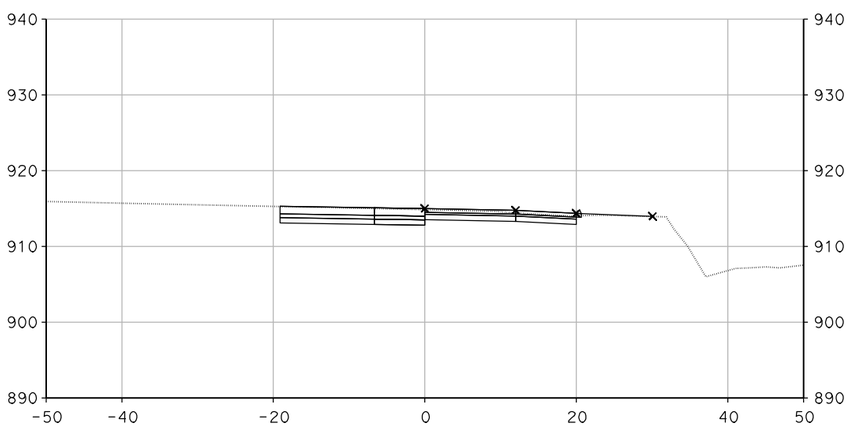

"HM-2" 89+00.00

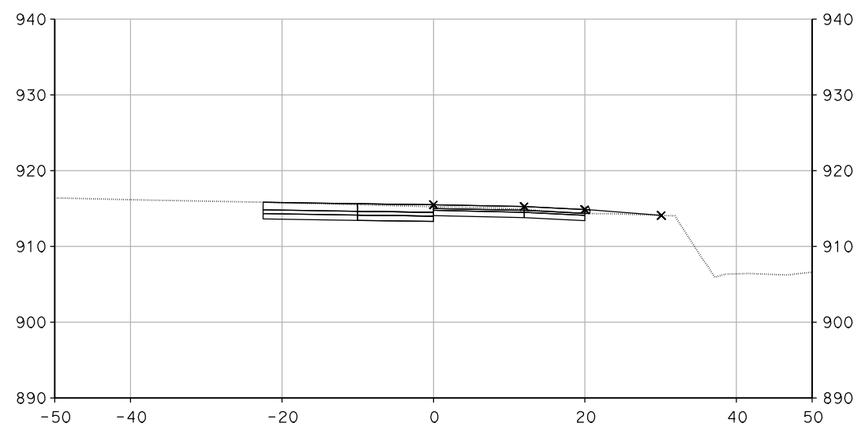

"HM-2" 89+39.53

CROSS SECTIONS

SCALE: 1" = 10'

DESIGN STUDY ONLY

XS-260

STATE OF CALIFORNIA - DEPARTMENT OF TRANSPORTATION

Caltrans

CONSULTANT FUNCTIONAL SUPERVISOR: CHRIS BRETALL

CALCULATED-DESIGNED BY: SUSAN CHAU

CHECKED BY: MIKE ROBINSON

REVISED BY

DATE REVISED

LAST REVISION 00-00-00

DATE PLOTTED => 29-MAY-2013
TIME PLOTTED => 11:56

Dist	COUNTY	ROUTE	POST MILES TOTAL PROJECT	SHEET No.	TOTAL SHEETS
7	VEN	101, 23	R0.1/R4.5 3.3/3.8		

CH2M HILL
1000 WILSHIRE Blvd
LOS ANGELES, CA 90017

CITY OF THOUSAND OAKS
2100 THOUSAND OAKS BLVD
THOUSAND OAKS. CA 91362

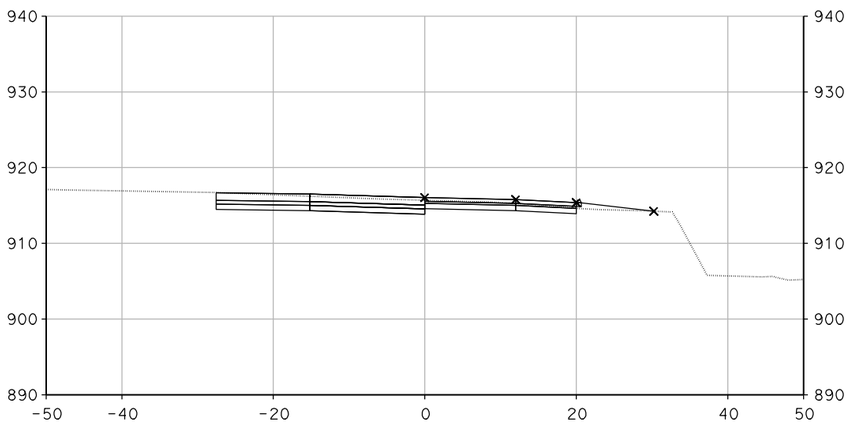

"HM-2" 90+00.00

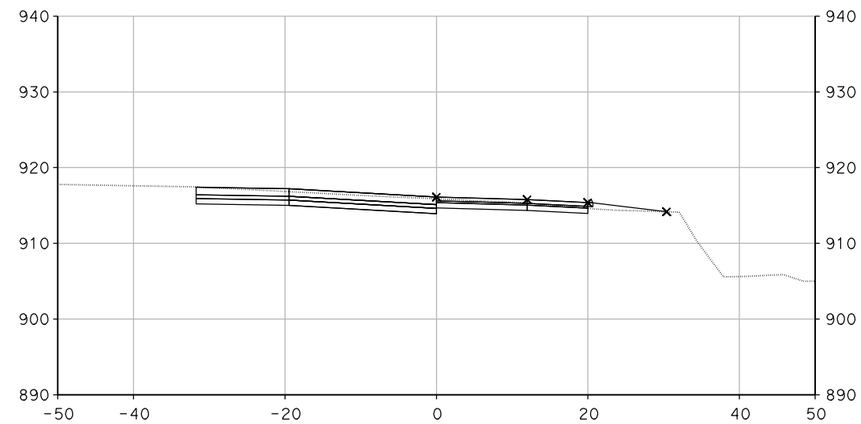

"HM-2" 90+50.00

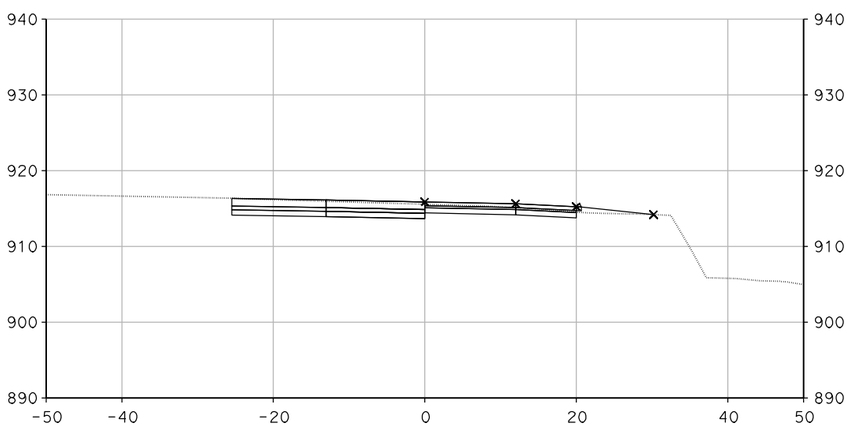

"HM-2" 89+75.00

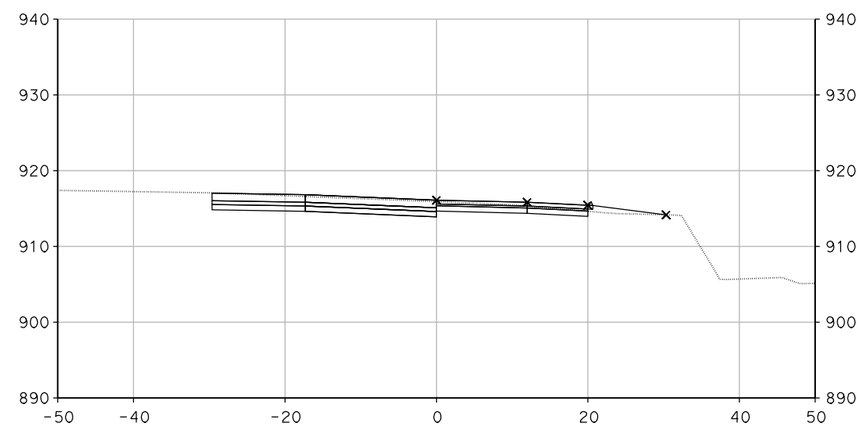

"HM-2" 90+25.00

CROSS SECTIONS

SCALE: 1" = 10'

DESIGN STUDY ONLY

XS-261

STATE OF CALIFORNIA - DEPARTMENT OF TRANSPORTATION
Caltrans

CONSULTANT FUNCTIONAL SUPERVISOR: CHRIS BRETALL

CALCULATED-DESIGNED BY: SUSAN CHAU
CHECKED BY: MIKE ROBINSON

REVISED BY
DATE REVISED

LAST REVISION 00-00-00
DATE PLOTTED => 29-MAY-2013
TIME PLOTTED => 11:56

Dist	COUNTY	ROUTE	POST MILES TOTAL PROJECT	SHEET No.	TOTAL SHEETS
7	VEN	101, 23	R0.1/R4.5 3.3/3.8		

CH2M HILL
1000 WILSHIRE Blvd
LOS ANGELES, CA 90017

CITY OF THOUSAND OAKS
2100 THOUSAND OAKS BLVD
THOUSAND OAKS. CA 91362

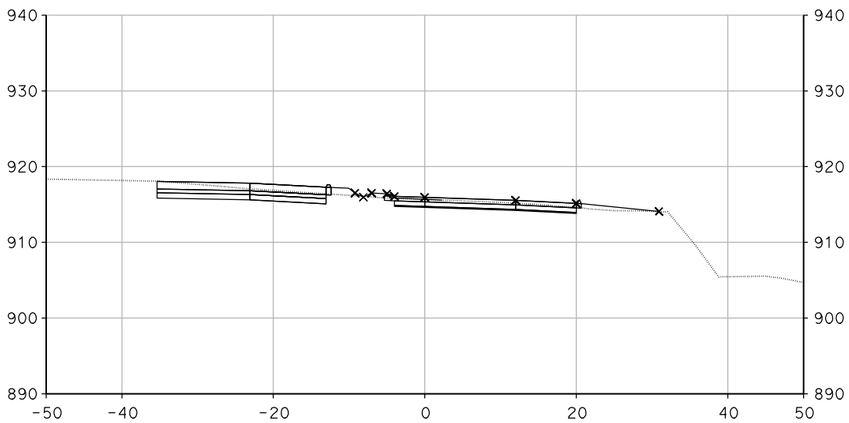

"HM-2" 90+92.69

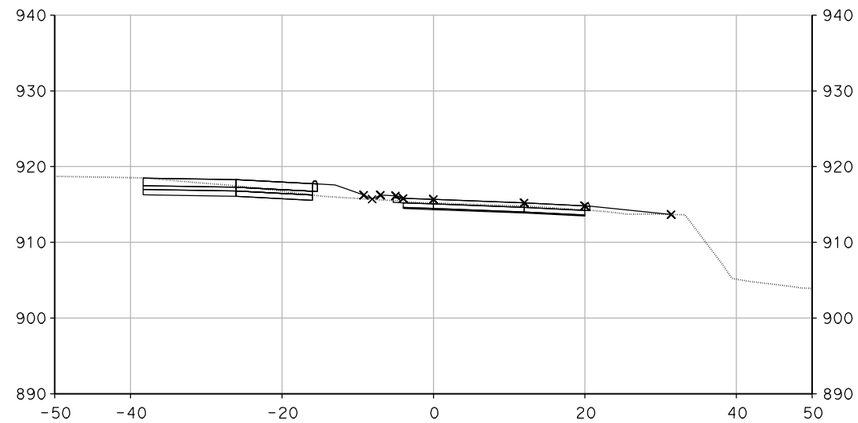

"HM-2" 91+25.00

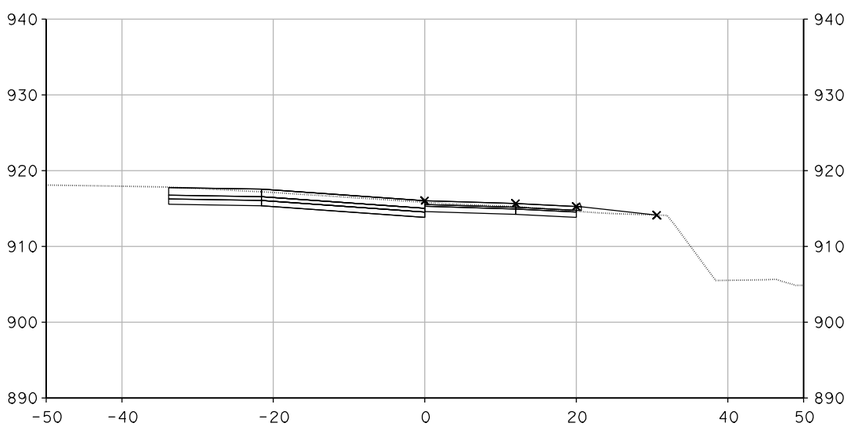

"HM-2" 90+75.00

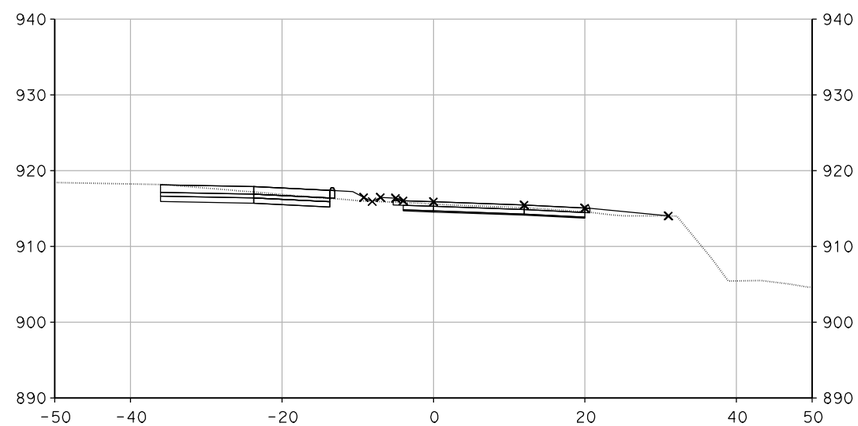

"HM-2" 91+00.00

CROSS SECTIONS

SCALE: 1" = 10'

DESIGN STUDY ONLY

XS-262

STATE OF CALIFORNIA - DEPARTMENT OF TRANSPORTATION
Caltrans

CONSULTANT FUNCTIONAL SUPERVISOR: CHRIS BRETALL

CALCULATED-DESIGNED BY: SUSAN CHAU
CHECKED BY: MIKE ROBINSON

REVISED BY
DATE REVISED

LAST REVISION 00-00-00
DATE PLOTTED => 29-MAY-2013
TIME PLOTTED => 11:57

Dist	COUNTY	ROUTE	POST MILES TOTAL PROJECT	SHEET No.	TOTAL SHEETS
7	VEN	101, 23	R0.1/R4.5 3.3/3.8		

CH2M HILL
1000 WILSHIRE Blvd
LOS ANGELES, CA 90017

CITY OF THOUSAND OAKS
2100 THOUSAND OAKS BLVD
THOUSAND OAKS. CA 91362

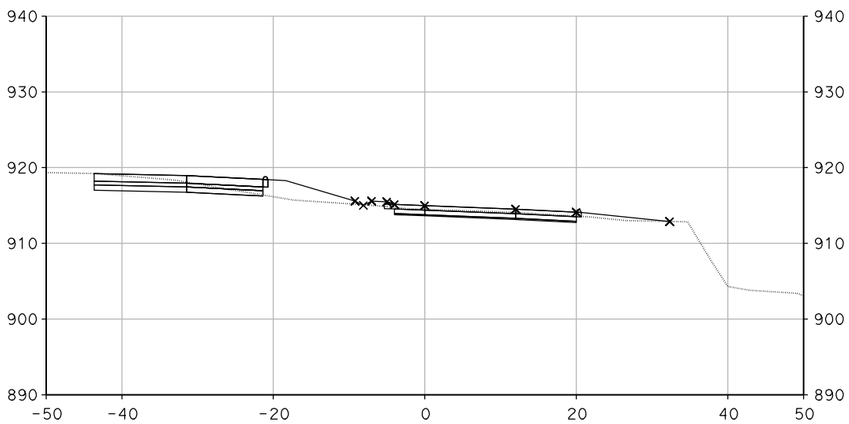

"HM-2" 91+75.00

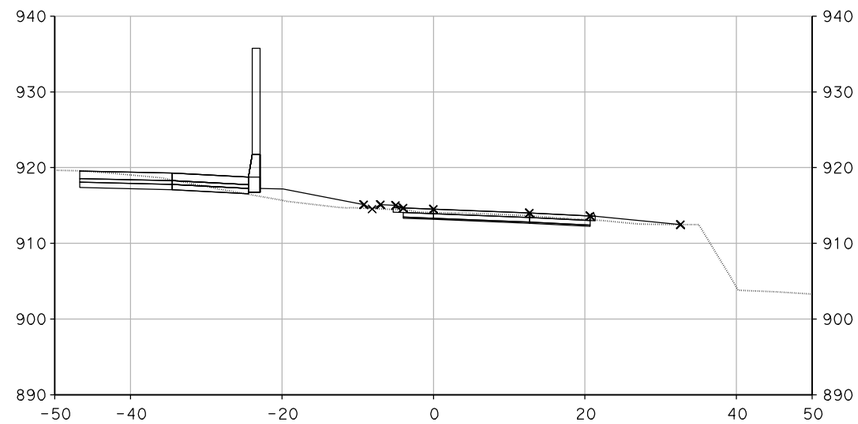

"HM-2" 92+00.00

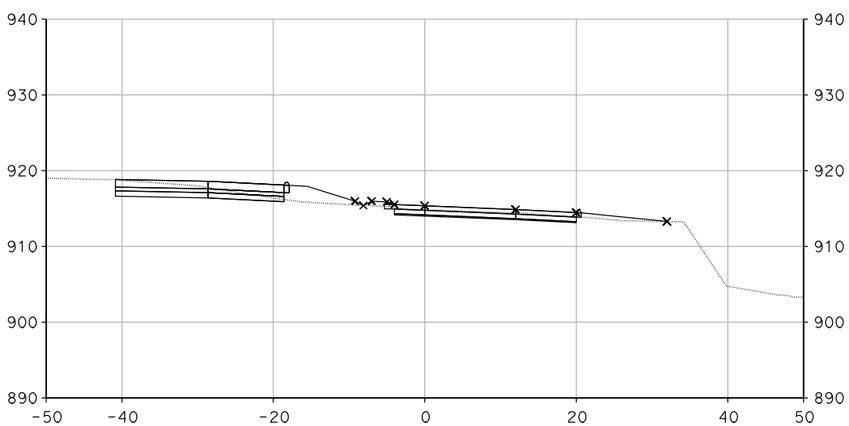

"HM-2" 91+50.00

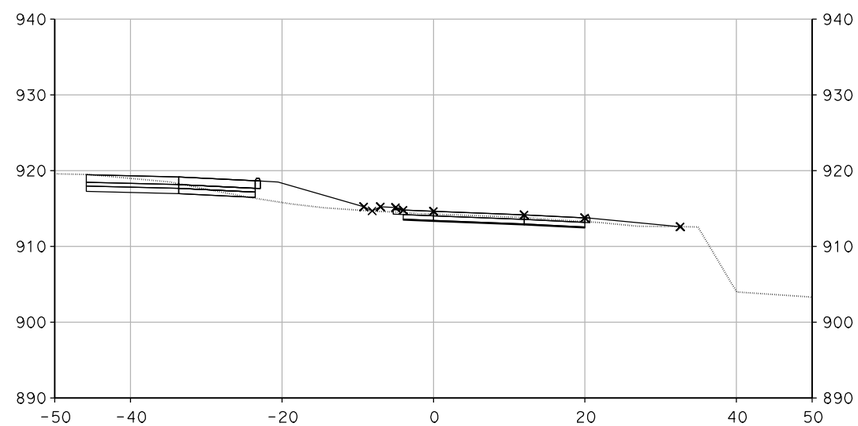

"HM-2" 91+93.00

CROSS SECTIONS

SCALE: 1" = 10'

DESIGN STUDY ONLY

XS-263

STATE OF CALIFORNIA - DEPARTMENT OF TRANSPORTATION

Caltrans

CONSULTANT FUNCTIONAL SUPERVISOR: CHRIS BRETALL

CALCULATED-DESIGNED BY: SUSAN CHAU

CHECKED BY: MIKE ROBINSON

REVISED BY

DATE REVISED

LAST REVISION 00-00-00

DATE PLOTTED => 29-MAY-2013
TIME PLOTTED => 11:57

Dist	COUNTY	ROUTE	POST MILES TOTAL PROJECT	SHEET No.	TOTAL SHEETS
7	VEN	101, 23	R0.1/R4.5 3.3/3.8		

CH2M HILL
1000 WILSHIRE Blvd
LOS ANGELES, CA 90017

CITY OF THOUSAND OAKS
2100 THOUSAND OAKS BLVD
THOUSAND OAKS. CA 91362

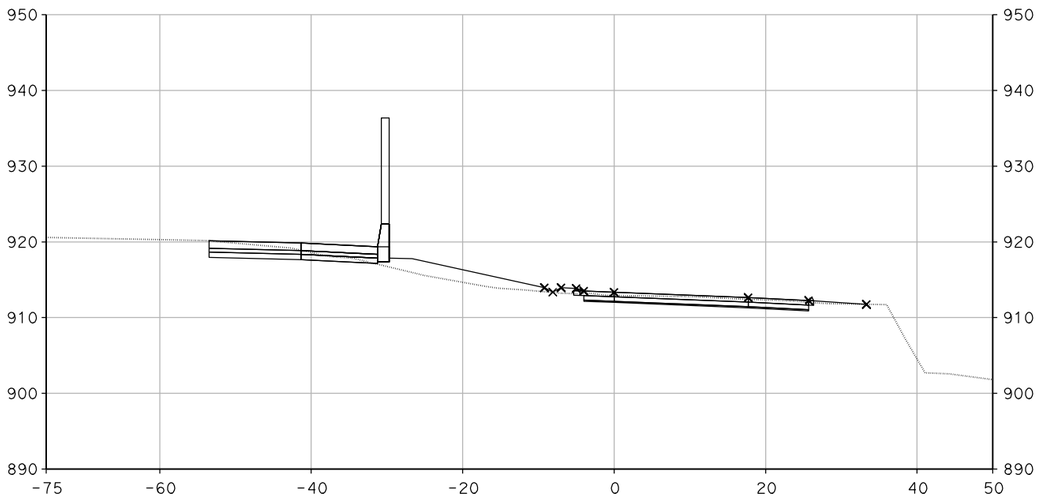

"HM-2" 92+50.00

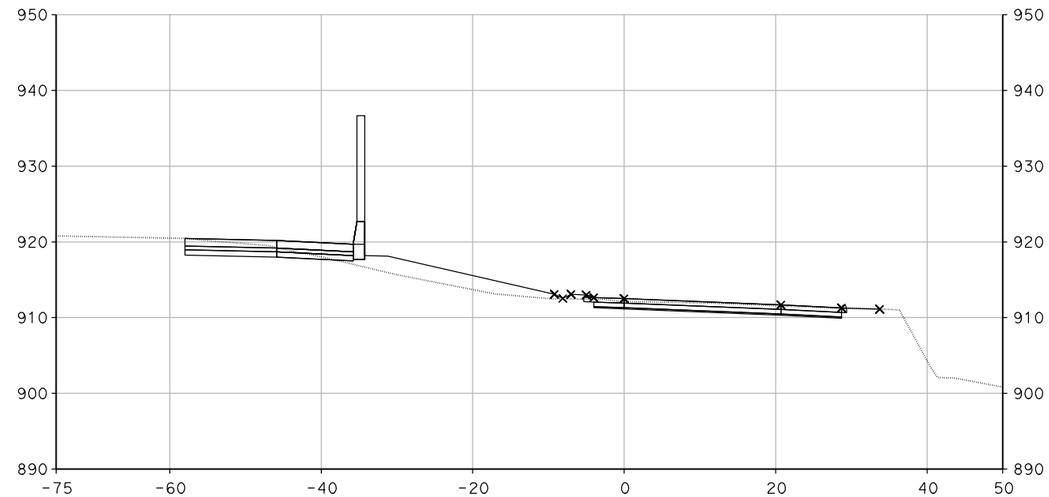

"HM-2" 92+80.00

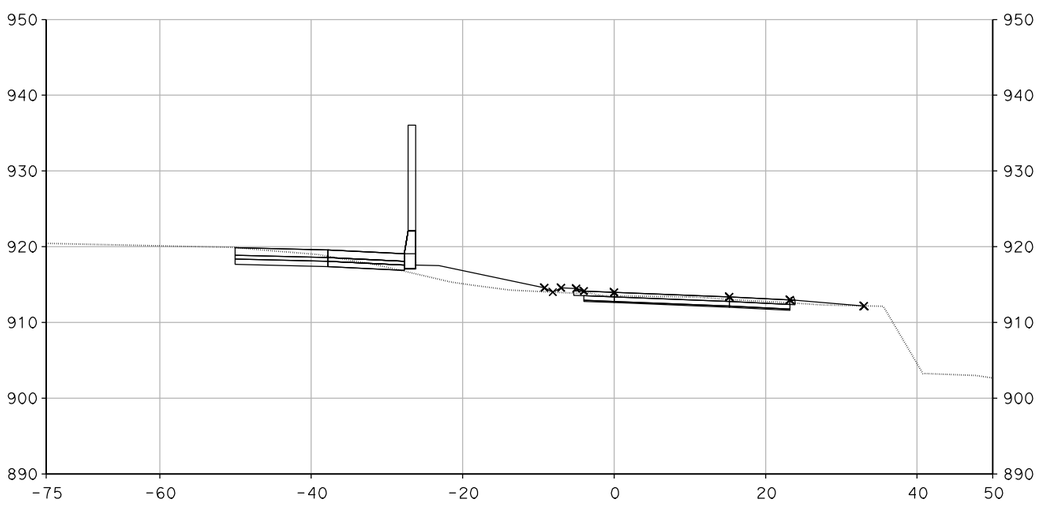

"HM-2" 92+25.00

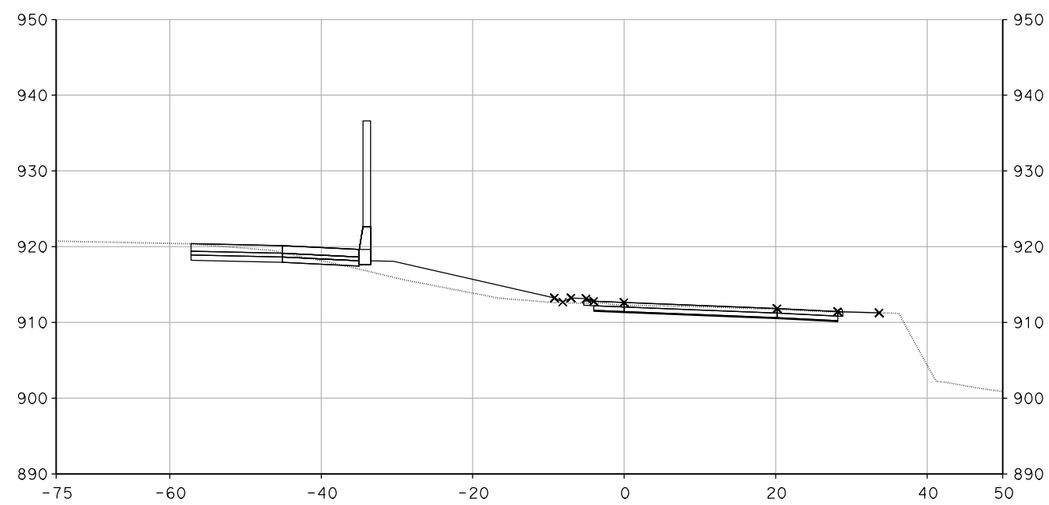

"HM-2" 92+75.00

CROSS SECTIONS

SCALE: 1" = 10'

DESIGN STUDY ONLY

XS-264

STATE OF CALIFORNIA - DEPARTMENT OF TRANSPORTATION

Caltrans

CONSULTANT FUNCTIONAL SUPERVISOR: CHRIS BRETALL

CALCULATED-DESIGNED BY: SUSAN CHAU

CHECKED BY: MIKE ROBINSON

REVISED BY

DATE REVISED

LAST REVISION 00-00-00

DATE PLOTTED => 29-MAY-2013
TIME PLOTTED => 11:57

Dist	COUNTY	ROUTE	POST MILES TOTAL PROJECT	SHEET No.	TOTAL SHEETS
7	VEN	101, 23	R0.1/R4.5 3.3/3.8		

CH2M HILL
1000 WILSHIRE Blvd
LOS ANGELES, CA 90017

CITY OF THOUSAND OAKS
2100 THOUSAND OAKS BLVD
THOUSAND OAKS. CA 91362

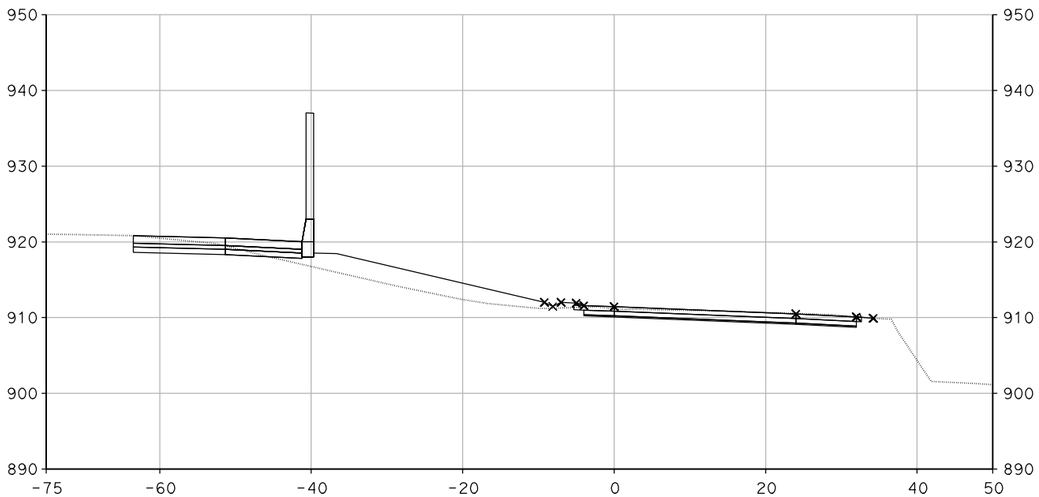

"HM-2" 93+13.00

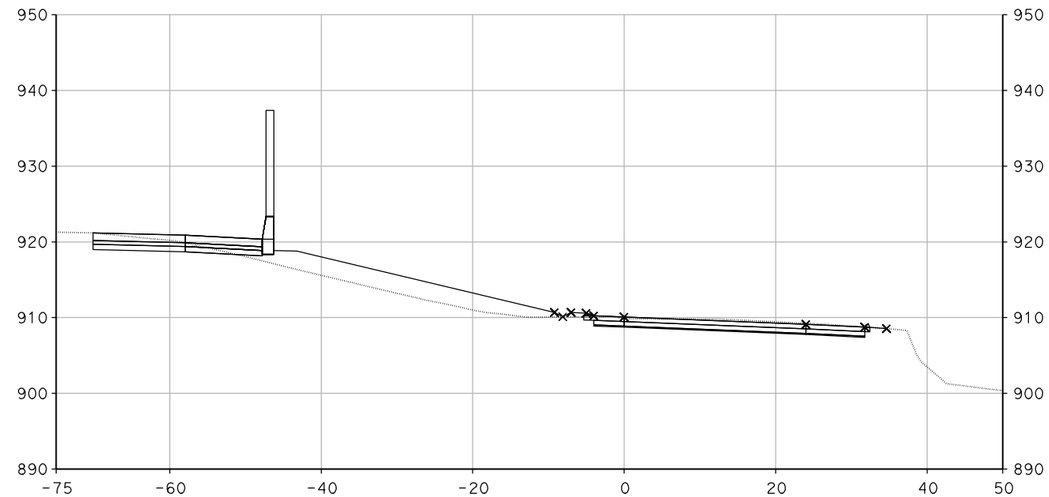

"HM-2" 93+50.00

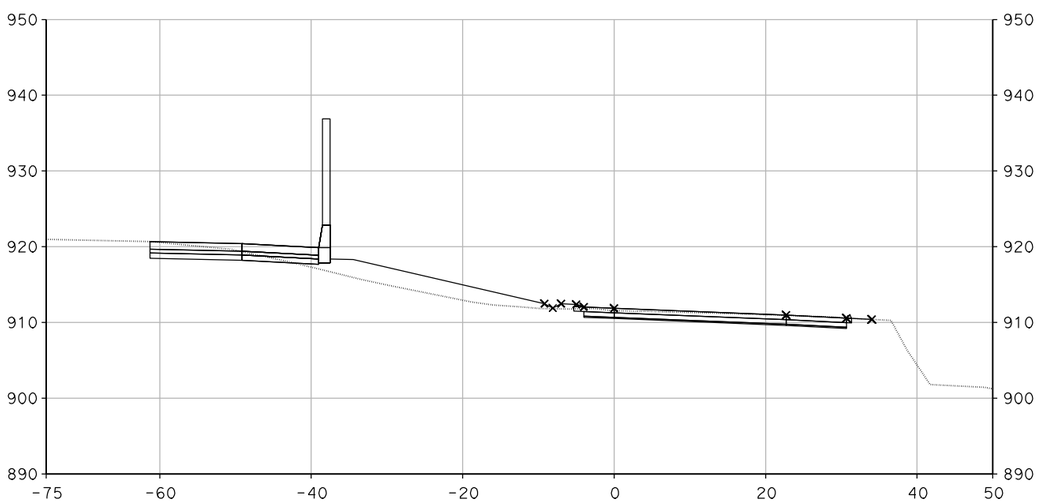

"HM-2" 93+00.00

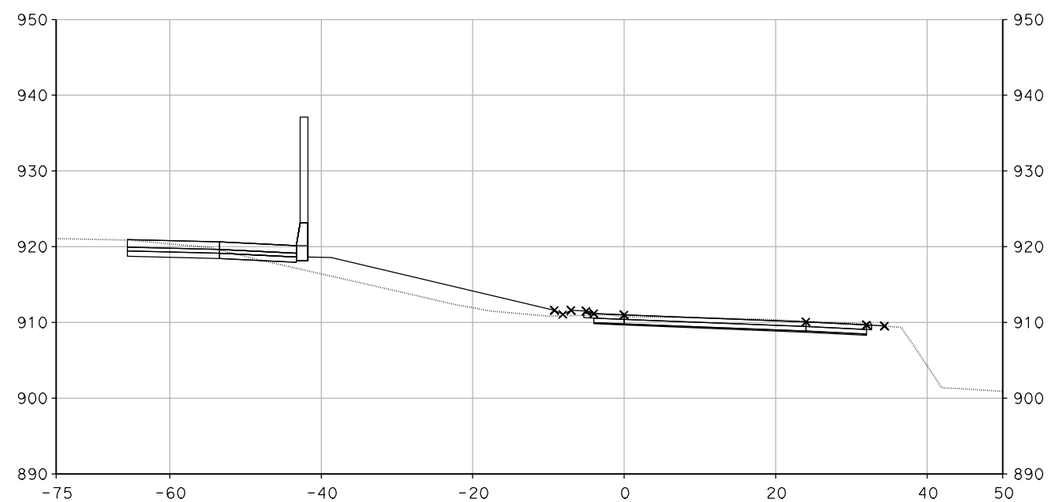

"HM-2" 93+25.00

CROSS SECTIONS

SCALE: 1" = 10'

DESIGN STUDY ONLY

XS-265

STATE OF CALIFORNIA - DEPARTMENT OF TRANSPORTATION

Caltrans

CONSULTANT FUNCTIONAL SUPERVISOR: CHRIS BRETALL

CALCULATED-DESIGNED BY: SUSAN CHAU

CHECKED BY: MIKE ROBINSON

REVISED BY

DATE REVISED

LAST REVISION 00-00-00

DATE PLOTTED => 29-MAY-2013

TIME PLOTTED => 11:57

Dist	COUNTY	ROUTE	POST MILES TOTAL PROJECT	SHEET No.	TOTAL SHEETS
7	VEN	101, 23	R0.1/R4.5 3.3/3.8		

CH2M HILL
1000 WILSHIRE Blvd
LOS ANGELES, CA 90017

CITY OF THOUSAND OAKS
2100 THOUSAND OAKS BLVD
THOUSAND OAKS. CA 91362

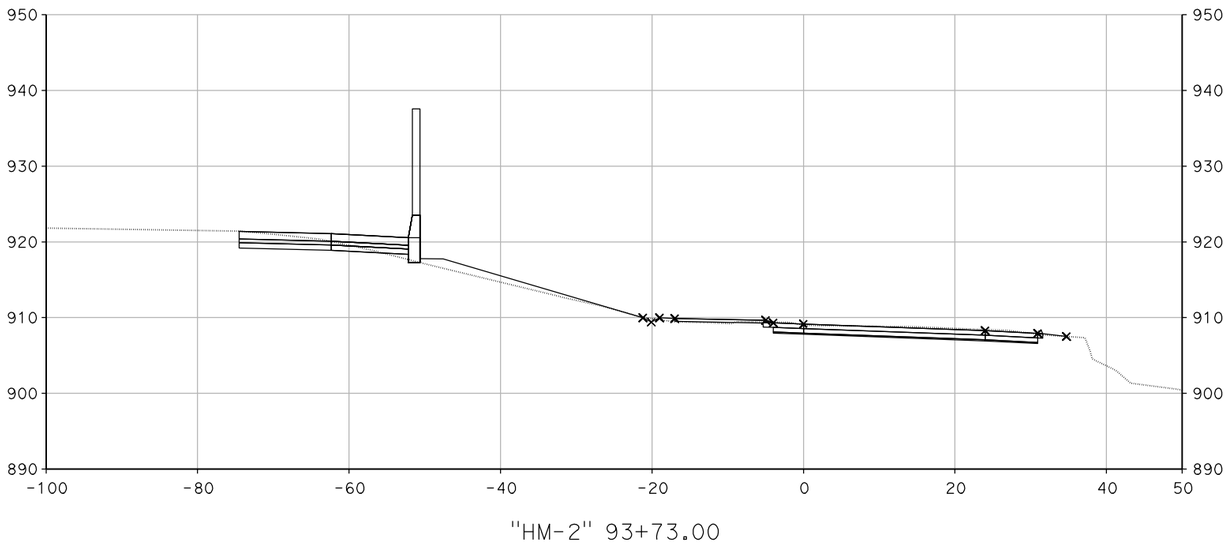

"HM-2" 93+73.00

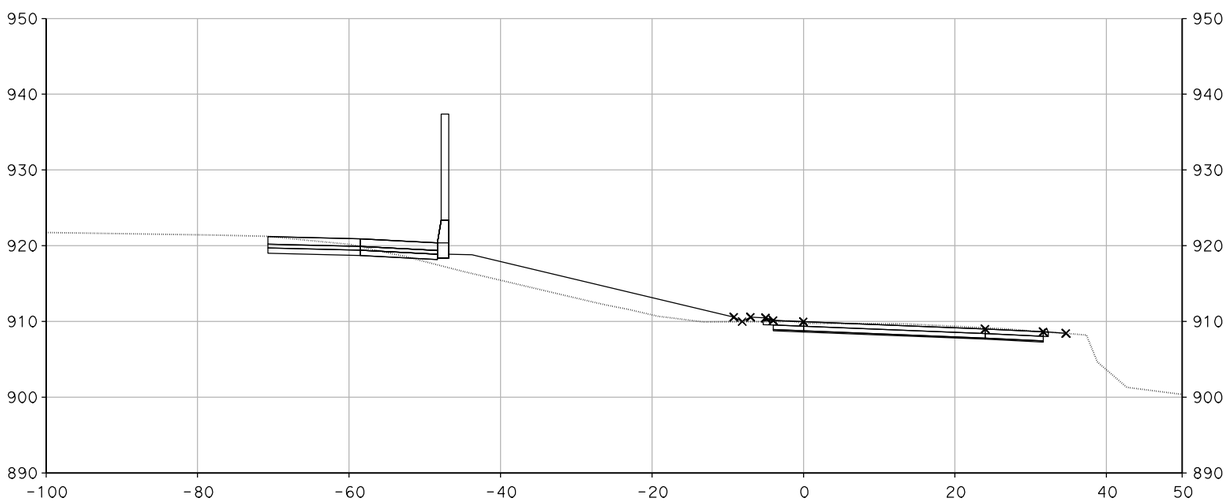

"HM-2" 93+53.00

DESIGN STUDY ONLY

CROSS SECTIONS

SCALE: 1" = 10'

XS-266

REVISED BY	DATE REVISED

CALCULATED-DESIGNED BY	CHECKED BY
SUSAN CHAU	MIKE ROBINSON

CONSULTANT FUNCTIONAL SUPERVISOR: CHRIS BRETALL

STATE OF CALIFORNIA - DEPARTMENT OF TRANSPORTATION

Caltrans

LAST REVISION 00-00-00 | DATE PLOTTED => 29-MAY-2013 | TIME PLOTTED => 12:28

Dist	COUNTY	ROUTE	POST MILES TOTAL PROJECT	SHEET No.	TOTAL SHEETS
7	VEN	101, 23	R0.1/R4.5 3.3/3.8		

CH2M HILL
1000 WILSHIRE Blvd
LOS ANGELES, CA 90017

CITY OF THOUSAND OAKS
2100 THOUSAND OAKS BLVD
THOUSAND OAKS. CA 91362

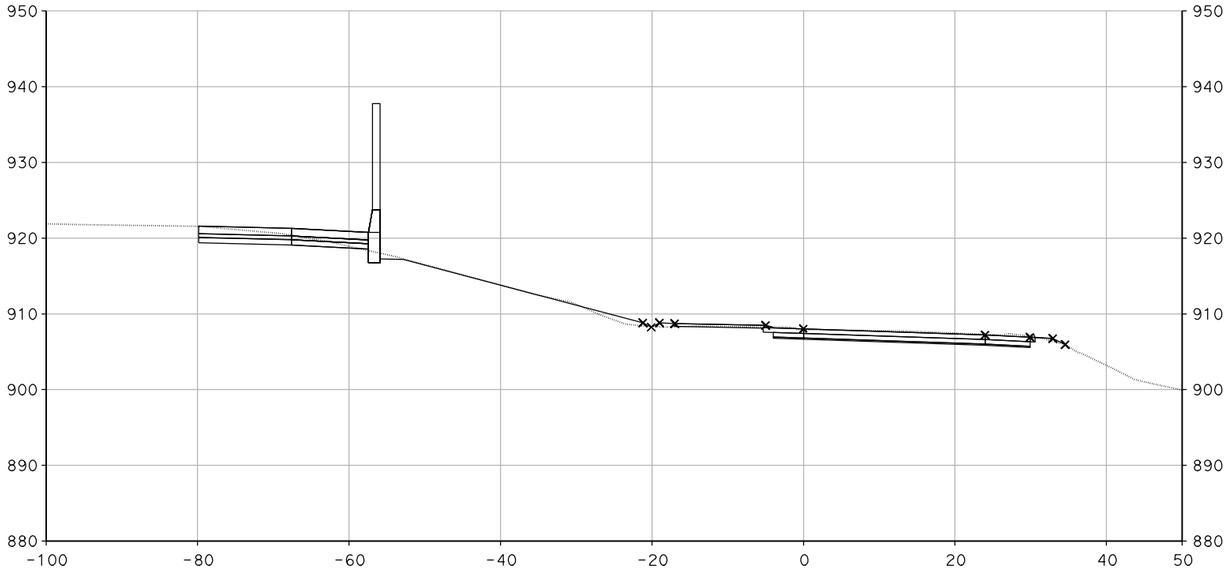

"HM-2" 93+99.30

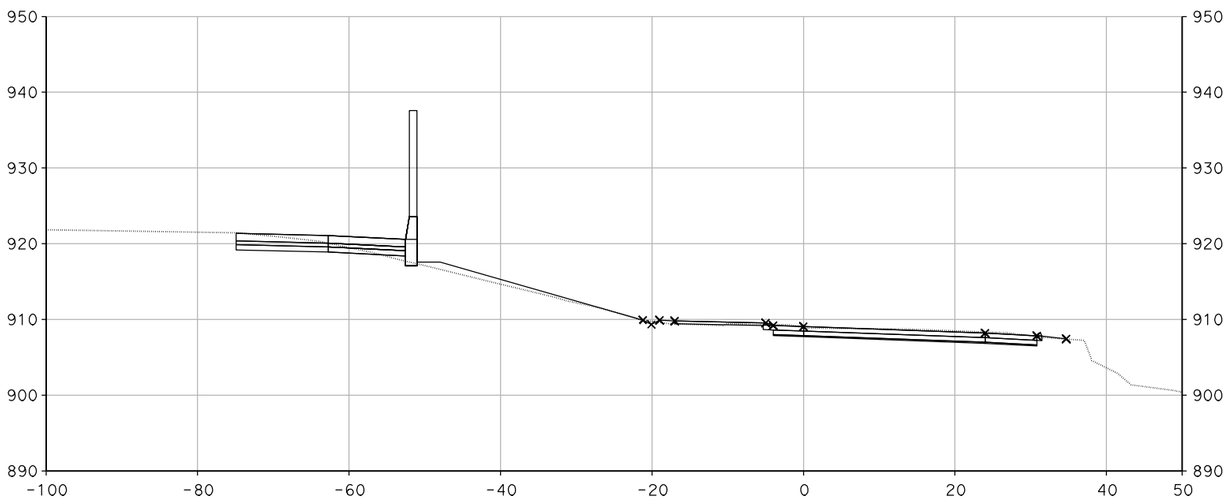

"HM-2" 93+75.00

DESIGN STUDY ONLY

CROSS SECTIONS

SCALE: 1" = 10'

XS-267

REVISED BY	DATE REVISED

CALCULATED-DESIGNED BY	CHECKED BY
SUSAN CHAU	MIKE ROBINSON

CONSULTANT FUNCTIONAL SUPERVISOR: CHRIS BRETALL

STATE OF CALIFORNIA - DEPARTMENT OF TRANSPORTATION

Caltrans

LAST REVISION 00-00-00 | DATE PLOTTED => 29-MAY-2013 | TIME PLOTTED => 11:57

Dist	COUNTY	ROUTE	POST MILES TOTAL PROJECT	SHEET No.	TOTAL SHEETS
7	VEN	101, 23	R0.1/R4.5 3.3/3.8		

CH2M HILL
1000 WILSHIRE Blvd
LOS ANGELES, CA 90017

CITY OF THOUSAND OAKS
2100 THOUSAND OAKS BLVD
THOUSAND OAKS. CA 91362

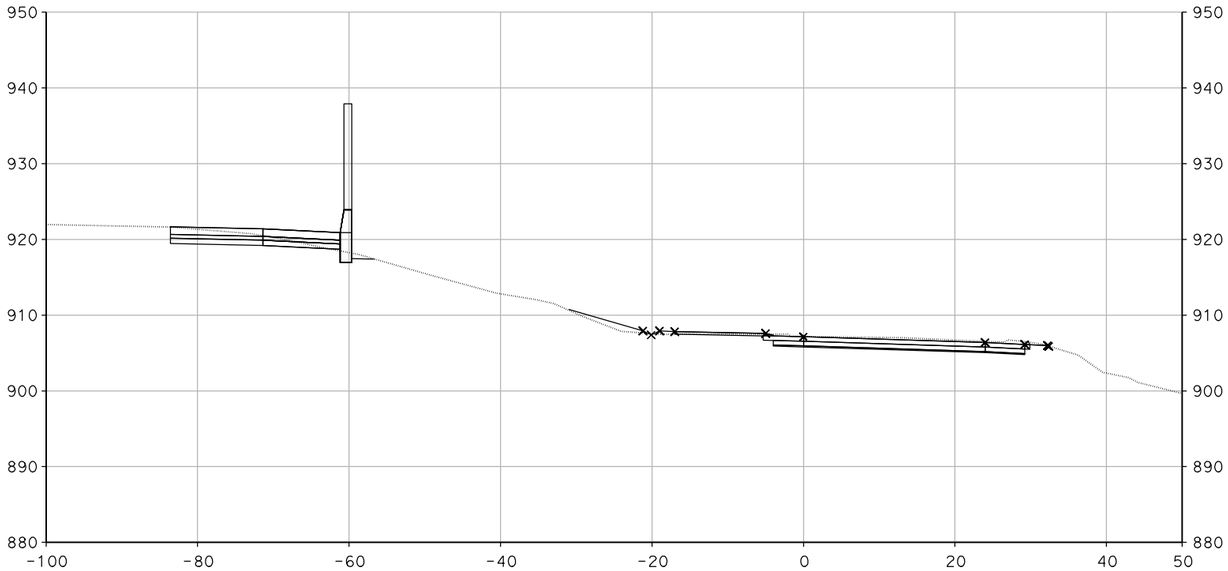

"HM-2" 94+18.00

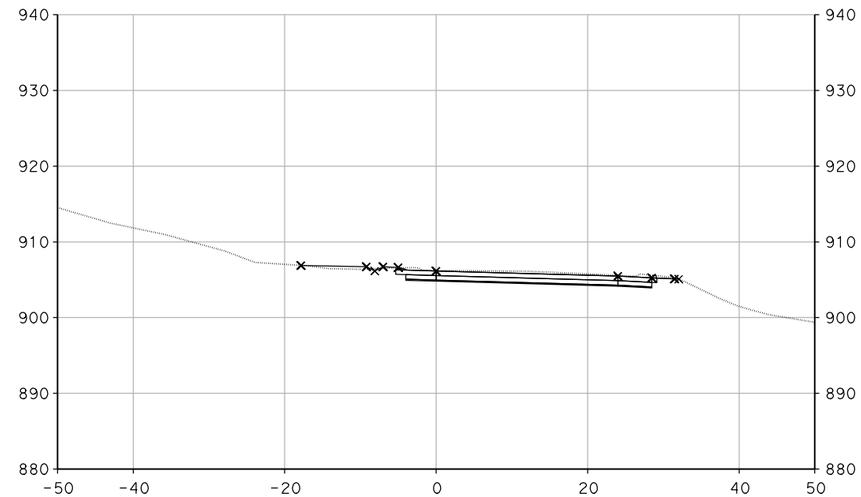

"HM-2" 94+38.00

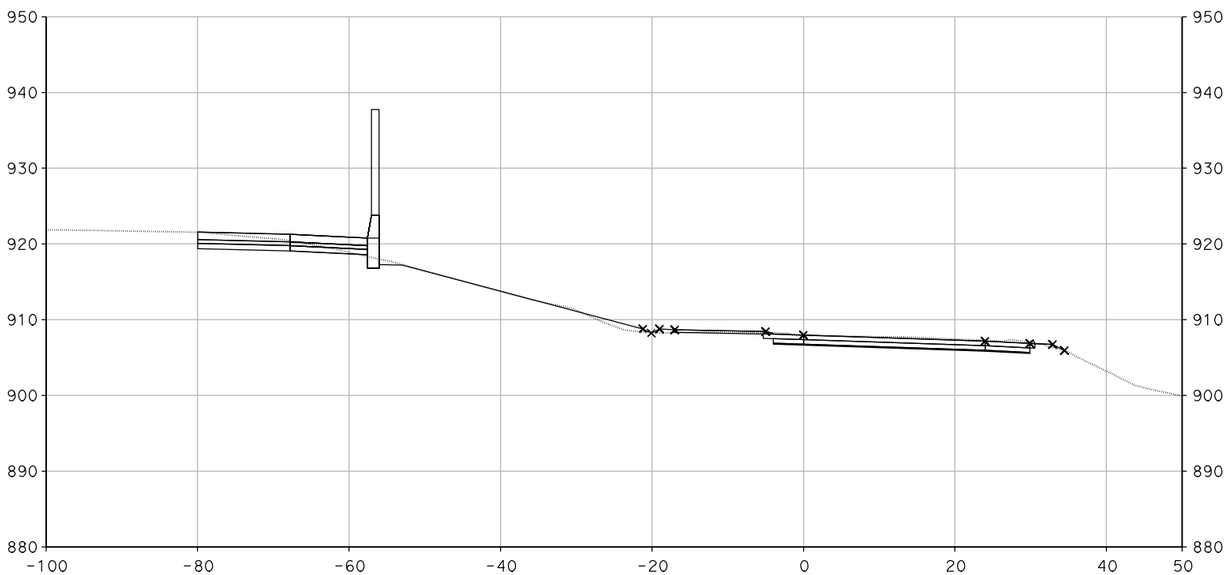

"HM-2" 94+00.00

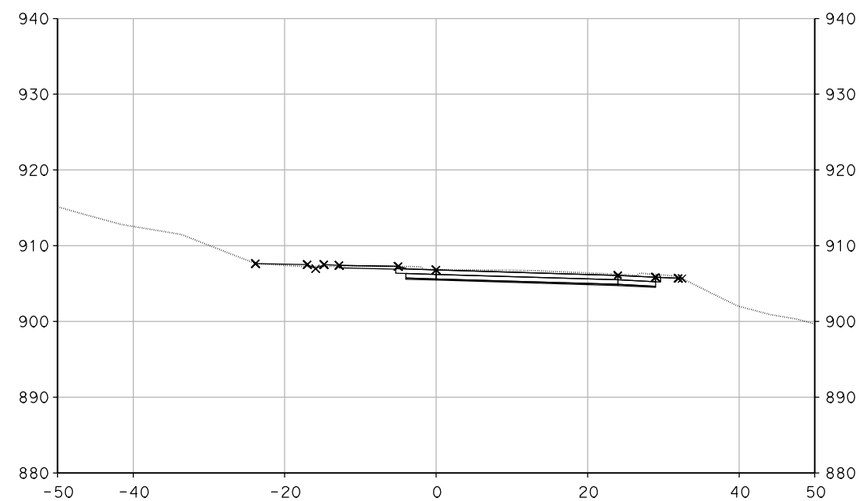

"HM-2" 94+25.00

CROSS SECTIONS

SCALE: 1" = 10'

DESIGN STUDY ONLY

XS-268

STATE OF CALIFORNIA - DEPARTMENT OF TRANSPORTATION

Caltrans

CONSULTANT FUNCTIONAL SUPERVISOR: CHRIS BRETALL

CALCULATED-DESIGNED BY: SUSAN CHAU

CHECKED BY: MIKE ROBINSON

REVISED BY

DATE REVISED

LAST REVISION 00-00-00

DATE PLOTTED => 29-MAY-2013
TIME PLOTTED => 11:57

Dist	COUNTY	ROUTE	POST MILES TOTAL PROJECT	SHEET No.	TOTAL SHEETS
7	VEN	101, 23	R0.1/R4.5 3.3/3.8		

CH2M HILL
1000 WILSHIRE Blvd
LOS ANGELES, CA 90017

CITY OF THOUSAND OAKS
2100 THOUSAND OAKS BLVD
THOUSAND OAKS. CA 91362

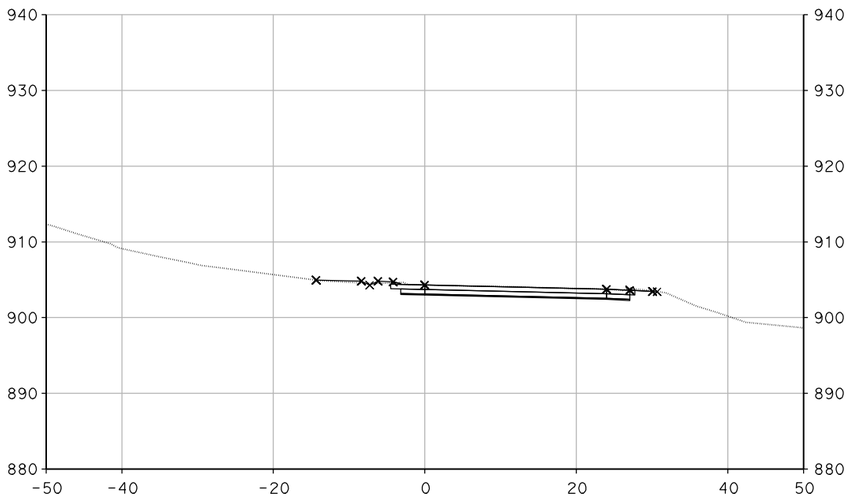

"HM-2" 94+75.00

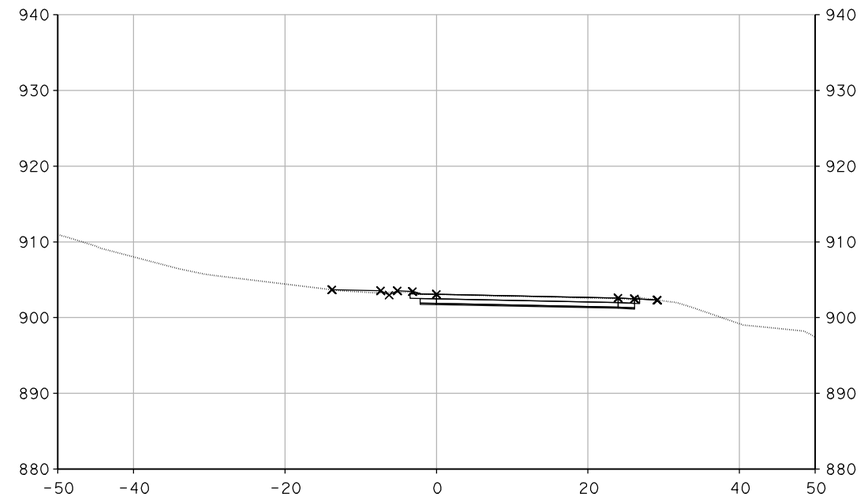

"HM-2" 95+00.00

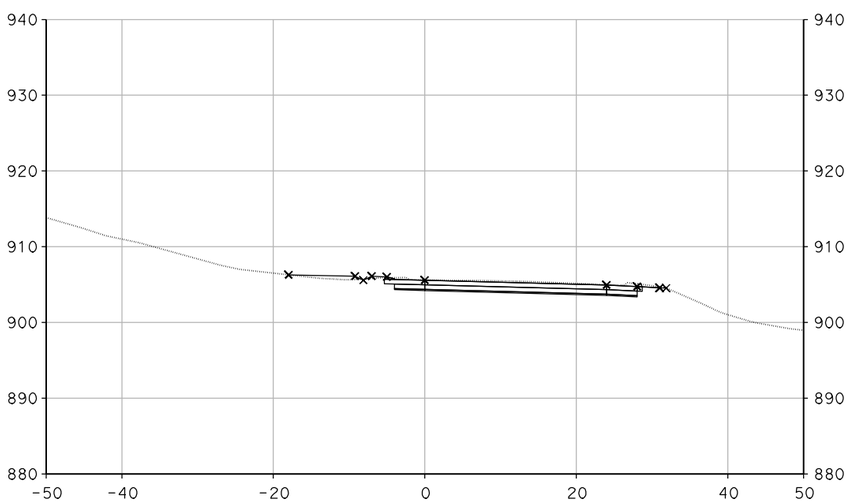

"HM-2" 94+50.00

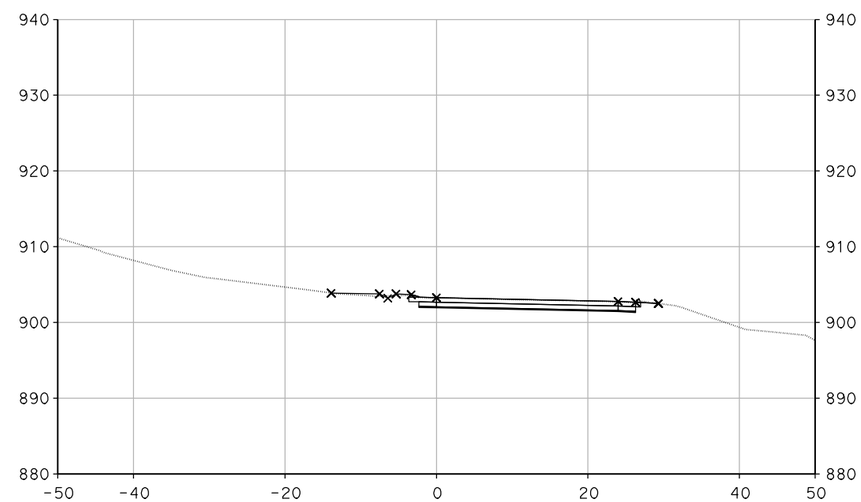

"HM-2" 94+95.89

CROSS SECTIONS

SCALE: 1" = 10'

DESIGN STUDY ONLY

XS-269

REVISED BY	DATE REVISED

CALCULATED-DESIGNED BY	CHECKED BY
SUSAN CHAU	MIKE ROBINSON

CONSULTANT FUNCTIONAL SUPERVISOR: CHRIS BRETALL

STATE OF CALIFORNIA - DEPARTMENT OF TRANSPORTATION

Caltrans

LAST REVISION 00-00-00 | DATE PLOTTED => 29-MAY-2013 | TIME PLOTTED => 11:57

Dist	COUNTY	ROUTE	POST MILES TOTAL PROJECT	SHEET No.	TOTAL SHEETS
7	VEN	101, 23	R0.1/R4.5 3.3/3.8		

CH2M HILL
1000 WILSHIRE Blvd
LOS ANGELES, CA 90017

CITY OF THOUSAND OAKS
2100 THOUSAND OAKS BLVD
THOUSAND OAKS. CA 91362

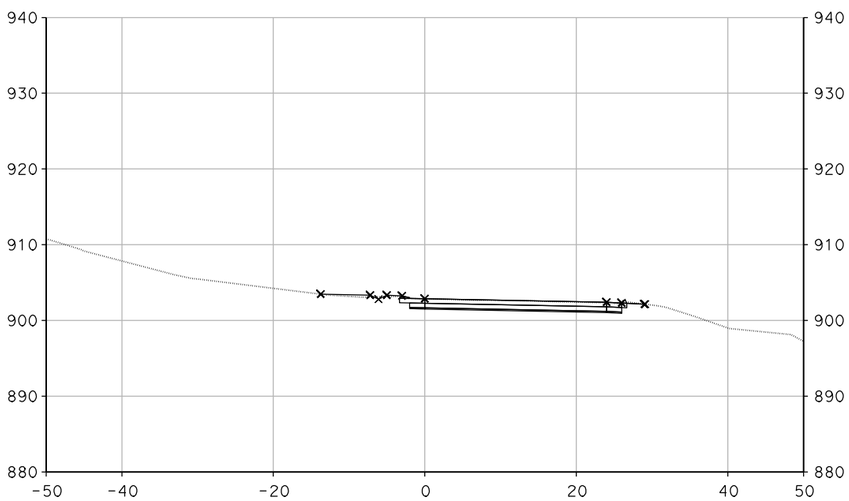

"HM-2" 95+04.00

DESIGN STUDY ONLY

CROSS SECTIONS

SCALE: 1" = 10'

XS-270

STATE OF CALIFORNIA - DEPARTMENT OF TRANSPORTATION

Caltrans

CONSULTANT FUNCTIONAL SUPERVISOR: CHRIS BRETALL

CALCULATED-DESIGNED BY: SUSAN CHAU

CHECKED BY: MIKE ROBINSON

REVISED BY

DATE REVISED

LAST REVISION 00-00-00

DATE PLOTTED => 29-MAY-2013
TIME PLOTTED => 11:57

Dist	COUNTY	ROUTE	POST MILES TOTAL PROJECT	SHEET No.	TOTAL SHEETS
7	VEN	101, 23	R0.1/R4.5 3.3/3.8		

CH2M HILL
1000 WILSHIRE Blvd
LOS ANGELES, CA 90017

CITY OF THOUSAND OAKS
2100 THOUSAND OAKS BLVD
THOUSAND OAKS. CA 91362

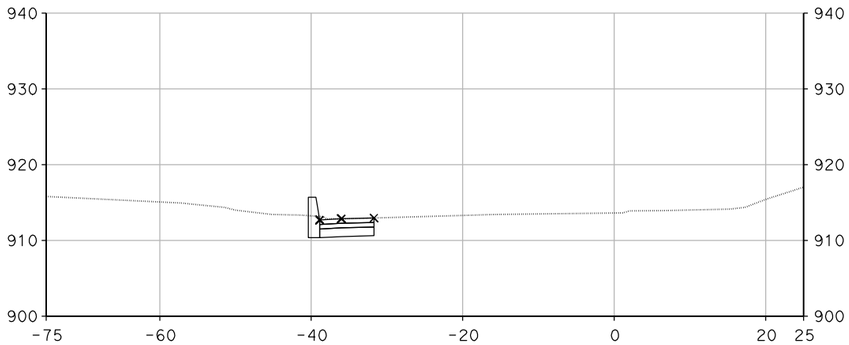

"HM-4" 98+50.00

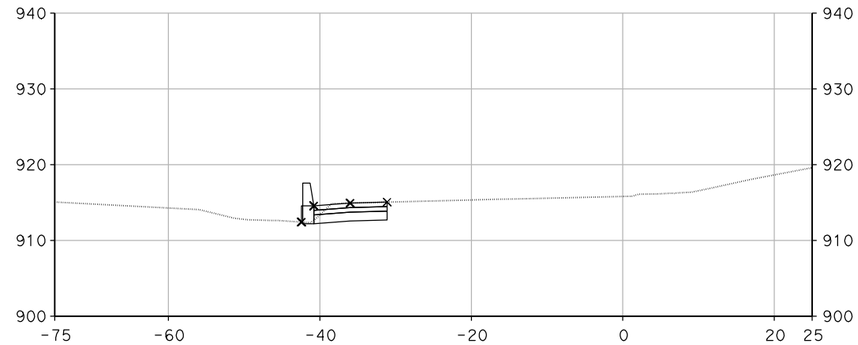

"HM-4" 99+25.00

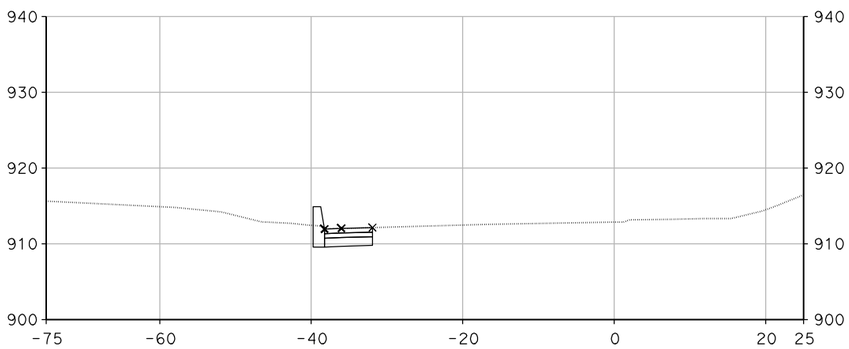

"HM-4" 98+25.00

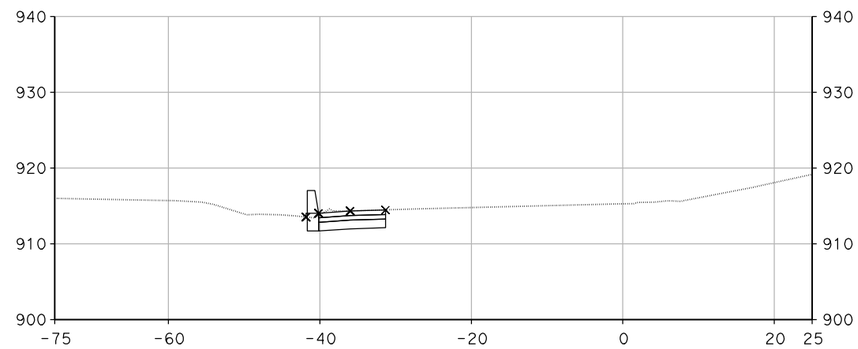

"HM-4" 99+00.00

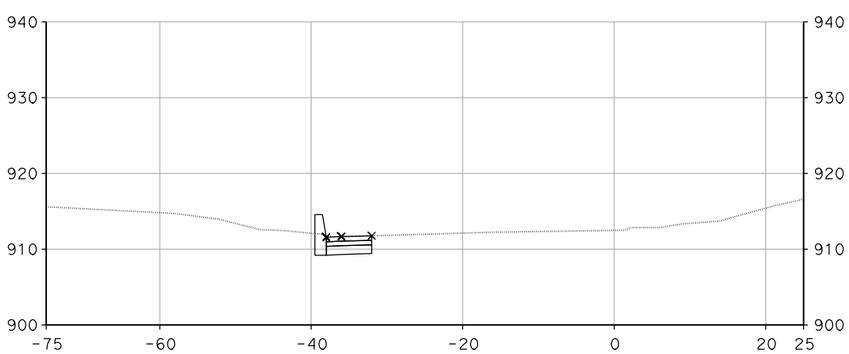

"HM-4" 98+15.00

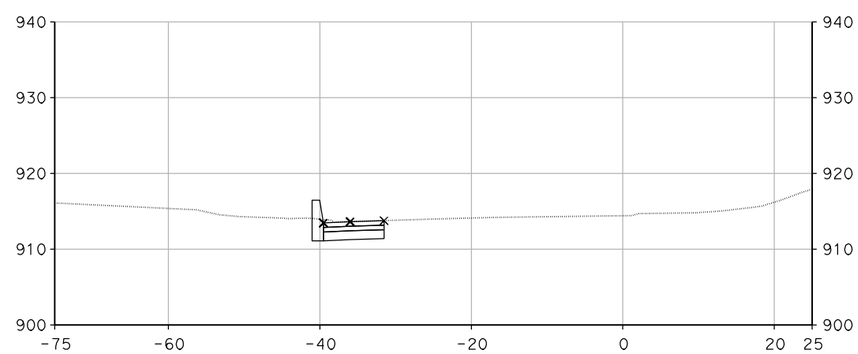

"HM-4" 98+75.00

CROSS SECTIONS

SCALE: 1" = 10'

DESIGN STUDY ONLY

XS-271

STATE OF CALIFORNIA - DEPARTMENT OF TRANSPORTATION

Caltrans

CONSULTANT FUNCTIONAL SUPERVISOR: CHRIS BRETALL

CALCULATED-DESIGNED BY: SUSAN CHAU

CHECKED BY: MIKE ROBINSON

REVISED BY

DATE REVISED

LAST REVISION 00-00-00

DATE PLOTTED => 29-MAY-2013
TIME PLOTTED => 12:24

Dist	COUNTY	ROUTE	POST MILES TOTAL PROJECT	SHEET No.	TOTAL SHEETS
7	VEN	101, 23	R0.1/R4.5 3.3/3.8		

CH2M HILL
1000 WILSHIRE Blvd
LOS ANGELES, CA 90017

CITY OF THOUSAND OAKS
2100 THOUSAND OAKS BLVD
THOUSAND OAKS. CA 91362

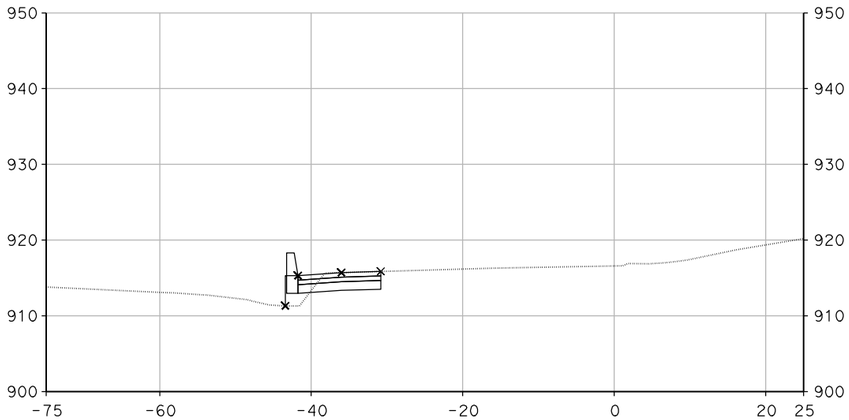

"HM-4" 99+63.38

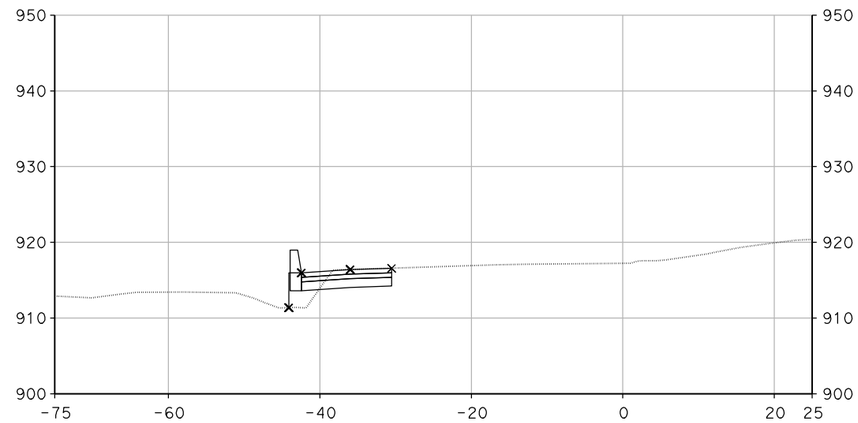

"HM-4" 100+00.00

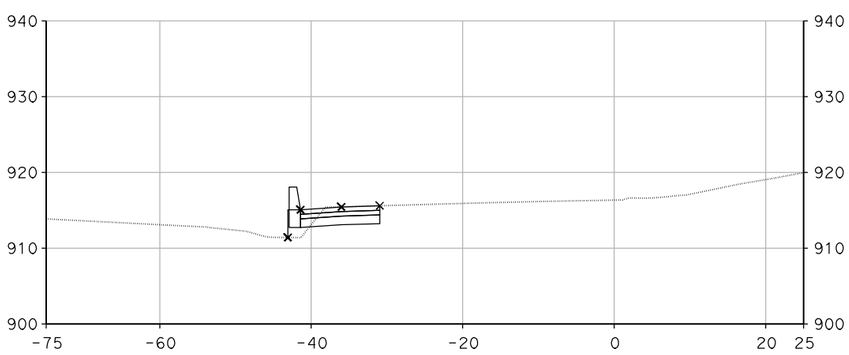

"HM-4" 99+50.00

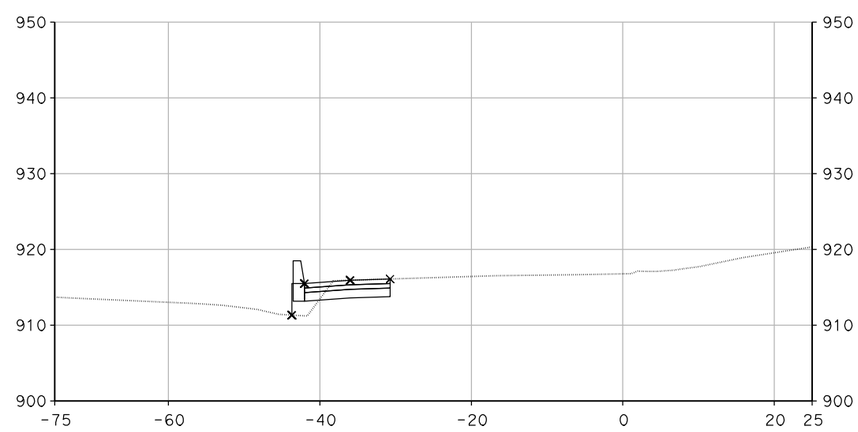

"HM-4" 99+75.00

CROSS SECTIONS

SCALE: 1" = 10'

DESIGN STUDY ONLY

XS-272

STATE OF CALIFORNIA - DEPARTMENT OF TRANSPORTATION
Caltrans

CONSULTANT FUNCTIONAL SUPERVISOR: CHRIS BRETALL

CALCULATED-DESIGNED BY: SUSAN CHAU

CHECKED BY: MIKE ROBINSON

REVISED BY

DATE REVISED

LAST REVISION 00-00-00

DATE PLOTTED => 29-MAY-2013
TIME PLOTTED => 12:25

Dist	COUNTY	ROUTE	POST MILES TOTAL PROJECT	SHEET No.	TOTAL SHEETS
7	VEN	101, 23	R0.1/R4.5 3.3/3.8		

CH2M HILL
1000 WILSHIRE Blvd
LOS ANGELES, CA 90017

CITY OF THOUSAND OAKS
2100 THOUSAND OAKS BLVD
THOUSAND OAKS. CA 91362

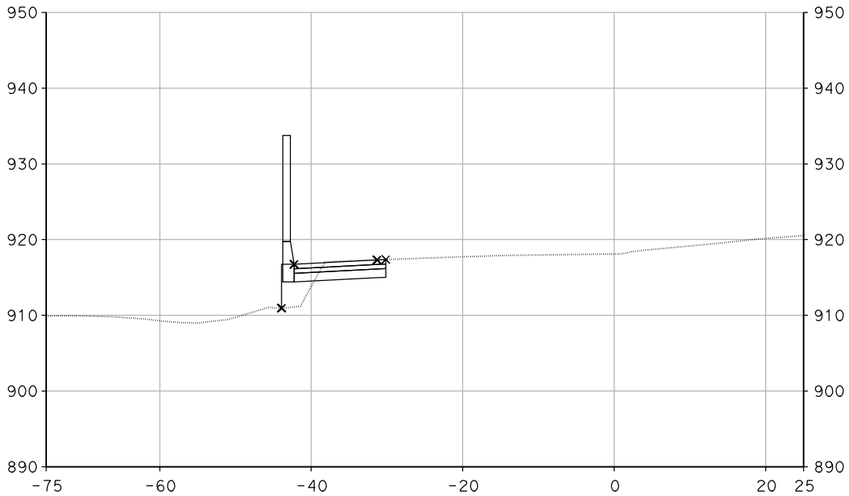

"HM-4" 100+50.00

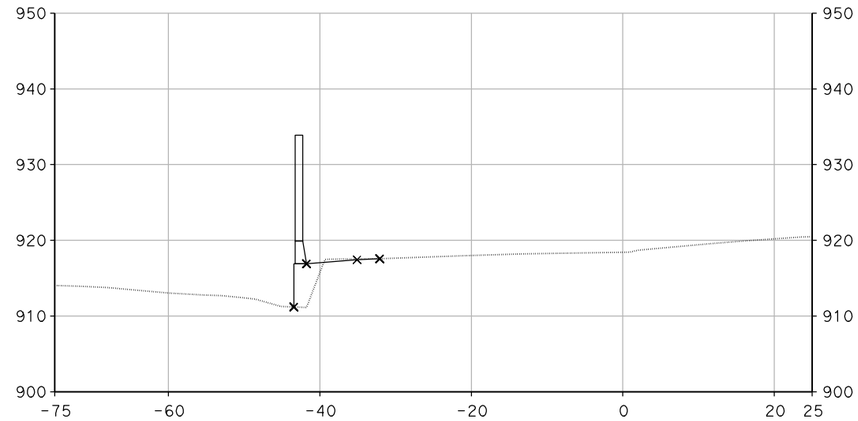

"HM-4" 100+75.00

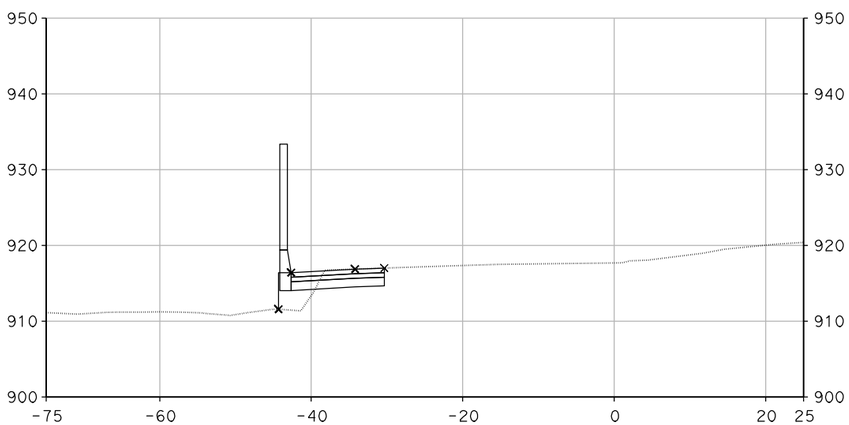

"HM-4" 100+25.00

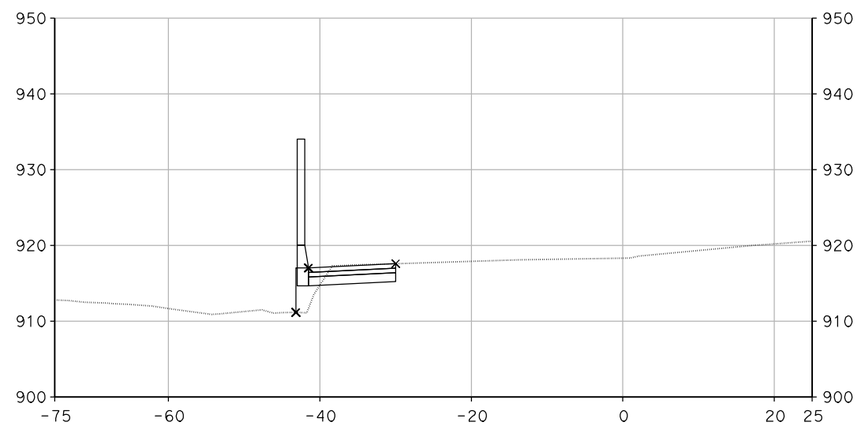

"HM-4" 100+65.60

CROSS SECTIONS

SCALE: 1" = 10'

DESIGN STUDY ONLY

XS-273

STATE OF CALIFORNIA - DEPARTMENT OF TRANSPORTATION

Caltrans

CONSULTANT FUNCTIONAL SUPERVISOR: CHRIS BRETALL

CALCULATED-DESIGNED BY: SUSAN CHAU

CHECKED BY: MIKE ROBINSON

REVISED BY

DATE REVISED

LAST REVISION 00-00-00

DATE PLOTTED => 29-MAY-2013
TIME PLOTTED => 12:25

Dist	COUNTY	ROUTE	POST MILES TOTAL PROJECT	SHEET No.	TOTAL SHEETS
7	VEN	101, 23	R0.1/R4.5 3.3/3.8		

CH2M HILL
1000 WILSHIRE Blvd
LOS ANGELES, CA 90017

CITY OF THOUSAND OAKS
2100 THOUSAND OAKS BLVD
THOUSAND OAKS. CA 91362

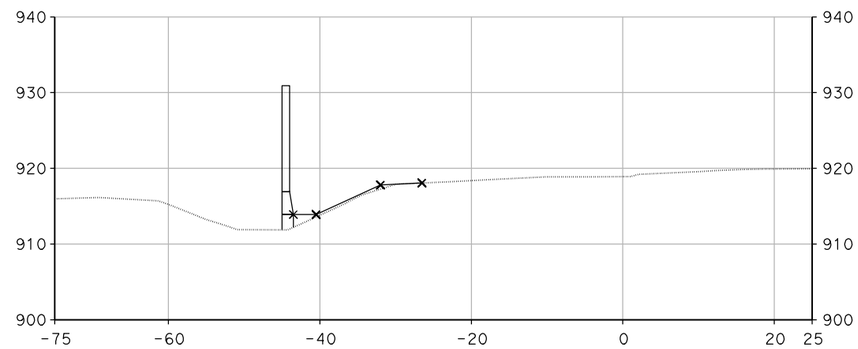

"HM-4" 101+50.00

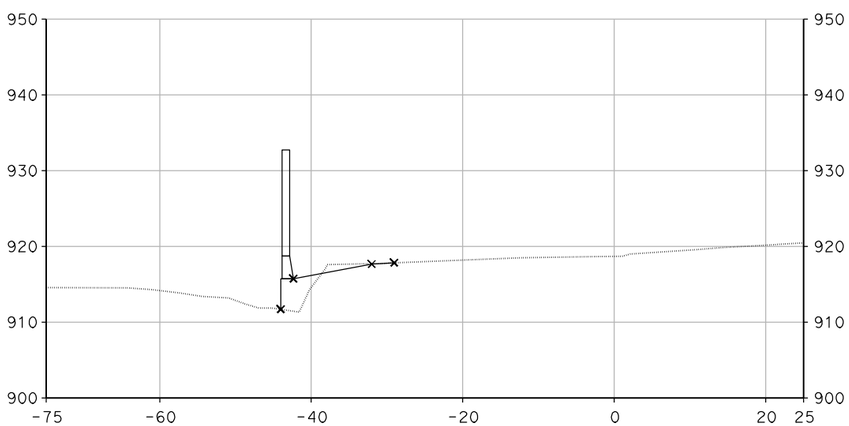

"HM-4" 101+00.00

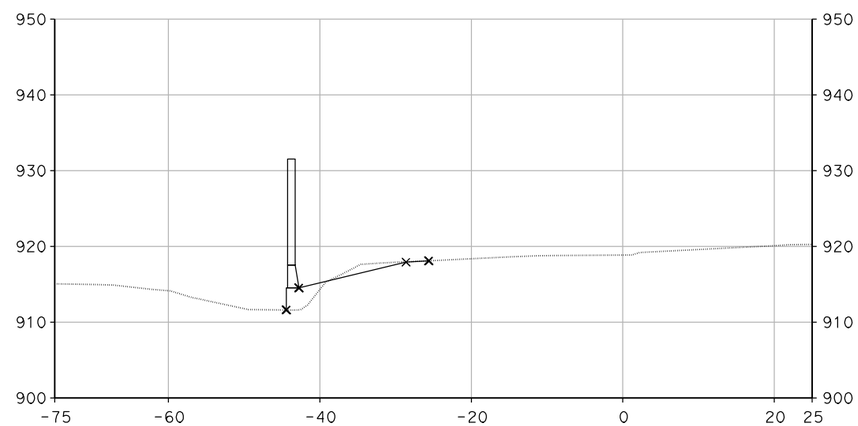

"HM-4" 101+25.00

CROSS SECTIONS

SCALE: 1" = 10'

DESIGN STUDY ONLY

XS-274

STATE OF CALIFORNIA - DEPARTMENT OF TRANSPORTATION
Caltrans

CONSULTANT FUNCTIONAL SUPERVISOR: CHRIS BRETALL

CALCULATED-DESIGNED BY: SUSAN CHAU
CHECKED BY: MIKE ROBINSON

REVISED BY
DATE REVISED

LAST REVISION 00-00-00
DATE PLOTTED => 29-MAY-2013
TIME PLOTTED => 12:25

Dist	COUNTY	ROUTE	POST MILES TOTAL PROJECT	SHEET No.	TOTAL SHEETS
7	VEN	101, 23	R0.1/R4.5 3.3/3.8		

CH2M HILL
1000 WILSHIRE Blvd
LOS ANGELES, CA 90017

CITY OF THOUSAND OAKS
2100 THOUSAND OAKS BLVD
THOUSAND OAKS. CA 91362

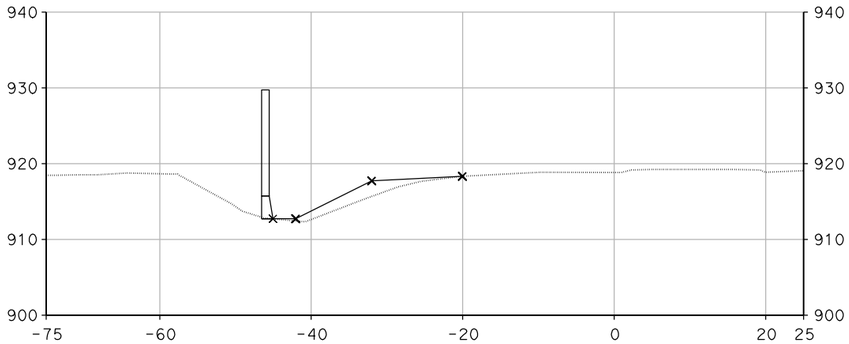

"HM-4" 102+25.00

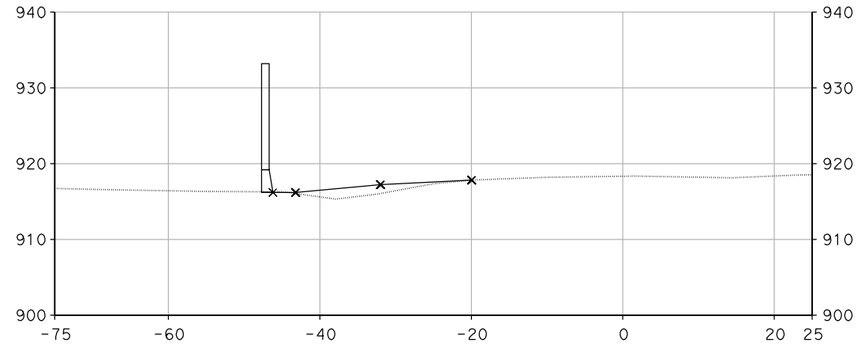

"HM-4" 103+00.00

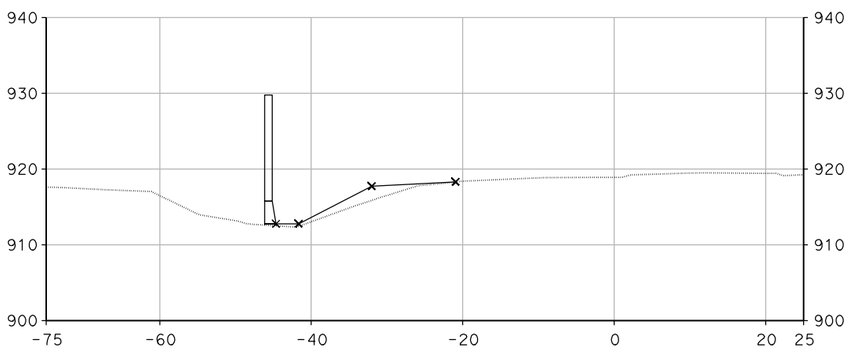

"HM-4" 102+00.00

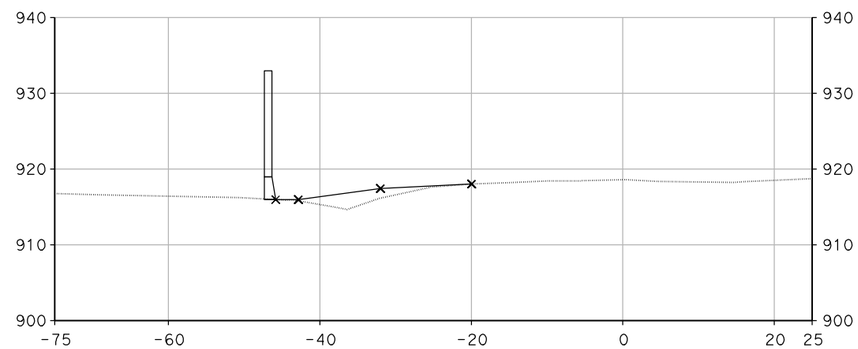

"HM-4" 102+75.00

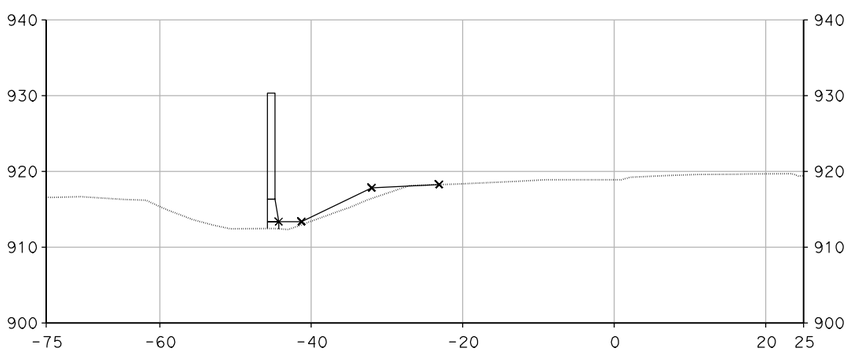

"HM-4" 101+75.00

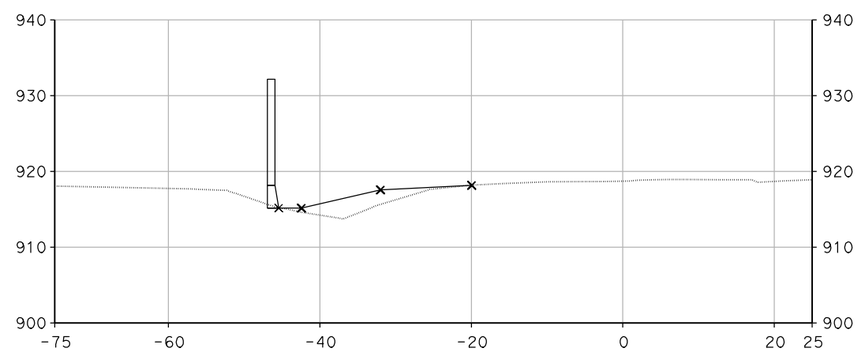

"HM-4" 102+50.00

CROSS SECTIONS

SCALE: 1" = 10'

DESIGN STUDY ONLY

XS-275

STATE OF CALIFORNIA - DEPARTMENT OF TRANSPORTATION
Caltrans

CONSULTANT FUNCTIONAL SUPERVISOR: CHRIS BRETALL

CALCULATED-DESIGNED BY: SUSAN CHAU
CHECKED BY: MIKE ROBINSON

REVISED BY
DATE REVISED

LAST REVISION 00-00-00
DATE PLOTTED => 29-MAY-2013
TIME PLOTTED => 12:25

Dist	COUNTY	ROUTE	POST MILES TOTAL PROJECT	SHEET No.	TOTAL SHEETS
7	VEN	101, 23	R0.1/R4.5 3.3/3.8		

CH2M HILL
1000 WILSHIRE Blvd
LOS ANGELES, CA 90017

CITY OF THOUSAND OAKS
2100 THOUSAND OAKS BLVD
THOUSAND OAKS. CA 91362

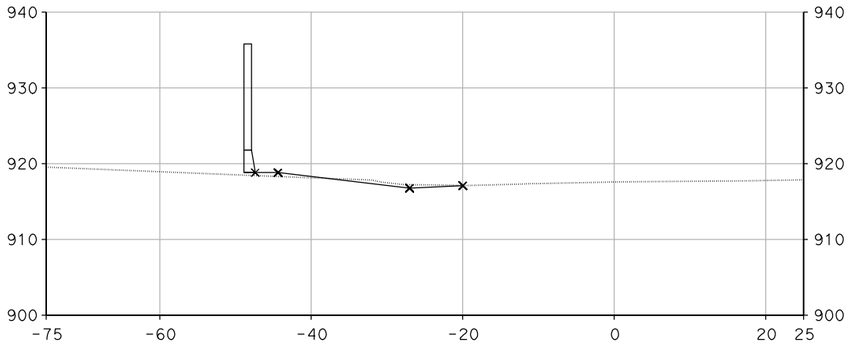

"HM-4" 103+75.00

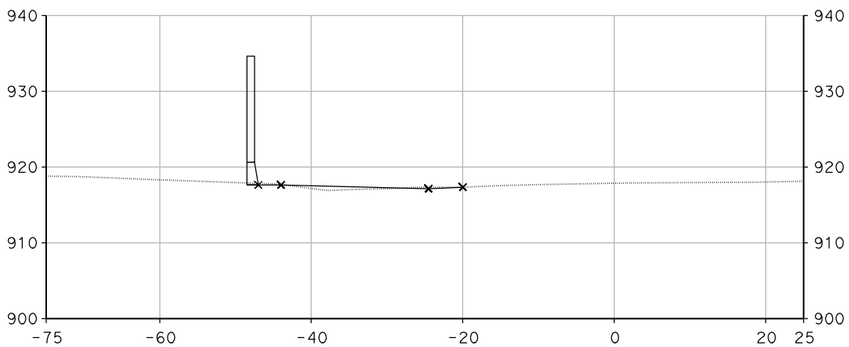

"HM-4" 103+50.00

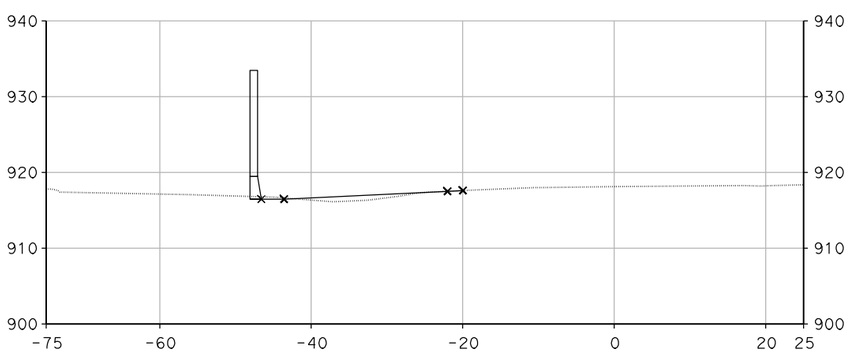

"HM-4" 103+25.00

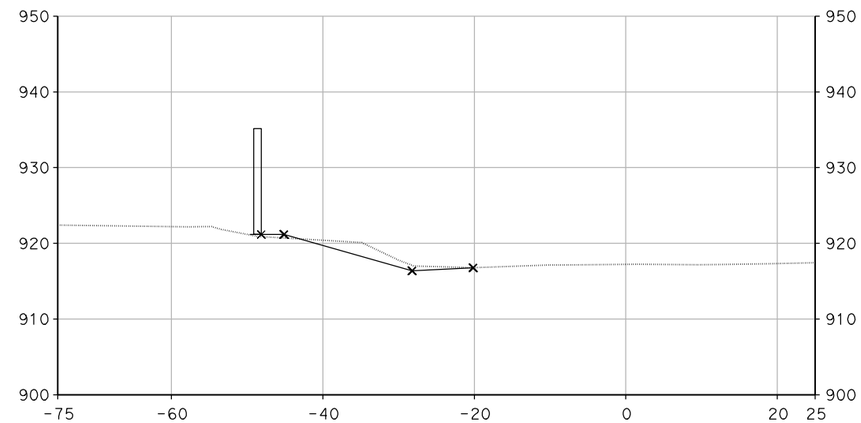

"HM-4" 104+25.00

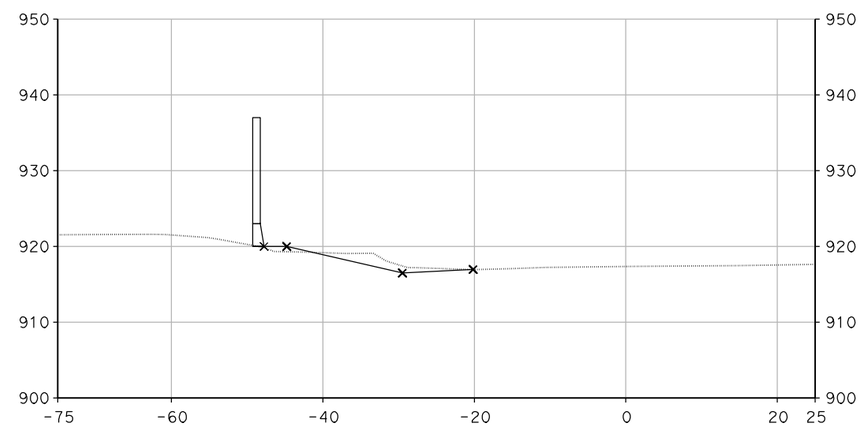

"HM-4" 104+00.00

DESIGN STUDY ONLY

CROSS SECTIONS

SCALE: 1" = 10'

XS-276

REVISED BY	DATE REVISED

CONSULTANT FUNCTIONAL SUPERVISOR	CALCULATED-DESIGNED BY	CHECKED BY
CHRIS BRETALL	SUSAN CHAU	MIKE ROBINSON

STATE OF CALIFORNIA - DEPARTMENT OF TRANSPORTATION

Caltrans

LAST REVISION 00-00-00 | DATE PLOTTED => 29-MAY-2013 | TIME PLOTTED => 12:25

Dist	COUNTY	ROUTE	POST MILES TOTAL PROJECT	SHEET No.	TOTAL SHEETS
7	VEN	101, 23	R0.1/R4.5 3.3/3.8		

CH2M HILL
1000 WILSHIRE Blvd
LOS ANGELES, CA 90017

CITY OF THOUSAND OAKS
2100 THOUSAND OAKS BLVD
THOUSAND OAKS. CA 91362

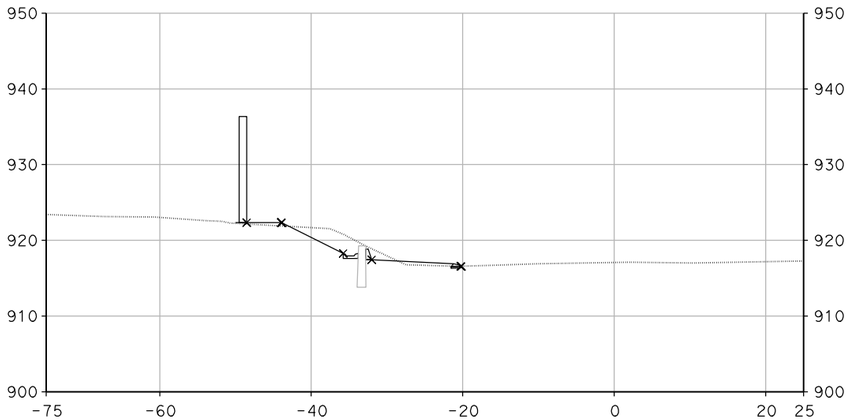

"HM-4" 104+50.00

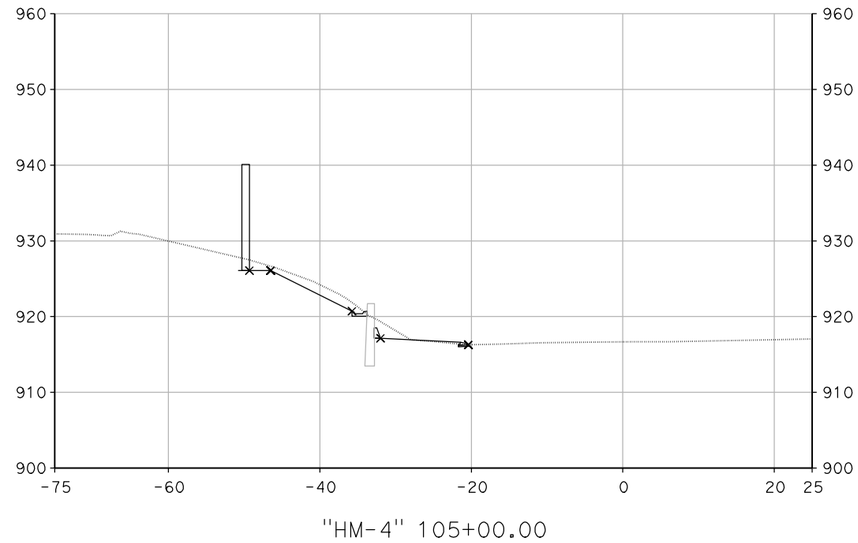

"HM-4" 105+00.00

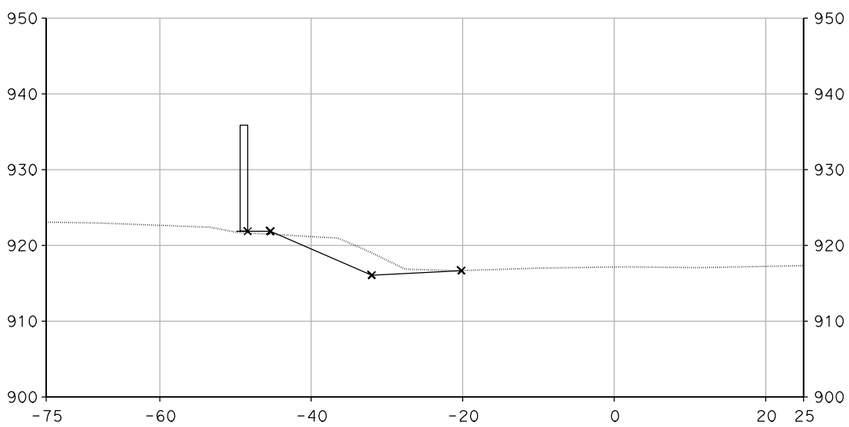

"HM-4" 104+40.00

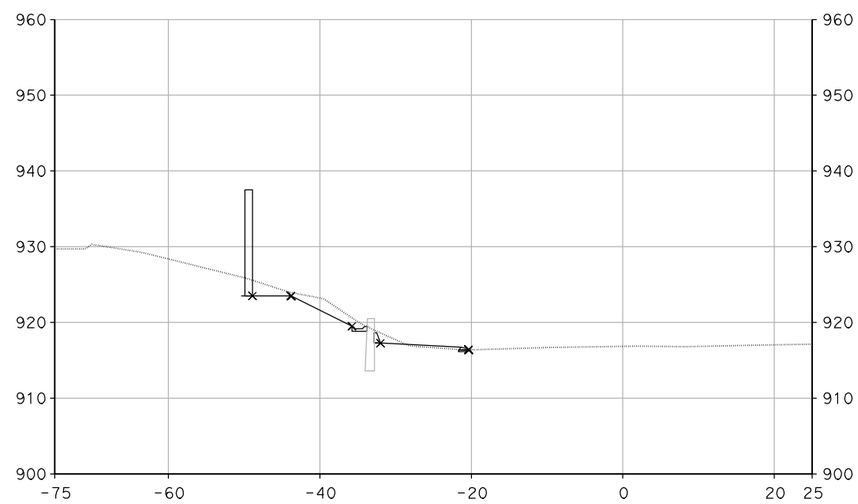

"HM-4" 104+75.00

DESIGN STUDY ONLY

CROSS SECTIONS

SCALE: 1" = 10'

XS-277

REVISED BY	DATE REVISED

SUSAN CHAU	MIKE ROBINSON
CALCULATED-DESIGNED BY	CHECKED BY

CONSULTANT FUNCTIONAL SUPERVISOR: CHRIS BRETALL

STATE OF CALIFORNIA - DEPARTMENT OF TRANSPORTATION

Caltrans

LAST REVISION 00-00-00 | DATE PLOTTED => 29-MAY-2013 | TIME PLOTTED => 12:24

Dist	COUNTY	ROUTE	POST MILES TOTAL PROJECT	SHEET No.	TOTAL SHEETS
7	VEN	101, 23	R0.1/R4.5 3.3/3.8		

CH2M HILL
1000 WILSHIRE Blvd
LOS ANGELES, CA 90017

CITY OF THOUSAND OAKS
2100 THOUSAND OAKS BLVD
THOUSAND OAKS. CA 91362

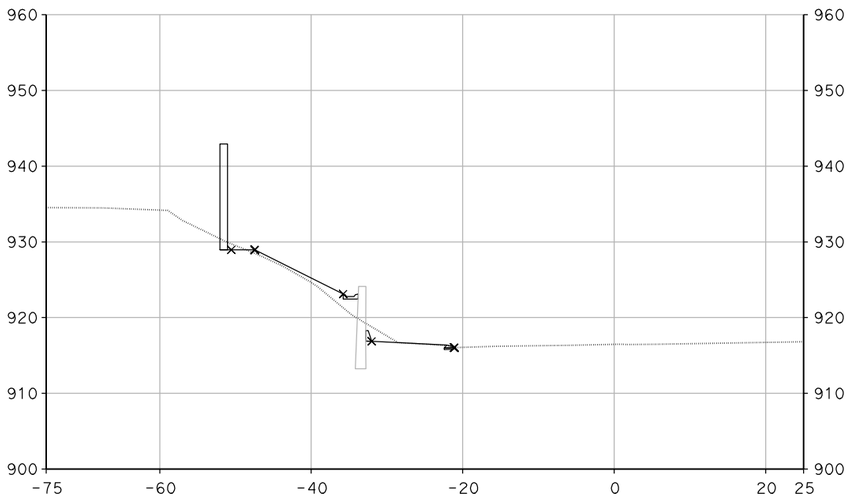

"HM-4" 105+50.00

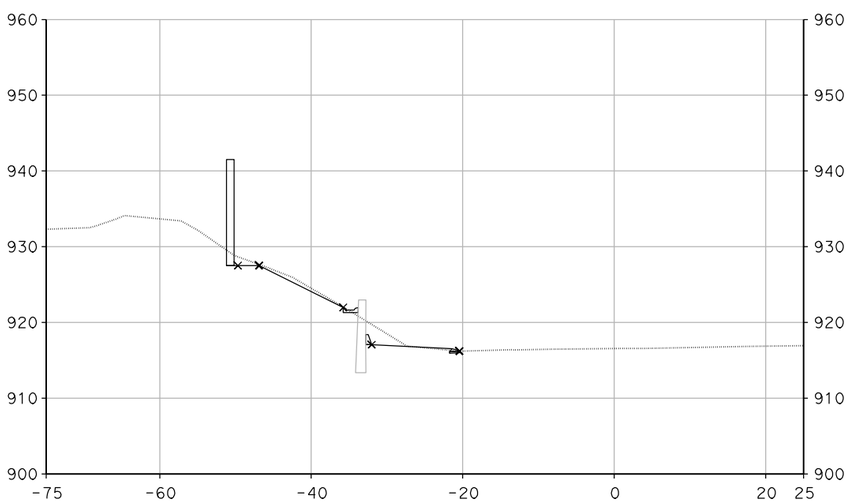

"HM-4" 105+25.00

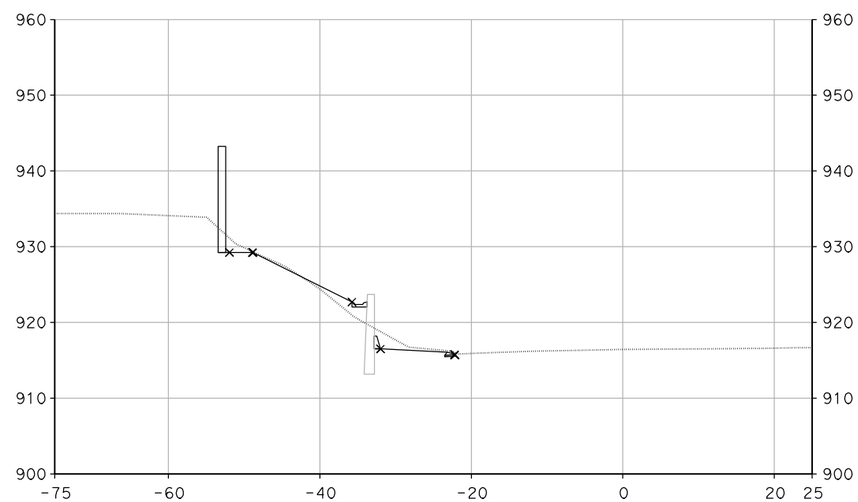

"HM-4" 105+72.19

CROSS SECTIONS

SCALE: 1" = 10'

DESIGN STUDY ONLY

XS-278

STATE OF CALIFORNIA - DEPARTMENT OF TRANSPORTATION

Caltrans

CONSULTANT FUNCTIONAL SUPERVISOR: CHRIS BRETALL

CALCULATED-DESIGNED BY: SUSAN CHAU

CHECKED BY: MIKE ROBINSON

REVISED BY

DATE REVISED

LAST REVISION 00-00-00

DATE PLOTTED => 29-MAY-2013
TIME PLOTTED => 12:28

Dist	COUNTY	ROUTE	POST MILES TOTAL PROJECT	SHEET No.	TOTAL SHEETS
7	VEN	101, 23	R0.1/R4.5 3.3/3.8		

CH2M HILL
1000 WILSHIRE Blvd
LOS ANGELES, CA 90017

CITY OF THOUSAND OAKS
2100 THOUSAND OAKS BLVD
THOUSAND OAKS. CA 91362

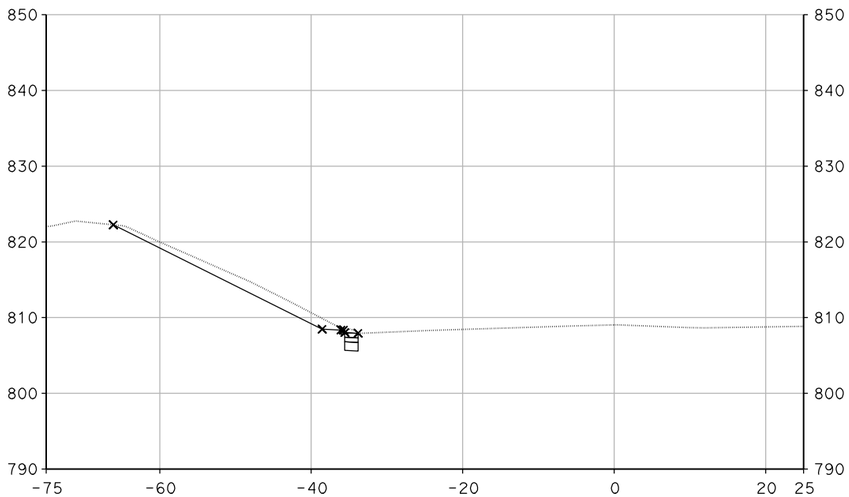

"S-1" 394+50.00

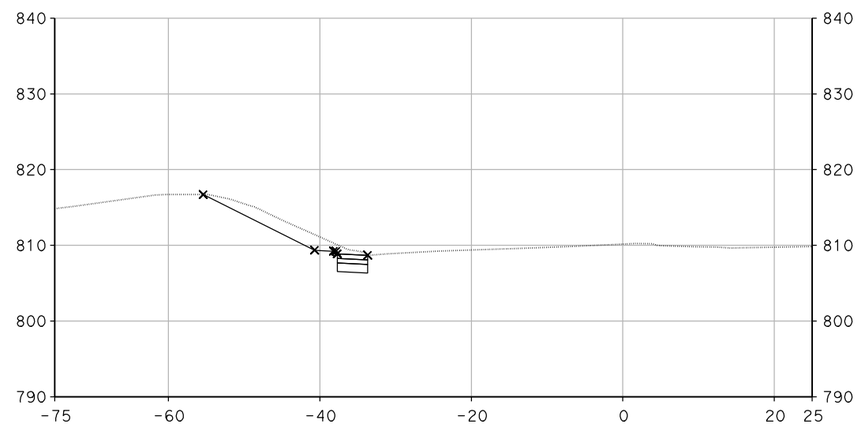

"S-1" 394+81.09

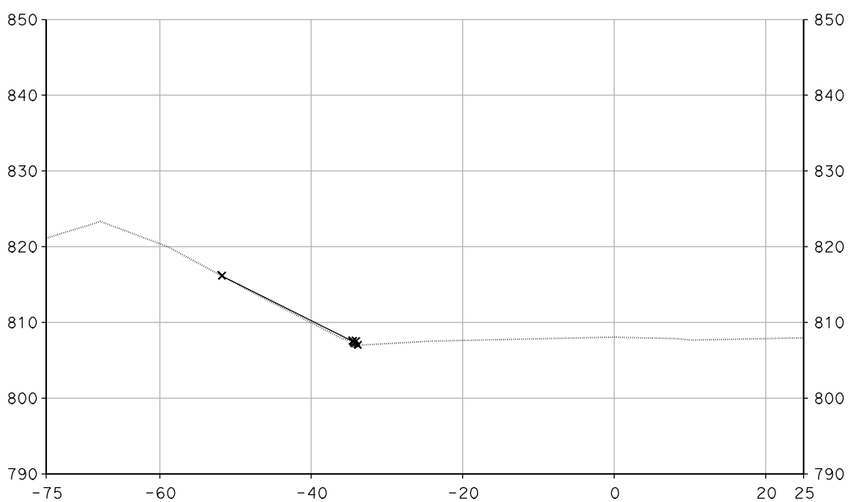

"S-1" 394+25.00

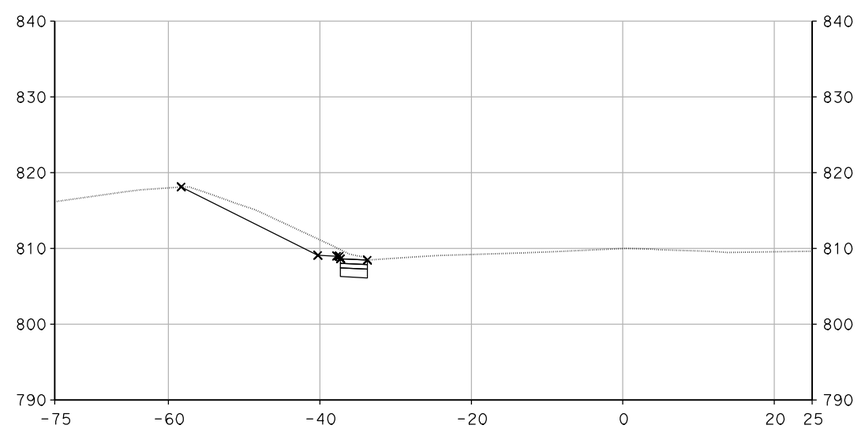

"S-1" 394+75.00

CROSS SECTIONS

SCALE: 1" = 10'

DESIGN STUDY ONLY

XS-279

REVISED BY	DATE REVISED

CALCULATED-DESIGNED BY	CHECKED BY
SUSAN CHAU	MIKE ROBINSON

CONSULTANT FUNCTIONAL SUPERVISOR: CHRIS BRETALL

STATE OF CALIFORNIA - DEPARTMENT OF TRANSPORTATION

Caltrans

LAST REVISION 00-00-00 | DATE PLOTTED => 29-MAY-2013 | TIME PLOTTED => 11:58

Dist	COUNTY	ROUTE	POST MILES TOTAL PROJECT	SHEET No.	TOTAL SHEETS
7	VEN	101, 23	R0.1/R4.5 3.3/3.8		

CH2M HILL
1000 WILSHIRE Blvd
LOS ANGELES, CA 90017

CITY OF THOUSAND OAKS
2100 THOUSAND OAKS BLVD
THOUSAND OAKS. CA 91362

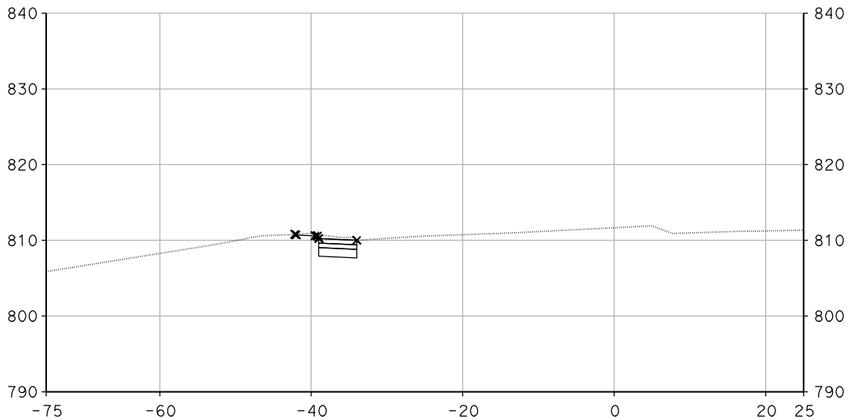

"S-1" 395+25.00

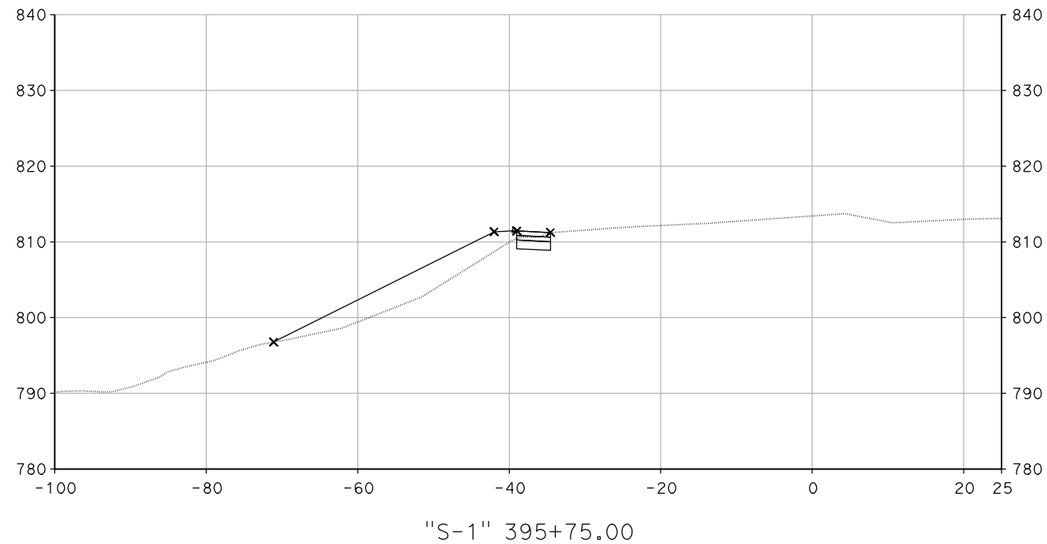

"S-1" 395+75.00

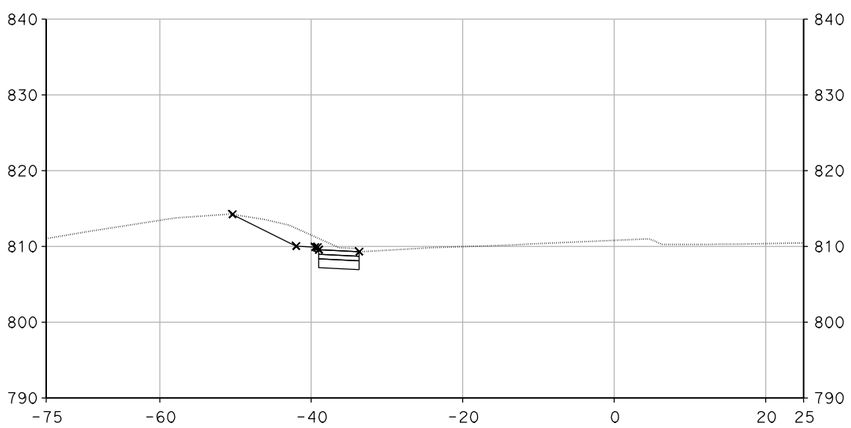

"S-1" 395+00.00

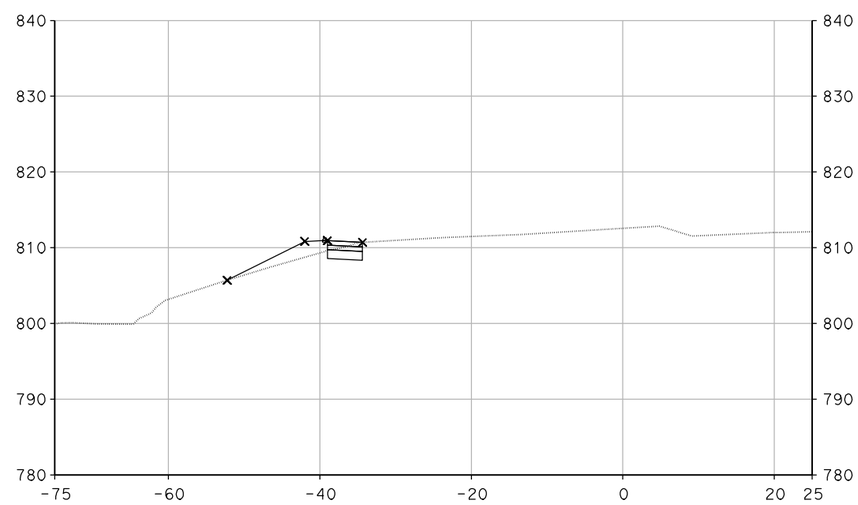

"S-1" 395+50.00

CROSS SECTIONS

SCALE: 1" = 10'

DESIGN STUDY ONLY

XS-280

STATE OF CALIFORNIA - DEPARTMENT OF TRANSPORTATION

Caltrans

CONSULTANT FUNCTIONAL SUPERVISOR: CHRIS BRETALL

CALCULATED-DESIGNED BY: SUSAN CHAU

CHECKED BY: MIKE ROBINSON

REVISED BY

DATE REVISED

LAST REVISION 00-00-00

DATE PLOTTED => 29-MAY-2013
TIME PLOTTED => 11:58

Dist	COUNTY	ROUTE	POST MILES TOTAL PROJECT	SHEET No.	TOTAL SHEETS
7	VEN	101, 23	R0.1/R4.5 3.3/3.8		

CH2M HILL
1000 WILSHIRE Blvd
LOS ANGELES, CA 90017

CITY OF THOUSAND OAKS
2100 THOUSAND OAKS BLVD
THOUSAND OAKS. CA 91362

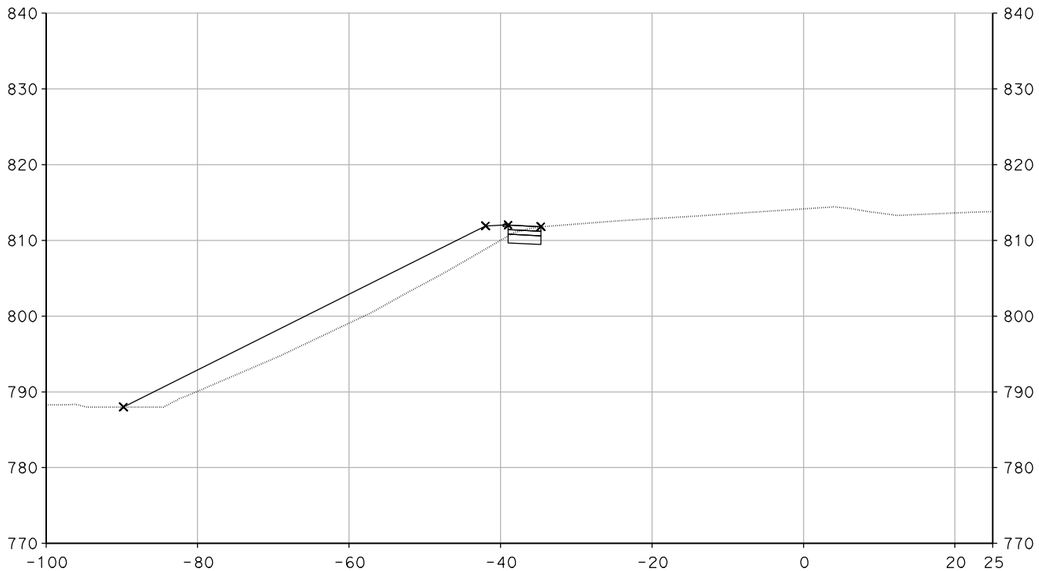

"S-1" 396+00.00

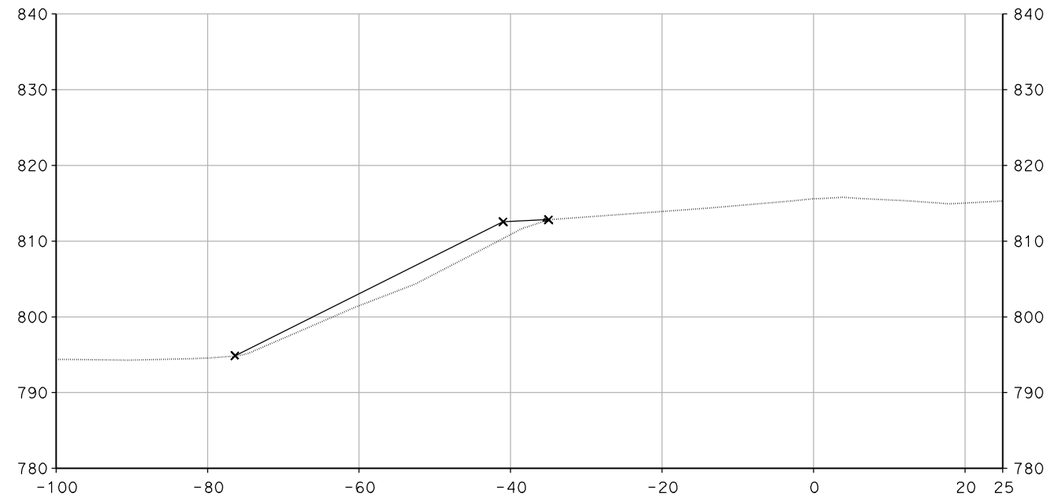

"S-1" 396+50.00

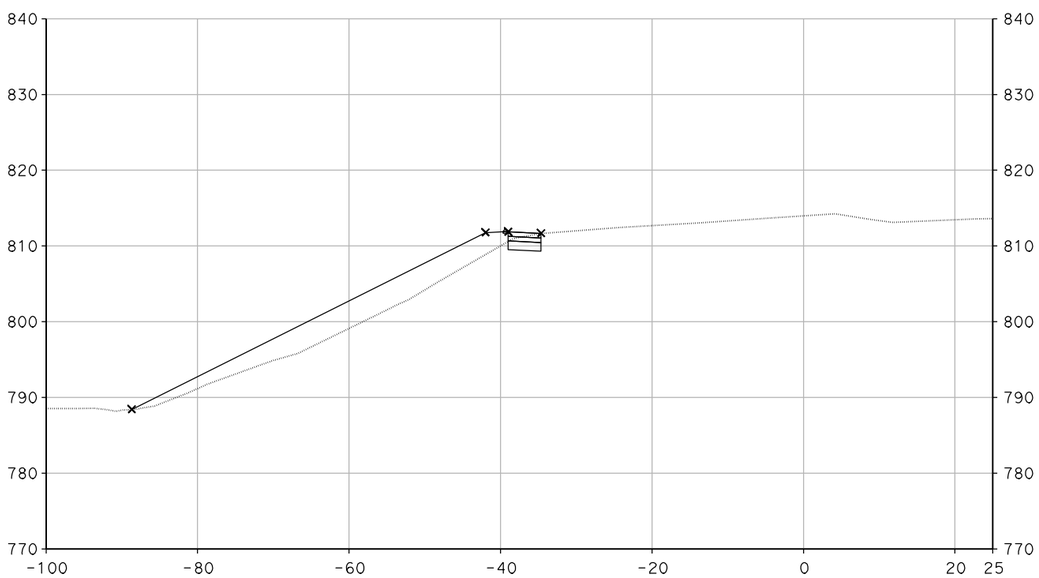

"S-1" 395+93.76

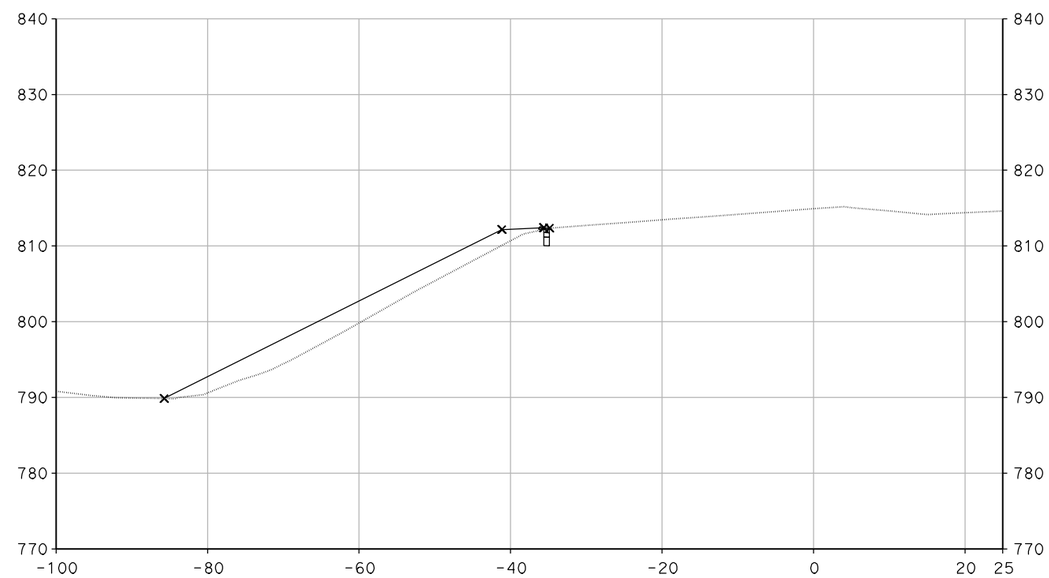

"S-1" 396+25.00

CROSS SECTIONS

SCALE: 1" = 10'

DESIGN STUDY ONLY

XS-281

STATE OF CALIFORNIA - DEPARTMENT OF TRANSPORTATION

Caltrans

CONSULTANT FUNCTIONAL SUPERVISOR: CHRIS BRETALL

CALCULATED-DESIGNED BY: SUSAN CHAU

CHECKED BY: MIKE ROBINSON

REVISED BY

DATE REVISED

LAST REVISION 00-00-00

DATE PLOTTED => 29-MAY-2013
TIME PLOTTED => 11:58

Dist	COUNTY	ROUTE	POST MILES TOTAL PROJECT	SHEET No.	TOTAL SHEETS
7	VEN	101, 23	R0.1/R4.5 3.3/3.8		

CH2M HILL
1000 WILSHIRE Blvd
LOS ANGELES, CA 90017

CITY OF THOUSAND OAKS
2100 THOUSAND OAKS BLVD
THOUSAND OAKS. CA 91362

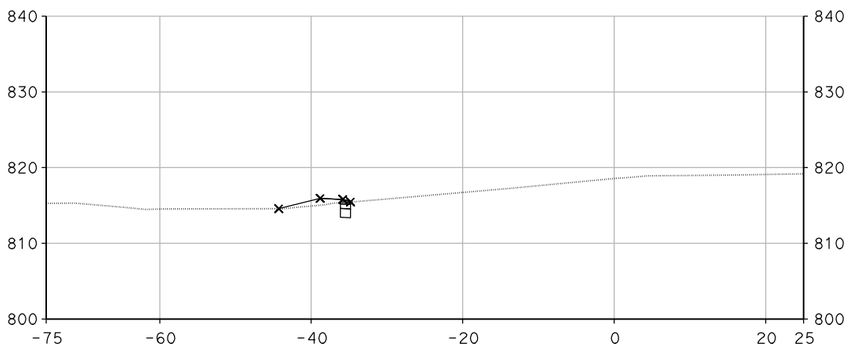

"S-1" 398+00.00

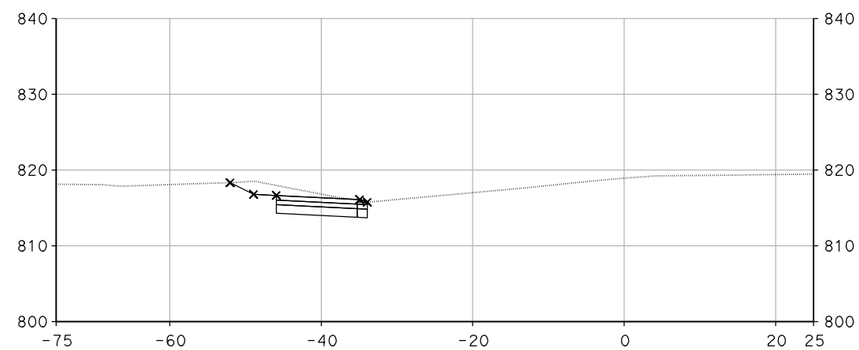

"S-1" 398+25.00

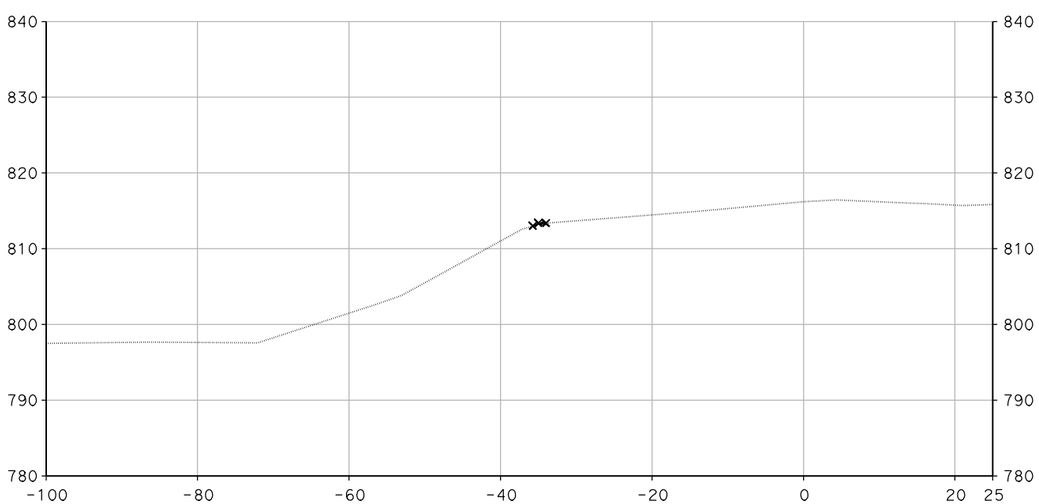

"S-1" 396+75.00

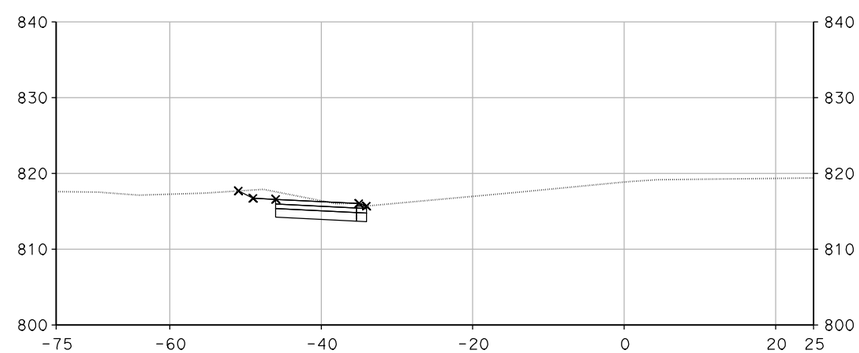

"S-1" 398+20.00

CROSS SECTIONS

SCALE: 1" = 10'

DESIGN STUDY ONLY

XS-282

STATE OF CALIFORNIA - DEPARTMENT OF TRANSPORTATION

Caltrans

CONSULTANT FUNCTIONAL SUPERVISOR: CHRIS BRETALL

CALCULATED-DESIGNED BY: SUSAN CHAU

CHECKED BY: MIKE ROBINSON

REVISED BY

DATE REVISED

LAST REVISION 00-00-00

DATE PLOTTED => 29-MAY-2013
TIME PLOTTED => 11:58

Dist	COUNTY	ROUTE	POST MILES TOTAL PROJECT	SHEET No.	TOTAL SHEETS
7	VEN	101, 23	R0.1/R4.5 3.3/3.8		

CH2M HILL
1000 WILSHIRE Blvd
LOS ANGELES, CA 90017

CITY OF THOUSAND OAKS
2100 THOUSAND OAKS BLVD
THOUSAND OAKS. CA 91362

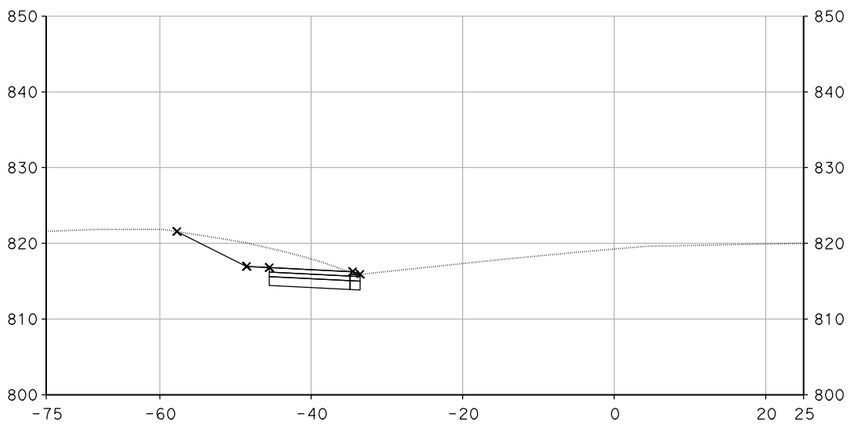

"S-1" 398+65.00

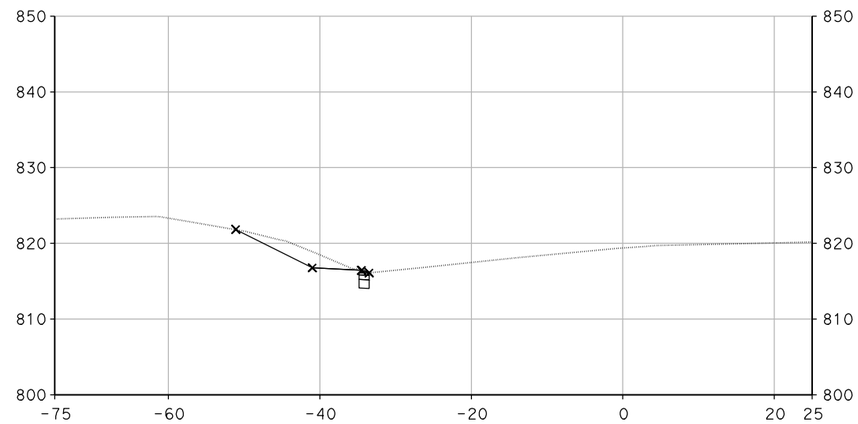

"S-1" 398+85.00

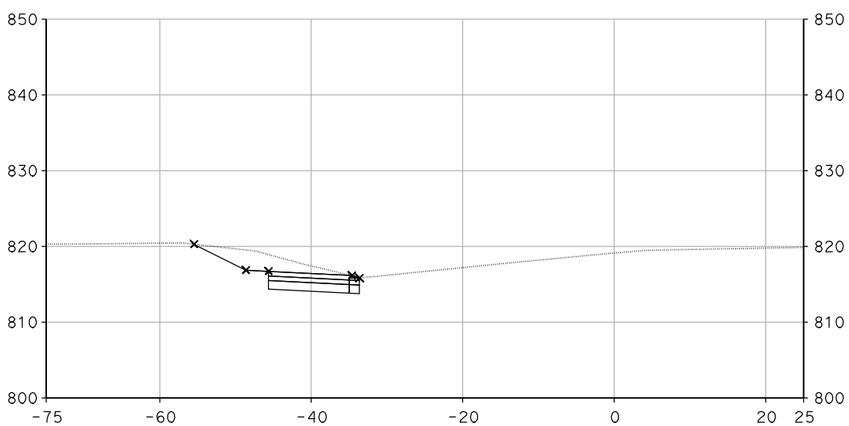

"S-1" 398+50.00

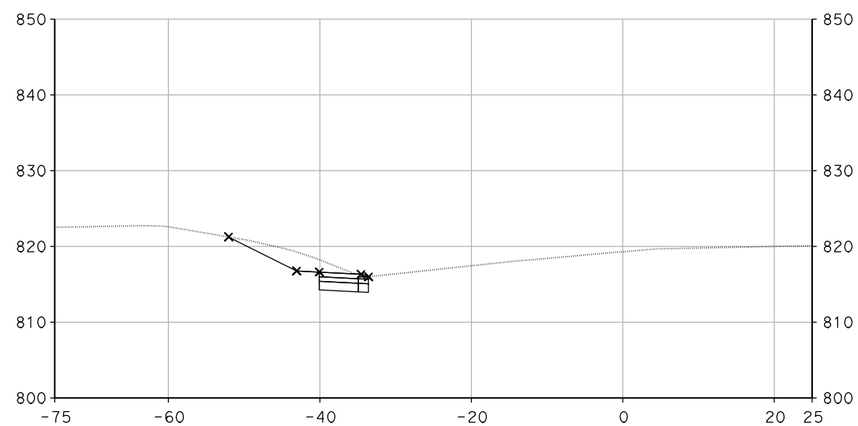

"S-1" 398+75.00

CROSS SECTIONS

SCALE: 1" = 10'

DESIGN STUDY ONLY

XS-283

REVISED BY	DATE REVISED

CALCULATED-DESIGNED BY	CHECKED BY
SUSAN CHAU	MIKE ROBINSON

CONSULTANT FUNCTIONAL SUPERVISOR: CHRIS BRETALL

STATE OF CALIFORNIA - DEPARTMENT OF TRANSPORTATION

Caltrans

LAST REVISION 00-00-00 | DATE PLOTTED => 29-MAY-2013 | TIME PLOTTED => 11:58

Dist	COUNTY	ROUTE	POST MILES TOTAL PROJECT	SHEET No.	TOTAL SHEETS
7	VEN	101, 23	R0.1/R4.5 3.3/3.8		

CH2M HILL
1000 WILSHIRE Blvd
LOS ANGELES, CA 90017

CITY OF THOUSAND OAKS
2100 THOUSAND OAKS BLVD
THOUSAND OAKS. CA 91362

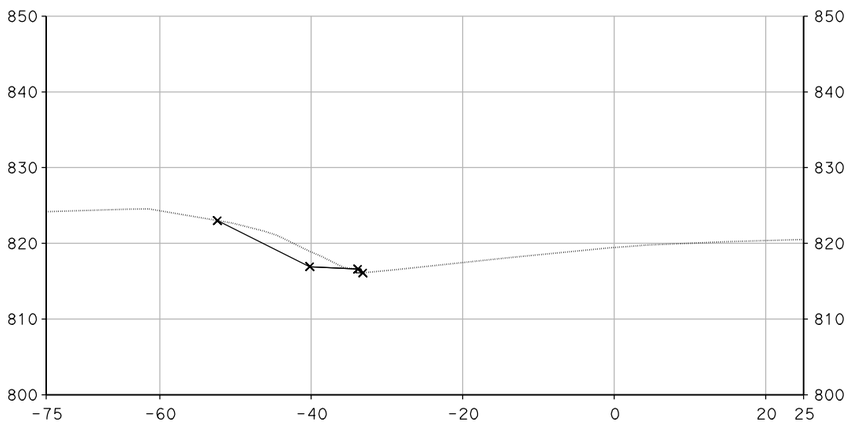

"S-1" 399+00.00

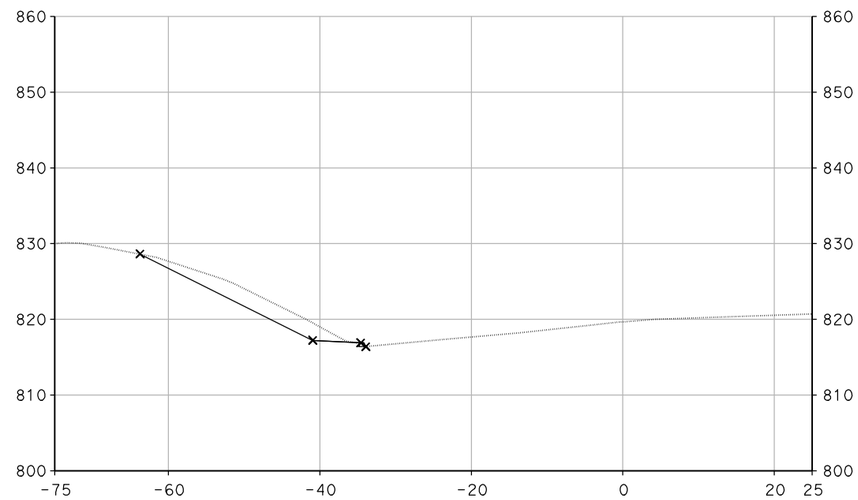

"S-1" 399+50.00

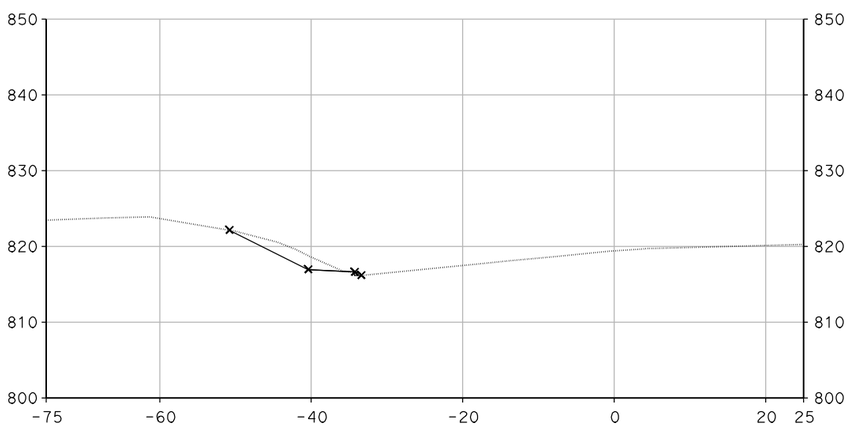

"S-1" 398+90.00

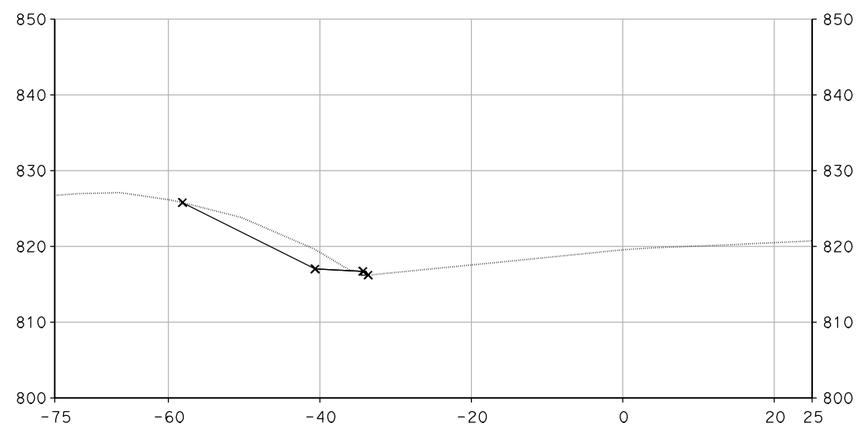

"S-1" 399+25.00

CROSS SECTIONS

SCALE: 1" = 10'

DESIGN STUDY ONLY

XS-284

REVISED BY	DATE REVISED

CALCULATED-DESIGNED BY	CHECKED BY
SUSAN CHAU	MIKE ROBINSON

CONSULTANT FUNCTIONAL SUPERVISOR: CHRIS BRETALL

STATE OF CALIFORNIA - DEPARTMENT OF TRANSPORTATION

Caltrans

LAST REVISION 00-00-00 | DATE PLOTTED => 29-MAY-2013 | TIME PLOTTED => 11:58

Dist	COUNTY	ROUTE	POST MILES TOTAL PROJECT	SHEET No.	TOTAL SHEETS
7	VEN	101, 23	R0.1/R4.5 3.3/3.8		

CH2M HILL
1000 WILSHIRE Blvd
LOS ANGELES, CA 90017

CITY OF THOUSAND OAKS
2100 THOUSAND OAKS BLVD
THOUSAND OAKS. CA 91362

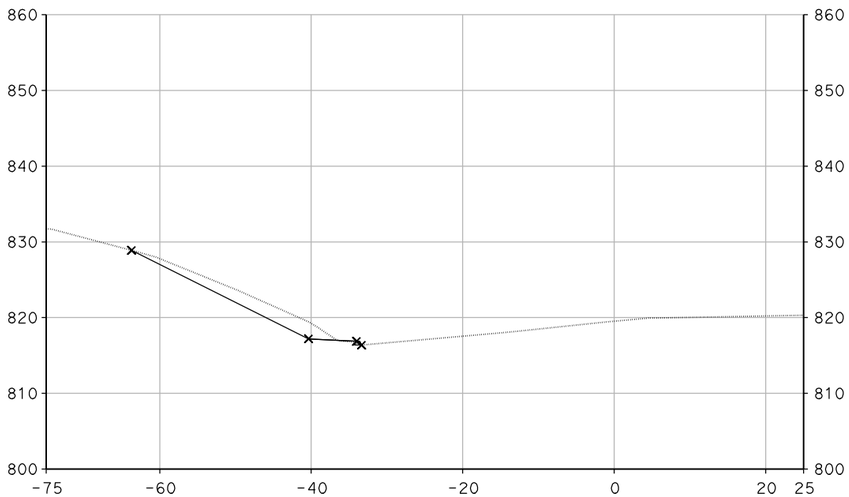

"S-1" 400+00.00

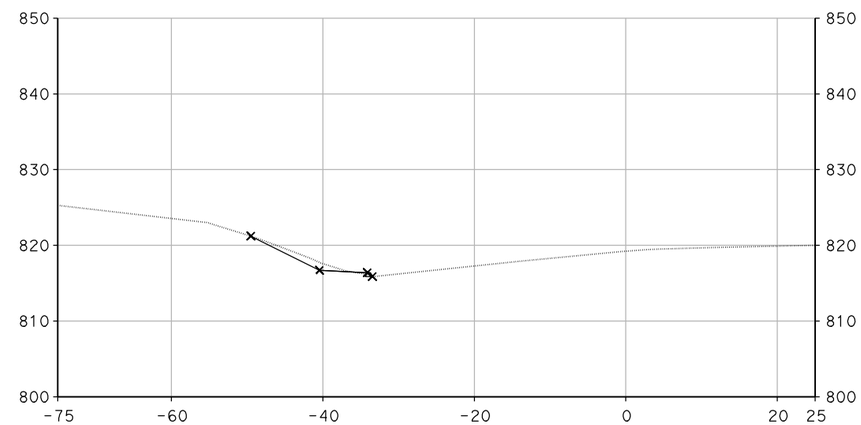

"S-1" 400+50.00

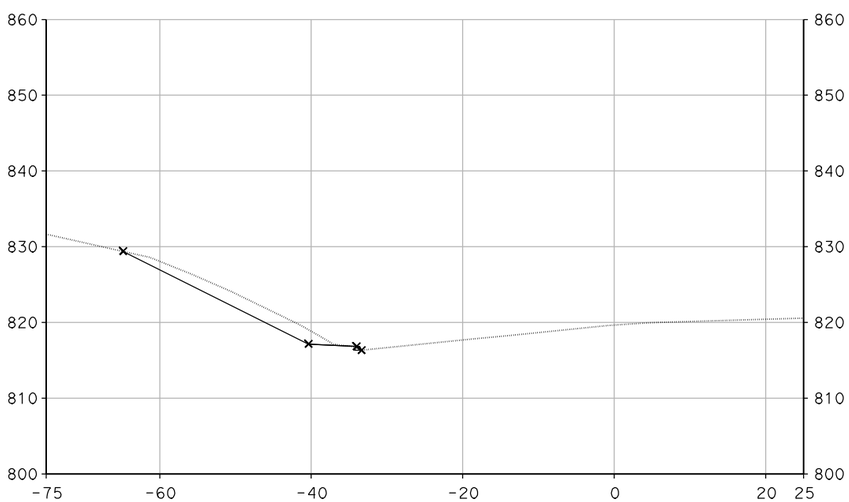

"S-1" 399+75.00

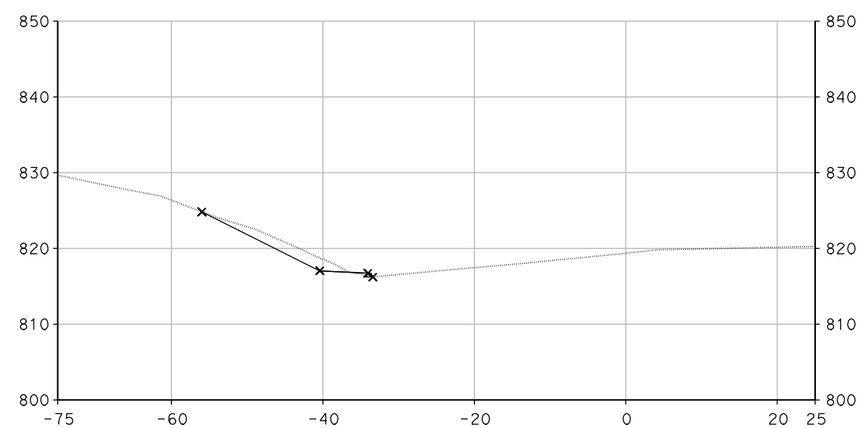

"S-1" 400+25.00

DESIGN STUDY ONLY

CROSS SECTIONS

SCALE: 1" = 10'

XS-285

STATE OF CALIFORNIA - DEPARTMENT OF TRANSPORTATION

Caltrans

CONSULTANT FUNCTIONAL SUPERVISOR: CHRIS BRETALL

CALCULATED-DESIGNED BY: SUSAN CHAU

CHECKED BY: MIKE ROBINSON

REVISED BY

DATE REVISED

LAST REVISION 00-00-00

DATE PLOTTED => 29-MAY-2013
TIME PLOTTED => 11:59

Dist	COUNTY	ROUTE	POST MILES TOTAL PROJECT	SHEET No.	TOTAL SHEETS
7	VEN	101, 23	R0.1/R4.5 3.3/3.8		

CH2M HILL
1000 WILSHIRE Blvd
LOS ANGELES, CA 90017

CITY OF THOUSAND OAKS
2100 THOUSAND OAKS BLVD
THOUSAND OAKS. CA 91362

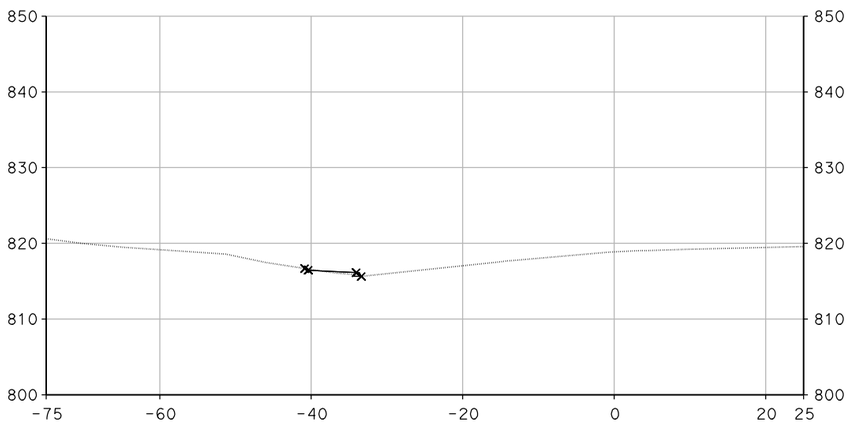

"S-1" 400+80.00

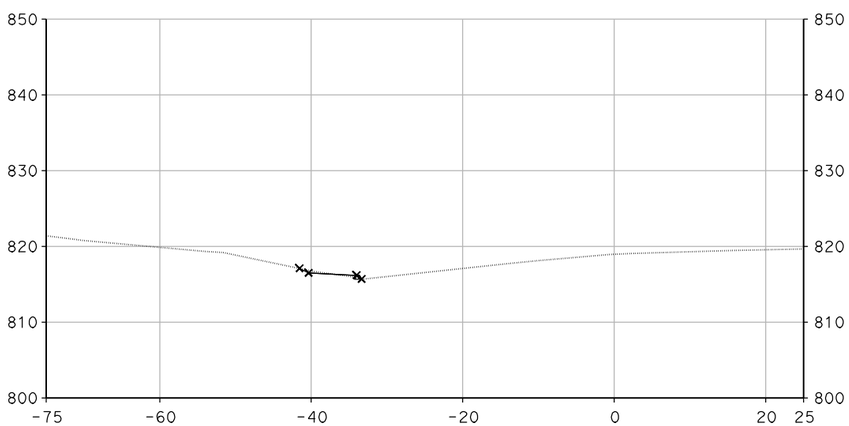

"S-1" 400+75.00

DESIGN STUDY ONLY

CROSS SECTIONS

SCALE: 1" = 10'

XS-286

REVISED BY	DATE REVISED

CALCULATED-DESIGNED BY	CHECKED BY
SUSAN CHAU	MIKE ROBINSON

CONSULTANT FUNCTIONAL SUPERVISOR: CHRIS BRETALL

STATE OF CALIFORNIA - DEPARTMENT OF TRANSPORTATION

Caltrans

LAST REVISION 00-00-00 | DATE PLOTTED => 29-MAY-2013 | TIME PLOTTED => 11:59

Dist	COUNTY	ROUTE	POST MILES TOTAL PROJECT	SHEET No.	TOTAL SHEETS
7	VEN	101, 23	R0.1/R4.5 3.3/3.8		

CH2M HILL
1000 WILSHIRE Blvd
LOS ANGELES, CA 90017

CITY OF THOUSAND OAKS
2100 THOUSAND OAKS BLVD
THOUSAND OAKS. CA 91362

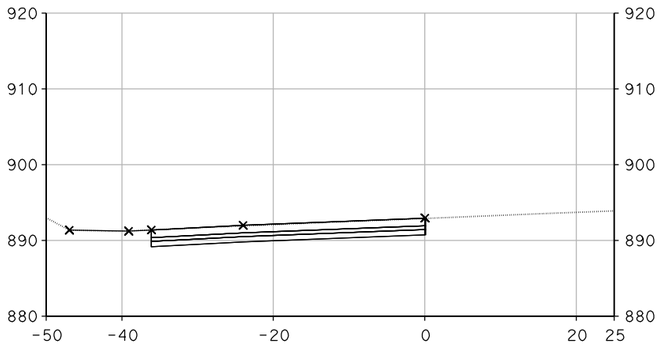

"S-3" 870+50.00

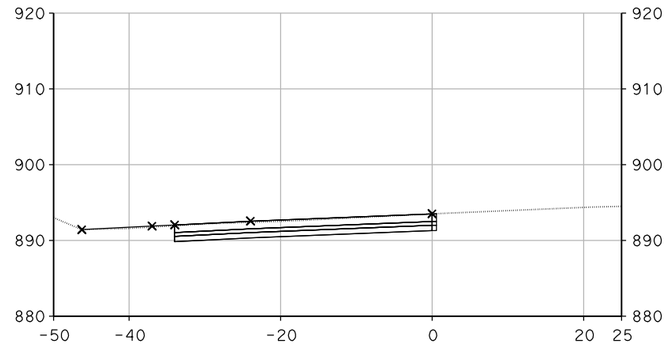

"S-3" 871+00.00

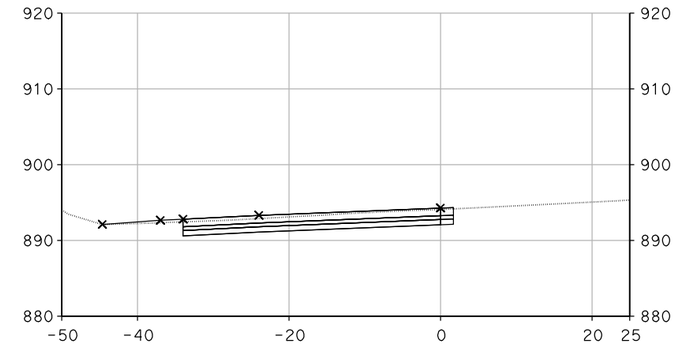

"S-3" 871+70.00

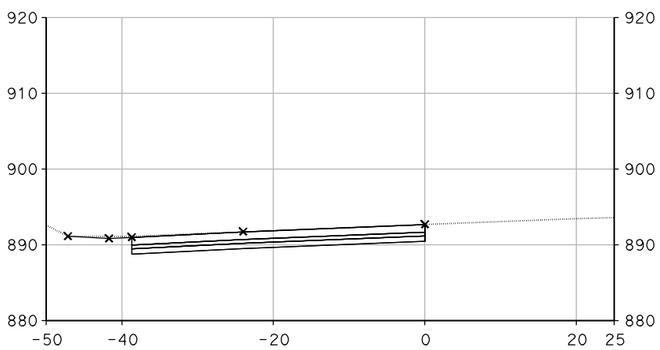

"S-3" 870+25.00

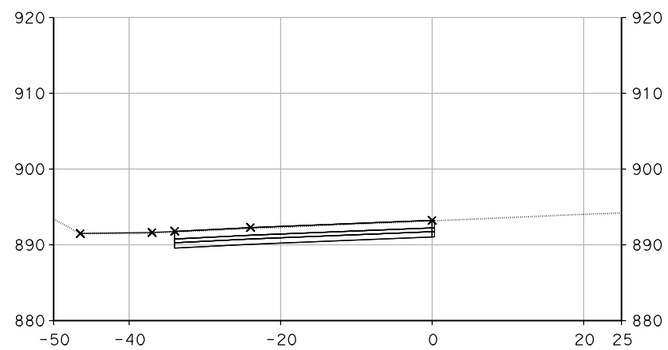

"S-3" 870+75.00

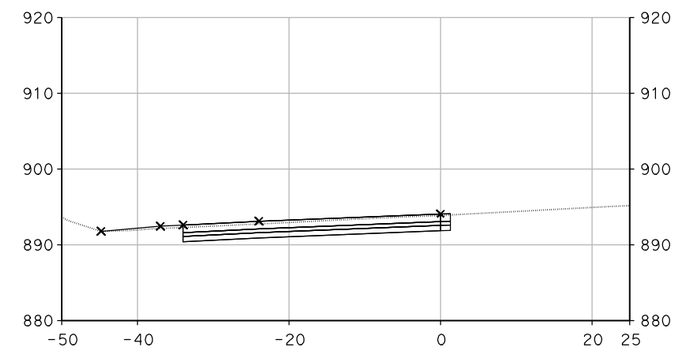

"S-3" 871+50.00

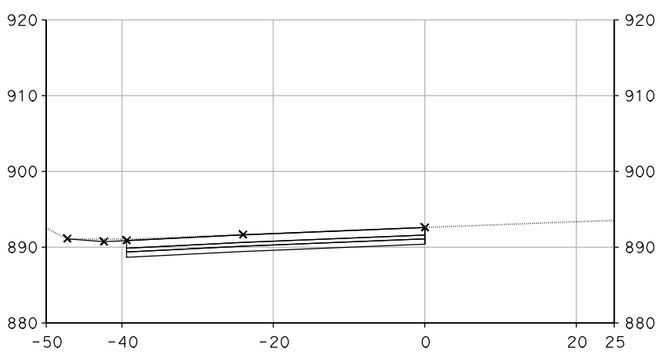

"S-3" 870+18.41

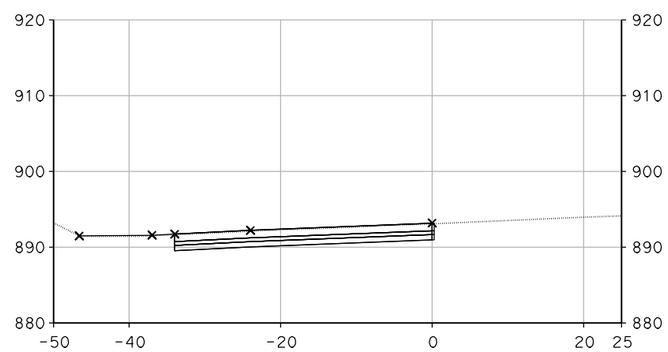

"S-3" 870+70.30

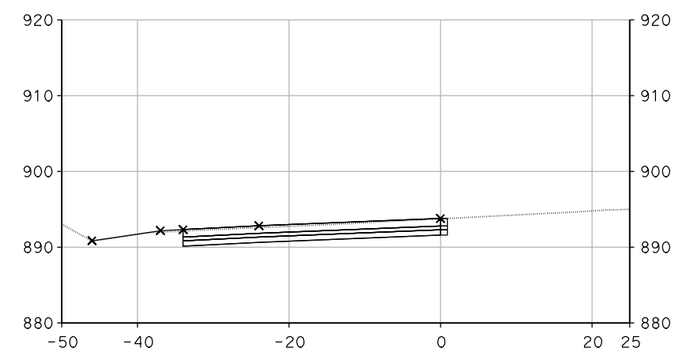

"S-3" 871+25.00

CROSS SECTIONS

SCALE: 1" = 10'

DESIGN STUDY ONLY

XS-287

REVISED BY	DATE REVISED

SUSAN CHAU — MIKE ROBINSON

CALCULATED-DESIGNED BY — CHECKED BY

CONSULTANT FUNCTIONAL SUPERVISOR — CHRIS BRETALL

STATE OF CALIFORNIA - DEPARTMENT OF TRANSPORTATION

Caltrans

LAST REVISION 00-00-00 | DATE PLOTTED => 29-MAY-2013 | TIME PLOTTED => 12:01

Dist	COUNTY	ROUTE	POST MILES TOTAL PROJECT	SHEET No.	TOTAL SHEETS
7	VEN	101, 23	R0.1/R4.5 3.3/3.8		

CH2M HILL
1000 WILSHIRE Blvd
LOS ANGELES, CA 90017

CITY OF THOUSAND OAKS
2100 THOUSAND OAKS BLVD
THOUSAND OAKS. CA 91362

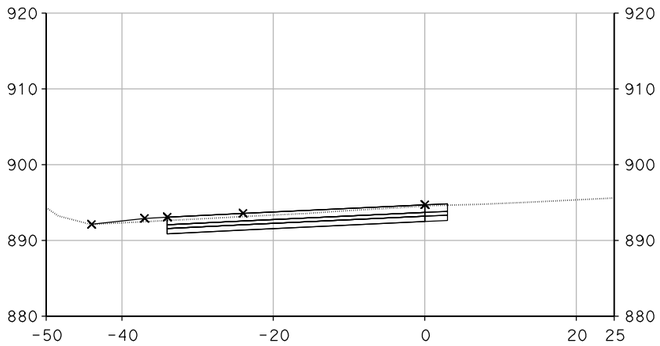

"S-3" 872+25.00

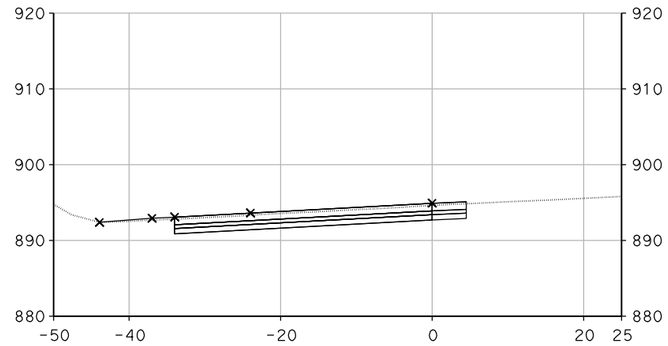

"S-3" 872+75.00

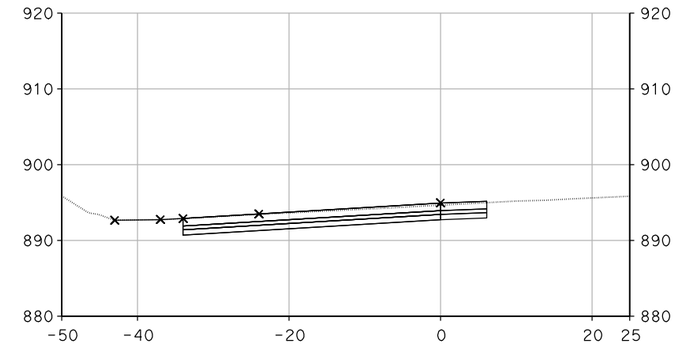

"S-3" 873+20.00

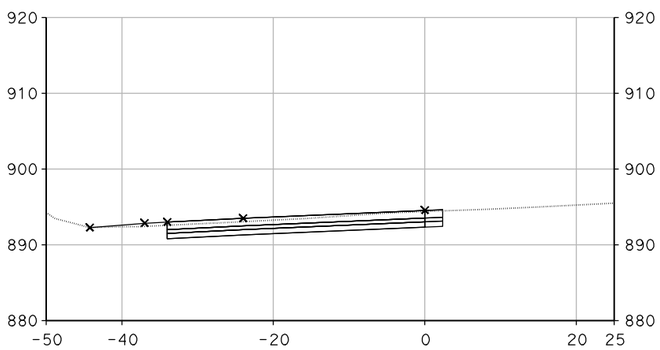

"S-3" 872+00.00

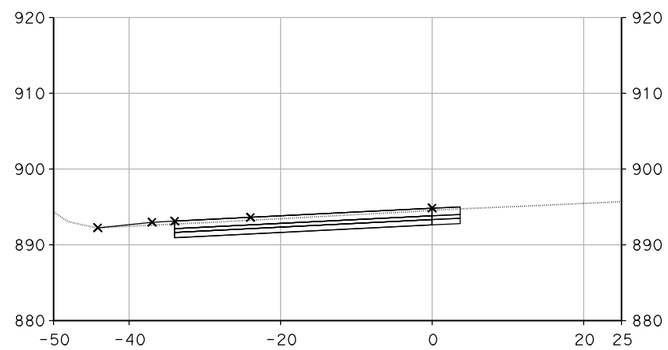

"S-3" 872+50.00

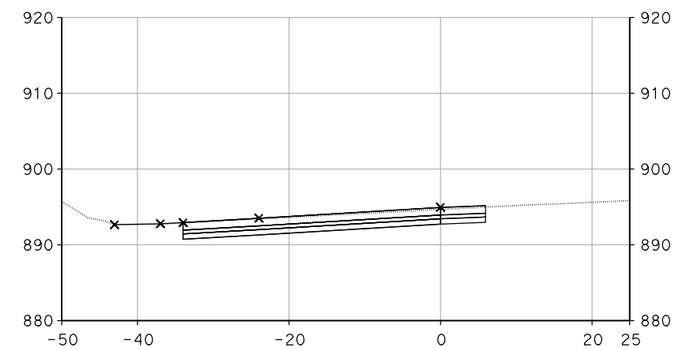

"S-3" 873+16.09

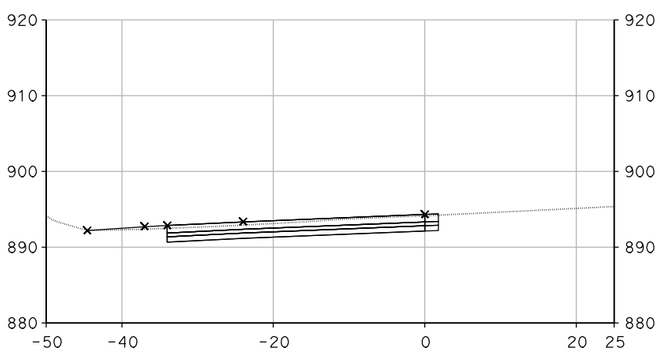

"S-3" 871+75.00

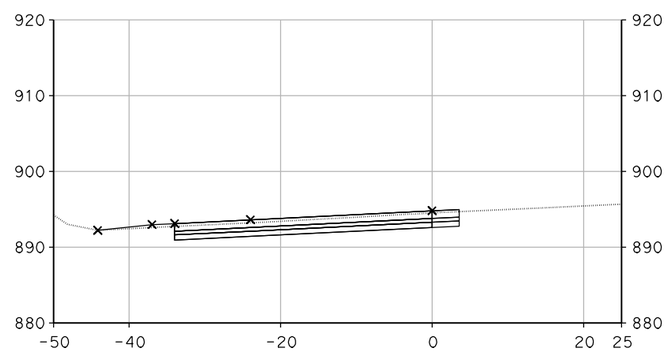

"S-3" 872+45.00

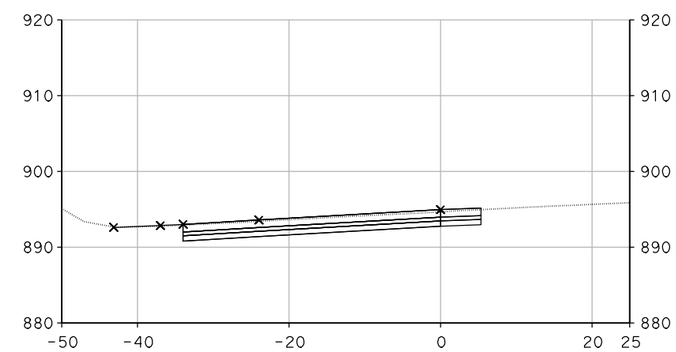

"S-3" 873+00.00

CROSS SECTIONS

SCALE: 1" = 10'

DESIGN STUDY ONLY

XS-288

REVISED BY	DATE REVISED

SUSAN CHAU — MIKE ROBINSON

CALCULATED-DESIGNED BY — CHECKED BY

CONSULTANT FUNCTIONAL SUPERVISOR — CHRIS BRETALL

STATE OF CALIFORNIA - DEPARTMENT OF TRANSPORTATION

Caltrans

LAST REVISION 00-00-00 | DATE PLOTTED => 29-MAY-2013 | TIME PLOTTED => 12:01

Dist	COUNTY	ROUTE	POST MILES TOTAL PROJECT	SHEET No.	TOTAL SHEETS
7	VEN	101, 23	R0.1/R4.5 3.3/3.8		

CH2M HILL
1000 WILSHIRE Blvd
LOS ANGELES, CA 90017

CITY OF THOUSAND OAKS
2100 THOUSAND OAKS BLVD
THOUSAND OAKS. CA 91362

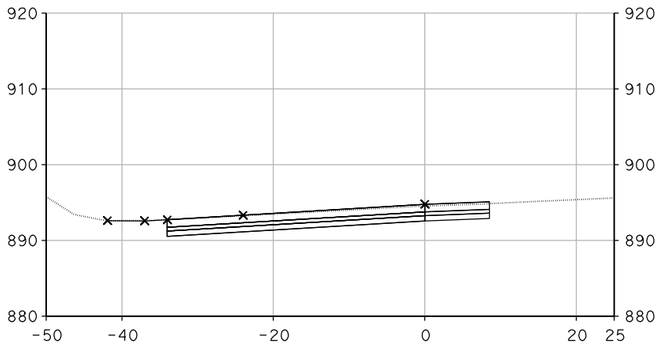

"S-3" 873+75.00

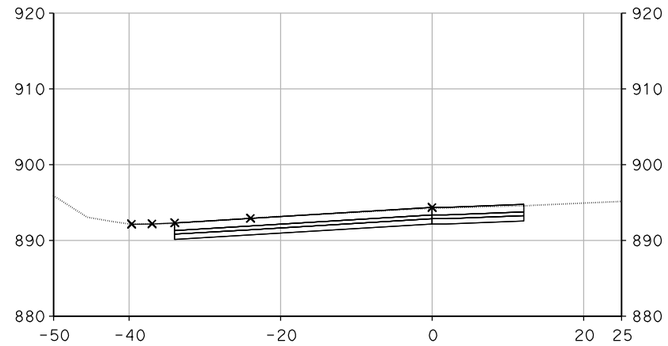

"S-3" 874+35.00

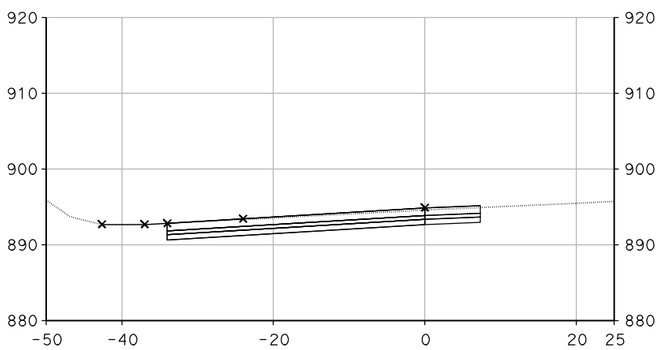

"S-3" 873+50.00

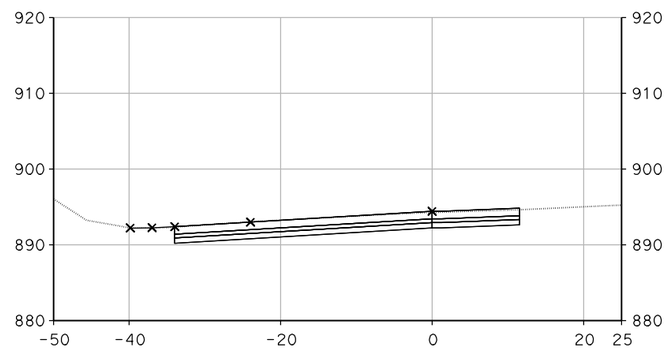

"S-3" 874+25.00

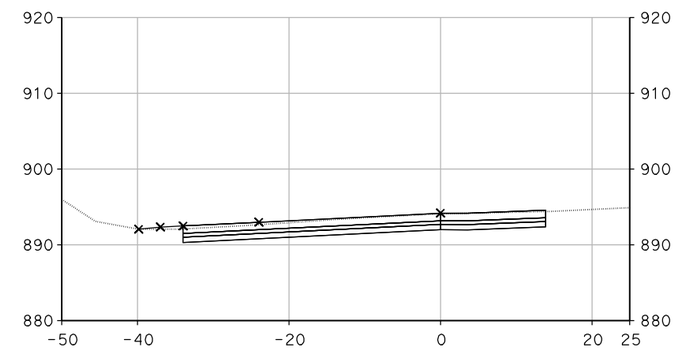

"S-3" 874+61.18

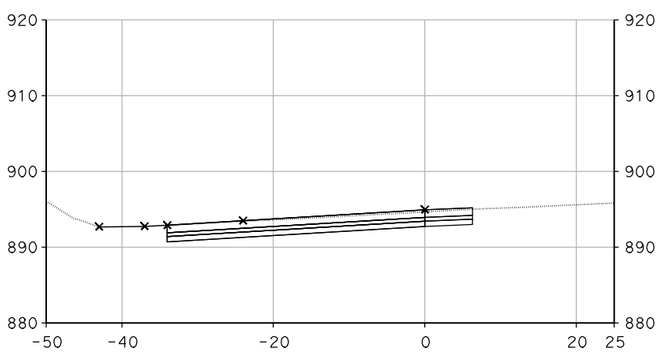

"S-3" 873+25.00

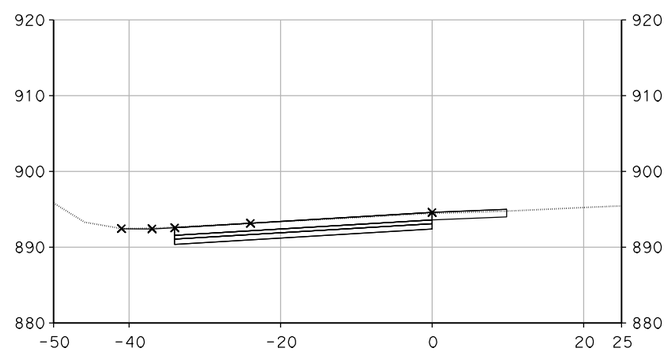

"S-3" 874+00.00

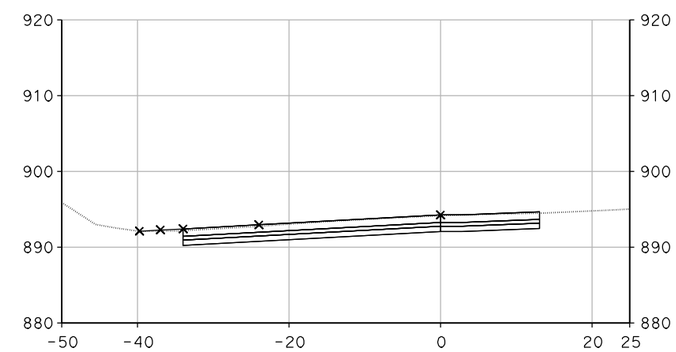

"S-3" 874+50.00

CROSS SECTIONS

SCALE: 1" = 10'

DESIGN STUDY ONLY

XS-289

REVISED BY	DATE REVISED
SUSAN CHAU	MIKE ROBINSON

CALCULATED-DESIGNED BY	CHECKED BY
CONSULTANT FUNCTIONAL SUPERVISOR	CHRIS BRETALL

STATE OF CALIFORNIA - DEPARTMENT OF TRANSPORTATION

Caltrans

LAST REVISION 00-00-00 | DATE PLOTTED => 29-MAY-2013 | TIME PLOTTED => 12:01

Dist	COUNTY	ROUTE	POST MILES TOTAL PROJECT	SHEET No.	TOTAL SHEETS
7	VEN	101, 23	R0.1/R4.5 3.3/3.8		

CH2M HILL
1000 WILSHIRE Blvd
LOS ANGELES, CA 90017

CITY OF THOUSAND OAKS
2100 THOUSAND OAKS BLVD
THOUSAND OAKS. CA 91362

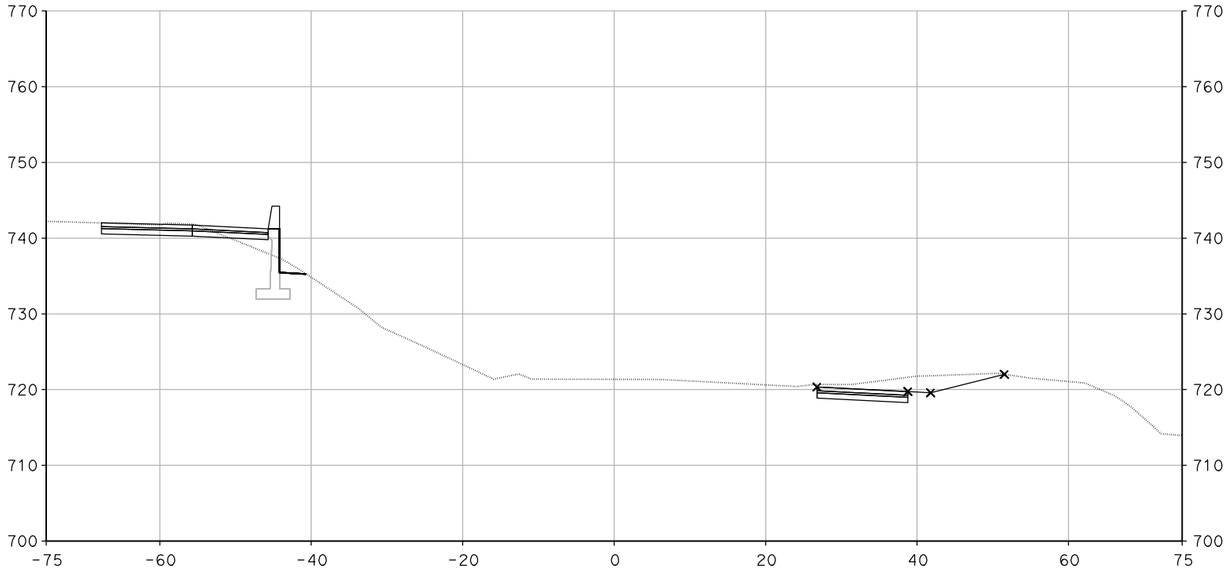

"MR-1" 27+40.00

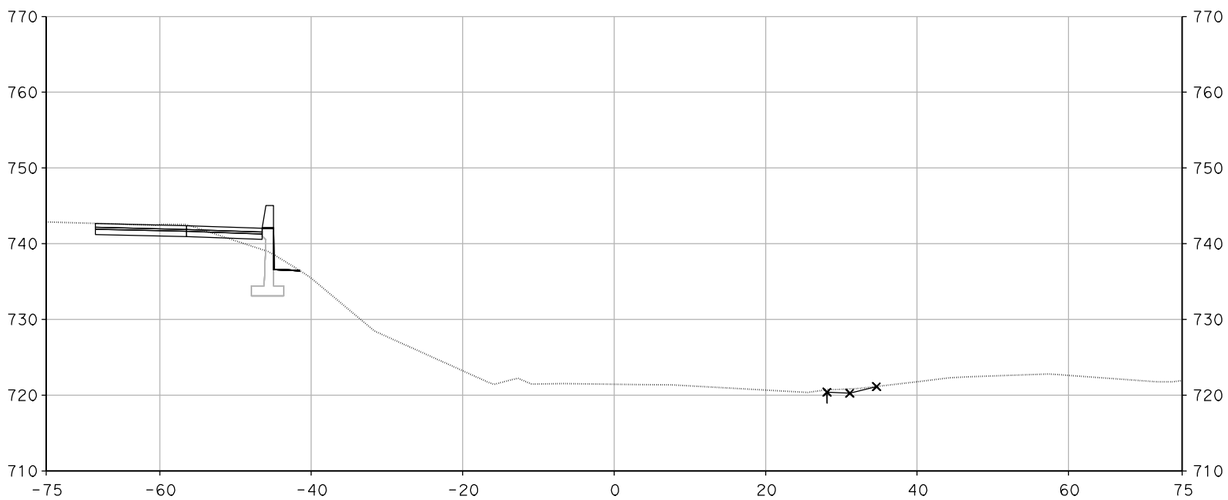

"MR-1" 27+20.12

DESIGN STUDY ONLY

CROSS SECTIONS

SCALE: 1" = 10'

XS-290

REVISED BY	DATE REVISED

CALCULATED-DESIGNED BY	CHECKED BY
SUSAN CHAU	MIKE ROBINSON

CONSULTANT FUNCTIONAL SUPERVISOR: CHRIS BRETALL

STATE OF CALIFORNIA - DEPARTMENT OF TRANSPORTATION

Caltrans

LAST REVISION 00-00-00 | DATE PLOTTED => 29-MAY-2013 | TIME PLOTTED => 12:25

Dist	COUNTY	ROUTE	POST MILES TOTAL PROJECT	SHEET No.	TOTAL SHEETS
7	VEN	101, 23	R0.1/R4.5 3.3/3.8		

CH2M HILL
1000 WILSHIRE Blvd
LOS ANGELES, CA 90017

CITY OF THOUSAND OAKS
2100 THOUSAND OAKS BLVD
THOUSAND OAKS. CA 91362

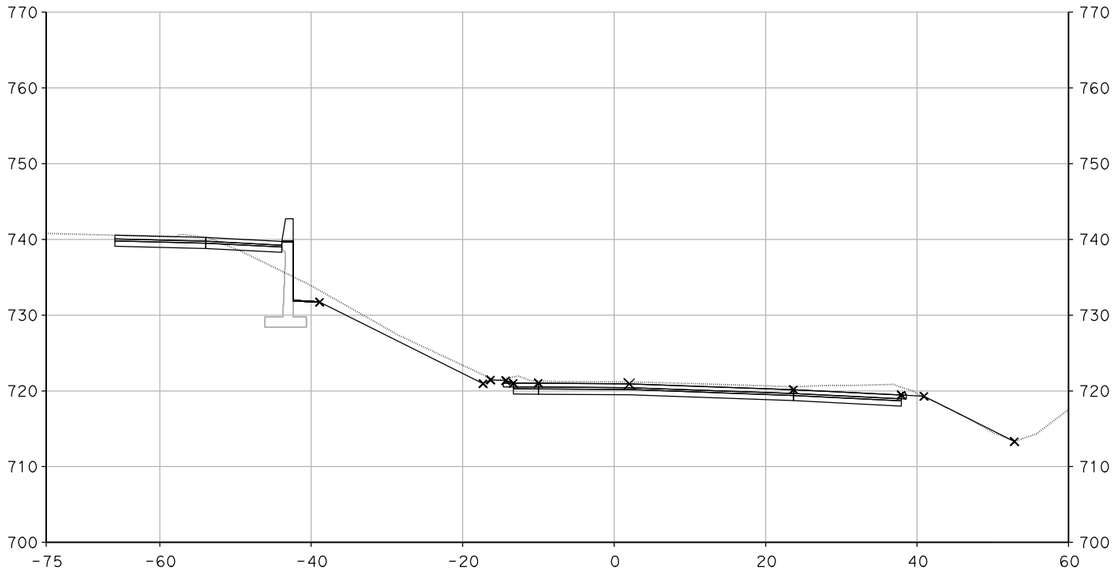

"MR-1" 27+85.00

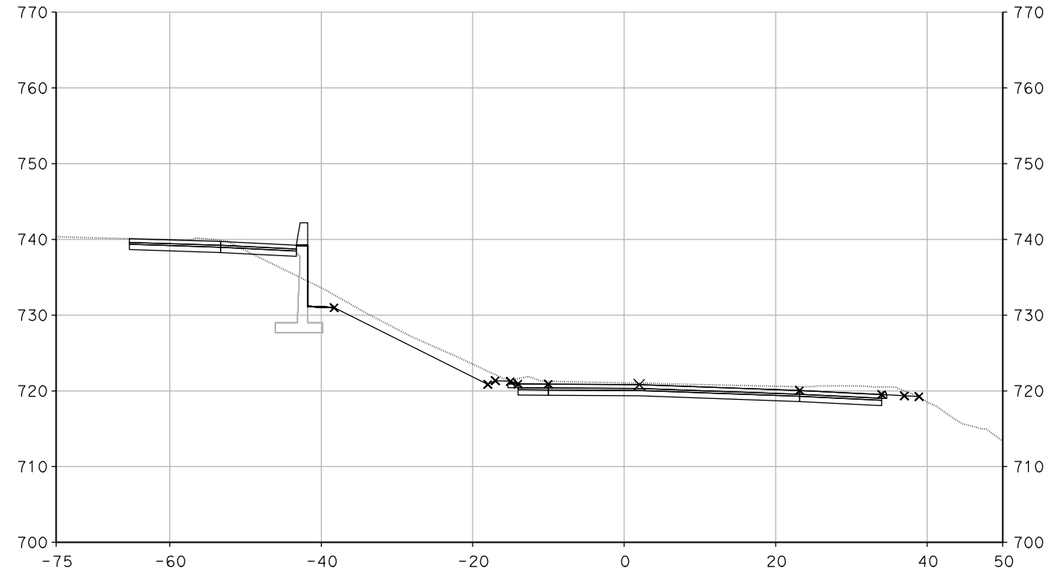

"MR-1" 28+00.00

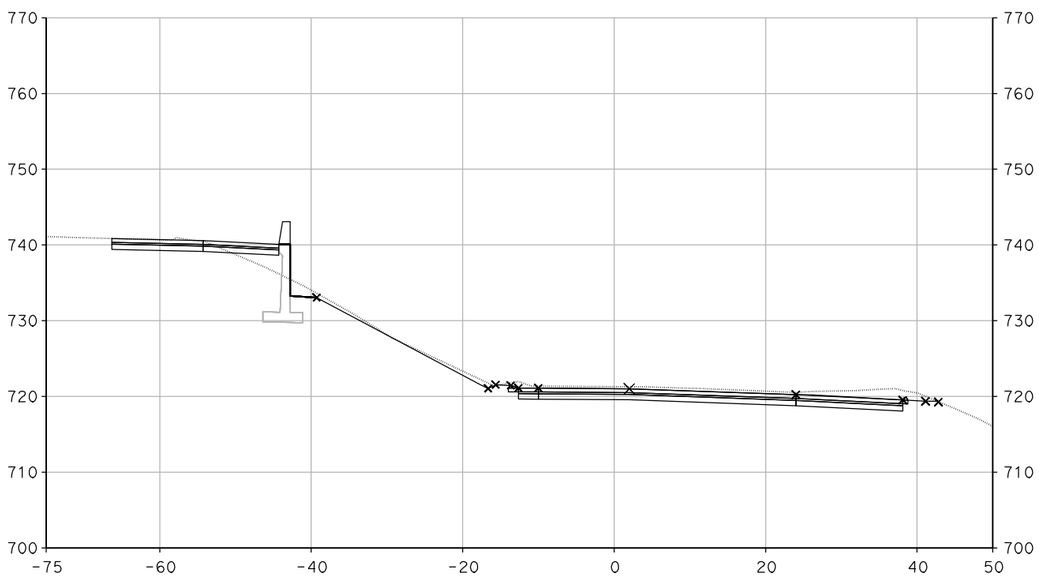

"MR-1" 27+75.00

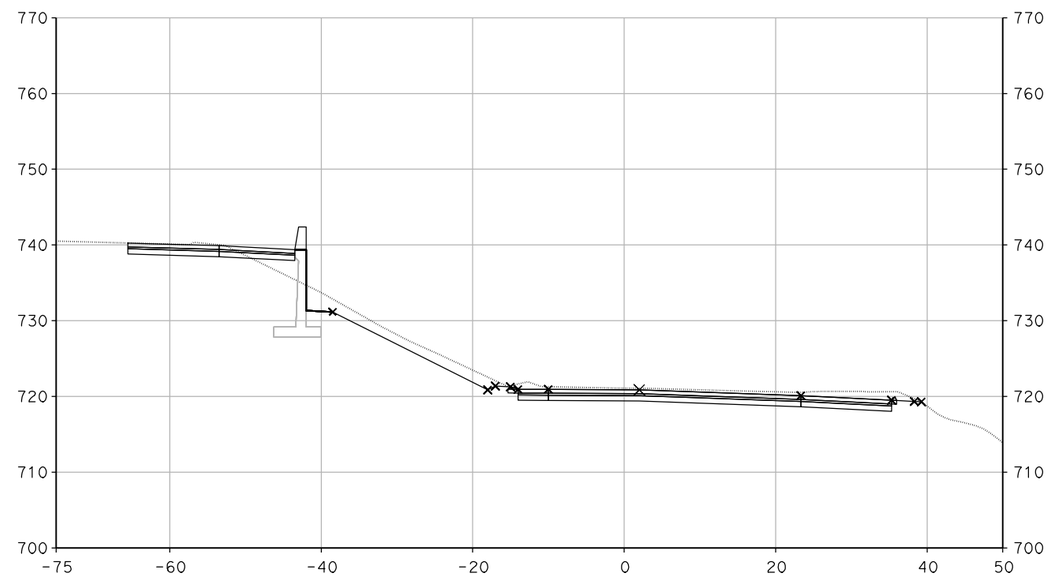

"MR-1" 27+95.00

CROSS SECTIONS

SCALE: 1" = 10'

DESIGN STUDY ONLY

XS-291

STATE OF CALIFORNIA - DEPARTMENT OF TRANSPORTATION

Caltrans

CONSULTANT FUNCTIONAL SUPERVISOR: CHRIS BRETALL

CALCULATED-DESIGNED BY: SUSAN CHAU

CHECKED BY: MIKE ROBINSON

REVISED BY

DATE REVISED

LAST REVISION 00-00-00

DATE PLOTTED => 29-MAY-2013
TIME PLOTTED => 12:25

Dist	COUNTY	ROUTE	POST MILES TOTAL PROJECT	SHEET No.	TOTAL SHEETS
7	VEN	101, 23	R0.1/R4.5 3.3/3.8		

CH2M HILL
1000 WILSHIRE Blvd
LOS ANGELES, CA 90017

CITY OF THOUSAND OAKS
2100 THOUSAND OAKS BLVD
THOUSAND OAKS. CA 91362

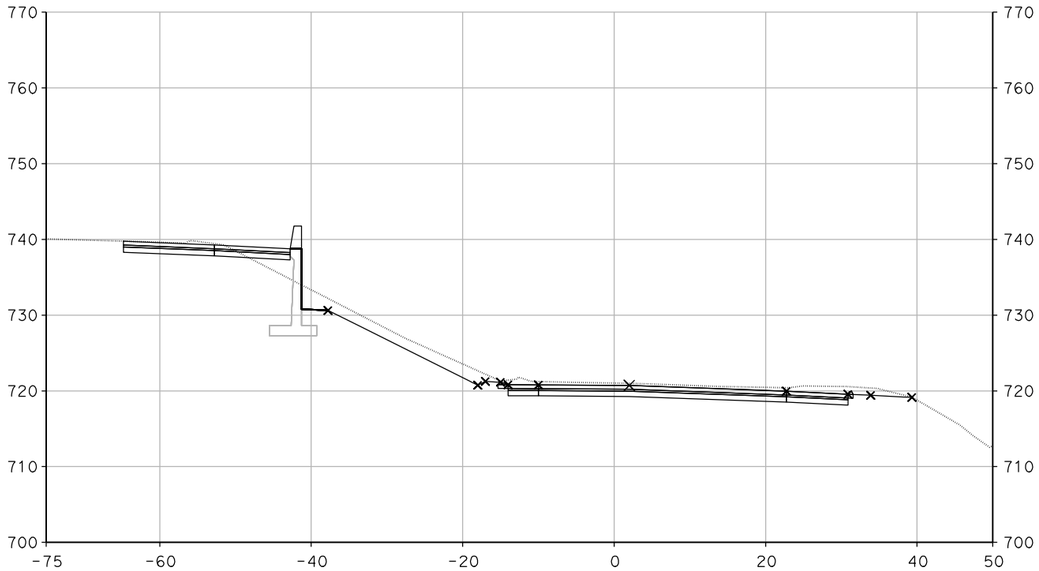

"MR-1" 28+12.53

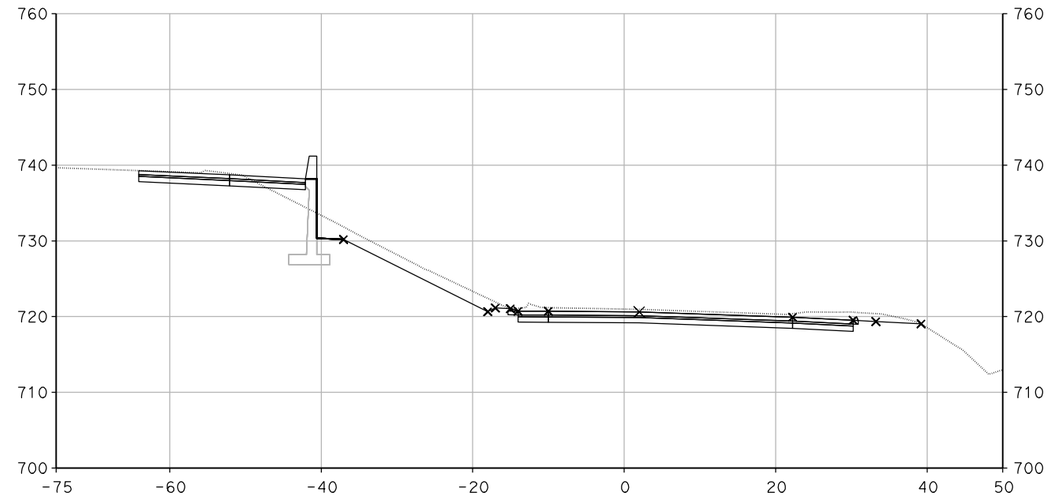

"MR-1" 28+27.50

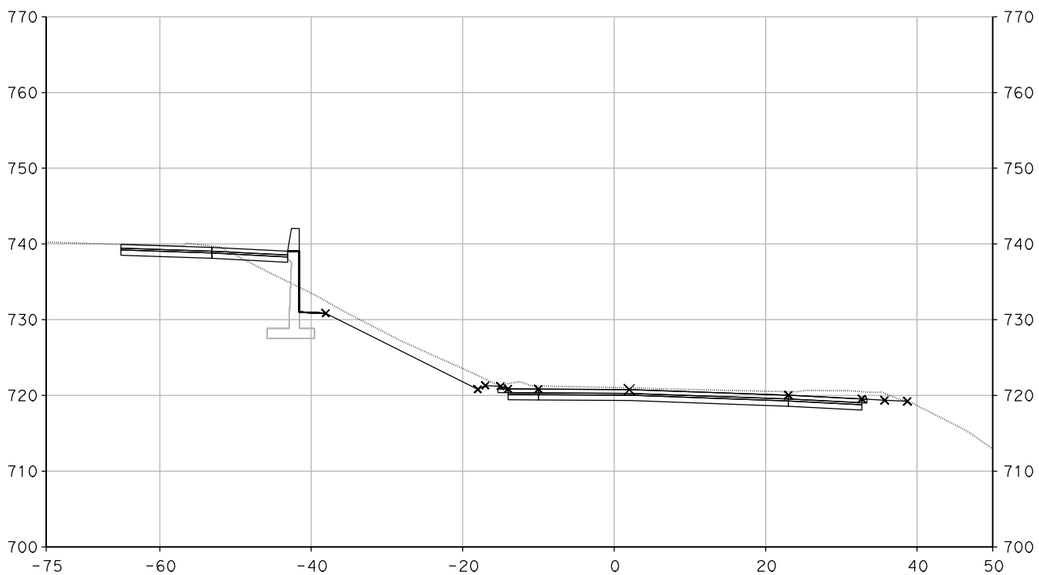

"MR-1" 28+05.00

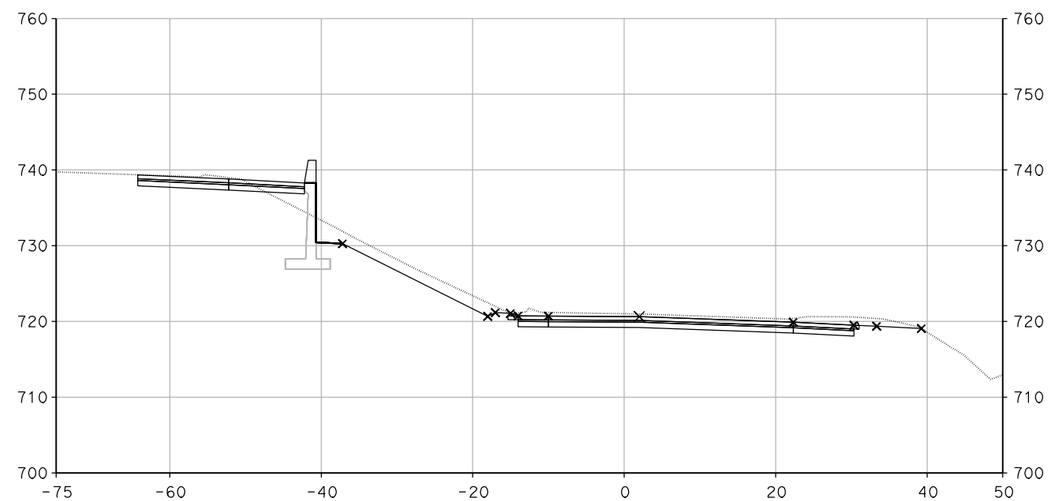

"MR-1" 28+25.00

CROSS SECTIONS

SCALE: 1" = 10'

DESIGN STUDY ONLY

XS-292

REVISED BY	DATE REVISED

CALCULATED-DESIGNED BY	CHECKED BY
SUSAN CHAU	MIKE ROBINSON

CONSULTANT FUNCTIONAL SUPERVISOR: CHRIS BRETALL

STATE OF CALIFORNIA - DEPARTMENT OF TRANSPORTATION

Caltrans

LAST REVISION 00-00-00 | DATE PLOTTED => 29-MAY-2013 | TIME PLOTTED => 12:25

Dist	COUNTY	ROUTE	POST MILES TOTAL PROJECT	SHEET No.	TOTAL SHEETS
7	VEN	101, 23	R0.1/R4.5 3.3/3.8		

CH2M HILL
1000 WILSHIRE Blvd
LOS ANGELES, CA 90017

CITY OF THOUSAND OAKS
2100 THOUSAND OAKS BLVD
THOUSAND OAKS. CA 91362

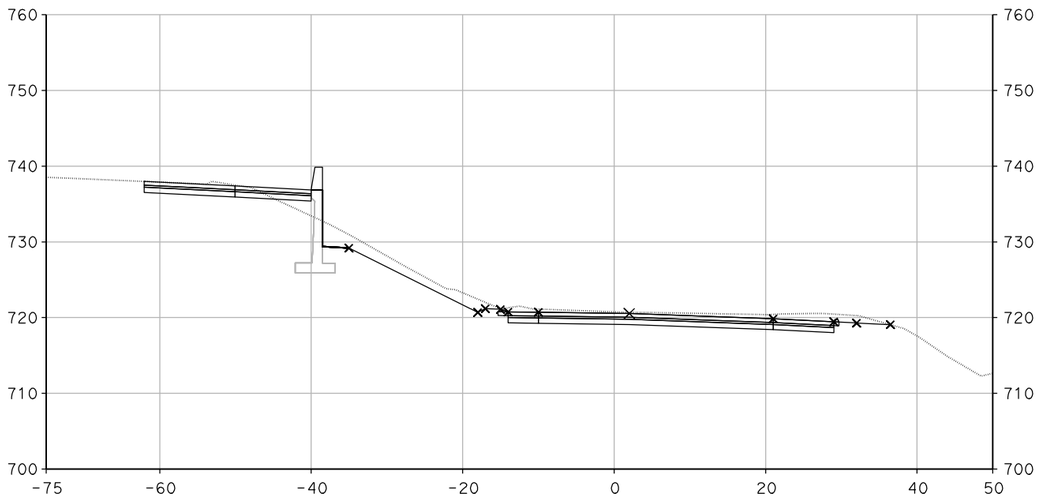

"MR-1" 28+64.74

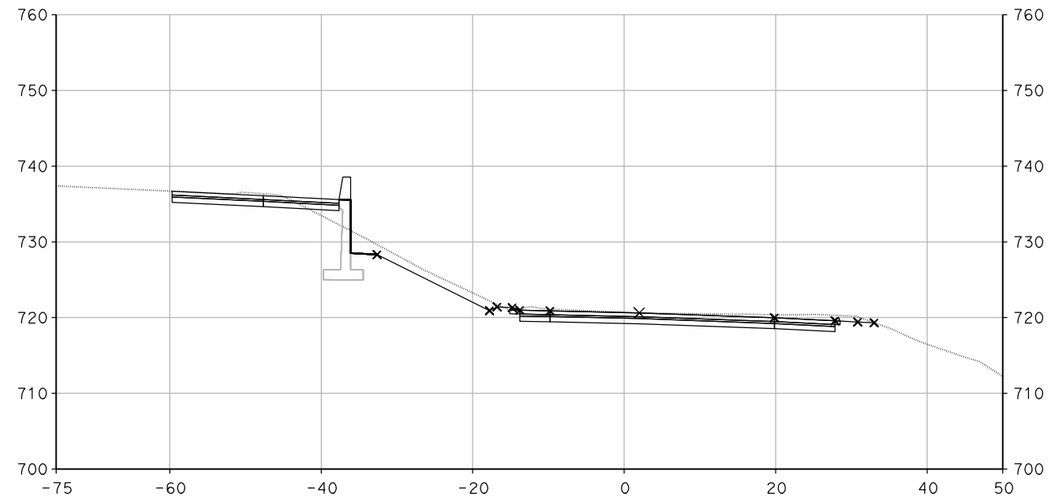

"MR-1" 29+00.00

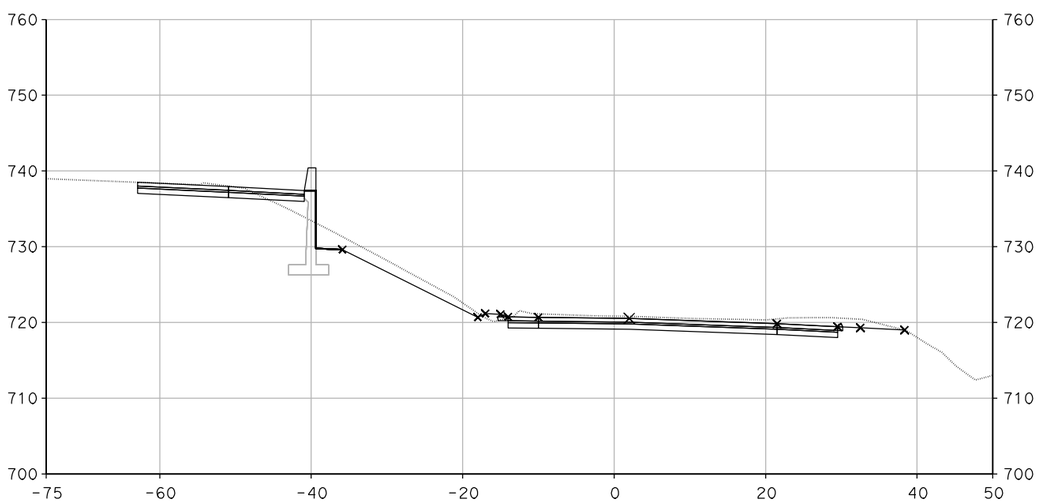

"MR-1" 28+50.00

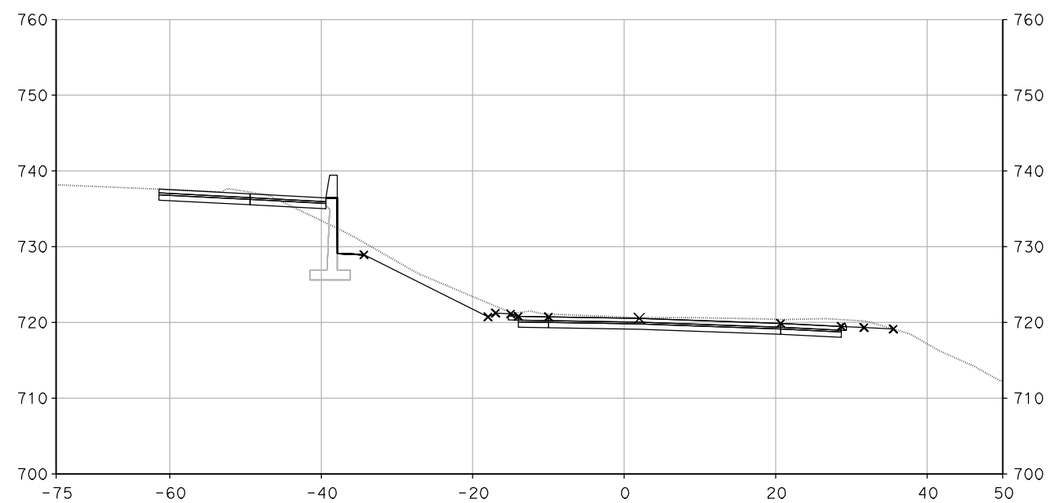

"MR-1" 28+75.00

CROSS SECTIONS

SCALE: 1" = 10'

DESIGN STUDY ONLY

XS-293

REVISED BY	DATE REVISED

SUSAN CHAU	MIKE ROBINSON

CALCULATED-DESIGNED BY	CHECKED BY

CONSULTANT FUNCTIONAL SUPERVISOR: CHRIS BRETALL

STATE OF CALIFORNIA - DEPARTMENT OF TRANSPORTATION

Caltrans

LAST REVISION 00-00-00 | DATE PLOTTED => 29-MAY-2013 | TIME PLOTTED => 12:25

Dist	COUNTY	ROUTE	POST MILES TOTAL PROJECT	SHEET No.	TOTAL SHEETS
7	VEN	101, 23	R0.1/R4.5 3.3/3.8		

CH2M HILL
1000 WILSHIRE Blvd
LOS ANGELES, CA 90017

CITY OF THOUSAND OAKS
2100 THOUSAND OAKS BLVD
THOUSAND OAKS. CA 91362

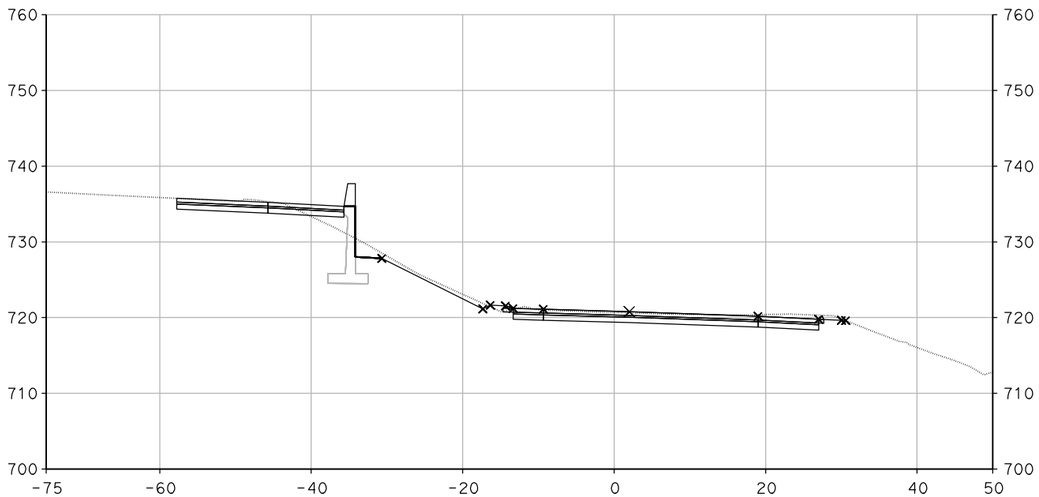

"MR-1" 29+25.00

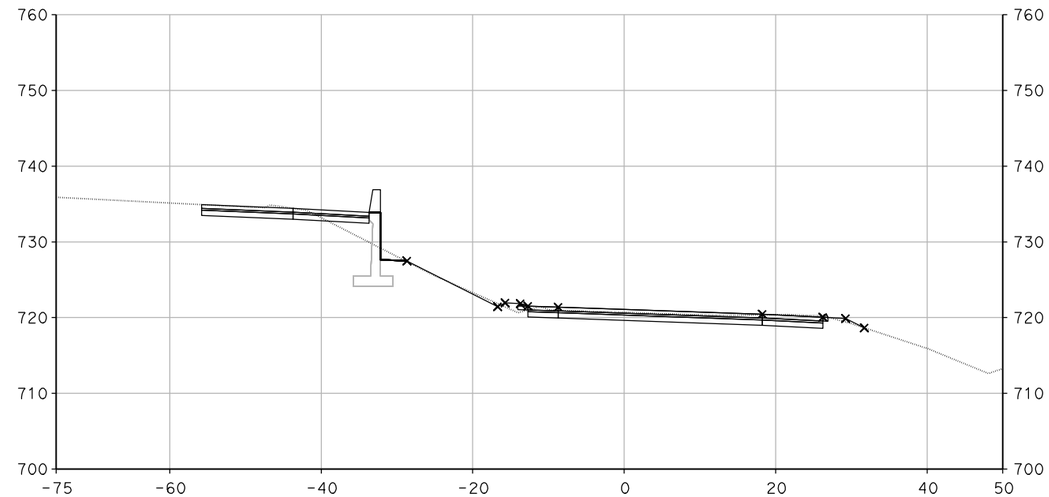

"MR-1" 29+48.06

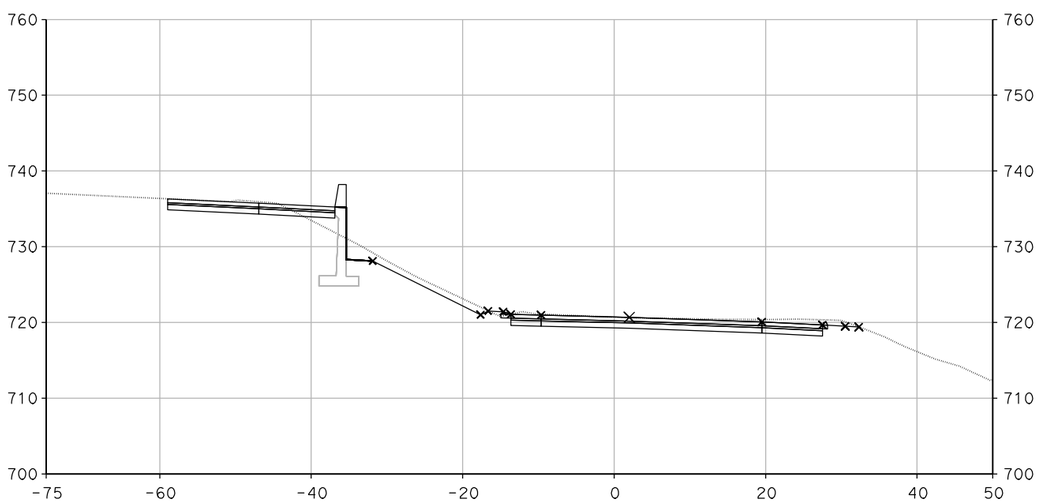

"MR-1" 29+10.00

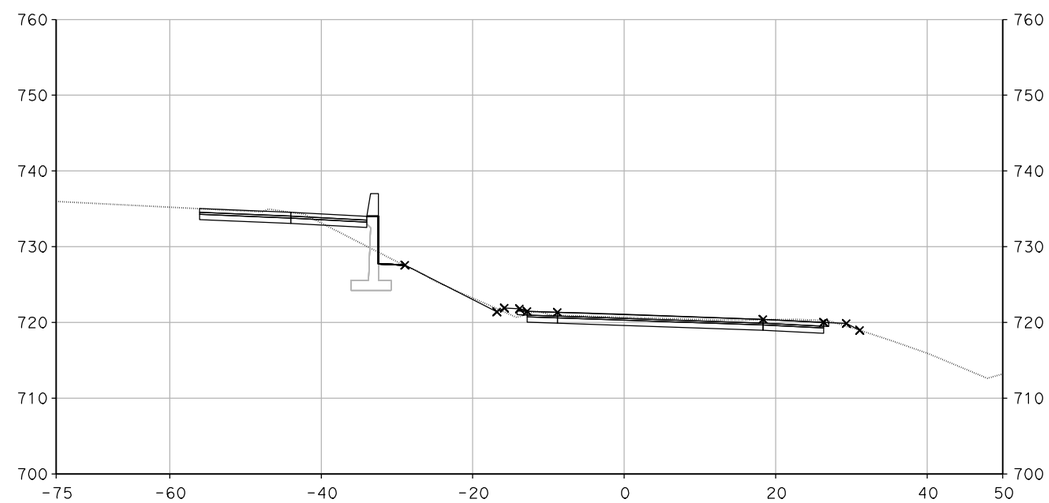

"MR-1" 29+45.00

CROSS SECTIONS

SCALE: 1" = 10'

DESIGN STUDY ONLY

XS-294

REVISED BY	DATE REVISED

CALCULATED-DESIGNED BY	CHECKED BY
SUSAN CHAU	MIKE ROBINSON

CONSULTANT FUNCTIONAL SUPERVISOR: CHRIS BRETALL

STATE OF CALIFORNIA - DEPARTMENT OF TRANSPORTATION

Caltrans

LAST REVISION 00-00-00 | DATE PLOTTED => 29-MAY-2013 | TIME PLOTTED => 12:26

Dist	COUNTY	ROUTE	POST MILES TOTAL PROJECT	SHEET No.	TOTAL SHEETS
7	VEN	101, 23	R0.1/R4.5 3.3/3.8		

CH2M HILL
1000 WILSHIRE Blvd
LOS ANGELES, CA 90017

CITY OF THOUSAND OAKS
2100 THOUSAND OAKS BLVD
THOUSAND OAKS. CA 91362

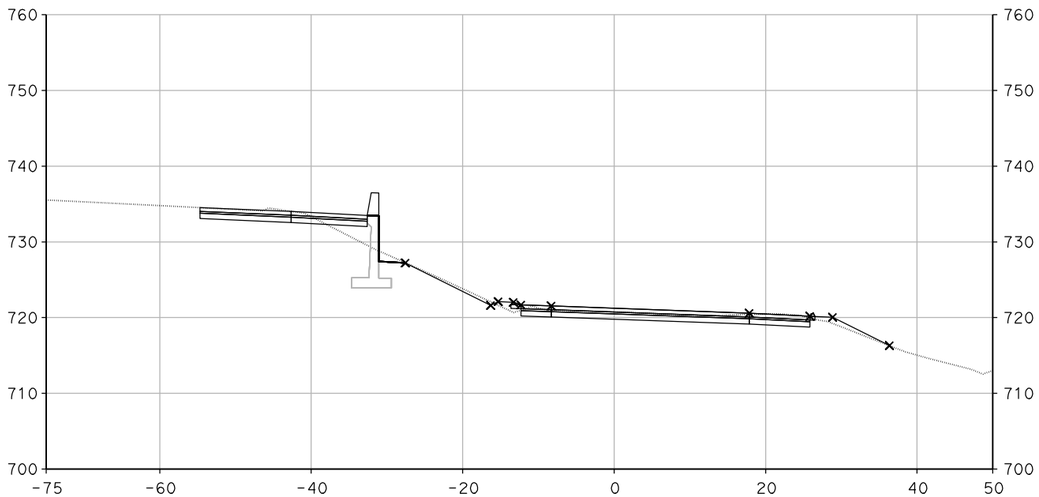

"MR-1" 29+60.00

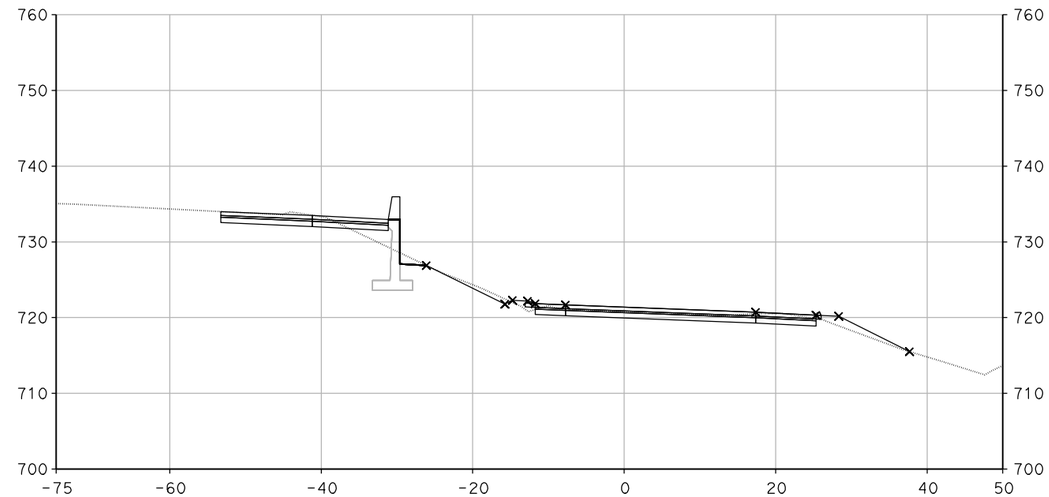

"MR-1" 29+75.00

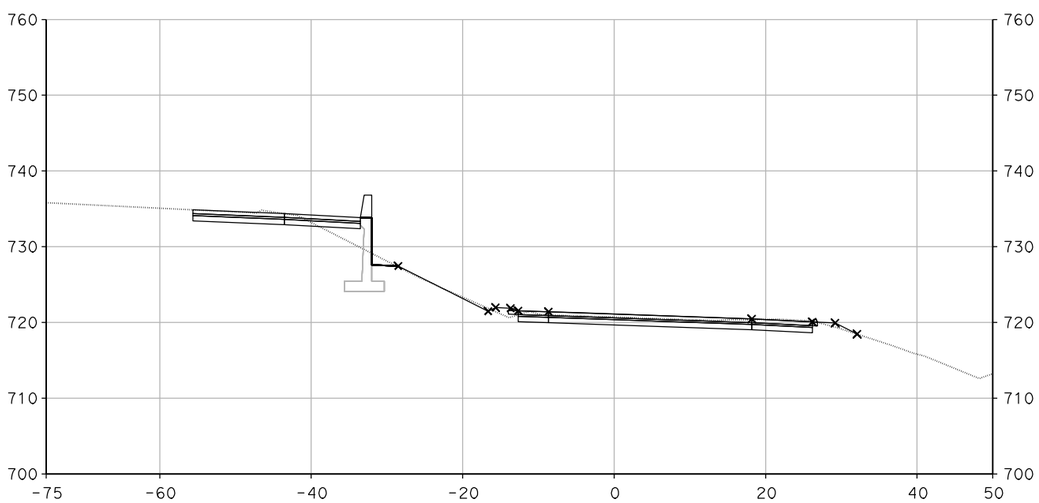

"MR-1" 29+50.00

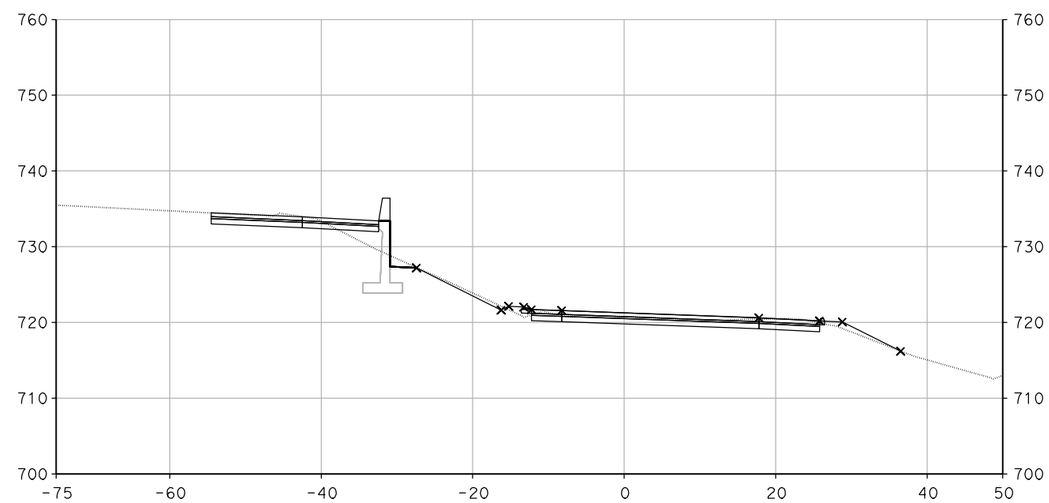

"MR-1" 29+61.70

CROSS SECTIONS

SCALE: 1" = 10'

DESIGN STUDY ONLY

XS-295

REVISED BY	DATE REVISED

CALCULATED-DESIGNED BY	CHECKED BY
SUSAN CHAU	MIKE ROBINSON

CONSULTANT FUNCTIONAL SUPERVISOR: CHRIS BRETALL

STATE OF CALIFORNIA - DEPARTMENT OF TRANSPORTATION

Caltrans

LAST REVISION 00-00-00 | DATE PLOTTED => 29-MAY-2013 | TIME PLOTTED => 12:26

Dist	COUNTY	ROUTE	POST MILES TOTAL PROJECT	SHEET No.	TOTAL SHEETS
7	VEN	101, 23	R0.1/R4.5 3.3/3.8		

CH2M HILL
1000 WILSHIRE Blvd
LOS ANGELES, CA 90017

CITY OF THOUSAND OAKS
2100 THOUSAND OAKS BLVD
THOUSAND OAKS. CA 91362

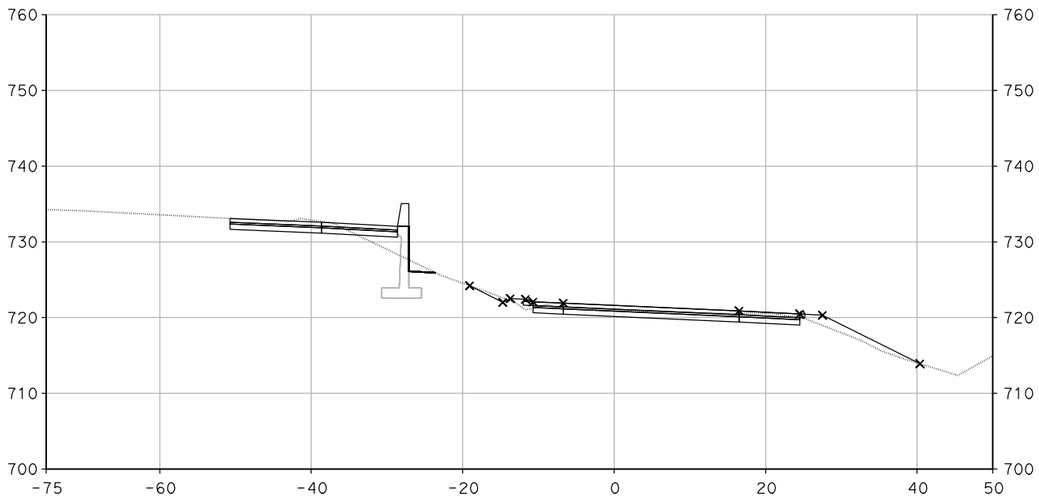

"MR-1" 30+00.00

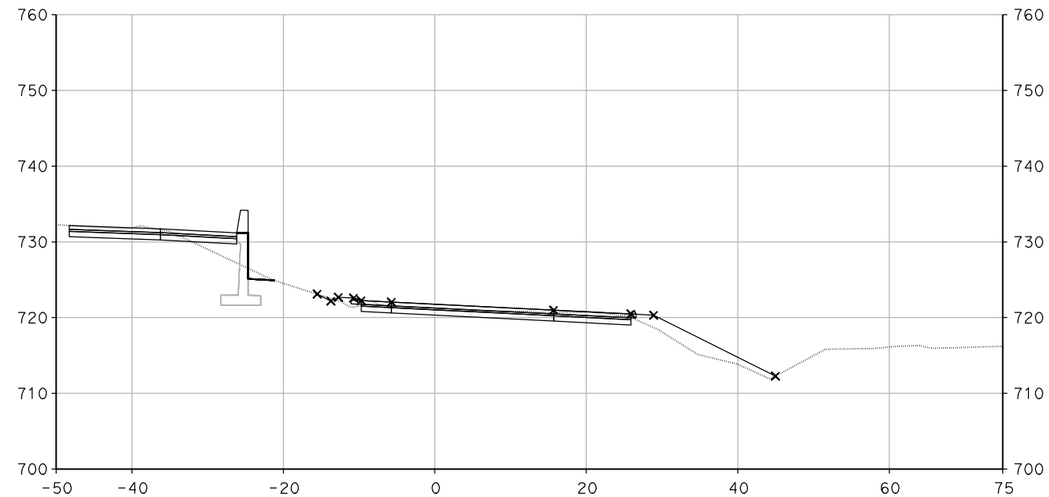

"MR-1" 30+25.00

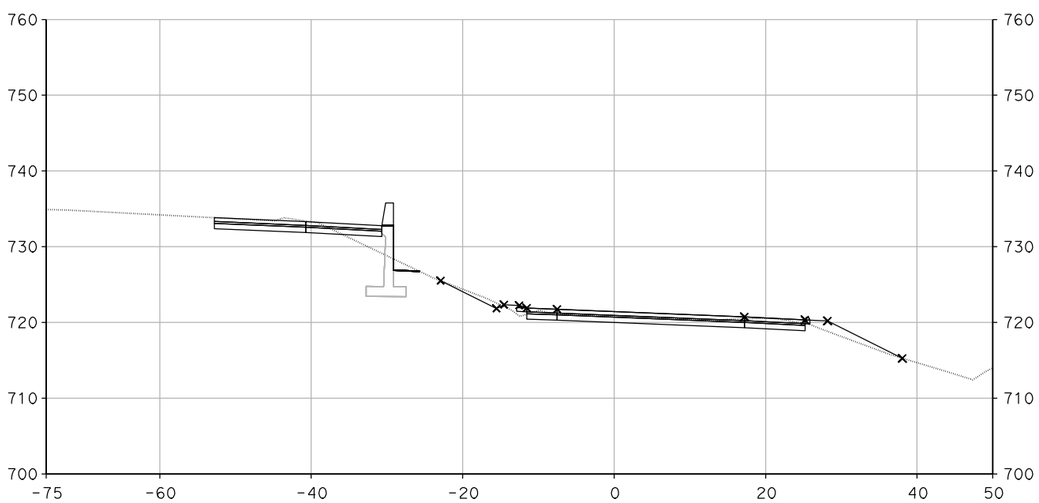

"MR-1" 29+79.70

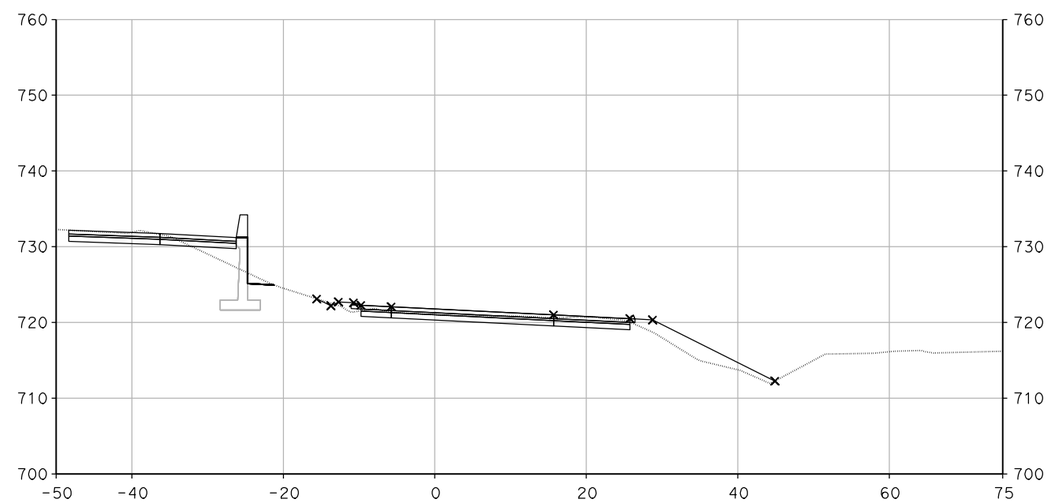

"MR-1" 30+24.30

CROSS SECTIONS

SCALE: 1" = 10'

DESIGN STUDY ONLY

XS-296

STATE OF CALIFORNIA - DEPARTMENT OF TRANSPORTATION

Caltrans

CONSULTANT FUNCTIONAL SUPERVISOR: CHRIS BRETALL

CALCULATED-DESIGNED BY: SUSAN CHAU

CHECKED BY: MIKE ROBINSON

REVISED BY

DATE REVISED

LAST REVISION 00-00-00

DATE PLOTTED => 29-MAY-2013
TIME PLOTTED => 12:25

Dist	COUNTY	ROUTE	POST MILES TOTAL PROJECT	SHEET No.	TOTAL SHEETS
7	VEN	101, 23	R0.1/R4.5 3.3/3.8		

CH2M HILL
1000 WILSHIRE Blvd
LOS ANGELES, CA 90017

CITY OF THOUSAND OAKS
2100 THOUSAND OAKS BLVD
THOUSAND OAKS. CA 91362

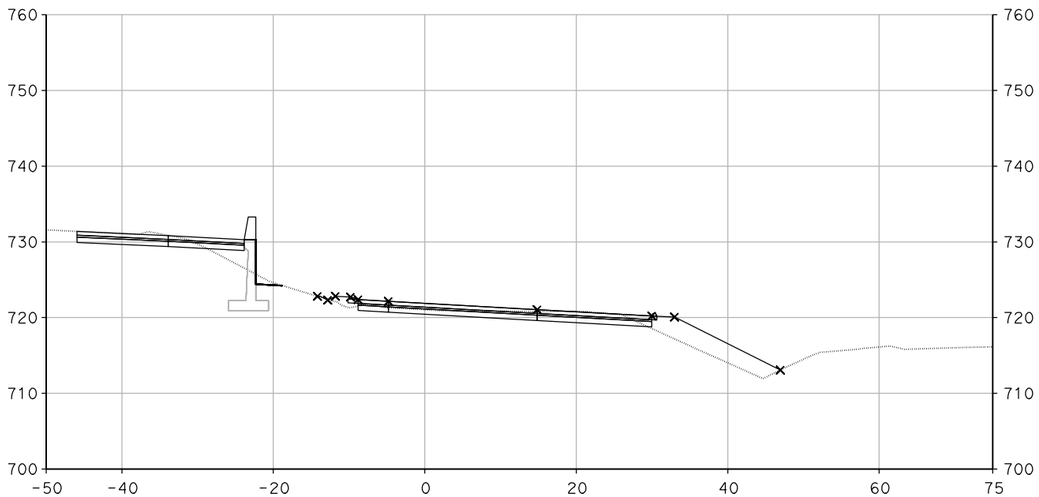

"MR-1" 30+50.00

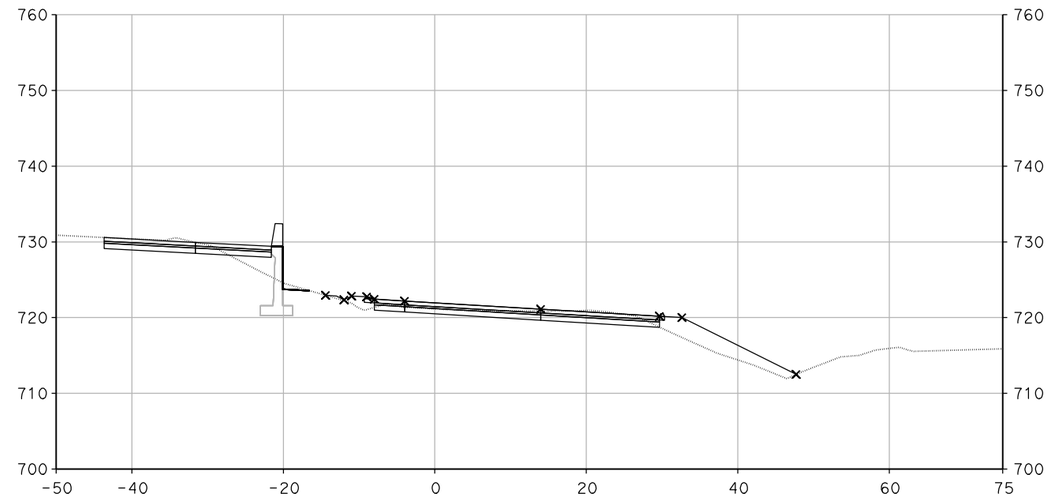

"MR-1" 30+75.00

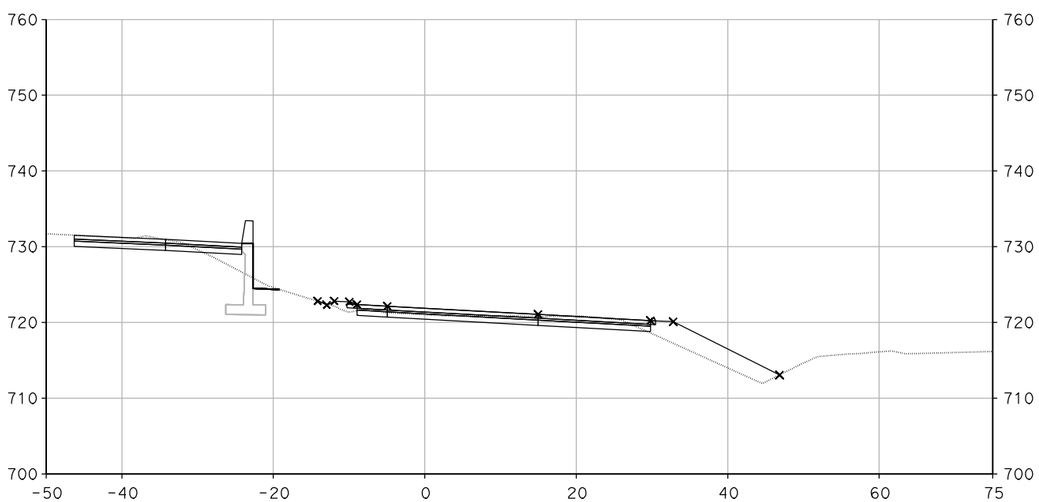

"MR-1" 30+46.17

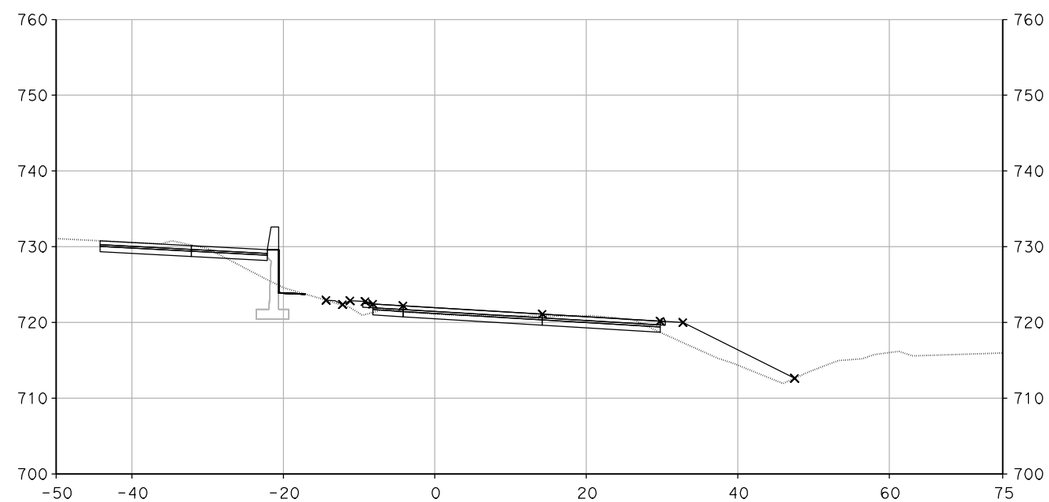

"MR-1" 30+69.00

CROSS SECTIONS

SCALE: 1" = 10'

DESIGN STUDY ONLY

XS-297

REVISED BY	DATE REVISED

CALCULATED-DESIGNED BY	CHECKED BY
SUSAN CHAU	MIKE ROBINSON

CONSULTANT FUNCTIONAL SUPERVISOR: CHRIS BRETALL

STATE OF CALIFORNIA - DEPARTMENT OF TRANSPORTATION

Caltrans

LAST REVISION 00-00-00 | DATE PLOTTED => 29-MAY-2013 | TIME PLOTTED => 12:26

Dist	COUNTY	ROUTE	POST MILES TOTAL PROJECT	SHEET No.	TOTAL SHEETS
7	VEN	101, 23	R0.1/R4.5 3.3/3.8		

CH2M HILL
1000 WILSHIRE Blvd
LOS ANGELES, CA 90017

CITY OF THOUSAND OAKS
2100 THOUSAND OAKS BLVD
THOUSAND OAKS. CA 91362

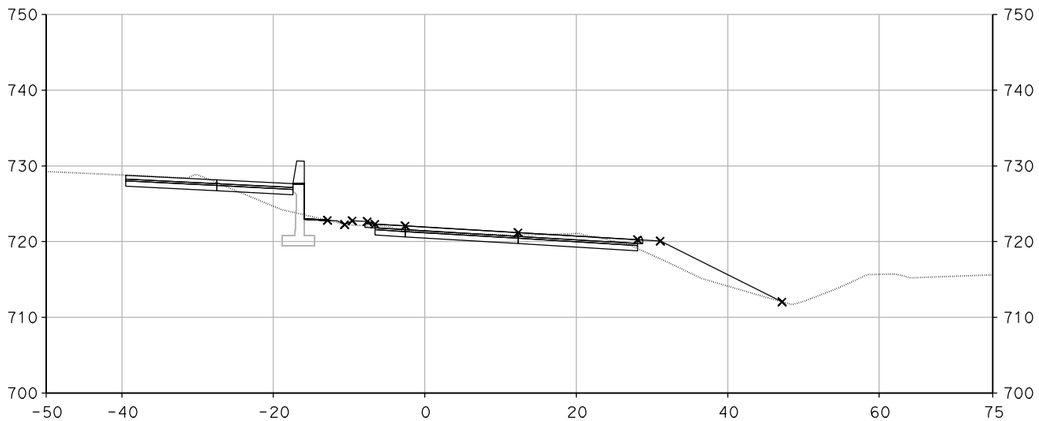

"MR-1" 31+25.00

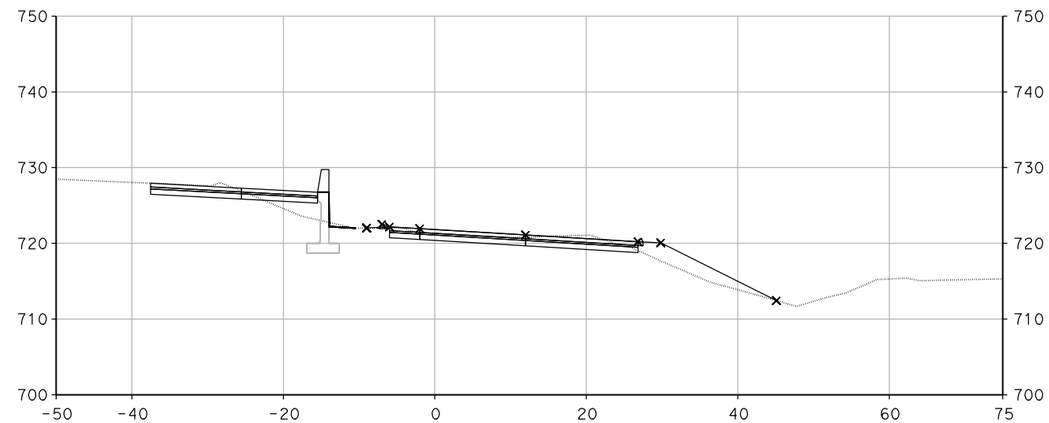

"MR-1" 31+50.00

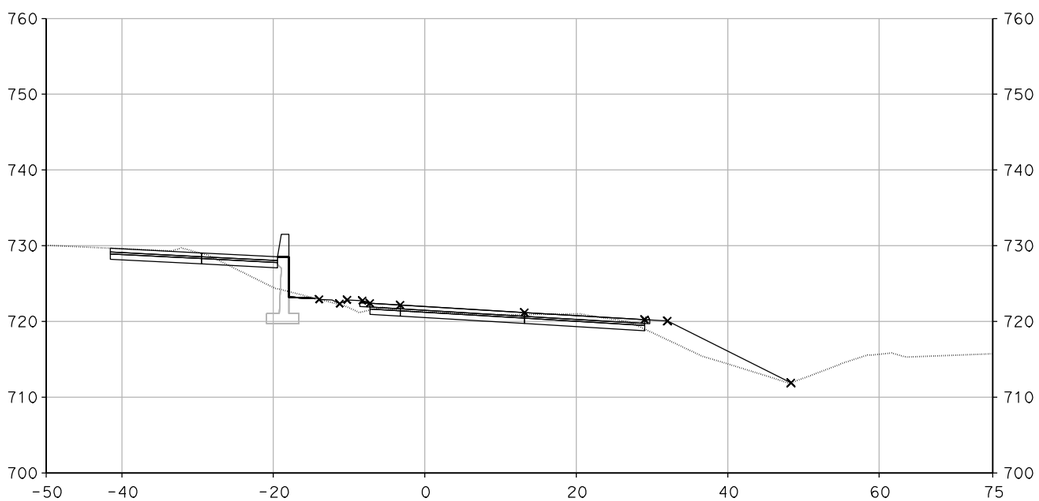

"MR-1" 31+00.00

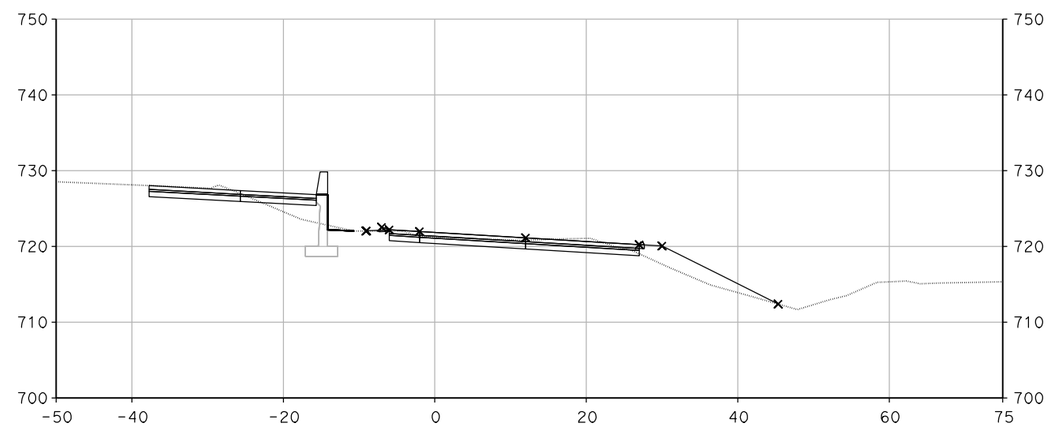

"MR-1" 31+47.58

CROSS SECTIONS

SCALE: 1" = 10'

DESIGN STUDY ONLY

XS-298

REVISED BY	DATE REVISED

CALCULATED-DESIGNED BY	CHECKED BY
SUSAN CHAU	MIKE ROBINSON

CONSULTANT FUNCTIONAL SUPERVISOR: CHRIS BRETALL

STATE OF CALIFORNIA - DEPARTMENT OF TRANSPORTATION

Caltrans

LAST REVISION 00-00-00 | DATE PLOTTED => 29-MAY-2013 | TIME PLOTTED => 12:26

Dist	COUNTY	ROUTE	POST MILES TOTAL PROJECT	SHEET No.	TOTAL SHEETS
7	VEN	101, 23	R0.1/R4.5 3.3/3.8		

CH2M HILL
1000 WILSHIRE Blvd
LOS ANGELES, CA 90017

CITY OF THOUSAND OAKS
2100 THOUSAND OAKS BLVD
THOUSAND OAKS. CA 91362

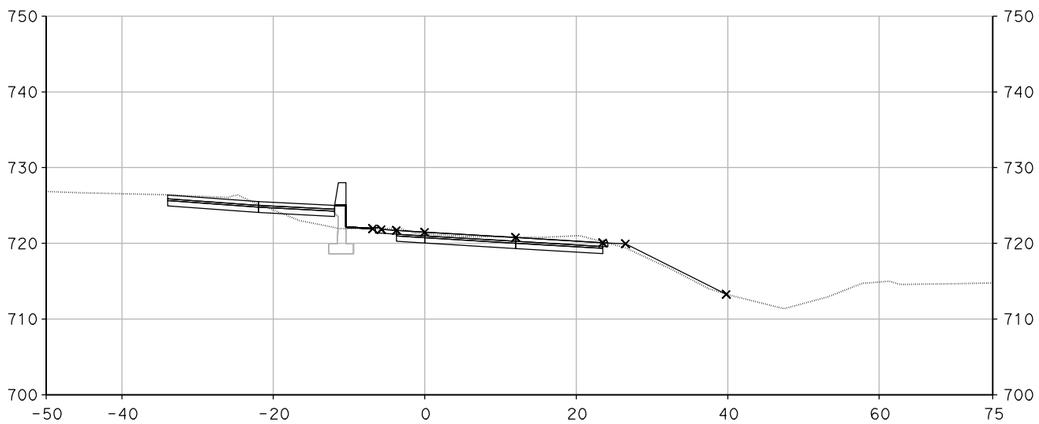

"MR-1" 32+00.00

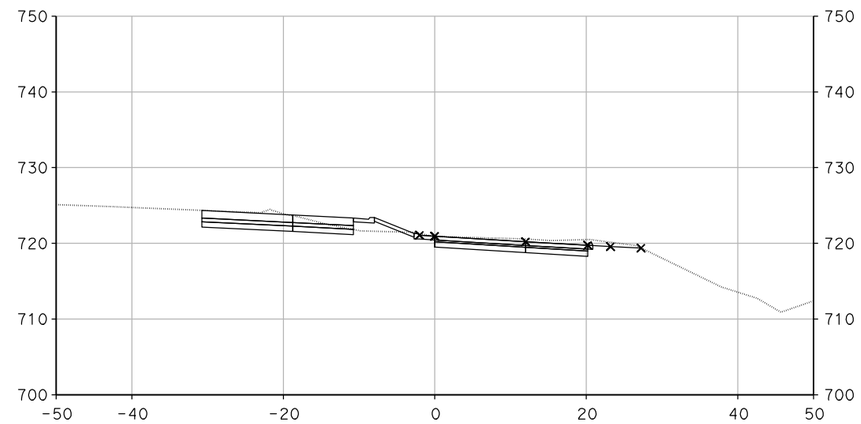

"MR-1" 32+50.00

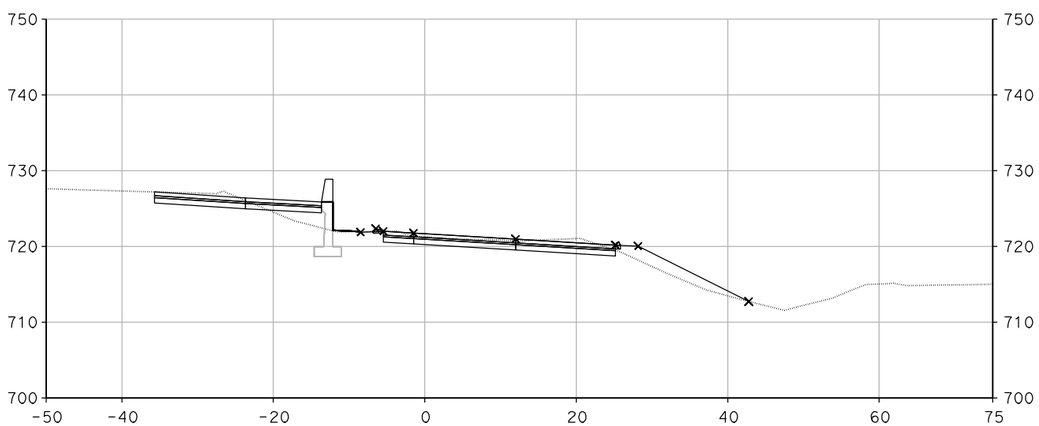

"MR-1" 31+75.00

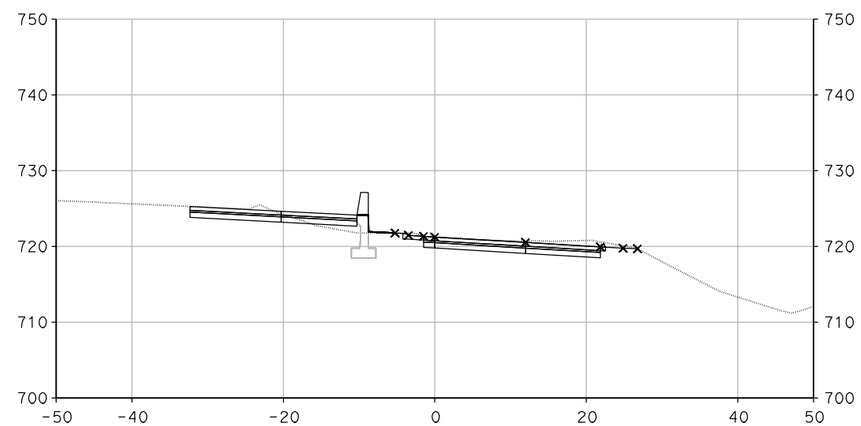

"MR-1" 32+25.00

CROSS SECTIONS

SCALE: 1" = 10'

DESIGN STUDY ONLY

XS-299

STATE OF CALIFORNIA - DEPARTMENT OF TRANSPORTATION
Caltrans

CONSULTANT FUNCTIONAL SUPERVISOR: CHRIS BRETALL
CALCULATED-DESIGNED BY: SUSAN CHAU
CHECKED BY: MIKE ROBINSON
REVISED BY
DATE REVISED

LAST REVISION 00-00-00
DATE PLOTTED => 29-MAY-2013
TIME PLOTTED => 12:26

Dist	COUNTY	ROUTE	POST MILES TOTAL PROJECT	SHEET No.	TOTAL SHEETS
7	VEN	101, 23	R0.1/R4.5 3.3/3.8		

CH2M HILL
1000 WILSHIRE Blvd
LOS ANGELES, CA 90017

CITY OF THOUSAND OAKS
2100 THOUSAND OAKS BLVD
THOUSAND OAKS. CA 91362

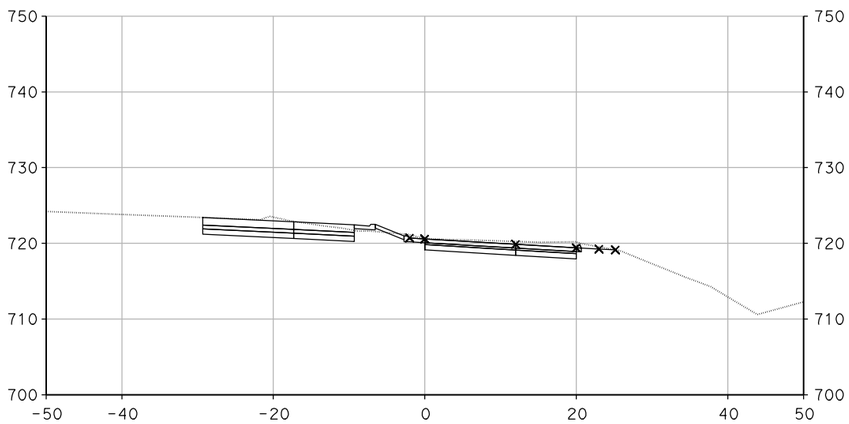

"MR-1" 32+75.00

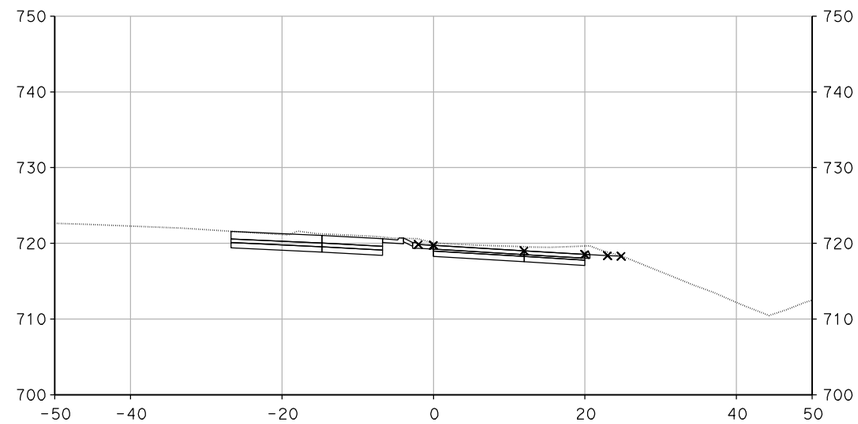

"MR-1" 33+25.00

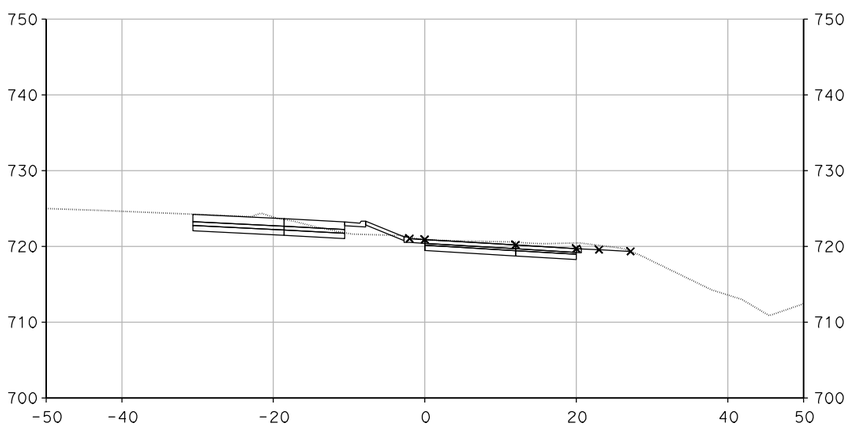

"MR-1" 32+52.79

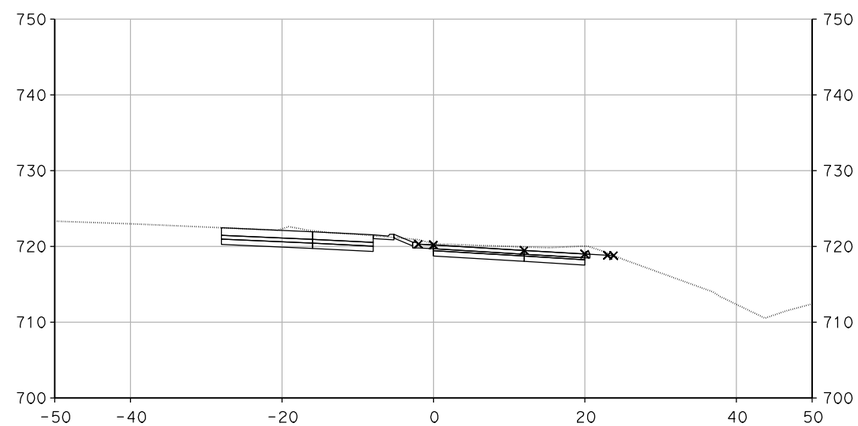

"MR-1" 33+00.00

CROSS SECTIONS

SCALE: 1" = 10'

DESIGN STUDY ONLY

XS-300

REVISED BY	DATE REVISED

CALCULATED-DESIGNED BY	CHECKED BY
SUSAN CHAU	MIKE ROBINSON

CONSULTANT FUNCTIONAL SUPERVISOR: CHRIS BRETALL

STATE OF CALIFORNIA - DEPARTMENT OF TRANSPORTATION

Caltrans

LAST REVISION 00-00-00 | DATE PLOTTED => 29-MAY-2013 | TIME PLOTTED => 12:26

Dist	COUNTY	ROUTE	POST MILES TOTAL PROJECT	SHEET No.	TOTAL SHEETS
7	VEN	101, 23	R0.1/R4.5 3.3/3.8		

CH2M HILL
1000 WILSHIRE Blvd
LOS ANGELES, CA 90017

CITY OF THOUSAND OAKS
2100 THOUSAND OAKS BLVD
THOUSAND OAKS. CA 91362

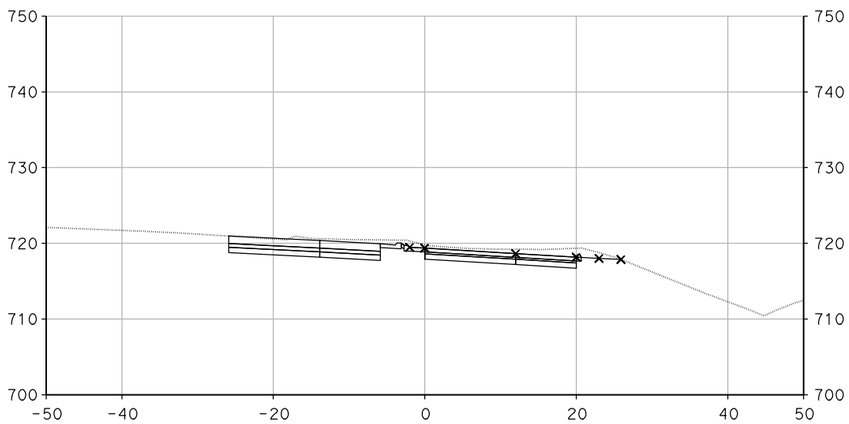

"MR-1" 33+43.51

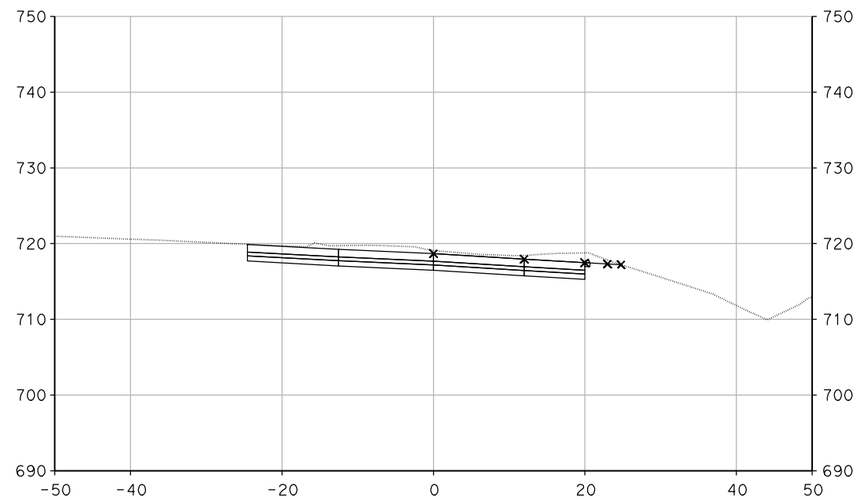

"MR-1" 33+75.00

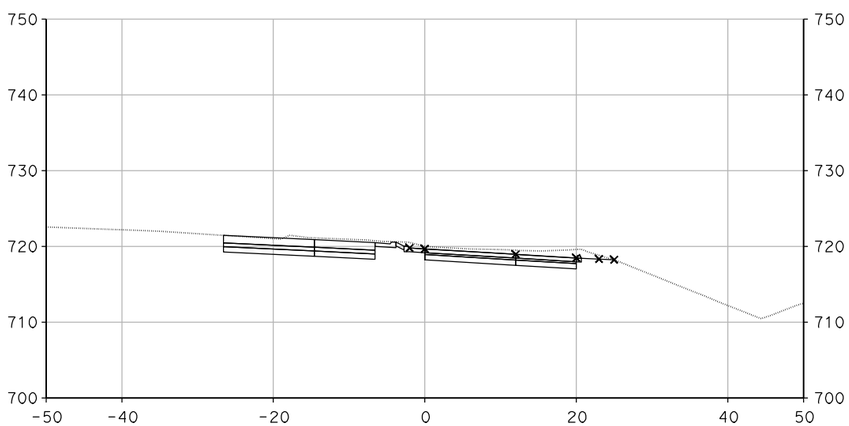

"MR-1" 33+28.30

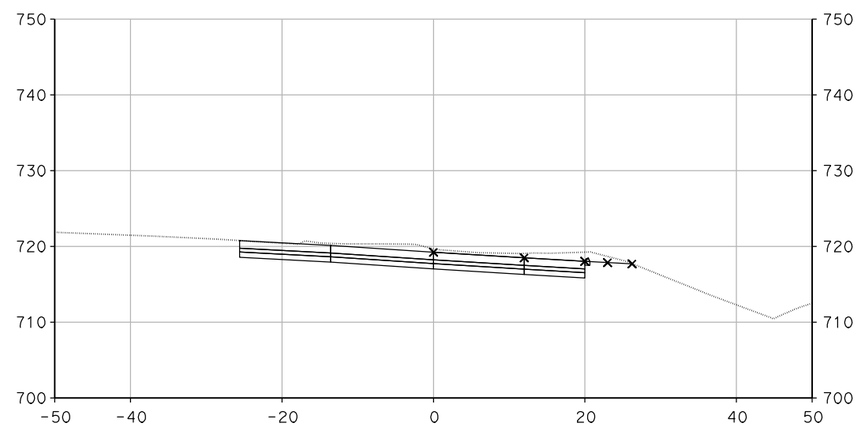

"MR-1" 33+50.00

CROSS SECTIONS

SCALE: 1" = 10'

DESIGN STUDY ONLY

XS-301

STATE OF CALIFORNIA - DEPARTMENT OF TRANSPORTATION
Caltrans

CONSULTANT FUNCTIONAL SUPERVISOR: CHRIS BRETALL

CALCULATED-DESIGNED BY: SUSAN CHAU
CHECKED BY: MIKE ROBINSON

REVISED BY
DATE REVISED

LAST REVISION 00-00-00
DATE PLOTTED => 29-MAY-2013
TIME PLOTTED => 12:26

Dist	COUNTY	ROUTE	POST MILES TOTAL PROJECT	SHEET No.	TOTAL SHEETS
7	VEN	101, 23	R0.1/R4.5 3.3/3.8		

CH2M HILL
1000 WILSHIRE Blvd
LOS ANGELES, CA 90017

CITY OF THOUSAND OAKS
2100 THOUSAND OAKS BLVD
THOUSAND OAKS. CA 91362

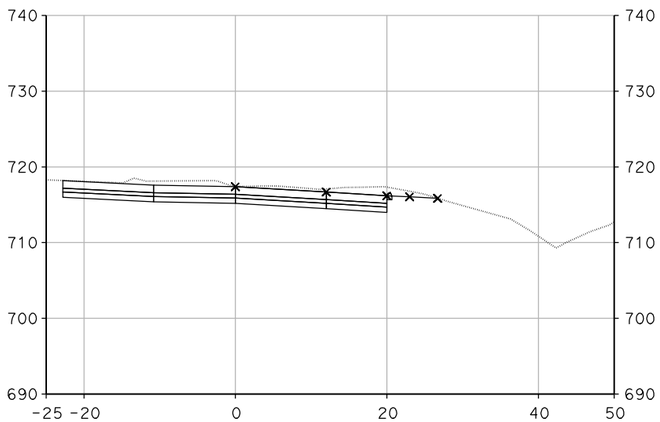

"MR-1" 34+25.00

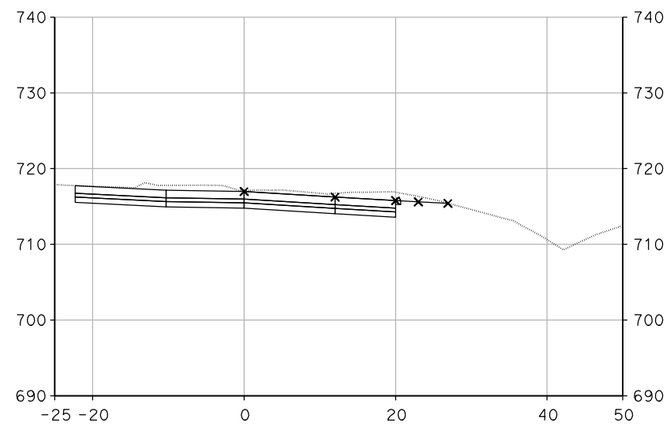

"MR-1" 34+40.00

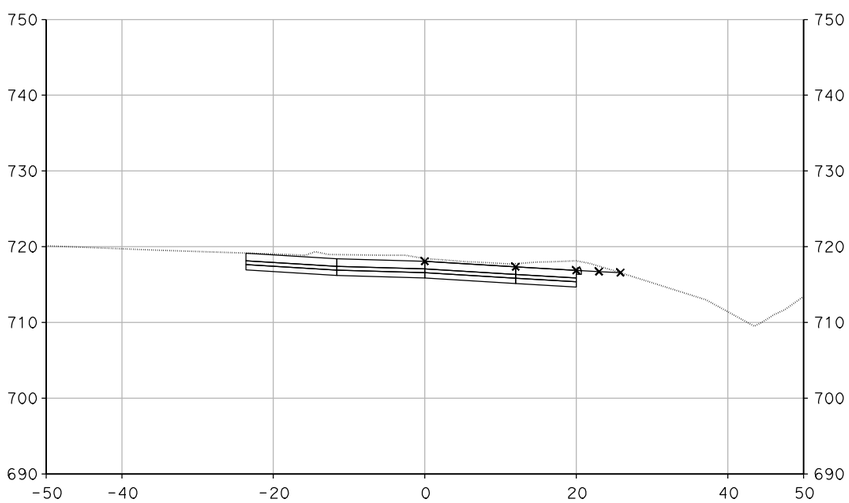

"MR-1" 34+00.00

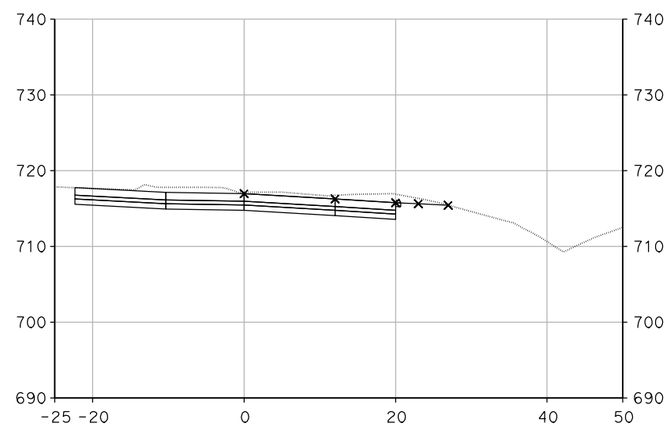

"MR-1" 34+39.59

DESIGN STUDY ONLY

CROSS SECTIONS

SCALE: 1" = 10'

XS-302

STATE OF CALIFORNIA - DEPARTMENT OF TRANSPORTATION

Caltrans

CONSULTANT FUNCTIONAL SUPERVISOR: CHRIS BRETALL

CALCULATED-DESIGNED BY: SUSAN CHAU

CHECKED BY: MIKE ROBINSON

REVISED BY

DATE REVISED

LAST REVISION 00-00-00

DATE PLOTTED => 29-MAY-2013
TIME PLOTTED => 12:26

Dist	COUNTY	ROUTE	POST MILES TOTAL PROJECT	SHEET No.	TOTAL SHEETS
7	VEN	101, 23	R0.1/R4.5 3.3/3.8		

CH2M HILL
1000 WILSHIRE Blvd
LOS ANGELES, CA 90017

CITY OF THOUSAND OAKS
2100 THOUSAND OAKS BLVD
THOUSAND OAKS. CA 91362

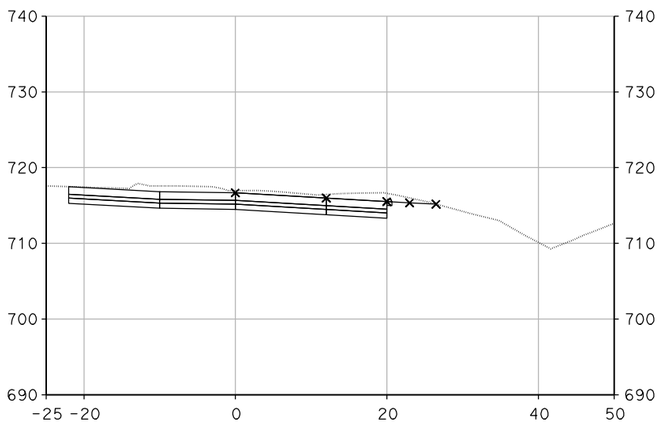

"MR-1" 34+50.00

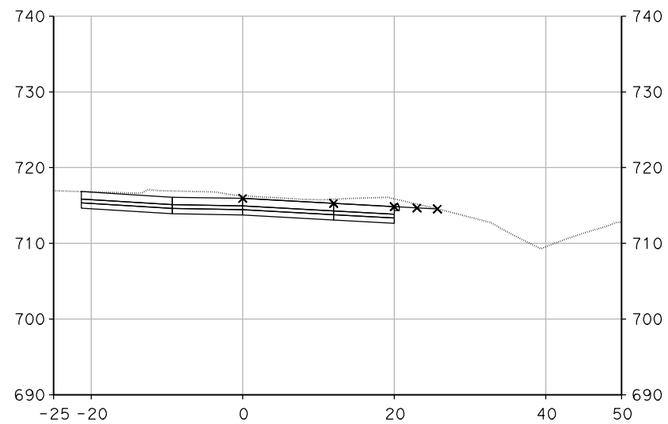

"MR-1" 34+75.00

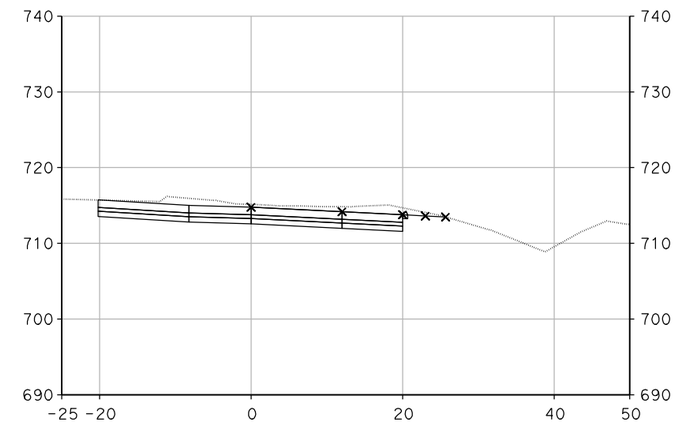

"MR-1" 35+15.00

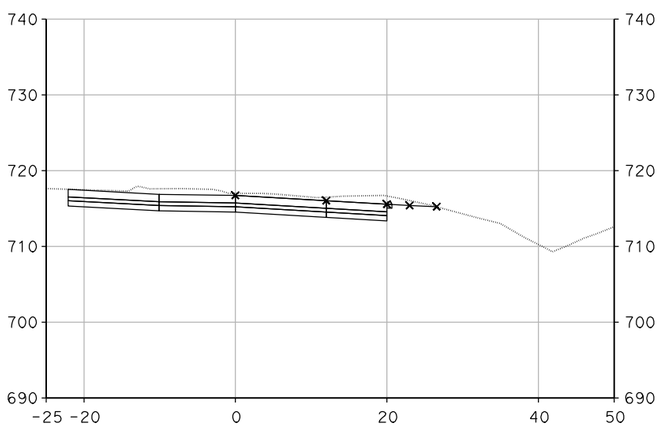

"MR-1" 34+48.06

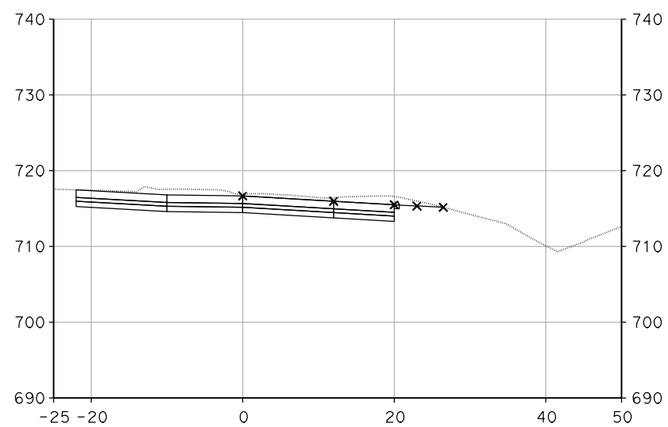

"MR-1" 34+50.58

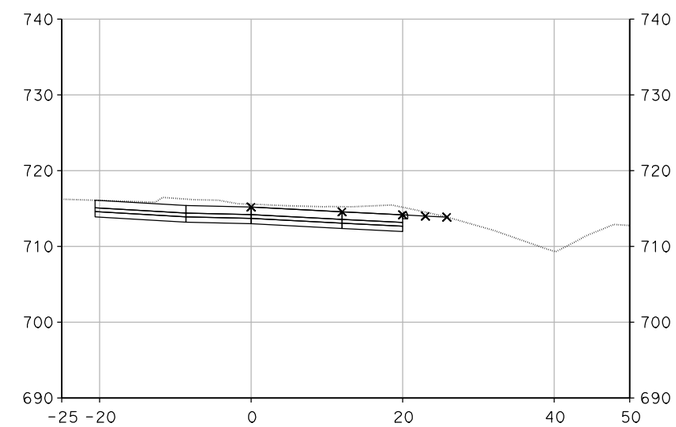

"MR-1" 35+00.00

CROSS SECTIONS

SCALE: 1" = 10'

DESIGN STUDY ONLY

XS-303

REVISED BY	DATE REVISED

CALCULATED-DESIGNED BY	CHECKED BY
SUSAN CHAU	MIKE ROBINSON

CONSULTANT FUNCTIONAL SUPERVISOR: CHRIS BRETALL

STATE OF CALIFORNIA - DEPARTMENT OF TRANSPORTATION

Caltrans

LAST REVISION 00-00-00 | DATE PLOTTED => 29-MAY-2013 | TIME PLOTTED => 12:26

Dist	COUNTY	ROUTE	POST MILES TOTAL PROJECT	SHEET No.	TOTAL SHEETS
7	VEN	101, 23	R0.1/R4.5 3.3/3.8		

CH2M HILL
1000 WILSHIRE Blvd
LOS ANGELES, CA 90017

CITY OF THOUSAND OAKS
2100 THOUSAND OAKS BLVD
THOUSAND OAKS. CA 91362

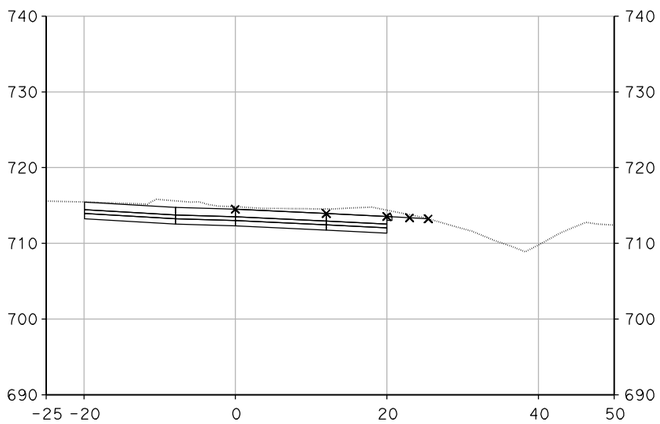

"MR-1" 35+25.00

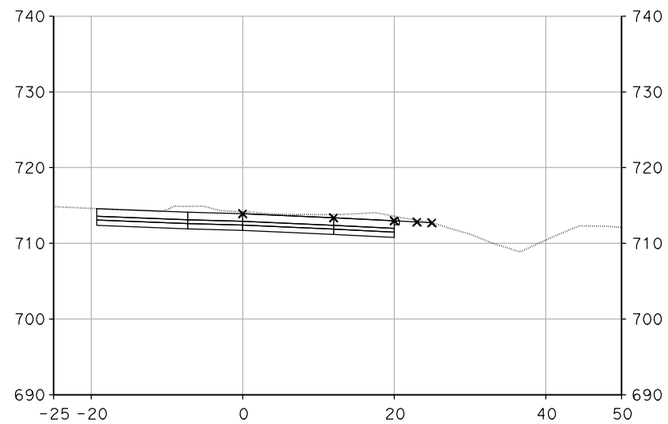

"MR-1" 35+50.00

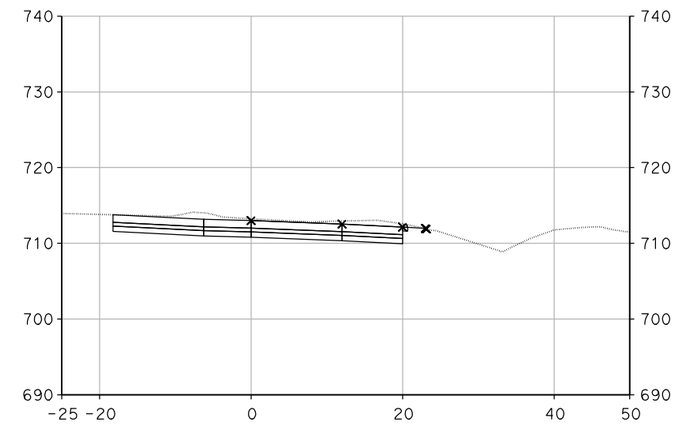

"MR-1" 35+90.00

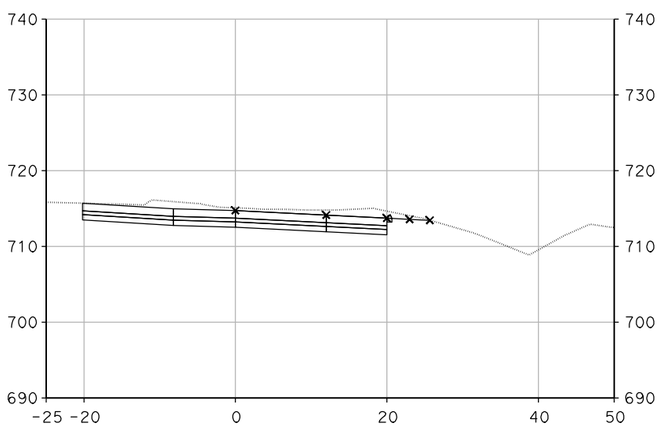

"MR-1" 35+16.14

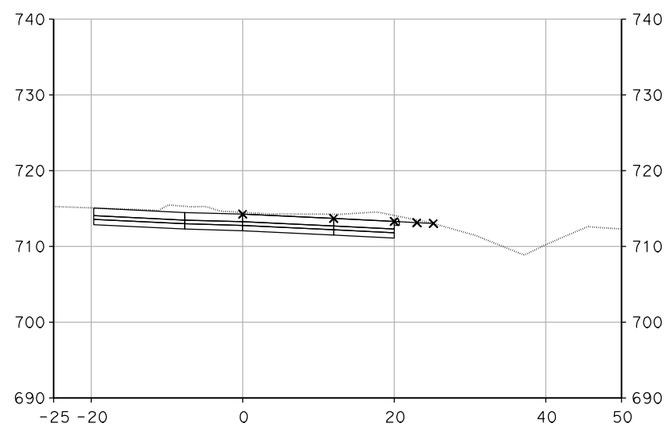

"MR-1" 35+35.00

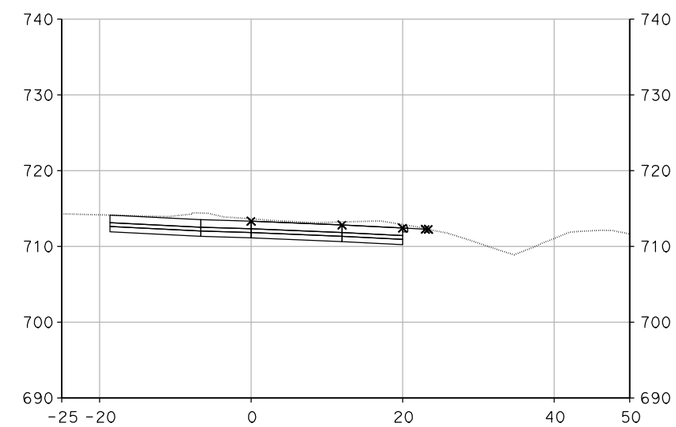

"MR-1" 35+75.00

CROSS SECTIONS

SCALE: 1" = 10'

DESIGN STUDY ONLY

XS-304

STATE OF CALIFORNIA - DEPARTMENT OF TRANSPORTATION
Caltrans

CONSULTANT FUNCTIONAL SUPERVISOR: CHRIS BRETALL

CALCULATED-DESIGNED BY: SUSAN CHAU
CHECKED BY: MIKE ROBINSON

REVISED BY
DATE REVISED

LAST REVISION 00-00-00
DATE PLOTTED => 29-MAY-2013
TIME PLOTTED => 12:27

Dist	COUNTY	ROUTE	POST MILES TOTAL PROJECT	SHEET No.	TOTAL SHEETS
7	VEN	101, 23	R0.1/R4.5 3.3/3.8		

CH2M HILL
1000 WILSHIRE Blvd
LOS ANGELES, CA 90017

CITY OF THOUSAND OAKS
2100 THOUSAND OAKS BLVD
THOUSAND OAKS. CA 91362

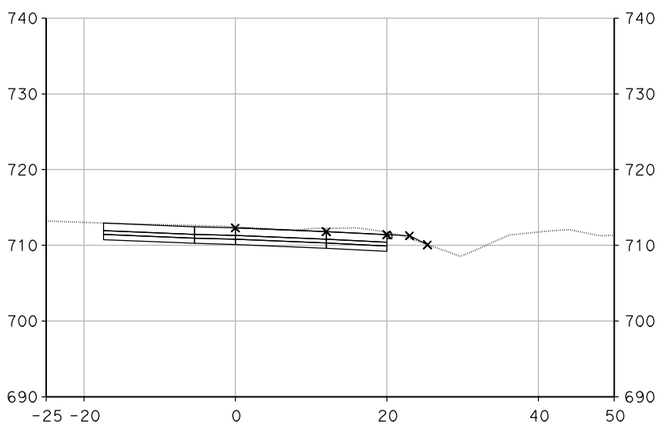

"MR-1" 36+25.00

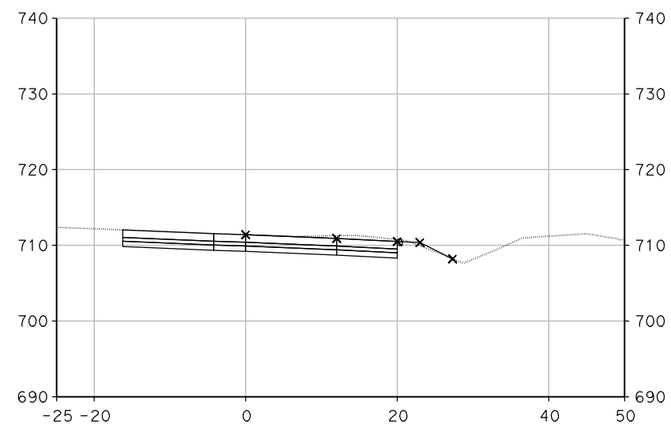

"MR-1" 36+75.00

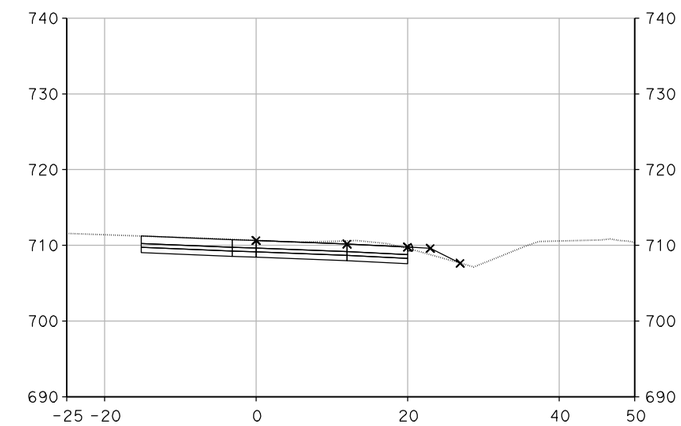

"MR-1" 37+25.00

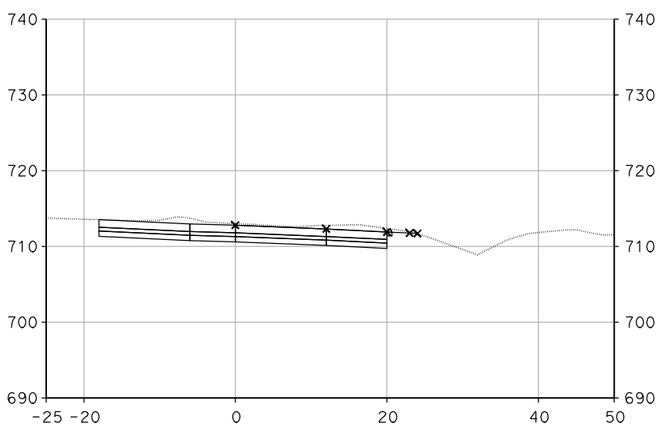

"MR-1" 36+00.00

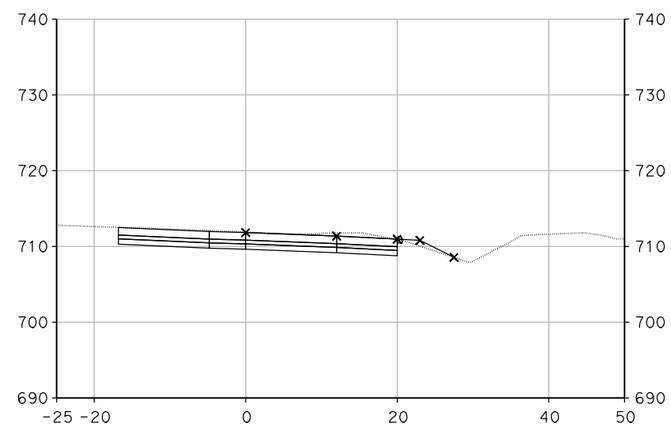

"MR-1" 36+50.00

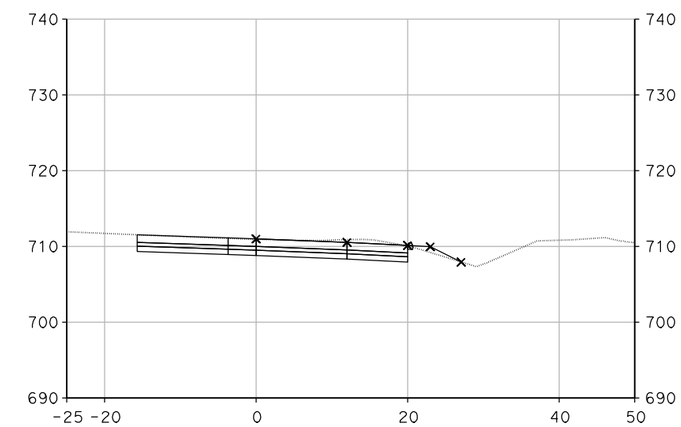

"MR-1" 37+00.00

CROSS SECTIONS

SCALE: 1" = 10'

DESIGN STUDY ONLY

XS-305

STATE OF CALIFORNIA - DEPARTMENT OF TRANSPORTATION

Caltrans

CONSULTANT FUNCTIONAL SUPERVISOR: CHRIS BRETALL

CALCULATED-DESIGNED BY: SUSAN CHAU

CHECKED BY: MIKE ROBINSON

REVISED BY

DATE REVISED

LAST REVISION 00-00-00

DATE PLOTTED => 29-MAY-2013
TIME PLOTTED => 12:27

Dist	COUNTY	ROUTE	POST MILES TOTAL PROJECT	SHEET No.	TOTAL SHEETS
7	VEN	101, 23	R0.1/R4.5 3.3/3.8		

CH2M HILL
1000 WILSHIRE Blvd
LOS ANGELES, CA 90017

CITY OF THOUSAND OAKS
2100 THOUSAND OAKS BLVD
THOUSAND OAKS. CA 91362

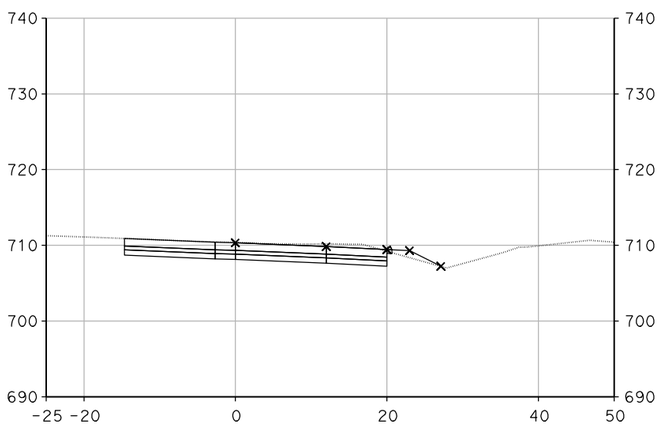

"MR-1" 37+50.00

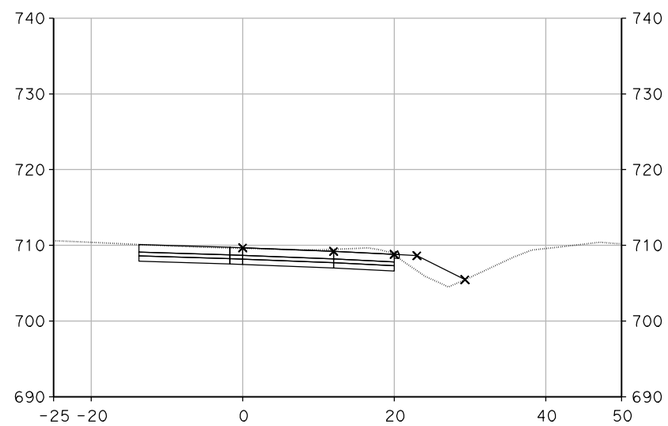

"MR-1" 38+00.00

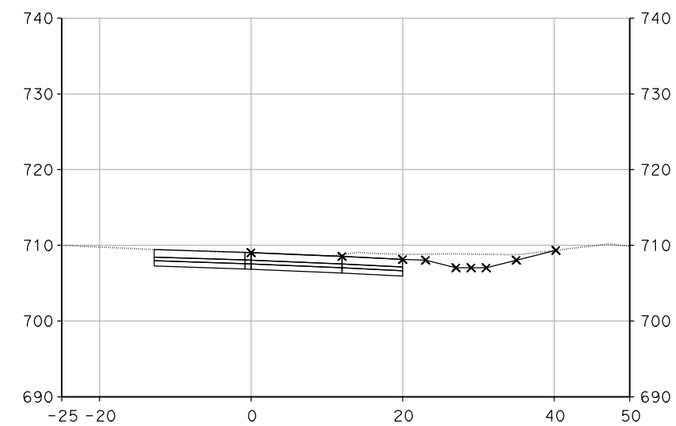

"MR-1" 38+50.00

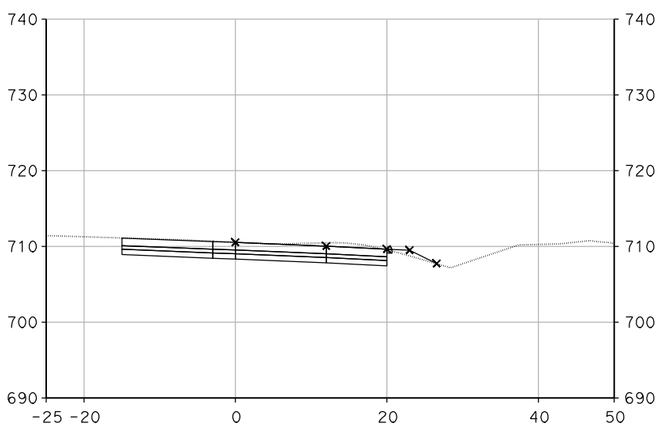

"MR-1" 37+35.00

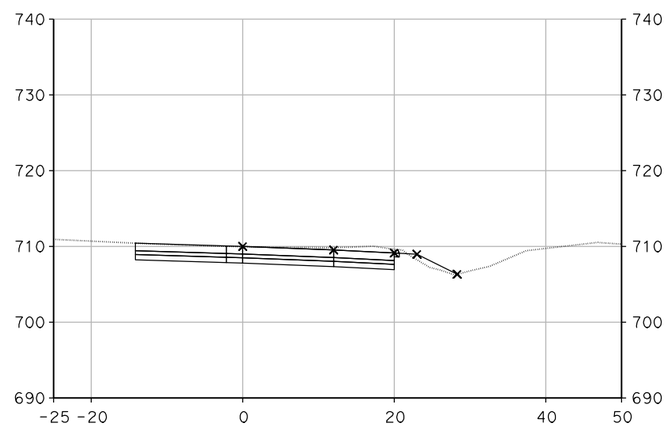

"MR-1" 37+75.00

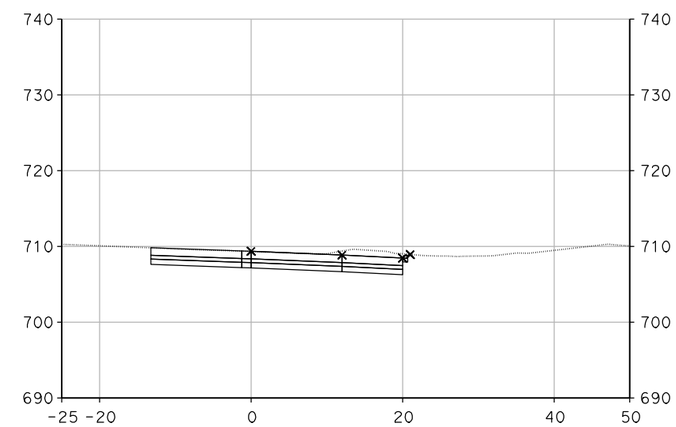

"MR-1" 38+25.00

CROSS SECTIONS

SCALE: 1" = 10'

DESIGN STUDY ONLY

XS-306

STATE OF CALIFORNIA - DEPARTMENT OF TRANSPORTATION

Caltrans

CONSULTANT FUNCTIONAL SUPERVISOR: CHRIS BRETALL

CALCULATED-DESIGNED BY: SUSAN CHAU

CHECKED BY: MIKE ROBINSON

REVISED BY

DATE REVISED

LAST REVISION 00-00-00

DATE PLOTTED => 29-MAY-2013
TIME PLOTTED => 12:27

Dist	COUNTY	ROUTE	POST MILES TOTAL PROJECT	SHEET No.	TOTAL SHEETS
7	VEN	101, 23	R0.1/R4.5 3.3/3.8		

CH2M HILL
1000 WILSHIRE Blvd
LOS ANGELES, CA 90017

CITY OF THOUSAND OAKS
2100 THOUSAND OAKS BLVD
THOUSAND OAKS. CA 91362

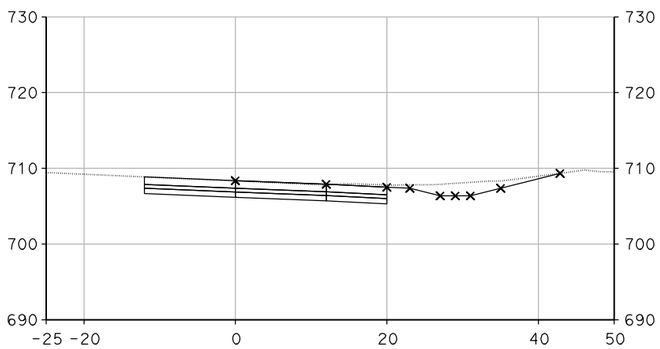

"MR-1" 39+00.00

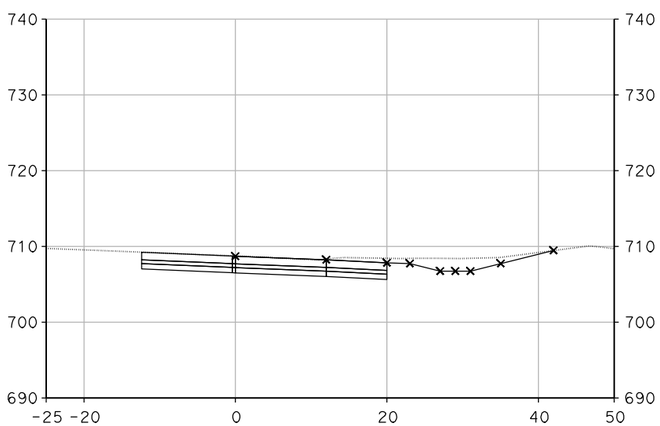

"MR-1" 38+75.00

CROSS SECTIONS

SCALE: 1" = 10'

XS-307

DESIGN STUDY ONLY

REVISED BY	DATE REVISED

CALCULATED-DESIGNED BY	CHECKED BY
SUSAN CHAU	MIKE ROBINSON

CONSULTANT FUNCTIONAL SUPERVISOR: CHRIS BRETALL

STATE OF CALIFORNIA - DEPARTMENT OF TRANSPORTATION

Caltrans

LAST REVISION 00-00-00 | DATE PLOTTED => 29-MAY-2013 | TIME PLOTTED => 12:27

Dist	COUNTY	ROUTE	POST MILES TOTAL PROJECT	SHEET No.	TOTAL SHEETS
7	VEN	101, 23	R0.1/R4.5 3.3/3.8		

CH2M HILL
1000 WILSHIRE Blvd
LOS ANGELES, CA 90017

CITY OF THOUSAND OAKS
2100 THOUSAND OAKS BLVD
THOUSAND OAKS. CA 91362

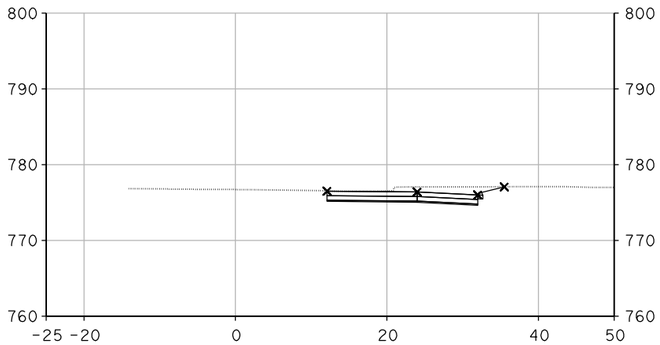

"MR-2" 14+25.00

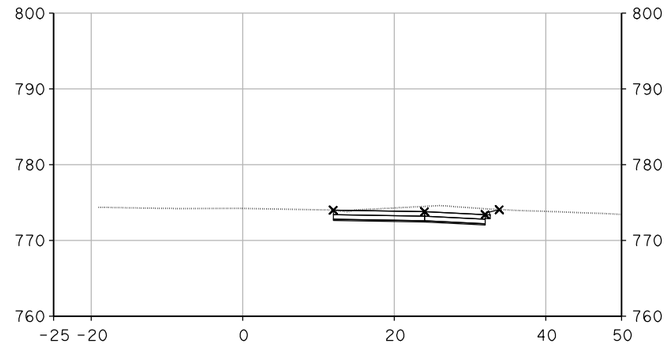

"MR-2" 15+00.00

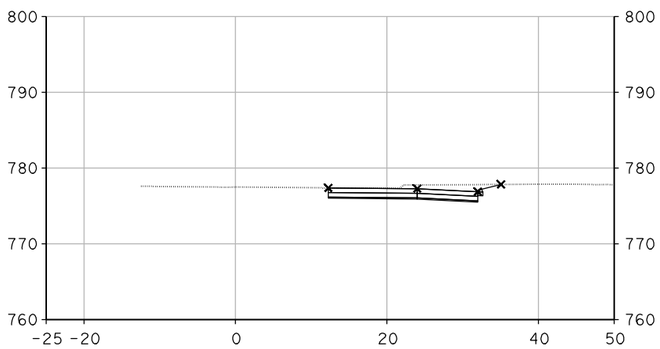

"MR-2" 14+01.20

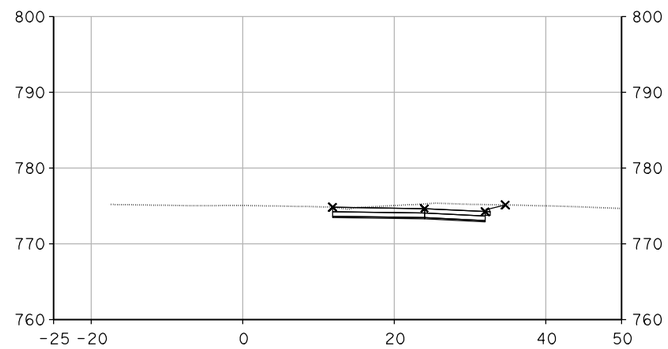

"MR-2" 14+75.00

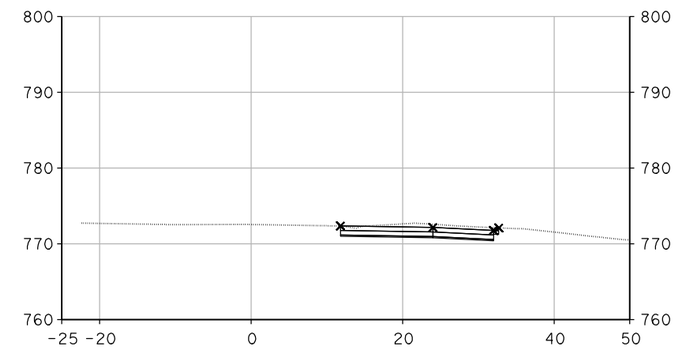

"MR-2" 15+50.00

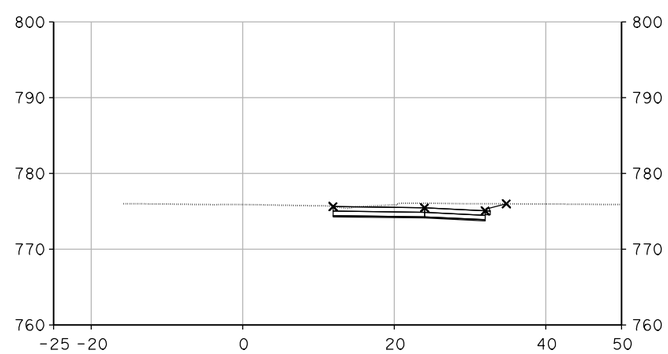

"MR-2" 14+50.00

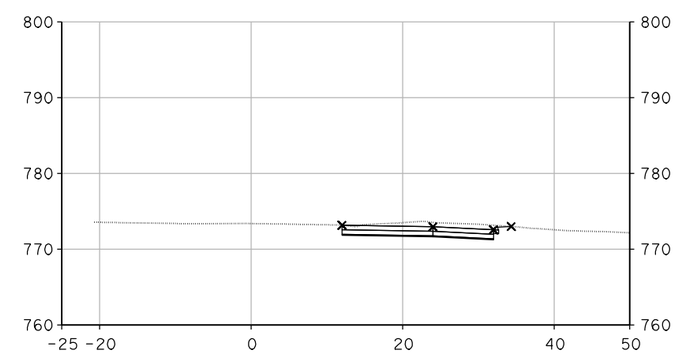

"MR-2" 15+25.00

CROSS SECTIONS

SCALE: 1" = 10'

DESIGN STUDY ONLY

XS-308

STATE OF CALIFORNIA - DEPARTMENT OF TRANSPORTATION

Caltrans

CONSULTANT FUNCTIONAL SUPERVISOR: CHRIS BRETALL

CALCULATED-DESIGNED BY: SUSAN CHAU

CHECKED BY: MIKE ROBINSON

REVISED BY

DATE REVISED

LAST REVISION 00-00-00

DATE PLOTTED => 29-MAY-2013
TIME PLOTTED => 12:27

Dist	COUNTY	ROUTE	POST MILES TOTAL PROJECT	SHEET No.	TOTAL SHEETS
7	VEN	101, 23	R0.1/R4.5 3.3/3.8		

CH2M HILL
1000 WILSHIRE Blvd
LOS ANGELES, CA 90017

CITY OF THOUSAND OAKS
2100 THOUSAND OAKS BLVD
THOUSAND OAKS. CA 91362

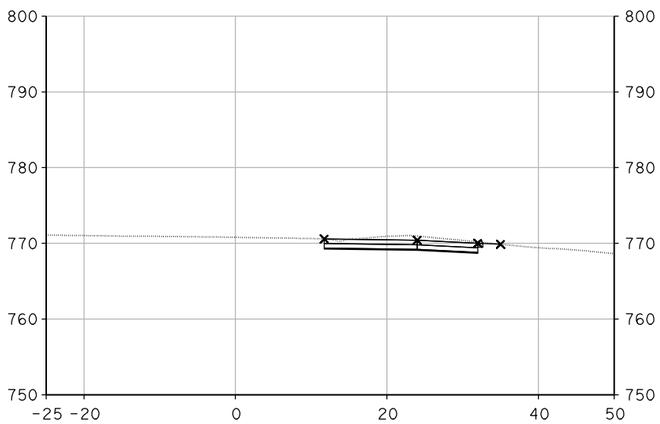

"MR-2" 16+00.00

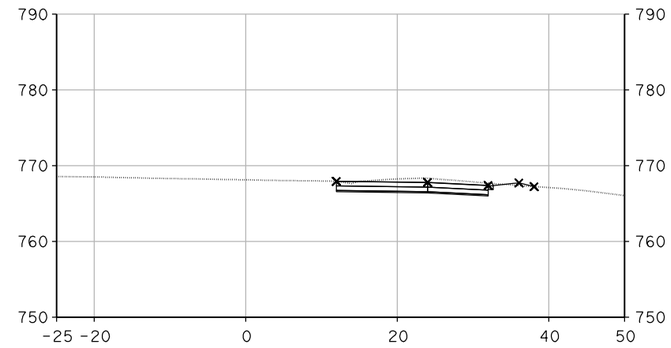

"MR-2" 16+75.00

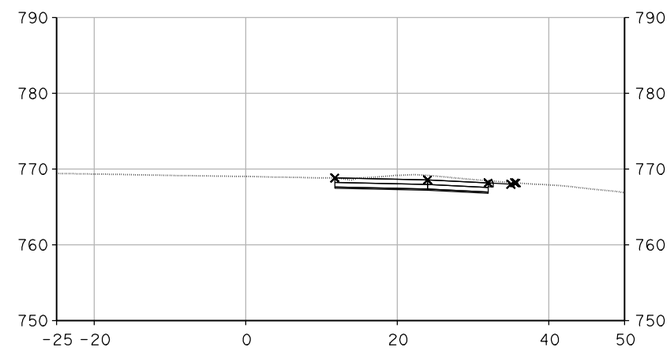

"MR-2" 16+50.00

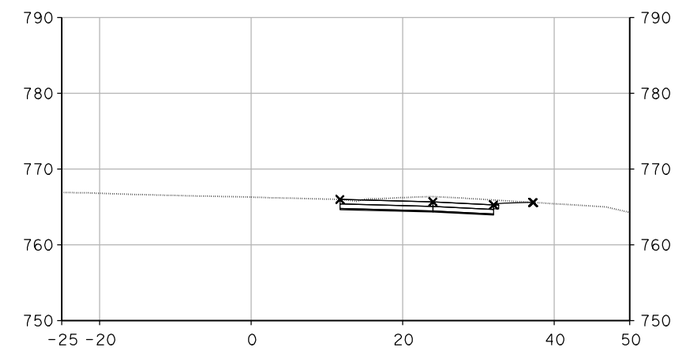

"MR-2" 17+25.00

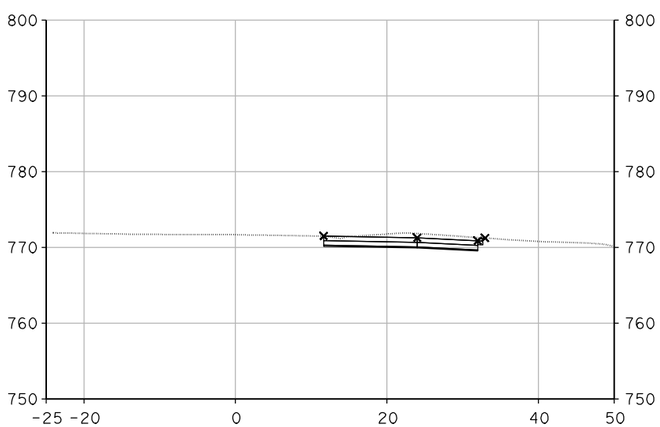

"MR-2" 15+75.00

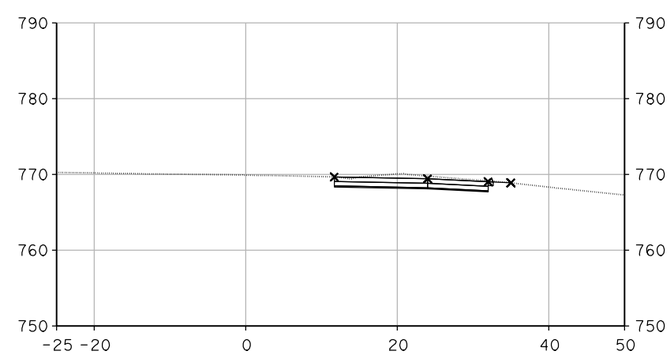

"MR-2" 16+25.00

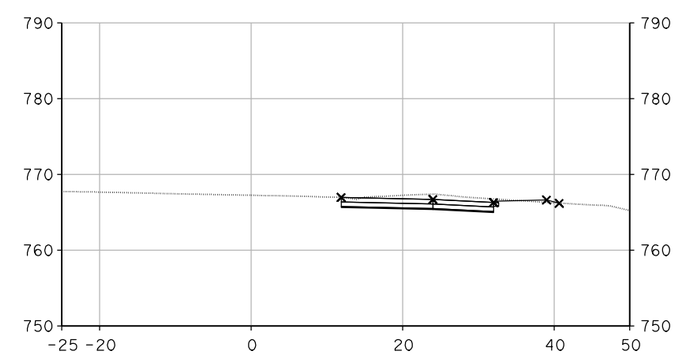

"MR-2" 17+00.00

CROSS SECTIONS

SCALE: 1" = 10'

DESIGN STUDY ONLY

XS-309

REVISED BY	DATE REVISED

CALCULATED-DESIGNED BY	CHECKED BY
SUSAN CHAU	MIKE ROBINSON

CONSULTANT FUNCTIONAL SUPERVISOR: CHRIS BRETALL

STATE OF CALIFORNIA - DEPARTMENT OF TRANSPORTATION

Caltrans

LAST REVISION 00-00-00 | DATE PLOTTED => 29-MAY-2013 | TIME PLOTTED => 12:27

Dist	COUNTY	ROUTE	POST MILES TOTAL PROJECT	SHEET No.	TOTAL SHEETS
7	VEN	101, 23	R0.1/R4.5 3.3/3.8		

CH2M HILL
1000 WILSHIRE Blvd
LOS ANGELES, CA 90017

CITY OF THOUSAND OAKS
2100 THOUSAND OAKS BLVD
THOUSAND OAKS. CA 91362

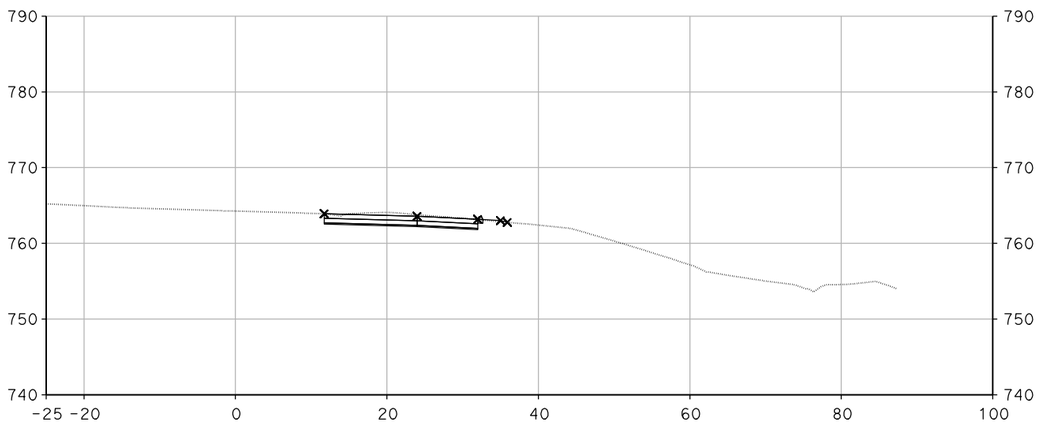

"MR-2" 17+75.00

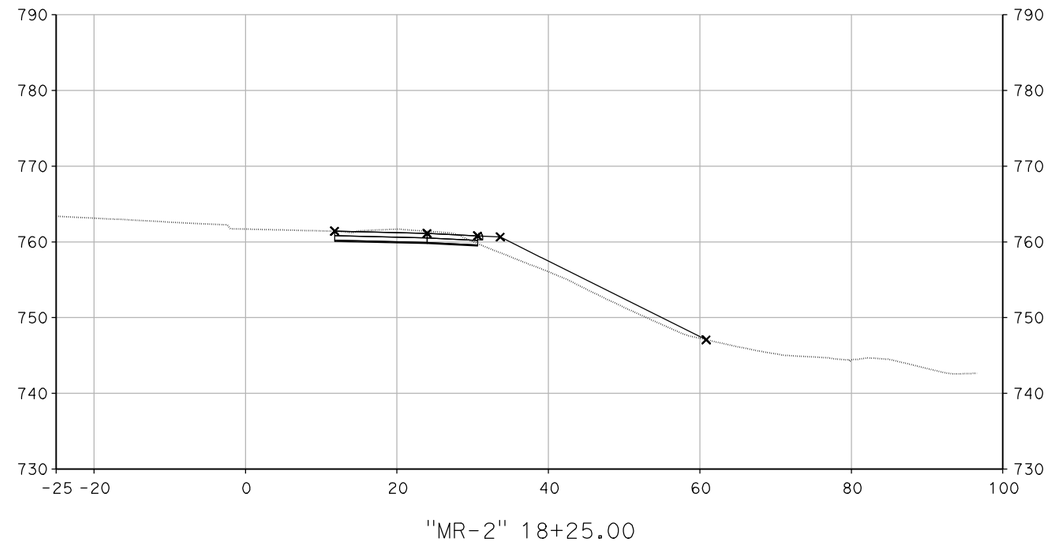

"MR-2" 18+25.00

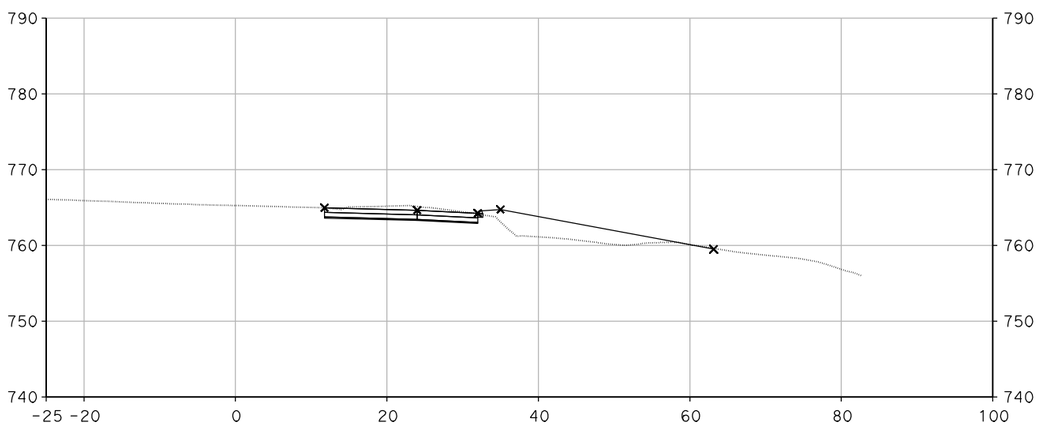

"MR-2" 17+50.00

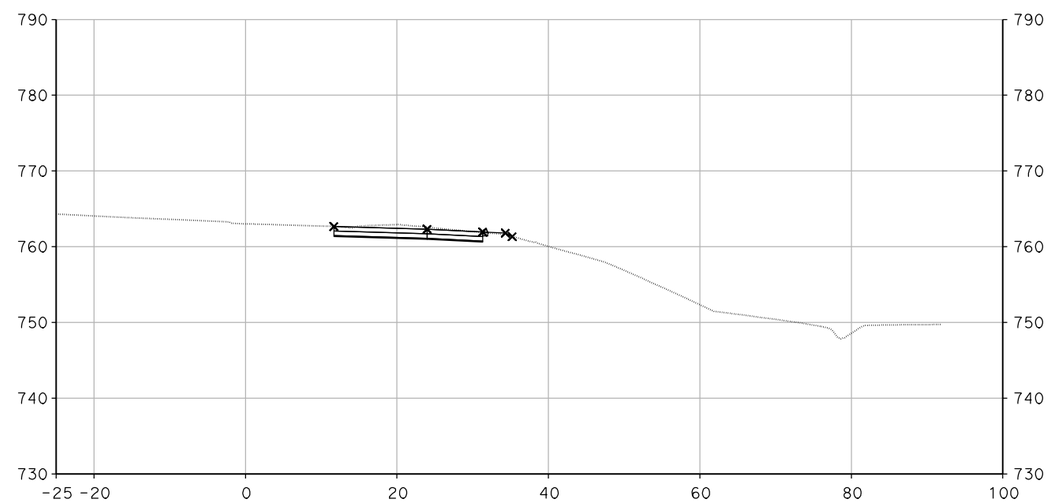

"MR-2" 18+00.00

CROSS SECTIONS

SCALE: 1" = 10'

DESIGN STUDY ONLY

XS-310

STATE OF CALIFORNIA - DEPARTMENT OF TRANSPORTATION

Caltrans

CONSULTANT FUNCTIONAL SUPERVISOR: CHRIS BRETALL

CALCULATED-DESIGNED BY: SUSAN CHAU

CHECKED BY: MIKE ROBINSON

REVISED BY

DATE REVISED

LAST REVISION 00-00-00

DATE PLOTTED => 29-MAY-2013

TIME PLOTTED => 12:27

Dist	COUNTY	ROUTE	POST MILES TOTAL PROJECT	SHEET No.	TOTAL SHEETS
7	VEN	101, 23	R0.1/R4.5 3.3/3.8		

CH2M HILL
1000 WILSHIRE Blvd
LOS ANGELES, CA 90017

CITY OF THOUSAND OAKS
2100 THOUSAND OAKS BLVD
THOUSAND OAKS. CA 91362

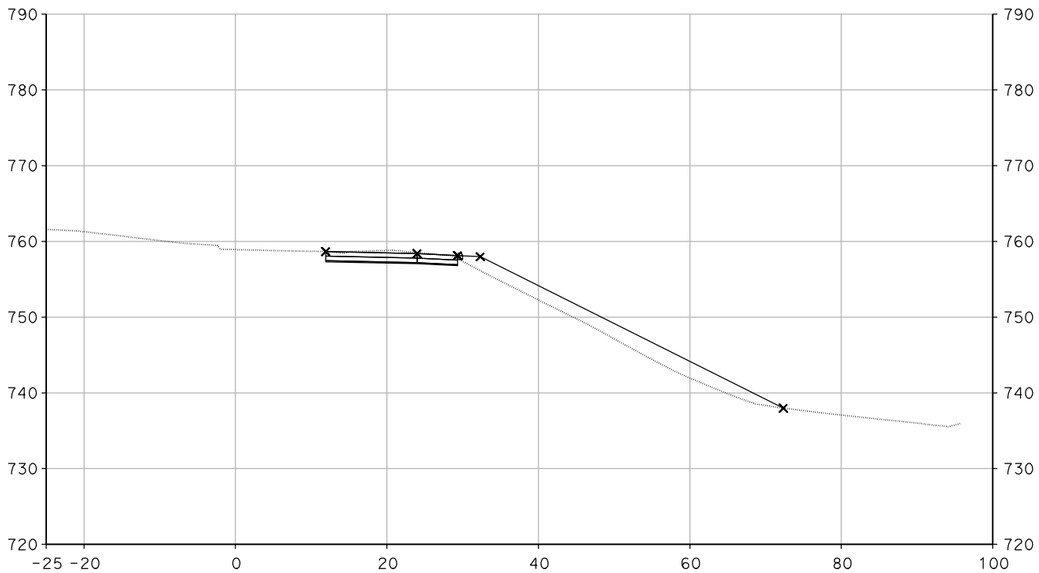

"MR-2" 18+75.00

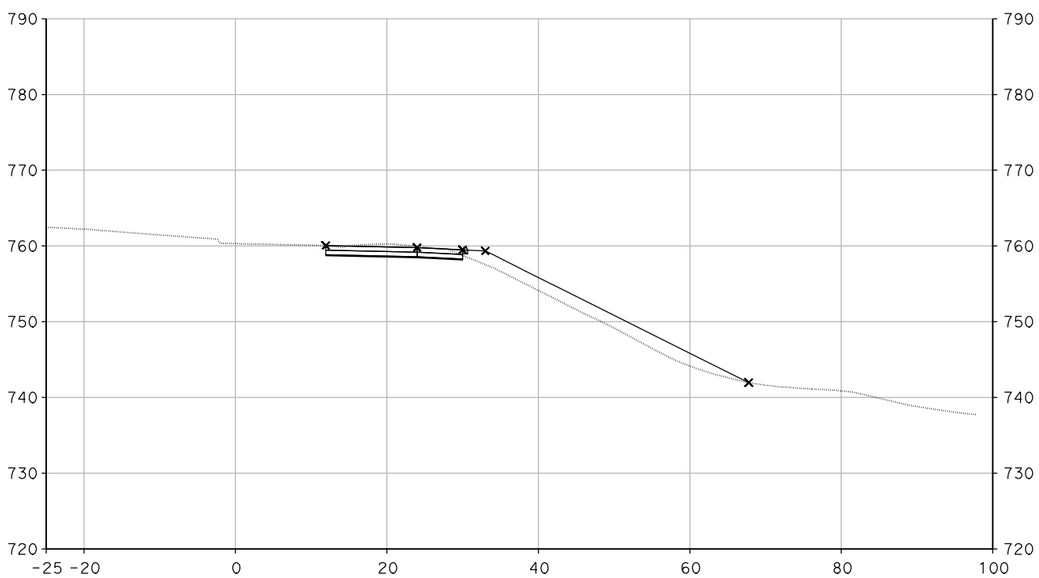

"MR-2" 18+50.00

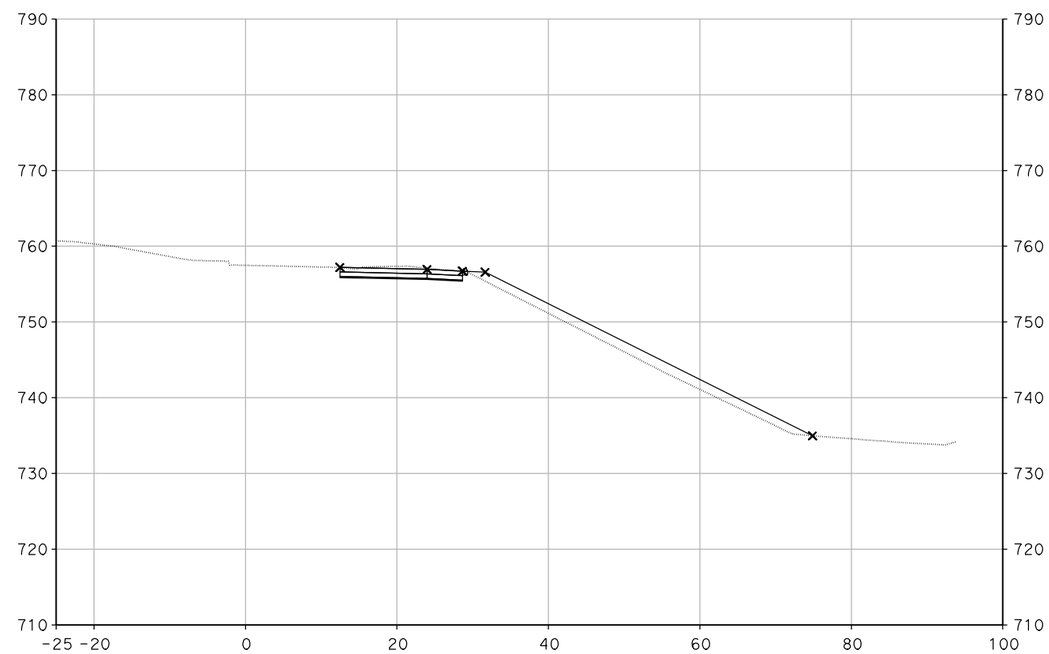

"MR-2" 19+00.00

CROSS SECTIONS

SCALE: 1" = 10'

DESIGN STUDY ONLY

XS-311

STATE OF CALIFORNIA - DEPARTMENT OF TRANSPORTATION

Caltrans

CONSULTANT FUNCTIONAL SUPERVISOR: CHRIS BRETALL

CALCULATED-DESIGNED BY: SUSAN CHAU

CHECKED BY: MIKE ROBINSON

REVISED BY

DATE REVISED

LAST REVISION 00-00-00

DATE PLOTTED => 29-MAY-2013
TIME PLOTTED => 12:27

Dist	COUNTY	ROUTE	POST MILES TOTAL PROJECT	SHEET No.	TOTAL SHEETS
7	VEN	101, 23	R0.1/R4.5 3.3/3.8		

CH2M HILL
1000 WILSHIRE Blvd
LOS ANGELES, CA 90017

CITY OF THOUSAND OAKS
2100 THOUSAND OAKS BLVD
THOUSAND OAKS. CA 91362

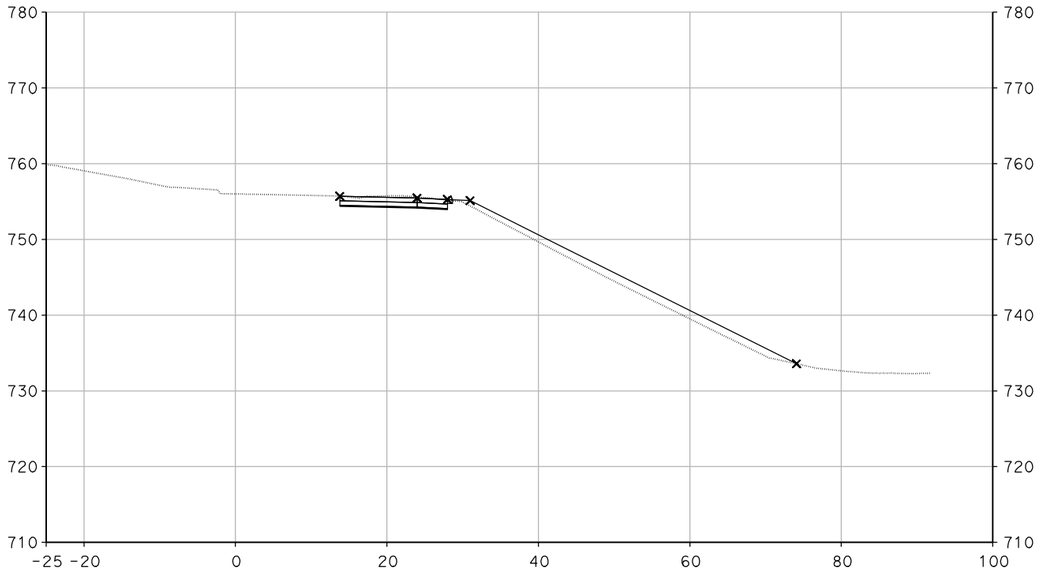

"MR-2" 19+25.00

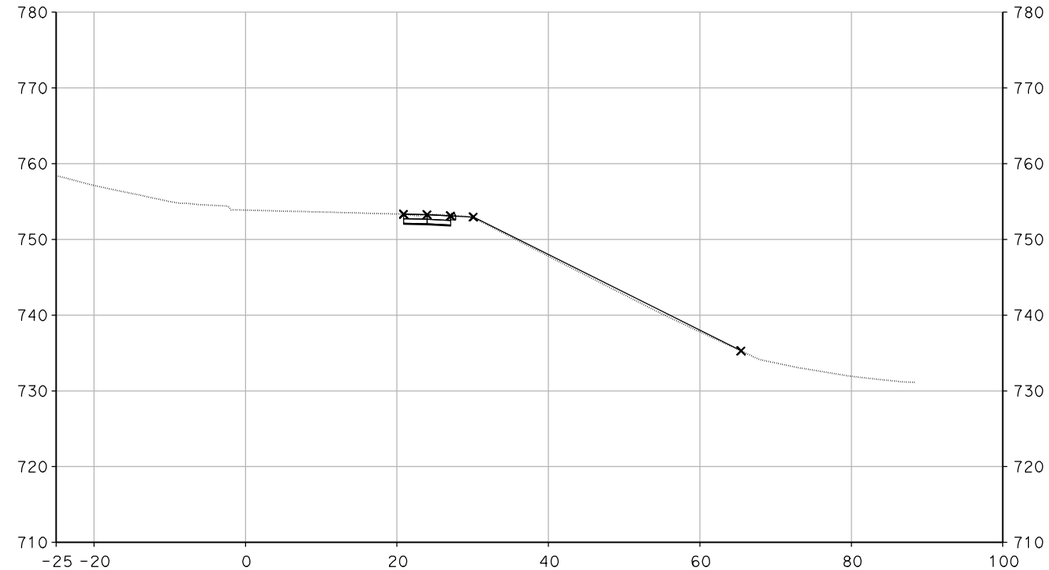

"MR-2" 19+59.34

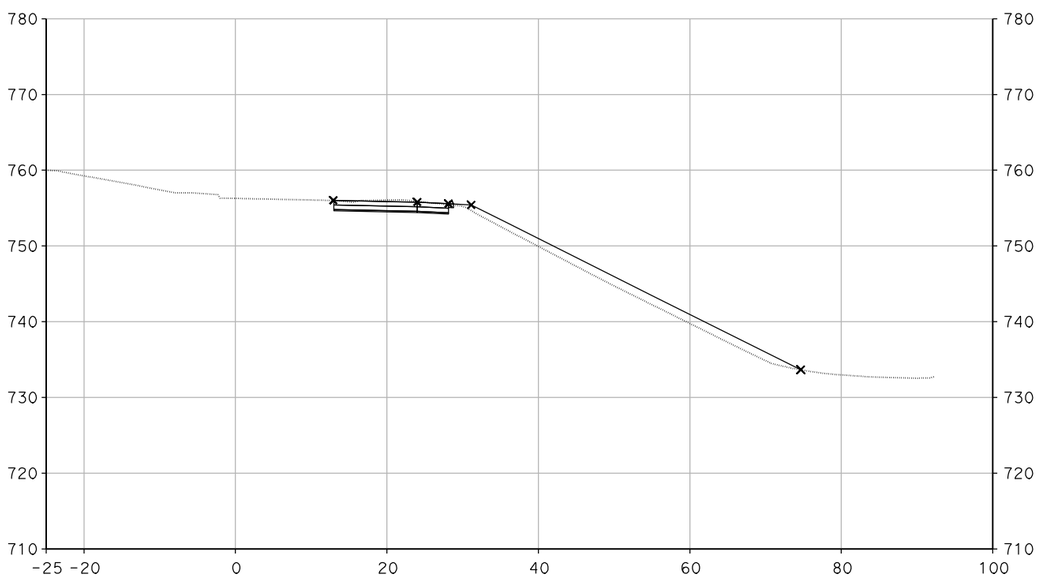

"MR-2" 19+20.61

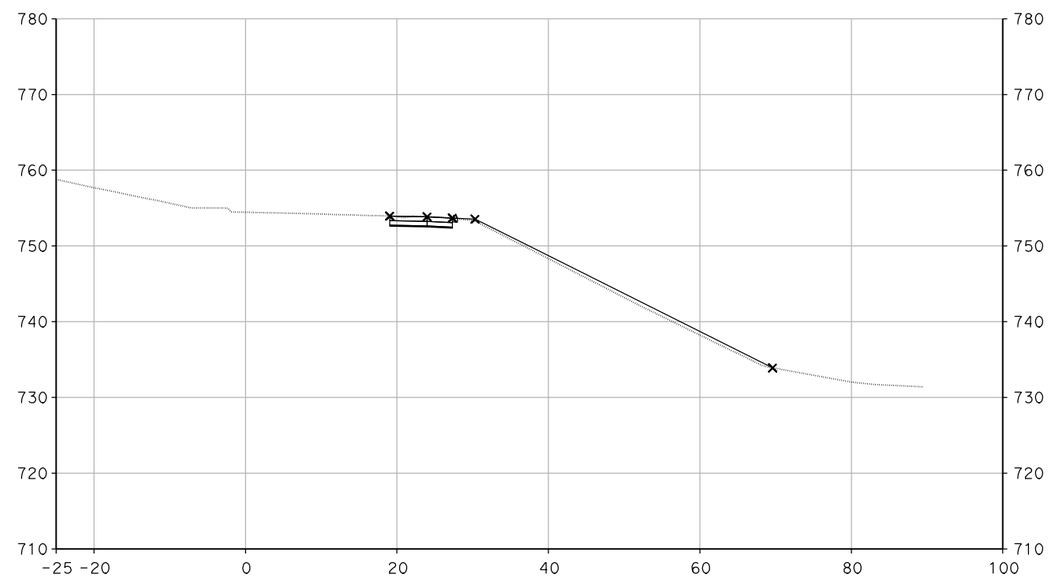

"MR-2" 19+50.00

CROSS SECTIONS

SCALE: 1" = 10'

DESIGN STUDY ONLY

XS-312

REVISED BY	DATE REVISED

SUSAN CHAU — CALCULATED-DESIGNED BY
MIKE ROBINSON — CHECKED BY
CHRIS BRETALL — CONSULTANT FUNCTIONAL SUPERVISOR

STATE OF CALIFORNIA - DEPARTMENT OF TRANSPORTATION
Caltrans

LAST REVISION 00-00-00 | DATE PLOTTED => 29-MAY-2013 | TIME PLOTTED => 12:27

Dist	COUNTY	ROUTE	POST MILES TOTAL PROJECT	SHEET No.	TOTAL SHEETS
7	VEN	101, 23	R0.1/R4.5 3.3/3.8		

CH2M HILL
1000 WILSHIRE Blvd
LOS ANGELES, CA 90017

CITY OF THOUSAND OAKS
2100 THOUSAND OAKS BLVD
THOUSAND OAKS. CA 91362

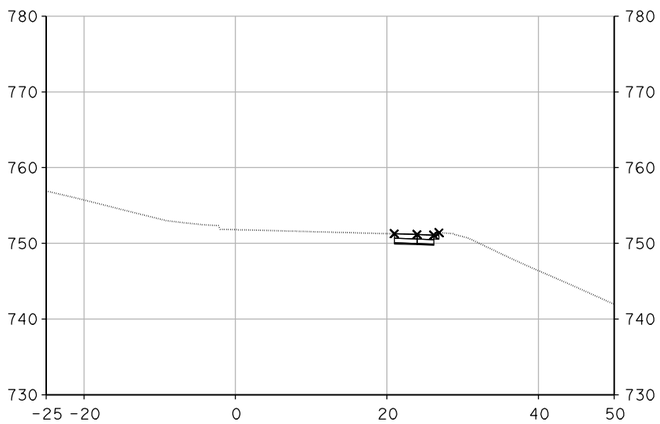

"MR-2" 19+92.00

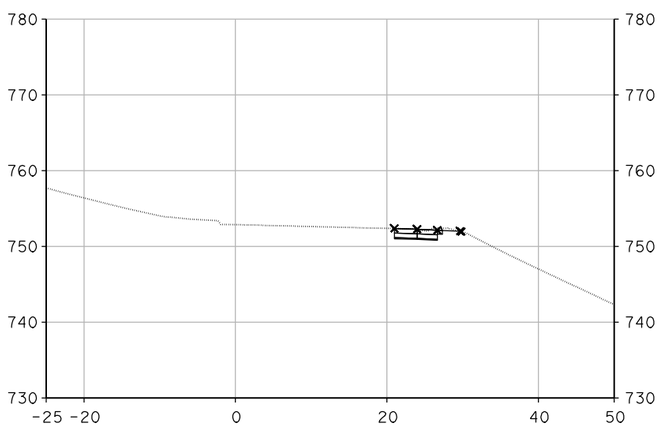

"MR-2" 19+75.00

CROSS SECTIONS

SCALE: 1" = 10'

XS-313

DESIGN STUDY ONLY

STATE OF CALIFORNIA - DEPARTMENT OF TRANSPORTATION
Caltrans

CONSULTANT FUNCTIONAL SUPERVISOR: CHRIS BRETALL
CALCULATED-DESIGNED BY: SUSAN CHAU
CHECKED BY: MIKE ROBINSON
REVISED BY
DATE REVISED

LAST REVISION 00-00-00
DATE PLOTTED => 29-MAY-2013
TIME PLOTTED => 12:28