# DESIGN STUDY ONLY

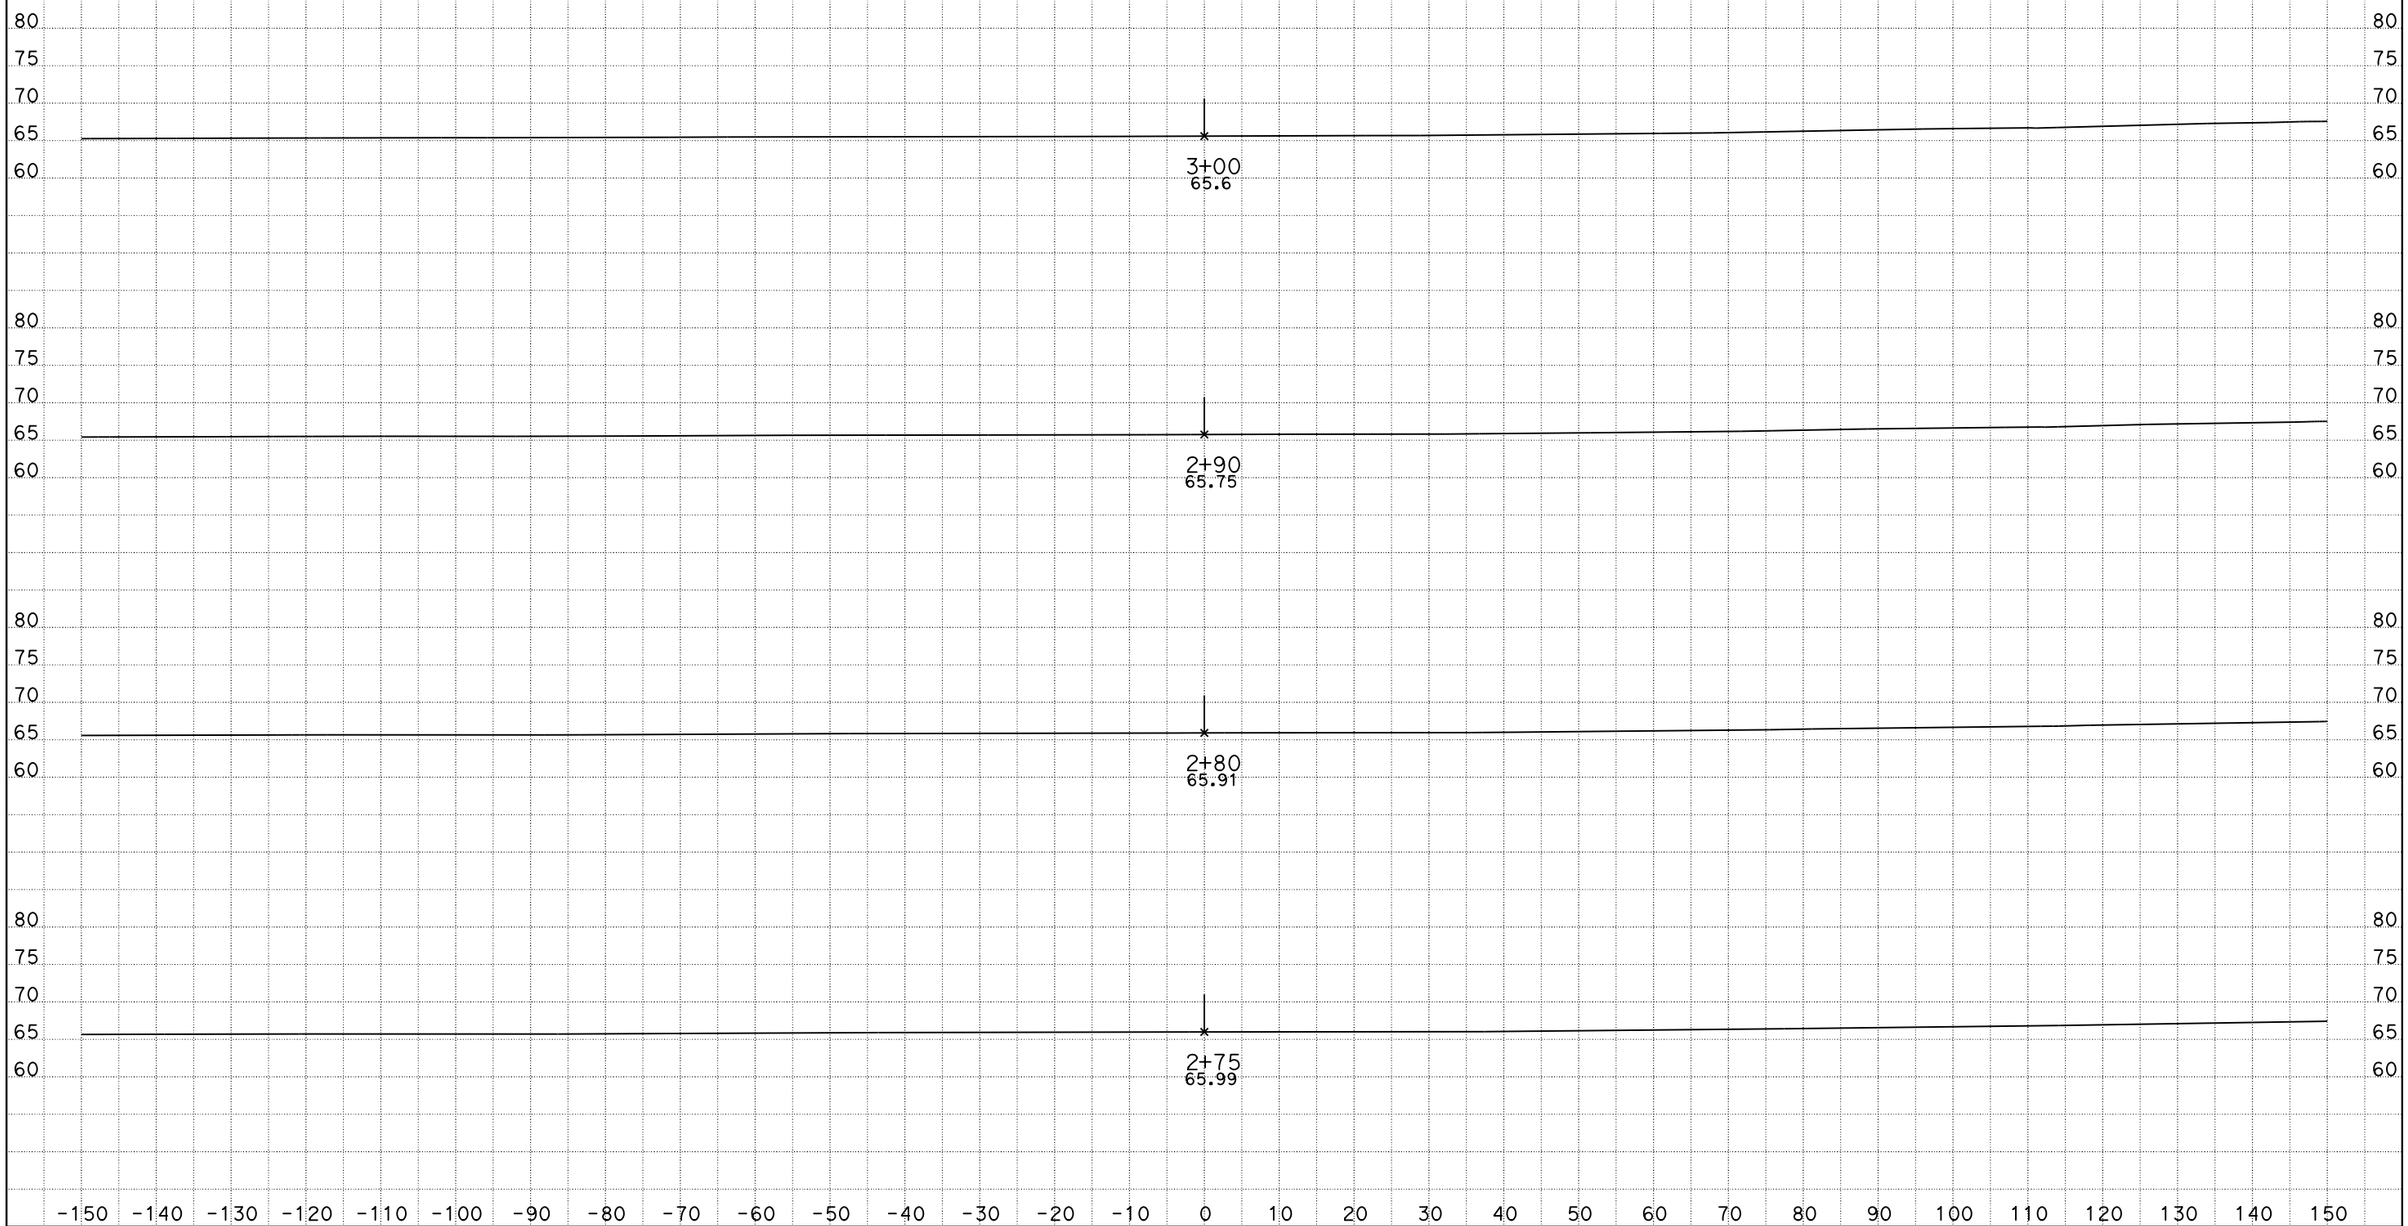


DATE: 4/21/2012

KC Project: 0707 File: D:\Project\I5-215921F7\AccessRd2\acc2d.ear

SCALE: 1" = 10' Horiz.
1" = 10' Vert.

**All Dimensions are US Survey Feet**

**ACC2**
**CROSS SECTIONS**

SHEET 1 OF XXX

# DESIGN STUDY ONLY

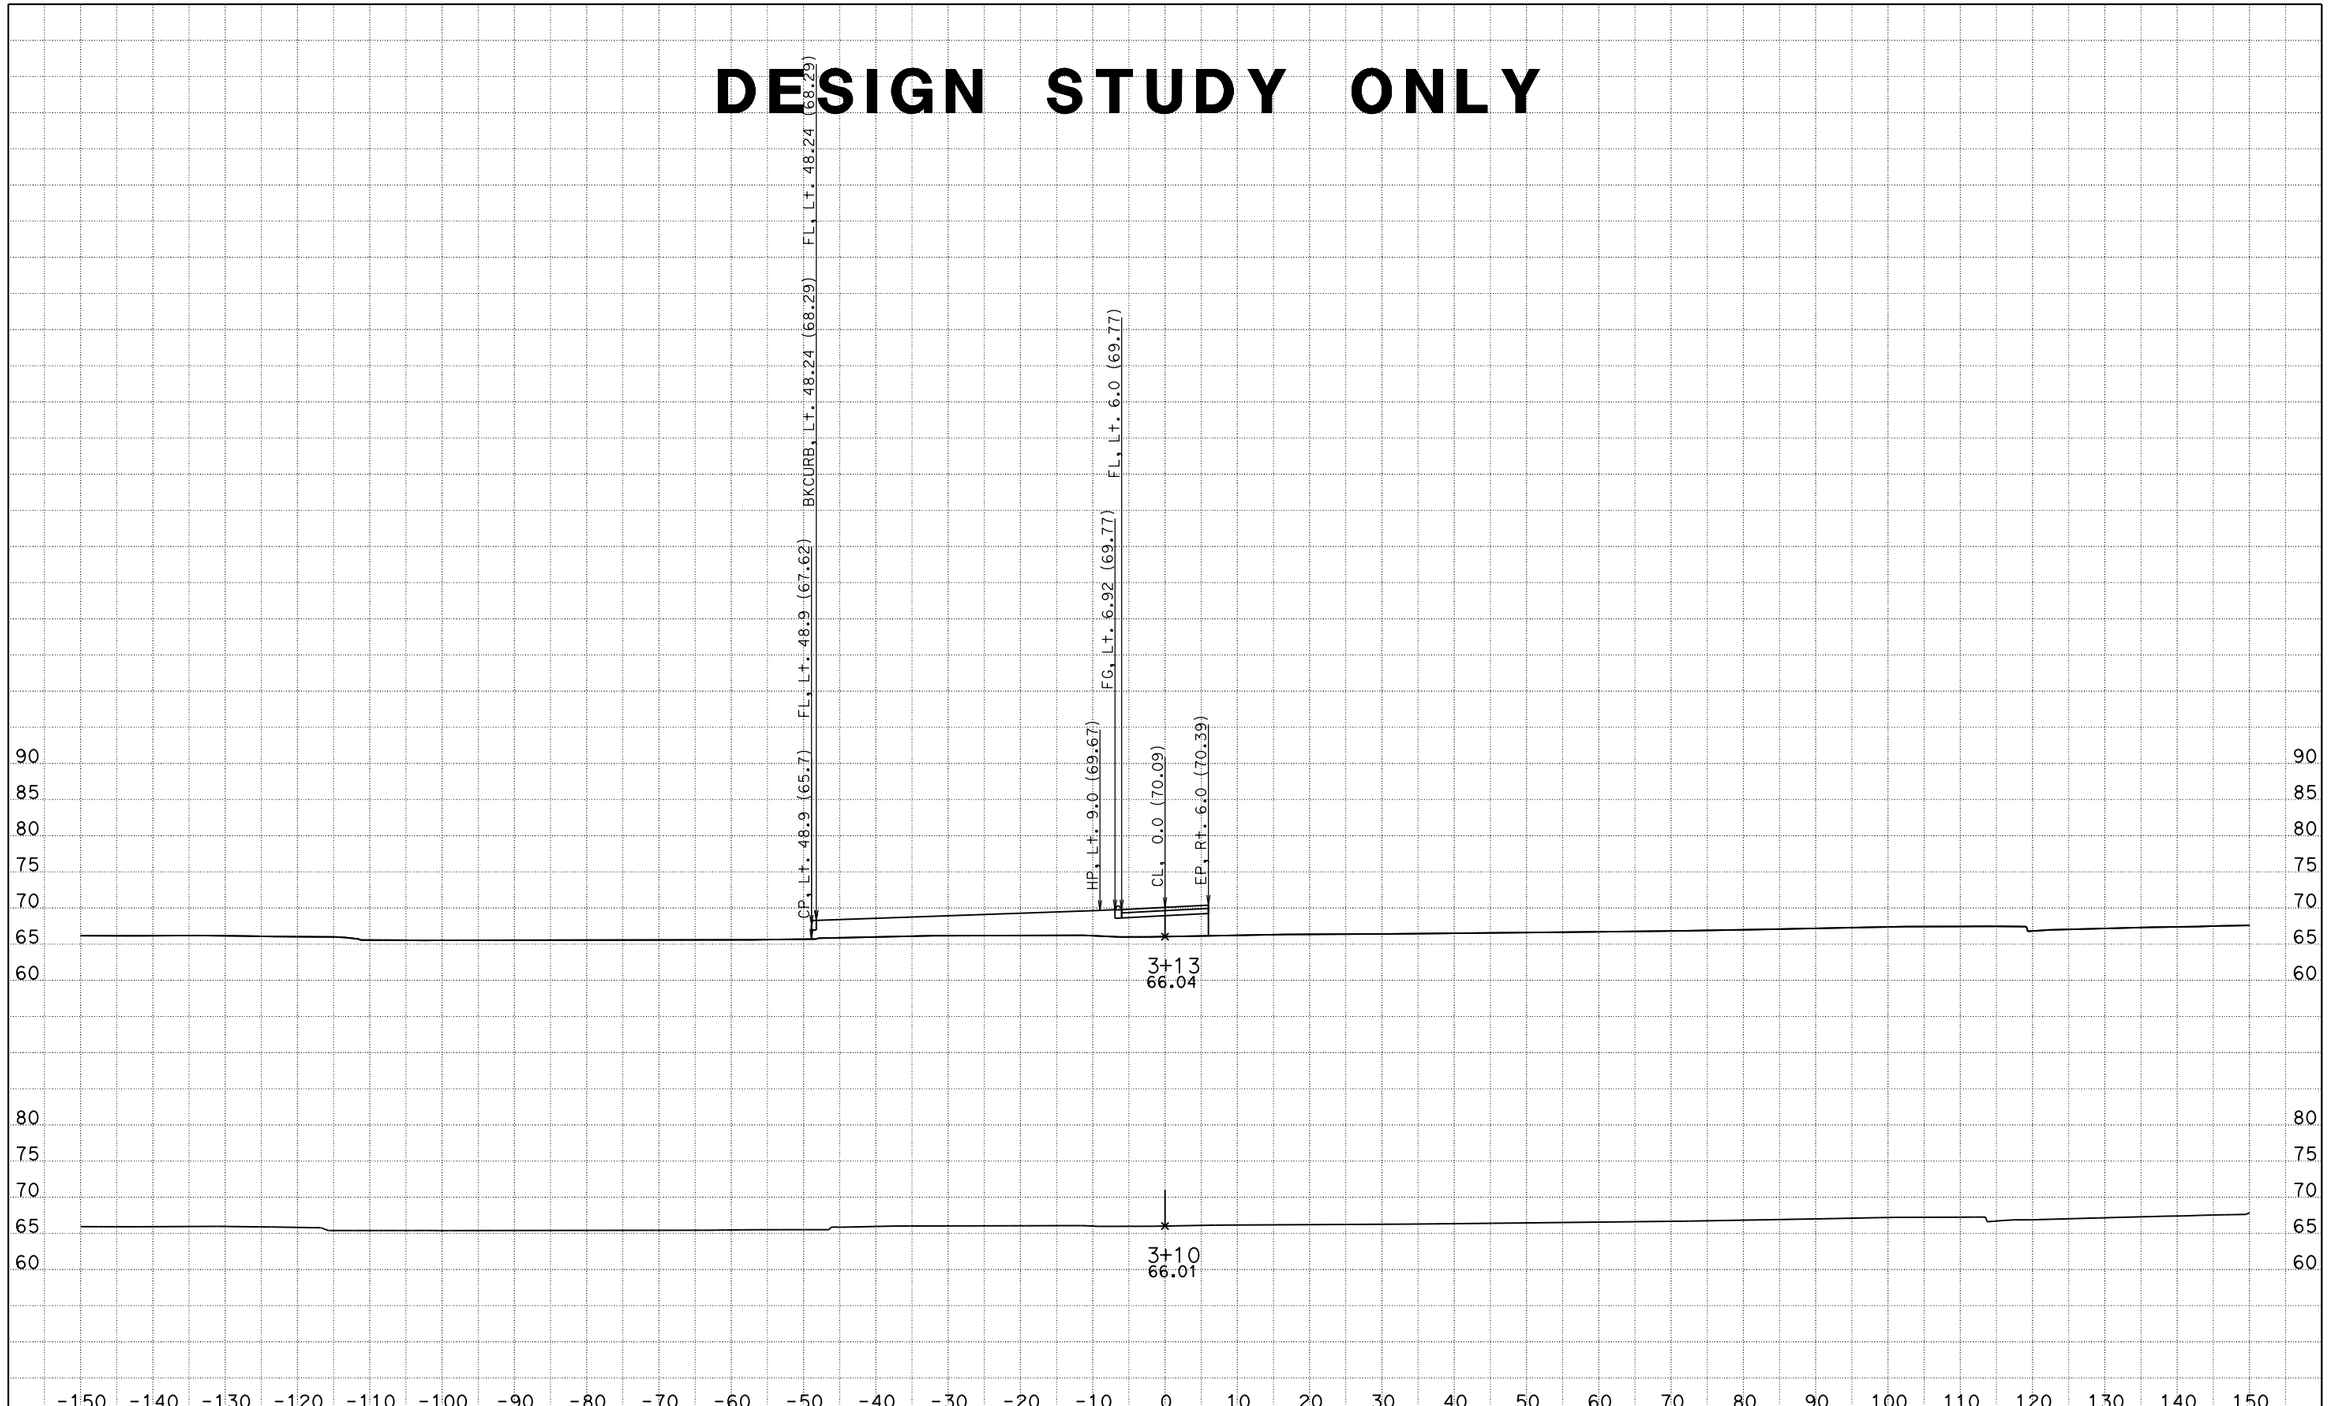


DATE: 4/21/2012

KC Project: 0707 File: D:\Project\I5-215921F7\AccessRd2\acc2d.ear

SCALE: 1" = 10' Horiz.
1" = 10' Vert.

**All Dimensions are US Survey Feet**

**ACC2**
**CROSS SECTIONS**

SHEET 2 OF XXX

# DESIGN STUDY ONLY

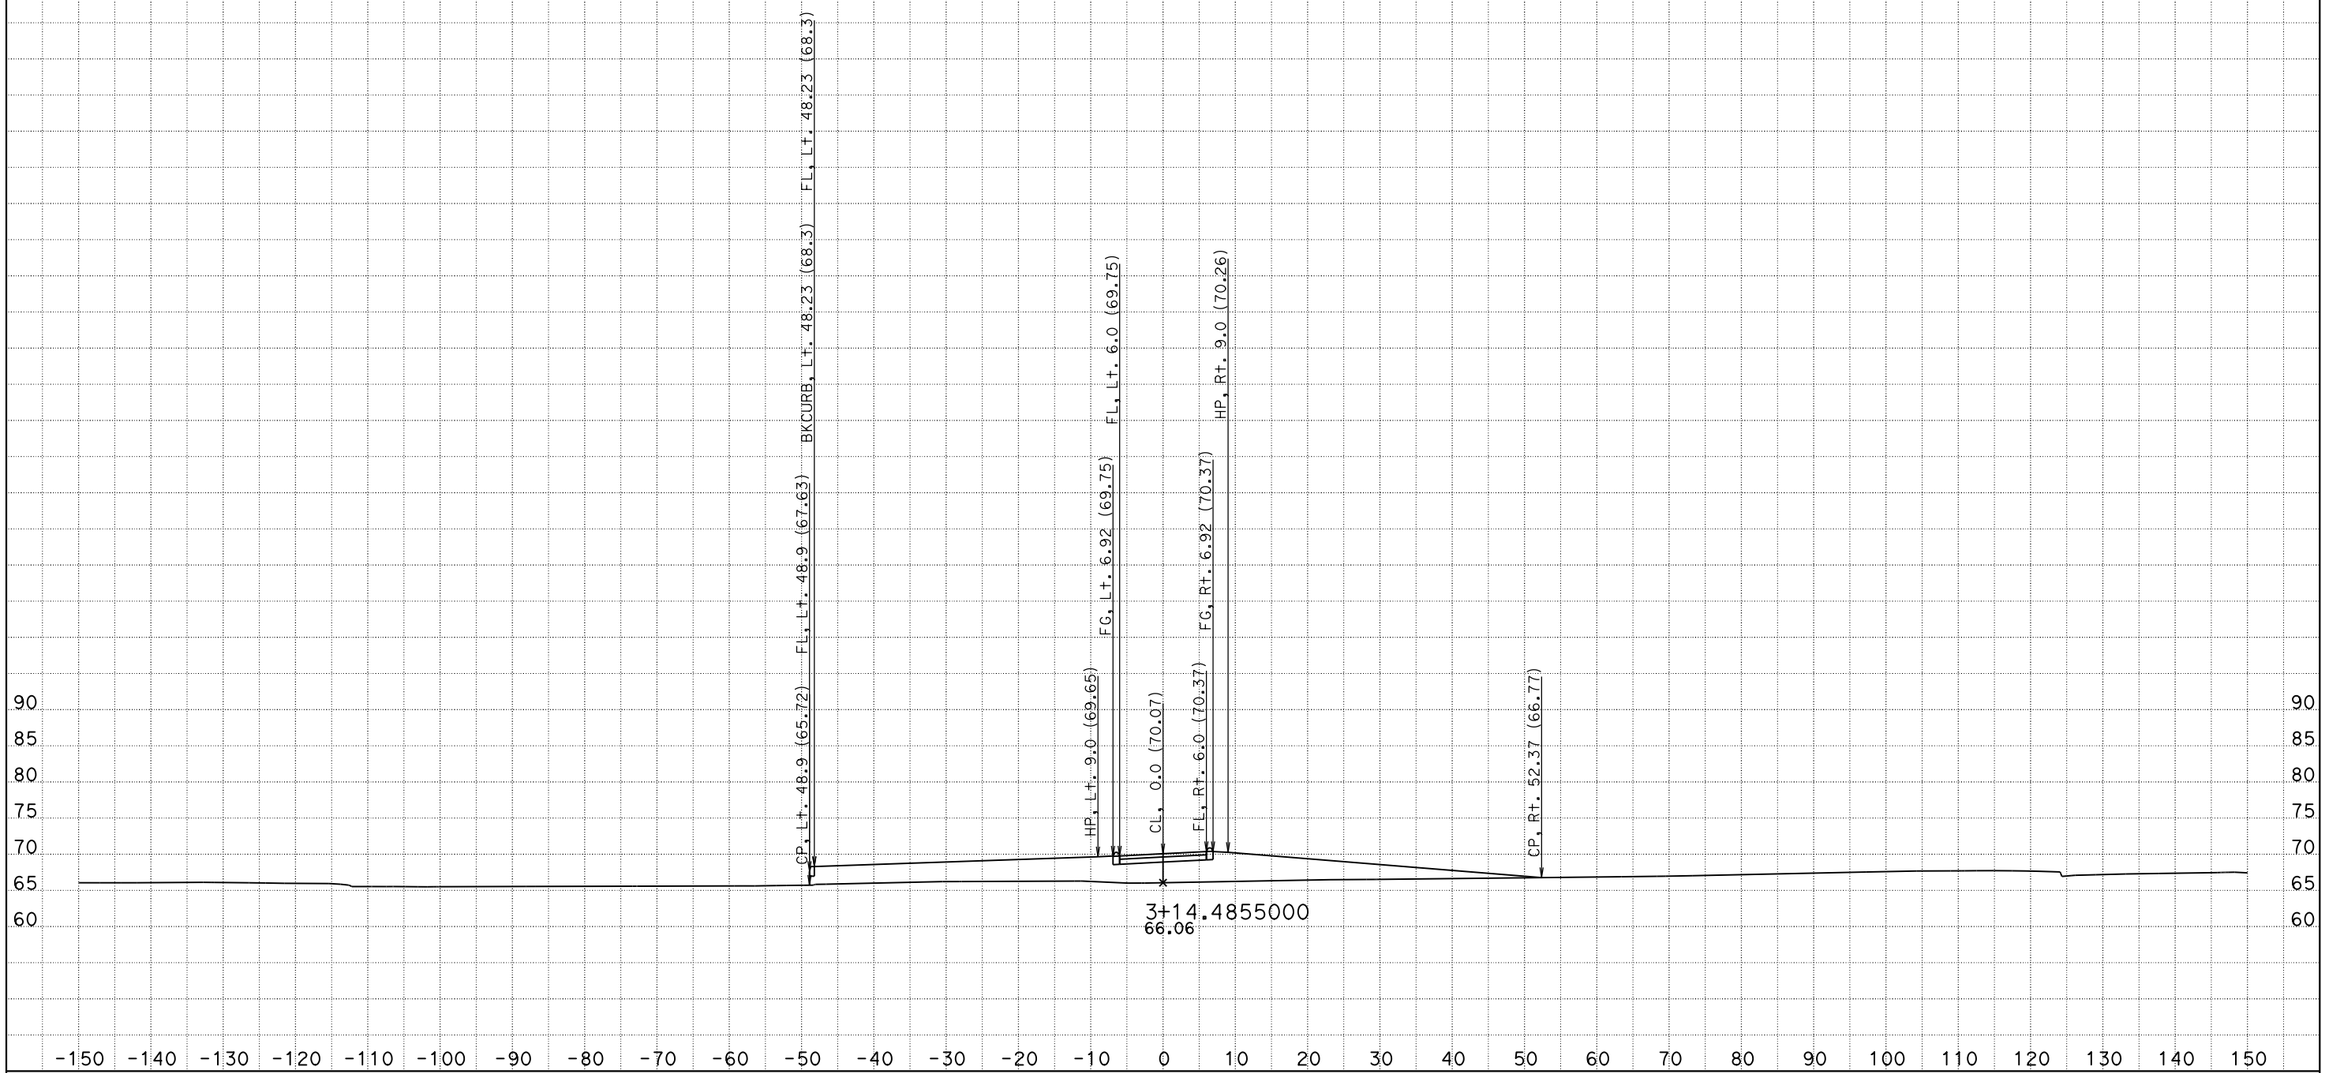


DATE: 4/21/2012

KC Project: 0707 File: D:\Project\I5-215921F7\AccessRd2\acc2d.ear

SCALE: 1" = 10' Horiz.
1" = 10' Vert.

**All Dimensions are US Survey Feet**

**ACC2**
**CROSS SECTIONS**

SHEET 3 OF XXX

# DESIGN STUDY ONLY

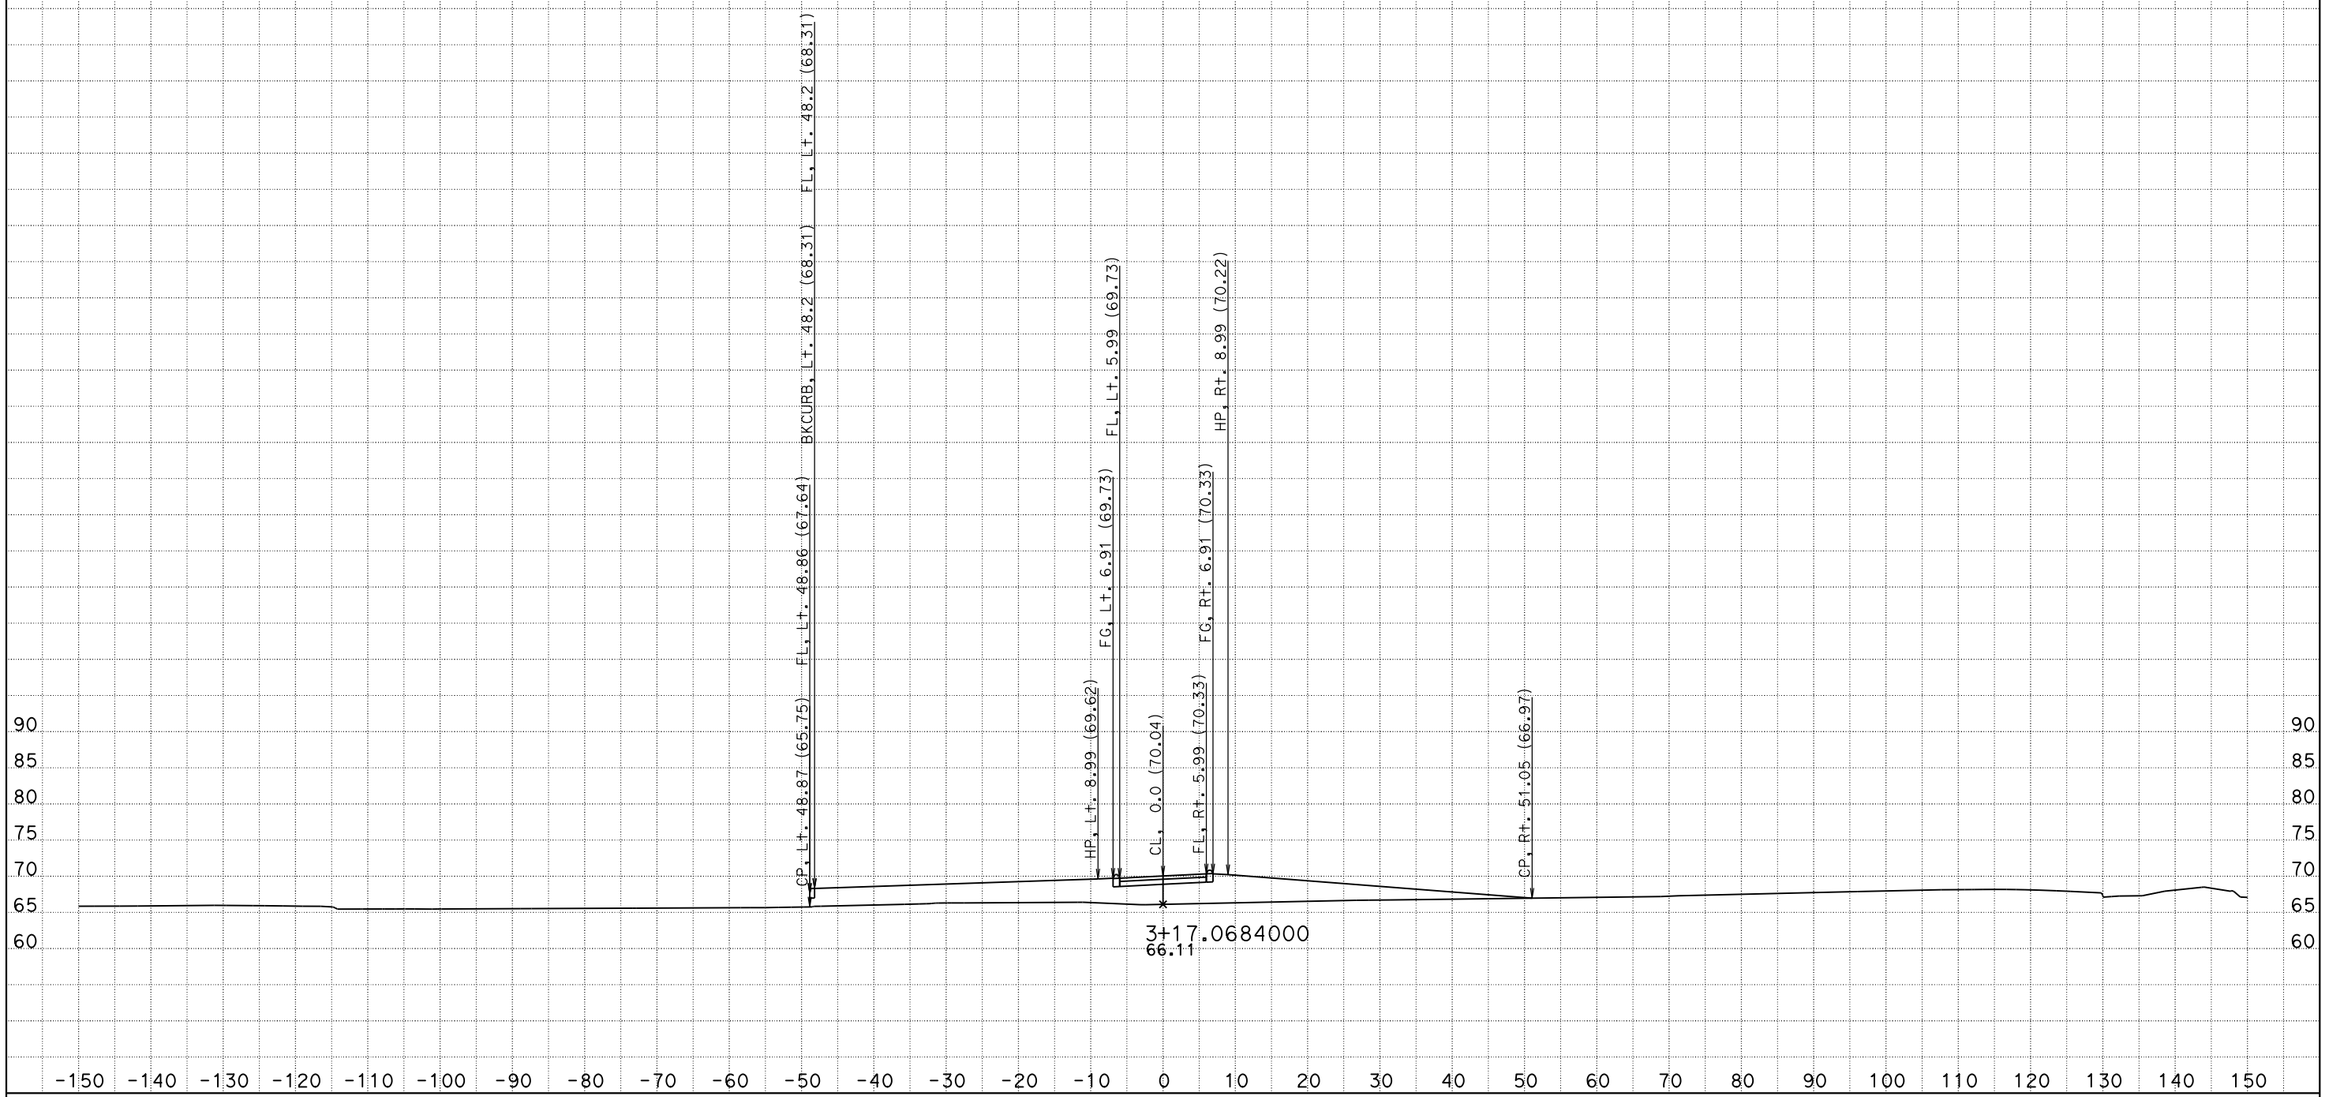


DATE: 4/21/2012

KC Project: 0707 File: D:\Project\I5-215921F7\AccessRd2\acc2d.ear

SCALE: 1" = 10' Horiz.
1" = 10' Vert.

**All Dimensions are US Survey Feet**

**ACC2**
**CROSS SECTIONS**

SHEET 4 OF XXX

# DESIGN STUDY ONLY

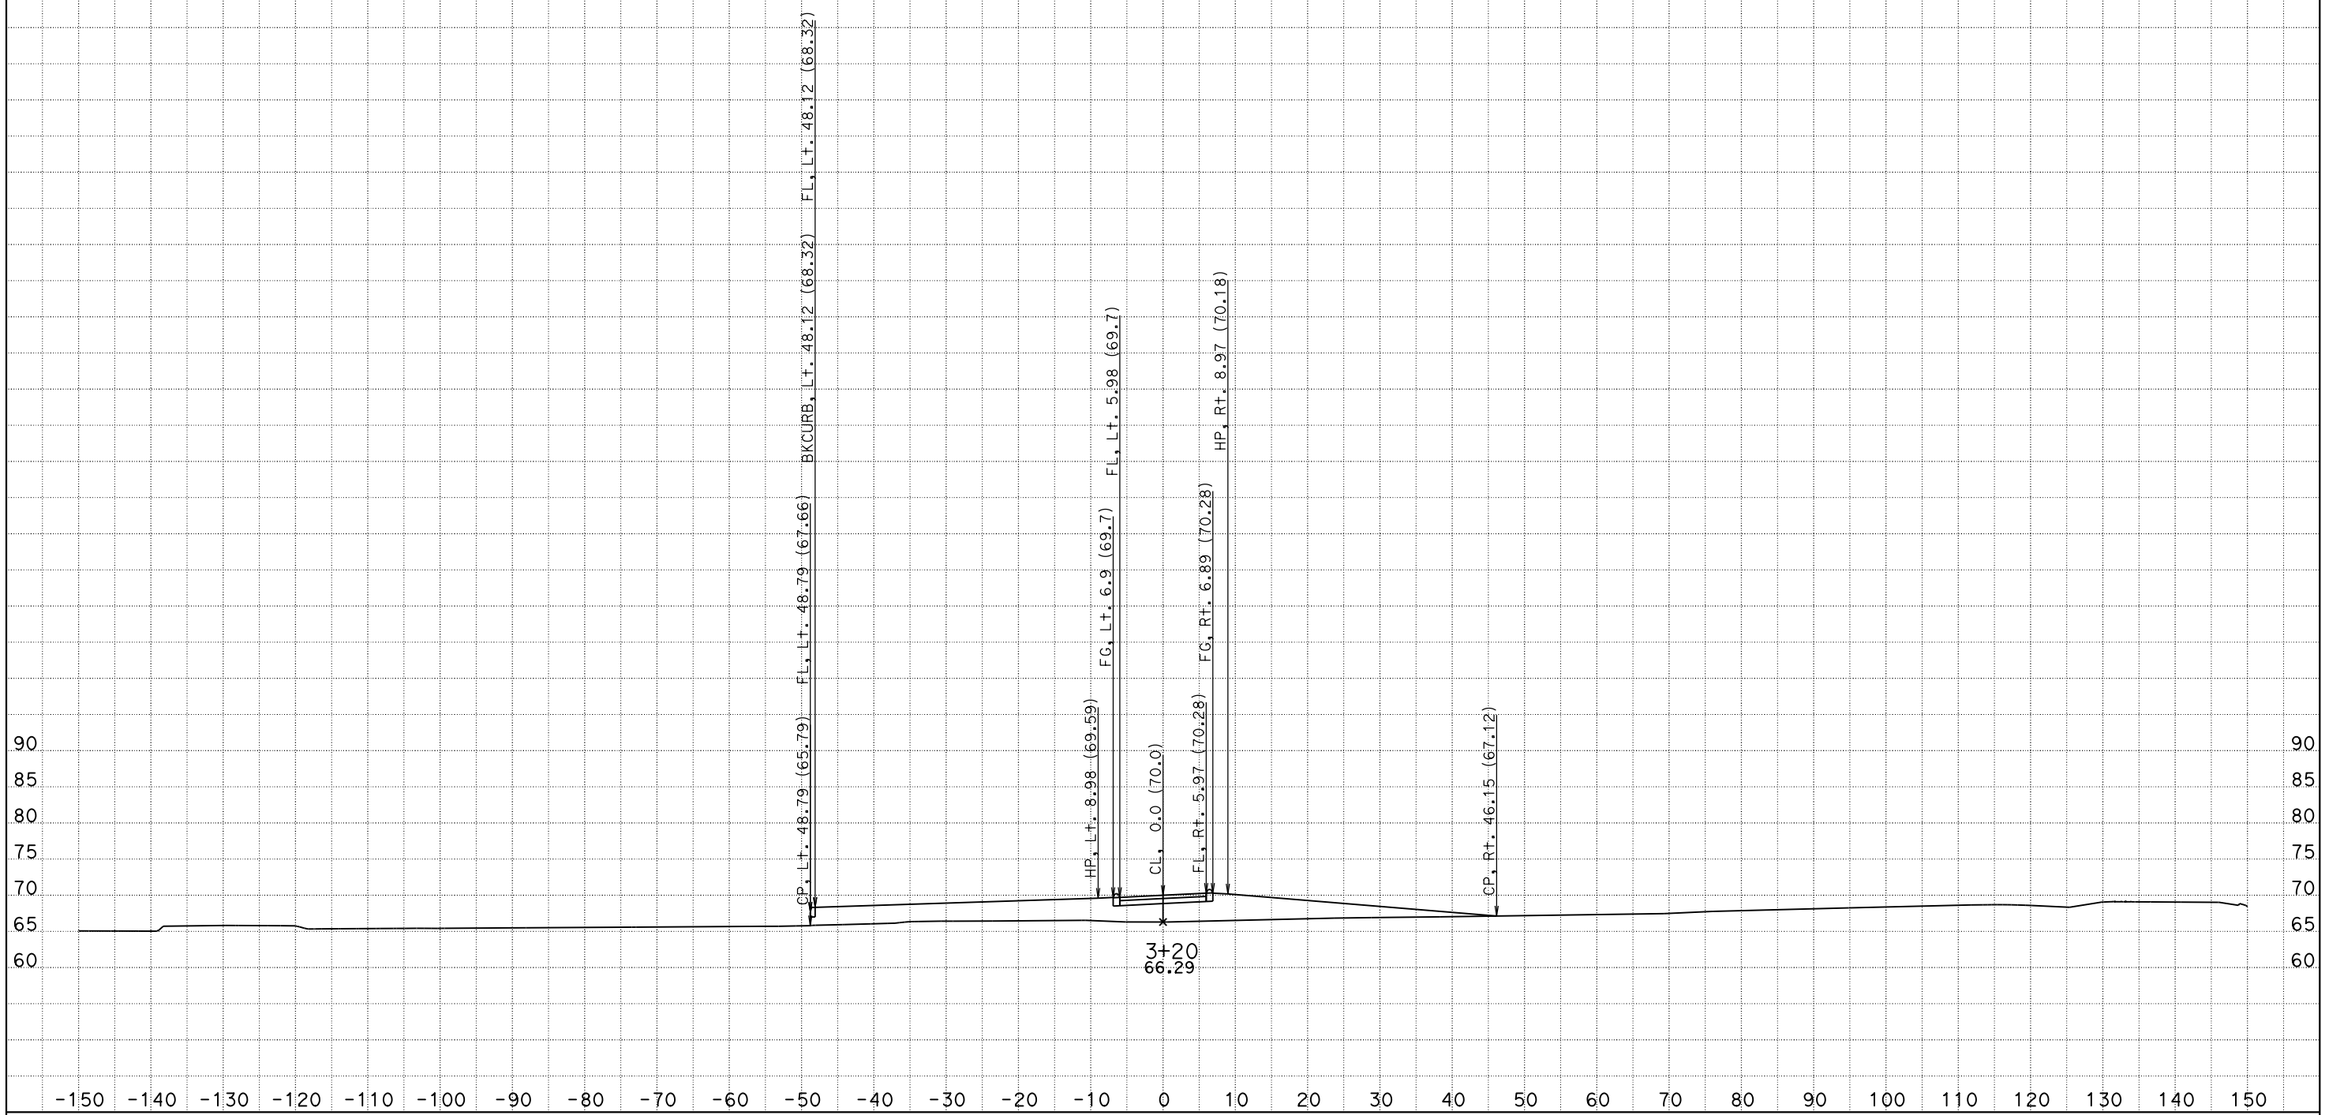


DATE: 4/21/2012

KC Project: 0707 File: D:\Project\I5-215921F7\AccessRd2\acc2d.ear

SCALE: 1" = 10' Horiz.
1" = 10' Vert.

**All Dimensions are US Survey Feet**

**ACC2**
**CROSS SECTIONS**

SHEET 5 OF XXX

# DESIGN STUDY ONLY

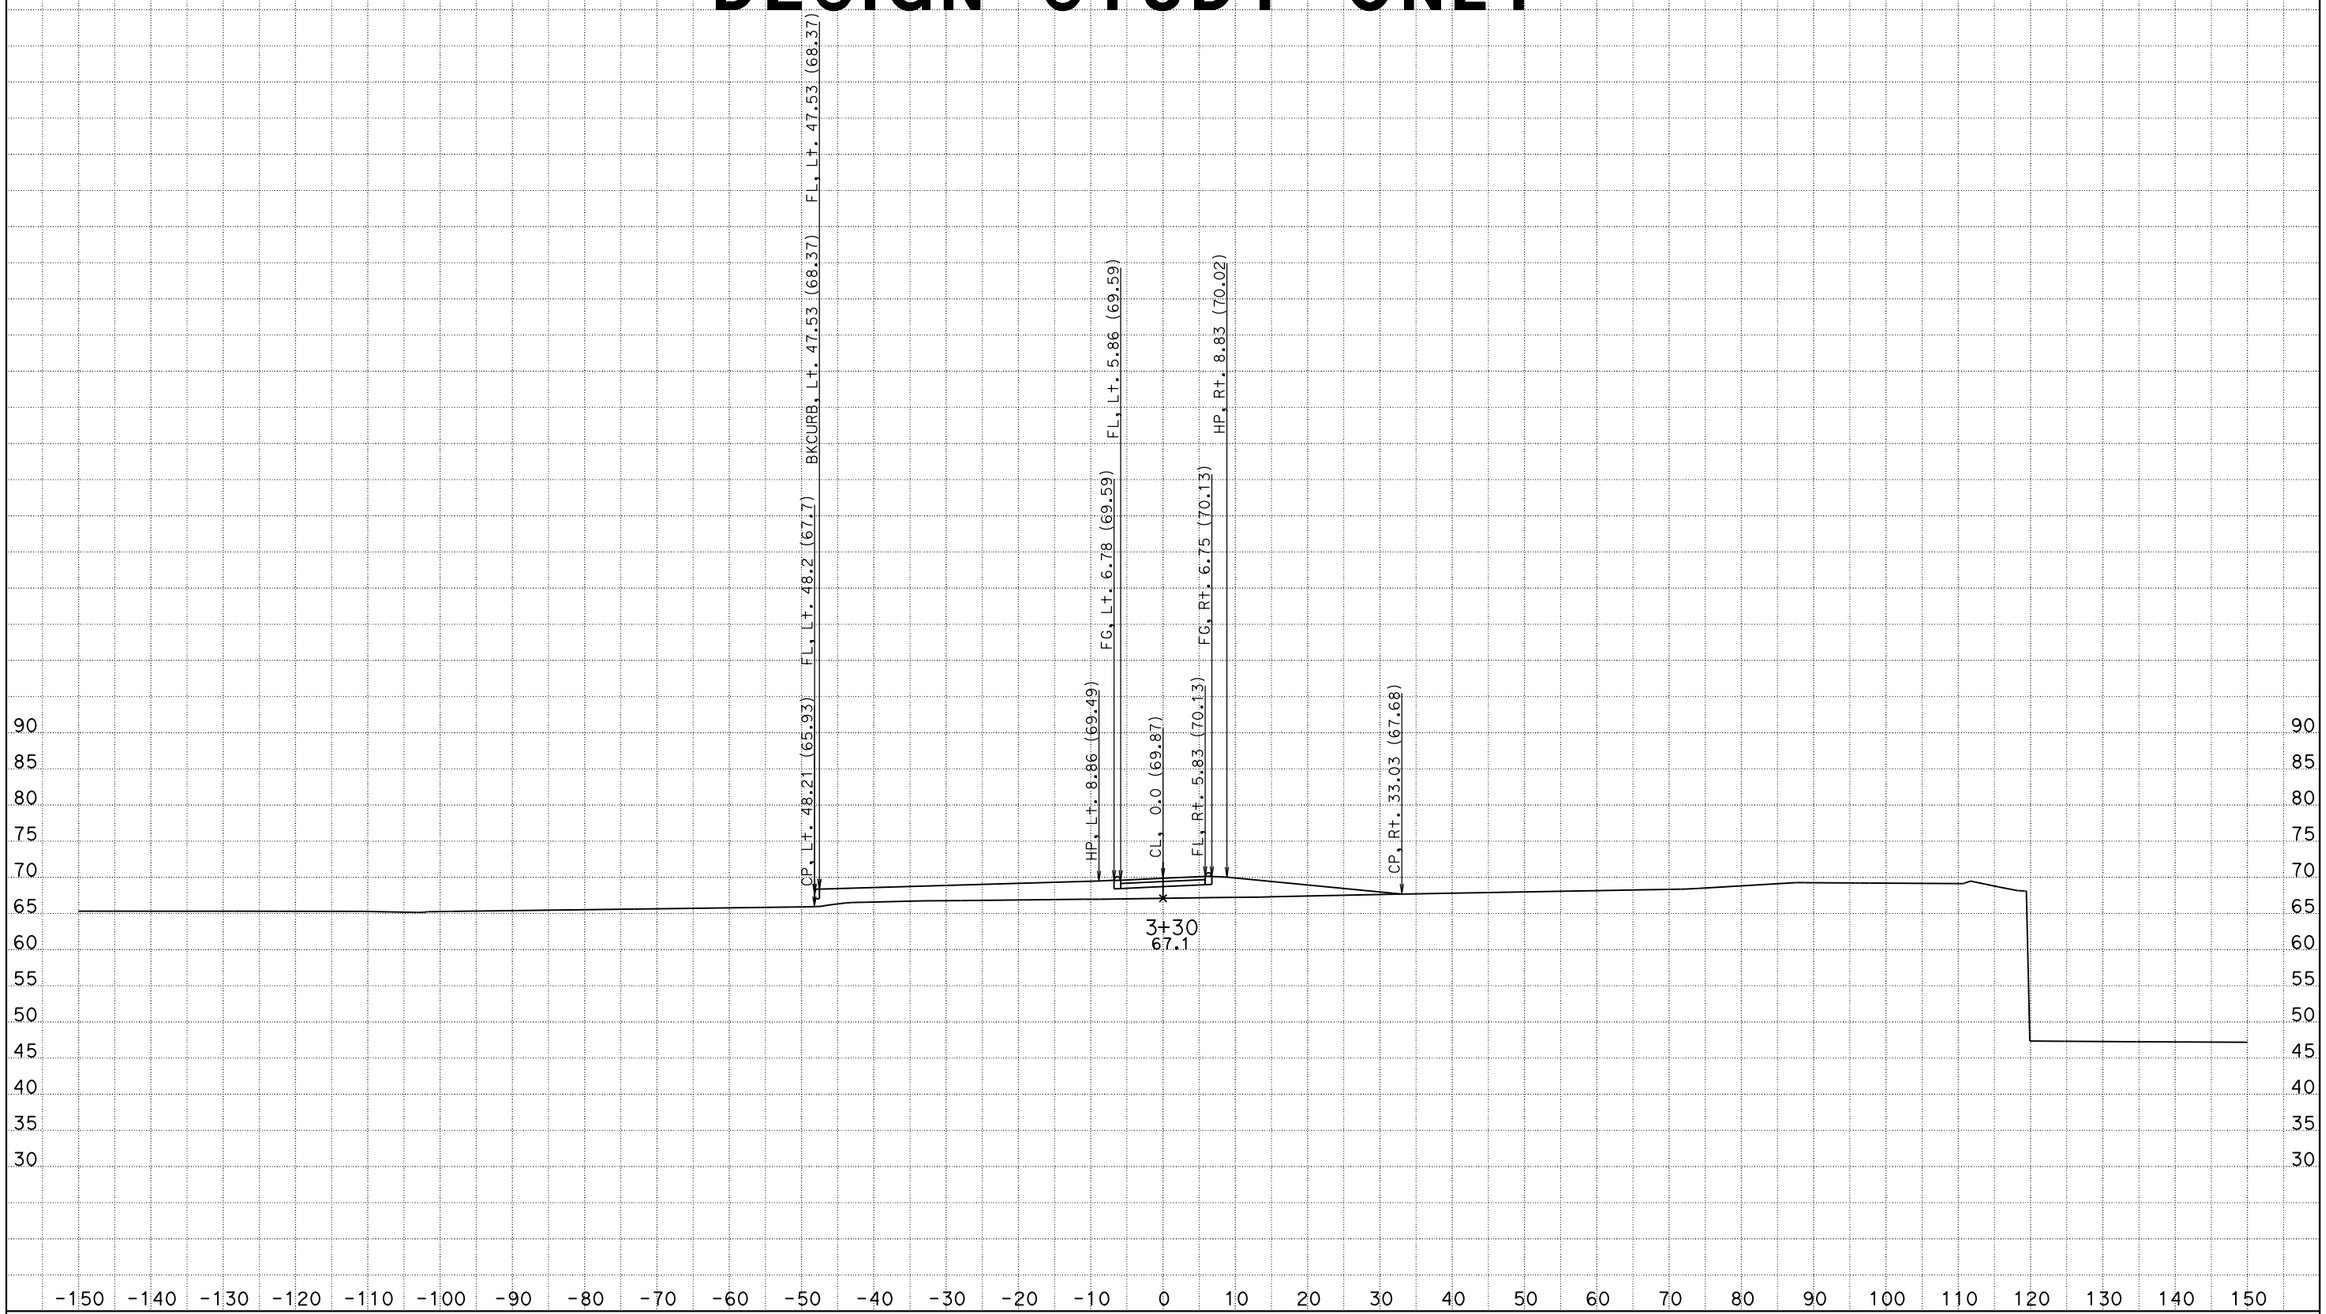


DATE: 4/21/2012

KC Project: 0707 File: D:\Project\I5-215921F7\AccessRd2\acc2d.ear

SCALE: 1" = 10' Horiz.
1" = 10' Vert.

**All Dimensions are US Survey Feet**

**ACC2**
**CROSS SECTIONS**

SHEET 6 OF XXX

# DESIGN STUDY ONLY

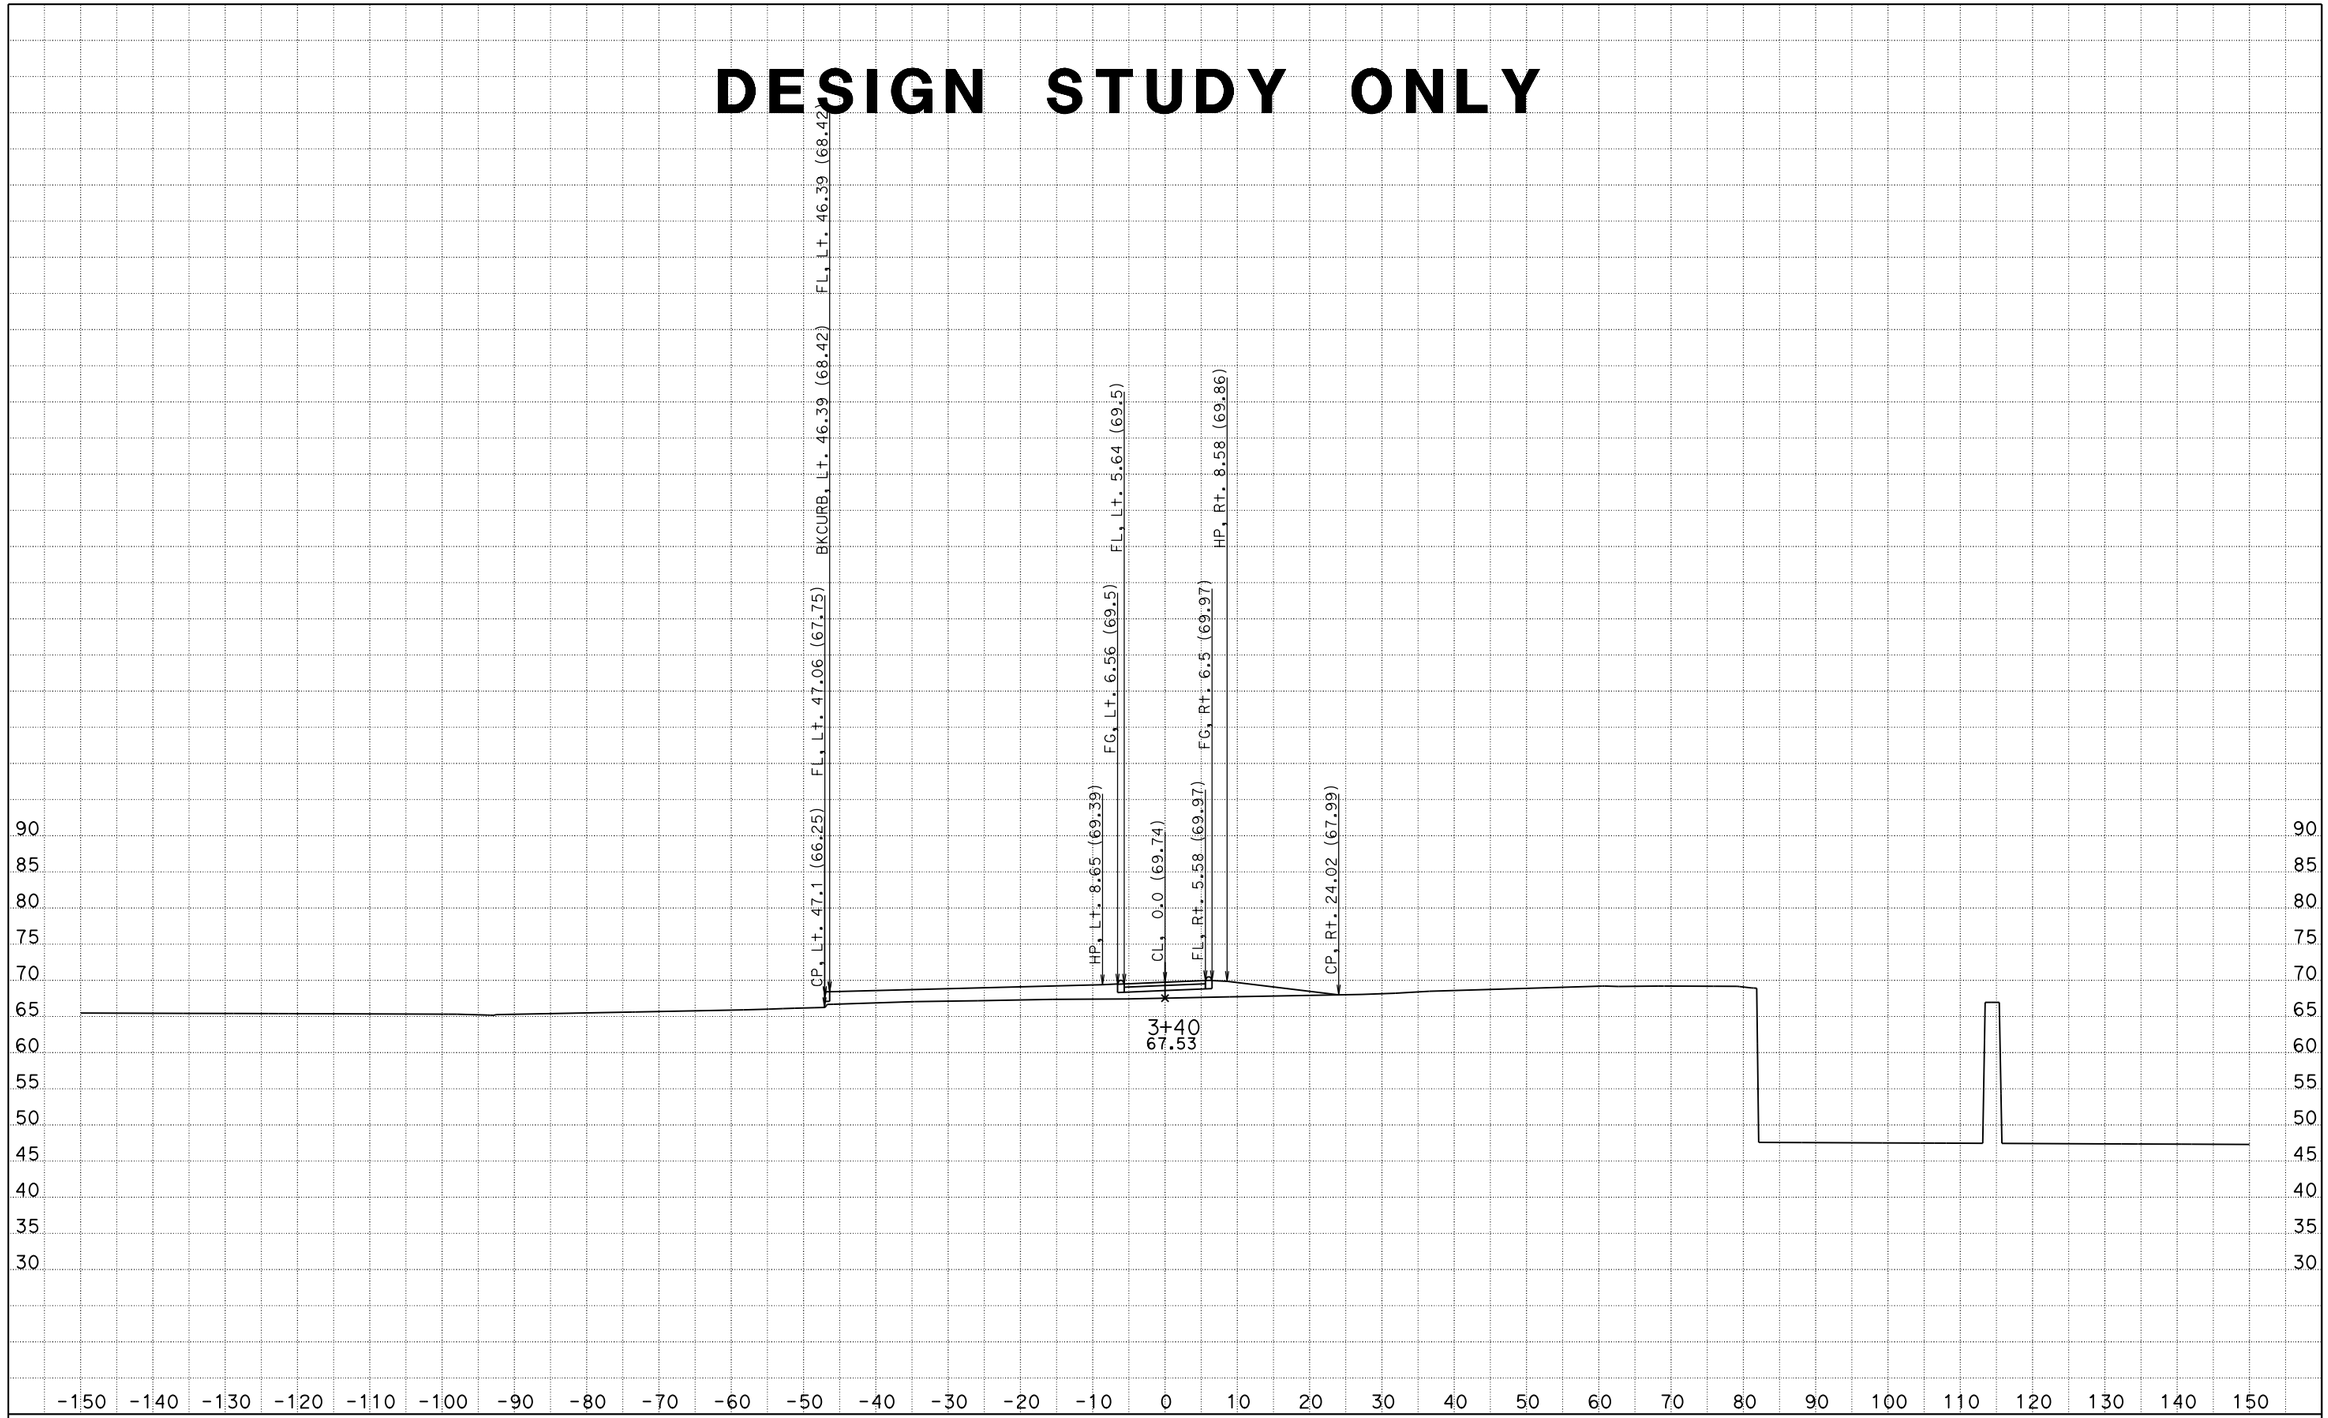


DATE: 4/21/2012

KC Project: 0707 File: D:\Project\I5-215921F7\AccessRd2\acc2d.ear

SCALE: 1" = 10' Horiz.
1" = 10' Vert.

**All Dimensions are US Survey Feet**

**ACC2**
**CROSS SECTIONS**

SHEET 7 OF XXX

# DESIGN STUDY ONLY

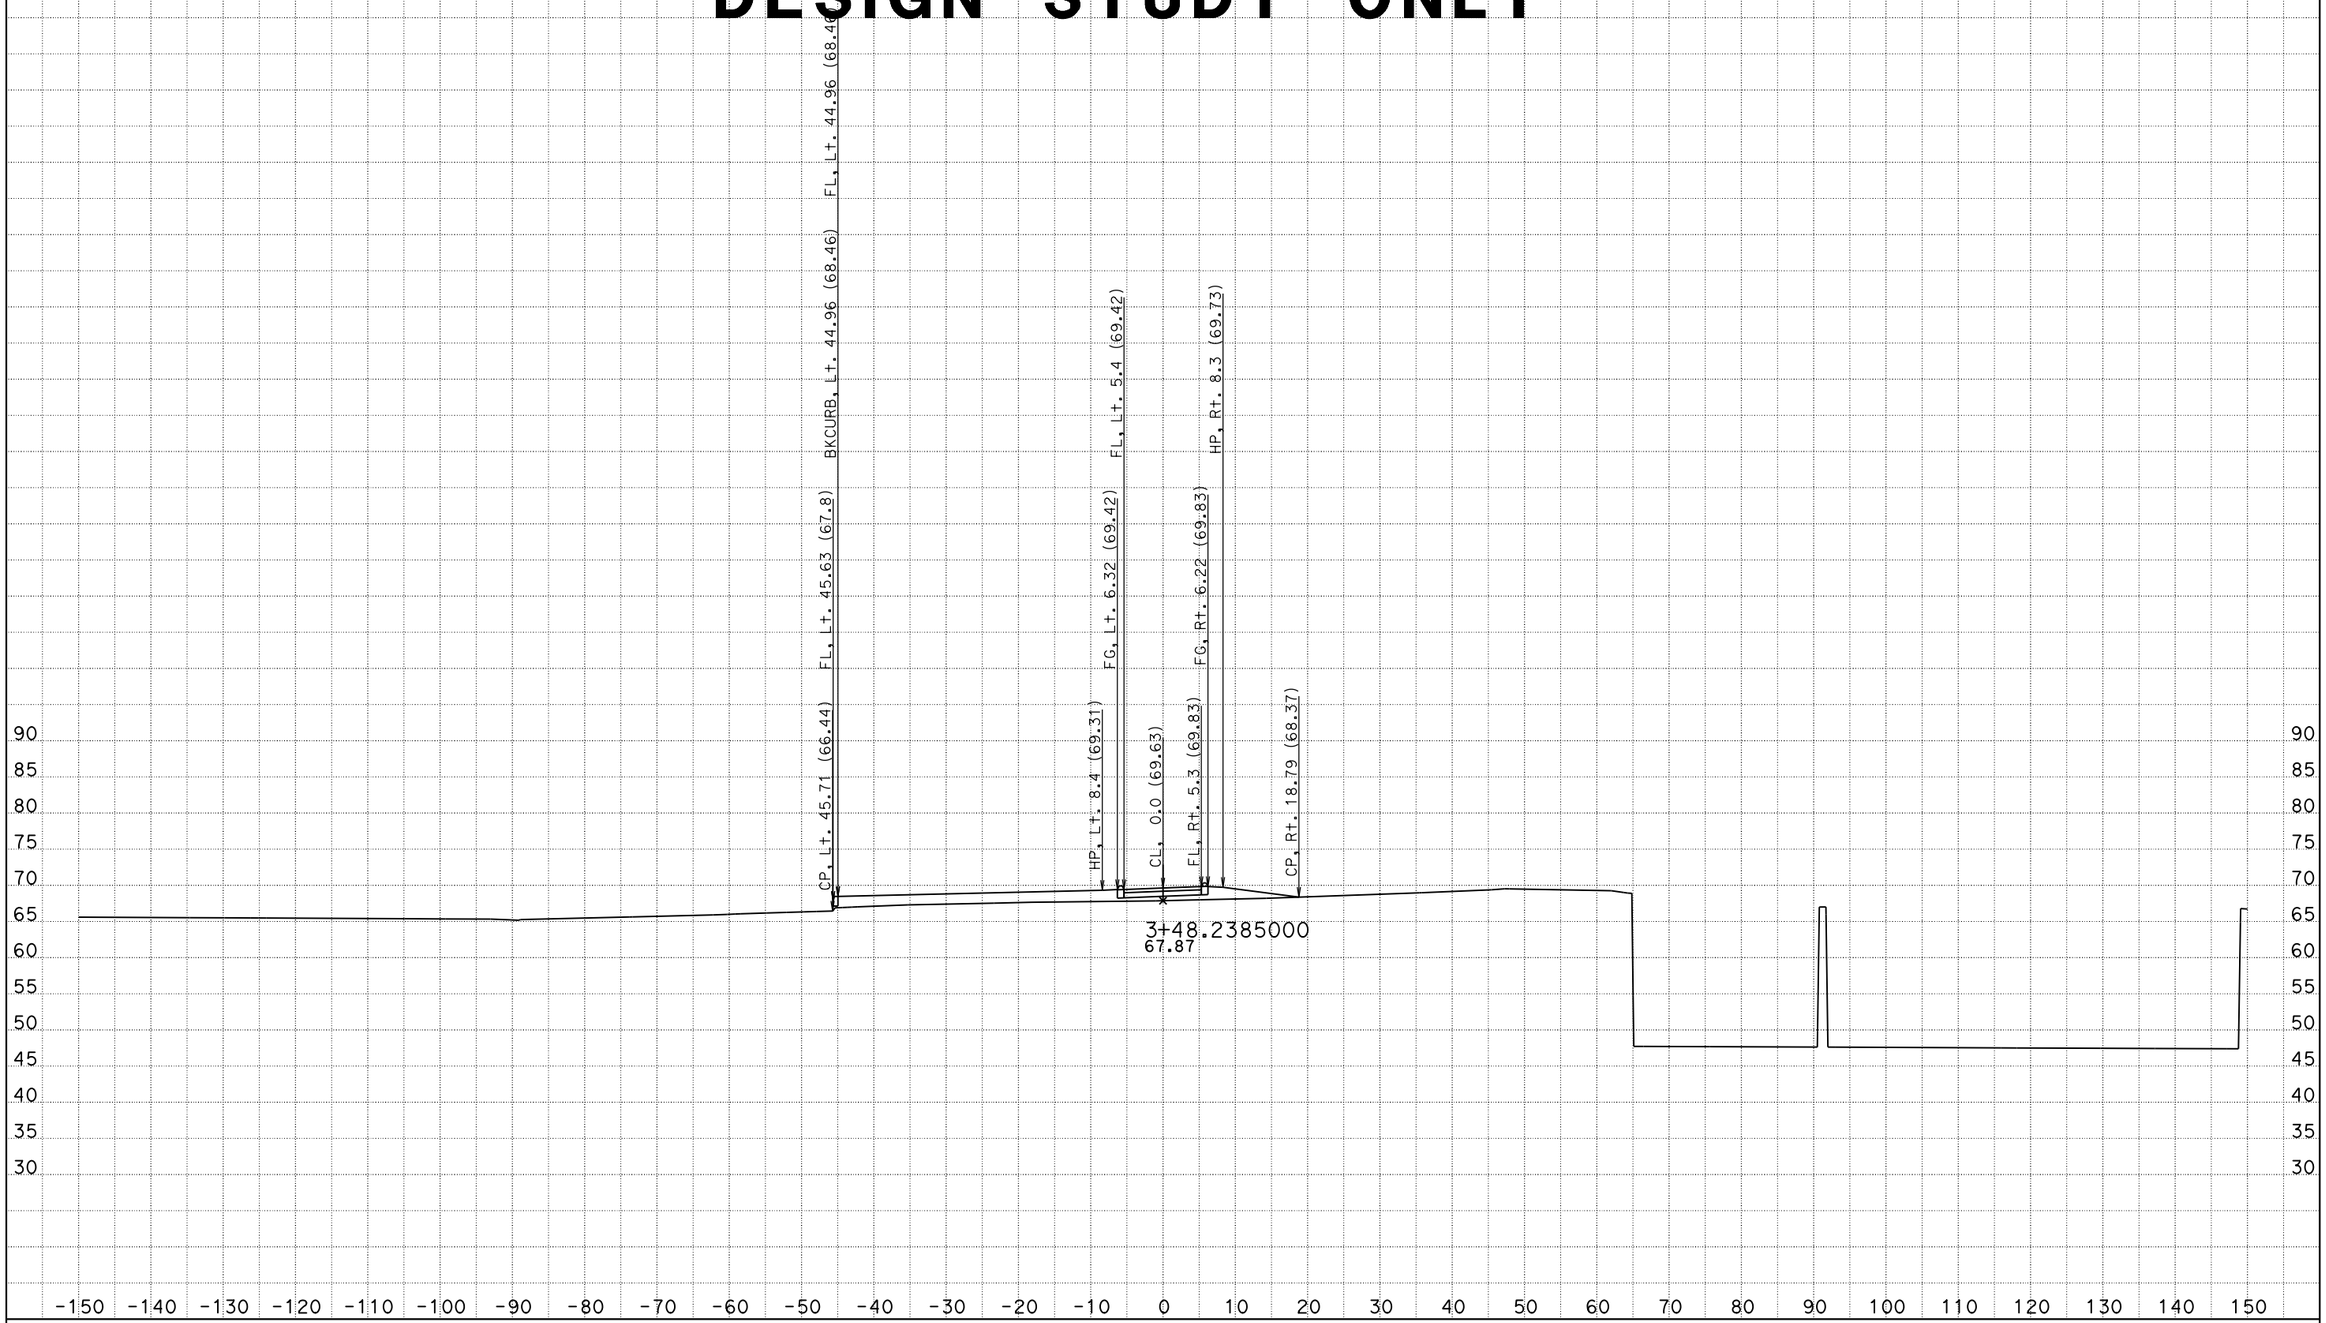


DATE: 4/21/2012

KC Project: 0707 File: D:\Project\I5-215921F7\AccessRd2\acc2d.ear

SCALE: 1" = 10' Horiz.
1" = 10' Vert.

**All Dimensions are US Survey Feet**

**ACC2**
**CROSS SECTIONS**

SHEET 8 OF XXX

# DESIGN STUDY ONLY

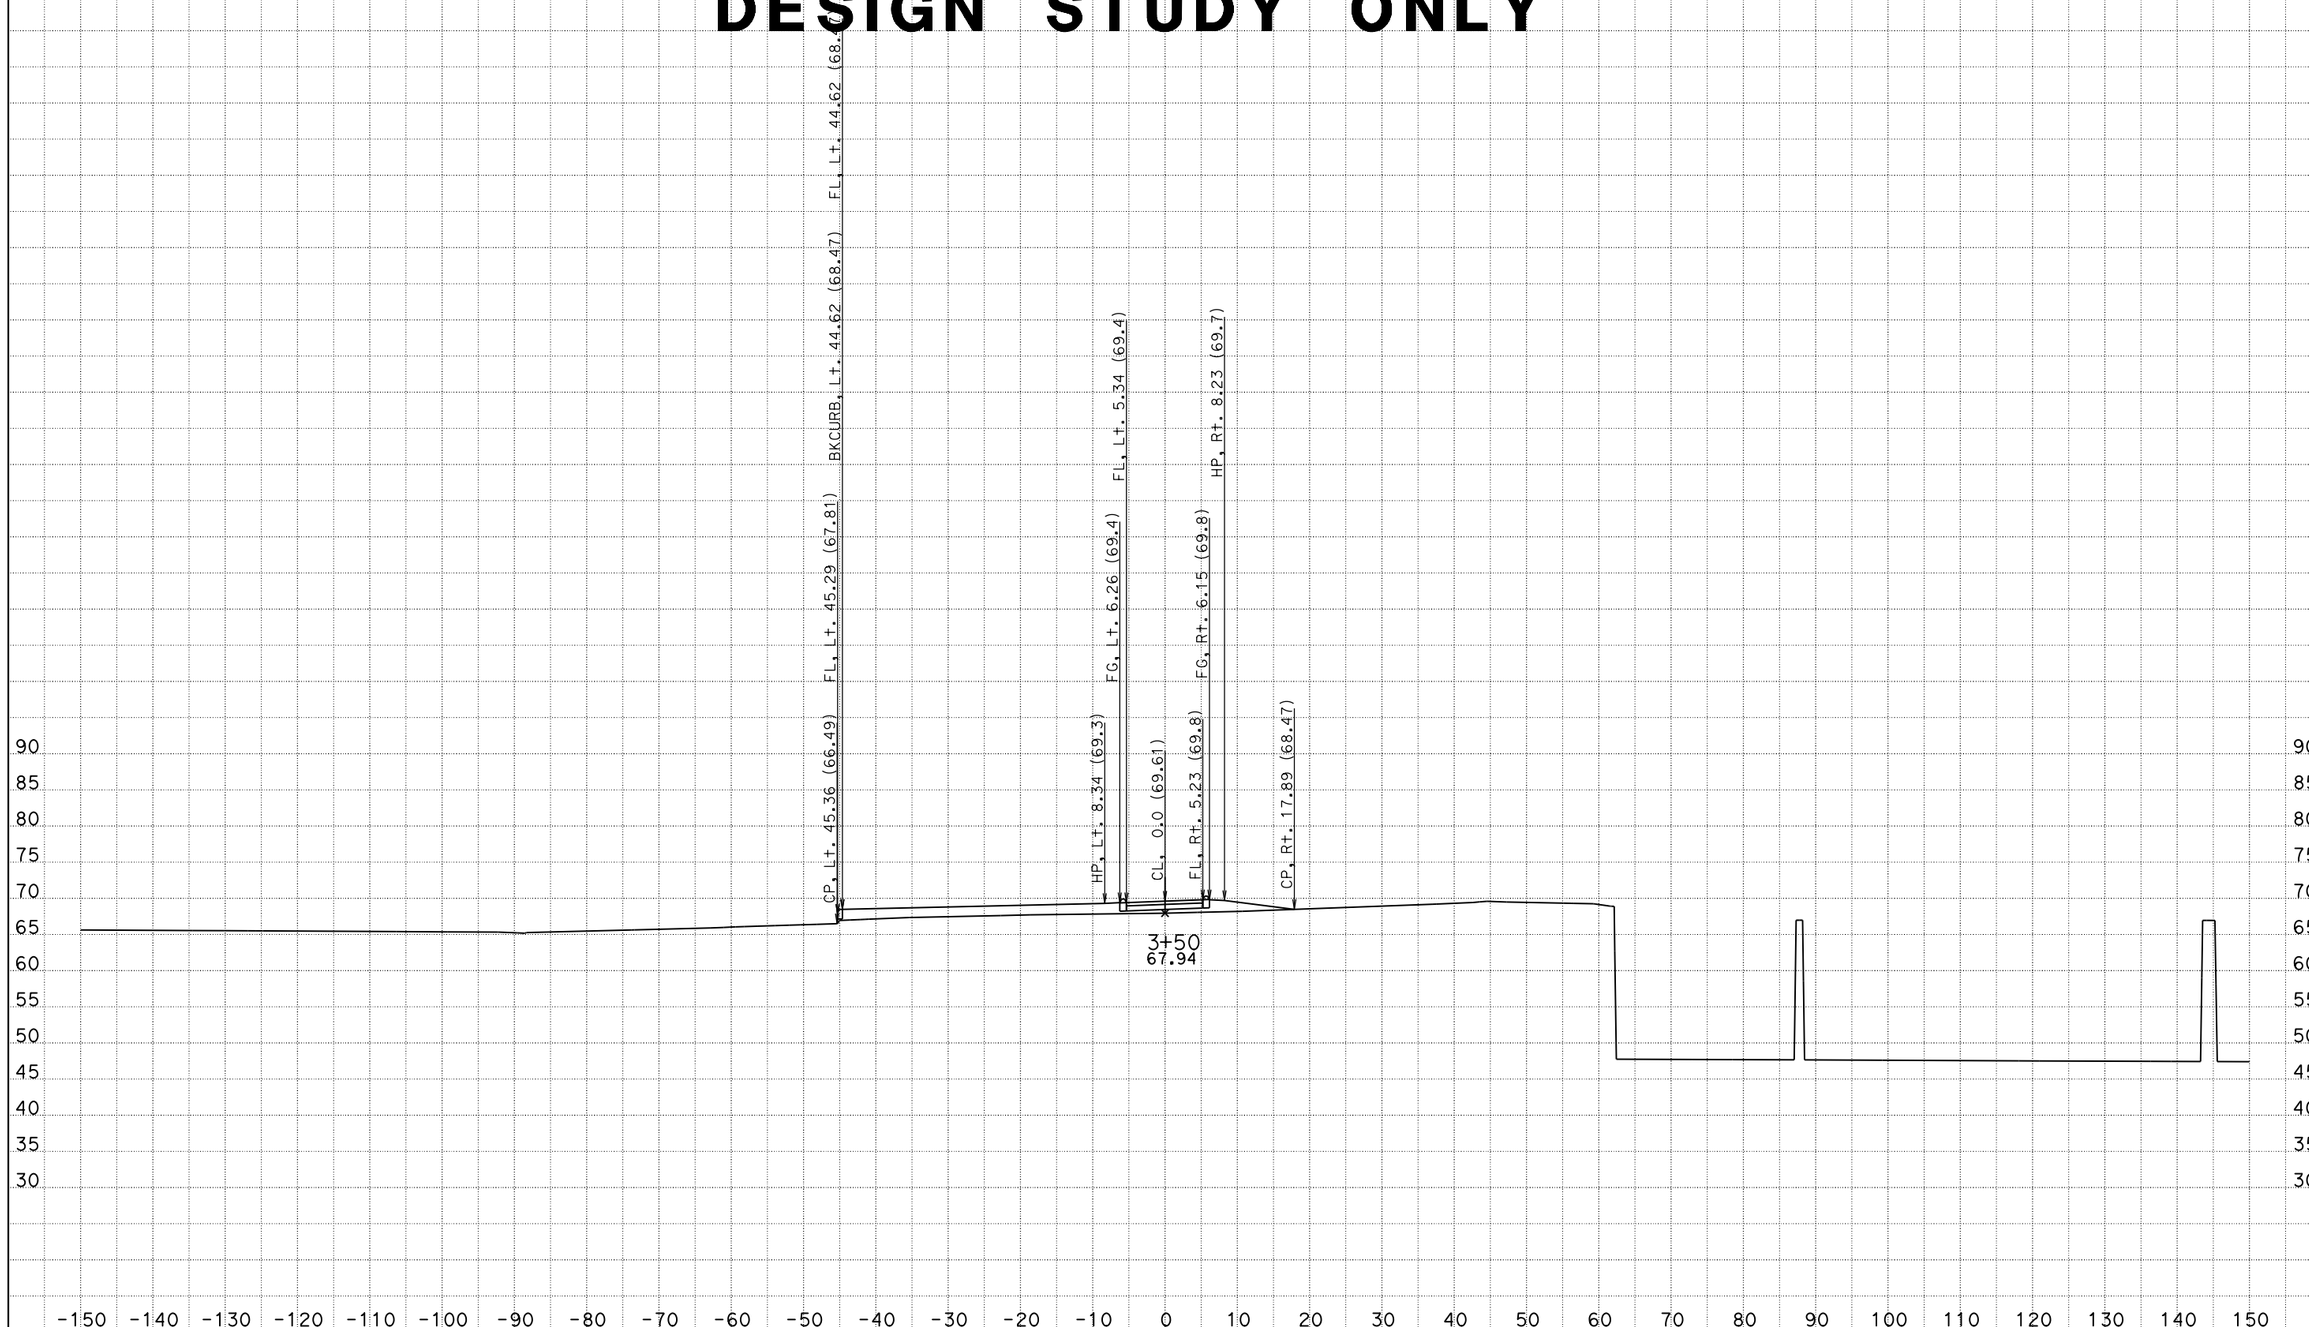


DATE: 4/21/2012

KC Project: 0707 File: D:\Project\I5-215921F7\AccessRd2\acc2d.ear

SCALE: 1" = 10' Horiz.
1" = 10' Vert.

**All Dimensions are US Survey Feet**

**ACC2**
**CROSS SECTIONS**

SHEET 9 OF XXX

# DESIGN STUDY ONLY

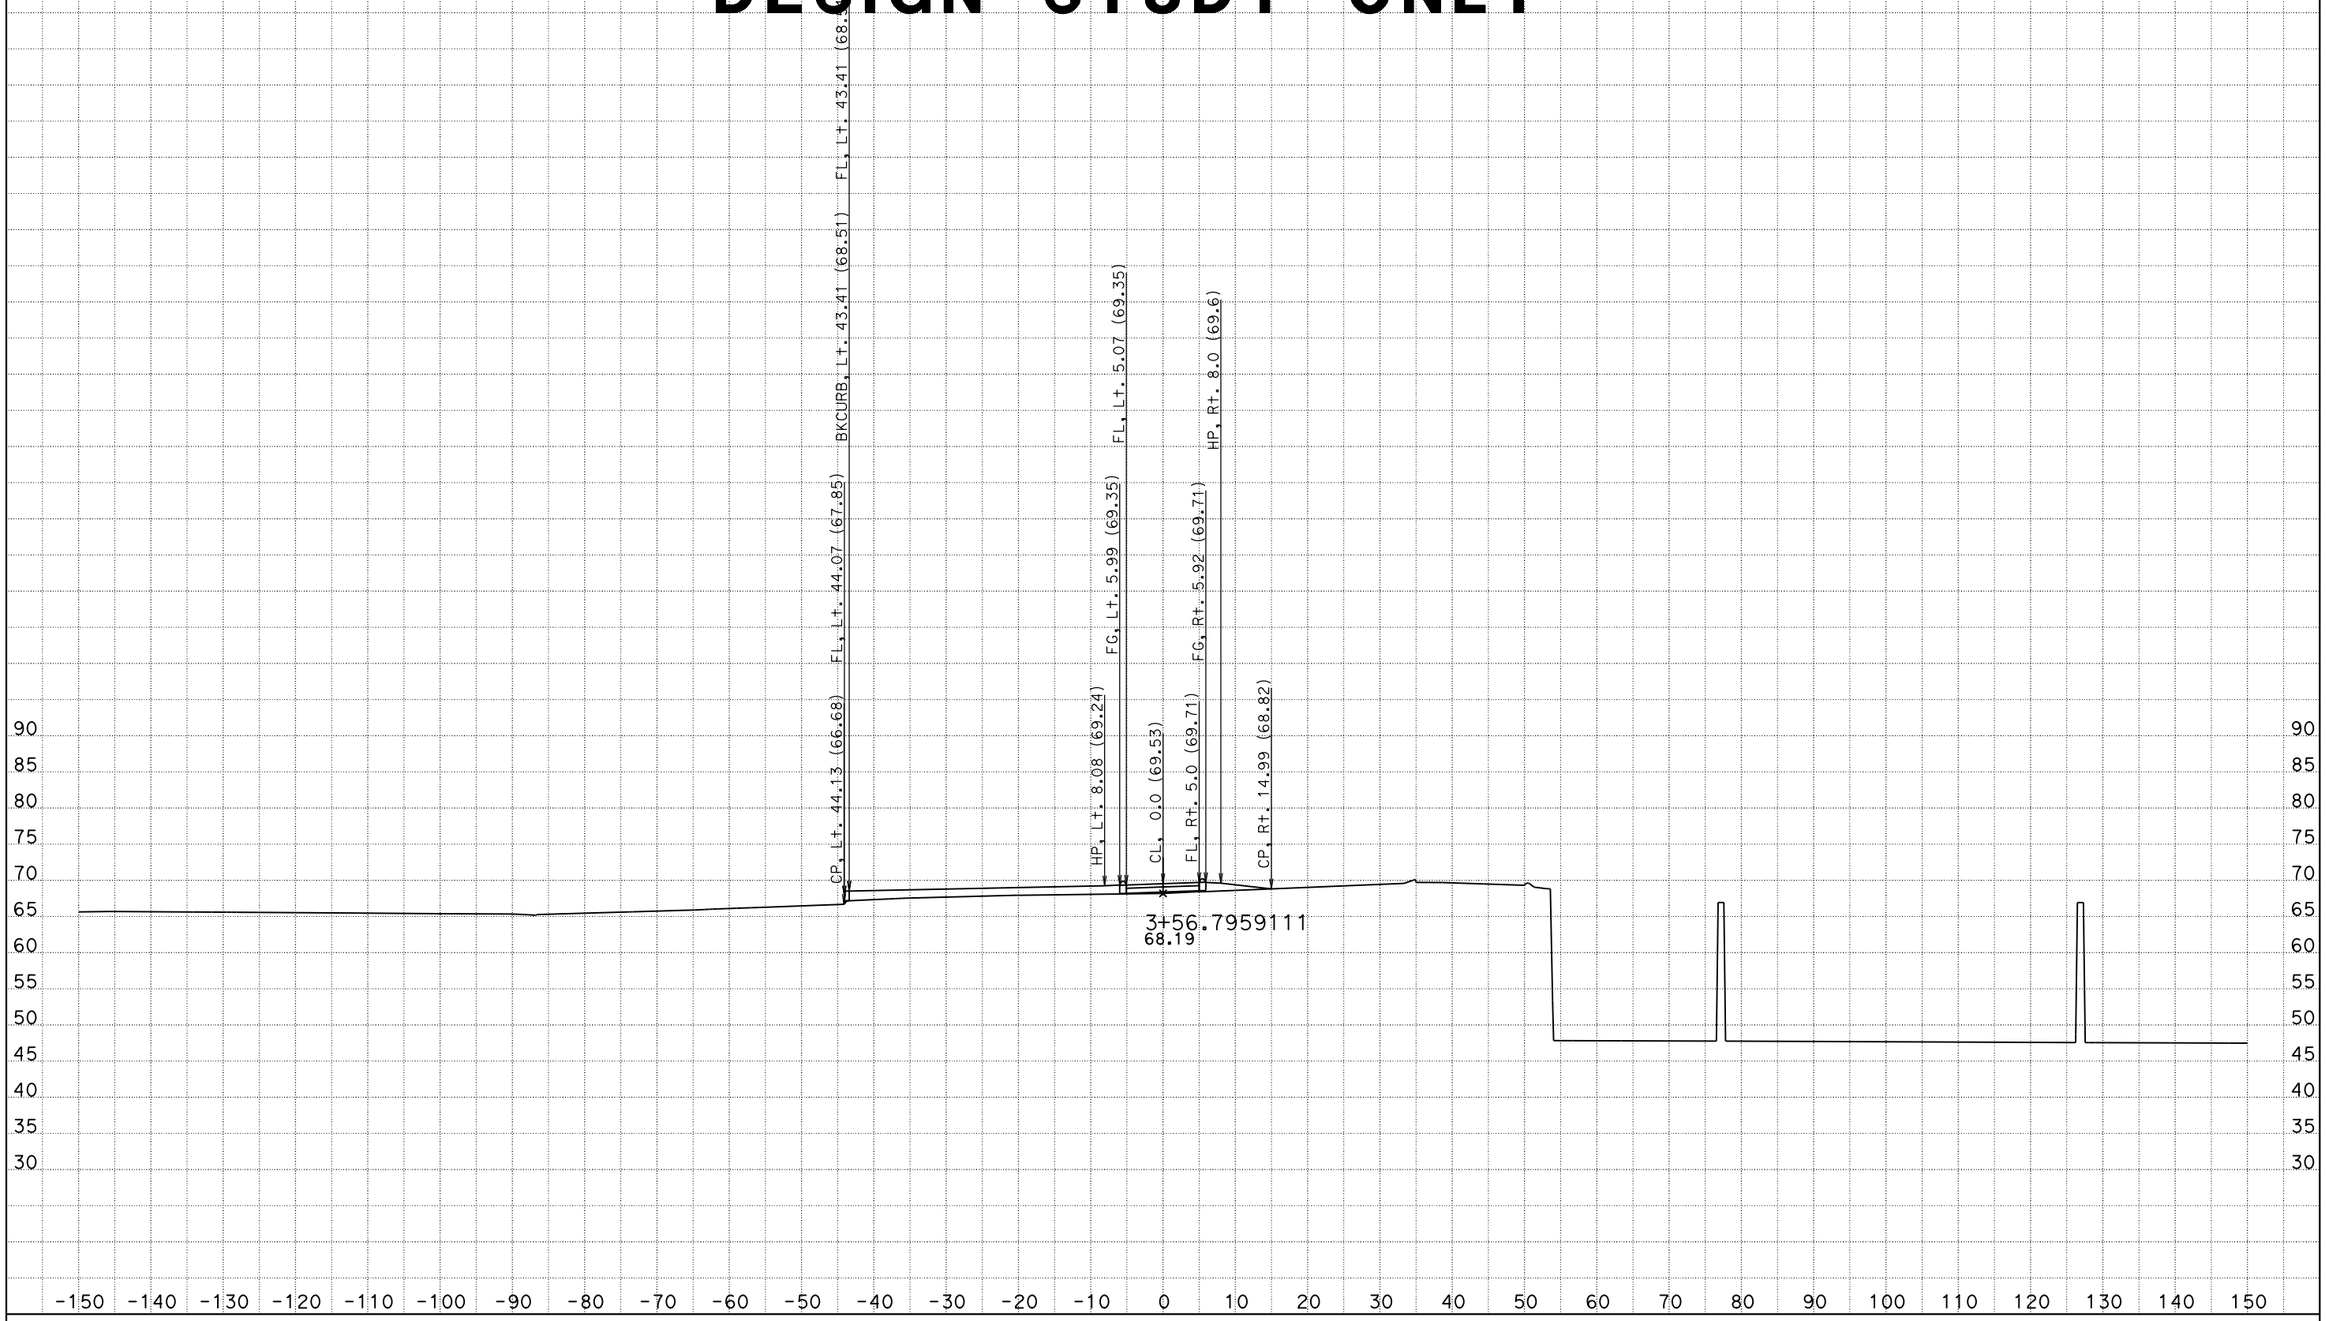


DATE: 4/21/2012

KC Project: 0707 File: D:\Project\I5-215921F7\AccessRd2\acc2d.ear

SCALE: 1" = 10' Horiz.
1" = 10' Vert.

**All Dimensions are US Survey Feet**

**ACC2**
**CROSS SECTIONS**

SHEET 10 OF XXX

# DESIGN STUDY ONLY

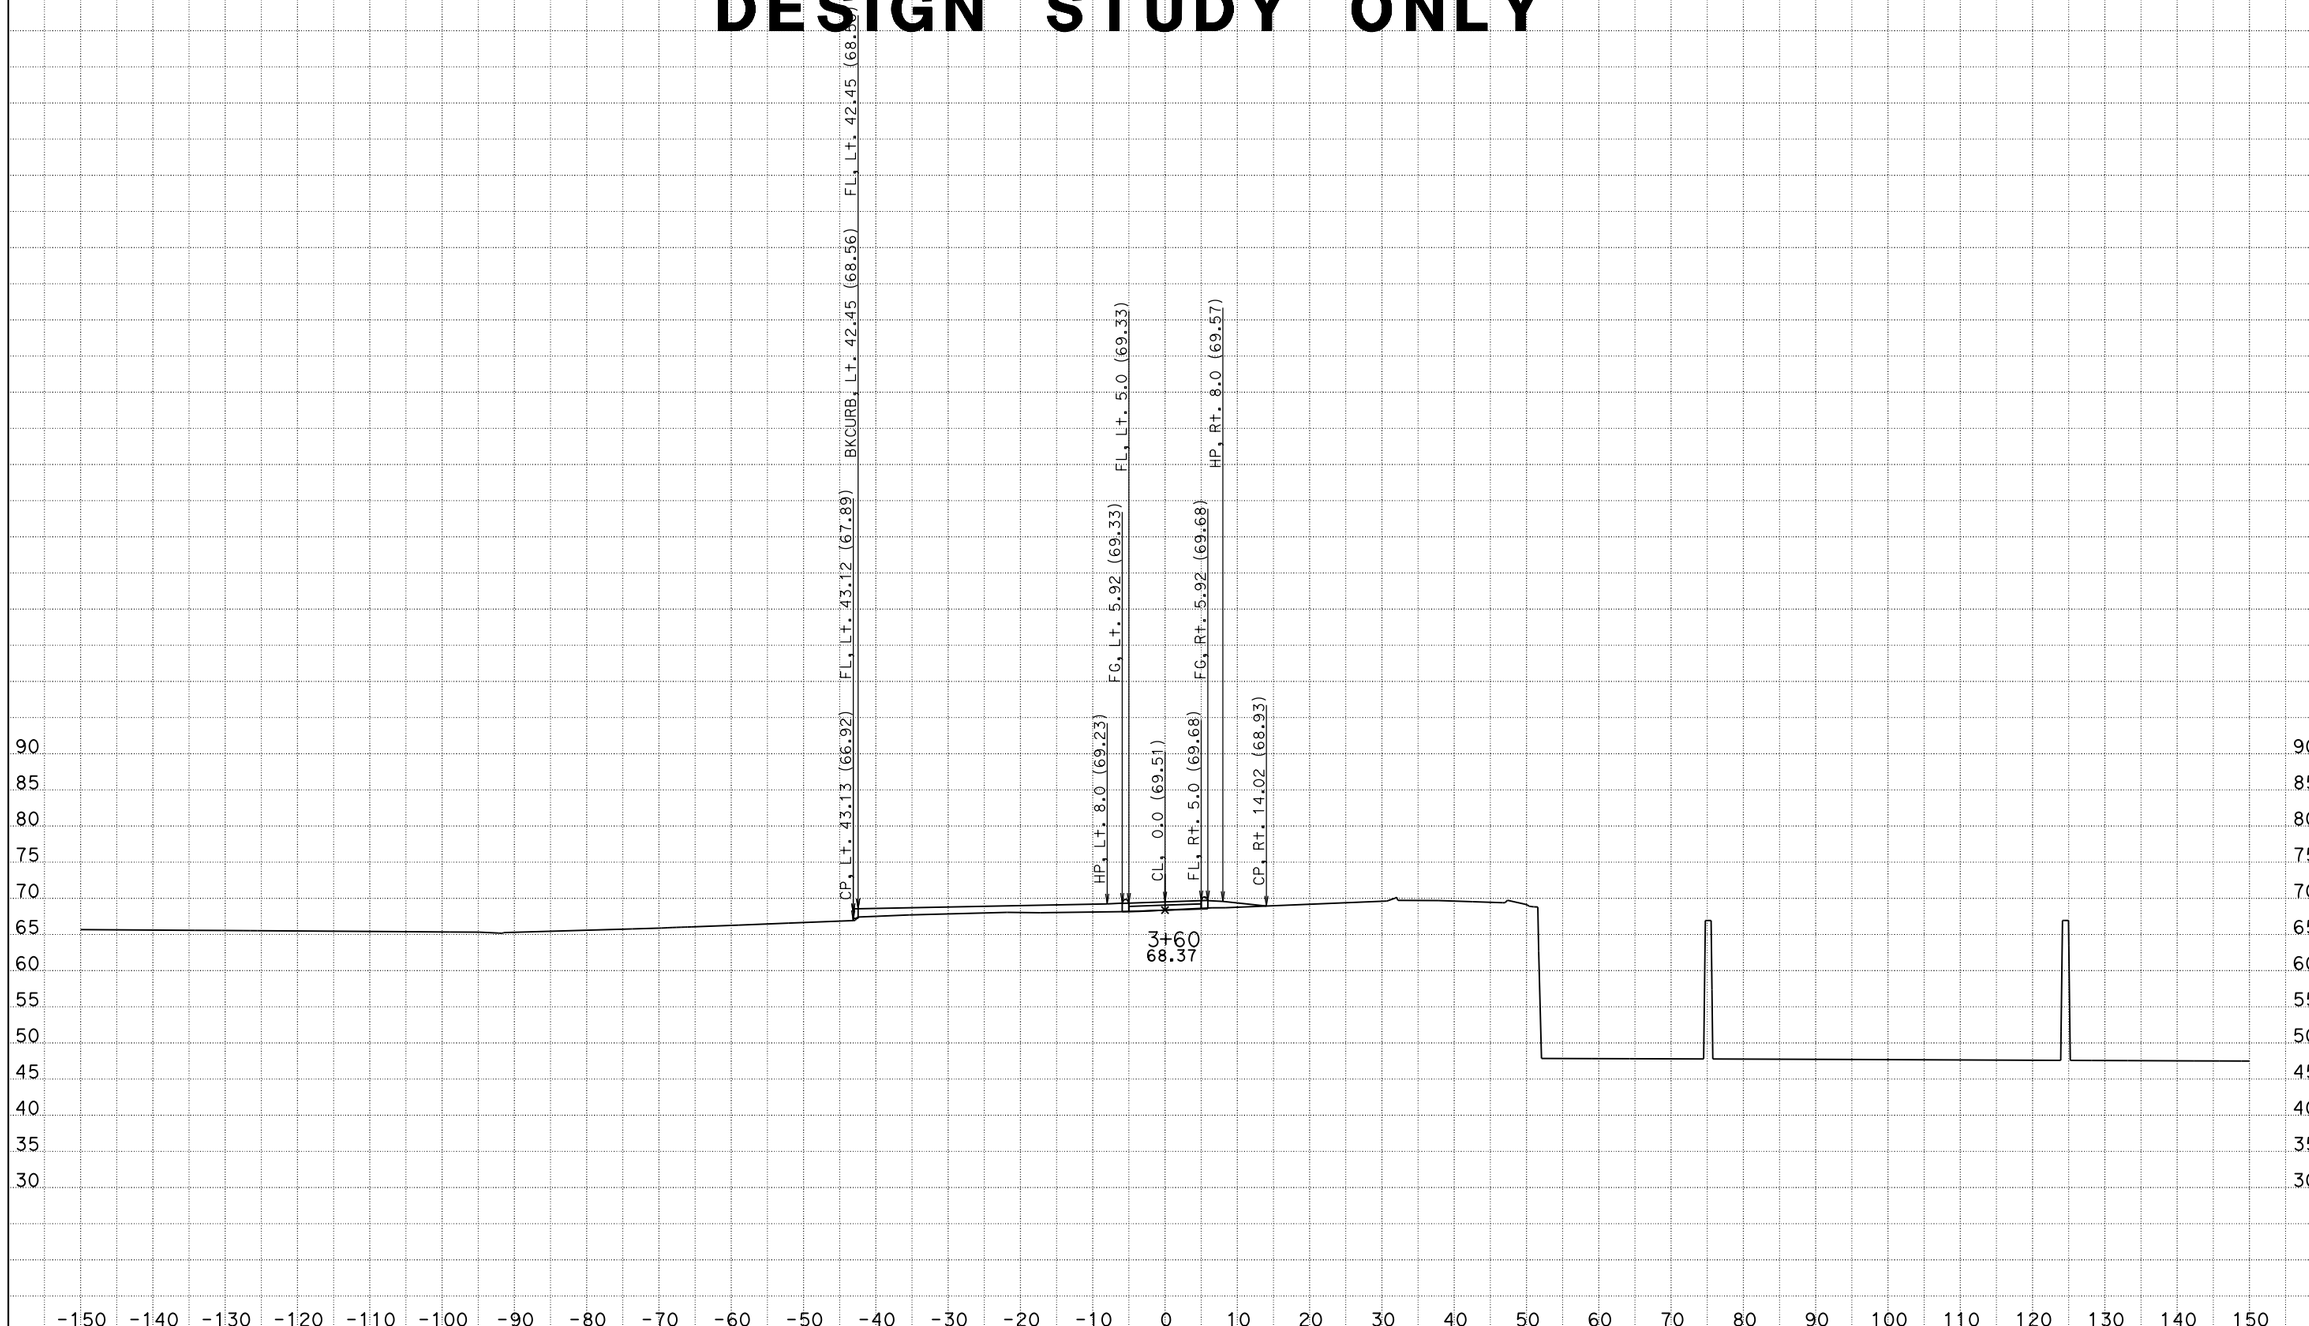


DATE: 4/21/2012

KC Project: 0707 File: D:\Project\I5-215921F7\AccessRd2\acc2d.ear

SCALE: 1" = 10' Horiz.
1" = 10' Vert.

**All Dimensions are US Survey Feet**

**ACC2**
**CROSS SECTIONS**

SHEET 11 OF XXX

# DESIGN STUDY ONLY

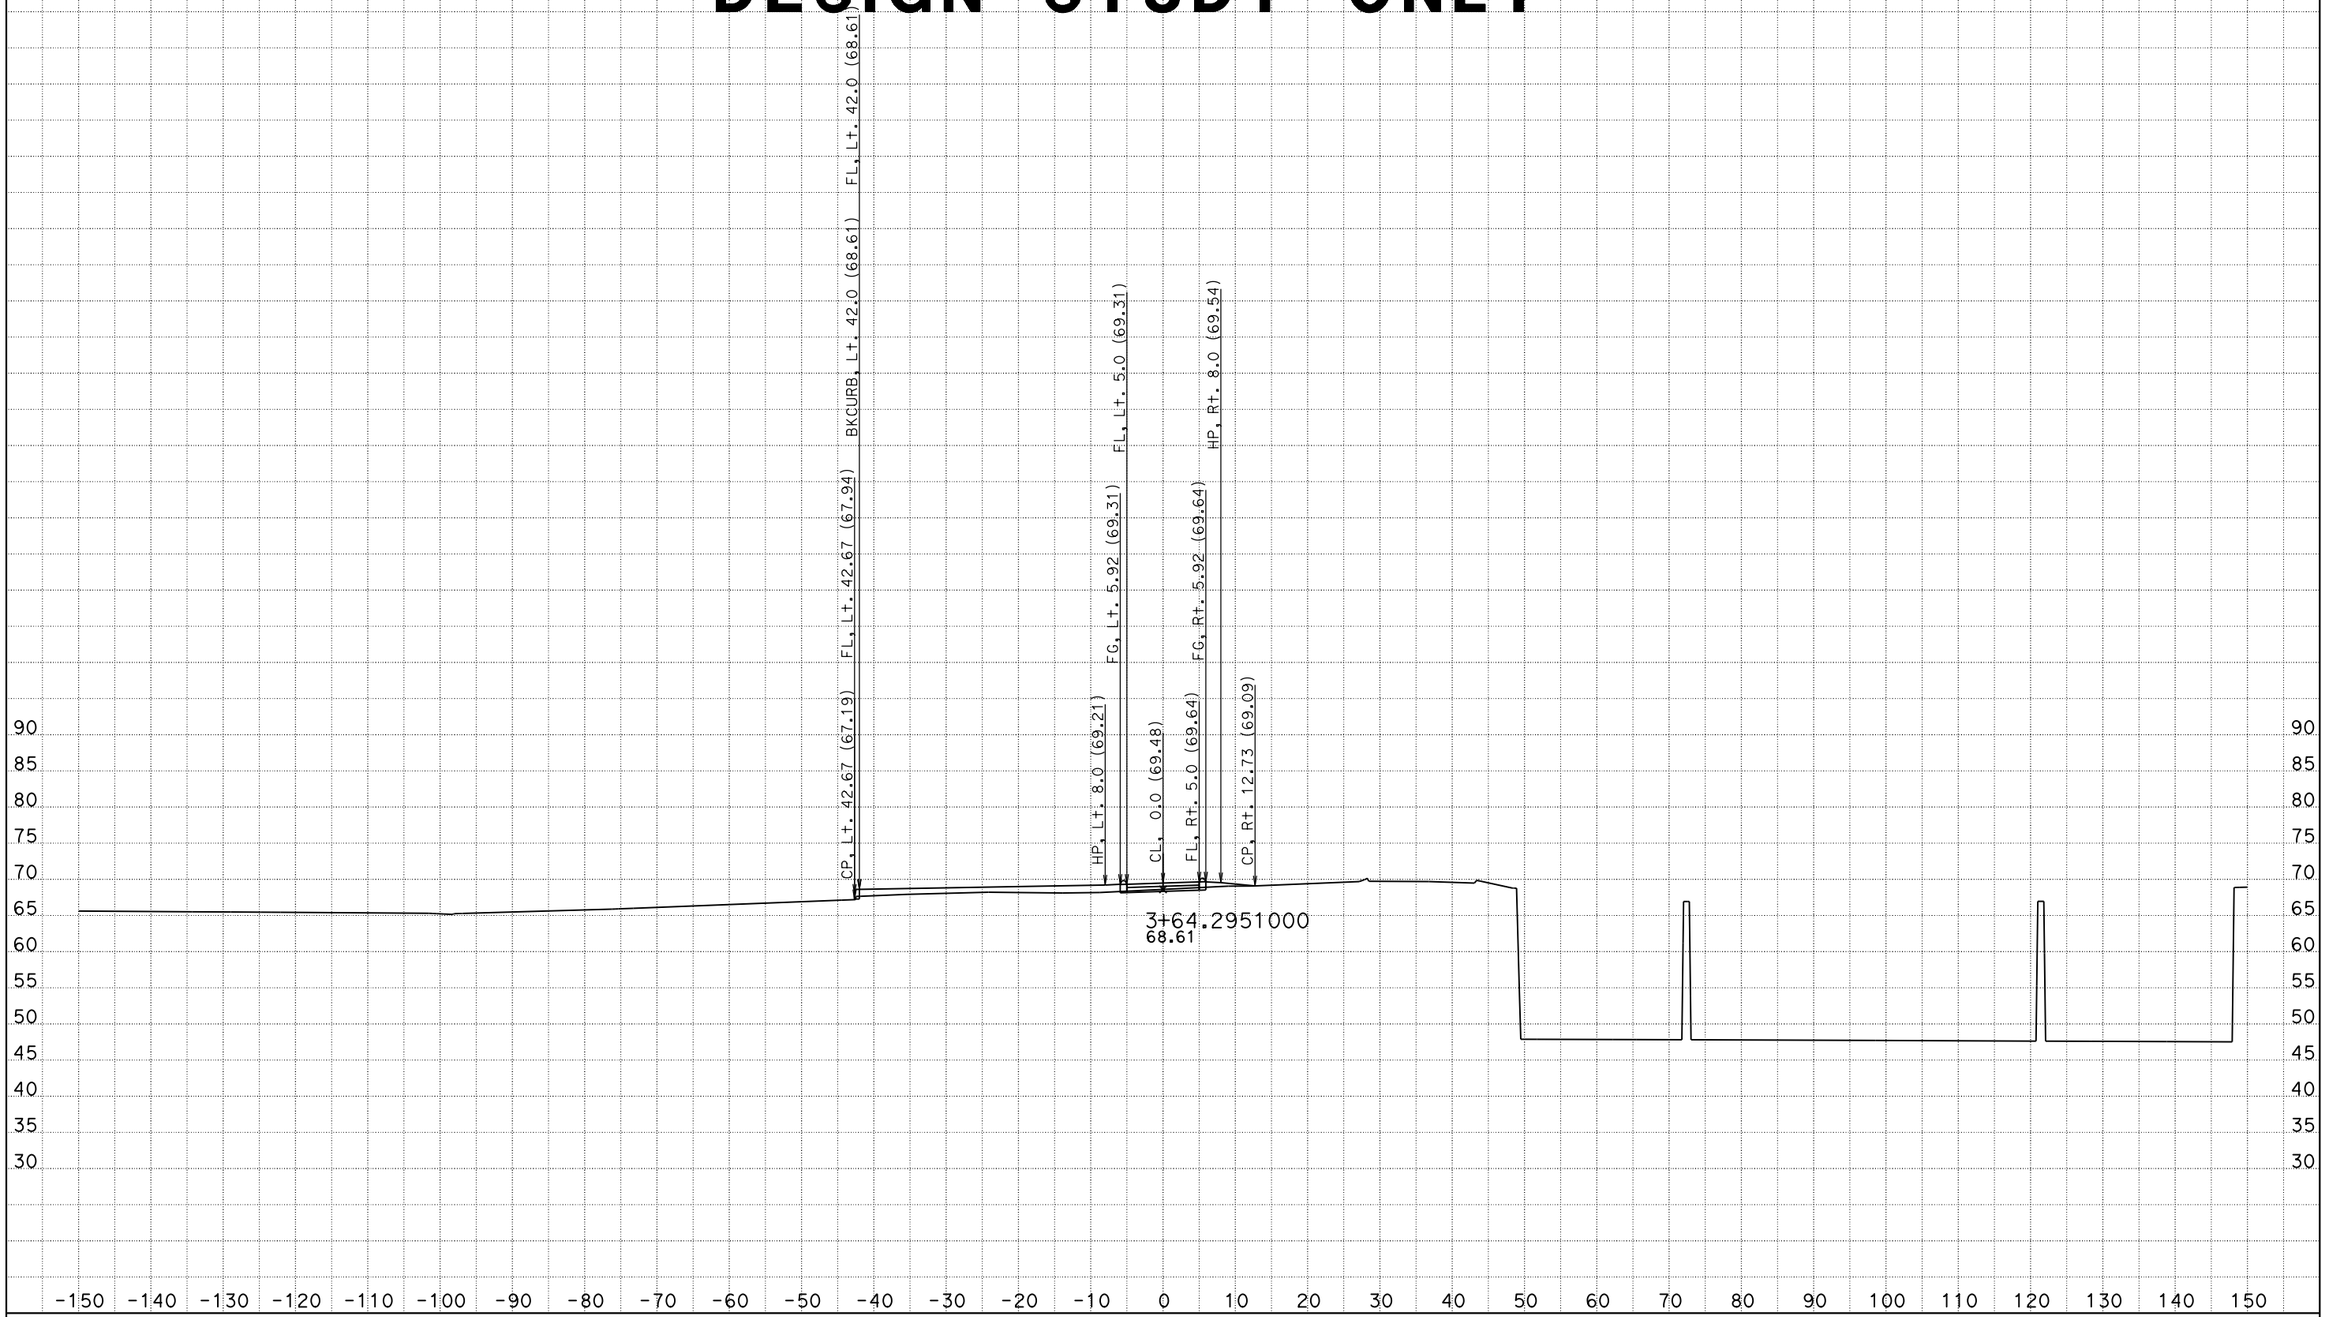


DATE: 4/21/2012

KC Project: 0707 File: D:\Project\I5-215921F7\AccessRd2\acc2d.ear

SCALE: 1" = 10' Horiz.
1" = 10' Vert.

**All Dimensions are US Survey Feet**

**ACC2**
**CROSS SECTIONS**

SHEET 12 OF XXX

# DESIGN STUDY ONLY

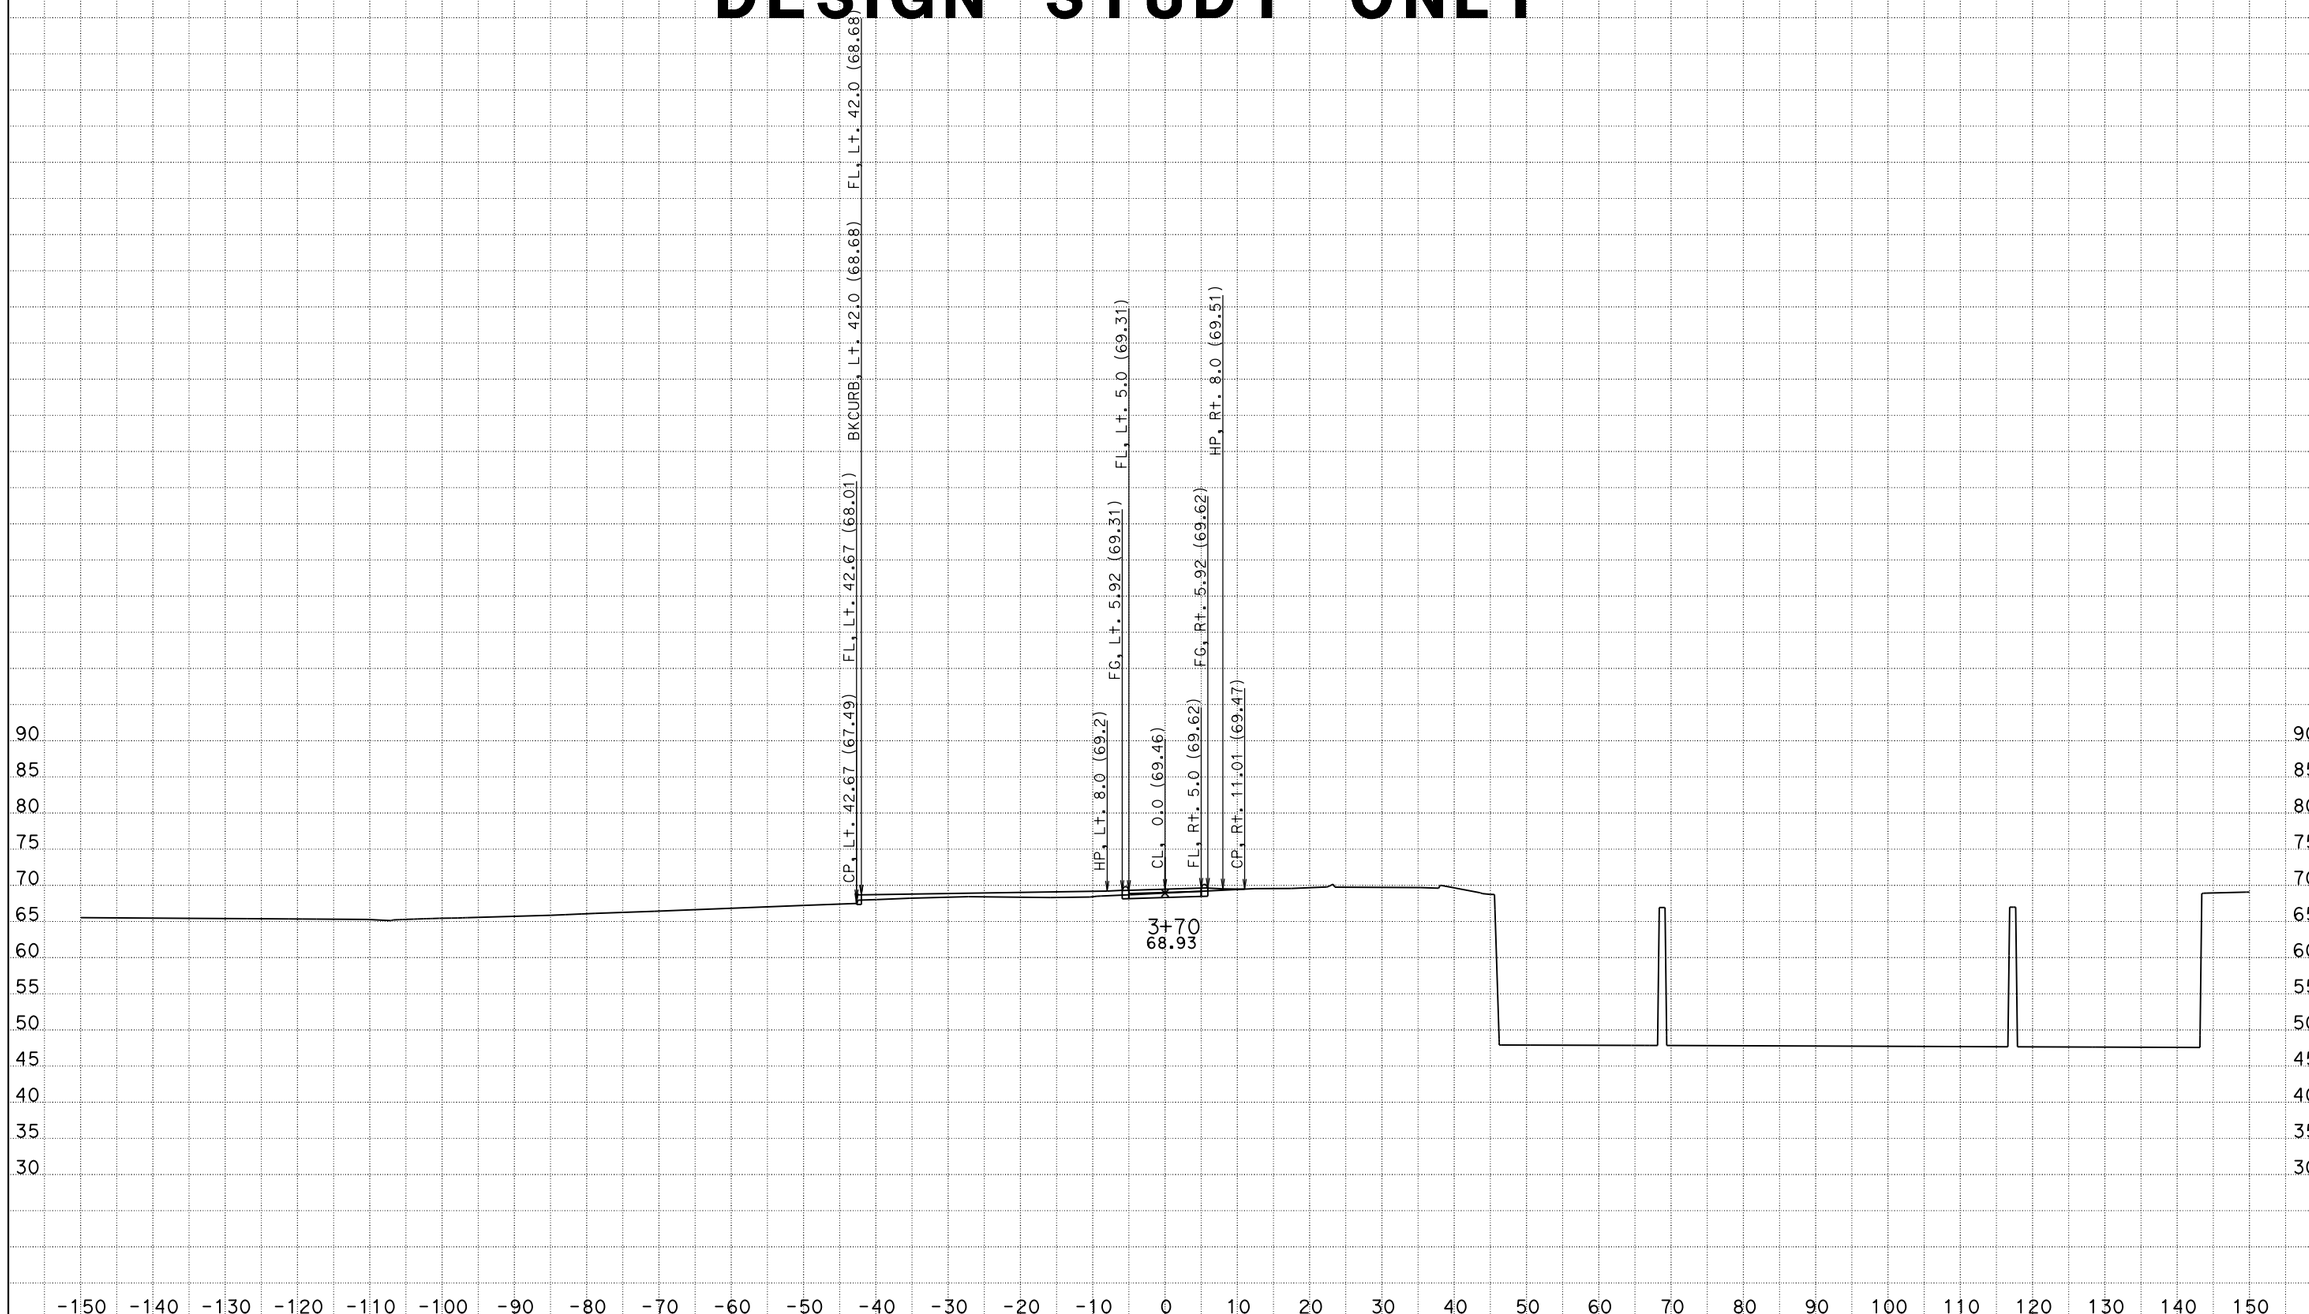


DATE: 4/21/2012

KC Project: 0707 File: D:\Project\I5-215921F7\AccessRd2\acc2d.ear

SCALE: 1" = 10' Horiz.
1" = 10' Vert.

**All Dimensions are US Survey Feet**

**ACC2**
**CROSS SECTIONS**

SHEET 13 OF XXX

# DESIGN STUDY ONLY

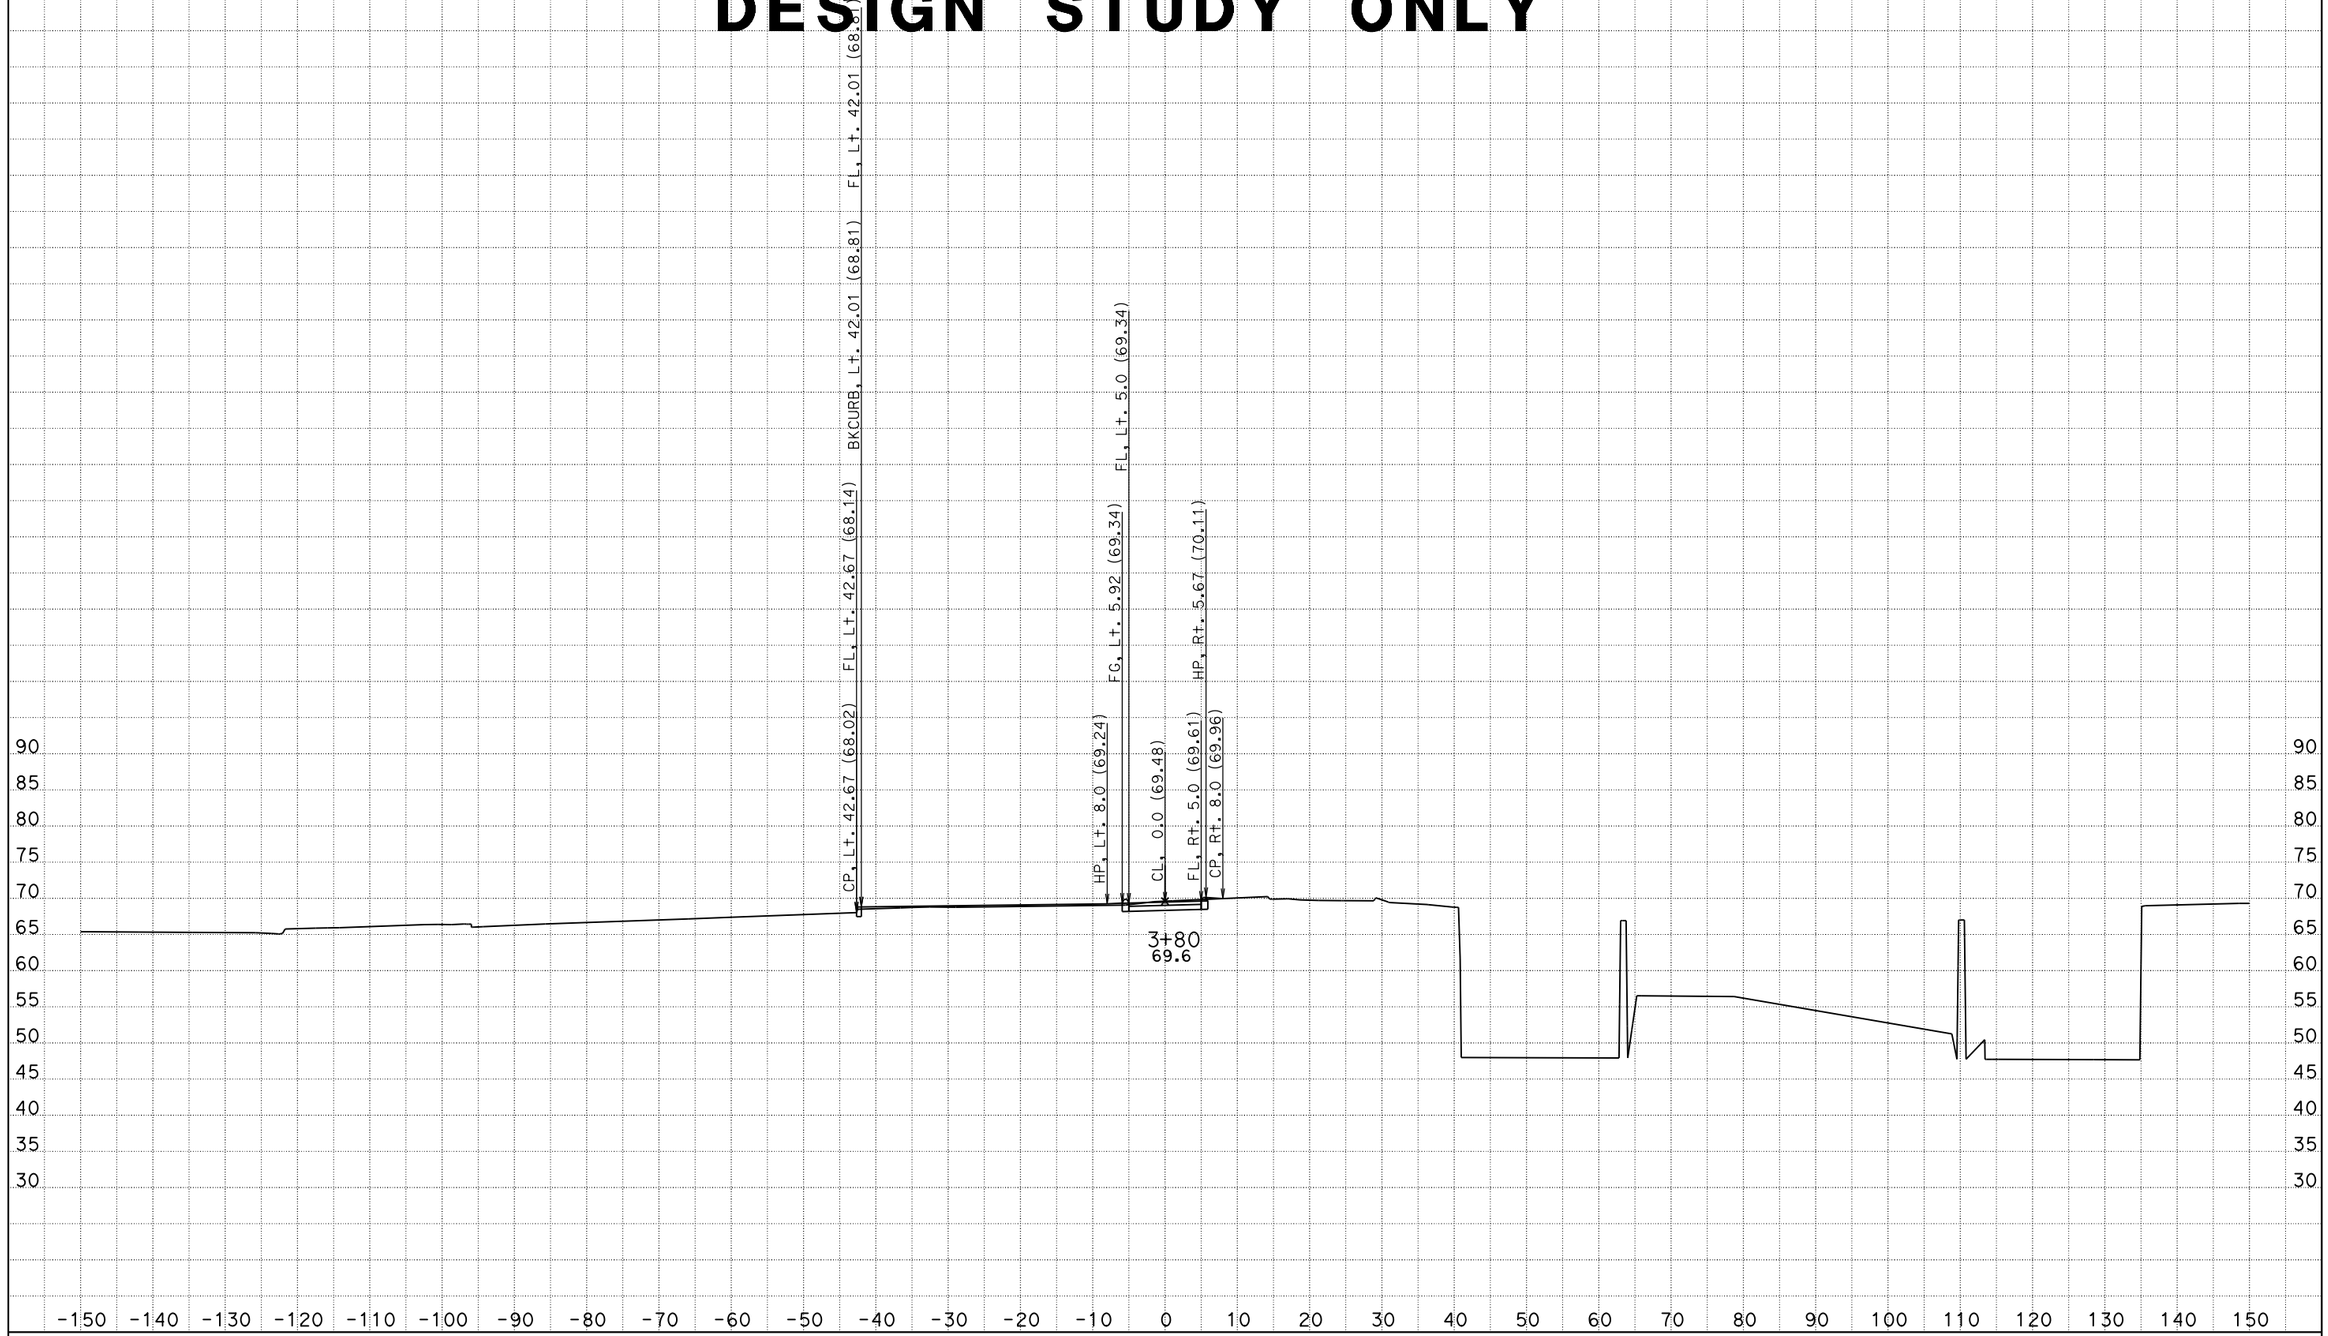


DATE: 4/21/2012

KC Project: 0707 File: D:\Project\I5-215921F7\AccessRd2\acc2d.ear

SCALE: 1" = 10' Horiz.
1" = 10' Vert.

**All Dimensions are US Survey Feet**

**ACC2**
**CROSS SECTIONS**

SHEET 14 OF XXX

# DESIGN STUDY ONLY

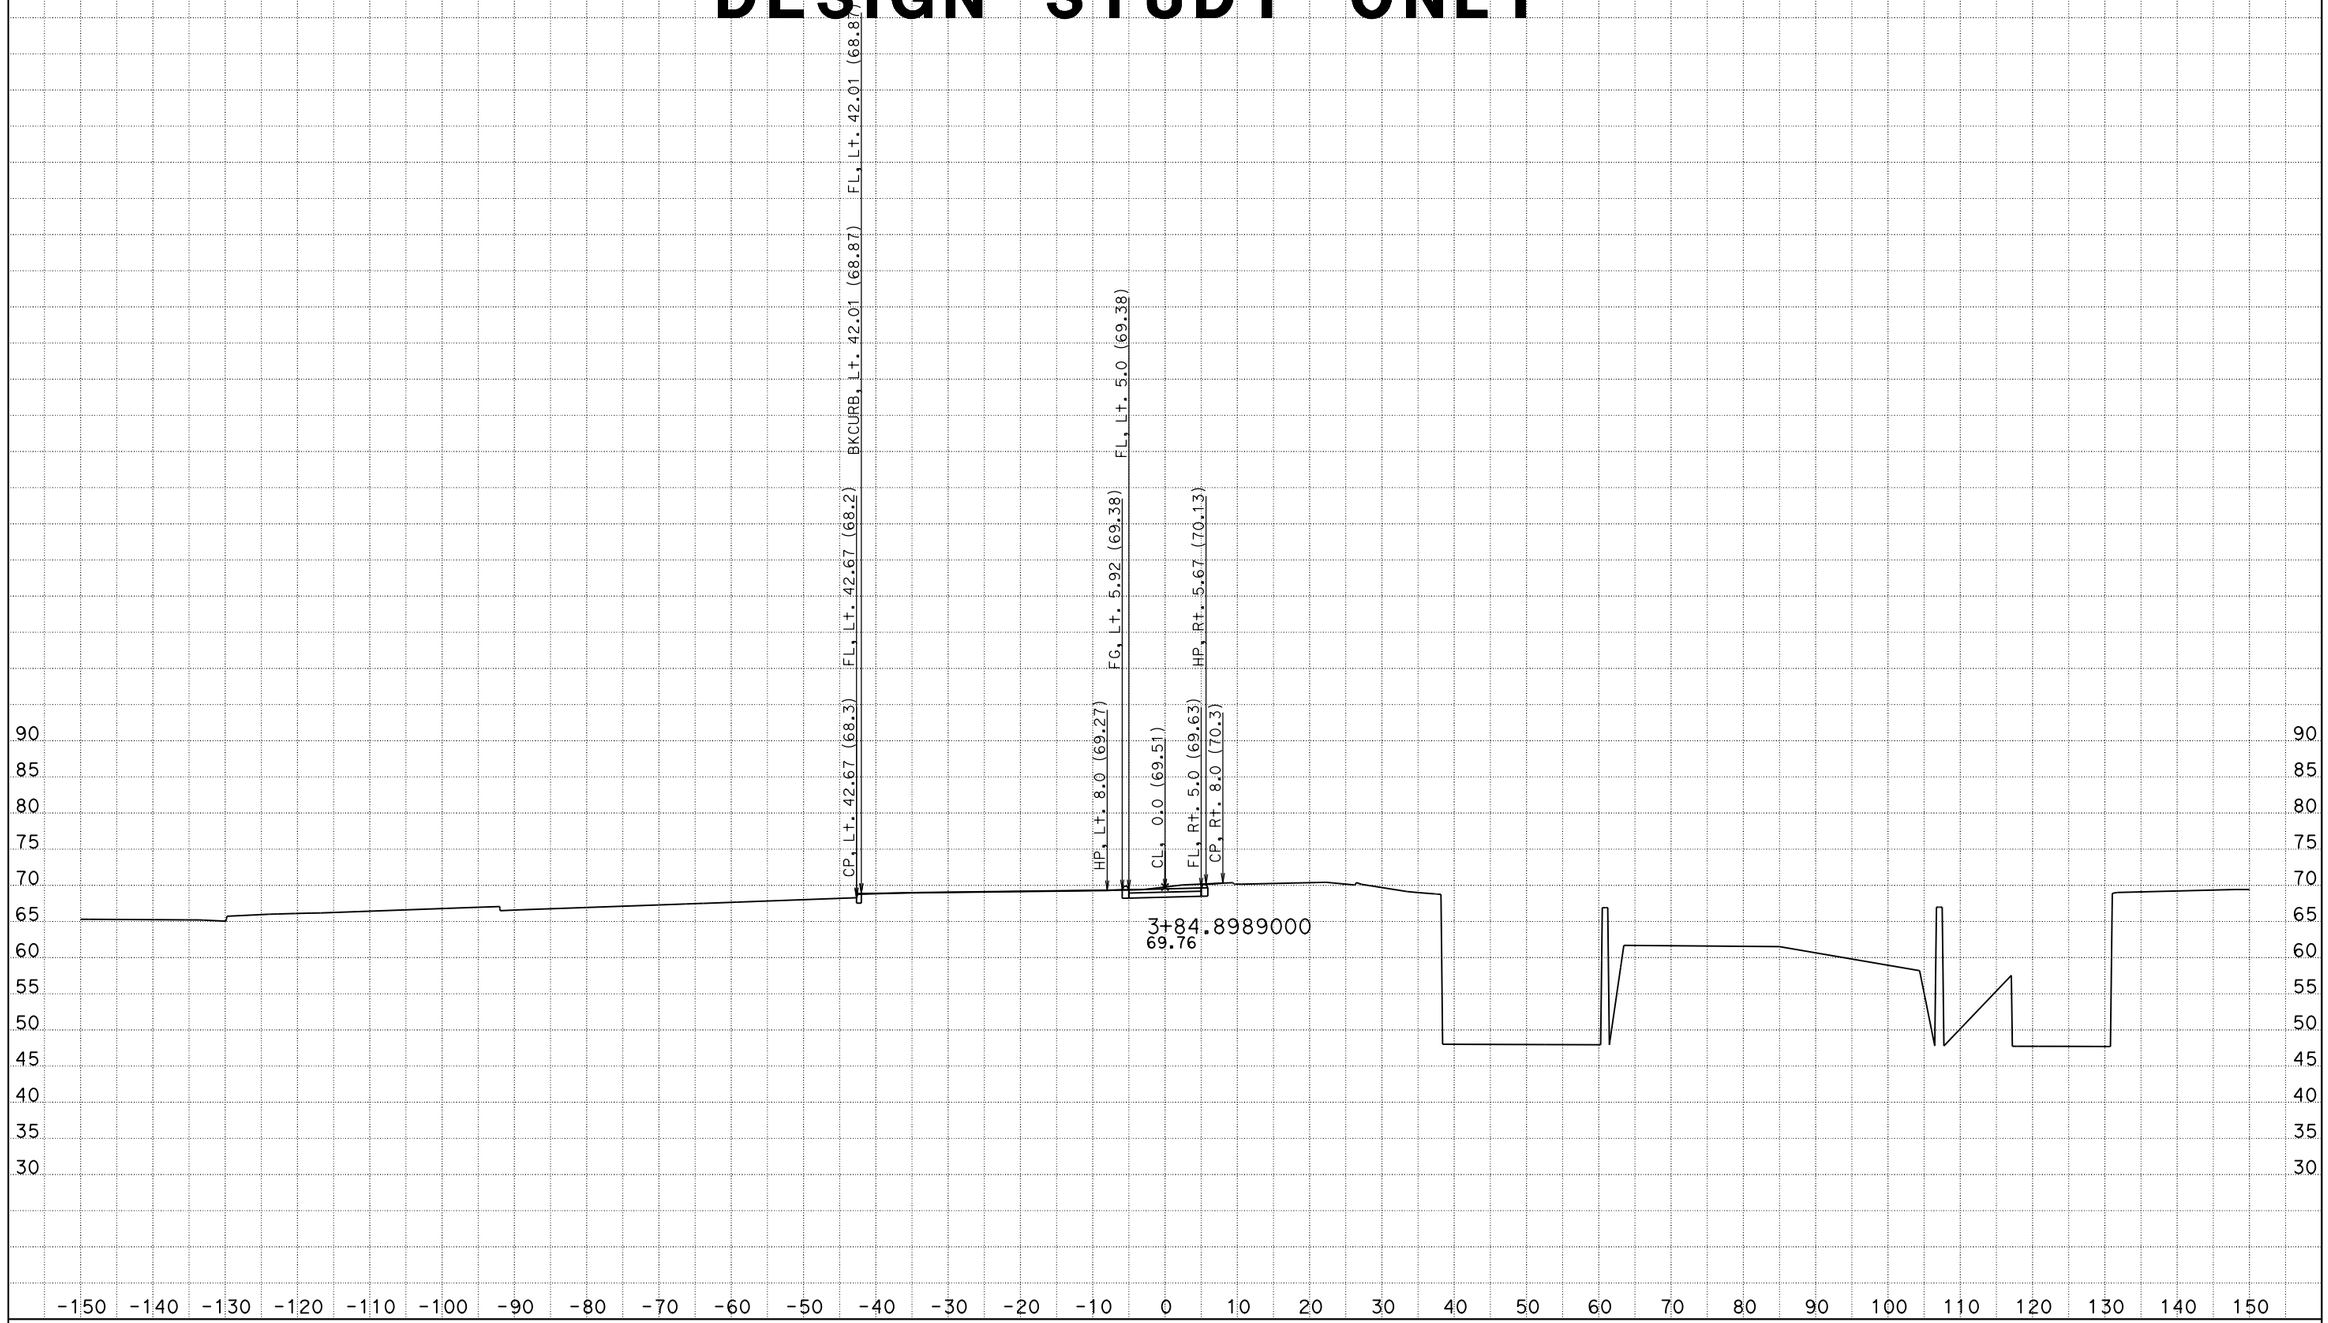


DATE: 4/21/2012

KC Project: 0707 File: D:\Project\I5-215921F7\AccessRd2\acc2d.ear

SCALE: 1" = 10' Horiz.
1" = 10' Vert.

**All Dimensions are US Survey Feet**

**ACC2**
**CROSS SECTIONS**

SHEET 15 OF XXX

# DESIGN STUDY ONLY

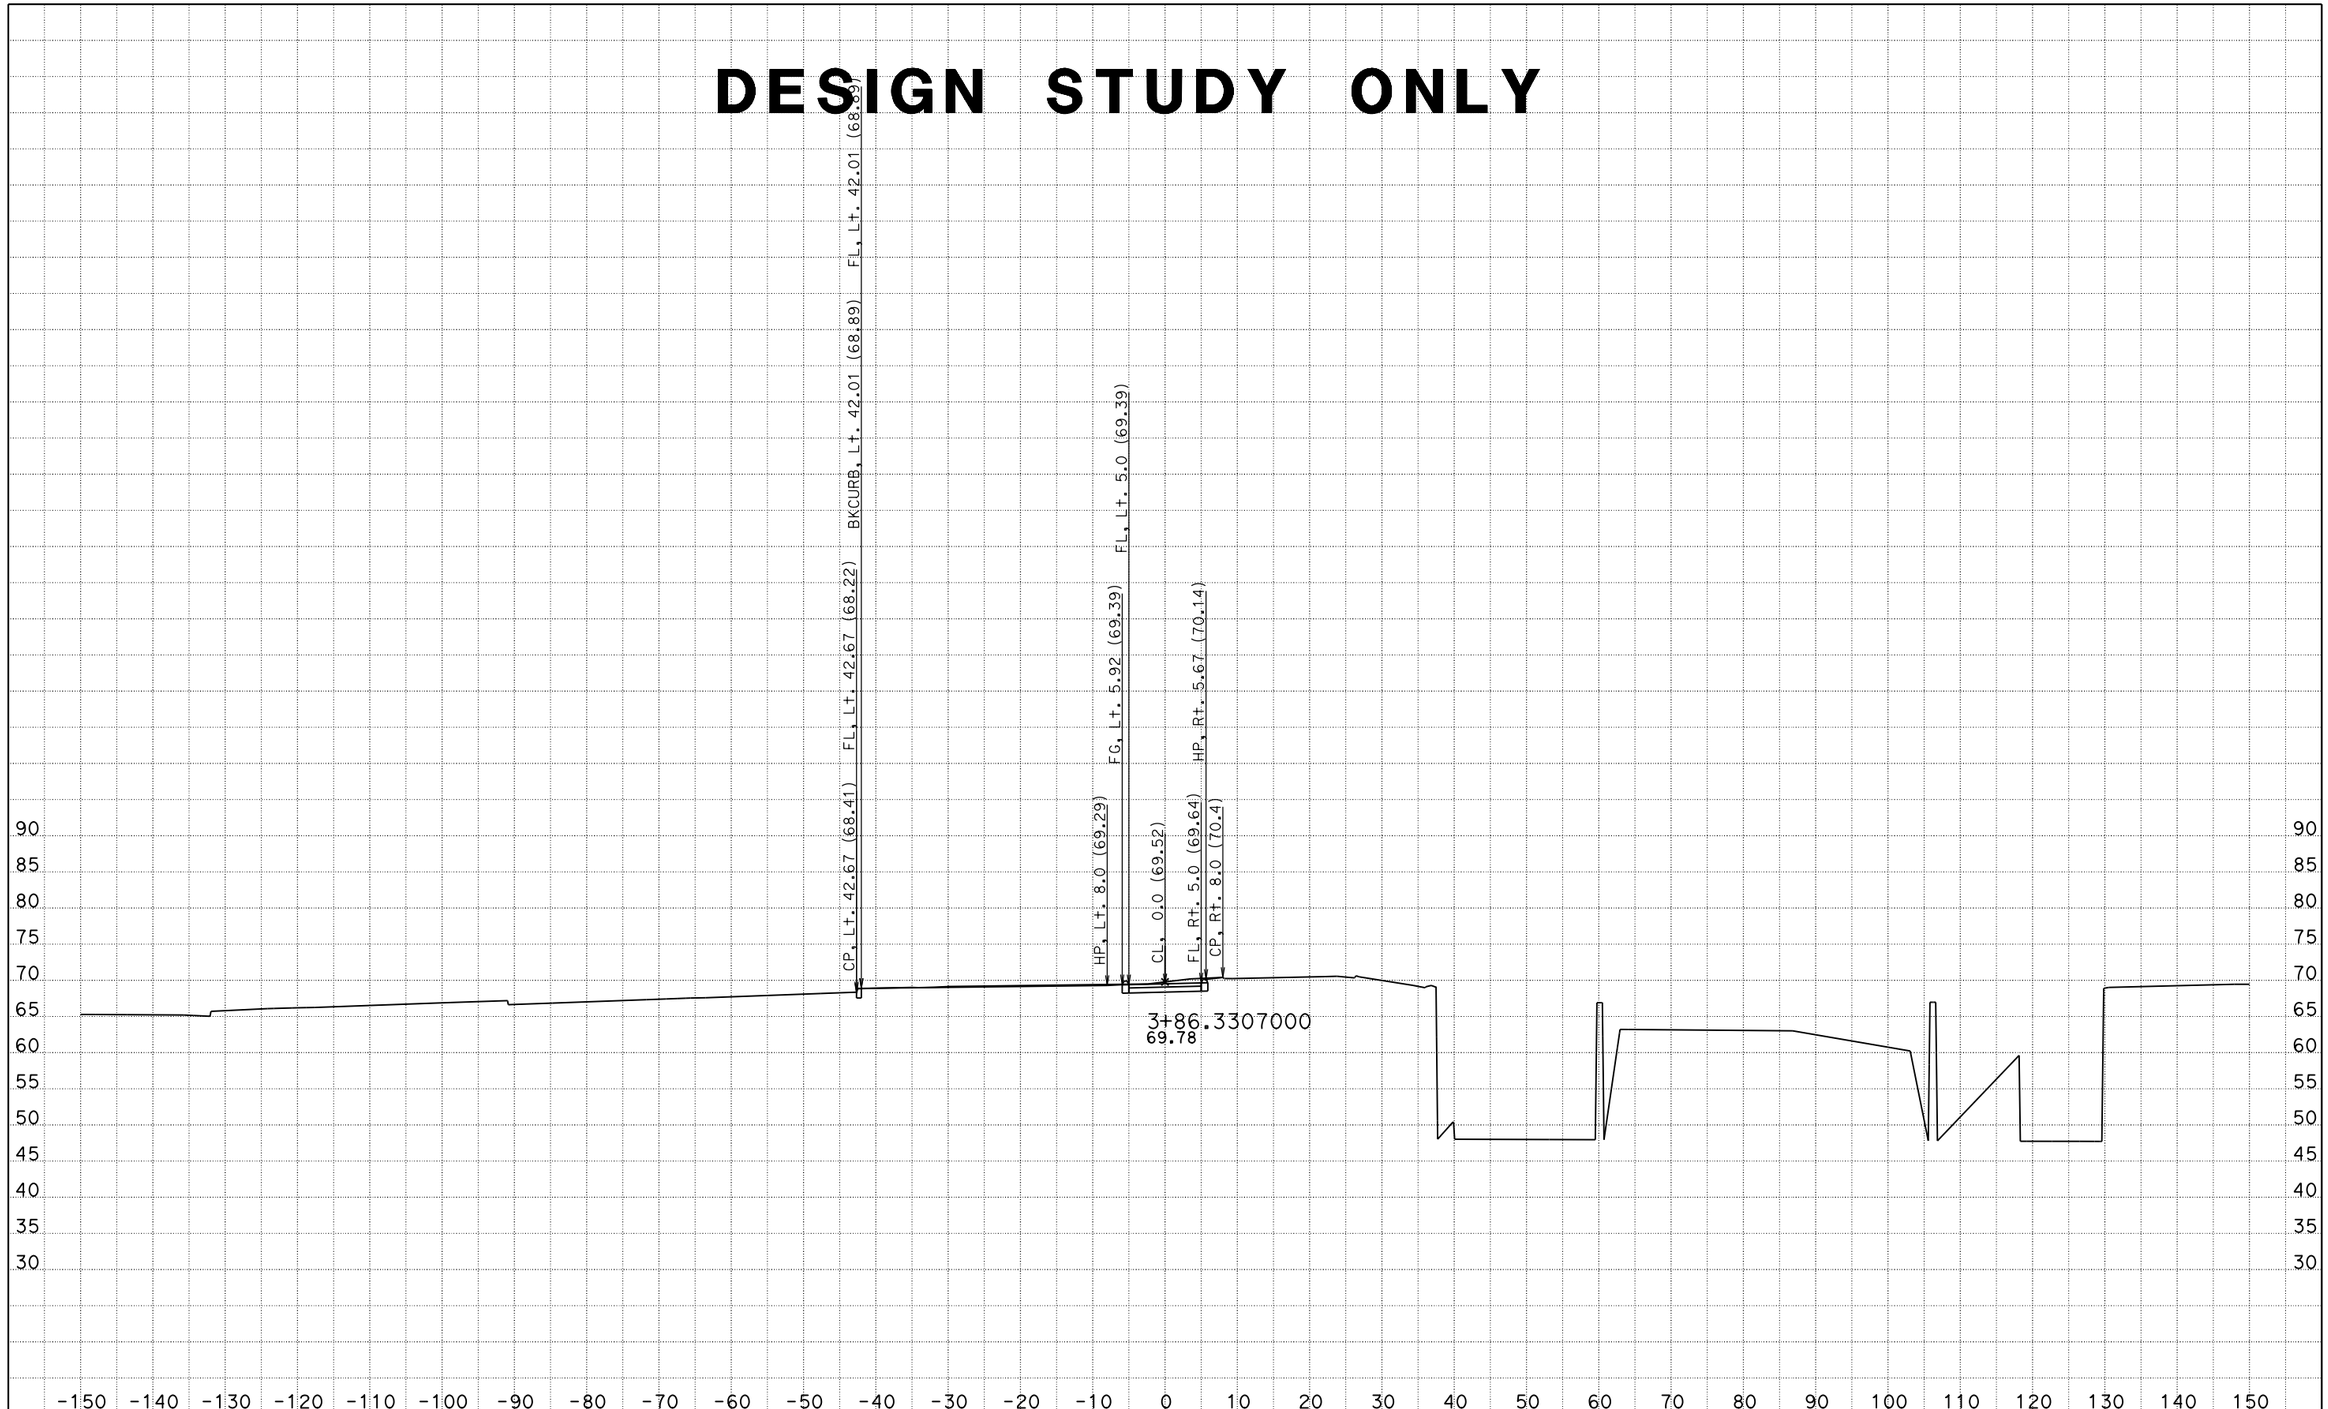


DATE: 4/21/2012

KC Project: 0707 File: D:\Project\I5-215921F7\AccessRd2\acc2d.ear

SCALE: 1" = 10' Horiz.
1" = 10' Vert.

**All Dimensions are US Survey Feet**

**ACC2**
**CROSS SECTIONS**

SHEET 16 OF XXX

# DESIGN STUDY ONLY

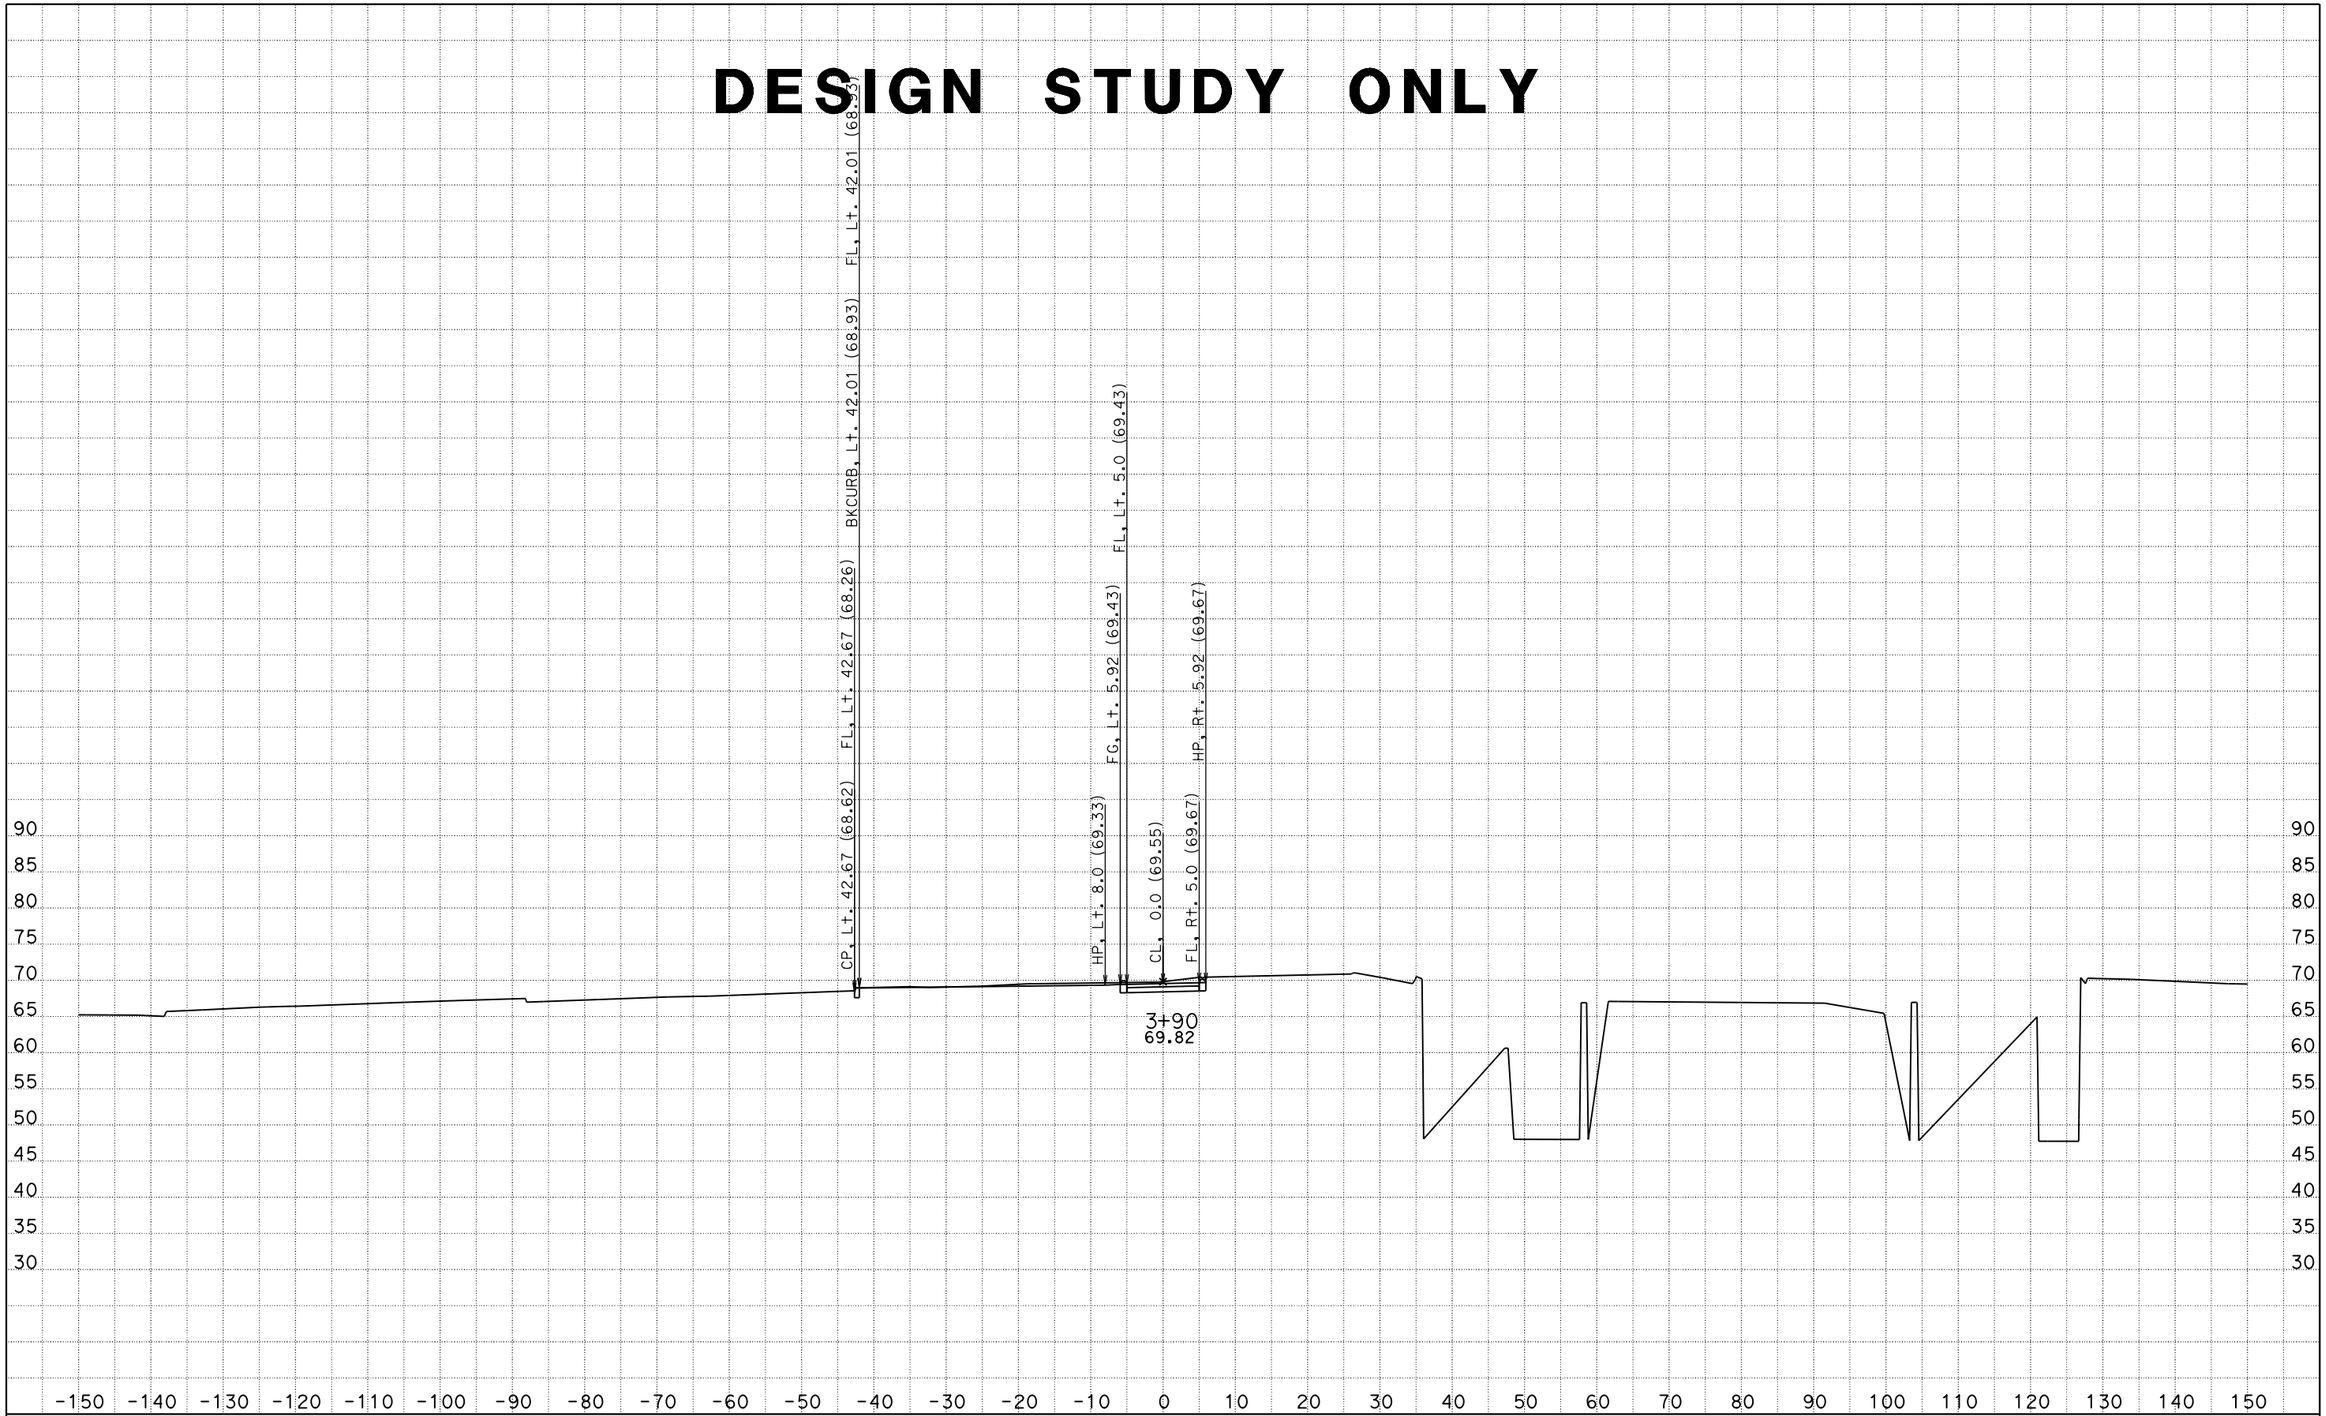


DATE: 4/21/2012

KC Project: 0707 File: D:\Project\I5-215921F7\AccessRd2\acc2d.ear

SCALE: 1" = 10' Horiz.
1" = 10' Vert.

**All Dimensions are US Survey Feet**

**ACC2**
**CROSS SECTIONS**

SHEET 17 OF XXX

# DESIGN STUDY ONLY

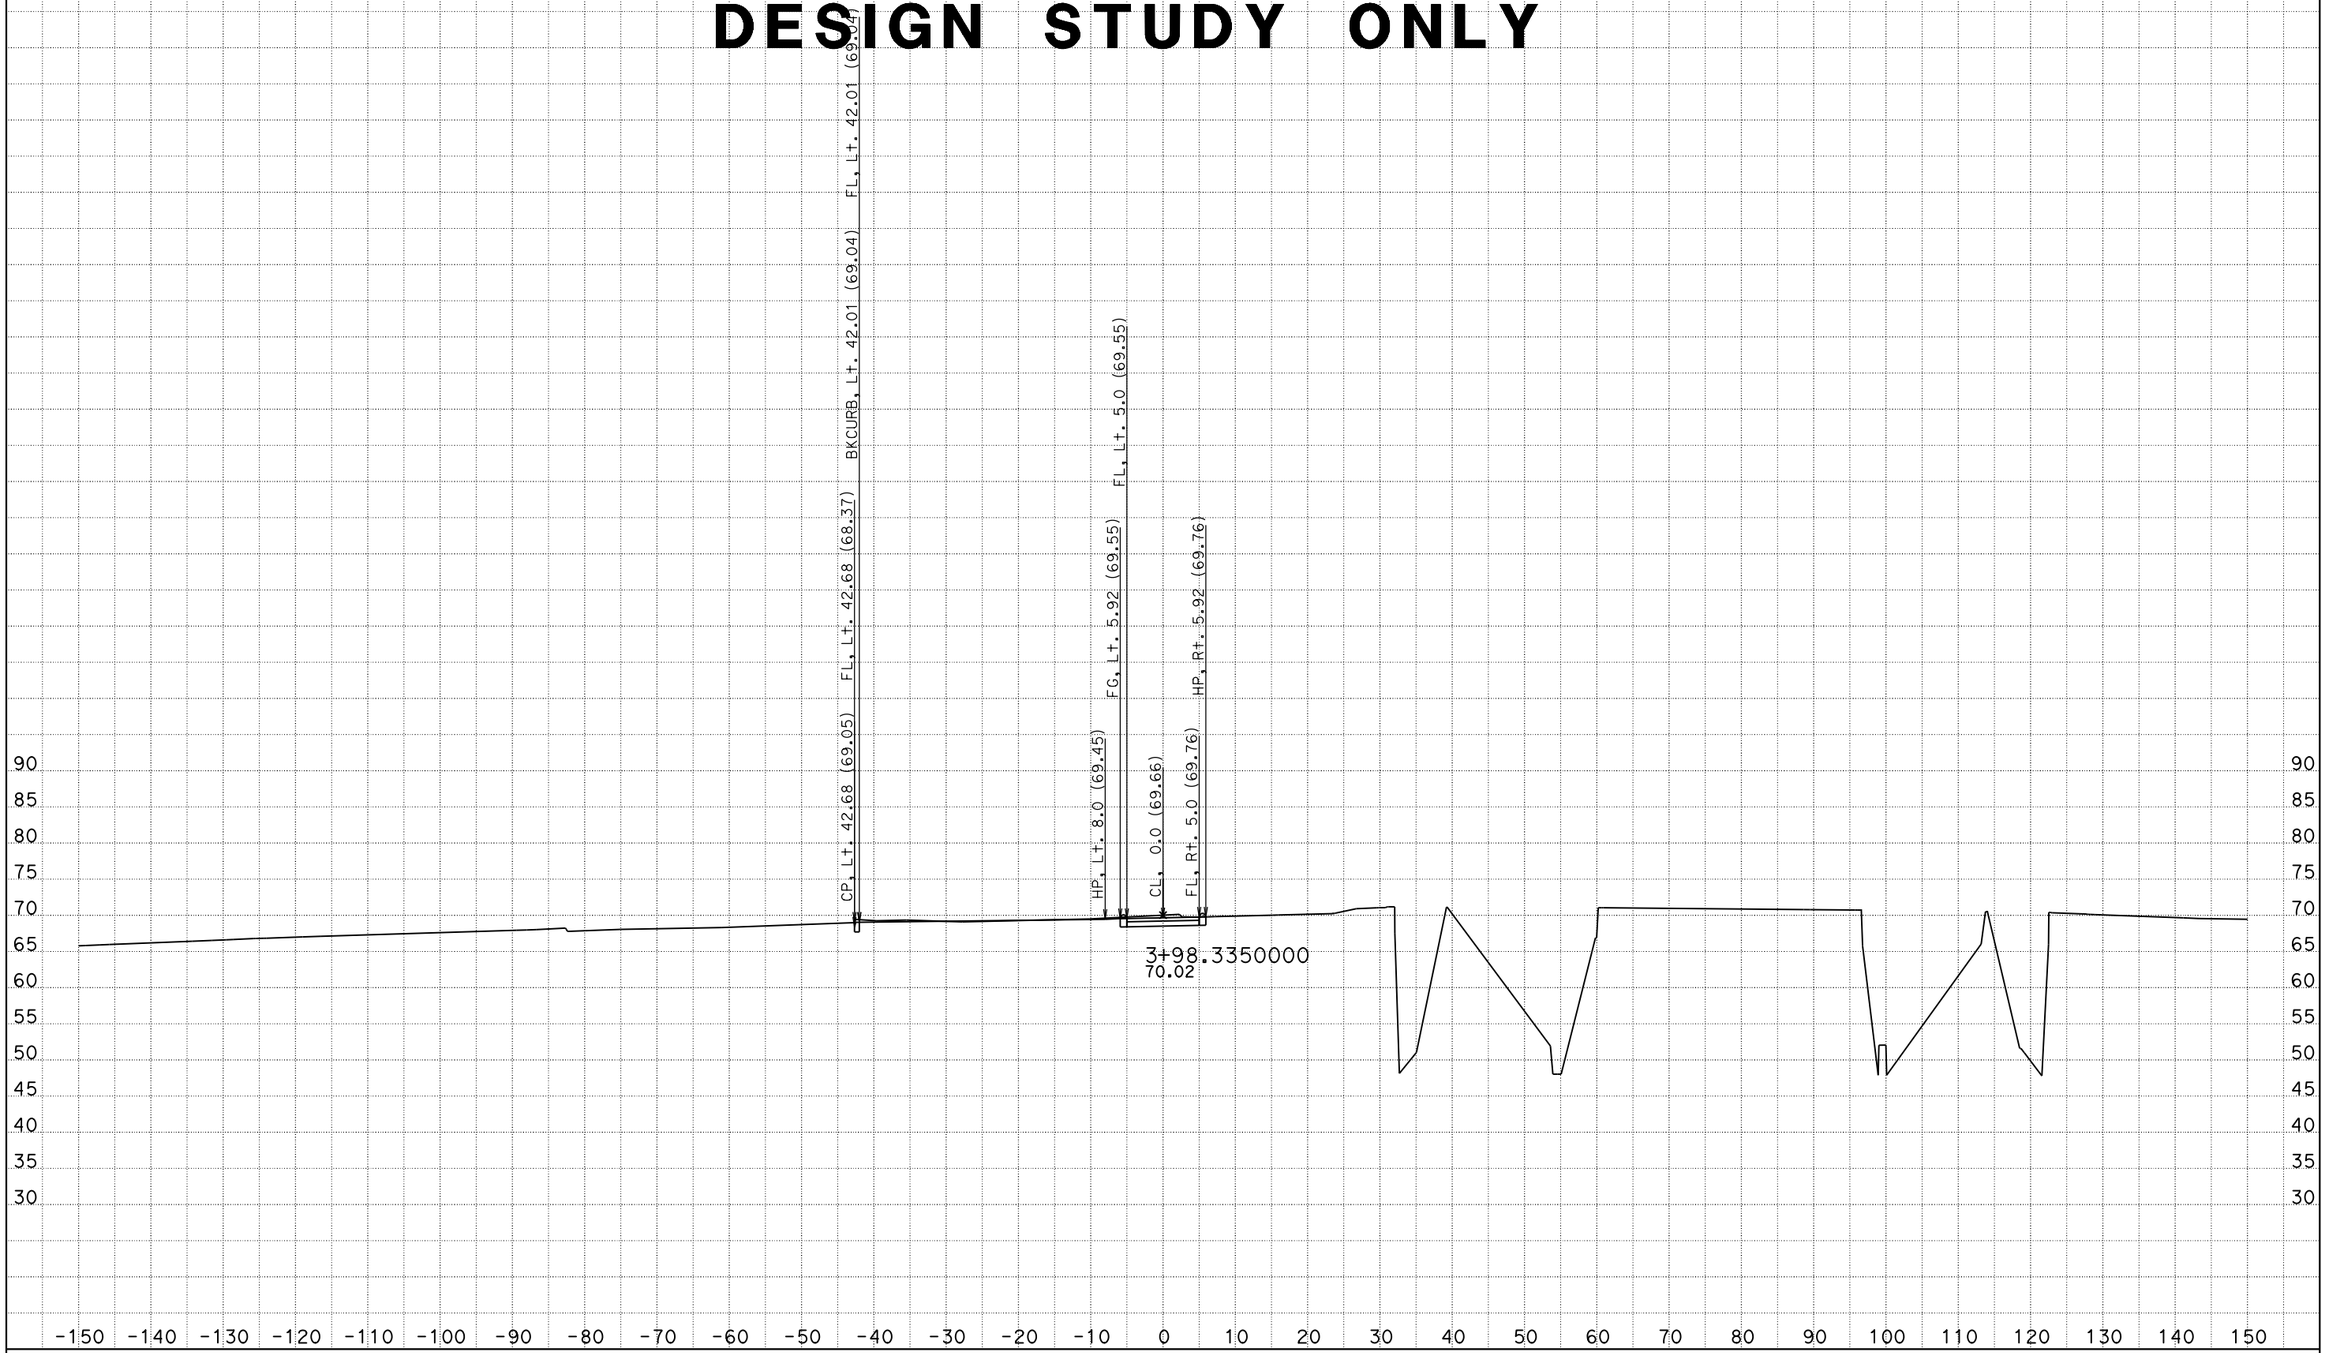


DATE: 4/21/2012

KC Project: 0707 File: D:\Project\I5-215921F7\AccessRd2\acc2d.ear

SCALE: 1" = 10' Horiz.
1" = 10' Vert.

**All Dimensions are US Survey Feet**

**ACC2**
**CROSS SECTIONS**

SHEET 18 OF XXX

# DESIGN STUDY ONLY

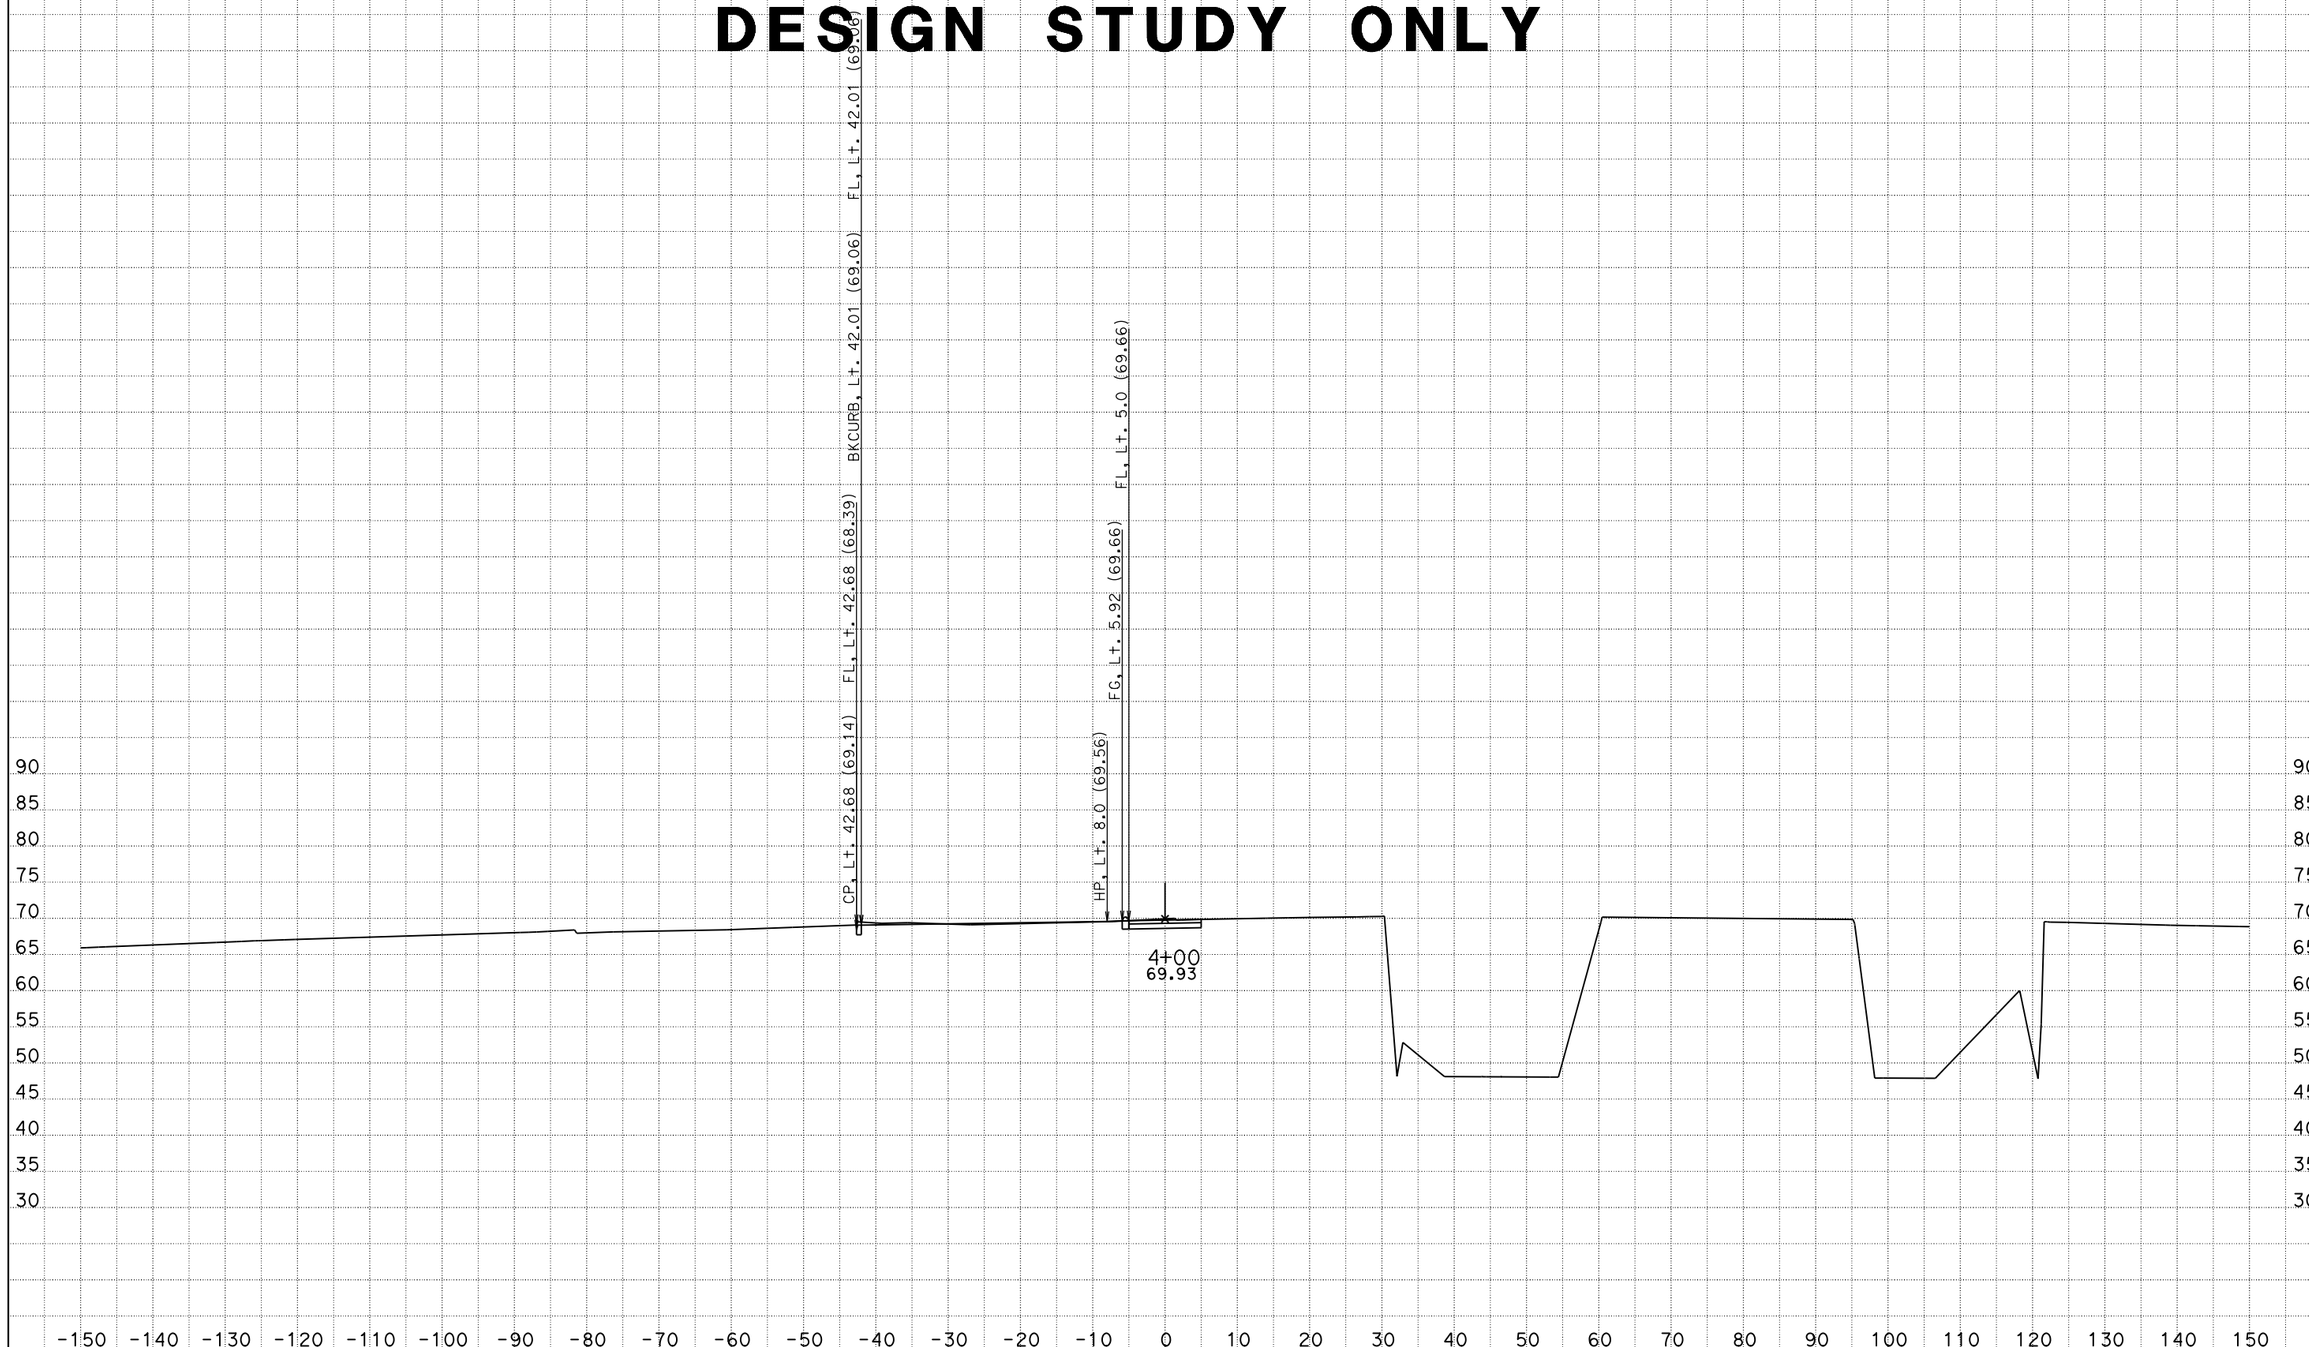


DATE: 4/21/2012

KC Project: 0707 File: D:\Project\I5-215921F7\AccessRd2\acc2d.ear

SCALE: 1" = 10' Horiz.
1" = 10' Vert.

**All Dimensions are US Survey Feet**

**ACC2**
**CROSS SECTIONS**

SHEET 19 OF XXX

# DESIGN STUDY ONLY

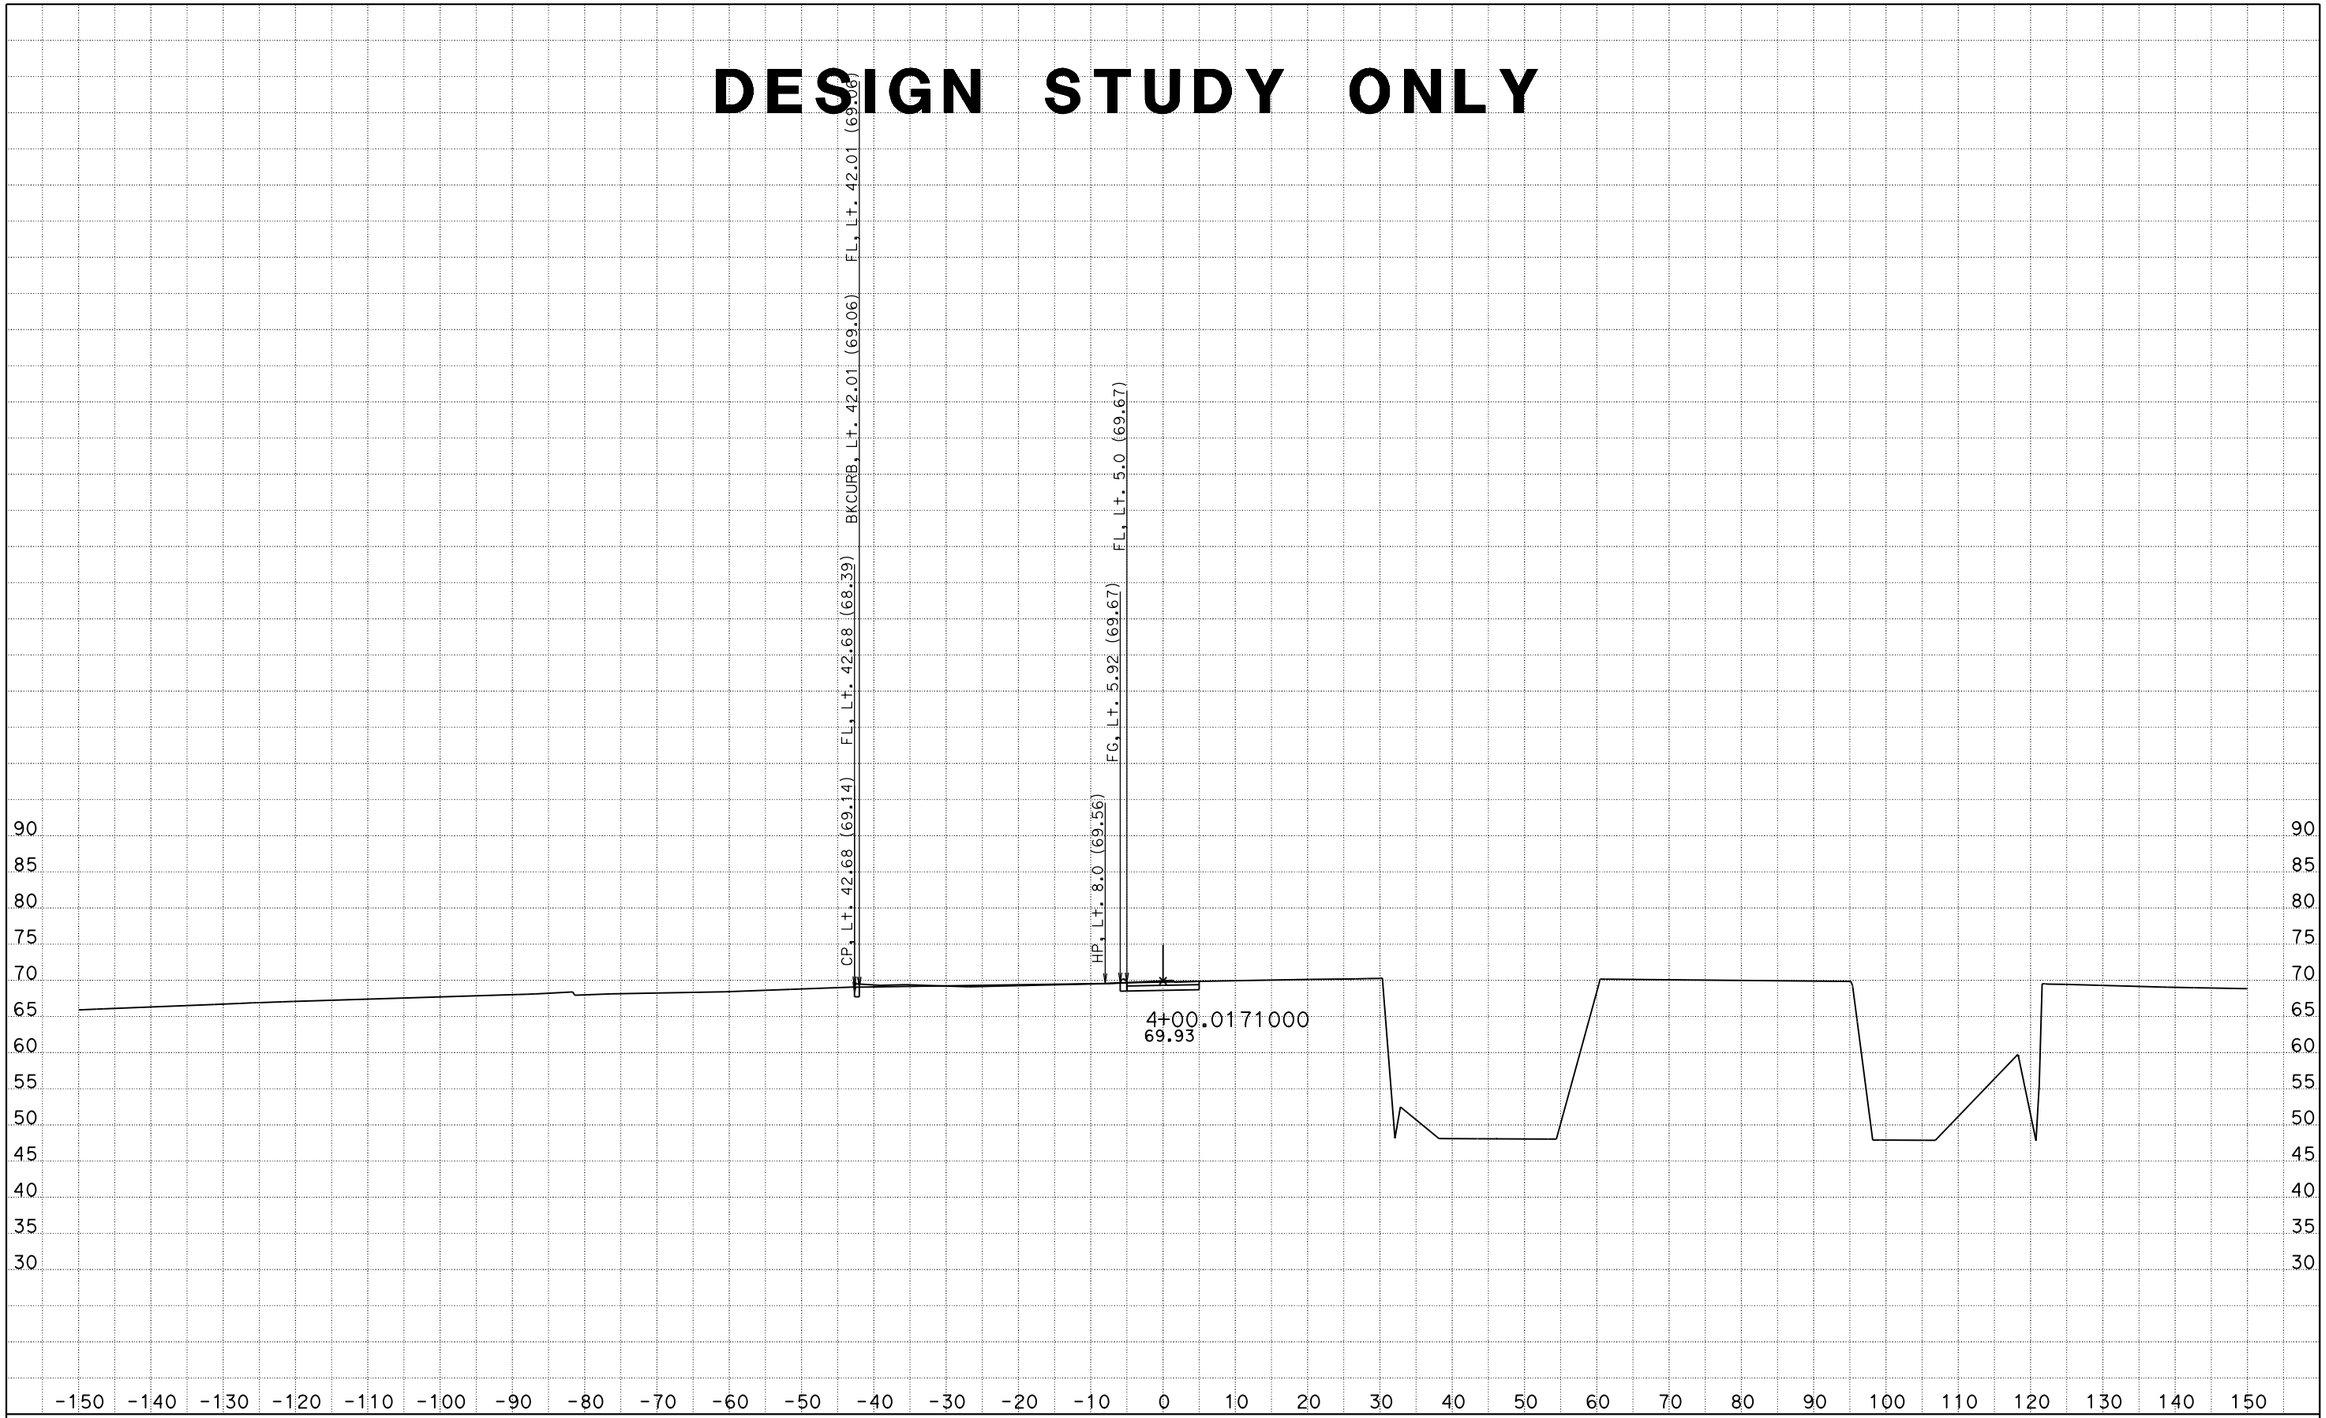


DATE: 4/21/2012

KC Project: 0707 File: D:\Project\I5-215921F7\AccessRd2\acc2d.ear

SCALE: 1" = 10' Horiz.
1" = 10' Vert.

**All Dimensions are US Survey Feet**

**ACC2**
**CROSS SECTIONS**

SHEET 20 OF XXX

# DESIGN STUDY ONLY

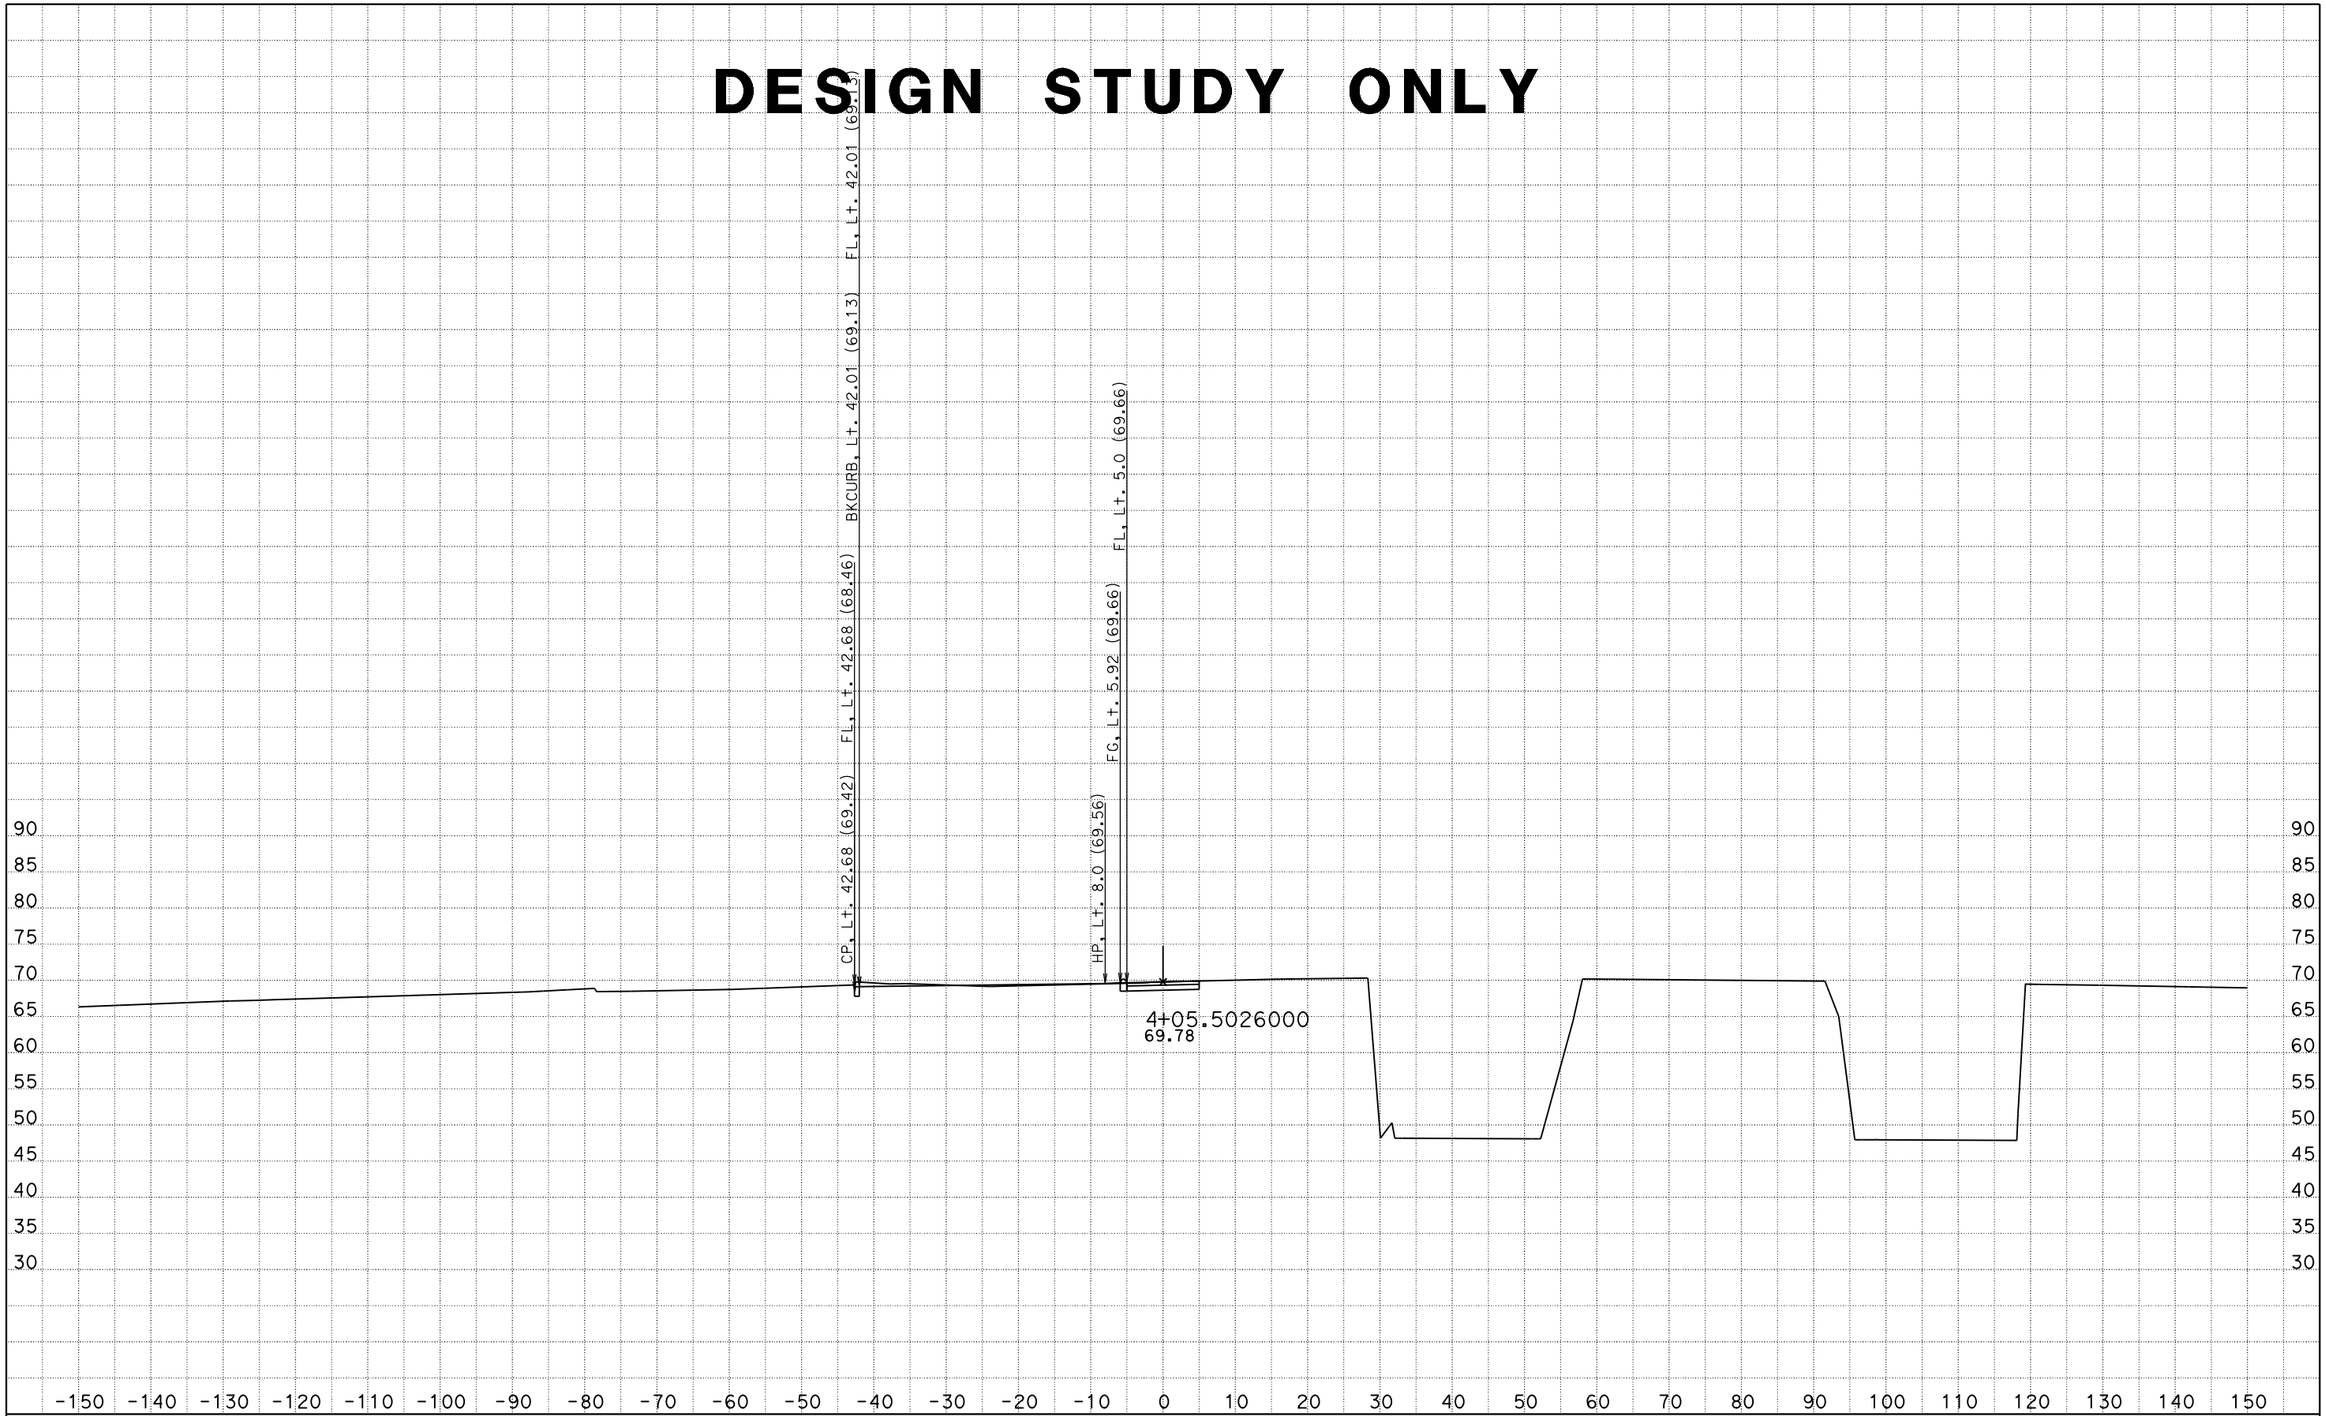


DATE: 4/21/2012

KC Project: 0707 File: D:\Project\I5-215921F7\AccessRd2\acc2d.ear

SCALE: 1" = 10' Horiz.
1" = 10' Vert.

**All Dimensions are US Survey Feet**

**ACC2**
**CROSS SECTIONS**

SHEET 21 OF XXX

# DESIGN STUDY ONLY

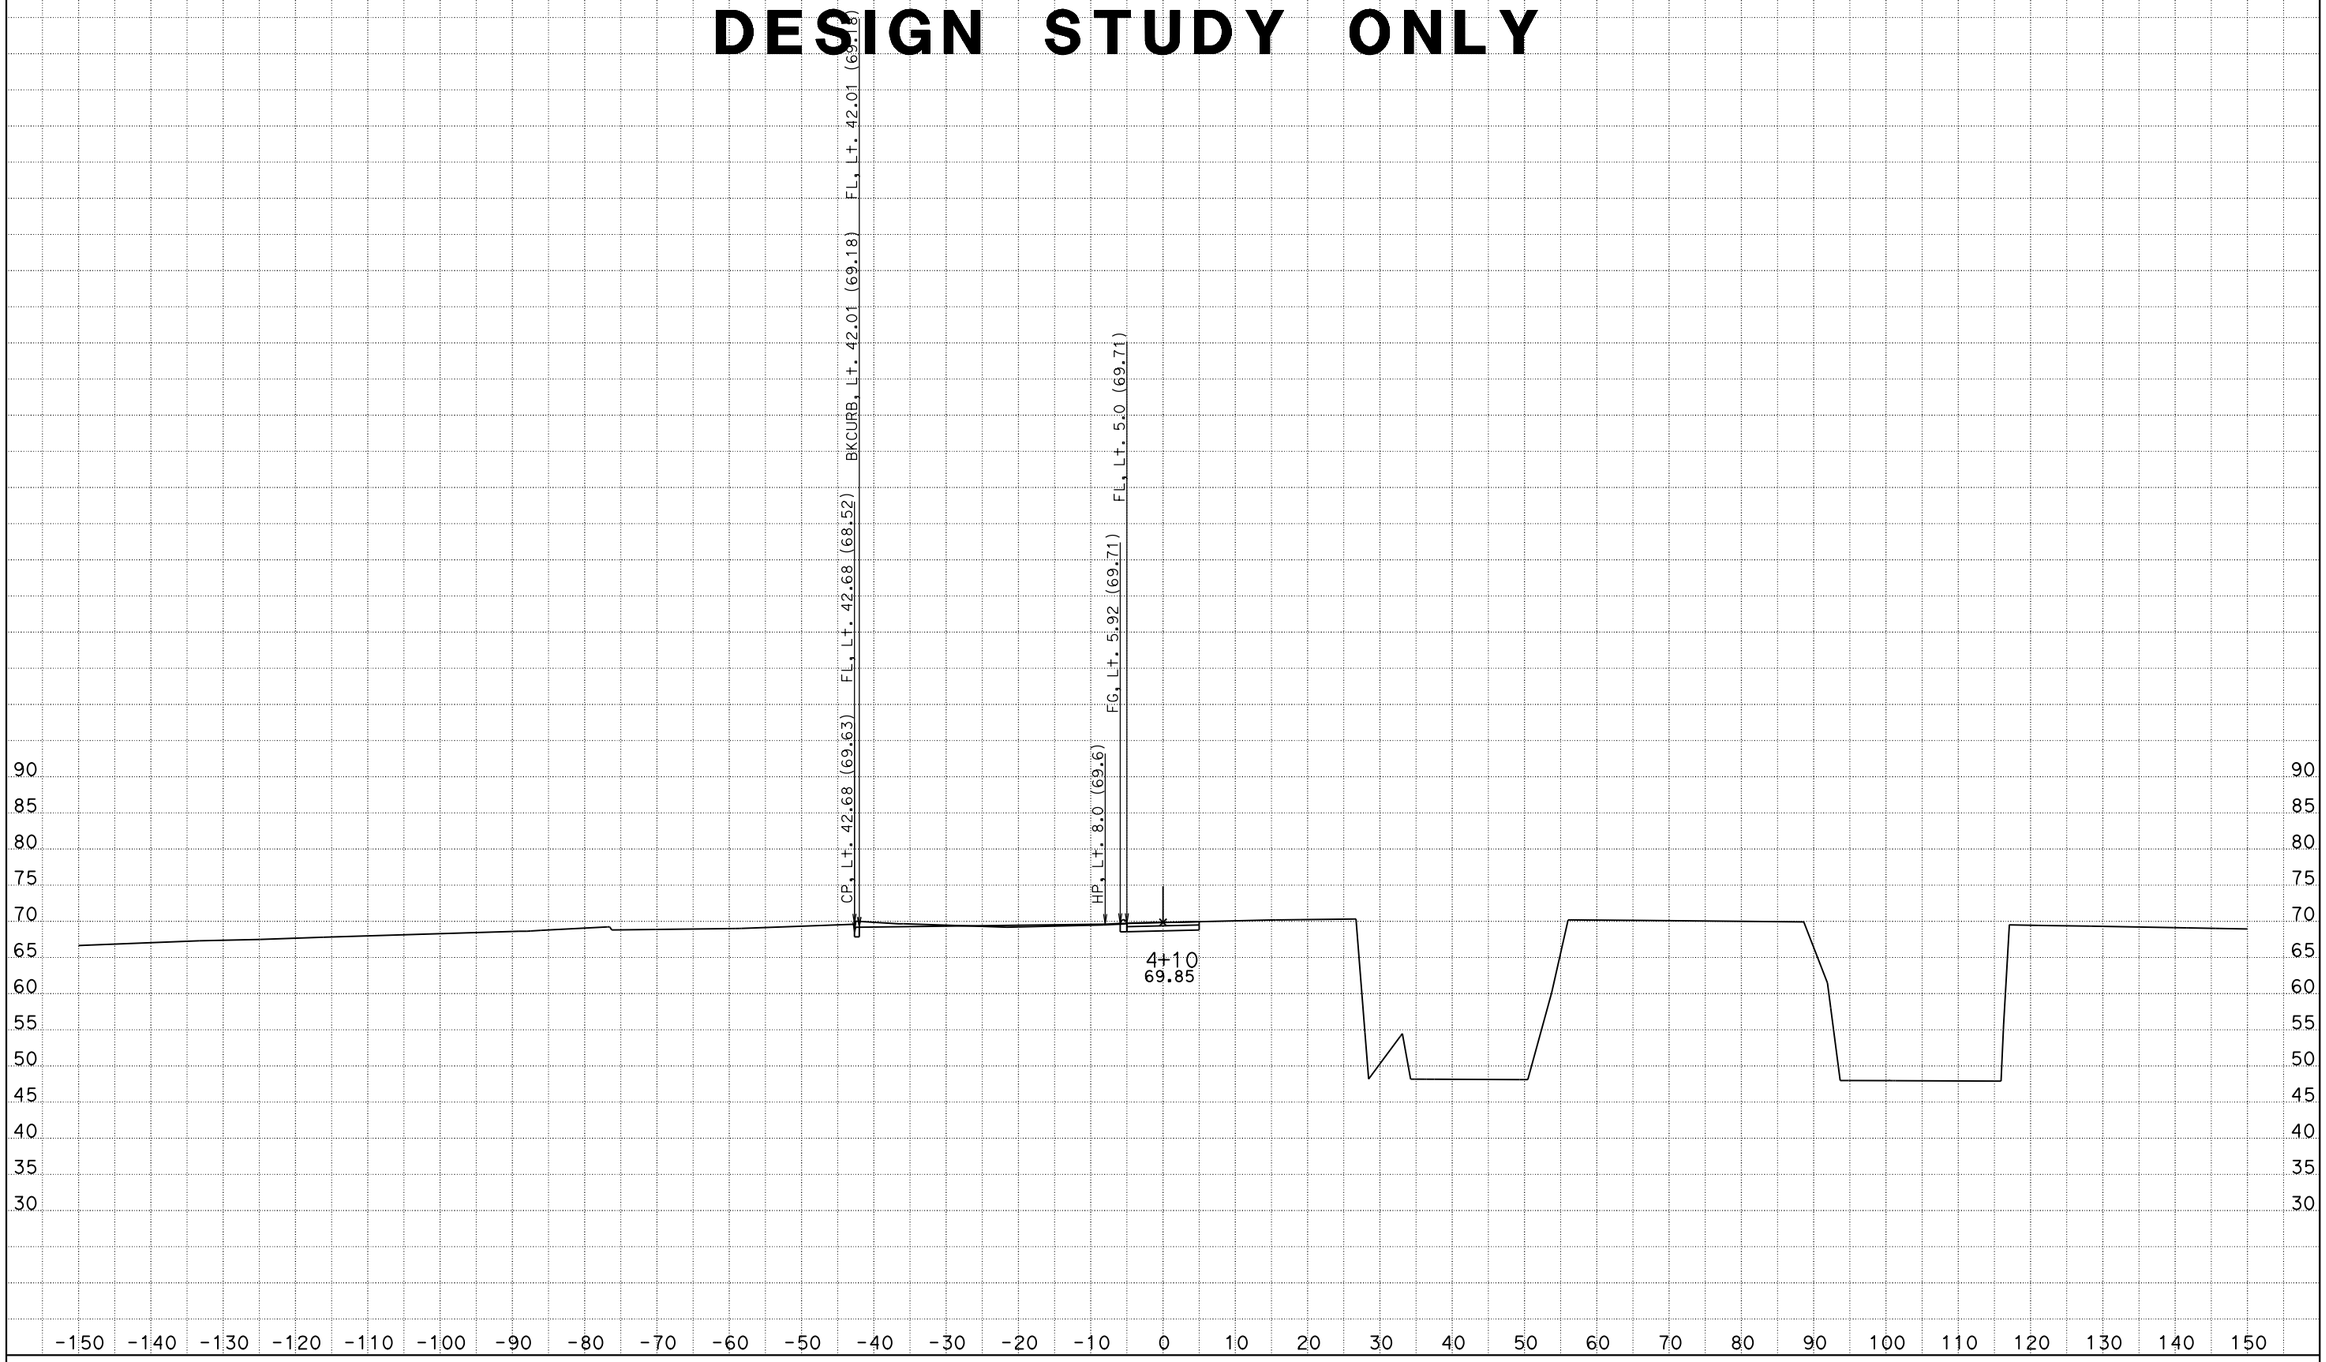


DATE: 4/21/2012

KC Project: 0707 File: D:\Project\I5-215921F7\AccessRd2\acc2d.ear

SCALE: 1" = 10' Horiz.
1" = 10' Vert.

**All Dimensions are US Survey Feet**

**ACC2**
**CROSS SECTIONS**

SHEET 22 OF XXX

# DESIGN STUDY ONLY

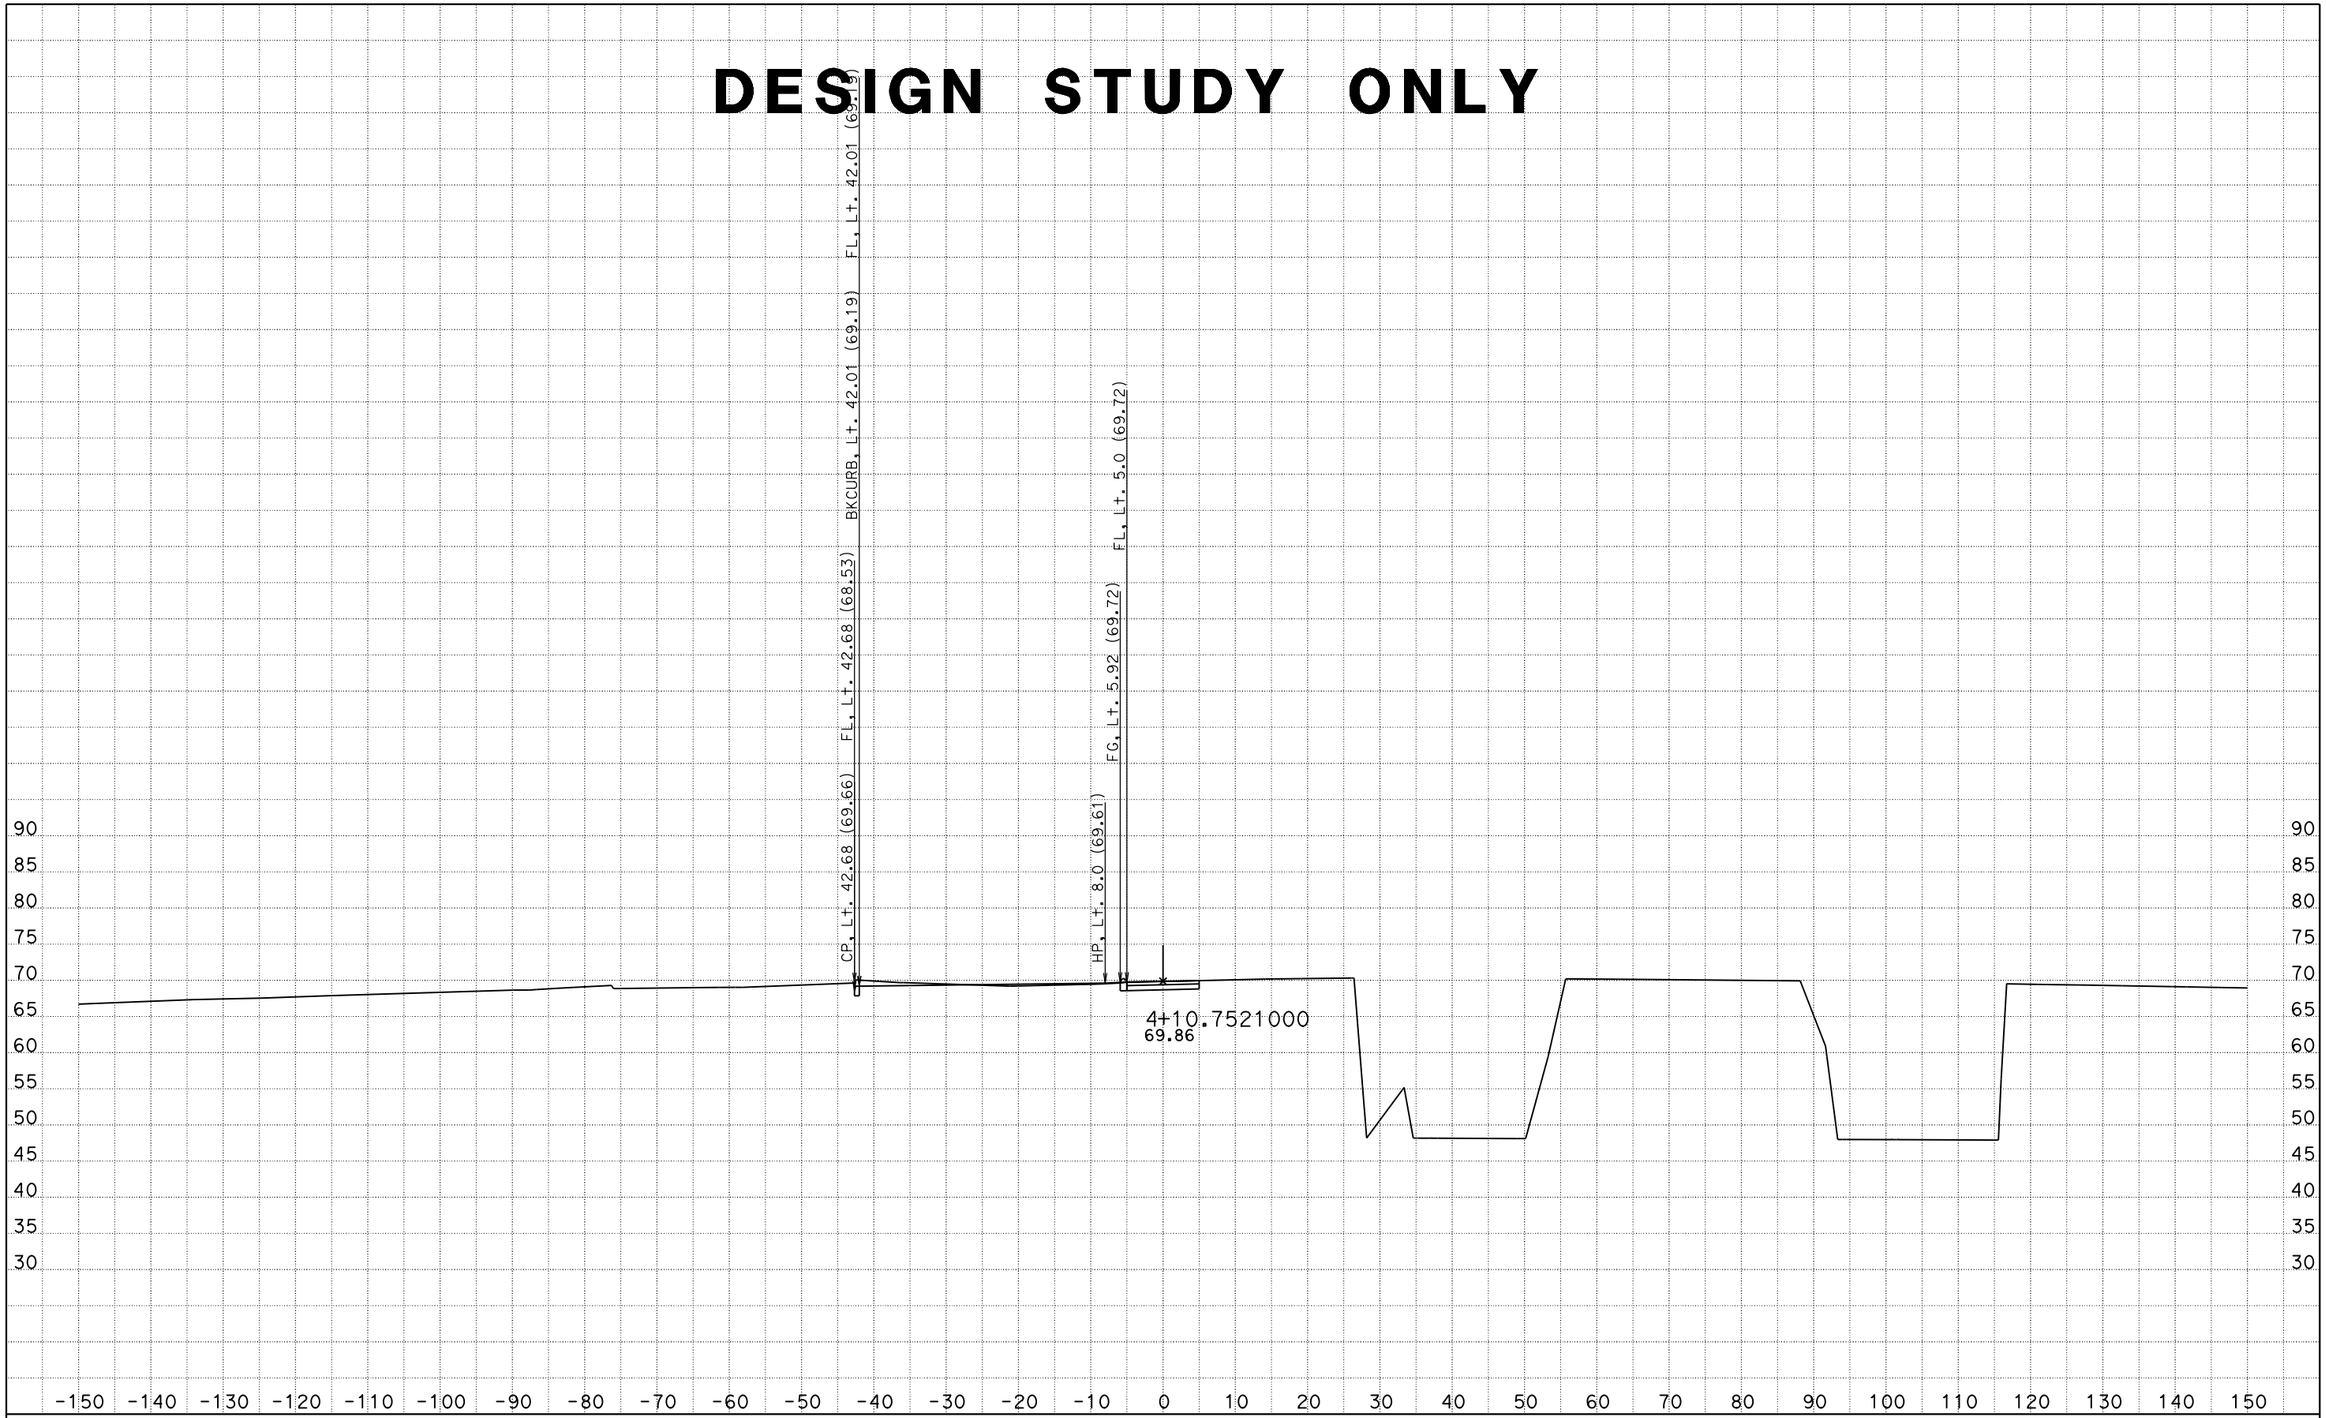


DATE: 4/21/2012

KC Project: 0707 File: D:\Project\I5-215921F7\AccessRd2\acc2d.ear

SCALE: 1" = 10' Horiz.
1" = 10' Vert.

**All Dimensions are US Survey Feet**

**ACC2**
**CROSS SECTIONS**

SHEET 23 OF XXX

# DESIGN STUDY ONLY

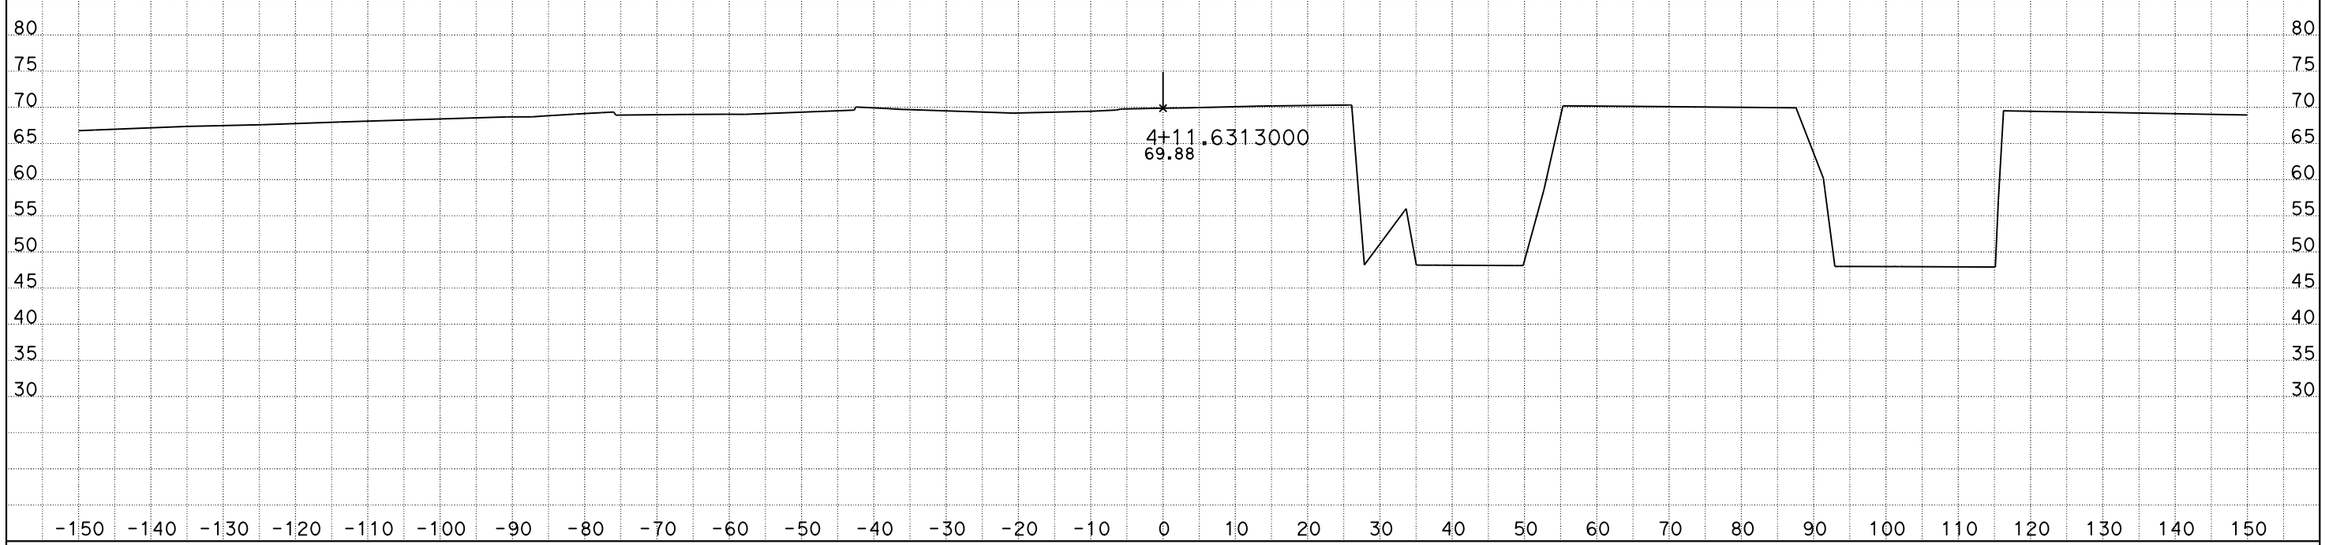


DATE: 4/21/2012
KC Project: 0707 File: D:\Project\I5-215921F7\AccessRd2\acc2d.ear

SCALE: 1" = 10' Horiz.
1" = 10' Vert.

**All Dimensions are US Survey Feet**

**ACC2**
**CROSS SECTIONS**
SHEET 24 OF XXX

# DESIGN STUDY ONLY

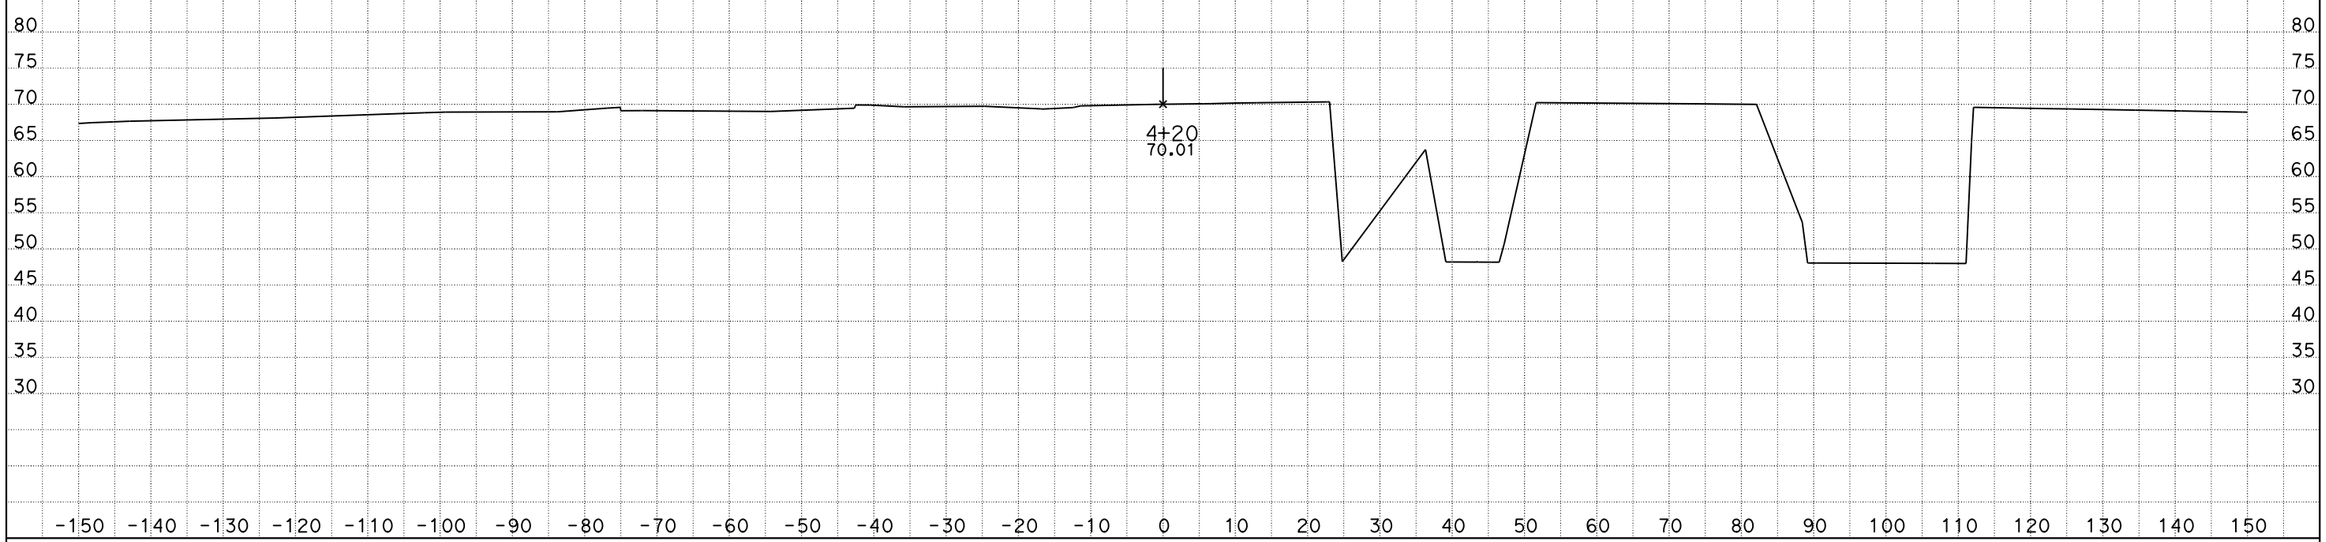


DATE: 4/21/2012

KC Project: 0707 File: D:\Project\I5-215921F7\AccessRd2\acc2d.ear

SCALE: 1" = 10' Horiz.
1" = 10' Vert.

**All Dimensions are US Survey Feet**

**ACC2**
**CROSS SECTIONS**

SHEET 25 OF XXX

# DESIGN STUDY ONLY

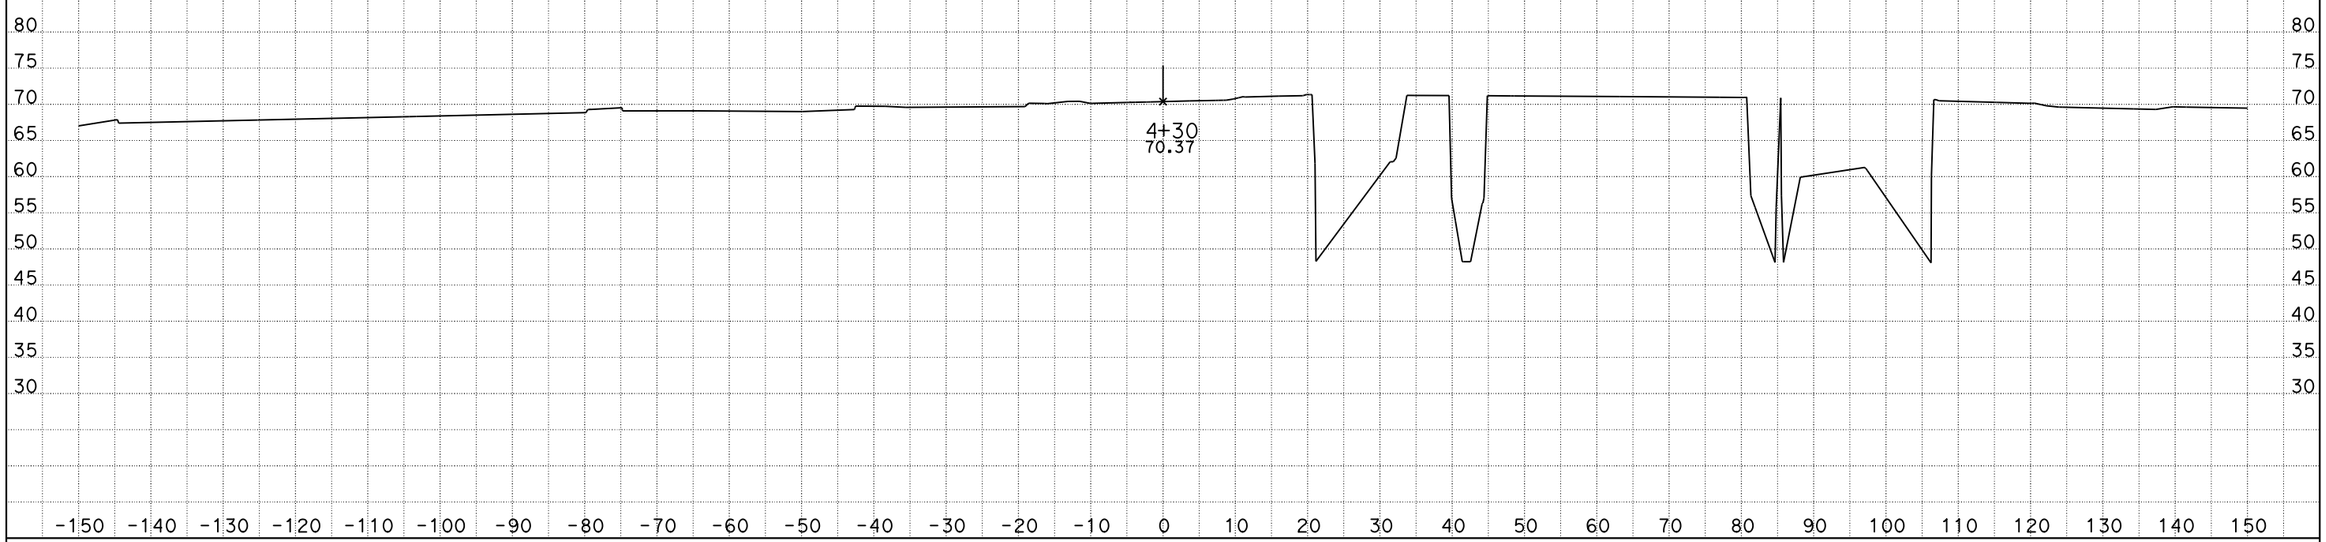


DATE: 4/21/2012
KC Project: 0707 File: D:\Project\I5-215921F7\AccessRd2\acc2d.ear

SCALE: 1" = 10' Horiz.
1" = 10' Vert.

**All Dimensions are US Survey Feet**

**ACC2**
**CROSS SECTIONS**
SHEET 26 OF XXX

# DESIGN STUDY ONLY

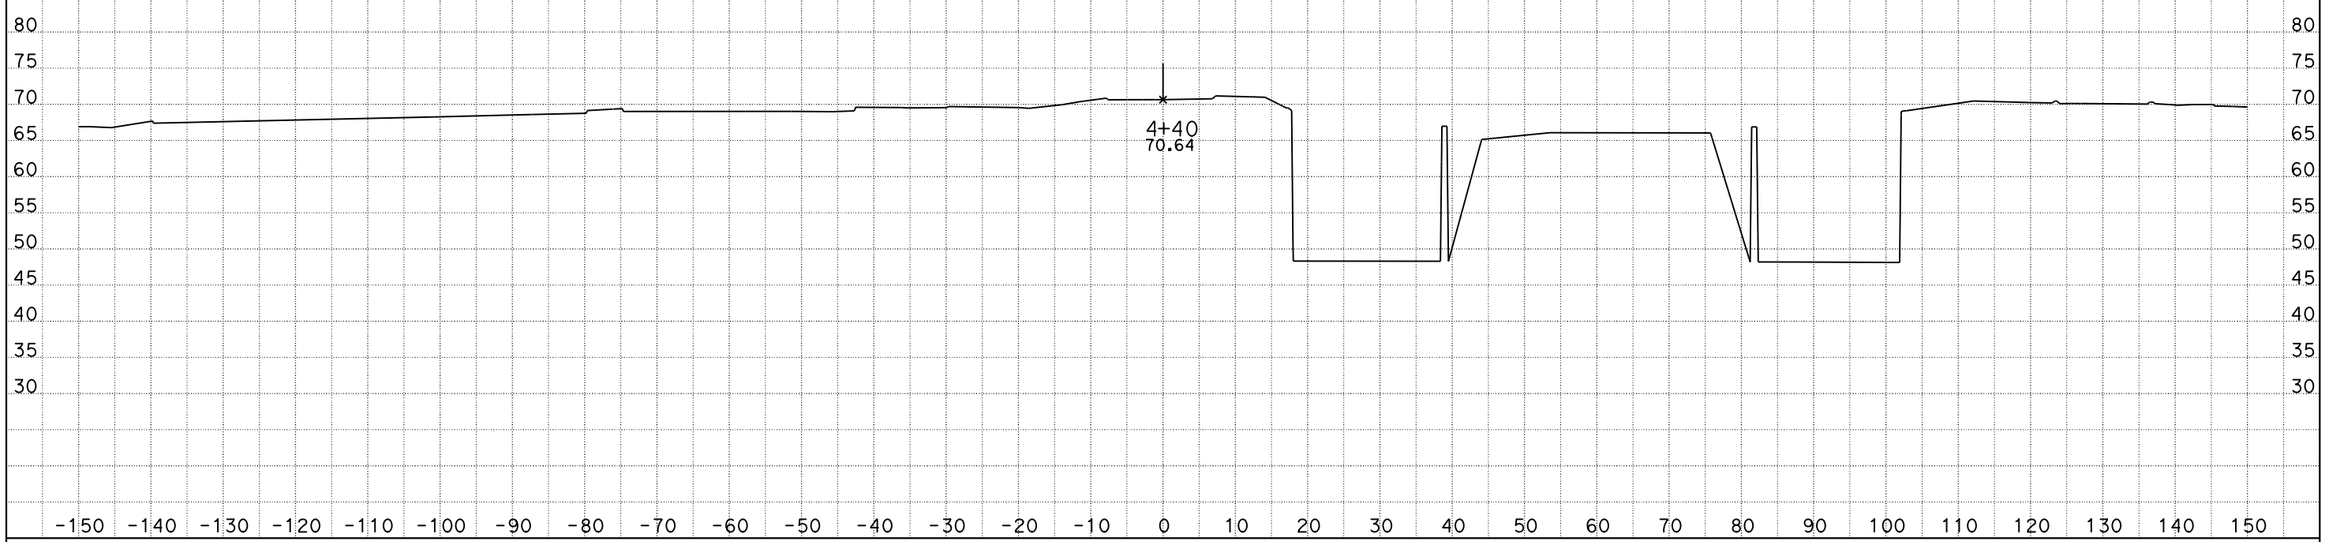


DATE: 4/21/2012

KC Project: 0707 File: D:\Project\I5-215921F7\AccessRd2\acc2d.ear

SCALE: 1" = 10' Horiz.
1" = 10' Vert.

**All Dimensions are US Survey Feet**

**ACC2**
**CROSS SECTIONS**

SHEET 27 OF XXX