DESIGN STUDY ONLY

NOTE: CURB, GUTTER, AND SIDEWALK NOT SHOWN (PAGE 1 - PAGE 15)

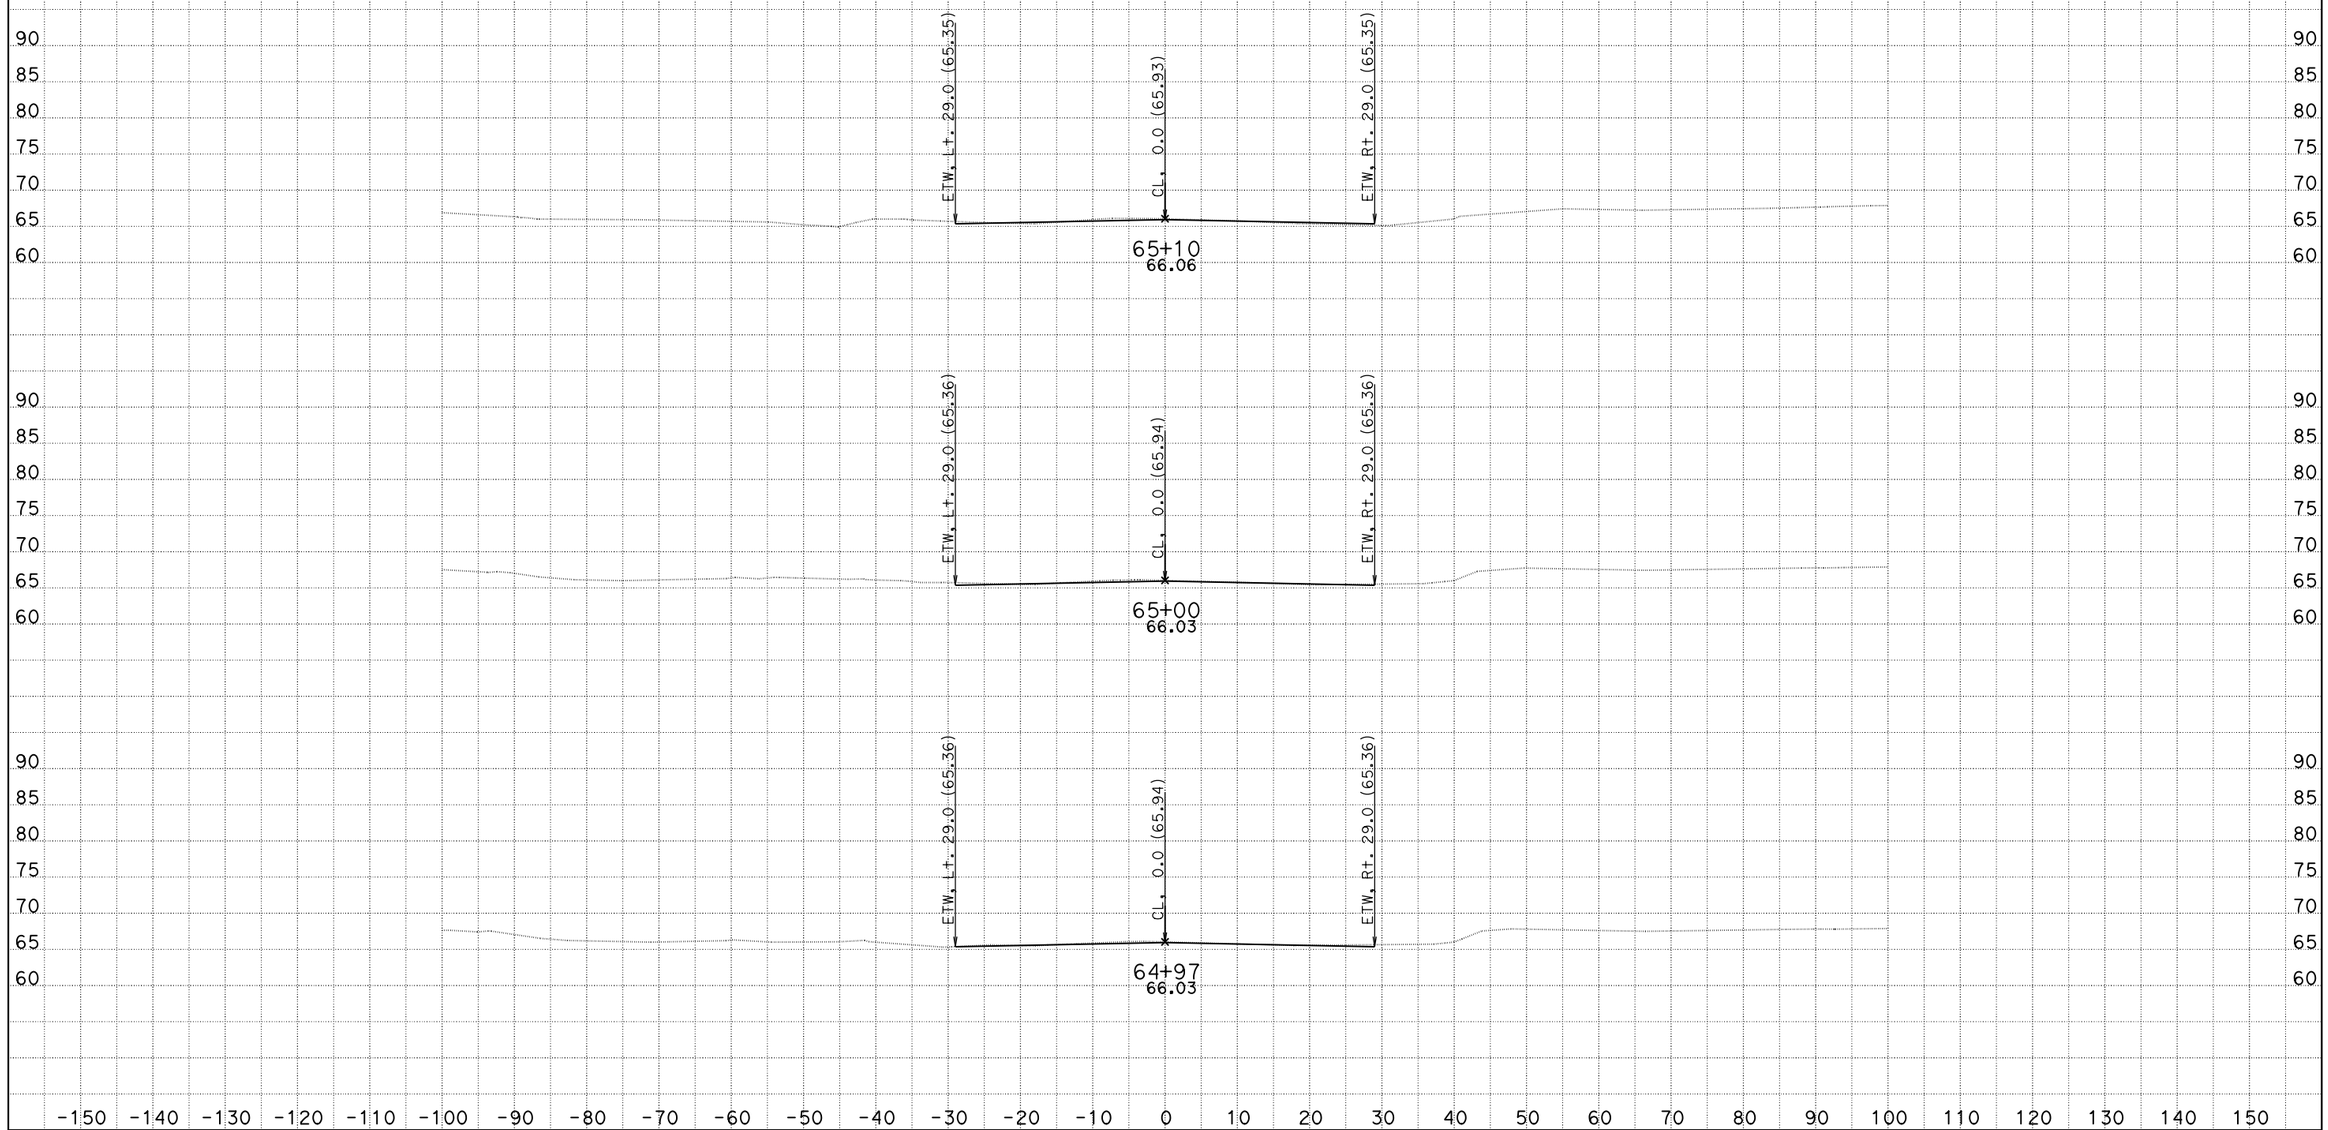

CREATED BY: Eduardo M. Del Pilar
DATE: 8/29/2014
Project Engineer: Hue-Shyon Chen; Project Manager: Diaa A. Yassin

CONTRACT: 07-215921
DIST/CO/RTE/PM: 07 / LA, Ora / 5 / 0.0-1.5
PROJECT ID: 0700001832

SCALE: 1" = 10' Horiz.
1" = 10' Vert.

ALL Dimensions are US Survey Feet

NFIR2
CROSS SECTIONS
SHEET 1 OF 15

DESIGN STUDY ONLY

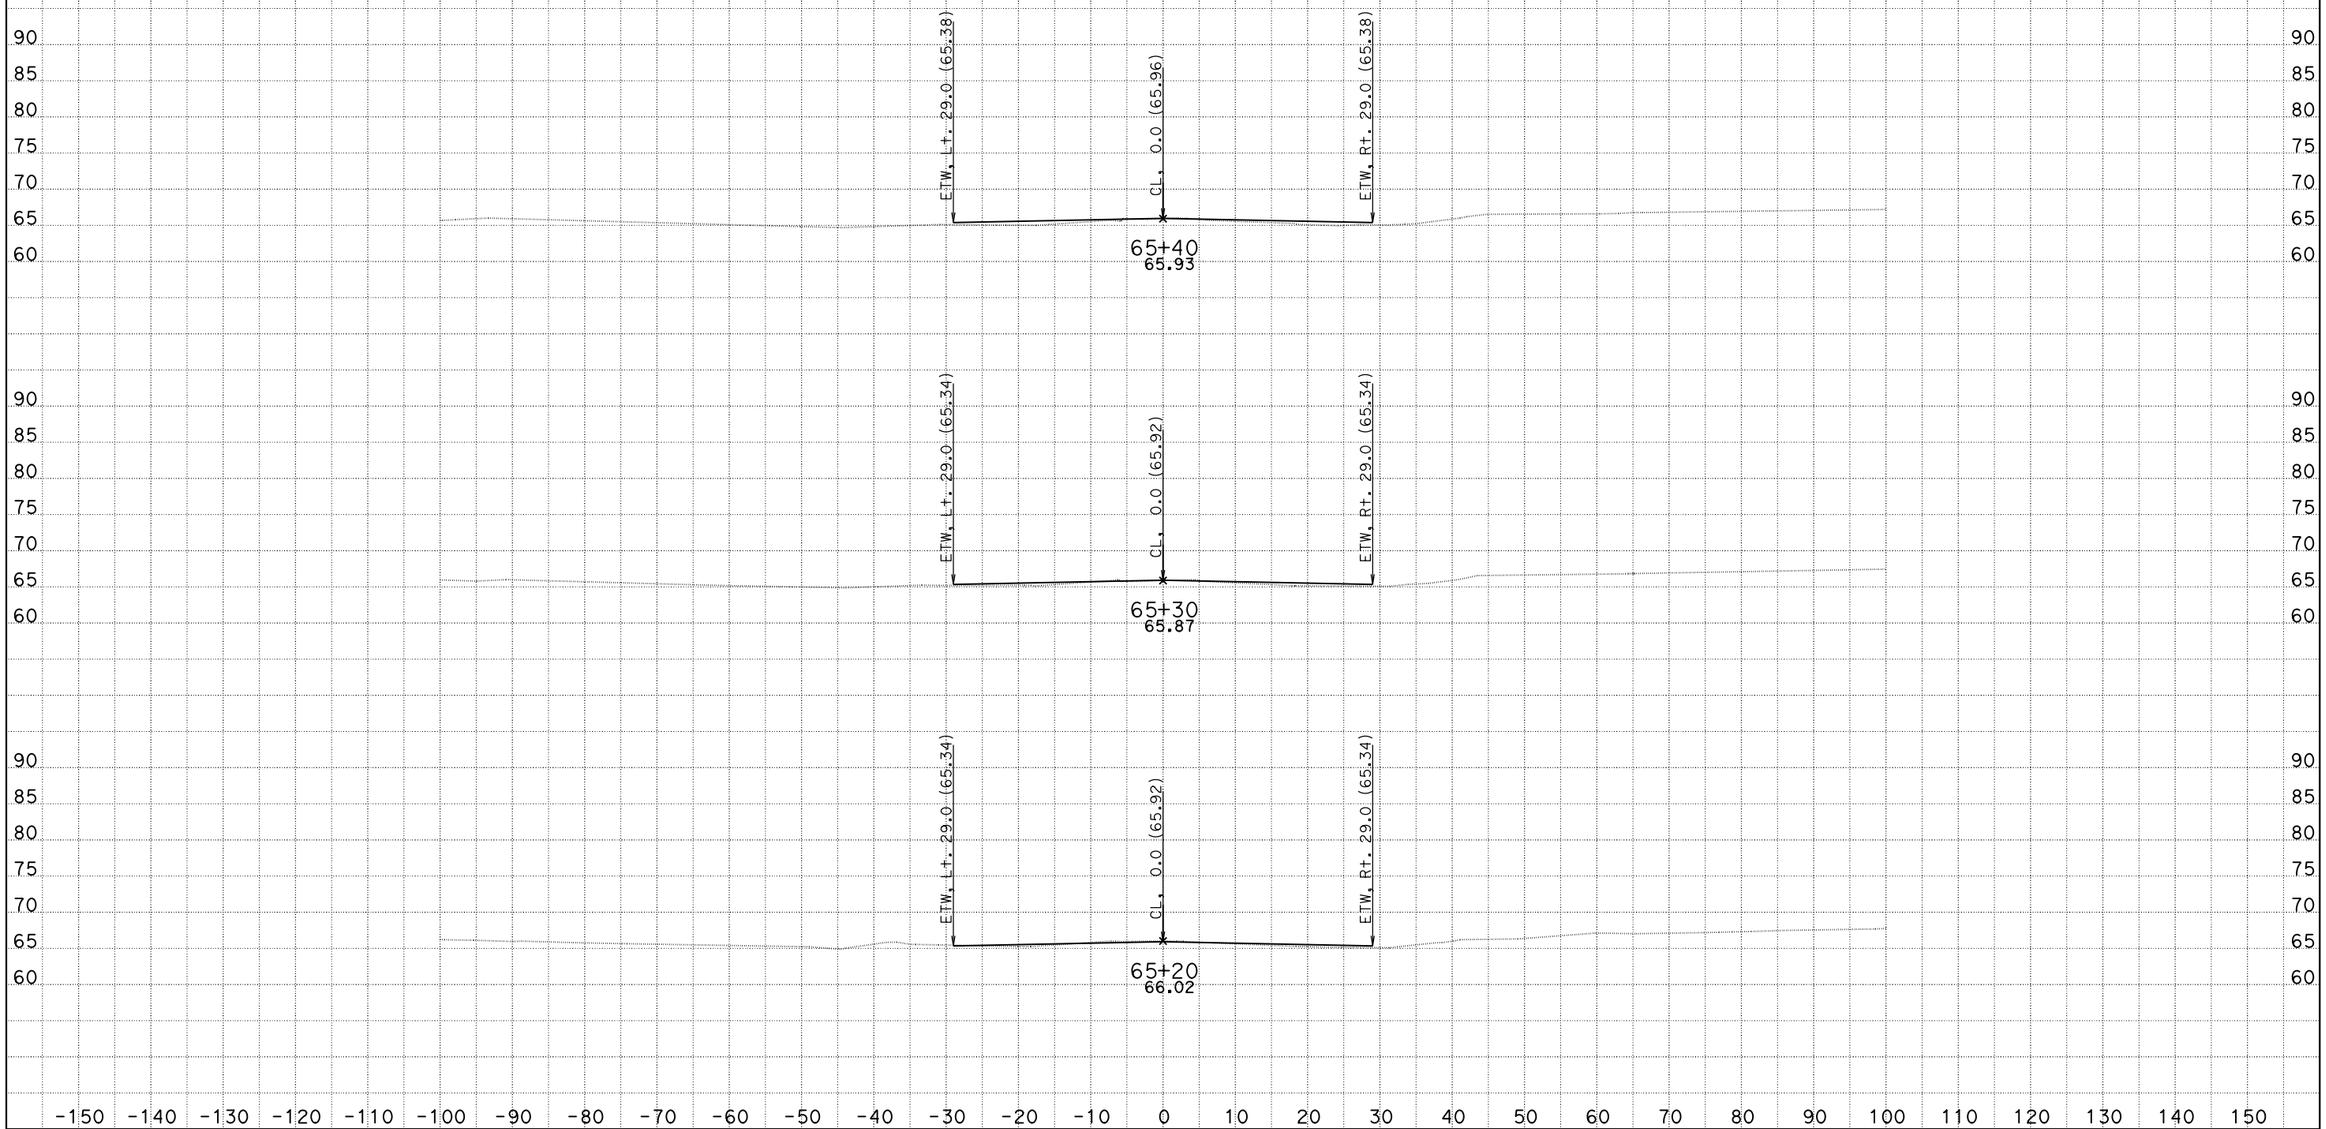

CREATED BY: Eduardo M. Del Pilar
DATE: 8/29/2014
Project Engineer: Hue-Shyon Chen; Project Manager: Diaa A. Yassin

CONTRACT: 07-215921
DIST/CO/RTE/PM: 07 / LA, Ora / 5 / 0.0-1.5
PROJECT ID: 0700001832

SCALE: 1" = 10' Horiz.
1" = 10' Vert.

ALL Dimensions are US Survey Feet

NFIR2
CROSS SECTIONS
SHEET 2 OF 15

DESIGN STUDY ONLY

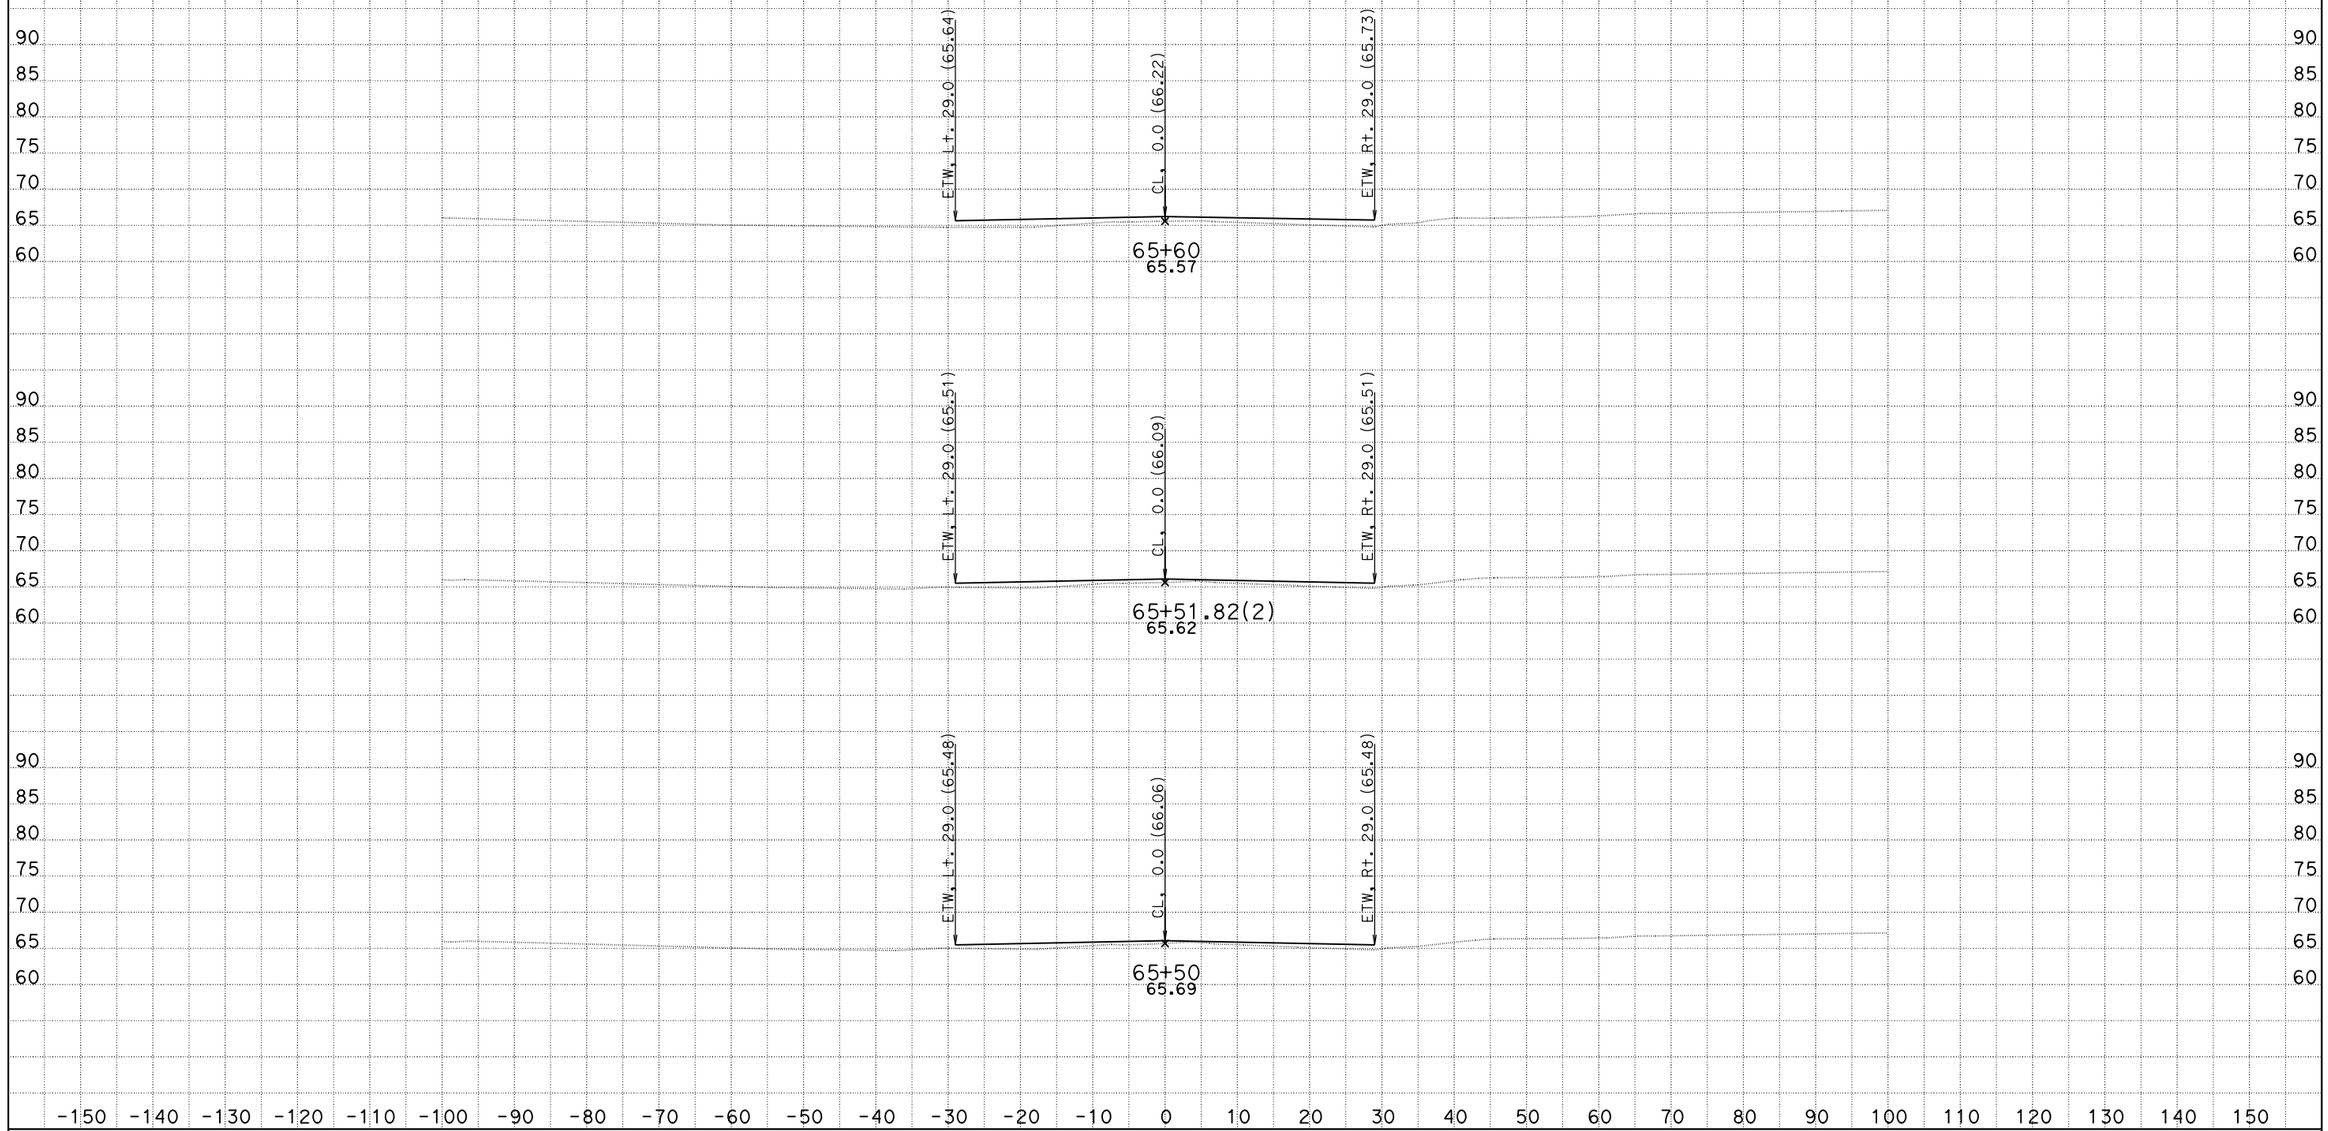

CREATED BY: Eduardo M. Del Pilar
DATE: 8/29/2014
Project Engineer: Hue-Shyon Chen; Project Manager: Diaa A. Yassin

CONTRACT: 07-215921
DIST/CO/RTE/PM: 07 / LA, Ora / 5 / 0.0-1.5
PROJECT ID: 0700001832

SCALE: 1" = 10' Horiz.
1" = 10' Vert.

ALL Dimensions are US Survey Feet

NFIR2
CROSS SECTIONS
SHEET 3 OF 15

DESIGN STUDY ONLY

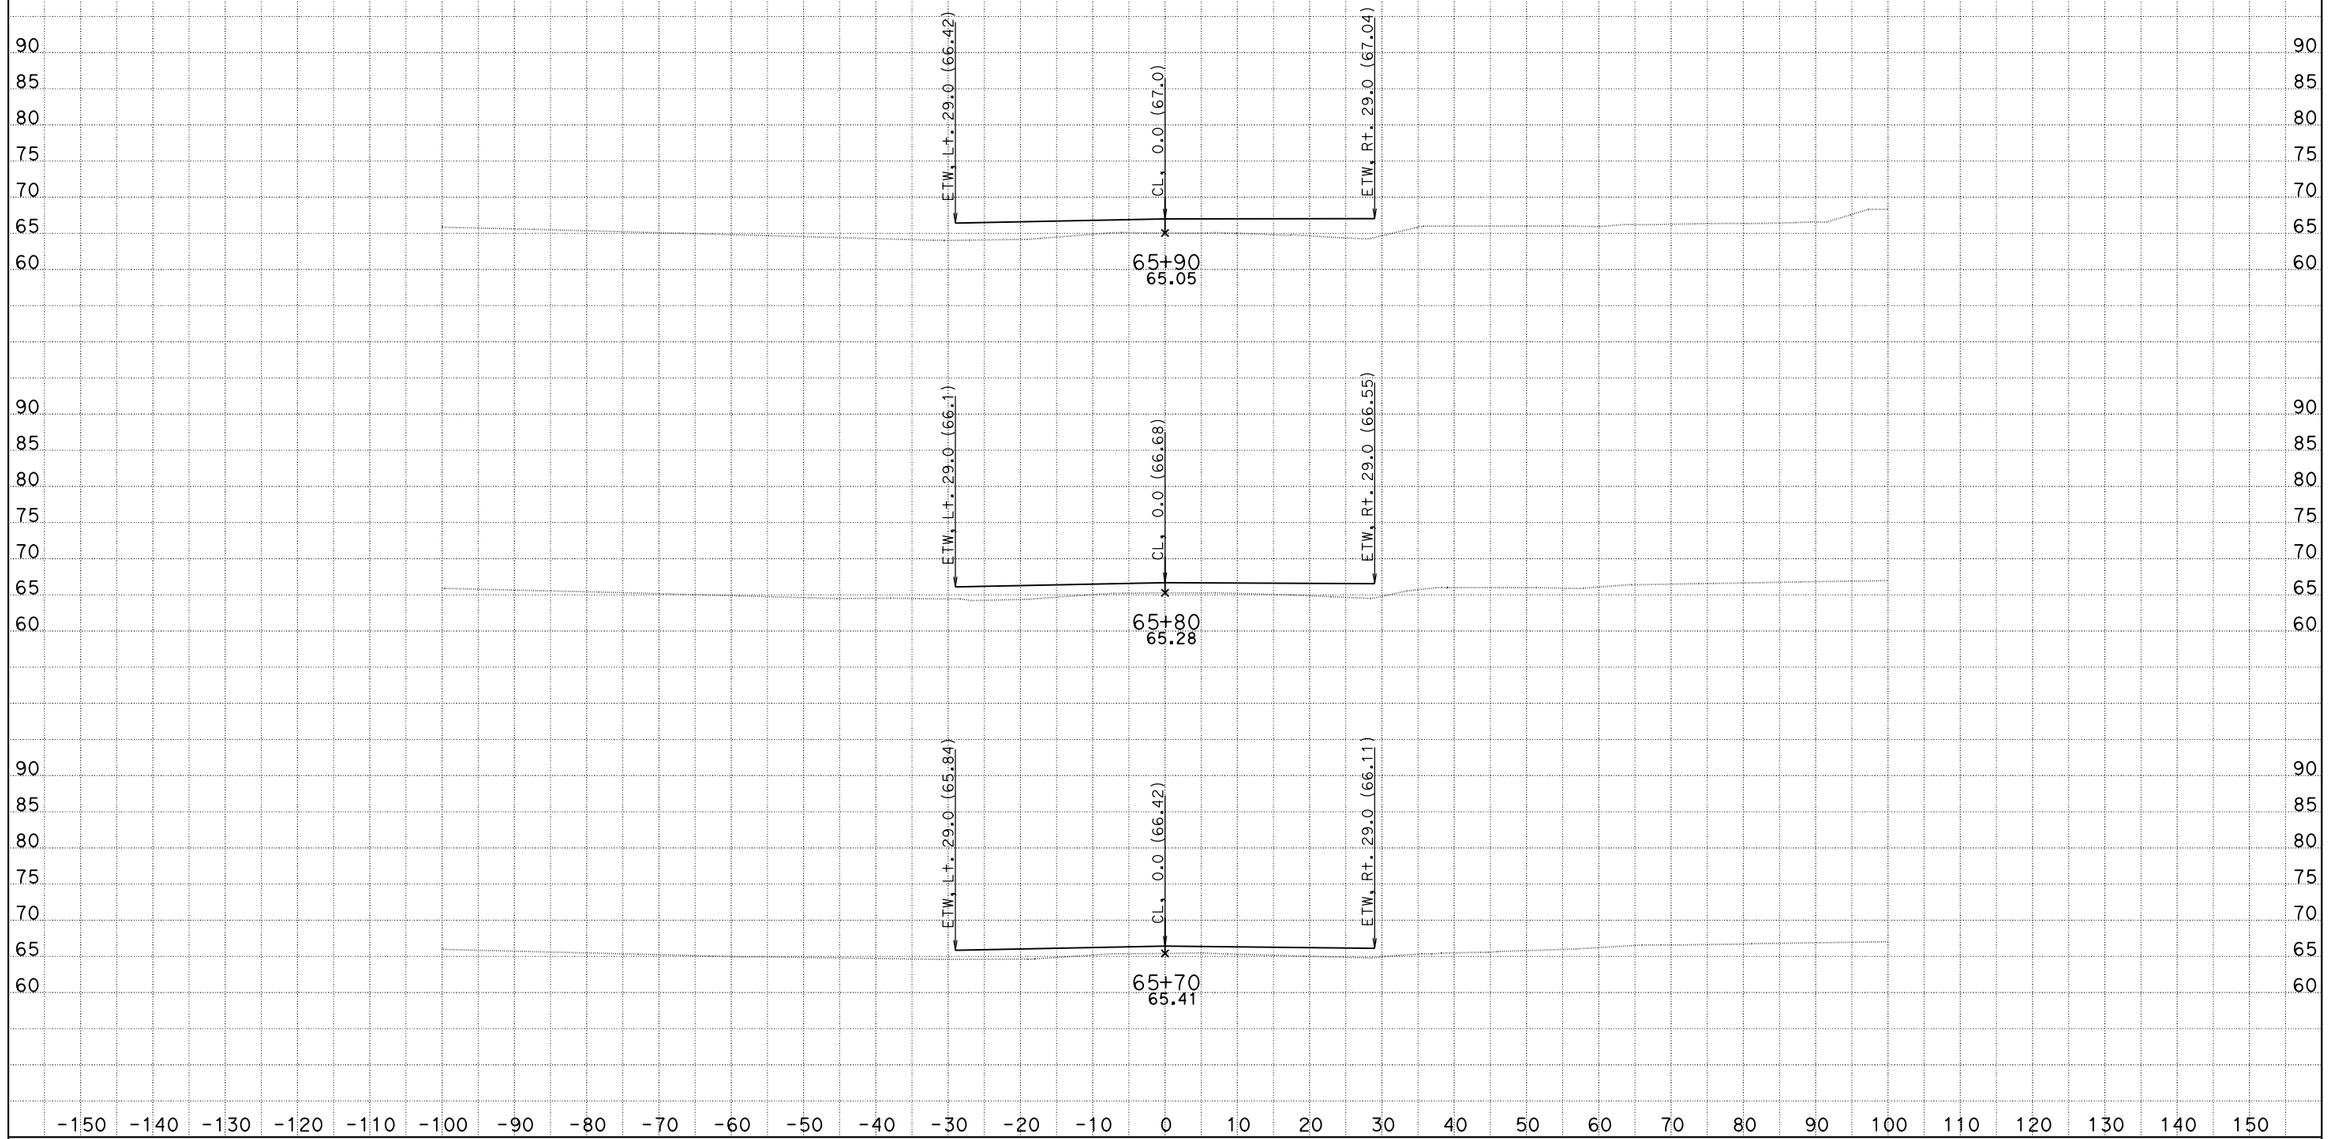

CREATED BY: Eduardo M. Del Pilar
DATE: 8/29/2014
Project Engineer: Hue-Shyon Chen; Project Manager: Diaa A. Yassin

CONTRACT: 07-215921
DIST/CO/RTE/PM: 07 / LA, Ora / 5 / 0.0-1.5
PROJECT ID: 0700001832

SCALE: 1" = 10' Horiz.
1" = 10' Vert.

ALL Dimensions are US Survey Feet

NFIR2
CROSS SECTIONS
SHEET 4 OF 15

DESIGN STUDY ONLY

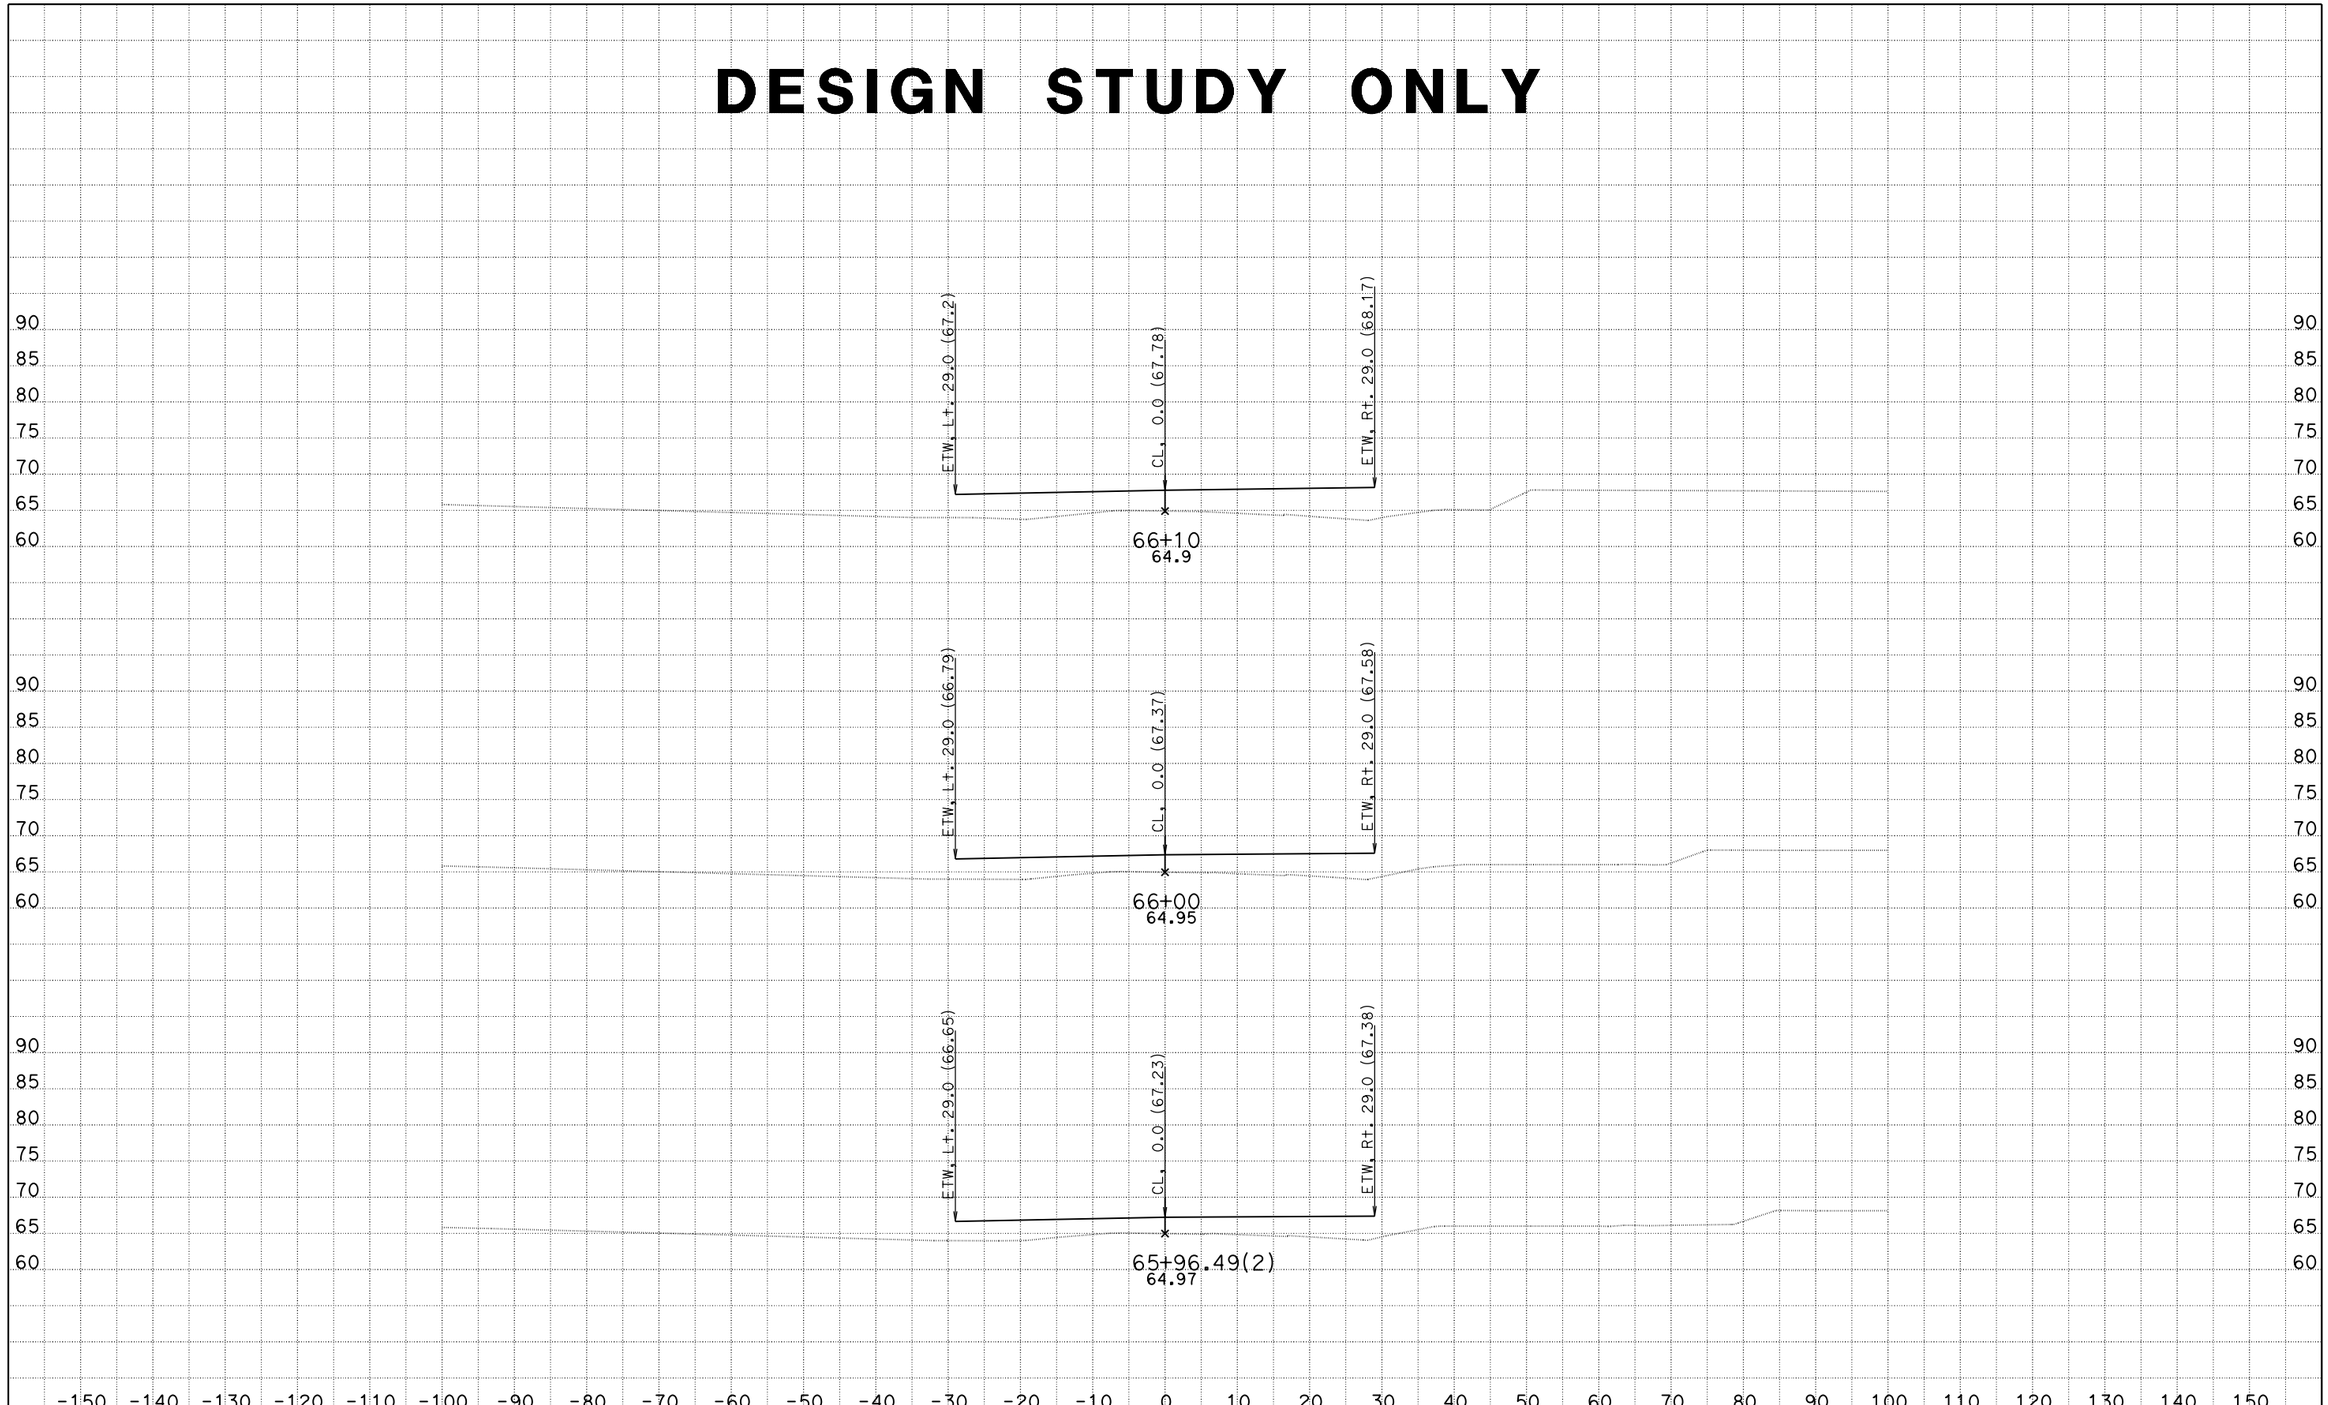

CREATED BY: Eduardo M. Del Pilar
DATE: 8/29/2014
Project Engineer: Hue-Shyon Chen; Project Manager: Diaa A. Yassin

CONTRACT: 07-215921
DIST/CO/RTE/PM: 07 / LA, Ora / 5 / 0.0-1.5
PROJECT ID: 0700001832

SCALE: 1" = 10' Horiz.
1" = 10' Vert.

ALL Dimensions are US Survey Feet

NFIR2
CROSS SECTIONS
SHEET 5 OF 15

DESIGN STUDY ONLY

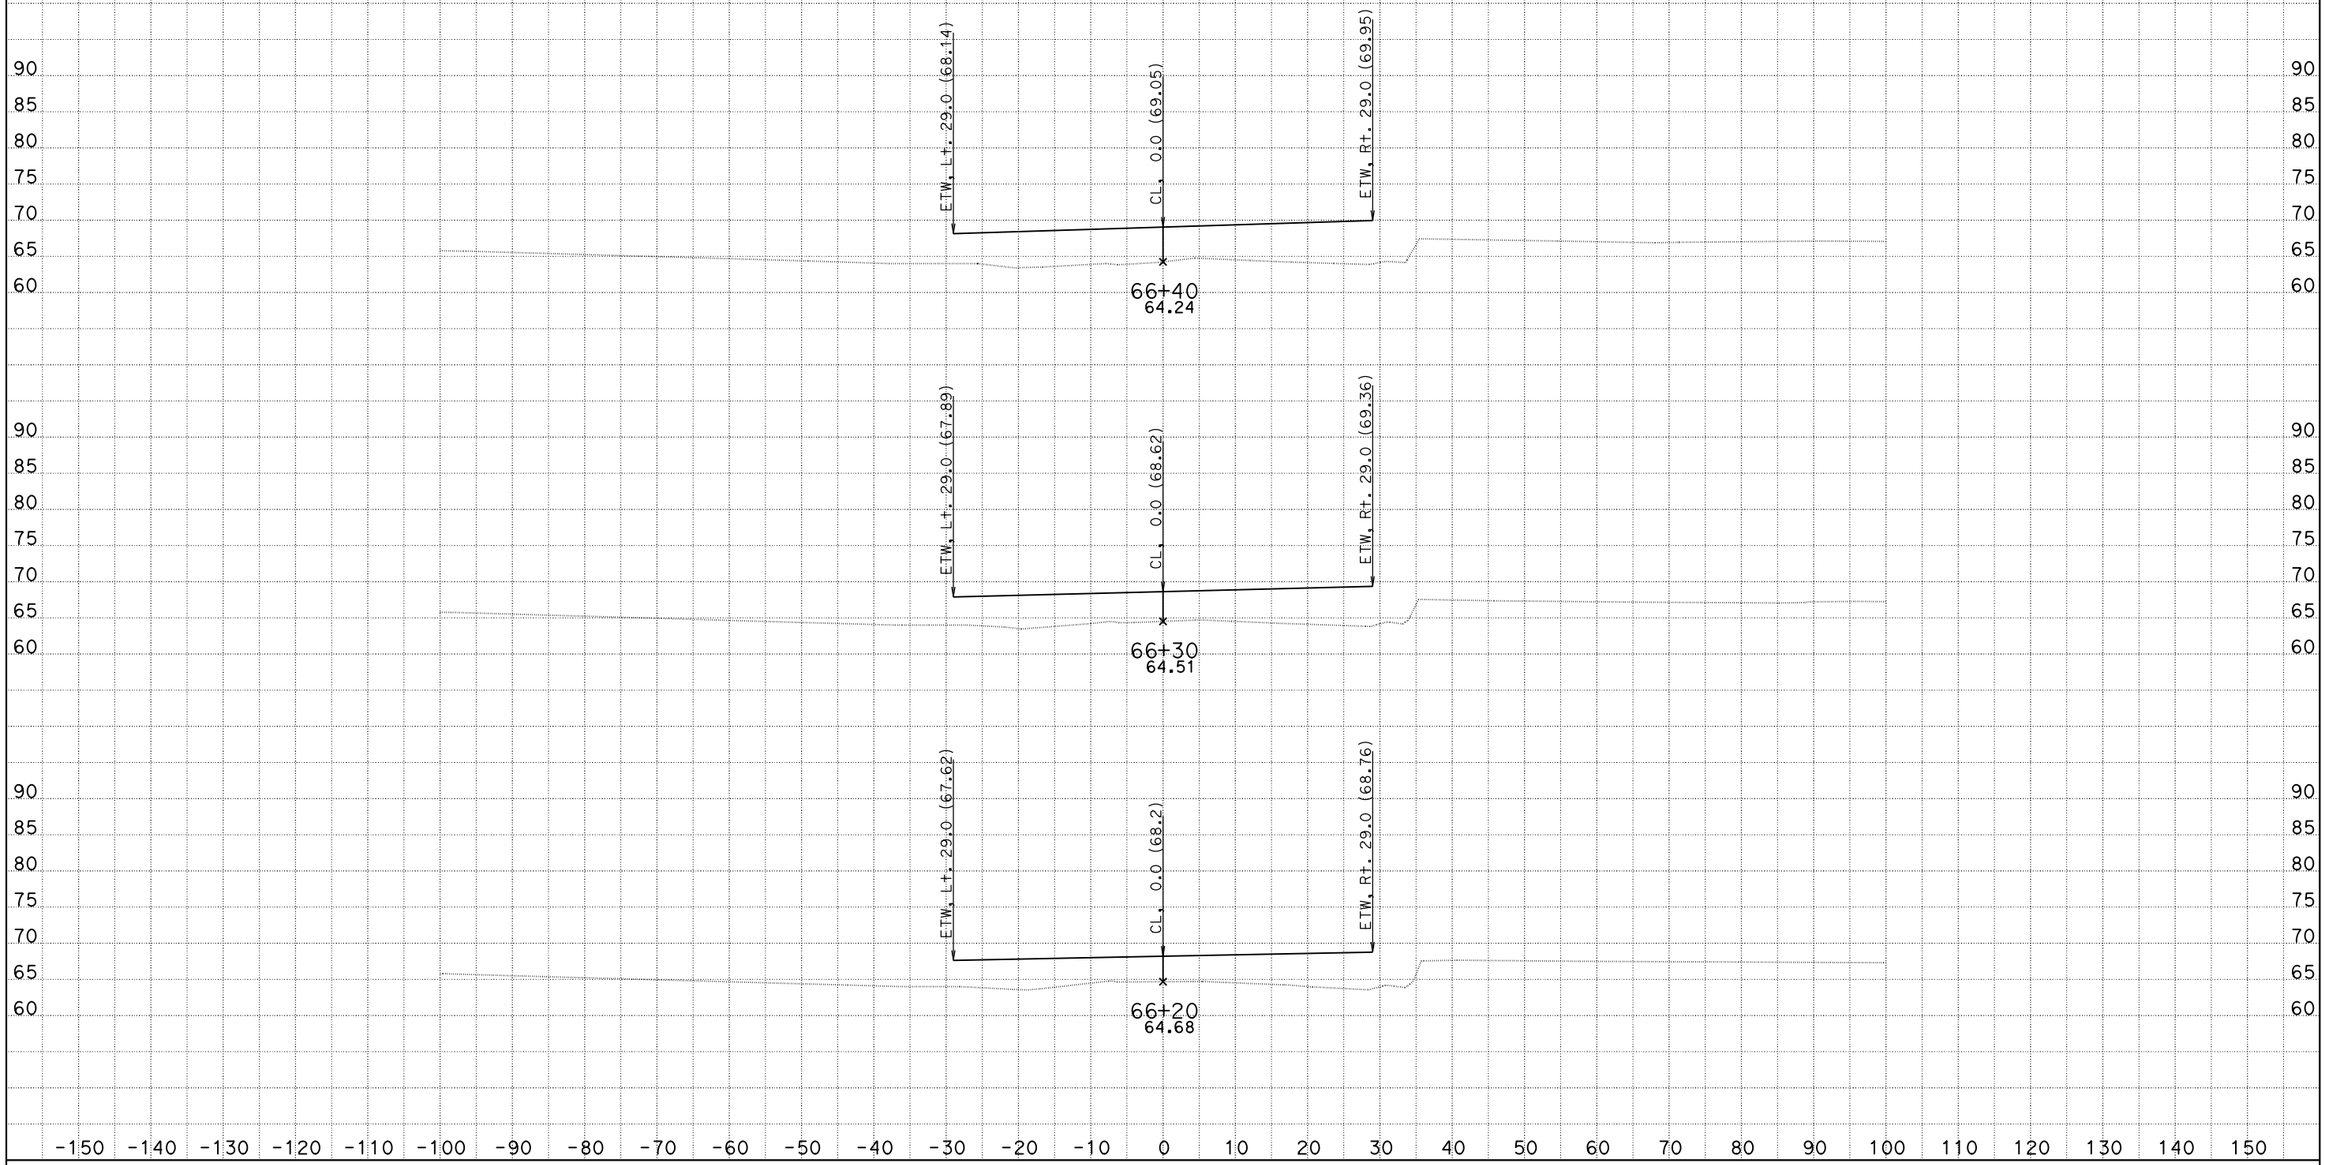

CREATED BY: Eduardo M. Del Pilar
DATE: 8/29/2014
Project Engineer: Hue-Shyon Chen; Project Manager: Diaa A. Yassin

CONTRACT: 07-215921
DIST/CO/RTE/PM: 07 / LA, Ora / 5 / 0.0-1.5
PROJECT ID: 0700001832

SCALE: 1" = 10' Horiz.
1" = 10' Vert.

ALL Dimensions are US Survey Feet

NFIR2
CROSS SECTIONS
SHEET 6 OF 15

DESIGN STUDY ONLY

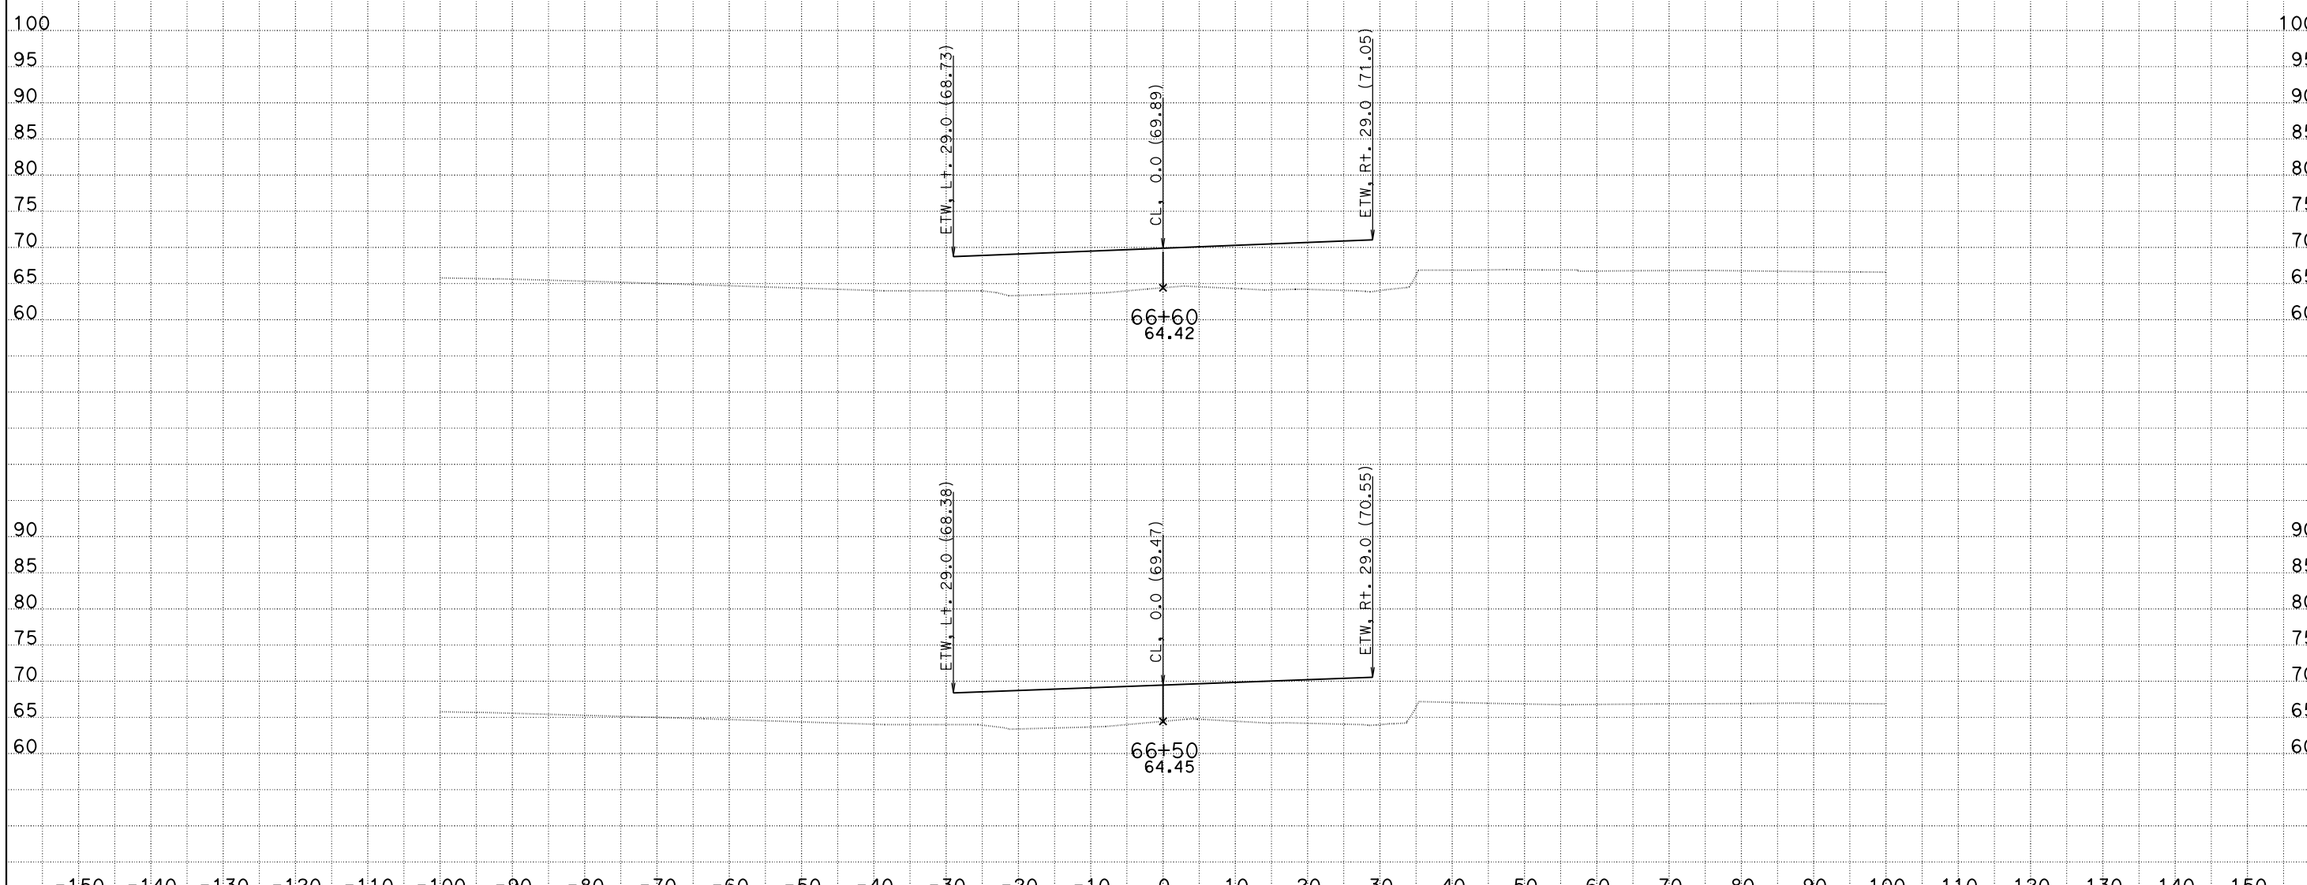

CREATED BY: Eduardo M. Del Pilar
DATE: 8/29/2014
Project Engineer: Hue-Shyon Chen; Project Manager: Diaa A. Yassin

CONTRACT: 07-215921
DIST/CO/RTE/PM: 07 / LA, Ora / 5 / 0.0-1.5
PROJECT ID: 0700001832

SCALE: 1" = 10' Horiz.
1" = 10' Vert.

ALL Dimensions are US Survey Feet

NFIR2
CROSS SECTIONS
SHEET 7 OF 15

DESIGN STUDY ONLY

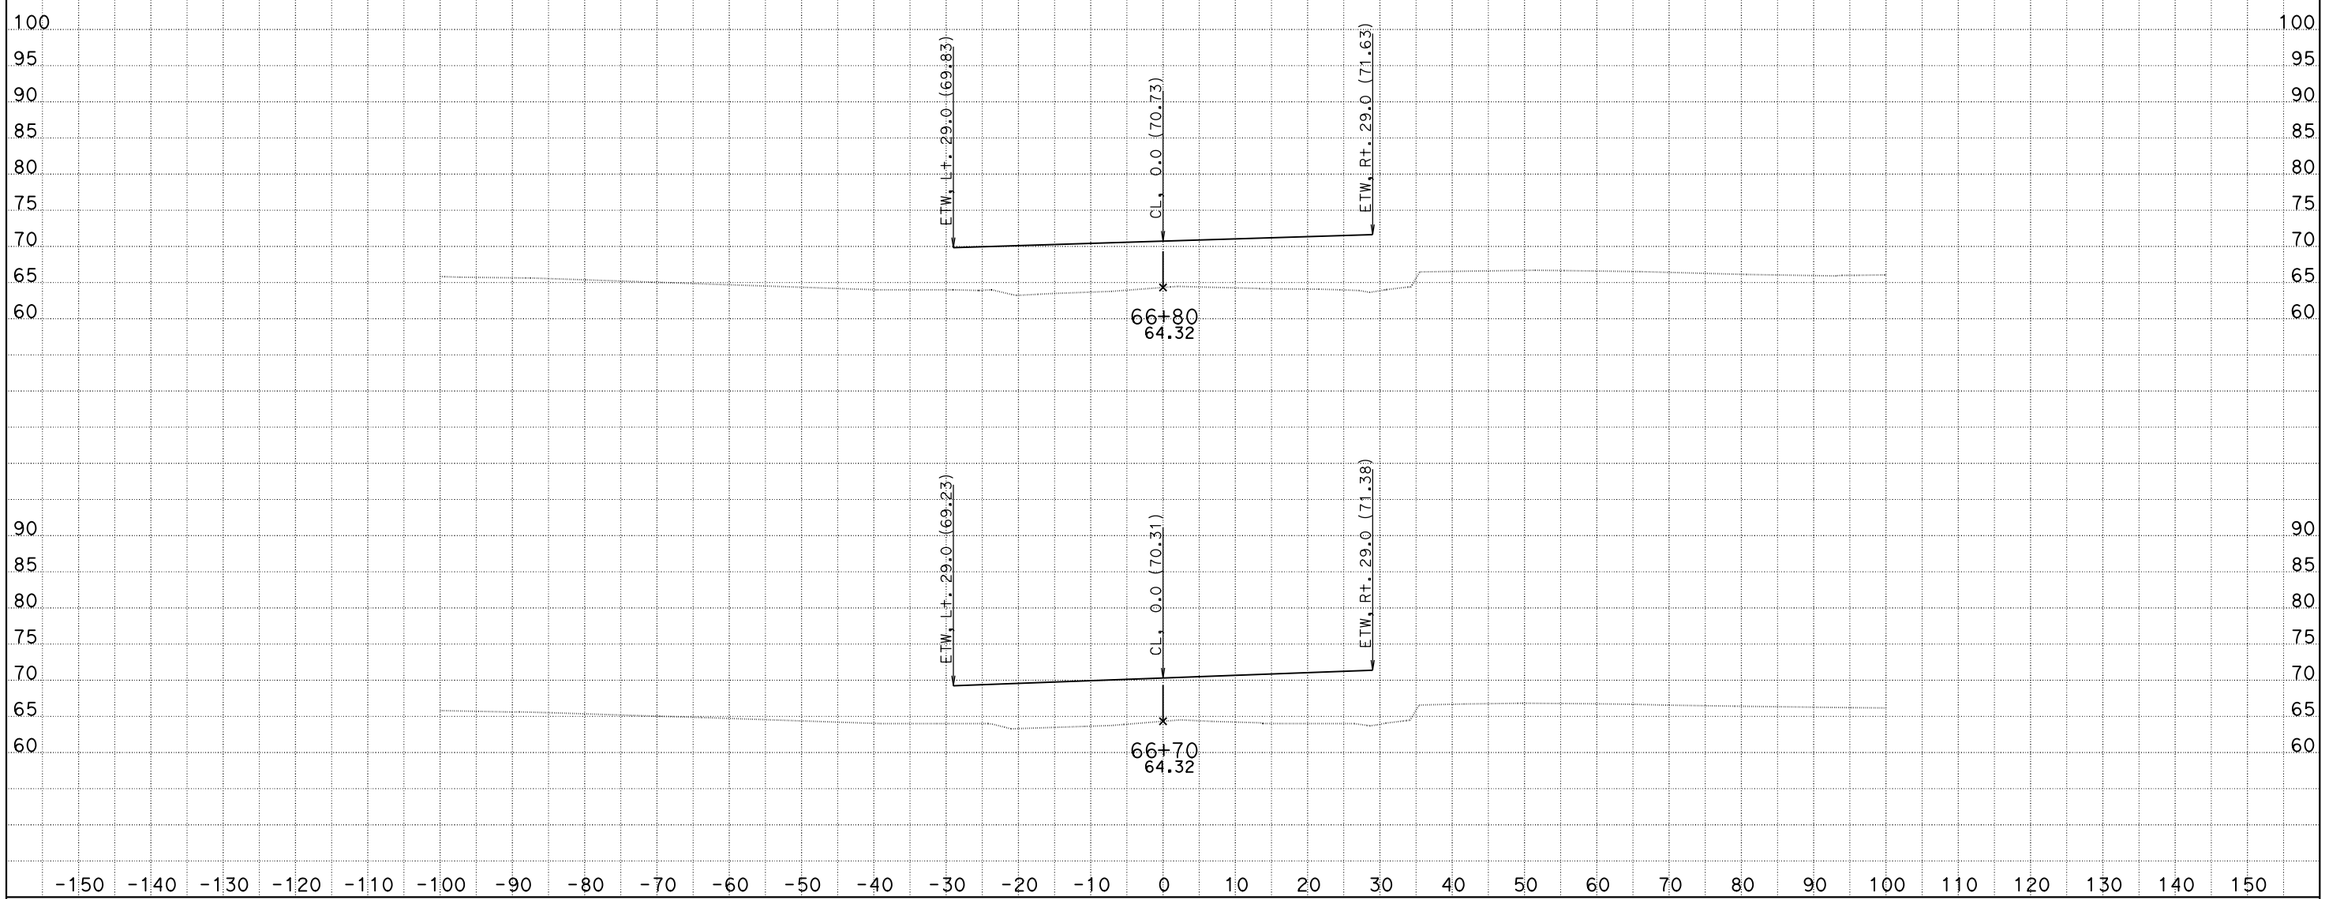

CREATED BY: Eduardo M. Del Pilar
DATE: 8/29/2014
Project Engineer: Hue-Shyon Chen; Project Manager: Diaa A. Yassin

CONTRACT: 07-215921
DIST/CO/RTE/PM: 07 / LA, Ora / 5 / 0.0-1.5
PROJECT ID: 0700001832

SCALE: 1" = 10' Horiz.
1" = 10' Vert.

ALL Dimensions are US Survey Feet

NFIR2
CROSS SECTIONS
SHEET 8 OF 15

DESIGN STUDY ONLY

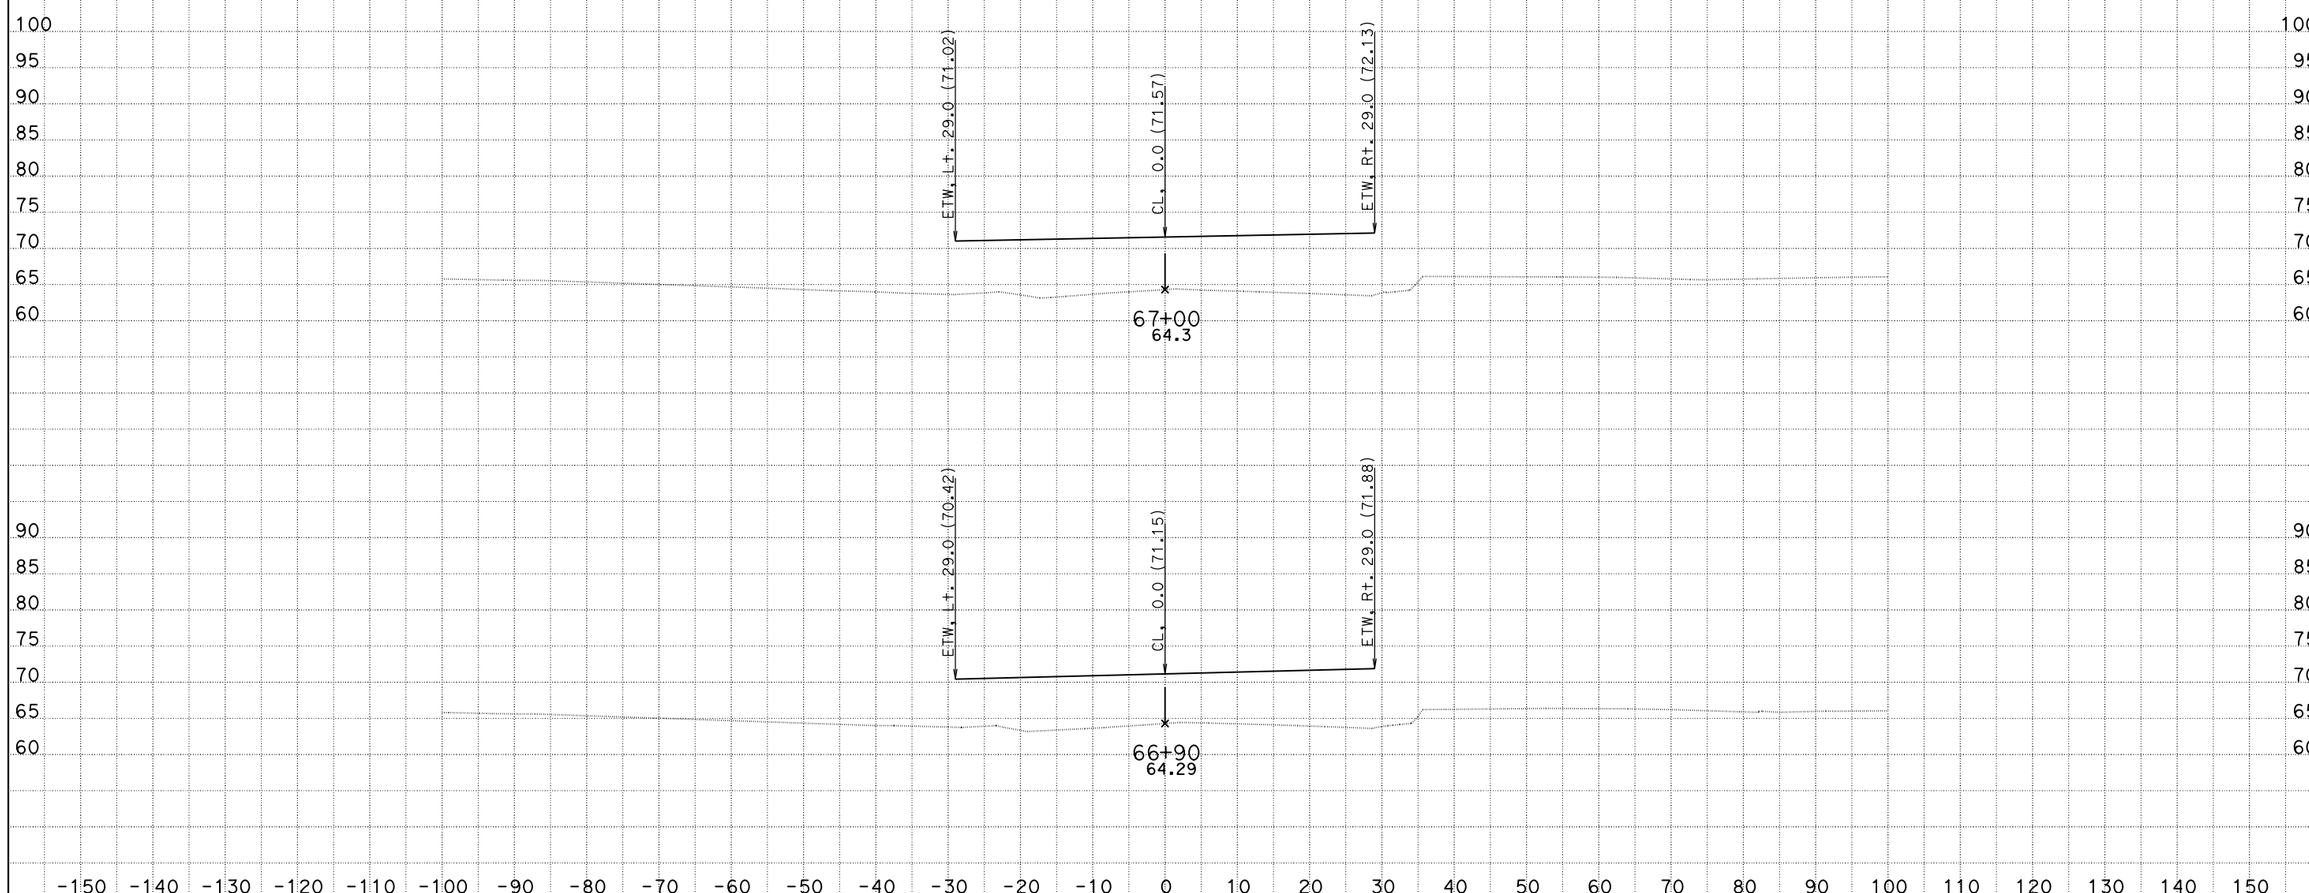

CREATED BY: Eduardo M. Del Pilar
DATE: 8/29/2014
Project Engineer: Hue-Shyon Chen; Project Manager: Diaa A. Yassin

CONTRACT: 07-215921
DIST/CO/RTE/PM: 07 / LA, Ora / 5 / 0.0-1.5
PROJECT ID: 0700001832

SCALE: 1" = 10' Horiz.
1" = 10' Vert.

ALL Dimensions are US Survey Feet

NFIR2
CROSS SECTIONS
SHEET 9 OF 15

DESIGN STUDY ONLY

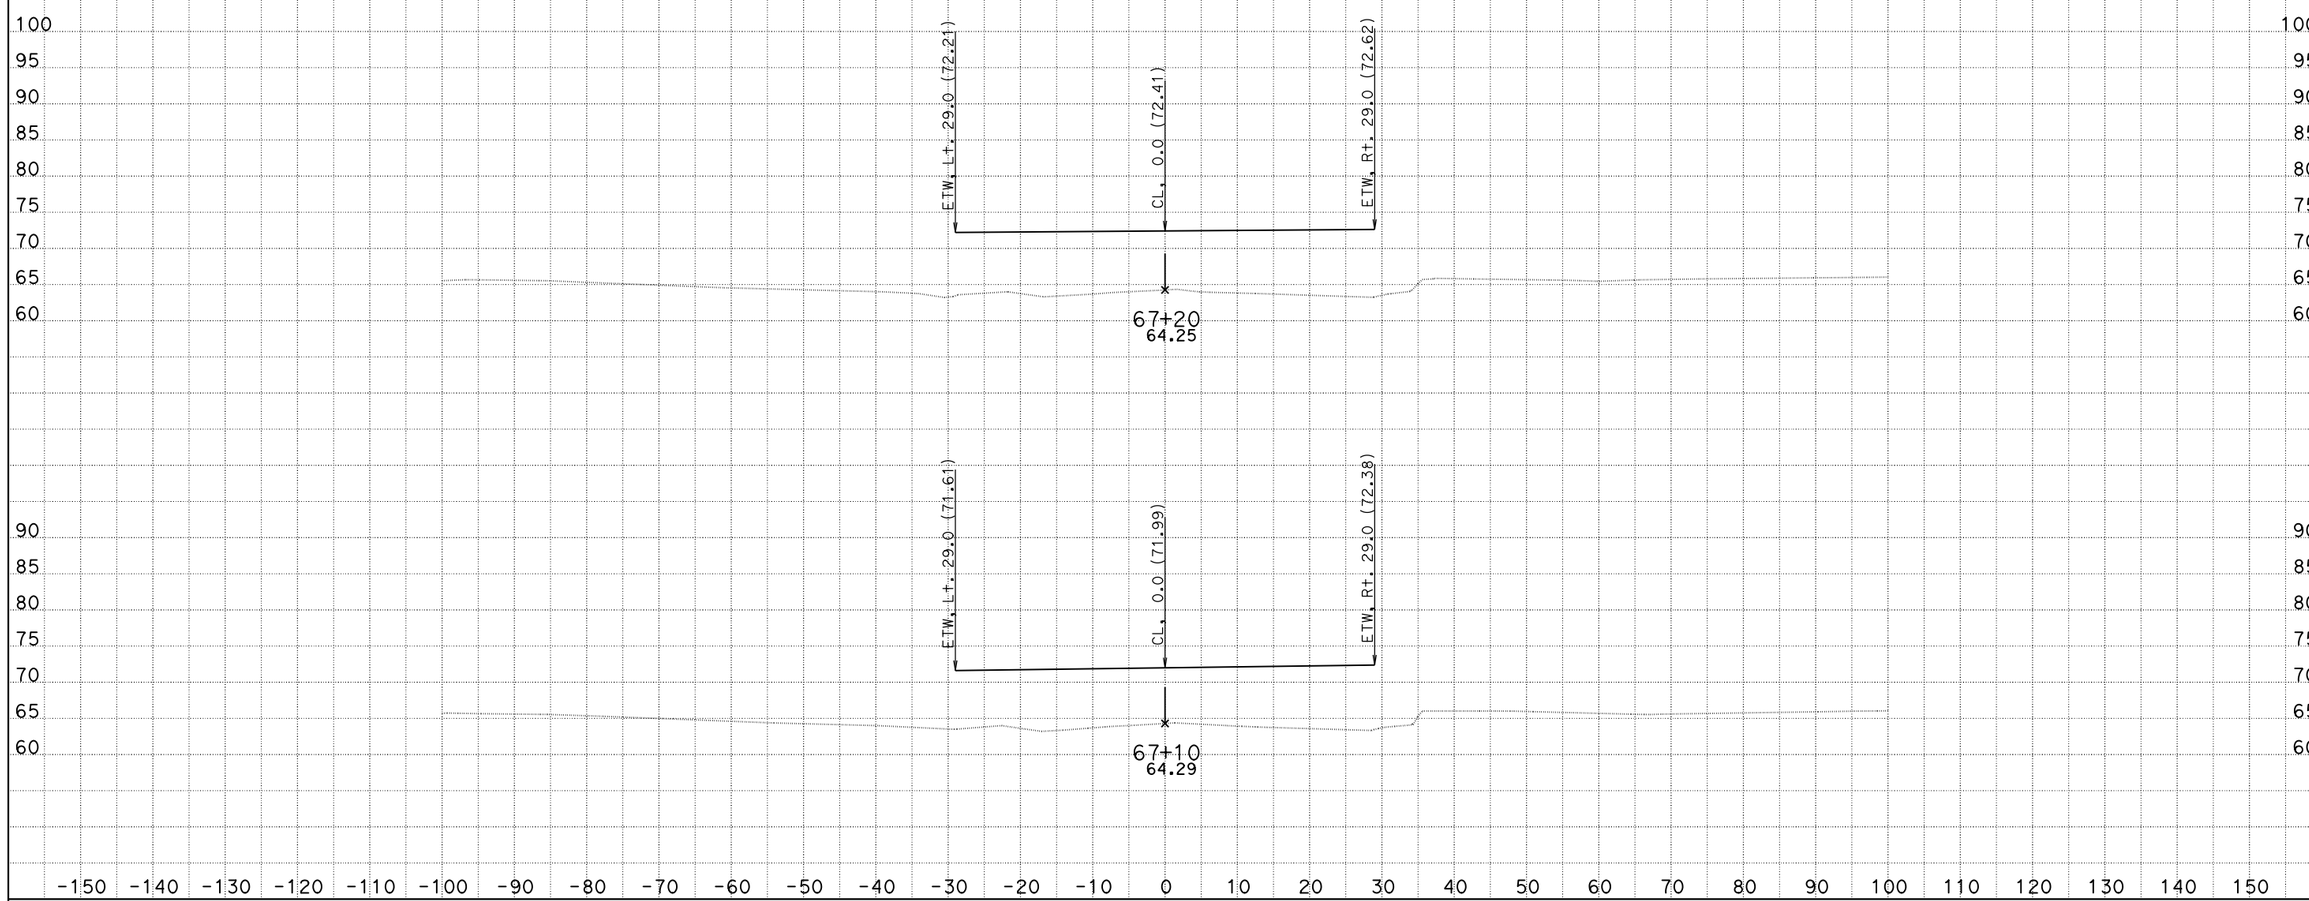

CREATED BY: Eduardo M. Del Pilar
DATE: 8/29/2014
Project Engineer: Hue-Shyon Chen; Project Manager: Diaa A. Yassin

CONTRACT: 07-215921
DIST/CO/RTE/PM: 07 / LA, Ora / 5 / 0.0-1.5
PROJECT ID: 0700001832

SCALE: 1" = 10' Horiz.
1" = 10' Vert.

ALL Dimensions are US Survey Feet

NFIR2
CROSS SECTIONS
SHEET 10 OF 15

DESIGN STUDY ONLY

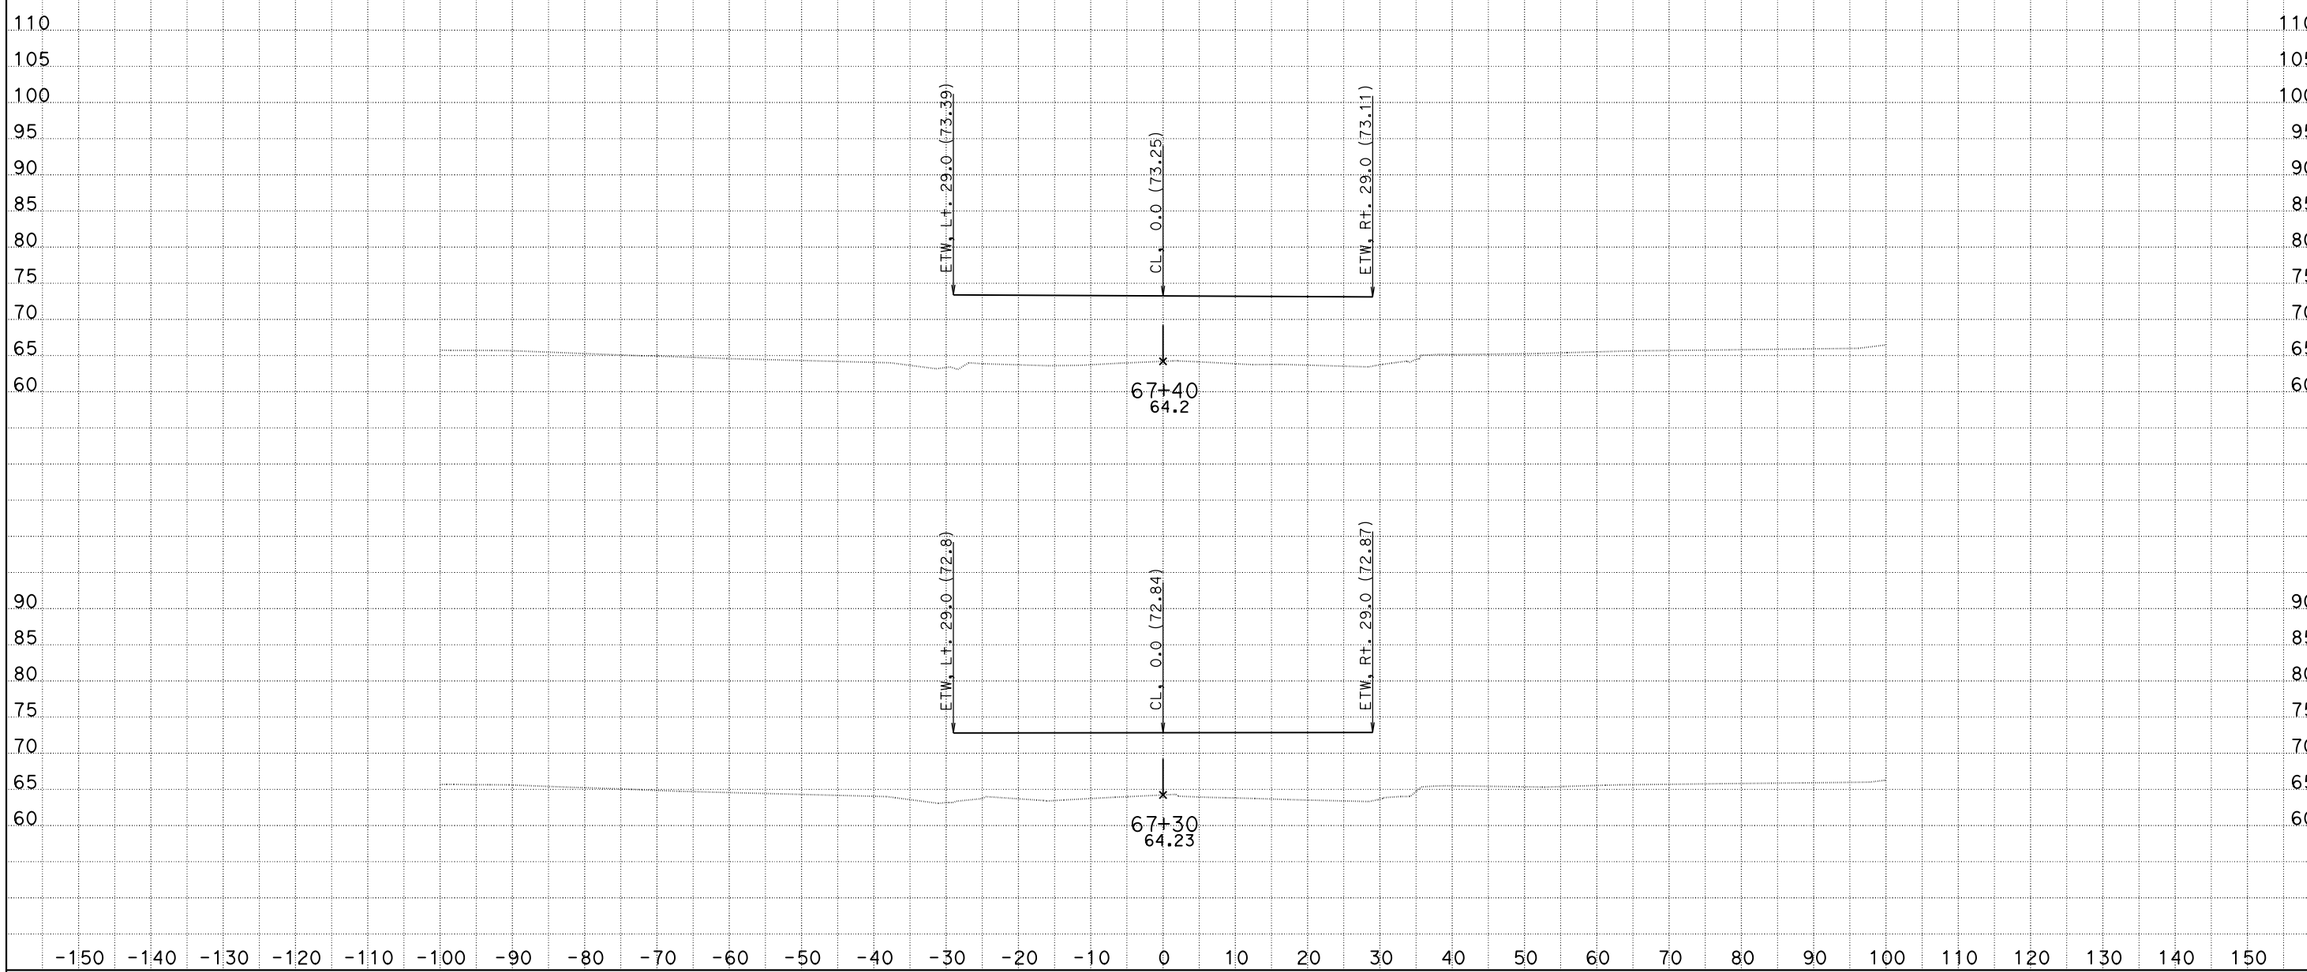

CREATED BY: Eduardo M. Del Pilar
DATE: 8/29/2014
Project Engineer: Hue-Shyon Chen; Project Manager: Diaa A. Yassin

CONTRACT: 07-215921
DIST/CO/RTE/PM: 07 / LA, Ora / 5 / 0.0-1.5
PROJECT ID: 0700001832

SCALE: 1" = 10' Horiz.
1" = 10' Vert.

ALL Dimensions are US Survey Feet

NFIR2
CROSS SECTIONS
SHEET 11 OF 15

DESIGN STUDY ONLY

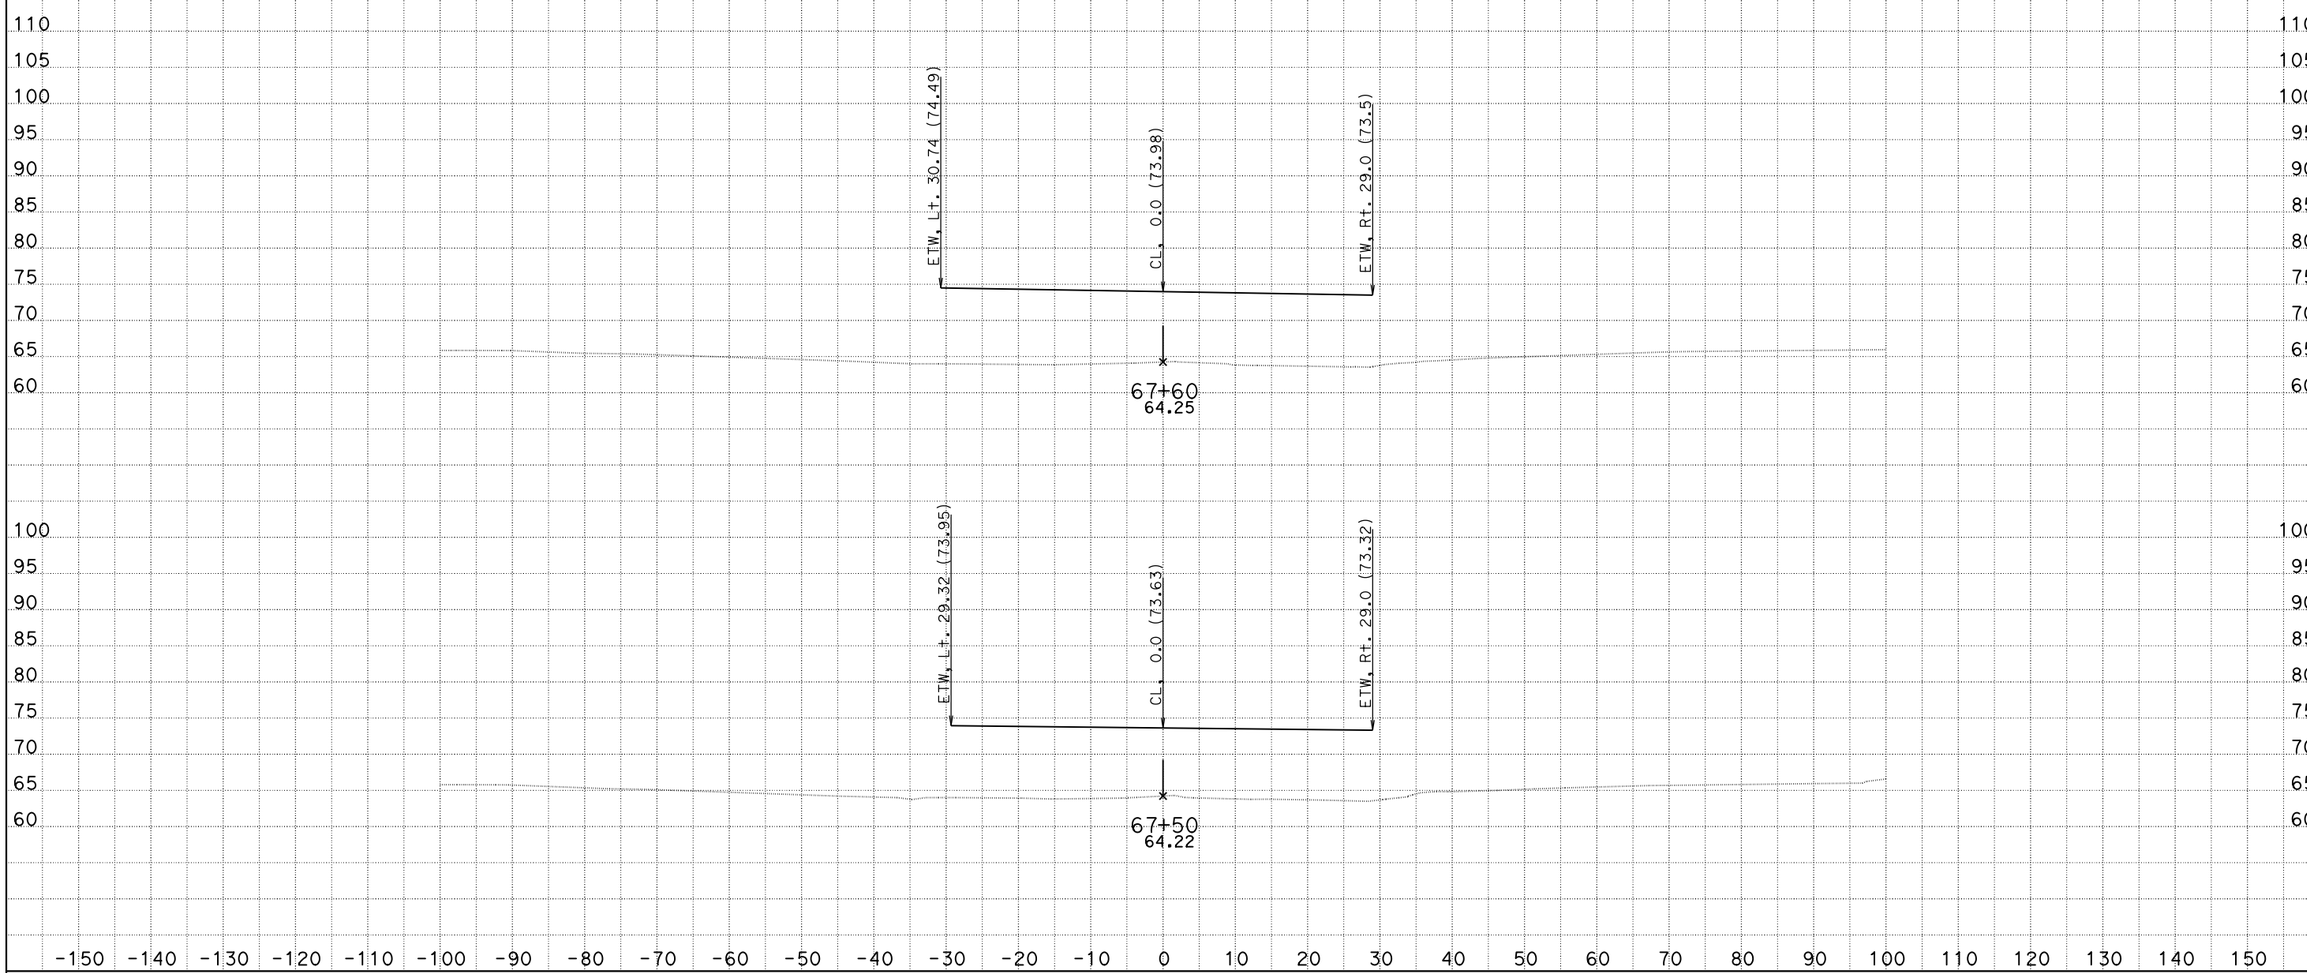

CREATED BY: Eduardo M. Del Pilar
DATE: 8/29/2014
Project Engineer: Hue-Shyon Chen; Project Manager: Diaa A. Yassin

CONTRACT: 07-215921
DIST/CO/RTE/PM: 07 / LA, Ora / 5 / 0.0-1.5
PROJECT ID: 0700001832

SCALE: 1" = 10' Horiz.
1" = 10' Vert.

ALL Dimensions are US Survey Feet

NFIR2
CROSS SECTIONS
SHEET 12 OF 15

DESIGN STUDY ONLY

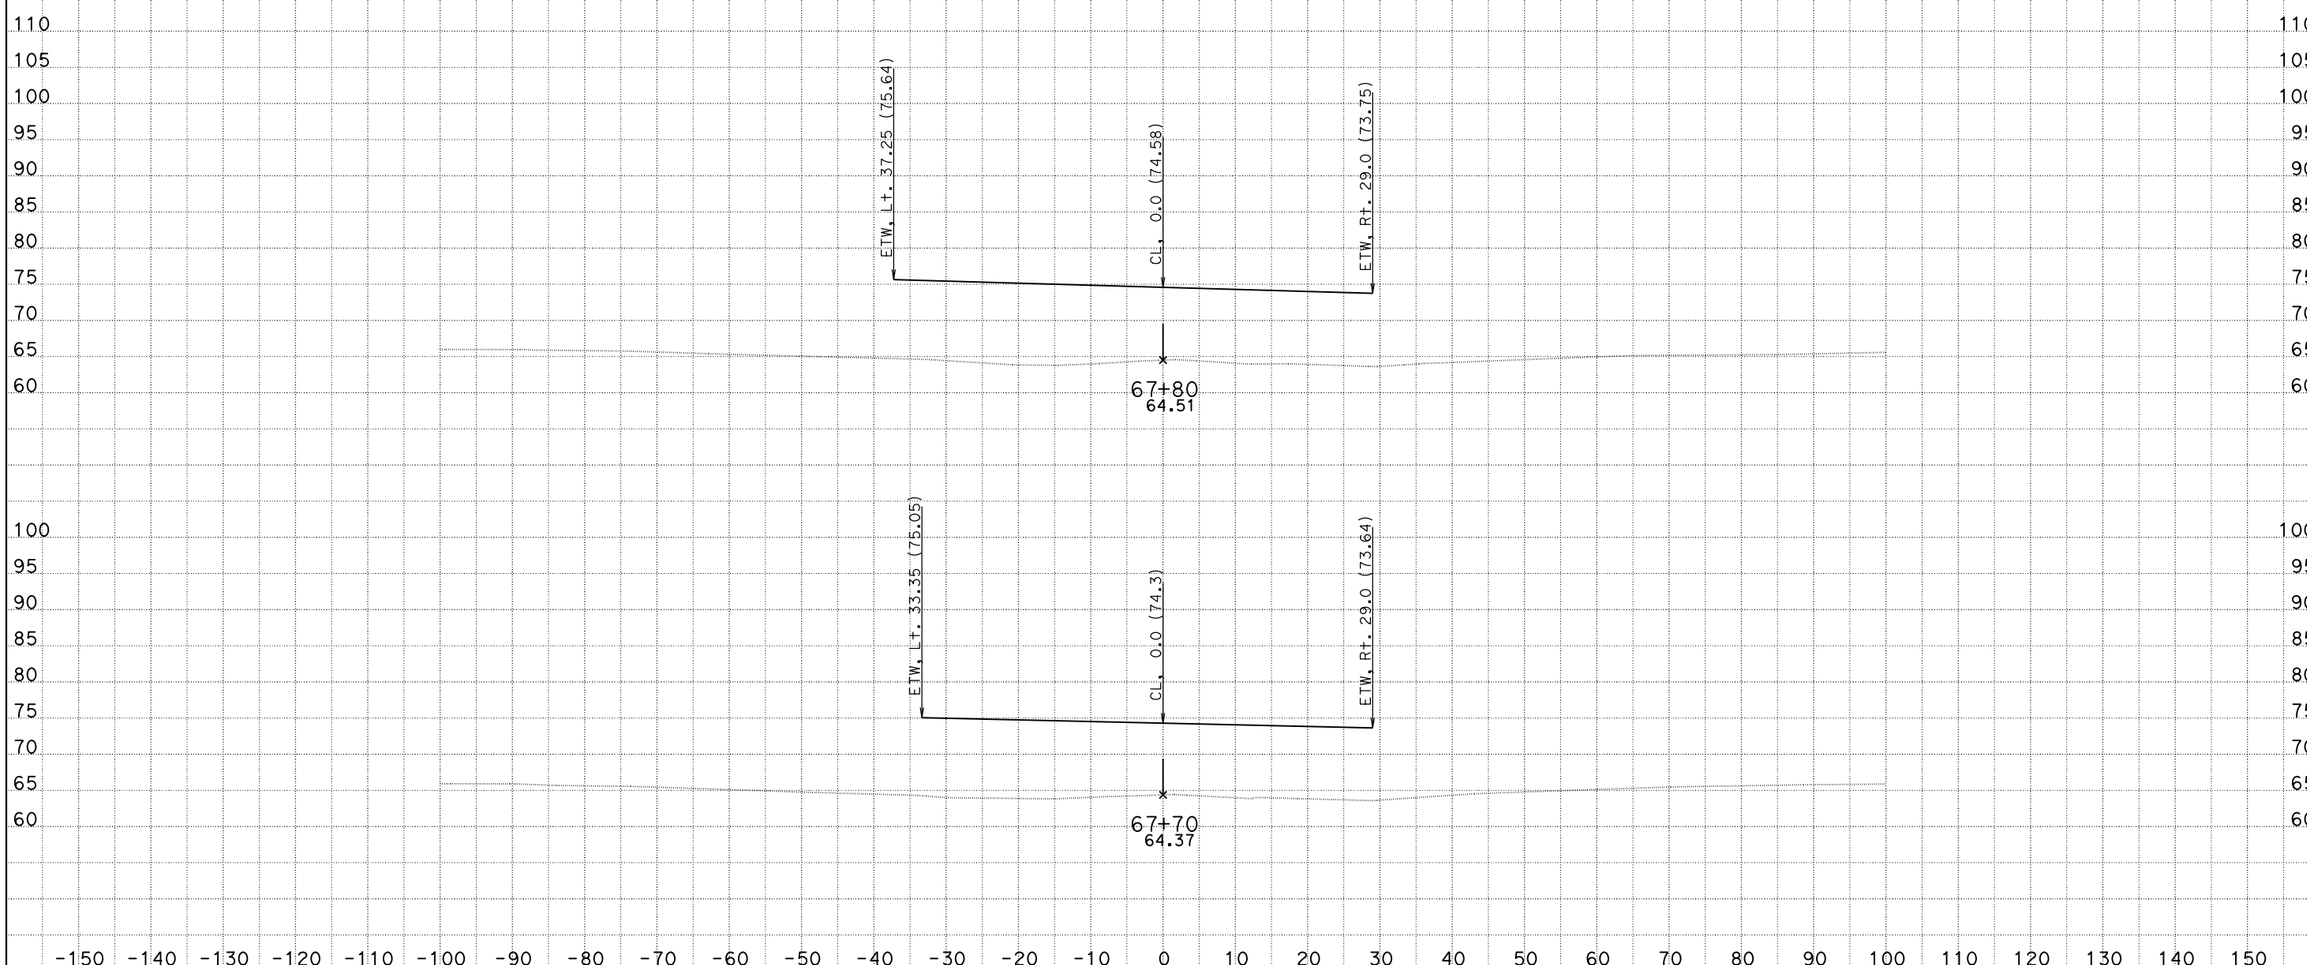

CREATED BY: Eduardo M. Del Pilar
DATE: 8/29/2014
Project Engineer: Hue-Shyon Chen; Project Manager: Diaa A. Yassin

CONTRACT: 07-215921
DIST/CO/RTE/PM: 07 / LA, Ora / 5 / 0.0-1.5
PROJECT ID: 0700001832

SCALE: 1" = 10' Horiz.
1" = 10' Vert.

ALL Dimensions are US Survey Feet

NFIR2
CROSS SECTIONS
SHEET 13 OF 15

DESIGN STUDY ONLY

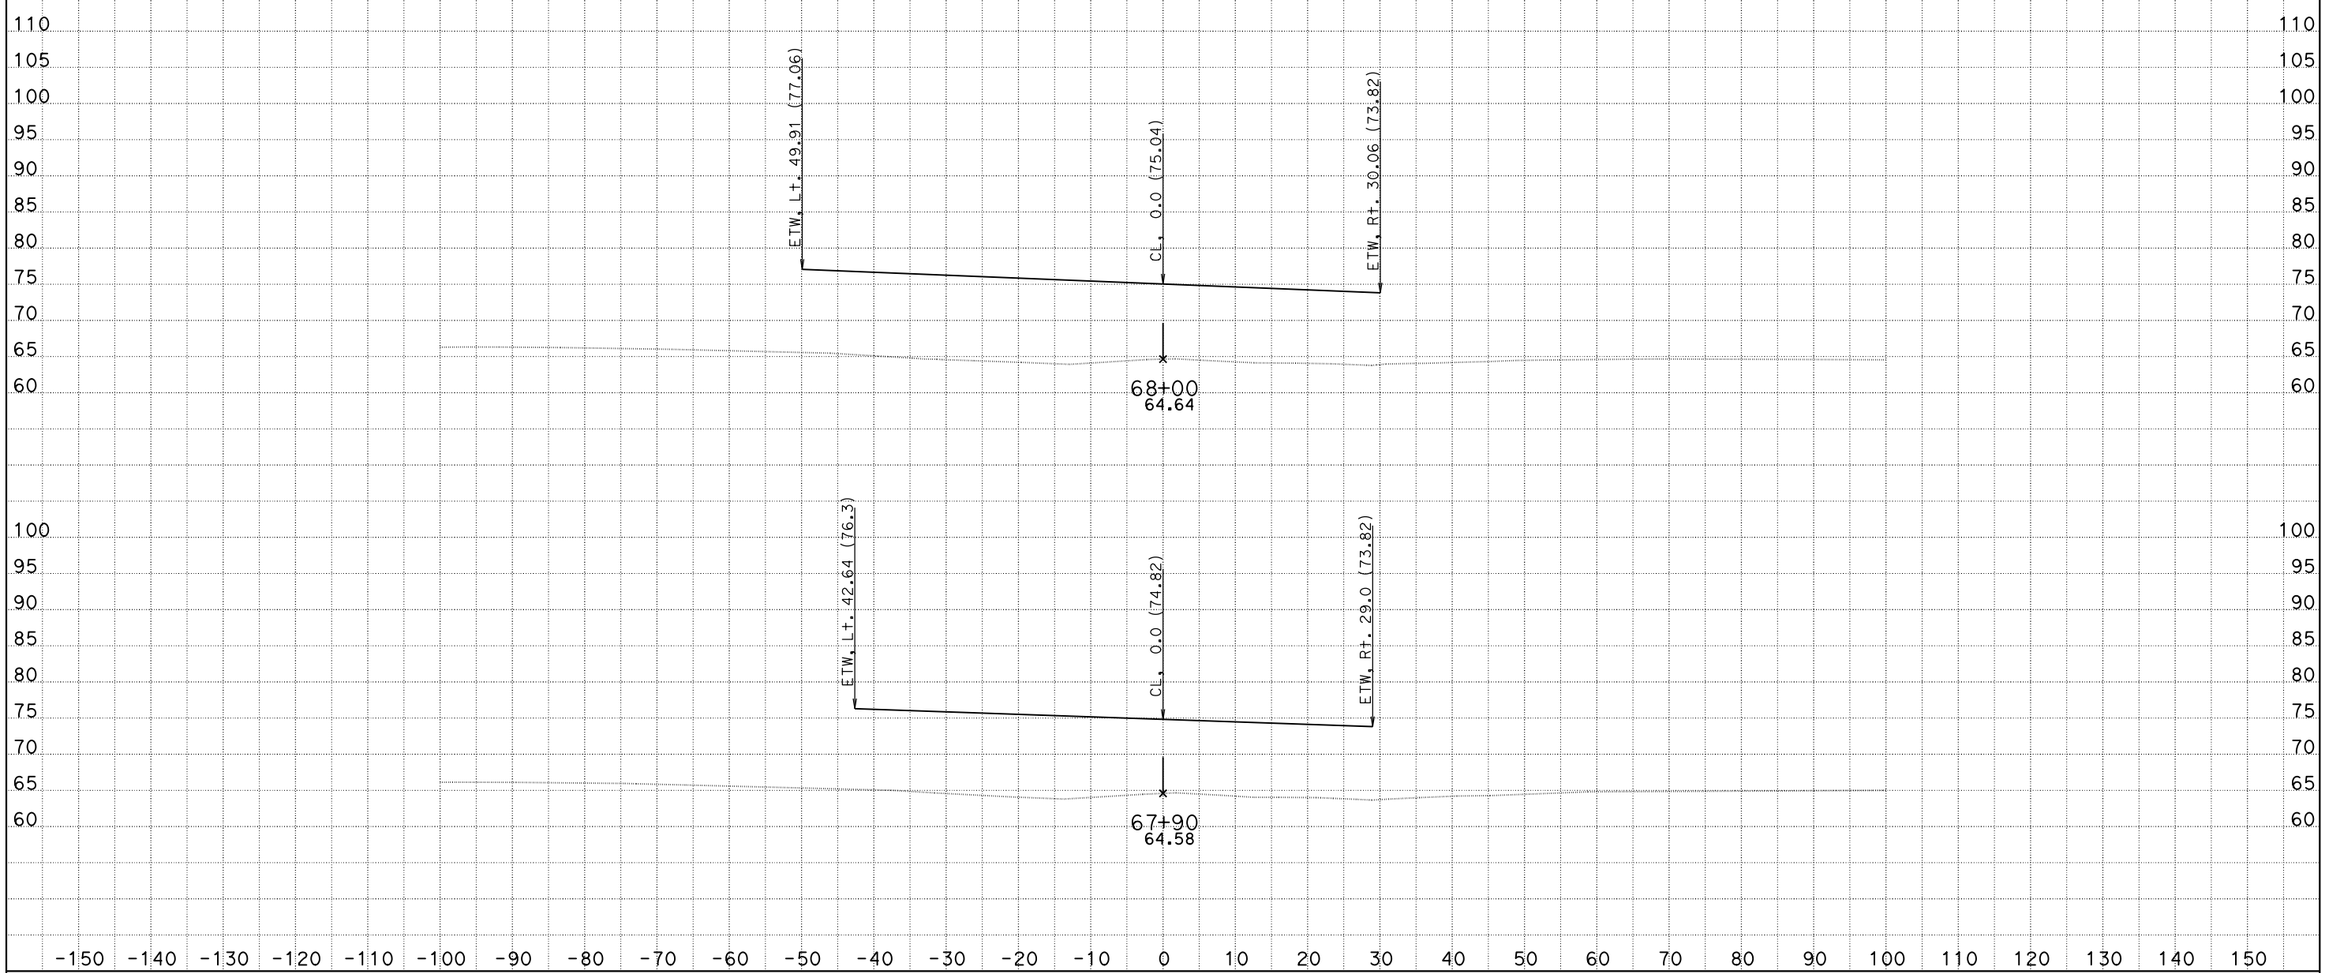

CREATED BY: Eduardo M. Del Pilar
DATE: 8/29/2014
Project Engineer: Hue-Shyon Chen; Project Manager: Diaa A. Yassin

CONTRACT: 07-215921
DIST/CO/RTE/PM: 07 / LA, Ora / 5 / 0.0-1.5
PROJECT ID: 0700001832

SCALE: 1" = 10' Horiz.
1" = 10' Vert.

ALL Dimensions are US Survey Feet

NFIR2
CROSS SECTIONS
SHEET 14 OF 15

DESIGN STUDY ONLY

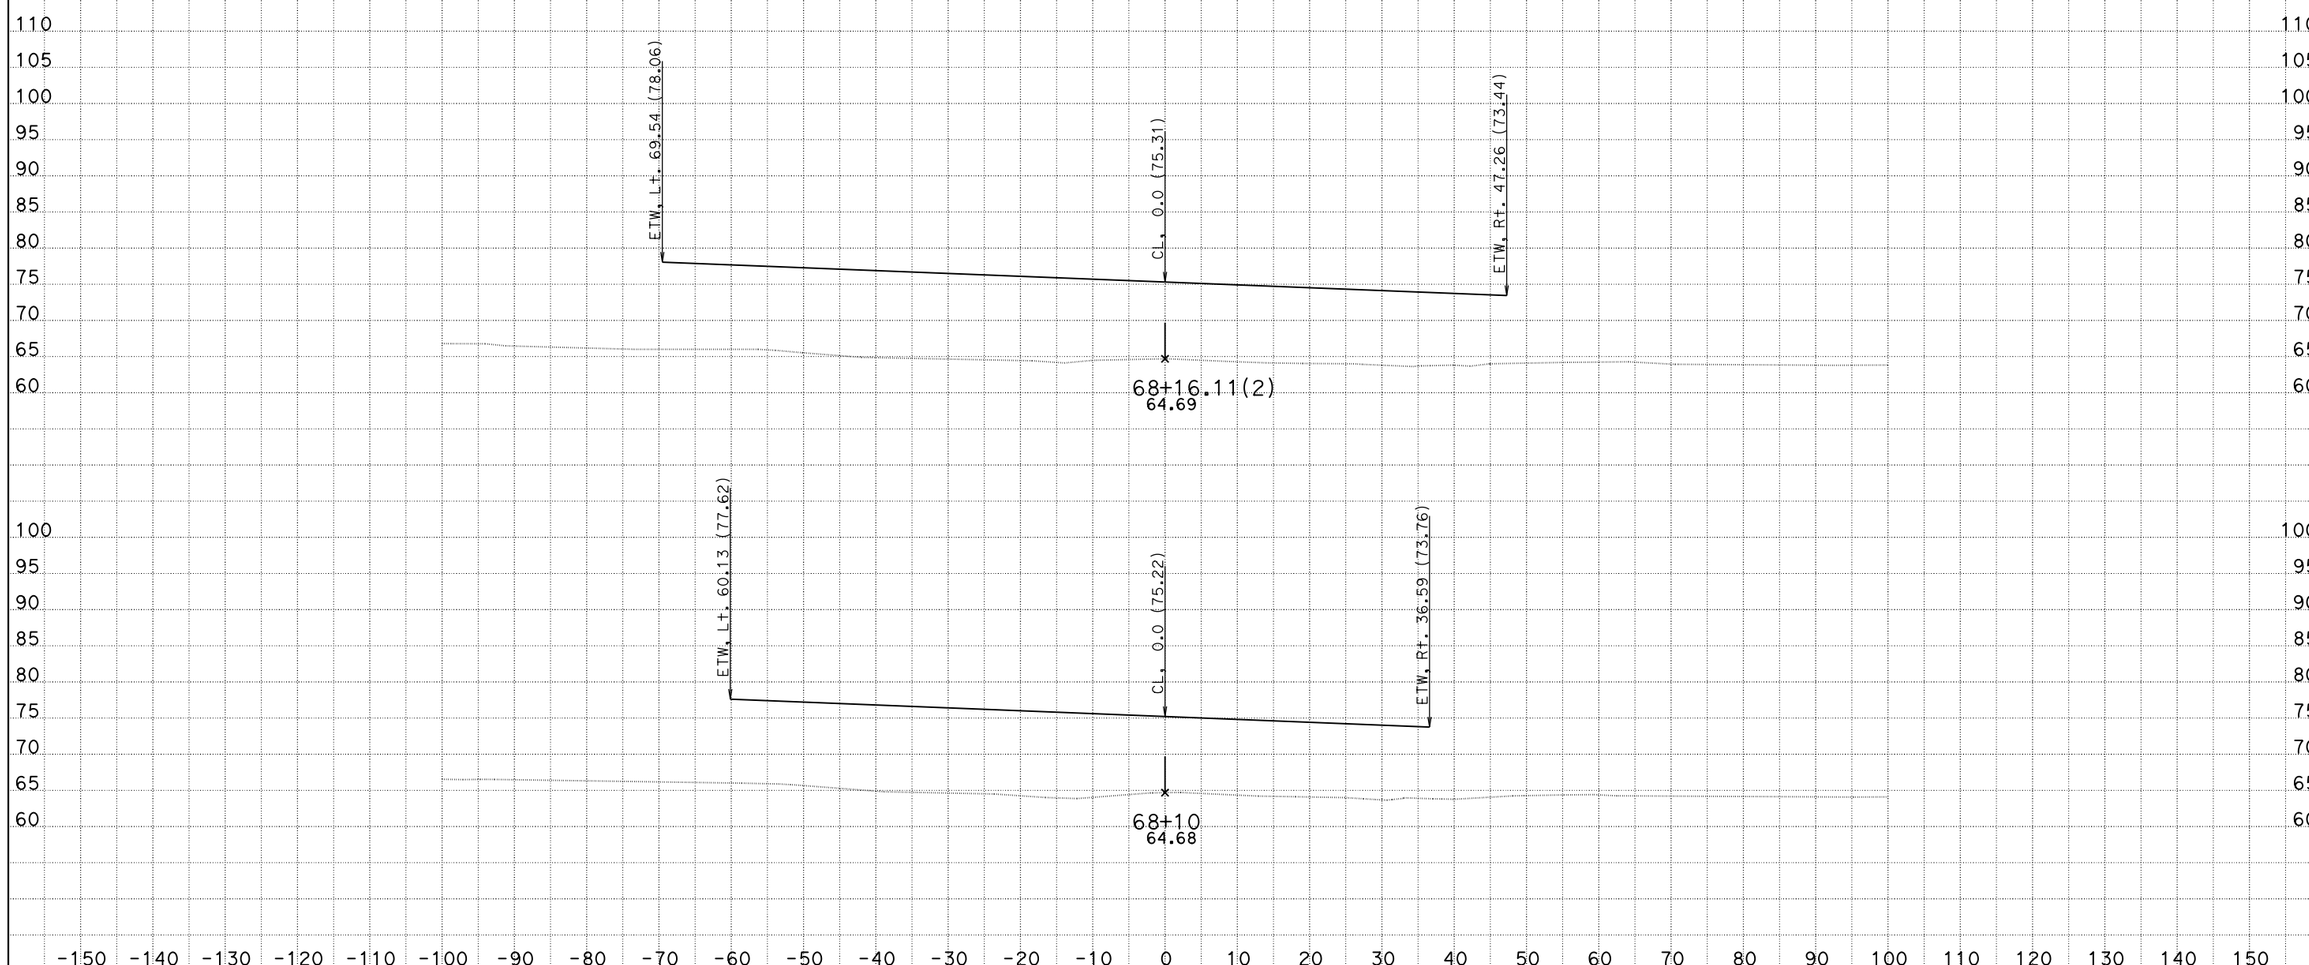

CREATED BY: Eduardo M. Del Pilar
DATE: 8/29/2014
Project Engineer: Hue-Shyon Chen; Project Manager: Diaa A. Yassin

CONTRACT: 07-215921
DIST/CO/RTE/PM: 07 / LA, Ora / 5 / 0.0-1.5
PROJECT ID: 0700001832

SCALE: 1" = 10' Horiz.
1" = 10' Vert.

ALL Dimensions are US Survey Feet

NFIR2
CROSS SECTIONS
SHEET 15 OF 15